Appendix A

Notice of Preparation (NOP), Initial Study, and NOP Comment Letters

A-1 Notice of Preparation

NOTICE OF PREPARATION OF A
DRAFT ENVIRONMENTAL IMPACT REPORT
FOR THE
INGLEWOOD HIGH SCHOOL RECONSTURCTION PROJECT

NOTICE IS HEREBY GIVEN that the Inglewood Unified School District (District), as lead agency under the California Environmental Quality Act (CEQA) has prepared a Notice of Preparation (NOP) of an Environmental Impact Report (EIR) for the Inglewood High School Reconstruction Project (Proposed Project). IUSD has prepared an Initial Study and will prepare a focused EIR for the Project identified below:

Project Applicant: Inglewood Unified School District

Project Location: Inglewood High School is located at 231 South Grevillea Avenue, Inglewood, California, and is in the western central portion of the City of Inglewood within Los Angeles County, California. The Project Site is bounded to the north by West Manchester Boulevard, commercial uses, Inglewood City Hall and the Inglewood Public Library. Residential homes and a retirement community are located to the west of the Project Site, with residential homes and West Kelso Street to the south. Additionally, South Grevillea Avenue and a multi-family apartment building are located to the east of the Project Site.

Project Description: The Project would include demolition of the majority of the buildings located on the Project Site, the construction of six new buildings, and the modernization of two of the existing buildings. The Project would also include improvements to sports fields, courts, and lighting. Students and faculty at the Inglewood High School would be relocated to the Morningside High School, which is located approximately 1.8 miles southeast of the Project Site at 10500 Yukon Avenue, during the reconstruction of the Inglewood High School campus.

The Project would result in the construction of six new buildings on the Project site, which would provide a combined total of approximately 164,100 square feet (sf). New buildings would include:

- Building 1 - Administration and General Classrooms
- Building 2 - Food Services and Multipurpose Room (MPR)
- Building 3 - Science Labs and General Classrooms
- Building 4 - Student Life
- Building 5 - Career and Technical Education (CTE)
- Building 6- CTE and Music classrooms

In addition to the new buildings, the Project includes improvements to the Auditorium, Building O (Boys Lockers), and Building P (Physical Education and Girls Lockers).

Recreational components include the demolition and reconstruction of the basketball and tennis courts, a combination softball/football/soccer artificial turf field at the western edge of campus, and installation of lights to illuminate the courts and fields. The Project also includes walkway improvements, utility improvements, parking and fire lane improvements, a new pedestrian entrance, lighting upgrades, and landscaping improvements.

Potential Environmental Effects: IUSD has determined based on the Initial Study prepared for the Project that an EIR will be required to analyze the Project's potential environmental effects. Environmental issues identified as having the potential to result in significant impacts that require further evaluation in the EIR include: Aesthetics, air quality, cultural resources, energy, greenhouse gas emissions, geology and soils (paleontological resources), noise, transportation, and tribal cultural resources.

Document Availability: The Initial Study is available for review at the following locations:

- *Inglewood Unified High School Library* 10500 South Yukon Avenue, Inglewood, CA 90303
- *Inglewood Unified School District, Business Services* 401 South Inglewood Avenue, Inglewood, CA 90301 2nd floor
- Online at the IUSD website: https://www.inglewoodusd.com/apps/pages/public-notices

Public Comment Period for NOP: IUSD welcomes and will accept all written comments regarding the potential environmental impacts of the Project and issues and alternatives to be addressed in the EIR. All comments will be considered in preparation of the EIR. The comment period for the NOP **begins on July 16, 2025, and ends on August 14, 2025**.

Written comments should be received on or before August 8, 2025. Written comments should refer to the Inglewood HS Reconstruction Project and be addressed to: to: Jordan Miles, Inglewood Unified School District, 401 South Inglewood Avenue, Inglewood, California 90301. Your comments may also be sent via e-mail to IHSconstruction@Inglewoodusd.com.

A-2 Initial Study

Inglewood High School Reconstruction Project

Initial Study

Prepared for
Inglewood Unified School District

July 2025

Inglewood High School Reconstruction Project

Initial Study

Prepared for
Inglewood Unified School District

July 2025

420 Exchange
Suite 260
Irvine, CA 92602
949.753.7001
www.esassoc.com

Bend	Pasadena	San Francisco
Irvine	Pensacola	San Jose
Los Angeles	Petaluma	Santa Barbara
Mobile	Portland	Sarasota
Oakland	Rancho Cucamonga	Seattle
Orlando	Sacramento	Tampa
Palm Beach County	San Diego	Thousand Oaks

D202400867.01

OUR COMMITMENT TO SUSTAINABILITY | ESA helps a variety of public and private sector clients plan and prepare for climate change and emerging regulations that limit GHG emissions. ESA is a registered assessor with the California Climate Action Registry, a Climate Leader, and founding reporter for the Climate Registry. ESA is also a corporate member of the U.S. Green Building Council and the Business Council on Climate Change (BC3). Internally, ESA has adopted a Sustainability Vision and Policy Statement and a plan to reduce waste and energy within our operations. This document was produced using recycled paper.

CONTENTS

Initial Study

Page

Acronyms and Other Abbreviations ..... **iii**

Chapter 1. Introduction **1-1**
1.1 Overview 1-1
1.2 CEQA Requirements 1-1
1.3 Terminology 1-2
1.4 Initial Study Organization 1-2
1.5 Incorporation By Reference 1-2

Chapter 2. Project Description **2-1**
2.1 Project Overview 2-1
2.2 Environmental Setting 2-1
2.2.1 Project Location and Surrounding Uses 2-1
2.2.2 Existing Conditions 2-4
2.3 Project Characteristics 2-6
2.3.1 Landscaping Plan 2-12
2.3.2 Grading, Earthwork, Demolition, and Drainage 2-12
2.3.3 Sustainable Design Features 2-13
2.4 Construction Process and Timeline 2-13
2.5 Discretionary Approvals Required 2-14
2.5.1 Lead Agency 2-14
2.5.2 Reviewing Agencies 2-14
2.5.3 Permits and Other Approvals 2-14

Chapter 3. Environmental Checklist **3-1**
3.1 Environmental Factors Potentially Affected 3-2
3.2 Environmental Checklist 3-3
I. Aesthetics 3-3
II. Agricultural and Forest Resources 3-7
III. Air Quality 3-9
IV. Biological Resources 3-11
V. Cultural Resources 3-14
VI. Energy 3-16
VII. Geology, Soils, and Seismicity 3-17
VIII. Greenhouse Gas Emissions 3-22
IX. Hazards and Hazardous Materials 3-23
X. Hydrology and Water Quality 3-28
XI. Land Use and Planning 3-32
XII. Mineral Resources 3-33
XIII. Noise 3-34
XIV. Population and Housing 3-36
XV. Public Services 3-37
XVI. Recreation 3-40

XVII. Transportation 3-41
XVIII. Tribal Cultural Resources 3-43
XIX. Utilities and Service Systems 3-44
XX. Wildfire 3-50
XXI. Mandatory Findings of Significance 3-52
XXII. References 3-54

List of Figures

Figure 1 Regional Location Map 2-2
Figure 2 Project Location 2-3
Figure 3 Existing Campus 2-5
Figure 4 Conceptual Site Plan 2-8

List of Tables

Table 1 Project Characteristics 2-7

Appendices

A-1. Geotechnical Investigation Report
A-2. Fault Investigation Report
B. Phase I Environmental Site Assessment Report
C. Low Impact Development Report

Acronyms and Other Abbreviations

ADA	Americans with Disabilities Act
ALUCP	Airport Land Use Compatibility Plan
BMPs	Best Management Practices
CalEEMod	California Emissions Estimator Model
CAL FIRE	California Department of Forestry and Fire Protection
Caltrans	California Department of Transportation
Cal/OSHA	California Division of Occupational Safety and Health
CAPCOA	California Air Pollution Control Officers Association
CARB	California Air Resources Board
CBC	California Building Code
CCR	California Code of Regulations
CEQA	California Environmental Quality Act
CH_4	Methane
CO	Carbon Monoxide
CO_2	Carbon Dioxide
CRHR	California Register of Historic Resources
DTSC	Department of Toxic Substances Control
EIR	Environmental Impact Report
EO	Executive Order
EPA	Environmental Protection Agency
FEMA	Federal Emergency Management Agency
GHG	greenhouse gases
GWh	Gigawatt hours
HRA	Health Risk Assessment
HVAC	Heating/Ventilating/Air Conditioning
I	Interstate
IS	Initial Study
LUST	Leaking Underground Storage Tank
MBTA	Migratory Bird Treaty Act

MTCO2E	metric tons of carbon dioxide equivalent
MND	Mitigated Negative Declaration
MRZ	Mineral Resource Zone
NAHC	Native American Heritage Commission
N_2O	Nitrous Oxide
O_3	ozone
PM	Particulate Matter
PM_{10}	particulate matter with an aerodynamic diameter of 10 micrometers or less
$PM_{2.5}$	particulate matter with an aerodynamic diameter of 2.5 micrometers or less
PRC	Public Resources Code
RAQS	Regional Air Quality Strategies
SCAG	Southern California Association of Governments
SCIC	South Coastal Information Center
SCAB	South Coast Air Basin
SCAQMD	South Coast Air Quality Management District
SLF	Sacred Lands File
SR	State Route
SWPPP	Stormwater Pollution Prevention Plan
SWRCB	State Water Resources Control Board
VHFHSZ	Very High Fire Hazard Severity Zones
VMT	Vehicle Miles Traveled

CHAPTER 1
Introduction

1.1 Overview

The Inglewood Unified School District (District), as the lead agency under the California Environmental Quality Act (CEQA), has prepared this Initial Study (IS) to evaluate the potential environmental impacts associated with the Inglewood High School Reconstruction Project (Project). The Project involves the demolition of the existing Administration Building, the existing Music Building, the existing Performing Arts Building, and numerous existing classroom buildings. In addition, the existing Auditorium and Gymnasium would be partially renovated. Six new buildings would be constructed, including a two-story Administration and General Classroom building; a one-story Multi-Purpose Room (MPR) and Food Services building; a one- to two-story Science Labs and General Classrooms building; a one-story Student Life building; a two-story Career and Technical Education (CTE) and General Classroom building; and a one-story CTE and Music building. Recreational components include the demolition and reconstruction of the basketball and tennis courts, installation of a combination softball/football/soccer artificial turf field at the western edge of campus, and installation of lights to illuminate the courts and fields. The Project would result in the removal of the existing asphalt areas, and landscaping improvements would be included throughout the Inglewood High School campus (Project Site).

1.2 CEQA Requirements

Approval of the Proposed Project is a discretionary action and is therefore subject to the requirements of CEQA (Public Resources Code [PRC], Division 13, Sections 21000–21177) and the State CEQA Guidelines (California Code of Regulations [CCR], Title 14, Sections 15000–15387). Initial Studies/Environmental Checklist Forms such as this document are typically used as a basis for deciding whether to prepare an environmental impact report (EIR), a mitigated negative declaration (MND), or a negative declaration (ND) for a project, pursuant to CEQA.

An Initial Study/Environmental Checklist Form is intended to satisfy the requirements of CEQA (PRC Division 13, Sections 21000-21177) and the State CEQA Guidelines (14 CCR 15000-15387). CEQA encourages lead agencies and applicants to modify their projects to avoid significant adverse impacts. Per CEQA (14 CCR 15063), if the agency determines that there is substantial evidence that any aspect of the project, either individually or cumulatively, may cause a significant effect on the environment, the Lead Agency shall prepare an EIR (or tier from a previously prepared EIR document). Based on the findings of this Initial Study, the District has determined that preparation of a focused EIR is the appropriate method to present environmental review of the Project in compliance with CEQA.

1.3 Terminology

The following terms are used to describe the level of significance of impacts.

- A finding of *no impact* is used if the analysis concludes that a project would not affect the particular topic area in any way.
- An impact is considered *less than significant* if the analysis concludes that a project would cause no substantial adverse change to the environment and requires no mitigation.
- An impact is considered *less than significant with mitigation incorporated* if the analysis concludes that a project would cause no substantial adverse change to the environment provided that environmental commitments or other enforceable measures are included as part of the Proposed Project.
- An impact is considered *potentially significant* if the analysis concludes that a project could have a substantial adverse effect on the environment.

1.4 Initial Study Organization

The content and format of this report are designed to meet the requirements of CEQA. This Initial Study identifies the potential environmental impacts of the Proposed Project to determine potential impacts and scope out topics that do not have the potential to cause a significant impact. The report contains the following sections.

- **Chapter 1, Introduction,** identifies the purpose and scope of the Initial Study.
- **Chapter 2, Project Description,** identifies the location and environmental setting of the Project Site and describes the proposed Project in detail.
- **Chapter 3, Environmental Checklist,** presents the checklist responses for each resource topic. This section identifies the potential impacts of implementing the proposed Project, and identifies references cited in this Initial Study.

1.5 Incorporation By Reference

This IS relies on previously adopted regional and statewide plans and programs, agency standards, and background studies in its analyses, such as the South Coast Air Quality Management District's (SCAQMD) air quality management plan. Chapter 3, Environmental Checklist, provides a complete list of references used in preparing this IS.

CHAPTER 2
Project Description

2.1 Project Overview

This chapter provides a description of the proposed Inglewood High School Reconstruction Project (Project), which provides a basis for the environmental analysis contained in this Initial Study. The Project involves the demolition of the existing Administration Building, Music Building, Performing Arts Building, and numerous existing (temporary and permanent) classroom buildings. In addition, the existing Auditorium and Gymnasium would be internally renovated. Six new buildings would be constructed, including a two-story Administration and General Classroom building; a one-story Food Services and Multi-Purpose Room building; a one- to two-story Science Labs and General Classrooms building; a one-story Student Life building; a two-story Career and Technical Education building; and a one-story CTE and Music classrooms building. Recreational components include the demolition and reconstruction of the basketball and tennis courts, installation of a combination softball/football/soccer artificial turf field at the western edge of campus, and installation of lights to illuminate the courts and fields. The Project would remove existing asphalt areas, and landscaping improvements would be included throughout the Inglewood High School campus.


2.2 Environmental Setting

2.2.1 Project Location and Surrounding Uses

Inglewood High School is located at 231 South Grevillea Avenue in the western central portion of the City of Inglewood within Los Angeles County, California. As shown in **Figure 1, Regional Location Map**, the Project Site is located approximately 0.6 miles east of Interstate 405 (I-405), approximately 1.8 miles north of I-105, and approximately 4.2 miles west of I-110. The Project Site is approximately 18 acres in size and is comprised of four Assessor Parcel Numbers (APNs): 4020-017-900, 4020-016-900, 4020-025-900, and 4020-026-900.

As shown in **Figure 2, Project Location,** the Project Site is bounded to the north by West Manchester Boulevard, commercial uses, Inglewood City Hall and the Inglewood Public Library. Residential homes and a retirement community are located to the west of the Project Site, with residential homes and West Kelso Street to the south. Additionally, South Grevillea Avenue and a multi-family apartment building are located to the east of the Project Site.

The Project Site is located within a residential neighborhood comprised primarily of single-family (one- and two-story) homes, along with some commercial uses and government facilities, including Inglewood City Hall and the Public Library. The SoFi Stadium is located approximately 0.7 miles to the southeast of the Project Site, which is within the Hollywood Park Specific Plan. The Project Site is located approximately 1.8 miles northeast of the Los Angeles International Airport (LAX) and approximately 2.8 miles northwest of the Hawthorne Municipal Airport.

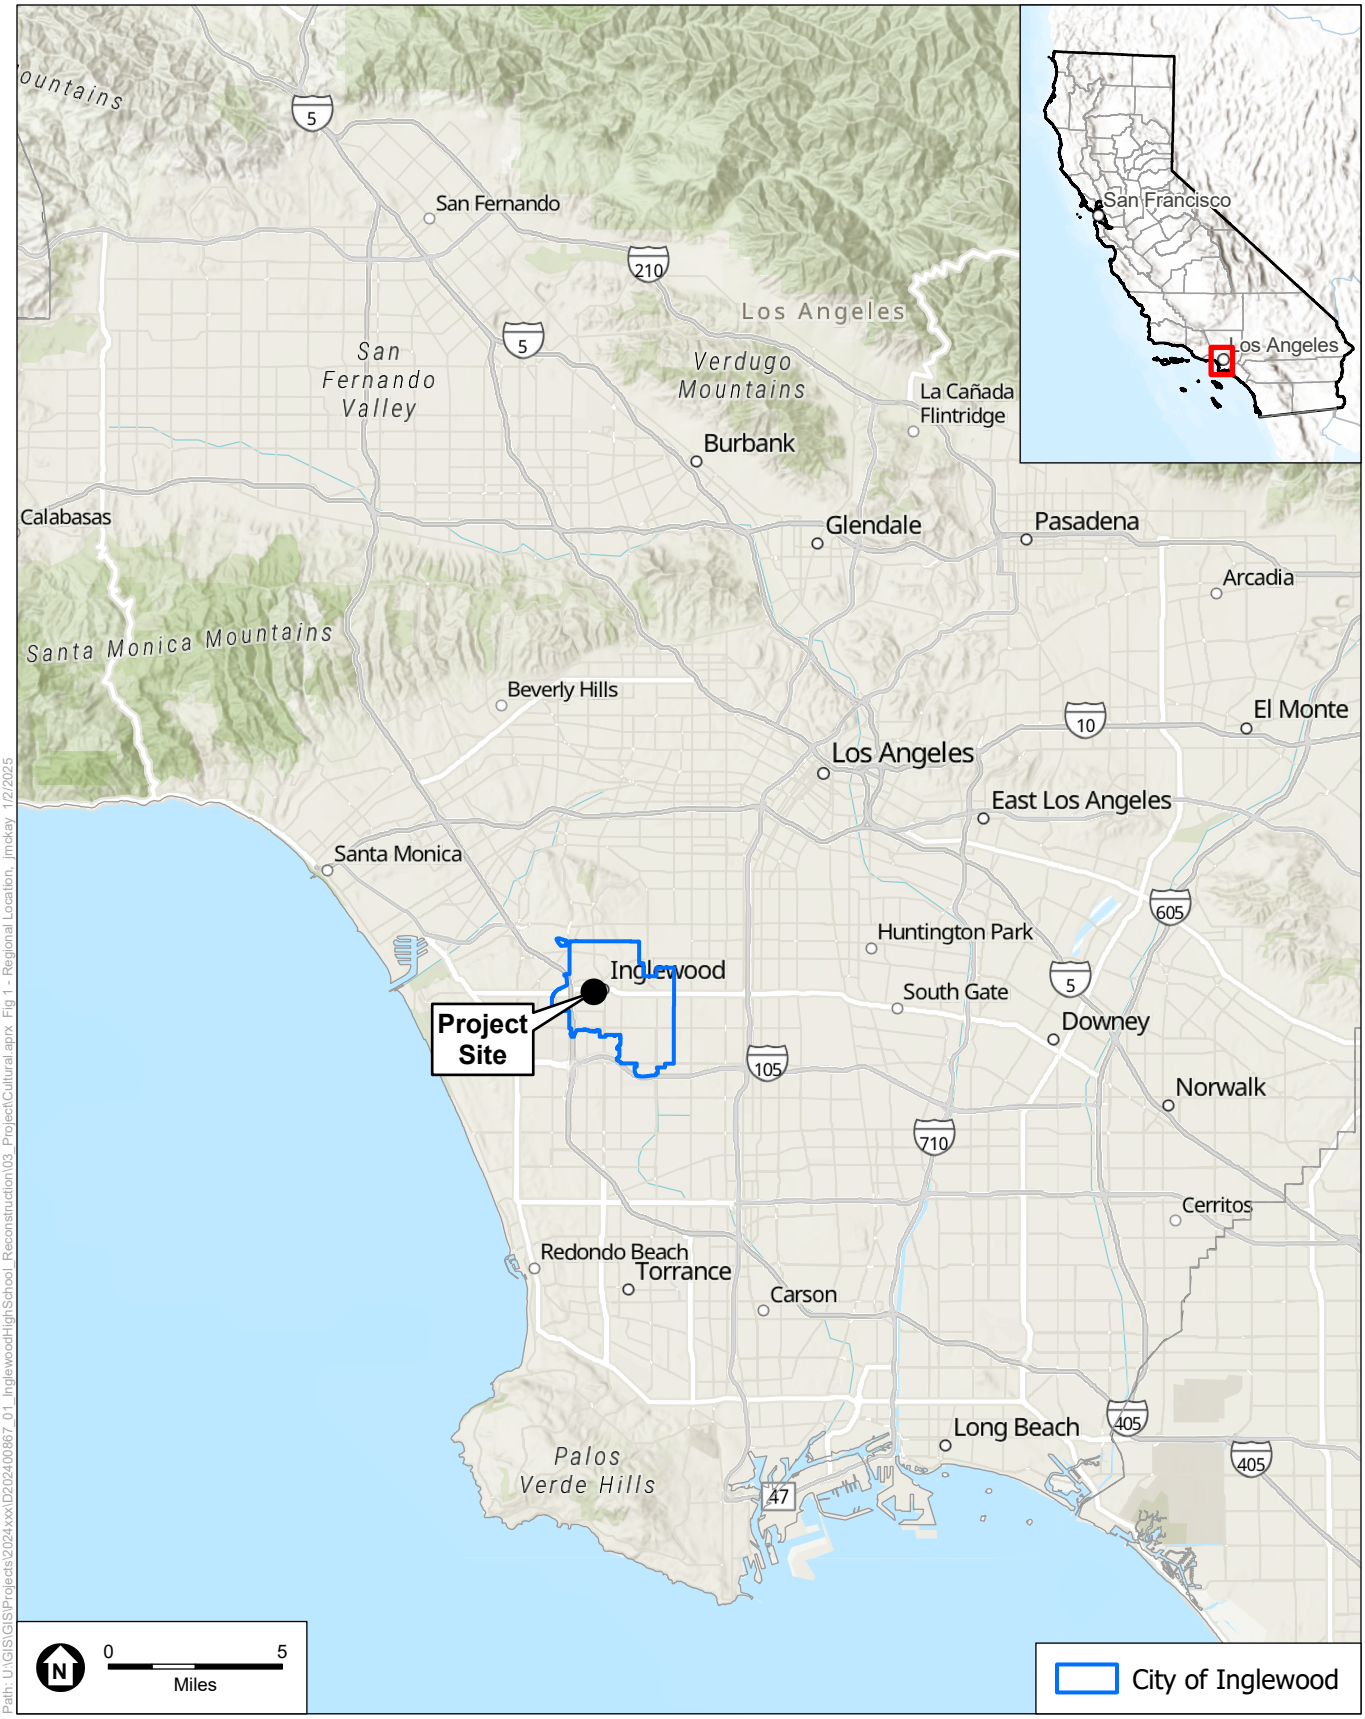


SOURCE: ESA, 2024

Inglewood High School Reconstruction

Figure 1
Regional Location Map

ESA

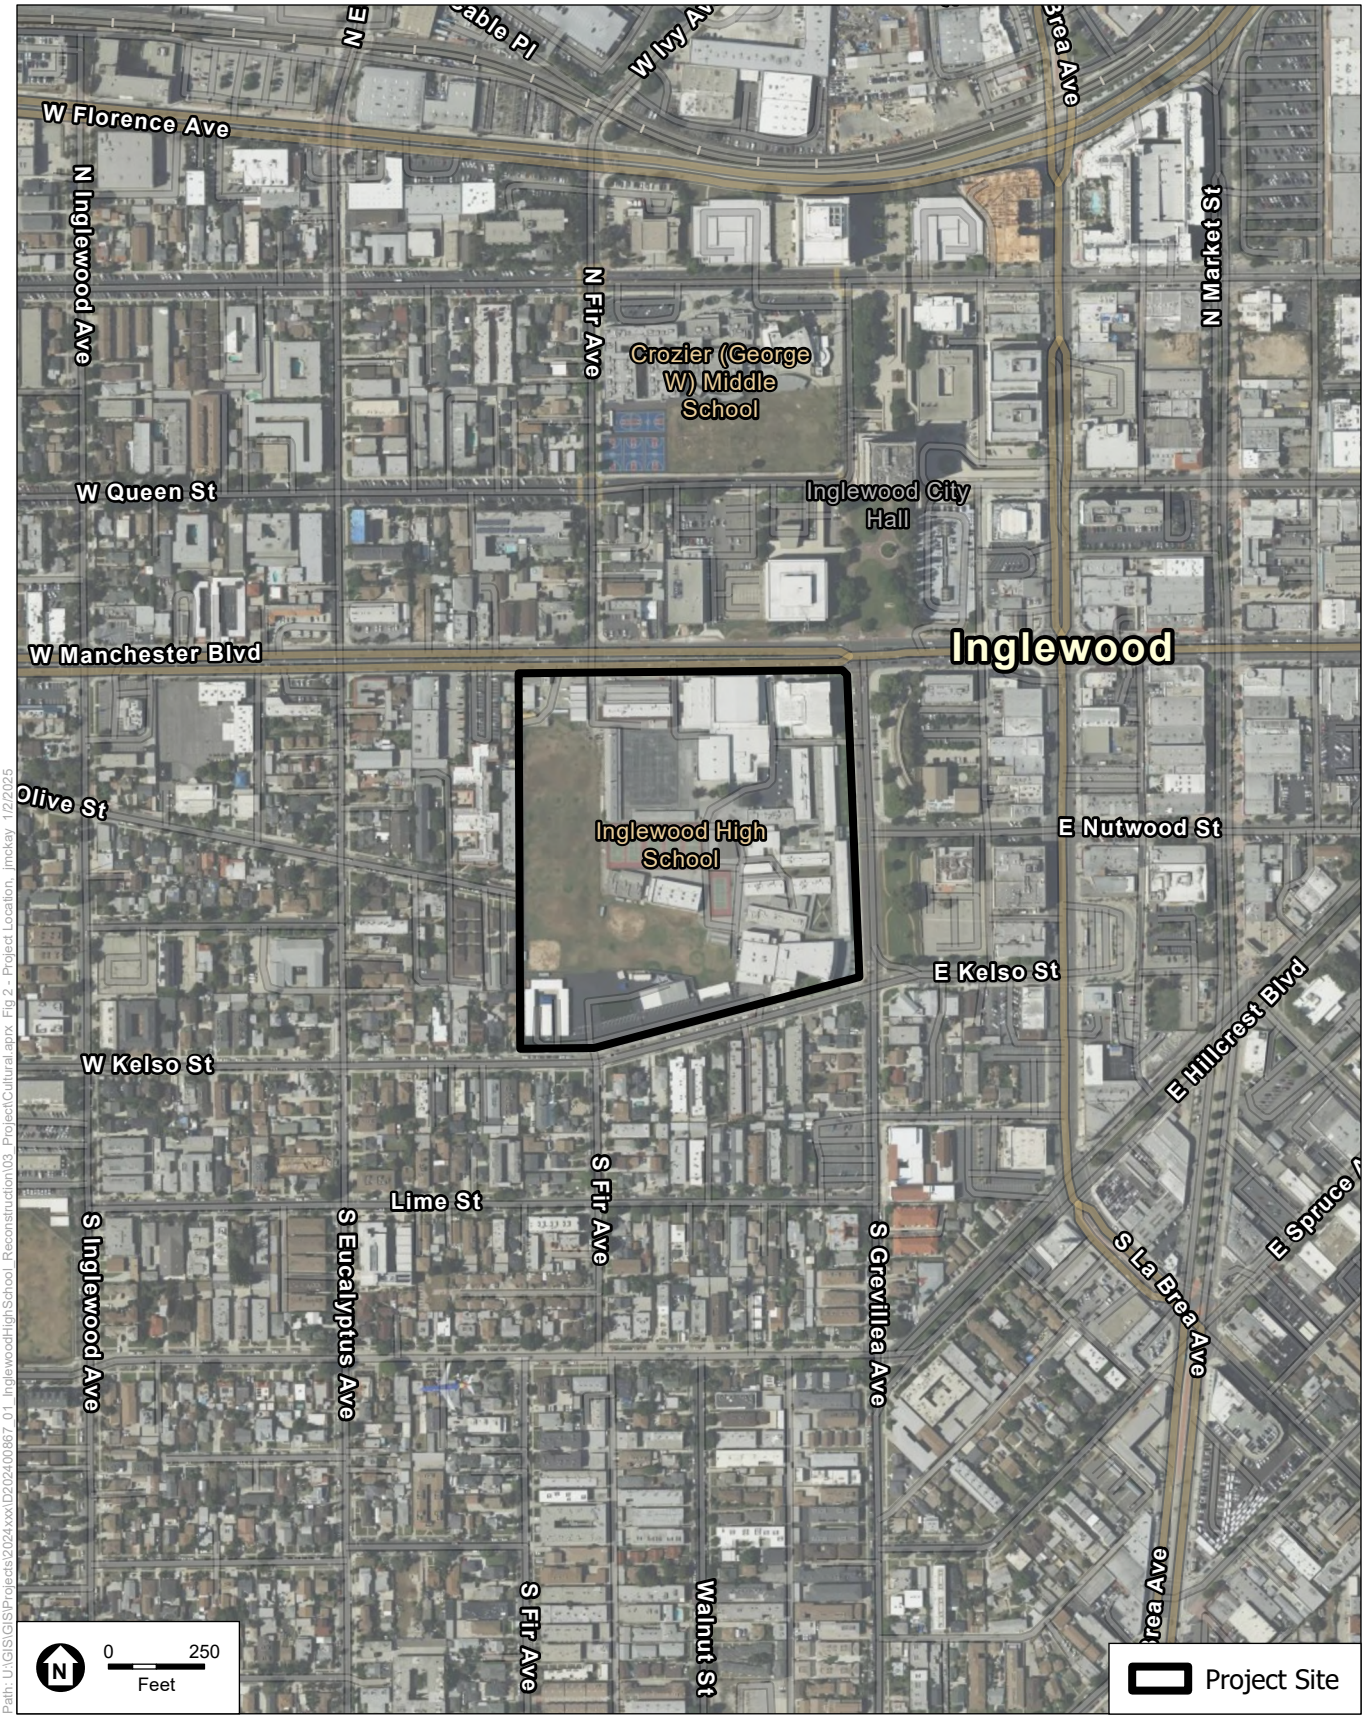

Path: U:\GIS\GIS\Projects\2024xxx\D202400867_01_InglewoodHighSchool_Reconstruction\03_Project\Cultural.aprx Fig 2 - Project Location, jmckay 1/2/2025

SOURCE: ESA, 2024

Inglewood High School Reconstruction

Figure 2
Project Location

ESA

2.2.2 Existing Conditions

As shown in **Figure 2**, the Project Site is occupied by Inglewood High School. The primary campus development is situated in the eastern portion of campus and consists of classroom and administrative buildings. Athletic courts and fields are located on the western portion of the campus. The Project Site is essentially flat with a grade difference of about 6 feet from the northeast corner of the property to the southwest corner. (Geolabs-Westlake Village [GWV] 2024).


The Inglewood High School campus currently includes 18 classroom buildings (including permanent classroom buildings and portable classroom buildings). In addition to classroom buildings, the Inglewood High School campus includes a fine arts and administration building, an auditorium, locker rooms, library, performing arts building, adult education building, continuing education high school, and home economics building. The existing campus buildings are labeled Buildings A through X as shown on **Figure 3, Existing Campus**.

Tennis courts, basketball courts, a batting cage, and athletic fields are located west of the majority of the classroom buildings, and extend to the western Project Site boundary. In addition, there are existing tennis courts north of Building I as well as existing basketball courts. Competition sports events occur at other District locations. Covered and uncovered walkways and student seating areas are located between the campus buildings. Landscaping is limited to trees and pockets of grass located around campus.

The Continuing Education High School and After School Education High School buildings are separated from the main campus by fences. These two buildings are located in the southwestern portion of the site along West Kelso Street and have their own parking lot and driveway. While they provide support to the high school they operate separately.

The majority of the Project Site consists of buildings, walkways, and sports fields. The western portion of the Project Site is mostly pervious and contains grasses and vegetation. There is minimal landscaping on the campus. There are 29 trees currently on the campus, which is the primary form of landscaping within the Project Site. The quantity and species of trees that exist on the campus provide limited canopy coverage. The outdoor open space and circulation areas are in some instances cracked and provide accessibility issues. Turf is present throughout several areas on campus, including at the front of the school and at the athletic field. Automatic irrigation is not currently available throughout the site. There are some benches and picnic tables and walls that provide outdoor seating. Monument signs and murals are in various locations throughout the campus.

The Inglewood High School campus currently includes a surface parking lot located west of the Auditorium along the southern edge of the campus along West Kelso Street. Access to the parking lot is via three entrances along West Kelso Street. The parking lot provides 63 total parking spaces, with 61 standard vehicle spaces and 2 ADA-accessible spaces. This parking area is currently used by faculty and staff. In addition, there is an existing parking lot south of the Music Building (Building S), which includes 30 total parking spaces. There is no visitor or student parking available on the campus. Bicycle parking is provided in a shelter between the tennis courts and the library.

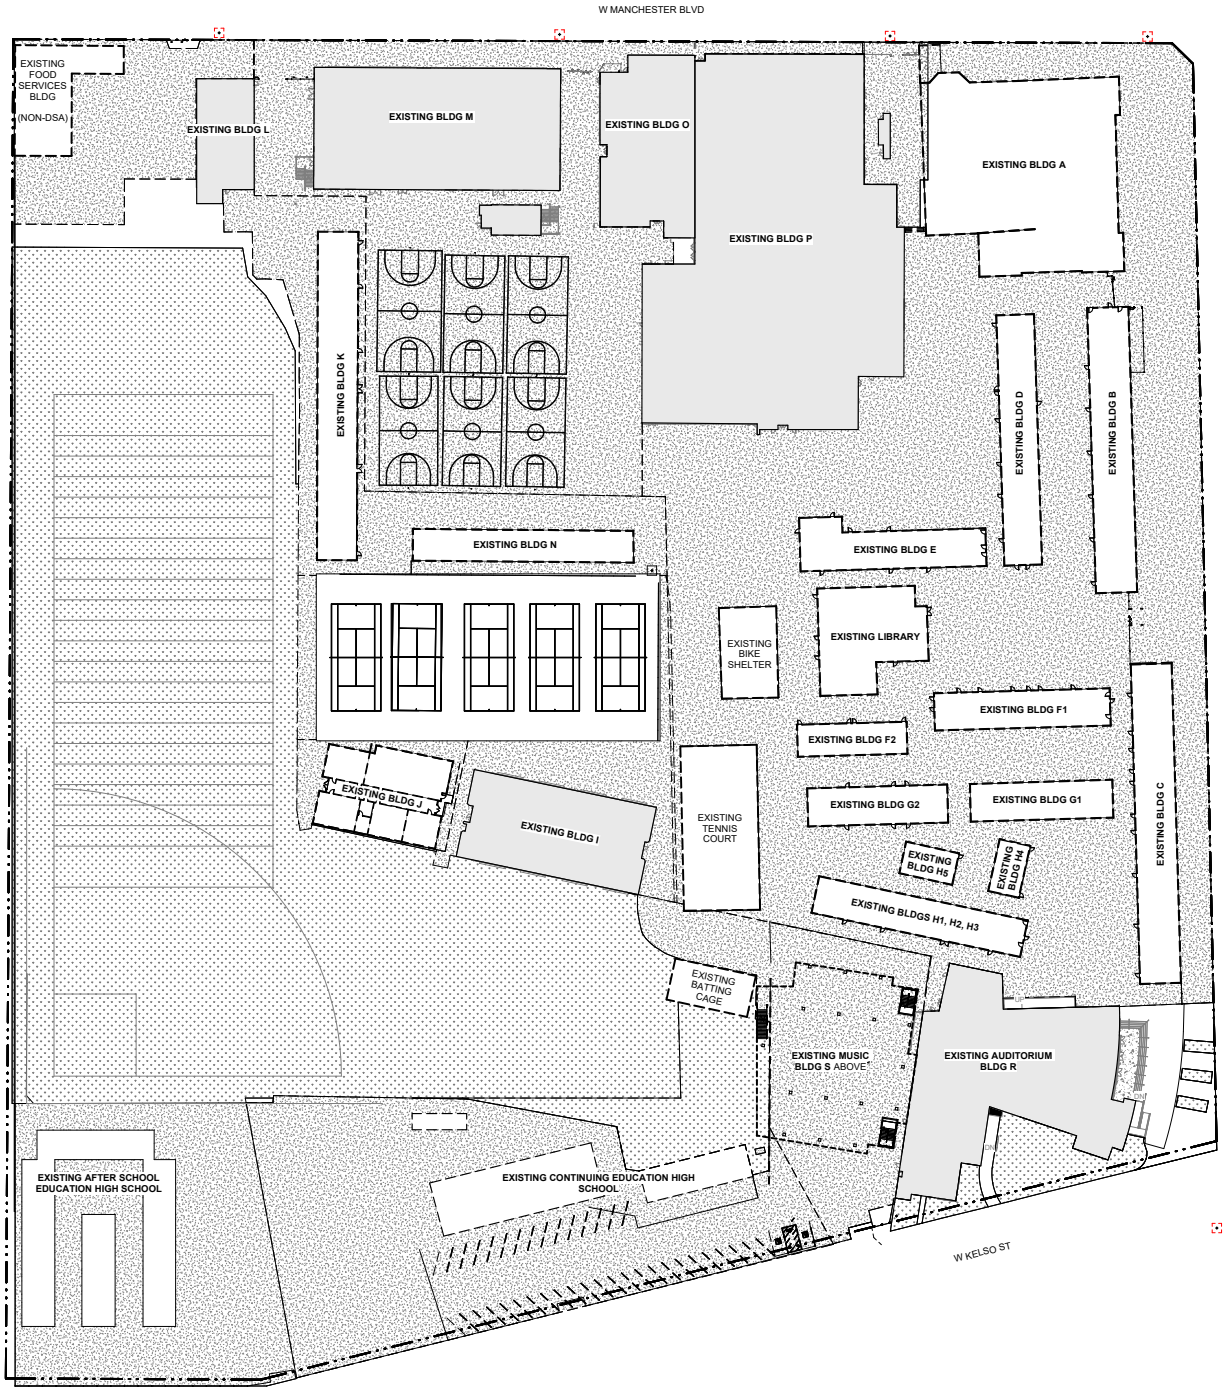

2024/D202400867.01 - Inglewood High School Reconstruction/05 Graphics-GIS-Modeling-USE AZURE/Illustrator

SOURCE: P2S Engineering, 2024

Inglewood High School Reconstruction

Figure 3
Existing Campus

ESA

Students arrive at school by car, walk, bike, or use public transportation. School bus service is not provided except for special education students. There is currently no formal loading zone (i.e., curb markings or posted signage) designated; drop-off/pick-up loading activities occur generally along South Grevillea Avenue and West Kelso Street.

After completion of the Project, students from Morningside High School will be transferred to Inglewood High School. With the Morningside High School students being transferred to Inglewood High School, the 1,200 student capacity, for which the school is currently designed, will not be exceeded. The school year runs from late August through early June; summer school sessions also occur on campus. School hours and the associated bell schedule generally is between 8:30 a.m. to 3:15 p.m. Monday through Friday, with the exception that Tuesday end time is 2:20 p.m. In addition, several after-school clubs and organizations have activities on the campus. The campus does not include competition fields for football, softball, baseball or soccer, and these events occur at other District locations.

Based on the Inglewood Zoning Map, the Project Site is located within the Downtown Transit Oriented District of the City (City of Inglewood, 2023). More specifically, based on the Downtown Transit Oriented District Development Plan and Design Guidelines, the Project Site is located within the Civic Center District, and is zoned and designated as Civic Center (C-C). The C-C district allows government offices, schools and other public facilities, as well as limited private office and retail (City of Inglewood, 2016). The Project would be consistent with the land use designation and the zoning.

2.3 Project Characteristics

The proposed improvements would occur throughout the Inglewood High School campus. The Project would result in the demolition of the majority of the buildings located on the Project Site, the modernization of some of the existing buildings, and the construction of six new buildings. The Project would also include updated sports fields, courts, and lighting. Students and faculty at the Inglewood High School would be relocated to the Morningside High School, which is located approximately 1.8 miles southeast of the Project Site at 10500 Yukon Avenue during the renovation of the Inglewood High School campus. The Continuing Education High School and After School Education High School buildings that are located in the southwestern portion of the site along West Kelso Street would be relocated to another campus


The existing Inglewood High School campus layout and proposed demolition activities are shown on **Figure 3, Existing Campus,** and the Inglewood High School proposed components are shown on **Figure 4, Conceptual Site Plan**. As shown in **Table 1, Project Characteristics**, the Project includes the demolition of 23 buildings on the campus (Buildings A, B, C, D, E, F1, F2, G1, G2, H1, H2, H3, H4, H5, I, J, K, L, M, N, the library, music building, and food services building). In addition, hardscape including the existing tennis courts, basketball courts, batting cage, and bike shelter would be demolished. Existing trees (up to 29 trees) and vegetation would be removed during the demolition phase. A discussion of each of the proposed Project characteristics is provided below. **Table 1, Project Characteristics**.

TABLE 1
PROJECT CHARACTERISTICS

Building	Use	Status	Existing Area (Sq Ft)	New Area (Sq Ft)	Height (Ft)[1]	Stories
Existing						
A	Fine Arts & Administration	Demolish	48,430	0	36'0"	2
B	General Classrooms	Demolish	7,988	0	14'6"	1
C	Science Classrooms	Demolish	9,802	0	14'6"	1
D	General Classrooms	Demolish	6,198	0	14'6"	1
E	General Classrooms	Demolish	3,391	0	14'6"	1
F	General Classrooms	Demolish	6,580	0	14'6"	1
G	General Classrooms	Demolish	6,587	0	14'6"	1
H	General Classrooms	Demolish	6,456	0	14'6"	1
I*	General Classrooms	Demolish	8,998	0	23'6"	1
J	General Classrooms	Demolish	5,840	0	22'0"	1
K	Home Economics	Demolish	8,400	0	24'0"	1
L*	Band Classrooms	Demolish	3,720	0	20'0"	1
M*	CTE Classrooms	Demolish	24,844	0	28'0"	2
N	General Classrooms	Demolish	3,840	0	11'7"	1
O*	Boys Lockers	Modernize	55,443	55,443	17'10"	1
P	Physical Education & Girls Lockers	Modernize			32'10"	1
Q	Library	Demolish	5,458	0	20'0"	1
R	Auditorium	Modernize	16,449	16,449	37'6"	3
S	Performing Arts	Demolish	16,862	0	34'4"	1
X	Adult Education	No Change	1,282		12'0"	1
	Continuing Education High School	Demolish	7,157	0	11'7"	1
	After School Education Campus	Demolish	9,600	0	11'7"	1
New Construction						
1	Administration & General Classrooms	New	--	48,028	31'6" top of roof (up to 38'0")	2
2	Food Services & MPR	New	--	22,572	13'5" top of roof (up to 31'6")	1
3	Science Labs & General Classrooms	New	--	41,630	28'6" top of roof (up to 35'11")	2
4	Student Life	New	--	7,873	17'11"	1
5	CTE Classrooms & General Classrooms	New	--	20,000	32'0"	2
6	CTE and Music Classrooms	New	--	24,000	28'0"	1

1. Single story building heights ranges from 11 feet (ft) – 19 ft

SOURCE: Practice LA 2025

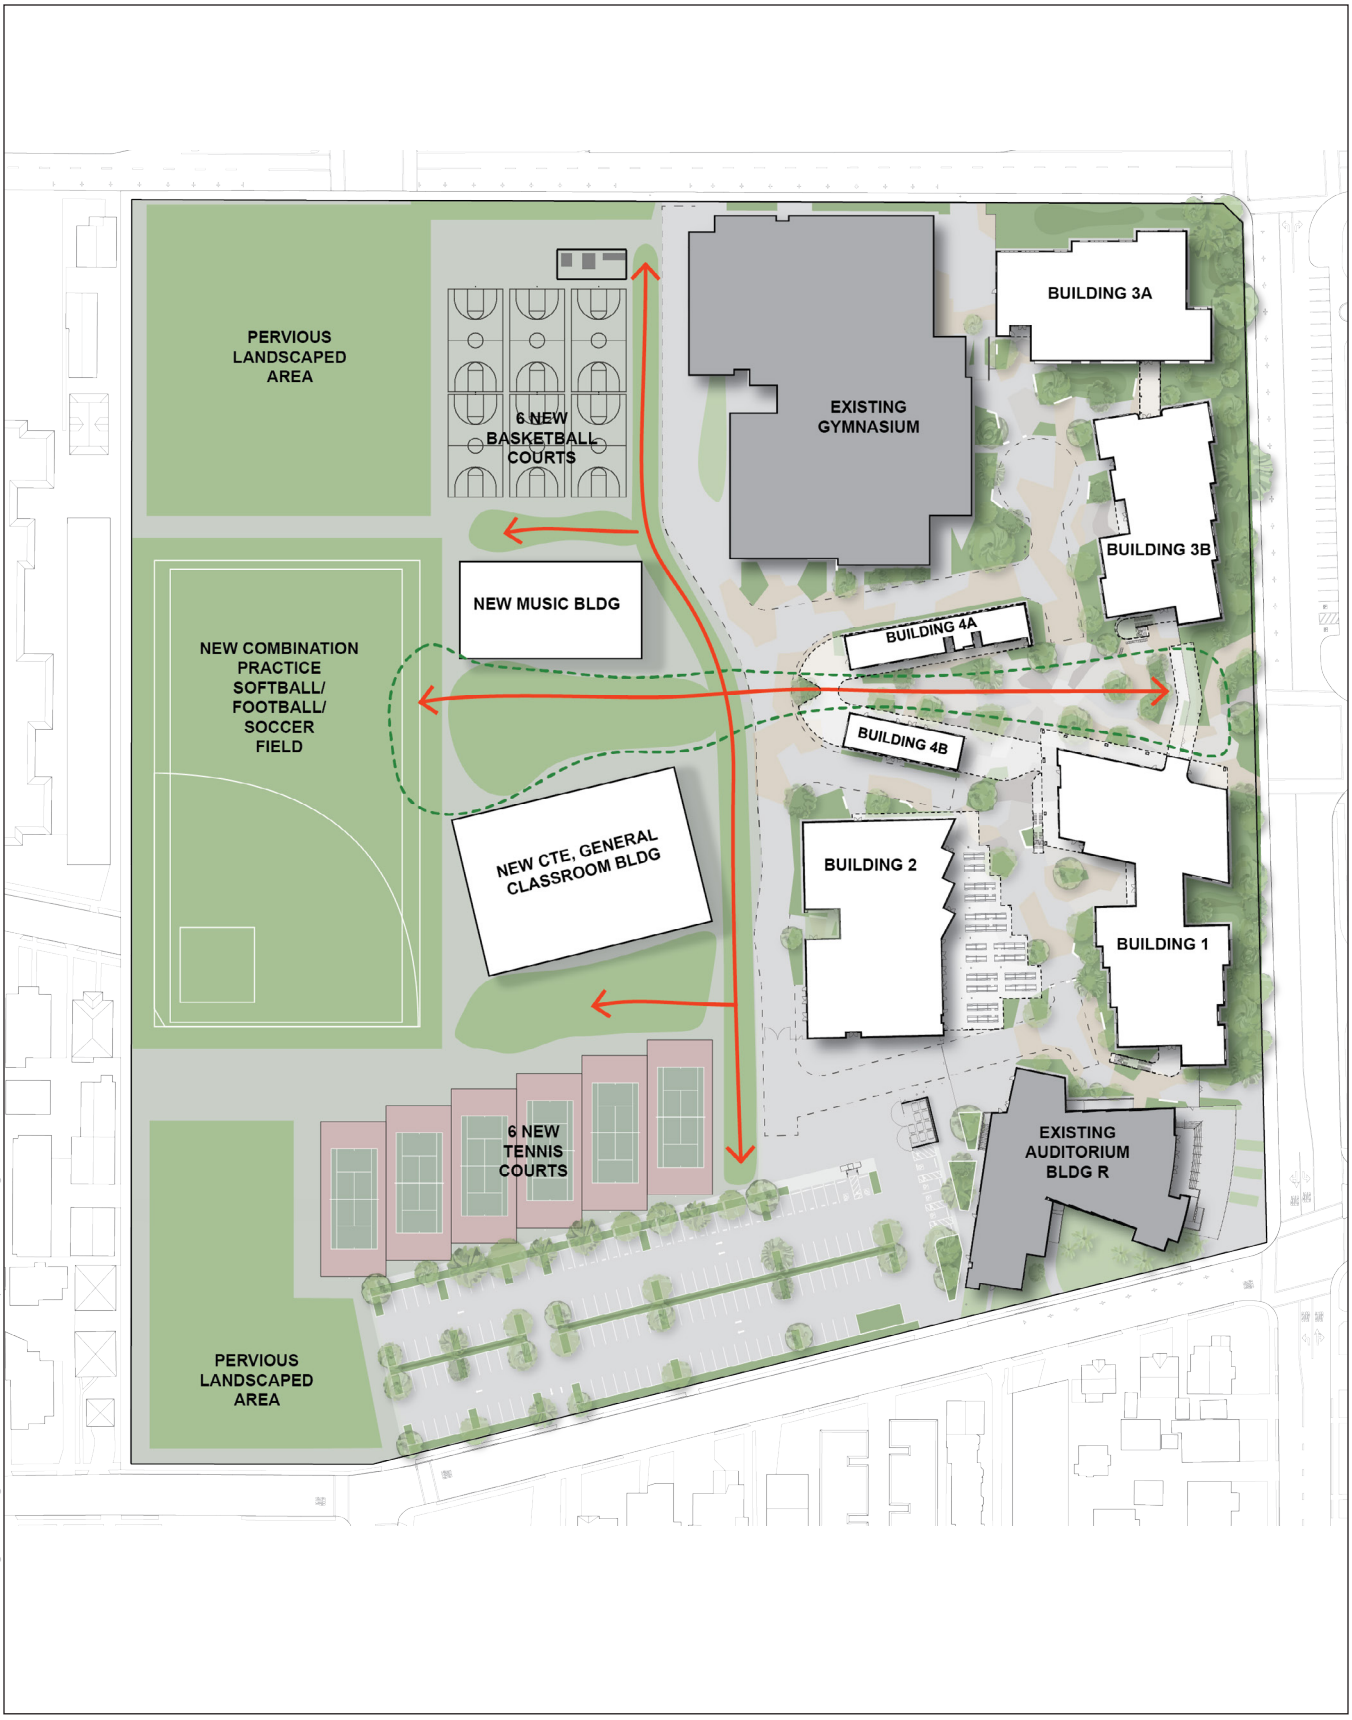

2024/D202400867.01 - Inglewood High School Reconstruction/05 Graphics-GIS-Modeling-USE AZURE/Illustrator

SOURCE: Inglewood Unified School District

Inglewood High School Reconstruction

Figure 4
Conceptual Site Plan

ESA

New Buildings

The Project would result in the construction of six new buildings on the Inglewood High School Campus, which would provide a combined total of 164,103 square feet (sf). New buildings would include Administration and General Classrooms (Building 1), Food Services and Multipurpose Room (MPR) (Building 2), Science Labs and General Classrooms (Building 3), Student Life (Building 4), Career and Technical Education and General Classrooms (Building 5), and CTE and Music classrooms (Building 6).

Building 1 (Administration and General Classrooms)

Building 1 would provide approximately 48,028 sf of administration and classroom floor area. The two-story building would be located north of the existing Auditorium, and would be situated along South Grevillea Avenue. The first floor of the building would contain administration space in the northern portion of the building, and classrooms in the southern portion of the first floor and on the entire second floor of the building.

Building 2 (Food Services and MPR)

Building 2 would provide approximately 22,572 sf of food service space and multipurpose uses and would be located in the central portion of the campus. The building would contain a kitchen for food services. The building would provide primarily space for indoor eating, and would include a stage area for smaller performances or meetings. Depending on the style of tables used, the MPR would be able to accommodate between 250-350 students. The new food services building would include a conventional lunch queuing zone and would be directly adjacent to an exterior lunch shelter that covers about 350 seats.

Building 3 (Science Labs and General Classrooms)

Building 3 would provide approximately 41,630 sf of science labs and classroom space. The two-story building would be located on the northeast corner of campus, at the intersection of West Manchester Boulevard and South Grevillea Avenue. Lab classrooms would be located on the first floor of the northern portion of the building and classrooms would be provided on the first floor in the southern portion of the building as well as on the second floor of the building.

Building 4 (Student Life)

Building 4 would be located at the new entrance plaza to prioritize student culture and engagement. The building, which consists of two one-story rectangular components (Buildings 4A and 4B) in a U-shape, would be located north of Building 2 and south of the existing Gymnasium in the central portion of the campus. Building 4 would provide a total of approximately 7,873 sf for student uses. The building would provide space for student life programs such as the Dream Center, Career Center, Junior Reserve Officers' Training Corps, Associated Student Body and Student Store. The building would define a smaller courtyard that may be used for gallery events and smaller gatherings.

Building 5 (Career and Technical Education including general classrooms)

Building 5 would provide approximately 20,000 sf of career and technical and general education space. The two-story building would be located near the center of campus.

Building 6 (Career Technical Education and Music Building)

Building 6 would provide approximately 24,000 sf of classroom space. The one-story, approximately 28-foot-tall building would be located near the center of campus.

Campus Modernization

In addition to the new buildings, the Project includes improvements to modernize the campus. Improvements are proposed for, the Auditorium, Building O (Boys Lockers), and Building P (Physical Education and Girls Lockers), as described in detail below.

The existing façade of Building P would be painted, and the existing mural area at West Manchester Boulevard would remain. Only minimal improvements to resolve old California Division of State Architects (DSA) certification corrections would be made to Buildings O, P and the Auditorium.

Open Space Improvements

The modernization includes improvements to walkways throughout the campus to connect the buildings, landscaping, and seating areas. Other improvements could include, but are not limited to, signage, fencing, drinking fountains, water bottle filling stations, as required by code. A digital marquee would be installed between existing Building P and Building 3 along West Manchester Boulevard.

In the exterior spaces surrounding the existing buildings being renovated, concrete paving areas would be removed to add planting areas with native planting and shade trees. Concrete benches would be placed in these areas to provide small gathering spaces for students throughout the campus.

Utility Improvements

Electrical/Telecommunications

The electrical yard for the school would be located in the northern portion of the Project Site, along West Manchester Boulevard near the existing Southern California Edison (SCE) service. In addition, the Project would include utility and technology retrofits throughout the campus, including electrical rooms in the new buildings. Existing electrical utility connections to the demolished buildings would be removed or capped and plugged.

Electrical and utility features would include fiber optic lines, telecommunications lines, intrusion alarms, public announcement systems, fire alarms, stub conduit boxes, mounted box conduits, underground conduits and pole mounted conduits. Utility work would be coordinated with Southern California Edison (SCE). Fully automatic fire alarm systems with emergency voice/alarm communication systems would be provided in all buildings included in accordance with 2016 California Fire Code (CFC) 907.2.3 and National Fire Protection Association (NFPA) 72.

Water/Sewer

Sewer pipelines, domestic and fire water line systems, which would connect to existing mainlines, would be installed. The Project would also include connections to the existing reclaimed water lines for irrigation use. Expanded utilities services are not planned but, where feasible and based on funding, aging utility infrastructure would be replaced.

Recreational Components

The Project would replace the existing athletic field and would replace the tennis courts and basketball courts (Figure 4).

The Project includes some changes that would increase the amount of recreational space. The existing food services building on the northwest corner of the Project Site adjacent to West Manchester Boulevard would be demolished, and the athletic fields would be extended north to the street. The existing athletic field would be removed to include a 380 ft. (length) by 222 ft. (width) combination softball/football/soccer field with synthetic turf. A total of 6 light poles would be installed at the combination softball/football/soccer field. The lights would be approximately 60 to 80 feet in height.

There is a separate existing tennis court located southeast of the five tennis courts. These 6 tennis courts would be demolished and replacement tennis courts would be constructed south of the exiting basketball courts. The new courts would have vinyl coated chain-link fencing with mesh screening, and access gates with lockable latches. The tennis courts would be relocated from the current central portion of campus closer to the south of campus and the existing parking lot, as shown in the site plan (Figure 4). The tennis courts would include new lighting consisting of 6 light poles at 50ft-60ft tall. The existing basketball courts would be demolished, and new basketball courts would be constructed in the northern central portion of the site, just west of the existing gymnasium. Four light poles at 50 feet tall would be constructed at the new basketball courts.

In addition, the Project would result in the demolition of the existing batting cage, which is located west of the Music Building (Building X).

Access, Parking, and Circulation

As shown on Figure 3, vehicular access to Inglewood High School campus is currently provided by two driveways along West Manchester Boulevard and three driveways along West Kelso Street. As previously discussed, the Project Site currently includes a surface parking lot, which is located along West Kelso Street in the southern portion of the campus. Parking lot and internal circulation improvements are described below.

Parking

The Project would result in an increase of the number of total parking spaces (both accessible and non-accessible) from 93 to 158. The Project would include 128 standard stalls, 25 electric vehicle (EV) stalls (including 6 stalls with charging stations), four standard ADA stalls (including one EV), and three van ADA stalls (including one EV). New landscaping would be added within the parking lot. The Project would also provide 32 bicycle parking spaces near the campus entrance, located south of Building 3, and eight covered staff bicycle parking spaces in a lockable enclosure within Building 1.

Fire Lane Improvements

Internal vehicular circulation would be limited to emergency vehicles and would be provided via an extension of the existing fire lane, which would continue to be accessed from West Manchester Boulevard. The fire lane would go through the center of campus and would continue through the parking

lot to a driveway along West Kelso Street. The proposed fire lane improvements would comply with State standards and be reviewed by the City Fire Department.

Pedestrian Improvements

A new pedestrian entrance would be created on South Grevillea Avenue at the intersection with Nutwood Street leading into the campus, which is the historic location of the main campus entry. Accessible pedestrian pathways would be installed throughout the campus to provide links to the buildings and pedestrian access points from the adjacent streets. Additionally, the City of Inglewood and the District have begun preliminary discussions to provide a pedestrian bridge from the high school campus corner to Inglewood Public library over West Manchester Boulevard, which would provide the students access to the public library as a campus resource.

Lighting and Sound

The Project Site is located within the Outdoor Lighting Zone designation of LZ-03 for Moderately High-Urban Areas per Title 24 CCR Part 1 Section 10.114. The Project would include campus path lighting and exterior building lights. A total of 16 new Musco lights would be placed at the sports facilities, as noted above. These lights would support existing joint use activities, where fields and outdoor sports facilities are available for rental. These lights would be down-shielded to avoid light spill-over and would be directed downward towards the individual facilities.

The school's amplified sound system would allow for announcements to be heard as necessary throughout the Project Site. Sound would also be used during campus activities. All outdoor sound would be in compliance with the City's noise ordinance.

2.3.1 Landscaping Plan

The landscaping improvements included as part of the Project would consist of the installation of drought tolerant, low maintenance plants throughout the campus. In addition to the four student quads and landscaping outside of existing buildings, landscaping would be added to the perimeter of the campus and within the new parking lot. Landscape planters would be provided adjacent to the perimeter fence at most areas, which would soften the campus perimeter and provide screening. At the main entry, bermed landscape would limit the outside views, and would provide privacy from inside the campus. Low-impact development planters would be incorporated as needed to control stormwater runoff from adjacent buildings and walkways. Planting areas would also be added along West Manchester Avenue to provide green edges along this major street corridor.

All existing irrigation would be removed and replaced with a water-efficient irrigation system with a smart weather-based controller. All landscaping would be designed to use recycled water for irrigation.

2.3.2 Grading, Earthwork, Demolition, and Drainage

Construction would involve demolition of existing paving, buildings, and recreational uses; site clearing; grading and excavation for the proposed buildings; utility, circulation, and landscaping improvements, structural development; and site cleanup. Construction of the Project would result in approximately 537,600 sf of impervious surfaces and approximately 182,400 sf of pervious surfaces across the Project Site. The Project would require a maximum excavation depth of 11.5 feet and would be anticipated to

include soil cut and fill, likely resulting in soil export. Additionally, the Project would result in demolition debris, resulting from demolition of buildings, batting cage and tennis courts, basketball courts, parking lots, and concrete walkways.

Drainage improvements would be included for all recreational components and exterior finished grades or surfaces would all be designed with positive drainage away from foundations. Ground surfaces and paved surfaces within 10 feet of building foundations would be sloped between 0.5 to 5 percent to meet Americans with Disabilities Act (ADA) requirements while also providing adequate slopes for drainage. Planters would have adequate surface drainage to present standing water adjacent to foundations. Additional catch basins, storm drains, and landscape drains would be installed throughout the Project Site to ensure adequate site drainage. In addition, the following erosion and sediment control measures would be implemented during construction:

- All inlets receiving stormwater runoff from the Project Site shall be equipped with inlet protection.
- All paved areas shall be kept clear of earth materials and debris and the Project Site shall be maintained so to minimize sediment laden runoff entering the storm drain system.
- Stockpiled earthen material shall be either covered with a tarp or watered sufficiently to eliminate dust.
- 6-foot-tall dust fences shall be installed around the Project Site during construction activities.
- Fiber rolls and/or gravel bags shall be utilized to stabilize soils and prevent erosion.
- Regraded dirt shall be stabilized against erosion through hydroseeding, anchored geotextile fabric, or equivalent measure.

2.3.3 Sustainable Design Features

Per the California Energy Code Section 110.10B, the Project is required to provide at least 15 percent of the total roof area. The Project would meet this requirement and would provide the required coverage of solar ready area on building rooftops. As discussed above, the proposed parking improvements also include 25 electric vehicle parking spaces. Irrigation improvements included in the Project would use reclaimed water and check valves or anti-drain valves are required on all sprinkler heads where low point drainage could occur as part of the model water efficient landscape ordinance requirements. The Project would comply with all mandatory measures under 2022 California Green Building Standards Code (CALGREEN), Part 11, Title 24 CCR for equipment and systems efficiency.

2.4 Construction Process and Timeline

Construction would occur in multiple phases with site preparation and demolition anticipated to begin January 2026 through October 2027, with occupancy in January 2028. As indicated above, Inglewood High School students and faculty would be relocated to the Morningside High School during the reconstruction of the campus. Abatement work is conducted regularly throughout the campus, and would occur in compliance with existing regulations and standards.

The various phases of construction would consist of demolition of existing buildings, rough grading of the site, construction of new buildings, and modernization of the existing buildings. Total construction would occur for a duration of 22 months with a 5-day work week. If construction takes longer than assumed, work could occur beyond the anticipated duration.

Construction is expected to occur between 7:00 a.m. and 8:00 p.m., Monday through Friday, and would comply with the City of Inglewood Municipal Code limits regarding construction activity (Municipal Code Section 5-41).[1] Nighttime construction activities would occur in compliance with the City's Municipal Code, which requires issuance of a permit for construction equipment operated outside the hours of 7:00 a.m. – 8:00 p.m. or for work on weekends.

All construction and work areas would be clearly demarcated and student access would be prohibited, consistent with construction efforts on other District facilities. All construction equipment staging would be located on-site in clearly demarcated areas. During construction, materials and equipment may be visible from adjacent streets, however, the District would screen these areas with construction fencing. Construction workers would park on the Project Site in specially designated areas. Construction of the Project may require detours and temporary lane closures along streets bordering the Project Site. A Construction Management Plan would be prepared if required by the City.

2.5 Discretionary Approvals Required

2.5.1 Lead Agency

In conformance with CEQA Guideline Sections 15050 and 15367, the District is the Lead Agency, which is defined as the "public agency, which has the principal responsibility for carrying out or approving a project."

2.5.2 Reviewing Agencies

There are no responsible or trustee agencies. DSA will review and approve the project design for compliance with California Code of Regulations Title 24 and access compliance requirements.

2.5.3 Permits and Other Approvals

Actions and approvals that may be required from other agencies for the Proposed Project include:

- DSA –Project closeout and certification will be required during each construction phase
- State Water Resources Board - Construction General Permit coverage
- Los Angeles Regional Water Quality Control Board –National Pollutant Discharge Elimination System (NPDES) Permit coverage and review/approval Stormwater Pollution Prevention Plan (SWPPP)
- City of Inglewood Department of Public Works – Permit for construction noise if construction activities are required outside of the hours identified in the City's Municipal Code

[1] Construction could occur on weekends if schedule is running behind.

CHAPTER 3
Environmental Checklist

1. Project Title:	Inglewood High School Reconstruction Project
2. Lead Agency Name and Address:	Inglewood Unified School District 401 S. Inglewood Avenue Inglewood, CA 90301
3. Contact Person and Phone Number:	Jordan Miles, Executive Director Construction and Facilities, Inglewood Unified School District (310) 680-4898
4. Project Location:	Inglewood High School 231 South Grevillea Avenue Inglewood, CA 90301
5. Project Sponsor's Name and Address:	Inglewood Unified School District Business Services 401 S. Inglewood Avenue Inglewood, CA 90301
6. General Plan Designation(s):	Civic Center (C-C)
7. Zoning:	Civic Center (C-C)
8. Description of Project:	School improvements (see Chapter 2, Project Description)
9. Surrounding Land Uses and Setting:	North: West Manchester Boulevard; commercial uses; and Inglewood Public Library and Inglewood City Hall South: West Kelso Street; Single-family and multi-family residential East: South Grevillea Avenue; multi-family housing West: Single-family residential; retirement community
10. Other public agencies whose approval is required:	Office of the Division of State Architect; State Water Resources Board, Los Angeles Regional Water Quality Control Board, City of Inglewood
11. Have California Native American tribes traditionally and culturally affiliated with the project area requested consultation pursuant to Public Resource Code Section 21080.3.1:	Pursuant to Assembly Bill 52, the District sent letters to Native American tribes traditionally affiliated with the area, including Gabrieleno Band of Mission Indians – Kizh Nation, Gabrieleno/Tongva San Gabriel Band of Mission Indians, Gabrieleno Tongva Indians of California Tribal Council, Gabrieleno/Tongva Nation, Gabrielino-Tongva Tribe, Santa Rose Band of Cahuilla Indians, and Soboba Band of Luiseno Indians.

3.1 Environmental Factors Potentially Affected

The environmental factors checked below would be potentially affected by the Project, involving at least one impact that is "Potentially Significant", as indicated by the checklist and discussion on the following pages.

☒ Aesthetics	☐ Agriculture/Forestry Resources	☒ Air Quality
☐ Biological Resources	☒ Cultural Resources	☒ Energy
☒ Geology/Soils	☒ Greenhouse Gas Emissions	☐ Hazards and Hazardous Materials
☐ Hydrology/Water Quality	☐ Land Use/Planning	☐ Mineral Resources
☒ Noise	☐ Population/Housing	☐ Public Services
☐ Recreation	☒ Transportation	☒ Tribal Cultural Resources
☐ Utilities/Service Systems	☐ Wildfire	☒ Mandatory Findings of Significance

DETERMINATION:

On the basis of this initial study:

☐ I find that the Project COULD NOT have a significant effect on the environment, and a NEGATIVE DECLARATION will be prepared.

☐ I find that although the Project could have a significant effect on the environment, there will not be a significant effect in this case because revisions in the project have been made by or agreed to by the project proponent. A MITIGATED NEGATIVE DECLARATION will be prepared.

☒ I find that the Project MAY have a significant effect on the environment, and an ENVIRONMENTAL IMPACT REPORT is required.

☐ I find that the Project MAY have a "potentially significant impact" or "potentially significant unless mitigated" impact on the environment, but at least one effect 1) has been adequately analyzed in an earlier document pursuant to applicable legal standards, and 2) has been addressed by mitigation measures based on the earlier analysis as described on attached sheets. An ENVIRONMENTAL IMPACT REPORT is required, but it must analyze only the effects that remain to be addressed.

☐ I find that although the Project could have a significant effect on the environment, because all potentially significant effects (a) have been analyzed adequately in an earlier EIR or NEGATIVE DECLARATION pursuant to applicable standards, and (b) have been avoided or mitigated pursuant to that earlier EIR or NEGATIVE DECLARATION, including revisions or mitigation measures that are imposed upon the proposed project, nothing further is required.



Signature

07/02/2025

Date

3.2 Environmental Checklist

I. Aesthetics

Issues (and Supporting Information Sources):		*Potentially Significant Impact*	*Less Than Significant with Mitigation Incorporated*	*Less Than Significant Impact*	*No Impact*
I.	**AESTHETICS — Except as provided in Public Resources Code Section 21099, would the project:**				
a)	Have a substantial adverse effect on a scenic vista?	☐	☐	☐	☒
b)	Substantially damage scenic resources, including, but not limited to, trees, rock outcroppings, and historic buildings within a state scenic highway?	☐	☐	☐	☒
c)	Substantially degrade the existing visual character or quality of public views of the site and its surroundings? (Public views are those that are experienced from publicly accessible vantage point). If the project is in an urbanized area, would the project conflict with applicable zoning and other regulations governing scenic quality?	☐	☐	☒	☐
d)	Create a new source of substantial light or glare which would adversely affect daytime or nighttime views in the area?	☒	☐	☐	☐

Discussion

a) **No Impact.** The Project Site is located within an urbanized area of the City of Inglewood (City) and is developed with the Inglewood High School. The surrounding land uses are primarily comprised of residential uses including a retirement community to the west, single-family and multi-family residential uses to the south, and residential uses including a multi-family apartment building to the east. To the north of the Project Site are located commercial uses as well as institutional uses, including the Inglewood Public Library and Inglewood City Hall.

According to the City of Inglewood General Plan Open Space Element the City is a fully developed and urbanized community. The City of Inglewood General Plan does not identify scenic vistas within the City or within the vicinity of the Project Site (City 1995). The Project would include demolition, renovation, and construction of school facilities on an existing campus. Although the proposed demolition and improvements would be visible to the public from the public right-of-way along South Grevillea Avenue, West Kelso Street, and West Manchester Boulevard, the proposed improvements would not change the current views to and from any scenic vistas, as none are present within the vicinity of the Project Site. As a result, no impacts to scenic vistas would occur. This issue will not be further evaluated in the EIR.

b) **No Impact.** According to the California Department of Transportation (Caltrans) Scenic Highways Mapping Program, there are no designated or eligible State scenic highways on or near the Project Site. The nearest eligible highway is Route 187 (Near Santa Monica)/Route 101 (Near El Rio) located approximately six miles northwest of the Project Site. The nearest Federal Byway is the Arroyo Seco Historic Parkway Scenic Byway [Interstate 110 (I-110)] located approximately nine miles northeast of the Project Site, north of downtown Los Angeles and south

of Interstate 210 in Pasadena (Caltrans, 2019). Therefore, no impacts related to scenic resources along a state scenic highway would occur. This issue will not be further evaluated in the EIR.

c) **Less Than Significant Impact.** The Project Site is located in an urbanized (urban) area within the City of Inglewood, including classroom, administrative buildings, and recreational facilities. The existing visual character surrounding the Project Site is that of a residential neighborhood, with single-family and multi-family residences surrounding the school to the south and west, commercial uses and city facilities to the north, and residential uses to the east. The Inglewood High School campus is currently developed as a high school with classroom buildings, athletic fields, and one surface parking lot. While the Project Site is relatively level, the Project Site generally slopes towards the southwest with elevations between approximately 113 and 119 feet above mean sea level.

Public views addressed in this analysis include those from West Kelso Street, West Manchester Boulevard, and S. Grevillea Avenue. Views from private residences and the adjacent commercial facilities are not considered protected views under CEQA, and therefore are not further discussed.

The Project Site is zoned and designated as Civic Center (C-C), which is the concentration of government services including, but not limited to, City Hall, Inglewood Public Library, and Inglewood High School. Therefore, the Project will not conflict with applicable zoning. In addition, none of the General Plan Elements have specific regulations governing scenic quality.

Construction. Construction of the Project would include the presence of a construction staging area and construction fencing as well as the use of heavy machinery including, but not limited to, large trucks, bulldozers, excavators and a crane. The Project Site is largely enclosed by the existing buildings, walls, and permanent fencing. The existing fencing and temporary construction fencing would screen public views of construction activities on the Project Site. Construction activities are anticipated to occur from the early 2026 for an anticipated 22 months, in various phases including demolition, grading and excavation, construction, and finish work. In addition, trucks used to haul excavation material off-site during construction would follow the City's designated truck routes to ensure large trucks would not travel through local residential streets and would utilize West Manchester Boulevard to I-405 or South Prairie Avenue or Crenshaw Boulevard to I-105 (City of Inglewood Public Works Department 2023). Visual impacts associated with construction equipment and activities on the Project Site for this temporary duration would not degrade the urbanized visual character of the Project Site or its surroundings resulting in a significant visual impact.

Operation. All proposed improvements would occur entirely within the developed Project Site. After construction, the proposed improvements would be partially viewable depending on viewing location due to the installation of new security fencing around the perimeter of the Project Site and intervening buildings and landscaping throughout the Project Site.

Prominent existing visual elements on the eastern portion of the Project Site, South Grevillea Avenue, include the existing classrooms and auditorium. Along the southern portion of the Project Site a parking lot and after school education campus buildings are visible. Views along South Grevillea Avenue would change due to the proposed parking and circulation improvements

and new security fence and landscaping. Views of the existing athletic area would change due to the construction of the new athletic facilities. Views along West Manchester Boulevard would change due to the proposed demolition of the classroom buildings located along the eastern portion of the Project Site.

Prominent existing visual elements along South Grevillea Avenue include classrooms and the existing tennis courts. However, views from this roadway are largely screened by the existing buildings and fencing. Views from West Manchester Boulevard would change due to the proposed demolition of the classroom buildings located along the northern portion of the Project Site. However, the proposed classroom buildings would be located in place of these demolished buildings. Therefore, views from West Manchester Boulevard would remain largely unchanged from existing conditions.

Despite these changes, public views along West Manchester Boulevard and South Grevillea Avenue would not be substantially altered as the proposed modifications would be consistent in size, scale and building materials of existing campus structures. Ornamental landscaping would remain or would be re-planted along the exterior perimeter of the Project Site and security fencing would be installed similar to the existing fencing surrounding the Project Site. Therefore, the visual character and quality of public views would not be significantly impacted from public viewpoints.

Due to site configuration and intervening structures and landscaping, only those buildings and activities near the perimeter of the Project Site would be visible along South Grevillea Avenue and West Manchester Boulevard. The majority of the new athletic facilities would be located in the central and western portions of the Project Site and would be visible from West Manchester Boulevard and West Kelso Street. Other modernization elements of the Project, including repairing interior and exterior finishes, replacing flooring and interior lighting, and landscaping improvements would not be visible from public vantage points due to security fencing and intervening structures and landscaping. Lastly, the proposed parking and circulation improvements would update existing parking areas on the Project Site and would not constitute a significant change in the visual quality from public views.

Overall, the visual character would be similar to the existing conditions, which is that of an existing high school, school-related uses, and athletic facilities. Moreover, the Project would replace the existing aging school infrastructure with new improved structures, and therefore would aim to improve the visual quality of public views of the Project Site. Therefore, impacts on the visual character or quality of public views of the Project Site or surrounding area would be less than significant. This issue will not be further evaluated in the EIR.

d) **Potentially Significant Impact** The Project Site is located adjacent to West Manchester Blvd, South Grevillea Avenue, and West Kelso Street which contain cars and streetlights that emit light and glare during the day and night consistent with an urban residential neighborhood. In addition, the campus currently includes limited exterior security lighting with additional lighting from street lights on adjacent roadways.

Construction activities would occur from early 2026 over a duration of approximately 22 months. Nighttime work is not expected but could occur if needed and with approval as necessary. Temporary lighting sources required for nighttime construction activities may result in sources of light for adjacent residences and result in a source of glare to motorists on adjacent roadways. Therefore, this impact is considered potentially significant and will be analyzed in the EIR.

After Project construction activities are complete, the Project would introduce new sources of artificial light throughout the Project Site. New lighting on the Project Site would include campus path lighting, a total of 16 new Musco lights at the sports facilities, and exterior building lights.

Windows are the main source of glare complaints on buildings. The EIR will analyze any potential impacts from glare associated with the Project. Due to the installation of additional lighting, especially the field lighting, this impact is considered potentially significant and will be analyzed in the EIR.

II. Agricultural and Forest Resources

Issues (and Supporting Information Sources):	*Potentially Significant Impact*	*Less Than Significant with Mitigation Incorporated*	*Less Than Significant Impact*	*No Impact*
II. AGRICULTURAL AND FOREST RESOURCES — In determining whether impacts to agricultural resources are significant environmental effects, lead agencies may refer to the California Agricultural Land Evaluation and Site Assessment Model (1997) prepared by the California Department of Conservation as an optional model to use in assessing impacts on agriculture and farmland. In determining whether impacts to forest resources, including timberland, are significant environmental effects, lead agencies may refer to information compiled by the California Department of Forestry and Fire Protection regarding the state's inventory of forest land, including the Forest and Range Assessment Project and the Forest Legacy Assessment project; and forest carbon measurement methodology provided in Forest Protocols adopted by the California Air Resources Board. **Would the project:**				
a) Convert Prime Farmland, Unique Farmland, or Farmland of Statewide Importance (Farmland), as shown on the maps prepared pursuant to the Farmland Mapping and Monitoring Program of the California Resources Agency, to non-agricultural use?	☐	☐	☐	☒
b) Conflict with existing zoning for agricultural use, or a Williamson Act contract?	☐	☐	☐	☒
c) Conflict with existing zoning for, or cause rezoning of, forest land (as defined in Public Resources Code section 12220(g)), timberland (as defined by Public Resources Code section 4526), or timberland zoned Timberland Production (as defined by Government Code section 51104(g))?	☐	☐	☐	☒
d) Result in the loss of forest land or conversion of forest land to non-forest use?	☐	☐	☐	☒
e) Involve other changes in the existing environment which, due to their location or nature, could result in conversion of Farmland, to non-agricultural use or conversion of forest land to non-forest use?	☐	☐	☐	☒

Discussion

a) **No Impact.** The Project Site is located in an urbanized area and is developed with the Inglewood High School. In addition, the General Plan designation and zoning for the Project site is Civic Center (C-C). According to the California Department of Conservation's Los Angeles County Important Farmland Map, the Project Site is classified as "Urban and Built-Up Land," which does not contain any agricultural uses or areas designated as Prime Farmland, Unique Farmland, or Farmland of Statewide Importance (California Department of Conservation 2025). Therefore, the Project would not convert farmland to a non-agricultural use and no impact would occur. This issue will not be further evaluated in the EIR.

b) **No Impact.** As noted above in threshold (a), the Project Site is currently developed as a high school within an urbanized area and does not contain any agricultural land. The Project Site is located within the Downtown Transit Oriented District of the City (City of Inglewood 2023). The Downtown Transit Oriented District Development Plan and Design Guidelines identifies that the Project Site is located within the Civic Center District and is designated and zoned as Civic Center (C-C). The C-C district allows government offices, schools and other public facilities, as well as limited private office and retail and does not allow agricultural uses (City of Inglewood 2023, City of Inglewood 2024). There are no Williamson Act contracts in the vicinity of the

Project Site (California Department of Conservation 2024). Therefore, the Project would not conflict with existing zoning for agricultural use, or a Williamson Act contract and no impact would occur. This issue will not be further evaluated in the EIR.

c) **No Impact.** As noted above in thresholds (a) and (b), the Project Site is located within an urbanized area on an existing school site. The Project Site is located within the Downtown Transit Oriented District of the City. Within the Downtown Transit Oriented District Development Plan and Design Guidelines, the Project Site is located within the Civic Center District, and is zoned and designated as Civic Center (C-C), which does not include forest lands, timberlands, or timberland zoned Timberland Production (City of Inglewood 2024). Therefore, the Project would not conflict with existing zoning for forest land and no impact would occur. This issue will not be further evaluated in the EIR.

d) **No Impact.** As noted above in threshold (c), the Project Site is currently developed as a high school and, according to the City of Inglewood General Plan and Municipal Code, is not designated as forest land (City of Inglewood 2023, City of Inglewood 2024). Therefore, the Project would not result in the loss of forest land or conversion of forest land to non-forest use; therefore, no impact would occur. This issue will not be further evaluated in the EIR.

e) **No Impact.** As noted above, construction and operation of the Project would have no impact on agriculture or forest resources. Additionally, there would be no need for land acquisitions to implement the Project. No other changes in the existing environment, which, due to their location and nature, would result in the conversion of farmland to non-agricultural use or conversion of forest land to non-forest use under the Project. Therefore, no impact would occur. This issue will not be further evaluated in the EIR.

III. Air Quality

Issues (and Supporting Information Sources):	Potentially Significant Impact	Less Than Significant with Mitigation Incorporated	Less Than Significant Impact	No Impact
III. AIR QUALITY — Where available, the significance criteria established by the applicable air quality management district or air pollution control district may be relied upon to make the following determinations. Would the project:				
a) Conflict with or obstruct implementation of the applicable air quality plan?	☒	☐	☐	☐
b) Result in a cumulatively considerable net increase of any criteria pollutant for which the project region is non-attainment under an applicable federal or state ambient air quality standard?	☒	☐	☐	☐
c) Expose sensitive receptors to substantial pollutant concentrations?	☒	☐	☐	☐
d) Result in other emissions (such as those leading to odors) adversely affecting a substantial number of people?	☐	☐	☒	☐

Discussion

a) **Potentially Significant Impact.** The Project is located in the South Coast Air Basin, which is governed by the South Coast Air Quality Management District (SCAQMD). The SCAQMD is the air pollution control agency primarily responsible for preparing the Air Quality Management Plan (AQMP) in coordination with the California Air Resources Board (CARB), Southern California Association of Governments (SCAG), and the U.S. Environmental Protection Agency (USEPA). The AQMP is a comprehensive air pollution control program for making progress towards and attaining the established State and federal ambient air quality standards. The 2022 AQMP was adopted by the governing board of the South Coast AQMD Governing Board on December 2, 2022.

The Project would modernize Inglewood High School, which would result in an increase in air pollutant emissions during Project-related construction. Although the campus population would increase over existing conditions with the relocation of students from Morningside High School to Inglewood High School, the overall campus capacity would not increase with the Project. Since students will be shifted, the regional impact of the increase in student population will be analyzed. Therefore, the impact is considered potentially significant. An air quality assessment will be prepared to analyze the Project's potential air quality impacts and consistency with the AQMP.

b) **Potentially Significant Impact.** The Project Site is located in the South Coast Air Basin which is in nonattainment for ozone and particulate matter (PM10 and PM2.5). Construction activities associated with the Project would generate a short-term increase in air pollutants that could cumulatively contribute to the existing air quality of the region. Since students will be shifted, the regional impact of the increase in student population will be analyzed. An air quality assessment will be prepared to analyze the Project's potential air quality impacts related to criteria pollutants. This impact is considered potentially significant and will be analyzed in the EIR.

c) **Potentially Significant Impact.** Sensitive receptors are defined as facilities or land uses that include members of the population that are particularly sensitive to the effects of air pollutants, such as children, the elderly, and people with illnesses. Examples of these sensitive receptors are schools, residences, hospitals, and daycare centers. CARB has identified the following groups of individuals as the most likely to be affected by air pollution: the elderly over 65, children under 14, athletes, and persons with cardiovascular and chronic respiratory diseases such as asthma, emphysema, and bronchitis.

The closest sensitive receptors include the onsite student population at Inglewood High School, as well as adjacent residential uses to the south and west, and a childcare facility and residential uses to the east. Although existing students and staff will be temporarily relocated during construction, the Project's construction activities could potentially expose nearby residents and children to elevated concentrations of air pollutant emissions from construction of the Project. In addition, potential impacts during operation will also be analyzed. Therefore, this issue will be evaluated in the EIR.

d) **Less than Significant Impact.** According to the SCAQMD CEQA Air Quality Handbook, land uses associated with odor complaints typically include agricultural uses, wastewater treatment plants, food processing plants, chemical plants, composting, refineries, landfills, dairies, and fiberglass molding. Since the Project would modernize and upgrade the existing Inglewood High School campus, it would not include any uses identified by the South Coast AQMD as being associated with odors.

Construction activities associated with the Project may generate detectable odors from heavy-duty equipment exhaust and architectural coatings. However, construction-related odors would be short term in nature and cease upon the Project's completion. In addition, the Project would be required to comply with the California Code of Regulations, Title 13, sections 2449(d)(3) and 2485, which minimizes the idling time of construction equipment either by shutting equipment off when not in use or by reducing the time of idling to no more than five minutes. This would reduce detectable odors from heavy-duty equipment exhaust. Any odors generated from construction and operation of the Project are not expected to affect a substantial number of people. Therefore, impacts would be less than significant, and this issue will not be addressed in the EIR..

IV. Biological Resources

Issues (and Supporting Information Sources):	Potentially Significant Impact	Less Than Significant with Mitigation Incorporated	Less Than Significant Impact	No Impact
IV. BIOLOGICAL RESOURCES — Would the project:				
a) Have a substantial adverse effect, either directly or through habitat modifications, on any species identified as a candidate, sensitive, or special-status species in local or regional plans, policies, or regulations, or by the California Department of Fish and Game or U.S. Fish and Wildlife Service?	☐	☐	☒	☐
b) Have a substantial adverse effect on any riparian habitat or other sensitive natural community identified in local or regional plans, policies, regulations, or by the California Department of Fish and Game or U.S. Fish and Wildlife Service?	☐	☐	☐	☒
c) Have a substantial adverse effect on state or federally protected wetlands (including, but not limited to, marsh, vernal pool, coastal, etc.) through direct removal, filling, hydrological interruption, or other means?	☐	☐	☐	☒
d) Interfere substantially with the movement of any native resident or migratory fish or wildlife species or with established native resident or migratory wildlife corridors, or impede the use of native wildlife nursery sites?	☐	☐	☐	☒
e) Conflict with any local policies or ordinances protecting biological resources, such as a tree preservation policy or ordinance?	☐	☐	☒	☐
f) Conflict with the provisions of an adopted Habitat Conservation Plan, Natural Community Conservation Plan, or other approved local, regional, or state habitat conservation plan?	☐	☐	☐	☒

Discussion

a) **Less Than Significant Impact.** The Project Site is developed with an existing school campus and is either paved, graded, or landscaped to support school building facilities, parking, and athletic facilities. There is no native vegetation located on the Project Site. Ornamental landscaping is present throughout the Project Site, including along the periphery of the existing parking lot and internal sidewalk and in courtyards between classrooms. Ornamental vegetation including trees occurring within the Project Site may provide suitable nesting habitat for migratory birds and raptors protected under the Federal Migratory Bird Treaty Act (MBTA) and the California Fish and Game Code, which prohibit the take or destruction of migratory birds/raptors, their nests, and/or eggs.

Construction. Construction of the Project would include removal of existing trees and landscaping, as well as demolition of buildings and structures. Therefore, construction activities may directly and indirectly impact nesting birds within the Project Site. Construction is anticipated commence in early 2026 and take approximately 22 months. Therefore, construction is expected to overlap the avian breeding season (generally January 15 through September 15). To the extent feasible, tree and vegetation removal would take place outside of the general avian breeding season; however, if these activities occur within this season, the District and

construction contractor(s) would be required to comply with federal law and the MBTA. In compliance with federal law, a nesting bird survey would be performed by a qualified biologist within 72 hours of any construction activities including ground disturbance, tree removal or vegetation trimming during the nesting season. If active nests are identified during the survey, the qualified biologist will establish appropriate measures to avoid impacts on active nests, which may include a buffer around designated nests or other avoidance measures. The biologist will continue to monitor the nest throughout the duration of the construction activities within the vicinity of the nest, and the measures will remain in place until it has been determined the young have fledged or the nest has been abandoned.

With compliance with applicable laws and regulations protecting nesting and migratory birds, construction impacts to candidate, sensitive, or special-status species would be less than significant. This issue will not be further evaluated in the EIR.

Operation. Operational activities associated with the school and athletic facilities would continue, similar to existing conditions. Indirect impacts to nesting birds during operation of the Project may result from additional lighting onsite. If present onsite, nesting birds utilizing the ornamental landscaping are already adapted to living in an urbanized setting with the existing night lighting and event noise on-site, as well as from the adjacent residential and commercial areas and traffic along roads. Furthermore, lighting fixtures would be designed to prevent unwanted spill light, uplight, or glare. Therefore, operational impacts to habitats or sensitive species would be less than significant and this issue will not be addressed in the EIR.

b) **No Impact.** The Project Site is currently developed as an operating high school which is paved, graded, developed or landscaped. Vegetation within the Project Site is comprised of non-native grass for athletic field use and ornamental landscaping. There is no wetland or riparian habitat or other sensitive natural community on or adjacent to the Project Site. Therefore, there would be no impacts to riparian habitat or sensitive natural communities. This issue will not be further evaluated in the EIR.

c) **No Impact.** As described in threshold 4(b), there are no State or federally protected wetlands within or adjacent to the Project Site. The Project would occur entirely within the existing developed school campus. Therefore, the Project would not affect any State or federally protected wetlands either directly or indirectly. Thus, no impact would occur and this issue will not be addressed in the EIR.

d) **No Impact.** The Project Site is located in an urbanized and developed area surrounded by residential and commercial development. The Project Site is developed as an operating high school and is either paved, graded, or landscaped. The Project Site is currently used for administrative, educational, and recreational activities and is also entirely enclosed by buildings and fencing. The Project Site and surrounding area do not contain any streams or bodies of water that may be inhabited by any native resident or migratory fish species. Because the Project would occur on an existing developed school campus within a developed area, the Project Site is not considered a migratory wildlife corridor. Therefore, the Project would not result in the interference of the movement of any native or migratory species, wildlife corridors, or the use of native wildlife nursery sites. Thus, no impact would occur and this issue would not be addressed in the EIR.

e) **Less Than Significant Impact.** A significant impact could occur if a project were inconsistent with local regulations pertaining to biological resources, such as the City Protected Tree Ordinance (Section 12-113). The City of Inglewood Municipal Code protects trees having a minimum trunk diameter of eight inches measured fifty-four inches above ground and 13 specific tree species that have reached a minimum of four inches diameter trunk size. Construction of the Project would result in the removal of 26 existing trees. The Project would protect the existing palm trees on the Project Site. In addition, the Project includes planting plans to provide ornamental trees and would include additional landscaping throughout the Project Site. Some of the 26 trees to be removed are considered to be trees protected by the Inglewood Municipal Code. For those trees that are protected, the District would work with the City to evaluate those trees, apply for a permit to remove trees, and replace those trees with trees equal in size, species, and value, in compliance with the Municipal Code. Therefore, the Project would not conflict with any local policies or ordinances related to the protection of biological resources and impacts would be less than significant. This issue will not be further evaluated in the EIR.

f) **No Impact.** The Project Site is fully developed in an urbanized area of the City. There are no habitat conservation plans or similar plans for the protection of biological resources that apply to the City. Therefore, the Project would not conflict with applicable conservation plans, and no impact would occur. This issue will not be further evaluated in the EIR.

V. Cultural Resources

Issues (and Supporting Information Sources):	*Potentially Significant Impact*	*Less Than Significant with Mitigation Incorporated*	*Less Than Significant Impact*	*No Impact*
V. CULTURAL RESOURCES — Would the project:				
a) Cause a substantial adverse change in the significance of a historical resource pursuant to in §15064.5?	☒	☐	☐	☐
b) Cause a substantial adverse change in the significance of an archaeological resource pursuant to §15064.5?	☒	☐	☐	☐
c) Disturb any human remains, including those interred outside of formal cemeteries?	☐	☐	☒	☐

Discussion

a) **Potentially Significant Impact.** According to CEQA Guidelines, a project has the potential to impact a historical resource when the project involves a "substantial adverse change" in the resource's significance. Substantial adverse change is defined as "physical demolition, destruction, relocation, or alteration of the resource or its immediate surroundings such that the significance of the historical resource would be materially impaired".

Based on visual observation of the campus, preliminary research, and evaluation of the eligibility criteria for listing of the existing school facilities at the federal, State, and local levels, ESA has identified buildings on campus that are potentially eligible for listing in the California Register of Historical Resources. Since the Project may have the potential to result in a substantial adverse change in the significance of a historical resource, as defined in CEQA Guidelines Section 15064.5, impacts are considered to be potentially significant and will be further analyzed in the EIR.

b) **Potentially Significant Impact.** The campus is a developed site, located within an urbanized mixed-use area of the City of Inglewood. Construction of the Project would generally involve demolition of a majority of the existing on-site structures, grading and foundation work, and building construction. Inadvertent archaeological discoveries are possible during the construction period, particularly during demolition, grading, or excavation, which could have the potential to impact unknown cultural resources. The Project would therefore have the potential to cause a substantial adverse change in the significance of an archaeological resource pursuant to section 15064.5. Impacts are considered to be potentially significant and will be further analyzed in the EIR.

c) **Less Than Significant Impact.** The campus was originally constructed in 1925 with subsequent improvements and additions occurring over the following decades. No known burial sites are located within the Project site and the area has been previously disturbed by development. However, in the unlikely event that human remains or funerary objects are discovered during the Project related ground-disturbing activities, Health and Safety Code section 7050.5 and Public Resources Code section 5097.98 mandate the process to be followed in the event of an accidental discovery of any human remains in a location other than a dedicated cemetery. Specifically,

Health and Safety Code section 7050.5 requires that if human remains are discovered on a project site, disturbance of the site shall remain halted until the County coroner has conducted an investigation into the circumstances, manner, and cause of any death, and recommendations concerning the treatment and disposition of the human remains have been made to the person responsible for the excavation, or to his or her authorized representative, in the manner provided in section 5097.98 of the Public Resources Code. If the County coroner determines that the remains are not subject to his or her authority and if the coroner has reason to believe the human remains to be those of a Native American, he or she shall contact, by telephone within 24 hours, the Native American Heritage Commission.

Compliance with existing regulations regarding the discovery of human remains would ensure that the Project's potential impacts to human remains would be less than significant. This issue will not be further evaluated in the EIR.

VI. Energy

Issues (and Supporting Information Sources):	*Potentially Significant Impact*	*Less Than Significant with Mitigation Incorporated*	*Less Than Significant Impact*	*No Impact*
VI. ENERGY — Would the project:				
a) Result in potentially significant environmental impact due to wasteful, inefficient, or unnecessary consumption of energy resources, during project construction or operation?	☒	☐	☐	☐
b) Conflict with or obstruct a state or local plan for renewable energy or energy efficiency?	☒	☐	☐	☐

Discussion

a) **Potentially Significant Impact.** The Project would consume energy resources during temporary construction activities, which would result in short-term energy use in the form of electricity from construction equipment and petroleum or diesel fuel from construction equipment and on-road truck and other vehicle trips. Impacts related to energy use during construction are potentially significant and will be analyzed further in the EIR.

The Project would result in the demolition of the majority of the buildings located on the Project Site, the modernization of some of the existing buildings, and the construction of six new buildings that would comply with the 2022 Building Energy Efficiency Standards. Under the 2022 standards, buildings would be more energy efficient compared to the 2019 standards. However, increased electrical, gas, and transportation energy demands may result from Project implementation. Therefore, impacts related to energy are considered potentially significant and this issue will be analyzed in the EIR.

Potentially Significant Impact. As discussed above, the Project would result in the demolition of the majority of the buildings located on the Project Site, the modernization of some of the existing buildings, and the construction of six new buildings. The existing school consumes energy for uses such as heating, cooling, and ventilation of buildings; water heating; operation of electrical systems; lighting; and use of on-site equipment and appliances. Increased electrical, gas, and transportation energy demands may result from Project implementation. Impacts are considered potentially significant and will be analyzed in the EIR.

VII. Geology, Soils, and Seismicity

Issues (and Supporting Information Sources):	*Potentially Significant Impact*	*Less Than Significant with Mitigation Incorporated*	*Less Than Significant Impact*	*No Impact*
VII. GEOLOGY and Soils — Would the project:				
a) Directly or indirectly cause potential substantial adverse effects, including the risk of loss, injury, or death involving:				
i) Rupture of a known earthquake fault, as delineated on the most recent Alquist-Priolo Earthquake Fault Zoning Map issued by the State Geologist for the area or based on other substantial evidence of a known fault? (Refer to Division of Mines and Geology Special Publication 42.)	☐	☐	☐	☐
ii) Strong seismic ground shaking?	☐	☐	☒	☐
iii) Seismic-related ground failure, including liquefaction?	☐	☐	☒	☐
iv) Landslides?	☐	☐	☐	☒
b) Result in substantial soil erosion or the loss of topsoil?	☐	☐	☒	☐
c) Be located on a geologic unit or soil that is unstable, or that would become unstable as a result of the project, and potentially result in on- or off-site landslide, lateral spreading, subsidence, liquefaction, or collapse?	☐	☒	☐	☐
d) Be located on expansive soil, as defined in Table 18-1-B of the Uniform Building Code (1994), creating substantial direct or indirect risks to life or property?	☐	☐	☒	☐
e) Have soils incapable of adequately supporting the use of septic tanks or alternative waste water disposal systems where sewers are not available for the disposal of waste water?	☐	☐	☐	☒
f) Directly or indirectly destroy a unique paleontological resource or site or unique geologic feature?	☒	☐	☐	☐

Discussion

The following discussion is based, in part, on the *Geotechnical Investigation Report* prepared by Geolabs-Westlake Village (GWV), dated September 25, 2024, as well as the *Fault Investigation Report* prepared by GWV, dated December 7, 2023, both of which are provided in **Appendix A-2** of this document.

a.i) **Less Than Significant Impact.** Similar to all of southern California, the Project Site is in a known seismically active region as a result of being located near the active margin of the North American and Pacific tectonic plates, where the potential of seismic hazards exists. According to the Department of Conservation California Geological Survey (DOC), the northeast portion of the Project Site is located within the Newport-Inglewood-Rose Canyon Fault Zone (DOC 2024). In the event of a seismic event, the proposed improvements and recreational facilities could be subjected to seismic shaking that could damage the facilities. Although a potential effect of the environment (i.e., an earthquake) on the Project is not subject to CEQA analysis, structural and mechanical failure of facilities onset by seismic ground shaking could threaten the safety of

workers or the public, resulting in a potentially significant impact and are considered below for informational purposes.

Construction of the proposed improvements and recreational facilities would be required to comply with the recommendations provided in the *Geotechnical Investigation Report* including providing proper setbacks from the fault zone. In addition, the Project would be required to comply with all seismic-safety development requirements, including the Title 24 standards and Earthquake Design Regulations of Chapter 16A of the California Building Code under the direction and approval authority of the Division of the State Architect (DSA). As described above, project plans will be reviewed and approved by DSA and DSA will be responsible for final design review and construction oversight. Conformance with all project-specific geotechnical recommendations and applicable seismic-safety development requirements would minimize seismic ground shaking effects in the event of a major earthquake and ensure that the potential seismic or geologic hazard impacts are not significant. Therefore, impacts related to seismic ground shaking effects would be reduced to a less-than-significant level. This issue will not be further evaluated in the EIR.

a.ii) **Less Than Significant Impact.** All of Los Angeles County, including the Project Site, is located within a known seismically active region and is subject to ground shaking. As described above, the northeast portion of the Project Site is located within the Newport-Inglewood-Rose Canyon Fault Zone. Other active faults in the vicinity of the Project Site include the Palos Verdes fault approximately 14 miles south, the Whittier fault zone approximately 20 miles east, the Redondo Canyon fault approximately 10.5 miles southwest, the Santa Monica fault approximately 9 miles northwest, the Hollywood fault zone approximately 10 miles north, and the Charnock fault approximately 5 miles southeast of the Project Site. A seismic event on the Newport-Inglewood fault (or other nearby faults) could cause significant ground shaking on the Project Site. According to the *Geotechnical Investigation Report* (**Appendix A-1**), the largest magnitude earthquakes anticipated along these faults would be a magnitude 7.5 (Mw) earthquake along the San Andreas Fault and a 6.7 Mw earthquake along the Northridge Blind Thrust Fault. Due to the proximity of the site to the Newport-Inglewood Fault, near field effects from strong ground motion associated with a large earthquake along this fault may occur at the Project Site. These near field effects, including "fling" and directivity of strong ground motion, may result in significantly higher accelerations at the site.

Construction of the Project would be required to comply with the recommendations provided in the *Fault Investigation Report* and the *Geotechnical Investigation Report*. In addition, the Project would be required to comply with all seismic-safety development requirements, including the Title 24 standards and Earthquake Design Regulations of Chapter 16A of the California Building Code under the direction and approval authority of the Division of the State Architect (DSA). As described above, project plans will be reviewed and approved by DSA and DSA will be responsible for final design review and construction oversight. Implementation of all project-specific geotechnical recommendations and applicable seismic-safety development requirements would minimize seismic ground shaking effects in the event of a major earthquake and ensure that the potential seismic or geologic hazard impacts would be less than significant. Therefore, with compliance with existing regulations and standards, as noted in the *Fault Investigation Report* and

Geotechnical Investigation Report, impacts related to seismic ground shaking effects would be reduced to a less-than-significant level. This issue will not be further evaluated in the EIR.

a.iii) **Less Than Significant Impact.** Liquefaction occurs when saturated, loose to medium dense, cohesionless soils are densified by ground shaking or vibrations. According to the *Geotechnical Investigation Report* (Appendix A-1), the Liquefaction Hazards Zone on the State of California *Seismic Hazards Zones Map* indicates that the Project Site is not located in a liquefaction susceptibility zone. In addition, due to the absence of shallow groundwater and the presence of sandy soils, it was determined the potential for liquefaction at the Project Site is low. Furthermore, the potential for dry seismic settlement on the Project Site was evaluated. With an estimated peak ground acceleration of 0.99g, differential settlement on the Project Site is anticipated to be on the order of 1 inch, with differential settlement of 0.50 inch over a span of 30 feet considering earthquake ground motions with a 2% probability of exceedance in 50 years. With implementation of the design and construction recommendations provided in the *Geotechnical Investigation Report*, the proposed structures would be designed in consideration with the settlement potential on the Project Site. As a result, the Project would not expose people or structures to potentially substantial adverse effects related to liquefaction or seismic settlement, and impacts would be less than significant. This issue will not be further evaluated in the EIR.

a.iv) **No Impact.** According to the Department of Conservation California Geological Survey (DOC), the Project Site is not located in a Landslide Hazard Zone on the State of California Seismic Hazard Zones Map (DOC 2024). In addition, no evidence for landslides were observed on or in the immediate vicinity of the Project Site at the time of the field exploration conducted in support of the geotechnical investigation. Based on topographic conditions of the Project Site, which is essentially flat with a grade difference of about 6 feet from the northeast corner of the property to the southwest corner, landsliding is not considered a potential hazard at the Project Site. No impact would occur and no further analysis will be included in the EIR.

b) **Less Than Significant Impact.** The entire Project Site has been disturbed through prior development of the existing school campus. The subsurface soil profile consists of fill underlain by Older Alluvium deposits. The maximum thickness of the fill is approximately 3 feet and asphalt thickness ranges from 3 to 4 inches. Fill material on the Project Site generally consists of silty fine to medium sand that is considered moist to very moist. The underlying alluvium is also silty sand considered moist.

Construction. Construction of the Project would require grading and excavation which may result in erosion during construction activities. However, previously developed and graded areas are less likely to erode and the soils on the Project Site were previously altered from the original construction and other previous improvements on the Project Site. As stated in the Project Description above, construction would result in a net cut of materials, and approximately 4,950 cubic yards of soil would be exported off the Project Site. In compliance with the State Water Resources Board Construction General Permit, the District would be required to prepare and implement a Storm Water Pollution Prevention Plan (SWPPP), which would include best management practices (BMPs) such as erosion control requirements during construction. Per the recommendations of the *Geotechnical Investigation Report* (Appendix A-1), temporary

excavations (such as utility trenches, grading removals, and back cuts for retaining wall construction) should comply with California Division of Occupational Safety and Health requirements. Excavations for the improvements would reach a maximum of 5 ft in depth. Given the shallow depth of earthwork required for the majority of the proposed improvements and the Project Site's relatively level topography, rapid storm water runoff would be limited, and would not exacerbate erosion potential with implementation of a SWPPP. Therefore, impacts would be less than significant related to soil erosion.

Operation. Following construction, the proposed Inglewood High School campus would be covered completely by pavement, structures, and landscaping, which would not leave exposed areas of bare soil susceptible to erosion. In addition, the Project would include approximately 129,522 sf of pervious surfaces and drainage improvements across the Inglewood High School campus, such as underground storm-capture infiltration vaults, to ensure adequate site drainage is met and reduce the potential for erosion from stormwater. Refer to Section X (*Hydrology and Water Quality*) below for a detailed discussion of impacts related to erosion from stormwater. As described above, a SWPPP would be required for the Project, which would also include operational BMPs to ensure soils within all exposed soil areas of the Project Site are compacted after completion of demolition activities and maintained to avoid loss of topsoil and erosion. As such, Project operation would have a less-than-significant impact related to erosion and loss of topsoil. This issue will not be further evaluated in the EIR.

c) **Less Than Significant Impact.** As previously discussed above, the Project Site has a low potential for liquefaction, landslides, and soil erosion, and impacts are considered less than significant. Since the Project Site has been previously developed, risks for soil-related instability would be unlikely. According to the *Geotechnical Investigation Report* (Appendix A-1), foundation recommendations are general in nature, and during the design phase of the project, additional project-specific foundation design criteria can be provided. The *Geotechnical Investigation Report* includes recommendations for the installation of a retaining wall with a back drainage system to be included. Therefore, with the implementation of project-specific geotechnical report recommendations, the proposed improvements would not result in conditions on the Project Site that would result in unstable soils, resulting in an on-site or off-site landslide, lateral spreading, subsidence, liquefaction, or collapse, and impacts would be less than significant. This issue will not be further evaluated in the EIR.

d) **Less Than Significant Impact.** Expansive soils are fine-grained soils (generally high-plasticity clays) that can undergo a significant increase in volume with an increase in water content and a significant decrease in volume with a decrease in water content. Changes in the water content of an expansive soil can result in severe distress to structures constructed upon the soil. According to the *Geotechnical Investigation Report* (Appendix A-1) prepared for the Project Site, the soils onsite are considered non-expansive. Therefore, the report includes recommendations regarding drainage and moisture content to address the potential for expansion. In addition, the report recommends that backfill for retaining walls should be properly compacted. Prior to the start of construction, the District would be required to incorporate the recommendations of the *Geotechnical Investigation Report* and any other subsequent geotechnical reports prepared for the Project into the final design plans and construction specifications. The final design plans for the Project would be reviewed by

DSA; consistent with the California Building Code. As described above, the District would be required to incorporate all recommendations from the geotechnical report into the plans in order to comply with existing regulations. With incorporation of the recommendations from the geotechnical investigations, expansive soil impacts associated with implementation of the Project would be less than significant. This issue will not be further evaluated in the EIR.

e) **No Impact.** Inglewood High School is currently developed with an existing sewer system for the disposal of wastewater that connects to the City's sewer system. The proposed improvements would not include the installation or use septic tanks or alternative wastewater disposal systems. Demolition of the existing Administration Building, Music Building, Performing Arts Building, and numerous existing (temporary and permanent) classroom buildings would not result in the generation of wastewater. Therefore, no impacts would occur and no further analysis will be included in the EIR.

f) **Potentially Significant Impact**. Paleontological resources are defined as fossilized remains of vertebrate and invertebrate organisms, fossil tracks and trackways, and plant fossils. A unique paleontological site would include a known area of fossil-bearing rock strata.

Paleontological resources are classified as nonrenewable scientific resources and are protected by State statute (Public Resources Code section 5097.5, Archaeological, Paleontological, and Historical Sites). Impacts on paleontological resources occur when excavation activities encounter fossiliferous geological deposits and cause physical destruction of fossil remains. The potential for impacts to paleontological resources to occur depends upon the sensitivity of underlying geologic units and is further influenced by the extent and depth of grading and excavation activities. Geologic mapping indicates that the surface of the Project Site is entirely underlain by middle to late-Pleistocene age alluvium (Qoa), which has a high potential for paleontological resources. Moreover, numerous paleontological resources have been recovered from deposits of similar age near the Project Site. Therefore, the potential exists for discovery of paleontological resources during ground-disturbing activities, which may result in damage or destroy paleontological resources that may be present below the ground surface. As impacts may be potentially significant, this issue will be further evaluated in the EIR.

VIII. Greenhouse Gas Emissions

Issues (and Supporting Information Sources):	*Potentially Significant Impact*	*Less Than Significant with Mitigation Incorporated*	*Less Than Significant Impact*	*No Impact*
VIII. GREENHOUSE GAS EMISSIONS — Would the project:				
a) Generate greenhouse gas emissions, either directly or indirectly, that may have a significant impact on the environment?	☒	☐	☐	☐
b) Conflict with an applicable plan, policy or regulation adopted for the purpose of reducing the emissions of greenhouse gases?	☒	☐	☐	☐

Discussion

a) **Potentially Significant Impact.** Greenhouse gas (GHG) emissions contribute, on a cumulative basis, to the significant adverse environmental impacts of global climate change. No single project could generate enough GHG emissions to noticeably change the global average temperature. The combination of GHG emissions from past, present, and future projects contributes substantially to the phenomenon of global climate change and its associated environmental impacts and as such is addressed only as a cumulative impact**.**

The State of California has established a comprehensive framework to substantially reduce GHG emissions over the next 40 years and beyond. Reduction measures will occur primarily through the implementation of Assembly Bill (AB) 32, Senate Bill (SB) 32, and SB 375, which address GHG emissions on a statewide, cumulative basis.

The Project would generate GHG emissions during temporary construction activities and long-term operations. Construction would result in short-term GHG emissions produced by construction equipment exhaust as well as on-road truck and other vehicle trips. While the Project would not exceed the existing capacity of Inglewood High School, operation of the Project would result in GHG emissions from energy consumption. Therefore, this impact is considered potentially significant, and this issue will be evaluated in the EIR.

b) **Potentially Significant Impact.** The CARB Scoping Plan is California's GHG reduction strategy to achieve the state's GHG emissions reduction target, established by AB 32 and SB 32, of a 40 percent decrease in 1990 emission levels by 2030. In addition, SB 375, the Sustainable Communities and Climate Protection Act of 2008, was adopted by the legislature to reduce per capita vehicle miles traveled and associated GHG emissions from passenger vehicles.

The SCAG 2024-2050 Regional Transportation Plan/Sustainable Communities Strategy (Connect SoCal; SCAG 2024) identifies the per capita GHG reduction goals for the SCAG region. The Project would emit GHGs during temporary construction activities and long-term operations. Therefore, this impact is considered potentially significant and will be analyzed in the EIR.

IX. Hazards and Hazardous Materials

Issues (and Supporting Information Sources):		*Potentially Significant Impact*	*Less Than Significant with Mitigation Incorporated*	*Less Than Significant Impact*	*No Impact*
IX.	**HAZARDS AND HAZARDOUS MATERIALS — Would the project:**				
a)	Create a significant hazard to the public or the environment through the routine transport, use, or disposal of hazardous materials?	☐	☐	☒	☐
b)	Create a significant hazard to the public or the environment through reasonably foreseeable upset and accident conditions involving the release of hazardous materials into the environment?	☐	☐	☒	☐
c)	Emit hazardous emissions or handle hazardous or acutely hazardous materials, substances, or waste within one-quarter mile of an existing or proposed school?	☐	☐	☒	☐
d)	Be located on a site which is included on a list of hazardous materials sites compiled pursuant to Government Code Section 65962.5 and, as a result, would it create a significant hazard to the public or the environment?	☐	☐	☒	☐
e)	For a project located within an airport land use plan or, where such a plan has not been adopted, within two miles of a public airport or public use airport, would the project result in a safety hazard or excessive noise for people residing or working in the project area?	☐	☐	☒	☐
f)	Impair implementation of or physically interfere with an adopted emergency response plan or emergency evacuation plan?	☐	☐	☒	☐
g)	Expose people or structures, either directly or indirectly, to a significant risk of loss, injury, or death involving wildland fires?	☐	☐	☐	☒

Discussion

The following hazardous materials discussion is based, in part, on the *Phase I Environmental Site Assessment Report, Inglewood High School,* (herein referred to as the "Phase I"), prepared by Smith-Emery GeoServices, dated May 14, 2002 provided in Appendix B of this document.

a) **Less Than Significant Impact**. *Construction.* Project construction would require the use of materials that are typically associated with construction activities, such as diesel fuels, hydraulic liquids, oils, solvents, and paints. However, any hazardous materials used on site would be removed in accordance with state and federal regulations regarding the transport, use, and storage of hazardous materials.

As described in Chapter 2, *Project Description*, the Project includes the demolition of buildings and hardscape on both the Inglewood High School campus. The results of the *Phase I* concluded based on the age of some of the onsite structures there is potential for asbestos-containing building materials (ACBMs) in the onsite structures. In addition, the onsite building structures were built prior to the federal regulations banning the use of lead based paint. Therefore, there is the potential for lead based paints to exist in the onsite structures. According to the *Phase I*, three

pad-mounted and two apparent dry-type transformers were observed in the Project Site; however, the transformers appeared in good condition and the potential for PCBs to have impacted the Site is considered low (Smith-Emery GeoServices 2002).

Based on the potential of hazardous materials on the Project Site, construction of the Project could require the transport of hazardous materials off-site in order to remove the demolition debris. Trucks used during construction for the transportation of hazardous materials would follow the City's designated truck routes along West Manchester Boulevard, South Prairie Avenue or Crenshaw Boulevard to regional freeways for the transport of hazardous waste to appropriate disposal facilities. The U.S. Department of Transportation Office of Hazardous Materials Safety provides regulations for the safe transportation of hazardous materials (Code of Federal Regulations Titles 40, 42, 45, and 49 and implemented by California Code of Regulations Titles 17, 19, 22, and 27), and compliance with applicable regulations as well as oversight by the appropriate federal, State, and local agencies would minimize the risk of hazardous materials exposure during transport.

In addition, implementation of the recommendations in the *Phase I*, which include compliance with existing regulations and standards, would reduce potential impacts related to the routine transport, use, and disposal of hazardous materials and any upset or accidental conditions. In accordance with the recommendations, disturbance of the hazardous materials identified on the site shall be performed by a licensed abatement contractor. Demolition of thermostats, light switches and light fixtures carefully and all hazardous materials shall be handled and disposed of at a landfill in compliance with applicable regulations. Compliance with existing Cal/OSHA lead and asbestos regulations would also be required. Furthermore, all on-site generated waste that meets hazardous waste criteria shall be stored, transported, and disposed of in accordance with the California Code of Regulations (Title 22) and in a satisfactory manner for the Los Angeles County Fire Department (LACFD). Therefore, with compliance with federal, State, and local regulations for hazards materials, construction of the proposed improvements at the school campus would not result in significant impacts regarding use, transport, or disposal of hazardous materials and any potential upset or accident conditions.

Operation. Hazardous materials currently used on the Project Site are typical cleaning chemicals and substances used for building and landscape maintenance. Since the projected operation of the Project would not increase the Site capacity, the quantity and use of hazardous materials would be similar. Therefore, operation of the Project would not result in a significant hazard to the environment through the use, transport, or disposal of hazardous materials and impacts would be less than significant. This issue will not be further evaluated in the EIR.

b) **Less Than Significant Impact.** According to the State Water Resources Control Board GeoTracker database, the historical release of petroleum products from a leaking underground storage tank (LUST) at 145 Manchester Boulevard was located within a 0.25-mile radius of the Project site. However, this potentially impacted soil only and the case was completed and closed by the Los Angeles Regional Water Quality Control Board (LARWQCB) in 1993. The *Phase I* did not identify underground storage tanks, aboveground storage tanks, radon, pits, ponds, lagoons, septic tanks, cesspools, wells, or cisterns. According to the *Phase I* prepared for the

Project, Inglewood High School is located about ½ mile west of numerous oil wells within the Potero Oil Field. The nearest active well is located approximately 2,250 feet east of the Project Site. Based on the results of the subsurface exploration, no hazardous materials associated with oil fields are anticipated.

As described above, hazardous materials would be utilized during operation, similar to existing conditions. Hazardous waste could also be removed during construction due to demolition of buildings with hazardous materials. Therefore, due to the presence and potential removal of hazardous materials during construction activities, there is the potential for release of hazardous materials if accident conditions were to occur during demolition or transport to a proper disposal facility. However, if an accident were to occur, clean up would be conducted in accordance with state and federal regulations regarding hazardous materials, including regulations under the United States Environmental Protection Agency (USEPA), Cal/OSHA, and California Department of Toxic Substances Control (DTSC). In compliance with existing regulations, the Project would include implementation of an operations and maintenance program for ACMs and the use of a licensed abatement contractor through construction. This issue will not be further evaluated in the EIR.

c) **Less Than Significant Impact.** The Project Site itself is an existing high school campus and any hazardous materials used during Project construction would be transported, used, and stored in accordance with state and federal regulations regarding hazardous materials. As detailed above in thresholds (a) and (b), the routine transport, use, or disposal of hazardous materials during construction on the Project Site (a school) would be conducted in accordance with the recommendations provided in the *Phase I* prepared for the Project and in compliance with all federal, State and local regulations regarding hazardous materials. Therefore, the handling of hazardous materials within one-quarter mile of a school site would be less than significant. This issue will not be further evaluated in the EIR.

d) **Less Than Significant Impact.** Government Code Section 65962.5, amended in 1992, requires the California Environmental Protection Agency (CalEPA) to develop and update annually the Cortese List, which is a list of hazardous waste sites and other contaminated sites. While Government Code Section 65962.5 makes reference to the preparation of a list, many changes have occurred related to web-based information access since 1992 and information regarding the Cortese List is now compiled on the websites of the Department of Toxic Substances Control (DTSC), the State Water Board, and CalEPA. The DTSC maintains the EnviroStor database, which includes sites on the Cortese List and also identifies potentially hazardous sites where cleanup actions (such as a removal action) or extensive investigations are planned or have occurred. The database provides a listing of Federal Superfund sites [National Priorities List (NPL)]; State Response sites; Voluntary Cleanup sites; and School Cleanup sites. Geotracker is the State Water Resources Control Board's (SWRCB's) data management system for managing sites that impact groundwater, especially those that require groundwater cleanup [USTs, Department of Defense, Site Cleanup Program] as well as permitted facilities such as operating USTs and land disposal sites. CalEPA's database includes lists of sites with active Cease and Desist Orders (CDO) or Cleanup and Abatement Orders (CAO) from the State Water Board.

As part of the Phase I, a search was conducted for available Federal, State, and local environmental database records for the project site and where practicable, adjoining properties and nearby properties or surrounding areas within approximate minimum search distances from the project site. No records pertaining to hazardous material storage/use and/or the presence of active and use limitation (AULs) were on file for the Project Site. The Project Site is listed on EnviroStor database as a School Investigation site. The site is not included on the national priorities list and the cleanup status is listed as "Inactive – Needs Evaluation as of 12/24/2007". According to the listing, the potential contaminants of concern include lead and diesel fuel from past uses, such as vehicle storage/refueling, that may have impacted sediments or soil on the Project Site (DTSC 2025). A letter from DTSC dated June 7, 2007 indicates that DTSC conditionally approved the Preliminary Endangerment Assessment Workplan prepared by Ellis Environmental Management, Inc. for the Project Site, which includes activities to investigate whether historical operations onsite have impacted the Site. No further site/facility documents or correspondence were available for review on the EnviroStor database.

A regulatory agency database search report prepared by Environmental Data Resources, Inc. (EDR) was reviewed within the Phase I. According to the EDR, there are 32 Cortese sites within approximately 1 mile of the Project Site. However, no hazards associated with the transfer of these materials are currently evident at the Project Site. As discussed above, any removal ACM and LBPs from the existing on-site building would occur in adherence with existing regulations. Therefore, the Project Site is not on the Cortese List and impacts would be less than significant. This issue will not be further evaluated in the EIR.

e) **Less Than Significant Impact.** The Project Site is located approximately 3.1 miles north of the Hawthorne Municipal Airport and approximately 3.0 miles east of the Los Angeles International Airport (LAX). The Project Site is not located within the Airport Influence Area for the Hawthorne Municipal Airport. However, the southern portion of the Project Site falls within the Airport Influence Area and 65 db CNEL noise exposure contour for LAX. According to the Los Angeles County Airport Land Use Plan, the Project Site would be compatible with the ALUP as educational facilities are considered satisfactory on the land use compatibility table within the exterior exposure noise contour range of 60-65 db CNEL (ALUP). Furthermore, the Project consists of improvements to the existing Inglewood High School campus, including demolition of the existing classroom and recreational facilities and the construction of new recreational facilities, circulation improvements, and interior improvements. In addition, the Project consists of the modification of an existing school and would not increase staff or students more than maximum capacity. Therefore, the Project would not expose additional people residing or working in the vicinity of the Project Site to any safety hazards or excessive noise levels within the vicinity of a private or public airport. Impacts related to safety hazards from nearby airports would be less than significant. This issue will not be further evaluated in the EIR.

f) **Less Than Significant Impact.** *Construction.* Construction and staging for the Project would also occur on-site and would not affect traffic operations on adjacent roadways. Construction activities may result in temporary lane closures and delays for pedestrian bridge construction, but would not impede non-motorized travel or public transportation in the Project vicinity. During construction activities, heavy construction-related vehicles could interfere with emergency

response to the Project Site (e.g., slowing vehicles traveling behind the truck). However, such delays would be infrequent and brief as drivers are required to pull over to allow an emergency vehicle on-call to pass. Furthermore, the construction specifications would be reviewed and approved by DSA and would ensure that emergency vehicle access on area roadways would be maintained at all times. The Project may also require temporary sidewalk closures while repairs are performed on existing sidewalks and driveways along the perimeter of the Project Site. However, any delays would be temporary and not considered to be significant. Temporary traffic control during construction shall meet the requirements of the version of the California Manual on Uniform Traffic Control Devices (Caltrans 2014) that is effective at the time of construction. As a result, construction of the Project would not impair or physically interfere with an emergency response, and impacts would be less than significant.

Operation. The County of Los Angeles has an adopted Operational Area Emergency Response Plan (ERP, 1984) and an All-Hazard Mitigation Plan (AHMP, 2014). The ERP focuses on emergencies requiring multi-agency and/or multi-jurisdictional responses and the AHMP provides strategies, actions, and goals for reducing vulnerabilities to identified hazards and identifies facilities and equipment available for responses to disasters. The Project Site is located along West Manchester Boulevard and South Grevillea Avenue, neither of which are identified as evacuation routes according to the City General Plan. According to the Los Angeles County Department of Public Works Disaster Routes Maps for the City of Inglewood, La Brea Avenue is the closest evacuation route. The Project includes demolition of classroom buildings, improvements to an existing high school campus and would not increase school capacity, resulting in additional staff or students. The Project would not result in roadway improvements or induced traffic that would physically interfere with this disaster route nor would it impair implementation of an evacuation plan. Therefore, operation of the Project would have a less than significant impact.

The Project would not include any alterations of existing roadway features (e.g., road realignment) that would create a permanent change to access for emergency vehicles. After construction of the Project, emergency access would improve at the Project Site as a result of the proposed circulation improvements and additional parking lots on the proposed Inglewood campus. As a result, the Project would not impair or physically interfere with an emergency response, and impacts would be less than significant. This issue will not be further evaluated in the EIR.

g) **No Impact.** The Project Site is within a developed urbanized area that has not been identified as a wildland fire hazard area. According to the California Department of Forestry and Fire Protection's (CAL FIRE) Very High Fire Hazard Severity Zones (VHFHSZ) in Local Responsibility Area Map, the Project Site is not located within a fire hazard severity zone (CAL FIRE 2024). Furthermore, all construction and operational activities, aside from off-site disposal of construction debris, would occur within the already developed school campus. Therefore, the Project would not expose people or structures directly or indirectly to a significant risk of loss, injury, or death from wildfires, and no impact would occur. This issue will not be further evaluated in the EIR.

X. Hydrology and Water Quality

Issues (and Supporting Information Sources):	*Potentially Significant Impact*	*Less Than Significant with Mitigation Incorporated*	*Less Than Significant Impact*	*No Impact*
X. HYDROLOGY AND WATER QUALITY — Would the project:				
a) Violate any water quality standards or waste discharge requirements or otherwise substantially degrade surface or ground water quality?	☐	☐	☒	☐
b) Substantially decrease groundwater supplies or interfere substantially with groundwater recharge such that the project may impede sustainable groundwater management of the basin?	☐	☐	☒	☐
c) Substantially alter the existing drainage pattern of the site or area, including through the alteration of the course of a stream or river or through the addition of imperious surfaces, in a manner which would:				
i) result in substantial erosion or siltation on- or off-site;	☐	☐	☒	☐
ii) substantially increase the rate or amount of surface runoff in a manner which would result in flooding on- or offsite;	☐	☐	☒	☐
iii) create or contribute runoff water which would exceed the capacity of existing or planned stormwater drainage systems or provide substantial additional sources of polluted runoff; or	☐	☐	☒	☐
iv) impede or redirect flood flows?	☐	☐	☐	☒
d) In flood hazard, tsunami, or seiche zones, risk or release of pollutants due to project inundation?	☐	☐	☐	☒
e) Conflict with or obstruct implementation of a water quality control plan or sustainable groundwater management plan?	☐	☐	☒	☐

Discussion

The following hydrology and water quality discussion is based, in part, on the Low Impact Development (LID) Plan drafted by KPFF Consulting Engineers in May 2025, provided in Appendix C of this document.

a) **Less Than Significant Impact.** The Project includes improvements to the existing Inglewood High School campus, including the demolition of buildings and hardscape and the construction of six new buildings. Therefore, the proposed improvements would alter the existing pervious and impervious surfaces within the Project Site, which could affect water quality during construction and operation, as described below.

Construction. During construction, exposed soil could temporarily increase the amount of sediment in runoff, which could enter the existing storm drain system. The Project would be required to obtain and comply with the Construction General Permit from the State Water Resources Control Board (SWRCB). Stormwater best management practices (BMPs) would be implemented to limit erosion, minimize sedimentation, and control stormwater runoff water quality during construction activities. The Project would disturb more than one acre of soil, and

therefore, would require the preparation of a Storm Water Pollution Prevention Plan (SWPPP) are part of the Construction General Permit requirements. Construction BMPs included in the SWPPP would include, but are not limited to, erosion control measures, sediment control measures, and hazardous materials, storage, disposal, and spill measures. Compliance under the Construction General Permit and SWPPP would ensure that construction activities would not degrade the surface water quality of receiving waters to levels that would be below the standards that are considered acceptable by the LARWQCB or other regulatory agencies.

Operation. As described above, the Project would result in the demolition of majority of the existing buildings and the removal of existing asphalt areas and the construction of 6 new buildings, landscaping and drainage improvements as well as the artificial turf field at the western portion of campus. Overall, the Project would result in an increase in impervious surfaces. The Project Site has approximately 495,800 sf of impervious and 224,200 sf of pervious surfaces, and the Project would result in approximately 537,600 sf of impervious and 182,400 sf of pervious surfaces across the approximately 18-acre portion of the Project Site. Therefore, the amount of impervious surface is anticipated to increase by approximately 41,800 sf from existing conditions.

Project drainage improvements would be achieved through the installation of best management practices (BMP) methods including dry wells, catch basins, storm drains, and biofiltration planters. Portions of the roof drainage system for Buildings 1, 3A, and 3B will connect to the underground storm drain system. Stormwater of these areas will be routed to a combined system that includes three (3) drywells and an underground detention tank before it overflows to the existing 27” reinforced concrete pipe (RCP) storm drain pipe on Kelso Street. The eastern portion of the roof drainage system for Buildings 1, 3A, and 3B and adjacent landscaped areas will drain to proposed biofiltration planters located adjacent to Grevillea Avenue. Any stormwater entering these biofiltration planters that exceeds the 85th percentile storm event will overflow and discharge directly to the existing 27” RCP pipe on Kelso Street. In the western portion of the Project site, the landscaped areas and new turf field will include a combination of biofiltration planters and drywell(s). These proposed BMP methods will provide the required stormwater quality treatment as required by the County of Los Angeles Department of Public Works Low Impact Development Standards Manual, dated February 2014. With the proposed drainage systems and BMPs, impacts related to surface water and groundwater quality would be less than significant and no further analysis is required in the EIR.

b) **Less Than Significant Impact.** The Project Site is within an established urban community that is serviced by the City of Inglewood Public Works Department. The Project does not propose to use groundwater. Additionally, all Project improvements would occur within the existing school campus footprint. The Project would include approximately 182,400 sf of pervious surfaces and drainage improvements, such as catch basins, dry wells, storm drains, and landscape drains, to ensure adequate site drainage and to avoid impacts to groundwater recharge. Therefore, the Project would not interfere with groundwater recharge such that the Project may impede sustainable groundwater management of a basin. Therefore, a less than significant impact would occur related to a decrease in groundwater supplies or groundwater recharge. This issue will not be further evaluated in the EIR.

c.i) **Less Than Significant Impact.** Construction of the Project would include ground disturbing activities that could temporarily alter the ground surface, consequently altering drainage patterns. Altered drainage patterns have the potential to result in erosion or sedimentation on or off site by redirecting or concentrating flows on-site. However, as described above in threshold IX(a), the Project would be required to comply with the Construction General Permit and a SWPPP. BMPs would be implemented to minimize sedimentation at the Project Site during construction activities. Drainage within the Project Site during operations would be provided by the proposed catch basins and existing storm drain system. Additionally, no stream or river courses exist on the Site or within the Site vicinity that could be affected by the Project. Therefore, impacts on the existing drainage pattern regarding siltation or erosion on- or off-site would be less than significant and no further analysis is required in the EIR.

c.ii) **Less Than Significant Impact.** As previously discussed above, construction of the Project would temporarily alter the ground surface during construction demolition and grading, consequently altering the drainage pattern. Altered drainage patterns have the potential to result in increased runoff, which could result in flooding on or off site. However, as described above in threshold IX (a), the Project would be required to comply with the Construction General Permit and a SWPPP. BMPs would be implemented to minimize runoff at the Project Site during construction, which in turn would minimize flooding. After the completion of construction, the elevation across the Project Site would be similar to existing conditions. To treat the on-site runoff, the project will utilize a combination of drywells, underground detention tank, and biofiltration BMPs to treat the 85th percentile storm of 1.08 inches of rainfall. Drainage of the site is partially provided by percolation through on-site soils and by sheet flow directed toward the west to southwest. The majority of the existing drainage is captured within landscape and hardscape area drains and piped into an underground storm drain system. Drainage within the Project Site would be retained by the proposed dry wells, catch basins, storm drains, and biofiltration planters. These drainage improvement BMP methods would be installed throughout the Project Site to ensure that there is adequate site drainage and that runoff drains away from the new structures. Therefore, impacts on the existing drainage pattern regarding runoff in a manner that would result in flooding on- or off-site would be less than significant. This issue will not be further evaluated in the EIR.

c.iii) **Less Than Significant Impact.** As discussed in threshold X(c)(i) and (ii), above. Construction of the Project would not result in significant impacts on the existing drainage pattern due to implementation of construction BMPs that would minimize flooding and runoff. As noted above, drainage improvements and landscaping elements would be installed throughout the Project Site to ensure adequate site drainage is met and that runoff drains away from the new structures. The Project would retain 100 percent of the stormwater volume on-site through the proposed underground catch basins, dry wells, and existing storm drain system. Therefore, impacts related to runoff exceeding the drainage system capacity would be less than significant and no further analysis is required in the EIR.

c.iv) **No Impact.** The Project Site is not located within a 100-year flood hazard area, as mapped on Federal Emergency Management Agency's (FEMA) Flood Insurance Rate Map (FEMA 2018). Therefore, the Project would not impede or redirect flows, and there would be no impact. This issue will not be further evaluated in the EIR.

b) **No Impact.** The Project Site is located approximately 5 miles east of the Pacific Ocean. According to the California Geological Survey's Tsunami Hazard Area Map, the Project Site is not in an affected Quadrangle (CGS 2025). In addition, the Project Site is not located near a body of water, and therefore not at risk by seiche. As previously discussed, the Project Site is not within a 100-year flood hazard area, as mapped on FEMA's Flood Insurance Rate Map (FEMA 2018). As a result, there would be no impact regarding risks from seiche, tsunami, or flood hazards that would risk or release pollutants due to inundation. This issue will not be further evaluated in the EIR.

c) **Less Than Significant Impact.** Project construction would require a maximum excavation depth of 11.5 feet. The Seismic Hazard Zone Report for the Inglewood 7.5-Minute Quadrangle, Los Angeles County CA, Seismic Hazard Zone Report 029 (Department of Conservation, Division of Mines and Geology) indicates that the historic high groundwater is at least 50 feet below ground surface. Therefore, no impacts to groundwater quality are anticipated. Similar to existing conditions, the Project would not require the use of groundwater. The proposed infiltration system described in threshold IX (a) would ensure infiltration rates for stormwater and drainage onsite infiltrate sufficiently and are treated properly. As a result, impacts related to surface water or groundwater quality would be less than significant, and the Project would not conflict with or obstruct implementation of a water quality control plan or sustainable groundwater management plan. This issue will not be further evaluated in the EIR.

XI. Land Use and Planning

Issues (and Supporting Information Sources):	*Potentially Significant Impact*	*Less Than Significant with Mitigation Incorporated*	*Less Than Significant Impact*	*No Impact*
XI. LAND USE AND PLANNING — Would the project:				
a) Physically divide an established community?	☐	☐	☐	☒
b) Cause a significant environmental impact due to a conflict with any land use plan, policy, or regulation adopted for the purpose of avoiding or mitigating an environmental effect?	☐	☐	☐	☒

Discussion

a) **No Impact.** The Project would result in a renovation of the Inglewood High School campus. Since all of the construction and future operation would occur on the existing school campus, and the use of the Site as a high school would continue. Therefore, the Project would not physically divide an established community, and no impact would occur. This issue will not be further evaluated in the EIR.

b) **No Impact.** The Project is consistent with the City's General Plan land use designation (Civic Center). The C-C district allows government offices, schools and other public facilities, as well as limited private office and retail (City of Inglewood 2016). By state law, school facilities can be exempted from local zoning ordinances consistent with California Government Code Section 53094. Additionally, the Project would not result in any changes to the existing land use at the Project Site, as operations would be consistent to that of the existing campus. No habitat conservation plans or natural community conservation plans are in place or applicable to the Project Site or vicinity. Based on the analysis above, the project would be consistent with the applicable General Plan and Zoning provisions of Inglewood. Therefore, the project would not result in conflicts with the applicable General Plan or Zoning Code or any other applicable land use plan, policy, or regulation of an agency with jurisdiction over the project such that significant physical impacts on the environment would occur. Since the Project would not change the existing use, the Project would not have the potential to conflict with adjacent land uses, and therefore, no impacts would occur and no further analysis is required in the EIR.

XII. Mineral Resources

Issues (and Supporting Information Sources):	*Potentially Significant Impact*	*Less Than Significant with Mitigation Incorporated*	*Less Than Significant Impact*	*No Impact*
XII. MINERAL RESOURCES — Would the project:				
a) Result in the loss of availability of a known mineral resource that would be of value to the region and the residents of the state?	☐	☐	☐	☒
b) Result in the loss of availability of a locally-important mineral resource recovery site delineated on a local general plan, specific plan, or other land use plan?	☐	☐	☐	☒

Discussion

a, b) **No Impact.** The Project Site is not located in Mineral Resource Zone (MRZ) 2, which is defined as a MRZ where adequate information indicates that significant mineral deposits are present or a likelihood of their presence and development should be controlled (DOC 2021). The Project involves demolition, renovation, and construction of school facilities on an existing campus; no mineral extraction or other mining operations currently occur within the Project Site. The Project would not result in the loss of availability of known mineral resource that would be of value to the region and the residents of the State, or result in the loss of a mineral resource recovery site. Therefore, there would be no impact related to mineral resources and no further analysis is required in the EIR.

XIII. Noise

Issues (and Supporting Information Sources):	*Potentially Significant Impact*	*Less Than Significant with Mitigation Incorporated*	*Less Than Significant Impact*	*No Impact*
XIII. NOISE — Would the project result in:				
a) Generation of a substantial temporary or permanent increase in ambient noise levels in the vicinity of the project in excess of standards established in the local general plan or noise ordinance, or applicable standards of other agencies?	☒	☐	☐	☐
b) Generation of excessive groundborne vibration or groundborne noise levels?	☒	☐	☐	☐
c) For a project located within the vicinity of a private airstrip or an airport land use plan or, where such a plan has not been adopted, within two miles of a public airport or public use airport, would the project expose people residing or working in the project area to excessive noise levels?	☐	☐	☒	☐

Discussion

a) **Potentially Significant Impact.** Implementation of the Project would involve construction including demolition of a majority of the existing buildings and facilities, and operational activities that would generate noise levels that could expose sensitive receptors to noise levels in excess of noise standards. Short-term construction activities could increase noise levels at nearby sensitive land uses such as the residential uses adjacent to the Project site. Therefore, impacts regarding construction noise will be analyzed in the EIR.

Operational noise sources would include stationary sources such as heating, ventilation, and air conditioning units; activities associated with outdoor activities; and educational and recreational uses. The Project could result in operational noise impacts if the change in building locations and activities would result in an increase in noise levels that exceed thresholds identified by the Inglewood Municipal Code at off-site sensitive receptors. Impacts regarding generation of a substantial temporary or permanent increase in ambient noise levels in the vicinity of the Project site in excess of standards established by the local general plan or noise ordinance will be analyzed in the EIR.

b) **Potentially Significant Impact.** The Project's construction can generate varying degrees of groundborne vibration, depending on the specific activities and equipment (e.g., pile drivers, jackhammers, dozers, haul trucks) used. The effect on buildings and sensitive receptors in the vicinity of the construction site varies depending on soil type, ground strata, and receptor-building construction. The Project involves demolition of the majority of existing structures, construction of new buildings, and some renovation. The construction phase has the potential to result in potentially significant impacts. The continued use of the Project Site as a school would not create operational-related groundbourne vibration. Due to the proximity of sensitive receptors and the type of construction work occurring, impacts regarding groundbourne vibrations are considered potentially significant, and will be analyzed in the EIR.

c) **Less Than Significant Impact.** The Project Site is located approximately 3.1 miles north of the Hawthorne Municipal Airport and approximately 3.0 miles east of the Los Angeles International Airport (LAX). The Project Site is not located within the Airport Influence Area for the Hawthorne Municipal Airport. However, the southern portion of the Project Site falls within the Airport Influence Area and 65 db CNEL noise exposure contour for LAX. According to the Los Angeles County Airport Land Use Plan (ALUP), the Project Site would be compatible with the ALUP as educational facilities are considered satisfactory on the land use compatibility table within the exterior exposure noise contour range of 60-65 db CNEL (ALUP). Furthermore, the Project consists of improvements to the existing Inglewood High School campus, including demolition of the existing classroom and recreational facilities and the construction of new recreational facilities, circulation improvements, and interior improvements. Therefore, the Project would not expose additional people residing or working in the vicinity of the Project Site to any safety hazards or excessive noise levels within the vicinity of a private or public airport. Impacts related to safety hazards from nearby airports would be less than significant.

XIV. Population and Housing

Issues (and Supporting Information Sources):	*Potentially Significant Impact*	*Less Than Significant with Mitigation Incorporated*	*Less Than Significant Impact*	*No Impact*
XIV. POPULATION AND HOUSING — Would the project:				
a) Induce substantial unplanned population growth in an area, either directly (for example, by proposing new homes and businesses) or indirectly (for example, through extension of roads or other infrastructure)?	☐	☐	☐	☒
b) Displace substantial numbers of existing people or housing, necessitating the construction of replacement housing elsewhere?	☐	☐	☐	☒

Discussion

a) **No Impact.** The Project Site encompasses an existing school in a built-out urbanized community. The proposed activities do not include new homes or businesses and would not result in the extension of public roads or other infrastructure. The proposed installation of new sewer pipelines, and new domestic and fire water line systems would occur within the Project site and would connect to existing mainlines. In addition, the sewer, domestic water, and fire water lines would be a replacement of existing utilities, rather than an expansion of infrastructure. Due to annually decreasing enrollment at Inglewood High School, the school capacity would be able to accommodate the existing and anticipated future student enrollment, including the relocation of students from Morningside HS to Inglewood HS. The proposed modernization improvements would not increase planned student capacity, accommodate growth, or increase enrollment or staffing, but would rather provide infrastructure improvements to serve the existing student capacity of the school. As such, the Project would not contribute to a substantial increase in unplanned population growth, and no impact would occur. This issue will not be further evaluated in the EIR.

b) **No Impact.** The Project Site encompasses an existing school in a built-out, urbanized community. No housing exists on the Project Site, and therefore the Project would not displace a substantial number of existing housing units or people, necessitating the construction of replacement housing elsewhere. Therefore, impacts associated with these issues would not occur and no further analysis is required in the EIR.

XV. Public Services

Issues (and Supporting Information Sources):	*Potentially Significant Impact*	*Less Than Significant with Mitigation Incorporated*	*Less Than Significant Impact*	*No Impact*
XV. PUBLIC SERVICES — Would the project:				
a) Result in substantial adverse physical impacts associated with the provision of new or physically altered governmental facilities, need for new or physically altered government facilities, the construction of which could cause significant environmental impacts, in order to maintain acceptable service ratios, response times, or other performance objectives for any of the following public services:				
i) Fire protection?	☐	☐	☒	☐
ii) Police protection?	☐	☐	☐	☒
iii) Schools?	☐	☐	☒	☐
iv) Parks?	☐	☐	☒	☐
v) Other public facilities?	☐	☐	☐	☒

Discussion

a.i) **Less Than Significant Impact.** The Project Site is currently served by the Los Angeles County Fire Department (LACFD), which operates four fire stations in the City. The closest station to the Project Site is Station 171, located 0.3 mile north at 141 West Regent Street. Implementation of the Project would serve the existing Inglewood High School student body and would not increase the overall school capacity. After completion of the Project, students from Morningside High School would be transferred to Inglewood High School, but this transfer would not exceed the existing capacity of 1,200 students. Therefore, no additional student or staff capacity would result from implementation of the Project, as maximum capacity would remain the same. As such, the Project would not induce population growth directly or indirectly that could increase the demand for fire protection services at the Project Site. Furthermore, the Project Site is an existing school campus where fire protection services are already adequately provided. The campus would continue to provide a sprinkler system, fire extinguishers, and proper fire access, as required by existing regulations.

Operation of the Project would not adversely impact emergency access to the Project Site. Rather, the Project would improve emergency access through the fire lane improvements from West Manchester Boulevard, that would connect to through the parking lot to a driveway along West Kelso Street. As such, fire protection would not be significantly altered through implementation of the Project and impacts would be less than significant. This issue will not be further evaluated in the EIR.

a.ii) **Less than Significant Impact.** The Project Site is currently serviced by the City of Inglewood Police Department. The closest police station to the Project Site is the Inglewood Police Department, located 0.2 mile north at 1 West Manchester Bouvard. New buildings would replace the uses that are in the buildings that would be demolished and no increased staff or student

capacity would result from implementation of the Project. Although students from Morningside High School will be transferred to Inglewood High School, this would be anticipated to result in a shift in service within the City rather than an increase in service. In addition, the District currently has site safety personnel during school hours and at district events. After hours, through joint use agreements, site safety is provided and will continue to be provided under the Project. In addition, due to the temporary nature of the construction jobs that would be required for the various phases of construction, these jobs are anticipated to be filled by the local workforce. Therefore, the Project would not result in a direct or indirect increase in population that would contribute to substantial adverse physical impacts associated with police protection. As such, there would be a less than significant impact and no further analysis is required in the EIR.

a.iii) **No Impact.** The Project is the modernization of the existing Inglewood High School campus. As previously indicated, no increases in students or staff beyond the planned capacity would result from implementation of the Project. Construction workers to fill the temporary short-term construction jobs generated by the Project would be from the local labor force and the Project would not attract new workers to the region for the 24-month construction period. As such, the Project would not result in a demand for additional schools or school upgrades,. Therefore, the Project would not result in substantial adverse physical impacts associated with the need for new or physically altered school facilities. Therefore, the Project, which is the modernization of existing school facilities, would not result in the need for new or physically altered school facilities, the construction of which could cause significant environmental impacts. The Project would have no impact and this issue will not be further evaluated in the EIR.

a.iv) **Less Than Significant Impact.** As previously mentioned, the Project would not permanently alter operations at the existing school campus as operations at Inglewood High School would continue. Construction of the Project would temporarily prevent the use of the existing recreational facilities on the campus. Currently, the recreational facilities on the Inglewood High School campus are available with a facility use permit and are not relied on by the City for general park use. The Project includes the construction of several new recreational facilities such as new tennis courts, basketball courts, and a combination practice softball/football/soccer field, which would provide for new recreational opportunities for students at the Inglewood High School campus.

The Project would not directly or indirectly induce population growth requiring additional parks within the City. After completion of the Project, students from Morningside High School would be transferred to Inglewood High School, but this transfer would not exceed the existing capacity of 1,200 students. This transfer would be from one school directly to another, within the City, and would not induce population growth. Therefore, the Project would not result in substantial adverse physical impacts associated with the need for new or physically altered park facilities. Impacts would be less than significant and no further analysis is required in the EIR.

a.v) **No Impact.** As previously mentioned, no additional staff or student capacity would result from implementation of the Project, as the maximum capacity at the Project Site would remain the same. No additional public services would be required by the Project. Therefore, the Project would not result in substantial adverse physical impacts associated with the provision of new or

physically altered governmental facilities. As such, no impacts would occur and no further analysis is required in the EIR.

XVI. Recreation

Issues (and Supporting Information Sources):	*Potentially Significant Impact*	*Less Than Significant with Mitigation Incorporated*	*Less Than Significant Impact*	*No Impact*
XVI. RECREATION:				
a) Would the project increase the use of existing neighborhood and regional parks or other recreational facilities such that substantial physical deterioration of the facility would occur or be accelerated?	☐	☐	☒	☐
b) Does the project include recreational facilities or require the construction or expansion of recreational facilities which might have an adverse physical effect on the environment?	☐	☐	☒	☐

Discussion

a) **Less Than Significant Impact.** The existing school provides recreational facilities and there are City parks within close proximity of the Project Site. In addition to the existing recreational facilities on the Project Site itself (e.g., tennis courts, natural turf field, and basketball courts), Grevillea Art Park is located approximately 0.02 mile east of the Site. Rogers Park is located approximately 0.61 mile north of the Project Site. Ashwood Park is located approximately 0.77 mile to the east of the Site. After completion of the Project, students from Morningside High School would be transferred to Inglewood High School, but this transfer would not exceed the existing capacity of 1,200 students. Due to annually decreasing enrollment at Inglewood High School, the current classroom capacity would be able to accommodate the existing and anticipated future student enrollment from Morningside High School. The proposed modernization improvements would not provide additional student capacity or accommodate growth but would instead provide recreational facilities to serve the existing planned student capacity. As such, the Project would not increase the use of existing recreational facilities such that substantial physical deterioration of the facilities would occur or be accelerated. This issue will not be further evaluated in the EIR.

b) **Less Than Significant Impact.** The Project includes the addition of several recreational components through the campus renovation. The Project Site modernization would provide additional open space within the campus. Four student quads would be added to the campus: Central Quad, Academic Quad, Social Quad, and Athletic Quad. These quads would provide small gathering spaces for students throughout the campus.

The Project would extend the athletic field and would replace tennis courts, basketball courts, and a batting cage. Six new tennis courts would be constructed to the west of the existing Auditorium and north of the renovated surface parking lot. The new courts would have vinyl coated chain-link fencing with mesh screening, and access gates with lockable latches. The Project would include six new basketball courts to the west of the existing Gymnasium. In addition, a new batting cage would be constructed on the northwest end of the parking lot. A new combination practice softball/football/soccer field with artificial turf would be located on the central western portion of the Site. Landscaped areas would be located to the north and the south of the new field. The proposed recreational facilities would be provided within the Project Site to serve existing and future students and would be similar to existing facilities. Therefore, impacts would be less than significant and no further analysis is required in the EIR.

XVII. Transportation

Issues (and Supporting Information Sources):	*Potentially Significant Impact*	*Less Than Significant with Mitigation Incorporated*	*Less Than Significant Impact*	*No Impact*
XVII. TRANSPORTATION — Would the project:				
a) Conflict with a program plan, ordinance or policy addressing the circulation system, including transit, roadway, bicycle and pedestrian facilities?	☒	☐	☐	☐
b) Would the project conflict or be inconsistent with CEQA Guidelines section 15064.3, subdivision (b)?	☒	☐	☐	☐
c) Substantially increase hazards due to a geometric design feature (e.g., sharp curves or dangerous intersections) or incompatible uses (e.g., farm equipment)?	☒	☐	☐	☐
d) Result in inadequate emergency access?	☐	☐	☒	☐

Discussion

a) **Potentially Significant Impact.** Construction activities would require vehicles such as haul trucks, equipment delivery trucks, and worker vehicles to travel to and from the Project's Site. Implementation of the Project would result in the modification of on-site pedestrian and vehicular circulation. Vehicular access to the Inglewood High School campus is currently provided by two driveways along West Manchester Boulevard and three driveways along West Kelso Street. The Project Site currently includes a surface parking lot, which is located along West Kelso Street in the southern portion of the campus. The Project would result in an increase in the number of total parking spaces (both accessible and non-accessible) from 93 to 158. The Project would involve changes such as a new pedestrian entrance on South Grevillea Avenue at the intersection with Nutwood Street leading into the campus. Accessible pedestrian pathways would be installed throughout the campus to provide links to the buildings and pedestrian access points from the adjacent streets. Additionally, the City of Inglewood and the District have begun preliminary discussions to provide a pedestrian bridge from the high school campus corner to Inglewood Public library over West Manchester Boulevard, which would provide the students access to the public library as a campus resource. The EIR will address consistency with existing programs, plans, ordinances, or policies addressing the circulation system, including transit, roadway, bicycle, and pedestrian facilities. The impact is potentially significant and will be further analyzed in the EIR.

b) **Potentially Significant Impact.** CEQA Guidelines section 15064.3 pertains to the assessment of a project's potential transportation impacts based on the vehicle miles traveled (VMT) generated by a project (i.e., "the amount and distance of automobile travel attributable to a project," section 15064.3[a]). The Project would shift the overall design of the campus, and, although it would not increase the overall capacity of the school, students at Morningside High School would be transferred to the Project Site after the construction is complete, altering travel patterns for certain students. Therefore, impacts regarding vehicle miles traveled are considered potentially significant and will be analyzed in the EIR.

c) **Potentially Significant Impact.** The Project Site is located within a residential and commercial urban area. During construction, while construction personnel vehicle trips would be a compatible use on the local road networks, haul trucks and equipment deliveries to and from the Project Site throughout the day may increase hazards.

Operation of the Project is not expected to substantially increase hazards due to a geometric design feature of incompatible uses. The Project would result in the modification of on-site pedestrian and vehicular circulation. Therefore, these issues will be further analyzed in the EIR.

d) **Less Than Significant Impact.** Construction of the Project would occur in phases. Any construction-related traffic would be temporary and since the high school will be closed during construction, would not impact school activities. Notice to, and coordination with, emergency service providers, including the Inglewood Police Department and the Los Angeles County Fire Department (LACFD), would be ongoing regarding the construction schedule and worksite traffic control plans so as to coordinate emergency response routing and maintain emergency access.

The Project proposes the extension of a fire road in order to provide better emergency access through the Site. The Project would be required to incorporate all applicable design and safety requirements from the adopted fire codes, building codes, and nationally recognized fire and life safety standards of the LACFD. The Project would also be subject to review by the DSA, which oversees the design and construction for K-12 schools. The DSA would review project plans to ensure that plans, specifications, and construction comply with California's building codes (Title 24 of the California Code of Regulations). As such, since the Project would be subject to DSA plan review, the proposed design and internal circulation would meet all applicable regulations.

Due to campus vehicular circulation modifications being primarily related to improving emergency access, impacts related to emergency access would be less than significant and will not be further analyzed in the EIR.

XVIII. Tribal Cultural Resources

Issues (and Supporting Information Sources):	*Potentially Significant Impact*	*Less Than Significant with Mitigation Incorporated*	*Less Than Significant Impact*	*No Impact*
XVIII. Tribal Cultural Resources — Would the project cause a substantial adverse change in the significance of a tribal cultural resource, defined in Public Resources Code section 21074 as either a site, feature, place, cultural landscape that is geographically defined in terms of the size and scope of the landscape, sacred place, or object with cultural value to a California Native American tribe, and that is:				
a) Listed or eligible for listing in the California Register of Historical Resources, or in a local register of historical resources as defined in Public Resources Code section 5020.1(k), or	☒	☐	☐	☐
b) A resource determined by the lead agency, in its discretion and supported by substantial evidence, to be significant pursuant to criteria set forth in subdivision (c) of Public Resources Code Section 5024.1. In applying the criteria set forth in subdivision (c) of Public Resources Code Section 5024.1, the lead agency shall consider the significance of the resource to a California Native American tribe.	☒	☐	☐	☐

Discussion

a, b) **Potentially Significant Impact.** Assembly Bill (AB) 52 establishes a formal consultation process for California Native American Tribes to identify potentially significant impacts to tribal cultural resources, as defined in Public Resources Code Section 21074, as part of CEQA. As specified in Public Resources Code Section 21080.3.1 (d), within 14 days of determining that an application for a project is complete or of a decision by a public agency to undertake a project, lead agencies must provide notice to tribes that are traditionally and culturally affiliated with the geographic area of a Project if the tribe has submitted a written request to be notified. The tribe must respond to the lead agency within 30 days of receiving the notification if it wishes to engage in consultation on the project, and the lead agency must begin the consultation process within 30 days of receiving the request for consultation.

Per AB 52 requirements, the District sent letters to the following tribes: Gabrieleno Band of Mission Indians – Kizh Nation, Gabrieleno/Tongva San Gabriel Band of Mission Indians, Gabrieleno Tongva Indians of California Tribal Council, Gabrieleno/Tongva Nation, Gabrielino-Tongva Tribe, Santa Rose Band of Cahuilla Indians, and Soboba Band of Luiseno Indians. AB 52 consultation is ongoing; therefore, impacts are considered potentially significant and will be further analyzed in the EIR.

XIX. Utilities and Service Systems

Issues (and Supporting Information Sources):	*Potentially Significant Impact*	*Less Than Significant with Mitigation Incorporated*	*Less Than Significant Impact*	*No Impact*
XIX. UTILITIES AND SERVICE SYSTEMS — Would the project:				
a) Require or result in the relocation or construction of new or expanded water, wastewater treatment or storm water drainage, electric power, natural gas, or telecommunications facilities, the construction or relocation of which could cause significant environmental effects?	☐	☐	☒	☐
b) Have sufficient water supplies available to serve the project and reasonably foreseeable future development during normal, dry and multiple dry years?	☐	☐	☒	☐
c) Result in a determination by the wastewater treatment provider which serves or may serve the project that it has adequate capacity to serve the project's projected demand in addition to the provider's existing commitments?	☐	☐	☒	☐
d) Generate solid waste in excess of State or local standards, or in excess of the capacity of local infrastructure, or otherwise impair the attainment of solid waste reduction goals?	☐	☐	☒	☐
e) Comply with federal, state, and local management and reduction statutes and regulations related to solid waste?	☐	☐	☒	☐

Discussion

a) **Less Than Significant Impact.**

Water

Water service is provided to the Project Site by the City, which is a member agency of the West Basin Municipal Water District (WBMWD) (City of Inglewood 2021). According to the City's 2020 Urban Water Management Plan, normal year water supply for 2025 will be 12,000 acre-feet per year, or approximately 11 million gallons per day mgd (City of Inglewood 2021).

The Project would result in the demolition of the majority of the buildings located on the Project Site, the modernization of some of the existing buildings, and the construction of five new buildings. Construction of the Project would require the use of water for activities such as dust suppression and the mixing of concrete; however, any water use during construction would be minimal and temporary.

Project operation would not result in an increase in capacity at the campus since the facility is currently designed to accommodate 1,200 students and the Project would result in the same capacity. Upon completion of the Project, students from Morningside High School \would be transferred to Inglewood High School, which added to the current enrollment would not exceed design capacity of the campus. The Project would not result in an overall increase in water demand since there would not be net new students but rather the combining of two school campuses. In addition, the Project would include the installation of upgraded domestic and fire

water line systems that would connect to existing mainlines. Therefore, the Project would not represent a new source of water demand within the City's service area, and sufficient water supplies would be available to serve the Project. The Project would not require the construction or expansion of water facilities, and impacts would be less than significant. This issue will not be further evaluated in the EIR.

Wastewater

The City's Public Works Department provides sewer service to the community through a collection system comprised of 145 miles of gravity sewer pipes ranging from four to 15 inches in diameter and 3,100 manholes (City of Inglewood 2025a). The majority of sewers tie directly into Los Angeles County Sanitation Districts' (LACSD) trunk sewers crossing through the city, which sends City wastewater out to the south to LACSD's Joint Water Pollution Control Plant (City of Inglewood 2025a). LACSD's A.K. Warren Water Resource Facility currently treats the wastewater generated by the Project Site and provides both primary and secondary treatment for approximately 246 million gallons per day (mgd) of wastewater (Los Angeles County Sanitation Districts 2025a). The Plant has a treatment capacity of 400 mgd, which leaves an available capacity of approximately 154 mgd (Los Angeles County Sanitation Districts 2025b).

As previously indicated, the Project is not anticipated to result in an increase in planned capacity, and the Project would not result in an overall increase in wastewater capacity demand since there would not be net new students but rather the combining of two school campuses. The potential increase in enrollment could result in an increase in wastewater consumption but would not exceed planned capacity. Students from Morningside High School would be transferred to Inglewood High School, but would not exceed existing capacity of 1,200 students and would not exceed current wastewater demand. In addition, the Project would include the installation of new sewer pipelines that would connect to existing mainlines. As such, the Project would not require the construction or expansion of wastewater facilities, and impacts would be less than significant and no further analysis is required in the EIR.

Stormwater Drainage

As previously mentioned above in Section IX, *Hydrology and Water Quality*, the Project would include the addition of drainage improvements and landscaping elements throughout the campus, which would reduce the rate of surface stormwater runoff. Surface runoff within the Project Site would be conveyed to and serviced by the proposed catch basins and existing storm drain system and would not require the construction or expansion of stormwater drainage facilities. As a result, impacts on the construction or expansion of stormwater drainage facilities would be less than significant. This issue will not be further evaluated in the EIR.

Electric Power and Natural Gas

The Project Site is located in a developed and urbanized area in the City that is served by existing electrical power and natural gas services. Electricity would be provided by SCE, which currently obtains 33 percent of its energy from renewable resources.[2] In addition, natural gas would be supplied by SoCalGas. As part of the Project, the proposed buildings developed on the Project

[2] Southern California Edison, 2022 Power Content Label, July 2022.

Site would incorporate energy efficient features and design elements aimed at reducing energy consumption. Some of the Project's "green building measures" as part of its design to reduce Project-related criteria pollutant emissions would include electric vehicle parking spaces, irrigation improvements, installation of a solar photovoltaic power systems, and compliance with all 2022 CALGREEN Title 24 CCR for equipment and systems efficiency. As discussed above in Response VI.a, SCE and SoCalGas both would have sufficient capacity to serve the Project's operational electricity and natural gas demand. Existing off-site electricity and natural gas infrastructure would not have to be expanded and new infrastructure would not be required to provide electrical or natural gas service to the Project during construction or operation of the Project. This issue will not be further evaluated in the EIR.

With regard to existing electrical distribution lines, the Project would be required to coordinate electrical infrastructure removals or relocations with SCE and comply with site-specific requirements set forth by SCE, which would ensure that service disruptions and potential impacts associated with grading, construction, and development within SCE easements would be minimized.

Project construction would involve installation of new natural gas connections to serve the Project Site. Since the Project Site is located in an area already served by existing natural gas infrastructure, it is anticipated that extensive off-site infrastructure improvements would not be needed to serve the Project Site. Construction impacts associated with the installation of natural gas connections are expected to be limited to shallow grading/trenching activities in order to place the lines below surface. In addition, prior to ground disturbance, project contractors would be required to notify and coordinate with SoCalGas to identify the locations and depth of all existing gas lines and avoid disruption of gas service to other properties.

Therefore, based on the above, the Project would not require or result in the relocation or construction of new or expanded electric power or natural gas facilities, the construction or relocation of which could cause significant environmental effects. Impacts would be less than significant and no further analysis is required in the EIR.

Telecommunications

The Project Site is located in a developed and urbanized area in the City that is served by existing telecommunication services. The Project would require installation of fiber optic lines, telecommunications lines, intrusion alarms, public announcement systems, fire alarms, stub conduit boxes, mounted box conduits, underground conduits and pole mounted conduits to serve the schools uses proposed on the Project Site. Construction impacts associated with the installation of new telecommunication infrastructure would primarily involve trenching in order to place the lines below ground surface. When considering impacts resulting from the installation of any required telecommunications infrastructure, all impacts are of a relatively short duration and would cease to occur when installation is complete. Installation of new telecommunications infrastructure would be limited to on-site telecommunications distribution and minor off-site work associated with connections to the public system. As telecommunication providers already deliver their services to a large number of homes in in the vicinity of the Project Site, it is anticipated that existing telecommunications facilities would be sufficient to support the Project's

needs for telecommunication services. As such, no upgrades to off-site telecommunications facilities are anticipated. Therefore, the Project would not require or result in the relocation or construction of new or expanded telecommunication facilities, the construction or relocation of which could cause significant environmental effects. Impacts would be less than significant and no further analysis is required in the EIR.

b) **Less Than Significant Impact.** As previously mentioned, after implementation of the Project, overall student capacity would remain the same. Inglewood High School has a current enrollment of 784 students and a capacity of 1,200 students. After implementation of the Project, students from Morningside High School would be transferred to Inglewood High School. Therefore, demand for water would not be significantly greater than what currently exists since there would not be net new students but rather the combining of two school campuses. As such, sufficient water supplies are available to serve the Project and impacts on water supplies would be less than significant. This issue will not be further evaluated in the EIR.

c) **Less Than Significant Impact.** Wastewater generated within the City is conveyed to the A.K. Warren Water Resource Facility, formerly known as the Joint Water Pollution Control Plant, via Sanitation Districts of Los Angeles County (LACSD) interceptor sewers. The Warren Facility currently provides primary and secondary treatment for a design capacity of 400 million gallons of wastewater per day, and serves over 4.8 million residents, businesses and industries (Los Angeles County Sanitation Districts 2025a). Improvements within the Project Site would not increase the capacity of staff or students at the school from that for which the existing facility is designed. The Project would not result in an overall increase in wastewater capacity demand since there would not be net new students but rather the combining of two school campuses Therefore, the Project would not generate greater demand for wastewater treatment compared to existing conditions. As such, LACSD would have adequate capacity to meet the Project's wastewater demand and impacts on wastewater service would be less than significant and no further analysis is required in the EIR.

d) **Less Than Significant Impact.** The waste generated during construction of the Project would mainly consist of general construction debris, including from demolition of the existing paving, buildings, and field uses, and worker personal waste. The construction contractor would be required to dispose of solid waste in accordance with local solid waste disposal requirements. The City of Inglewood is served by Consolidated Disposal Services (CDS), a subsidiary of Republic Services, Inc., which provides waste and recycling collection services for residential and commercial uses (City of Inglewood 2025b). Solid waste is taken to the CDS American Waste Transfer Station in Gardena, California where it is sorted. Solid waste is then transferred to a CDS-owned facility, the Sunshine Canyon Landfill in Sylmar, California. Construction solid waste would be taken to the Sunshine Canyon Landfill, approximately 26 miles north of the Project Site. The Sunshine Canyon Landfill has a permitted throughput of 12,100 tons per day and has a remaining capacity of 66,200,000 cubic yards (California Department of Resources Recycling and Recovery 2025). The Project would result in 16,757 cy of demolition debris, resulting from demolition of buildings, batting cage and tennis court, basketball court, parking lots, and concrete walkways. The landfill's cease operation date is anticipated to be in October

2037. Therefore, the landfill would have sufficient capacity to accommodate the Project's construction disposal needs.

The remaining disposal capacity for the County's Class III landfills is estimated at approximately 163.39 million tons as of December 31, 2018, the most recent data available.[3] In addition to in-County landfills, out-of-County disposal facilities may also be available to the City. Aggressive waste reduction and diversion programs on a Countywide level have helped reduce disposal levels at the County's landfills, and based on the Los Angeles County Integrated Waste Management Plan (ColWMP), the County anticipates that future Class III disposal needs can be adequately met through 2033 through a combination of landfill expansion, waste diversion at the source, out-of-County landfills, and other practices. It should also be noted that with annual reviews of demand and capacity in each subsequent Annual Report, the 15-year planning horizon provides sufficient lead time for the County to address any future shortfalls in landfill capacity.

Project operation would not result in an increase in capacity at the campus since the facility is currently designed to accommodate 1,200 students and the Project would result in the same capacity. Upon completion of the Project students from Morningside High School would be transferred to Inglewood High School, which added to the current enrollment, would not exceed the existing and design capacity of the campus. The Project would not result in an overall increase in solid waste production since there would not be net new students but rather the combining of two school campuses. Based on solid waste generation factors from the California Department of Resources and Recycling and Recovery (CalRecycle), the Project could generate approximately 600 lbs/day (1,200 students * 0.5 lbs/student/day available.[4]) of solid waste. As noted above, this would be similar to existing conditions due to the combining of students from the two campuses. The annual amount of solid waste generated by the Project would represent a minor percentage of the estimated 167.60 million tons of remaining disposal capacity for the County's Class III landfills. As such, the solid waste generated by the Project could be accommodated by the County's available regional landfills. Therefore, there would not be a net increase in waste production and would not affect the overall flow of the landfill.

After completion of construction, solid waste generation would not be significantly greater than what currently exists within the District. The Project Site would continue to be served by Sunshine Canyon Landfill with sufficient permitted capacity to accommodate the school's solid waste disposal needs. As a result, impacts would be less than significant and no further analysis is required in the EIR.

e) **Less Than Significant Impact.** Project would result in the demolition of the majority of the buildings located on the Project Site, the modernization of some of the existing buildings, and the construction of five new buildings. During construction, non-recyclable solid waste would be taken to Sunshine Canyon Landfill. As discussed in section XIX.d, the Project would be served by Sunshine Canyon Landfill, which is capable of accommodating the school's solid waste. The Project could generate approximately 600 lbs/day (1,200 students * 0.5 lbs/student/day available.[3]) of solid waste. The annual amount of solid waste generated by the Project would

[3] County of Los Angeles, CoIWMP 2022 Annual Report, page 63.

[4] Based on CalRecycle Educational Facilities Generation Rates of 0.5 lb/student/day.

represent a minor amount of the estimated 167.60 million tons of remaining disposal capacity for the County's Class III landfills. During operation, the Project would continue to generate municipal solid waste that would be accepted by waste haulers and landfill operators and demand for solid waste would not be significantly greater than what currently exists due to the combining of students from the two campuses. Inglewood High School would continue to comply with federal, State, and local regulations related to solid waste The District and its construction contractor would comply with all applicable laws and regulations and make every effort to reuse and/or recycle the construction debris that would otherwise be taken to a landfill. CALGreen Section 5.408, Construction Waste Reduction, Disposal and Recycling, requires that at least 65 percent of the nonhazardous construction and demolition waste from nonresidential construction operations be recycled and/or salvaged for reuse. The Project would comply with all applicable federal, state, and local statutes and regulations related to solid waste disposal. Therefore, impacts would be less than significant and this topic will not be further analyzed in the EIR.

XX. Wildfire

Issues (and Supporting Information Sources):	*Potentially Significant Impact*	*Less Than Significant with Mitigation Incorporated*	*Less Than Significant Impact*	*No Impact*
XX. WILDFIRE — If located in or near state responsibility areas or lands classified as very high fire hazard severity zones, would the project:				
a) Substantially impair an adopted emergency response plan or emergency evacuation plan?	☐	☐	☒	☐
b) Due to slope, prevailing winds, and other factors, exacerbate wildfire risks, and thereby expose project occupants to, pollutant concentrations from a wildfire or the uncontrolled spread of a wildfire?	☐	☐	☒	☐
c) Require the installation or maintenance of associated infrastructure (such as roads, fuel breaks, emergency water sources, power lines or other utilities) that may exacerbate fire risk or that may result in temporary or ongoing impacts to the environment?	☐	☐	☒	☐
d) Expose people or structures to significant risks, including downslope or downstream flooding or landslides, as a result of runoff, post-fire slope instability, or drainage changes?	☐	☐	☒	☐

Discussion

a) **Less Than Significant Impact**. The Project Site is within a developed urbanized area and is not located within a wildland fire hazard area. According to the California Fire Very High Fire Hazard Safety Zone (CAL FIRE VHFHSZ) Local Responsibility Area Map, the Project Site is not located within a fire hazard severity zone (CAL FIRE 2024). Although access to the Project Site would be temporarily altered during construction of the Project, any such delays associated with construction work along the adjacent roadways would be infrequent and brief (drivers are required to pull over to allow an emergency vehicle on-call to pass). Contract specifications for the Project would ensure that emergency vehicle access on area roadways would be maintained at all times. In addition, according to the Los Angeles County Planning Department, the Project Site is not located on a designated Disaster Route for the City of Inglewood. Therefore, temporary construction activities would not impair or impede an emergency response or evacuation plan.

After construction of the Project, emergency access would improve from existing conditions with the proposed fire lane improvements. Current access to the Project Site for emergency vehicles is provided by two driveways along West Manchester Boulevard and three driveways along West Kelso Street. Internal vehicular circulation would be limited to emergency vehicles and would be provided via an extension of the existing fire lane, which would continue to be accessed from West Manchester Boulevard. The fire lane would go through the center of campus, and would continue through the parking lot to a driveway along West Kelso Street. The proposed fire lane improvements would comply with LACFD requirements, and LACFD will review to ensure compliance. As a result, the Project would not result in the impairment of an adopted emergency response plan or emergency evacuation plan to less than significant levels. This issue will not be further evaluated in the EIR.

b) **Less Than Significant Impact**. As detailed above in threshold XX(a), the Project Site is within a developed urbanized area and is not identified as a wildland fire hazard area.

The Project Site is essentially flat with a grade difference of about 6 feet from the northeast corner of the property to the southwest corner (GWV 2024). While construction would include materials that are considered flammable, such as fuels and household cleaners, the handling and storage of such materials would be conducted in accordance with applicable regulations. In addition, the Project would be designed and constructed in accordance with the California Fire Code and would be reviewed for compliance with the applicable codes and regulations by the DSA. Grading and excavation for the proposed buildings and recreational component footings would also reduce the slope of the Project Site. After completion of construction, the operational activities within the Project Site would not change from the existing uses of a high school. The Project would occur on a relatively flat and existing developed school site, and would not exacerbate wildfire risks, and would not expose people to pollutant concentrations for a wildfire or the spread of a wildfire. Therefore, impacts would be less than significant and no further analysis is required in the EIR.

c) **Less Than Significant Impact**. Although the Project would install new sewer pipelines, new domestic and fire water line systems, these would connect to existing mainlines. The Project would utilize existing infrastructure, including roads, water sources, and power lines surrounding the Project Site. Infrastructure is already established in the vicinity of the Project Site and additional infrastructure would not be required to support Project. Therefore, the Project would not exacerbate fire risk at the Project Site through the development of infrastructure. Thus, impacts would be less than significant and no further analysis is required in the EIR.

d) **Less Than Significant Impact**. The Project Site generally slopes towards the southwest direction from elevations of 113 ft to 119 ft. As described in Section VII (*Geology and Soils*) above, the Project Site is not considered a hillside area, is not subject to landslides, and has a relatively flat topography. All improvements that would occur within the Project Site would be subject to all requirements of the California Building Code and the California Fire Code which would reduce the extent that the Project would increase fire risk. Furthermore, the Project Site is not located within a flood hazard zone and construction of the Project would not result in significant impacts on the existing drainage pattern due to implementation of BMPs that would minimize flooding and runoff. As part of the Project, drainage patterns would be improved and designed with positive drainage away from foundations. Therefore, the Project would not expose people or structures to significant risk including downstream flooding or landslides as a result of runoff, post-fire slope stability, or drainage changes, and impacts would be less than significant. This issue will not be further evaluated in the EIR.

XXI. Mandatory Findings of Significance

Issues (and Supporting Information Sources):	*Potentially Significant Impact*	*Less Than Significant with Mitigation Incorporated*	*Less Than Significant Impact*	*No Impact*
XXI. MANDATORY FINDINGS OF SIGNIFICANCE —				
a) Does the project have the potential to substantially degrade the quality of the environment, substantially reduce the habitat of a fish or wildlife species, cause a fish or wildlife population to drop below self-sustaining levels, threaten to eliminate a plant or animal community, substantially reduce the number or restrict the range of a rare or endangered plant or animal or eliminate important examples of the major periods of California history or prehistory?	☒	☐	☐	☐
b) Does the project have impacts that are individually limited but cumulatively considerable? ("Cumulatively considerable" means that the incremental effects of a project are considerable when viewed in connection with the effects of past projects, the effects of other current projects, and the effects of probable future projects)?	☒	☐	☐	☐
c) Does the project have environmental effects which will cause substantial adverse effects on human beings, either directly or indirectly?	☒	☐	☐	☐

Discussion

a) **Potentially Significant Impact.** As discussed in Section IV, the Project Site is currently developed and located in an urban residential setting. No riparian habitat or other natural habitat as designated by the CDFW and USFWS are present. The potential for the presence of special status species to occur at the site is limited as vegetation and animal species supported in the limited ornamental landscaping include those that are commonly found in urban environments. The Project has the potential to directly or indirectly impact nesting birds if construction activities occur during the nesting season (generally January 15 through September 15); however, compliance with the requirements of the MBTA would ensure that the Project activities would not result in potential significant impacts on nesting birds. This topic will not be further analyzed in the EIR.

As stated in Section V, the Project would include the demolition of buildings and other ground disturbing activities within the campus during construction, which have the potential to disturb historic and archaeological resources. This topic will be further analyzed in the EIR to evaluate potential impacts and formulate any appropriate avoidance or mitigation measures, if applicable.

As stated in Section VII, Geologic mapping indicates that the surface of the Project Site is entirely underlain by middle to late-Pleistocene age alluvium (Qoa), which has a high potential for paleontological resources. Therefore, the potential exists for unanticipated discovery of paleontological resources during ground-disturbing activities, which may result in damage or destroy paleontological resources that may be present below the ground surface. As impacts may be potentially significant, this issue will be further evaluated in the EIR.

b) **Potentially Significant Impact.** A cumulative impact could occur if the Project would result in an incrementally considerable contribution to a significant cumulative impact in consideration of pas, present, and reasonably foreseeable future projects for each resource areas. Potentially significant impacts are identified in this Initial Study related to air quality, cultural resources, noise, transportation, and tribal cultural resources. Cumulative impacts to the resources for which potentially significant impacts are identified in this Initial Study will be addressed in the EIR. Mitigation measures will be recommended as needed.

c) **Potentially Significant Impact.** Construction and operation of the Project could create direct and indirect adverse effects on the public and/or the environment. The Project has the potential to impact human beings through impacts related to air quality, cultural resources, noise, and transportation. The significance of these potential impacts will be analyzed in the EIR, and applicable mitigation measures will be identified.

XXII. References

Project Description

City of Inglewood. 2023. *City of Inglewood Zoning Map*. Updated August 2023. Website: https://www.cityofinglewood.org/DocumentCenter/View/19629/Zoning-Map-w-Overlay-Areas-24x36-April-2024 (accessed December 2024.).

City of Inglewood. 2016. *New Downtown and Fairview Heights Transit Oriented Development Plan and Design Guidelines*. Adopted November 2016. Website: https://www.cityofinglewood.org/DocumentCenter/View/16438/Adopted-DT-and-FV-TOD-Plan_low-resolution (accessed December 2024).

Aesthetics

California Department of Transportation (Caltrans). 2019. California Scenic Highway Mapping System Map. Available at https://caltrans.maps.arcgis.com/apps/webappviewer/index.html?id=465dfd3d807c46cc8e8057116f1aacaa, accessed January 2025.

City of Inglewood. 1995. General Plan Open Space Element. Available at: https://www.cityofinglewood.org/DocumentCenter/View/131/Open-Space-Element, accessed January 2025.

City of Inglewood Public Works Department. 2023. Designated Truck Route Map. https://www.cityofinglewood.org/DocumentCenter/View/743/DESIGNATED-TRUCK-ROUTE-MAP-Pub-Sep-2023, accessed January 2025.

Agricultural and Forest Resources

California Department of Conservation. 2025. Williamson Act Program Overview. Available at https://www.conservation.ca.gov/dlrp/wa.

California Department of Conservation. 2022. California Important Farmland Finder. Available at https://maps.conservation.ca.gov/DLRP/CIFF/.

City of Inglewood. 2023. City of Inglewood General Plan 2021-2029, Housing Element. Available at https://www.cityofinglewood.org/DocumentCenter/View/19659/2021-2029-Housing-Element-2023.

City of Inglewood. 2024. Inglewood Municipal Code, Chapter 12, Article 2, Section 12-18, Planning and Zoning. Available at https://library.qcode.us/lib/inglewood_ca/pub/municipal_code/item/chapter_12-article_2-section_12_18.

City of Inglewood. 2023. City of Inglewood Zoning Map. Available at https://www.cityofinglewood.org/DocumentCenter/View/19629/Zoning-Map-w-Overlay-Areas-24x36-April-2024. Accessed January 2025.

Air Quality

South Coast Air Quality Management District. Air Quality Management Plan. 2022. Adopted December 2, 2022. Accessed April 9, 2025 Available at: https://www.aqmd.gov/home/air-quality/air-quality-management-plans/air-quality-mgt-plan.

Biological Resources

City of Inglewood, 2024. City of Inglewood Municipal Code, Article 32 Tree Preservation. Available at https://library.qcode.us/lib/inglewood_ca/pub/municipal_code/item/chapter_12-article_32

Energy

California Energy Commission, 2022. Building Energy Efficiency Standards for Residential and Nonresidential Buildings. Available at https://www.energy.ca.gov/sites/default/files/2022-12/CEC-400-2022-010_CMF.pdf.

Geology and Soils

California Department of Conservation (DOC). 2024. Earthquake Zones of Required Investigation. Available at https://maps.conservation.ca.gov/cgs/informationwarehouse/eqzapp/. Accessed February 2025.

Geolabs – Westlake Village (GWV). 2024. Geotechnical Investigation Report for Proposed Campus Modernization, Inglewood High School.

Greenhouse Gas Emissions

California Air Resources Board (CARB). 2017. California's 2017 Climate Change Scoping Plan. Available at https://ww2.arb.ca.gov/sites/default/files/classic/cc/scopingplan/scoping_plan_2017.pdf. Accessed May 2025.

Southern California Association of Governments' (SCAG). 2024. Connect Socal. Available at https://www.scag.ca.gov/sites/default/files/2024-05/23-2987-connect-socal-2024-final-complete-040424.pdf. Accessed May 2025.

Hazards and Hazardous Materials

California Department of Forestry and Fire Protection (CAL FIRE). 2024. Los Angeles County Very High Fire Hazard Severity Zones in LRA. Available at: https://experience.arcgis.com/experience/03beab8511814e79a0e4eabf0d3e7247/. Accessed February 18, 2025.

California Department of Transportation (Caltrans), 2014. *California Manual on Uniform Traffic Control Devices*. Effective January 11, 2024. Available at: http://dot.ca.gov/programs/safety-programs/camutcd.

Department of Toxic Substances Control (DTSC). 2025. EnviroStor Hazardous Waste and Substances Site List. Available at: https://www.envirostor.dtsc.ca.gov/public/profile_report?global_id=19820102

Smith-Emery GeoServices. Phase I Environmental Site Assessment Inglewood High School.

Los Angeles County Department of Regional Planning. 2004. Airport Land Use Commission Comprehensive Land Use Plan. Adopted 1991, Revised 2004. Available at https://planning.lacounty.gov/wp-content/uploads/2023/04/aluc_review-procedures.pdf.

State Water Resources Control Board (SWRCB). 2025. Geotracker. Available at https://geotracker.waterboards.ca.gov/map/?CMD=runreport&myaddress=231+s+grevillea+.

Hydrology and Water Quality

California Geological Survey (CGS). 2025. Tsunami Hazard Area Map. Available at https://www.conservation.ca.gov/cgs/tsunami/maps/los-angeles. Accessed February 12, 2025.

Federal Emergency Management Agency (FEMA). 2018. Flood Insurance Rate Map. Available at https://msc.fema.gov/portal/home. Accessed February 12, 2025.

KPFF Consulting Engineers. 2025. Low Impact Development (LID) Plan for Inglewood High School Modernization Package 1, 2, & 4.

Mineral Resources

California Department of Conservation (DOC). 2021. CGS Information Warehouse Mineral Land Classification Portal, Update of the Mineral Land Classification for Portland Cement Concrete Aggregate Resources in the San Fernando Valley and Saugus-Newhall Production-Consumption Regions. Available at: https://maps.conservation.ca.gov/cgs/informationwarehouse/mlc/. Accessed January 2025.

Public Services

Los Angeles County Fire Department. 2025. Fire Station Locator. Available at: https://fire.lacounty.gov/

City of Inglewood Police Department. 2025. Staff Directory. Available at: https://www.cityofinglewood.org/Directory.aspx?DID=96

Recreation

City of Inglewood. 2025. Facilities. https://www.cityofinglewood.org/Facilities. Accessed January 2025.

Utilities and Services Systems

California Department of Resources Recycling and Recovery (CalRecyle). 2025. SWIS Facility/Site Activity Details: Sunshine Canyon City/County Landfill (19-AA-2000). Available at: https://www2.calrecycle.ca.gov/SolidWaste/SiteActivity/Details/259?siteID=4702. Accessed February 5, 2025.

____. 2025. Estimated Solid Waste Generation Rates. 2025. Available at: https://www2.calrecycle.ca.gov/wastecharacterization/general/rates. Accessed February 21, 2025.

City of Inglewood. 2012. Solid Waste Proposal Summary. Available at: https://www.cityofinglewood.org/DocumentCenter/View/2716/a2pdf?bidId. Accessed February 5, 2025.

____. 2021. 2020 Urban Water Management Plan. July 2021. Available at: https://www.cityofinglewood.org/479/Water-Management. Accessed February 5, 2025.

____. 2025a. Sewer System. Available at: https://www.cityofinglewood.org/1547/Sewer-System. Accessed February 5, 2025.

____. 2025b. Waste Collection FAQs. Available at: https://www.cityofinglewood.org/FAQ.aspx?TID=30. Accessed February 5, 2025.

Los Angeles County Sanitation Districts. 2025a. A.K. Warren Water Resource Facility. Available at: https://www.lacsd.org/services/wastewater-sewage/facilities/ak-warren-water-resource-facility. Accessed February 5, 2025.

____. 2025b. Plant Performance. Available at: https://www.lacsd.org/services/wastewater-sewage/facilities/ak-warren-water-resource-facility/plant-performance. Accessed February 5, 2025.

Wildfire

California Department of Forestry and Fire Protection (CAL FIRE). 2024. Los Angeles County Very High Fire Hazard Severity Zones in LRA. Available: https://experience.arcgis.com/experience/03beab8511814e79a0e4eabf0d3e7247/. Accessed January 2025.

County of Los Angeles Department of Public Works. 2008. City of Inglewood Disaster Route. Available: https://pw.lacounty.gov/dsg/DisasterRoutes/map/Inglewood.pdf. Accessed January 2025.

Geolabs-Westake Village, Inc. 2020. Limited Geotechnical Investigation Report for Various Campus Upgrades at Morningside High School, 10500 Yukon Avenue South, Inglewood, CA 90303. Prepared January 22, 2020.

This page intentionally left blank

Appendix A-1

Geotechnical Investigation Report

GEOLABS-WESTLAKE VILLAGE
Foundation and Soils Engineering, Geology
A dba of
R&R Services
Corporation
3595 Old Conejo Road, Thousand Oaks, CA 91320
Voice: (818) 889-2562

Geotechnical Investigation Report For
Proposed Campus Modernization, Inglewood High School
APNs 4020-017-900, 4020-016-900,4020-025-900 & 4020-026-090

231 South Grevillea Avenue

County of Los Angeles, City of Inglewood, California

August 5, 2024

W.O. 9711.002

Revised September 25, 2024

TABLE OF CONTENTS

INTRODUCTION 3
OBJECTIVE 6
LOCATION 6
SCOPE 6
PROPOSED DEVELOPMENT 7
SITE CONDITIONS 7
SITE HISTORY 8
PREVIOUS STUDIES 8
FIELD INVESTIGATION 9
STORMWATER INFILTRATION TESTING 10
Deep Dry Well Construction & Abandonment 10
Shallow Well Construction & Abandonment 10
Pre-Soak Procedure for Shallow Infiltration Wells 11
Pre-Soak Procedure for Deep Dry Wells 11
Infiltration Test Procedure 11
Data Analysis 12
Infiltration Test Results and Discussion 12
GEOLOGIC SETTING AND FAULTING 13
EARTH MATERIALS 14
ARTIFICIAL FILL (af) 14
LAKEWOOD FORMATION (Qlw) 14
GROUNDWATER 15
SEISMICITY 15
HISTORICAL SEISMICITY 15
SITE CLASSIFICATION FOR SEISMIC DESIGN 16
GENERAL MAPPED SEISMIC GROUND MOTION VALUES 16
site-specific seismic ground motion values 17
LABORATORY TESTING 17
MOISTURE DENSITY 17
PARTICLE SIZE ANALYSES AND #200 WASH 17
COMPACTION AND EXPANSION TESTS 17
SHEAR TEST 18
CONSOLIDATION TEST 18
LIQUEFACTION POTENTIAL 18
SEISMICALLY INDUCED SETTLEMENT 18
HYDROCONSOLIDATION POTENTIAL 19
LANDSLIDING AND SLOPE STABILITY 19
EXCEPTIONAL GEOLOGIC HAZARDS 19
PHASE I AND II ENVIRONMENTAL SITE ASSESSMENT WORK 20
NATURALLY OCCURRING HAZARDOUS MATERIALS 20
CALIFORNIA ENVIRONMENTAL QUALITY ACT 20
GROUNDWATER QUALITY 20
ON-SITE SEPTIC SYSTEMS 20
NON-TECTONIC FAULTING OF ALLUVIAL FAN DEPOSITS HAZARDS 20
REGIONAL SUBSIDENCE HAZARDS 20
VOLCANIC ERUPTIONS HAZARDS 20

TSUNAMI AND SEICH HAZARDS 20
NATURALLY-OCCURING ASBESTOS HAZARDS 21
RADON-222 HAZARDS 21
FLOOD INUNDATION HAZARDS 21
DISCUSSION AND DESIGN CRITERIA 21
RECOMPACTION FOR NEAR SURFACE IMPROVEMENTS 21
GRADING – ENGINEERED FILLS 22
RECOMMENDED FOUNDATIONAL MATERIAL 23
TEMPORARY EXCAVATIONS 23
TEMPORARY SHORING 24
FOUNDATION SYSTEMS 25
Conventional Foundations 25
Modulus of Subgrade Reaction 26
Slab-on-Grade 26
Cast-In-Place Foundations 27
Deep Foundation Vertical Capacity 27
Deep Foundation Settlement 27
Deep Foundation Installation 27
RETAINING WALL RECOMMENDATIONS 28
Seismic Increment of Earth Pressure 29
Factors of Safety 29
ELEVATOR PITS AND RETAINING WALL BACKDRAINAGE 29
SETTLEMENT 30
CORROSIVITY 30
UTILITY TRENCH EXCAVATIONS 30
UTILITY TRENCH BACKFILL 30
PRELIMINARY PAVEMENT STRUCTURAL SECTIONS 30
CONCRETE 31
FLATWORK 32
SEPTIC SYSTEM ABANDONMENT 32
DRAINAGE 32
CONSTRUCTION MONITORING 32
CLOSURE 33
REFERENCES 34

ENCLOSURE LIST:

Reference List ..... Plates R1 – R5
Site Location Map ..... Plate 1
Geologic Map ..... Plate 2
Geologic Cross Sections ..... Plate 3
Regional Geologic Map ..... Plate 4
Seismic Hazard Zones ..... Plate 5
Historic High Groundwater Map ..... Plate 6
Boring Logs and CPT Data ..... Appendix A
Fault Trench Logs ..... Appendix B
Infiltration Data ..... Appendix C
Laboratory Data ..... Appendix D
Seismicity Analyses ..... Appendix E
Seismic Settlement Analyses ..... Appendix F
Typical Details ..... Appendix G

GEOLABS-WESTLAKE VILLAGE
Foundation and Soils Engineering, Geology
A dba of
R&R Services
Corporation
3595 Old Conejo Road, Thousand Oaks, CA 91320
Voice: (818) 889-2562

August 5, 2024
W.O. 9711.002
Revised September 25, 2024

Inglewood Unified School District
401 South Inglewood Avenue
Inglewood, California 91103

SUBJECT: Geotechnical Investigation Report, Campus Modernization,
Inglewood High School,
APNs 4020-017-900, 4020-016-900, 4020-025-900 & 4020-026-090,
231 South Grevillea Avenue,
City of Inglewood, California.

INTRODUCTION

This report presents the results of our geotechnical investigation performed at Inglewood High School located at 231 South Grevillea Avenue in the city of Inglewood to address the modernization of portions of the school campus. It is proposed to remove and replace the administrative building and several classrooms on the campus, as well as reconfigure outside recreation areas. *This revised report provides the results of additional stormwater mitigation infiltration testing and updated geotechnical design criteria after discussions with the project civil and structural engineering consultants. Changes and or additions made to this report after its initial August 5, 2024, date have been italicized.*

The scope of work for this project included (1) review of previous work which was judged both pertinent to our purpose and readily available to our office; (2) a field investigation comprised of four Cone Penetrometer Tests (CPTs) across the site and logging and sampling of *nine* exploratory borings excavated with a truck-mounted, hollow-stem auger drill rig; (3) laboratory testing of selected retrieved samples; (4) infiltration testing of *five* of the borings; (5) geotechnical analysis of the assembled data; and (6) preparation of this report.

Field data and the approximate locations of the CPT soundings, borings and trenches excavated on the site by Geolabs–Westlake Village (GWV) and others are shown on the enclosed Geologic Map, Plate 2. Descriptions of the materials encountered in the exploratory excavations by GWV, and others are provided on the enclosed boring logs in Appendix A and fault trench logs in Appendix B. Our findings are presented in the following sections, followed by a discussion of these findings and geotechnical design

criteria.

This report is intended for submittal to the appropriate governmental authorities that control the issuance of necessary permits and provides our findings of the geotechnical investigation and appropriate design criteria for use by the project design team.

The northeast portion of the campus lies within an earthquake fault hazard zone. Details of the investigation of fault hazards at the site are addressed in the referenced report by GWV (2024). No evidence of faulting was found.

OBJECTIVE

The primary objective of this investigation was to evaluate the subsurface conditions of earth materials beneath portions of the subject site and provide appropriate design criteria for site preparation, grading, and foundations associated with the proposed campus modernization. This report also provides the results of infiltration testing of the on-site soils for stormwater infiltration.

LOCATION

The Inglewood High School campus is located at the southwest corner of West Manchester Boulevard and South Grevillea Avenue in the city of Inglewood, California (Lat: 33.961°; Long: -118.356°, see Plate 1). The site is bounded by West Manchester Boulevard to the north, South Grevillea Avenue to the east, West Kelso Street to the south, and developed residential properties to the west. Access onto the site is gained from the streets along the north, south, and east sides, with access onto the campus proper being through secured gates on all sides.

SCOPE

The scope of our investigation involved the completion of the following:

1. Review of available general geologic data. A complete list of reviewed documents is provided on Plates R1 through R5.

2. Review of a geotechnical engineering report previously prepared for the subject site by Geotechnologies, Inc. in 2001. The document reviewed is listed on Plate R3.

3. Review of a geologic/fault investigation report previously prepared for the subject site by Smith-Emery GeoServices in 2001. The document reviewed is listed on Plate R3.

4. Review of the following aerial photographs:

    a. Fairchild Aerial Surveys, June 18, 1934, Flight C-3060, Frame 115.

    b. Fairchild Aerial Surveys, August 30, 1941, Flight C-7347, Frame 2.

    c. Fairchild Aerial Surveys, July 1, 1956, Flight C-22555, Frames 19 - 24.

5. Excavation and detailed geologic logging of *nine (9)* hollow-stem auger borings.

6. Performing four (4) Cone Penetrometer Test (CPT) soundings.

7. Performing *five (5)* infiltration tests for on-site stormwater runoff infiltration.

8. Laboratory testing of recovered earth materials.

9. Engineering analysis.

10. Preparation of a Site Location Map, a site-specific Geologic Map, and a Regional Geologic Map.

11. Presentation of our procedures, findings, and geotechnical design criteria.

PROPOSED DEVELOPMENT

The findings contained in this report are based on site development plans provided by the project architects, Practice. It is proposed to modernize portions of the Inglewood High School campus by removing several classroom and administrative buildings, primarily in the eastern one-third of the site and constructing four (4) new classroom complexes and administrative buildings in their place. We understand the buildings will be a combination of one and two stories, with no subterranean levels. We have delineated the proposed building footprints on Plate 2. We also understand that portions of the existing outside recreation areas are to be modernized with new sports courts. At the time of this writing, maximum column loads are anticipated to be on the order of 300 kips dead load and 150 kips live load, with typical values on the order of 225 kips dead load and 125 kips live load. Exterior wall loads of up to 1000 plf dead load with no live load are anticipated. Grading is proposed beneath the proposed buildings in order to fill in the basement area beneath the existing administration building located in the northeast corner of the site and to provide a uniform bearing material consisting of certified compacted fill beneath all new foundations. Removal depths on the order of 9 feet below existing grade are anticipated beneath the proposed buildings. Foundations for the proposed buildings are anticipated to consist of conventional shallow isolated and spread footings, bearing in newly placed engineered compacted fill.

It is proposed to infiltrate stormwater runoff into the on-site soils using dry wells. The results of deep and shallow infiltration testing performed as part of this investigation are provided herein and may be utilized by the project consultants to design the infiltration systems. Details on the infiltration testing performed are provided in the following sections of this report.

SITE CONDITIONS

The subject property is essentially level, with overall site relief from east to west being on the

order of 5 to 6 feet. The site is developed with the Inglewood High School campus and is comprised of several one- and two-story classrooms, administrative, and accessory buildings, quad areas, sports courts, and grass fields. Portable classroom buildings are also present. The properties to the west of the campus are developed with single-family residences and apartment buildings.

Drainage of the site is partially by percolation through on-site soils and by sheet flow directed toward the west - southwest.

SITE HISTORY

Inglewood High School opened its doors in 1905. The original campus was bounded by S. Grevillea Avenue to the east, W. Manchester Boulevard to the north, S. Fir Avenue to the west, and W. Olive Street to the south. Based on research of aerial photos, the campus expanded in the late 1940's to mid-1950's. Between 1940 and 1947 portions of S. Fir Avenue and W. Olive Street were removed along with residential properties to expand the campus southward to W. Kelso Street and westward to its current boundary. From the aerial photos it appears all buildings from pre-World War II have been replaced over the years with the exception of the administration building in the northeast corner of the campus.

PREVIOUS STUDIES

It is apparent that modernization of the campus, similar to what is currently proposed, was pursued in 2001, at which time a geotechnical engineering investigation for the construction of several new buildings and the renovation of several more was performed (Geotechnologies, 2001). As part of that investigation, 34 exploratory borings 20 to 60 feet in depth were excavated using both truck-mounted drilling equipment and hand labor. The locations of those borings are shown on the enclosed Geologic Map (Plate 2) and copies of their logs are provided in Appendix A. Samples were collected and selected laboratory tests were performed, and the laboratory test results are provided in Appendix B. At essentially the same time, Smith-Emery GeoServices was retained to perform a geologic investigation/fault study for the proposed buildings located with the state-defined Alquist-Priolo Earthquake Fault Zone that encompasses the northeast corner of the school campus (see Plate 5). Smith-Emery excavated and geologically logged five (5) fault trenches to a maximum local depth of about 12 feet, although most of the trenches were 5 to 7 feet in depth. The locations of their trenches have been included on the enclosed Geologic Map, Plate 2, and their trench logs are provided in Appendix B. They generated the referenced report dated October 26, 2001, which summarized that no evidence of faulting was observed within their trenches. They did note, however, that due to the presence of buried old foundations, pipes, and an abandoned sewage disposal system consisting of a septic tank and three seepage pits located between the northernmost building and Manchester Boulevard, there were gaps in their trench data. Each of the

Smith-Emery trenches were backfilled with the native soils and compacted to at least 90 percent relative compaction, which is documented in a compaction report provided in their referenced report. It appears the modernization project was put on hold sometime after the Smith-Emery and Geotechnologies reports were completed, as the Smith-Emery report was not reviewed by the California Geological Survey (CGS) until early 2023. In the referenced CGS review letter dated January 13, 2023, CGS notes the presence of the gaps within the trench data and suggested that additional trenching be performed to ensure complete coverage beneath the proposed buildings within the AP Zone. In mid-2023, GWV was retained to perform the additional fault trenching necessary to fill in the gaps in the Smith-Emery data, and to perform additional trenching within Grevillea Avenue. Therefore, between September 22 and October 10, 2023, this firm excavated and geologically logged seven (7) fault trenches on the subject site and within Grevillea Avenue. The locations of the trenches are shown on Plate 2, and the logs of the trenches are included in Appendix B. Based on our observations of the earth materials exposed in the additional trenches, coupled with the findings reported by Smith-Emery, we concluded that there are no active faults beneath, or within 50 feet of, the proposed building locations. Our fault investigation report is dated May 1, 2024, and is referenced on Plate R3.

FIELD INVESTIGATION

As part of this geotechnical investigation, in June 2024, this firm geologically logged and sampled eight (8) 8-inch-diameter hollow-stem auger borings excavated under subcontract on the subject site. The borings ranged from 5 to 50 feet in depth. Six of these hollow-stem auger borings were utilized for on-site infiltration testing, as discussed below. In addition to the hollow-stem auger borings, four (4) CPT soundings were performed under subcontract to depths ranging from 50 feet to a maximum depth of 97.25 feet. The locations of the borings and CPT soundings are shown on Plate 2 herein and the logs are provided in Appendix A. Samples taken with the hollow-stem auger drill rig were driven with a 140 lb. automatic safety hammer lifted 30 inches. The estimated efficiency of the auto-hammer is approximately 84 percent. The samplers utilized consisted of both a lined California Modified split spoon sampler (2.375-inch id.) and a Standard Penetration Test (SPT) sampler.

At the request of the project design team, in September 2024, an additional 8-inch-diameter boring (PT-7) was drilled to a depth of 31 feet using a truck-mounted hollow-stem auger in the southwest corner of the high school campus. The boring was geologically logged and sampled, and infiltration testing was performed to determine the feasibility of an additional dry well in this location. The location of the boring is shown on the updated Geologic Map (Plate 2), and the log of the boring is provided in Appendix A. The results of the infiltration testing are discussed in the following section of this report.

Both disturbed (bulk) and relatively undisturbed samples were obtained from each boring. These samples were secured and transported to our laboratory for testing. The results of the laboratory testing are discussed in the following sections of this report and provided in Appendix D.

The locations of previous borings excavated on the site by Geotechnologies in 2001 and the fault trenches excavated by Smith-Emery in 2001 are also shown on Plate 2. The logs of their borings and fault trenches are provided in Appendices A and B, respectively.

STORMWATER INFILTRATION TESTING

Seven 8-inch-diameter borings were drilled on the subject site for the purpose of performing infiltration tests for possible stormwater infiltration. *Four* of the borings, PT-1, PT-2, PT-3 and *PT-7*, were drilled in potential dry well locations as determined by the project civil engineers and were drilled to depths of 25 *to 30* feet (plus 1 additional foot for sealing the bottom of the infiltration zone). The remaining three borings PT-4, PT-5 and PT-6 were drilled to depths of 5 feet (plus 1 additional foot for sealing the bottom of the infiltration zone) in potential shallow bioretention basin locations. The tested infiltration zones within the borings were all located in native Lakewood Formation marine deposits.

Infiltration tests were performed in accordance with the County of Los Angeles Administrative Manual GS200.1. Due to concerns regarding the potential for caving within large diameter borings drilled in the Lakewood Formation, the infiltration testing was performed in accordance with the Small Diameter Boring Infiltration Test procedure outlined in GS200.1.

Deep Dry Well Construction & Abandonment

Borings PT-1, PT-2 and PT-3 were drilled to depths of 26 feet to allow for a 1-foot bentonite plug below the infiltration zone, which was between 10 and 25 feet below the ground surface. Boring PT-7 was drilled to a depth of 31 feet to allow for a 1-foot bentonite plug below the infiltration zone, which was between 10 and 30 feet below the ground surface. After placement of the impervious plug, a 2-inch-diameter slotted PVC pipe was inserted within the infiltration zone in each boring. Solid PVC pipe was used for the remaining upper 10 feet. The annulus between the slotted pipe and the boring sides was then backfilled with #3 coarse sand to at least 12 inches above the slotted zone. The remaining annulus was backfilled with spoils from the borings. At the conclusion of testing, the pipes were left in the borings and the upper 4 inches capped with either asphalt cold patch or dirt, depending on the boring's location.

Shallow Well Construction & Abandonment

The three shallow borings intended for determining the feasibility of using bioretention basins were drilled to depths of 6 feet to allow for a 1-foot bentonite plug below the infiltration zone, which was between 4 and 5 feet below the ground surface. After placement of the impervious plug, a 2-inch-

diameter slotted PVC pipe was inserted within the infiltration zone of each boring. Solid PVC pipe was used for the remaining upper 4 feet. The annulus between the slotted pipe and the boring sides was then backfilled with #3 coarse sand to at least 12 inches above the slotted zone. The remaining annulus was backfilled with spoils from the borings. At the conclusion of testing, the pipes were removed and the borings backfilled to the ground surface with the boring spoils.

Pre-Soak Procedure for Shallow Infiltration Wells

After the construction of the three shallow infiltration wells, and approximately 14 hours before the infiltration tests were to be performed the following day, clear water from the school's on-site municipal water system delivered to each boring location using a garden hose equipped with a digital flow meter was used to pre-soak each of the three borings. The following morning, the pre-soak water remained in borings PT-4 and PT-6 with very little drop, and it was determined that those locations were not feasible for infiltration testing or shallow bioretention basins. The pre-soak water in boring PT-5 had infiltrated overnight, and additional pre-soak water was added to approximately 12 inches above the infiltration zone 1 hour before the infiltration test was started.

Pre-Soak Procedure for Deep Dry Wells

After the construction of the PT-1, PT-2 and PT-3 deep dry wells, and approximately 14 to 18 hours before the infiltration tests were to be performed, clear water from the school's municipal water system delivered to each boring using a garden hose equipped with a digital flow meter was used to pre-soak each boring. The following morning, the pre-soak water from borings PT-1 and PT-3 had infiltrated, but 10 inches of water remained in PT-2. Additional pre-soak water was added to each boring 1 hour before the infiltration test was to be begin. At the start of the pre-soak period, the water levels in PT-1 and PT-3 were established at a depth of 10 feet below ground surface, then allowed to drain for 1 hour prior to testing. In PT-2, the highest the pre-soak water level would reach after adding 375 gallons was about 14 feet. The water was then allowed to drain for 1 hour prior to starting the infiltration test.

Immediately after the construction of the PT-7 deep dry well, clear water from the school's municipal water system delivered to the boring using a garden hose equipped with a digital flow meter was used to pre-soak the boring for approximately 1.5 hours. After the addition of 68 gallons of pre-soak water during the 1.5 hours, the water level remained at 16.85' below the ground surface.

Infiltration Test Procedure

It was determined that constant head tests were appropriate for each of the *five* borings tested. Water was added to each of the *five* borings using a garden house equipped with a digital flow meter. The water depth was maintained at about 10 feet below the ground surface in PT-1, PT-2 *and PT-7* for the

duration of the test. In PT-2, the water depth was maintained at about 14 feet. The flow rate was managed throughout the testing process using the adjustable flow meter to maintain the constant head, and the gallons used during the duration of the tests were recorded at regular intervals. The recording interval for PT-1 and PT-2 was 20 minutes, while the recording interval for PT-3, PT-5, *and PT-7* was 30 minutes. The water level was maintained for at least 3 hours and until a stabilized flow rate was achieved, which was defined as when the highest and lowest readings were within 10 percent of each other for three consecutive intervals. In the case of all five borings, the flow rate stabilized before the 3-hour minimum test time was up, but the test was continued for the required 3 hours per GS200.1 guidelines. The results of the infiltration testing for each boring are included as *Plates C.1 through C.5* in Appendix C.

Data Analysis

Data analysis was performed in accordance with GS200.1. A plot of cumulative volume in gallons versus time in minutes was created for each test (see Plate G-1 in Appendix C). Per GS200.1, the raw measured infiltration rate for each test was reduced to determine design values that are estimated to represent long-term performance of the proposed dry well systems:

$$Design\ Infiltration\ Rate = \frac{Measured\ Infiltration\ Rate}{RF_t \times RF_v \times RF_s}$$

RF_t = reduction factor due to test method

RF_v = reduction factor due to site variability, etc.

RF_s = reduction factor due to siltation, plugging, and maintenance

The test method (Small Diameter Boring method) is assigned a reduction factor of 1 (RF_t = 1). A High Flow-rate reduction factor (RF_t) of 3 was assigned to all five wells. The earth materials exposed in the tested zones of the wells were fairly uniform, and the test wells were located near the proposed dry well systems and the bioretention basin location, so a factor of 1 was selected for site variability (RF_v = 1). Therefore, the measured infiltration rate for each well was reduced by a total factor of 5 to produce the long-term design infiltration rate. The project BMP designers should assign the appropriate Long-term siltation, plugging, and maintenance reduction factor based on the chosen infiltration BMPs.

Infiltration Test Results and Discussion

Testing was performed on June 10 and 11, 2024 *and September 12, 2024*. Detailed logs of the earth materials encountered in the test borings are provided on Plate PT-1 through *PT-7* in Appendix A, while the infiltration tests data and results are provided on *Plates C.1 through C.5* in Appendix C. The raw measured infiltration rates for each of the *five* borings *tested* are provided on those plates, along with the

reduced infiltration rates for use in designing the proposed BMPs. *The graphs showing infiltration rate versus time and water volume added versus time for each tested boring are provided on Plates C.6 through C.10 in Appendix C.*

Results of Shallow Infiltration Testing

Based on our observations of the pre-soak characteristics in PT-4 and PT-6, coupled with the low infiltration rate measured in PT-5, we do not consider the use of shallow bioretention basins which rely on infiltration into the underlying soils a feasible BMP option. This information has been provided to the project BMP designers, and we understand they are considering using above or below ground bioinfiltration planters that do not rely on subsurface infiltration.

Results of Deep Dry Well Infiltration Testing

Infiltration testing for the proposed dry wells indicates that the two proposed dry well locations located on the western portion of the campus, PT-1 and PT-2, have reduced infiltration rates greater than the minimum required 0.3 inches/hour per GS200.1, and these locations are considered suitable for on-site stormwater infiltration. PT-3 *and PT-7, however, have reduced infiltration rates* below the minimum required 0.3 inches/hour, and *these locations are* not considered suitable for deep dry well infiltration. The proposed infiltration BMP to be utilized for the two suitable dry well locations PT-1 and PT-2 should be designed to infiltrate in the subsurface at depths between 10 and 25 feet below the ground surface. For the design of the proposed dry well systems, the lowest reduced Infiltration Rate of 2.7 inches/hour obtained for PT-1 divided by the appropriate Long-term siltation, plugging, and maintenance reduction factor as determined by the project BMP designers should be used for both dry well locations. Based on our review of the substantial amount of subsurface geotechnical data available within a radius of about 150 feet of both PT-1 and PT-2, notably the borings excavated by Geotechnologies in 2001, it is apparent the Lakewood Formation deposits are similar in composition to what was encountered in those borings, and similar infiltration rates would be expected. We consider the lowest adjusted Infiltration Rate of 2.7 inches/hour applicable to a 50-foot radius around both PT-1 and PT-2 at the tested depth of 10 to 25 feet below the ground surface.

GEOLOGIC SETTING AND FAULTING

The site is mantled with minor amounts of undocumented artificial (af) fill having a typical thickness of less than 3 feet which overly native upper-Pleistocene-age marine sedimentary deposits herein referred to as the Lakewood Formation (Qlw). Based on previous fault trenching in 2001 and our recent supplemental fault trenching, no active faults are beneath the subject property. The reader is

directed to our referenced Fault Investigation Report dated May 1, 2024, for detailed descriptions of the on-site and regional geologic setting and a formal discussion on the regional faulting.

EARTH MATERIALS

Exploratory excavations on the subject site indicate the project area is underlain by minor amounts of artificial fill and native Lakewood Formation marine sediments. Brief summaries of the material descriptions are provided below, with detailed descriptions provided on the boring and trench logs included in Appendix A and B.

ARTIFICIAL FILL (AF)

The subject property is mantled locally with a layer of man-made undocumented artificial fill (labeled "af" on Plate 2) associated with minor past grading performed at the site and in the installation of utility lines and the abandoned septic system. Where observed in our excavations, the maximum thickness of the fill was about 3 feet. Smith-Emery reported similar fill depths, except in areas where man-made subsurface structures were encountered, notably on the north side of the campus where the septic system is located. In this area, a maximum localized fill depth of about 8 feet was reported. The on-site fault trenches excavated and logged by this firm were backfilled with the excavated native soils. Despite using a sheepsfoot wheel roller to aid in backfill compaction, due to a high moisture content, the compaction was minimal and is below the minimum standard of 90 percent relative compaction. All existing artificial fill beneath the proposed building footprints and hardscape, and all exploratory trench backfill, should be removed and properly recompacted during site development.

LAKEWOOD FORMATION (QLW)

The artificial fill is underlain by moderately dense to locally very dense native sediments assigned to the late Pleistocene Lakewood Formation (Qlw). On the referenced Regional Geologic Map (Dibblee, 2007 – Plate 4), this deposit is referred to as late Pleistocene "Older Alluvium." The Lakewood Formation encountered on site is comprised of interlayered clays, silts, and silty sands to gravelly sands. The upper 3 to 4 feet is mottled brown to very dark brown and is very fine to fine grained. The upper 6 inches is locally organic rich in areas overlain by lawns and planters. Below 4 feet, the color gradually lightens to light to dark yellowish brown with gray brown mottling to light yellow browns. Manganese and iron oxide staining is locally common below a depth of about 6 feet.

The upper 4 feet are moderately loose to moderately dense and porous and is slightly to locally highly bioturbated. Below 4 feet, the deposits generally become moderately dense to locally very dense. Vague horizontal stratification was observed locally within gravelly sand in Trench A3, otherwise the deposit was observed to be massive and structureless. The Lakewood Formation deposits below a depth

of 5 feet are considered suitable for support of new compacted fill.

GROUNDWATER

Our review of the Seismic Hazard Zone Report for the Inglewood 7.5-minute quadrangle (CGS, SHZR 027, 1998 – see Plate 6 herein) indicates that the historic high groundwater level is on the order of 50 feet or greater below the ground surface. Groundwater was not encountered in any of the on-site borings excavated by Geotechnologies or GWV, which reached depths of 60 and 50 feet, respectively. Based on the historically high groundwater levels in the site's vicinity and the absence of groundwater observed in the on-site excavations, groundwater is neither expected to be encountered during the proposed construction, nor have a detrimental effect on the project.

SEISMICITY

The subject site contains no known active or potentially active faults, nor is it within an Alquist-Priolo Earthquake Fault Zone. Therefore, the potential for ground rupture is considered to be very low. However, the property is situated within the seismically active Southern California region and ground shaking is likely to occur due to earthquakes caused by movement along faults within the region.

HISTORICAL SEISMICITY

The property has experienced ground shaking during historical times. To evaluate the historical seismicity at the site, the USGS Earthquakes Maps website was used. A search was performed of historical earthquakes within a 100 km radius of the Inglewood High School site. Results of the search note 361 earthquakes with magnitude of 4.0 or greater. The closest earthquake listed is a magnitude 4.0 earthquake that occurred within 1.9 miles of the site in April 2021, which was centered 2 km east of Lennox. The largest historical earthquake to occur within 100 km of the site was a 7.5 magnitude earthquake in 1812, centered northwest of San Bernardino. In the record search 309 earthquakes were listed with magnitudes equal to or greater than 4 and less than 5, 42 earthquakes with magnitudes equal to or greater than 5 and less than 6, nine earthquakes with magnitudes equal to or greater than 6 and less than 7, and one earthquake equal or greater than magnitude 7.

TEN LARGEST HISTORICAL EARTHQUAKES IN 100 KM RADIUS

PLACE	MAGNITUDE	DATE	DISTANCE (MI)
Northwest of San Bernardino, California	7.5	1812-12-08	49.3
Northridge, California, earthquake	6.7	1994-01-17	20.3
1971 San Fernando Earthquake, California	6.6	1971-02-09	31.5
The 1933 Long Beach, California Earthquake	6.4	1933-03-11	30.6
Cajon Pass area, northwest of San Bernardino, California	6.36	1899-07-22	54.3
Near Palmdale, California	6.3	1857-01-17	42.7

Northwest of San Bernardino, California	6.2	1894-07-30	49.2
Channel Islands region, California	6	1827-09-24	37.0
Near San Gabriel, California	6	1855-07-11	17.5
Near San Bernardino, California	6	1858-12-16	57.2

SITE CLASSIFICATION FOR SEISMIC DESIGN

The site classification for seismic design considers the response of earth materials to ground shaking. To evaluate the site earth profile, borings for this investigation included Standard Penetration Test (SPT) sampling. Cone Penetrometer Test (CPT) soundings were also performed. CPT sounding CPT-4 was performed using a seismic-cone, allowing for acquisition of shear wave velocity data.

As part of the Cone Penetrometer Tests performed for this investigation, measurements of the seismic velocity of the soil were made at approximately 5-foot depth intervals. The results from CPT-4 indicate an average shear wave velocity of 1369 ft/sec when analyzed using the methods of ASCE Standard 7-16, Chapter 20. Accordingly, the Site Class should be considered C.

GENERAL MAPPED SEISMIC GROUND MOTION VALUES

This report includes preliminary seismic ground motion values in accordance with the methodology of ASCE Standard 7-16. Seismic ground motion values were determined using the ASCE 7 Hazard Tool (https://asce7hazardtool.online). This website presents data from seismic design maps for a maximum considered earthquake ground motion, defined by an earthquake with a 2 percent probability of exceedance within a 50-year return period (recurrence interval of 2475 years). Output from these analyses is provided in Appendix E and summarized herein.

Latitude: 33.9606º Longitude: -118.356º	**Factor/Coefficient**	**Value**
Site Profile Type	Site Class	C
Short-Period MCE at 0.2s	S_s	1.915
1.0s Period MCE	S_1	0.673
Site Coefficient	F_a	1.2
Site Coefficient	F_v	1.4
Adjusted MCE Spectral Response Parameters	S_{ms} S_{m1}	2.298 0.943
Design Spectral Acceleration Parameters	S_{DS} S_{D1}	1.532 0.628
Long-Period Transition Period	T_L	8.0 sec
Peak Ground Acceleration	PGA_M	0.99

The mean earthquake magnitude was approximated using the USGS Unified Hazard Tool website

(https://earthquake.usgs.gov/hazards/interactive/index.php). For a probability of exceedance of 2% in 50 years, the deaggregated mean earthquake magnitude is estimated at 6.73 with a mean source distance of 7.4 km.

SITE-SPECIFIC SEISMIC GROUND MOTION VALUES

For this project site-specific ground motion analyses were performed in accordance with ASCE 7-16 §11.4.8. The analyses followed the procedures of §21.2 for development of risk-targeted maximum considered earthquake ground motion hazard analysis. Design response spectrum and design acceleration parameters were developed following procedures of §21.3 and §21.4, respectively.

Site-Specific MCE Spectral Response Parameters	S_{ms} S_{m1}	2.030 1.107
Site-Specific Design Spectral Acceleration Parameters	S_{DS} S_{D1}	1.353 0.738
Peak Ground Acceleration	PGA_M	0.92

LABORATORY TESTING

Undisturbed and bulk samples of soil materials encountered at the site were collected during the course of exploration. Selected laboratory tests completed on the retrieved samples and a comprehensive summary of laboratory test results is described below. Laboratory results are presented in Appendix D.

MOISTURE DENSITY

The field moisture content and dry unit weight were determined for each undisturbed sample. Dry unit weight is expressed in pounds per cubic foot and the moisture content represents a percentage of the dry unit weight. This test data is presented on the boring logs in Appendix A and in Appendix D.

PARTICLE SIZE ANALYSES AND #200 WASH

Particle size analyses (ASTM D6913) were performed (to the #200 sieve) on selected samples from the borings. The results of the particle size analyses are presented in Appendix D.

COMPACTION AND EXPANSION TESTS

To determine the compaction characteristics of the onsite materials, compaction tests are performed in general accordance with the current ASTM D1557 standard (modified proctor). The maximum dry density is reported in pounds per cubic foot and the optimum moisture content as a percentage of the maximum dry density. An expansion index test was performed in accordance with the criteria in ASTM D4829. The results of these tests are presented in the Laboratory Summary (Appendix D, Plates LS.1-LS.2).

SHEAR TEST

Shear tests were performed in a Direct Shear Machine of the strain control type in accordance with ASTM D3080. The rate of deformation is approximately 0.01 inches per minute. Selected samples, as noted in the shear test diagram, were sheared at reduced rates of deformation. Shearing occurred under a variety of confining loads in order to determine the Coulomb shear strength parameters. The test was performed on undisturbed and remolded (@ 90% relative compaction) samples in an artificially saturated condition. The test results are presented graphically in Appendix D.

CONSOLIDATION TEST

Settlement predictions of the soil's behavior under load are made on the basis of consolidation tests. A 1-inch-high sample is loaded in a geometric progression and the resulting deformation is recorded at selected time intervals. Porous stones are placed in contact with the sample (top and bottom) to permit addition and release of pore fluid. The sample is inundated at a selected load during the progression. Results are plotted on the enclosed Consolidation-Pressure Curves (See Appendix D).

LIQUEFACTION POTENTIAL

Liquefaction is a condition where the soil undergoes continued deformation at a constant low residual stress due to the build-up of high porewater pressures. The possibility of liquefaction occurring at a given site is dependent upon the occurrence of a significant earthquake in the vicinity; sufficient groundwater to cause high pore pressures; and on the grain size, relative density, and confining pressures of the soil at the site.

The subject site, like other sites in Southern California, is expected to be subjected to significant shaking from earthquakes. While the site is underlain by sandy materials, the lack of groundwater within the upper 50 feet and the high relative density of the soil renders the potential for liquefaction to be very low. The site is not located within a Seismic Hazard Zone delineated as having potential for liquefaction as mapped by the California Geological Survey (formerly CDMG) on the Inglewood 7.5 Minute Quadrangle (Plate 5, Seismic Hazard Zones Map).

SEISMICALLY INDUCED SETTLEMENT

During seismic ground shaking, seismically induced settlement can occur. The estimation of the potential seismic settlement is divided into two separate causative mechanisms. The settlement of coarse-grained soils above the groundwater table is assumed to be related primarily to ground shaking adjusting the coarse-grained soils into a tighter packing configuration. This is often referred to as seismic compression. The seismic settlement below the groundwater is assumed to be related to pore pressure changes during liquefaction. Because no groundwater was encountered during our investigation, only

seismic settlement of unsaturated soils requires further consideration.

For this investigation we have considered the evaluation procedures proposed by Robertson & Lisheng (2010) to evaluate the seismic settlement potential of unsaturated soil. This method utilizes CPT data to estimate the relative density of the in-place soils. The analysis of seismic settlement has been evaluated using a peak ground acceleration (PGA_M) of 0.99g considering a probability of exceedance of 2% in 50 years for consideration of life-safety. The estimate for differential seismic settlement is considered to be ½ of the total seismic settlement. Seismic settlement of dry sands in some cases exceed 1 inch. Grading of the near surface soils can reduce the anticipated seismic settlement. For this report various grading removals were evaluated to estimate removals needed to reduce the total seismic settlement to 1 inch or less and reduce differential settlement to ½ inch or less *over a horizontal distance of thirty feet*. In some cases, removals on the order of 9 feet from the existing ground surface are necessary to achieve these reduced seismic settlement levels. The results of the seismic settlement analyses are provided in Appendix F of this report.

HYDROCONSOLIDATION POTENTIAL

Hydroconsolidation is a condition where dry or moist soils undergo settlement upon being wetted. In many cases no additional surcharge load is necessary to trigger the hydroconsolidation.

The potential for hydroconsolidation has been evaluated based upon the results of consolidation tests performed on samples taken from the excavated borings, our review of the soil textures and density descriptions from the boring logs, review of the dry density-moisture content data, and consideration of the geologic nature of the deposits. Samples were inundated with water at loads similar to their respective overburden pressure. Based on the lack of significant collapse and age of the deposits, we consider the potential for hydroconsolidation to be very low within the marine deposits underlying the site.

LANDSLIDING AND SLOPE STABILITY

The topography of the Inglewood High School campus and immediate vicinity is essentially flat, with a grade difference of about 6 feet from the northeast corner of the property to the southwest corner. No evidence of landsliding was observed during the course of our investigations throughout the subject site. The site is not located within a Seismic Hazard Zone for earthquake-induced landsliding.

EXCEPTIONAL GEOLOGIC HAZARDS

The following paragraphs address unusual or “exceptional” geologic hazards present in the State of California and listed in California Geological Survey Note 48.

PHASE I AND II ENVIRONMENTAL SITE ASSESSMENT WORK

Such environmental consulting services are outside of our expertise and scope of work.

NATURALLY OCCURRING HAZARDOUS MATERIALS

Review of the available geologic literature does not indicate the presence of any naturally occurring hazards such as methane gas, hydrogen sulfide gas, or tar seeps at the project site.

CALIFORNIA ENVIRONMENTAL QUALITY ACT

We defer issues with respect to the California Environmental Quality Act to the project architect and owner. No paleontological resources were observed in our exploratory excavations.

GROUNDWATER QUALITY

The Inglewood High School campus is provided potable water by the local utility. To our knowledge, no groundwater resources are extracted by the school.

ON-SITE SEPTIC SYSTEMS

The school and surrounding areas are provided with public sanitary sewer service. An existing on-site septic system was encountered in the Smith-Emery Fault Trench A located north of the existing Administration building adjacent to the south side of Manchester Boulevard. It is our understanding that the septic system is no longer being used, and it is recommended the system be properly abandoned utilizing guidelines of the local governing agency during the proposed site modernization project.

NON-TECTONIC FAULTING OF ALLUVIAL FAN DEPOSITS HAZARDS

Review of the geologic literature does not indicate the historical occurrence of nontectonic faulting in the site vicinity due to subsurface fluid withdrawal.

The lateral continuity of the marine deposits underlying the site and their low potential for hydroconsolidation indicates that the potential for non-tectonic faulting is remote.

REGIONAL SUBSIDENCE HAZARDS

Review of the USGS Areas of Land Subsidence in California website (https://ca.water.usgs.gov/-land_subsidence/california-subsidence-areas.html) indicates the project site has not been subject to historical subsidence.

VOLCANIC ERUPTIONS HAZARDS

The project site is located well outside areas of active volcanism.

TSUNAMI AND SEICH HAZARDS

Our review of CGS earthquake hazard zones maps indicates that tsunami run-up heights (16± feet) are generally confined to beach areas, and the subject site, which has an elevation of approximately 115 feet above mean sea level, is not mapped within and area susceptible to tsunamis.

Seiches are seismically induced waves or oscillations within semi-enclosed bodies of water such as lakes, reservoirs, and bays. In light of the lack of significant bodies of water adjacent to the site, the potential for a seiche to impact the site is considered low.

NATURALLY-OCCURING ASBESTOS HAZARDS

Our review of the geologic literature and exploratory findings indicate that naturally occurring asbestos minerals are not present at the site.

RADON-222 HAZARDS

The project site is not immediately underlain by formations known to emit hazardous levels of radon gas. Notwithstanding, we defer the evaluation of this environmental and public health hazard to the project environmental consultant.

FLOOD INUNDATION HAZARDS

Due to the lack of any reservoirs up gradient from the subject site, flooding as a result of dam failure is not considered to be a viable hazard. Based on the geologic and topographic setting and site elevation (115' msl), the potential for flooding at the site is considered low.

DISCUSSION AND DESIGN CRITERIA

The following discussion and design criteria are based upon our understanding of the proposed project, associated improvements, and current site conditions. Our office should be provided with specific site development plans when they are available and should be kept abreast of significant modifications to the proposed project to provide supplemental geotechnical design criteria when appropriate. Foundation recommendations are general in nature. During the design phase of the project, additional project-specific foundation design criteria can be provided.

RECOMPACTION FOR NEAR SURFACE IMPROVEMENTS

Any areas to support foundations and slabs-on-grade should have existing fill soils removed, moisture conditioned, and recompacted to at least 90 percent relative compaction. Native soils to support foundations and slabs should also be removed and recompacted. The limit of such removal and recompaction should extend at least to the bottom of existing fills, 9 feet below the existing grade (to address seismic settlement), or 3 feet below the base of foundations, whichever is deepest, and at least 5 feet beyond planned foundations and slabs.

In areas outside proposed structures, such as for proposed hardscape, street improvements, and parking lots, and areas to receive fill, removals should be performed to remove existing fills and disturbed soil to underlying competent alluvial soils. For planning purposes, considering that exploration encountered existing fills as thick as 3 feet, these removals may extend as deep as 4 feet locally. Actual removals will be

based on field conditions encountered during grading and may differ somewhat from the anticipated removals presented herein.

As previously discussed, the fault trenches excavated on the subject site by this firm in 2023 were backfilled with the trench spoils, but due to a high moisture content the compaction of the material was minimal. It is recommended that all trench backfills be removed and recompacted to at least 90 percent relative compaction during the proposed site development. The two trenches excavated in Grevillea Avenue were backfilled with slurry and do not require further mitigation.

GRADING – ENGINEERED FILLS

We anticipate that minor cut and fill grading and removal and recompaction of near surface pad soils will be necessary to provide structural support for the proposed structures, as well as prepare subgrade for paving and to provide suitable site drainage for the proposed site development. The following criteria pertain to the placement of, and preparation for, engineered fills;

1. The on-site soils are suitable for use as structural fill. Any import materials that are to be used as structural fill should be approved by this office prior to placement.
2. All vegetation (trees and tree roots), trash debris, asphalt, or other deleterious material should be stripped from the area to be recompacted or to receive the proposed improvements.
3. Compressible soils that lie within any areas to be filled should be removed to relatively incompressible material and replaced as properly compacted fill. Portions of the compressible materials that are sufficiently thin may be scarified, watered or air dried to approximately the material's optimum moisture content, and compacted in-place. A combination of removal and recompaction in-place may be used, providing the recommended compaction is obtained throughout the recommended depth interval. Unsuitable soils (artificial fill) should be removed to firm and unyielding native deposits.
4. Shrinkage refers to the lesser volume of fill that results from a given volume of excavation. The shrinkage of the Lakewood Formation materials is anticipated to be between 5% and 10%.
5. Subsidence includes the general lowering of the ground due to in-place compaction by construction equipment. Subsidence is anticipated to range from 1.0 to 3.0 tenths of a foot in the alluvial areas.
6. The maximum dry density and optimum moisture content of the material to be used as compacted fill should be determined in accordance with the standard test method ASTM D1557 (“modified proctor”). The density of earth materials is to be measured using the nuclear gauge (ASTM D6938) or sand cone (ASTM D1556) test methods. The frequency of field density tests should be at least one density test for every 500 cubic yards of fill or each 18 vertical inches of fill.

7. Exposed surfaces should be scarified, moistened or air dried as appropriate, and compacted to 90 percent of the material's maximum dry density prior to placement of fill.
8. We recommend a uniform blanket of compacted fill be created for support of structural footings (for buildings and retaining walls with conventional foundations). The fill cap should extend to at least 3 feet below the base of proposed footings, or 9 feet below the existing grade to address seismic settlement concerns, and 5 feet beyond their perimeter. Special consideration should be paid to locations where existing improvements (utilities, power poles, etc.) interfere with the creation of the desired fill cap. Such conditions should be brought to the attention of this office so that the specific site conditions may be evaluated and recommendations provided.
9. Areas that are to be paved should be scarified to at least ***12*** **inches** below the existing grade or into existing native deposits, whichever is deeper, brought to near the material's optimum moisture content, and compacted to at least 90 percent relative compaction.
10. Fill materials should be placed in thin lifts not exceeding 8 inches in thickness, watered to near the material's optimum moisture content, and compacted to at least 90 percent relative compaction prior to placing the next lift.
11. The areas of the previous fault trenches should be removed to the bottom of the trench excavation (approximately 9 feet in depth) and replaced as compacted fill in accordance with recommendations herein.
12. The 90 percent relative compaction standard applies to the face of fill slopes. This may be achieved by overfilling the constructed slope and trimming to a compacted finished surface, rolling the slope face with a sheepsfoot, or any method that achieves the desired product.
13. All grading should comply with the grading specifications and requirements of the governing agency.

RECOMMENDED FOUNDATIONAL MATERIAL

Based on the findings from this investigation, certified engineered fill is suitable for foundational support of structures with a minimum foundation embedment of 24 inches below the adjacent grade.

TEMPORARY EXCAVATIONS

Temporary excavations required for rough grading (such as excavations associated with removal and recompaction) may be made vertical within the native marine deposits up to a maximum height of 5 feet. That portion of the excavation above a height of 5 feet, and any portion exposing artificial fill or residual soil, should be laid back to 1:1 (H:V) unless specific alternative treatments are evaluated and found acceptable. Where spatial limitations prevent the use of sloping of excavation sidewalls, or where

the excavation will undermine adjacent structures or the public right-of-way, geotechnical design criteria for temporary shoring has been provided.

Temporary excavations (such as utility trenches, grading removals, and backcuts for retaining wall construction) should comply with CAL/OSHA requirements. The safety and stability of excavations for the planned improvements are the responsibility of the contractor. The materials encountered in the exploratory excavations are classified as Type "C" soils.

TEMPORARY SHORING

In areas where sloping of the sidewalls of temporary excavations is not possible due to property line constraints or existing adjacent structures, shoring may be used as an alternative. The following geotechnical recommendations are provided for shoring consisting of cantilever soldier piles with lagging. These recommendations are general in nature; additional recommendations may be warranted once construction methods and specific data regarding the shoring design are available.

For cantilevered shoring that is free to deflect at least 0.002H (where H is the retained height), an active-earth lateral pressure with a triangular distribution equivalent fluid pressure of 35 pcf may be used to model lateral earth pressures for a level retained surface. For shoring that is restrained from deflecting or that will be incorporated into the restrained basement walls, a constant at-rest lateral earth pressure of 20H may be used.

Nearby traffic loads within a 1:1 projection from the base of the excavation should be incorporated into the design loading. The lateral load from traffic surcharges should be continued to a depth of 10 feet or to the bottom depth of the excavation, whichever is less.

Cantilever soldier piles are anticipated to resist lateral movement or overturning through transmission of these lateral forces to the soils below the excavation elevation. The passive resistance provided by the soils below the base of the excavation can be assumed to be an allowable pressure of 500 psf/ft to a maximum of 7500 psf (considering a factor of safety of 1.5) for piles spaced at least 3 pile diameters apart. This passive resistance is applicable for undisturbed soil in direct contact with the soldier pile. The depth of the pile penetration below the base of the excavation must be sufficient to resist the lateral movement and over-turning of the soldier pile system. We recommend that passive resistance be ignored for a depth equal to 1.5 times the effective pile diameter below the base of the excavation. The effective pile diameter is considered the dimension of the soldier pile taken parallel to the line of the wall for driven piles, or the diameter of the drilled hole, whichever is greater.

Drilled holes may be backfilled with structural concrete below the excavation line. The remainder of the hole may be backfilled to the ground surface with sand-cement slurry or lean concrete that is strong

enough to prevent collapse of the hole, but weak enough to be excavated for installation of lagging.

Wood or steel lagging should be used to support the excavation wall between the soldier piles. If the lagging is to remain in place permanently, then treated lumber should be used for the wood lagging. Much of the lateral force is anticipated to be distributed to the cantilever soldier piles through soil arching. Therefore, the lagging may be designed to resist 60% of the theoretical lateral load on a simple span but need not exceed a value of 400 psf (without surcharges). For the arching effect to occur, the backside of the soldier pile must bear against the soil. Placement of lagging behind the back flange of the soldier pile is not recommended.

FOUNDATION SYSTEMS

Based on review of preliminary geotechnical data for the site, the proposed structures may be supported on conventional spread and continuous foundations. Foundation design criteria are based, in part, upon the expansive properties of the materials anticipated to be present near the finished pad grade. Laboratory testing to verify the expansive properties of the near-pad-grade materials should be performed at the completion of rough grading.

Conventional Foundations

Continuous or pad footings may be used to support the proposed structures. In order to achieve the capacities specified below, they should be founded a minimum of 24 inches into engineered fill, with the concrete placed against in-place, undisturbed material. Foundation design criteria are based, in part, upon the expansive properties of the materials anticipated to be present near the finished pad grade. Laboratory testing to verify the expansive properties of the near-pad-grade materials should be performed at the completion of rough grading. The following table presents typical foundation design criteria.

FOUNDATION DESIGN PARAMETER	DESIGN CRITERIA	UNITS	NOTES
	EI = 0-20		
Pre-Saturation depth	moisten	in	
Allowable Bearing Capacity (net) (FS>3)	3000	psf	1,2
Allowable Lateral Resistance (FS=1.5)	250	psf/ft	2,3
Maximum Allowable Lateral Resistance	3000	psf	2,3
Coefficient of Friction (FS=1.0)	0.40		
Minimum Embedment Below Adjacent Grade	24	in	4
Minimum Reinforcement	2 - #4, 1 near top and 1 near bottom		

FOUNDATION DESIGN PARAMETER	DESIGN CRITERIA	UNITS	NOTES
	EI = 0-20		
SLAB-ON-GRADE DESIGN PARAMETER			
Minimum Concrete Thickness	5	in	
Minimum Reinforcement (On-Center-Each-Way)	#4 @ 16"		
NOTES			
1) Bearing portions of all footings should be at least 5 feet (measured horizontally) from the face of adjacent descending slopes. All footings should bear at least 3 feet below an imaginary plane projected upward at 1.5:1 from the toe of locally over-steepened slopes. Pad footings should be at least 24 inches square. Continuous footings should be at least 12 inches wide for one-story and 15 inches wide for two-story construction.			
2) May be increased by 1/3 for short duration loading such as by wind or seismic forces.			
3) Decrease by 1/3 when combined with friction.			
4) Applies to exterior footings.			

Modulus of Subgrade Reaction

We understand that buildings may include braced frames and/or other elements supported on foundations designed using elastic principles. For elastic design of foundations, a modulus of subgrade reaction (k() of 200 pounds per cubic inch (psi/in) is considered appropriate for the anticipated bearing soils consisting of silty sand at near optimum moisture. This modulus considers a 1-foot by 1-foot plate. The following equations (Terzaghi, 1955) may be used to convert this modulus for use with larger load areas.

$$K_v = K_{v1}\left[\frac{B+1}{2B}\right]^2$$

Where: K_v =Vertical subgrade modulus
K_{v1} =Subgrade modulus for 1'x1' plate
B =Foundation width in feet

Slab-on-Grade

Approximately 6 inches of sand should be placed across the slab subgrade, with a vapor retarder placed on top of the sand in all areas where moisture penetration of the slab is undesirable. The vapor retarder should consist of a Class A (ASTM E1745), minimum 10 mil thick, polyolefin plastic. Concrete for the floor slab should be placed directly upon the vapor retarder. The vapor retarder should be placed in general conformance with ASTM E1643. The permeance (propensity to transmit water) and strength of vapor retarder, as well as the water/cement ratio, mix design and strength of the concrete, will influence a variety of things, including slab finishing, construction

schedules, moisture released from the slab, and floor coverings. Project design and construction professionals should consider these factors when developing specifications for, and/or selecting materials for, the vapor retarder, concrete, and floor covering.

Cast-In-Place Foundations

The planned buildings will be acted upon by transient lateral forces such as wind and seismic. Deep foundations may be used to resist uplift created by these forces. The following sections present geotechnical design criteria for deep foundations. *Deep foundations and shallow foundations often behave somewhat differently when acted upon by vertical or lateral forces. This office should be contacted to evaluate specific conditions where shallow foundations and deep foundations are both used for a building.*

Deep Foundation Vertical Capacity

Cast-in-place deep foundations can be cast in drilled holes extending into the existing earth materials. The bearing capacity of these deep foundations was analyzed considering side friction only for vertical capacity. Deep foundations can be designed for compression using an allowable skin friction capacity of 333 psf is considered appropriate for the site conditions. The allowable compressible vertical capacity has a factor of safety of two applied to the ultimate side friction values. To achieve the full vertical capacities, deep foundations should be spaced no closer than three pile diameters center-to-center.

Uplift resistance can be derived from side friction along the pile and the weight of the pile. The allowable side friction values used to resist uplift can be developed by applying a factor of safety of 3.0 to the ultimate compression side friction values. For short duration loading (i.e., by wind and seismic loading), the allowable capacities may be determined using a factor of safety of 2.0 applied to the ultimate side friction values.

Deep Foundation Settlement

The settlement for the proposed cast-in-place deep foundations supported via side friction is not anticipated to exceed ¼ inch of settlement.

Deep Foundation Installation

Concrete must be placed in direct contact with the undisturbed in-place materials in order to achieve the specified capacities. Groundwater was not encountered in the exploratory excavations. During the investigation, caving of the hollow-stem exploratory borings did occur occasionally in clean coarse sand. Stabilization of the excavation is anticipated to be necessary where clean coarse sand is encountered. Methods of stabilization include casing and/or the use of drilling fluids.

Adjacent deep foundation excavations should not be open at the same time. We recommend deep foundations be completed and the concrete allowed to be set up prior to excavation of an adjacent deep foundation location.

Cast-in-place deep foundations are a non-displacement type of foundation. Their construction will produce spoil materials. Accommodation should be made for removal of this volume of material from the site.

RETAINING WALL RECOMMENDATIONS

Development plans may include retaining walls. Foundation design criteria are provided in the preceding section. Lateral loading criteria for cantilevered wall designs with level backfills are presented in the table below. The loading criteria are in part a function of the type of backfill material. Criteria for various Unified Soil Classification designations are provided. Earth materials supported by the retaining wall and bearing support may be assumed to have a total soil unit weight of 125 pcf.

Lateral Design(1)

	Equivalent Fluid Density (pcf)
USCS Class:	GW, GP, GM, SW, SP, SM
Active Pressure	35
At-rest Pressure	60

(1) Considering Table 1610A.1 of the 2019 CBC and laboratory strength results.

Retaining walls that are free to deflect at the top may be designed for active pressure. Retaining walls that are restrained at the top should be designed for at-rest pressure. The 2019 CBC §1610A.1 allows basement walls which extend not more than 6 feet below grade with supporting flexible floor systems to be designed for active pressure.

The equivalent fluid densities in the table should be increased for walls supporting slopes steeper than 5:1 (H:V). The values should be increased 1 pcf for each 2 degrees of backfill gradient. For example, ascending backfill with a gradient of 2:1 may use an equivalent fluid density that is increased by 13 pcf. Recommendations for other backfill conditions may be provided upon request.

All retaining walls should be provided with adequate backdrainage systems. Pipe outlets are generally preferred over weep holes. Free draining material should be used behind weep holes or about pipe drains. Care should be exercised to see that weep holes are installed and maintained above the finish grade adjacent to the face of the wall. Waterproofing should be included in the design where moisture penetration of the wall and mineral deposits/staining on the wall face are undesirable.

Backfill for retaining walls should be properly compacted. Use of expansive soil as backfill for retaining walls will result in a surcharge to the wall, the magnitude of which is dependent upon the

expansion index of the backfill. An impervious cap should be provided at the top of the backfill to retard infiltration of water. A typical backfill detail is provided in Appendix G of this report.

Seismic Increment of Earth Pressure

As required by California Building Code §1803A.5.12 geotechnical reports for structures assigned to Seismic Design Category D, E or F must include information regarding lateral pressures on foundation walls and retaining walls due to earthquake motions. Recent writings such as Lew et al. (2010), Al Atik et al. (2010), and Sitar and Wagner (2015) attempt to address the appropriate means to implement this code requirement. These works conclude in part that seismic earth pressures can be neglected when the peak ground acceleration is below 0.3g. For this site, the peak ground acceleration is above this threshold.

For retaining walls, the following design criteria are provided considering the general provisional recommendations proposed by Sitar and Wagner (2015) for walls founded on non-saturated, level ground conditions. Per CBC §1803A.5.12 item 1, the seismic earth pressure increment need only be included in design when walls support more than six feet of backfill. When this criterion is met, cantilever walls free to move and rotate can be designed for a seismic earth pressure increment considering an equivalent fluid pressure of 21 pcf and 58 pcf for level and sloping backfill, respectively (triangular pressure distribution). Walls restricted from moving or rotating, such as basement walls, can be designed for a seismic earth pressure increment considering an equivalent fluid pressure of 48 pcf (triangular pressure distribution). The resultant of this seismic earth pressure increment is considered to act at one-third H above the base of the wall. The seismic earth pressure increment should be applied to the active earth pressure for both the free-to-rotate and restrained cases. Often, for the case of walls restricted from moving or rotating, this combination of active earth pressure and seismic earth pressure increment will not exceed the at-rest earth pressure for the static case when considering factored loads used for the basic load combinations prescribed in the California Building Code.

Factors of Safety

The factor of safety for the allowable bearing pressure provided is greater than three. The allowable passive pressure provided is based upon a factor of safety of *1.5*. The factor of safety for the sliding friction is one. The factor of safety for the active pressure is one.

With regard to retaining walls, the California Building Code calls for a 1.5 factor of safety for both sliding and overturning. We defer to the California Building Code and the project structural engineer on this matter.

ELEVATOR PITS AND RETAINING WALL BACKDRAINAGE

Subsurface elevator pits and retaining walls should be provided with waterproofing and backdrains as illustrated in Plate RW1 in Appendix G for the alleviation of porewater pressure. Such drains should be connected to a nearby storm drain or be provided gravity-flow outletting to a sump. In lieu of installing such

backdrainage measures, retaining walls would need to be designed considering hydrostatic pressure.

SETTLEMENT

Static settlement of shallow spread foundations is anticipated to be minor, on the order of ¾ inch. Differential settlement between footings is anticipated to be less than ⅜ inch over a span of 30 feet. We anticipate the majority of settlement to occur during construction. Total seismic settlement is anticipated to be on the order of 1 inch, with differential settlement of 1/2 inch over a span of 30 feet considering earthquake ground motions with a 2% probability of exceedance in 50 years.

CORROSIVITY

For structural elements, a site is considered to be corrosive if one or more of the following conditions exist for the representative soil samples taken at the site: Chloride concentration is 500 ppm or greater, sulfate concentration is 2000 ppm or greater, or the pH is 5.5 or less (Caltrans, 2015; GMED, 2013). For structural elements, the minimum resistivity of soil and/or water indicates the relative quantity of soluble salts present in the soil or water. In general, a minimum resistivity value for soil and/or water less than 1000 ohm-cm indicates the presence of high quantities of soluble salts and a higher propensity for corrosion.

Samples from the soil at the site have been forwarded to consulting corrosion engineers, Project X Corrosion Engineering, for testing. Resistivity results indicate resistivity of saturated samples of 11,390 ohm-cm. Soluble sulfate test results yielded concentrations of less than 0.0277 percent by mass. This level of soluble sulfate is in the S0 exposure class per Table 19.3.1.1 of ACI 318-14. Chlorides were 34.3 ppm. The pH was determined to be approximately 6.5.

Based on these results, the on-site soil does not meet any of the corrosion criteria. Samples of the on-site soils are not considered corrosive to structural elements based on the aforementioned definition.

UTILITY TRENCH EXCAVATIONS

Utility trenches excavated parallel or nearly parallel to footings should not be excavated below a plane having a 2:1 (H:V) projection for the line 9 inches above the base of the footing and should not be excavated closer than 18 inches from the face of a footing, as outlined in CBC §1809A.14.

UTILITY TRENCH BACKFILL

Backfill for utility trench excavations should be compacted to at least 90 percent relative compaction. Where installed in sloping areas, the backfill should be properly keyed and benched. Two-sack sand slurry may be utilized as backfill in non-structural areas to expedite backfilling and construction

PRELIMINARY PAVEMENT STRUCTURAL SECTIONS

Preliminary pavement structural section information for the project has been prepared

considering typical subgrade soils encountered on the Inglewood High School campus. The following tables present typical pavement section recommendations. These consider an R-value of 45 for subgrade soils.

AC PAVEMENT RECOMMENDATION

Assumed Traffic Index	Thickness of Asphalt Concrete (in)	Thickness of Crushed Aggregate Base (in)
5 (Parking Stalls & Access Lanes)	3.0	6.0
7 (Entrance & Service Lanes)	4.0	8.5

CONCRETE PAVEMENT RECOMMENDATION

Assumed Traffic Category	Thickness of Concrete (inches)	Thickness of Crushed Aggregate Base (inches)
Parking Stalls & Access Lanes	5.0	4.0
Entrance & Service Lanes	6.5	4.0

Based on the 'R' value, sand or base is typically not required under curbs, gutters and free-floating sidewalks.

R-value tests should be performed at the completion of grading and final pavement section designs should be developed at that time based on the results of that testing.

Landscape watering should be kept to a minimum. Cutoff walls should be considered in areas that abut landscape planters. This would help prevent irrigation water from infiltrating into the adjacent subgrade. The cutoff walls should extend 6 inches into native subgrade soils.

Prior to placement of base and asphaltic concrete, the upper 12 inches of the subgrade must be scarified, watered, and compacted to 95 percent of the material's maximum dry density. If fills are required to reach the top of the subgrade, they must be consistent with the 'R' values that were used in this report.

CONCRETE

Joints are placed in concrete pavement to control cracking and facilitate construction (ACI, 330R). We defer the design of the joints to the pavement designer. The use of distributed steel reinforcement is in part a function of the joint configuration. Therefore, we also defer this aspect of the design to the designer. However, sufficient steel should be used to control cracks caused by temperature variations. Our analysis indicates this quantity of reinforcement steel should be no less than #4 rebar positioned at

16 inches on-center in each direction. The Manual of Concrete Practice (ACI 330R) provides design information regarding these aspects of the design.

All work and materials must comply with the latest applicable specifications of the governing jurisdiction.

FLATWORK

The on-site soils are considered non-expansive. All flatwork, such as sidewalks or other concrete not subject to vehicle loads, may be designed for non-expansive soils condition. Concrete should be at least a nominal 4 inches thick. The top *12* inches of subgrade material beneath proposed flatwork and hardscape should be removed and recompacted to at least a relative compaction of 90 percent.

SEPTIC SYSTEM ABANDONMENT

Fault Trench A excavated by Smith-Emery in 2001 encountered an on-site septic system consisting of a septic tank and three brick-lined seepage pits. The locations of the septic system elements are shown on Plate 2. It is our understanding this system is no longer being used, and it is recommended that it be properly abandoned in accordance with Los Angeles County and/or city of Inglewood requirements. This typically involves removing the septic tank and backfilling the excavation with compacted fill and cleaning out the seepage pits and backfilling them with slurry.

DRAINAGE

Positive drainage should be established to carry pad water away from structures and foundations, and to prevent uncontrolled or sheet flow over manufactured slopes. We recommend as steep a gradient as possible be established around the structure, to the street or other non-erosive drainage devices. Fine-grade fills placed to create pad drainage should be compacted in order to retard infiltration of surface water.

Preserving proper surface drainage is also important. Planters, decorative walls, plants, trees or accumulations of organic matter should not be allowed to retard surface drainage. Area drains and roof gutters (if present) should be kept free of obstruction. Roof gutters (if present) and condensation lines from air conditioners should outlet to area drains or paved areas which conduct the water to the street. Positive drainage along the backs of retaining walls should be maintained. Any other measures that will facilitate positive surface drainage should be employed.

activities.

CONSTRUCTION MONITORING

Prior to finalizing grading plans, foundation plans, and project specifications should be submitted to this office for our review. The purpose of that review is to confirm that geotechnical design criteria have been properly incorporated into the project design. Additional geotechnical design criteria may be provided at that

time if such are considered warranted.

Placement of all fill and backfill should be monitored by representatives of this office. This includes our observation of prepared bottoms prior to filling. Supplemental recommendations may prove warranted based upon the materials exposed in the actual excavations.

Foundation excavations should be observed by representatives of this office to see if the recommended penetration of proper supporting fill materials has been achieved. Such observations should be made prior to placing concrete, steel, or forms. This office should be notified at least 24 hours prior to placing concrete, steel or forms.

CLOSURE

This geotechnical report has been prepared in accordance with generally accepted engineering practices at this time and location. No other warranties, neither express nor implied, are made as to the professional advice provided under the terms of our agreement and included in this report.

Thank you for this opportunity to be of service. Please do not hesitate to call if you have any questions regarding this report.

Respectfully submitted,
GEOLABS-WESTLAKE VILLAGE

Scott D. Fishburn
C.E.G. 2114



Lawrence K. Stark
G.E. 2772



SDF:LKS/jl

XC: (6) Addressee

REFERENCES

GEOLOGIC/TECHNICAL REFERENCES

Al Atik, L, and Sitar, N., 2010; "Seismic Earth Pressures on Cantilever Retaining Structures." J. Geotech. Geoenviron. Eng., 136(10), 1324-1333.

Barrows, A.G., 1974, A Review of the Geologic and Earthquake History of the Newport-Inglewood Structural Zone, Southern California: CDMG Special Report 114.

Bartlett, S.F., Youd, T.L., 1995, "Empirical Prediction of Liquefaction-Induced Lateral Spread Journal": J. Geotech Engineering, ASCE, 121(4), pp. 316-329.

Bray, J.D. and Sancio, R.B., 2006, "Assessment of the liquefaction susceptibility of fine-grained soils", *in* Journal of Geotechnical and Geoenvironmental Engineering, ASCE, Vol. 132, No. 9, pp. 1165-1177.

Bryant, W.A., 1988, Recently Active Traces of the Newport-Inglewood Fault Zone, Los Angeles and Orange Counties, California; CDMG, Open File Report 88-14.

Bryant, W.A., 1985, Fault Evaluation Report FER-173, Northern Newport-Inglewood Fault Zone, Los Angeles, County, California: California Division of Mines and Geology, Fault Evaluation Report FER-173, November 15, 1985.

CDMG, 1986, Alquist-Priolo Special Studies Zone Map, Inglewood Quadrangle (Revised Official Map), Scale 1:24,000.

CDMG, 1988, Planning Scenario for a Major Earthquake on the Newport-Inglewood Fault Zone, Special Publication 99.

CDMG, 1997, Fault-Rupture Hazard Zones in California - Alquist-Priolo Earthquake Fault Zoning Act with Index to Earthquake Fault Zones Map, Special Publication 42, 38pp.

CDMG, 1999, Seismic Hazard Zones, Inglewood Quadrangle: California Division of Mines and Geology Official Map Released: March 25, 1999.

CGS, 2008, Guidelines for Evaluating and Mitigating Seismic Hazards in California: California Geological Survey, Special Publication 117A, 98 p.

Dibblee, T.W., and Minch, J.A., 2007, Geologic Map of the Venice and Inglewood Quadrangles, Los Angeles County, California: Dibblee Geological Foundation, Dibblee Foundation Map DF-322, Scale 1:24,000.

Dolan, J.F., Sieh, K., Rockwell, T.K., Guptill, P., and Miller, G., 1997, "Active tectonics, paleoseismology, and seismic hazards of the Hollywood fault, northern Los Angeles basin, California", Geologic Society of America Bulletin, v. 109, no. 12, p. 1595-1616.

Dolan, J.F., Sieh, K., and Rockwell, T.K., 2000, “Late Quaternary activity and seismic potential of the Santa Monica fault system, Los Angeles, California”: Geologic Society of America Bulletin, v. 112, no. 10, p. 1559-1581.

Ishihara,K., 1985, "Stability of Natural Deposits During Earthquakes", Proceedings of the International Conference on Soil Mechanics and Foundation Engineering.

Kramer, S.L., 1996; *Geotechnical Earthquake Engineering.* Prentice Hall, Upper Saddle River, New Jersey.

Lew, M., Sitar, N., Al Atik, L., 2010, “Seismic Earth Pressures: Fact or Fiction”: Proc., 2010 Earth Retention Conference 3, ASCE, Bellevue, WA., 656-673.

Lew, M., Sitar, N., Al Atik, L., Pourzanjani, M., Hudson, M.B., 2010, “Seismic Earth Pressures on Deep Building Basements”: Proc., SEAOC 2010 Convention, SEAOC, Indian Wells, CA.

Martin, G.R. and Lew, M., March 1999; "Recommended Procedures for Implementation of DMG Special Publication 117 Guidelines for Analyzing and Mitigating Liquefaction Hazards in California"; Southern California Earthquake Center.

Poland, J.F, Garrett, A.A., and Sinnott, A., 1959, Geology, Hydrology and Chemical Character of Ground Water in the Torrance - Santa Monica Area, California, USGS Water Supply Paper, 1461.

Robertson, P.K., and Lisheng, S., 2010, “Estimate of Seismic Compression in Dry Soils Using the CPT”, Fifth International Conference on Recent Advances in Geotechnical Earthquake Engineering and Soil Dynamics, Symposium in honor of professor I.M Idress, San Diego, CA.

Robertson P, K., and Wride, C.E., 1997, "Cyclic Liquefaction and Its Evaluation Based on the SPT and CPT": *in* NCEER Technical Report NCEER-97-0022. Pg 41.

Seed, H.B., and Silver, M.L., 1972, "Settlement of Dry Sands During Earthquakes", ASCE, Journal of Geotechnical Engineering, Vol. 98, No.4, April.

Seed, H.B., Tokimatsu, K., Harder, L.F., and Chung, R.M., 1985, Influence of SPT Procedure in Soil Liquefaction Data: ASCE Journal of Geotechnical Engineering. Dated December 1985.

Soydemir, C., 1994, "Earthquake-Induced Settlements in Silty Sands for New England Seismicity" *in* Ground Failures Under Seismic Conditions, ASCE, Geotechnical Special Publication No. 44, pp 77-90.

State of California, Department of Water Resources, Southern District, reprinted 1990, Planned Utilization of the Ground Water Basins of the Coastal Plain of Los Angeles County, Appendix A, Ground Water Geology, Bulletin No. 104.

Tokimatsu, K., and Seed, H.B., 1987, "Evaluation of Settlements in Sands Due to Earthquake Shaking": ASCE, Journal of Geotechnical Engineering, Vol. 113, No. 8, August.

Yerkes, R.F., et al., 1965, Geology of the Los Angeles Basin, California - An Introduction: USGS Professional Paper 420-A, 57pp.

Youd, T.L., and Idriss, I.M., 1997, "Proceedings of the NCEER Workshop on Evaluation of Liquefaction Resistance of Soils": NCEER Technical Report, NCEER-97-0022.

Youd, T.L., Hanson, C.M., and Bartlett, S.F., 2002, "Revised MLR Equations for Prediction of Lateral Spread Displacement", J. Geotech. Engrg., ASCE, Vol. 128, No. 12, December.

Zhang, G., Robertson, P.K. and Brachman, R.W.I., 2002, "Estimating Liquefaction induced Ground Settlements from CPT for Level Ground", Canadian Geotechnical Journal, 39(5): 1168-1180

Ziony, J.I., and L.M. Jones, 1989, Map Showing Late Quaternary Faults and 1978-84 Seismicity of the Los Angeles Region, California: USGS, Map MF-1964.

Ziony, J.I., ed. 1985, Earthquake Hazards in the Los Angeles Region: USGS Professional Paper 1360, 505pp.

Ziony, J.I., et al., 1974, Preliminary Map Showing Recency of Faulting in Coastal Southern California: USGS Map MF-585.

SITE SPECIFIC FAULT INVESTIGATION AND GEOTECHNICAL REPORTS

231 South Grevillea Avenue (Subject Site)

California Geological Survey, January 13, 2023, Fault Hazard Review for Inglewood High School – Modernization Project, 231 South Grevillea Avenue, Inglewood, California; CGS Application No. 03-CGS5657.

Geotechnologies, Inc., September 24, 2001, Geotechnical Engineering Investigation, Proposed Inglewood High School Modernization, 231 South Grevillea Avenue, Inglewood, California; File No. 17959-S.

Smith-Emery GeoServices, October 26, 2001, Report of Limited Geologic Investigation/Fault Study, Inglewood High School, 231 South Grevillea Avenue, Inglewood, California; SEG File No.: 31446-1, SEG Report No.: G-01-8692.

Geolabs – Westlake Village, December 7, 2023 (*Revised date May 1, 2024*), Fault Investigation Fault Investigation Report, Inglewood High School, APNs 4020-017-900, 4020-016-900, 4020-025-900 & 4020-026-090, 231 South Grevillea Avenue, County of Los Angeles, City of Inglewood, California; Report No.: 9711.001.

California Geological Survey, April 25, 2024, Second Fault Hazard Review for Inglewood High School – Modernization Project, 231 South Grevillea Avenue, Inglewood, California; CGS Application No. 03-CGS5657.

106 Manchester Boulevard

D.A. Evans, Inc., February 28, 1985, Review of Consulting Report – Compliance with Alquist-Priolo Special Studies Zones Act, Proposed Office Building, 106 Manchester Boulevard; Job No. 80-02-56.

Division of Mines and Geology, March 15, 1985, Approval Letter for Lockwood-Singh & Associates report dated February 18, 1985.

Lockwood-Singh & Associates, February 18, 1985, Report of Soils Engineering and Seismicity Investigation, Proposed Civic Park Office Building, 106 East Manchester Boulevard, Inglewood, California; Project Ref. 3191-52.

122 West Kelso Street

Action Engineering Consultants, November 27, 1979, Seismic Study, Proposed Apartment Development at 122 Kelso Street, Inglewood, California.

Baseline Consultants, Inc., November 17, 1979, [Geology and Seismicity Study] Kelso Street Property, 122 Kelso Street, Inglewood, California; Project No. 439-119.

D.A. Evans, Inc., March 27, 1980, Review of Consulting Report – Compliance with Alquist-Priolo Special Studies Zones Act, Proposed Apartment Building, 122 West Kelso Street; Job No. 80-02-56.

Division of Mines and Geology, April 23, 1980(?) – date illegible, Approval Letter for Action Engineering Consultants report dated November 27, 1979.

124 West Kelso Street

D.A. Evans, Inc., September 5, 1985, Supplemental Review of Consulting Report – Compliance with Alquist-Priolo Special Studies Zones Act, Proposed Condominium, 124 West Kelso Street; Job No. 80-02-62.

D.A. Evans, Inc., June 26, 1985, Review of Consulting Report – Compliance with Alquist-Priolo Special Studies Zone Act, Proposed Condominium, 124 West Kelso Street; Job No. 80-02-62.

Division of Mines and Geology, September 17, 1985, Approval Letter for Action Engineering Consultants report dated November 27, 1979.

Jeffrey W. Holt & Associates, July 16, 1985, Foundation Design Comments, Proposed Condominiums, 124 West Kelso Street, Inglewood, California; JH 1400b

Jeffrey W. Holt & Associates, July 9, 1985, Addendum Geologic Report, Proposed Condominiums, 124 West Kelso Street, Inglewood, California; JH 1400b.

Jeffrey W. Holt & Associates, May 9, 1985, Fault Hazard Investigation and Geologic and Soils Engineering Investigation, Proposed 20 Unit Condominiums Units, Kelso Street, West of Grevillea, Inglewood, California; JH 1400.

Inglewood Transit Connector Project

Geosyntec Consultants, September 27, 2019, Fault Rupture Hazard Evaluation in Support of Draft EIR, Inglewood Transit Connector Project, Inglewood, California; Project Number: HPA1043-05.

La Brea Avenue & Queen Street

D.A. Evans, Inc., January 31, 1980, Review of Consulting Report – Compliance with Alquist-Priolo Special Studies Zone Act, Clinic Building and Parking Structure, La Brea Avenue and Queen Street; Job No. 80-02-03.

Division of Mines and Geology, April 11, 1980, Approval Letter for LeRoy Crandall and Associates report dated February 21 [29], 1979.

LeRoy Crandall and Associates, February 21, 1979, Report of Geotechnical Investigation, Proposed Clinic Building and Parking Structure, La Brea Avenue and Queen Street, Inglewood, California; Job No. AE-78400.


110 North La Brea Avenue

D.A. Evans, Inc., July 18, 1986, Review of Consulting Report – Compliance with Alquist-Priolo Special Studies Zone Act, La Brea Place Project, 110 N. La Brea Avenue; Job No. 80-02-86.

Division of Mines and Geology, August 1, 1986, Approval Letter for LeRoy Crandall and Associates report dated December 30, 1985.

LeRoy Crandall and Associates, December 30, 1985, Fault Rupture Hazard Evaluation, Special Studies Zone, Proposed La Brea Place Project, La Brea Avenue and Queen Street, Inglewood, California; Job No. E-85232-B.

LOCATION MAP

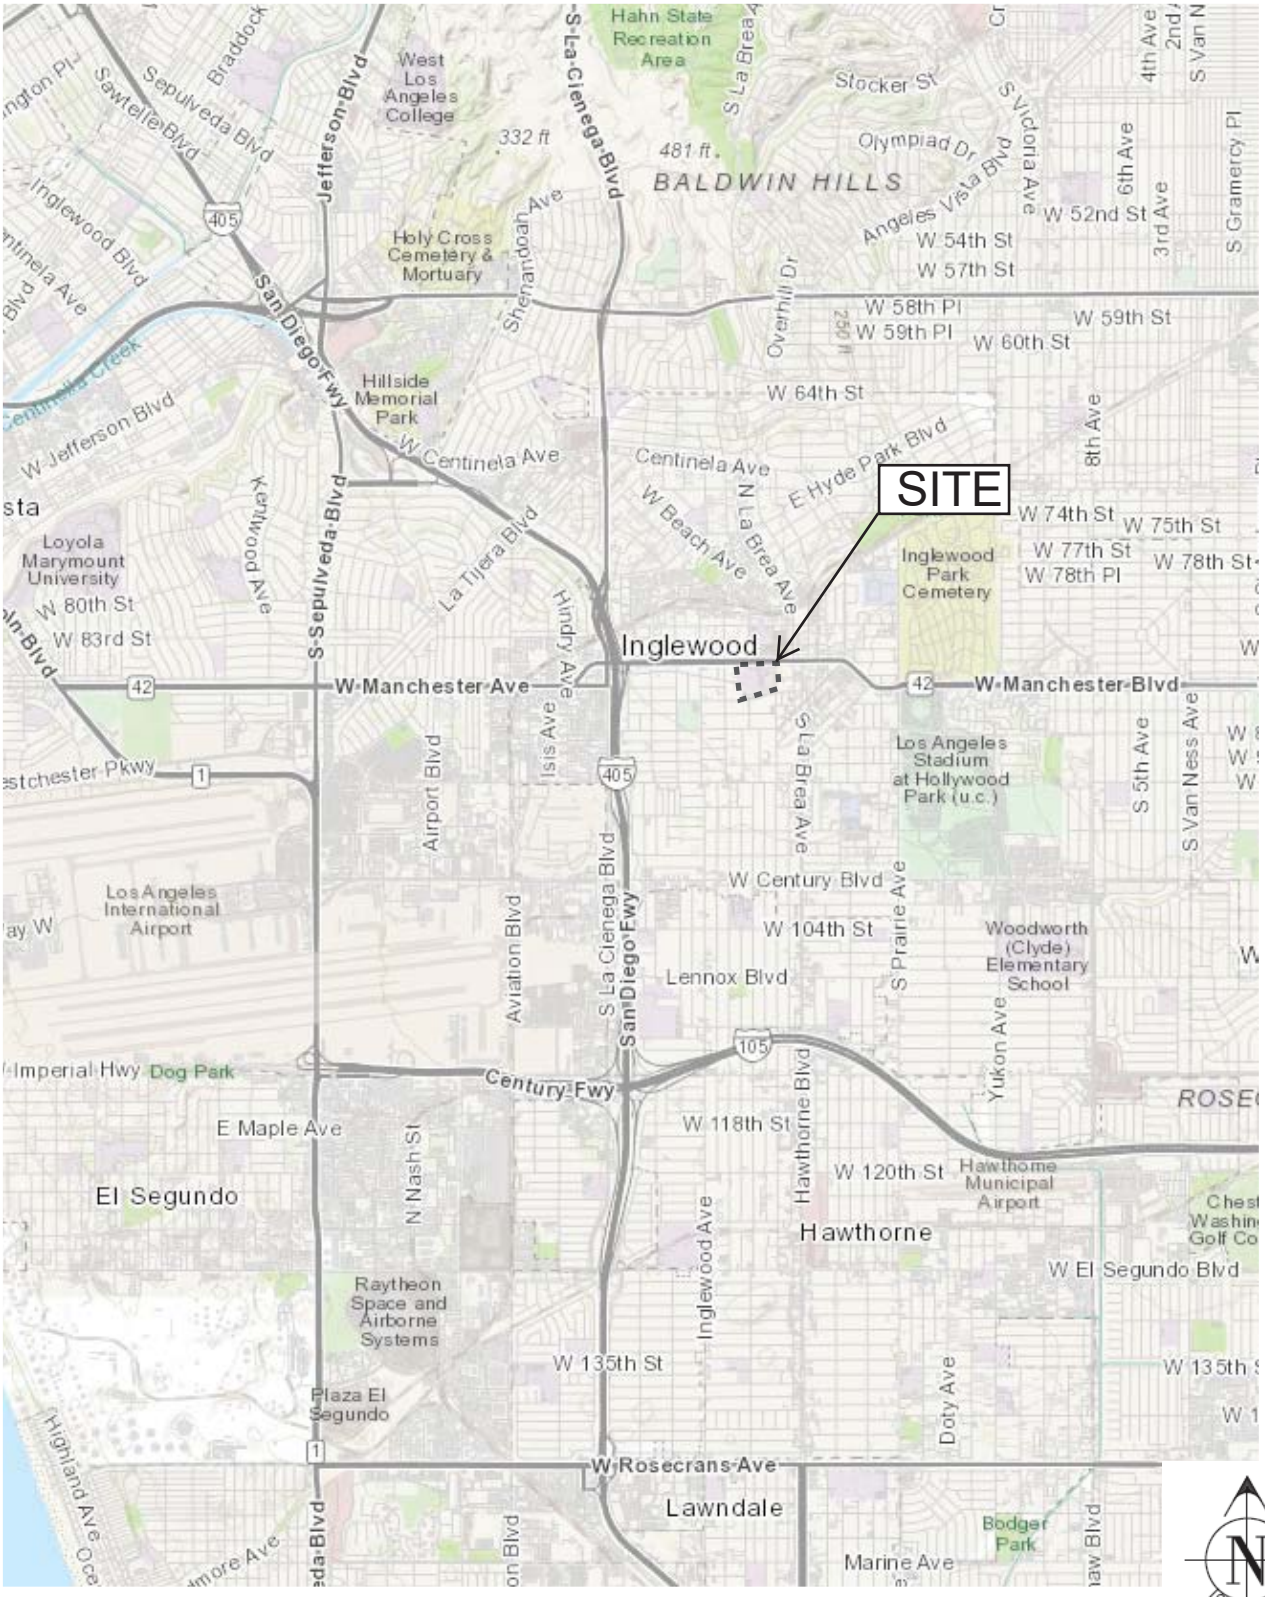

Reference Map: https://asce7hazardtool.online/

Geolabs - Westlake Village
GEOLOGY AND SOIL ENGINEERING

DATE 09/2024 BY SDF
SCALE NTS W.O. 9711

PLATE 1

APPROXIMATE LIMITS OF ALQUIST-PRIOLO EARTHQUAKE FAULT ZONE

A

NEW FIRE LANE ENTRANCE

W MANCHESTER BLVD

TRENCH A1 (Geolabs)

TRENCH A (Smith-Emery)

B22

Qlw (thin af cover)

B23

B8

B1

B21

TRENCH B (Smith-Emery)

TRENCH A2 (Geolabs)

TRENCH A3 (Geolabs)

B9

150'

(E) SEPTIC TANK AND SEEPAGE PITS

PT-4

EXISTING BUILDING M (Minimally Renovated for Future Classroom Space)

Qlw (thin af cover)

LABORATORY CLASSROOM ACADEMY

BLDG 3.1

B

B'

50' Setback Zone

Proposed Building #3

CPT-2

42'

Limits of Existing 7' Deep Basement

S GREVILLEA AVE

EXISTING BLDG L (Minimally Renovated for Future Classroom Space)

Qlw (thin af cover)

B10

EXISTING GYMNASIUM

B2

B25

B26

PT-5

BLDG 3.2

GENERAL CLASSROOM ACADEMY

Qlw (thin af cover)

B11

B29

CPT-4

50' Setback Zone

B18

Qlw (thin af cover)

B27

Proposed Building #3

Proposed Building #4

TRENCH C3 (Geolabs)

B30

TRENCH C (Smith-Emery)

B24

TRENCH C2 (Geolabs)

PT-1

B3

Qlw (thin af cover)

TRENCH D (Smith-Emery)

BLDG 4 STUDENT LIFE BUILDING

B20

B32

PT-3

B31

Qlw (thin af cover)

Proposed Building #4

TRENCH C4 (Geolabs)

TRENCH E (Smith-Emery)

TRENCH C1 (Geolabs)

B19

B18

50' Setback Zone

BLDG 1.1

Proposed Building #1

C

C'

B-2

CPT-1

B4

MPR 300 SEATS

B-1

B17

B16

APPROXIMATE LIMITS OF ALQUIST-PRIOLO EARTHQUAKE FAULT ZONE

BLDG 2

BLDG 1.2

GENERAL CLASSROOM

PT-6

EXISTING BLDG J (Renovated for Classrooms)

EXISTING BLDG I (Renovated for Classrooms)

Proposed Building #2

Proposed Building #1

Qlw (thin af cover)

B6

B5

FOOD SERVICES

OUTDOOR COVERED STUDENT DINING 300 SEATS

Qlw (thin af cover)

B33

B12

CPT-3

B34

Qlw (thin af cover)

TRASH

PT-2

B13

POTENTIAL NEW PARKING LOT (Existing Music Building Demolished)

EXISTING AUDITORIUM

A'

B7

Qlw (thin af cover)

Qlw (thin af cover)

B14

B15

PT-7

Qlw (thin af cover)

W KELSO ST

EXISTING CONTINUING EDUCATION HIGH SCHOOL (Buildings may provide interim classrooms or admin space during construction)

EXPLANATION

af	Artificial Fill
Qlw	Lakewood Formation (Older Alluvium)
TRENCH C	Approximate Location of Fault Trench by Smith-Emery GeoServices, 2001
TRENCH C3	Approximate Location of Fault Trench by Geolabs-Westlake Village, 2023
B25	Approximate Location of Hollow Stem Auger Boring by Geotechnologies, 2001
B-2	Approximate Location of Hollow Stem Auger Boring by Geolabs-Westlake Village, 2024
PT-6	Approximate Location of Infiltration Test Boring by Geolabs-Westlake Village, 2024
CPT-2	Approximate Location of Cone Penetrometer Sounding by Geolabs-Westlake Village, 2024
	Proposed Building Footprint (approximate)
C C'	Line of Geologic Cross Section

GEOLOGIC MAP

Inglewood High School
231 South Grevillea Avenue
County of Los Angeles,
City of Inglewood, California

N

40 20 10 0 40 80 120

1"=40'


Path: P:\9711 Inglewood HS\Geologic Map.dwg


Revised 09/2024


Geolabs – Westlake Village
GEOLOGY AND SOILS ENGINEERING

DATE 09/2024 BY SDF
SCALE 1" = 40' W.O. 9711

PLATE 2

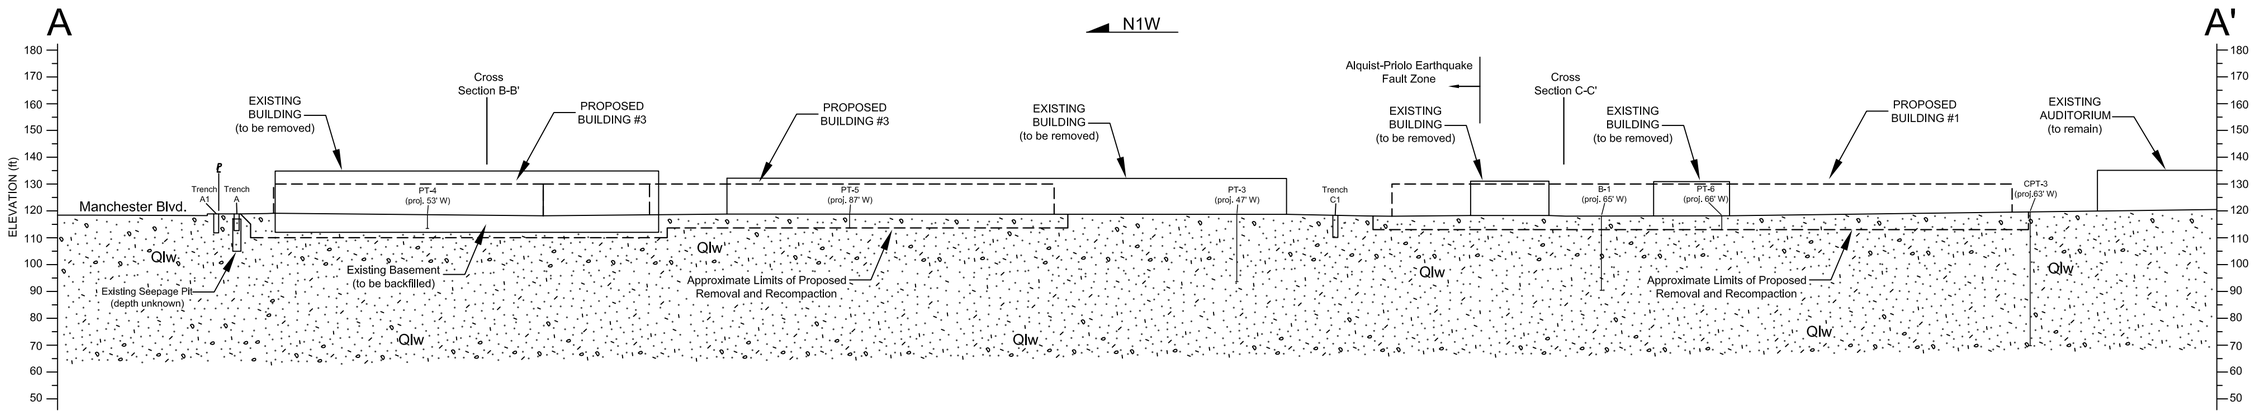

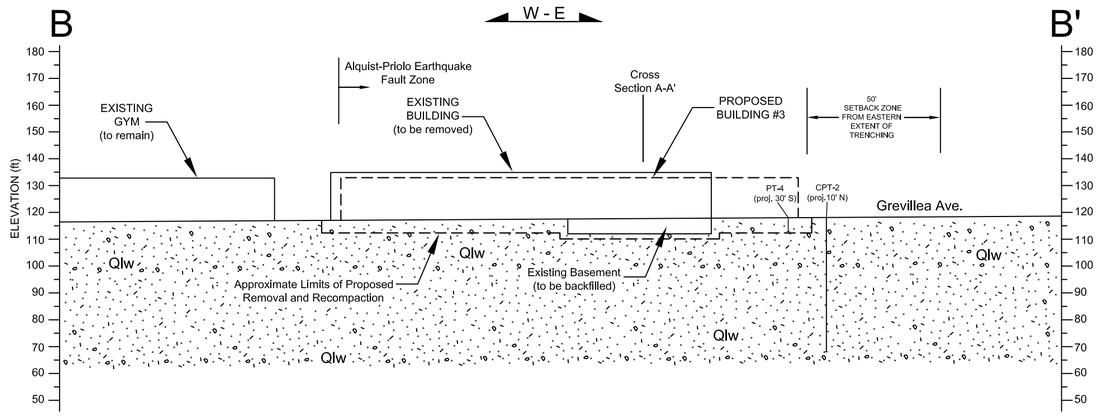

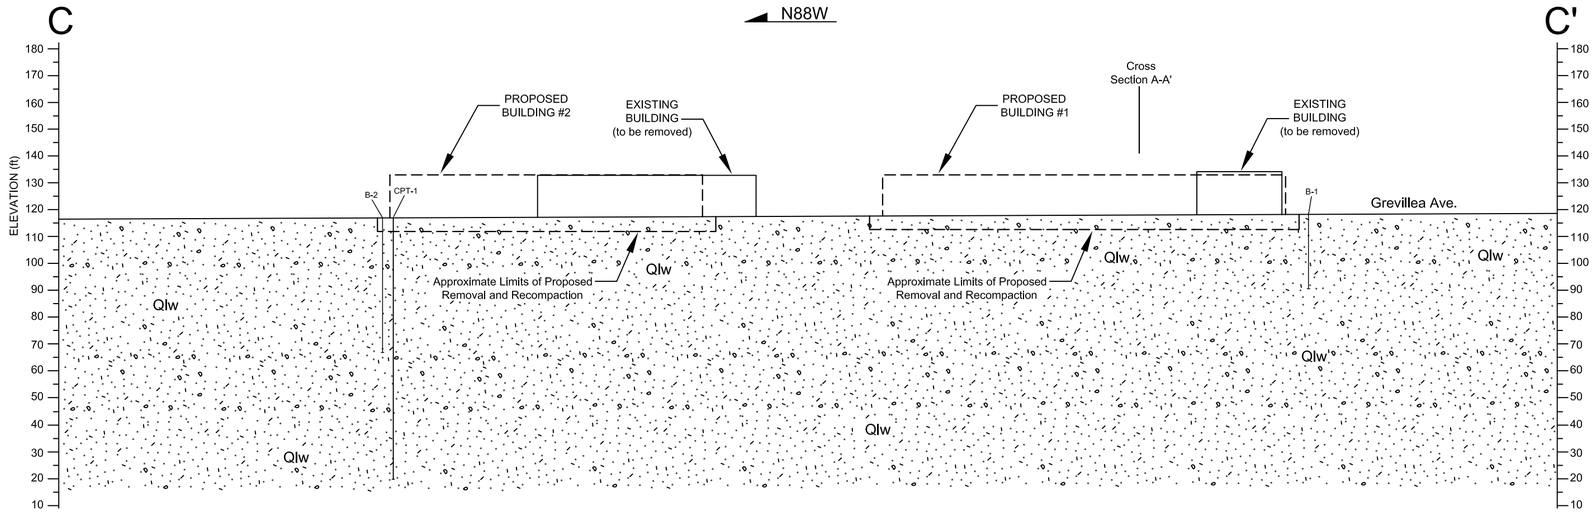

40 20 10 0 40 80 120

1"=40'

See Plate 2 for Explanation

GEOLOGIC CROSS SECTIONS

231 South Grevillea Ave.
County of Los Angeles
City of Inglewood, California


P:\9711 Inglewood HS\Geologic Cross Sections.dwg

Geolabs – Westlake Village
GEOLOGY AND SOILS ENGINEERING

DATE 09/2024 BY SDF
SCALE 1" = 40' W.O. 9711

PLATE 3

REGIONAL GEOLOGY MAP

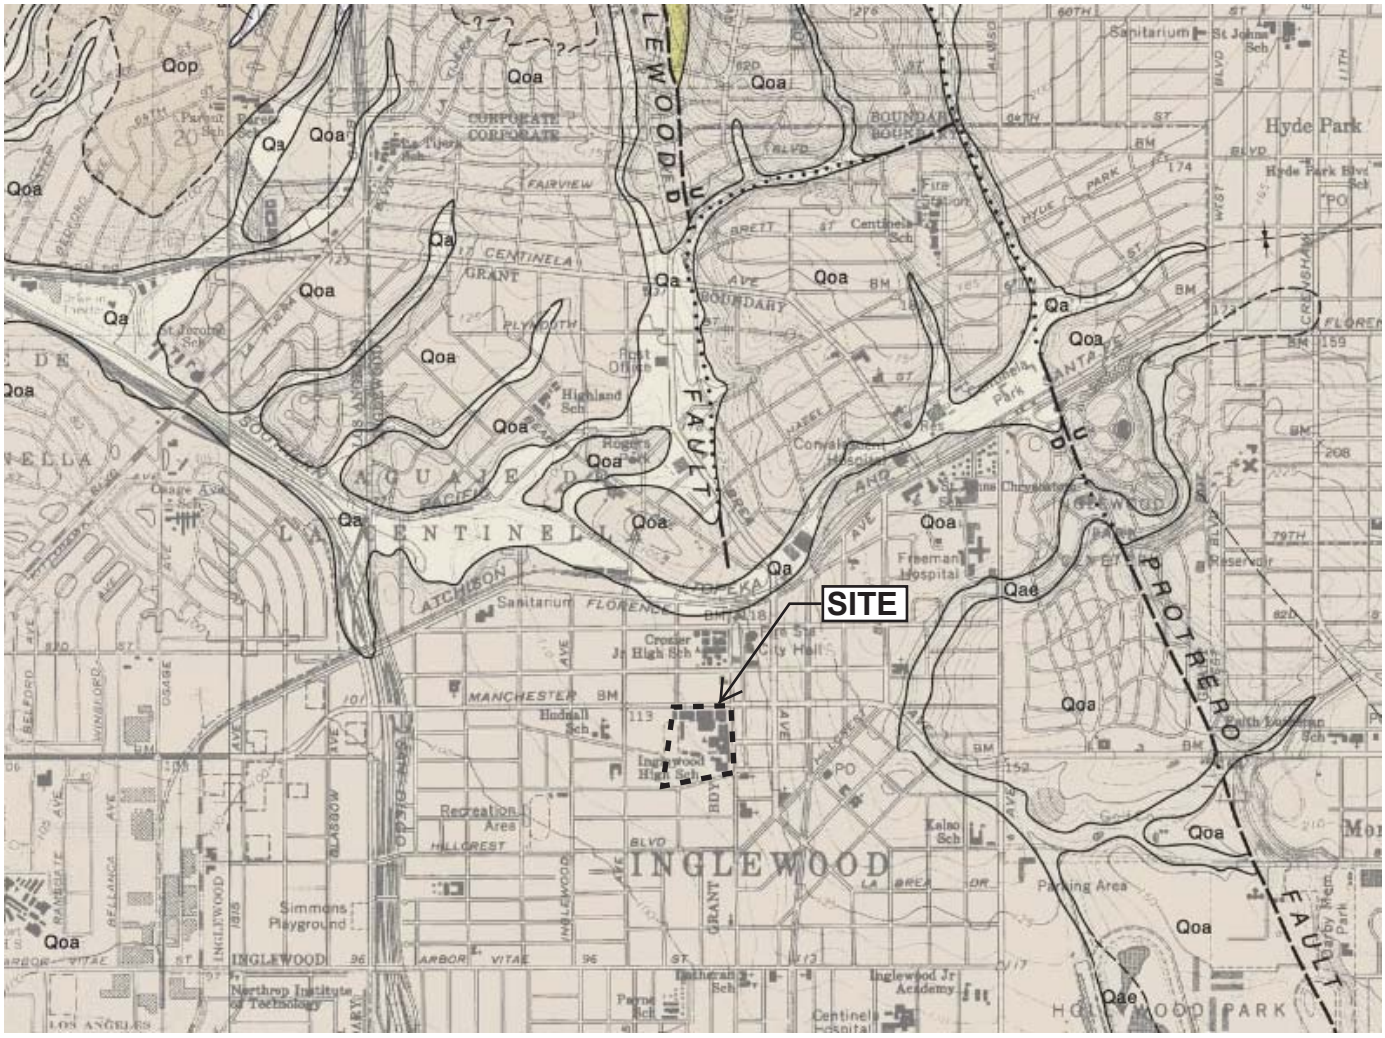

LEGEND

af

Qa | Qbs | Qc

SURFICIAL SEDIMENTS

Alluvial sediments, unconsolidated, undissected

af *Artificial cut and fill*
Qbs *Beach sand*
Qc *Clay and sand of predeveloped marshlands*
Qa *Alluvial gravel, sand, and clay, derived mostly from Santa Monica mountains; includes gravel and sand of minor stream channels*

Qls

LANDSLIDE RUBBLE

Qls *Landslide rubble*

Qos | Qae | Qop | Qoa

OLDER SURFICIAL SEDIMENTS

Unconsolidated to weakly consolidated alluvial sediments, dissected where elevated; age, late Pleistocene

Qos *Old sand dune deposits*
Qae *Alluvial gravel, sand, and clay, slightly elevated and dissected*
Qop *Paleosol in Baldwin Hills (Fox Hills paleosol of Weber et al., 1982) gray to rusty brown, sandy, locally pebbly, moderately indurated "hardpan" on* **Qoa**
Qoa *Older alluvium of gray to light brown pebble-gravel, sand, and silt-clay, elevated and dissected; in Baldwin Hills designated as Baldwin Hills sandy gravel by Weber et al., 1982, where it is much dissected and eroded*

GEOLOGIC MAP OF THE VENICE and INGLEWOOD QUADRANGLES

LOS ANGELES COUNTY, CALIFORNIA

BY THOMAS W. DIBBLEE, JR., 2007

EDITED BY JOHN A. MINCH

Dibblee Geology Center Map #DF-322: First Printing, May 2007
SANTA BARBARA MUSEUM OF NATURAL HISTORY
2559 PUESTA DEL SOL ROAD, SANTA BARBARA, CA 93105
HTTP://WWW.SBNATURE.ORG/

N

Geolabs WV


Geolabs - Westlake Village
GEOLOGY AND SOIL ENGINEERING

DATE 09/2024 BY SDF

SCALE NTS W.O. 9711

PLATE 4

EARTHQUAKE ZONES OF REQUIRED INVESTIGATION MAP

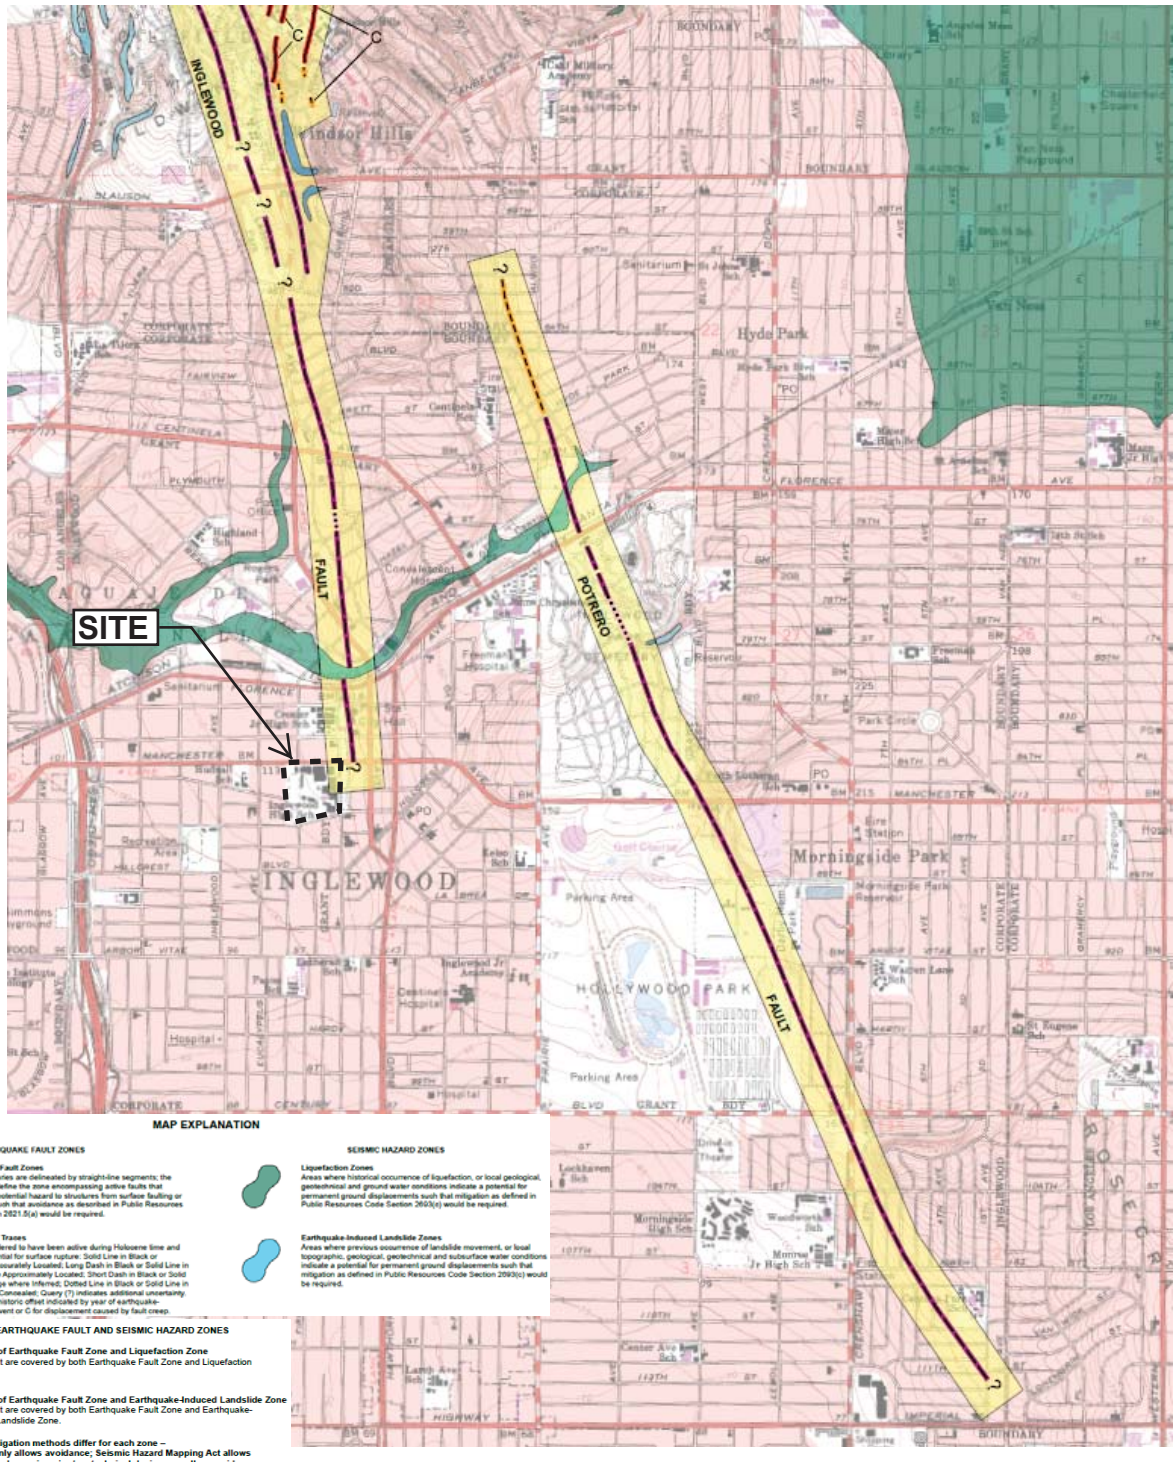

MAP EXPLANATION

EARTHQUAKE FAULT ZONES

Earthquake Fault Zones
Zone boundaries are delineated by straight-line segments; the boundaries define the zone encompassing active faults that constitute a potential hazard to structures from surface faulting or fault creep such that avoidance as described in Public Resources Code Section 2621.5(a) would be required.

Active Fault Traces
Faults considered to have been active during Holocene time and to have potential for surface rupture: Solid Line in Black or Red where Accurately Located; Long Dash in Black or Solid Line in Purple where Approximately Located; Short Dash in Black or Solid Line in Orange where Inferred; Dotted Line in Black or Solid Line in Rose where Concealed; Query (?) indicates additional uncertainty. Evidence of historic offset indicated by year of earthquake-associated event or C for displacement caused by fault creep.

SEISMIC HAZARD ZONES

Liquefaction Zones
Areas where historical occurrence of liquefaction, or local geological, geotechnical and ground water conditions indicate a potential for permanent ground displacements such that mitigation as defined in Public Resources Code Section 2693(c) would be required.

Earthquake-Induced Landslide Zones
Areas where previous occurrence of landslide movement, or local topographic, geological, geotechnical and subsurface water conditions indicate a potential for permanent ground displacements such that mitigation as defined in Public Resources Code Section 2693(c) would be required.

OVERLAPPING EARTHQUAKE FAULT AND SEISMIC HAZARD ZONES

Overlap of Earthquake Fault Zone and Liquefaction Zone
Areas that are covered by both Earthquake Fault Zone and Liquefaction Zone.

Overlap of Earthquake Fault Zone and Earthquake-Induced Landslide Zone
Areas that are covered by both Earthquake Fault Zone and Earthquake-Induced Landslide Zone.

Note: Mitigation methods differ for each zone – AP Act only allows avoidance; Seismic Hazard Mapping Act allows mitigation by engineering/geotechnical design as well as avoidance.

INGLEWOOD QUADRANGLE

EARTHQUAKE FAULT ZONES	SEISMIC HAZARD ZONES
Delineated in compliance with Chapter 7.5 Division 2 of the California Public Resources Code (Alquist-Priolo Earthquake Fault Zoning Act)	Delineated in compliance with Chapter 7.8 Division 2 of the California Public Resources Code (Seismic Hazards Mapping Act)
REVISED OFFICIAL MAP	OFFICIAL MAP
Released: July 1, 1986	Released: March 25, 1999
STATE GEOLOGIST	STATE GEOLOGIST

Reference Map is a Portion of :

Earthquake Zones of Required Investigation
Inglewood Quadrangle

California Geological Survey

This Map Shows Both Alquist-Priolo Earthquake Fault Zones And Seismic Hazard Zones Issued For The Inglewood Quadrangle

Geolabs - Westlake Village
GEOLOGY AND SOIL ENGINEERING

DATE	09/2024	BY	SDF
SCALE	NTS	W.O.	9711

PLATE 5

HISTORIC HIGH GROUNDWATER LEVELS

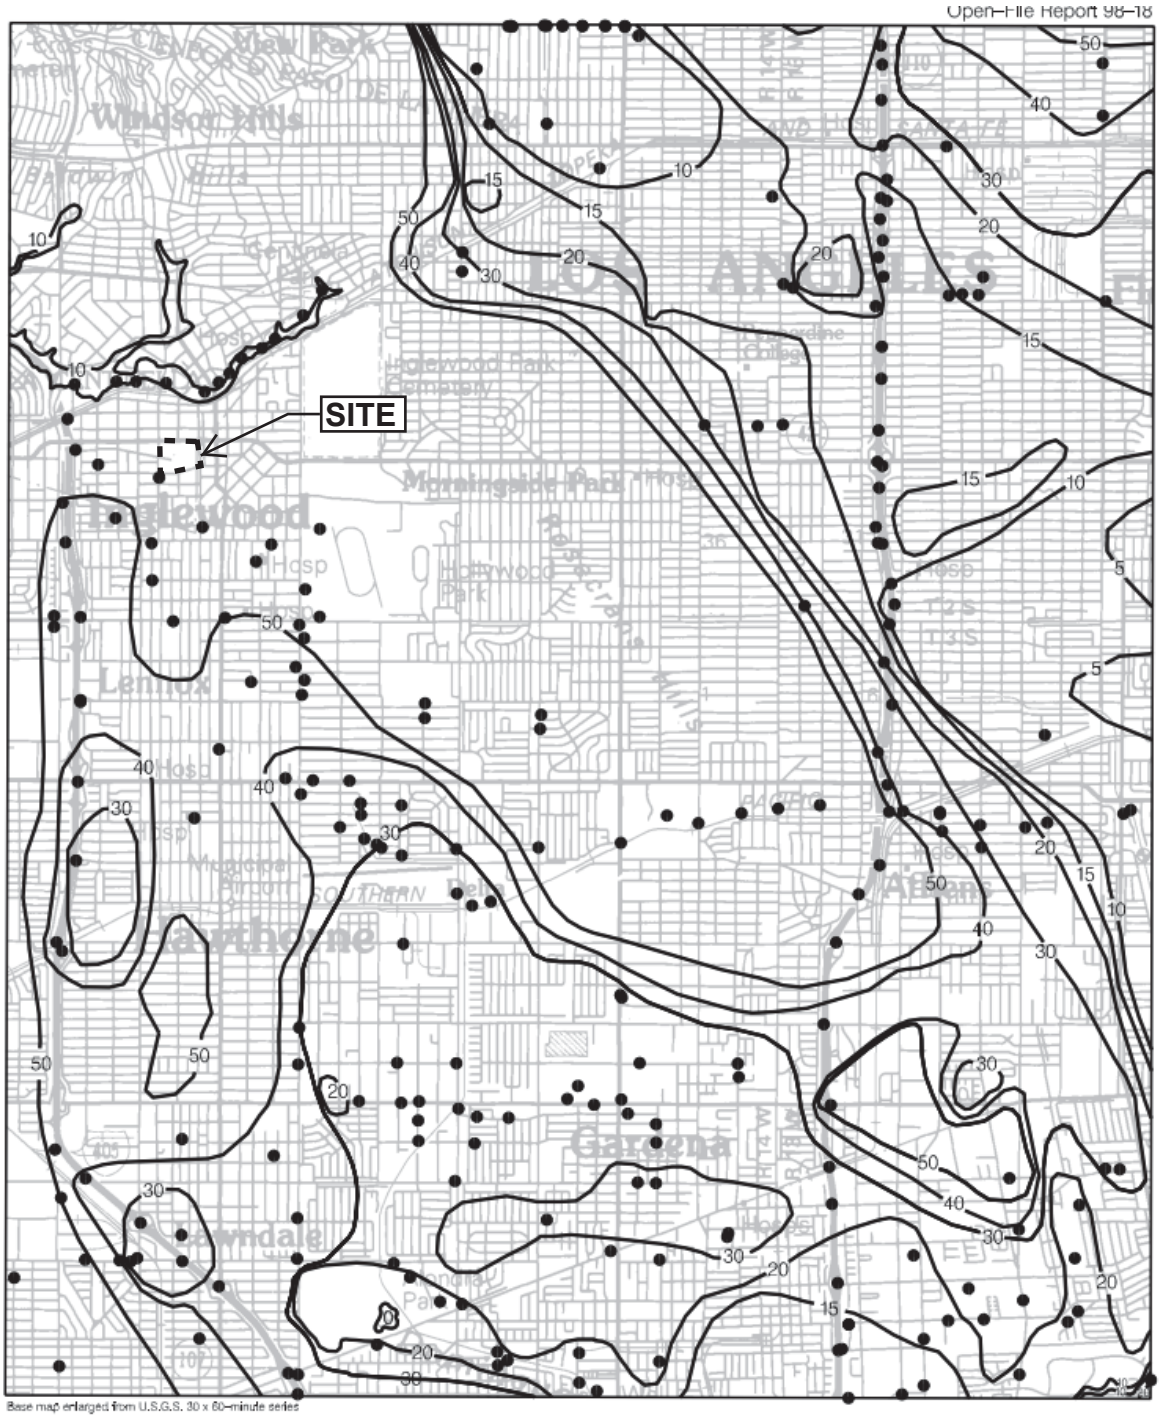


Plate 1.2 Historically Highest Ground Water Contours and Borehole Log Data Locations, Inglewood Quadrangle.

● Borehole Site

30 Depth to ground water in feet

ONE MILE
SCALE

DEPARTMENT OF CONSERVATION
Division of Mines and Geology

Reference Map is a Portion of :

SEISMIC HAZARD ZONE REPORT FOR THE INGLEWOOD 7.5-MINUTE QUADRANGLE, LOS ANGELES COUNTY, CALIFORNIA

1998

SEISMIC HAZARD ZONE REPORT 027

Geolabs - Westlake Village
GEOLOGY AND SOIL ENGINEERING

DATE 09/2024 BY SDF
SCALE NTS W.O. 9711

PLATE 6

APPENDIX A

Boring Logs and CPT Logs

August 5, 2024
W.O. 9711.002
Revised September 25, 2024

SUBSURFACE DATA **BORING LOG :** B-1

WO:	9711.002	**RIG TYPE:** H S A				**DATE:**	6/7/2024
CLIENT:	Inglewood High	**HAMMER TYPE:** Auto	**HAMMER DROP(IN.):** 30 inches			**GEOLOGIST:**	JN
PROJECT:	Site Improvements	**HAMMER WEIGHTS:** 140 lbs.				**ELEVATION:**	±118'
LOCATION:	Inglewood High					**DRILLING CO.:**	2R Drilling

	N	U	B	M	DD	DESCRIPTION	COMMENTS
0			X			**0' - 1' LANDSCAPE FILL (af):** Grass over brown silty fine to medium SAND (SM) with scattered gravel, moist.	Bulk 0-5'
			X				
			X			**1' - 27.5' LAKEWOOD FORMATION (Qlw):**	
			X				
			X				
5	4/8/7	C	X	11.4	124.0	@5' - Light grayish brown silty fine to medium SAND (SM), weathered, poorly graded, very moist, medium dense.	Hand augered to 5'
10	15/22/25	C		12.0	120.9	@10' - Light grayish brown tan weathered oxidated silty fine to medium SAND (SM), dense, very moist, mica-rich.	
12.5	6/7/8		S			@12.5' Orangish light brown silty fine SAND (SM) with clay, moist, poorly graded, medium dense.	
15	10/15/20	C		15.5	115.2	@15' - Light brown and tan silty fine SAND (SM), poorly graded, moist to very moist, dense, mica-rich, manganese throughout.	
17.5	6/9/9		S			@17' - Light yellow silty medium SAND (SM) over 4" fine-SAND with CLAY (SP-SC), very moist, slightly friable, poorly graded, medium dense.	
20						@20' - Sandy to clayey cuttings.	
22.5	5/18/25	C		15.5	115.1	@22.5' - Light yellowish-orangish brown silty SAND (SM) with clay to clayey SAND (SC), moist, dense, slightly plastic, poorly graded, weathered, manganese and orange oxidation common, infilled roothairs, some laminations.	
25							
27.5	20/28/43	C		5.7	107.0	@27.5' - Tan fine to medium SAND (SP), slightly moist, graded, dense.	
30							
35						TOTAL DEPTH 27.5' No Groundwater No Caving Backfill with cuttings	
40							
45							

ADDITIONAL COMMENTS:

C = Modified California Sample
S = Standard Penetration Test
N = Field Blowcount

U = Undisturbed Sample
B = Disturbed Sample
X = Disturbed Bulk Sample
M = Moisture %
DD = Dry Density (pcf)

WO: 9711.002	**RIG TYPE:** H S A		**DATE:** 6/10/2024
CLIENT: Inglewood High	**HAMMER TYPE:** Auto **HAMMER DROP(IN.):** 30 inches		**GEOLOGIST:** JN
PROJECT: Site Improvements	**HAMMER WEIGHTS:** 140 lbs.		**ELEVATION:** ±116'
LOCATION: Inglewood High			**DRILLING CO.:** 2R Drilling

	N	U	B	M	DD	DESCRIPTION	COMMENTS
0			X			**0' - 1' LANDSCAPE FILL (af):** ±5" Asphalt over ±3" base, over light brown silty fine to medium SAND (SM).	Bulk 0-5'
			X				
			X			**1' - 50' LAKEWOOD FORMATION (Qlw):**	
			X				
			X				
5	3/4/5	C	X	9.8	120.1	@5' - Light brown fine to medium SAND (SP), with silt and coarse scattered sand, poorly graded, loose, moist.	
10	4/4/4		S			@10' - Light yellowish tan fine to medium SAND (SP) with clay, over clayey SAND (SC), poorly graded, loose, moist.	
12.5	17/21/35	C		18.5	114.3	@12.5' - Light reddish brown silty fine SAND (SM), poorly graded, dense, moist, weathered, manganese throughout.	
15	6/7/10		S			@15' - Light reddish clayey fine SAND (SC), poorly graded, moist, slightly plastic.	
17.5	7/13/23	C		16.7	114.8	@17.5' - Light brown and light gray silty fine SAND(SM) with trace clay and clayey SAND (SC), poorly graded, dense, moist with mica and manganese, over fine SAND (SP).	
20	9/11/15		S			@20' - Light yellowish tan fine to medium SAND (SP), poorly graded, medium dense, moist, slightly friable.	
25	11/20/26	C		16.8	113.8	@25' - Weathered, light yellowish brown and orange fine to coarse sandy CLAY (SC), very stiff, slightly to non-plastic, manganese.	
30	13/18/20		S			@30' - Tan fine SAND (SP), slightly friable, poorly graded, moist, dense.	
35	15/35/50	C		15.9	115.3	@35' - Light gray and orange very silty fine SAND (SM), poorly graded, very dense, moist, orange oxidation staining, Mn with dendritic pattern between layers.	
40	4/5/10		S			@40' - Inter-layered horizontal light orange and light grayish tan layers of CLAY (CL) and silty very fine SAND (SM), poorly graded, stiff, moist, slightly plastic.	

ADDITIONAL COMMENTS:

C = Modified California Sample
S = Standard Penetration Test
N = Field Blowcount

U = Undisturbed Sample
B = Disturbed Sample
X = Disturbed Bulk Sample
M = Moisture %
DD = Dry Density (pcf)

SUBSURFACE DATA

BORING LOG : B-2

WO: 9711.002	**RIG TYPE:** H S A		**DATE:** 6/10/2024
CLIENT: Inglewood High	**HAMMER TYPE:** Auto **HAMMER DROP(IN.):** 30 inches		**GEOLOGIST:** JN
PROJECT: Site Improvements	**HAMMER WEIGHTS:** 140 lbs.		**ELEVATION:** ±116'
LOCATION: Inglewood High			**DRILLING CO.:** 2R Drilling

	N	U	B	M	DD	DESCRIPTION	COMMENTS
45	17/40/50-5	C		13.3	106.6	@45' - Light yellowish brown tan, silty fine SAND (SM) over fine SAND (SP) poorly graded, very dense, moist, some weathering oxidation staining.	
50	12/22/33		S			@50' - Light grayish light brown silty fine SAND (SM), poorly graded, dense, moist, some oxidation.	
55						TOTAL DEPTH 50' No Caving No Groundwater Backfilled with cuttings	
60							
65							
70							
75							
80							
85							

ADDITIONAL COMMENTS:

C = Modified California Sam U = Undisturbed Sample
S = Standard Penetration Te B = Disturbed Sample
N = Field Blowcount X = Disturbed Bulk Sample
M = Moisture %
DD = Dry Density (pcf)

WO: 9711.002	**RIG TYPE:** H S A		**DATE:** 6/7/2024
CLIENT: Inglewood High	**HAMMER TYPE:** Auto **HAMMER DROP(IN.):** 30 inches		**GEOLOGIST:** SDF/JN
PROJECT: Site Improvements	**HAMMER WEIGHTS:** 140 lbs.		**ELEVATION:** ±116'
LOCATION: Inglewood High			**DRILLING CO.:** 2R Drilling

	N	U	B	M	DD	DESCRIPTION	COMMENTS
0						**0' - 2' ARTIFICIAL FILL (af):**	
						@0.5" - Asphalt over dark brown silty fine SAND (SM), slightly moist, poorly graded.	
						2' - 25' LAKEWOOD FORMATION (Qlw):	
5	2/3/2		S			@5' - Medium brown silty SAND (SM), loose, poorly graded, slightly moist.	
7.5						@7.5' - Light brown silty SAND (SM) with coarse scattered sand, slightly moist.	
						@9.5' - Fine to medium SAND (SM).	
10	3/4/5		S				
12.5	3/5/9		S			@12.5' - Light brown silty fine to medium SAND (SM) with scattered coarse sand and fine gravel, loose, poorly graded.	
15	7/11/16		S			@15' - Orangish (4") medium SAND (SP) over light gray sandy SILT (ML) medium dense, moist.	
17.5	6/7/11		S			@17.5 - Medium brown silty SAND (SM) with trace clay, damp.	
20	8/11/13		S			@20' - Light brown silty SAND to SAND (SM/SP), medium dense, moist, poorly graded.	
22.5	7/8/11		S			@22.5' - Silty SAND with trace clay and abundant mica, moist, medium dense.	
						@23.5' - Brown clayey SAND (SC), moist, poorly graded, Mn dendritic pattern, and oxidation staining.	
25	7/10/12		S			@25' - Sandy SILT (ML), poorly graded, medium dense, moist, oxidation and Manganese dendritic pattern.	
27.5							
30							
35						TOTAL DEPTH 25' (deepened to 26' to provide bentonite cap at bottom) No Groundwater No Caving Construct Infiltration Well	
40							

ADDITIONAL COMMENTS:

C = Modified California Sample
S = Standard Penetration Test
N = Field Blowcount

U = Undisturbed Sample
B = Disturbed Sample
X = Disturbed Bulk Sample
M = Moisture %
DD = Dry Density (pcf)

SUBSURFACE DATA **BORING LOG :** PT-2

WO: 9711.002	**RIG TYPE:** H S A		**DATE:** 6/7/2024
CLIENT: Inglewood High	**HAMMER TYPE:** Auto **HAMMER DROP(IN.):** 30 inches		**GEOLOGIST:** SDF/JN
PROJECT: Site Improvements	**HAMMER WEIGHTS:** 140 lbs.		**ELEVATION:** ±115.8'
LOCATION: Inglewood High			**DRILLING CO.:** 2R Drilling

	N	U	B	M	DD	DESCRIPTION	COMMENTS
0						**0' - 25' LAKEWOOD FORMATION (Qlw):** Grass - Hand auger to 5'	
5	3/3/3		S			@5' - Light brown silty SAND (SM), poorly graded, loose, moist.	
10	5/6/7		S			@10' - Grayish brown, orange and tan silty SAND (SM) with fine to coarse sand, medium dense.	
12.5	8/14/16		S			@12.5' - Medium brown sandy SILT(ML), poorly graded, medium dense, moist.	
15	6/8/12		S			@15' - Same as @12.5', medium dense.	
17.5	8/11/11		S			@17.5' - Orangish brown fine to coarse SAND (SP), medium dense, moist.	
20	11/14/16		S			@20' - Same as @ 17.5'.	
22.5	6/5/6		S			@22.5' - Gray to grayish brown clayey fine SAND (SC) interlayered with fine sand, medium dense, moist.	
25	6/10/11		S			@25' - Light yellowish brown and orange sandy CLAY (CL) and clayey SAND (SC).	
30							
35						TOTAL DEPTH 25' (deepened to 26' to provide bentonite cap at bottom) No Groundwater No Caving Construct Infiltration Well	
40							

ADDITIONAL COMMENTS:

C = Modified California Sample
S = Standard Penetration Test
N = Field Blowcount

U = Undisturbed Sample
B = Disturbed Sample
X = Disturbed Bulk Sample
M = Moisture %
DD = Dry Density (pcf)

SUBSURFACE DATA **BORING LOG :** PT-3

WO: 9711.002	**RIG TYPE:** H S A		**DATE:** 6/7/2024
CLIENT: Inglewood High	**HAMMER TYPE:** Auto **HAMMER DROP(IN.):** 30 inches		**GEOLOGIST:** JN
PROJECT: Site Improvements	**HAMMER WEIGHTS:** 140 lbs.		**ELEVATION:** ±118.5'
LOCATION: Inglewood High			**DRILLING CO.:** 2R Drilling

	N	U	B	M	DD	DESCRIPTION	COMMENTS
0						**0' - 1' LANDSCAPE FILL (af):** Grass (lawn) over light grayish brown silty SAND (SM), dry.	
						1' - 25' LAKEWOOD FORMATION (Qlw):	
5	3/5/6		S			@5' - Light brown silty fine to medium SAND (SM), poorly graded, loose, very moist.	
10	7/10/12		S			@10' - Light brown fine to coarse SAND (SW-SP), moderately graded, medium dense, moist over bottom 3", silty fine SAND.	
12.5	4/7/9		S			@12.5' - Light brown silty fine to medium SAND (SM) with clay, pooly graded, loose, moist.	
15	4/6/9		S			@15' - Same as @12.5', very moist, loose.	
17.5	7/7/6		S			@17.5' - Silty fine SAND (SM), poorly graded, loose, very moist, mica rich, light yellowish brown, bottom 4" very silty fine SAND (SM) with clay.	
20	6/8/10		S			@20' - Light brown clay fine SAND (SC) medium dense, poorly graded, slightly plastic, very moist, Mn stain/fine rootlets/burrows.	
22.5	5/6/10		S			@22.5' - Light yellowish light brown, silty fine SAND (SM), poorly graded loose, moist, non plastic, some Mn flakes/staining, some weathered surfaces.	
25	4/7/8		S			@25' - Light yellowish to pale yellow silty fine SAND (SM), poorly graded, loose, moist, Mn infilled burrows or roothair casts/dendrite-like.	
30							
35						TOTAL DEPTH 25' (deepened to 26' to provide bentonite cap at bottom) No Groundwater No Caving Construct Infiltration Well	
40							

ADDITIONAL COMMENTS:

C = Modified California Sample
S = Standard Penetration Test
N = Field Blowcount

U = Undisturbed Sample
B = Disturbed Sample
X = Disturbed Bulk Sample
M = Moisture %
DD = Dry Density (pcf)

WO: 9711.002	**RIG TYPE:** H S A		**DATE:** 6/10/2024
CLIENT: Inglewood High	**HAMMER TYPE:** Auto **HAMMER DROP(IN.):** 30 inches		**GEOLOGIST:** JN
PROJECT: Site Improvements	**HAMMER WEIGHTS:** 140 lbs.		**ELEVATION:** ±119'
LOCATION: Inglewood High			**DRILLING CO.:** 2R Drilling

	N	U	B	M	DD	DESCRIPTION	COMMENTS
0						**0' - 1' LANDSCAPE FILL (af)**: Grass over light brown silty fine to medium SAND (SM), moist to very moist.	HA to 5'
						1' - 5' LAKEWOOD FORMATION (Qlw):	
			X			@4' - Light reddish brown silty fine to medium SAND (SM), very moist, poorly graded.	Med. Bulk 4-5'
5			X				
10							
12.5							
15						TOTAL DEPTH 5' (deepened to 6' to provide bentonite cap at bottom) No Caving No Groundwater Construct Infiltration Well	
17.5							
20							
22.5							
25							
27.5							
30							
35							
40							

ADDITIONAL COMMENTS:

C = Modified California Sample
S = Standard Penetration Test
N = Field Blowcount

U = Undisturbed Sample
B = Disturbed Sample
X = Disturbed Bulk Sample
M = Moisture %
DD = Dry Density (pcf)

WO: 9711.002	**RIG TYPE:** H S A		**DATE:** 6/10/2024
CLIENT: Inglewood High	**HAMMER TYPE:** Auto **HAMMER DROP(IN.):** 30 inches		**GEOLOGIST:** JN
PROJECT: Site Improvements	**HAMMER WEIGHTS:** 140 lbs.		**ELEVATION:** ±118.6'
LOCATION: Inglewood High			**DRILLING CO.:** 2R Drilling

	N	U	B	M	DD	DESCRIPTION	COMMENTS
0						**0' - 1' LANDSCAPE FILL (af):** Grass over silty fine to medium SAND (SM), moist to very moist.	HA to 5'
						1' - 5' LAKEWOOD FORMATION (Qlw):	
			X			@4' - Light reddish brown silty fine to medium SAND (SM), moist, poorly graded.	Med. Bulk 4-5'
5			X				
10							
12.5							
15						TOTAL DEPTH 5' (deepened to 6' to provide bentonite cap at bottom) No Caving No Groundwater Construct Infiltration Well	
17.5							
20							
22.5							
25							
27.5							
30							
35							
40							

ADDITIONAL COMMENTS:

C = Modified California Sample
S = Standard Penetration Test
N = Field Blowcount

U = Undisturbed Sample
B = Disturbed Sample
X = Disturbed Bulk Sample
M = Moisture %
DD = Dry Density (pcf)

WO: 9711.002	**RIG TYPE:** H S A		**DATE:** 6/10/2024
CLIENT: Inglewood High	**HAMMER TYPE:** Auto **HAMMER DROP(IN.):** 30 inches		**GEOLOGIST:** JN
PROJECT: Site Improvements	**HAMMER WEIGHTS:** 140 lbs.		**ELEVATION:** ±118.4'
LOCATION: Inglewood High			**DRILLING CO.:** 2R Drilling

	N	U	B	M	DD	DESCRIPTION	COMMENTS
0						**0' - 1' LANDSCAPE FILL (af):** Grass over light brown silty fine to medium SAND (SM), moist.	HA to 5'
						1' - 5' LAKEWOOD FORMATION (Qlw):	
			X			@4' - Light reddish brown silty fine to medium SAND (SM), very moist.	Med. Bulk 4-5'
5			X				
10							
12.5							
15						TOTAL DEPTH 5' (deepened to 6' to provide bentonite cap at bottom)	
						No Caving	
17.5						No Groundwater	
						Construct Infiltration Well	
20							
22.5							
25							
27.5							
30							
35							
40							

ADDITIONAL COMMENTS:

C = Modified California Sample
S = Standard Penetration Test
N = Field Blowcount

U = Undisturbed Sample
B = Disturbed Sample
X = Disturbed Bulk Sample
M = Moisture %
DD = Dry Density (pcf)

WO: 9711.002	**RIG TYPE:** H S A		**DATE:** 9/12/2024
CLIENT: Inglewood High	**HAMMER TYPE:** Auto **HAMMER DROP(IN.):** 30 inches		**GEOLOGIST:** SDF
PROJECT: Infiltration	**HAMMER WEIGHTS:** 140 lbs.		**ELEVATION:** ±114'
LOCATION: Inglewood High			**DRILLING CO.:** 2R Drilling

	N	U	B	M	DD	DESCRIPTION	COMMENTS
0						4" asphalt/10" base @0-31' - Alluvium (Qal) @0-5' - Silty SAND (SM), dark brown, fine grained, minor gravel, damp.	
5						@5' - Silty SAND (SM), dark brown, fine grained, minor gravel, damp, lightens to medium brown from 5'-10'.	
10	6/6/9		S			@10' - Silty SAND (SM), light orangish brown, well graded, fine to medium grained, moist, loose.	
12.5	7/8/12		S			@12.5' - silty SAND (SM), medium gray to orangish brown, well graded, fine to medium grained, moist, medium dense.	
15	4/10/22		S			@15' - Silty to clayey SAND (SM-SC), medium brown, fine grained, with 3" thick clay to sandy clay layer, moist, dense.	
17.5	5/6/8		S			@17.5' - Interlayered clayey SAND (SC), sandy CLAY (CL), and silty SAND (SM), medium brown, small black and red oxide stains, medium dense (stiff).	
20	6/8/12		S			@20' - Same as above.	
22.5	10/16/16		S			@22.5' - SAND (SW), medium brown, well graded, fine to medium grained, damp, dense.	
25	6/4/9		S			@25' -Silty SAND (SM), light gray to light brown, moist, loose, fine to medium grained.	
27.5	5/7/11		S			@27.5' - Clayey SAND (SC), medium brown, fine to medium grained, with black and red oxides, damp, medium dense.	
30	8/11/21		S			@30' - Silty SAND (SM), medium brown, fine grained with black and red oxides, very stiff, lower 4" of sample is SAND (SP), orangish brown, medium grained, poorly graded, dense.	
35						TOTAL DEPTH 31' Developed as infiltration boring. 12" bentonite plug at bottom.	
40							

ADDITIONAL COMMENTS:


C = Modified California Sample
S = Standard Penetration Test
N = Field Blowcount

U = Undisturbed Sample
B = Disturbed Sample
X = Disturbed Bulk Sample
M = Moisture %
DD = Dry Density (pcf)

Kehoe Testing and Engineering
714-901-7270
steve@kehoetesting.com
www.kehoetesting.com

Project: **Geolabs - Westlake Village / Inglewood High School**
Location: **231 S. Grevillea Ave, Inglewood, CA**


CPT-1
Total depth: 97.25 ft, Date: 6/7/2024

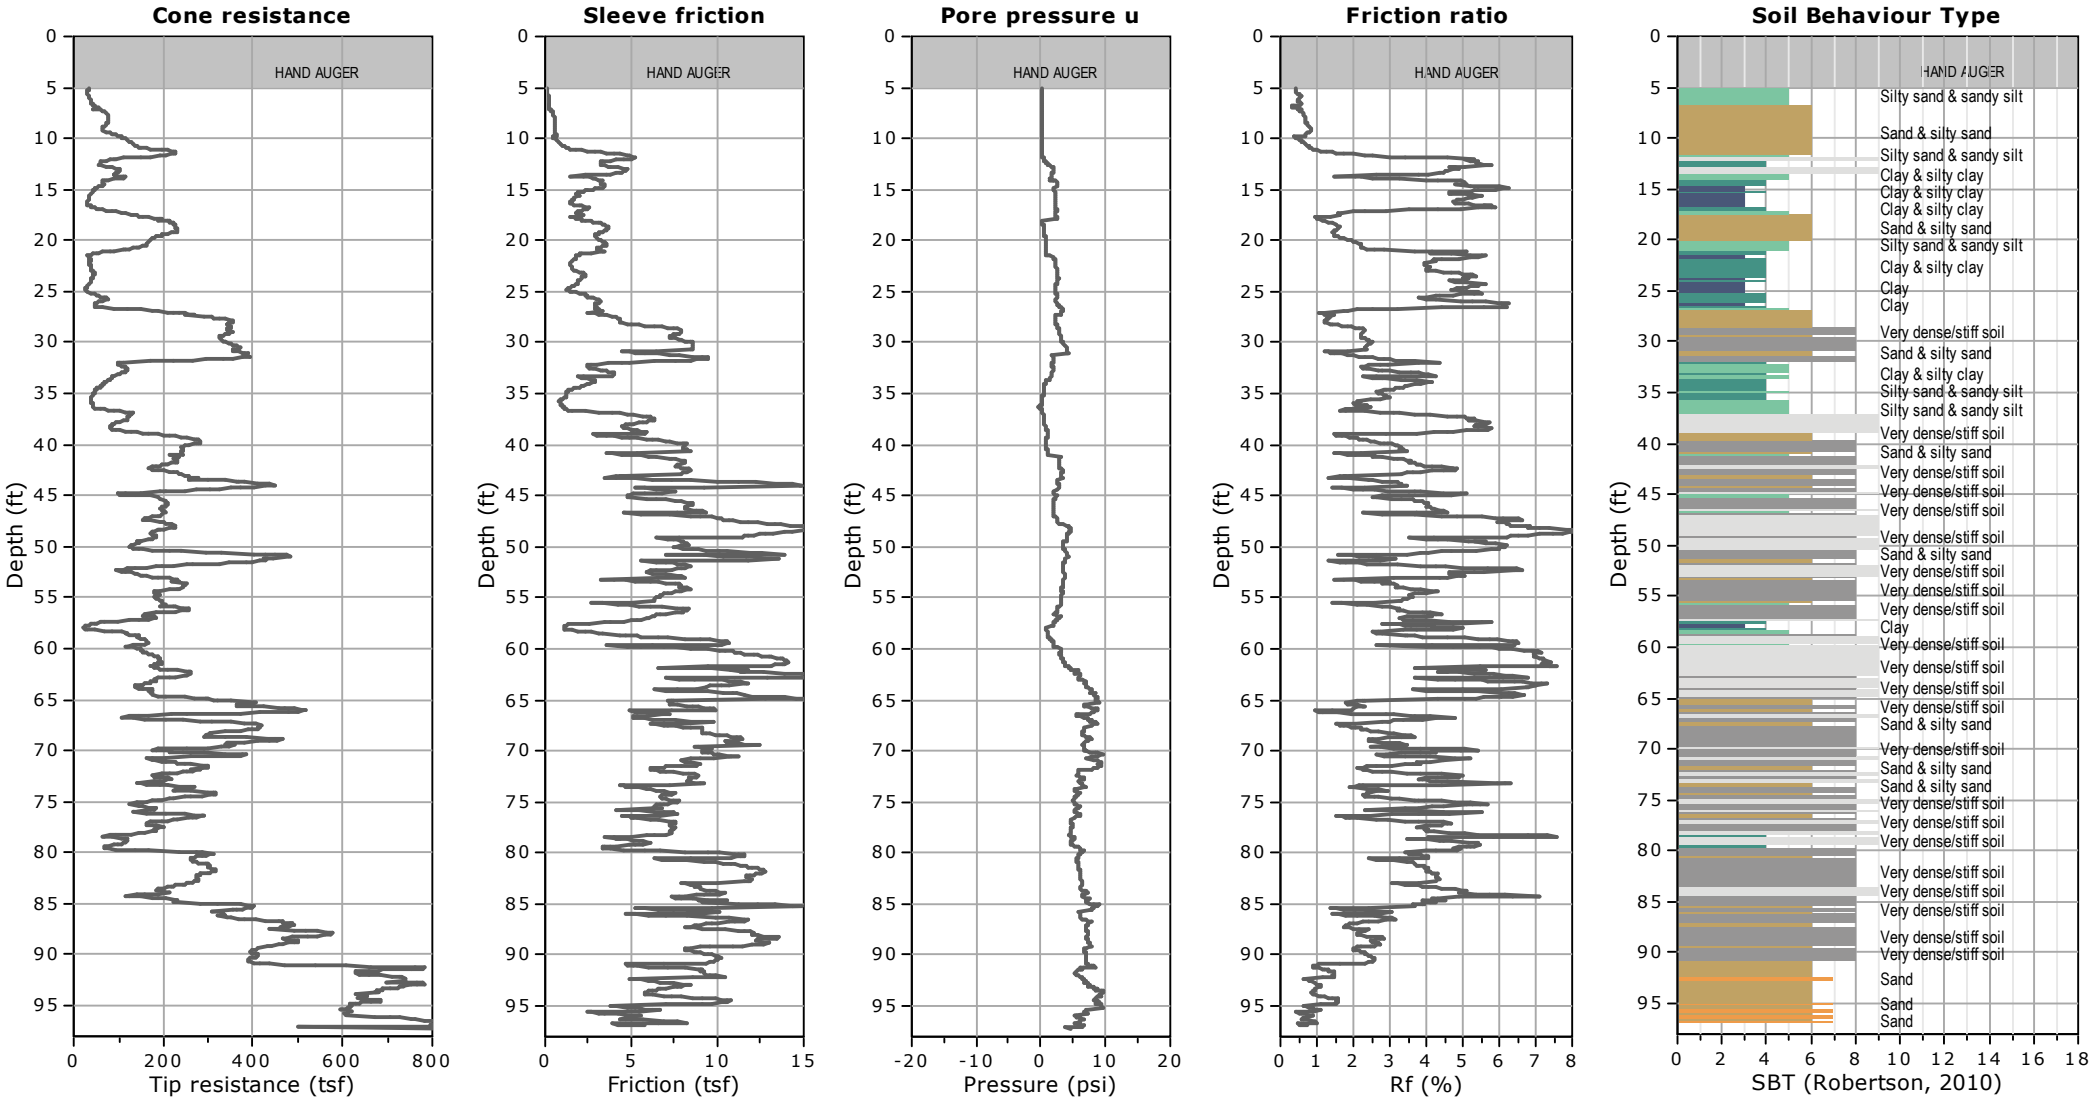

Kehoe Testing and Engineering
714-901-7270
steve@kehoetesting.com
www.kehoetesting.com

Project: **Geolabs - Westlake Village / Inglewood High School**
Location: **231 S. Grevillea Ave, Inglewood, CA**


CPT-2
Total depth: 50.21 ft, Date: 6/7/2024

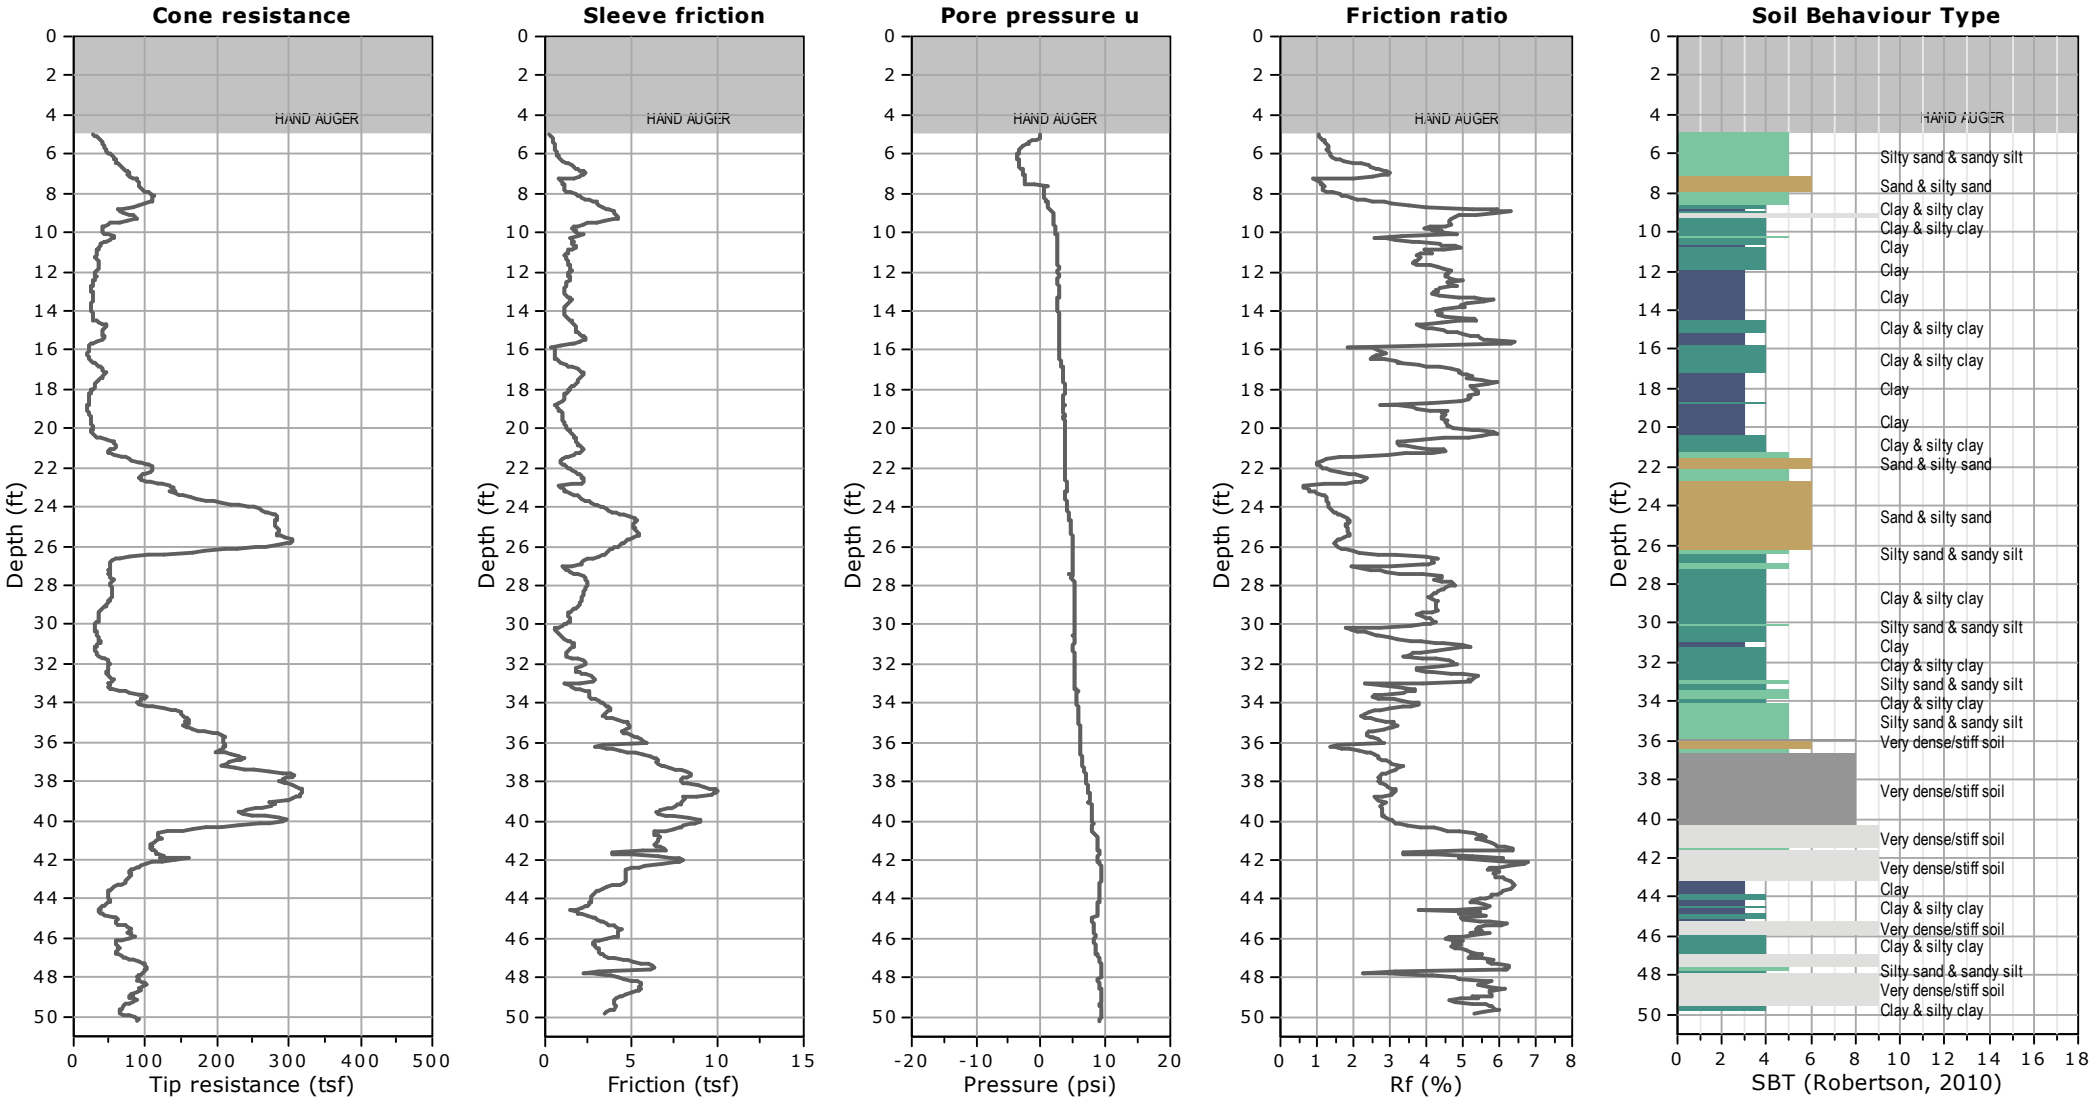

Kehoe Testing and Engineering
714-901-7270
steve@kehoetesting.com
www.kehoetesting.com

Project: **Geolabs - Westlake Village / Inglewood High School**
Location: **231 S. Grevillea Ave, Inglewood, CA**


CPT-3
Total depth: 50.48 ft, Date: 6/7/2024

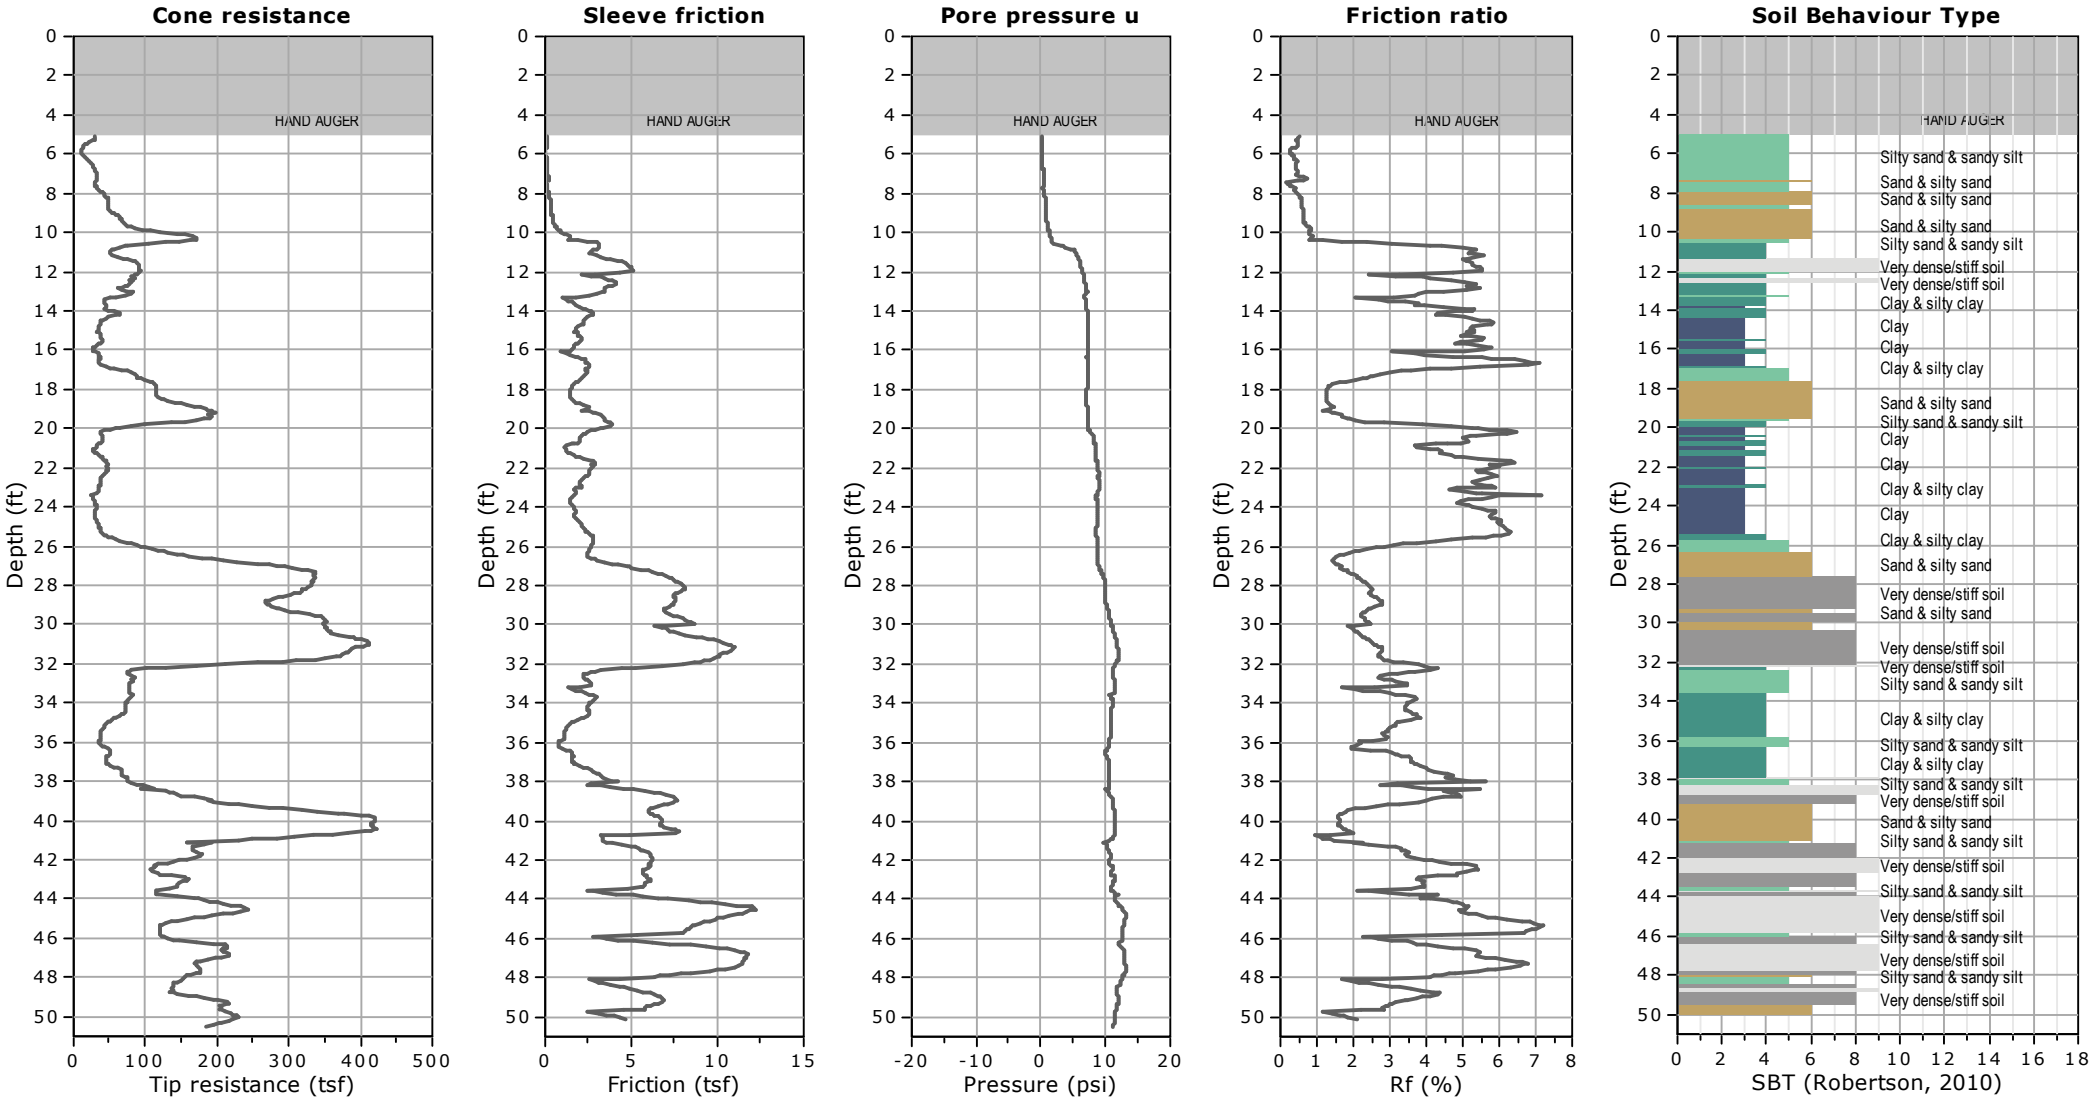

Kehoe Testing and Engineering
714-901-7270
steve@kehoetesting.com
www.kehoetesting.com

Project: **Geolabs - Westlake Village / Inglewood High School**
Location: **231 S. Grevillea Ave, Inglewood, CA**

CPT-4
Total depth: 96.27 ft, Date: 6/11/2024

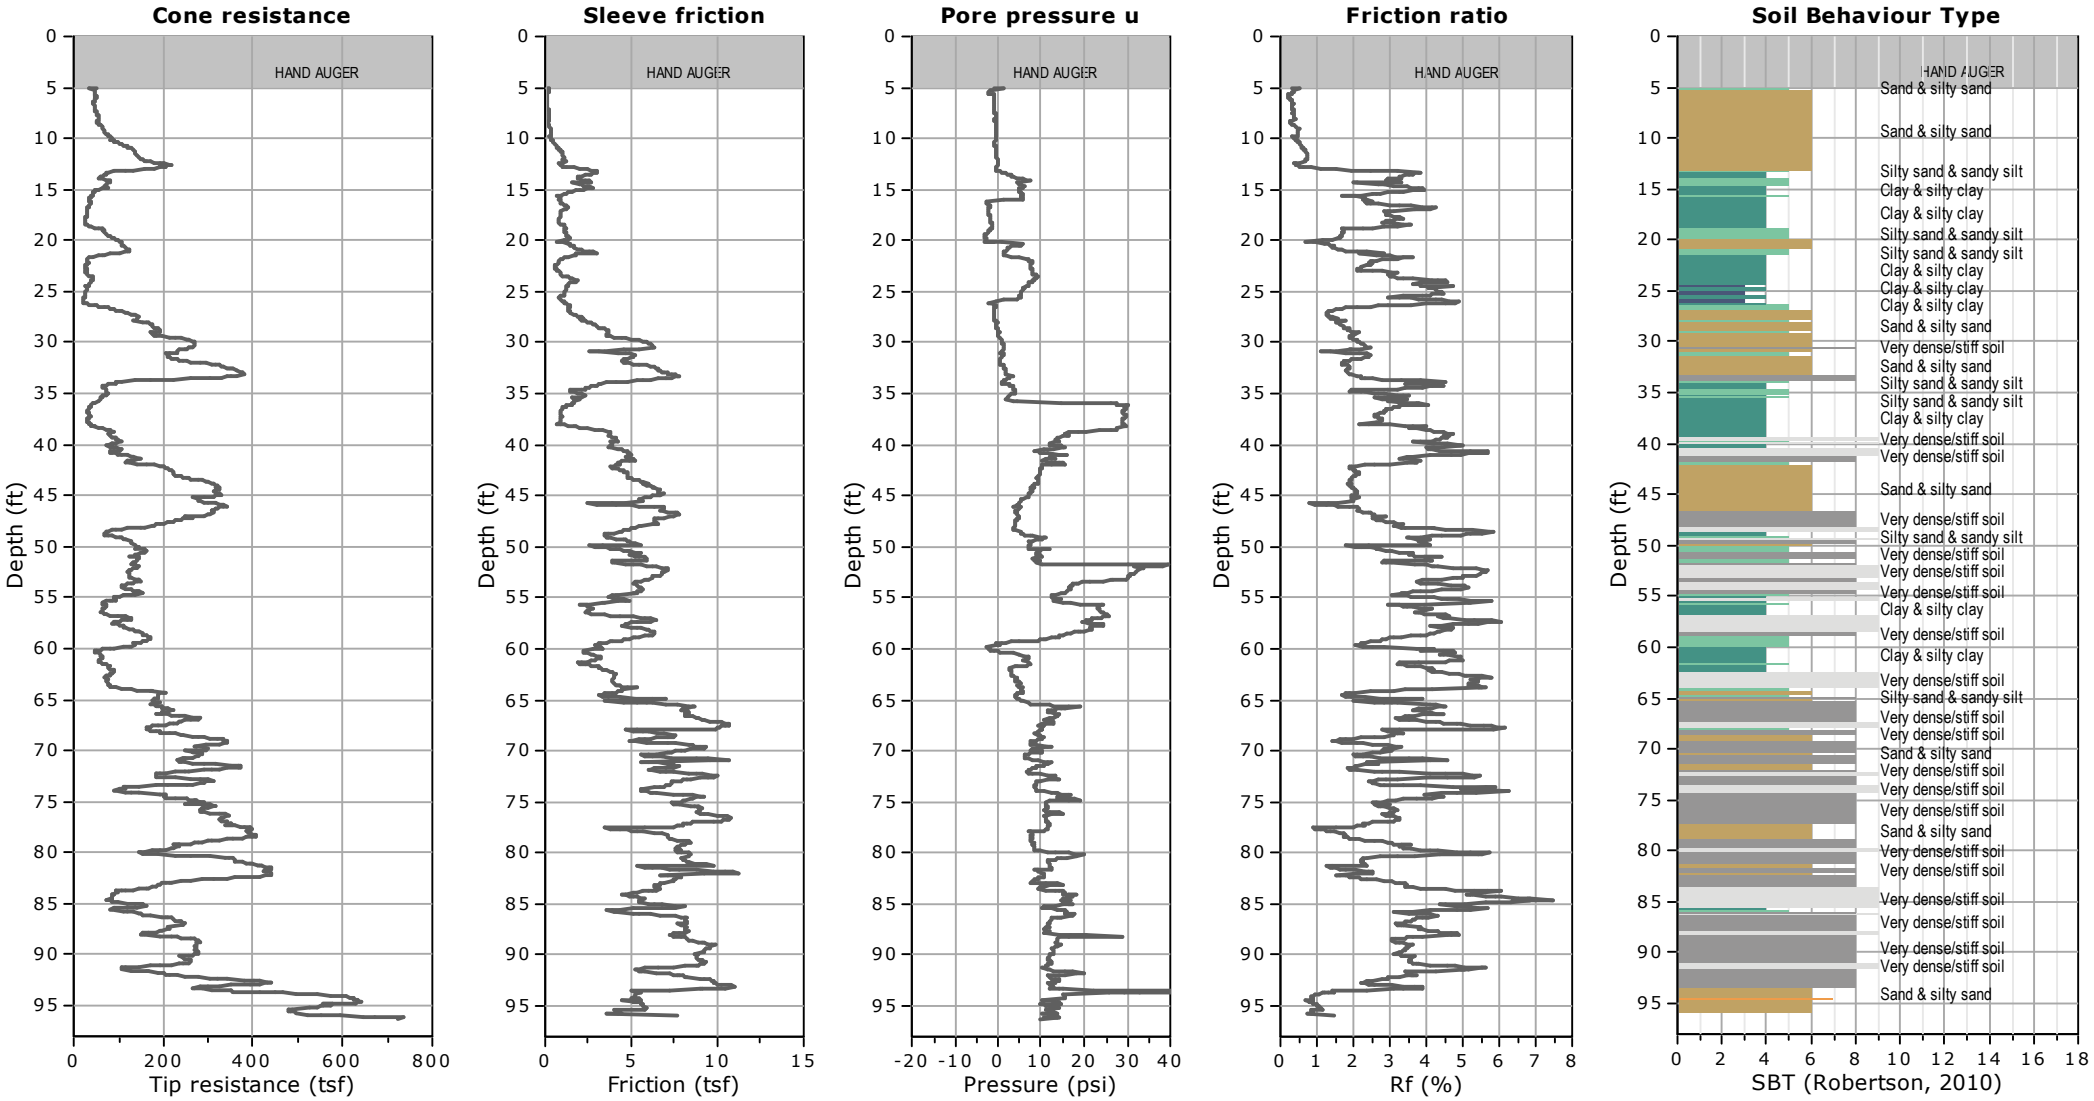

Geolabs - Westlake Village
Inglewood High School
Inglewood, CA

CPT Shear Wave Measurements

Location	Tip Depth (ft)	Geophone Depth (ft)	Travel Distance (ft)	S-Wave Arrival (msec)	S-Wave Velocity from Surface (ft/sec)	Interval S-Wave Velocity (ft/sec)
CPT-4	5.05	4.05	4.52	5.10	886	
	10.07	9.07	9.29	12.08	769	684
	15.06	14.06	14.20	16.58	857	1092
	20.01	19.01	19.11	20.62	927	1216
	25.13	24.13	24.21	24.72	979	1243
	30.09	29.09	29.16	28.34	1029	1366
	35.07	34.07	34.13	32.00	1067	1358
	40.09	39.09	39.14	36.00	1087	1253
	45.11	44.11	44.16	39.82	1109	1313
	50.07	49.07	49.11	42.60	1153	1783
	55.12	54.12	54.16	45.92	1179	1520
	60.04	59.04	59.07	49.12	1203	1537
	65.03	64.03	64.06	52.56	1219	1450
	70.05	69.05	69.08	55.22	1251	1886
	75.13	74.13	74.16	57.90	1281	1895
	80.12	79.12	79.15	61.22	1293	1502
	85.10	84.10	84.12	64.02	1314	1778
	90.06	89.06	89.08	67.66	1317	1362
	95.08	94.08	94.10	70.44	1336	1805
	96.26	95.26	95.28	71.20	1338	1552

Shear Wave Source Offset - 2 ft

S-Wave Velocity from Surface = Travel Distance/S-Wave Arrival
Interval S-Wave Velocity = (Travel Dist2-Travel Dist1)/(Time2-Time1)

BORING LOG NUMBER 1

Drilling Date: 08/28/01 **Approximate Elevation: 115'**

Project: File No. 17959-S **Inglewood Unified School District**

ple Depth Ft	Blows per ft	Moisture content %	Dry Unit Weight p.c.f.	Depth in feet	USCS Class.	Description Surface Conditions: 3-inch Asphalt, No Base
				0 --		FILL: Silty Sand, mottled medium brown and orange brown, slightly moist to moist, dense, fine grained, very silty
				1 --		
2	4	9.6	114.4	2 --	SM	Silty Sand, medium brown, moist, medium dense, fine grained with trace medium grained
				3 --		
4	12	9.5	121.3	4 --		medium to reddish brown, fine to medium grained
				5 --		
				6 --		
7	35	8.6	125.0	7 --		light brown to brown, dense, less silty
				8 --		
				9 --		
10	40	9.0	110.1	10 --		light brown, dense to very dense, less silty
				11 --		
				12 --		
				13 --		
				14 --		
15	22 50/6"	16.0	118.4	15 --	ML	Sandy Silt, medium brown orange brown and grayish brown, slightly moist to moist, stiff, crudely layered, clay binder
				16 --		
				17 --		
				18 --		
				19 --		
20	70	17.3	115.6	20 --	SC/CL	brown, moist, firm
				21 --		Clayey Sand to Sandy Clay, brown with orange staining, moist, dense to firm, fine grained
				22 --		
				23 --		
				24 --		
25	25 50/6"	13.7	120.0	25 --	SM	Silty Sand, light brown and gray with orange staining, very dense, fine grained, very silty
				26 --		
				27 --		
				28 --		Sand, light brown, slightly moist, dense, fine grained
				29 --	SP	
					ML	Sandy Silt, light brown, moist, stiff
30	74	22.0	96.6	30 --		Total depth: 30 feet; No Water; Fill to 2 feet

BORING LOG NUMBER 2

Drilling Date: 08/28/01 **Approximate Elevation: 115'**

Project: File No. 17959-S **Inglewood Unified School District**

Sample Depth Ft	Blows per ft	Moisture content %	Dry Unit Weight p.c.f.	Depth in feet	USCS Class.	Description Surface Conditions: 3-inch Asphalt - Poor Condition over 3-inch Base
				0		FILL: Silty Sand, mottled medium brown and orange brown, slightly moist to moist, dense, fine grained
1	46	7.4	121.0	1		some gravel, fine to coarse grained
				2		
3	24	8.7	121.9	3		Silty Sand, medium brown, moist, dense, fine grained, very silty
				4		
5	26	9.1	123.1	5		some debris, mottled medium brown and brown, fine to medium grained
				6		
7	57	6.4	119.7	7	SM	Silty Sand, light brown, moist, dense to very dense, fine to coarse grained
				8		
				9		
10	85	14.5	116.6	10		less Silty, very dense, some orange staining
				11		
				12		
				13		
				14		
15	45 50/5"	9.7	112.6	15	ML	Sandy Silt, orange brown and gray, moist, stiff
				16		medium brown with orange staining
				17		
				18		
				19		
20	25 50/6"	17.4	114.4	20	SM	Silty Sand, brown, moist, very dense, fine grained
				21		
				22		
				23		
				24	CL	Sandy Clay, brown, moist, stiff
25	38 50/6"	8.7	119.2	25		Total depth: 25 feet No Water Fill to 7 feet
				26		
				27		
				28		
				29		
				30		

BORING LOG NUMBER 3

Drilling Date: 08/28/01 **Approximate Elevation: 114'**

Project: File No. 17959-S **Inglewood Unified School District**

ıple Depth Ft	Blows per ft	Moisture content %	Dry Unit Weight p.c.f.	Depth in feet	USCS Class.	Description Surface Conditions: 3-inch Asphalt - Poor Condition, No Base
				0 --		FILL: Silty Sand to Sandy Silt, brown, moist, dense, fine to medium grained
				1 --		
2	18	8.7	119.2	2 --	SM	Silty Sand to Sandy silt, medium brown, moist, very dense, fine to medium grained
				3 --		brick fragments
4	11	9.8	119.8	4 --		Silty Sand, medium brown, moist, dense, fine to medium grained
				5 --		medium to reddish brown
				6 --		
7	29	8.4	122.6	7 --		brown to medium brown, some coarse grained, more moist
				8 --		
				9 --		
10	35	6.8	112.3	10 --	SM/SW	Silty Sand to Sand, light brown, moist, dense, fine to coarse grained
				11 --		
12	65	8.7	114.1	12 --		some gravel
				13 --		
				14 --		
15	30 50/5"	19.4	112.7	15 --	ML	Sandy Silt, gray and orange brown, moist, firm
				16 --		medium brown, very sandy
				17 --		
				18 --		
				19 --		Clayey Silt, brown to medium brown, moist to very moist, firm
20	43 50/5"	18.8	114.2	20 --	SM	Silty Sand, brown to medium brown, very moist, dense, fine grained
				21 --		Total depth: 20 feet No Water Fill to 2 feet
				22 --		
				23 --		
				24 --		
				25 --		
				26 --		
				27 --		
				28 --		
				29 --		
				30 --		

BORING LOG NUMBER 4

Drilling Date: 08/28/01 **Approximate Elevation: 113'**

Project: File No. 17959-S **Inglewood Unified School District**

Sample Depth Ft	Blows per ft	Moisture content %	Dry Unit Weight p.c.f.	Depth in feet	USCS Class.	Description Surface Conditions: 1-inch Asphalt - Poor Condition, 4-inch Concrete, No Base
				0		FILL: Silty Sand to Sandy Silt, slight Clay binder, medium brown, moist, medium dense to dense, fine grained with some medium grained
1	13	9.0	119.8	1	SM	Silty Sand, medium brown, moist, dense, fine grained
				2		
3	6	10.3	119.3	3		very Silty, medium dense to dense
				4		
5	12	9.7	120.7	5		brown to medium brown, more moist
				6		
7	43	9.7	124.7	7		slightly more Silty, brown, dense, fine to medium grained
				8		
				9		
10	50	13.5	119.0	10		Clay binder, fine grained
				11		less Clay and Silt, fine grained with trace medium and coarse grained
				12		
				13		
				14		
15	86	14.3	120.2	15	SM/ML	Silty Sand to Sandy Silt, brown, very moist, dense to stiff, fine grained
				16		
17	58	16.0	117.4	17	SC	Clayey Sand, medium brown with orange and red staining, moist, dense, fine grained
				18		
				19		
20	25 50/5"	14.8	119.5	20	SM	light brown to brown Silty Sand, light brown to brown, moist, very dense, fine to medium grained
				21		
				22		
				23		
				24		
25	85	17.1	117.0	25	ML CL	Clayey Silt, brown, moist, firm Sandy Clay, brown, moist, stiff
				26		
				27		
				28		
				29	ML	Sandy Silt, light brown to brown, very moist, stiff
30	50 50/5"	20.2	117.5	30		Total depth: 30 feet; No Water; Fill to 1 foot

BORING LOG NUMBER 5

Drilling Date: 08/28/01 **Approximate Elevation: 113.5'**

Project: File No. 17959-S **Inglewood Unified School District**

Sample Depth Ft	Blows per ft	Moisture content %	Dry Unit Weight p.c.f.	Depth in feet	USCS Class.	Description Surface Conditions: 3-inch Asphalt - Poor Condition, No Base
				0		FILL: Sandy Silt, medium brown, slightly moist, stiff, some gravel sized concrete fragments
				1		Silty Sand, medium brown, moist, dense, fine to medium grained
2	10	9.3	118.8	2	SM	Silty Sand, medium brown, moist, dense, fine grained, some medium grained, very Silty
				3		
4	19	9.5	120.4	4		slightly more moist
				5		
				6		
7	46 50/5"	10.5	125.9	7		light brown to brown, very moist, very dense, fine to medium grained
				8		
				9		
10	22 50/6"	5.5	116.4	10	SM/SW	Silty Sand to Sand, light brown to brown, moist, very dense, fine to coarse grained
				11		
				12		
				13		
				14	SM	Silty Sand, brown, moist, very dense, fine grained
15	65	13.3	120.4	15	SC	Clayey Sand, medium brown with orange staining, moist, very dense, fine grained
				16		
				17		
				18		
				19	SP	Sand, light brown, very moist, very dense, fine grained
20	41 50/6"	7.6	108.0	20		Total depth: 20 feet No Water Fill to 2 feet
				21		
				22		
				23		
				24		
				25		
				26		
				27		
				28		
				29		
				30		

BORING LOG NUMBER 6

Drilling Date: 08/28/01 **Approximate Elevation: 112'**

Project: File No. 17959-S **Inglewood Unified School District**

ple Depth Ft	Blows per ft	Moisture content %	Dry Unit Weight p.c.f.	Depth in feet	USCS Class.	Description Surface Conditions: Lawn
				0		FILL: Clayey Sand, medium brown, moist, dense, fine grained, brick fragments
1	13 50/4"	10.4	118.9	1		Silty Sand, medium brown, moist, dense, fine grained, asphalt fragment
				2		4-inch Asphalt layer
				3		
4	25	9.7	119.4	4	SM	Silty Sand, medium brown, slightly moist to moist, dense, fine to medium grained
5	26	9.1	129.1	5		
				6		brown to medium brown
7	30	6.3	111.9	7	SM/SW	Silty Sand to Sand, light brown, moist, dense to very dense, fine to coarse grained
				8		
				9		
10	72	9.4	108.6	10	SW	Sand, light brown, moist, very dense, fine to coarse grained
				11		
12	27 50/6"	10.5	117.1	12	SM	Silty Sand, brown, very moist to wet, very dense, fine grained
				13		
				14		
15	92	11.8	124.7	15	SM/SC	Silty Sand to Clayey Sand, brown, moist, very dense, fine to coarse grained
				16		
				17		
				18		
				19	SM	Silty Sand, brown to light brown, very moist, very dense, fine grained
20	25 50/6"	8.6	111.4	20		Total depth: 20 feet No Water Fill to 4 feet
				21		
				22		
				23		
				24		
				25		
				26		
				27		
				28		
				29		
				30		

BORING LOG NUMBER 7

Drilling Date: 08/28/01 **Approximate Elevation: 113'**

Project: File No. 17959-S **Inglewood Unified School District**

Sample Depth Ft	Blows per ft	Moisture content %	Dry Unit Weight p.c.f.	Depth in feet	USCS Class.	Description Surface Conditions: Lawn - Dry Grass
				0		FILL: Sandy Silt, medium brown, slightly moist, stiff
				1		
2	53 50/5"	3.0	112.0	2		brown, very stiff
				3		
4	50/5" 50/2"	4.2	117.9	4		
				5		
				6		
7	32 50/6"	7.1	121.8	7		
				8	SM	Silty Sand, grayish brown, moist, very dense, fine to coarse grained
				9		gray with orange staining, fine grained
10	55	10.4	111.7	10	SW	Sand, light brown, moist, very dense, fine to coarse grained
				11		
				12		
				13		
				14		
15	65	14.6	120.9	15	SC	Clayey Sand, medium brown with orange and red staining, moist, very dense, fine grained
				16		
17	75	15.3	118.2	17	ML	Sandy Silt, medium brown with orange staining, very moist, stiff
				18	SM	Silty Sand, brown, very moist, very dense, fine grained
				19		
20	25 50/6"	5.3	101.8	20	SP	Sand, light brown, moist, very dense, fine grained
				21		
				22		
				23		
				24		
25	66	17.5	116.8	25	SC	Clayey Sand, brown and orange brown, very moist, dense, fine grained
				26		
				27		
				28		
				29	ML	Sandy Silt with Clay binder, gray and orange brown, moist to very moist, firm to stiff
30	46 50/5"	17.5	115.4	30		Total depth: 30 feet; No Water; Fill to 7½ feet

BORING LOG NUMBER 8

Drilling Date: 08/28/01 **Approximate Elevation: 113'**

Project: File No. 17959-S **Inglewood Unified School District**

Sample Depth Ft	Blows per ft	Moisture content %	Dry Unit Weight p.c.f.	Depth in feet	USCS Class.	Description Surface Conditions: 2-inch Asphalt - Fair Condition, No Base
				0		FILL: Sandy Silt, medium brown, slightly moist, dense, fine to coarse grained, some gravel
1	16	8.5	116.1	1	SM	Silty Sand, medium brown, slightly moist, fine grained, trace medium grained, medium dense
				2		
3	7	8.1	109.1	3		
				4		
5	18	9.0	119.3	5		more moist, reddish to medium brown, dense
				6		
7	30	8.0	120.4	7		
				8		
				9		brown
10	28	7.7	111.0	10	SM/SW	Silty Sand to Sand, light brown, moist, dense, fine to medium grained
				11		
				12		
				13		
				14		
15	67	16.0	117.6	15	ML	Sandy Silt with Clay binder, brown to medium brown with orange staining, moist, stiff
				16		
				17		
				18		
				19		brown, gray and orange brown, very moist, firm
20	51	19.1	111.8	20		medium brown with orange staining, firm to stiff
				21		Total depth: 20 feet No Water Fill to 6 inches
				22		
				23		
				24		
				25		
				26		
				27		
				28		
				29		
				30		

BORING LOG NUMBER 9 (continued)

Project: File No. 17959-S Inglewood Unified School District

...ple Depth Ft	Blows per ft	Moisture content %	Dry Unit Weight p.c.f.	Depth in feet	USCS Class.	Description
				31 --		
				32 --		
32.5	57	21.3	96.9	33 --	ML/CL	Clayey Silt to Silty Clay, olive brown to yellow, moist, medium stiff to stiff
				34 --		
35	50/6"	3.1	SPT	35 --		
				36 --		
37.5	24 50/6"	4.6	105.1	37 --		
				38 --		fine Sand, yellow to light gray
				39 --		
40	49	4.4	SPT	40 --	SP/CL	Sand over Silty Clay, yellow brown to olive green, moist, dense to stiff
				41 --		
				42 --		
42.5	20 50/6"	20.8	101.6	43 --	SM/SP	Silty Sand to Sand, medium to yellow brown, moist, very dense, fine grained, some pebbles
				44 --		
45	49	19.7	SPT	45 --	ML/CL	Sandy Silt to Clayey Silt, yellow to greenish brown, moist, medium stiff to stiff, some rust staining
				46 --		
				47 --		
47.5	75/6"	12.8	111.3	48 --	ML	Sandy Silt, olive green, moist, very dense
				49 --		
50	30 50/6"	12.2	SPT	50 --		
				51 --		
				52 --		
52.5	75/6"	15.8	107.5	53 --	SP/ML	fine Sand to Sandy Silt or Clayey Silt, olive brown, moist, very dense to very stiff
				54 --		
55	20 50/6"	15.0	SPT	55 --	ML	Sandy Silt to Clayey Silt, olive brown, moist, very stiff
				56 --		
				57 --		
57.5	53	22.5	103.6	58 --	ML/CL	Sandy Silt to Sandy Clay, olive brown, moist, stiff
				59 --		
...0	41	14.3	SPT	60 --	ML	Sandy Silt, medium brown, moist, medium stiff to stiff, some rust staining Total Depth: 60 Feet; No Water; No Caving; Fill to 3 Feet

BORING LOG NUMBER 10

Drilling Date: 08/30/01 **Approximate Elevation: 112'**

Project: File No. 17959-S **Inglewood Unified School District**

nple Depth Ft	Blows per ft	Moisture content %	Dry Unit Weight p.c.f.	Depth in feet	USCS Class.	Description Surface Conditions: Grass
				0		FILL : Silty Sand, light brown, slightly moist, very dense, fine grained, with some medium and coarse grained, some gravel
1	36 50/4"	3.5	114.8	1		light brown to medium brown, some brick and asphalt fragments
				2		
3	11 50/4"	6.4	121.4	3		medium brown to reddish brown
				4		debris
5	31	7.5	118.0	5	SM	Silty Sand, medium brown, moist, dense, fine to medium grained, trace coarse grained
				6		
7	26	5.2	110.2	7	SM/SW	Silty Sand to Sand, light brown, moist to very most, dense, fine to medium grained
				8		
				9		
10	60	5.5	105.7	10		
				11		
				12		
				13		
				14		
15	75	16.1	117.0	15	SM/ML	Silty Sand to Sandy Silt with Clay binder, medium brown with orange staining, moist, very dense to stiff, fine grained
				16	SC/CL	Clayey Sand to Sandy Clay, medium brown with orange staining, moist, very dense to stiff, fine grained
17	45 50/6"	15.7	117.8	17		
				18	SM/ML	Silty Sand to Sandy Silt, orange brown, moist, very dense to stiff, fine grained
				19		very moist
20	80	13.5	119.1	20		Total depth: 20 feet No Water Fill to 5 feet
				21		
				22		
				23		
				24		
				25		
				26		
				27		
				28		
				29		
				30		

BORING LOG NUMBER 11

Drilling Date: 08/30/01 **Approximate Elevation: 112'**

Project: File No. 17959-S **Inglewood Unified School District**

Sample Depth Ft	Blows per ft	Moisture content %	Dry Unit Weight p.c.f.	Depth in feet	USCS Class.	Description Surface Conditions: Grass
				0 --		FILL: Clayey Sand, medium brown, moist, dense, fine grained, some gravel and rootlets
				1 --		
2	33	5.8	119.6	2 --	SM	Silty Sand, medium brown and brown, slightly moist, dense, fine grained
				3 --		Silty Sand, medium brown, slightly moist to moist, dense, fine to medium grained
4	20	6.1	124.0	4 --		orange brown to brown, some coarse grained, some gravel
				5 --		
				6 --		
7	47	6.3	123.4	7 --		brown and medium brown, dense to very dense
				8 --		
				9 --		
10	29	3.7	107.0	10 --	SW	Sand, light brown, slightly moist to moist, dense, fine to coarse grained
				11 --		
12	50	3.5	102.9	12 --	SP	Sand, light brown and orange brown, moist, dense to very dense, fine grained
				13 --		
				14 --		
15	22 50/6"	12.7	122.2	15 --	SM/ML	Silty Sand to Sandy Silt, medium brown with orange staining, moist, very dense to stiff, fine grained
				16 --		
				17 --		
				18 --		
				19 --		clay binder, more moist
20	25 50/6"	15.9	116.5	20 --	SM	Silty Sand, brown, moist, very dense, fine grained
				21 --		Total depth: 20 feet No Water Fill to 2 feet
				22 --		
				23 --		
				24 --		
				25 --		
				26 --		
				27 --		
				28 --		
				29 --		
				30 --		

BORING LOG NUMBER 12

Drilling Date: 08/29/01 **Approximate Elevation: 113.5'**

Project: File No. 17959-S **Inglewood Unified School District**

ıple Depth Ft	Blows per ft	Moisture content %	Dry Unit Weight p.c.f.	Depth in feet	USCS Class.	Description Surface Conditions: 3-inch Asphalt - Poor Condition, No Base
				0 --		FILL: Silty Sand, medium brown, moist, dense, fine to coarse grained, some gravel, some brick fragments
				1 --		
2	11	8.7	111.8	2 --	SM	3-inch diameter steel pipe runs North to South
				3 --		Silty Sand, medium brown, moist, dense, fine to medium grained, very silty
4	9	7.7	111.5	4 --		reddish to orange brown
				5 --		
				6 --		
7	20	7.8	118.3	7 --		brown, fine to coarse grained, less silty
				8 --		
				9 --		
10	25	5.3	107.6	10 --	SW	Sand, light brown, moist, dense, fine to medium grained with some coarse grained
				11 --		
				12 --		
				13 --		
				14 --		
15	78	10.6	126.4	15 --	SM	Silty Sand, orange brown and gray, moist, very dense, fine grained
				16 --		
17	65	12.2	121.7	17 --		very silty, more moist
				18 --		
				19 --		brown
20	82	11.3	123.7	20 --		less silty
				21 --		Total depth: 20 feet No Water Fill to 2 feet
				22 --		
				23 --		
				24 --		
				25 --		
				26 --		
				27 --		
				28 --		
				29 --		
				30 --		

BORING LOG NUMBER 13

Drilling Date: 08/29/01 **Approximate Elevation: 113.5'**

Project: File No. 17959-S **Inglewood Unified School District**

Sample Depth Ft	Blows per ft	Moisture content %	Dry Unit Weight p.c.f.	Depth in feet	USCS Class.	Description Surface Conditions: 3-inch Asphalt - Poor to Fair Condition, No Base
				0		FILL: Silty Sand to Sandy Silt, medium brown, moist, dense to stiff, fine grained
1	27	9.5	125.8	1		debris
				2	SM	Silty Sand, brown, moist, dense, fine grained
3	23	8.5	121.4	3		trace gravel
				4		
5	8	9.1	113.5	5		brown, fine to medium grained
				6		
7	21	7.9	116.7	7		light brown to brown, less silty, trace coarse grained
				8		
				9		
10	46	6.2	105.1	10	SW	Sand, light brown, with orange staining, dense to very dense, fine to coarse grained
				11		
12	21 50/6"	20.1	112.4	12	ML	Sandy Silt, gray and orange brown, moist, stiff
				13	SM/ML	Silty Sand to Sandy Silt, medium brown, moist, very dense to stiff, fine grained
				14		
15	59	13.7	122.9	15		clay binder, medium brown with orange staining
				16		
				17		
				18		
				19		
20	30 50/6"	6.2	106.2	20	SM/SW	Silty Sand to Sand, light orange brown, moist to very moist, fine to medium grained
				21		Total depth: 20 feet No Water Fill to 1½ feet
				22		
				23		
				24		
				25		
				26		
				27		
				28		
				29		
				30		

BORING LOG NUMBER 14

Drilling Date: 08/29/01 **Approximate Elevation: 113.2**

Project: File No. 17959-S **Inglewood Unified School District**

ıple Depth Ft	Blows per ft	Moisture content %	Dry Unit Weight p.c.f.	Depth in feet	USCS Class.	Description Surface Conditions: 3-inch Asphalt - Fair Condition, 1-inch Base
				0 --		FILL: Silty Sand, dark brown, moist, loose to medium dense, some gravel, some debris
				1 --		
2	12	8.1	116.2	2 --		
				3 --		
4	11	9.0	116.9	4 --		
				5 --	SM	Silty Sand, dark to medium brown, moist, medium dense, fine grained
				6 --		
7	23	8.9	116.3	7 --		
				8 --	SM/SP	Silty Sand to Sand, medium brown to yellowish brown, moist, medium dense, fine grained
				9 --		
10	70	5.3	111.6	10 --		
				11 --	SP	Sand, yellowish brown, moist, very dense, fine grained
12	30 50/5"	18.3	111.4	12 --		
				13 --	ML	Sandy Silt to Clayey Silt, yellowish brown, moist, very stiff
				14 --		
15	60	14.5	120.7	15 --		
				16 --		Sandy Silt, medium brown, moist, medium stiff to stiff
				17 --		
				18 --		
				19 --		
				20 --	SP	Sand, yellowish brown, moist, very dense, fine grained
20	75	6.7	106.6	21 --		Total depth: 20 feet No Water No Caving Fill to 4 feet
				22 --		
				23 --		
				24 --		
				25 --		
				26 --		
				27 --		
				28 --		
				29 --		
				30 --		

BORING LOG NUMBER 15

Drilling Date: 08/29/01 **Approximate Elevation: 113.8**

Project: File No. 17959-S **Inglewood Unified School District**

Sample Depth Ft	Blows per ft	Moisture content %	Dry Unit Weight p.c.f.	Depth in feet	USCS Class.	Description Surface Conditions: Lawn
				0		FILL: Silty Sand, dark brown to medium brown, moist, medium dense, fine grained
1	18	8.6	115.0	1	SM	Silty Sand, medium brown, moist, medium dense to dense, fine grained
				2		
3	38	6.0	126.6	3		medium to yellowish brown
				4		
5	18	8.4	119.6	5		more Sandy
				6		
7	20	8.5	112.2	7	SP	Sand, yellowish brown, moist, medium dense, fine grained
				8		
				9		
10	30	9.2	SPT	10	SM/ML	Silty Sand to Sandy Silt, yellowish to greenish brown, moist, medium dense to medium stiff, fine grained
				11		
12.5	72	12.0	121.0	12	ML	Sandy Silt, yellowish to medium brown, moist, very stiff, some rust staining
				13		
				14		
15	32	14.2	SPT	15	ML/SM	Sandy Silt to Silty Sand, olive green, moist, medium stiff to medium dense, fine grained
				16		
				17		
17.5	70	1505.0	118.2	18	SM	Clayey Sand to Silty Sand, yellowish brown, moist, dense to very dense
				19		
20	32	6.1	SPT	20	SP	Sand, yellowish brown, moist, medium dense, fine grained
				21		
				22		
22.5	75	14.9	120.1	23	ML	Sandy Silt to Clayey Silt, yellow to medium brown, moist
				24		
25	42	16.4	SPT	25		yellow to olive brown
				26		
				27		
27.5	80	8.0	117.6	28	SM	Silty Sand, olive brown, moist, very dense, fine grained
				29		
30	53	6.6	SPT	30	SP	Sand, olive brown, moist, dense, fine grained

BORING LOG NUMBER 15 (continued)

Project: File No. 17959-S Inglewood Unified School District

Sample Depth Ft	Blows per ft	Moisture content %	Dry Unit Weight p.c.f.	Depth in feet	USCS Class.	Description
				31 --		
				32 --		
32.5	28 50/5"	5.1	102.9	33 --		light olive, very dense, fine to medium grained
				34 --		
35	50	23.3	SPT	35 --	SP/ML	Sand to Sandy Silt, olive brown, moist, dense to stiff
				36 --		
				37 --		
37.5	82	27.5	97.1	38 --	ML/CL	Clayey Silt to Silty Clay, olive brown, moist, very stiff, some rust staining
				39 --		
40	53	18.7	SPT	40 --	ML	Sandy Silt to Clayey Silt, olive brown, moist, stiff
				41 --		
				42 --		
42.5	40 50/5"	4.0	96.3	43 --	SP	Sand, yellowish brown, moist, very dense, fine grained
				44 --		
45	60	8.6	SPT	45 --	SP/SM/ML	Sand to Silty Sand to Sandy Silt, yellow brown, moist, medium dense to stiff
				46 --		
				47 --		
47.5	100/6"	9.2	119.8	48 --	ML	Sandy Silt, olive brown, moist, very dense
				49 --		
50	80	10.3	SPT	50 --		
				51 --		
				52 --		
52.5	100/10"	7.8	108.4	53 --	SM	Silty Sand, olive brown, moist, very dense, fine grained
				54 --		
55	75	8.9	SPT	55 --	SM/ML	Silty Sand to Sandy Silt, olive brown, moist, very dense to stiff
				56 --		
				57 --		
57.5	100/12"	8.4	114.9	58 --	SM	Silty Sand, olive brown, moist, very dense, fine grained
				59 --		
					ML/SM	Clayey Silt to Silty Sand, olive brown, moist, stiff to dense, fine grained
0	75	7.6	SPT	60 --		Total depth: 60 feet; No Water; No Caving; Fill to 1 foot

BORING LOG NUMBER 16

Drilling Date: 08/29/01 **Approximate Elevation: 114'**

Project: File No. 17959-S **Inglewood Unified School District**

Sample Depth Ft	Blows per ft	Moisture content %	Dry Unit Weight p.c.f.	Depth in feet	USCS Class.	Description Surface Conditions: 3-inch Asphalt - Poor to Fair Condition over No Base
				0		FILL: Silty Sand, medium brown, moist, dense, fine to medium grained, some gravel
1	52	7.6	119.2	1		mottled medium brown and brown, some debris
				2		
3	20	8.9	121.6	3	SM	Silty Sand, medium brown, moist, dense, fine to medium grained, trace gravel
				4		
5	17	9.0	118.6	5		reddish to medium brown
				6		
7	23	8.6	116.2	7		brown, slightly more moist, trace coarse grained
				8		
				9		
10	23	6.3	108.3	10		light brown and brown, less silty, fine to coarse grained, some gravel
				11		
12	22 50/5"	8.1	113.2	12	SW	Sand, light brown, very dense, fine to medium grained
				13	SM	Silty Sand, brown, moist, very dense, fine to coarse grained
				14		
15	27 50/5"	11.5	124.8	15		very Silty, brown, light brown and orange brown, fine grained
				16		
				17		
				18		
				19		
20	25 50/6"	11.5	121.8	20		slightly more Sandy, medium brown with orange staining
				21		Total depth: 20 feet No Water No Caving Fill to 3 feet
				22		
				23		
				24		
				25		
				26		
				27		
				28		
				29		
				30		

BORING LOG NUMBER 17

Drilling Date: 08/29/01 **Approximate Elevation: 114.5'**

Project: File No. 17959-S **Inglewood Unified School District**

ıple Depth Ft	Blows per ft	Moisture content %	Dry Unit Weight p.c.f.	Depth in feet	USCS Class.	Description Surface Conditions: Grass
				0 --		Fill: Silty Sand, medium brown, slightly moist, medium dense, fine to medium grained
				1 --		
						abundant metal, concrete and plastic debris
2	46	4.2	111.5	2 --		
				3 --		Silty Sand to Sandy Silt, brown to medium brown, slightly moist, dense to stiff, trace rootlets, fine grained
4	55	4.6	121.8	4 --		
				5 --		Silty Sand, brown to medium brown, slightly moist, very dense, fine to medium grained
				6 --		
7	28	5.6	114.1	7 --	SM	Silty Sand, light brown, moist, dense, fine to coarse grained
				8 --		
						less Silty
				9 --		
10	51	7.7	115.4	10 --	SM/SP	Silty Sand to Sand, light brown with orange staining, very moist, very dense, fine grained
				11 --		
				12 --		
				13 --		
				14 --		
15	56	15.4	117.9	15 --	SC	Clayey Sand, brown to medium brown, very moist, very dense, fine grained
				16 --		
17	52	14.1	93.3	17 --	SM	Silty Sand, brown, very moist to wet, medium dense to dense, fine grained, very Silty
				18 --		
				19 --		
20	68	15.9	112.9	20 --		
						light brown to gray, wet, dense
				21 --		
				22 --		
				23 --		
				24 --		
25	24 50/6"	19.7	113.0	25 --	CL/ML	Sandy Clay to Sandy Silt, orange brown and gray, moist, stiff
				26 --	SM	Silty Sand, light brown, very moist, very dense, fine grained
				27 --		
				28 --		
				29 --		
					SP	Sand, tan, slightly moist, very dense, fine grained
30	35 50/5"	2.7	101.4	30 --		Total depth: 30 feet; No Water; Fill to 7 feet

BORING LOG NUMBER 18

Drilling Date: 08/29/01 **Approximate Elevation: 114.5'**

Project: File No. 17959-S **Inglewood Unified School District**

Sample Depth Ft	Blows per ft	Moisture content %	Dry Unit Weight p.c.f.	Depth in feet	USCS Class.	Description Surface Conditions: 3-inch Asphalt - No Base; Asphalt Poor to Fair Condition
				0		FILL: Silty Sand, medium brown, slightly moist, dense, fine to medium grained, some gravel
				1	SM	Silty Sand, medium to dark brown, moist, medium dense, fine grained
2	8	9.1	115.3	2		
				3		
4	12	8.3	113.1	4		slightly more Silty, fine to medium grained
				5		
				6		
7	33	7.2	121.6	7		brown, dense, fine to coarse grained
				8		
				9		
10	46	5.6	107.0	10	SW	Sand, tan, slightly moist, dense to very dense, fine to medium grained with trace coarse grained
				11		
				12		
				13		
				14		
15	77	13.4	120.3	15	SC/SM	Clayey Sand to Silty Sand, orange brown and gray, moist, very dense, fine grained
				16		
				17		medium brown to brown
				18		
				19	ML/SM	Sandy Silt to Silty Sand, orange brown, moist, stiff to very dense, fine grained
20	49	8.9	120.8	20		more Sandy
				21		
				22		Total Depth: 20 Feet No Water Fill to 1 Foot
				23		
				24		
				25		
				26		
				27		
				28		
				29		
				30		

BORING LOG NUMBER 19

Drilling Date: 08/29/01 **Approximate Elevation: 114'**

Project: File No. 17959-S **Inglewood Unified School District**

Sample Depth Ft	Blows per ft	Moisture content %	Dry Unit Weight p.c.f.	Depth in feet	USCS Class.	Description Surface Conditions: 4-inch Asphalt - No Base; Asphalt - Fair Condition
				0		FILL: Silty Sand, light brown, moist, dense, fine to medium grained, some gravel
1	64	8.1	121.2	1		medium brown, slightly moist, very dense, fine grained, trace debris
				2		
3	14	8.1	121.7	3	SM	Silty Sand, medium to dark brown, moist, dense, fine to medium grained
				4		
5	19	7.4	120.5	5		medium brown, fine to coarse grained
				6		
7	29	6.3	116.6	7		orange brown, slightly more moist, some gravel
				8		
				9		
10	27	5.5	108.1	10	SM/SW	Silty Sand to Sand, light brown, moist, dense, fine to coarse grained
				11		more Silty
				12		
				13		
				14	ML	Clayey Silt, gray with orange staining, moist, stiff
15	67	19.7	112.8	15	ML	Sandy Silt, medium brown, moist, stiff
				16		
17	66	14.1	118.9	17	SC	Clayey Sand, medium brown with orange staining, moist, very dense, fine grained, very Clayey
				18		
				19		
20	22 50/6"	13.4	121.8	20		slightly less Clayey
				21		Total Depth: 20 Feet No Water Fill to 3 Feet
				22		
				23		
				24		
				25		
				26		
				27		
				28		
				29		
				30		

BORING LOG NUMBER 20

Drilling Date: 08/29/01 **Approximate Elevation: 114'**

Project: File No. 17959-S **Inglewood Unified School District**

Sample Depth Ft	Blows per ft	Moisture content %	Dry Unit Weight p.c.f.	Depth in feet	USCS Class.	Description Surface Conditions: 4-inch Asphalt - Fair Condition over No Base
				0		FILL: Silty Sand, light brown, slightly moist, very dense, fine to coarse grained, some gravel
				1		
2	47	5.3	115.2	2		
				3		Silty Sand to Sandy Silt, medium brown, slightly moist, dense to stiff, fine grained, trace gravel, trace debris
4	40 50/6"	5.3	116.0	4		
				5		more Sandy, abundant debris, brick and concrete fragments
				6		
7	57	4.5	123.1	7		
				8		Silty Sand, mottled brown and medium brown, slightly moist, very dense, fine grained, some gravel
				9		
10	55	4.8	112.8	10	SM	Silty Sand, light brown, orange brown, and grayish brown, slightly moist, very dense, fine grained
				11		
12	44	2.4	109.0	12	SP	less silty
				13		Sand, light brown with orange staining, slightly moist, dense to very dense, fine grained
				14		
15	27 50/5"	9.9	118.4	15	ML	Sandy Silt, light brown with red staining, slightly moist, very stiff
				16		
				17		
				18		
				19		
20	20 50/4"	7.7	119.7	20	SC	Clayey Sand, light brown, slightly moist, very dense, fine grained
				21		
				22		
				23		
				24		
25	39 50/4"	12.6	119.4	25		brown
				26		
				27		Total depth: 26 feet No Water Fill to 10 feet
				28		
				29		
				30		

BORING LOG NUMBER 21

Drilling Date: 08/29/01 **Approximate Elevation: 116.5'**

Project: File No. 17959-S **Inglewood Unified School District**

Sample Depth Ft	Blows per ft	Moisture content %	Dry Unit Weight p.c.f.	Depth in feet	USCS Class.	Description Surface Conditions: 2-inch Asphalt - Poor Condition over 4-inch Base
				0		FILL: Silty Sand, light brown, fine to medium grained, some gravel debris, loose to medium dense
1	5	9.4	121.3	1		
				2		
3	13	9.6	126.3	3	SM	Silty Sand, medium brown, moist, medium dense, fine grained
				4		
5	23	10.3	124.7	5		
				6		
7	55	10.2	117.2	7	SM/SP	Silty Sand to Sand, medium to yellowish brown, dense, fine grained
				8		
				9		
10	80	9.4	113.6	10	SP/SM	Sand to Silty Sand, yellow to medium brown, moist, very dense, fine grained
				11		
				12		
				13		
				14		
15	73	20.6	95.2	15	ML	Sandy Silt to Clayey Silt, medium brown, moist, stiff
				16		
17	62	18.1	109.7	17	SM	Silty Sand, olive brown, moist, dense, fine grained
				18		
				19		
20	70	17.6	113.6	20	ML	Sandy Silt to Clayey Silt, olive brown, moist, very stiff
				21		
				22		
				23		
				24		
25	30 50/5"	4.8	106.5	25	SP	Sand, yellow brown, moist, very dense, fine grained
				26		
				27		
				28		
				29		
30	76	14.2	117.2	30		Total depth: 30 feet; No Water; No Caving; Fill to 3 feet

BORING LOG NUMBER 22

Drilling Date: 08/29/01 **Approximate Elevation: 116.6'**

Project: File No. 17959-S **Inglewood Unified School District**

Sample Depth Ft	Blows per ft	Moisture content %	Dry Unit Weight p.c.f.	Depth in feet	USCS Class.	Description Surface Conditions: Lawn, Poor Condition
				0		FILL: Sandy Silt, medium brown, slightly moist to moist, medium firm to firm
				1		
2	28	4.9	122.8	2	SM/ML	Silty Sand to Sandy Silt, slightly moist, medium dense to stiff, fine grained
				3		
4	40	7.5	126.5	4	SM	Silty Sand, medium brown, moist, dense, fine grained
				5		
				6		
7	70	11.0	124.8	7		more Sandy
				8		
				9		
10	80	11.2	119.4	10	SM/SP	Silty Sand to Sand, medium brown, moist, very dense, fine grained
				11		
12	70	15.2	119.3	12	ML	Sandy Silt to Clayey Silt, medium to reddish brown, moist, very dense, stiff
				13		
				14		
15	40	18.3	113.4	15		yellow brown
				16		
				17		
				18		
				19	CL	Sand Clay to Silty Clay, olive brown, moist, very stiff
20	77	15.6	110.5	20		Total Depth: 20 Feet No Water No Caving Fill to 2 Feet
				21		
				22		
				23		
				24		
				25		
				26		
				27		
				28		
				29		
				30		

BORING LOG NUMBER 23

Drilling Date: 08/30/01 **Approximate Elevation: 116.7'**

Project: File No. 17959-S **Inglewood Unified School District**

Sample Depth Ft	Blows per ft	Moisture content %	Dry Unit Weight p.c.f.	Depth in feet	USCS Class.	Description Surface Conditions: Grass
				0		FILL: Silty Sand, medium brown, moist, medium dense to dense, fine grained
1	40	6.7	125.2	1		
				2	SM	Silty Sand, medium brown, slightly moist to moist, dense, fine grained
3	51	8.5	122.1	3		
				4		slightly more Silty
5	17	9.9	118.9	5		
				6		orange brown to brown, fine to medium grained
7	75	10.6	125.6	7		
				8	SM/ML	Silty Sand to Sandy Silt, brown, moist, very dense, fine grained
				9		Clay binder
10	25 50/6"	18.3	113.6	10		
				11	SM	Silty Sand, orange brown and gray, moist, very dense, fine grained
				12		
				13		
				14		
15	47	10.4	121.5	15		
				16		
				17		
				18		
				19	ML	Clayey Silt, light brown and orange brown, moist, stiff
20	64	20.7	107.7	20	CL	Silty Clay, light brown and gray, moist, stiff
				21		
				22		Total Depth: 20 Feet No Water Fill to 1 Foot
				23		
				24		
				25		
				26		
				27		
				28		
				29		
				30		

BORING LOG NUMBER 24

Drilling Date: 08/30/01 **Approximate Elevation: 116'**

Project: File No. 17959-S **Inglewood Unified School District**

Sample Depth Ft	Blows per ft	Moisture content %	Dry Unit Weight p.c.f.	Depth in feet	USCS Class.	Description Surface Conditions: Grass
				0 --		FILL: Silty Sand, brown to medium brown, slightly moist, dense to very dense, fine grained, debris
				1 --		
2	55	3.6	113.9	2 --	ML	Sandy Silt, brown, slightly moist, stiff, slightly porous, some rootlets
				3 --		
4	17 50/6"	3.6	115.0	4 --		more Sandy
				5 --		
				6 --		
7	90	7.3	125.8	7 --	SM	Silty Sand, light brown to brown, moist, very dense, fine to coarse grained
				8 --		
				9 --		
10	24 50/6"	10.4	121.6	10 --		brown and orange brown, more moist, fine grained, slight Clay binder
				11 --		
				12 --		
				13 --		
				14 --		
15	22 50/5"	17.4	113.8	15 --	ML	Sandy Silt with Clay binder, medium brown with orange staining, very moist, stiff, very Sandy
				16 --		
				17 --		
				18 --		
				19 --		
20	45	19.7	108.5	20 --	CL/ML	Silty clay to Clayey Silt, medium brown, brown, and orange brown, moist, firm to stiff
				21 --		
				22 --		Total Depth: 20 Feet No Water Fill to 2 Feet
				23 --		
				24 --		
				25 --		
				26 --		
				27 --		
				28 --		
				29 --		
				30 --		

BORING LOG NUMBER 25

Drilling Date: 08/30/01 **Approximate Elevation: 116.5**

Project: File No. 17959-S **Inglewood Unified School District**

ıple Depth Ft	Blows per ft	Moisture content %	Dry Unit Weight p.c.f.	Depth in feet	USCS Class.	Description Surface Conditions:Asphalt-Fair Condition, 3-in. Asphalt over 3-in. Sand & Gravel Base
				0 --		FILL: Silty Sand, medium brown, moist, dense, fine grained, some gravel
				1 --		
2	8	9.8	117.2	2 --	SM/ML	Silty Sand to Sandy Silt, medium brown, moist, medium dense to firm, fine grained
				3 --		
4	19	10.3	124.1	4 --		slightly more moist
5	23	10.3	113.3	5 --		fine to medium grained
				6 --		
7	45	11.6	125.6	7 --		less Silty, brown, more moist, fine grained
				8 --		
				9 --		
10	74	9.4	120.9	10 --	SM	Silty Sand, reddish brown and light brown, moist, dense to very dense, fine medium grained
				11 --		
				12 --		
				13 --		
				14 --		
15	40 50/6"	15.8	117.8	15 --	CL/ML	Silty Clay to Clayey Silt, medium brown with orange staining, moist, stiff
				16 --		
				17 --		
				18 --		
				19 --		
20	20 50/6"	11.8	116.7	20 --	SM/ML	Silty Sand to Sandy Silt, light brown to brown, moist, very dense to stiff, fine grained
				21 --		
				22 --		Total Depth: 20 Feet No Water Fill to 2 Feet
				23 --		
				24 --		
				25 --		
				26 --		
				27 --		
				28 --		
				29 --		
				30 --		

BORING LOG NUMBER 26

Drilling Date: 08/30/01 **Approximate Elevation: 116'**

Project: File No. 17959-S **Inglewood Unified School District**

ple Depth Ft	Blows per ft	Moisture content %	Dry Unit Weight p.c.f.	Depth in feet	USCS Class.	Description Surface Conditions: Asphalt - Fair Condition; 6-inch Asphalt, No Base
				0 --		FILL: Silty Sand to Sandy Silt, brown to medium brown, slightly moist, dense to stiff, fine grained, some concrete fragments
				1 --		
2	17	5.9	115.7	2 --		
				3 --		
4	29	5.4	117.7	4 --	SM	Silty Sand, medium brown, slightly moist, dense, fine grained
				5 --		
				6 --		
7	75	6.1	129.3	7 --		mottled, medium brown and light brown
				8 --		
				9 --		
10	25 50/6"	7.0	113.4	10 --		medium brown and light brown, very dense, fine to medium grained
				11 --		
				12 --		
				13 --		
				14 --		
15	72	14.8	120.9	15 --	ML	Sandy Silt with Clay binder, orange brown to brown, moist, stiff
				16 --		
17	38 50/6"	13.3	119.0	17 --		more Sandy, less Clayey
				18 --		
				19 --		light brown to orange brown, very Sandy
20	24 50/5"	9.7	119.0	20 --		
				21 --		Total Depth: 20 Feet No Water Fill to 4 Feet
				22 --		
				23 --		
				24 --		
				25 --		
				26 --		
				27 --		
				28 --		
				29 --		
				30 --		

BORING LOG NUMBER 27

Drilling Date: 08/30/01 **Approximate Elevation: 116'**

Project: File No. 17959-S **Inglewood Unified School District**

Sample Depth Ft	Blows per ft	Moisture content %	Dry Unit Weight p.c.f.	Depth in feet	USCS Class.	Description Surface Conditions: 5-inch Asphalt - No Base
				0		FILL: Silty Sand, medium brown, moist, dense, fine to medium grained, some Gravel and Asphalt fragments
1	35 50/5"	4.8	121.3	1		very Silty, slightly moist, very dense, some roots
				2		
3	59	4.6	119.1	3	SM/ML	Silty Sand to Sandy Silt, medium brown, slightly moist, very dense to stiff, fine grained
				4		
5	57	6.2	122.4	5		mottled medium brown and light brown
				6		
7	38	7.1	120.3	7	SM	Silty Sand, light brown to brown, moist, dense, fine to medium grained
				8		
				9		
10	45	6.5	114.4	10		less Silty, light brown, orange brown, and red brown, more moist, fine to coarse grained
				11		
12	25 50/5"	14.0	117.2	12		very moist, reddish brown
				13	ML	Clayey Silt, brown with orange staining, gray, moist, stiff
				14		
15	25 50/6"	10.7	96.2	15	SM	Silty Sand, medium brown, gray, and orange-brown, moist, very dense, fine grained
				16		
				17		
				18		
				19		
20	36 50/6"	5.1	106.1	20		less Silty, light brown, fine grained
				21		
				22		
				23		
				24		
25	50/5"	14.6	91.6	25	CL	Sandy Clay, light brown, slightly moist, very stiff
				26		
				27		
				28		
				29		
					SM/SP	Silty Sand to Sand, light tan, slightly moist, very dense, fine grained
30	35 50/5"	1.4	90.5	30		Total Depth: 30 Feet; No Water; Fill to 3 Feet

BORING LOG NUMBER 28

Drilling Date: 08/30/01 **Approximate Elevation: 115'**

Project: File No. 17959-S **Inglewood Unified School District**

ple Depth Ft	Blows per ft	Moisture content %	Dry Unit Weight p.c.f.	Depth in feet	USCS Class.	Description Surface Conditions: Asphalt - Fair Condition; 4-inch asphalt, No Base
				0 --		FILL: Silty Sand, brown, slightly moist, dense, fine to coarse grained, some gravel
				1 --		
2	78	4.4	117.3	2 --		Silty Sand to Sandy Silt, brown to medium brown, slightly moist, dense, stiff, fine to medium grained
				3 --		very Silty, abundant concrete, brick and wood fragments
4	41	5.4	126.8	4 --		
				5 --		mottled medium brown and dark brown, slightly more moist, some debris
				6 --		
7	31 50/5"	5.0	122.7	7 --	SM	Silty Sand, light brown, slightly moist, very dense, fine to medium grained
				8 --		
				9 --		
10	85	2.7	116.1	10 --		light brown, less Silty, fine to coarse grained
				11 --		
				12 --		
				13 --		
				14 --		
15	50/4"	11.4	119.0	15 --	CL	Sandy Clay, light brown, slightly moist, very stiff
				16 --		
				17 --		
				18 --		
				19 --		
20	50/5"	7.1	116.2	20 --	ML	Sandy Silt, Clay binder, light brown, slightly moist, very stiff
				21 --		Total Depth: 20 Feet No Water Fill to 7 Feet
				22 --		
				23 --		
				24 --		
				25 --		
				26 --		
				27 --		
				28 --		
				29 --		
				30 --		

BORING LOG NUMBER 29

Drilling Date: 08/29/01 **Approximate Elevation: 116'**

Project: File No. 17959-S **Inglewood Unified School District**

Sample Depth Ft	Blows per ft	Moisture content %	Dry Unit Weight p.c.f.	Depth in feet	USCS Class.	Description Surface Conditions: Lawn, Good Condition
				0		FILL: Silty Sand, brown to medium brown, moist, medium dense, fine grained, some construction fragments
1	HS	7.9	106.3	1		
				2		
3	HS	11.9	104.6	3	SM/ML	Silty sand to Sandy Silt, medium brown to dark brown, moist, medium dense to medium stiff, fine grained
				4		more Silt, dark brown
5	HS	9.6	111.0	5	SM	Silty Sand, medium brown, moist, medium dense, fine grained
				6		
7	HS	11.9	116.8	7		more Sandy and denser
				8		
				9		
10	HS	8.1	108.7	10	SP	Sand, yellow brown, moist, medium dense, fine grained
				11		
12	HS	14.1	112.9	12	SM	Silty Sand, medium brown, moist, medium dense to dense, fine grained
				13		
				14		
15	HS	15.2	113.7	15		yellow brown, medium dense to dense, fine grained
				16		
17	HS	16.6	115.0	17		
				18		yellow to medium brown
				19		
20	HS	16.6	115.0	20		Silty Sand to Clayey Sand, medium brown, moist, medium dense to dense
				21		
				22		
				23		Total Depth: 20 Feet No Water No Caving
				24		Fill to 2 Feet
				25		
				26		
				27		
				28		
				29		
				30		

BORING LOG NUMBER 30

Drilling Date: 08/30/01 **Approximate Elevation: 116'**

Project: File No. 17959-S **Inglewood Unified School District**

ıple Depth Ft	Blows per ft	Moisture content %	Dry Unit Weight p.c.f.	Depth in feet	USCS Class.	Description Surface Conditions: Lawn, fair to good Condition
				0 --		FILL: Silty Sand, dark brown, moist, loose to medium dense, fine grained
				1 --		
					SM	Silty Sand, medium brown, moist, medium dense, fine grained,
2	HS	6.0	99.8	2 --		slightly porous
				3 --		
4	HS	7.7	108.7	4 --		
						more Sandy, medium to yellow brown
				5 --		
				6 --	SM/SP	Silty Sand to Sand, yellow brown, moist, medium dense, fine grained
7	HS	8.2	115.2	7 --		
				8 --		
				9 --		
					SP	Sand, yellow brown to medium brown, moist, medium dense,
10	HS	5.6	108.2	10 --		fine grained
				11 --		
12	HS	16.8	109.6	12 --		
					ML	Sandy Silt, medium, moist, medium stiff, some pores
				13 --		
				14 --		
15	HS	17.5	109.4	15 --		
					SM	Silty Sand, medium to yellow brown, medium dense, fine grained
				16 --		
17	HS	12.3	104.9	17 --		
						more Sandy, yellow brown
				18 --		
					SM	Silty Sand, medium brown, moist, medium dense to dense, fine grained
				19 --		
20	HS	16.8	105.2	20 --		
				21 --		Total Depth: 20 feet No Water No Caving Fill to 1 Foot
				22 --		
				23 --		
				24 --		
				25 --		
				26 --		
				27 --		
				28 --		
				29 --		
				30 --		

BORING LOG NUMBER 31

Drilling Date: 08/30/01 **Approximate Elevation: 115.5'**

Project: File No. 17959-S **Inglewood Unified School District**

Sample Depth Ft	Blows per ft	Moisture content %	Dry Unit Weight p.c.f.	Depth in feet	USCS Class.	Description Surface Conditions: Planter Area
				0		FILL: Silty Sand, dark to medium yellow brown, dry to moist, medium dense, fine grained, some debris
1	HS	17.5	108.3	1		
				2		
3	HS	11.2	100.1	3	SM	Silty Sand, medium brown, moist, medium dense, fine grained
				4		
5	HS	10.8	112.1	5		more Sandy
				6		
7	HS	12.0	115.3	7		more Sand, yellow brown
				8		
				9	SP	Sand, yellow brown, moist, medium dense, fine grained
10	HS	6.0	105.0	10		
				11	SM	Silty Sand, medium brown, moist, medium dense to dense, fine grained
12	HS	14.8	116.7	12		
				13		
				14		
15	HS	17.6	108.8	15		some pores
				16	SP	Sand, yellow brown, moist, medium dense to dense, fine grained
17	HS	13.2	115.3	17		
				18	SM	Silty Sand, medium brown, moist, medium dense to dense, fine grained
				19		
20	HS	15.3	108.7	20		Total Depth: 20 Feet No Water No Caving Fill to 3 feet
				21		
				22		
				23		
				24		
				25		
				26		
				27		
				28		
				29		
				30		

BORING LOG NUMBER 32

Drilling Date: 08/30/01 **Approximate Elevation: 114.5'**

Project: File No. 17959-S **Inglewood Unified School District**

ıple Depth Ft	Blows per ft	Moisture content %	Dry Unit Weight p.c.f.	Depth in feet	USCS Class.	Description Surface Conditions: Planter Area
				0 --		FILL: Silty sand, medium to yellow brown, dry to moist, medium dense, fine grained, some debris
				1 --		
2	HS	12.0	101.3	2 --		
				3 --		Silty Sand to Sandy Silt, dark to medium brown, moist, medium dense to medium stiff, fine grained, some debris
4	HS	7.5	123.3	4 --	SM	Silty Sand, dark to medium brown, moist, medium dense, fine grained, some pores
				5 --		
				6 --		
7	HS	8.4	119.0	7 --	SM/SP	Silty Sand to Sand, yellow brown, moist, medium dense, fine grained
				8 --		
				9 --		
10	HS	9.8	110.1	10 --	SP	Sand, yellow brown, moist, medium dense to dense, fine grained, some rust staining
				11 --		
12	HS	11.7	107.8	12 --		
				13 --		
				14 --		
15	HS	14.2	110.2	15 --	SM/ML	Silty Sand to Sandy Silt, yellow brown, moist, medium dense to dense, medium stiff
				16 --		
17	HS	16.2	111.5	17 --	SM/SP	Silty Sand to Sand, yellowish brown, moist, medium dense to dense, fine grained
				18 --		
				19 --		
20	HS	9.6	110.2	20 --	SP	Sand, olive brown, moist, medium dense to dense, fine grained
				21 --		
				22 --		Total depth: 20 feet No Water No Caving Fill to 4 feet
				23 --		
				24 --		
				25 --		
				26 --		
				27 --		
				28 --		
				29 --		
				30 --		

BORING LOG NUMBER 33

Drilling Date: 08/30/01 **Approximate Elevation: 115'**

Project: File No. 17959-S **Inglewood Unified School District**

Sample Depth Ft	Blows per ft	Moisture content %	Dry Unit Weight p.c.f.	Depth in feet	USCS Class.	Description Surface Conditions: Lawn - Good Condition
				0		FILL: Silty Sand, dark to medium brown, moist, loose to medium dense, fine grained
1	HS	4.8	113.2	1		
				2		
3	HS	3.8	118.8	3		
				4		more Sandy, some debris
5	HS	4.1	113.6	5	SM	Silty Sand, medium to yellowish brown, moist, medium dense, fine grained
				6		
7	HS	7.0	109.6	7		
				8		more Sandy
				9		
10	HS	8.0	111.9	10	SP	Sand, yellowish brown, moist, medium dense to dense, fine grained, some rust staining
				11		
12	HS	21.7	107.9	12	ML	Sandy Silt to Clayey Silt, yellowish to greenish brown, moist, medium stiff to stiff
				13		
				14		
15	HS	13.6	112.1	15	SM	Silty Sand, yellowish brown, moist, medium dense, fine grained
				16		
17	HS	14.3	111.3	17		
				18	SP	Sand, yellowish brown, moist, medium dense, fine grained
				19		
20	HS	8.6	114.4	20		Total depth: 20 feet No Water No Caving Fill to 5 feet
				21		
				22		
				23		
				24		
				25		
				26		
				27		
				28		
				29		
				30		

BORING LOG NUMBER 34

Drilling Date: 08/30/01 **Approximate Elevation: 115'**

Project: File No. 17959-S **Inglewood Unified School District**

Sample Depth Ft	Blows per ft	Moisture content %	Dry Unit Weight p.c.f.	Depth in feet	USCS Class.	Description Surface Conditions: Lawn - Fair Condition
				0		FILL: Silty Sand, dark brown, moist, loose to medium dense, fine grained
				1	SM	Silty Sand, dark brown, moist, medium dense, fine grained, some pores
2	HS	8.7	103.9	2		
				3		
4	HS	4.3	113.9	4		Silty Sand, reddish brown, slightly moist, medium dense, fine grained
				5		
				6		
7	HS	6.8	108.9	7	SP	Sand, yellowish brown, moist, medium dense, fine grained
				8		
				9		
10	HS	6.1	104.8	10		Sand, yellowish to orangish brown, moist, medium dense to dense, fine to medium grained
				11	ML	
12	HS	17.8	105.9	12		Sandy Silt to Clayey Silt, yellowish brown with rust staining, moist, medium stiff to stiff
				13		
				14		
15	HS	16.6	110.6	15		more Sandy
				16		
17	HS	11.8	108.5	17	SP	Sandy, yellowish brown, moist, medium dense, fine grained
				18		
				19		
20	HS	6.7	102.0	20		Total depth: 20 feet No Water No Caving Fill to 1 foot
				21		
				22		
				23		NOTE: The stratification lines represent the approximate boundary between earth types; the transition may be gradual
				24		
				25		8-inch diameter hollow-stem auger 140-lb slide hammer, 30-inch drop Modified California Sampler used unless otherwise noted
				26		
				27		
				28		
				29		
				30		

APPENDIX B


Fault Trench Logs

August 5, 2024
W.O. 9711.002
Revised September 25, 2024

FAULT TRENCH LOGS


TRENCH A1

Log of south trench wall
Date Logged: 9/27/23 & 9/28/23
Logged By: SDF

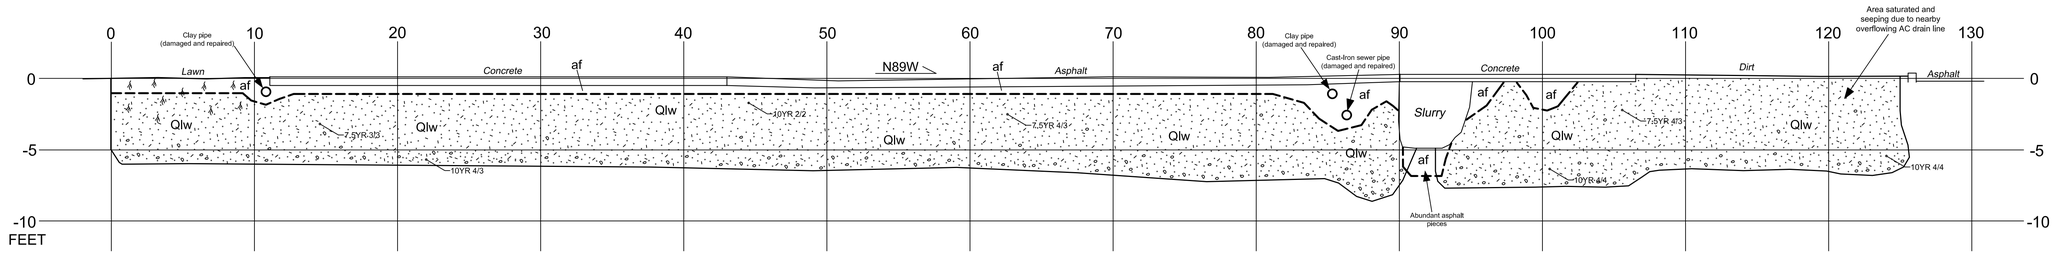


TRENCH A2

Log of south trench wall
Date Logged: 9/25/23
Logged By: SDF

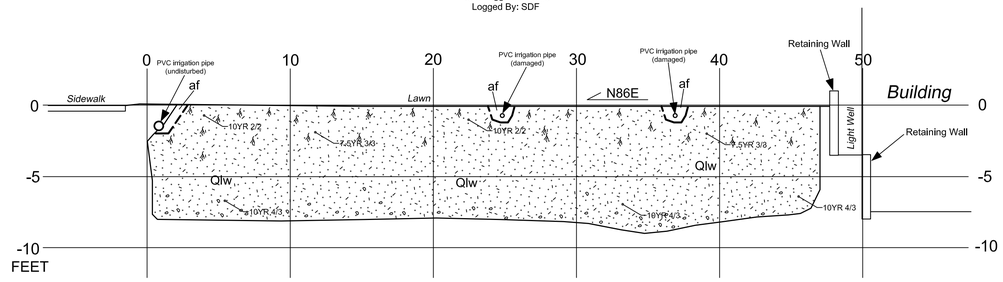


TRENCH A3

Log of north trench wall
Date Logged:10/10/23
Logged By: SDF

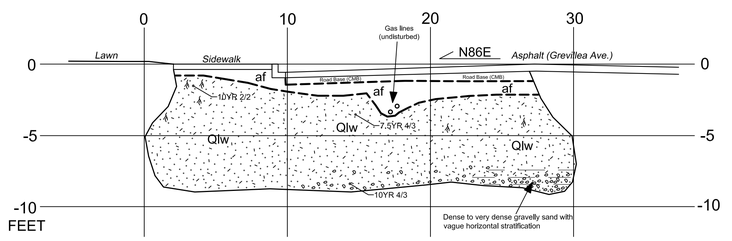


TRENCH C1

Log of south trench wall
Date Logged: 10/4/23
Logged By: SDF

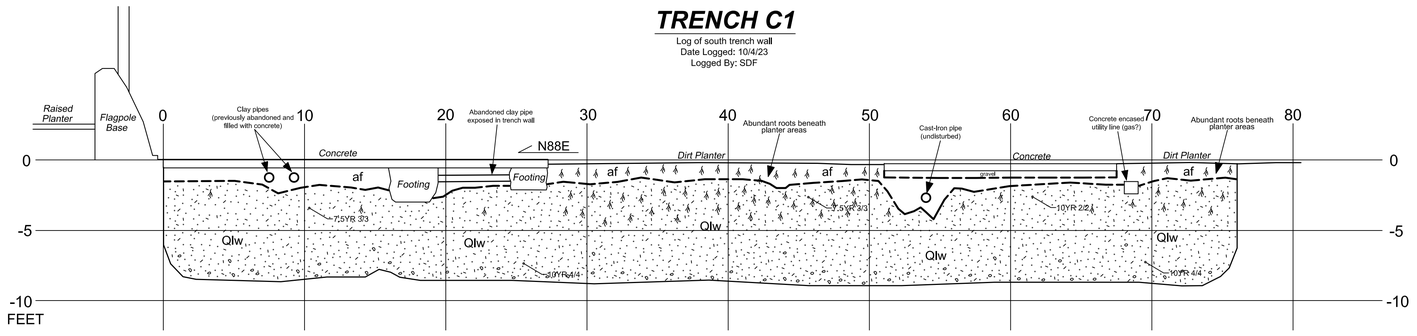


TRENCH C2

Log of south trench wall
Date Logged: 9/22/23
Logged By: SDF

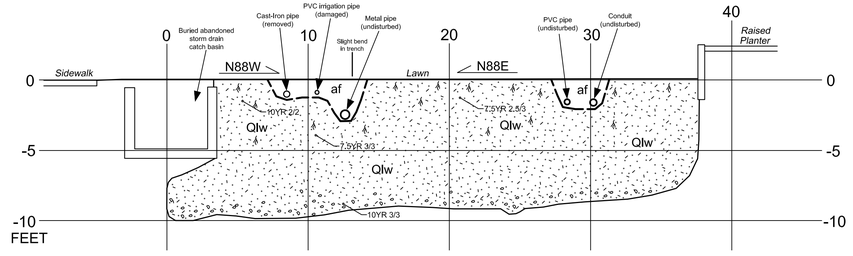


TRENCH C3

Log of south trench wall
Date Logged: 9/22/23
Logged By: SDF

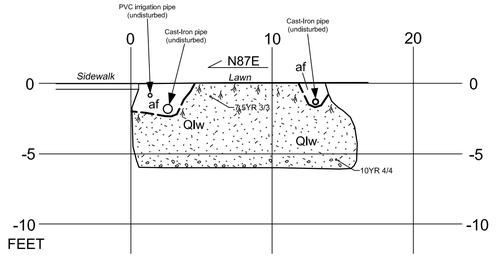

TRENCH C4

Log of north trench wall
Date Logged:10/9/23
Logged By: SDF

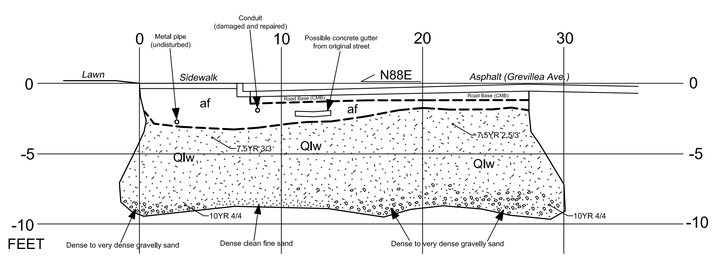

LITHOLOGY

af Artificial Fill: Gravelly Sand to Silty Sand, light to medium brown to locally yellowish brown, sand is generally fine to medium grained, moderately loose, contains minor amounts of man-made debris except locally in Trench A1 where abundant angular asphalt pieces up to 6 inches in size are present, small active roots common except where covered by concrete or asphalt, moist to very moist beneath lawn areas, dry to damp elsewhere.

Qlw Lakewood Formation: Slightly Clayey Sand to Silty Sand to Gravelly Sand, varies from mottled brown to very dark brown (7.5YR 4/3 to 10YR 2/2) in the upper 3 to 4 feet to brown to dark yellowish brown (10YR 3/3 to 10YR 4/4) with gray brown (10YR 5/2) mottling below (color lightens with depth), sand is typically very fine to fine grained to about 6 feet then increases in grain size to medium to coarse grained below, orange oxide staining common below 6 feet, upper 4 feet is moderately loose to moderately dense and porous, and is bioturbated, slightly porous and dense to locally very dense below 4 feet (density increases with depth), very minor scattered subrounded gravel in upper 6 feet, grades to dense gravelly sand with very minor pockets of clean fine sand below 6 feet, vague horizontal stratification observed in Trench A3 within gravelly sand, otherwise deposit was observed to be massive, upper 6 inches is organic rich beneath lawn areas, abundant small active roots in upper 4 feet beneath lawn and planter areas, few scattered small roots elsewhere, moist to very moist to a depth of about 4 feet beneath lawn areas, damp to slightly moist elsewhere.

P:\9711\Fault trenches.dwg

Updated 09/2024

Geolabs - Westlake Village
GEOLOGY AND SOILS ENGINEERING

DATE 12/7/2023 BY SDF
SCALE 1" = 5' W.O. 9711

PLATE 5

EXPLANATION

Af	ARTIFICIAL FILL	BROWN, FINE GRAINED, SILTY SAND, MOIST, SOME ROOTS. LOCALLY CONTAINS BRICK, GLASS, AND CONCRETE.
Qlw	LAKEWOOD FORMATION	BROWN, FINE GRAINED SILTY SAND TO SAND, MEDIUM DENSE, POORLY GRADED, UNSTRATIFIED.


○ – UTILITY PIPING OF VARYING DIAMETER (AS SHOWN)


231 SOUTH GREVILLEA AVENUE
INGLEWOOD, CALIFORNIA

EXPLANATION

Smith-Emery GeoServices DWG BY E.T.

FILE NO.: 31446-1 PLATE NO.: A-1B

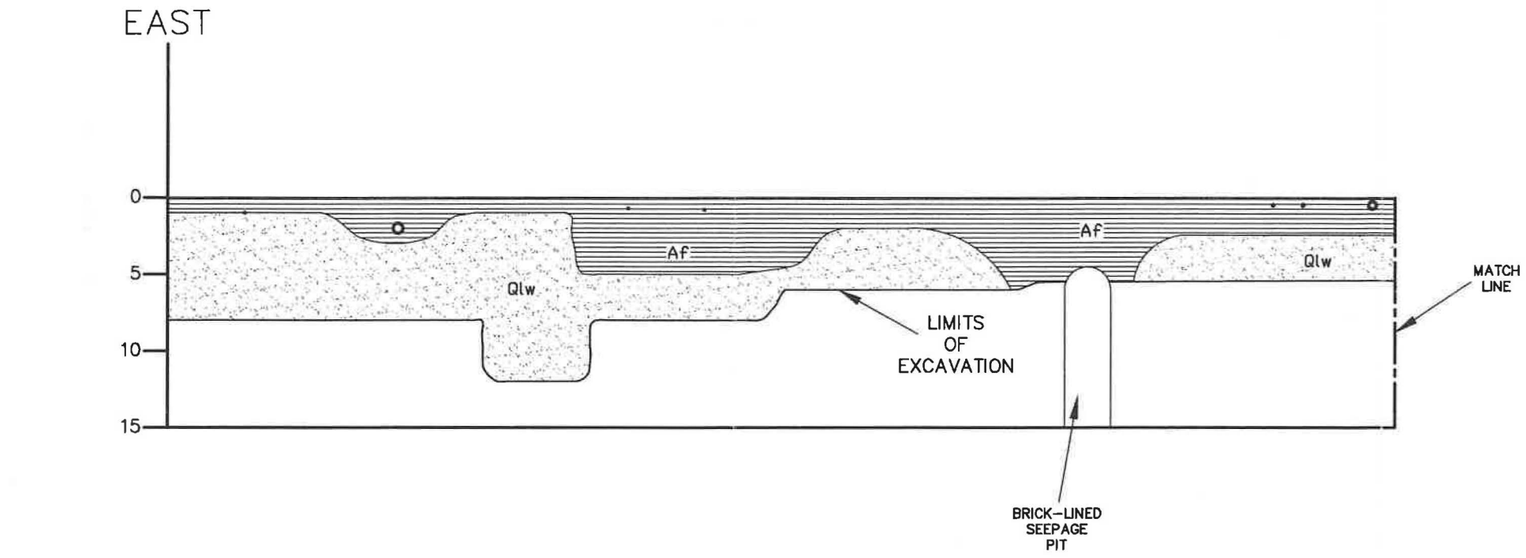

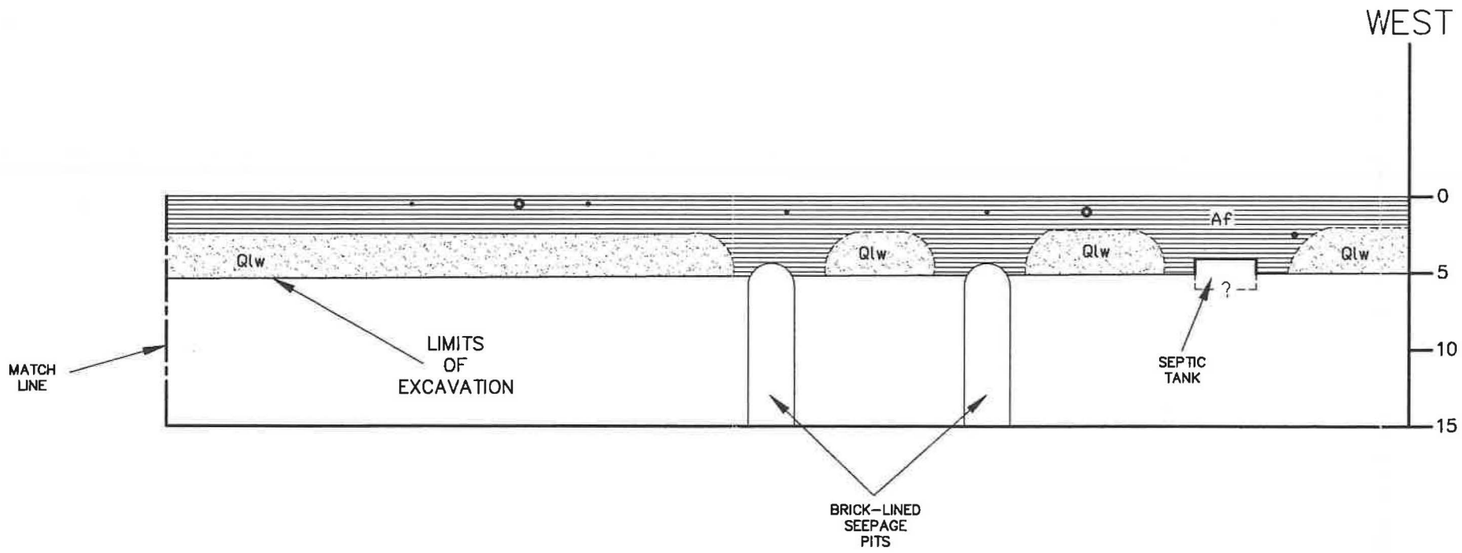

APPROX. SCALE: 1" = 10'

0' 5' 10'


231 SOUTH GREVILLEA AVENUE
INGLEWOOD, CALIFORNIA

TRENCH A


Smith-Emery GeoServices DWG BY E.T.

FILE NO.: 31446–1 PLATE NO.: A–2A

TRENCH B

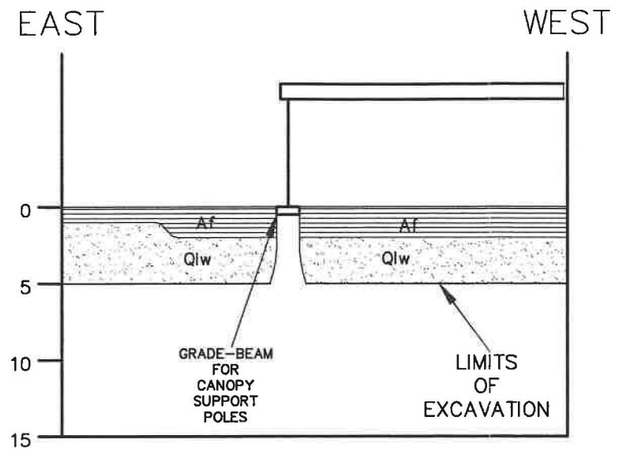

TRENCH C

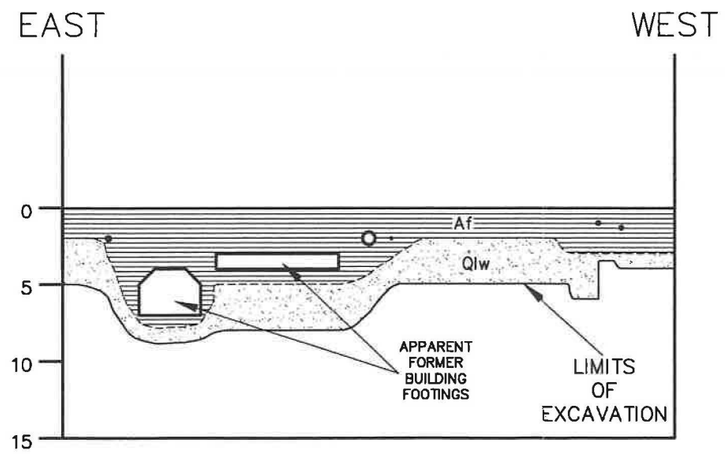

APPROX. SCALE: 1" = 10'

0' 5' 10'


231 SOUTH GREVILLEA AVENUE
INGLEWOOD, CALIFORNIA

TRENCHES B AND C


Smith-Emery GeoServices DWG BY E.T.

FILE NO.: 31446–1 PLATE NO.: A–2B

TRENCH D

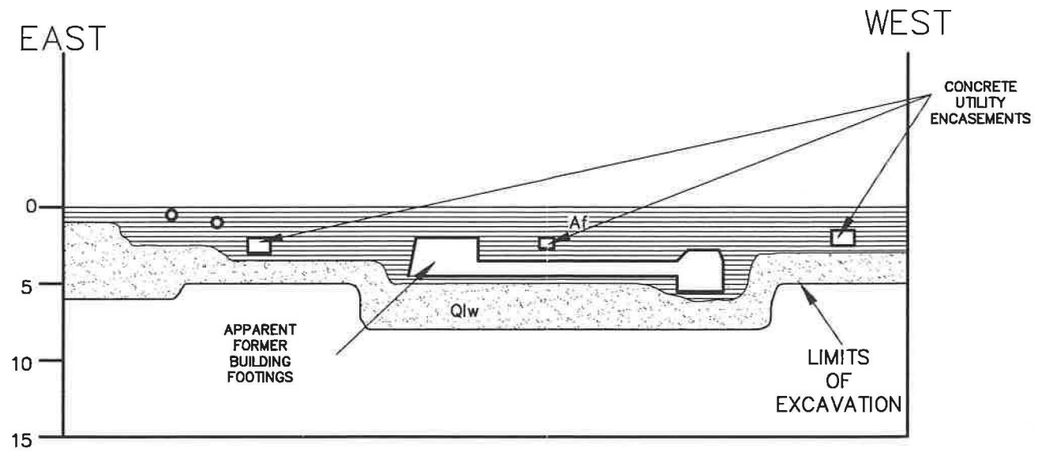

TRENCH E

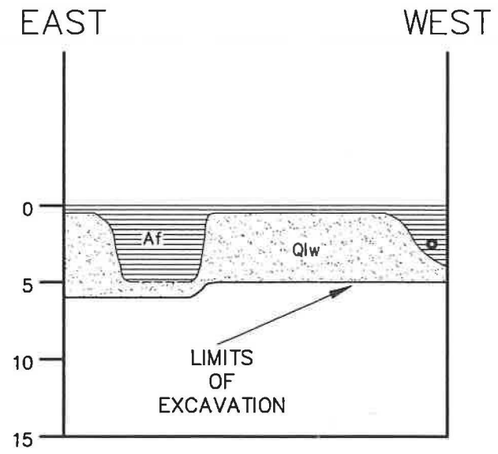

APPROX. SCALE: 1" = 10'

0' 5' 10'

231 SOUTH GREVILLEA AVENUE
INGLEWOOD, CALIFORNIA

TRENCHES D AND E

Smith-Emery GeoServices DWG BY E.T.


FILE NO.: 31446-1 PLATE NO.: A-2C


APPENDIX C

Infiltration Test Data

August 5, 2024
W.O. 9711.002
Revised September 25, 2024


INFILTRATION TEST RESULT GRAPHS

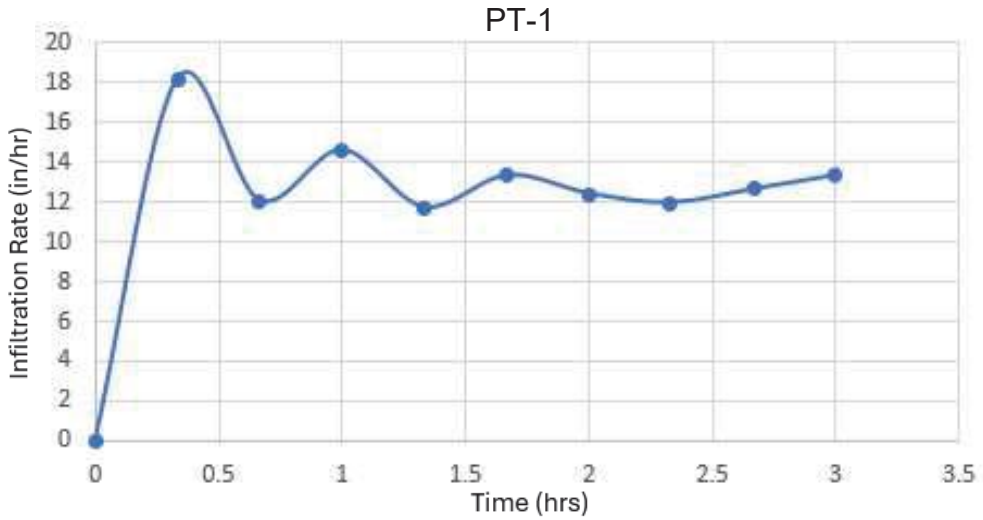

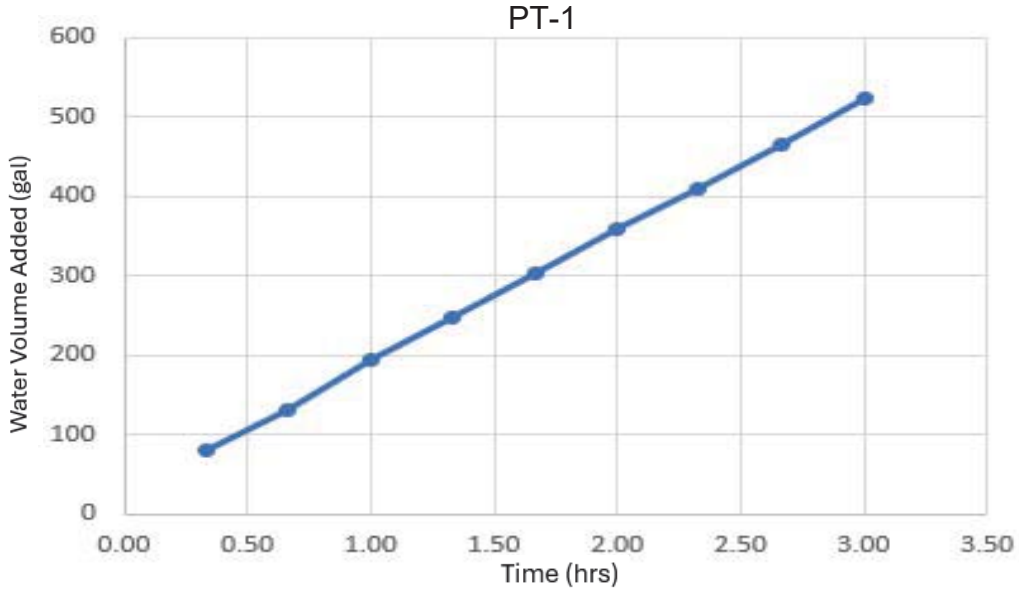


INFILTRATION TEST RESULT GRAPHS


PT-2

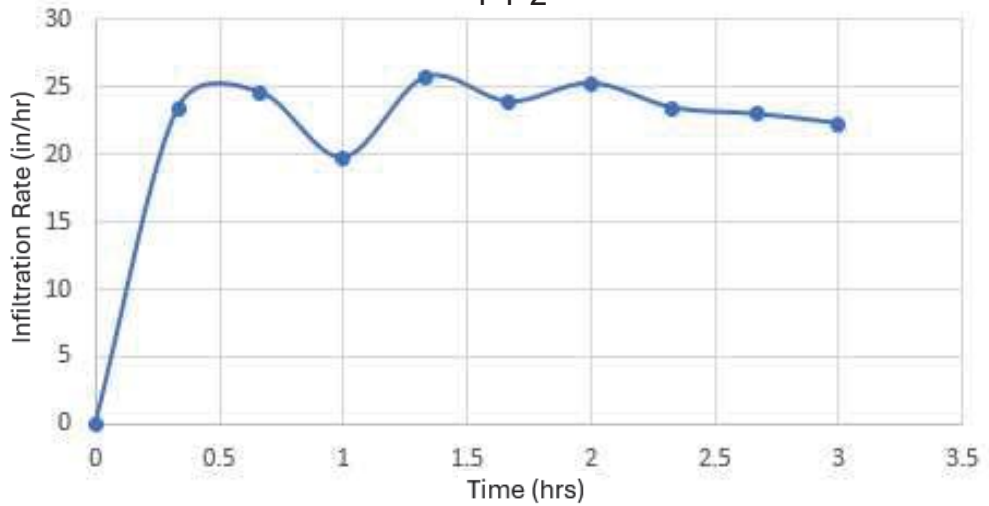


PT-2

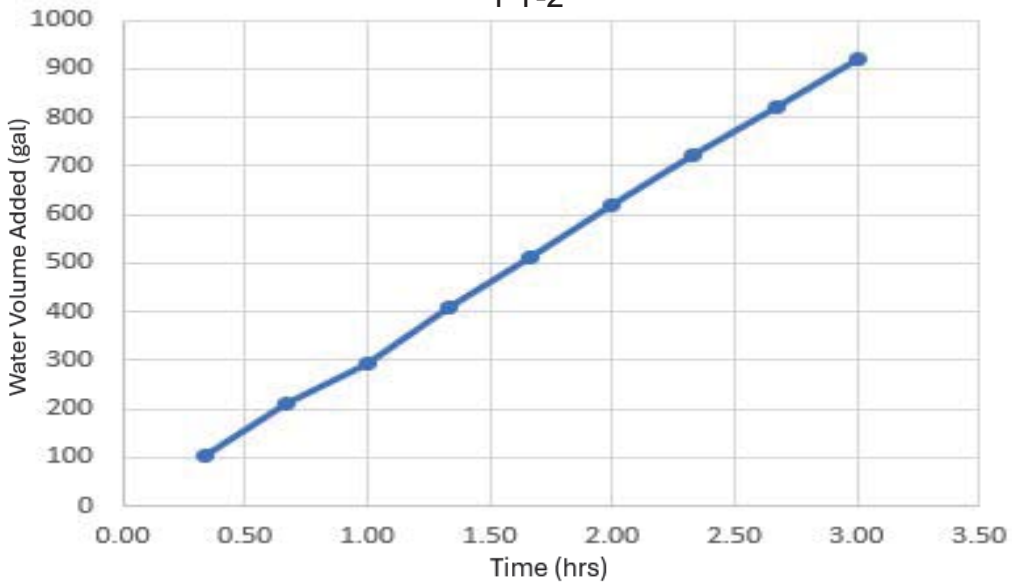



INFILTRATION TEST RESULT GRAPHS

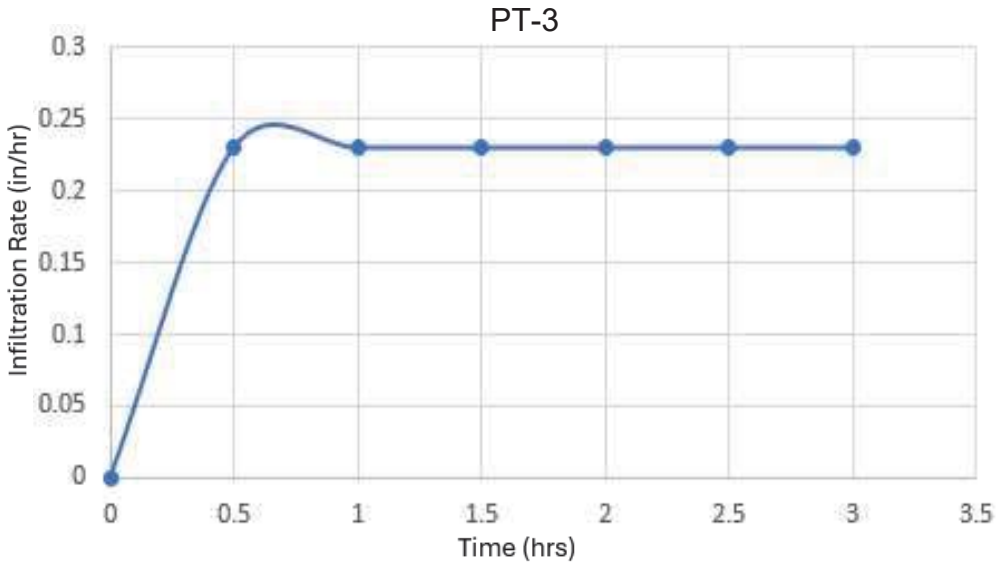

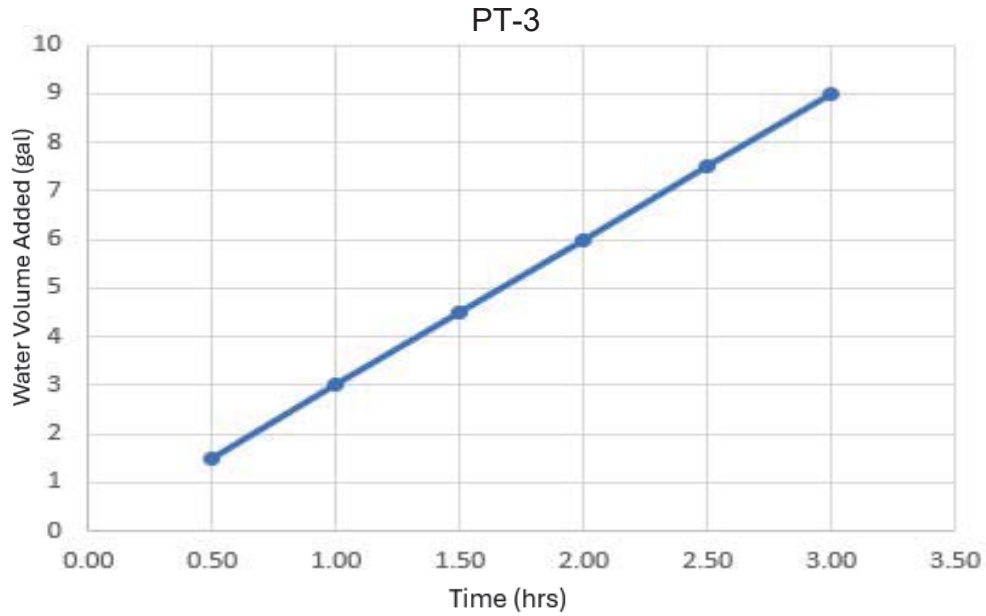



INFILTRATION TEST RESULT GRAPHS

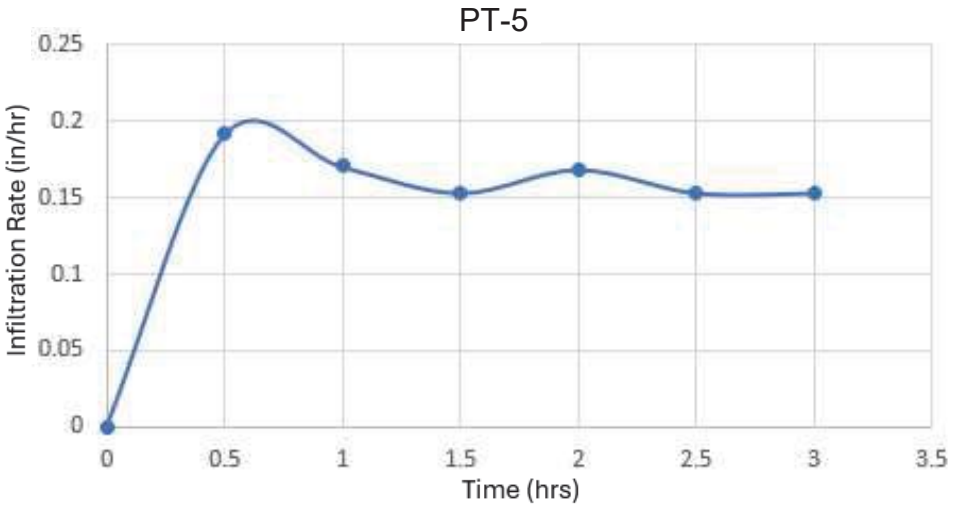

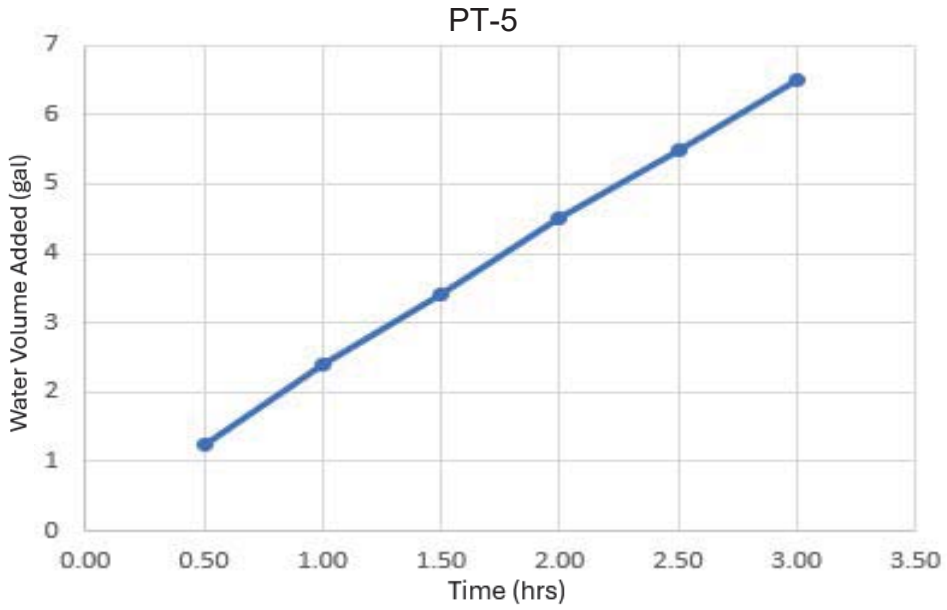

INFILTRATION TEST RESULT GRAPHS

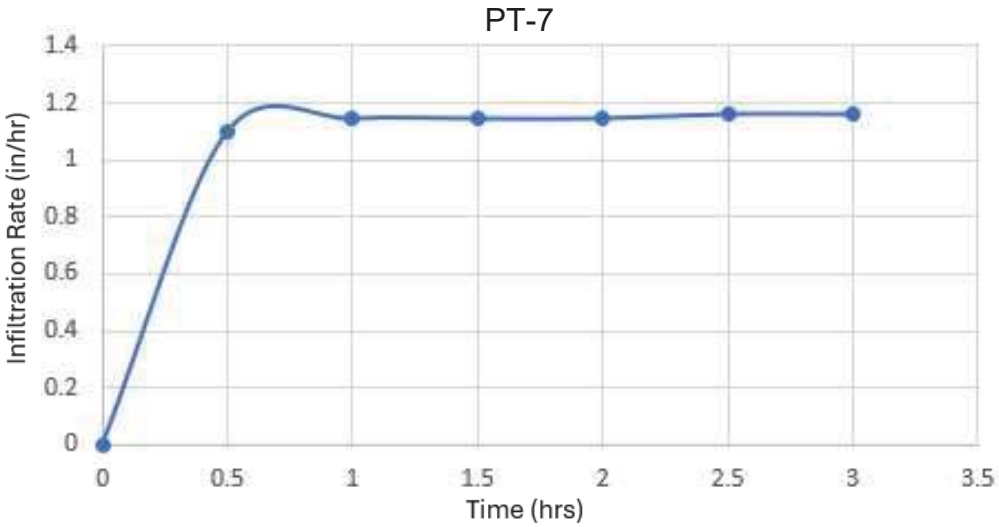

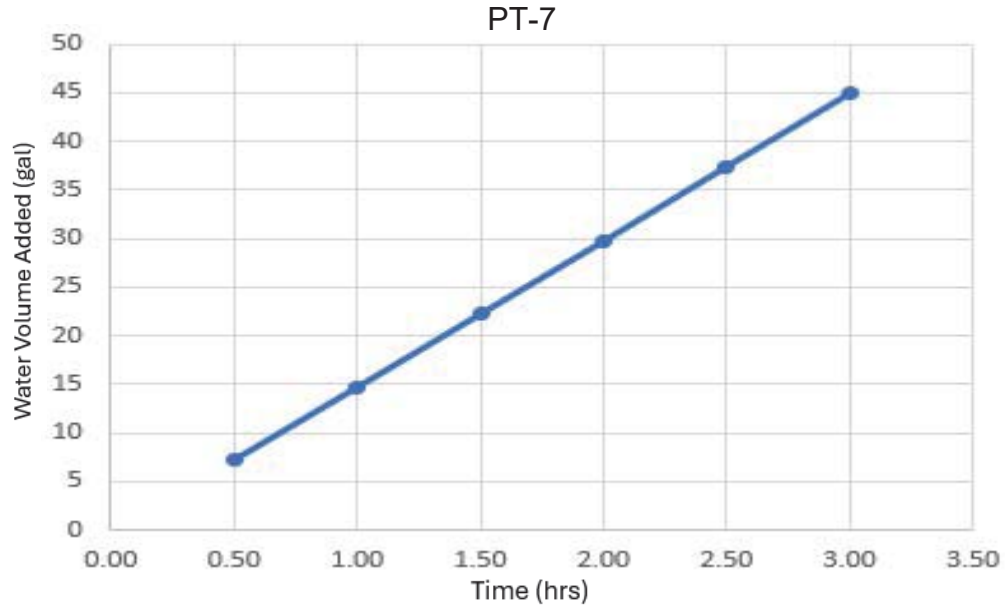

CONSTANT HEAD INFILTRATION TEST RESULTS

Constant Head InfiltrationTesting Field Log

Work Order: 9711.002
Date 6/10/2024

Project Location	Inglewood HS	Boring/Test Numbe	PT-1
Earth Description	Sand, Silty Sanc	Diameter of Boring (DIA	8
Tested By	SDF	radius (in feet)	0.33
Liquid Description	Tap Water	Length of Test Section	10
Measurement Metho	Water Sounder	Surface Area	20.9
Depth to Invert of BMF	25	Diameter of Casing	2
		Depth to Water Table	>50
Start Time for Pre-Soal	6/10/2024 12:00	Water Remaining in Boring (Y/N	N
Start Time for Tes	6/10/2024 13:00	Std Time Interval Btween Rdngs	20

Reading No.	Flow Meter Reading (gal)	Volume of Water (gal)	Time	Δ Time (min)	gal/min	in/hr
Initial	0		1:00:00 PM			0
1	79	79	1:20:00 PM	20	4.0	18.15
2	131.5	52.5	1:40:00 PM	20	2.6	12.06
3	195	63.5	2:00:00 PM	20	3.2	14.59
4	246	51	2:20:00 PM	20	2.6	11.72
5	304	58	2:40:00 PM	20	2.9	13.33
6	358	54	3:00:00 PM	20	2.7	12.41
7	410	52	3:20:00 PM	20	2.6	11.95
8	465	55	3:40:00 PM	20	2.8	12.64
9	523	58	4:00:00 PM	20	2.9	13.33
10						
11						
12						
Total		523 gal		180 min		
		120,813.0 cubic in		3 hr		

Raw Measured Rate = 13.35 in/hr
Reduction Factor = 5
Infiltration Rate = **2.67 in/hr**

CONSTANT HEAD INFILTRATION TEST RESULTS

Constant Head InfiltrationTesting Field Log

Work Order: 9711.002
Date 6/10/2024

Project Location	Inglewood HS	Boring/Test Numbe	PT-2
Earth Description	Sand, Silty Sanc	Diameter of Boring (DIA	8
Tested By	SDF	radius (in feet)	0.33
Liquid Description	Tap Water	Length of Test Section	14
Measurement Metho	Water Sounder	Surface Area	29.3
Depth to Invert of BMF	25	Diameter of Casing	2
		Depth to Water Table	>50
Start Time for Pre-Soal	6/10/2024 8:00	Water Remaining in Boring (Y/N	N
Start Time for Test	6/10/2024 9:00	Std Time Interval Btween Rdngs	20

Reading No.	Flow Meter Reading (gal)	Volume of Water (gal)	Time	Δ Time (min)	gal/min	in/hr
Initial	0		9:00:00 AM			0
1	102	102	9:20:00 AM	20	5.1	23.44
2	209	107	9:40:00 AM	20	5.4	24.59
3	295	86	10:00:00 AM	20	4.3	19.76
4	407	112	10:20:00 AM	20	5.6	25.74
5	511	104	10:40:00 AM	20	5.2	23.90
6	621	110	11:00:00 AM	20	5.5	25.28
7	723	102	11:20:00 AM	20	5.1	23.44
8	823	100	11:40:00 AM	20	5.0	22.98
9	920	97	12:00:00 PM	20	4.9	22.29
10						
11						
12						
Total		920 gal		180 min		
		212,520.0 cubic in		3 hr		

Raw Measured Rate = 16.78 in/hr
Reduction Factor = 5
Infiltration Rate = **3.36 in/hr**

CONSTANT HEAD INFILTRATION TEST RESULTS

Constant Head InfiltrationTesting Field Log

Work Order: 9711.002
Date 6/11/2024

Project Locatior	Inglewood HS	Boring/Test Numbe	PT-3
Earth Descriptior	Sand, Silty Sanc	Diameter of Boring (DIA	8
Tested By	SDF	radius (in feet)	0.33
Liquid Descriptior	Tap Water	Length of Test Section	15
Measurement Methoc	Water Sounder	Surface Area	31.4
Depth to Invert of BMF	25	Diameter of Casinc	2
		Depth to Water Table	>50
Start Time for Pre-Soal	6/11/2024 8:30	Water Remaining in Boring (Y/N	N
Start Time for Tes	6/11/2024 9:45	Std Time Interval Btween Rdngs	30

Reading No.	Flow Meter Reading (gal)	Volume of Water (gal)	Time	Δ Time (min)	gal/min	in/hr
Initial	0		9:45:00 AM			0
1	1.5	1.5	10:15:00 AM	30	0.1	0.23
2	3	1.5	10:45:00 AM	30	0.1	0.23
3	4.5	1.5	11:15:00 AM	30	0.1	0.23
4	6	1.5	11:45:00 AM	30	0.1	0.23
5	7.5	1.5	12:15:00 PM	30	0.1	0.23
6	9	1.5	12:45:00 PM	30	0.1	0.23
7						0.00
8						0.00
9						0.00
10						
11						
12						
Total		9 gal		180 min		
		2,079.0 cubic in		3 hr		

Raw Measured Rate = 0.15 in/hr
Reduction Factor = 5
Infiltration Rate = **0.03 in/hr**

CONSTANT HEAD INFILTRATION TEST RESULTS

Constant Head InfiltrationTesting Field Log

Work Order: 9711.002
Date 6/11/2024

Project Location	Inglewood HS	Boring/Test Numbe	PT-5
Earth Description	Silty - Clayey Sanc	Diameter of Boring (DIA	8
Tested By	JN	radius (in feet)	0.33
Liquid Description	Tap Water	Length of Test Section	1
Measurement Metho	Water Sounder	Surface Area	2.1
Depth to Invert of BMF	5	Diameter of Casing	2
		Depth to Water Table	>50
Start Time for Pre-Soal	6/11/2024 7:10	Water Remaining in Boring (Y/N	N
Start Time for Test	6/11/2024 8:14	Std Time Interval Btween Rdngs	30

Reading No.	Flow Meter Reading (gal)	Volume of Water (gal)	Time	Δ Time (min)	gal/min	in/hr
Initial	0		8:14:00 AM			0
1	1.25	1.25	8:44:00 AM	30	0.0	0.19
2	2.4	1.15	9:15:00 AM	31	0.0	0.17
3	3.4	1	9:45:00 AM	30	0.0	0.15
4	4.5	1.1	10:15:00 AM	30	0.0	0.17
5	5.5	1	10:45:00 PM	30	0.0	0.15
6	6.5	1	11:15:00 PM	30	0.0	0.15
7						0.00
8						0.00
9						0.00
10						
11						
12						
Total		6.5 gal		181 min		
		1,501.5 cubic in		3 hr		

Raw Measured Rate = 1.66 in/hr
Reduction Factor = 5
Infiltration Rate = **0.33 in/hr**

CONSTANT HEAD INFILTRATION TEST RESULTS

Constant Head InfiltrationTesting Field Log

Work Order: 9711.002
Date 9/12/2024

Project Locatior	Inglewood HS	Boring/Test Numbe	PT-7
Earth Descriptior	Sand - Sandy Clay	Diameter of Boring (DIA	8
Tested By	SDF	radius (in feet)	0.33
Liquid Descriptior	Tap Water	Length of Test Section	20
Measurement Methoc	Water Sounder	Surface Area	41.9
Depth to Invert of BMF	30	Diameter of Casinç	2
		Depth to Water Table	>50
Start Time for Pre-Soal	9/12/2024 11:05	Water Remaining in Boring (Y/N	Y
Start Time for Tes	9/12/2024 12:42	Std Time Interval Btween Rdngs	30

Reading No.	Flow Meter Reading (gal)	Volume of Water (gal)	Time	Δ Time (min)	gal/min	in/hr
Initial	0		12:42:00 PM			0
1	7.2	7.2	1:12:00 PM	30	0.2	1.10
2	14.7	7.5	1:42:00 PM	30	0.3	1.15
3	22.2	7.5	2:12:00 PM	30	0.3	1.15
4	29.7	7.5	2:42:00 AM	30	0.3	1.15
5	37.3	7.6	3:12:00 PM	30	0.3	1.16
6	44.9	7.6	3:42:00 PM	30	0.3	1.16
7						
8						
9						
10						
11						
12						
Total		44.9 gal		180 min		
		10,371.9 cubic in		3 hr		

Raw Measured Rate = 0.57 in/hr
Reduction Factor = 5
Infiltration Rate = **0.11 in/hr**

APPENDIX D


Laboratory Data

August 5, 2024
W.O. 9711.002
Revised September 25, 2024

Laboratory Test Summary

Depth	Geology	Sample Description	ST	w	DD	S	Max	Opt	EI	LL	PI	% Gravel	% Sand	%Fines	W.O. 9711
Excavation: B01 (TD= 27.5 ft, No GW)															
0	Older Alluvium	silty SAND (SM)	(B)				131.5	8	0			1	69	30	
5	Older Alluvium	silty SAND (SM)	(U)	11.4	124	88									
10	Older Alluvium	silty SAND (SM)	(U)	12	120.9	84									
12.5	Older Alluvium	silty SAND (SM)													
15	Older Alluvium	silty SAND (SM)	(U)	15.5	115.2	92									
17.5	Older Alluvium	silty SAND (SM)													
22.5	Older Alluvium	silty SAND (SM)	(U)	15.5	115.1	92									
27.5	Older Alluvium	SAND (SP)	(U)	5.7	107	27									
Excavation: B02 (TD= 50 ft, No GW)															
0	Older Alluvium	silty SAND (SM)	(B)				135.5	7.5	0						
5	Older Alluvium	SAND (SP)	(U)	9.8	120.1	67									
12.5	Older Alluvium	clayey SAND (SC)	(U)	18.5	114.3	100									
17.5	Older Alluvium	clayey SAND (SC)	(U)	16.7	114.8	98									
25	Older Alluvium	sandy CLAY (SC)	(U)	16.8	113.8	96									
35	Older Alluvium	silty SAND (SM)	(U)	13.3	106.6	63									
Excavation: PT01 (TD= 25 ft, No GW)															
10	Older Alluvium	silty SAND (SM)	(S)												
15	Older Alluvium	silty SAND (SM)	(S)									0	60	40	
25	Older Alluvium	sandy SILT (ML)	(S)										33	67	
Excavation: PT02 (TD= 25 ft, No GW)															
12.5	Older Alluvium	sandy SILT (ML)	(S)										46	54	
17.5	Older Alluvium		(S)										88	12	
22.5	Older Alluvium	silty SAND (SM)	(S)										63	37	
Excavation: PT05 (TD= 5 ft, No GW)															
0	Older Alluvium	silty SAND (SM)	(B)										63	37	
Excavation: PT07 (TD= 30 ft, No GW)															
10	Alluvium	silty SAND (SM)	(S)									2	83	15	
17.5	Alluvium	sandy SILT (ML)	(S)										44	56	
25	Alluvium	silty SAND (SM)	(S)										57	43	
30	Alluvium	silty SAND (SM)	(S)										66	34	

For abbreviation explanation see Legend on PLATE LS 2

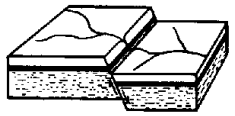

Depth	Geology	Sample Description	ST	w	DD	S	Max	Opt	EI	LL	PI	% Gravel	% Sand	%Fines	W.O. 9711


LEGEND

Depth = Sample Depth (ft) below ground surface
ST = Sample Type*
w = Initial Moisture Content (%)
DD = Initial Dry Unit Weight (pcf)
Max = Maximum Dry Unit Weight (pcf)
Opt = Optimum Moisture Content (%)
EI = Expansion Index
S = Degree of Saturation (%)

LL = Liquid Limit
PI = Plasticity Index
e = Void Ratio
n = Porosity (%)
WD = Initial Wet Unit Weight (pcf)
SD = Saturated Unit Weight (pcf)
BD = Bouyant (Submerged) Unit Weight (pcf) - Assuming water unit weight of 62.4 pcf


Consol = Consolidation Test Diagram (Plate No.)
Shear = Shear Test Diagram (Plate No.)

* Sample Types: (U) = relatively Undisturbed; (S) = SPT; (B) = Bulk; (N) = Nuclear; (SC) = Sand Cone

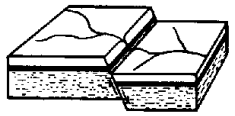


CONSOLIDATION RESULTS

Undisturbed Sample

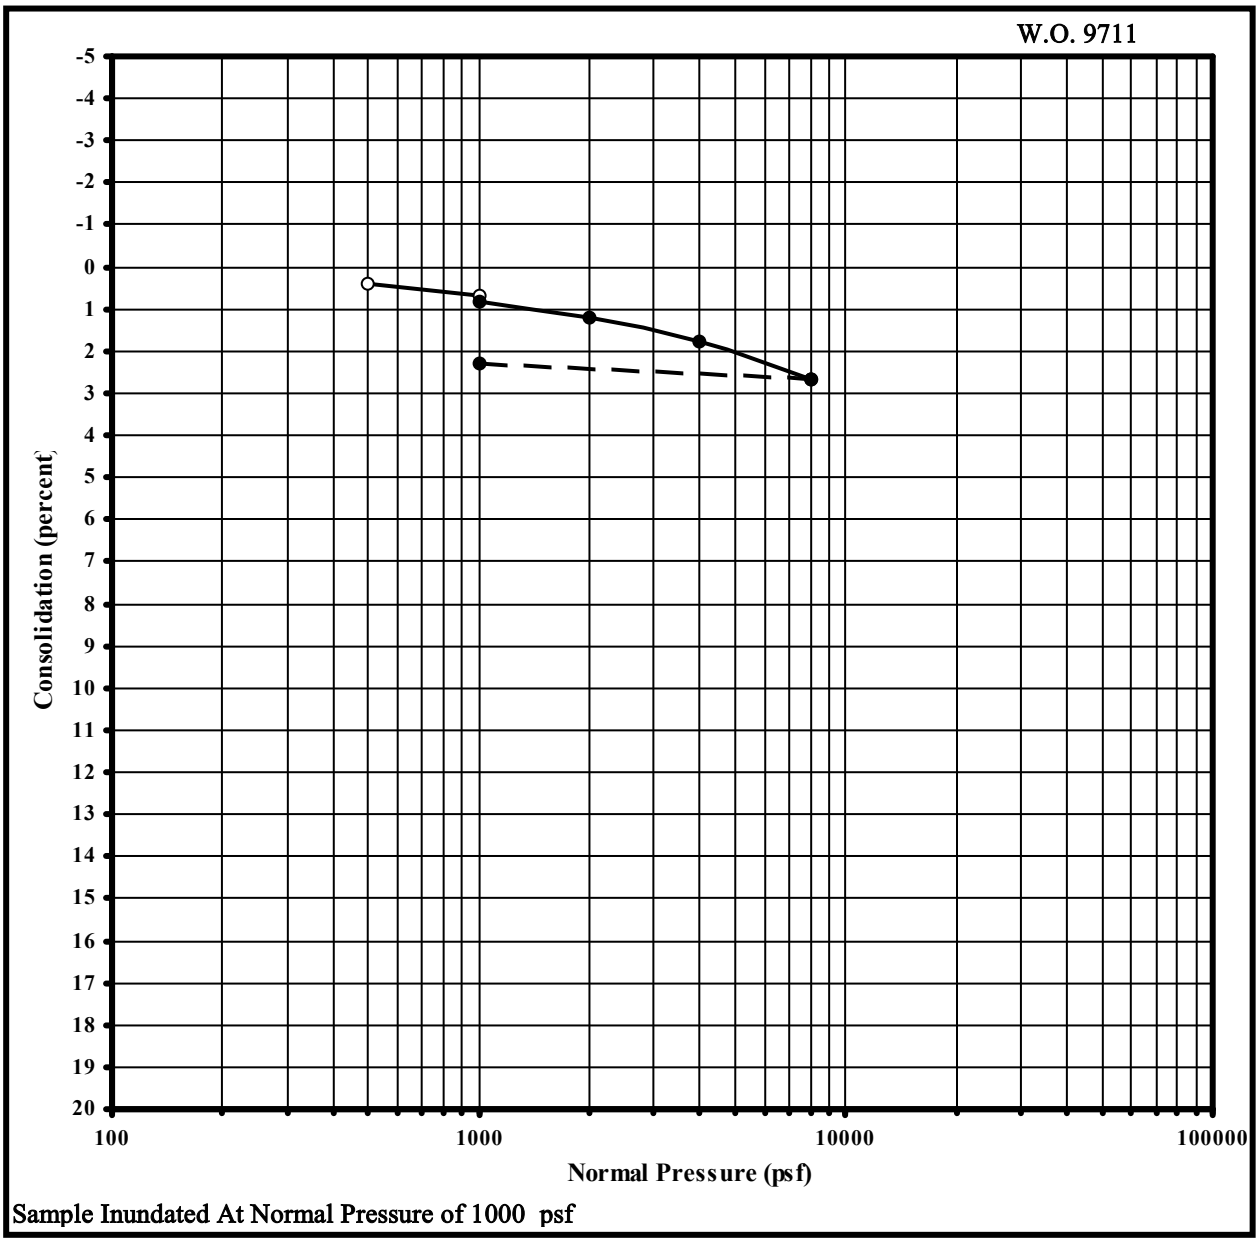


Sample Location: B01
Sample Depth: 5 ft.
Initial Moisture: 11.4 %
Init. Dry Density: 124 pcf

Geologic Unit: Older Alluvium
Material: silty SAND (SM)

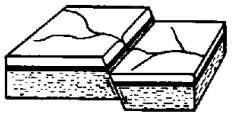


CONSOLIDATION RESULTS

Undisturbed Sample

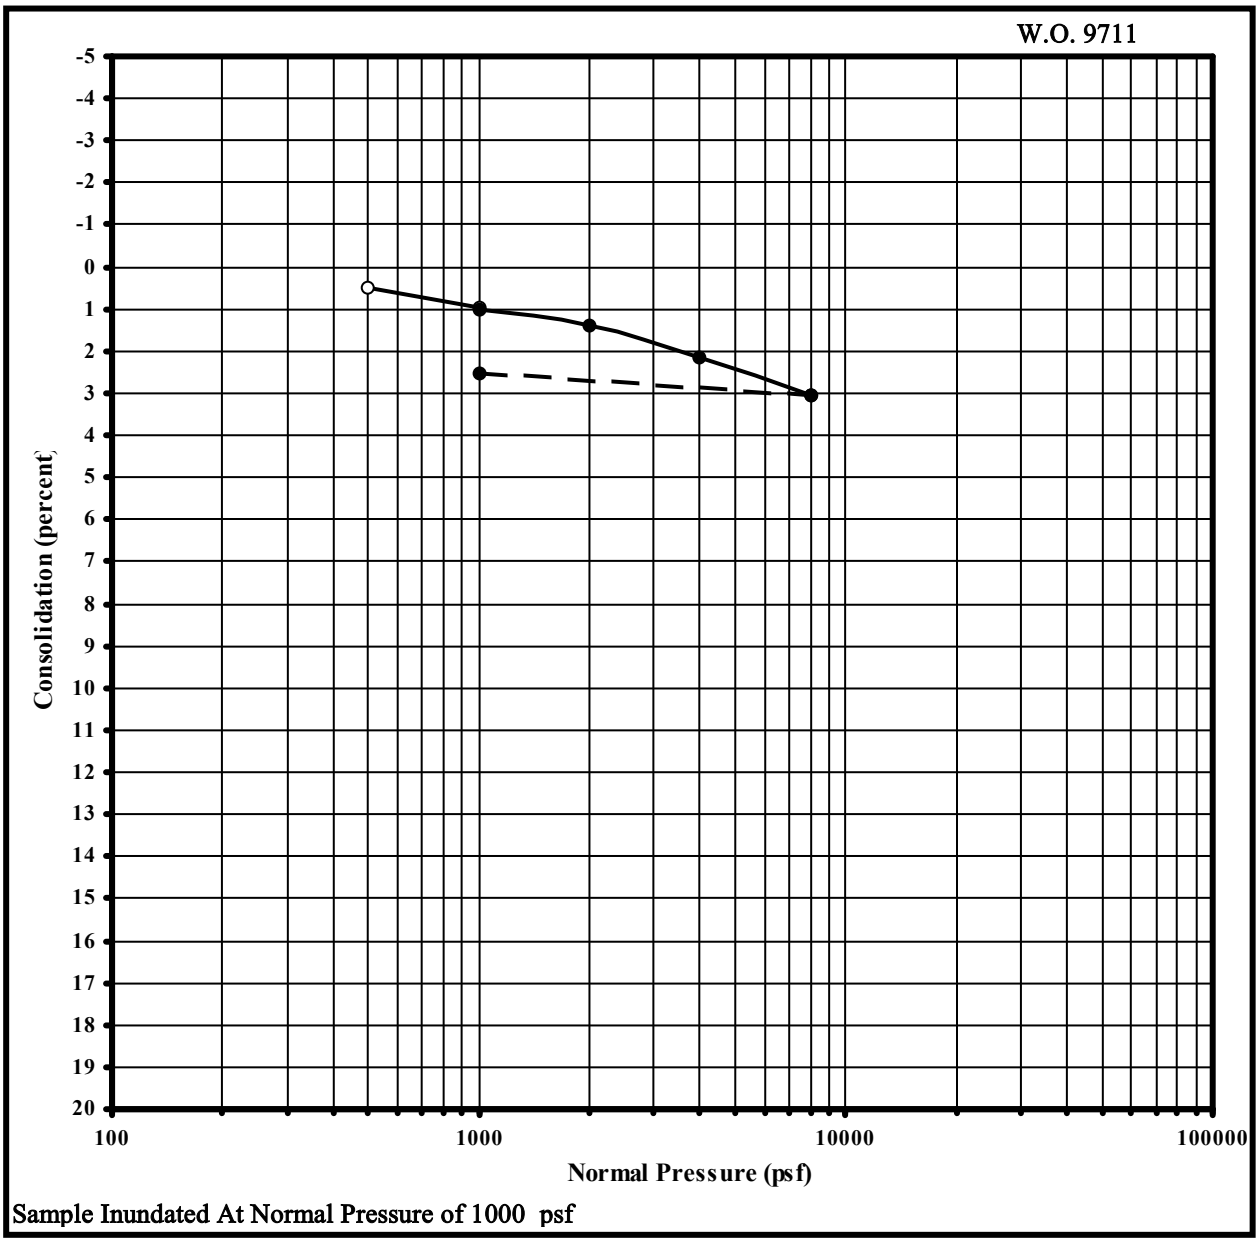


Sample Location: B01
Sample Depth: 10 ft.
Initial Moisture: 12 %
Init. Dry Density: 120.9 pcf

Geologic Unit: Older Alluvium
Material: silty SAND (SM)

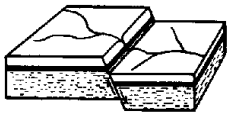


CONSOLIDATION RESULTS

Undisturbed Sample

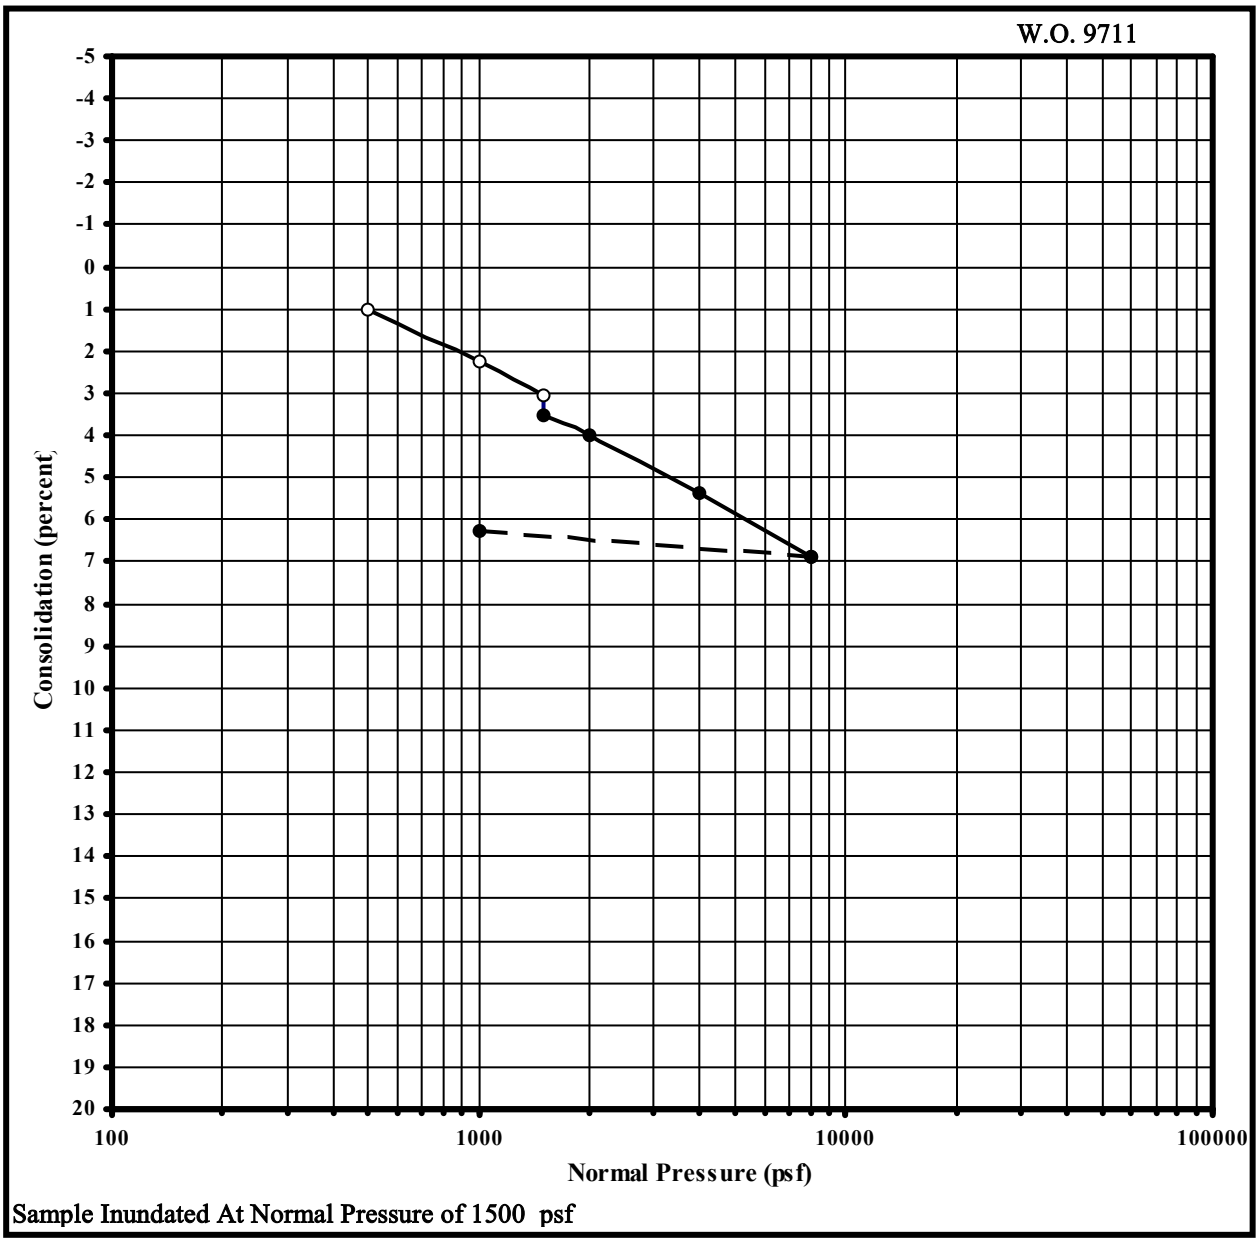


Sample Location: B01
Sample Depth: 15 ft.
Initial Moisture: 15.5 %
Init. Dry Density: 115.2 pcf

Geologic Unit: Older Alluvium
Material: silty SAND (SM)

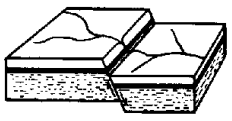


CONSOLIDATION RESULTS

Undisturbed Sample

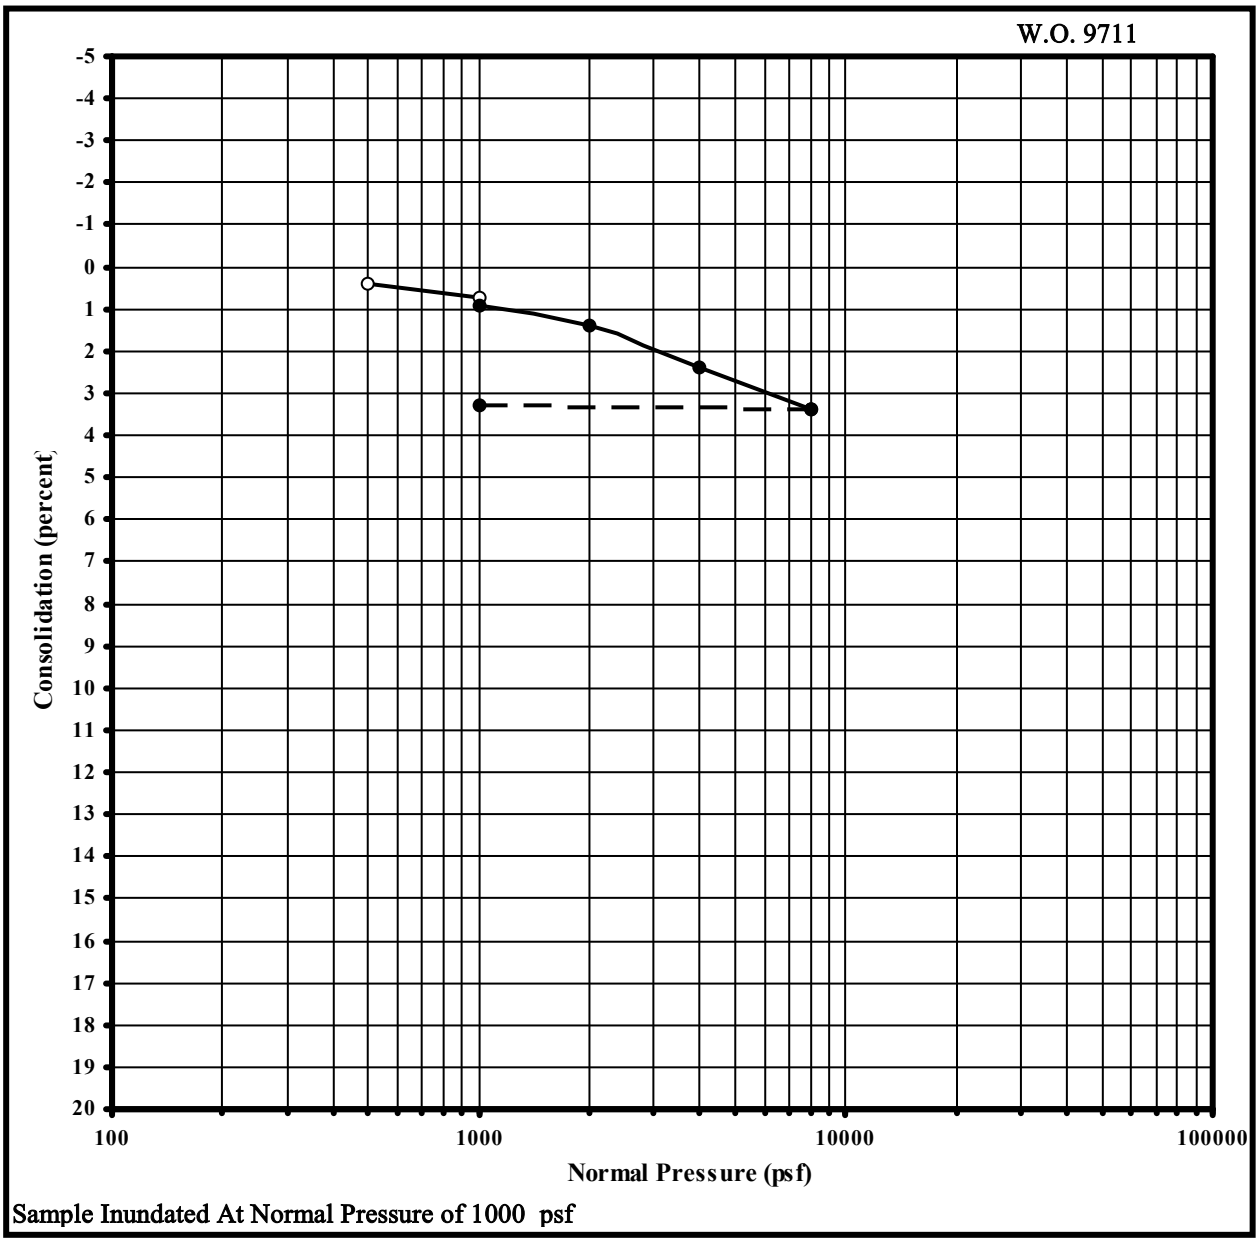


Sample Location: B02
Sample Depth: 5 ft.
Initial Moisture: 9.8 %
Init. Dry Density: 120.1 pcf

Geologic Unit: Older Alluvium
Material: SAND (SP)

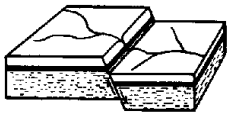


CONSOLIDATION RESULTS

Undisturbed Sample

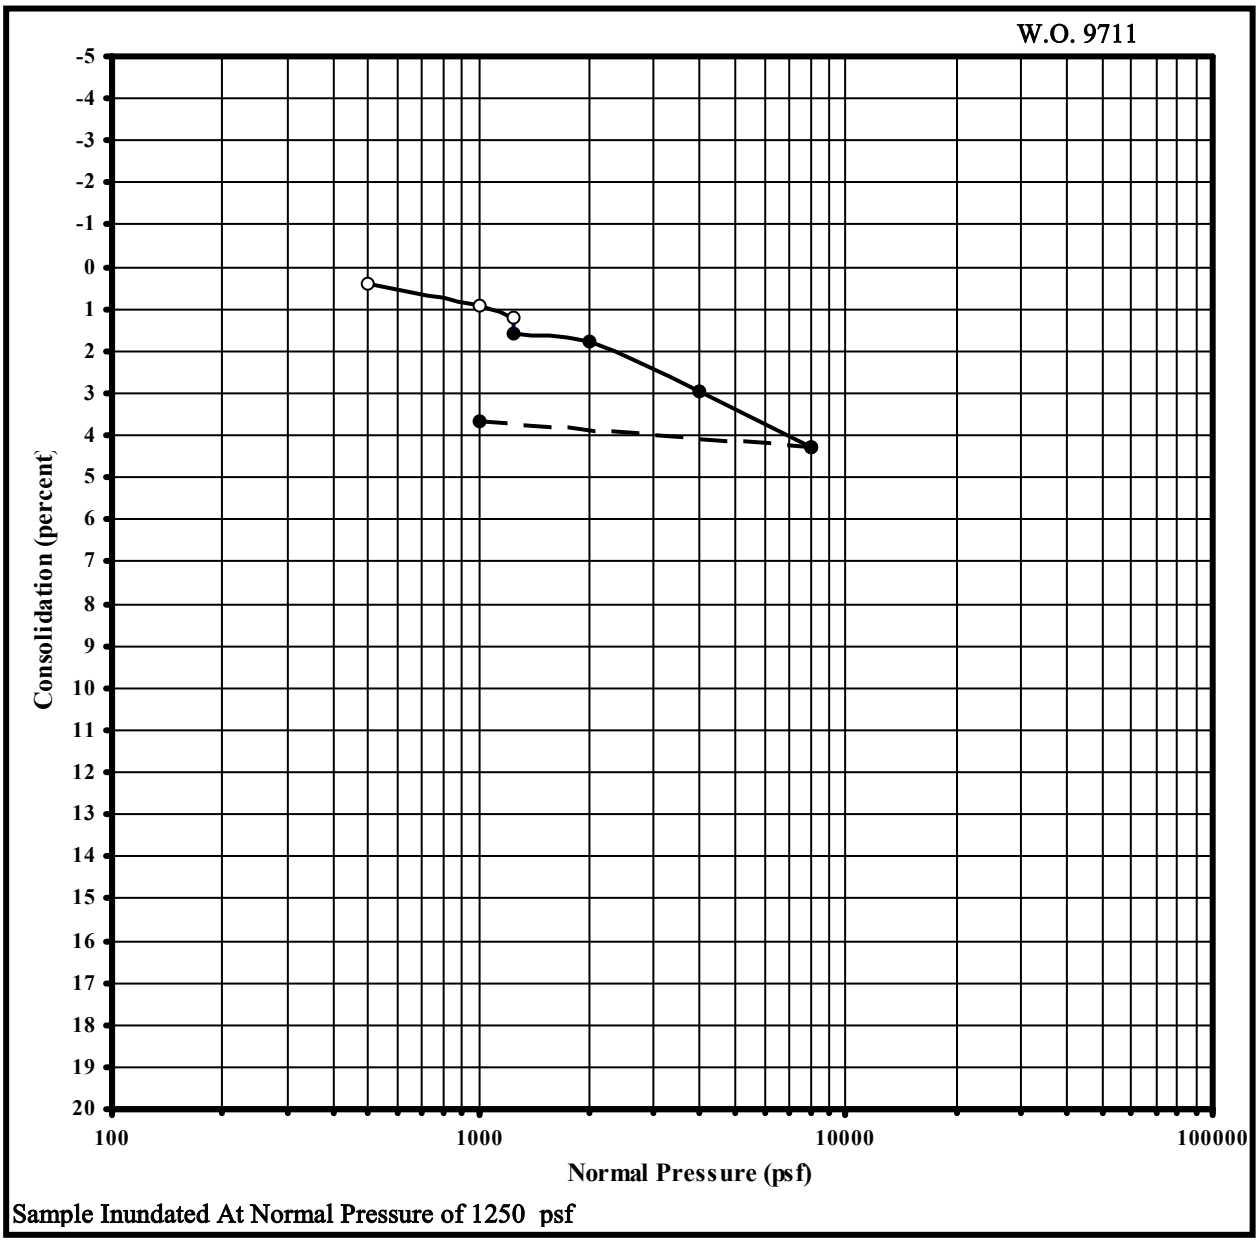


Sample Location: B02
Sample Depth: 12.5 ft.
Initial Moisture: 18.5 %
Init. Dry Density: 114.3 pcf

Geologic Unit: Older Alluvium
Material: clayey SAND (SC)

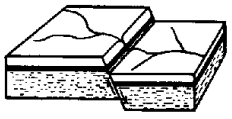


CONSOLIDATION RESULTS

Undisturbed Sample

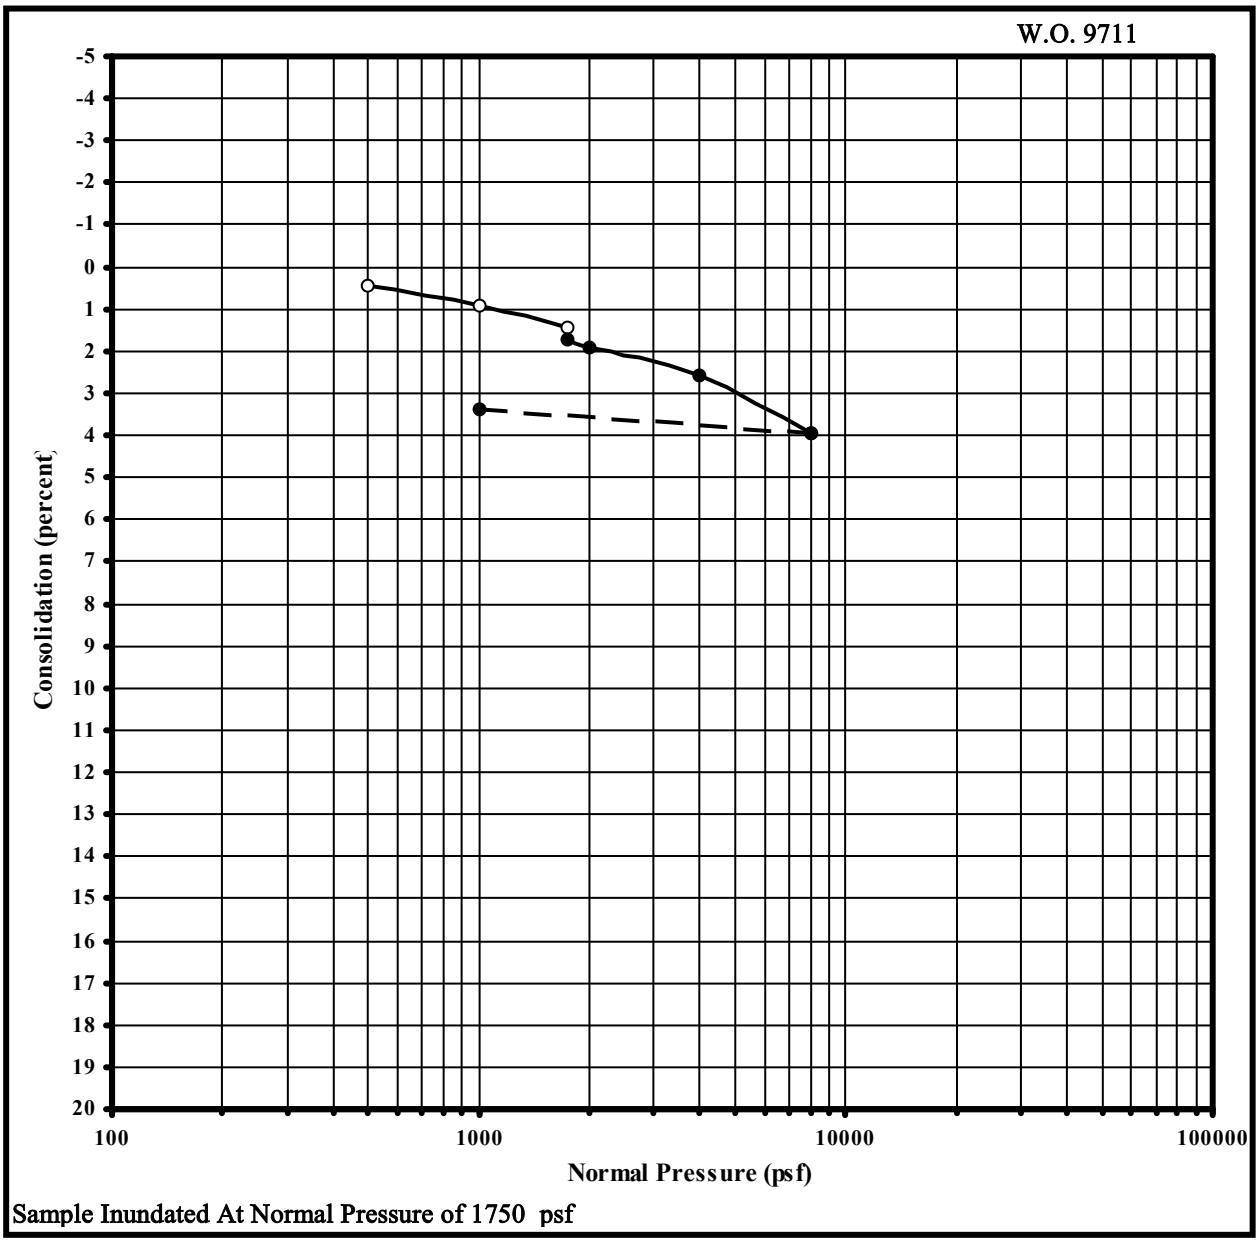


Sample Location: B02
Sample Depth: 17.5 ft.
Initial Moisture: 16.7 %
Init. Dry Density: 114.8 pcf


Geologic Unit: Older Alluvium
Material: clayey SAND (SC)

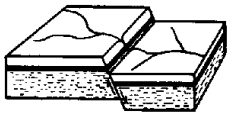

DIRECT SHEAR TEST RESULTS

Remolded 90% Relative Compaction

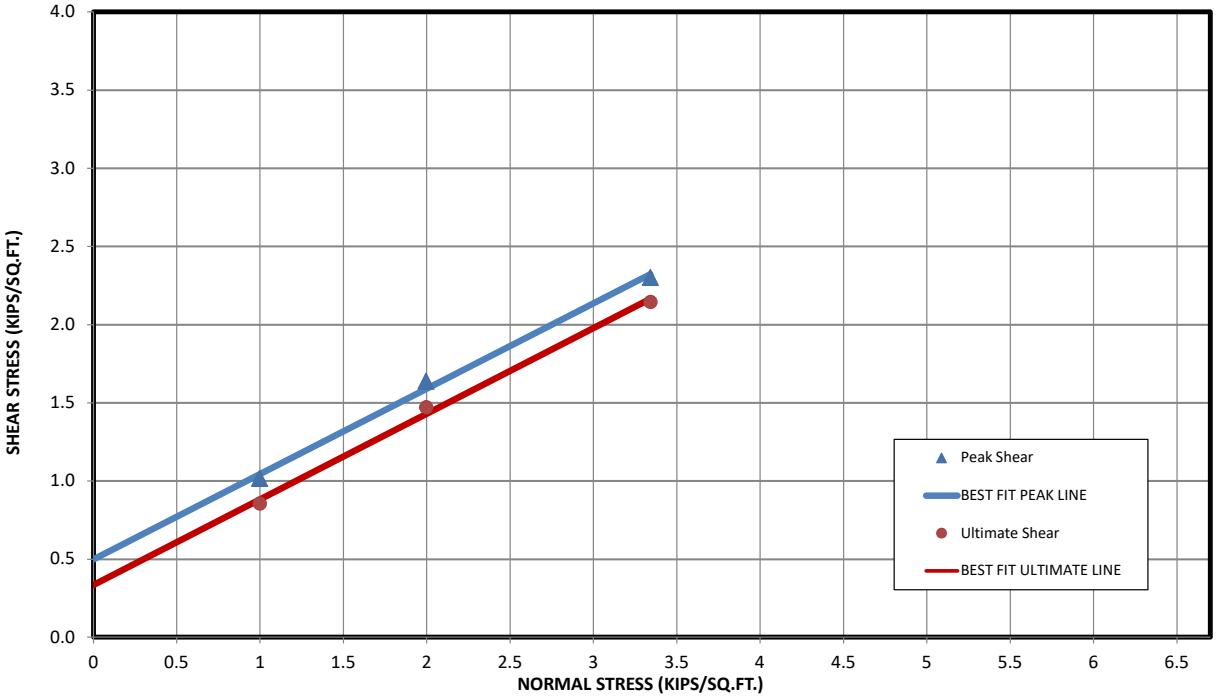

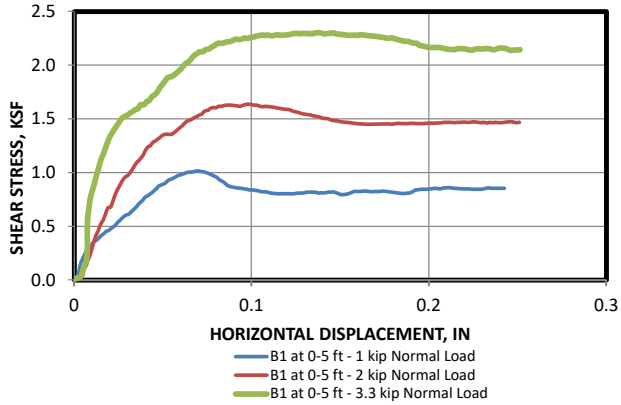

PROJECT:	Inglewood High School
W.O:	9711
EXCAVATION:	B1
DEPTH:	0-5 ft

	PEAK	ULT.	RES.
COHESION (KSF):	0.500	0.325	
PHI (DEG):	29	29	

TEST DATA:	#1	#2	#3
NORM. PRES. (KSF)	1.0	2.0	3.3
ULTIMATE			
SHEAR STRESS (KSF):	0.85	1.47	2.15
H.DISPL. (IN)	0.25	0.25	0.25
DISP. RATE (IN/MIN)	0.01	0.01	0.01
PEAK			
SHEAR STRESS (KSF):	1.01	1.64	2.30
H.DISPL. (IN)	0.07	0.10	0.14

PRESHEAR DRY DENSITY (PCF):	120.7	121.4	122.1
PRESHEAR MOISTURE (% OF DD):		14.0	
EST.VOID RATIO, e (preshear):	0.34	0.34	0.33


TEST FILES:


S:\GEOTEST\shears\9711\TEST1269.DAT
S:\GEOTEST\shears\9711\TEST1270.DAT
S:\GEOTEST\shears\9711\TEST1271.DAT

a dba of
R & R Services

DIRECT SHEAR TEST RESULTS

Remolded 90% Relative Compaction

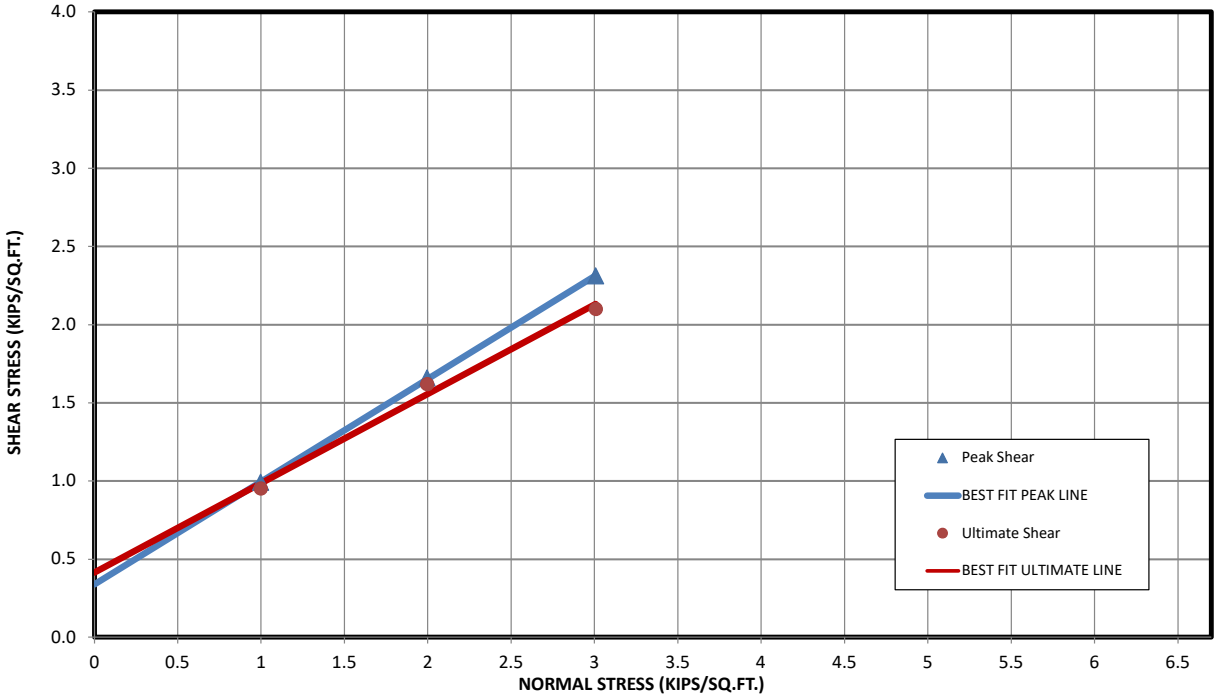

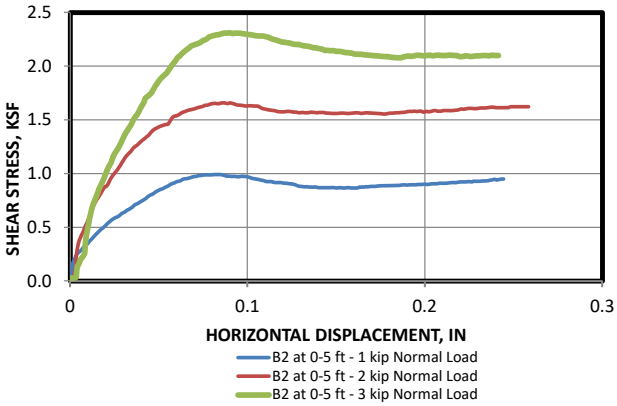

PROJECT:	Inglewood High School
W.O:	9711
EXCAVATION:	B2
DEPTH:	0-5 ft

TEST DATA:	#1	#2	#3
NORM. PRES. (KSF)	1.0	2.0	3.0
ULTIMATE			
SHEAR STRESS (KSF):	0.95	1.62	2.10
H.DISPL. (IN)	0.25	0.26	0.24
DISP. RATE (IN/MIN)	0.01	0.01	0.01
PEAK			
SHEAR STRESS (KSF):	0.99	1.66	2.31
H.DISPL. (IN)	0.08	0.09	0.09

	PEAK	ULT.	RES.
COHESION (KSF):	0.350	0.425	
PHI (DEG):	33	30	

PRESHEAR DRY DENSITY (PCF):	123.5	124.9	125.6
PRESHEAR MOISTURE (% OF DD):		14.0	
EST.VOID RATIO, e (preshear):	0.31	0.30	0.29


TEST FILES:


S:\GEOTEST\shears\9711\TEST1266.DAT
S:\GEOTEST\shears\9711\TEST1267.DAT
S:\GEOTEST\shears\9711\TEST1268.DAT

a dba of
R & R Services

DIRECT SHEAR TEST RESULTS

Undisturbed Sample

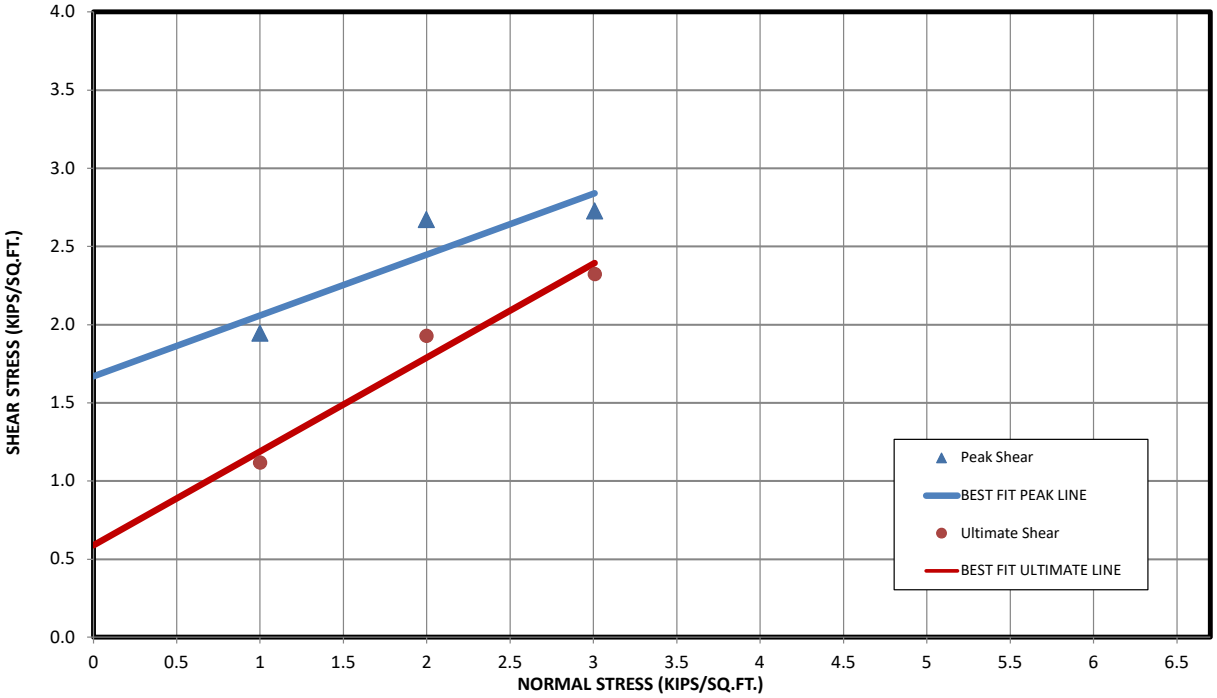

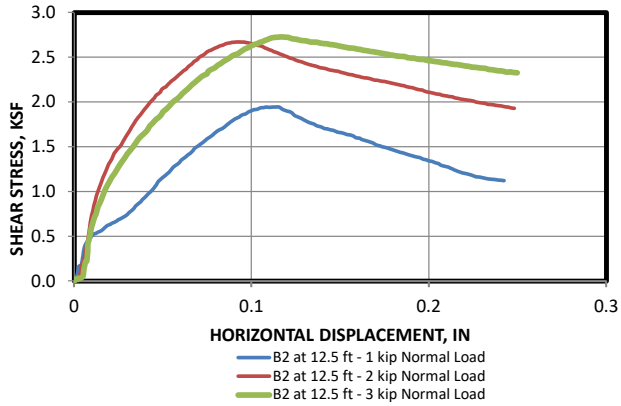

PROJECT:	Inglewood High School
W.O:	9711
EXCAVATION:	B2
DEPTH:	12.5 ft

TEST DATA:	#1	#2	#3
NORM. PRES. (KSF)	1.0	2.0	3.0
ULTIMATE			
SHEAR STRESS (KSF):	1.12	1.93	2.32
H.DISPL. (IN)	0.25	0.25	0.25
DISP. RATE (IN/MIN)	0.01	0.01	0.01
PEAK			
SHEAR STRESS (KSF):	1.94	2.67	2.73
H.DISPL. (IN)	0.11	0.09	0.12

	PEAK	ULT.	RES.
COHESION (KSF):	1.675	0.600	
PHI (DEG):	21	31	

PRESHEAR DRY DENSITY (PCF):	116.4	116.3	118.0
PRESHEAR MOISTURE (% OF DD):		18.7	
EST.VOID RATIO, e (preshear):	0.39	0.40	0.38


TEST FILES:


S:\GEOTEST\shears\9711\TEST1263.DAT
S:\GEOTEST\shears\9711\TEST1264.DAT
S:\GEOTEST\shears\9711\TEST1265.DAT

a dba of
R & R Services

DIRECT SHEAR TEST RESULTS

Undisturbed Sample

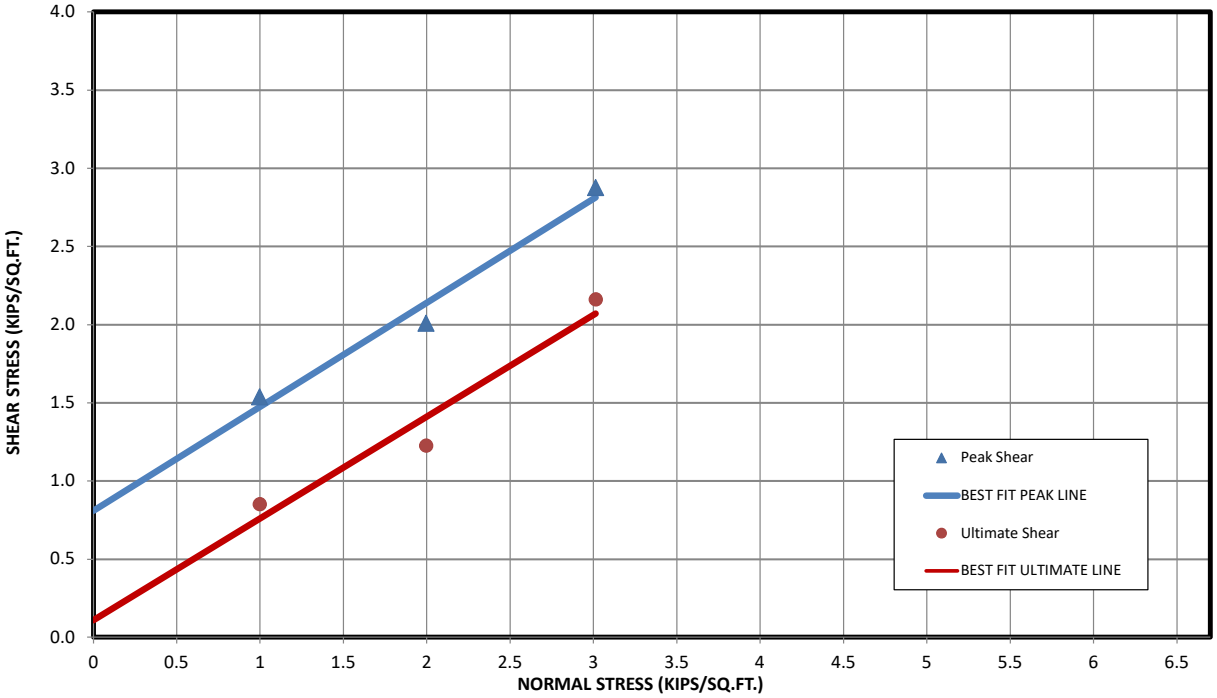

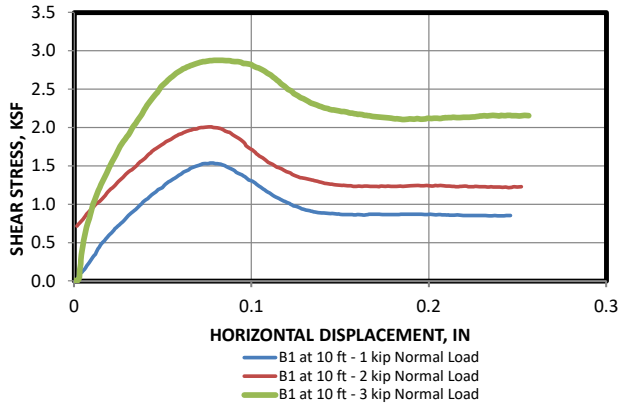

PROJECT:	Inglewood High School
W.O:	9711
EXCAVATION:	B1
DEPTH:	10 ft

TEST DATA:	#1	#2	#3
NORM. PRES. (KSF)	1.0	2.0	3.0
ULTIMATE			
SHEAR STRESS (KSF):	0.85	1.23	2.16
H.DISPL. (IN)	0.25	0.25	0.26
DISP. RATE (IN/MIN)	0.01	0.01	0.01
PEAK			
SHEAR STRESS (KSF):	1.54	2.01	2.88
H.DISPL. (IN)	0.08	0.08	0.08

	PEAK	ULT.	RES.
COHESION (KSF):	0.800	0.100	
PHI (DEG):	34	33	

PRESHEAR DRY DENSITY (PCF):	123.0	124.3	124.9
PRESHEAR MOISTURE (% OF DD):		16.0	
EST.VOID RATIO, e (preshear):	0.32	0.30	0.30

TEST FILES:

S:\GEOTEST\shears\9711\TEST1260.DAT
S:\GEOTEST\shears\9711\TEST1261.DAT
S:\GEOTEST\shears\9711\TEST1262.DAT

a dba of
R & R Services

Soil Analysis Lab Results

Client: Geolabs-Westlake Village
Job Name: Inglewood High School
Client Job Number: 9711.002
Project X Job Number: S240701H
July 2, 2024


	Method	ASTM D4327		ASTM D4327		ASTM G187		ASTM G51	ASTM G200	SM 4500-D	ASTM D4327	ASTM D6919	ASTM D6919	ASTM D6919	ASTM D6919	ASTM D6919	ASTM D6919	ASTM D4327	ASTM D4327
Bore# / Description	**Depth**	**Sulfates** SO_4^{2-}		**Chlorides** Cl^-		**Resistivity** As Rec'd | Minimum		**pH**	**Redox**	**Sulfide** S^{2-}	**Nitrate** NO_3^-	**Ammonium** NH_4^+	**Lithium** Li^+	**Sodium** Na^+	**Potassium** K^+	**Magnesium** Mg^{2+}	**Calcium** Ca^{2+}	**Fluoride** F_2^{2-}	**Phosphate** PO_4^{3-}
	(ft)	(mg/kg)	(wt%)	(mg/kg)	(wt%)	(Ω-cm)	(Ω-cm)		(mV)	(mg/kg)	(mg/kg)	(mg/kg)	(mg/kg)	(mg/kg)	(mg/kg)	(mg/kg)	(mg/kg)	(mg/kg)	(mg/kg)
B-1	0-5	75.1	0.0075	26.1	0.0026	73,700	11,390	6.5	138	1.7	12.8	0.4	ND	45.1	8.9	15.3	93.1	12.3	1.3
B-2	0-5	277.2	0.0277	34.3	0.0034	180,900	19,430	6.7	155	1.3	6.0	206.8	ND	43.1	9.9	18.2	95.2	6.9	1.8

Cations and Anions, except Sulfide and Bicarbonate, tested with Ion Chromatography
mg/kg = milligrams per kilogram (parts per million) of dry soil weight
ND = 0 = Not Detected | NT = Not Tested | Unk = Unknown
Chemical Analysis performed on 1:3 Soil-To-Water extract
PPM = mg/kg (soil) = mg/L (Liquid)

Note: Sometimes a bad sulfate hit is a contaminated spot. Typical fertilizers are Potassium chloride, ammonium sulfate or ammonium sulfate nitrate (ASN). So this is another reason why testing full corrosion series is good because we then have the data to see if those other ingredients are present meaning the soil sample is just fertilizer-contaminated soil. This can happen often when the soil samples collected are simply surface scoops. This is why it's best to dig in a foot, throw away the top and test the deeper stuff. Dairy farms are also notorious for these items.

If one sample pops up much more corrosive than all others, we would recommend collecting more samples surrounding the problem sample location to determine if the peak is isolated to it. This allows us to conclude it was a contaminated sample and able to declare it an outlier.

Try out our new online forms: SOIL CORROSIVITY & THERMAL RESISTIVITY LAB REQUEST FORM & IN-SITU WENNER 4 PIN QUOTE REQUEST FORM

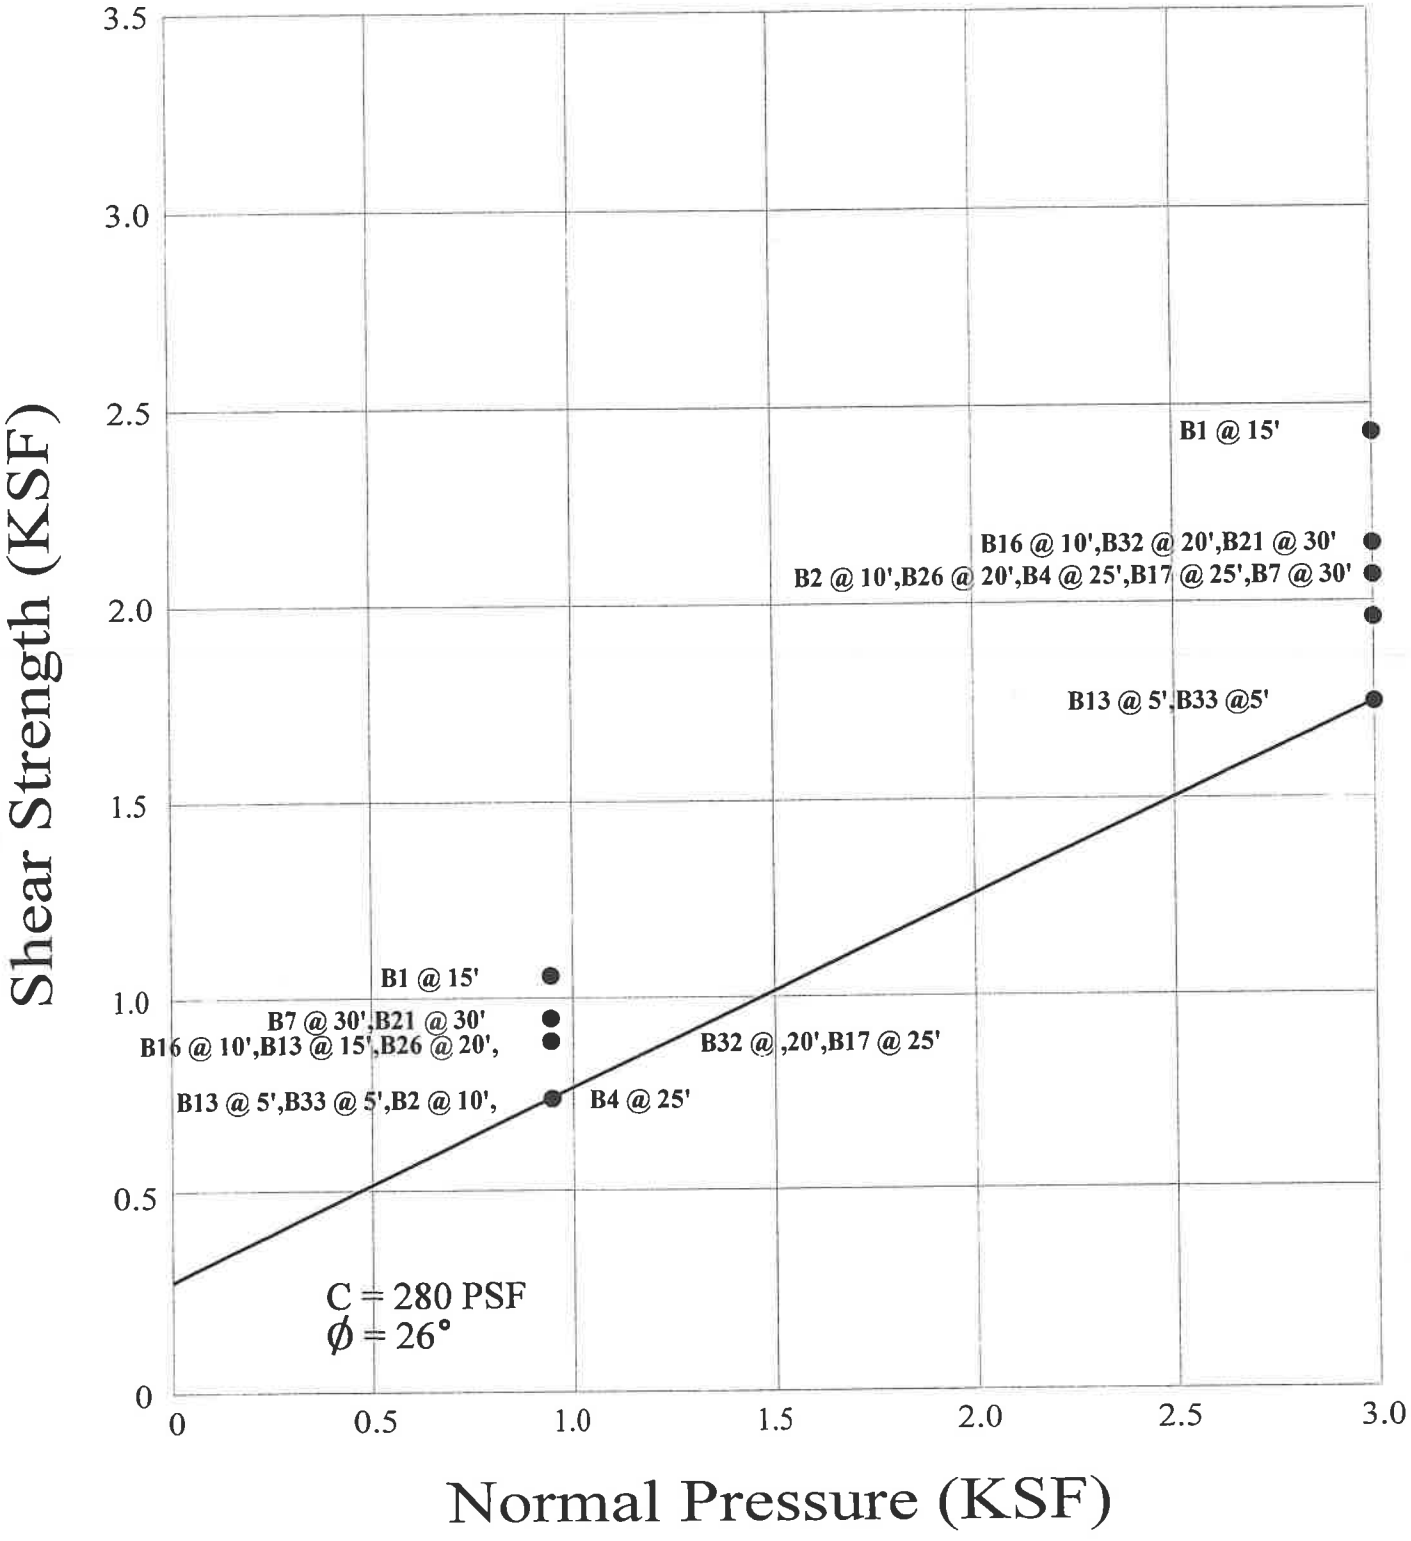


● Direct Shear, Saturated

SHEAR TEST DIAGRAM

GEOTECHNOLOGIES, INC.
CONSULTING GEOTECHNICAL ENGINEERS

INGLEWOOD UNIFIED SCHOOL DISTRICT
231 South Grevillea Ave., Inglewood

FILE NO. 17959-S PLATE: B-1

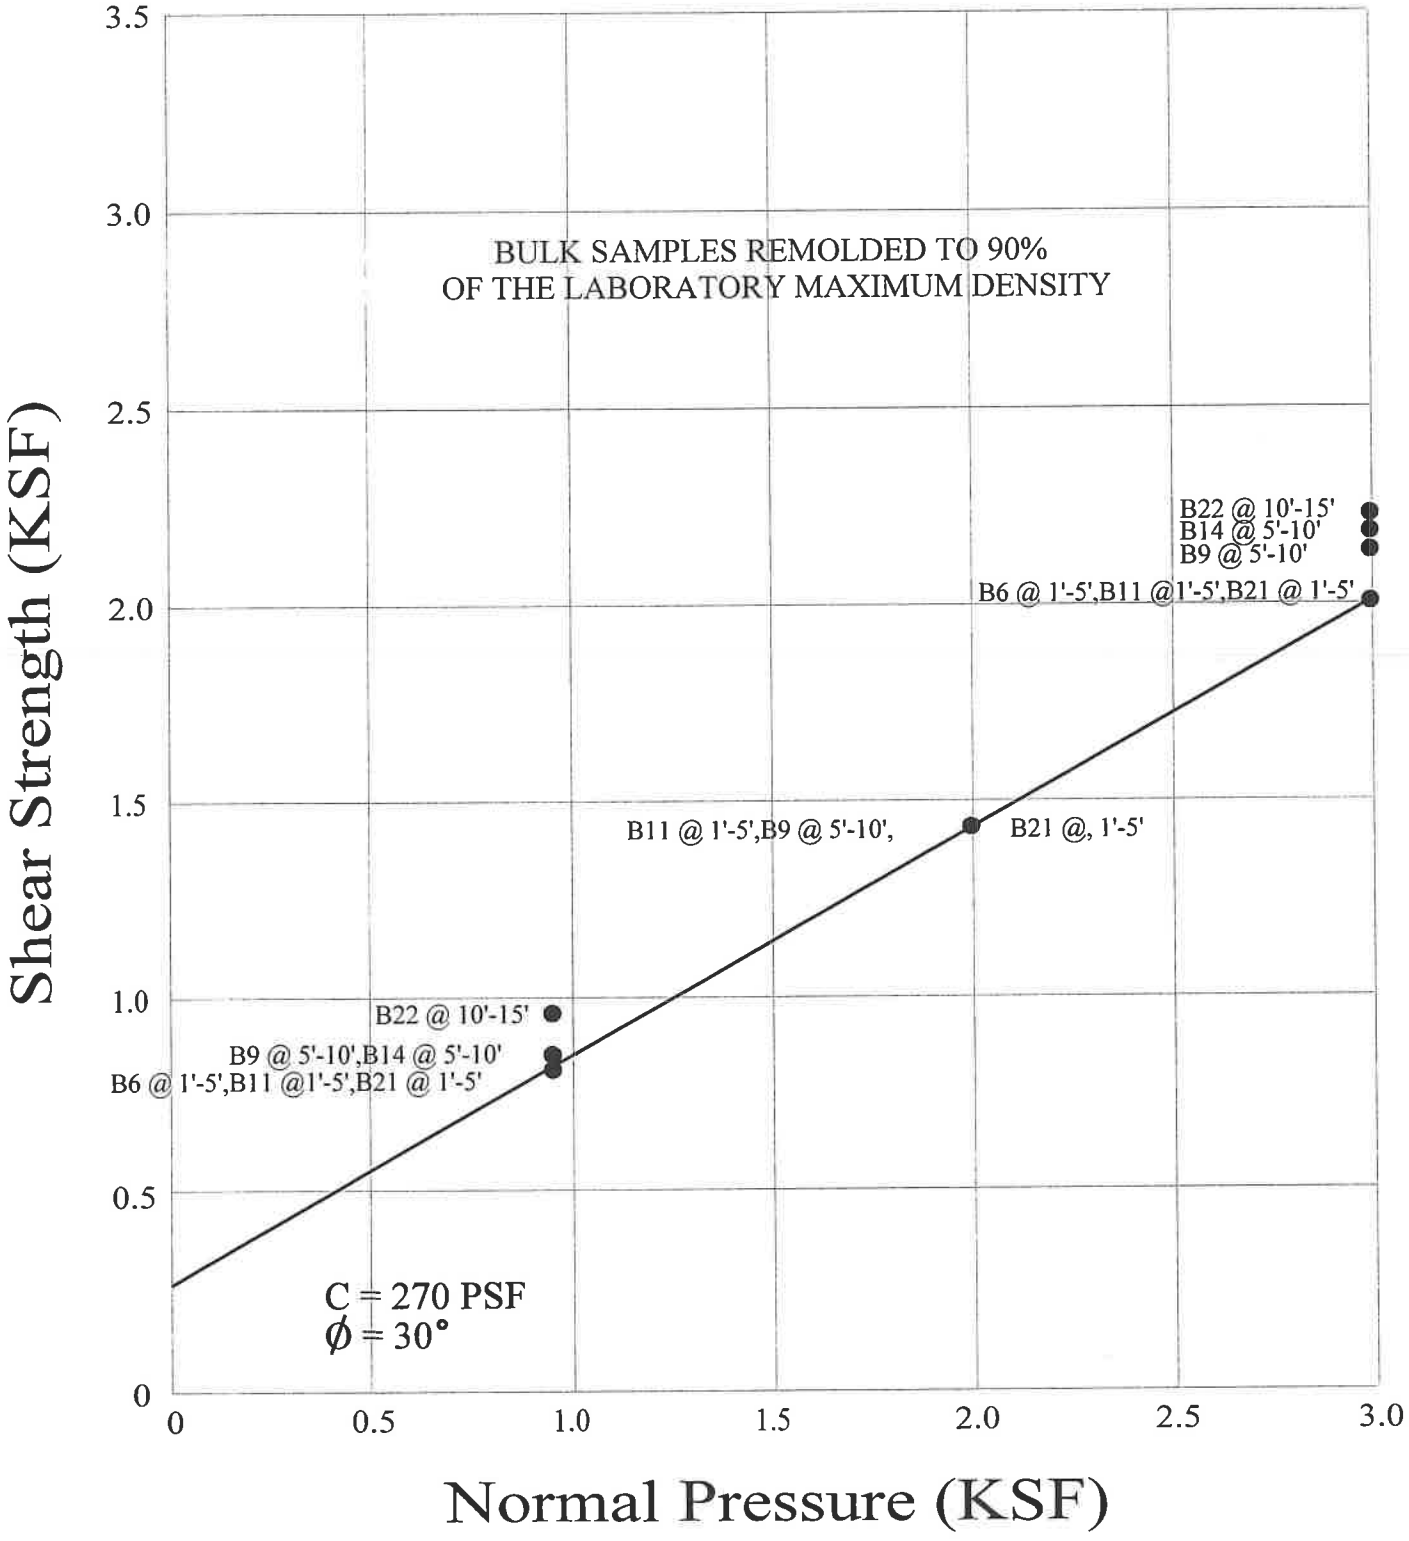


● Direct Shear, Saturated

SHEAR TEST DIAGRAM

GEOTECHNOLOGIES, INC.
CONSULTING GEOTECHNICAL ENGINEERS

INGLEWOOD UNIFIED SCHOOL DISTRICT
231 South Grevillea Ave., Inglewood

FILE NO. 17959-S PLATE: B-2

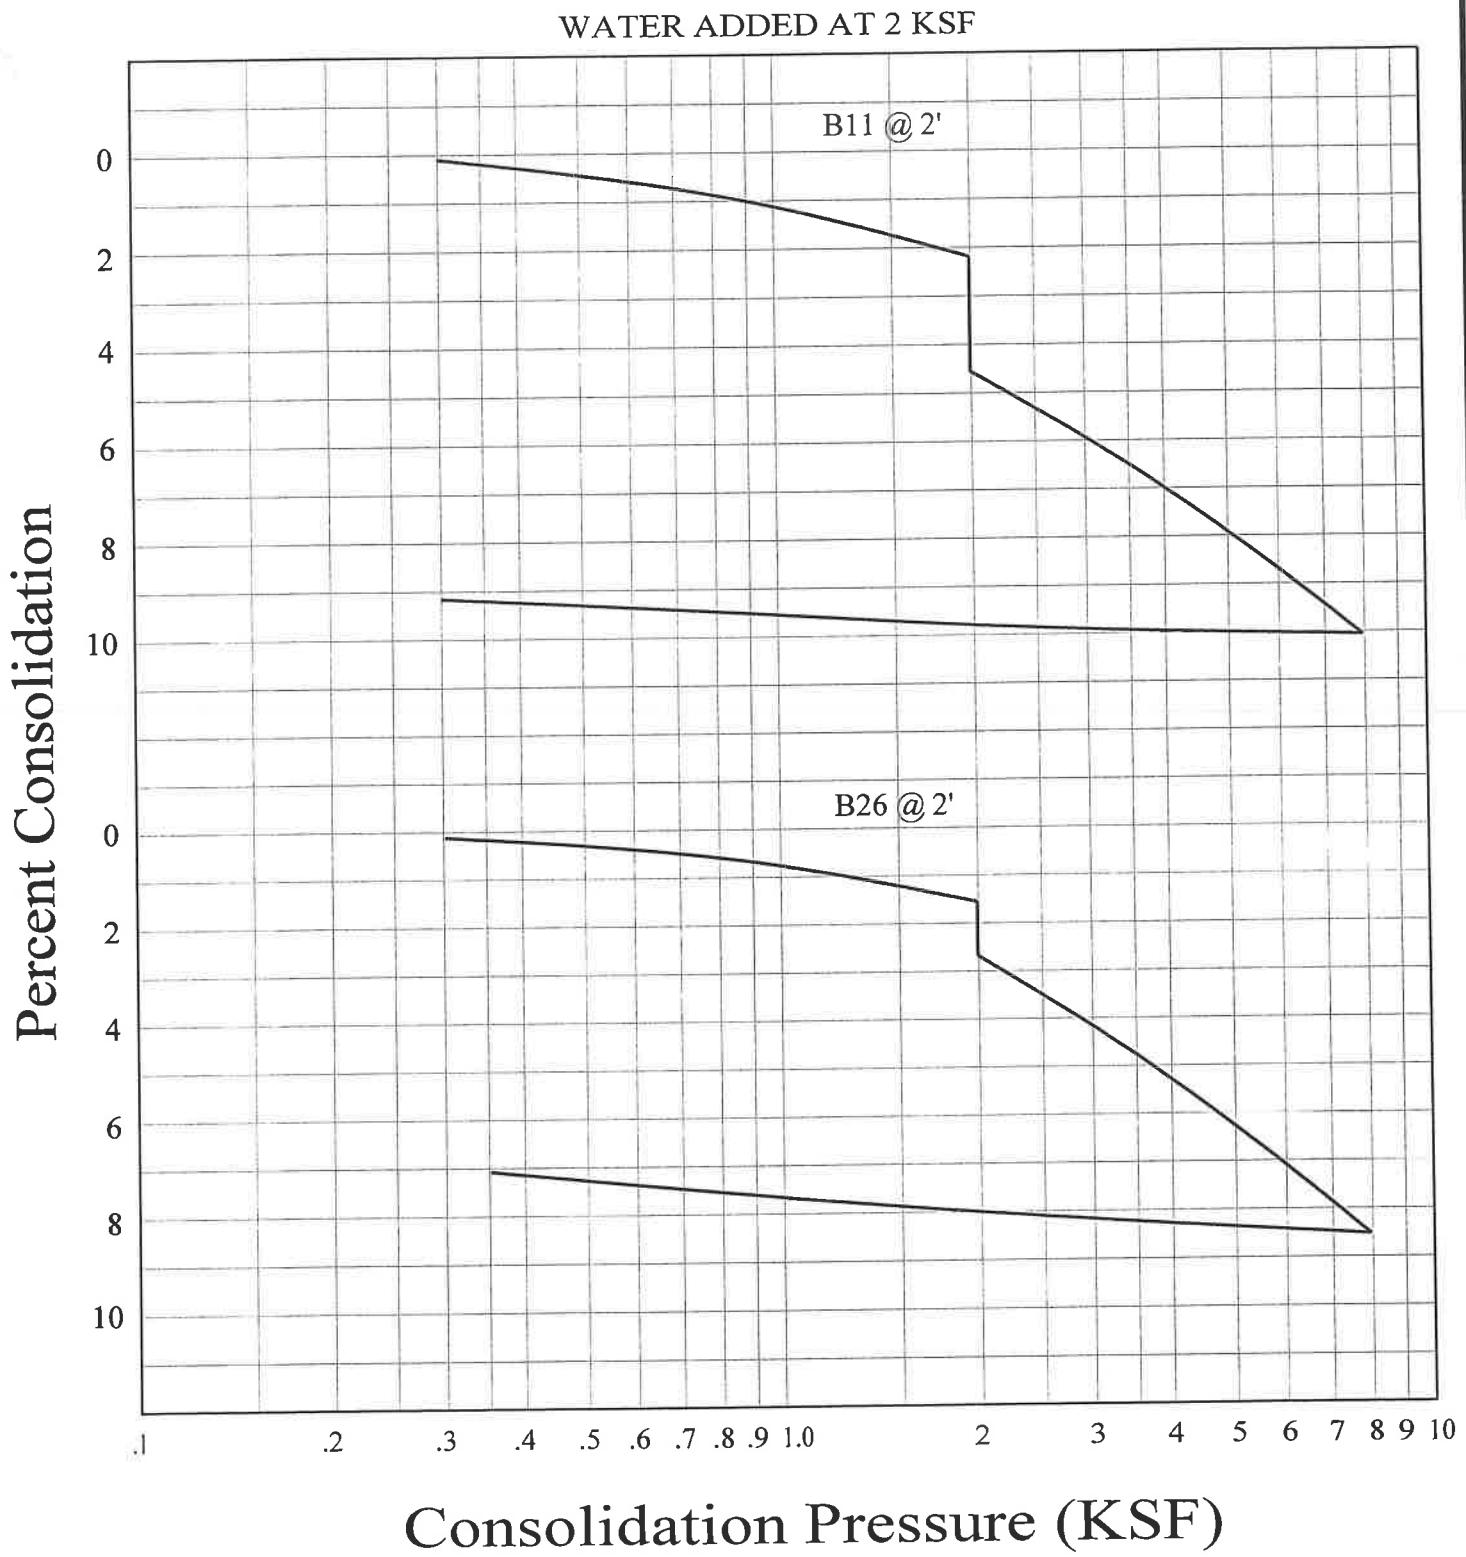


CONSOLIDATION TEST

GEOTECHNOLOGIES, INC.
CONSULTING GEOTECHNICAL ENGINEERS

INGLEWOOD UNIFIED SCHOOL DISTRICT
231 South Grevillea Ave., Inglewood

FILE NO. 17959-S | PLATE: C-1

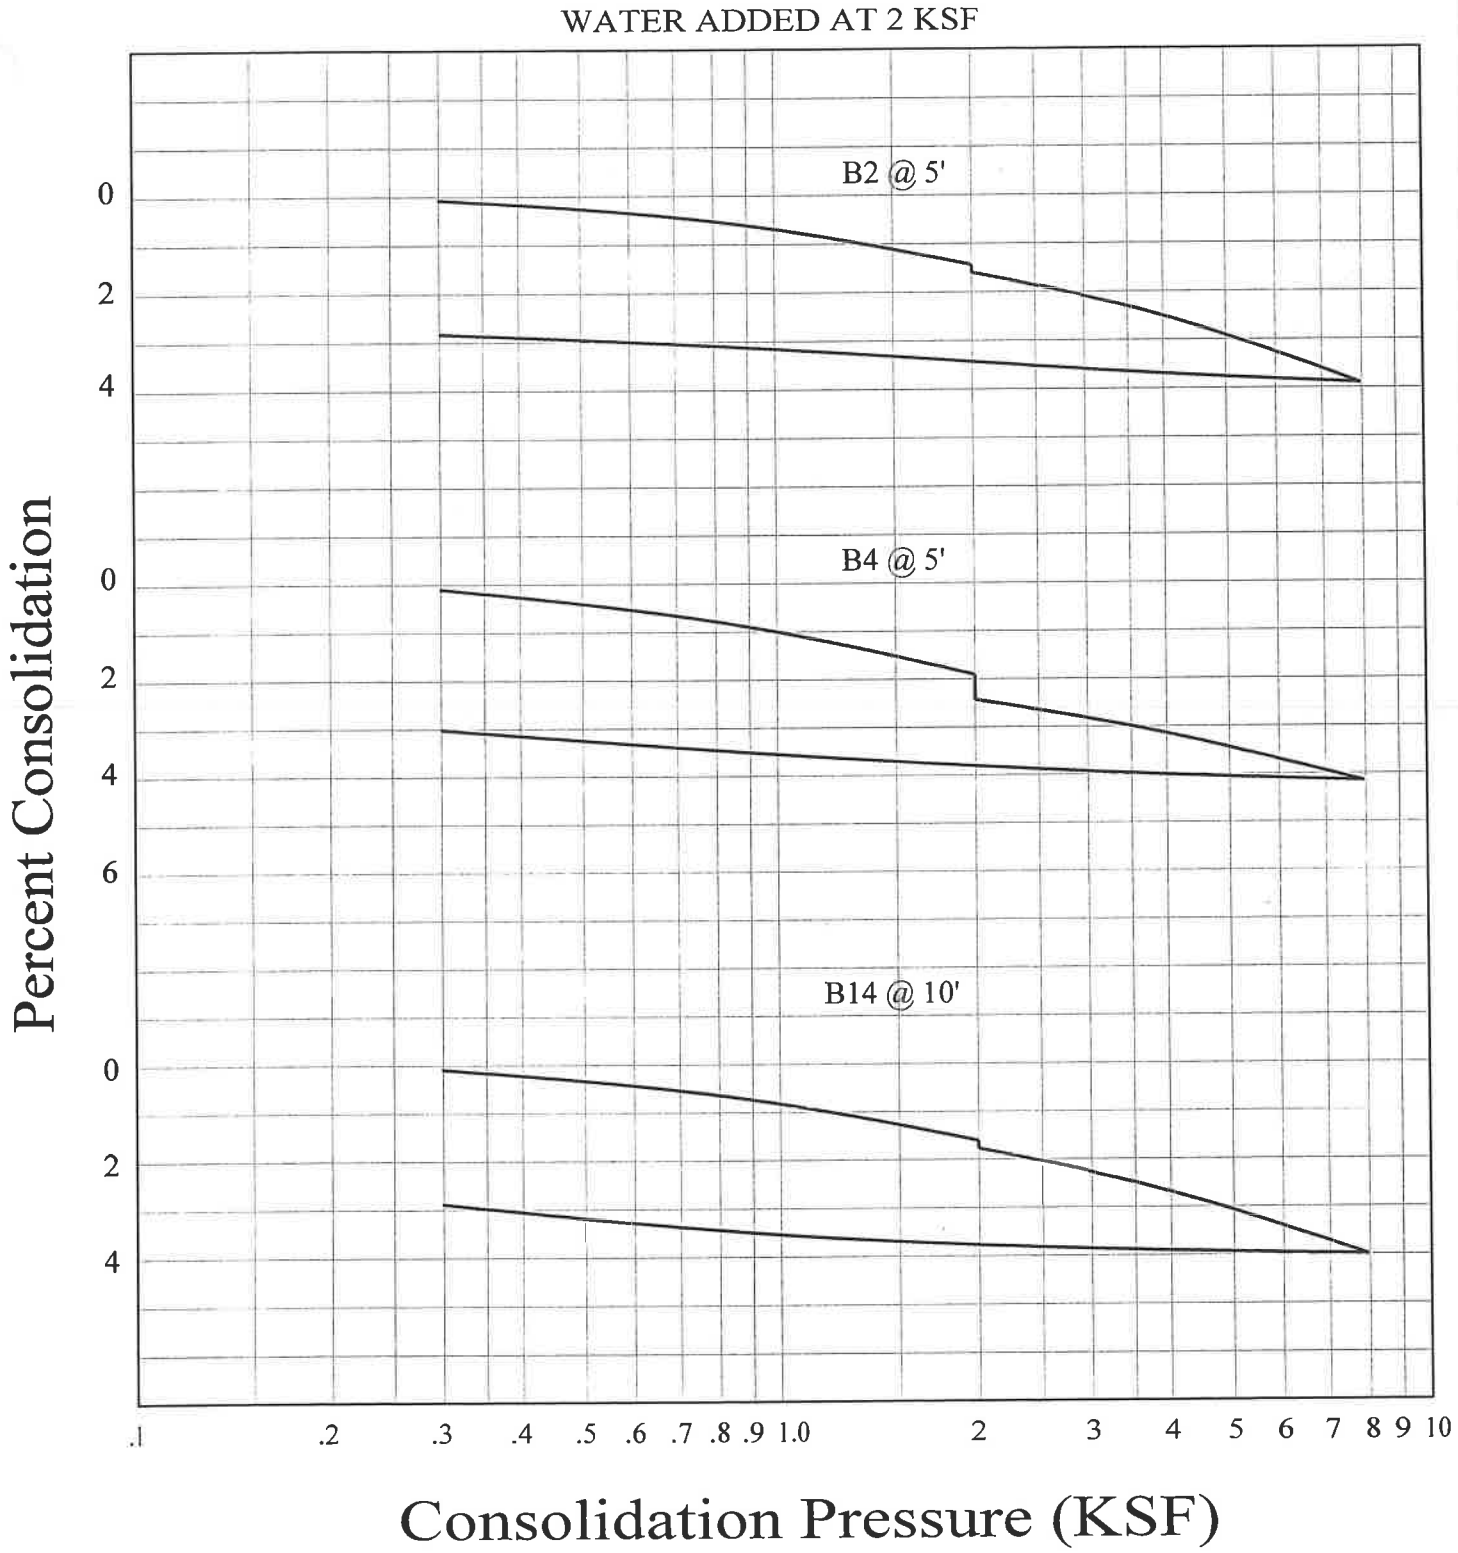


CONSOLIDATION TEST

GEOTECHNOLOGIES, INC.
CONSULTING GEOTECHNICAL ENGINEERS

INGLEWOOD UNIFIED SCHOOL DISTRICT
231 South Grevillea Ave., Inglewood

FILE NO. 17959-S PLATE: C-2

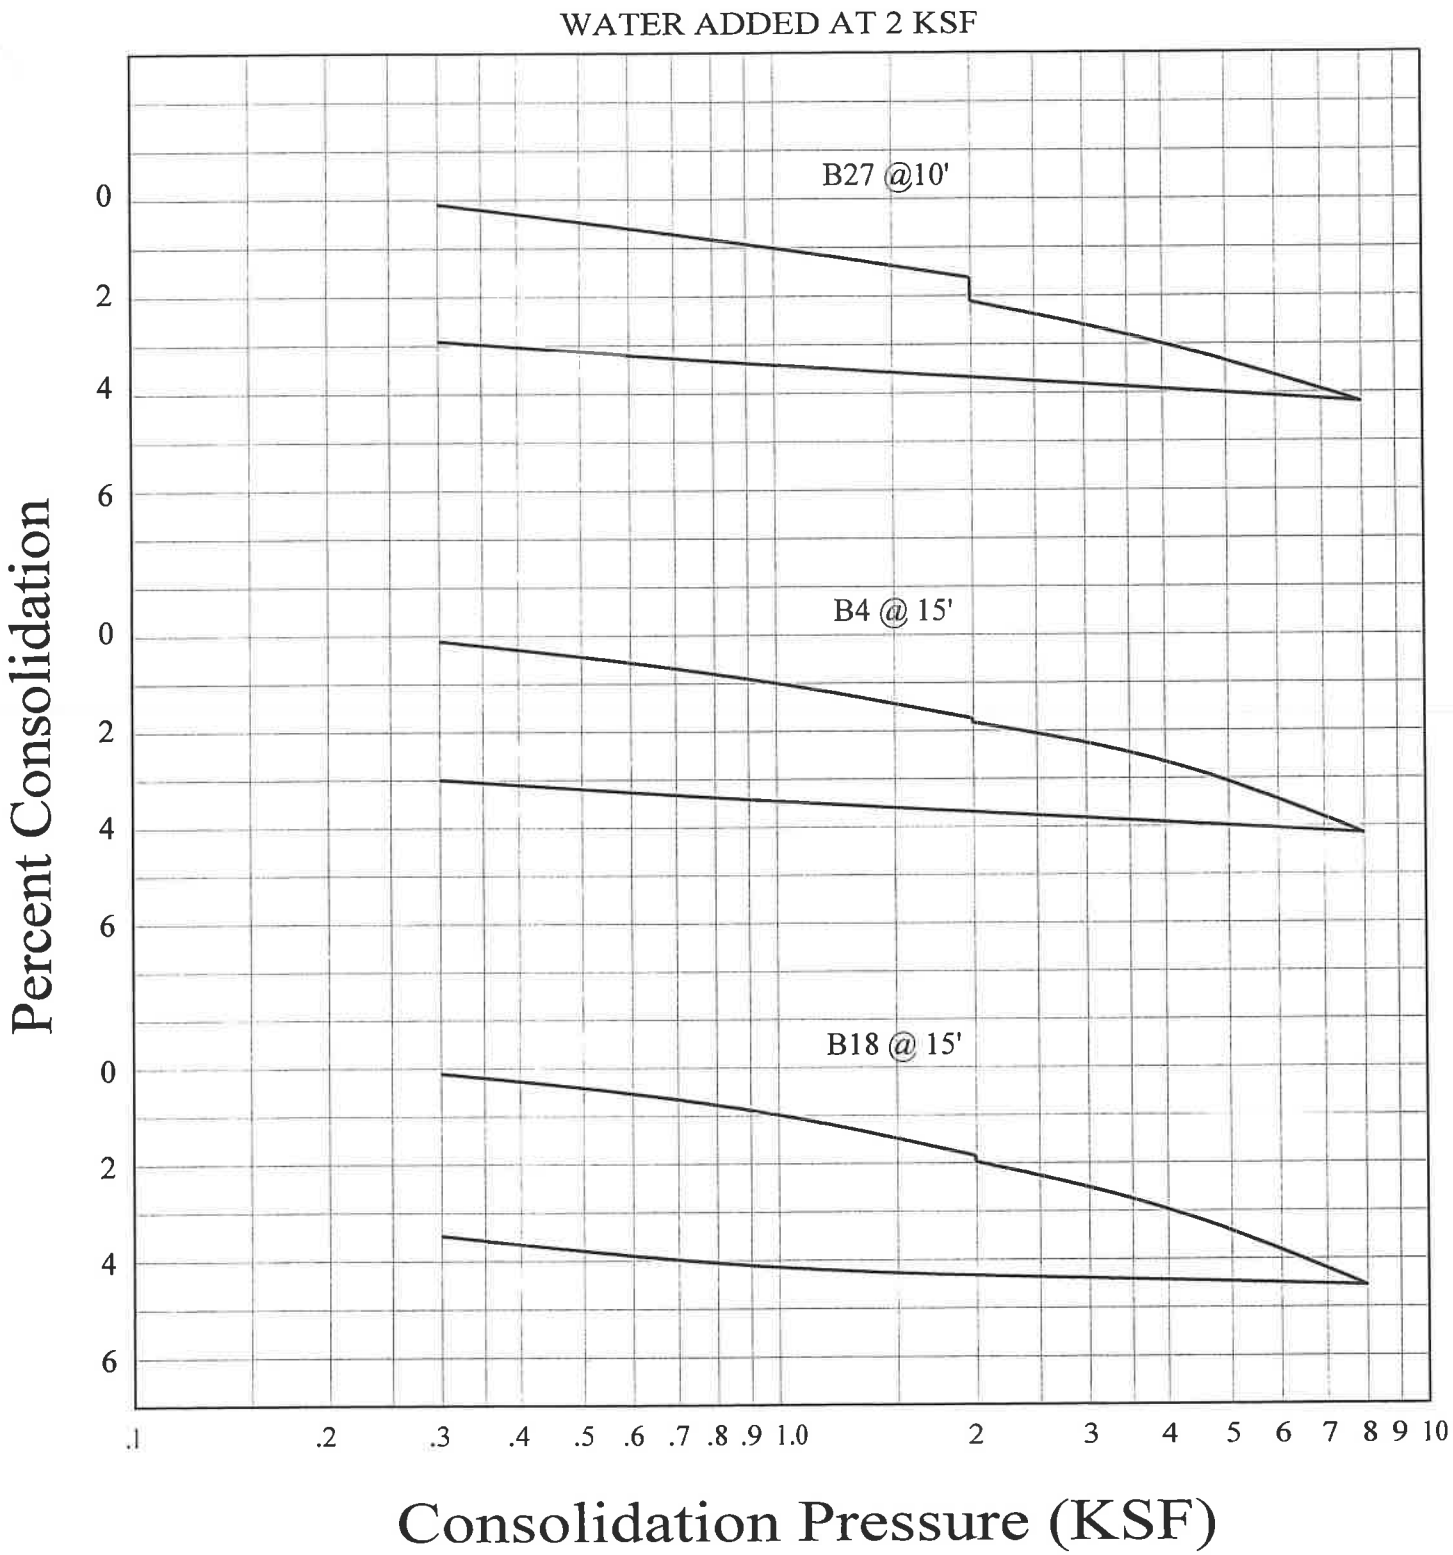


CONSOLIDATION TEST

GEOTECHNOLOGIES, INC.
CONSULTING GEOTECHNICAL ENGINEERS

INGLEWOOD UNIFIED SCHOOL DISTRICT
231 South Grevillea Ave., Inglewood

FILE NO. 17959-S PLATE: C-3

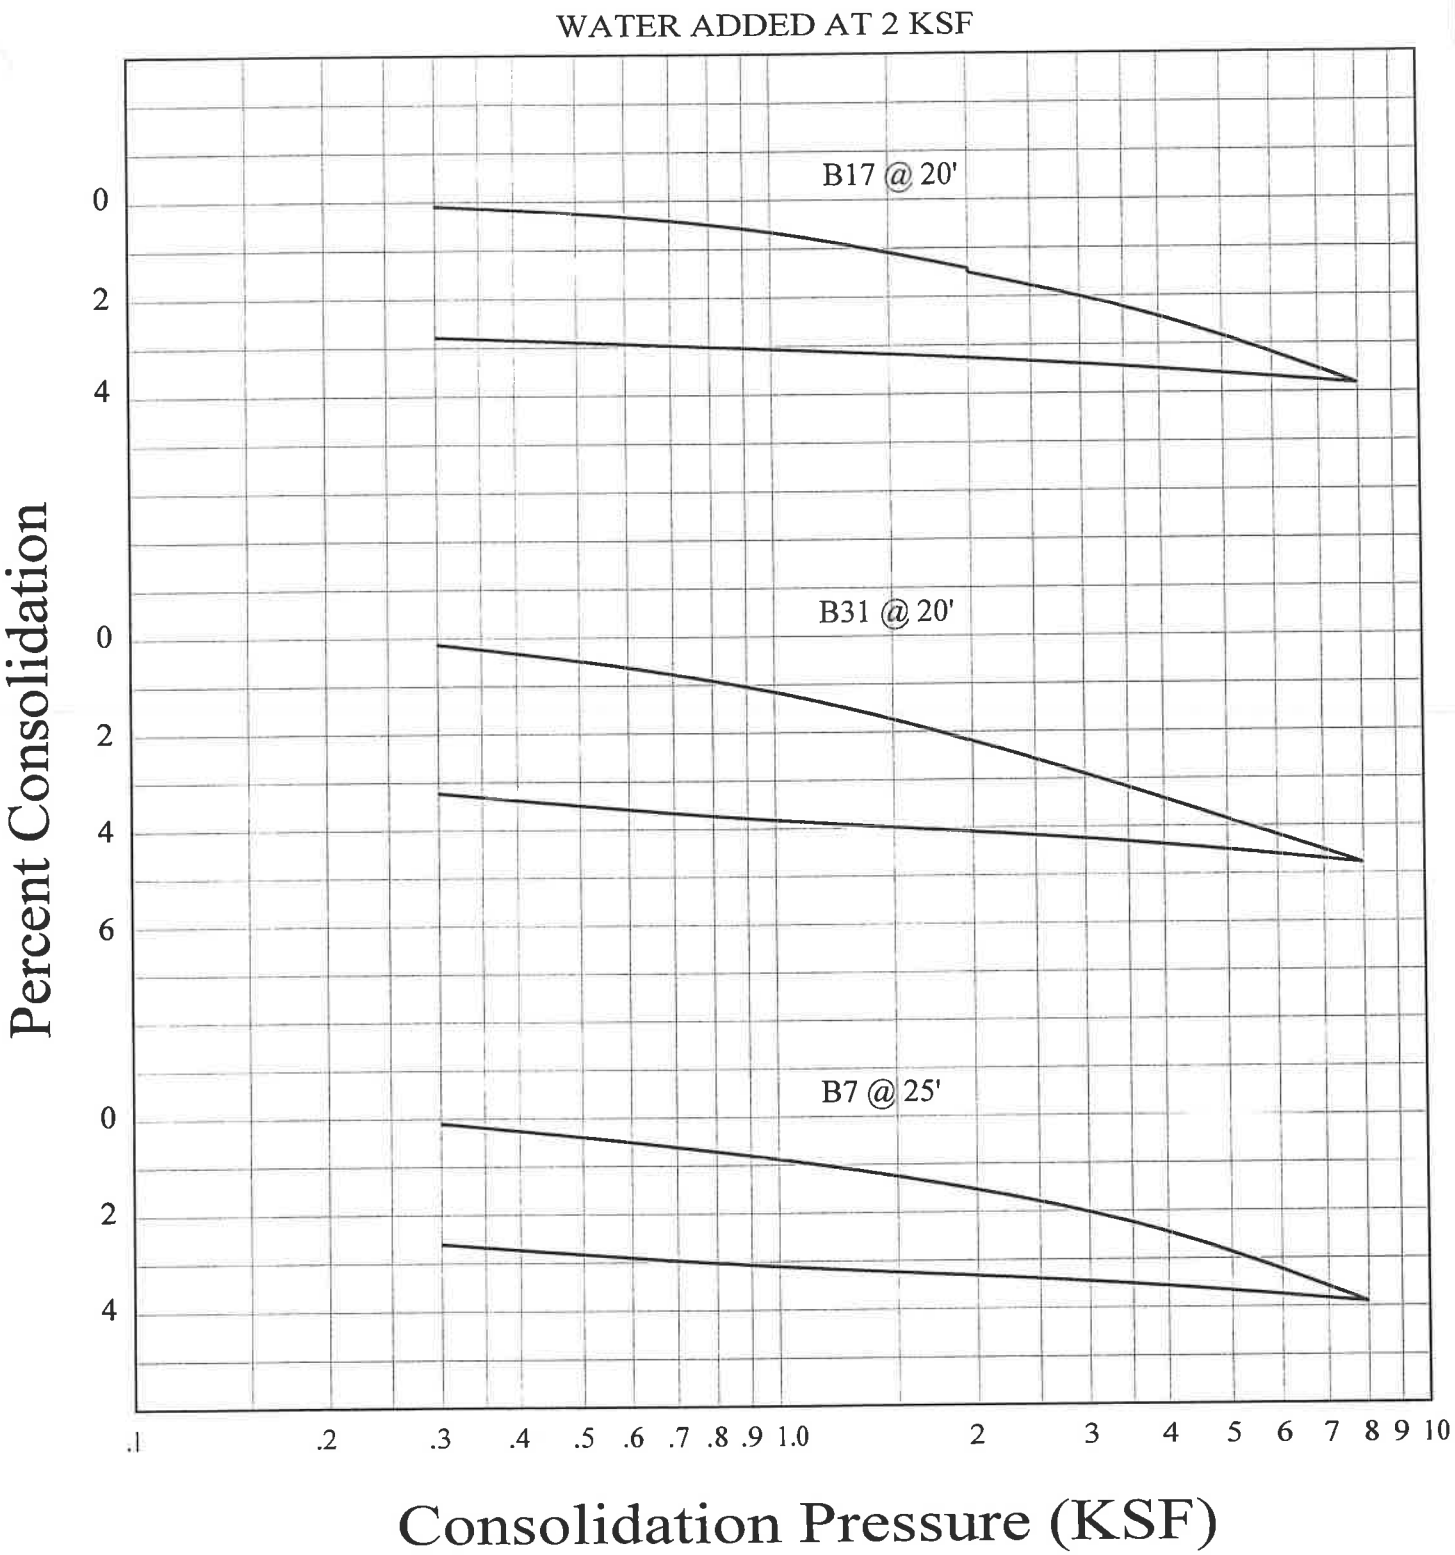


CONSOLIDATION TEST

GEOTECHNOLOGIES, INC.
CONSULTING GEOTECHNICAL ENGINEERS

INGLEWOOD UNIFIED SCHOOL DISTRICT
231 South Grevillea Ave., Inglewood

FILE NO. 17959-S | PLATE: C-4

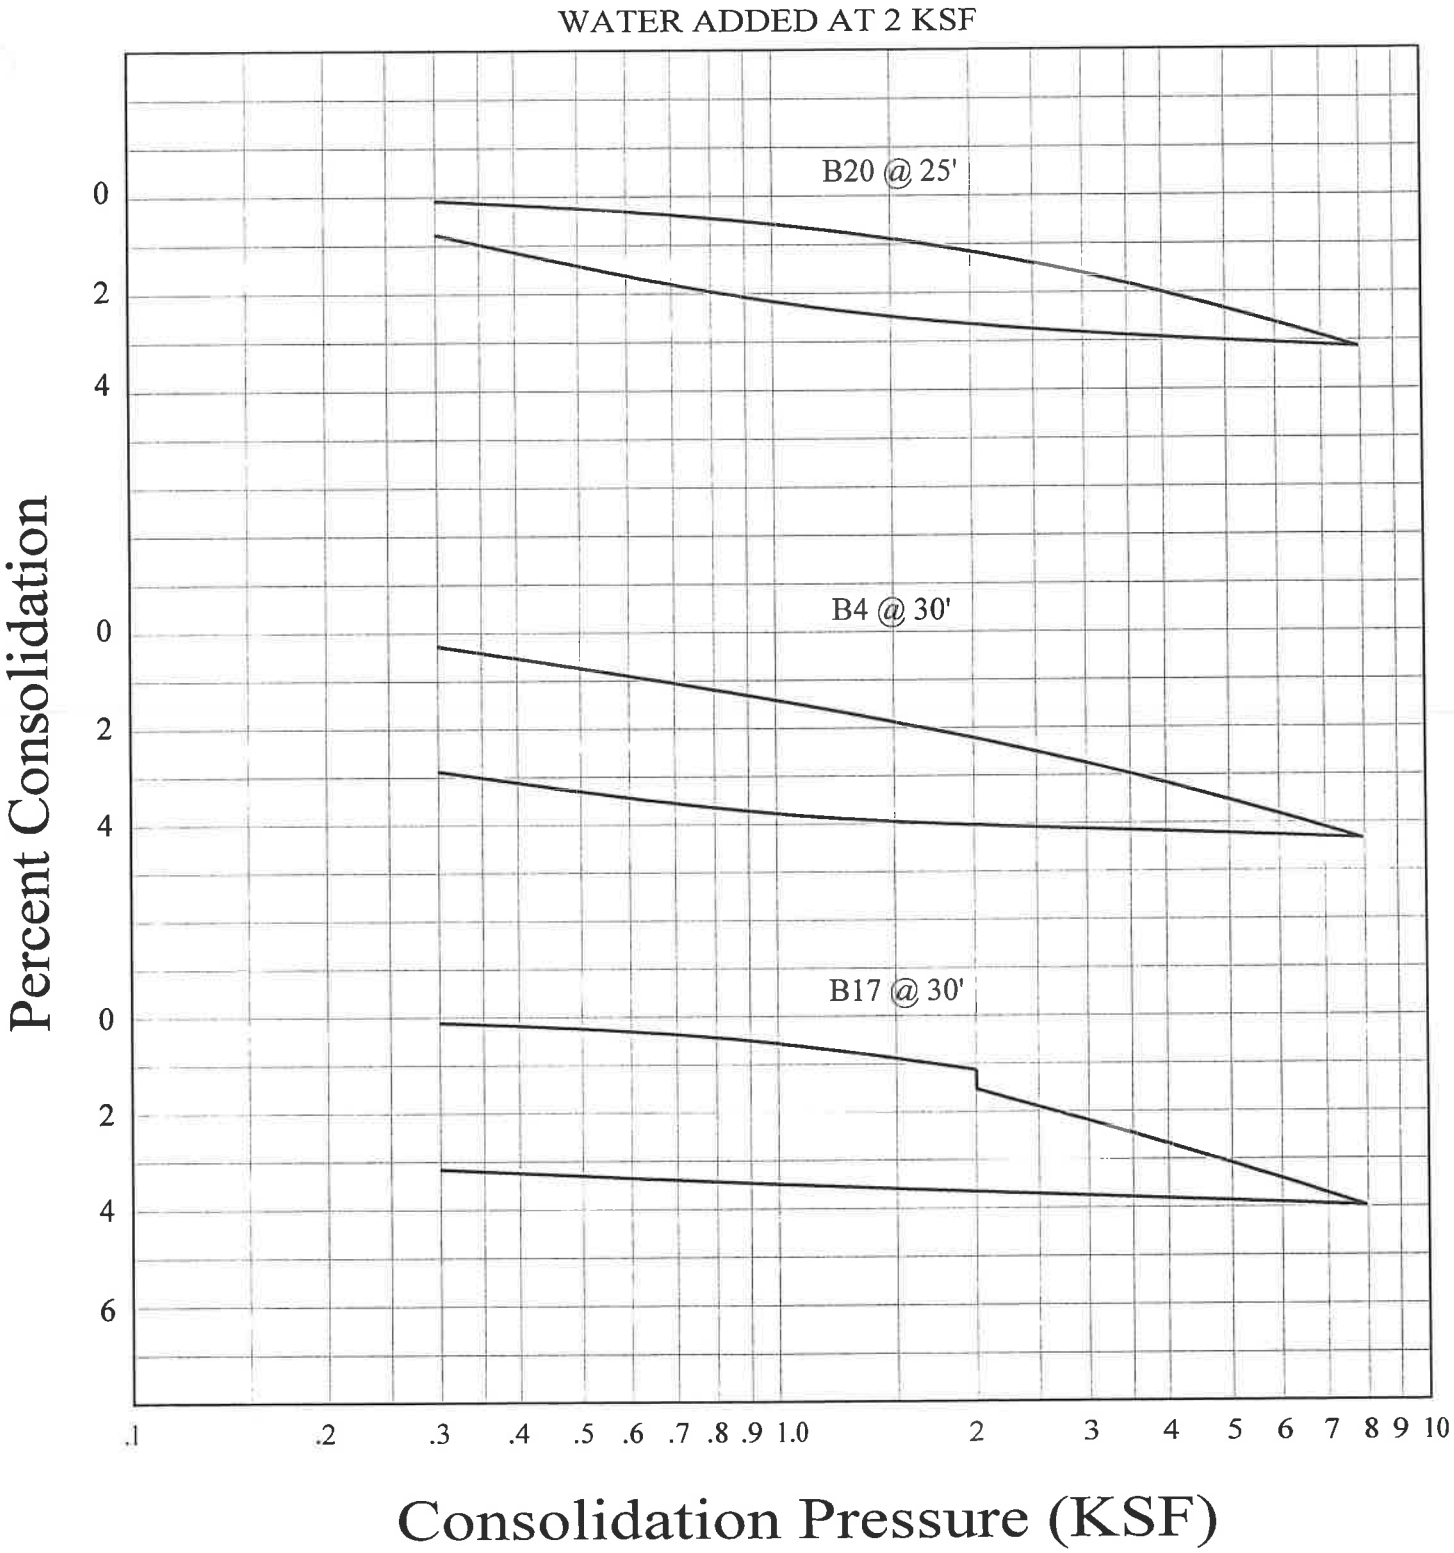


CONSOLIDATION TEST

GEOTECHNOLOGIES, INC.
CONSULTING GEOTECHNICAL ENGINEERS

INGLEWOOD UNIFIED SCHOOL DISTRICT
231 South Grevillea Ave., Inglewood

FILE NO. 17959-S PLATE: C-5

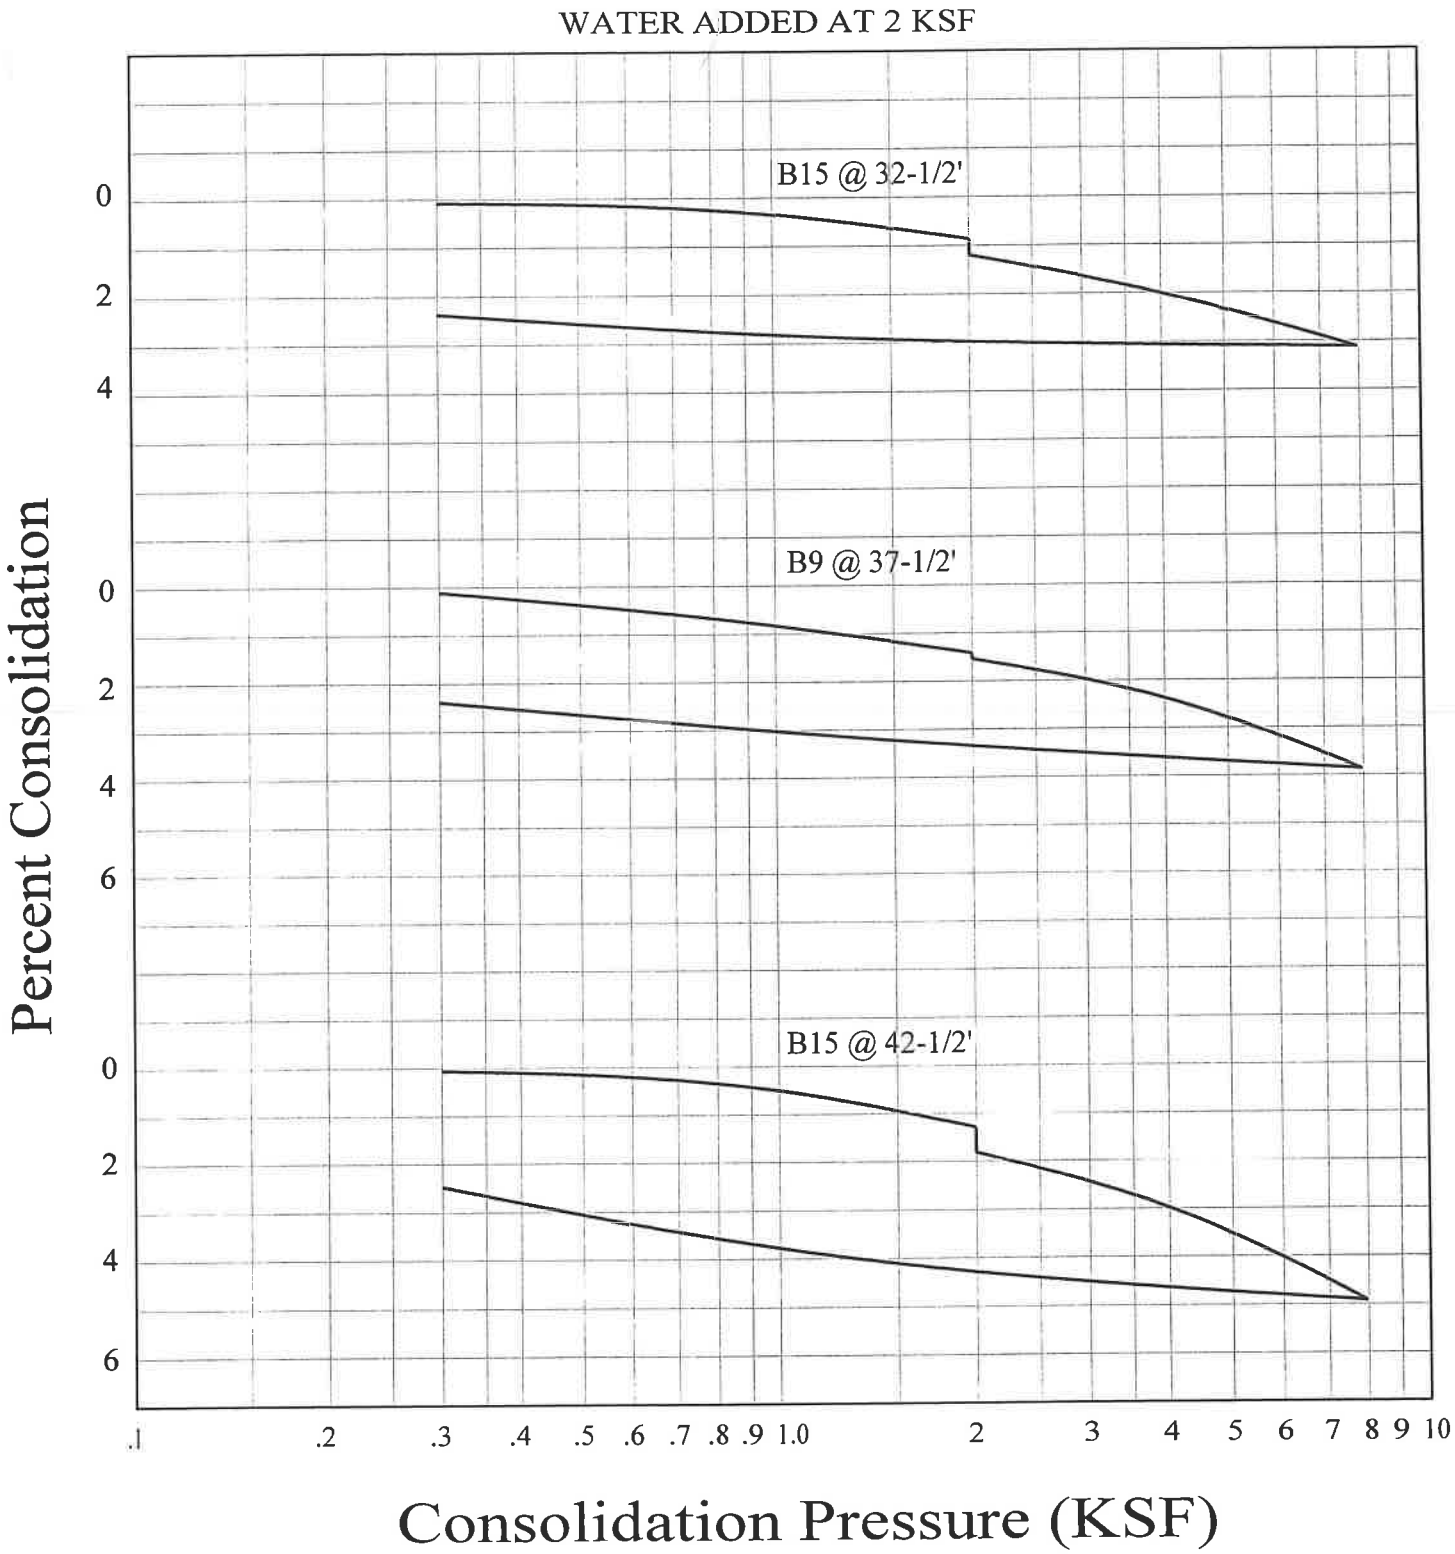


CONSOLIDATION TEST

GEOTECHNOLOGIES, INC.
CONSULTING GEOTECHNICAL ENGINEERS

INGLEWOOD UNIFIED SCHOOL DISTRICT
231 South Grevillea Ave., Inglewood

FILE NO. 17959-S PLATE: C-6

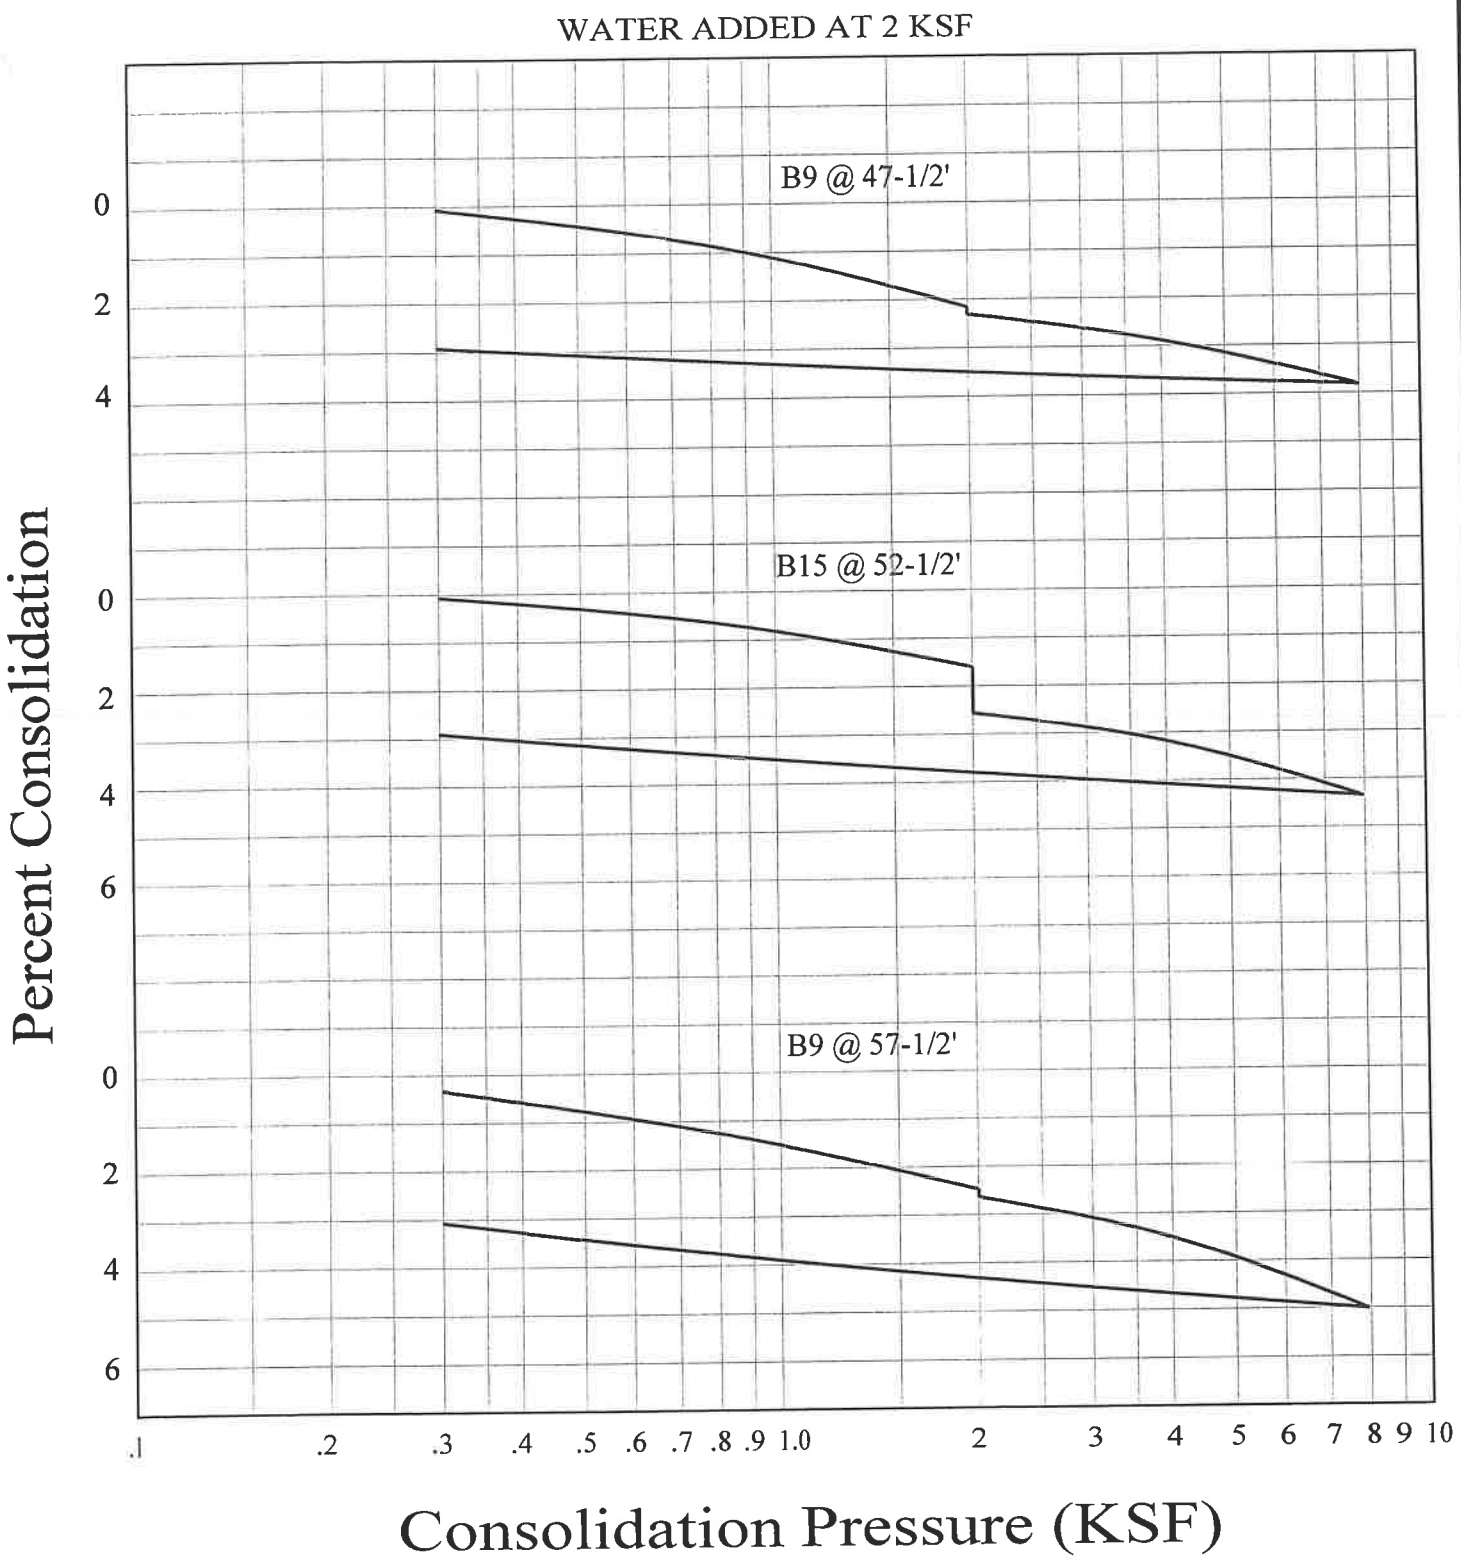

CONSOLIDATION TEST

GEOTECHNOLOGIES, INC.
CONSULTING GEOTECHNICAL ENGINEERS

INGLEWOOD UNIFIED SCHOOL DISTRICT
231 South Grevillea Ave., Inglewood

FILE NO. 17959-S | PLATE: C-7

GEOTECHNOLOGIES, INC.
CONSULTING GEOTECHNICAL ENGINEERS

COMPACTION/EXPANSION/SULFATE DATA SHEET

ASTM D-1557


Sample	B6@1'-5'	B9@5'-10'	B11@1'-5'	B14@5'-10'	B21@1'-5'	B22@10'-15'
Soil Type	SC	SM	SM	SM	SM	SM/ML
Maximum Density (pcf)	131.0	133.5	130.5	131.5	130.5	133.5
Optimum Moisture Content	8.0	8.0	8.5	8.5	8.0	9.0

EXPANSION INDEX

ample	B6@1'-5'	B9@5'-10'	B11@1'-5'	B14@5'-10'	B21@1'-5'	B22@10'-15'
Swell - 60 Pounds Per Square Foot						
Air Dry (percent)	0.1	0.2	0.2	0.1	0.2	0.3
Saturation (percent)	0.3	0.0	0.9	0	0	1.1
Total (percent)	0.4	0.2	1.1	0.1	0.2	1.4
Expansion Index--UBC Standard 18-2	1	1	3	1	1	4
Expansion Character	Very low	Very low	Very low	Very low	Very low	Very low


PLATE D

PARTICLE SIZE ANALYSIS

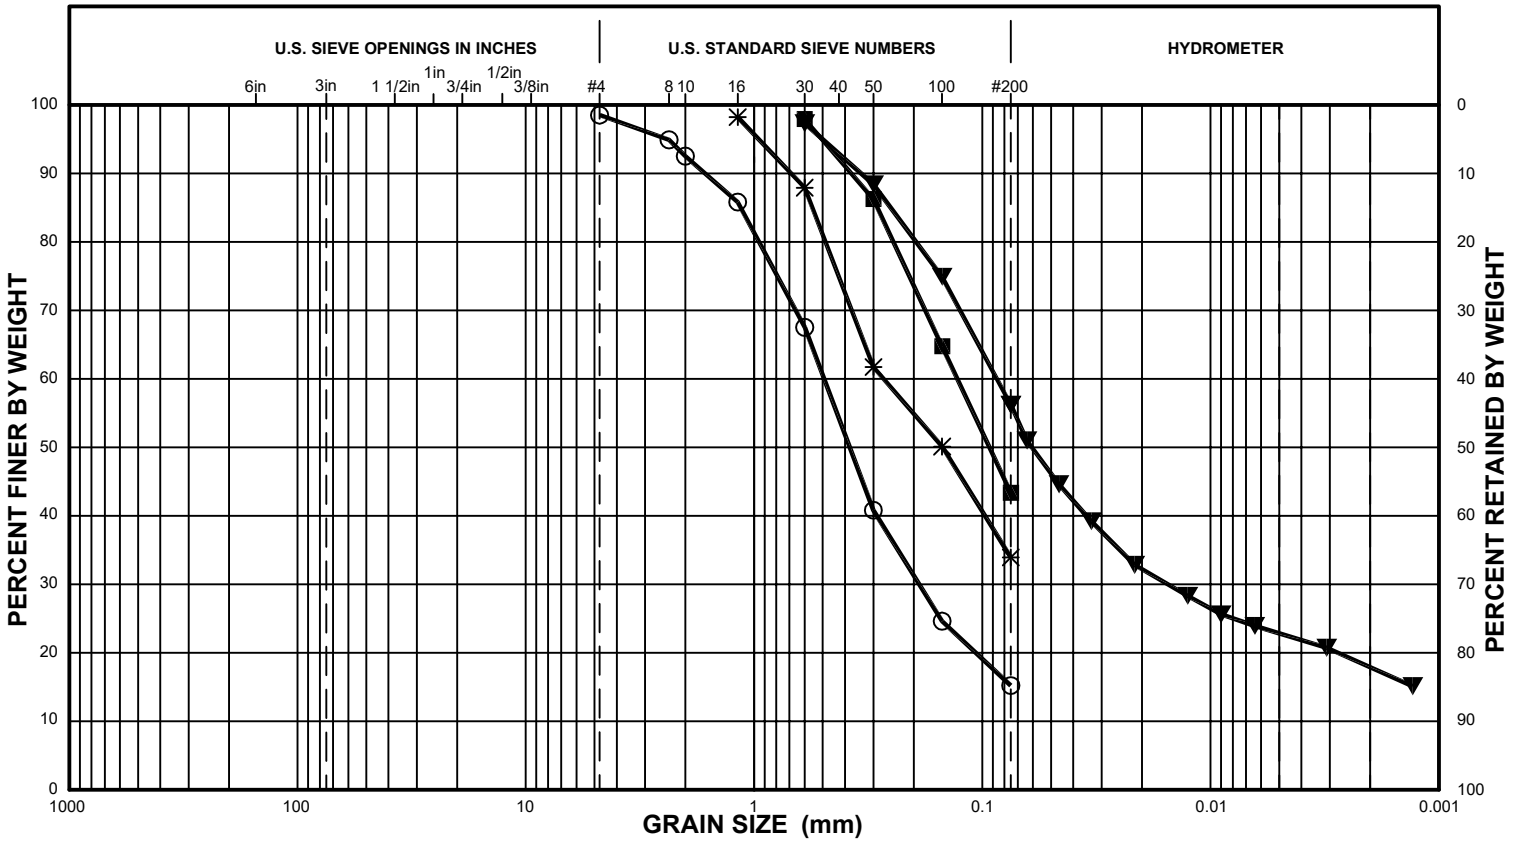

COBBLES & BOULDERS	GRAVEL		SAND			SILT & CLAY
	COARSE	FINE	COARSE	MEDIUM	FINE	

	SAMPLE	DESCRIPTION	%GRAVEL	%SAND	%FINES	D60	D30	D10	Cu	Cc	LL	PI
○	PT07 @ 10'	Silty Sand (SM)	1.5	83.3	15.2	0.50	0.18	---	---	---	---	---
▼	PT07 @ 17.5'	Sandy Silt (ML)	---	44	56	0.086	0.015	---	---	---	---	---
■	PT07 @ 25'	Silty Sand (SM)	---	56.7	43.3	0.13	---	---	---	---	---	---
✳	PT07 @ 30'	Silty Sand (SM)	---	66.1	33.9	0.27	---	---	---	---	---	---

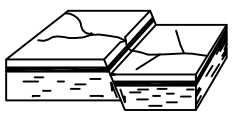

APPENDIX E

Seismicity Analyses

August 5, 2024
W.O. 9711.002
Revised September 25, 2024

INTRODUCTION

Project design in California requires assessment of seismic ground motions at the site location. The California Building Code (CBC) allows two separate methodologies, ground motions determined from mapped ground motion acceration parameters, and development of site-specific ground motions. This section of the report addresses the use of site-specific ground motion procedures.

PROJECT LOCATION

This project is the campus of Inglewood High School in the city of Inglewood. Project coordinates of Latitude 33.9606 degrees and Longitude -118.3560 degrees were assigned for this project.

SITE CONDITIONS

Ground motions are affected by the average shear wave velocity in the upper 100 feet (Vs30). For this site a Seismic Cone Penetrometer Test (SCPT) sounding was extended to a depth of nearly 100 feet with shear wave measurements taken at 5-foot intervals. Using the methodology provided in ASCE Standard 7-16 §20.4, the average shear wave velocity Vs30 at the site was estimated to be 425 m/s. That puts the site in site class C. Using ASCE Standard 7-22, which is expected to be adopted in the next triennial building code cycle, the site class will be CD.

SITE-SPECIFIC GROUND MOTION HAZARD ANALYSES

Geolabs – Westlake Village has performed a site-specific risk-targeted maximum considered earthquake (MCE_R) ground motion analyses in general accordance with ASCE 7-16, Chapter 21, §21.2. During the course of this analyses, the following general sequence of steps were performed.

- Site coordinates were obtained using Google Earth computer software
- A risk category was provided to our office by the design team
- The shear wave velocity Vs30 for the site was determined
    - Shear wave velocity was obtained using CGS map sheet 48: Shear-wave Velocity in Upper 30m of Surficial Geology (Vs30).
    - SCPT data was used to develop a site-specific shear-wave profile and average shear wave velocity in the upper 100 feet using the methodology of ASCE 7-16 §20.4.
- The site class was assigned based on the Vs30 information.
    - The current California Building Code (CBC) triennial cycle incorporates by reference ASCE 7-16, while the next cycle of the CBC will incorporate ASCE 7-22. Site classes in these two ASCE documents differ, so the site class has been determined in accordance with both documents.
- Mapped ground motion coefficients were obtained using the ASCE7 Hazard Tool Website.
- Basin effect coefficients Z1.0 and Z2.5 were obtained using OpenSHA Site Data Application (1.5.2)
- A site-specific deaggregation was performed using the USGS hazards interactive website to determine fault scenarios anticipated to be capable of producing significant contribution to ground motion at the site.
- Known active fault traces within a 30 km radius were determined using the UCERF3_EventSet_All data file.
- For these faults, fault parameters such as maximum magnitude, average dip, slip rate, dip direction, and depth were obtained from the UCERF3_EventSet_All data file and Open File Report ofr2013-1165 Table B1.
- Probabilistic MCE_R Response Spectrum was developed.

  - Using on-site Vs30 data, Response Spectrum for the Vs30 obtained from sCPT data was developed using the OpenSHA Hazard Spectrum GUI 1.5.2 application considering 5% damping and 1% probability of collapse in 50 years. This application produces GMRot50 response spectrum.
    - GMRot50 spectral accelerations were scaled in accordance with ASCE 7-16 to develop the maximum response.
    - Method 1 of ASCE 7-16 §21.2.1.1 was used to develop the probabilistic MCE_R ground motions.
      - Risk coefficients C_R and C_1 were obtained using the ATC Hazards by Location tool.
  - Probablistic MCE_R Response Spectrum was also developed using the ASCE7 Hazard Tool Website and site classes C and CD.
  - For this project, the probabilistic spectrum considering the site-specific Vs30 of 425 m/s was considered the Probabilistic MCE_R Response Spectrum.
- Deterministic MCE_R Response Spectrum was developed.
  - The USGS Earthquake Hazard Toolbox Response Spectra tool was used to develop 84^{th}-percentile spectra with 5% damping for the faults considered to significantly contribute to ground motions at the site.
    - Scenario earthquakes contributing less than 10% of the largest contributor at each period was ignored.
    - The largest spectral acceleration at each period was used.
  - The 84^{th}-percentile spectra were adjusted to the maximum direction in accordance with ASCE 7-16 §21.2.
- Site-Specific MCE_R spectral acceleration at any period was considered to be the lesser of the probabilistic and deterministic ground motions.
- Design Response was developed
  - The design spectral acceleration at any period was not allowed to be less than 80 percent of the spectral acceleration determined using the general methodology of ASCE 7-16 §11.4.6.
- Maximum Considered Earthquake spectral acceleration at any period was considered to be 1.5 times the design spectral acceleration value.
- Design ground motion acceleration parameters were developed in general accordance with ASCE 7-16 §21.4

Output from this site-specific ground motion hazard analyses are included in the following enclosures.

SITE-SPECIFIC SEISMIC GROUND MOTION ANALYSIS PER ASCE 7-16

PROJECT: Inglewood High School

LATITUDE:	33.9606
LONGITUDE:	-118.3560
APPROXIMATE ELEV (ft):	114
RISK CATEGORY:	III

SHEAR WAVE VELOCITY V_{S30} (m/s):	425
SOIL CLASS:	C
RETURN PERIOD (yrs):	2475
Depth to Vs = 2.5 km/sec (km):	4.15
Depth to Vs = 1.0 km/sec (km):	0.6
Percent Damping:	5%

MAPPED SEISMIC DESIGN COEFFICIENTS PER ASCE 7-16

S_S:	1.915	S_{MS}:	2.298	T_L:	8
S_1:	0.673	S_{M1}:	0.943	PGA:	0.825
F_a:	1.20	S_{DS}:	1.532	F_{PGA}:	1.2
F_v:	1.4	S_{D1}:	0.628	PGA_M:	0.99
$1.5*F_a$:	1.8	C_{RS}:	0.903	C_V:	1.283
		C_{R1}:	0.901		


	§ 21.2.1.1 PROBABILISTIC				§ 21.2.2 DETERMINISTIC			§ 11.4.6 GENERAL PROCEDURE	§ 21.3 DESIGN RESPONSE SPECTRUM				MCE_R SPECTRUM
PERIOD (SEC)	SPECTRAL ACCELERATION (g)	MAXIMUM RESPONSE COEFFICIENTS	SEISMIC RISK COEFFICIENTS, Cr (Method 1)	MCE_R RESPONSE SPECTRUM (g)	84th-PERCENTILE SPECTRAL ACCELERATION (g)	MAXIMUM RESPONSE COEFFICIENTS	MCE_R RESPONSE SPECTRUM (g)	DESIGN RESPONSE SPECTRAL ACCEL (g)	SITE-SPECIFIC (MCE_R) S_{aM} (g)	2/3 * S_{aM} (g)	LOWER LIMIT FROM GENERAL PROCEDURE 80% OF S_a (g)	SITE-SPECIFIC DESIGN RESPONSE SPECTRUM (g)	SITE-SPECIFIC MAXIMUM CONSIDERED EARTHQUAKE SPECTRUM (g)
0.01	0.922	1.10	0.903	0.915	1.165	1.10	1.282	0.725	0.915	0.610	0.580	0.610	0.915
0.02	0.934	1.10	0.903	0.928	1.179	1.10	1.297	0.837	0.928	0.619	0.670	0.670	1.004
0.03	0.998	1.10	0.903	0.992	1.236	1.10	1.360	0.949	0.992	0.661	0.759	0.759	1.139
0.05	1.205	1.10	0.903	1.197	1.440	1.10	1.584	1.173	1.197	0.798	0.939	0.939	1.408
0.075	1.532	1.10	0.903	1.521	1.767	1.10	**1.944**	1.454	1.521	1.014	1.163	1.163	1.744
0.1	1.785	1.10	0.903	1.773	2.045	1.10	**2.250**	1.532	1.773	1.182	1.226	1.226	1.838
0.15	2.076	1.10	0.903	2.062	2.425	1.10	**2.668**	1.532	2.062	1.374	1.226	1.374	2.062
0.2	2.203	1.10	0.903	2.189	2.713	1.10	**2.985**	1.532	2.189	1.459	1.226	1.459	2.189
0.25	2.245	1.11	0.903	2.255	2.896	1.11	**3.222**	1.532	2.255	1.503	1.226	1.503	2.255
0.3	2.171	1.13	0.903	2.205	3.044	1.13	**3.425**	1.532	2.205	1.470	1.226	1.470	2.205
0.4	1.918	1.15	0.903	1.990	2.832	1.15	**3.257**	1.532	1.990	1.327	1.226	1.327	1.990
0.5	1.710	1.18	0.902	1.813	2.612	1.18	**3.069**	1.256	1.813	1.209	1.005	1.209	1.813
0.75	1.283	1.24	0.902	1.431	2.038	1.24	**2.522**	0.837	1.431	0.954	0.670	0.954	1.431
1.0	0.945	1.30	0.901	1.107	1.593	1.30	**2.070**	0.628	1.107	0.738	0.502	0.738	1.107
1.5	0.556	1.33	0.901	0.663	1.030	1.33	1.365	0.419	0.663	0.442	0.335	0.442	0.663
2.0	0.375	1.35	0.901	0.456	0.722	1.35	0.975	0.314	0.456	0.304	0.251	0.304	0.456
3.0	0.221	1.40	0.901	0.279	0.452	1.40	0.633	0.209	0.279	0.186	0.167	0.186	0.279
4.0	0.149	1.45	0.901	0.195	0.309	1.45	0.448	0.157	0.195	0.130	0.126	0.130	0.195
5.0	0.109	1.50	0.901	0.148	0.223	1.50	0.335	0.126	0.148	0.098	0.100	0.100	0.151
7.5	0.060	1.50	0.901	0.080	0.107	1.50	0.161	0.084	0.080	0.054	0.067	0.067	0.100
10.0	0.037	1.50	0.901	0.051	0.061	1.50	0.092	0.050	0.051	0.034	0.040	0.040	0.060

§ 21.4 SITE-SPECIFIC GROUND MOTION COEFFICIENTS

S_{MS}:	2.030
S_{M1}:	1.107
S_{DS}:	1.353
S_{D1}:	0.738
PGA_M:	0.92

SITE SPECIFIC RESPONSE SPECTRUM

PROJECT:	Inglewood High School	SHEAR WAVE VELOCITY V_{s30} (m/s):	425
LATITUDE:	33.96056	SOIL CLASS:	C
LONGITUDE:	-118.35596	RETURN PERIOD (yrs):	2475
		PERCENT DAMPING:	5%

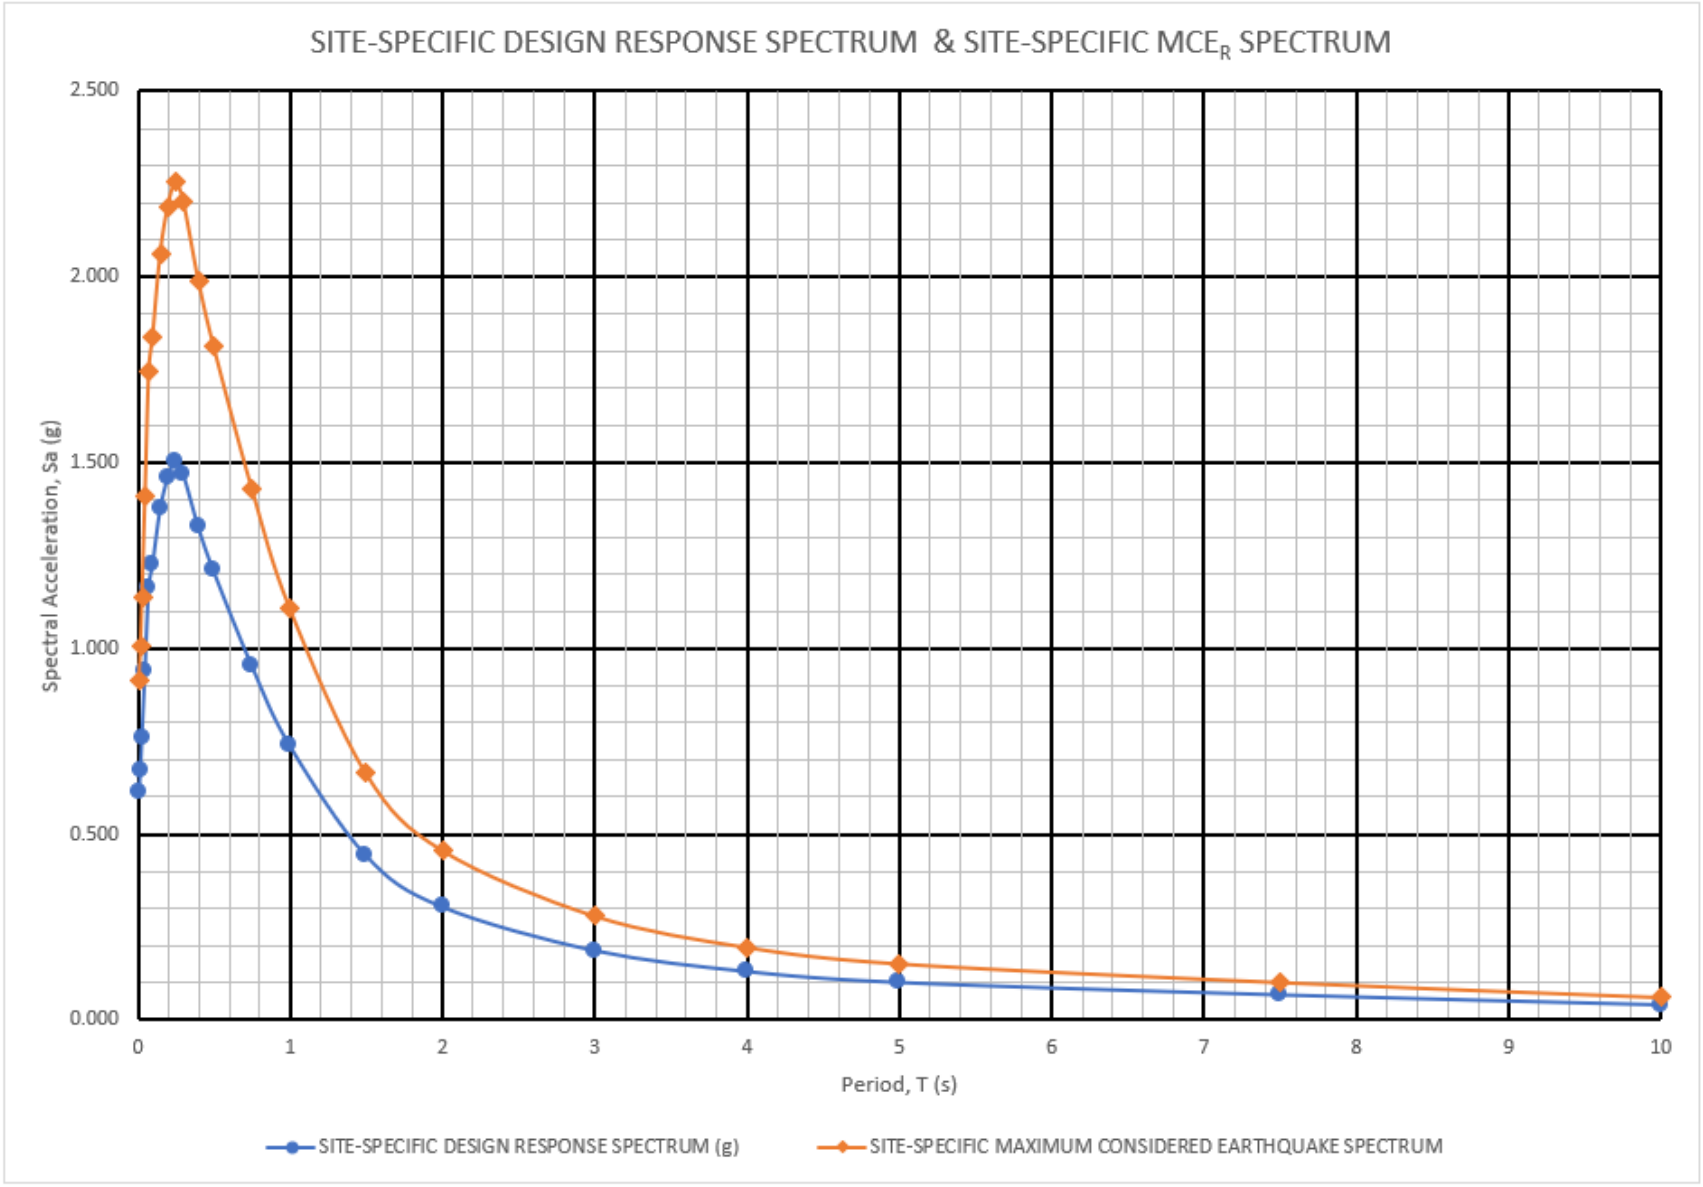

MCE_R PROBABILISTIC SPECTRUM

Multi-Period MCE_R Spectrum (ASCE 7-22)
C Site Class (Vs 530)


T(s)	Sa(g)
0	1
0.01	1
0.02	1.02
0.03	1.1
0.05	1.38
0.075	1.76
0.1	2.04
0.15	2.36
0.2	2.47
0.25	2.43
0.3	2.28
0.4	1.99
0.5	1.73
0.75	1.35
1	1.12
1.5	0.73
2	0.53
3	0.34
4	0.24
5	0.19
7.5	0.11
10	0.073

Multi-Period MCE_R Spectrum (ASCE 7-22)
C/D Site Class (Vs 365)

T(s)	Sa(g)
0	1.03
0.01	1.03
0.02	1.04
0.03	1.09
0.05	1.28
0.075	1.61
0.1	1.88
0.15	2.24
0.2	2.44
0.25	2.52
0.3	2.55
0.4	2.41
0.5	2.2
0.75	1.76
1	1.46
1.5	0.96
2	0.7
3	0.43
4	0.3
5	0.22
7.5	0.13
10	0.084

OPENSHA HAZARD SPECTRUM APPLICATION (1.5.2)MCE_R (Vs 425 m/s)
Measured Vs

T(s)	Sa(g)	Max. Resp. Coeff.	seismic Risk Coeff.	MCE_R Resp. Spectra
0.01	0.92153160	1.10	0.903	0.92
0.02	0.93445164	1.10	0.903	0.93
0.03	0.99824150	1.10	0.903	0.99
0.05	1.20512640	1.10	0.903	1.20
0.075	1.53174000	1.10	0.903	1.52
0.1	1.78502400	1.10	0.903	1.77
0.15	2.07558510	1.10	0.903	2.06
0.2	2.20332300	1.10	0.903	2.19
0.25	2.24526020	1.11	0.903	2.26
0.3	2.17143770	1.13	0.903	2.21
0.4	1.91779070	1.15	0.903	1.99
0.5	1.71044290	1.18	0.902	1.81
0.75	1.28295560	1.24	0.902	1.43
1	0.94541705	1.30	0.901	1.11
1.5	0.55559784	1.33	0.901	0.66
2	0.37480053	1.35	0.901	0.46
3	0.22143933	1.40	0.901	0.28
4	0.14914890	1.45	0.901	0.19
5	0.10930532	1.50	0.901	0.15
7.5	0.05953859	1.50	0.901	0.08
10	0.03748675	1.50	0.901	0.05

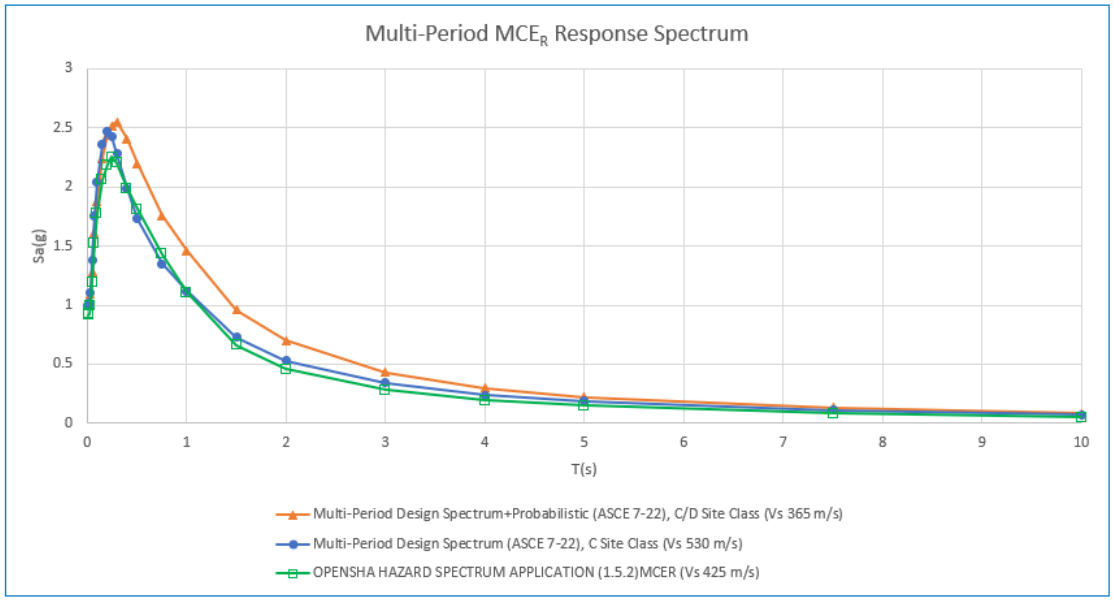

.


DETERMINISTIC MCE_R RESPONSE SPECTRUM

PROJECT: Inglewood High School
LATITUDE: 33.9606
LONGITUDE: -118.3560

SHEAR WAVE VELOCITY V_{s30} (m/s): 425
SOIL CLASS: C
RETURN PERIOD (yrs): 2475
PERCENT DAMPING: 5%
Fa: 1.20

DETERMINISTIC SCENARIO: Red Mountain [4]

PERIOD (SEC)	84TH-PERCENTILE DETERMINISTIC S_a (g)	MAXIMUM RESPONSE COEFFICIENTS	MCE_R RESPONSE SPECTRUM (g)
0.01	1.165	1.100	1.282
0.02	1.179	1.100	1.297
0.03	1.236	1.100	1.360
0.05	1.440	1.100	1.584
0.075	1.767	1.100	1.944
0.1	2.045	1.100	2.250
0.15	2.425	1.100	2.668
0.2	2.713	1.100	2.985
0.25	2.896	1.113	3.222
0.3	3.044	1.125	3.425
0.4	2.832	1.150	3.257
0.5	2.612	1.175	3.069
0.75	2.038	1.238	2.522
1	1.593	1.300	2.070
1.5	1.030	1.325	1.365
2	0.722	1.350	0.975
3	0.452	1.400	0.633
4	0.309	1.450	0.448
5	0.223	1.500	0.335
7.5	0.107	1.500	0.161
10	0.061	1.500	0.092

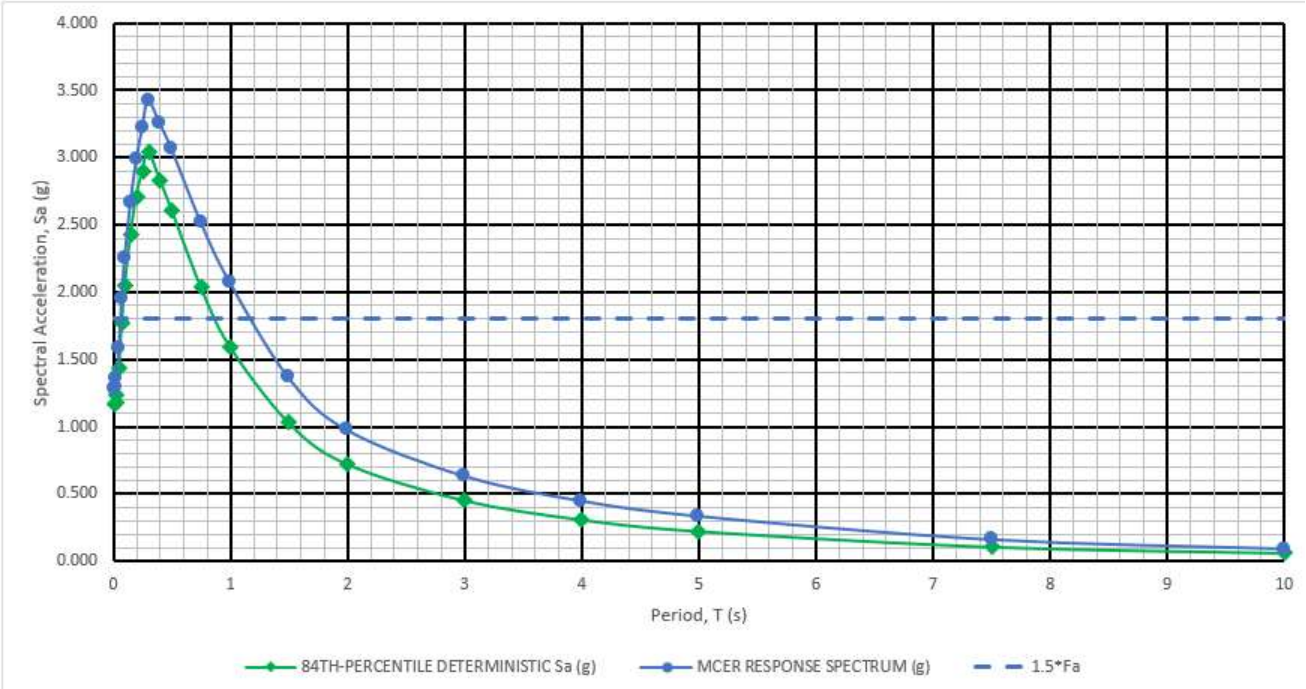

MAPPED SEISMIC SITE PARAMETERS


ATC Hazards by Location

Search Information


Coordinates:	33.96056, -118.35596
Elevation:	114 ft
Timestamp:	2024-06-19T21:39:19.765Z
Hazard Type:	Seismic
Reference Document:	ASCE7-16
Risk Category:	III
Site Class:	C



MCER Horizontal Response Spectrum

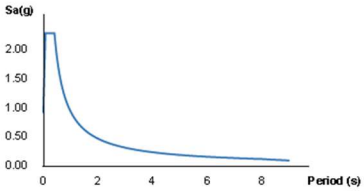

Design Horizontal Response Spectrum

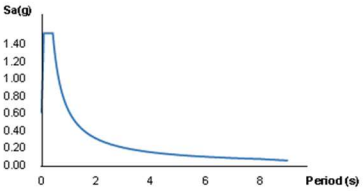

Basic Parameters

Name	Value	Description
S_S	1.915	MCE_R ground motion (period=0.2s)
S_1	0.673	MCE_R ground motion (period=1.0s)
S_{MS}	2.298	Site-modified spectral acceleration value
S_{M1}	0.943	Site-modified spectral acceleration value
S_{DS}	1.532	Numeric seismic design value at 0.2s SA
S_{D1}	0.628	Numeric seismic design value at 1.0s SA

Additional Information

Name	Value	Description
SDC	D	Seismic design category
F_a	1.2	Site amplification factor at 0.2s
F_v	1.4	Site amplification factor at 1.0s
CR_S	0.903	Coefficient of risk (0.2s)
CR_1	0.901	Coefficient of risk (1.0s)
PGA	0.825	MCE_G peak ground acceleration
F_{PGA}	1.2	Site amplification factor at PGA
PGA_M	0.99	Site modified peak ground acceleration
T_L	8	Long-period transition period (s)
SsRT	1.915	Probabilistic risk-targeted ground motion (0.2s)
SsUH	2.121	Factored uniform-hazard spectral acceleration (2% probability of exceedance in 50 years)
SsD	2.459	Factored deterministic acceleration value (0.2s)
S1RT	0.673	Probabilistic risk-targeted ground motion (1.0s)
S1UH	0.747	Factored uniform-hazard spectral acceleration (2% probability of exceedance in 50 years)
S1D	0.83	Factored deterministic acceleration value (1.0s)
PGAd	0.995	Factored deterministic acceleration value (PGA)

The results indicated here DO NOT reflect any state or local amendments to the values or any delineation lines made during the building code adoption process. Users should confirm any output obtained from this tool with the local Authority Having Jurisdiction before proceeding with design.

Please note that the ATC Hazards by Location website will not be updated to support ASCE 7-22. Find out why.

Disclaimer


Hazard loads are provided by the U.S. Geological Survey Seismic Design Web Services.


While the information presented on this website is believed to be correct, ATC and its sponsors and contributors assume no responsibility or liability for its accuracy. The material presented in the report should not be used or relied upon for any specific application without competent examination and verification of its accuracy, suitability and applicability by engineers or other licensed professionals. ATC does not intend that the use of this information replace the sound judgment of such competent professionals, having experience and knowledge in the field of practice, nor to substitute for the standard of care required of such professionals in interpreting and applying the results of the report provided by this website. Users of the information from this website assume all liability arising from such use. Use of the output of this website does not imply approval by the governing building code bodies responsible for building code approval and interpretation for the building site described by latitude/longitude location in the report.

ASCE Hazards Report

Address:
No Address at This Location

Standard:	ASCE/SEI 7-16	**Latitude:**	33.96056
Risk Category:	III	**Longitude:**	-118.35596
Soil Class:	C - Very Dense Soil and Soft Rock	**Elevation:**	118.78912597316793 ft (NAVD 88)

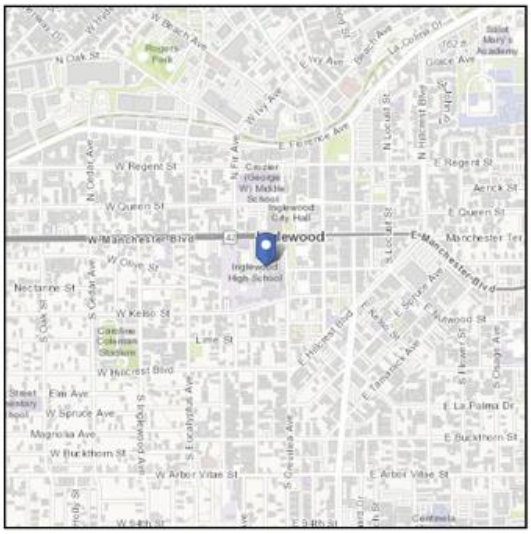

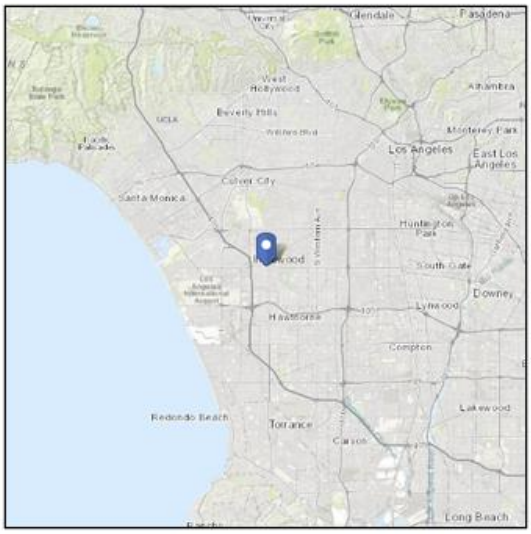

ASCE
AMERICAN SOCIETY OF CIVIL ENGINEERS


Seismic


Site Soil Class: C - Very Dense Soil and Soft Rock


Results:


S_S :	1.915	S_{D1} :	0.628
S_1 :	0.673	T_L :	8
F_a :	1.2	PGA :	0.825
F_v :	1.4	PGA_M :	0.99
S_{MS} :	2.298	F_{PGA} :	1.2
S_{M1} :	0.943	I_e :	1.25
S_{DS} :	1.532	C_v :	1.283

Seismic Design Category: D

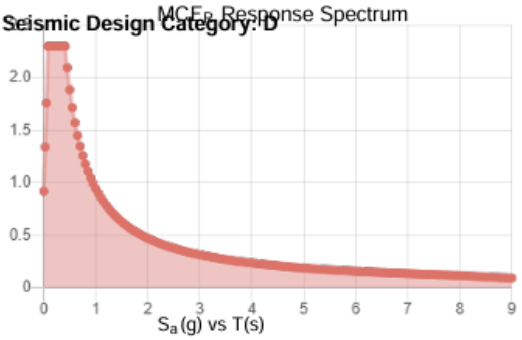

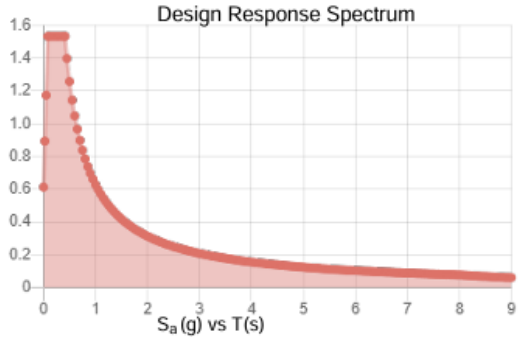

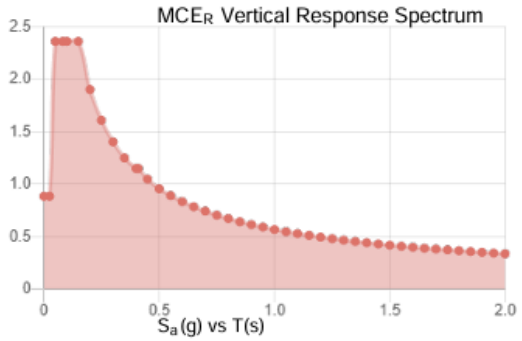

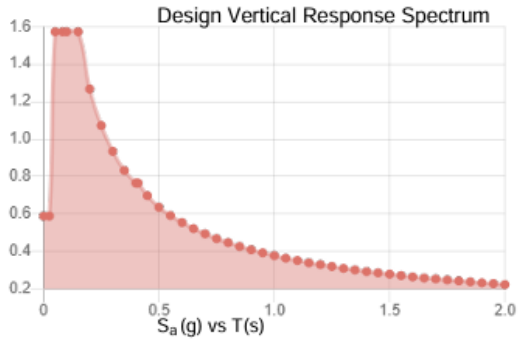

Data Accessed: **Thu Jun 20 2024**

Date Source:
USGS Seismic Design Maps based on ASCE/SEI 7-16 and ASCE/SEI 7-16 Table 1.5-2. Additional data for site-specific ground motion procedures in accordance with ASCE/SEI 7-16 Ch. 21 are available from USGS.

The ASCE Hazard Tool is provided for your convenience, for informational purposes only, and is provided "as is" and without warranties of any kind. The location data included herein has been obtained from information developed, produced, and maintained by third party providers; or has been extrapolated from maps incorporated in the ASCE standard. While ASCE has made every effort to use data obtained from reliable sources or methodologies, ASCE does not make any representations or warranties as to the accuracy, completeness, reliability, currency, or quality of any data provided herein. Any third-party links provided by this Tool should not be construed as an endorsement, affiliation, relationship, or sponsorship of such third-party content by or from ASCE.


ASCE does not intend, nor should anyone interpret, the results provided by this Tool to replace the sound judgment of a competent professional, having knowledge and experience in the appropriate field(s) of practice, nor to substitute for the standard of care required of such professionals in interpreting and applying the contents of this Tool or the ASCE standard.


In using this Tool, you expressly assume all risks associated with your use. Under no circumstances shall ASCE or its officers, directors, employees, members, affiliates, or agents be liable to you or any other person for any direct, indirect, special, incidental, or consequential damages arising from or related to your use of, or reliance on, the Tool or any information obtained therein. To the fullest extent permitted by law, you agree to release and hold harmless ASCE from any and all liability of any nature arising out of or resulting from any use of data provided by the ASCE Hazard Tool.

ASCE Hazards Report

Address:
No Address at This Location

Standard:	ASCE/SEI 7-22	**Latitude:**	33.96056
Risk Category:	III	**Longitude:**	-118.35596
Soil Class:	CD	**Elevation:**	118.78912597316793 ft (NAVD 88)

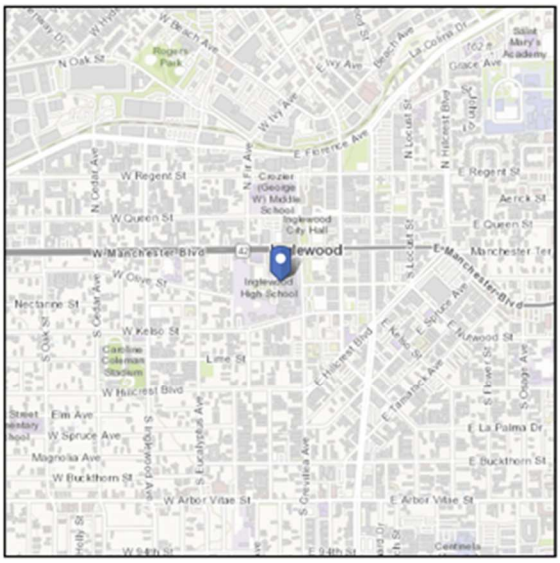

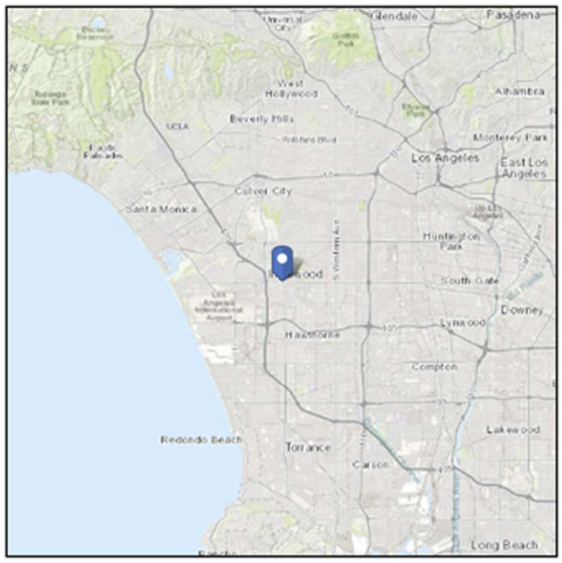

ASCE
AMERICAN SOCIETY OF CIVIL ENGINEERS


Seismic


Site Soil Class: CD


Results:


PGA_M :	0.91	T_L :	8
S_{MS} :	2.29	S_S :	2.18
S_{M1} :	1.46	S_1 :	0.84
S_{DS} :	1.53	V_{S30} :	365
S_{D1} :	0.97		

Seismic Design Category: E

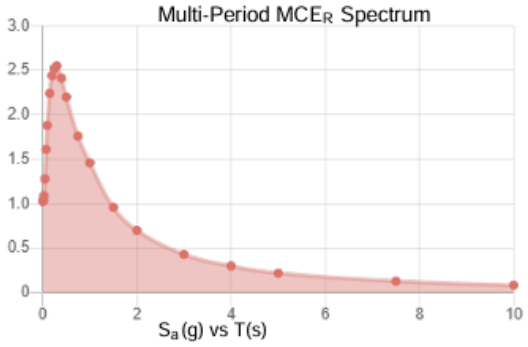

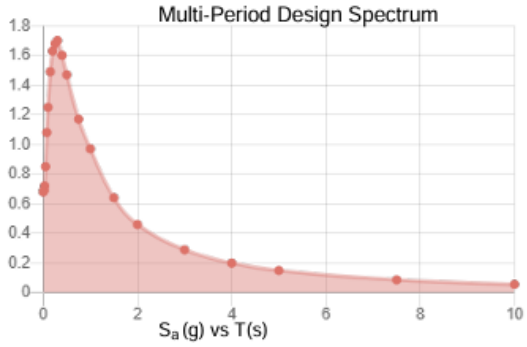

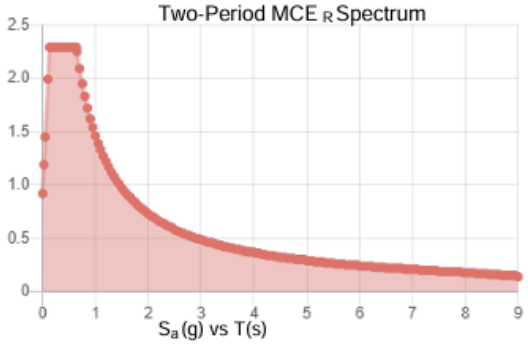

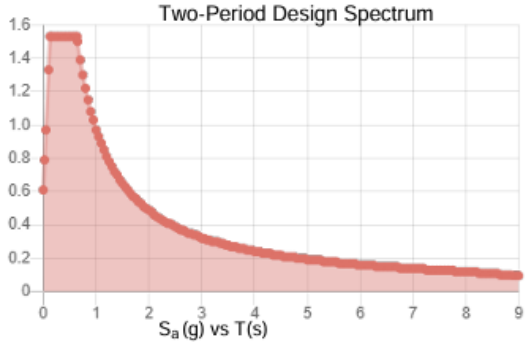

MCE_R Vertical Response Spectrum

Vertical ground motion data has not yet been made available by USGS.

Design Vertical Response Spectrum

Vertical ground motion data has not yet been made available by USGS.

Data Accessed: Thu Jun 20 2024


Date Source:
USGS Seismic Design Maps based on ASCE/SEI 7-22 and ASCE/SEI 7-22 Table 1.5-2. Additional data for site-specific ground motion procedures in accordance with ASCE/SEI 7-22 Ch. 21 are available from USGS.


Multi-Period MCE_R Spectrum	
T(s)	Sa(g)
0	1.03
0.01	1.03
0.02	1.04
0.03	1.09
0.05	1.28
0.075	1.61
0.1	1.88
0.15	2.24
0.2	2.44
0.25	2.52
0.3	2.55
0.4	2.41
0.5	2.2
0.75	1.76
1	1.46
1.5	0.96
2	0.7
3	0.43
4	0.3
5	0.22
7.5	0.13
10	0.084

ASCE Hazards Report

Address:
No Address at This Location

Standard:	ASCE/SEI 7-22	**Latitude:**	33.96056
Risk Category:	III	**Longitude:**	-118.35596
Soil Class:	C - Very Dense Soil and Soft Rock	**Elevation:**	118.78912597316793 ft (NAVD 88)

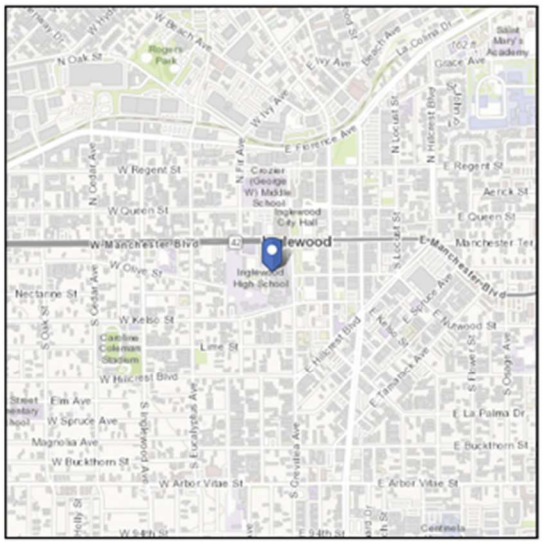

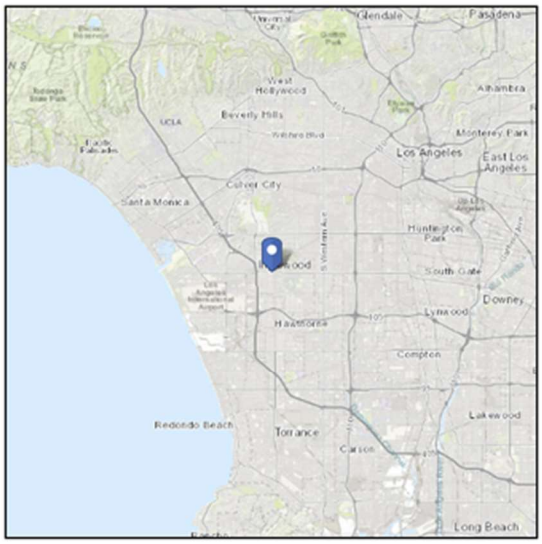

ASCE
AMERICAN SOCIETY OF CIVIL ENGINEERS


Seismic


Site Soil Class: C - Very Dense Soil and Soft Rock


Results:


PGA_M :	0.9	T_L :	8
S_{MS} :	2.23	S_S :	2.18
S_{M1} :	1.12	S_1 :	0.84
S_{DS} :	1.48	V_{S30} :	530
S_{D1} :	0.74		

Seismic Design Category: E

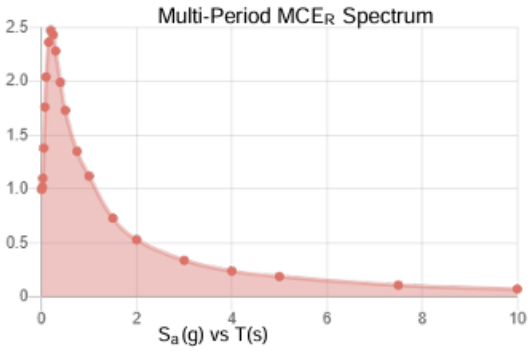

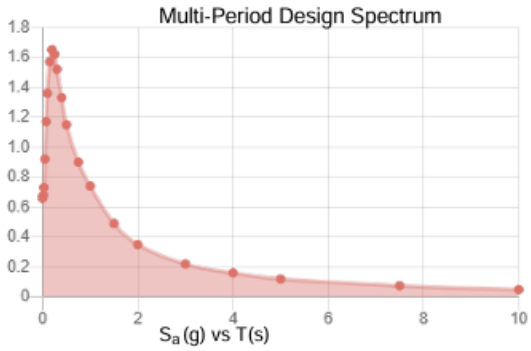

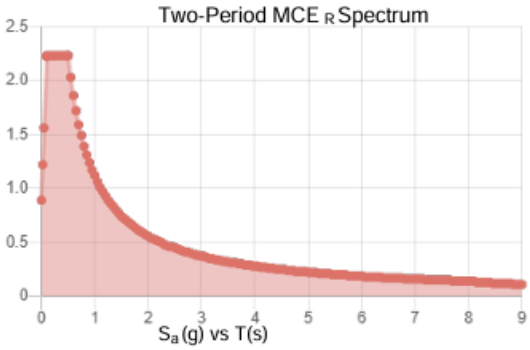

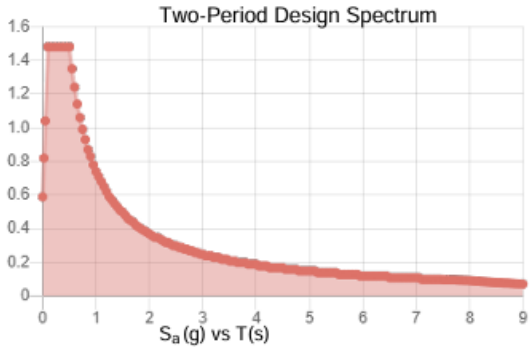


MCER Vertical Response Spectrum

Vertical ground motion data has not yet been made available by USGS.

Design Vertical Response Spectrum

Vertical ground motion data has not yet been made available by USGS.

Multi-Period MCER Spectrum	
T(s)	Sa(g)
0	1
0.01	1
0.02	1.02
0.03	1.1
0.05	1.38
0.075	1.76
0.1	2.04
0.15	2.36
0.2	2.47
0.25	2.43
0.3	2.28
0.4	1.99
0.5	1.73
0.75	1.35
1	1.12
1.5	0.73
2	0.53
3	0.34
4	0.24
5	0.19
7.5	0.11
10	0.073

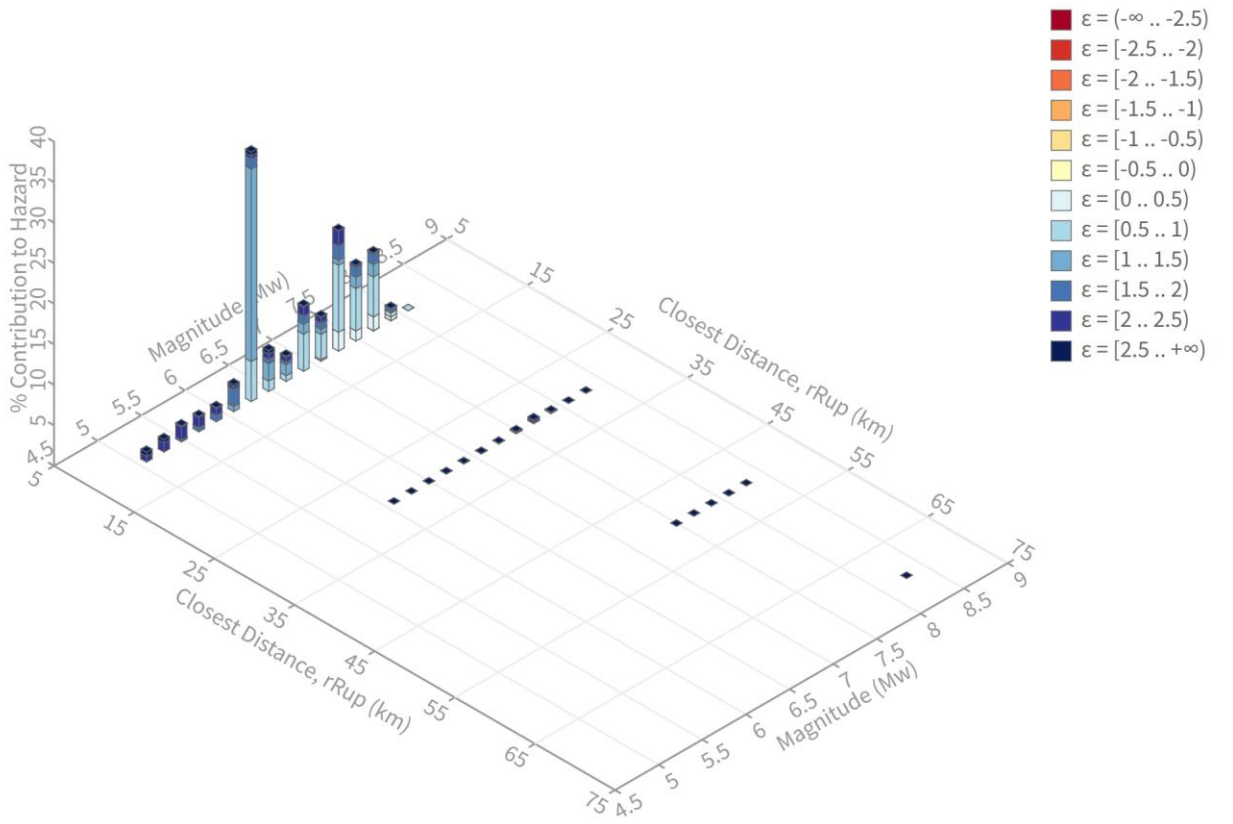

Summary statistics for, Deaggregation: Total

Deaggregation targets

Return period: 2475 yrs
Exceedance rate: 0.0004040404 yr^{-1}
PGA ground motion: 0.90289646 g

Recovered targets

Return period: 2792.5589 yrs
Exceedance rate: 0.00035809451 yr^{-1}

Totals

Binned: 100 %
Residual: 0 %
Trace: 0.05 %

Mean (over all sources)

m: 6.79
r: 6.37 km
ε₀: 1.23 σ

Mode (largest m-r bin)

m: 6.36
r: 2.56 km
ε₀: 1.13 σ
Contribution: 30.77 %

Mode (largest m-r-ε_0 bin)

m: 6.36
r: 2.14 km
ε₀: 1.1 σ
Contribution: 23.75 %

Discretization

r: min = 0.0, max = 1000.0, Δ = 20.0 km
m: min = 4.4, max = 9.4, Δ = 0.2
ε: min = -3.0, max = 3.0, Δ = 0.5 σ

Epsilon keys

ε0: [-∞ .. -2.5)
ε1: [-2.5 .. -2.0)
ε2: [-2.0 .. -1.5)
ε3: [-1.5 .. -1.0)
ε4: [-1.0 .. -0.5)
ε5: [-0.5 .. 0.0)
ε6: [0.0 .. 0.5)
ε7: [0.5 .. 1.0)
ε8: [1.0 .. 1.5)
ε9: [1.5 .. 2.0)
ε10: [2.0 .. 2.5)
ε11: [2.5 .. +∞]

Deaggregation Contributors

Source Set ↳ Source	Type	r	m	ε_0	lon	lat	az	%
UC33brAvg_FM31	System							45.37
Newport-Inglewood alt 1 [7]		1.59	6.63	0.93	118.350°W	33.961°N	89.43	26.37
Compton [3]		9.97	7.21	0.74	118.414°W	33.865°N	206.62	4.92
Newport-Inglewood alt 1 [6]		5.02	7.56	0.89	118.316°W	33.933°N	129.41	4.15
Palos Verdes [13]		13.26	7.21	2.06	118.447°W	33.869°N	219.38	2.31
Compton [2]		10.02	7.18	0.81	118.404°W	33.862°N	201.80	2.22
San Pedro Escarpment [0]		8.62	7.63	0.43	118.482°W	33.803°N	213.69	1.49
Santa Monica alt 1 [0]		13.34	7.33	1.88	118.445°W	34.054°N	321.74	1.40
UC33brAvg_FM32	System							36.28
Newport-Inglewood alt 2 [7]		2.36	6.68	1.00	118.341°W	33.972°N	47.63	17.45
Compton [3]		9.97	7.40	0.65	118.414°W	33.865°N	206.62	5.35
Newport-Inglewood alt 2 [6]		5.82	7.56	0.95	118.305°W	33.933°N	122.47	2.91
Palos Verdes [13]		13.26	7.27	2.05	118.447°W	33.869°N	219.38	2.18
Puente Hills (LA) [1]		10.76	7.23	1.66	118.299°W	34.039°N	31.23	1.80
Compton [2]		10.02	7.12	0.83	118.404°W	33.862°N	201.80	1.70
San Pedro Escarpment [0]		8.62	7.63	0.53	118.482°W	33.803°N	213.69	1.08
Santa Monica alt 2 [2]		13.22	7.41	1.85	118.452°W	34.049°N	318.00	1.02
UC33brAvg_FM31 (opt)	Grid							9.34
PointSourceFinite: -118.356, 34.010		6.98	5.89	1.81	118.356°W	34.010°N	0.00	1.64
PointSourceFinite: -118.356, 34.010		6.98	5.89	1.81	118.356°W	34.010°N	0.00	1.64
PointSourceFinite: -118.356, 34.019		7.45	5.96	1.85	118.356°W	34.019°N	0.00	1.10
PointSourceFinite: -118.356, 34.019		7.45	5.96	1.85	118.356°W	34.019°N	0.00	1.10
UC33brAvg_FM32 (opt)	Grid							9.01
PointSourceFinite: -118.356, 34.010		6.95	5.90	1.80	118.356°W	34.010°N	0.00	1.48
PointSourceFinite: -118.356, 34.010		6.95	5.90	1.80	118.356°W	34.010°N	0.00	1.48
PointSourceFinite: -118.356, 34.019		7.45	5.97	1.85	118.356°W	34.019°N	0.00	1.17
PointSourceFinite: -118.356, 34.019		7.45	5.97	1.85	118.356°W	34.019°N	0.00	1.17

UCERF3 EventSet All Nearby Data

Project Site Location: -118.35596 33.96056

Search Radius(km): 20 km

FAULT TRACE	M	Rx	Azimuth	Longitude	Latitude
Newport-Inglewood alt 1 EllB GEOL	7.15	0.5	89.50326	-118.35038	33.9606
Newport-Inglewood alt 2 EllB GEOL	7.15	1.8	76.70821	-118.33666	33.96434
Puente Hills (LA) EllB GEOL	6.95	10.2	36.81796	-118.28955	34.03406
Compton EllB GEOL	7.45	11.9	197.0018	-118.39371	33.85803
Palos Verdes Shaw09Mod GEOL	7.38	13.2	215.2382	-118.43867	33.86331
Santa Monica alt 1 EllB GEOL	6.58	13.2	321.7483	-118.4448	34.05389
Santa Monica alt 2 EllB GEOL	6.78	13.2	313.6653	-118.45981	34.04265
Puente Hills EllB GEOL	7.08	13.5	41.9471	-118.25812	34.05072
Hollywood EllB GEOL	6.7	15	335.9843	-118.42242	34.08408
Redondo Canyon alt 1 EllB GEOL	6.38	16.9	192.2726	-118.39488	33.8119
Elysian Park (Upper) EllB GEOL	6.65	17.2	38.69032	-118.23905	34.08141
Malibu Coast alt 1 EllB GEOL	6.64	17.4	296.6109	-118.52488	34.03058
Malibu Coast alt 2 EllB GEOL	6.97	17.5	297.4102	-118.52472	34.03297
Redondo Canyon alt 2 EllB GEOL	6.65	18.9	190.6399	-118.39376	33.79334
Anacapa-Dume alt 2 EllB GEOL	7.16	19.8	293.1939	-118.55379	34.03065
Puente Hills (Santa Fe Springs) EllB GEOL	6.61	19.9	100.9432	-118.14386	33.92635

OpenSHA OUTPUT DATA – PROBABILISTIC HAZARD ANALYSIS

BASIN EFFECTS

FROM SITE DATA APPLICATION (1.5.2)

Preferred Data:
Site data for Location: 33.96056, -118.35596

Source: CGS/Wills VS30 Map (2015)
Type: Vs30
Type Flag: Inferred
Value: 386.6

Source: SCEC Community Velocity Model Version 4, Iteration 26, Basin Depth
Type: Depth to Vs = 2.5 km/sec
Type Flag: Inferred
Value: 4.15

Source: SCEC Community Velocity Model Version 4, Iteration 26, Basin Depth
Type: Depth to Vs = 1.0 km/sec
Type Flag: Inferred
Value: 0.6

OpenSHA PSHA OUTPUT

DATASET #1 (line: Solid, width=1.0; color: 255,0,0)

IMR Param List:

IMR = NGAWest2 2014 Averaged No Idriss; IMR Weights = ['Abrahamson, Silva & Kamai (2014)': 0.25, 'Boore, Stewart, Seyhan & Atkinson (2014)': 0.25, 'Campbell & Bozorgnia (2014)': 0.25, 'Chiou & Youngs (2014)': 0.25]; Std Dev Type = Total; Tectonic Region = Active Shallow Crust; Additional Epistemic Uncertainty = null; Component = RotD50; Gaussian Truncation = None

Site Param List:

Longitude = -118.35596; Latitude = 33.96056; Vs30 = 425.0; Vs30 Type = Measured; Depth 2.5 km/sec = 4.15; Depth 1.0 km/sec = 0.6

IML/Prob Param List:

Map Type = IML@Prob; Probability = 0.02

Forecast Param List:

Eqk Rup Forecast = Mean UCERF3; Mean UCERF3 Presets = (POISSON ONLY) Both FM Branch Averaged; Apply Aftershock Filter = false; Aleatory Mag-Area StdDev = 0.0; Background Seismicity = Include; Treat Background Seismicity As = Point Sources; Fault Grid Spacing = 1.0; Probability Model = Poisson; Sect Upper Depth Averaging Tolerance = 100.0; Use Mean

Upper Depth = true; Rup Mag Averaging Tolerance = 1.0; Rupture Rake To Use = Def. Model Mean; Fault Model(s) = Both; Ignore Cache = false

TimeSpan Param List:

Duration = 50.0

Maximum Distance = 200.0; Pt Src Dist Corr = None

X-Axis: Period (sec)
Y-Axis: SA (g)
Number of Data Sets: 1

DATASET #1

Name:
Num Points: 21
Info:
IMR Param List:

IMR = NGAWest2 2014 Averaged No Idriss; IMR Weights = ['Abrahamson, Silva & Kamai (2014)': 0.25, 'Boore, Stewart, Seyhan & Atkinson (2014)': 0.25, 'Campbell & Bozorgnia (2014)': 0.25, 'Chiou & Youngs (2014)': 0.25]; Std Dev Type = Total; Tectonic Region = Active Shallow Crust; Additional Epistemic Uncertainty = null; Component = RotD50; Gaussian Truncation = None

Site Param List:

Longitude = -118.35596; Latitude = 33.96056; Vs30 = 425.0; Vs30 Type = Measured; Depth 2.5 km/sec = 4.15; Depth 1.0 km/sec = 0.6

IML/Prob Param List:

Map Type = IML@Prob; Probability = 0.02

Forecast Param List:

Eqk Rup Forecast = Mean UCERF3; Mean UCERF3 Presets = (POISSON ONLY) Both FM Branch Averaged; Apply Aftershock Filter = false; Aleatory Mag-Area StdDev = 0.0; Background Seismicity = Include; Treat Background Seismicity As = Point Sources; Fault Grid Spacing = 1.0; Probability Model = Poisson; Sect Upper Depth Averaging Tolerance = 100.0; Use Mean Upper Depth = true; Rup Mag Averaging Tolerance = 1.0; Rupture Rake To Use = Def. Model Mean; Fault Model(s) = Both; Ignore Cache = false


TimeSpan Param List:


Duration = 50.0

Maximum Distance = 200.0; Pt Src Dist Corr = None

X, Y Data:
0.01 0.9215316

0.02	0.93445164
0.03	0.9982415
0.05	1.2051264
0.075	1.53174
0.1	1.785024
0.15	2.0755851
0.2	2.203323
0.25	2.2452602
0.3	2.1714377
0.4	1.9177907
0.5	1.7104429
0.75	1.2829556
1.0	0.94541705
1.5	0.55559784
2.0	0.37480053
3.0	0.22143933
4.0	0.1491489
5.0	0.10930532
7.5	0.059538588
10.0	0.037486747

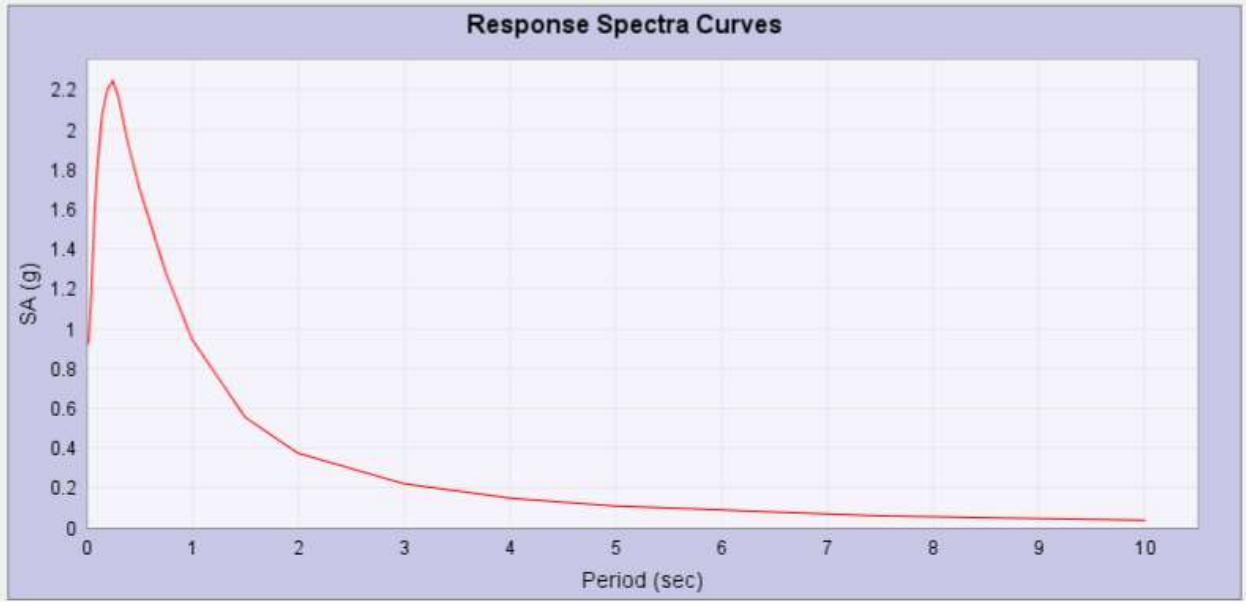

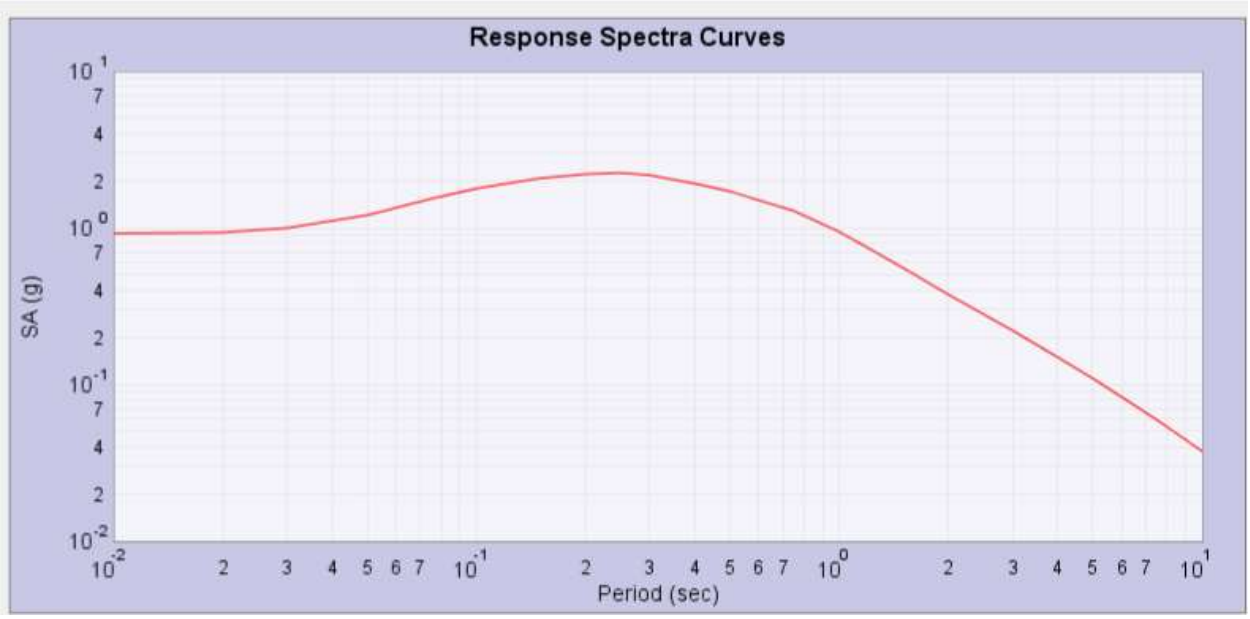
Response Spectra Curves
SA (g)
Period (sec)

DETERMINISTIC HAZARD ANALYSES

Input into USGS Response Spectra (USGS Earthquake Hazard Toolbox)

Newport-Inglewood alt 1 [7]	

.

Compton [3]	 Multi-Selectable Parameter Ground Motion Model Tectonic Setting Active Crust Ground Motion Models: Active Crust Combined Models (Active Crust) Combined: Hawaii Deep 2021 (2.0) Combined: Hawaii Shallow 2021 (2.0) Combined: Active Crust 2014 (4.1) Combined: Active Crust 2014 (4.2, no Idriss) Combined: Active Crust 2018 (5.0, deep basins) Combined: Active Crust 2023 (6.0, deep basins) Combined: Active Crust 2023 (6.0, Los Angeles) Combined: Active Crust 2023 (6.0, San Francisco) Combined: Alaska Active Crust 2007 (2.0) Combined: Alaska Active Crust 2023 (3.0) Clear Selection (1) Event Parameters Mw 7.45 Rake (°) 90 Strike-Slip Normal Reverse 10.921 Centered down-dip Source Geometry 6.24 Dip (°) 20 Width (km) 27.37 Path Parameters 11.9 9.934 0 Derive RJB and RRUP Hanging Wall Footwall Site & Basin 425 0.6 4.15 Plot Options Epistemic Uncertainty

.


Palos Verdes [13]



.

Newport-Inglewood alt 2 [7]

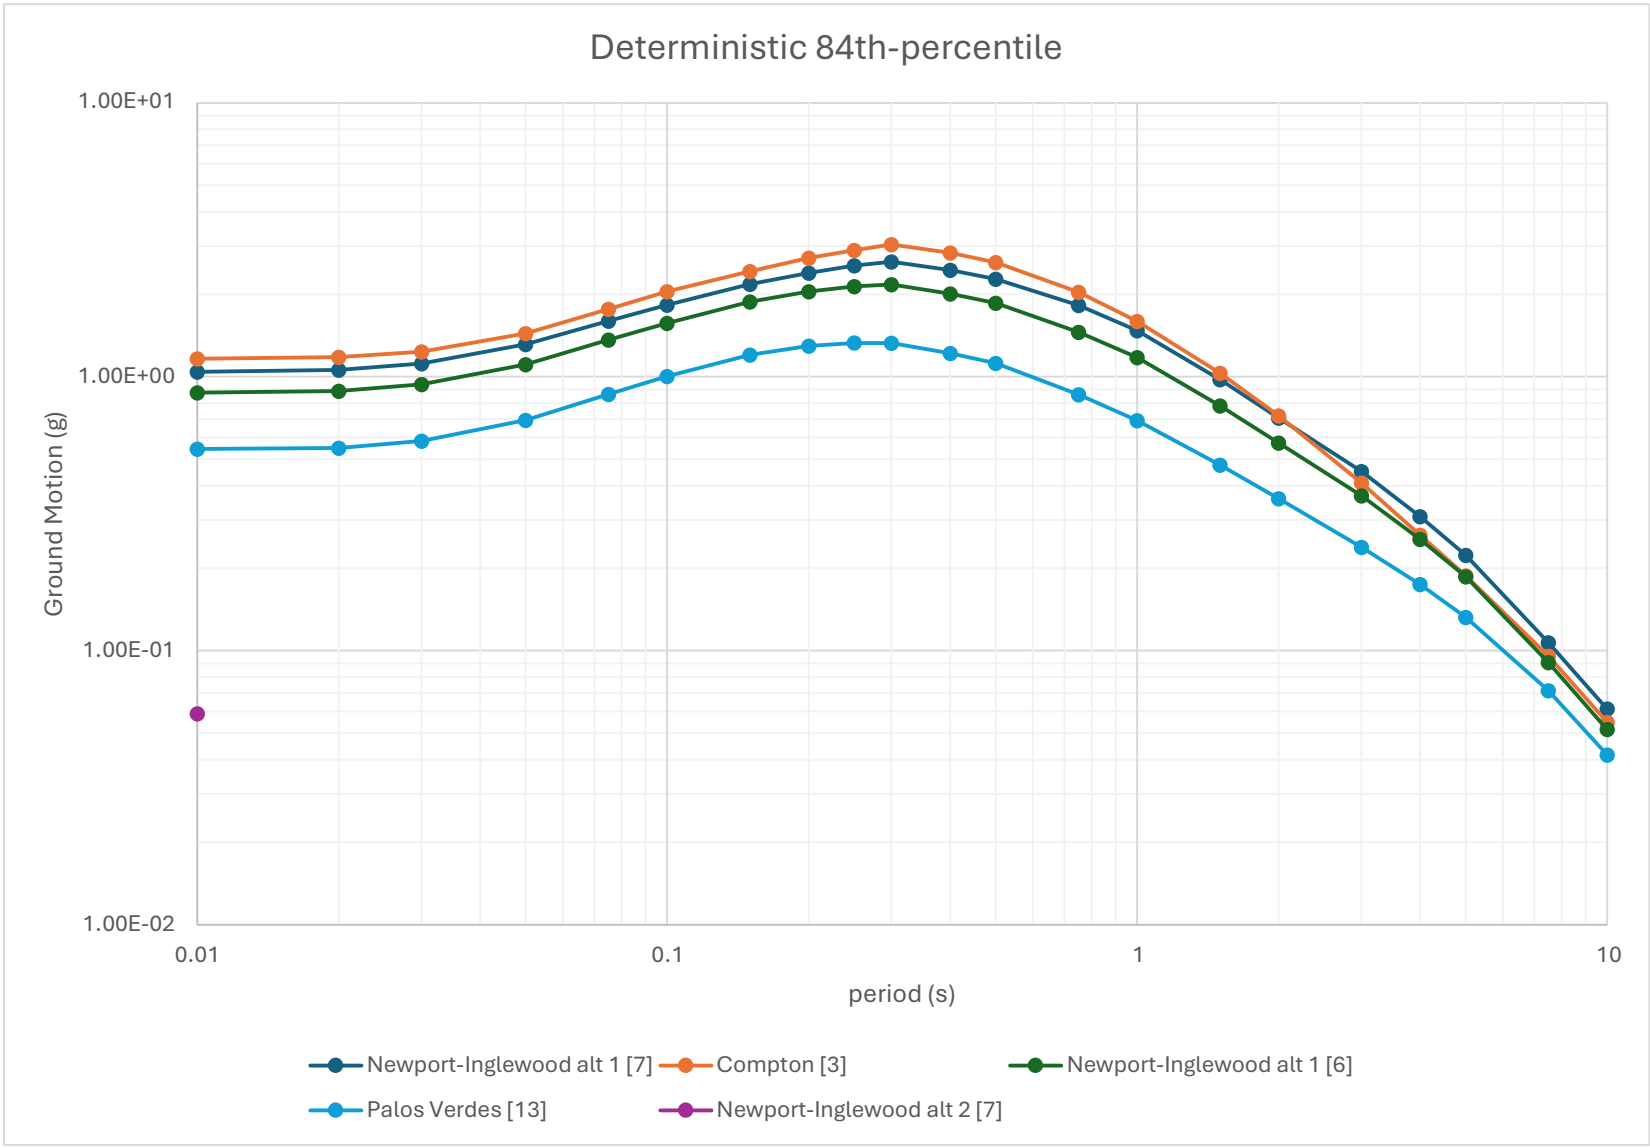



Deterministic 84th-percentile
1.00E+01
1.00E+00
1.00E-01
1.00E-02
Ground Motion (g)
0.01
0.1
1
10
period (s)
Newport-Inglewood alt 1 [7]
Compton [3]
Newport-Inglewood alt 1 [6]
Palos Verdes [13]
Newport-Inglewood alt 2 [7]

APPENDIX F

Seismic Settlement Analyses

August 5, 2024
W.O. 9711.002
Revised September 25, 2024

CPT basic interpretation plots (normalized)

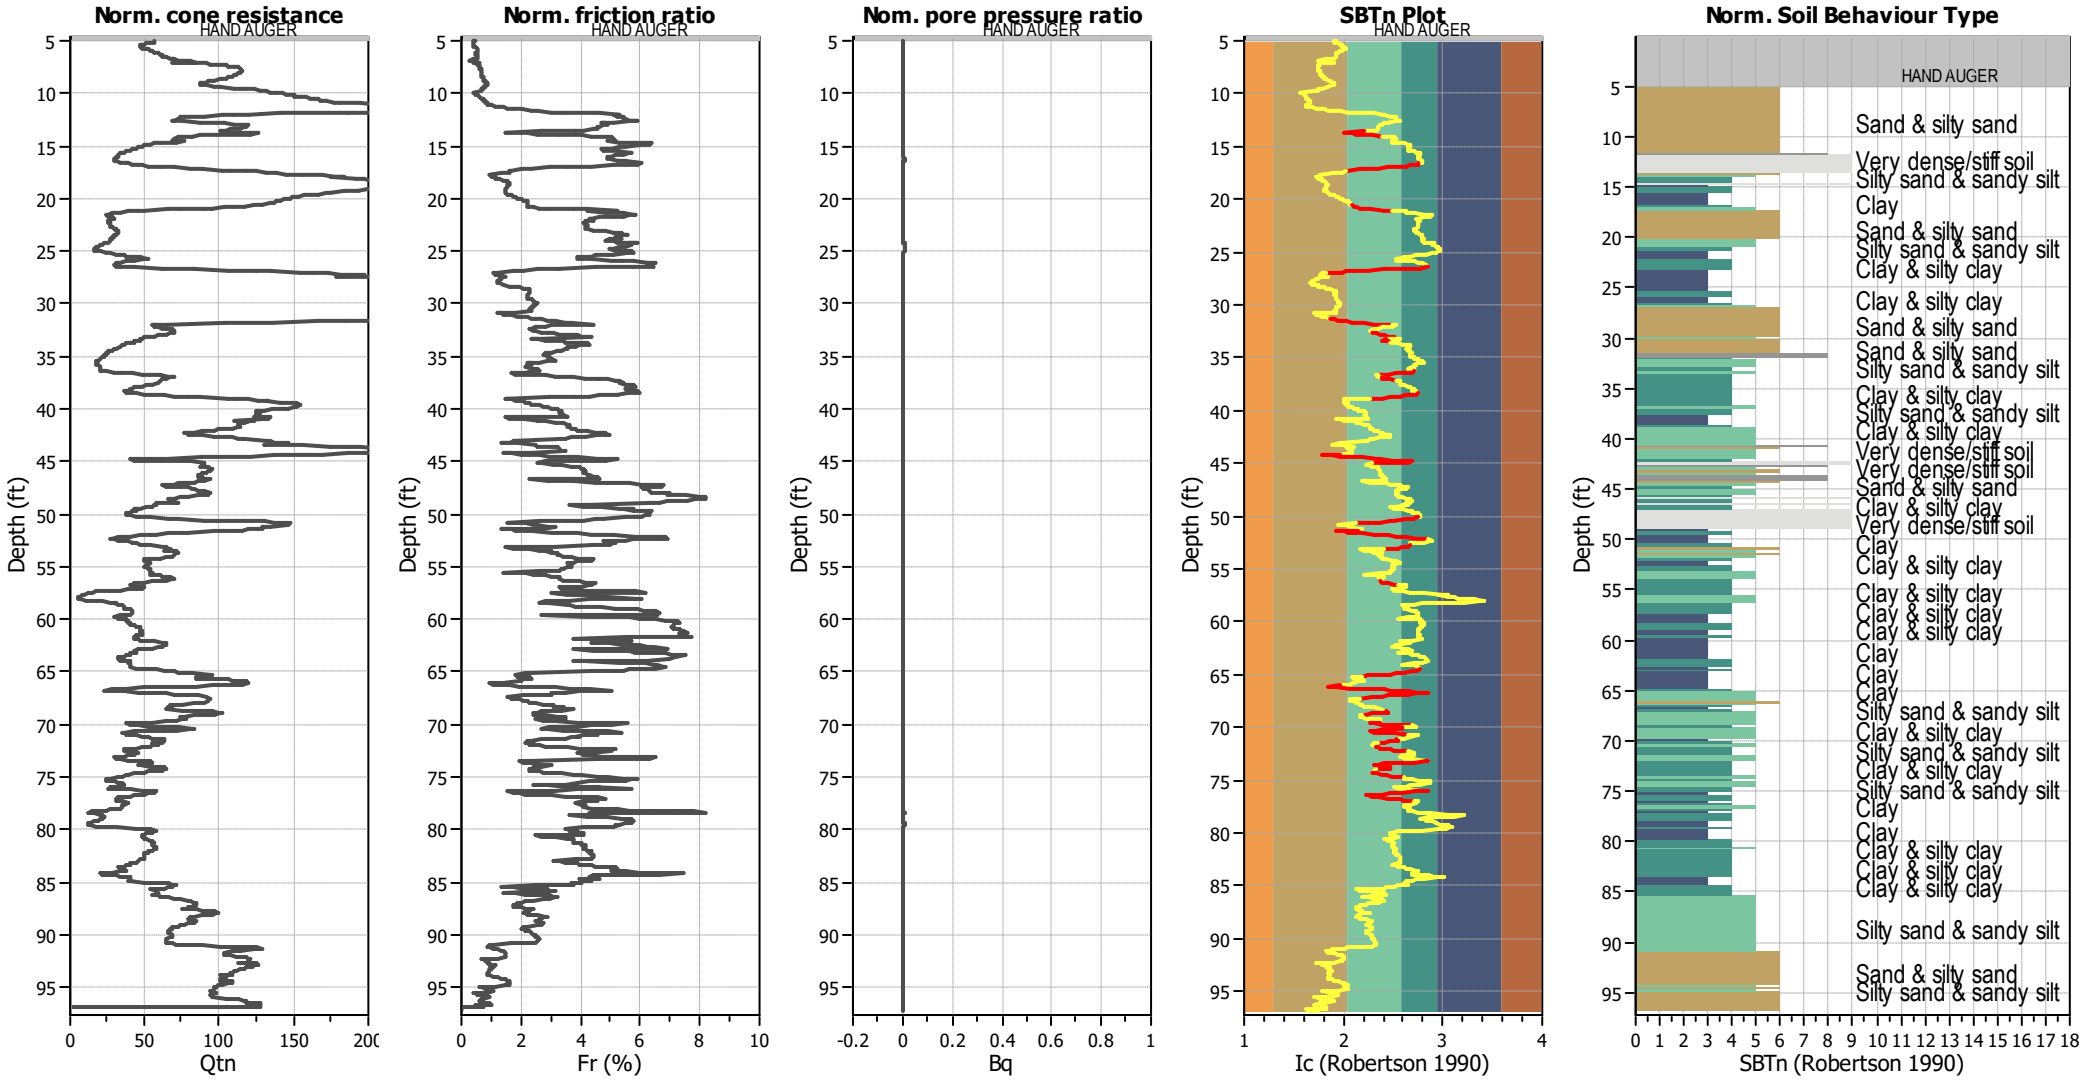


Input parameters and analysis data

Analysis method:	NCEER (1998)	Depth to water table (erthq.):	200.00 ft	Fill weight:	N/A
Fines correction method:	NCEER (1998)	Average results interval:	1	Transition detect. applied:	Yes
Points to test:	Based on Ic value	Ic cut-off value:	2.60	K_σ applied:	Yes
Earthquake magnitude M_w:	6.73	Unit weight calculation:	Based on SBT	Clay like behavior applied:	Sands only
Peak ground acceleration:	0.99	Use fill:	No	Limit depth applied:	No
Depth to water table (insitu):	200.00 ft	Fill height:	N/A	Limit depth:	N/A

SBTn legend

1. Sensitive fine grained
2. Organic material
3. Clay to silty clay
4. Clayey silt to silty
5. Silty sand to sandy silt
6. Clean sand to silty sand
7. Gravely sand to sand
8. Very stiff sand to
9. Very stiff fine grained


Estimation of post-earthquake settlements

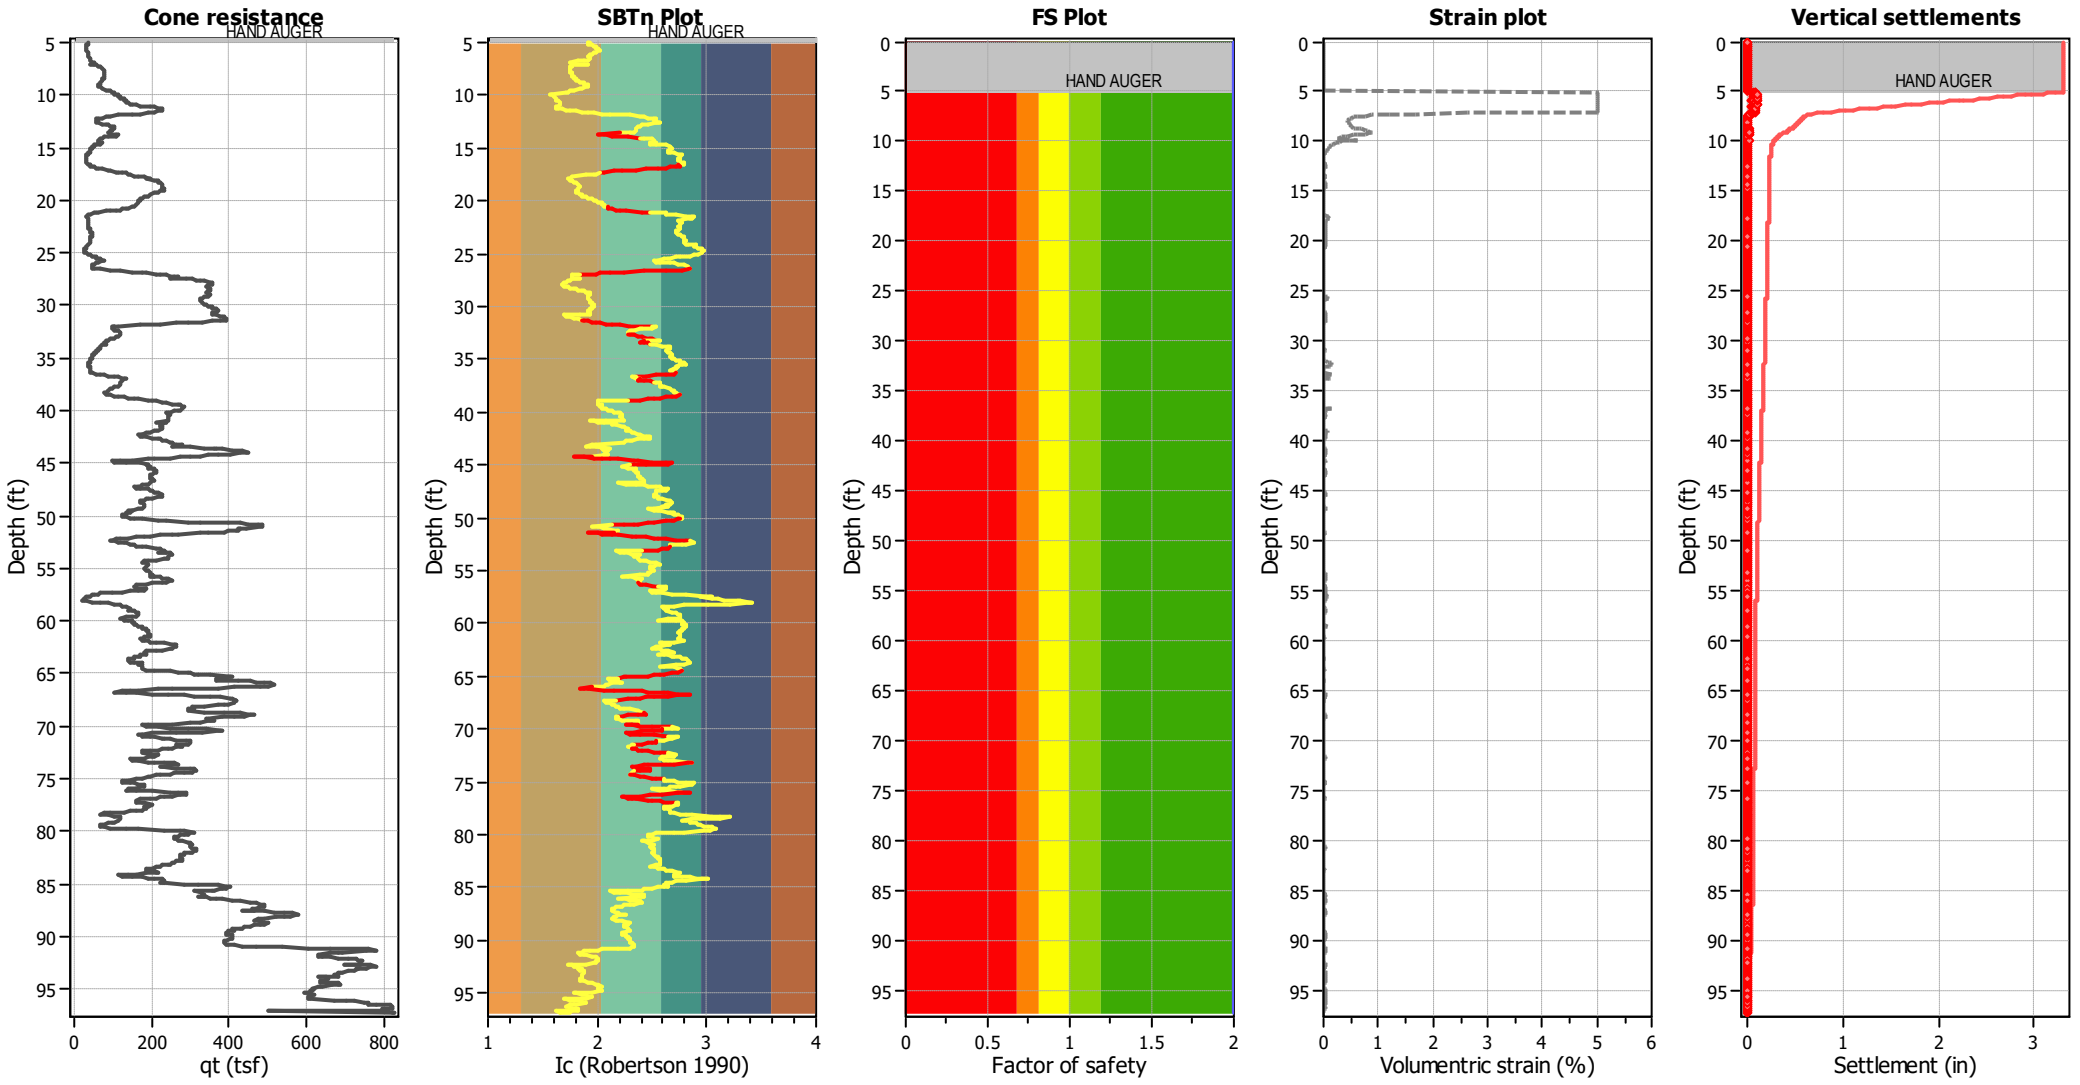

Abbreviations

q_t:	Total cone resistance (cone resistance q_c corrected for pore water effects)
I_c:	Soil Behaviour Type Index
FS:	Calculated Factor of Safety against liquefaction
Volumentric strain:	Post-liquefaction volumentric strain

CPT basic interpretation plots (normalized)

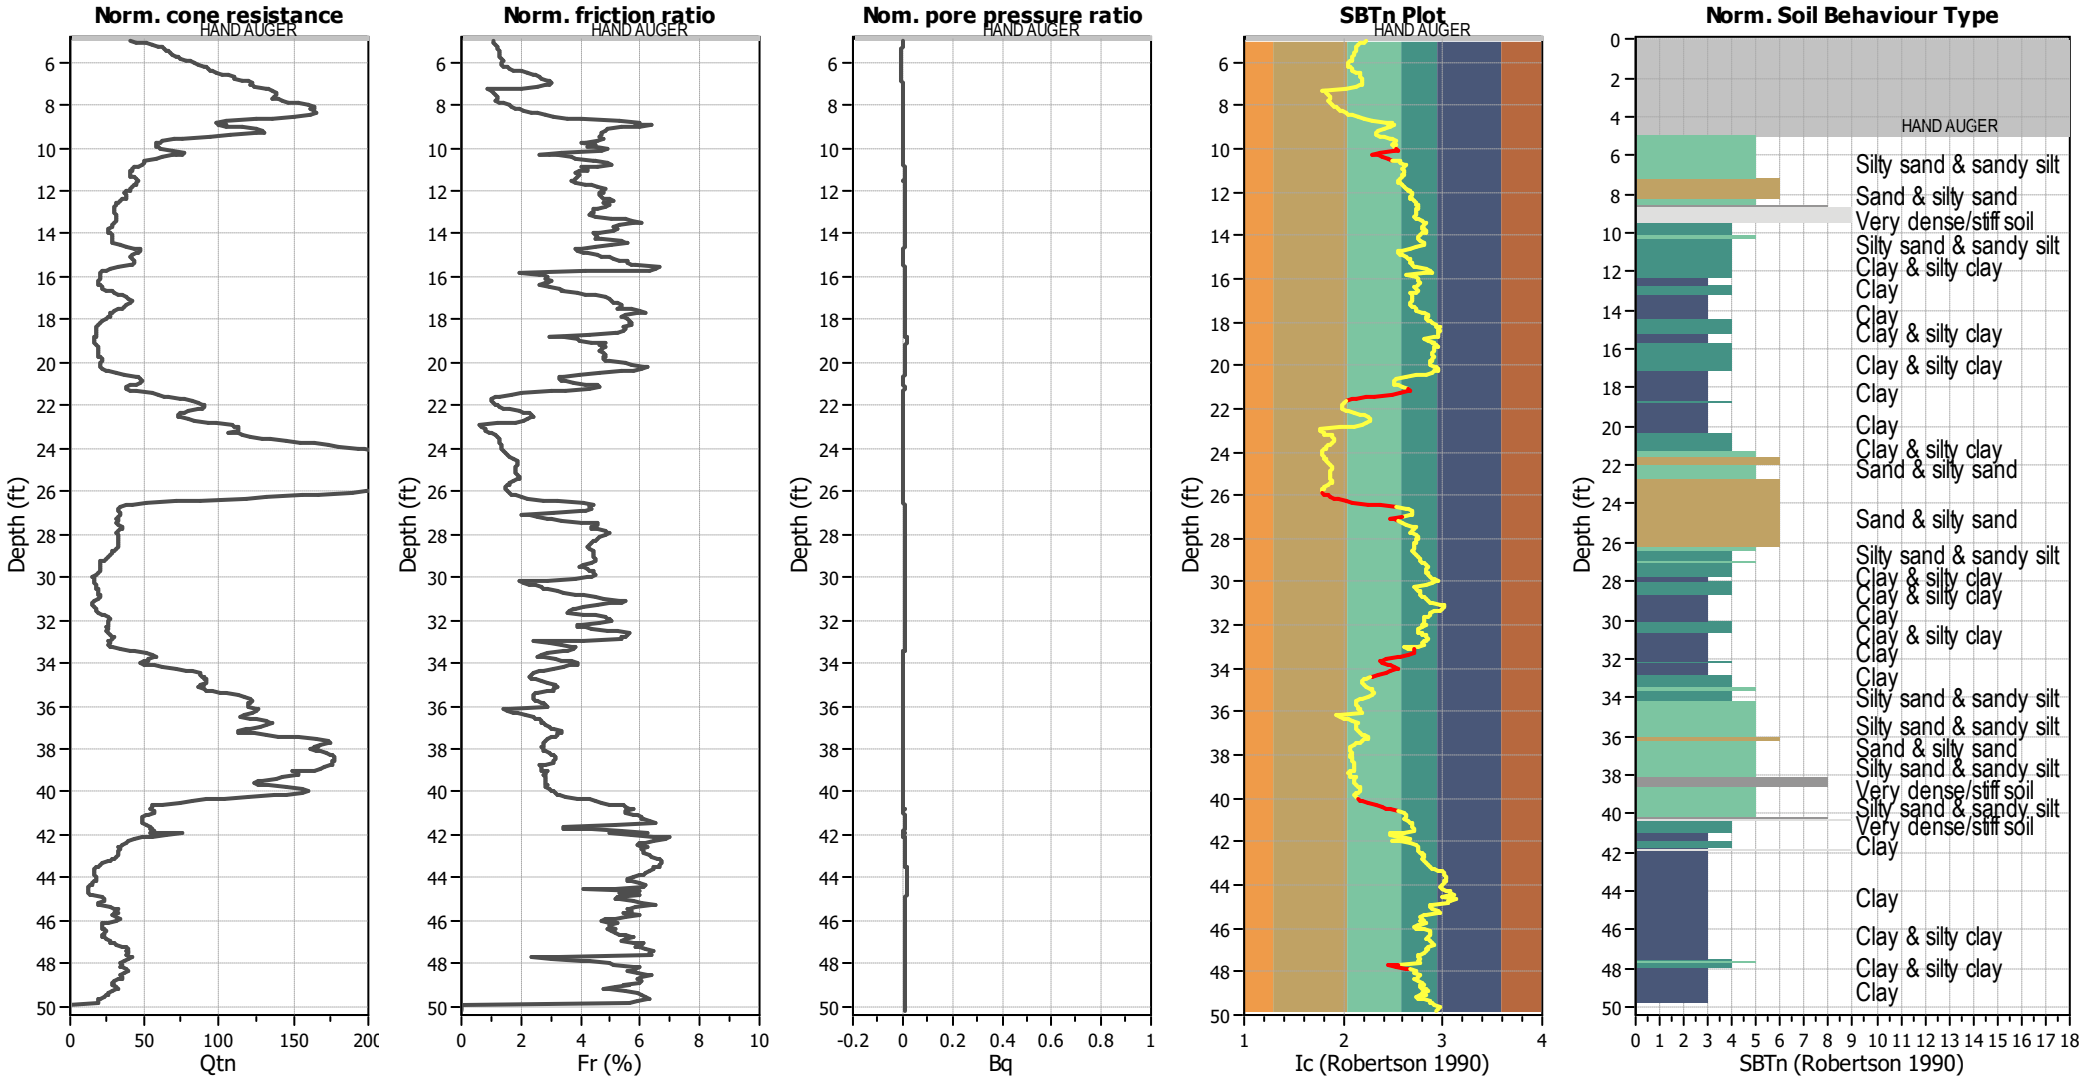


Input parameters and analysis data

Analysis method:	NCEER (1998)	Depth to water table (erthq.):	200.00 ft	Fill weight:	N/A
Fines correction method:	NCEER (1998)	Average results interval:	1	Transition detect. applied:	Yes
Points to test:	Based on Ic value	Ic cut-off value:	2.60	K_σ applied:	Yes
Earthquake magnitude M_w:	6.73	Unit weight calculation:	Based on SBT	Clay like behavior applied:	Sands only
Peak ground acceleration:	0.99	Use fill:	No	Limit depth applied:	No
Depth to water table (insitu):	200.00 ft	Fill height:	N/A	Limit depth:	N/A

SBTn legend

1. Sensitive fine grained
2. Organic material
3. Clay to silty clay
4. Clayey silt to silty
5. Silty sand to sandy silt
6. Clean sand to silty sand
7. Gravely sand to sand
8. Very stiff sand to
9. Very stiff fine grained


Estimation of post-earthquake settlements

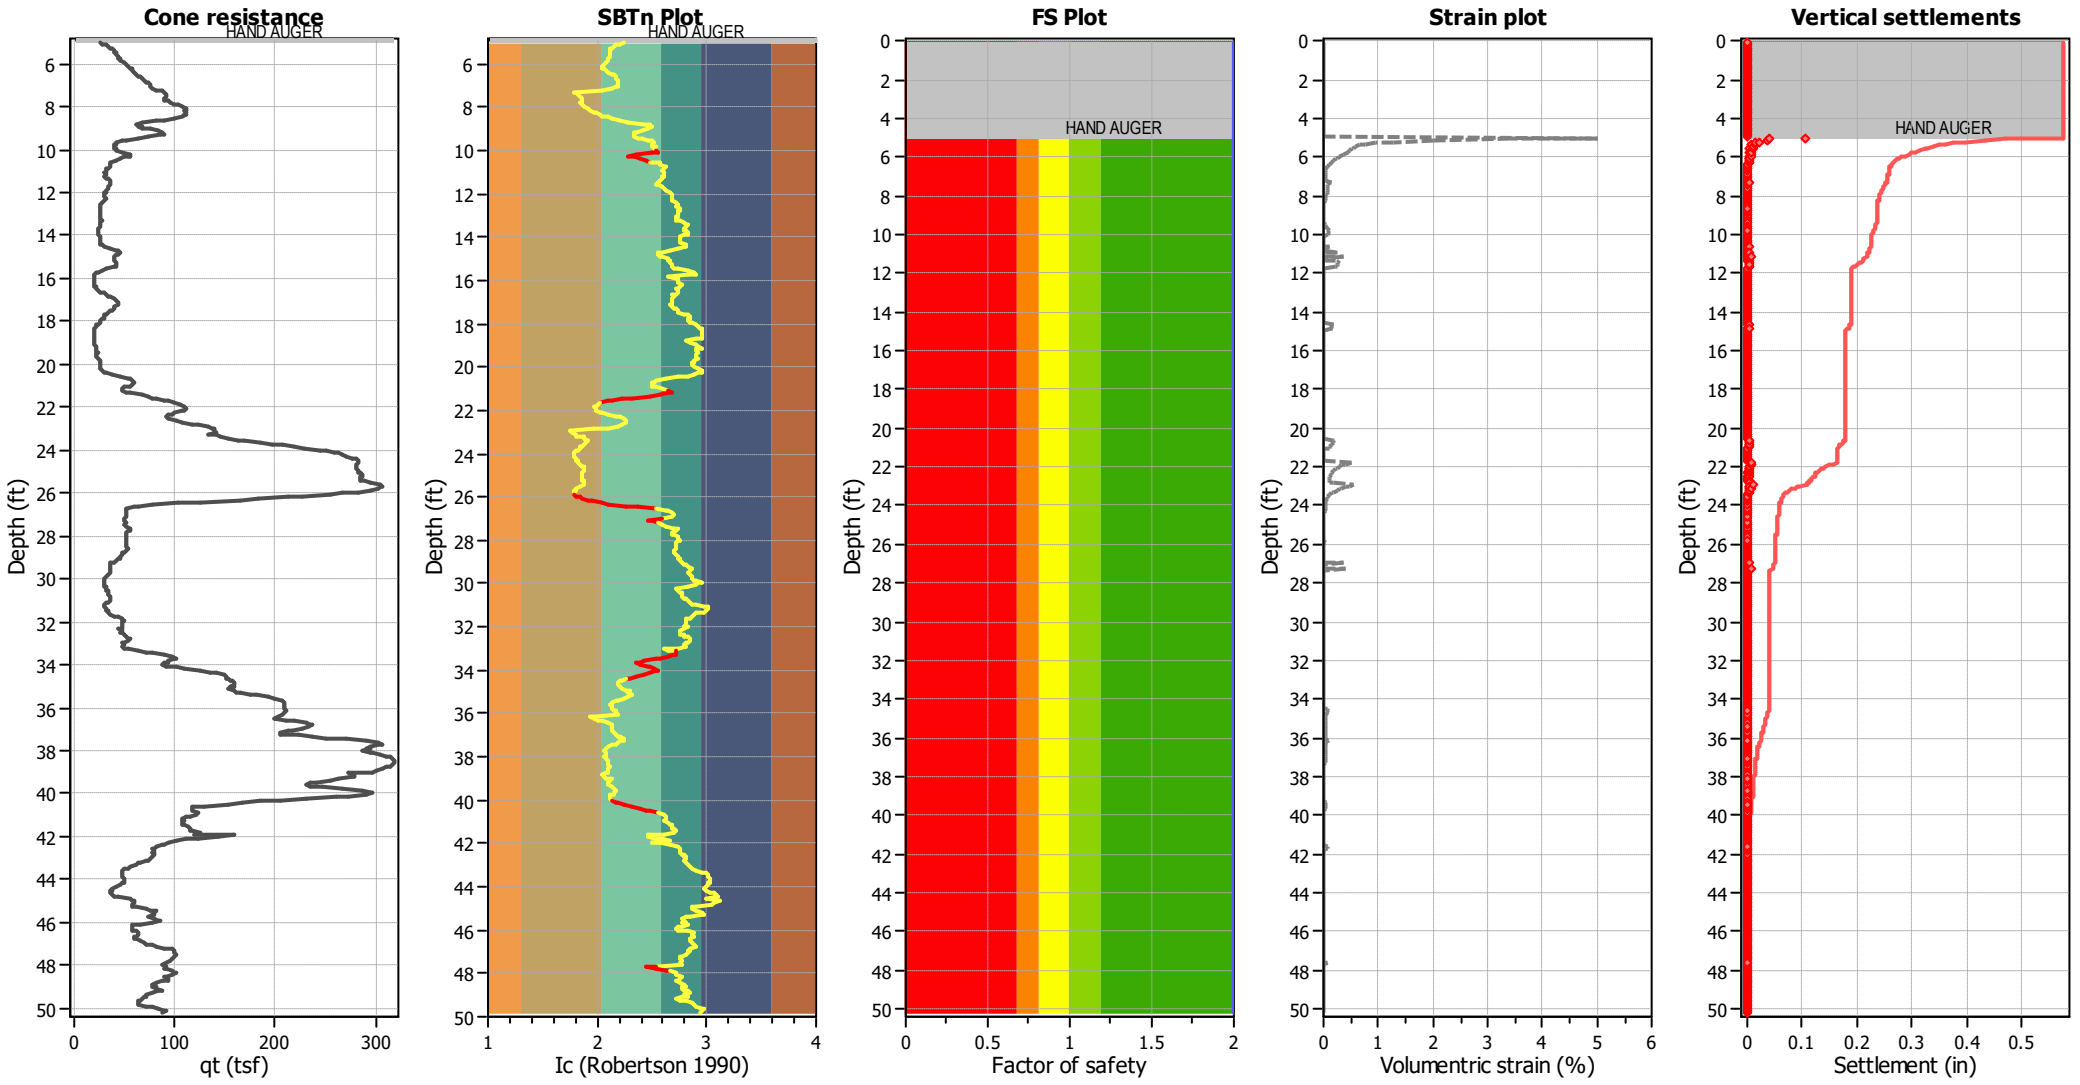

Abbreviations

q_t:	Total cone resistance (cone resistance q_c corrected for pore water effects)
I_c:	Soil Behaviour Type Index
FS:	Calculated Factor of Safety against liquefaction
Volumentric strain:	Post-liquefaction volumentric strain

CPT basic interpretation plots (normalized)

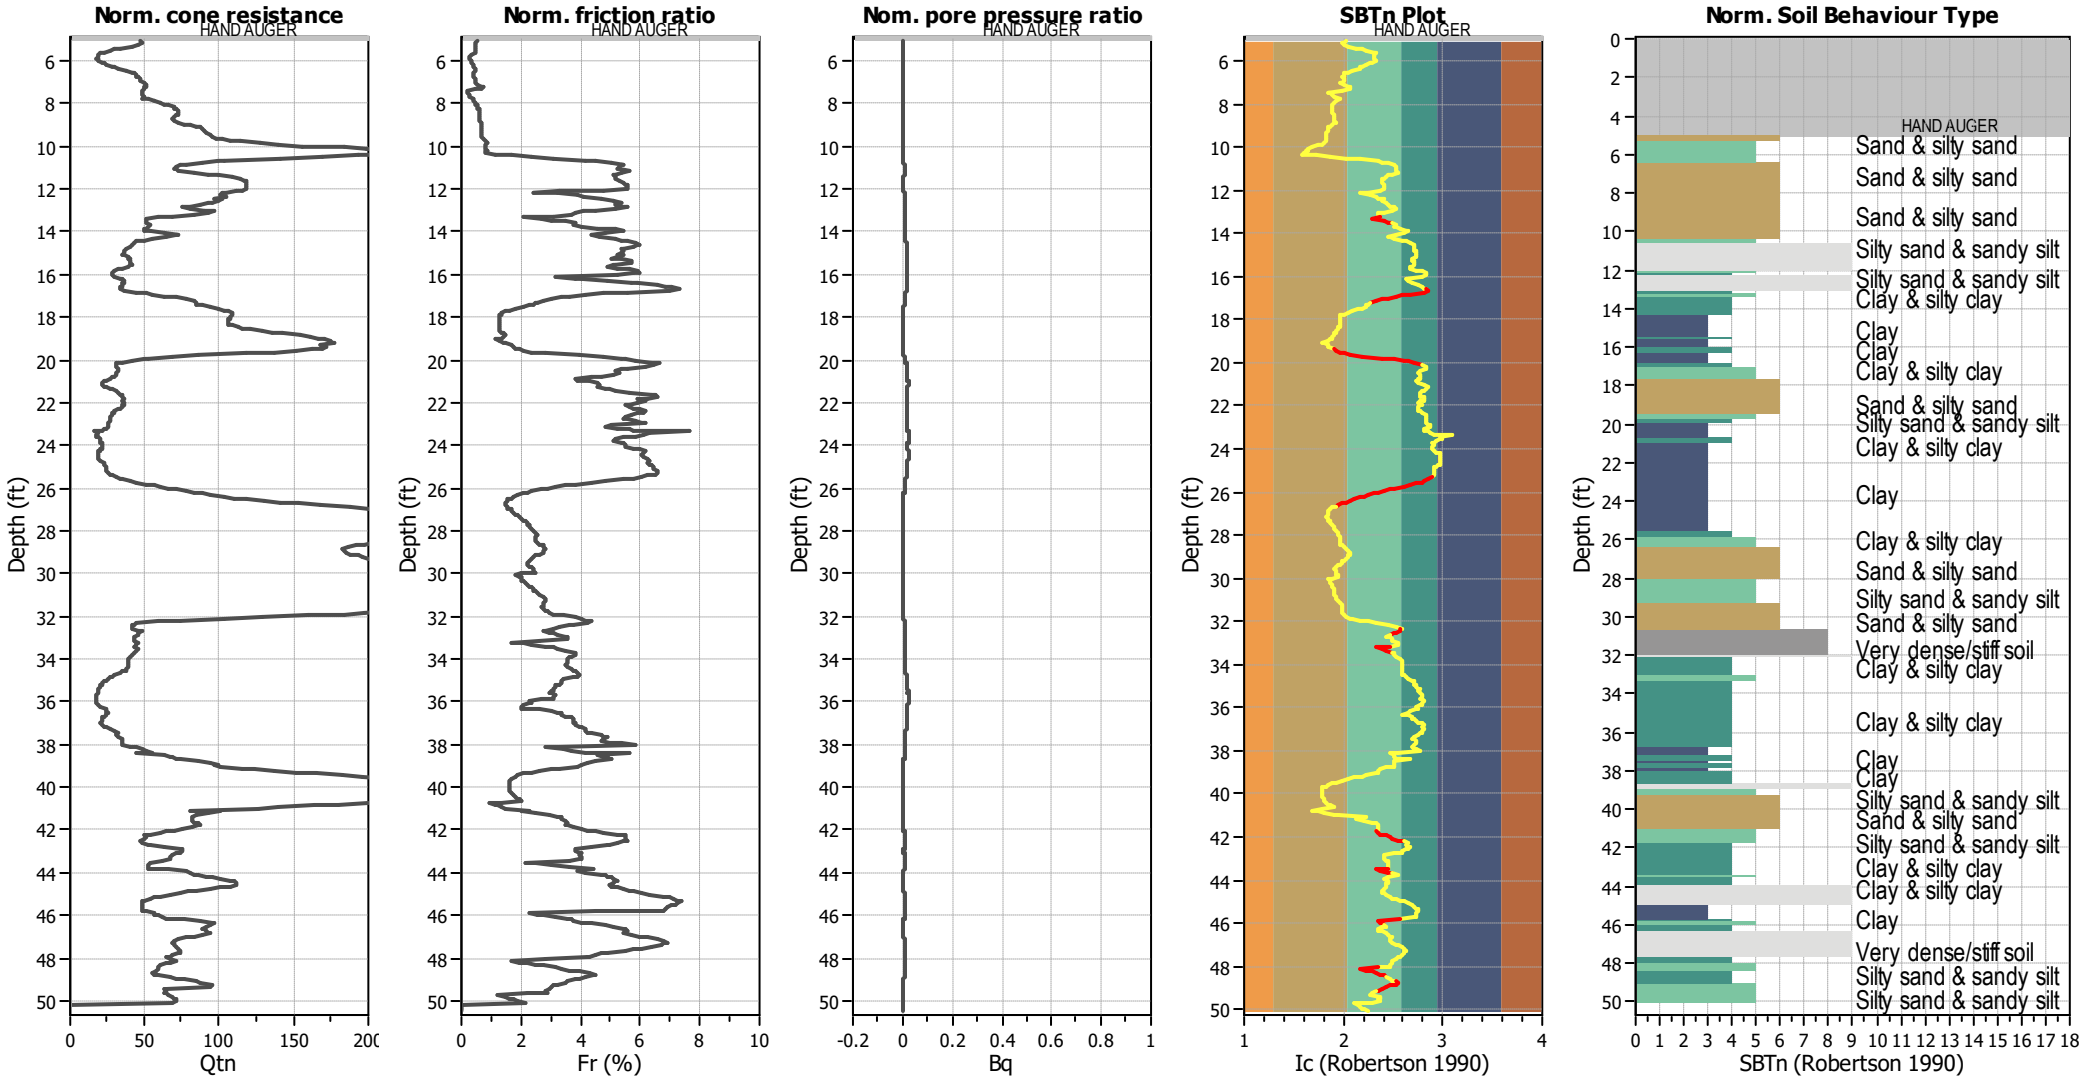


Input parameters and analysis data

Analysis method:	NCEER (1998)	Depth to water table (erthq.):	200.00 ft	Fill weight:	N/A
Fines correction method:	NCEER (1998)	Average results interval:	1	Transition detect. applied:	Yes
Points to test:	Based on Ic value	Ic cut-off value:	2.60	K_σ applied:	Yes
Earthquake magnitude M_w:	6.73	Unit weight calculation:	Based on SBT	Clay like behavior applied:	Sands only
Peak ground acceleration:	0.99	Use fill:	No	Limit depth applied:	No
Depth to water table (insitu):	200.00 ft	Fill height:	N/A	Limit depth:	N/A

SBTn legend

1. Sensitive fine grained
2. Organic material
3. Clay to silty clay
4. Clayey silt to silty
5. Silty sand to sandy silt
6. Clean sand to silty sand
7. Gravely sand to sand
8. Very stiff sand to
9. Very stiff fine grained


Estimation of post-earthquake settlements

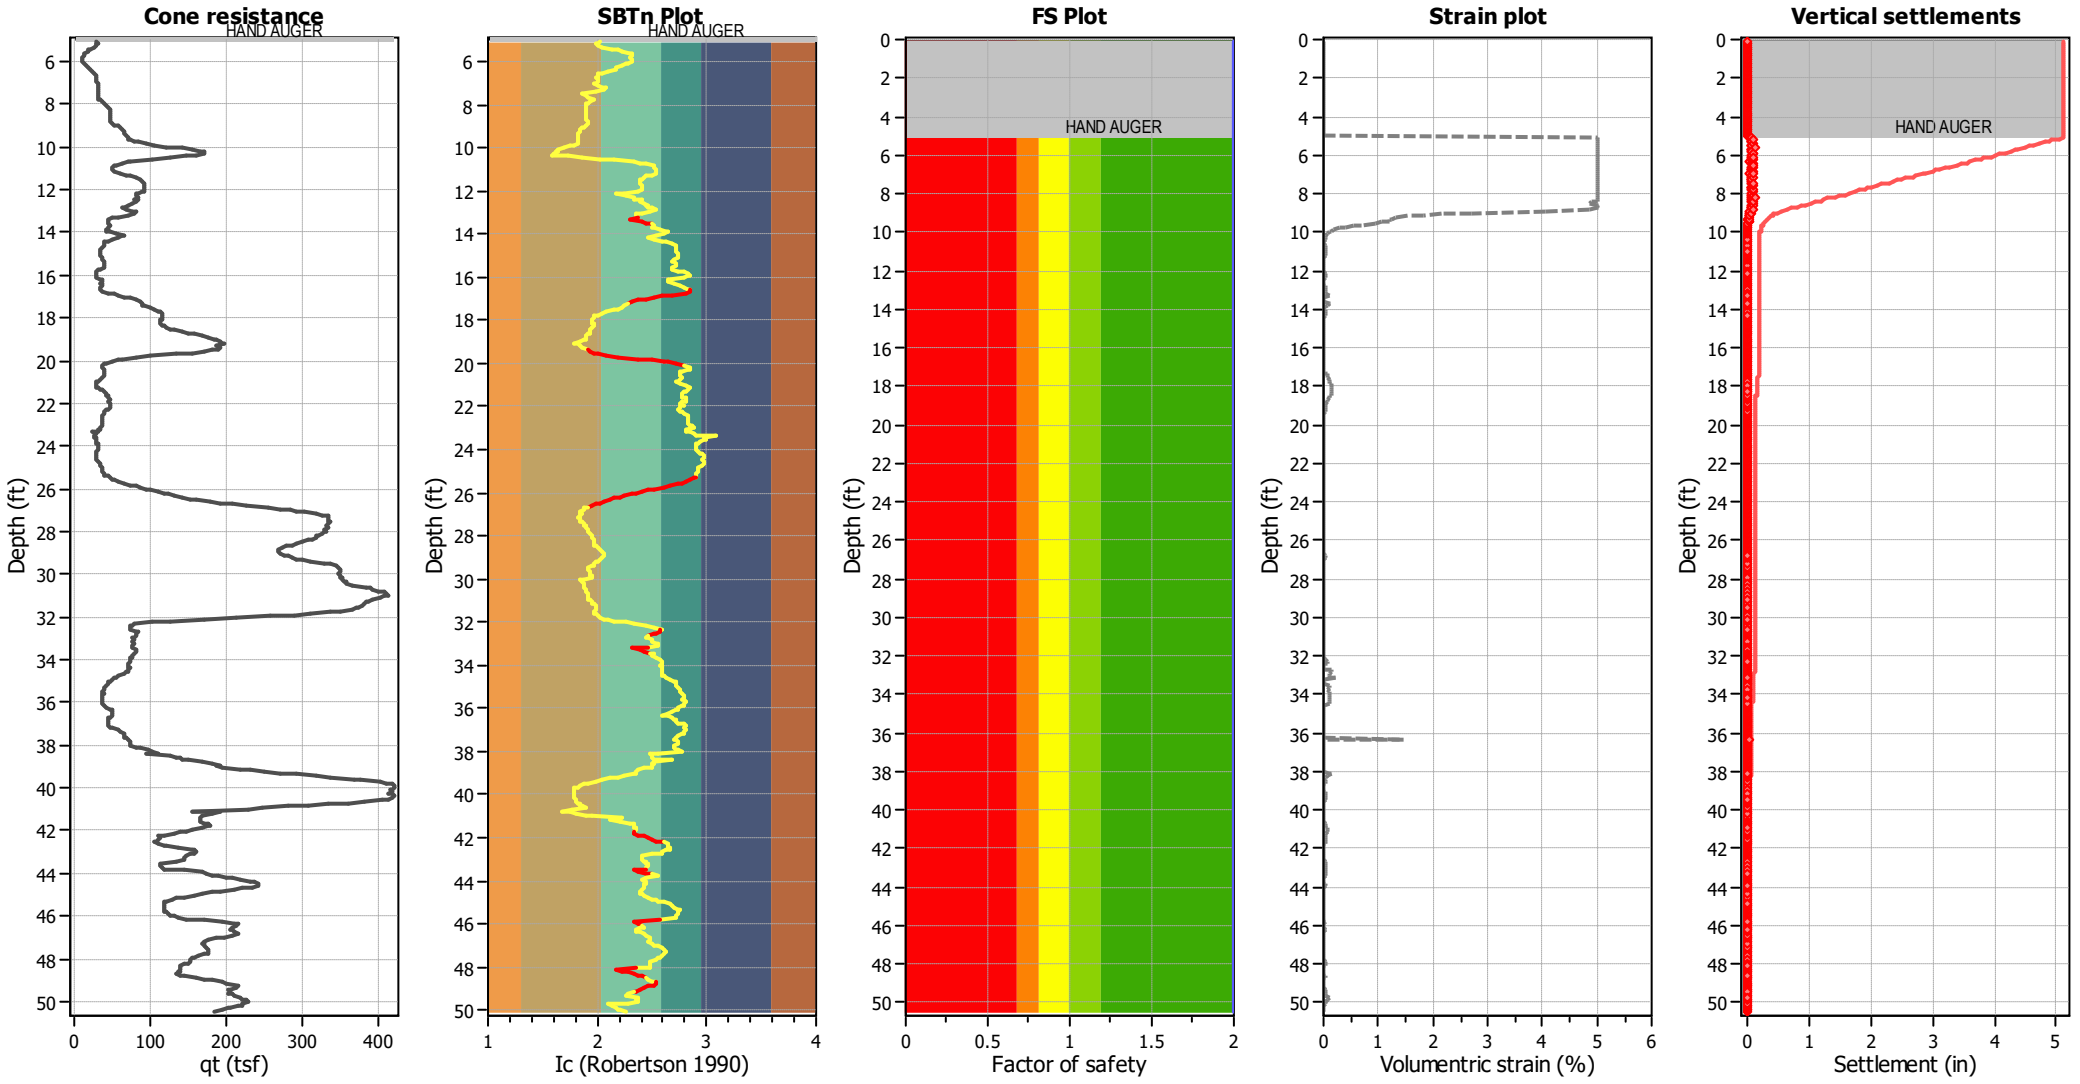

Abbreviations

q_t:	Total cone resistance (cone resistance q_c corrected for pore water effects)
I_c:	Soil Behaviour Type Index
FS:	Calculated Factor of Safety against liquefaction
Volumentric strain:	Post-liquefaction volumentric strain

CPT basic interpretation plots (normalized)

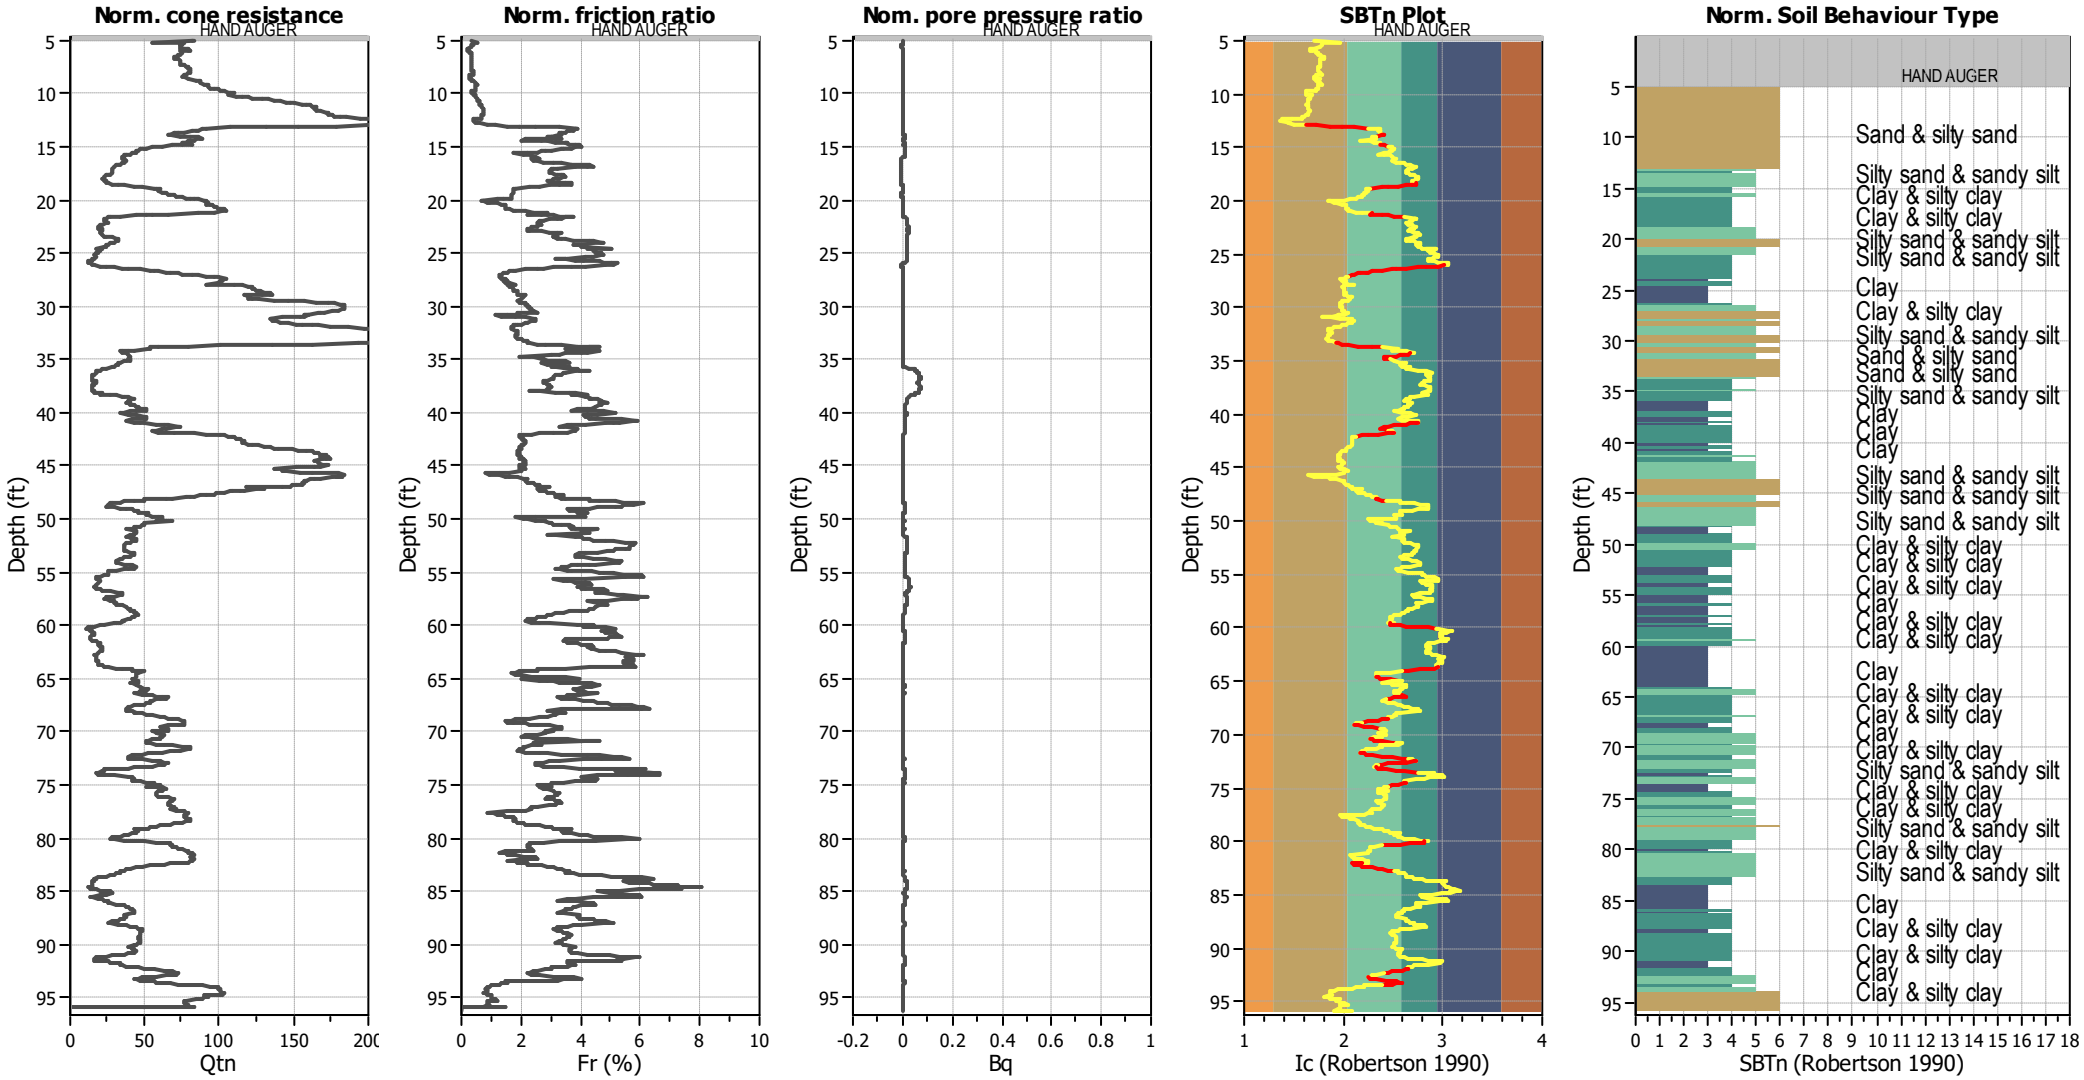


Input parameters and analysis data

Analysis method:	NCEER (1998)	Depth to water table (erthq.):	200.00 ft	Fill weight:	N/A
Fines correction method:	NCEER (1998)	Average results interval:	1	Transition detect. applied:	Yes
Points to test:	Based on Ic value	Ic cut-off value:	2.60	K_σ applied:	Yes
Earthquake magnitude M_w:	6.73	Unit weight calculation:	Based on SBT	Clay like behavior applied:	Sands only
Peak ground acceleration:	0.99	Use fill:	No	Limit depth applied:	No
Depth to water table (insitu):	200.00 ft	Fill height:	N/A	Limit depth:	N/A

SBTn legend

1. Sensitive fine grained
2. Organic material
3. Clay to silty clay
4. Clayey silt to silty
5. Silty sand to sandy silt
6. Clean sand to silty sand
7. Gravely sand to sand
8. Very stiff sand to
9. Very stiff fine grained

Estimation of post-earthquake settlements

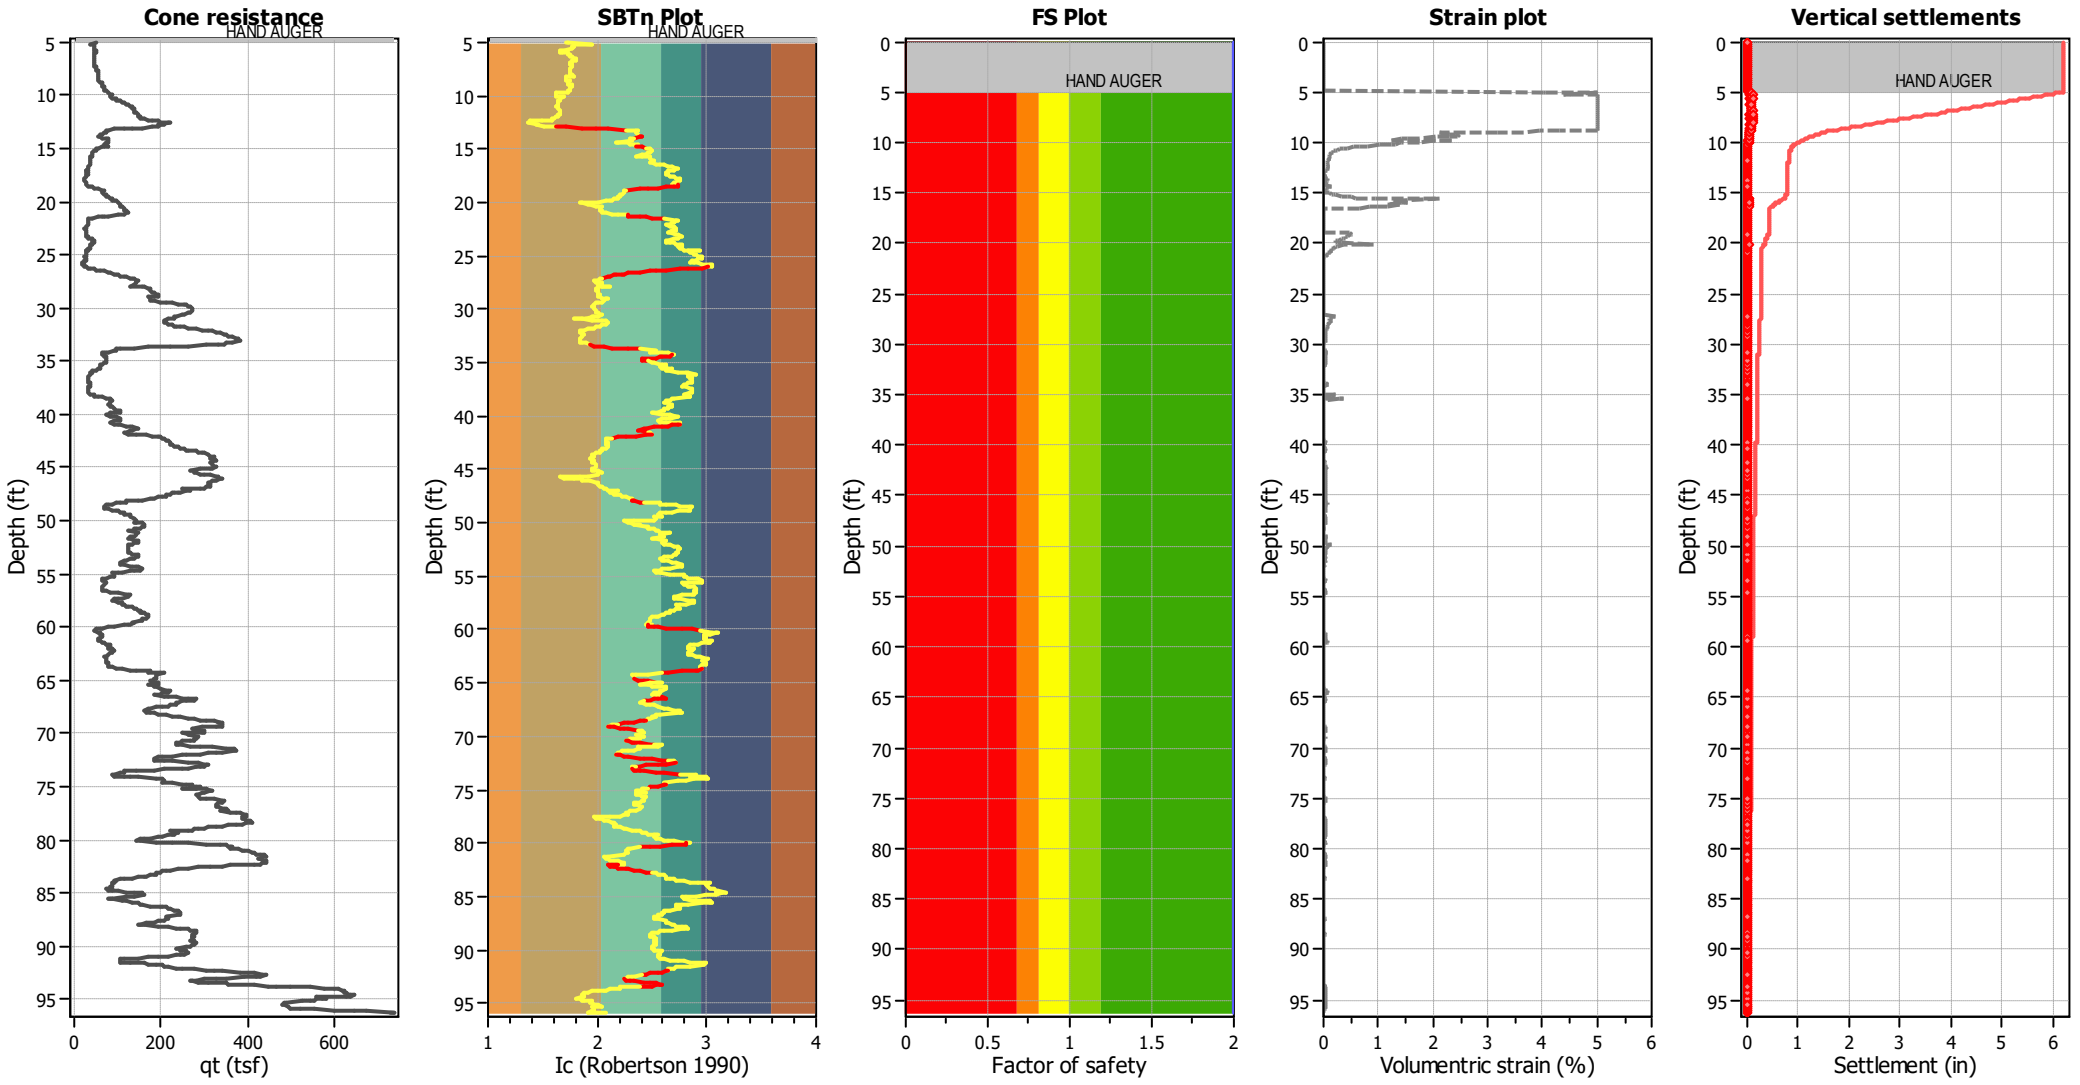

Abbreviations


q_t:	Total cone resistance (cone resistance q_c corrected for pore water effects)
I_c:	Soil Behaviour Type Index
FS:	Calculated Factor of Safety against liquefaction
Volumentric strain:	Post-liquefaction volumentric strain

Kehoe Testing and Engineering
714-901-7270
steve@kehoetesting.com
www.kehoetesting.com

Project title : Geolabs - Westlake Village / Inglewood High School

Location : 231 S. Grevillea Ave, Inglewood, CA

Overall vertical settlements report

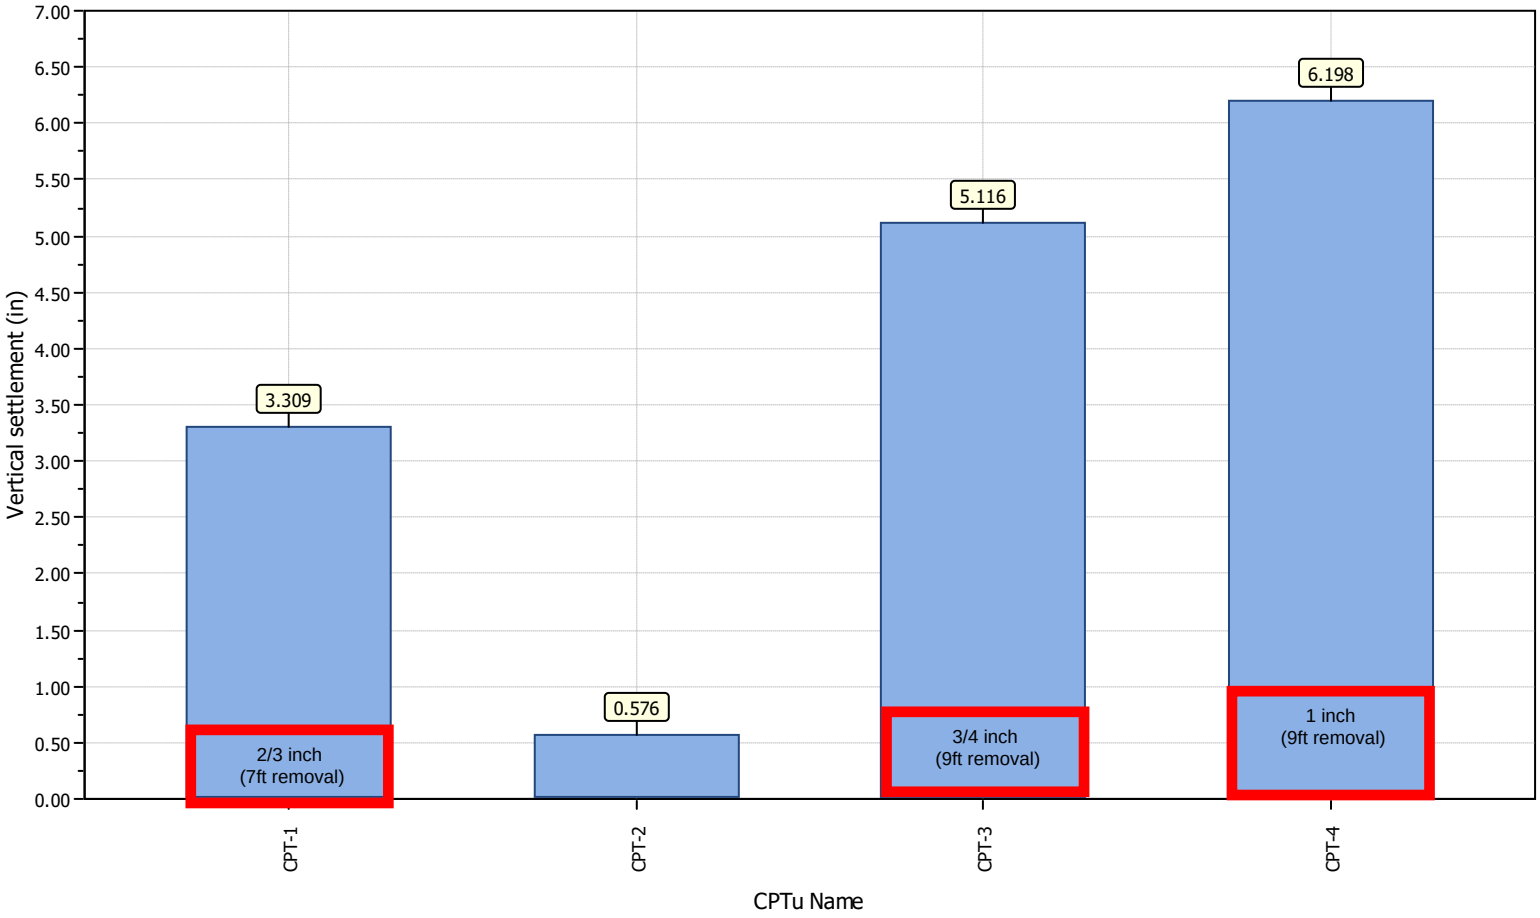

Procedure for the estimation of seismic induced settlements in dry sands

Average shear stress, τ_{av}

$$\tau_{av} = CSR^{*} \cdot \sigma_{v0}' = 0.65 \cdot \frac{\alpha_{max}}{g} \cdot \sigma_{v0} \cdot r_a$$

Estimate small shear strain modulus, G_0

$$G_0 = 0.0188 \cdot \left[10^{(0.55 I_c + 1.68)}\right] \cdot (q_t - \sigma_v)$$

Estimate shear strain amplitude, γ

(based on Pradel (1998))

$$\gamma = \left[\frac{1 + \alpha \cdot e^{bR}}{1 + \alpha}\right] \cdot R \cdot 100\ (\%)$$

$$R = \frac{\tau_{av}}{G_0} \text{ (Note } \tau_{av} \text{ and } G_0 \text{ same units)}$$

$$\alpha = 0.0389 \cdot \left(\frac{\sigma_v}{p_a}\right) + 0.124$$

$$b = 6400 \cdot \left(\frac{\sigma_v}{p_a}\right)$$

Estimate volumetric strain in 15 cycles

$$\varepsilon_{vol(15)} = \gamma \cdot \left[\frac{(N_1)_{60,cs}}{20}\right]^{-1.20}$$

$$(N_1)_{60,cs} = \frac{Q_{tn,cs}}{8.5 \cdot \left[1 - \frac{I_c}{4.6}\right]}$$

Volumetric strain in design earthquake

$$\Sigma_{vol} = \varepsilon_{vol(15)} \cdot \left[\frac{N_c}{15}\right]^{0.45}$$

$$N_c = (M - 4)^{2.17}$$

Seismic settlement, s

$$s = 2 \cdot \int_0^{GWT} \Sigma_{vol} \cdot dz$$

Robertson, P.K. and Lisheng, S., 2010, "Estimation of seismic compression in dry soils using the CPT" FIFTH INTERNATIONAL CONFERENCE ON RECENT ADVANCES IN GEOTECHNICAL EARTHQUAKE ENGINEERING AND SOIL DYNAMICS, Symposium in honor of professor I. M. Idriss, San Diego, CA

References

- Lunne, T., Robertson, P.K., and Powell, J.J.M 1997. Cone penetration testing in geotechnical practice, E & FN Spon Routledge, 352 p, ISBN 0-7514-0393-8.
- Boulanger, R.W. and Idriss, I. M., 2007. Evaluation of Cyclic Softening in Silts and Clays. ASCE Journal of Geotechnical and Geoenvironmental Engineering June, Vol. 133, No. 6 pp 641-652
- Boulanger, R.W. and Idriss, I. M., 2014. CPT AND SPT BASED LIQUEFACTION TRIGGERING PROCEDURES. DEPARTMENT OF CIVIL & ENVIRONMENTAL ENGINEERING COLLEGE OF ENGINEERING UNIVERSITY OF CALIFORNIA AT DAVIS
- Robertson, P.K. and Cabal, K.L., 2007, Guide to Cone Penetration Testing for Geotechnical Engineering. Available at no cost at http://www.geologismiki.gr/
- Robertson, P.K. 1990. Soil classification using the cone penetration test. Canadian Geotechnical Journal, 27 (1), 151-8.
- Robertson, P.K. and Wride, C.E., 1998. Cyclic Liquefaction and its Evaluation based on the CPT Canadian Geotechnical Journal, 1998, Vol. 35, August.
- Youd, T.L., Idriss, I.M., Andrus, R.D., Arango, I., Castro, G., Christian, J.T., Dobry, R., Finn, W.D.L., Harder, L.F., Hynes, M.E., Ishihara, K., Koester, J., Liao, S., Marcuson III, W.F., Martin, G.R., Mitchell, J.K., Moriwaki, Y., Power, M.S., Robertson, P.K., Seed, R., and Stokoe, K.H., Liquefaction Resistance of Soils: Summary Report from the 1996 NCEER and 1998 NCEER/NSF Workshop on Evaluation of Liquefaction Resistance of Soils, ASCE, Journal of Geotechnical & Geoenvironmental Engineering, Vol. 127, October, pp 817-833
- Zhang, G., Robertson. P.K., Brachman, R., 2002, Estimating Liquefaction Induced Ground Settlements from the CPT, Canadian Geotechnical Journal, 39: pp 1168-1180
- Zhang, G., Robertson. P.K., Brachman, R., 2004, Estimating Liquefaction Induced Lateral Displacements using the SPT and CPT, ASCE, Journal of Geotechnical & Geoenvironmental Engineering, Vol. 130, No. 8, 861-871
- Pradel, D., 1998, Procedure to Evaluate Earthquake-Induced Settlements in Dry Sandy Soils, ASCE, Journal of Geotechnical & Geoenvironmental Engineering, Vol. 124, No. 4, 364-368
- Iwasaki, T., 1986, Soil liquefaction studies in Japan: state-of-the-art, Soil Dynamics and Earthquake Engineering, Vol. 5, No. 1, 2-70
- Papathanassiou G., 2008, LPI-based approach for calibrating the severity of liquefaction-induced failures and for assessing the probability of liquefaction surface evidence, Eng. Geol. 96:94–104
- P.K. Robertson, 2009, Interpretation of Cone Penetration Tests - a unified approach., Canadian Geotechnical Journal, Vol. 46, No. 11, pp 1337-1355
- P.K. Robertson, 2009. "Performance based earthquake design using the CPT", Keynote Lecture, International Conference on Performance-based Design in Earthquake Geotechnical Engineering - from case history to practice, IS-Tokyo, June 2009
- Robertson, P.K. and Lisheng, S., 2010, "Estimation of seismic compression in dry soils using the CPT" FIFTH INTERNATIONAL CONFERENCE ON RECENT ADVANCES IN GEOTECHNICAL EARTHQUAKE ENGINEERING AND SOIL DYNAMICS, *Symposium in honor of professor I. M. Idriss,* SAN diego, CA
- R. E. S. Moss, R. B. Seed, R. E. Kayen, J. P. Stewart, A. Der Kiureghian, K. O. Cetin, CPT-Based Probabilistic and Deterministic Assessment of In Situ Seismic Soil Liquefaction Potential, Journal of Geotechnical and Geoenvironmental Engineering, Vol. 132, No. 8, August 1, 2006
- I. M. Idriss and R. W. Boulanger, 2008. Soil liquefaction during earthquakes, Earthquake Engineering Research Institute MNO-12
- Jonathan D. Bray & Jorge Macedo, Department of Civil & Environmental Engineering, Univ. of California, Berkeley, CA, USA, Simplified procedure for estimating liquefaction-induced building settlement, *Proceedings of the 19th International Conference on Soil Mechanics and Geotechnical Engineering, Seoul 201*

APPENDIX G

Typical Details

August 5, 2024
W.O. 9711.002
Revised September 25, 2024

RETAINING WALL
BACKDRAIN & BACKFILL

Native or Import soil - USCS Class SM-SC or ML EI < 20 or SE> 20 **

Upper 1 foot of backfill (level backslope) or backfill in sloping area should contain sufficient fines to provide adequate surficial slope stability and retard water infiltration.


Backfill should be compacted to a minimum of 90% relative compaction.

FILTER MATERIAL (see gradation), pea gravel or rock - Geotextile should be used to separate pea gravel or rock from backcut and backfill.


*** All backcuts shall be in accordance with OSHA standards.**

**** EI 21-30 may be used if placed at 2% over optimum**

***** Where moisture penetration of wall or wall staining is undesirable.**

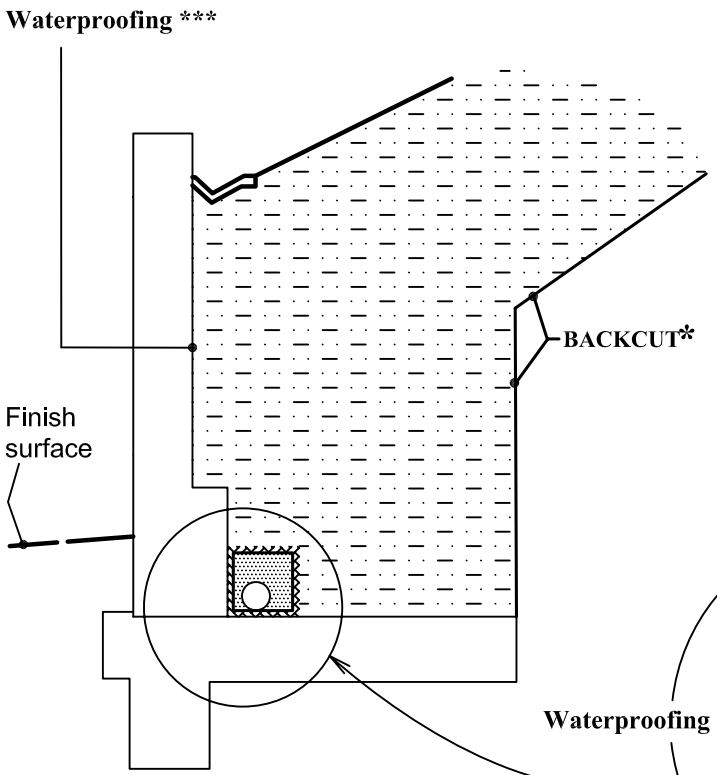

3" (min.) to 4" (max.) perforated pipe (SDR 35 or equivalent) laid level on footing with holes set facing downward. Pipe should outlet to a non-erodable structure or device.

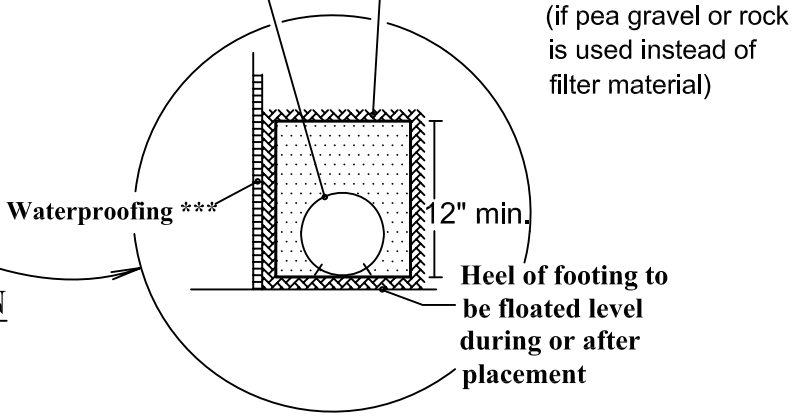

FILTER MATERIAL GRADATION

Sieve Size	% Passing
1"	100
3/4"	90-100
3/8"	40-100
#4	24-50
#8	15-35
#30	5-15
#50	0-7
#200	0-2

Geolabs – Westlake Village
GEOLOGY AND SOIL ENGINEERING

DATE _____ BY _____
SCALE N.T.S. W.O. _____

PLATE **RW1**

Appendix A-2

Fault Investigation Report

GEOLABS-WESTLAKE VILLAGE
Foundation and Soils Engineering, Geology
A dba of
R&R Services
Corporation
3595 Old Conejo Road, Thousand Oaks, CA 91320
Voice: (818) 889-2562

Fault Investigation Report, Inglewood High School
APNs 4020-017-900, 4020-016-900,
4020-025-900 & 4020-026-090
231 South Grevillea Avenue
County of Los Angeles, City of Inglewood, California

December 7, 2023
W.O. 9711

TABLE OF CONTENTS

SCOPE OF WORK....13
PREVIOUS EXPLORATION....13
SITE LOCATION AND DESCRIPTION....13
PROPOSED DEVELOPMENT....13
EARTH MATERIALS....13
ARTIFICIAL FILL (af)....13
ALLUVIUM (Qal)....13
FAULTING....13
CLOSURE....14

ENCLOSURE LIST:

Reference List.....Plates R1 - R5
Site Location Map .....Plate 1
Site-Specific Geologic Map .....Plate 2
Regional Geologic Map .....Plate 3
AP Zone Map.....Plate 4
Fault Trench Logs .....Plate 5
CGS Review Letter.....Appendix A

GEOLABS-WESTLAKE VILLAGE
Foundation and Soils Engineering, Geology
A dba of
R&R Services
Corporation
3595 Old Conejo Road, Thousand Oaks, CA 91320
Voice: (818) 889-2562

December 7, 2023
W.O. 9711

Inglewood Unified School District
401 South Inglewood Avenue
Inglewood, California 90301

SUBJECT: Fault Investigation Report, Inglewood High School,
APNs 4020-017-900, 4020-016-900, 4020-025-900 & 4020-026-090,
231 South Grevillea Avenue,
City of Inglewood, County of Los Angeles, California

INTRODUCTION

This report presents the results of our fault investigation performed at Inglewood High School located at 231 South Grevillea Avenue in the city of Inglewood to determine the presence or absence of surface traces of the Inglewood fault. It is proposed to remove and replace the administrative building and several classrooms on the campus. Several of these new buildings will be located within a state-defined Alquist-Priolo Earthquake Fault Zone (see Plates 2 and 4).

This report is intended for submittal to the appropriate governmental authorities that control the issuance of necessary permits and provides our findings of the fault investigation and appropriate building setback distances.

OBJECTIVE

The primary objective of this investigation was to determine if active faults (as defined by the Alquist-Priolo Earthquake Fault Zoning Act of 1972) are present on the subject site and to determine an appropriate building setback distance from active faults should they be encountered. The northeast corner of the subject site is located within an Alquist-Priolo Earthquake Fault Zone (AP Zone) defined by the California Division of Mines and Geology in 1986 (now California Geological Survey), as shown on the attached Earthquake Zones of Required Investigation Map (Plate 4). Governing agencies require fault investigations be performed on sites located within these zones when structures intended for human occupancy are proposed.

Additional information regarding AP Zones is provided below.

LOCATION

The Inglewood High School campus is located at the southwest corner of West Manchester Boulevard and South Grevillea Avenue in the city of Inglewood, California (Lat: 39.9512°; Long: 118.3430°, see Plate 1). The site is bounded by West Manchester Boulevard to the north, South Grevillea Avenue to the east, West Kelso Street to the south, and developed residential properties to the west. Access onto the site is gained from the streets along the north, south, and east sides, with access onto the campus proper being through secured gates on all sides.

SCOPE

The scope of our investigation involved the completion of the following:

1. Review of available general geologic data. A complete list of reviewed documents is provided on Plates R-1 through R-5.

2. Review of several fault investigation reports previously prepared for the subject property and for properties in the near vicinity of the site. A complete list of reviewed reports and corresponding review agency letters arranged by site address is provided on Plates R-1 through R-5. The locations of the various reviewed fault investigations have been indicated on Plate 4.

3. Review of a geotechnical engineering report previously prepared for the subject site by Geotechnologies, Inc. in 2001. The document reviewed is listed on Plate R.

4. Review of the following aerial photographs:

    a. Fairchild Aerial Surveys, June 18, 1934, Flight C-3060, Frame 115.

    b. Fairchild Aerial Surveys, August 30, 1941, Flight C-7347, Frame 2.

    c. Fairchild Aerial Surveys, July 1, 1956, Flight C-22555, Frames 19 - 24.

5. Excavation and detailed geologic logging of seven (7) fault trenches excavated on the subject property and in South Grevillea Avenue.

6. Preparation of a Site Location Map, a site-specific Geologic Map, a Regional Geologic Map, a map showing Earthquake Zones of Required Investigation, and a plate providing the Fault Trench Logs.

7. Presentation of our procedures, findings, and recommendations.

PROPOSED DEVELOPMENT

The findings contained in this report are based on preliminary plans provided by the project architects, GGA+. It is proposed to modernize portions of the Inglewood High School campus by removing several classroom and administrative building, primarily in the northeast and eastern portions of the site and constructing four (4) new classroom and administrative buildings in their place. Although the final configuration of the buildings is pending, we understand the buildings will be a combination of one and two stories. We have delineated the anticipated building footprints on Plate 2.

SITE CONDITIONS

The subject property is essentially level, with overall site relief from east to west being on the order of 5 to 6 feet. The site is developed with the Inglewood High School campus and is comprised of several one and two story classrooms, administrative, and accessory buildings, quad areas, sports courts, and grass fields. Portable classroom buildings are also present. The properties to the west of the campus are developed with single-family residences and apartment buildings.

Drainage of the site is partially by percolation through on-site soils and by sheetflow directed toward the west - southwest.

SITE HISTORY

Inglewood High School opened its doors in 1905. Since that time, buildings have been removed and new ones added, and the grass field areas have been modified. Based on our review of aerial photographs, the campus was enlarged toward the south sometime between 1941 and 1956 to extend to Kelso Street. The west, east, and north boundaries do not appear to have changed over time.

It is apparent that modernization of the campus, similar to what is currently proposed, was pursued in 2001, at which time Geotechnologies, Inc. was retained to perform a geotechnical engineering investigation for the construction of several new buildings and the renovation of several more. As part of their investigation, they excavated 34 exploratory borings 20 to 60 feet

in depth using both truck-mounted drilling equipment and hand labor. Samples were collected and laboratory tests were performed. They reported their findings and design recommendations in their referenced report dated September 24, 2001. At essentially the same time, Smith-Emery GeoServices was retained to perform a geologic investigation/fault study for the proposed buildings located within the AP Zone, notably in the northeast corner of the school campus. Smith-Emery excavated and geologically logged five (5) fault trenches to a maximum local depth of about 12 feet, although most of the trenches were 5 to 7 feet in depth. The locations of their trenches have been included on the enclosed Geologic Map, Plate 2. They generated the referenced report dated October 26, 2001, which summarized that no evidence of faulting was observed within their trenches. They did note, however, that due to the presence of buried old foundations, pipes, and an abandoned sewage disposal system consisting of a septic tank and three seepage pits located between the northernmost building and Manchester Boulevard, there were gaps in their trench data. Each of the Smith-Emery trenches were backfilled with the native soils and compacted to at least 90 percent relative compaction, which is documented in a compaction report provided in their referenced report. It appears the modernization project was put on hold sometime after the Smith-Emery and Geotechnologies reports were completed, as the Smith-Emery report was not reviewed by the California Geological Survey (CGS) until early 2023. In the referenced CGS review letter dated January 13, 2023 (provided in Appendix A), CGS notes the presence of the gaps within the trench data and suggests that additional trenching be performed to ensure complete coverage beneath the proposed buildings within the AP Zone. In mid-2023, Geolabs–Westlake Village was retained to perform the additional fault trenching necessary to fill in the gaps in the Smith-Emery data, and to perform additional trenching within Grevillea Avenue. The additional trenching in Grevillea Avenue was performed with the intent of exploring further east to allow more flexibility in the eastern limit of the proposed buildings. This report provides the findings of the supplemental fault trenching and provides appropriate building setback distances based on the geologic conditions encountered.

FIELD INVESTIGATION

This firm excavated and geologically logged seven (7) fault trenches on the subject site and within Grevillea Avenue between September 22 and October 10, 2023, in association with

this fault investigation. The locations of the trenches are shown on Plate 2 herein. Prior to beginning the trenching program, a map showing the proposed fault trench locations was provided to CGS for their review. The trenching began after receiving confirmation from CGS that the trenching program appeared acceptable. All fault trenches were geologically logged by the undersigned engineering geologist. Trenches A2 and C2 were observed by Mr. Michael J. DeFrisco, engineering geologist with CGS, prior to backfilling. Due to safety concerns with leaving the trenches open for an extended period, the remaining trenches were not observed by a CGS geologist, but rather were backfilled as soon as possible after logging by the undersigned geologist. The fault trenches were excavated approximately 6 to 10 feet in depth and extended at least 5 feet into competent native upper Pleistocene Lakewood Formation deposits. Most trenches were excavated with vertical trench walls supported with hydraulic shoring. However, due to caving in the upper few feet and the availability to trim the trench walls to a 1:1 slope ratio, the upper 5 feet of the trench walls of Trench A2 and C3, and the northern 16 feet of Trench C2, were trimmed to 1:1. The eastern ends of Trenches A4 and C4, excavated in the western lane of Grevillea Avenue, were tunneled below the pavement about 3 feet past the centerline of the street to ensure the trenching extended at least 50 feet beyond the anticipated limits of the easternmost building footprints. Similarly, the eastern end of Trench C2 was tunneled beneath a buried abandoned concrete storm drain inlet structure, but due to concerns about the integrity of the structure, the tunneling was halted. This necessitated excavating Trench C3 further to the north to ensure coverage in this area. Due to favorable lighting, in most instances the south trench walls were selected for logging, which were scraped clean and smooth to expose the earth materials. Field mapping of the trench walls was performed at a scale of 1 inch equals 5 feet. The logs of fault trenches are provided as Plate 5.

Trenches A1 through A3 and C1 through C3 were backfilled with the earth materials excavated from the trenches. Attempts were made to compact the backfill using a sheepsfoot wheel roller, but due to a relatively high moisture content and the desire to fill in the trenches as quickly as possible, the material was only marginally compacted. This trench backfill will require removal and recompaction to building code standards during the proposed site development. Trenches A4 and C4, excavated in Grevillea Avenue, were backfilled with slurry in accordance

with City of Inglewood requirements.

ALQUIST-PRIOLO EARTHQUAKE FAULT ZONE

As previously stated, the northeast corner of the property is located within a state-defined Alquist-Priolo Earthquake Fault Zone (AP Zone). The Alquist-Priolo Earthquake Fault Zoning Act (the Act), passed in 1972, is intended to mitigate the hazard of surface faulting to structures intended for human occupancy. It requires local governing agencies to regulate most construction projects located within these zones by requiring a geologic fault investigation to verify the absence, or presence, of active faults on the property. The Act defines an active fault as one that shows evidence of rupture during the Holocene epoch (past approximately 11,000 years). If an active fault is found, a structure intended for human occupancy may not be placed over the trace of the fault. Generally, a building setback zone is established, and all structures intended for human occupancy must be located outside of the building setback zone. A portion of the AP Zone map from CGS (Inglewood Quadrangle), showing the subject site and locations of researched nearby fault investigations, is provided herein as Plate 4. The approximate limits of the AP Zone from the map have also been transferred onto the site-specific Geologic Map (Plate 2).

With regards to the subject site, the site is located within an AP Zone established for the Inglewood fault, which is one of several fault splays comprising the Newport-Inglewood fault zone (Bryant, 1988). The Newport-Inglewood fault zone was originally zoned as an AP Zone in 1976, and at that time, the southern limits of the zone in the vicinity of the subject property included the entire Inglewood High School campus and areas west and extended past Kelso Street to the south. After re-evaluating the zones, a revised Earthquake Fault Zone map was issued in 1986, and on that map only the northeast corner of the high school property is included within the AP Zone (see Plate 4).

NEWPORT-INGLEWOOD FAULT ZONE

The subject site is located within the Newport-Inglewood fault zone (NIFZ), which extends for a lateral distance of about 42 miles, from Newport mesa northwest to Cheviot Hills. The NIFZ is comprised of a structurally complex series of left-stepping en echelon discontinuous right-lateral strike-slip faults and associated folds, with lesser normal and reverse faults (Bryant, 1988).

While the majority of slip along the faults within the zone has been right-lateral, there is a lesser component of vertical slip. According to Bryant (1988), the magnitude of right-lateral displacement along the NIFZ is not well known, but estimates range from as little as 600 feet to as much as 2 miles since its development in the late Miocene epoch. Similarly, the slip rate along the NIFZ is poorly constrained, with estimates ranging from 0.03 to 6.0 mm per year. The California Geological Survey assigns a late Quaternary and Holocene slip rate of 1+/-0.5 mm per year.

The NIFZ is seismically active and is responsible for the highly destructive 1933 M 6.3 Long Beach earthquake, as well as several moderate earthquakes in 1920, 1933, and 1944 (M 4.4 - M 5.4). No fault ground rupture was reported in association with any of these earthquakes, although ground failure as a result of liquefaction, seismic settlement, and lateral spreading was observed (Bryant, 1988). However, none of these geologic hazards were reported to have occurred on, or in the near vicinity of, the subject property.

As shown on Plate 4, the southern-most mapped trace of the Inglewood fault terminates at Manchester Boulevard approximately 200 feet east of the subject property.

REVIEW OF NEARBY FAULT INVESTIGATIONS

As part of this investigation, we have researched available fault investigation reports available on the CGS website for nearby properties. The reviewed reports are provided in the list of references on Plates R-1 through R-5, and the locations of the investigations are shown on the AP Zone map (Plate 4). No evidence of active faulting was encountered on any of the properties evaluated in the reviewed reports.

RESULTS OF FAULT INVESTIGATION

Seven fault trenches were excavated and geologically mapped on the subject site as part of this investigation and to supplement the previous five trenches excavated by Smith-Emery in 2001. The locations of all trenches excavated on the property are shown on Plate 2. The graphic logs of our trenches, including detailed descriptions of the earth materials encountered, are provided as Plate 5.

SITE STRATIGRAPHY

The subject property is mantled locally with a layer of man-made uncertified artificial fill (labeled "af") associated with minor past grading performed at the site and in the installation of utility lines and the abandoned septic system. Where observed in our fault trenches, the maximum thickness of the fill was about 3 feet. Smith-Emery reported similar fill depths, except in areas where man-made subsurface structures were encountered, notably on the north side of the campus where the septic system is located. In this area, a maximum localized fill depth of about 8 feet was reported. The artificial fill is underlain by moderately dense to locally very dense, albeit unconsolidated, native sediments assigned to the upper Pleistocene Lakewood Formation (Qlw). On the referenced Regional Geologic Map (Dibblee, 2007 – Plate 3), this deposit is referred to as late Pleistocene "Older Alluvium". The Lakewood Formation encountered on site is comprised of slightly clayey sand to silty sand to gravelly sand, with the grain size and gravel content generally increasing with depth. The upper 3 to 4 feet is mottled brown to very dark brown and is very fine to fine grained. The upper 6 inches is locally organic rich in areas overlain by lawns and planters. Below 4 feet, the color gradually lightens to brown to dark yellowish brown with gray brown mottling and the grain size increases to medium to locally coarse grained with scattered gravel (see Photo 1 below).



Photo 1 – View west at Trench C2 showing color gradation.

The upper 4 feet are moderately loose to moderately dense and porous and is slightly to locally highly bioturbated. Below 4 feet, it becomes moderately dense to locally very dense. Vague horizontal stratification was observed locally within the gravelly sand in Trench A3, otherwise the deposit is massive and structureless. Orange oxide stains are relatively common below a depth of 6 feet (see Photo 2 below).



Photo 2 – View east at east end of Trench A3 showing oxide staining below 6'.

Detailed lithologic descriptions of the earth materials encountered are provided on the Fault Trench Logs, Plate 5.

FAULTING

No evidence of faulting, such as offset contacts or layers, shears, or fractures, was observed in any of the fault trenches excavated and logged by this firm, and no faulting was reported by Smith-Emery in their trenches excavated in 2001. It is our conclusion that the subject property is not underlain by active faults.

BUILDING SETBACK DISTANCES

The AP Act requires that structures intended for human occupancy be setback a sufficient distance from any known active fault trace, with a minimum setback distance of 50 feet typically being required. As shown on Plate 2, all portions of the proposed buildings should maintain a minimum 50 foot horizontal setback distance from the east ends of Trenches A4 and C4. The 50

foot setback zone is shown on the enclosed Geologic Map, Plate 2.

CLOSURE

This fault investigation report has been prepared in accordance with generally accepted engineering practices at this time and location. No other warranties, either express or implied, are made as to the professional advice provided under the terms of our agreement and included in this report.

Thank you for this opportunity to be of service. Please do not hesitate to call if you have any questions regarding this report.

Respectfully submitted,
GEOLABS-WESTLAKE VILLAGE

Scott D. Fishburn
C.EG. 2114

CERTIFIED ENGINEERING GEOLOGIST
SCOTT D. FISHBURN
No. 2114
CERTIFIED ENGINEERING GEOLOGIST
STATE OF CALIFORNIA

Lawrence K. Stark
G.E. 2772

REGISTERED PROFESSIONAL ENGINEER
LAWRENCE K. STARK
No. 2772
GEOTECHNICAL
STATE OF CALIFORNIA

SDF/LKS:jl

XC: (1) Addressee

REFERENCE LIST:

GEOLOGIC/TECHNICAL REFERENCES

Barrows, A.G., 1974, A Review of the Geologic and Earthquake History of the Newport-Inglewood Structural Zone, Southern California: CDMG Special Report 114.

Bartlett, S.F., Youd, T.L., 1995, "Empirical Prediction of Liquefaction-Induced Lateral Spread Journal": J. Geotech Engineering, ASCE, 121(4), pp. 316-329.

Bray, J.D. and Sancio, R.B., 2006, "Assessment of the liquefaction susceptibility of fine grained soils", *in* Journal of Geotechnical and Geoenvironmental Engineering, ASCE, Vol. 132, No. 9, pp. 1165-1177.

Bryant, W.A., 1988, Recently Active Traces of the Newport-Inglewood Fault Zone, Los Angeles and Orange Counties, California; CDMG, Open File Report 88-14.

Bryant, W.A., 1985, Fault Evaluation Report FER-173, Northern Newport-Inglewood Fault Zone, Los Angeles, County, California: California Division of Mines and Geology, Fault Evaluation Report FER-173, November 15, 1985.

CDMG, 1986, Alquist-Priolo Special Studies Zone Map, Inglewood Quadrangle (Revised Official Map), Scale 1:24,000.

CDMG, 1988, Planning Scenario for a Major Earthquake on the Newport-Inglewood Fault Zone, Special Publication 99.

CDMG, 1997, Fault-Rupture Hazard Zones in California - Alquist-Priolo Earthquake Fault Zoning Act with Index to Earthquake Fault Zones Map, Special Publication 42, 38pp.

CDMG, 1999, Seismic Hazard Zones, Inglewood Quadrangle: California Division of Mines and Geology Official Map Released: March 25, 1999.

CGS, 2008, Guidelines for Evaluating and Mitigating Seismic Hazards in California: California Geological Survey, Special Publication 117A, 98 p.

Dibblee, T.W., and Minch, J.A., 2007, Geologic Map of the Venice and Inglewood Quadrangles, Los Angeles County, California: Dibblee Geological Foundation, Dibblee Foundation Map DF-322, Scale 1:24,000.

Dolan, J.F., Sieh, K., Rockwell, T.K., Guptill, P., and Miller, G., 1997, "Active tectonics, paleoseismology, and seismic hazards of the Hollywood fault, northern Los Angeles basin, California", Geologic Society of America Bulletin, v. 109, no. 12, p. 1595-161.

REFERENCE LIST CONTINUED

Dolan, J.F., Sieh, K., and Rockwell, T.K., 2000, "Late Quaternary activity and seismic potential of the Santa Monica fault system, Los Angeles, California": Geologic Society of America Bulletin, v. 112, no. 10, p. 1559-1581.

Ishihara,K., 1985, "Stability of Natural Deposits During Earthquakes", Proceedings of the International Conference on Soil Mechanics and Foundation Engineering.

Kramer, S.L., 1996; *Geotechnical Earthquake Engineering.* Prentice Hall, Upper Saddle River, New Jersey.

Lew, M., Sitar, N., Al Atik, L., 2010, "Seismic Earth Pressures: Fact or Fiction": Proc., 2010 Earth Retention Conference 3, ASCE, Bellevue, WA., 656-673.

Lew, M., Sitar, N., Al Atik, L., Pourzanjani, M., Hudson, M.B., 2010, "Seismic Earth Pressures on Deep Building Basements": Proc., SEAOC 2010 Convention, SEAOC, Indian Wells, CA.

Martin, G.R. and Lew, M., March 1999; "Recommended Procedures for Implementation of DMG Special Publication 117 Guidelines for Analyzing and Mitigating Liquefaction Hazards in California"; Southern California Earthquake Center.

Poland, J.F, Garrett, A.A., and Sinnott, A., 1959, Geology, Hydrology and Chemical Character of Ground Water in the Torrance - Santa Monica Area, California, USGS Water Supply Paper, 1461.

Robertson P, K., and Wride, C.E., 1997, "Cyclic Liquefaction and Its Evaluation Based on the SPT and CPT": *in* NCEER Technical Report NCEER-97-0022. Pg 41.

Seed, H.B., and Silver, M.L., 1972, "Settlement of Dry Sands During Earthquakes", ASCE, Journal of Geotechnical Engineering, Vol. 98, No.4, April.

Seed, H.B., Tokimatsu, K., Harder, L.F., and Chung, R.M., 1985, Influence of SPT Procedure in Soil Liquefaction Data: ASCE Journal of Geotechnical Engineering. Dated December 1985.

Soydemir, C., 1994, "Earthquake-Induced Settlements in Silty Sands for New England Seismicity" *in* Ground Failures Under Seismic Conditions, ASCE, Geotechnical Special Publication No. 44, pp 77-90.

State of California, Department of Water Resources, Southern District, reprinted 1990, Planned Utilization of the Ground Water Basins of the Coastal Plain of Los Angeles County, Appendix A, Ground Water Geology, Bulletin No. 104.

Tokimatsu, K., and Seed, H.B., 1987, "Evaluation of Settlements in Sands Due to Earthquake Shaking": ASCE, Journal of Geotechnical Engineering, Vol. 113, No. 8, August.

REFERENCE LIST CONTINUED:

Yerkes, R.F., et al., 1965, Geology of the Los Angeles Basin, California - An Introduction: USGS Professional Paper 420-A, 57pp.

Youd, T.L., and Idriss, I.M., 1997, "Proceedings of the NCEER Workshop on Evaluation of Liquefaction Resistance of Soils": NCEER Technical Report, NCEER-97-0022.

Youd, T.L., Hanson, C.M., and Bartlett, S.F., 2002, "Revised MLR Equations for Prediction of Lateral Spread Displacement", J. Geotech. Engrg., ASCE, Vol. 128, No. 12, December.

Zhang, G., Robertson, P.K. and Brachman, R.W.I., 2002, "Estimating Liquefaction induced Ground Settlements from CPT for Level Ground", Canadian Geotechnical Journal, 39(5): 1168-1180

Ziony, J.I., and L.M. Jones, 1989, Map Showing Late Quaternary Faults and 1978-84 Seismicity of the Los Angeles Region, California: USGS, Map MF-1964.

Ziony, J.I., ed. 1985, Earthquake Hazards in the Los Angeles Region: USGS Professional Paper 1360, 505pp.

Ziony, J.I., et al., 1974, Preliminary Map Showing Recency of Faulting in Coastal Southern California: USGS Map MF-585.

SITE SPECIFIC FAULT INVESTIGATION AND GEOTECHNICAL REPORTS

231 South Grevillea Avenue (Subject Site)

California Geological Survey, January 13, 2023, Fault Hazard Review for Inglewood High School – Modernization Project, 231 South Grevillea Avenue, Inglewood, California; CGS Application No. 03-CGS5657.

Geotechnologies, Inc., September 24, 2001, Geotechnical Engineering Investigation, Proposed Inglewood High School Modernization, 231 South Grevillea Avenue, Inglewood, California; File No. 17959-S.

Smith-Emery GeoServices, October 26, 2001, Report of Limited Geologic Investigation/Fault Study, Inglewood High School, 231 South Grevillea Avenue, Inglewood, California; SEG File No.: 31446-1, SEG Report No.: G-01-8692.

106 Manchester Boulevard

D.A. Evans, Inc., February 28, 1985, Review of Consulting Report – Compliance with Alquist-Priolo Special Studies Zones Act, Proposed Office Building, 106 Manchester Boulevard; Job No. 80-02-56.

Division of Mines and Geology, March 15, 1985, Approval Letter for Lockwood-Singh & Associates report dated February 18, 1985.

Lockwood-Singh & Associates, February 18, 1985, Report of Soils Engineering and Seismicity Investigation, Proposed Civic Park Office Building, 106 East Manchester Boulevard, Inglewood, California; Project Ref. 3191-52.

122 West Kelso Street

Action Engineering Consultants, November 27, 1979, Seismic Study, Proposed Apartment Development at 122 Kelso Street, Inglewood, California.

Baseline Consultants, Inc., November 17, 1979, [Geology and Seismicity Study] Kelso Street Property, 122 Kelso Street, Inglewood, California; Project No. 439-119.

D.A. Evans, Inc., March 27, 1980, Review of Consulting Report – Compliance with Alquist-Priolo Special Studies Zones Act, Proposed Apartment Building, 122 West Kelso Street; Job No. 80-02-56.

Division of Mines and Geology, April 23, 1980(?) – date illegible, Approval Letter for Action Engineering Consultants report dated November 27, 1979.

124 West Kelso Street

D.A. Evans, Inc., September 5, 1985, Supplemental Review of Consulting Report – Compliance with Alquist-Priolo Special Studies Zones Act, Proposed Condominium, 124 West Kelso Street; Job No. 80-02-62.

D.A. Evans, Inc., June 26, 1985, Review of Consulting Report – Compliance with Alquist-Priolo Special Studies Zone Act, Proposed Condominium, 124 West Kelso Street; Job No. 80-02-62.

Division of Mines and Geology, September 17, 1985, Approval Letter for Action Engineering Consultants report dated November 27, 1979.

Jeffrey W. Holt & Associates, July 16, 1985, Foundation Design Comments, Proposed Condominiums, 124 West Kelso Street, Inglewood, California; JH 1400b

Jeffrey W. Holt & Associates, July 9, 1985, Addendum Geologic Report, Proposed Condominiums, 124 West Kelso Street, Inglewood, California; JH 1400b.

REFERENCE LIST CONTINUED:

Jeffrey W. Holt & Associates, May 9, 1985, Fault Hazard Investigation and Geologic and Soils Engineering Investigation, Proposed 20 Unit Condominiums Units, Kelso Street, West of Grevillea, Inglewood, California; JH 1400.

Inglewood Transit Connector Project

Geosyntec Consultants, September 27, 2019, Fault Rupture Hazard Evaluation in Support of Draft EIR, Inglewood Transit Connector Project, Inglewood, California; Project Number: HPA1043-05.

La Brea Avenue & Queen Street

D.A. Evans, Inc., January 31, 1980, Review of Consulting Report – Compliance with Alquist-Priolo Special Studies Zone Act, Clinic Building and Parking Structure, La Brea Avenue and Queen Street; Job No. 80-02-03.

Division of Mines and Geology, April 11, 1980, Approval Letter for LeRoy Crandall and Associates report dated February 21 [29], 1979.

LeRoy Crandall and Associates, February 21, 1979, Report of Geotechnical Investigation, Proposed Clinic Building and Parking Structure, La Brea Avenue and Queen Street, Inglewood, California; Job No. AE-78400.

110 North La Brea Avenue

D.A. Evans, Inc., July 18, 1986, Review of Consulting Report – Compliance with Alquist-Priolo Special Studies Zone Act, La Brea Place Project, 110 N. La Brea Avenue; Job No. 80-02-86.

Division of Mines and Geology, August 1, 1986, Approval Letter for LeRoy Crandall and Associates report dated December 30, 1985.

LeRoy Crandall and Associates, December 30, 1985, Fault Rupture Hazard Evaluation, Special Studies Zone, Proposed La Brea Place Project, La Brea Avenue and Queen Street, Inglewood, California; Job No. E-85232-B.

LOCATION MAP



Reference Map: https://asce7hazardtool.online/

Geolabs - Westlake Village
GEOLOGY AND SOIL ENGINEERING

DATE 12/7/2023 BY JN

SCALE NTS W.O. 9711

PLATE 1

GEOLOGIC MAP

Inglewood High School
231 South Grevillea Avenue
County of Los Angeles,
City of Inglewood, California

APPROXIMATE LIMITS OF ALQUIST-PRIOLO EARTHQUAKE FAULT ZONE

MANCHESTER BLVD

TRENCH A1 (Geolabs)

TRENCH A (Smith-Emery)

Qlw (thin af cover)

TRENCH B (Smith-Emery)

Qlw (thin af cover)

(E) SEPTIC TANK AND SEEPAGE PITS

TRENCH A2 (Geolabs)

TRENCH A3 (Geolabs)

50' Setback Zone

GREVILLEA AVE

Proposed Building #3

Qlw (thin af cover)

50' Setback Zone

TRENCH C3 (Geolabs)

Proposed Building #4

TRENCH D (Smith-Emery)

TRENCH C (Smith-Emery)

TRENCH C2 (Geolabs)

TRENCH C1 (Geolabs)

Qlw (thin af cover)

TRENCH C4 (Geolabs)

TRENCH E (Smith-Emery)

50' Setback Zone

APPROXIMATE LIMITS OF ALQUIST-PRIOLO EARTHQUAKE FAULT ZONE

Proposed Building #1

Proposed Building #2

EXPLANATION

af	Artificial Fill
Qlw	Lakewood Formation (Older Alluvium)
	Approximate Location of Fault Trench by Smith-Emery GeoServices, 2001
	Approximate location of Fault Trench by Geolabs - Westlake Village, 2023
	Limit of Proposed Building Footprints

N

40 20 10 0 40 80 120


1"=40'

Geolabs – Westlake Village
GEOLOGY AND SOIL ENGINEERING
DATE 12/7/2023 BY JN
SCALE 1" = 40' W.O. 3711


PLATE X

P:\jobs\3700's\3711 Inglewood HS\Geologic Map.dwg

REGIONAL GEOLOGY MAP

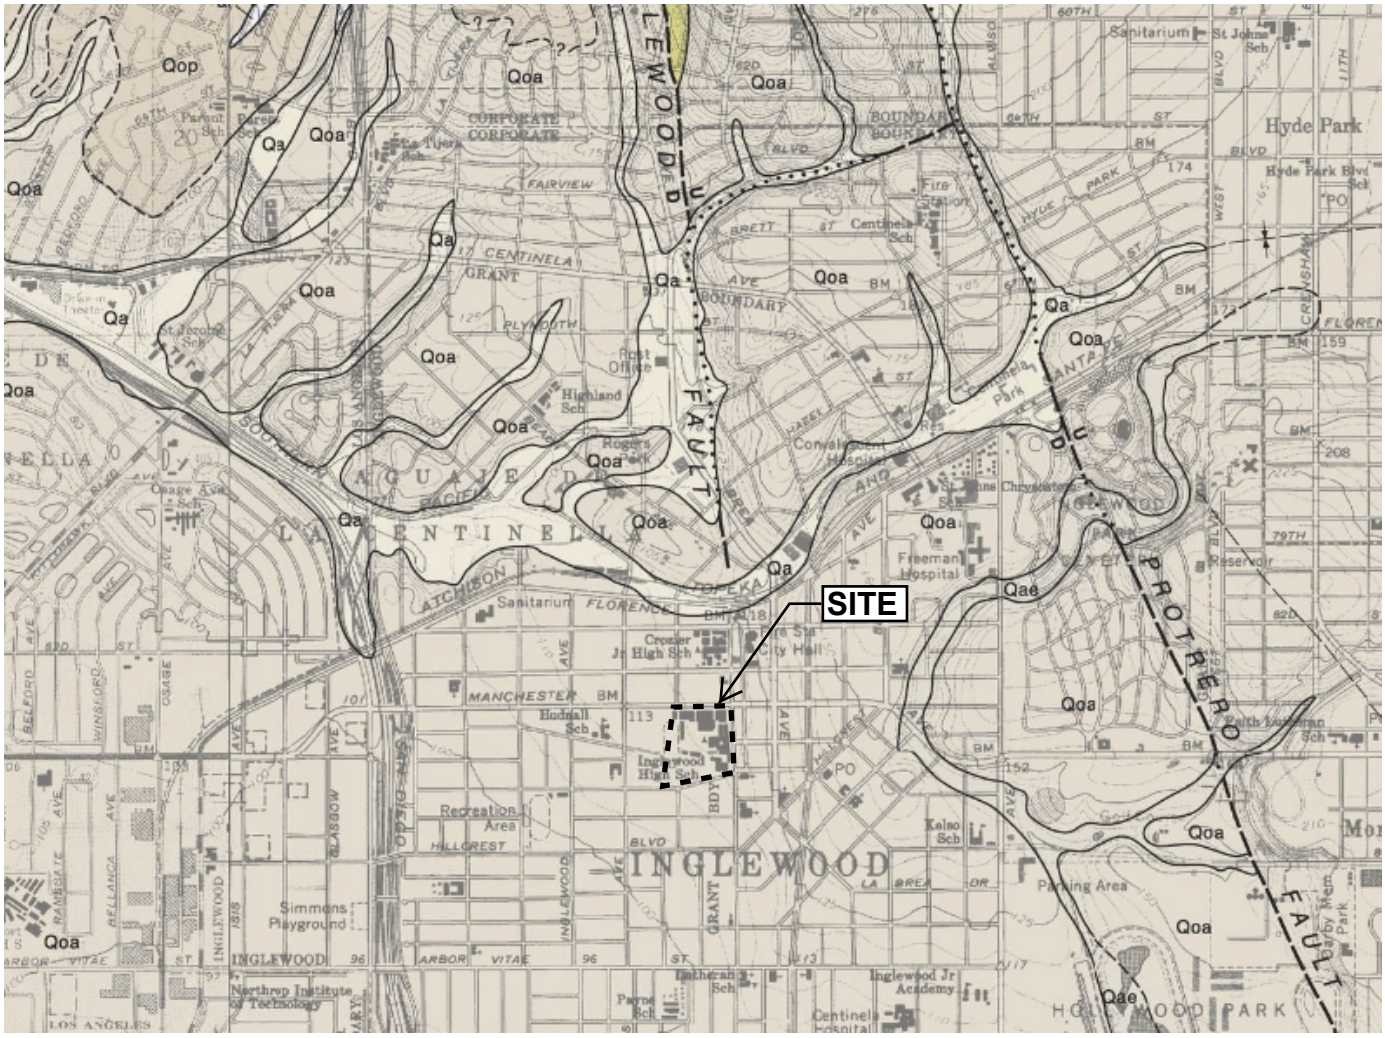

LEGEND

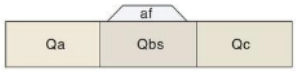

SURFICIAL SEDIMENTS

Alluvial sediments, unconsolidated, undissected

af *Artificial cut and fill*
Qbs *Beach sand*
Qc *Clay and sand of predeveloped marshlands*
Qa *Alluvial gravel, sand, and clay, derived mostly from Santa Monica mountains; includes gravel and sand of minor stream channels*



LANDSLIDE RUBBLE

Qls *Landslide rubble*



OLDER SURFICIAL SEDIMENTS

Unconsolidated to weakly consolidated alluvial sediments, dissected where elevated; age, late Pleistocene

Qos *Old sand dune deposits*
Qae *Alluvial gravel, sand, and clay, slightly elevated and dissected*
Qop *Paleosol in Baldwin Hills (Fox Hills paleosol of Weber et al., 1982) gray to rusty brown, sandy, locally pebbly, moderately indurated "hardpan" on* **Qoa**
Qoa *Older alluvium of gray to light brown pebble-gravel, sand, and silt-clay, elevated and dissected; in Baldwin Hills designated as Baldwin Hills sandy gravel by Weber et al., 1982, where it is much dissected and eroded*

GEOLOGIC MAP OF THE VENICE and INGLEWOOD QUADRANGLES

LOS ANGELES COUNTY, CALIFORNIA

BY THOMAS W. DIBBLEE, JR., 2007

EDITED BY JOHN A. MINCH

Dibblee Geology Center Map #DF-322: First Printing, May 2007
SANTA BARBARA MUSEUM OF NATURAL HISTORY
2559 PUESTA DEL SOL ROAD, SANTA BARBARA, CA 93105
HTTP://WWW.SBNATURE.ORG/





Geolabs - Westlake Village


GEOLOGY AND SOIL ENGINEERING

DATE 12/7/2023 BY JN

SCALE NTS W.O. 9711

PLATE 1

EARTHQUAKE ZONES OF REQUIRED INVESTIGATION MAP

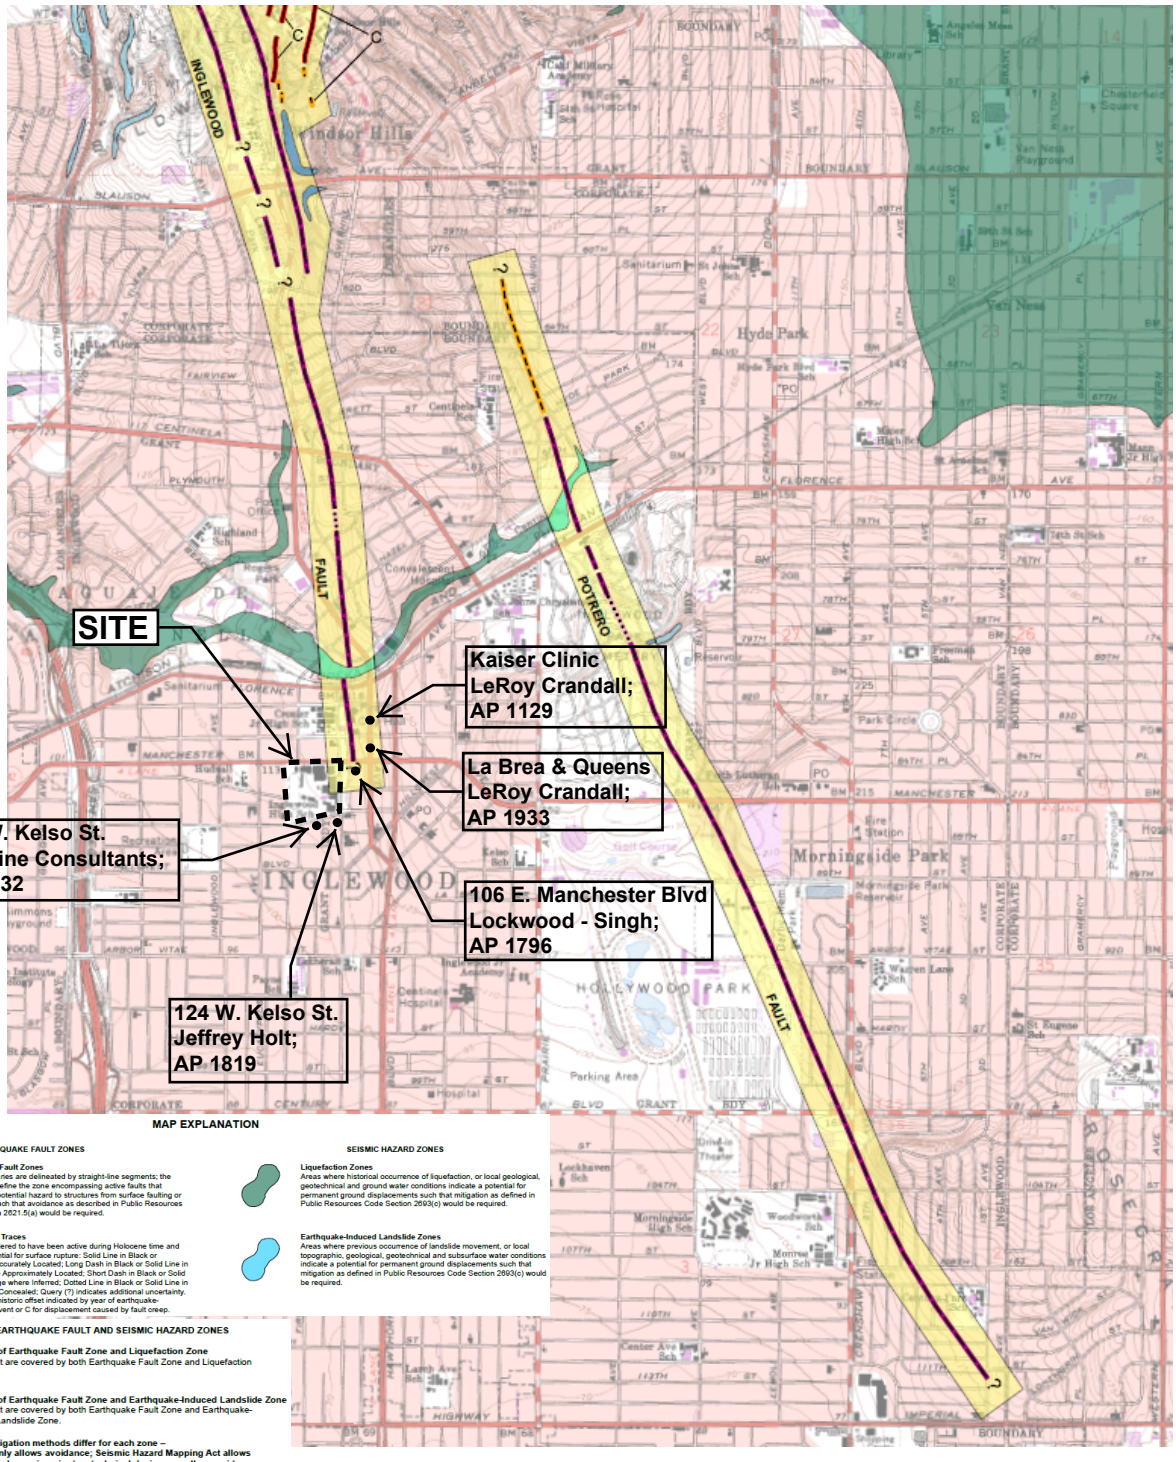

MAP EXPLANATION

EARTHQUAKE FAULT ZONES

Earthquake Fault Zones
Zone boundaries are delineated by straight-line segments; the boundaries define the zone encompassing active faults that constitute a potential hazard to structures from surface faulting or fault creep such that avoidance as described in Public Resources Code Section 2621.5(a) would be required.

Active Fault Traces
Faults considered to have been active during Holocene time and to have potential for surface rupture; Solid Line in Black or Red where Accurately Located; Long Dash in Black or Solid Line in Purple where Approximately Located; Short Dash in Black or Solid Line in Orange where Inferred; Dotted Line in Black or Solid Line in Rose where Concealed; Query (?) indicates additional uncertainty. Evidence of historic offset indicated by year of earthquake-associated event or C for displacement caused by fault creep.

SEISMIC HAZARD ZONES

Liquefaction Zones
Areas where historical occurrence of liquefaction, or local geological, geotechnical and ground water conditions indicate a potential for permanent ground displacements such that mitigation as defined in Public Resources Code Section 2693(c) would be required.

Earthquake-Induced Landslide Zones
Areas where previous occurrence of landslide movement, or local topographic, geological, geotechnical and subsurface water conditions indicate a potential for permanent ground displacements such that mitigation as defined in Public Resources Code Section 2693(c) would be required.

OVERLAPPING EARTHQUAKE FAULT AND SEISMIC HAZARD ZONES

Overlap of Earthquake Fault Zone and Liquefaction Zone
Areas that are covered by both Earthquake Fault Zone and Liquefaction Zone.

Overlap of Earthquake Fault Zone and Earthquake-Induced Landslide Zone
Areas that are covered by both Earthquake Fault Zone and Earthquake-Induced Landslide Zone.

Note: Mitigation methods differ for each zone – AP Act only allows avoidance; Seismic Hazard Mapping Act allows mitigation by engineering/geotechnical design as well as avoidance.

INGLEWOOD QUADRANGLE

EARTHQUAKE FAULT ZONES	SEISMIC HAZARD ZONES
Delineated in compliance with Chapter 7.5 Division 2 of the California Public Resources Code (Alquist-Priolo Earthquake Fault Zoning Act)	Delineated in compliance with Chapter 7.8 Division 2 of the California Public Resources Code (Seismic Hazards Mapping Act)
REVISED OFFICIAL MAP	OFFICIAL MAP
Released: July 1, 1986	Released: March 25, 1999
STATE GEOLOGIST	STATE GEOLOGIST

Reference Map is a Portion of :

Earthquake Zones of Required Investigation
Inglewood Quadrangle

California Geological Survey

This Map Shows Both Alquist-Priolo Earthquake Fault Zones And Seismic Hazard Zones Issued For The Inglewood Quadrangle

Geolabs - Westlake Village
GEOLOGY AND SOIL ENGINEERING


DATE 12/7/2023 BY JN
SCALE NTS W.O. 9711

PLATE 1

FAULT TRENCH LOGS


TRENCH A1

Log of south trench wall
Date Logged: 9/27/23 & 9/28/23
Logged By: SDF

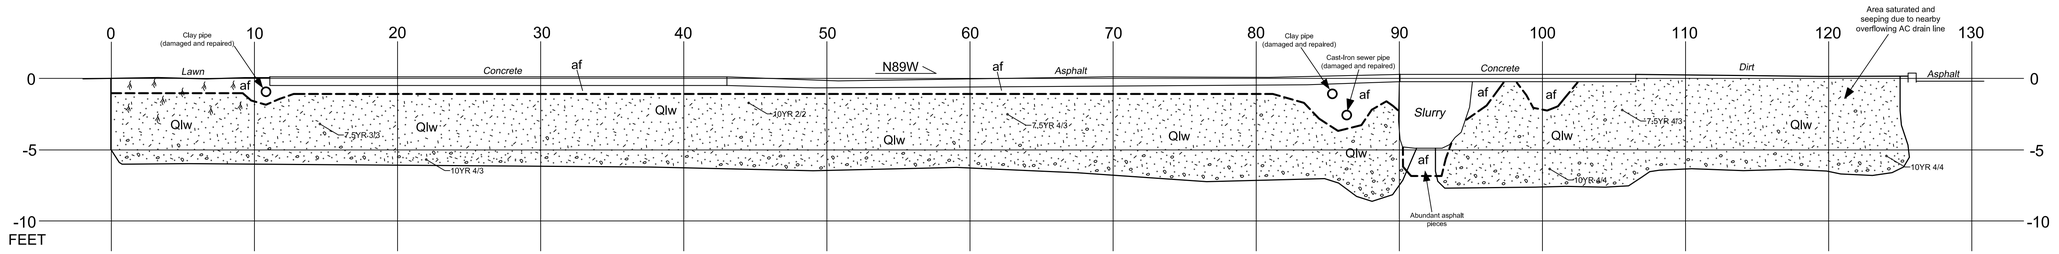


TRENCH A2

Log of south trench wall
Date Logged: 9/25/23
Logged By: SDF

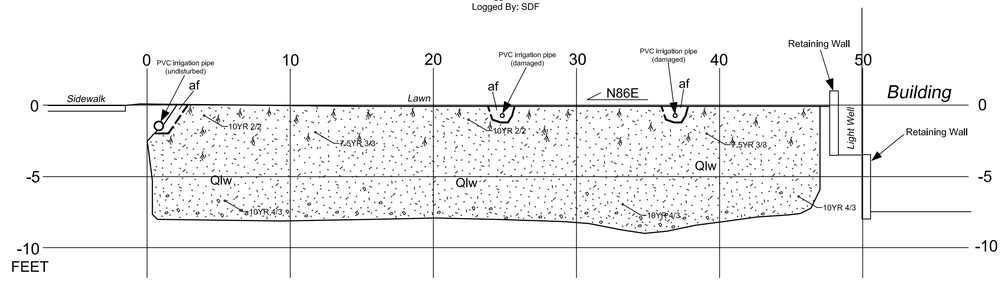


TRENCH A3

Log of north trench wall
Date Logged:10/10/23
Logged By: SDF

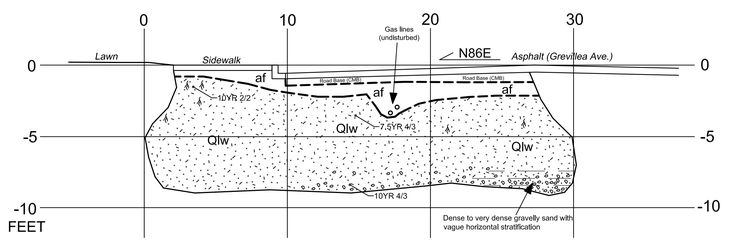


TRENCH C1

Log of south trench wall
Date Logged: 10/4/23
Logged By: SDF

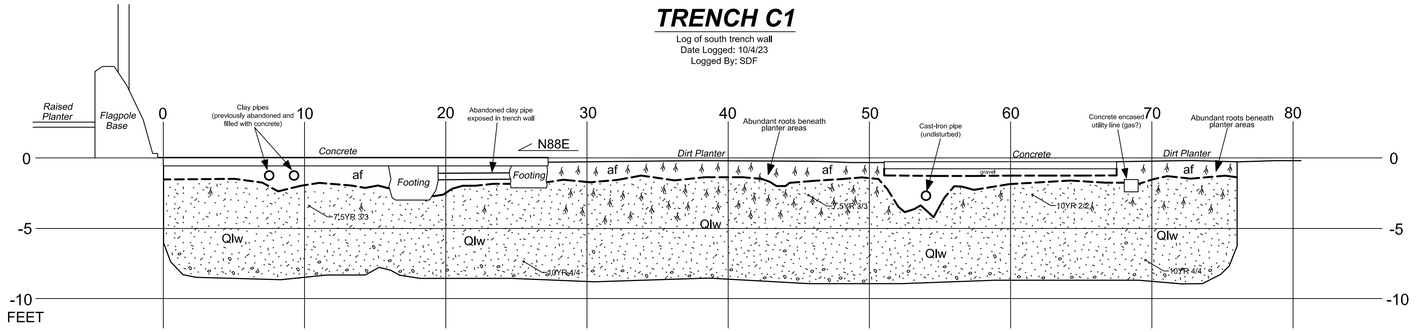


TRENCH C2

Log of south trench wall
Date Logged: 9/22/23
Logged By: SDF

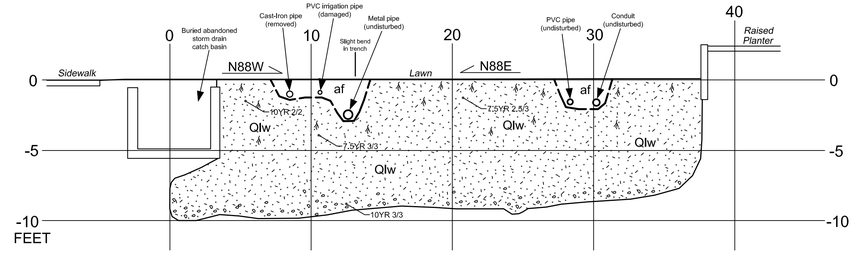


TRENCH C3

Log of south trench wall
Date Logged: 9/22/23
Logged By: SDF

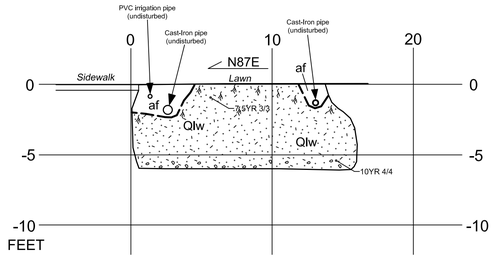

TRENCH C4

Log of north trench wall
Date Logged:10/9/23
Logged By: SDF

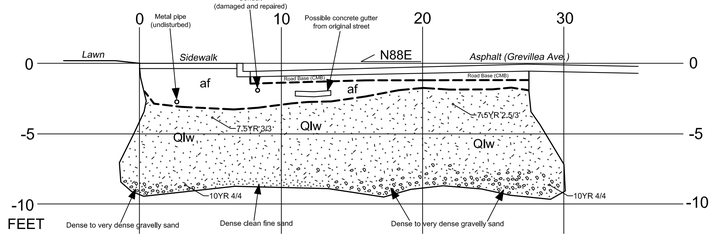

LITHOLOGY

af Artificial Fill: Gravelly Sand to Silty Sand, light to medium brown to locally yellowish brown, sand is generally fine to medium grained, moderately loose, contains minor amounts of man-made debris except locally in Trench A1 where abundant angular asphalt pieces up to 6 inches in size are present, small active roots common except where covered by concrete or asphalt, moist to very moist beneath lawn areas, dry to damp elsewhere.

Qlw Lakewood Formation: Slightly Clayey Sand to Silty Sand to Gravelly Sand, varies from mottled brown to very dark brown (7.5YR 4/3 to 10YR 2/2) in the upper 3 to 4 feet to brown to dark yellowish brown (10YR 3/3 to 10YR 4/4) with gray brown (10YR 5/2) mottling below (color lightens with depth), sand is typically very fine to fine grained to about 6 feet then increases in grain size to medium to coarse grained below, orange oxide staining common below 6 feet, upper 4 feet is moderately loose to moderately dense and porous, and is bioturbated, slightly porous and dense to locally very dense below 4 feet (density increases with depth), very minor scattered subrounded gravel in upper 6 feet, grades to dense gravelly sand with very minor pockets of clean fine sand below 6 feet, vague horizontal stratification observed in Trench A3 within gravelly sand, otherwise deposit was observed to be massive, upper 6 inches is organic rich beneath lawn areas, abundant small active roots in upper 4 feet beneath lawn and planter areas, few scattered small roots elsewhere, moist to very moist to a depth of about 4 feet beneath lawn areas, damp to slightly moist elsewhere.

P:\2711\Fault trenches.dwg

Geolabs - Westlake Village
GEOLOGY AND SOIL ENGINEERING

DATE 12/7/2023 BY SDF
SCALE 1" = 5' W.O. 9711

PLATE 5

APPENDIX A

CGS Review Letter dated January 13, 2023

December 7, 2023
W.O. 9711

Jordan Miles
Deputy Chief Facilities Planning & Construction Officer
Inglewood Unified School District
401 South Grevillea Avenue
Inglewood, CA 90103

January 13, 2023

Subject: **Fault Hazard Review for**
Inglewood High School – Modernization Project
231 South Grevillea Avenue, Inglewood, CA
CGS Application No. 03-CGS5657

Dear Mr. Miles:

In accordance with your request and transmittal of documents received on November 3, 2022, the California Geological Survey (CGS) has reviewed the fault hazard evaluation report prepared for the subject project at Inglewood High School. Based on the Site Data Report that we received with the application for this project, we understand this is a review of the fault rupture evaluation previously conducted at the site for future modernization and renovation/replacement of existing buildings including the administration building, auditorium, and gymnasium. This review was performed in accordance with Title 24, California Code of Regulations, 2022 California Building Code (CBC) and followed CGS Note 48 guidelines. We reviewed the following report:

> **Report of Limited Geologic Investigation/Fault Study, Inglewood High School, 231 South Grevillea, Inglewood, California:** Smith-Emery GeoServices, 791 East Washington Boulevard, Los Angeles, California 90021; SEG File No. 31446-1, SEG Report No. G-01-8692, report dated October 26, 2001, 10 pages, 6 plates, 2 appendices.

Based on the Site Data Report that we received for this project, it is our understanding the specific scope of work for modernization of the high school campus has not yet been determined but will most likely include demolition of existing buildings and construction of new classroom buildings, along with renovation or replacement of the administration building, gymnasium, and auditorium. We note the above-referenced report reviewed for this project only addressed fault rupture hazard and the results of a limited evaluation of the Alquist-Priolo Earthquake Fault Zone (APEFZ) for the Inglewood fault. The report did not address other engineering geology, seismology, and geologic hazards at the site. We anticipate the consultants will provide an assessment of the engineering geology and seismology issues at the site in accordance with CGS Note 48 and the 2022 CBC at a later time.

Fault Rupture Hazard Evaluation

In the referenced report by Smith-Emery GeoServices, the consultants provided results of a fault rupture hazard evaluation at the northeastern portion of the high school campus in 2001. The investigation was performed under the direction of Edgar W. Lundeen, Certified Engineering Geologist 386, whose licensed expired in 2007, and included excavation and logging of five trenches. The trenches were reportedly 2 to 3 feet wide and 5 to 12 feet deep, and exposed fill materials and terrace deposits/older alluvium of the Pleistocene Lakewood Formation. The consultants reported the site is located approximately 300 feet west-southwest of the mapped trace of the Inglewood fault and is partially located within an Alquist-Priolo Earthquake Fault Zone (APEFZ) for the Inglewood fault segment of the Newport-Inglewood fault zone. They also reported that faults were identified during an investigation of the Inglewood fault conducted at 225 North La Brea (Triad Geotechnical Consultants, Inc., 1992), located north-northwest of the high school campus. Based on the results of the investigation within the APEFZ at the northeastern portion of Inglewood High School campus, the consultants reported that no evidence of faulting, surface rupture, shear zones, or significant calcium carbonate deposits was encountered and that no faults or disturbances of subsurface materials were exposed in the trenches.

CGS provides the following comments on the investigation conducted in 2001 by Smith-Emery GeoSevices:

- The log of Trench A indicates that gaps totaling approximately 28 feet in length (measured horizontally along the bottom of the trench) did not expose native Lakewood Formation soils and were not investigated for faults due to the presence of artificial fill, brick-lined seepage pits, and a septic tank.
- A gap approximately 30 feet in length between Trenches A and B was not excavated/investigated due to the presence of a surface drain and equipment storage building. The consultants suggested that Trenches C, D, and E should be considered to overlap the gap between Trenches A and B; however, CGS notes that Trenches C, D, and E were excavated approximately 400 feet south of Trenches A and B, and we question the conclusion that Trenches C, D, and E adequately evaluate potential fault rupture hazard across the gap between Trenches A and B.
- Trench A and Trench C do not appear to adequately evaluate potential fault rupture hazard in the vicinity of existing Building B and the area east of Trench C as illustrated on Plate No. 4 – Plot Plan.

The application that we received for this project indicates that future reports will be prepared by Ryan Prose, Certified Engineering Geologist 2625, and Larry Stark, Registered Geotechnical Engineer 2772, with Geolabs-Westlake Village. To address the fault hazard at this campus, CGS recommends the consultants review the referenced report by Smith-Emery GeoServices, any additional fault investigations available in the immediate site vicinity, Fault Evaluation Report 173 (CDMG, 1985), and this letter, and provide an assessment of the investigation and fault rupture hazard with respect to areas within the APEFZ not adequately evaluated or investigated, or provide revised conclusions and recommendations as necessary. The consultants are encouraged to discuss fault rupture hazard as it relates to proposed development at the campus with CGS.

In conclusion, ***the fault hazard concerns at this site are not adequately assessed in the referenced report***. It is recommended that additional information be provided as requested in this letter and in accordance with CGS Note 48. The consultants are reminded that one copy of all supplemental documents should be submitted, should include the CGS application number, and should be uploaded directly to CGS at this link: https://www.conservation.ca.gov/cgs/upload-school. If you have any further questions about this review letter, please contact the primary reviewer at (213) 598-1541 or michael.defrisco@conservation.ca.gov .

Respectfully submitted,

Michael J. DeFrisco
Engineering Geologist
PG 8624, CEG 2574



Concur:

Jennifer Thornburg
Senior Engineering Geologist
PG 5476, CEG 2240



Copies to:

Ryan Prose, *Certified Engineering Geologist*, and Larry Stark, *Registered Geotechnical Engineer*
Geolabs-Westlake Village, 3595 Old Conejo Road, Thousand Oaks CA 91320

Harry Drake, *Architect*
GGA, 135 West Green Street, Suite 200, Pasadena, CA 91105

Douglas Humphrey, *Regional Manager*
Division of State Architect, 355 South Grand Avenue, Suite 2100, Los Angeles, CA 90071

Appendix B

Phase I Environmental Site Assessment Report

PHASE 1

ENVIROMENTAL SITE ASSESSMENT

INGLEWOOD HIGH SCHOOL

PREPARED BY

ENCORP ENVOIRNMENTAL MANAGEMENT

MAY 14, 2002

SMITH-EMERY GEOSERVICES
A MEMBER OF THE SMITH-EMERY COMPANIES, ESTABLISHED 1904

791 EAST WASHINGTON BOULEVARD
LOS ANGELES, CALIFORNIA 90021
PHONE 213/745/5333
FAX 213/746-0744

PHASE I ENVIRONMENTAL SITE ASSESSMENT
INGLEWOOD HIGH SCHOOL
INGLEWOOD, CALIFORNIA

Prepared for

Encorp Environmental Management & Services
615 North Nash Street #203
El Segundo, California 90245

May 14, 2002

SEG File No. 31955-1
SEG Report No. G-02-9186

NORTHERN CALIFORNIA

SACRAMENTO
PHONE 916/374-0754
SAN FRANCISCO
PHONE 415/330-3000

Copyright 2002 © Smith-Emery GeoServices
All Rights Reserved.

ORANGE COUNTY

1195 NORTH TUSTIN AVENUE
ANAHEIM, CALIFORNIA 92807
PHONE 714/238-6133
FAX 714/238-6144

TABLE OF CONTENTS

INTRODUCTION 1

SCOPE OF WORK 1

SITE HISTORY/SETTING 3

SITE DESCRIPTION 3

LEGAL DESCRIPTION 3

HISTORICAL SITE ADDRESSES 4

GENERAL SITE HISTORY 4

SITE RECONNAISSANCE 4

INTERVIEWS 7

ADJACENT SITES 8

SANBORN MAP REVIEW 8

AERIAL PHOTOGRAPH REVIEW 12

BUILDING PERMIT REVIEW 15

CITY DIRECTORY SEARCH 16

REGIONAL HYDROGE0OLOGY 17

HAZARDOUS SUBSTANCE SEARCH 19

UNDERGROUND STORAGE TANKS 19

HAZARDOUS MATERIALS INVENTORY 19

REGULATORY LIST REVIEW 20

EVALUATION OF ADDITIONAL RISKS 22

PETROLEUM ACTIVITY 22

ASBESTOS POTENTIAL 23

LEAD POTENTIAL 25

PCB POTENTIAL 26

RADON POTENTIAL 26

SUMMARY AND CONCLUSIONS 28

SUMMARY 28

CONCLUSIONS 29

LIMITS OF LIABILITY 30

ILLUSTRATIONS AND APPENDICES

PLATE NO. 1 - VICINITY MAP
PLATE NO. 2 - SITE SCHEMATIC
PLATES NO. 3A - 3C - PHOTO PLATES
PLATES NO. 4A - 4D - HISTORICAL SANBORN MAPS

APPENDIX A – GOVERNMENT RECORD LISTINGS
APPENDIX B – SUBJECT SITE DOCUMENTATION
APPENDIX C – REFERENCES

INTRODUCTION

Smith-Emery GeoServices has performed a Phase I Environmental Site Assessment at 231 South Grevillea Avenue, in the City of Inglewood, Los Angeles County, California as shown on the Vicinity Map, Plate No. 1. The layout of the subject site and the adjacent sites is shown on the Site Schematic, Plate No. 2. Photographs of the site are displayed as Plates No. 3A - 3C. Copies of the historical Sanborn Maps are included as Plates No. 4A - 4D. A copy of the regulatory database report is included in Appendix A. Copies of the subject site documentation are included in Appendix B. The literature referenced is listed in Appendix C.

SCOPE OF WORK

The scope of work for this study included the following:

1. Site reconnaissance;
2. Drive-by survey of surrounding land use;
3. Review of historical aerial photograph;
4. Review of historical Sanborn Maps;
5. Review of historical city directories;
6. Review of the history and past usage of the referenced site and surrounding properties;
7. Summary of regional geology and hydrology;
8. Review of files at local, state, and federal agencies to identify spills, tank leaks, hazardous materials storage, oil wells, underground tanks, landfills, or industrial discharge in the site vicinity, and;
9. Preparation of this report presenting our findings.

Please note that sampling and chemical analysis of soils, groundwater, and/or building materials was not within the scope of this study.

The following information sources were utilized during the course of this investigation:

***United States**
Environmental Protection Agency
U. S. Geologic Survey

***State of California**
Department of Toxic Substances Control
Department of Conservation, Division of Oil and Gas and Geothermal Resources
California Department of State Architects

***City of Inglewood**
Department of Building and Safety
Fire Department
Environmental Unit
Hazardous Materials Section
Central Industrial Section

***Los Angeles County**
Assessors Office
Department of Public Works
Environmental Programs Division
Hydrologic Section
Department of Health Service
Public Health Investigation

*** Environmental Data Resources**
City Directories
Governmental Listings
Sanborn Maps
Aerial Photographs

SITE HISTORY/SETTING

SITE DESCRIPTION

Smith-Emery GeoServices has performed a Phase I Environmental Site Assessment at 231 South Grevillea Avenue in the City of Inglewood, Los Angeles County, California. The site is located approximately 0.9 mile southeast of the Centinela Creek in the northern portion of the West Coast Groundwater Basin. The San Diego (405) Freeway is located approximately 0.7 miles west of the subject site. The site is occupied by numerous structures and is used as the Inglewood High School. The entire property is approximately 700,000 square feet in size. The elevation of the site is approximately 115 feet above mean sea level (USGS Inglewood Quadrangle).

LEGAL DESCRIPTION

According to records at the Los Angeles County Assessors Office the site is located in the City of Inglewood, County of Los Angeles, and State of California and is described as: Lot BD by Manchester Boulevard E by Grevillea Avenue SW C/L of Olive Street cavated and W by C/L of Fir Avenue vacated vac Sts and Blk 231 and part of Lot A see Assessor Mapbook for missing portion 3, 4, 7 and 8 Blk 230 Inglewood. A copy of the descriptions and assessors maps is included in Appendix B.

HISTORICAL SITE ADDRESSES

According to the Sanborn Maps the historical site addresses include: 100, 130, 206, and 214 West Manchester Boulevard; 201, 205, 207, 215, 221, 303, 309, 319, and 325 Grevillea Avenue; 100, 116, 118, and 138 West Pimiento; and 181 Olive.

GENERAL SITE HISTORY

An outline of the general history of the site is listed below. Each item listed will be described in greater detail in the Sanborn Map, Aerial Photograph, and City Directory sections of this report.

Subject Site

- Before 1912 to the 1950s: The site was used for school and residential purposes.
- 1950s to the present: The site has been used for school purposes. Minor printing and limited private auto repair operations were also performed onsite.
- Currently the school is identified as Inglewood High School and is used by the Inglewood School District.

Adjacent Sites

- Historically, the adjacent sites have been used for gas station, commercial, and residential purposes. The gas station was located to the north across Manchester Boulevard.

SITE RECONNAISSANCE

A reconnaissance of the site was performed by Smith-Emery GeoServices (SEG) personnel on May 7, 2002. The property was observed for, but not limited to, evidence of underground storage tanks (USTs), above ground storage tanks (ASTs), drums, sumps, pits, lagoons, leach fields, dry wells, suspected polychlorinated biphenyls (PCBs), asbestos

containing building materials, potential contamination, and onsite handling of hazardous materials and wastes.

The site is bordered to the north by the Manchester Boulevard, across which are two structures occupied by the Inglewood Library and the Los Angeles County Health Center. Residential dwellings border the site to the west and to the south across Kelso Street. The site is bordered to the east by Grevillea Avenue, across which are three commercial structures. The surrounding area is commercial and residential in land use. The layout of the structures and other items onsite is shown on the Site Schematic, Plate No. 2. Photographs of the site are displayed a Plates No. 3A - 3C.

The site is approximately 700,000 square feet in size. Multiple structures were located on the northern and eastern portions of the property. Several exterior drains were observed across the site, however, no staining was observed. Paved basketball courts were observed on the north-central portion of the site. Parking areas were observed on the southern portion of the site. Open grass and/or dirt field areas were observed on the southern and western portions of the site.

The structures observed onsite appeared to consist of three types of construction. Five structures including the auditorium, gymnasium, and administration building appeared to consist of concrete tilt-up construction. Permanent classroom buildings appeared to generally consist of wood frame construction with a stucco exterior. Portable classroom buildings appeared to consist of wood frame construction.

Interior building materials observed at the site include: a suspended ceiling containing 2 by 4-foot acoustical ceiling tiles and fluorescent light fixtures, concrete flooring, 12 by 12-inch glued-on ceiling tiles, 12 by 12-inch and 9 by 9-inch vinyl floor tiles, and drywall covered walls and ceilings. The site is currently occupied by Inglewood High School and used for student and adult education purposes.

One classroom currently used for printing purposes, and reportedly for the past 17 years, was located at the south end of the classroom building on the northwest portion of the site. This classroom was observed to contain several containers of new and waste inks (soy-based, water-based, and rubber-based). A licensed hazardous waste disposal company reportedly picks up the waste products on an as-needed basis. Small quantities of solvent-based cleaners were also reportedly used in this area. No floor drains were observed in this area; however, an area of staining was observed which was reportedly associated with a former camera that had leaked photo-development chemicals.

An auto repair shop was observed on the northwest portion of the site. This structure was observed to contain one 55-gallon drum of oil and concrete floors, which appeared in good condition with only minor staining observed adjacent to one of the two interior floor drains.

Numerous batteries, reportedly part of the emergency back-up lighting system, were observed in the basement of the administration building along with an apparent boiler and associated holding tank. No evidence of any clarifiers or underground storage tanks was observed onsite.

Site Reconnaissance Summary:

- The site is presently occupied by the Inglewood High School for classroom and administrative purposes. One building containing two floor drains is currently used for auto shop purposes; however, only minor staining was observed. One classroom is currently used for printing purposes and small quantities of solvents are occasionally used for cleaning purposes. Hazardous wastes generated at the site are reportedly picked up by a licensed disposal company and appropriately disposed of on an as-needed basis. No other items of environmental concern were observed on the property. Based on our reconnaissance, the current site operations are unlikely to have impacted the property. However, the back-up batteries associated with the emergency lighting system should be appropriately disposed of at the end of their useful life.

INTERVIEWS

The plant manager, Mr. Tony Washington, was contacted by SEG for an interview. Mr. Washington stated that he has been familiar with the facility for approximately 21 years and was unaware of the existence of any onsite underground storage tanks, clarifiers, or any environmental concerns at the property. According to Mr. Washington, hazardous materials use and storage at the site was limited to commercially available custodial cleaning supplies, chemicals used for printing, reagents used in the chemistry laboratory, and oil used in the automotive repair shop. Limited asbestos survey and abatement activities had reportedly been performed at the site in association with past remodeling activities. A grease trap and three brick-lined seepage pits are reportedly present on the north side of the administration building.

ADJACENT SITES

The adjacent site to the north, across Manchester Boulevard, was occupied by the Inglewood City Library and the Los Angeles County Health Center. The adjacent sites to south, across West Kelso Street, and to the west are occupied by residential structures. The adjacent sites to the east are occupied by three commercial structures. The layout of the subject site and the adjacent sites is shown on the Site Schematic, Plate No. 2.

SANBORN MAP REVIEW

Sanborn Maps were originally compiled for fire insurance purposes. Private companies working for the insurance industry provided information regarding risks associated with fires in structures. These maps often contained detailed information regarding the history and past uses of a property. Sanborn Map coverage was available for the subject site and the adjacent sites for the years 1912, 1923, 1950, and 1966. The Sanborn Maps are displayed as Plates No. 4A - 4D. The following descriptions are summaries of the Sanborn Maps reviewed.

1912 Sanborn Map

The eastern portion of the site appeared to be occupied by a structure identified as Union High School and the northern portion of the site appeared to be occupied by several single-family residential dwellings. The remaining portion of the site shown on the 1912 Sanborn Map appeared to be occupied by vacant land, South Fir Avenue, Olive Street, and residential dwellings located south of Olive Street. West Pimiento Street borders the site to the north and South Grevillea Avenue borders the site to the east. Portions of the subject

site to the south of Olive Street and west of South Fir Avenue were not depicted on the 1912 Sanborn Map.

The adjacent sites to the north and east, and the surrounding area appeared to be occupied by vacant land or residential dwellings. The adjacent sites to the south and west were not depicted on the 1912 Sanborn Map.

1923 Sanborn Map

The northeast portion of the site appeared to be occupied by several residential dwellings. Five main school structures were observed on the southeast portion of the site. The observed structures included a Manual Arts building, a Domestic Science building, an Administration/Auditorium building, a Science building, and a Gymnasium. The Manual Arts building was indicated to have been used for auto repair and woodworking purposes. According to the map, a tank located near the northeast corner of the Gymnasium was used to feed outside fire hydrants. The west-central portion of the site appeared to be vacant except for two grandstands located adjacent to the east side of South Fir Avenue. The southern and western portions of the site, across Olive Street to the south and across South Fir Avenue to the west, several residential dwellings were observed.

The adjacent site to the north appeared to be occupied by residential dwellings, a grocery store, and vacant land. The adjacent sites to the south, east, and west were not depicted on the 1923 Sanborn Map.

1950 Sanborn Map

The site boundaries appeared to have been expanded to the west approximately 200 feet and to the south to West Kelso Avenue. West Pimiento was renamed Manchester Boulevard.

The site continued to be occupied by the Manual Arts building, Domestic Science building, Administration/Auditorium building, and Gymnasium (converted for girls use only), however, the Science building observed in the 1923 Sanborn Map had been demolished and reconstructed in a different configuration by 1950. The site also appeared to be occupied by a Fine Arts building, a Boys Gymnasium, a Boys Locker Room, a Shop building (used mostly for woodworking purposes), an Auto Repair Shop building, a Machine Shop building, a Music Room, a Classroom building, and an Auditorium. The northeast portion of the Fine Arts building appeared to contain a basement used for printing purposes.

Two small structures located on the southwest portion of the site appeared to be used for Home Arts and Arts and Crafts purposes. A power transformer appeared to be located near the northwest corner of the auditorium.

The adjacent sites to the south and east were not depicted on the 1950 Sanborn Map. The adjacent site to the west appeared to be occupied by residential dwellings. The adjacent site to the north appeared to be occupied residential dwellings, retail stores, and a gas station. The gas station was located on the northeast corner of South Fir Avenue and Manchester Boulevard.

1966 Sanborn Map

The site continued to be occupied by the Science building, the Fine Arts building, the Gymnasium, the Shop building (used mostly for woodworking purposes), the Auto Repair Shop building, the Machine Shop building, the Music Room, the Classroom building, and the Auditorium. The addition of a Music building was made to the west side of the Auditorium.

One retail store was observed on the northwest portion of the site. Several new classroom buildings used for sewing/homemaking, student lounge, biology lab, and journalism/printing purposes were observed in the area of the former Girls Gymnasium, Administration/Auditorium building, Manual Arts building, and Domestic Science building which had been demolished.

The adjacent sites to the south and east were not depicted on the 1966 Sanborn Map. The adjacent site to the west appeared to be occupied by residential dwellings and a commercial structure. The adjacent site to the north continued to appear to be occupied residential dwellings, retail stores, and a gas station.

Sanborn Map Review Summary:

- The site was historically used for residential and school purposes. Items observed on the subject site include historical printing areas in the northeast/basement portion of the Fine Arts building and the Journalism/Printing building. However, based on the absence of floor drains or evidence of staining observed in the historical printing areas during our site reconnaissance, no further investigation is recommended. One of the adjacent sites to the north located at 145-147 Manchester Boulevard was a gas station. However, our research did not reveal any evidence of impacted resources.

AERIAL PHOTOGRAPH REVIEW

Historical aerial photographs were obtained from Environmental Data Resources, Inc. The photographs include the years 1928, 1947, 1952, 1965, 1976, 1989, and 1994. The purpose of our review of aerial photographs was to examine the property and surrounding areas for any signs of potential negative environmental impact.

Items searched for in each photograph included, but were not limited to: evidence of tanks or gas stations on the subject or surrounding properties; evidence of any industrial site usage which may have impacted the subsurface soils; historical drains and water drainage pathways; areas which show evidence of drums or excessive debris; soil areas suspected as being discolored or stained; areas of distressed vegetation, etcetera. A list of specific photograph dates and sources is provided in Appendix C. The following descriptions are summaries of the aerial photographs reviewed.

1928 Aerial Photograph

The site appeared to be occupied by numerous residential dwellings, nine structures used for school purposes, and an oval-shaped track. The adjacent sites to the north, west, and south appeared to be occupied by residential dwellings. The adjacent site to the east appeared to be occupied by a park. The surrounding area in the vicinity of the site appeared to be occupied by residential and commercial developments with vacant land scattered throughout.

1947 Aerial Photograph

The site appeared to have been expanded to Kelso Street to the south and approximately 150 feet to the east, and appeared to be occupied by thirteen structures used for school purposes.

The areas formerly occupied by South Fir Avenue, Olive Street, and residential dwellings appeared to have been demolished and re-graded for future development. The seven structures occupying the eastern portion of the site remained essentially unchanged from the 1928 aerial photograph, however, the western portion of the site appeared to be occupied by six structures.

The adjacent sites to the north appeared to be occupied by commercial and residential structures. The adjacent sites to the west and south appeared to be occupied by residential dwellings. The adjacent site to the east appeared to be occupied by a park. The surrounding area appeared to be occupied by residential and commercial developments.

1952 Aerial Photograph

The site appeared to be occupied by numerous structures used for school purposes. The adjacent sites remained essentially unchanged from the 1947 aerial photograph. The surrounding area appeared to consist of residential and commercial developments.

1965 Aerial Photograph

The site appeared to be occupied by numerous structures in a configuration similar to that of the currently existing site configuration, however, the southwestern portion of the site appeared to consist of a grass field. The adjacent sites remained essentially unchanged from the 1952 aerial photograph. Development of the San Diego (405) Freeway was observed approximately 0.7 miles west of the subject site. Some of the residential developments in the vicinity of the site in the 1952 aerial photograph appeared to have been replaced with commercial developments.

1976 Aerial Photograph

The site remained essentially unchanged from the 1965 aerial photograph. Residential structures appeared to occupy the adjacent sites to the west. Residential and commercial structures appeared to occupy the adjacent sites to the north and south. A park appeared to occupy the adjacent site to the east. Additional commercial development was observed in the vicinity of the subject site.

1989 Aerial Photograph

The site, adjacent sites, and surrounding area remained essentially unchanged from the 1976 aerial photograph except that the southern portion of the subject site appeared to have been paved and used for parking purposes.

1994 Aerial Photograph

The site, adjacent sites, and surrounding area remained essentially unchanged from the 1989 aerial photograph except that the southeast portion of the subject site appeared to be occupied by four small structures.

BUILDING PERMIT REVIEW

Addresses for the subject and adjacent properties were requested from the City of Inglewood, Department of Building and Safety. The purpose of our review of building permits, grading and soils reports, and other documents is to construct a chain of ownership and history of construction activities onsite.

Items considered in the course of building permit research included: construction or demolition of any structures that may have a potential negative environmental impact, previous site usage, previous ownership, and any other historical information. However, according to personnel at the City of Inglewood Department of Building and Safety, the California Department of State Architects (DSA) maintained the permit records. The permit records are not practically reviewable/reasonably ascertainable under the ASTM Standard, since specific application numbers were required by the personnel at the DSA in order to retrieve the appropriate building permits. Since SEG has no permit numbers and is unable to obtain them, this research was not required to be completed under the ASTM Standard.

CITY DIRECTORY SEARCH

The purpose of the City Directory research was to determine the businesses that were historically located onsite. City Directories have been published for cities and towns across the US since the 1700s. Originally a list of residents, the City Directory developed into a sophisticated tool for locating individuals and businesses in particular. With each address the directory lists the name of the resident or if a business operated from this addresses, and a street index. While city directory coverage is usually comprehensive for major cities, it may be sporadic for rural areas and small towns. The following summarizes the City Directory research completed by EDR. Copies of the City Directory information are included in Appendix B

231 South Grevillea Avenue (Subject Site)

Date	Tenant
1920 through 1948	Not listed in research source
1950	Centinela Valley Union High School District
1951 through 1958	Not listed in research source
1960	Inglewood Unified School District High School
1961 through 1963	Not listed in research source
1964	Inglewood Unified School District Administration
1965 through 2000	Not listed in research source

Based on our review of the historical city directories, all of the adjacent sites appeared to be used for residential or commercial purposes that do not pose an environmental threat to the subject property.

REGIONAL HYDROGEOLOGY

The subject site lies at an elevation of approximately 115 feet above sea level in the West Coast Basin physiographic province. Hydrogeologic units beneath the site consist of members of the upper Pleistocene Lakewood Formation, which is underlain by lower Pleistocene deposits of the San Pedro Formation. The Lakewood Formation in the area of the site consists of fine to medium sand with variable amounts of gravel, sandy silt, and clays of marine and continental origin. The formation is marked by rapid lithologic changes in the shallow subsurface as well as discontinuous permeable zones.

The site is located on a downthrust block between the Charnock Fault to the west and the Inglewood Fault to the east. The site is partially located within the Alquist Priolo Special Studies Zone associated with the Inglewood Fault. The soils underlying the site are not located within an area that is subject to liquefaction as indicated on the Reconnaissance Seismics Hazards Map of the Inglewood Quadrangle dated March 25, 1999.

The principle shallow aquifer of the Lakewood Formation within the West Coast Basin is the Gage Aquifer, which is approximately 60 feet thick in the vicinity of the site. The base of this aquifer is reportedly at an elevation of 110 feet below mean sea level (DWR Bulletin 104A).

According to the Los Angeles Department of Public Works Hydrologic Records the following municipal water wells are in the vicinity of the site:

Well Number	Date Measured	Thomas Guide Map Location	Depth to Water (feet)	Top of Casing (ft above MSL)	Groundwater Elevation (ft above MSL)
1362-P	11/03/98	673 E7	181.3	170.0	-11.3
1353-V	04/29/92	703 D2	204.8	155.0	-49.8
1364-L	04/22/94	703 E3	233.8	152.0	-81.8
1364-J	11/1/93	703 E4	244.0	137.0	-107.0

Depth to groundwater in the area of the site varies between approximately 180 and 245 feet below ground surface. Regional groundwater flow is complicated by the presence of nearby faults but is expected to be southeasterly based on information reported by the Los Angeles County Department of Public Works, Hydrologic Records Division.

HAZARDOUS SUBSTANCE SEARCH

An investigation of existing potentially hazardous substances on or adjacent to the site was conducted by file searches at the regulatory agencies mentioned in the "Scope of Work" section of this report. Any sites, which generate or store hazardous waste or toxic materials, were considered relevant to our investigation. Also, any such sites, which may be located, hydrologically up-gradient of the subject site were considered relevant.

UNDERGROUND STORAGE TANKS

Information concerning underground storage tanks (USTs) on the subject and adjacent properties was requested from the Los Angeles County Department of Public Works, Environmental Programs Division. No UST records were on file for the subject site or the adjacent sites.

HAZARDOUS MATERIALS INVENTORY

Information concerning hazardous materials storage on the subject and adjacent properties was requested from the Los Angeles County Department of Health Services, Public Health Investigation. Record searches for hazardous materials inventories were not completed by the Public Health Investigation prior to completion of this report. However, based on the historical usage of the subject site as a school, it is unlikely that any hazardous materials were used/stored onsite.

REGULATORY LIST REVIEW

An outside information service, EDR, was contracted to perform a database search of government record sources and to provide a compiled report of listed sites within a one mile radius of the subject property. EDR's report is attached as Appendix A of this report and should be referenced for specific information and explanation of government records sources, dates of source listings, and locations of sites. The list of records searched, summary of listed sites, and the potential for listed sites to impact the subject property are discussed as follows:

Database	Description	Search Distance (miles)
NPL	National Priorities List (Superfund)	1.0
CERCLIS	Comprehensive Environmental Response, Compensation and Liability Information System	0.5
CORRACTS	Corrective Action Report	1.0
RCRIS-TSD	Resource Conservation and Recovery Information System (Transport, Storage and Disposal Facilities)	0.5
RCRIS GNTR	RCRA registered small or large generators of hazardous waste	0.25
AWP	Annual Work Plan	1.0
Cal-Sites	Known and Potential Hazardous Waste Sites	1.0
CORTESE	Hazardous Waste & Substances Site List	1.0
STATE LANDFILL	Active, Closed and Inactive Landfills	0.5
LUST	Leaking Underground Storage Tank Incident Reports	0.5
Toxic Pits	Toxic Pits cleanup facilities	0.5
State Deed RSTR	Sites with deed restrictions	0.5
Water Wells	Federal and State Drinking Water Sources	0.5
RCRA Viol.	RCRA Violations/enforcement actions	0.25
TRIS	Toxic Release Inventory Database	0.25
UST	Registered underground database	0.25
CA BEP	California Bond Expenditure Plan	1.0
ROD	Record of Decision	1.0

Most of the listings in the EDR do not report appear to have impacted the subject site with hazardous materials based on one or more of the following reasons:

- Listed on CERCLIS but a preliminary assessment has determined that no hazard was identified and no further action is needed.
- Listed as having registered underground storage tanks (USTs), or as small or large quantity generators only, and are not listed on any other lists indicating that a release to the environment had occurred.
- Listed on LUST as having a leaking tank but is greater than 0.25 miles from the subject site, is located hydrologically cross or down gradient, or is indicated to have a signed-off site status.
- Listed on other listings and in our opinion is unlikely to have impacted the subject site based on one or more of the following reasons: located hydrologically cross or downgradient, have a signed-offsite status, is located over 0.25 miles away from the subject site, and/or lack of impacted resources.

The following sites do not fall into these categories and are discussed as follows:

Subject Site

Map ID No. 1 (Inglewood High School) 231 South Grevillea Avenue, Inglewood

- The subject site is listed on FINDS, HAZNET, and RCRIS-SQG as a small quantity generator of hazardous materials and as having disposed of asbestos containing building materials. One time disposal of asbestos containing building materials is unlikely to have impacted the subject sites resources. Based on our site reconnaissance, one classroom is currently used for printing purposes and small quantities of solvents are occasionally used for cleaning purposes. Minor auto repair operations are also conducted onsite. Hazardous wastes generated at the site are reportedly picked up by a licensed disposal company and appropriately disposed of on an as-needed basis. No other items of environmental concern were observed on the property. Based on our reconnaissance, the current site operations are unlikely to have impacted the property.

Regulatory Database Review Conclusions:

- The subject site listed on the regulatory database as a small quantity generator of hazardous materials and as having disposed of asbestos containing building materials. One time disposal of asbestos containing building materials is unlikely to have impacted the subject sites resources. Based on our reconnaissance, the current site printing and minor auto repair operations are unlikely to have impacted the property. The other listed sites are not expected to have impacted the subject site based on the previously stated reasons.

EVALUATION OF ADDITIONAL RISKS

PETROLEUM ACTIVITY

The California Department of Conservation, Division of Oil and Gas and Geothermal Resources (DOGGR) regulates the drilling, operation, and abandonment of gas and oil wells throughout the State of California. If an active, idle, or abandoned well is located on or adjacent to a proposed construction site, DOGGR requires a site plan review prior to issuing a building permit. Abandoned oil wells must meet the current regulatory standards.

The DOGGR Regional Wildcat Map W1-5 and Oil Field Map 123 were reviewed to determine the location of petroleum activity in the area of the property. The site is located in Township-2-South, Range-14-West, and Section 28/33. According to the DOGGR Maps, no wells are located on the subject site or the adjacent sites. Numerous oil wells were observed within the Potrero Oil Field located approximately 0.5 mile to the east of the site. The three wells nearest the subject site are described as follows:

Well Name/Year	Drilled By/Depth (feet)	Direction	Current Status
City of Los Angeles/ 1949	Cleveland Oil Company/ 10,399 feet bgs	2,600 feet WNW.	Plugged and abandoned dry hole
Inter-coast O. Co. G.P./ 1930	Inter-coast Oil & Transport Co. Ltd./1,020 feet bgs	2,600 feet ENE.	Plugged and abandoned dry hole
Thornton/ 1929	J. A. Woodward Jr./5,001 feet bgs	2,250 feet E.	Plugged and abandoned dry hole

Petroleum Activity Summary:

- Based on a review of Maps W1-5 and 123, the potential for petroleum-related problems at the subject site is considered to be low.

ASBESTOS POTENTIAL

Asbestos is a natural occurring mineral fiber utilized in a multitude of building material products due to its high tensile strength and excellent fire resistant properties. The EPA has defined asbestos materials as being either friable or non-friable materials. Friable material is defined as being easily broken or crushed by hand pressure (e.g., soft acoustical ceilings or blown-on fireproofing).

Non-friable asbestos is generally found in pre-manufactured products that bind the asbestos in an adhesive material, such as roofing felts, floor tile, transite pipe and mastics. This is significant, due to the ability to create a fiber release and cause human exposure during normal activities. The EPA currently does not require the removal of asbestos-containing materials that do not present a problem for human exposure. Most friable asbestos-containing materials were banned in building materials by 1978.

On November 9, 1994, a new FED-OSHA ruling became effective which redefined building materials perceived as asbestos-containing into four classes of work and modified the way in which these asbestos-containing materials are handled. Under this ruling, "thermal system insulation and sprayed-on or troweled on or otherwise applied surfacing materials installed before 1980 are considered presumed asbestos-containing material (PACM) unless sampled and identified by a certified individual as to asbestos content".

These materials are considered high risk materials for abatement and their removal is classified under Class I removal activities. Other building materials such as "floor or ceiling tiles, siding, roofing, transite panels, (floor sheeting, floor or roof mastics) are also

considered PACM" unless sampled and identified by a certified individual as to asbestos content but are considered low risk materials for abatement and their removal is classified under Class II, III and IV removal and repair and maintenance operations.

Significant under these new regulations is the deletion of the category of "Small Scale Short Term Duration" removal activities which regularly allowed Class I through IV activities to proceed with less regulatory oversight. Under the NESHAPS laws of 1976 and as later amended, asbestos does not have to be removed from a facility until such time as it undergoes major renovations or is demolished. Until that time, the present emphasis by the EPA is to recommend repair of any damaged areas and management of the asbestos-containing materials.

Prior to any renovation work being done involving ACBM of 260 lineal feet or 160 square feet in area, the local branch of the EPA must be notified. Prior to the demolition of any building or house, mandatory bulk sampling must be accomplished and, if asbestos is present, notification must be made to the local branch of the EPA and Air Quality Management District. In California, for the removal of any ACBM greater than 0.1 percent by weight, notifications must also be made to CAL-OSHA and a licensed contractor with an asbestos certification is required for any work which exceeds 100 square feet.

Asbestos Potential Summary

- Some of the structures onsite were built prior the 1978 federal regulations banning the use of asbestos containing building materials (ACBMs). Hence, there is the potential for ACBMs to exist in the onsite structures. 8-inch vinyl floor tiles were observed in some of the classrooms. The 8-inch vinyl floor tiles are generally known to contain asbestos. We recommend a complete asbestos survey prior to any structural renovation or demolition activities that would potentially disturb the existing building materials.

LEAD POTENTIAL

Lead and lead compounds can be found in many types of paint. In 1978, the Consumer Product Safety Commission set the allowable lead levels in paint at 0.06% by weight in a dry film of newly applied paint. In the 1970's, the chief concern of lead paint was its cumulative effect on bodily systems, primarily when paint chips containing lead were ingested by children. Research in the early 1980's showed that lead dust is of special concern, because the smaller particles are more easily absorbed by the body. Common methods of paint removal, such as sanding, scraping, and burning, create excessive amounts of dust. Lead dust is especially hazardous to young children because they spend a lot of time on the floor and engage in a great deal of hand-to mouth activity, increasing their potential for exposure. Lead based paints were commonly used on buildings built prior to 1970's.

Lead Potential Summary

- The onsite structures were built prior to the federal regulations banning the use of lead based paints. Hence, there is the potential for lead based paints to exist in the onsite structures. We recommend a lead survey prior to any significant structural renovation or demolition activities, which would potentially disturb the existing building materials.

PCB POTENTIAL

Polychlorinated biphenyls (PCBs) were once used as industrial chemicals whose high stability contributed to both their commercial usefulness and their long-term deleterious environmental and health effects. These substances have been listed as carcinogens by the Environmental Protection Agency (EPA). PCBs were banned from use in electrical capacitors, electrical transformers, vacuum pumps, and gas turbines in 1977.

Three pad-mounted and two apparent dry-type transformers were observed within the school premises. The transformers appeared in good condition. Fluorescent light fixtures were observed on the subject site. Fluorescent light ballasts manufactured prior to the late 1970's may contain PCBs. Any fluorescent light ballasts not marked "no PCBs" should be disposed of appropriately at the end of their service life.

PCB Potential Summary:

- Based on the above information, the potential for PCBs to have impacted the site is considered to be low.

RADON POTENTIAL

High levels of radon may be found in every state. Medical and environmental studies have shown that radon can be a health risk, primarily as a cause of lung cancer. Radon is a naturally occurring colorless, odorless and tasteless gas produced by the decay of uranium and radium. Radon levels vary from place to place depending on the underlying geology.

Radon Potential Summary

- Based on our research at the Department of Health Services, State Department of Radon the radon level for Los Angeles County averages approximately 2 picoCuries/liter (pCi/L), below the 4.0 pCi/L action level set by the Environmental Protection Agency.

SUMMARY AND CONCLUSIONS

SUMMARY

Smith-Emery GeoServices has performed a Phase I Environmental Site Assessment at 231 South Grevillea Avenue in the City of Inglewood, County of Los Angeles, California. The site is located approximately 0.7 miles southeast of the Centinela Creek in the northern portion of the West Coast Groundwater Basin. The San Diego (405) Freeway is located approximately 0.6 miles west of the subject site. The entire property is approximately 700,000 square feet in size. The site is occupied by a numerous structures used for classroom and administrative purposes. The elevation of the site is approximately 115 feet above mean sea level (USGS Inglewood Quadrangle).

The following items were found during the course of our research:

Site History

- Before 1912 to the 1950s, the site was used for school and residential purposes. From 1950s to the present the site has been used for school purposes. Minor printing and limited private auto repair operations were also performed onsite (see Plate No. 2 for locations). However, based on our site reconnaissance, lack of evidence of any significant usage of hazardous materials, and/or any evidence of impacted resources at the regulatory agencies, these former printing and auto repair operations are unlikely to have impacted the subject site. Currently the school is identified as Inglewood High School and used by the Inglewood School District.

Site Reconnaissance

- The site is presently occupied by Inglewood High School and used for classroom and administrative purposes. One classroom is currently used for printing purposes and small quantities of solvents are occasionally used for cleaning purposes (see Plate No. 2 for location). Hazardous wastes generated at the site are reportedly picked up by a licensed disposal company and appropriately disposed of on an as-needed basis. No other items of environmental concern were observed on the property. Based on our reconnaissance, the current site operations are unlikely to have impacted the property. However, the back-up batteries associated with the emergency lighting system should be appropriately disposed of at the end of their useful life.

Underground Storage Tanks (USTs)

- No UST records were on file for the subject site or the adjacent sites at the Los Angeles County DPW.

Regulatory Database/ Hazardous Materials

- The subject site listed on the regulatory database as a small quantity generator of hazardous materials and as having disposed of asbestos containing building materials. One time disposal of asbestos containing building materials is unlikely to have impacted the subject sites resources. Based on our reconnaissance, the current and former site printing and minor auto repair operations are unlikely to have impacted the property. The other listed sites are not expected to have impacted the subject site based on the previously stated reasons.

PCB, Radon Gas, and Petroleum Related Concerns

- Based on our research, the potential for PCBs, petroleum, and radon gas related problems at the subject site are considered to be low.

Asbestos/Lead Potential

- The onsite structures were built prior to the federal regulations banning the manufacture of asbestos containing building materials (ACBMs) and lead based paints. Based on the age of the structures we recommend complete asbestos and lead surveys prior to any significant structural renovations or demolition activities that would disturb the existing building materials.

CONCLUSIONS

We have performed a Phase I Environmental Site Assessment in conformance with the scope and limitations of ASTM practice E-1527-00 of the site known as 231 South Grevillea Avenue in the City of Inglewood, California. Any exceptions to, or deletions from, this practice are described in the various sections of this report. **This assessment has revealed no evidence of negative recognized environmental conditions in connection with the property. However, based on the age of some of the onsite structures we recommend complete asbestos and lead surveys prior to any significant structural renovations or demolition activities that would disturb the existing building materials.**

LIMITS OF LIABILITY

The findings, conclusions, and recommendations contained in this report are based onsite conditions as they existed at the time of our investigation. Our review of all documents, lists, databases, and public agency files has been conducted with due diligence. However, our conclusions are based on available information and are further subject to constraints imposed by public agencies on review procedures and information retrieval. As a result, Smith-Emery GeoServices may have been unable to identify potential concerns.

Smith-Emery GeoServices assumes no responsibility for conditions that did not come to our attention despite reasonable care nor for conditions, which were not generally recognizable as environmentally unacceptable at the time of this report.

Opinions and judgments expressed are based on our understanding and interpretations of currently available regulatory standards and should not be construed as legal opinions or advice.

The factual data and interpretations contained herein pertain to the specific project described in this report and are not applicable to any other project or site. This document has been prepared for the sole use and benefit of the **Encorp Environmental Management and Services. Encorp Environmental Management and Services may designate assignees to this report, which may assume the same rights of reliance as Encorp Environmental Management and Services for all errors and omissions, but are bound by the terms and conditions of the original contract.** Any reliance on this document by any other person or entity shall be at that party's sole risk.

Our investigation was performed using the standard of care and level of skill ordinarily exercised under similar circumstances by reputable environmental assessors and geologists currently practicing in these or similar localities. No other warranty, express or implied, is made as to the conclusions and professional advice included in this report.

Respectfully submitted,

SMITH - EMERY GEOSERVICES

AYESHA SYEDA
R.E.A. #05738
Registered Environmental Assessor
Environmental Engineer

Reviewed and approved by,

JIM MADDEN
R. E. A. #07071
Registered Environmental Assessor
Manager of GeoServices

CLASS 1 REGISTERED ENVIRONMENTAL ASSESSOR
JIM T. MADDEN
No. 07071
Expires: 6/02
STATE OF CALIFORNIA

ILLUSTRATIONS




REFERENCE
U.S. GEOLOGICAL SURVEY
INGLEWOOD QUADRANGLE
LOS ANGELES COUNTY, CALIFORNIA

INGLEWOOD HIGH SCHOOL
INGLEWOOD, CALIFORNIA

VICINITY MAP

Smith-Emery GeoServices
FILE NO.: 31955-1

DWG BY M.R.
PLATE NO.: 1

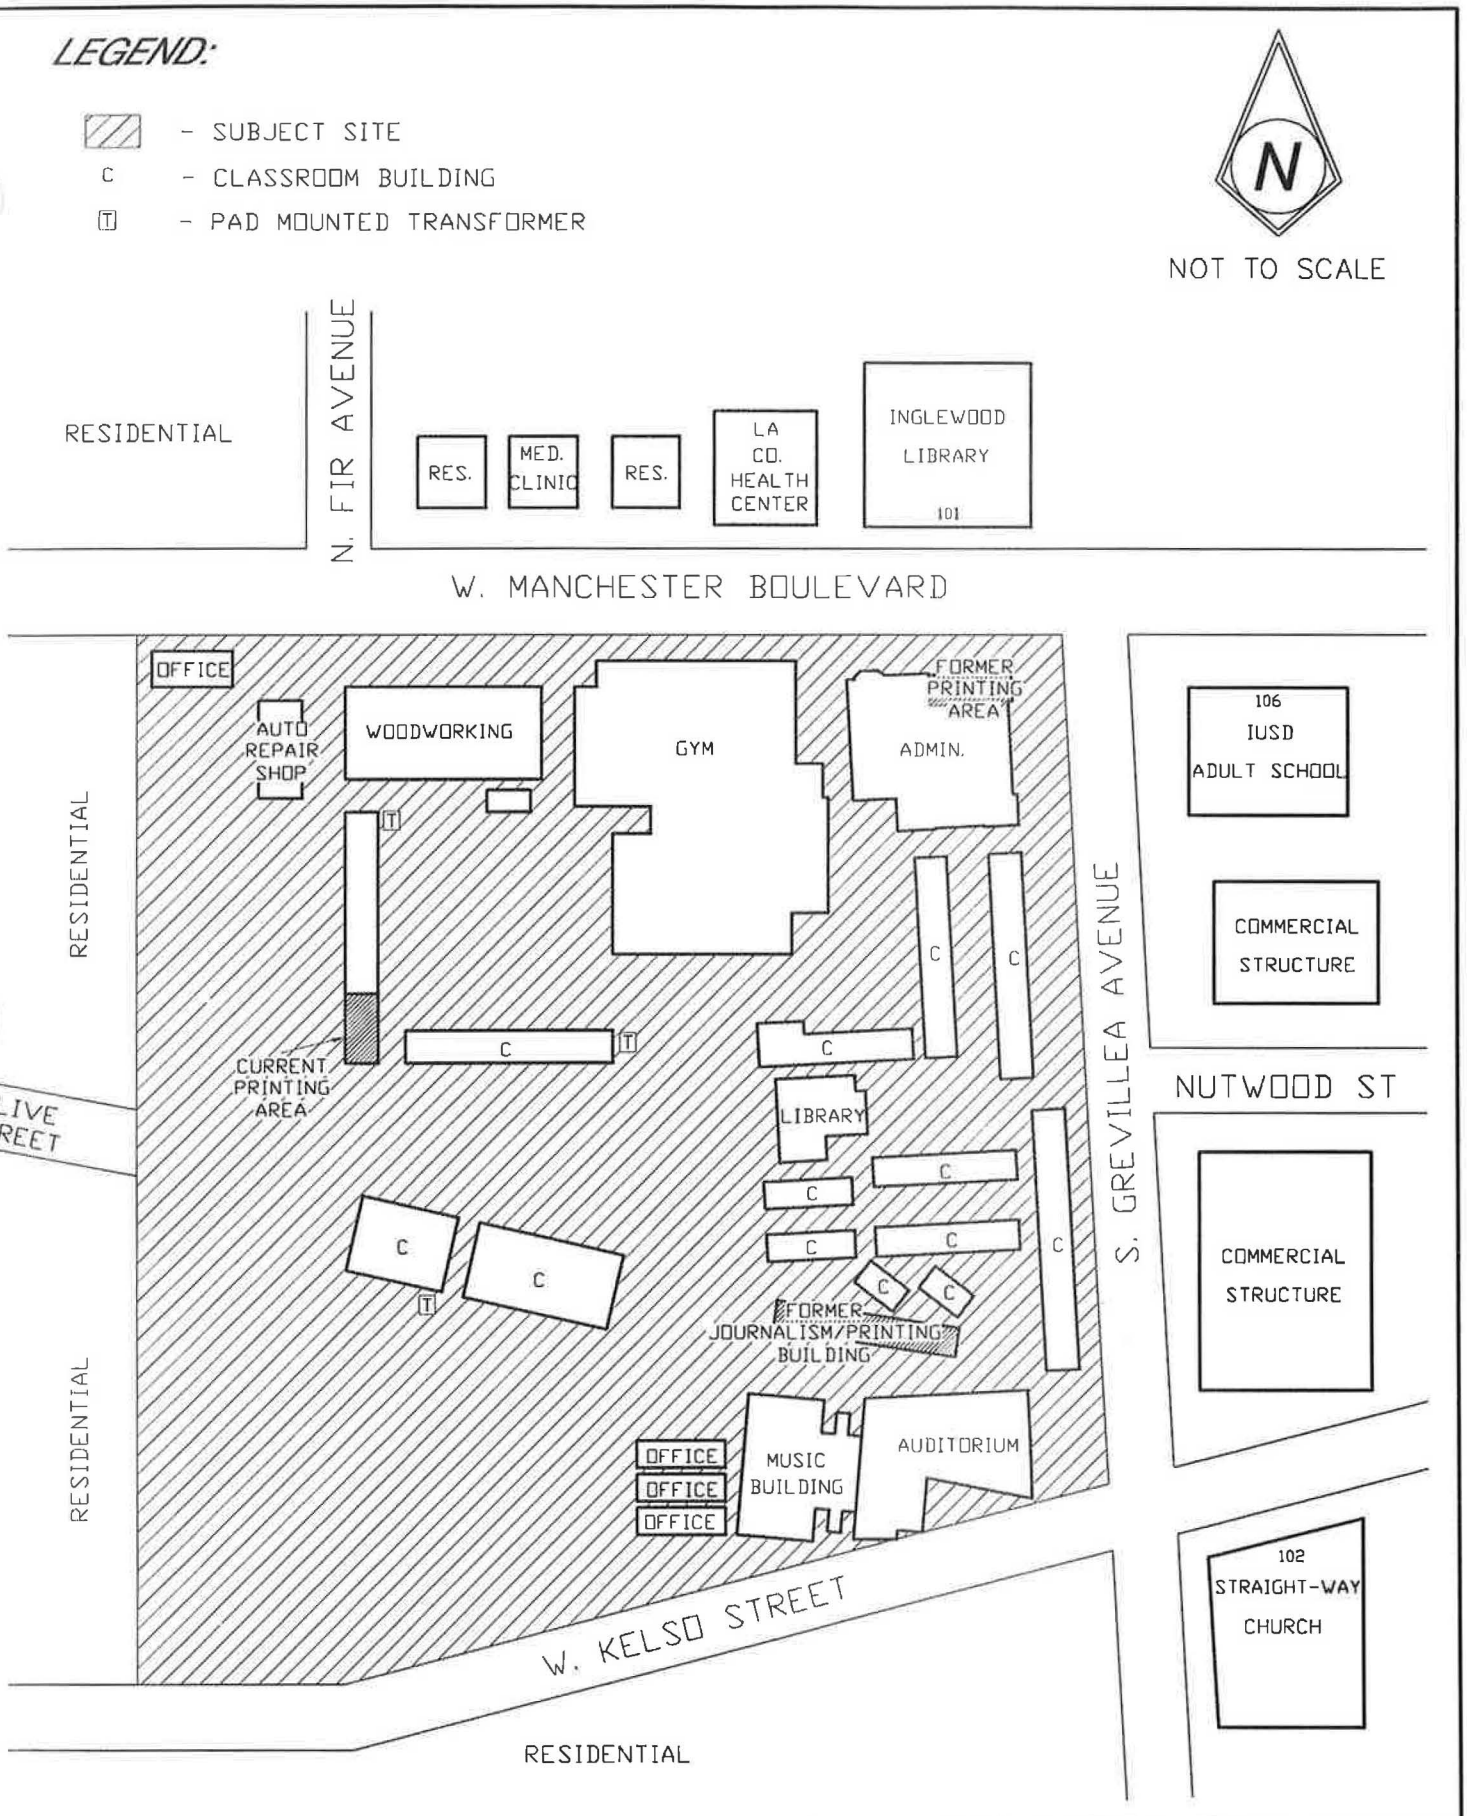

INGLEWOOD HIGH SCHOOL
INGLEWOOD, CALIFORNIA

SITE SCHEMATIC

Smith-Emery GeoServices


FILE NO.: 31955-1

DWG BY M.R.

PLATE NO.: 2



VIEW OF THE SUBJECT SITE FACING SOUTHWEST

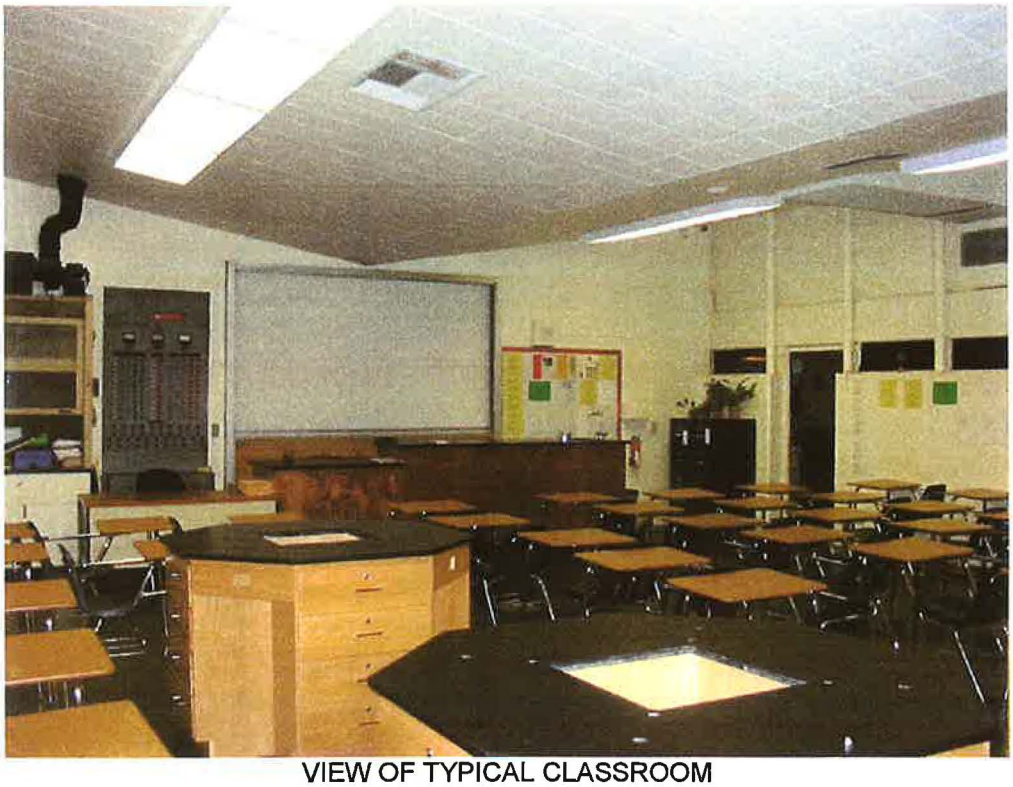


VIEW OF TYPICAL CLASSROOM

INGLEWOOD HIGH SCHOOL
INGLEWOOD, CALIFORNIA

PHOTO PLATE

Smith-Emery GeoServices
FILE NO.: 31955-1

DWG BY J.R.
PLATE NO.: 3A

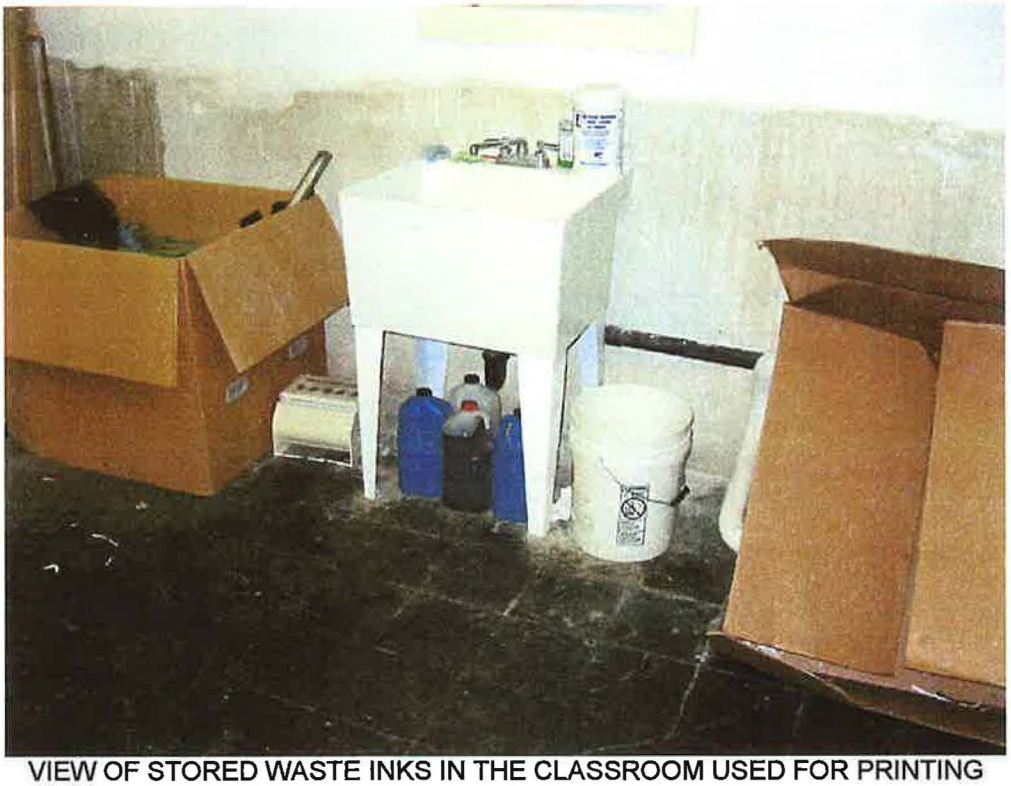

VIEW OF STORED WASTE INKS IN THE CLASSROOM USED FOR PRINTING



VIEW OF STAINED AREA IN THE CLASSROOM USED FOR PRINTING

INGLEWOOD HIGH SCHOOL
INGLEWOOD, CALIFORNIA

PHOTO PLATE

Smith-Emery GeoServices DWG BY J.R.
FILE NO.: 31955-1 PLATE NO.: 3B



VIEW OF A HOT WATER HOLDING TANK ASSOCIATED WITH A BOILER
IN THE BASEMENT OF THE ADMINISTRATION BUILDING




VIEW OF STORED BATTERIES USED FOR EMERGENCY BACK-UP LIGHTING

INGLEWOOD HIGH SCHOOL
INGLEWOOD, CALIFORNIA

PHOTO PLATE

Smith-Emery GeoServices DWG BY J.R.
FILE NO.: 31955-1 PLATE NO.: 3C

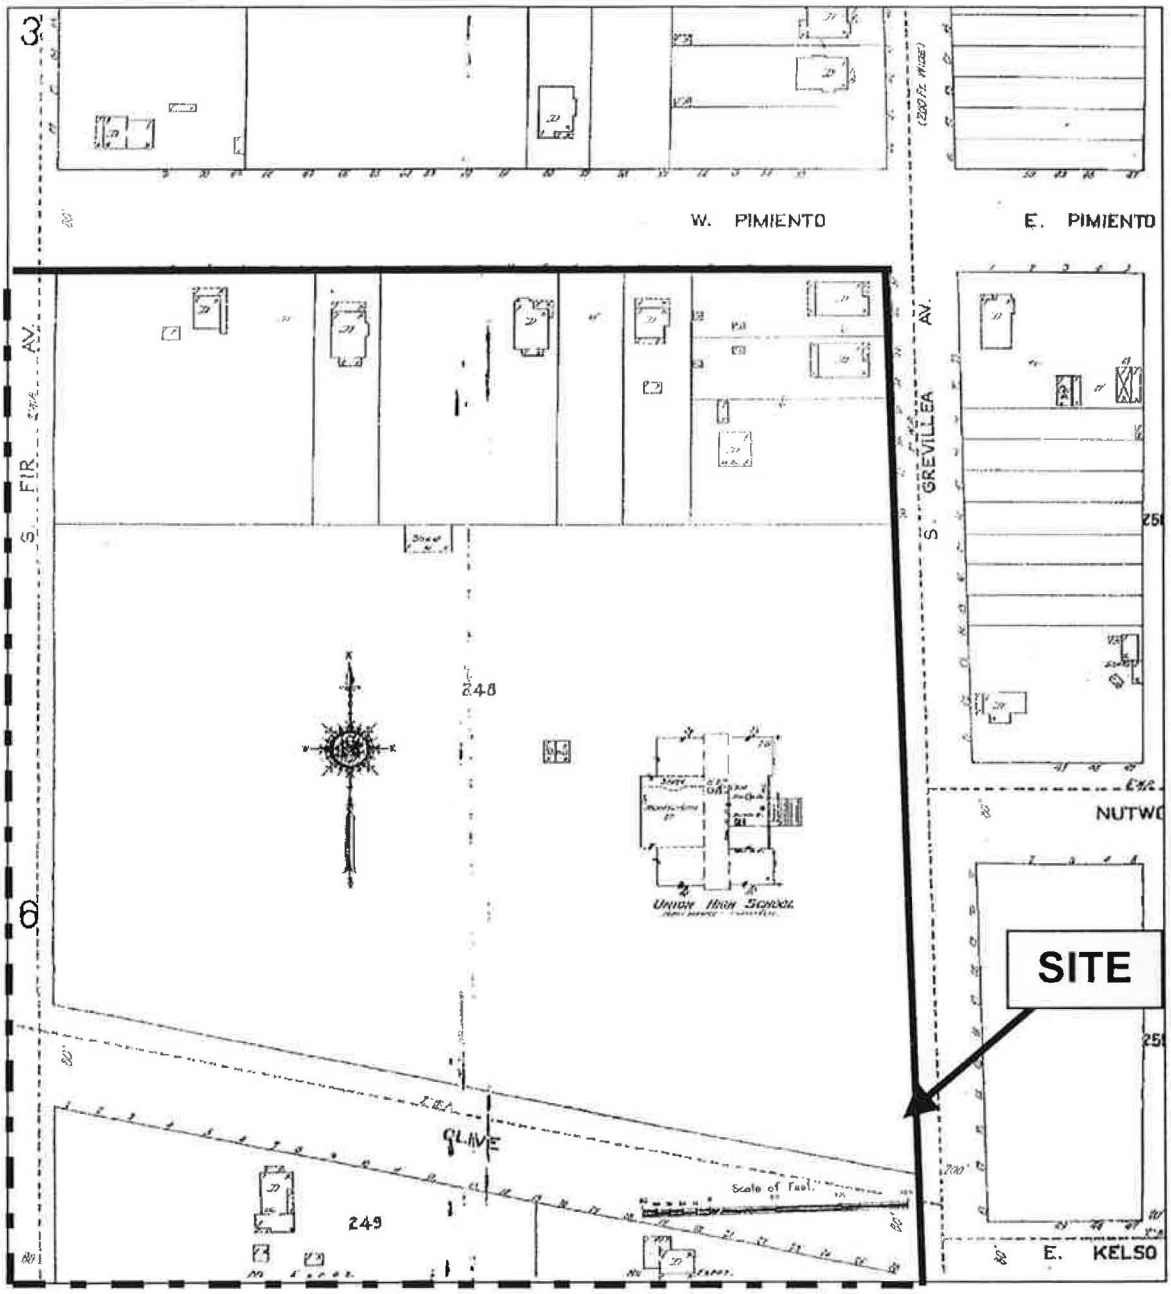


INGLEWOOD HIGH SCHOOL
INGLEWOOD, CALIFORNIA

1912 SANBORN MAP

Smith-Emery GeoServices
FILE NO.: 31955-1

DWG BY J.R.
PLATE NO.: 4A

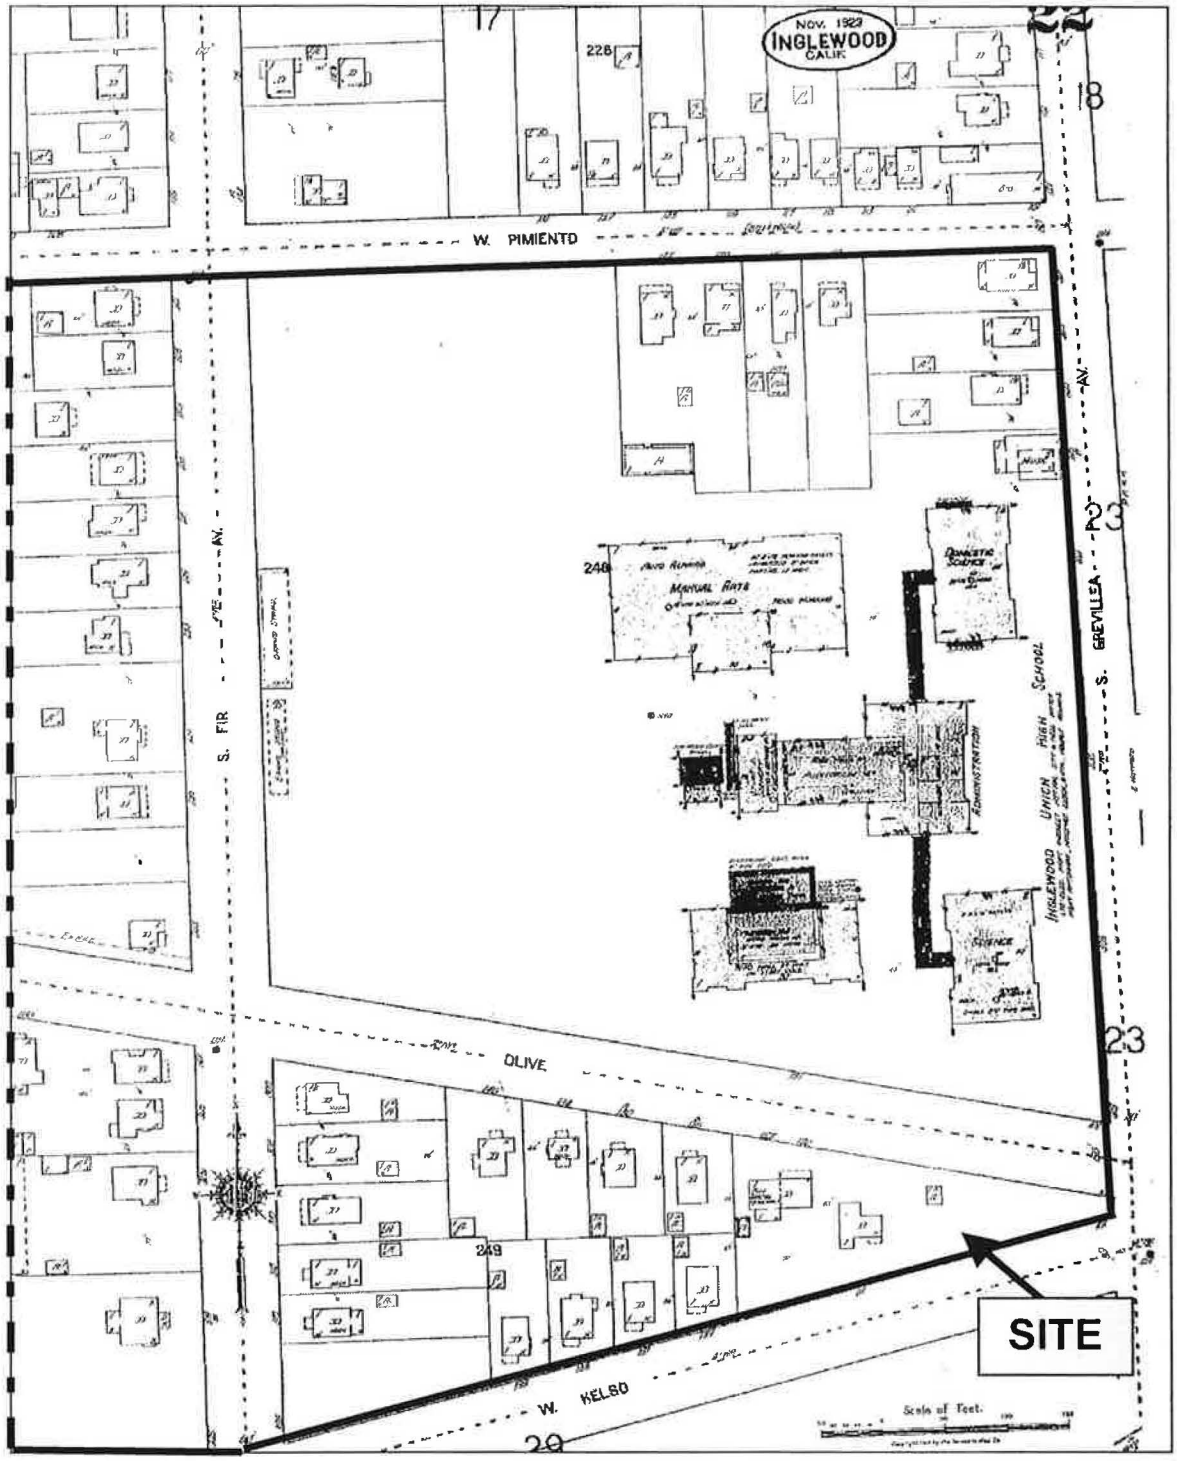


INGLEWOOD HIGH SCHOOL
INGLEWOOD, CALIFORNIA

1923 SANBORN MAP

Smith-Emery GeoServices
FILE NO.: 31955-1

DWG BY J.R.
PLATE NO.: 4B

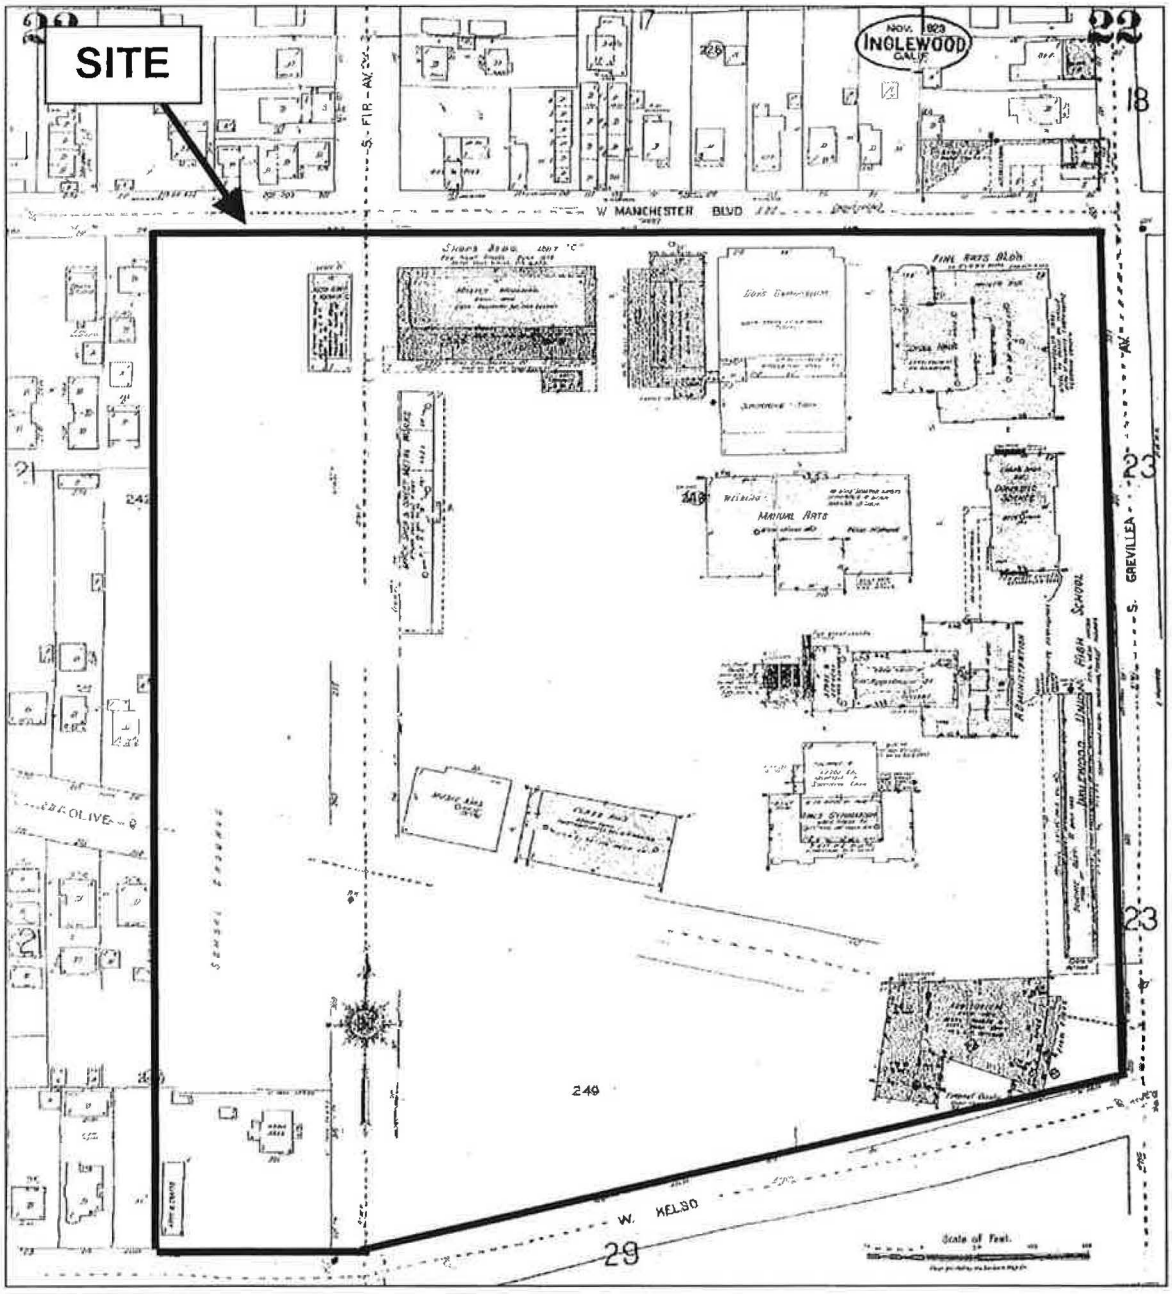


INGLEWOOD HIGH SCHOOL
INGLEWOOD, CALIFORNIA

1950 SANBORN MAP

Smith-Emery GeoServices
FILE NO.: 31955-1

DWG BY J.R.
PLATE NO.: 4C

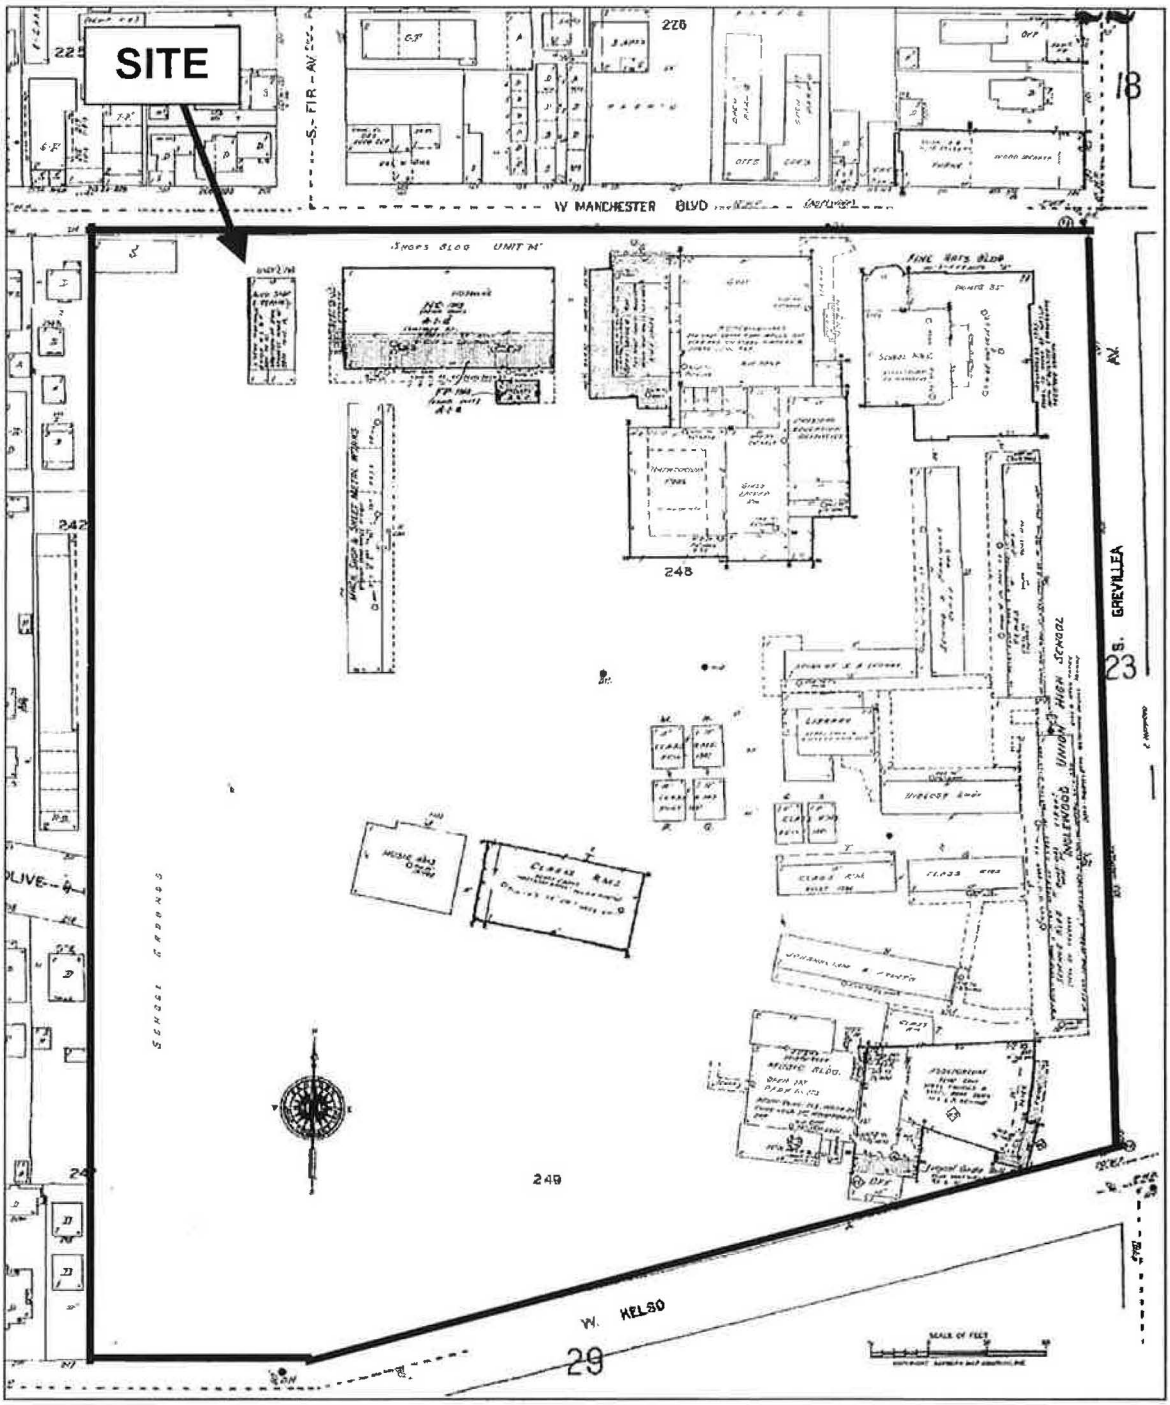

INGLEWOOD HIGH SCHOOL
INGLEWOOD, CALIFORNIA

1966 SANBORN MAP

Smith-Emery GeoServices
FILE NO.: 31955-1

DWG BY J.R.
PLATE NO.: 4D

APPENDIX A

GOVERNMENT RECORDS LISTINGS

The EDR Radius Map
with GeoCheck®

Inglewood High School
231 South Grevillea Avenue
Inglewood, CA 90301

Inquiry Number: 768617.2s

April 24, 2002

Environmental Data Resources, Inc.

***The* Source For Environmental Risk Management Data**

3530 Post Road
Southport, Connecticut 06490

Nationwide Customer Service

Telephone: 1-800-352-0050
Fax: 1-800-231-6802
Internet: www.edrnet.com

FORM-JIM

TABLE OF CONTENTS

SECTION	PAGE
Executive Summary	ES1
Overview Map	2
Detail Map	3
Map Findings Summary	4
Map Findings	6
EDR Proprietary Historical Map Findings	95
Orphan Summary	96
Government Records Searched/Data Currency Tracking	GR-1

GEOCHECK ADDENDUM

Physical Setting Source Addendum	A-1
Physical Setting Source Summary	A-2
Physical Setting Source Map	A-7
Physical Setting Source Map Findings	A-8
Physical Setting Source Records Searched	A-18

Thank you for your business.
Please contact EDR at 1-800-352-0050
with any questions or comments.

Disclaimer
Copyright and Trademark Notice

This report contains information obtained from a variety of public and other sources. NO WARRANTY EXPRESSED OR IMPLIED, IS MADE WHATSOEVER IN CONNECTION WITH THIS REPORT. ENVIRONMENTAL DATA RESOURCES INC. SPECIFICALLY DISCLAIMS THE MAKING OF ANY SUCH WARRANTIES, INCLUDING WITHOUT LIMITATION, MERCHANTABILITY OR FITNESS FOR A PARTICULAR USE OR PURPOSE. ALL RISK IS ASSUMED BY THE USER. IN NO EVENT SHALL EDR BE LIABLE TO ANYONE, WHETHER ARISING OUT OF ERRORS OR OMISSIONS, NEGLIGENCE, ACCIDENT OR ANY OTHER CAUSE, FOR ANY LOSS OR DAMAGE, INCLUDING, WITHOUT LIMITATION, SPECIAL, INCIDENTAL, CONSEQUENTIAL, OR EXEMPLARY DAMAGES.

Entire contents copyright 2001 by Environmental Data Resources, Inc. All rights reserved. Reproduction in any media or format, in whole or in part, of any report or map of Environmental Data Resources, Inc., or its affiliates, is prohibited without prior written permission.

EDR and the edr logos are trademarks of Environmental Data Resources, Inc. or its affiliates. All other trademarks used herein are the property of their respective owners.

EXECUTIVE SUMMARY

A search of available environmental records was conducted by Environmental Data Resources, Inc. (EDR). The report meets the government records search requirements of ASTM Standard Practice for Environmental Site Assessments, E 1527-00. Search distances are per ASTM standard or custom distances requested by the user.

TARGET PROPERTY INFORMATION

ADDRESS

231 SOUTH GREVILLEA AVENUE
INGLEWOOD, CA 90301

COORDINATES

Latitude (North):	33.961300 - 33° 57' 40.7"
Longitude (West):	118.355000 - 118° 21' 18.0"
Universal Tranverse Mercator:	Zone 11
UTM X (Meters):	374804.7
UTM Y (Meters):	3758497.8

USGS TOPOGRAPHIC MAP ASSOCIATED WITH TARGET PROPERTY

Target Property:	2433118-H3 INGLEWOOD, CA
Source:	USGS 7.5 min quad index

TARGET PROPERTY SEARCH RESULTS

The target property was identified in the following government records. For more information on this property see page 6 of the attached EDR Radius Map report:

Site	Database(s)	EPA ID
INGLEWOOD HIGH SCHOOL 231 S GREVILLEA AVE INGLEWOOD, CA 90301	RCRIS-SQG FINDS HAZNET	CAD104286380

DATABASES WITH NO MAPPED SITES

No mapped sites were found in EDR's search of available ("reasonably ascertainable ") government records either on the target property or within the ASTM E 1527-00 search radius around the target property for the following databases:

FEDERAL ASTM STANDARD

NPL ..... National Priority List
Proposed NPL ..... Proposed National Priority List Sites
CERCLIS ..... Comprehensive Environmental Response, Compensation, and Liability Information System
CERC-NFRAP ..... CERCLIS No Further Remedial Action Planned
CORRACTS ..... Corrective Action Report
RCRIS-TSD ..... Resource Conservation and Recovery Information System
ERNS ..... Emergency Response Notification System

STATE ASTM STANDARD

AWP ..... Annual Workplan Sites

Cal-Sites	Calsites Database
Notify 65	Proposition 65 Records
Toxic Pits	Toxic Pits Cleanup Act Sites
WMUDS/SWAT	Waste Management Unit Database
CA BOND EXP. PLAN	Bond Expenditure Plan

FEDERAL ASTM SUPPLEMENTAL

CONSENT	Superfund (CERCLA) Consent Decrees
ROD	Records Of Decision
Delisted NPL	National Priority List Deletions
HMIRS	Hazardous Materials Information Reporting System
MLTS	Material Licensing Tracking System
MINES	Mines Master Index File
NPL Liens	Federal Superfund Liens
PADS	PCB Activity Database System
RAATS	RCRA Administrative Action Tracking System
TRIS	Toxic Chemical Release Inventory System
TSCA	Toxic Substances Control Act
FTTS	FIFRA/ TSCA Tracking System - FIFRA (Federal Insecticide, Fungicide, & Rodenticide Act)/TSCA (Toxic Substances Control Act)

STATE OR LOCAL ASTM SUPPLEMENTAL

AST	Aboveground Petroleum Storage Tank Facilities
CA WDS	Waste Discharge System
DEED	List of Deed Restrictions
LOS ANGELES CO. HMS	HMS: Street Number List
LA Co. Site Mitigation	Site Mitigation List
AOCONCERN	San Gabriel Valley Areas of Concern

EDR PROPRIETARY HISTORICAL DATABASES

See the EDR Proprietary Historical Database Section for details

SURROUNDING SITES: SEARCH RESULTS

Surrounding sites were identified.

Elevations have been determined from the USGS 1 degree Digital Elevation Model and should be evaluated on a relative (not an absolute) basis. Relative elevation information between sites of close proximity should be field verified. EDR's definition of a site with an elevation equal to the target property includes a tolerance of +/- 10 feet. Sites with an elevation equal to or higher than the target property have been differentiated below from sites with an elevation lower than the target property (by more than 10 feet). Page numbers and map identification numbers refer to the EDR Radius Map report where detailed data on individual sites can be reviewed.

Sites listed in ***bold italics*** are in multiple databases.

Unmappable (orphan) sites are not considered in the foregoing analysis.

FEDERAL ASTM STANDARD

RCRIS: The Resource Conservation and Recovery Act database includes selected information on sites that generate, store, treat, or dispose of hazardous waste as defined by the Act. The source of this database is the U.S. EPA.

A review of the RCRIS-LQG list, as provided by EDR, and dated 12/01/2001 has revealed that there is 1 RCRIS-LQG site within approximately 0.25 miles of the target property.

Equal/Higher Elevation	Address	Dist / Dir	Map ID	Page
USPS HILLCREST STATION	*E HILLCREST BLVD*	*1/8 - 1/4 SE*	*J51*	*38*

RCRIS: The Resource Conservation and Recovery Act database includes selected information on sites that generate, store, treat, or dispose of hazardous waste as defined by the Act. The source of this database is the U.S. EPA.

A review of the RCRIS-SQG list, as provided by EDR, and dated 12/01/2001 has revealed that there are 12 RCRIS-SQG sites within approximately 0.25 miles of the target property.

Equal/Higher Elevation	Address	Dist / Dir	Map ID	Page
CONCORD CLEANERS	*113 E MANCHESTER*	*0 - 1/8 NNE*	*A7*	*9*
Not reported	145 E MANCHESTER BLVD	0 - 1/8 NE	B13	13
PACIFIC BELL	*301 S LA BREA*	*0 - 1/8 ESE*	*D18*	*14*
THE NEW WORLD JEWELERS INC	*S LABREA AVE*	*0 - 1/8 ENE*	*19*	*16*
WAFFLE PLAZA CLEANERS	*W MANCHESTER STE C*	*0 - 1/8 W*	*20*	*17*
DIAGNOSTIC IMAGING CTR OF INGL	*110 S LA BREA AVE STE 1*	*1/8 - 1/4 NE*	*E27*	*22*
SOUTHERN CALIFORNIA WASTE OIL	*111 NORTH LABREA AVE SU*	*1/8 - 1/4 NE*	*E29*	*24*
THE NEW WORLD	*155 SO MARKET ST*	*1/8 - 1/4 ENE*	*F32*	*27*
PRO LAB	S MARKET ST	1/8 - 1/4 ESE	G33	28
PROLAB 1 HOUR PHOTO & STUDIO	*S MARKET ST*	*1/8 - 1/4 ESE*	*G34*	*28*
MAZDA SVC	*425 S MARKET ST*	*1/8 - 1/4 SE*	*J43*	*32*
QUALITY BUSINESS MACHINES	233 E HILCREST BLVD	1/8 - 1/4 SE	J47	36

STATE ASTM STANDARD

CHMIRS: The California Hazardous Material Incident Report System contains information on reported hazardous material incidents, i.e., accidental releases or spills. The source is the California Office of Emergency Services.

A review of the CHMIRS list, as provided by EDR, and dated 12/31/1994 has revealed that there are 23 CHMIRS sites within approximately 1 mile of the target property.

Equal/Higher Elevation	Address	Dist / Dir	Map ID	Page
Not reported	MANCHESTER / FIR AVEN	1/8 - 1/4 WNW	25	21
Not reported	128 1/2 SOUTH MARKET	1/8 - 1/4 ENE	F35	28
Not reported	125 W LIME ST	1/8 - 1/4 S	52	39
Not reported	125 W HILLCREST	1/4 - 1/2 SSW	57	43
Not reported	706 EAST MANCHESTER BLV	1/2 - 1 E	67	56
Not reported	BUCKTHORNE/JAVA	1/2 - 1 SSE	70	59
Not reported	336 EAST BEACH	1/2 - 1 NNE	72	60
Not reported	FLORENCE / CEDAR	1/2 - 1 WNW	75	64

Equal/Higher Elevation	Address	Dist / Dir	Map ID	Page
Not reported	439 N. OAK ST	1/2 - 1 NW	76	64
Not reported	601 S. PRAIRIE AVE.	1/2 - 1 ESE	84	72
Not reported	I405 N/B AT THE MANCHES	1/2 - 1 W	O91	80
Not reported	930 W HYDE PARK	1/2 - 1 WNW	92	80
Not reported	8425 SOUTH LA CIENEGA B	1/2 - 1 W	P93	81
Not reported	MANCHESTER / LA CIENE	1/2 - 1 W	P94	81
Not reported	959 S. CEDAR AVE. (ALLE	1/2 - 1 SSW	98	87
Not reported	420 E. HYDE PARK BLVD.	1/2 - 1 NNE	Q99	87
Not reported	901 W MANCHESTER	1/2 - 1 W	R103	90
Not reported	900 W. MANCHESTER	1/2 - 1 W	R104	90

Lower Elevation	Address	Dist / Dir	Map ID	Page
Not reported	111 NORTH EUCALYPTUS AV	1/4 - 1/2 WNW	55	41
Not reported	437 WEST QUEEN STREET	1/4 - 1/2 WNW	60	46
Not reported	220 E. HYDE PARK BL.	1/2 - 1 N	87	78
Not reported	ASH / QUEEN	1/2 - 1 W	N88	78
Not reported	QUEEN STREET/ASH	1/2 - 1 W	N89	78

CORTESE: This database identifies public drinking water wells with detectable levels of contamination, hazardous substance sites selected for remedial action, sites with known toxic material identified through the abandoned site assessment program, sites with USTs having a reportable release and all solid waste disposal facilities from which there is known migration. The source is the California Environmental Protection Agency/Office of Emergency Information.

A review of the Cortese list, as provided by EDR, has revealed that there are 32 Cortese sites within approximately 1 mile of the target property.

Equal/Higher Elevation	Address	Dist / Dir	Map ID	Page
UNOCAL #1923	*145 MANCHESTER BLVD E*	*0 - 1/8 NE*	*B10*	*10*
SEARS AUTO CENTER (FORMER)	*500 MANCHESTER BLVD E*	*1/4 - 1/2 E*	*58*	*43*
INGLEWOOD CAR WASH	*320 LA BREA AVE N*	*1/4 - 1/2 N*	*59*	*44*
SIMONS MINI MARKET	*501 E MANCHESTER BLVD*	*1/4 - 1/2 E*	*61*	*46*
CITY OF INGLEWOOD MAINT. YARD	*222 BEACH AVE W*	*1/4 - 1/2 NNW*	*63*	*48*
INGLEWOOD TOYOTA	*700 S LA BREA AVE*	*1/4 - 1/2 SSE*	*64*	*50*
SS #23552	*435 LA BREA AVE N*	*1/4 - 1/2 N*	*65*	*53*
ALLRIGHT SELF STORAGE	*808 LA BREA AVE*	*1/2 - 1 SSE*	*68*	*56*
BUFFINGTON MOTORS	*440 MARKET ST N*	*1/2 - 1 N*	*69*	*57*
UNOCAL #5771	*843 LA BREA AVE S*	*1/2 - 1 SSE*	*L71*	*59*
LINCOLN DISCOUNT TIRE	*868 LA BREA AVE S*	*1/2 - 1 SSE*	*L73*	*61*
OMS #9	*111 GROSVENOR ST*	*1/2 - 1 N*	*74*	*62*
TRANSIT MIXED CONCRETE COMPANY	*505 RAILROAD PL*	*1/2 - 1 WNW*	*77*	*64*
CENTINELA HOSPITAL MED. CTR.	*622 LA BREA AVE N*	*1/2 - 1 N*	*78*	*66*
J.R. SIMPLOT, WESTERN REF	500 OAK	1/2 - 1 NW	M79	67
CALVERY CEMETERY	500 OAK	1/2 - 1 NW	M80	67
CENTURY MOBIL	*1244 INGLEWOOD AVE S*	*1/2 - 1 SW*	*81*	*68*
76 PRODUCTS STATION #2156	*400 ARBOR VITAE ST W*	*1/2 - 1 SSW*	*82*	*69*
SPARLING BUICK	*737 LA BREA AVE N*	*1/2 - 1 NNW*	*85*	*72*
DANIEL FREEMAN MEMORIAL HOSP	*333 N PRAIRIE AVE*	*1/2 - 1 ENE*	*86*	*74*
THE FORUM	*3900 W MANCHESTER BLVD*	*1/2 - 1 E*	*90*	*78*
SOUTHERN CALIFORNIA EDISON	*8611 S LA CIENEGA BLVD*	*1/2 - 1 W*	*O95*	*81*
INGLEWOOD PARK CEMETERY	*720 FLORENCE AVE E*	*1/2 - 1 NE*	*97*	*84*
DELORME CHEVROLET	*1175 LA BREA AVE S*	*1/2 - 1 S*	*100*	*87*
ABACUS ROOF CORP	715 CENTINELA AVE	1/2 - 1 NNE	Q101	89

Equal/Higher Elevation	Address	Dist / Dir	Map ID	Page
WORLD OIL MARKETING COMPANY	*740 CENTINELA*	*1/2 - 1 N*	*102*	*89*
AIRPORT BUSINESS CENTER	*315 GLASGOW AVE S*	*1/2 - 1 W*	*105*	*91*
TIRE WORLD (FORMER ARCO)	*920 MANCHESTER BLVD W*	*1/2 - 1 W*	*106*	*92*

Lower Elevation	Address	Dist / Dir	Map ID	Page
CHEVRON #9-3829	*303 MANCHESTER BLVD W*	*1/4 - 1/2 W*	*54*	*39*
7-11 #24142	*345 MANCHESTER BLVD W*	*1/4 - 1/2 W*	*56*	*41*
EXXON #7-4181	*633 MANCHESTER BLVD W*	*1/2 - 1 W*	*83*	*71*
MOBIL #18-LEN	*8307 LA CIENEGA BLVD S*	*1/2 - 1 W*	*96*	*83*

SWF/LF: The Solid Waste Facilities/Landfill Sites records typically contain an inventory of solid waste disposal facilities or landfills in a particular state. The data come from the Integrated Waste Management Board's Solid Waste Information System (SWIS) database.

A review of the SWF/LF list, as provided by EDR, has revealed that there is 1 SWF/LF site within approximately 0.5 miles of the target property.

Equal/Higher Elevation	Address	Dist / Dir	Map ID	Page
CITY OF INGLEWOOD MAINT. YARD	*222 BEACH AVE W*	*1/4 - 1/2 NNW*	*63*	*48*

LUST: The Leaking Underground Storage Tank Incident Reports contain an inventory of reported leaking underground storage tank incidents. The data come from the State Water Resources Control Board Leaking Underground Storage Tank Information System.

A review of the LUST list, as provided by EDR, and dated 01/17/2002 has revealed that there are 10 LUST sites within approximately 0.5 miles of the target property.

Equal/Higher Elevation	Address	Dist / Dir	Map ID	Page
UNOCAL #1923	*145 MANCHESTER BLVD E*	*0 - 1/8 NE*	*B10*	*10*
SEARS AUTO CENTER (FORMER)	*500 MANCHESTER BLVD E*	*1/4 - 1/2 E*	*58*	*43*
INGLEWOOD CAR WASH	*320 LA BREA AVE N*	*1/4 - 1/2 N*	*59*	*44*
SIMONS MINI MARKET	*501 E MANCHESTER BLVD*	*1/4 - 1/2 E*	*61*	*46*
CITY OF INGLEWOOD MAINT. YARD	*222 BEACH AVE W*	*1/4 - 1/2 NNW*	*63*	*48*
INGLEWOOD TOYOTA	*700 S LA BREA AVE*	*1/4 - 1/2 SSE*	*64*	*50*
SS #23552	*435 LA BREA AVE N*	*1/4 - 1/2 N*	*65*	*53*
FAMILY OF FAITH CHURCH	*400 FLORENCE AVE W*	*1/4 - 1/2 NW*	*66*	*54*

Lower Elevation	Address	Dist / Dir	Map ID	Page
CHEVRON #9-3829	*303 MANCHESTER BLVD W*	*1/4 - 1/2 W*	*54*	*39*
7-11 #24142	*345 MANCHESTER BLVD W*	*1/4 - 1/2 W*	*56*	*41*

UST: The Underground Storage Tank database contains registered USTs. USTs are regulated under Subtitle I of the Resource Conservation and Recovery Act (RCRA). The data come from the State Water Resources Control Board's Hazardous Substance Storage Container Database.

A review of the UST list, as provided by EDR, and dated 01/17/2002 has revealed that there are 4 UST sites within approximately 0.25 miles of the target property.

Equal/Higher Elevation	Address	Dist / Dir	Map ID	Page
CITY OF INGLEWOOD-CITY HALL	1 W MANCHESTER BLVD	0 - 1/8 N	A2	6

Equal/Higher Elevation	Address	Dist / Dir	Map ID	Page
LIM'S TEXACO	145 E MANCHESTER BLVD	0 - 1/8 NE	B9	10
PACIFIC BELL IGWDCA01/A2104	301 S LA BREA AVE	0 - 1/8 ESE	D17	14
INGLEWOOD REDEVELOPMENT AGENCY	200 N LA BREA AVE	1/8 - 1/4 NNE	K50	38

CA FID: The Facility Inventory Database contains active and inactive underground storage tank locations. The source is the State Water Resource Control Board.

A review of the CA FID UST list, as provided by EDR, has revealed that there is 1 CA FID UST site within approximately 0.25 miles of the target property.

Equal/Higher Elevation	Address	Dist / Dir	Map ID	Page
FORMERLY JIM LYNCH CADILLAC	200 N LA BREA	1/8 - 1/4 NNE	K49	37

HIST UST: Historical UST Registered Database.

A review of the HIST UST list, as provided by EDR, and dated 10/15/1990 has revealed that there are 7 HIST UST sites within approximately 0.25 miles of the target property.

Equal/Higher Elevation	Address	Dist / Dir	Map ID	Page
CITY HALL	1 W MANCHESTER BLVD	0 - 1/8 N	A4	7
UNION OIL SERVICE STATION LEAS	145 E MANCHESTER BLVD	0 - 1/8 NE	B11	12
SERVICE STATION 1923	145 E MANCHESTER BLVD	0 - 1/8 NE	B12	12
PACIFIC BELL	***301 S LA BREA***	***0 - 1/8 ESE***	***D18***	***14***
BOUTIQUE	338 E MANCHESTER BLVD	1/8 - 1/4 E	H38	30
INGLEWOOD COURTS	1 E REGENT ST	1/8 - 1/4 N	I40	31
FIRE STATION #1	141 W REGENT ST	1/8 - 1/4 NNW	45	34

STATE OR LOCAL ASTM SUPPLEMENTAL

DRYCLEANERS: A list of drycleaner related facilities that have EPA ID numbers. These are facilities with certain SIC codes: power laundries, family and commercial; garment pressing and cleaners' agents; linen supply; coin-operated laundries and cleaning; drycleaning plants except rugs; carpet and upholster cleaning; industrial launderers; laundry and garment services.

A review of the CLEANERS list, as provided by EDR, and dated 03/18/2002 has revealed that there are 7 CLEANERS sites within approximately 0.25 miles of the target property.

Equal/Higher Elevation	Address	Dist / Dir	Map ID	Page
MANCHESTER CONCORD CLEANERS	***113 E MANCHESTER***	***0 - 1/8 NNE***	***A6***	***8***
HI-TECH CLEANERS #1	253 SOUTH LA BREA AVE	0 - 1/8 E	C15	14
PARK LANE CLEANERS	253 S LABREA AVE	0 - 1/8 E	C16	14
WAFFLE PLAZA CLEANERS	***W MANCHESTER STE C***	***0 - 1/8 W***	***20***	***17***
SPARKLING CLEANERS	***320 S LABREA AVE***	***0 - 1/8 SE***	***D21***	***19***
SPARKLING CLEANERS	320 SOUTH LA BREA	0 - 1/8 SE	D22	20
1X SPARKLING CLEANERS	320 SOUTH LA BREA AVENU	0 - 1/8 SE	D23	21

CA SLIC: SLIC Region comes from the California Regional Water Quality Control Board.

A review of the CA SLIC list, as provided by EDR, has revealed that there is 1 CA SLIC site within approximately 0.5 miles of the target property.

Equal/Higher Elevation	Address	Dist / Dir	Map ID	Page
FAITHFUL CENTRAL BAPTIST CHURC	321 EUCALYPTUS AVENUE	1/4 - 1/2 NW	62	48

HAZNET: The data is extracted from the copies of hazardous waste manifests received each year by the DTSC. The annual volume of manifests is typically 700,000-1,000,000 annually, representing approximately 350,000-500,000 shipments. Data from non-California manifests & continuation sheets are not included at the present time. Data are from the manifests submitted without correction, and therefore many contain some invalid values for data elements such as generator ID, TSD ID, waste category, & disposal method. The source is the Department of Toxic Substance Control is the agency

A review of the HAZNET list, as provided by EDR, has revealed that there are 25 HAZNET sites within approximately 0.25 miles of the target property.

Equal/Higher Elevation	Address	Dist / Dir	Map ID	Page
CITY OF INGLEWOOD	***1 MANCHESTER BLVD.***	***0 - 1/8 N***	***A3***	***7***
CITY OF INGLWOOD	101 WEST MANCHESTER BLV	0 - 1/8 N	A5	8
MANCHESTER CONCORD CLEANERS	***113 E MANCHESTER***	***0 - 1/8 NNE***	***A6***	***8***
CURTIS TUCKER HEALTH CENTER	123 W MANCHESTER BLVD	0 - 1/8 NW	8	10
UNOCAL SERVICE STATION #1923	***145 E MANCHESTER BLVD***	***0 - 1/8 NE***	***B14***	***13***
PACIFIC BELL	***301 S LA BREA***	***0 - 1/8 ESE***	***D18***	***14***
THE NEW WORLD JEWELERS INC	***S LABREA AVE***	***0 - 1/8 ENE***	***19***	***16***
WAFFLE PLAZA CLEANERS	***W MANCHESTER STE C***	***0 - 1/8 W***	***20***	***17***
SPARKLING CLEANERS	***320 S LABREA AVE***	***0 - 1/8 SE***	***D21***	***19***
INGLEWOOD POLICE DEPT/CITY OF	105 E QUEEN ST	1/8 - 1/4 NNE	24	21
HOMER L. WILLIAMS, M.D.	110 SO. LA BREA AVE. #5	1/8 - 1/4 NE	E26	21
DIAGNOSTIC IMAGING CTR OF INGL	***110 S LA BREA AVE STE 1***	***1/8 - 1/4 NE***	***E27***	***22***
101 SOUTH LA BREA PARTNERSHIP	101 SOUTH LA BREA	1/8 - 1/4 NE	E28	24
KAISER PERMANENTE	110 N LA BREA	1/8 - 1/4 NE	E30	24
DR F E CAMPBELL	257 S MARKET ST	1/8 - 1/4 E	31	26
BILLS CAMERA SHOP	324 S MARKET ST	1/8 - 1/4 ESE	G36	29
HOMESAVINGS OF AMERICA	***335 E MANCHESTER BLVD***	***1/8 - 1/4 E***	***H37***	***30***
LA COUNTY ISD/CENTRAL JUVENILE	1 REGENT ST	1/8 - 1/4 N	I39	31
COUNTY OF LA\ DEPT. OF PUBLIC	111 W REGENT ST	1/8 - 1/4 N	I41	31
MIKE'S AUTO	425 MARKET ST	1/8 - 1/4 SE	J42	32
LINDA BARCONEY DDS	345 EAST MANCHESTER	1/8 - 1/4 E	H44	33
QUALITY BUS MACH	233 E HILLCREST BLVD	1/8 - 1/4 SE	J46	34
B G BEDFORD DDS	219 E HILLCREST BLVD	1/8 - 1/4 SE	48	36
USPS HILLCREST STATION	***E HILLCREST BLVD***	***1/8 - 1/4 SE***	***J51***	***38***
MORRIS HALFON MD INC	336 EAST HILLCREST BLVD	1/8 - 1/4 ESE	53	39

EDR PROPRIETARY HISTORICAL DATABASES

See the EDR Proprietary Historical Database Section for details

Due to poor or inadequate address information, the following sites were not mapped:

Site Name	Database(s)
DOW CHEMICAL CO INGLEWOOD	CERC-NFRAP
PUREX CORP	CERC-NFRAP
LLANO ILLEGAL DISPOSAL SITE	SWF/LF
7-ELEVEN STORE #2163/24142	HIST UST
CITY INGLEWOOD	HAZNET
CITY OF INGLEWOOD/REDEVELOPMENT AGENT	HAZNET
PACESETTER PRINTING	HAZNET
THE CARLSON COMPANY	HAZNET
CITY OF INGLEWOOD - HOLLYWOOD PARK RACE	HAZNET
INGLEWOOD UNIFIED SCHOOL DISTRICT	HAZNET
HILLCREST APARTMENTS	HAZNET
CHIEF AUTO PARTS #29886	HAZNET
LACY 20, LLC	HAZNET
CHIEFS AUTO PARTS SHOPPING CENTER	HAZNET
INSTANT PRINT OF INGLEWOOD	HAZNET
JAPANESE AUTO TECH	HAZNET
EQUILON ENTERPRISES LLC	HAZNET
SHELL STATION	HAZNET
CORNER OF 160TH AND INGLEWOOD AVE.	ERNS
CORNER OF 160TH AND INGLEWOOD AVE.	ERNS
INGLEWOOD LEASE(DRILLING)	ERNS
425 ISIS AVENUE, INGLEWOOD, CA	Ind. Haz Waste
425 ISIS AVENUE, INGLEWOOD, CA	Ind. Haz Waste
425 ISIS AVENUE, INGLEWOOD, CA	Ind. Haz Waste
CHEVRON - INGLEWOOD OIL FIELD	CA SLIC
INGLEWOOD OIL FIELD	CA WDS


OVERVIEW MAP - 768617.2s - Smith Emery GeoServices



- Target Property
- Sites at elevations higher than or equal to the target property
- Sites at elevations lower than the target property
- Coal Gasification Sites
- National Priority List Sites
- Landfill Sites
- Power transmission lines
- Oil & Gas pipelines
- 100-year flood zone
- 500-year flood zone
- Areas of Concern

TARGET PROPERTY:	Inglewood High School	CUSTOMER:	Smith Emery GeoServices
ADDRESS:	231 South Grevillea Avenue	CONTACT:	Ms. Ayesha Syeda
CITY/STATE/ZIP:	Inglewood CA 90301	INQUIRY #:	768617.2s
LAT/LONG:	33.9613 / 118.3550	DATE:	April 24, 2002 6:09 pm

DETAIL MAP - 768617.2s - Smith Emery GeoServices

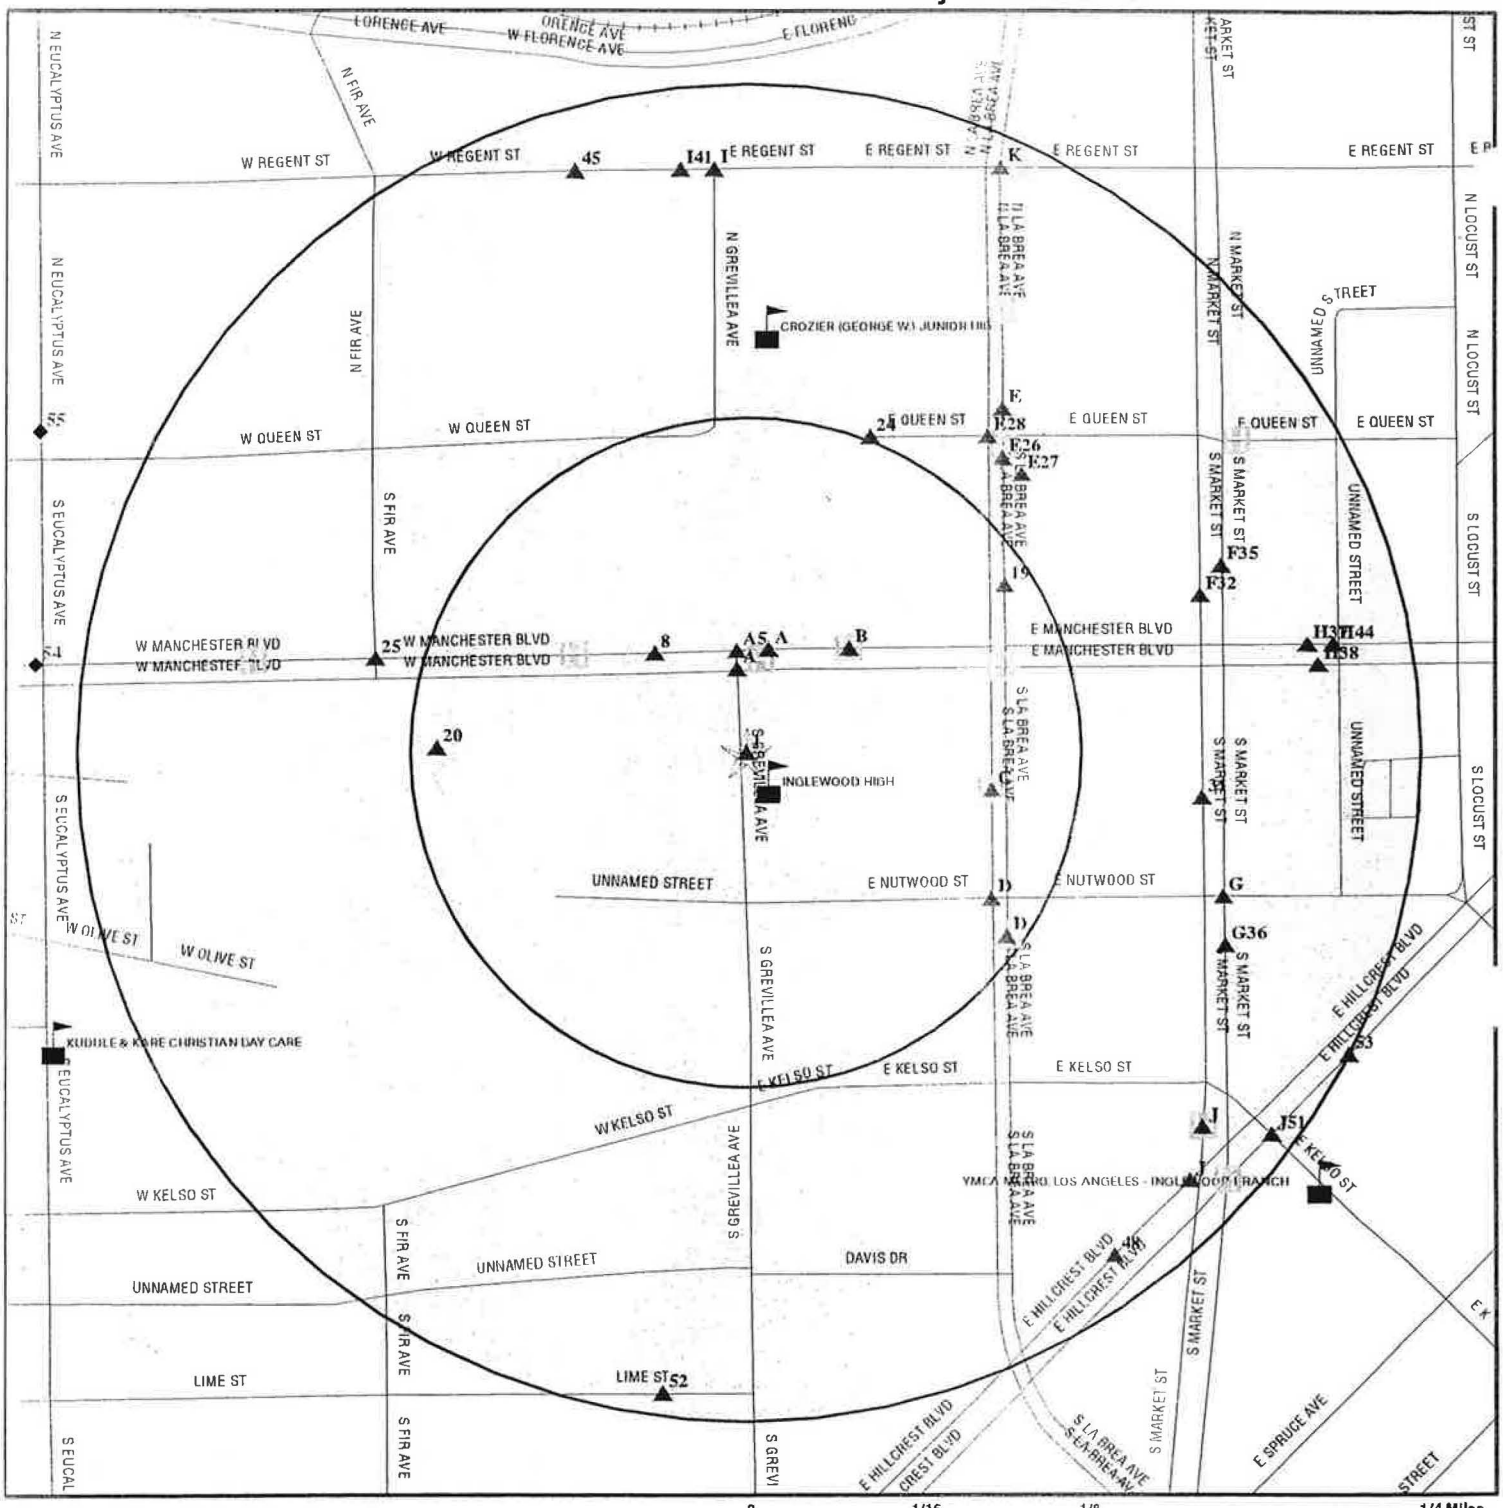

- Target Property
- Sites at elevations higher than or equal to the target property
- Sites at elevations lower than the target property
- Coal Gasification Sites
- Historical Gas Stations / Historical Dry Cleaners See the EDR Proprietary Historical Map Findings
- Sensitive Receptors
- National Priority List Sites
- Landfill Sites
- Power transmission lines
- Oil & Gas pipelines
- 100-year flood zone
- 500-year flood zone
- Areas of Concern

TARGET PROPERTY:	Inglewood High School	CUSTOMER:	Smith Emery GeoServices
ADDRESS:	231 South Grevillea Avenue	CONTACT:	Ms. Ayesha Syeda
CITY/STATE/ZIP:	Inglewood CA 90301	INQUIRY #:	768617.2s
LAT/LONG:	33.9613 / 118.3550	DATE:	April 24, 2002 6:11 pm

MAP FINDINGS SUMMARY

Database	Target Property	Search Distance (Miles)	< 1/8	1/8 - 1/4	1/4 - 1/2	1/2 - 1	> 1	Total Plotted
FEDERAL ASTM STANDARD								
NPL		1.000	0	0	0	0	NR	0
Proposed NPL		1.000	0	0	0	0	NR	0
CERCLIS		0.500	0	0	0	NR	NR	0
CERC-NFRAP		0.250	0	0	NR	NR	NR	0
CORRACTS		1.000	0	0	0	0	NR	0
RCRIS-TSD		0.500	0	0	0	NR	NR	0
RCRIS Lg. Quan. Gen.		0.250	0	1	NR	NR	NR	1
RCRIS Sm. Quan. Gen.	X	0.250	5	7	NR	NR	NR	12
ERNS		TP	NR	NR	NR	NR	NR	0
STATE ASTM STANDARD								
AWP		1.000	0	0	0	0	NR	0
Cal-Sites		1.000	0	0	0	0	NR	0
CHMIRS		1.000	0	3	3	17	NR	23
Cortese		1.000	1	0	8	23	NR	32
Notify 65		1.000	0	0	0	0	NR	0
Toxic Pits		1.000	0	0	0	0	NR	0
State Landfill		0.500	0	0	1	NR	NR	1
WMUDS/SWAT		0.500	0	0	0	NR	NR	0
LUST		0.500	1	0	9	NR	NR	10
CA Bond Exp. Plan		1.000	0	0	0	0	NR	0
UST		0.250	3	1	NR	NR	NR	4
CA FID UST		0.250	0	1	NR	NR	NR	1
HIST UST		0.250	4	3	NR	NR	NR	7
FEDERAL ASTM SUPPLEMENTAL								
CONSENT		1.000	0	0	0	0	NR	0
ROD		1.000	0	0	0	0	NR	0
Delisted NPL		1.000	0	0	0	0	NR	0
FINDS	X	TP	NR	NR	NR	NR	NR	0
HMIRS		TP	NR	NR	NR	NR	NR	0
MLTS		TP	NR	NR	NR	NR	NR	0
MINES		0.250	0	0	NR	NR	NR	0
NPL Liens		TP	NR	NR	NR	NR	NR	0
PADS		TP	NR	NR	NR	NR	NR	0
RAATS		TP	NR	NR	NR	NR	NR	0
TRIS		TP	NR	NR	NR	NR	NR	0
TSCA		TP	NR	NR	NR	NR	NR	0
FTTS		TP	NR	NR	NR	NR	NR	0
STATE OR LOCAL ASTM SUPPLEMENTAL								
AST		TP	NR	NR	NR	NR	NR	0
CLEANERS		0.250	7	0	NR	NR	NR	7

MAP FINDINGS SUMMARY

Database	Target Property	Search Distance (Miles)	< 1/8	1/8 - 1/4	1/4 - 1/2	1/2 - 1	> 1	Total Plotted
CA WDS		TP	NR	NR	NR	NR	NR	0
DEED		TP	NR	NR	NR	NR	NR	0
CA SLIC		0.500	0	0	1	NR	NR	1
HAZNET	X	0.250	9	16	NR	NR	NR	25
Los Angeles Co. HMS		TP	NR	NR	NR	NR	NR	0
LA Co. Site Mitigation		TP	NR	NR	NR	NR	NR	0
AOCONCERN		1.000	0	0	0	0	NR	0
EDR PROPRIETARY HISTORICAL DATABASES								
Gas Stations/Dry Cleaners		0.250	11	13	NR	NR	NR	24
Coal Gas		1.000	0	0	0	1	NR	1

See the EDR Proprietary Historical Database Section for details

TP = Target Property

NR = Not Requested at this Search Distance

* Sites may be listed in more than one database

1
Target
Property

INGLEWOOD HIGH SCHOOL
231 S GREVILLEA AVE
INGLEWOOD, CA 90301

RCRIS-SQG
FINDS
HAZNET

1000282334
CAD104286380

RCRIS:
Owner: INGLEWOOD UNIFIED SCHOOL DISTRICT
(310) 419-2767
EPA ID: CAD104286380

Contact: ROSE MULTARI
(310) 419-2767

Classification: Small Quantity Generator
Used Oil Recyc: No
TSDF Activities: Not reported

Violation Status: No violations found

FINDS:
Other Pertinent Environmental Activity Identified at Site:
Facility Registry System (FRS)
Resource Conservation and Recovery Act Information system (RCRAINFO)

HAZNET:
Gepaid: CAD104286380
Tepaid: CAD009007626
Gen County: Los Angeles
Tsd County: Los Angeles
Tons: 25.7896
Category: Asbestos-containing waste
Disposal Method: Disposal, Land Fill
Contact: INGLEWOOD HIGH SCHOOL
Telephone: (310) 419-2796
Mailing Address: 401 S INGLEWOOD AVE
INGLEWOOD, CA 90301 - 2501
County Los Angeles

Gepaid: CAD104286380
Tepaid: CAT000613935
Gen County: Los Angeles
Tsd County: Los Angeles
Tons: 0.1375
Category: Aqueous solution with less than 10% total organic residues
Disposal Method: Transfer Station
Contact: INGLEWOOD HIGH SCHOOL
Telephone: (310) 419-2796
Mailing Address: 401 S INGLEWOOD AVE
INGLEWOOD, CA 90301 - 2501
County Los Angeles

A2
North
< 1/8
166
Higher

CITY OF INGLEWOOD-CITY HALL
1 W MANCHESTER BLVD
INGLEWOOD, CA 90301

Site 1 of 6 in cluster A

UST

U003777153
N/A

State UST:
Facility ID: 13728
Total Tanks: 1
Region: STATE
Local Agency: 19000

A3 **CITY OF INGLEWOOD** **HAZNET** **S102055447**
North **1 MANCHESTER BLVD.** **LOS ANGELES CO. HMS** **N/A**
< 1/8 **INGLEWOOD, CA 90301**
166
Higher **Site 2 of 6 in cluster A**

HAZNET:

Gepaid:	CAC000923048
Tepaid:	CAD983623794
Gen County:	Los Angeles
Tsd County:	Los Angeles
Tons:	2.5020
Category:	Unspecified aqueous solution
Disposal Method:	Not reported
Contact:	Not reported
Telephone:	(000) 000-0000
Mailing Address:	1 MANCHESTER BLVD. INGLEWOOD, CA 90301
County	Los Angeles

Gepaid:	CAC000923048
Tepaid:	CAT080025711
Gen County:	Los Angeles
Tsd County:	San Bernardino
Tons:	.2085
Category:	Aqueous solution with less than 10% total organic residues
Disposal Method:	Recycler
Contact:	Not reported
Telephone:	(000) 000-0000
Mailing Address:	1 MANCHESTER BLVD. INGLEWOOD, CA 90301
County	Los Angeles

HMS:

Facility Id:	017009-022834		
Facility Type:	Not reported		
Permit Number:	Not reported	Permit Status:	Not reported
Facility Status:	OPEN	Area:	2E
Region:	Los Angeles County:		

A4 **CITY HALL** **HIST UST** **U001563788**
North **1 W MANCHESTER BLVD** **N/A**
< 1/8 **INGLEWOOD, CA 90301**
166
Higher **Site 3 of 6 in cluster A**

UST HIST:

Facility ID:	29233		
Tank Num:	1	Container Num:	CITY HALL
Tank Capacity:	10000	Year Installed:	1973
Tank Used for:	PRODUCT		
Type of Fuel:	DIESEL	Tank Construction:	Not reported
Leak Detection:	Stock Inventor		
Contact Name:	WILLIAM K. WEYANT	Telephone:	(213) 412-5333
Total Tanks:	1	Region:	STATE
Facility Type:	2	Other Type:	CITY HALL

Facility ID:	69077		
Tank Num:	1	Container Num:	C00
Tank Capacity:	0	Year Installed:	Not reported
Tank Used for:	WASTE		
Type of Fuel:	Not Reported	Tank Construction:	X inches

CITY HALL (Continued) **U001563788**

Leak Detection: None
Contact Name: JOHN CONE
Total Tanks: 1
Facility Type: 2
Telephone: (415) 554-4930
Region: STATE
Other Type: LOCAL GOVERNMENT

A5 **CITY OF INGLWOOD** **HAZNET** **S103956995**
North **101 WEST MANCHESTER BLVD** **N/A**
< 1/8 **INGLEWOOD, CA 90301**
202
Higher **Site 4 of 6 in cluster A**

HAZNET:
Gepaid: CAC001056656
Tepaid: CAT000646117
Gen County: Los Angeles
Tsd County: Kings
Tons: .2755
Category: Solids or sludges with halogenated organic compounds > 1000mg/kg
Disposal Method: Disposal, Land Fill
Contact: CITY OF INGLEWOOD
Telephone: (000) 000-0000
Mailing Address: 1 MANCHESTER BLVD
INGLEWOOD, CA 90301
County Los Angeles

A6 **MANCHESTER CONCORD CLEANERS** **HAZNET** **S103623618**
NNE **113 E MANCHESTER** **CLEANERS** **N/A**
< 1/8 **INGLEWOOD, CA 90301**
208
Higher **Site 5 of 6 in cluster A**

CA Cleaners:
Create Date: 12/08/1995
Inactive Date: 0
EPA Id: CA0000724922
County : Los Angeles

HAZNET:
Gepaid: CA0000724922
Tepaid: CAD981397417
Gen County: Los Angeles
Tsd County: Los Angeles
Tons: 1.5345
Category: Halogenated solvents (chloroform, methyl chloride, perchloroethylene, etc.)
Disposal Method: Recycler
Contact: FARIBORZ NOURIAN
Telephone: (310) 281-8573
Mailing Address: PO BOX 641217
LOS ANGELES, CA 90064
County Los Angeles

MANCHESTER CONCORD CLEANERS (Continued) **S103623618**

Gepaid: CA0000724922
Tepaid: CAD981397417
Gen County: Los Angeles
Tsd County: Los Angeles
Tons: .6170
Category: Halogenated solvents (chloroform, methyl chloride, perchloroethylene, etc.)
Disposal Method: Recycler
Contact: FARIBORZ NOURIAN
Telephone: (310) 281-8573
Mailing Address: PO BOX 641217
LOS ANGELES, CA 90064
County Los Angeles

Gepaid: CA0000724922
Tepaid: CAD981397417
Gen County: Los Angeles
Tsd County: Los Angeles
Tons: .0000
Category:
Disposal Method: Recycler
Contact: FARIBORZ NOURIAN
Telephone: (310) 281-8573
Mailing Address: PO BOX 641217
LOS ANGELES, CA 90064
County Los Angeles

Gepaid: CA0000724922
Tepaid: CAD981397417
Gen County: Los Angeles
Tsd County: Los Angeles
Tons: .0000
Category:
Disposal Method: Recycler
Contact: FARIBORZ NOURIAN
Telephone: (310) 281-8573
Mailing Address: PO BOX 641217
LOS ANGELES, CA 90064
County Los Angeles

Gepaid: CA0000724922
Tepaid: CAD981397417
Gen County: Los Angeles
Tsd County: Los Angeles
Tons: 1.5702
Category: Halogenated solvents (chloroform, methyl chloride, perchloroethylene, etc.)
Disposal Method: Recycler
Contact: FARIBORZ NOURIAN
Telephone: (310) 281-8573
Mailing Address: PO BOX 641217
LOS ANGELES, CA 90064
County Los Angeles

The CA HAZNET database contains 6 additional records for this site.
Please contact your EDR Account Executive for more information.

A7 **CONCORD CLEANERS** **RCRIS-SQG 1000905464**
NNE **113 E MANCHESTER** **FINDS CA0000724922**
< 1/8 **INGLEWOOD, CA 90301**
208
Higher **Site 6 of 6 in cluster A**

CONCORD CLEANERS (Continued) **1000905464**

RCRIS:
Owner: FARIBORS NOURIAN
(310) 674-4037
EPA ID: CA0000724922
Contact: FARIBORZ MOURIAN
(310) 674-4037
Classification: Small Quantity Generator
Used Oil Recyc: No
TSDF Activities: Not reported

Violation Status: No violations found

FINDS:
Other Pertinent Environmental Activity Identified at Site:
Facility Registry System (FRS)
Resource Conservation and Recovery Act Information system (RCRAINFO)

---

8 **CURTIS TUCKER HEALTH CENTER** **HAZNET** **S103626180**
NW **123 W MANCHESTER BLVD** **N/A**
< 1/8 **INGLEWOOD, CA 90301**
268
Higher

HAZNET:
Gepaid: CAL000068629
Tepaid: AZD983476680
Gen County: Los Angeles
Tsd County: 99
Tons: 1.6023
Category: Polychlorinated biphenyls and material containing PCB's
Disposal Method: Recycler
Contact: LOS ANGELES COUNTY DEPT OF
Telephone: (000) 000-0000
Mailing Address: 123 W MANCHESTER BLVD
INGLEWOOD, CA 90301 - 1753
County Los Angeles

B9 **LIM'S TEXACO** **UST** **U003777443**
NE **145 E MANCHESTER BLVD** **N/A**
< 1/8 **INGLEWOOD, CA 90301**
286
Higher **Site 1 of 6 in cluster B**

State UST:
Facility ID: 22027
Total Tanks: 1
Region: STATE
Local Agency: 19000

B10 **UNOCAL #1923** **LUST** **S101296466**
NE **145 MANCHESTER BLVD E** **Cortese** **N/A**
< 1/8 **INGLEWOOD, CA 90301**
286
Higher **Site 2 of 6 in cluster B**

State LUST:

UNOCAL #1923 (Continued) **S101296466**

Cross Street: LA BREA
Qty Leaked: Not reported
Case Number I-09888
Reg Board: Los Angeles Region
Chemical: Waste Oil
Lead Agency: Local Agency
Local Agency : 19000
Case Type: Soil only
Status: Signed off, remedial action completed or deemed unnecessary
County: Los Angeles
Review Date: 8/16/1990 Confirm Leak: 8/16/1990
Workplan: 5/21/1992 Prelim Assess: 5/21/1992
Pollution Char: Not reported Remed Plan: Not reported
Remed Action: Not reported Monitoring: Not reported
Close Date: 10/7/1993
Release Date: 8/16/1990
Cleanup Fund Id : Not reported
Discover Date : 8/14/1990
Enforcement Dt : 1/1/1965
Enf Type: Informal Enforcement Actions,including Notices of Violations and Staff Enforcement Letters
Enter Date : 10/16/1990
Funding: Federal Funds
Staff Initials: Not reported
How Discovered: Tank Closure
How Stopped: Repair Tank
Interim : Not reported
Leak Cause: Corrosion
Leak Source: Tank
MTBE Date : Not reported
Max MTBE GW : Not reported
MTBE Tested: Not Required to be Tested.
Priority: Not reported
Local Case # : Not reported
Beneficial: Not reported
Staff : JH
GW Qualifies : Not reported
Max MTBE Soil : Not reported
Soil Qualifies : Not reported
Hydr Basin #: Not reported
Operator : LIM, BONG SANG
Oversight Prgm: Local Implementing Agency UST (includes non-LOP cases within LOP jurisdiction)
Oversight Prgm : LIA
Review Date : 10/7/1993
Stop Date : 8/14/1990
Work Suspended :Not reported
Responsible PartyUNOCAL
RP Address: 17700 CASTLETO ST, SUITE 500, CITY OF INDUSTRY, 91748
Global Id: T0603703510
Org Name: Not reported
Contact Person: Not reported
MTBE Conc: 0
Mtbe Fuel: 0
Water System Name: INGLEWOOD, CITY OF
Well Name: WELL 26 - DESTROYED
Distance To Lust: 2483.097878486763877194628567 4
Waste Discharge Global ID: W0603710051

UNOCAL #1923 (Continued) **S101296466**

Waste Disch Assigned Name: 02S/14W-28M01 S

LUST Region 4:
Report Date: 8/16/1990
Lead Agency: Local Agency
Local Agency: 19000
Case Number: I-09888
Substance: Waste Oil
Case Type: Soil
Status: Signed off, remedial action completed or deemed unnecessary
Region: 4
Staff: Not reported

CORTESE:
Reg Id: I-09888
Region: CORTESE
Reg By: Leaking Underground Storage Tanks

B11 **UNION OIL SERVICE STATION LEAS** **HIST UST** **1000166686**
NE **145 E MANCHESTER BLVD** **N/A**
< 1/8 **INGLEWOOD, CA 90301**
286
Higher **Site 3 of 6 in cluster B**

UST HIST:

Facility ID:	55760		
Tank Num:	1	Container Num:	1
Tank Capacity:	607	Year Installed:	Not reported
Tank Used for:	WASTE		
Type of Fuel:	WASTE OIL	Tank Construction:	Not reported
Leak Detection:	None		
Contact Name:	BONG SANG LIM	Telephone:	(213) 677-7525
Total Tanks:	1	Region:	STATE
Facility Type:	1	Other Type:	Not reported

B12 **SERVICE STATION 1923** **HIST UST** **U001563823**
NE **145 E MANCHESTER BLVD** **N/A**
< 1/8 **INGLEWOOD, CA 90301**
286
Higher **Site 4 of 6 in cluster B**

UST HIST:

Facility ID:	3866		
Tank Num:	1	Container Num:	1923-1
Tank Capacity:	9940	Year Installed:	1967
Tank Used for:	PRODUCT		
Type of Fuel:	UNLEADED	Tank Construction:	Not reported
Leak Detection:	Stock Inventor, Pressure Test		
Contact Name:	BONG SANG LIM	Telephone:	(213) 977-6227
Total Tanks:	3	Region:	STATE
Facility Type:	1	Other Type:	Not reported
Facility ID:	3866		
Tank Num:	2	Container Num:	1923-2
Tank Capacity:	9940	Year Installed:	1967
Tank Used for:	PRODUCT		
Type of Fuel:	PREMIUM	Tank Construction:	Not reported
Leak Detection:	Stock Inventor, Pressure Test		
Contact Name:	BONG SANG LIM	Telephone:	(213) 977-6227

SERVICE STATION 1923 (Continued) **U001563823**

Total Tanks:	3	Region:	STATE
Facility Type:	1	Other Type:	Not reported
Facility ID:	3866		
Tank Num:	3	Container Num:	1923-4
Tank Capacity:	280	Year Installed:	1967
Tank Used for:	WASTE		
Type of Fuel:	WASTE OIL	Tank Construction:	Not reported
Leak Detection:	Stock Inventor, Pressure Test		
Contact Name:	BONG SANG LIM	Telephone:	(213) 977-6227
Total Tanks:	3	Region:	STATE
Facility Type:	1	Other Type:	Not reported

B13 **RCRIS-SQG** **1004678555**
NE **145 E MANCHESTER BLVD** **CAR000110494**
< 1/8 **INGLEWOOD, CA 90301**
286
Higher **Site 5 of 6 in cluster B**

RCRIS:
Classification: Small Quantity Generator
Used Oil Recyc: No
TSDF Activities: Not reported

Violation Status: No violations found

B14 **UNOCAL SERVICE STATION #1923** **HAZNET** **S100876963**
NE **145 E MANCHESTER BLVD** **LOS ANGELES CO. HMS** **N/A**
< 1/8 **INGLEWOOD, CA 90301**
286
Higher **Site 6 of 6 in cluster B**

HAZNET:

Gepaid:	CAD981645443
Tepaid:	CAD099452708
Gen County:	Los Angeles
Tsd County:	Los Angeles
Tons:	.2293
Category:	Oil/water separation sludge
Disposal Method:	Recycler
Contact:	UNION OIL COMPANY OF CALIFORNI
Telephone:	(714) 428-6560
Mailing Address:	PO BOX 25376
	SANTA ANA, CA 92799 - 5376
County	Los Angeles

HMS:

Facility Id:	010031-009888		
Facility Type:	T0		
Permit Number:	00001419T	Permit Status:	Closed
Facility Status:	Permit	Area:	2E
Region:	Los Angeles County:		
Facility Id:	010031-022027		
Facility Type:	T0		
Permit Number:	000111084	Permit Status:	Permit
Facility Status:	Permit	Area:	2E
Region:	Los Angeles County:		

C15 **HI-TECH CLEANERS #1** **CLEANERS** **S105266052**
East **253 SOUTH LA BREA AVE** **N/A**
< 1/8 **INGLEWOOD, CA 90301**
487
Higher **Site 1 of 2 in cluster C**

CA Cleaners:
Create Date: 04/02/1991
Inactive Date: 0
EPA Id: CAL000047319
County : Los Angeles

C16 **PARK LANE CLEANERS** **CLEANERS** **S105265797**
East **253 S LABREA AVE** **N/A**
< 1/8 **INGLEWOOD, CA 90301**
487
Higher **Site 2 of 2 in cluster C**

CA Cleaners:
Create Date: 11/14/1989
Inactive Date: 01/01/1995
EPA Id: CAL000015650
County : Los Angeles

D17 **PACIFIC BELL IGWDCA01/A2104** **UST** **U003776714**
ESE **301 S LA BREA AVE** **N/A**
< 1/8 **INGLEWOOD, CA 90301**
561
Higher **Site 1 of 5 in cluster D**

State UST:
Facility ID: 10228
Total Tanks: 1
Region: STATE
Local Agency: 19000

D18 **PACIFIC BELL** **RCRIS-SQG** **1000250301**
ESE **301 S LA BREA** **FINDS** **CAT080018765**
< 1/8 **INGLEWOOD, CA 90301** **HIST UST**
561 **HAZNET**
Higher **Site 2 of 5 in cluster D**

RCRIS:
Owner: THE PACIFIC TELEPHONE AND TELEGRAPH CO
(415) 555-1212
EPA ID: CAT080018765
Contact: ENVIRONMENTAL MANAGER
(714) 972-5116
Classification: Small Quantity Generator
Used Oil Recyc: No
TSDF Activities: Not reported

PACIFIC BELL (Continued) **1000250301**

Violation Status: No violations found

FINDS:
Other Pertinent Environmental Activity Identified at Site:
Facility Registry System (FRS)
National Emissions Trends (NET)
Resource Conservation and Recovery Act Information system (RCRAINFO)

HAZNET:

Gepaid:	CAT080018765
Tepaid:	CAD980883177
Gen County:	Los Angeles
Tsd County:	Kern
Tons:	.8340
Category:	Waste oil and mixed oil
Disposal Method:	Recycler
Contact:	PACIFIC BELL
Telephone:	(925) 823-6161
Mailing Address:	PO BOX 5095
	SAN RAMON, CA 94583 - 0995
County	Los Angeles

Gepaid:	CAT080018765
Tepaid:	CAD981696420
Gen County:	Los Angeles
Tsd County:	Los Angeles
Tons:	.1459
Category:	Oil/water separation sludge
Disposal Method:	Transfer Station
Contact:	PACIFIC BELL
Telephone:	(925) 823-6161
Mailing Address:	PO BOX 5095
	SAN RAMON, CA 94583 - 0995
County	Los Angeles

Gepaid:	CAT080018765
Tepaid:	CAD088504881
Gen County:	Los Angeles
Tsd County:	Orange
Tons:	4.3576
Category:	Liquids with pH <UN-> 2
Disposal Method:	Treatment, Tank
Contact:	PACIFIC BELL
Telephone:	(925) 823-6161
Mailing Address:	PO BOX 5095
	SAN RAMON, CA 94583 - 0995
County	Los Angeles

Gepaid:	CAT080018765
Tepaid:	CAD982444481
Gen County:	Los Angeles
Tsd County:	San Bernardino
Tons:	.1250
Category:	Other organic solids
Disposal Method:	Transfer Station
Contact:	PACIFIC BELL
Telephone:	(925) 823-6161
Mailing Address:	PO BOX 5095
	SAN RAMON, CA 94583 - 0995

PACIFIC BELL (Continued) **1000250301**

County Los Angeles

Gepaid: CAT080018765
Tepaid: CAD067786749
Gen County: Los Angeles
Tsd County: Los Angeles
Tons: 4.2140
Category: Asbestos-containing waste
Disposal Method: Disposal, Land Fill
Contact: PACIFIC BELL
Telephone: (925) 823-6161
Mailing Address: PO BOX 5095
SAN RAMON, CA 94583 - 0995
County Los Angeles

The CA HAZNET database contains 5 additional records for this site.
Please contact your EDR Account Executive for more information.

UST HIST:

Facility ID:	61274		
Tank Num:	1	Container Num:	1
Tank Capacity:	10000	Year Installed:	1975
Tank Used for:	PRODUCT		
Type of Fuel:	DIESEL	Tank Construction:	Not reported
Leak Detection:	None		
Contact Name:	E.J. KOEHLER	Telephone:	(415) 542-6758
Total Tanks:	1	Region:	STATE
Facility Type:	2	Other Type:	SIC 4800

---

19 ENE < 1/8 605 Higher **THE NEW WORLD JEWELERS INC** **RCRIS-SQG 1001022995**
S LABREA AVE **FINDS CAR000003467**
INGLEWOOD, CA 90301 **HAZNET**

RCRIS:
Owner: ELI WEINGARTEN
(818) 786-3138
EPA ID: CAR000003467

Contact: KEN DAYAN
(310) 677-0500

Classification: Small Quantity Generator
Used Oil Recyc: No
TSDF Activities: Not reported

Violation Status: No violations found

FINDS:
Other Pertinent Environmental Activity Identified at Site:
Facility Registry System (FRS)
Resource Conservation and Recovery Act Information system (RCRAINFO)

THE NEW WORLD JEWELERS INC (Continued) **1001022995**

HAZNET:
Gepaid: CAR000003467
Tepaid: AZD980695332
Gen County: Los Angeles
Tsd County: 99
Tons: .4587
Category: Liquids with cyanides > 1000 mg/l
Disposal Method: Recycler
Contact: ELI WEINGARTEN
Telephone: (310) 677-0500
Mailing Address: 170 S LA BREA AVE
INGLEWOOD, CA 90301 - 1714
County Los Angeles

Gepaid: CAR000003467
Tepaid: CAT000612150
Gen County: Los Angeles
Tsd County: Orange
Tons: .6880
Category: Liquids with cyanides > 1000 mg/l
Disposal Method: Not reported
Contact: ELI WEINGARTEN
Telephone: (310) 677-0500
Mailing Address: 170 S LA BREA AVE
INGLEWOOD, CA 90301 - 1714
County Los Angeles

20
West
< 1/8
610
Higher

WAFFLE PLAZA CLEANERS
W MANCHESTER STE C
LOS ANGELES, CA 90003

RCRIS-SQG **1001085533**
FINDS **CAR000008565**
HAZNET
CLEANERS

RCRIS:
Owner: CARL S JOHNSON
(213) 758-2720
EPA ID: CAR000008565

Contact: JOHNSON CARL
(213) 758-2720

Classification: Small Quantity Generator
Used Oil Recyc: No
TSDF Activities: Not reported

Violation Status: No violations found

FINDS:
Other Pertinent Environmental Activity Identified at Site:
Facility Registry System (FRS)
Resource Conservation and Recovery Act Information system (RCRAINFO)

CA Cleaners:
Create Date: 06/20/1996
Inactive Date: 06/30/1998
EPA Id: CAR000008565
County : Los Angeles

WAFFLE PLAZA CLEANERS (Continued) **1001085533**

HAZNET:

Gepaid:	CAR000008565
Tepaid:	CAD981397417
Gen County:	Los Angeles
Tsd County:	Los Angeles
Tons:	.1876
Category:	Halogenated solvents (chloroform, methyl chloride, perchloroethylene, etc.)
Disposal Method:	Recycler
Contact:	CARL S JOHNSON
Telephone:	(213) 758-2720
Mailing Address:	106 W MANCHESTER AVE STE C LOS ANGELES, CA 90003 - 3300
County	Los Angeles

Gepaid:	CAR000008565
Tepaid:	CAD981397417
Gen County:	Los Angeles
Tsd County:	Los Angeles
Tons:	.0000
Category:	
Disposal Method:	Recycler
Contact:	CARL S JOHNSON
Telephone:	(213) 758-2720
Mailing Address:	106 W MANCHESTER AVE STE C LOS ANGELES, CA 90003 - 3300
County	Los Angeles

Gepaid:	CAR000008565
Tepaid:	CAD981397417
Gen County:	Los Angeles
Tsd County:	Los Angeles
Tons:	.0000
Category:	
Disposal Method:	Recycler
Contact:	CARL S JOHNSON
Telephone:	(213) 758-2720
Mailing Address:	106 W MANCHESTER AVE STE C LOS ANGELES, CA 90003 - 3300
County	Los Angeles

Gepaid:	CAR000008565
Tepaid:	CAD981397417
Gen County:	Los Angeles
Tsd County:	Los Angeles
Tons:	.2293
Category:	Halogenated solvents (chloroform, methyl chloride, perchloroethylene, etc.)
Disposal Method:	Recycler
Contact:	CARL S JOHNSON
Telephone:	(213) 758-2720
Mailing Address:	106 W MANCHESTER AVE STE C LOS ANGELES, CA 90003 - 3300
County	Los Angeles

WAFFLE PLAZA CLEANERS (Continued) **1001085533**

Gepaid: CAR000008565
Tepaid: CAD981397417
Gen County: Los Angeles
Tsd County: Los Angeles
Tons: .4817
Category: Halogenated solvents (chloroform, methyl chloride, perchloroethylene, etc.)
Disposal Method: Recycler
Contact: CARL S JOHNSON
Telephone: (213) 758-2720
Mailing Address: 106 W MANCHESTER AVE STE C
LOS ANGELES, CA 90003 - 3300
County Los Angeles

D21 **SPARKLING CLEANERS** **HAZNET** **S102056078**
SE **320 S LABREA AVE** **LOS ANGELES CO. HMS** **N/A**
< 1/8 **INGLEWOOD, CA 90301** **CLEANERS**
626
Higher **Site 3 of 5 in cluster D**

CA Cleaners:
Create Date: 07/03/1987
Inactive Date: 0
EPA Id: CAD981990823
County : Los Angeles

HAZNET:
Gepaid: CAD981990823
Tepaid: CAD981397417
Gen County: Los Angeles
Tsd County: Los Angeles
Tons: .0000
Category:
Disposal Method: Recycler
Contact: B. GARDNER
Telephone: (000) 000-0000
Mailing Address: 320 S LA BREA AVE
INGLEWOOD, CA 90301
County Los Angeles

Gepaid: CAD981990823
Tepaid: CAD981397417
Gen County: Los Angeles
Tsd County: Los Angeles
Tons: 3.4373
Category: Halogenated solvents (chloroform, methyl chloride, perchloroethylene, etc.)
Disposal Method: Recycler
Contact: B. GARDNER
Telephone: (000) 000-0000
Mailing Address: 320 S LA BREA AVE
INGLEWOOD, CA 90301
County Los Angeles

SPARKLING CLEANERS (Continued) **S102056078**

Gepaid: CAD981990823
Tepaid: AZD009015389
Gen County: Los Angeles
Tsd County: 99
Tons: .4185
Category: Halogenated solvents (chloroform, methyl chloride, perchloroethylene, etc.)
Disposal Method: Not reported
Contact: B. GARDNER
Telephone: (000) 000-0000
Mailing Address: 320 S LA BREA AVE
INGLEWOOD, CA 90301
County Los Angeles

Gepaid: CAD981990823
Tepaid: CAD981397417
Gen County: Los Angeles
Tsd County: Los Angeles
Tons: .7446
Category: Halogenated solvents (chloroform, methyl chloride, perchloroethylene, etc.)
Disposal Method: Recycler
Contact: B. GARDNER
Telephone: (000) 000-0000
Mailing Address: 320 S LA BREA AVE
INGLEWOOD, CA 90301
County Los Angeles

Gepaid: CAD981990823
Tepaid: Not reported
Gen County: Los Angeles
Tsd County: 0
Tons: .2085
Category: Halogenated solvents (chloroform, methyl chloride, perchloroethylene, etc.)
Disposal Method: Recycler
Contact: B. GARDNER
Telephone: (000) 000-0000
Mailing Address: 320 S LA BREA AVE
INGLEWOOD, CA 90301
County Los Angeles

The CA HAZNET database contains 5 additional records for this site.
Please contact your EDR Account Executive for more information.

HMS:
Facility Id: 014795-015542
Facility Type: Not reported
Permit Number: Not reported
Permit Status: Not reported
Facility Status: Removed
Area: 2E
Region: Los Angeles County:

D22 **SPARKLING CLEANERS** **CLEANERS** **S105266193**
SE **320 SOUTH LA BREA** **N/A**
< 1/8 **INGLEWOOD, CA 90301**
626
Higher **Site 4 of 5 in cluster D**

CA Cleaners:
Create Date: 12/28/1983
Inactive Date: 04/30/1986
EPA Id: CAX000057059
County : Los Angeles

D23 **1X SPARKLING CLEANERS** **CLEANERS** **S105265532**
SE **320 SOUTH LA BREA AVENUE** **N/A**
< 1/8 **INGLEWOOD, CA 90301**
626
Higher **Site 5 of 5 in cluster D**

CA Cleaners:
Create Date: 03/13/1990
Inactive Date: 10/25/2000
EPA Id: CAC000258129
County : Los Angeles

---

24 **INGLEWOOD POLICE DEPT/CITY OF INGLEWOOD** **HAZNET** **S103969902**
NNE **105 E QUEEN ST** **N/A**
1/8-1/4 **INGLEWOOD, CA 90301**
668
Higher

HAZNET:
Gepaid: CAL000175008
Tepaid: CAD089446710
Gen County: Los Angeles
Tsd County: Los Angeles
Tons: .2293
Category: Aqueous solution with metals (restricted levels and Alkaline solution (pH <UN-> 12.5) with metals (antimony, arsenic, barium, beryllium, cadmium, chromium, cobalt, copper, lead, mercury, molybdenum, nickel, selenium, silver, thallium, vanadium, and zinc))
Disposal Method: Transfer Station
Contact: CITY OF INGLEWOOD
Telephone: (000) 000-0000
Mailing Address: 1 W MANCHESTER BLVD
INGLEWOOD, CA 90301 - 1750
County Los Angeles

---

25 **CHMIRS** **S100276223**
WNW **MANCHESTER / FIR AVENUE** **N/A**
1/8-1/4 **INGLEWOOD, CA 90301**
754
Higher

CHMIRS:

OES Control Number:	9014493	DOT ID:	1971
DOT Hazard Class:	Not Reported		
Chemical Name:	GAS, NATURAL		
Extent of Release:	Not reported		
CAS Number:	Not reported	Quantity Released:	0
Environmental Contamination:	Air	Property Use:	County/City Road
Incident Date:	26-OCT-90	Date Completed:	26-OCT-90

E26 **HOMER L. WILLIAMS, M.D.** **HAZNET** **S103968161**
NE **110 SO. LA BREA AVE. #540** **N/A**
1/8-1/4 **INGLEWOOD, CA 90301**
768
Higher **Site 1 of 5 in cluster E**

HOMER L. WILLIAMS, M.D. (Continued) **S103968161**

HAZNET:
Gepaid: CAL000142182
Tepaid: CAD981402522
Gen County: Los Angeles
Tsd County: Kern
Tons: .0208
Category: Photochemicals/photoprocessing waste
Disposal Method: Recycler
Contact: HOMER L. WILLIAMS, M.D.
Telephone: (310) 677-6161
Mailing Address: 110 SO. LA BREA AVE. #540
INGLEWOOD, CA 90301
County Los Angeles

E27 **DIAGNOSTIC IMAGING CTR OF INGLEWOOD** **RCRIS-SQG** **1000819321**
NE **110 S LA BREA AVE STE 150** **FINDS** **CAD983652983**
1/8-1/4 **INGLEWOOD, CA 90301** **HAZNET**
770
Higher **Site 2 of 5 in cluster E**

RCRIS:
Owner: WES R BROWN REALTY CO
(213) 674-8593
EPA ID: CAD983652983
Contact: CARON KUHL
(310) 671-6000
Classification: Small Quantity Generator
Used Oil Recyc: No
TSDF Activities: Not reported
Violation Status: No violations found

FINDS:
Other Pertinent Environmental Activity Identified at Site:
Facility Registry System (FRS)
Resource Conservation and Recovery Act Information system (RCRAINFO)

HAZNET:
Gepaid: CAD983652983
Tepaid: CAD981402522
Gen County: Los Angeles
Tsd County: Kern
Tons: .0025
Category: Other inorganic solid waste
Disposal Method: Recycler
Contact: WES R BROWN REALTY CO
Telephone: (213) 674-8593
Mailing Address: 110 S LA BREA AVE STE 150
INGLEWOOD, CA 90301 - 4624
County Los Angeles

DIAGNOSTIC IMAGING CTR OF INGLEWOOD (Continued) **1000819321**

Gepaid: CAD983652983
Tepaid: CAD981402522
Gen County: Los Angeles
Tsd County: Kern
Tons: .0208
Category: Metal sludge - Alkaline solution (pH <UN-> 12.5) with metals (antimony, arsenic, barium, beryllium, cadmium, chromium, cobalt, copper, lead, mercury, molybdenum, nickel, selenium, silver, thallium, vanadium, and zinc)
Disposal Method: Recycler
Contact: WES R BROWN REALTY CO
Telephone: (213) 674-8593
Mailing Address: 110 S LA BREA AVE STE 150
INGLEWOOD, CA 90301 - 4624
County Los Angeles

Gepaid: CAD983652983
Tepaid: CAD981402522
Gen County: Los Angeles
Tsd County: Kern
Tons: .0208
Category: Photochemicals/photoprocessing waste
Disposal Method: Recycler
Contact: WES R BROWN REALTY CO
Telephone: (213) 674-8593
Mailing Address: 110 S LA BREA AVE STE 150
INGLEWOOD, CA 90301 - 4624
County Los Angeles

Gepaid: CAD983652983
Tepaid: CAD982433575
Gen County: Los Angeles
Tsd County: Los Angeles
Tons: .0000
Category:
Disposal Method: Recycler
Contact: WES R BROWN REALTY CO
Telephone: (213) 674-8593
Mailing Address: 110 S LA BREA AVE STE 150
INGLEWOOD, CA 90301 - 4624
County Los Angeles

Gepaid: CAD983652983
Tepaid: CAD982433575
Gen County: Los Angeles
Tsd County: Los Angeles
Tons: .0125
Category: Metal sludge - Alkaline solution (pH <UN-> 12.5) with metals (antimony, arsenic, barium, beryllium, cadmium, chromium, cobalt, copper, lead, mercury, molybdenum, nickel, selenium, silver, thallium, vanadium, and zinc)
Disposal Method: Recycler
Contact: WES R BROWN REALTY CO
Telephone: (213) 674-8593
Mailing Address: 110 S LA BREA AVE STE 150
INGLEWOOD, CA 90301 - 4624
County Los Angeles

DIAGNOSTIC IMAGING CTR OF INGLEWOOD (Continued) — **1000819321**

The CA HAZNET database contains 2 additional records for this site.
Please contact your EDR Account Executive for more information.

E28 | **101 SOUTH LA BREA PARTNERSHIP** | **HAZNET** | **S103946609**
NE | **101 SOUTH LA BREA** | **N/A**
1/8-1/4 | **INGLEWOOD, CA 90301**
783
Higher | **Site 3 of 5 in cluster E**

HAZNET:

Gepaid:	CAC000732160
Tepaid:	CAD009007626
Gen County:	Los Angeles
Tsd County:	Los Angeles
Tons:	96.9220
Category:	Asbestos-containing waste
Disposal Method:	Disposal, Land Fill
Contact:	THE MICA COMPANY
Telephone:	(000) 000-0000
Mailing Address:	837 TRACTION AVENUE LOS ANGELES, CA 90013
County	Los Angeles

E29 | **SOUTHERN CALIFORNIA WASTE OIL CO** | **RCRIS-SQG** | **1000409155**
NE | **111 NORTH LABREA AVE SUITE 600** | **FINDS** | **CAT080031297**
1/8-1/4 | **INGLEWOOD, CA 90301**
837
Higher | **Site 4 of 5 in cluster E**

RCRIS:

Owner:	SOUTHERN CALIFORNIA WASTE OIL COMPANY (415) 555-1212
EPA ID:	CAT080031297
Contact:	ENVIRONMENTAL MANAGER (213) 671-0383
Classification:	Small Quantity Generator
Used Oil Recyc:	No
TSDF Activities:	Not reported

Violation Status: No violations found

FINDS:
Other Pertinent Environmental Activity Identified at Site:
Facility Registry System (FRS)
Resource Conservation and Recovery Act Information system (RCRAINFO)

E30 | **KAISER PERMANENTE** | **HAZNET** | **S103622526**
NE | **110 N LA BREA** | **N/A**
1/8-1/4 | **INGLEWOOD, CA 90301**
844
Higher | **Site 5 of 5 in cluster E**

KAISER PERMANENTE (Continued) **S103622526**

HAZNET:

Gepaid:	CAL000084744
Tepaid:	CAD000013493
Gen County:	Los Angeles
Tsd County:	0
Tons:	.0010
Category:	Other inorganic solid waste
Disposal Method:	Recycler
Contact:	KAISER PERMANENTE
Telephone:	(510) 271-5910
Mailing Address:	1950 FRANKLIN ST, 12TH FLOOR OAKLAND, CA 94612 - 3416
County	Los Angeles

Gepaid:	CAL000084744
Tepaid:	CAD000013493
Gen County:	Los Angeles
Tsd County:	0
Tons:	.0025
Category:	Photochemicals/photoprocessing waste
Disposal Method:	Recycler
Contact:	KAISER PERMANENTE
Telephone:	(510) 271-5910
Mailing Address:	1950 FRANKLIN ST, 12TH FLOOR OAKLAND, CA 94612 - 3416
County	Los Angeles

Gepaid:	CAL000084744
Tepaid:	CAD009007626
Gen County:	Los Angeles
Tsd County:	Los Angeles
Tons:	4.2140
Category:	Asbestos-containing waste
Disposal Method:	Disposal, Land Fill
Contact:	KAISER PERMANENTE
Telephone:	(510) 271-5910
Mailing Address:	1950 FRANKLIN ST, 12TH FLOOR OAKLAND, CA 94612 - 3416
County	Los Angeles

Gepaid:	CAL000084744
Tepaid:	CAL000027741
Gen County:	Los Angeles
Tsd County:	5
Tons:	.8428
Category:	Asbestos-containing waste
Disposal Method:	Disposal, Land Fill
Contact:	KAISER PERMANENTE
Telephone:	(510) 271-5910
Mailing Address:	1950 FRANKLIN ST, 12TH FLOOR OAKLAND, CA 94612 - 3416
County	Los Angeles

KAISER PERMANENTE (Continued) **S103622526**

Gepaid: CAL000084744
Tepaid: CAD000013493
Gen County: Los Angeles
Tsd County: 0
Tons: .0083
Category:
Disposal Method: Not reported
Contact: KAISER PERMANENTE
Telephone: (510) 271-5910
Mailing Address: 1950 FRANKLIN ST, 12TH FLOOR
OAKLAND, CA 94612 - 3416
County Los Angeles

The CA HAZNET database contains 8 additional records for this site.
Please contact your EDR Account Executive for more information.

---

31 **DR F E CAMPBELL** **HAZNET** **S103647062**
East **257 S MARKET ST** **N/A**
1/8-1/4 **INGLEWOOD, CA 90301**
897
Higher

HAZNET:
Gepaid: CAL000076257
Tepaid: CAD000088252
Gen County: Los Angeles
Tsd County: Los Angeles
Tons: .0291
Category: Unspecified aqueous solution
Disposal Method: Transfer Station
Contact: CAMPBELL FALCON E
Telephone: (000) 000-0000
Mailing Address: 257 S MARKET ST
INGLEWOOD, CA 90301 - 2305
County Los Angeles

Gepaid: CAL000076257
Tepaid: CAD000088252
Gen County: Los Angeles
Tsd County: Los Angeles
Tons: .0582
Category: Unspecified organic liquid mixture
Disposal Method: Transfer Station
Contact: CAMPBELL FALCON E
Telephone: (000) 000-0000
Mailing Address: 257 S MARKET ST
INGLEWOOD, CA 90301 - 2305
County Los Angeles

Gepaid: CAL000076257
Tepaid: CAT080022148
Gen County: Los Angeles
Tsd County: San Bernardino
Tons: .0008
Category: Other inorganic solid waste
Disposal Method: Transfer Station
Contact: CAMPBELL FALCON E
Telephone: (000) 000-0000
Mailing Address: 257 S MARKET ST

DR F E CAMPBELL (Continued) **S103647062**

INGLEWOOD, CA 90301 - 2305
County Los Angeles

Gepaid: CAL000076257
Tepaid: CAD000088252
Gen County: Los Angeles
Tsd County: Los Angeles
Tons: .0208
Category: Unspecified aqueous solution
Disposal Method: Transfer Station
Contact: CAMPBELL FALCON E
Telephone: (000) 000-0000
Mailing Address: 257 S MARKET ST
INGLEWOOD, CA 90301 - 2305
County Los Angeles

Gepaid: CAL000076257
Tepaid: CAD000088252
Gen County: Los Angeles
Tsd County: Los Angeles
Tons: .0082
Category: Unspecified organic liquid mixture
Disposal Method: Transfer Station
Contact: CAMPBELL FALCON E
Telephone: (000) 000-0000
Mailing Address: 257 S MARKET ST
INGLEWOOD, CA 90301 - 2305
County Los Angeles

The CA HAZNET database contains 7 additional records for this site.
Please contact your EDR Account Executive for more information.

F32 **THE NEW WORLD** **RCRIS-SQG 1000125063**
ENE **155 SO MARKET ST** **FINDS CAD982468290**
1/8-1/4 **INGLEWOOD, CA 90301**
941
Higher **Site 1 of 2 in cluster F**

RCRIS:
Owner: VICTOR SMITH
(415) 555-1212
EPA ID: CAD982468290

Contact: ENVIRONMENTAL MANAGER
(213) 678-8484

Classification: Small Quantity Generator
Used Oil Recyc: No
TSDF Activities: Not reported

Violation Status: No violations found

FINDS:
Other Pertinent Environmental Activity Identified at Site:
Facility Registry System (FRS)
Resource Conservation and Recovery Act Information system (RCRAINFO)

G33 **PRO LAB** **RCRIS-SQG** **1000121878**
ESE **S MARKET ST** **CAD982506230**
1/8-1/4 **INGLEWOOD, CA 90301**
976
Higher **Site 1 of 3 in cluster G**

RCRIS:
Owner: CHOI RICHARD
(415) 555-1212
EPA ID: CAD982506230
Contact: ENVIRONMENTAL MANAGER
(213) 674-8920
Classification: Small Quantity Generator
Used Oil Recyc: No
TSDF Activities: Not reported
Violation Status: No violations found

G34 **PROLAB 1 HOUR PHOTO & STUDIO** **RCRIS-SQG** **1000275740**
ESE **S MARKET ST** **FINDS** **CAD982472490**
1/8-1/4 **INGLEWOOD, CA 90301**
976
Higher **Site 2 of 3 in cluster G**

RCRIS:
Owner: TAE CHOE
(415) 555-1212
EPA ID: CAD982472490
Contact: ENVIRONMENTAL MANAGER
(213) 674-8920
Classification: Small Quantity Generator
Used Oil Recyc: No
TSDF Activities: Not reported
Violation Status: No violations found

FINDS:
Other Pertinent Environmental Activity Identified at Site:
Facility Registry System (FRS)
Resource Conservation and Recovery Act Information system (RCRAINFO)

F35 **CHMIRS** **S100277016**
ENE **128 1/2 SOUTH MARKET** **N/A**
1/8-1/4 **INGLEWOOD, CA 90301**
1001
Higher **Site 2 of 2 in cluster F**

CHMIRS:

OES Control Number:	9101028	DOT ID:	1830
DOT Hazard Class:	Corrosives		
Chemical Name:	DRAIN CLEANER WITH SULFRIC ACID		
Extent of Release:	Not reported		
CAS Number:	Not reported	Quantity Released:	4
Environmental Contamination:	Air	Property Use:	Residential
Incident Date:	13-NOV-91	Date Completed:	13-NOV-91

G36
ESE
1/8-1/4
1012
Higher

BILLS CAMERA SHOP
324 S MARKET ST
INGLEWOOD, CA 90301

Site 3 of 3 in cluster G

HAZNET **S103652842**
N/A

HAZNET:

Gepaid:	CAL000082242
Tepaid:	CAT000613976
Gen County:	Los Angeles
Tsd County:	Orange
Tons:	.0125
Category:	Photochemicals/photoprocessing waste
Disposal Method:	Not reported
Contact:	IL TAEK KWON
Telephone:	(000) 000-0000
Mailing Address:	324 S MARKET ST
	INGLEWOOD, CA 90301
County	Los Angeles

Gepaid:	CAL000082242
Tepaid:	CAT000613976
Gen County:	Los Angeles
Tsd County:	Orange
Tons:	.1270
Category:	Photochemicals/photoprocessing waste
Disposal Method:	Transfer Station
Contact:	IL TAEK KWON
Telephone:	(000) 000-0000
Mailing Address:	324 S MARKET ST
	INGLEWOOD, CA 90301
County	Los Angeles

Gepaid:	CAL000082242
Tepaid:	CAT000613976
Gen County:	Los Angeles
Tsd County:	Orange
Tons:	.0125
Category:	Photochemicals/photoprocessing waste
Disposal Method:	Recycler
Contact:	IL TAEK KWON
Telephone:	(000) 000-0000
Mailing Address:	324 S MARKET ST
	INGLEWOOD, CA 90301
County	Los Angeles

Gepaid:	CAL000082242
Tepaid:	CAT000613976
Gen County:	Los Angeles
Tsd County:	Orange
Tons:	.1251
Category:	Photochemicals/photoprocessing waste
Disposal Method:	Not reported
Contact:	IL TAEK KWON
Telephone:	(000) 000-0000
Mailing Address:	324 S MARKET ST
	INGLEWOOD, CA 90301
County	Los Angeles

BILLS CAMERA SHOP (Continued) **S103652842**

Gepaid: CAL000082242
Tepaid: CAT000613976
Gen County: Los Angeles
Tsd County: Orange
Tons: .1541
Category: Photochemicals/photoprocessing waste
Disposal Method: Transfer Station
Contact: IL TAEK KWON
Telephone: (000) 000-0000
Mailing Address: 324 S MARKET ST
INGLEWOOD, CA 90301
County Los Angeles

H37 **HOMESAVINGS OF AMERICA** **HAZNET** **S102056129**
East **335 E MANCHESTER BLVD** **LOS ANGELES CO. HMS** **N/A**
1/8-1/4 **INGLEWOOD, CA 90301**
1117
Higher **Site 1 of 3 in cluster H**

HAZNET:
Gepaid: CAC000880232
Tepaid: CAL000027741
Gen County: Los Angeles
Tsd County: 5
Tons: .3371
Category: Asbestos-containing waste
Disposal Method: Disposal, Land Fill
Contact: HOMESAVINGS OF AMERICA
Telephone: (000) 000-0000
Mailing Address: 4900 RIVERGRADE RD
IRWINDALE, CA 91706
County Los Angeles

HMS:
Facility Id: 013391-013735
Facility Type: T0
Permit Number: 00005388T
Permit Status: Removed
Facility Status: Removed
Area: 2E
Region: Los Angeles County:

H38 **BOUTIQUE** **HIST UST** **U001563784**
East **338 E MANCHESTER BLVD** **N/A**
1/8-1/4 **INGLEWOOD, CA 90301**
1130
Higher **Site 2 of 3 in cluster H**

UST HIST:
Facility ID: 29255
Tank Num: 1
Container Num: B-1
Tank Capacity: 400
Year Installed: Not reported
Tank Used for: Not Reported
Type of Fuel: Not Reported
Tank Construction: Not reported
Leak Detection: Stock Inventor
Contact Name: WILLIAM WEYANT
Telephone: (213) 412-5333
Total Tanks: 1
Region: STATE
Facility Type: 2
Other Type: BOUTIQUE

I39 **LA COUNTY ISD/CENTRAL JUVENILE HALL** **HAZNET** **S103973954**
North **1 REGENT ST** **N/A**
1/8-1/4 **INGLEWOOD, CA 90301**
1154
Higher **Site 1 of 3 in cluster I**

HAZNET:

Gepaid:	CAC001245752
Tepaid:	CAL000027741
Gen County:	Los Angeles
Tsd County:	5
Tons:	1.2642
Category:	Asbestos-containing waste
Disposal Method:	Disposal, Land Fill
Contact:	LOS ANGELES COUNTY
Telephone:	(000) 000-0000
Mailing Address:	1100 NORTHEASTERN AVE #119
	LOS ANGELES, CA 90063
County	Los Angeles

I40 **INGLEWOOD COURTS** **HIST UST** **U001562316**
North **1 E REGENT ST** **N/A**
1/8-1/4 **INGLEWOOD, CA 90063**
1154
Higher **Site 2 of 3 in cluster I**

UST HIST:

Facility ID:	20732		
Tank Num:	1	Container Num:	TANK #1
Tank Capacity:	1000	Year Installed:	1975
Tank Used for:	PRODUCT		
Type of Fuel:	DIESEL	Tank Construction:	Not reported
Leak Detection:	Stock Inventor		
Contact Name:	L. A. COUNTY MECHANICAL DEPT.	Telephone:	(213) 267-2242
Total Tanks:	1	Region:	STATE
Facility Type:	2	Other Type:	COURT

I41 **COUNTY OF LA\ DEPT. OF PUBLIC WORKS** **HAZNET** **S103958789**
North **111 W REGENT ST** **N/A**
1/8-1/4 **INGLEWOOD, CA 90301**
1159
Higher **Site 3 of 3 in cluster I**

HAZNET:

Gepaid:	CAC002119296
Tepaid:	CAT080013352
Gen County:	Los Angeles
Tsd County:	Los Angeles
Tons:	.3127
Category:	Waste oil and mixed oil
Disposal Method:	Recycler
Contact:	COUNTY OF LA\ DEPT OF PUB WORK
Telephone:	(000) 000-0000
Mailing Address:	PO BOX 1460
	ALHAMBRA, CA 91802 - 1460
County	Los Angeles

J42 **MIKE'S AUTO** **HAZNET** **S104580450**
SE **425 MARKET ST** **N/A**
1/8-1/4 **INGLEWOOD, CA 90301**
1158
Higher **Site 1 of 5 in cluster J**

HAZNET:

Gepaid:	CAL000172307
Tepaid:	CAD099452708
Gen County:	Los Angeles
Tsd County:	Los Angeles
Tons:	0.6255
Category:	Unspecified aqueous solution
Disposal Method:	Recycler
Contact:	MIKE MONTEROSSO
Telephone:	(310) 671-9671
Mailing Address:	425 MARKET ST
	INGLEWOOD, CA 90301
County	Los Angeles

Gepaid:	CAL000172307
Tepaid:	CAT000613893
Gen County:	Los Angeles
Tsd County:	Los Angeles
Tons:	0.0667
Category:	Aqueous solution with less than 10% total organic residues
Disposal Method:	Transfer Station
Contact:	MIKE MONTEROSSO
Telephone:	(310) 671-9671
Mailing Address:	425 MARKET ST
	INGLEWOOD, CA 90301
County	Los Angeles

Gepaid:	CAL000172307
Tepaid:	CAT000613935
Gen County:	Los Angeles
Tsd County:	Los Angeles
Tons:	0.0583
Category:	Aqueous solution with less than 10% total organic residues
Disposal Method:	Transfer Station
Contact:	MIKE MONTEROSSO
Telephone:	(310) 671-9671
Mailing Address:	425 MARKET ST
	INGLEWOOD, CA 90301
County	Los Angeles

J43 **MAZDA SVC** **RCRIS-SQG** **1000132967**
SE **425 S MARKET ST** **FINDS** **CAD981579808**
1/8-1/4 **INGLEWOOD, CA 90301**
1158
Higher **Site 2 of 5 in cluster J**

MAZDA SVC (Continued) **1000132967**

RCRIS:
Owner: LEE MARTIN
(213) 678-8146
EPA ID: CAD981579808
Contact: MICHAEL KNOX
(213) 671-7700
Classification: Small Quantity Generator
Used Oil Recyc: No
TSDF Activities: Not reported

Violation Status: No violations found

FINDS:
Other Pertinent Environmental Activity Identified at Site:
Facility Registry System (FRS)
Resource Conservation and Recovery Act Information system (RCRAINFO)

H44 **LINDA BARCONEY DDS** **HAZNET** **S103974967**
East **345 EAST MANCHESTER** **N/A**
1/8-1/4 **INGLEWOOD, CA 90301**
1166
Higher **Site 3 of 3 in cluster H**

HAZNET:
Gepaid: CAL000156750
Tepaid: CAD108040858
Gen County: Los Angeles
Tsd County: Los Angeles
Tons: .1083
Category: Photochemicals/photoprocessing waste
Disposal Method: Recycler
Contact: LINDA BARCONEY
Telephone: (000) 000-0000
Mailing Address: 345 E MANCHESTER BLVD
INGLEWOOD, CA 90301 - 1814
County Los Angeles

Gepaid: CAL000156750
Tepaid: CAD108040858
Gen County: Los Angeles
Tsd County: Los Angeles
Tons: .0791
Category: Photochemicals/photoprocessing waste
Disposal Method: Recycler
Contact: LINDA BARCONEY
Telephone: (000) 000-0000
Mailing Address: 345 E MANCHESTER BLVD
INGLEWOOD, CA 90301 - 1814
County Los Angeles

LINDA BARCONEY DDS (Continued) **S103974967**

Gepaid:	CAL000156750
Tepaid:	CAD108040858
Gen County:	Los Angeles
Tsd County:	Los Angeles
Tons:	.0416
Category:	Photochemicals/photoprocessing waste
Disposal Method:	Recycler
Contact:	LINDA BARCONEY
Telephone:	(000) 000-0000
Mailing Address:	345 E MANCHESTER BLVD INGLEWOOD, CA 90301 - 1814
County	Los Angeles

45
NNW
1/8-1/4
1198
Higher

FIRE STATION #1 **HIST UST** **U001563797**
141 W REGENT ST **N/A**
INGLEWOOD, CA 90301

UST HIST:

Facility ID:	29232		
Tank Num:	1	Container Num:	F.S. 1-2
Tank Capacity:	500	Year Installed:	1971
Tank Used for:	PRODUCT		
Type of Fuel:	UNLEADED	Tank Construction:	Not reported
Leak Detection:	Stock Inventor		
Contact Name:	WILLIAM WEYANT	Telephone:	(213) 412-5333
Total Tanks:	3	Region:	STATE
Facility Type:	2	Other Type:	FIRE STATION

Facility ID:	29232		
Tank Num:	2	Container Num:	F.S. 1-3
Tank Capacity:	200	Year Installed:	1971
Tank Used for:	WASTE		
Type of Fuel:	WASTE OIL	Tank Construction:	Not reported
Leak Detection:	Stock Inventor		
Contact Name:	WILLIAM WEYANT	Telephone:	(213) 412-5333
Total Tanks:	3	Region:	STATE
Facility Type:	2	Other Type:	FIRE STATION

Facility ID:	29232		
Tank Num:	3	Container Num:	FS 1-1
Tank Capacity:	1000	Year Installed:	1971
Tank Used for:	PRODUCT		
Type of Fuel:	DIESEL	Tank Construction:	Not reported
Leak Detection:	Stock Inventor		
Contact Name:	WILLIAM WEYANT	Telephone:	(213) 412-5333
Total Tanks:	3	Region:	STATE
Facility Type:	2	Other Type:	FIRE STATION

J46
SE
1/8-1/4
1211
Higher

QUALITY BUS MACH **HAZNET** **S103983157**
233 E HILLCREST BLVD **N/A**
INGLEWOOD, CA 90301

Site 3 of 5 in cluster J

QUALITY BUS MACH (Continued) **S103983157**

HAZNET:

Gepaid:	CAL000081282
Tepaid:	CAT000613935
Gen County:	Los Angeles
Tsd County:	Los Angeles
Tons:	0.5879
Category:	Aqueous solution with less than 10% total organic residues
Disposal Method:	Transfer Station
Contact:	QUALITY BUS MACH
Telephone:	(000) 000-0000
Mailing Address:	233 E HILLCREST BLVD
	INGLEWOOD, CA 90301
County	Los Angeles

Gepaid:	CAL000081282
Tepaid:	CAT000613935
Gen County:	Los Angeles
Tsd County:	Los Angeles
Tons:	.0834
Category:	Aqueous solution with less than 10% total organic residues
Disposal Method:	Transfer Station
Contact:	QUALITY BUS MACH
Telephone:	(000) 000-0000
Mailing Address:	233 E HILLCREST BLVD
	INGLEWOOD, CA 90301
County	Los Angeles

Gepaid:	CAL000081282
Tepaid:	CAD093459485
Gen County:	Los Angeles
Tsd County:	Fresno
Tons:	.1376
Category:	Organic liquids with metals Alkaline solution (pH <UN-> 12.5) with metals (antimony, arsenic, barium, beryllium, cadmium, chromium, cobalt, copper, lead, mercury, molybdenum, nickel, selenium, silver, thallium, vanadium, and zinc)
Disposal Method:	Transfer Station
Contact:	QUALITY BUS MACH
Telephone:	(000) 000-0000
Mailing Address:	233 E HILLCREST BLVD
	INGLEWOOD, CA 90301
County	Los Angeles

Gepaid:	CAL000081282
Tepaid:	CAT000613893
Gen County:	Los Angeles
Tsd County:	Los Angeles
Tons:	.1209
Category:	Aqueous solution with less than 10% total organic residues
Disposal Method:	Treatment, Tank
Contact:	QUALITY BUS MACH
Telephone:	(000) 000-0000
Mailing Address:	233 E HILLCREST BLVD
	INGLEWOOD, CA 90301
County	Los Angeles

QUALITY BUS MACH (Continued) **S103983157**

Gepaid: CAL000081282
Tepaid: CAT000613893
Gen County: Los Angeles
Tsd County: Los Angeles
Tons: .6378
Category: Aqueous solution with less than 10% total organic residues
Disposal Method: Transfer Station
Contact: QUALITY BUS MACH
Telephone: (000) 000-0000
Mailing Address: 233 E HILLCREST BLVD
INGLEWOOD, CA 90301
County Los Angeles

J47 **QUALITY BUSINESS MACHINES** **RCRIS-SQG** **1004676182**
SE **233 E HILCREST BLVD** **CAR000081935**
1/8-1/4 **INGLEWOOD, CA 90301**
1211
Higher **Site 4 of 5 in cluster J**

RCRIS:
Owner: HOCHSTEIN STEVE
(310) 330-4733
EPA ID: CAR000081935
Contact: ALEX ABDENNOUR
(310) 330-4733
Classification: Small Quantity Generator
Used Oil Recyc: No
TSDF Activities: Not reported
Violation Status: No violations found

---

48 **B G BEDFORD DDS** **HAZNET** **S103642405**
SE **219 E HILLCREST BLVD** **N/A**
1/8-1/4 **INGLEWOOD, CA 90308**
1227
Higher

HAZNET:
Gepaid: CAL000162822
Tepaid: CAD000088252
Gen County: Los Angeles
Tsd County: Los Angeles
Tons: .0041
Category: Unspecified organic liquid mixture
Disposal Method: Treatment, Tank
Contact: B G BEDFORD DDS
Telephone: (310) 671-6191
Mailing Address: PO BOX G LCREST BLVD
INGLEWOOD, CA 90308
County Los Angeles

B G BEDFORD DDS (Continued) **S103642405**

Gepaid: CAL000162822
Tepaid: CAD028409019
Gen County: Los Angeles
Tsd County: Los Angeles
Tons: .0166
Category: Unspecified aqueous solution
Disposal Method: Treatment, Tank
Contact: B G BEDFORD DDS
Telephone: (310) 671-6191
Mailing Address: PO BOX G LCREST BLVD
INGLEWOOD, CA 90308
County Los Angeles

Gepaid: CAL000162822
Tepaid: CAD000088252
Gen County: Los Angeles
Tsd County: Los Angeles
Tons: .0125
Category: Unspecified organic liquid mixture
Disposal Method: Transfer Station
Contact: B G BEDFORD DDS
Telephone: (310) 671-6191
Mailing Address: PO BOX G LCREST BLVD
INGLEWOOD, CA 90308
County Los Angeles

Gepaid: CAL000162822
Tepaid: CAD000088252
Gen County: Los Angeles
Tsd County: Los Angeles
Tons: .0125
Category: Unspecified organic liquid mixture
Disposal Method: Transfer Station
Contact: B G BEDFORD DDS
Telephone: (310) 671-6191
Mailing Address: PO BOX G LCREST BLVD
INGLEWOOD, CA 90308
County Los Angeles

Gepaid: CAL000162822
Tepaid: CAD028409019
Gen County: Los Angeles
Tsd County: Los Angeles
Tons: 0.0166
Category: Unspecified aqueous solution
Disposal Method: Treatment, Tank
Contact: B G BEDFORD DDS
Telephone: (310) 671-6191
Mailing Address: PO BOX G LCREST BLVD
INGLEWOOD, CA 90308
County Los Angeles

K49 **FORMERLY JIM LYNCH CADILLAC** **CA FID UST** **S101584872**
NNE **200 N LA BREA** **N/A**
1/8-1/4 **INGLEWOOD, CA 90301**
1258
Higher **Site 1 of 2 in cluster K**

FORMERLY JIM LYNCH CADILLAC (Continued) **S101584872**

FID:

Facility ID:	19016496	Regulate ID:	Not reported
Reg By:	Inactive Underground Storage Tank Location		
Cortese Code:	Not reported	SIC Code:	Not reported
Status:	Inactive	Facility Tel:	Not reported
Mail To:	Not reported 225 S BENTLEY AVE INGLEWOOD, CA 90301		
Contact:	Not reported	Contact Tel:	Not reported
DUNs No:	Not reported	NPDES No:	Not reported
Creation:	10/22/93	Modified:	00/00/00
EPA ID:	Not reported		
Comments:	Not reported		

K50 **INGLEWOOD REDEVELOPMENT AGENCY** **UST** **U003777451**
NNE **200 N LA BREA AVE** **N/A**
1/8-1/4 **INGLEWOOD, CA 90301**
1258
Higher **Site 2 of 2 in cluster K**

State UST:

Facility ID:	22141
Total Tanks:	1
Region:	STATE
Local Agency:	19000

J51 **USPS HILLCREST STATION** **FINDS** **1001486834**
SE **E HILLCREST BLVD** **RCRIS-LQG** **CAR000051821**
1/8-1/4 **INGLEWOOD, CA 90301** **HAZNET**
1272
Higher **Site 5 of 5 in cluster J**

RCRIS:

Owner:	UNITED STATES POSTAL SERVICE (562) 494-2313
EPA ID:	CAR000051821
Contact:	ENVIRONMENTAL MANAGER
Classification:	Large Quantity Generator
Used Oil Recyc:	No
TSDF Activities:	Not reported

Violation Status: No violations found

FINDS:

Other Pertinent Environmental Activity Identified at Site:
Facility Registry System (FRS)
Resource Conservation and Recovery Act Information system (RCRAINFO)

HAZNET:

Gepaid:	CAR000051821
Tepaid:	AZC950823111
Gen County:	Los Angeles
Tsd County:	99
Tons:	176.988
Category:	Asbestos-containing waste
Disposal Method:	Not reported
Contact:	Not reported

USPS HILLCREST STATION (Continued) **1001486834**

Telephone: (000) 000-0000
Mailing Address: 300 E HILLCREST BLVD
INGLEWOOD, CA 90301 - 9998
County Los Angeles

Gepaid: CAR000051821
Tepaid: NVT330010000
Gen County: Los Angeles
Tsd County: 99
Tons: 33.712
Category: Other organic solids
Disposal Method: Disposal, Other
Contact: Not reported
Telephone: (000) 000-0000
Mailing Address: 300 E HILLCREST BLVD
INGLEWOOD, CA 90301 - 9998
County Los Angeles

52
South
1/8-1/4
1274
Higher

125 W LIME ST
INGLEWOOD, CA 90301

CHMIRS **S100217959**
N/A

CHMIRS:

OES Control Number:	8908849	DOT ID:	1971
DOT Hazard Class:	Gases		
Chemical Name:	METHANE		
Extent of Release:	Not reported		
CAS Number:	Not reported	Quantity Released:	Not reported
Environmental Contamination:	Air	Property Use:	Residential
Incident Date:	08-NOV-89	Date Completed:	08-NOV-89

53
ESE
1/8-1/4
1317
Higher

MORRIS HALFON MD INC
336 EAST HILLCREST BLVD
INGLEWOOD, CA 90301

HAZNET **S103978435**
N/A

HAZNET:
Gepaid: CAL000091402
Tepaid: CAL000013493
Gen County: Los Angeles
Tsd County: Los Angeles
Tons: .0040
Category: Other inorganic solid waste
Disposal Method: Recycler
Contact: MORRIS HALFON MD
Telephone: (000) 000-0000
Mailing Address: 336 E HILLCREST BLVD STE 614
INGLEWOOD, CA 90301
County Los Angeles

54
West
1/4-1/2
1414
Lower

CHEVRON #9-3829
303 MANCHESTER BLVD W
INGLEWOOD, CA 90301

LUST **S101703784**
Cortese **N/A**
LOS ANGELES CO. HMS

CHEVRON #9-3829 (Continued) **S101703784**

State LUST:

Cross Street:	EUCALYPTUS		
Qty Leaked:	Not reported		
Case Number	I-09864		
Reg Board:	Los Angeles Region		
Chemical:	Waste Oil		
Lead Agency:	Local Agency		
Local Agency :	19000		
Case Type:	Soil only		
Status:	Signed off, remedial action completed or deemed unnecessary		
County:	Los Angeles		
Review Date:	Not reported	Confirm Leak:	Not reported
Workplan:	Not reported	Prelim Assess:	Not reported
Pollution Char:	Not reported	Remed Plan:	Not reported
Remed Action:	Not reported	Monitoring:	Not reported
Close Date:	7/16/1992		
Release Date:	10/12/1987		
Cleanup Fund Id :	Not reported		
Discover Date :	10/10/1987		
Enforcement Dt :	Not reported		
Enf Type:	Not reported		
Enter Date :	11/5/1987		
Funding:	Federal Funds		
Staff Initials:	Not reported		
How Discovered:	Tank Test		
How Stopped:	Remove Contents		
Interim :	Not reported		
Leak Cause:	Corrosion		
Leak Source:	Tank		
MTBE Date :	Not reported		
Max MTBE GW :	Not reported		
MTBE Tested:	Not Required to be Tested.		
Priority:	Not reported		
Local Case # :	Not reported		
Beneficial:	Not reported		
Staff :	JH		
GW Qualifies :	Not reported		
Max MTBE Soil :	Not reported		
Soil Qualifies :	Not reported		
Hydr Basin #:	Not reported		
Operator :	YI KYONG HUN		
Oversight Prgm:	Local Implementing Agency UST (includes non-LOP cases within LOP jurisdiction)		
Oversight Prgm :	LIA		
Review Date :	7/16/1992		
Stop Date :	Not reported		
Work Suspended :	Not reported		
Responsible Party	CHEVRON USA		
RP Address:	PO BOX 2833, LA HABRA, CA 90632-2833		
Global Id:	T0603703496		
Org Name:	Not reported		
Contact Person:	Not reported		
MTBE Conc:	0		
Mtbe Fuel:	0		
Water System Name:	INGLEWOOD, CITY OF		
Well Name:	WELL 26 - DESTROYED		
Distance To Lust:	1686.657884460246734068068776		

CHEVRON #9-3829 (Continued) **S101703784**

Waste Discharge Global ID: W0603710051
Waste Disch Assigned Name: 02S/14W-28M01 S

LUST Region 4:
Report Date: 10/12/1987
Lead Agency: Local Agency
Local Agency: 19000
Case Number: I-09864
Substance: Waste Oil
Case Type: Soil
Status: Signed off, remedial action completed or deemed unnecessary
Region: 4
Staff: Not reported

CORTESE:
Reg Id: I-09864
Region: CORTESE
Reg By: Leaking Underground Storage Tanks

HMS:
Facility Id: 010007-009864
Facility Type: T0
Permit Number: 00001193T
Permit Status: Permit
Facility Status: Permit
Area: 2E
Region: Los Angeles County:

55
WNW
1/4-1/2
1533
Lower

111 NORTH EUCALYPTUS AVENUE
INGLEWOOD, CA 90301

CHMIRS **S100277679**
N/A

CHMIRS:
OES Control Number: 9117202
DOT ID: 1971
DOT Hazard Class: Gases
Chemical Name: NATURAL GAS
Extent of Release: Not reported
CAS Number: Not reported
Quantity Released: 334575
Environmental Contamination: Air
Property Use: County/City Road
Incident Date: 06-MAY-91
Date Completed: 06-MAY-91

56
West
1/4-1/2
1703
Lower

7-11 #24142
345 MANCHESTER BLVD W
INGLEWOOD, CA 90305

LUST **S102423501**
Cortese **N/A**

State LUST:
Cross Street: INGLEWOOD
Qty Leaked: Not reported
Case Number I-10074
Reg Board: Los Angeles Region
Chemical: Gasoline
Lead Agency: Regional Board
Local Agency : 19000
Case Type: Soil only
Status: Signed off, remedial action completed or deemed unnecessary
County: Los Angeles
Review Date: Not reported
Confirm Leak: Not reported

7-11 #24142 (Continued) **S102423501**

Workplan:	Not reported	Prelim Assess:	Not reported
Pollution Char:	Not reported	Remed Plan:	Not reported
Remed Action:	Not reported	Monitoring:	Not reported
Close Date:	7/23/1996		
Release Date:	6/26/1992		
Cleanup Fund Id :	Not reported		
Discover Date :	5/13/1992		
Enforcement Dt :	Not reported		
Enf Type:	Not reported		
Enter Date :	7/1/1992		
Funding:	Not reported		
Staff Initials:	Not reported		
How Discovered:	Tank Closure		
How Stopped:	Close Tank		
Interim :	Not reported		
Leak Cause:	Unknown		
Leak Source:	Tank		
MTBE Date :	Not reported		
Max MTBE GW :	Not reported		
MTBE Tested:	Site NOT Tested for MTBE.Includes Unknown and Not Analyzed.		
Priority:	Not reported		
Local Case # :	Not reported		
Beneficial:	Not reported		
Staff :	JH		
GW Qualifies :	Not reported		
Max MTBE Soil :	Not reported		
Soil Qualifies :	Not reported		
Hydr Basin #:	Not reported		
Operator :	SOUTHLAND CORP		
Oversight Prgm:	RB Lead Underground Storage Tank		
Oversight Prgm :	UST		
Review Date :	8/28/1996		
Stop Date :	5/13/1992		
Work Suspended :	Not reported		
Responsible Party	SOUTHLAND CORP		
RP Address:	19033 W VALLEY HIGHWAY, SUITE D-104		C
Global Id:	T0603703567		
Org Name:	Not reported		
Contact Person:	Not reported		
MTBE Conc:	0		
Mtbe Fuel:	1		
Water System Name:	INGLEWOOD, CITY OF		
Well Name:	WELL 26 - DESTROYED		
Distance To Lust:	1678.484209780513810707873046 8		
Waste Discharge Global ID:	W0603710051		
Waste Disch Assigned Name:	02S/14W-28M01 S		

LUST Region 4:

Report Date:	6/26/1992
Lead Agency:	Regional Board
Local Agency:	19000
Case Number:	I-10074
Substance:	Gasoline
Case Type:	Soil
Status:	Signed off, remedial action completed or deemed unnecessary
Region:	4
Staff:	Not reported

7-11 #24142 (Continued) **S102423501**

CORTESE:
Reg Id: I-10074
Region: CORTESE
Reg By: Leaking Underground Storage Tanks

57
SSW
1/4-1/2
1726
Higher

125 W HILLCREST
INGLEWOOD, CA 90301

CHMIRS **S100278934**
N/A

CHMIRS:

OES Control Number:	8802504	DOT ID:	Not reported
DOT Hazard Class:	Not Reported		
Chemical Name:	METHYLENE BLUE		
Extent of Release:	Not reported		
CAS Number:	Not reported	Quantity Released:	100
Environmental Contamination:	Ground	Property Use:	Industrial, Utility
Incident Date:	10-AUG-88	Date Completed:	10-AUG-88

58
East
1/4-1/2
1927
Higher

SEARS AUTO CENTER (FORMER)
500 MANCHESTER BLVD E
INGLEWOOD, CA 90301

LUST
Cortese
S101296468
N/A

State LUST:

Cross Street:	SPRUCE AVE.		
Qty Leaked:	Not reported		
Case Number	I-09429		
Reg Board:	Los Angeles Region		
Chemical:	Gasoline		
Lead Agency:	Regional Board		
Local Agency :	19000		
Case Type:	Soil only		
Status:	Signed off, remedial action completed or deemed unnecessary		
County:	Los Angeles		
Review Date:	Not reported	Confirm Leak:	Not reported
Workplan:	Not reported	Prelim Assess:	Not reported
Pollution Char:	Not reported	Remed Plan:	Not reported
Remed Action:	Not reported	Monitoring:	Not reported
Close Date:	7/19/1996		
Release Date:	2/20/1990		
Cleanup Fund Id :	Not reported		
Discover Date :	1/27/1987		
Enforcement Dt :	Not reported		
Enf Type:	Not reported		
Enter Date :	4/24/1990		
Funding:	Federal Funds		
Staff Initials:	Not reported		
How Discovered:	Tank Closure		
How Stopped:	Close Tank		
Interim :	Not reported		
Leak Cause:	Unknown		
Leak Source:	Unknown		
MTBE Date :	Not reported		
Max MTBE GW :	Not reported		

SEARS AUTO CENTER (FORMER) (Continued) **S101296468**

MTBE Tested: Site NOT Tested for MTBE.Includes Unknown and Not Analyzed.
Priority: Not reported
Local Case # : Not reported
Beneficial: Not reported
Staff : JH
GW Qualifies : Not reported
Max MTBE Soil : Not reported
Soil Qualifies : Not reported
Hydr Basin #: Not reported
Operator : WARFIELD
Oversight Prgm: RB Lead Underground Storage Tank
Oversight Prgm : UST
Review Date : 6/25/1997
Stop Date : 1/27/1987
Work Suspended :Not reported
Responsible PartySEARS ROEBUCK AND COMPANY
RP Address: DEPT 731 LP BSC36-20, MERCHANDISE GRP, CHICAGO IL 60684 D
Global Id: T0603703418
Org Name: Not reported
Contact Person: Not reported
MTBE Conc: 0
Mtbe Fuel: 1
Water System Name: COUNTY WATERWORKS DISTRICT 1-A
Well Name: SLT WELL
Distance To Lust: 2172.102738906771169962341 3583
Waste Discharge Global ID: W0607900567
Waste Disch Assigned Name: 5000567-001GEN

LUST Region 4:
Report Date: 2/20/1990
Lead Agency: Regional Board
Local Agency: 19000
Case Number: I-09429
Substance: Gasoline
Case Type: Soil
Status: Signed off, remedial action completed or deemed unnecessary
Region: 4
Staff: Not reported

CORTESE:
Reg Id: I-09429
Region: CORTESE
Reg By: Leaking Underground Storage Tanks

---

59 North 1/4-1/2 2099 Higher

INGLEWOOD CAR WASH **LUST S105033745**
320 LA BREA AVE N **Cortese N/A**
INGLEWOOD, CA 90302 **LOS ANGELES CO. HMS**

State LUST:
Cross Street: Not reported
Qty Leaked: Not reported
Case Number I-09755
Reg Board: Los Angeles Region
Chemical: Gasoline
Lead Agency: Regional Board
Local Agency : 19000
Case Type: Soil only
Status: Signed off, remedial action completed or deemed unnecessary

INGLEWOOD CAR WASH (Continued) **S105033745**

County: Los Angeles
Review Date: Not reported
Workplan: 4/23/1992
Pollution Char: 4/30/1996
Remed Action: Not reported
Close Date: 11/21/1996
Release Date: 4/27/1992
Cleanup Fund Id : Not reported
Discover Date : 6/6/1991
Enforcement Dt : Not reported
Enf Type: Not reported
Enter Date : 5/26/1992
Funding: Federal Funds
Staff Initials: Not reported
How Discovered: Tank Closure
How Stopped: Close Tank
Interim : Not reported
Leak Cause: Unknown
Leak Source: Unknown
MTBE Date : Not reported
Max MTBE GW : Not reported
MTBE Tested: Site NOT Tested for MTBE.Includes Unknown and Not Analyzed.
Priority: Not reported
Local Case # : Not reported
Beneficial: Not reported
Staff : JH
GW Qualifies : Not reported
Max MTBE Soil : Not reported
Soil Qualifies : Not reported
Hydr Basin #: Not reported
Operator : LEE, JOO BOK
Oversight Prgm: RB Lead Underground Storage Tank
Oversight Prgm : UST
Review Date : 10/24/1996
Stop Date : 6/6/1991
Work Suspended : Not reported
Responsible Party INGLEWOOD CAR WASH
RP Address: 320 N. LA BREA AVE., INGLEWOOD CA 90302
Global Id: T0603703482
Org Name: Not reported
Contact Person: Not reported
MTBE Conc: 0
Mtbe Fuel: 1
Water System Name: INGLEWOOD, CITY OF
Well Name: WELL 25 - DESTROYED
Distance To Lust: 1458.492737072242989296794 8344
Waste Discharge Global ID: W0603710051
Waste Disch Assigned Name: 02S/14W-28F01 S

Confirm Leak: Not reported
Prelim Assess: 4/23/1992
Remed Plan: 4/30/1996
Monitoring: Not reported

LUST Region 4:
Report Date: 4/27/1992
Lead Agency: Regional Board
Local Agency: 19000
Case Number: I-09755
Substance: Gasoline
Case Type: Soil
Status: Signed off, remedial action completed or deemed unnecessary
Region: 4

INGLEWOOD CAR WASH (Continued) **S105033745**

Staff: Not reported

CORTESE:
Reg Id: I-09755
Region: CORTESE
Reg By: Leaking Underground Storage Tanks

HMS:
Facility Id: 009909-009755
Facility Type: T0
Permit Number: 00001036T
Permit Status: Removed
Facility Status: Removed
Area: 2E
Region: Los Angeles County:

60
WNW
1/4-1/2
2122
Lower

437 WEST QUEEN STREET
INGLEWOOD, CA 90301

CHMIRS **S100220950**
N/A

CHMIRS:
OES Control Number: 9014494
DOT ID: 1971
DOT Hazard Class: Not Reported
Chemical Name: GAS, NATURAL
Extent of Release: Not reported
CAS Number: Not reported
Quantity Released: 0
Environmental Contamination: Air
Property Use: County/City Road
Incident Date: 19-OCT-90
Date Completed: 19-OCT-90

61
East
1/4-1/2
2152
Higher

SIMONS MINI MARKET
501 E MANCHESTER BLVD
INGLEWOOD, CA 90301

UST **U001563827**
HIST UST **N/A**
LUST
Cortese

State LUST:
Cross Street: HILLCREST BLVD
Qty Leaked: Not reported
Case Number I-13094
Reg Board: Los Angeles Region
Chemical: Gasoline
Lead Agency: Regional Board
Local Agency : 19000
Case Type: Soil only
Status: Remediation plan developed
County: Los Angeles
Review Date: Not reported
Confirm Leak: Not reported
Workplan: Not reported
Prelim Assess: Not reported
Pollution Char: 5/21/1999
Remed Plan: 5/21/1999
Remed Action: Not reported
Monitoring: Not reported
Close Date: Not reported
Release Date: 7/21/1994
Cleanup Fund Id : Not reported
Discover Date : Not reported
Enforcement Dt : 4/4/2000
Enf Type: Not reported
Enter Date : 11/3/1995
Funding: Not reported

SIMONS MINI MARKET (Continued) **U001563827**

Staff Initials: Not reported
How Discovered: Not reported
How Stopped: Not reported
Interim : Not reported
Leak Cause: Not reported
Leak Source: Not reported
MTBE Date : 1/1/1965
Max MTBE GW : Not reported
MTBE Tested: MTBE Detected. Site tested for MTBE & MTBE detected
Priority: 1C
Local Case # : Not reported
Beneficial: Not reported
Staff : MY
GW Qualifies : Not reported
Max MTBE Soil : 1300
Soil Qualifies : Not reported
Hydr Basin #: Not reported
Operator : Not reported
Oversight Prgm: RB Lead Underground Storage Tank
Oversight Prgm : UST
Review Date : 12/24/2001
Stop Date : Not reported
Work Suspended :Not reported
Responsible PartyNASSER FARAHDEL
RP Address: Not reported
Global Id: T0603704034
Org Name: Not reported
Contact Person: Not reported
MTBE Conc: 1
Mtbe Fuel: 1
Water System Name: COUNTY WATERWORKS DISTRICT 1-A
Well Name: SLT WELL
Distance To Lust: 2245.841756528931636485292090 5
Waste Discharge Global ID: W0607900567
Waste Disch Assigned Name: 5000567-001GEN

LUST Region 4:
Report Date: 7/21/1994
Lead Agency: Regional Board
Local Agency: 19000
Case Number: I-13094
Substance: Gasoline
Case Type: Soil
Status: Remediation plan developed
Region: 4
Staff: MY

CORTESE:
Reg Id: I-13094
Region: CORTESE
Reg By: Leaking Underground Storage Tanks

UST HIST:
Facility ID: 20515
Tank Num: 1
Tank Capacity: 10000
Tank Used for: PRODUCT
Type of Fuel: REGULAR
Leak Detection: Stock Inventor
Container Num: 01
Year Installed: 1984
Tank Construction: Not reported

SIMONS MINI MARKET (Continued) **U001563827**

Contact Name:	NASSER FARAHDEL	Telephone:	(213) 673-7768
Total Tanks:	3	Region:	STATE
Facility Type:	1	Other Type:	Not reported
Facility ID:	20515		
Tank Num:	2	Container Num:	03
Tank Capacity:	6000	Year Installed:	1984
Tank Used for:	PRODUCT		
Type of Fuel:	PREMIUM	Tank Construction:	Not reported
Leak Detection:	Stock Inventor		
Contact Name:	NASSER FARAHDEL	Telephone:	(213) 673-7768
Total Tanks:	3	Region:	STATE
Facility Type:	1	Other Type:	Not reported
Facility ID:	20515		
Tank Num:	3	Container Num:	02
Tank Capacity:	10000	Year Installed:	1984
Tank Used for:	PRODUCT		
Type of Fuel:	UNLEADED	Tank Construction:	Not reported
Leak Detection:	Stock Inventor		
Contact Name:	NASSER FARAHDEL	Telephone:	(213) 673-7768
Total Tanks:	3	Region:	STATE
Facility Type:	1	Other Type:	Not reported

State UST:

Facility ID:	13094
Total Tanks:	1
Region:	STATE
Local Agency:	19000

62
NW
1/4-1/2
2199
Higher

FAITHFUL CENTRAL BAPTIST CHURCH **CA SLIC** **S103878815**
321 EUCALYPTUS AVENUE **N/A**
INGLEWOOD, CA 90302

SLIC Region 4:

Facility Status:	0
Region:	4
SLIC	0858A
Staff:	Jenny Au
Substance:	TPH

63
NNW
1/4-1/2
2351
Higher

CITY OF INGLEWOOD MAINT. YARD **LUST** **S102360642**
222 BEACH AVE W **Cortese** **N/A**
INGLEWOOD, CA 90301 **SWF/LF**

State LUST:

Cross Street:	Not reported
Qty Leaked:	Not reported
Case Number	I-13733
Reg Board:	Los Angeles Region
Chemical:	Gasoline
Lead Agency:	Regional Board
Local Agency :	19000
Case Type:	Soil only
Status:	Signed off, remedial action completed or deemed unnecessary

CITY OF INGLEWOOD MAINT. YARD (Continued) **S102360642**

County: Los Angeles
Review Date: Not reported
Workplan: Not reported
Pollution Char: Not reported
Remed Action: Not reported
Close Date: 5/6/1997
Release Date: 1/20/1988
Cleanup Fund Id : Not reported
Discover Date : 12/21/1987
Enforcement Dt : Not reported
Enf Type: Not reported
Enter Date : 2/26/1988
Funding: Federal Funds
Staff Initials: Not reported
How Discovered: Tank Test
How Stopped: Other Means
Interim : Not reported
Leak Cause: Overfill
Leak Source: Not reported
MTBE Date : Not reported
Max MTBE GW : Not reported
MTBE Tested: Site NOT Tested for MTBE.Includes Unknown and Not Analyzed.
Priority: Not reported
Local Case # : Not reported
Beneficial: Not reported
Staff : JH
GW Qualifies : Not reported
Max MTBE Soil : Not reported
Soil Qualifies : Not reported
Hydr Basin #: Not reported
Operator : CITY OF INGLEWOOD
Oversight Prgm: RB Lead Underground Storage Tank
Oversight Prgm : UST
Review Date : 6/19/1997
Stop Date : 12/21/1987
Work Suspended :Not reported
Responsible PartyCITY OF INGLEWOOD
RP Address: ONE MANCHESTER BLVD, INGLEWOOD CA 90301-1750
Global Id: T0603704094
Org Name: Not reported
Contact Person: Not reported
MTBE Conc: 0
Mtbe Fuel: 1
Water System Name: INGLEWOOD, CITY OF
Well Name: WELL 25 - DESTROYED
Distance To Lust: 1156.837517333632332084083475
Waste Discharge Global ID: W0603710051
Waste Disch Assigned Name: 02S/14W-28F01 S

Confirm Leak: Not reported
Prelim Assess: Not reported
Remed Plan: Not reported
Monitoring: Not reported

LUST Region 4:
Report Date: 1/20/1988
Lead Agency: Regional Board
Local Agency: 19000
Case Number: I-13733
Substance: Gasoline
Case Type: Soil
Status: Signed off, remedial action completed or deemed unnecessary
Region: 4

CITY OF INGLEWOOD MAINT. YARD (Continued) **S102360642**

Staff: Not reported

LF:
Facility ID: 19-AA-0067
Operator: City Of Inglewood
Operator Phone: (213) 412-5510
Operator Addr: 222 W. Beach Avenue
Inglewood, CA 90302
Owner: City Of Inglewood
Owner Address: Not reported
222 W. Beach Avenue
Inglewood, CA 90302
Owner Telephone: (213) 412-5510
Activity: Large Volume Transfer/Proc Facility
Operator's Status: Active
Regulation Status: Permitted
Region: STATE
Lat/Long: 34 / -118
Permit Date: 3/29/95
Accepted Waste: Green Materials,Mixed municipal
Permitted Throughput with Units: 99
Permitted Throughput with Units: 99
Permitted Throughput with Units: 99
Actual Throughput with Units: Cu Yards/day
Actual Capacity with Units: 359
Permitted Capacity with Units: 359
Remaining Capacity with Units: Cubic Yards
Permitted Total Acreage: 8
Inspection Frequency: Monthly
Landuse Name: Industrial,Commercial
GIS Source: Map
Permit Status: Permitted
Category: Transfer/Processing
Unit Number: 01
Last Waste Tire Inspection Count : Not reported
Last Waste Tire Inspection Date: Not reported
Original Waste Tire Count: 75
Original Waste Tire Count Date: 2/20/98
Closure Date: / /
Closure Type: Not reported
Disposal Acreage: Not reported
Remaining Capacity: Not reported

CORTESE:
Reg Id: I-13733
Region: CORTESE
Reg By: Leaking Underground Storage Tanks

---

64 **INGLEWOOD TOYOTA** **RCRIS-SQG** **1000282336**
SSE **700 S LA BREA AVE** **FINDS** **CAD981635915**
1/4-1/2 **INGLEWOOD, CA 90301** **CA FID UST**
2454 **HIST UST**
Higher **LUST**
Cortese

INGLEWOOD TOYOTA (Continued) **1000282336**

RCRIS:
Owner: TONY SCHWARTZ
(415) 555-1212
EPA ID: CAD981635915

Contact: ENVIRONMENTAL MANAGER
(213) 673-2280

Classification: Small Quantity Generator
Used Oil Recyc: No
TSDF Activities: Not reported

Violation Status: No violations found

FINDS:
Other Pertinent Environmental Activity Identified at Site:
Facility Registry System (FRS)
Resource Conservation and Recovery Act Information system (RCRAINFO)

State LUST:

Cross Street:	TAMARACK AVE.		
Qty Leaked:	Not reported		
Case Number	I-09806		
Reg Board:	Los Angeles Region		
Chemical:	Gasoline		
Lead Agency:	Local Agency		
Local Agency :	19000		
Case Type:	Soil only		
Status:	Signed off, remedial action completed or deemed unnecessary		
County:	Los Angeles		
Review Date:	2/25/1992	Confirm Leak:	2/25/1992
Workplan:	Not reported	Prelim Assess:	Not reported
Pollution Char:	Not reported	Remed Plan:	Not reported
Remed Action:	Not reported	Monitoring:	Not reported
Close Date:	6/30/1993		
Release Date:	2/25/1992		
Cleanup Fund Id :	Not reported		
Discover Date :	10/30/1991		
Enforcement Dt :	Not reported		
Enf Type:	Not reported		
Enter Date :	3/31/1992		
Funding:	Not reported		
Staff Initials:	Not reported		
How Discovered:	Tank Closure		
How Stopped:	Not reported		
Interim :	Not reported		
Leak Cause:	Unknown		
Leak Source:	Tank		
MTBE Date :	Not reported		
Max MTBE GW :	Not reported		
MTBE Tested:	Site NOT Tested for MTBE.Includes Unknown and Not Analyzed.		
Priority:	Not reported		
Local Case # :	Not reported		
Beneficial:	Not reported		
Staff :	JH		
GW Qualifies :	Not reported		
Max MTBE Soil :	Not reported		
Soil Qualifies :	Not reported		

INGLEWOOD TOYOTA (Continued) **1000282336**

Hydr Basin #: Not reported
Operator : SCHWARTZ, DAN
Oversight Prgm: Local Implementing Agency UST (includes non-LOP cases within LOP jurisdiction)
Oversight Prgm : LIA
Review Date : 6/30/1993
Stop Date : Not reported
Work Suspended :Not reported
Responsible PartyTOYOTA OF INGLEWOOD
RP Address: 10511 SUNNINGDALE DR., RANCHO MIRAGE, 92270
Global Id: T0603703490
Org Name: Not reported
Contact Person: Not reported
MTBE Conc: 0
Mtbe Fuel: 1
Water System Name: COUNTY WATERWORKS DISTRICT 1-A
Well Name: SLT WELL
Distance To Lust: 1358.642655122632352780131 3472
Waste Discharge Global ID: W0607900567
Waste Disch Assigned Name: 5000567-001GEN

LUST Region 4:
Report Date: 2/25/1992
Lead Agency: Local Agency
Local Agency: 19000
Case Number: I-09806
Substance: Gasoline
Case Type: Soil
Status: Signed off, remedial action completed or deemed unnecessary
Region: 4
Staff: Not reported

CORTESE:
Reg Id: I-09806
Region: CORTESE
Reg By: Leaking Underground Storage Tanks

FID:

Facility ID:	19003459	Regulate ID:	00041686
Reg By:	Active Underground Storage Tank Location		
Cortese Code:	Not reported	SIC Code:	Not reported
Status:	Active	Facility Tel:	(818) 000-0000
Mail To:	Not reported 700 S LA BREA AVE INGLEWOOD, CA		
Contact:	Not reported	Contact Tel:	Not reported
DUNs No:	Not reported	NPDES No:	Not reported
Creation:	10/22/93	Modified:	00/00/00
EPA ID:	Not reported		
Comments:	Not reported		

UST HIST:

Facility ID:	41686		
Tank Num:	1	Container Num:	A-2
Tank Capacity:	500	Year Installed:	Not reported
Tank Used for:	WASTE		
Type of Fuel:	WASTE OIL	Tank Construction:	12 gauge
Leak Detection:	Visual, None		
Contact Name:	NICK NEUMEYER	Telephone:	(213) 673-2280

INGLEWOOD TOYOTA (Continued) **1000282336**

Total Tanks:	2	Region:	STATE
Facility Type:	2	Other Type:	CAR DEALERSHIP
Facility ID:	41686		
Tank Num:	2	Container Num:	A-1
Tank Capacity:	3000	Year Installed:	1980
Tank Used for:	PRODUCT		
Type of Fuel:	UNLEADED	Tank Construction:	3/16 inches
Leak Detection:	Stock Inventor, None		
Contact Name:	NICK NEUMEYER	Telephone:	(213) 673-2280
Total Tanks:	2	Region:	STATE
Facility Type:	2	Other Type:	CAR DEALERSHIP

---

65 North 1/4-1/2 2490 Higher

SS #23552
435 LA BREA AVE N
INGLEWOOD, CA 90302

LUST S102437989
Cortese N/A

State LUST:

Cross Street:	IVY AVE		
Qty Leaked:	Not reported		
Case Number	R-10073		
Reg Board:	Los Angeles Region		
Chemical:	1		
Lead Agency:	Local Agency		
Local Agency :	19000		
Case Type:	Soil only		
Status:	Signed off, remedial action completed or deemed unnecessary		
County:	Los Angeles		
Review Date:	Not reported	Confirm Leak:	Not reported
Workplan:	Not reported	Prelim Assess:	Not reported
Pollution Char:	Not reported	Remed Plan:	Not reported
Remed Action:	Not reported	Monitoring:	Not reported
Close Date:	9/23/1993		
Release Date:	9/23/1993		
Cleanup Fund Id :	Not reported		
Discover Date :	Not reported		
Enforcement Dt :	Not reported		
Enf Type:	Not reported		
Enter Date :	4/17/1996		
Funding:	Not reported		
Staff Initials:	Not reported		
How Discovered:	Tank Closure		
How Stopped:	Close Tank		
Interim :	Not reported		
Leak Cause:	Not reported		
Leak Source:	Not reported		
MTBE Date :	Not reported		
Max MTBE GW :	Not reported		
MTBE Tested:	Not Required to be Tested.		
Priority:	Not reported		
Local Case # :	Not reported		
Beneficial:	Not reported		
Staff :	JH		
GW Qualifies :	Not reported		
Max MTBE Soil :	Not reported		
Soil Qualifies :	Not reported		
Hydr Basin #:	Not reported		

SS #23552 (Continued) **S102437989**

Operator : SOUTHLAND CORP
Oversight Prgm: Local Implementing Agency UST (includes non-LOP cases within LOP jurisdiction)
Oversight Prgm : LIA
Review Date : 9/23/1993
Stop Date : Not reported
Work Suspended : Not reported
Responsible Party THE SOUTHLAND CORP
RP Address: P.O. BOX 2245 BREA CA 92622-2245
Global Id: T0603704902
Org Name: Not reported
Contact Person: Not reported
MTBE Conc: 0
Mtbe Fuel: 0
Water System Name: INGLEWOOD, CITY OF
Well Name: WELL 25 - DESTROYED
Distance To Lust: 931.735864991136391715688323 6
Waste Discharge Global ID: W0603710051
Waste Disch Assigned Name: 02S/14W-28F01 S

LUST Region 4:
Report Date: 9/23/1993
Lead Agency: Local Agency
Local Agency: 19000
Case Number: R-10073
Substance: 1
Case Type: Soil
Status: Signed off, remedial action completed or deemed unnecessary
Region: 4
Staff: Not reported

CORTESE:
Reg Id: R-10073
Region: CORTESE
Reg By: Leaking Underground Storage Tanks

---

66 **FAMILY OF FAITH CHURCH** **LUST** **S102429787**
NW **400 FLORENCE AVE W** **LOS ANGELES CO. HMS** **N/A**
1/4-1/2 **INGLEWOOD, CA 90301**
2589
Higher

State LUST:
Cross Street: FLOWER
Qty Leaked: Not reported
Case Number R-24034
Reg Board: Los Angeles Region
Chemical: Gasoline
Lead Agency: Regional Board
Local Agency : 19000
Case Type: Soil only
Status: Signed off, remedial action completed or deemed unnecessary
County: Los Angeles
Review Date: Not reported
Workplan: Not reported
Pollution Char: Not reported
Remed Action: 9/4/1996
Close Date: 1/13/1997
Release Date: 9/4/1996
Cleanup Fund Id : Not reported
Confirm Leak: Not reported
Prelim Assess: Not reported
Remed Plan: Not reported
Monitoring: 9/4/1996

FAMILY OF FAITH CHURCH (Continued) **S102429787**

Discover Date : Not reported
Enforcement Dt : Not reported
Enf Type: Not reported
Enter Date : 1/10/1997
Funding: Not reported
Staff Initials: Not reported
How Discovered: Not reported
How Stopped: Not reported
Interim : Not reported
Leak Cause: Not reported
Leak Source: Not reported
MTBE Date : Not reported
Max MTBE GW : Not reported
MTBE Tested: Site NOT Tested for MTBE.Includes Unknown and Not Analyzed.
Priority: Not reported
Local Case # : Not reported
Beneficial: Not reported
Staff : JH
GW Qualifies : Not reported
Max MTBE Soil : Not reported
Soil Qualifies : Not reported
Hydr Basin #: Not reported
Operator : Not reported
Oversight Prgm: RB Lead Underground Storage Tank
Oversight Prgm : UST
Review Date : 12/5/1996
Stop Date : Not reported
Work Suspended : Not reported
Responsible Party GILBERT KINOSHITA
RP Address: 2430 CHAPMAN AVE E, FULLERTON CA 92631
Global Id: T0603705429
Org Name: Not reported
Contact Person: Not reported
MTBE Conc: 0
Mtbe Fuel: 1
Water System Name: INGLEWOOD, CITY OF
Well Name: WELL 26 - DESTROYED
Distance To Lust: 583.401553210084859852421759 36
Waste Discharge Global ID: W0603710051
Waste Disch Assigned Name: 02S/14W-28M01 S

LUST Region 4:
Report Date: 9/4/1996
Lead Agency: Regional Board
Local Agency: 19000
Case Number: R-24034
Substance: Gasoline
Case Type: Soil
Status: Signed off, remedial action completed or deemed unnecessary
Region: 4
Staff: Not reported

HMS:
Facility Id: 017586-024034
Facility Type: Not reported
Permit Number: Not reported
Permit Status: Not reported
Facility Status: OPEN
Area: 2E
Region: Los Angeles County:

67
East
1/2-1
2661
Higher

706 EAST MANCHESTER BLVD
INGLEWOOD, CA 90301

CHMIRS **S100276434**
N/A

CHMIRS:

OES Control Number:	9099538	DOT ID:	Not reported
DOT Hazard Class:	Gases		
Chemical Name:	GAS, NATURAL		
Extent of Release:	Not reported		
CAS Number:	Not reported	Quantity Released:	1
Environmental Contamination:	Air	Property Use:	099
Incident Date:	17-SEP-90	Date Completed:	17-SEP-90

68
SSE
1/2-1
2764
Higher

ALLRIGHT SELF STORAGE
808 LA BREA AVE
INGLEWOOD, CA 90301

LUST **S102056935**
Cortese **N/A**
LOS ANGELES CO. HMS

State LUST:

Cross Street:	ARBOR VITAE		
Qty Leaked:	Not reported		
Case Number	R-14062		
Reg Board:	Los Angeles Region		
Chemical:	1		
Lead Agency:	Regional Board		
Local Agency :	19000		
Case Type:	Soil only		
Status:	Pollution characterization		
County:	Los Angeles		
Review Date:	3/1/1998	Confirm Leak:	3/1/1998
Workplan:	Not reported	Prelim Assess:	Not reported
Pollution Char:	Not reported	Remed Plan:	Not reported
Remed Action:	Not reported	Monitoring:	Not reported
Close Date:	Not reported		
Release Date:	4/16/1998		
Cleanup Fund Id :	Not reported		
Discover Date :	4/16/1998		
Enforcement Dt :	Not reported		
Enf Type:	Not reported		
Enter Date :	5/15/1998		
Funding:	Not reported		
Staff Initials:	Not reported		
How Discovered:	Not reported		
How Stopped:	Not reported		
Interim :	Not reported		
Leak Cause:	Not reported		
Leak Source:	Not reported		
MTBE Date :	1/1/1965		
Max MTBE GW :	Not reported		
MTBE Tested:	MTBE Detected. Site tested for MTBE & MTBE detected		
Priority:	3A		
Local Case # :	Not reported		
Beneficial:	Not reported		
Staff :	RVJ		
GW Qualifies :	Not reported		
Max MTBE Soil :	1.6		
Soil Qualifies :	Not reported		

ALLRIGHT SELF STORAGE (Continued) **S102056935**

Hydr Basin #: Not reported
Operator : Not reported
Oversight Prgm: RB Lead Underground Storage Tank
Oversight Prgm : UST
Review Date : 9/5/2001
Stop Date : Not reported
Work Suspended :Not reported
Responsible PartyJ. ANTHONY KOUBA
RP Address: 1445 5TH ST.
Global Id: T0603705217
Org Name: Not reported
Contact Person: Not reported
MTBE Conc: 1
Mtbe Fuel: 0
Water System Name: COUNTY WATERWORKS DISTRICT 1-A
Well Name: SLT WELL
Distance To Lust: 1485.07914697607946056637538 96
Waste Discharge Global ID: W0607900567
Waste Disch Assigned Name: 5000567-001GEN

LUST Region 4:
Report Date: 4/16/1998
Lead Agency: Regional Board
Local Agency: 19000
Case Number: R-14062
Substance: 1
Case Type: Soil
Status: Pollution characterization
Region: 4
Staff: Not reported

CORTESE:
Reg Id: R-14062
Region: CORTESE
Reg By: Leaking Underground Storage Tanks

HMS:
Facility Id: 013655-014062
Facility Type: T1
Permit Number: 000214830 Permit Status: Removed
Facility Status: Removed Area: 2E
Region: Los Angeles County:

---

69 North 1/2-1 2844 Higher **BUFFINGTON MOTORS** **LUST U002283062**
440 MARKET ST N **Cortese N/A**
INGLEWOOD, CA 90302

State LUST:
Cross Street: Not reported
Qty Leaked: Not reported
Case Number I-09766
Reg Board: Los Angeles Region
Chemical: Gasoline
Lead Agency: Local Agency
Local Agency : 19000
Case Type: Soil only
Status: Signed off, remedial action completed or deemed unnecessary
County: Los Angeles

BUFFINGTON MOTORS (Continued) **U002283062**

Review Date:	Not reported	Confirm Leak:	Not reported
Workplan:	10/6/1989	Prelim Assess:	10/6/1989
Pollution Char:	Not reported	Remed Plan:	Not reported
Remed Action:	Not reported	Monitoring:	Not reported

Close Date: 2/6/1995
Release Date: 4/27/1992
Cleanup Fund Id : Not reported
Discover Date : 10/6/1989
Enforcement Dt : 1/1/1965
Enf Type: Informal Enforcement Actions,including Notices of Violations and Staff Enforcement Letters
Enter Date : 5/26/1992
Funding: Federal Funds
Staff Initials: Not reported
How Discovered: Tank Closure
How Stopped: Close Tank
Interim : Not reported
Leak Cause: Unknown
Leak Source: Unknown
MTBE Date : Not reported
Max MTBE GW : Not reported
MTBE Tested: Site NOT Tested for MTBE.Includes Unknown and Not Analyzed.
Priority: Not reported
Local Case # : Not reported
Beneficial: Not reported
Staff : JH
GW Qualifies : Not reported
Max MTBE Soil : Not reported
Soil Qualifies : Not reported
Hydr Basin #: Not reported
Operator : Not reported
Oversight Prgm: Local Implementing Agency UST (includes non-LOP cases within LOP jurisdiction)
Oversight Prgm : LIA
Review Date : 2/6/1995
Stop Date : 10/6/1989
Work Suspended : Not reported
Responsible Party BUFFINGTON MOTORS
RP Address: 225 S. BENTLEY AVE., LOS ANGELES, 90049
Global Id: T0603703485
Org Name: Not reported
Contact Person: Not reported
MTBE Conc: 0
Mtbe Fuel: 1
Water System Name: INGLEWOOD, CITY OF
Well Name: WELL 25 - DESTROYED
Distance To Lust: 804.474403739859635447159 8612
Waste Discharge Global ID: W0603710051
Waste Disch Assigned Name: 02S/14W-28F01 S

LUST Region 4:
Report Date: 4/27/1992
Lead Agency: Local Agency
Local Agency: 19000
Case Number: I-09766
Substance: Gasoline
Case Type: Soil
Status: Signed off, remedial action completed or deemed unnecessary
Region: 4

BUFFINGTON MOTORS (Continued) **U002283062**

Staff: Not reported

CORTESE:
Reg Id: I-09766
Region: CORTESE
Reg By: Leaking Underground Storage Tanks

---

70 **CHMIRS** **S100217776**
SSE **BUCKTHORNE/JAVA** **N/A**
1/2-1 **INGLEWOOD, CA 90301**
2913
Higher

CHMIRS:

OES Control Number:	8908129	DOT ID:	1971
DOT Hazard Class:	Gases		
Chemical Name:	METHANE		
Extent of Release:	Not reported		
CAS Number:	Not reported	Quantity Released:	Not reported
Environmental Contamination:	Air	Property Use:	County/City Road
Incident Date:	26-SEP-89	Date Completed:	26-SEP-89

L71 **UNOCAL #5771** **LUST** **S102440065**
SSE **843 LA BREA AVE S** **Cortese** **N/A**
1/2-1 **INGLEWOOD, CA 90301** **LOS ANGELES CO. HMS**
2914
Higher **Site 1 of 2 in cluster L**

State LUST:

Cross Street:	ARBOR VITAE		
Qty Leaked:	Not reported		
Case Number	R-09879		
Reg Board:	Los Angeles Region		
Chemical:	Gasoline		
Lead Agency:	Local Agency		
Local Agency :	19000		
Case Type:	Soil only		
Status:	Signed off, remedial action completed or deemed unnecessary		
County:	Los Angeles		
Review Date:	Not reported	Confirm Leak:	Not reported
Workplan:	12/21/1990	Prelim Assess:	12/21/1990
Pollution Char:	Not reported	Remed Plan:	Not reported
Remed Action:	Not reported	Monitoring:	Not reported
Close Date:	7/20/1998		
Release Date:	12/21/1990		
Cleanup Fund Id :	Not reported		
Discover Date :	12/17/1990		
Enforcement Dt :	Not reported		
Enf Type:	Not reported		
Enter Date :	1/24/1991		
Funding:	Not reported		
Staff Initials:	Not reported		
How Discovered:	Tank Closure		
How Stopped:	Repair Tank		
Interim :	Not reported		
Leak Cause:	Unknown		
Leak Source:	Unknown		
MTBE Date :	Not reported		

UNOCAL #5771 (Continued) **S102440065**

Max MTBE GW : Not reported
MTBE Tested: Site NOT Tested for MTBE.Includes Unknown and Not Analyzed.
Priority: Not reported
Local Case # : Not reported
Beneficial: Not reported
Staff : JH
GW Qualifies : Not reported
Max MTBE Soil : Not reported
Soil Qualifies : Not reported
Hydr Basin #: Not reported
Operator : KANG, DAE YANG
Oversight Prgm: Local Implementing Agency UST (includes non-LOP cases within LOP jurisdiction)
Oversight Prgm : LIA
Review Date : 7/20/1998
Stop Date : 12/17/1990
Work Suspended :Not reported
Responsible PartyUNOCAL
RP Address: Not reported
Global Id: T0603704872
Org Name: Not reported
Contact Person: Not reported
MTBE Conc: 0
Mtbe Fuel: 1
Water System Name: COUNTY WATERWORKS DISTRICT 1-A
Well Name: SLT WELL
Distance To Lust: 1689.648743748269292169618639 1
Waste Discharge Global ID: W0607900567
Waste Disch Assigned Name: 5000567-001GEN

LUST Region 4:
Report Date: 12/21/1990
Lead Agency: Local Agency
Local Agency: 19000
Case Number: R-09879
Substance: Gasoline
Case Type: Soil
Status: Signed off, remedial action completed or deemed unnecessary
Region: 4
Staff: Not reported

CORTESE:
Reg Id: R-09879
Region: CORTESE
Reg By: Leaking Underground Storage Tanks

HMS:
Facility Id: 010022-024769
Facility Type: T0
Permit Number: 000190164 Permit Status: Permit
Facility Status: Permit Area: 2E
Region: Los Angeles County:

72
NNE
1/2-1
2957
Higher

336 EAST BEACH
INGLEWOOD, CA 90301

CHMIRS **S100277036**
N/A

(Continued) **S100277036**

CHMIRS:

OES Control Number:	9101058	DOT ID:	1760
DOT Hazard Class:	Corrosives		
Chemical Name:	FERROUS CHLORIDE		
Extent of Release:	Not reported		
CAS Number:	Not reported	Quantity Released:	500
Environmental Contamination:	Other	Property Use:	099
Incident Date:	29-NOV-91	Date Completed:	29-NOV-91

L73 **LINCOLN DISCOUNT TIRE** **LUST** **S105032802**
SSE **868 LA BREA AVE S** **Cortese** **N/A**
1/2-1 **INGLEWOOD, CA 90301** **LOS ANGELES CO. HMS**
3050
Higher **Site 2 of 2 in cluster L**

State LUST:

Cross Street:	Not reported		
Qty Leaked:	Not reported		
Case Number	I-14446		
Reg Board:	Los Angeles Region		
Chemical:	Waste Oil		
Lead Agency:	Local Agency		
Local Agency :	19000		
Case Type:	Soil only		
Status:	Signed off, remedial action completed or deemed unnecessary		
County:	Los Angeles		
Review Date:	Not reported	Confirm Leak:	Not reported
Workplan:	Not reported	Prelim Assess:	Not reported
Pollution Char:	Not reported	Remed Plan:	Not reported
Remed Action:	1/10/1990	Monitoring:	1/10/1990
Close Date:	12/22/1992		
Release Date:	1/10/1990		
Cleanup Fund Id :	Not reported		
Discover Date :	Not reported		
Enforcement Dt :	1/1/1965		
Enf Type:	222		
Enter Date :	1/22/1990		
Funding:	Not reported		
Staff Initials:	Not reported		
How Discovered:	Not reported		
How Stopped:	Not reported		
Interim :	Not reported		
Leak Cause:	Unknown		
Leak Source:	Unknown		
MTBE Date :	Not reported		
Max MTBE GW :	Not reported		
MTBE Tested:	Not Required to be Tested.		
Priority:	Not reported		
Local Case # :	Not reported		
Beneficial:	Not reported		
Staff :	JH		
GW Qualifies :	Not reported		
Max MTBE Soil :	Not reported		
Soil Qualifies :	Not reported		
Hydr Basin #:	Not reported		
Operator :	NALBANBIAN, STEVE		
Oversight Prgm:	Local Implementing Agency UST (includes non-LOP cases within LOP jurisdiction)		

LINCOLN DISCOUNT TIRE (Continued) **S105032802**

Oversight Prgm : LIA
Review Date : 12/22/1992
Stop Date : Not reported
Work Suspended : Not reported
Responsible Party: LINCOLN DISCOUNT TIRE
RP Address: SAME AS ABOVE
Global Id: T0603704171
Org Name: Not reported
Contact Person: Not reported
MTBE Conc: 0
Mtbe Fuel: 0
Water System Name: COUNTY WATERWORKS DISTRICT 1-A
Well Name: SLT WELL
Distance To Lust: 1667.597142545869203963155306 6
Waste Discharge Global ID: W0607900567
Waste Disch Assigned Name: 5000567-001GEN

LUST Region 4:
Report Date: 1/10/1990
Lead Agency: Local Agency
Local Agency: 19000
Case Number: I-14446
Substance: Waste Oil
Case Type: Soil
Status: Signed off, remedial action completed or deemed unnecessary
Region: 4
Staff: Not reported

CORTESE:
Reg Id: I-14446
Region: CORTESE
Reg By: Leaking Underground Storage Tanks

HMS:
Facility Id: 013972-014446
Facility Type: Not reported
Permit Number: Not reported
Permit Status: Not reported
Facility Status: Removed
Area: 2E
Region: Los Angeles County:

---

74 North 1/2-1 3169 Higher

OMS #9
111 GROSVENOR ST
INGLEWOOD, CA 90302

RCRIS-SQG **1000100297**
FINDS **CAD981369119**
HAZNET
Cortese

RCRIS:
Owner: CALIFORNIA ARMY NATL GUARD
(415) 555-1212
EPA ID: CAD981369119

Contact: ENVIRONMENTAL MANAGER
(916) 920-6505

Classification: Small Quantity Generator
Used Oil Recyc: No
TSDF Activities: Not reported

OMS #9 (Continued) **1000100297**

Violation Status: No violations found

FINDS:
Other Pertinent Environmental Activity Identified at Site:
Facility Registry System (FRS)
Resource Conservation and Recovery Act Information system (RCRAINFO)

HAZNET:

Gepaid:	CAD981369119
Tepaid:	CAD028409019
Gen County:	Los Angeles
Tsd County:	Los Angeles
Tons:	.4587
Category:	Unspecified aqueous solution
Disposal Method:	Treatment, Tank
Contact:	CALIFORNIA MILITARY DEPT
Telephone:	(916) 854-3651
Mailing Address:	9800 GOETHE RD
	SACRAMENTO, CA 95827 - 3561
County	Los Angeles

Gepaid:	CAD981369119
Tepaid:	CAD980883177
Gen County:	Los Angeles
Tsd County:	Kern
Tons:	.1459
Category:	Waste oil and mixed oil
Disposal Method:	Recycler
Contact:	CALIFORNIA MILITARY DEPT
Telephone:	(916) 854-3651
Mailing Address:	9800 GOETHE RD
	SACRAMENTO, CA 95827 - 3561
County	Los Angeles

Gepaid:	CAD981369119
Tepaid:	CAD980883177
Gen County:	Los Angeles
Tsd County:	Kern
Tons:	.4086
Category:	Waste oil and mixed oil
Disposal Method:	Not reported
Contact:	CALIFORNIA MILITARY DEPT
Telephone:	(916) 854-3651
Mailing Address:	9800 GOETHE RD
	SACRAMENTO, CA 95827 - 3561
County	Los Angeles

Gepaid:	CAD981369119
Tepaid:	CAD980883177
Gen County:	Los Angeles
Tsd County:	Kern
Tons:	.1959
Category:	Unspecified oil-containing waste
Disposal Method:	Recycler
Contact:	CALIFORNIA MILITARY DEPT
Telephone:	(916) 854-3651
Mailing Address:	9800 GOETHE RD
	SACRAMENTO, CA 95827 - 3561
County	Los Angeles

OMS #9 (Continued) **1000100297**

Gepaid: CAD981369119
Tepaid: CAT080011059
Gen County: Los Angeles
Tsd County: Los Angeles
Tons: .1000
Category: Unspecified oil-containing waste
Disposal Method: Recycler
Contact: CALIFORNIA MILITARY DEPT
Telephone: (916) 854-3651
Mailing Address: 9800 GOETHE RD
SACRAMENTO, CA 95827 - 3561
County Los Angeles

The CA HAZNET database contains 73 additional records for this site.
Please contact your EDR Account Executive for more information.

CORTESE:
Reg Id: I-10101
Region: CORTESE
Reg By: Leaking Underground Storage Tanks

75
WNW
1/2-1
3172
Same

FLORENCE / CEDAR
INGLEWOOD, CA 90301

CHMIRS **S100276263**
N/A

CHMIRS:

OES Control Number:	9092857	DOT ID:	1993
DOT Hazard Class:	Not Reported		
Chemical Name:	ALCOHOL BASED FLAMMABLE LIQUID		
Extent of Release:	Not reported		
CAS Number:	Not reported	Quantity Released:	0
Environmental Contamination:	Air	Property Use:	Vacant Lot
Incident Date:	11-SEP-90	Date Completed:	11-SEP-90

76
NW
1/2-1
3279
Same

439 N. OAK ST
INGLEWOOD, CA 90301

CHMIRS **S100274927**
N/A

CHMIRS:

OES Control Number:	8906089	DOT ID:	1203
DOT Hazard Class:	Not Reported		
Chemical Name:	DIESEL FUEL		
Extent of Release:	Not reported		
CAS Number:	Not reported	Quantity Released:	65
Environmental Contamination:	Ground	Property Use:	Industrial, Utility
Incident Date:	15-MAY-89	Date Completed:	15-MAY-89

77
WNW
1/2-1
3311
Same

TRANSIT MIXED CONCRETE COMPANY
505 RAILROAD PL
INGLEWOOD, CA 90301

LUST **S102439207**
Cortese **N/A**

TRANSIT MIXED CONCRETE COMPANY (Continued) **S102439207**

State LUST:

Cross Street:	CEDAR		
Qty Leaked:	Not reported		
Case Number	I-12853		
Reg Board:	Los Angeles Region		
Chemical:	Diesel		
Lead Agency:	Regional Board		
Local Agency :	19000		
Case Type:	Soil only		
Status:	Signed off, remedial action completed or deemed unnecessary		
County:	Los Angeles		
Abate Method:	Excavate and Dispose - remove contaminated soil and dispose in approved site, Excavate and Treat - remove contaminated soil and treat (includes spreading or land farming)		
Review Date:	Not reported	Confirm Leak:	Not reported
Workplan:	11/8/1988	Prelim Assess:	11/8/1988
Pollution Char:	4/25/1991	Remed Plan:	4/25/1991
Remed Action:	Not reported	Monitoring:	Not reported
Close Date:	9/27/1996		
Release Date:	3/11/1988		
Cleanup Fund Id :	Not reported		
Discover Date :	2/29/1988		
Enforcement Dt :	Not reported		
Enf Type:	Not reported		
Enter Date :	Not reported		
Funding:	Federal Funds		
Staff Initials:	Not reported		
How Discovered:	Other Means		
How Stopped:	Repair Piping		
Interim :	Not reported		
Leak Cause:	Unknown		
Leak Source:	Piping		
MTBE Date :	Not reported		
Max MTBE GW :	Not reported		
MTBE Tested:	Not Required to be Tested.		
Priority:	Not reported		
Local Case # :	Not reported		
Beneficial:	Not reported		
Staff :	JH		
GW Qualifies :	Not reported		
Max MTBE Soil :	Not reported		
Soil Qualifies :	Not reported		
Hydr Basin #:	Not reported		
Operator :	MCCASKILL, EARL		
Oversight Prgm:	RB Lead Underground Storage Tank		
Oversight Prgm :	UST		
Review Date :	10/3/1995		
Stop Date :	Not reported		
Work Suspended :	Not reported		
Responsible Party	TRANSIT MIXED CONCRETE COMPANY		
RP Address:	4760 VALLEY BLVD, LOS ANGELES, CA 90032		
Global Id:	T0603704009		
Org Name:	Not reported		
Contact Person:	Not reported		
MTBE Conc:	0		
Mtbe Fuel:	0		
Water System Name:	INGLEWOOD, CITY OF		

TRANSIT MIXED CONCRETE COMPANY (Continued) **S102439207**

Well Name: WELL 26 - DESTROYED
Distance To Lust: 1097.035867067310049618932742 4
Waste Discharge Global ID: W0603710051
Waste Disch Assigned Name: 02S/14W-28M01 S

LUST Region 4:
Report Date: 3/11/1988
Lead Agency: Regional Board
Local Agency: 19000
Case Number: I-12853
Substance: Diesel
Case Type: Soil
Status: Signed off, remedial action completed or deemed unnecessary
Region: 4
Staff: Not reported

CORTESE:
Reg Id: I-12853
Region: CORTESE
Reg By: Leaking Underground Storage Tanks

---

78 North 1/2-1 3345 Higher **CENTINELA HOSPITAL MED. CTR.** **LUST S102056646**
622 LA BREA AVE N **Cortese N/A**
INGLEWOOD, CA 90301

State LUST:
Cross Street: MANCHESTER AVE
Qty Leaked: Not reported
Case Number R-12954
Reg Board: Los Angeles Region
Chemical: 1
Lead Agency: Local Agency
Local Agency : 19000
Case Type: Soil only
Status: Preliminary site assessment workplan submitted
County: Los Angeles
Abate Method: Vapor Extraction
Review Date: Not reported
Workplan: Not reported
Pollution Char: Not reported
Remed Action: Not reported
Close Date: Not reported
Release Date: 6/24/1996
Cleanup Fund Id : Not reported
Discover Date : 5/30/1996
Enforcement Dt : Not reported
Enf Type: Not reported
Enter Date : 9/19/1996
Funding: Not reported
Staff Initials: Not reported
How Discovered: Tank Closure
How Stopped: Close Tank
Interim : Not reported
Leak Cause: Unknown
Leak Source: Unknown
MTBE Date : Not reported
Max MTBE GW : Not reported
MTBE Tested: Not Required to be Tested.
Confirm Leak: Not reported
Prelim Assess: Not reported
Remed Plan: Not reported
Monitoring: Not reported

CENTINELA HOSPITAL MED. CTR. (Continued) **S102056646**

Priority: Not reported
Local Case # : Not reported
Beneficial: Not reported
Staff : JH
GW Qualifies : Not reported
Max MTBE Soil : Not reported
Soil Qualifies : Not reported
Hydr Basin #: Not reported
Operator : TUCKMAN, ERIC
Oversight Prgm: Local Implementing Agency UST (includes non-LOP cases within LOP jurisdiction)
Oversight Prgm : LIA
Review Date : 6/24/1996
Stop Date : 9/27/1995
Work Suspended : Not reported
Responsible Party CENTINELA HOSPITAL MED. CTR.
RP Address: 555 E. HARDY ST., INGLEWOOD CA 90307
Global Id: T0603705172
Org Name: Not reported
Contact Person: Not reported
MTBE Conc: 0
Mtbe Fuel: 0
Water System Name: COUNTY WATERWORKS DISTRICT 1-A
Well Name: SLT WELL
Distance To Lust: 1353.4088232729323865141886279
Waste Discharge Global ID: W0607900567
Waste Disch Assigned Name: 5000567-001GEN

LUST Region 4:
Report Date: 6/24/1996
Lead Agency: Local Agency
Local Agency: 19000
Case Number: R-12954
Substance: 1
Case Type: Soil
Status: Preliminary site assessment workplan submitted
Region: 4
Staff: Not reported

CORTESE:
Reg Id: R-12954
Region: CORTESE
Reg By: Leaking Underground Storage Tanks

M79 **J.R. SIMPLOT, WESTERN REF** **Cortese** **S105024216**
NW **500 OAK** **N/A**
1/2-1 **INGLEWOOD, CA 90302**
3458
Same **Site 1 of 2 in cluster M**

CORTESE:
Reg Id: 3208
Region: CORTESE
Reg By: Leaking Underground Storage Tanks

M80 **CALVERY CEMETERY** **Cortese** **S105024215**
NW **500 OAK** **N/A**
1/2-1 **INGLEWOOD, CA 90302**
3458
Same **Site 2 of 2 in cluster M**

CALVERY CEMETERY (Continued) **S105024215**

CORTESE:
Reg Id: 3150
Region: CORTESE
Reg By: Leaking Underground Storage Tanks

---

81 SW 1/2-1 3597 Higher **CENTURY MOBIL** **LUST S102057567**
1244 INGLEWOOD AVE S **Cortese N/A**
INGLEWOOD, CA 90301 **LOS ANGELES CO. HMS**

State LUST:

Cross Street:	CENTURY BLVD		
Qty Leaked:	Not reported		
Case Number	R-13357		
Reg Board:	Los Angeles Region		
Chemical:	Gasoline		
Lead Agency:	Local Agency		
Local Agency :	19000		
Case Type:	Soil only		
Status:	Preliminary site assessment underway		
County:	Los Angeles		
Abate Method:	Other Means		
Review Date:	Not reported	Confirm Leak:	Not reported
Workplan:	8/10/1998	Prelim Assess:	8/10/1998
Pollution Char:	Not reported	Remed Plan:	Not reported
Remed Action:	Not reported	Monitoring:	Not reported
Close Date:	Not reported		
Release Date:	8/10/1998		
Cleanup Fund Id :	Not reported		
Discover Date :	7/30/1998		
Enforcement Dt :	Not reported		
Enf Type:	Not reported		
Enter Date :	2/22/1999		
Funding:	Not reported		
Staff Initials:	Not reported		
How Discovered:	Other Means		
How Stopped:	Repair Tank		
Interim :	Not reported		
Leak Cause:	Unknown		
Leak Source:	Unknown		
MTBE Date :	Not reported		
Max MTBE GW :	Not reported		
MTBE Tested:	Site NOT Tested for MTBE.Includes Unknown and Not Analyzed.		
Priority:	Not reported		
Local Case # :	Not reported		
Beneficial:	Not reported		
Staff :	JH		
GW Qualifies :	Not reported		
Max MTBE Soil :	Not reported		
Soil Qualifies :	Not reported		
Hydr Basin #:	Not reported		
Operator :	Not reported		
Oversight Prgm:	Local Implementing Agency UST (includes non-LOP cases within LOP jurisdiction)		
Oversight Prgm :	LIA		
Review Date :	8/10/1998		
Stop Date :	Not reported		

CENTURY MOBIL (Continued) **S102057567**

Work Suspended :Not reported
Responsible PartyBONAMI, INC.
RP Address: 1244 S. INGLEWOOD ST., INGLEWOOD, CA 90301
Global Id: T0603705192
Org Name: Not reported
Contact Person: Not reported
MTBE Conc: 0
Mtbe Fuel: 1
Water System Name: Not reported
Well Name: Not reported
Distance To Lust: 5101.503913041380872086992217 1
Waste Discharge Global ID: Not reported
Waste Disch Assigned Name: Not reported

LUST Region 4:
Report Date: 8/10/1998
Lead Agency: Local Agency
Local Agency: 19000
Case Number: R-13357
Substance: Gasoline
Case Type: Soil
Status: Preliminary site assessment underway
Region: 4
Staff: Not reported

CORTESE:
Reg Id: R-13357
Region: CORTESE
Reg By: Leaking Underground Storage Tanks

HMS:
Facility Id: 013086-013357
Facility Type: T0
Permit Number: 00005048T
Permit Status: Permit
Facility Status: Permit
Area: 2E
Region: Los Angeles County:

---

82 SSW 1/2-1 3602 Higher **76 PRODUCTS STATION #2156** **LUST S102590611**
400 ARBOR VITAE ST W **Cortese N/A**
INGLEWOOD, CA 90301

State LUST:
Cross Street: INGLEWOOD AVE
Qty Leaked: Not reported
Case Number R-09967
Reg Board: Los Angeles Region
Chemical: Gasoline
Lead Agency: Regional Board
Local Agency : 19000
Case Type: Soil only
Status: Signed off, remedial action completed or deemed unnecessary
County: Los Angeles
Abate Method: Excavate and Dispose - remove contaminated soil and dispose in approved site
Review Date: 2/1/1996
Confirm Leak: 2/1/1996
Workplan: 5/1/1996
Prelim Assess: 5/1/1996
Pollution Char: Not reported
Remed Plan: Not reported
Remed Action: Not reported
Monitoring: Not reported

76 PRODUCTS STATION #2156 (Continued) **S102590611**

Close Date: 6/27/1997
Release Date: 11/26/1996
Cleanup Fund Id : Not reported
Discover Date : 2/1/1996
Enforcement Dt : Not reported
Enf Type: Not reported
Enter Date : 1/24/1997
Funding: Not reported
Staff Initials: Not reported
How Discovered: Tank Closure
How Stopped: Close Tank
Interim : Not reported
Leak Cause: Unknown
Leak Source: Unknown
MTBE Date : 1/1/1965
Max MTBE GW : Not reported
MTBE Tested: MTBE Detected. Site tested for MTBE & MTBE detected
Priority: Not reported
Local Case # : Not reported
Beneficial: Not reported
Staff : JH
GW Qualifies : Not reported
Max MTBE Soil : 1.7
Soil Qualifies : Not reported
Hydr Basin #: Not reported
Operator : Not reported
Oversight Prgm: RB Lead Underground Storage Tank
Oversight Prgm : UST
Review Date : 6/17/1997
Stop Date : 2/1/1996
Work Suspended : Not reported
Responsible Party TOSCO/76 PRODUCTS TEAM
RP Address: P.O. BOX 25376, SANTA ANA, CA 92799-5376
Global Id: T0603704884
Org Name: Not reported
Contact Person: Not reported
MTBE Conc: 1
Mtbe Fuel: 1
Water System Name: INGLEWOOD, CITY OF
Well Name: WELL 21 - DESTROYED
Distance To Lust: 3880.881157975332273460284611
Waste Discharge Global ID: W0603710051
Waste Disch Assigned Name: 02S/14W-32F01 S

LUST Region 4:
Report Date: 11/26/1996
Lead Agency: Regional Board
Local Agency: 19000
Case Number: R-09967
Substance: Gasoline
Case Type: Soil
Status: Signed off, remedial action completed or deemed unnecessary
Region: 4
Staff: Not reported

CORTESE:
Reg Id: R-09967
Region: CORTESE

76 PRODUCTS STATION #2156 (Continued) **S102590611**

Reg By: Leaking Underground Storage Tanks

83
West
1/2-1
3612
Lower

EXXON #7-4181
633 MANCHESTER BLVD W
INGLEWOOD, CA 90301

LUST **S101296471**
Cortese **N/A**

State LUST:

Cross Street:	ASH AVE		
Qty Leaked:	Not reported		
Case Number	I-11970		
Reg Board:	Los Angeles Region		
Chemical:	Gasoline		
Lead Agency:	Regional Board		
Local Agency :	19000		
Case Type:	Other ground water affected		
Status:	Signed off, remedial action completed or deemed unnecessary		
County:	Los Angeles		
Review Date:	Not reported	Confirm Leak:	Not reported
Workplan:	6/15/1990	Prelim Assess:	6/15/1990
Pollution Char:	Not reported	Remed Plan:	Not reported
Remed Action:	Not reported	Monitoring:	Not reported
Close Date:	1/19/1999		
Release Date:	7/18/1990		
Cleanup Fund Id :	Not reported		
Discover Date :	6/15/1990		
Enforcement Dt :	Not reported		
Enf Type:	Not reported		
Enter Date :	10/13/1990		
Funding:	Federal Funds		
Staff Initials:	Not reported		
How Discovered:	Tank Closure		
How Stopped:	Close Tank		
Interim :	Not reported		
Leak Cause:	Unknown		
Leak Source:	Unknown		
MTBE Date :	1/1/1965		
Max MTBE GW :	52		
MTBE Tested:	MTBE Detected. Site tested for MTBE & MTBE detected		
Priority:	3B		
Local Case # :	Not reported		
Beneficial:	Not reported		
Staff :	JT		
GW Qualifies :	Not reported		
Max MTBE Soil :	Not reported		
Soil Qualifies :	Not reported		
Hydr Basin #:	Not reported		
Operator :	KIND, GARY		
Oversight Prgm:	RB Lead Underground Storage Tank		
Oversight Prgm :	UST		
Review Date :	8/9/1999		
Stop Date :	6/15/1990		
Work Suspended :	Not reported		
Responsible Party	EXXON CO. U.S.A.		
RP Address:	2300 CLAYTON RD, #640, CONCORD CA 94520		
Global Id:	T0603703886		
Org Name:	Not reported		
Contact Person:	Not reported		

EXXON #7-4181 (Continued) **S101296471**

MTBE Conc: 1
Mtbe Fuel: 1
Water System Name: INGLEWOOD, CITY OF
Well Name: WELL 34 - DESTROYED
Distance To Lust: 2245.224676897506001807653077 4
Waste Discharge Global ID: W0603710051
Waste Disch Assigned Name: 02S/14W-32C02 S

LUST Region 4:
Report Date: 7/18/1990
Lead Agency: Regional Board
Local Agency: 19000
Case Number: I-11970
Substance: Gasoline
Case Type: Groundwater
Status: Signed off, remedial action completed or deemed unnecessary
Region: 4
Staff: JT

CORTESE:
Reg Id: I-11970
Region: CORTESE
Reg By: Leaking Underground Storage Tanks

84
ESE
1/2-1
3702
Higher

601 S. PRAIRIE AVE.
INGLEWOOD, CA

CHMIRS **S100216959**
N/A

CHMIRS:
OES Control Number: 8905252 DOT ID: 1203
DOT Hazard Class: Flammable liquid
Chemical Name: GASOLINE
Extent of Release: Not reported
CAS Number: 8006-61-9 Quantity Released: 60
Environmental Contamination: Ground Property Use: Mercantile, Business
Incident Date: 14-MAR-89 Date Completed: 14-MAR-89

85
NNW
1/2-1
3951
Same

SPARLING BUICK
737 LA BREA AVE N
INGLEWOOD, CA 90301

LUST **S104159752**
Cortese **N/A**

State LUST:
Cross Street: HYDE PARK
Qty Leaked: Not reported
Case Number R-10849
Reg Board: Los Angeles Region
Chemical: Gasoline
Lead Agency: Regional Board
Local Agency : 19000
Case Type: Soil only
Status: Signed off, remedial action completed or deemed unnecessary
County: Los Angeles
Review Date: Not reported Confirm Leak: Not reported
Workplan: Not reported Prelim Assess: Not reported

SPARLING BUICK (Continued) **S104159752**

Pollution Char: Not reported
Remed Action: 1/3/1996
Close Date: 7/19/1996
Release Date: 10/31/1995
Cleanup Fund Id : Not reported
Discover Date : 10/31/1995
Enforcement Dt : Not reported
Enf Type: Not reported
Enter Date : 11/29/1995
Funding: Not reported
Staff Initials: Not reported
How Discovered: Tank Closure
How Stopped: Close Tank
Interim : Not reported
Leak Cause: Unknown
Leak Source: Unknown
MTBE Date : Not reported
Max MTBE GW : Not reported
MTBE Tested: Site NOT Tested for MTBE.Includes Unknown and Not Analyzed.
Priority: Not reported
Local Case # : Not reported
Beneficial: Not reported
Staff : JH
GW Qualifies : Not reported
Max MTBE Soil : Not reported
Soil Qualifies : Not reported
Hydr Basin #: Not reported
Operator : JEFF SPARLING
Oversight Prgm: RB Lead Underground Storage Tank
Oversight Prgm : UST
Review Date : 2/1/1996
Stop Date : 10/31/1995
Work Suspended :Not reported
Responsible PartySPARLING BUICK
RP Address: 123 CALLE BELLO, SANTA BARBARA CA 93108 D
Global Id: T0603704971
Org Name: Not reported
Contact Person: Not reported
MTBE Conc: 0
Mtbe Fuel: 1
Water System Name: COUNTY WATERWORKS DISTRICT 1-A
Well Name: SLT WELL
Distance To Lust: 1538.52716290794665242735255 48
Waste Discharge Global ID: W0607900567
Waste Disch Assigned Name: 5000567-001GEN

Remed Plan: Not reported
Monitoring: 1/3/1996

LUST Region 4:
Report Date: 10/31/1995
Lead Agency: Regional Board
Local Agency: 19000
Case Number: R-10849
Substance: Gasoline
Case Type: Soil
Status: Signed off, remedial action completed or deemed unnecessary
Region: 4
Staff: Not reported

CORTESE:

SPARLING BUICK (Continued) **S104159752**

Reg Id: R-10849
Region: CORTESE
Reg By: Leaking Underground Storage Tanks

86
ENE
1/2-1
3962
Higher

DANIEL FREEMAN MEMORIAL HOSP **1000249172**
333 N PRAIRIE AVE **CAD982483620**
INGLEWOOD, CA 90301

RCRIS-SQG
FINDS
UST
HIST UST
LUST
HAZNET
Cortese
LOS ANGELES CO. HMS

RCRIS:
Owner: HEALTH CARE CORP OF SSRS OF ST JOSEPH
(310) 674-7050
EPA ID: CAD982483620

Contact: DAN MC CLEAN
(310) 674-7050

Classification: Small Quantity Generator
Used Oil Recyc: No
TSDF Activities: Not reported

Violation Status: No violations found

FINDS:
Other Pertinent Environmental Activity Identified at Site:
Facility Registry System (FRS)
National Emissions Trends (NET)
Resource Conservation and Recovery Act Information system (RCRAINFO)

State LUST:

Cross Street:	GRACE		
Qty Leaked:	Not reported		
Case Number	R-11626		
Reg Board:	Los Angeles Region		
Chemical:	Diesel		
Lead Agency:	Local Agency		
Local Agency :	19000		
Case Type:	Soil only		
Status:	Signed off, remedial action completed or deemed unnecessary		
County:	Los Angeles		
Review Date:	Not reported	Confirm Leak:	Not reported
Workplan:	9/28/1995	Prelim Assess:	9/28/1995
Pollution Char:	Not reported	Remed Plan:	Not reported
Remed Action:	Not reported	Monitoring:	Not reported
Close Date:	3/24/1998		
Release Date:	9/28/1995		
Cleanup Fund Id :	Not reported		
Discover Date :	9/20/1995		
Enforcement Dt :	Not reported		
Enf Type:	Not reported		
Enter Date :	11/27/1995		
Funding:	Not reported		
Staff Initials:	Not reported		
How Discovered:	Other Means		
How Stopped:	Not reported		
Interim :	Not reported		

DANIEL FREEMAN MEMORIAL HOSP (Continued) **1000249172**

Leak Cause: Structure Failure
Leak Source: Piping
MTBE Date : Not reported
Max MTBE GW : Not reported
MTBE Tested: Not Required to be Tested.
Priority: Not reported
Local Case # : Not reported
Beneficial: Not reported
Staff : JH
GW Qualifies : Not reported
Max MTBE Soil : Not reported
Soil Qualifies : Not reported
Hydr Basin #: Not reported
Operator : OLD CASE #112795-03
Oversight Prgm: Local Implementing Agency UST (includes non-LOP cases within LOP jurisdiction)
Oversight Prgm : LIA
Review Date : 3/24/1998
Stop Date : 9/22/1995
Work Suspended : Not reported
Responsible Party DANIEL FREEMAN HOSPITAL
RP Address: 333 N. PRAIRIE AVE., INGLEWOOD, CA 90301
Global Id: T0603705057
Org Name: Not reported
Contact Person: Not reported
MTBE Conc: 0
Mtbe Fuel: 0
Water System Name: INGLEWOOD, CITY OF
Well Name: WELL 25 - DESTROYED
Distance To Lust: 3819.140559710047489876492375 3
Waste Discharge Global ID: W0603710051
Waste Disch Assigned Name: 02S/14W-28F01 S

LUST Region 4:
Report Date: 9/28/1995
Lead Agency: Local Agency
Local Agency: 19000
Case Number: R-11626
Substance: Diesel
Case Type: Soil
Status: Signed off, remedial action completed or deemed unnecessary
Region: 4
Staff: Not reported

HAZNET:
Gepaid: CAD982483620
Tepaid: CAD990794133
Gen County: Los Angeles
Tsd County: San Joaquin
Tons: .8428
Category: Asbestos-containing waste
Disposal Method: Disposal, Land Fill
Contact: DANIEL FREEMAN MEMORIAL HOSP
Telephone: (000) 000-0000
Mailing Address: 333 N PRAIRIE AVE
INGLEWOOD, CA 90301 - 4501
County Los Angeles

DANIEL FREEMAN MEMORIAL HOSP (Continued) **1000249172**

Gepaid: CAD982483620
Tepaid: CAT080010101
Gen County: Los Angeles
Tsd County: San Diego
Tons: .0625
Category: Laboratory waste chemicals
Disposal Method: Transfer Station
Contact: DANIEL FREEMAN MEMORIAL HOSP
Telephone: (000) 000-0000
Mailing Address: 333 N PRAIRIE AVE
INGLEWOOD, CA 90301 - 4501
County Los Angeles

Gepaid: CAD982483620
Tepaid: CAT080010101
Gen County: Los Angeles
Tsd County: San Diego
Tons: .0625
Category: Laboratory waste chemicals
Disposal Method: Treatment, Tank
Contact: DANIEL FREEMAN MEMORIAL HOSP
Telephone: (000) 000-0000
Mailing Address: 333 N PRAIRIE AVE
INGLEWOOD, CA 90301 - 4501
County Los Angeles

Gepaid: CAD982483620
Tepaid: CAT080010101
Gen County: Los Angeles
Tsd County: San Diego
Tons: .0100
Category: Liquids with pH <UN-> 2
Disposal Method: Treatment, Tank
Contact: DANIEL FREEMAN MEMORIAL HOSP
Telephone: (000) 000-0000
Mailing Address: 333 N PRAIRIE AVE
INGLEWOOD, CA 90301 - 4501
County Los Angeles

Gepaid: CAD982483620
Tepaid: CAT080010101
Gen County: Los Angeles
Tsd County: San Diego
Tons: .5250
Category: Paint sludge
Disposal Method: Transfer Station
Contact: DANIEL FREEMAN MEMORIAL HOSP
Telephone: (000) 000-0000
Mailing Address: 333 N PRAIRIE AVE
INGLEWOOD, CA 90301 - 4501
County Los Angeles

The CA HAZNET database contains 82 additional records for this site.
Please contact your EDR Account Executive for more information.

CORTESE:
Reg Id: R-11626
Region: CORTESE
Reg By: Leaking Underground Storage Tanks

DANIEL FREEMAN MEMORIAL HOSP (Continued) **1000249172**

HMS:

Facility Id:	011577-036928		
Facility Type:	T0		
Permit Number:	000330825	Permit Status:	Permit
Facility Status:	Permit	Area:	2E
Region:	Los Angeles County:		

Facility Id:	011577-011626		
Facility Type:	T0		
Permit Number:	00003184T	Permit Status:	Closed
Facility Status:	Closed	Area:	2E
Region:	Los Angeles County:		

UST HIST:

Facility ID:	41191		
Tank Num:	1	Container Num:	TANK #1
Tank Capacity:	20000	Year Installed:	1977
Tank Used for:	PRODUCT		
Type of Fuel:	REGULAR	Tank Construction:	Not reported
Leak Detection:	Visual, Stock Inventor		
Contact Name:	DON WRIGHT, DIRECTOR OF ENG.	Telephone:	(213) 674-7050
Total Tanks:	4	Region:	STATE
Facility Type:	1	Other Type:	DIESEL FUEL FOR BOIL

Facility ID:	41191		
Tank Num:	2	Container Num:	TANK #2
Tank Capacity:	10000	Year Installed:	1972
Tank Used for:	PRODUCT		
Type of Fuel:	REGULAR	Tank Construction:	Not reported
Leak Detection:	Visual, Stock Inventor		
Contact Name:	DON WRIGHT, DIRECTOR OF ENG.	Telephone:	(213) 674-7050
Total Tanks:	4	Region:	STATE
Facility Type:	1	Other Type:	DIESEL FUEL FOR BOIL

Facility ID:	41191		
Tank Num:	3	Container Num:	TANK #3
Tank Capacity:	6000	Year Installed:	1979
Tank Used for:	PRODUCT		
Type of Fuel:	REGULAR	Tank Construction:	Not reported
Leak Detection:	Visual, Stock Inventor		
Contact Name:	DON WRIGHT, DIRECTOR OF ENG.	Telephone:	(213) 674-7050
Total Tanks:	4	Region:	STATE
Facility Type:	1	Other Type:	DIESEL FUEL FOR BOIL

Facility ID:	41191		
Tank Num:	4	Container Num:	TANK #4
Tank Capacity:	10000	Year Installed:	1979
Tank Used for:	PRODUCT		
Type of Fuel:	UNLEADED	Tank Construction:	Not reported
Leak Detection:	Visual, Stock Inventor		
Contact Name:	DON WRIGHT, DIRECTOR OF ENG.	Telephone:	(213) 674-7050
Total Tanks:	4	Region:	STATE
Facility Type:	1	Other Type:	DIESEL FUEL FOR BOIL

State UST:

Facility ID:	11626
Total Tanks:	1
Region:	STATE

DANIEL FREEMAN MEMORIAL HOSP (Continued) **1000249172**

Local Agency: 19000

87
North
1/2-1
4035
Lower

220 E. HYDE PARK BL.
INGLEWOOD, CA 90302

CHMIRS **S100275572**
N/A

CHMIRS:

OES Control Number:	9000660	DOT ID:	1270
DOT Hazard Class:	Not Reported		
Chemical Name:	OIL, HYDRAULIC		
Extent of Release:	Not reported		
CAS Number:	Not reported	Quantity Released:	40
Environmental Contamination:	Ground	Property Use:	County/City Road
Incident Date:	09-MAR-90	Date Completed:	09-MAR-90

N88
West
1/2-1
4074
Lower

ASH / QUEEN
INGLEWOOD, CA 90301

Site 1 of 2 in cluster N

CHMIRS **S100277930**
N/A

CHMIRS:

OES Control Number:	9118235	DOT ID:	1971
DOT Hazard Class:	Not Reported		
Chemical Name:	NATURAL GAS		
Extent of Release:	Not reported		
CAS Number:	Not reported	Quantity Released:	Not reported
Environmental Contamination:	Air	Property Use:	County/City Road
Incident Date:	20-JUL-91	Date Completed:	20-JUL-91

N89
West
1/2-1
4074
Lower

QUEEN STREET/ASH
INGLEWOOD, CA 90301

Site 2 of 2 in cluster N

CHMIRS **S100220954**
N/A

CHMIRS:

OES Control Number:	9014508	DOT ID:	1971
DOT Hazard Class:	Gases		
Chemical Name:	GAS, NATURAL		
Extent of Release:	Not reported		
CAS Number:	Not reported	Quantity Released:	0
Environmental Contamination:	Air	Property Use:	County/City Road
Incident Date:	05-DEC-90	Date Completed:	05-DEC-90

90
East
1/2-1
4355
Higher

THE FORUM
3900 W MANCHESTER BLVD
INGLEWOOD, CA

CA FID UST **S101617745**
LUST **N/A**
Cortese
LOS ANGELES CO. HMS

State LUST:

THE FORUM (Continued) **S101617745**

Cross Street:	PRAIRIE BLVD.		
Qty Leaked:	Not reported		
Case Number	R-09447		
Reg Board:	Los Angeles Region		
Chemical:	Gasoline		
Lead Agency:	Local Agency		
Local Agency :	19000		
Case Type:	Soil only		
Status:	Signed off, remedial action completed or deemed unnecessary		
County:	Los Angeles		
Review Date:	Not reported	Confirm Leak:	Not reported
Workplan:	Not reported	Prelim Assess:	Not reported
Pollution Char:	Not reported	Remed Plan:	Not reported
Remed Action:	Not reported	Monitoring:	Not reported
Close Date:	2/23/1998		
Release Date:	2/25/1986		
Cleanup Fund Id :	Not reported		
Discover Date :	2/25/1986		
Enforcement Dt :	Not reported		
Enf Type:	Not reported		
Enter Date :	12/31/1986		
Funding:	Not reported		
Staff Initials:	Not reported		
How Discovered:	Tank Closure		
How Stopped:	Remove Contents		
Interim :	Not reported		
Leak Cause:	Unknown		
Leak Source:	Piping		
MTBE Date :	Not reported		
Max MTBE GW :	Not reported		
MTBE Tested:	Site NOT Tested for MTBE.Includes Unknown and Not Analyzed.		
Priority:	Not reported		
Local Case # :	Not reported		
Beneficial:	Not reported		
Staff :	JH		
GW Qualifies :	Not reported		
Max MTBE Soil :	Not reported		
Soil Qualifies :	Not reported		
Hydr Basin #:	Not reported		
Operator :	COLLINS, ROBERT		
Oversight Prgm:	Local Implementing Agency UST (includes non-LOP cases within LOP jurisdiction)		
Oversight Prgm :	LIA		
Review Date :	2/23/1998		
Stop Date :	2/25/1986		
Work Suspended :	Not reported		
Responsible Party	GREAT WESTERN FORUM		
RP Address:	P.O. BOX 10, INGLEWOOD, CA 90306		
Global Id:	T0603704813		
Org Name:	Not reported		
Contact Person:	Not reported		
MTBE Conc:	0		
Mtbe Fuel:	1		
Water System Name:	COUNTY WATERWORKS DISTRICT 1-A		
Well Name:	SLT WELL		
Distance To Lust:	2389.43724569052874096371373 56		
Waste Discharge Global ID:	W0607900567		

THE FORUM (Continued) **S101617745**

Waste Disch Assigned Name: 5000567-001GEN

LUST Region 4:
Report Date: 2/25/1986
Lead Agency: Local Agency
Local Agency: 19000
Case Number: R-09447
Substance: Gasoline
Case Type: Soil
Status: Signed off, remedial action completed or deemed unnecessary
Region: 4
Staff: Not reported

CORTESE:
Reg Id: R-09447
Region: CORTESE
Reg By: Leaking Underground Storage Tanks

HMS:
Facility Id: 009620-009447
Facility Type: T0
Permit Number: 00000538T
Permit Status: Permit
Facility Status: Permit
Area: 2E
Region: Los Angeles County:

O91 **CHMIRS** **S100275715**
West **I405 N/B AT THE MANCHESTER O/R** **N/A**
1/2-1 **INGLEWOOD, CA 90301**
4506
Higher **Site 1 of 2 in cluster O**

CHMIRS:
OES Control Number: 9010482 DOT ID: 2525
DOT Hazard Class: Not Reported
Chemical Name: ETHYL OXALATE-VALATILE AMINE
Extent of Release: Not reported
CAS Number: Not reported Quantity Released: 40
Environmental Contamination: Ground Property Use: Freeway
Incident Date: 23-APR-90 Date Completed: 23-APR-90

---

92 **CHMIRS** **S100198041**
WNW **930 W HYDE PARK** **N/A**
1/2-1 **INGLEWOOD, CA 90302**
4542
Same

CHMIRS:
OES Control Number: 8804513 DOT ID: 1230
DOT Hazard Class: Not Reported
Chemical Name: ALCOHOL
Extent of Release: Not reported
CAS Number: Not reported Quantity Released: 1
Environmental Contamination: Air Property Use: Manufacturing
Incident Date: 30-DEC-88 Date Completed: 30-DEC-88

P93 **CHMIRS** **S100276253**
West **8425 SOUTH LA CIENEGA BLVD** **N/A**
1/2-1 **INGLEWOOD, CA 90301**
4610
Same **Site 1 of 2 in cluster P**

CHMIRS:

OES Control Number:	9090012	DOT ID:	1993
DOT Hazard Class:	Flammable liquid		
Chemical Name:	DIESEL FUEL		
Extent of Release:	Not reported		
CAS Number:	Not reported	Quantity Released:	0
Environmental Contamination:	Ground	Property Use:	County/City Road
Incident Date:	27-MAR-90	Date Completed:	28-MAR-90

P94 **CHMIRS** **S100220571**
West **MANCHESTER / LA CIENEGA** **N/A**
1/2-1 **INGLEWOOD, CA 90301**
4610
Same **Site 2 of 2 in cluster P**

CHMIRS:

OES Control Number:	9013201	DOT ID:	1993
DOT Hazard Class:	Not Reported		
Chemical Name:	DIESEL FUEL		
Extent of Release:	Not reported		
CAS Number:	Not reported	Quantity Released:	80
Environmental Contamination:	Ground	Property Use:	County/City Road
Incident Date:	27-SEP-90	Date Completed:	27-SEP-90

O95 **SOUTHERN CALIFORNIA EDISON** **CA FID UST** **S101584547**
West **8611 S LA CIENEGA BLVD** **LUST** **N/A**
1/2-1 **INGLEWOOD, CA** **Cortese**
4635 **LOS ANGELES CO. HMS**
Higher **Site 2 of 2 in cluster O**

State LUST:

Cross Street:	OLIVE ST		
Qty Leaked:	Not reported		
Case Number	I-10630		
Reg Board:	Los Angeles Region		
Chemical:	Gasoline		
Lead Agency:	Regional Board		
Local Agency :	19000		
Case Type:	Other ground water affected		
Status:	Signed off, remedial action completed or deemed unnecessary		
County:	Los Angeles		
Review Date:	Not reported	Confirm Leak:	Not reported
Workplan:	Not reported	Prelim Assess:	Not reported
Pollution Char:	8/5/1996	Remed Plan:	8/5/1996
Remed Action:	Not reported	Monitoring:	Not reported
Close Date:	1/21/1997		
Release Date:	2/10/1994		
Cleanup Fund Id :	Not reported		
Discover Date :	1/24/1994		
Enforcement Dt :	Not reported		
Enf Type:	Not reported		
Enter Date :	6/2/1995		

SOUTHERN CALIFORNIA EDISON (Continued) **S101584547**

Funding: Not reported
Staff Initials: Not reported
How Discovered: Other Means
How Stopped: Not reported
Interim : Not reported
Leak Cause: Unknown
Leak Source: Tank
MTBE Date : 1/1/1965
Max MTBE GW : ND
MTBE Tested: MTBE Detected. Site tested for MTBE & MTBE detected
Priority: Not reported
Local Case # : Not reported
Beneficial: Not reported
Staff : JH
GW Qualifies : Not reported
Max MTBE Soil : ND
Soil Qualifies : Not reported
Hydr Basin #: Not reported
Operator : Not reported
Oversight Prgm: RB Lead Underground Storage Tank
Oversight Prgm : UST
Review Date : 2/19/1997
Stop Date : Not reported
Work Suspended : Not reported
Responsible Party SOUTHERN CALIFORNIA EDISON
RP Address: 2244 WALNUT GROVE AVE, ROSEMEAD, CA 91770
Global Id: T0603703639
Org Name: Not reported
Contact Person: Not reported
MTBE Conc: 2
Mtbe Fuel: 1
Water System Name: INGLEWOOD, CITY OF
Well Name: WELL 34 - DESTROYED
Distance To Lust: 1068.511723695723260101023135 1
Waste Discharge Global ID: W0603710051
Waste Disch Assigned Name: 02S/14W-32C02 S

LUST Region 4:
Report Date: 2/10/1994
Lead Agency: Regional Board
Local Agency: 19000
Case Number: I-10630
Substance: Gasoline
Case Type: Groundwater
Status: Signed off, remedial action completed or deemed unnecessary
Region: 4
Staff: Not reported

CORTESE:
Reg Id: I-10630
Region: CORTESE
Reg By: Leaking Underground Storage Tanks

SOUTHERN CALIFORNIA EDISON (Continued) **S101584547**

FID:

Facility ID:	19012672	Regulate ID:	00022208
Reg By:	Active Underground Storage Tank Location		
Cortese Code:	Not reported	SIC Code:	Not reported
Status:	Active	Facility Tel:	(818) 000-0000
Mail To:	Not reported 0 BOX INGLEWOOD, CA		
Contact:	Not reported	Contact Tel:	Not reported
DUNs No:	Not reported	NPDES No:	Not reported
Creation:	10/22/93	Modified:	00/00/00
EPA ID:	Not reported		
Comments:	Not reported		

HMS:

Facility Id:	010686-010630		
Facility Type:	T0		
Permit Number:	00004055T	Permit Status:	Removed
Facility Status:	Removed	Area:	2E
Region:	Los Angeles County:		

---

96 West 1/2-1 4676 Lower

MOBIL #18-LEN
8307 LA CIENEGA BLVD S
INGLEWOOD, CA 90301

LUST Cortese **S104406587 N/A**

State LUST:

Cross Street:	Not reported		
Qty Leaked:	Not reported		
Case Number	I-09420		
Reg Board:	Los Angeles Region		
Chemical:	Gasoline		
Lead Agency:	Regional Board		
Local Agency :	19000		
Case Type:	Other ground water affected		
Status:	Remedial action (cleanup) in progress		
County:	Los Angeles		
Abate Method:	Remove Free Product - remove floating product from water table		
Review Date:	5/2/1990	Confirm Leak:	5/2/1990
Workplan:	12/1/1991	Prelim Assess:	12/1/1991
Pollution Char:	11/25/1994	Remed Plan:	11/25/1994
Remed Action:	Not reported	Monitoring:	Not reported
Close Date:	Not reported		
Release Date:	6/25/1990		
Cleanup Fund Id :	Not reported		
Discover Date :	6/21/1990		
Enforcement Dt :	Not reported		
Enf Type:	Not reported		
Enter Date :	9/12/1990		
Funding:	Federal Funds		
Staff Initials:	Not reported		
How Discovered:	Tank Test		
How Stopped:	Other Means		
Interim :	Not reported		
Leak Cause:	Spill		
Leak Source:	Other Source		
MTBE Date :	1/1/1965		
Max MTBE GW :	150		

MOBIL #18-LEN (Continued) **S104406587**

MTBE Tested: MTBE Detected. Site tested for MTBE & MTBE detected
Priority: 1B3
Local Case # : Not reported
Beneficial: Not reported
Staff : MY
GW Qualifies : Not reported
Max MTBE Soil : Not reported
Soil Qualifies : Not reported
Hydr Basin #: Not reported
Operator : Not reported
Oversight Prgm: RB Lead Underground Storage Tank
Oversight Prgm : UST
Review Date : 1/8/2002
Stop Date : 6/21/1990
Work Suspended : Not reported
Responsible Party JOHNNY MEDRANO
RP Address: 3700 W. 190TH ST., TPT-2
Global Id: T0603703412
Org Name: Not reported
Contact Person: Not reported
MTBE Conc: 1
Mtbe Fuel: 1
Water System Name: INGLEWOOD, CITY OF
Well Name: WELL 34 - DESTROYED
Distance To Lust: 1965.832371590114680197268994 4
Waste Discharge Global ID: W0603710051
Waste Disch Assigned Name: 02S/14W-32C02 S

LUST Region 4:
Report Date: 6/25/1990
Lead Agency: Regional Board
Local Agency: 19000
Case Number: I-09420
Substance: Gasoline
Case Type: Groundwater
Status: Remedial action (cleanup) in progress
Region: 4
Staff: MY

CORTESE:
Reg Id: I-09420
Region: CORTESE
Reg By: Leaking Underground Storage Tanks

---

97 NE 1/2-1 4681 Higher **INGLEWOOD PARK CEMETERY** **LUST S105033740**
720 FLORENCE AVE E **HAZNET N/A**
INGLEWOOD, CA 90301 **Cortese**

State LUST:
Cross Street: Not reported
Qty Leaked: Not reported
Case Number R-09767
Reg Board: Los Angeles Region
Chemical: 1
Lead Agency: Local Agency
Local Agency : 19000
Case Type: Soil only
Status: Signed off, remedial action completed or deemed unnecessary

INGLEWOOD PARK CEMETERY (Continued) **S105033740**

County:	Los Angeles		
Review Date:	Not reported	Confirm Leak:	Not reported
Workplan:	Not reported	Prelim Assess:	Not reported
Pollution Char:	Not reported	Remed Plan:	Not reported
Remed Action:	Not reported	Monitoring:	Not reported
Close Date:	7/30/1997		
Release Date:	7/30/1997		
Cleanup Fund Id :	Not reported		
Discover Date :	Not reported		
Enforcement Dt :	Not reported		
Enf Type:	Not reported		
Enter Date :	3/19/1998		
Funding:	Not reported		
Staff Initials:	Not reported		
How Discovered:	Not reported		
How Stopped:	Not reported		
Interim :	Not reported		
Leak Cause:	Not reported		
Leak Source:	Not reported		
MTBE Date :	Not reported		
Max MTBE GW :	Not reported		
MTBE Tested:	Not Required to be Tested.		
Priority:	Not reported		
Local Case # :	Not reported		
Beneficial:	Not reported		
Staff :	JH		
GW Qualifies :	Not reported		
Max MTBE Soil :	Not reported		
Soil Qualifies :	Not reported		
Hydr Basin #:	Not reported		
Operator :	Not reported		
Oversight Prgm:	Local Implementing Agency UST (includes non-LOP cases within LOP jurisdiction)		
Oversight Prgm :	LIA		
Review Date :	7/30/1997		
Stop Date :	Not reported		
Work Suspended :	Not reported		
Responsible Party	INGLEWOOK PARK CEMETERY		
RP Address:	720 E. FLORENCE AVE, INGLEWOOD CA, 90301		
Global Id:	T0603704860		
Org Name:	Not reported		
Contact Person:	Not reported		
MTBE Conc:	0		
Mtbe Fuel:	0		
Water System Name:	INGLEWOOD, CITY OF		
Well Name:	WELL 25 - DESTROYED		
Distance To Lust:	3335.98339699922192152824261 87		
Waste Discharge Global ID:	W0603710051		
Waste Disch Assigned Name:	02S/14W-28F01 S		

LUST Region 4:

Report Date:	7/30/1997
Lead Agency:	Local Agency
Local Agency:	19000
Case Number:	R-09767
Substance:	1
Case Type:	Soil
Status:	Signed off, remedial action completed or deemed unnecessary

INGLEWOOD PARK CEMETERY (Continued) **S105033740**

Region: 4
Staff: Not reported

HAZNET:

Gepaid: CAL000071470
Tepaid: CAT080013352
Gen County: Los Angeles
Tsd County: Los Angeles
Tons: 1.6680
Category: Unspecified oil-containing waste
Disposal Method: Recycler
Contact: CORPORATION
Telephone: (310) 412-6551
Mailing Address: 720 E FLORENCE AVE
INGLEWOOD, CA 90301 - 1406
County Los Angeles

Gepaid: CAL000071470
Tepaid: CAT080013352
Gen County: Los Angeles
Tsd County: Los Angeles
Tons: .4170
Category: Tank bottom waste
Disposal Method: Recycler
Contact: CORPORATION
Telephone: (310) 412-6551
Mailing Address: 720 E FLORENCE AVE
INGLEWOOD, CA 90301 - 1406
County Los Angeles

Gepaid: CAL000071470
Tepaid: CAD008252405
Gen County: Los Angeles
Tsd County: Los Angeles
Tons: .2293
Category: Hydrocarbon solvents (benzene, hexane, Stoddard, etc.)
Disposal Method: Recycler
Contact: CORPORATION
Telephone: (310) 412-6551
Mailing Address: 720 E FLORENCE AVE
INGLEWOOD, CA 90301 - 1406
County Los Angeles

Gepaid: CAL000071470
Tepaid: CAT080013352
Gen County: Los Angeles
Tsd County: Los Angeles
Tons: :2293
Category: Aqueous solution with 10% or more total organic residues
Disposal Method: Recycler
Contact: CORPORATION
Telephone: (310) 412-6551
Mailing Address: 720 E FLORENCE AVE
INGLEWOOD, CA 90301 - 1406
County Los Angeles

INGLEWOOD PARK CEMETERY (Continued) **S105033740**

Gepaid: CAL000071470
Tepaid: CAT080013352
Gen County: Los Angeles
Tsd County: Los Angeles
Tons: .2502
Category: Aqueous solution with 10% or more total organic residues
Disposal Method: Recycler
Contact: CORPORATION
Telephone: (310) 412-6551
Mailing Address: 720 E FLORENCE AVE
INGLEWOOD, CA 90301 - 1406
County Los Angeles

CORTESE:
Reg Id: R-09767
Region: CORTESE
Reg By: Leaking Underground Storage Tanks

98
SSW
1/2-1
4706
Higher

959 S. CEDAR AVE. (ALLEY REAR)
INGLEWOOD, CA 90301

CHMIRS **S100217574**
N/A

CHMIRS:

OES Control Number:	8907380	DOT ID:	1993
DOT Hazard Class:	Not Reported		
Chemical Name:	CARBURETOR CLEANER		
Extent of Release:	Not reported		
CAS Number:	Not reported	Quantity Released:	100
Environmental Contamination:	Air	Property Use:	099
Incident Date:	09-AUG-89	Date Completed:	09-AUG-89

Q99
NNE
1/2-1
4878
Higher

420 E. HYDE PARK BLVD.
INGLEWOOD, CA

Site 1 of 2 in cluster Q

CHMIRS **S100215609**
N/A

CHMIRS:

OES Control Number:	8800505	DOT ID:	Not reported
DOT Hazard Class:	Miscellaneous hazardous material		
Chemical Name:	METHAMPHETAMINE		
Extent of Release:	Not reported		
CAS Number:	Not reported	Quantity Released:	Not reported
Environmental Contamination:	None Reported	Property Use:	Mercantile, Business
Incident Date:	10-FEB-88	Date Completed:	10-FEB-88

100
South
1/2-1
4976
Higher

DELORME CHEVROLET
1175 LA BREA AVE S
INGLEWOOD, CA 90301

LUST **S105034993**
Cortese **N/A**
LOS ANGELES CO. HMS

State LUST:
Cross Street: Not reported

DELORME CHEVROLET (Continued) **S105034993**

Qty Leaked:	Not reported		
Case Number	I-12635		
Reg Board:	Los Angeles Region		
Chemical:	Waste Oil		
Lead Agency:	Local Agency		
Local Agency :	19000		
Case Type:	Soil only		
Status:	Signed off, remedial action completed or deemed unnecessary		
County:	Los Angeles		
Review Date:	Not reported	Confirm Leak:	Not reported
Workplan:	Not reported	Prelim Assess:	Not reported
Pollution Char:	Not reported	Remed Plan:	Not reported
Remed Action:	Not reported	Monitoring:	Not reported
Close Date:	3/28/1990		
Release Date:	11/8/1988		
Cleanup Fund Id :	Not reported		
Discover Date :	Not reported		
Enforcement Dt :	Not reported		
Enf Type:	Not reported		
Enter Date :	3/28/1990		
Funding:	Federal Funds		
Staff Initials:	Not reported		
How Discovered:	Not reported		
How Stopped:	Not reported		
Interim :	Not reported		
Leak Cause:	Not reported		
Leak Source:	Not reported		
MTBE Date :	Not reported		
Max MTBE GW :	Not reported		
MTBE Tested:	Not Required to be Tested.		
Priority:	Not reported		
Local Case # :	Not reported		
Beneficial:	Not reported		
Staff :	JH		
GW Qualifies :	Not reported		
Max MTBE Soil :	Not reported		
Soil Qualifies :	Not reported		
Hydr Basin #:	Not reported		
Operator :	Not reported		
Oversight Prgm:	Local Implementing Agency UST (includes non-LOP cases within LOP jurisdiction)		
Oversight Prgm :	LIA		
Review Date :	3/28/1990		
Stop Date :	Not reported		
Work Suspended :	Not reported		
Responsible Party	DELORME CHEVROLET		
RP Address:	1175 LA BREA AVE., S., INGLEWOOD, 90301		
Global Id:	T0603703988		
Org Name:	Not reported		
Contact Person:	Not reported		
MTBE Conc:	0		
Mtbe Fuel:	0		
Water System Name:	COUNTY WATERWORKS DISTRICT 1-A		
Well Name:	SLT WELL		
Distance To Lust:	3216.92707761919693421517136472		
Waste Discharge Global ID:	W0607900567		
Waste Disch Assigned Name:	5000567-001GEN		

DELORME CHEVROLET (Continued) **S105034993**

LUST Region 4:
Report Date: 11/8/1988
Lead Agency: Local Agency
Local Agency: 19000
Case Number: I-12635
Substance: Waste Oil
Case Type: Soil
Status: Signed off, remedial action completed or deemed unnecessary
Region: 4
Staff: Not reported

CORTESE:
Reg Id: I-12635
Region: CORTESE
Reg By: Leaking Underground Storage Tanks

HMS:
Facility Id: 012482-012635
Facility Type: T0
Permit Number: 00004466T
Permit Status: Removed
Facility Status: Removed
Area: 2E
Region: Los Angeles County:

Q101
NNE
1/2-1
4989
Higher

ABACUS ROOF CORP **Cortese** **S104159751**
715 CENTINELA AVE **N/A**
INGLEWOOD, CA 90302

Site 2 of 2 in cluster Q

CORTESE:
Reg Id: I-11205
Region: CORTESE
Reg By: Leaking Underground Storage Tanks

102
North
1/2-1
5109
Higher

WORLD OIL MARKETING COMPANY **HAZNET** **S103670960**
740 CENTINELA **Cortese** **N/A**
INGLEWOOD, CA 90302

HAZNET:
Gepaid: CAD981160401
Tepaid: CAT080013352
Gen County: Los Angeles
Tsd County: Los Angeles
Tons: .5212
Category: Unspecified aqueous solution
Disposal Method: Recycler
Contact: WORLD OIL MARKETING COMPANY
Telephone: (562) 928-0100
Mailing Address: 9302 S GARFIELD AVE
SOUTH GATE, CA 90280 - 1966
County Los Angeles

WORLD OIL MARKETING COMPANY (Continued) **S103670960**

Gepaid: CAD981160401
Tepaid: AZC950823111
Gen County: Los Angeles
Tsd County: 99
Tons: .0842
Category: Asbestos-containing waste
Disposal Method: Disposal, Land Fill
Contact: WORLD OIL MARKETING COMPANY
Telephone: (562) 928-0100
Mailing Address: 9302 S GARFIELD AVE
SOUTH GATE, CA 90280 - 1966
County Los Angeles

Gepaid: CAD981160401
Tepaid: CAT080013352
Gen County: Los Angeles
Tsd County: Los Angeles
Tons: 5.0040
Category: Tank bottom waste
Disposal Method: Recycler
Contact: WORLD OIL MARKETING COMPANY
Telephone: (562) 928-0100
Mailing Address: 9302 S GARFIELD AVE
SOUTH GATE, CA 90280 - 1966
County Los Angeles

CORTESE:
Reg Id: R-10636
Region: CORTESE
Reg By: Leaking Underground Storage Tanks

R103 **CHMIRS** **S100219248**
West **901 W MANCHESTER** **N/A**
1/2-1 **INGLEWOOD, CA 90301**
5124
Same **Site 1 of 2 in cluster R**

CHMIRS:

OES Control Number:	9000308	DOT ID:	1993
DOT Hazard Class:	Flammable liquid		
Chemical Name:	DIESEL FUEL		
Extent of Release:	Not reported		
CAS Number:	Not reported	Quantity Released:	75
Environmental Contamination:	Ground	Property Use:	Private Road
Incident Date:	22-FEB-90	Date Completed:	23-FEB-90

R104 **CHMIRS** **S100221470**
West **900 W. MANCHESTER** **N/A**
1/2-1 **INGLEWOOD, CA 90301**
5128
Same **Site 2 of 2 in cluster R**

(Continued) **S100221470**

CHMIRS:

OES Control Number:	9099454	DOT ID:	Not reported
DOT Hazard Class:	Not Reported		
Chemical Name:	OIL AND SOLVENT		
Extent of Release:	Not reported		
CAS Number:	Not reported	Quantity Released:	5
Environmental Contamination:	Ground	Property Use:	County/City Road
Incident Date:	22-AUG-90	Date Completed:	22-AUG-90

---

105 West 1/2-1 5152 Higher **AIRPORT BUSINESS CENTER** **LUST S100683505**
315 GLASGOW AVE S **Cortese N/A**
INGLEWOOD, CA 90301 **LOS ANGELES CO. HMS**

State LUST:

Cross Street:	OLIVE ST		
Qty Leaked:	Not reported		
Case Number	903010025		
Reg Board:	Los Angeles Region		
Chemical:	Waste Oil		
Lead Agency:	Regional Board		
Local Agency :	19000		
Case Type:	Soil only		
Status:	Signed off, remedial action completed or deemed unnecessary		
County:	Los Angeles		
Abate Method:	Excavate and Dispose - remove contaminated soil and dispose in approved site		
Review Date:	Not reported	Confirm Leak:	Not reported
Workplan:	9/17/1990	Prelim Assess:	9/17/1990
Pollution Char:	Not reported	Remed Plan:	Not reported
Remed Action:	Not reported	Monitoring:	Not reported
Close Date:	10/4/1996		
Release Date:	9/17/1990		
Cleanup Fund Id :	Not reported		
Discover Date :	8/15/1990		
Enforcement Dt :	Not reported		
Enf Type:	Not reported		
Enter Date :	11/29/1990		
Funding:	Federal Funds		
Staff Initials:	Not reported		
How Discovered:	Tank Closure		
How Stopped:	Close Tank		
Interim :	Not reported		
Leak Cause:	Unknown		
Leak Source:	Unknown		
MTBE Date :	Not reported		
Max MTBE GW :	Not reported		
MTBE Tested:	Not Required to be Tested.		
Priority:	Not reported		
Local Case # :	Not reported		
Beneficial:	Not reported		
Staff :	JH		
GW Qualifies :	Not reported		
Max MTBE Soil :	Not reported		
Soil Qualifies :	Not reported		
Hydr Basin #:	Not reported		

AIRPORT BUSINESS CENTER (Continued) **S100683505**

Operator : PENCE, J. BLAIR
Oversight Prgm: RB Lead Underground Storage Tank
Oversight Prgm : UST
Review Date : 2/24/1992
Stop Date : 8/15/1990
Work Suspended :Not reported
Responsible PartyAIRPORT BUSINESS CENTER ASSOC.
RP Address: 10201 S LA CIENEGA BLVD, LOS ANGELES, CA 90045
Global Id: T0603701357
Org Name: Not reported
Contact Person: Not reported
MTBE Conc: 0
Mtbe Fuel: 0
Water System Name: INGLEWOOD, CITY OF
Well Name: WELL 34 - DESTROYED
Distance To Lust: 528.60417797056198716840191759
Waste Discharge Global ID: W0603710051
Waste Disch Assigned Name: 02S/14W-32C02 S

LUST Region 4:
Report Date: 9/17/1990
Lead Agency: Regional Board
Local Agency: 19000
Case Number: 903010025
Substance: Waste Oil
Case Type: Soil
Status: Signed off, remedial action completed or deemed unnecessary
Region: 4
Staff: Not reported

CORTESE:
Reg Id: 903010025
Region: CORTESE
Reg By: Leaking Underground Storage Tanks

HMS:
Facility Id: 014924-015751
Facility Type: Not reported
Permit Number: Not reported
Permit Status: Not reported
Facility Status: Removed
Area: 2E
Region: Los Angeles County:

---

106 West 1/2-1 5231 Same

TIRE WORLD (FORMER ARCO) **LUST S103437992**
920 MANCHESTER BLVD W **HAZNET N/A**
INGLEWOOD, CA 90301 **Cortese**

State LUST:
Cross Street: GLASGLOW
Qty Leaked: Not reported
Case Number I-15600
Reg Board: Los Angeles Region
Chemical: Gasoline
Lead Agency: Regional Board
Local Agency : 19000
Case Type: Soil only
Status: Preliminary site assessment underway
County: Los Angeles
Review Date: Not reported
Confirm Leak: Not reported

TIRE WORLD (FORMER ARCO) (Continued) **S103437992**

Workplan:	9/25/1991	Prelim Assess:	9/25/1991
Pollution Char:	Not reported	Remed Plan:	Not reported
Remed Action:	Not reported	Monitoring:	Not reported
Close Date:	Not reported		
Release Date:	9/25/1991		
Cleanup Fund Id :	Not reported		
Discover Date :	8/6/1991		
Enforcement Dt :	10/4/2000		
Enf Type:	Not reported		
Enter Date :	12/19/1991		
Funding:	Not reported		
Staff Initials:	Not reported		
How Discovered:	Tank Closure		
How Stopped:	Close Tank		
Interim :	Not reported		
Leak Cause:	Unknown		
Leak Source:	Unknown		
MTBE Date :	Not reported		
Max MTBE GW :	Not reported		
MTBE Tested:	Site NOT Tested for MTBE.Includes Unknown and Not Analyzed.		
Priority:	3A		
Local Case # :	Not reported		
Beneficial:	Not reported		
Staff :	CEC		
GW Qualifies :	Not reported		
Max MTBE Soil :	Not reported		
Soil Qualifies :	Not reported		
Hydr Basin #:	Not reported		
Operator :	JAE LEE		
Oversight Prgm:	RB Lead Underground Storage Tank		
Oversight Prgm :	UST		
Review Date :	10/18/1991		
Stop Date :	8/6/1991		
Work Suspended :	Not reported		
Responsible Party	FRANK LAMANNA		
RP Address:	717 STRAND ST., #4		
Global Id:	T0603704332		
Org Name:	Not reported		
Contact Person:	Not reported		
MTBE Conc:	0		
Mtbe Fuel:	1		
Water System Name:	INGLEWOOD, CITY OF		
Well Name:	WELL 34 - DESTROYED		
Distance To Lust:	731.541403100137580223518245 47		
Waste Discharge Global ID:	W0603710051		
Waste Disch Assigned Name:	02S/14W-32C02 S		

LUST Region 4:

Report Date:	9/25/1991
Lead Agency:	Regional Board
Local Agency:	19000
Case Number:	I-15600
Substance:	Gasoline
Case Type:	Soil
Status:	Preliminary site assessment underway
Region:	4
Staff:	CEC

TIRE WORLD (FORMER ARCO) (Continued) **S103437992**

HAZNET:

Gepaid:	CAL000075120
Tepaid:	CAT000613935
Gen County:	Los Angeles
Tsd County:	Los Angeles
Tons:	0.0417
Category:	Aqueous solution with less than 10% total organic residues
Disposal Method:	Transfer Station
Contact:	LAMANNA FRANK
Telephone:	(000) 000-0000
Mailing Address:	920 W MANCHESTER BLVD
	INGLEWOOD, CA 90301 - 1527
County	Los Angeles

Gepaid:	CAL000075120
Tepaid:	CAT000613893
Gen County:	Los Angeles
Tsd County:	Los Angeles
Tons:	.1208
Category:	Aqueous solution with less than 10% total organic residues
Disposal Method:	Transfer Station
Contact:	LAMANNA FRANK
Telephone:	(000) 000-0000
Mailing Address:	920 W MANCHESTER BLVD
	INGLEWOOD, CA 90301 - 1527
County	Los Angeles

CORTESE:

Reg Id:	I-15600
Region:	CORTESE
Reg By:	Leaking Underground Storage Tanks

MAP FINDINGS - EDR PROPRIETARY HISTORICAL DATABASES

YEAR	NAME	ADDRESS	CITY	ST	DIR.	DIST.	ELEV.	TYPE
1998	CONCORD CLEANERS	113 E MANCHESTER BLVD	INGLEWOOD	CA	NNE	< 1/8	Higher	
1960	DURYER'S SHELL SERVICE	201 S LA BREA	INGLEWOOD	CA	ENE	< 1/8	Higher	
1960	FINLEY E H SERVICE STATION	202 E MANCHESTER	INGLEWOOD	CA	ENE	< 1/8	Higher	
1960	GOSS BOB TEXACO SERVICE	145 W MANCHESTER BLVD	INGLEWOOD	CA	WNW	< 1/8	Higher	
1960	MOORE'S BILL WILSHIRE SERVICE	106 E MANCHESTER	INGLEWOOD	CA	North	< 1/8	Higher	
1960	O'CONNER'S UNION OIL STATION	145 E MANCHESTER BLVD	INGLEWOOD	CA	NE	< 1/8	Higher	
1998	PARK LANE CLEANERS	253 S LA BREA AVE	INGLEWOOD	CA	East	< 1/8	Higher	
1998	SPARKLING CLEANERS	320 S LA BREA AVE	INGLEWOOD	CA	SE	< 1/8	Higher	
1960	SPARKLING CLEANERS	320 S LA BREA AVE	INGLEWOOD	CA	SE	< 1/8	Higher	
1998	SPARKLING DE LUXE CLEANERS	320 S LA BREA AVE	INGLEWOOD	CA	SE	< 1/8	Higher	
1964	SPARKLNG CLEANERS	320 S LA BREA AVE	INGLEWOOD	CA	SE	< 1/8	Higher	
1964	AIRLINE DELUXE CLEANERS	104 S LA BREA AVE	INGLEWOOD	CA	NE	1/8-1/4	Higher	
1960	AIRLINE DELUXE CLEANERS	104 S LA BREA AVE	INGLEWOOD	CA	NE	1/8-1/4	Higher	
1964	DELUXE CLEANERS & DYERS	104 S LA BREA AVE	INGLEWOOD	CA	NE	1/8-1/4	Higher	
1960	DELUXE CLEANERS & DYERS	104 S LA BREA AVE	INGLEWOOD	CA	NE	1/8-1/4	Higher	
1964	GIL'S CLEANERS	312 E QUEEN ST	INGLEWOOD	CA	ENE	1/8-1/4	Higher	
1960	GIL'S CLEANERS	312 E QUEEN	INGLEWOOD	CA	ENE	1/8-1/4	Higher	
1960	GRAY'S LAUNDERALL	146 1/2 N LA BREA AVE	INGLEWOOD	CA	NNE	1/8-1/4	Higher	
1960	HUNT RAY CHEVRON SERVICE	400 S MARKET	INGLEWOOD	CA	SE	1/8-1/4	Higher	
1960	JOHNSON BROS FLYING A SERVICE	425 S MARKET	INGLEWOOD	CA	SE	1/8-1/4	Higher	
1998	QUALITY CLEANING & LAUNDRY	237 W MANCHESTER BLVD	INGLEWOOD	CA	West	1/8-1/4	Higher	
1960	RPM CLEANERS	212 E REGENT	INGLEWOOD	CA	NNE	1/8-1/4	Higher	
1964	WARREN'S CLEANERS	237 W MANCHESTER BLVD	INGLEWOOD	CA	West	1/8-1/4	Higher	
1960	WARREN'S DRY CLEANERS	237 W MANCHESTER BLVD	INGLEWOOD	CA	West	1/8-1/4	Higher	
N/A	INGLEWOOD WATER AND GAS CO.	NORTHEAST OF THE INTERSECTION OF GOLDEN AVE. AND INGLEWOOD		CA	NNE	1/2-1	Higher	LOS ANGELES COUNTY

COAL GAS SITE DESCRIPTION: 1912 Inglewood Water and Gas Co. is located north of Torrence Ave. and the Atch nd Sante Fe RR, East of Centinella Ave., South of Warren Lane. Site is south of gh. By 1923, site is occupied by Inglewood City Water Works.

©Copyright 1993 Real Property Scan, Inc.

City	EDR ID	Site Name	Site Address	Zip	Database(s)	Facility ID
INGLEWOOD	S103635016	CITY INGLEWOOD	167 / 155 W. ALBORVITAE ST	90301	HAZNET	CAC001213424
INGLEWOOD	S103956994	CITY OF INGLEWOOD/REDEVELOPMENT AGENT	359, 401, 403 GLASGOW	90301	HAZNET	CAC001170232
INGLEWOOD	1003878626	DOW CHEMICAL CO INGLEWOOD	5855 W CENTINELA	90301	CERC-NFRAP	
INGLEWOOD	S103546941	CHEVRON - INGLEWOOD OIL FIELD	LA CIENEGA BOULEVARD	90301	CA SLIC	
INGLEWOOD	S103980475	PACESETTER PRINTING	9920 LA CIENEGA BLVD STE 109	90301	HAZNET	CAL000065991
INGLEWOOD	S103990797	THE CARLSON COMPANY	9920 LA CIENEGA BLVD STE 705	90301	HAZNET	CAC001267528
INGLEWOOD	90465973	CORNER OF 160TH AND INGLEWOOD AVE.	CORNER OF 160TH AND INGLEWOOD AVE.		ERNS	
INGLEWOOD	90183593	CORNER OF 160TH AND INGLEWOOD AVE.	CORNER OF 160TH AND INGLEWOOD AVE.		ERNS	
INGLEWOOD	S103956992	CITY OF INGLEWOOD - HOLLYWOOD PARK RACE	GATE 7A-WEST 90TH ST	90301	HAZNET	CAH777001096
INGLEWOOD	S102792568	INGLEWOOD UNIFIED SCHOOL DISTRICT	HIGHLANDS ELEMENTARY SCHOOL	90301	HAZNET	CAC000720504
INGLEWOOD	S103631731	HILLCREST APARTMENTS	150-154 HILLCREST BLVD		HAZNET	CAP400479815
INGLEWOOD	8712315	INGLEWOOD LEASE(DRILLING)	INGLEWOOD LEASE(DRILLING)		ERNS	
INGLEWOOD	S105036952	INGLEWOOD OIL FIELD	INGLEWOOD OIL FIELD	90301	CA WDS	4B192041001
INGLEWOOD	S103956169	CHIEF AUTO PARTS #29886	1295 SOUTH LA BREA #101	90301	HAZNET	CAL921364767
INGLEWOOD	S103974093	LACY 20, LLC	9920 SO LA CIENEGA BLVD STE 705	90301	HAZNET	CAC001486464
INGLEWOOD	S104569018	CHIEFS AUTO PARTS SHOPPING CENTER	1295 SO LA BREA	90301	HAZNET	CAC001490848
INGLEWOOD	S103969991	INSTANT PRINT OF INGLEWOOD	425 MANCHESTER BLVD.	90301	HAZNET	CAL000196661
INGLEWOOD	1000282066	7-ELEVEN STORE #2163/24142	345 MANCHESTER	90301	HIST UST	
INGLEWOOD	S104577157	JAPANESE AUTO TECH	843 WEST MANCHESTER AVE	90301	HAZNET	CAL000071472
INGLEWOOD	S104574044	EQUILON ENTERPRISES LLC	1135 W MANCHESTER/FLORENCE	90301	HAZNET	CAD981158660
INGLEWOOD	S104576540	SHELL STATION	1135 W MANCHESTER/FLORENCE	90301	HAZNET	CAL000055453
INGLEWOOD	1003878499	PUREX CORP	MINES FLD	90301	CERC-NFRAP	
INGLEWOOD,	S105167673	425 ISIS AVENUE, INGLEWOOD, CA	425 IRIS AVENUE	90301	Ind. Haz Waste	
INGLEWOOD,	S105167426	425 ISIS AVENUE, INGLEWOOD, CA	425 IRIS AVENUE	90301	Ind. Haz Waste	
INGLEWOOD,	S105167178	425 ISIS AVENUE, INGLEWOOD, CA	425 IRIS AVENUE	90301	Ind. Haz Waste	
LOS ANGELES COUNTY	S104889769	LLANO ILLEGAL DISPOSAL SITE	1 MILE SOUTH OF HWY 138 @ 190TH ST EAST		SWF/LF	19-AA-5692

GOVERNMENT RECORDS SEARCHED / DATA CURRENCY TRACKING

To maintain currency of the following federal and state databases, EDR contacts the appropriate governmental agency on a monthly or quarterly basis, as required.

Elapsed ASTM days: Provides confirmation that this EDR report meets or exceeds the 90-day updating requirement of the ASTM standard.

FEDERAL ASTM STANDARD RECORDS

NPL: National Priority List
Source: EPA
Telephone: N/A
National Priorities List (Superfund). The NPL is a subset of CERCLIS and identifies over 1,200 sites for priority cleanup under the Superfund Program. NPL sites may encompass relatively large areas. As such, EDR provides polygon coverage for over 1,000 NPL site boundaries produced by EPA's Environmental Photographic Interpretation Center (EPIC) and regional EPA offices.

Date of Government Version: 01/29/02
Date Made Active at EDR: 02/25/02
Database Release Frequency: Semi-Annually

Date of Data Arrival at EDR: 02/04/02
Elapsed ASTM days: 21
Date of Last EDR Contact: 02/04/02

NPL Site Boundaries

Sources:

EPA's Environmental Photographic Interpretation Center (EPIC)
Telephone: 202-564-7333

EPA Region 1
Telephone 617-918-1143

EPA Region 6
Telephone: 214-655-6659

EPA Region 3
Telephone 215-814-5418

EPA Region 8
Telephone: 303-312-6774

EPA Region 4
Telephone 404-562-8033

Proposed NPL: Proposed National Priority List Sites
Source: EPA
Telephone: N/A

Date of Government Version: 01/17/02
Date Made Active at EDR: 02/25/02
Database Release Frequency: Semi-Annually

Date of Data Arrival at EDR: 02/04/02
Elapsed ASTM days: 21
Date of Last EDR Contact: 02/04/02

CERCLIS: Comprehensive Environmental Response, Compensation, and Liability Information System
Source: EPA
Telephone: 703-413-0223
CERCLIS contains data on potentially hazardous waste sites that have been reported to the USEPA by states, municipalities, private companies and private persons, pursuant to Section 103 of the Comprehensive Environmental Response, Compensation, and Liability Act (CERCLA). CERCLIS contains sites which are either proposed to or on the National Priorities List (NPL) and sites which are in the screening and assessment phase for possible inclusion on the NPL.

Date of Government Version: 11/21/01
Date Made Active at EDR: 02/04/02
Database Release Frequency: Quarterly

Date of Data Arrival at EDR: 12/26/01
Elapsed ASTM days: 40
Date of Last EDR Contact: 03/25/02

CERCLIS-NFRAP: CERCLIS No Further Remedial Action Planned
Source: EPA
Telephone: 703-413-0223
As of February 1995, CERCLIS sites designated "No Further Remedial Action Planned" (NFRAP) have been removed from CERCLIS. NFRAP sites may be sites where, following an initial investigation, no contamination was found, contamination was removed quickly without the need for the site to be placed on the NPL, or the contamination was not serious enough to require Federal Superfund action or NPL consideration. EPA has removed approximately 25,000 NFRAP sites to lift the unintended barriers to the redevelopment of these properties and has archived them as historical records so EPA does not needlessly repeat the investigations in the future. This policy change is part of the EPA's Brownfields Redevelopment Program to help cities, states, private investors and affected citizens to promote economic redevelopment of unproductive urban sites.

Date of Government Version: 11/21/01
Date Made Active at EDR: 02/04/02
Database Release Frequency: Quarterly
Date of Data Arrival at EDR: 12/26/01
Elapsed ASTM days: 40
Date of Last EDR Contact: 03/25/02

CORRACTS: Corrective Action Report
Source: EPA
Telephone: 800-424-9346
CORRACTS identifies hazardous waste handlers with RCRA corrective action activity.

Date of Government Version: 11/14/01
Date Made Active at EDR: 01/14/02
Database Release Frequency: Semi-Annually
Date of Data Arrival at EDR: 11/14/01
Elapsed ASTM days: 61
Date of Last EDR Contact: 03/11/02

RCRIS: Resource Conservation and Recovery Information System
Source: EPA/NTIS
Telephone: 800-424-9346
Resource Conservation and Recovery Information System. RCRIS includes selective information on sites which generate, transport, store, treat and/or dispose of hazardous waste as defined by the Resource Conservation and Recovery Act (RCRA).

Date of Government Version: 12/01/01
Date Made Active at EDR: 04/08/02
Database Release Frequency: Varies
Date of Data Arrival at EDR: 02/04/02
Elapsed ASTM days: 63
Date of Last EDR Contact: 03/04/02

ERNS: Emergency Response Notification System
Source: EPA/NTIS
Telephone: 202-260-2342
Emergency Response Notification System. ERNS records and stores information on reported releases of oil and hazardous substances.

Date of Government Version: 08/08/00
Date Made Active at EDR: 09/06/00
Database Release Frequency: Varies
Date of Data Arrival at EDR: 08/11/00
Elapsed ASTM days: 26
Date of Last EDR Contact: 02/01/02

FEDERAL ASTM SUPPLEMENTAL RECORDS

BRS: Biennial Reporting System
Source: EPA/NTIS
Telephone: 800-424-9346
The Biennial Reporting System is a national system administered by the EPA that collects data on the generation and management of hazardous waste. BRS captures detailed data from two groups: Large Quantity Generators (LQG) and Treatment, Storage, and Disposal Facilities.

Date of Government Version: 12/31/99
Database Release Frequency: Biennially
Date of Last EDR Contact: 03/18/02
Date of Next Scheduled EDR Contact: 06/17/02

CONSENT: Superfund (CERCLA) Consent Decrees
Source: EPA Regional Offices
Telephone: Varies
Major legal settlements that establish responsibility and standards for cleanup at NPL (Superfund) sites. Released periodically by United States District Courts after settlement by parties to litigation matters.

Date of Government Version: N/A
Database Release Frequency: Varies
Date of Last EDR Contact: N/A
Date of Next Scheduled EDR Contact: N/A

ROD: Records Of Decision
Source: NTIS
Telephone: 703-416-0223
Record of Decision. ROD documents mandate a permanent remedy at an NPL (Superfund) site containing technical and health information to aid in the cleanup.

Date of Government Version: 09/30/00
Database Release Frequency: Annually

Date of Last EDR Contact: 04/09/02
Date of Next Scheduled EDR Contact: 07/08/02

DELISTED NPL: National Priority List Deletions
Source: EPA
Telephone: N/A
The National Oil and Hazardous Substances Pollution Contingency Plan (NCP) establishes the criteria that the EPA uses to delete sites from the NPL. In accordance with 40 CFR 300.425.(e), sites may be deleted from the NPL where no further response is appropriate.

Date of Government Version: 01/29/02
Database Release Frequency: Quarterly

Date of Last EDR Contact: 02/04/02
Date of Next Scheduled EDR Contact: 05/06/02

FINDS: Facility Index System/Facility Identification Initiative Program Summary Report
Source: EPA
Telephone: N/A
Facility Index System. FINDS contains both facility information and 'pointers' to other sources that contain more detail. EDR includes the following FINDS databases in this report: PCS (Permit Compliance System), AIRS (Aerometric Information Retrieval System), DOCKET (Enforcement Docket used to manage and track information on civil judicial enforcement cases for all environmental statutes), FURS (Federal Underground Injection Control), C-DOCKET (Criminal Docket System used to track criminal enforcement actions for all environmental statutes), FFIS (Federal Facilities Information System), STATE (State Environmental Laws and Statutes), and PADS (PCB Activity Data System).

Date of Government Version: 10/29/01
Database Release Frequency: Quarterly

Date of Last EDR Contact: 04/08/02
Date of Next Scheduled EDR Contact: 07/08/02

HMIRS: Hazardous Materials Information Reporting System
Source: U.S. Department of Transportation
Telephone: 202-366-4526
Hazardous Materials Incident Report System. HMIRS contains hazardous material spill incidents reported to DOT.

Date of Government Version: 09/30/01
Database Release Frequency: Annually

Date of Last EDR Contact: 04/22/02
Date of Next Scheduled EDR Contact: 07/22/02

MLTS: Material Licensing Tracking System
Source: Nuclear Regulatory Commission
Telephone: 301-415-7169
MLTS is maintained by the Nuclear Regulatory Commission and contains a list of approximately 8,100 sites which possess or use radioactive materials and which are subject to NRC licensing requirements. To maintain currency, EDR contacts the Agency on a quarterly basis.

Date of Government Version: 02/14/02
Database Release Frequency: Quarterly

Date of Last EDR Contact: 04/08/02
Date of Next Scheduled EDR Contact: 07/08/02

MINES: Mines Master Index File
Source: Department of Labor, Mine Safety and Health Administration
Telephone: 303-231-5959

Date of Government Version: 12/14/01
Database Release Frequency: Semi-Annually

Date of Last EDR Contact: 04/01/02
Date of Next Scheduled EDR Contact: 07/01/02

NPL LIENS: Federal Superfund Liens
Source: EPA
Telephone: 205-564-4267
Federal Superfund Liens. Under the authority granted the USEPA by the Comprehensive Environmental Response, Compensation and Liability Act (CERCLA) of 1980, the USEPA has the authority to file liens against real property in order to recover remedial action expenditures or when the property owner receives notification of potential liability. USEPA compiles a listing of filed notices of Superfund Liens.

Date of Government Version: 10/15/91
Database Release Frequency: No Update Planned

Date of Last EDR Contact: 02/26/02
Date of Next Scheduled EDR Contact: 05/27/02

PADS: PCB Activity Database System
Source: EPA
Telephone: 202-260-3936
PCB Activity Database. PADS Identifies generators, transporters, commercial storers and/or brokers and disposers of PCB's who are required to notify the EPA of such activities.

Date of Government Version: 12/01/01
Database Release Frequency: Annually

Date of Last EDR Contact: 02/12/02
Date of Next Scheduled EDR Contact: 05/13/02

RAATS: RCRA Administrative Action Tracking System
Source: EPA
Telephone: 202-564-4104
RCRA Administration Action Tracking System. RAATS contains records based on enforcement actions issued under RCRA pertaining to major violators and includes administrative and civil actions brought by the EPA. For administration actions after September 30, 1995, data entry in the RAATS database was discontinued. EPA will retain a copy of the database for historical records. It was necessary to terminate RAATS because a decrease in agency resources made it impossible to continue to update the information contained in the database.

Date of Government Version: 04/17/95
Database Release Frequency: No Update Planned

Date of Last EDR Contact: 03/11/02
Date of Next Scheduled EDR Contact: 06/10/02

TRIS: Toxic Chemical Release Inventory System
Source: EPA
Telephone: 202-260-1531
Toxic Release Inventory System. TRIS identifies facilities which release toxic chemicals to the air, water and land in reportable quantities under SARA Title III Section 313.

Date of Government Version: 12/31/99
Database Release Frequency: Annually

Date of Last EDR Contact: 03/25/02
Date of Next Scheduled EDR Contact: 06/24/02

TSCA: Toxic Substances Control Act
Source: EPA
Telephone: 202-260-5521
Toxic Substances Control Act. TSCA identifies manufacturers and importers of chemical substances included on the TSCA Chemical Substance Inventory list. It includes data on the production volume of these substances by plant site.

Date of Government Version: 12/31/98
Database Release Frequency: Every 4 Years

Date of Last EDR Contact: 03/11/02
Date of Next Scheduled EDR Contact: 06/10/02

FTTS: FIFRA/ TSCA Tracking System - FIFRA (Federal Insecticide, Fungicide, & Rodenticide Act)/TSCA (Toxic Substances Control Act)
Source: EPA/Office of Prevention, Pesticides and Toxic Substances
Telephone: 202-564-2501
FTTS tracks administrative cases and pesticide enforcement actions and compliance activities related to FIFRA, TSCA and EPCRA (Emergency Planning and Community Right-to-Know Act). To maintain currency, EDR contacts the Agency on a quarterly basis.

Date of Government Version: 01/11/02
Database Release Frequency: Quarterly

Date of Last EDR Contact: 03/25/02
Date of Next Scheduled EDR Contact: 06/24/02

FTTS INSP: FIFRA/ TSCA Tracking System - FIFRA (Federal Insecticide, Fungicide, & Rodenticide Act)/TSCA (Toxic Substances Control Act)
Source: EPA
Telephone: 202-564-2501

Date of Government Version: 01/14/02
Database Release Frequency: Quarterly

Date of Last EDR Contact: 03/25/02
Date of Next Scheduled EDR Contact: 06/24/02

GOVERNMENT RECORDS SEARCHED / DATA CURRENCY TRACKING

STATE OF CALIFORNIA ASTM STANDARD RECORDS

AWP: Annual Workplan Sites
Source: California Environmental Protection Agency
Telephone: 916-323-3400
Known Hazardous Waste Sites. California DTSC's Annual Workplan (AWP), formerly BEP, identifies known hazardous substance sites targeted for cleanup.

Date of Government Version: 11/08/00
Date Made Active at EDR: 03/02/01
Database Release Frequency: Annually
Date of Data Arrival at EDR: 01/31/01
Elapsed ASTM days: 30
Date of Last EDR Contact: 02/04/02

CAL-SITES: Calsites Database
Source: Department of Toxic Substance Control
Telephone: 916-323-3400
The Calsites database contains potential or confirmed hazardous substance release properties. In 1996, California EPA reevaluated and significantly reduced the number of sites in the Calsites database.

Date of Government Version: 10/01/00
Date Made Active at EDR: 11/22/00
Database Release Frequency: Quarterly
Date of Data Arrival at EDR: 10/30/00
Elapsed ASTM days: 23
Date of Last EDR Contact: 04/12/02

CHMIRS: California Hazardous Material Incident Report System
Source: Office of Emergency Services
Telephone: 916-845-8400
California Hazardous Material Incident Reporting System. CHMIRS contains information on reported hazardous material incidents (accidental releases or spills).

Date of Government Version: 12/31/94
Date Made Active at EDR: 04/24/95
Database Release Frequency: No Update Planned
Date of Data Arrival at EDR: 03/13/95
Elapsed ASTM days: 42
Date of Last EDR Contact: 03/01/02

CORTESE: "Cortese" Hazardous Waste & Substances Sites List
Source: CAL EPA/Office of Emergency Information
Telephone: 916-445-6532
The sites for the list are designated by the State Water Resource Control Board (LUST), the Integrated Waste Board (SWF/LS), and the Department of Toxic Substances Control (Cal-Sites).

Date of Government Version: 04/01/01
Date Made Active at EDR: 07/26/01
Database Release Frequency: Varies
Date of Data Arrival at EDR: 05/29/01
Elapsed ASTM days: 58
Date of Last EDR Contact: 01/28/02

NOTIFY 65: Proposition 65 Records
Source: State Water Resources Control Board
Telephone: 916-445-3846
Proposition 65 Notification Records. NOTIFY 65 contains facility notifications about any release which could impact drinking water and thereby expose the public to a potential health risk.

Date of Government Version: 10/21/93
Date Made Active at EDR: 11/19/93
Database Release Frequency: No Update Planned
Date of Data Arrival at EDR: 11/01/93
Elapsed ASTM days: 18
Date of Last EDR Contact: 04/22/02

TOXIC PITS: Toxic Pits Cleanup Act Sites
Source: State Water Resources Control Board
Telephone: 916-227-4364
Toxic PITS Cleanup Act Sites. TOXIC PITS identifies sites suspected of containing hazardous substances where cleanup has not yet been completed.

Date of Government Version: 07/01/95
Date Made Active at EDR: 09/26/95
Database Release Frequency: No Update Planned
Date of Data Arrival at EDR: 08/30/95
Elapsed ASTM days: 27
Date of Last EDR Contact: 02/04/02

SWF/LF (SWIS): Solid Waste Information System
Source: Integrated Waste Management Board
Telephone: 916-341-6320
Active, Closed and Inactive Landfills. SWF/LF records typically contain an inve ntory of solid waste disposal facilities or landfills. These may be active or i nactive facilities or open dumps that failed to meet RCRA Section 4004 criteria for solid waste landfills or disposal sites.

Date of Government Version: 03/15/02
Date Made Active at EDR: 04/16/02
Database Release Frequency: Quarterly
Date of Data Arrival at EDR: 03/18/02
Elapsed ASTM days: 29
Date of Last EDR Contact: 03/18/02

WMUDS/SWAT: Waste Management Unit Database
Source: State Water Resources Control Board
Telephone: 916-227-4448
Waste Management Unit Database System. WMUDS is used by the State Water Resources Control Board staff and the Regional Water Quality Control Boards for program tracking and inventory of waste management units. WMUDS is composed of the following databases: Facility Information, Scheduled Inspections Information, Waste Management Unit Information, SWAT Program Information, SWAT Report Summary Information, SWAT Report Summary Data, Chapter 15 (formerly Subchapter 15) Information, Chapter 15 Monitoring Parameters, TPCA Program Information, RCRA Program Information, Closure Information, and Interested Parties Information.

Date of Government Version: 04/01/00
Date Made Active at EDR: 05/10/00
Database Release Frequency: Quarterly
Date of Data Arrival at EDR: 04/10/00
Elapsed ASTM days: 30
Date of Last EDR Contact: 03/12/02

LUST: Leaking Underground Storage Tank Information System
Source: State Water Resources Control Board
Telephone: 916-341-5740
Leaking Underground Storage Tank Incident Reports. LUST records contain an inventory of reported leaking underground storage tank incidents. Not all states maintain these records, and the information stored varies by state.

Date of Government Version: 01/17/02
Date Made Active at EDR: 02/12/02
Database Release Frequency: Quarterly
Date of Data Arrival at EDR: 01/21/02
Elapsed ASTM days: 22
Date of Last EDR Contact: 04/12/02

CA BOND EXP. PLAN: Bond Expenditure Plan
Source: Department of Health Services
Telephone: 916-255-2118
Department of Health Services developed a site-specific expenditure plan as the basis for an appropriation of Hazardous Substance Cleanup Bond Act funds. It is not updated.

Date of Government Version: 01/01/89
Date Made Active at EDR: 08/02/94
Database Release Frequency: No Update Planned
Date of Data Arrival at EDR: 07/27/94
Elapsed ASTM days: 6
Date of Last EDR Contact: 05/31/94

CA UST:

UST: Active UST Facilities
Source: SWRCB
Telephone: 916-341-5700
Active UST facilities gathered from the local regulatory agencies

Date of Government Version: 01/17/02
Date Made Active at EDR: 02/12/02
Database Release Frequency: Semi-Annually
Date of Data Arrival at EDR: 01/21/02
Elapsed ASTM days: 22
Date of Last EDR Contact: 04/16/02

CA FID UST: Facility Inventory Database
Source: California Environmental Protection Agency
Telephone: 916-445-6532
The Facility Inventory Database (FID) contains a historical listing of active and inactive underground storage tank locations from the State Water Resource Control Board. Refer to local/county source for current data.

Date of Government Version: 10/31/94
Date Made Active at EDR: 09/29/95
Database Release Frequency: No Update Planned
Date of Data Arrival at EDR: 09/05/95
Elapsed ASTM days: 24
Date of Last EDR Contact: 12/28/98

HIST UST: Hazardous Substance Storage Container Database
Source: State Water Resources Control Board
Telephone: 916-341-5700
The Hazardous Substance Storage Container Database is a historical listing of UST sites. Refer to local/county source for current data.

Date of Government Version: 10/15/90
Date Made Active at EDR: 02/12/91
Database Release Frequency: No Update Planned
Date of Data Arrival at EDR: 01/25/91
Elapsed ASTM days: 18
Date of Last EDR Contact: 07/26/01

STATE OF CALIFORNIA ASTM SUPPLEMENTAL RECORDS

AST: Aboveground Petroleum Storage Tank Facilities
Source: State Water Resources Control Board
Telephone: 916-227-4382
Registered Aboveground Storage Tanks.

Date of Government Version: 02/27/02
Database Release Frequency: Quarterly
Date of Last EDR Contact: 02/04/02
Date of Next Scheduled EDR Contact: 05/06/02

CLEANERS: Cleaner Facilities
Source: Department of Toxic Substance Control
Telephone: 916-225-0873
A list of drycleaner related facilities that have EPA ID numbers. These are facilities with certain SIC codes: power laundries, family and commercial; garment pressing and cleaner's agents; linen supply; coin-operated laundries and cleaning; drycleaning plants, except rugs; carpet and upholster cleaning; industrial launderers; laundry and garment services.

Date of Government Version: 03/18/02
Database Release Frequency: Annually
Date of Last EDR Contact: 04/08/02
Date of Next Scheduled EDR Contact: 07/08/02

CA WDS: Waste Discharge System
Source: State Water Resources Control Board
Telephone: 916-657-1571
Sites which have been issued waste discharge requirements.

Date of Government Version: 03/18/02
Database Release Frequency: Quarterly
Date of Last EDR Contact: 03/19/02
Date of Next Scheduled EDR Contact: 06/24/02

DEED: List of Deed Restrictions
Source: Department of Toxic Substances Control
Telephone: 916-323-3400
The use of recorded land use restrictions is one of the methods the DTSC uses to protect the public from unsafe exposures to hazardous substances and wastes.

Date of Government Version: 02/11/02
Database Release Frequency: Semi-Annually
Date of Last EDR Contact: 04/11/02
Date of Next Scheduled EDR Contact: 07/08/02

HAZNET: Hazardous Waste Information System
Source: California Environmental Protection Agency
Telephone: 916-255-1136
Facility and Manifest Data. The data is extracted from the copies of hazardous waste manifests received each year by the DTSC. The annual volume of manifests is typically 700,000 - 1,000,000 annually, representing approximately 350,000 - 500,000 shipments. Data are from the manifests submitted without correction, and therefore many contain some invalid values for data elements such as generator ID, TSD ID, waste category, and disposal method.

Date of Government Version: 12/31/00
Database Release Frequency: Annually

Date of Last EDR Contact: 02/12/02
Date of Next Scheduled EDR Contact: 05/13/02

LOCAL RECORDS

ALAMEDA COUNTY:

Local Oversight Program Listing of UGT Cleanup Sites
Source: Alameda County Environmental Health Services
Telephone: 510-567-6700

Date of Government Version: 07/01/01
Database Release Frequency: Semi-Annually

Date of Last EDR Contact: 01/28/02
Date of Next Scheduled EDR Contact: 04/29/02

Underground Tanks
Source: Alameda County Environmental Health Services
Telephone: 510-567-6700

Date of Government Version: 12/01/00
Database Release Frequency: Semi-Annually

Date of Last EDR Contact: 01/28/02
Date of Next Scheduled EDR Contact: 04/29/02

CONTRA COSTA COUNTY:

Site List
Source: Contra Costa Health Services Department
Telephone: 925-646-2286
List includes sites from the underground tank, hazardous waste generator and business plan/2185 programs.

Date of Government Version: 09/01/00
Database Release Frequency: Semi-Annually

Date of Last EDR Contact: 03/04/02
Date of Next Scheduled EDR Contact: 06/03/02

FRESNO COUNTY:

CUPA Resources List
Source: Dept. of Community Health
Telephone: 559-445-3271
Certified Unified Program Agency. CUPA's are responsible for implementing a unified hazardous materials and hazardous waste management regulatory program. The agency provides oversight of businesses that deal with hazardous materials, operate underground storage tanks or aboveground storage tanks.

Date of Government Version: 01/02/02
Database Release Frequency: Semi-Annually

Date of Last EDR Contact: 02/12/02
Date of Next Scheduled EDR Contact: 05/13/02

KERN COUNTY:

Underground Storage Tank Sites & Tanks Listing
Source: Kern County Environment Health Services Department
Telephone: 661-862-8700
Kern County Sites and Tanks Listing.

Date of Government Version: 03/01/02
Database Release Frequency: Quarterly

Date of Last EDR Contact: 03/04/02
Date of Next Scheduled EDR Contact: 06/03/02

LOS ANGELES COUNTY:

List of Solid Waste Facilities
Source: La County Department of Public Works
Telephone: 818-458-5185

Date of Government Version: 11/09/99
Database Release Frequency: Varies

Date of Last EDR Contact: 02/20/02
Date of Next Scheduled EDR Contact: 05/20/02

City of El Segundo Underground Storage Tank
Source: City of El Segundo Fire Department
Telephone: 310-607-2239

Date of Government Version: 03/01/02
Database Release Frequency: Semi-Annually

Date of Last EDR Contact: 02/18/02
Date of Next Scheduled EDR Contact: 05/20/02

City of Long Beach Underground Storage Tank
Source: City of Long Beach Fire Department
Telephone: 562-570-2543

Date of Government Version: 10/01/99
Database Release Frequency: Annually

Date of Last EDR Contact: 02/25/02
Date of Next Scheduled EDR Contact: 05/27/02

City of Torrance Underground Storage Tank
Source: City of Torrance Fire Department
Telephone: 310-618-2973

Date of Government Version: 11/01/01
Database Release Frequency: Semi-Annually

Date of Last EDR Contact: 02/18/02
Date of Next Scheduled EDR Contact: 05/20/02

City of Los Angeles Landfills
Source: Engineering & Construction Division
Telephone: 213-473-7869

Date of Government Version: 08/31/99
Database Release Frequency: Varies

Date of Last EDR Contact: 02/18/02
Date of Next Scheduled EDR Contact: 05/20/02

HMS: Street Number List
Source: Department of Public Works
Telephone: 626-458-3517
Industrial Waste and Underground Storage Tank Sites.

Date of Government Version: 11/29/01
Database Release Frequency: Semi-Annually

Date of Last EDR Contact: 02/18/02
Date of Next Scheduled EDR Contact: 05/20/02

Site Mitigation List
Source: Community Health Services
Telephone: 323-890-7806
Industrial sites that have had some sort of spill or complaint.

Date of Government Version: 02/28/02
Database Release Frequency: Annually

Date of Last EDR Contact: 02/18/02
Date of Next Scheduled EDR Contact: 05/20/02

San Gabriel Valley Areas of Concern
Source: EPA Region 9
Telephone: 415-744-2407
San Gabriel Valley areas where VOC contamination is at or above the MCL as designated by region 9 EPA office.

Date of Government Version: 12/31/98
Database Release Frequency: No Update Planned

Date of Last EDR Contact: 06/29/99
Date of Next Scheduled EDR Contact: N/A

MARIN COUNTY:

Underground Storage Tank Sites
Source: Public Works Department Waste Management
Telephone: 415-499-6647
Currently permitted USTs in Marin County.

Date of Government Version: 03/06/02
Database Release Frequency: Semi-Annually

Date of Last EDR Contact: 02/04/02
Date of Next Scheduled EDR Contact: 05/06/02

NAPA COUNTY:

Sites With Reported Contamination
Source: Napa County Department of Environmental Management
Telephone: 707-253-4269

Date of Government Version: 10/01/01
Database Release Frequency: Semi-Annually

Date of Last EDR Contact: 04/01/02
Date of Next Scheduled EDR Contact: 07/01/02

Closed and Operating Underground Storage Tank Sites
Source: Napa County Department of Environmental Management
Telephone: 707-253-4269

Date of Government Version: 10/01/01
Database Release Frequency: Annually

Date of Last EDR Contact: 04/01/02
Date of Next Scheduled EDR Contact: 07/01/02

ORANGE COUNTY:

List of Underground Storage Tank Cleanups
Source: Health Care Agency
Telephone: 714-834-3446
Orange County Underground Storage Tank Cleanups (LUST).

Date of Government Version: 11/27/01
Database Release Frequency: Quarterly

Date of Last EDR Contact: 03/12/02
Date of Next Scheduled EDR Contact: 06/10/02

List of Underground Storage Tank Facilities
Source: Health Care Agency
Telephone: 714-834-3446
Orange County Underground Storage Tank Facilities (UST).

Date of Government Version: 11/27/01
Database Release Frequency: Quarterly

Date of Last EDR Contact: 03/12/02
Date of Next Scheduled EDR Contact: 06/10/02

List of Industrial Site Cleanups
Source: Health Care Agency
Telephone: 714-834-3446
Petroleum and non-petroleum spills.

Date of Government Version: 10/24/00
Database Release Frequency: Annually

Date of Last EDR Contact: 03/12/02
Date of Next Scheduled EDR Contact: 06/10/02

PLACER COUNTY:

Master List of Facilities
Source: Placer County Health and Human Services
Telephone: 530-889-7312
List includes aboveground tanks, underground tanks and cleanup sites.

Date of Government Version: 01/31/02
Database Release Frequency: Semi-Annually

Date of Last EDR Contact: 03/25/02
Date of Next Scheduled EDR Contact: 06/24/02

RIVERSIDE COUNTY:

Listing of Underground Tank Cleanup Sites
Source: Department of Public Health
Telephone: 909-358-5055
Riverside County Underground Storage Tank Cleanup Sites (LUST).

Date of Government Version: 09/05/01
Database Release Frequency: Quarterly

Date of Last EDR Contact: 04/22/02
Date of Next Scheduled EDR Contact: 07/22/02

Underground Storage Tank Tank List
Source: Health Services Agency
Telephone: 909-358-5055

Date of Government Version: 03/01/02
Database Release Frequency: Quarterly

Date of Last EDR Contact: 04/22/02
Date of Next Scheduled EDR Contact: 07/22/02

SACRAMENTO COUNTY:

CS - Contaminated Sites
Source: Sacramento County Environmental Management
Telephone: 916-875-8406

Date of Government Version: 01/15/02
Database Release Frequency: Quarterly

Date of Last EDR Contact: 02/04/02
Date of Next Scheduled EDR Contact: 05/06/02

ML - Regulatory Compliance Master List
Source: Sacramento County Environmental Management
Telephone: 916-875-8406
Any business that has hazardous materials on site - hazardous material storage sites, underground storage tanks, waste generators.

Date of Government Version: 01/15/02
Database Release Frequency: Quarterly

Date of Last EDR Contact: 02/04/02
Date of Next Scheduled EDR Contact: 05/06/02

SAN BERNARDINO COUNTY:

Hazardous Material Permits
Source: San Bernardino County Fire Department Hazardous Materials Division
Telephone: 909-387-3041
This listing includes underground storage tanks, medical waste handlers/generators, hazardous materials handlers, hazardous waste generators, and waste oil generators/handlers.

Date of Government Version: 01/02/02
Database Release Frequency: Quarterly

Date of Last EDR Contact: 03/12/02
Date of Next Scheduled EDR Contact: 06/10/02

SAN DIEGO COUNTY:

Solid Waste Facilities
Source: Department of Health Services
Telephone: 619-338-2209
San Diego County Solid Waste Facilities.

Date of Government Version: 08/01/00
Database Release Frequency: Varies

Date of Last EDR Contact: 02/25/02
Date of Next Scheduled EDR Contact: 05/27/02

Hazardous Materials Management Division Database
Source: Hazardous Materials Management Division
Telephone: 619-338-2268
The database includes: HE58 - This report contains the business name, site address, business phone number, establishment 'H' permit number, type of permit, and the business status. HE17 - In addition to providing the same information provided in the HE58 listing, HE17 provides inspection dates, violations received by the establishment, hazardous waste generated, the quantity, method of storage, treatment/disposal of waste and the hauler, and information on underground storage tanks. Unauthorized Release List - Includes a summary of environmental contamination cases in San Diego County (underground tank cases, non-tank cases, groundwater contamination, and soil contamination are included.)

Date of Government Version: 12/25/01
Database Release Frequency: Quarterly

Date of Last EDR Contact: 04/09/02
Date of Next Scheduled EDR Contact: 07/08/02

SAN FRANCISCO COUNTY:

Local Oversite Facilities
Source: Department Of Public Health San Francisco County
Telephone: 415-252-3920

Date of Government Version: 03/01/02
Database Release Frequency: Quarterly

Date of Last EDR Contact: 03/12/02
Date of Next Scheduled EDR Contact: 06/10/02

Underground Storage Tank Information
Source: Department of Public Health
Telephone: 415-252-3920

Date of Government Version: 03/01/02
Database Release Frequency: Quarterly

Date of Last EDR Contact: 03/12/02
Date of Next Scheduled EDR Contact: 06/10/02

SAN MATEO COUNTY:

Fuel Leak List
Source: San Mateo County Environmental Health Services Division
Telephone: 650-363-1921

Date of Government Version: 12/06/01
Database Release Frequency: Semi-Annually

Date of Last EDR Contact: 01/28/02
Date of Next Scheduled EDR Contact: 04/29/02

Business Inventory
Source: San Mateo County Environmental Health Services Division
Telephone: 650-363-1921
List includes Hazardous Materials Business Plan, hazardous waste generators, and underground storage tanks.

Date of Government Version: 05/15/01
Database Release Frequency: Annually

Date of Last EDR Contact: 04/15/02
Date of Next Scheduled EDR Contact: 07/15/02

SANTA CLARA COUNTY:

Fuel Leak Site Activity Report
Source: Santa Clara Valley Water District
Telephone: 408-265-2600

Date of Government Version: 01/03/02
Database Release Frequency: Semi-Annually

Date of Last EDR Contact: 04/01/02
Date of Next Scheduled EDR Contact: 07/01/02

Hazardous Material Facilities
Source: City of San Jose Fire Department
Telephone: 408-277-4659

Date of Government Version: 06/13/00
Database Release Frequency: Annually

Date of Last EDR Contact: 03/12/02
Date of Next Scheduled EDR Contact: 06/10/02

SOLANO COUNTY:

Leaking Underground Storage Tanks
Source: Solano County Department of Environmental Management
Telephone: 707-421-6770

Date of Government Version: 01/02/02
Database Release Frequency: Quarterly

Date of Last EDR Contact: 03/18/02
Date of Next Scheduled EDR Contact: 06/17/02

Underground Storage Tanks
Source: Solano County Department of Environmental Management
Telephone: 707-421-6770

Date of Government Version: 01/02/02
Database Release Frequency: Quarterly

Date of Last EDR Contact: 03/18/02
Date of Next Scheduled EDR Contact: 06/17/02

SONOMA COUNTY:

Leaking Underground Storage Tank Sites
Source: Department of Health Services
Telephone: 707-565-6565

Date of Government Version: 11/29/01
Database Release Frequency: Quarterly

Date of Last EDR Contact: 01/29/02
Date of Next Scheduled EDR Contact: 04/29/02

SUTTER COUNTY:

Underground Storage Tanks
Source: Sutter County Department of Agriculture
Telephone: 530-822-7500

Date of Government Version: 07/01/01
Database Release Frequency: Semi-Annually

Date of Last EDR Contact: 04/08/02
Date of Next Scheduled EDR Contact: 07/08/02

VENTURA COUNTY:

Inventory of Illegal Abandoned and Inactive Sites
Source: Environmental Health Division
Telephone: 805-654-2813
Ventura County Inventory of Closed, Illegal Abandoned, and Inactive Sites.

Date of Government Version: 04/02/01
Database Release Frequency: Annually

Date of Last EDR Contact: 02/25/02
Date of Next Scheduled EDR Contact: 05/27/02

Listing of Underground Tank Cleanup Sites
Source: Environmental Health Division
Telephone: 805-654-2813
Ventura County Underground Storage Tank Cleanup Sites (LUST).

Date of Government Version: 05/24/01
Database Release Frequency: Quarterly

Date of Last EDR Contact: 03/18/02
Date of Next Scheduled EDR Contact: 06/17/02

Underground Tank Closed Sites List
Source: Environmental Health Division
Telephone: 805-654-2813
Ventura County Operating Underground Storage Tank Sites (UST)/Underground Tank Closed Sites List.

Date of Government Version: 05/24/01
Database Release Frequency: Quarterly

Date of Last EDR Contact: 04/15/02
Date of Next Scheduled EDR Contact: 07/15/02

Business Plan, Hazardous Waste Producers, and Operating Underground Tanks
Source: Ventura County Environmental Health Division
Telephone: 805-654-2813
The BWT list indicates by site address whether the Environmental Health Division has Business Plan (B), Waste Producer (W), and/or Underground Tank (T) information.

Date of Government Version: 02/19/02
Database Release Frequency: Quarterly

Date of Last EDR Contact: 03/18/02
Date of Next Scheduled EDR Contact: 06/17/02

YOLO COUNTY:

Underground Storage Tank Comprehensive Facility Report
Source: Yolo County Department of Health
Telephone: 530-666-8646

Date of Government Version: 03/01/02
Database Release Frequency: Annually

Date of Last EDR Contact: 04/22/02
Date of Next Scheduled EDR Contact: 07/22/02

California Regional Water Quality Control Board (RWQCB) LUST Records

LUST REG 1: Active Toxic Site Investigation
Source: California Regional Water Quality Control Board North Coast (1)
Telephone: 707-576-2220
Del Norte, Humboldt, Lake, Mendocino, Modoc, Siskiyou, Sonoma, Trinity counties. For more current information, please refer to the State Water Resources Control Board's LUST database.

Date of Government Version: 02/01/01
Database Release Frequency: No Update Planned

Date of Last EDR Contact: 02/25/02
Date of Next Scheduled EDR Contact: 05/27/02

LUST REG 2: Fuel Leak List
Source: California Regional Water Quality Control Board San Francisco Bay Region (2)
Telephone: 510-286-0457

Date of Government Version: 12/01/01
Database Release Frequency: Quarterly

Date of Last EDR Contact: 04/16/02
Date of Next Scheduled EDR Contact: 07/15/02

LUST REG 3: Leaking Underground Storage Tank Database
Source: California Regional Water Quality Control Board Central Coast Region (3)
Telephone: 805-549-3147

Date of Government Version: 11/19/01
Database Release Frequency: Quarterly

Date of Last EDR Contact: 02/18/02
Date of Next Scheduled EDR Contact: 05/20/02

LUST REG 4: Underground Storage Tank Leak List
Source: California Regional Water Quality Control Board Los Angeles Region (4)
Telephone: 213-266-6600
Los Angeles, Ventura counties. For more current information, please refer to the State Water Resources Control Board's LUST database.

Date of Government Version: 08/09/01
Database Release Frequency: No Update Planned
Date of Last EDR Contact: 04/01/02
Date of Next Scheduled EDR Contact: 07/01/02

LUST REG 5: Leaking Underground Storage Tank Database
Source: California Regional Water Quality Control Board Central Valley Region (5)
Telephone: 916-255-3125

Date of Government Version: 01/02/02
Database Release Frequency: Quarterly
Date of Last EDR Contact: 04/12/02
Date of Next Scheduled EDR Contact: 07/08/02

LUST REG 6L: Leaking Underground Storage Tank Case Listing
Source: California Regional Water Quality Control Board Lahontan Region (6)
Telephone: 916-542-5424

Date of Government Version: 01/02/02
Database Release Frequency: Quarterly
Date of Last EDR Contact: 04/22/02
Date of Next Scheduled EDR Contact: 07/08/02

LUST REG 6V: Leaking Underground Storage Tank Case Listing
Source: California Regional Water Quality Control Board Victorville Branch Office (6)
Telephone: 760-346-7491

Date of Government Version: 01/02/02
Database Release Frequency: Quarterly
Date of Last EDR Contact: 04/08/02
Date of Next Scheduled EDR Contact: 07/08/02

LUST REG 7: Leaking Underground Storage Tank Case Listing
Source: California Regional Water Quality Control Board Colorado River Basin Region (7)
Telephone: 760-346-7491

Date of Government Version: 01/23/02
Database Release Frequency: Semi-Annually
Date of Last EDR Contact: 04/01/02
Date of Next Scheduled EDR Contact: 07/01/02

LUST REG 8: Leaking Underground Storage Tanks
Source: California Regional Water Quality Control Board Santa Ana Region (8)
Telephone: 909-782-4498
California Regional Water Quality Control Board Santa Ana Region (8). For more current information, please refer to the State Water Resources Control Board's LUST database.

Date of Government Version: 07/23/01
Database Release Frequency: No Update Planned
Date of Last EDR Contact: 02/12/02
Date of Next Scheduled EDR Contact: 05/13/02

LUST REG 9: Leaking Underground Storage Tank Report
Source: California Regional Water Quality Control Board San Diego Region (9)
Telephone: 858-467-2980
Orange, Riverside, San Diego counties. For more current information, please refer to the State Water Resources Control Board's LUST database.

Date of Government Version: 03/01/01
Database Release Frequency: No Update Planned
Date of Last EDR Contact: 04/22/02
Date of Next Scheduled EDR Contact: 07/22/02

California Regional Water Quality Control Board (RWQCB) SLIC Records

SLIC REG 1: Active Toxic Site Investigations
Source: California Regional Water Quality Control Board, North Coast Region (1)
Telephone: 707-576-2220

Date of Government Version: 02/01/01
Database Release Frequency: Semi-Annually
Date of Last EDR Contact: 03/01/02
Date of Next Scheduled EDR Contact: 05/27/02

SLIC REG 2: Spills, Leaks, Investigation & Cleanup Cost Recovery Listing
Source: Regional Water Quality Control Board San Francisco Bay Region (2)
Telephone: 510-286-0457
Any contaminated site that impacts groundwater or has the potential to impact groundwater.

Date of Government Version: 12/01/01
Database Release Frequency: Quarterly
Date of Last EDR Contact: 04/16/02
Date of Next Scheduled EDR Contact: 07/15/02

SLIC REG 3: Spills, Leaks, Investigation & Cleanup Cost Recovery Listing
Source: California Regional Water Quality Control Board Central Coast Region (3)
Telephone: 805-549-3147
Any contaminated site that impacts groundwater or has the potential to impact groundwater.

Date of Government Version: 02/19/02
Database Release Frequency: Semi-Annually
Date of Last EDR Contact: 02/18/02
Date of Next Scheduled EDR Contact: 05/20/02

SLIC REG 4: Spills, Leaks, Investigation & Cleanup Cost Recovery Listing
Source: Region Water Quality Control Board Los Angeles Region (4)
Telephone: 213-576-6600
Any contaminated site that impacts groundwater or has the potential to impact groundwater.

Date of Government Version: 09/13/01
Database Release Frequency: Quarterly
Date of Last EDR Contact: 01/28/02
Date of Next Scheduled EDR Contact: 04/29/02

SLIC REG 5: Spills, Leaks, Investigation & Cleanup Cost Recovery Listing
Source: Regional Water Quality Control Board Central Valley Region (5)
Telephone: 916-855-3075
Unregulated sites that impact groundwater or have the potential to impact groundwater.

Date of Government Version: 01/02/02
Database Release Frequency: Semi-Annually
Date of Last EDR Contact: 04/12/02
Date of Next Scheduled EDR Contact: 07/08/02

SLIC REG 6V: Spills, Leaks, Investigation & Cleanup Cost Recovery Listing
Source: Regional Water Quality Control Board, Victorville Branch
Telephone: 619-241-6583

Date of Government Version: 07/19/01
Database Release Frequency: Semi-Annually
Date of Last EDR Contact: 04/08/02
Date of Next Scheduled EDR Contact: 07/08/02

SLIC REG 8: Spills, Leaks, Investigation & Cleanup Cost Recovery Listing
Source: California Region Water Quality Control Board Santa Ana Region (8)
Telephone: 909-782-3298

Date of Government Version: 07/31/01
Database Release Frequency: Semi-Annually
Date of Last EDR Contact: 04/10/02
Date of Next Scheduled EDR Contact: 07/08/02

SLIC REG 9: Spills, Leaks, Investigation & Cleanup Cost Recovery Listing
Source: California Regional Water Quality Control Board San Diego Region (9)
Telephone: 858-467-2980

Date of Government Version: 03/01/02
Database Release Frequency: Annually
Date of Last EDR Contact: 03/04/02
Date of Next Scheduled EDR Contact: 06/03/02

EDR PROPRIETARY HISTORICAL DATABASES

EDR Historical Gas Station and Dry Cleaners: EDR has searched select national collections of business directories and has collected listings of potential dry cleaner and gas station/filling station/service station sites that were available to EDR researchers. EDR's review was limited to those categories of sources that might, in EDR's opinion, include dry cleaning and gas station/filling station/service station establishments. The categories reviewed included, but were not limited to: *gas, gas station, gasoline station, filling station, auto, automobile repair, auto service station, service station, dry cleaner, cleaners, laundry, laundromat, cleaning/laundry, wash & dry, etc.*

This information is meant to assist and complement environmental professionals in their conduct of environmental site assessments, and is not meant to be a substitute for a full historical investigation as defined in ASTM E1527. The information provided in this proprietary database may or may not be complete; i.e., the absence of a dry cleaner or gas station/filling station/service station site does not necessarily mean that such a site did not exist in the area covered by this report.

(A note on "dry cleaning" sites: it is not possible for EDR to differentiate between establishments that use PERC on–site as a cleaning solvent and sites that function simply as drop–off and pick–up locations or that are traditional wet cleaning/laundry facilities. Therefore, it is essential for environmental professionals to incorporate professional judgment in the evaluation of each site.)

Former Manufactured Gas (Coal Gas) Sites: The existence and location of Coal Gas sites is provided exclusively to EDR by Real Property Scan, Inc. ©Copyright 1993 Real Property Scan, Inc. For a technical description of the types of hazards which may be found at such sites, contact your EDR customer service representative.

Disclaimer Provided by Real Property Scan, Inc.

The information contained in this report has predominantly been obtained from publicly available sources produced by entities other than Real Property Scan. While reasonable steps have been taken to insure the accuracy of this report, Real Property Scan does not guarantee the accuracy of this report. Any liability on the part of Real Property Scan is strictly limited to a refund of the amount paid. No claim is made for the actual existence of toxins at any site. This report does not constitute a legal opinion.

OTHER DATABASE(S)

Depending on the geographic area covered by this report, the data provided in these specialty databases may or may not be complete. For example, the existence of wetlands information data in a specific report does not mean that all wetlands in the area covered by the report are included. Moreover, the absence of any reported wetlands information does not necessarily mean that wetlands do not exist in the area covered by the report.

Oil/Gas Pipelines/Electrical Transmission Lines: This data was obtained by EDR from the USGS in 1994. It is referred to by USGS as GeoData Digital Line Graphs from 1:100,000-Scale Maps. It was extracted from the transportation category including some oil, but primarily gas pipelines and electrical transmission lines.

Sensitive Receptors: There are individuals deemed sensitive receptors due to their fragile immune systems and special sensitivity to environmental discharges. These sensitive receptors typically include the elderly, the sick, and children. While the location of all sensitive receptors cannot be determined, EDR indicates those buildings and facilities - schools, daycares, hospitals, medical centers, and nursing homes - where individuals who are sensitive receptors are likely to be located.

Flood Zone Data: This data, available in select counties across the country, was obtained by EDR in 1999 from the Federal Emergency Management Agency (FEMA). Data depicts 100-year and 500-year flood zones as defined by FEMA.

NWI: National Wetlands Inventory. This data, available in select counties across the country, was obtained by EDR in 1999 from the U.S. Fish and Wildlife Service.

GEOCHECK®- PHYSICAL SETTING SOURCE ADDENDUM

TARGET PROPERTY ADDRESS

INGLEWOOD HIGH SCHOOL
231 SOUTH GREVILLEA AVENUE
INGLEWOOD, CA 90301

TARGET PROPERTY COORDINATES

Latitude (North):	33.961300 - 33° 57' 40.7"
Longitude (West):	118.355003 - 118° 21' 18.0"
Universal Tranverse Mercator:	Zone 11
UTM X (Meters):	374804.7
UTM Y (Meters):	3758497.8

EDR's GeoCheck Physical Setting Source Addendum has been developed to assist the environmental professional with the collection of physical setting source information in accordance with ASTM 1527-00, Section 7.2.3. Section 7.2.3 requires that a current USGS 7.5 Minute Topographic Map (or equivalent, such as the USGS Digital Elevation Model) be reviewed. It also requires that one or more additional physical setting sources be sought when (1) conditions have been identified in which hazardous substances or petroleum products are likely to migrate to or from the property, and (2) more information than is provided in the current USGS 7.5 Minute Topographic Map (or equivalent) is generally obtained, pursuant to local good commercial or customary practice, to assess the impact of migration of recognized environmental conditions in connection with the property. Such additional physical setting sources generally include information about the topographic, hydrologic, hydrogeologic, and geologic characteristics of a site, and wells in the area.

Assessment of the impact of contaminant migration generally has two principle investigative components:

1. Groundwater flow direction, and
2. Groundwater flow velocity.

Groundwater flow direction may be impacted by surface topography, hydrology, hydrogeology, characteristics of the soil, and nearby wells. Groundwater flow velocity is generally impacted by the nature of the geologic strata. EDR's GeoCheck Physical Setting Source Addendum is provided to assist the environmental professional in forming an opinion about the impact of potential contaminant migration.

GEOCHECK® - PHYSICAL SETTING SOURCE SUMMARY

GROUNDWATER FLOW DIRECTION INFORMATION

Groundwater flow direction for a particular site is best determined by a qualified environmental professional using site-specific well data. If such data is not reasonably ascertainable, it may be necessary to rely on other sources of information, such as surface topographic information, hydrologic information, hydrogeologic data collected on nearby properties, and regional groundwater flow information (from deep aquifers).

TOPOGRAPHIC INFORMATION

Surface topography may be indicative of the direction of surficial groundwater flow. This information can be used to assist the environmental professional in forming an opinion about the impact of nearby contaminated properties or, should contamination exist on the target property, what downgradient sites might be impacted.

USGS TOPOGRAPHIC MAP ASSOCIATED WITH THIS SITE

Target Property: 2433118-H3 INGLEWOOD, CA
Source: USGS 7.5 min quad index

GENERAL TOPOGRAPHIC GRADIENT AT TARGET PROPERTY

Target Property: General West

Source: General Topographic Gradient has been determined from the USGS 1 Degree Digital Elevation Model and should be evaluated on a relative (not an absolute) basis. Relative elevation information between sites of close proximity should be field verified.

HYDROLOGIC INFORMATION

Surface water can act as a hydrologic barrier to groundwater flow. Such hydrologic information can be used to assist the environmental professional in forming an opinion about the impact of nearby contaminated properties or, should contamination exist on the target property, what downgradient sites might be impacted.

Refer to the Physical Setting Source Map following this summary for hydrologic information (major waterways and bodies of water).

FEMA FLOOD ZONE

Target Property County	FEMA Flood Electronic Data
LOS ANGELES, CA	YES - refer to the Overview Map and Detail Map

Flood Plain Panel at Target Property: 0650360000A / CBNP

Additional Panels in search area: 0601370085C / CBPP
0601370090C / CBPP

NATIONAL WETLAND INVENTORY

NWI Quad at Target Property	NWI Electronic Data Coverage
INGLEWOOD	Not Available

HYDROGEOLOGIC INFORMATION

Hydrogeologic information obtained by installation of wells on a specific site can often be an indicator of groundwater flow direction in the immediate area. Such hydrogeologic information can be used to assist the environmental professional in forming an opinion about the impact of nearby contaminated properties or, should contamination exist on the target property, what downgradient sites might be impacted.

Site-Specific Hydrogeological Data*:

Search Radius:	2.0 miles
Status:	Not found

AQUIFLOW®

Search Radius: 2.000 Miles.

EDR has developed the AQUIFLOW Information System to provide data on the general direction of groundwater flow at specific points. EDR has reviewed reports submitted by environmental professionals to regulatory authorities at select sites and has extracted the date of the report, groundwater flow direction as determined hydrogeologically, and the depth to water table.

MAP ID	LOCATION FROM TP	GENERAL DIRECTION GROUNDWATER FLOW
Not Reported		

GROUNDWATER FLOW VELOCITY INFORMATION

Groundwater flow velocity information for a particular site is best determined by a qualified environmental professional using site specific geologic and soil strata data. If such data are not reasonably ascertainable, it may be necessary to rely on other sources of information, including geologic age identification, rock stratigraphic unit and soil characteristics data collected on nearby properties and regional soil information. In general, contaminant plumes move more quickly through sandy-gravelly types of soils than silty-clayey types of soils.

GEOLOGIC INFORMATION IN GENERAL AREA OF TARGET PROPERTY

Geologic information can be used by the environmental professional in forming an opinion about the relative speed at which contaminant migration may be occurring.

ROCK STRATIGRAPHIC UNIT

Era:	Cenozoic
System:	Tertiary
Series:	Eocene
Code:	Te *(decoded above as Era, System & Series)*

GEOLOGIC AGE IDENTIFICATION

Category: Stratifed Sequence

Geologic Age and Rock Stratigraphic Unit Source: P.G. Schruben, R.E. Arndt and W.J. Bawiec, Geology of the Conterminous U.S. at 1:2,500,000 Scale - a digital representation of the 1974 P.B. King and H.M. Beikman Map, USGS Digital Data Series DDS - 11 (1994).

DOMINANT SOIL COMPOSITION IN GENERAL AREA OF TARGET PROPERTY

The U.S. Department of Agriculture's (USDA) Soil Conservation Service (SCS) leads the National Cooperative Soil Survey (NCSS) and is responsible for collecting, storing, maintaining and distributing soil survey information for privately owned lands in the United States. A soil map in a soil survey is a representation of soil patterns in a landscape. Soil maps for STATSGO are compiled by generalizing more detailed (SSURGO) soil survey maps. The following information is based on Soil Conservation Service STATSGO data.

* ©1996 Site-specific hydrogeological data gathered by CERCLIS Alerts, Inc., Bainbridge Island, WA. All rights reserved. All of the information and opinions presented are those of the cited EPA report(s), which were completed under a Comprehensive Environmental Response Compensation and Liability Information System (CERCLIS) investigation.

GEOCHECK® - PHYSICAL SETTING SOURCE SUMMARY

Soil Component Name: URBAN LAND

Soil Surface Texture: variable

Hydrologic Group: Not reported

Soil Drainage Class: Not reported

Hydric Status: Soil does not meet the requirements for a hydric soil.

Corrosion Potential - Uncoated Steel: Not Reported

Depth to Bedrock Min: > 10 inches

Depth to Bedrock Max: > 10 inches

Soil Layer Information

	Boundary			Classification			
Layer	**Upper**	**Lower**	**Soil Texture Class**	**AASHTO Group**	**Unified Soil**	**Permeability Rate (in/hr)**	**Soil Reaction (pH)**
1	0 inches	6 inches	variable	Not reported	Not reported	Max: 0.00 Min: 0.00	Max: 0.00 Min: 0.00

OTHER SOIL TYPES IN AREA

Based on Soil Conservation Service STATSGO data, the following additional subordinant soil types may appear within the general area of target property.

Soil Surface Textures:
sandy loam
gravelly - sandy loam
silt loam
clay
sand
gravelly - sand
fine sandy loam
fine sand

Surficial Soil Types:
sandy loam
gravelly - sandy loam
silt loam
clay
sand
gravelly - sand
fine sandy loam
fine sand

Shallow Soil Types:
fine sandy loam
gravelly - loam
sandy clay
sandy clay loam
clay
sand
silty clay

Deeper Soil Types:
gravelly - sandy loam
sandy loam

stratified
very gravelly - sandy loam
weathered bedrock
silty clay loam
gravelly - fine sandy loam
clay loam
sand
very fine sandy loam

ADDITIONAL ENVIRONMENTAL RECORD SOURCES

According to ASTM E 1527-00, Section 7.2.2, "one or more additional state or local sources of environmental records may be checked, in the discretion of the environmental professional, to enhance and supplement federal and state sources... Factors to consider in determining which local or additional state records, if any, should be checked include (1) whether they are reasonably ascertainable, (2) whether they are sufficiently useful, accurate, and complete in light of the objective of the records review (see 7.1.1), and (3) whether they are obtained, pursuant to local, good commercial or customary practice." One of the record sources listed in Section 7.2.2 is water well information. Water well information can be used to assist the environmental professional in assessing sources that may impact groundwater flow direction, and in forming an opinion about the impact of contaminant migration on nearby drinking water wells.

WELL SEARCH DISTANCE INFORMATION

DATABASE	SEARCH DISTANCE (miles)
Federal USGS	1.000
Federal FRDS PWS	Nearest PWS within 1 mile
State Database	1.000

FEDERAL USGS WELL INFORMATION

MAP ID	WELL ID	LOCATION FROM TP
No Wells Found		

FEDERAL FRDS PUBLIC WATER SUPPLY SYSTEM INFORMATION

MAP ID	WELL ID	LOCATION FROM TP
1	CA1910051	1/8 - 1/4 Mile ENE

Note: PWS System location is not always the same as well location.

STATE DATABASE WELL INFORMATION


MAP ID	WELL ID	LOCATION FROM TP
A2	2988	1/4 - 1/2 Mile NNE
A3	2987	1/4 - 1/2 Mile NNE

GEOCHECK® - PHYSICAL SETTING SOURCE SUMMARY

STATE DATABASE WELL INFORMATION

MAP ID	WELL ID	LOCATION FROM TP
A4	2986	1/4 - 1/2 Mile NNE
B5	22765	1/2 - 1 Mile NW
B6	14251	1/2 - 1 Mile NW
7	2989	1/2 - 1 Mile WNW

PHYSICAL SETTING SOURCE MAP - 768617.2s

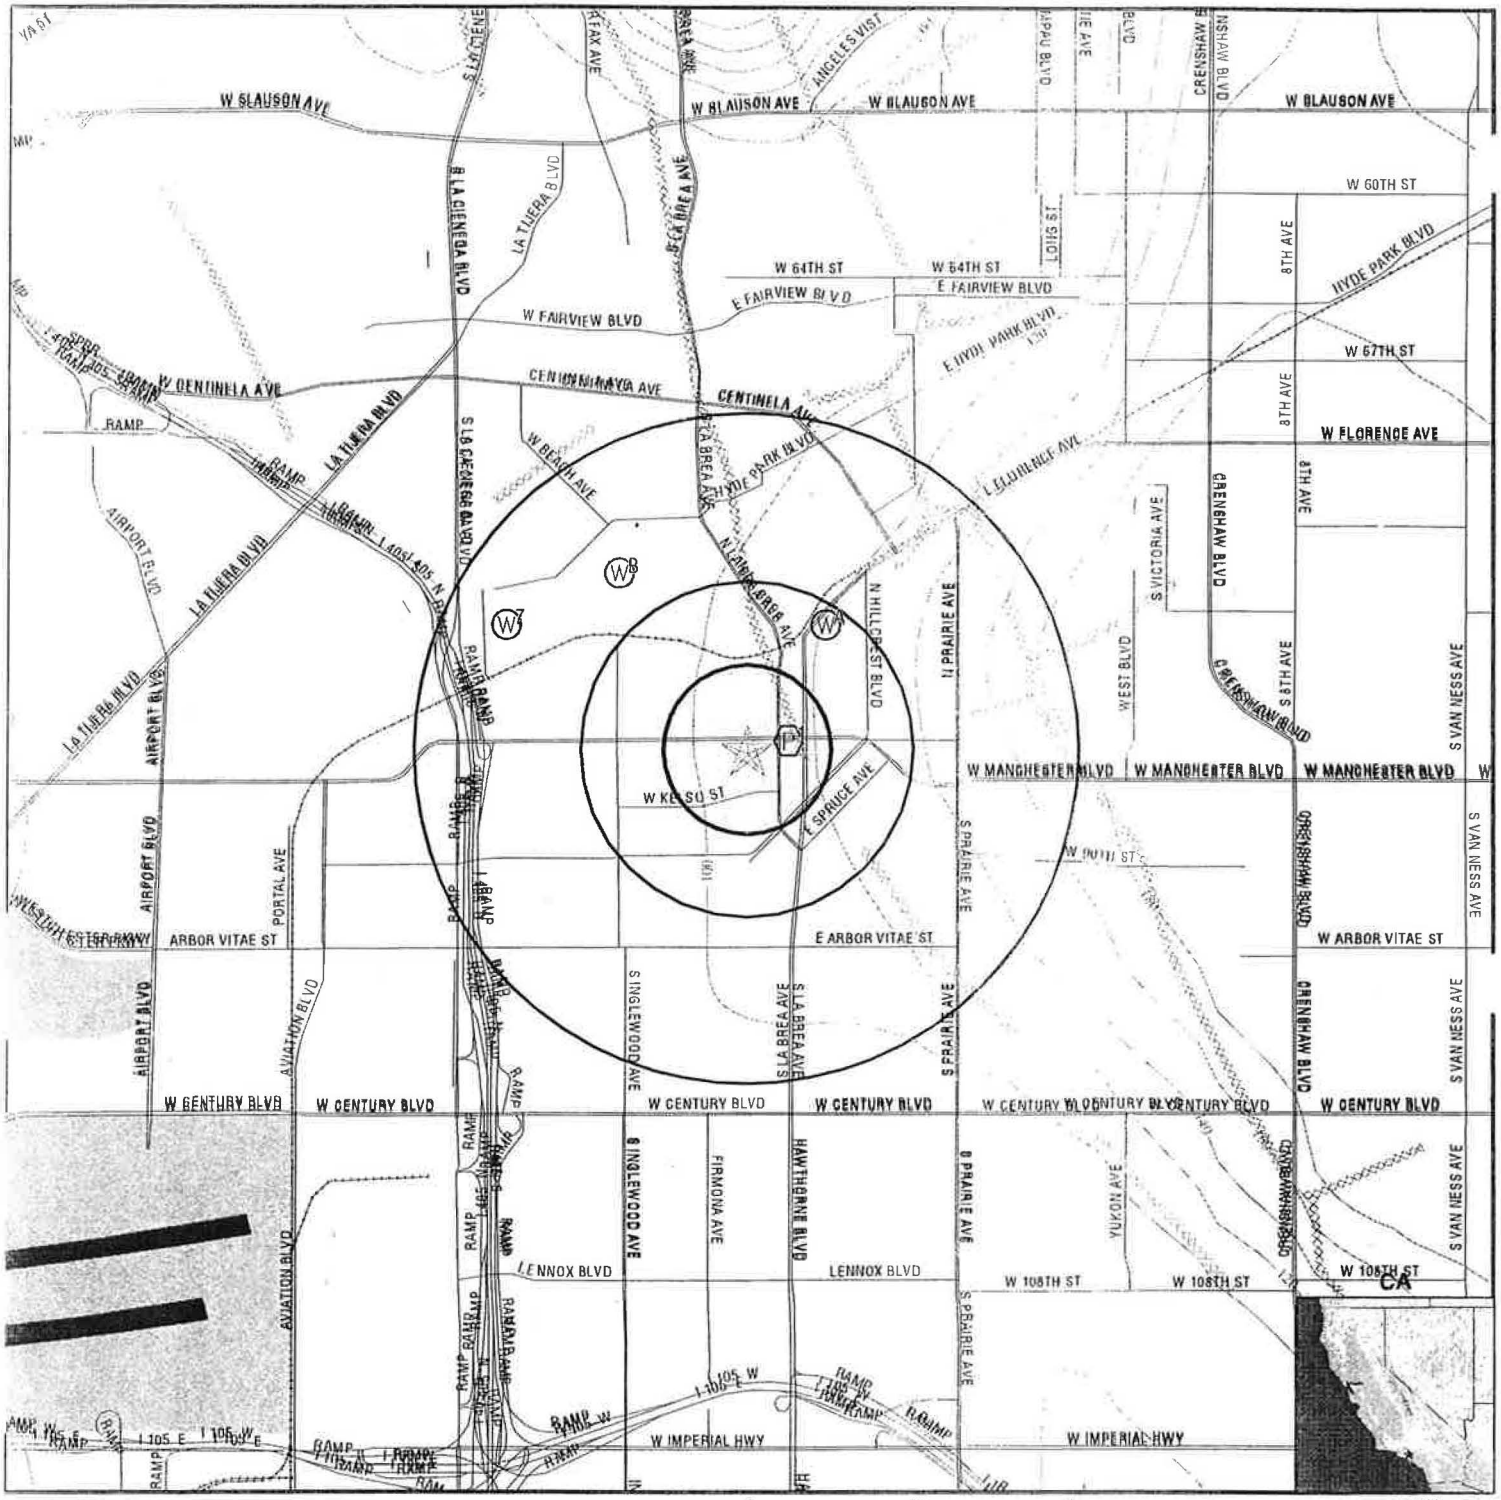

- Major Roads
- Contour Lines
- Earthquake Fault Lines
- Airports
- (W) Water Wells
- (P) Public Water Supply Wells
- Groundwater Flow Direction
- (GT) Indeterminate Groundwater Flow at Location
- (GV) Groundwater Flow Varies at Location
- Cluster of Multiple Icons

- (O) Earthquake epicenter, Richter 5 or greater
- (HD) Closest Hydrogeological Data
- Oil, gas or related wells

TARGET PROPERTY:	Inglewood High School	CUSTOMER:	Smith Emery GeoServices
ADDRESS:	231 South Grevillea Avenue	CONTACT:	Ms. Ayesha Syeda
CITY/STATE/ZIP:	Inglewood CA 90301	INQUIRY #:	768617.2s
LAT/LONG:	33.9613 / 118.3550	DATE:	April 24, 2002 6:12 pm

Map ID
Direction
Distance
Elevation

	Database	EDR ID Number
1 **ENE** **1/8 - 1/4 Mile** **Higher**	**FRDS PWS**	**CA1910051**

PWS ID: CA1910051 PWS Status: Not Reported
Date Initiated: Not Reported Date Deactivated: Not Reported
PWS Name: INGLEWOOD- CITY, WATER DEPT.
INGLEWOOD, CA 90301

Treatment Objective: DISINFECTION
Treatment Process: CHLORAMINES
Source: Purchases surface water

Addressee / Facility: Not Reported

Facility Latitude: Not Reported Facility Longitude: Not Reported
City Served: INGLEWOOD CITY
Treatment Class: Mixed (treated and untreated) Population: 91200

PWS currently has or had major violation(s) or enforcement: Yes

Violations information not reported.

ENFORCEMENT INFORMATION:

System Name: INGLEWOOD- CITY, WATER DEP
Violation Type: Initial Tap Sampling for Pb and Cu
Contaminant: LEAD & COPPER RULE
Compliance Period: 1992-01-01 - 2015-12-31 Analytical Value: 0000000.000000000
Violation ID: 93V0001 Enforcement ID: 93E0001
Enforcement Date: 1992-12-21 Enf. Action: Fed FAO Issued

System Name: INGLEWOOD- CITY, WATER DEP
Violation Type: Initial Tap Sampling for Pb and Cu
Contaminant: LEAD & COPPER RULE
Compliance Period: 1992-07-01 - 2015-12-31 Analytical Value: 0000000.000000000
Violation ID: 92V0001 Enforcement ID: 93E0002
Enforcement Date: 1993-11-18 Enf. Action: Fed No Additional Formal Action Needed

System Name: INGLEWOOD- CITY, WATER DEP
Violation Type: Initial Tap Sampling for Pb and Cu
Contaminant: LEAD & COPPER RULE
Compliance Period: 1992-01-01 - 2015-12-31 Analytical Value: 0000000.000000000
Violation ID: 92V0001 Enforcement ID: 93E0002
Enforcement Date: 1993-11-18 Enf. Action: Fed No Additional Formal Action Needed

System Name: INGLEWOOD- CITY, WATER DEP
Violation Type: Initial Tap Sampling for Pb and Cu
Contaminant: LEAD & COPPER RULE
Compliance Period: 1992-01-01 - 2015-12-31 Analytical Value: 0000000.000000000
Violation ID: 92V0001 Enforcement ID: 93E0003
Enforcement Date: 1992-12-15 Enf. Action: Fed Compliance Achieved

System Name: INGLEWOOD- CITY, WATER DEP
Violation Type: Initial Tap Sampling for Pb and Cu
Contaminant: LEAD & COPPER RULE
Compliance Period: 1992-01-01 - 2015-12-31 Analytical Value: 0000000.000000000
Violation ID: 92V0001 Enforcement ID: 93E0004
Enforcement Date: 1993-12-15 Enf. Action: Fed Compliance Achieved

ENFORCEMENT INFORMATION:

System Name:	INGLEWOOD- CITY, WATER DEP		
Violation Type:	Max Contaminant Level, Monthly (TCR)		
Contaminant:	COLIFORM (TCR)		
Compliance Period:	1998-03-01 - 1998-03-31	Analytical Value:	0000000.000000000
Violation ID:	98015003	Enforcement ID:	Not Reported
Enforcement Date:	Not Reported	Enf. Action:	Not Reported
System Name:	INGLEWOOD- CITY, WATER DEP		
Violation Type:	Initial Tap Sampling for Pb and Cu		
Contaminant:	LEAD & COPPER RULE		
Compliance Period:	1992-07-01 - 2000-03-01	Analytical Value:	0000000.000000000
Violation ID:	93V0001	Enforcement ID:	93E0002
Enforcement Date:	1993-11-18	Enf. Action:	Fed No Additional Formal Action Needed
System Name:	INGLEWOOD- CITY, WATER DEP		
Violation Type:	Initial Tap Sampling for Pb and Cu		
Contaminant:	LEAD & COPPER RULE		
Compliance Period:	1992-07-01 - 2000-03-01	Analytical Value:	0000000.000000000
Violation ID:	93V0001	Enforcement ID:	00E0001
Enforcement Date:	2000-03-01	Enf. Action:	Fed Compliance Achieved
System Name:	INGLEWOOD- CITY, WATER DEP		
Violation Type:	Initial Tap Sampling for Pb and Cu		
Contaminant:	LEAD & COPPER RULE		
Compliance Period:	1992-07-01 - 2000-03-01	Analytical Value:	0000000.000000000
Violation ID:	93V0001	Enforcement ID:	93E0002
Enforcement Date:	1993-11-18	Enf. Action:	Fed No Additional Formal Action Needed
System Name:	INGLEWOOD- CITY, WATER DEP		
Violation Type:	Initial Tap Sampling for Pb and Cu		
Contaminant:	LEAD & COPPER RULE		
Compliance Period:	1992-07-01 - 2000-03-01	Analytical Value:	0000000.000000000
Violation ID:	93V0001	Enforcement ID:	00E0001
Enforcement Date:	2000-03-01	Enf. Action:	Fed Compliance Achieved

---

A2
NNE
1/4 - 1/2 Mile
Higher

CA WELLS **2988**

Water System Information:

Prime Station Code:	02S/14W-28M01 S	User ID:	MET
FRDS Number:	1910051007	County:	Los Angeles
District Number:	15	Station Type:	WELL/AMBNT/MUN/INTAKE/SUPPLY
Water Type:	Well/Groundwater	Well Status:	Destroyed
Source Lat/Long:	335800.0 1182100.0	Precision:	Undefined
Source Name:	WELL 26 - DESTROYED		
System Number:	1910051		
System Name:	INGLEWOOD- CITY, WATER DEPT.		
Organization That Operates System:			
	ONE MANCHESTER BLVD		
	INGLEWOOD, CA 90301		
Pop Served:	110000	Connections:	14721
Area Served:	INGLEWOOD CITY		

Map ID
Direction
Distance
Elevation | Database | EDR ID Number

A3
NNE
1/4 - 1/2 Mile
Higher | **CA WELLS** | **2987**

Water System Information:

Prime Station Code:	02S/14W-28F01 S	User ID:	MET
FRDS Number:	1910051006	County:	Los Angeles
District Number:	15	Station Type:	WELL/AMBNT/MUN/INTAKE/SUPPLY
Water Type:	Well/Groundwater	Well Status:	Destroyed
Source Lat/Long:	335800.0 1182100.0	Precision:	Undefined
Source Name:	WELL 25 - DESTROYED		
System Number:	1910051		
System Name:	INGLEWOOD- CITY, WATER DEPT.		
Organization That Operates System:			
	ONE MANCHESTER BLVD		
	INGLEWOOD, CA 90301		
Pop Served:	110000	Connections:	14721
Area Served:	INGLEWOOD CITY		

A4
NNE
1/4 - 1/2 Mile
Higher | **CA WELLS** | **2986**

Water System Information:

Prime Station Code:	02S/14W-28E01 S	User ID:	MET
FRDS Number:	1910051005	County:	Los Angeles
District Number:	15	Station Type:	WELL/AMBNT/MUN/INTAKE/SUPPLY
Water Type:	Well/Groundwater	Well Status:	Destroyed
Source Lat/Long:	335800.0 1182100.0	Precision:	Undefined
Source Name:	WELL 23 - DESTROYED		
System Number:	1910051		
System Name:	INGLEWOOD- CITY, WATER DEPT.		
Organization That Operates System:			
	ONE MANCHESTER BLVD		
	INGLEWOOD, CA 90301		
Pop Served:	110000	Connections:	14721
Area Served:	INGLEWOOD CITY		

B5
NW
1/2 - 1 Mile
Higher | **CA WELLS** | **22765**

Water System Information:

Prime Station Code:	G19/051-FEMNINF	User ID:	MET
FRDS Number:	1910051015	County:	Los Angeles
District Number:	15	Station Type:	COMB/WELL/AMBNT/MUN/INTAKE/SUPPLY
Water Type:	Well/Groundwater	Well Status:	Combined Treated
Source Lat/Long:	335808.0 1182139.0	Precision:	1 Mile (One Minute)
Source Name:	SANFORD M ANDERSON WTP-INF,WELLS 1,2,4		

GEOCHECK® - PHYSICAL SETTING SOURCE MAP FINDINGS

System Number: 1910051
System Name: INGLEWOOD- CITY, WATER DEPT.
Organization That Operates System:
ONE MANCHESTER BLVD
INGLEWOOD, CA 90301
Pop Served: 110000 Connections: 14721
Area Served: INGLEWOOD CITY

Sample Information: * Only Findings Above Detection Level Are Listed

Sample Collected:	02/12/1996	Findings:	34.000 UG/L
Chemical:	MANGANESE		
Sample Collected:	02/20/1996	Findings:	31.000 UG/L
Chemical:	MANGANESE		
Sample Collected:	03/18/1996	Findings:	32.000 UG/L
Chemical:	MANGANESE		
Sample Collected:	03/25/1996	Findings:	33.000 UG/L
Chemical:	MANGANESE		
Sample Collected:	04/01/1996	Findings:	32.000 UG/L
Chemical:	MANGANESE		
Sample Collected:	05/28/1996	Findings:	36.000 UG/L
Chemical:	MANGANESE		
Sample Collected:	06/03/1996	Findings:	35.000 UG/L
Chemical:	MANGANESE		
Sample Collected:	06/17/1996	Findings:	34.000 UG/L
Chemical:	MANGANESE		
Sample Collected:	07/01/1996	Findings:	35.000 UG/L
Chemical:	MANGANESE		
Sample Collected:	07/08/1996	Findings:	37.000 UG/L
Chemical:	MANGANESE		
Sample Collected:	07/15/1996	Findings:	43.000 UG/L
Chemical:	MANGANESE		
Sample Collected:	07/22/1996	Findings:	37.300 UG/L
Chemical:	MANGANESE		
Sample Collected:	07/29/1996	Findings:	39.000 UG/L
Chemical:	MANGANESE		
Sample Collected:	08/05/1996	Findings:	40.000 UG/L
Chemical:	MANGANESE		
Sample Collected:	08/12/1996	Findings:	39.000 UG/L
Chemical:	MANGANESE		
Sample Collected:	08/19/1996	Findings:	35.000 UG/L
Chemical:	MANGANESE		
Sample Collected:	08/26/1996	Findings:	36.000 UG/L
Chemical:	MANGANESE		
Sample Collected:	09/03/1996	Findings:	120.000 UG/L
Chemical:	IRON		
Sample Collected:	09/03/1996	Findings:	35.000 UG/L
Chemical:	MANGANESE		
Sample Collected:	09/09/1996	Findings:	1880.000 UG/L
Chemical:	IRON		
Sample Collected:	09/09/1996	Findings:	61.000 UG/L
Chemical:	MANGANESE		

Sample Collected:	09/16/1996	Findings:	413.000 UG/L
Chemical:	IRON		
Sample Collected:	09/16/1996	Findings:	38.000 UG/L
Chemical:	MANGANESE		
Sample Collected:	09/23/1996	Findings:	34.000 UG/L
Chemical:	MANGANESE		
Sample Collected:	09/30/1996	Findings:	121.000 UG/L
Chemical:	IRON		
Sample Collected:	09/30/1996	Findings:	36.000 UG/L
Chemical:	MANGANESE		
Sample Collected:	10/07/1996	Findings:	140.000 UG/L
Chemical:	IRON		
Sample Collected:	10/07/1996	Findings:	35.000 UG/L
Chemical:	MANGANESE		
Sample Collected:	10/14/1996	Findings:	30.300 UG/L
Chemical:	MANGANESE		
Sample Collected:	10/21/1996	Findings:	509.000 UG/L
Chemical:	IRON		
Sample Collected:	10/21/1996	Findings:	42.000 UG/L
Chemical:	MANGANESE		
Sample Collected:	10/28/1996	Findings:	33.000 UG/L
Chemical:	MANGANESE		
Sample Collected:	11/04/1996	Findings:	954.000 UG/L
Chemical:	IRON		
Sample Collected:	11/04/1996	Findings:	46.000 UG/L
Chemical:	MANGANESE		
Sample Collected:	11/12/1996	Findings:	642.000 UG/L
Chemical:	IRON		
Sample Collected:	11/12/1996	Findings:	45.000 UG/L
Chemical:	MANGANESE		
Sample Collected:	11/18/1996	Findings:	1230.000 UG/L
Chemical:	IRON		
Sample Collected:	11/18/1996	Findings:	66.000 UG/L
Chemical:	MANGANESE		
Sample Collected:	11/25/1996	Findings:	34.000 UG/L
Chemical:	MANGANESE		
Sample Collected:	12/02/1996	Findings:	33.000 UG/L
Chemical:	MANGANESE		
Sample Collected:	12/09/1996	Findings:	309.000 UG/L
Chemical:	IRON		
Sample Collected:	12/09/1996	Findings:	36.000 UG/L
Chemical:	MANGANESE		
Sample Collected:	12/16/1996	Findings:	147.000 UG/L
Chemical:	IRON		
Sample Collected:	12/16/1996	Findings:	31.000 UG/L
Chemical:	MANGANESE		
Sample Collected:	12/23/1996	Findings:	31.000 UG/L
Chemical:	MANGANESE		
Sample Collected:	12/30/1996	Findings:	32.000 UG/L
Chemical:	MANGANESE		

Sample Collected:	01/06/1997	Findings:	440.000 UG/L
Chemical:	IRON		
Sample Collected:	01/06/1997	Findings:	37.000 UG/L
Chemical:	MANGANESE		
Sample Collected:	01/27/1997	Findings:	31.000 UG/L
Chemical:	MANGANESE		
Sample Collected:	02/03/1997	Findings:	125.000 UG/L
Chemical:	IRON		
Sample Collected:	02/03/1997	Findings:	34.000 UG/L
Chemical:	MANGANESE		
Sample Collected:	02/10/1997	Findings:	122.000 UG/L
Chemical:	IRON		
Sample Collected:	02/10/1997	Findings:	32.000 UG/L
Chemical:	MANGANESE		
Sample Collected:	02/18/1997	Findings:	205.000 UG/L
Chemical:	IRON		
Sample Collected:	02/18/1997	Findings:	35.000 UG/L
Chemical:	MANGANESE		
Sample Collected:	03/03/1997	Findings:	118.000 UG/L
Chemical:	IRON		
Sample Collected:	03/03/1997	Findings:	42.000 UG/L
Chemical:	MANGANESE		
Sample Collected:	03/10/1997	Findings:	216.000 UG/L
Chemical:	IRON		
Sample Collected:	03/10/1997	Findings:	44.000 UG/L
Chemical:	MANGANESE		
Sample Collected:	03/17/1997	Findings:	1050.000 UG/L
Chemical:	IRON		
Sample Collected:	03/17/1997	Findings:	51.000 UG/L
Chemical:	MANGANESE		
Sample Collected:	03/24/1997	Findings:	562.000 UG/L
Chemical:	IRON		
Sample Collected:	03/24/1997	Findings:	52.000 UG/L
Chemical:	MANGANESE		
Sample Collected:	03/31/1997	Findings:	472.000 UG/L
Chemical:	IRON		
Sample Collected:	03/31/1997	Findings:	45.000 UG/L
Chemical:	MANGANESE		
Sample Collected:	04/14/1997	Findings:	768.000 UG/L
Chemical:	IRON		
Sample Collected:	04/14/1997	Findings:	43.000 UG/L
Chemical:	MANGANESE		
Sample Collected:	04/21/1997	Findings:	34.000 UG/L
Chemical:	MANGANESE		
Sample Collected:	04/28/1997	Findings:	990.000 UG/L
Chemical:	IRON		
Sample Collected:	04/28/1997	Findings:	52.000 UG/L
Chemical:	MANGANESE		
Sample Collected:	05/05/1997	Findings:	646.000 UG/L
Chemical:	IRON		

Sample Collected:	05/05/1997	Findings:	44.000 UG/L
Chemical:	MANGANESE		
Sample Collected:	05/12/1997	Findings:	340.000 UG/L
Chemical:	IRON		
Sample Collected:	05/12/1997	Findings:	39.000 UG/L
Chemical:	MANGANESE		
Sample Collected:	05/19/1997	Findings:	35.000 UG/L
Chemical:	MANGANESE		
Sample Collected:	05/27/1997	Findings:	36.000 UG/L
Chemical:	MANGANESE		
Sample Collected:	06/09/1997	Findings:	126.000 UG/L
Chemical:	IRON		
Sample Collected:	06/09/1997	Findings:	37.000 UG/L
Chemical:	MANGANESE		
Sample Collected:	06/23/1997	Findings:	112.000 UG/L
Chemical:	IRON		
Sample Collected:	07/07/1997	Findings:	35.000 UG/L
Chemical:	MANGANESE		
Sample Collected:	07/14/1997	Findings:	31.000 UG/L
Chemical:	MANGANESE		
Sample Collected:	07/21/1997	Findings:	36.000 UG/L
Chemical:	MANGANESE		
Sample Collected:	07/28/1997	Findings:	111.000 UG/L
Chemical:	IRON		
Sample Collected:	07/28/1997	Findings:	39.000 UG/L
Chemical:	MANGANESE		
Sample Collected:	08/04/1997	Findings:	33.000 UG/L
Chemical:	MANGANESE		
Sample Collected:	08/11/1997	Findings:	35.000 UG/L
Chemical:	MANGANESE		
Sample Collected:	08/25/1997	Findings:	36.000 UG/L
Chemical:	MANGANESE		
Sample Collected:	09/02/1997	Findings:	35.000 UG/L
Chemical:	MANGANESE		
Sample Collected:	09/15/1997	Findings:	35.000 UG/L
Chemical:	MANGANESE		
Sample Collected:	10/13/1997	Findings:	38.000 UG/L
Chemical:	MANGANESE		
Sample Collected:	10/20/1997	Findings:	40.000 UG/L
Chemical:	MANGANESE		
Sample Collected:	10/27/1997	Findings:	34.000 UG/L
Chemical:	MANGANESE		
Sample Collected:	11/03/1997	Findings:	36.000 UG/L
Chemical:	MANGANESE		
Sample Collected:	11/10/1997	Findings:	40.000 UG/L
Chemical:	MANGANESE		
Sample Collected:	11/17/1997	Findings:	38.000 UG/L
Chemical:	MANGANESE		
Sample Collected:	11/24/1997	Findings:	34.000 UG/L
Chemical:	MANGANESE		

Sample Collected:	12/01/1997	Findings:	36.000 UG/L
Chemical:	MANGANESE		
Sample Collected:	12/08/1997	Findings:	36.000 UG/L
Chemical:	MANGANESE		
Sample Collected:	12/15/1997	Findings:	36.000 UG/L
Chemical:	MANGANESE		
Sample Collected:	12/22/1997	Findings:	33.000 UG/L
Chemical:	MANGANESE		
Sample Collected:	12/29/1997	Findings:	35.000 UG/L
Chemical:	MANGANESE		
Sample Collected:	01/05/1998	Findings:	30.000 UG/L
Chemical:	MANGANESE		
Sample Collected:	01/12/1998	Findings:	34.000 UG/L
Chemical:	MANGANESE		
Sample Collected:	01/26/1998	Findings:	30.000 UG/L
Chemical:	MANGANESE		
Sample Collected:	02/02/1998	Findings:	38.000 UG/L
Chemical:	MANGANESE		
Sample Collected:	02/09/1998	Findings:	39.000 UG/L
Chemical:	MANGANESE		

B6
NW
1/2 - 1 Mile
Higher

CA WELLS **14251**

Water System Information:

Prime Station Code:	1910051-014	User ID:	MET
FRDS Number:	1910051014	County:	Los Angeles
District Number:	15	Station Type:	WELL/AMBNT/MUN/INTAKE/SUPPLY
Water Type:	Well/Groundwater	Well Status:	Active Treated
Source Lat/Long:	335808.0 1182139.0	Precision:	10 Feet (1/10 Second)
Source Name:	SANFORD M ANDERSON WTP - EFFLUENT		
System Number:	1910051		
System Name:	INGLEWOOD- CITY, WATER DEPT.		
Organization That Operates System:			
	ONE MANCHESTER BLVD		
	INGLEWOOD, CA 90301		
Pop Served:	110000	Connections:	14721
Area Served:	INGLEWOOD CITY		

Sample Information: * Only Findings Above Detection Level Are Listed

Sample Collected:	05/20/1996	Findings:	42.000 UG/L
Chemical:	MANGANESE		
Sample Collected:	06/17/1996	Findings:	36.000 UG/L
Chemical:	MANGANESE		
Sample Collected:	06/24/1996	Findings:	33.000 UG/L
Chemical:	MANGANESE		
Sample Collected:	11/18/1996	Findings:	31.000 UG/L
Chemical:	MANGANESE		
Sample Collected:	11/25/1996	Findings:	46.000 UG/L
Chemical:	MANGANESE		
Sample Collected:	12/02/1996	Findings:	56.000 UG/L
Chemical:	MANGANESE		

Sample Collected:	12/09/1996	Findings:	65.000 UG/L
Chemical:	MANGANESE		
Sample Collected:	03/03/1997	Findings:	59.000 UG/L
Chemical:	MANGANESE		
Sample Collected:	03/10/1997	Findings:	41.000 UG/L
Chemical:	MANGANESE		
Sample Collected:	05/12/1997	Findings:	39.000 UG/L
Chemical:	MANGANESE		
Sample Collected:	08/18/1997	Findings:	38.000 UG/L
Chemical:	MANGANESE		

7
WNW
1/2 - 1 Mile
Higher

CA WELLS **2989**

Water System Information:

Prime Station Code:	02S/14W-29H01 S	User ID:	MET
FRDS Number:	1910051009	County:	Los Angeles
District Number:	15	Station Type:	WELL/AMBNT/MUN/INTAKE/SUPPLY
Water Type:	Well/Groundwater	Well Status:	Destroyed
Source Lat/Long:	335800.0 1182200.0	Precision:	Undefined
Source Name:	WELL 33 - DESTROYED		
System Number:	1910051		
System Name:	INGLEWOOD- CITY, WATER DEPT.		
Organization That Operates System:			
	ONE MANCHESTER BLVD		
	INGLEWOOD, CA 90301		
Pop Served:	110000	Connections:	14721
Area Served:	INGLEWOOD CITY		

GEOCHECK® - PHYSICAL SETTING SOURCE MAP FINDINGS
RADON

AREA RADON INFORMATION

Federal EPA Radon Zone for LOS ANGELES County: 2

Note: Zone 1 indoor average level > 4 pCi/L.
: Zone 2 indoor average level >= 2 pCi/L and <= 4 pCi/L.
: Zone 3 indoor average level < 2 pCi/L.

LOS ANGELES COUNTY, CA

Number of sites tested: 63

Area	Average Activity	% <4 pCi/L	% 4-20 pCi/L	% >20 pCi/L
Living Area - 1st Floor	0.711 pCi/L	98%	2%	0%
Living Area - 2nd Floor	Not Reported	Not Reported	Not Reported	Not Reported
Basement	0.933 pCi/L	100%	0%	0%

PHYSICAL SETTING SOURCE RECORDS SEARCHED

HYDROLOGIC INFORMATION

Flood Zone Data: This data, available in select counties across the country, was obtained by EDR in 1999 from the Federal Emergency Management Agency (FEMA). Data depicts 100-year and 500-year flood zones as defined by FEMA.

NWI: National Wetlands Inventory. This data, available in select counties across the country, was obtained by EDR in 1999 from the U.S. Fish and Wildlife Service.

HYDROGEOLOGIC INFORMATION

AQUIFLOW[R] Information System

Source: EDR proprietary database of groundwater flow information

EDR has developed the AQUIFLOW Information System (AIS) to provide data on the general direction of groundwater flow at specific points. EDR has reviewed reports submitted to regulatory authorities at select sites and has extracted the date of the report, hydrogeologically determined groundwater flow direction and depth to water table information.

GEOLOGIC INFORMATION

Geologic Age and Rock Stratigraphic Unit

Source: P.G. Schruben, R.E. Arndt and W.J. Bawiec, Geology of the Conterminous U.S. at 1:2,500,000 Scale - A digital representation of the 1974 P.B. King and H.M. Beikman Map, USGS Digital Data Series DDS - 11 (1994).

STATSGO: State Soil Geographic Database

The U.S. Department of Agriculture's (USDA) Soil Conservation Service (SCS) leads the national Cooperative Soil Survey (NCSS) and is responsible for collecting, storing, maintaining and distributing soil survey information for privately owned lands in the United States. A soil map in a soil survey is a representation of soil patterns in a landscape. Soil maps for STATSGO are compiled by generalizing more detailed (SSURGO) soil survey maps.

ADDITIONAL ENVIRONMENTAL RECORD SOURCES

FEDERAL WATER WELLS

PWS: Public Water Systems

Source: EPA/Office of Drinking Water

Telephone: 202-260-2805

Public Water System data from the Federal Reporting Data System. A PWS is any water system which provides water to at least 25 people for at least 60 days annually. PWSs provide water from wells, rivers and other sources.

PWS ENF: Public Water Systems Violation and Enforcement Data

Source: EPA/Office of Drinking Water

Telephone: 202-260-2805

Violation and Enforcement data for Public Water Systems from the Safe Drinking Water Information System (SDWIS) after August 1995. Prior to August 1995, the data came from the Federal Reporting Data System (FRDS).

USGS Water Wells: In November 1971 the United States Geological Survey (USGS) implemented a national water resource information tracking system. This database contains descriptive information on sites where the USGS collects or has collected data on surface water and/or groundwater. The groundwater data includes information on more than 900,000 wells, springs, and other sources of groundwater.

PHYSICAL SETTING SOURCE RECORDS SEARCHED

STATE RECORDS

California Drinking Water Quality Database
Source: Department of Health Services
Telephone: 916-324-2319
The database includes all drinking water compliance and special studies monitoring for the state of California since 1984. It consists of over 3,200,000 individual analyses along with well and water system information.

California Oil and Gas Well Locations for District 2 and 6
Source: Department of Conservation
Telephone: 916-323-1779

RADON

Area Radon Information: The National Radon Database has been developed by the U.S. Environmental Protection Agency (USEPA) and is a compilation of the EPA/State Residential Radon Survey and the National Residential Radon Survey. The study covers the years 1986 - 1992. Where necessary data has been supplemented by information collected at private sources such as universities and research institutions.

EPA Radon Zones: Sections 307 & 309 of IRAA directed EPA to list and identify areas of U.S. with the potential for elevated indoor radon levels.


OTHER

Epicenters: World earthquake epicenters, Richter 5 or greater
Source: Department of Commerce, National Oceanic and Atmospheric Administration

California Earthquake Fault Lines: The fault lines displayed on EDR's Topographic map are digitized quaternary fault lines, prepared in 1975 by the United State Geological Survey. Additional information (also from 1975) regarding activity at specific fault lines comes from California's Preliminary Fault Activity Map prepared by the California Division of Mines and Geology.


APPENDIX B

SUBJECT SITE DOCUMENTATION

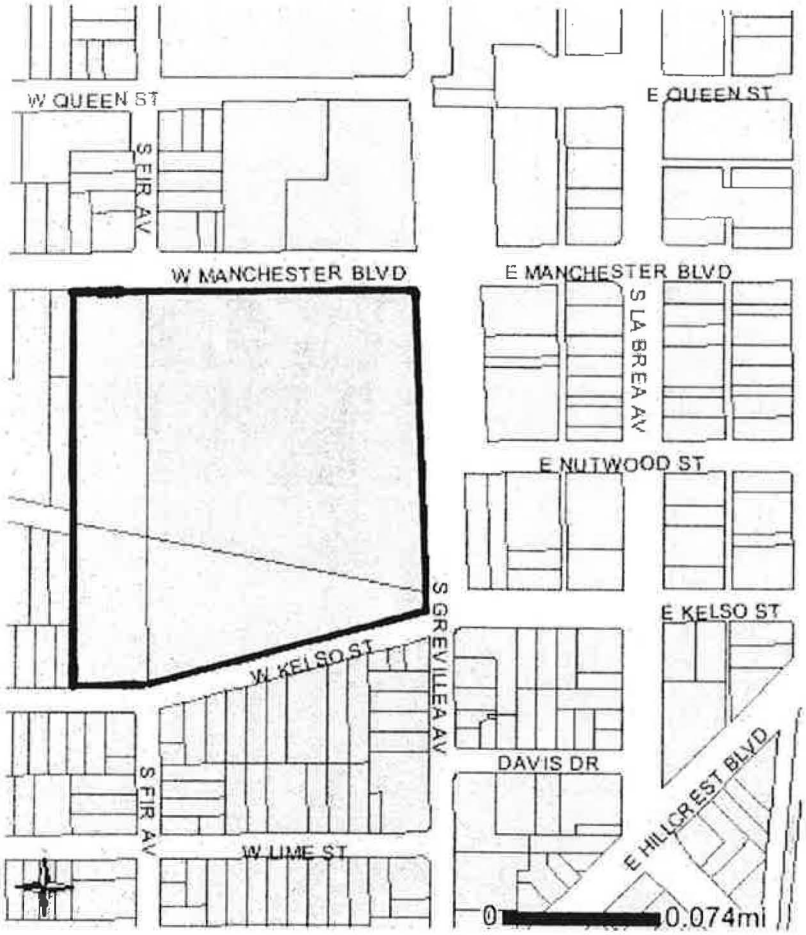
W QUEEN ST
E QUEEN ST
S FIR AV
W MANCHESTER BLVD
E MANCHESTER BLVD
S LA BREA AV
E NUTWOOD ST
E KELSO ST
S GREVILLEA AV
W KELSO ST
DAVIS DR
E HILLCREST BLVD
S FIR AV
W LIME ST
0
0.074mi


View Enlarged Map | View Printing Instructions

County of Los Angeles: Rick Auerbach, Assessor

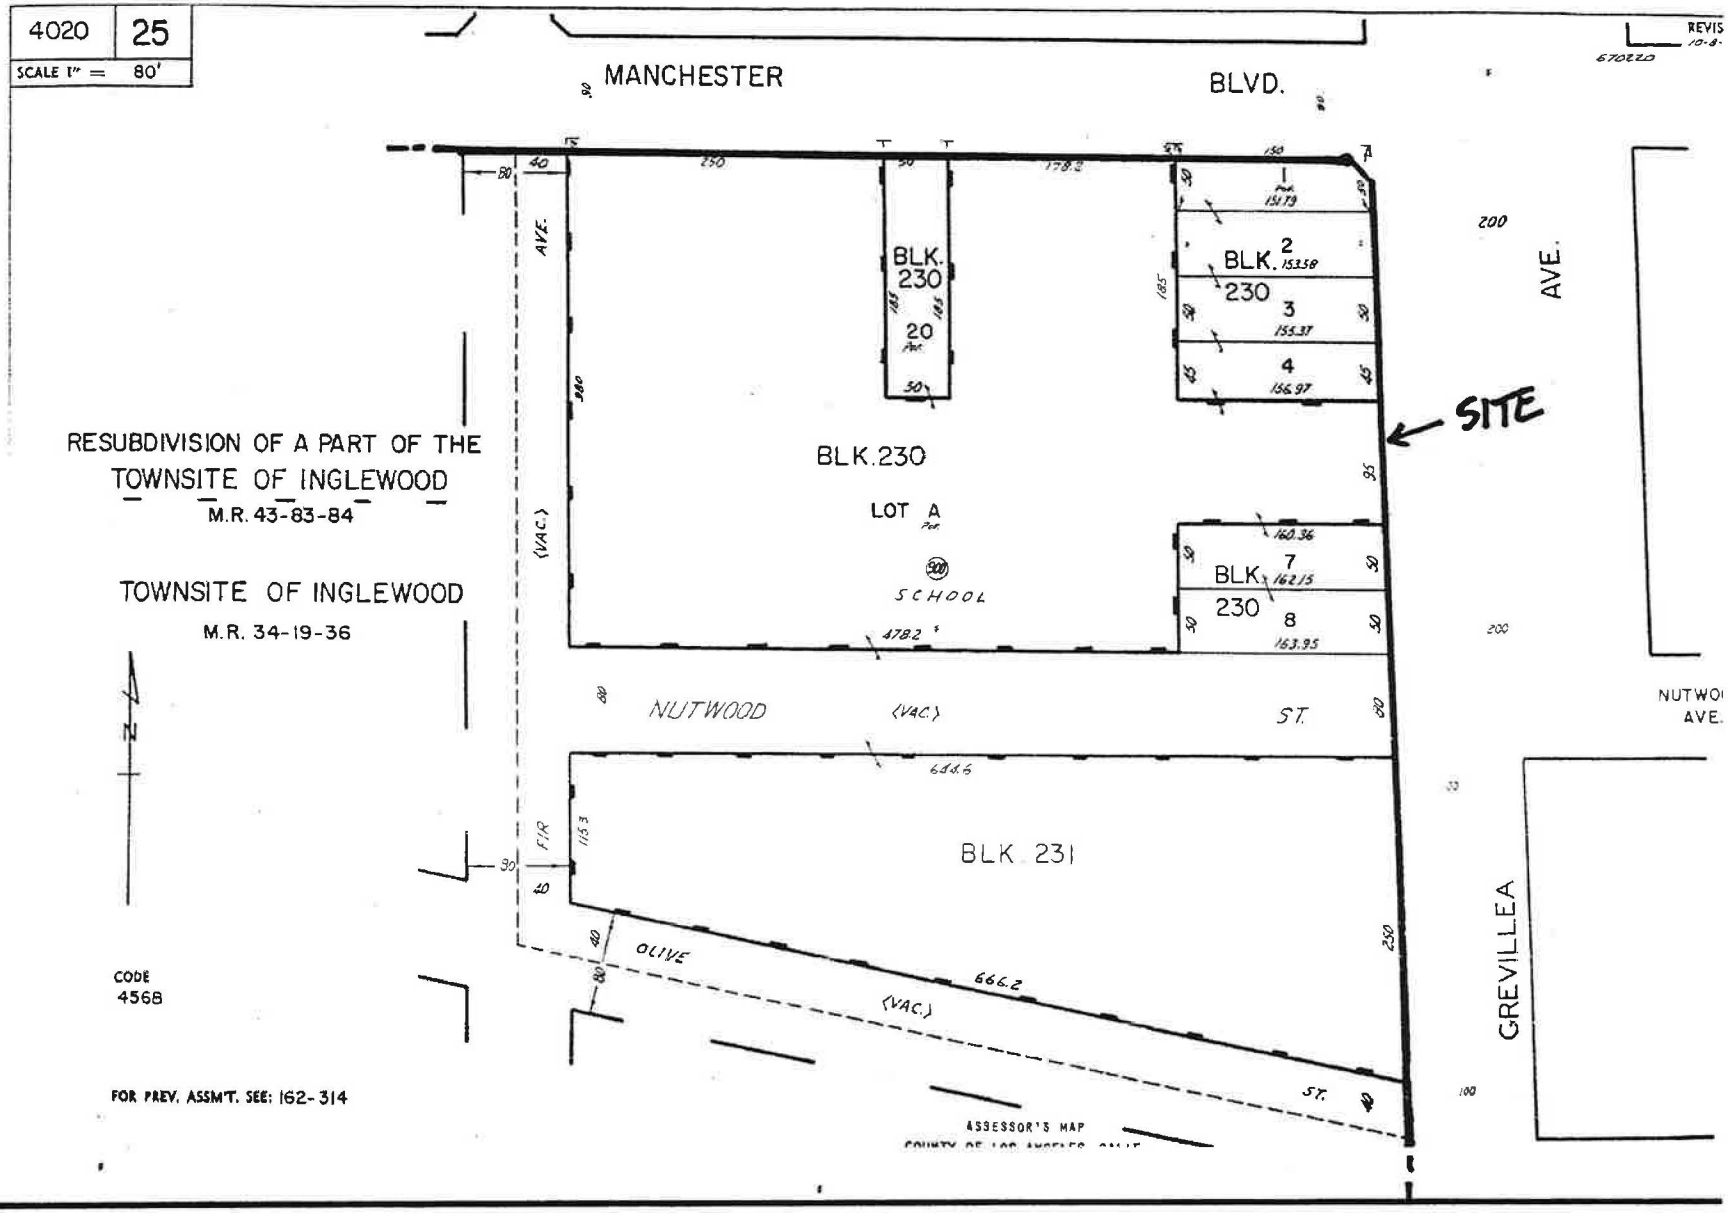

Next >> | View Enlarged Map | View Printing Instructions


County of Los Angeles: Rick Auerbach, Assessor

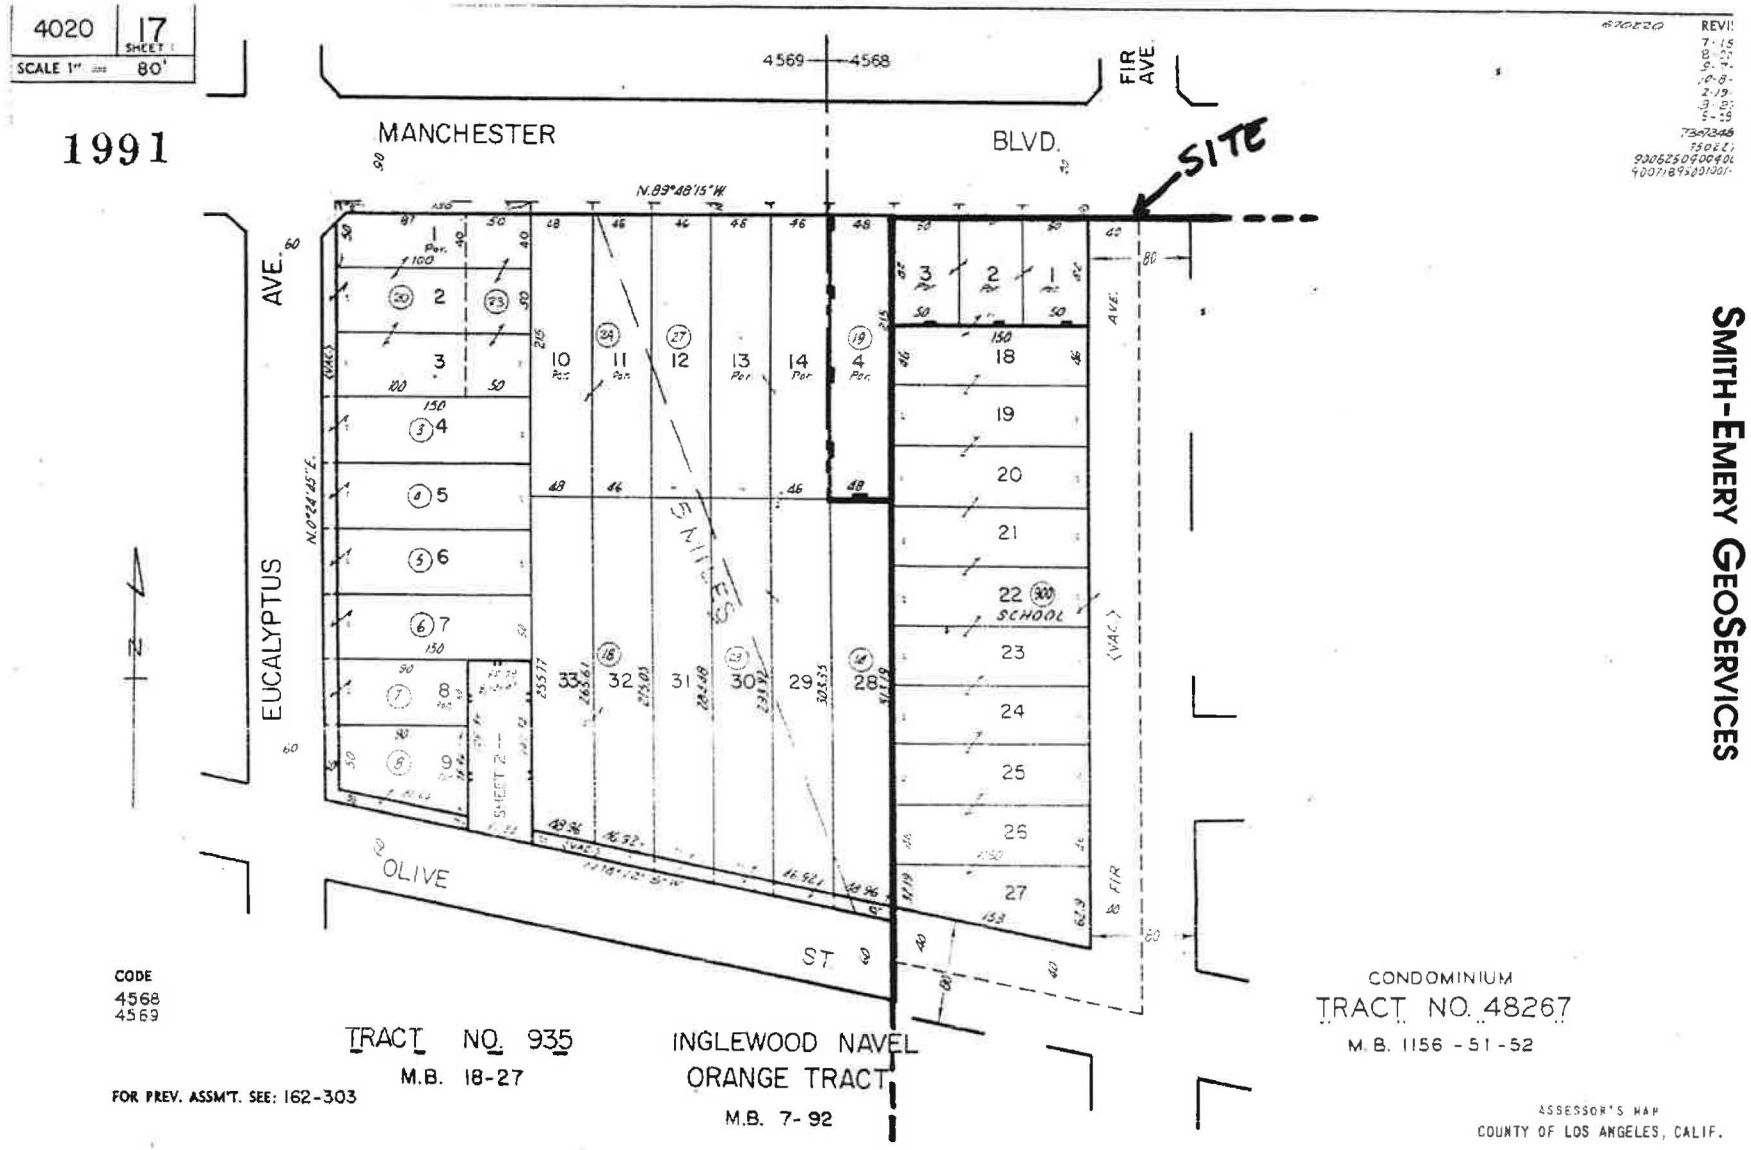

SMITH-EMERY GEOSERVICES


View Enlarged Map | View Printing Instructions

County of Los Angeles: Rick Auerbach, Assessor

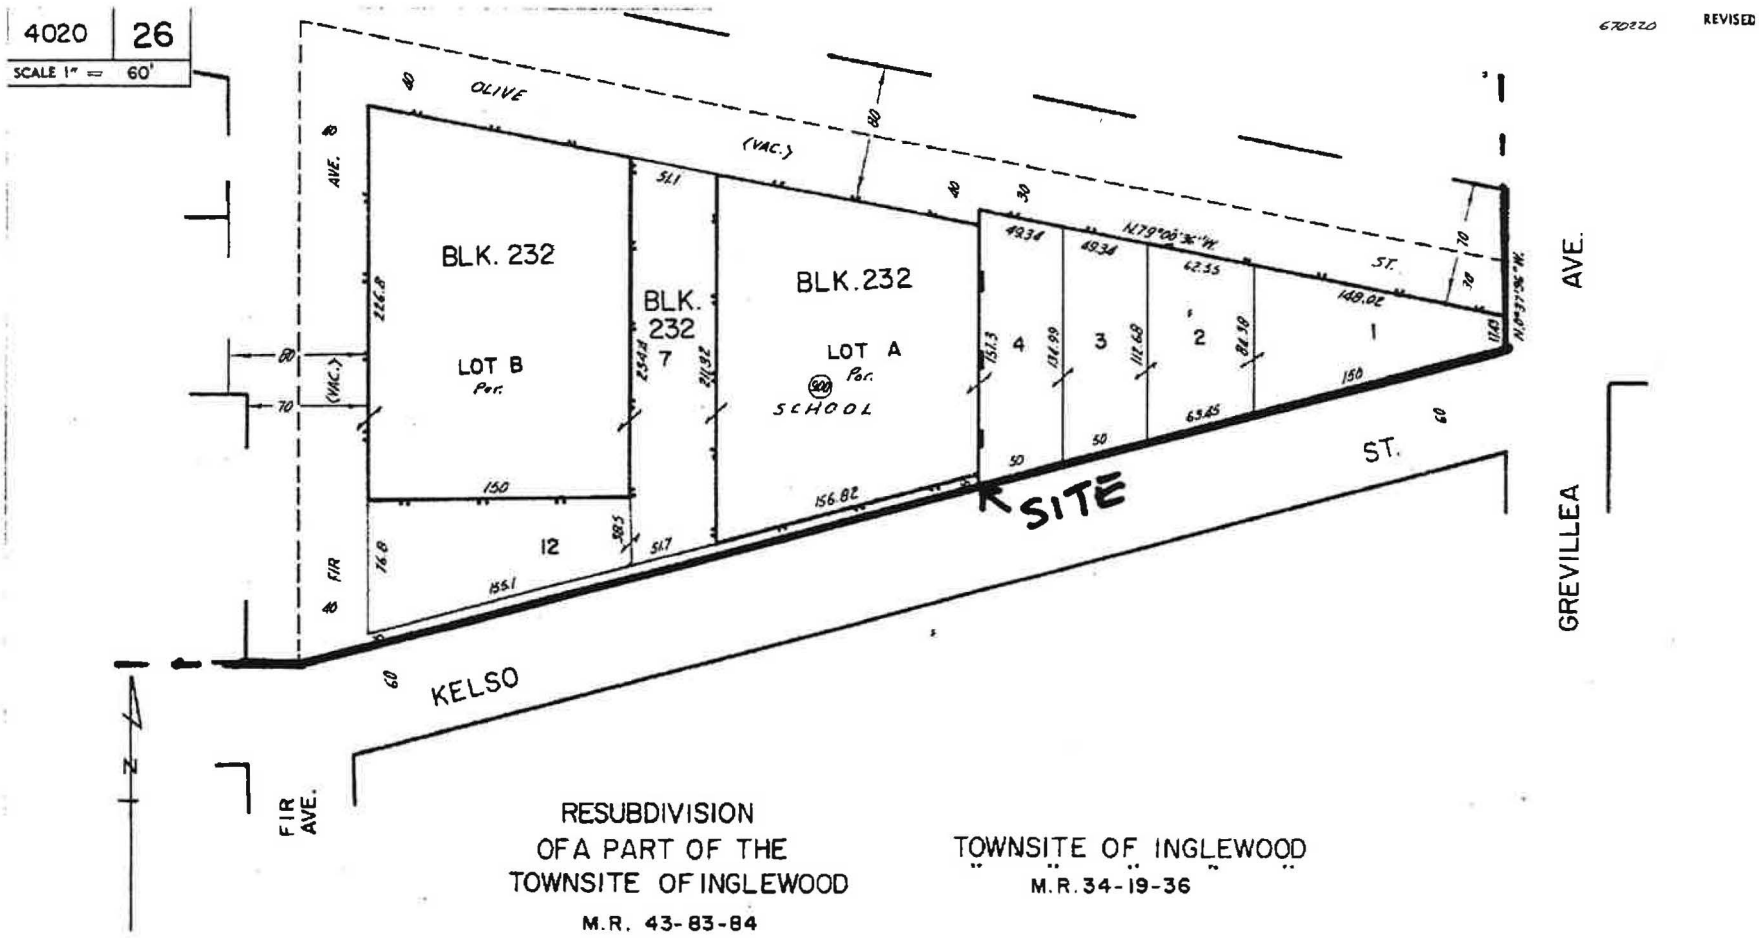

View Enlarged Map | View Printing Instructions

County of Los Angeles: Rick Auerbach, Assessor

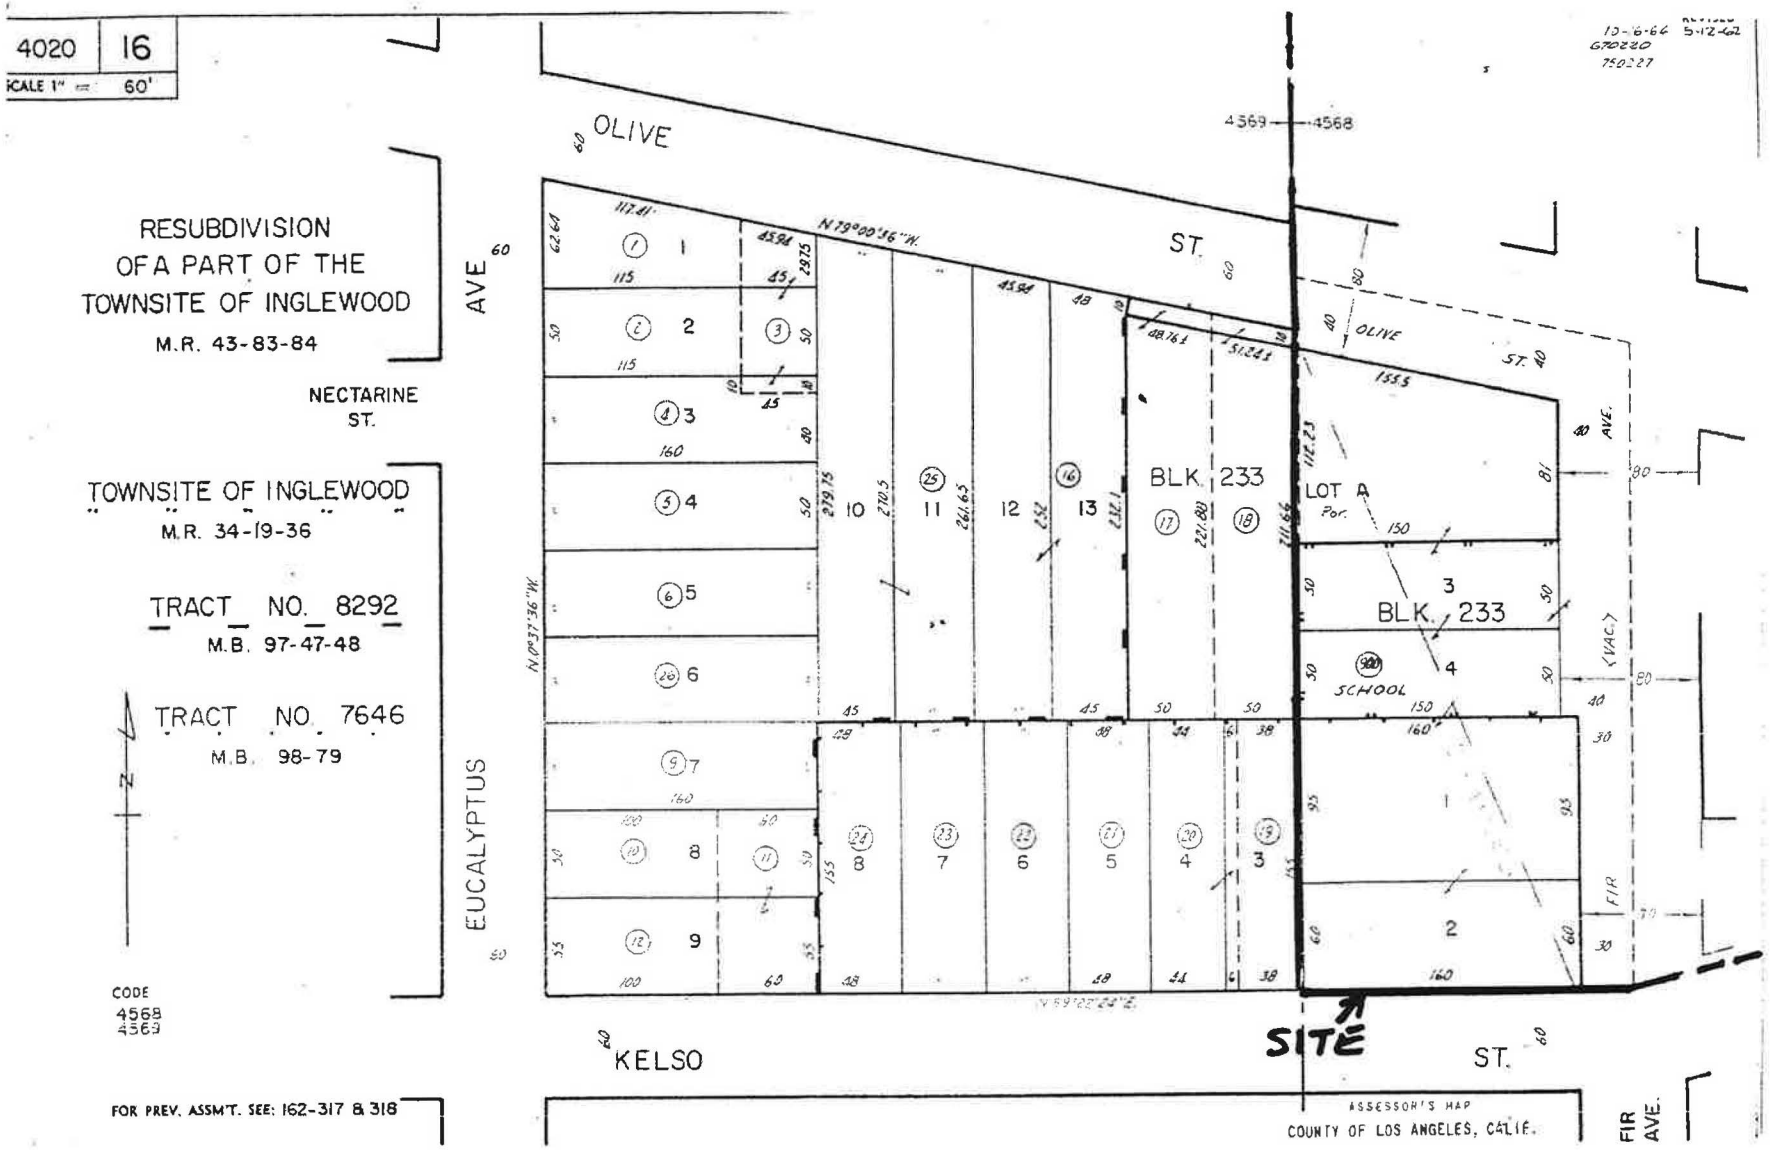

Record 1

Assessor's ID Number	4020-025-900
Site Address	
Site City/Zip	
Property Type	Other
Assessor Map	Click Here for Assessor Map
TRA Number	04568
Recording Date	02/45/1967
2001 Land Value	$0
2001 Improvement Value	$0
2001 Exemption Claim	
2001 Personal Property Value	$0
2001 Fixture Value	$0
2001 Homeowners' Exemption Value	$0
2001 Real Estate Exemption Value	$0
2001 Personal Property Exemption Value	$0
2001 Fixture Exemption Value	$0
Legal Description	LOT BD N BY MANCHESTER BLVD E BY GREVILLEA AVE SW BY C/L OF OLIVE ST CAVATED AND W BY C/L OF FIR AVE VACATED VAC STS AND BLK 231 AND PART OF LOT A SEE ASSESSOR MAPBOOK FOR MISSING PORTION 3,4,7 AND 8 BLK 230 INGLEWOOD

2001 Annual Taxes Click Here

Record 1

Assessor's ID Number	4020-017-900
Site Address	
Site City/Zip	
Property Type	Other
Assessor Map	Click Here for Assessor Map
TRA Number	04568
Recording Date	02/45/1967
2001 Land Value	$0
2001 Improvement Value	$0
2001 Exemption Claim	
2001 Personal Property Value	$0
2001 Fixture Value	$0
2001 Homeowners' Exemption Value	$0
2001 Real Estate Exemption Value	$0
2001 Personal Property Exemption Value	$0
2001 Fixture Exemption Value	$0
Legal Description	EX OF ST LOTS 2 AND 3 AND 1/2 VAC ST ADJ ON E AND EX OF ST LOT 1 TRACT NO 935 AND 1/2 VAC ST ADJ ON E AND LOTS 18,19,20, 21,22,23,24,25 AND 26 AND 1/2 VAC ST ADJ ON E AND S AND LOT 27 INGLEWOOD NAVEL ORANGE TRACT

2001 Annual Taxes Click Here

Record 1

Assessor's ID Number	4020-026-900
Site Address	
Site City/Zip	
Property Type	Other
Assessor Map	Click Here for Assessor Map
TRA Number	04568
Recording Date	02/45/1967
2001 Land Value	$0
2001 Improvement Value	$0
2001 Exemption Claim	
2001 Personal Property Value	$0
2001 Fixture Value	$0
2001 Homeowners' Exemption Value	$0
2001 Real Estate Exemption Value	$0
2001 Personal Property Exemption Value	$0
2001 Fixture Exemption Value	$0
Legal Description	LOT BD SE BY NW LINE OF KELSO ST W BY C/L OF FIR AVE VAC NE BY C/L OF OLIVE ST VAC AND E BY W LINE OF GREVILLEA AVE VAC STS AND PART OF LOTS A AND B BLK 232 SEE ASSESSOR MAPBOOK FOR MISSING PORTION 3 AND 4 TR # 2795

2001 Annual Taxes Click Here

Record 1

Assessor's ID Number	4020-016-900
Site Address	
Site City/Zip	
Property Type	Other
Assessor Map	Click Here for Assessor Map
TRA Number	04568
Recording Date	02/45/1967
2001 Land Value	$0
2001 Improvement Value	$0
2001 Exemption Claim	
2001 Personal Property Value	$0
2001 Fixture Value	$0
2001 Homeowners' Exemption Value	$0
2001 Real Estate Exemption Value	$0
2001 Personal Property Exemption Value	$0
2001 Fixture Exemption Value	$0
Legal Description	1/2 VAC ST ADJ ON N AND E AND LOT COM AT SW COR OF LOT 2 TR # 7646 TH N 0 37'36" W 367.23 FT TH S 79 00'36" E 155.5 FT TH S 0 37'36" E 181 FT TH N SEE ASSESSOR MAPBOOK FOR MISSING PORTION AND 2 TR # 7646

2001 Annual Taxes Click Here

The EDR-City Directory
Abstract

Inglewood High School
231 South Grevillea Avenue
Inglewood, CA 90301

April 26, 2002

Inquiry Number: 768617-4

Environmental Data Resources, Inc.

***The* Source For Environmental Risk Management Data**

3530 Post Road
Southport, Connecticut 06490

Nationwide Customer Service

Telephone: 1-800-352-0050
Fax: 1-800-231-6802

Environmental Data Resources, Inc.
City Directory Abstract

Environmental Data Resources, Inc.'s (EDR) City Directory Abstract is a screening tool designed to assist professionals in evaluating potential liability on a target property resulting from past activities. ASTM E 1527-00, Section 7.3 on Historical Use Information, identifies the prior use requirements for a Phase I environmental site assessment. The ASTM standard requires a review of *reasonably ascertainable standard historical sources. Reasonably ascertainable means information that is publicly available, obtainable from a source with reasonable time and cost constraints, and practically reviewable.*

To meet the prior use requirements of ASTM E 1527-00, Section 7.3.4, the following *standard historical sources* may be used: aerial photographs, fire insurance maps, property tax files, land title records (although these cannot be the sole historical source consulted), topographic maps, city directories, building department records, or zoning/land use records. ASTM E 1527-00 requires *"All obvious uses of the property shall be identified from the present, back to the property's obvious first developed use, or back to 1940, whichever is earlier. This task requires reviewing only as many of the standard historical sources as are necessary, and that are reasonably ascertainable and likely to be useful."* (ASTM E 1527-00, Section 7.3.4, page 12.)

EDR's City Directory Abstract includes a search and abstract of available city directory data.

City Directories
City directories have been published for cities and towns across the U.S. since the 1700s. Originally a list of residents, the city directory developed into a sophisticated tool for locating individuals and businesses in a particular urban or suburban area. Twentieth century directories are generally divided into three sections: a business index, a list of resident names and addresses, and a street index. With each address, the directory lists the name of the resident or, if a business is operated from this address, the name and type of business (if unclear from the name). While city directory coverage is comprehensive for major cities, it may be spotty for rural areas and small towns. ASTM E 1527-00 specifies that a *"review of city directories (standard historical sources) at less than approximately five year intervals is not required by this practice." (ASTM E 1527-00, Section 7.3.4, page 12.)*

Please call EDR Nationwide Customer Service at
1-800-352-0050 (8am-8pm EST)
with questions or comments about your report.
Thank you for your business!

Disclaimer
Copyright and Trademark Notice

This report contains information from a variety of public and other sources. Environmental Data Resources, Inc. (EDR) has relied on the information provided to it from such sources. EDR has not reviewed and does not warrant or guarantee the completeness, accuracy, timeliness or authenticity of such information in preparing this report. THE INFORMATION AND METHODOLOGY USED TO COMPILE THIS REPORT, AND THE ANALYSIS AND SERVICES INTENDED TO BE PROVIDED BY THIS REPORT ARE PROVIDED "AS IS" WITHOUT WARRANTY OR GUARANTY OF ANY KIND. EDR DISCLAIMS ANY OTHER EXPRESS OR IMPLIED WARRANTIES WITH RESPECT TO THIS REPORT AND ALL THE INFORMATION CONTAINED HEREIN, INCLUDING, WITHOUT LIMITATION, IMPLIED WARRANTIES OF MERCHANTABILITY OR FITNESS FOR A PARTICULAR PURPOSE. In no event shall EDR be liable for any indirect, special, punitive or consequential damages, whether arising out of contract, tort or otherwise, arising out of this report and the information contained herein even if EDR has been advised of the possibility that such damages may arise.


Entire contents copyright 2000 by Environmental Data Resources, Inc. (EDR) All rights reserved. Reproduction in any media or format, in whole or in part, of any report or map of Environmental Data Resources, Inc., or its affiliates, is prohibited without prior written permission.

EDR and the edr logos are registered trademarks of Environmental Data Resources, Inc. or its affiliates. All other trademarks used herein are the property of their respective owners.

Environmental Data Resources, Inc.

Prior Use Report® Timeline

Target Property

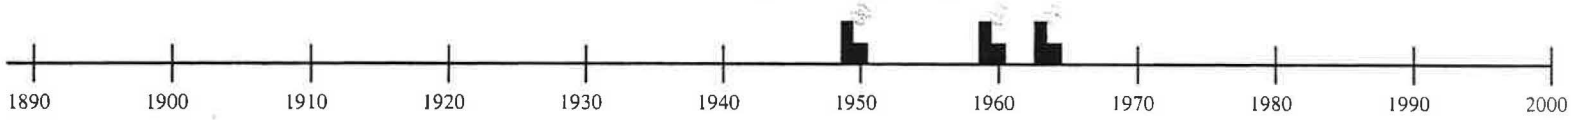

Legend:

= Historical Topographic Map (**HT**)

= National Wetland Inventory Map (**WT**) *

= Flood Prone/FEMA Maps (**FP/FR**) *

= Aerial Photos Included (**P**) *

= Aerial Photos Available *

= Residential (**R**)

= Commercial or Industrial (**C**)

Superscript number corresponds to graph ID in text

**Displayed on timeline when aerial photos, flood prone, FEMA, wetland maps, or Aerial Research Summary are purchased.*

Target Property:	Inglewood High School	**Customer:**	Smith Emery GeoServices
Address:	231 South Grevillea Avenue	**Contact:**	Ms. Ayesha Syeda
City/State/Zip:	Inglewood, CA 90301	**Inquiry #:**	768617-4
		Date:	4/26/2002

4. SUMMARY

- *City Directories:*

Business directories including city, cross reference and telephone directories were reviewed, if available, at approximately five year intervals for the years spanning 1920 through 2000. (These years are not necessarily inclusive.) A summary of the information obtained is provided in the text of this report.

This report compiles information by geocoding the subject properties (that is, plotting the latitude and longitude for such subject properties and obtaining data concerning properties within 1/8 of a mile of the subject properties). There is no warranty or guarantee that geocoding will report or list all properties within the specified radius of the subject properties and any such warranty or guarantee is expressly disclaimed. Accordingly, some properties within the aforementioned radius and the information concerning those properties may not be referenced in this report.

Date EDR Searched Historical Sources:

Target Property:
231 South Grevillea Avenue
Inglewood, CA 90301

PUR ID Year	*Uses*	*Portion-Findings (FIM Information Only)*	*Source*
-- 1920	Address not Listed in Research Source		WESTERN DIRECTORY CO.
-- 1921	Address not Listed in Research Source		LOS ANGELES DIRECTORY CO.
-- 1923	Address not Listed in Research Source		LOS ANGELES DIRECTORY CO.
-- 1924	Address not Listed in Research Source		Western Directory Co.
-- 1925	Address not Listed in Research Source		BEVERLY HILLS CHAMBER OF
-- 1926	Address not Listed in Research Source		LOS ANGELES DIRECTORY CO.
-- 1927	Address not Listed in Research Source		Los Angeles Directory Co.
-- 1928	Address not Listed in Research Source		LOS ANGELES DIRECTORY CO.
-- 1929	Address not Listed in Research Source		Los Angeles Directory Co.
-- 1930	Address not Listed in Research Source		LOS ANGELES DIRECTORY CO.
-- 1931	Address not Listed in Research Source		TRIBUNE-NEWS PUBLISHING C
-- 1932	Address not Listed in Research Source		Los Angeles Directory Co.
-- 1933	Address not Listed in Research Source		Los Angeles Directory Co.
-- 1934	Address not Listed in Research Source		Beverly Hills Chamber of Comme
-- 1935	Address not Listed in Research Source		SOUTHERN CALIFORNIA TELEP
-- 1936	Address not Listed in Research Source		Los Angeles Directory Co.
-- 1937	Address not Listed in Research Source		Los Angeles Directory Co.
-- 1938	Address not Listed in Research Source		LOS ANGELES DIRECTORY CO.
-- 1939	Address not Listed in Research Source		Beverly Hills Chamber of Comme
-- 1940	Address not Listed in Research Source		SAN FERNANDO VALLEY DIRE
-- 1942	Address not Listed in Research Source		Los Angeles Directory Co.
-- 1944	Address not Listed in Research Source		R. L. Polk & Co.
-- 1945	Address not Listed in Research Source		Beverly Hills Chamber of Comme
-- 1946	Address not Listed in Research Source		Los Angeles Directory Co.
-- 1947	Address not Listed in Research Source		PACIFIC DIRECTORY CO.
-- 1948	Address not Listed in Research Source		R. L. Polk & Co.

PUR ID Year	Uses	Portion-Findings (FIM Information Only)	Source
1950	CENTLNELA VALLEY UNION HIGH SCHOOL DIS (231)		Beverly Hills Chamber of Comme
	CENTLNELA VALLEY UNION HIGH SCHOOL DIS (231)		
	CENTLNELA VALLEY UNION HIGH SCHOOL DIS (231)		
1951	Address not Listed in Research Source		PACIFIC DIRECTORY CO.
1952	Address not Listed in Research Source		Los Angeles Directory Co.
1954	Address not Listed in Research Source		R. L. Polk & Co.
1955	Address not Listed in Research Source		R. L. Polk & Co.
1956	Address not Listed in Research Source		PACIFIC TELEPHONE
1957	Address not Listed in Research Source		PACIFIC TELEPHONE
1958	Address not Listed in Research Source		PACIFIC TELEPHONE
1960	INGLEWOOD UNIFIED SCHOOL DIST HIGH SCH (231)		PACIFIC TELEPHONE
1961	Address not Listed in Research Source		R. L. Polk & Co.
1962	Address not Listed in Research Source		PACIFIC TELEPHONE
1963	Address not Listed in Research Source		R. L. Polk & Co.
1964	INGLEWOOD UNIFIED SCHOOL DIST ADMINIST (231)		PACIFIC TELEPHONE
1965	Address not Listed in Research Source		R. L. Polk & Co.
1966	Address not Listed in Research Source		THE PACIFIC TELEPHONE AND
1967	Address not Listed in Research Source		R. L. POLK & CO.
1969	Address not Listed in Research Source		R. L. Polk & Co.
1970	Address not Listed in Research Source		PACIFIC TELEPHONE
1971	Address not Listed in Research Source		PACIFIC TELEPHONE
1972	Address not Listed in Research Source		R. L. POLK & CO.
1975	Address not Listed in Research Source		PACIFIC TELEPHONE
1976	Address not Listed in Research Source		PACIFIC TELEPHONE
1980	Address not Listed in Research Source		PACIFIC TELEPHONE
1981	Address not Listed in Research Source		PACIFIC TELEPHONE
1985	Address not Listed in Research Source		PACIFIC BELL
1986	Address not Listed in Research Source		PACIFIC BELL

PUR ID Year	Uses	Portion-Findings (FIM Information Only)	Source
1990	Address not Listed in Research Source		PACIFIC BELL
1991	Address not Listed in Research Source		PACIFIC BELL
1995	Address not Listed in Research Source		PACIFIC BELL
2000	Address not Listed in Research Source		HAINES & COMPANY

Adjoining Properties

SURROUNDING
Multiple Addresses
Inglewood, CA 90301

PUR ID Year	Uses	Portion-Findings (FIM Information Only)	Source
1920	Address not Listed in Research Source		WESTERN DIRECTORY CO.
1921	Address not Listed in Research Source		LOS ANGELES DIRECTORY CO.
1923	Address not Listed in Research Source		LOS ANGELES DIRECTORY CO.
1924	** E MANCHESTER Addresses ** Residence (115) Residence (210) ** W MANCHESTER Addresses ** MARQUARDT GUS E IRON WKR H (143) FARRAR HENRY S TRAFFIC MGR H (156)		Western Directory Co.
1925	Address not Listed in Research Source		BEVERLY HILLS CHAMBER OF (
1926	Address not Listed in Research Source		LOS ANGELES DIRECTORY CO.
1927	Address not Listed in Research Source		Los Angeles Directory Co.
1928	Address not Listed in Research Source		LOS ANGELES DIRECTORY CO.
1929	Address not Listed in Research Source		Los Angeles Directory Co.
1930	Address not Listed in Research Source		LOS ANGELES DIRECTORY CO.
1931	Address not Listed in Research Source		TRIBUNE-NEWS PUBLISHING C(
1932	Address not Listed in Research Source		Los Angeles Directory Co.
1933	Address not Listed in Research Source		Los Angeles Directory Co.
1934	Address not Listed in Research Source		Beverly Hills Chamber of Comme
1935	Address not Listed in Research Source		SOUTHERN CALIFORNIA TELEP
1936	Address not Listed in Research Source		Los Angeles Directory Co.

PUR ID Year	Uses	Portion-Findings (FIM Information Only)	Source
1937	Address not Listed in Research Source		Los Angeles Directory Co.
1938	Address not Listed in Research Source		LOS ANGELES DIRECTORY CO.
1939	Address not Listed in Research Source		Beverly Hills Chamber of Comme
1940	Address not Listed in Research Source		SAN FERNANDO VALLEY DIREC
1942	Address not Listed in Research Source		Los Angeles Directory Co.
1944	Address not Listed in Research Source		R. L. Polk & Co.
1945	Address not Listed in Research Source		Beverly Hills Chamber of Comme
1946	Address not Listed in Research Source		Los Angeles Directory Co.
1947	Address not Listed in Research Source		PACIFIC DIRECTORY CO.
1948	Address not Listed in Research Source		R. L. Polk & Co.
1950	** E MANCHESTER BLVD Addresses **		Beverly Hills Chamber of Comme
	FOSTER S SELF-SERV (106)		
	CLEONES SALON (107)		
	HARLAN JAY MRS CLEONES SALON (107)		
	Residence (109)		
	Residence (109)		
	BEELERBROSNURSERY (113)		
	ELMER S MUFFLER SHOP LOS ANGELES (139)		
	FINLEY E H SERV STANTON (202)		
	ANDY S FLOWER SHOP (222)		
	INGLEWOOD SEWING MACH CO (231)		
	BERRY E0ATTY (239)		
	DRUM H A DR (239)		
	METROPOLITAN LIFE INS CO (239)		
	PRIDHAM DAVIS OPTMTRST (239)		
	PHYSICIANS & SURGEONS LABS (239)		
	HIATT EVERETT B DNTST (239)		
	BERRY ELBERT0ATTY (239)		
	DAVIS PRIDHAM OPTMTRST (239)		
	** E NUTWOOD ST Addresses **		
	ESQUIRE BARBER SHOP (214)		
	COX ELMER & SON FARMERS INSURANCE GROU (217)		
	FARMERS INSURANCE GROUP (217)		
	** E QUEEN ST Addresses **		
	LUCIWICK S HEAITH FOODS (102)		
	S & S TAILORS (104)		

PUR ID Year	Uses	Portion-Findings (FIM Information Only)	Source
1950 (continued)			
	INGLEWOOD CITY OF CITY HALL (105)		
	JOHNSON GLEN APPLIANCE SERV (106)		
	HADLEY WARRINER L PRINTNG (108)		
	INGLEWOOD CITY OF FIRE DEPT FIRE CALLS (109)		
	POLICE DEPARTMENTS (109)		
	GARDNER MILTON M LNS AGT (110)		
	COLONEL AL S POULTRY MKT (112)		
	** S LA BREA AVE Addresses **		
	DWYER MICHAEL J SHELL AUTH DIR (201)		
	DUDLEY E T DR (204)		
	REDUCING & POSTURE SALON (206)		
	FRANCISR ROBT M MD (213)		
	JOHNSON PAINT & WALLPAPER CO (223)		
	COAST SURGICAL SUPPLY CO (227)		
	DONLEY MARY K INGLEWOOD TRANSFR & STOR (231)		
	INGLEWOOD TRANSFR & STORAGE CO (231)		
	ALADDIN LOCK & KEY SERV (233)		
	BERRY BROS INC PAINTS (239)		
	CLAXTAN MERLE PAINTS (239)		
	A-I SANDBLASTING CO (241)		
	BLACK ALEX NEUMANN & BLACK ACCTS (241)		
	FITZNER RAY ROBERTS L J & CO (241)		
	INGLEWOOD NEON SIGN CO (241)		
	NEUMANN & BLACK ACCTS (241)		
	NEUMANN OSCAR INQLEWOOD SECRETARIAL & (241)		
	WESTCHESTAR APPLIANCE SERV (241)		
	SKY HARBOR LITHO PRESS (241)		
	RUSSELL JOHN H DETECTIVE (241)		
	POTTS JAS L ATTY (241)		
	NEUMANN SALLY INGLEWOOD SECRETARIAL & (241)		
	NEUMANN BLDG (241)		
	INGLEWOOD SECRETARIAL & BUSINESS SERV (241)		
	INGLEWOOD MAINTENANCE SERV (241)		
	COLORIZER PAINTS BENNETT S (241)		
	BILL WRIGHT S MODERN HOME CLNRS (241)		
	ARKADY SALES CO (241)		
	BENNETT S COLORIZER PAINTS (241)		
	CENTINELA VALLEY GLASS & MIRROR CO (251)		
	CHIC WEBB TYPEWRITER CO (257)		
	INGLEWOOD ARTESIA GALLERIES INC (300)		
	HILL SAM RITY CORP (309)		
	FINANCE SYSTEM AGCY (309 1/2)		

PUR ID Year	Uses	Portion-Findings (FIM Information Only)	Source
1950 (continued)			
	SCILEIHER FRED F FINANCE SYSTEM AGEY (309 1/2)		
	UNITED LOAN CO INC (312)		
	HOSKIN EVELYN TELEX HEARING CENTER (313)		
	TELEX HEARING CENTER (313)		
	ELKS CLUB LODGE (317)		
	ELKS LODGE 1492 (317)		
	SPARKLING CLNRS (320)		
	** W MANCHESTER AVE Addresses **		
	WRIGHT VLDTO H DR PEDIATRICIAN (125)		
	** W MANCHESTER BLVD Addresses **		
	EAUTY SALON (103)		
	WESTERN AUTO SUPPLY CO (111)		
	OVERBY W G RI EST (117)		
	Residence (121)		
	CHILDREN S ORTHODONTICS (125)		
	WRIGHT EDW DR DNTT (125)		
	NELSON N M DR DNTST (125)		
	Residence (131)		
	Residence (135)		
	MURRAY LEO C MD INGLEWOOD (135)		
	Residence (135B)		
	ROUDA ALFRED DOS (137)		
	MODERNE MOTEL (139)		
	** W QUEEN ST Addresses **		
	GIRL SCOUTS COUNCILS BELLFLOWER HDQTRS (101)		
	GIRL SCOUTS COUNCILS BELLFLOWER HDQTRS (101)		
	Residence (114)		
	Residence (118)		
	Residence (122)		
	Residence (126)		
	Residence (128)		
	Residence (128)		
	Residence (130)		
	LETSON R G DR (136)		
	Residence (136 1/2)		
	MATHEWS S S MD (140)		
	MATHEWS S S MD INGLEWOOD (140)		
	QUEEN HOTEL (146)		
	** N GREVILLEA AVE Addresses **		
	INGLEWOOD CITY SCHOOLS ELEMENTARY SCHO (111)		
	Residence (203)		
	Residence (217)		

PUR ID / Year	Uses	Portion-Findings (FIM Information Only)	Source
1950 (continued)			
	Residence (219)		
	** S GREVILLEA AVE Addresses **		
	INGLEWOOD CITY OF FIRE DEPT FIRE CALLS (101)		
	Residence (109)		
	Residence (109 1/2)		
	LOS ANGELES COUNTY OF COUNTY CLERK (110)		
	LOS ANGELES COUNTY OF LIBRARY PUBLIC A (110)		
	Residence (111)		
	Residence (111 1/2)		
	Residence (210)		
	MASONIC TEMPLE OF INGLEWOOD NO 421 (230)		
	Residence (304)		
	Residence (312)		
	Residence (312)		
	Residence (314)		
	Residence (320)		
1951	Address not Listed in Research Source		PACIFIC DIRECTORY CO.
1952	Address not Listed in Research Source		Los Angeles Directory Co.
1954	** E MANCHESTER BLVD Addresses **		R. L. Polk & Co.
	GOLDEN EAGLE GASOLINE STNS (106)		
	BEELER BROS NURSERY (113)		
	DEYO ROBT J (135)		
	FINLEY E H SERV STANTON (202)		
	ANDY S FLOWER SHOP (222)		
	CUT RATE SHOE REPAIR (233)		
	BERRY E O ATTY (239)		
	HARRIS PHILIP H SPENCER & HARRIS ATTYS (239)		
	DAVIS PRIDHAM OPTMTRST (239)		
	DONAHUE BURCH ATTY (239)		
	HARRIS PHILIP H SPENCER & HARRIS ATTYS (239)		
	DRUM H A DR (239)		
	BOONE ELTON D JR ATTY (239)		
	** E NUTWOOD ST Addresses **		
	GEE S CAFE (214)		
	CARL S CAFE (217)		
	** E QUEEN ST Addresses **		
	INGLEWOOD CITY OF (105)		
	JOHNSON APPLIANCE SERV (106)		
	JOHNSON GLEN APPLIANCE SERV (106)		
	HADLEY WARRINRL L PRINTNG (108)		

PUR ID / Year	Uses	Portion-Findings (FIM Information Only)	Source
1954 (continued)			
	GARDNER MILTON NIV INS AGCY (110)		
	AL S POULTRY & SEAFOOD MKT COLONEL (112)		
	COLONEL AL S POULTRY & SEAFOOD MKT (112)		
	** S LA BREA AVE Addresses **		
	DWYER MICHAEL J SHELL AUTHORIZED DEALE (201)		
	DUDLEY E T DR (204)		
	HODGES SHADE & LINOLEUM (210)		
	HODGES SHADES & IINOLM (210)		
	CHAIKIN S PABCO PAINT MART (212)		
	GAYBOB S ANTIQUE SHOPPE (219)		
	HENDERSON JACK C & WATTS VERNE G BL BN (222)		
	JOHNSON PAINT & WALLPAPER CO (223)		
	HELEN S MATERNITY FASHIONS (225)		
	COAST SURGICAL SUPPLY CO (227)		
	ATLAS VAN SERV INC (231)		
	INGLEWOOD STORAGE & TRANSFER CO (231)		
	LAUPT WM H ATTY (235)		
	BENNETT S COLORIZER PAINT (239)		
	COLORIZER PAINT BENNETT S (239)		
	BERRY BROS INC PAINTS (240)		
	ASSOCIATED AUTOMOBILE ADJUSTERS (241)		
	INGLEWOOD SECRETARIAL & BUSINESS SERV (241)		
	INGLEWOOD NEON SIGN CO (241)		
	INGLEWOOD BUSINESS & SECRETARIAL SERV (241)		
	DEKTOR LOUIS L CPA (241)		
	FULTZ DONALD E (241)		
	FITZNER RAY ROBERTS L J & CO INC EXTRM (241)		
	CENTINELA VALLEY GLASS & MIRROR CO (251)		
	ANDREWS MARC SENTINEL REALTY CO (253)		
	E & T CONSTRUCTORS (253)		
	DAVIS EMMET CO INS (255)		
	GRAZIADIO GEO L FRANKLIN LIFE INS CO (255)		
	FRANKLIN LIFE INS CO (255)		
	CHIC WEBB TYPEWRITER CO ADDING MACH SA (257)		
	INGLEWOOD FINANCE & LOAN CO (312)		
	HOSKIN EVELYN TELEX HEARING CENTER (313)		
	ELK S DINING ROOM (317)		
	ELKS LODGE NO 1492 INGLEWOOD (317)		
	INGLEWOOD ELKS LODGE NO 1492 (317)		
	** W MANCHESTER AVE Addresses **		
	DEALERS MART INC (111)		
	APEX BLDG MAINTENANCE CO (127)		

PUR ID Year	Uses	Portion-Findings (FIM Information Only)	Source
1954 (continued)			
	APEX MAINTENANCE SUPPLY CO (127)		
	HERRON HOWARD (135B)		
	HUSTON WM G (137)		
	DORANCE BLDRS INC (143)		
	DESIMONE FRANK (145)		
	** W MANCHESTER BLVD Addresses **		
	FASHION BEAUTY SALON (103)		
	Residence (131)		
	** W QUEEN ST Addresses **		
	GIRL SCOUTS COUNCILS (101)		
	GIRL SCOUTS COUNCILS (101)		
	Residence (114)		
	DE CLERCQ RENE J (122)		
	Residence (128)		
	ANDRANIGIAN AMAR M DNTST (136)		
	** N GREVILLEA AVE Addresses **		
	INGLEWOOD CITY SCHOOLS (111)		
	ELLEDGE JOHN P (207)		
	** S GREVILLEA AVE Addresses **		
	FINE ANNA S (314)		
	Residence (320)		
1955	Address not Listed in Research Source		R. L. Polk & Co.
1956	** S LA BREA AVE Addresses **		PACIFIC TELEPHONE
	BENNETTS COLORIZER PAINT (239)		
	COLORIZER PAINT BENNETT S (239)		
1957	** E MANCHESTER BLVD Addresses **		PACIFIC TELEPHONE
	BEELER BROS NURSERY (113)		
	AIRWAY APPI LANCES (124)		
	DEL S FOUNTAIN & GRILL (131)		
	FINLEY E H SERV STN (202)		
	ANDY S FLOWER SHOP (222)		
	CUT RATE SHOE REPAIR (233)		
	DAVIS PRIDHAM OPT.MTRST (239)		
	DRUM H A DR (239)		
	** E NUTWOOD ST Addresses **		
	GRANADA GIFT SHOP (209)		
	GEE S STEAK HOUSE (214)		
	** S LA BREA AVE Addresses **		
	DWYER S SHELL SERV (201)		

PUR ID Year	Uses	Portion-Findings (FIM Information Only)	Source
1957 (continued)			
	DUDLEY E T DR (204)		
	CHAIKIN S PABCO PAINT MART (212)		
	BERRY BROS INC PAINTS (240)		
	CLAXTON MERLE PAINT CO (240)		
	A C SERV CO OFC EQ (241)		
	ASSOCIATED AUTOMOBILE ADJUSTERS (241)		
	COVERT E DALE (241)		
	FITZNER RAY ROBERTS L J & CO INC TERMT (241)		
	FULTZ DONALD E (241)		
	DEKTPR LOUIS L CPA (241)		
	BEGUE WM C (241)		
	AQUAGENE (241)		
	AQUADOC S POOL SERV (241)		
	CENTIHELA VALLEY GLASS & MIRROR CO (251)		
	ANDREWS MARE SENTINEL REALTY CO (253)		
	CALIF LAND SERVICES INC (253)		
	CALIFORNIA LAND SERVICES INC (253)		
	BARTOLI GUY A PARAGON DRAFTING SERV (255)		
	DAVIS EMMET CO INS (255)		
	ETTINGER RONALD A PARAGON DRAFTING SER (255)		
	CHIC WEBB TYPEWRITER CO (257)		
	CHIC WEBB TYPEWRITER CO (257)		
	BIG 5 STORES (300)		
	Residence (313)		
	ELK S DINING ROOM (317)		
	ELKS LODGE NO 1492 INGLEWOOD (317)		
	** W MANCHESTER AVE Addresses **		
	ADDRA DIRECT MAIL SERV (115)		
	CALIFORNIA CALCULATOR CO (117 1/2)		
	CENTINELA VALLEY TAXICAB CO INC (127)		
	CRAWFORD C T (127)		
	DIAMOND CAB CO (127)		
	CENTINELA VALLEY TAXICAB CO INC (127)		
	CENTINELA VALLEY TAXICAB CO INC (127)		
	** W MANCHESTER BLVD Addresses **		
	FASHION BEAUTY SALON (103)		
	BISCHOF AGNES MRS (131)		
	** W QUEEN ST Addresses **		
	GIRL SCOUTS COUNCILS (101)		
	GIRL SCOUTS COUNCILS (101)		
	BUSH FRED J (114)		
	DE CLERCQ RENE J (122)		

PUR ID Year	Uses	Portion-Findings (FIM Information Only)	Source
1957 (continued)	** S GREVILLEA AVE Addresses **		
	BETHEL CHAPEL (210)		
	FINE ANNA S (314)		
	BARRY JERRY (322)		
1958	** S LA BREA Addresses **		PACIFIC TELEPHONE
	SEABOARD FINANCE COMPANY (213)		
1960	** E MANCHESTER BLVD Addresses **		PACIFIC TELEPHONE
	DEB-U-TEEN SHOP (10)		
	WILSHIRE OIL CO OF CALIF (106)		
	INGLEWOOD FLOWER SHOP (113)		
	AIRWAY APPLIANCES TELVBN SERV (124)		
	O CONNOR STEVEN D UNION OIL DLRS SERV (145)		
	UNION OIL DLRS SERV STNS (145)		
	WESTRN TRUCK EXCH (159)		
	FINLEY E H SERV STN (202)		
	DEL S FOUNTAIN & GRILL (231)		
	CUT RATE SHOE REPAIR (233)		
	PERRY S VACUUM CLEANER SERV (234)		
	DAVIS PRIDHAM SEE WOPSCHALL WM A DR OP (239)		
	LITTLE ROBT W LITTLE & ROSS ATTYS (239)		
	ROSS EDW M LITTLE & ROSS ATTYS (239)		
	WOPSCHALL WM A DR OPTMTRST (239)		
	PRIDHAM DAVIS SEE WOPSCHALL WM A DR (239)		
	LITTLE & ROSS ATTYS (239)		
	DRUM H A DR (239)		
	HAUPT WILLIAM H ATTY (239)		
	** E NUTWOOD ST Addresses **		
	GRANADA GIFT SHOP (209)		
	GEES STEAK HOUSE (214)		
	YOUNGS CAFE (217)		
	ANDYS FLOWER SHOP (220)		
	SANDERS EQUIPT & OFC SUPPLY (226)		
	SANDERS OFC SUPPLIES & EQUIPT (226)		
	** E QUEEN ST Addresses **		
	CIVIL DEFENSE OFFICE OF (105)		
	INGLEWOOD CITY OF CITY HALL (105)		
	INGLEWOOD CITY OF CITY HALL (105)		
	** S LA BREA AVE Addresses **		
	SOUTHERN CALIFORNIA GAS CO SOUTHWEST D (158)		
	SOUTHERN CALIFORNIA GAS CO SOUTHWEST D (158)		

PUR ID Year	Uses	Portion-Findings (FIM Information Only)	Source
1960 (continued)			
	DWYER S SHELL SERV (201)		
	DUDLEY E T DR (204)		
	HODGES JOS J (206)		
	HODGES LINOLEUM & WINDOW SHADES (210)		
	HODGES SHADES & LINOLM (210)		
	CHAIKINS PABCO PAINT MART (212)		
	SO CALIF EDISON CO BUSINESS OFFICE (214)		
	SO CALIF EDISON CO BUSINESS OFFICE (214)		
	INGLEWOOD INS AGCY (222)		
	JOHNSON PAINT & WALLPAPER CO (223)		
	JOHNSON WALLPAPER & PAINT CO (223)		
	HELEN S MATERNITY FASHIONS (225)		
	L A FIRST THRIFT (227)		
	INGLEWOOD STORAGE & TRANSFER CO (231)		
	UNITED VAN LINE (231)		
	INGLEWOOD TRANSFER & STORAGE CO (231)		
	INGLEWOOD TRANSFER & STORAGE CO (231)		
	WRIGHT S BARBER SHOP LADIES HAIR STYLI (233)		
	SANDY THE TAILOR (235)		
	BURRER JAS A DR CHIRPRCTR (238)		
	MOSER RAYMOND F DC (238)		
	MOSER RAYMOND F DR CHIRPRCTR (238)		
	INGLEWOOD CHIROPRACTIC CENTER (238)		
	BERRY BROS INC PAINTS (240)		
	STANDARD FLOORING & SUPPLY CO (240)		
	PEYTON PAINT CO (240)		
	ASSOCIATED AUTOMOBILE ADJUSTERS (241)		
	BARCAM PUBLISHING CO (241)		
	FITZNER RAY ROBERTS L J & CO INC TERMT (241)		
	HOMETOWN REALTY LOAN & INVESTMENT CO (241)		
	INGLEWOOD SECRETARIAL & ANSWERING SERV (241)		
	VOORHEES KENNETH J PUB ACCT (241)		
	SPURGEON BILL (241)		
	SPRAGUE FRANK E HOMETOWN REALTY LOAN & (241)		
	RUSSELL JOHN H DETECTIVE AGCY (241)		
	RUSSELL DETECTIVE AGCY (241)		
	MILLER RENA P INS (241)		
	MCCORMICK GORDON C INC (241)		
	MATHEWS R H & ASSOCIATES (241)		
	INGLEWOOD NEON SIGN CO (241)		
	FULTZ DONALD E (241)		
	BILL S MOVING SERV (241)		

PUR ID Year	Uses	Portion-Findings (FIM Information Only)	Source
1960 (continued)			
	CENTINELA VALLEY GLASS & MIRROR CO (251)		
	CALIFORNIA LAND SERVICES INC (253)		
	SENTINEL RLTY CO (253)		
	WILLIAMS JOHN R SENTINEL RLTY CO (253)		
	WILLIAMS JOHN R REAL ESTATE APPRAISER (253)		
	JOHNSTON ERNEST I REAL ESTATE APPRAISE (253)		
	DEKTOR LOUIS I, CPA (255)		
	LUCIANO F LUCIANO CONSTRUCTION CO (255)		
	BARTOLI GUY A ARCHT (261)		
	CAL-CON INC (261)		
	RUSSELL A CHAS CAL-CON INC (261)		
	TEXAS INSTRUMENTS INCORPORATED (261)		
	SPOHRER JOHN H CAL-CON INC (261)		
	GIRL FRIDAY AGCY EMPLYMNT (261)		
	BIG FIVE STORES (300)		
	INGLEWOOD FINANCE & LOAN CO (312)		
	INGLEWOOD LOAN & FINANCE CO (312)		
	HOSKIN EVELYN TELEX HEARING CENTER (313)		
	TELEX HEARING CENTER (313)		
	WATSON SAM (313 1/2)		
	ELK S DINING ROOM (317)		
	ELKS LODGE NO 1492 INGLEWOOD (317)		
	INGLEWOOD ELKS LODGE NO 1492 (317)		
	SPARKLING CLEANERS (320)		
	** W MANCHESTER AVE Addresses **		
	SENTINEL MALT SHOP (101)		
	MILDRED & ESTHERS BEAUTY SALON (103)		
	RIVIERA SOFA BED CO (111)		
	OVERBY RL EST (117)		
	OVERBY W G (117)		
	COLLINS TOM WESTPORT PROPERTIES INC (125)		
	WESTPORT PROPERTIES INC (125)		
	IMPERIAL BUILDERS (125)		
	A B C CAB CO (127)		
	CRAWFORD HENRY (127)		
	INGLEWOOD CAB CO (127)		
	MORNINGSIDE CAB CO (127)		
	YELLOW CAB CO OF INGLEWOOD (127)		
	MORNINGSIDE CAB CO (127)		
	DIAMOND CAB CO (127)		
	COSTA RICHARD (135)		
	SORNBERGER C RODNEY (135)		

PUR ID Year	Uses	Portion-Findings (FIM Information Only)	Source
1960 (continued)			
	WORLD WIDE EMPLOYMENT AGCY (135)		
	WRIGHT EDW DR ORTHDNTST (137)		
	BOBAR WALLACE (137A)		
	VAN DYKE SHERWOOD A DR (143)		
	EUROPEAN CARS SERV (145)		
	** W MANCHESTER BLVD Addresses **		
	BISCHOF AGNES MRS (131)		
	MODERNE MOTEL (139)		
	** W QUEEN ST Addresses **		
	GIRL SCOUTS COUNCILS (101)		
	GIRL SCOUTS COUNCILS (101)		
	BUSH FRED J (114)		
	KRIEGER EVA (114)		
	MILLARD GEO A (118)		
	WARDELL V O (118)		
	TARBELL MARIE B (122)		
	JOHNSON ELLA C (128)		
	BENSON KENNETH L (136 1/2)		
	ALCHEM CLINICAL LAB (138)		
	MATHEWS S S MD (140)		
	HENKLE F S (141 1/2)		
	COLLIER ANDREW (146)		
	QUEEN HOTEL (146)		
	** N GREVILLEA AVE Addresses **		
	INGLEWOOD CITY SCHOOLS (111)		
	INGLEWOOD UNIFIED SCHOOL DIST ADMINIST (111)		
	PRITCHARD MAE (217)		
	** S GREVILLEA AVE Addresses **		
	DOUGHARTY AMY L (109)		
	U S GOVERNMENT MARINE CORPS RECRUITING (110)		
	LAWRENCE O E MRS (111)		
	BENNECHE H W (111 1/2)		
	MASONIC TEMPLE OF INGLEWOOD NO 421 (230)		
	FINE ANNA S (314)		
	PICKETT PAULINE (322)		
	STURGEON NELLE I (324)		
1961	Address not Listed in Research Source		R. L. Polk & Co.
1962	** S LA BREA Addresses **		PACIFIC TELEPHONE
	ABBEY RENTS SICK RM & PARTY EQUIP (219)		
	BENEFICIAL FINANCE COMPANIES OTHER OFF (261)		

PUR ID Year	Uses	Portion-Findings (FIM Information Only)	Source
1962 (continued)	SPARKLING CLEANERS (320)		
1963	Address not Listed in Research Source		R. L. Polk & Co.
1964	** E MANCHESTER BLVD Addresses **		PACIFIC TELEPHONE
	WILSHIRE OIL SERV STNS INGLEWOOD (106)		
	INGLEWOOD FLOWER SHOP (113)		
	AL S GUN ROOM ANTIQ & MODRN WEAPONS (125)		
	UNION OIL DLRS SERV STN (145)		
	WESTRN TRUCK EXCHANGE TRK DIRS (159)		
	FINLEY E H SERV STN (202)		
	DEL S FOUNTAIN & GRILL (213)		
	CUT RATE SHOE REPAIR (233)		
	VACUUM CLEANER SERVICE CENTER (234)		
	DRUM H A DR (239)		
	PIERSON DAVID C ATTY (239)		
	ROSS EDW M ATTY (239)		
	WOPSCHALL WM A DR OPTMTRST (239)		
	LITTLE ROBT W ATTY (239)		
	LITTLE ROSS & PIERSON ATTYS (239)		
	** E NUTWOOD ST Addresses **		
	GEES STEAK HOUSE (214)		
	J B S LITTLE BALI RESTRNT (217)		
	LITTLE BALI J B S RESTRNT (217)		
	JAYBEE S RESTRNT (217)		
	AGUILAR FRANK FLOWERS BY FRANK (220)		
	ANDYS FLOWER SHOP (220)		
	FLOWERS BY FRANK (220)		
	SANDERS EQUIPT & OFC SUPPLY (226)		
	SANDERS OFC SUPPLIES & EQUIPT (226)		
	** E QUEEN ST Addresses **		
	CIVIL DEFENSE OFFICE OF (105)		
	INGLEWOOD CITY OF CITY HALL (105)		
	ICE FEDERAL CREDIT UNION (105)		
	** S LA BREA AVE Addresses **		
	SOUTHERN CALIFORNIA GAS CO SALES INFOR (158)		
	SOUTHERN CALIFORNIA GAS CO SOUTHWEST D (158)		
	DWYERS SHELL SERV (201)		
	DUDLEY E T DR (204)		
	CHAIKIN S PAINT MART (212)		
	INTERNATL CHARGE (213)		
	ABBEY RENTS SICKRM & PARTY EQUIP (219)		

PUR ID Year	Uses	Portion-Findings (FIM Information Only)	Source
1964 (continued)			
	CLAY WHOLESALE CO (222)		
	INGLEWOOD INSURANCE AGENCY (222)		
	JOHNSON PAINT & WALLPAPER CO (223)		
	JOHNSON WALLPAPER & PAINT CO (223)		
	JOHNSON S PAINT & WALLPAPER CO (223)		
	HELENS MATERNITY FASHIONS (225)		
	FRANK PORTRAITS BY (227)		
	ENGLE S BARBER SHOP LADIES HAIR STYLIN (233)		
	SANDY THE TAILOR (235)		
	ACCURATE RECORDS & BUSINESS SERVICES (241)		
	MOOR MFG INC (241)		
	MCALLISTER S P (241)		
	KINSFATHER PLUMBING HEATING (241)		
	KENT MFG CORP (241)		
	INGLEWOOD SECRETARIAL & ANSWERING SERV (241)		
	INGLEWOOD NEON SIGN CO (241)		
	INGLEWOOD ANSWERING SERV (241)		
	HALLMARK CARPET CLEANERS (241)		
	GENERAL FURNACE & GAS APPLIANCE SERV (241)		
	STURN J M RL EST (241)		
	SONNTAG S PLUMBING SERV (241)		
	SILAS PAUL G POWER TONG SERV (241)		
	ROWLEY LAWRENCE CORPORATION (241)		
	ROBERTS L J & CO INC TERMTE CONTRL (241)		
	PERFECTO INC (241)		
	NATL SCIENTIFIC PRODUCTS CORP (241)		
	ASSOCIATED AUTOMOBILE ADJUSTERS (241)		
	BACKER RICKER CO (241)		
	BILL S MOVING SERV (241)		
	FULTZ EXCAVATING CO (241)		
	FITZNER RAY ROBERTS L J & CO INC TERMT (241)		
	ACON SANDBLASTING CO (241)		
	CENTINELA GLASS & MIRROR CO (251)		
	CENTINELA VALLEY GLASS & MIRROR CO (251)		
	GENERAL GLASS SHOPS INC (251)		
	BOHNET R H DR DC (253)		
	BOHNET R H DR DC (253)		
	LUCIANO CONSTRUCTION CO (255)		
	WILKIN FRED W CPA (255)		
	LUCIANO F LUCIANO CONSTRUCTION CO (255)		
	BENEFICIAL FINANCE CO OF INGLEWOOD (261)		
	GUIDE SERV OF L A INC (261)		

UR ID / *ear*	*Uses*	*Portion-Findings (FIM Information Only)*	*Source*
1964 (continued)			
	BIG 5 STORES SPRTNG GDS (300)		
	LA BREA HEARING AID CENTER (313)		
	TELEX HEARING CENTER LA BREA HEARING A (313)		
	ELK S DINING RM (317)		
	INGLEWOOD ELKS LODGE NO 1492 (317)		
	ELKS LODGE NO 1492 INGLEWOOD (317)		
	SPARKLING CLEANERS (320)		
	SPARKLING CLEANERS (320)		
	SPARKLING CLEANERS & LAUNDERERS (320)		
	** W MANCHESTER AVE Addresses **		
	GONSER BESS MRS (0142)		
	RIVIERA SOFA BED CO (111)		
	RIVIERA SOFA BED CO OF INGLEWOOD (111)		
	OVERBY RL EST (117)		
	OVERBY W G (117)		
	KAISER ENGNRS (121)		
	LASLEY GORDON M PUB ACCT (121)		
	WELCO INC (121)		
	BENEFICIAL STANDARD LIFE INS CO (125)		
	UNITED FINANCIAL CORP OF CALIF (125)		
	A B C CAB CO (127)		
	CHECKER CABS (127)		
	CHECKER TAXI CAB SALES & SERV (127)		
	CRAWFORD S LIMOUSINE SERV (127)		
	INGLEWOOD CAB CO (127)		
	MORNINGSIDE CAB CO (127)		
	YELLOW CAB CO OF INGLEWOOD (127)		
	SO CALIF CHECKER SALES (127)		
	MORNINGSIDE CAB CO (127)		
	DIAMOND CAB CO (127)		
	CRAWFORD C T (127)		
	CHECKER MOTORS SALES (127)		
	A B C CAB CO (127)		
	MOORE EDA INS & BKKPNG (135)		
	ROBERTS MAE (135 1/2)		
	CREASEY THELMA F (137)		
	WRIGHT EDW DR ORTHDNTST (137)		
	MCDONALD FRED MCDONALD REALTY (143)		
	MCDONALD REALTY (143)		
	MCDONALD REALTY (143)		
	EUROPEAN CAR SERV (145)		
	** W MANCHESTER BLVD Addresses **		

PUR ID Year	Uses	Portion-Findings (FIM Information Only)	Source
1964 (continued)			
	ADMAIL CONSULTANTS INC (125)		
	MODERNE MOTEL (139)		
	** W QUEEN ST Addresses **		
	GIRL SCOUTS COUNCILS CENTINELA VALLEY (101)		
	GIRL SCOUTS COUNCILS CENTINELA VALLEY (101)		
	WRONA IDAVA (114)		
	WRONA JOHN (114)		
	TARBELL MARIE B (122)		
	JOHNSON ELLA C (128)		
	THORPE GARY L (136 1/2)		
	MATHEWS S S MD (140)		
	QUEEN HOTEL (146)		
	** N GREVILLEA AVE Addresses **		
	BUKOWSKI STEPHEN (217)		
	** S GREVILLEA AVE Addresses **		
	DOUGHARTY AMY L (109)		
	MCGINN NADINE MRS (109 1/2)		
	DELP JAS L (111)		
	MASONIC TEMPLE OF INGLEWOOD NO 421 (230)		
	PICKETT PAULINE (322)		
	WISNESKI AUDREY (322B)		
	STURGEON NELLE I (324)		
1965	Address not Listed in Research Source		R. L. Polk & Co.
1966	** W QUEEN Addresses **		THE PACIFIC TELEPHONE AND
	ANGELES GIRL SCOUT COUNCIL BRANCH OFFI (101)		
1967	** E QUEEN Addresses **		R. L. POLK & CO.
	CIVIL DEFENSE OFC OF (105)		
	INGLEWOOD CITY OF CITY HALL (105)		
	** S GREVILLEA Addresses **		
	SOUTHERN CALIFORNIA GAS CO FOR ADMINIS (300)		
	** S LA BREA Addresses **		
	WESTRN GIRL INC LOCAL BRANCH OFFICES (261)		
	SPARKLING CLEANERS (320)		
	SPARKLING CLEANERS (320)		
	** W QUEEN Addresses **		
	MATHEWS S S MD ING (140)		
1969	Address not Listed in Research Source		R. L. Polk & Co.
1970	** S LA BREA AVE Addresses **		PACIFIC TELEPHONE

PUR ID Year	Uses	Portion-Findings (FIM Information Only)	Source
1970 (continued)			
	JOHNSON PAINT &* WALLPAPER CO (223)		
	SPARKLING CLEANERS (320)		
	** W QUEEN ST Addresses **		
	ANGELES GIRL SCOUT COUNCIL ADMINISTRAT (101)		
	ANGELES GIRL SCOUT COUNCIL BRANCH OFFI (101)		
	** S LA BREA Addresses **		
	FAGAN WILLIAM H PUB ACCT (216)		
	** W QUEEN Addresses **		
	ANGELES GIRL SCOUT COUNCIL (101)		
	** W QUEEN ST Addresses **		
	ANGELES GIRL SCOUT COUNCIL BRANCH OFFI (101)		
1971	Address not Listed in Research Source		PACIFIC TELEPHONE
1972	Address not Listed in Research Source		R. L. POLK & CO.
1975	Address not Listed in Research Source		PACIFIC TELEPHONE
1976	** E MANCHESTER BLVD Addresses **		PACIFIC TELEPHONE
	RIVIERA CONVERTIBLES LOS ANGELES (100)		
	EASY TRAVEL AGENCY INC ING (130)		
	** W MANCHESTER BLVD Addresses **		
	INGLEWOOD CITY OF (101)		
	EUROPEAN CAR SERVICE ING (145)		
1980	** S LA BREA AVE Addresses **		PACIFIC TELEPHONE
	BENEFICIAL FINANCE COMPANIES INGLEWOOD (261)		
	PIP AIRPORT (312)		
1981	** E MANCHESTER BLVD Addresses **		PACIFIC TELEPHONE
	EASY TRAVEL AGENCY INGLEWOOD (130)		
	& MANCHESTER BL INGLEWOOD (202)		
	C W C A INGLEWOOD (239)		
	CALIFORNIA WOMEN S COMMISSION ON ALCOH (239)		
	** E NUTWOOD Addresses **		
	SOUTHERN CALIFORNIA GAS COMPANY BUSINE (100)		
	SOUTHERN CALIFORNIA GAS COMPANY DIVISI (100)		
	** S LA BREA AVE Addresses **		
	FRANK PDRTRAITS BY INC INGLEWOOD (227)		
	FIRST UNITED STATIONERS INC INGLEWO (240)		
	BOHNET R H DC INGLEWOOD (253)		
	BOHNET R H DC INGLEWOOD (253)		
	ELKS LODGE NO 1492 INGLEWOOD INGLEW (317)		

PUR ID Year	Uses	Portion-Findings (FIM Information Only)	Source
1981 (continued)	** S LA BREA Addresses **		
	I L A MORTGAGE CO INGLEWOOD (261)		
	** W MANCHESTER BLVD Addresses **		
	EUROPEAN CAR SERVICE INGLEWOOD (145)		
	** MANCHESTER BLVD Addresses **		
	BERG R G & ASSOCIATES ADJSTR INGLEW (1)		
	BROWN CORNELL CO INS INGLEWOOD (1)		
	BRYANT NEIL REALTY CO INGLEWOOD (1)		
	COMMERCIAL SERVICES ENTERPRISES ING (1)		
	CORNELL MENDOZAAA INSURANCE AGENCY (1)		
	PARKMAN WINSTON W ATTY INGLEWOOD (1)		
	TAYLOR THRIS VAN ATTY INGLEWOOD (1)		
	TUCKER CURTIS R ASSEMBLYMAN 50TH DIST (1)		
	VAN TAYLOR THRIS ATTY INGLEWOOD (1)		
	** ONE MANCHESTER BLVD Addresses **		
	COHAN CHAS G ATTY INGLEWOOD ()		
	HOVIAND CARL M SULLIVAN HAROLD V II A ()		
	KAPLAN ROBERT S SULLIVAN HAROLD V II A ()		
	KRENTZMAN & KRITZER ATTYS INGLEWOOD ()		
	LAYDEN THOMAS J SULLIVAN HAROLD V II A ()		
	SULLIVAN HAROLD V II A PROFESSIONAL CO ()		
1985	** E NUTWOOD ST Addresses **		PACIFIC BELL
	SOUTHERN CALIFORNIA GAS COMPANY DIVISI (100)		
	** S LA BREA AVE Addresses **		
	POSTAL INSTANT PRESS PIP (312)		
1986	** E MANCHESTER BLVD Addresses **		PACIFIC BELL
	EASY TRAVEL AGENCY INGLEWOOD (130)		
	CONROYS FLORISTS INGLEWOOD (202)		
	KENT ERMA E K S HAIR-PORT INGLEWOOD (237)		
	C W C A INGLEWOOD (239)		
	CALIFORNIA WOMEN S COMMISSION ON ALCOH (239)		
	** S LA BREA AVE Addresses **		
	LJB PROPERTIES INVESTMENTS INGLEWOO (160)		
	INGLEWOOD THRIFT & LOAN INGLEWOOD (170)		
	PACIFIC THRIFT & LOAN INGLEWOOD (170)		
	BERG R G & ASSOCIATES ADJSTR INGLEW (204)		
	ITT FINANCIAL SERVICES (210)		
	CHAIKIN S PAINT MART INGLEWOOD (212)		
	PAINT MART INC INGLEWOOD (212)		
	CALIFORNIA CHECK CASHING MAIN OFC (214)		

PUR ID Year	Uses	Portion-Findings (FIM Information Only)	Source
1986 (continued)			
	SOUTHERN CALIFORNIA GAS COMPANY BUSINE (214)		
	VITAMIN FORUM INGLEWOOD (225)		
	JACOBY & MEYERS LAW OFFICES (238)		
	CENTINELA GLASS & MIRROR CO INGLEWO (239)		
	CENTINELA VALLEY GLASS S MIRROR CO (239)		
	KENNY SEARS GLASS INGLEWOOD (239)		
	SEARS KENNY GLASS (239)		
	FIRST UNITED STATIONERS INC INGLEWO (240)		
	PHASE III INGLEWOOD (241)		
	PIONEER SCREEN INGLEWOOD (241)		
	CERTIFIED EQUIPMENT SALES COMPANY I (247)		
	GLOBAL MORTGAGE CORP INGLEWOOD (261)		
	NATIONAL FIRST MORTGAGE CORP INGLEW (261)		
	UNITED INTERNATL MORTGAGE & INVST CO (261)		
	PIP PRINTING CORPORATE HEADQUARTERS (312)		
	SPARKLING CLEANERS MAIN OFC & PLANT (320)		
	** S LA BREA Addresses **		
	SOUTHERN CALIFORNIA EDISON CO LOCAL BU (214)		
	** MANCHESTER BLVD Addresses **		
	TAYLOR THRIS VAN ATTY INGLEWOOD (1)		
	TUCKER CURTIS R ASSEMBLYMAN 50TH DISTR (1)		
	VAN TAYLOR THRIS ATTY INGLEWOOD (1)		
	** ONE MANCHESTER BLVD Addresses **		
	HARTMAN W MICHAEL INGLEWOOD ()		
	SULLIVAN HAROLD V II A PROFESSIONAL CO ()		
1990	** E MANCHESTER BLVD Addresses **		PACIFIC BELL
	FREE LAS VEGAS TRIP TRAFFIC SCHOOL (106)		
	LAS VEGAS TRIP-TRAFFIC SCHOOL INGLE (106)		
	CONROY S FLORISTS (202)		
	KEN MR INGLEWOOD (237)		
	MR KEN INGLEWOOD (237)		
	KENT ERMA E K S HAIR-PORT INGLEWOOD (237)		
	** E NUTWOOD AVE Addresses **		
	DIVISION HEADQUARTERS (100)		
	** W MANCHESTER BLVD Addresses **		
	LOS ANGELES AREA CHILD PASSENGER SAFET (123)		
1991	** E MANCHESTER BLVD Addresses **		PACIFIC BELL
	IVY S WEIGHT LOSS MEDICAL CENTER (106)		
	** S LA BREA AVE Addresses **		
	JACOBY & MEYERS LAW OFFICES (238)		

PUR ID Year	Uses	Portion-Findings (FIM Information Only)	Source
1995	** E MANCHESTER BLVD Addresses **		PACIFIC BELL
	IVY S WEIGHT LOSS MEDICAL CENTER (106)		
	IVY S WEIGHT LOSS MEDICAL CENTER IN (106)		
	CONROY S FLOWERS (202)		
	** S LA BREA AVE Addresses **		
	NEW WORLD JEWELERS THE INGLEWOOD (170)		
	COOK VIRGINIA ATTY INGLEWOOD (204)		
	COOK VIRGINIA LAW OFFICES OF INGLEW (204)		
	PAINT MART INC INGLEWOOD (212)		
	GLASS MIRROR & STOREFRONT CO INGLEW (239)		
	GLASS MIRROR & STOREFRONT CO INC THE (239)		
	FIRST UNITED STATIONERS INC INGLEWO (240)		
	GLOBAL MORTGAGE CORP INGLEWOOD (261)		
	WORLD WON FOR CHRIST CHRISTIAN ACADEMY (317)		
	SPARKLING CLEANERS INGLEWOOD (320)		
	** W MANCHESTER BLVD Addresses **		
	LOS ANGELES AREA CHILD PASSENGER SAFET (123)		
	TUCKER CURTIS R HEALTH CARE CENTER (123)		
	SAFETY BELT SAFE USA INGLEWOOD (123)		
	** MANCHESTER BLVD Addresses **		
	TUCKER CURTIS R ASSEMBLYMAN 5ST DISTRI (1)		
	VAN TAYLOR THRIS ATTY INGLEWOOD (1)		
2000	Address not Listed in Research Source		HAINES & COMPANY

Glossary of Terms

A.A.A.

Aerial photograph flyer: Agriculture Adjustment Administration (Federal).

A.S.C.S

Aerial photograph flyer: Agricultural Stabilization and Conservation Service (Federal)

Address in Research Source

Indicates that a property is listed at a different address than the one provided by the user. Generally occurs when a property is located on a corner or, when the physical address of a property is different than its mailing address.

Address Not Listed in Research Source

Occurs when a specific site address is not listed in city directories and/or fire insurance maps.

Adjoining

Any property that is contiguous, or a property that would be contiguous if not for a public thoroughfare, to the target property. *To differentiate from each adjoining property, stand at the target property's "front door" facing the street.*

Adjoining Back

Property directly to the rear of the target property. (Applies only to fire insurance map data.)

Adjoining Front

Property directly in front of the target property. (Applies only to fire insurance map data.)

Adjoining Left

Property directly to the left of the target property. (Applies only to fire insurance map data.)

Adjoining Right

Property directly to the right of the target property. (Applies only to fire insurance map data.)

Adjoining Surrounding Area

Property that may adjoin the target property but due to lack of specific map information cannot be located precisely. This situation typically occurs when city directory information, but not fire insurance map information, is available.

C.A.S

Aerial photograph flyer: Chicago Aerial Survey (private).

C.S.S.

Aerial photograph flyer: Commodity Stabilization Service (Federal).

Cartwright

Aerial photograph flyer: Cartwright (private)

CD

City Directory

Commercial

Any property including, but not limited to, property used for industrial, retail, office, agricultural, other commercial, medical, or educational purposes; property used for residential purposes that has more than four residential dwelling units.

Commercial or Industrial

Property that has either a commercial *or* an industrial use. Examples include retail stores, manufacturing facilities, factories, and apartment buildings.

D.N.R.

Aerial photograph flyer: Department of National Resources (state).

D.O.T.

Aerial photograph flyer: Department of Transportation (state).

Fairchild

Aerial photograph flyer: Fairchild (private).

FIM

Fire Insurance Map

Flood Insurance Rate Maps

Flood Insurance Rate Maps are produced by the Federal Emergency Management Agency (FEMA). These maps indicate special flood hazard areas, base flood elevations and flood insurance risk zones.

Flood Prone Area Maps

Flood Prone Area maps are produced by the United States Geological Survey (USGS). Areas identified as flood prone have been determined by available information gathered from past floods.

F.S.

Aerial photograph flyer: Forest Service (Federal).

Geonex

Aerial photograph flyer: Geonex (private).

M.C.

Aerial photograph flyer: Metropolitan Council of the Twin Cities Area (state).

Mark Hurd

Aerial photograph flyer: Mark Hurd (private)

N.A.P.P.

Aerial photograph flyer: National Aerial Photography Program (Federal).

National Wetland Inventory Maps

National Wetland Inventory Maps are produced by the U.S. Fish and Wildlife Service, a division of the U.S. Department of the Interior. Wetland and deepwater habitat information is identified on a 7.5 minute U.S.G.S. topographic map. The classification system used categorizes these habitats into five systems: marine, estuarine, riverine, lacustrine and palustrine.

No Return

Indicates that site owner was unavailable at time of surveyor's contact. *(Applies only to city directories.)*

No Structure Identified on Parcel

Used when site boundaries and/or site address is indicated on a fire insurance map: no structure details exist.

Other

Occurs when the site's classification is different that EDR's standard categories. Examples may include undeveloped land and buildings with no specified function.

P.M.A.

Aerial photograph flyer: Production and Marketing Administration (Federal).

Pacific Aerial

Aerial photograph flyer: Pacific Aerial (private)

Portion

Refers to the fire insurance map information identified on the four quadrants of a target or adjoining property. The portions are referred to as *Frontright*, *Frontleft*, *Backright*, and *Backleft* and are determined as if one were standing at the front door, facing the street.

Property Not Defined

Used when property is not clearly demarcated on a fire insurance map.

Residential

Any property having fewer than five dwelling units used exclusively for residential purposes.

Residential with Commercial Uses (a.k.a. Multiple Purpose Address)

A business (firm) and residence at the same address. Examples include a doctor, attorney, etc. working out of his/her home.

Sidwell

Aerial photograph flyer: Sidwell (private).

Site Not Mapped

Occurs when an adjoining property has not been mapped by fire insurance map surveyors. (Applies only to fire insurance map data.)

Teledyne

Aerial photograph flyer: Teledyne (private)

Topographic Maps

Topographic maps are produced by the United States Geological Survey (USGS). These maps are color coded line and symbol representations of natural and selected artificial features plotted to scale.

Turnbow

Aerial photograph flyer: Michael Turnbow (private)

U.S.D.A.

Aerial photograph flyer: United States Department of Agriculture (Federal).

U.S.D.I.

Aerial photograph flyer: United States Department of the Interior (Federal).

U.S.G.S.

Aerial photograph flyer: United States Geological Survey (Federal).

Vacant

May refer to an unoccupied structure or land. *Used only when fire insurance map or city directory specifies 'vacant.'*

W.P.A.

Aerial photograph flyer: Works Progress Administration (Federal).

WALLACE

Aerial photograph flyer: Wallace (private).

APPENDIX C

REFERENCES

REFERENCES

1. The California Department of Conservation, Division of Oil and Gas and Geothermal Resources Regional Wildcat Map W1-5 and Oil Field Map 123.
2. The US Geological Survey Inglewood Quadrangle, Los Angeles County, California.
3. The State of California, Department of Water Resources, Bulletin No. 104, Planned Utilization of the Groundwater Basins of the Coastal Plains of Los Angeles County dated June 1961, Reprinted May 1990.
4. Aerial photographs reviewed:

YEAR	SOURCE
1928	EDR/Fairchild
1947	EDR/Fairchild
1952	EDR/Pacific Air
1965	EDR/Fairchild
1976	EDR/Teledyne
1989	EDR/ USGS
1994	EDR/ USGS

Appendix C
Low Impact Development Report

700 S. Flower Street, Suite 2100 Los Angeles, CA 90017 213.418.0201 kpff.com

LOW IMPACT DEVELOPMENT (LID) PLAN

Inglewood High School Modernization

Package 1, 2, & 4

231 South Grevillea Avenue, Inglewood, CA 90301

KPFF Job # 2200103

May 30, 2025

PREPARED BY:

KPFF Consulting Engineers

700 S. Flower Street, Suite 2100

Los Angeles, California 90017

T (213) 418-0201

TABLE OF CONTENTS

I. INTRODUCTION……... 3

A. Vicinity Map.....…….... 3

B. Project Description…… 3

C. Purpose and Scope…….. 4

D. Drainage Conditions…….... 4

E. Proposed Low Impact Design Results 5

II. BEST MANAGEMENT PRACTICES……..7

A. Structural BMPs……..…….. . 7

1. Maxwell Drywell 7

2. Oldcastle StormCapture 7

3. Biofiltration Planter..... 7

B. Non-Structural BMPs……..…….. 8

1. Monitoring and Maintenance 8

2. Non-Structural BMPs..... 8

APPENDICES

Appendix A Drainage Maps

Appendix B LID Calculations

Appendix C LID Plan and Details

Appendix D Covenant and Agreement + Operation and Maintenance Plans

Appendix E Geotechnical Engineer Recommendation and Soils Approval Letter

I. INTRODUCTION

A. Vicinity Map



B. Project Description

This project is located at 231 South Grevillea Avenue, Inglewood, CA 90301 and sits on an 18.24-acre site. The project will be split into three packages, each with separate and unique construction schedules. This LID report will cover the scope of all packages: 1, 2, and 4. Package 1 and 2 will consist of one LID design and package 4 will consist of its own LID design. The project site is bounded by Manchester

Boulevard to the north, Grevillea Avenue to the east, Kelso Street to the south, and residential developments to the west.

The development involves the demolition of existing campus buildings, paved surfaces, grass fields, basketball courts, and a parking lot. The proposed developments consist of educational buildings, paved walkways, a reconfigured parking lot, basketball courts, and a turf athletic field. The development will also propose accessible paths of travel to various areas within the site, including, but not limited to, student buildings, courtyards, and accessible parking spaces.

C. Purpose and Scope

The project falls under the jurisdiction of the Division of the State Architect (DSA). The purpose of the report is:

- To reduce the proposed development's impact on existing hydrological conditions.
- To provide sufficient detailed information to support hydraulic design of storm drainage facilities.
- To minimize, to maximum extent practicable, the introduction of pollutants of concern that may result in significant impacts generated from site runoff directly connected to the stormwater conveyance system.

The site improvements will need to include post-construction stormwater best management practices (BMP's) to comply with current stormwater regulations. Operations and maintenance are required at each post-construction BMP, as specified in this report.

D. Drainage Conditions

Existing Drainage

Under existing conditions, the runoff from building roofs is discharged at-grade via roof drains and downspouts and sheet flows to on-site catch basins. Hardscape and landscaped areas are collected by a series of catch basins that discharge below grade into the existing underground storm drain system that ultimately discharges into the existing 27" reinforced concrete pipe (RCP) storm drain on Kelso Street. The existing 27" RCP pipe is owned and maintained by the Los Angeles County Flood Control District. Small portions along the north and south side of the project site sheet flow to Manchester Boulevard and Kelso Street, respectively. A small portion along the east side sheet flows to Grevillea Avenue.

It is unknown whether there is an existing stormwater treatment system implemented for the existing site conditions. See Appendix A for the existing drainage map.

Proposed Drainage

Package 1 and 2

Under proposed conditions, hardscaped and landscaped areas will sheet flow to several proposed area drains and catch basins located throughout the site and connected to the proposed underground storm drain network. Portion of the roof drainage system for Buildings 1, 3A, and 3B will connect to the underground storm drain system. Stormwater of these areas will be routed to a combined system that includes (3) drywells and an underground detention tank before it overflows to the existing 27" RCP storm drain pipe on Kelso Street. The eastern portion of the roof drainage system for Buildings 1, 3A, and 3B and adjacent landscaped areas will drain to proposed biofiltration planters located adjacent to Grevillea Avenue. Any stormwater entering these biofiltration planters that exceeds the 85th percentile storm event will overflow and discharge directly to the existing 27" RCP pipe on Kelso Street.

Package 4

Under proposed conditions, package 4 will include a new turf athletic field and landscaped areas. Given that the developments of this package are in its preliminary stages, the LID design will consider a combination of biofiltration planters and drywell(s). This area is intended to sheet flow into biofiltration planters with the residual design volume entering the drywells for deep infiltration.

The proposed BMPs will provide the required stormwater quality treatment as required by the County of Los Angeles Department of Public Works Low Impact Development Standards Manual, dated February 2014. See Appendix B for LID Calculations and Appendix C for LID Plan and Details. The proposed storm drain overflow pipe is sized based on the 25-year storm event.

E. Proposed Low Impact Design Results

Calculation results are based on *the County of Los Angeles Department of Public Works Low Impact Development Standards Manual*, dated February 2014. Methods for calculating Standard Urban Stormwater Mitigation Plan flow rates and volumes are based on the 85th Percentile, 24-hour rain event determined from the *County of Los Angeles Department of Public Works Hydrology Map*. BMPs are prioritized in order of design preference (per the County of Los Angeles LID Handbook). The allowable BMP methods (in order of priority) are:

1. BMPs that promote infiltration;
2. BMPs that store and beneficially use stormwater runoff; and,
3. BMPs that utilize runoff for water conservation use include, but not limited to, BMPs that incorporate vegetation to promote pollutant removal and runoff volume reduction and integrate multiple uses, and BMPs that percolate runoff through engineered soil and allow it to discharge downstream slowly.

Based on the geotechnical report, infiltration is considered feasible only at the southern side of the project site where a drywell system is being proposed for packages 1 and 2. At the northern side where infiltration is not feasible, lined biofiltration planters are being proposed to mitigate the portion of the proposed building's roof runoff for package 1. Package 4 infiltration testing is pending to determine if infiltration is feasible. See Appendix E for Geotechnical Report. To treat the on-site runoff, the project will utilize a combination of drywells, underground detention tank, and biofiltration BMPs to treat the 85th percentile storm of 1.08 inches of rainfall.

Site specific hydrological analyses for LID calculations for the developed conditions are shown in Appendix B. As stated earlier in the report, the site is broken down into three different packages. Tables 1, 2, and 3 show the site's subdrainage areas and their corresponding required treatment flows and storage volume requirements. Treatment flows were calculated using the Los Angeles County Public Works HydroCalc Calculator. See Appendix A for drainage management areas (DMA's) and Appendix B for LID calculations.

LID Summary: Drywell(s) + Detention Tank						
Drainage Area	Area (SF)	Impervious Area (SF)	Pervious Area (SF)	Q_{85th} (CFS)	$V_{85th,REQUIRED}$ (CF)	$V_{85th,PROVIDED}$ (CF)
Pkg 1+2 (DMA-1)	384,125	308,510	75,615	1.56	25,380	25,380

Table 1 – LID Summary

LID Summary: Biofiltration Planter						
Drainage Area	Area (SF)	Impervious Area (SF)	Pervious Area (SF)	Q_{85th} (CFS)	Area $_{REQUIRED}$ (SF)	Area $_{PROVIDED}$ (SF)
Pkg 1 – Building 1 (DMA-2)	11,490	11,490	0	0.09	985	1,620
Pkg 1 – Building 3A (DMA-3)	8,985	8,985	0	0.08	770	890
Pkg 1 – Building 3B	7,275	7,275	0	0.07	625	715

(DMA-4)						
Pkg 1 – Parking Lot (DMA-5)	55,715	46,045	9,670	0.30	4,040	7,000
Pkg 4 (DMA-6)	192,890	87,360	105,530	0.43	8,500	8,500

Table 2 – LID Summary

LID Summary: Drywell(s)						
Drainage Area	Area (SF)	Impervious Area (SF)	Pervious Area (SF)	Q_{85th} (CFS)	$V_{85th,REQUIRED}$ (CF)	$V_{85th,PROVIDED}$ (CF)
Pkg 4 (DMA-6)	192,890	87,360	105,530	0.43	7,925	7,295

Table 3 – LID Summary

II. BEST MANAGEMENT PRACTICES (BMP'S)

A. Structural BMPs

1. Maxwell Drywell

A total of three drywells are being proposed to mitigate a portion of the runoff generated in packages 1 and 2. The storm drain system, which consists of catch basins, area drains, and an underground storm drain pipe network discharges first into the pre-treatment system and then ultimately into the drywells system. The drywells are meant to allow stormwater to infiltrate underlying soils. The stormwater volume not capable of infiltrating will be discharged into an underground storage tank. One drywell is being proposed for package 4 in combination with biofiltration planters.

Calculations are attached in Appendix B.

2. Oldcastle StormCapture

The stormwater volume not capable of infiltrating will be discharged into an underground storage tank. The detention tank is meant to slowly release stormwater back into the drywells for infiltration. Any stormwater exceeding the 85th percentile volume will overflow out the detention tank and discharge into the existing 27" RCP on Kelso Street.

Calculations are attached in Appendix B.

3. Biofiltration Planters

Biofiltration planters are located to the east of the proposed Buildings 1, 3A, and 3B (within package 1 and 2) and designed to treat roof stormwater from portion of the roofs. The southern parking lot (within

packages 1 and 2) will sheet flow into additional biofiltration planters. Additionally, package 4 will also propose the use of biofiltration planers in combination with a drywell.

Biofiltration systems use vegetation and soil or other infiltration media to treat stormwater runoff. Stormwater passes through the vegetation and infiltration media to remove pollutants of concern.

B. Non-Structural BMPs

1. Education and Training

Annual training of employees in chemical management and proper methods of handling and disposal of waste shall be provided. Employees should understand the on-site BMPs and their maintenance requirements.


2. Operation and Maintenance

All BMPs shall be operated, monitored, and maintained for the life of the project. All structural BMPs shall be inspected, cleaned out, and where necessary, repaired, at the minimum frequency each respective BMP maintenance guide states. Refer to Appendix D for operation and maintenance guides.

Debris and other water pollutants removed from structural BMPs during cleanout shall be contained and disposed of in a proper manner. The drainage system and the associated structures and BMPs shall be maintained according to manufacturer's specifications and to ensure maximum pollutant removal efficiencies.

Appendix A

Drainage Maps

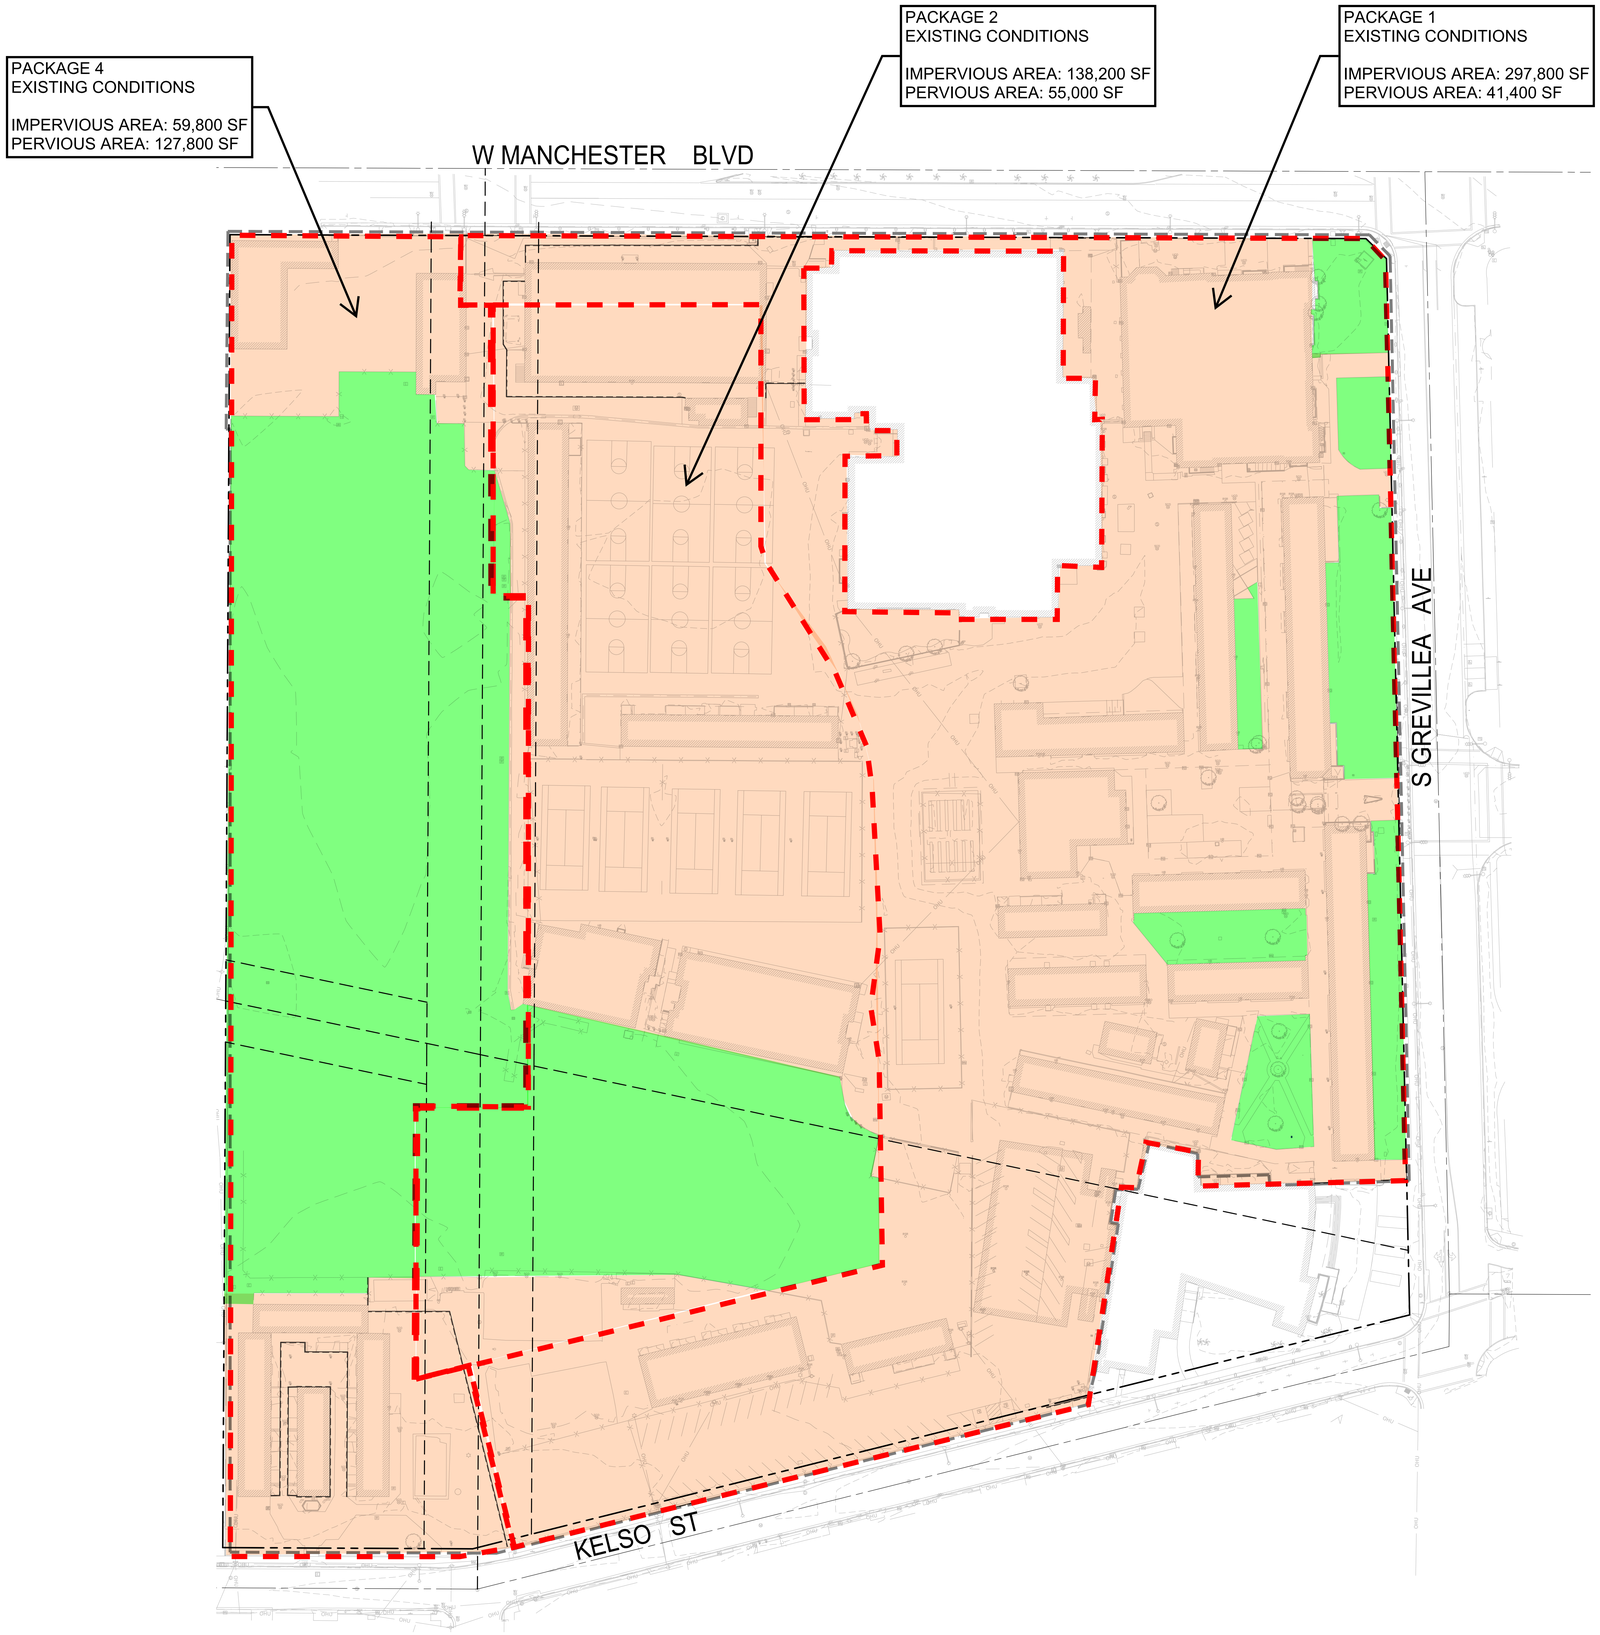

EXISTING DRAINAGE CONDITIONS

N

0 20' 40'
SCALE: 1"=40'

Practice
135 W. Green St Suite 200 Pasadena, CA 91105 | 626.568.1248 | practice-la.com

kpff
700 South Flower Street
Suite 2100
Los Angeles, CA 90017
O: 213.418.0201
www.kpff.com

INGLEWOOD HIGH SCHOOL

PACKAGE 1 - NEW CONSTRUCTION BLDGS #1, #2, #3 & #4
INCREMENT 2

231 S. GREVILLEA AVENUE
INGLEWOOD, CA 90301


PROJECT NUMBER 22947

REGISTERED PROFESSIONAL ENGINEER
PHILIPPE S. PRINCE
No. C77244
Exp. 6/30/25
CIVIL
STATE OF CALIFORNIA
NOT FOR CONSTRUCTION

The ideas and designs represented herein and this drawing, all prepared by Practice are for the use solely with respect to this project and Practice shall retain all common law, statutory and other reserved rights including copyright and they shall not be used by others for any other purpose without written permission of Practice.

ISSUE DATE	DESCRIPTION
04/03/2025	DSA SUBMISSION

REVISION DATE	DESCRIPTION

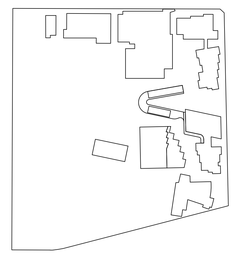

DRAWING TITLE

SCALE

PLOT DATE 2/2024 3:47:03 PM

If this sheet is smaller than 36" high by 48" wide then it has been reduced.

P:\2022\2200103 Inglewood HS Modernization\5 CAD\Sheets\INCREMENT 2-NEW CONSTRUCTION\2200103-C-C-1.50PV.dwg, Apr 09, 2025 - 2:41pm

P:\2022\2200103 Inglewood HS Modernization\5 CAD\Sheets\INCREMENT 2-NEW CONSTRUCTION\2200103-C-C-1.50PV.dwg, Apr 09, 2025 - 2:41pm

PACKAGE 4
PROPOSED CONDITIONS

TOTAL AREA: 192,890 SF
IMPERVIOUS AREA: 87,360 SF
PERVIOUS AREA: 105,530 SF

MINIMUM PLANTER AREA REQUIRED: 8,500 SF

MINIMUM DRYWELLS REQUIRED: 1

PACKAGE 2
PROPOSED CONDITIONS

TOTAL AREA: 194,025 SF
IMPERVIOUS AREA: 176,060 SF
PERVIOUS AREA: 17,965 SF

PACKAGE 1
PROPOSED CONDITIONS (EXCLUDES BLDG 1, 3A, 3B, PARKING LOT, PKG 3)

TOTAL AREA: 190,100 SF
IMPERVIOUS AREA: 132,450 SF
PERVIOUS AREA: 57,650 SF

PACKAGE 1
PROPOSED CONDITIONS (BLDG 3A)

ROOF AREA: 8,985 SF
MINIMUM PLANTER AREA REQUIRED: 770 SF
PLANTER AREA PROVIDED: 890 SF

PACKAGE 1
PROPOSED CONDITIONS (BLDG 3B)

ROOF AREA: 7,275 SF
MINIMUM PLANTER AREA REQUIRED: 625 SF
PLANTER AREA PROVIDED: 715 SF

PACKAGE 1 + 2
PROPOSED CONDITIONS (EXCLUDES BLDG 1, 3A, 3B, PARKING LOT, PKG 3)


TOTAL AREA: 384,125 SF
IMPERVIOUS AREA: 308,510 SF
PERVIOUS AREA: 75,615 SF
MINIMUM DRYWELLS REQUIRED: 3

PACKAGE 1
PROPOSED CONDITIONS (BLDG 1)

ROOF AREA: 11,490 SF
MINIMUM PLANTER AREA REQUIRED: 985 SF
PLANTER AREA PROVIDED: 1,620 SF

PACKAGE 1
PROPOSED CONDITIONS (PARKING LOT)

TOTAL AREA: 55,715 SF
IMPERVOUS AREA: 46,045 SF
PERVIOUS AREA: 9,670 SF
MINIMUM PLANTER AREA REQUIRED: 4,040 SF
PLANTER AREA PROVIDED: 7,000 SF

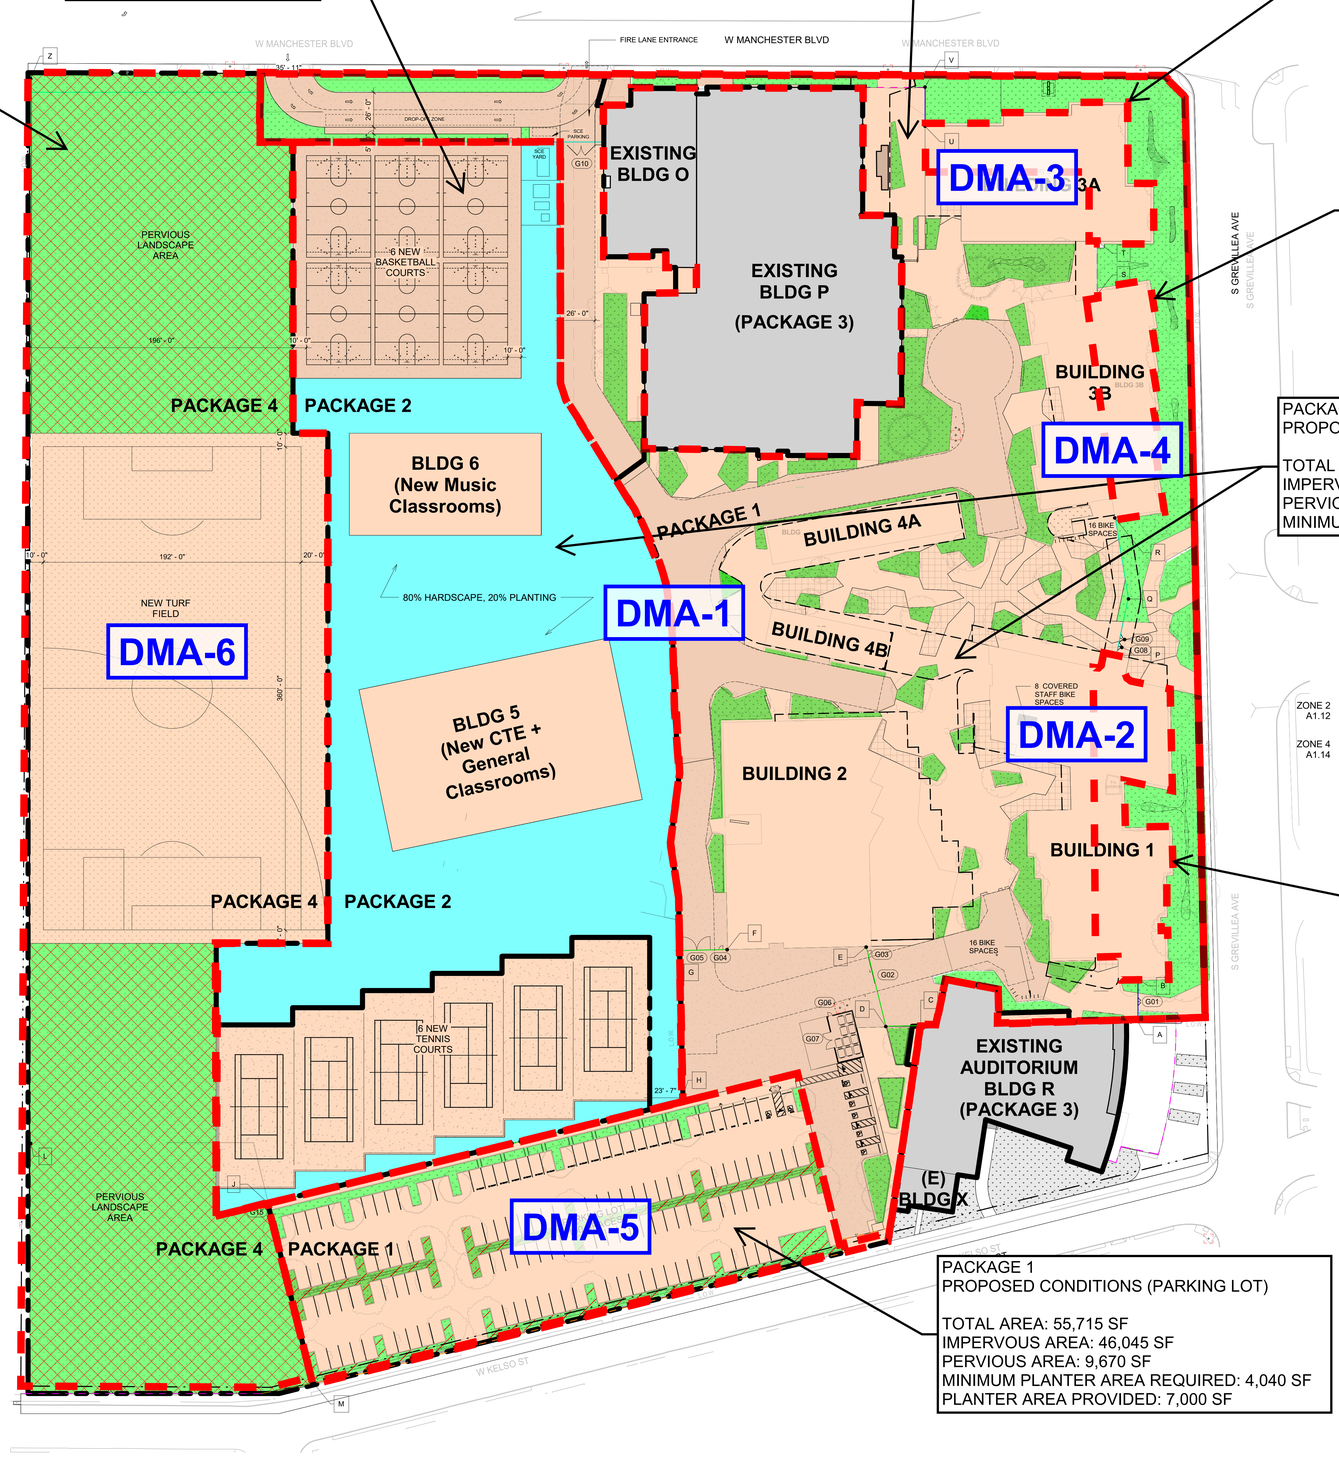

PROPOSED DRAINAGE CONDITIONS

Appendix B
LID Calculations

Peak Flow Hydrologic Analysis


File location: P:/2022/2200103 Inglewood HS Modernization/2 ENGR/STORM/Drainage Areas + Calcs/LID New Scope/LID Report/Package 1+2/Append
Version: HydroCalc 1.0.2

Input Parameters

Project Name	IHS
Subarea ID	Pkg 1+2
Area (ac)	8.82
Flow Path Length (ft)	970.0
Flow Path Slope (vft/hft)	0.01
85th Percentile Rainfall Depth (in)	1.08
Percent Impervious	0.8
Soil Type	13
Design Storm Frequency	85th percentile storm
Fire Factor	0
LID	True

Output Results

Modeled (85th percentile storm) Rainfall Depth (in)	1.08
Peak Intensity (in/hr)	0.2454
Undeveloped Runoff Coefficient (Cu)	0.1
Developed Runoff Coefficient (Cd)	0.74
Time of Concentration (min)	39.0
Clear Peak Flow Rate (cfs)	1.6016
Burned Peak Flow Rate (cfs)	1.6016
24-Hr Clear Runoff Volume (ac-ft)	0.5826
24-Hr Clear Runoff Volume (cu-ft)	25376.6937

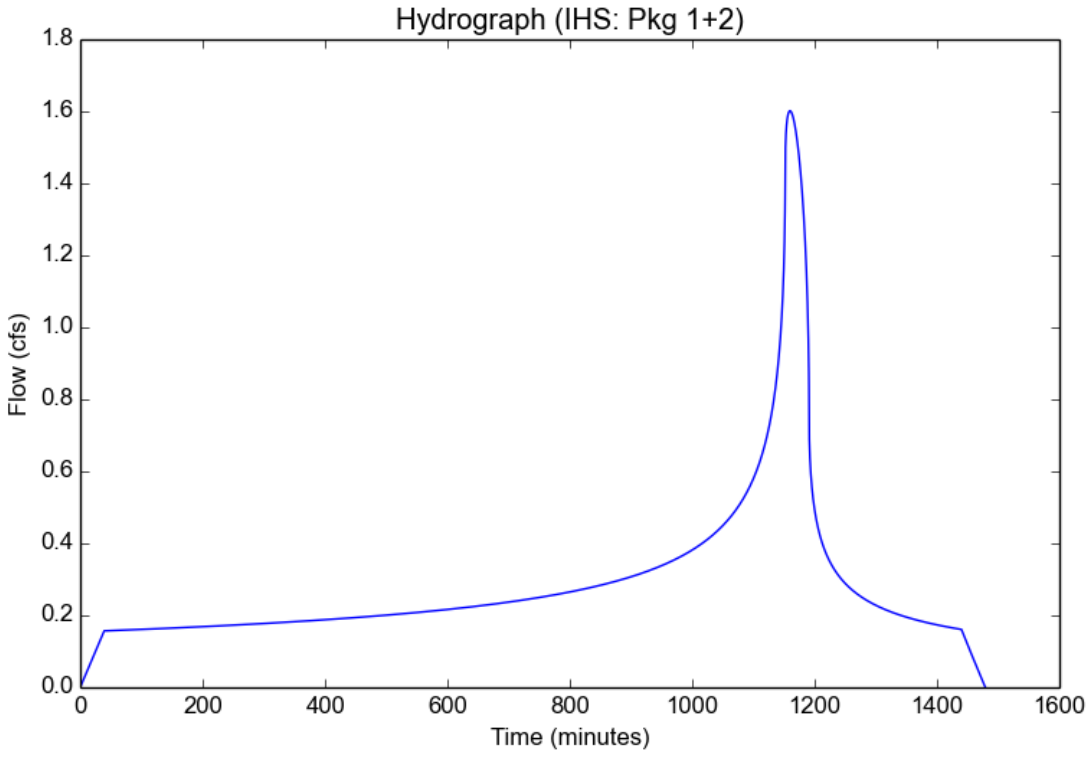

Peak Flow Hydrologic Analysis


File location: P:/2022/2200103 Inglewood HS Modernization/2 ENGR/STORM/Drainage Areas + Calcs/LID New Scope/LID Report/Package 1+2/Append
Version: HydroCalc 1.0.2

Input Parameters

Project Name	IHS
Subarea ID	Pkg 1 - Bldg 1
Area (ac)	0.26
Flow Path Length (ft)	250.0
Flow Path Slope (vft/hft)	0.01
85th Percentile Rainfall Depth (in)	1.08
Percent Impervious	1.0
Soil Type	13
Design Storm Frequency	85th percentile storm
Fire Factor	0
LID	True

Output Results

Modeled (85th percentile storm) Rainfall Depth (in)	1.08
Peak Intensity (in/hr)	0.3972
Undeveloped Runoff Coefficient (Cu)	0.1
Developed Runoff Coefficient (Cd)	0.9
Time of Concentration (min)	14.0
Clear Peak Flow Rate (cfs)	0.0929
Burned Peak Flow Rate (cfs)	0.0929
24-Hr Clear Runoff Volume (ac-ft)	0.0209
24-Hr Clear Runoff Volume (cu-ft)	909.7943

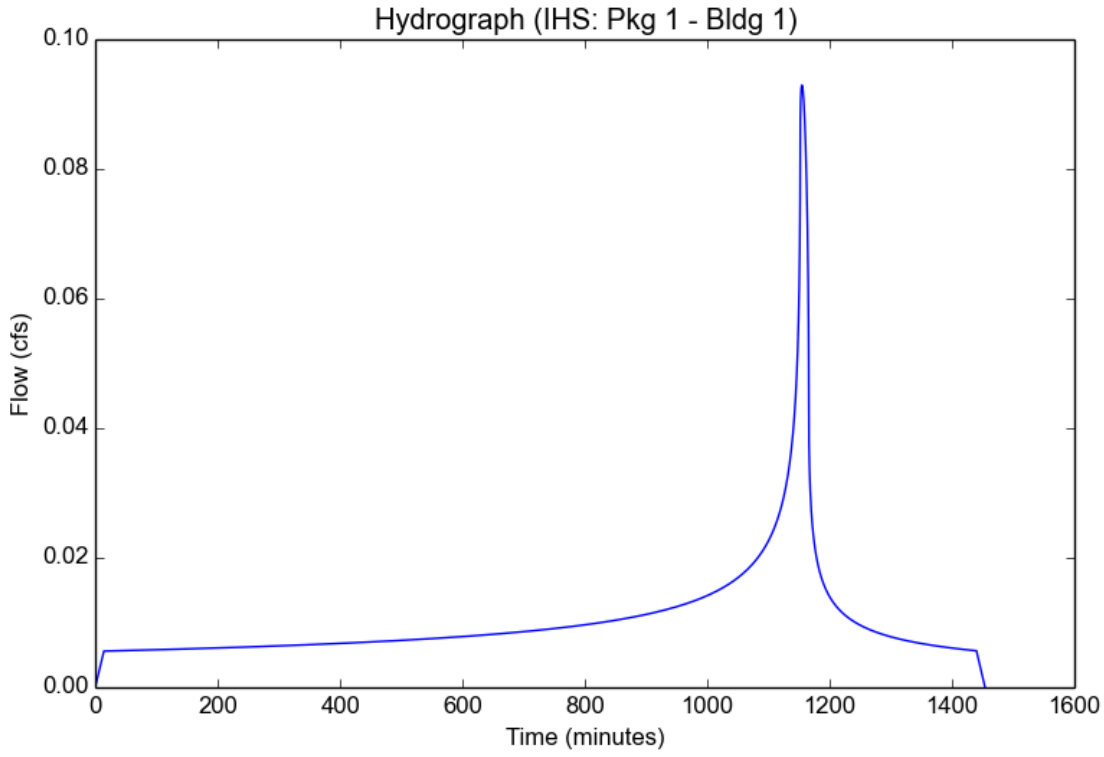

Peak Flow Hydrologic Analysis


File location: P:/2022/2200103 Inglewood HS Modernization/2 ENGR/STORM/Drainage Areas + Calcs/LID New Scope/LID Report/Package 1+2/Append
Version: HydroCalc 1.0.2

Input Parameters

Project Name	IHS
Subarea ID	Pkg 1 - Bldg 3A
Area (ac)	0.21
Flow Path Length (ft)	200.0
Flow Path Slope (vft/hft)	0.01
85th Percentile Rainfall Depth (in)	1.08
Percent Impervious	1.0
Soil Type	13
Design Storm Frequency	85th percentile storm
Fire Factor	0
LID	True

Output Results

Modeled (85th percentile storm) Rainfall Depth (in)	1.08
Peak Intensity (in/hr)	0.427
Undeveloped Runoff Coefficient (Cu)	0.1
Developed Runoff Coefficient (Cd)	0.9
Time of Concentration (min)	12.0
Clear Peak Flow Rate (cfs)	0.0807
Burned Peak Flow Rate (cfs)	0.0807
24-Hr Clear Runoff Volume (ac-ft)	0.0169
24-Hr Clear Runoff Volume (cu-ft)	734.8333

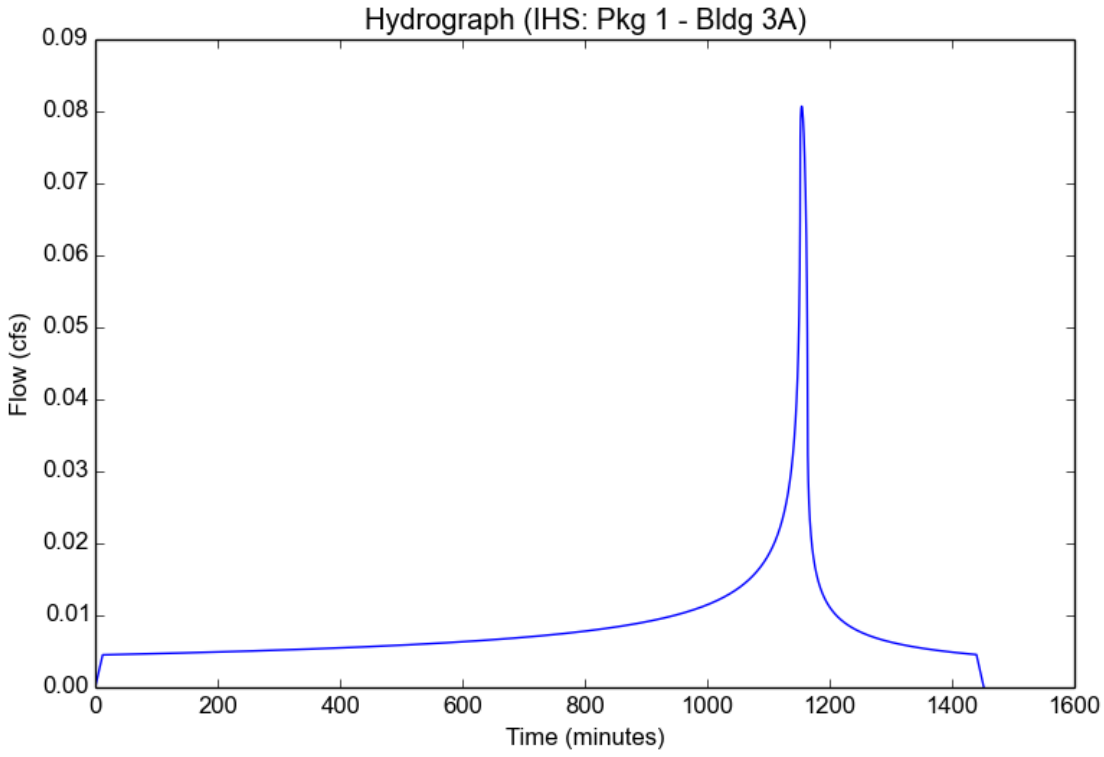

Peak Flow Hydrologic Analysis


File location: P:/2022/2200103 Inglewood HS Modernization/2 ENGR/STORM/Drainage Areas + Calcs/LID New Scope/LID Report/Package 1+2/Append
Version: HydroCalc 1.0.2

Input Parameters

Project Name	IHS
Subarea ID	Pkg 1 - Bldg 3B
Area (ac)	0.17
Flow Path Length (ft)	180.0
Flow Path Slope (vft/hft)	0.01
85th Percentile Rainfall Depth (in)	1.08
Percent Impervious	1.0
Soil Type	13
Design Storm Frequency	85th percentile storm
Fire Factor	0
LID	True

Output Results

Modeled (85th percentile storm) Rainfall Depth (in)	1.08
Peak Intensity (in/hr)	0.427
Undeveloped Runoff Coefficient (Cu)	0.1
Developed Runoff Coefficient (Cd)	0.9
Time of Concentration (min)	12.0
Clear Peak Flow Rate (cfs)	0.0653
Burned Peak Flow Rate (cfs)	0.0653
24-Hr Clear Runoff Volume (ac-ft)	0.0137
24-Hr Clear Runoff Volume (cu-ft)	594.8651

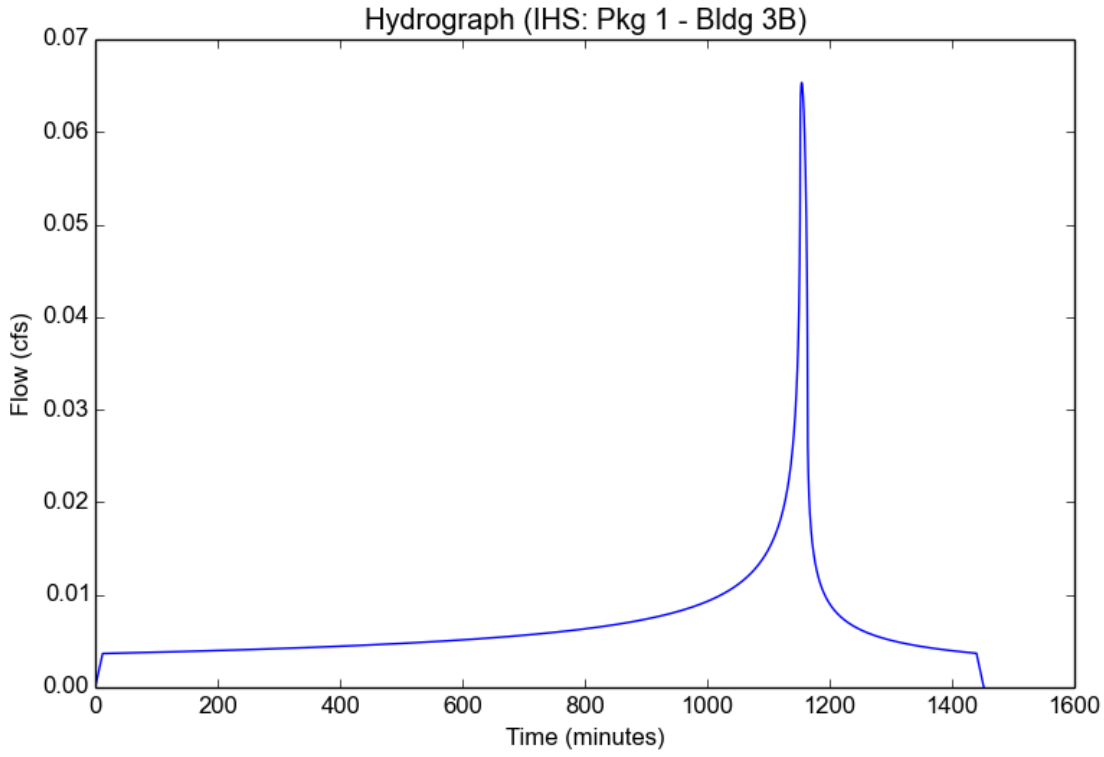

Peak Flow Hydrologic Analysis


File location: P:/2022/2200103 Inglewood HS Modernization/2 ENGR/STORM/Drainage Areas + Calcs/LID New Scope/LID Report/Package 1+2/Append
Version: HydroCalc 1.0.2

Input Parameters

Project Name	IHS
Subarea ID	Pkg 1 - Parking Lot
Area (ac)	1.28
Flow Path Length (ft)	430.0
Flow Path Slope (vft/hft)	0.01
85th Percentile Rainfall Depth (in)	1.08
Percent Impervious	0.83
Soil Type	13
Design Storm Frequency	85th percentile storm
Fire Factor	0
LID	True

Output Results

Modeled (85th percentile storm) Rainfall Depth (in)	1.08
Peak Intensity (in/hr)	0.3145
Undeveloped Runoff Coefficient (Cu)	0.1
Developed Runoff Coefficient (Cd)	0.764
Time of Concentration (min)	23.0
Clear Peak Flow Rate (cfs)	0.3076
Burned Peak Flow Rate (cfs)	0.3076
24-Hr Clear Runoff Volume (ac-ft)	0.0873
24-Hr Clear Runoff Volume (cu-ft)	3802.1785

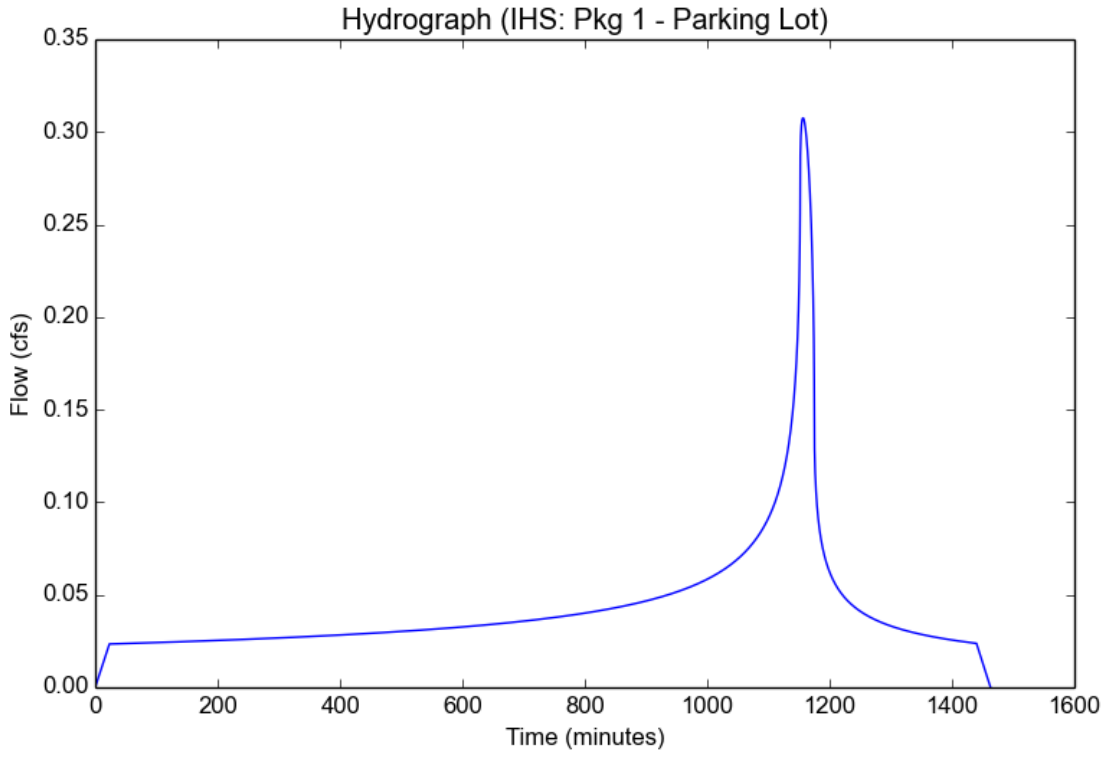

Peak Flow Hydrologic Analysis


File location: P:/2022/2200103 Inglewood HS Modernization/2 ENGR/STORM/Drainage Areas + Calcs/LID New Scope/LID Report/Package 4/Appendix
Version: HydroCalc 1.0.2

Input Parameters


Project Name	IHS
Subarea ID	Pkg 4
Area (ac)	4.43
Flow Path Length (ft)	1000.0
Flow Path Slope (vft/hft)	0.01
85th Percentile Rainfall Depth (in)	1.08
Percent Impervious	0.45
Soil Type	13
Design Storm Frequency	85th percentile storm
Fire Factor	0
LID	True

Output Results

Modeled (85th percentile storm) Rainfall Depth (in)	1.08
Peak Intensity (in/hr)	0.2088
Undeveloped Runoff Coefficient (Cu)	0.1
Developed Runoff Coefficient (Cd)	0.46
Time of Concentration (min)	55.0
Clear Peak Flow Rate (cfs)	0.4254
Burned Peak Flow Rate (cfs)	0.4254
24-Hr Clear Runoff Volume (ac-ft)	0.1819
24-Hr Clear Runoff Volume (cu-ft)	7923.2772

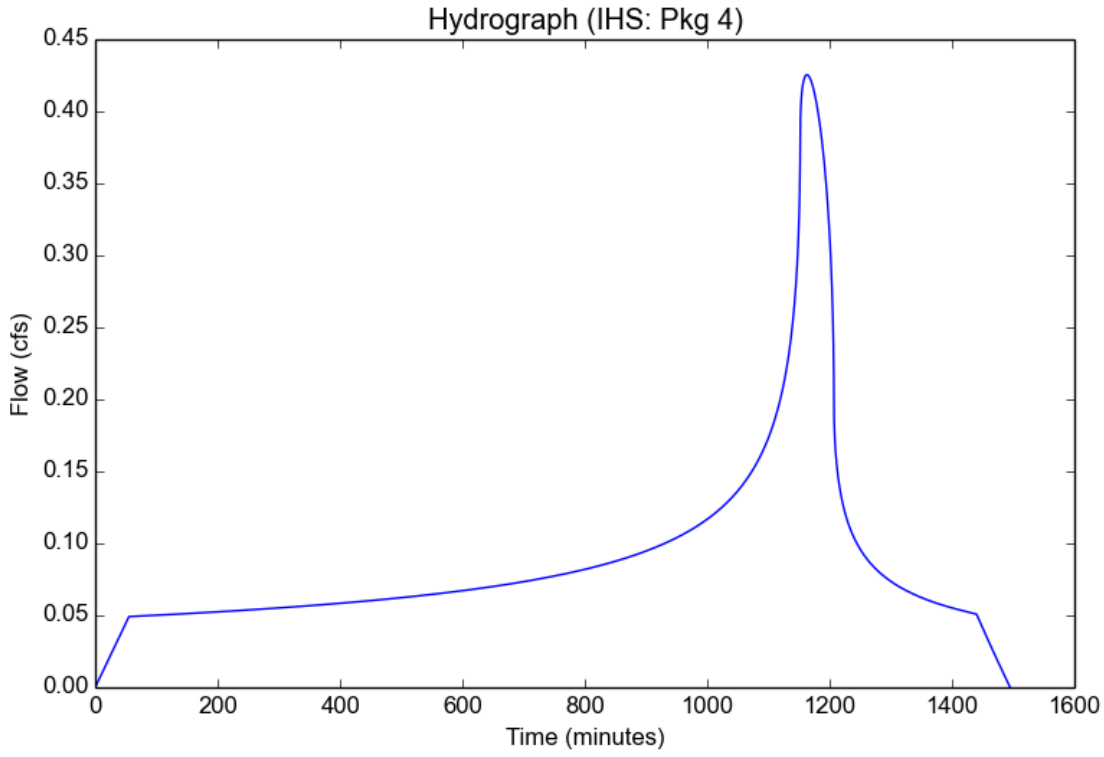

Appendix C
LID Plan and Details

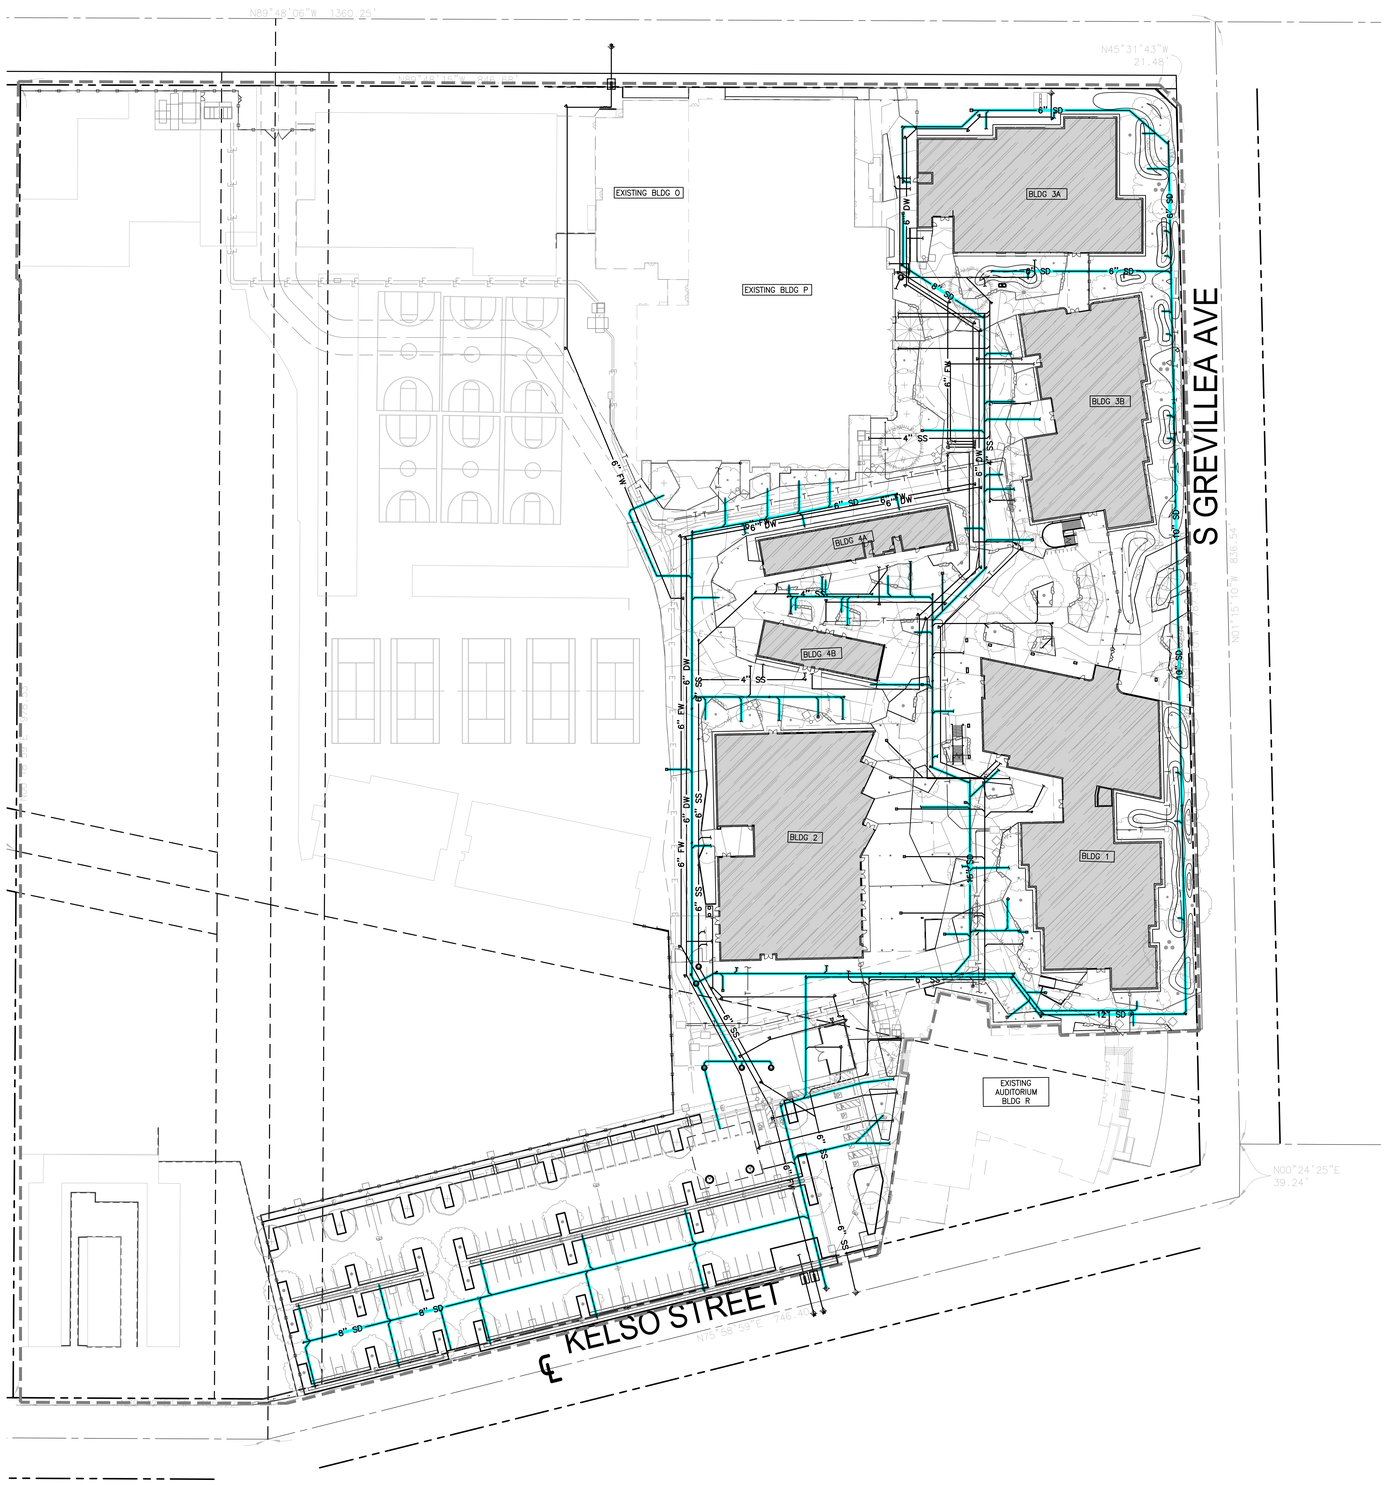

LEGEND:

- LIMIT OF WORK
- PROPERTY LINE
- SS — SANITARY SEWER
- W — WATER
- DW — DOMESTIC WATER
- FW — FIRE WATER
- SD — STORM DRAIN
- G — GAS
- E — ELECTRIC
- T — TELEPHONE
- PERFORATED PIPE
- POINT OF CONNECTION
- COORDINATION POINT
- CAP OR PLUG
- UTILITY MANHOLE
- UTILITY CLEANOUT
- STORM DRAIN INLET
- AREA DRAIN/PLANTER DRAIN
- TRENCH DRAIN
- FIRE HYDRANT
- THRUST BLOCK
- FIRE DEPARTMENT CONNECTION (FDC)
- POST INDICATOR VALVE (PIV)
- WATER VALVE
- BACKFLOW ASSEMBLY
- UTILITY METER VAULT
- PLANTER AREA/LANDSCAPE (REFER TO LANDSCAPING PLANS FOR DETAILS)
- PROPOSED BUILDING (REFER TO ARCHITECTURAL PLANS FOR DETAILS)

N

0 20' 40'

SCALE: 1"=40'

INGLEWOOD UNIFIED SCHOOL DISTRICT

Practice
135 W. Green St Suite 200 Pasadena, CA 91105 | 626.568.1248 | practice-la.com

kpff
700 South Flower Street
Suite 2100
Los Angeles, CA 90017
O: 213.418.0201
www.kpff.com

INGLEWOOD HIGH SCHOOL

PACKAGE 1 - NEW CONSTRUCTION BLDGS #1-4 AND SITE WORK
INCREMENT 2

231 S. GREVILLEA AVENUE
INGLEWOOD, CA 90301


PROJECT NUMBER 22947

REGISTERED PROFESSIONAL ENGINEER
William R. Pronovost
No. C77344
Exp. 6/30/25
CIVIL
STATE OF CALIFORNIA

The ideas and designs represented herein and this drawing, all prepared by Practice are for the use solely with respect to this project and Practice shall retain all common law, statutory and other reserved rights including copyright and they shall not be used by others for any other purpose without written permission of Practice.

ISSUE DATE	DESCRIPTION
04/03/2025	DSA SUBMISSION

#	REVISION DATE	DESCRIPTION

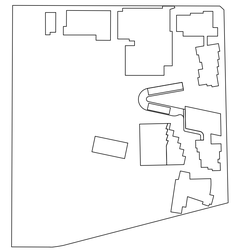

DRAWING TITLE

OVERALL UTILITY PLAN


C1.40

SCALE

PLOT DATE 2/2024 3:47:03 PM

P:\2022\22501103 Inglewood HS Modernization\5 CAD\Sheets\INCREMENT-2-NEW CONSTRUCTION\22501103-C-C1.40UT-OVERALL.dwg, May 29, 2025 - 3:06pm

If this sheet is smaller than 36" high by 48" wide then it has been reduced.

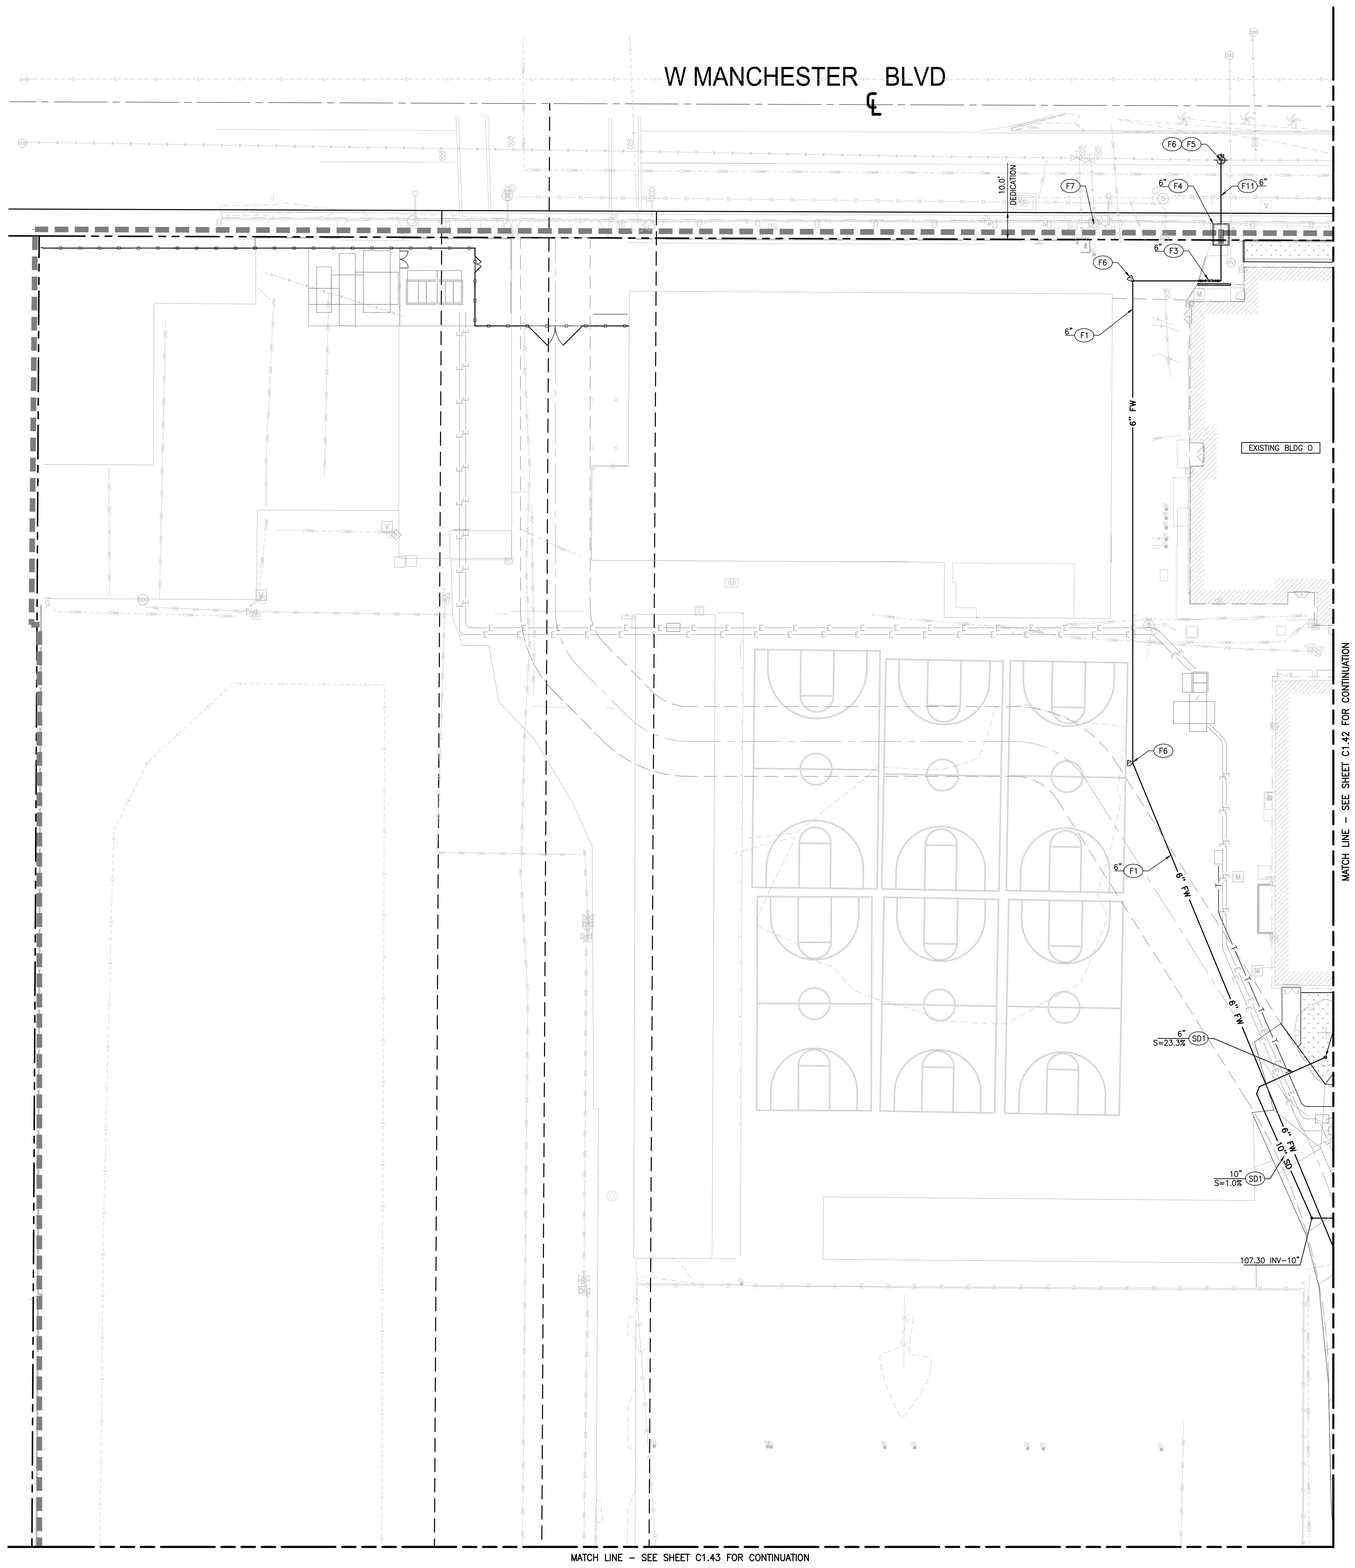

UTILITY CONSTRUCTION NOTES:

STORM DRAIN

(SD1) PVC, SDR-35 STORM DRAIN PIPE PER DETAIL 5, SHEET C6.00. SIZE AND SLOPE PER PLAN.

(SD2) POINT OF CONNECTION 5 FEET FROM BUILDING FACE. SEE PLUMBING DRAWINGS FOR CONTINUATION.

(SD3) CLEANOUT PER DETAIL 6, SHEET C6.00.

(SD4) PRECAST CONCRETE CATCH BASIN. JENSEN PRECAST PRODUCTS OR APPROVED EQUIVALENT.

(SD5) POINT OF CONNECTION TO EXISTING STORM DRAIN MAIN. SIZE AND LOCATION OF EXISTING LINE TO BE VERIFIED PRIOR TO INSTALLATION OF PROPOSED LINE. CONTRACTOR SHALL NOTIFY THE EOR IF CONDITIONS DIFFER.

(SD6) STORM DRAIN MANHOLE PER APWA STANDARD PLAN 201-3.

(SD7) OLDCASTLE DRYWELL OR APPOVED EQUIVALENT. PER DETAIL 3, SHEET C6.01.

(SD8) OLDCASTLE PRETREATMENT SYSTEM OR APPROVED EQUIVALENT.

(SD9) PLANTER DRAIN PER DETAIL 7, SHEET C6.00.

(SD10) TRENCH DRAIN PER DETAIL 10 ON SHEET C6.00.

(SD11) CONNECT TO EXISTING PIPE. EXISTING PIPE TO BE VERIFIED BY CONTRACTOR PRIOR TO INSTALLATION.

(SD12) DOWNSPOUT. SEE ARCHITECTURAL DRAWINGS FOR CONTINUATION.

(SD13) BIOFILTRATION PLANTER PER DETAIL 12 ON SHEET C6.01.

(SD14) OLD CASTLE BIORETENTION TANK OR APPROVED EQUIVALENT. PER DETAIL 1, SHEET C6.02.

(SD15) POINT OF CONNECTION TO RAISED PLANTER. SEE LANDSCAPE DRAWINGS FOR PLANTER DRAIN DETAILS.

(SD16) POINT OF CONNECTION TO RETAINING WALL FOOTING. SEE LANDSCAPE DRAWINGS FOR WALL DETAILS.

SANITARY SEWER

(SS1) PVC, SDR-35 SANITARY SEWER PIPE PER DETAIL 5, SHEET C6.00. SIZE AND SLOPE PER PLAN.

(SS2) POINT OF CONNECTION 5 FEET FROM BUILDING FACE. SEE PLUMBING DRAWINGS FOR CONTINUATION.

(SS3) CLEANOUT PER DETAIL 6, SHEET C6.00.

(SS4) SANITARY SEWER PRECAST CONCRETE MANHOLE PER APWA STANDARD PLAN 200-2.

(SS5) POINT OF CONNECTION TO EXISTING SANITARY SEWER MAIN PER APWA STANDARD PLAN 222-2. SIZE AND LOCATION OF EXISTING LINE TO BE VERIFIED PRIOR TO INSTALLATION OF PROPOSED LINE. CONTRACTOR SHALL NOTIFY THE EOR IF CONDITIONS DIFFER.

(SS6) GREASE INTERCEPTOR. SEE PLUMBING DRAWINGS FOR DETAILS AND SPECIFICATIONS. SHOWN FOR COORDINATION PURPOSES ONLY.

(SS7) CONNECT TO EXISTING PIPE. EXISTING PIPE TO BE VERIFIED BY CONTRACTOR PRIOR TO TO INSTALLATION.

(SS8) PRECAST CONCRETE CATCH BASIN. JENSEN PRECAST PRODUCTS OR APPROVED EQUIVALENT.

(SS9) NEUTRALIZATION TANK. SEE PLUMBING DRAWINGS FOR DETAILS AND SPECIFICATIONS.

(SS10) FOX DRAIN. SEE PLUMBING DRAWINGS FOR DETAILS AND SPECIFICATIONS.

(SS11) PVC SDR-35 SANITARY SEWER PER CITY OF INGLEWOOD DRAWING NO. W-355 SHEET 4 AND DETAIL 2, SHEET C6.02. SIZE PER PLAN.

DOMESTIC WATER

(W1) PVC C-900 DOMESTIC WATER PIPE PER DETAIL 5, SHEET C6.00. SIZE PER PLAN.

(W2) POINT OF CONNECTION 5 FEET FROM BUILDING FACE. SEE PLUMBING DRAWINGS FOR CONTINUATION.

(W3) BACKFLOW PREVENTION DEVICE PER DETAIL 4, SHEET C6.01.

(W4) WATER METER PER DETAIL 9, SHEET C6.01.

(W5) POINT OF CONNECTION TO EXISTING WATER MAIN. SIZE AND LOCATION OF EXISTING LINE TO BE VERIFIED PRIOR TO INSTALLATION OF PROPOSED LINE. CONTRACTOR SHALL NOTIFY THE EOR IF CONDITIONS DIFFER.

(W6) THRUST BLOCK PER DETAIL 8, SHEET C6.00.

(W7) PVC C-900 DOMESTIC WATER PIPE PER CITY OF INGLEWOOD DRAWING NO. W-355 SHEET 4 AND DETAIL 2, SHEET C6.02, SIZE PER PLAN.

IRRIGATION

(IR1) IRRIGATION LINE. SEE LANDSCAPE DRAWINGS FOR CONTINUATION, DETAILS, AND SPECIFICATIONS. SHOWN FOR COORDINATION PURPOSES ONLY.

FIRE WATER

(F1) PVC C-900 FIRE WATER PIPE PER DETAIL 5, SHEET C6.00. SIZE AND MATERIAL PER PLAN.

(F2) POINT OF CONNECTION 5 FEET FROM BUILDING FACE. SEE PLUMBING DRAWINGS FOR CONTINUATION.

(F3) BACKFLOW PREVENTION DEVICE PER CITY OF INGLEWOOD DRAWING NO. W-355, SHEET 29 AND DETAIL 5, SHEET C6.01.

(F4) WATER METER PER CITY OF INGLEWOOD DRAWING NO. W-355 SHEETS 23.1-23.3 AND DETAIL 9, SHEET C6.01.

(F5) POINT OF CONNECTION TO EXISTING WATER LINE PER CITY OF INGLEWOOD DRAWING NO. W-355 SHEET 5 AND DETAIL 8, SHEET C6.01. SIZE AND LOCATION OF EXISTING LINE TO BE VERIFIED PRIOR TO INSTALLATION OF PROPOSED LINE. CONTRACTOR SHALL NOTIFY THE EOR IF CONDITIONS DIFFER.

(F6) THRUST BLOCK PER DETAIL 8, SHEET C6.00.

(F7) EXISTING FIRE HYDRANT.

(F8) FIRE HYDRANT PER DETAIL 7, SHEET C6.01.

(F9) FIRE DEPARTMENT CONNECTION. SEE FIRE PROTECTION DRAWINGS FOR DETAILS AND SPECIFICATIONS.

(F10) POST INDICATOR VALVE. SEE FIRE PROTECTION DRAWINGS FOR DETAILS AND SPECIFICATIONS.

(F11) PVC C-900 FIRE WATER PIPE PER CITY OF INGLEWOOD DRAWING NO. W.355 SHEET 4 AND DETAIL 2, SHEET C6.02. SIZE PER PLAN.

OTHER UTILITIES

(U1) GAS PIPE AND EQUIPMENT. SEE PLUMBING DRAWINGS FOR DETAILS AND SPECIFICATIONS. SHOWN FOR COORDINATION PURPOSES ONLY.

(U2) ELECTRICAL CONDUIT AND EQUIPMENT. SEE ELECTRICAL DRAWINGS FOR DETAILS AND SPECIFICATIONS. SHOWN FOR COORDINATION PURPOSES ONLY.

(U3) TELECOM CONDUIT AND EQUIPMENT. SEE TELECOM DRAWINGS FOR DETAILS AND SPECIFICATIONS. SHOWN FOR COORDINATION PURPOSES ONLY.

LEGEND:

- LIMIT OF WORK
- PROPERTY LINE
- SS — SANITARY SEWER
- W — WATER
- DW — DOMESTIC WATER
- FW — FIRE WATER
- SD — STORM DRAIN
- G — GAS
- E — ELECTRIC
- T — TELEPHONE
- PERFORATED PIPE
- POINT OF CONNECTION
- COORDINATION POINT
- CAP OR PLUG
- UTILITY MANHOLE
- UTILITY CLEANOUT
- STORM DRAIN INLET
- AREA DRAIN/PLANTER DRAIN
- TRENCH DRAIN
- FIRE HYDRANT
- THRUST BLOCK
- FIRE DEPARTMENT CONNECTION (FDC)
- POST INDICATOR VALVE (PIV)
- WATER VALVE
- BACKFLOW ASSEMBLY
- UTILITY METER VAULT
- PLANTER AREA/LANDSCAPE (REFER TO LANDSCAPING PLANS FOR DETAILS)
- PROPOSED BUILDING (REFER TO ARCHITECTURAL PLANS FOR DETAILS)

N

0 10' 20'

SCALE: 1"=20'

INGLEWOOD UNIFIED SCHOOL DISTRICT

Practice

135 W. Green St Suite 200 Pasadena, CA 91105 | 626.568.1248 | practice-la.com

kpff 700 South Flower Street Suite 2100 Los Angeles, CA 90017 O: 213.418.0201 www.kpff.com

INGLEWOOD HIGH SCHOOL

PACKAGE 1 - NEW CONSTRUCTION BLDGS #1-4 AND SITE WORK
INCREMENT 2

231 S. GREVILLEA AVENUE
INGLEWOOD, CA 90301


PROJECT NUMBER 22947

REGISTERED PROFESSIONAL ENGINEER
STEPHAN PHUNG
No. C77244
Exp. 6/30/25
CIVIL
STATE OF CALIFORNIA

The ideas and designs represented herein and this drawing, all prepared by Practice are for the use solely with respect to this project and Practice shall retain all common law, statutory and other reserved rights including copyright and they shall not be used by others for any other purpose without written permission of Practice.

ISSUE DATE	DESCRIPTION
04/03/2025	DSA SUBMISSION

⚠ REVISION DATE	DESCRIPTION

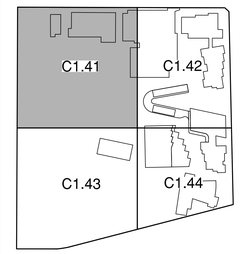

DRAWING TITLE

UTILITY PLAN


C1.41

SCALE

PLOT DATE 2/2024 3:47:03 PM

P:\2022\22001103 Inglewood HS Modernization\5 CAD Sheets\INCREMENT 2-NEW CONSTRUCTION\22001103-C1.41UT.dwg, May 20, 2025 - 3:06pm

If this sheet is smaller than 36" high by 48" wide then it has been reduced.

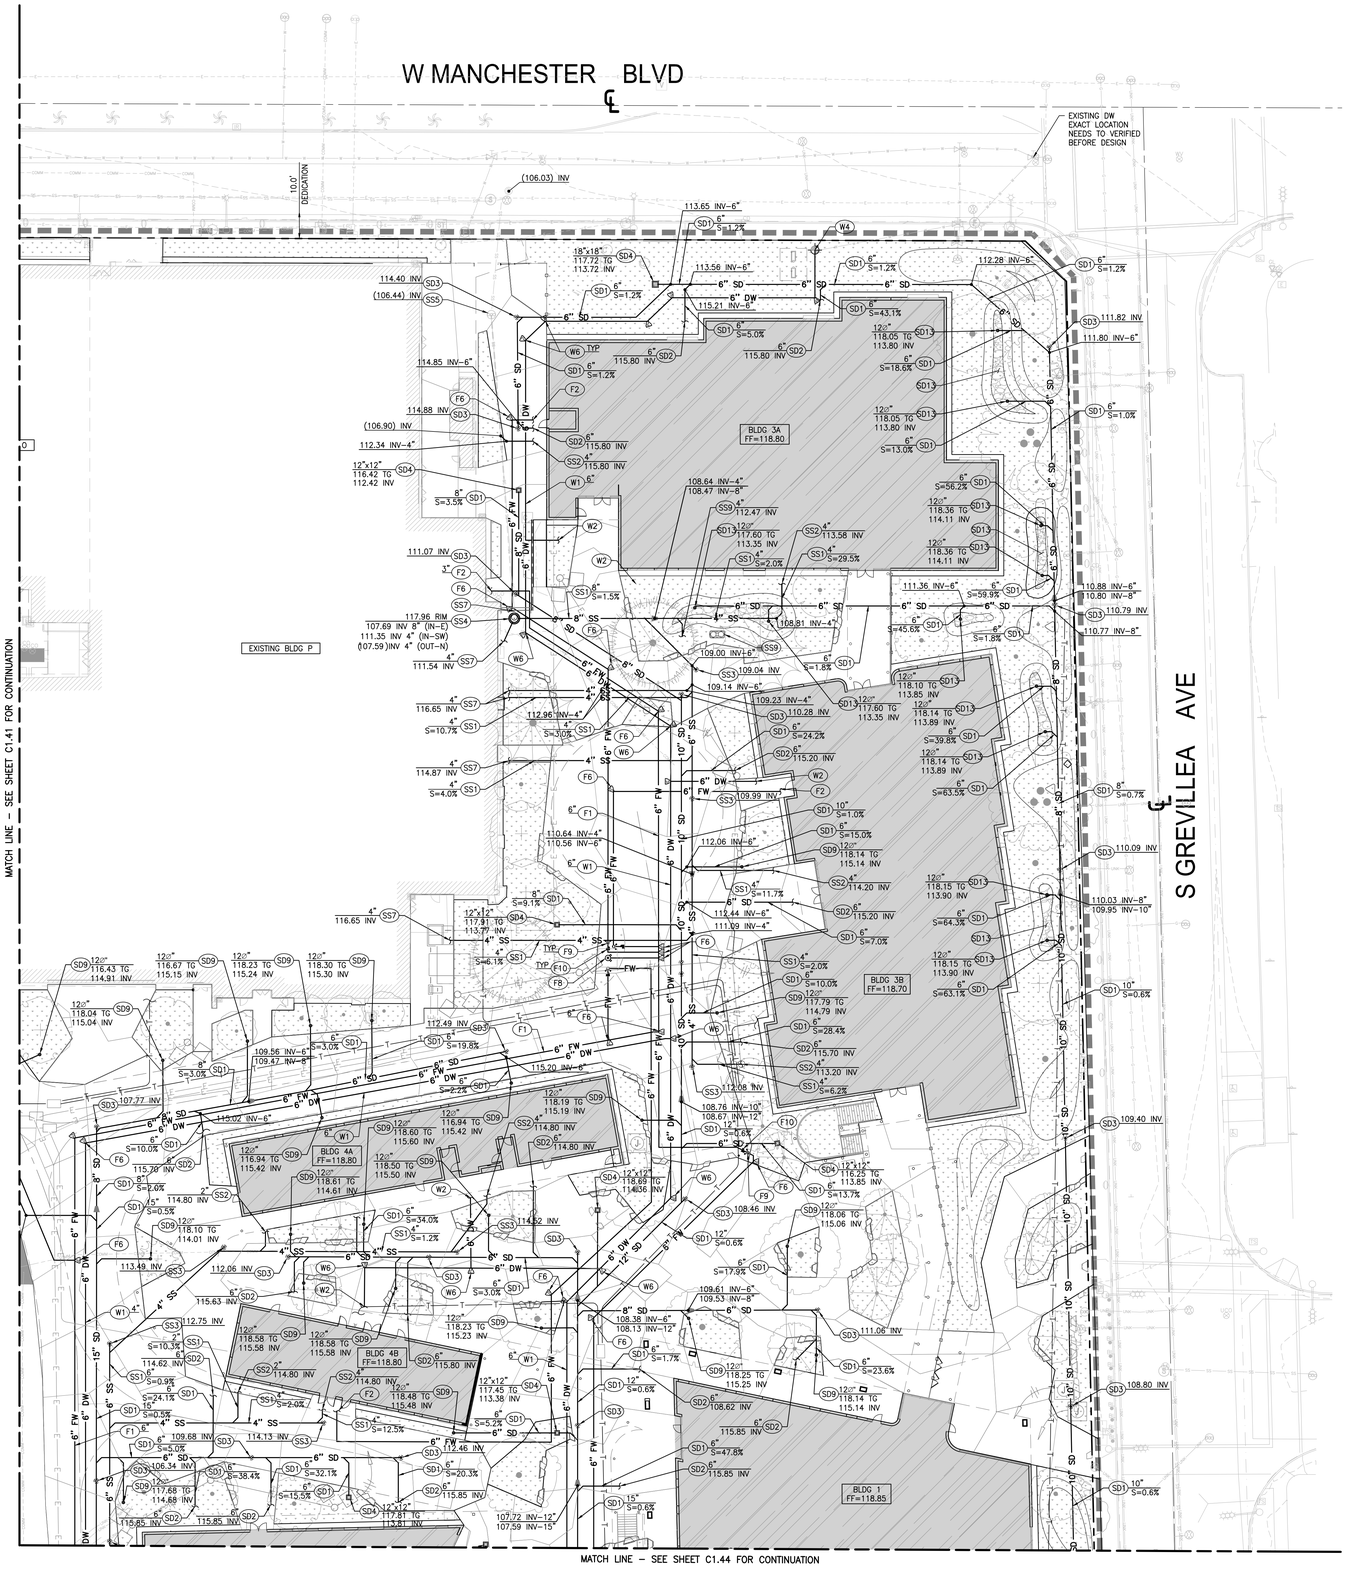

UTILITY CONSTRUCTION NOTES:

STORM DRAIN

- (SD1) PVC, SDR-35 STORM DRAIN PIPE PER DETAIL 5, SHEET C6.00. SIZE AND SLOPE PER PLAN.
- (SD2) POINT OF CONNECTION 5 FEET FROM BUILDING FACE. SEE PLUMBING DRAWINGS FOR CONTINUATION.
- (SD3) CLEANOUT PER DETAIL 6, SHEET C6.00.
- (SD4) PRECAST CONCRETE CATCH BASIN. JENSEN PRECAST PRODUCTS OR APPROVED EQUIVALENT.
- (SD5) POINT OF CONNECTION TO EXISTING STORM DRAIN MAIN. SIZE AND LOCATION OF EXISTING LINE TO BE VERIFIED PRIOR TO INSTALLATION OF PROPOSED LINE. CONTRACTOR SHALL NOTIFY THE EOR IF CONDITIONS DIFFER.
- (SD6) STORM DRAIN MANHOLE PER APWA STANDARD PLAN 201-3.
- (SD7) OLDCASTLE DRYWELL OR APPOVED EQUIVALENT. PER DETAIL 3, SHEET C6.01.
- (SD8) OLDCASTLE PRETREATMENT SYSTEM OR APPROVED EQUIVALENT.
- (SD9) PLANTER DRAIN PER DETAIL 7, SHEET C6.00.
- (SD10) TRENCH DRAIN PER DETAIL 10 ON SHEET C6.00.
- (SD11) CONNECT TO EXISTING PIPE. EXISTING PIPE TO BE VERIFIED BY CONTRACTOR PRIOR TO INSTALLATION.
- (SD12) DOWNSPOUT. SEE ARCHITECTURAL DRAWINGS FOR CONTINUATION.
- (SD13) BIOFILTRATION PLANTER PER DETAIL 12 ON SHEET C6.01.
- (SD14) OLD CASTLE BIORETENTION TANK OR APPROVED EQUIVALENT. PER DETAIL 1, SHEET C6.02.
- (SD15) POINT OF CONNECTION TO RAISED PLANTER. SEE LANDSCAPE DRAWINGS FOR PLANTER DRAIN DETAILS.
- (SD16) POINT OF CONNECTION TO RETAINING WALL FOOTING. SEE LANDSCAPE DRAWINGS FOR WALL DETAILS.

SANITARY SEWER

- (SS1) PVC, SDR-35 SANITARY SEWER PIPE PER DETAIL 5, SHEET C6.00. SIZE AND SLOPE PER PLAN.
- (SS2) POINT OF CONNECTION 5 FEET FROM BUILDING FACE. SEE PLUMBING DRAWINGS FOR CONTINUATION.
- (SS3) CLEANOUT PER DETAIL 6, SHEET C6.00.
- (SS4) SANITARY SEWER PRECAST CONCRETE MANHOLE PER APWA STANDARD PLAN 200-2.
- (SS5) POINT OF CONNECTION TO EXISTING SANITARY SEWER MAIN PER APWA STANDARD PLAN 222-2. SIZE AND LOCATION OF EXISTING LINE TO BE VERIFIED PRIOR TO INSTALLATION OF PROPOSED LINE. CONTRACTOR SHALL NOTIFY THE EOR IF CONDITIONS DIFFER.
- (SS6) GREASE INTERCEPTOR. SEE PLUMBING DRAWINGS FOR DETAILS AND SPECIFICATIONS. SHOWN FOR COORDINATION PURPOSES ONLY.
- (SS7) CONNECT TO EXISTING PIPE. EXISTING PIPE TO BE VERIFIED BY CONTRACTOR PRIOR TO TO INSTALLATION.
- (SS8) PRECAST CONCRETE CATCH BASIN. JENSEN PRECAST PRODUCTS OR APPROVED EQUIVALENT.
- (SS9) NEUTRALIZATION TANK. SEE PLUMBING DRAWINGS FOR DETAILS AND SPECIFICATIONS.
- (SS10) FOX DRAIN. SEE PLUMBING DRAWINGS FOR DETAILS AND SPECIFICATIONS.
- (SS1) PVC SDR-35 SANITARY SEWER PER CITY OF INGLEWOOD DRAWING NO. W-355 SHEET 4 AND DETAIL 2, SHEET C6.02. SIZE PER PLAN.

DOMESTIC WATER

- (W1) PVC C-900 DOMESTIC WATER PIPE PER DETAIL 5, SHEET C6.00. SIZE PER PLAN.
- (W2) POINT OF CONNECTION 5 FEET FROM BUILDING FACE. SEE PLUMBING DRAWINGS FOR CONTINUATION.
- (W3) BACKFLOW PREVENTION DEVICE PER DETAIL 4, SHEET C6.01.
- (W4) WATER METER PER DETAIL 9, SHEET C6.01.
- (W5) POINT OF CONNECTION TO EXISTING WATER MAIN. SIZE AND LOCATION OF EXISTING LINE TO BE VERIFIED PRIOR TO INSTALLATION OF PROPOSED LINE. CONTRACTOR SHALL NOTIFY THE EOR IF CONDITIONS DIFFER.
- (W6) THRUST BLOCK PER DETAIL 8, SHEET C6.00.
- (W7) PVC C-900 DOMESTIC WATER PIPE PER CITY OF INGLEWOOD DRAWING NO. W-355 SHEET 4 AND DETAIL 2, SHEET C6.02, SIZE PER PLAN.

IRRIGATION

- (IR1) IRRIGATION LINE. SEE LANDSCAPE DRAWINGS FOR CONTINUATION, DETAILS, AND SPECIFICATIONS. SHOWN FOR COORDINATION PURPOSES ONLY.

FIRE WATER

- (F1) PVC C-900 FIRE WATER PIPE PER DETAIL 5, SHEET C6.00. SIZE AND MATERIAL PER PLAN.
- (F2) POINT OF CONNECTION 5 FEET FROM BUILDING FACE. SEE PLUMBING DRAWINGS FOR CONTINUATION.
- (F3) BACKFLOW PREVENTION DEVICE PER CITY OF INGLEWOOD DRAWING NO. W-355, SHEET 29 AND DETAIL 5, SHEET C6.01.
- (F4) WATER METER PER CITY OF INGLEWOOD DRAWING NO. W-355 SHEETS 23.1-23.3 AND DETAIL 9, SHEET C6.01.
- (F5) POINT OF CONNECTION TO EXISTING WATER LINE PER CITY OF INGLEWOOD DRAWING NO. W-355 SHEET 5 AND DETAIL 8, SHEET C6.01. SIZE AND LOCATION OF EXISTING LINE TO BE VERIFIED PRIOR TO INSTALLATION OF PROPOSED LINE. CONTRACTOR SHALL NOTIFY THE EOR IF CONDITIONS DIFFER.
- (F6) THRUST BLOCK PER DETAIL 8, SHEET C6.00.
- (F7) EXISTING FIRE HYDRANT.
- (F8) FIRE HYDRANT PER DETAIL 7, SHEET C6.01.
- (F9) FIRE DEPARTMENT CONNECTION. SEE FIRE PROTECTION DRAWINGS FOR DETAILS AND SPECIFICATIONS.
- (F10) POST INDICATOR VALVE. SEE FIRE PROTECTION DRAWINGS FOR DETAILS AND SPECIFICATIONS.
- (F11) PVC C-900 FIRE WATER PIPE PER CITY OF INGLEWOOD DRAWING NO. W.355 SHEET 4 AND DETAIL 2, SHEET C6.02. SIZE PER PLAN.

OTHER UTILITIES

- (U1) GAS PIPE AND EQUIPMENT. SEE PLUMBING DRAWINGS FOR DETAILS AND SPECIFICATIONS. SHOWN FOR COORDINATION PURPOSES ONLY.
- (U2) ELECTRICAL CONDUIT AND EQUIPMENT. SEE ELECTRICAL DRAWINGS FOR DETAILS AND SPECIFICATIONS. SHOWN FOR COORDINATION PURPOSES ONLY.
- (U3) TELECOM CONDUIT AND EQUIPMENT. SEE TELECOM DRAWINGS FOR DETAILS AND SPECIFICATIONS. SHOWN FOR COORDINATION PURPOSES ONLY.

LEGEND:

- LIMIT OF WORK
- PROPERTY LINE
- SS — SANITARY SEWER
- W — WATER
- DW — DOMESTIC WATER
- FW — FIRE WATER
- SD — STORM DRAIN
- G — GAS
- E — ELECTRIC
- T — TELEPHONE
- PERFORATED PIPE
- POINT OF CONNECTION
- COORDINATION POINT
- CAP OR PLUG
- UTILITY MANHOLE
- UTILITY CLEANOUT
- STORM DRAIN INLET
- AREA DRAIN/PLANTER DRAIN
- TRENCH DRAIN
- FIRE HYDRANT
- THRUST BLOCK
- FIRE DEPARTMENT CONNECTION (FDC)
- POST INDICATOR VALVE (PIV)
- WATER VALVE
- BACKFLOW ASSEMBLY
- UTILITY METER VAULT
- PLANTER AREA/LANDSCAPE (REFER TO LANDSCAPING PLANS FOR DETAILS)
- PROPOSED BUILDING (REFER TO ARCHITECTURAL PLANS FOR DETAILS)

N

0 10' 20'

SCALE: 1"=20'

Practice
135 W. Green St Suite 200 Pasadena, CA 91105 | 626.568.1248 | practice-la.com

kpff
700 South Flower Street
Suite 2100
Los Angeles, CA 90017
O: 213.418.0201
www.kpff.com

INGLEWOOD HIGH SCHOOL

PACKAGE 1 - NEW CONSTRUCTION BLDGS #1-4 AND SITE WORK
INCREMENT 2

231 S. GREVILLEA AVENUE
INGLEWOOD, CA 90301

PROJECT NUMBER 22947

REGISTERED PROFESSIONAL ENGINEER
JASON R. PRUNTY
No. C77244
Exp. 6/30/25
CIVIL
STATE OF CALIFORNIA

The ideas and designs represented herein and this drawing, all prepared by Practice are for the use solely with respect to this project and Practice shall retain all common law, statutory and other reserved rights including copyright and they shall not be used by others for any other purpose without written permission of Practice.

ISSUE DATE	DESCRIPTION
04/03/2025	DSA SUBMISSION

REVISION DATE	DESCRIPTION



DRAWING TITLE

UTILITY PLAN


C1.42

SCALE

PLOT DATE 2/2024 3:47:03 PM

P:\2022\2200103 Inglewood HS Modernization\5 CAD\Sheets INCREMENT-2-NEW CONSTRUCTION\2200103-C-C1.42UT.dwg, May 29, 2025 - 3:07pm

If this sheet is smaller than 36" high by 48" wide then it has been reduced.

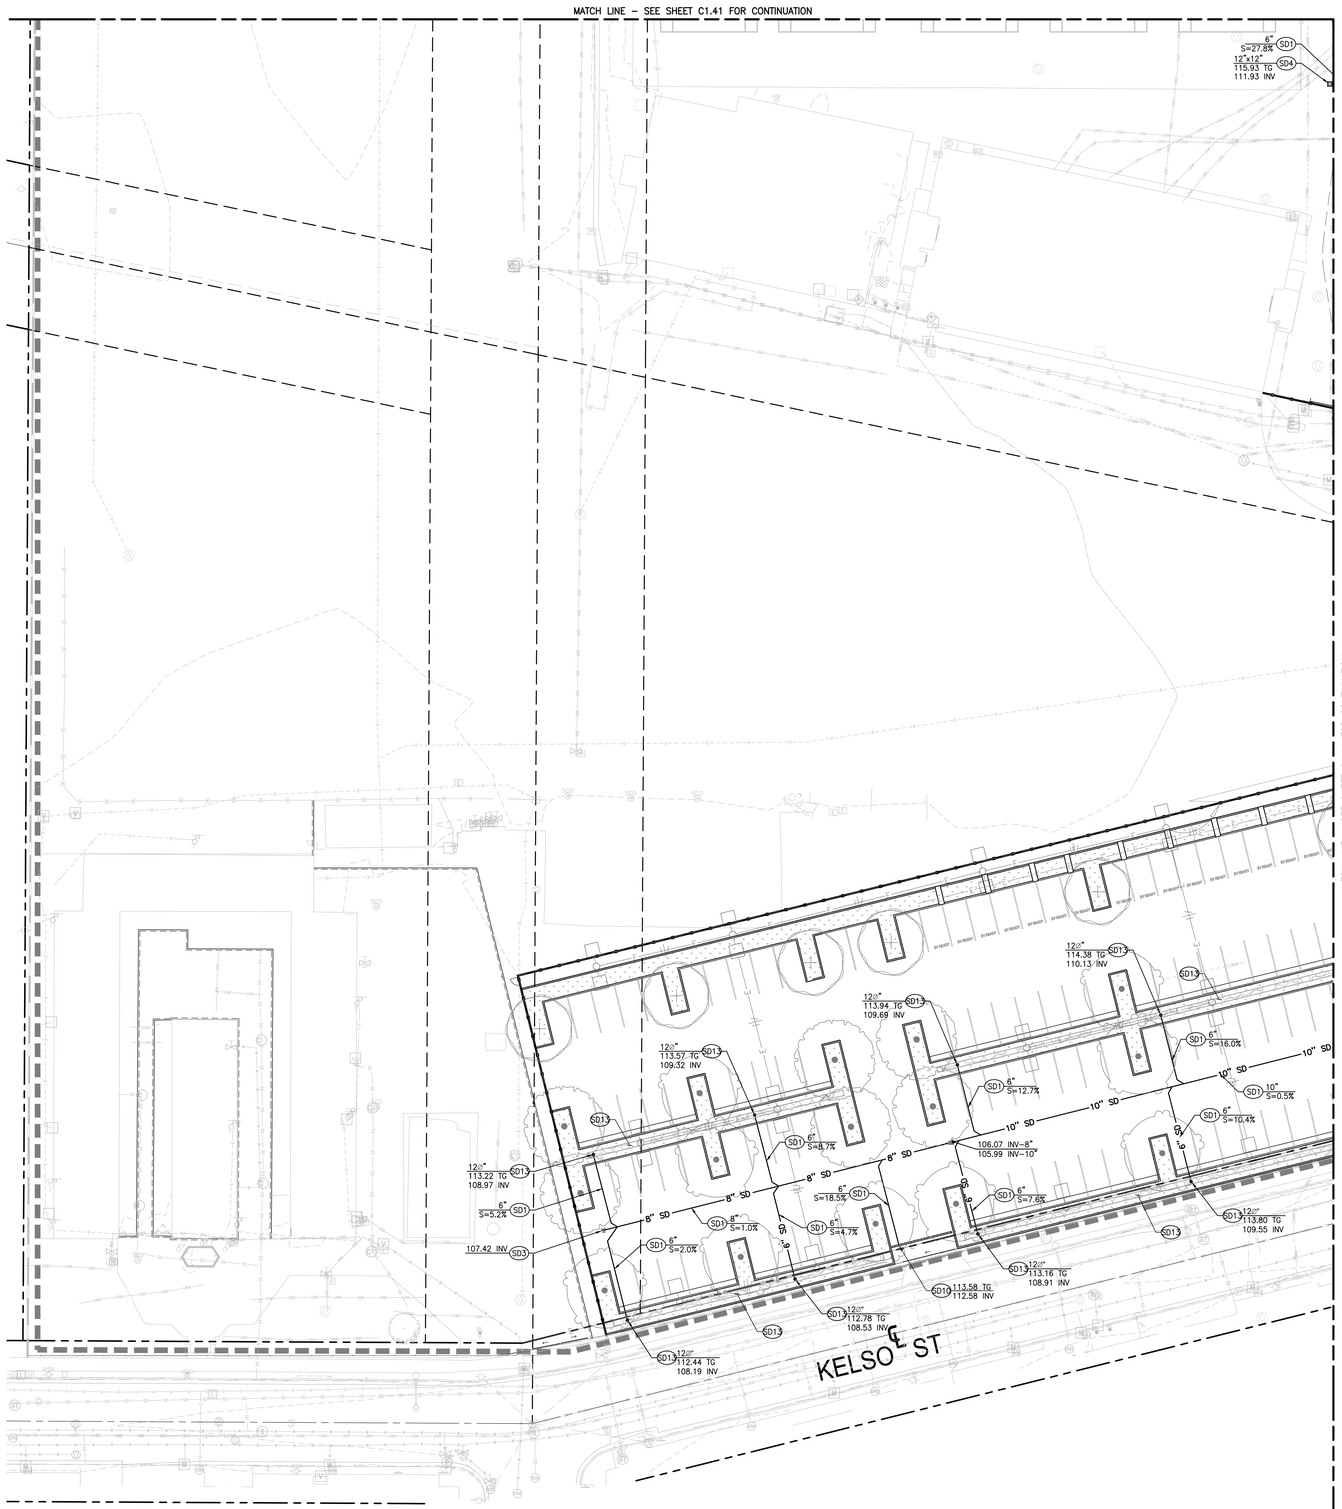

UTILITY CONSTRUCTION NOTES:

STORM DRAIN

- (SD1) PVC, SDR–35 STORM DRAIN PIPE PER DETAIL 5, SHEET C6.00. SIZE AND SLOPE PER PLAN.
- (SD2) POINT OF CONNECTION 5 FEET FROM BUILDING FACE. SEE PLUMBING DRAWINGS FOR CONTINUATION.
- (SD3) CLEANOUT PER DETAIL 6, SHEET C6.00.
- (SD4) PRECAST CONCRETE CATCH BASIN. JENSEN PRECAST PRODUCTS OR APPROVED EQUIVALENT.
- (SD5) POINT OF CONNECTION TO EXISTING STORM DRAIN MAIN. SIZE AND LOCATION OF EXISTING LINE TO BE VERIFIED PRIOR TO INSTALLATION OF PROPOSED LINE. CONTRACTOR SHALL NOTIFY THE EOR IF CONDITIONS DIFFER.
- (SD6) STORM DRAIN MANHOLE PER APWA STANDARD PLAN 201–3.
- (SD7) OLDCASTLE DRYWELL OR APPOVED EQUIVALENT. PER DETAIL 3, SHEET C6.01.
- (SD8) OLDCASTLE PRETREATMENT SYSTEM OR APPROVED EQUIVALENT.
- (SD9) PLANTER DRAIN PER DETAIL 7, SHEET C6.00.
- (SD10) TRENCH DRAIN PER DETAIL 10 ON SHEET C6.00.
- (SD11) CONNECT TO EXISTING PIPE. EXISTING PIPE TO BE VERIFIED BY CONTRACTOR PRIOR TO INSTALLATION.
- (SD12) DOWNSPOUT. SEE ARCHITECTURAL DRAWINGS FOR CONTINUATION.
- (SD13) BIOFILTRATION PLANTER PER DETAIL 12 ON SHEET C6.01.
- (SD14) OLD CASTLE BIORETENTION TANK OR APPROVED EQUIVALENT. PER DETAIL 1, SHEET C6.02.
- (SD15) POINT OF CONNECTION TO RAISED PLANTER. SEE LANDSCAPE DRAWINGS FOR PLANTER DRAIN DETAILS.
- (SD16) POINT OF CONNECTION TO RETAINING WALL FOOTING. SEE LANDSCAPE DRAWINGS FOR WALL DETAILS.

SANITARY SEWER

- (SS1) PVC, SDR–35 SANITARY SEWER PIPE PER DETAIL 5, SHEET C6.00. SIZE AND SLOPE PER PLAN.
- (SS2) POINT OF CONNECTION 5 FEET FROM BUILDING FACE. SEE PLUMBING DRAWINGS FOR CONTINUATION.
- (SS3) CLEANOUT PER DETAIL 6, SHEET C6.00.
- (SS4) SANITARY SEWER PRECAST CONCRETE MANHOLE PER APWA STANDARD PLAN 200–2.
- (SS5) POINT OF CONNECTION TO EXISTING SANITARY SEWER MAIN PER APWA STANDARD PLAN 222–2. SIZE AND LOCATION OF EXISTING LINE TO BE VERIFIED PRIOR TO INSTALLATION OF PROPOSED LINE. CONTRACTOR SHALL NOTIFY THE EOR IF CONDITIONS DIFFER.
- (SS6) GREASE INTERCEPTOR. SEE PLUMBING DRAWINGS FOR DETAILS AND SPECIFICATIONS. SHOWN FOR COORDINATION PURPOSES ONLY.
- (SS7) CONNECT TO EXISTING PIPE. EXISTING PIPE TO BE VERIFIED BY CONTRACTOR PRIOR TO TO INSTALLATION.
- (SS8) PRECAST CONCRETE CATCH BASIN. JENSEN PRECAST PRODUCTS OR APPROVED EQUIVALENT.
- (SS9) NEUTRALIZATION TANK. SEE PLUMBING DRAWINGS FOR DETAILS AND SPECIFICATIONS.
- (SS10) FOX DRAIN. SEE PLUMBING DRAWINGS FOR DETAILS AND SPECIFICATIONS.
- (SS11) PVC SDR–35 SANITARY SEWER PER CITY OF INGLEWOOD DRAWING NO. W–355 SHEET 4 AND DETAIL 2, SHEET C6.02. SIZE PER PLAN.

DOMESTIC WATER

- (W1) PVC C–900 DOMESTIC WATER PIPE PER DETAIL 5, SHEET C6.00. SIZE PER PLAN.
- (W2) POINT OF CONNECTION 5 FEET FROM BUILDING FACE. SEE PLUMBING DRAWINGS FOR CONTINUATION.
- (W3) BACKFLOW PREVENTION DEVICE PER DETAIL 4, SHEET C6.01.
- (W4) WATER METER PER DETAIL 9, SHEET C6.01.
- (W5) POINT OF CONNECTION TO EXISTING WATER MAIN. SIZE AND LOCATION OF EXISTING LINE TO BE VERIFIED PRIOR TO INSTALLATION OF PROPOSED LINE. CONTRACTOR SHALL NOTIFY THE EOR IF CONDITIONS DIFFER.
- (W6) THRUST BLOCK PER DETAIL 8, SHEET C6.00.
- (W7) PVC C–900 DOMESTIC WATER PIPE PER CITY OF INGLEWOOD DRAWING NO. W–355 SHEET 4 AND DETAIL 2, SHEET C6.02, SIZE PER PLAN.

IRRIGATION

- (IR1) IRRIGATION LINE. SEE LANDSCAPE DRAWINGS FOR CONTINUATION, DETAILS, AND SPECIFICATIONS. SHOWN FOR COORDINATION PURPOSES ONLY.

FIRE WATER

- (F1) PVC C–900 FIRE WATER PIPE PER DETAIL 5, SHEET C6.00. SIZE AND MATERIAL PER PLAN.
- (F2) POINT OF CONNECTION 5 FEET FROM BUILDING FACE. SEE PLUMBING DRAWINGS FOR CONTINUATION.
- (F3) BACKFLOW PREVENTION DEVICE PER CITY OF INGLEWOOD DRAWING NO. W–355, SHEET 29 AND DETAIL 5, SHEET C6.01.
- (F4) WATER METER PER CITY OF INGLEWOOD DRAWING NO. W–355 SHEETS 23.1–23.3 AND DETAIL 9, SHEET C6.01.
- (F5) POINT OF CONNECTION TO EXISTING WATER LINE PER CITY OF INGLEWOOD DRAWING NO. W–355 SHEET 5 AND DETAIL 8, SHEET C6.01. SIZE AND LOCATION OF EXISTING LINE TO BE VERIFIED PRIOR TO INSTALLATION OF PROPOSED LINE. CONTRACTOR SHALL NOTIFY THE EOR IF CONDITIONS DIFFER.
- (F6) THRUST BLOCK PER DETAIL 8, SHEET C6.00.
- (F7) EXISTING FIRE HYDRANT.
- (F8) FIRE HYDRANT PER DETAIL 7, SHEET C6.01.
- (F9) FIRE DEPARTMENT CONNECTION. SEE FIRE PROTECTION DRAWINGS FOR DETAILS AND SPECIFICATIONS.
- (F10) POST INDICATOR VALVE. SEE FIRE PROTECTION DRAWINGS FOR DETAILS AND SPECIFICATIONS.
- (F11) PVC C–900 FIRE WATER PIPE PER CITY OF INGLEWOOD DRAWING NO. W.355 SHEET 4 AND DETAIL 2, SHEET C6.02. SIZE PER PLAN.

OTHER UTILITIES

- (U1) GAS PIPE AND EQUIPMENT. SEE PLUMBING DRAWINGS FOR DETAILS AND SPECIFICATIONS. SHOWN FOR COORDINATION PURPOSES ONLY.
- (U2) ELECTRICAL CONDUIT AND EQUIPMENT. SEE ELECTRICAL DRAWINGS FOR DETAILS AND SPECIFICATIONS. SHOWN FOR COORDINATION PURPOSES ONLY.
- (U3) TELECOM CONDUIT AND EQUIPMENT. SEE TELECOM DRAWINGS FOR DETAILS AND SPECIFICATIONS. SHOWN FOR COORDINATION PURPOSES ONLY.

LEGEND:

- LIMIT OF WORK
- PROPERTY LINE
- SS — SANITARY SEWER
- W — WATER
- DW — DOMESTIC WATER
- FW — FIRE WATER
- SD — STORM DRAIN
- G — GAS
- E — ELECTRIC
- T — TELEPHONE
- PERFORATED PIPE
- POINT OF CONNECTION
- COORDINATION POINT
- CAP OR PLUG
- UTILITY MANHOLE
- UTILITY CLEANOUT
- STORM DRAIN INLET
- AREA DRAIN/PLANTER DRAIN
- TRENCH DRAIN
- FIRE HYDRANT
- THRUST BLOCK
- FIRE DEPARTMENT CONNECTION (FDC)
- POST INDICATOR VALVE (PIV)
- WATER VALVE
- BACKFLOW ASSEMBLY
- UTILITY METER VAULT
- PLANTER AREA/LANDSCAPE (REFER TO LANDSCAPING PLANS FOR DETAILS)
- PROPOSED BUILDING (REFER TO ARCHITECTURAL PLANS FOR DETAILS)

N

0 10' 20'

SCALE: 1"=20'

Practice
135 W. Green St Suite 200 Pasadena, CA 91105 | 626.568.1248 | practice-la.com

kpff
700 South Flower Street
Suite 2100
Los Angeles, CA 90017
O: 213.418.0201
www.kpff.com

INGLEWOOD HIGH SCHOOL

PACKAGE 1 - NEW CONSTRUCTION BLDGS #1-4 AND SITE WORK
INCREMENT 2

231 S. GREVILLEA AVENUE
INGLEWOOD, CA 90301

PROJECT NUMBER 22947


REGISTERED PROFESSIONAL ENGINEER — Ms. C77744 — Exp. 6/30/25 — CIVIL — STATE OF CALIFORNIA

NOT FOR CONSTRUCTION

The ideas and designs represented herein and this drawing, all prepared by Practice are for the use solely with respect to this project and Practice shall retain all common law, statutory and other reserved rights including copyright and they shall not be used by others for any other purpose without written permission of Practice.

ISSUE DATE	DESCRIPTION
04/03/2025	DSA SUBMISSION

REVISION DATE	DESCRIPTION

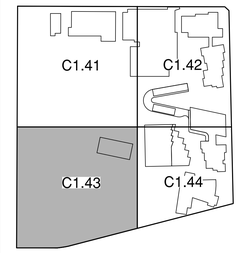

DRAWING TITLE

UTILITY PLAN


C1.43


SCALE


PLOT DATE 2/2024 3:47:03 PM

P:\2022\2250103 Inglewood HS Modernization\5 CAD\Sheets\INCREMENT-2-NEW CONSTRUCTION\2250103-C-C1.43IT.dwg, May 29, 2025 - 3:07pm

If this sheet is smaller than 36" high by 48" wide then it has been reduced.

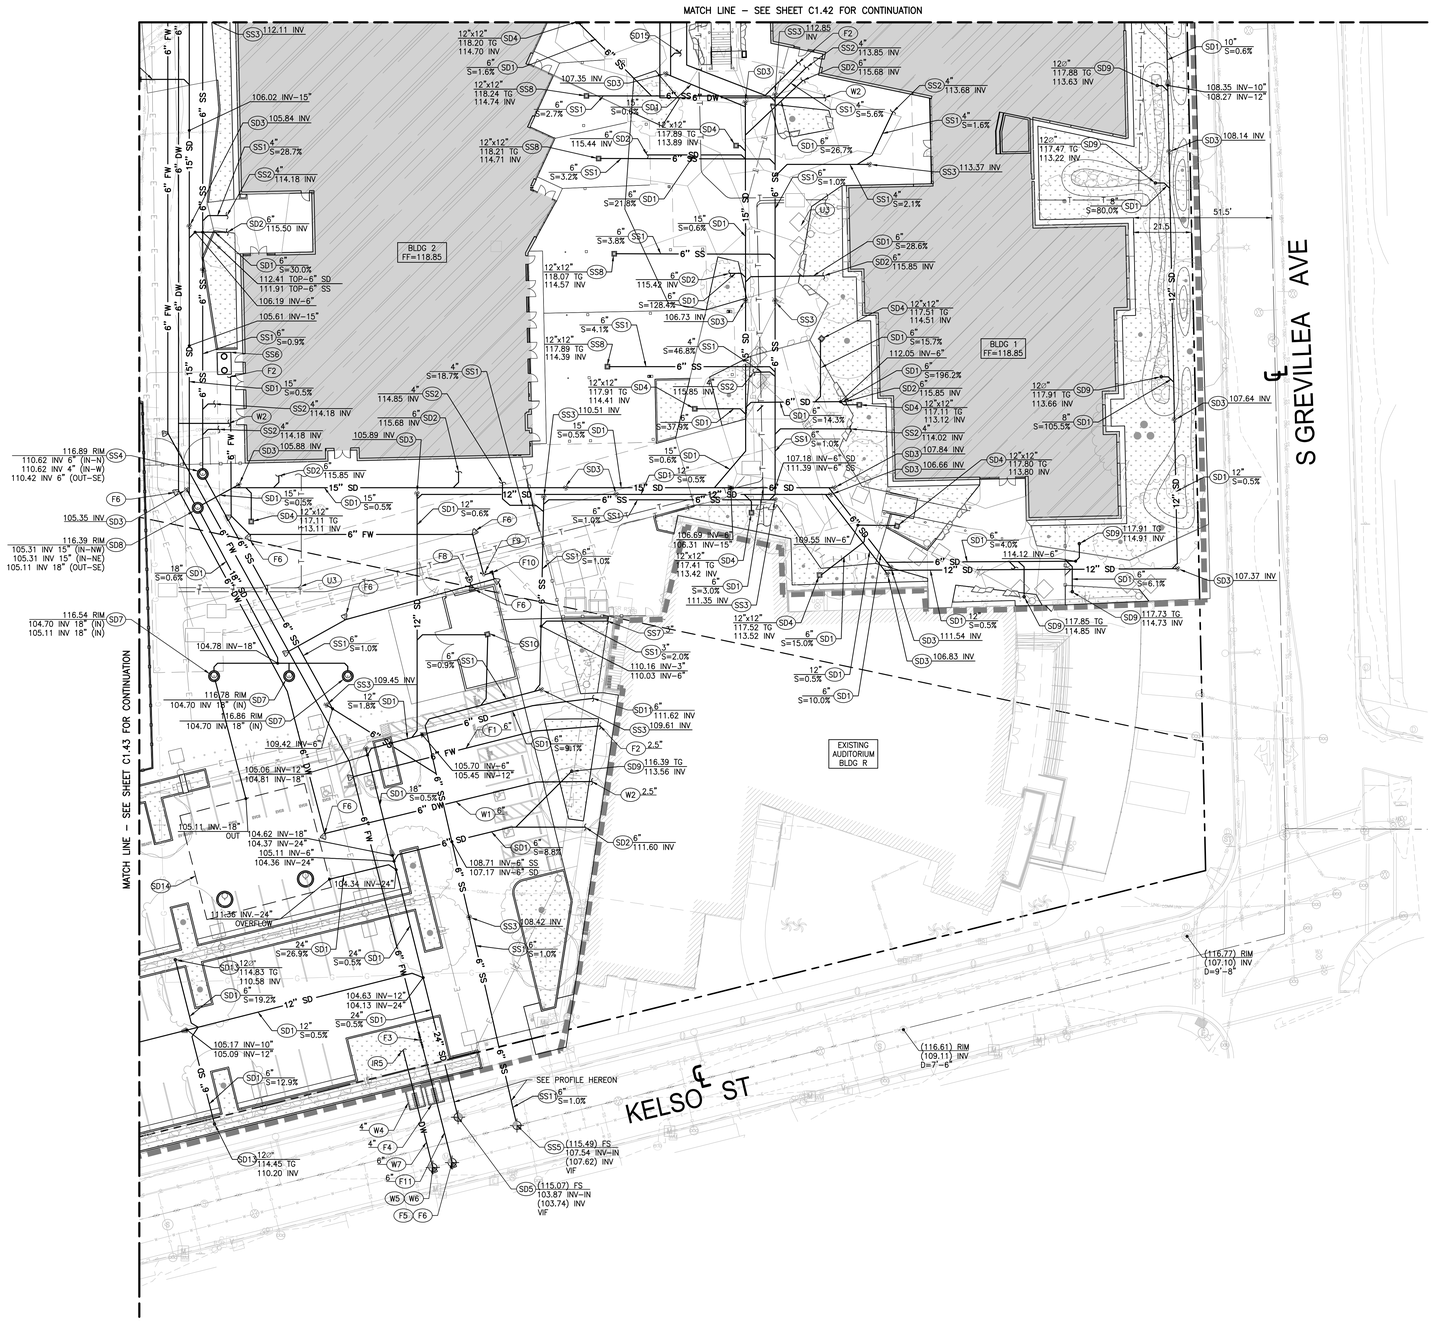

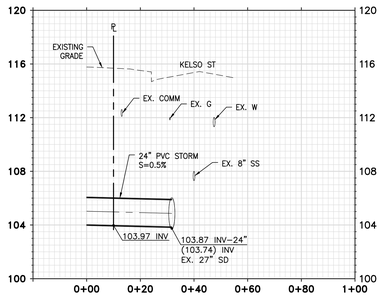

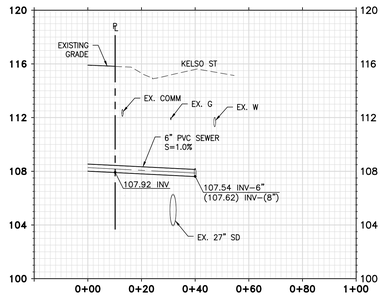

UTILITY CONSTRUCTION NOTES:

STORM DRAIN

- (SD1) PVC, SDR–35 STORM DRAIN PIPE PER DETAIL 5, SHEET C6.00. SIZE AND SLOPE PER PLAN.
- (SD2) POINT OF CONNECTION 5 FEET FROM BUILDING FACE. SEE PLUMBING DRAWINGS FOR CONTINUATION.
- (SD3) CLEANOUT PER DETAIL 6, SHEET C6.00.
- (SD4) PRECAST CONCRETE CATCH BASIN. JENSEN PRECAST PRODUCTS OR APPROVED EQUIVALENT.
- (SD5) POINT OF CONNECTION TO EXISTING STORM DRAIN MAIN. SIZE AND LOCATION OF EXISTING LINE TO BE VERIFIED PRIOR TO INSTALLATION OF PROPOSED LINE. CONTRACTOR SHALL NOTIFY THE EOR IF CONDITIONS DIFFER.
- (SD6) STORM DRAIN MANHOLE PER APWA STANDARD PLAN 201–3.
- (SD7) OLDCASTLE DRYWELL OR APPOVED EQUIVALENT. PER DETAIL 3, SHEET C6.01.
- (SD8) OLDCASTLE PRETREATMENT SYSTEM OR APPROVED EQUIVALENT.
- (SD9) PLANTER DRAIN PER DETAIL 7, SHEET C6.00.
- (SD10) TRENCH DRAIN PER DETAIL 10 ON SHEET C6.00.
- (SD11) CONNECT TO EXISTING PIPE. EXISTING PIPE TO BE VERIFIED BY CONTRACTOR PRIOR TO INSTALLATION.
- (SD12) DOWNSPOUT. SEE ARCHITECTURAL DRAWINGS FOR CONTINUATION.
- (SD13) BIOFILTRATION PLANTER PER DETAIL 12 ON SHEET C6.01.
- (SD14) OLD CASTLE BIORETENTION TANK OR APPROVED EQUIVALENT. PER DETAIL 1, SHEET C6.02.
- (SD15) POINT OF CONNECTION TO RAISED PLANTER. SEE LANDSCAPE DRAWINGS FOR PLANTER DRAIN DETAILS.
- (SD16) POINT OF CONNECTION TO RETAINING WALL FOOTING. SEE LANDSCAPE DRAWINGS FOR WALL DETAILS.

SANITARY SEWER

- (SS1) PVC, SDR–35 SANITARY SEWER PIPE PER DETAIL 5, SHEET C6.00. SIZE AND SLOPE PER PLAN.
- (SS2) POINT OF CONNECTION 5 FEET FROM BUILDING FACE. SEE PLUMBING DRAWINGS FOR CONTINUATION.
- (SS3) CLEANOUT PER DETAIL 6, SHEET C6.00.
- (SS4) SANITARY SEWER PRECAST CONCRETE MANHOLE PER APWA STANDARD PLAN 200–2.
- (SS5) POINT OF CONNECTION TO EXISTING SANITARY SEWER MAIN PER APWA STANDARD PLAN 222–2. SIZE AND LOCATION OF EXISTING LINE TO BE VERIFIED PRIOR TO INSTALLATION OF PROPOSED LINE. CONTRACTOR SHALL NOTIFY THE EOR IF CONDITIONS DIFFER.
- (SS6) GREASE INTERCEPTOR. SEE PLUMBING DRAWINGS FOR DETAILS AND SPECIFICATIONS. SHOWN FOR COORDINATION PURPOSES ONLY.
- (SS7) CONNECT TO EXISTING PIPE. EXISTING PIPE TO BE VERIFIED BY CONTRACTOR PRIOR TO TO INSTALLATION.
- (SS8) PRECAST CONCRETE CATCH BASIN. JENSEN PRECAST PRODUCTS OR APPROVED EQUIVALENT.
- (SS9) NEUTRALIZATION TANK. SEE PLUMBING DRAWINGS FOR DETAILS AND SPECIFICATIONS.
- (SS10) FOX DRAIN. SEE PLUMBING DRAWINGS FOR DETAILS AND SPECIFICATIONS.
- (SS11) PVC SDR–35 SANITARY SEWER PER CITY OF INGLEWOOD DRAWING NO. W–355 SHEET 4 AND DETAIL 2, SHEET C6.02. SIZE PER PLAN.

DOMESTIC WATER

- (W1) PVC C–900 DOMESTIC WATER PIPE PER DETAIL 5, SHEET C6.00. SIZE PER PLAN.
- (W2) POINT OF CONNECTION 5 FEET FROM BUILDING FACE. SEE PLUMBING DRAWINGS FOR CONTINUATION.
- (W3) BACKFLOW PREVENTION DEVICE PER DETAIL 4, SHEET C6.01.
- (W4) WATER METER PER DETAIL 9, SHEET C6.01.
- (W5) POINT OF CONNECTION TO EXISTING WATER MAIN. SIZE AND LOCATION OF EXISTING LINE TO BE VERIFIED PRIOR TO INSTALLATION OF PROPOSED LINE. CONTRACTOR SHALL NOTIFY THE EOR IF CONDITIONS DIFFER.
- (W6) THRUST BLOCK PER DETAIL 8, SHEET C6.00.
- (W7) PVC C–900 DOMESTIC WATER PIPE PER CITY OF INGLEWOOD DRAWING NO. W–355 SHEET 4 AND DETAIL 2, SHEET C6.02, SIZE PER PLAN.

IRRIGATION

- (IR1) IRRIGATION LINE. SEE LANDSCAPE DRAWINGS FOR CONTINUATION, DETAILS, AND SPECIFICATIONS. SHOWN FOR COORDINATION PURPOSES ONLY.

FIRE WATER

- (F1) PVC C–900 FIRE WATER PIPE PER DETAIL 5, SHEET C6.00. SIZE AND MATERIAL PER PLAN.
- (F2) POINT OF CONNECTION 5 FEET FROM BUILDING FACE. SEE PLUMBING DRAWINGS FOR CONTINUATION.
- (F3) BACKFLOW PREVENTION DEVICE PER CITY OF INGLEWOOD DRAWING NO. W–355, SHEET 29 AND DETAIL 5, SHEET C6.01.
- (F4) WATER METER PER CITY OF INGLEWOOD DRAWING NO. W–355 SHEETS 23.1–23.3 AND DETAIL 9, SHEET C6.01.
- (F5) POINT OF CONNECTION TO EXISTING WATER LINE PER CITY OF INGLEWOOD DRAWING NO. W–355 SHEET 5 AND DETAIL 8, SHEET C6.01. SIZE AND LOCATION OF EXISTING LINE TO BE VERIFIED PRIOR TO INSTALLATION OF PROPOSED LINE. CONTRACTOR SHALL NOTIFY THE EOR IF CONDITIONS DIFFER.
- (F6) THRUST BLOCK PER DETAIL 8, SHEET C6.00.
- (F7) EXISTING FIRE HYDRANT.
- (F8) FIRE HYDRANT PER DETAIL 7, SHEET C6.01.
- (F9) FIRE DEPARTMENT CONNECTION. SEE FIRE PROTECTION DRAWINGS FOR DETAILS AND SPECIFICATIONS.
- (F10) POST INDICATOR VALVE. SEE FIRE PROTECTION DRAWINGS FOR DETAILS AND SPECIFICATIONS.
- (F11) PVC C–900 FIRE WATER PIPE PER CITY OF INGLEWOOD DRAWING NO. W.355 SHEET 4 AND DETAIL 2, SHEET C6.02. SIZE PER PLAN.

OTHER UTILITIES

- (U1) GAS PIPE AND EQUIPMENT. SEE PLUMBING DRAWINGS FOR DETAILS AND SPECIFICATIONS. SHOWN FOR COORDINATION PURPOSES ONLY.
- (U2) ELECTRICAL CONDUIT AND EQUIPMENT. SEE ELECTRICAL DRAWINGS FOR DETAILS AND SPECIFICATIONS. SHOWN FOR COORDINATION PURPOSES ONLY.
- (U3) TELECOM CONDUIT AND EQUIPMENT. SEE TELECOM DRAWINGS FOR DETAILS AND SPECIFICATIONS. SHOWN FOR COORDINATION PURPOSES ONLY.

LEGEND:

- LIMIT OF WORK
- PROPERTY LINE
- SS — SANITARY SEWER
- W — WATER
- DW — DOMESTIC WATER
- FW — FIRE WATER
- SD — STORM DRAIN
- G — GAS
- E — ELECTRIC
- T — TELEPHONE
- PERFORATED PIPE
- POINT OF CONNECTION
- COORDINATION POINT
- CAP OR PLUG
- UTILITY MANHOLE
- UTILITY CLEANOUT
- STORM DRAIN INLET
- AREA DRAIN/PLANTER DRAIN
- TRENCH DRAIN
- FIRE HYDRANT
- THRUST BLOCK
- FIRE DEPARTMENT CONNECTION (FDC)
- POST INDICATOR VALVE (PIV)
- WATER VALVE
- BACKFLOW ASSEMBLY
- UTILITY METER VAULT
- PLANTER AREA/LANDSCAPE (REFER TO LANDSCAPING PLANS FOR DETAILS)
- PROPOSED BUILDING (REFER TO ARCHITECTURAL PLANS FOR DETAILS)

N

0 10' 20'

SCALE: 1"=20'

INGLEWOOD UNIFIED SCHOOL DISTRICT

Practice

135 W. Green St Suite 200 Pasadena, CA 91105 | 626.568.1248 | practice-la.com

kpff 700 South Flower Street Suite 2100 Los Angeles, CA 90017 O: 213.418.0201 www.kpff.com

INGLEWOOD HIGH SCHOOL

PACKAGE 1 - NEW CONSTRUCTION BLDGS #1-4 AND SITE WORK
INCREMENT 2

231 S. GREVILLEA AVENUE
INGLEWOOD, CA 90301


PROJECT NUMBER 22947

REGISTERED PROFESSIONAL ENGINEER — JOSEPH M. PRINCE — No. C77344 — Exp. 6/30/25 — CIVIL — STATE OF CALIFORNIA

The ideas and designs represented herein and this drawing, all prepared by Practice are for the use solely with respect to this project and Practice shall retain all common law, statutory and other reserved rights including copyright and they shall not be used by others for any other purpose without written permission of Practice.

ISSUE DATE	DESCRIPTION
04/03/2025	DSA SUBMISSION

⚠ REVISION DATE	DESCRIPTION

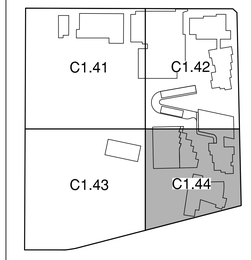

DRAWING TITLE

UTILITY PLAN


C1.44

SCALE


PLOT DATE 2/2024 3:47:03 PM

P:\2022\2200103 Inglewood HS Modernization\5 CAD\Sheets\INCREMENT 2-NEW CONSTRUCTION\2200103-C-C1.44UT.dwg, May 29, 2025 - 3:08pm

If this sheet is smaller than 36" high by 48" wide then it has been reduced.

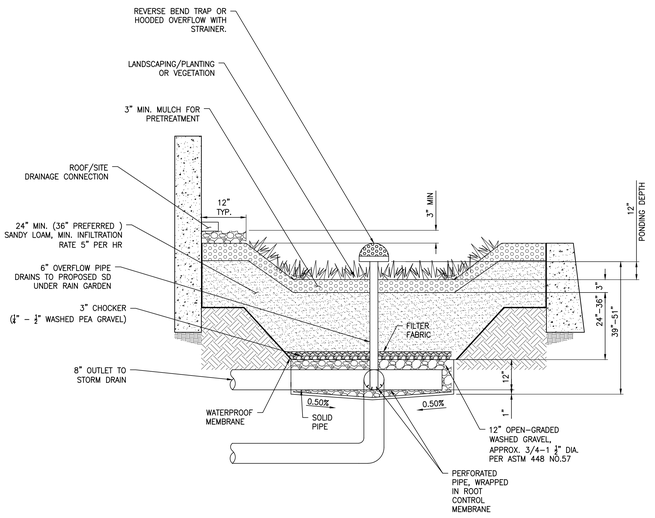


10 | IN GROUND BIOFILTRATION PLANTER N.T.S.

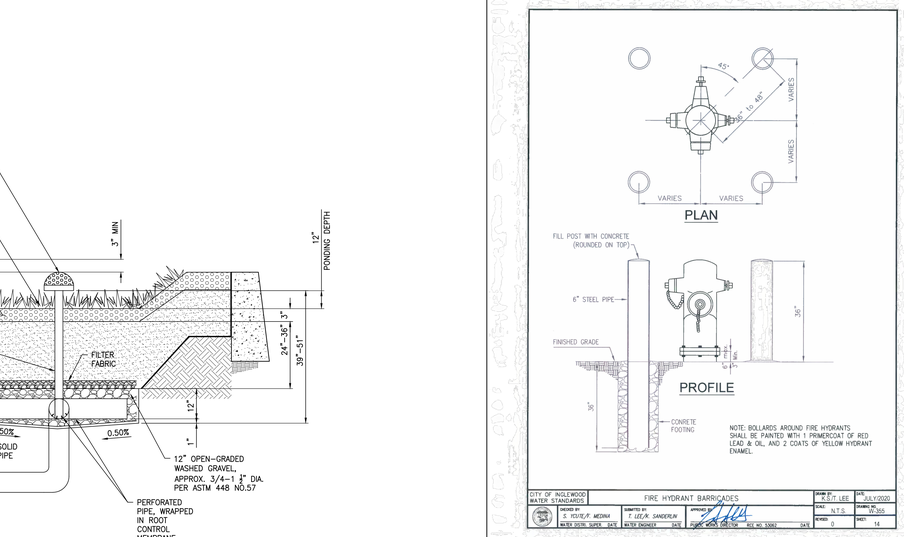


CITY OF INGLEWOOD WATER STANDARDS	FIRE HYDRANT BARRICADES	DRAWN BY: K.T. LEE	DATE: JULY2020
	CHECKED BY: S. YOUTE/F. MEDINA	SCALE: N.T.S.	DRAWING NO.: W-355
	CHECKED BY: T. LEE/K. SANDERLIN	REVISED: 0	SHEET: 14
	APPROVED BY: PUBLIC WORKS DIRECTOR RCE NO. 53062 DATE		

6 | FIRE HYDRANT BARACADE N.T.S.

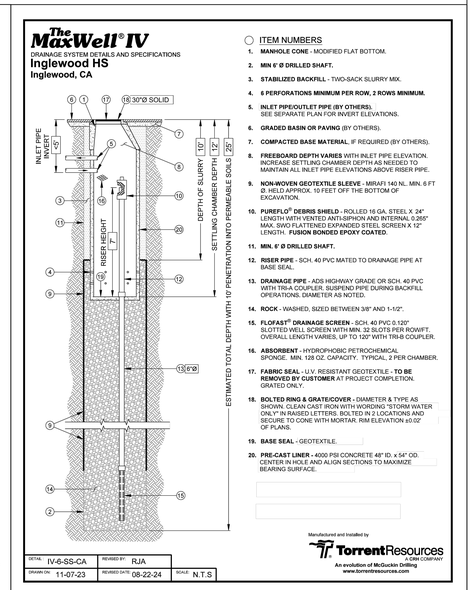


DETAIL: IV-6-SS-CA	REVISED BY: RJA	SCALE: N.T.S
DRAWN ON: 11-07-23	REVISED DATE: 08-22-24	

3 | MAX WELL DRAIN N.T.S.

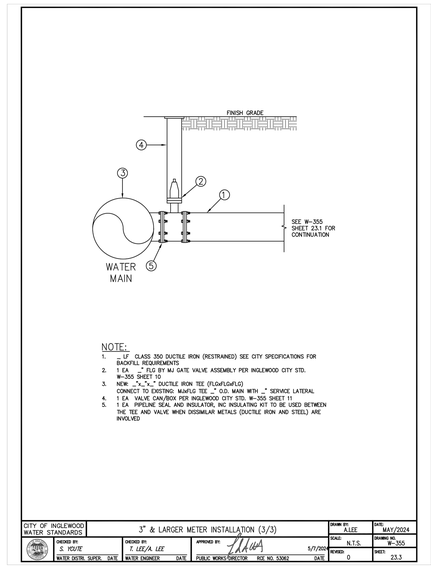

NOTE:
1. __ LF CLASS 350 DUCTILE IRON (RESTRAINED) SEE CITY SPECIFICATIONS FOR BACKFILL REQUIREMENTS
2. 1 EA. __" FLG BY MJ GATE VALVE ASSEMBLY PER INGLEWOOD CITY STD. W-355 SHEET 10
3. NEW __"x__"x__" DUCTILE IRON TEE (FLGxFLGxFLG) CONNECT TO EXISTING MAIN/LG TEE __" O.D. MAIN WITH __" SERVICE LATERAL
4. 1 EA VALVE CAN/BOX PER INGLEWOOD CITY STD. W-355 SHEET 11
5. 1 EA PIPELINE SEAL AND INSULATOR, INC INSULATING KIT TO BE USED BETWEEN THE TEE AND VALVE WHEN DISSIMILAR METALS (DUCTILE IRON AND STEEL) ARE INVOLVED


CITY OF INGLEWOOD WATER STANDARDS	3" & LARGER METER INSTALLATION (1/3)	DRAWN BY: K.S./T.LEE	DATE: JULY2020
	CHECKED BY: S. YOUTE/F. MEDINA	SCALE: N.T.S.	DRAWING NO.: W-355
	CHECKED BY: T. LEE/K. SANDERLIN	REVISED: 0	SHEET: 23.1
	APPROVED BY: PUBLIC WORKS DIRECTOR RCE NO. 53062 DATE		

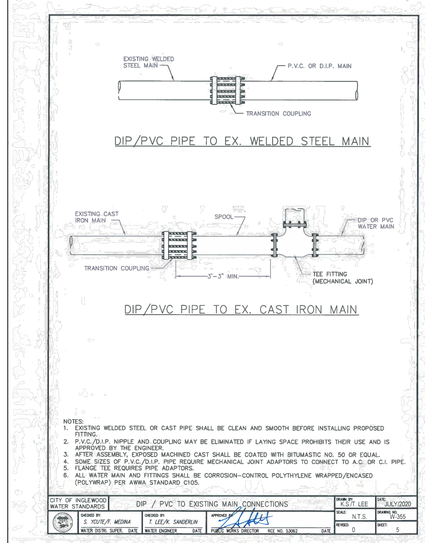

NOTES:
1. EXISTING WELDED STEEL OR CAST PIPE SHALL BE CLEAN AND SMOOTH BEFORE INSTALLING PROPOSED FITTING.
2. P.V.C./D.I.P. NIPPLE AND COUPLING MAY BE ELIMINATED IF LAYING SPACE PROHIBITS THEIR USE AND IS APPROVED BY THE ENGINEER.
3. AFTER ASSEMBLY, EXPOSED MACHINED CAST SHALL BE COATED WITH BITUMASTIC NO. 50 OR EQUAL.
4. SOME SIZES OF P.V.C./D.I.P. PIPE REQUIRE MECHANICAL JOINT ADAPTORS TO CONNECT TO A.C. OR C.I. PIPE.
5. FLANGE TEE REQUIRES PIPE ADAPTORS.
6. ALL WATER MAIN AND FITTINGS SHALL BE CORROSION-CONTROL POLYTHYLENE WRAPPED/ENCASED (POLYWRAP) PER AWWA STANDARD C105.

CITY OF INGLEWOOD WATER STANDARDS	DIP / PVC TO EXISTING MAIN CONNECTIONS	DRAWN BY: K.S.T. LEE	DATE: JULY2020
	CHECKED BY: S. YOUTE/F. MEDINA	SCALE: N.T.S.	DRAWING NO.: W-355
	CHECKED BY: T. LEE/K. SANDERLIN	REVISED: 0	SHEET: 5
	APPROVED BY: PUBLIC WORKS DIRECTOR RCE NO. 53062 DATE		


8 | MAIN CONNECTIONS N.T.S.

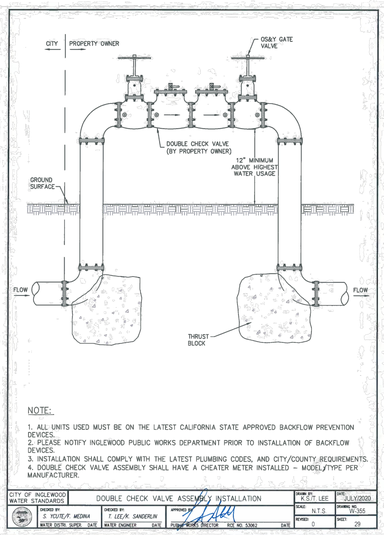

NOTE:
1. ALL UNITS USED MUST BE ON THE LATEST CALIFORNIA STATE APPROVED BACKFLOW PREVENTION DEVICES.
2. PLEASE NOTIFY INGLEWOOD PUBLIC WORKS DEPARTMENT PRIOR TO INSTALLATION OF BACKFLOW DEVICES.
3. INSTALLATION SHALL COMPLY WITH THE LATEST PLUMBING CODES, AND CITY/COUNTY REQUIREMENTS.
4. DOUBLE CHECK VALVE ASSEMBLY SHALL HAVE A CHEATER METER INSTALLED – MODEL/TYPE PER MANUFACTURER.

CITY OF INGLEWOOD WATER STANDARDS	DOUBLE CHECK VALVE ASSEMBLY INSTALLATION	DRAWN BY: K.T/T. LEE	DATE: JULY2020
	CHECKED BY: S. YOUTE/F. MEDINA	SCALE: N.T.S.	DRAWING NO.: W-355
	CHECKED BY: T. LEE/K. SANDERLIN	REVISED: 0	SHEET: 29
	APPROVED BY: PUBLIC WORKS DIRECTOR RCE NO. 53062 DATE		


5 | DOUBLE CHECK VALVE N.T.S.

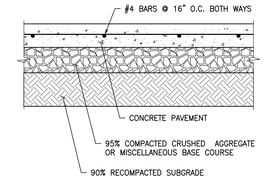

CONCRETE PAVEMENT TYPE	CONCRETE (INCHES)	BASE COURSE (INCHES)	RECOMPACTED SUBGRADE (INCHES)
VEHICULAR PARKING	5"	4"	12"
HEAVY TRUCK TRAFFIC	6.5"	4"	12"

NOTES:
1. PAVEMENT SECTIONS ARE BASED ON RECOMMENDATIONS FROM THE PROJECT GEOTECHNICAL REPORT.
2. REFER TO ARCHITECTURAL PLANS FOR CONCRETE COLOR, PATTERN, TEXTURE, AND FINISH.
3. SEE PLAN FOR LOCATION OF CONTROL JOINTS.
4. REINFORCING BARS IN CONCRETE PAVING ARE EXEMPT FROM STRUCTURAL TESTS AND/OR SPECIAL INSPECTIONS PER DSA 103.

2 | REINFORCED CONCRETE PAVEMENT N.T.S.

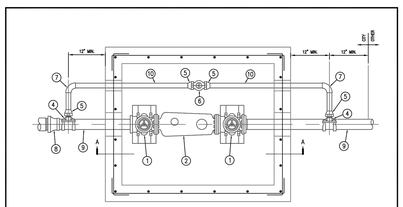

NOTES:
1. CONCRETE SHALL BE 560-B-3250.
2. EMBED WALL WHEN POOR SOIL CONDITIONS EXIST AND/OR AS DIRECTED BY THE ENGINEER.
3. SEE SHEET 23.1 FOR DIMENSIONS AND DETAILS.
4. THIS VAULT IS FOR PARKWAY USE ONLY FOR TRAFFIC LOADING AND OTHER REQUIREMENTS CONTACT THE CITY PUBLIC WORKS DEPT.
5. VALVE BLOCKS TO BE POURED AFTER VALVES AND METER ARE INSTALLED. COAT VALVE WITH BITUMASTIC NO. 50, OR EQUAL.
6. TRENCH WALLS MAY BE UTILIZED TO FORM EXTERIOR SIDE OF VAULT WALLS WHEN NEATLY TRIMMED AND APPROVED.


CITY OF INGLEWOOD WATER STANDARDS	3" & LARGER METER INSTALLATION (2/3)	DRAWN BY: K.S./T.LEE	DATE: JULY2020
	CHECKED BY: S. YOUTE/F. MEDINA	SCALE: N.T.S.	DRAWING NO.: W-355
	CHECKED BY: T. LEE/K. SANDERLIN	REVISED: 0	SHEET: 23.2
	APPROVED BY: PUBLIC WORKS DIRECTOR RCE NO. 53062 DATE		

ITEM	DESCRIPTION	REMARKS
1	GATE VALVE – FLG. x FLG. (2)	FURNISH 2
2	OCTAVE WATER METER EQUIPPED WITH ENCODER (IN CUBIC FEET) OR CITY APPROVED EQUAL.	
3	VAULT COVER	
4	SERVICE SADDLE – SERVICE SIZE x 2" I.P. THREAD (WIDE BAND)	FURNISH 2
5	ADAPTER – 2" MALE I.P. x S.J.	FURNISH 4
6	CURB STOP – 2"	FURNISH 1
7	90° ELBOW – 2" S.J. x S.J.	90° ELBOW – 2" S.J. x S.J.
8	REDUCER – 3" x 4" R.T. x R.T.	FOR 3" SERVICE
9	D.I.P. CLASS 350.	SERVICE SIZE
10	COPPER TUBING – TYPE "K" SOFT – 2".	

NOTES:
1. 3–INCH OR LARGER WATER METER SERVICE SHALL INSTALL A VAULT FOR PARKWAY USE ONLY.
2. VAULT SHALL BE ARMORCAST VAULT MODEL #A6001447TAP30MT/#A6001447TAP36MT WITH TORSION SPRING–LOADED LID, OR APPROVAL EQUAL.
3. ANY VAULT, WHICH IS LARGER 5–FEET, SHALL INSTALL A LADDER.


CITY OF INGLEWOOD WATER STANDARDS	3" & LARGER METER INSTALLATION (3/3)	DRAWN BY: A.LEE	DATE: MAY/2024
	CHECKED BY: S. YOUTE	SCALE: N.T.S.	DRAWING NO.: W-355
	CHECKED BY: T. LEE/K. SANDERLIN	REVISED: 0	SHEET: 23.3
	APPROVED BY: PUBLIC WORKS DIRECTOR RCE NO. 53062 DATE 5/1/24		

9 | WATER METER N.T.S.

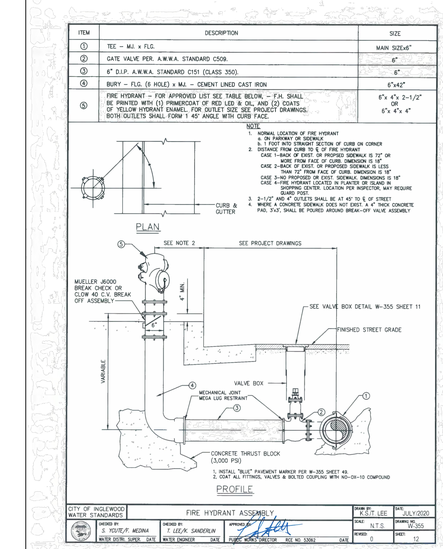

CITY OF INGLEWOOD WATER STANDARDS	FIRE HYDRANT ASSEMBLY	DRAWN BY: K.S.T. LEE	DATE: JULY2020
	CHECKED BY: S. YOUTE/F. MEDINA	SCALE: N.T.S.	DRAWING NO.: W-355
	CHECKED BY: T. LEE/K. SANDERLIN	REVISED: 0	SHEET: 12
	APPROVED BY: PUBLIC WORKS DIRECTOR RCE NO. 53062 DATE		

7 | FIRE HYDRANT N.T.S.

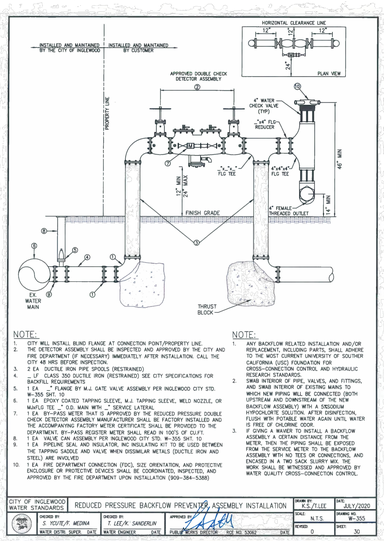


NOTE:
1. CITY WILL INSTALL BLIND FLANGE AT CONNECTION POINT/PROPERTY LINE.
2. THE DETECTOR ASSEMBLY SHALL BE INSPECTED AND APPROVED BY THE CITY AND FIRE DEPARTMENT (IF NECESSARY) IMMEDIATELY AFTER INSTALLATION. CALL THE (48 HRS BEFORE) FOR INSPECTION.
3. 2 EA DUCTILE IRON PIPE SPOOLS (RESTRAINED)
4. __ LF CLASS 350 DUCTILE IRON (RESTRAINED) SEE CITY SPECIFICATIONS FOR BACKFILL REQUIREMENTS.
5. 1 EA __" FLANGE BY M.J. GATE VALVE ASSEMBLY PER INGLEWOOD CITY STD. W–355 SHEET 10
6. __" EPOXY COATED TAPPING SLEEVE, M.J. TAPPING SLEEVE, WELD NOZZLE, OR MANFLG TEE __" O.D. MAIN WITH __" SERVICE LATERAL
7. 1 EA BY–PASS METER THAT IS APPROVED BY THE REDUCED PRESSURE DOUBLE CHECK DETECTOR ASSEMBLY MANUFACTURER SHALL BE FACTORY INSTALLED AND THE ACCOMPANYING FACTORY METER CERTIFICATE SHALL BE PROVIDED TO THE DEPARTMENT. BY–PASS REGISTER METER SHALL READ IN 100'S OF CU.FT.
8. 1 EA VALVE CAN ASSEMBLY PER INGLEWOOD CITY STD. W–355 SHT. 10
9. 1 EA PIPELINE SEAL AND INSULATOR, INC INSULATING KIT TO BE USED BETWEEN THE TAPPING SADDLE AND VALVE WHEN DISSIMILAR METALS (DUCTILE IRON AND STEEL) ARE INVOLVED
10. 1 EA FIRE DEPARTMENT CONNECTION (FDC), SIZE ORIENTATION, AND PROTECTIVE ENCLOSURE OR PROTECTIVE DEVICES SHALL BE COORDINATED, INSPECTED, AND APPROVED BY THE FIRE DEPARTMENT UPON INSTALLATION (909–364–5388)

CITY OF INGLEWOOD WATER STANDARDS	REDUCED PRESSURE BACKFLOW PREVENTION ASSEMBLY INSTALLATION	DRAWN BY: K.S./T.LEE	DATE: JULY2020
	CHECKED BY: S. YOUTE/F. MEDINA	SCALE: N.T.S.	DRAWING NO.: W-355
	CHECKED BY: T. LEE/K. SANDERLIN	REVISED: 0	SHEET: 30
	APPROVED BY: PUBLIC WORKS DIRECTOR RCE NO. 53062 DATE		

4 | BACKFLOW PREVERNTER N.T.S.

NOTE:
1. ANY BACKFLOW RELATED INSTALLATION AND/OR REPLACEMENT, INCLUDING PARTS, SHALL ADHERE TO THE MOST CURRENT UNIVERSITY OF SOUTHER CALIFORNIA (USC) FOUNDATION FOR CROSS–CONNECTION CONTROL AND HYDRAULIC RESEARCH STANDARDS.
2. SWAB INTERIOR OF PIPE, VALVES, AND FITTINGS, WITH A HYPOCHLORITE SOLUTION BEFORE TO WHICH NEW PIPING WILL BE CONNECTED, BOTH UPSTREAM AND DOWNSTREAM OF THE NEW BACKFLOW ASSEMBLY WITH A 1%SODIUM HYPOCHLORITE SOLUTION. AFTER DISINFECTION, FLUSH WITH POTABLE WATER AGAIN UNTIL WATER IS FREE OF CHLORINE ODOR.
3. IF GIVING A WAIVER TO INSTALL A BACKFLOW ASSEMBLY A CERTAIN DISTANCE FROM THE METER, THE PIPING SHALL BE CONSTRUCTED FROM THE SERVICE METER TO THE BACKFLOW ASSEMBLY WITH NO TEES OR CONNECTIONS, AND ENCASED IN A TWO SACK SLURRY MIX. THE WORK SHALL BE WITNESSED AND APPROVED BY WATER QUALITY CROSS–CONNECTION CONTROL.

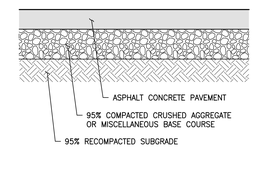

A.C. PAVEMENT TYPE	ASPHALT CONCRETE (INCHES)	BASE COURSE (INCHES)	RECOMPACTED SUBGRADE (INCHES)
PEDESTRIAN/VEHICULAR PARKING	3"	6"	12"
HEAVY TRUCK TRAFFIC	4"	8.5"	12"

NOTE:
1. PAVEMENT SECTIONS ARE BASED ON RECOMMENDATIONS FROM THE PROJECT GEOTECHNICAL REPORT.

1 | ASPHALT PAVEMENT SECTION N.T.S.

INGLEWOOD UNIFIED SCHOOL DISTRICT

Practice
135 W. Green St Suite 200 Pasadena, CA 91105 | 626.568.1248 | practice-la.com

kpff
700 South Flower Street
Suite 2100
Los Angeles, CA 90017
O: 213.418.0201
www.kpff.com

INGLEWOOD HIGH SCHOOL

PACKAGE 1 - NEW CONSTRUCTION BLDGS #1-4 AND SITE WORK
INCREMENT 2

231 S. GREVILLEA AVENUE
INGLEWOOD, CA 90301

PROJECT NUMBER 22947

REGISTERED PROFESSIONAL ENGINEER
KEVIN T. CZAPLA
No. C72944
Exp. 6/30/25
CIVIL
STATE OF CALIFORNIA

The ideas and designs represented herein and this drawing, all prepared by Practice are for the use solely with respect to this project and Practice shall retain all common law, statutory and other reserved rights including copyright and they shall not be used by others for any other purpose without written permission of Practice.

ISSUE DATE	DESCRIPTION
04/03/2025	DSA SUBMISSION

⚠ REVISION DATE	DESCRIPTION

DRAWING TITLE

CIVIL DETAILS

C6.01

SCALE

PLOT DATE 2/2024 3:47:03 PM

P:\2022\2200103 Inglewood HS Modernization\5 CAD\Sheets INCREMENT-2-NEW CONSTRUCTION\2200103-C-C-5.01 DT.dwg, May 29, 2025 - 3:10pm

If this sheet is smaller than 36" high by 48" wide then it has been reduced.

Appendix D


Covenant and Agreement + Operation and Maintenance Plans

CALIFORNIA

OPERATION AND MAINTENANCE MANUAL

for

MaxWell® Drywell Systems

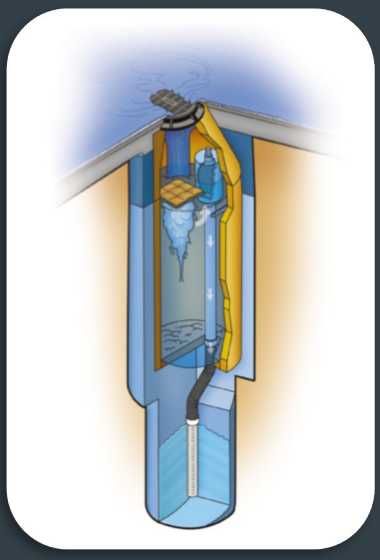

MaxWell® IV



MaxWell® Plus

TORRENT RESOURCES
AN OLDCASTLE INFRASTRUCTURE COMPANY

January 2021

Company Overview

Torrent Resources (www.TorrentResources.com) is a full-service drainage solutions partner with a team of experts ready to address ever-growing stormwater management needs in California, Arizona, and throughout the western United States. Since 1972, Torrent Resources has set the standard in design and construction of stormwater drywell systems for the mitigation of excess surface runoff. In 1974, the company revolutionized the industry with its exclusive ***MaxWell***® system – unmatched in efficiency and reliability by any other type of stormwater drywell system. To date, more than 70,000 MaxWell drywells have been installed and are successfully operating for both our municipal and private development customers.

Torrent Resources is a wholly-owned subsidiary of Oldcastle Infrastructure (www.oldcastleinfrastructure.com)

MaxWell Drywell System Description

The MaxWell is an enhanced stormwater treatment drywell which utilizes deep infiltration to capture and treat surface runoff and recharge groundwater. Maxwell drywells are used either as a stand-alone Best Management Practice (BMP) or in combination with other storage/treatment BMPs. The MaxWell system is not intended to provide significant storage volume, but instead is designed to dispose of accumulated stormwater to ensure maximum pretreatment efficiency.

A key feature of the MaxWell system is its pretreatment settling chamber(s) designed to remove sediment, debris, floating hydrocarbons, and other organic compounds prior to recharging the treated stormwater back into the sub-grade. The water is then further treated by the soil as it passes through the vadose zone to eventually replenish the groundwater resources.

There are two main types of MaxWell drywells systems, 1) the MaxWell IV, and 2) the MaxWell Plus. The ***MaxWell IV*** (the fourth iteration of enhanced drywell since 1974) provides pretreatment with a single 4-ft diameter settling chamber. The chamber is typically 15 - 25 feet deep with up to a 10-ft riser pipe (sump) fitted with a debris shield and screen to ensure stormwater is treated before entering the drywell rock shaft (4 - 6 feet diameter, up to 120 feet deep). The debris shield forces water to be drawn into the system from several inches beneath the surface, effectively isolating and containing floating trash, paper, debris and pavement oils within the chambers. The ***MaxWell Plus*** provides an additional chamber to increase pretreatment. The primary settling chamber includes a vented and screened outlet to capture trash, debris, and pollutants before treated water can enter the second chamber.

Each MaxWell chamber is equipped with two hydrophobic floating absorbent pillows, which will remove a wide range of hydrocarbons and organic liquids. The sponges are 100% water repellant, and wick floating petrochemical compounds from the surface of the water. Each pillow has a removal capacity of up to 1.35 gallons to accommodate effective, long-term treatment.

Typically, each chamber is equipped with a bolted 30” diameter cast-iron grate or solid manhole lid, at the surface. These metal grates and covers are embossed with the Torrent Resources company name, the MaxWell trade name, and the words “Storm Water Only” as a general reminder to the public as to the intended usage of the structure. In some cases, alternative covers may be required by a local jurisdiction and/or to address project constraints.

Note: The operation, inspection, and maintenance procedures described herein, can be performed without entering the drywell chambers. Should chamber entry be required for repairs or other unforeseen reasons, proper confined space protocols, equipment, and training shall be used.

Operation

All water is routed through the drywell system via gravity flow. There are no mechanical moving parts or electrical equipment. Any flow monitoring equipment is considered separate from the MaxWell system and not covered within this document. Likewise, all pipes and any apparatus used to bring water to and from the drywell are considered separate from the MaxWell system.

Inspection

Protocol

Inspection of MaxWell systems can be performed from the surface without entering the drywell. Inspections will typically require the following equipment:

- 3/4” socket wrench to remove/replace grate/lid bolts
- A manhole lid puller/lifter or similar means to safely remove the manhole lid
- Flashlight and/or mirror to reflect light into chamber
- 25-ft + measuring tape
- *Maintenance Data and Warranty Information* sheet provided by Torrent Resources after installation.
- Where necessary, appropriate traffic control and pedestrian safety measures may be needed to safely inspect the drywell.

The inspection should include, at a minimum, the following observations for each drywell/settling chamber:

1. Ensure that water in the chambers has drawdown within the required time (varies by jurisdiction, typically 48-96 hours). It is normal for a few inches of water to remain at the bottom of slurry-bottom chambers.
2. Ensure that there are no obstructions, trash, or debris that prevent water from entering or leaving the drywell chambers.
3. Measure the amount of sediment and trash accumulation by using a tape measure to determine the depth of material and subtracting that amount from the total chamber depth (reference *Maintenance Data and Warranty Information* sheet). If 2 feet or more of material has accumulated, then maintenance should be performed. For the MaxWell Plus system, it is common to see significantly more accumulation in the primary settling chamber.
4. Observe the presence and condition of all hydrocarbon pillows. Each chamber should have two hydrocarbon pillows. Pillows should be intact and free to float.
5. Ensure that all screens, shields, and pipes are intact and not damaged.
6. Most chambers have a concrete bottom. However, in some cases the bottom is made of geotextile fabric. If applicable, ensure the geotextile fabric is completely covering the bottom surface area and not damaged.

If drywell grates/lids were removed during inspection, replace (clean lip, if necessary, to ensure a flush fit) and re-secure with bolts.

Frequency

It is recommended that systems are inspected at least once each year and after major storms.

Maintenance

Protocol

Maintenance of MaxWell systems can be performed from the surface without entering the drywell. Maintenance operations will typically require the following equipment:

- 3/4” socket wrench to remove/replace grate/lid bolts
- A manhole lid puller/lifter or similar means to safely remove the manhole lid
- A long/extendable hook to remove riser pipe screen
- Flashlight and/or mirror to reflect light into chamber
- Vacuum truck with extension hose and jet rod
- Replacement absorptive pillows
- *Maintenance Data and Warranty Information* sheet provided by Torrent Resources after installation.
- Where necessary, appropriate traffic control and pedestrian safety measures may be needed to safely inspect the drywell.

Typical maintenance shall include removing all surface grates/lids to clean and service the drywell chambers. Removal of accumulated trash, debris, and sediment shall be done using a hydro-vacuum truck (see photo below). The hydro-vacuum truck utilizes streams of air and high-pressure water to dislodge built-up material, which is then removed via a vacuum hose and stored within the truck’s tank until proper disposal. Obstructions or accumulated debris on inlets, screens, and/or connecting pipes is removed by jet-rodding (typically included on the hydro-vacuum truck) and then vacuumed. If the riser screen requires cleaning, the riser shield is fitted with a metal loop and can removed/replaced from the surface with a long hook. Certain MaxWells utilize a geotextile fabric bottom within the chambers; care should be taken to note the depth of the chamber and ensure that the fabric is not damaged or removed during the vacuuming process.

Absorbent pillows are typically removed during hydro-vacuum operations and disposed of with removed debris and sediment. If pillow replacement is required prior to hydro-vacuum operation, new pillows can be dropped in the chambers.

Following hydro-vacuum operations, drywell grates/lids should be replaced (clean lip, if necessary, to ensure a flush fit) and re-secured with bolts.

All removed material, including absorptive pillows, shall be disposed of in accordance with local regulations.

A written log shall be kept of all inspections and maintenance actions performed on the drywell systems Hydro-vacuum maintenance typically requires 2-4 hours per drywell system.

Refer to **Appendix A** for detailed maintenance steps and blank inspection and maintenance log.



Typical hydro-vacuum truck used for drywell maintenance

Frequency

The need for maintenance is assessed and determined by annual/post-storm inspections, as described above, and can vary from year to year. Additionally, the frequency of recurrent maintenance is heavily dependent on many factors including, but not limited to drywell drainage area size and condition, as well as the size and condition of any upstream BMPs. The following should therefore be considered only as general estimates for maintenance intervals:

Hydro-vacuum and jet-rod cleaning:

1-2 years for:

- urban right-of-ways and parcels with high trash, debris, and/or sediment loads

or

- drainage areas larger than 10 acres

3-5 years for:

- drainage areas with upstream BMPs and/or pretreatment (i.e. trash capture devices)

or

- drainage areas smaller than 5 acres

Pillow replacement:

1-5 years

Hydrocarbon pillows are typically replaced during hydro-vacuum cleaning; however, it is possible the pillows may need to be replaced sooner than a hydro-vacuum cleaning is required. This may be the case for drainage areas that have heavy vehicular use, but low sediment/trash loads (i.e. parking lots).

Repairs

Protocol

Should repairs be needed, all materials shall be replaced in accordance with the design specifications for the drywell. Confined space entry to the drywell may be required and shall only be done by trained staff with proper safety equipment.

Frequency

As needed.

Torrent Resources can be contracted to assist with any MaxWell maintenance and/or repairs.

Lifespan

Torrent Resources has been installing MaxWell systems since 1974. Most of these drywells are still successfully operating today. With proper maintenance, a MaxWell drywell system will provide an efficient stormwater management solution for many decades. All MaxWell systems include a 5-year limited warranty – refer to the *Maintenance Data and Warranty Information* sheet provided by Torrent Resources after installation for warranty details.

Contact Information

General Inquires

For additional information concerning, general usage, maintenance products, or replacement parts please contact:


OII-ServiceAndMaintenance@oldcastle.com

OldcastleInfrastructure.com/Service-Maintenance

(888) 950-8826

APPENDIX A

The MaxWell® IV
MAINTENANCE PROCEDURES

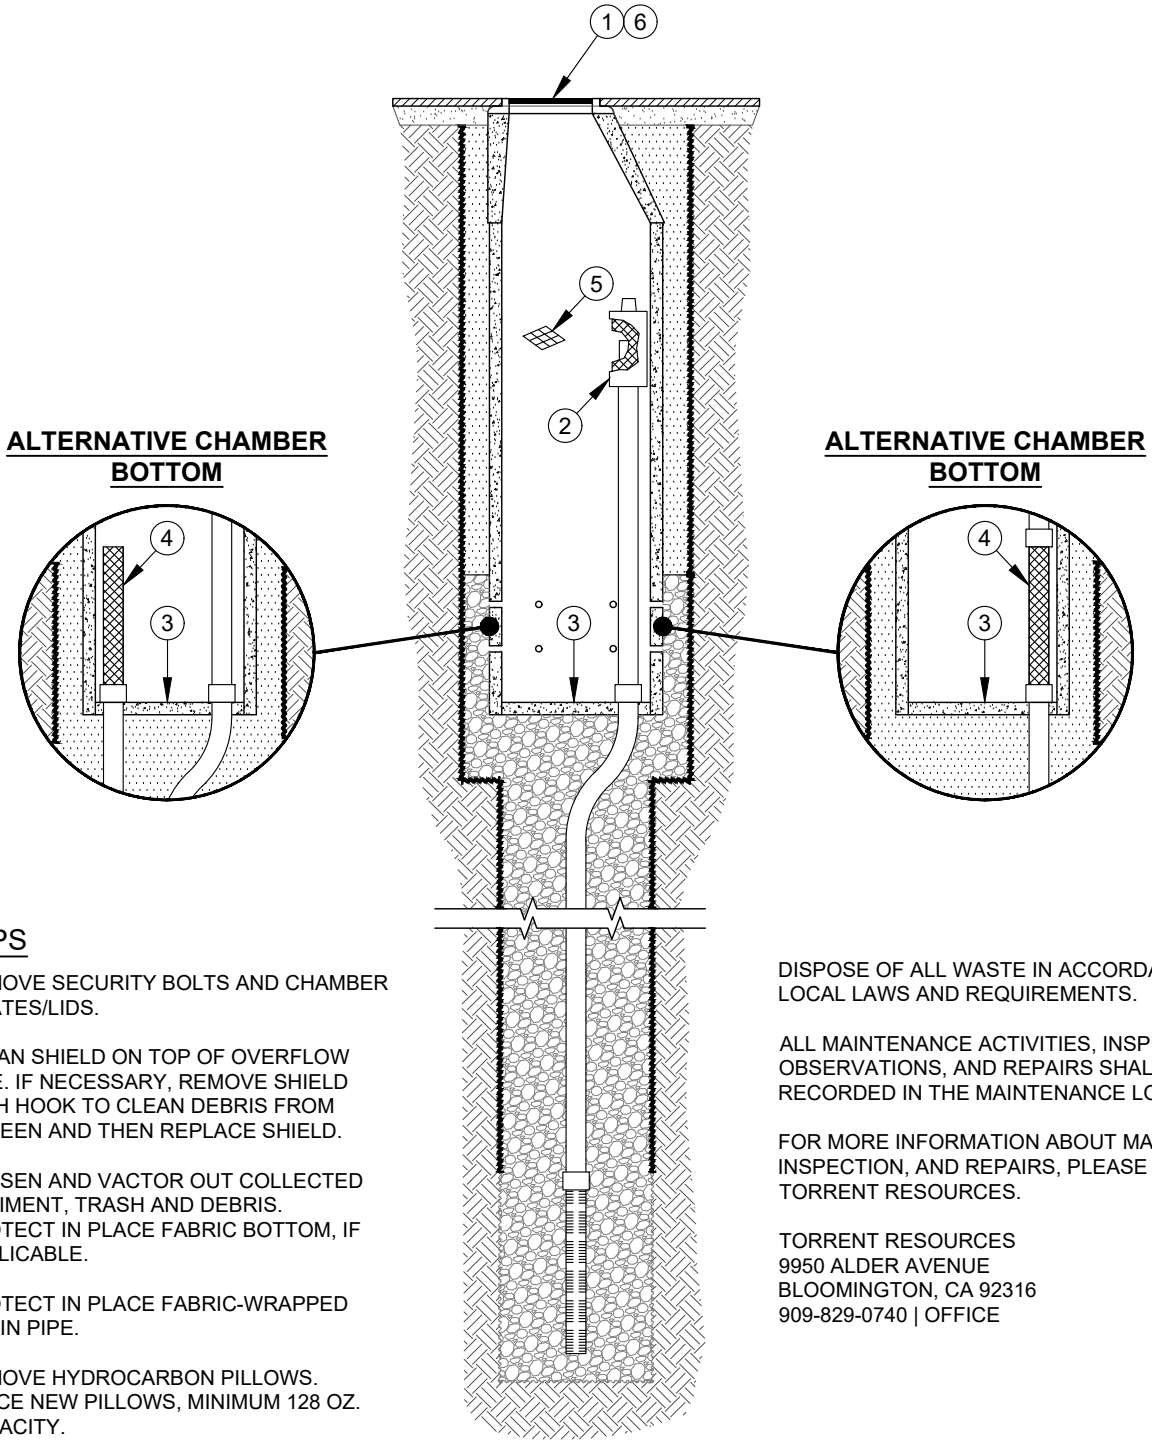

STEPS

1. REMOVE SECURITY BOLTS AND CHAMBER GRATES/LIDS.
2. CLEAN SHIELD ON TOP OF OVERFLOW PIPE. IF NECESSARY, REMOVE SHIELD WITH HOOK TO CLEAN DEBRIS FROM SCREEN AND THEN REPLACE SHIELD.
3. LOOSEN AND VACTOR OUT COLLECTED SEDIMENT, TRASH AND DEBRIS. PROTECT IN PLACE FABRIC BOTTOM, IF APPLICABLE.
4. PROTECT IN PLACE FABRIC-WRAPPED DRAIN PIPE.
5. REMOVE HYDROCARBON PILLOWS. PLACE NEW PILLOWS, MINIMUM 128 OZ. CAPACITY.
6. REPLACE CHAMBER GRATES/LIDS AND SECURE WITH SECURITY BOLTS.

TYPICAL DETAIL
MAY VERY FROM DESIGN PLANS

DISPOSE OF ALL WASTE IN ACCORDANCE WITH LOCAL LAWS AND REQUIREMENTS.


ALL MAINTENANCE ACTIVITIES, INSPECTION OBSERVATIONS, AND REPAIRS SHALL BE RECORDED IN THE MAINTENANCE LOG BOOK.

FOR MORE INFORMATION ABOUT MAINTENANCE, INSPECTION, AND REPAIRS, PLEASE CONTACT TORRENT RESOURCES.

TORRENT RESOURCES
9950 ALDER AVENUE
BLOOMINGTON, CA 92316
909-829-0740 | OFFICE

TORRENT® RESOURCES

The MaxWell® Plus
MAINTENANCE PROCEDURES

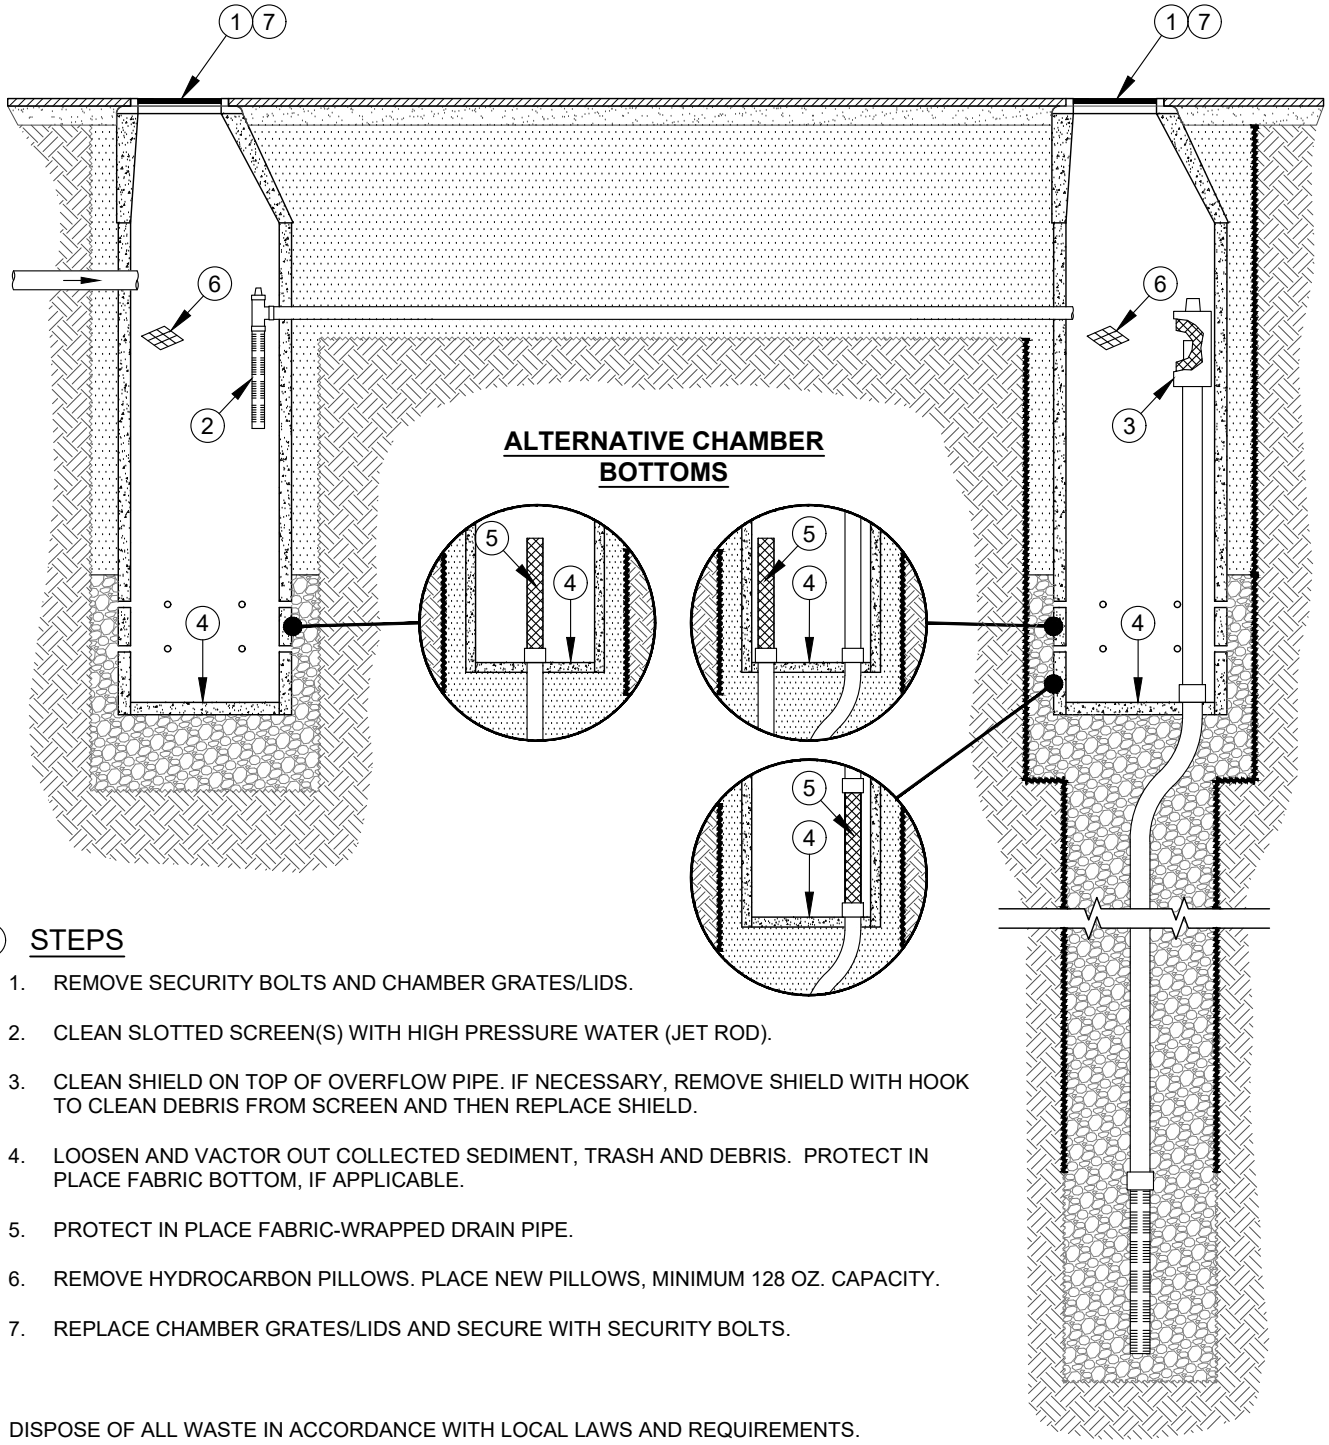

STEPS

1. REMOVE SECURITY BOLTS AND CHAMBER GRATES/LIDS.
2. CLEAN SLOTTED SCREEN(S) WITH HIGH PRESSURE WATER (JET ROD).
3. CLEAN SHIELD ON TOP OF OVERFLOW PIPE. IF NECESSARY, REMOVE SHIELD WITH HOOK TO CLEAN DEBRIS FROM SCREEN AND THEN REPLACE SHIELD.
4. LOOSEN AND VACTOR OUT COLLECTED SEDIMENT, TRASH AND DEBRIS. PROTECT IN PLACE FABRIC BOTTOM, IF APPLICABLE.
5. PROTECT IN PLACE FABRIC-WRAPPED DRAIN PIPE.
6. REMOVE HYDROCARBON PILLOWS. PLACE NEW PILLOWS, MINIMUM 128 OZ. CAPACITY.
7. REPLACE CHAMBER GRATES/LIDS AND SECURE WITH SECURITY BOLTS.

DISPOSE OF ALL WASTE IN ACCORDANCE WITH LOCAL LAWS AND REQUIREMENTS.

ALL MAINTENANCE ACTIVITIES, INSPECTION OBSERVATIONS, AND REPAIRS SHALL BE RECORDED IN THE MAINTENANCE LOG BOOK.

FOR MORE INFORMATION ABOUT MAINTENANCE, INSPECTION, AND REPAIRS, PLEASE CONTACT TORRENT RESOURCES.

TYPICAL DETAIL
MAY VERY FROM DESIGN PLANS

TORRENT RESOURCES
9950 ALDER AVENUE
BLOOMINGTON, CA 92316
909-829-0740 | OFFICE

TORRENT® RESOURCES

Inspection & Maintenance Log


Location: _____

Date	Description of Actions Performed/Comments	Performed By

Oldcastle Infrastructure™
A CRH COMPANY

STORMCAPTURE®

Inspection and Maintenance Guide

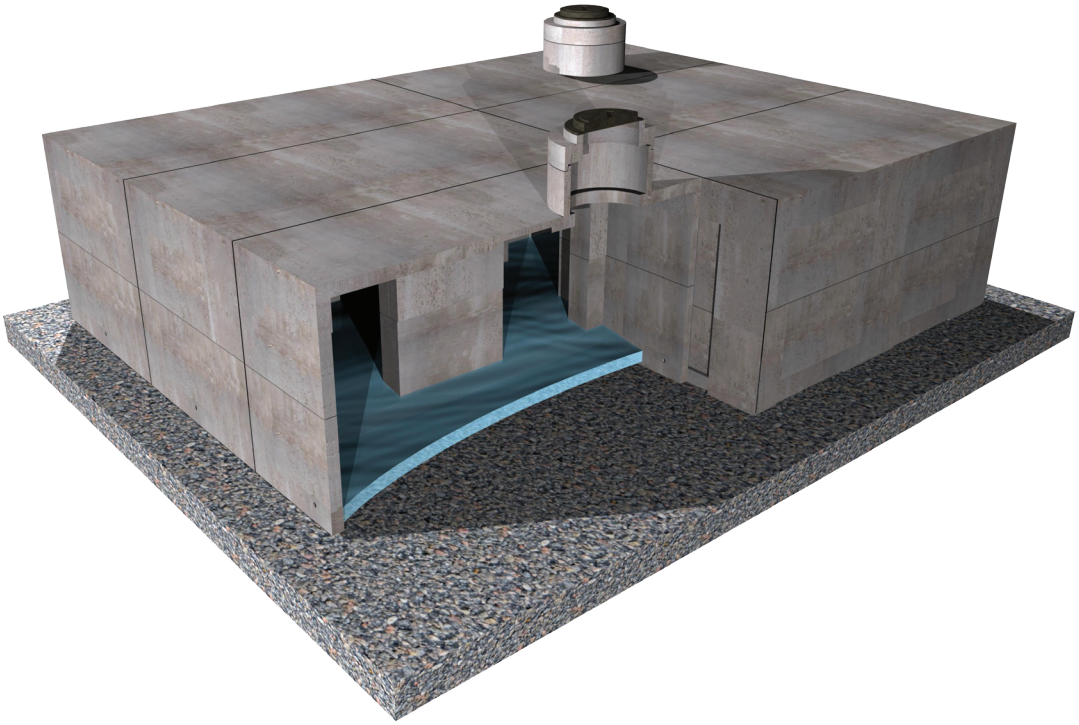

Water

Description

The StormCapture® system is an underground, modular, structural precast concrete storage system for stormwater detention, retention, infiltration, harvesting and reuse, and water quality volume storage. The system's modular design utilizes multiple standard precast concrete units with inside dimensions of 7 feet by 15 feet (outside dimensions of 8 feet by 16 feet) to form an underground storage system. The inside height of the StormCapture system can range from 2 feet to 14 feet. This modular design provides limitless configuration options for site-specific layouts.

StormCapture components can be provided as either open-bottom modules to promote infiltration or closed-bottom modules for detention. In some cases, StormCapture modules can be placed in a checkerboard configuration for an even more efficient design. A Link Slab, with a footprint of 9 feet by 17 feet, is then used to bridge each space without a module.

The standard StormCapture design incorporates lateral and longitudinal passageways between modules to accommodate internal stormwater conveyance throughout the system. These passageways may be classified as either a "window configuration" with standard 12-inch tall sediment baffles extending up from the floor of the module to the bottom of the window, or a "doorway configuration" without the sediment baffles. The function and drainage rate of a StormCapture system depends on site-specific conditions and requirements.

Stormwater typically enters the StormCapture system through an inlet pipe. Grated inlets can also be used for direct discharge into the system. The StormCapture system is rated for H-20 traffic loading with limited cover. Higher load requirements can also be accommodated. In addition, StormCapture systems are typically equipped with a limited number of maintenance modules that provide access to the system for ongoing inspection and maintenance.

Function

The StormCapture system is primarily used to manage water quantity by temporarily storing stormwater runoff from impervious surfaces to prevent flooding, slow down the rate at which stormwater leaves the site, and reduce receiving stream erosion. In addition, the StormCapture system can be used to capture stormwater runoff for water quality treatment. Regardless of how the StormCapture system is used, some sedimentation may occur in the modules during the time water is stored.

Configurations

The configuration of the StormCapture systems may vary, depending on the water quality and/or quantity requirements of the site. StormCapture configurations for detention, retention/infiltration, and retention/harvesting are described below.

Detention

StormCapture Detention systems are designed with a closed bottom to detain stormwater runoff for controlled discharge from the site. This design may incorporate a dead storage sump and a permanent pool of water if the outlet pipe is higher than the floor elevation. Discharge from the system is typically controlled by an outlet orifice and/or outlet weir to regulate the rate of stormwater leaving the system. StormCapture Detention systems are typically designed with silt-tight joints, however when conditions exist that require a StormCapture system to be watertight, the system may be wrapped in a continuous, impermeable geomembrane liner. If the StormCapture Detention system includes Link Slabs, a liner must be used to detain water since the chambers under each Link Slab have no floor slab. In this case, care must be taken by maintenance personnel not to damage the exposed liner beneath each Link Slab.

Retention/Infiltration

StormCapture Retention/Infiltration systems are designed with an open bottom to allow for the retention of stormwater onsite through infiltration into the base rock and surrounding soils. For infiltration systems, the configuration of the base of the StormCapture system may vary, depending on the needs of the site and the height of the system. Some systems may use modules that have fully open bottoms with no concrete floor, while other systems may use modules that incorporate floor openings in the base of each module. These are typically 24-inch by 24-inch openings. For open-bottom systems, concrete splash pads may be installed below inlet grate openings and pipe inlets to prevent erosion of base rock. A StormCapture Infiltration system may have an elevated discharge pipe for peak overflow.

Retention/Harvesting

StormCapture Retention/Harvesting systems are similar to detention systems using closed-bottom modules, but stormwater is typically retained onsite for an extended period of time and later reused for non-potable applications or irrigation. For rainwater harvesting systems, an impermeable geomembrane liner is typically installed around the modules to provide a water-tight system.

Inspection and Maintenance Overview

State and local regulations typically require all stormwater management systems to be inspected on a regular basis and maintained as necessary to ensure performance and protect downstream receiving waters. Inspections should be used to evaluate the conditions of the system. Based on these inspections, maintenance needs can be determined. Maintenance needs vary by site and system. Using this Inspection & Maintenance Guide, qualified maintenance personnel should be able to provide a recommendation for maintenance needs. Requirements may range from minor activities such as removing trash, debris or pipe blockages to more substantial activities such as vacuuming and removal of sediment and/or non-draining water. Long-term maintenance is important to the operation of the system since it prevents excessive pollutant buildup that may limit system performance by reducing the operating capacity and increasing the potential for scouring of pollutants during periods of high flow.

Only authorized personnel shall inspect and/or enter a StormCapture system. Personnel must be properly trained and equipped before entering any underground or confined space structure. Training includes familiarity with and adherence to any and all local, state and federal regulations governing confined space access and the operation, inspection, and maintenance of underground structures.

Inspection and Maintenance Frequency

The StormCapture system should be inspected on a regular basis, typically twice per year, and maintained as required. The maintenance frequency will be driven by the amount of runoff and pollutant loading encountered by a given system. Local jurisdictions may also dictate inspection and maintenance frequencies.

Inspection Equipment

The following equipment is helpful when conducting StormCapture inspections:

- Recording device (pen and paper form, voice recorder, iPad, etc.)
- Suitable clothing (appropriate footwear, gloves, hardhat, safety glasses, etc.)
- Traffic control equipment (cones, barricades, signage, flagging, etc.)
- Manhole hook or pry bar
- Confined space entry equipment, if needed
- Flashlight
- Tape measure
- Measuring stick or sludge sampler
- Long-handled net (optional)

Inspection Procedures

A typical StormCapture system provides strategically placed access points that may be used for inspection. StormCapture inspections are usually conducted visually from the ground surface, without entering the unit. This typically limits inspection to the assessment of sediment depth, water drain down, and general condition of the modules and components, but a more detailed assessment of structural condition may be conducted during a maintenance event.

To complete an inspection, safety measures including traffic control should be deployed before the access covers are removed. Once the covers have been removed, the following items should be inspected and recorded (see form provided at the end of this document) to determine whether maintenance is required:

- Observe inlet and outlet pipe penetrations for blockage or obstruction.
- If possible, observe internal components like baffles, flow control weirs or orifices, and steps or ladders to determine whether they are broken, missing, or possibly obstructed.
- Observe, quantify, and record the sediment depths within the modules.
- Retrieve as much floating trash as possible with a long-handled net. If a significant amount of trash remains, make a note in the Inspection & Maintenance Log.
- For infiltration systems, local regulations may require monitoring of the system to ensure drain down is occurring within the required permit time period (typically 24 to 72 hours). If this is the case, refer to local regulations for proper inspection procedure.

Maintenance Indicators

Maintenance should be scheduled if any of the following conditions are identified during the inspection:

- Inlet or outlet piping is blocked or obstructed.
- Internal components are broken, missing, or obstructed.
- Accumulation of more than six inches of sediment on the system floor or in the sump, if applicable.
- Significant accumulation of floating trash and debris that cannot be retrieved with a net.
- The system has not drained completely after it hasn't rained for one to three days, or the drain down does not meet permit requirements.
- Any hazardous material is observed or reported.

Maintenance Equipment

The following equipment is helpful when conducting StormCapture maintenance:

- Suitable clothing (appropriate footwear, gloves, hardhat, safety glasses, etc.)
- Traffic control equipment (cones, barricades, signage, flagging, etc.)
- Manhole hook or pry bar
- Confined space entry equipment, if needed
- Flashlight
- Tape measure
- Vacuum truck

Maintenance Procedures

Maintenance should be conducted during dry weather when no flow is entering the system. Confined space entry is usually required to maintain the StormCapture. Only personnel that are OSHA Confined Space Entry trained and certified may enter underground structures. Once safety measures such as traffic control have been deployed, the access covers may be removed and the following activities may be conducted to complete maintenance:

- Remove trash and debris using an extension on the end of the boom hose of the vacuum truck. Continue using the vacuum truck to completely remove accumulated sediment. Some jetting may be necessary to fully evacuate sediment from the system floor or sump. Jetting is acceptable in systems with solid concrete floors or base slabs (referred to as closed-bottom systems). However, jetting is not recommended for open-bottom systems with a gravel foundation since it may cause bedding displacement, undermining of the foundation, or internal disturbance.
- All material removed from the system during maintenance must be disposed of in accordance with local regulations. In most cases, the material may be handled in the same manner as disposal of material removed from sumped catch basins or manholes.
- Inspect inlet and outlet pipe penetrations for cracking and other signs of movement that may cause leakage.
- Inspect the concrete splash pads (applicable for open-bottom systems only) for proper function and placement.
- Inspect the system for movement of modules. There should be less than 3/4-inch spacing between modules.
- Inspect the general interior condition of modules for concrete cracking or deterioration. If the system consists of horizontal joints as part of the modules, inspect those joints for leakage, displacement or deterioration.

Be sure to securely replace all access covers, as appropriate, following inspection and/or maintenance. If the StormCapture modules or any of the system components show significant signs of cracking, spalling, or deterioration or if there is evidence of excessive differential settlement between modules, contact Oldcastle Infrastructure at **800-579-8819.**

StormCapture
Inspection & Maintenance Log

Refer to as-built records for details about system size and location onsite

Location _____

System Configuration:

Inspection Date _____

☐ Detention ☐ Infiltration ☐ Retention/Harvesting

Inlet or Outlet Blockage or Obstruction

Notes:

☐ Yes ☐ No

Condition of Internal Components

Notes:

☐ Good ☐ Damaged ☐ Missing

Sediment Depth Observed

Notes:

☐ Inches of Sediment: _____

Trash and Debris Accumulation

Notes:

☐ Significant ☐ Not Significant

Drain Down Observations

Notes:

☐ Appropriate Time Frame ☐ Inappropriate Time Frame

Maintenance Requirements

☐ **Yes - Schedule Maintenance** ☐ **No - Inspect Again in _____ Months**

STORMCAPTURE®

OUR MARKETS



BUILDING STRUCTURES



COMMUNICATIONS



WATER



ENERGY



TRANSPORTATION

Appendix E
Geotechnical Report

Both disturbed (bulk) and relatively undisturbed samples were obtained from each boring. These samples were secured and transported to our laboratory for testing. The results of the laboratory testing are discussed in the following sections of this report and provided in Appendix D.

The locations of previous borings excavated on the site by Geotechnologies in 2001 and the fault trenches excavated by Smith-Emery in 2001 are also shown on Plate 2. The logs of their borings and fault trenches are provided in Appendices A and B, respectively.

STORMWATER INFILTRATION TESTING

Seven 8-inch-diameter borings were drilled on the subject site for the purpose of performing infiltration tests for possible stormwater infiltration. *Four* of the borings, PT-1, PT-2, PT-3 and *PT-7*, were drilled in potential dry well locations as determined by the project civil engineers and were drilled to depths of 25 *to 30* feet (plus 1 additional foot for sealing the bottom of the infiltration zone). The remaining three borings PT-4, PT-5 and PT-6 were drilled to depths of 5 feet (plus 1 additional foot for sealing the bottom of the infiltration zone) in potential shallow bioretention basin locations. The tested infiltration zones within the borings were all located in native Lakewood Formation marine deposits.

Infiltration tests were performed in accordance with the County of Los Angeles Administrative Manual GS200.1. Due to concerns regarding the potential for caving within large diameter borings drilled in the Lakewood Formation, the infiltration testing was performed in accordance with the Small Diameter Boring Infiltration Test procedure outlined in GS200.1.

Deep Dry Well Construction & Abandonment

Borings PT-1, PT-2 and PT-3 were drilled to depths of 26 feet to allow for a 1-foot bentonite plug below the infiltration zone, which was between 10 and 25 feet below the ground surface. Boring PT-7 was drilled to a depth of 31 feet to allow for a 1-foot bentonite plug below the infiltration zone, which was between 10 and 30 feet below the ground surface. After placement of the impervious plug, a 2-inch-diameter slotted PVC pipe was inserted within the infiltration zone in each boring. Solid PVC pipe was used for the remaining upper 10 feet. The annulus between the slotted pipe and the boring sides was then backfilled with #3 coarse sand to at least 12 inches above the slotted zone. The remaining annulus was backfilled with spoils from the borings. At the conclusion of testing, the pipes were left in the borings and the upper 4 inches capped with either asphalt cold patch or dirt, depending on the boring's location.

Shallow Well Construction & Abandonment

The three shallow borings intended for determining the feasibility of using bioretention basins were drilled to depths of 6 feet to allow for a 1-foot bentonite plug below the infiltration zone, which was between 4 and 5 feet below the ground surface. After placement of the impervious plug, a 2-inch-

diameter slotted PVC pipe was inserted within the infiltration zone of each boring. Solid PVC pipe was used for the remaining upper 4 feet. The annulus between the slotted pipe and the boring sides was then backfilled with #3 coarse sand to at least 12 inches above the slotted zone. The remaining annulus was backfilled with spoils from the borings. At the conclusion of testing, the pipes were removed and the borings backfilled to the ground surface with the boring spoils.

Pre-Soak Procedure for Shallow Infiltration Wells

After the construction of the three shallow infiltration wells, and approximately 14 hours before the infiltration tests were to be performed the following day, clear water from the school's on-site municipal water system delivered to each boring location using a garden hose equipped with a digital flow meter was used to pre-soak each of the three borings. The following morning, the pre-soak water remained in borings PT-4 and PT-6 with very little drop, and it was determined that those locations were not feasible for infiltration testing or shallow bioretention basins. The pre-soak water in boring PT-5 had infiltrated overnight, and additional pre-soak water was added to approximately 12 inches above the infiltration zone 1 hour before the infiltration test was started.

Pre-Soak Procedure for Deep Dry Wells

After the construction of the PT-1, PT-2 and PT-3 deep dry wells, and approximately 14 to 18 hours before the infiltration tests were to be performed, clear water from the school's municipal water system delivered to each boring using a garden hose equipped with a digital flow meter was used to pre-soak each boring. The following morning, the pre-soak water from borings PT-1 and PT-3 had infiltrated, but 10 inches of water remained in PT-2. Additional pre-soak water was added to each boring 1 hour before the infiltration test was to be begin. At the start of the pre-soak period, the water levels in PT-1 and PT-3 were established at a depth of 10 feet below ground surface, then allowed to drain for 1 hour prior to testing. In PT-2, the highest the pre-soak water level would reach after adding 375 gallons was about 14 feet. The water was then allowed to drain for 1 hour prior to starting the infiltration test.

Immediately after the construction of the PT-7 deep dry well, clear water from the school's municipal water system delivered to the boring using a garden hose equipped with a digital flow meter was used to pre-soak the boring for approximately 1.5 hours. After the addition of 68 gallons of pre-soak water during the 1.5 hours, the water level remained at 16.85' below the ground surface.

Infiltration Test Procedure

It was determined that constant head tests were appropriate for each of the *five* borings tested. Water was added to each of the *five* borings using a garden house equipped with a digital flow meter. The water depth was maintained at about 10 feet below the ground surface in PT-1, PT-2 *and PT-7* for the

duration of the test. In PT-2, the water depth was maintained at about 14 feet. The flow rate was managed throughout the testing process using the adjustable flow meter to maintain the constant head, and the gallons used during the duration of the tests were recorded at regular intervals. The recording interval for PT-1 and PT-2 was 20 minutes, while the recording interval for PT-3, PT-5, *and PT-7* was 30 minutes. The water level was maintained for at least 3 hours and until a stabilized flow rate was achieved, which was defined as when the highest and lowest readings were within 10 percent of each other for three consecutive intervals. In the case of all five borings, the flow rate stabilized before the 3-hour minimum test time was up, but the test was continued for the required 3 hours per GS200.1 guidelines. The results of the infiltration testing for each boring are included as *Plates C.1 through C.5* in Appendix C.

Data Analysis

Data analysis was performed in accordance with GS200.1. A plot of cumulative volume in gallons versus time in minutes was created for each test (see Plate G-1 in Appendix C). Per GS200.1, the raw measured infiltration rate for each test was reduced to determine design values that are estimated to represent long-term performance of the proposed dry well systems:

$$Design\ Infiltration\ Rate = \frac{Measured\ Infiltration\ Rate}{RF_t \times RF_v \times RF_s}$$

RF_t = reduction factor due to test method

RF_v = reduction factor due to site variability, etc.

RF_s = reduction factor due to siltation, plugging, and maintenance

The test method (Small Diameter Boring method) is assigned a reduction factor of 1 (RF_t = 1). A High Flow-rate reduction factor (RF_t) of 3 was assigned to all five wells. The earth materials exposed in the tested zones of the wells were fairly uniform, and the test wells were located near the proposed dry well systems and the bioretention basin location, so a factor of 1 was selected for site variability (RF_v = 1). Therefore, the measured infiltration rate for each well was reduced by a total factor of 5 to produce the long-term design infiltration rate. The project BMP designers should assign the appropriate Long-term siltation, plugging, and maintenance reduction factor based on the chosen infiltration BMPs.

Infiltration Test Results and Discussion

Testing was performed on June 10 and 11, 2024 *and September 12, 2024*. Detailed logs of the earth materials encountered in the test borings are provided on Plate PT-1 through *PT-7* in Appendix A, while the infiltration tests data and results are provided on *Plates C.1 through C.5* in Appendix C. The raw measured infiltration rates for each of the *five* borings *tested* are provided on those plates, along with the

reduced infiltration rates for use in designing the proposed BMPs. *The graphs showing infiltration rate versus time and water volume added versus time for each tested boring are provided on Plates C.6 through C.10 in Appendix C.*

Results of Shallow Infiltration Testing

Based on our observations of the pre-soak characteristics in PT-4 and PT-6, coupled with the low infiltration rate measured in PT-5, we do not consider the use of shallow bioretention basins which rely on infiltration into the underlying soils a feasible BMP option. This information has been provided to the project BMP designers, and we understand they are considering using above or below ground bioinfiltration planters that do not rely on subsurface infiltration.

Results of Deep Dry Well Infiltration Testing

Infiltration testing for the proposed dry wells indicates that the two proposed dry well locations located on the western portion of the campus, PT-1 and PT-2, have reduced infiltration rates greater than the minimum required 0.3 inches/hour per GS200.1, and these locations are considered suitable for on-site stormwater infiltration. PT-3 *and PT-7, however, have reduced infiltration rates* below the minimum required 0.3 inches/hour, and *these locations are* not considered suitable for deep dry well infiltration. The proposed infiltration BMP to be utilized for the two suitable dry well locations PT-1 and PT-2 should be designed to infiltrate in the subsurface at depths between 10 and 25 feet below the ground surface. For the design of the proposed dry well systems, the lowest reduced Infiltration Rate of 2.7 inches/hour obtained for PT-1 divided by the appropriate Long-term siltation, plugging, and maintenance reduction factor as determined by the project BMP designers should be used for both dry well locations. Based on our review of the substantial amount of subsurface geotechnical data available within a radius of about 150 feet of both PT-1 and PT-2, notably the borings excavated by Geotechnologies in 2001, it is apparent the Lakewood Formation deposits are similar in composition to what was encountered in those borings, and similar infiltration rates would be expected. We consider the lowest adjusted Infiltration Rate of 2.7 inches/hour applicable to a 50-foot radius around both PT-1 and PT-2 at the tested depth of 10 to 25 feet below the ground surface.

GEOLOGIC SETTING AND FAULTING

The site is mantled with minor amounts of undocumented artificial (af) fill having a typical thickness of less than 3 feet which overly native upper-Pleistocene-age marine sedimentary deposits herein referred to as the Lakewood Formation (Qlw). Based on previous fault trenching in 2001 and our recent supplemental fault trenching, no active faults are beneath the subject property. The reader is

of 5 feet are considered suitable for support of new compacted fill.

GROUNDWATER

Our review of the Seismic Hazard Zone Report for the Inglewood 7.5-minute quadrangle (CGS, SHZR 027, 1998 – see Plate 6 herein) indicates that the historic high groundwater level is on the order of 50 feet or greater below the ground surface. Groundwater was not encountered in any of the on-site borings excavated by Geotechnologies or GWV, which reached depths of 60 and 50 feet, respectively. Based on the historically high groundwater levels in the site's vicinity and the absence of groundwater observed in the on-site excavations, groundwater is neither expected to be encountered during the proposed construction, nor have a detrimental effect on the project.

SEISMICITY


The subject site contains no known active or potentially active faults, nor is it within an Alquist-Priolo Earthquake Fault Zone. Therefore, the potential for ground rupture is considered to be very low. However, the property is situated within the seismically active Southern California region and ground shaking is likely to occur due to earthquakes caused by movement along faults within the region.

HISTORICAL SEISMICITY

The property has experienced ground shaking during historical times. To evaluate the historical seismicity at the site, the USGS Earthquakes Maps website was used. A search was performed of historical earthquakes within a 100 km radius of the Inglewood High School site. Results of the search note 361 earthquakes with magnitude of 4.0 or greater. The closest earthquake listed is a magnitude 4.0 earthquake that occurred within 1.9 miles of the site in April 2021, which was centered 2 km east of Lennox. The largest historical earthquake to occur within 100 km of the site was a 7.5 magnitude earthquake in 1812, centered northwest of San Bernardino. In the record search 309 earthquakes were listed with magnitudes equal to or greater than 4 and less than 5, 42 earthquakes with magnitudes equal to or greater than 5 and less than 6, nine earthquakes with magnitudes equal to or greater than 6 and less than 7, and one earthquake equal or greater than magnitude 7.

TEN LARGEST HISTORICAL EARTHQUAKES IN 100 KM RADIUS

PLACE	MAGNITUDE	DATE	DISTANCE (MI)
Northwest of San Bernardino, California	7.5	1812-12-08	49.3
Northridge, California, earthquake	6.7	1994-01-17	20.3
1971 San Fernando Earthquake, California	6.6	1971-02-09	31.5
The 1933 Long Beach, California Earthquake	6.4	1933-03-11	30.6
Cajon Pass area, northwest of San Bernardino, California	6.36	1899-07-22	54.3
Near Palmdale, California	6.3	1857-01-17	42.7

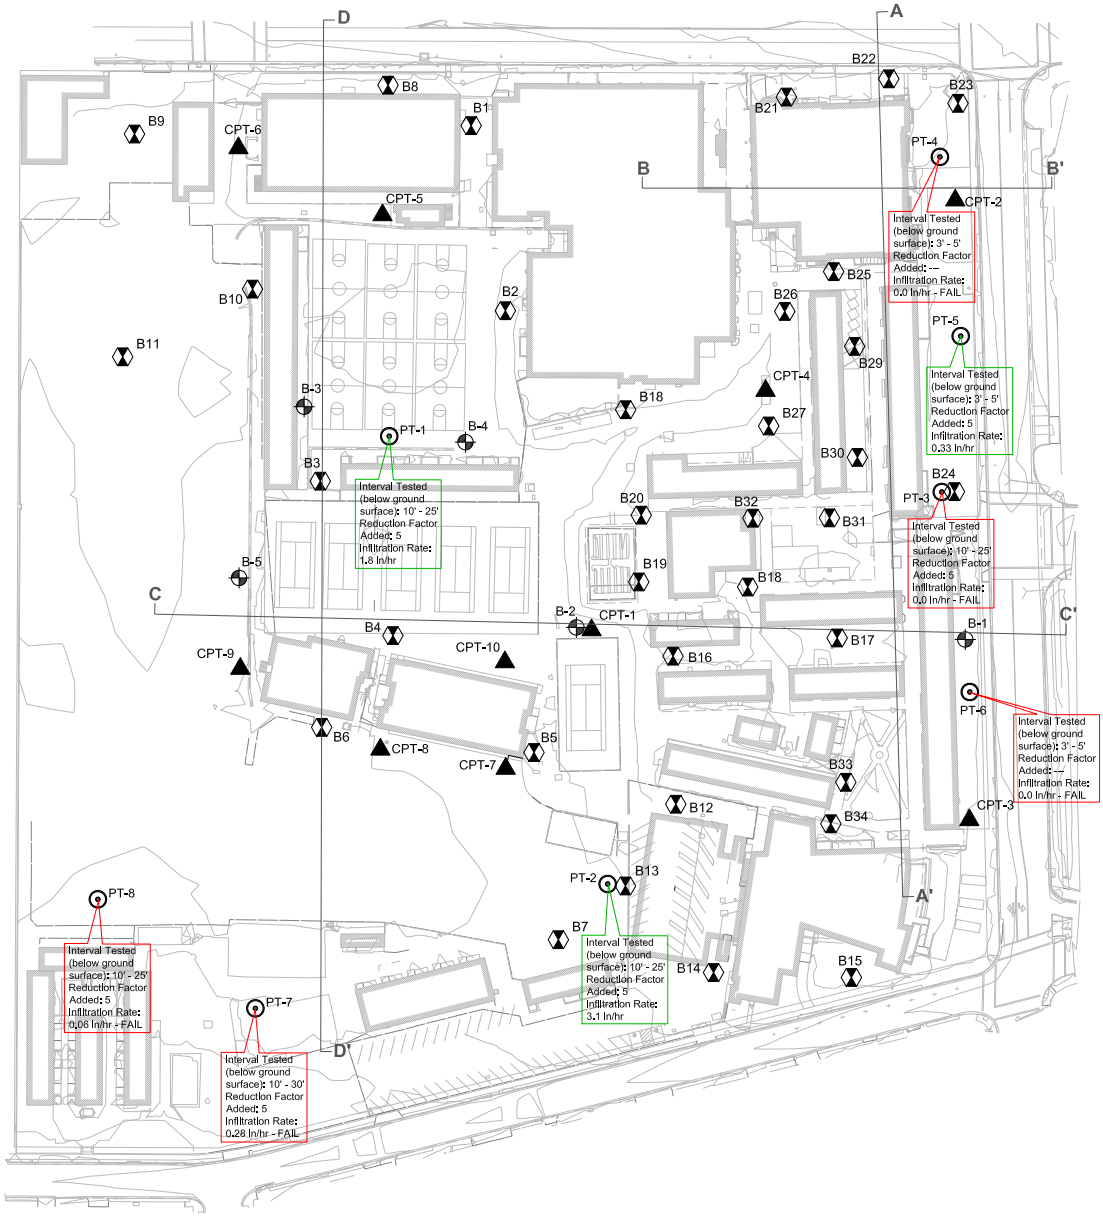

EXPLANATION

af	Artificial Fill
Qlw	Lakewood Formation (Older Alluvium)
	Approximate Location of Fault Trench by Smith-Emery GeoServices, 2001
	Approximate Location of Fault Trench by Geolabs-Westlake Village, 2023
B25	Approximate Location of Hollow Stem Auger Boring by Geotechnologies, 2001
B-2	Approximate Location of Hollow Stem Auger Boring by Geolabs-Westlake Village, 2024 & 2025
PT-6	Approximate Location of Infiltration Test Boring by Geolabs-Westlake Village, 2024 & 2025
CPT-2	Approximate Location of Cone Penetrometer Sounding by Geolabs-Westlake Village, 2024 & 2025
	Proposed Building Footprint (approximate)
C C'	Line of Geologic Cross Section

GEOLOGIC MAP

Inglewood High School
231 South Grevillea Avenue
County of Los Angeles,
City of Inglewood, California

N

Revised 05/2025

Geolabs – Westlake Village
GEOLOGY AND SOILS ENGINEERING

DATE 05/2025 BY SDF
SCALE 1" = 40' JOB NO. 9711

PLATE 2

Path: P:\9711 Inglewood HS\Geolab-Map.dwg

A-3 NOP Comment Letters

California Department of Transportation

DISTRICT 7
100 S. MAIN STREET, MS 16
LOS ANGELES, CA 90012
PHONE (213) 407-6607
FAX (213) 897-1337
TTY 711
www.dot.ca.gov

August 8, 2025

Jordan Miles
Inglewood Unified School District
401 S Inglewood Avenue
Inglewood CA 90301

RE: Inglewood High School
Reconstruction Project - NOP
SCH# 2025070682
GTS# 07-LA-2025-04858

Dear Jordan Miles,

Thank you for including the California Department of Transportation (Caltrans) in the environmental review process for the above-referenced project. The Inglewood Unified School District is proposing a Reconstruction Project for Inglewood High School, which will include the demolition of a majority of the existing classroom buildings. Six new buildings would be constructed, including a two-story Administration and General Classroom building; a one-story Food Services and Multi-Purpose Room building; a one- to two-story Science Labs and General Classrooms building; a one-story Student Life building, a one-story Career and Technical Education and classrooms building, and a one-story Career and Technical Education and Music classrooms building. In addition, the existing Auditorium and Gymnasium, would be internally renovated. The Project would remove existing asphalt areas, and sports court/field and landscaping improvements would be included throughout the Inglewood High School campus. In addition, the Project would include campus path lighting, exterior building lights, and sports facility lighting.

The nearest State facility is U.S. Highway I-405. After reviewing the Notice of Preparation (NOP), Caltrans has the following comments:

Caltrans encourages the Lead Agency to incorporate multi-modal infrastructure along and within school boundaries to meet community placemaking and safe urban design objectives. This infrastructure, encompassing ADA-compliant design, adequate sidewalks, high-visibility crosswalks, Class IV bike lanes, and bike parking, is crucial for establishing a fully accessible Complete Street that supports pedestrians, bicyclists, and transit riders. This includes reducing the amount of parking whenever possible, as research looking at the relationship between land-use, parking, and transportation indicates that the amount of car parking supplied can undermine a project's ability to encourage public transit and active modes of transportation. For any project to better promote public transit and reduce vehicle miles traveled, we recommend the implementation of Transportation Demand Management (TDM) strategies as an alternative to building car parking.

Caltrans recommends limiting large truck travel and construction traffic to off-peak commute hours. A permit for any heavy construction equipment and or materials that require the use of oversized transport vehicles on State highways. If construction traffic is expected to cause issues on any State facilities, please submit a construction traffic control plan detailing potential impacts for Caltrans review.

Should you have any questions, please feel free to contact Nestor Lemus, the project coordinator, at Nestor.Lemus@dot.ca.gov and refer to GTS # 07-LA-2025-04858.

Sincerely,

Anthony Higgins for
MIYA EDMONSON
LDR/CEQA Branch Chief

cc: State Clearinghouse

Docusign Envelope ID: 44B5C97A-C818-48FF-B91C-89FEA2E76BE6

State of California – Natural Resources Agency
DEPARTMENT OF FISH AND WILDLIFE
South Coast Region
3883 Ruffin Road
San Diego, CA 92123
wildlife.ca.gov

GAVIN NEWSOM, Governor
CHARLTON H. BONHAM, Director

August 8, 2025

Jordan Miles
Inglewood Unified School District
401 S Inglewood Avenue
Inglewood, CA 90301
jordan.miles@inglewoodusd.com

SUBJECT: NOTICE OF PREPARATION OF A DRAFT ENVIRONMENTAL IMPACT REPORT FOR THE INGLEWOOD HIGH SCHOOL RECONSTRUCTION PROJECT, SCH NO. 2025070682, LOS ANGELES COUNTY, CA

Dear Jordan Miles:

The California Department of Fish and Wildlife (CDFW) reviewed the Notice of Preparation (NOP) from Inglewood Unified School District (IUSD) for the Inglewood High School Reconstruction Project (Project) pursuant to the California Environmental Quality Act (CEQA) and CEQA Guidelines[1].

Thank you for the opportunity to provide comments and recommendations regarding those activities involved in the Project that may affect California fish and wildlife. Likewise, CDFW appreciates the opportunity to provide comments regarding those aspects of the Project that CDFW, by law, may be required to carry out or approve through the exercise of its own regulatory authority under the Fish and Game Code.

CDFW ROLE

CDFW is California's Trustee Agency for fish and wildlife resources and holds those resources in trust by statute for all the people of the State (Fish & G. Code, §§ 711.7, subd. (a) & 1802; Pub. Resources Code, § 21070; CEQA Guidelines § 15386, subd. (a)). CDFW, in its trustee capacity, has jurisdiction over the conservation, protection, and management of fish, wildlife, native plants, and habitat necessary for biologically sustainable populations of those species (Fish & G. Code, § 1802). Similarly, for purposes of CEQA, CDFW is charged by law to provide, as available, biological expertise during public agency environmental review efforts, focusing specifically on projects and related activities that have the potential to adversely affect fish and wildlife resources.

CDFW may also act as a Responsible Agency under CEQA. (Pub. Resources Code, § 21069; CEQA Guidelines, § 15381). CDFW expects that it may need to exercise

[1] CEQA is codified in the California Public Resources Code in section 21000 et seq. The "CEQA Guidelines" are found in Title 14 of the California Code of Regulations, commencing with section 15000.

Docusign Envelope ID: 44B5C97A-C818-48FF-B91C-89FEA2E76BE6

regulatory authority as provided by the Fish and Game Code. As proposed, for example, the Project may be subject to CDFW's lake and streambed alteration regulatory authority (Fish & G. Code, § 1600 et seq.). Likewise, to the extent implementation of the Project as proposed may result in "take" as defined by State law[2] of any species protected under the California Endangered Species Act (CESA; Fish & G. Code, § 2050 et seq.) or the Native Plant Protection Act (NPPA; Fish & G. Code, §1900 et seq.), the Project proponent may seek related take authorization as provided by the Fish and Game Code.

PROJECT DESCRIPTION SUMMARY

Proponent: IUSD

Objective: The objective of the Project is to renovate the Inglewood High School campus through demolition and construction of new buildings. The majority of buildings would be demolished, and six new buildings would be constructed on campus. The locker rooms and auditorium buildings would be updated to be modernized, and the adult education building would remain the same. Sport fields, courts, and lighting would be redone and updated. Landscaping would occur throughout the campus with drought-tolerant native plants and trees. Lighting would be installed for campus pathways, buildings, and outdoor sports lights that would be down-shielded to avoid light spill-over. Lastly, improvements would include walkways, utilities, parking, fire lanes, and pedestrian entrances.

Location: The Project encompasses 18 acres located at 231 South Grevillea Avenue, in the city of Inglewood, Los Angeles County. The Assessor's Parcel Numbers (APN) associated with the Project site include 4020-017-900, 4020-016-900, 4020-025-900, and 4020-026-900.

Timeframe: Construction would occur in multiple phases with site preparation and demolition anticipated to begin January 2026 through October 2027.

Biological Setting: The Project is situated in a residential neighborhood in a highly urbanized city. The site is bounded on all sides by residences and commercial uses. Given that the Project site is currently a high school, the majority of the site is developed with existing vegetation maintained to support various sport activities. In total, there are 29 trees throughout the high school campus that would be impacted by the Project. No streams or sensitive natural communities are within or adjacent to the Project site. The Project site is not within a designated Significant Ecological Area within Los Angeles County or a critical habitat area for special-status species. No biological survey was conducted within the Project site and no specific mitigation measures regarding biological resources were provided in the Initial Study. The Project may impact common species including nesting birds and raptors.

[2] "Take" is defined in Section 86 of the Fish and Game Code as "hunt, pursue, catch, capture, or kill, or attempt to hunt, pursue, catch, capture, or kill."

Docusign Envelope ID: 44B5C97A-C818-48FF-B91C-89FEA2E76BE6

COMMENTS AND RECOMMENDATIONS

CDFW offers the comments and recommendations below to assist IUSD in adequately identifying and/or mitigating the Project's significant, or potentially significant, direct and indirect impacts on fish and wildlife (biological) resources.

Specific Comments

1) Nesting Birds and Raptors. To avoid impacts to nesting birds and raptors, CDFW recommends that clearing of vegetation occur outside of the peak avian breeding season, which generally runs from February 1 through September 1 (as early as January 1 for some raptors). If Project construction is necessary during the bird breeding season, a qualified biologist with experience in conducting breeding bird surveys should conduct a nesting bird and raptor survey within three days prior to work in the area. If an active nest is identified, a buffer shall be established between the construction activities and the nest so that nesting activities are not interrupted. For the given Project site, CDFW generally recommends a 100-foot buffer from common avian species, 300 feet for listed or highly sensitive, and 500 feet for raptors. The buffer should be delineated by temporary fencing and remain in effect as long as construction is occurring. No Project construction shall occur within the fenced nest zone until the young have fledged, are no longer being fed by the parents, have left the nest, and will no longer be impacted by the Project. Reductions in the nest buffer distance may be appropriate depending on the avian species involved, ambient levels of human activity, screening vegetation, or possibly other factors.

2) Landscaping. IUSD intends to install landscaping throughout the renovated campus. CDFW recommends IUSD provide a native plant palette for the Project. The Project's landscaping plan should be disclosed and evaluated in the DEIR for potential impacts on biological resources such as natural communities adjacent to the Project site (e.g., introducing non-native, invasive species). CDFW supports the use of native plants for the Project. CDFW strongly recommends avoiding non-native, invasive species for landscaping and restoration, particularly any species listed as 'Moderate' or 'High' by the California Invasive Plant Council[3] CDFW supports the use of native species found in naturally occurring plant communities within or adjacent to the Project site. In addition, CDFW supports planting species of trees, such as oaks (Quercus genus), and understory vegetation (e.g., ground cover, subshrubs, and shrubs) that create habitat and provide a food source for birds. CDFW recommends retaining any standing, dead, or dying tree (snags) where possible because snags provide perching and nesting habitat for birds and raptors. Finally, CDFW supports planting species of vegetation with high insect and pollinator value.

[3] https://www.cal-ipc.org/plants/inventory/

Docusign Envelope ID: 44B5C97A-C818-48FF-B91C-89FEA2E76BE6

General Comments

1) Disclosure. The DEIR should provide an adequate, complete, and detailed disclosure about the effects which a proposed project is likely to have on the environment (Pub. Resources Code, § 20161; CEQA Guidelines, § 15151). Such disclosure is necessary so CDFW may provide comments on the adequacy of proposed avoidance, minimization, or mitigation measures, as well as assess the significance of the specific impact relative to plant and wildlife species impacted (e.g., current range, distribution, population trends, and connectivity).

2) Project Description and Alternatives. To enable adequate review and comment on the proposed Project from the standpoint of the protection of fish, wildlife, and plants, CDFW recommends the following information be included in the DEIR.

   a. A complete discussion of the purpose and need for, and description of the proposed Project.

   b. A range of feasible alternatives to the Project location to avoid or otherwise minimize direct and indirect impacts on sensitive biological resources and wildlife movement areas. CDFW recommends IUSD select Project designs and alternatives that would avoid or otherwise minimize direct and indirect impacts on biological resources. CDFW also recommends IUSD consider establishing appropriate setbacks from sensitive and special status biological resources. Setbacks should not be impacted by ground disturbance or hydrological changes from any future Project-related construction, activities, maintenance, and development. As a general rule, CDFW recommends reducing or clustering a development footprint to retain unobstructed spaces for vegetation and wildlife and provide connections for wildlife between properties and minimize obstacles to open space.

   c. Project alternatives should be thoroughly evaluated, even if an alternative would impede, to some degree, the attainment of the Project objectives or would be more costly (CEQA Guidelines, § 15126.6). The DEIR shall include sufficient information about each alternative to allow meaningful evaluation, public participation, analysis, and comparison with the proposed Project (CEQA Guidelines, § 15126.6).

   d. Where the Project may impact aquatic and riparian resources, CDFW recommends IUSD select Project designs and alternatives that would fully avoid impacts to such resources. CDFW also recommends an alternative that would not impede, alter, or otherwise modify existing surface flow, watercourse and meander, and water-dependent ecosystems and natural communities. Project designs should consider elevated crossings to avoid channelizing or narrowing of watercourses. Any modifications to a river, creek, or stream may cause or magnify upstream bank erosion, channel incision, and drop in water level, which may cause the watercourse to alter its course of flow.

Docusign Envelope ID: 44B5C97A-C818-48FF-B91C-89FEA2E76BE6

3) Biological Baseline Assessment. An adequate biological resources assessment should provide a complete assessment and impact analysis of the flora and fauna within and adjacent to the Project site and where the Project may result in ground disturbance. The assessment and analysis should place emphasis on identifying endangered, threatened, rare, and sensitive species; regionally and locally unique species; and sensitive habitats. An impact analysis will aid in determining the Project's potential direct, indirect, and cumulative biological impacts, as well as specific mitigation or avoidance measures necessary to offset those impacts. CDFW also considers impacts to Species of Special Concern (SSC) a significant direct and cumulative adverse effect without implementing appropriate avoidance and/or mitigation measures. The DEIR should include the following information.

a. Information on the regional setting is critical to an assessment of environmental impacts, with special emphasis on resources that are rare or unique to the region (CEQA Guidelines, § 15125(c)). The DEIR should include measures to fully avoid and otherwise protect Sensitive Natural Communities. CDFW considers Sensitive Natural Communities as threatened habitats having both regional and local significance. Natural communities, alliances, and associations with a State-wide rarity ranking of S1, S2, and S3 should be considered sensitive and declining at the local and regional level. These ranks can be obtained by visiting the Vegetation Classification and Mapping Program - Natural Communities webpage[4].

b. A thorough, recent, floristic-based assessment of special status plants and natural communities following CDFW's *Protocols for Surveying and Evaluating Impacts to Special Status Native Plant Populations and Sensitive Natural Communities*[5]. Botanical field surveys should be comprehensive over the entire Project site, including areas that will be directly or indirectly impacted by the Project. Adjoining properties should also be surveyed where direct or indirect Project effects could occur, such as those from fuel modification, herbicide application, invasive species, and altered hydrology. Botanical field surveys should be conducted in the field at the times of year when plants will be both evident and identifiable. Usually, this is during flowering or fruiting. Botanical field survey visits should be spaced throughout the growing season to accurately determine what plants exist in the Project site. This usually involves multiple visits to the Project site (e.g., in early, mid, and late season) to capture the floristic diversity at a level necessary to determine if special status plants are present.

c. Floristic alliance- and/or association-based mapping and vegetation impact assessments conducted on the Project site and within adjacent areas. The Manual of California Vegetation[6], second edition, (Sawyer, Keeler-Wolf, & Evens,

[4] https://wildlife.ca.gov/Data/VegCAMP/Natural-Communities
[5] https://nrm.dfg.ca.gov/FileHandler.ashx?DocumentID=18959&inline
[6] https://vegetation.cnps.org/

Docusign Envelope ID: 44B5C97A-C818-48FF-B91C-89FEA2E76BE6

2009) should also be used to inform this mapping and assessment. Adjoining habitat areas should be included in this assessment where the Project's construction and activities could lead to direct or indirect impacts off-site.

d. A complete and recent assessment of the biological resources associated with each habitat type in the Project site and within adjacent areas. A full literature review includes but is not limited to CDFW's California Natural Diversity Database[7] (CNDDB). The CNDDB should be accessed to obtain current information on any previously reported sensitive species and habitat. An assessment should include a minimum nine-quadrangle search of the CNDDB to determine a list of species potentially present in the Project site. A nine-quadrangle search should be provided in the Project's CEQA document for adequate disclosure of the Project's potential impact on biological resources.

e. A complete, recent, assessment of endangered, rare, or threatened species and other sensitive species within the Project site and adjacent areas, including SSC and California Fully Protected Species (Fish & G. Code, §§ 3511, 4700, 5050, and 5515). Species to be addressed should include all those which meet the CEQA definition of endangered, rare, or threatened species (CEQA Guidelines, § 15380). Seasonal variations in use of the Project site should also be addressed such as wintering, roosting, nesting, and foraging habitat. Focused species-specific surveys, conducted at the appropriate time of year and time of day when the sensitive species are active or otherwise identifiable, may be required if suitable habitat is present. See CDFW's Survey and Monitoring Protocols and Guidelines[8] for established survey protocol. Acceptable species-specific survey procedures may be developed in consultation with CDFW and U.S. Fish and Wildlife Service.

f. A recent wildlife and rare plant survey. A lack of records in the CNDDB does not mean that rare, threatened, or endangered plants and wildlife do not occur. Field verification for the presence or absence of sensitive species is necessary to provide a complete biological assessment for adequate CEQA review (CEQA Guidelines, § 15003(i)). CDFW generally considers biological field assessments for wildlife to be valid for a one-year period, and assessments for rare plants may be considered valid for a period of up to three years. Some aspects of the proposed Project may warrant periodic updated surveys for certain sensitive taxa, particularly if Project implementation build out could occur over a protracted time frame or in phases.

4) Direct and Indirect Impacts on Biological Resources. The DEIR should provide a thorough discussion of direct and indirect impacts expected to affect biological resources with specific measures to offset such impacts. The DEIR should address the following.

[7] https://wildlife.ca.gov/Data/CNDDB
[8] https://wildlife.ca.gov/conservation/survey-protocols

Docusign Envelope ID: 44B5C97A-C818-48FF-B91C-89FEA2E76BE6

a. A discussion of potential impacts from lighting, noise, temporary and permanent human activity, and exotic species, and identification of any mitigation measures. A discussion regarding Project-related indirect impacts on biological resources. These include resources in nearby public lands, open space, adjacent natural habitats, riparian ecosystems, and any designated and/or proposed or existing reserve lands (e.g., preserve lands associated with a Natural Community Conservation Plan (Fish & G. Code, § 2800 et. seq.)).

b. A discussion of both the short-term and long-term effects of the Project on species population distribution and concentration, as well as alterations of the ecosystem supporting those species impacted (CEQA Guidelines, § 15126.2(a)).

c. Impacts on, and maintenance of, wildlife corridor/movement areas, including access to undisturbed habitats in areas adjacent to the Project, should be fully analyzed and discussed in the DEIR.

d. A discussion of post-Project fate of drainage patterns, surface flows, and soil erosion and/or sedimentation in streams and water bodies. The discussion should also address the potential water extraction activities and the potential resulting impacts on habitat supported by the groundwater. Measures to mitigate such impacts should be included.

e. An analysis of impacts from proposed changes to land use designations and zoning, and existing land use designation and zoning located nearby or adjacent to natural areas that may inadvertently contribute to wildlife-human interactions. A discussion of possible conflicts and mitigation measures to reduce these conflicts should be included in the DEIR.

5) Cumulative Impact. Cumulative impacts on biological resources can result from collectively significant projects which are individually insignificant. The Project, when considered collectively with prior, concurrent, and probable future projects, may have a significant cumulative effect on biological resources. The Project may have the potential to substantially reduce the number or restrict the range of endangered, rare, or threatened species. Species that may be impacted by the Project include, but are not limited to, the biological resources described in this letter.

Accordingly, CDFW recommends the DEIR evaluate the Project's potential cumulative impacts on biological resources. The Project may have a "significant effect on the environment" if the possible effects of the Project are individually limited but cumulatively considerable. "Cumulatively considerable" means that the incremental effects of an individual project are considerable when viewed in connection with the effects of past projects, the effects of other current projects, and the effects of probable future projects (Pub. Resources Code, § 21083(b)). IUSD's conclusions regarding the significance of the Project's cumulative impact should be

Docusign Envelope ID: 44B5C97A-C818-48FF-B91C-89FEA2E76BE6

justified and supported by evidence to make those conclusions. Specifically, if IUSD concludes that the Project would not result in cumulative impacts on biological resources, the IUSD, "shall identify facts and analysis supporting IUSD's conclusion that the cumulative impact is less than significant" (CEQA Guidelines section § 15130(a)(2)).

6) Mitigation Measures. Public agencies have a duty under CEQA to prevent significant, avoidable damage to the environment by requiring changes in a project through the use of feasible alternatives or mitigation measures (CEQA Guidelines, §§ 15002(a)(3), 15021). Pursuant to CEQA Guidelines section 15126.4, an environmental document shall describe feasible measures which could mitigate impacts below a significant level under CEQA. Mitigation measures must be feasible, effective, implementable, and fully enforceable/imposed by IUSD through permit conditions, agreements, or other legally binding instruments (Pub. Resources Code, § 21081.6(b); CEQA Guidelines, § 15126.4).

   a. The DEIR should provide mitigation measures that are specific and detailed (i.e., responsible party, timing, specific actions, location) in order for a mitigation measure to be fully enforceable and implemented successfully via a mitigation monitoring and/or reporting program (Pub. Resources Code, § 21081.6; CEQA Guidelines, § 15097).

   b. If a proposed mitigation measure would cause one or more significant effects, in addition to impacts caused by the proposed Project, the DEIR should include a discussion of the effects of proposed mitigation measures (CEQA Guidelines, § 15126.4(a)(1)). In that regard, the DEIR should provide an adequate, complete, and detailed disclosure about the Project's proposed mitigation measure(s). Adequate disclosure is necessary so CDFW may assess the potential impacts of proposed mitigation measures.

7) Compensatory Mitigation. The DEIR should include compensatory mitigation measures for the Project's significant impacts (direct and/or through habitat modification) to sensitive and special status plants, animals, and habitats. Mitigation measures should emphasize avoidance and minimization of Project-related impacts. For unavoidable impacts, on-site habitat restoration or enhancement should be discussed in detail. If on-site mitigation is not feasible or would not be biologically viable and therefore inadequate to mitigate the loss of biological functions and values, off-site mitigation through habitat creation and/or acquisition and preservation in perpetuity should be addressed. Areas proposed as mitigation lands should be protected in perpetuity with a conservation easement and financial assurance and dedicated to a qualified entity for long-term management and monitoring.

8) Long-term Management of Mitigation Lands. For proposed mitigation lands, the DEIR should include measures to protect the targeted habitat values in perpetuity. The mitigation should offset Project-induced qualitative and quantitative losses of

Docusign Envelope ID: 44B5C97A-C818-48FF-B91C-89FEA2E76BE6

biological resources. Issues that should be addressed include (but are not limited to) restrictions on access, proposed land dedications, monitoring and management programs, control of illegal dumping, water pollution, and increased human intrusion. An appropriate endowment should be set aside to provide for long-term management of mitigation lands.

9) CESA. CDFW considers adverse impacts to a species protected by CESA to be significant. Take of any endangered, threatened, candidate species, or NPPA-listed plant species that results from the Project is prohibited, except as authorized by state law (Fish & G. Code §§ 2080, 2085; Cal. Code Regs., tit. 14, §786.9). Consequently, if the Project or any Project-related activity will result in take of a species designated as endangered or threatened, or a candidate for listing under CESA, CDFW recommends that the Project proponent seek appropriate take authorization under CESA prior to implementing the Project. Appropriate authorization from CDFW may include an Incidental Take Permit (ITP) or a consistency determination in certain circumstances, among other options (Fish & G. Code, §§ 2080.1, 2081, subds. (b) and (c)). Early consultation is encouraged, as significant modification to a Project and mitigation measures may be required to obtain a CESA Permit.

   To ensure CDFW will be able to use IUSD's CEQA document for the issuance of an ITP, the DEIR should address all Project impacts to CESA-listed species and specify a mitigation, monitoring, and reporting program that will meet the requirements of an ITP.

10) Translocation/Salvage of Plants and Animal Species. Translocation and transplantation is the process of removing plants and wildlife from one location and permanently moving it to a new location. CDFW generally does not support the use of translocation or transplantation as the primary mitigation strategy for unavoidable impacts to endangered, rare, or threatened plants and animals. These efforts are experimental, and the outcome is unreliable. CDFW has found that permanent preservation and management of habitat capable of supporting these species is often a more effective long-term strategy for conserving plants and animals and their habitats.

11) Scientific Collecting Permit. A Scientific Collecting Permit would be necessary if there is a plan to capture and relocate wildlife. Pursuant to the California Code of Regulations, title 14, section 650, qualified biologist(s) must obtain appropriate handling permits to capture, temporarily possess, and relocated wildlife to avoid harm or mortality in connection with Project-related activities. CDFW has the authority to issue permits for the take or possession of wildlife, including mammals; birds, nests, and eggs; reptiles, amphibians, fish, plants; and invertebrates (Fish & G. Code, §§ 1002, 1002.5, 1003). A Scientific Collecting Permit is required to monitor project impacts on wildlife resources, as required by environmental documents, permits, or other legal authorizations; and, to capture, temporarily possess, and relocate wildlife to avoid harm or mortality in connection with

Docusign Envelope ID: 44B5C97A-C818-48FF-B91C-89FEA2E76BE6

otherwise lawful activities (Cal. Code Regs., tit. 14, § 650). For more information, please see CDFW's Scientific Collecting Permit webpage[9].

12) Wetland Resources. CDFW, as described in Fish and Game Code section 703(a), is guided by the Fish and Game Commission's (Commission) policies[10]. Through its Wetlands Resources policy, the Commission "…seek[s] to provide for the protection, preservation, restoration, enhancement, and expansion of wetland habitat in California" (California Fish and Game Commission, 2005). It is the policy of the Commission to strongly discourage development in or conversion of wetlands. It opposes, consistent with its legal authority, any development or conversion that would result in a reduction of wetland acreage or wetland habitat values. To that end, the Commission opposes wetland development proposals unless, at a minimum, project mitigation assures there will be 'no net loss' of either wetland habitat values or acreage. The Commission strongly prefers mitigation which would achieve expansion of wetland acreage and enhancement of wetland habitat values."

    a. The Wetlands Resources policy provides a framework for maintaining wetland resources and establishes mitigation guidance. CDFW encourages avoidance of wetland resources as a primary mitigation measure and discourages the development or type conversion of wetlands to uplands. CDFW encourages activities that would avoid the reduction of wetland acreage, function, or habitat values. Once avoidance and minimization measures have been exhausted, a project should include mitigation measures to assure a "no net loss" of either wetland habitat values, or acreage, for unavoidable impacts to wetland resources. Conversions include, but are not limited to, conversion to subsurface drains, placement of fill or building of structures within the wetland, and channelization or removal of materials from the streambed. All wetlands and watercourses, whether ephemeral, intermittent, or perennial, should be retained and provided with substantial setbacks, which preserve the riparian and aquatic values and functions benefiting local and transient wildlife populations. CDFW recommends mitigation measures to compensate for unavoidable impacts be included in the DEIR and these measures should compensate for the loss of function and value.

    b. The Fish and Game Commission's Water policy guides CDFW on the quantity and quality of the waters of this State that should be apportioned and maintained respectively so as to produce and sustain maximum numbers of fish and wildlife; to provide maximum protection and enhancement of fish and wildlife and their habitat; encourage and support programs to maintain or restore a high quality of the waters of this State; prevent the degradation thereof caused by pollution and contamination; and, endeavor to keep as much water as possible open and accessible to the public for the use and enjoyment of fish and wildlife. CDFW

[9] https://wildlife.ca.gov/Licensing/Scientific-Collecting
[10] https://fgc.ca.gov/About/Policies/Miscellaneous

Docusign Envelope ID: 44B5C97A-C818-48FF-B91C-89FEA2E76BE6

recommends avoidance of water practices and structures that use excessive amounts of water, and minimization of impacts that negatively affect water quality, to the extent feasible (Fish & G. Code, § 5650).

ENVIRONMENTAL DATA

CEQA requires that information developed in environmental impact reports and negative declarations be incorporated into a database which may be used to make subsequent or supplemental environmental determinations. (Pub. Resources Code, § 21003, subd. (e).) Accordingly, please report any special status species and natural communities detected during Project surveys to the California Natural Diversity Database (CNDDB). The CNDDB website[11] provides direction regarding the types of information that should be reported and allows on-line submittal of field survey forms.

In addition, information on special status native plant populations and sensitive natural communities, should be submitted to CDFW's Vegetation Classification and Mapping Program using the Combined Rapid Assessment and Relevé Form[12].

IUSD should ensure data collected for the preparation of the DEIR is properly submitted.

FILING FEES

The Project, as proposed, would have an impact on fish and/or wildlife, and assessment of filing fees is necessary. Fees are payable upon filing of the Notice of Determination by IUSD and serve to help defray the cost of environmental review by CDFW. Payment of the fee is required in order for the underlying project approval to be operative, vested, and final. (Cal. Code Regs, tit. 14, § 753.5; Fish & G. Code, § 711.4; Pub. Resources Code, § 21089.)

CONCLUSION

CDFW appreciates the opportunity to comment on the NOP to assist IUSD in identifying and mitigating Project impacts on biological resources.

[11] https://wildlife.ca.gov/Data/CNDDB
[12] https://wildlife.ca.gov/Data/VegCAMP/Natural-Communities/Submit

Docusign Envelope ID: 44B5C97A-C818-48FF-B91C-89FEA2E76BE6

Questions regarding this letter or further coordination should be directed to Julisa Portugal[13], Environmental Scientist.

Sincerely,

DocuSigned by:
5991E19EF8094C3...
Victoria Tang
Environmental Program Manager
South Coast Region

ec: California Department of Fish and Wildlife
Victoria Tang (CDFW EPM)
Steve Gibson (CEQA Supervisor)

Office of Planning and Research
State.Clearinghouse@opr.ca.gov

REFERENCES

California Fish and Game Commission. (2005). *Miscellaneous Policies*. Retrieved from https://fgc.ca.gov/About/Policies/Miscellaneous

Sawyer, J. O., Keeler-Wolf, T., & Evens, J. M. (2009). *A Manual of California Vegetation* (Second ed.). Sacramento, CA: California Native Plant Society. Retrieved from https://vegetation.cnps.org/

[13] Phone: (858) 203-5872; Email: Julisa.Portugal@wildlife.ca.gov

Department of Toxic Substances Control

Yana Garcia
Secretary for
Environmental Protection

Katherine M. Butler, MPH, Director
8800 Cal Center Drive
Sacramento, California 95826-3200
dtsc.ca.gov

Gavin Newsom
Governor

SENT VIA ELECTRONIC MAIL

July 18, 2025

Jordan Miles
Executive Director, Facilities and Construction
Inglewood Unified School District
401 S Inglewood Avenue
Inglewood, CA 90301
jordan.miles@inglewoodusd.com

RE: NOTICE OF PREPARATION OF A DRAFT ENVIRONMENTAL IMPACT REPORT FOR INGLEWOOD HIGH SCHOOL RECONSTRUCTION PROJECT DATED JULY 16, 2025, STATE CLEARINGHOUSE NUMBER 2025070682

Dear Jordan Miles,

The Department of Toxic Substances Control (DTSC) reviewed the Notice of Preparation (NOP) of a Draft Environmental Impact Report (DEIR) for Inglewood High School Reconstruction Project (Project). The Project will include the demolition of most of the existing classroom buildings. Six new buildings would be constructed, including a two-story Administration and General Classroom building; a one-story Food Services and Multi-Purpose Room building; a one- to two-story Science Labs and General Classrooms building; a one-story Student Life building, a one-story Career and Technical Education and classrooms building, and a one-story Career and Technical Education and Music classrooms building. In addition, the existing Auditorium and Gymnasium would be internally renovated. Lastly, the Project would remove existing asphalt areas, and sports court/field and landscaping improvements would be included throughout the Inglewood High School campus. In addition, the Project would include campus path lighting, exterior building lights, and sports facility lighting. DTSC recommends and requests consideration of the following comments:

1. If the district plans to use California Department of Education (CDE) State funds for the Project, then the district shall comply with the requirements of Education Code (EDC), §17210, §17213.1, and §17213.2, unless otherwise specifically exempted under section §17268. If the district is not using CDE State funds for the Project, or is otherwise specifically exempt under section §17268, DTSC recommends the district continue to investigate, clean up the Site under the oversight of Los Angeles County and in concurrence with all applicable DTSC guidance documents, if necessary. For more information on the CDE State funding, please visit the Office of Public-School Construction webpage. A local education agency may also voluntarily request the CDE site/plan approval for locally funded site acquisitions and new construction projects. In these cases, CDE will require DTSC to review and approve prior to its final approval, except when exempt under section 17268.
2. All imported soil/fill material should be tested to assess any contaminants of concern meet screening levels as outlined in DTSC's Preliminary Endangerment Assessment Guidance Manual. Additionally, DTSC advises referencing the DTSC Information Advisory Clean Imported Fill Material Fact Sheet if importing fill is necessary. To minimize the possibility of introducing contaminated soil/fill material, there should be documentation of the origins of the soil/fill material and, if applicable, sampling be conducted to ensure that the imported soil/fill material are suitable for the intended land use. The soil sampling should include analysis based on the source of the soil/fill and knowledge of prior land use.

DTSC appreciates the opportunity to comment on the NOP of a DEIR for Inglewood High School Reconstruction Project. If you would like to proceed with DTSC's school environmental review process, please visit DTSC's Evaluating & Clean-up School 3-Step Process to begin a Phase I Environmental Site Assessment. If you have any questions or would like clarification on DTSC's comments, please respond to this letter or via our CEQA Review email for additional guidance.

Sincerely,



Tamara Purvis
Associate Environmental Planner
HWMP - Permitting Division – CEQA Unit
Department of Toxic Substances Control
Tamara.Purvis@dtsc.ca.gov

cc: (via email)

Governor's Office of Land Use and Climate Innovation
State Clearinghouse
State.Clearinghouse@lci.ca.gov

Meghan Gibson
Project Manager
Environmental Science Associates
MGibson@esassoc.com

Dave Kereazis
Associate Environmental Planner
HWMP-Permitting Division – CEQA Unit
Department of Toxic Substances Control
Dave.Kereazis@dtsc.ca.gov

Scott Wiley
Associate Governmental Program Analyst
HWMP - Permitting Division – CEQA Unit
Department of Toxic Substances Control
Scott.Wiley@dtsc.ca.gov

NATIVE AMERICAN HERITAGE COMMISSION

CHAIRPERSON
Reginald Pagaling
Chumash

VICE-CHAIRPERSON
Buffy McQuillen
Yokayo Pomo, Yuki, Nomlaki

SECRETARY
Sara Dutschke
Miwok

PARLIAMENTARIAN
Wayne Nelson
Luiseño

COMMISSIONER
Isaac Bojorquez
Ohlone-Costanoan

COMMISSIONER
Stanley Rodriguez
Kumeyaay

COMMISSIONER
Reid Milanovich
Cahuilla

COMMISSIONER
Bennae Calac
Pauma-Yuima Band of Luiseño Indians

COMMISSIONER
Vacant

ACTING EXECUTIVE SECRETARY
Michelle Carr

NAHC HEADQUARTERS
1550 Harbor Boulevard
Suite 100
West Sacramento,
California 95691
(916) 373-3710
nahc@nahc.ca.gov

July 17, 2025

Jordan Miles
Inglewood Unified School District
401 S Inglewood Ave
Inglewood CA 90301

Re 2025070682 Inglewood High School Reconstruction Project Los Angeles County

Dear Mr. Miles:

The Native American Heritage Commission (NAHC) has received the Notice of Preparation (NOP), Draft Environmental Impact Report (DEIR) or Early Consultation for the project referenced above. The California Environmental Quality Act (CEQA) (Pub. Resources Code §21000 et seq.), specifically Public Resources Code §21084.1, states that a project that may cause a substantial adverse change in the significance of a historical resource, is a project that may have a significant effect on the environment. (Pub. Resources Code § 21084.1; Cal. Code Regs., tit.14, §15064.5 (b) (CEQA Guidelines §15064.5 (b)). If there is substantial evidence, in light of the whole record before a lead agency, that a project may have a significant effect on the environment, an Environmental Impact Report (EIR) shall be prepared. (Pub. Resources Code §21080 (d); Cal. Code Regs., tit. 14, § 5064 subd.(a)(1) (CEQA Guidelines §15064 (a)(1)). In order to determine whether a project will cause a substantial adverse change in the significance of a historical resource, a lead agency will need to determine whether there are historical resources within the area of potential effect (APE).

CEQA was amended significantly in 2014. Assembly Bill 52 (Gatto, Chapter 532, Statutes of 2014) (AB 52) amended CEQA to create a separate category of cultural resources, "tribal cultural resources" (Pub. Resources Code §21074) and provides that a project with an effect that may cause a substantial adverse change in the significance of a tribal cultural resource is a project that may have a significant effect on the environment. (Pub. Resources Code §21084.2). Public agencies shall, when feasible, avoid damaging effects to any tribal cultural resource. (Pub. Resources Code §21084.3 (a)). **AB 52 applies to any project for which a notice of preparation, a notice of negative declaration, or a mitigated negative declaration is filed on or after July 1, 2015.** If your project involves the adoption of or amendment to a general plan or a specific plan, or the designation or proposed designation of open space, on or after March 1, 2005, it may also be subject to Senate Bill 18 (Burton, Chapter 905, Statutes of 2004) (SB 18). **Both SB 18 and AB 52 have tribal consultation requirements.** If your project is also subject to the federal National Environmental Policy Act (42 U.S.C. § 4321 et seq.) (NEPA), the tribal consultation requirements of Section 106 of the National Historic Preservation Act of 1966 (154 U.S.C. 300101, 36 C.F.R. §800 et seq.) may also apply.

The NAHC recommends consultation with California Native American tribes that are traditionally and culturally affiliated with the geographic area of your proposed project as early as possible in order to avoid inadvertent discoveries of Native American human remains and best protect tribal cultural resources. Below is a brief summary of portions of AB 52 and SB 18 as well as the NAHC's recommendations for conducting cultural resources assessments.

Consult your legal counsel about compliance with AB 52 and SB 18 as well as compliance with any other applicable laws.

AB 52

AB 52 has added to CEQA the additional requirements listed below, along with many other requirements:

1. Fourteen Day Period to Provide Notice of Completion of an Application/Decision to Undertake a Project: Within fourteen (14) days of determining that an application for a project is complete or of a decision by a public agency to undertake a project, a lead agency shall provide formal notification to a designated contact of, or tribal representative of, traditionally and culturally affiliated California Native American tribes that have requested notice, to be accomplished by at least one written notice that includes:

a. A brief description of the project.

b. The lead agency contact information.

c. Notification that the California Native American tribe has 30 days to request consultation. (Pub. Resources Code §21080.3.1 (d)).

d. A "California Native American tribe" is defined as a Native American tribe located in California that is on the contact list maintained by the NAHC for the purposes of Chapter 905 of Statutes of 2004 (SB 18). (Pub. Resources Code §21073).

2. Begin Consultation Within 30 Days of Receiving a Tribe's Request for Consultation and Before Releasing a Negative Declaration, Mitigated Negative Declaration, or Environmental Impact Report: A lead agency shall begin the consultation process within 30 days of receiving a request for consultation from a California Native American tribe that is traditionally and culturally affiliated with the geographic area of the proposed project. (Pub. Resources Code §21080.3.1, subds. (d) and (e)) and prior to the release of a negative declaration, mitigated negative declaration or Environmental Impact Report. (Pub. Resources Code §21080.3.1(b)).

a. For purposes of AB 52, "consultation shall have the same meaning as provided in Gov. Code §65352.4 (SB 18). (Pub. Resources Code §21080.3.1 (b)).

3. Mandatory Topics of Consultation If Requested by a Tribe: The following topics of consultation, if a tribe requests to discuss them, are mandatory topics of consultation:

a. Alternatives to the project.

b. Recommended mitigation measures.

c. Significant effects. (Pub. Resources Code §21080.3.2 (a)).

4. Discretionary Topics of Consultation: The following topics are discretionary topics of consultation:

a. Type of environmental review necessary.

b. Significance of the tribal cultural resources.

c. Significance of the project's impacts on tribal cultural resources.

d. If necessary, project alternatives or appropriate measures for preservation or mitigation that the tribe may recommend to the lead agency. (Pub. Resources Code §21080.3.2 (a)).

5. Confidentiality of Information Submitted by a Tribe During the Environmental Review Process: With some exceptions, any information, including but not limited to, the location, description, and use of tribal cultural resources submitted by a California Native American tribe during the environmental review process shall not be included in the environmental document or otherwise disclosed by the lead agency or any other public agency to the public, consistent with Government Code §6254 (r) and §6254.10. Any information submitted by a California Native American tribe during the consultation or environmental review process shall be published in a confidential appendix to the environmental document unless the tribe that provided the information consents, in writing, to the disclosure of some or all of the information to the public. (Pub. Resources Code §21082.3 (c)(1)).

6. Discussion of Impacts to Tribal Cultural Resources in the Environmental Document: If a project may have a significant impact on a tribal cultural resource, the lead agency's environmental document shall discuss both of the following:

a. Whether the proposed project has a significant impact on an identified tribal cultural resource.

b. Whether feasible alternatives or mitigation measures, including those measures that may be agreed to pursuant to Public Resources Code §21082.3, subdivision (a), avoid or substantially lessen the impact on the identified tribal cultural resource. (Pub. Resources Code §21082.3 (b)).

7. Conclusion of Consultation: Consultation with a tribe shall be considered concluded when either of the following occurs:

a. The parties agree to measures to mitigate or avoid a significant effect, if a significant effect exists, on a tribal cultural resource; or

b. A party, acting in good faith and after reasonable effort, concludes that mutual agreement cannot be reached. (Pub. Resources Code §21080.3.2 (b)).

8. Recommending Mitigation Measures Agreed Upon in Consultation in the Environmental Document: Any mitigation measures agreed upon in the consultation conducted pursuant to Public Resources Code §21080.3.2 shall be recommended for inclusion in the environmental document and in an adopted mitigation monitoring and reporting program, if determined to avoid or lessen the impact pursuant to Public Resources Code §21082.3, subdivision (b), paragraph 2, and shall be fully enforceable. (Pub. Resources Code §21082.3 (a)).

9. Required Consideration of Feasible Mitigation: If mitigation measures recommended by the staff of the lead agency as a result of the consultation process are not included in the environmental document or if there are no agreed upon mitigation measures at the conclusion of consultation, or if consultation does not occur, and if substantial evidence demonstrates that a project will cause a significant effect to a tribal cultural resource, the lead agency shall consider feasible mitigation pursuant to Public Resources Code §21084.3 (b). (Pub. Resources Code §21082.3 (e)).

10. Examples of Mitigation Measures That, If Feasible, May Be Considered to Avoid or Minimize Significant Adverse Impacts to Tribal Cultural Resources:

a. Avoidance and preservation of the resources in place, including, but not limited to:

i. Planning and construction to avoid the resources and protect the cultural and natural context.

ii. Planning greenspace, parks, or other open space, to incorporate the resources with culturally appropriate protection and management criteria.

b. Treating the resource with culturally appropriate dignity, taking into account the tribal cultural values and meaning of the resource, including, but not limited to, the following:

i. Protecting the cultural character and integrity of the resource.

ii. Protecting the traditional use of the resource.

iii. Protecting the confidentiality of the resource.

c. Permanent conservation easements or other interests in real property, with culturally appropriate management criteria for the purposes of preserving or utilizing the resources or places.

d. Protecting the resource. (Pub. Resource Code §21084.3 (b)).

e. Please note that a federally recognized California Native American tribe or a non-federally recognized California Native American tribe that is on the contact list maintained by the NAHC to protect a California prehistoric, archaeological, cultural, spiritual, or ceremonial place may acquire and hold conservation easements if the conservation easement is voluntarily conveyed. (Civ. Code §815.3 (c)).

f. Please note that it is the policy of the state that Native American remains and associated grave artifacts shall be repatriated. (Pub. Resources Code §5097.991).

11. Prerequisites for Certifying an Environmental Impact Report or Adopting a Mitigated Negative Declaration or Negative Declaration with a Significant Impact on an Identified Tribal Cultural Resource: An Environmental Impact Report may not be certified, nor may a mitigated negative declaration or a negative declaration be adopted unless one of the following occurs:

a. The consultation process between the tribes and the lead agency has occurred as provided in Public Resources Code §21080.3.1 and §21080.3.2 and concluded pursuant to Public Resources Code §21080.3.2.

b. The tribe that requested consultation failed to provide comments to the lead agency or otherwise failed to engage in the consultation process.

c. The lead agency provided notice of the project to the tribe in compliance with Public Resources Code §21080.3.1 (d) and the tribe failed to request consultation within 30 days. (Pub. Resources Code §21082.3 (d)).

The NAHC's PowerPoint presentation titled, "Tribal Consultation Under AB 52: Requirements and Best Practices" may be found online at: http://nahc.ca.gov/wp-content/uploads/2015/10/AB52TribalConsultation_CalEPAPDF.pdf

SB 18

SB 18 applies to local governments and requires local governments to contact, provide notice to, refer plans to, and consult with tribes prior to the adoption or amendment of a general plan or a specific plan, or the designation of open space. (Gov. Code §65352.3). Local governments should consult the Governor's Office of Planning and Research's "Tribal Consultation Guidelines," which can be found online at: https://www.opr.ca.gov/docs/09_14_05_Updated_Guidelines_922.pdf.

Some of SB 18's provisions include:

1. Tribal Consultation: If a local government considers a proposal to adopt or amend a general plan or a specific plan, or to designate open space it is required to contact the appropriate tribes identified by the NAHC by requesting a "Tribal Consultation List." If a tribe, once contacted, requests consultation the local government must consult with the tribe on the plan proposal. **A tribe has 90 days from the date of receipt of notification to request consultation unless a shorter timeframe has been agreed to by the tribe.** (Gov. Code §65352.3 (a)(2)).
2. No Statutory Time Limit on SB 18 Tribal Consultation. There is no statutory time limit on SB 18 tribal consultation.
3. Confidentiality: Consistent with the guidelines developed and adopted by the Office of Planning and Research pursuant to Gov. Code §65040.2, the city or county shall protect the confidentiality of the information concerning the specific identity, location, character, and use of places, features and objects described in Public Resources Code §5097.9 and §5097.993 that are within the city's or county's jurisdiction. (Gov. Code §65352.3 (b)).
4. Conclusion of SB 18 Tribal Consultation: Consultation should be concluded at the point in which:
    a. The parties to the consultation come to a mutual agreement concerning the appropriate measures for preservation or mitigation; or
    b. Either the local government or the tribe, acting in good faith and after reasonable effort, concludes that mutual agreement cannot be reached concerning the appropriate measures of preservation or mitigation. (Tribal Consultation Guidelines, Governor's Office of Planning and Research (2005) at p. 18).

Agencies should be aware that neither AB 52 nor SB 18 precludes agencies from initiating tribal consultation with tribes that are traditionally and culturally affiliated with their jurisdictions before the timeframes provided in AB 52 and SB 18. For that reason, we urge you to continue to request Native American Tribal Contact Lists and "Sacred Lands File" searches from the NAHC. The request forms can be found online at: http://nahc.ca.gov/resources/forms/.

NAHC Recommendations for Cultural Resources Assessments

To adequately assess the existence and significance of tribal cultural resources and plan for avoidance, preservation in place, or barring both, mitigation of project-related impacts to tribal cultural resources, the NAHC recommends the following actions:

1. Contact the appropriate regional California Historical Research Information System (CHRIS) Center (https://ohp.parks.ca.gov/?page_id=30331) for an archaeological records search. The records search will determine:
    a. If part or all of the APE has been previously surveyed for cultural resources.
    b. If any known cultural resources have already been recorded on or adjacent to the APE.
    c. If the probability is low, moderate, or high that cultural resources are located in the APE.
    d. If a survey is required to determine whether previously unrecorded cultural resources are present.

2. If an archaeological inventory survey is required, the final stage is the preparation of a professional report detailing the findings and recommendations of the records search and field survey.
    a. The final report containing site forms, site significance, and mitigation measures should be submitted immediately to the planning department. All information regarding site locations, Native American human remains, and associated funerary objects should be in a separate confidential addendum and not be made available for public disclosure.
    b. The final written report should be submitted within 3 months after work has been completed to the appropriate regional CHRIS center.

3. Contact the NAHC for:
   a. A Sacred Lands File search. Remember that tribes do not always record their sacred sites in the Sacred Lands File, nor are they required to do so. A Sacred Lands File search is not a substitute for consultation with tribes that are traditionally and culturally affiliated with the geographic area of the project's APE.
   b. A Native American Tribal Consultation List of appropriate tribes for consultation concerning the project site and to assist in planning for avoidance, preservation in place, or, failing both, mitigation measures.

4. Remember that the lack of surface evidence of archaeological resources (including tribal cultural resources) does not preclude their subsurface existence.
   a. Lead agencies should include in their mitigation and monitoring reporting program plan provisions for the identification and evaluation of inadvertently discovered archaeological resources per Cal. Code Regs., tit. 14, §15064.5(f) (CEQA Guidelines §15064.5(f)). In areas of identified archaeological sensitivity, a certified archaeologist and a culturally affiliated Native American with knowledge of cultural resources should monitor all ground-disturbing activities.
   b. Lead agencies should include in their mitigation and monitoring reporting program plans provisions for the disposition of recovered cultural items that are not burial associated in consultation with culturally affiliated Native Americans.
   c. Lead agencies should include in their mitigation and monitoring reporting program plans provisions for the treatment and disposition of inadvertently discovered Native American human remains. Health and Safety Code §7050.5, Public Resources Code §5097.98, and Cal. Code Regs., tit. 14, §15064.5, subdivisions (d) and (e) (CEQA Guidelines §15064.5, subds. (d) and (e)) address the processes to be followed in the event of an inadvertent discovery of any Native American human remains and associated grave goods in a location other than a dedicated cemetery.

If you have any questions or need additional information, please contact me at my email address: Andrew.Green@NAHC.ca.gov.

Sincerely,


Andrew Green

Andrew Green
Cultural Resources Analyst

cc: State Clearinghouse

Appendix B
Lighting Studies

We Make It Happen®

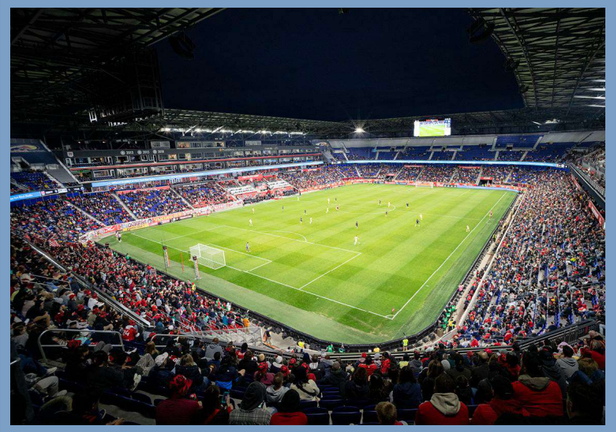

Sports Illustrated Stadium, Harrison, New Jersey, USA



UBS Arena, Elmont, New York, USA



Iowa Women of Achievement Bridge, Des Moines, Iowa, USA



Tottenham Hotspur FC Training Ground, Tottenham, London, UK

Inglewood High School

Inglewood, CA

Sales Representative: M.Marchetti · Designed By: E.Fox · Design No.: 158246G_R1 · August 20, 2025

Not to be reproduced in whole or part without the written consent of Musco Lighting. ©1981, 2025 Musco Sports Lighting, LLC.

Inglewood High School
Inglewood, CA

LIGHTING SYSTEM

Structure/Fixture Summary

Structure ID	Structure Height	Fixt. Attachment Ht.	Fixture Qty	Fixture Type	Design Load	Circuit
S1	60'	60'	1	TLC-LED-900	0.88 kW	F
		60'	2	TLC-LED-900	1.76 kW	A
		16'	1	TLC-BT-575	0.57 kW	A
S2	60'	60'	2	TLC-LED-900	1.76 kW	F
		60'	3	TLC-LED-900	2.64 kW	A
		16'	1	TLC-BT-575	0.57 kW	A
S3	60'	60'	1	TLC-LED-550	0.53 kW	A
		60'	1	TLC-LED-900	0.88 kW	A
		60'	2	TLC-LED-900	1.76 kW	F
S4	70'	70'	1	TLC-LED-1200	1.16 kW	A
		70'	1	TLC-LED-900	0.88 kW	A
		70'	2	TLC-LED-1200	2.33 kW	F
S5	70'	70'	2	TLC-LED-900	1.76 kW	F
		70'	3	TLC-LED-900	2.64 kW	A
		16'	1	TLC-BT-575	0.57 kW	A
S6	70'	70'	1	TLC-LED-1200	1.16 kW	F
		70'	1	TLC-LED-900	0.88 kW	A
		70'	3	TLC-LED-1200	3.49 kW	A
		16'	1	TLC-BT-575	0.57 kW	A
T1-T2	50'	50'	1	TLC-LED-900	0.88 kW	B
		50'	2	TLC-LED-550	1.05 kW	B
T3-T4	50'	50'	1	TLC-LED-900	0.88 kW	B
		50'	1	TLC-LED-900	0.88 kW	C
		50'	2	TLC-LED-550	1.05 kW	B
		50'	2	TLC-LED-550	1.05 kW	C
T5-T6	50'	50'	1	TLC-LED-900	0.88 kW	C
		50'	1	TLC-LED-900	0.88 kW	D
		50'	2	TLC-LED-550	1.05 kW	C
		50'	2	TLC-LED-550	1.05 kW	D
T7-T8	50'	50'	1	TLC-LED-900	0.88 kW	D
		50'	2	TLC-LED-550	1.05 kW	D
14			**66**		**50.03 kW**	

*Fixtures in this design have dimmed output values to meet design specific needs.

Circuit Summary

Circuit	Description	Design Load	Fixture Qty
A	Soccer	17.17 kW	20
B	Tennis 1-2	7.74 kW	12
C	Tennis 3-4	7.74 kW	12
D	Tennis 5-6	7.74 kW	12
F	Soccer/Safe Dispersal	9.65 kW	10

Fixture Type Summary

Type	Circuit	Source	Avg. Wattage	Avg. Lumens	L90	L80	L70	Quantity
TLC-BT-575	A	LED 5700K - 75 CRI	575W	52,651	>120,000	>120,000	>120,000	4
TLC-LED-1200	A	LED 5700K - 75 CRI	1165W	149,068	>120,000	>120,000	>120,000	4
TLC-LED-1200	F	LED 5700K - 75 CRI	1165W	151,453	>120,000	>120,000	>120,000	3
TLC-LED-550	A	LED 5700K - 75 CRI	527W	66,877	>120,000	>120,000	>120,000	1
TLC-LED-550	B	LED 5700K - 75 CRI	527W	66,937	>120,000	>120,000	>120,000	8
TLC-LED-550	C	LED 5700K - 75 CRI	527W	66,937	>120,000	>120,000	>120,000	8
TLC-LED-550	D	LED 5700K - 75 CRI	527W	66,937	>120,000	>120,000	>120,000	8
TLC-LED-900	A	LED 5700K - 75 CRI	880W	102,088	>120,000	>120,000	>120,000	11
TLC-LED-900	B	LED 5700K - 75 CRI	880W	94,207	>120,000	>120,000	>120,000	4
TLC-LED-900	C	LED 5700K - 75 CRI	880W	94,207	>120,000	>120,000	>120,000	4
TLC-LED-900	D	LED 5700K - 75 CRI	880W	94,207	>120,000	>120,000	>120,000	4
TLC-LED-900	F	LED 5700K - 75 CRI	880W	103,010	>120,000	>120,000	>120,000	7

Single Fixture Amperage Draw Chart

Driver Specifications (.90 min power factor)	Line Amperage Per Fixture (max draw)						
Single Phase Voltage	208 (60)	220 (60)	240 (60)	277 (60)	347 (60)	380 (60)	480 (60)
TLC-LED-1200	6.9	6.5	6.0	5.2	4.2	3.8	3.0
TLC-LED-900	5.2	4.9	4.5	3.9	3.1	2.9	2.3
TLC-BT-575	3.3	3.2	2.9	2.5	2.0	1.8	1.5
TLC-LED-550	3.2	3.0	2.8	2.4	1.9	1.8	1.4

NOTES: This design is not Musco recommended as some poles are in glare zones that could impact player playability.

Guaranteed Performance: The ILLUMINATION described above is guaranteed per your Musco Warranty document.

Field Measurements: Individual field measurements may vary from computer-calculated predictions.

Electrical System Requirements: Refer to Amperage Draw Chart and/or the **"Musco Control System Summary"** for electrical sizing.

Installation Requirements: Results assume ± 3% nominal voltage at line side of the driver and structures located within 3 feet (1m) of design locations.



Not to be reproduced in whole or part without the written consent of Musco Sports Lighting, LLC.
©1981, 2025 Musco Sports Lighting, LLC.

Inglewood High School
Inglewood, CA

*Amp draw based on 100% fixture output, consult design specific datasheet for adjusted amperage draw chart

NOTES: This design is not Musco recommended as some poles are in glare zones that could impact player playability.

Light Level Summary

Calculation Grid Summary

Grid Name	Calculation Metric	Illumination Ave					Circuits	Fixture Qty
		Ave	Min	Max	Max/Min	Ave/Min		
10' Offset Vertical Prop Grid	Max Vert Illuminance (by Light Bank)	0.13	0	1	-	-	A,B,C,D,E,F	66
Horiz Wall Spill 10' Offset @ 3ft.	Horizontal Illuminance	0.1490	0.00	0.55	-	-	A,B,C,D,E,F	66
Horiz Wall Spill @ 3ft.	Horizontal Illuminance	0.0000	0.00	0.00	-	-	A,B,C,D,E,F	66
Safe Dispersal Area/Egress	Horizontal Illuminance	13.27	2	31	19.89	8.54	F	10
Soccer 1	Horizontal Illuminance	32.28	23	43	1.87	1.40	A,F	30
Tennis 1	Horizontal Illuminance	52.88	46	63	1.38	1.15	B	12
Tennis 2	Horizontal Illuminance	52.98	44	63	1.44	1.20	B	12
Tennis 3	Horizontal Illuminance	52.06	43	61	1.42	1.21	C	12
Tennis 4	Horizontal Illuminance	53.87	41	62	1.52	1.33	C	12
Tennis 5	Horizontal Illuminance	52.96	46	58	1.25	1.15	D	12
Tennis 6	Horizontal Illuminance	52.92	45	64	1.42	1.17	D	12

Guaranteed Performance: The ILLUMINATION described above is guaranteed per your Musco Warranty document.

Field Measurements: Individual field measurements may vary from computer-calculated predictions.

Electrical System Requirements: Refer to Amperage Draw Chart and/or the **"Musco Control System Summary"** for electrical sizing.

Installation Requirements: Results assume ± 3% nominal voltage at line side of the driver and structures located within 3 feet (1m) of design locations.

We Make It Happen.


Not to be reproduced in whole or part without the written consent of Musco Sports Lighting, LLC.
©1981, 2025 Musco Sports Lighting, LLC.

Equipment List For Areas Shown

Structure				Fixtures				
QTY	STRUCTURE ID	SIZE	GRADE ELEVATION	ABOVE FIELD LEVEL	FIXTURE TYPE	QTY/POLE	THIS GRID	OTHER GRIDS
1	S1	60'	-	60'	TLC-LED-900	3	3	0
				15.5'	TLC-BT-575	1	1	0
1	S2	60'	-	60'	TLC-LED-900	5	5	0
				15.5'	TLC-BT-575	1	1	0
1	S3	60'	-	60'	TLC-LED-550	1	1	0
				60'	TLC-LED-900	3	3	0
1	S4	70'	-	70'	TLC-LED-1200	3	3	0
				70'	TLC-LED-900	1	1	0
1	S5	70'	-	70'	TLC-LED-900	5	5	0
				15.5'	TLC-BT-575	1	1	0
1	S6	70'	-	70'	TLC-LED-1200	4	4	0
				70'	TLC-LED-900	1	1	0
				15.5'	TLC-BT-575	1	1	0
4	T1-T2 T7-T8	50'	-	50'	TLC-LED-550	2	2	0
				50'	TLC-LED-900	1	1	0
4	T3-T6	50'	-	50'	TLC-LED-550	4	4	0
				50'	TLC-LED-900	2	2	0
14	Totals					66	66	0

Above Field Level is height of fixtures above area shown

Max/Vertical Spill Light, light meter oriented on a vertical plane, aimed directly at the light fixtures.

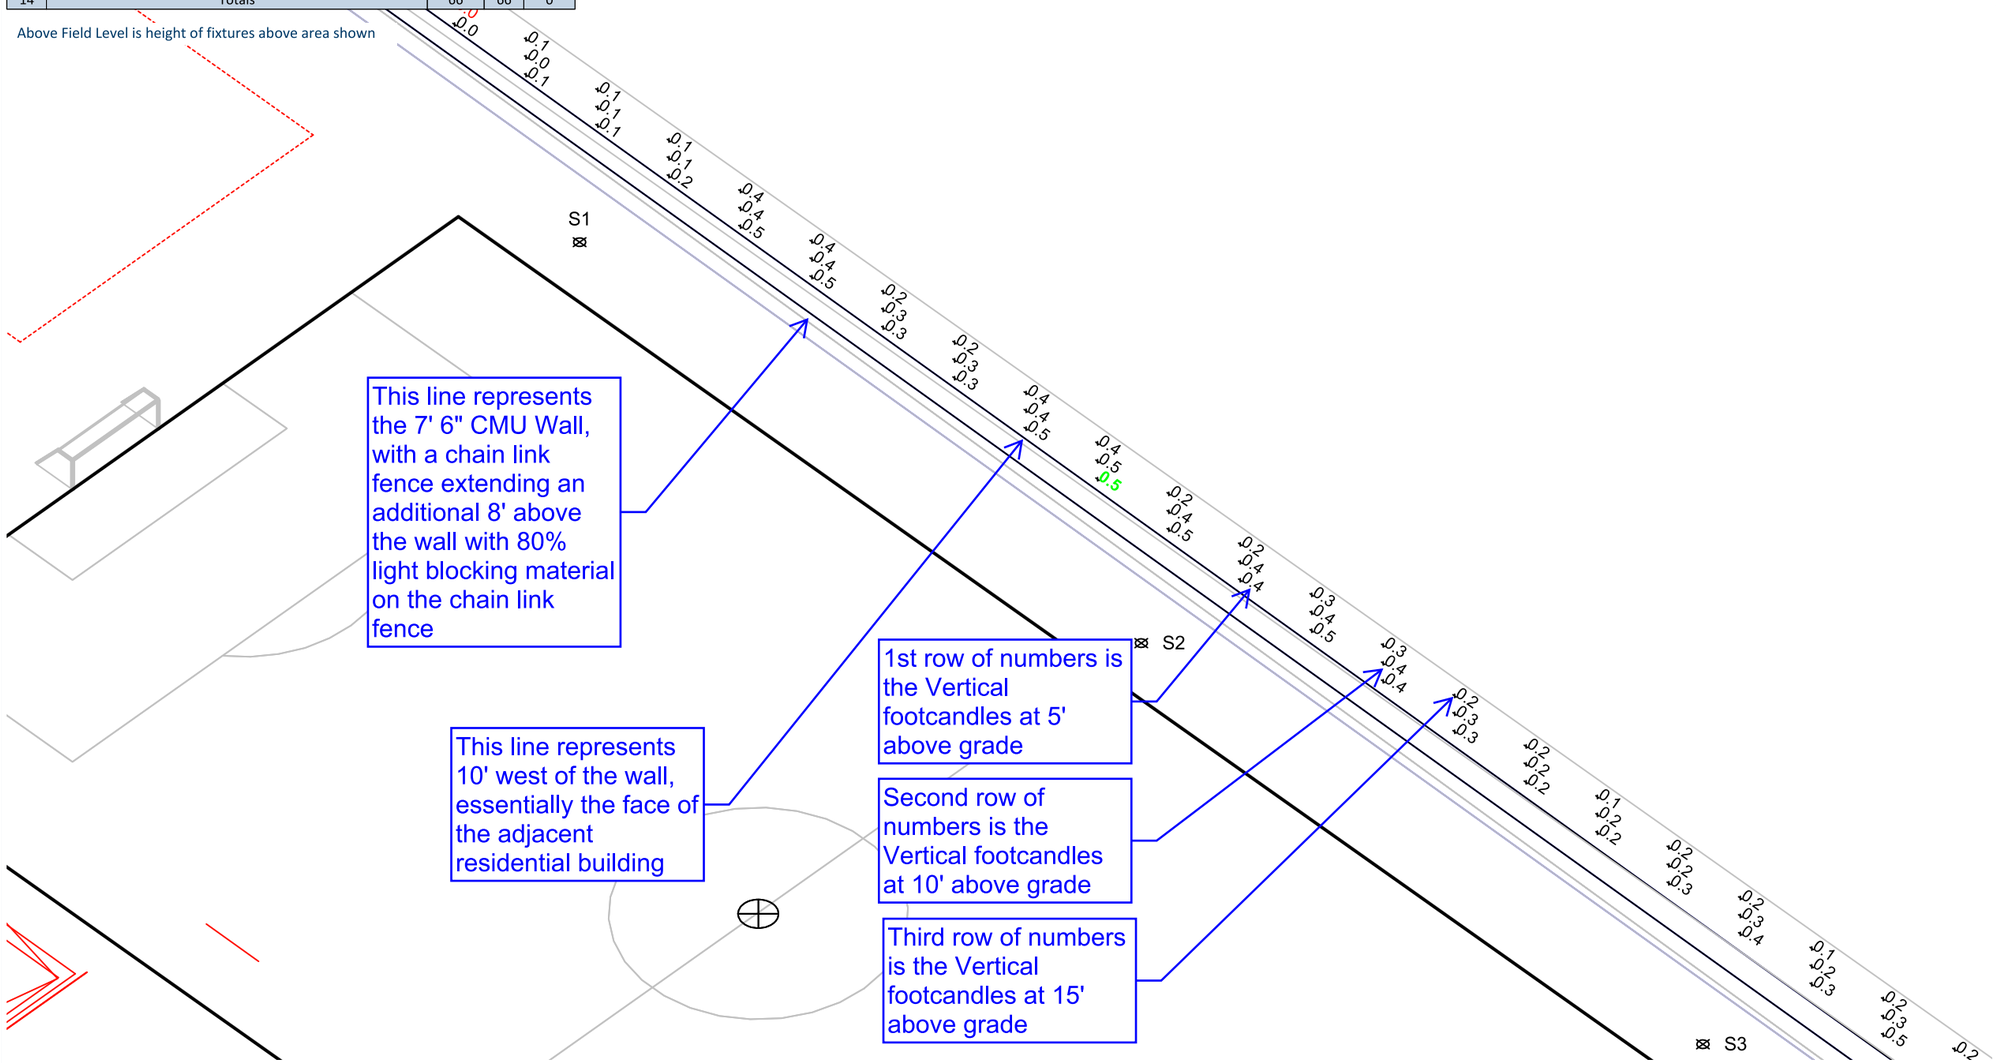

SCALE IN FEET 1 : 30

0' 30' 60'

Pole location(s) ⊕ dimensions are relative to 0,0 reference point(s) ⊠

ENGINEERED DESIGN By: E.Fox • File #158246G_R1 • 20-Aug-25

Inglewood High School

Inglewood, CA

Grid Summary

Name: 10' Offset Vertical Prop Grid
Spacing: 5.0' x 20.0'

Illumination Summary

	MAINTAINED MAX VERTICAL FOOTCANDLES
	Entire Grid
Scan Average:	**0.13**
Maximum:	1
Minimum:	0
Avg/Min:	-
Max/Min:	-
UG (adjacent pts):	36.55
CU:	0.00
No. of Points:	150
FIXTURE INFORMATION	
Applied Circuits:	A,B,C,D,E,F
No. of Fixtures:	**66**
Total Load:	50.03 kW

Guaranteed Performance: The ILLUMINATION described above is guaranteed per your Musco Warranty document.

Field Measurements: Individual field measurements may vary from computer-calculated predictions.

Electrical System Requirements: Refer to Amperage Draw Chart and/or the **"Musco Control System Summary"** for electrical sizing.

Installation Requirements: Results assume ± 3% nominal voltage at line side of the driver and structures located within 3 feet (1m) of design locations.

NOTES: This design is not Musco recommended as some poles are in glare zones that could impact player playability.

musco We Make It Happen.

Not to be reproduced in whole or part without the written consent of Musco Sports Lighting, LLC.
©1981, 2025 Musco Sports Lighting, LLC.

Inglewood High School

Inglewood, CA

Grid Summary

Name:	**Horiz Wall Spill @ 3ft.**
Spacing:	30.0'
Height:	3.0' above grade

Illumination Summary


	INITIAL HORIZONTAL FOOTCANDLES
	Entire Grid
Scan Average:	**0.0000**
Maximum:	0.00
Minimum:	0.00
CU:	0.00
No. of Points:	33
FIXTURE INFORMATION	
Applied Circuits:	A,B,C,D,E,F
No. of Fixtures:	**66**
Total Load:	50.03 kW

Guaranteed Performance: The ILLUMINATION described above is guaranteed per your Musco Warranty document.

Field Measurements: Individual field measurements may vary from computer-calculated predictions.

Electrical System Requirements: Refer to Amperage Draw Chart and/or the **"Musco Control System Summary"** for electrical sizing.

Installation Requirements: Results assume ± 3% nominal voltage at line side of the driver and structures located within 3 feet (1m) of design locations.

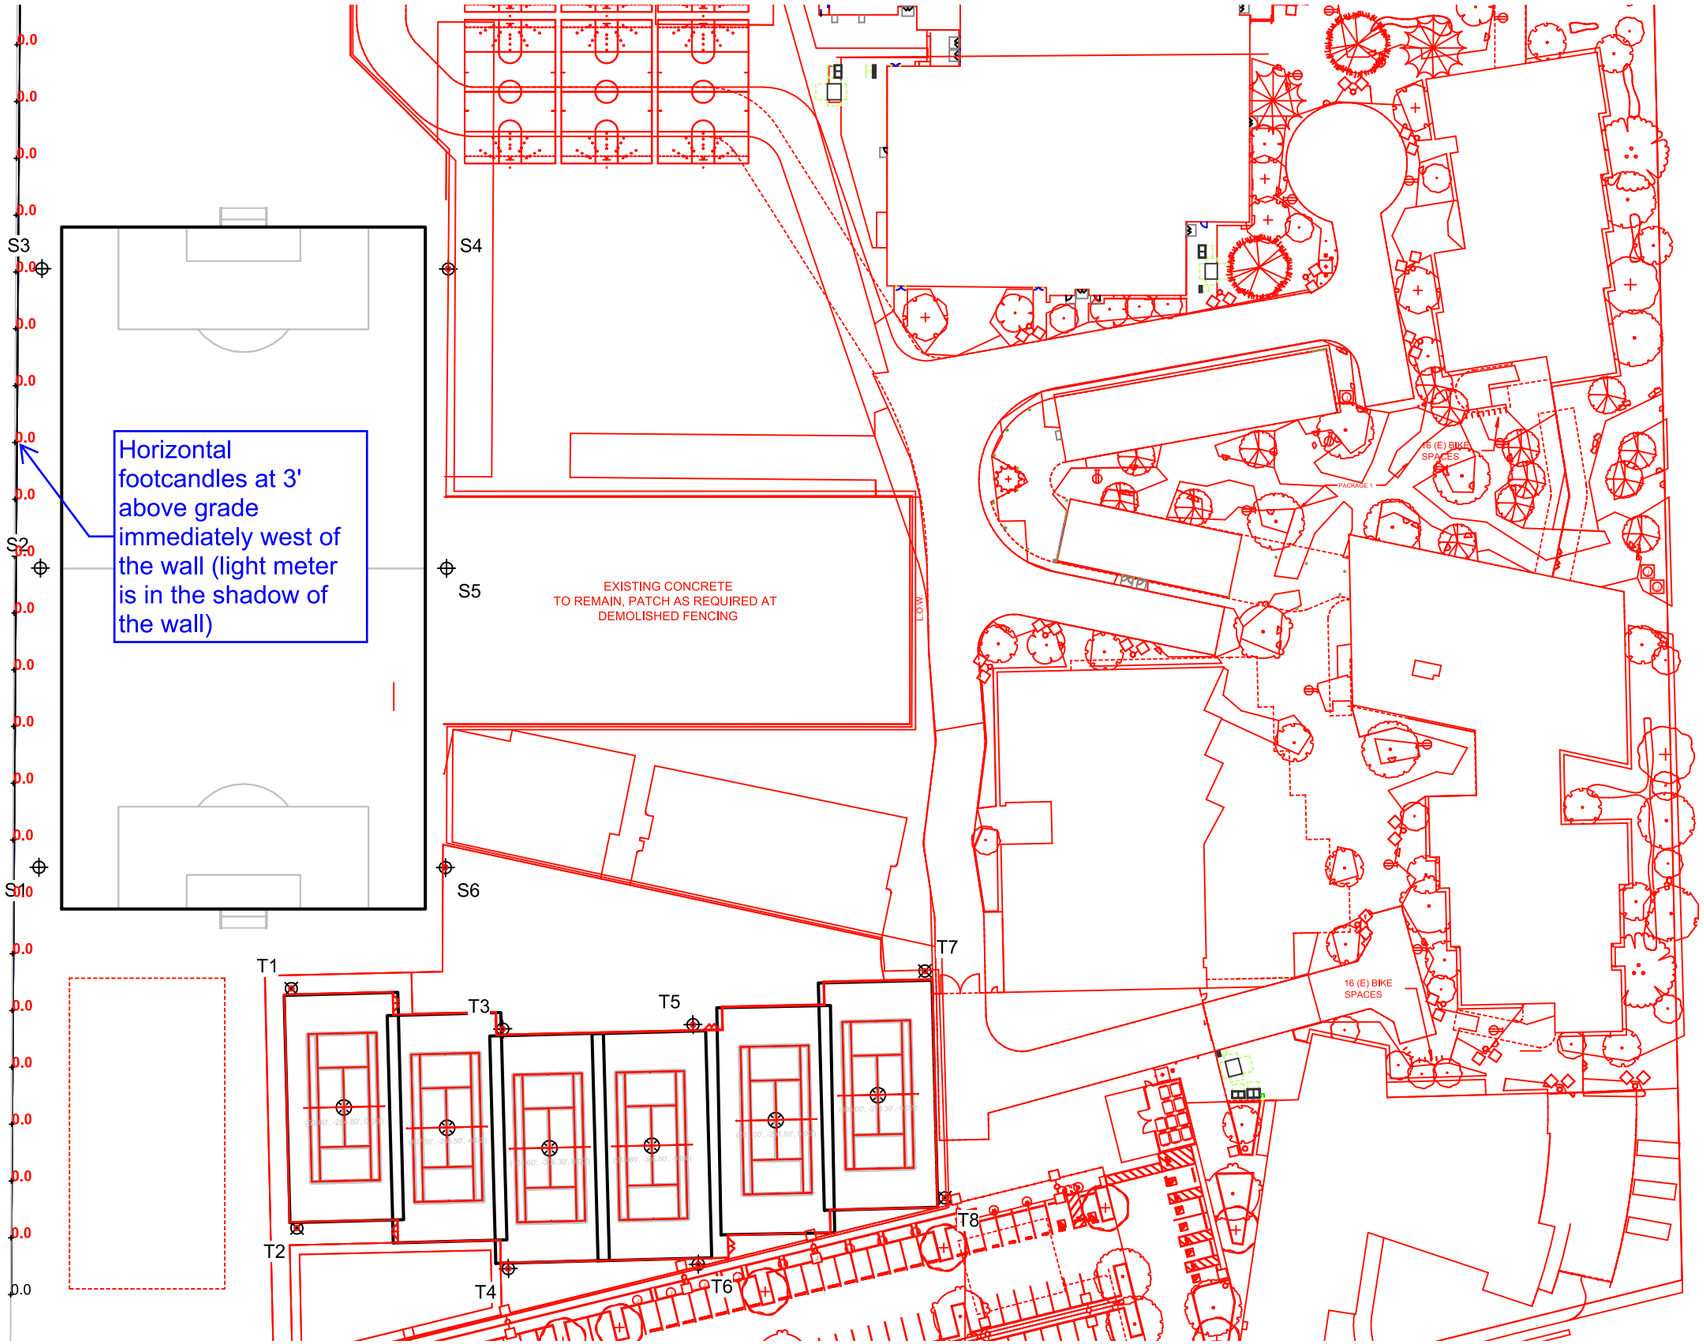

NOTES: This design is not Musco recommended as some poles are in glare zones that could impact player playability.

SCALE IN FEET 1 : 80

0' 80' 160'

Pole location(s) ⊕ dimensions are relative to 0,0 reference point(s) ⊠

ENGINEERED DESIGN By: E.Fox • File #158246G_R1 • 20-Aug-25

Not to be reproduced in whole or part without the written consent of Musco Sports Lighting, LLC.
©1981, 2025 Musco Sports Lighting, LLC.

Inglewood High School

Inglewood, CA

Grid Summary

Name:	**Horiz Wall Spill 10' Offset @ 3ft.**
Spacing:	30.0'
Height:	3.0' above grade

Illumination Summary


	INITIAL HORIZONTAL FOOTCANDLES
	Entire Grid
Scan Average:	**0.1490**
Maximum:	0.55
Minimum:	0.00
CU:	0.00
No. of Points:	33
FIXTURE INFORMATION	
Applied Circuits:	A,B,C,D,E,F
No. of Fixtures:	**66**
Total Load:	50.03 kW

Guaranteed Performance: The ILLUMINATION described above is guaranteed per your Musco Warranty document.

Field Measurements: Individual field measurements may vary from computer-calculated predictions.

Electrical System Requirements: Refer to Amperage Draw Chart and/or the **"Musco Control System Summary"** for electrical sizing.

Installation Requirements: Results assume ± 3% nominal voltage at line side of the driver and structures located within 3 feet (1m) of design locations.

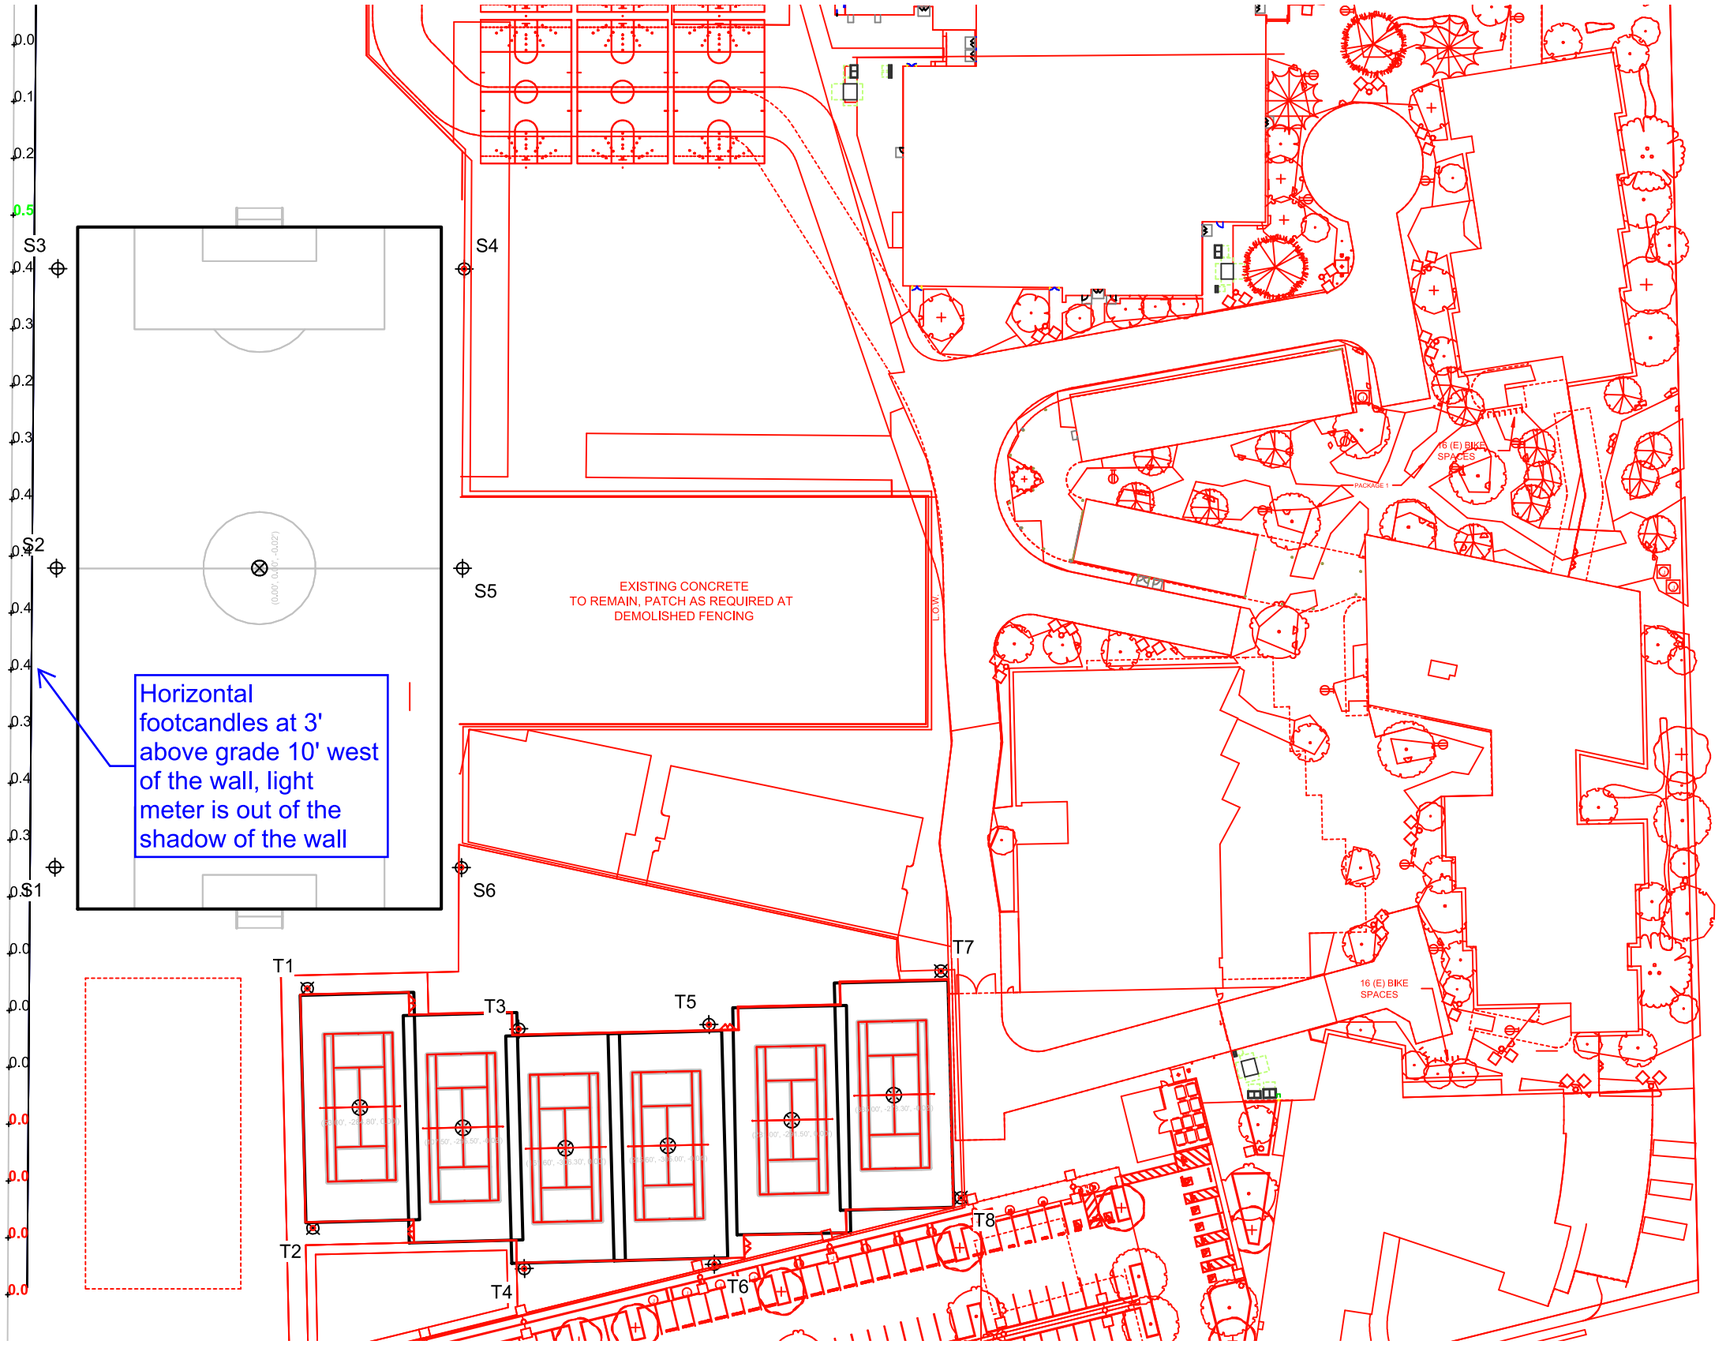

NOTES: This design is not Musco recommended as some poles are in glare zones that could impact player playability.

SCALE IN FEET 1 : 80


0' 80' 160'

Pole location(s) ⊕ dimensions are relative to 0,0 reference point(s) ⊠

ENGINEERED DESIGN By: E.Fox • File #158246G_R1 • 20-Aug-25

Not to be reproduced in whole or part without the written consent of Musco Sports Lighting, LLC.
©1981, 2025 Musco Sports Lighting, LLC.

Statistics						
Description	Symbol	Avg	Max	Min	Max/Min	Avg/Min
North of Property Line	+	0.2 fc	0.5 fc	0.1 fc	5.0:1	2.0:1
Basketball Courts	+	20.8 fc	45.6 fc	6.6 fc	6.9:1	3.2:1

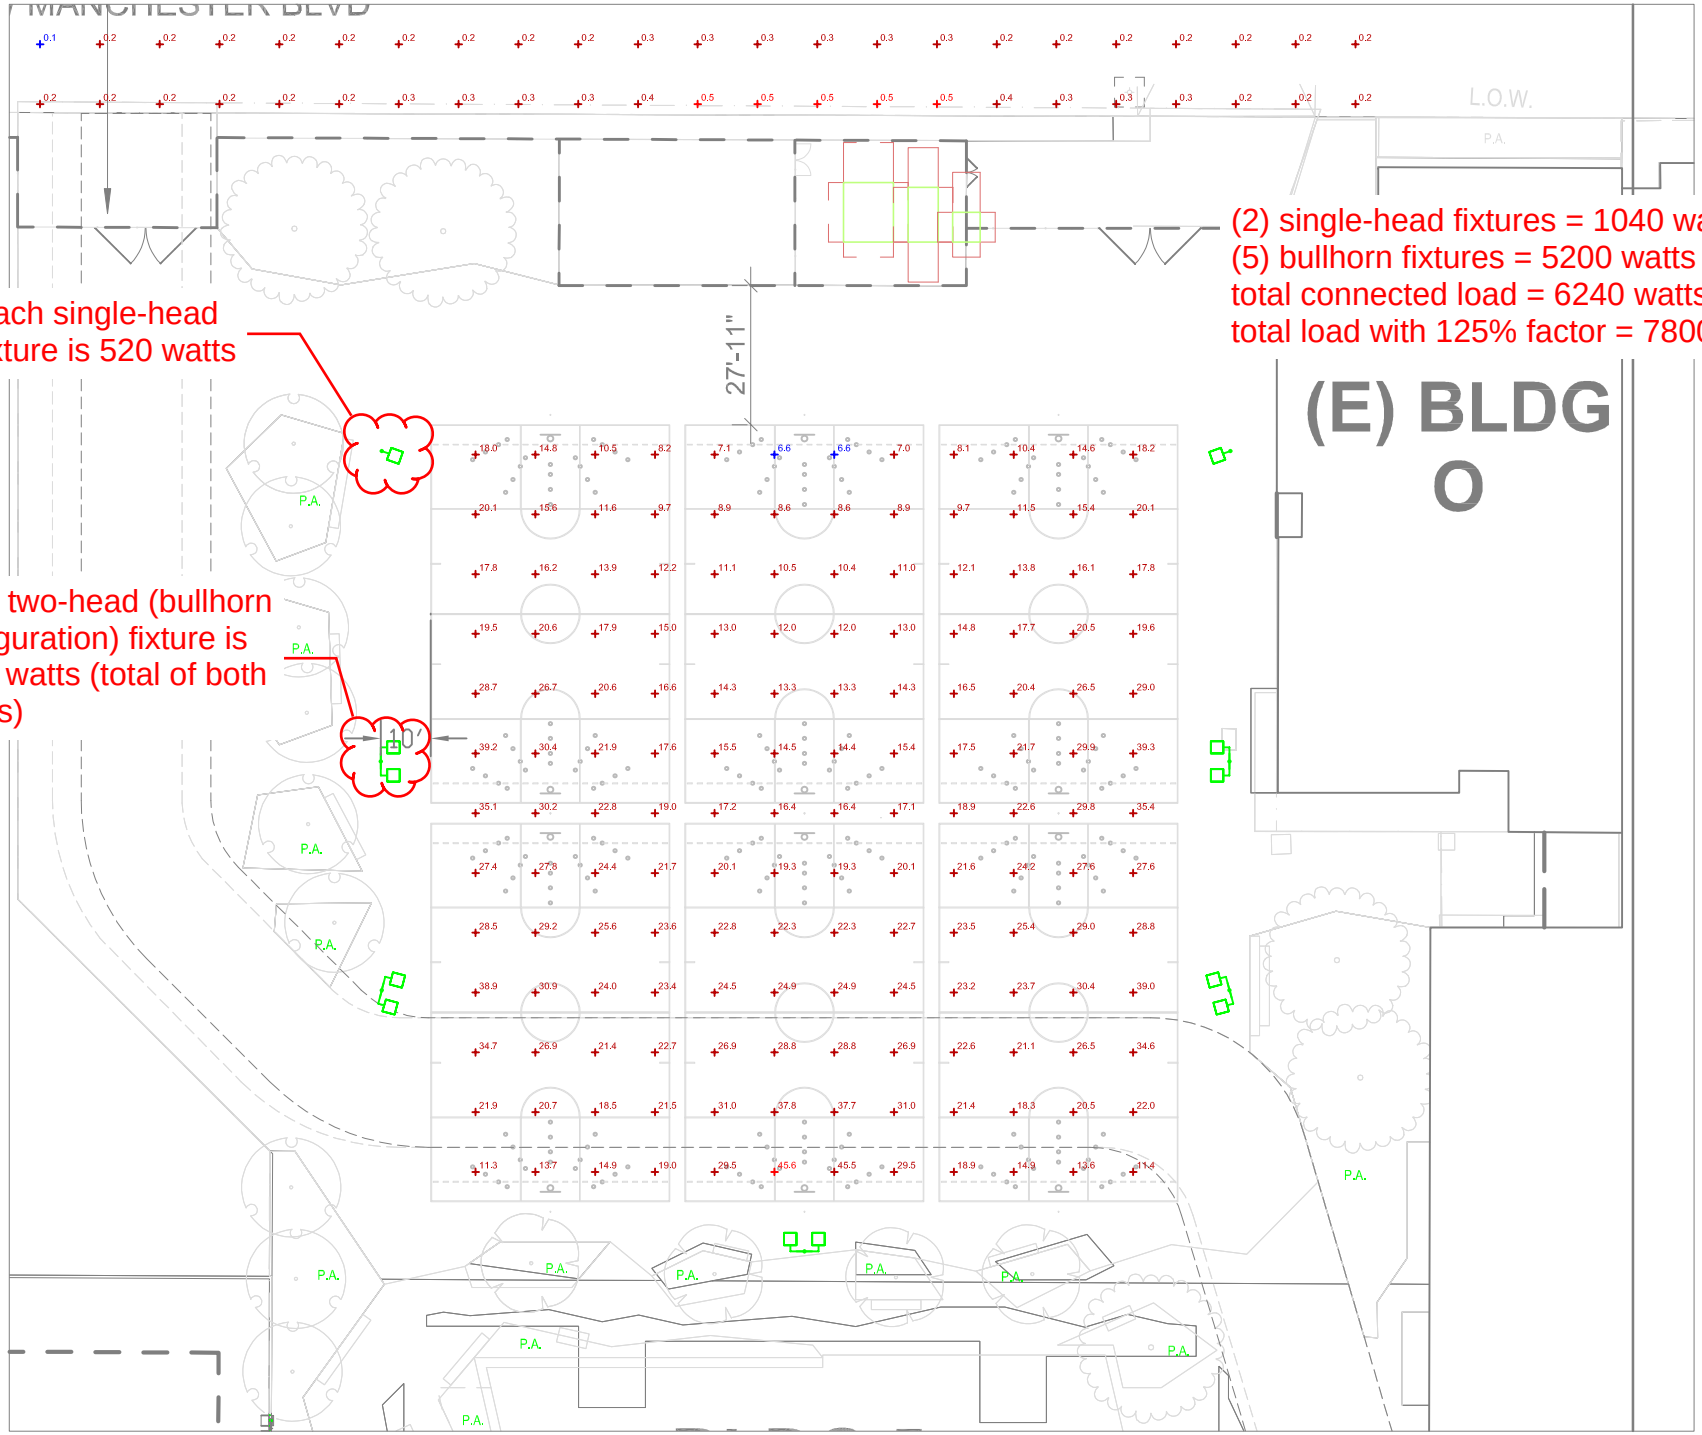

Appendix C

Air Quality and Greenhouse Gas Emissions Calculations

C.1-1Assumptions

Inglewood HS
New Buildings
Assumptions

Project Land Uses

Land Use Type		CalEEMod LandUse Type	CalEEMod LandUse Subtype	Amount	Unit	Building SF	Height (if applicable)	Landscaping SF	Acres	Additional Notes
Project Land Uses										
New Construction										
	Building 1	Educational	High School	48.520	KSF	48,520	2 stories		0.567	
	Building 2	Educational	High School	22.616	KSF	22,616	1 story		0.416	
	Building 3	Educational	High School	41.365	KSF	41,365	2 stories		0.639	
	Building 4	Educational	High School	9.315	KSF	9,315	1 story		0.185	
	Building 5	Educational	High School	20.681	KSF	20,681	2 stories		0.206	
	Buidling 6	Educational	High School	35.242	KSF	35,242	1 story		0.725	
					Total	177,739			2.738	
									TRUE	

Source: Practice - Site Plan -7/11/25; KPFF Provided quantities 7/7/25; Practice/KPFF Provided CAD Files

Construction Data[1,2]

Construction Phase	CalEEMod Phase Type	Subphase	Start Date	End Date	Days		Workdays (6 days/week)	Worker Vehicles/Day	Workers Trips (In/Out)/Day	Vendor/Material Truck /Day (In/Out)	Vendor/Material Truck Trips/Day (In/Out)	Total Debris or Concrete Amount	Daily Debris or Concrete Amount	Total Haul (or Concrete) Trips (In/Out)	Total Haul (or Concrete) Trucks/Day	Haul (or Concrete) Trips/Day (In/Out)	Days of Hauling
New Construction Building 1, 2, 3,4																	
Building Construction - 1, 2, 3, 4, 5, 6	Building Construction		7/1/2026	12/25/2027	543		466	38	76	15	30						
Building 1,2,3,4,5,6 -Architectural Coating	Architectural Coating		9/11/2026	2/25/2027	168		144	8	16								

Schedule provided by District 7/11/2025

Inglewood HS
New Buildings

Construction Phase	CalEEMod Equipment Category	No. of Heavy-Duty Equipment	Max No. of hours/day	Avg No. of hours/day	Max Hours of Operation/Week Per Equipment	Rating (After Mitigation if needed)
Building Construction - 1, 2, 3, 4	Cranes	1	8	1	48	Tier 4 Final
	Forklifts	2	7	1	42	Tier 4 Final
	Generator Sets	1	8	1	48	Average
	Tractors/Loaders/Bac	1	6	1	36	Tier 4 Final
	Welders	3	8	1	48	Tier 4 Final
Architectural Coating						
Building 1,2,3,4,5,6 -A	Air Compressors	6	6	1	36	Tier 4 Final

Notes: Construction Equipment identified by CalEEMod Default Equipment unless noted otherwise
One default air compressor for each building

Inglewood HS

Architectural and Area Coating Calculations

New Buildings

CalEEMod assumes the total surface for architectural coating equals:		
Residential Coating Area	2.7	times the floor square footage
	75%	interior
	25%	exterior
Nonresidential Coating Area	2	times the square footage
	75%	interior
	25%	exterior
Parking Lot Coating Area	5%	of the square footage
	90%	interior
	10%	exterior
Parking Lot Coating Area	6%	of the square footage
	0%	exterior for surface lot

Source: SCAQMD, CEQA Air Quality Handbook, (1993) A9-124.

Residential				
Land Use		**Area (sf)**	**Interior (sf)**	**Exterior (sf)**
		-	-	-
Total Nonresidential			-	-
			ENTER VALUES ABOVE INTO CALEEMOD	

Nonresidential				
Building 1	High School	48,520	72,780	24,260
Building 2	High School	22,616	33,924	11,308
Building 3	High School	41,365	62,048	20,683
Building 4	High School	9,315	13,973	4,658
Building 5	High School	20,681	31,022	10,341
Buidling 6	High School	35,242	52,863	17,621
			-	-
Total Nonresidential			**266,609**	**88,870**

Parking Non-residential			
Land Use	**Area (sf)**	**Interior (sf)**	**Exterior (sf)**
		-	-
		-	-
		-	-
		266,609	**88,870**
		ENTER VALUES ABOVE INTO CALEEMOD	

Parking			
Land Use	**Area (sf)**	**Interior (sf)**	**Exterior (sf)**
		-	
		ENTER VALUES ABOVE INTO CALEEMOD	

Inglewood HS
Repair Work

Project Land Uses

Land Use Type	CalEEMod LandUse Type	CalEEMod LandUse Subtype	Amount	Unit	Building SF	Height (if applicable)	Landscaping SF	Acres	Additional Notes		
Project Land Uses											
Renovations											
									Building I now to be demolished, removed 7/9/2025	Acreage based on CAD files, 7/11/2025	
Building O+P	Educational	High School	55.443	KSF	55,443	1 story		1.163	Updated based on ISNOP, 7/9/2025	Acreage based on CAD files, 7/11/2025	
						1 story			Updated based on ISNOP, 7/9/2025	Acreage based on CAD files, 7/11/2025	
Building R + Building X	Educational	High School	17.731	KSF	17,731	3 stories;1 story		0.395	Updated based on ISNOP, 7/9/ Is Building X not going to be m	Acreage based on CAD files, 7/11/2025	
				Total	73,174			1.558			

Source: Practice - Site Plan -7/11/25; KPFF Provided quantities 7/7/25; Practice/KPFF Provided CAD Files

Construction Data[1,2]

Construction Phase	CalEEMod Phase Type	Subphase	Start Date	End Date	Days		Workdays (6 days/week)	Worker Vehicles/Day	Workers Trips (In/Out)/Day	Vendor/Material Truck /Day (In/Out)	Vendor/Material Truck Trips/Day (In/Out)	Total Debris or Concrete Amount	Daily Debris or Concrete Amount	Total Haul (or Concrete) Trips (In/Out)	Total Haul (or Concrete) Trucks/Day	Haul (or Concrete) Trips/Day (In/Out)	Days of Hauling
Repair Work - Building I, O, P, R																	
Repair Work/Building constr	Building Construction		9/15/2026	11/14/2026	61		53	16	32	6	12						

Schedule provided by District 7/11/2025
Source: Practice - Site Plan -7/11/25; KPFF Provided quantities 7/7/25; Practice/KPFF Provided CAD Files
Conservatively assume architectural coating only total exterior due to reduced modernization activities described 7/21/25

Inglewood HS
Repair Work

Construction Phase	CalEEMod Equipment Category	No. of Heavy-Duty Equipment	Max No. of hours/day	Avg No. of hours/day	Max Hours of Operation/Week Per Equipment	Emissions Tier Rating (After Mitigation if needed)
Repair Work/Building construction						
	Forklifts	1	6	1	36	Tier 4 Final
	Generator Sets	1	8	1	48	Average
	Tractors/Loaders/Backhoes	1	6	1	36	Tier 4 Final
	Welders	1	8	1	48	Tier 4 Final
	Air Compressors	1	6	1	36	Tier 4 Final

Notes: Construction Equipment identified by CalEEMod Default Equipment unless noted otherwise

Default crane removed from building construction phase
All other equipment reduced to 1 piece due to reduced scope of modernization activities.

Inglewood HS

Architectural and Area Coating Calculations

Repair Work

CalEEMod assumes the total surface for architectural coating equals:		
Residential Coating Area	2.7	times the floor square footage
	75%	interior
	25%	exterior
Nonresidential Coating Area	2	times the square footage
	75%	interior
	25%	exterior
Parking Lot Coating Area	5%	of the square footage
	90%	interior
	10%	exterior
Parking Lot Coating Area	6%	of the square footage
	0%	exterior for surface lot

Source: SCAQMD, CEQA Air Quality Handbook, (1993) A9-124.

Residential				
Land Use		**Area (sf)**	**Interior (sf)**	**Exterior (sf)**
			-	-
Total Nonresidential			-	-
			ENTER VALUES ABOVE INTO CALEEMOD	

Nonresidential				
			-	-
Building O+P	High School	55,443	-	27,722
			-	-
Building R + Building X	High School	17,731	-	8,866
Total Nonresidential			-	**36,587**

Parking Non-residential				
Land Use		**Area (sf)**	**Interior (sf)**	**Exterior (sf)**
			-	-
			-	-
			-	-
			-	**36,587**
			ENTER VALUES ABOVE INTO CALEEMOD	

Parking				
Land Use		**Area (sf)**	**Interior (sf)**	**Exterior (sf)**
			-	
			-	
			ENTER VALUES ABOVE INTO CALEEMOD	

Inglewood HS
Site Improvements

Project Land Uses

Land Use Type	CalEEMod LandUse Type	CalEEMod LandUse Subtype	Amount	Unit	Building SF	Height (if applicable)	Landscaping SF	Acres	Additional Notes
Landscaping	Recreational	City Park	178.886	KSF	178,886		178,886	4.107	KPFF 7/7/2025
Non-asphalt uses	Parking	Other Non-Asphalt	280.916	KSF	280,916			6.449	KPFF 7/7/2025; Includes artificial turf area; turf assumed not to need watering
Asphalt uses	Parking	Asphalt	91.954	KSF	91,954			2.111	KPFF 7/7/2025
Electrical Yard	Parking	Asphalt	2.000	KSF	2,000			0.046	KPFF 7/7/2025
Parking Uses	Parking	Parking Lot	42.730	KSF	42,730			0.981	KPFF 7/7/2025
Demolition									
Building A	Educational	High School	48.430	KSF	48,430	2 stories			
Building B	Educational	High School	7.988	KSF	7,988	1 story			
Building C	Educational	High School	9.802	KSF	9,802	1 story			
Building D	Educational	High School	6.198	KSF	6,198	1 story			
Building E	Educational	High School	3.391	KSF	3,391	1 story			
Building F	Educational	High School	6.580	KSF	6,580	1 story			
Building G	Educational	High School	6.587	KSF	6,587	1 story			
Building H	Educational	High School	6.456	KSF	6,456	1 story			
Building I	Educational	High School	8.998	KSF	8,998	1 story			
Building J	Educational	High School	5.840	KSF	5,840	1 story			
Building K	Educational	High School	8.400	KSF	8,400	1 story			
Building L	Educational	High School	3.883	KSF	3,883	1 story			
Building M	Educational	High School	25.565	KSF	25,565	2 stories			
Building N	Educational	High School	3.840	KSF	3,840	1 story			
Building Q	Educational	High School	5.458	KSF	5,458	1 story			
Building S	Educational	High School	16.862	KSF	16,862	1 story			
Continuing Education High School	Educational	High School	7.157	KSF	7,157	1 story			
After School Education Campus	Educational	High School	9.600	KSF	9,600	1 story			
				Total	191,035				

Source: Practice - Site Plan -7/11/25; KPFF Provided quantities 7/7/25; Practice/KPFF Provided CAD Files

Construction Data[1,2]

Construction Phase	CalEEMod Phase Type	Subphase	Start Date	End Date	Days		Workdays (6 days/week)	Worker Vehicles/Day	Workers Trips (In/Out)/Day	Vendor/Material Truck /Day (In/Out)	Vendor/Material Truck Trips/Day (In/Out)	Total Debris or Concrete Amount	Daily Debris or Concrete Amount	Total Haul (or Concrete) Trips (In/Out)	Total Haul (or Concrete) Trucks/Day	Haul (or Concrete) Trips/Day (In/Out)	Days of Hauling
Site Improvements			1/5/2026	6/28/2027	540		463										
Site Make Ready/Site Wide Improvements																	
Utilities	Building Construction		1/5/2026	9/21/2026	260		223	250	500	98	196						
Demolition	Demolition							8	16	0	0						
			1/5/2026	6/6/2026	153		132					32,046		6,410	25	50	
Grading	Grading		5/25/2026	8/2/2026	70		60	10	20	0	0	13,833		2,768	24	48	
Electrical Service Yard	Building Construction		6/17/2026	10/9/2026	115		99	2	4	1	2						
Site Improvements			2/8/2027	6/28/2027	141		121										
Paving	Paving		2/8/2027	6/28/2027	141		121	8	16	0	0	11,104		2,224	10	20	
Landscaping	Grading		2/8/2027	6/28/2027	141		121	10	20	0	0	21,389		4,278	18	36	
Architectural Coating	Architectural Coating		2/8/2027	6/28/2027	141		121	50	100	0	0						

Schedule provided by District 7/11/2025

Land Use Subtype	Rate Metric	Worker Trip Rate	Vendor Trip Rate	Worker Daily One-way Trip Rate	Vendor Daily One-way Trip Rate
commercial/retail	daily trips/1000 sf		0.42	0.1639	
	ksf				
Building Construction	594.486	250	98	500	196
Building Construction - Electrical	2.000	2	1	4	2
Architectural Coating				100	

Demolition Quantities

Total	Amount		Notes/Comments
Building Area (ft^2) - One Story	117,040		See above notes
Building Area (ft2) - Two Story or three story	73,995		
Cubic Foot Volume Per sqft floor space	10		CalEEMod Appendix C
Building Volume (ft^3)	1,910,350		
Building Waste Volume (CY)[3]	17,688		CalEEMod Appendix C
Building Waste weight (tons)[3]	8,844		CalEEMod Appendix C
Hardscape			
Hardscape Area (ft^2) - Concrete + Asphalt	387,381		KPFF, 7/7/25
Landscape Area (ft^2)	194,012		KPFF, 7/7/25
Hardscape Debris Volume (CY) (Asphalt and Concrete)	7,173		KPFF, 7/7/25
Landscape (CY)	7,185		KPFF, 7/7/25
Concrete or Asphalt Debris weight (lb):Volume (CY)[2]	2400		
Landscape and soil weight (lb):Volume (CY)[2]	3000		
Hardscape + Landscape Debris Weight (tons)	19,385		
Total Debris Weight (tons)	28,229		
Total Demolition Debris (CY)	**32,046**		
Haul Truck Capacity (CY)	10		Data Needs
Total Haul Trucks Required	3,205		
Total Haul Truck Trips (In/Out)	**6,410**		
Days of Hauling[1]	**132**		Data Needs
Total Haul Truck Trips (In/Out) per day	50		
Trip Length (miles) one-way	43		
	TRUE		

Landscaping

Landscaping	Amount	Notes/Comments
Landscaping Area (acres)[2]	4.107	KPFF, 7/7/25
Site Area (ft^2)	178,886	KPFF, 7/7/25
Footing Depth (ft)[6]	Between 3" and 5'	KPFF, 7/7/25
Total Landscaping Volume (CY)[1]	21,389.00	KPFF, 7/7/25
Landscaping Truck Capacity (CY)	10	**<--Enter in CalEEMod**
Total Trucks Required[1]	2,139	
Total Truck Trips (In/Out)	4,278	
Days of Landscaping Delivery	**121**	**<--Enter in CalEEMod**
Max Truck Trips (In/Out) per Day	36	

Includes Drywells and Dentene

Artificial Turf	Amount	Notes/Comments
Turf Area (acres)[2]	84,214	KPFF, 7/7/25
Site Area (ft^2)	1.934	KPFF, 7/7/25
Footing Depth (ft)[6]	Between 3" and 5'	KPFF, 7/7/25
Total Turf Volume (CY)[1]	2,079.00	KPFF, 7/7/25
Turf Truck Capacity (CY)	10	**<--Enter in CalEEMod**
Total Trucks Required[1]	208	
Total Truck Trips (In/Out)	416	
Days of Turf Delivery	**121**	**<--Enter in CalEEMod**
Max Truck Trips (In/Out) per Da	4	
Assumed as part of other non-asphalt surfaces		

Paving + Parking Lot

Asphalt	Amount	Notes/Comments
Asphalt Site Area (acres)[2]	3.138	KPFF, 7/7/25
Site Area (ft^2)	136,684	KPFF, 7/7/25
Based and Asphalt Depth (ft)[6]	0.92	KPFF, 7/7/25
Total Asphalt + Base Volume (CY)[1]	3,562.00	KPFF, 7/7/25
Asphalt Truck Capacity (CY)	10	**<--Enter in CalEEMod**
Total Trucks Required[1]	357	
Total Truck Trips (In/Out)	714	
Days of Asphalt Delivery	**121**	**<--Enter in CalEEMod**
Max Truck Trips (In/Out) per Day	6	

Concrete Paving

Concrete Paving	Amount	Notes/Comments
Concrete (acres)[2]	4.516	KPFF, 7/7/25
Site Area (ft^2)	196,702	KPFF, 7/7/25
Based and Concrete Depth (ft)[6]	0.75	KPFF, 7/7/25
Total Concrete + Base Volume (	5,463.00	KPFF, 7/7/25
Concrete Truck Capacity (CY)	10	**<--Enter in CalEEMod**
Total Trucks Required[1]	547	
Total Truck Trips (In/Out)	1,094	
Days of Concrete Delivery	**121**	**<--Enter in CalEEMod**
Max Truck Trips (In/Out) per Da	10	

Excavation Quantities

Parameters	Amount	Notes/Comments
Cut	**8,626**	KPFF, 7/7/25
Fill	**22,459**	KPFF, 7/7/25
Over Excavation and Recompaction - Material Moved Onsite	**71,380**	KPFF, 7/7/25
Net (Import)	**13,833**	KPFF, 7/7/25
Material(Import) (CY)[1]	**13,833**	KPFF, 7/7/25
Haul Truck Capacity (CY)	10	
Total Haul Trucks Required	1,384	
Total Haul Truck Trips (In/Out)	**2,768**	
Days of Hauling[1]	**60**	
Daily Haul Amount (CY)	**231**	
Total Haul Truck Trips (In/Out) per day	48	

Notes:

1 Practice - Site Plan -7/11/25

2 Source: KPFF Provided quantities 7/7/25; Practice/KPFF Provided CAD Files

3 CalEEMod user guide, Appendix C.

Inglewood HS
Site Improvements

Construction Phase	CalEEMod Equipment Category	No. of Heavy-Duty Equipment	Max No. of hours/day	Avg No. of hours/day	Max Hours of Operation/Week Per Equipment	Emissions Tier Rating (After Mitigation if needed)
Demolition	Rubber Tired Dozers	2	8	2	48	Tier 4 Final
	Concrete/Industrial Saws	1	8	1	48	Tier 4 Final
	Excavators	3	8	3	48	Tier 4 Final
Grading	Graders	1	8	1	48	Tier 4 Final
	Excavators	2	8	4	48	Tier 4 Final
	Tractors/Loaders/Backhoes	2	8	6	48	Tier 4 Final
	Rubber Tired Dozers	1	8	6	48	Tier 4 Final
	Scrapers	2	8	1	48	Tier 4 Final
Landscaping	Graders	1	8	1	48	Tier 4 Final
	Excavators	2	8	1	48	Tier 4 Final
	Tractors/Loaders/Backhoes	2	8	2	48	Tier 4 Final
	Rubber Tired Dozers	1	8	1	48	Tier 4 Final
	Scrapers	2	8	1	48	Tier 4 Final
Utilities	Cranes	1	7	1	42	Tier 4 Final
	Forklifts	1	8	1	48	Tier 4 Final
	Generator Sets	1	8	1	48	Average
	Trencher	1	8	1	48	Tier 4 Final
	Welders	1	8	1	48	Tier 4 Final
Paving	Pavers	2	8	1	48	Tier 4 Final
	Paving Equipment	2	8	6	48	Tier 4 Final
	Rollers	2	8	6	48	Tier 4 Final
Architectural Coating	Air Compressor	1	6	1	36	Tier 4 Final

Notes: Construction Equipment identified by CalEEMod Default Equipment
Utilities, adapted construction equipment fleet from default building construction
Conservatively use 15-20 acre equipment due to demolition and grading potentially covering full site. Only difference in default equipment is for utilities phase

Inglewood HS
Electrical Yard

Construction Phase	CalEEMod Equipment Category	No. of Heavy-Duty Equipment	Max No. of hours/day	Avg No. of hours/day	Hours of Operation/Week Per Equipment	Emissions Tier Rating or Fuel (After Mitigation if needed)
Electrical Service Yard	Forklifts	1	6	1	36	Tier 4 Final
Building Construction	Tractors/Loaders/Backhoes	1	8	1	48	Tier 4 Final

Notes: Construction Equipment identified by CalEEMod Default Equipment
Reduced default equipment for electrical yard as it is not a full building. No crane, and 1 of each other equipment

From email 9/3/2025

Inglewood HS

Architectural and Area Coating Calculations

Site Improvements

CalEEMod assumes the total surface for architectural coating equals:		
Residential Coating Area	2.7	times the floor square footage
	75%	interior
	25%	exterior
Nonresidential Coating Area	2	times the square footage
	75%	interior
	25%	exterior
Parking Lot Coating Area	5%	of the square footage
	90%	interior
	10%	exterior
Parking Lot Coating Area	6%	of the square footage
	0%	exterior for surface lot

Source: SCAQMD, CEQA Air Quality Handbook, (1993) A9-124.

Residential			
Land Use	**Area (sf)**	**Interior (sf)**	**Exterior (sf)**
	-	-	-
Total Nonresidential		-	-
		ENTER VALUES ABOVE INTO CALEEMOD	

Nonresidential			
		-	-
		-	-
		-	-
		-	-
Total Nonresidential		-	-

Parking Non-residential				
Land Use		**Area (sf)**	**Interior (sf)**	**Exterior (sf)**
Non-asphalt uses	Other Non-Asphalt	280,916	**12,642**	**1,405**
Asphalt uses	Asphalt	91,954	**4,138**	**460**
Electrical Yard	Asphalt	2,000	**90**	**10**
Parking Uses	Parking Lot	42,730	**1,923**	**214**
			18,793	**2,089**
			ENTER VALUES ABOVE INTO CALEEMOD	

Parking				
Land Use		**Area (sf)**	**Interior (sf)**	**Exterior (sf)**
Non-asphalt uses	Other Non-Asphalt	280,916	**16,855**	
Asphalt uses	Asphalt	91,954	**5,518**	
Electrical Yard	Asphalt	2,000	**120**	
Parking Uses	Parking Lot	42,730	**2,564**	
			-	
			25,057	
			ENTER VALUES ABOVE INTO CALEEMOD	

Inglewood HS
Site Improvements

Project Land Uses

Land Use Type	CalEEMod LandUse Type	CalEEMod LandUse Subtype	Amount	Unit	Building SF		Landscaping SF	Acres	Additional Notes
Project Totals									
New Building	Educational	High School	177.739	KSF	177,739				
Modernization	Educational	High School	73.174	KSF	73,174				
Landscaping	Recreational	City Park	178.886	KSF	178,886				
Non-asphalt uses	Parking	Other Non-Asphalt	280.916	KSF	280,916				
Asphalt uses	Parking	Asphalt	91.954	KSF	91,954				
Parking Uses	Parking	Parking Lot	42.730	KSF	42,730				
Electrical Yard	Parking	Other Non-Asphalt	2.000	KSF	2,000				
			New Building	KSF	177,739			2.738	
			Modernization	KSF	73,174			1.558	
			HS - Buildings	KSF	250,913			4.296	
			Landscaping	KSF	178,886		178,886	4.107	
			Non-asphalt uses	KSF	280,916			6.449	
			Asphalt uses	KSF	93,954			2.157	
			Parking Uses	KSF	42,730			0.981	

Source: Practice - Site Plan -7/11/25; KPFF Provided quantities 7/7/25; Practice/KPFF Provided CAD Files

Project Lighting

Open Space Lighting	ksf	Electricity (kWh/1000sf/year)	Electricity kWh/year	Recreational Use Electricity kWh/year	Total Electricity kWh/year
Landscaping	178.886	876.000	156,704.14		**156,704.14**
Non-asphalt uses	280.916	876.000	246,082.42	99,571.56	**345,653.98**
Asphalt uses	91.954	876.000	80,551.71		**80,551.71**

Source: CalEEMod Default Data Tables
Musco Lighting, Inglewood HS, August 2025; Practice September 2025

Solid Waste

Land Use	Factor	Solid Waste Generated (lbs/day)	Solid Waste Generated (tons/day)	Solid Waste Generated (tons	CalEEMod Unit	CalEEMod Amount	CalEEMod Factor (tons/unit/year)
High School	0.5 lbs/student/day	600	0.30	139.50	KSF	250.913	0.56

Project Trips
Project Total

		Units	Units	Weekday Trip Rate Per Unit	Saturday Trip Rate Per Unit	Weekday Trips	Saturday Trips
HS - Buildings	High School	250.913	KSF	3.500	1.172	878.2	294.1
Landscaping	City Park	4.107	KSF	160.215	510.836	658.0	2098.0
						1536.20	2392.07

Inglewood HS

Architectural and Area Coating Calculations

CalEEMod assumes the total surface for architectural coating equals:		
Residential Coating Area	2.7	times the floor square footage
	75%	interior
	25%	exterior
Nonresidential Coating Area	2	times the square footage
	75%	interior
	25%	exterior
Parking Lot Coating Area	5%	of the square footage
	90%	interior
	10%	exterior
Parking Lot Coating Area	6%	of the square footage
	0%	exterior for surface lot

Source: SCAQMD, CEQA Air Quality Handbook, (1993) A9-124.

Residential			
Land Use	**Area (sf)**	**Interior (sf)**	**Exterior (sf)**
	-	-	-
Total Nonresidential		-	-
		ENTER VALUES ABOVE INTO CALEEMOD	

Nonresidential			
HS - Buildings	250,913	376,370	125,457
		-	-
		-	-
		-	-
Total Nonresidential		**376,370**	**125,457**

Parking Non-residential			
Land Use	**Area (sf)**	**Interior (sf)**	**Exterior (sf)**
Landscaping	178,886	**8,050**	**895**
Non-asphalt uses	280,916	**12,642**	**1,405**
Asphalt uses	93,954	**4,228**	**470**
Parking Uses	42,730	**1,923**	**214**
		403,213	**128,441**
		ENTER VALUES ABOVE INTO CALEEMOD	

Parking			
Land Use	**Area (sf)**	**Interior (sf)**	**Exterior (sf)**
Landscaping	178,886	**10,734**	
Non-asphalt uses	280,916	**16,855**	
Asphalt uses	93,954	**5,638**	
Parking Uses	42,730	**2,564**	
		-	
		35,791	
		ENTER VALUES ABOVE INTO CALEEMOD	

Inglewood HS
Pole Lighting

Sports Lighting

Circuit Summary

Circuit	Description	Load (kW)	Fixture Qty
A	Soccer	17.17	20
B	Tennis 1-2	7.74	12
C	Tennis 3-4	7.74	12
D	Tennis 5-6	7.74	12
F	Soccer/Safe Dispersal	9.65	10
	Basketball Courts	7.8	7
		57.840	
Assumptions	Weekdays+Sundays/Year	313	
	Lighting # hours per day	5.5	
	hours operating per year	1722	
	Energy usage per year	99,571.56	kwh/year

Musco Lighting, Inglewood HS, August 2025; Practice September 2025

Inglewood High School
Air Quality Assessment

Localized Significance Thresholds
(SCAQMD, Final Localized Significance Threshold Methodology, Appendix C (2008))

Source Receptor Area 3
25 meters to Sensitive Receptor

	Screening Values			Project Site
Acres	1	2	5	5.00
Construction LSTs				
NOX	51	73	109	**109.00**
CO	664	967	1,796	**1,796.00**
PM10	5	8	15	**15.00**
PM2.5	3	5	8	**8.00**
Operational LSTs				
NOX	51	73	109	**109.00**
CO	664	967	1,796	**1,796.00**
PM10	1	2	4	**4.00**
PM2.5	1	1	2	**2.00**

Notes:

a. Project screening levels are linearly interpolated based on the 1-,2- and 5- acre acreening levels.

b. Source: SCAQMD Localized Significance Thresholds, Appendix C - Mass Rate LST Look-up Tables

C.1-2 Construction Air Quality Calculations and Modeling

Inglewood High School
Air Quality Construction Analysis
Unmitigated

Regional Maximums Individual Phase	ROG	NOX	CO	SO2	Exhaust PM10	Fugitive PM10	Total PM10	Exhaust PM2.5	Fugitive PM2.5	Total PM2.5
					lb/day					
phaseSUtilities2026	2.87	16.26	42.87	0.06	0.36	8.21	8.57	0.29	2.00	2.29
phaseSDemolition2026	2.43	29.03	22.89	0.08	0.94	5.26	6.19	0.87	1.06	1.93
phaseSGrading2026	3.19	34.98	31.60	0.11	1.21	4.59	5.81	1.12	1.54	2.66
phaseSElectrical Service Yard2026	0.17	1.63	2.98	0.00	0.06	0.07	0.13	0.05	0.02	0.07
phaseNBuilding Construction - 1, 2, 3, 4, 5, 62026	1.49	11.52	17.17	0.03	0.37	1.25	1.62	0.34	0.30	0.64
phaseMModernization/Building construction2026	3.85	4.80	7.77	0.01	0.15	0.52	0.67	0.13	0.13	0.26
phaseNBuilding 1,2,3,4, 5,6 -Architectural Coating2026	12.23	5.21	7.83	0.01	0.14	0.21	0.35	0.13	0.05	0.18
phaseNBuilding 1,2,3,4, 5,6 -Architectural Coating2027	12.18	5.06	7.57	0.01	0.11	0.21	0.32	0.11	0.05	0.15
phaseNBuilding Construction - 1, 2, 3, 4, 5, 62027	1.43	11.05	16.74	0.03	0.33	1.25	1.58	0.30	0.30	0.61
phaseSArchitectural Coating2027	2.23	1.26	7.13	0.00	0.02	1.31	1.33	0.02	0.31	0.32
phaseSLandscaping2027	3.06	28.63	29.61	0.08	1.07	3.33	4.40	0.99	1.19	2.19
phaseSPaving2027	0.88	8.66	11.54	0.02	0.32	0.58	0.90	0.29	0.15	0.44

Localized Maximum Individual Phase	ROG lb/day	NOX	CO	SO2	Exhaust PM10	Fugitive PM10	Total PM10	Exhaust PM2.5	Fugitive PM2.5	Total PM2.5
phaseSUtilities2026	0.84	7.03	7.31	0.02	0.27	0.00	0.27	0.25	0.00	0.25
phaseSDemolition2026	2.29	20.65	19.01	0.03	0.84	3.05	3.90	0.78	0.46	1.24
phaseSGrading2026	3.04	27.23	27.57	0.06	1.12	2.42	3.54	1.03	0.95	1.99
phaseSElectrical Service Yard2026	0.15	1.54	2.68	0.00	0.06	0.00	0.06	0.05	0.00	0.05
phaseNBuilding Construction - 1, 2, 3, 4, 5, 62026	1.18	10.11	11.76	0.02	0.36	0.00	0.36	0.33	0.00	0.33
phaseMModernization/Building construction2026	3.72	4.23	5.50	0.01	0.14	0.00	0.14	0.13	0.00	0.13
phaseNBuilding 1,2,3,4, 5,6 -Architectural Coating2026	12.17	5.14	6.80	0.01	0.14	0.00	0.14	0.13	0.00	0.13
phaseNBuilding 1,2,3,4, 5,6 -Architectural Coating2027	12.13	4.99	6.75	0.01	0.11	0.00	0.11	0.11	0.00	0.11
phaseNBuilding Construction - 1, 2, 3, 4, 5, 62027	1.13	9.70	11.70	0.02	0.32	0.00	0.32	0.30	0.00	0.30
phaseSArchitectural Coating2027	1.87	0.83	1.13	0.00	0.02	0.00	0.02	0.02	0.00	0.02
phaseSLandscaping2027	2.95	25.58	27.28	0.06	1.04	2.40	3.44	0.96	0.95	1.91
phaseSPaving2027	0.81	6.94	9.95	0.01	0.30	0.00	0.30	0.27	0.00	0.27

Regional Overlapping Phases

	ROG	NOX	CO	SO2	Fugitive PM10	Exhaust PM10	Total PM10	Fugitive PM2.5	Exhaust PM2.5	Total PM2.5
phaseSUtilities2026+phaseSDemolition2026	5.29	45.29	65.76	0.14	1.30	13.47	14.77	1.17	3.05	4.22
phaseSUtilities2026+phaseSDemolition2026+phaseSGrading2026	8.49	80.27	97.36	0.25	2.51	18.06	20.57	2.29	4.59	6.88
phaseSUtilities2026+phaseSGrading2026+phaseSElectrical Service Yard2026	6.23	52.86	77.44	0.17	1.63	12.87	14.51	1.47	3.55	5.02
phaseSUtilities2026+phaseSGrading2026+phaseSElectrical Service Yard2026+phaseNBuilding Construction - 1, 2, 3, 4, 5, 62026	7.72	64.38	94.61	0.20	2.01	14.12	16.13	1.81	3.85	5.67
phaseSUtilities2026+phaseSElectrical Service Yard2026+phaseNBuilding Construction - 1, 2, 3, 4, 5, 62026+phaseNBuilding 1,2,3,4, 5,6 -Architectural Coating2026	16.75	34.61	70.84	0.10	0.93	9.74	10.67	0.82	2.36	3.18
phaseSUtilities2026+phaseSElectrical Service Yard2026+phaseNBuilding Construction - 1, 2, 3, 4, 5, 62026+phaseNBuilding 1,2,3,4, 5,6 -Architectural Coating2026+phaseMModernization/Building construction2026	20.60	39.42	78.61	0.12	1.08	10.26	11.34	0.95	2.49	3.44
phaseSElectrical Service Yard2026+phaseNBuilding Construction - 1, 2, 3, 4, 5, 62026+phaseNBuilding 1,2,3,4, 5,6 -Architectural Coating2026+phaseMModernization/Building construction2026	17.73	23.16	35.74	0.06	0.72	2.05	2.77	0.65	0.50	1.15
phaseNBuilding Construction - 1, 2, 3, 4, 5, 62026+phaseNBuilding 1,2,3,4, 5,6 -Architectural Coating2026+phaseMModernization/Building construction2026	17.56	21.53	32.77	0.05	0.66	1.98	2.64	0.60	0.48	1.08
phaseNBuilding Construction - 1, 2, 3, 4, 5, 62026+phaseNBuilding 1,2,3,4, 5,6 -Architectural Coating2026	13.71	16.73	25.00	0.04	0.51	1.46	1.97	0.47	0.61	0.82
phaseNBuilding 1,2,3,4, 5,6 -Architectural Coating2027+phaseNBuilding Construction - 1, 2, 3, 4, 5, 62027	13.61	16.11	24.30	0.04	0.44	1.46	1.90	0.41	0.35	0.76
phaseNBuilding 1,2,3,4, 5,6 -Architectural Coating2027+phaseNBuilding Construction - 1, 2, 3, 4, 5, 62027+phaseSArchitectural Coating2027+phaseSLandscaping2027+phaseSPaving2027	19.78	54.66	72.59	0.14	1.85	6.67	8.52	1.71	2.00	3.71
phaseNBuilding Construction - 1, 2, 3, 4, 5, 62027+phaseSArchitectural Coating2027+phaseSLandscaping2027+phaseSPaving2027	7.59	49.60	65.02	0.13	1.74	6.46	8.20	1.60	1.96	3.56
Project Daily Maximum Emissions	**20.60**	**80.27**	**97.36**	**0.25**	**2.51**	**18.06**	**20.57**	**2.29**	**4.59**	**6.88**
SCAQMD Regional Significance Thresholds	**75.00**	**100.00**	**550.00**	**150.00**	**None**	**None**	**150.00**	**None**	**None**	**55.00**
Exceeds Thresholds?	**No**	**No**	**No**	**No**	**No**	**No**	**No**	**No**	**No**	**No**

Localized Overlapping Phases

	ROG	NOX	CO	SO2	Fugitive PM10	Exhaust PM10	Total PM10	Fugitive PM2.5	Exhaust PM2.5	Total PM2.5
phaseSUtilities2026+phaseSDemolition2026	3.13	27.69	26.32	0.05	1.12	3.05	4.17	1.03	0.46	1.49
phaseSUtilities2026+phaseSDemolition2026+phaseSGrading2026	6.17	54.91	53.89	0.11	2.24	5.47	7.71	2.06	1.42	3.47
phaseSUtilities2026+phaseSGrading2026+phaseSElectrical Service Yard2026	4.04	35.80	37.57	0.08	1.45	2.42	3.87	1.34	0.95	2.29
phaseSUtilities2026+phaseSGrading2026+phaseSElectrical Service Yard2026+phaseNBuilding Construction - 1, 2, 3, 4, 5, 62026	5.22	45.91	49.33	0.10	1.81	2.42	4.23	1.67	0.95	2.62
phaseSUtilities2026+phaseSElectrical Service Yard2026+phaseNBuilding Construction - 1, 2, 3, 4, 5, 62026+phaseNBuilding 1,2,3,4, 5,6 -Architectural Coating2026	14.34	23.82	28.56	0.05	0.83	0.00	0.83	0.76	0.00	0.76
phaseSUtilities2026+phaseSElectrical Service Yard2026+phaseNBuilding Construction - 1, 2, 3, 4, 5, 62026+phaseNBuilding 1,2,3,4, 5,6 -Architectural Coating2026+phaseMModernization/Building construction2026	18.06	28.06	34.06	0.06	0.97	0.00	0.97	0.89	0.00	0.89
phaseSElectrical Service Yard2026+phaseNBuilding Construction - 1, 2, 3, 4, 5, 62026+phaseNBuilding 1,2,3,4, 5,6 -Architectural Coating2026+phaseMModernization/Building construction2026	17.22	21.02	26.74	0.05	0.70	0.00	0.70	0.64	0.00	0.64
phaseNBuilding Construction - 1, 2, 3, 4, 5, 62026+phaseNBuilding 1,2,3,4, 5,6 -Architectural Coating2026+phaseMModernization/Building construction2026	17.06	19.48	24.06	0.04	0.64	0.00	0.64	0.59	0.00	0.59
phaseNBuilding Construction - 1, 2, 3, 4, 5, 62026+phaseNBuilding 1,2,3,4, 5,6 -Architectural Coating2026	13.35	15.25	18.56	0.03	0.50	0.00	0.50	0.46	0.00	0.46
phaseNBuilding 1,2,3,4, 5,6 -Architectural Coating2027+phaseNBuilding Construction - 1, 2, 3, 4, 5, 62027	13.25	14.68	18.46	0.03	0.44	0.00	0.44	0.40	0.00	0.40
phaseNBuilding 1,2,3,4, 5,6 -Architectural Coating2027+phaseNBuilding Construction - 1, 2, 3, 4, 5, 62027+phaseSArchitectural Coating2027+phaseSLandscaping2027+phaseSPaving2027	18.88	48.04	56.82	0.11	1.80	2.40	4.19	1.65	0.95	2.60
phaseNBuilding Construction - 1, 2, 3, 4, 5, 62027+phaseSArchitectural Coating2027+phaseSLandscaping2027+phaseSPaving2027	6.75	43.05	50.06	0.10	1.68	2.40	4.08	1.55	0.95	2.50
Project Daily Maximum Emissions	**18.88**	**54.91**	**56.82**	**0.11**	**2.24**	**5.47**	**7.71**	**2.06**	**1.42**	**3.47**
SCAQMD Localized Significance Thresholds	**None**	**109.0**	**1796.0**	**None**	**None**	**None**	**15.0**	**None**	**None**	**8.0**
Exceeds Thresholds?	**No**	**No**	**No**	**No**	**No**	**No**	**No**	**No**	**No**	**No**

Inglewood High School - New Buildings

Air Quality Construction Analysis

Unmitigated

Regional Maximums Source	ROG	NOX	CO	SO2	Exhaust PM10	Fugitive PM10	Total PM10	Exhaust PM2.5	Fugitive PM2.5	Total PM2.5
					lb/day					
Building Construction 2026	1.49	11.52	17.17	0.03	0.37	1.25	1.62	0.34	0.30	0.64
Building Construction 2027	1.43	11.05	16.74	0.03	0.33	1.25	1.58	0.30	0.30	0.61
Architectural Coating 2026	12.23	5.21	7.83	0.01	0.14	0.21	0.35	0.13	0.05	0.18
Architectural Coating 2027	12.18	5.06	7.57	0.01	0.11	0.21	0.32	0.11	0.05	0.15
Project Daily Maximum Emissions	**12.23**	**11.52**	**17.17**	**0.03**	**0.37**	**1.25**	**1.62**	**0.34**	**0.30**	**0.64**
Threshold	**75.0**	**100.0**	**550.0**	**150.0**	**None**	**None**	**150.0**	**None**	**None**	**55.0**
Exceed Threshold (Y/N)?	**No**	**No**	**No**	**No**	**No**	**No**	**No**	**No**	**No**	**No**

Localized Maximum Source	ROG	NOX	CO	SO2	Exhaust PM10	Fugitive PM10	Total PM10	Exhaust PM2.5	Fugitive PM2.5	Total PM2.5
					lb/day					
Building Construction 2026	1.18	10.11	11.76	0.02	0.36	0.00	0.36	0.33	0.00	0.33
Building Construction 2027	1.13	9.70	11.70	0.02	0.32	0.00	0.32	0.30	0.00	0.30
Architectural Coating 2026	12.17	5.14	6.80	0.01	0.14	0.00	0.14	0.13	0.00	0.13
Architectural Coating 2027	12.13	4.99	6.75	0.01	0.11	0.00	0.11	0.11	0.00	0.11
Project Daily Maximum Emissions	**12.17**	**10.11**	**11.76**	**0.02**	**0.36**	**0.00**	**0.36**	**0.33**	**0.00**	**0.33**
Threshold		**109.0**	**1796.0**				**15.0**			**8.0**
Exceed Threshold (Y/N)?		**No**	**No**				**No**			**No**

Inglewood High School - New Buildings

Air Quality Construction Analysis

Unmitigated

Summer	Onsite Emissions										Offsite Emissions									
Source	ROG	NOX	CO	SO2	Exhaust PM10	Fugitive PM10	Total PM10	Exhaust PM2.5	Fugitive PM2.5	Total PM2.5	ROG	NOX	CO	SO2	Exhaust PM10	Fugitive PM10	Total PM10	Exhaust PM2.5	Fugitive PM2.5	Total PM2.5
	lb/day										lb/day									
Building Construction 2026	1.18	10.11	11.76	0.02	0.36	0.00	0.36	0.33	0.00	0.33	0.31	1.33	5.41	0.01	0.01	1.25	1.26	0.01	0.30	0.31
Building Construction 2027	1.13	9.70	11.70	0.02	0.32	0.00	0.32	0.30	0.00	0.30	0.30	1.25	5.03	0.01	0.01	1.25	1.26	0.01	0.30	0.31
Architectural Coating 2026	12.17	5.14	6.80	0.01	0.14	0.00	0.14	0.13	0.00	0.13	0.06	0.06	1.03	0.00	0.00	0.21	0.21	0.00	0.05	0.05
Architectural Coating 2027	0.00	0.00	0.00	0.00	0.00	0.00	0.00	0.00	0.00	0.00	0.00	0.00	0.00	0.00	0.00	0.00	0.00	0.00	0.00	0.00

Regional Emissions	ROG	NOX	CO	SO2	Exhaust PM10	Fugitive PM10	Total PM10	Exhaust PM2.5	Fugitive PM2.5	Total PM2.5
Building Construction 2026	1.49	11.43	17.17	0.03	0.37	1.25	1.62	0.34	0.30	0.64
Building Construction 2027	1.43	10.95	16.74	0.03	0.33	1.25	1.58	0.30	0.30	0.61
Architectural Coating 2026	12.23	5.20	7.83	0.01	0.14	0.21	0.35	0.13	0.05	0.18
Architectural Coating 2027	0.00	0.00	0.00	0.00	0.00	0.00	0.00	0.00	0.00	0.00
Project Daily Maximum Emissions	**12.23**	**11.43**	**17.17**	**0.03**	**0.37**	**1.25**	**1.62**	**0.34**	**0.30**	**0.64**

Inglewood High School - New Buildings

Air Quality Construction Analysis

Unmitigated

Winter	Onsite Emissions										Offsite Emissions									
Source	ROG	NOX	CO	SO2	Exhaust PM10	Fugitive PM10	Total PM10	Exhaust PM2.5	Fugitive PM2.5	Total PM2.5	ROG	NOX	CO	SO2	Exhaust PM10	Fugitive PM10	Total PM10	Exhaust PM2.5	Fugitive PM2.5	Total PM2.5
	lb/day										lb/day									
Building Construction 2026	1.18	10.11	11.76	0.02	0.36	0.00	0.36	0.33	0.00	0.33	0.30	1.41	4.70	0.01	0.01	1.25	1.26	0.01	0.30	0.31
Building Construction 2027	1.13	9.70	11.70	0.02	0.32	0.00	0.32	0.30	0.00	0.30	0.29	1.35	4.35	0.01	0.01	1.25	1.26	0.01	0.30	0.31
Architectural Coating 2026	12.17	5.14	6.80	0.01	0.14	0.00	0.14	0.13	0.00	0.13	0.06	0.07	0.88	0.00	0.00	0.21	0.21	0.00	0.05	0.05
Architectural Coating 2027	12.13	4.99	6.75	0.01	0.11	0.00	0.11	0.11	0.00	0.11	0.06	0.07	0.81	0.00	0.00	0.21	0.21	0.00	0.05	0.05

Regional Emissions	ROG	NOX	CO	SO2	Exhaust PM10	Fugitive PM10	Total PM10	Exhaust PM2.5	Fugitive PM2.5	Total PM2.5
Building Construction 2026	1.48	11.52	16.46	0.03	0.37	1.25	1.62	0.34	0.30	0.64
Building Construction 2027	1.42	11.05	16.05	0.03	0.33	1.25	1.58	0.30	0.30	0.61
Architectural Coating 2026	12.23	5.21	7.68	0.01	0.14	0.21	0.35	0.13	0.05	0.18
Architectural Coating 2027	12.18	5.06	7.57	0.01	0.11	0.21	0.32	0.11	0.05	0.15
Project Daily Maximum Emissions	**12.23**	**11.52**	**16.46**	**0.03**	**0.37**	**1.25**	**1.62**	**0.34**	**0.30**	**0.64**

Inglewood High School - Modernization

Air Quality Construction Analysis

Unmitigated

Regional Maximums Source	ROG	NOX	CO	SO2	Exhaust PM10	Fugitive PM10	Total PM10	Exhaust PM2.5	Fugitive PM2.5	Total PM2.5
					lb/day					
Modernization/Building Construction 2026	3.85	4.80	7.77	0.01	0.15	0.52	0.67	0.13	0.13	0.26
Project Daily Maximum Emissions	**3.85**	**4.80**	**7.77**	**0.01**	**0.15**	**0.52**	**0.67**	**0.13**	**0.13**	**0.26**
Threshold	**75.0**	**100.0**	**550.0**	**150.0**	**None**	**None**	**150.0**	**None**	**None**	**55.0**
Exceed Threshold (Y/N)?	**No**	**No**	**No**	**No**	**No**	**No**	**No**	**No**	**No**	**No**

Localized Maximum Source	ROG	NOX	CO	SO2	Exhaust PM10	Fugitive PM10	Total PM10	Exhaust PM2.5	Fugitive PM2.5	Total PM2.5
					lb/day					
Modernization/Building Construction 2026	3.72	4.23	5.50	0.01	0.14	0.00	0.14	0.13	0.00	0.13
Project Daily Maximum Emissions	**3.72**	**4.23**	**5.50**	**0.01**	**0.14**	**0.00**	**0.14**	**0.13**	**0.00**	**0.13**
Threshold		**109.0**	**1796.0**				**15.0**			**8.0**
Exceed Threshold (Y/N)?		**No**	**No**				**No**			**No**

Inglewood High School - Modernization
Air Quality Construction Analysis
Unmitigated

Summer	Onsite Emissions										Offsite Emissions									
	ROG	NOX	CO	SO2	Exhaust PM10	Fugitive PM10	Total PM10	Exhaust PM2.5	Fugitive PM2.5	Total PM2.5	ROG	NOX	CO	SO2	Exhaust PM10	Fugitive PM10	Total PM10	Exhaust PM2.5	Fugitive PM2.5	Total PM2.5
Source	lb/day										lb/day									
Modernization/Building Construction 2026	3.72	4.23	5.50	0.01	0.14	0.00	0.14	0.13	0.00	0.13	0.13	0.54	2.27	0.00	0.01	0.52	0.53	0.00	0.13	0.13

Regional Emissions	ROG	NOX	CO	SO2	Exhaust PM10	Fugitive PM10	Total PM10	Exhaust PM2.5	Fugitive PM2.5	Total PM2.5
Modernization/Building Construction 2026	3.85	4.77	7.77	0.01	0.15	0.52	0.67	0.13	0.13	0.26
Project Daily Maximum Emissions	**3.85**	**4.77**	**7.77**	**0.01**	**0.15**	**0.52**	**0.67**	**0.13**	**0.13**	**0.26**

Inglewood High School - Modernization

Air Quality Construction Analysis

Unmitigated

Winter	Onsite Emissions										Offsite Emissions									
	ROG	NOX	CO	SO2	Exhaust PM10	Fugitive PM10	Total PM10	Exhaust PM2.5	Fugitive PM2.5	Total PM2.5	ROG	NOX	CO	SO2	Exhaust PM10	Fugitive PM10	Total PM10	Exhaust PM2.5	Fugitive PM2.5	Total PM2.5
Source	lb/day										lb/day									
Modernization/Building Construction 2026	3.72	4.23	5.50	0.01	0.14	0.00	0.14	0.13	0.00	0.13	0.13	0.57	1.97	0.00	0.01	0.52	0.53	0.00	0.13	0.13

Regional Emissions	ROG	NOX	CO	SO2	Exhaust PM10	Fugitive PM10	Total PM10	Exhaust PM2.5	Fugitive PM2.5	Total PM2.5
Modernization/Building Construction 2026	3.85	4.80	7.47	0.01	0.15	0.52	0.67	0.13	0.13	0.26
Project Daily Maximum Emissions	**3.85**	**4.80**	**7.47**	**0.01**	**0.15**	**0.52**	**0.67**	**0.13**	**0.13**	**0.26**

Inglewood High School - Site Improvements

Air Quality Construction Analysis

Unmitigated

Regional Maximums Source	ROG	NOX	CO	SO2	Exhaust PM10	Fugitive PM10	Total PM10	Exhaust PM2.5	Fugitive PM2.5	Total PM2.5
					lb/day					
Demolition 2026	2.43	29.03	22.89	0.08	0.94	5.26	6.19	0.87	1.06	1.93
Grading 2026	3.19	34.98	31.60	0.11	1.21	4.59	5.81	1.12	1.54	2.66
Landscaping 2027	3.06	28.63	29.61	0.08	1.07	3.33	4.40	0.99	1.19	2.19
Utilities 2026	2.87	16.26	42.87	0.06	0.36	8.21	8.57	0.29	2.00	2.29
Electrical Service Yard 2026	0.17	1.63	2.98	0.00	0.06	0.07	0.13	0.05	0.02	0.07
Paving 2027	0.88	8.66	11.54	0.02	0.32	0.58	0.90	0.29	0.15	0.44
Architectural Coating 2027	2.23	1.26	7.13	0.00	0.02	1.31	1.33	0.02	0.31	0.32
Project Daily Maximum Emissions	**3.19**	**34.98**	**42.87**	**0.11**	**1.21**	**8.21**	**8.57**	**1.12**	**2.00**	**2.66**
Threshold	**75.0**	**100.0**	**550.0**	**150.0**	**None**	**None**	**150.0**	**None**	**None**	**55.0**
Exceed Threshold (Y/N)?	**No**	**No**	**No**	**No**	**No**	**No**	**No**	**No**	**No**	**No**

Localized Maximum Source	ROG	NOX	CO	SO2	Exhaust PM10	Fugitive PM10	Total PM10	Exhaust PM2.5	Fugitive PM2.5	Total PM2.5
					lb/day					
Demolition 2026	2.29	20.65	19.01	0.03	0.84	3.05	3.90	0.78	0.46	1.24
Grading 2026	3.04	27.23	27.57	0.06	1.12	2.42	3.54	1.03	0.95	1.99
Landscaping 2027	2.95	25.58	27.28	0.06	1.04	2.40	3.44	0.96	0.95	1.91
Utilities 2026	0.84	7.03	7.31	0.02	0.27	0.00	0.27	0.25	0.00	0.25
Electrical Service Yard 2026	0.15	1.54	2.68	0.00	0.06	0.00	0.06	0.05	0.00	0.05
Paving 2027	0.81	6.94	9.95	0.01	0.30	0.00	0.30	0.27	0.00	0.27
Architectural Coating 2027	1.87	0.83	1.13	0.00	0.02	0.00	0.02	0.02	0.00	0.02
Project Daily Maximum Emissions	**3.04**	**27.23**	**27.57**	**0.06**	**1.12**	**3.05**	**3.90**	**1.03**	**0.95**	**1.99**
Threshold		**109.0**	**1796.0**				**15.0**			**8.0**
Exceed Threshold (Y/N)?		**No**	**No**				**No**			**No**

Inglewood High School - Site Improvements

Air Quality Construction Analysis

Unmitigated

Summer	Onsite Emissions										Offsite Emissions									
Source	ROG	NOX	CO	SO2	Exhaust PM10	Fugitive PM10	Total PM10	Exhaust PM2.5	Fugitive PM2.5	Total PM2.5	ROG	NOX	CO	SO2	Exhaust PM10	Fugitive PM10	Total PM10	Exhaust PM2.5	Fugitive PM2.5	Total PM2.5
	lb/day										lb/day									
Demolition 2026	2.29	20.65	19.01	0.03	0.84	3.05	3.90	0.78	0.46	1.24	0.14	8.06	3.89	0.05	0.09	2.20	2.30	0.09	0.59	0.69
Grading 2026	3.04	27.23	27.57	0.06	1.12	2.42	3.54	1.03	0.95	1.99	0.15	7.75	4.03	0.05	0.09	2.17	2.27	0.09	0.59	0.68
Landscaping 2027	2.95	25.58	27.28	0.06	1.04	2.40	3.44	0.96	0.95	1.91	0.11	2.91	2.33	0.02	0.03	0.93	0.96	0.03	0.24	0.28
Utilities 2026	0.84	7.03	7.31	0.02	0.27	0.00	0.27	0.25	0.00	0.25	2.02	8.68	35.55	0.04	0.09	8.21	8.30	0.04	2.00	2.04
Electrical Service Yard 2026	0.15	1.54	2.68	0.00	0.06	0.00	0.06	0.05	0.00	0.05	0.02	0.08	0.29	0.00	0.00	0.07	0.07	0.00	0.02	0.02
Paving 2027	0.81	6.94	9.95	0.01	0.30	0.00	0.30	0.27	0.00	0.27	0.08	1.64	1.59	0.01	0.02	0.58	0.60	0.02	0.15	0.17
Architectural Coating 2027	1.87	0.83	1.13	0.00	0.02	0.00	0.02	0.02	0.00	0.02	0.35	0.35	6.01	0.00	0.00	1.31	1.31	0.00	0.31	0.31

Regional Emissions	ROG	NOX	CO	SO2	Exhaust PM10	Fugitive PM10	Total PM10	Exhaust PM2.5	Fugitive PM2.5	Total PM2.5
Demolition 2026	2.43	28.71	22.89	0.08	0.94	5.26	6.19	0.87	1.06	1.93
Grading 2026	3.19	34.98	31.60	0.11	1.21	4.59	5.81	1.12	1.54	2.66
Landscaping 2027	3.06	28.49	29.61	0.08	1.07	3.33	4.40	0.99	1.19	2.19
Utilities 2026	2.87	15.71	42.87	0.06	0.36	8.21	8.57	0.29	2.00	2.29
Electrical Service Yard 2026	0.17	1.63	2.98	0.00	0.06	0.07	0.13	0.05	0.02	0.07
Paving 2027	0.88	8.58	11.54	0.02	0.32	0.58	0.90	0.29	0.15	0.44
Architectural Coating 2027	2.23	1.18	7.13	0.00	0.02	1.31	1.33	0.02	0.31	0.32
Project Daily Maximum Emissions	**3.19**	**34.98**	**42.87**	**0.11**	**1.21**	**8.21**	**8.57**	**1.12**	**2.00**	**2.66**

Inglewood High School - Site Improvements

Air Quality Construction Analysis

Unmitigated

Winter	Onsite Emissions										Offsite Emissions									
Source	ROG	NOX	CO	SO2	Exhaust PM10	Fugitive PM10	Total PM10	Exhaust PM2.5	Fugitive PM2.5	Total PM2.5	ROG	NOX	CO	SO2	Exhaust PM10	Fugitive PM10	Total PM10	Exhaust PM2.5	Fugitive PM2.5	Total PM2.5
	lb/day										lb/day									
Demolition 2026	2.29	20.65	19.01	0.03	0.84	3.05	3.90	0.78	0.46	1.24	0.13	8.38	3.75	0.05	0.09	2.20	2.30	0.09	0.59	0.69
Grading 2026	0.00	0.00	0.00	0.00	0.00	0.00	0.00	0.00	0.00	0.00	0.00	0.00	0.00	0.00	0.00	0.00	0.00	0.00	0.00	0.00
Landscaping 2027	2.95	25.58	27.28	0.06	1.04	2.40	3.44	0.96	0.95	1.91	0.11	3.05	2.16	0.02	0.03	0.93	0.96	0.03	0.24	0.28
Utilities 2026	0.84	7.03	7.31	0.02	0.27	0.00	0.27	0.25	0.00	0.25	2.00	9.22	30.89	0.04	0.09	8.21	8.30	0.04	2.00	2.04
Electrical Service Yard 2026	0.15	1.54	2.68	0.00	0.06	0.00	0.06	0.05	0.00	0.05	0.02	0.09	0.25	0.00	0.00	0.07	0.07	0.00	0.02	0.02
Paving 2027	0.81	6.94	9.95	0.01	0.30	0.00	0.30	0.27	0.00	0.27	0.08	1.72	1.45	0.01	0.02	0.58	0.60	0.02	0.15	0.17
Architectural Coating 2027	1.87	0.83	1.13	0.00	0.02	0.00	0.02	0.02	0.00	0.02	0.35	0.43	5.09	0.00	0.00	1.31	1.31	0.00	0.31	0.31

Regional Emissions	ROG	NOX	CO	SO2	Exhaust PM10	Fugitive PM10	Total PM10	Exhaust PM2.5	Fugitive PM2.5	Total PM2.5
Demolition 2026	2.42	29.03	22.76	0.08	0.94	5.26	6.19	0.87	1.06	1.93
Grading 2026	0.00	0.00	0.00	0.00	0.00	0.00	0.00	0.00	0.00	0.00
Landscaping 2027	3.05	28.63	29.44	0.08	1.07	3.33	4.40	0.99	1.19	2.19
Utilities 2026	2.85	16.26	38.21	0.06	0.36	8.21	8.57	0.29	2.00	2.29
Electrical Service Yard 2026	0.17	1.63	2.94	0.00	0.06	0.07	0.13	0.05	0.02	0.07
Paving 2027	0.88	8.66	11.40	0.02	0.32	0.58	0.90	0.29	0.15	0.44
Architectural Coating 2027	2.22	1.26	6.21	0.00	0.02	1.31	1.33	0.02	0.31	0.32
Project Daily Maximum Emissions	**3.05**	**29.03**	**38.21**	**0.08**	**1.07**	**8.21**	**8.57**	**0.99**	**2.00**	**2.29**

Inglewood HS - construction new build Detailed Report

Table of Contents

1. Basic Project Information

1.1. Basic Project Information

1.2. Land Use Types

1.3. User-Selected Emission Reduction Measures by Emissions Sector

2. Emissions Summary

2.1. Construction Emissions Compared Against Thresholds

2.2. Construction Emissions by Year, Unmitigated

3. Construction Emissions Details

3.1. Building Construction (2026) - Unmitigated

3.3. Building Construction (2027) - Unmitigated

3.5. Architectural Coating (2026) - Unmitigated

3.7. Architectural Coating (2027) - Unmitigated

4. Operations Emissions Details

4.10. Soil Carbon Accumulation By Vegetation Type

4.10.1. Soil Carbon Accumulation By Vegetation Type - Unmitigated

4.10.2. Above and Belowground Carbon Accumulation by Land Use Type - Unmitigated

4.10.3. Avoided and Sequestered Emissions by Species - Unmitigated

5. Activity Data

5.1. Construction Schedule

5.2. Off-Road Equipment

5.2.1. Unmitigated

5.3. Construction Vehicles

5.3.1. Unmitigated

5.4. Vehicles

5.4.1. Construction Vehicle Control Strategies

5.5. Architectural Coatings

5.6. Dust Mitigation

5.6.1. Construction Earthmoving Activities

5.6.2. Construction Earthmoving Control Strategies

5.7. Construction Paving

5.8. Construction Electricity Consumption and Emissions Factors

5.18. Vegetation

5.18.1. Land Use Change

5.18.1.1. Unmitigated

5.18.1. Biomass Cover Type

5.18.1.1. Unmitigated

5.18.2. Sequestration

5.18.2.1. Unmitigated

6. Climate Risk Detailed Report

6.1. Climate Risk Summary

6.2. Initial Climate Risk Scores

6.3. Adjusted Climate Risk Scores

6.4. Climate Risk Reduction Measures

7. Health and Equity Details

7.1. CalEnviroScreen 4.0 Scores

7.2. Healthy Places Index Scores

7.3. Overall Health & Equity Scores

7.4. Health & Equity Measures

7.5. Evaluation Scorecard

7.6. Health & Equity Custom Measures

8. User Changes to Default Data

1. Basic Project Information

1.1. Basic Project Information

Data Field	Value
Project Name	Inglewood HS - construction new build
Construction Start Date	7/1/2026
Lead Agency	—
Land Use Scale	Project/site
Analysis Level for Defaults	County
Windspeed (m/s)	3.50
Precipitation (days)	17.6
Location	231 S Grevillea Ave, Inglewood, CA 90301, USA
County	Los Angeles-South Coast
City	Inglewood
Air District	South Coast AQMD
Air Basin	South Coast
TAZ	4551
EDFZ	7
Electric Utility	Southern California Edison
Gas Utility	Southern California Gas
App Version	2022.1.1.30

1.2. Land Use Types

Land Use Subtype	Size	Unit	Lot Acreage	Building Area (sq ft)	Landscape Area (sq ft)	Special Landscape Area (sq ft)	Population	Description
High School	178	1000sqft	2.74	177,739	0.00	0.00	—	—

1.3. User-Selected Emission Reduction Measures by Emissions Sector

No measures selected

2. Emissions Summary

2.1. Construction Emissions Compared Against Thresholds

Criteria Pollutants (lb/day for daily, ton/yr for annual) and GHGs (lb/day for daily, MT/yr for annual)

Un/Mit.	TOG	ROG	NOx	CO	SO2	PM10E	PM10D	PM10T	PM2.5E	PM2.5D	PM2.5T	BCO2	NBCO2	CO2T	CH4	N2O	R	CO2e
Daily, Summer (Max)	—	—	—	—	—	—	—	—	—	—	—	—	—	—	—	—	—	—
Unmit.	14.2	13.7	16.6	25.0	0.04	0.51	1.46	1.97	0.47	0.35	0.82	—	5,184	5,184	0.21	0.20	6.74	5,256
Daily, Winter (Max)	—	—	—	—	—	—	—	—	—	—	—	—	—	—	—	—	—	—
Unmit.	14.2	13.7	16.7	24.1	0.04	0.51	1.46	1.97	0.47	0.35	0.82	—	5,119	5,119	0.21	0.20	0.18	5,185
Average Daily (Max)	—	—	—	—	—	—	—	—	—	—	—	—	—	—	—	—	—	—
Unmit.	4.03	3.86	9.99	14.7	0.03	0.29	1.07	1.36	0.27	0.26	0.53	—	3,580	3,580	0.12	0.15	2.05	3,631
Annual (Max)	—	—	—	—	—	—	—	—	—	—	—	—	—	—	—	—	—	—
Unmit.	0.74	0.70	1.82	2.68	< 0.005	0.05	0.20	0.25	0.05	0.05	0.10	—	593	593	0.02	0.03	0.34	601

2.2. Construction Emissions by Year, Unmitigated

Criteria Pollutants (lb/day for daily, ton/yr for annual) and GHGs (lb/day for daily, MT/yr for annual)

Year	TOG	ROG	NOx	CO	SO2	PM10E	PM10D	PM10T	PM2.5E	PM2.5D	PM2.5T	BCO2	NBCO2	CO2T	CH4	N2O	R	CO2e
Daily - Summer (Max)	—	—	—	—	—	—	—	—	—	—	—	—	—	—	—	—	—	—
2026	14.2	13.7	16.6	25.0	0.04	0.51	1.46	1.97	0.47	0.35	0.82	—	5,184	5,184	0.21	0.20	6.74	5,256

2027	1.72	1.43	10.9	16.7	0.03	0.33	1.25	1.58	0.30	0.30	0.61	—	4,128	4,128	0.17	0.18	5.54	4,192
Daily - Winter (Max)	—	—	—	—	—	—	—	—	—	—	—	—	—	—	—	—	—	—
2026	14.2	13.7	16.7	24.1	0.04	0.51	1.46	1.97	0.47	0.35	0.82	—	5,119	5,119	0.21	0.20	0.18	5,185
2027	14.0	13.6	16.1	23.6	0.04	0.44	1.46	1.90	0.41	0.35	0.76	—	5,079	5,079	0.18	0.19	0.16	5,141
Average Daily	—	—	—	—	—	—	—	—	—	—	—	—	—	—	—	—	—	—
2026	4.03	3.86	6.36	9.22	0.02	0.20	0.59	0.79	0.18	0.14	0.32	—	2,049	2,049	0.09	0.08	1.21	2,077
2027	3.07	2.80	9.99	14.7	0.03	0.29	1.07	1.36	0.27	0.26	0.53	—	3,580	3,580	0.12	0.15	2.05	3,631
Annual	—	—	—	—	—	—	—	—	—	—	—	—	—	—	—	—	—	—
2026	0.74	0.70	1.16	1.68	< 0.005	0.04	0.11	0.14	0.03	0.03	0.06	—	339	339	0.01	0.01	0.20	344
2027	0.56	0.51	1.82	2.68	< 0.005	0.05	0.20	0.25	0.05	0.05	0.10	—	593	593	0.02	0.03	0.34	601

3. Construction Emissions Details

3.1. Building Construction (2026) - Unmitigated

Criteria Pollutants (lb/day for daily, ton/yr for annual) and GHGs (lb/day for daily, MT/yr for annual)

Location	TOG	ROG	NOx	CO	SO2	PM10E	PM10D	PM10T	PM2.5E	PM2.5D	PM2.5T	BCO2	NBCO2	CO2T	CH4	N2O	R	CO2e
Onsite	—	—	—	—	—	—	—	—	—	—	—	—	—	—	—	—	—	—
Daily, Summer (Max)	—	—	—	—	—	—	—	—	—	—	—	—	—	—	—	—	—	—
Off-Road Equipment	1.41	1.18	10.1	11.8	0.02	0.36	—	0.36	0.33	—	0.33	—	2,201	2,201	0.09	0.02	—	2,208
Onsite truck	0.00	0.00	0.00	0.00	0.00	0.00	0.00	0.00	0.00	0.00	0.00	—	0.00	0.00	0.00	0.00	0.00	0.00
Daily, Winter (Max)	—	—	—	—	—	—	—	—	—	—	—	—	—	—	—	—	—	—

Off-Roa Equipment	1.41	1.18	10.1	11.8	0.02	0.36	—	0.36	0.33	—	0.33	—	2,201	2,201	0.09	0.02	—	2,208
Onsite truck	0.00	0.00	0.00	0.00	0.00	0.00	0.00	0.00	0.00	0.00	0.00	—	0.00	0.00	0.00	0.00	0.00	0.00
Average Daily	—	—	—	—	—	—	—	—	—	—	—	—	—	—	—	—	—	—
Off-Road Equipment	0.61	0.51	4.37	5.08	0.01	0.16	—	0.16	0.14	—	0.14	—	951	951	0.04	0.01	—	954
Onsite truck	0.00	0.00	0.00	0.00	0.00	0.00	0.00	0.00	0.00	0.00	0.00	—	0.00	0.00	0.00	0.00	0.00	0.00
Annual	—	—	—	—	—	—	—	—	—	—	—	—	—	—	—	—	—	—
Off-Road Equipment	0.11	0.09	0.80	0.93	< 0.005	0.03	—	0.03	0.03	—	0.03	—	157	157	0.01	< 0.005	—	158
Onsite truck	0.00	0.00	0.00	0.00	0.00	0.00	0.00	0.00	0.00	0.00	0.00	—	0.00	0.00	0.00	0.00	0.00	0.00
Offsite	—	—	—	—	—	—	—	—	—	—	—	—	—	—	—	—	—	—
Daily, Summer (Max)	—	—	—	—	—	—	—	—	—	—	—	—	—	—	—	—	—	—
Worker	0.32	0.28	0.29	4.91	0.00	0.00	0.99	0.99	0.00	0.23	0.23	—	1,030	1,030	0.04	0.04	3.48	1,045
Vendor	0.07	0.03	1.03	0.50	0.01	0.01	0.26	0.27	0.01	0.07	0.08	—	935	935	0.04	0.13	2.53	979
Hauling	0.00	0.00	0.00	0.00	0.00	0.00	0.00	0.00	0.00	0.00	0.00	—	0.00	0.00	0.00	0.00	0.00	0.00
Daily, Winter (Max)	—	—	—	—	—	—	—	—	—	—	—	—	—	—	—	—	—	—
Worker	0.32	0.28	0.33	4.19	0.00	0.00	0.99	0.99	0.00	0.23	0.23	—	976	976	0.04	0.04	0.09	988
Vendor	0.07	0.03	1.08	0.51	0.01	0.01	0.26	0.27	0.01	0.07	0.08	—	936	936	0.04	0.13	0.07	977
Hauling	0.00	0.00	0.00	0.00	0.00	0.00	0.00	0.00	0.00	0.00	0.00	—	0.00	0.00	0.00	0.00	0.00	0.00
Average Daily	—	—	—	—	—	—	—	—	—	—	—	—	—	—	—	—	—	—

Worker	0.14	0.12	0.16	1.89	0.00	0.00	0.42	0.42	0.00	0.10	0.10	—	428	428	0.02	0.02	0.65	434
Vendor	0.03	0.01	0.47	0.22	< 0.005	0.01	0.11	0.12	< 0.005	0.03	0.03	—	404	404	0.02	0.06	0.47	422
Hauling	0.00	0.00	0.00	0.00	0.00	0.00	0.00	0.00	0.00	0.00	0.00	—	0.00	0.00	0.00	0.00	0.00	0.00
Annual	—	—	—	—	—	—	—	—	—	—	—	—	—	—	—	—	—	—
Worker	0.02	0.02	0.03	0.35	0.00	0.00	0.08	0.08	0.00	0.02	0.02	—	70.9	70.9	< 0.005	< 0.005	0.11	71.8
Vendor	0.01	< 0.005	0.09	0.04	< 0.005	< 0.005	0.02	0.02	< 0.005	0.01	0.01	—	66.9	66.9	< 0.005	0.01	0.08	69.9
Hauling	0.00	0.00	0.00	0.00	0.00	0.00	0.00	0.00	0.00	0.00	0.00	—	0.00	0.00	0.00	0.00	0.00	0.00

3.3. Building Construction (2027) - Unmitigated

Criteria Pollutants (lb/day for daily, ton/yr for annual) and GHGs (lb/day for daily, MT/yr for annual)

Location	TOG	ROG	NOx	CO	SO2	PM10E	PM10D	PM10T	PM2.5E	PM2.5D	PM2.5T	BCO2	NBCO2	CO2T	CH4	N2O	R	CO2e
Onsite	—	—	—	—	—	—	—	—	—	—	—	—	—	—	—	—	—	—
Daily, Summer (Max)	—	—	—	—	—	—	—	—	—	—	—	—	—	—	—	—	—	—
Off-Road Equipment	1.35	1.13	9.70	11.7	0.02	0.32	—	0.32	0.30	—	0.30	—	2,201	2,201	0.09	0.02	—	2,208
Onsite truck	0.00	0.00	0.00	0.00	0.00	0.00	0.00	0.00	0.00	0.00	0.00	—	0.00	0.00	0.00	0.00	0.00	0.00
Daily, Winter (Max)	—	—	—	—	—	—	—	—	—	—	—	—	—	—	—	—	—	—
Off-Road Equipment	1.35	1.13	9.70	11.7	0.02	0.32	—	0.32	0.30	—	0.30	—	2,201	2,201	0.09	0.02	—	2,208
Onsite truck	0.00	0.00	0.00	0.00	0.00	0.00	0.00	0.00	0.00	0.00	0.00	—	0.00	0.00	0.00	0.00	0.00	0.00
Average Daily	—	—	—	—	—	—	—	—	—	—	—	—	—	—	—	—	—	—

Off-Road	1.14	0.95	8.17	9.87	0.02	0.27	—	0.27	0.25	—	0.25	—	1,855	1,855	0.08	0.02	—	1,862
Onsite truck	0.00	0.00	0.00	0.00	0.00	0.00	0.00	0.00	0.00	0.00	0.00	—	0.00	0.00	0.00	0.00	0.00	0.00
Annual	—	—	—	—	—	—	—	—	—	—	—	—	—	—	—	—	—	—
Off-Road Equipment	0.21	0.17	1.49	1.80	< 0.005	0.05	—	0.05	0.05	—	0.05	—	307	307	0.01	< 0.005	—	308
Onsite truck	0.00	0.00	0.00	0.00	0.00	0.00	0.00	0.00	0.00	0.00	0.00	—	0.00	0.00	0.00	0.00	0.00	0.00
Offsite	—	—	—	—	—	—	—	—	—	—	—	—	—	—	—	—	—	—
Daily, Summer (Max)	—	—	—	—	—	—	—	—	—	—	—	—	—	—	—	—	—	—
Worker	0.31	0.27	0.26	4.56	0.00	0.00	0.99	0.99	0.00	0.23	0.23	—	1,010	1,010	0.04	0.04	3.15	1,025
Vendor	0.06	0.03	0.99	0.47	0.01	0.01	0.26	0.26	0.01	0.07	0.08	—	917	917	0.04	0.13	2.39	958
Hauling	0.00	0.00	0.00	0.00	0.00	0.00	0.00	0.00	0.00	0.00	0.00	—	0.00	0.00	0.00	0.00	0.00	0.00
Daily, Winter (Max)	—	—	—	—	—	—	—	—	—	—	—	—	—	—	—	—	—	—
Worker	0.30	0.26	0.33	3.87	0.00	0.00	0.99	0.99	0.00	0.23	0.23	—	958	958	0.01	0.04	0.08	969
Vendor	0.06	0.03	1.03	0.48	0.01	0.01	0.26	0.26	0.01	0.07	0.08	—	918	918	0.04	0.13	0.06	957
Hauling	0.00	0.00	0.00	0.00	0.00	0.00	0.00	0.00	0.00	0.00	0.00	—	0.00	0.00	0.00	0.00	0.00	0.00
Average Daily	—	—	—	—	—	—	—	—	—	—	—	—	—	—	—	—	—	—
Worker	0.25	0.22	0.28	3.43	0.00	0.00	0.83	0.83	0.00	0.19	0.19	—	819	819	0.01	0.03	1.14	830
Vendor	0.05	0.02	0.87	0.40	0.01	0.01	0.21	0.22	0.01	0.06	0.06	—	773	773	0.03	0.11	0.87	807
Hauling	0.00	0.00	0.00	0.00	0.00	0.00	0.00	0.00	0.00	0.00	0.00	—	0.00	0.00	0.00	0.00	0.00	0.00
Annual	—	—	—	—	—	—	—	—	—	—	—	—	—	—	—	—	—	—
Worker	0.05	0.04	0.05	0.63	0.00	0.00	0.15	0.15	0.00	0.04	0.04	—	136	136	< 0.005	0.01	0.19	137
Vendor	0.01	< 0.005	0.16	0.07	< 0.005	< 0.005	0.04	0.04	< 0.005	0.01	0.01	—	128	128	0.01	0.02	0.14	134

Hauling	0.00	0.00	0.00	0.00	0.00	0.00	0.00	0.00	0.00	0.00	0.00	—	0.00	0.00	0.00	0.00	0.00	0.00

3.5. Architectural Coating (2026) - Unmitigated

Criteria Pollutants (lb/day for daily, ton/yr for annual) and GHGs (lb/day for daily, MT/yr for annual)

Location	TOG	ROG	NOx	CO	SO2	PM10E	PM10D	PM10T	PM2.5E	PM2.5D	PM2.5T	BCO2	NBCO2	CO2T	CH4	N2O	R	CO2e
Onsite	—	—	—	—	—	—	—	—	—	—	—	—	—	—	—	—	—	—
Daily, Summer (Max)	—	—	—	—	—	—	—	—	—	—	—	—	—	—	—	—	—	—
Off-Road Equipment	0.87	0.72	5.14	6.80	0.01	0.14	—	0.14	0.13	—	0.13	—	801	801	0.03	0.01	—	804
Architectural Coatings	11.4	11.4	—	—	—	—	—	—	—	—	—	—	—	—	—	—	—	—
Onsite truck	0.00	0.00	0.00	0.00	0.00	0.00	0.00	0.00	0.00	0.00	0.00	—	0.00	0.00	0.00	0.00	0.00	0.00
Daily, Winter (Max)	—	—	—	—	—	—	—	—	—	—	—	—	—	—	—	—	—	—
Off-Road Equipment	0.87	0.72	5.14	6.80	0.01	0.14	—	0.14	0.13	—	0.13	—	801	801	0.03	0.01	—	804
Architectural Coatings	11.4	11.4	—	—	—	—	—	—	—	—	—	—	—	—	—	—	—	—
Onsite truck	0.00	0.00	0.00	0.00	0.00	0.00	0.00	0.00	0.00	0.00	0.00	—	0.00	0.00	0.00	0.00	0.00	0.00
Average Daily	—	—	—	—	—	—	—	—	—	—	—	—	—	—	—	—	—	—

Off-Road	0.23	0.19	1.35	1.79	< 0.005	0.04	—	0.04	0.03	—	0.03	—	211	211	0.01	< 0.005	—	211
Architectural Coatings	3.01	3.01	—	—	—	—	—	—	—	—	—	—	—	—	—	—	—	—
Onsite truck	0.00	0.00	0.00	0.00	0.00	0.00	0.00	0.00	0.00	0.00	0.00	—	0.00	0.00	0.00	0.00	0.00	0.00
Annual	—	—	—	—	—	—	—	—	—	—	—	—	—	—	—	—	—	—
Off-Road Equipment	0.04	0.03	0.25	0.33	< 0.005	0.01	—	0.01	0.01	—	0.01	—	34.9	34.9	< 0.005	< 0.005	—	35.0
Architectural Coatings	0.55	0.55	—	—	—	—	—	—	—	—	—	—	—	—	—	—	—	—
Onsite truck	0.00	0.00	0.00	0.00	0.00	0.00	0.00	0.00	0.00	0.00	0.00	—	0.00	0.00	0.00	0.00	0.00	0.00
Offsite	—	—	—	—	—	—	—	—	—	—	—	—	—	—	—	—	—	—
Daily, Summer (Max)	—	—	—	—	—	—	—	—	—	—	—	—	—	—	—	—	—	—
Worker	0.07	0.06	0.06	1.03	0.00	0.00	0.21	0.21	0.00	0.05	0.05	—	217	217	0.01	0.01	0.73	220
Vendor	0.00	0.00	0.00	0.00	0.00	0.00	0.00	0.00	0.00	0.00	0.00	—	0.00	0.00	0.00	0.00	0.00	0.00
Hauling	0.00	0.00	0.00	0.00	0.00	0.00	0.00	0.00	0.00	0.00	0.00	—	0.00	0.00	0.00	0.00	0.00	0.00
Daily, Winter (Max)	—	—	—	—	—	—	—	—	—	—	—	—	—	—	—	—	—	—
Worker	0.07	0.06	0.07	0.88	0.00	0.00	0.21	0.21	0.00	0.05	0.05	—	206	206	0.01	0.01	0.02	208
Vendor	0.00	0.00	0.00	0.00	0.00	0.00	0.00	0.00	0.00	0.00	0.00	—	0.00	0.00	0.00	0.00	0.00	0.00
Hauling	0.00	0.00	0.00	0.00	0.00	0.00	0.00	0.00	0.00	0.00	0.00	—	0.00	0.00	0.00	0.00	0.00	0.00
Average Daily	—	—	—	—	—	—	—	—	—	—	—	—	—	—	—	—	—	—
Worker	0.02	0.02	0.02	0.24	0.00	0.00	0.05	0.05	0.00	0.01	0.01	—	54.8	54.8	< 0.005	< 0.005	0.08	55.6

Vendor	0.00	0.00	0.00	0.00	0.00	0.00	0.00	0.00	0.00	0.00	0.00	—	0.00	0.00	0.00	0.00	0.00	0.00
Hauling	0.00	0.00	0.00	0.00	0.00	0.00	0.00	0.00	0.00	0.00	0.00	—	0.00	0.00	0.00	0.00	0.00	0.00
Annual	—	—	—	—	—	—	—	—	—	—	—	—	—	—	—	—	—	—
Worker	< 0.005	< 0.005	< 0.005	0.04	0.00	0.00	0.01	0.01	0.00	< 0.005	< 0.005	—	9.08	9.08	< 0.005	< 0.005	0.01	9.20
Vendor	0.00	0.00	0.00	0.00	0.00	0.00	0.00	0.00	0.00	0.00	0.00	—	0.00	0.00	0.00	0.00	0.00	0.00
Hauling	0.00	0.00	0.00	0.00	0.00	0.00	0.00	0.00	0.00	0.00	0.00	—	0.00	0.00	0.00	0.00	0.00	0.00

3.7. Architectural Coating (2027) - Unmitigated

Criteria Pollutants (lb/day for daily, ton/yr for annual) and GHGs (lb/day for daily, MT/yr for annual)

Location	TOG	ROG	NOx	CO	SO2	PM10E	PM10D	PM10T	PM2.5E	PM2.5D	PM2.5T	BCO2	NBCO2	CO2T	CH4	N2O	R	CO2e
Onsite	—	—	—	—	—	—	—	—	—	—	—	—	—	—	—	—	—	—
Daily, Summer (Max)	—	—	—	—	—	—	—	—	—	—	—	—	—	—	—	—	—	—
Daily, Winter (Max)	—	—	—	—	—	—	—	—	—	—	—	—	—	—	—	—	—	—
Off-Road Equipment	0.82	0.68	4.99	6.75	0.01	0.11	—	0.11	0.11	—	0.11	—	801	801	0.03	0.01	—	804
Architectural Coatings	11.4	11.4	—	—	—	—	—	—	—	—	—	—	—	—	—	—	—	—
Onsite truck	0.00	0.00	0.00	0.00	0.00	0.00	0.00	0.00	0.00	0.00	0.00	—	0.00	0.00	0.00	0.00	0.00	0.00
Average Daily	—	—	—	—	—	—	—	—	—	—	—	—	—	—	—	—	—	—
Off-Road Equipment	0.11	0.09	0.66	0.89	< 0.005	0.02	—	0.02	0.01	—	0.01	—	105	105	< 0.005	< 0.005	—	106

Architectural	1.51	1.51	—	—	—	—	—	—	—	—	—	—	—	—	—	—	—	—
Onsite truck	0.00	0.00	0.00	0.00	0.00	0.00	0.00	0.00	0.00	0.00	0.00	—	0.00	0.00	0.00	0.00	0.00	0.00
Annual	—	—	—	—	—	—	—	—	—	—	—	—	—	—	—	—	—	—
Off-Road Equipment	0.02	0.02	0.12	0.16	< 0.005	< 0.005	—	< 0.005	< 0.005	—	< 0.005	—	17.4	17.4	< 0.005	< 0.005	—	17.5
Architectural Coatings	0.27	0.27	—	—	—	—	—	—	—	—	—	—	—	—	—	—	—	—
Onsite truck	0.00	0.00	0.00	0.00	0.00	0.00	0.00	0.00	0.00	0.00	0.00	—	0.00	0.00	0.00	0.00	0.00	0.00
Offsite	—	—	—	—	—	—	—	—	—	—	—	—	—	—	—	—	—	—
Daily, Summer (Max)	—	—	—	—	—	—	—	—	—	—	—	—	—	—	—	—	—	—
Daily, Winter (Max)	—	—	—	—	—	—	—	—	—	—	—	—	—	—	—	—	—	—
Worker	0.06	0.06	0.07	0.81	0.00	0.00	0.21	0.21	0.00	0.05	0.05	—	202	202	< 0.005	0.01	0.02	204
Vendor	0.00	0.00	0.00	0.00	0.00	0.00	0.00	0.00	0.00	0.00	0.00	—	0.00	0.00	0.00	0.00	0.00	0.00
Hauling	0.00	0.00	0.00	0.00	0.00	0.00	0.00	0.00	0.00	0.00	0.00	—	0.00	0.00	0.00	0.00	0.00	0.00
Average Daily	—	—	—	—	—	—	—	—	—	—	—	—	—	—	—	—	—	—
Worker	0.01	0.01	0.01	0.11	0.00	0.00	0.03	0.03	0.00	0.01	0.01	—	26.9	26.9	< 0.005	< 0.005	0.04	27.2
Vendor	0.00	0.00	0.00	0.00	0.00	0.00	0.00	0.00	0.00	0.00	0.00	—	0.00	0.00	0.00	0.00	0.00	0.00
Hauling	0.00	0.00	0.00	0.00	0.00	0.00	0.00	0.00	0.00	0.00	0.00	—	0.00	0.00	0.00	0.00	0.00	0.00
Annual	—	—	—	—	—	—	—	—	—	—	—	—	—	—	—	—	—	—
Worker	< 0.005	< 0.005	< 0.005	0.02	0.00	0.00	< 0.005	< 0.005	0.00	< 0.005	< 0.005	—	4.45	4.45	< 0.005	< 0.005	0.01	4.51
Vendor	0.00	0.00	0.00	0.00	0.00	0.00	0.00	0.00	0.00	0.00	0.00	—	0.00	0.00	0.00	0.00	0.00	0.00
Hauling	0.00	0.00	0.00	0.00	0.00	0.00	0.00	0.00	0.00	0.00	0.00	—	0.00	0.00	0.00	0.00	0.00	0.00

4. Operations Emissions Details

4.10. Soil Carbon Accumulation By Vegetation Type

4.10.1. Soil Carbon Accumulation By Vegetation Type - Unmitigated

Criteria Pollutants (lb/day for daily, ton/yr for annual) and GHGs (lb/day for daily, MT/yr for annual)

Vegetation	TOG	ROG	NOx	CO	SO2	PM10E	PM10D	PM10T	PM2.5E	PM2.5D	PM2.5T	BCO2	NBCO2	CO2T	CH4	N2O	R	CO2e
Daily, Summer (Max)	—	—	—	—	—	—	—	—	—	—	—	—	—	—	—	—	—	—
Total	—	—	—	—	—	—	—	—	—	—	—	—	—	—	—	—	—	—
Daily, Winter (Max)	—	—	—	—	—	—	—	—	—	—	—	—	—	—	—	—	—	—
Total	—	—	—	—	—	—	—	—	—	—	—	—	—	—	—	—	—	—
Annual	—	—	—	—	—	—	—	—	—	—	—	—	—	—	—	—	—	—
Total	—	—	—	—	—	—	—	—	—	—	—	—	—	—	—	—	—	—

4.10.2. Above and Belowground Carbon Accumulation by Land Use Type - Unmitigated

Criteria Pollutants (lb/day for daily, ton/yr for annual) and GHGs (lb/day for daily, MT/yr for annual)

Land Use	TOG	ROG	NOx	CO	SO2	PM10E	PM10D	PM10T	PM2.5E	PM2.5D	PM2.5T	BCO2	NBCO2	CO2T	CH4	N2O	R	CO2e
Daily, Summer (Max)	—	—	—	—	—	—	—	—	—	—	—	—	—	—	—	—	—	—
Total	—	—	—	—	—	—	—	—	—	—	—	—	—	—	—	—	—	—
Daily, Winter (Max)	—	—	—	—	—	—	—	—	—	—	—	—	—	—	—	—	—	—
Total	—	—	—	—	—	—	—	—	—	—	—	—	—	—	—	—	—	—
Annual	—	—	—	—	—	—	—	—	—	—	—	—	—	—	—	—	—	—

Total	—	—	—	—	—	—	—	—	—	—	—	—	—	—	—	—	—	—

4.10.3. Avoided and Sequestered Emissions by Species - Unmitigated

Criteria Pollutants (lb/day for daily, ton/yr for annual) and GHGs (lb/day for daily, MT/yr for annual)

Species	TOG	ROG	NOx	CO	SO2	PM10E	PM10D	PM10T	PM2.5E	PM2.5D	PM2.5T	BCO2	NBCO2	CO2T	CH4	N2O	R	CO2e
Daily, Summer (Max)	—	—	—	—	—	—	—	—	—	—	—	—	—	—	—	—	—	—
Avoided	—	—	—	—	—	—	—	—	—	—	—	—	—	—	—	—	—	—
Subtotal	—	—	—	—	—	—	—	—	—	—	—	—	—	—	—	—	—	—
Sequestered	—	—	—	—	—	—	—	—	—	—	—	—	—	—	—	—	—	—
Subtotal	—	—	—	—	—	—	—	—	—	—	—	—	—	—	—	—	—	—
Removed	—	—	—	—	—	—	—	—	—	—	—	—	—	—	—	—	—	—
Subtotal	—	—	—	—	—	—	—	—	—	—	—	—	—	—	—	—	—	—
—	—	—	—	—	—	—	—	—	—	—	—	—	—	—	—	—	—	—
Daily, Winter (Max)	—	—	—	—	—	—	—	—	—	—	—	—	—	—	—	—	—	—
Avoided	—	—	—	—	—	—	—	—	—	—	—	—	—	—	—	—	—	—
Subtotal	—	—	—	—	—	—	—	—	—	—	—	—	—	—	—	—	—	—
Sequestered	—	—	—	—	—	—	—	—	—	—	—	—	—	—	—	—	—	—
Subtotal	—	—	—	—	—	—	—	—	—	—	—	—	—	—	—	—	—	—
Removed	—	—	—	—	—	—	—	—	—	—	—	—	—	—	—	—	—	—
Subtotal	—	—	—	—	—	—	—	—	—	—	—	—	—	—	—	—	—	—
—	—	—	—	—	—	—	—	—	—	—	—	—	—	—	—	—	—	—
Annual	—	—	—	—	—	—	—	—	—	—	—	—	—	—	—	—	—	—
Avoided	—	—	—	—	—	—	—	—	—	—	—	—	—	—	—	—	—	—

Subtotal	—	—	—	—	—	—	—	—	—	—	—	—	—	—	—	—	—	—
Sequestered	—	—	—	—	—	—	—	—	—	—	—	—	—	—	—	—	—	—
Subtotal	—	—	—	—	—	—	—	—	—	—	—	—	—	—	—	—	—	—
Removed	—	—	—	—	—	—	—	—	—	—	—	—	—	—	—	—	—	—
Subtotal	—	—	—	—	—	—	—	—	—	—	—	—	—	—	—	—	—	—
—	—	—	—	—	—	—	—	—	—	—	—	—	—	—	—	—	—	—

5. Activity Data

5.1. Construction Schedule

Phase Name	Phase Type	Start Date	End Date	Days Per Week	Work Days per Phase	Phase Description
Building Construction	Building Construction	7/1/2026	12/25/2027	6.00	466	—
Architectural Coating	Architectural Coating	9/11/2026	2/25/2027	6.00	144	—

5.2. Off-Road Equipment

5.2.1. Unmitigated

Phase Name	Equipment Type	Fuel Type	Engine Tier	Number per Day	Hours Per Day	Horsepower	Load Factor
Building Construction	Cranes	Diesel	Average	1.00	8.00	367	0.29
Building Construction	Forklifts	Diesel	Average	2.00	7.00	82.0	0.20
Building Construction	Generator Sets	Diesel	Average	1.00	8.00	14.0	0.74
Building Construction	Tractors/Loaders/Backhoes	Diesel	Average	1.00	6.00	84.0	0.37
Building Construction	Welders	Diesel	Average	3.00	8.00	46.0	0.45
Architectural Coating	Air Compressors	Diesel	Average	6.00	6.00	37.0	0.48

5.3. Construction Vehicles

5.3.1. Unmitigated

Phase Name	Trip Type	One-Way Trips per Day	Miles per Trip	Vehicle Mix
Building Construction	—	—	—	—
Building Construction	Worker	76.0	18.5	LDA,LDT1,LDT2
Building Construction	Vendor	30.0	10.2	HHDT,MHDT
Building Construction	Hauling	0.00	20.0	HHDT
Building Construction	Onsite truck	—	—	HHDT
Architectural Coating	—	—	—	—
Architectural Coating	Worker	16.0	18.5	LDA,LDT1,LDT2
Architectural Coating	Vendor	—	10.2	HHDT,MHDT
Architectural Coating	Hauling	0.00	20.0	HHDT
Architectural Coating	Onsite truck	—	—	HHDT

5.4. Vehicles

5.4.1. Construction Vehicle Control Strategies

Non-applicable. No control strategies activated by user.

5.5. Architectural Coatings

Phase Name	Residential Interior Area Coated (sq ft)	Residential Exterior Area Coated (sq ft)	Non-Residential Interior Area Coated (sq ft)	Non-Residential Exterior Area Coated (sq ft)	Parking Area Coated (sq ft)
Architectural Coating	0.00	0.00	266,609	88,870	—

5.6. Dust Mitigation

5.6.1. Construction Earthmoving Activities

Phase Name	Material Imported (cy)	Material Exported (cy)	Acres Graded (acres)	Material Demolished (sq. ft.)	Acres Paved (acres)

5.6.2. Construction Earthmoving Control Strategies

Non-applicable. No control strategies activated by user.

5.7. Construction Paving

Land Use	Area Paved (acres)	% Asphalt
High School	0.00	0%

5.8. Construction Electricity Consumption and Emissions Factors

kWh per Year and Emission Factor (lb/MWh)

Year	kWh per Year	CO2	CH4	N2O
2026	0.00	532	0.03	< 0.005
2027	0.00	532	0.03	< 0.005

5.18. Vegetation

5.18.1. Land Use Change

5.18.1.1. Unmitigated

Vegetation Land Use Type	Vegetation Soil Type	Initial Acres	Final Acres

5.18.1. Biomass Cover Type

5.18.1.1. Unmitigated

Biomass Cover Type	Initial Acres	Final Acres

5.18.2. Sequestration

5.18.2.1. Unmitigated

Tree Type	Number	Electricity Saved (kWh/year)	Natural Gas Saved (btu/year)

6. Climate Risk Detailed Report

6.1. Climate Risk Summary

Cal-Adapt midcentury 2040–2059 average projections for four hazards are reported below for your project location. These are under Representation Concentration Pathway (RCP) 8.5 which assumes GHG emissions will continue to rise strongly through 2050 and then plateau around 2100.

Climate Hazard	Result for Project Location	Unit
Temperature and Extreme Heat	5.03	annual days of extreme heat
Extreme Precipitation	5.60	annual days with precipitation above 20 mm
Sea Level Rise	—	meters of inundation depth
Wildfire	0.00	annual hectares burned

Temperature and Extreme Heat data are for grid cell in which your project are located. The projection is based on the 98th historical percentile of daily maximum/minimum temperatures from observed historical data (32 climate model ensemble from Cal-Adapt, 2040–2059 average under RCP 8.5). Each grid cell is 6 kilometers (km) by 6 km, or 3.7 miles (mi) by 3.7 mi.
Extreme Precipitation data are for the grid cell in which your project are located. The threshold of 20 mm is equivalent to about ¾ an inch of rain, which would be light to moderate rainfall if received over a full day or heavy rain if received over a period of 2 to 4 hours. Each grid cell is 6 kilometers (km) by 6 km, or 3.7 miles (mi) by 3.7 mi.
Sea Level Rise data are for the grid cell in which your project are located. The projections are from Radke et al. (2017), as reported in Cal-Adapt (Radke et al., 2017, CEC-500-2017-008), and consider inundation location and depth for the San Francisco Bay, the Sacramento-San Joaquin River Delta and California coast resulting different increments of sea level rise coupled with extreme storm events. Users may select from four scenarios to view the range in potential inundation depth for the grid cell. The four scenarios are: No rise, 0.5 meter, 1.0 meter, 1.41 meters
Wildfire data are for the grid cell in which your project are located. The projections are from UC Davis, as reported in Cal-Adapt (2040–2059 average under RCP 8.5), and consider historical data of climate, vegetation, population density, and large (> 400 ha) fire history. Users may select from four model simulations to view the range in potential wildfire probabilities for the grid cell. The four simulations make different assumptions about expected rainfall and temperature are: Warmer/drier (HadGEM2-ES), Cooler/wetter (CNRM-CM5), Average conditions (CanESM2), Range of different rainfall and temperature possibilities (MIROC5). Each grid cell is 6 kilometers (km) by 6 km, or 3.7 miles (mi) by 3.7 mi.

6.2. Initial Climate Risk Scores

Climate Hazard	Exposure Score	Sensitivity Score	Adaptive Capacity Score	Vulnerability Score
Temperature and Extreme Heat	1	0	0	N/A
Extreme Precipitation	N/A	N/A	N/A	N/A
Sea Level Rise	1	0	0	N/A
Wildfire	1	0	0	N/A
Flooding	N/A	N/A	N/A	N/A
Drought	N/A	N/A	N/A	N/A

Snowpack Reduction	N/A	N/A	N/A	N/A
Air Quality Degradation	0	0	0	N/A

The sensitivity score reflects the extent to which a project would be adversely affected by exposure to a climate hazard. Exposure is rated on a scale of 1 to 5, with a score of 5 representing the greatest exposure.
The adaptive capacity of a project refers to its ability to manage and reduce vulnerabilities from projected climate hazards. Adaptive capacity is rated on a scale of 1 to 5, with a score of 5 representing the greatest ability to adapt.
The overall vulnerability scores are calculated based on the potential impacts and adaptive capacity assessments for each hazard. Scores do not include implementation of climate risk reduction measures.

6.3. Adjusted Climate Risk Scores

Climate Hazard	Exposure Score	Sensitivity Score	Adaptive Capacity Score	Vulnerability Score
Temperature and Extreme Heat	1	1	1	2
Extreme Precipitation	N/A	N/A	N/A	N/A
Sea Level Rise	1	1	1	2
Wildfire	1	1	1	2
Flooding	N/A	N/A	N/A	N/A
Drought	N/A	N/A	N/A	N/A
Snowpack Reduction	N/A	N/A	N/A	N/A
Air Quality Degradation	1	1	1	2

The sensitivity score reflects the extent to which a project would be adversely affected by exposure to a climate hazard. Exposure is rated on a scale of 1 to 5, with a score of 5 representing the greatest exposure.
The adaptive capacity of a project refers to its ability to manage and reduce vulnerabilities from projected climate hazards. Adaptive capacity is rated on a scale of 1 to 5, with a score of 5 representing the greatest ability to adapt.
The overall vulnerability scores are calculated based on the potential impacts and adaptive capacity assessments for each hazard. Scores include implementation of climate risk reduction measures.

6.4. Climate Risk Reduction Measures

7. Health and Equity Details

7.1. CalEnviroScreen 4.0 Scores

The maximum CalEnviroScreen score is 100. A high score (i.e., greater than 50) reflects a higher pollution burden compared to other census tracts in the state.

Indicator	Result for Project Census Tract
Exposure Indicators	—
AQ-Ozone	35.2
AQ-PM	74.0
AQ-DPM	78.6
Drinking Water	53.5
Lead Risk Housing	75.2
Pesticides	0.00
Toxic Releases	87.4
Traffic	33.8
Effect Indicators	—
CleanUp Sites	17.1
Groundwater	41.4
Haz Waste Facilities/Generators	84.6
Impaired Water Bodies	0.00
Solid Waste	70.9
Sensitive Population	—
Asthma	92.4
Cardio-vascular	86.8
Low Birth Weights	24.6
Socioeconomic Factor Indicators	—
Education	67.6
Housing	94.7
Linguistic	66.6
Poverty	83.4
Unemployment	79.7

7.2. Healthy Places Index Scores

The maximum Health Places Index score is 100. A high score (i.e., greater than 50) reflects healthier community conditions compared to other census tracts in the state.

Indicator	Result for Project Census Tract
Economic	—
Above Poverty	15.91171564
Employed	29.51366611
Median HI	14.69267291
Education	—
Bachelor's or higher	23.67509303
High school enrollment	100
Preschool enrollment	35.28807905
Transportation	—
Auto Access	15.55241884
Active commuting	88.4383421
Social	—
2-parent households	5.10714744
Voting	30.11677146
Neighborhood	—
Alcohol availability	4.516874118
Park access	11.53599384
Retail density	87.61709226
Supermarket access	80.25150776
Tree canopy	25.48440909
Housing	—
Homeownership	4.914667009
Housing habitability	3.849608623
Low-inc homeowner severe housing cost burden	0.911074041
Low-inc renter severe housing cost burden	46.37495188
Uncrowded housing	27.38354934
Health Outcomes	—

Insured adults	29.96278712
Arthritis	4.9
Asthma ER Admissions	9.7
High Blood Pressure	2.8
Cancer (excluding skin)	38.7
Asthma	2.6
Coronary Heart Disease	3.3
Chronic Obstructive Pulmonary Disease	3.4
Diagnosed Diabetes	0.9
Life Expectancy at Birth	30.3
Cognitively Disabled	20.1
Physically Disabled	5.2
Heart Attack ER Admissions	9.1
Mental Health Not Good	10.5
Chronic Kidney Disease	2.1
Obesity	1.7
Pedestrian Injuries	63.9
Physical Health Not Good	5.3
Stroke	0.9
Health Risk Behaviors	—
Binge Drinking	95.6
Current Smoker	10.6
No Leisure Time for Physical Activity	10.8
Climate Change Exposures	—
Wildfire Risk	0.0
SLR Inundation Area	0.0
Children	40.5
Elderly	36.3

English Speaking	34.8
Foreign-born	55.4
Outdoor Workers	50.9
Climate Change Adaptive Capacity	—
Impervious Surface Cover	4.4
Traffic Density	43.8
Traffic Access	87.4
Other Indices	—
Hardship	78.7
Other Decision Support	—
2016 Voting	11.7

7.3. Overall Health & Equity Scores

Metric	Result for Project Census Tract
CalEnviroScreen 4.0 Score for Project Location (a)	85.0
Healthy Places Index Score for Project Location (b)	17.0
Project Located in a Designated Disadvantaged Community (Senate Bill 535)	Yes
Project Located in a Low-Income Community (Assembly Bill 1550)	Yes
Project Located in a Community Air Protection Program Community (Assembly Bill 617)	No

a: The maximum CalEnviroScreen score is 100. A high score (i.e., greater than 50) reflects a higher pollution burden compared to other census tracts in the state.
b: The maximum Health Places Index score is 100. A high score (i.e., greater than 50) reflects healthier community conditions compared to other census tracts in the state.

7.4. Health & Equity Measures

No Health & Equity Measures selected.

7.5. Evaluation Scorecard

Health & Equity Evaluation Scorecard not completed.

7.6. Health & Equity Custom Measures

No Health & Equity Custom Measures created.

8. User Changes to Default Data

Screen	Justification
Land Use	See assumptions for more details.
Construction: Construction Phases	See assumptions sheet for more details.
Construction: Off-Road Equipment	See assumptions sheet for more details.
Construction: Trips and VMT	rounded up default trips
Construction: Architectural Coatings	rounded up values

Inglewood HS - construction repair work Detailed Report

Table of Contents

1. Basic Project Information

1.1. Basic Project Information

1.2. Land Use Types

1.3. User-Selected Emission Reduction Measures by Emissions Sector

2. Emissions Summary

2.1. Construction Emissions Compared Against Thresholds

2.2. Construction Emissions by Year, Unmitigated

3. Construction Emissions Details

3.1. Repair Work/Building Construction (2026) - Unmitigated

4. Operations Emissions Details

4.10. Soil Carbon Accumulation By Vegetation Type

4.10.1. Soil Carbon Accumulation By Vegetation Type - Unmitigated

4.10.2. Above and Belowground Carbon Accumulation by Land Use Type - Unmitigated

4.10.3. Avoided and Sequestered Emissions by Species - Unmitigated

5. Activity Data

5.1. Construction Schedule

5.2. Off-Road Equipment

5.2.1. Unmitigated

5.3. Construction Vehicles

5.3.1. Unmitigated

5.4. Vehicles

5.4.1. Construction Vehicle Control Strategies

5.5. Architectural Coatings

5.6. Dust Mitigation

5.6.1. Construction Earthmoving Activities

5.6.2. Construction Earthmoving Control Strategies

5.7. Construction Paving

5.8. Construction Electricity Consumption and Emissions Factors

5.18. Vegetation

5.18.1. Land Use Change

5.18.1.1. Unmitigated

5.18.1. Biomass Cover Type

5.18.1.1. Unmitigated

5.18.2. Sequestration

5.18.2.1. Unmitigated

6. Climate Risk Detailed Report

6.1. Climate Risk Summary

6.2. Initial Climate Risk Scores

6.3. Adjusted Climate Risk Scores

6.4. Climate Risk Reduction Measures

7. Health and Equity Details

7.1. CalEnviroScreen 4.0 Scores

7.2. Healthy Places Index Scores

7.3. Overall Health & Equity Scores

7.4. Health & Equity Measures

7.5. Evaluation Scorecard

7.6. Health & Equity Custom Measures

8. User Changes to Default Data

1. Basic Project Information

1.1. Basic Project Information

Data Field	Value
Project Name	Inglewood HS - construction repair work
Construction Start Date	9/15/2026
Lead Agency	—
Land Use Scale	Project/site
Analysis Level for Defaults	County
Windspeed (m/s)	3.50
Precipitation (days)	17.6
Location	231 S Grevillea Ave, Inglewood, CA 90301, USA
County	Los Angeles-South Coast
City	Inglewood
Air District	South Coast AQMD
Air Basin	South Coast
TAZ	4551
EDFZ	7
Electric Utility	Southern California Edison
Gas Utility	Southern California Gas
App Version	2022.1.1.30

1.2. Land Use Types

Land Use Subtype	Size	Unit	Lot Acreage	Building Area (sq ft)	Landscape Area (sq ft)	Special Landscape Area (sq ft)	Population	Description
High School	73.2	1000sqft	1.56	73,174	0.00	0.00	—	—

1.3. User-Selected Emission Reduction Measures by Emissions Sector

No measures selected

2. Emissions Summary

2.1. Construction Emissions Compared Against Thresholds

Criteria Pollutants (lb/day for daily, ton/yr for annual) and GHGs (lb/day for daily, MT/yr for annual)

Un/Mit.	TOG	ROG	NOx	CO	SO2	PM10E	PM10D	PM10T	PM2.5E	PM2.5D	PM2.5T	BCO2	NBCO2	CO2T	CH4	N2O	R	CO2e
Daily, Summer (Max)	—	—	—	—	—	—	—	—	—	—	—	—	—	—	—	—	—	—
Unmit.	3.98	3.85	4.77	7.77	0.01	0.15	0.52	0.67	0.13	0.13	0.26	—	1,585	1,585	0.07	0.07	2.48	1,611
Daily, Winter (Max)	—	—	—	—	—	—	—	—	—	—	—	—	—	—	—	—	—	—
Unmit.	3.98	3.85	4.80	7.47	0.01	0.15	0.52	0.67	0.13	0.13	0.26	—	1,562	1,562	0.07	0.07	0.06	1,586
Average Daily (Max)	—	—	—	—	—	—	—	—	—	—	—	—	—	—	—	—	—	—
Unmit.	0.58	0.56	0.70	1.10	< 0.005	0.02	0.07	0.10	0.02	0.02	0.04	—	228	228	0.01	0.01	0.16	231
Annual (Max)	—	—	—	—	—	—	—	—	—	—	—	—	—	—	—	—	—	—
Unmit.	0.11	0.10	0.13	0.20	< 0.005	< 0.005	0.01	0.02	< 0.005	< 0.005	0.01	—	37.7	37.7	< 0.005	< 0.005	0.03	38.3

2.2. Construction Emissions by Year, Unmitigated

Criteria Pollutants (lb/day for daily, ton/yr for annual) and GHGs (lb/day for daily, MT/yr for annual)

Year	TOG	ROG	NOx	CO	SO2	PM10E	PM10D	PM10T	PM2.5E	PM2.5D	PM2.5T	BCO2	NBCO2	CO2T	CH4	N2O	R	CO2e
Daily - Summer (Max)	—	—	—	—	—	—	—	—	—	—	—	—	—	—	—	—	—	—
2026	3.98	3.85	4.77	7.77	0.01	0.15	0.52	0.67	0.13	0.13	0.26	—	1,585	1,585	0.07	0.07	2.48	1,611

Daily - Winter (Max)	—	—	—	—	—	—	—	—	—	—	—	—	—	—	—	—	—	—
2026	3.98	3.85	4.80	7.47	0.01	0.15	0.52	0.67	0.13	0.13	0.26	—	1,562	1,562	0.07	0.07	0.06	1,586
Average Daily	—	—	—	—	—	—	—	—	—	—	—	—	—	—	—	—	—	—
2026	0.58	0.56	0.70	1.10	< 0.005	0.02	0.07	0.10	0.02	0.02	0.04	—	228	228	0.01	0.01	0.16	231
Annual	—	—	—	—	—	—	—	—	—	—	—	—	—	—	—	—	—	—
2026	0.11	0.10	0.13	0.20	< 0.005	< 0.005	0.01	0.02	< 0.005	< 0.005	0.01	—	37.7	37.7	< 0.005	< 0.005	0.03	38.3

3. Construction Emissions Details

3.1. Repair Work/Building Construction (2026) - Unmitigated

Criteria Pollutants (lb/day for daily, ton/yr for annual) and GHGs (lb/day for daily, MT/yr for annual)

Location	TOG	ROG	NOx	CO	SO2	PM10E	PM10D	PM10T	PM2.5E	PM2.5D	PM2.5T	BCO2	NBCO2	CO2T	CH4	N2O	R	CO2e
Onsite	—	—	—	—	—	—	—	—	—	—	—	—	—	—	—	—	—	—
Daily, Summer (Max)	—	—	—	—	—	—	—	—	—	—	—	—	—	—	—	—	—	—
Off-Road Equipment	0.62	0.52	4.23	5.50	0.01	0.14	—	0.14	0.13	—	0.13	—	777	777	0.03	0.01	—	780
Architectural Coatings	3.20	3.20	—	—	—	—	—	—	—	—	—	—	—	—	—	—	—	—
Onsite truck	0.00	0.00	0.00	0.00	0.00	0.00	0.00	0.00	0.00	0.00	0.00	—	0.00	0.00	0.00	0.00	0.00	0.00
Daily, Winter (Max)	—	—	—	—	—	—	—	—	—	—	—	—	—	—	—	—	—	—

Off-Road Equipm	0.62	0.52	4.23	5.50	0.01	0.14	—	0.14	0.13	—	0.13	—	777	777	0.03	0.01	—	780
Architectural Coatings	3.20	3.20	—	—	—	—	—	—	—	—	—	—	—	—	—	—	—	—
Onsite truck	0.00	0.00	0.00	0.00	0.00	0.00	0.00	0.00	0.00	0.00	0.00	—	0.00	0.00	0.00	0.00	0.00	0.00
Average Daily	—	—	—	—	—	—	—	—	—	—	—	—	—	—	—	—	—	—
Off-Road Equipment	0.09	0.08	0.61	0.80	< 0.005	0.02	—	0.02	0.02	—	0.02	—	113	113	< 0.005	< 0.005	—	113
Architectural Coatings	0.46	0.46	—	—	—	—	—	—	—	—	—	—	—	—	—	—	—	—
Onsite truck	0.00	0.00	0.00	0.00	0.00	0.00	0.00	0.00	0.00	0.00	0.00	—	0.00	0.00	0.00	0.00	0.00	0.00
Annual	—	—	—	—	—	—	—	—	—	—	—	—	—	—	—	—	—	—
Off-Road Equipment	0.02	0.01	0.11	0.15	< 0.005	< 0.005	—	< 0.005	< 0.005	—	< 0.005	—	18.7	18.7	< 0.005	< 0.005	—	18.7
Architectural Coatings	0.08	0.08	—	—	—	—	—	—	—	—	—	—	—	—	—	—	—	—
Onsite truck	0.00	0.00	0.00	0.00	0.00	0.00	0.00	0.00	0.00	0.00	0.00	—	0.00	0.00	0.00	0.00	0.00	0.00
Offsite	—	—	—	—	—	—	—	—	—	—	—	—	—	—	—	—	—	—
Daily, Summer (Max)	—	—	—	—	—	—	—	—	—	—	—	—	—	—	—	—	—	—
Worker	0.13	0.12	0.12	2.07	0.00	0.00	0.42	0.42	0.00	0.10	0.10	—	434	434	0.02	0.02	1.47	440

Vendor	0.03	0.01	0.41	0.20	< 0.005	0.01	0.10	0.11	< 0.005	0.03	0.03	—	374	374	0.02	0.05	1.01	391
Hauling	0.00	0.00	0.00	0.00	0.00	0.00	0.00	0.00	0.00	0.00	0.00	—	0.00	0.00	0.00	0.00	0.00	0.00
Daily, Winter (Max)	—	—	—	—	—	—	—	—	—	—	—	—	—	—	—	—	—	—
Worker	0.13	0.12	0.14	1.76	0.00	0.00	0.42	0.42	0.00	0.10	0.10	—	411	411	0.02	0.02	0.04	416
Vendor	0.03	0.01	0.43	0.20	< 0.005	0.01	0.10	0.11	< 0.005	0.03	0.03	—	374	374	0.02	0.05	0.03	391
Hauling	0.00	0.00	0.00	0.00	0.00	0.00	0.00	0.00	0.00	0.00	0.00	—	0.00	0.00	0.00	0.00	0.00	0.00
Average Daily	—	—	—	—	—	—	—	—	—	—	—	—	—	—	—	—	—	—
Worker	0.02	0.02	0.02	0.27	0.00	0.00	0.06	0.06	0.00	0.01	0.01	—	60.6	60.6	< 0.005	< 0.005	0.09	61.4
Vendor	< 0.005	< 0.005	0.06	0.03	< 0.005	< 0.005	0.01	0.02	< 0.005	< 0.005	< 0.005	—	54.3	54.3	< 0.005	0.01	0.06	56.8
Hauling	0.00	0.00	0.00	0.00	0.00	0.00	0.00	0.00	0.00	0.00	0.00	—	0.00	0.00	0.00	0.00	0.00	0.00
Annual	—	—	—	—	—	—	—	—	—	—	—	—	—	—	—	—	—	—
Worker	< 0.005	< 0.005	< 0.005	0.05	0.00	0.00	0.01	0.01	0.00	< 0.005	< 0.005	—	10.0	10.0	< 0.005	< 0.005	0.02	10.2
Vendor	< 0.005	< 0.005	0.01	0.01	< 0.005	< 0.005	< 0.005	< 0.005	< 0.005	< 0.005	< 0.005	—	9.00	9.00	< 0.005	< 0.005	0.01	9.40
Hauling	0.00	0.00	0.00	0.00	0.00	0.00	0.00	0.00	0.00	0.00	0.00	—	0.00	0.00	0.00	0.00	0.00	0.00

4. Operations Emissions Details

4.10. Soil Carbon Accumulation By Vegetation Type

4.10.1. Soil Carbon Accumulation By Vegetation Type - Unmitigated

Criteria Pollutants (lb/day for daily, ton/yr for annual) and GHGs (lb/day for daily, MT/yr for annual)

Vegetation	TOG	ROG	NOx	CO	SO2	PM10E	PM10D	PM10T	PM2.5E	PM2.5D	PM2.5T	BCO2	NBCO2	CO2T	CH4	N2O	R	CO2e
Daily, Summer (Max)	—	—	—	—	—	—	—	—	—	—	—	—	—	—	—	—	—	—
Total	—	—	—	—	—	—	—	—	—	—	—	—	—	—	—	—	—	—

Daily, Winter (Max)	—	—	—	—	—	—	—	—	—	—	—	—	—	—	—	—	—	—
Total	—	—	—	—	—	—	—	—	—	—	—	—	—	—	—	—	—	—
Annual	—	—	—	—	—	—	—	—	—	—	—	—	—	—	—	—	—	—
Total	—	—	—	—	—	—	—	—	—	—	—	—	—	—	—	—	—	—

4.10.2. Above and Belowground Carbon Accumulation by Land Use Type - Unmitigated

Criteria Pollutants (lb/day for daily, ton/yr for annual) and GHGs (lb/day for daily, MT/yr for annual)

Land Use	TOG	ROG	NOx	CO	SO2	PM10E	PM10D	PM10T	PM2.5E	PM2.5D	PM2.5T	BCO2	NBCO2	CO2T	CH4	N2O	R	CO2e
Daily, Summer (Max)	—	—	—	—	—	—	—	—	—	—	—	—	—	—	—	—	—	—
Total	—	—	—	—	—	—	—	—	—	—	—	—	—	—	—	—	—	—
Daily, Winter (Max)	—	—	—	—	—	—	—	—	—	—	—	—	—	—	—	—	—	—
Total	—	—	—	—	—	—	—	—	—	—	—	—	—	—	—	—	—	—
Annual	—	—	—	—	—	—	—	—	—	—	—	—	—	—	—	—	—	—
Total	—	—	—	—	—	—	—	—	—	—	—	—	—	—	—	—	—	—

4.10.3. Avoided and Sequestered Emissions by Species - Unmitigated

Criteria Pollutants (lb/day for daily, ton/yr for annual) and GHGs (lb/day for daily, MT/yr for annual)

Species	TOG	ROG	NOx	CO	SO2	PM10E	PM10D	PM10T	PM2.5E	PM2.5D	PM2.5T	BCO2	NBCO2	CO2T	CH4	N2O	R	CO2e
Daily, Summer (Max)	—	—	—	—	—	—	—	—	—	—	—	—	—	—	—	—	—	—
Avoided	—	—	—	—	—	—	—	—	—	—	—	—	—	—	—	—	—	—
Subtotal	—	—	—	—	—	—	—	—	—	—	—	—	—	—	—	—	—	—
Sequestered	—	—	—	—	—	—	—	—	—	—	—	—	—	—	—	—	—	—

Subtotal	—	—	—	—	—	—	—	—	—	—	—	—	—	—	—	—	—	—
Removed	—	—	—	—	—	—	—	—	—	—	—	—	—	—	—	—	—	—
Subtotal	—	—	—	—	—	—	—	—	—	—	—	—	—	—	—	—	—	—
—	—	—	—	—	—	—	—	—	—	—	—	—	—	—	—	—	—	—
Daily, Winter (Max)	—	—	—	—	—	—	—	—	—	—	—	—	—	—	—	—	—	—
Avoided	—	—	—	—	—	—	—	—	—	—	—	—	—	—	—	—	—	—
Subtotal	—	—	—	—	—	—	—	—	—	—	—	—	—	—	—	—	—	—
Sequestered	—	—	—	—	—	—	—	—	—	—	—	—	—	—	—	—	—	—
Subtotal	—	—	—	—	—	—	—	—	—	—	—	—	—	—	—	—	—	—
Removed	—	—	—	—	—	—	—	—	—	—	—	—	—	—	—	—	—	—
Subtotal	—	—	—	—	—	—	—	—	—	—	—	—	—	—	—	—	—	—
—	—	—	—	—	—	—	—	—	—	—	—	—	—	—	—	—	—	—
Annual	—	—	—	—	—	—	—	—	—	—	—	—	—	—	—	—	—	—
Avoided	—	—	—	—	—	—	—	—	—	—	—	—	—	—	—	—	—	—
Subtotal	—	—	—	—	—	—	—	—	—	—	—	—	—	—	—	—	—	—
Sequestered	—	—	—	—	—	—	—	—	—	—	—	—	—	—	—	—	—	—
Subtotal	—	—	—	—	—	—	—	—	—	—	—	—	—	—	—	—	—	—
Removed	—	—	—	—	—	—	—	—	—	—	—	—	—	—	—	—	—	—
Subtotal	—	—	—	—	—	—	—	—	—	—	—	—	—	—	—	—	—	—
—	—	—	—	—	—	—	—	—	—	—	—	—	—	—	—	—	—	—

5. Activity Data

5.1. Construction Schedule

Phase Name	Phase Type	Start Date	End Date	Days Per Week	Work Days per Phase	Phase Description
Repair Work/Building Construction	Building Construction	9/15/2026	11/14/2026	6.00	53.0	—

5.2. Off-Road Equipment

5.2.1. Unmitigated

Phase Name	Equipment Type	Fuel Type	Engine Tier	Number per Day	Hours Per Day	Horsepower	Load Factor
Repair Work/Building Construction	Forklifts	Diesel	Average	1.00	6.00	82.0	0.20
Repair Work/Building Construction	Generator Sets	Diesel	Average	1.00	8.00	14.0	0.74
Repair Work/Building Construction	Tractors/Loaders/Backhoes	Diesel	Average	1.00	6.00	84.0	0.37
Repair Work/Building Construction	Welders	Diesel	Average	1.00	8.00	46.0	0.45
Repair Work/Building Construction	Air Compressors	Diesel	Average	1.00	6.00	37.0	0.48

5.3. Construction Vehicles

5.3.1. Unmitigated

Phase Name	Trip Type	One-Way Trips per Day	Miles per Trip	Vehicle Mix
Repair Work/Building Construction	—	—	—	—
Repair Work/Building Construction	Worker	32.0	18.5	LDA,LDT1,LDT2
Repair Work/Building Construction	Vendor	12.0	10.2	HHDT,MHDT
Repair Work/Building Construction	Hauling	0.00	20.0	HHDT
Repair Work/Building Construction	Onsite truck	—	—	HHDT

5.4. Vehicles

5.4.1. Construction Vehicle Control Strategies

Non-applicable. No control strategies activated by user.

5.5. Architectural Coatings

Phase Name	Residential Interior Area Coated (sq ft)	Residential Exterior Area Coated (sq ft)	Non-Residential Interior Area Coated (sq ft)	Non-Residential Exterior Area Coated (sq ft)	Parking Area Coated (sq ft)
Repair Work/Building Construction	0.00	0.00	0.00	36,587	—

5.6. Dust Mitigation

5.6.1. Construction Earthmoving Activities

Phase Name	Material Imported (cy)	Material Exported (cy)	Acres Graded (acres)	Material Demolished (sq. ft.)	Acres Paved (acres)

5.6.2. Construction Earthmoving Control Strategies

Non-applicable. No control strategies activated by user.

5.7. Construction Paving

Land Use	Area Paved (acres)	% Asphalt
High School	0.00	0%

5.8. Construction Electricity Consumption and Emissions Factors

kWh per Year and Emission Factor (lb/MWh)

Year	kWh per Year	CO2	CH4	N2O
2026	0.00	532	0.03	< 0.005

5.18. Vegetation

5.18.1. Land Use Change

5.18.1.1. Unmitigated

Vegetation Land Use Type	Vegetation Soil Type	Initial Acres	Final Acres

5.18.1. Biomass Cover Type

5.18.1.1. Unmitigated

Biomass Cover Type	Initial Acres	Final Acres

5.18.2. Sequestration

5.18.2.1. Unmitigated

Tree Type	Number	Electricity Saved (kWh/year)	Natural Gas Saved (btu/year)

6. Climate Risk Detailed Report

6.1. Climate Risk Summary

Cal-Adapt midcentury 2040–2059 average projections for four hazards are reported below for your project location. These are under Representation Concentration Pathway (RCP) 8.5 which assumes GHG emissions will continue to rise strongly through 2050 and then plateau around 2100.

Climate Hazard	Result for Project Location	Unit
Temperature and Extreme Heat	5.03	annual days of extreme heat
Extreme Precipitation	5.60	annual days with precipitation above 20 mm
Sea Level Rise	—	meters of inundation depth
Wildfire	0.00	annual hectares burned

Temperature and Extreme Heat data are for grid cell in which your project are located. The projection is based on the 98th historical percentile of daily maximum/minimum temperatures from observed historical data (32 climate model ensemble from Cal-Adapt, 2040–2059 average under RCP 8.5). Each grid cell is 6 kilometers (km) by 6 km, or 3.7 miles (mi) by 3.7 mi.
Extreme Precipitation data are for the grid cell in which your project are located. The threshold of 20 mm is equivalent to about ¾ an inch of rain, which would be light to moderate rainfall if received over a full day or heavy rain if received over a period of 2 to 4 hours. Each grid cell is 6 kilometers (km) by 6 km, or 3.7 miles (mi) by 3.7 mi.

Sea Level Rise data are for the grid cell in which your project are located. The projections are from Radke et al. (2017), as reported in Cal-Adapt (Radke et al., 2017, CEC-500-2017-008), and consider inundation location and depth for the San Francisco Bay, the Sacramento-San Joaquin River Delta and California coast resulting different increments of sea level rise coupled with extreme storm events. Users may select from four scenarios to view the range in potential inundation depth for the grid cell. The four scenarios are: No rise, 0.5 meter, 1.0 meter, 1.41 meters
Wildfire data are for the grid cell in which your project are located. The projections are from UC Davis, as reported in Cal-Adapt (2040–2059 average under RCP 8.5), and consider historical data of climate, vegetation, population density, and large (> 400 ha) fire history. Users may select from four model simulations to view the range in potential wildfire probabilities for the grid cell. The four simulations make different assumptions about expected rainfall and temperature are: Warmer/drier (HadGEM2-ES), Cooler/wetter (CNRM-CM5), Average conditions (CanESM2), Range of different rainfall and temperature possibilities (MIROC5). Each grid cell is 6 kilometers (km) by 6 km, or 3.7 miles (mi) by 3.7 mi.

6.2. Initial Climate Risk Scores

Climate Hazard	Exposure Score	Sensitivity Score	Adaptive Capacity Score	Vulnerability Score
Temperature and Extreme Heat	1	0	0	N/A
Extreme Precipitation	N/A	N/A	N/A	N/A
Sea Level Rise	1	0	0	N/A
Wildfire	1	0	0	N/A
Flooding	N/A	N/A	N/A	N/A
Drought	N/A	N/A	N/A	N/A
Snowpack Reduction	N/A	N/A	N/A	N/A
Air Quality Degradation	0	0	0	N/A

The sensitivity score reflects the extent to which a project would be adversely affected by exposure to a climate hazard. Exposure is rated on a scale of 1 to 5, with a score of 5 representing the greatest exposure.
The adaptive capacity of a project refers to its ability to manage and reduce vulnerabilities from projected climate hazards. Adaptive capacity is rated on a scale of 1 to 5, with a score of 5 representing the greatest ability to adapt.
The overall vulnerability scores are calculated based on the potential impacts and adaptive capacity assessments for each hazard. Scores do not include implementation of climate risk reduction measures.

6.3. Adjusted Climate Risk Scores

Climate Hazard	Exposure Score	Sensitivity Score	Adaptive Capacity Score	Vulnerability Score
Temperature and Extreme Heat	1	1	1	2
Extreme Precipitation	N/A	N/A	N/A	N/A
Sea Level Rise	1	1	1	2
Wildfire	1	1	1	2
Flooding	N/A	N/A	N/A	N/A
Drought	N/A	N/A	N/A	N/A

Snowpack Reduction	N/A	N/A	N/A	N/A
Air Quality Degradation	1	1	1	2

The sensitivity score reflects the extent to which a project would be adversely affected by exposure to a climate hazard. Exposure is rated on a scale of 1 to 5, with a score of 5 representing the greatest exposure.
The adaptive capacity of a project refers to its ability to manage and reduce vulnerabilities from projected climate hazards. Adaptive capacity is rated on a scale of 1 to 5, with a score of 5 representing the greatest ability to adapt.
The overall vulnerability scores are calculated based on the potential impacts and adaptive capacity assessments for each hazard. Scores include implementation of climate risk reduction measures.

6.4. Climate Risk Reduction Measures

7. Health and Equity Details

7.1. CalEnviroScreen 4.0 Scores

The maximum CalEnviroScreen score is 100. A high score (i.e., greater than 50) reflects a higher pollution burden compared to other census tracts in the state.

Indicator	Result for Project Census Tract
Exposure Indicators	—
AQ-Ozone	35.2
AQ-PM	74.0
AQ-DPM	78.6
Drinking Water	53.5
Lead Risk Housing	75.2
Pesticides	0.00
Toxic Releases	87.4
Traffic	33.8
Effect Indicators	—
CleanUp Sites	17.1
Groundwater	41.4
Haz Waste Facilities/Generators	84.6
Impaired Water Bodies	0.00
Solid Waste	70.9

Sensitive Population	—
Asthma	92.4
Cardio-vascular	86.8
Low Birth Weights	24.6
Socioeconomic Factor Indicators	—
Education	67.6
Housing	94.7
Linguistic	66.6
Poverty	83.4
Unemployment	79.7

7.2. Healthy Places Index Scores

The maximum Health Places Index score is 100. A high score (i.e., greater than 50) reflects healthier community conditions compared to other census tracts in the state.

Indicator	Result for Project Census Tract
Economic	—
Above Poverty	15.91171564
Employed	29.51366611
Median HI	14.69267291
Education	—
Bachelor's or higher	23.67509303
High school enrollment	100
Preschool enrollment	35.28807905
Transportation	—
Auto Access	15.55241884
Active commuting	88.4383421
Social	—
2-parent households	5.10714744
Voting	30.11677146

Neighborhood	—
Alcohol availability	4.516874118
Park access	11.53599384
Retail density	87.61709226
Supermarket access	80.25150776
Tree canopy	25.48440909
Housing	—
Homeownership	4.914667009
Housing habitability	3.849608623
Low-inc homeowner severe housing cost burden	0.911074041
Low-inc renter severe housing cost burden	46.37495188
Uncrowded housing	27.38354934
Health Outcomes	—
Insured adults	29.96278712
Arthritis	4.9
Asthma ER Admissions	9.7
High Blood Pressure	2.8
Cancer (excluding skin)	38.7
Asthma	2.6
Coronary Heart Disease	3.3
Chronic Obstructive Pulmonary Disease	3.4
Diagnosed Diabetes	0.9
Life Expectancy at Birth	30.3
Cognitively Disabled	20.1
Physically Disabled	5.2
Heart Attack ER Admissions	9.1
Mental Health Not Good	10.5
Chronic Kidney Disease	2.1

Obesity	1.7
Pedestrian Injuries	63.9
Physical Health Not Good	5.3
Stroke	0.9
Health Risk Behaviors	—
Binge Drinking	95.6
Current Smoker	10.6
No Leisure Time for Physical Activity	10.8
Climate Change Exposures	—
Wildfire Risk	0.0
SLR Inundation Area	0.0
Children	40.5
Elderly	36.3
English Speaking	34.8
Foreign-born	55.4
Outdoor Workers	50.9
Climate Change Adaptive Capacity	—
Impervious Surface Cover	4.4
Traffic Density	43.8
Traffic Access	87.4
Other Indices	—
Hardship	78.7
Other Decision Support	—
2016 Voting	11.7

7.3. Overall Health & Equity Scores

Metric	Result for Project Census Tract
CalEnviroScreen 4.0 Score for Project Location (a)	85.0

Healthy Places Index Score for Project Location (b)	17.0
Project Located in a Designated Disadvantaged Community (Senate Bill 535)	Yes
Project Located in a Low-Income Community (Assembly Bill 1550)	Yes
Project Located in a Community Air Protection Program Community (Assembly Bill 617)	No

a: The maximum CalEnviroScreen score is 100. A high score (i.e., greater than 50) reflects a higher pollution burden compared to other census tracts in the state.
b: The maximum Health Places Index score is 100. A high score (i.e., greater than 50) reflects healthier community conditions compared to other census tracts in the state.

7.4. Health & Equity Measures

No Health & Equity Measures selected.

7.5. Evaluation Scorecard

Health & Equity Evaluation Scorecard not completed.

7.6. Health & Equity Custom Measures

No Health & Equity Custom Measures created.

8. User Changes to Default Data

Screen	Justification
Land Use	See assumptions for more details.
Construction: Construction Phases	See assumptions sheet for more details.
Construction: Off-Road Equipment	See assumptions for greater details
Construction: Trips and VMT	rounded up default trips
Construction: Architectural Coatings	See assumptions sheet for details

Inglewood HS - construction site improvements Detailed Report

Table of Contents

1. Basic Project Information

1.1. Basic Project Information

1.2. Land Use Types

1.3. User-Selected Emission Reduction Measures by Emissions Sector

2. Emissions Summary

2.1. Construction Emissions Compared Against Thresholds

2.2. Construction Emissions by Year, Unmitigated

3. Construction Emissions Details

3.1. Demolition (2026) - Unmitigated

3.3. Grading (2026) - Unmitigated

3.5. Landscaping (2027) - Unmitigated

3.7. Utilities (2026) - Unmitigated

3.9. Electrical Service Yard (2026) - Unmitigated

3.11. Paving (2027) - Unmitigated

3.13. Architectural Coating (2027) - Unmitigated

4. Operations Emissions Details

4.10. Soil Carbon Accumulation By Vegetation Type

4.10.1. Soil Carbon Accumulation By Vegetation Type - Unmitigated

4.10.2. Above and Belowground Carbon Accumulation by Land Use Type - Unmitigated

4.10.3. Avoided and Sequestered Emissions by Species - Unmitigated

5. Activity Data

5.1. Construction Schedule

5.2. Off-Road Equipment

5.2.1. Unmitigated

5.3. Construction Vehicles

5.3.1. Unmitigated

5.4. Vehicles

5.4.1. Construction Vehicle Control Strategies

5.5. Architectural Coatings

5.6. Dust Mitigation

5.6.1. Construction Earthmoving Activities

5.6.2. Construction Earthmoving Control Strategies

5.7. Construction Paving

5.8. Construction Electricity Consumption and Emissions Factors

5.18. Vegetation

5.18.1. Land Use Change

5.18.1.1. Unmitigated

5.18.1. Biomass Cover Type

5.18.1.1. Unmitigated

5.18.2. Sequestration

5.18.2.1. Unmitigated

6. Climate Risk Detailed Report

6.1. Climate Risk Summary

6.2. Initial Climate Risk Scores

6.3. Adjusted Climate Risk Scores

6.4. Climate Risk Reduction Measures

7. Health and Equity Details

7.1. CalEnviroScreen 4.0 Scores

7.2. Healthy Places Index Scores

7.3. Overall Health & Equity Scores

7.4. Health & Equity Measures

7.5. Evaluation Scorecard

7.6. Health & Equity Custom Measures

8. User Changes to Default Data

1. Basic Project Information

1.1. Basic Project Information

Data Field	Value
Project Name	Inglewood HS - construction site improvements
Construction Start Date	1/5/2026
Lead Agency	—
Land Use Scale	Project/site
Analysis Level for Defaults	County
Windspeed (m/s)	3.50
Precipitation (days)	17.6
Location	231 S Grevillea Ave, Inglewood, CA 90301, USA
County	Los Angeles-South Coast
City	Inglewood
Air District	South Coast AQMD
Air Basin	South Coast
TAZ	4551
EDFZ	7
Electric Utility	Southern California Edison
Gas Utility	Southern California Gas
App Version	2022.1.1.30

1.2. Land Use Types

Land Use Subtype	Size	Unit	Lot Acreage	Building Area (sq ft)	Landscape Area (sq ft)	Special Landscape Area (sq ft)	Population	Description
City Park	4.11	Acre	4.11	0.00	178,886	178,886	—	—
Other Non-Asphalt Surfaces	281	1000sqft	6.45	0.00	0.00	—	—	—

Other Asphalt Surfaces	94.0	1000sqft	2.16	0.00	0.00	—	—	—
Parking Lot	42.7	1000sqft	0.98	0.00	0.00	—	—	—

1.3. User-Selected Emission Reduction Measures by Emissions Sector

No measures selected

2. Emissions Summary

2.1. Construction Emissions Compared Against Thresholds

Criteria Pollutants (lb/day for daily, ton/yr for annual) and GHGs (lb/day for daily, MT/yr for annual)

Un/Mit.	TOG	ROG	NOx	CO	SO2	PM10E	PM10D	PM10T	PM2.5E	PM2.5D	PM2.5T	BCO2	NBCO2	CO2T	CH4	N2O	R	CO2e
Daily, Summer (Max)	—	—	—	—	—	—	—	—	—	—	—	—	—	—	—	—	—	—
Unmit.	10.9	8.49	79.4	97.4	0.25	2.51	18.1	20.6	2.29	4.59	6.88	—	39,079	39,079	1.74	3.48	73.2	40,232
Daily, Winter (Max)	—	—	—	—	—	—	—	—	—	—	—	—	—	—	—	—	—	—
Unmit.	7.16	6.15	45.3	61.0	0.14	1.41	13.5	14.8	1.30	3.05	4.22	—	24,923	24,923	1.12	2.31	1.47	25,641
Average Daily (Max)	—	—	—	—	—	—	—	—	—	—	—	—	—	—	—	—	—	—
Unmit.	4.05	3.18	26.9	38.3	0.08	0.77	7.63	8.40	0.69	1.84	2.54	—	14,987	14,987	0.67	1.31	14.3	15,408
Annual (Max)	—	—	—	—	—	—	—	—	—	—	—	—	—	—	—	—	—	—
Unmit.	0.74	0.58	4.91	6.99	0.02	0.14	1.39	1.53	0.13	0.34	0.46	—	2,481	2,481	0.11	0.22	2.37	2,551

2.2. Construction Emissions by Year, Unmitigated

Criteria Pollutants (lb/day for daily, ton/yr for annual) and GHGs (lb/day for daily, MT/yr for annual)

Year	TOG	ROG	NOx	CO	SO2	PM10E	PM10D	PM10T	PM2.5E	PM2.5D	PM2.5T	BCO2	NBCO2	CO2T	CH4	N2O	R	CO2e

Daily - Summer (Max)	—	—	—	—	—	—	—	—	—	—	—	—	—	—	—	—	—	—
2026	10.9	8.49	79.4	97.4	0.25	2.51	18.1	20.6	2.29	4.59	6.88	—	39,079	39,079	1.74	3.48	73.2	40,232
2027	7.17	6.17	38.2	48.3	0.10	1.41	5.21	6.62	1.30	1.65	2.95	—	13,784	13,784	0.60	0.74	13.6	14,032
Daily - Winter (Max)	—	—	—	—	—	—	—	—	—	—	—	—	—	—	—	—	—	—
2026	6.75	5.27	45.3	61.0	0.14	1.30	13.5	14.8	1.17	3.05	4.22	—	24,923	24,923	1.12	2.31	1.47	25,641
2027	7.16	6.15	38.6	47.1	0.10	1.41	5.21	6.62	1.30	1.65	2.95	—	13,691	13,691	0.54	0.74	0.35	13,926
Average Daily	—	—	—	—	—	—	—	—	—	—	—	—	—	—	—	—	—	—
2026	4.05	3.18	26.9	38.3	0.08	0.77	7.63	8.40	0.69	1.84	2.54	—	14,987	14,987	0.67	1.31	14.3	15,408
2027	2.37	2.04	12.8	15.7	0.03	0.47	1.72	2.19	0.43	0.55	0.98	—	4,547	4,547	0.18	0.24	1.94	4,626
Annual	—	—	—	—	—	—	—	—	—	—	—	—	—	—	—	—	—	—
2026	0.74	0.58	4.91	6.99	0.02	0.14	1.39	1.53	0.13	0.34	0.46	—	2,481	2,481	0.11	0.22	2.37	2,551
2027	0.43	0.37	2.34	2.87	0.01	0.09	0.31	0.40	0.08	0.10	0.18	—	753	753	0.03	0.04	0.32	766

3. Construction Emissions Details

3.1. Demolition (2026) - Unmitigated

Criteria Pollutants (lb/day for daily, ton/yr for annual) and GHGs (lb/day for daily, MT/yr for annual)

Location	TOG	ROG	NOx	CO	SO2	PM10E	PM10D	PM10T	PM2.5E	PM2.5D	PM2.5T	BCO2	NBCO2	CO2T	CH4	N2O	R	CO2e
Onsite	—	—	—	—	—	—	—	—	—	—	—	—	—	—	—	—	—	—
Daily, Summer (Max)	—	—	—	—	—	—	—	—	—	—	—	—	—	—	—	—	—	—
Off-Road Equipment	2.72	2.29	20.7	19.0	0.03	0.84	—	0.84	0.78	—	0.78	—	3,427	3,427	0.14	0.03	—	3,438

Demolition	—	—	—	—	—	—	3.05	3.05	—	0.46	0.46	—	—	—	—	—	—	—
Onsite truck	0.00	0.00	0.00	0.00	0.00	0.00	0.00	0.00	0.00	0.00	0.00	—	0.00	0.00	0.00	0.00	0.00	0.00
Daily, Winter (Max)	—	—	—	—	—	—	—	—	—	—	—	—	—	—	—	—	—	—
Off-Road Equipment	2.72	2.29	20.7	19.0	0.03	0.84	—	0.84	0.78	—	0.78	—	3,427	3,427	0.14	0.03	—	3,438
Demolition	—	—	—	—	—	—	3.05	3.05	—	0.46	0.46	—	—	—	—	—	—	—
Onsite truck	0.00	0.00	0.00	0.00	0.00	0.00	0.00	0.00	0.00	0.00	0.00	—	0.00	0.00	0.00	0.00	0.00	0.00
Average Daily	—	—	—	—	—	—	—	—	—	—	—	—	—	—	—	—	—	—
Off-Road Equipment	0.99	0.83	7.47	6.87	0.01	0.30	—	0.30	0.28	—	0.28	—	1,239	1,239	0.05	0.01	—	1,243
Demolition	—	—	—	—	—	—	1.10	1.10	—	0.17	0.17	—	—	—	—	—	—	—
Onsite truck	0.00	0.00	0.00	0.00	0.00	0.00	0.00	0.00	0.00	0.00	0.00	—	0.00	0.00	0.00	0.00	0.00	0.00
Annual	—	—	—	—	—	—	—	—	—	—	—	—	—	—	—	—	—	—
Off-Road Equipment	0.18	0.15	1.36	1.25	< 0.005	0.06	—	0.06	0.05	—	0.05	—	205	205	0.01	< 0.005	—	206
Demolition	—	—	—	—	—	—	0.20	0.20	—	0.03	0.03	—	—	—	—	—	—	—
Onsite truck	0.00	0.00	0.00	0.00	0.00	0.00	0.00	0.00	0.00	0.00	0.00	—	0.00	0.00	0.00	0.00	0.00	0.00
Offsite	—	—	—	—	—	—	—	—	—	—	—	—	—	—	—	—	—	—

Daily, Summer (Max)	—	—	—	—	—	—	—	—	—	—	—	—	—	—	—	—	—	—
Worker	0.07	0.06	0.06	1.03	0.00	0.00	0.21	0.21	0.00	0.05	0.05	—	217	217	0.01	0.01	0.73	220
Vendor	0.00	0.00	0.00	0.00	0.00	0.00	0.00	0.00	0.00	0.00	0.00	—	0.00	0.00	0.00	0.00	0.00	0.00
Hauling	0.45	0.08	7.99	2.85	0.05	0.09	1.99	2.09	0.09	0.55	0.64	—	7,216	7,216	0.37	1.15	16.4	7,585
Daily, Winter (Max)	—	—	—	—	—	—	—	—	—	—	—	—	—	—	—	—	—	—
Worker	0.07	0.06	0.07	0.88	0.00	0.00	0.21	0.21	0.00	0.05	0.05	—	206	206	0.01	0.01	0.02	208
Vendor	0.00	0.00	0.00	0.00	0.00	0.00	0.00	0.00	0.00	0.00	0.00	—	0.00	0.00	0.00	0.00	0.00	0.00
Hauling	0.44	0.08	8.31	2.87	0.05	0.09	1.99	2.09	0.09	0.55	0.64	—	7,218	7,218	0.37	1.15	0.43	7,570
Average Daily	—	—	—	—	—	—	—	—	—	—	—	—	—	—	—	—	—	—
Worker	0.02	0.02	0.03	0.33	0.00	0.00	0.07	0.07	0.00	0.02	0.02	—	75.4	75.4	< 0.005	< 0.005	0.11	76.4
Vendor	0.00	0.00	0.00	0.00	0.00	0.00	0.00	0.00	0.00	0.00	0.00	—	0.00	0.00	0.00	0.00	0.00	0.00
Hauling	0.16	0.03	3.05	1.03	0.02	0.03	0.71	0.75	0.03	0.20	0.23	—	2,610	2,610	0.13	0.42	2.55	2,740
Annual	—	—	—	—	—	—	—	—	—	—	—	—	—	—	—	—	—	—
Worker	< 0.005	< 0.005	0.01	0.06	0.00	0.00	0.01	0.01	0.00	< 0.005	< 0.005	—	12.5	12.5	< 0.005	< 0.005	0.02	12.7
Vendor	0.00	0.00	0.00	0.00	0.00	0.00	0.00	0.00	0.00	0.00	0.00	—	0.00	0.00	0.00	0.00	0.00	0.00
Hauling	0.03	0.01	0.56	0.19	< 0.005	0.01	0.13	0.14	0.01	0.04	0.04	—	432	432	0.02	0.07	0.42	454

3.3. Grading (2026) - Unmitigated

Criteria Pollutants (lb/day for daily, ton/yr for annual) and GHGs (lb/day for daily, MT/yr for annual)

Location	TOG	ROG	NOx	CO	SO2	PM10E	PM10D	PM10T	PM2.5E	PM2.5D	PM2.5T	BCO2	NBCO2	CO2T	CH4	N2O	R	CO2e
Onsite	—	—	—	—	—	—	—	—	—	—	—	—	—	—	—	—	—	—
Daily, Summer (Max)	—	—	—	—	—	—	—	—	—	—	—	—	—	—	—	—	—	—

Off-Road Equipm	3.62	3.04	27.2	27.6	0.06	1.12	—	1.12	1.03	—	1.03	—	6,599	6,599	0.27	0.05	—	6,621
Dust From Material Movement	—	—	—	—	—	—	2.42	2.42	—	0.95	0.95	—	—	—	—	—	—	—
Onsite truck	0.00	0.00	0.00	0.00	0.00	0.00	0.00	0.00	0.00	0.00	0.00	—	0.00	0.00	0.00	0.00	0.00	0.00
Daily, Winter (Max)	—	—	—	—	—	—	—	—	—	—	—	—	—	—	—	—	—	—
Average Daily	—	—	—	—	—	—	—	—	—	—	—	—	—	—	—	—	—	—
Off-Road Equipment	0.60	0.50	4.48	4.53	0.01	0.18	—	0.18	0.17	—	0.17	—	1,085	1,085	0.04	0.01	—	1,088
Dust From Material Movement	—	—	—	—	—	—	0.40	0.40	—	0.16	0.16	—	—	—	—	—	—	—
Onsite truck	0.00	0.00	0.00	0.00	0.00	0.00	0.00	0.00	0.00	0.00	0.00	—	0.00	0.00	0.00	0.00	0.00	0.00
Annual	—	—	—	—	—	—	—	—	—	—	—	—	—	—	—	—	—	—
Off-Road Equipment	0.11	0.09	0.82	0.83	< 0.005	0.03	—	0.03	0.03	—	0.03	—	180	180	0.01	< 0.005	—	180
Dust From Material Movement	—	—	—	—	—	—	0.07	0.07	—	0.03	0.03	—	—	—	—	—	—	—
Onsite truck	0.00	0.00	0.00	0.00	0.00	0.00	0.00	0.00	0.00	0.00	0.00	—	0.00	0.00	0.00	0.00	0.00	0.00
Offsite	—	—	—	—	—	—	—	—	—	—	—	—	—	—	—	—	—	—

Daily, Summer (Max)	—	—	—	—	—	—	—	—	—	—	—	—	—	—	—	—	—	—
Worker	0.08	0.07	0.08	1.29	0.00	0.00	0.26	0.26	0.00	0.06	0.06	—	271	271	0.01	0.01	0.92	275
Vendor	0.00	0.00	0.00	0.00	0.00	0.00	0.00	0.00	0.00	0.00	0.00	—	0.00	0.00	0.00	0.00	0.00	0.00
Hauling	0.43	0.08	7.67	2.74	0.05	0.09	1.91	2.00	0.09	0.52	0.61	—	6,927	6,927	0.35	1.11	15.7	7,282
Daily, Winter (Max)	—	—	—	—	—	—	—	—	—	—	—	—	—	—	—	—	—	—
Average Daily	—	—	—	—	—	—	—	—	—	—	—	—	—	—	—	—	—	—
Worker	0.01	0.01	0.02	0.19	0.00	0.00	0.04	0.04	0.00	0.01	0.01	—	42.9	42.9	< 0.005	< 0.005	0.07	43.4
Vendor	0.00	0.00	0.00	0.00	0.00	0.00	0.00	0.00	0.00	0.00	0.00	—	0.00	0.00	0.00	0.00	0.00	0.00
Hauling	0.07	0.01	1.33	0.45	0.01	0.01	0.31	0.33	0.01	0.09	0.10	—	1,139	1,139	0.06	0.18	1.11	1,196
Annual	—	—	—	—	—	—	—	—	—	—	—	—	—	—	—	—	—	—
Worker	< 0.005	< 0.005	< 0.005	0.03	0.00	0.00	0.01	0.01	0.00	< 0.005	< 0.005	—	7.09	7.09	< 0.005	< 0.005	0.01	7.19
Vendor	0.00	0.00	0.00	0.00	0.00	0.00	0.00	0.00	0.00	0.00	0.00	—	0.00	0.00	0.00	0.00	0.00	0.00
Hauling	0.01	< 0.005	0.24	0.08	< 0.005	< 0.005	0.06	0.06	< 0.005	0.02	0.02	—	189	189	0.01	0.03	0.18	198

3.5. Landscaping (2027) - Unmitigated

Criteria Pollutants (lb/day for daily, ton/yr for annual) and GHGs (lb/day for daily, MT/yr for annual)

Location	TOG	ROG	NOx	CO	SO2	PM10E	PM10D	PM10T	PM2.5E	PM2.5D	PM2.5T	BCO2	NBCO2	CO2T	CH4	N2O	R	CO2e
Onsite	—	—	—	—	—	—	—	—	—	—	—	—	—	—	—	—	—	—
Daily, Summer (Max)	—	—	—	—	—	—	—	—	—	—	—	—	—	—	—	—	—	—
Off-Road Equipment	3.51	2.95	25.6	27.3	0.06	1.04	—	1.04	0.96	—	0.96	—	6,598	6,598	0.27	0.05	—	6,621

Dust From Material Movement	—	—	—	—	—	—	2.40	2.40	—	0.95	0.95	—	—	—	—	—	—	—
Onsite truck	0.00	0.00	0.00	0.00	0.00	0.00	0.00	0.00	0.00	0.00	0.00	—	0.00	0.00	0.00	0.00	0.00	0.00
Daily, Winter (Max)	—	—	—	—	—	—	—	—	—	—	—	—	—	—	—	—	—	—
Off-Road Equipment	3.51	2.95	25.6	27.3	0.06	1.04	—	1.04	0.96	—	0.96	—	6,598	6,598	0.27	0.05	—	6,621
Dust From Material Movement	—	—	—	—	—	—	2.40	2.40	—	0.95	0.95	—	—	—	—	—	—	—
Onsite truck	0.00	0.00	0.00	0.00	0.00	0.00	0.00	0.00	0.00	0.00	0.00	—	0.00	0.00	0.00	0.00	0.00	0.00
Average Daily	—	—	—	—	—	—	—	—	—	—	—	—	—	—	—	—	—	—
Off-Road Equipment	1.16	0.98	8.48	9.04	0.02	0.35	—	0.35	0.32	—	0.32	—	2,187	2,187	0.09	0.02	—	2,195
Dust From Material Movement	—	—	—	—	—	—	0.79	0.79	—	0.32	0.32	—	—	—	—	—	—	—
Onsite truck	0.00	0.00	0.00	0.00	0.00	0.00	0.00	0.00	0.00	0.00	0.00	—	0.00	0.00	0.00	0.00	0.00	0.00
Annual	—	—	—	—	—	—	—	—	—	—	—	—	—	—	—	—	—	—
Off-Road Equipment	0.21	0.18	1.55	1.65	< 0.005	0.06	—	0.06	0.06	—	0.06	—	362	362	0.01	< 0.005	—	363

Dust From Material Movement	—	—	—	—	—	—	0.14	0.14	—	0.06	0.06	—	—	—	—	—	—	—
Onsite truck	0.00	0.00	0.00	0.00	0.00	0.00	0.00	0.00	0.00	0.00	0.00	—	0.00	0.00	0.00	0.00	0.00	0.00
Offsite	—	—	—	—	—	—	—	—	—	—	—	—	—	—	—	—	—	—
Daily, Summer (Max)	—	—	—	—	—	—	—	—	—	—	—	—	—	—	—	—	—	—
Worker	0.08	0.07	0.07	1.20	0.00	0.00	0.26	0.26	0.00	0.06	0.06	—	266	266	0.01	0.01	0.83	270
Vendor	0.00	0.00	0.00	0.00	0.00	0.00	0.00	0.00	0.00	0.00	0.00	—	0.00	0.00	0.00	0.00	0.00	0.00
Hauling	0.18	0.04	2.84	1.13	0.02	0.03	0.67	0.70	0.03	0.18	0.21	—	2,400	2,400	0.12	0.39	5.11	2,525
Daily, Winter (Max)	—	—	—	—	—	—	—	—	—	—	—	—	—	—	—	—	—	—
Worker	0.08	0.07	0.09	1.02	0.00	0.00	0.26	0.26	0.00	0.06	0.06	—	252	252	< 0.005	0.01	0.02	255
Vendor	0.00	0.00	0.00	0.00	0.00	0.00	0.00	0.00	0.00	0.00	0.00	—	0.00	0.00	0.00	0.00	0.00	0.00
Hauling	0.17	0.04	2.96	1.14	0.02	0.03	0.67	0.70	0.03	0.18	0.21	—	2,401	2,401	0.12	0.39	0.13	2,521
Average Daily	—	—	—	—	—	—	—	—	—	—	—	—	—	—	—	—	—	—
Worker	0.03	0.02	0.03	0.35	0.00	0.00	0.09	0.09	0.00	0.02	0.02	—	84.8	84.8	< 0.005	< 0.005	0.12	85.8
Vendor	0.00	0.00	0.00	0.00	0.00	0.00	0.00	0.00	0.00	0.00	0.00	—	0.00	0.00	0.00	0.00	0.00	0.00
Hauling	0.06	0.01	0.99	0.38	0.01	0.01	0.22	0.23	0.01	0.06	0.07	—	796	796	0.04	0.13	0.73	836
Annual	—	—	—	—	—	—	—	—	—	—	—	—	—	—	—	—	—	—
Worker	< 0.005	< 0.005	0.01	0.06	0.00	0.00	0.02	0.02	0.00	< 0.005	< 0.005	—	14.0	14.0	< 0.005	< 0.005	0.02	14.2
Vendor	0.00	0.00	0.00	0.00	0.00	0.00	0.00	0.00	0.00	0.00	0.00	—	0.00	0.00	0.00	0.00	0.00	0.00
Hauling	0.01	< 0.005	0.18	0.07	< 0.005	< 0.005	0.04	0.04	< 0.005	0.01	0.01	—	132	132	0.01	0.02	0.12	138

3.7. Utilities (2026) - Unmitigated

Criteria Pollutants (lb/day for daily, ton/yr for annual) and GHGs (lb/day for daily, MT/yr for annual)

Location	TOG	ROG	NOx	CO	SO2	PM10E	PM10D	PM10T	PM2.5E	PM2.5D	PM2.5T	BCO2	NBCO2	CO2T	CH4	N2O	R	CO2e
Onsite	—	—	—	—	—	—	—	—	—	—	—	—	—	—	—	—	—	—
Daily, Summer (Max)	—	—	—	—	—	—	—	—	—	—	—	—	—	—	—	—	—	—
Off-Road Equipment	1.01	0.84	7.03	7.31	0.02	0.27	—	0.27	0.25	—	0.25	—	1,538	1,538	0.06	0.01	—	1,543
Onsite truck	0.00	0.00	0.00	0.00	0.00	0.00	0.00	0.00	0.00	0.00	0.00	—	0.00	0.00	0.00	0.00	0.00	0.00
Daily, Winter (Max)	—	—	—	—	—	—	—	—	—	—	—	—	—	—	—	—	—	—
Off-Road Equipment	1.01	0.84	7.03	7.31	0.02	0.27	—	0.27	0.25	—	0.25	—	1,538	1,538	0.06	0.01	—	1,543
Onsite truck	0.00	0.00	0.00	0.00	0.00	0.00	0.00	0.00	0.00	0.00	0.00	—	0.00	0.00	0.00	0.00	0.00	0.00
Average Daily	—	—	—	—	—	—	—	—	—	—	—	—	—	—	—	—	—	—
Off-Road Equipment	0.62	0.51	4.30	4.47	0.01	0.17	—	0.17	0.15	—	0.15	—	939	939	0.04	0.01	—	943
Onsite truck	0.00	0.00	0.00	0.00	0.00	0.00	0.00	0.00	0.00	0.00	0.00	—	0.00	0.00	0.00	0.00	0.00	0.00
Annual	—	—	—	—	—	—	—	—	—	—	—	—	—	—	—	—	—	—
Off-Road Equipment	0.11	0.09	0.78	0.82	< 0.005	0.03	—	0.03	0.03	—	0.03	—	156	156	0.01	< 0.005	—	156
Onsite truck	0.00	0.00	0.00	0.00	0.00	0.00	0.00	0.00	0.00	0.00	0.00	—	0.00	0.00	0.00	0.00	0.00	0.00
Offsite	—	—	—	—	—	—	—	—	—	—	—	—	—	—	—	—	—	—

Daily, Summer (Max)	—	—	—	—	—	—	—	—	—	—	—	—	—	—	—	—	—	—
Worker	2.08	1.84	1.94	32.3	0.00	0.00	6.54	6.54	0.00	1.53	1.53	—	6,774	6,774	0.28	0.24	22.9	6,875
Vendor	0.44	0.18	6.74	3.26	0.04	0.09	1.68	1.77	0.04	0.46	0.51	—	6,111	6,111	0.25	0.87	16.5	6,393
Hauling	0.00	0.00	0.00	0.00	0.00	0.00	0.00	0.00	0.00	0.00	0.00	—	0.00	0.00	0.00	0.00	0.00	0.00
Daily, Winter (Max)	—	—	—	—	—	—	—	—	—	—	—	—	—	—	—	—	—	—
Worker	2.08	1.83	2.18	27.6	0.00	0.00	6.54	6.54	0.00	1.53	1.53	—	6,422	6,422	0.29	0.24	0.59	6,501
Vendor	0.43	0.17	7.04	3.34	0.04	0.09	1.68	1.77	0.04	0.46	0.51	—	6,114	6,114	0.25	0.87	0.43	6,380
Hauling	0.00	0.00	0.00	0.00	0.00	0.00	0.00	0.00	0.00	0.00	0.00	—	0.00	0.00	0.00	0.00	0.00	0.00
Average Daily	—	—	—	—	—	—	—	—	—	—	—	—	—	—	—	—	—	—
Worker	1.26	1.11	1.45	17.6	0.00	0.00	3.95	3.95	0.00	0.92	0.92	—	3,982	3,982	0.18	0.14	6.06	4,035
Vendor	0.27	0.11	4.33	2.02	0.03	0.05	1.01	1.07	0.03	0.28	0.31	—	3,734	3,734	0.16	0.53	4.35	3,901
Hauling	0.00	0.00	0.00	0.00	0.00	0.00	0.00	0.00	0.00	0.00	0.00	—	0.00	0.00	0.00	0.00	0.00	0.00
Annual	—	—	—	—	—	—	—	—	—	—	—	—	—	—	—	—	—	—
Worker	0.23	0.20	0.26	3.22	0.00	0.00	0.72	0.72	0.00	0.17	0.17	—	659	659	0.03	0.02	1.00	668
Vendor	0.05	0.02	0.79	0.37	< 0.005	0.01	0.19	0.20	< 0.005	0.05	0.06	—	618	618	0.03	0.09	0.72	646
Hauling	0.00	0.00	0.00	0.00	0.00	0.00	0.00	0.00	0.00	0.00	0.00	—	0.00	0.00	0.00	0.00	0.00	0.00

3.9. Electrical Service Yard (2026) - Unmitigated

Criteria Pollutants (lb/day for daily, ton/yr for annual) and GHGs (lb/day for daily, MT/yr for annual)

Location	TOG	ROG	NOx	CO	SO2	PM10E	PM10D	PM10T	PM2.5E	PM2.5D	PM2.5T	BCO2	NBCO2	CO2T	CH4	N2O	R	CO2e
Onsite	—	—	—	—	—	—	—	—	—	—	—	—	—	—	—	—	—	—
Daily, Summer (Max)	—	—	—	—	—	—	—	—	—	—	—	—	—	—	—	—	—	—

Off-Road Equipm	0.18	0.15	1.54	2.68	< 0.005	0.06	—	0.06	0.05	—	0.05	—	405	405	0.02	< 0.005	—	406
Onsite truck	0.00	0.00	0.00	0.00	0.00	0.00	0.00	0.00	0.00	0.00	0.00	—	0.00	0.00	0.00	0.00	0.00	0.00
Daily, Winter (Max)	—	—	—	—	—	—	—	—	—	—	—	—	—	—	—	—	—	—
Off-Road Equipment	0.18	0.15	1.54	2.68	< 0.005	0.06	—	0.06	0.05	—	0.05	—	405	405	0.02	< 0.005	—	406
Onsite truck	0.00	0.00	0.00	0.00	0.00	0.00	0.00	0.00	0.00	0.00	0.00	—	0.00	0.00	0.00	0.00	0.00	0.00
Average Daily	—	—	—	—	—	—	—	—	—	—	—	—	—	—	—	—	—	—
Off-Road Equipment	0.05	0.04	0.42	0.73	< 0.005	0.02	—	0.02	0.01	—	0.01	—	110	110	< 0.005	< 0.005	—	110
Onsite truck	0.00	0.00	0.00	0.00	0.00	0.00	0.00	0.00	0.00	0.00	0.00	—	0.00	0.00	0.00	0.00	0.00	0.00
Annual	—	—	—	—	—	—	—	—	—	—	—	—	—	—	—	—	—	—
Off-Road Equipment	0.01	0.01	0.08	0.13	< 0.005	< 0.005	—	< 0.005	< 0.005	—	< 0.005	—	18.2	18.2	< 0.005	< 0.005	—	18.2
Onsite truck	0.00	0.00	0.00	0.00	0.00	0.00	0.00	0.00	0.00	0.00	0.00	—	0.00	0.00	0.00	0.00	0.00	0.00
Offsite	—	—	—	—	—	—	—	—	—	—	—	—	—	—	—	—	—	—
Daily, Summer (Max)	—	—	—	—	—	—	—	—	—	—	—	—	—	—	—	—	—	—
Worker	0.02	0.01	0.02	0.26	0.00	0.00	0.05	0.05	0.00	0.01	0.01	—	54.2	54.2	< 0.005	< 0.005	0.18	55.0
Vendor	< 0.005	< 0.005	0.07	0.03	< 0.005	< 0.005	0.02	0.02	< 0.005	< 0.005	0.01	—	62.4	62.4	< 0.005	0.01	0.17	65.2
Hauling	0.00	0.00	0.00	0.00	0.00	0.00	0.00	0.00	0.00	0.00	0.00	—	0.00	0.00	0.00	0.00	0.00	0.00

Daily, Winter (Max)	—	—	—	—	—	—	—	—	—	—	—	—	—	—	—	—	—	—
Worker	0.02	0.01	0.02	0.22	0.00	0.00	0.05	0.05	0.00	0.01	0.01	—	51.4	51.4	< 0.005	< 0.005	< 0.005	52.0
Vendor	< 0.005	< 0.005	0.07	0.03	< 0.005	< 0.005	0.02	0.02	< 0.005	< 0.005	0.01	—	62.4	62.4	< 0.005	0.01	< 0.005	65.1
Hauling	0.00	0.00	0.00	0.00	0.00	0.00	0.00	0.00	0.00	0.00	0.00	—	0.00	0.00	0.00	0.00	0.00	0.00
Average Daily	—	—	—	—	—	—	—	—	—	—	—	—	—	—	—	—	—	—
Worker	< 0.005	< 0.005	0.01	0.06	0.00	0.00	0.01	0.01	0.00	< 0.005	< 0.005	—	14.1	14.1	< 0.005	< 0.005	0.02	14.3
Vendor	< 0.005	< 0.005	0.02	0.01	< 0.005	< 0.005	< 0.005	< 0.005	< 0.005	< 0.005	< 0.005	—	16.9	16.9	< 0.005	< 0.005	0.02	17.7
Hauling	0.00	0.00	0.00	0.00	0.00	0.00	0.00	0.00	0.00	0.00	0.00	—	0.00	0.00	0.00	0.00	0.00	0.00
Annual	—	—	—	—	—	—	—	—	—	—	—	—	—	—	—	—	—	—
Worker	< 0.005	< 0.005	< 0.005	0.01	0.00	0.00	< 0.005	< 0.005	0.00	< 0.005	< 0.005	—	2.34	2.34	< 0.005	< 0.005	< 0.005	2.37
Vendor	< 0.005	< 0.005	< 0.005	< 0.005	< 0.005	< 0.005	< 0.005	< 0.005	< 0.005	< 0.005	< 0.005	—	2.80	2.80	< 0.005	< 0.005	< 0.005	2.93
Hauling	0.00	0.00	0.00	0.00	0.00	0.00	0.00	0.00	0.00	0.00	0.00	—	0.00	0.00	0.00	0.00	0.00	0.00

3.11. Paving (2027) - Unmitigated

Criteria Pollutants (lb/day for daily, ton/yr for annual) and GHGs (lb/day for daily, MT/yr for annual)

Location	TOG	ROG	NOx	CO	SO2	PM10E	PM10D	PM10T	PM2.5E	PM2.5D	PM2.5T	BCO2	NBCO2	CO2T	CH4	N2O	R	CO2e
Onsite	—	—	—	—	—	—	—	—	—	—	—	—	—	—	—	—	—	—
Daily, Summer (Max)	—	—	—	—	—	—	—	—	—	—	—	—	—	—	—	—	—	—
Off-Road Equipment	0.88	0.74	6.94	9.95	0.01	0.30	—	0.30	0.27	—	0.27	—	1,511	1,511	0.06	0.01	—	1,516
Paving	0.07	0.07	—	—	—	—	—	—	—	—	—	—	—	—	—	—	—	—
Onsite truck	0.00	0.00	0.00	0.00	0.00	0.00	0.00	0.00	0.00	0.00	0.00	—	0.00	0.00	0.00	0.00	0.00	0.00

Daily, Winter (Max)	—	—	—	—	—	—	—	—	—	—	—	—	—	—	—	—	—	—
Off-Road Equipment	0.88	0.74	6.94	9.95	0.01	0.30	—	0.30	0.27	—	0.27	—	1,511	1,511	0.06	0.01	—	1,516
Paving	0.07	0.07	—	—	—	—	—	—	—	—	—	—	—	—	—	—	—	—
Onsite truck	0.00	0.00	0.00	0.00	0.00	0.00	0.00	0.00	0.00	0.00	0.00	—	0.00	0.00	0.00	0.00	0.00	0.00
Average Daily	—	—	—	—	—	—	—	—	—	—	—	—	—	—	—	—	—	—
Off-Road Equipment	0.29	0.24	2.30	3.30	< 0.005	0.10	—	0.10	0.09	—	0.09	—	501	501	0.02	< 0.005	—	503
Paving	0.02	0.02	—	—	—	—	—	—	—	—	—	—	—	—	—	—	—	—
Onsite truck	0.00	0.00	0.00	0.00	0.00	0.00	0.00	0.00	0.00	0.00	0.00	—	0.00	0.00	0.00	0.00	0.00	0.00
Annual	—	—	—	—	—	—	—	—	—	—	—	—	—	—	—	—	—	—
Off-Road Equipment	0.05	0.04	0.42	0.60	< 0.005	0.02	—	0.02	0.02	—	0.02	—	82.9	82.9	< 0.005	< 0.005	—	83.2
Paving	< 0.005	< 0.005	—	—	—	—	—	—	—	—	—	—	—	—	—	—	—	—
Onsite truck	0.00	0.00	0.00	0.00	0.00	0.00	0.00	0.00	0.00	0.00	0.00	—	0.00	0.00	0.00	0.00	0.00	0.00
Offsite	—	—	—	—	—	—	—	—	—	—	—	—	—	—	—	—	—	—
Daily, Summer (Max)	—	—	—	—	—	—	—	—	—	—	—	—	—	—	—	—	—	—
Worker	0.06	0.06	0.06	0.96	0.00	0.00	0.21	0.21	0.00	0.05	0.05	—	213	213	0.01	0.01	0.66	216
Vendor	0.00	0.00	0.00	0.00	0.00	0.00	0.00	0.00	0.00	0.00	0.00	—	0.00	0.00	0.00	0.00	0.00	0.00
Hauling	0.10	0.02	1.58	0.63	0.01	0.02	0.37	0.39	0.02	0.10	0.12	—	1,333	1,333	0.07	0.22	2.84	1,403

Daily, Winter (Max)	—	—	—	—	—	—	—	—	—	—	—	—	—	—	—	—	—	—
Worker	0.06	0.06	0.07	0.81	0.00	0.00	0.21	0.21	0.00	0.05	0.05	—	202	202	< 0.005	0.01	0.02	204
Vendor	0.00	0.00	0.00	0.00	0.00	0.00	0.00	0.00	0.00	0.00	0.00	—	0.00	0.00	0.00	0.00	0.00	0.00
Hauling	0.10	0.02	1.65	0.63	0.01	0.02	0.37	0.39	0.02	0.10	0.12	—	1,334	1,334	0.07	0.22	0.07	1,401
Average Daily	—	—	—	—	—	—	—	—	—	—	—	—	—	—	—	—	—	—
Worker	0.02	0.02	0.02	0.28	0.00	0.00	0.07	0.07	0.00	0.02	0.02	—	67.8	67.8	< 0.005	< 0.005	0.09	68.7
Vendor	0.00	0.00	0.00	0.00	0.00	0.00	0.00	0.00	0.00	0.00	0.00	—	0.00	0.00	0.00	0.00	0.00	0.00
Hauling	0.03	0.01	0.55	0.21	< 0.005	0.01	0.12	0.13	0.01	0.03	0.04	—	442	442	0.02	0.07	0.41	465
Annual	—	—	—	—	—	—	—	—	—	—	—	—	—	—	—	—	—	—
Worker	< 0.005	< 0.005	< 0.005	0.05	0.00	0.00	0.01	0.01	0.00	< 0.005	< 0.005	—	11.2	11.2	< 0.005	< 0.005	0.02	11.4
Vendor	0.00	0.00	0.00	0.00	0.00	0.00	0.00	0.00	0.00	0.00	0.00	—	0.00	0.00	0.00	0.00	0.00	0.00
Hauling	0.01	< 0.005	0.10	0.04	< 0.005	< 0.005	0.02	0.02	< 0.005	0.01	0.01	—	73.2	73.2	< 0.005	0.01	0.07	76.9

3.13. Architectural Coating (2027) - Unmitigated

Criteria Pollutants (lb/day for daily, ton/yr for annual) and GHGs (lb/day for daily, MT/yr for annual)

Location	TOG	ROG	NOx	CO	SO2	PM10E	PM10D	PM10T	PM2.5E	PM2.5D	PM2.5T	BCO2	NBCO2	CO2T	CH4	N2O	R	CO2e
Onsite	—	—	—	—	—	—	—	—	—	—	—	—	—	—	—	—	—	—
Daily, Summer (Max)	—	—	—	—	—	—	—	—	—	—	—	—	—	—	—	—	—	—
Off-Road Equipment	0.14	0.11	0.83	1.13	< 0.005	0.02	—	0.02	0.02	—	0.02	—	134	134	0.01	< 0.005	—	134
Architectural Coatings	1.76	1.76	—	—	—	—	—	—	—	—	—	—	—	—	—	—	—	—

Onsite truck	0.00	0.00	0.00	0.00	0.00	0.00	0.00	0.00	0.00	0.00	0.00	—	0.00	0.00	0.00	0.00	0.00	0.00
Daily, Winter (Max)	—	—	—	—	—	—	—	—	—	—	—	—	—	—	—	—	—	—
Off-Road Equipment	0.14	0.11	0.83	1.13	< 0.005	0.02	—	0.02	0.02	—	0.02	—	134	134	0.01	< 0.005	—	134
Architectural Coatings	1.76	1.76	—	—	—	—	—	—	—	—	—	—	—	—	—	—	—	—
Onsite truck	0.00	0.00	0.00	0.00	0.00	0.00	0.00	0.00	0.00	0.00	0.00	—	0.00	0.00	0.00	0.00	0.00	0.00
Average Daily	—	—	—	—	—	—	—	—	—	—	—	—	—	—	—	—	—	—
Off-Road Equipment	0.05	0.04	0.28	0.37	< 0.005	0.01	—	0.01	0.01	—	0.01	—	44.3	44.3	< 0.005	< 0.005	—	44.4
Architectural Coatings	0.58	0.58	—	—	—	—	—	—	—	—	—	—	—	—	—	—	—	—
Onsite truck	0.00	0.00	0.00	0.00	0.00	0.00	0.00	0.00	0.00	0.00	0.00	—	0.00	0.00	0.00	0.00	0.00	0.00
Annual	—	—	—	—	—	—	—	—	—	—	—	—	—	—	—	—	—	—
Off-Road Equipment	0.01	0.01	0.05	0.07	< 0.005	< 0.005	—	< 0.005	< 0.005	—	< 0.005	—	7.33	7.33	< 0.005	< 0.005	—	7.35
Architectural Coatings	0.11	0.11	—	—	—	—	—	—	—	—	—	—	—	—	—	—	—	—
Onsite truck	0.00	0.00	0.00	0.00	0.00	0.00	0.00	0.00	0.00	0.00	0.00	—	0.00	0.00	0.00	0.00	0.00	0.00

Offsite	—	—	—	—	—	—	—	—	—	—	—	—	—	—	—	—	—	—
Daily, Summer (Max)	—	—	—	—	—	—	—	—	—	—	—	—	—	—	—	—	—	—
Worker	0.40	0.35	0.35	6.01	0.00	0.00	1.31	1.31	0.00	0.31	0.31	—	1,329	1,329	0.06	0.05	4.14	1,349
Vendor	0.00	0.00	0.00	0.00	0.00	0.00	0.00	0.00	0.00	0.00	0.00	—	0.00	0.00	0.00	0.00	0.00	0.00
Hauling	0.00	0.00	0.00	0.00	0.00	0.00	0.00	0.00	0.00	0.00	0.00	—	0.00	0.00	0.00	0.00	0.00	0.00
Daily, Winter (Max)	—	—	—	—	—	—	—	—	—	—	—	—	—	—	—	—	—	—
Worker	0.40	0.35	0.43	5.09	0.00	0.00	1.31	1.31	0.00	0.31	0.31	—	1,260	1,260	0.02	0.05	0.11	1,275
Vendor	0.00	0.00	0.00	0.00	0.00	0.00	0.00	0.00	0.00	0.00	0.00	—	0.00	0.00	0.00	0.00	0.00	0.00
Hauling	0.00	0.00	0.00	0.00	0.00	0.00	0.00	0.00	0.00	0.00	0.00	—	0.00	0.00	0.00	0.00	0.00	0.00
Average Daily	—	—	—	—	—	—	—	—	—	—	—	—	—	—	—	—	—	—
Worker	0.13	0.12	0.14	1.77	0.00	0.00	0.43	0.43	0.00	0.10	0.10	—	424	424	0.01	0.02	0.59	429
Vendor	0.00	0.00	0.00	0.00	0.00	0.00	0.00	0.00	0.00	0.00	0.00	—	0.00	0.00	0.00	0.00	0.00	0.00
Hauling	0.00	0.00	0.00	0.00	0.00	0.00	0.00	0.00	0.00	0.00	0.00	—	0.00	0.00	0.00	0.00	0.00	0.00
Annual	—	—	—	—	—	—	—	—	—	—	—	—	—	—	—	—	—	—
Worker	0.02	0.02	0.03	0.32	0.00	0.00	0.08	0.08	0.00	0.02	0.02	—	70.2	70.2	< 0.005	< 0.005	0.10	71.1
Vendor	0.00	0.00	0.00	0.00	0.00	0.00	0.00	0.00	0.00	0.00	0.00	—	0.00	0.00	0.00	0.00	0.00	0.00
Hauling	0.00	0.00	0.00	0.00	0.00	0.00	0.00	0.00	0.00	0.00	0.00	—	0.00	0.00	0.00	0.00	0.00	0.00

4. Operations Emissions Details

4.10. Soil Carbon Accumulation By Vegetation Type

4.10.1. Soil Carbon Accumulation By Vegetation Type - Unmitigated

Criteria Pollutants (lb/day for daily, ton/yr for annual) and GHGs (lb/day for daily, MT/yr for annual)

Vegetation	TOG	ROG	NOx	CO	SO2	PM10E	PM10D	PM10T	PM2.5E	PM2.5D	PM2.5T	BCO2	NBCO2	CO2T	CH4	N2O	R	CO2e

Daily, Summer (Max)	—	—	—	—	—	—	—	—	—	—	—	—	—	—	—	—	—	—
Total	—	—	—	—	—	—	—	—	—	—	—	—	—	—	—	—	—	—
Daily, Winter (Max)	—	—	—	—	—	—	—	—	—	—	—	—	—	—	—	—	—	—
Total	—	—	—	—	—	—	—	—	—	—	—	—	—	—	—	—	—	—
Annual	—	—	—	—	—	—	—	—	—	—	—	—	—	—	—	—	—	—
Total	—	—	—	—	—	—	—	—	—	—	—	—	—	—	—	—	—	—

4.10.2. Above and Belowground Carbon Accumulation by Land Use Type - Unmitigated

Criteria Pollutants (lb/day for daily, ton/yr for annual) and GHGs (lb/day for daily, MT/yr for annual)

Land Use	TOG	ROG	NOx	CO	SO2	PM10E	PM10D	PM10T	PM2.5E	PM2.5D	PM2.5T	BCO2	NBCO2	CO2T	CH4	N2O	R	CO2e
Daily, Summer (Max)	—	—	—	—	—	—	—	—	—	—	—	—	—	—	—	—	—	—
Total	—	—	—	—	—	—	—	—	—	—	—	—	—	—	—	—	—	—
Daily, Winter (Max)	—	—	—	—	—	—	—	—	—	—	—	—	—	—	—	—	—	—
Total	—	—	—	—	—	—	—	—	—	—	—	—	—	—	—	—	—	—
Annual	—	—	—	—	—	—	—	—	—	—	—	—	—	—	—	—	—	—
Total	—	—	—	—	—	—	—	—	—	—	—	—	—	—	—	—	—	—

4.10.3. Avoided and Sequestered Emissions by Species - Unmitigated

Criteria Pollutants (lb/day for daily, ton/yr for annual) and GHGs (lb/day for daily, MT/yr for annual)

Species	TOG	ROG	NOx	CO	SO2	PM10E	PM10D	PM10T	PM2.5E	PM2.5D	PM2.5T	BCO2	NBCO2	CO2T	CH4	N2O	R	CO2e
Daily, Summer (Max)	—	—	—	—	—	—	—	—	—	—	—	—	—	—	—	—	—	—

Avoided	—	—	—	—	—	—	—	—	—	—	—	—	—	—	—	—	—	—
Subtotal	—	—	—	—	—	—	—	—	—	—	—	—	—	—	—	—	—	—
Sequestered	—	—	—	—	—	—	—	—	—	—	—	—	—	—	—	—	—	—
Subtotal	—	—	—	—	—	—	—	—	—	—	—	—	—	—	—	—	—	—
Removed	—	—	—	—	—	—	—	—	—	—	—	—	—	—	—	—	—	—
Subtotal	—	—	—	—	—	—	—	—	—	—	—	—	—	—	—	—	—	—
—	—	—	—	—	—	—	—	—	—	—	—	—	—	—	—	—	—	—
Daily, Winter (Max)	—	—	—	—	—	—	—	—	—	—	—	—	—	—	—	—	—	—
Avoided	—	—	—	—	—	—	—	—	—	—	—	—	—	—	—	—	—	—
Subtotal	—	—	—	—	—	—	—	—	—	—	—	—	—	—	—	—	—	—
Sequestered	—	—	—	—	—	—	—	—	—	—	—	—	—	—	—	—	—	—
Subtotal	—	—	—	—	—	—	—	—	—	—	—	—	—	—	—	—	—	—
Removed	—	—	—	—	—	—	—	—	—	—	—	—	—	—	—	—	—	—
Subtotal	—	—	—	—	—	—	—	—	—	—	—	—	—	—	—	—	—	—
—	—	—	—	—	—	—	—	—	—	—	—	—	—	—	—	—	—	—
Annual	—	—	—	—	—	—	—	—	—	—	—	—	—	—	—	—	—	—
Avoided	—	—	—	—	—	—	—	—	—	—	—	—	—	—	—	—	—	—
Subtotal	—	—	—	—	—	—	—	—	—	—	—	—	—	—	—	—	—	—
Sequestered	—	—	—	—	—	—	—	—	—	—	—	—	—	—	—	—	—	—
Subtotal	—	—	—	—	—	—	—	—	—	—	—	—	—	—	—	—	—	—
Removed	—	—	—	—	—	—	—	—	—	—	—	—	—	—	—	—	—	—
Subtotal	—	—	—	—	—	—	—	—	—	—	—	—	—	—	—	—	—	—
—	—	—	—	—	—	—	—	—	—	—	—	—	—	—	—	—	—	—

5. Activity Data

5.1. Construction Schedule

Phase Name	Phase Type	Start Date	End Date	Days Per Week	Work Days per Phase	Phase Description
Demolition	Demolition	1/5/2026	6/6/2026	6.00	132	—
Grading	Grading	5/25/2026	8/2/2026	6.00	60.0	—
Landscaping	Grading	2/8/2027	6/28/2027	6.00	121	—
Utilities	Building Construction	1/5/2026	9/21/2026	6.00	223	—
Electrical Service Yard	Building Construction	6/17/2026	10/9/2026	6.00	99.0	—
Paving	Paving	2/8/2027	6/28/2027	6.00	121	—
Architectural Coating	Architectural Coating	2/8/2027	6/28/2027	6.00	121	—

5.2. Off-Road Equipment

5.2.1. Unmitigated

Phase Name	Equipment Type	Fuel Type	Engine Tier	Number per Day	Hours Per Day	Horsepower	Load Factor
Demolition	Concrete/Industrial Saws	Diesel	Average	1.00	8.00	33.0	0.73
Demolition	Excavators	Diesel	Average	3.00	8.00	36.0	0.38
Demolition	Rubber Tired Dozers	Diesel	Average	2.00	8.00	367	0.40
Grading	Excavators	Diesel	Average	2.00	8.00	36.0	0.38
Grading	Graders	Diesel	Average	1.00	8.00	148	0.41
Grading	Rubber Tired Dozers	Diesel	Average	1.00	8.00	367	0.40
Grading	Scrapers	Diesel	Average	2.00	8.00	423	0.48
Grading	Tractors/Loaders/Backhoes	Diesel	Average	2.00	8.00	84.0	0.37
Landscaping	Excavators	Diesel	Average	2.00	8.00	36.0	0.38
Landscaping	Graders	Diesel	Average	1.00	8.00	148	0.41

Landscaping	Rubber Tired Dozers	Diesel	Average	1.00	8.00	367	0.40
Landscaping	Scrapers	Diesel	Average	2.00	8.00	423	0.48
Landscaping	Tractors/Loaders/Backhoes	Diesel	Average	2.00	8.00	84.0	0.37
Utilities	Cranes	Diesel	Average	1.00	7.00	367	0.29
Utilities	Forklifts	Diesel	Average	1.00	8.00	82.0	0.20
Utilities	Generator Sets	Diesel	Average	1.00	8.00	14.0	0.74
Utilities	Trenchers	Diesel	Average	1.00	8.00	40.0	0.50
Utilities	Welders	Diesel	Average	1.00	8.00	46.0	0.45
Electrical Service Yard	Forklifts	Diesel	Average	1.00	6.00	82.0	0.20
Electrical Service Yard	Tractors/Loaders/Backhoes	Diesel	Average	1.00	8.00	84.0	0.37
Paving	Pavers	Diesel	Average	2.00	8.00	81.0	0.42
Paving	Paving Equipment	Diesel	Average	2.00	8.00	89.0	0.36
Paving	Rollers	Diesel	Average	2.00	8.00	36.0	0.38
Architectural Coating	Air Compressors	Diesel	Average	1.00	6.00	37.0	0.48

5.3. Construction Vehicles

5.3.1. Unmitigated

Phase Name	Trip Type	One-Way Trips per Day	Miles per Trip	Vehicle Mix
Utilities	—	—	—	—
Utilities	Worker	500	18.5	LDA,LDT1,LDT2
Utilities	Vendor	196	10.2	HHDT,MHDT
Utilities	Hauling	0.00	20.0	HHDT
Utilities	Onsite truck	—	—	HHDT
Grading	—	—	—	—
Grading	Worker	20.0	18.5	LDA,LDT1,LDT2
Grading	Vendor	—	10.2	HHDT,MHDT

Grading	Hauling	48.0	43.0	HHDT
Grading	Onsite truck	—	—	HHDT
Landscaping	—	—	—	—
Landscaping	Worker	20.0	18.5	LDA,LDT1,LDT2
Landscaping	Vendor	—	10.2	HHDT,MHDT
Landscaping	Hauling	36.0	20.0	HHDT
Landscaping	Onsite truck	—	—	HHDT
Electrical Service Yard	—	—	—	—
Electrical Service Yard	Worker	4.00	18.5	LDA,LDT1,LDT2
Electrical Service Yard	Vendor	2.00	10.2	HHDT,MHDT
Electrical Service Yard	Hauling	0.00	20.0	HHDT
Electrical Service Yard	Onsite truck	—	—	HHDT
Paving	—	—	—	—
Paving	Worker	16.0	18.5	LDA,LDT1,LDT2
Paving	Vendor	—	10.2	HHDT,MHDT
Paving	Hauling	20.0	20.0	HHDT
Paving	Onsite truck	—	—	HHDT
Architectural Coating	—	—	—	—
Architectural Coating	Worker	100	18.5	LDA,LDT1,LDT2
Architectural Coating	Vendor	—	10.2	HHDT,MHDT
Architectural Coating	Hauling	0.00	20.0	HHDT
Architectural Coating	Onsite truck	—	—	HHDT
Demolition	—	—	—	—
Demolition	Worker	16.0	18.5	LDA,LDT1,LDT2
Demolition	Vendor	—	10.2	HHDT,MHDT
Demolition	Hauling	50.0	43.0	HHDT
Demolition	Onsite truck	—	—	HHDT

5.4. Vehicles

5.4.1. Construction Vehicle Control Strategies

Non-applicable. No control strategies activated by user.

5.5. Architectural Coatings

Phase Name	Residential Interior Area Coated (sq ft)	Residential Exterior Area Coated (sq ft)	Non-Residential Interior Area Coated (sq ft)	Non-Residential Exterior Area Coated (sq ft)	Parking Area Coated (sq ft)
Architectural Coating	0.00	0.00	18,793	2,089	25,057

5.6. Dust Mitigation

5.6.1. Construction Earthmoving Activities

Phase Name	Material Imported (Cubic Yards)	Material Exported (Cubic Yards)	Acres Graded (acres)	Material Demolished (Ton of Debris)	Acres Paved (acres)
Demolition	0.00	0.00	0.00	28,229	—
Grading	71,380	0.00	180	0.00	—
Landscaping	21,389	0.00	363	0.00	—
Paving	0.00	0.00	0.00	0.00	9.59

5.6.2. Construction Earthmoving Control Strategies

Control Strategies Applied	Frequency (per day)	PM10 Reduction	PM2.5 Reduction
Water Exposed Area	3	74%	74%
Water Demolished Area	2	36%	36%

5.7. Construction Paving

Land Use	Area Paved (acres)	% Asphalt
City Park	0.00	0%

Other Non-Asphalt Surfaces	6.45	0%
Other Asphalt Surfaces	2.16	100%
Parking Lot	0.98	100%

5.8. Construction Electricity Consumption and Emissions Factors

kWh per Year and Emission Factor (lb/MWh)

Year	kWh per Year	CO2	CH4	N2O
2026	0.00	532	0.03	< 0.005
2027	0.00	532	0.03	< 0.005

5.18. Vegetation

5.18.1. Land Use Change

5.18.1.1. Unmitigated

Vegetation Land Use Type	Vegetation Soil Type	Initial Acres	Final Acres

5.18.1. Biomass Cover Type

5.18.1.1. Unmitigated

Biomass Cover Type	Initial Acres	Final Acres

5.18.2. Sequestration

5.18.2.1. Unmitigated

Tree Type	Number	Electricity Saved (kWh/year)	Natural Gas Saved (btu/year)

6. Climate Risk Detailed Report

6.1. Climate Risk Summary

Cal-Adapt midcentury 2040–2059 average projections for four hazards are reported below for your project location. These are under Representation Concentration Pathway (RCP) 8.5 which assumes GHG emissions will continue to rise strongly through 2050 and then plateau around 2100.

Climate Hazard	Result for Project Location	Unit
Temperature and Extreme Heat	5.03	annual days of extreme heat
Extreme Precipitation	5.60	annual days with precipitation above 20 mm
Sea Level Rise	—	meters of inundation depth
Wildfire	0.00	annual hectares burned

Temperature and Extreme Heat data are for grid cell in which your project are located. The projection is based on the 98th historical percentile of daily maximum/minimum temperatures from observed historical data (32 climate model ensemble from Cal-Adapt, 2040–2059 average under RCP 8.5). Each grid cell is 6 kilometers (km) by 6 km, or 3.7 miles (mi) by 3.7 mi.
Extreme Precipitation data are for the grid cell in which your project are located. The threshold of 20 mm is equivalent to about ¾ an inch of rain, which would be light to moderate rainfall if received over a full day or heavy rain if received over a period of 2 to 4 hours. Each grid cell is 6 kilometers (km) by 6 km, or 3.7 miles (mi) by 3.7 mi.
Sea Level Rise data are for the grid cell in which your project are located. The projections are from Radke et al. (2017), as reported in Cal-Adapt (Radke et al., 2017, CEC-500-2017-008), and consider inundation location and depth for the San Francisco Bay, the Sacramento-San Joaquin River Delta and California coast resulting different increments of sea level rise coupled with extreme storm events. Users may select from four scenarios to view the range in potential inundation depth for the grid cell. The four scenarios are: No rise, 0.5 meter, 1.0 meter, 1.41 meters
Wildfire data are for the grid cell in which your project are located. The projections are from UC Davis, as reported in Cal-Adapt (2040–2059 average under RCP 8.5), and consider historical data of climate, vegetation, population density, and large (> 400 ha) fire history. Users may select from four model simulations to view the range in potential wildfire probabilities for the grid cell. The four simulations make different assumptions about expected rainfall and temperature are: Warmer/drier (HadGEM2-ES), Cooler/wetter (CNRM-CM5), Average conditions (CanESM2), Range of different rainfall and temperature possibilities (MIROC5). Each grid cell is 6 kilometers (km) by 6 km, or 3.7 miles (mi) by 3.7 mi.

6.2. Initial Climate Risk Scores

Climate Hazard	Exposure Score	Sensitivity Score	Adaptive Capacity Score	Vulnerability Score
Temperature and Extreme Heat	1	0	0	N/A
Extreme Precipitation	N/A	N/A	N/A	N/A
Sea Level Rise	1	0	0	N/A
Wildfire	1	0	0	N/A
Flooding	N/A	N/A	N/A	N/A
Drought	N/A	N/A	N/A	N/A
Snowpack Reduction	N/A	N/A	N/A	N/A
Air Quality Degradation	0	0	0	N/A

The sensitivity score reflects the extent to which a project would be adversely affected by exposure to a climate hazard. Exposure is rated on a scale of 1 to 5, with a score of 5 representing the greatest exposure.

The adaptive capacity of a project refers to its ability to manage and reduce vulnerabilities from projected climate hazards. Adaptive capacity is rated on a scale of 1 to 5, with a score of 5 representing the greatest ability to adapt.
The overall vulnerability scores are calculated based on the potential impacts and adaptive capacity assessments for each hazard. Scores do not include implementation of climate risk reduction measures.

6.3. Adjusted Climate Risk Scores

Climate Hazard	Exposure Score	Sensitivity Score	Adaptive Capacity Score	Vulnerability Score
Temperature and Extreme Heat	1	1	1	2
Extreme Precipitation	N/A	N/A	N/A	N/A
Sea Level Rise	1	1	1	2
Wildfire	1	1	1	2
Flooding	N/A	N/A	N/A	N/A
Drought	N/A	N/A	N/A	N/A
Snowpack Reduction	N/A	N/A	N/A	N/A
Air Quality Degradation	1	1	1	2

The sensitivity score reflects the extent to which a project would be adversely affected by exposure to a climate hazard. Exposure is rated on a scale of 1 to 5, with a score of 5 representing the greatest exposure.
The adaptive capacity of a project refers to its ability to manage and reduce vulnerabilities from projected climate hazards. Adaptive capacity is rated on a scale of 1 to 5, with a score of 5 representing the greatest ability to adapt.
The overall vulnerability scores are calculated based on the potential impacts and adaptive capacity assessments for each hazard. Scores include implementation of climate risk reduction measures.

6.4. Climate Risk Reduction Measures

7. Health and Equity Details

7.1. CalEnviroScreen 4.0 Scores

The maximum CalEnviroScreen score is 100. A high score (i.e., greater than 50) reflects a higher pollution burden compared to other census tracts in the state.

Indicator	Result for Project Census Tract
Exposure Indicators	—
AQ-Ozone	35.2
AQ-PM	74.0

AQ-DPM	78.6
Drinking Water	53.5
Lead Risk Housing	75.2
Pesticides	0.00
Toxic Releases	87.4
Traffic	33.8
Effect Indicators	—
CleanUp Sites	17.1
Groundwater	41.4
Haz Waste Facilities/Generators	84.6
Impaired Water Bodies	0.00
Solid Waste	70.9
Sensitive Population	—
Asthma	92.4
Cardio-vascular	86.8
Low Birth Weights	24.6
Socioeconomic Factor Indicators	—
Education	67.6
Housing	94.7
Linguistic	66.6
Poverty	83.4
Unemployment	79.7

7.2. Healthy Places Index Scores

The maximum Health Places Index score is 100. A high score (i.e., greater than 50) reflects healthier community conditions compared to other census tracts in the state.

Indicator	Result for Project Census Tract
Economic	—
Above Poverty	15.91171564

Employed	29.51366611
Median HI	14.69267291
Education	—
Bachelor's or higher	23.67509303
High school enrollment	100
Preschool enrollment	35.28807905
Transportation	—
Auto Access	15.55241884
Active commuting	88.4383421
Social	—
2-parent households	5.10714744
Voting	30.11677146
Neighborhood	—
Alcohol availability	4.516874118
Park access	11.53599384
Retail density	87.61709226
Supermarket access	80.25150776
Tree canopy	25.48440909
Housing	—
Homeownership	4.914667009
Housing habitability	3.849608623
Low-inc homeowner severe housing cost burden	0.911074041
Low-inc renter severe housing cost burden	46.37495188
Uncrowded housing	27.38354934
Health Outcomes	—
Insured adults	29.96278712
Arthritis	4.9
Asthma ER Admissions	9.7

High Blood Pressure	2.8
Cancer (excluding skin)	38.7
Asthma	2.6
Coronary Heart Disease	3.3
Chronic Obstructive Pulmonary Disease	3.4
Diagnosed Diabetes	0.9
Life Expectancy at Birth	30.3
Cognitively Disabled	20.1
Physically Disabled	5.2
Heart Attack ER Admissions	9.1
Mental Health Not Good	10.5
Chronic Kidney Disease	2.1
Obesity	1.7
Pedestrian Injuries	63.9
Physical Health Not Good	5.3
Stroke	0.9
Health Risk Behaviors	—
Binge Drinking	95.6
Current Smoker	10.6
No Leisure Time for Physical Activity	10.8
Climate Change Exposures	—
Wildfire Risk	0.0
SLR Inundation Area	0.0
Children	40.5
Elderly	36.3
English Speaking	34.8
Foreign-born	55.4
Outdoor Workers	50.9

Climate Change Adaptive Capacity	—
Impervious Surface Cover	4.4
Traffic Density	43.8
Traffic Access	87.4
Other Indices	—
Hardship	78.7
Other Decision Support	—
2016 Voting	11.7

7.3. Overall Health & Equity Scores

Metric	Result for Project Census Tract
CalEnviroScreen 4.0 Score for Project Location (a)	85.0
Healthy Places Index Score for Project Location (b)	17.0
Project Located in a Designated Disadvantaged Community (Senate Bill 535)	Yes
Project Located in a Low-Income Community (Assembly Bill 1550)	Yes
Project Located in a Community Air Protection Program Community (Assembly Bill 617)	No

a: The maximum CalEnviroScreen score is 100. A high score (i.e., greater than 50) reflects a higher pollution burden compared to other census tracts in the state.
b: The maximum Health Places Index score is 100. A high score (i.e., greater than 50) reflects healthier community conditions compared to other census tracts in the state.

7.4. Health & Equity Measures

No Health & Equity Measures selected.

7.5. Evaluation Scorecard

Health & Equity Evaluation Scorecard not completed.

7.6. Health & Equity Custom Measures

No Health & Equity Custom Measures created.

8. User Changes to Default Data

Screen	Justification

Land Use	See assumptions for more details.
Construction: Construction Phases	See assumptions sheet for more details.
Construction: Off-Road Equipment	see assumptions for more details
Construction: Trips and VMT	see assumptions sheet for more details
Construction: Architectural Coatings	see assumptions sheet for more details

C.1-3Construction Health Risk Assessment

IHS

Construction Modeling Assumptions
Unmitigated

AERMOD Sources

Area Source			
Offroad Construction Exhaust			Source
Release Height	5	m	SCAQMD, LST Methodology
Initial Vertial Dimension	1.4	m	
Emissions rate	1	g/s	
Line Volume			
Onroad Hauling Exhaust			
Release Height	2.55	m	*USEPA Haul Road Workgroup Final Report Dec 6, 2011, Page 4*
Plume Height	5.1	m	*USEPA Haul Road Workgroup Final Report Dec 6, 2011, Page 4*
Plume Width	28.5	m	*USEPA Haul Road Workgroup Final Report Dec 6, 2011, Page 4*
Emissions rate	1	g/s	
Haul Route -W	625.6	m	
Haul Route -E	1102.0	m	

Construction hours	7 am to 8 pm	Monday - Saturday		https://ecode360.com/43777309#43777345
	Variable Emissi		1.847	
			24.011	

IHS

Health Risk Assessment Exposure Duration Assumptions for Offroad Equipment and Haul Activities

Unmitigated

Residential Receptors

				Start Date	*1/5/2026*	*4/6/2026*	*4/6/2028*
				End Date	*4/5/2026*	*4/5/2028*	*4/3/2042*
				Days	*90*	*730*	*5110*
Phase		Start Date	End Date	Hrs/Day	Duration (days)	3rd Tri	0<2	2<16
SWBuilding Construction	2026	1/5/2026	9/21/2026	13	260	91	169	0
SWDemolition	2026	1/5/2026	6/6/2026	13	153	91	62	0
SWGrading	2026	5/25/2026	8/2/2026	13	70	0	70	0
EYBuilding Construction	2026	6/17/2026	10/9/2026	13	115	0	115	0
SWPaving	2027	2/8/2027	6/28/2027	13	141	0	141	0
SWGrading	2027	2/8/2027	6/28/2027	13	141	0	141	0
SWArchitectural Coating	2027	2/8/2027	6/28/2027	13	141	0	141	0
NBBuilding Construction	2026	7/1/2026	12/31/2026	13	184	0	184	0
NBBuilding Construction	2027	1/1/2027	12/25/2027	13	359	0	359	0
NBArchitectural Coating	2026	9/11/2026	12/31/2026	13	112	0	112	0
NBArchitectural Coating	2027	1/1/2027	2/25/2027	13	56	0	56	0
RWBuilding Construction	2026	9/15/2026	11/14/2026	13	61	0	61	0

Risk Factors

	Abbreviation	UOM	3rd Trimester	0<2	2<16	16<30
Daily Breathing Rate (95th %'ile)	DBR	L/kg-day	361	1090	572	261
Fraction Of Time At Home [a]	FAH	unitless	1	1	1	0.73
Exposure Frequency	EF	days/year	0.96	0.96	0.96	0.96
Age Sensitivity Factor	ASF	unitless	10	10	3	1
Inhalation Absorption Factor	A	unitless	1	1	1	1
Conversion Factor	CF_1	m^3/L	0.001	0.001	0.001	0.001
Conversion Factor	CF_2	$\mu g/m^3$	0.001	0.001	0.001	0.001
Cancer Potency Factor (diesel exhaust)	CPF	$mg/kg\text{-}day^{-1}$	1.1	1.1	1.1	1.1
Averaging Time (for residential exposure)	AT	years	70.00	70.00	70.00	70.00

[a] assume school or daycare will have cancer risk of >1 per million

Intake Factor for Inhalation, IF (m^3/kg-day)

Phase	Year	Equation	3rd Trimester	0<2	2<16
SWBuilding Construction	2026	$\frac{DBR \cdot FAH \cdot EF \cdot ED \cdot ASF \cdot A \cdot CF_1}{AT}$	1.23E-02	6.91E-02	0.00E+00
SWDemolition	2026		1.23E-02	2.54E-02	0.00E+00
SWGrading	2026		0.00E+00	2.86E-02	0.00E+00
EYBuilding Construction	2026		0.00E+00	4.70E-02	0.00E+00
SWPaving	2027		0.00E+00	5.77E-02	0.00E+00
SWGrading	2027		0.00E+00	5.77E-02	0.00E+00
SWArchitectural Coating	2027		0.00E+00	5.77E-02	0.00E+00
NBBuilding Construction	2026		0.00E+00	7.53E-02	0.00E+00
NBBuilding Construction	2027		0.00E+00	1.47E-01	0.00E+00
NBArchitectural Coating	2026		0.00E+00	4.58E-02	0.00E+00
NBArchitectural Coating	2027		0.00E+00	2.29E-02	0.00E+00
RWBuilding Construction	2026		0.00E+00	2.50E-02	0.00E+00

Risk Calculation Part 1, R1

Equation	3rd Trimester	0<2	2<16
$IF \cdot CPF \cdot CF_2$	1.36E-05	7.60E-05	0.00E+00
	1.36E-05	2.79E-05	0.00E+00
	0.00E+00	3.15E-05	0.00E+00
	0.00E+00	5.17E-05	0.00E+00
	0.00E+00	6.34E-05	0.00E+00
	0.00E+00	6.34E-05	0.00E+00
	0.00E+00	6.34E-05	0.00E+00
	0.00E+00	8.28E-05	0.00E+00
	0.00E+00	1.62E-04	0.00E+00
	0.00E+00	5.04E-05	0.00E+00
	0.00E+00	2.52E-05	0.00E+00
	0.00E+00	2.74E-05	0.00E+00

IHS

Offroad DPM Emissions, Ground Level Concentrations and Health Risk Calculations

Residential Receptors

Unmitigated

Phase		Start Date	End Date	Work Days	missions (lbs/da	missions (lbs/y	missions (g/s)
SWBuilding Construction	2026	1/5/2026	9/21/2026	223	0.27235	60.735	1.43E-03
SWDemolition	2026	1/5/2026	6/6/2026	132	0.84309	111.288	4.43E-03
SWGrading	2026	5/25/2026	8/2/2026	60	1.12137	67.282	5.89E-03
EYBuilding Construction	2026	6/17/2026	10/9/2026	99	0.05905	5.846	3.10E-04
SWPaving	2027	2/8/2027	6/28/2027	121	0.29813	36.073	1.57E-03
SWGrading	2027	2/8/2027	6/28/2027	121	1.04307	126.211	5.48E-03
SWArchitectural Coating	2027	2/8/2027	6/28/2027	121	0.01905	2.305	1.00E-04
NBBuilding Construction	2026	7/1/2026	12/31/2026	158	0.36038	56.941	1.89E-03
NBBuilding Construction	2027	1/1/2027	12/25/2027	308	0.32173	99.094	1.69E-03
NBArchitectural Coating	2026	9/11/2026	12/31/2026	96	0.13892	13.336	7.29E-04
NBArchitectural Coating	2027	1/1/2027	2/25/2027	48	0.11429	5.486	6.00E-04
RWBuilding Construction	2026	9/15/2026	11/14/2026	53	0.14018	7.430	7.36E-04

Equipment Max 59.18

FOR CHRONIC CALCS

			AERMOD Column Identifier:	4	4	4	5	4	4	4	6	6	6	6	7								
				SWBuilding Construction	SWDemolition	SWGrading	EYBuilding Construction	SWPaving	SWGrading	SWArchitectural Coating	NBBuilding Construction	NBBuilding Construction	NBArchitectural Coating	NBArchitectural Coating	RWBuilding Construction	Child Risk					Overlapping Phases - Maximum G		
Unique Identifier	X (UTM)	Y (UTM)		2026	2026	2026	2026	2027	2027	2027	2026	2027	2026	2027	2026	3rd Trimester	0<2	2<16	Total	per million	2025	2026	2027
3745223758574	374522	3758574		1.58E-02	4.88E-02	6.50E-02	8.89E-04	1.73E-02	6.04E-02	1.10E-03	9.59E-03	8.57E-03	3.70E-03	3.04E-03	1.79E-03	8.76E-07	1.21E-05	0.00E+00	1.30E-05	13.020	0.00E+00	1.46E-01	9.04E-02
3745273758574	374527	3758574		1.72E-02	5.34E-02	7.10E-02	9.19E-04	1.89E-02	6.60E-02	1.21E-03	1.03E-02	9.20E-03	3.97E-03	3.27E-03	1.86E-03	9.57E-07	1.32E-05	0.00E+00	1.42E-05	14.173	0.00E+00	1.59E-01	9.85E-02
3744573758579	374457	3758579		5.78E-03	1.79E-02	2.38E-02	5.86E-04	6.32E-03	2.21E-02	4.04E-04	4.72E-03	4.21E-03	1.82E-03	1.50E-03	1.16E-03	3.21E-07	4.78E-06	0.00E+00	5.10E-06	5.102	0.00E+00	5.57E-02	3.46E-02
3744623758579	374462	3758579		6.13E-03	1.90E-02	2.52E-02	6.06E-04	6.71E-03	2.35E-02	4.29E-04	4.94E-03	4.41E-03	1.91E-03	1.57E-03	1.19E-03	3.40E-07	5.05E-06	0.00E+00	5.40E-06	5.395	0.00E+00	5.90E-02	3.66E-02
3744673758579	374467	3758579		6.52E-03	2.02E-02	2.68E-02	6.27E-04	7.13E-03	2.50E-02	4.56E-04	5.19E-03	4.63E-03	2.00E-03	1.64E-03	1.23E-03	3.62E-07	5.35E-06	0.00E+00	5.72E-06	5.716	0.00E+00	6.26E-02	3.88E-02
3744773758579	374477	3758579		7.42E-03	2.30E-02	3.06E-02	6.73E-04	8.12E-03	2.84E-02	5.19E-04	5.73E-03	5.12E-03	2.21E-03	1.82E-03	1.32E-03	4.12E-07	6.05E-06	0.00E+00	6.46E-06	6.461	0.00E+00	7.09E-02	4.40E-02
3744823758579	374482	3758579		7.96E-03	2.46E-02	3.28E-02	6.97E-04	8.71E-03	3.05E-02	5.57E-04	6.04E-03	5.39E-03	2.33E-03	1.91E-03	1.36E-03	4.42E-07	6.46E-06	0.00E+00	6.90E-06	6.899	0.00E+00	7.58E-02	4.71E-02
3744873758579	374487	3758579		8.57E-03	2.65E-02	3.53E-02	7.23E-04	9.38E-03	3.28E-02	5.99E-04	6.37E-03	5.69E-03	2.46E-03	2.02E-03	1.41E-03	4.76E-07	6.91E-06	0.00E+00	7.39E-06	7.390	0.00E+00	8.13E-02	5.05E-02
3744923758579	374492	3758579		9.26E-03	2.87E-02	3.81E-02	7.49E-04	1.01E-02	3.54E-02	6.47E-04	6.74E-03	6.01E-03	2.60E-03	2.14E-03	1.46E-03	5.14E-07	7.43E-06	0.00E+00	7.94E-06	7.944	0.00E+00	8.76E-02	5.44E-02
3744973758579	374497	3758579		1.00E-02	3.11E-02	4.13E-02	7.76E-04	1.10E-02	3.85E-02	7.02E-04	7.13E-03	6.37E-03	2.75E-03	2.26E-03	1.51E-03	5.58E-07	8.01E-06	0.00E+00	8.57E-06	8.568	0.00E+00	9.46E-02	5.88E-02
3745023758579	374502	3758579		1.09E-02	3.38E-02	4.50E-02	8.05E-04	1.20E-02	4.19E-02	7.64E-04	7.56E-03	6.75E-03	2.92E-03	2.40E-03	1.57E-03	6.07E-07	8.67E-06	0.00E+00	9.27E-06	9.273	0.00E+00	1.03E-01	6.37E-02
3745073758579	374507	3758579		1.20E-02	3.71E-02	4.93E-02	8.34E-04	1.31E-02	4.59E-02	8.37E-04	8.05E-03	7.18E-03	3.10E-03	2.55E-03	1.63E-03	6.65E-07	9.43E-06	0.00E+00	1.01E-05	10.091	0.00E+00	1.12E-01	6.95E-02
3745123758579	374512	3758579		1.32E-02	4.07E-02	5.42E-02	8.64E-04	1.44E-02	5.04E-02	9.20E-04	8.58E-03	7.66E-03	3.31E-03	2.72E-03	1.69E-03	7.31E-07	1.03E-05	0.00E+00	1.10E-05	11.018	0.00E+00	1.23E-01	7.61E-02
3745173758579	374517	3758579		1.44E-02	4.47E-02	5.95E-02	8.95E-04	1.58E-02	5.53E-02	1.01E-03	9.16E-03	8.18E-03	3.53E-03	2.90E-03	1.76E-03	8.02E-07	1.12E-05	0.00E+00	1.20E-05	12.020	0.00E+00	1.34E-01	8.32E-02
3745223758579	374522	3758579		1.58E-02	4.89E-02	6.51E-02	9.27E-04	1.73E-02	6.06E-02	1.11E-03	9.81E-03	8.75E-03	3.78E-03	3.11E-03	1.82E-03	8.78E-07	1.22E-05	0.00E+00	1.31E-05	13.101	0.00E+00	1.46E-01	9.08E-02
3745273758579	374527	3758579		1.73E-02	5.34E-02	7.11E-02	9.60E-04	1.89E-02	6.61E-02	1.21E-03	1.05E-02	9.40E-03	4.06E-03	3.34E-03	1.90E-03	9.59E-07	1.33E-05	0.00E+00	1.42E-05	14.249	0.00E+00	1.59E-01	9.89E-02
3744523758584	374452	3758584		5.48E-03	1.70E-02	2.25E-02	5.81E-04	5.99E-03	2.10E-02	3.83E-04	4.58E-03	4.09E-03	1.77E-03	1.45E-03	1.14E-03	3.04E-07	4.56E-06	0.00E+00	4.87E-06	4.867	0.00E+00	5.30E-02	3.29E-02
3744573758584	374457	3758584		5.80E-03	1.79E-02	2.39E-02	6.02E-04	6.35E-03	2.22E-02	4.05E-04	4.80E-03	4.28E-03	1.85E-03	1.52E-03	1.17E-03	3.22E-07	4.81E-06	0.00E+00	5.14E-06	5.137	0.00E+00	5.60E-02	3.48E-02
3744623758584	374462	3758584		6.15E-03	1.90E-02	2.53E-02	6.23E-04	6.73E-03	2.35E-02	4.30E-04	5.03E-03	4.49E-03	1.94E-03	1.59E-03	1.21E-03	3.41E-07	5.09E-06	0.00E+00	5.43E-06	5.430	0.00E+00	5.93E-02	3.68E-02
3744673758584	374467	3758584		6.53E-03	2.02E-02	2.69E-02	6.46E-04	7.15E-03	2.50E-02	4.57E-04	5.27E-03	4.71E-03	2.03E-03	1.67E-03	1.25E-03	3.63E-07	5.39E-06	0.00E+00	5.75E-06	5.752	0.00E+00	6.29E-02	3.90E-02
3744773758584	374477	3758584		7.44E-03	2.30E-02	3.06E-02	6.94E-04	8.15E-03	2.85E-02	5.21E-04	5.83E-03	5.20E-03	2.25E-03	1.85E-03	1.34E-03	4.13E-07	6.09E-06	0.00E+00	6.50E-06	6.502	0.00E+00	7.12E-02	4.42E-02
3744823758584	374482	3758584		7.98E-03	2.47E-02	3.29E-02	7.19E-04	8.74E-03	3.06E-02	5.58E-04	6.14E-03	5.48E-03	2.37E-03	1.95E-03	1.38E-03	4.43E-07	6.50E-06	0.00E+00	6.94E-06	6.942	0.00E+00	7.62E-02	4.73E-02
3744873758584	374487	3758584		8.58E-03	2.66E-02	3.53E-02	7.46E-04	9.40E-03	3.29E-02	6.00E-04	6.48E-03	5.79E-03	2.50E-03	2.06E-03	1.43E-03	4.77E-07	6.96E-06	0.00E+00	7.43E-06	7.432	0.00E+00	8.17E-02	5.07E-02
3744923758584	374492	3758584		9.27E-03	2.87E-02	3.82E-02	7.74E-04	1.01E-02	3.55E-02	6.48E-04	6.85E-03	6.12E-03	2.64E-03	2.17E-03	1.49E-03	5.15E-07	7.47E-06	0.00E+00	7.98E-06	7.985	0.00E+00	8.79E-02	5.46E-02
3744973758584	374497	3758584		1.01E-02	3.11E-02	4.14E-02	8.04E-04	1.10E-02	3.85E-02	7.03E-04	7.26E-03	6.48E-03	2.80E-03	2.30E-03	1.54E-03	5.59E-07	8.05E-06	0.00E+00	8.61E-06	8.613	0.00E+00	9.50E-02	5.90E-02
3745023758584	374502	3758584		1.10E-02	3.39E-02	4.51E-02	8.34E-04	1.20E-02	4.20E-02	7.66E-04	7.70E-03	6.87E-03	2.97E-03	2.44E-03	1.60E-03	6.09E-07	8.72E-06	0.00E+00	9.33E-06	9.328	0.00E+00	1.03E-01	6.40E-02
3745073758584	374507	3758584		1.20E-02	3.71E-02	4.94E-02	8.66E-04	1.31E-02	4.59E-02	8.39E-04	8.19E-03	7.31E-03	3.16E-03	2.60E-03	1.66E-03	6.66E-07	9.48E-06	0.00E+00	1.01E-05	10.144	0.00E+00	1.12E-01	6.98E-02
3745123758584	374512	3758584		1.32E-02	4.08E-02	5.43E-02	8.98E-04	1.44E-02	5.05E-02	9.22E-04	8.73E-03	7.79E-03	3.36E-03	2.77E-03	1.72E-03	7.32E-07	1.03E-05	0.00E+00	1.11E-05	11.071	0.00E+00	1.23E-01	7.64E-02
3745173758584	374517	3758584		1.45E-02	4.48E-02	5.96E-02	9.32E-04	1.58E-02	5.54E-02	1.01E-03	9.32E-03	8.32E-03	3.59E-03	2.96E-03	1.79E-03	8.03E-07	1.13E-05	0.00E+00	1.21E-05	12.080	0.00E+00	1.34E-01	8.35E-02
3745223758584	374522	3758584		1.58E-02	4.90E-02	6.52E-02	9.66E-04	1.73E-02	6.06E-02	1.11E-03	9.98E-03	8.91E-03	3.85E-03	3.16E-03	1.86E-03	8.79E-07	1.23E-05	0.00E+00	1.32E-05	13.155	0.00E+00	1.47E-01	9.11E-02
3745273758584	374527	3758584		1.73E-02	5.34E-02	7.11E-02	1.00E-03	1.89E-02	6.61E-02	1.21E-03	1.07E-02	9.57E-03	4.13E-03	3.40E-03	1.93E-03	9.59E-07	1.33E-05	0.00E+00	1.43E-05	14.305	0.00E+00	1.60E-01	9.92E-02
3744173758589	374417	3758589		3.87E-03	1.20E-02	1.60E-02	4.72E-04	4.24E-03	1.48E-02	2.71E-04	3.49E-03	3.11E-03	1.34E-03	1.11E-03	9.36E-04	2.15E-07	3.30E-06	0.00E+00	3.51E-06	3.512	0.00E+00	3.81E-02	2.36E-02
3744223758589	374422	3758589		4.05E-03	1.26E-02	1.67E-02	4.87E-04	4.44E-03	1.55E-02	2.84E-04	3.62E-03	3.23E-03	1.40E-03	1.15E-03	9.63E-04	2.25E-07	3.44E-06	0.00E+00	3.67E-06	3.668	0.00E+00	3.98E-02	2.46E-02
3744273758589	374427	3758589		4.25E-03	1.32E-02	1.75E-02	5.03E-04	4.65E-03	1.63E-02	2.97E-04	3.77E-03	3.36E-03	1.45E-03	1.19E-03	9.91E-04	2.36E-07	3.60E-06	0.00E+00	3.84E-06	3.835	0.00E+00	4.16E-02	2.58E-02
3744323758589	374432	3758589		4.46E-03	1.38E-02	1.84E-02	5.20E-04	4.88E-03	1.71E-02	3.12E-04	3.92E-03	3.50E-03	1.51E-03	1.24E-03	1.02E-03	2.48E-07	3.77E-06	0.00E+00	4.01E-06	4.015	0.00E+00	4.36E-02	2.70E-02
3744373758589	374437	3758589		4.68E-03	1.45E-02	1.93E-02	5.38E-04	5.12E-03	1.79E-02	3.27E-04	4.08E-03	3.65E-03	1.57E-03	1.29E-03	1.05E-03	2.60E-07	3.95E-06	0.00E+00	4.21E-06	4.207	0.00E+00	4.57E-02	2.83E-02
3744423758589	374442	3758589		4.92E-03	1.52E-02	2.03E-02	5.56E-04	5.39E-03	1.89E-02	3.44E-04	4.26E-03	3.80E-03	1.64E-03	1.35E-03	1.08E-03	2.73E-07	4.14E-06	0.00E+00	4.41E-06	4.413	0.00E+00	4.80E-02	2.97E-02
3744473758589	374447	3758589		5.20E-03	1.61E-02	2.14E-02	5.76E-04	5.69E-03	1.99E-02	3.63E-04	4.45E-03	3.97E-03	1.71E-03	1.41E-03	1.12E-03	2.89E-07	4.36E-06	0.00E+00	4.64E-06	4.644	0.00E+00	5.05E-02	3.13E-02
3744523758589	374452	3758589		5.49E-03	1.70E-02	2.26E-02	5.97E-04	6.01E-03	2.10E-02	3.84E-04	4.65E-03	4.15E-03	1.79E-03	1.48E-03	1.15E-03	3.05E-07	4.59E-06	0.00E+00	4.90E-06	4.895	0.00E+00	5.33E-02	3.31E-02
3744573758589	374457	3758589		5.81E-03	1.80E-02	2.39E-02	6.18E-04	6.36E-03	2.23E-02	4.06E-04	4.87E-03	4.35E-03	1.88E-03	1.54E-03	1.19E-03	3.23E-07	4.84E-06	0.00E+00	5.17E-06	5.165	0.00E+00	5.63E-02	3.49E-02
3744623758589	374462	3758589		6.16E-03	1.91E-02	2.54E-02	6.41E-04	6.75E-03	2.36E-02	4.31E-04	5.10E-03	4.55E-03	1.97E-03	1.62E-03	1.23E-03	3.42E-07	5.12E-06	0.00E+00	5.46E-06	5.460	0.00E+00	5.95E-02	3.69E-02
3744673758589	374467	3758589		6.55E-03	2.03E-02	2.70E-02	6.64E-04	7.17E-03	2.51E-02	4.58E-04	5.35E-03	4.78E-03	2.06E-03	1.70E-03	1.27E-03	3.64E-07	5.42E-06	0.00E+00	5.78E-06	5.782	0.00E+00	6.31E-02	3.92E-02
3744773758589	374477	3758589		7.46E-03	2.31E-02	3.07E-02	7.15E-04	8.16E-03	2.86E-02	5.22E-04	5.91E-03	5.28E-03	2.28E-03	1.88E-03	1.36E-03	4.14E-07	6.12E-06	0.00E+00	6.53E-06	6.534	0.00E+00	7.15E-02	4.44E-02
3744823758589	374482	3758589		7.96E-03	2.47E-02	3.29E-02	7.42E-04	8.75E-03	3.06E-02	5.59E-04	6.23E-03	5.56E-03	2.40E-03	1.98E-03	1.41E-03	4.44E-07	6.53E-06	0.00E+00	6.97E-06	6.973	0.00E+00	7.64E-02	4.74E-02
3744873758589	374487	3758589		8.59E-03	2.66E-02	3.54E-02	7.71E-04	9.41E-03	3.29E-02	6.01E-04	6.58E-03	5.87E-03	2.54E-03	2.09E-03	1.46E-03	4.77E-07	6.99E-06	0.00E+00	7.46E-06	7.464	0.00E+00	8.19E-02	5.09E-02
3744923758589	374492	3758589		9.28E-03	2.87E-02	3.82E-02	8.01E-04	1.02E-02	3.55E-02	6.49E-04	6.95E-03	6.21E-03	2.68E-03	2.20E-03	1.51E-03	5.15E-07	7.50E-06	0.00E+00	8.02E-06	8.018	0.00E+00	8.82E-02	5.48E-02
3744973758589	374497	3758589		1.01E-02	3.12E-02	4.14E-02	8.32E-04	1.10E-02	3.85E-02	7.04E-04	7.36E-03	6.57E-03	2.84E-03	2.33E-03	1.57E-03	5.59E-07	8.09E-06	0.00E+00	8.65E-06	8.647	0.00E+00	9.53E-02	5.92E-02
3745023758589	374502	3758589		1.10E-02	3.39E-02	4.51E-02	8.65E-04	1.20E-02	4.20E-02	7.67E-04	7.81E-03	6.97E-03	3.01E-03	2.48E-03	1.62E-03	6.09E-07	8.75E-06	0.00E+00	9.36E-06	9.363	0.00E+00	1.03E-01	6.42E-02
3745073758589	374507	3758589		1.20E-02	3.71E-02	4.94E-02	8.99E-04	1.31E-02	4.60E-02	8.39E-04	8.30E-03	7.41E-03	3.20E-03	2.63E-03	1.69E-03	6.67E-07	9.51E-06	0.00E+00	1.02E-05	10.181	0.00E+00	1.13E-01	7.00E-02
3745123758589	374512	3758589		1.32E-02	4.08E-02	5.43E-02	9.34E-04	1.44E-02	5.05E-02	9.22E-04	8.85E-03	7.90E-03	3.41E-03	2.81E-03	1.75E-03	7.32E-07	1.04E-05	0.00E+00	1.11E-05	11.109	0.00E+00	1.23E-01	7.66E-02
3745173758589	374517	3758589		1.45E-02	4.48E-02	5.96E-02	9.70E-04	1.58E-02	5.55E-02	1.01E-03	9.44E-03	8.43E-03	3.64E-03	2.99E-03	1.82E-03	8.04E-07	1.13E-05	0.00E+00	1.21E-05	12.125	0.00E+00	1.35E-01	8.37E-02
3745223758589	374522	3758589		1.58E-02	4.90E-02	6.52E-02	1.01E-03	1.73E-02	6.06E-02	1.11E-03	1.01E-02	9.02E-03	3.90E-03	3.21E-03	1.89E-03	8.79E-07	1.23E-05	0.00E+00	1.32E-05	13.198	0.00E+00	1.47E-01	9.13E-02
3745273758589	374527	3758589		1.73E-02	5.35E-02	7.11E-02	1.05E-03	1.89E-02	6.62E-02	1.21E-03	1.09E-02	9.69E-03	4.18E-03	3.44E-03	1.97E-03	9.59E-07	1.34E-05	0.00E+00	1.43E-05	14.348	0.00E+00	1.60E-01	9.94E-02
3744023758594	374402	3758594		3.41E-03	1.06E-02	1.40E-02	4.39E-04	3.73E-03	1.31E-02	2.39E-04	3.16E-03	2.82E-03	1.22E-03	1.00E-03	8.72E-04	1.89E-07	2.93E-06	0.00E+00	3.12E-06	3.116	0.00E+00	3.37E-02	2.09E-02
3744073758594	374407	3758594		3.56E-03	1.10E-02	1.46E-02	4.53E-04	3.89E-03	1.36E-02	2.49E-04	3.27E-03	2.92E-03	1.26E-03	1.04E-03	8.97E-04	1.98E-07	3.05E-06	0.00E+00	3.25E-06	3.245	0.00E+00	3.51E-02	2.17E-02
3744123758594	374412	3758594		3.72E-03	1.15E-02	1.53E-02	4.68E-04	4.07E-03	1.42E-02	2.60E-04	3.40E-03	3.03E-03	1.31E-03	1.08E-03	9.22E-04	2.06E-07	3.18E-06	0.00E+00	3.38E-06	3.383	0.00E+00	3.66E-02	2.27E-02
3744173758594	374417	3758594		3.88E-03	1.20E-02	1.60E-02	4.83E-04	4.25E-03	1.49E-02	2.72E-04	3.53E-03	3.15E-03	1.36E-03	1.12E-03	9.49E-04	2.16E-07	3.31E-06	0.00E+00	3.53E-06	3.529	0.00E+00	3.82E-02	2.37E-02
3744223758594	374422	3758594		4.06E-03	1.26E-02	1.67E-02	4.99E-04	4.45E-03	1.56E-02	2.84E-04	3.67E-03	3.27E-03	1.41E-03	1.16E-03	9.77E-04	2.26E-07	3.46E-06	0.00E+00	3.69E-06	3.686	0.00E+00	3.99E-02	2.47E-02
3744273758594	374427	3758594		4.26E-03	1.32E-02	1.75E-02	5.16E-04	4.66E-03	1.63E-02	2.98E-04	3.81E-03	3.40E-03	1.47E-03	1.21E-03	1.01E-03	2.36E-07	3.62E-06	0.00E+00	3.85E-06	3.854	0.00E+00	4.18E-02	2.59E-02
3744323758594	374432	3758594		4.47E-03	1.38E-02	1.84E-02	5.33E-04	4.89E-03	1.71E-02	3.12E-04	3.97E-03	3.54E-03	1.53E-03	1.26E-03	1.04E-03	2.48E-07	3.79E-06	0.00E+00	4.03E-06	4.035	0.00E+00	4.38E-02	2.71E-02
3744373758594	374437	3758594		4.69E-03	1.45E-02	1.93E-02	5.51E-04	5.14E-03	1.80E-02	3.28E-04	4.13E-03	3.69E-03	1.59E-03	1.31E-03	1.07E-03	2.61E-07	3.97E-06	0.00E+00	4.23E-06	4.228	0.00E+00	4.59E-02	2.84E-02
3744423758594	374442	3758594		4.94E-03	1.53E-02	2.03E-02	5.71E-04	5.40E-03	1.89E-02	3.45E-04	4.31E-03	3.85E-03	1.66E-03	1.37E-03	1.10E-03	2.74E-07	4.16E-06	0.00E+00	4.44E-06	4.436	0.00E+00	4.82E-02	2.99E-02
3744473758594	374447	3758594		5.20E-03	1.61E-02	2.14E-02	5.91E-04	5.70E-03	1.99E-02	3.64E-04	4.50E-03	4.02E-03	1.73E-03	1.43E-03	1.14E-03	2.89E-07	4.38E-06	0.00E+00	4.67E-06	4.666	0.00E+00	5.07E-02	3.14E-02
3744523758594	374452	3758594		5.50E-03	1.70E-02	2.26E-02	6.13E-04	6.02E-03	2.11E-02	3.85E-04	4.71E-03	4.20E-03	1.81E-03	1.49E-03	1.17E-03	3.05E-07	4.61E-06	0.00E+00	4.92E-06	4.915	0.00E+00	5.35E-02	3.32E-02
3744573758594	374457	3758594		5.82E-03	1.80E-02	2.40E-02	6.35E-04	6.37E-03	2.23E-02	4.07E-04	4.92E-03	4.40E-03	1.90E-03	1.56E-03	1.21E-03	3.23E-07	4.86E-06	0.00E+00	5.19E-06	5.185	0.00E+00	5.64E-02	3.50E-02
3744623758594	374462	3758594		6.17E-03	1.91E-02	2.54E-02	6.59E-04	6.75E-03	2.36E-02	4.31E-04	5.16E-03	4.61E-03	1.99E-03	1.64E-03	1.25E-03	3.43E-07	5.14E-06	0.00E+00	5.48E-06	5.480	0.00E+00	5.97E-02	3.70E-02
3744673758594	374467	3758594		6.55E-03	2.03E-02	2.70E-02	6.83E-04	7.17E-03	2.51E-02	4.58E-04	5.41E-03	4.83E-03	2.09E-03	1.72E-03	1.29E-03	3.64E-07	5.44E-06	0.00E+00	5.80E-06	5.803	0.00E+00	6.33E-02	3.93E-02
3744773758594	374477	3758594		7.46E-03	2.31E-02	3.07E-02	7.37E-04	8.17E-03	2.86E-02	5.22E-04	5.98E-03	5.34E-03	2.31E-03	1.90E-03	1.38E-03	4.14E-07	6.14E-06	0.00E+00	6.56E-06	6.557	0.00E+00	7.17E-02	4.45E-02
3744823758594	374482	3758594		8.00E-03	2.48E-02	3.29E-02	7.66E-04	8.75E-03	3.06E-02	5.59E-04	6.30E-03	5.63E-03	2.43E-03	2.00E-03	1.43E-03	4.44E-07	6.55E-06	0.00E+00	7.00E-06	6.996	0.00E+00	7.66E-02	4.76E-02
3744873758594	374487	3758594		8.60E-03	2.66E-02	3.54E-02	7.96E-04	9.41E-03	3.29E-02	6.01E-04	6.65E-03	5.94E-03	2.56E-03	2.11E-03	1.48E-03	4.78E-07	7.01E-06	0.00E+00	7.49E-06	7.487	0.00E+00	8.21E-02	5.10E-02
3744923758594	374492	3758594		9.28E-03	2.87E-02	3.82E-02	8.28E-04	1.02E-02	3.56E-02	6.49E-04	7.03E-03	6.27E-03	2.71E-03	2.23E-03	1.54E-03	5.16E-07	7.53E-06	0.00E+00	8.04E-06	8.042	0.00E+00	8.83E-02	5.49E-02
3744973758594	374497	3758594		1.01E-02	3.12E-02	4.15E-02	8.61E-04	1.10E-02	3.86E-02	7.04E-04	7.44E-03	6.64E-03	2.87E-03	2.36E-03	1.59E-03	5.59E-07	8.11E-06	0.00E+00	8.67E-06	8.672	0.00E+00	9.54E-02	5.93E-02
3745023758594	374502	3758594		1.10E-02	3.39E-02	4.52E-02	8.96E-04	1.20E-02	4.20E-02	7.67E-04	7.89E-03	7.05E-03	3.04E-03	2.50E-03	1.65E-03	6.09E-07	8.78E-06	0.00E+00	9.39E-06	9.388	0.00E+00	1.04E-01	6.43E-02
3745073758594	374507	3758594		1.20E-02	3.72E-02	4.94E-02	9.33E-04	1.31E-02	4.60E-02	8.39E-04	8.39E-03	7.49E-03	3.23E-03	2.66E-03	1.72E-03	6.67E-07	9.54E-06	0.00E+00	1.02E-05	10.206	0.00E+00	1.13E-01	7.01E-02
3

			SWBuilding Construction	SWDemolition	SWGrading	EYBuilding Construction	SWPaving	SWGrading	SWArchitectural Coating	NBBuilding Construction	NBBuilding Construction	NBArchitectural Coating	NBArchitectural Coating	RWBuilding Construction	Child Risk					Overlapping Phases - Maximum G		
Unique Identifier	X (UTM)	Y (UTM)	2026	2026	2026	2026	2027	2027	2027	2026	2027	2026	2027	2026	3rd Trimester	0<2	2<16	Total	per million	2025	2026	2027
3744073758609	374407	3758609	3.57E-03	1.11E-02	1.47E-02	4.86E-04	3.91E-03	1.37E-02	2.50E-04	3.36E-03	3.00E-03	1.30E-03	1.07E-03	9.36E-04	1.98E-07	3.08E-06	0.00E+00	3.28E-06	3.279	0.00E+00	3.54E-02	2.19E-02
3744123758609	374412	3758609	3.73E-03	1.15E-02	1.53E-02	5.02E-04	4.08E-03	1.43E-02	2.61E-04	3.49E-03	3.11E-03	1.34E-03	1.11E-03	9.63E-04	2.07E-07	3.21E-06	0.00E+00	3.42E-06	3.416	0.00E+00	3.69E-02	2.28E-02
3744173758609	374417	3758609	3.89E-03	1.21E-02	1.60E-02	5.19E-04	4.26E-03	1.49E-02	2.72E-04	3.62E-03	3.23E-03	1.39E-03	1.15E-03	9.91E-04	2.16E-07	3.35E-06	0.00E+00	3.56E-06	3.563	0.00E+00	3.85E-02	2.38E-02
3744223758609	374422	3758609	4.07E-03	1.26E-02	1.68E-02	5.37E-04	4.46E-03	1.56E-02	2.85E-04	3.76E-03	3.36E-03	1.45E-03	1.19E-03	1.02E-03	2.26E-07	3.49E-06	0.00E+00	3.72E-06	3.720	0.00E+00	4.02E-02	2.49E-02
3744273758609	374427	3758609	4.27E-03	1.32E-02	1.76E-02	5.56E-04	4.67E-03	1.63E-02	2.99E-04	3.91E-03	3.49E-03	1.51E-03	1.24E-03	1.05E-03	2.37E-07	3.65E-06	0.00E+00	3.89E-06	3.889	0.00E+00	4.21E-02	2.60E-02
3744323758609	374432	3758609	4.48E-03	1.39E-02	1.84E-02	5.75E-04	4.90E-03	1.71E-02	3.13E-04	4.07E-03	3.63E-03	1.57E-03	1.29E-03	1.08E-03	2.49E-07	3.82E-06	0.00E+00	4.07E-06	4.070	0.00E+00	4.41E-02	2.73E-02
3744373758609	374437	3758609	4.70E-03	1.46E-02	1.94E-02	5.96E-04	5.15E-03	1.80E-02	3.29E-04	4.24E-03	3.78E-03	1.63E-03	1.34E-03	1.12E-03	2.61E-07	4.00E-06	0.00E+00	4.26E-06	4.264	0.00E+00	4.62E-02	2.86E-02
3744423758609	374442	3758609	4.95E-03	1.53E-02	2.04E-02	6.18E-04	5.41E-03	1.89E-02	3.46E-04	4.42E-03	3.94E-03	1.70E-03	1.40E-03	1.15E-03	2.75E-07	4.20E-06	0.00E+00	4.47E-06	4.474	0.00E+00	4.85E-02	3.00E-02
3744473758609	374447	3758609	5.21E-03	1.61E-02	2.15E-02	6.41E-04	5.70E-03	2.00E-02	3.65E-04	4.61E-03	4.11E-03	1.78E-03	1.46E-03	1.19E-03	2.89E-07	4.41E-06	0.00E+00	4.70E-06	4.702	0.00E+00	5.10E-02	3.16E-02
3744523758609	374452	3758609	5.50E-03	1.70E-02	2.27E-02	6.65E-04	6.02E-03	2.11E-02	3.85E-04	4.81E-03	4.30E-03	1.86E-03	1.53E-03	1.23E-03	3.06E-07	4.64E-06	0.00E+00	4.95E-06	4.949	0.00E+00	5.37E-02	3.33E-02
3744573758609	374457	3758609	5.82E-03	1.80E-02	2.40E-02	6.91E-04	6.37E-03	2.23E-02	4.07E-04	5.03E-03	4.49E-03	1.94E-03	1.60E-03	1.27E-03	3.23E-07	4.89E-06	0.00E+00	5.22E-06	5.218	0.00E+00	5.67E-02	3.51E-02
3744623758609	374462	3758609	6.17E-03	1.91E-02	2.54E-02	7.18E-04	6.75E-03	2.36E-02	4.31E-04	5.27E-03	4.70E-03	2.03E-03	1.67E-03	1.31E-03	3.42E-07	5.17E-06	0.00E+00	5.51E-06	5.511	0.00E+00	6.00E-02	3.72E-02
3744673758609	374467	3758609	6.55E-03	2.03E-02	2.70E-02	7.46E-04	7.17E-03	2.51E-02	4.58E-04	5.52E-03	4.93E-03	2.13E-03	1.75E-03	1.36E-03	3.64E-07	5.47E-06	0.00E+00	5.83E-06	5.832	0.00E+00	6.35E-02	3.94E-02
3744773758609	374477	3758609	7.45E-03	2.31E-02	3.07E-02	8.09E-04	8.16E-03	2.85E-02	5.21E-04	6.09E-03	5.44E-03	2.35E-03	1.93E-03	1.46E-03	4.14E-07	6.17E-06	0.00E+00	6.58E-06	6.582	0.00E+00	7.19E-02	4.46E-02
3744823758609	374482	3758609	7.98E-03	2.47E-02	3.29E-02	8.43E-04	8.74E-03	3.06E-02	5.58E-04	6.41E-03	5.72E-03	2.47E-03	2.03E-03	1.51E-03	4.43E-07	6.58E-06	0.00E+00	7.02E-06	7.020	0.00E+00	7.68E-02	4.76E-02
3744873758609	374487	3758609	8.58E-03	2.66E-02	3.53E-02	8.79E-04	9.39E-03	3.29E-02	6.00E-04	6.75E-03	6.03E-03	2.60E-03	2.14E-03	1.57E-03	4.77E-07	7.03E-06	0.00E+00	7.51E-06	7.509	0.00E+00	8.23E-02	5.10E-02
3744923758609	374492	3758609	9.26E-03	2.87E-02	3.81E-02	9.17E-04	1.01E-02	3.55E-02	6.48E-04	7.13E-03	6.36E-03	2.75E-03	2.26E-03	1.63E-03	5.14E-07	7.55E-06	0.00E+00	8.06E-06	8.061	0.00E+00	8.85E-02	5.49E-02
3744973758609	374497	3758609	1.00E-02	3.11E-02	4.14E-02	9.57E-04	1.10E-02	3.85E-02	7.02E-04	7.53E-03	6.73E-03	2.90E-03	2.39E-03	1.69E-03	5.58E-07	8.13E-06	0.00E+00	8.69E-06	8.687	0.00E+00	9.56E-02	5.93E-02
3745023758609	374502	3758609	1.09E-02	3.39E-02	4.50E-02	9.99E-04	1.20E-02	4.19E-02	7.65E-04	7.98E-03	7.12E-03	3.08E-03	2.53E-03	1.75E-03	6.08E-07	8.79E-06	0.00E+00	9.40E-06	9.399	0.00E+00	1.04E-01	6.43E-02
3745073758609	374507	3758609	1.20E-02	3.71E-02	4.93E-02	1.04E-03	1.31E-02	4.58E-02	8.37E-04	8.46E-03	7.55E-03	3.26E-03	2.68E-03	1.82E-03	6.65E-07	9.55E-06	0.00E+00	1.02E-05	10.211	0.00E+00	1.13E-01	7.00E-02
3745123758609	374512	3758609	1.31E-02	4.07E-02	5.41E-02	1.09E-03	1.44E-02	5.04E-02	9.20E-04	8.99E-03	8.03E-03	3.47E-03	2.85E-03	1.90E-03	7.30E-07	1.04E-05	0.00E+00	1.11E-05	11.134	0.00E+00	1.23E-01	7.65E-02
3745173758609	374517	3758609	1.44E-02	4.47E-02	5.95E-02	1.14E-03	1.58E-02	5.53E-02	1.01E-03	9.57E-03	8.54E-03	3.69E-03	3.03E-03	1.98E-03	8.02E-07	1.13E-05	0.00E+00	1.21E-05	12.146	0.00E+00	1.35E-01	8.37E-02
3745223758609	374522	3758609	1.58E-02	4.90E-02	6.52E-02	1.19E-03	1.73E-02	6.07E-02	1.11E-03	1.02E-02	9.11E-03	3.93E-03	3.24E-03	2.06E-03	8.80E-07	1.24E-05	0.00E+00	1.32E-05	13.239	0.00E+00	1.47E-01	9.14E-02
3745273758609	374527	3758609	1.73E-02	5.35E-02	7.12E-02	1.25E-03	1.89E-02	6.62E-02	1.21E-03	1.09E-02	9.74E-03	4.21E-03	3.46E-03	2.15E-03	9.60E-07	1.34E-05	0.00E+00	1.44E-05	14.384	0.00E+00	1.60E-01	9.95E-02
3744023758614	374402	3758614	3.43E-03	1.06E-02	1.41E-02	4.82E-04	3.75E-03	1.31E-02	2.40E-04	3.26E-03	2.91E-03	1.26E-03	1.03E-03	9.23E-04	1.90E-07	2.97E-06	0.00E+00	3.16E-06	3.157	0.00E+00	3.41E-02	2.11E-02
3744073758614	374407	3758614	3.57E-03	1.11E-02	1.47E-02	4.98E-04	3.91E-03	1.37E-02	2.50E-04	3.38E-03	3.02E-03	1.30E-03	1.07E-03	9.50E-04	1.98E-07	3.09E-06	0.00E+00	3.29E-06	3.285	0.00E+00	3.55E-02	2.19E-02
3744123758614	374412	3758614	3.73E-03	1.15E-02	1.53E-02	5.15E-04	4.08E-03	1.43E-02	2.61E-04	3.50E-03	3.13E-03	1.35E-03	1.11E-03	9.77E-04	2.07E-07	3.22E-06	0.00E+00	3.42E-06	3.422	0.00E+00	3.70E-02	2.29E-02
3744173758614	374417	3758614	3.89E-03	1.21E-02	1.60E-02	5.32E-04	4.26E-03	1.49E-02	2.72E-04	3.64E-03	3.25E-03	1.40E-03	1.15E-03	1.01E-03	2.16E-07	3.35E-06	0.00E+00	3.57E-06	3.568	0.00E+00	3.86E-02	2.38E-02
3744223758614	374422	3758614	4.07E-03	1.26E-02	1.68E-02	5.51E-04	4.46E-03	1.56E-02	2.85E-04	3.78E-03	3.37E-03	1.46E-03	1.20E-03	1.04E-03	2.26E-07	3.50E-06	0.00E+00	3.72E-06	3.725	0.00E+00	4.03E-02	2.49E-02
3744273758614	374427	3758614	4.27E-03	1.32E-02	1.76E-02	5.70E-04	4.67E-03	1.63E-02	2.98E-04	3.93E-03	3.51E-03	1.51E-03	1.25E-03	1.07E-03	2.37E-07	3.66E-06	0.00E+00	3.89E-06	3.893	0.00E+00	4.21E-02	2.61E-02
3744323758614	374432	3758614	4.47E-03	1.38E-02	1.84E-02	5.91E-04	4.90E-03	1.71E-02	3.13E-04	4.09E-03	3.65E-03	1.58E-03	1.30E-03	1.10E-03	2.48E-07	3.83E-06	0.00E+00	4.07E-06	4.074	0.00E+00	4.41E-02	2.73E-02
3744373758614	374437	3758614	4.70E-03	1.45E-02	1.93E-02	6.13E-04	5.14E-03	1.80E-02	3.29E-04	4.26E-03	3.80E-03	1.64E-03	1.35E-03	1.14E-03	2.61E-07	4.01E-06	0.00E+00	4.27E-06	4.268	0.00E+00	4.62E-02	2.86E-02
3744423758614	374442	3758614	4.94E-03	1.53E-02	2.03E-02	6.35E-04	5.41E-03	1.89E-02	3.46E-04	4.43E-03	3.96E-03	1.71E-03	1.41E-03	1.17E-03	2.74E-07	4.20E-06	0.00E+00	4.48E-06	4.477	0.00E+00	4.85E-02	3.00E-02
3744473758614	374447	3758614	5.21E-03	1.61E-02	2.14E-02	6.59E-04	5.70E-03	1.99E-02	3.64E-04	4.63E-03	4.13E-03	1.78E-03	1.47E-03	1.21E-03	2.89E-07	4.41E-06	0.00E+00	4.70E-06	4.704	0.00E+00	5.10E-02	3.16E-02
3744523758614	374452	3758614	5.49E-03	1.70E-02	2.26E-02	6.85E-04	6.01E-03	2.10E-02	3.84E-04	4.83E-03	4.31E-03	1.86E-03	1.53E-03	1.25E-03	3.05E-07	4.64E-06	0.00E+00	4.95E-06	4.950	0.00E+00	5.38E-02	3.33E-02
3744573758614	374457	3758614	5.81E-03	1.80E-02	2.39E-02	7.11E-04	6.36E-03	2.23E-02	4.06E-04	5.05E-03	4.51E-03	1.95E-03	1.60E-03	1.29E-03	3.23E-07	4.90E-06	0.00E+00	5.22E-06	5.218	0.00E+00	5.67E-02	3.51E-02
3744623758614	374462	3758614	6.16E-03	1.91E-02	2.54E-02	7.40E-04	6.74E-03	2.36E-02	4.31E-04	5.28E-03	4.71E-03	2.04E-03	1.67E-03	1.34E-03	3.42E-07	5.17E-06	0.00E+00	5.51E-06	5.511	0.00E+00	6.00E-02	3.71E-02
3744673758614	374467	3758614	6.54E-03	2.02E-02	2.69E-02	7.70E-04	7.16E-03	2.50E-02	4.57E-04	5.53E-03	4.94E-03	2.13E-03	1.75E-03	1.38E-03	3.63E-07	5.47E-06	0.00E+00	5.83E-06	5.831	0.00E+00	6.35E-02	3.94E-02
3744773758614	374477	3758614	7.34E-03	2.30E-02	3.06E-02	8.35E-04	8.14E-03	2.85E-02	5.20E-04	6.09E-03	5.44E-03	2.35E-03	1.93E-03	1.46E-03	4.13E-07	6.16E-06	0.00E+00	6.58E-06	6.577	0.00E+00	7.18E-02	4.45E-02
3744823758614	374482	3758614	7.97E-03	2.47E-02	3.28E-02	8.71E-04	8.72E-03	3.05E-02	5.57E-04	6.41E-03	5.72E-03	2.47E-03	2.03E-03	1.54E-03	4.43E-07	6.57E-06	0.00E+00	7.01E-06	7.013	0.00E+00	7.67E-02	4.75E-02
3744873758614	374487	3758614	8.56E-03	2.65E-02	3.53E-02	9.09E-04	9.37E-03	3.28E-02	5.99E-04	6.75E-03	6.03E-03	2.60E-03	2.14E-03	1.60E-03	4.76E-07	7.02E-06	0.00E+00	7.50E-06	7.500	0.00E+00	8.22E-02	5.09E-02
3744923758614	374492	3758614	9.24E-03	2.86E-02	3.81E-02	9.49E-04	1.01E-02	3.54E-02	6.47E-04	7.12E-03	6.36E-03	2.74E-03	2.26E-03	1.66E-03	5.13E-07	7.54E-06	0.00E+00	8.05E-06	8.050	0.00E+00	8.84E-02	5.48E-02
3744973758614	374497	3758614	1.00E-02	3.10E-02	4.13E-02	9.91E-04	1.10E-02	3.84E-02	7.01E-04	7.52E-03	6.71E-03	2.90E-03	2.38E-03	1.72E-03	5.57E-07	8.12E-06	0.00E+00	8.67E-06	8.673	0.00E+00	9.55E-02	5.92E-02
3745023758614	374502	3758614	1.09E-02	3.38E-02	4.49E-02	1.04E-03	1.19E-02	4.18E-02	7.64E-04	7.96E-03	7.10E-03	3.07E-03	2.52E-03	1.79E-03	6.06E-07	8.78E-06	0.00E+00	9.38E-06	9.382	0.00E+00	1.04E-01	6.41E-02
3745073758614	374507	3758614	1.19E-02	3.70E-02	4.92E-02	1.08E-03	1.31E-02	4.58E-02	8.36E-04	8.43E-03	7.53E-03	3.25E-03	2.67E-03	1.86E-03	6.64E-07	9.53E-06	0.00E+00	1.02E-05	10.191	0.00E+00	1.13E-01	6.99E-02
3745123758614	374512	3758614	1.31E-02	4.06E-02	5.40E-02	1.14E-03	1.44E-02	5.03E-02	9.18E-04	8.95E-03	7.99E-03	3.45E-03	2.84E-03	1.94E-03	7.29E-07	1.04E-05	0.00E+00	1.11E-05	11.110	0.00E+00	1.23E-01	7.64E-02
3745173758614	374517	3758614	1.44E-02	4.46E-02	5.93E-02	1.19E-03	1.58E-02	5.52E-02	1.01E-03	9.51E-03	8.49E-03	3.67E-03	3.02E-03	2.02E-03	8.01E-07	1.13E-05	0.00E+00	1.21E-05	12.115	0.00E+00	1.35E-01	8.35E-02
3745223758614	374522	3758614	1.58E-02	4.90E-02	6.51E-02	1.25E-03	1.73E-02	6.06E-02	1.11E-03	1.01E-02	9.04E-03	3.90E-03	3.21E-03	2.11E-03	8.79E-07	1.23E-05	0.00E+00	1.32E-05	13.213	0.00E+00	1.47E-01	9.13E-02
3745273758614	374527	3758614	1.73E-02	5.34E-02	7.11E-02	1.31E-03	1.89E-02	6.61E-02	1.21E-03	1.08E-02	9.66E-03	4.17E-03	3.43E-03	2.20E-03	9.59E-07	1.34E-05	0.00E+00	1.44E-05	14.352	0.00E+00	1.60E-01	9.93E-02
3744023758619	374402	3758619	3.43E-03	1.06E-02	1.41E-02	4.94E-04	3.75E-03	1.31E-02	2.40E-04	3.27E-03	2.92E-03	1.26E-03	1.04E-03	9.36E-04	1.90E-07	2.97E-06	0.00E+00	3.16E-06	3.161	0.00E+00	3.41E-02	2.11E-02
3744073758619	374407	3758619	3.57E-03	1.11E-02	1.47E-02	5.11E-04	3.91E-03	1.37E-02	2.50E-04	3.39E-03	3.03E-03	1.31E-03	1.08E-03	9.64E-04	1.98E-07	3.09E-06	0.00E+00	3.29E-06	3.289	0.00E+00	3.55E-02	2.19E-02
3744123758619	374412	3758619	3.72E-03	1.15E-02	1.53E-02	5.28E-04	4.08E-03	1.43E-02	2.61E-04	3.52E-03	3.14E-03	1.36E-03	1.12E-03	9.92E-04	2.07E-07	3.22E-06	0.00E+00	3.43E-06	3.425	0.00E+00	3.70E-02	2.29E-02
3744173758619	374417	3758619	3.89E-03	1.20E-02	1.60E-02	5.46E-04	4.26E-03	1.49E-02	2.72E-04	3.65E-03	3.26E-03	1.41E-03	1.16E-03	1.02E-03	2.16E-07	3.35E-06	0.00E+00	3.57E-06	3.571	0.00E+00	3.86E-02	2.39E-02
3744223758619	374422	3758619	4.07E-03	1.26E-02	1.68E-02	5.66E-04	4.45E-03	1.56E-02	2.85E-04	3.79E-03	3.38E-03	1.46E-03	1.20E-03	1.06E-03	2.26E-07	3.50E-06	0.00E+00	3.73E-06	3.727	0.00E+00	4.04E-02	2.49E-02
3744273758619	374427	3758619	4.26E-03	1.32E-02	1.75E-02	5.86E-04	4.66E-03	1.63E-02	2.98E-04	3.94E-03	3.52E-03	1.52E-03	1.25E-03	1.09E-03	2.37E-07	3.66E-06	0.00E+00	3.89E-06	3.894	0.00E+00	4.21E-02	2.60E-02
3744323758619	374432	3758619	4.47E-03	1.38E-02	1.84E-02	6.08E-04	4.89E-03	1.71E-02	3.12E-04	4.10E-03	3.66E-03	1.58E-03	1.30E-03	1.12E-03	2.48E-07	3.83E-06	0.00E+00	4.07E-06	4.074	0.00E+00	4.41E-02	2.73E-02
3744373758619	374437	3758619	4.69E-03	1.45E-02	1.93E-02	6.30E-04	5.14E-03	1.80E-02	3.28E-04	4.27E-03	3.81E-03	1.64E-03	1.35E-03	1.16E-03	2.61E-07	4.01E-06	0.00E+00	4.27E-06	4.267	0.00E+00	4.62E-02	2.86E-02
3744423758619	374442	3758619	4.93E-03	1.53E-02	2.03E-02	6.54E-04	5.40E-03	1.89E-02	3.45E-04	4.44E-03	3.97E-03	1.71E-03	1.41E-03	1.19E-03	2.74E-07	4.20E-06	0.00E+00	4.48E-06	4.476	0.00E+00	4.85E-02	3.00E-02
3744473758619	374447	3758619	5.20E-03	1.61E-02	2.14E-02	6.79E-04	5.69E-03	1.99E-02	3.63E-04	4.63E-03	4.14E-03	1.79E-03	1.47E-03	1.23E-03	2.89E-07	4.41E-06	0.00E+00	4.70E-06	4.701	0.00E+00	5.10E-02	3.16E-02
3744523758619	374452	3758619	5.48E-03	1.70E-02	2.26E-02	7.05E-04	6.00E-03	2.10E-02	3.84E-04	4.83E-03	4.32E-03	1.86E-03	1.53E-03	1.27E-03	3.05E-07	4.64E-06	0.00E+00	4.95E-06	4.946	0.00E+00	5.37E-02	3.32E-02
3744573758619	374457	3758619	5.80E-03	1.80E-02	2.39E-02	7.33E-04	6.35E-03	2.22E-02	4.06E-04	5.05E-03	4.51E-03	1.95E-03	1.60E-03	1.32E-03	3.22E-07	4.89E-06	0.00E+00	5.21E-06	5.213	0.00E+00	5.67E-02	3.51E-02
3744623758619	374462	3758619	6.15E-03	1.90E-02	2.53E-02	7.63E-04	6.73E-03	2.35E-02	4.30E-04	5.28E-03	4.72E-03	2.04E-03	1.68E-03	1.36E-03	3.41E-07	5.16E-06	0.00E+00	5.50E-06	5.505	0.00E+00	5.99E-02	3.71E-02
3744673758619	374467	3758619	6.53E-03	2.02E-02	2.69E-02	7.94E-04	7.14E-03	2.50E-02	4.56E-04	5.53E-03	4.94E-03	2.13E-03	1.75E-03	1.41E-03	3.62E-07	5.46E-06	0.00E+00	5.82E-06	5.823	0.00E+00	6.35E-02	3.93E-02
3744773758619	374477	3758619	7.42E-03	2.30E-02	3.06E-02	8.63E-04	8.12E-03	2.84E-02	5.19E-04	6.08E-03	5.43E-03	2.35E-03	1.93E-03	1.51E-03	4.12E-07	6.15E-06	0.00E+00	6.57E-06	6.565	0.00E+00	7.17E-02	4.44E-02
3744823758619	374482	3758619	7.95E-03	2.46E-02	3.27E-02	9.01E-04	8.70E-03	3.04E-02	5.56E-04	6.40E-03	5.71E-03	2.47E-03	2.03E-03	1.57E-03	4.41E-07	6.56E-06	0.00E+00	7.00E-06	6.999	0.00E+00	7.66E-02	4.74E-02
3744873758619	374487	3758619	8.54E-03	2.64E-02	3.52E-02	9.41E-04	9.35E-03	3.27E-02	5.97E-04	6.73E-03	6.01E-03	2.59E-03	2.13E-03	1.63E-03	4.75E-07	7.01E-06	0.00E+00	7.48E-06	7.483	0.00E+00	8.21E-02	5.08E-02
3744923758619	374492	3758619	9.22E-03	2.85E-02	3.80E-02	9.83E-04	1.01E-02	3.53E-02	6.45E-04	7.09E-03	6.33E-03	2.73E-03	2.25E-03	1.69E-03	5.12E-07	7.52E-06	0.00E+00	8.03E-06	8.030	0.00E+00	8.82E-02	5.46E-02
3744973758619	374497	3758619	1.00E-02	3.09E-02	4.12E-02	1.03E-03	1.09E-02	3.83E-02	6.99E-04	7.48E-03	6.68E-03	2.89E-03	2.37E-03	1.76E-03	5.55E-07	8.09E-06	0.00E+00	8.65E-06	8.650	0.00E+00	9.53E-02	5.90E-02
3745023758619	374502	3758619	1.09E-02	3.37E-02	4.48E-02	1.08E-03	1.19E-02	4.17E-02	7.62E-04	7.91E-03	7.06E-03	3.05E-03	2.51E-03	1.83E-03	6.05E-07	8.75E-06	0.00E+00	9.35E-06	9.355	0.00E+00	1.03E-01	6.40E-02
3745073758619	374507	3758619	1.19E-02	3.69E-02	4.91E-02	1.13E-03	1.30E-02	4.56E-02	8.33E-04	8.37E-03	7.48E-03	3.23E-03	2.66E-03	1.94E-03	6.64E-07	9.59E-06	0.00E+00	1.02E-05	10.159	0.00E+00	1.12E-01	6.96E-02
3745123758619	374512	3758619	1.31E-02	4.05E-02	5.39E-02	1.18E-03	1.43E-02	5.01E-02	9.16E-04	8.88E-03	7.93E-03	3.42E-03	2.82E-03	1.99E-03	7.27E-07	1.03E-05	0.00E+00	1.11E-05	11.074	0.00E+00	1.23E-01	7.61E-02
3745173758619	374517	3758619	1.44E-02	4.45E-02	5.92E-02	1.24E-03	1.57E-02	5.51E-02	1.01E-03	9.42E-03	8.41E-03	3.63E-03	2.99E-03	2.07E-03	7.99E-07	1.13E-05	0.00E+00	1.21E-05	12.073	0.00E+00	1.34E-01	8.32E-02
3745223758619	374522	3758619	1.58E-02	4.89E-02	6.51E-02	1.30E-03	1.73E-02	6.05E-02	1.11E-03	1.00E-02	8.95E-03	3.86E-03	3.18E-03	2.16E-03	8.78E-07	1.23E-05	0.00E+00	1.32E-05	13.177	0.00E+00	1.47E-01	9.10E-02
3745273758619	374527	3758619	1.72E-02	5.34E-02	7.10E-02	1.37E-03	1.89E-02	6.60E-02	1.21E-03	1.07E-02	9.54E-03	4.12E-03	3.39E-03	2.26E-03	9.57E-07	1.33E-05	0.00E+00	1.43E-05	14.307	0.00E+00	1.60E-01	9.90E-02
3744023758624	374402	3758624	4.46E-03	1.38E-02	1.84E-02	6.25E-04	4.88E-03	1.71E-02	3.12E-04	4.10E-03	3.66E-03	1.58E-03	1.30E-03	1.14E-03	2.48E-07	3.82E-06	0.00E+00	4.07E-06	4.070	0.00E+00	4.41E-02	2.72E-02
3744373758624	374437	3758624	4.68E-03	1.45E-02	1.93E-02	6.48E-04	5.12E-03	1.79E-02	3.27E-04	4.27E-03	3.81E-03	1.64E-03	1.35E-03	1.17E-03	2.60E-07	4.00E-06	0.00E+00	4.26E-06	4.262	0.00E+00	4.62E-02	2.85E-02
3744423758624	374442	3758624	4.92E-03	1.52E-02	2.03E-02	6.73E-04	5.39E-03	1.89E-02	3.44E-04	4.44E-03	3.97E-03	1.71E-03	1.41E-03	1.21E-03	2.73E-07	4.20E-06	0.00E+00	4.47E-06	4.470	0.00E+00	4.85E-02	3.00E-02
3744473758624	374447	3758624	5.18E-03	1.61E-02	2.13E-02	6.99E-04	5.68E-03	1.99E-02	3.63E-04	4.63E-03	4.13E-03	1.78E-03	1.47E-03	1.25E-03	2.88E-07	4.41E-06	0.00E+00	4.69E-06	4.694	0.00E+00	5.09E-02	3.15E-02
3745023758624	374502	3758624	5.47E-03	1.69E-02	2.25E-02	7.27E-04	5.99E-03	2.10E-02	3.83E-04	4.83E-03	4.31E-03	1.86E-03	1.53E-03	1.30E-03	3.04E-07	4.63E-06	0.00E+00	4.94E-06	4.938	0.00E+00	5.36E-02	3.32E-02
3745073758624	374507	3758624	5.78E-03	1

			SWBuilding Construction	SWDemolition	SWGrading	EYBuilding Construction	SWPaving	SWGrading	SWArchitectural Coating	NBBuilding Construction	NBBuilding Construction	NBArchitectural Coating	NBArchitectural Coating	RWBuilding Construction	Child Risk					Overlapping Phases - Maximum G		
Unique Identifier	X (UTM)	Y (UTM)	2026	2026	2026	2026	2027	2027	2027	2026	2027	2026	2027	2026	3rd Trimester	0<2	2<16	Total	per million	2025	2026	2027
3745023758639	374502	3758639	1.07E-02	3.31E-02	4.41E-02	1.26E-03	1.17E-02	4.10E-02	7.49E-04	7.53E-03	6.72E-03	2.90E-03	2.39E-03	2.01E-03	5.95E-07	8.56E-06	0.00E+00	9.15E-06	9.153	0.00E+00	1.02E-01	6.26E-02
3745073758639	374507	3758639	1.17E-02	3.63E-02	4.83E-02	1.33E-03	1.28E-02	4.49E-02	8.20E-04	7.94E-03	7.09E-03	3.06E-03	2.52E-03	2.10E-03	6.51E-07	9.28E-06	0.00E+00	9.93E-06	9.934	0.00E+00	1.11E-01	6.81E-02
3745123758639	374512	3758639	1.29E-02	3.99E-02	5.30E-02	1.40E-03	1.41E-02	4.93E-02	9.01E-04	8.37E-03	7.48E-03	3.23E-03	2.66E-03	2.19E-03	7.15E-07	1.01E-05	0.00E+00	1.08E-05	10.821	0.00E+00	1.21E-01	7.44E-02
3745173758639	374517	3758639	1.42E-02	4.38E-02	5.83E-02	1.48E-03	1.55E-02	5.42E-02	9.90E-04	8.84E-03	7.89E-03	3.41E-03	2.80E-03	2.29E-03	7.86E-07	1.10E-05	0.00E+00	1.18E-05	11.793	0.00E+00	1.32E-01	8.14E-02
3745223758639	374522	3758639	1.56E-02	4.82E-02	6.41E-02	1.56E-03	1.70E-02	5.96E-02	1.09E-03	9.35E-03	8.35E-03	3.60E-03	2.97E-03	2.40E-03	8.65E-07	1.20E-05	0.00E+00	1.29E-05	12.871	0.00E+00	1.45E-01	8.91E-02
3745273758639	374527	3758639	1.70E-02	5.27E-02	7.00E-02	1.64E-03	1.86E-02	6.52E-02	1.19E-03	9.91E-03	8.85E-03	3.82E-03	3.14E-03	2.52E-03	9.45E-07	1.30E-05	0.00E+00	1.40E-05	13.982	0.00E+00	1.58E-01	9.70E-02
3744273758644	374427	3758644	4.10E-03	1.30E-02	1.73E-02	6.80E-04	4.59E-03	1.61E-02	2.93E-04	3.90E-03	3.48E-03	1.50E-03	1.24E-03	1.17E-03	2.33E-07	3.61E-06	0.00E+00	3.85E-06	3.845	0.00E+00	4.17E-02	2.57E-02
3744323758644	374432	3758644	4.39E-03	1.36E-02	1.81E-02	7.06E-04	4.81E-03	1.68E-02	3.07E-04	4.04E-03	3.61E-03	1.56E-03	1.28E-03	1.21E-03	2.44E-07	3.77E-06	0.00E+00	4.02E-06	4.018	0.00E+00	4.36E-02	2.68E-02
3744373758644	374437	3758644	4.61E-03	1.43E-02	1.90E-02	7.34E-04	5.05E-03	1.77E-02	3.22E-04	4.20E-03	3.75E-03	1.62E-03	1.33E-03	1.25E-03	2.56E-07	3.95E-06	0.00E+00	4.20E-06	4.204	0.00E+00	4.57E-02	2.81E-02
3744423758644	374442	3758644	4.85E-03	1.50E-02	2.00E-02	7.64E-04	5.30E-03	1.86E-02	3.39E-04	4.36E-03	3.89E-03	1.68E-03	1.38E-03	1.30E-03	2.69E-07	4.14E-06	0.00E+00	4.40E-06	4.405	0.00E+00	4.79E-02	2.95E-02
3744473758644	374447	3758644	5.10E-03	1.58E-02	2.10E-02	7.96E-04	5.58E-03	1.95E-02	3.57E-04	4.54E-03	4.05E-03	1.75E-03	1.44E-03	1.34E-03	2.83E-07	4.34E-06	0.00E+00	4.62E-06	4.622	0.00E+00	5.03E-02	3.10E-02
3744523758644	374452	3758644	5.38E-03	1.67E-02	2.21E-02	8.30E-04	5.89E-03	2.06E-02	3.76E-04	4.72E-03	4.21E-03	1.82E-03	1.50E-03	1.39E-03	2.99E-07	4.56E-06	0.00E+00	4.86E-06	4.857	0.00E+00	5.29E-02	3.26E-02
3744573758644	374457	3758644	5.68E-03	1.76E-02	2.34E-02	8.65E-04	6.22E-03	2.18E-02	3.98E-04	4.92E-03	4.39E-03	1.89E-03	1.56E-03	1.44E-03	3.16E-07	4.80E-06	0.00E+00	5.11E-06	5.113	0.00E+00	5.58E-02	3.43E-02
3744623758644	374462	3758644	6.02E-03	1.86E-02	2.48E-02	9.04E-04	6.59E-03	2.31E-02	4.21E-04	5.12E-03	4.57E-03	1.97E-03	1.62E-03	1.49E-03	3.34E-07	5.06E-06	0.00E+00	5.39E-06	5.392	0.00E+00	5.89E-02	3.63E-02
3744673758644	374467	3758644	6.39E-03	1.98E-02	2.63E-02	9.44E-04	6.99E-03	2.45E-02	4.47E-04	5.34E-03	4.77E-03	2.06E-03	1.69E-03	1.55E-03	3.55E-07	5.34E-06	0.00E+00	5.70E-06	5.698	0.00E+00	6.24E-02	3.84E-02
3744773758644	374477	3758644	7.26E-03	2.25E-02	2.99E-02	1.03E-03	7.95E-03	2.78E-02	5.08E-04	5.84E-03	5.21E-03	2.25E-03	1.85E-03	1.67E-03	4.03E-07	6.00E-06	0.00E+00	6.41E-06	6.408	0.00E+00	7.04E-02	4.33E-02
3744823758644	374482	3758644	7.77E-03	2.41E-02	3.20E-02	1.08E-03	8.51E-03	2.98E-02	5.44E-04	6.11E-03	5.45E-03	2.35E-03	1.94E-03	1.74E-03	4.32E-07	6.39E-06	0.00E+00	6.82E-06	6.822	0.00E+00	7.51E-02	4.62E-02
3744873758644	374487	3758644	8.35E-03	2.59E-02	3.44E-02	1.14E-03	9.14E-03	3.20E-02	5.84E-04	6.40E-03	5.71E-03	2.47E-03	2.03E-03	1.81E-03	4.64E-07	6.82E-06	0.00E+00	7.29E-06	7.286	0.00E+00	8.04E-02	4.94E-02
3744923758644	374492	3758644	9.01E-03	2.79E-02	3.71E-02	1.19E-03	9.87E-03	3.45E-02	6.30E-04	6.71E-03	5.99E-03	2.58E-03	2.13E-03	1.89E-03	5.01E-07	7.31E-06	0.00E+00	7.81E-06	7.810	0.00E+00	8.64E-02	5.31E-02
3744973758644	374497	3758644	9.77E-03	3.03E-02	4.02E-02	1.25E-03	1.07E-02	3.74E-02	6.84E-04	7.04E-03	6.28E-03	2.71E-03	2.23E-03	1.97E-03	5.43E-07	7.86E-06	0.00E+00	8.40E-06	8.404	0.00E+00	9.32E-02	5.73E-02
3745023758644	374502	3758644	1.06E-02	3.29E-02	4.38E-02	1.32E-03	1.17E-02	4.08E-02	7.44E-04	7.40E-03	6.60E-03	2.85E-03	2.35E-03	2.05E-03	5.91E-07	8.49E-06	0.00E+00	9.08E-06	9.081	0.00E+00	1.01E-01	6.21E-02
3745073758644	374507	3758644	1.17E-02	3.61E-02	4.80E-02	1.39E-03	1.28E-02	4.46E-02	8.15E-04	7.78E-03	6.95E-03	3.00E-03	2.47E-03	2.15E-03	6.47E-07	9.21E-06	0.00E+00	9.85E-06	9.854	0.00E+00	1.10E-01	6.76E-02
3745123758644	374512	3758644	1.28E-02	3.96E-02	5.27E-02	1.47E-03	1.40E-02	4.90E-02	8.95E-04	8.20E-03	7.32E-03	3.16E-03	2.60E-03	2.25E-03	7.11E-07	1.00E-05	0.00E+00	1.07E-05	10.733	0.00E+00	1.20E-01	7.39E-02
3745173758644	374517	3758644	1.41E-02	4.36E-02	5.79E-02	1.55E-03	1.54E-02	5.39E-02	9.84E-04	8.65E-03	7.72E-03	3.33E-03	2.74E-03	2.35E-03	7.82E-07	1.09E-05	0.00E+00	1.17E-05	11.696	0.00E+00	1.31E-01	8.07E-02
3745223758644	374522	3758644	1.55E-02	4.79E-02	6.37E-02	1.63E-03	1.69E-02	5.93E-02	1.08E-03	9.14E-03	8.16E-03	3.52E-03	2.90E-03	2.47E-03	8.60E-07	1.19E-05	0.00E+00	1.28E-05	12.763	0.00E+00	1.44E-01	8.84E-02
3745273758644	374527	3758644	1.69E-02	5.24E-02	6.97E-02	1.73E-03	1.85E-02	6.49E-02	1.18E-03	9.67E-03	8.63E-03	3.73E-03	3.07E-03	2.59E-03	9.41E-07	1.29E-05	0.00E+00	1.39E-05	13.876	0.00E+00	1.57E-01	9.63E-02
3744273758649	374427	3758649	4.17E-03	1.29E-02	1.72E-02	7.02E-04	4.57E-03	1.60E-02	2.92E-04	3.87E-03	3.45E-03	1.49E-03	1.23E-03	1.19E-03	2.32E-07	3.59E-06	0.00E+00	3.83E-06	3.825	0.00E+00	4.15E-02	2.55E-02
3744323758649	374432	3758649	4.37E-03	1.35E-02	1.80E-02	7.30E-04	4.78E-03	1.67E-02	3.06E-04	4.01E-03	3.58E-03	1.55E-03	1.27E-03	1.23E-03	2.43E-07	3.75E-06	0.00E+00	4.00E-06	3.997	0.00E+00	4.34E-02	2.67E-02
3744373758649	374437	3758649	4.59E-03	1.42E-02	1.89E-02	7.60E-04	5.02E-03	1.76E-02	3.21E-04	4.16E-03	3.72E-03	1.60E-03	1.32E-03	1.27E-03	2.55E-07	3.93E-06	0.00E+00	4.18E-06	4.181	0.00E+00	4.55E-02	2.79E-02
3744423758649	374442	3758649	4.82E-03	1.49E-02	1.98E-02	7.91E-04	5.27E-03	1.85E-02	3.37E-04	4.32E-03	3.86E-03	1.67E-03	1.37E-03	1.32E-03	2.68E-07	4.11E-06	0.00E+00	4.38E-06	4.379	0.00E+00	4.77E-02	2.93E-02
3744473758649	374447	3758649	5.07E-03	1.57E-02	2.09E-02	8.25E-04	5.55E-03	1.94E-02	3.55E-04	4.49E-03	4.01E-03	1.73E-03	1.42E-03	1.36E-03	2.82E-07	4.31E-06	0.00E+00	4.59E-06	4.593	0.00E+00	5.01E-02	3.08E-02
3744523758649	374452	3758649	5.35E-03	1.66E-02	2.20E-02	8.60E-04	5.85E-03	2.05E-02	3.74E-04	4.67E-03	4.17E-03	1.80E-03	1.48E-03	1.41E-03	2.97E-07	4.53E-06	0.00E+00	4.83E-06	4.825	0.00E+00	5.27E-02	3.24E-02
3744573758649	374457	3758649	5.65E-03	1.75E-02	2.33E-02	8.98E-04	6.18E-03	2.16E-02	3.95E-04	4.86E-03	4.34E-03	1.87E-03	1.54E-03	1.46E-03	3.14E-07	4.76E-06	0.00E+00	5.08E-06	5.078	0.00E+00	5.55E-02	3.41E-02
3744623758649	374462	3758649	5.98E-03	1.85E-02	2.46E-02	9.38E-04	6.55E-03	2.29E-02	4.18E-04	5.06E-03	4.52E-03	1.95E-03	1.61E-03	1.52E-03	3.32E-07	5.02E-06	0.00E+00	5.35E-06	5.353	0.00E+00	5.86E-02	3.60E-02
3744673758649	374467	3758649	6.35E-03	1.97E-02	2.61E-02	9.81E-04	6.95E-03	2.43E-02	4.44E-04	5.28E-03	4.71E-03	2.03E-03	1.67E-03	1.58E-03	3.53E-07	5.30E-06	0.00E+00	5.66E-06	5.656	0.00E+00	6.20E-02	3.81E-02
3744773758649	374477	3758649	7.21E-03	2.23E-02	2.97E-02	1.08E-03	7.89E-03	2.76E-02	5.04E-04	5.75E-03	5.13E-03	2.22E-03	1.82E-03	1.70E-03	4.00E-07	5.96E-06	0.00E+00	6.36E-06	6.357	0.00E+00	7.00E-02	4.30E-02
3744823758649	374482	3758649	7.72E-03	2.39E-02	3.18E-02	1.13E-03	8.45E-03	2.96E-02	5.40E-04	6.01E-03	5.37E-03	2.32E-03	1.91E-03	1.77E-03	4.29E-07	6.34E-06	0.00E+00	6.77E-06	6.766	0.00E+00	7.46E-02	4.58E-02
3744873758649	374487	3758649	8.29E-03	2.57E-02	3.42E-02	1.19E-03	9.08E-03	3.18E-02	5.80E-04	6.29E-03	5.61E-03	2.42E-03	1.99E-03	1.85E-03	4.61E-07	6.76E-06	0.00E+00	7.22E-06	7.225	0.00E+00	7.99E-02	4.90E-02
3744923758649	374492	3758649	8.95E-03	2.77E-02	3.69E-02	1.25E-03	9.80E-03	3.43E-02	6.26E-04	6.59E-03	5.88E-03	2.54E-03	2.09E-03	1.94E-03	4.97E-07	7.29E-06	0.00E+00	7.74E-06	7.743	0.00E+00	8.58E-02	5.27E-02
3744973758649	374497	3758649	9.71E-03	3.00E-02	4.00E-02	1.31E-03	1.06E-02	3.72E-02	6.79E-04	6.91E-03	6.17E-03	2.66E-03	2.19E-03	2.01E-03	5.39E-07	7.79E-06	0.00E+00	8.33E-06	8.330	0.00E+00	9.26E-02	5.68E-02
3745023758649	374502	3758649	1.06E-02	3.27E-02	4.35E-02	1.38E-03	1.16E-02	4.05E-02	7.39E-04	7.25E-03	6.47E-03	2.80E-03	2.30E-03	2.10E-03	5.87E-07	8.41E-06	0.00E+00	9.00E-06	8.999	0.00E+00	1.00E-01	6.16E-02
3745073758649	374507	3758649	1.16E-02	3.58E-02	4.76E-02	1.46E-03	1.27E-02	4.43E-02	8.09E-04	7.62E-03	6.80E-03	2.94E-03	2.42E-03	2.20E-03	6.43E-07	9.12E-06	0.00E+00	9.76E-06	9.765	0.00E+00	1.09E-01	6.70E-02
3745123758649	374512	3758649	1.27E-02	3.94E-02	5.24E-02	1.54E-03	1.39E-02	4.87E-02	8.90E-04	8.02E-03	7.16E-03	3.09E-03	2.54E-03	2.30E-03	7.06E-07	9.93E-06	0.00E+00	1.06E-05	10.635	0.00E+00	1.19E-01	7.32E-02
3745173758649	374517	3758649	1.40E-02	4.33E-02	5.76E-02	1.62E-03	1.53E-02	5.35E-02	9.78E-04	8.45E-03	7.54E-03	3.26E-03	2.68E-03	2.41E-03	7.77E-07	1.08E-05	0.00E+00	1.16E-05	11.591	0.00E+00	1.31E-01	8.00E-02
3745223758649	374522	3758649	1.54E-02	4.76E-02	6.33E-02	1.72E-03	1.68E-02	5.89E-02	1.08E-03	8.91E-03	7.95E-03	3.43E-03	2.83E-03	2.53E-03	8.54E-07	1.18E-05	0.00E+00	1.26E-05	12.647	0.00E+00	1.43E-01	8.76E-02
3745273758649	374527	3758649	1.68E-02	5.21E-02	6.93E-02	1.82E-03	1.84E-02	6.45E-02	1.18E-03	9.41E-03	8.40E-03	3.63E-03	2.99E-03	2.66E-03	9.36E-07	1.28E-05	0.00E+00	1.38E-05	13.755	0.00E+00	1.56E-01	9.55E-02
3744223758654	374422	3758654	3.96E-03	1.23E-02	1.63E-02	6.98E-04	4.34E-03	1.52E-02	2.77E-04	3.70E-03	3.30E-03	1.43E-03	1.17E-03	1.17E-03	2.20E-07	3.42E-06	0.00E+00	3.64E-06	3.644	0.00E+00	3.96E-02	2.43E-02
3744273758654	374427	3758654	4.15E-03	1.28E-02	1.71E-02	7.26E-04	4.54E-03	1.59E-02	2.90E-04	3.83E-03	3.42E-03	1.48E-03	1.22E-03	1.21E-03	2.30E-07	3.57E-06	0.00E+00	3.80E-06	3.802	0.00E+00	4.13E-02	2.53E-02
3744323758654	374432	3758654	4.34E-03	1.34E-02	1.79E-02	7.55E-04	4.75E-03	1.66E-02	3.04E-04	3.97E-03	3.55E-03	1.53E-03	1.26E-03	1.25E-03	2.41E-07	3.73E-06	0.00E+00	3.97E-06	3.971	0.00E+00	4.32E-02	2.65E-02
3744373758654	374437	3758654	4.56E-03	1.41E-02	1.88E-02	7.87E-04	4.99E-03	1.74E-02	3.19E-04	4.12E-03	3.68E-03	1.59E-03	1.31E-03	1.29E-03	2.53E-07	3.90E-06	0.00E+00	4.15E-06	4.153	0.00E+00	4.52E-02	2.77E-02
3744423758654	374442	3758654	4.79E-03	1.48E-02	1.97E-02	8.20E-04	5.24E-03	1.83E-02	3.35E-04	4.28E-03	3.82E-03	1.65E-03	1.36E-03	1.34E-03	2.66E-07	4.08E-06	0.00E+00	4.35E-06	4.348	0.00E+00	4.74E-02	2.91E-02
3744473758654	374447	3758654	5.04E-03	1.56E-02	2.07E-02	8.55E-04	5.51E-03	1.93E-02	3.52E-04	4.44E-03	3.97E-03	1.71E-03	1.41E-03	1.39E-03	2.80E-07	4.28E-06	0.00E+00	4.56E-06	4.560	0.00E+00	4.98E-02	3.05E-02
3744523758654	374452	3758654	5.31E-03	1.64E-02	2.19E-02	8.93E-04	5.81E-03	2.03E-02	3.71E-04	4.62E-03	4.12E-03	1.78E-03	1.46E-03	1.44E-03	2.95E-07	4.49E-06	0.00E+00	4.79E-06	4.789	0.00E+00	5.23E-02	3.21E-02
3744573758654	374457	3758654	5.61E-03	1.74E-02	2.31E-02	9.33E-04	6.14E-03	2.15E-02	3.92E-04	4.80E-03	4.28E-03	1.85E-03	1.52E-03	1.49E-03	3.12E-07	4.74E-06	0.00E+00	5.04E-06	5.038	0.00E+00	5.51E-02	3.38E-02
3744623758654	374462	3758654	5.94E-03	1.84E-02	2.45E-02	9.75E-04	6.50E-03	2.27E-02	4.15E-04	4.99E-03	4.46E-03	1.93E-03	1.58E-03	1.55E-03	3.30E-07	4.98E-06	0.00E+00	5.31E-06	5.310	0.00E+00	5.82E-02	3.57E-02
3744673758654	374467	3758654	6.30E-03	1.95E-02	2.60E-02	1.02E-03	6.90E-03	2.41E-02	4.41E-04	5.20E-03	4.64E-03	2.00E-03	1.65E-03	1.61E-03	3.50E-07	5.26E-06	0.00E+00	5.61E-06	5.609	0.00E+00	6.16E-02	3.78E-02
3744723758654	374472	3758654	6.71E-03	2.08E-02	2.76E-02	1.07E-03	7.34E-03	2.57E-02	4.69E-04	5.42E-03	4.84E-03	2.09E-03	1.72E-03	1.67E-03	3.72E-07	5.56E-06	0.00E+00	5.94E-06	5.937	0.00E+00	6.53E-02	4.01E-02
3744773758654	374477	3758654	7.16E-03	2.22E-02	2.95E-02	1.12E-03	7.83E-03	2.74E-02	5.00E-04	5.66E-03	5.05E-03	2.18E-03	1.79E-03	1.74E-03	3.97E-07	5.90E-06	0.00E+00	6.30E-06	6.300	0.00E+00	6.95E-02	4.26E-02
3744823758654	374482	3758654	7.66E-03	2.37E-02	3.15E-02	1.18E-03	8.39E-03	2.93E-02	5.36E-04	5.91E-03	5.27E-03	2.28E-03	1.87E-03	1.81E-03	4.26E-07	6.28E-06	0.00E+00	6.70E-06	6.704	0.00E+00	7.41E-02	4.54E-02
3744873758654	374487	3758654	8.23E-03	2.55E-02	3.39E-02	1.24E-03	9.01E-03	3.15E-02	5.76E-04	6.17E-03	5.51E-03	2.38E-03	1.96E-03	1.89E-03	4.57E-07	6.70E-06	0.00E+00	7.16E-06	7.157	0.00E+00	7.93E-02	4.86E-02
3744923758654	374492	3758654	8.88E-03	2.75E-02	3.66E-02	1.30E-03	9.72E-03	3.40E-02	6.21E-04	6.46E-03	5.77E-03	2.49E-03	2.05E-03	1.97E-03	4.93E-07	7.17E-06	0.00E+00	7.67E-06	7.668	0.00E+00	8.52E-02	5.22E-02
3744973758654	374497	3758654	9.63E-03	2.98E-02	3.97E-02	1.37E-03	1.05E-02	3.69E-02	6.74E-04	6.77E-03	6.04E-03	2.61E-03	2.15E-03	2.05E-03	5.35E-07	7.71E-06	0.00E+00	8.25E-06	8.249	0.00E+00	9.19E-02	5.63E-02
3745023758654	374502	3758654	1.05E-02	3.25E-02	4.32E-02	1.45E-03	1.15E-02	4.02E-02	7.34E-04	7.09E-03	6.33E-03	2.73E-03	2.25E-03	2.15E-03	5.83E-07	8.33E-06	0.00E+00	8.91E-06	8.910	0.00E+00	9.96E-02	6.10E-02
3745073758654	374507	3758654	1.15E-02	3.56E-02	4.73E-02	1.53E-03	1.26E-02	4.40E-02	8.03E-04	7.44E-03	6.65E-03	2.87E-03	2.36E-03	2.25E-03	6.38E-07	9.03E-06	0.00E+00	9.67E-06	9.667	0.00E+00	1.08E-01	6.64E-02
3745123758654	374512	3758654	1.26E-02	3.91E-02	5.20E-02	1.62E-03	1.38E-02	4.83E-02	8.83E-04	7.82E-03	6.98E-03	3.02E-03	2.48E-03	2.36E-03	7.01E-07	9.83E-06	0.00E+00	1.05E-05	10.527	0.00E+00	1.18E-01	7.25E-02
3745223758652	374522	3758652	1.53E-02	4.74E-02	6.31E-02	1.77E-03	1.68E-02	5.87E-02	1.07E-03	8.77E-03	7.83E-03	3.38E-03	2.78E-03	2.57E-03	8.51E-07	1.17E-05	0.00E+00	1.26E-05	12.572	0.00E+00	1.42E-01	8.71E-02
3745273758652	374527	3758652	1.68E-02	5.19E-02	6.91E-02	1.88E-03	1.84E-02	6.43E-02	1.17E-03	9.26E-03	8.26E-03	3.57E-03	2.94E-03	2.70E-03	9.32E-07	1.27E-05	0.00E+00	1.37E-05	13.676	0.00E+00	1.55E-01	9.50E-02
3744023758659	374402	3758659	3.33E-03	1.03E-02	1.37E-02	6.20E-04	3.65E-03	1.28E-02	2.33E-04	3.21E-03	2.87E-03	1.24E-03	1.02E-03	1.05E-03	1.85E-07	2.91E-06	0.00E+00	3.09E-06	3.092	0.00E+00	3.35E-02	2.05E-02
3744073758659	374407	3758659	3.47E-03	1.07E-02	1.43E-02	6.43E-04	3.80E-03	1.33E-02	2.43E-04	3.32E-03	2.96E-03	1.28E-03	1.05E-03	1.08E-03	1.93E-07	3.02E-06	0.00E+00	3.21E-06	3.212	0.00E+00	3.48E-02	2.13E-02
3744123758659	374412	3758659	3.61E-03	1.12E-02	1.49E-02	6.68E-04	3.96E-03	1.38E-02	2.52E-04	3.43E-03	3.06E-03	1.32E-03	1.09E-03	1.11E-03	2.01E-07	3.14E-06	0.00E+00	3.34E-06	3.339	0.00E+00	3.62E-02	2.22E-02
3744173758659	374417	3758659	3.77E-03	1.17E-02	1.55E-02	6.94E-04	4.13E-03	1.44E-02	2.64E-04	3.54E-03	3.16E-03	1.37E-03	1.12E-03	1.15E-03	2.09E-07	3.27E-06	0.00E+00	3.47E-06	3.475	0.00E+00	3.77E-02	2.31E-02
3744223758659	374422	3758659	3.94E-03	1.22E-02	1.62E-02	7.21E-04	4.31E-03	1.51E-02	2.75E-04	3.67E-03	3.27E-03	1.41E-03	1.16E-03	1.19E-03	2.19E-07	3.40E-06	0.00E+00	3.62E-06	3.620	0.00E+00	3.93E-02	2.41E-02
3744273758659	374427	3758659	4.12E-03	1.27E-02	1.70E-02	7.50E-04	4.51E-03	1.58E-02	2.88E-04	3.80E-03	3.39E-03	1.46E-03	1.20E-03	1.23E-03	2.29E-07	3.55E-06	0.00E+00	3.78E-06	3.775	0.00E+00	4.11E-02	2.52E-02
3744323758659	374432	3758659	4.31E-03	1.34E-02	1.78E-02	7.82E-04	4.72E-03	1.65E-02	3.02E-04	3.93E-03	3.51E-03	1.52E-03	1.25E-03	1.27E-03	2.40E-07	3.70E-06	0.00E+00	3.94E-06	3.942	0.00E+00	4.29E-02	2.63E-02
3744373758659	374437	3758659	4.52E-03	1.40E-02	1.86E-02	8.15E-04	4.95E-03	1.73E-02	3.16E-04	4.08E-03	3.64E-03	1.57E-03	1.29E-03	1.31E-03	2.51E-07	3.87E-06	0.00E+00	4.12E-06	4.121	0.00E+00	4.49E-02	2.75E-02
3744423758659	374442	3758659	4.75E-03	1.47E-02	1.96E-02	8.50E-04	5.20E-03	1.82E-02	3.32E-04	4.23E-03	3.77E-03	1.63E-03	1.34E-03	1.36E-03	2.64E-07	4.05E-06	0.00E+00	4.31E-06	4.314	0.00E+00	4.71E-02	2.88E-02
3744473758659	374447	3758659	5.00E-03	1.55E-02	2.06E-02	8.87E-04	5.47E-03	1.91E-02	3.50E-04	4.39E-03	3.91E-03	1.69E-03	1.39E-03	1.41E-03	2.78E-07	4.24E-06	0.00E+00	4.52E-06	4.522	0.00E+00	4.94E-02	3.03E-02
3744523758659	374452	3758659	5.27E-03	1.63E-02	2.17E-02	9.27E-04	5.77E-03	2.02E-02	3.69E-04	4.55E-03	4.06E-03	1.76E-03	1.44E-03	1.46E-03	2.93E-07	4.46E-06	0.00E+00	4.75E-06	4.748	0.00E+00	5.20E-02	3.18E-02
3744573758659	374457	3758659	5.57E-03	1.72E-02	2.29E-02	9.70E-04	6.09E-03	2.13E-02	3.89E-04	4.73E-03	4.22E-03	1.82E-03	1.50E-03	1.51E-03	3.09E-07	4.68E-06	0.00E+00	4.99E-06	4.994	0.00E+00	5.47E-02	3.35E-02
3744623758659	374462	3758659	5.89E-03	1

			SWBuilding Construction	SWDemolition	SWGrading	EYBuilding Construction	SWPaving	SWGrading	SWArchitectural Coating	NBBuilding Construction	NBBuilding Construction	NBArchitectural Coating	NBArchitectural Coating	RWBuilding Construction	Child Risk					Overlapping Phases - Maximum G		
Unique Identifier	X (UTM)	Y (UTM)	2026	2026	2026	2026	2027	2027	2027	2026	2027	2026	2027	2026	3rd Trimester	0<2	2<16	Total	per million	2025	2026	2027
3744037358684	374407	3758684	3.32E-03	1.03E-02	1.37E-02	7.51E-04	3.63E-03	1.27E-02	2.32E-04	3.13E-03	2.79E-03	1.21E-03	9.93E-04	1.14E-03	1.84E-07	2.89E-06	0.00E+00	3.07E-06	3.073	0.00E+00	3.35E-02	2.04E-02
3744123758684	374412	3758684	3.46E-03	1.07E-02	1.42E-02	7.82E-04	3.78E-03	1.32E-02	2.42E-04	3.22E-03	2.88E-03	1.24E-03	1.02E-03	1.18E-03	1.92E-07	3.00E-06	0.00E+00	3.19E-06	3.190	0.00E+00	3.48E-02	2.12E-02
3744117358684	374417	3758684	3.60E-03	1.11E-02	1.48E-02	8.16E-04	3.94E-03	1.38E-02	2.52E-04	3.32E-03	2.97E-03	1.28E-03	1.05E-03	1.22E-03	2.00E-07	3.11E-06	0.00E+00	3.31E-06	3.315	0.00E+00	3.62E-02	2.20E-02
3744223758684	374422	3758684	3.76E-03	1.16E-02	1.55E-02	8.52E-04	4.11E-03	1.44E-02	2.63E-04	3.43E-03	3.06E-03	1.32E-03	1.09E-03	1.26E-03	2.09E-07	3.24E-06	0.00E+00	3.45E-06	3.448	0.00E+00	3.77E-02	2.29E-02
3744273758684	374427	3758684	3.92E-03	1.21E-02	1.62E-02	8.90E-04	4.30E-03	1.50E-02	2.74E-04	3.54E-03	3.16E-03	1.36E-03	1.12E-03	1.30E-03	2.18E-07	3.37E-06	0.00E+00	3.59E-06	3.590	0.00E+00	3.93E-02	2.39E-02
3744323758684	374432	3758684	4.10E-03	1.27E-02	1.69E-02	9.31E-04	4.49E-03	1.57E-02	2.87E-04	3.65E-03	3.26E-03	1.41E-03	1.16E-03	1.35E-03	2.28E-07	3.51E-06	0.00E+00	3.74E-06	3.742	0.00E+00	4.10E-02	2.49E-02
3744373758684	374437	3758684	4.30E-03	1.33E-02	1.77E-02	9.74E-04	4.71E-03	1.65E-02	3.01E-04	3.77E-03	3.37E-03	1.45E-03	1.20E-03	1.40E-03	2.39E-07	3.67E-06	0.00E+00	3.91E-06	3.905	0.00E+00	4.29E-02	2.60E-02
3744423758684	374442	3758684	4.51E-03	1.40E-02	1.86E-02	1.02E-03	4.94E-03	1.73E-02	3.15E-04	3.90E-03	3.48E-03	1.50E-03	1.24E-03	1.45E-03	2.51E-07	3.83E-06	0.00E+00	4.08E-06	4.081	0.00E+00	4.49E-02	2.72E-02
3744023758689	374402	3758689	3.16E-03	9.77E-03	1.30E-02	7.42E-04	3.46E-03	1.21E-02	2.21E-04	2.99E-03	2.67E-03	1.15E-03	9.50E-04	1.11E-03	1.75E-07	2.75E-06	0.00E+00	2.93E-06	2.929	0.00E+00	3.19E-02	1.94E-02
3744073758689	374407	3758689	3.28E-03	1.02E-02	1.35E-02	7.73E-04	3.59E-03	1.26E-02	2.30E-04	3.08E-03	2.75E-03	1.19E-03	9.78E-04	1.15E-03	1.82E-07	2.85E-06	0.00E+00	3.04E-06	3.037	0.00E+00	3.31E-02	2.01E-02
3744123758689	374412	3758689	3.42E-03	1.06E-02	1.41E-02	8.06E-04	3.74E-03	1.31E-02	2.39E-04	3.18E-03	2.83E-03	1.22E-03	1.01E-03	1.19E-03	1.90E-07	2.96E-06	0.00E+00	3.15E-06	3.152	0.00E+00	3.44E-02	2.09E-02
3744173758689	374417	3758689	3.56E-03	1.10E-02	1.46E-02	8.42E-04	3.89E-03	1.36E-02	2.49E-04	3.27E-03	2.92E-03	1.26E-03	1.04E-03	1.23E-03	1.98E-07	3.08E-06	0.00E+00	3.27E-06	3.274	0.00E+00	3.58E-02	2.17E-02
3744223758689	374422	3758689	3.71E-03	1.15E-02	1.53E-02	8.79E-04	4.06E-03	1.42E-02	2.59E-04	3.37E-03	3.01E-03	1.30E-03	1.07E-03	1.27E-03	2.06E-07	3.20E-06	0.00E+00	3.40E-06	3.404	0.00E+00	3.73E-02	2.26E-02
3744273758689	374427	3758689	3.87E-03	1.20E-02	1.60E-02	9.19E-04	4.24E-03	1.48E-02	2.71E-04	3.48E-03	3.10E-03	1.34E-03	1.10E-03	1.31E-03	2.15E-07	3.33E-06	0.00E+00	3.54E-06	3.543	0.00E+00	3.89E-02	2.36E-02
3744323758689	374432	3758689	4.05E-03	1.25E-02	1.67E-02	9.63E-04	4.43E-03	1.55E-02	2.83E-04	3.59E-03	3.20E-03	1.38E-03	1.14E-03	1.36E-03	2.25E-07	3.47E-06	0.00E+00	3.69E-06	3.691	0.00E+00	4.06E-02	2.46E-02
3744373758689	374437	3758689	4.24E-03	1.31E-02	1.75E-02	1.01E-03	4.64E-03	1.62E-02	2.97E-04	3.70E-03	3.30E-03	1.43E-03	1.17E-03	1.41E-03	2.36E-07	3.62E-06	0.00E+00	3.85E-06	3.851	0.00E+00	4.24E-02	2.57E-02
3744423758689	374442	3758689	4.45E-03	1.38E-02	1.83E-02	1.06E-03	4.87E-03	1.70E-02	3.11E-04	3.82E-03	3.41E-03	1.47E-03	1.21E-03	1.46E-03	2.47E-07	3.78E-06	0.00E+00	4.02E-06	4.023	0.00E+00	4.43E-02	2.68E-02
3744023758694	374402	3758694	3.12E-03	9.65E-03	1.28E-02	7.63E-04	3.41E-03	1.19E-02	2.18E-04	2.95E-03	2.63E-03	1.14E-03	9.35E-04	1.12E-03	1.73E-07	2.72E-06	0.00E+00	2.89E-06	2.893	0.00E+00	3.16E-02	1.91E-02
3744073758694	374407	3758694	3.24E-03	1.00E-02	1.33E-02	7.96E-04	3.55E-03	1.24E-02	2.27E-04	3.03E-03	2.71E-03	1.17E-03	9.62E-04	1.16E-03	1.80E-07	2.82E-06	0.00E+00	3.00E-06	2.999	0.00E+00	3.28E-02	1.99E-02
3744123758694	374412	3758694	3.37E-03	1.04E-02	1.39E-02	8.30E-04	3.69E-03	1.29E-02	2.36E-04	3.12E-03	2.79E-03	1.20E-03	9.90E-04	1.20E-03	1.87E-07	2.92E-06	0.00E+00	3.11E-06	3.110	0.00E+00	3.40E-02	2.06E-02
3744173758694	374417	3758694	3.51E-03	1.09E-02	1.45E-02	8.67E-04	3.84E-03	1.34E-02	2.46E-04	3.21E-03	2.87E-03	1.24E-03	1.02E-03	1.24E-03	1.95E-07	3.03E-06	0.00E+00	3.23E-06	3.230	0.00E+00	3.54E-02	2.14E-02
3744223758694	374422	3758694	3.66E-03	1.13E-02	1.51E-02	9.07E-04	4.01E-03	1.40E-02	2.56E-04	3.31E-03	2.96E-03	1.28E-03	1.05E-03	1.28E-03	2.03E-07	3.15E-06	0.00E+00	3.36E-06	3.356	0.00E+00	3.68E-02	2.23E-02
3744273758694	374427	3758694	3.82E-03	1.18E-02	1.57E-02	9.49E-04	4.18E-03	1.46E-02	2.67E-04	3.41E-03	3.05E-03	1.32E-03	1.08E-03	1.32E-03	2.12E-07	3.28E-06	0.00E+00	3.49E-06	3.492	0.00E+00	3.84E-02	2.32E-02
3744323758694	374432	3758694	3.99E-03	1.24E-02	1.64E-02	9.94E-04	4.37E-03	1.53E-02	2.79E-04	3.52E-03	3.14E-03	1.36E-03	1.12E-03	1.37E-03	2.22E-07	3.42E-06	0.00E+00	3.64E-06	3.637	0.00E+00	4.00E-02	2.42E-02
3744373758694	374437	3758694	4.18E-03	1.29E-02	1.72E-02	1.04E-03	4.57E-03	1.60E-02	2.92E-04	3.63E-03	3.24E-03	1.40E-03	1.15E-03	1.42E-03	2.32E-07	3.56E-06	0.00E+00	3.79E-06	3.793	0.00E+00	4.18E-02	2.53E-02
3744423758694	374442	3758694	4.38E-03	1.36E-02	1.80E-02	1.09E-03	4.80E-03	1.68E-02	3.06E-04	3.74E-03	3.34E-03	1.44E-03	1.19E-03	1.47E-03	2.43E-07	3.72E-06	0.00E+00	3.96E-06	3.960	0.00E+00	4.37E-02	2.64E-02
3744073758699	374407	3758699	3.20E-03	9.89E-03	1.32E-02	8.18E-04	3.50E-03	1.22E-02	2.24E-04	2.98E-03	2.66E-03	1.15E-03	9.46E-04	1.16E-03	1.78E-07	2.78E-06	0.00E+00	2.96E-06	2.957	0.00E+00	3.24E-02	1.96E-02
3744123758699	374412	3758699	3.32E-03	1.03E-02	1.37E-02	8.54E-04	3.64E-03	1.27E-02	2.32E-04	3.07E-03	2.74E-03	1.18E-03	9.73E-04	1.20E-03	1.85E-07	2.88E-06	0.00E+00	3.07E-06	3.066	0.00E+00	3.36E-02	2.03E-02
3744173758699	374417	3758699	3.46E-03	1.07E-02	1.42E-02	8.92E-04	3.79E-03	1.32E-02	2.42E-04	3.16E-03	2.82E-03	1.22E-03	1.00E-03	1.24E-03	1.92E-07	2.99E-06	0.00E+00	3.18E-06	3.182	0.00E+00	3.49E-02	2.11E-02
3744223758699	374422	3758699	3.61E-03	1.12E-02	1.48E-02	9.34E-04	3.95E-03	1.38E-02	2.52E-04	3.25E-03	2.90E-03	1.25E-03	1.03E-03	1.29E-03	2.00E-07	3.11E-06	0.00E+00	3.31E-06	3.306	0.00E+00	3.63E-02	2.19E-02
3744273758699	374427	3758699	3.76E-03	1.16E-02	1.55E-02	9.78E-04	4.12E-03	1.44E-02	2.63E-04	3.35E-03	2.99E-03	1.29E-03	1.06E-03	1.33E-03	2.09E-07	3.23E-06	0.00E+00	3.44E-06	3.438	0.00E+00	3.78E-02	2.28E-02
3744323758699	374432	3758699	3.93E-03	1.22E-02	1.62E-02	1.03E-03	4.30E-03	1.51E-02	2.75E-04	3.45E-03	3.08E-03	1.33E-03	1.09E-03	1.38E-03	2.18E-07	3.36E-06	0.00E+00	3.58E-06	3.579	0.00E+00	3.95E-02	2.38E-02
3744373758699	374437	3758699	4.11E-03	1.27E-02	1.69E-02	1.08E-03	4.50E-03	1.57E-02	2.88E-04	3.55E-03	3.17E-03	1.37E-03	1.13E-03	1.43E-03	2.28E-07	3.50E-06	0.00E+00	3.73E-06	3.731	0.00E+00	4.12E-02	2.48E-02
3744423758699	374442	3758699	4.31E-03	1.33E-02	1.77E-02	1.13E-03	4.72E-03	1.65E-02	3.01E-04	3.66E-03	3.27E-03	1.41E-03	1.16E-03	1.48E-03	2.39E-07	3.65E-06	0.00E+00	3.89E-06	3.893	0.00E+00	4.31E-02	2.59E-02
3744023758704	374402	3758704	3.03E-03	9.39E-03	1.25E-02	8.04E-04	3.32E-03	1.16E-02	2.12E-04	2.85E-03	2.55E-03	1.10E-03	9.04E-04	1.13E-03	1.68E-07	2.64E-06	0.00E+00	2.81E-06	2.813	0.00E+00	3.08E-02	1.86E-02
3744073758704	374407	3758704	3.15E-03	9.75E-03	1.30E-02	8.39E-04	3.45E-03	1.21E-02	2.20E-04	2.93E-03	2.62E-03	1.13E-03	9.29E-04	1.17E-03	1.75E-07	2.74E-06	0.00E+00	2.91E-06	2.914	0.00E+00	3.19E-02	1.93E-02
3744123758704	374412	3758704	3.27E-03	1.01E-02	1.35E-02	8.77E-04	3.58E-03	1.25E-02	2.29E-04	3.01E-03	2.69E-03	1.16E-03	9.55E-04	1.21E-03	1.82E-07	2.84E-06	0.00E+00	3.02E-06	3.020	0.00E+00	3.31E-02	2.00E-02
3744173758704	374417	3758704	3.41E-03	1.05E-02	1.40E-02	9.17E-04	3.73E-03	1.30E-02	2.38E-04	3.10E-03	2.77E-03	1.19E-03	9.82E-04	1.25E-03	1.89E-07	2.94E-06	0.00E+00	3.13E-06	3.133	0.00E+00	3.44E-02	2.08E-02
3744223758704	374422	3758704	3.55E-03	1.10E-02	1.46E-02	9.60E-04	3.88E-03	1.36E-02	2.48E-04	3.19E-03	2.84E-03	1.23E-03	1.01E-03	1.29E-03	1.97E-07	3.06E-06	0.00E+00	3.25E-06	3.253	0.00E+00	3.58E-02	2.16E-02
3744273758704	374427	3758704	3.70E-03	1.15E-02	1.52E-02	1.01E-03	4.05E-03	1.42E-02	2.59E-04	3.28E-03	2.93E-03	1.26E-03	1.04E-03	1.34E-03	2.05E-07	3.18E-06	0.00E+00	3.38E-06	3.381	0.00E+00	3.73E-02	2.24E-02
3744323758704	374432	3758704	3.86E-03	1.20E-02	1.59E-02	1.06E-03	4.23E-03	1.48E-02	2.70E-04	3.37E-03	3.01E-03	1.30E-03	1.07E-03	1.39E-03	2.15E-07	3.30E-06	0.00E+00	3.52E-06	3.518	0.00E+00	3.88E-02	2.34E-02
3744373758704	374437	3758704	4.04E-03	1.25E-02	1.66E-02	1.11E-03	4.42E-03	1.55E-02	2.82E-04	3.47E-03	3.10E-03	1.34E-03	1.10E-03	1.44E-03	2.24E-07	3.44E-06	0.00E+00	3.66E-06	3.665	0.00E+00	4.05E-02	2.44E-02
3744423758704	374442	3758704	4.23E-03	1.31E-02	1.74E-02	1.17E-03	4.63E-03	1.62E-02	2.96E-04	3.58E-03	3.19E-03	1.38E-03	1.13E-03	1.49E-03	2.35E-07	3.59E-06	0.00E+00	3.82E-06	3.823	0.00E+00	4.24E-02	2.55E-02
3744023758709	374402	3758709	2.99E-03	9.24E-03	1.23E-02	8.24E-04	3.27E-03	1.14E-02	2.09E-04	2.80E-03	2.50E-03	1.08E-03	8.88E-04	1.14E-03	1.66E-07	2.60E-06	0.00E+00	2.77E-06	2.771	0.00E+00	3.04E-02	1.83E-02
3744073758709	374407	3758709	3.10E-03	9.59E-03	1.28E-02	8.60E-04	3.39E-03	1.19E-02	2.17E-04	2.88E-03	2.57E-03	1.11E-03	9.12E-04	1.17E-03	1.72E-07	2.70E-06	0.00E+00	2.87E-06	2.868	0.00E+00	3.15E-02	1.90E-02
3744123758709	374412	3758709	3.22E-03	9.96E-03	1.33E-02	8.99E-04	3.52E-03	1.23E-02	2.25E-04	2.96E-03	2.64E-03	1.14E-03	9.37E-04	1.21E-03	1.79E-07	2.79E-06	0.00E+00	2.97E-06	2.971	0.00E+00	3.26E-02	1.97E-02
3744173758709	374417	3758709	3.35E-03	1.04E-02	1.38E-02	9.41E-04	3.66E-03	1.28E-02	2.34E-04	3.04E-03	2.71E-03	1.17E-03	9.63E-04	1.25E-03	1.86E-07	2.89E-06	0.00E+00	3.08E-06	3.080	0.00E+00	3.39E-02	2.04E-02
3744223758709	374422	3758709	3.48E-03	1.08E-02	1.43E-02	9.86E-04	3.81E-03	1.33E-02	2.44E-04	3.12E-03	2.79E-03	1.20E-03	9.90E-04	1.30E-03	1.94E-07	3.00E-06	0.00E+00	3.20E-06	3.197	0.00E+00	3.52E-02	2.12E-02
3744273758709	374427	3758709	3.63E-03	1.12E-02	1.50E-02	1.03E-03	3.98E-03	1.39E-02	2.54E-04	3.21E-03	2.87E-03	1.24E-03	1.02E-03	1.34E-03	2.02E-07	3.12E-06	0.00E+00	3.32E-06	3.321	0.00E+00	3.67E-02	2.20E-02
3744323758709	374432	3758709	3.79E-03	1.17E-02	1.56E-02	1.09E-03	4.15E-03	1.45E-02	2.65E-04	3.30E-03	2.95E-03	1.27E-03	1.05E-03	1.39E-03	2.11E-07	3.24E-06	0.00E+00	3.45E-06	3.454	0.00E+00	3.82E-02	2.29E-02
3744373758709	374437	3758709	3.96E-03	1.23E-02	1.63E-02	1.14E-03	4.34E-03	1.52E-02	2.77E-04	3.40E-03	3.03E-03	1.31E-03	1.08E-03	1.44E-03	2.20E-07	3.38E-06	0.00E+00	3.60E-06	3.596	0.00E+00	3.98E-02	2.39E-02
3744423758709	374442	3758709	4.15E-03	1.28E-02	1.71E-02	1.20E-03	4.54E-03	1.59E-02	2.90E-04	3.50E-03	3.12E-03	1.35E-03	1.11E-03	1.50E-03	2.30E-07	3.52E-06	0.00E+00	3.75E-06	3.748	0.00E+00	4.16E-02	2.49E-02
3744023758714	374402	3758714	2.94E-03	9.09E-03	1.21E-02	8.42E-04	3.21E-03	1.12E-02	2.05E-04	2.75E-03	2.45E-03	1.06E-03	8.72E-04	1.14E-03	1.63E-07	2.56E-06	0.00E+00	2.73E-06	2.725	0.00E+00	2.99E-02	1.80E-02
3744073758714	374407	3758714	3.05E-03	9.43E-03	1.25E-02	8.80E-04	3.33E-03	1.17E-02	2.13E-04	2.82E-03	2.52E-03	1.09E-03	8.95E-04	1.18E-03	1.69E-07	2.66E-06	0.00E+00	2.82E-06	2.820	0.00E+00	3.10E-02	1.86E-02
3744123758714	374412	3758714	3.16E-03	9.79E-03	1.30E-02	9.20E-04	3.46E-03	1.21E-02	2.21E-04	2.90E-03	2.59E-03	1.12E-03	9.19E-04	1.22E-03	1.76E-07	2.74E-06	0.00E+00	2.92E-06	2.920	0.00E+00	3.21E-02	1.93E-02
3744173758714	374417	3758714	3.29E-03	1.02E-02	1.35E-02	9.63E-04	3.60E-03	1.26E-02	2.30E-04	2.98E-03	2.66E-03	1.15E-03	9.44E-04	1.26E-03	1.83E-07	2.84E-06	0.00E+00	3.03E-06	3.025	0.00E+00	3.33E-02	2.00E-02
3744223758714	374422	3758714	3.42E-03	1.06E-02	1.41E-02	1.01E-03	3.74E-03	1.31E-02	2.39E-04	3.06E-03	2.73E-03	1.18E-03	9.69E-04	1.30E-03	1.90E-07	2.95E-06	0.00E+00	3.14E-06	3.138	0.00E+00	3.46E-02	2.08E-02
3744273758714	374427	3758714	3.56E-03	1.10E-02	1.47E-02	1.06E-03	3.90E-03	1.36E-02	2.49E-04	3.14E-03	2.80E-03	1.21E-03	9.96E-04	1.35E-03	1.98E-07	3.06E-06	0.00E+00	3.26E-06	3.258	0.00E+00	3.60E-02	2.16E-02
3744323758714	374432	3758714	3.71E-03	1.15E-02	1.53E-02	1.11E-03	4.07E-03	1.42E-02	2.60E-04	3.23E-03	2.88E-03	1.24E-03	1.02E-03	1.39E-03	2.06E-07	3.18E-06	0.00E+00	3.39E-06	3.386	0.00E+00	3.75E-02	2.25E-02
3744373758714	374437	3758714	3.88E-03	1.20E-02	1.60E-02	1.17E-03	4.25E-03	1.49E-02	2.71E-04	3.32E-03	2.96E-03	1.28E-03	1.05E-03	1.44E-03	2.15E-07	3.31E-06	0.00E+00	3.52E-06	3.523	0.00E+00	3.91E-02	2.34E-02
3744423758714	374442	3758714	4.06E-03	1.26E-02	1.67E-02	1.23E-03	4.44E-03	1.55E-02	2.84E-04	3.41E-03	3.05E-03	1.32E-03	1.08E-03	1.50E-03	2.25E-07	3.44E-06	0.00E+00	3.67E-06	3.670	0.00E+00	4.08E-02	2.44E-02
3744023758719	374402	3758719	2.88E-03	8.93E-03	1.19E-02	8.59E-04	3.16E-03	1.10E-02	2.02E-04	2.70E-03	2.41E-03	1.04E-03	8.55E-04	1.14E-03	1.60E-07	2.52E-06	0.00E+00	2.68E-06	2.678	0.00E+00	2.94E-02	1.77E-02
3744073758719	374407	3758719	2.99E-03	9.25E-03	1.23E-02	8.98E-04	3.27E-03	1.14E-02	2.09E-04	2.77E-03	2.47E-03	1.07E-03	8.77E-04	1.18E-03	1.66E-07	2.60E-06	0.00E+00	2.77E-06	2.769	0.00E+00	3.05E-02	1.83E-02
3744123758719	374412	3758719	3.10E-03	9.60E-03	1.28E-02	9.39E-04	3.40E-03	1.19E-02	2.17E-04	2.84E-03	2.53E-03	1.09E-03	9.00E-04	1.22E-03	1.72E-07	2.69E-06	0.00E+00	2.87E-06	2.866	0.00E+00	3.16E-02	1.89E-02
3744173758719	374417	3758719	3.22E-03	9.97E-03	1.33E-02	9.83E-04	3.53E-03	1.23E-02	2.25E-04	2.91E-03	2.60E-03	1.12E-03	9.24E-04	1.26E-03	1.79E-07	2.79E-06	0.00E+00	2.97E-06	2.968	0.00E+00	3.27E-02	1.96E-02
3744223758719	374422	3758719	3.35E-03	1.04E-02	1.38E-02	1.03E-03	3.67E-03	1.28E-02	2.34E-04	2.99E-03	2.67E-03	1.15E-03	9.48E-04	1.30E-03	1.86E-07	2.89E-06	0.00E+00	3.08E-06	3.076	0.00E+00	3.40E-02	2.04E-02
3744273758719	374427	3758719	3.49E-03	1.08E-02	1.44E-02	1.08E-03	3.82E-03	1.34E-02	2.44E-04	3.07E-03	2.74E-03	1.18E-03	9.74E-04	1.35E-03	1.94E-07	3.00E-06	0.00E+00	3.19E-06	3.192	0.00E+00	3.53E-02	2.11E-02
3744323758719	374432	3758719	3.63E-03	1.13E-02	1.50E-02	1.14E-03	3.98E-03	1.39E-02	2.54E-04	3.15E-03	2.82E-03	1.22E-03	1.00E-03	1.39E-03	2.02E-07	3.11E-06	0.00E+00	3.32E-06	3.315	0.00E+00	3.68E-02	2.20E-02
3744373758719	374437	3758719	3.79E-03	1.17E-02	1.56E-02	1.20E-03	4.15E-03	1.45E-02	2.65E-04	3.24E-03	2.89E-03	1.25E-03	1.03E-03	1.44E-03	2.11E-07	3.24E-06	0.00E+00	3.45E-06	3.447	0.00E+00	3.83E-02	2.29E-02
3744423758719	374442	3758719	3.96E-03	1.23E-02	1.63E-02	1.26E-03	4.34E-03	1.52E-02	2.77E-04	3.33E-03	2.97E-03	1.28E-03	1.06E-03	1.50E-03	2.20E-07	3.37E-06	0.00E+00	3.59E-06	3.588	0.00E+00	3.98E-02	2.38E-02
3744023758724	374402	3758724	2.83E-03	8.76E-03	1.16E-02	8.74E-04	3.10E-03	1.08E-02	1.98E-04	2.64E-03	2.36E-03	1.02E-03	8.38E-04	1.14E-03	1.57E-07	2.47E-06	0.00E+00	2.63E-06	2.629	0.00E+00	2.89E-02	1.73E-02
3744073758724	374407	3758724	2.93E-03	9.07E-03	1.21E-02	9.14E-04	3.21E-03	1.12E-02	2.05E-04	2.71E-03	2.42E-03	1.04E-03	8.59E-04	1.18E-03	1.63E-07	2.55E-06	0.00E+00	2.72E-06	2.716	0.00E+00	2.99E-02	1.79E-02
3744123758724	374412	3758724	3.04E-03	9.41E-03	1.25E-02	9.56E-04	3.33E-03	1.16E-02	2.13E-04	2.78E-03	2.48E-03	1.07E-03	8.81E-04	1.22E-03	1.69E-07	2.64E-06	0.00E+00	2.81E-06	2.809	0.00E+00	3.10E-02	1.85E-02
3744173758724	374417	3758724	3.15E-03	9.77E-03	1.30E-02	1.00E-03	3.45E-03	1.21E-02	2.21E-04	2.85E-03	2.54E-03	1.10E-03	9.04E-04	1.26E-03	1.75E-07	2.73E-06	0.00E+00	2.91E-06	2.908	0.00E+00	3.21E-02	1.92E-02
3744223758724	374422	3758724	3.28E-03	1.01E-02	1.35E-02	1.05E-03	3.59E-03	1.26E-02	2.29E-04	2.92E-03	2.61E-03	1.13E-03	9.27E-04	1.30E-03	1.82E-07	2.83E-06	0.00E+00	3.01E-06	3.012	0.00E+00	3.33E-02	1.99E-02
3744273758724	374427	3758724	3.41E-03	1.06E-02	1.40E-02	1.10E-03	3.73E-03	1.31E-02	2.38E-04	3.00E-03	2.68E-03	1.16E-03	9.51E-04	1.34E-03	1.89E-07	2.93E-06	0.00E+00	3.12E-06	3.123	0.00E+00	3.46E-02	2.07E-02
3744323758724	374432	3758724	3.55E-03	1.10E-02	1.46E-02	1.16E-03	3.89E-03	1.36E-02	2.48E-04	3.08E-03	2.75E-03	1.19E-03	9.77E-04	1.39E-03	1.97E-07	3.04E-06	0.00E+00	3.24E-06	3.242	0.00E+00	3.60E-02	2.15E-02
3744373758724	374437	3758724	3.70E-03	1.15E-02	1.52E-02	1.22E-03	4.05E-03	1.42E-02	2.59E-04	3.16E-03	2.82E-03	1.22E-03	1.00E-03	1.44E-03	2.06E-07	3.16E-06	0.00E+00	3.37E-06	3.368	0.00E+00	3.75E-02	2.23E-02
3744423758724	374442	3758724	3.86E-03	1.20E-02	1.59E-02	1.29E-03	4.23E-03	1.48E-02	2.70E-04	3.25E-03	2.90E-03	1.25E-03	1.03E-03	1.50E-03	2.15E-07	3.29E-06	0.00E+00	3.50E-06	3.503	0.00E+00	3.90E-02	2.32E-02
3744323758729	374432	3758729	3.46E-03	1

			SWBuilding Construction	SWDemolition	SWGrading	EYBuilding Construction	SWPaving	SWGrading	SWArchitectural Coating	NBBuilding Construction	NBBuilding Construction	NBArchitectural Coating	NBArchitectural Coating	RWBuilding Construction	Child Risk					Overlapping Phases - Maximum G		
Unique Identifier	X (UTM)	Y (UTM)	2026	2026	2026	2026	2027	2027	2027	2026	2027	2026	2027	2026	3rd Trimester	0<2	2<16	Total	per million	2025	2026	2027
3745293758443	374529	3758443	1.14E-02	3.52E-02	4.68E-02	3.67E-04	1.24E-02	4.35E-02	7.95E-04	3.70E-03	3.30E-03	1.42E-03	1.17E-03	1.06E-03	6.31E-07	7.91E-06	0.00E+00	8.54E-06	8.540	0.00E+00	9.99E-02	6.12E-02
3744043758448	374404	3758448	2.32E-03	7.18E-03	9.56E-03	2.46E-04	2.54E-03	8.89E-03	1.62E-04	1.76E-03	1.57E-03	6.79E-04	5.59E-04	5.80E-04	1.29E-07	1.89E-06	0.00E+00	2.02E-06	2.019	0.00E+00	2.23E-02	1.37E-02
3744093758448	374409	3758448	2.41E-03	7.47E-03	9.94E-03	2.51E-04	2.64E-03	9.25E-03	1.69E-04	1.81E-03	1.62E-03	6.97E-04	5.74E-04	5.94E-04	1.34E-07	1.96E-06	0.00E+00	2.09E-06	2.094	0.00E+00	2.32E-02	1.42E-02
3744143758448	374414	3758448	2.52E-03	7.79E-03	1.04E-02	2.55E-04	2.75E-03	9.63E-03	1.76E-04	1.86E-03	1.66E-03	7.16E-04	5.89E-04	6.07E-04	1.40E-07	2.03E-06	0.00E+00	2.17E-06	2.174	0.00E+00	2.41E-02	1.48E-02
3744193758448	374419	3758448	2.62E-03	8.12E-03	1.08E-02	2.60E-04	2.87E-03	1.00E-02	1.83E-04	1.91E-03	1.70E-03	7.36E-04	6.05E-04	6.22E-04	1.46E-07	2.11E-06	0.00E+00	2.26E-06	2.259	0.00E+00	2.51E-02	1.54E-02
3744243758448	374424	3758448	2.74E-03	8.48E-03	1.13E-02	2.64E-04	3.00E-03	1.05E-02	1.92E-04	1.96E-03	1.75E-03	7.56E-04	6.22E-04	6.36E-04	1.52E-07	2.20E-06	0.00E+00	2.35E-06	2.350	0.00E+00	2.61E-02	1.60E-02
3744293758448	374429	3758448	2.86E-03	8.86E-03	1.18E-02	2.69E-04	3.13E-03	1.10E-02	2.00E-04	2.02E-03	1.80E-03	7.78E-04	6.40E-04	6.51E-04	1.59E-07	2.29E-06	0.00E+00	2.45E-06	2.448	0.00E+00	2.72E-02	1.67E-02
3744343758448	374434	3758448	3.00E-03	9.28E-03	1.23E-02	2.74E-04	3.28E-03	1.15E-02	2.10E-04	2.08E-03	1.85E-03	8.00E-04	6.58E-04	6.67E-04	1.66E-07	2.39E-06	0.00E+00	2.55E-06	2.553	0.00E+00	2.84E-02	1.75E-02
3744393758448	374439	3758448	3.14E-03	9.73E-03	1.29E-02	2.79E-04	3.44E-03	1.20E-02	2.20E-04	2.14E-03	1.91E-03	8.23E-04	6.77E-04	6.83E-04	1.75E-07	2.49E-06	0.00E+00	2.67E-06	2.666	0.00E+00	2.97E-02	1.83E-02
3744443758448	374444	3758448	3.30E-03	1.02E-02	1.36E-02	2.84E-04	3.62E-03	1.26E-02	2.31E-04	2.20E-03	1.96E-03	8.47E-04	6.97E-04	7.00E-04	1.83E-07	2.60E-06	0.00E+00	2.79E-06	2.788	0.00E+00	3.12E-02	1.92E-02
3744493758448	374449	3758448	3.48E-03	1.08E-02	1.43E-02	2.89E-04	3.80E-03	1.33E-02	2.43E-04	2.26E-03	2.02E-03	8.73E-04	7.18E-04	7.17E-04	1.93E-07	2.73E-06	0.00E+00	2.92E-06	2.920	0.00E+00	3.27E-02	2.01E-02
3744543758448	374454	3758448	3.67E-03	1.13E-02	1.51E-02	2.94E-04	4.01E-03	1.40E-02	2.56E-04	2.33E-03	2.08E-03	8.99E-04	7.40E-04	7.35E-04	2.04E-07	2.86E-06	0.00E+00	3.06E-06	3.065	0.00E+00	3.44E-02	2.11E-02
3744593758448	374459	3758448	3.87E-03	1.20E-02	1.60E-02	2.99E-04	4.24E-03	1.48E-02	2.71E-04	2.40E-03	2.15E-03	9.26E-04	7.62E-04	7.54E-04	2.15E-07	3.01E-06	0.00E+00	3.22E-06	3.223	0.00E+00	3.62E-02	2.23E-02
3744643758448	374464	3758448	4.11E-03	1.27E-02	1.69E-02	3.04E-04	4.50E-03	1.57E-02	2.87E-04	2.48E-03	2.21E-03	9.55E-04	7.86E-04	7.73E-04	2.28E-07	3.17E-06	0.00E+00	3.40E-06	3.397	0.00E+00	3.82E-02	2.35E-02
3744693758448	374469	3758448	4.36E-03	1.35E-02	1.80E-02	3.10E-04	4.78E-03	1.67E-02	3.05E-04	2.56E-03	2.28E-03	9.85E-04	8.11E-04	7.93E-04	2.42E-07	3.35E-06	0.00E+00	3.59E-06	3.589	0.00E+00	4.05E-02	2.49E-02
3744743758448	374474	3758448	4.65E-03	1.44E-02	1.92E-02	3.15E-04	5.09E-03	1.78E-02	3.25E-04	2.64E-03	2.35E-03	1.02E-03	8.36E-04	8.13E-04	2.58E-07	3.54E-06	0.00E+00	3.80E-06	3.801	0.00E+00	4.30E-02	2.64E-02
3744793758448	374479	3758448	4.98E-03	1.54E-02	2.05E-02	3.21E-04	5.45E-03	1.91E-02	3.48E-04	2.72E-03	2.43E-03	1.05E-03	8.63E-04	8.34E-04	2.76E-07	3.76E-06	0.00E+00	4.04E-06	4.040	0.00E+00	4.58E-02	2.82E-02
3744843758448	374484	3758448	5.35E-03	1.66E-02	2.20E-02	3.26E-04	5.85E-03	2.05E-02	3.74E-04	2.81E-03	2.51E-03	1.08E-03	8.92E-04	8.56E-04	2.97E-07	4.01E-06	0.00E+00	4.31E-06	4.310	0.00E+00	4.90E-02	3.01E-02
3744893758448	374489	3758448	5.77E-03	1.79E-02	2.38E-02	3.32E-04	6.32E-03	2.21E-02	4.04E-04	2.90E-03	2.59E-03	1.12E-03	9.21E-04	8.79E-04	3.21E-07	4.29E-06	0.00E+00	4.62E-06	4.616	0.00E+00	5.26E-02	3.23E-02
3744943758448	374494	3758448	6.26E-03	1.94E-02	2.58E-02	3.37E-04	6.85E-03	2.40E-02	4.38E-04	3.00E-03	2.68E-03	1.16E-03	9.52E-04	9.03E-04	3.48E-07	4.62E-06	0.00E+00	4.97E-06	4.967	0.00E+00	5.68E-02	3.49E-02
3744993758448	374499	3758448	6.83E-03	2.11E-02	2.81E-02	3.43E-04	7.48E-03	2.62E-02	4.78E-04	3.10E-03	2.77E-03	1.20E-03	9.84E-04	9.27E-04	3.79E-07	4.99E-06	0.00E+00	5.37E-06	5.372	0.00E+00	6.17E-02	3.79E-02
3745043758448	374504	3758448	7.50E-03	2.32E-02	3.09E-02	3.49E-04	8.21E-03	2.87E-02	5.24E-04	3.21E-03	2.87E-03	1.24E-03	1.02E-03	9.52E-04	4.16E-07	5.43E-06	0.00E+00	5.84E-06	5.844	0.00E+00	6.73E-02	4.13E-02
3745093758448	374509	3758448	8.27E-03	2.56E-02	3.41E-02	3.54E-04	9.05E-03	3.17E-02	5.79E-04	3.32E-03	2.97E-03	1.28E-03	1.05E-03	9.79E-04	4.59E-07	5.93E-06	0.00E+00	6.39E-06	6.387	0.00E+00	7.39E-02	4.53E-02
3745143758448	374514	3758448	9.15E-03	2.83E-02	3.77E-02	3.60E-04	1.00E-02	3.50E-02	6.40E-04	3.44E-03	3.07E-03	1.33E-03	1.09E-03	1.01E-03	5.08E-07	6.49E-06	0.00E+00	7.00E-06	6.999	0.00E+00	8.12E-02	4.98E-02
3745193758448	374519	3758448	1.01E-02	3.13E-02	4.16E-02	3.66E-04	1.11E-02	3.87E-02	7.07E-04	3.56E-03	3.18E-03	1.37E-03	1.13E-03	1.03E-03	5.62E-07	7.11E-06	0.00E+00	7.67E-06	7.672	0.00E+00	8.94E-02	5.48E-02
3744043758453	374404	3758453	2.38E-03	7.37E-03	9.81E-03	2.51E-04	2.61E-03	9.12E-03	1.67E-04	1.80E-03	1.60E-03	6.93E-04	5.70E-04	5.90E-04	1.32E-07	1.94E-06	0.00E+00	2.07E-06	2.069	0.00E+00	2.29E-02	1.41E-02
3744093758453	374409	3758453	2.48E-03	7.68E-03	1.02E-02	2.56E-04	2.72E-03	9.50E-03	1.74E-04	1.85E-03	1.65E-03	7.11E-04	5.85E-04	6.04E-04	1.38E-07	2.01E-06	0.00E+00	2.15E-06	2.148	0.00E+00	2.38E-02	1.46E-02
3744143758453	374414	3758453	2.59E-03	8.00E-03	1.06E-02	2.61E-04	2.83E-03	9.90E-03	1.81E-04	1.90E-03	1.69E-03	7.31E-04	6.01E-04	6.18E-04	1.44E-07	2.09E-06	0.00E+00	2.23E-06	2.231	0.00E+00	2.47E-02	1.52E-02
3744193758453	374419	3758453	2.70E-03	8.35E-03	1.11E-02	2.65E-04	2.95E-03	1.03E-02	1.89E-04	1.95E-03	1.74E-03	7.51E-04	6.18E-04	6.33E-04	1.50E-07	2.17E-06	0.00E+00	2.32E-06	2.320	0.00E+00	2.58E-02	1.58E-02
3744243758453	374424	3758453	2.82E-03	8.73E-03	1.16E-02	2.70E-04	3.09E-03	1.08E-02	1.97E-04	2.00E-03	1.79E-03	7.72E-04	6.35E-04	6.48E-04	1.57E-07	2.26E-06	0.00E+00	2.42E-06	2.415	0.00E+00	2.68E-02	1.65E-02
3744293758453	374429	3758453	2.95E-03	9.13E-03	1.21E-02	2.75E-04	3.23E-03	1.13E-02	2.06E-04	2.06E-03	1.84E-03	7.94E-04	6.54E-04	6.63E-04	1.64E-07	2.35E-06	0.00E+00	2.52E-06	2.517	0.00E+00	2.80E-02	1.72E-02
3744343758453	374434	3758453	3.09E-03	9.57E-03	1.27E-02	2.80E-04	3.38E-03	1.18E-02	2.16E-04	2.12E-03	1.89E-03	8.17E-04	6.73E-04	6.80E-04	1.72E-07	2.46E-06	0.00E+00	2.63E-06	2.627	0.00E+00	2.93E-02	1.80E-02
3744393758453	374439	3758453	3.25E-03	1.00E-02	1.34E-02	2.85E-04	3.55E-03	1.24E-02	2.27E-04	2.18E-03	1.95E-03	8.41E-04	6.92E-04	6.97E-04	1.80E-07	2.57E-06	0.00E+00	2.75E-06	2.746	0.00E+00	3.07E-02	1.88E-02
3744443758453	374444	3758453	3.41E-03	1.06E-02	1.40E-02	2.91E-04	3.74E-03	1.31E-02	2.39E-04	2.25E-03	2.01E-03	8.67E-04	7.13E-04	7.14E-04	1.90E-07	2.68E-06	0.00E+00	2.87E-06	2.874	0.00E+00	3.21E-02	1.98E-02
3744493758453	374449	3758453	3.59E-03	1.11E-02	1.48E-02	2.96E-04	3.93E-03	1.38E-02	2.51E-04	2.32E-03	2.07E-03	8.93E-04	7.34E-04	7.32E-04	2.00E-07	2.81E-06	0.00E+00	3.01E-06	3.013	0.00E+00	3.38E-02	2.08E-02
3744543758453	374454	3758453	3.79E-03	1.17E-02	1.56E-02	3.01E-04	4.15E-03	1.45E-02	2.65E-04	2.39E-03	2.13E-03	9.20E-04	7.57E-04	7.50E-04	2.11E-07	2.95E-06	0.00E+00	3.17E-06	3.165	0.00E+00	3.55E-02	2.18E-02
3744593758453	374459	3758453	4.02E-03	1.24E-02	1.65E-02	3.07E-04	4.40E-03	1.54E-02	2.81E-04	2.46E-03	2.20E-03	9.49E-04	7.80E-04	7.69E-04	2.23E-07	3.11E-06	0.00E+00	3.33E-06	3.332	0.00E+00	3.75E-02	2.30E-02
3744643758453	374464	3758453	4.26E-03	1.32E-02	1.76E-02	3.12E-04	4.67E-03	1.63E-02	2.98E-04	2.54E-03	2.27E-03	9.79E-04	8.05E-04	7.89E-04	2.37E-07	3.28E-06	0.00E+00	3.52E-06	3.517	0.00E+00	3.96E-02	2.44E-02
3744693758453	374469	3758453	4.54E-03	1.40E-02	1.87E-02	3.18E-04	4.97E-03	1.74E-02	3.17E-04	2.62E-03	2.34E-03	1.01E-03	8.31E-04	8.10E-04	2.52E-07	3.47E-06	0.00E+00	3.72E-06	3.720	0.00E+00	4.20E-02	2.58E-02
3744743758453	374474	3758453	4.84E-03	1.50E-02	1.99E-02	3.23E-04	5.30E-03	1.85E-02	3.39E-04	2.70E-03	2.41E-03	1.04E-03	8.58E-04	8.31E-04	2.69E-07	3.68E-06	0.00E+00	3.94E-06	3.945	0.00E+00	4.47E-02	2.75E-02
3744793758453	374479	3758453	5.19E-03	1.61E-02	2.14E-02	3.29E-04	5.68E-03	1.99E-02	3.63E-04	2.79E-03	2.49E-03	1.08E-03	8.86E-04	8.53E-04	2.88E-07	3.91E-06	0.00E+00	4.20E-06	4.198	0.00E+00	4.77E-02	2.93E-02
3744843758453	374484	3758453	5.58E-03	1.73E-02	2.30E-02	3.35E-04	6.11E-03	2.14E-02	3.90E-04	2.89E-03	2.58E-03	1.11E-03	9.15E-04	8.76E-04	3.10E-07	4.17E-06	0.00E+00	4.48E-06	4.484	0.00E+00	5.10E-02	3.14E-02
3744893758453	374489	3758453	6.03E-03	1.87E-02	2.48E-02	3.41E-04	6.60E-03	2.31E-02	4.22E-04	2.98E-03	2.66E-03	1.15E-03	9.46E-04	9.00E-04	3.35E-07	4.47E-06	0.00E+00	4.81E-06	4.810	0.00E+00	5.49E-02	3.37E-02
3744943758453	374494	3758453	6.55E-03	2.03E-02	2.70E-02	3.46E-04	7.17E-03	2.51E-02	4.58E-04	3.09E-03	2.76E-03	1.19E-03	9.79E-04	9.25E-04	3.64E-07	4.82E-06	0.00E+00	5.18E-06	5.184	0.00E+00	5.94E-02	3.65E-02
3744993758453	374499	3758453	7.16E-03	2.22E-02	2.95E-02	3.52E-04	7.84E-03	2.74E-02	5.01E-04	3.19E-03	2.85E-03	1.23E-03	1.01E-03	9.50E-04	3.98E-07	5.22E-06	0.00E+00	5.62E-06	5.616	0.00E+00	6.45E-02	3.96E-02
3745043758453	374504	3758453	7.87E-03	2.44E-02	3.24E-02	3.58E-04	8.62E-03	3.01E-02	5.51E-04	3.31E-03	2.95E-03	1.27E-03	1.05E-03	9.77E-04	4.37E-07	5.68E-06	0.00E+00	6.12E-06	6.117	0.00E+00	7.06E-02	4.33E-02
3745093758453	374509	3758453	8.69E-03	2.69E-02	3.58E-02	3.64E-04	9.52E-03	3.33E-02	6.08E-04	3.42E-03	3.06E-03	1.32E-03	1.09E-03	1.00E-03	4.83E-07	6.21E-06	0.00E+00	6.70E-06	6.695	0.00E+00	7.75E-02	4.76E-02
3745143758453	374514	3758453	9.63E-03	2.98E-02	3.96E-02	3.70E-04	1.05E-02	3.69E-02	6.73E-04	3.55E-03	3.17E-03	1.37E-03	1.12E-03	1.03E-03	5.35E-07	6.81E-06	0.00E+00	7.35E-06	7.349	0.00E+00	8.54E-02	5.24E-02
3745193758453	374519	3758453	1.07E-02	3.30E-02	4.39E-02	3.77E-04	1.17E-02	4.08E-02	7.45E-04	3.68E-03	3.28E-03	1.42E-03	1.17E-03	1.06E-03	5.92E-07	7.47E-06	0.00E+00	8.06E-06	8.064	0.00E+00	9.40E-02	5.77E-02
3745243758453	374524	3758453	1.17E-02	3.64E-02	4.84E-02	3.83E-04	1.29E-02	4.50E-02	8.21E-04	3.81E-03	3.40E-03	1.47E-03	1.21E-03	1.09E-03	6.52E-07	8.17E-06	0.00E+00	8.82E-06	8.824	0.00E+00	1.03E-01	6.33E-02
3745293758453	374529	3758453	1.28E-02	3.98E-02	5.29E-02	3.89E-04	1.41E-02	4.92E-02	8.98E-04	3.95E-03	3.53E-03	1.52E-03	1.25E-03	1.13E-03	7.13E-07	8.88E-06	0.00E+00	9.59E-06	9.592	0.00E+00	1.12E-01	6.89E-02
3744043758458	374404	3758458	2.44E-03	7.57E-03	1.01E-02	2.56E-04	2.68E-03	9.36E-03	1.71E-04	1.83E-03	1.64E-03	7.06E-04	5.81E-04	6.00E-04	1.36E-07	1.98E-06	0.00E+00	2.12E-06	2.120	0.00E+00	2.35E-02	1.44E-02
3744093758458	374409	3758458	2.55E-03	7.88E-03	1.05E-02	2.61E-04	2.79E-03	9.75E-03	1.78E-04	1.88E-03	1.68E-03	7.26E-04	5.97E-04	6.14E-04	1.41E-07	2.06E-06	0.00E+00	2.20E-06	2.201	0.00E+00	2.44E-02	1.50E-02
3744143758458	374414	3758458	2.66E-03	8.22E-03	1.09E-02	2.66E-04	2.91E-03	1.02E-02	1.86E-04	1.94E-03	1.73E-03	7.46E-04	6.14E-04	6.29E-04	1.48E-07	2.14E-06	0.00E+00	2.29E-06	2.288	0.00E+00	2.54E-02	1.56E-02
3744193758458	374419	3758458	2.77E-03	8.58E-03	1.14E-02	2.71E-04	3.04E-03	1.06E-02	1.94E-04	1.99E-03	1.78E-03	7.67E-04	6.31E-04	6.44E-04	1.54E-07	2.23E-06	0.00E+00	2.38E-06	2.381	0.00E+00	2.64E-02	1.63E-02
3744243758458	374424	3758458	2.90E-03	8.98E-03	1.19E-02	2.76E-04	3.17E-03	1.11E-02	2.03E-04	2.05E-03	1.83E-03	7.89E-04	6.49E-04	6.59E-04	1.61E-07	2.32E-06	0.00E+00	2.48E-06	2.480	0.00E+00	2.76E-02	1.70E-02
3744293758458	374429	3758458	3.04E-03	9.40E-03	1.25E-02	2.81E-04	3.32E-03	1.16E-02	2.12E-04	2.11E-03	1.88E-03	8.12E-04	6.68E-04	6.76E-04	1.69E-07	2.42E-06	0.00E+00	2.59E-06	2.587	0.00E+00	2.88E-02	1.77E-02
3744343758458	374434	3758458	3.18E-03	9.86E-03	1.31E-02	2.87E-04	3.49E-03	1.22E-02	2.23E-04	2.17E-03	1.94E-03	8.36E-04	6.87E-04	6.92E-04	1.77E-07	2.52E-06	0.00E+00	2.70E-06	2.702	0.00E+00	3.01E-02	1.85E-02
3744393758458	374439	3758458	3.35E-03	1.04E-02	1.38E-02	2.92E-04	3.66E-03	1.28E-02	2.34E-04	2.23E-03	1.99E-03	8.60E-04	7.08E-04	7.10E-04	1.86E-07	2.64E-06	0.00E+00	2.83E-06	2.826	0.00E+00	3.16E-02	1.94E-02
3744443758458	374444	3758458	3.52E-03	1.09E-02	1.45E-02	2.97E-04	3.85E-03	1.35E-02	2.46E-04	2.30E-03	2.05E-03	8.86E-04	7.29E-04	7.28E-04	1.96E-07	2.76E-06	0.00E+00	2.96E-06	2.960	0.00E+00	3.31E-02	2.04E-02
3744493758458	374449	3758458	3.71E-03	1.15E-02	1.53E-02	3.03E-04	4.06E-03	1.42E-02	2.60E-04	2.37E-03	2.12E-03	9.14E-04	7.52E-04	7.46E-04	2.06E-07	2.90E-06	0.00E+00	3.11E-06	3.106	0.00E+00	3.48E-02	2.14E-02
3744543758458	374454	3758458	3.92E-03	1.21E-02	1.61E-02	3.09E-04	4.29E-03	1.50E-02	2.74E-04	2.44E-03	2.18E-03	9.42E-04	7.75E-04	7.65E-04	2.18E-07	3.05E-06	0.00E+00	3.27E-06	3.265	0.00E+00	3.67E-02	2.25E-02
3744593758458	374459	3758458	4.16E-03	1.29E-02	1.71E-02	3.14E-04	4.55E-03	1.59E-02	2.91E-04	2.52E-03	2.25E-03	9.72E-04	8.00E-04	7.85E-04	2.31E-07	3.21E-06	0.00E+00	3.44E-06	3.441	0.00E+00	3.87E-02	2.38E-02
3744643758458	374464	3758458	4.42E-03	1.37E-02	1.82E-02	3.20E-04	4.83E-03	1.69E-02	3.09E-04	2.60E-03	2.32E-03	1.00E-03	8.25E-04	8.06E-04	2.45E-07	3.39E-06	0.00E+00	3.63E-06	3.635	0.00E+00	4.10E-02	2.52E-02
3744693758458	374469	3758458	4.70E-03	1.46E-02	1.94E-02	3.26E-04	5.15E-03	1.80E-02	3.29E-04	2.69E-03	2.40E-03	1.04E-03	8.52E-04	8.27E-04	2.61E-07	3.59E-06	0.00E+00	3.85E-06	3.848	0.00E+00	4.35E-02	2.67E-02
3744743758458	374474	3758458	5.02E-03	1.55E-02	2.07E-02	3.32E-04	5.50E-03	1.92E-02	3.51E-04	2.77E-03	2.48E-03	1.07E-03	8.80E-04	8.49E-04	2.79E-07	3.80E-06	0.00E+00	4.08E-06	4.083	0.00E+00	4.63E-02	2.84E-02
3744793758458	374479	3758458	5.38E-03	1.67E-02	2.22E-02	3.38E-04	5.89E-03	2.06E-02	3.76E-04	2.87E-03	2.56E-03	1.11E-03	9.09E-04	8.72E-04	2.99E-07	4.05E-06	0.00E+00	4.35E-06	4.348	0.00E+00	4.94E-02	3.03E-02
3744843758458	374484	3758458	5.79E-03	1.79E-02	2.39E-02	3.44E-04	6.34E-03	2.22E-02	4.05E-04	2.96E-03	2.65E-03	1.14E-03	9.40E-04	8.96E-04	3.22E-07	4.32E-06	0.00E+00	4.65E-06	4.646	0.00E+00	5.29E-02	3.25E-02
3744893758458	374489	3758458	6.28E-03	1.94E-02	2.58E-02	3.50E-04	6.87E-03	2.40E-02	4.39E-04	3.07E-03	2.74E-03	1.18E-03	9.73E-04	9.21E-04	3.49E-07	4.65E-06	0.00E+00	4.99E-06	4.994	0.00E+00	5.71E-02	3.51E-02
3744943758458	374494	3758458	6.81E-03	2.11E-02	2.81E-02	3.56E-04	7.48E-03	2.62E-02	4.78E-04	3.18E-03	2.84E-03	1.22E-03	1.01E-03	9.47E-04	3.79E-07	5.05E-06	0.00E+00	5.39E-06	5.392	0.00E+00	6.18E-02	3.80E-02
3744993758458	374499	3758458	7.47E-03	2.31E-02	3.08E-02	3.62E-04	8.18E-03	2.86E-02	5.22E-04	3.29E-03	2.94E-03	1.27E-03	1.04E-03	9.74E-04	4.15E-07	5.43E-06	0.00E+00	5.85E-06	5.846	0.00E+00	6.72E-02	4.13E-02
3745043758458	374504	3758458	8.21E-03	2.54E-02	3.38E-02	3.69E-04	8.99E-03	3.15E-02	5.75E-04	3.41E-03	3.04E-03	1.31E-03	1.08E-03	1.00E-03	4.56E-07	5.92E-06	0.00E+00	6.37E-06	6.372	0.00E+00	7.36E-02	4.51E-02
3745093758458	374509	3758458	9.08E-03	2.81E-02	3.74E-02	3.75E-04	9.94E-03	3.48E-02	6.35E-04	3.53E-03	3.15E-03	1.36E-03	1.12E-03	1.03E-03	5.04E-07	6.47E-06	0.00E+00	6.98E-06	6.978	0.00E+00	8.08E-02	4.96E-02
3745143758458	374514	3758458	1.01E-02	3.11E-02	4.14E-02	3.81E-04	1.10E-02	3.85E-02	7.03E-04	3.66E-03	3.27E-03	1.41E-03	1.16E-03	1.06E-03	5.59E-07	7.11E-06	0.00E+00	7.66E-06	7.664	0.00E+00	8.91E-02	5.47E-02
3745193758458	374519	3758458	1.11E-02	3.45E-02	4.59E-02	3.88E-04	1.22E-02	4.27E-02	7.79E-04	3.80E-03	3.39E-03	1.46E-03	1.20E-03	1.09E-03	6.19E-07	7.80E-06	0.00E+00	8.42E-06	8.417	0.00E+00	9.82E-02	6.02E-02
3745243758458	374524	3758458	1.23E-02	3.80E-02	5.05E-02	3.94E-04	1.34E-02	4.70E-02	8.58E-04	3.94E-03	3.52E-03	1.52E-03	1.25E-03	1.12E-03	6.82E-07	8.53E-06	0.00E+00	9.21E-06	9.209	0.00E+00	1.08E-01	6.61E-02
3745293758458	374529	3758458	1.34E-02	4.16E-02	5.53E-02	4.01E-04	1.47E-02	5.15E-02	9.40E-04	4.09E-03	3.65E-03	1.58E-03	1.30E-03	1.16E-03	7.47E-07	9.28E-06	0.00E+00	1.00E-05	10.026	0.00E+00	1.18E-01	7.21E-02
3744093758463	374409	3758463	2.61E-03	8.08E-03	1.08E-02	2.66E-04	2.86E-03	1.00E-02	1.83E-04	1.92E-03	1.72E-03	7.41E-04	6.09E-04	6.24E-04	1.45E-07	2.11E-06	0.00E+00	2.25E-06	2.255	0.00E+00	2.50E-02	1.54E-02
3744143758463	374414	3758463	2.72E-03	8.44E-03	1.12E-02	2.71E-04	2.98E-03	1.04E-02	1.91E-04	1.98E-03	1.76E-03	7.62E-04	6.27E-04	6.39E-04	1.51E-07	2.19E-06	0.00E+00	2.35E-06	2.345	0.00E+00	2.60E-02	1.60E-02
3744193758463	374419	3758463	2.85E-03	8

			SWBuilding Construction	SWDemolition	SWGrading	EYBuilding Construction	SWPaving	SWGrading	SWArchitectural Coating	NBBuilding Construction	NBBuilding Construction	NBArchitectural Coating	NBArchitectural Coating	RWBuilding Construction	Child Risk					Overlapping Phases - Maximum G		
Unique Identifier	X (UTM)	Y (UTM)	2026	2026	2026	2026	2027	2027	2027	2026	2027	2026	2027	2026	3rd Trimester	0<2	2<16	Total	per million	2025	2026	2027
3745193758473	374519	3758473	1.23E-02	3.82E-02	5.08E-02	4.24E-04	1.35E-02	4.72E-02	8.62E-04	4.21E-03	3.76E-03	1.62E-03	1.33E-03	1.18E-03	6.85E-07	8.63E-06	0.00E+00	9.32E-06	9.320	0.00E+00	1.09E-01	6.67E-02
3745243758473	374524	3758473	1.35E-02	4.19E-02	5.57E-02	4.32E-04	1.48E-02	5.18E-02	9.47E-04	4.38E-03	3.91E-03	1.69E-03	1.39E-03	1.22E-03	7.52E-07	9.41E-06	0.00E+00	1.02E-05	10.166	0.00E+00	1.19E-01	7.29E-02
3745293758473	374529	3758473	1.48E-02	4.58E-02	6.10E-02	4.40E-04	1.62E-02	5.67E-02	1.04E-03	4.56E-03	4.07E-03	1.76E-03	1.45E-03	1.26E-03	8.22E-07	1.02E-05	0.00E+00	1.11E-05	11.056	0.00E+00	1.30E-01	7.95E-02
3744093758478	374409	3758478	2.80E-03	8.67E-03	1.15E-02	2.84E-04	3.07E-03	1.07E-02	1.96E-04	2.05E-03	1.83E-03	7.90E-04	6.50E-04	6.55E-04	1.56E-07	2.26E-06	0.00E+00	2.42E-06	2.416	0.00E+00	2.68E-02	1.65E-02
3744143758478	374414	3758478	2.93E-03	9.06E-03	1.21E-02	2.90E-04	3.21E-03	1.12E-02	2.05E-04	2.11E-03	1.88E-03	8.13E-04	6.69E-04	6.72E-04	1.63E-07	2.35E-06	0.00E+00	2.52E-06	2.516	0.00E+00	2.79E-02	1.72E-02
3744193758478	374419	3758478	3.06E-03	9.48E-03	1.26E-02	2.95E-04	3.35E-03	1.17E-02	2.14E-04	2.17E-03	1.94E-03	8.37E-04	6.89E-04	6.89E-04	1.70E-07	2.45E-06	0.00E+00	2.62E-06	2.623	0.00E+00	2.92E-02	1.79E-02
3744243758478	374424	3758478	3.21E-03	9.94E-03	1.32E-02	3.01E-04	3.51E-03	1.23E-02	2.25E-04	2.24E-03	2.00E-03	8.63E-04	7.10E-04	7.07E-04	1.78E-07	2.56E-06	0.00E+00	2.74E-06	2.738	0.00E+00	3.05E-02	1.87E-02
3744293758478	374429	3758478	3.37E-03	1.04E-02	1.39E-02	3.08E-04	3.69E-03	1.29E-02	2.36E-04	2.31E-03	2.06E-03	8.89E-04	7.31E-04	7.25E-04	1.87E-07	2.67E-06	0.00E+00	2.86E-06	2.861	0.00E+00	3.19E-02	1.96E-02
3744343758478	374434	3758478	3.54E-03	1.10E-02	1.46E-02	3.14E-04	3.88E-03	1.36E-02	2.48E-04	2.38E-03	2.12E-03	9.17E-04	7.54E-04	7.44E-04	1.97E-07	2.80E-06	0.00E+00	2.99E-06	2.994	0.00E+00	3.34E-02	2.06E-02
3744393758478	374439	3758478	3.73E-03	1.15E-02	1.53E-02	3.21E-04	4.08E-03	1.43E-02	2.61E-04	2.45E-03	2.19E-03	9.46E-04	7.78E-04	7.64E-04	2.07E-07	2.93E-06	0.00E+00	3.14E-06	3.138	0.00E+00	3.51E-02	2.16E-02
3744443758478	374444	3758478	3.93E-03	1.22E-02	1.62E-02	3.27E-04	4.30E-03	1.51E-02	2.75E-04	2.53E-03	2.26E-03	9.76E-04	8.03E-04	7.84E-04	2.18E-07	3.08E-06	0.00E+00	3.29E-06	3.294	0.00E+00	3.69E-02	2.27E-02
3744493758478	374449	3758478	4.15E-03	1.29E-02	1.71E-02	3.34E-04	4.55E-03	1.59E-02	2.90E-04	2.61E-03	2.33E-03	1.01E-03	8.29E-04	8.05E-04	2.31E-07	3.23E-06	0.00E+00	3.46E-06	3.465	0.00E+00	3.89E-02	2.39E-02
3744543758478	374454	3758478	4.40E-03	1.36E-02	1.81E-02	3.40E-04	4.81E-03	1.68E-02	3.08E-04	2.70E-03	2.41E-03	1.04E-03	8.57E-04	8.27E-04	2.44E-07	3.41E-06	0.00E+00	3.65E-06	3.650	0.00E+00	4.10E-02	2.52E-02
3744593758478	374459	3758478	4.67E-03	1.45E-02	1.92E-02	3.47E-04	5.11E-03	1.79E-02	3.27E-04	2.79E-03	2.49E-03	1.08E-03	8.86E-04	8.50E-04	2.59E-07	3.59E-06	0.00E+00	3.85E-06	3.854	0.00E+00	4.34E-02	2.67E-02
3744643758478	374464	3758478	4.97E-03	1.54E-02	2.05E-02	3.54E-04	5.44E-03	1.90E-02	3.47E-04	2.89E-03	2.58E-03	1.11E-03	9.16E-04	8.74E-04	2.76E-07	3.80E-06	0.00E+00	4.08E-06	4.079	0.00E+00	4.60E-02	2.83E-02
3744693758478	374469	3758478	5.30E-03	1.64E-02	2.18E-02	3.61E-04	5.80E-03	2.03E-02	3.71E-04	2.99E-03	2.67E-03	1.15E-03	9.48E-04	8.99E-04	2.95E-07	4.03E-06	0.00E+00	4.33E-06	4.328	0.00E+00	4.90E-02	3.01E-02
3744743758478	374474	3758478	5.68E-03	1.76E-02	2.34E-02	3.69E-04	6.22E-03	2.17E-02	3.97E-04	3.10E-03	2.76E-03	1.19E-03	9.82E-04	9.25E-04	3.15E-07	4.29E-06	0.00E+00	4.61E-06	4.605	0.00E+00	5.22E-02	3.21E-02
3744793758478	374479	3758478	6.10E-03	1.89E-02	2.51E-02	3.76E-04	6.67E-03	2.33E-02	4.26E-04	3.21E-03	2.86E-03	1.24E-03	1.02E-03	9.52E-04	3.39E-07	4.57E-06	0.00E+00	4.91E-06	4.913	0.00E+00	5.58E-02	3.43E-02
3744843758478	374484	3758478	6.57E-03	2.03E-02	2.70E-02	3.83E-04	7.19E-03	2.52E-02	4.59E-04	3.32E-03	2.97E-03	1.28E-03	1.05E-03	9.79E-04	3.65E-07	4.89E-06	0.00E+00	5.26E-06	5.258	0.00E+00	5.99E-02	3.68E-02
3744893758478	374489	3758478	7.12E-03	2.20E-02	2.93E-02	3.91E-04	7.80E-03	2.73E-02	4.98E-04	3.45E-03	3.08E-03	1.33E-03	1.09E-03	1.01E-03	3.96E-07	5.26E-06	0.00E+00	5.66E-06	5.658	0.00E+00	6.47E-02	3.97E-02
3744943758478	374494	3758478	7.75E-03	2.40E-02	3.19E-02	3.99E-04	8.49E-03	2.97E-02	5.42E-04	3.58E-03	3.20E-03	1.38E-03	1.14E-03	1.04E-03	4.31E-07	5.68E-06	0.00E+00	6.11E-06	6.113	0.00E+00	7.01E-02	4.31E-02
3744993758478	374499	3758478	8.47E-03	2.62E-02	3.49E-02	4.06E-04	9.28E-03	3.25E-02	5.93E-04	3.72E-03	3.32E-03	1.43E-03	1.18E-03	1.07E-03	4.71E-07	6.16E-06	0.00E+00	6.63E-06	6.629	0.00E+00	7.62E-02	4.68E-02
3745043758478	374504	3758478	9.32E-03	2.88E-02	3.84E-02	4.14E-04	1.02E-02	3.57E-02	6.52E-04	3.87E-03	3.45E-03	1.49E-03	1.23E-03	1.10E-03	5.18E-07	6.71E-06	0.00E+00	7.23E-06	7.228	0.00E+00	8.34E-02	5.12E-02
3745093758478	374509	3758478	1.03E-02	3.19E-02	4.24E-02	4.22E-04	1.13E-02	3.95E-02	7.20E-04	4.02E-03	3.59E-03	1.55E-03	1.28E-03	1.14E-03	5.72E-07	7.35E-06	0.00E+00	7.92E-06	7.922	0.00E+00	9.17E-02	5.63E-02
3745143758478	374514	3758478	1.14E-02	3.53E-02	4.70E-02	4.30E-04	1.25E-02	4.37E-02	7.98E-04	4.19E-03	3.74E-03	1.61E-03	1.33E-03	1.17E-03	6.34E-07	8.07E-06	0.00E+00	8.70E-06	8.703	0.00E+00	1.01E-01	6.21E-02
3745193758478	374519	3758478	1.26E-02	3.91E-02	5.20E-02	4.38E-04	1.38E-02	4.83E-02	8.83E-04	4.36E-03	3.89E-03	1.68E-03	1.38E-03	1.21E-03	7.01E-07	8.85E-06	0.00E+00	9.55E-06	9.552	0.00E+00	1.11E-01	6.83E-02
3745243758478	374524	3758478	1.39E-02	4.29E-02	5.71E-02	4.46E-04	1.52E-02	5.31E-02	9.70E-04	4.54E-03	4.06E-03	1.75E-03	1.44E-03	1.25E-03	7.70E-07	9.66E-06	0.00E+00	1.04E-05	10.426	0.00E+00	1.22E-01	7.47E-02
3745293758478	374529	3758478	1.52E-02	4.70E-02	6.25E-02	4.54E-04	1.66E-02	5.81E-02	1.06E-03	4.74E-03	4.23E-03	1.83E-03	1.50E-03	1.29E-03	8.43E-07	1.05E-05	0.00E+00	1.13E-05	11.348	0.00E+00	1.33E-01	8.15E-02
3744093758483	374409	3758483	2.86E-03	8.86E-03	1.18E-02	2.90E-04	3.13E-03	1.10E-02	2.00E-04	2.10E-03	1.87E-03	8.08E-04	6.65E-04	6.66E-04	1.59E-07	2.31E-06	0.00E+00	2.47E-06	2.470	0.00E+00	2.74E-02	1.68E-02
3744143758483	374414	3758483	2.99E-03	9.27E-03	1.23E-02	2.96E-04	3.28E-03	1.15E-02	2.09E-04	2.16E-03	1.93E-03	8.32E-04	6.85E-04	6.83E-04	1.66E-07	2.41E-06	0.00E+00	2.57E-06	2.572	0.00E+00	2.86E-02	1.76E-02
3744193758483	374419	3758483	3.13E-03	9.70E-03	1.29E-02	3.02E-04	3.43E-03	1.20E-02	2.19E-04	2.22E-03	1.99E-03	8.57E-04	7.05E-04	7.00E-04	1.74E-07	2.51E-06	0.00E+00	2.68E-06	2.682	0.00E+00	2.98E-02	1.83E-02
3744243758483	374424	3758483	3.28E-03	1.02E-02	1.35E-02	3.08E-04	3.59E-03	1.26E-02	2.30E-04	2.29E-03	2.05E-03	8.83E-04	7.27E-04	7.18E-04	1.82E-07	2.62E-06	0.00E+00	2.80E-06	2.801	0.00E+00	3.12E-02	1.92E-02
3744293758483	374429	3758483	3.45E-03	1.07E-02	1.42E-02	3.15E-04	3.77E-03	1.32E-02	2.41E-04	2.36E-03	2.11E-03	9.11E-04	7.49E-04	7.37E-04	1.91E-07	2.74E-06	0.00E+00	2.93E-06	2.928	0.00E+00	3.26E-02	2.01E-02
3744343758483	374434	3758483	3.62E-03	1.12E-02	1.49E-02	3.21E-04	3.97E-03	1.39E-02	2.53E-04	2.44E-03	2.18E-03	9.39E-04	7.73E-04	7.57E-04	2.01E-07	2.86E-06	0.00E+00	3.07E-06	3.065	0.00E+00	3.42E-02	2.10E-02
3744393758483	374439	3758483	3.81E-03	1.18E-02	1.57E-02	3.28E-04	4.18E-03	1.46E-02	2.67E-04	2.52E-03	2.25E-03	9.70E-04	7.98E-04	7.77E-04	2.12E-07	3.00E-06	0.00E+00	3.21E-06	3.213	0.00E+00	3.59E-02	2.21E-02
3744443758483	374444	3758483	4.02E-03	1.25E-02	1.66E-02	3.35E-04	4.40E-03	1.54E-02	2.81E-04	2.60E-03	2.32E-03	1.00E-03	8.24E-04	7.98E-04	2.24E-07	3.15E-06	0.00E+00	3.37E-06	3.374	0.00E+00	3.78E-02	2.32E-02
3744493758483	374449	3758483	4.25E-03	1.32E-02	1.75E-02	3.42E-04	4.66E-03	1.63E-02	2.98E-04	2.68E-03	2.40E-03	1.03E-03	8.51E-04	8.20E-04	2.36E-07	3.31E-06	0.00E+00	3.55E-06	3.550	0.00E+00	3.98E-02	2.45E-02
3744543758483	374454	3758483	4.51E-03	1.39E-02	1.86E-02	3.49E-04	4.93E-03	1.73E-02	3.15E-04	2.77E-03	2.48E-03	1.07E-03	8.80E-04	8.43E-04	2.50E-07	3.49E-06	0.00E+00	3.74E-06	3.741	0.00E+00	4.20E-02	2.59E-02
3744593758483	374459	3758483	4.78E-03	1.48E-02	1.97E-02	3.56E-04	5.24E-03	1.83E-02	3.34E-04	2.87E-03	2.56E-03	1.11E-03	9.10E-04	8.66E-04	2.66E-07	3.68E-06	0.00E+00	3.95E-06	3.951	0.00E+00	4.45E-02	2.74E-02
3744643758483	374464	3758483	5.09E-03	1.58E-02	2.10E-02	3.64E-04	5.57E-03	1.95E-02	3.56E-04	2.97E-03	2.65E-03	1.14E-03	9.42E-04	8.91E-04	2.83E-07	3.90E-06	0.00E+00	4.18E-06	4.182	0.00E+00	4.72E-02	2.90E-02
3744693758483	374469	3758483	5.43E-03	1.68E-02	2.24E-02	3.71E-04	5.95E-03	2.08E-02	3.80E-04	3.07E-03	2.74E-03	1.19E-03	9.75E-04	9.17E-04	3.02E-07	4.14E-06	0.00E+00	4.44E-06	4.437	0.00E+00	5.02E-02	3.09E-02
3744743758483	374474	3758483	5.82E-03	1.80E-02	2.40E-02	3.79E-04	6.37E-03	2.23E-02	4.07E-04	3.19E-03	2.84E-03	1.23E-03	1.01E-03	9.44E-04	3.23E-07	4.40E-06	0.00E+00	4.72E-06	4.723	0.00E+00	5.35E-02	3.29E-02
3744793758483	374479	3758483	6.25E-03	1.93E-02	2.57E-02	3.87E-04	6.84E-03	2.39E-02	4.37E-04	3.30E-03	2.95E-03	1.27E-03	1.05E-03	9.72E-04	3.47E-07	4.69E-06	0.00E+00	5.04E-06	5.040	0.00E+00	5.73E-02	3.52E-02
3744843758483	374484	3758483	6.74E-03	2.09E-02	2.77E-02	3.94E-04	7.37E-03	2.58E-02	4.71E-04	3.43E-03	3.06E-03	1.32E-03	1.09E-03	1.00E-03	3.74E-07	5.02E-06	0.00E+00	5.40E-06	5.396	0.00E+00	6.15E-02	3.78E-02
3744893758483	374489	3758483	7.29E-03	2.26E-02	3.00E-02	4.02E-04	7.98E-03	2.79E-02	5.10E-04	3.56E-03	3.18E-03	1.37E-03	1.13E-03	1.03E-03	4.05E-07	5.40E-06	0.00E+00	5.80E-06	5.802	0.00E+00	6.63E-02	4.07E-02
3744943758483	374494	3758483	7.94E-03	2.46E-02	3.27E-02	4.10E-04	8.69E-03	3.04E-02	5.55E-04	3.70E-03	3.30E-03	1.42E-03	1.17E-03	1.06E-03	4.41E-07	5.82E-06	0.00E+00	6.26E-06	6.264	0.00E+00	7.18E-02	4.41E-02
3744993758483	374499	3758483	8.67E-03	2.69E-02	3.57E-02	4.18E-04	9.50E-03	3.32E-02	6.07E-04	3.84E-03	3.43E-03	1.48E-03	1.22E-03	1.10E-03	4.82E-07	6.31E-06	0.00E+00	6.79E-06	6.794	0.00E+00	7.81E-02	4.80E-02
3745043758483	374504	3758483	9.53E-03	2.95E-02	3.93E-02	4.26E-04	1.04E-02	3.65E-02	6.67E-04	4.00E-03	3.57E-03	1.54E-03	1.27E-03	1.13E-03	5.29E-07	6.88E-06	0.00E+00	7.41E-06	7.405	0.00E+00	8.54E-02	5.24E-02
3745093758483	374509	3758483	1.05E-02	3.26E-02	4.33E-02	4.35E-04	1.15E-02	4.03E-02	7.36E-04	4.16E-03	3.72E-03	1.60E-03	1.32E-03	1.17E-03	5.84E-07	7.52E-06	0.00E+00	8.11E-06	8.107	0.00E+00	9.38E-02	5.76E-02
3745143758483	374514	3758483	1.16E-02	3.60E-02	4.79E-02	4.43E-04	1.27E-02	4.46E-02	8.14E-04	4.34E-03	3.87E-03	1.67E-03	1.38E-03	1.20E-03	6.46E-07	8.25E-06	0.00E+00	8.89E-06	8.893	0.00E+00	1.03E-01	6.34E-02
3745193758483	374519	3758483	1.29E-02	3.98E-02	5.29E-02	4.52E-04	1.41E-02	4.92E-02	8.99E-04	4.52E-03	4.04E-03	1.74E-03	1.43E-03	1.24E-03	7.14E-07	9.04E-06	0.00E+00	9.75E-06	9.750	0.00E+00	1.14E-01	6.97E-02
3745243758483	374524	3758483	1.41E-02	4.38E-02	5.83E-02	4.60E-04	1.55E-02	5.42E-02	9.90E-04	4.72E-03	4.21E-03	1.82E-03	1.50E-03	1.28E-03	7.86E-07	9.88E-06	0.00E+00	1.07E-05	10.662	0.00E+00	1.24E-01	7.64E-02
3745293758483	374529	3758483	1.55E-02	4.80E-02	6.39E-02	4.69E-04	1.70E-02	5.94E-02	1.08E-03	4.93E-03	4.40E-03	1.90E-03	1.56E-03	1.33E-03	8.62E-07	1.08E-05	0.00E+00	1.16E-05	11.622	0.00E+00	1.36E-01	8.34E-02
3744093758488	374409	3758488	2.91E-03	9.05E-03	1.20E-02	2.96E-04	3.20E-03	1.12E-02	2.04E-04	2.14E-03	1.91E-03	8.27E-04	6.78E-04	6.75E-04	1.62E-07	2.40E-06	0.00E+00	2.52E-06	2.522	0.00E+00	2.79E-02	1.72E-02
3744143758488	374414	3758488	3.06E-03	9.46E-03	1.26E-02	3.02E-04	3.34E-03	1.17E-02	2.14E-04	2.21E-03	1.97E-03	8.52E-04	7.01E-04	6.94E-04	1.70E-07	2.46E-06	0.00E+00	2.63E-06	2.627	0.00E+00	2.92E-02	1.79E-02
3744193758488	374419	3758488	3.20E-03	9.90E-03	1.32E-02	3.09E-04	3.50E-03	1.23E-02	2.24E-04	2.28E-03	2.03E-03	8.78E-04	7.22E-04	7.12E-04	1.78E-07	2.56E-06	0.00E+00	2.74E-06	2.741	0.00E+00	3.04E-02	1.87E-02
3744243758488	374424	3758488	3.35E-03	1.04E-02	1.38E-02	3.15E-04	3.67E-03	1.28E-02	2.35E-04	2.35E-03	2.10E-03	9.05E-04	7.44E-04	7.30E-04	1.86E-07	2.68E-06	0.00E+00	2.86E-06	2.862	0.00E+00	3.18E-02	1.96E-02
3744293758488	374429	3758488	3.52E-03	1.09E-02	1.45E-02	3.22E-04	3.85E-03	1.35E-02	2.46E-04	2.42E-03	2.16E-03	9.33E-04	7.68E-04	7.50E-04	1.96E-07	2.80E-06	0.00E+00	2.99E-06	2.993	0.00E+00	3.33E-02	2.05E-02
3744343758488	374434	3758488	3.70E-03	1.15E-02	1.52E-02	3.29E-04	4.05E-03	1.42E-02	2.59E-04	2.50E-03	2.23E-03	9.63E-04	7.92E-04	7.70E-04	2.06E-07	2.93E-06	0.00E+00	3.13E-06	3.134	0.00E+00	3.50E-02	2.15E-02
3744393758488	374439	3758488	3.90E-03	1.21E-02	1.61E-02	3.36E-04	4.27E-03	1.49E-02	2.73E-04	2.58E-03	2.30E-03	9.95E-04	8.18E-04	7.91E-04	2.17E-07	3.07E-06	0.00E+00	3.29E-06	3.287	0.00E+00	3.67E-02	2.26E-02
3744443758488	374444	3758488	4.11E-03	1.27E-02	1.69E-02	3.43E-04	4.50E-03	1.58E-02	2.88E-04	2.67E-03	2.38E-03	1.03E-03	8.45E-04	8.13E-04	2.28E-07	3.22E-06	0.00E+00	3.45E-06	3.452	0.00E+00	3.86E-02	2.38E-02
3744493758488	374449	3758488	4.35E-03	1.35E-02	1.79E-02	3.51E-04	4.76E-03	1.67E-02	3.04E-04	2.76E-03	2.46E-03	1.06E-03	8.74E-04	8.35E-04	2.42E-07	3.39E-06	0.00E+00	3.63E-06	3.632	0.00E+00	4.07E-02	2.51E-02
3744543758488	374454	3758488	4.61E-03	1.43E-02	1.90E-02	3.58E-04	5.04E-03	1.76E-02	3.22E-04	2.85E-03	2.54E-03	1.10E-03	9.04E-04	8.59E-04	2.56E-07	3.57E-06	0.00E+00	3.83E-06	3.828	0.00E+00	4.30E-02	2.65E-02
3744593758488	374459	3758488	4.89E-03	1.51E-02	2.01E-02	3.66E-04	5.35E-03	1.87E-02	3.42E-04	2.95E-03	2.63E-03	1.14E-03	9.35E-04	8.83E-04	2.72E-07	3.77E-06	0.00E+00	4.04E-06	4.043	0.00E+00	4.55E-02	2.80E-02
3744643758488	374464	3758488	5.21E-03	1.61E-02	2.14E-02	3.73E-04	5.70E-03	1.99E-02	3.64E-04	3.05E-03	2.73E-03	1.18E-03	9.68E-04	9.09E-04	2.89E-07	3.99E-06	0.00E+00	4.28E-06	4.280	0.00E+00	4.83E-02	2.97E-02
3744693758488	374469	3758488	5.56E-03	1.72E-02	2.29E-02	3.81E-04	6.08E-03	2.13E-02	3.89E-04	3.16E-03	2.82E-03	1.22E-03	1.00E-03	9.35E-04	3.09E-07	4.23E-06	0.00E+00	4.54E-06	4.543	0.00E+00	5.13E-02	3.16E-02
3744743758488	374474	3758488	5.95E-03	1.84E-02	2.45E-02	3.89E-04	6.51E-03	2.28E-02	4.16E-04	3.28E-03	2.93E-03	1.26E-03	1.04E-03	9.63E-04	3.30E-07	4.50E-06	0.00E+00	4.83E-06	4.835	0.00E+00	5.48E-02	3.37E-02
3744793758488	374479	3758488	6.39E-03	1.98E-02	2.63E-02	3.97E-04	6.99E-03	2.45E-02	4.47E-04	3.40E-03	3.04E-03	1.31E-03	1.08E-03	9.92E-04	3.55E-07	4.81E-06	0.00E+00	5.16E-06	5.160	0.00E+00	5.86E-02	3.60E-02
3744843758488	374484	3758488	6.89E-03	2.13E-02	2.84E-02	4.06E-04	7.54E-03	2.64E-02	4.82E-04	3.53E-03	3.16E-03	1.36E-03	1.12E-03	1.02E-03	3.83E-07	5.14E-06	0.00E+00	5.53E-06	5.525	0.00E+00	6.29E-02	3.87E-02
3744893758488	374489	3758488	7.41E-03	2.31E-02	3.07E-02	4.14E-04	8.16E-03	2.85E-02	5.21E-04	3.63E-03	3.28E-03	1.42E-03	1.16E-03	1.05E-03	4.14E-07	5.55E-06	0.00E+00	5.94E-06	5.938	0.00E+00	6.78E-02	4.17E-02
3744943758488	374494	3758488	8.10E-03	2.51E-02	3.34E-02	4.22E-04	8.87E-03	3.10E-02	5.67E-04	3.82E-03	3.41E-03	1.47E-03	1.21E-03	1.09E-03	4.50E-07	5.96E-06	0.00E+00	6.41E-06	6.409	0.00E+00	7.34E-02	4.51E-02
3744993758488	374499	3758488	8.86E-03	2.74E-02	3.65E-02	4.31E-04	9.69E-03	3.39E-02	6.19E-04	3.97E-03	3.55E-03	1.53E-03	1.26E-03	1.12E-03	4.92E-07	6.46E-06	0.00E+00	6.95E-06	6.949	0.00E+00	7.98E-02	4.90E-02
3745093758488	374509	3758488	1.07E-02	3.32E-02	4.42E-02	4.48E-04	1.17E-02	4.11E-02	7.50E-04	4.31E-03	3.85E-03	1.66E-03	1.37E-03	1.19E-03	5.96E-07	7.68E-06	0.00E+00	8.28E-06	8.280	0.00E+00	9.57E-02	5.88E-02
3745143758488	374514	3758488	1.19E-02	3.67E-02	4.88E-02	4.57E-04	1.30E-02	4.54E-02	8.29E-04	4.50E-03	4.01E-03	1.73E-03	1.43E-03	1.23E-03	6.58E-07	8.42E-06	0.00E+00	9.08E-06	9.077	0.00E+00	1.05E-01	6.46E-02
3745193758488	374519	3758488	1.31E-02	4.05E-02	5.38E-02	4.66E-04	1.43E-02	5.01E-02	9.15E-04	4.69E-03	4.19E-03	1.81E-03	1.49E-03	1.27E-03	7.26E-07	9.22E-06	0.00E+00	9.94E-06	9.944	0.00E+00	1.16E-01	7.10E-02
3745243758488	374524	3758488	1.44E-02	4.46E-02	5.93E-02	4.75E-04	1.58E-02	5.52E-02	1.01E-03	4.90E-03	4.38E-03	1.89E-03	1.56E-03	1.31E-03	8.00E-07	1.01E-05	0.00E+00	1.09E-05	10.880	0.00E+00	1.27E-01	7.79E-02
3745293758488	374529	3758488	1.58E-02	4.89E-02	6.50E-02	4.84E-04	1.73E-02	6.05E-02	1.10E-03	5.13E-03	4.58E-03	1.98E-03	1.63E-03	1.36E-03	8.77E-07	1.10E-05	0.00E+00	1.19E-05	11.865	0.00E+00	1.39E-01	8.51E-02
3744093758493	374409	3758493	2.98E-03	9.22E-03	1.23E-02	3.02E-04	3.26E-03	1.14E-02	2.08E-04	2.19E-03	1.96E-03	8.46E-04	6.96E-04	6.87E-04	1.65E-07	2.41E-06	0.00E+00	2.57E-06	2.573	0.00E+00	2.85E-02	1.75E-02
3744143758493	374414	3758493	3.12E-03	9.65E-03	1.28E-02	3.09E-04	3.41E-03	1.19E-02	2.18E-04	2.26E-03	2.02E-03	8.72E-04	7.17E-04	7.05E-04	1.73E-07	2.51E-06	0.00E+00	2.68E-06	2.681	0.00E+00	2.97E-02	1.83E-02
3744193758493	374419	3758493	3.26E-03	1

			SWBuilding Construction	SWDemolition	SWGrading	EYBuilding Construction	SWPaving	SWGrading	SWArchitectural Coating	NBBuilding Construction	NBBuilding Construction	NBArchitectural Coating	NBArchitectural Coating	RWBuilding Construction	Child Risk				Overlapping Phases - Maximum G		
Unique Identifier	X (UTM)	Y (UTM)	2026	2026	2026	2026	2027	2027	2027	2026	2027	2026	2027	2026	3rd Trimester	0<2	2<16	Total	per million	2025	2026	2027
3744093758508	374409	3758508	3.14E-03	9.71E-03	1.29E-02	3.21E-04	3.43E-03	1.20E-02	2.19E-04	2.36E-03	2.10E-03	9.08E-04	7.47E-04	7.18E-04	1.74E-07	2.55E-06	0.00E+00	2.72E-06	2.720	0.00E+00	3.01E-02	1.85E-02
3744143758508	374414	3758508	3.28E-03	1.02E-02	1.35E-02	3.29E-04	3.59E-03	1.26E-02	2.30E-04	2.43E-03	2.17E-03	9.37E-04	7.71E-04	7.37E-04	1.82E-07	2.65E-06	0.00E+00	2.84E-06	2.836	0.00E+00	3.14E-02	1.93E-02
3744193758508	374419	3758508	3.44E-03	1.06E-02	1.42E-02	3.37E-04	3.76E-03	1.32E-02	2.40E-04	2.51E-03	2.24E-03	9.67E-04	7.96E-04	7.57E-04	1.91E-07	2.77E-06	0.00E+00	2.96E-06	2.961	0.00E+00	3.28E-02	2.02E-02
3744243758508	374424	3758508	3.60E-03	1.12E-02	1.48E-02	3.45E-04	3.95E-03	1.38E-02	2.52E-04	2.59E-03	2.31E-03	9.99E-04	8.22E-04	7.77E-04	2.00E-07	2.89E-06	0.00E+00	3.09E-06	3.094	0.00E+00	3.43E-02	2.11E-02
3744293758508	374429	3758508	3.79E-03	1.17E-02	1.56E-02	3.53E-04	4.14E-03	1.45E-02	2.65E-04	2.68E-03	2.39E-03	1.03E-03	8.50E-04	7.99E-04	2.10E-07	3.03E-06	0.00E+00	3.24E-06	3.238	0.00E+00	3.60E-02	2.21E-02
3744343758508	374434	3758508	3.98E-03	1.23E-02	1.64E-02	3.61E-04	4.36E-03	1.53E-02	2.79E-04	2.77E-03	2.47E-03	1.07E-03	8.79E-04	8.21E-04	2.21E-07	3.17E-06	0.00E+00	3.39E-06	3.393	0.00E+00	3.77E-02	2.32E-02
3744393758508	374439	3758508	4.19E-03	1.30E-02	1.73E-02	3.70E-04	4.59E-03	1.61E-02	2.93E-04	2.87E-03	2.56E-03	1.11E-03	9.09E-04	8.45E-04	2.33E-07	3.33E-06	0.00E+00	3.56E-06	3.559	0.00E+00	3.96E-02	2.44E-02
3744443758508	374444	3758508	4.43E-03	1.37E-02	1.82E-02	3.78E-04	4.84E-03	1.70E-02	3.10E-04	2.97E-03	2.65E-03	1.14E-03	9.42E-04	8.69E-04	2.46E-07	3.49E-06	0.00E+00	3.74E-06	3.740	0.00E+00	4.17E-02	2.57E-02
3744493758508	374449	3758508	4.68E-03	1.45E-02	1.93E-02	3.87E-04	5.12E-03	1.79E-02	3.27E-04	3.08E-03	2.75E-03	1.19E-03	9.76E-04	8.94E-04	2.60E-07	3.68E-06	0.00E+00	3.94E-06	3.936	0.00E+00	4.40E-02	2.71E-02
3744543758508	374454	3758508	4.96E-03	1.53E-02	2.04E-02	3.97E-04	5.42E-03	1.90E-02	3.47E-04	3.19E-03	2.85E-03	1.23E-03	1.01E-03	9.20E-04	2.75E-07	3.88E-06	0.00E+00	4.15E-06	4.150	0.00E+00	4.64E-02	2.86E-02
3744593758508	374459	3758508	5.26E-03	1.63E-02	2.17E-02	4.06E-04	5.76E-03	2.01E-02	3.68E-04	3.31E-03	2.95E-03	1.28E-03	1.05E-03	9.48E-04	2.92E-07	4.09E-06	0.00E+00	4.38E-06	4.384	0.00E+00	4.91E-02	3.03E-02
3744643758508	374464	3758508	5.60E-03	1.73E-02	2.30E-02	4.15E-04	6.13E-03	2.14E-02	3.91E-04	3.44E-03	3.07E-03	1.32E-03	1.09E-03	9.76E-04	3.11E-07	4.33E-06	0.00E+00	4.64E-06	4.641	0.00E+00	5.21E-02	3.21E-02
3744693758508	374469	3758508	5.97E-03	1.85E-02	2.46E-02	4.25E-04	6.53E-03	2.29E-02	4.18E-04	3.57E-03	3.19E-03	1.38E-03	1.13E-03	1.01E-03	3.32E-07	4.59E-06	0.00E+00	4.93E-06	4.925	0.00E+00	5.54E-02	3.41E-02
3744743758508	374474	3758508	6.39E-03	1.98E-02	2.63E-02	4.35E-04	6.99E-03	2.45E-02	4.47E-04	3.71E-03	3.32E-03	1.43E-03	1.18E-03	1.04E-03	3.55E-07	4.88E-06	0.00E+00	5.24E-06	5.239	0.00E+00	5.91E-02	3.64E-02
3744793758508	374479	3758508	6.85E-03	2.12E-02	2.82E-02	4.45E-04	7.50E-03	2.62E-02	4.79E-04	3.87E-03	3.45E-03	1.49E-03	1.23E-03	1.07E-03	3.81E-07	5.21E-06	0.00E+00	5.59E-06	5.589	0.00E+00	6.31E-02	3.89E-02
3744843758508	374484	3758508	7.38E-03	2.28E-02	3.04E-02	4.56E-04	8.08E-03	2.83E-02	5.16E-04	4.03E-03	3.60E-03	1.55E-03	1.28E-03	1.10E-03	4.10E-07	5.57E-06	0.00E+00	5.98E-06	5.982	0.00E+00	6.77E-02	4.17E-02
3744893758508	374489	3758508	7.97E-03	2.47E-02	3.28E-02	4.66E-04	8.73E-03	3.05E-02	5.58E-04	4.20E-03	3.75E-03	1.62E-03	1.33E-03	1.14E-03	4.43E-07	5.98E-06	0.00E+00	6.42E-06	6.423	0.00E+00	7.29E-02	4.49E-02
3744943758508	374494	3758508	8.65E-03	2.68E-02	3.56E-02	4.77E-04	9.47E-03	3.31E-02	6.05E-04	4.38E-03	3.91E-03	1.69E-03	1.39E-03	1.18E-03	4.81E-07	6.44E-06	0.00E+00	6.92E-06	6.924	0.00E+00	7.88E-02	4.85E-02
3744993758508	374499	3758508	9.44E-03	2.92E-02	3.89E-02	4.88E-04	1.03E-02	3.61E-02	6.60E-04	4.58E-03	4.09E-03	1.77E-03	1.45E-03	1.22E-03	5.24E-07	6.97E-06	0.00E+00	7.50E-06	7.496	0.00E+00	8.56E-02	5.27E-02
3745093758508	374509	3758508	1.14E-02	3.53E-02	4.69E-02	5.10E-04	1.25E-02	4.36E-02	7.97E-04	5.01E-03	4.48E-03	1.93E-03	1.59E-03	1.30E-03	6.33E-07	8.27E-06	0.00E+00	8.91E-06	8.906	0.00E+00	1.02E-01	6.29E-02
3745143758508	374514	3758508	1.26E-02	3.89E-02	5.17E-02	5.21E-04	1.37E-02	4.81E-02	8.78E-04	5.25E-03	4.69E-03	2.02E-03	1.67E-03	1.34E-03	6.97E-07	9.05E-06	0.00E+00	9.74E-06	9.744	0.00E+00	1.12E-01	6.91E-02
3745243758508	374524	3758508	1.52E-02	4.70E-02	6.25E-02	5.44E-04	1.66E-02	5.81E-02	1.06E-03	5.79E-03	5.17E-03	2.23E-03	1.83E-03	1.44E-03	8.43E-07	1.08E-05	0.00E+00	1.16E-05	11.625	0.00E+00	1.35E-01	8.28E-02
3745293758508	374529	3758508	1.66E-02	5.14E-02	6.83E-02	5.55E-04	1.82E-02	6.35E-02	1.16E-03	6.09E-03	5.43E-03	2.35E-03	1.93E-03	1.49E-03	9.22E-07	1.17E-05	0.00E+00	1.26E-05	12.643	0.00E+00	1.47E-01	9.02E-02
3744093758513	374409	3758513	3.19E-03	9.86E-03	1.31E-02	3.28E-04	3.49E-03	1.22E-02	2.23E-04	2.41E-03	2.15E-03	9.30E-04	7.65E-04	7.28E-04	1.77E-07	2.59E-06	0.00E+00	2.77E-06	2.768	0.00E+00	3.06E-02	1.88E-02
3744143758513	374414	3758513	3.33E-03	1.03E-02	1.37E-02	3.36E-04	3.65E-03	1.28E-02	2.33E-04	2.49E-03	2.22E-03	9.60E-04	7.90E-04	7.48E-04	1.85E-07	2.70E-06	0.00E+00	2.89E-06	2.886	0.00E+00	3.19E-02	1.97E-02
3744193758513	374419	3758513	3.49E-03	1.08E-02	1.44E-02	3.44E-04	3.82E-03	1.34E-02	2.44E-04	2.57E-03	2.30E-03	9.92E-04	8.16E-04	7.68E-04	1.94E-07	2.82E-06	0.00E+00	3.01E-06	3.013	0.00E+00	3.33E-02	2.05E-02
3744243758513	374424	3758513	3.66E-03	1.13E-02	1.51E-02	3.52E-04	4.01E-03	1.40E-02	2.56E-04	2.66E-03	2.37E-03	1.03E-03	8.44E-04	7.89E-04	2.03E-07	2.95E-06	0.00E+00	3.15E-06	3.149	0.00E+00	3.49E-02	2.15E-02
3744293758513	374429	3758513	3.84E-03	1.19E-02	1.58E-02	3.61E-04	4.21E-03	1.47E-02	2.69E-04	2.75E-03	2.46E-03	1.06E-03	8.72E-04	8.11E-04	2.14E-07	3.08E-06	0.00E+00	3.30E-06	3.295	0.00E+00	3.66E-02	2.25E-02
3744343758513	374434	3758513	4.04E-03	1.25E-02	1.66E-02	3.70E-04	4.43E-03	1.55E-02	2.83E-04	2.85E-03	2.54E-03	1.10E-03	9.03E-04	8.34E-04	2.25E-07	3.23E-06	0.00E+00	3.45E-06	3.453	0.00E+00	3.83E-02	2.36E-02
3744393758513	374439	3758513	4.26E-03	1.32E-02	1.75E-02	3.79E-04	4.66E-03	1.63E-02	2.98E-04	2.95E-03	2.63E-03	1.14E-03	9.34E-04	8.58E-04	2.37E-07	3.39E-06	0.00E+00	3.62E-06	3.623	0.00E+00	4.03E-02	2.48E-02
3744443758513	374444	3758513	4.49E-03	1.39E-02	1.85E-02	3.88E-04	4.92E-03	1.72E-02	3.14E-04	3.05E-03	2.73E-03	1.18E-03	9.68E-04	8.83E-04	2.50E-07	3.56E-06	0.00E+00	3.81E-06	3.807	0.00E+00	4.24E-02	2.61E-02
3744493758513	374449	3758513	4.75E-03	1.47E-02	1.96E-02	3.97E-04	5.20E-03	1.82E-02	3.32E-04	3.16E-03	2.83E-03	1.22E-03	1.00E-03	9.08E-04	2.64E-07	3.74E-06	0.00E+00	4.01E-06	4.007	0.00E+00	4.47E-02	2.75E-02
3744543758513	374454	3758513	5.03E-03	1.56E-02	2.07E-02	4.07E-04	5.51E-03	1.93E-02	3.52E-04	3.28E-03	2.93E-03	1.27E-03	1.04E-03	9.35E-04	2.79E-07	3.95E-06	0.00E+00	4.22E-06	4.225	0.00E+00	4.72E-02	2.91E-02
3744593758513	374459	3758513	5.34E-03	1.65E-02	2.20E-02	4.17E-04	5.84E-03	2.04E-02	3.73E-04	3.41E-03	3.04E-03	1.31E-03	1.08E-03	9.63E-04	2.97E-07	4.17E-06	0.00E+00	4.46E-06	4.463	0.00E+00	5.00E-02	3.08E-02
3744643758513	374464	3758513	5.68E-03	1.76E-02	2.34E-02	4.27E-04	6.22E-03	2.17E-02	3.97E-04	3.54E-03	3.16E-03	1.37E-03	1.12E-03	9.93E-04	3.15E-07	4.41E-06	0.00E+00	4.72E-06	4.725	0.00E+00	5.30E-02	3.26E-02
3744693758513	374469	3758513	6.06E-03	1.87E-02	2.49E-02	4.37E-04	6.63E-03	2.32E-02	4.24E-04	3.68E-03	3.29E-03	1.42E-03	1.17E-03	1.02E-03	3.36E-07	4.68E-06	0.00E+00	5.01E-06	5.012	0.00E+00	5.63E-02	3.47E-02
3744743758513	374474	3758513	6.48E-03	2.00E-02	2.67E-02	4.48E-04	7.09E-03	2.48E-02	4.53E-04	3.84E-03	3.42E-03	1.48E-03	1.22E-03	1.06E-03	3.60E-07	4.97E-06	0.00E+00	5.33E-06	5.331	0.00E+00	6.00E-02	3.70E-02
3744793758513	374479	3758513	6.95E-03	2.15E-02	2.86E-02	4.58E-04	7.60E-03	2.66E-02	4.86E-04	4.00E-03	3.57E-03	1.54E-03	1.27E-03	1.09E-03	3.86E-07	5.30E-06	0.00E+00	5.69E-06	5.687	0.00E+00	6.41E-02	3.95E-02
3744843758513	374484	3758513	7.48E-03	2.32E-02	3.08E-02	4.69E-04	8.19E-03	2.86E-02	5.23E-04	4.17E-03	3.72E-03	1.61E-03	1.32E-03	1.13E-03	4.15E-07	5.67E-06	0.00E+00	6.09E-06	6.086	0.00E+00	6.87E-02	4.24E-02
3744893758513	374489	3758513	8.08E-03	2.50E-02	3.33E-02	4.80E-04	8.84E-03	3.09E-02	5.65E-04	4.35E-03	3.88E-03	1.68E-03	1.38E-03	1.16E-03	4.49E-07	6.08E-06	0.00E+00	6.53E-06	6.533	0.00E+00	7.40E-02	4.56E-02
3744943758513	374494	3758513	8.77E-03	2.71E-02	3.61E-02	4.92E-04	9.60E-03	3.36E-02	6.13E-04	4.54E-03	4.06E-03	1.75E-03	1.44E-03	1.20E-03	4.87E-07	6.55E-06	0.00E+00	7.04E-06	7.041	0.00E+00	8.00E-02	4.93E-02
3744993758513	374499	3758513	9.56E-03	2.96E-02	3.94E-02	5.03E-04	1.05E-02	3.66E-02	6.68E-04	4.75E-03	4.24E-03	1.83E-03	1.51E-03	1.24E-03	5.31E-07	7.09E-06	0.00E+00	7.62E-06	7.620	0.00E+00	8.68E-02	5.35E-02
3745093758513	374509	3758513	1.15E-02	3.56E-02	4.74E-02	5.27E-04	1.26E-02	4.41E-02	8.05E-04	5.22E-03	4.66E-03	2.01E-03	1.65E-03	1.33E-03	6.39E-07	8.40E-06	0.00E+00	9.04E-06	9.036	0.00E+00	1.04E-01	6.38E-02
3745143758513	374514	3758513	1.27E-02	3.92E-02	5.22E-02	5.38E-04	1.39E-02	4.85E-02	8.86E-04	5.47E-03	4.89E-03	2.11E-03	1.74E-03	1.37E-03	7.04E-07	9.18E-06	0.00E+00	9.88E-06	9.881	0.00E+00	1.14E-01	6.99E-02
3745243758513	374524	3758513	1.53E-02	4.74E-02	6.31E-02	5.63E-04	1.68E-02	5.87E-02	1.07E-03	6.05E-03	5.40E-03	2.33E-03	1.92E-03	1.47E-03	8.51E-07	1.09E-05	0.00E+00	1.18E-05	11.792	0.00E+00	1.36E-01	8.39E-02
3745293758513	374529	3758513	1.67E-02	5.18E-02	6.89E-02	5.75E-04	1.83E-02	6.41E-02	1.17E-03	6.37E-03	5.69E-03	2.46E-03	2.02E-03	1.53E-03	9.30E-07	1.19E-05	0.00E+00	1.28E-05	12.820	0.00E+00	1.48E-01	9.13E-02
3744093758518	374409	3758518	3.23E-03	1.00E-02	1.33E-02	3.35E-04	3.54E-03	1.24E-02	2.26E-04	2.47E-03	2.21E-03	9.53E-04	7.84E-04	7.39E-04	1.79E-07	2.63E-06	0.00E+00	2.81E-06	2.814	0.00E+00	3.10E-02	1.91E-02
3744143758518	374414	3758518	3.38E-03	1.05E-02	1.39E-02	3.43E-04	3.70E-03	1.29E-02	2.36E-04	2.55E-03	2.28E-03	9.84E-04	8.10E-04	7.59E-04	1.88E-07	2.75E-06	0.00E+00	2.93E-06	2.935	0.00E+00	3.24E-02	2.00E-02
3744193758518	374419	3758518	3.54E-03	1.10E-02	1.46E-02	3.52E-04	3.88E-03	1.36E-02	2.48E-04	2.64E-03	2.36E-03	1.02E-03	8.37E-04	7.79E-04	1.97E-07	2.87E-06	0.00E+00	3.06E-06	3.064	0.00E+00	3.39E-02	2.09E-02
3744243758518	374424	3758518	3.71E-03	1.15E-02	1.53E-02	3.61E-04	4.06E-03	1.42E-02	2.60E-04	2.73E-03	2.44E-03	1.05E-03	8.65E-04	8.01E-04	2.06E-07	3.00E-06	0.00E+00	3.20E-06	3.202	0.00E+00	3.54E-02	2.18E-02
3744293758518	374429	3758518	3.90E-03	1.21E-02	1.61E-02	3.69E-04	4.27E-03	1.49E-02	2.73E-04	2.82E-03	2.52E-03	1.09E-03	8.95E-04	8.23E-04	2.17E-07	3.13E-06	0.00E+00	3.35E-06	3.351	0.00E+00	3.71E-02	2.29E-02
3744343758518	374434	3758518	4.10E-03	1.27E-02	1.69E-02	3.79E-04	4.49E-03	1.57E-02	2.87E-04	2.92E-03	2.61E-03	1.13E-03	9.27E-04	8.47E-04	2.28E-07	3.28E-06	0.00E+00	3.51E-06	3.511	0.00E+00	3.89E-02	2.40E-02
3744393758518	374439	3758518	4.32E-03	1.34E-02	1.78E-02	3.88E-04	4.73E-03	1.65E-02	3.02E-04	3.03E-03	2.70E-03	1.17E-03	9.60E-04	8.71E-04	2.40E-07	3.45E-06	0.00E+00	3.68E-06	3.685	0.00E+00	4.09E-02	2.52E-02
3744443758518	374444	3758518	4.56E-03	1.41E-02	1.88E-02	3.98E-04	4.99E-03	1.75E-02	3.19E-04	3.14E-03	2.80E-03	1.21E-03	9.94E-04	8.96E-04	2.53E-07	3.62E-06	0.00E+00	3.87E-06	3.872	0.00E+00	4.31E-02	2.66E-02
3744493758518	374449	3758518	4.82E-03	1.49E-02	1.98E-02	4.08E-04	5.27E-03	1.84E-02	3.37E-04	3.26E-03	2.91E-03	1.26E-03	1.03E-03	9.23E-04	2.67E-07	3.81E-06	0.00E+00	4.07E-06	4.075	0.00E+00	4.54E-02	2.80E-02
3744543758518	374454	3758518	5.10E-03	1.58E-02	2.10E-02	4.18E-04	5.58E-03	1.95E-02	3.57E-04	3.38E-03	3.02E-03	1.30E-03	1.07E-03	9.50E-04	2.83E-07	4.01E-06	0.00E+00	4.30E-06	4.297	0.00E+00	4.79E-02	2.96E-02
3744593758518	374459	3758518	5.41E-03	1.68E-02	2.23E-02	4.28E-04	5.92E-03	2.07E-02	3.79E-04	3.51E-03	3.14E-03	1.35E-03	1.11E-03	9.79E-04	3.01E-07	4.24E-06	0.00E+00	4.54E-06	4.540	0.00E+00	5.07E-02	3.13E-02
3744643758518	374464	3758518	5.75E-03	1.78E-02	2.37E-02	4.39E-04	6.30E-03	2.20E-02	4.03E-04	3.65E-03	3.26E-03	1.41E-03	1.16E-03	1.01E-03	3.20E-07	4.48E-06	0.00E+00	4.80E-06	4.804	0.00E+00	5.38E-02	3.32E-02
3744693758518	374469	3758518	6.14E-03	1.90E-02	2.53E-02	4.49E-04	6.72E-03	2.35E-02	4.29E-04	3.80E-03	3.40E-03	1.47E-03	1.21E-03	1.04E-03	3.41E-07	4.76E-06	0.00E+00	5.10E-06	5.097	0.00E+00	5.71E-02	3.52E-02
3744743758518	374474	3758518	6.56E-03	2.03E-02	2.70E-02	4.61E-04	7.18E-03	2.51E-02	4.59E-04	3.96E-03	3.54E-03	1.53E-03	1.26E-03	1.07E-03	3.64E-07	5.06E-06	0.00E+00	5.42E-06	5.420	0.00E+00	6.09E-02	3.76E-02
3744793758518	374479	3758518	7.04E-03	2.18E-02	2.90E-02	4.72E-04	7.70E-03	2.69E-02	4.92E-04	4.13E-03	3.69E-03	1.59E-03	1.31E-03	1.11E-03	3.91E-07	5.39E-06	0.00E+00	5.78E-06	5.781	0.00E+00	6.51E-02	4.01E-02
3744843758518	374484	3758518	7.57E-03	2.34E-02	3.12E-02	4.84E-04	8.29E-03	2.90E-02	5.30E-04	4.31E-03	3.85E-03	1.66E-03	1.37E-03	1.14E-03	4.21E-07	5.76E-06	0.00E+00	6.19E-06	6.185	0.00E+00	6.98E-02	4.30E-02
3744893758518	374489	3758518	8.18E-03	2.53E-02	3.37E-02	4.95E-04	8.95E-03	3.13E-02	5.72E-04	4.51E-03	4.02E-03	1.74E-03	1.43E-03	1.18E-03	4.54E-07	6.18E-06	0.00E+00	6.64E-06	6.639	0.00E+00	7.51E-02	4.63E-02
3744943758518	374494	3758518	8.87E-03	2.75E-02	3.65E-02	5.07E-04	9.71E-03	3.40E-02	6.20E-04	4.71E-03	4.21E-03	1.82E-03	1.49E-03	1.22E-03	4.93E-07	6.66E-06	0.00E+00	7.15E-06	7.153	0.00E+00	8.11E-02	5.00E-02
3744993758518	374499	3758518	9.67E-03	2.99E-02	3.98E-02	5.20E-04	1.06E-02	3.70E-02	6.76E-04	4.94E-03	4.41E-03	1.90E-03	1.57E-03	1.26E-03	5.37E-07	7.20E-06	0.00E+00	7.74E-06	7.741	0.00E+00	8.80E-02	5.42E-02
3745093758518	374509	3758518	1.16E-02	3.60E-02	4.78E-02	5.45E-04	1.27E-02	4.45E-02	8.12E-04	5.43E-03	4.85E-03	2.09E-03	1.72E-03	1.35E-03	6.45E-07	8.52E-06	0.00E+00	9.17E-06	9.166	0.00E+00	1.05E-01	6.46E-02
3745143758518	374514	3758518	1.28E-02	3.96E-02	5.27E-02	5.57E-04	1.40E-02	4.90E-02	8.95E-04	5.70E-03	5.09E-03	2.20E-03	1.81E-03	1.40E-03	7.10E-07	9.31E-06	0.00E+00	1.00E-05	10.018	0.00E+00	1.15E-01	7.08E-02
3745243758518	374524	3758518	1.55E-02	4.79E-02	6.36E-02	5.83E-04	1.69E-02	5.92E-02	1.08E-03	6.32E-03	5.65E-03	2.44E-03	2.01E-03	1.50E-03	8.59E-07	1.11E-05	0.00E+00	1.20E-05	11.953	0.00E+00	1.38E-01	8.49E-02
3745293758518	374529	3758518	1.69E-02	5.23E-02	6.95E-02	5.96E-04	1.85E-02	6.47E-02	1.18E-03	6.67E-03	5.96E-03	2.57E-03	2.12E-03	1.56E-03	9.38E-07	1.21E-05	0.00E+00	1.30E-05	12.991	0.00E+00	1.50E-01	9.24E-02
3744093758523	374409	3758523	3.43E-03	1.01E-02	1.35E-02	3.42E-04	3.58E-03	1.25E-02	2.29E-04	2.52E-03	2.26E-03	9.76E-04	8.01E-04	7.49E-04	1.82E-07	2.66E-06	0.00E+00	2.84E-06	2.859	0.00E+00	3.22E-02	1.94E-02
3744143758523	374414	3758523	3.43E-03	1.06E-02	1.41E-02	3.51E-04	3.75E-03	1.31E-02	2.40E-04	2.62E-03	2.34E-03	1.01E-03	8.30E-04	7.69E-04	1.90E-07	2.79E-06	0.00E+00	2.98E-06	2.982	0.00E+00	3.29E-02	2.03E-02
3744193758523	374419	3758523	3.59E-03	1.11E-02	1.48E-02	3.60E-04	3.93E-03	1.37E-02	2.51E-04	2.71E-03	2.42E-03	1.04E-03	8.58E-04	7.91E-04	1.99E-07	2.91E-06	0.00E+00	3.11E-06	3.113	0.00E+00	3.44E-02	2.12E-02
3744243758523	374424	3758523	3.76E-03	1.16E-02	1.55E-02	3.69E-04	4.12E-03	1.44E-02	2.63E-04	2.80E-03	2.50E-03	1.08E-03	8.88E-04	8.13E-04	2.09E-07	3.04E-06	0.00E+00	3.25E-06	3.254	0.00E+00	3.60E-02	2.22E-02
3744293758523	374429	3758523	3.95E-03	1.22E-02	1.63E-02	3.78E-04	4.32E-03	1.51E-02	2.76E-04	2.90E-03	2.59E-03	1.12E-03	9.19E-04	8.35E-04	2.19E-07	3.19E-06	0.00E+00	3.40E-06	3.405	0.00E+00	3.77E-02	2.32E-02
3744343758523	374434	3758523	4.15E-03	1.29E-02	1.71E-02	3.88E-04	4.55E-03	1.59E-02	2.91E-04	3.00E-03	2.68E-03	1.16E-03	9.52E-04	8.59E-04	2.31E-07	3.34E-06	0.00E+00	3.57E-06	3.568	0.00E+00	3.95E-02	2.44E-02
3744393758523	374439	3758523	4.38E-03	1.35E-02	1.80E-02	3.98E-04	4.79E-03	1.68E-02	3.06E-04	3.11E-03	2.78E-03	1.20E-03	9.87E-04	8.84E-04	2.43E-07	3.50E-06	0.00E+00	3.75E-06	3.746	0.00E+00	4.15E-02	2.56E-02
3744443758523	374444	3758523	4.62E-03	1.43E-02	1.90E-02	4.08E-04	5.05E-03	1.77E-02	3.23E-04	3.23E-03	2.88E-03	1.24E-03	1.02E-03	9.10E-04	2.56E-07	3.68E-06	0.00E+00	3.94E-06	3.936	0.00E+00	4.37E-02	2.70E-02
3744493758523	374449	3758523	4.88E-03	1.51E-02	2.01E-02	4.18E-04	5.34E-03	1.87E-02	3.41E-04	3.35E-03	2.99E-03	1.29E-03	1.06E-03	9.37E-04	2.71E-07	3.87E-06	0.00E+00	4.14E-06	4.141	0.00E+00	4.61E-02	2.84E-02
3744543758523	374454	3758523	5.16E-03	1.60E-02	2.13E-02	4.29E-04	5.65E-03	1.98E-02	3.61E-04	3.48E-03	3.11E-03	1.34E-03	1.10E-03	9.65E-04	2.87E-07	4.08E-06	0.00E+00	4.37E-06	4.366	0.00E+00	4.86E-02	3.00E-02
3744593758523	374459	3758523	5.48E-03	1.70E

			SWBuilding Construction	SWDemolition	SWGrading	EYBuilding Construction	SWPaving	SWGrading	SWArchitectural Coating	NBBuilding Construction	NBBuilding Construction	NBArchitectural Coating	NBArchitectural Coating	RWBuilding Construction	Child Risk				Overlapping Phases - Maximum G		
Unique Identifier	X (UTM)	Y (UTM)	2026	2026	2026	2026	2027	2027	2027	2026	2027	2026	2027	2026	3rd Trimester	0<2	2<16	Total	per million	2025	2026	2027
3744443758538	374444	3758538	4.77E-03	1.48E-02	1.96E-02	4.39E-04	5.22E-03	1.83E-02	3.33E-04	3.50E-03	3.13E-03	1.35E-03	1.11E-03	9.50E-04	2.65E-07	3.84E-06	0.00E+00	4.11E-06	4.108	0.00E+00	4.54E-02	2.80E-02
3744493758538	374449	3758538	5.04E-03	1.56E-02	2.07E-02	4.52E-04	5.51E-03	1.93E-02	3.52E-04	3.65E-03	3.25E-03	1.41E-03	1.16E-03	9.79E-04	2.80E-07	4.04E-06	0.00E+00	4.32E-06	4.324	0.00E+00	4.78E-02	2.96E-02
3744543758538	374454	3758538	5.33E-03	1.65E-02	2.19E-02	4.64E-04	5.83E-03	2.04E-02	3.73E-04	3.80E-03	3.39E-03	1.46E-03	1.20E-03	1.01E-03	2.96E-07	4.26E-06	0.00E+00	4.56E-06	4.558	0.00E+00	5.05E-02	3.12E-02
3744593758538	374459	3758538	5.65E-03	1.75E-02	2.33E-02	4.77E-04	6.18E-03	2.16E-02	3.95E-04	3.96E-03	3.53E-03	1.52E-03	1.25E-03	1.04E-03	3.14E-07	4.50E-06	0.00E+00	4.81E-06	4.814	0.00E+00	5.34E-02	3.30E-02
3744643758538	374464	3758538	6.00E-03	1.86E-02	2.47E-02	4.90E-04	6.57E-03	2.30E-02	4.20E-04	4.13E-03	3.68E-03	1.59E-03	1.31E-03	1.07E-03	3.33E-07	4.76E-06	0.00E+00	5.09E-06	5.095	0.00E+00	5.66E-02	3.50E-02
3744693758538	374469	3758538	6.40E-03	1.98E-02	2.63E-02	5.04E-04	7.00E-03	2.45E-02	4.47E-04	4.31E-03	3.85E-03	1.66E-03	1.37E-03	1.11E-03	3.55E-07	5.05E-06	0.00E+00	5.40E-06	5.404	0.00E+00	6.01E-02	3.72E-02
3744743758538	374474	3758538	6.83E-03	2.11E-02	2.81E-02	5.18E-04	7.48E-03	2.62E-02	4.78E-04	4.51E-03	4.02E-03	1.74E-03	1.43E-03	1.14E-03	3.79E-07	5.37E-06	0.00E+00	5.74E-06	5.745	0.00E+00	6.40E-02	3.96E-02
3744793758538	374479	3758538	7.32E-03	2.27E-02	3.01E-02	5.32E-04	8.01E-03	2.80E-02	5.12E-04	4.72E-03	4.21E-03	1.82E-03	1.50E-03	1.18E-03	4.07E-07	5.72E-06	0.00E+00	6.12E-06	6.124	0.00E+00	6.84E-02	4.23E-02
3744843758538	374484	3758538	7.87E-03	2.44E-02	3.24E-02	5.47E-04	8.62E-03	3.01E-02	5.51E-04	4.94E-03	4.41E-03	1.91E-03	1.57E-03	1.22E-03	4.37E-07	6.11E-06	0.00E+00	6.55E-06	6.550	0.00E+00	7.33E-02	4.53E-02
3744893758538	374489	3758538	8.49E-03	2.63E-02	3.50E-02	5.61E-04	9.30E-03	3.25E-02	5.94E-04	5.19E-03	4.63E-03	2.00E-03	1.65E-03	1.26E-03	4.72E-07	6.56E-06	0.00E+00	7.03E-06	7.027	0.00E+00	7.88E-02	4.87E-02
3744943758538	374494	3758538	9.20E-03	2.85E-02	3.79E-02	5.77E-04	1.01E-02	3.52E-02	6.43E-04	5.45E-03	4.87E-03	2.10E-03	1.73E-03	1.31E-03	5.11E-07	7.06E-06	0.00E+00	7.57E-06	7.566	0.00E+00	8.50E-02	5.25E-02
3744993758538	374499	3758538	1.00E-02	3.10E-02	4.12E-02	5.93E-04	1.09E-02	3.83E-02	7.00E-04	5.74E-03	5.12E-03	2.21E-03	1.82E-03	1.35E-03	5.56E-07	7.62E-06	0.00E+00	8.17E-06	8.174	0.00E+00	9.20E-02	5.69E-02
3745093758538	374509	3758538	1.20E-02	3.71E-02	4.93E-02	6.25E-04	1.31E-02	4.59E-02	8.38E-04	6.38E-03	5.70E-03	2.46E-03	2.02E-03	1.45E-03	6.66E-07	8.99E-06	0.00E+00	9.66E-06	9.658	0.00E+00	1.09E-01	6.76E-02
3745143758538	374514	3758538	1.32E-02	4.07E-02	5.42E-02	6.42E-04	1.44E-02	5.04E-02	9.20E-04	6.75E-03	6.02E-03	2.60E-03	2.14E-03	1.50E-03	7.31E-07	9.81E-06	0.00E+00	1.05E-05	10.536	0.00E+00	1.20E-01	7.39E-02
3745243758538	374524	3758538	1.59E-02	4.91E-02	6.53E-02	6.76E-04	1.74E-02	6.07E-02	1.11E-03	7.59E-03	6.77E-03	2.92E-03	2.41E-03	1.62E-03	8.81E-07	1.17E-05	0.00E+00	1.25E-05	12.545	0.00E+00	1.43E-01	8.84E-02
3745293758538	374529	3758538	1.73E-02	5.35E-02	7.11E-02	6.93E-04	1.89E-02	6.62E-02	1.21E-03	8.07E-03	7.20E-03	3.11E-03	2.56E-03	1.68E-03	9.60E-07	1.27E-05	0.00E+00	1.36E-05	13.618	0.00E+00	1.55E-01	9.61E-02
3744093758543	374409	3758543	3.42E-03	1.06E-02	1.41E-02	3.71E-04	3.75E-03	1.31E-02	2.39E-04	2.78E-03	2.48E-03	1.07E-03	8.82E-04	7.91E-04	1.90E-07	2.83E-06	0.00E+00	3.02E-06	3.023	0.00E+00	3.31E-02	2.05E-02
3744143758543	374414	3758543	3.58E-03	1.11E-02	1.47E-02	3.81E-04	3.92E-03	1.37E-02	2.50E-04	2.88E-03	2.57E-03	1.11E-03	9.13E-04	8.13E-04	1.99E-07	2.95E-06	0.00E+00	3.15E-06	3.153	0.00E+00	3.46E-02	2.14E-02
3744193758543	374419	3758543	3.75E-03	1.16E-02	1.54E-02	3.92E-04	4.10E-03	1.43E-02	2.62E-04	2.98E-03	2.66E-03	1.15E-03	9.46E-04	8.35E-04	2.08E-07	3.08E-06	0.00E+00	3.29E-06	3.292	0.00E+00	3.61E-02	2.23E-02
3744243758543	374424	3758543	3.93E-03	1.22E-02	1.62E-02	4.03E-04	4.30E-03	1.50E-02	2.75E-04	3.09E-03	2.76E-03	1.19E-03	9.80E-04	8.59E-04	2.18E-07	3.22E-06	0.00E+00	3.44E-06	3.441	0.00E+00	3.78E-02	2.34E-02
3744293758543	374429	3758543	4.12E-03	1.28E-02	1.70E-02	4.14E-04	4.51E-03	1.58E-02	2.88E-04	3.21E-03	2.86E-03	1.24E-03	1.02E-03	8.84E-04	2.29E-07	3.37E-06	0.00E+00	3.60E-06	3.602	0.00E+00	3.96E-02	2.45E-02
3744343758543	374434	3758543	4.34E-03	1.34E-02	1.78E-02	4.26E-04	4.75E-03	1.66E-02	3.03E-04	3.33E-03	2.97E-03	1.28E-03	1.06E-03	9.09E-04	2.41E-07	3.53E-06	0.00E+00	3.78E-06	3.775	0.00E+00	4.16E-02	2.57E-02
3744393758543	374439	3758543	4.56E-03	1.41E-02	1.88E-02	4.38E-04	4.99E-03	1.75E-02	3.19E-04	3.46E-03	3.09E-03	1.33E-03	1.10E-03	9.36E-04	2.53E-07	3.71E-06	0.00E+00	3.96E-06	3.961	0.00E+00	4.36E-02	2.70E-02
3744443758543	374444	3758543	4.81E-03	1.49E-02	1.98E-02	4.50E-04	5.26E-03	1.84E-02	3.36E-04	3.60E-03	3.21E-03	1.39E-03	1.14E-03	9.64E-04	2.67E-07	3.89E-06	0.00E+00	4.16E-06	4.161	0.00E+00	4.59E-02	2.84E-02
3744493758543	374449	3758543	5.08E-03	1.57E-02	2.09E-02	4.63E-04	5.56E-03	1.95E-02	3.55E-04	3.75E-03	3.34E-03	1.44E-03	1.19E-03	9.93E-04	2.82E-07	4.10E-06	0.00E+00	4.38E-06	4.380	0.00E+00	4.84E-02	2.99E-02
3744543758543	374454	3758543	5.37E-03	1.66E-02	2.21E-02	4.76E-04	5.88E-03	2.06E-02	3.76E-04	3.90E-03	3.48E-03	1.50E-03	1.24E-03	1.02E-03	2.98E-07	4.32E-06	0.00E+00	4.62E-06	4.617	0.00E+00	5.10E-02	3.16E-02
3744593758543	374459	3758543	5.70E-03	1.76E-02	2.35E-02	4.90E-04	6.24E-03	2.18E-02	3.98E-04	4.07E-03	3.63E-03	1.57E-03	1.29E-03	1.06E-03	3.16E-07	4.56E-06	0.00E+00	4.88E-06	4.876	0.00E+00	5.40E-02	3.34E-02
3744643758543	374464	3758543	6.05E-03	1.87E-02	2.49E-02	5.04E-04	6.63E-03	2.32E-02	4.23E-04	4.25E-03	3.79E-03	1.64E-03	1.35E-03	1.09E-03	3.36E-07	4.82E-06	0.00E+00	5.16E-06	5.160	0.00E+00	5.72E-02	3.54E-02
3744693758543	374469	3758543	6.45E-03	2.00E-02	2.66E-02	5.18E-04	7.06E-03	2.47E-02	4.51E-04	4.44E-03	3.96E-03	1.71E-03	1.41E-03	1.12E-03	3.58E-07	5.11E-06	0.00E+00	5.47E-06	5.473	0.00E+00	6.08E-02	3.76E-02
3744743758543	374474	3758543	6.89E-03	2.13E-02	2.83E-02	5.33E-04	7.54E-03	2.64E-02	4.82E-04	4.65E-03	4.15E-03	1.79E-03	1.47E-03	1.16E-03	3.82E-07	5.43E-06	0.00E+00	5.82E-06	5.817	0.00E+00	6.47E-02	4.00E-02
3744793758543	374479	3758543	7.38E-03	2.28E-02	3.04E-02	5.48E-04	8.08E-03	2.83E-02	5.16E-04	4.87E-03	4.35E-03	1.88E-03	1.54E-03	1.20E-03	4.10E-07	5.79E-06	0.00E+00	6.20E-06	6.203	0.00E+00	6.91E-02	4.27E-02
3744843758543	374484	3758543	7.94E-03	2.46E-02	3.27E-02	5.64E-04	8.69E-03	3.04E-02	5.55E-04	5.11E-03	4.56E-03	1.97E-03	1.62E-03	1.24E-03	4.41E-07	6.20E-06	0.00E+00	6.64E-06	6.637	0.00E+00	7.41E-02	4.58E-02
3744893758543	374489	3758543	8.56E-03	2.65E-02	3.52E-02	5.80E-04	9.37E-03	3.28E-02	5.99E-04	5.37E-03	4.79E-03	2.07E-03	1.70E-03	1.28E-03	4.75E-07	6.64E-06	0.00E+00	7.12E-06	7.119	0.00E+00	7.96E-02	4.92E-02
3744943758543	374494	3758543	9.27E-03	2.87E-02	3.82E-02	5.96E-04	1.01E-02	3.55E-02	6.48E-04	5.65E-03	5.04E-03	2.18E-03	1.79E-03	1.33E-03	5.15E-07	7.15E-06	0.00E+00	7.66E-06	7.662	0.00E+00	8.58E-02	5.31E-02
3744993758543	374499	3758543	1.01E-02	3.12E-02	4.15E-02	6.13E-04	1.10E-02	3.86E-02	7.04E-04	5.95E-03	5.31E-03	2.29E-03	1.89E-03	1.37E-03	5.59E-07	7.71E-06	0.00E+00	8.27E-06	8.274	0.00E+00	9.29E-02	5.75E-02
3744093758548	374409	3758548	3.45E-03	1.07E-02	1.42E-02	3.79E-04	3.78E-03	1.32E-02	2.42E-04	2.84E-03	2.54E-03	1.10E-03	9.02E-04	8.01E-04	1.92E-07	2.87E-06	0.00E+00	3.06E-06	3.060	0.00E+00	3.35E-02	2.07E-02
3744143758548	374414	3758548	3.61E-03	1.12E-02	1.49E-02	3.89E-04	3.95E-03	1.38E-02	2.53E-04	2.95E-03	2.63E-03	1.14E-03	9.34E-04	8.24E-04	2.01E-07	2.99E-06	0.00E+00	3.19E-06	3.192	0.00E+00	3.49E-02	2.16E-02
3744193758548	374419	3758548	3.78E-03	1.17E-02	1.56E-02	4.00E-04	4.14E-03	1.45E-02	2.64E-04	3.05E-03	2.72E-03	1.18E-03	9.68E-04	8.47E-04	2.10E-07	3.12E-06	0.00E+00	3.33E-06	3.332	0.00E+00	3.65E-02	2.26E-02
3744243758548	374424	3758548	3.96E-03	1.23E-02	1.63E-02	4.12E-04	4.34E-03	1.52E-02	2.77E-04	3.17E-03	2.83E-03	1.22E-03	1.00E-03	8.71E-04	2.20E-07	3.26E-06	0.00E+00	3.48E-06	3.483	0.00E+00	3.81E-02	2.36E-02
3744293758548	374429	3758548	4.16E-03	1.29E-02	1.71E-02	4.24E-04	4.55E-03	1.59E-02	2.91E-04	3.29E-03	2.93E-03	1.27E-03	1.04E-03	8.96E-04	2.31E-07	3.42E-06	0.00E+00	3.65E-06	3.646	0.00E+00	4.00E-02	2.47E-02
3744343758548	374434	3758548	4.37E-03	1.35E-02	1.80E-02	4.36E-04	4.79E-03	1.67E-02	3.06E-04	3.41E-03	3.05E-03	1.32E-03	1.08E-03	9.22E-04	2.43E-07	3.58E-06	0.00E+00	3.82E-06	3.822	0.00E+00	4.20E-02	2.60E-02
3744393758548	374439	3758548	4.60E-03	1.42E-02	1.89E-02	4.48E-04	5.04E-03	1.76E-02	3.22E-04	3.55E-03	3.17E-03	1.37E-03	1.13E-03	9.49E-04	2.55E-07	3.75E-06	0.00E+00	4.01E-06	4.009	0.00E+00	4.41E-02	2.73E-02
3744443758548	374444	3758548	4.85E-03	1.50E-02	2.00E-02	4.61E-04	5.31E-03	1.86E-02	3.39E-04	3.69E-03	3.30E-03	1.42E-03	1.17E-03	9.78E-04	2.69E-07	3.94E-06	0.00E+00	4.21E-06	4.212	0.00E+00	4.64E-02	2.87E-02
3744493758548	374449	3758548	5.12E-03	1.58E-02	2.11E-02	4.75E-04	5.60E-03	1.96E-02	3.58E-04	3.84E-03	3.43E-03	1.48E-03	1.22E-03	1.01E-03	2.84E-07	4.15E-06	0.00E+00	4.43E-06	4.432	0.00E+00	4.89E-02	3.02E-02
3744543758548	374454	3758548	5.42E-03	1.68E-02	2.23E-02	4.89E-04	5.93E-03	2.07E-02	3.79E-04	4.01E-03	3.58E-03	1.55E-03	1.27E-03	1.04E-03	3.01E-07	4.37E-06	0.00E+00	4.67E-06	4.672	0.00E+00	5.16E-02	3.19E-02
3744593758548	374459	3758548	5.74E-03	1.78E-02	2.36E-02	5.03E-04	6.28E-03	2.20E-02	4.01E-04	4.18E-03	3.73E-03	1.61E-03	1.33E-03	1.07E-03	3.19E-07	4.62E-06	0.00E+00	4.93E-06	4.935	0.00E+00	5.45E-02	3.37E-02
3744643758548	374464	3758548	6.10E-03	1.89E-02	2.51E-02	5.18E-04	6.68E-03	2.34E-02	4.27E-04	4.37E-03	3.90E-03	1.68E-03	1.39E-03	1.10E-03	3.39E-07	4.88E-06	0.00E+00	5.22E-06	5.222	0.00E+00	5.78E-02	3.57E-02
3744693758548	374469	3758548	6.50E-03	2.01E-02	2.67E-02	5.33E-04	7.11E-03	2.49E-02	4.54E-04	4.57E-03	4.08E-03	1.76E-03	1.45E-03	1.14E-03	3.61E-07	5.18E-06	0.00E+00	5.54E-06	5.538	0.00E+00	6.14E-02	3.80E-02
3744743758548	374474	3758548	6.93E-03	2.15E-02	2.85E-02	5.49E-04	7.59E-03	2.65E-02	4.85E-04	4.79E-03	4.27E-03	1.85E-03	1.52E-03	1.18E-03	3.85E-07	5.50E-06	0.00E+00	5.89E-06	5.885	0.00E+00	6.53E-02	4.04E-02
3744793758548	374479	3758548	7.43E-03	2.30E-02	3.06E-02	5.65E-04	8.13E-03	2.84E-02	5.19E-04	5.02E-03	4.48E-03	1.94E-03	1.59E-03	1.22E-03	4.13E-07	5.86E-06	0.00E+00	6.28E-06	6.276	0.00E+00	6.97E-02	4.32E-02
3744843758548	374484	3758548	7.99E-03	2.47E-02	3.29E-02	5.82E-04	8.75E-03	3.06E-02	5.59E-04	5.28E-03	4.71E-03	2.03E-03	1.67E-03	1.26E-03	4.44E-07	6.27E-06	0.00E+00	6.72E-06	6.716	0.00E+00	7.48E-02	4.63E-02
3744893758548	374489	3758548	8.61E-03	2.67E-02	3.55E-02	5.99E-04	9.43E-03	3.30E-02	6.02E-04	5.55E-03	4.95E-03	2.14E-03	1.76E-03	1.30E-03	4.78E-07	6.72E-06	0.00E+00	7.20E-06	7.202	0.00E+00	8.03E-02	4.97E-02
3744943758548	374494	3758548	9.32E-03	2.89E-02	3.84E-02	6.16E-04	1.02E-02	3.57E-02	6.52E-04	5.84E-03	5.21E-03	2.25E-03	1.85E-03	1.35E-03	5.18E-07	7.23E-06	0.00E+00	7.75E-06	7.750	0.00E+00	8.66E-02	5.36E-02
3744993758553	374499	3758553	1.08E-02	1.43E-02	3.86E-04	3.81E-03	1.33E-02	2.44E-04	2.91E-03	2.59E-03	1.12E-03	9.23E-04	8.21E-04	1.93E-07	2.90E-06	0.00E+00	3.10E-06	3.095	0.00E+00	2.09E-02	3.38E-02	
3744143758553	374414	3758553	3.64E-03	1.13E-02	1.50E-02	3.97E-04	3.98E-03	1.39E-02	2.55E-04	3.01E-03	2.69E-03	1.16E-03	9.55E-04	8.35E-04	2.02E-07	3.03E-06	0.00E+00	3.23E-06	3.229	0.00E+00	3.53E-02	2.18E-02
3744193758553	374419	3758553	3.81E-03	1.18E-02	1.57E-02	4.09E-04	4.17E-03	1.46E-02	2.66E-04	3.12E-03	2.79E-03	1.20E-03	9.90E-04	8.58E-04	2.12E-07	3.16E-06	0.00E+00	3.37E-06	3.371	0.00E+00	3.69E-02	2.28E-02
3744243758553	374424	3758553	3.99E-03	1.24E-02	1.64E-02	4.21E-04	4.37E-03	1.53E-02	2.79E-04	3.24E-03	2.89E-03	1.25E-03	1.03E-03	8.82E-04	2.22E-07	3.30E-06	0.00E+00	3.52E-06	3.523	0.00E+00	3.86E-02	2.39E-02
3744293758553	374429	3758553	4.19E-03	1.30E-02	1.73E-02	4.33E-04	4.59E-03	1.60E-02	2.93E-04	3.36E-03	3.00E-03	1.30E-03	1.07E-03	9.08E-04	2.33E-07	3.45E-06	0.00E+00	3.69E-06	3.687	0.00E+00	4.04E-02	2.50E-02
3744343758553	374434	3758553	4.40E-03	1.36E-02	1.81E-02	4.46E-04	4.82E-03	1.69E-02	3.08E-04	3.49E-03	3.12E-03	1.35E-03	1.11E-03	9.35E-04	2.45E-07	3.62E-06	0.00E+00	3.86E-06	3.864	0.00E+00	4.24E-02	2.62E-02
3744393758553	374439	3758553	4.63E-03	1.43E-02	1.91E-02	4.59E-04	5.07E-03	1.77E-02	3.24E-04	3.63E-03	3.24E-03	1.40E-03	1.15E-03	9.62E-04	2.57E-07	3.80E-06	0.00E+00	4.05E-06	4.054	0.00E+00	4.45E-02	2.75E-02
3744443758553	374444	3758553	4.88E-03	1.51E-02	2.01E-02	4.73E-04	5.35E-03	1.87E-02	3.42E-04	3.78E-03	3.38E-03	1.46E-03	1.20E-03	9.91E-04	2.71E-07	3.99E-06	0.00E+00	4.26E-06	4.259	0.00E+00	4.68E-02	2.90E-02
3744493758553	374449	3758553	5.15E-03	1.60E-02	2.12E-02	4.87E-04	5.64E-03	1.97E-02	3.60E-04	3.94E-03	3.52E-03	1.52E-03	1.25E-03	1.02E-03	2.86E-07	4.20E-06	0.00E+00	4.48E-06	4.481	0.00E+00	4.93E-02	3.05E-02
3744543758553	374454	3758553	5.45E-03	1.69E-02	2.24E-02	5.02E-04	5.97E-03	2.09E-02	3.81E-04	4.11E-03	3.67E-03	1.59E-03	1.30E-03	1.05E-03	3.03E-07	4.42E-06	0.00E+00	4.72E-06	4.724	0.00E+00	5.20E-02	3.22E-02
3744593758553	374459	3758553	5.78E-03	1.79E-02	2.38E-02	5.17E-04	6.32E-03	2.21E-02	4.04E-04	4.29E-03	3.83E-03	1.66E-03	1.36E-03	1.09E-03	3.21E-07	4.67E-06	0.00E+00	4.99E-06	4.988	0.00E+00	5.50E-02	3.40E-02
3744643758553	374464	3758553	6.14E-03	1.90E-02	2.53E-02	5.33E-04	6.72E-03	2.35E-02	4.29E-04	4.49E-03	4.01E-03	1.73E-03	1.42E-03	1.12E-03	3.41E-07	4.94E-06	0.00E+00	5.28E-06	5.278	0.00E+00	5.83E-02	3.61E-02
3744693758553	374469	3758553	6.53E-03	2.02E-02	2.69E-02	5.49E-04	7.15E-03	2.50E-02	4.57E-04	4.70E-03	4.20E-03	1.81E-03	1.49E-03	1.16E-03	3.63E-07	5.23E-06	0.00E+00	5.60E-06	5.597	0.00E+00	6.19E-02	3.83E-02
3744093758558	374409	3758558	3.51E-03	1.09E-02	1.44E-02	3.94E-04	3.84E-03	1.34E-02	2.45E-04	2.97E-03	2.65E-03	1.14E-03	9.41E-04	8.23E-04	1.95E-07	2.93E-06	0.00E+00	3.13E-06	3.129	0.00E+00	3.41E-02	2.11E-02
3744143758558	374414	3758558	3.67E-03	1.14E-02	1.51E-02	4.06E-04	4.01E-03	1.40E-02	2.56E-04	3.07E-03	2.75E-03	1.19E-03	9.75E-04	8.46E-04	2.04E-07	3.06E-06	0.00E+00	3.26E-06	3.263	0.00E+00	3.56E-02	2.20E-02
3744193758558	374419	3758558	3.84E-03	1.19E-02	1.58E-02	4.18E-04	4.20E-03	1.47E-02	2.68E-04	3.19E-03	2.85E-03	1.23E-03	1.01E-03	8.70E-04	2.13E-07	3.19E-06	0.00E+00	3.41E-06	3.407	0.00E+00	3.72E-02	2.30E-02
3744243758558	374424	3758558	4.02E-03	1.24E-02	1.66E-02	4.30E-04	4.40E-03	1.54E-02	2.81E-04	3.31E-03	2.95E-03	1.28E-03	1.05E-03	8.94E-04	2.23E-07	3.34E-06	0.00E+00	3.56E-06	3.560	0.00E+00	3.88E-02	2.41E-02
3744293758558	374429	3758558	4.22E-03	1.31E-02	1.74E-02	4.43E-04	4.62E-03	1.62E-02	2.95E-04	3.44E-03	3.07E-03	1.32E-03	1.09E-03	9.20E-04	2.34E-07	3.49E-06	0.00E+00	3.73E-06	3.726	0.00E+00	4.08E-02	2.52E-02
3744093758563	374409	3758563	3.53E-03	1.09E-02	1.45E-02	4.02E-04	3.86E-03	1.35E-02	2.47E-04	3.02E-03	2.70E-03	1.17E-03	9.59E-04	8.34E-04	1.96E-07	2.96E-06	0.00E+00	3.16E-06	3.158	0.00E+00	3.44E-02	2.13E-02
3744143758563	374414	3758563	3.69E-03	1.14E-02	1.52E-02	4.14E-04	4.04E-03	1.41E-02	2.58E-04	3.13E-03	2.80E-03	1.21E-03	9.94E-04	8.57E-04	2.05E-07	3.09E-06	0.00E+00	3.29E-06	3.294	0.00E+00	3.59E-02	2.22E-02
3744193758563	374419	3758563	3.86E-03	1.19E-02	1.59E-02	4.27E-04	4.22E-03	1.48E-02	2.70E-04	3.25E-03	2.90E-03	1.25E-03	1.03E-03	8.81E-04	2.14E-07	3.22E-06	0.00E+00	3.44E-06	3.438	0.00E+00	3.75E-02	2.32E-02
3744243758563	374424	3758563	4.04E-03	1.25E-02	1.66E-02	4.39E-04	4.43E-03	1.55E-02	2.83E-04	3.38E-03	3.01E-03	1.30E-03	1.07E-03	9.06E-04	2.25E-07	3.37E-06	0.00E+00	3.59E-06	3.593	0.00E+00	3.92E-02	2.43E-02
3744063758323	374606	3758323	2.90E-03	8.97E-03	1.19E-02	2.35E-04	3.17E-03	1.11E-02	2.03E-04	2.41E-03	2.15E-03	9.29E-04	7.64E-04	7.98E-04	1.61E-07	2.41E-06	0.00E+00	2.57E-06	2.573	0.00E+00	2.82E-02	1.74E-02
3744113758323	374611	3758323	2.94E-03	9.09E-03	1.21E-02	2.37E-04	3.22E-03	1.12E-02	2.05E-04	2.45E-03	2.18E-03	9.43E-04	7.76E-04	8.13E-04	1.63E-07	2.45E-06	0.00E+00	2.61E-06	2.609	0.00E+00	2.86E-02	1.76E-02
3744163758323	374616	3758323	2.98E-03	9.21E-03	1.23E-02	2.39E-04	3.26E-03	1.14E-02	2.08E-04	2.48E-03	2.22E-03	9.57E-04	7.88E-04	8.29E-04	1.65E-07	2.48E-06	0.00E+00	2.64E-06	2.645	0.00E+00	2.90E-02	1.79E-02
3744213758323	374621	3758323	3.01E-03	9.33E-03	1.24E-02	2.41E-04	3.30E-03	1.15E-02	2.11E-04	2.52E-03	2.25E-03	9.72E-04	7.99E-04	8.45E-04	1.67E-07	2.51E-06	0.00E+00	2.68E-06	2.680	0.00E+00	2.93E-02	1.81E-02
3744263758323	374626	3758323	3.05E-03	9.44E-03	1.26

			SWBuilding Construction	SWDemolition	SWGrading	EYBuilding Construction	SWPaving	SWGrading	SWArchitectural Coating	NBBuilding Construction	NBBuilding Construction	NBArchitectural Coating	NBArchitectural Coating	RWBuilding Construction	Child Risk					Overlapping Phases - Maximum G		
Unique Identifier	X (UTM)	Y (UTM)	2026	2026	2026	2026	2027	2027	2027	2026	2027	2026	2027	2026	3rd Trimester	0<2	2<16	Total	per million	2025	2026	2027
3746463758333	374646	3758333	3.54E-03	1.10E-02	1.46E-02	2.61E-04	3.88E-03	1.36E-02	2.48E-04	2.89E-03	2.58E-03	1.12E-03	9.18E-04	9.91E-04	1.97E-07	2.93E-06	0.00E+00	3.13E-06	3.132	0.00E+00	3.44E-02	2.12E-02
3746513758333	374651	3758333	3.58E-03	1.11E-02	1.47E-02	2.63E-04	3.92E-03	1.37E-02	2.50E-04	2.93E-03	2.62E-03	1.13E-03	9.30E-04	1.01E-03	1.99E-07	2.97E-06	0.00E+00	3.17E-06	3.166	0.00E+00	3.47E-02	2.14E-02
3746563758333	374656	3758333	3.61E-03	1.12E-02	1.49E-02	2.65E-04	3.95E-03	1.38E-02	2.53E-04	2.97E-03	2.65E-03	1.15E-03	9.42E-04	1.03E-03	2.01E-07	3.00E-06	0.00E+00	3.20E-06	3.198	0.00E+00	3.51E-02	2.16E-02
3746613758333	374661	3758333	3.64E-03	1.13E-02	1.50E-02	2.66E-04	3.99E-03	1.40E-02	2.55E-04	3.01E-03	2.69E-03	1.16E-03	9.54E-04	1.05E-03	2.02E-07	3.03E-06	0.00E+00	3.23E-06	3.230	0.00E+00	3.54E-02	2.18E-02
3746663758333	374666	3758333	3.68E-03	1.14E-02	1.51E-02	2.68E-04	4.02E-03	1.41E-02	2.57E-04	3.05E-03	2.72E-03	1.17E-03	9.66E-04	1.07E-03	2.04E-07	3.06E-06	0.00E+00	3.26E-06	3.261	0.00E+00	3.58E-02	2.20E-02
3746713758333	374671	3758333	3.70E-03	1.15E-02	1.53E-02	2.69E-04	4.06E-03	1.42E-02	2.59E-04	3.08E-03	2.75E-03	1.19E-03	9.78E-04	1.09E-03	2.06E-07	3.08E-06	0.00E+00	3.29E-06	3.290	0.00E+00	3.61E-02	2.22E-02
3746763758333	374676	3758333	3.74E-03	1.16E-02	1.54E-02	2.71E-04	4.08E-03	1.43E-02	2.61E-04	3.12E-03	2.78E-03	1.20E-03	9.89E-04	1.11E-03	2.07E-07	3.11E-06	0.00E+00	3.32E-06	3.318	0.00E+00	3.64E-02	2.24E-02
3746813758333	374681	3758333	3.76E-03	1.16E-02	1.55E-02	2.72E-04	4.11E-03	1.44E-02	2.63E-04	3.15E-03	2.82E-03	1.22E-03	1.00E-03	1.13E-03	2.09E-07	3.14E-06	0.00E+00	3.34E-06	3.344	0.00E+00	3.66E-02	2.26E-02
3746863758333	374686	3758333	3.78E-03	1.17E-02	1.56E-02	2.73E-04	4.14E-03	1.45E-02	2.64E-04	3.19E-03	2.85E-03	1.23E-03	1.01E-03	1.15E-03	2.10E-07	3.16E-06	0.00E+00	3.37E-06	3.369	0.00E+00	3.69E-02	2.27E-02
3746913758333	374691	3758333	3.80E-03	1.18E-02	1.56E-02	2.75E-04	4.16E-03	1.46E-02	2.66E-04	3.22E-03	2.88E-03	1.24E-03	1.02E-03	1.17E-03	2.11E-07	3.18E-06	0.00E+00	3.39E-06	3.392	0.00E+00	3.71E-02	2.29E-02
3746963758333	374696	3758333	3.82E-03	1.18E-02	1.57E-02	2.76E-04	4.18E-03	1.46E-02	2.67E-04	3.26E-03	2.91E-03	1.25E-03	1.03E-03	1.19E-03	2.12E-07	3.20E-06	0.00E+00	3.41E-06	3.414	0.00E+00	3.74E-02	2.30E-02
3747013758333	374701	3758333	3.84E-03	1.19E-02	1.58E-02	2.77E-04	4.20E-03	1.47E-02	2.68E-04	3.29E-03	2.93E-03	1.27E-03	1.04E-03	1.21E-03	2.13E-07	3.22E-06	0.00E+00	3.43E-06	3.434	0.00E+00	3.76E-02	2.31E-02
3747063758333	374706	3758333	3.85E-03	1.19E-02	1.59E-02	2.78E-04	4.22E-03	1.48E-02	2.70E-04	3.32E-03	2.96E-03	1.28E-03	1.05E-03	1.23E-03	2.14E-07	3.24E-06	0.00E+00	3.45E-06	3.453	0.00E+00	3.78E-02	2.33E-02
3747113758333	374711	3758333	3.87E-03	1.20E-02	1.59E-02	2.79E-04	4.23E-03	1.48E-02	2.70E-04	3.35E-03	2.99E-03	1.29E-03	1.06E-03	1.25E-03	2.15E-07	3.26E-06	0.00E+00	3.47E-06	3.471	0.00E+00	3.79E-02	2.34E-02
3747163758333	374716	3758333	3.88E-03	1.20E-02	1.60E-02	2.80E-04	4.25E-03	1.49E-02	2.71E-04	3.38E-03	3.02E-03	1.30E-03	1.07E-03	1.27E-03	2.15E-07	3.27E-06	0.00E+00	3.49E-06	3.487	0.00E+00	3.81E-02	2.35E-02
3747213758333	374721	3758333	3.89E-03	1.20E-02	1.60E-02	2.81E-04	4.26E-03	1.49E-02	2.72E-04	3.41E-03	3.04E-03	1.31E-03	1.08E-03	1.29E-03	2.16E-07	3.29E-06	0.00E+00	3.50E-06	3.502	0.00E+00	3.82E-02	2.36E-02
3747263758333	374726	3758333	3.90E-03	1.21E-02	1.60E-02	2.81E-04	4.27E-03	1.49E-02	2.73E-04	3.44E-03	3.07E-03	1.32E-03	1.09E-03	1.30E-03	2.16E-07	3.30E-06	0.00E+00	3.51E-06	3.515	0.00E+00	3.84E-02	2.36E-02
3747313758333	374731	3758333	3.90E-03	1.21E-02	1.61E-02	2.82E-04	4.27E-03	1.50E-02	2.73E-04	3.46E-03	3.09E-03	1.34E-03	1.10E-03	1.32E-03	2.17E-07	3.31E-06	0.00E+00	3.53E-06	3.527	0.00E+00	3.85E-02	2.37E-02
3747363758333	374736	3758333	3.91E-03	1.21E-02	1.61E-02	2.83E-04	4.28E-03	1.50E-02	2.73E-04	3.49E-03	3.12E-03	1.35E-03	1.11E-03	1.34E-03	2.17E-07	3.32E-06	0.00E+00	3.54E-06	3.538	0.00E+00	3.86E-02	2.38E-02
3747413758333	374741	3758333	3.91E-03	1.21E-02	1.61E-02	2.83E-04	4.28E-03	1.50E-02	2.74E-04	3.52E-03	3.14E-03	1.36E-03	1.12E-03	1.35E-03	2.17E-07	3.33E-06	0.00E+00	3.55E-06	3.547	0.00E+00	3.86E-02	2.38E-02
3747463758333	374746	3758333	3.91E-03	1.21E-02	1.61E-02	2.84E-04	4.29E-03	1.50E-02	2.74E-04	3.54E-03	3.16E-03	1.37E-03	1.12E-03	1.37E-03	2.17E-07	3.34E-06	0.00E+00	3.56E-06	3.555	0.00E+00	3.87E-02	2.38E-02
3747513758333	374751	3758333	3.92E-03	1.21E-02	1.61E-02	2.84E-04	4.29E-03	1.50E-02	2.74E-04	3.57E-03	3.18E-03	1.37E-03	1.13E-03	1.38E-03	2.17E-07	3.34E-06	0.00E+00	3.56E-06	3.562	0.00E+00	3.88E-02	2.39E-02
3747563758333	374756	3758333	3.92E-03	1.21E-02	1.61E-02	2.85E-04	4.29E-03	1.50E-02	2.74E-04	3.59E-03	3.21E-03	1.38E-03	1.14E-03	1.39E-03	2.18E-07	3.35E-06	0.00E+00	3.57E-06	3.569	0.00E+00	3.88E-02	2.39E-02
3747613758333	374761	3758333	3.91E-03	1.21E-02	1.61E-02	2.85E-04	4.28E-03	1.50E-02	2.74E-04	3.61E-03	3.23E-03	1.39E-03	1.15E-03	1.40E-03	2.17E-07	3.36E-06	0.00E+00	3.57E-06	3.574	0.00E+00	3.88E-02	2.39E-02
3746063758338	374606	3758338	3.38E-03	1.05E-02	1.39E-02	2.53E-04	3.70E-03	1.29E-02	2.36E-04	2.65E-03	2.37E-03	1.02E-03	8.41E-04	8.66E-04	1.88E-07	2.77E-06	0.00E+00	2.96E-06	2.957	0.00E+00	3.25E-02	2.01E-02
3746113758338	374611	3758338	3.43E-03	1.06E-02	1.41E-02	2.55E-04	3.76E-03	1.31E-02	2.40E-04	2.69E-03	2.41E-03	1.04E-03	8.55E-04	8.85E-04	1.91E-07	2.81E-06	0.00E+00	3.00E-06	3.003	0.00E+00	3.30E-02	2.04E-02
3746163758338	374616	3758338	3.48E-03	1.08E-02	1.43E-02	2.57E-04	3.81E-03	1.33E-02	2.43E-04	2.74E-03	2.45E-03	1.06E-03	8.69E-04	9.03E-04	1.93E-07	2.85E-06	0.00E+00	3.05E-06	3.048	0.00E+00	3.35E-02	2.07E-02
3746213758338	374621	3758338	3.53E-03	1.09E-02	1.45E-02	2.59E-04	3.86E-03	1.35E-02	2.47E-04	2.78E-03	2.48E-03	1.07E-03	8.83E-04	9.23E-04	1.96E-07	2.90E-06	0.00E+00	3.09E-06	3.092	0.00E+00	3.40E-02	2.10E-02
3746263758338	374626	3758338	3.58E-03	1.11E-02	1.47E-02	2.61E-04	3.91E-03	1.37E-02	2.50E-04	2.83E-03	2.52E-03	1.09E-03	8.96E-04	9.43E-04	1.99E-07	2.94E-06	0.00E+00	3.13E-06	3.134	0.00E+00	3.45E-02	2.13E-02
3746313758338	374631	3758338	3.62E-03	1.12E-02	1.49E-02	2.62E-04	3.96E-03	1.39E-02	2.53E-04	2.87E-03	2.56E-03	1.11E-03	9.10E-04	9.63E-04	2.01E-07	2.98E-06	0.00E+00	3.18E-06	3.176	0.00E+00	3.49E-02	2.16E-02
3746363758338	374636	3758338	3.66E-03	1.13E-02	1.51E-02	2.64E-04	4.01E-03	1.40E-02	2.56E-04	2.91E-03	2.60E-03	1.12E-03	9.24E-04	9.83E-04	2.04E-07	3.01E-06	0.00E+00	3.22E-06	3.217	0.00E+00	3.54E-02	2.18E-02
3746413758338	374641	3758338	3.71E-03	1.15E-02	1.53E-02	2.66E-04	4.06E-03	1.42E-02	2.59E-04	2.96E-03	2.64E-03	1.14E-03	9.37E-04	1.00E-03	2.06E-07	3.05E-06	0.00E+00	3.26E-06	3.256	0.00E+00	3.58E-02	2.21E-02
3746463758338	374646	3758338	3.75E-03	1.16E-02	1.54E-02	2.68E-04	4.10E-03	1.43E-02	2.62E-04	3.00E-03	2.68E-03	1.16E-03	9.50E-04	1.02E-03	2.08E-07	3.09E-06	0.00E+00	3.29E-06	3.294	0.00E+00	3.62E-02	2.23E-02
3746513758338	374651	3758338	3.78E-03	1.17E-02	1.56E-02	2.70E-04	4.14E-03	1.45E-02	2.65E-04	3.04E-03	2.71E-03	1.17E-03	9.63E-04	1.05E-03	2.10E-07	3.12E-06	0.00E+00	3.33E-06	3.330	0.00E+00	3.66E-02	2.26E-02
3746563758338	374656	3758338	3.82E-03	1.18E-02	1.57E-02	2.71E-04	4.18E-03	1.46E-02	2.67E-04	3.08E-03	2.75E-03	1.19E-03	9.76E-04	1.07E-03	2.12E-07	3.15E-06	0.00E+00	3.37E-06	3.365	0.00E+00	3.70E-02	2.28E-02
3746613758338	374661	3758338	3.85E-03	1.19E-02	1.59E-02	2.73E-04	4.22E-03	1.48E-02	2.70E-04	3.12E-03	2.78E-03	1.20E-03	9.89E-04	1.09E-03	2.14E-07	3.18E-06	0.00E+00	3.40E-06	3.398	0.00E+00	3.73E-02	2.30E-02
3746663758338	374666	3758338	3.89E-03	1.20E-02	1.60E-02	2.75E-04	4.25E-03	1.49E-02	2.72E-04	3.16E-03	2.82E-03	1.22E-03	1.00E-03	1.11E-03	2.16E-07	3.21E-06	0.00E+00	3.43E-06	3.431	0.00E+00	3.77E-02	2.32E-02
3746713758338	374671	3758338	3.92E-03	1.21E-02	1.61E-02	2.76E-04	4.29E-03	1.50E-02	2.74E-04	3.20E-03	2.85E-03	1.23E-03	1.01E-03	1.13E-03	2.18E-07	3.24E-06	0.00E+00	3.46E-06	3.461	0.00E+00	3.80E-02	2.34E-02
3746763758338	374676	3758338	3.96E-03	1.22E-02	1.62E-02	2.77E-04	4.32E-03	1.51E-02	2.76E-04	3.24E-03	2.89E-03	1.25E-03	1.03E-03	1.15E-03	2.19E-07	3.27E-06	0.00E+00	3.49E-06	3.490	0.00E+00	3.84E-02	2.36E-02
3746813758338	374681	3758338	3.97E-03	1.23E-02	1.63E-02	2.79E-04	4.35E-03	1.52E-02	2.78E-04	3.27E-03	2.92E-03	1.26E-03	1.04E-03	1.18E-03	2.20E-07	3.30E-06	0.00E+00	3.52E-06	3.517	0.00E+00	3.86E-02	2.38E-02
3746863758338	374686	3758338	3.99E-03	1.24E-02	1.64E-02	2.80E-04	4.37E-03	1.53E-02	2.79E-04	3.31E-03	2.95E-03	1.28E-03	1.05E-03	1.20E-03	2.22E-07	3.32E-06	0.00E+00	3.54E-06	3.543	0.00E+00	3.89E-02	2.39E-02
3746913758338	374691	3758338	4.01E-03	1.24E-02	1.65E-02	2.81E-04	4.39E-03	1.54E-02	2.81E-04	3.34E-03	2.99E-03	1.29E-03	1.06E-03	1.22E-03	2.23E-07	3.34E-06	0.00E+00	3.57E-06	3.567	0.00E+00	3.91E-02	2.41E-02
3746963758338	374696	3758338	4.03E-03	1.25E-02	1.66E-02	2.82E-04	4.42E-03	1.54E-02	2.82E-04	3.38E-03	3.02E-03	1.30E-03	1.07E-03	1.24E-03	2.24E-07	3.37E-06	0.00E+00	3.59E-06	3.589	0.00E+00	3.93E-02	2.42E-02
3747013758338	374701	3758338	4.05E-03	1.25E-02	1.67E-02	2.84E-04	4.43E-03	1.55E-02	2.83E-04	3.41E-03	3.05E-03	1.32E-03	1.08E-03	1.26E-03	2.25E-07	3.38E-06	0.00E+00	3.61E-06	3.610	0.00E+00	3.95E-02	2.44E-02
3747063758338	374706	3758338	4.07E-03	1.26E-02	1.67E-02	2.85E-04	4.45E-03	1.56E-02	2.84E-04	3.45E-03	3.08E-03	1.33E-03	1.09E-03	1.28E-03	2.26E-07	3.40E-06	0.00E+00	3.63E-06	3.629	0.00E+00	3.97E-02	2.45E-02
3747113758338	374711	3758338	4.08E-03	1.26E-02	1.68E-02	2.86E-04	4.47E-03	1.56E-02	2.85E-04	3.48E-03	3.11E-03	1.34E-03	1.10E-03	1.30E-03	2.27E-07	3.42E-06	0.00E+00	3.65E-06	3.647	0.00E+00	3.99E-02	2.46E-02
3747163758338	374716	3758338	4.09E-03	1.27E-02	1.68E-02	2.87E-04	4.48E-03	1.57E-02	2.86E-04	3.51E-03	3.13E-03	1.35E-03	1.11E-03	1.32E-03	2.27E-07	3.44E-06	0.00E+00	3.66E-06	3.662	0.00E+00	4.01E-02	2.47E-02
3747213758338	374721	3758338	4.10E-03	1.27E-02	1.69E-02	2.87E-04	4.49E-03	1.57E-02	2.87E-04	3.54E-03	3.16E-03	1.37E-03	1.12E-03	1.34E-03	2.28E-07	3.45E-06	0.00E+00	3.68E-06	3.677	0.00E+00	4.02E-02	2.48E-02
3747263758338	374726	3758338	4.11E-03	1.27E-02	1.69E-02	2.88E-04	4.50E-03	1.57E-02	2.87E-04	3.57E-03	3.19E-03	1.38E-03	1.13E-03	1.36E-03	2.28E-07	3.46E-06	0.00E+00	3.69E-06	3.690	0.00E+00	4.03E-02	2.48E-02
3747313758338	374731	3758338	4.11E-03	1.27E-02	1.69E-02	2.89E-04	4.50E-03	1.57E-02	2.88E-04	3.60E-03	3.21E-03	1.39E-03	1.14E-03	1.38E-03	2.28E-07	3.47E-06	0.00E+00	3.70E-06	3.701	0.00E+00	4.04E-02	2.49E-02
3747363758338	374736	3758338	4.12E-03	1.27E-02	1.69E-02	2.90E-04	4.51E-03	1.58E-02	2.88E-04	3.63E-03	3.24E-03	1.40E-03	1.15E-03	1.40E-03	2.29E-07	3.48E-06	0.00E+00	3.71E-06	3.712	0.00E+00	4.05E-02	2.49E-02
3747413758338	374741	3758338	4.12E-03	1.27E-02	1.70E-02	2.90E-04	4.51E-03	1.58E-02	2.88E-04	3.66E-03	3.26E-03	1.41E-03	1.16E-03	1.41E-03	2.29E-07	3.49E-06	0.00E+00	3.72E-06	3.721	0.00E+00	4.06E-02	2.50E-02
3747463758338	374746	3758338	4.12E-03	1.27E-02	1.70E-02	2.91E-04	4.51E-03	1.58E-02	2.88E-04	3.68E-03	3.29E-03	1.42E-03	1.17E-03	1.43E-03	2.29E-07	3.50E-06	0.00E+00	3.73E-06	3.728	0.00E+00	4.06E-02	2.50E-02
3747513758338	374751	3758338	4.12E-03	1.27E-02	1.70E-02	2.91E-04	4.51E-03	1.58E-02	2.88E-04	3.71E-03	3.31E-03	1.43E-03	1.18E-03	1.44E-03	2.29E-07	3.51E-06	0.00E+00	3.73E-06	3.735	0.00E+00	4.07E-02	2.51E-02
3747563758338	374756	3758338	4.12E-03	1.27E-02	1.69E-02	2.92E-04	4.51E-03	1.58E-02	2.88E-04	3.73E-03	3.33E-03	1.44E-03	1.18E-03	1.46E-03	2.29E-07	3.51E-06	0.00E+00	3.74E-06	3.741	0.00E+00	4.07E-02	2.51E-02
3747613758338	374761	3758338	4.11E-03	1.27E-02	1.69E-02	2.92E-04	4.50E-03	1.57E-02	2.88E-04	3.76E-03	3.36E-03	1.45E-03	1.19E-03	1.47E-03	2.28E-07	3.52E-06	0.00E+00	3.74E-06	3.745	0.00E+00	4.07E-02	2.51E-02
3746063758343	374606	3758343	3.57E-03	1.11E-02	1.47E-02	2.59E-04	3.91E-03	1.37E-02	2.50E-04	2.74E-03	2.45E-03	1.06E-03	8.69E-04	8.91E-04	1.98E-07	2.91E-06	0.00E+00	3.11E-06	3.110	0.00E+00	3.43E-02	2.12E-02
3746113758343	374611	3758343	3.63E-03	1.12E-02	1.49E-02	2.61E-04	3.97E-03	1.39E-02	2.54E-04	2.79E-03	2.49E-03	1.07E-03	8.84E-04	9.10E-04	2.02E-07	2.96E-06	0.00E+00	3.16E-06	3.159	0.00E+00	3.48E-02	2.15E-02
3746163758343	374616	3758343	3.68E-03	1.14E-02	1.52E-02	2.63E-04	4.03E-03	1.41E-02	2.58E-04	2.83E-03	2.53E-03	1.09E-03	8.98E-04	9.30E-04	2.05E-07	3.00E-06	0.00E+00	3.21E-06	3.207	0.00E+00	3.54E-02	2.18E-02
3746213758343	374621	3758343	3.73E-03	1.16E-02	1.54E-02	2.65E-04	4.09E-03	1.43E-02	2.61E-04	2.88E-03	2.57E-03	1.11E-03	9.13E-04	9.51E-04	2.07E-07	3.05E-06	0.00E+00	3.25E-06	3.254	0.00E+00	3.59E-02	2.21E-02
3746263758343	374626	3758343	3.79E-03	1.17E-02	1.56E-02	2.67E-04	4.14E-03	1.45E-02	2.65E-04	2.93E-03	2.61E-03	1.13E-03	9.28E-04	9.72E-04	2.10E-07	3.09E-06	0.00E+00	3.30E-06	3.301	0.00E+00	3.64E-02	2.24E-02
3746313758343	374631	3758343	3.83E-03	1.19E-02	1.58E-02	2.69E-04	4.20E-03	1.47E-02	2.68E-04	2.97E-03	2.65E-03	1.15E-03	9.42E-04	9.93E-04	2.13E-07	3.13E-06	0.00E+00	3.35E-06	3.346	0.00E+00	3.69E-02	2.27E-02
3746363758343	374636	3758343	3.88E-03	1.20E-02	1.60E-02	2.71E-04	4.25E-03	1.49E-02	2.71E-04	3.02E-03	2.69E-03	1.16E-03	9.57E-04	1.02E-03	2.16E-07	3.17E-06	0.00E+00	3.39E-06	3.389	0.00E+00	3.73E-02	2.30E-02
3746413758343	374641	3758343	3.93E-03	1.22E-02	1.62E-02	2.73E-04	4.30E-03	1.50E-02	2.75E-04	3.06E-03	2.73E-03	1.18E-03	9.71E-04	1.04E-03	2.18E-07	3.21E-06	0.00E+00	3.43E-06	3.431	0.00E+00	3.78E-02	2.33E-02
3746463758343	374646	3758343	3.97E-03	1.23E-02	1.63E-02	2.75E-04	4.34E-03	1.52E-02	2.78E-04	3.11E-03	2.77E-03	1.20E-03	9.85E-04	1.06E-03	2.20E-07	3.25E-06	0.00E+00	3.47E-06	3.471	0.00E+00	3.82E-02	2.36E-02
3746513758343	374651	3758343	4.01E-03	1.24E-02	1.65E-02	2.76E-04	4.39E-03	1.54E-02	2.80E-04	3.15E-03	2.81E-03	1.21E-03	9.99E-04	1.08E-03	2.23E-07	3.29E-06	0.00E+00	3.51E-06	3.510	0.00E+00	3.87E-02	2.38E-02
3746563758343	374656	3758343	4.05E-03	1.25E-02	1.67E-02	2.78E-04	4.43E-03	1.55E-02	2.83E-04	3.19E-03	2.85E-03	1.23E-03	1.01E-03	1.11E-03	2.25E-07	3.32E-06	0.00E+00	3.55E-06	3.547	0.00E+00	3.90E-02	2.41E-02
3746613758343	374661	3758343	4.08E-03	1.26E-02	1.68E-02	2.80E-04	4.47E-03	1.56E-02	2.86E-04	3.24E-03	2.89E-03	1.25E-03	1.03E-03	1.13E-03	2.27E-07	3.36E-06	0.00E+00	3.58E-06	3.582	0.00E+00	3.94E-02	2.43E-02
3746663758343	374666	3758343	4.12E-03	1.27E-02	1.69E-02	2.81E-04	4.51E-03	1.58E-02	2.88E-04	3.28E-03	2.93E-03	1.26E-03	1.04E-03	1.15E-03	2.29E-07	3.39E-06	0.00E+00	3.62E-06	3.616	0.00E+00	3.98E-02	2.45E-02
3746713758343	374671	3758343	4.15E-03	1.28E-02	1.71E-02	2.83E-04	4.54E-03	1.59E-02	2.90E-04	3.32E-03	2.96E-03	1.28E-03	1.06E-03	1.18E-03	2.30E-07	3.43E-06	0.00E+00	3.65E-06	3.648	0.00E+00	4.01E-02	2.47E-02
3746763758343	374676	3758343	4.18E-03	1.29E-02	1.72E-02	2.84E-04	4.57E-03	1.60E-02	2.92E-04	3.36E-03	3.00E-03	1.29E-03	1.07E-03	1.20E-03	2.32E-07	3.45E-06	0.00E+00	3.68E-06	3.678	0.00E+00	4.04E-02	2.49E-02
3746813758343	374681	3758343	4.20E-03	1.30E-02	1.73E-02	2.86E-04	4.60E-03	1.61E-02	2.94E-04	3.40E-03	3.03E-03	1.31E-03	1.08E-03	1.22E-03	2.33E-07	3.47E-06	0.00E+00	3.71E-06	3.706	0.00E+00	4.07E-02	2.51E-02
3746863758343	374686	3758343	4.23E-03	1.31E-02	1.74E-02	2.87E-04	4.63E-03	1.62E-02	2.96E-04	3.44E-03	3.07E-03	1.32E-03	1.09E-03	1.25E-03	2.35E-07	3.50E-06	0.00E+00	3.73E-06	3.732	0.00E+00	4.10E-02	2.53E-02
3746913758343	374691	3758343	4.25E-03	1.31E-02	1.75E-02	2.89E-04	4.65E-03	1.63E-02	2.97E-04	3.47E-03	3.10E-03	1.34E-03	1.10E-03	1.27E-03	2.36E-07	3.52E-06	0.00E+00	3.76E-06	3.757	0.00E+00	4.13E-02	2.54E-02
3746963758343	374696	3758343	4.27E-03	1.32E-02	1.76E-02	2.90E-04	4.67E-03	1.63E-02	2.98E-04	3.51E-03	3.13E-03	1.35E-03	1.11E-03	1.29E-03	2.37E-07	3.54E-06	0.00E+00	3.78E-06	3.780	0.00E+00	4.15E-02	2.56E-02
3747013758343	374701	3758343	4.28E-03	1.33E-02	1.76E-02	2.91E-04	4.69E-03	1.64E-02	3.00E-04	3.55E-03	3.17E-03	1.37E-03	1.12E-03	1.32E-03	2.38E-07	3.56E-06	0.00E+00	3.80E-06	3.801	0.00E+00	4.17E-02	2.57E-02
3747063758343	374706	3758343	4.30E-03	1.33E-02	1.77E-02	2.92E-04	4.71E-03	1.65E-02	3.01E-04	3.58E-03	3.20E-03	1.38E-03	1.14E-03	1.34E-03	2.39E-07	3.58E-06	0.00E+00	3.82E-06	3.820	0.00E+00	4.19E-02	2.58E-02
3747113758343	374711	3758343	4.31E-03	1.33E-02	1.78E-02	2.93E-04	4.72E-03	1.65E-02	3.02E-04	3.62E-03	3.23E-03	1.39E-03	1.15E-03	1.36E-03	2.39E-07	3.60E-06	0.00E+00	3.84E-06	3.838	0.00E+00	4.21E-02	2.59E-02
3747163758343	374716	3758343	4.32E-03	1.34E-02	1.78E-02	2.94E-04	4.73E-03	1.65E-02	3.02E-04	3.65E-03	3.26E-03	1.41E-03	1.16E-03	1.38E-03	2.40E-07	3.61E-06	0.00E+00	3.85E-06	3.853	0.00E+00	4.22E-02	2.60E-02
3747213758343	374721	3758343	4.33E-03	1

			SWBuilding Construction	SWDemolition	SWGrading	EYBuilding Construction	SWPaving	SWGrading	SWArchitectural Coating	NBBuilding Construction	NBBuilding Construction	NBArchitectural Coating	NBArchitectural Coating	RWBuilding Construction	Child Risk				Overlapping Phases - Maximum G		
Unique Identifier	X (UTM)	Y (UTM)	2026	2026	2026	2026	2027	2027	2027	2026	2027	2026	2026	2026	3rd Trimester	0<2	2<16	Total	per million	2025	2026	2027
3746113758358	374611	3758358	4.36E-03	1.35E-02	1.80E-02	2.81E-04	4.78E-03	1.67E-02	3.05E-04	3.09E-03	2.76E-03	1.19E-03	9.80E-04	9.93E-04	2.42E-07	3.48E-06	0.00E+00	3.73E-06	3.727	0.00E+00	4.14E-02	2.55E-02
3746163758358	374616	3758358	4.43E-03	1.37E-02	1.83E-02	2.83E-04	4.85E-03	1.70E-02	3.10E-04	3.15E-03	2.81E-03	1.21E-03	9.98E-04	1.02E-03	2.46E-07	3.54E-06	0.00E+00	3.79E-06	3.789	0.00E+00	4.21E-02	2.59E-02
3746213758358	374621	3758358	4.50E-03	1.39E-02	1.85E-02	2.86E-04	4.93E-03	1.72E-02	3.15E-04	3.20E-03	2.86E-03	1.23E-03	1.02E-03	1.04E-03	2.50E-07	3.60E-06	0.00E+00	3.85E-06	3.849	0.00E+00	4.27E-02	2.64E-02
3746263758358	374626	3758358	4.57E-03	1.41E-02	1.88E-02	2.88E-04	5.00E-03	1.75E-02	3.19E-04	3.26E-03	2.91E-03	1.26E-03	1.03E-03	1.07E-03	2.54E-07	3.65E-06	0.00E+00	3.91E-06	3.907	0.00E+00	4.34E-02	2.67E-02
3746313758358	374631	3758358	4.63E-03	1.43E-02	1.91E-02	2.90E-04	5.07E-03	1.77E-02	3.24E-04	3.31E-03	2.96E-03	1.28E-03	1.05E-03	1.09E-03	2.57E-07	3.71E-06	0.00E+00	3.96E-06	3.963	0.00E+00	4.40E-02	2.71E-02
3746363758358	374636	3758358	4.69E-03	1.45E-02	1.93E-02	2.92E-04	5.13E-03	1.79E-02	3.28E-04	3.37E-03	3.00E-03	1.30E-03	1.07E-03	1.12E-03	2.60E-07	3.76E-06	0.00E+00	4.02E-06	4.017	0.00E+00	4.46E-02	2.75E-02
3746413758358	374641	3758358	4.74E-03	1.47E-02	1.95E-02	2.94E-04	5.19E-03	1.82E-02	3.32E-04	3.42E-03	3.05E-03	1.32E-03	1.08E-03	1.15E-03	2.63E-07	3.81E-06	0.00E+00	4.07E-06	4.069	0.00E+00	4.51E-02	2.78E-02
3746463758358	374646	3758358	4.80E-03	1.48E-02	1.97E-02	2.96E-04	5.25E-03	1.84E-02	3.35E-04	3.47E-03	3.10E-03	1.34E-03	1.10E-03	1.18E-03	2.66E-07	3.85E-06	0.00E+00	4.12E-06	4.118	0.00E+00	4.57E-02	2.82E-02
3746513758358	374651	3758358	4.84E-03	1.50E-02	1.99E-02	2.98E-04	5.30E-03	1.85E-02	3.39E-04	3.53E-03	3.15E-03	1.36E-03	1.12E-03	1.20E-03	2.69E-07	3.90E-06	0.00E+00	4.16E-06	4.164	0.00E+00	4.62E-02	2.85E-02
3746563758358	374656	3758358	4.89E-03	1.51E-02	2.01E-02	3.00E-04	5.35E-03	1.87E-02	3.42E-04	3.58E-03	3.19E-03	1.38E-03	1.13E-03	1.23E-03	2.71E-07	3.94E-06	0.00E+00	4.21E-06	4.208	0.00E+00	4.66E-02	2.87E-02
3746613758358	374661	3758358	4.93E-03	1.53E-02	2.03E-02	3.02E-04	5.39E-03	1.89E-02	3.45E-04	3.63E-03	3.24E-03	1.40E-03	1.15E-03	1.26E-03	2.74E-07	3.97E-06	0.00E+00	4.25E-06	4.248	0.00E+00	4.71E-02	2.90E-02
3746663758358	374666	3758358	4.96E-03	1.54E-02	2.04E-02	3.04E-04	5.43E-03	1.90E-02	3.47E-04	3.68E-03	3.28E-03	1.42E-03	1.17E-03	1.29E-03	2.76E-07	4.01E-06	0.00E+00	4.29E-06	4.287	0.00E+00	4.75E-02	2.92E-02
3746713758358	374671	3758358	5.00E-03	1.55E-02	2.06E-02	3.05E-04	5.47E-03	1.91E-02	3.50E-04	3.73E-03	3.33E-03	1.44E-03	1.18E-03	1.32E-03	2.78E-07	4.04E-06	0.00E+00	4.32E-06	4.322	0.00E+00	4.78E-02	2.95E-02
3746763758358	374676	3758358	5.03E-03	1.56E-02	2.07E-02	3.07E-04	5.50E-03	1.93E-02	3.52E-04	3.78E-03	3.37E-03	1.46E-03	1.20E-03	1.36E-03	2.79E-07	4.08E-06	0.00E+00	4.36E-06	4.356	0.00E+00	4.82E-02	2.97E-02
3746813758358	374681	3758358	5.05E-03	1.56E-02	2.08E-02	3.08E-04	5.53E-03	1.94E-02	3.54E-04	3.82E-03	3.41E-03	1.47E-03	1.21E-03	1.39E-03	2.81E-07	4.11E-06	0.00E+00	4.39E-06	4.386	0.00E+00	4.85E-02	2.99E-02
3746863758358	374686	3758358	5.08E-03	1.57E-02	2.09E-02	3.10E-04	5.56E-03	1.94E-02	3.55E-04	3.87E-03	3.46E-03	1.49E-03	1.23E-03	1.42E-03	2.82E-07	4.13E-06	0.00E+00	4.41E-06	4.414	0.00E+00	4.88E-02	3.00E-02
3746913758358	374691	3758358	5.10E-03	1.58E-02	2.10E-02	3.11E-04	5.58E-03	1.95E-02	3.57E-04	3.92E-03	3.50E-03	1.51E-03	1.24E-03	1.45E-03	2.83E-07	4.16E-06	0.00E+00	4.44E-06	4.440	0.00E+00	4.91E-02	3.02E-02
3746963758358	374696	3758358	5.12E-03	1.58E-02	2.11E-02	3.13E-04	5.60E-03	1.96E-02	3.58E-04	3.96E-03	3.53E-03	1.53E-03	1.26E-03	1.48E-03	2.84E-07	4.18E-06	0.00E+00	4.46E-06	4.463	0.00E+00	4.93E-02	3.03E-02
3747013758358	374701	3758358	5.13E-03	1.59E-02	2.11E-02	3.14E-04	5.61E-03	1.96E-02	3.59E-04	4.00E-03	3.57E-03	1.54E-03	1.27E-03	1.51E-03	2.85E-07	4.20E-06	0.00E+00	4.48E-06	4.485	0.00E+00	4.95E-02	3.05E-02
3747063758358	374706	3758358	5.14E-03	1.59E-02	2.12E-02	3.15E-04	5.63E-03	1.97E-02	3.60E-04	4.04E-03	3.61E-03	1.56E-03	1.28E-03	1.54E-03	2.86E-07	4.22E-06	0.00E+00	4.50E-06	4.504	0.00E+00	4.97E-02	3.06E-02
3747113758358	374711	3758358	5.14E-03	1.59E-02	2.12E-02	3.16E-04	5.63E-03	1.97E-02	3.60E-04	4.09E-03	3.65E-03	1.58E-03	1.30E-03	1.57E-03	2.86E-07	4.23E-06	0.00E+00	4.52E-06	4.515	0.00E+00	4.98E-02	3.06E-02
3747163758358	374716	3758358	5.14E-03	1.59E-02	2.12E-02	3.17E-04	5.63E-03	1.97E-02	3.60E-04	4.13E-03	3.68E-03	1.59E-03	1.31E-03	1.60E-03	2.86E-07	4.24E-06	0.00E+00	4.53E-06	4.527	0.00E+00	4.99E-02	3.07E-02
3747213758358	374721	3758358	5.14E-03	1.59E-02	2.12E-02	3.18E-04	5.63E-03	1.97E-02	3.60E-04	4.17E-03	3.72E-03	1.61E-03	1.32E-03	1.62E-03	2.86E-07	4.25E-06	0.00E+00	4.54E-06	4.540	0.00E+00	5.00E-02	3.07E-02
3747263758358	374726	3758358	5.15E-03	1.59E-02	2.12E-02	3.18E-04	5.63E-03	1.97E-02	3.60E-04	4.20E-03	3.75E-03	1.62E-03	1.33E-03	1.65E-03	2.86E-07	4.27E-06	0.00E+00	4.55E-06	4.551	0.00E+00	5.01E-02	3.08E-02
3747313758358	374731	3758358	5.14E-03	1.59E-02	2.12E-02	3.19E-04	5.63E-03	1.97E-02	3.60E-04	4.24E-03	3.79E-03	1.64E-03	1.35E-03	1.68E-03	2.86E-07	4.27E-06	0.00E+00	4.56E-06	4.560	0.00E+00	5.01E-02	3.08E-02
3747363758358	374736	3758358	5.14E-03	1.59E-02	2.12E-02	3.20E-04	5.63E-03	1.97E-02	3.59E-04	4.28E-03	3.82E-03	1.65E-03	1.36E-03	1.70E-03	2.85E-07	4.28E-06	0.00E+00	4.57E-06	4.567	0.00E+00	5.02E-02	3.08E-02
3747413758358	374741	3758358	5.13E-03	1.59E-02	2.11E-02	3.21E-04	5.62E-03	1.97E-02	3.59E-04	4.31E-03	3.85E-03	1.66E-03	1.37E-03	1.72E-03	2.85E-07	4.29E-06	0.00E+00	4.57E-06	4.572	0.00E+00	5.02E-02	3.09E-02
3747463758358	374746	3758358	5.12E-03	1.59E-02	2.11E-02	3.21E-04	5.61E-03	1.96E-02	3.58E-04	4.35E-03	3.88E-03	1.68E-03	1.38E-03	1.74E-03	2.85E-07	4.29E-06	0.00E+00	4.58E-06	4.575	0.00E+00	5.02E-02	3.08E-02
3747513758358	374751	3758358	5.11E-03	1.58E-02	2.10E-02	3.22E-04	5.59E-03	1.96E-02	3.57E-04	4.38E-03	3.91E-03	1.69E-03	1.39E-03	1.76E-03	2.84E-07	4.29E-06	0.00E+00	4.57E-06	4.575	0.00E+00	5.01E-02	3.08E-02
3746023758363	374602	3758363	4.52E-03	1.40E-02	1.86E-02	2.84E-04	4.95E-03	1.73E-02	3.16E-04	3.10E-03	2.76E-03	1.19E-03	9.82E-04	9.79E-04	2.51E-07	3.58E-06	0.00E+00	3.83E-06	3.834	0.00E+00	4.27E-02	2.63E-02
3746063758363	374606	3758363	4.59E-03	1.42E-02	1.89E-02	2.86E-04	5.02E-03	1.76E-02	3.21E-04	3.14E-03	2.81E-03	1.21E-03	9.97E-04	9.98E-04	2.55E-07	3.64E-06	0.00E+00	3.89E-06	3.891	0.00E+00	4.33E-02	2.67E-02
3746113758363	374611	3758363	4.67E-03	1.45E-02	1.92E-02	2.88E-04	5.11E-03	1.79E-02	3.27E-04	3.20E-03	2.86E-03	1.23E-03	1.02E-03	1.02E-03	2.59E-07	3.70E-06	0.00E+00	3.96E-06	3.961	0.00E+00	4.41E-02	2.72E-02
3746163758363	374616	3758363	4.75E-03	1.47E-02	1.95E-02	2.91E-04	5.20E-03	1.82E-02	3.32E-04	3.26E-03	2.91E-03	1.26E-03	1.03E-03	1.05E-03	2.64E-07	3.77E-06	0.00E+00	4.03E-06	4.029	0.00E+00	4.49E-02	2.77E-02
3746213758363	374621	3758363	4.82E-03	1.49E-02	1.99E-02	2.93E-04	5.28E-03	1.85E-02	3.37E-04	3.32E-03	2.97E-03	1.28E-03	1.05E-03	1.07E-03	2.68E-07	3.83E-06	0.00E+00	4.09E-06	4.095	0.00E+00	4.56E-02	2.81E-02
3746263758363	374626	3758363	4.89E-03	1.51E-02	2.01E-02	2.95E-04	5.36E-03	1.87E-02	3.42E-04	3.38E-03	3.02E-03	1.30E-03	1.07E-03	1.10E-03	2.72E-07	3.89E-06	0.00E+00	4.16E-06	4.158	0.00E+00	4.63E-02	2.85E-02
3746313758363	374631	3758363	4.96E-03	1.54E-02	2.04E-02	2.97E-04	5.43E-03	1.90E-02	3.47E-04	3.44E-03	3.07E-03	1.33E-03	1.09E-03	1.13E-03	2.76E-07	3.94E-06	0.00E+00	4.22E-06	4.217	0.00E+00	4.69E-02	2.89E-02
3746363758363	374636	3758363	5.02E-03	1.55E-02	2.07E-02	3.00E-04	5.50E-03	1.92E-02	3.51E-04	3.50E-03	3.12E-03	1.35E-03	1.11E-03	1.16E-03	2.79E-07	4.00E-06	0.00E+00	4.27E-06	4.275	0.00E+00	4.76E-02	2.93E-02
3746413758363	374641	3758363	5.08E-03	1.57E-02	2.09E-02	3.02E-04	5.56E-03	1.95E-02	3.55E-04	3.55E-03	3.17E-03	1.37E-03	1.13E-03	1.19E-03	2.82E-07	4.05E-06	0.00E+00	4.33E-06	4.330	0.00E+00	4.82E-02	2.97E-02
3746463758363	374646	3758363	5.14E-03	1.59E-02	2.12E-02	3.04E-04	5.62E-03	1.97E-02	3.59E-04	3.61E-03	3.22E-03	1.39E-03	1.15E-03	1.22E-03	2.85E-07	4.10E-06	0.00E+00	4.38E-06	4.383	0.00E+00	4.87E-02	3.00E-02
3746513758363	374651	3758363	5.19E-03	1.61E-02	2.14E-02	3.06E-04	5.68E-03	1.99E-02	3.63E-04	3.67E-03	3.27E-03	1.41E-03	1.16E-03	1.25E-03	2.88E-07	4.14E-06	0.00E+00	4.43E-06	4.431	0.00E+00	4.92E-02	3.04E-02
3746563758363	374656	3758363	5.23E-03	1.62E-02	2.16E-02	3.08E-04	5.73E-03	2.00E-02	3.66E-04	3.72E-03	3.32E-03	1.44E-03	1.18E-03	1.28E-03	2.91E-07	4.19E-06	0.00E+00	4.48E-06	4.477	0.00E+00	4.97E-02	3.06E-02
3746613758363	374661	3758363	5.28E-03	1.63E-02	2.17E-02	3.10E-04	5.78E-03	2.02E-02	3.69E-04	3.78E-03	3.37E-03	1.46E-03	1.20E-03	1.31E-03	2.93E-07	4.23E-06	0.00E+00	4.52E-06	4.519	0.00E+00	5.02E-02	3.09E-02
3746663758363	374666	3758363	5.31E-03	1.64E-02	2.19E-02	3.12E-04	5.82E-03	2.04E-02	3.72E-04	3.83E-03	3.42E-03	1.48E-03	1.22E-03	1.35E-03	2.95E-07	4.26E-06	0.00E+00	4.56E-06	4.559	0.00E+00	5.06E-02	3.12E-02
3746713758363	374671	3758363	5.35E-03	1.66E-02	2.20E-02	3.13E-04	5.85E-03	2.05E-02	3.74E-04	3.88E-03	3.47E-03	1.50E-03	1.23E-03	1.38E-03	2.97E-07	4.30E-06	0.00E+00	4.60E-06	4.596	0.00E+00	5.10E-02	3.14E-02
3746763758363	374676	3758363	5.38E-03	1.66E-02	2.21E-02	3.15E-04	5.89E-03	2.06E-02	3.76E-04	3.94E-03	3.51E-03	1.52E-03	1.25E-03	1.41E-03	2.99E-07	4.33E-06	0.00E+00	4.63E-06	4.630	0.00E+00	5.13E-02	3.16E-02
3746813758363	374681	3758363	5.40E-03	1.67E-02	2.22E-02	3.17E-04	5.91E-03	2.07E-02	3.78E-04	3.99E-03	3.56E-03	1.54E-03	1.26E-03	1.45E-03	3.00E-07	4.36E-06	0.00E+00	4.66E-06	4.661	0.00E+00	5.17E-02	3.18E-02
3746863758363	374686	3758363	5.43E-03	1.68E-02	2.23E-02	3.18E-04	5.94E-03	2.08E-02	3.79E-04	4.03E-03	3.60E-03	1.56E-03	1.28E-03	1.48E-03	3.01E-07	4.39E-06	0.00E+00	4.69E-06	4.689	0.00E+00	5.19E-02	3.20E-02
3746913758363	374691	3758363	5.44E-03	1.69E-02	2.24E-02	3.19E-04	5.96E-03	2.09E-02	3.81E-04	4.08E-03	3.64E-03	1.57E-03	1.29E-03	1.52E-03	3.02E-07	4.41E-06	0.00E+00	4.71E-06	4.715	0.00E+00	5.22E-02	3.21E-02
3746963758363	374696	3758363	5.46E-03	1.69E-02	2.25E-02	3.21E-04	5.98E-03	2.09E-02	3.82E-04	4.13E-03	3.69E-03	1.59E-03	1.31E-03	1.55E-03	3.03E-07	4.43E-06	0.00E+00	4.74E-06	4.738	0.00E+00	5.24E-02	3.23E-02
3747013758363	374701	3758363	5.47E-03	1.69E-02	2.25E-02	3.22E-04	5.99E-03	2.10E-02	3.83E-04	4.17E-03	3.73E-03	1.61E-03	1.32E-03	1.58E-03	3.04E-07	4.45E-06	0.00E+00	4.76E-06	4.758	0.00E+00	5.26E-02	3.24E-02
3747063758363	374706	3758363	5.48E-03	1.70E-02	2.26E-02	3.23E-04	6.00E-03	2.10E-02	3.83E-04	4.22E-03	3.77E-03	1.63E-03	1.34E-03	1.62E-03	3.04E-07	4.47E-06	0.00E+00	4.78E-06	4.777	0.00E+00	5.28E-02	3.25E-02
3747113758363	374711	3758363	5.48E-03	1.69E-02	2.25E-02	3.24E-04	5.99E-03	2.10E-02	3.83E-04	4.27E-03	3.81E-03	1.64E-03	1.35E-03	1.65E-03	3.04E-07	4.48E-06	0.00E+00	4.79E-06	4.786	0.00E+00	5.29E-02	3.25E-02
3747163758363	374716	3758363	5.47E-03	1.69E-02	2.25E-02	3.25E-04	5.99E-03	2.10E-02	3.83E-04	4.31E-03	3.85E-03	1.66E-03	1.37E-03	1.68E-03	3.04E-07	4.49E-06	0.00E+00	4.80E-06	4.797	0.00E+00	5.29E-02	3.26E-02
3747213758363	374721	3758363	5.47E-03	1.69E-02	2.25E-02	3.26E-04	5.99E-03	2.10E-02	3.83E-04	4.35E-03	3.88E-03	1.68E-03	1.38E-03	1.71E-03	3.04E-07	4.50E-06	0.00E+00	4.81E-06	4.809	0.00E+00	5.30E-02	3.26E-02
3747263758363	374726	3758363	5.47E-03	1.69E-02	2.25E-02	3.27E-04	5.99E-03	2.10E-02	3.83E-04	4.39E-03	3.92E-03	1.69E-03	1.39E-03	1.74E-03	3.04E-07	4.51E-06	0.00E+00	4.82E-06	4.819	0.00E+00	5.31E-02	3.26E-02
3747313758363	374731	3758363	5.47E-03	1.69E-02	2.25E-02	3.28E-04	5.98E-03	2.09E-02	3.82E-04	4.43E-03	3.96E-03	1.71E-03	1.41E-03	1.77E-03	3.04E-07	4.52E-06	0.00E+00	4.83E-06	4.826	0.00E+00	5.31E-02	3.27E-02
3747363758363	374736	3758363	5.46E-03	1.69E-02	2.25E-02	3.28E-04	5.97E-03	2.09E-02	3.82E-04	4.47E-03	3.99E-03	1.72E-03	1.42E-03	1.79E-03	3.03E-07	4.53E-06	0.00E+00	4.83E-06	4.831	0.00E+00	5.31E-02	3.27E-02
3747413758363	374741	3758363	5.45E-03	1.69E-02	2.24E-02	3.29E-04	5.96E-03	2.09E-02	3.81E-04	4.51E-03	4.03E-03	1.74E-03	1.43E-03	1.82E-03	3.03E-07	4.53E-06	0.00E+00	4.83E-06	4.834	0.00E+00	5.31E-02	3.27E-02
3747463758363	374746	3758363	5.43E-03	1.68E-02	2.24E-02	3.29E-04	5.95E-03	2.08E-02	3.80E-04	4.55E-03	4.06E-03	1.75E-03	1.44E-03	1.84E-03	3.02E-07	4.53E-06	0.00E+00	4.83E-06	4.834	0.00E+00	5.31E-02	3.26E-02
3747513758363	374751	3758363	5.41E-03	1.68E-02	2.23E-02	3.30E-04	5.93E-03	2.07E-02	3.79E-04	4.58E-03	4.09E-03	1.77E-03	1.45E-03	1.86E-03	3.01E-07	4.53E-06	0.00E+00	4.83E-06	4.831	0.00E+00	5.30E-02	3.26E-02
3746023758368	374602	3758368	4.86E-03	1.50E-02	2.00E-02	2.91E-04	5.32E-03	1.86E-02	3.40E-04	3.21E-03	2.86E-03	1.24E-03	1.02E-03	1.01E-03	2.70E-07	3.82E-06	0.00E+00	4.09E-06	4.087	0.00E+00	4.56E-02	2.81E-02
3746063758368	374606	3758368	4.93E-03	1.53E-02	2.03E-02	2.93E-04	5.40E-03	1.89E-02	3.45E-04	3.26E-03	2.91E-03	1.26E-03	1.03E-03	1.03E-03	2.74E-07	3.88E-06	0.00E+00	4.15E-06	4.150	0.00E+00	4.63E-02	2.86E-02
3746113758368	374611	3758368	5.02E-03	1.55E-02	2.07E-02	2.96E-04	5.50E-03	1.92E-02	3.51E-04	3.32E-03	2.97E-03	1.28E-03	1.05E-03	1.05E-03	2.79E-07	3.95E-06	0.00E+00	4.23E-06	4.226	0.00E+00	4.72E-02	2.91E-02
3746163758368	374616	3758368	5.11E-03	1.58E-02	2.10E-02	2.98E-04	5.59E-03	1.96E-02	3.57E-04	3.39E-03	3.02E-03	1.31E-03	1.07E-03	1.08E-03	2.84E-07	4.02E-06	0.00E+00	4.30E-06	4.301	0.00E+00	4.80E-02	2.96E-02
3746213758368	374621	3758368	5.19E-03	1.61E-02	2.14E-02	3.01E-04	5.68E-03	1.99E-02	3.63E-04	3.45E-03	3.08E-03	1.33E-03	1.09E-03	1.11E-03	2.88E-07	4.08E-06	0.00E+00	4.37E-06	4.372	0.00E+00	4.88E-02	3.01E-02
3746263758368	374626	3758368	5.27E-03	1.63E-02	2.17E-02	3.03E-04	5.76E-03	2.02E-02	3.68E-04	3.51E-03	3.14E-03	1.35E-03	1.11E-03	1.14E-03	2.93E-07	4.15E-06	0.00E+00	4.44E-06	4.440	0.00E+00	4.96E-02	3.06E-02
3746313758368	374631	3758368	5.34E-03	1.65E-02	2.20E-02	3.05E-04	5.84E-03	2.04E-02	3.73E-04	3.57E-03	3.19E-03	1.38E-03	1.13E-03	1.17E-03	2.96E-07	4.21E-06	0.00E+00	4.50E-06	4.504	0.00E+00	5.03E-02	3.10E-02
3746363758368	374636	3758368	5.40E-03	1.67E-02	2.22E-02	3.08E-04	5.92E-03	2.07E-02	3.78E-04	3.64E-03	3.25E-03	1.40E-03	1.15E-03	1.20E-03	3.00E-07	4.26E-06	0.00E+00	4.56E-06	4.565	0.00E+00	5.09E-02	3.14E-02
3746413758368	374641	3758368	5.47E-03	1.69E-02	2.25E-02	3.10E-04	5.98E-03	2.09E-02	3.82E-04	3.70E-03	3.30E-03	1.43E-03	1.17E-03	1.23E-03	3.04E-07	4.32E-06	0.00E+00	4.62E-06	4.623	0.00E+00	5.16E-02	3.18E-02
3746463758368	374646	3758368	5.51E-03	1.71E-02	2.27E-02	3.12E-04	6.05E-03	2.11E-02	3.86E-04	3.76E-03	3.35E-03	1.45E-03	1.18E-03	1.26E-03	3.07E-07	4.37E-06	0.00E+00	4.68E-06	4.678	0.00E+00	5.22E-02	3.21E-02
3746513758368	374651	3758368	5.58E-03	1.73E-02	2.30E-02	3.14E-04	6.10E-03	2.14E-02	3.90E-04	3.82E-03	3.41E-03	1.47E-03	1.21E-03	1.30E-03	3.10E-07	4.42E-06	0.00E+00	4.73E-06	4.729	0.00E+00	5.27E-02	3.25E-02
3746563758368	374656	3758368	5.62E-03	1.74E-02	2.32E-02	3.16E-04	6.16E-03	2.15E-02	3.93E-04	3.88E-03	3.46E-03	1.49E-03	1.23E-03	1.33E-03	3.12E-07	4.46E-06	0.00E+00	4.78E-06	4.777	0.00E+00	5.32E-02	3.28E-02
3746613758368	374661	3758368	5.67E-03	1.75E-02	2.33E-02	3.18E-04	6.20E-03	2.17E-02	3.96E-04	3.94E-03	3.51E-03	1.52E-03	1.25E-03	1.37E-03	3.15E-07	4.51E-06	0.00E+00	4.82E-06	4.821	0.00E+00	5.37E-02	3.31E-02
3746663758368	374666	3758368	5.70E-03	1.77E-02	2.35E-02	3.20E-04	6.24E-03	2.18E-02	3.99E-04	3.99E-03	3.57E-03	1.54E-03	1.27E-03	1.40E-03	3.17E-07	4.55E-06	0.00E+00	4.86E-06	4.862	0.00E+00	5.41E-02	3.33E-02
3746713758368	374671	3758368	5.74E-03	1.78E-02	2.36E-02	3.22E-04	6.28E-03	2.20E-02	4.01E-04	4.05E-03	3.62E-03	1.56E-03	1.28E-03	1.44E-03	3.19E-07	4.58E-06	0.00E+00	4.90E-06	4.900	0.00E+00	5.45E-02	3.36E-02
3746763758368	374676	3758368	5.77E-03	1.79E-02	2.37E-02	3.23E-04	6.31E-03	2.21E-02	4.03E-04	4.10E-03	3.66E-03	1.58E-03	1.30E-03	1.48E-03	3.20E-07	4.61E-06	0.00E+00	4.93E-06	4.934	0.00E+00	5.49E-02	3.38E-02
3746813758368	374681	3758368	5.79E-03	1.79E-02	2.38E-02	3.25E-04	6.34E-03	2.22E-02	4.05E-04	4.16E-03	3.71E-03	1.60E-03	1.32E-03	1.51E-03	3.22E-07	4.64E-06	0.00E+00	4.97E-06	4.965	0.00E+00	5.52E-02	3.40E-02
3746863758368	374686	3758368	5.81E-03	1.80E-02	2.39E-02	3.26E-04	6.36E-03	2.23E-02	4.07E-04	4.21E-03	3.76E-03	1.62E-03	1.34E-03	1.55E-03	3.23E-07	4.67E-06	0.00E+00	4.99E-06	4.994	0.00E+00	5.55E-02	3.41E-02
3746913758368	374691	3758368	5.83E-03	1.80E-02	2.40E-02	3.28E-04	6.38E-03	2.23E-02	4.08E-04	4.26E-03	3.80E-03	1.64E-03	1.35E-03	1.59E-03	3.24E-07	4.69E-06	0.00E+00	5.02E-06	5.019	0.00E+00	5.57E-02	3.43E-02
3746963758368	374696	3758368	5.84E-03	1.81E

			SWBuilding Construction	SWDemolition	SWGrading	EYBuilding Construction	SWPaving	SWGrading	SWArchitectural Coating	NBBuilding Construction	NBBuilding Construction	NBArchitectural Coating	NBArchitectural Coating	RWBuilding Construction	Child Risk				Overlapping Phases - Maximum G		
Unique Identifier	X (UTM)	Y (UTM)	2026	2026	2026	2026	2027	2027	2027	2026	2027	2026	2027	2026	3rd Trimester	0<2	2<16	Total	per million	2025	2026	2027
3747263758378	374726	3758378	6.68E-03	2.07E-02	2.75E-02	3.54E-04	7.32E-03	2.56E-02	4.67E-04	5.04E-03	4.50E-03	1.94E-03	1.60E-03	2.06E-03	3.71E-07	5.43E-06	0.00E+00	5.80E-06	5.798	0.00E+00	6.43E-02	3.95E-02
3747313758378	374731	3758378	6.65E-03	2.06E-02	2.74E-02	3.55E-04	7.28E-03	2.55E-02	4.65E-04	5.09E-03	4.54E-03	1.96E-03	1.61E-03	2.10E-03	3.69E-07	5.42E-06	0.00E+00	5.79E-06	5.791	0.00E+00	6.41E-02	3.94E-02
3747363758378	374736	3758378	6.62E-03	2.05E-02	2.73E-02	3.55E-04	7.25E-03	2.54E-02	4.63E-04	5.14E-03	4.59E-03	1.98E-03	1.63E-03	2.14E-03	3.68E-07	5.42E-06	0.00E+00	5.78E-06	5.784	0.00E+00	6.40E-02	3.93E-02
3747413758378	374741	3758378	6.59E-03	2.04E-02	2.71E-02	3.56E-04	7.21E-03	2.52E-02	4.61E-04	5.18E-03	4.63E-03	2.00E-03	1.64E-03	2.17E-03	3.66E-07	5.41E-06	0.00E+00	5.78E-06	5.776	0.00E+00	6.38E-02	3.92E-02
3747463758378	374746	3758378	6.56E-03	2.03E-02	2.70E-02	3.57E-04	7.18E-03	2.51E-02	4.59E-04	5.23E-03	4.67E-03	2.02E-03	1.66E-03	2.20E-03	3.64E-07	5.40E-06	0.00E+00	5.77E-06	5.768	0.00E+00	6.37E-02	3.91E-02
3747513758378	374751	3758378	6.53E-03	2.02E-02	2.69E-02	3.57E-04	7.15E-03	2.50E-02	4.57E-04	5.27E-03	4.71E-03	2.03E-03	1.67E-03	2.23E-03	3.63E-07	5.40E-06	0.00E+00	5.76E-06	5.761	0.00E+00	6.35E-02	3.90E-02
3747563758378	374756	3758378	6.50E-03	2.01E-02	2.68E-02	3.58E-04	7.11E-03	2.49E-02	4.55E-04	5.32E-03	4.75E-03	2.05E-03	1.69E-03	2.25E-03	3.61E-07	5.39E-06	0.00E+00	5.75E-06	5.752	0.00E+00	6.34E-02	3.89E-02
3747613758378	374761	3758378	6.46E-03	2.00E-02	2.66E-02	3.58E-04	7.08E-03	2.48E-02	4.52E-04	5.36E-03	4.78E-03	2.07E-03	1.70E-03	2.27E-03	3.59E-07	5.38E-06	0.00E+00	5.74E-06	5.740	0.00E+00	6.31E-02	3.88E-02
3747663758378	374766	3758378	6.43E-03	1.99E-02	2.65E-02	3.59E-04	7.04E-03	2.46E-02	4.50E-04	5.40E-03	4.82E-03	2.08E-03	1.71E-03	2.30E-03	3.57E-07	5.37E-06	0.00E+00	5.73E-06	5.726	0.00E+00	6.29E-02	3.86E-02
3746023758383	374602	3758383	6.20E-03	1.92E-02	2.55E-02	3.15E-04	6.79E-03	2.38E-02	4.34E-04	3.59E-03	3.20E-03	1.38E-03	1.14E-03	1.10E-03	3.44E-07	4.74E-06	0.00E+00	5.08E-06	5.081	0.00E+00	5.73E-02	3.53E-02
3746063758383	374606	3758383	6.30E-03	1.95E-02	2.60E-02	3.17E-04	6.90E-03	2.41E-02	4.41E-04	3.65E-03	3.26E-03	1.41E-03	1.16E-03	1.13E-03	3.50E-07	4.82E-06	0.00E+00	5.17E-06	5.166	0.00E+00	5.83E-02	3.59E-02
3746113758383	374611	3758383	6.43E-03	1.99E-02	2.65E-02	3.20E-04	7.03E-03	2.46E-02	4.49E-04	3.73E-03	3.33E-03	1.44E-03	1.18E-03	1.16E-03	3.57E-07	4.91E-06	0.00E+00	5.27E-06	5.266	0.00E+00	5.94E-02	3.66E-02
3746163758383	374616	3758383	6.54E-03	2.02E-02	2.69E-02	3.23E-04	7.16E-03	2.50E-02	4.57E-04	3.80E-03	3.40E-03	1.47E-03	1.21E-03	1.19E-03	3.63E-07	5.00E-06	0.00E+00	5.36E-06	5.362	0.00E+00	6.05E-02	3.73E-02
3746213758383	374621	3758383	6.64E-03	2.06E-02	2.73E-02	3.26E-04	7.27E-03	2.54E-02	4.65E-04	3.88E-03	3.47E-03	1.50E-03	1.23E-03	1.22E-03	3.69E-07	5.08E-06	0.00E+00	5.45E-06	5.452	0.00E+00	6.15E-02	3.79E-02
3746263758383	374626	3758383	6.74E-03	2.09E-02	2.77E-02	3.28E-04	7.37E-03	2.58E-02	4.71E-04	3.96E-03	3.53E-03	1.53E-03	1.26E-03	1.26E-03	3.74E-07	5.16E-06	0.00E+00	5.54E-06	5.536	0.00E+00	6.24E-02	3.84E-02
3746313758383	374631	3758383	6.83E-03	2.11E-02	2.81E-02	3.31E-04	7.47E-03	2.61E-02	4.77E-04	4.03E-03	3.60E-03	1.56E-03	1.28E-03	1.29E-03	3.79E-07	5.24E-06	0.00E+00	5.62E-06	5.615	0.00E+00	6.33E-02	3.90E-02
3746363758383	374636	3758383	6.90E-03	2.14E-02	2.84E-02	3.34E-04	7.56E-03	2.64E-02	4.83E-04	4.11E-03	3.67E-03	1.58E-03	1.30E-03	1.33E-03	3.84E-07	5.30E-06	0.00E+00	5.69E-06	5.688	0.00E+00	6.41E-02	3.95E-02
3746413758383	374641	3758383	6.98E-03	2.16E-02	2.87E-02	3.36E-04	7.64E-03	2.67E-02	4.88E-04	4.18E-03	3.74E-03	1.61E-03	1.33E-03	1.37E-03	3.87E-07	5.37E-06	0.00E+00	5.76E-06	5.755	0.00E+00	6.48E-02	3.99E-02
3746463758383	374646	3758383	7.04E-03	2.18E-02	2.90E-02	3.38E-04	7.70E-03	2.70E-02	4.92E-04	4.26E-03	3.80E-03	1.64E-03	1.35E-03	1.41E-03	3.91E-07	5.43E-06	0.00E+00	5.82E-06	5.816	0.00E+00	6.54E-02	4.03E-02
3746513758383	374651	3758383	7.09E-03	2.20E-02	2.92E-02	3.41E-04	7.77E-03	2.72E-02	4.96E-04	4.33E-03	3.87E-03	1.67E-03	1.37E-03	1.45E-03	3.94E-07	5.48E-06	0.00E+00	5.87E-06	5.874	0.00E+00	6.61E-02	4.07E-02
3746563758383	374656	3758383	7.12E-03	2.21E-02	2.93E-02	3.43E-04	7.80E-03	2.73E-02	4.98E-04	4.40E-03	3.93E-03	1.70E-03	1.39E-03	1.50E-03	3.96E-07	5.52E-06	0.00E+00	5.91E-06	5.913	0.00E+00	6.64E-02	4.09E-02
3746613758383	374661	3758383	7.12E-03	2.20E-02	2.93E-02	3.44E-04	7.79E-03	2.73E-02	4.98E-04	4.46E-03	3.98E-03	1.72E-03	1.41E-03	1.54E-03	3.95E-07	5.53E-06	0.00E+00	5.92E-06	5.923	0.00E+00	6.65E-02	4.09E-02
3746663758383	374666	3758383	7.17E-03	2.22E-02	2.95E-02	3.47E-04	7.85E-03	2.75E-02	5.02E-04	4.53E-03	4.04E-03	1.75E-03	1.44E-03	1.59E-03	3.98E-07	5.58E-06	0.00E+00	5.98E-06	5.979	0.00E+00	6.71E-02	4.13E-02
3746713758383	374671	3758383	7.24E-03	2.24E-02	2.98E-02	3.49E-04	7.92E-03	2.77E-02	5.06E-04	4.61E-03	4.11E-03	1.78E-03	1.46E-03	1.64E-03	4.02E-07	5.64E-06	0.00E+00	6.04E-06	6.045	0.00E+00	6.78E-02	4.17E-02
3746763758383	374676	3758383	7.27E-03	2.25E-02	2.99E-02	3.51E-04	7.96E-03	2.78E-02	5.08E-04	4.68E-03	4.18E-03	1.80E-03	1.48E-03	1.69E-03	4.04E-07	5.68E-06	0.00E+00	6.09E-06	6.085	0.00E+00	6.82E-02	4.20E-02
3746813758383	374681	3758383	7.28E-03	2.25E-02	3.00E-02	3.53E-04	7.97E-03	2.79E-02	5.09E-04	4.75E-03	4.24E-03	1.83E-03	1.51E-03	1.74E-03	4.05E-07	5.71E-06	0.00E+00	6.11E-06	6.114	0.00E+00	6.85E-02	4.21E-02
3746863758383	374686	3758383	7.29E-03	2.26E-02	3.00E-02	3.54E-04	7.98E-03	2.79E-02	5.10E-04	4.81E-03	4.30E-03	1.85E-03	1.53E-03	1.79E-03	4.05E-07	5.73E-06	0.00E+00	6.14E-06	6.138	0.00E+00	6.87E-02	4.22E-02
3746913758383	374691	3758383	7.30E-03	2.26E-02	3.00E-02	3.56E-04	7.99E-03	2.79E-02	5.10E-04	4.88E-03	4.35E-03	1.88E-03	1.55E-03	1.85E-03	4.05E-07	5.75E-06	0.00E+00	6.16E-06	6.158	0.00E+00	6.89E-02	4.23E-02
3746963758383	374696	3758383	7.29E-03	2.26E-02	3.00E-02	3.57E-04	7.99E-03	2.79E-02	5.10E-04	4.94E-03	4.41E-03	1.90E-03	1.57E-03	1.90E-03	4.05E-07	5.77E-06	0.00E+00	6.17E-06	6.175	0.00E+00	6.90E-02	4.24E-02
3747013758383	374701	3758383	7.29E-03	2.26E-02	3.00E-02	3.59E-04	7.98E-03	2.79E-02	5.10E-04	5.00E-03	4.46E-03	1.93E-03	1.59E-03	1.95E-03	4.05E-07	5.78E-06	0.00E+00	6.19E-06	6.188	0.00E+00	6.91E-02	4.25E-02
3747113758383	374711	3758383	7.26E-03	2.25E-02	2.99E-02	3.61E-04	7.95E-03	2.78E-02	5.08E-04	5.12E-03	4.57E-03	1.97E-03	1.62E-03	2.05E-03	4.03E-07	5.80E-06	0.00E+00	6.20E-06	6.203	0.00E+00	6.91E-02	4.25E-02
3747163758383	374716	3758383	7.24E-03	2.24E-02	2.98E-02	3.62E-04	7.93E-03	2.77E-02	5.07E-04	5.18E-03	4.62E-03	1.99E-03	1.64E-03	2.10E-03	4.02E-07	5.80E-06	0.00E+00	6.21E-06	6.206	0.00E+00	6.91E-02	4.24E-02
3747213758383	374721	3758383	7.22E-03	2.23E-02	2.97E-02	3.63E-04	7.90E-03	2.76E-02	5.05E-04	5.23E-03	4.67E-03	2.02E-03	1.66E-03	2.15E-03	4.01E-07	5.81E-06	0.00E+00	6.21E-06	6.206	0.00E+00	6.90E-02	4.24E-02
3747263758383	374726	3758383	7.18E-03	2.22E-02	2.96E-02	3.64E-04	7.86E-03	2.75E-02	5.02E-04	5.29E-03	4.72E-03	2.04E-03	1.68E-03	2.19E-03	3.99E-07	5.80E-06	0.00E+00	6.20E-06	6.197	0.00E+00	6.89E-02	4.23E-02
3747313758383	374731	3758383	7.14E-03	2.21E-02	2.94E-02	3.65E-04	7.81E-03	2.73E-02	4.99E-04	5.34E-03	4.77E-03	2.06E-03	1.69E-03	2.24E-03	3.96E-07	5.79E-06	0.00E+00	6.18E-06	6.183	0.00E+00	6.86E-02	4.21E-02
3747363758383	374736	3758383	7.10E-03	2.20E-02	2.92E-02	3.65E-04	7.77E-03	2.72E-02	4.96E-04	5.40E-03	4.82E-03	2.08E-03	1.71E-03	2.28E-03	3.94E-07	5.78E-06	0.00E+00	6.17E-06	6.170	0.00E+00	6.84E-02	4.20E-02
3747413758383	374741	3758383	7.06E-03	2.18E-02	2.91E-02	3.66E-04	7.72E-03	2.70E-02	4.94E-04	5.45E-03	4.86E-03	2.10E-03	1.73E-03	2.32E-03	3.92E-07	5.77E-06	0.00E+00	6.16E-06	6.158	0.00E+00	6.82E-02	4.18E-02
3747463758383	374746	3758383	7.02E-03	2.17E-02	2.89E-02	3.66E-04	7.68E-03	2.69E-02	4.91E-04	5.50E-03	4.91E-03	2.12E-03	1.74E-03	2.35E-03	3.90E-07	5.76E-06	0.00E+00	6.15E-06	6.146	0.00E+00	6.80E-02	4.17E-02
3747513758383	374751	3758383	6.97E-03	2.16E-02	2.87E-02	3.67E-04	7.64E-03	2.68E-02	4.88E-04	5.54E-03	4.95E-03	2.14E-03	1.76E-03	2.38E-03	3.88E-07	5.75E-06	0.00E+00	6.13E-06	6.134	0.00E+00	6.78E-02	4.16E-02
3747563758383	374756	3758383	6.94E-03	2.15E-02	2.86E-02	3.68E-04	7.60E-03	2.66E-02	4.86E-04	5.59E-03	4.99E-03	2.15E-03	1.77E-03	2.41E-03	3.86E-07	5.73E-06	0.00E+00	6.12E-06	6.120	0.00E+00	6.75E-02	4.14E-02
3747613758383	374761	3758383	6.90E-03	2.13E-02	2.84E-02	3.68E-04	7.55E-03	2.64E-02	4.82E-04	5.63E-03	5.03E-03	2.17E-03	1.79E-03	2.43E-03	3.83E-07	5.72E-06	0.00E+00	6.10E-06	6.102	0.00E+00	6.72E-02	4.13E-02
3747663758383	374766	3758383	6.85E-03	2.12E-02	2.82E-02	3.69E-04	7.50E-03	2.62E-02	4.79E-04	5.68E-03	5.07E-03	2.19E-03	1.80E-03	2.45E-03	3.80E-07	5.70E-06	0.00E+00	6.08E-06	6.082	0.00E+00	6.69E-02	4.11E-02
3747713758383	374771	3758383	6.80E-03	2.11E-02	2.80E-02	3.69E-04	7.45E-03	2.61E-02	4.76E-04	5.72E-03	5.10E-03	2.20E-03	1.81E-03	2.48E-03	3.78E-07	5.68E-06	0.00E+00	6.06E-06	6.063	0.00E+00	6.66E-02	4.09E-02
3747763758383	374776	3758383	6.75E-03	2.09E-02	2.78E-02	3.70E-04	7.39E-03	2.59E-02	4.72E-04	5.75E-03	5.14E-03	2.22E-03	1.82E-03	2.50E-03	3.75E-07	5.66E-06	0.00E+00	6.04E-06	6.040	0.00E+00	6.63E-02	4.07E-02
3747813758383	374781	3758383	6.70E-03	2.07E-02	2.76E-02	3.71E-04	7.33E-03	2.57E-02	4.69E-04	5.79E-03	5.17E-03	2.23E-03	1.84E-03	2.52E-03	3.72E-07	5.64E-06	0.00E+00	6.01E-06	6.014	0.00E+00	6.59E-02	4.05E-02
3747863758383	374786	3758383	6.65E-03	2.06E-02	2.74E-02	3.71E-04	7.28E-03	2.55E-02	4.65E-04	5.82E-03	5.20E-03	2.24E-03	1.85E-03	2.54E-03	3.69E-07	5.62E-06	0.00E+00	5.99E-06	5.988	0.00E+00	6.56E-02	4.02E-02
3747913758383	374791	3758383	6.59E-03	2.04E-02	2.72E-02	3.72E-04	7.22E-03	2.53E-02	4.61E-04	5.85E-03	5.22E-03	2.26E-03	1.86E-03	2.56E-03	3.66E-07	5.59E-06	0.00E+00	5.96E-06	5.961	0.00E+00	6.52E-02	4.00E-02
3746063758388	374606	3758388	6.92E-03	2.14E-02	2.85E-02	3.26E-04	7.58E-03	2.65E-02	4.84E-04	3.80E-03	3.39E-03	1.46E-03	1.20E-03	1.16E-03	3.85E-07	5.23E-06	0.00E+00	5.62E-06	5.616	0.00E+00	6.36E-02	3.92E-02
3746113758388	374611	3758388	7.06E-03	2.19E-02	2.91E-02	3.29E-04	7.73E-03	2.70E-02	4.94E-04	3.88E-03	3.46E-03	1.50E-03	1.23E-03	1.19E-03	3.92E-07	5.34E-06	0.00E+00	5.73E-06	5.730	0.00E+00	6.49E-02	4.00E-02
3746163758388	374616	3758388	7.18E-03	2.22E-02	2.96E-02	3.32E-04	7.86E-03	2.75E-02	5.02E-04	3.96E-03	3.54E-03	1.53E-03	1.26E-03	1.23E-03	3.99E-07	5.43E-06	0.00E+00	5.83E-06	5.832	0.00E+00	6.60E-02	4.07E-02
3746213758388	374621	3758388	7.29E-03	2.26E-02	3.00E-02	3.35E-04	7.98E-03	2.79E-02	5.10E-04	4.04E-03	3.61E-03	1.56E-03	1.28E-03	1.26E-03	4.05E-07	5.52E-06	0.00E+00	5.93E-06	5.927	0.00E+00	6.71E-02	4.13E-02
3746263758388	374626	3758388	7.39E-03	2.29E-02	3.04E-02	3.38E-04	8.09E-03	2.83E-02	5.17E-04	4.13E-03	3.68E-03	1.59E-03	1.31E-03	1.30E-03	4.10E-07	5.60E-06	0.00E+00	6.01E-06	6.014	0.00E+00	6.81E-02	4.19E-02
3746313758388	374631	3758388	7.48E-03	2.32E-02	3.08E-02	3.40E-04	8.19E-03	2.87E-02	5.23E-04	4.21E-03	3.76E-03	1.62E-03	1.33E-03	1.34E-03	4.16E-07	5.68E-06	0.00E+00	6.10E-06	6.099	0.00E+00	6.90E-02	4.25E-02
3746363758388	374636	3758388	7.57E-03	2.34E-02	3.12E-02	3.43E-04	8.29E-03	2.90E-02	5.30E-04	4.29E-03	3.83E-03	1.65E-03	1.36E-03	1.38E-03	4.21E-07	5.74E-06	0.00E+00	6.16E-06	6.178	0.00E+00	6.98E-02	4.30E-02
3746413758388	374641	3758388	7.64E-03	2.37E-02	3.15E-02	3.46E-04	8.37E-03	2.93E-02	5.35E-04	4.37E-03	3.90E-03	1.68E-03	1.39E-03	1.42E-03	4.25E-07	5.82E-06	0.00E+00	6.25E-06	6.248	0.00E+00	7.06E-02	4.35E-02
3746463758388	374646	3758388	7.70E-03	2.38E-02	3.17E-02	3.48E-04	8.43E-03	2.95E-02	5.39E-04	4.45E-03	3.97E-03	1.71E-03	1.41E-03	1.47E-03	4.28E-07	5.88E-06	0.00E+00	6.31E-06	6.308	0.00E+00	7.12E-02	4.38E-02
3746513758388	374651	3758388	7.74E-03	2.40E-02	3.19E-02	3.50E-04	8.47E-03	2.96E-02	5.41E-04	4.52E-03	4.04E-03	1.74E-03	1.43E-03	1.51E-03	4.30E-07	5.92E-06	0.00E+00	6.35E-06	6.354	0.00E+00	7.17E-02	4.41E-02
3746563758388	374656	3758388	7.76E-03	2.40E-02	3.19E-02	3.52E-04	8.49E-03	2.97E-02	5.42E-04	4.59E-03	4.10E-03	1.77E-03	1.46E-03	1.56E-03	4.31E-07	5.95E-06	0.00E+00	6.38E-06	6.383	0.00E+00	7.20E-02	4.43E-02
3746613758388	374661	3758388	7.74E-03	2.40E-02	3.19E-02	3.54E-04	8.47E-03	2.96E-02	5.41E-04	4.66E-03	4.16E-03	1.79E-03	1.48E-03	1.60E-03	4.30E-07	5.96E-06	0.00E+00	6.39E-06	6.391	0.00E+00	7.20E-02	4.43E-02
3746663758388	374666	3758388	7.79E-03	2.41E-02	3.21E-02	3.56E-04	8.53E-03	2.98E-02	5.45E-04	4.73E-03	4.23E-03	1.82E-03	1.50E-03	1.66E-03	4.33E-07	6.01E-06	0.00E+00	6.45E-06	6.448	0.00E+00	7.26E-02	4.47E-02
3746713758388	374671	3758388	7.86E-03	2.43E-02	3.24E-02	3.59E-04	8.60E-03	3.01E-02	5.50E-04	4.82E-03	4.30E-03	1.86E-03	1.53E-03	1.71E-03	4.37E-07	6.08E-06	0.00E+00	6.51E-06	6.515	0.00E+00	7.33E-02	4.51E-02
3746763758388	374676	3758388	7.91E-03	2.45E-02	3.26E-02	3.61E-04	8.66E-03	3.03E-02	5.53E-04	4.90E-03	4.37E-03	1.89E-03	1.55E-03	1.77E-03	4.39E-07	6.13E-06	0.00E+00	6.57E-06	6.572	0.00E+00	7.39E-02	4.54E-02
3746813758388	374681	3758388	7.92E-03	2.45E-02	3.26E-02	3.63E-04	8.67E-03	3.03E-02	5.54E-04	4.97E-03	4.44E-03	1.92E-03	1.58E-03	1.83E-03	4.40E-07	6.16E-06	0.00E+00	6.60E-06	6.600	0.00E+00	7.42E-02	4.56E-02
3746863758388	374686	3758388	7.93E-03	2.45E-02	3.26E-02	3.64E-04	8.68E-03	3.04E-02	5.54E-04	5.04E-03	4.50E-03	1.94E-03	1.60E-03	1.89E-03	4.40E-07	6.18E-06	0.00E+00	6.62E-06	6.621	0.00E+00	7.43E-02	4.57E-02
3746913758388	374691	3758388	7.92E-03	2.45E-02	3.26E-02	3.66E-04	8.67E-03	3.03E-02	5.54E-04	5.11E-03	4.56E-03	1.97E-03	1.62E-03	1.95E-03	4.40E-07	6.20E-06	0.00E+00	6.64E-06	6.637	0.00E+00	7.44E-02	4.57E-02
3746963758388	374696	3758388	7.91E-03	2.45E-02	3.26E-02	3.67E-04	8.66E-03	3.03E-02	5.53E-04	5.18E-03	4.62E-03	2.00E-03	1.64E-03	2.00E-03	4.39E-07	6.21E-06	0.00E+00	6.65E-06	6.649	0.00E+00	7.45E-02	4.58E-02
3747013758388	374701	3758388	7.90E-03	2.44E-02	3.25E-02	3.69E-04	8.64E-03	3.02E-02	5.52E-04	5.25E-03	4.68E-03	2.02E-03	1.66E-03	2.06E-03	4.39E-07	6.22E-06	0.00E+00	6.66E-06	6.657	0.00E+00	7.45E-02	4.58E-02
3747113758388	374711	3758388	7.85E-03	2.43E-02	3.23E-02	3.71E-04	8.59E-03	3.01E-02	5.49E-04	5.37E-03	4.80E-03	2.07E-03	1.70E-03	2.18E-03	4.36E-07	6.23E-06	0.00E+00	6.66E-06	6.663	0.00E+00	7.45E-02	4.57E-02
3747163758388	374716	3758388	7.82E-03	2.42E-02	3.22E-02	3.72E-04	8.56E-03	3.00E-02	5.47E-04	5.44E-03	4.85E-03	2.10E-03	1.72E-03	2.23E-03	4.34E-07	6.23E-06	0.00E+00	6.66E-06	6.661	0.00E+00	7.44E-02	4.56E-02
3747213758388	374721	3758388	7.79E-03	2.41E-02	3.21E-02	3.73E-04	8.52E-03	2.98E-02	5.45E-04	5.50E-03	4.91E-03	2.12E-03	1.74E-03	2.27E-03	4.33E-07	6.24E-06	0.00E+00	6.66E-06	6.656	0.00E+00	7.42E-02	4.56E-02
3747263758388	374726	3758388	7.74E-03	2.40E-02	3.19E-02	3.74E-04	8.47E-03	2.96E-02	5.41E-04	5.56E-03	4.96E-03	2.14E-03	1.76E-03	2.34E-03	4.30E-07	6.21E-06	0.00E+00	6.64E-06	6.642	0.00E+00	7.40E-02	4.54E-02
3747313758388	374731	3758388	7.68E-03	2.38E-02	3.16E-02	3.75E-04	8.41E-03	2.94E-02	5.37E-04	5.62E-03	5.02E-03	2.17E-03	1.78E-03	2.39E-03	4.27E-07	6.19E-06	0.00E+00	6.62E-06	6.618	0.00E+00	7.36E-02	4.52E-02
3747413758388	374741	3758388	7.58E-03	2.35E-02	3.12E-02	3.76E-04	8.30E-03	2.90E-02	5.30E-04	5.73E-03	5.12E-03	2.21E-03	1.82E-03	2.48E-03	4.21E-07	6.16E-06	0.00E+00	6.58E-06	6.583	0.00E+00	7.30E-02	4.48E-02
3747463758388	374746	3758388	7.53E-03	2.33E-02	3.10E-02	3.77E-04	8.24E-03	2.88E-02	5.27E-04	5.78E-03	5.16E-03	2.23E-03	1.83E-03	2.52E-03	4.18E-07	6.15E-06	0.00E+00	6.56E-06	6.564	0.00E+00	7.28E-02	4.46E-02
3747513758388	374751	3758388	7.48E-03	2.32E-02	3.08E-02	3.78E-04	8.19E-03	2.86E-02	5.23E-04	5.83E-03	5.21E-03	2.25E-03	1.85E-03	2.55E-03	4.15E-07	6.13E-06	0.00E+00	6.54E-06	6.545	0.00E+00	7.24E-02	4.44E-02
3747563758388	374756	3758388	7.43E-03	2.30E-02	3.06E-02	3.78E-04	8.13E-03	2.84E-02	5.20E-04	5.88E-03	5.25E-03	2.27E-03	1.87E-03	2.58E-03	4.13E-07	6.11E-06	0.00E+00	6.52E-06	6.524	0.00E+00	7.21E-02	4.42E-02
3747613758388	374761	3758388	7.37E-03	2.28E-02	3.04E-02	3.79E-04	8.07E-03	2.82E-02	5.16E-04	5.93E-03	5.29E-03	2.29E-03	1.88E-03	2.61E-03	4.09E-07	6.09E-06	0.00E+00	6.50E-06	6.499	0.00E+00	7.17E-02	4.40E-02
3747663758388	374766	3758388	7.31E-03	2.26E-02	3.01E-02	3.79E-04	8.01E-03	2.80E-02	5.11E-04	5.98E-03	5.34E-03	2.30E-03	1.90E-03	2.63E-03	4.06E-07	6.07E-06	0.00E+00	6.47E-06	6.472	0.00E+00	7.14E-02	4.38E-02
3747713758388	374771	3758388	7.26E-03	2.25E-02	2.99E-02	3.80E-04	7.94E-03	2.78E-02	5.08E-04	6.02E-03	5.37E-03	2.32E-03	1.91E-03	2.66E-03	4.03E-07	6.04E-06	0.00E+00	6.45E-06	6.447	0.00E+00	7.10E-02	4.35E-02
3747763758388	374776	3758388	7.20E-03	2.23E

			SWBuilding Construction	SWDemolition	SWGrading	EYBuilding Construction	SWPaving	SWGrading	SWArchitectural Coating	NBBuilding Construction	NBBuilding Construction	NBArchitectural Coating	NBArchitectural Coating	RWBuilding Construction	Child Risk					Overlapping Phases - Maximum G		
Unique Identifier	X (UTM)	Y (UTM)	2026	2026	2026	2026	2027	2027	2027	2026	2027	2026	2027	2026	3rd Trimester	0<2	2<16	Total	per million	2025	2026	2027
3747463758398	374746	3758398	8.75E-03	2.71E-02	3.60E-02	3.99E-04	9.57E-03	3.35E-02	6.12E-04	6.43E-03	5.74E-03	2.48E-03	2.04E-03	2.92E-03	4.86E-07	7.06E-06	0.00E+00	7.55E-06	7.551	0.00E+00	8.41E-02	5.15E-02
3747513758398	374751	3758398	8.67E-03	2.68E-02	3.57E-02	4.00E-04	9.49E-03	3.32E-02	6.06E-04	6.49E-03	5.80E-03	2.50E-03	2.06E-03	2.96E-03	4.81E-07	7.03E-06	0.00E+00	7.51E-06	7.513	0.00E+00	8.35E-02	5.11E-02
3747563758398	374756	3758398	8.58E-03	2.66E-02	3.53E-02	4.00E-04	9.39E-03	3.29E-02	6.00E-04	6.55E-03	5.85E-03	2.53E-03	2.08E-03	3.00E-03	4.77E-07	7.00E-06	0.00E+00	7.47E-06	7.473	0.00E+00	8.30E-02	5.08E-02
3747613758398	374761	3758398	8.50E-03	2.63E-02	3.50E-02	4.01E-04	9.30E-03	3.25E-02	5.94E-04	6.61E-03	5.90E-03	2.55E-03	2.09E-03	3.04E-03	4.72E-07	6.96E-06	0.00E+00	7.43E-06	7.431	0.00E+00	8.24E-02	5.04E-02
3747663758398	374766	3758398	8.41E-03	2.60E-02	3.46E-02	4.02E-04	9.20E-03	3.22E-02	5.88E-04	6.66E-03	5.94E-03	2.57E-03	2.11E-03	3.07E-03	4.67E-07	6.92E-06	0.00E+00	7.39E-06	7.387	0.00E+00	8.18E-02	5.01E-02
3747713758398	374771	3758398	8.32E-03	2.58E-02	3.43E-02	4.02E-04	9.11E-03	3.19E-02	5.82E-04	6.71E-03	5.99E-03	2.58E-03	2.13E-03	3.10E-03	4.62E-07	6.88E-06	0.00E+00	7.34E-06	7.344	0.00E+00	8.12E-02	4.97E-02
3747763758398	374776	3758398	8.24E-03	2.55E-02	3.39E-02	4.03E-04	9.02E-03	3.15E-02	5.76E-04	6.75E-03	6.03E-03	2.60E-03	2.14E-03	3.14E-03	4.58E-07	6.84E-06	0.00E+00	7.30E-06	7.299	0.00E+00	8.05E-02	4.93E-02
3747813758398	374781	3758398	8.15E-03	2.52E-02	3.35E-02	4.04E-04	8.92E-03	3.12E-02	5.70E-04	6.79E-03	6.06E-03	2.62E-03	2.15E-03	3.17E-03	4.52E-07	6.80E-06	0.00E+00	7.25E-06	7.249	0.00E+00	7.99E-02	4.89E-02
3747863758398	374786	3758398	8.05E-03	2.49E-02	3.31E-02	4.05E-04	8.81E-03	3.08E-02	5.63E-04	6.83E-03	6.10E-03	2.63E-03	2.17E-03	3.20E-03	4.47E-07	6.75E-06	0.00E+00	7.20E-06	7.196	0.00E+00	7.92E-02	4.85E-02
3747913758398	374791	3758398	7.95E-03	2.46E-02	3.27E-02	4.05E-04	8.70E-03	3.05E-02	5.56E-04	6.86E-03	6.13E-03	2.65E-03	2.18E-03	3.23E-03	4.42E-07	6.70E-06	0.00E+00	7.14E-06	7.140	0.00E+00	7.85E-02	4.80E-02
3746033758403	374603	3758403	9.54E-03	2.95E-02	3.93E-02	3.53E-04	1.04E-02	3.65E-02	6.67E-04	4.23E-03	3.78E-03	1.63E-03	1.34E-03	1.26E-03	5.30E-07	6.94E-06	0.00E+00	7.47E-06	7.470	0.00E+00	8.58E-02	5.28E-02
3746063758403	374606	3758403	9.66E-03	2.99E-02	3.98E-02	3.55E-04	1.06E-02	3.70E-02	6.76E-04	4.29E-03	3.83E-03	1.65E-03	1.36E-03	1.28E-03	5.37E-07	7.03E-06	0.00E+00	7.57E-06	7.565	0.00E+00	8.69E-02	5.34E-02
3746113758403	374611	3758403	9.84E-03	3.05E-02	4.05E-02	3.58E-04	1.08E-02	3.77E-02	6.88E-04	4.40E-03	3.92E-03	1.69E-03	1.39E-03	1.32E-03	5.47E-07	7.17E-06	0.00E+00	7.71E-06	7.715	0.00E+00	8.86E-02	5.45E-02
3746183758403	374618	3758403	1.01E-02	3.11E-02	4.14E-02	3.63E-04	1.10E-02	3.85E-02	7.03E-04	4.54E-03	4.05E-03	1.75E-03	1.44E-03	1.37E-03	5.58E-07	7.33E-06	0.00E+00	7.89E-06	7.891	0.00E+00	9.06E-02	5.57E-02
3746213758403	374621	3758403	1.01E-02	3.13E-02	4.17E-02	3.65E-04	1.11E-02	3.88E-02	7.08E-04	4.60E-03	4.11E-03	1.77E-03	1.46E-03	1.40E-03	5.62E-07	7.39E-06	0.00E+00	7.96E-06	7.957	0.00E+00	9.13E-02	5.61E-02
3746263758403	374626	3758403	1.02E-02	3.17E-02	4.21E-02	3.68E-04	1.12E-02	3.92E-02	7.16E-04	4.70E-03	4.20E-03	1.81E-03	1.49E-03	1.44E-03	5.68E-07	7.49E-06	0.00E+00	8.06E-06	8.056	0.00E+00	9.24E-02	5.68E-02
3746313758403	374631	3758403	1.03E-02	3.20E-02	4.25E-02	3.71E-04	1.13E-02	3.96E-02	7.22E-04	4.80E-03	4.29E-03	1.85E-03	1.52E-03	1.49E-03	5.74E-07	7.57E-06	0.00E+00	8.15E-06	8.147	0.00E+00	9.34E-02	5.74E-02
3746363758403	374636	3758403	1.04E-02	3.22E-02	4.29E-02	3.74E-04	1.14E-02	3.99E-02	7.28E-04	4.91E-03	4.38E-03	1.89E-03	1.56E-03	1.54E-03	5.78E-07	7.65E-06	0.00E+00	8.23E-06	8.227	0.00E+00	9.42E-02	5.79E-02
3746413758403	374641	3758403	1.05E-02	3.24E-02	4.31E-02	3.77E-04	1.15E-02	4.01E-02	7.33E-04	5.01E-03	4.47E-03	1.93E-03	1.59E-03	1.59E-03	5.82E-07	7.72E-06	0.00E+00	8.30E-06	8.297	0.00E+00	9.49E-02	5.84E-02
3746463758403	374646	3758403	1.05E-02	3.26E-02	4.33E-02	3.79E-04	1.15E-02	4.03E-02	7.35E-04	5.11E-03	4.56E-03	1.97E-03	1.62E-03	1.65E-03	5.84E-07	7.77E-06	0.00E+00	8.35E-06	8.352	0.00E+00	9.55E-02	5.87E-02
3746513758403	374651	3758403	1.05E-02	3.25E-02	4.32E-02	3.82E-04	1.15E-02	4.02E-02	7.34E-04	5.20E-03	4.64E-03	2.00E-03	1.65E-03	1.71E-03	5.83E-07	7.78E-06	0.00E+00	8.36E-06	8.361	0.00E+00	9.55E-02	5.87E-02
3746563758403	374656	3758403	1.04E-02	3.23E-02	4.30E-02	3.84E-04	1.14E-02	4.00E-02	7.30E-04	5.28E-03	4.72E-03	2.04E-03	1.68E-03	1.76E-03	5.80E-07	7.77E-06	0.00E+00	8.35E-06	8.353	0.00E+00	9.52E-02	5.86E-02
3746613758403	374661	3758403	1.04E-02	3.21E-02	4.27E-02	3.86E-04	1.13E-02	3.97E-02	7.25E-04	5.36E-03	4.79E-03	2.07E-03	1.70E-03	1.82E-03	5.76E-07	7.75E-06	0.00E+00	8.32E-06	8.325	0.00E+00	9.48E-02	5.83E-02
3746663758403	374666	3758403	1.04E-02	3.22E-02	4.28E-02	3.88E-04	1.14E-02	3.98E-02	7.27E-04	5.46E-03	4.87E-03	2.10E-03	1.73E-03	1.89E-03	5.77E-07	7.79E-06	0.00E+00	8.37E-06	8.366	0.00E+00	9.52E-02	5.85E-02
3746713758403	374671	3758403	1.04E-02	3.23E-02	4.30E-02	3.91E-04	1.14E-02	4.00E-02	7.31E-04	5.56E-03	4.97E-03	2.14E-03	1.76E-03	1.97E-03	5.80E-07	7.85E-06	0.00E+00	8.43E-06	8.432	0.00E+00	9.59E-02	5.89E-02
3746763758403	374676	3758403	1.05E-02	3.25E-02	4.33E-02	3.93E-04	1.15E-02	4.03E-02	7.35E-04	5.67E-03	5.06E-03	2.19E-03	1.80E-03	2.05E-03	5.84E-07	7.92E-06	0.00E+00	8.51E-06	8.506	0.00E+00	9.66E-02	5.94E-02
3746813758403	374681	3758403	1.05E-02	3.25E-02	4.33E-02	3.96E-04	1.15E-02	4.02E-02	7.35E-04	5.77E-03	5.15E-03	2.22E-03	1.83E-03	2.13E-03	5.84E-07	7.95E-06	0.00E+00	8.53E-06	8.529	0.00E+00	9.68E-02	5.95E-02
3746863758403	374686	3758403	1.05E-02	3.24E-02	4.31E-02	3.97E-04	1.15E-02	4.01E-02	7.32E-04	5.86E-03	5.23E-03	2.26E-03	1.86E-03	2.22E-03	5.81E-07	7.94E-06	0.00E+00	8.53E-06	8.526	0.00E+00	9.67E-02	5.94E-02
3746913758403	374691	3758403	1.04E-02	3.22E-02	4.29E-02	3.99E-04	1.14E-02	3.99E-02	7.28E-04	5.95E-03	5.31E-03	2.29E-03	1.89E-03	2.30E-03	5.78E-07	7.94E-06	0.00E+00	8.52E-06	8.517	0.00E+00	9.65E-02	5.92E-02
3746963758403	374696	3758403	1.04E-02	3.21E-02	4.26E-02	4.01E-04	1.13E-02	3.97E-02	7.24E-04	6.03E-03	5.39E-03	2.33E-03	1.91E-03	2.39E-03	5.75E-07	7.93E-06	0.00E+00	8.50E-06	8.504	0.00E+00	9.62E-02	5.90E-02
3747013758403	374701	3758403	1.03E-02	3.19E-02	4.24E-02	4.02E-04	1.13E-02	3.94E-02	7.20E-04	6.12E-03	5.46E-03	2.36E-03	1.94E-03	2.48E-03	5.72E-07	7.91E-06	0.00E+00	8.49E-06	8.485	0.00E+00	9.59E-02	5.88E-02
3747113758403	374711	3758403	1.01E-02	3.14E-02	4.18E-02	4.04E-04	1.11E-02	3.89E-02	7.10E-04	6.28E-03	5.61E-03	2.42E-03	1.99E-03	2.65E-03	5.64E-07	7.87E-06	0.00E+00	8.44E-06	8.435	0.00E+00	9.51E-02	5.83E-02
3747163758403	374716	3758403	1.01E-02	3.12E-02	4.14E-02	4.06E-04	1.10E-02	3.86E-02	7.04E-04	6.36E-03	5.68E-03	2.45E-03	2.02E-03	2.74E-03	5.59E-07	7.85E-06	0.00E+00	8.40E-06	8.404	0.00E+00	9.46E-02	5.80E-02
3747213758403	374721	3758403	9.98E-03	3.09E-02	4.11E-02	4.07E-04	1.09E-02	3.82E-02	6.98E-04	6.44E-03	5.75E-03	2.48E-03	2.04E-03	2.82E-03	5.54E-07	7.82E-06	0.00E+00	8.37E-06	8.370	0.00E+00	9.41E-02	5.76E-02
3747263758403	374726	3758403	9.88E-03	3.06E-02	4.07E-02	4.08E-04	1.08E-02	3.78E-02	6.91E-04	6.52E-03	5.82E-03	2.51E-03	2.07E-03	2.90E-03	5.49E-07	7.78E-06	0.00E+00	8.33E-06	8.326	0.00E+00	9.35E-02	5.72E-02
3747313758403	374731	3758403	9.76E-03	3.02E-02	4.02E-02	4.08E-04	1.07E-02	3.74E-02	6.82E-04	6.60E-03	5.89E-03	2.54E-03	2.09E-03	2.98E-03	5.42E-07	7.72E-06	0.00E+00	8.26E-06	8.265	0.00E+00	9.26E-02	5.67E-02
3747413758403	374741	3758403	9.57E-03	2.96E-02	3.94E-02	4.10E-04	1.05E-02	3.66E-02	6.69E-04	6.74E-03	6.02E-03	2.60E-03	2.14E-03	3.11E-03	5.31E-07	7.65E-06	0.00E+00	8.18E-06	8.179	0.00E+00	9.14E-02	5.59E-02
3747463758403	374746	3758403	9.47E-03	2.93E-02	3.90E-02	4.11E-04	1.04E-02	3.63E-02	6.62E-04	6.81E-03	6.08E-03	2.62E-03	2.16E-03	3.16E-03	5.26E-07	7.60E-06	0.00E+00	8.13E-06	8.130	0.00E+00	9.07E-02	5.55E-02
3747513758403	374751	3758403	9.37E-03	2.90E-02	3.86E-02	4.12E-04	1.03E-02	3.59E-02	6.55E-04	6.87E-03	6.13E-03	2.65E-03	2.18E-03	3.21E-03	5.20E-07	7.52E-06	0.00E+00	8.08E-06	8.081	0.00E+00	9.01E-02	5.51E-02
3747563758403	374756	3758403	9.26E-03	2.87E-02	3.81E-02	4.12E-04	1.01E-02	3.55E-02	6.48E-04	6.93E-03	6.19E-03	2.67E-03	2.20E-03	3.26E-03	5.14E-07	7.52E-06	0.00E+00	8.03E-06	8.030	0.00E+00	8.93E-02	5.46E-02
3747613758403	374761	3758403	9.16E-03	2.83E-02	3.77E-02	4.13E-04	1.00E-02	3.51E-02	6.40E-04	6.99E-03	6.24E-03	2.69E-03	2.22E-03	3.30E-03	5.09E-07	7.47E-06	0.00E+00	7.98E-06	7.976	0.00E+00	8.86E-02	5.42E-02
3747663758403	374766	3758403	9.05E-03	2.80E-02	3.73E-02	4.14E-04	9.91E-03	3.47E-02	6.33E-04	7.04E-03	6.29E-03	2.72E-03	2.23E-03	3.34E-03	5.03E-07	7.42E-06	0.00E+00	7.92E-06	7.919	0.00E+00	8.78E-02	5.37E-02
3747713758403	374771	3758403	8.95E-03	2.77E-02	3.68E-02	4.15E-04	9.79E-03	3.43E-02	6.26E-04	7.10E-03	6.33E-03	2.74E-03	2.25E-03	3.38E-03	4.97E-07	7.37E-06	0.00E+00	7.86E-06	7.864	0.00E+00	8.71E-02	5.33E-02
3747763758403	374776	3758403	8.84E-03	2.74E-02	3.64E-02	4.15E-04	9.68E-03	3.39E-02	6.18E-04	7.14E-03	6.38E-03	2.75E-03	2.27E-03	3.42E-03	4.91E-07	7.32E-06	0.00E+00	7.81E-06	7.806	0.00E+00	8.63E-02	5.28E-02
3747813758403	374781	3758403	8.73E-03	2.70E-02	3.59E-02	4.16E-04	9.55E-03	3.34E-02	6.11E-04	7.19E-03	6.42E-03	2.77E-03	2.28E-03	3.45E-03	4.85E-07	7.26E-06	0.00E+00	7.75E-06	7.745	0.00E+00	8.55E-02	5.23E-02
3747863758403	374786	3758403	8.61E-03	2.67E-02	3.55E-02	4.17E-04	9.43E-03	3.30E-02	6.03E-04	7.22E-03	6.45E-03	2.79E-03	2.29E-03	3.49E-03	4.79E-07	7.20E-06	0.00E+00	7.68E-06	7.681	0.00E+00	8.47E-02	5.18E-02
3747913758403	374791	3758403	8.50E-03	2.63E-02	3.50E-02	4.17E-04	9.30E-03	3.26E-02	5.94E-04	7.26E-03	6.48E-03	2.80E-03	2.30E-03	3.53E-03	4.72E-07	7.14E-06	0.00E+00	7.61E-06	7.614	0.00E+00	8.38E-02	5.12E-02
3746063758407	374606	3758407	1.07E-02	3.32E-02	4.41E-02	3.63E-04	1.17E-02	4.10E-02	7.49E-04	4.44E-03	3.96E-03	1.71E-03	1.41E-03	1.31E-03	5.95E-07	7.71E-06	0.00E+00	8.30E-06	8.303	0.00E+00	9.58E-02	5.89E-02
3746113758408	374611	3758408	1.12E-02	3.47E-02	4.61E-02	3.69E-04	1.23E-02	4.29E-02	7.84E-04	4.59E-03	4.10E-03	1.77E-03	1.46E-03	1.36E-03	6.22E-07	8.05E-06	0.00E+00	8.67E-06	8.671	0.00E+00	1.00E-01	6.15E-02
3746183758408	374618	3758408	1.14E-02	3.54E-02	4.71E-02	3.73E-04	1.25E-02	4.38E-02	8.00E-04	4.75E-03	4.24E-03	1.83E-03	1.51E-03	1.42E-03	6.35E-07	8.23E-06	0.00E+00	8.86E-06	8.864	0.00E+00	1.02E-01	6.28E-02
3746213758408	374621	3758408	1.15E-02	3.56E-02	4.74E-02	3.75E-04	1.26E-02	4.41E-02	8.05E-04	4.81E-03	4.30E-03	1.86E-03	1.53E-03	1.45E-03	6.39E-07	8.29E-06	0.00E+00	8.93E-06	8.934	0.00E+00	1.03E-01	6.33E-02
3746263758408	374626	3758408	1.16E-02	3.60E-02	4.78E-02	3.79E-04	1.27E-02	4.45E-02	8.12E-04	4.92E-03	4.40E-03	1.90E-03	1.56E-03	1.50E-03	6.45E-07	8.39E-06	0.00E+00	9.03E-06	9.032	0.00E+00	1.04E-01	6.40E-02
3746363758408	374636	3758408	1.18E-02	3.64E-02	4.84E-02	3.85E-04	1.29E-02	4.51E-02	8.23E-04	5.14E-03	4.59E-03	1.98E-03	1.63E-03	1.60E-03	6.53E-07	8.54E-06	0.00E+00	9.19E-06	9.190	0.00E+00	1.06E-01	6.50E-02
3746413758408	374641	3758408	1.18E-02	3.66E-02	4.87E-02	3.88E-04	1.29E-02	4.54E-02	8.27E-04	5.25E-03	4.69E-03	2.02E-03	1.67E-03	1.68E-03	6.56E-07	8.66E-06	0.00E+00	9.26E-06	9.256	0.00E+00	1.06E-01	6.54E-02
3746463758408	374646	3758408	1.18E-02	3.67E-02	4.88E-02	3.91E-04	1.30E-02	4.54E-02	8.29E-04	5.36E-03	4.78E-03	2.07E-03	1.70E-03	1.72E-03	6.58E-07	8.65E-06	0.00E+00	9.30E-06	9.305	0.00E+00	1.07E-01	6.57E-02
3746513758408	374651	3758408	1.18E-02	3.65E-02	4.85E-02	3.93E-04	1.29E-02	4.51E-02	8.25E-04	5.46E-03	4.87E-03	2.10E-03	1.73E-03	1.78E-03	6.55E-07	8.64E-06	0.00E+00	9.29E-06	9.292	0.00E+00	1.07E-01	6.55E-02
3746563758408	374656	3758408	1.17E-02	3.62E-02	4.82E-02	3.96E-04	1.28E-02	4.48E-02	8.18E-04	5.55E-03	4.95E-03	2.14E-03	1.76E-03	1.84E-03	6.50E-07	8.61E-06	0.00E+00	9.26E-06	9.260	0.00E+00	1.06E-01	6.52E-02
3746613758408	374661	3758408	1.16E-02	3.59E-02	4.77E-02	3.98E-04	1.27E-02	4.44E-02	8.10E-04	5.64E-03	5.03E-03	2.17E-03	1.79E-03	1.91E-03	6.43E-07	8.56E-06	0.00E+00	9.21E-06	9.205	0.00E+00	1.05E-01	6.47E-02
3746663758408	374666	3758408	1.16E-02	3.59E-02	4.77E-02	4.00E-04	1.27E-02	4.44E-02	8.11E-04	5.74E-03	5.13E-03	2.21E-03	1.82E-03	1.98E-03	6.44E-07	8.59E-06	0.00E+00	9.24E-06	9.238	0.00E+00	1.06E-01	6.48E-02
3746713758408	374671	3758408	1.16E-02	3.60E-02	4.79E-02	4.03E-04	1.27E-02	4.46E-02	8.14E-04	5.85E-03	5.23E-03	2.26E-03	1.86E-03	2.07E-03	6.47E-07	8.66E-06	0.00E+00	9.30E-06	9.303	0.00E+00	1.06E-01	6.52E-02
3746763758408	374676	3758408	1.17E-02	3.62E-02	4.82E-02	4.05E-04	1.28E-02	4.48E-02	8.19E-04	5.97E-03	5.33E-03	2.30E-03	1.89E-03	2.16E-03	6.50E-07	8.73E-06	0.00E+00	9.38E-06	9.377	0.00E+00	1.07E-01	6.57E-02
3746813758408	374681	3758408	1.17E-02	3.61E-02	4.81E-02	4.07E-04	1.28E-02	4.47E-02	8.17E-04	6.08E-03	5.43E-03	2.34E-03	1.93E-03	2.25E-03	6.49E-07	8.74E-06	0.00E+00	9.39E-06	9.389	0.00E+00	1.07E-01	6.57E-02
3746863758408	374686	3758408	1.16E-02	3.59E-02	4.78E-02	4.09E-04	1.27E-02	4.45E-02	8.12E-04	6.18E-03	5.51E-03	2.38E-03	1.96E-03	2.35E-03	6.45E-07	8.73E-06	0.00E+00	9.37E-06	9.371	0.00E+00	1.07E-01	6.54E-02
3746913758408	374691	3758408	1.15E-02	3.57E-02	4.75E-02	4.11E-04	1.26E-02	4.42E-02	8.06E-04	6.27E-03	5.60E-03	2.42E-03	1.99E-03	2.44E-03	6.40E-07	8.71E-06	0.00E+00	9.35E-06	9.346	0.00E+00	1.06E-01	6.52E-02
3746963758408	374696	3758408	1.14E-02	3.54E-02	4.71E-02	4.13E-04	1.25E-02	4.38E-02	8.00E-04	6.37E-03	5.68E-03	2.45E-03	2.02E-03	2.54E-03	6.36E-07	8.68E-06	0.00E+00	9.32E-06	9.316	0.00E+00	1.06E-01	6.49E-02
3747013758408	374701	3758408	1.14E-02	3.51E-02	4.67E-02	4.14E-04	1.24E-02	4.35E-02	7.94E-04	6.46E-03	5.77E-03	2.49E-03	2.05E-03	2.64E-03	6.31E-07	8.65E-06	0.00E+00	9.28E-06	9.282	0.00E+00	1.05E-01	6.45E-02
3747053758408	374705	3758408	1.13E-02	3.49E-02	4.64E-02	4.15E-04	1.23E-02	4.32E-02	7.89E-04	6.53E-03	5.83E-03	2.52E-03	2.07E-03	2.72E-03	6.26E-07	8.62E-06	0.00E+00	9.25E-06	9.251	0.00E+00	1.05E-01	6.42E-02
3747113758408	374711	3758408	1.12E-02	3.45E-02	4.59E-02	4.17E-04	1.22E-02	4.27E-02	7.80E-04	6.64E-03	5.93E-03	2.56E-03	2.11E-03	2.85E-03	6.19E-07	8.58E-06	0.00E+00	9.20E-06	9.199	0.00E+00	1.04E-01	6.37E-02
3747163758408	374716	3758408	1.10E-02	3.42E-02	4.55E-02	4.18E-04	1.21E-02	4.23E-02	7.72E-04	6.73E-03	6.01E-03	2.59E-03	2.13E-03	2.95E-03	6.13E-07	8.54E-06	0.00E+00	9.15E-06	9.152	0.00E+00	1.03E-01	6.33E-02
3747213758408	374721	3758408	1.09E-02	3.38E-02	4.50E-02	4.19E-04	1.20E-02	4.19E-02	7.64E-04	6.81E-03	6.08E-03	2.63E-03	2.16E-03	3.04E-03	6.07E-07	8.49E-06	0.00E+00	9.10E-06	9.101	0.00E+00	1.03E-01	6.28E-02
3747263758408	374726	3758408	1.08E-02	3.34E-02	4.45E-02	4.20E-04	1.18E-02	4.14E-02	7.55E-04	6.90E-03	6.16E-03	2.66E-03	2.19E-03	3.14E-03	6.00E-07	8.44E-06	0.00E+00	9.04E-06	9.040	0.00E+00	1.02E-01	6.23E-02
3747313758408	374731	3758408	1.06E-02	3.30E-02	4.38E-02	4.21E-04	1.17E-02	4.08E-02	7.45E-04	6.98E-03	6.24E-03	2.69E-03	2.22E-03	3.23E-03	5.91E-07	8.37E-06	0.00E+00	8.96E-06	8.962	0.00E+00	1.01E-01	6.16E-02
3747413758408	374741	3758408	1.04E-02	3.22E-02	4.28E-02	4.22E-04	1.14E-02	3.98E-02	7.28E-04	7.14E-03	6.37E-03	2.75E-03	2.26E-03	3.38E-03	5.78E-07	8.27E-06	0.00E+00	8.84E-06	8.845	0.00E+00	9.91E-02	6.06E-02
3747463758408	374746	3758408	1.03E-02	3.18E-02	4.23E-02	4.23E-04	1.12E-02	3.94E-02	7.19E-04	7.21E-03	6.44E-03	2.78E-03	2.29E-03	3.44E-03	5.71E-07	8.21E-06	0.00E+00	8.78E-06	8.780	0.00E+00	9.83E-02	6.00E-02
3747513758408	374751	3758408	1.02E-02	3.14E-02	4.18E-02	4.24E-04	1.11E-02	3.89E-02	7.10E-04	7.28E-03	6.50E-03	2.81E-03	2.31E-03	3.50E-03	5.64E-07	8.15E-06	0.00E+00	8.72E-06	8.717	0.00E+00	9.74E-02	5.95E-02
3747563758408	374756	3758408	1.00E-02	3.10E-02	4.13E-02	4.25E-04	1.10E-02	3.84E-02	7.01E-04	7.35E-03	6.56E-03	2.83E-03	2.33E-03	3.55E-03	5.57E-07	8.09E-06	0.00E+00	8.65E-06	8.652	0.00E+00	9.65E-02	5.90E-02
3747613758408	374761	3758408	9.90E-03	3.06E-02	4.07E-02	4.25E-04	1.08E-02	3.79E-02	6.92E-04	7.41E-03	6.61E-03	2.86E-03	2.35E-03	3.60E-03	5.50E-07	8.03E-06	0.00E+00	8.58E-06	8.582	0.00E+00	9.56E-02	5.84E-02
3747663758408	374766	3758408	9.77E-03	3.02E-02	4.02E-02	4.26E-04	1.07E-02	3.74E-02	6.83E-04	7.47E-03	6.67E-03	2.88E-03	2.37E-03	3.65E-03	5.42E-07	7.97E-06	0.00E+00	8.51E-06	8.511	0.00E+00	9.46E-02	5.78E-02
3747713758408	374771	3758408	9.63E-03	2.98E-02	3.97E-02	4.27E-04	1.05E-02	3.69E-02	6.74E-04	7.52E-03	6.72E-03	2.90E-03	2.39E-03	3.70E-03	5.35E-07	7.90E-06	0.00E+00	8.44E-06	8.440	0.00E+00	9.37E-02	5.72E-02
3747763758408	374776	3758408	9.50E-03	2

			SWBuilding Construction	SWDemolition	SWGrading	EYBuilding Construction	SWPaving	SWGrading	SWArchitectural Coating	NBBuilding Construction	NBBuilding Construction	NBArchitectural Coating	NBArchitectural Coating	RWBuilding Construction	Child Risk					Overlapping Phases - Maximum G		
Unique Identifier	X (UTM)	Y (UTM)	2026	2026	2026	2026	2027	2027	2027	2026	2027	2026	2027	2026	3rd Trimester	0<2	2<16	Total	per million	2025	2026	2027
3746563758423	374656	3758423	1.75E-02	5.42E-02	7.20E-02	4.34E-04	1.91E-02	6.70E-02	1.22E-03	6.51E-03	5.81E-03	2.51E-03	2.07E-03	2.12E-03	9.72E-07	1.24E-05	0.00E+00	1.34E-05	13.363	0.00E+00	1.55E-01	9.52E-02
3746663758421	374666	3758421	1.61E-02	4.98E-02	6.62E-02	4.34E-04	1.76E-02	6.16E-02	1.13E-03	6.61E-03	5.90E-03	2.55E-03	2.10E-03	2.26E-03	8.93E-07	1.16E-05	0.00E+00	1.25E-05	12.456	0.00E+00	1.44E-01	8.83E-02
3746713758423	374671	3758423	1.70E-02	5.25E-02	6.98E-02	4.42E-04	1.86E-02	6.49E-02	1.19E-03	6.91E-03	6.17E-03	2.66E-03	2.19E-03	2.42E-03	9.42E-07	1.22E-05	0.00E+00	1.31E-05	13.115	0.00E+00	1.52E-01	9.30E-02
3746763758423	374676	3758423	1.69E-02	5.23E-02	6.96E-02	4.45E-04	1.85E-02	6.47E-02	1.18E-03	7.05E-03	6.29E-03	2.72E-03	2.24E-03	2.54E-03	9.39E-07	1.22E-05	0.00E+00	1.31E-05	13.117	0.00E+00	1.52E-01	9.29E-02
3746823758423	374682	3758423	1.67E-02	5.16E-02	6.86E-02	4.47E-04	1.82E-02	6.38E-02	1.16E-03	7.22E-03	6.44E-03	2.78E-03	2.29E-03	2.70E-03	9.25E-07	1.21E-05	0.00E+00	1.30E-05	13.001	0.00E+00	1.50E-01	9.19E-02
3746863758423	374686	3758423	1.65E-02	5.10E-02	6.78E-02	4.49E-04	1.80E-02	6.31E-02	1.15E-03	7.32E-03	6.53E-03	2.82E-03	2.32E-03	2.81E-03	9.15E-07	1.20E-05	0.00E+00	1.29E-05	12.912	0.00E+00	1.49E-01	9.11E-02
3746913758423	374691	3758423	1.62E-02	5.03E-02	6.69E-02	4.51E-04	1.78E-02	6.22E-02	1.14E-03	7.45E-03	6.65E-03	2.87E-03	2.36E-03	2.95E-03	9.02E-07	1.19E-05	0.00E+00	1.28E-05	12.795	0.00E+00	1.47E-01	9.01E-02
3746963758423	374696	3758423	1.60E-02	4.96E-02	6.59E-02	4.52E-04	1.75E-02	6.13E-02	1.12E-03	7.57E-03	6.76E-03	2.92E-03	2.40E-03	3.10E-03	8.89E-07	1.18E-05	0.00E+00	1.27E-05	12.675	0.00E+00	1.46E-01	8.91E-02
3747013758423	374701	3758423	1.58E-02	4.88E-02	6.49E-02	4.54E-04	1.73E-02	6.04E-02	1.10E-03	7.70E-03	6.87E-03	2.97E-03	2.44E-03	3.27E-03	8.76E-07	1.17E-05	0.00E+00	1.26E-05	12.550	0.00E+00	1.44E-01	8.81E-02
3747053758423	374705	3758423	1.56E-02	4.82E-02	6.41E-02	4.55E-04	1.70E-02	5.96E-02	1.09E-03	7.79E-03	6.96E-03	3.00E-03	2.47E-03	3.40E-03	8.65E-07	1.16E-05	0.00E+00	1.24E-05	12.448	0.00E+00	1.43E-01	8.72E-02
3747113758423	374711	3758423	1.53E-02	4.73E-02	6.29E-02	4.57E-04	1.67E-02	5.85E-02	1.07E-03	7.94E-03	7.09E-03	3.06E-03	2.52E-03	3.60E-03	8.48E-07	1.14E-05	0.00E+00	1.23E-05	12.290	0.00E+00	1.40E-01	8.59E-02
3747163758423	374716	3758423	1.50E-02	4.65E-02	6.18E-02	4.58E-04	1.64E-02	5.75E-02	1.05E-03	8.05E-03	7.19E-03	3.10E-03	2.55E-03	3.77E-03	8.34E-07	1.13E-05	0.00E+00	1.22E-05	12.156	0.00E+00	1.39E-01	8.47E-02
3747213758423	374721	3758423	1.48E-02	4.57E-02	6.08E-02	4.59E-04	1.62E-02	5.65E-02	1.03E-03	8.17E-03	7.29E-03	3.15E-03	2.59E-03	3.94E-03	8.20E-07	1.12E-05	0.00E+00	1.20E-05	12.019	0.00E+00	1.37E-01	8.36E-02
3747263758423	374726	3758423	1.45E-02	4.49E-02	5.97E-02	4.60E-04	1.59E-02	5.55E-02	1.01E-03	8.28E-03	7.39E-03	3.19E-03	2.63E-03	4.11E-03	8.05E-07	1.11E-05	0.00E+00	1.19E-05	11.872	0.00E+00	1.35E-01	8.24E-02
3747313758423	374731	3758423	1.42E-02	4.39E-02	5.84E-02	4.61E-04	1.55E-02	5.43E-02	9.92E-04	8.39E-03	7.49E-03	3.23E-03	2.66E-03	4.26E-03	7.88E-07	1.09E-05	0.00E+00	1.17E-05	11.698	0.00E+00	1.33E-01	8.10E-02
3747413758423	374741	3758423	1.37E-02	4.24E-02	5.63E-02	4.63E-04	1.50E-02	5.24E-02	9.57E-04	8.59E-03	7.67E-03	3.31E-03	2.72E-03	4.52E-03	7.60E-07	1.07E-05	0.00E+00	1.14E-05	11.426	0.00E+00	1.29E-01	7.87E-02
3747463758423	374746	3758423	1.34E-02	4.16E-02	5.54E-02	4.64E-04	1.47E-02	5.15E-02	9.40E-04	8.68E-03	7.75E-03	3.35E-03	2.75E-03	4.62E-03	7.47E-07	1.05E-05	0.00E+00	1.13E-05	11.294	0.00E+00	1.28E-01	7.76E-02
3747513758423	374751	3758423	1.32E-02	4.09E-02	5.44E-02	4.65E-04	1.45E-02	5.06E-02	9.23E-04	8.77E-03	7.83E-03	3.38E-03	2.78E-03	4.71E-03	7.33E-07	1.04E-05	0.00E+00	1.12E-05	11.158	0.00E+00	1.26E-01	7.65E-02
3747563758423	374756	3758423	1.30E-02	4.01E-02	5.34E-02	4.66E-04	1.42E-02	4.96E-02	9.06E-04	8.85E-03	7.90E-03	3.41E-03	2.81E-03	4.80E-03	7.20E-07	1.03E-05	0.00E+00	1.10E-05	11.019	0.00E+00	1.24E-01	7.54E-02
3747613758423	374761	3758423	1.27E-02	3.94E-02	5.23E-02	4.67E-04	1.39E-02	4.87E-02	8.89E-04	8.93E-03	7.97E-03	3.44E-03	2.83E-03	4.89E-03	7.06E-07	1.02E-05	0.00E+00	1.09E-05	10.879	0.00E+00	1.22E-01	7.43E-02
3747663758423	374766	3758423	1.25E-02	3.86E-02	5.14E-02	4.68E-04	1.37E-02	4.78E-02	8.72E-04	9.00E-03	8.04E-03	3.47E-03	2.85E-03	4.98E-03	6.93E-07	1.00E-05	0.00E+00	1.07E-05	10.739	0.00E+00	1.20E-01	7.32E-02
3747713758423	374771	3758423	1.22E-02	3.79E-02	5.04E-02	4.69E-04	1.34E-02	4.68E-02	8.55E-04	9.07E-03	8.09E-03	3.50E-03	2.88E-03	5.06E-03	6.79E-07	9.92E-06	0.00E+00	1.06E-05	10.598	0.00E+00	1.19E-01	7.21E-02
3747763758423	374776	3758423	1.20E-02	3.71E-02	4.94E-02	4.70E-04	1.31E-02	4.59E-02	8.38E-04	9.12E-03	8.15E-03	3.52E-03	2.89E-03	5.14E-03	6.66E-07	9.79E-06	0.00E+00	1.05E-05	10.457	0.00E+00	1.17E-01	7.09E-02
3747813758423	374781	3758423	1.18E-02	3.64E-02	4.84E-02	4.71E-04	1.29E-02	4.50E-02	8.22E-04	9.17E-03	8.19E-03	3.54E-03	2.91E-03	5.21E-03	6.53E-07	9.66E-06	0.00E+00	1.03E-05	10.316	0.00E+00	1.15E-01	6.98E-02
3747863758423	374786	3758423	1.15E-02	3.57E-02	4.75E-02	4.72E-04	1.26E-02	4.42E-02	8.06E-04	9.21E-03	8.23E-03	3.55E-03	2.92E-03	5.26E-03	6.40E-07	9.53E-06	0.00E+00	1.02E-05	10.174	0.00E+00	1.13E-01	6.87E-02
3747913758423	374791	3758423	1.13E-02	3.50E-02	4.65E-02	4.74E-04	1.24E-02	4.33E-02	7.90E-04	9.24E-03	8.25E-03	3.56E-03	2.93E-03	5.31E-03	6.28E-07	9.41E-06	0.00E+00	1.00E-05	10.033	0.00E+00	1.11E-01	6.76E-02
3746713758426	374671	3758426	1.85E-02	5.72E-02	7.61E-02	4.51E-04	2.02E-02	7.08E-02	1.29E-03	7.16E-03	6.39E-03	2.76E-03	2.27E-03	2.50E-03	1.03E-06	1.32E-05	0.00E+00	1.42E-05	14.192	0.00E+00	1.65E-01	1.01E-01
3746823758426	374682	3758426	1.80E-02	5.58E-02	7.42E-02	4.56E-04	1.97E-02	6.90E-02	1.26E-03	7.48E-03	6.68E-03	2.88E-03	2.37E-03	2.80E-03	1.00E-06	1.30E-05	0.00E+00	1.40E-05	13.981	0.00E+00	1.62E-01	9.91E-02
3746863758426	374686	3758426	1.78E-02	5.51E-02	7.33E-02	4.58E-04	1.95E-02	6.82E-02	1.25E-03	7.59E-03	6.77E-03	2.93E-03	2.41E-03	2.91E-03	9.89E-07	1.29E-05	0.00E+00	1.39E-05	13.867	0.00E+00	1.60E-01	9.81E-02
3746913758426	374691	3758426	1.75E-02	5.43E-02	7.22E-02	4.59E-04	1.92E-02	6.71E-02	1.23E-03	7.72E-03	6.90E-03	2.98E-03	2.45E-03	3.07E-03	9.73E-07	1.27E-05	0.00E+00	1.37E-05	13.720	0.00E+00	1.58E-01	9.69E-02
3746963758428	374696	3758428	1.81E-02	5.62E-02	7.47E-02	4.67E-04	1.99E-02	6.95E-02	1.27E-03	8.06E-03	7.19E-03	3.11E-03	2.56E-03	3.33E-03	1.01E-06	1.32E-05	0.00E+00	1.42E-05	14.221	0.00E+00	1.64E-01	1.00E-01
3747013758428	374701	3758428	1.78E-02	5.52E-02	7.34E-02	4.69E-04	1.95E-02	6.82E-02	1.25E-03	8.19E-03	7.31E-03	3.16E-03	2.60E-03	3.52E-03	9.90E-07	1.31E-05	0.00E+00	1.40E-05	14.046	0.00E+00	1.62E-01	9.89E-02
3747053758428	374705	3758428	1.76E-02	5.43E-02	7.23E-02	4.70E-04	1.92E-02	6.72E-02	1.23E-03	8.30E-03	7.41E-03	3.20E-03	2.63E-03	3.68E-03	9.75E-07	1.29E-05	0.00E+00	1.39E-05	13.904	0.00E+00	1.60E-01	9.77E-02
3747113758428	374711	3758428	1.72E-02	5.31E-02	7.07E-02	4.72E-04	1.88E-02	6.57E-02	1.20E-03	8.46E-03	7.55E-03	3.26E-03	2.68E-03	3.93E-03	9.53E-07	1.27E-05	0.00E+00	1.37E-05	13.688	0.00E+00	1.57E-01	9.59E-02
3747163758428	374716	3758428	1.68E-02	5.21E-02	6.93E-02	4.73E-04	1.84E-02	6.44E-02	1.18E-03	8.59E-03	7.67E-03	3.31E-03	2.72E-03	4.14E-03	9.35E-07	1.26E-05	0.00E+00	1.35E-05	13.505	0.00E+00	1.55E-01	9.44E-02
3747213758428	374721	3758428	1.65E-02	5.11E-02	6.79E-02	4.74E-04	1.81E-02	6.32E-02	1.15E-03	8.71E-03	7.78E-03	3.36E-03	2.76E-03	4.34E-03	9.16E-07	1.24E-05	0.00E+00	1.33E-05	13.321	0.00E+00	1.52E-01	9.29E-02
3747263758428	374726	3758428	1.62E-02	5.00E-02	6.65E-02	4.75E-04	1.77E-02	6.19E-02	1.13E-03	8.84E-03	7.89E-03	3.41E-03	2.80E-03	4.54E-03	8.97E-07	1.22E-05	0.00E+00	1.31E-05	13.132	0.00E+00	1.50E-01	9.14E-02
3747313758428	374731	3758428	1.58E-02	4.88E-02	6.49E-02	4.76E-04	1.73E-02	6.04E-02	1.10E-03	8.96E-03	8.00E-03	3.45E-03	2.84E-03	4.74E-03	8.75E-07	1.20E-05	0.00E+00	1.29E-05	12.908	0.00E+00	1.47E-01	8.96E-02
3747413758428	374741	3758428	1.54E-02	4.68E-02	6.23E-02	4.78E-04	1.66E-02	5.79E-02	1.06E-03	9.17E-03	8.19E-03	3.54E-03	2.91E-03	5.05E-03	8.40E-07	1.17E-05	0.00E+00	1.25E-05	12.548	0.00E+00	1.42E-01	8.66E-02
3747463758428	374746	3758428	1.48E-02	4.59E-02	6.10E-02	4.79E-04	1.62E-02	5.68E-02	1.04E-03	9.27E-03	8.28E-03	3.57E-03	2.94E-03	5.17E-03	8.23E-07	1.16E-05	0.00E+00	1.24E-05	12.377	0.00E+00	1.40E-01	8.53E-02
3747513758428	374751	3758428	1.45E-02	4.49E-02	5.98E-02	4.80E-04	1.59E-02	5.56E-02	1.02E-03	9.37E-03	8.37E-03	3.61E-03	2.97E-03	5.28E-03	8.06E-07	1.14E-05	0.00E+00	1.22E-05	12.201	0.00E+00	1.38E-01	8.38E-02
3747563758428	374756	3758428	1.42E-02	4.40E-02	5.85E-02	4.81E-04	1.56E-02	5.44E-02	9.94E-04	9.46E-03	8.45E-03	3.65E-03	3.00E-03	5.40E-03	7.89E-07	1.12E-05	0.00E+00	1.20E-05	12.025	0.00E+00	1.36E-01	8.24E-02
3747613758428	374761	3758428	1.39E-02	4.31E-02	5.73E-02	4.82E-04	1.52E-02	5.33E-02	9.73E-04	9.55E-03	8.52E-03	3.68E-03	3.03E-03	5.51E-03	7.72E-07	1.11E-05	0.00E+00	1.18E-05	11.847	0.00E+00	1.33E-01	8.10E-02
3747663758428	374766	3758428	1.36E-02	4.21E-02	5.60E-02	4.83E-04	1.49E-02	5.21E-02	9.52E-04	9.62E-03	8.59E-03	3.71E-03	3.05E-03	5.62E-03	7.56E-07	1.09E-05	0.00E+00	1.17E-05	11.672	0.00E+00	1.31E-01	7.96E-02
3747713758428	374771	3758428	1.33E-02	4.12E-02	5.48E-02	4.85E-04	1.46E-02	5.10E-02	9.31E-04	9.69E-03	8.65E-03	3.74E-03	3.07E-03	5.72E-03	7.40E-07	1.08E-05	0.00E+00	1.15E-05	11.497	0.00E+00	1.29E-01	7.82E-02
3747763758428	374776	3758428	1.30E-02	4.03E-02	5.36E-02	4.86E-04	1.43E-02	4.99E-02	9.11E-04	9.75E-03	8.70E-03	3.76E-03	3.09E-03	5.81E-03	7.24E-07	1.06E-05	0.00E+00	1.13E-05	11.323	0.00E+00	1.27E-01	7.69E-02
3747813758428	374781	3758428	1.27E-02	3.95E-02	5.25E-02	4.87E-04	1.40E-02	4.88E-02	8.92E-04	9.80E-03	8.75E-03	3.78E-03	3.11E-03	5.88E-03	7.08E-07	1.04E-05	0.00E+00	1.12E-05	11.151	0.00E+00	1.25E-01	7.55E-02
3747863758428	374786	3758428	1.25E-02	3.86E-02	5.13E-02	4.88E-04	1.37E-02	4.78E-02	8.72E-04	9.84E-03	8.78E-03	3.79E-03	3.12E-03	5.94E-03	6.93E-07	1.03E-05	0.00E+00	1.10E-05	10.979	0.00E+00	1.22E-01	7.42E-02
3747913758428	374791	3758428	1.22E-02	3.78E-02	5.02E-02	4.89E-04	1.34E-02	4.67E-02	8.53E-04	9.87E-03	8.81E-03	3.80E-03	3.13E-03	5.99E-03	6.78E-07	1.01E-05	0.00E+00	1.08E-05	10.808	0.00E+00	1.20E-01	7.29E-02
3746963758433	374696	3758433	2.07E-02	6.41E-02	8.52E-02	4.82E-04	2.27E-02	7.93E-02	1.45E-03	8.59E-03	7.67E-03	3.31E-03	2.72E-03	3.59E-03	1.15E-06	1.49E-05	0.00E+00	1.61E-05	16.062	0.00E+00	1.86E-01	1.14E-01
3747013758433	374701	3758433	2.03E-02	6.27E-02	8.34E-02	4.84E-04	2.22E-02	7.76E-02	1.42E-03	8.74E-03	7.81E-03	3.37E-03	2.77E-03	3.81E-03	1.13E-06	1.47E-05	0.00E+00	1.58E-05	15.822	0.00E+00	1.83E-01	1.12E-01
3747053758433	374705	3758433	1.99E-02	6.17E-02	8.20E-02	4.85E-04	2.18E-02	7.63E-02	1.39E-03	8.86E-03	7.91E-03	3.42E-03	2.81E-03	4.00E-03	1.11E-06	1.45E-05	0.00E+00	1.56E-05	15.629	0.00E+00	1.80E-01	1.10E-01
3747113758433	374711	3758433	1.94E-02	6.01E-02	7.99E-02	4.87E-04	2.12E-02	7.43E-02	1.36E-03	9.04E-03	8.07E-03	3.49E-03	2.87E-03	4.30E-03	1.08E-06	1.43E-05	0.00E+00	1.53E-05	15.337	0.00E+00	1.77E-01	1.08E-01
3747163758433	374716	3758433	1.90E-02	5.87E-02	7.81E-02	4.88E-04	2.08E-02	7.26E-02	1.33E-03	9.18E-03	8.20E-03	3.54E-03	2.91E-03	4.58E-03	1.05E-06	1.41E-05	0.00E+00	1.51E-05	15.093	0.00E+00	1.74E-01	1.06E-01
3747213758433	374721	3758433	1.85E-02	5.74E-02	7.63E-02	4.89E-04	2.03E-02	7.10E-02	1.30E-03	9.32E-03	8.32E-03	3.59E-03	2.96E-03	4.82E-03	1.03E-06	1.38E-05	0.00E+00	1.48E-05	14.848	0.00E+00	1.70E-01	1.04E-01
3747263758433	374726	3758433	1.81E-02	5.60E-02	7.45E-02	4.91E-04	1.98E-02	6.93E-02	1.27E-03	9.46E-03	8.44E-03	3.64E-03	3.00E-03	5.07E-03	1.00E-06	1.36E-05	0.00E+00	1.46E-05	14.593	0.00E+00	1.67E-01	1.02E-01
3747313758433	374731	3758433	1.76E-02	5.45E-02	7.25E-02	4.92E-04	1.93E-02	6.75E-02	1.23E-03	9.59E-03	8.56E-03	3.70E-03	3.04E-03	5.31E-03	9.78E-07	1.33E-05	0.00E+00	1.43E-05	14.316	0.00E+00	1.64E-01	9.96E-02
3747413758433	374741	3758433	1.68E-02	5.20E-02	6.92E-02	4.94E-04	1.84E-02	6.43E-02	1.17E-03	9.82E-03	8.77E-03	3.79E-03	3.12E-03	5.69E-03	9.33E-07	1.29E-05	0.00E+00	1.38E-05	13.843	0.00E+00	1.58E-01	9.58E-02
3747463758433	374746	3758433	1.64E-02	5.08E-02	6.76E-02	4.95E-04	1.80E-02	6.29E-02	1.15E-03	9.93E-03	8.87E-03	3.83E-03	3.15E-03	5.84E-03	9.12E-07	1.27E-05	0.00E+00	1.36E-05	13.623	0.00E+00	1.55E-01	9.40E-02
3747513758433	374751	3758433	1.60E-02	4.96E-02	6.60E-02	4.96E-04	1.76E-02	6.14E-02	1.12E-03	1.00E-02	8.96E-03	3.87E-03	3.18E-03	5.98E-03	8.91E-07	1.25E-05	0.00E+00	1.34E-05	13.399	0.00E+00	1.52E-01	9.22E-02
3747563758433	374756	3758433	1.56E-02	4.84E-02	6.44E-02	4.97E-04	1.71E-02	5.99E-02	1.09E-03	1.01E-02	9.05E-03	3.91E-03	3.22E-03	6.13E-03	8.69E-07	1.23E-05	0.00E+00	1.32E-05	13.169	0.00E+00	1.49E-01	9.04E-02
3747613758433	374761	3758433	1.53E-02	4.72E-02	6.28E-02	4.98E-04	1.67E-02	5.85E-02	1.07E-03	1.02E-02	9.13E-03	3.94E-03	3.24E-03	6.28E-03	8.48E-07	1.21E-05	0.00E+00	1.29E-05	12.943	0.00E+00	1.46E-01	8.86E-02
3747663758433	374766	3758433	1.49E-02	4.61E-02	6.13E-02	5.00E-04	1.63E-02	5.70E-02	1.04E-03	1.03E-02	9.21E-03	3.97E-03	3.27E-03	6.42E-03	8.27E-07	1.19E-05	0.00E+00	1.27E-05	12.720	0.00E+00	1.43E-01	8.68E-02
3747713758433	374771	3758433	1.45E-02	4.50E-02	5.98E-02	5.01E-04	1.59E-02	5.57E-02	1.02E-03	1.04E-02	9.27E-03	4.00E-03	3.29E-03	6.54E-03	8.07E-07	1.17E-05	0.00E+00	1.25E-05	12.506	0.00E+00	1.41E-01	8.52E-02
3747763758433	374776	3758433	1.42E-02	4.39E-02	5.84E-02	5.02E-04	1.55E-02	5.43E-02	9.92E-04	1.04E-02	9.32E-03	4.03E-03	3.31E-03	6.64E-03	7.88E-07	1.15E-05	0.00E+00	1.23E-05	12.293	0.00E+00	1.38E-01	8.35E-02
3747813758433	374781	3758433	1.38E-02	4.28E-02	5.70E-02	5.03E-04	1.52E-02	5.30E-02	9.68E-04	1.05E-02	9.37E-03	4.04E-03	3.33E-03	6.71E-03	7.69E-07	1.13E-05	0.00E+00	1.21E-05	12.079	0.00E+00	1.35E-01	8.18E-02
3747863758433	374786	3758433	1.35E-02	4.18E-02	5.56E-02	5.05E-04	1.48E-02	5.17E-02	9.45E-04	1.05E-02	9.40E-03	4.06E-03	3.34E-03	6.77E-03	7.51E-07	1.11E-05	0.00E+00	1.19E-05	11.870	0.00E+00	1.33E-01	8.02E-02
3747913758433	374791	3758433	1.32E-02	4.08E-02	5.43E-02	5.06E-04	1.44E-02	5.05E-02	9.23E-04	1.06E-02	9.42E-03	4.07E-03	3.35E-03	6.82E-03	7.33E-07	1.09E-05	0.00E+00	1.17E-05	11.666	0.00E+00	1.30E-01	7.87E-02
3746963758436	374696	3758436	2.25E-02	6.95E-02	9.25E-02	4.92E-04	2.46E-02	8.60E-02	1.57E-03	8.94E-03	7.98E-03	3.44E-03	2.83E-03	3.75E-03	1.25E-06	1.61E-05	0.00E+00	1.73E-05	17.330	0.00E+00	2.01E-01	1.23E-01
3747013758436	374701	3758436	2.20E-02	6.80E-02	9.04E-02	4.94E-04	2.40E-02	8.41E-02	1.54E-03	9.10E-03	8.12E-03	3.51E-03	2.88E-03	4.00E-03	1.22E-06	1.58E-05	0.00E+00	1.70E-05	17.045	0.00E+00	1.97E-01	1.21E-01
3747053758436	374705	3758436	2.16E-02	6.67E-02	8.88E-02	4.95E-04	2.36E-02	8.26E-02	1.51E-03	9.23E-03	8.24E-03	3.56E-03	2.93E-03	4.21E-03	1.20E-06	1.56E-05	0.00E+00	1.68E-05	16.816	0.00E+00	1.95E-01	1.19E-01
3747113758438	374711	3758438	2.21E-02	6.83E-02	9.09E-02	5.03E-04	2.42E-02	8.45E-02	1.54E-03	9.69E-03	8.65E-03	3.73E-03	3.07E-03	4.74E-03	1.23E-06	1.61E-05	0.00E+00	1.73E-05	17.292	0.00E+00	2.00E-01	1.22E-01
3747163758438	374716	3758438	2.15E-02	6.65E-02	8.84E-02	5.05E-04	2.35E-02	8.23E-02	1.50E-03	9.85E-03	8.79E-03	3.80E-03	3.12E-03	5.07E-03	1.19E-06	1.58E-05	0.00E+00	1.69E-05	16.947	0.00E+00	1.96E-01	1.19E-01
3747213758438	374721	3758438	2.09E-02	6.48E-02	8.61E-02	5.06E-04	2.29E-02	8.01E-02	1.46E-03	1.00E-02	8.93E-03	3.86E-03	3.17E-03	5.39E-03	1.16E-06	1.55E-05	0.00E+00	1.66E-05	16.623	0.00E+00	1.92E-01	1.17E-01
3747263758438	374726	3758438	2.04E-02	6.30E-02	8.38E-02	5.07E-04	2.23E-02	7.79E-02	1.42E-03	1.01E-02	9.06E-03	3.91E-03	3.22E-03	5.70E-03	1.13E-06	1.52E-05	0.00E+00	1.63E-05	16.289	0.00E+00	1.87E-01	1.14E-01
3747313758438	374731	3758438	1.98E-02	6.13E-02	8.15E-02	5.08E-04	2.17E-02	7.58E-02	1.38E-03	1.03E-02	9.18E-03	3.97E-03	3.26E-03	6.00E-03	1.10E-06	1.49E-05	0.00E+00	1.60E-05	15.960	0.00E+00	1.83E-01	1.11E-01
3747413758438	374741	3758438	1.87E-02	5.80E-02	7.72E-02	5.11E-04	2.05E-02	7.18E-02	1.31E-03	1.05E-02	9.42E-03	4.07E-03	3.35E-03	6.47E-03	1.04E-06	1.43E-05	0.00E+00	1.53E-05	15.347	0.00E+00	1.76E-01	1.06E-01
3747463758438	374746	3758438	1.83E-02	5.66E-02	7.52E-02	5.12E-04	2.00E-02	7.00E-02	1.28E-03	1.07E-02	9.52E-03	4.11E-03	3.38E-03	6.66E-03	1.01E-06	1.41E-05	0.00E+00	1.51E-05	15.067	0.00E+00	1.72E-01	1.04E-01
3747513758438	374751	3758438	1.78E-02	5.50E-02	7.32E-02	5.13E-04	1.95E-02	6.81E-02	1.24E-03	1.08E-02	9.63E-03	4.16E-03	3.42E-03	6.85E-03	9.88E-07	1.38E-05	0.00E+00	1.48E-05	14.776	0.00E+00	1.68E-01	1.02E-01
3747563758438	374756	3758438	1.73E-02	5

			SWBuilding Construction	SWDemolition	SWGrading	EYBuilding Construction	SWPaving	SWGrading	SWArchitectural Coating	NBBuilding Construction	NBBuilding Construction	NBArchitectural Coating	NBArchitectural Coating	RWBuilding Construction	Child Risk				Overlapping Phases - Maximum G		
Unique Identifier	X (UTM)	Y (UTM)	2026	2026	2026	2026	2027	2027	2027	2026	2027	2026	2027	2026	3rd Trimester	0<2	2<16	Total	per million	2025	2026	2027
3745403758323	374540	3758323	2.32E-03	7.18E-03	9.55E-03	2.10E-04	2.54E-03	8.88E-03	1.62E-04	1.93E-03	1.72E-03	7.44E-04	6.12E-04	6.20E-04	1.29E-07	1.93E-06	0.00E+00	2.06E-06	2.060	0.00E+00	2.25E-02	1.39E-02
3745453758323	374545	3758323	2.37E-03	7.32E-03	9.74E-03	2.12E-04	2.59E-03	9.06E-03	1.65E-04	1.96E-03	1.75E-03	7.57E-04	6.23E-04	6.32E-04	1.31E-07	1.97E-06	0.00E+00	2.10E-06	2.100	0.00E+00	2.30E-02	1.42E-02
3745503758323	374550	3758323	2.41E-03	7.47E-03	9.93E-03	2.14E-04	2.64E-03	9.24E-03	1.69E-04	2.00E-03	1.78E-03	7.71E-04	6.34E-04	6.44E-04	1.34E-07	2.01E-06	0.00E+00	2.14E-06	2.140	0.00E+00	2.34E-02	1.45E-02
3745553758323	374555	3758323	2.46E-03	7.61E-03	1.01E-02	2.16E-04	2.69E-03	9.42E-03	1.72E-04	2.03E-03	1.82E-03	7.84E-04	6.45E-04	6.56E-04	1.37E-07	2.04E-06	0.00E+00	2.18E-06	2.181	0.00E+00	2.39E-02	1.47E-02
3745603758323	374560	3758323	2.50E-03	7.75E-03	1.03E-02	2.18E-04	2.74E-03	9.59E-03	1.75E-04	2.07E-03	1.85E-03	7.98E-04	6.57E-04	6.68E-04	1.39E-07	2.08E-06	0.00E+00	2.22E-06	2.221	0.00E+00	2.43E-02	1.50E-02
3745653758323	374565	3758323	2.55E-03	7.89E-03	1.05E-02	2.20E-04	2.79E-03	9.77E-03	1.78E-04	2.11E-03	1.88E-03	8.12E-04	6.68E-04	6.81E-04	1.42E-07	2.12E-06	0.00E+00	2.26E-06	2.261	0.00E+00	2.48E-02	1.53E-02
3744003758328	374400	3758328	1.24E-03	3.83E-03	5.09E-03	1.56E-04	1.35E-03	4.74E-03	8.65E-05	1.04E-03	4.50E-04	3.70E-04	3.89E-04	6.87E-08	1.07E-06	0.00E+00	1.14E-06	1.138	0.00E+00	1.23E-02	7.59E-03	
3744053758328	374405	3758328	1.27E-03	3.92E-03	5.21E-03	1.58E-04	1.39E-03	4.85E-03	8.86E-05	1.19E-03	1.06E-03	4.58E-04	3.77E-04	3.95E-04	7.03E-08	1.09E-06	0.00E+00	1.16E-06	1.163	0.00E+00	1.26E-02	7.76E-03	
3744103758328	374410	3758328	1.30E-03	4.01E-03	5.34E-03	1.59E-04	1.42E-03	4.97E-03	9.07E-05	1.21E-03	1.08E-03	4.67E-04	3.84E-04	4.02E-04	7.20E-08	1.12E-06	0.00E+00	1.19E-06	1.189	0.00E+00	1.29E-02	7.94E-03	
3744153758328	374415	3758328	1.33E-03	4.11E-03	5.46E-03	1.61E-04	1.45E-03	5.08E-03	9.28E-05	1.23E-03	1.10E-03	4.76E-04	3.91E-04	4.08E-04	7.37E-08	1.14E-06	0.00E+00	1.22E-06	1.216	0.00E+00	1.32E-02	8.12E-03	
3744203758328	374420	3758328	1.36E-03	4.21E-03	5.60E-03	1.63E-04	1.49E-03	5.20E-03	9.50E-05	1.26E-03	1.12E-03	4.85E-04	3.99E-04	4.15E-04	7.55E-08	1.17E-06	0.00E+00	1.24E-06	1.243	0.00E+00	1.35E-02	8.31E-03	
3744253758328	374425	3758328	1.39E-03	4.31E-03	5.73E-03	1.65E-04	1.52E-03	5.33E-03	9.74E-05	1.28E-03	1.14E-03	4.94E-04	4.07E-04	4.22E-04	7.73E-08	1.19E-06	0.00E+00	1.27E-06	1.271	0.00E+00	1.38E-02	8.50E-03	
3744303758328	374430	3758328	1.43E-03	4.42E-03	5.87E-03	1.67E-04	1.56E-03	5.46E-03	9.98E-05	1.31E-03	1.17E-03	5.04E-04	4.15E-04	4.29E-04	7.92E-08	1.22E-06	0.00E+00	1.30E-06	1.301	0.00E+00	1.41E-02	8.70E-03	
3744353758328	374435	3758328	1.46E-03	4.52E-03	6.02E-03	1.69E-04	1.60E-03	5.60E-03	1.02E-04	1.33E-03	1.19E-03	5.14E-04	4.23E-04	4.36E-04	8.12E-08	1.25E-06	0.00E+00	1.33E-06	1.331	0.00E+00	1.45E-02	8.91E-03	
3744403758328	374440	3758328	1.50E-03	4.63E-03	6.16E-03	1.71E-04	1.64E-03	5.73E-03	1.05E-04	1.36E-03	1.21E-03	5.23E-04	4.31E-04	4.44E-04	8.32E-08	1.28E-06	0.00E+00	1.36E-06	1.362	0.00E+00	1.48E-02	9.12E-03	
3744453758328	374445	3758328	1.53E-03	4.75E-03	6.32E-03	1.73E-04	1.68E-03	5.88E-03	1.07E-04	1.38E-03	1.24E-03	5.34E-04	4.39E-04	4.51E-04	8.52E-08	1.31E-06	0.00E+00	1.39E-06	1.393	0.00E+00	1.51E-02	9.34E-03	
3744503758328	374450	3758328	1.57E-03	4.87E-03	6.47E-03	1.75E-04	1.72E-03	6.02E-03	1.10E-04	1.41E-03	1.26E-03	5.44E-04	4.47E-04	4.59E-04	8.73E-08	1.34E-06	0.00E+00	1.43E-06	1.426	0.00E+00	1.55E-02	9.56E-03	
3744553758328	374455	3758328	1.61E-03	4.99E-03	6.64E-03	1.77E-04	1.76E-03	6.17E-03	1.13E-04	1.44E-03	1.28E-03	5.54E-04	4.56E-04	4.67E-04	8.95E-08	1.37E-06	0.00E+00	1.46E-06	1.459	0.00E+00	1.59E-02	9.79E-03	
3744603758328	374460	3758328	1.65E-03	5.11E-03	6.80E-03	1.79E-04	1.81E-03	6.33E-03	1.16E-04	1.47E-03	1.31E-03	5.65E-04	4.65E-04	4.75E-04	9.18E-08	1.40E-06	0.00E+00	1.49E-06	1.493	0.00E+00	1.63E-02	1.00E-02	
3744653758328	374465	3758328	1.69E-03	5.24E-03	6.97E-03	1.81E-04	1.85E-03	6.48E-03	1.18E-04	1.49E-03	1.33E-03	5.76E-04	4.74E-04	4.83E-04	9.40E-08	1.43E-06	0.00E+00	1.53E-06	1.528	0.00E+00	1.66E-02	1.03E-02	
3744703758328	374470	3758328	1.74E-03	5.37E-03	7.15E-03	1.83E-04	1.90E-03	6.65E-03	1.21E-04	1.52E-03	1.36E-03	5.87E-04	4.83E-04	4.92E-04	9.64E-08	1.47E-06	0.00E+00	1.56E-06	1.564	0.00E+00	1.70E-02	1.05E-02	
3744753758328	374475	3758328	1.78E-03	5.51E-03	7.33E-03	1.86E-04	1.95E-03	6.81E-03	1.24E-04	1.55E-03	1.39E-03	5.98E-04	4.92E-04	5.00E-04	9.88E-08	1.50E-06	0.00E+00	1.60E-06	1.601	0.00E+00	1.74E-02	1.08E-02	
3744803758328	374480	3758328	1.82E-03	5.65E-03	7.51E-03	1.88E-04	2.00E-03	6.98E-03	1.28E-04	1.58E-03	1.41E-03	6.10E-04	5.02E-04	5.09E-04	1.01E-07	1.54E-06	0.00E+00	1.64E-06	1.638	0.00E+00	1.79E-02	1.10E-02	
3744853758328	374485	3758328	1.87E-03	5.79E-03	7.70E-03	1.90E-04	2.05E-03	7.16E-03	1.31E-04	1.61E-03	1.44E-03	6.22E-04	5.12E-04	5.18E-04	1.04E-07	1.57E-06	0.00E+00	1.68E-06	1.677	0.00E+00	1.83E-02	1.13E-02	
3744903758328	374490	3758328	1.92E-03	5.93E-03	7.89E-03	1.92E-04	2.10E-03	7.34E-03	1.34E-04	1.64E-03	1.47E-03	6.34E-04	5.21E-04	5.27E-04	1.06E-07	1.61E-06	0.00E+00	1.72E-06	1.716	0.00E+00	1.87E-02	1.16E-02	
3744953758328	374495	3758328	1.96E-03	6.08E-03	8.09E-03	1.94E-04	2.15E-03	7.52E-03	1.37E-04	1.68E-03	1.50E-03	6.46E-04	5.31E-04	5.37E-04	1.09E-07	1.65E-06	0.00E+00	1.76E-06	1.756	0.00E+00	1.92E-02	1.18E-02	
3745003758328	374500	3758328	2.01E-03	6.23E-03	8.28E-03	1.97E-04	2.20E-03	7.71E-03	1.41E-04	1.71E-03	1.52E-03	6.58E-04	5.42E-04	5.47E-04	1.12E-07	1.69E-06	0.00E+00	1.80E-06	1.797	0.00E+00	1.96E-02	1.21E-02	
3745053758328	374505	3758328	2.06E-03	6.38E-03	8.49E-03	1.99E-04	2.26E-03	7.89E-03	1.44E-04	1.74E-03	1.55E-03	6.71E-04	5.52E-04	5.57E-04	1.14E-07	1.72E-06	0.00E+00	1.84E-06	1.838	0.00E+00	2.01E-02	1.24E-02	
3745103758328	374510	3758328	2.11E-03	6.53E-03	8.69E-03	2.01E-04	2.31E-03	8.08E-03	1.48E-04	1.77E-03	1.58E-03	6.83E-04	5.62E-04	5.67E-04	1.17E-07	1.76E-06	0.00E+00	1.88E-06	1.880	0.00E+00	2.06E-02	1.27E-02	
3745153758328	374515	3758328	2.16E-03	6.69E-03	8.90E-03	2.03E-04	2.37E-03	8.27E-03	1.51E-04	1.81E-03	1.61E-03	6.96E-04	5.73E-04	5.77E-04	1.20E-07	1.80E-06	0.00E+00	1.92E-06	1.922	0.00E+00	2.10E-02	1.30E-02	
3745203758328	374520	3758328	2.21E-03	6.85E-03	9.10E-03	2.05E-04	2.42E-03	8.47E-03	1.55E-04	1.84E-03	1.64E-03	7.09E-04	5.84E-04	5.88E-04	1.23E-07	1.84E-06	0.00E+00	1.96E-06	1.965	0.00E+00	2.15E-02	1.33E-02	
3745253758328	374525	3758328	2.26E-03	7.00E-03	9.32E-03	2.07E-04	2.48E-03	8.66E-03	1.58E-04	1.87E-03	1.67E-03	7.23E-04	5.95E-04	5.99E-04	1.26E-07	1.88E-06	0.00E+00	2.01E-06	2.008	0.00E+00	2.20E-02	1.36E-02	
3745303758328	374530	3758328	2.31E-03	7.16E-03	9.53E-03	2.10E-04	2.53E-03	8.86E-03	1.62E-04	1.91E-03	1.71E-03	7.36E-04	6.06E-04	6.10E-04	1.29E-07	1.92E-06	0.00E+00	2.05E-06	2.052	0.00E+00	2.25E-02	1.39E-02	
3745353758328	374535	3758328	2.37E-03	7.32E-03	9.74E-03	2.12E-04	2.59E-03	9.06E-03	1.65E-04	1.95E-03	1.74E-03	7.50E-04	6.17E-04	6.22E-04	1.31E-07	1.96E-06	0.00E+00	2.10E-06	2.095	0.00E+00	2.30E-02	1.42E-02	
3745403758328	374540	3758328	2.42E-03	7.48E-03	9.95E-03	2.14E-04	2.65E-03	9.26E-03	1.69E-04	1.98E-03	1.77E-03	7.64E-04	6.28E-04	6.34E-04	1.34E-07	2.00E-06	0.00E+00	2.14E-06	2.139	0.00E+00	2.34E-02	1.45E-02	
3745453758328	374545	3758328	2.47E-03	7.64E-03	1.02E-02	2.16E-04	2.70E-03	9.45E-03	1.73E-04	2.02E-03	1.80E-03	7.78E-04	6.40E-04	6.46E-04	1.37E-07	2.05E-06	0.00E+00	2.18E-06	2.183	0.00E+00	2.39E-02	1.48E-02	
3745503758328	374550	3758328	2.52E-03	7.80E-03	1.04E-02	2.18E-04	2.76E-03	9.65E-03	1.76E-04	2.05E-03	1.83E-03	7.92E-04	6.51E-04	6.58E-04	1.40E-07	2.09E-06	0.00E+00	2.23E-06	2.226	0.00E+00	2.44E-02	1.51E-02	
3745553758328	374555	3758328	2.57E-03	7.95E-03	1.06E-02	2.20E-04	2.81E-03	9.84E-03	1.80E-04	2.09E-03	1.87E-03	8.06E-04	6.63E-04	6.71E-04	1.43E-07	2.13E-06	0.00E+00	2.27E-06	2.269	0.00E+00	2.49E-02	1.54E-02	
3745603758328	374560	3758328	2.61E-03	8.11E-03	1.08E-02	2.22E-04	2.87E-03	1.00E-02	1.83E-04	2.12E-03	1.90E-03	8.21E-04	6.75E-04	6.84E-04	1.45E-07	2.17E-06	0.00E+00	2.31E-06	2.312	0.00E+00	2.54E-02	1.57E-02	
3745653758328	374565	3758328	2.67E-03	8.26E-03	1.10E-02	2.25E-04	2.92E-03	1.02E-02	1.87E-04	2.17E-03	1.93E-03	8.35E-04	6.87E-04	6.97E-04	1.48E-07	2.21E-06	0.00E+00	2.35E-06	2.355	0.00E+00	2.58E-02	1.59E-02	
3744003758333	374400	3758333	1.26E-03	3.91E-03	5.20E-03	1.58E-04	1.38E-03	4.84E-03	8.84E-05	1.18E-03	1.06E-03	4.57E-04	3.76E-04	3.94E-04	7.02E-08	1.09E-06	0.00E+00	1.16E-06	1.160	0.00E+00	1.26E-02	7.75E-03	
3744053758333	374405	3758333	1.29E-03	4.01E-03	5.33E-03	1.60E-04	1.42E-03	4.96E-03	9.05E-05	1.21E-03	1.08E-03	4.65E-04	3.83E-04	4.01E-04	7.19E-08	1.11E-06	0.00E+00	1.19E-06	1.187	0.00E+00	1.29E-02	7.93E-03	
3744103758333	374410	3758333	1.33E-03	4.10E-03	5.46E-03	1.62E-04	1.45E-03	5.08E-03	9.27E-05	1.23E-03	1.10E-03	4.74E-04	3.90E-04	4.08E-04	7.36E-08	1.14E-06	0.00E+00	1.21E-06	1.214	0.00E+00	1.32E-02	8.11E-03	
3744153758333	374415	3758333	1.36E-03	4.20E-03	5.59E-03	1.64E-04	1.49E-03	5.20E-03	9.50E-05	1.25E-03	1.12E-03	4.84E-04	3.98E-04	4.15E-04	7.54E-08	1.17E-06	0.00E+00	1.24E-06	1.242	0.00E+00	1.35E-02	8.30E-03	
3744203758333	374420	3758333	1.39E-03	4.31E-03	5.73E-03	1.66E-04	1.52E-03	5.33E-03	9.73E-05	1.28E-03	1.14E-03	4.93E-04	4.06E-04	4.21E-04	7.73E-08	1.19E-06	0.00E+00	1.27E-06	1.270	0.00E+00	1.38E-02	8.50E-03	
3744253758333	374425	3758333	1.43E-03	4.41E-03	5.87E-03	1.68E-04	1.56E-03	5.46E-03	9.97E-05	1.30E-03	1.16E-03	5.03E-04	4.14E-04	4.29E-04	7.92E-08	1.22E-06	0.00E+00	1.30E-06	1.300	0.00E+00	1.41E-02	8.70E-03	
3744303758333	374430	3758333	1.46E-03	4.52E-03	6.02E-03	1.70E-04	1.60E-03	5.60E-03	1.02E-04	1.33E-03	1.19E-03	5.13E-04	4.22E-04	4.36E-04	8.12E-08	1.25E-06	0.00E+00	1.33E-06	1.331	0.00E+00	1.45E-02	8.91E-03	
3744353758333	374435	3758333	1.50E-03	4.64E-03	6.17E-03	1.72E-04	1.64E-03	5.74E-03	1.05E-04	1.36E-03	1.21E-03	5.23E-04	4.30E-04	4.43E-04	8.32E-08	1.28E-06	0.00E+00	1.36E-06	1.362	0.00E+00	1.48E-02	9.12E-03	
3744403758333	374440	3758333	1.54E-03	4.76E-03	6.33E-03	1.74E-04	1.68E-03	5.88E-03	1.07E-04	1.38E-03	1.23E-03	5.33E-04	4.39E-04	4.51E-04	8.53E-08	1.31E-06	0.00E+00	1.39E-06	1.394	0.00E+00	1.52E-02	9.35E-03	
3744453758333	374445	3758333	1.58E-03	4.88E-03	6.49E-03	1.76E-04	1.72E-03	6.03E-03	1.10E-04	1.41E-03	1.26E-03	5.44E-04	4.47E-04	4.59E-04	8.75E-08	1.34E-06	0.00E+00	1.43E-06	1.428	0.00E+00	1.55E-02	9.57E-03	
3744503758333	374450	3758333	1.62E-03	5.00E-03	6.65E-03	1.79E-04	1.77E-03	6.19E-03	1.13E-04	1.44E-03	1.28E-03	5.54E-04	4.56E-04	4.67E-04	8.98E-08	1.37E-06	0.00E+00	1.46E-06	1.462	0.00E+00	1.59E-02	9.81E-03	
3744553758333	374455	3758333	1.66E-03	5.13E-03	6.82E-03	1.81E-04	1.81E-03	6.35E-03	1.16E-04	1.47E-03	1.31E-03	5.65E-04	4.65E-04	4.75E-04	9.21E-08	1.40E-06	0.00E+00	1.50E-06	1.497	0.00E+00	1.63E-02	1.01E-02	
3744603758333	374460	3758333	1.70E-03	5.26E-03	7.00E-03	1.83E-04	1.86E-03	6.51E-03	1.19E-04	1.50E-03	1.33E-03	5.76E-04	4.74E-04	4.83E-04	9.44E-08	1.44E-06	0.00E+00	1.53E-06	1.533	0.00E+00	1.67E-02	1.03E-02	
3744653758333	374465	3758333	1.74E-03	5.40E-03	7.18E-03	1.85E-04	1.91E-03	6.68E-03	1.22E-04	1.52E-03	1.35E-03	5.88E-04	4.84E-04	4.92E-04	9.69E-08	1.47E-06	0.00E+00	1.57E-06	1.570	0.00E+00	1.71E-02	1.06E-02	
3744703758333	374470	3758333	1.79E-03	5.54E-03	7.37E-03	1.87E-04	1.96E-03	6.85E-03	1.25E-04	1.55E-03	1.39E-03	5.99E-04	4.93E-04	5.00E-04	9.94E-08	1.51E-06	0.00E+00	1.61E-06	1.608	0.00E+00	1.75E-02	1.08E-02	
3744753758333	374475	3758333	1.84E-03	5.68E-03	7.56E-03	1.89E-04	2.01E-03	7.03E-03	1.28E-04	1.59E-03	1.42E-03	6.11E-04	5.03E-04	5.09E-04	1.02E-07	1.54E-06	0.00E+00	1.65E-06	1.647	0.00E+00	1.80E-02	1.11E-02	
3744803758333	374480	3758333	1.88E-03	5.83E-03	7.75E-03	1.91E-04	2.06E-03	7.21E-03	1.32E-04	1.62E-03	1.44E-03	6.23E-04	5.13E-04	5.19E-04	1.05E-07	1.58E-06	0.00E+00	1.69E-06	1.687	0.00E+00	1.84E-02	1.14E-02	
3744853758333	374485	3758333	1.93E-03	5.98E-03	7.96E-03	1.94E-04	2.12E-03	7.40E-03	1.35E-04	1.65E-03	1.47E-03	6.35E-04	5.23E-04	5.28E-04	1.07E-07	1.62E-06	0.00E+00	1.73E-06	1.728	0.00E+00	1.89E-02	1.16E-02	
3744903758333	374490	3758333	1.98E-03	6.14E-03	8.16E-03	1.96E-04	2.17E-03	7.59E-03	1.39E-04	1.68E-03	1.50E-03	6.48E-04	5.33E-04	5.37E-04	1.10E-07	1.66E-06	0.00E+00	1.77E-06	1.770	0.00E+00	1.93E-02	1.19E-02	
3744953758333	374495	3758333	2.03E-03	6.29E-03	8.37E-03	1.98E-04	2.23E-03	7.79E-03	1.42E-04	1.71E-03	1.53E-03	6.61E-04	5.43E-04	5.47E-04	1.13E-07	1.70E-06	0.00E+00	1.81E-06	1.813	0.00E+00	1.98E-02	1.22E-02	
3745003758333	374500	3758333	2.09E-03	6.46E-03	8.59E-03	2.01E-04	2.28E-03	7.99E-03	1.46E-04	1.75E-03	1.56E-03	6.73E-04	5.54E-04	5.57E-04	1.16E-07	1.74E-06	0.00E+00	1.86E-06	1.856	0.00E+00	2.03E-02	1.25E-02	
3745053758333	374505	3758333	2.14E-03	6.62E-03	8.80E-03	2.03E-04	2.34E-03	8.19E-03	1.50E-04	1.78E-03	1.59E-03	6.87E-04	5.65E-04	5.68E-04	1.19E-07	1.78E-06	0.00E+00	1.90E-06	1.900	0.00E+00	2.08E-02	1.28E-02	
3745103758333	374510	3758333	2.19E-03	6.79E-03	9.02E-03	2.05E-04	2.40E-03	8.39E-03	1.53E-04	1.82E-03	1.62E-03	7.00E-04	5.76E-04	5.78E-04	1.22E-07	1.82E-06	0.00E+00	1.95E-06	1.945	0.00E+00	2.13E-02	1.31E-02	
3745153758333	374515	3758333	2.25E-03	6.95E-03	9.25E-03	2.07E-04	2.46E-03	8.60E-03	1.57E-04	1.85E-03	1.65E-03	7.13E-04	5.87E-04	5.89E-04	1.25E-07	1.87E-06	0.00E+00	1.99E-06	1.990	0.00E+00	2.18E-02	1.35E-02	
3745203758333	374520	3758333	2.30E-03	7.12E-03	9.47E-03	2.10E-04	2.52E-03	8.81E-03	1.61E-04	1.89E-03	1.68E-03	7.27E-04	5.98E-04	6.00E-04	1.28E-07	1.91E-06	0.00E+00	2.04E-06	2.036	0.00E+00	2.23E-02	1.38E-02	
3745253758333	374525	3758333	2.36E-03	7.29E-03	9.70E-03	2.12E-04	2.58E-03	9.02E-03	1.65E-04	1.92E-03	1.72E-03	7.41E-04	6.10E-04	6.11E-04	1.31E-07	1.95E-06	0.00E+00	2.08E-06	2.083	0.00E+00	2.28E-02	1.41E-02	
3745303758333	374530	3758333	2.41E-03	7.47E-03	9.93E-03	2.14E-04	2.64E-03	9.24E-03	1.69E-04	1.96E-03	1.75E-03	7.55E-04	6.21E-04	6.23E-04	1.34E-07	2.00E-06	0.00E+00	2.13E-06	2.130	0.00E+00	2.34E-02	1.44E-02	
3745353758333	374535	3758333	2.47E-03	7.64E-03	1.02E-02	2.17E-04	2.70E-03	9.45E-03	1.73E-04	2.00E-03	1.78E-03	7.70E-04	6.33E-04	6.35E-04	1.37E-07	2.04E-06	0.00E+00	2.18E-06	2.177	0.00E+00	2.39E-02	1.47E-02	
3745403758333	374540	3758333	2.52E-03	7.81E-03	1.04E-02	2.19E-04	2.76E-03	9.67E-03	1.77E-04	2.03E-03	1.82E-03	7.84E-04	6.45E-04	6.47E-04	1.40E-07	2.08E-06	0.00E+00	2.22E-06	2.224	0.00E+00	2.44E-02	1.51E-02	
3745453758333	374545	3758333	2.58E-03	7.98E-03	1.06E-02	2.21E-04	2.82E-03	9.88E-03	1.80E-04	2.07E-03	1.85E-03	7.99E-04	6.57E-04	6.60E-04	1.43E-07	2.12E-06	0.00E+00	2.26E-06	2.271	0.00E+00	2.49E-02	1.54E-02	
3745503758333	374550	3758333	2.63E-03	8.15E-03	1.08E-02	2.23E-04	2.88E-03	1.01E-02	1.84E-04	2.11E-03	1.88E-03	8.14E-04	6.70E-04	6.73E-04	1.46E-07	2.17E-06	0.00E+00	2.32E-06	2.318	0.00E+00	2.55E-02	1.57E-02	
3745553758333	374555	3758333	2.69E-03	8.32E-03	1.11E-02	2.25E-04	2.94E-03	1.03E-02	1.88E-04	2.15E-03	1.92E-03	8.29E-04	6.82E-04	6.86E-04	1.49E-07	2.21E-06	0.00E+00	2.36E-06	2.364	0.00E+00	2.60E-02	1.60E-02	
3745603758333	374560	3758333	2.74E-03	8.49E-03	1.13E-02	2.28E-04	3.00E-03	1.05E-02	1.92E-04	2.19E-03	1.95E-03	8.44E-04	6.94E-04	7.00E-04	1.52E-07	2.26E-06	0.00E+00	2.41E-06	2.410	0.00E+00	2.65E-02	1.63E-02	
3745653758333	374565	3758333	2.80E-03	8.65E-03	1.15E-02	2.30E-04	3.06E-03	1.07E-02	1.95E-04	2.23E-03	1.99E-03	8.59E-04	7.07E-04	7.14E-04	1.55E-07	2.30E-06	0.00E+00	2.46E-06	2.456	0.00E+00	2.70E-02	1.67E-02	
3744003758338	374400	3758338	1.29E-03	4.00E-03	5.32E-03	1.61E-04	1.41E-03	4.95E-03	9.03E-05	1.20E-03	1.07E-03	4.64E-04	3.81E-04	4.00E-04	7.17E-08	1.11E-06	0.00E+00	1.18E-06	1.184	0.00E+00	1.28E-02	7.91E-03	
3744053758338	374405	3758338	1.32E-03	4.10E-03	5.45E-03	1.63E-04	1.45E-03	5.07E-03	9.26E-05	1.23E-03	1.09E-03	4.73E-04	3.89E-04	4.07E-04	7.35E-08	1.14E-06	0.00E+00	1.21E-06	1.211	0.00E+00	1.31E-02	8.09E-03	
3744103758338	374410	3758338	1.36E-03	4.20E-03	5.58E-03	1.65E-04	1.48E-03	5.19E-03	9.48E-05	1.25E-03	1.12E-03	4.82E-04	3.97E-04	4.14E-04	7.53E-08	1.16E-06	0.00E+00	1.24E-06	1.239	0.00E+00	1.34E-02	8.29E-03	
3744153758338	374415	3758338	1.39E-03	4.30E-03	5.72E-03	1.67E-04	1.52E-03	5.32E-03	9.72E-05	1.28E-03	1.14E-03	4.92E-04	4.04E-04	4.21E-04	7.72E-08	1.19E-06	0.00E+00	1.27E-06	1.268	0.00E+00	1.38E-02	8.48E-03	
3744203758338	374420	3758338	1.42E-03	4.41E-03	5.87E-03	1.69E-04	1.56E-03	5.46E-03	9.97E-05	1.30E-03	1.16E-03	5.01E-04	4.13E-04	4.28E-04	7.91E-08	1.22E-06	0.00E+00	1.30E-06	1.298

			SWBuilding Construction	SWDemolition	SWGrading	EYBuilding Construction	SWPaving	SWGrading	SWArchitectural Coating	NBBuilding Construction	NBBuilding Construction	NBArchitectural Coating	NBArchitectural Coating	RWBuilding Construction	Child Risk					Overlapping Phases - Maximum G		
Unique Identifier	X (UTM)	Y (UTM)	2026	2026	2026	2026	2027	2027	2027	2026	2027	2026	2027	2026	3rd Trimester	0<2	2<16	Total	per million	2025	2026	2027
3744253758348	374425	3758348	1.54E-03	4.75E-03	6.32E-03	1.78E-04	1.68E-03	5.88E-03	1.07E-04	1.37E-03	1.23E-03	5.29E-04	4.35E-04	4.50E-04	8.53E-08	1.31E-06	0.00E+00	1.39E-06	1.391	0.00E+00	1.51E-02	9.33E-03
3744303758348	374430	3758348	1.58E-03	4.88E-03	6.49E-03	1.80E-04	1.73E-03	6.04E-03	1.10E-04	1.40E-03	1.25E-03	5.40E-04	4.44E-04	4.58E-04	8.76E-08	1.34E-06	0.00E+00	1.43E-06	1.426	0.00E+00	1.55E-02	9.57E-03
3744353758348	374435	3758348	1.62E-03	5.01E-03	6.67E-03	1.82E-04	1.77E-03	6.20E-03	1.13E-04	1.43E-03	1.28E-03	5.51E-04	4.54E-04	4.66E-04	8.99E-08	1.37E-06	0.00E+00	1.46E-06	1.462	0.00E+00	1.59E-02	9.82E-03
3744403758348	374440	3758348	1.66E-03	5.15E-03	6.85E-03	1.84E-04	1.82E-03	6.37E-03	1.16E-04	1.46E-03	1.30E-03	5.63E-04	4.63E-04	4.74E-04	9.24E-08	1.41E-06	0.00E+00	1.50E-06	1.499	0.00E+00	1.63E-02	1.01E-02
3744453758348	374445	3758348	1.71E-03	5.29E-03	7.04E-03	1.87E-04	1.87E-03	6.55E-03	1.20E-04	1.49E-03	1.33E-03	5.75E-04	4.73E-04	4.83E-04	9.50E-08	1.44E-06	0.00E+00	1.54E-06	1.538	0.00E+00	1.68E-02	1.03E-02
3744503758348	374450	3758348	1.76E-03	5.44E-03	7.24E-03	1.89E-04	1.92E-03	6.73E-03	1.23E-04	1.52E-03	1.36E-03	5.87E-04	4.83E-04	4.91E-04	9.76E-08	1.48E-06	0.00E+00	1.58E-06	1.578	0.00E+00	1.72E-02	1.06E-02
3744553758348	374455	3758348	1.81E-03	5.59E-03	7.44E-03	1.91E-04	1.98E-03	6.92E-03	1.26E-04	1.55E-03	1.39E-03	5.99E-04	4.93E-04	5.00E-04	1.00E-07	1.52E-06	0.00E+00	1.62E-06	1.620	0.00E+00	1.77E-02	1.09E-02
3744603758348	374460	3758348	1.86E-03	5.75E-03	7.65E-03	1.94E-04	2.03E-03	7.12E-03	1.30E-04	1.59E-03	1.42E-03	6.11E-04	5.03E-04	5.10E-04	1.03E-07	1.56E-06	0.00E+00	1.66E-06	1.662	0.00E+00	1.82E-02	1.12E-02
3744653758348	374465	3758348	1.91E-03	5.92E-03	7.87E-03	1.96E-04	2.09E-03	7.32E-03	1.34E-04	1.62E-03	1.45E-03	6.24E-04	5.14E-04	5.19E-04	1.06E-07	1.60E-06	0.00E+00	1.71E-06	1.706	0.00E+00	1.87E-02	1.15E-02
3744703758348	374470	3758348	1.97E-03	6.09E-03	8.09E-03	1.99E-04	2.15E-03	7.53E-03	1.38E-04	1.65E-03	1.48E-03	6.37E-04	5.24E-04	5.28E-04	1.09E-07	1.64E-06	0.00E+00	1.75E-06	1.752	0.00E+00	1.92E-02	1.18E-02
3744753758348	374475	3758348	2.02E-03	6.26E-03	8.33E-03	2.01E-04	2.21E-03	7.75E-03	1.41E-04	1.69E-03	1.51E-03	6.51E-04	5.35E-04	5.38E-04	1.12E-07	1.69E-06	0.00E+00	1.80E-06	1.799	0.00E+00	1.97E-02	1.21E-02
3744803758348	374480	3758348	2.08E-03	6.44E-03	8.57E-03	2.03E-04	2.28E-03	7.97E-03	1.46E-04	1.72E-03	1.54E-03	6.65E-04	5.47E-04	5.48E-04	1.16E-07	1.73E-06	0.00E+00	1.85E-06	1.848	0.00E+00	2.02E-02	1.25E-02
3744853758348	374485	3758348	2.14E-03	6.63E-03	8.82E-03	2.06E-04	2.35E-03	8.20E-03	1.50E-04	1.76E-03	1.57E-03	6.79E-04	5.58E-04	5.59E-04	1.19E-07	1.78E-06	0.00E+00	1.90E-06	1.898	0.00E+00	2.08E-02	1.28E-02
3744903758348	374490	3758348	2.20E-03	6.82E-03	9.08E-03	2.08E-04	2.41E-03	8.44E-03	1.54E-04	1.80E-03	1.60E-03	6.93E-04	5.70E-04	5.69E-04	1.22E-07	1.83E-06	0.00E+00	1.95E-06	1.949	0.00E+00	2.14E-02	1.32E-02
3744953758348	374495	3758348	2.27E-03	7.02E-03	9.34E-03	2.11E-04	2.48E-03	8.69E-03	1.59E-04	1.83E-03	1.64E-03	7.07E-04	5.82E-04	5.80E-04	1.26E-07	1.88E-06	0.00E+00	2.00E-06	2.001	0.00E+00	2.20E-02	1.36E-02
3745003758348	374500	3758348	2.33E-03	7.23E-03	9.61E-03	2.13E-04	2.56E-03	8.94E-03	1.63E-04	1.87E-03	1.67E-03	7.22E-04	5.94E-04	5.91E-04	1.30E-07	1.93E-06	0.00E+00	2.06E-06	2.055	0.00E+00	2.26E-02	1.39E-02
3745053758348	374505	3758348	2.40E-03	7.44E-03	9.89E-03	2.16E-04	2.63E-03	9.20E-03	1.68E-04	1.91E-03	1.71E-03	7.37E-04	6.07E-04	6.03E-04	1.33E-07	1.98E-06	0.00E+00	2.11E-06	2.111	0.00E+00	2.32E-02	1.43E-02
3745103758348	374510	3758348	2.47E-03	7.65E-03	1.02E-02	2.18E-04	2.70E-03	9.46E-03	1.73E-04	1.95E-03	1.74E-03	7.53E-04	6.19E-04	6.14E-04	1.37E-07	2.03E-06	0.00E+00	2.17E-06	2.167	0.00E+00	2.38E-02	1.47E-02
3745153758348	374515	3758348	2.54E-03	7.86E-03	1.05E-02	2.21E-04	2.78E-03	9.73E-03	1.78E-04	1.99E-03	1.78E-03	7.68E-04	6.32E-04	6.26E-04	1.41E-07	2.08E-06	0.00E+00	2.22E-06	2.224	0.00E+00	2.45E-02	1.51E-02
3745203758348	374520	3758348	2.61E-03	8.08E-03	1.08E-02	2.23E-04	2.86E-03	1.00E-02	1.83E-04	2.03E-03	1.82E-03	7.84E-04	6.45E-04	6.39E-04	1.45E-07	2.14E-06	0.00E+00	2.28E-06	2.282	0.00E+00	2.51E-02	1.55E-02
3745253758348	374525	3758348	2.68E-03	8.30E-03	1.10E-02	2.26E-04	2.94E-03	1.03E-02	1.88E-04	2.08E-03	1.85E-03	8.00E-04	6.58E-04	6.51E-04	1.49E-07	2.19E-06	0.00E+00	2.34E-06	2.340	0.00E+00	2.58E-02	1.59E-02
3745303758348	374530	3758348	2.75E-03	8.53E-03	1.13E-02	2.29E-04	3.01E-03	1.05E-02	1.93E-04	2.12E-03	1.89E-03	8.17E-04	6.72E-04	6.64E-04	1.53E-07	2.25E-06	0.00E+00	2.40E-06	2.400	0.00E+00	2.64E-02	1.63E-02
3745353758348	374535	3758348	2.82E-03	8.75E-03	1.16E-02	2.31E-04	3.09E-03	1.08E-02	1.98E-04	2.16E-03	1.93E-03	8.33E-04	6.86E-04	6.78E-04	1.57E-07	2.30E-06	0.00E+00	2.46E-06	2.459	0.00E+00	2.71E-02	1.67E-02
3745403758348	374540	3758348	2.90E-03	8.97E-03	1.19E-02	2.34E-04	3.17E-03	1.11E-02	2.03E-04	2.21E-03	1.97E-03	8.50E-04	7.00E-04	6.91E-04	1.61E-07	2.36E-06	0.00E+00	2.52E-06	2.519	0.00E+00	2.78E-02	1.71E-02
3745453758348	374545	3758348	2.97E-03	9.20E-03	1.22E-02	2.36E-04	3.25E-03	1.14E-02	2.08E-04	2.25E-03	2.01E-03	8.68E-04	7.14E-04	7.06E-04	1.65E-07	2.41E-06	0.00E+00	2.58E-06	2.579	0.00E+00	2.85E-02	1.76E-02
3745503758348	374550	3758348	3.04E-03	9.42E-03	1.25E-02	2.39E-04	3.33E-03	1.17E-02	2.13E-04	2.30E-03	2.05E-03	8.85E-04	7.28E-04	7.20E-04	1.69E-07	2.47E-06	0.00E+00	2.64E-06	2.638	0.00E+00	2.91E-02	1.80E-02
3745553758348	374555	3758348	3.11E-03	9.64E-03	1.28E-02	2.41E-04	3.41E-03	1.19E-02	2.18E-04	2.34E-03	2.09E-03	9.03E-04	7.43E-04	7.35E-04	1.73E-07	2.52E-06	0.00E+00	2.70E-06	2.697	0.00E+00	2.98E-02	1.84E-02
3745603758348	374560	3758348	3.18E-03	9.85E-03	1.31E-02	2.44E-04	3.48E-03	1.22E-02	2.23E-04	2.39E-03	2.13E-03	9.21E-04	7.57E-04	7.51E-04	1.77E-07	2.58E-06	0.00E+00	2.76E-06	2.756	0.00E+00	3.04E-02	1.88E-02
3745653758348	374565	3758348	3.25E-03	1.01E-02	1.34E-02	2.46E-04	3.56E-03	1.25E-02	2.27E-04	2.44E-03	2.17E-03	9.39E-04	7.72E-04	7.67E-04	1.81E-07	2.63E-06	0.00E+00	2.81E-06	2.814	0.00E+00	3.11E-02	1.92E-02
3744003758353	374400	3758353	1.38E-03	4.27E-03	5.68E-03	1.70E-04	1.51E-03	5.29E-03	9.66E-05	1.26E-03	1.12E-03	4.86E-04	3.99E-04	4.19E-04	7.67E-08	1.18E-06	0.00E+00	1.26E-06	1.258	0.00E+00	1.37E-02	8.42E-03
3744053758353	374405	3758353	1.42E-03	4.39E-03	5.83E-03	1.72E-04	1.55E-03	5.43E-03	9.91E-05	1.29E-03	1.15E-03	4.96E-04	4.08E-04	4.26E-04	7.87E-08	1.21E-06	0.00E+00	1.29E-06	1.289	0.00E+00	1.40E-02	8.63E-03
3744103758353	374410	3758353	1.45E-03	4.50E-03	5.99E-03	1.74E-04	1.59E-03	5.57E-03	1.02E-04	1.31E-03	1.17E-03	5.06E-04	4.16E-04	4.34E-04	8.08E-08	1.24E-06	0.00E+00	1.32E-06	1.321	0.00E+00	1.44E-02	8.85E-03
3744153758353	374415	3758353	1.49E-03	4.62E-03	6.15E-03	1.76E-04	1.63E-03	5.72E-03	1.04E-04	1.34E-03	1.20E-03	5.16E-04	4.25E-04	4.41E-04	8.29E-08	1.27E-06	0.00E+00	1.35E-06	1.354	0.00E+00	1.47E-02	9.08E-03
3744203758353	374420	3758353	1.53E-03	4.74E-03	6.31E-03	1.79E-04	1.68E-03	5.87E-03	1.07E-04	1.37E-03	1.22E-03	5.27E-04	4.34E-04	4.49E-04	8.51E-08	1.30E-06	0.00E+00	1.39E-06	1.388	0.00E+00	1.51E-02	9.31E-03
3744253758353	374425	3758353	1.57E-03	4.87E-03	6.48E-03	1.81E-04	1.72E-03	6.03E-03	1.10E-04	1.40E-03	1.25E-03	5.38E-04	4.43E-04	4.57E-04	8.74E-08	1.34E-06	0.00E+00	1.42E-06	1.423	0.00E+00	1.55E-02	9.55E-03
3744303758353	374430	3758353	1.62E-03	5.01E-03	6.66E-03	1.83E-04	1.77E-03	6.20E-03	1.13E-04	1.43E-03	1.27E-03	5.50E-04	4.52E-04	4.65E-04	8.99E-08	1.37E-06	0.00E+00	1.46E-06	1.460	0.00E+00	1.59E-02	9.80E-03
3744353758353	374435	3758353	1.66E-03	5.15E-03	6.85E-03	1.86E-04	1.82E-03	6.37E-03	1.16E-04	1.46E-03	1.30E-03	5.61E-04	4.62E-04	4.74E-04	9.24E-08	1.41E-06	0.00E+00	1.50E-06	1.498	0.00E+00	1.63E-02	1.01E-02
3744403758353	374440	3758353	1.71E-03	5.29E-03	7.04E-03	1.88E-04	1.87E-03	6.55E-03	1.20E-04	1.49E-03	1.33E-03	5.73E-04	4.71E-04	4.82E-04	9.50E-08	1.44E-06	0.00E+00	1.54E-06	1.537	0.00E+00	1.68E-02	1.03E-02
3744453758353	374445	3758353	1.76E-03	5.44E-03	7.24E-03	1.90E-04	1.92E-03	6.73E-03	1.23E-04	1.52E-03	1.36E-03	5.85E-04	4.82E-04	4.91E-04	9.77E-08	1.48E-06	0.00E+00	1.58E-06	1.578	0.00E+00	1.72E-02	1.06E-02
3744503758353	374450	3758353	1.81E-03	5.60E-03	7.45E-03	1.93E-04	1.98E-03	6.93E-03	1.27E-04	1.55E-03	1.38E-03	5.98E-04	4.92E-04	5.00E-04	1.00E-07	1.52E-06	0.00E+00	1.62E-06	1.621	0.00E+00	1.77E-02	1.09E-02
3744553758353	374455	3758353	1.86E-03	5.76E-03	7.67E-03	1.95E-04	2.04E-03	7.13E-03	1.30E-04	1.58E-03	1.41E-03	6.11E-04	5.02E-04	5.09E-04	1.03E-07	1.56E-06	0.00E+00	1.66E-06	1.664	0.00E+00	1.82E-02	1.12E-02
3744603758353	374460	3758353	1.92E-03	5.93E-03	7.89E-03	1.98E-04	2.10E-03	7.34E-03	1.34E-04	1.62E-03	1.44E-03	6.24E-04	5.13E-04	5.19E-04	1.06E-07	1.60E-06	0.00E+00	1.71E-06	1.709	0.00E+00	1.87E-02	1.15E-02
3744653758353	374465	3758353	1.97E-03	6.11E-03	8.12E-03	2.00E-04	2.16E-03	7.55E-03	1.38E-04	1.65E-03	1.48E-03	6.37E-04	5.24E-04	5.28E-04	1.10E-07	1.65E-06	0.00E+00	1.76E-06	1.756	0.00E+00	1.92E-02	1.18E-02
3744703758353	374470	3758353	2.03E-03	6.29E-03	8.36E-03	2.03E-04	2.22E-03	7.78E-03	1.42E-04	1.69E-03	1.51E-03	6.51E-04	5.35E-04	5.38E-04	1.13E-07	1.69E-06	0.00E+00	1.80E-06	1.805	0.00E+00	1.98E-02	1.22E-02
3744753758353	374475	3758353	2.09E-03	6.48E-03	8.62E-03	2.05E-04	2.29E-03	8.01E-03	1.46E-04	1.72E-03	1.54E-03	6.65E-04	5.47E-04	5.48E-04	1.16E-07	1.74E-06	0.00E+00	1.85E-06	1.855	0.00E+00	2.03E-02	1.25E-02
3744803758353	374480	3758353	2.16E-03	6.67E-03	8.88E-03	2.08E-04	2.36E-03	8.26E-03	1.51E-04	1.76E-03	1.57E-03	6.79E-04	5.59E-04	5.59E-04	1.20E-07	1.79E-06	0.00E+00	1.91E-06	1.907	0.00E+00	2.09E-02	1.29E-02
3744853758353	374485	3758353	2.22E-03	6.87E-03	9.14E-03	2.10E-04	2.43E-03	8.51E-03	1.55E-04	1.80E-03	1.61E-03	6.94E-04	5.71E-04	5.69E-04	1.23E-07	1.84E-06	0.00E+00	1.96E-06	1.960	0.00E+00	2.15E-02	1.33E-02
3744903758353	374490	3758353	2.29E-03	7.08E-03	9.42E-03	2.13E-04	2.50E-03	8.76E-03	1.60E-04	1.84E-03	1.64E-03	7.09E-04	5.83E-04	5.80E-04	1.27E-07	1.89E-06	0.00E+00	2.02E-06	2.015	0.00E+00	2.21E-02	1.37E-02
3744953758353	374495	3758353	2.36E-03	7.30E-03	9.71E-03	2.15E-04	2.58E-03	9.03E-03	1.65E-04	1.88E-03	1.68E-03	7.24E-04	5.96E-04	5.92E-04	1.31E-07	1.94E-06	0.00E+00	2.07E-06	2.072	0.00E+00	2.28E-02	1.40E-02
3745003758353	374500	3758353	2.43E-03	7.52E-03	1.00E-02	2.18E-04	2.66E-03	9.30E-03	1.70E-04	1.92E-03	1.71E-03	7.39E-04	6.08E-04	6.03E-04	1.35E-07	1.99E-06	0.00E+00	2.13E-06	2.130	0.00E+00	2.34E-02	1.45E-02
3745053758353	374505	3758353	2.50E-03	7.75E-03	1.03E-02	2.21E-04	2.74E-03	9.58E-03	1.75E-04	1.96E-03	1.75E-03	7.55E-04	6.21E-04	6.15E-04	1.39E-07	2.05E-06	0.00E+00	2.19E-06	2.190	0.00E+00	2.41E-02	1.49E-02
3745103758353	374510	3758353	2.58E-03	7.98E-03	1.06E-02	2.23E-04	2.82E-03	9.87E-03	1.80E-04	2.00E-03	1.79E-03	7.72E-04	6.35E-04	6.27E-04	1.43E-07	2.11E-06	0.00E+00	2.25E-06	2.251	0.00E+00	2.48E-02	1.53E-02
3745153758353	374515	3758353	2.65E-03	8.22E-03	1.09E-02	2.26E-04	2.91E-03	1.02E-02	1.86E-04	2.04E-03	1.82E-03	7.88E-04	6.48E-04	6.40E-04	1.47E-07	2.17E-06	0.00E+00	2.31E-06	2.313	0.00E+00	2.55E-02	1.57E-02
3745203758353	374520	3758353	2.72E-03	8.45E-03	1.12E-02	2.28E-04	2.99E-03	1.05E-02	1.91E-04	2.08E-03	1.86E-03	8.05E-04	6.62E-04	6.52E-04	1.51E-07	2.22E-06	0.00E+00	2.36E-06	2.376	0.00E+00	2.62E-02	1.62E-02
3745253758353	374525	3758353	2.81E-03	8.70E-03	1.16E-02	2.31E-04	3.08E-03	1.08E-02	1.97E-04	2.13E-03	1.90E-03	8.22E-04	6.76E-04	6.65E-04	1.56E-07	2.28E-06	0.00E+00	2.44E-06	2.440	0.00E+00	2.69E-02	1.66E-02
3745303758353	374530	3758353	2.89E-03	8.94E-03	1.19E-02	2.34E-04	3.16E-03	1.11E-02	2.02E-04	2.18E-03	1.94E-03	8.39E-04	6.90E-04	6.79E-04	1.60E-07	2.34E-06	0.00E+00	2.50E-06	2.504	0.00E+00	2.76E-02	1.71E-02
3745353758353	374535	3758353	2.97E-03	9.19E-03	1.22E-02	2.36E-04	3.25E-03	1.14E-02	2.08E-04	2.22E-03	1.98E-03	8.56E-04	7.05E-04	6.93E-04	1.65E-07	2.40E-06	0.00E+00	2.57E-06	2.569	0.00E+00	2.84E-02	1.75E-02
3745403758353	374540	3758353	3.05E-03	9.43E-03	1.25E-02	2.39E-04	3.34E-03	1.17E-02	2.13E-04	2.27E-03	2.02E-03	8.74E-04	7.19E-04	7.07E-04	1.69E-07	2.46E-06	0.00E+00	2.63E-06	2.634	0.00E+00	2.91E-02	1.80E-02
3745453758353	374545	3758353	3.13E-03	9.68E-03	1.29E-02	2.42E-04	3.42E-03	1.20E-02	2.19E-04	2.32E-03	2.07E-03	8.92E-04	7.34E-04	7.22E-04	1.74E-07	2.53E-06	0.00E+00	2.70E-06	2.699	0.00E+00	2.98E-02	1.84E-02
3745503758353	374550	3758353	3.20E-03	9.92E-03	1.32E-02	2.44E-04	3.51E-03	1.23E-02	2.24E-04	2.36E-03	2.11E-03	9.11E-04	7.49E-04	7.37E-04	1.78E-07	2.59E-06	0.00E+00	2.76E-06	2.763	0.00E+00	3.06E-02	1.89E-02
3745553758353	374555	3758353	3.28E-03	1.02E-02	1.35E-02	2.47E-04	3.59E-03	1.26E-02	2.30E-04	2.41E-03	2.15E-03	9.29E-04	7.65E-04	7.53E-04	1.82E-07	2.65E-06	0.00E+00	2.83E-06	2.828	0.00E+00	3.13E-02	1.93E-02
3745603758353	374560	3758353	3.36E-03	1.04E-02	1.38E-02	2.50E-04	3.68E-03	1.29E-02	2.35E-04	2.46E-03	2.20E-03	9.48E-04	7.80E-04	7.69E-04	1.87E-07	2.71E-06	0.00E+00	2.89E-06	2.892	0.00E+00	3.20E-02	1.98E-02
3745653758353	374565	3758353	3.43E-03	1.06E-02	1.41E-02	2.52E-04	3.76E-03	1.32E-02	2.40E-04	2.51E-03	2.24E-03	9.67E-04	7.96E-04	7.85E-04	1.91E-07	2.77E-06	0.00E+00	2.96E-06	2.956	0.00E+00	3.27E-02	2.02E-02
3745703758353	374570	3758353	3.51E-03	1.09E-02	1.45E-02	2.54E-04	3.84E-03	1.34E-02	2.45E-04	2.56E-03	2.28E-03	9.87E-04	8.12E-04	8.02E-04	1.95E-07	2.82E-06	0.00E+00	3.02E-06	3.019	0.00E+00	3.34E-02	2.06E-02
3744003758358	374400	3758358	1.41E-03	4.37E-03	5.81E-03	1.73E-04	1.55E-03	5.41E-03	9.88E-05	1.28E-03	1.14E-03	4.93E-04	4.06E-04	4.25E-04	7.84E-08	1.21E-06	0.00E+00	1.28E-06	1.285	0.00E+00	1.40E-02	8.60E-03
3744053758358	374405	3758358	1.45E-03	4.49E-03	5.97E-03	1.75E-04	1.59E-03	5.55E-03	1.01E-04	1.31E-03	1.17E-03	5.03E-04	4.14E-04	4.33E-04	8.05E-08	1.24E-06	0.00E+00	1.32E-06	1.317	0.00E+00	1.43E-02	8.82E-03
3744103758358	374410	3758358	1.49E-03	4.61E-03	6.13E-03	1.77E-04	1.63E-03	5.70E-03	1.04E-04	1.33E-03	1.19E-03	5.14E-04	4.23E-04	4.41E-04	8.27E-08	1.27E-06	0.00E+00	1.35E-06	1.350	0.00E+00	1.47E-02	9.05E-03
3744153758358	374415	3758358	1.53E-03	4.73E-03	6.30E-03	1.80E-04	1.67E-03	5.86E-03	1.07E-04	1.36E-03	1.22E-03	5.25E-04	4.32E-04	4.48E-04	8.50E-08	1.30E-06	0.00E+00	1.38E-06	1.384	0.00E+00	1.51E-02	9.29E-03
3744203758358	374420	3758358	1.57E-03	4.86E-03	6.47E-03	1.82E-04	1.72E-03	6.02E-03	1.10E-04	1.39E-03	1.24E-03	5.36E-04	4.41E-04	4.57E-04	8.73E-08	1.33E-06	0.00E+00	1.42E-06	1.420	0.00E+00	1.55E-02	9.53E-03
3744253758358	374425	3758358	1.62E-03	5.00E-03	6.65E-03	1.84E-04	1.77E-03	6.19E-03	1.13E-04	1.41E-03	1.26E-03	5.48E-04	4.50E-04	4.65E-04	8.97E-08	1.37E-06	0.00E+00	1.46E-06	1.457	0.00E+00	1.59E-02	9.79E-03
3744303758358	374430	3758358	1.66E-03	5.14E-03	6.84E-03	1.87E-04	1.82E-03	6.36E-03	1.16E-04	1.45E-03	1.30E-03	5.59E-04	4.60E-04	4.73E-04	9.23E-08	1.40E-06	0.00E+00	1.50E-06	1.496	0.00E+00	1.63E-02	1.01E-02
3744353758358	374435	3758358	1.71E-03	5.29E-03	7.03E-03	1.89E-04	1.87E-03	6.54E-03	1.19E-04	1.48E-03	1.32E-03	5.71E-04	4.70E-04	4.82E-04	9.49E-08	1.44E-06	0.00E+00	1.54E-06	1.535	0.00E+00	1.68E-02	1.03E-02
3744403758358	374440	3758358	1.76E-03	5.44E-03	7.24E-03	1.92E-04	1.92E-03	6.73E-03	1.23E-04	1.51E-03	1.35E-03	5.84E-04	4.80E-04	4.91E-04	9.76E-08	1.48E-06	0.00E+00	1.58E-06	1.577	0.00E+00	1.72E-02	1.06E-02
3744453758358	374445	3758358	1.81E-03	5.60E-03	7.45E-03	1.94E-04	1.98E-03	6.93E-03	1.27E-04	1.55E-03	1.38E-03	5.96E-04	4.91E-04	5.00E-04	1.01E-07	1.52E-06	0.00E+00	1.62E-06	1.620	0.00E+00	1.77E-02	1.09E-02
3744503758358	374450	3758358	1.86E-03	5.77E-03	7.67E-03	1.97E-04	2.04E-03	7.14E-03	1.30E-04	1.58E-03	1.41E-03	6.09E-04	5.01E-04	5.09E-04	1.03E-07	1.56E-06	0.00E+00	1.66E-06	1.665	0.00E+00	1.82E-02	1.12E-02
3744553758358	374455	3758358	1.92E-03	5.94E-03	7.90E-03	1.99E-04	2.10E-03	7.35E-03	1.34E-04	1.62E-03	1.44E-03	6.23E-04	5.12E-04	5.19E-04	1.07E-07	1.60E-06	0.00E+00	1.71E-06	1.711	0.00E+00	1.87E-02	1.15E-02
3744603758358	374460	3758358	1.98E-03	6.12E-03	8.14E-03	2.02E-04	2.16E-03	7.57E-03	1.38E-04	1.65E-03	1.47E-03	6.36E-04	5.24E-04	5.28E-04	1.10E-07	1.65E-06	0.00E+00	1.76E-06	1.759	0.00E+00	1.93E-02	1.19E-02
3744653758358	374465	3758358	2.04E-03	6.31E-03	8.39E-03	2.04E-04	2.23E-03	7.80E-03	1.42E-04	1.69E-03	1.51E-03	6.50E-04	5.35E-04	5.38E-04	1.13E-07	1.69E-06	0.00E+00	1.81E-06	1.808	0.00E+00	1.98E-02	1.22E-02
3744703758358	374470	3758358	2.10E-03	6.50E-03	8.65E-03	2.07E-04	2.30E-03	8.04E-03	1.47E-04	1.72E-03	1.54E-03	6.65E-04	5.47E-04	5.48E-04	1.17E-07	1.74E-06	0.00E+00	1.86E-06	1.860	0.00E+00	2.04E-02	1.26E-02
3744753758358	374475	3758358	2.17E-03	6

			SWBuilding Construction	SWDemolition	SWGrading	EYBuilding Construction	SWPaving	SWGrading	SWArchitectural Coating	NBBuilding Construction	NBBuilding Construction	NBArchitectural Coating	NBArchitectural Coating	RWBuilding Construction	Child Risk					Overlapping Phases - Maximum G		
Unique Identifier	X (UTM)	Y (UTM)	2026	2026	2026	2026	2027	2027	2027	2026	2027	2026	2027	2026	3rd Trimester	0<2	2<16	Total	per million	2025	2026	2027
3744653758368	374465	3758368	2.18E-03	6.74E-03	8.96E-03	2.13E-04	2.38E-03	8.34E-03	1.52E-04	1.76E-03	1.57E-03	6.78E-04	5.57E-04	5.59E-04	1.21E-07	1.80E-06	0.00E+00	1.92E-06	1.920	0.00E+00	2.11E-02	1.30E-02
3744703758368	374470	3758368	2.25E-03	6.96E-03	9.26E-03	2.16E-04	2.46E-03	8.61E-03	1.57E-04	1.80E-03	1.61E-03	6.93E-04	5.70E-04	5.70E-04	1.25E-07	1.85E-06	0.00E+00	1.98E-06	1.979	0.00E+00	2.17E-02	1.34E-02
3744753758368	374475	3758368	2.32E-03	7.20E-03	9.57E-03	2.18E-04	2.54E-03	8.90E-03	1.63E-04	1.84E-03	1.64E-03	7.09E-04	5.83E-04	5.81E-04	1.29E-07	1.91E-06	0.00E+00	2.04E-06	2.040	0.00E+00	2.24E-02	1.38E-02
3744803758368	374480	3758368	2.40E-03	7.44E-03	9.90E-03	2.21E-04	2.63E-03	9.21E-03	1.68E-04	1.88E-03	1.68E-03	7.25E-04	5.97E-04	5.93E-04	1.34E-07	1.97E-06	0.00E+00	2.10E-06	2.104	0.00E+00	2.32E-02	1.43E-02
3744853758368	374485	3758368	2.49E-03	7.70E-03	1.02E-02	2.24E-04	2.72E-03	9.52E-03	1.74E-04	1.93E-03	1.72E-03	7.42E-04	6.11E-04	6.04E-04	1.38E-07	2.03E-06	0.00E+00	2.17E-06	2.170	0.00E+00	2.39E-02	1.47E-02
3744903758368	374490	3758368	2.57E-03	7.96E-03	1.06E-02	2.27E-04	2.82E-03	9.85E-03	1.80E-04	1.97E-03	1.76E-03	7.59E-04	6.25E-04	6.16E-04	1.43E-07	2.10E-06	0.00E+00	2.24E-06	2.239	0.00E+00	2.47E-02	1.52E-02
3744953758368	374495	3758368	2.66E-03	8.24E-03	1.10E-02	2.30E-04	2.91E-03	1.02E-02	1.86E-04	2.01E-03	1.80E-03	7.77E-04	6.39E-04	6.29E-04	1.48E-07	2.16E-06	0.00E+00	2.31E-06	2.310	0.00E+00	2.55E-02	1.57E-02
3745003758368	374500	3758368	2.75E-03	8.53E-03	1.13E-02	2.33E-04	3.01E-03	1.05E-02	1.93E-04	2.06E-03	1.84E-03	7.95E-04	6.54E-04	6.42E-04	1.53E-07	2.23E-06	0.00E+00	2.38E-06	2.384	0.00E+00	2.64E-02	1.63E-02
3745053758368	374505	3758368	2.85E-03	8.83E-03	1.17E-02	2.35E-04	3.12E-03	1.09E-02	1.99E-04	2.11E-03	1.88E-03	8.13E-04	6.69E-04	6.55E-04	1.58E-07	2.30E-06	0.00E+00	2.46E-06	2.462	0.00E+00	2.72E-02	1.68E-02
3745103758368	374510	3758368	2.95E-03	9.14E-03	1.22E-02	2.38E-04	3.23E-03	1.13E-02	2.06E-04	2.16E-03	1.93E-03	8.32E-04	6.84E-04	6.68E-04	1.64E-07	2.38E-06	0.00E+00	2.54E-06	2.541	0.00E+00	2.81E-02	1.74E-02
3745153758368	374515	3758368	3.05E-03	9.45E-03	1.26E-02	2.41E-04	3.34E-03	1.17E-02	2.14E-04	2.21E-03	1.97E-03	8.51E-04	7.00E-04	6.82E-04	1.70E-07	2.45E-06	0.00E+00	2.62E-06	2.622	0.00E+00	2.91E-02	1.79E-02
3745203758368	374520	3758368	3.16E-03	9.78E-03	1.30E-02	2.44E-04	3.46E-03	1.21E-02	2.21E-04	2.26E-03	2.02E-03	8.70E-04	7.16E-04	6.96E-04	1.75E-07	2.53E-06	0.00E+00	2.71E-06	2.705	0.00E+00	3.00E-02	1.85E-02
3745253758368	374525	3758368	3.26E-03	1.01E-02	1.34E-02	2.47E-04	3.57E-03	1.25E-02	2.28E-04	2.31E-03	2.06E-03	8.90E-04	7.32E-04	7.11E-04	1.81E-07	2.61E-06	0.00E+00	2.79E-06	2.789	0.00E+00	3.10E-02	1.91E-02
3745303758368	374530	3758368	3.37E-03	1.04E-02	1.39E-02	2.50E-04	3.69E-03	1.29E-02	2.36E-04	2.36E-03	2.11E-03	9.10E-04	7.49E-04	7.26E-04	1.87E-07	2.69E-06	0.00E+00	2.87E-06	2.873	0.00E+00	3.19E-02	1.97E-02
3745353758368	374535	3758368	3.48E-03	1.08E-02	1.43E-02	2.53E-04	3.81E-03	1.33E-02	2.43E-04	2.41E-03	2.16E-03	9.31E-04	7.66E-04	7.42E-04	1.93E-07	2.77E-06	0.00E+00	2.96E-06	2.959	0.00E+00	3.29E-02	2.03E-02
3745403758368	374540	3758368	3.59E-03	1.11E-02	1.48E-02	2.56E-04	3.93E-03	1.37E-02	2.51E-04	2.47E-03	2.20E-03	9.52E-04	7.83E-04	7.58E-04	1.99E-07	2.85E-06	0.00E+00	3.05E-06	3.046	0.00E+00	3.39E-02	2.09E-02
3745453758368	374545	3758368	3.69E-03	1.14E-02	1.52E-02	2.59E-04	4.04E-03	1.42E-02	2.58E-04	2.52E-03	2.25E-03	9.73E-04	8.01E-04	7.74E-04	2.05E-07	2.93E-06	0.00E+00	3.13E-06	3.132	0.00E+00	3.49E-02	2.15E-02
3745503758368	374550	3758368	3.80E-03	1.18E-02	1.57E-02	2.62E-04	4.16E-03	1.46E-02	2.66E-04	2.58E-03	2.30E-03	9.95E-04	8.19E-04	7.91E-04	2.11E-07	3.01E-06	0.00E+00	3.22E-06	3.219	0.00E+00	3.59E-02	2.21E-02
3745553758368	374555	3758368	3.91E-03	1.21E-02	1.61E-02	2.65E-04	4.28E-03	1.50E-02	2.73E-04	2.64E-03	2.36E-03	1.02E-03	8.37E-04	8.09E-04	2.17E-07	3.09E-06	0.00E+00	3.30E-06	3.304	0.00E+00	3.68E-02	2.27E-02
3745603758368	374560	3758368	4.01E-03	1.24E-02	1.65E-02	2.68E-04	4.39E-03	1.54E-02	2.81E-04	2.70E-03	2.41E-03	1.04E-03	8.55E-04	8.27E-04	2.23E-07	3.17E-06	0.00E+00	3.39E-06	3.390	0.00E+00	3.78E-02	2.33E-02
3745653758368	374565	3758368	4.12E-03	1.27E-02	1.70E-02	2.71E-04	4.51E-03	1.58E-02	2.88E-04	2.75E-03	2.46E-03	1.06E-03	8.74E-04	8.46E-04	2.29E-07	3.25E-06	0.00E+00	3.47E-06	3.475	0.00E+00	3.88E-02	2.39E-02
3745703758368	374570	3758368	4.22E-03	1.31E-02	1.74E-02	2.74E-04	4.62E-03	1.62E-02	2.95E-04	2.81E-03	2.51E-03	1.08E-03	8.92E-04	8.65E-04	2.34E-07	3.32E-06	0.00E+00	3.56E-06	3.559	0.00E+00	3.97E-02	2.45E-02
3744003758373	374400	3758373	1.52E-03	4.69E-03	6.24E-03	1.82E-04	1.66E-03	5.80E-03	1.06E-04	1.34E-03	1.20E-03	5.17E-04	4.25E-04	4.46E-04	8.42E-08	1.29E-06	0.00E+00	1.37E-06	1.370	0.00E+00	1.49E-02	9.19E-03
3744053758373	374405	3758373	1.56E-03	4.83E-03	6.42E-03	1.85E-04	1.71E-03	5.97E-03	1.09E-04	1.37E-03	1.22E-03	5.28E-04	4.34E-04	4.54E-04	8.66E-08	1.32E-06	0.00E+00	1.41E-06	1.406	0.00E+00	1.53E-02	9.44E-03
3744103758373	374410	3758373	1.60E-03	4.96E-03	6.60E-03	1.87E-04	1.76E-03	6.14E-03	1.12E-04	1.40E-03	1.25E-03	5.40E-04	4.44E-04	4.62E-04	8.91E-08	1.36E-06	0.00E+00	1.44E-06	1.444	0.00E+00	1.58E-02	9.70E-03
3744153758373	374415	3758373	1.65E-03	5.11E-03	6.80E-03	1.90E-04	1.81E-03	6.32E-03	1.15E-04	1.43E-03	1.28E-03	5.52E-04	4.54E-04	4.71E-04	9.17E-08	1.39E-06	0.00E+00	1.48E-06	1.484	0.00E+00	1.62E-02	9.97E-03
3744203758373	374420	3758373	1.70E-03	5.26E-03	7.00E-03	1.93E-04	1.86E-03	6.51E-03	1.19E-04	1.46E-03	1.31E-03	5.64E-04	4.64E-04	4.80E-04	9.44E-08	1.43E-06	0.00E+00	1.52E-06	1.524	0.00E+00	1.67E-02	1.03E-02
3744253758373	374425	3758373	1.75E-03	5.42E-03	7.20E-03	1.95E-04	1.92E-03	6.70E-03	1.22E-04	1.50E-03	1.34E-03	5.77E-04	4.74E-04	4.89E-04	9.72E-08	1.47E-06	0.00E+00	1.57E-06	1.567	0.00E+00	1.71E-02	1.05E-02
3744303758373	374430	3758373	1.80E-03	5.58E-03	7.42E-03	1.98E-04	1.97E-03	6.91E-03	1.26E-04	1.53E-03	1.37E-03	5.90E-04	4.85E-04	4.98E-04	1.00E-07	1.51E-06	0.00E+00	1.61E-06	1.611	0.00E+00	1.76E-02	1.09E-02
3744353758373	374435	3758373	1.86E-03	5.75E-03	7.65E-03	2.00E-04	2.03E-03	7.12E-03	1.30E-04	1.56E-03	1.40E-03	6.03E-04	4.96E-04	5.08E-04	1.03E-07	1.55E-06	0.00E+00	1.66E-06	1.657	0.00E+00	1.81E-02	1.12E-02
3744403758373	374440	3758373	1.92E-03	5.93E-03	7.89E-03	2.03E-04	2.10E-03	7.34E-03	1.34E-04	1.60E-03	1.43E-03	6.17E-04	5.07E-04	5.17E-04	1.06E-07	1.60E-06	0.00E+00	1.71E-06	1.706	0.00E+00	1.87E-02	1.15E-02
3744453758373	374445	3758373	1.98E-03	6.12E-03	8.15E-03	2.06E-04	2.17E-03	7.58E-03	1.38E-04	1.64E-03	1.46E-03	6.31E-04	5.19E-04	5.27E-04	1.10E-07	1.65E-06	0.00E+00	1.76E-06	1.756	0.00E+00	1.93E-02	1.19E-02
3744503758373	374450	3758373	2.04E-03	6.32E-03	8.41E-03	2.09E-04	2.24E-03	7.82E-03	1.43E-04	1.67E-03	1.50E-03	6.46E-04	5.31E-04	5.38E-04	1.13E-07	1.70E-06	0.00E+00	1.81E-06	1.809	0.00E+00	1.98E-02	1.22E-02
3744553758373	374455	3758373	2.11E-03	6.53E-03	8.69E-03	2.12E-04	2.31E-03	8.08E-03	1.48E-04	1.71E-03	1.53E-03	6.61E-04	5.43E-04	5.48E-04	1.17E-07	1.75E-06	0.00E+00	1.86E-06	1.864	0.00E+00	2.05E-02	1.26E-02
3744603758373	374460	3758373	2.18E-03	6.75E-03	8.98E-03	2.14E-04	2.39E-03	8.35E-03	1.52E-04	1.75E-03	1.57E-03	6.76E-04	5.56E-04	5.59E-04	1.21E-07	1.80E-06	0.00E+00	1.92E-06	1.921	0.00E+00	2.11E-02	1.30E-02
3744653758373	374465	3758373	2.25E-03	6.98E-03	9.28E-03	2.17E-04	2.47E-03	8.63E-03	1.58E-04	1.79E-03	1.60E-03	6.92E-04	5.69E-04	5.70E-04	1.25E-07	1.86E-06	0.00E+00	1.98E-06	1.981	0.00E+00	2.18E-02	1.34E-02
3744703758373	374470	3758373	2.33E-03	7.22E-03	9.60E-03	2.20E-04	2.55E-03	8.93E-03	1.63E-04	1.84E-03	1.64E-03	7.08E-04	5.82E-04	5.81E-04	1.29E-07	1.91E-06	0.00E+00	2.04E-06	2.044	0.00E+00	2.25E-02	1.39E-02
3744753758373	374475	3758373	2.41E-03	7.47E-03	9.93E-03	2.23E-04	2.64E-03	9.24E-03	1.69E-04	1.88E-03	1.68E-03	7.25E-04	5.96E-04	5.93E-04	1.34E-07	1.97E-06	0.00E+00	2.11E-06	2.109	0.00E+00	2.32E-02	1.43E-02
3744803758373	374480	3758373	2.50E-03	7.73E-03	1.03E-02	2.26E-04	2.73E-03	9.54E-03	1.75E-04	1.93E-03	1.72E-03	7.42E-04	6.10E-04	6.04E-04	1.39E-07	2.04E-06	0.00E+00	2.18E-06	2.177	0.00E+00	2.40E-02	1.48E-02
3744853758373	374485	3758373	2.59E-03	8.01E-03	1.06E-02	2.29E-04	2.83E-03	9.91E-03	1.81E-04	1.97E-03	1.76E-03	7.59E-04	6.24E-04	6.17E-04	1.44E-07	2.10E-06	0.00E+00	2.25E-06	2.249	0.00E+00	2.48E-02	1.53E-02
3744903758373	374490	3758373	2.68E-03	8.29E-03	1.10E-02	2.32E-04	2.93E-03	1.03E-02	1.87E-04	2.02E-03	1.80E-03	7.77E-04	6.39E-04	6.29E-04	1.49E-07	2.17E-06	0.00E+00	2.32E-06	2.323	0.00E+00	2.57E-02	1.58E-02
3744953758373	374495	3758373	2.78E-03	8.60E-03	1.14E-02	2.35E-04	3.04E-03	1.06E-02	1.94E-04	2.06E-03	1.84E-03	7.95E-04	6.54E-04	6.42E-04	1.54E-07	2.25E-06	0.00E+00	2.40E-06	2.400	0.00E+00	2.65E-02	1.64E-02
3745003758373	374500	3758373	2.88E-03	8.91E-03	1.19E-02	2.38E-04	3.15E-03	1.10E-02	2.01E-04	2.11E-03	1.89E-03	8.14E-04	6.70E-04	6.55E-04	1.60E-07	2.32E-06	0.00E+00	2.48E-06	2.481	0.00E+00	2.75E-02	1.69E-02
3745053758373	374505	3758373	2.99E-03	9.24E-03	1.23E-02	2.41E-04	3.27E-03	1.14E-02	2.09E-04	2.16E-03	1.93E-03	8.33E-04	6.86E-04	6.69E-04	1.66E-07	2.40E-06	0.00E+00	2.57E-06	2.566	0.00E+00	2.84E-02	1.75E-02
3745103758373	374510	3758373	3.10E-03	9.59E-03	1.28E-02	2.44E-04	3.39E-03	1.19E-02	2.17E-04	2.21E-03	1.98E-03	8.53E-04	7.02E-04	6.83E-04	1.72E-07	2.48E-06	0.00E+00	2.65E-06	2.652	0.00E+00	2.94E-02	1.81E-02
3745153758373	374515	3758373	3.21E-03	9.94E-03	1.32E-02	2.47E-04	3.51E-03	1.23E-02	2.25E-04	2.27E-03	2.02E-03	8.73E-04	7.18E-04	6.97E-04	1.78E-07	2.56E-06	0.00E+00	2.74E-06	2.742	0.00E+00	3.05E-02	1.88E-02
3745203758373	374520	3758373	3.33E-03	1.03E-02	1.37E-02	2.50E-04	3.64E-03	1.27E-02	2.33E-04	2.32E-03	2.07E-03	8.94E-04	7.35E-04	7.12E-04	1.85E-07	2.65E-06	0.00E+00	2.83E-06	2.833	0.00E+00	3.15E-02	1.94E-02
3745253758373	374525	3758373	3.45E-03	1.07E-02	1.42E-02	2.53E-04	3.77E-03	1.32E-02	2.41E-04	2.37E-03	2.12E-03	9.15E-04	7.52E-04	7.27E-04	1.91E-07	2.74E-06	0.00E+00	2.93E-06	2.926	0.00E+00	3.26E-02	2.01E-02
3745303758373	374530	3758373	3.57E-03	1.10E-02	1.47E-02	2.56E-04	3.90E-03	1.37E-02	2.49E-04	2.43E-03	2.17E-03	9.36E-04	7.70E-04	7.43E-04	1.98E-07	2.82E-06	0.00E+00	3.02E-06	3.020	0.00E+00	3.36E-02	2.07E-02
3745353758373	374535	3758373	3.69E-03	1.14E-02	1.52E-02	2.59E-04	4.03E-03	1.41E-02	2.58E-04	2.48E-03	2.22E-03	9.58E-04	7.88E-04	7.59E-04	2.05E-07	2.91E-06	0.00E+00	3.12E-06	3.116	0.00E+00	3.47E-02	2.14E-02
3745403758373	374540	3758373	3.81E-03	1.18E-02	1.57E-02	2.62E-04	4.17E-03	1.46E-02	2.66E-04	2.54E-03	2.27E-03	9.80E-04	8.06E-04	7.76E-04	2.12E-07	3.00E-06	0.00E+00	3.21E-06	3.212	0.00E+00	3.58E-02	2.21E-02
3745453758373	374545	3758373	3.93E-03	1.22E-02	1.62E-02	2.66E-04	4.30E-03	1.51E-02	2.75E-04	2.60E-03	2.32E-03	1.00E-03	8.25E-04	7.93E-04	2.18E-07	3.09E-06	0.00E+00	3.31E-06	3.309	0.00E+00	3.69E-02	2.28E-02
3745503758373	374550	3758373	4.05E-03	1.25E-02	1.67E-02	2.69E-04	4.43E-03	1.55E-02	2.83E-04	2.66E-03	2.38E-03	1.03E-03	8.44E-04	8.11E-04	2.25E-07	3.18E-06	0.00E+00	3.41E-06	3.405	0.00E+00	3.80E-02	2.35E-02
3745553758373	374555	3758373	4.17E-03	1.29E-02	1.72E-02	2.72E-04	4.57E-03	1.60E-02	2.92E-04	2.72E-03	2.43E-03	1.05E-03	8.63E-04	8.29E-04	2.32E-07	3.27E-06	0.00E+00	3.50E-06	3.501	0.00E+00	3.91E-02	2.41E-02
3745603758373	374560	3758373	4.29E-03	1.33E-02	1.77E-02	2.75E-04	4.70E-03	1.64E-02	3.00E-04	2.78E-03	2.48E-03	1.07E-03	8.82E-04	8.48E-04	2.38E-07	3.36E-06	0.00E+00	3.60E-06	3.596	0.00E+00	4.02E-02	2.48E-02
3745653758373	374565	3758373	4.41E-03	1.36E-02	1.81E-02	2.78E-04	4.82E-03	1.69E-02	3.08E-04	2.84E-03	2.54E-03	1.10E-03	9.02E-04	8.68E-04	2.45E-07	3.45E-06	0.00E+00	3.69E-06	3.691	0.00E+00	4.13E-02	2.55E-02
3745703758373	374570	3758373	4.52E-03	1.40E-02	1.86E-02	2.81E-04	4.95E-03	1.73E-02	3.16E-04	2.91E-03	2.60E-03	1.12E-03	9.22E-04	8.88E-04	2.51E-07	3.53E-06	0.00E+00	3.79E-06	3.785	0.00E+00	4.24E-02	2.61E-02
3745753758373	374575	3758373	4.64E-03	1.44E-02	1.91E-02	2.84E-04	5.08E-03	1.78E-02	3.24E-04	2.97E-03	2.65E-03	1.15E-03	9.42E-04	9.09E-04	2.58E-07	3.62E-06	0.00E+00	3.88E-06	3.878	0.00E+00	4.34E-02	2.68E-02
3744003758378	374400	3758378	1.55E-03	4.81E-03	6.39E-03	1.86E-04	1.70E-03	5.95E-03	1.09E-04	1.36E-03	1.22E-03	5.25E-04	4.32E-04	4.53E-04	8.63E-08	1.31E-06	0.00E+00	1.40E-06	1.400	0.00E+00	1.53E-02	9.40E-03
3744053758378	374405	3758378	1.60E-03	4.95E-03	6.58E-03	1.88E-04	1.75E-03	6.12E-03	1.12E-04	1.39E-03	1.24E-03	5.36E-04	4.41E-04	4.61E-04	8.88E-08	1.35E-06	0.00E+00	1.44E-06	1.439	0.00E+00	1.57E-02	9.67E-03
3744103758378	374410	3758378	1.65E-03	5.09E-03	6.77E-03	1.91E-04	1.80E-03	6.30E-03	1.15E-04	1.42E-03	1.27E-03	5.49E-04	4.51E-04	4.70E-04	9.14E-08	1.39E-06	0.00E+00	1.48E-06	1.478	0.00E+00	1.61E-02	9.94E-03
3744153758378	374415	3758378	1.69E-03	5.25E-03	6.98E-03	1.94E-04	1.85E-03	6.49E-03	1.19E-04	1.46E-03	1.30E-03	5.61E-04	4.61E-04	4.79E-04	9.41E-08	1.43E-06	0.00E+00	1.52E-06	1.519	0.00E+00	1.66E-02	1.02E-02
3744203758378	374420	3758378	1.75E-03	5.40E-03	7.19E-03	1.96E-04	1.91E-03	6.69E-03	1.22E-04	1.49E-03	1.33E-03	5.74E-04	4.72E-04	4.88E-04	9.70E-08	1.47E-06	0.00E+00	1.56E-06	1.562	0.00E+00	1.71E-02	1.05E-02
3744253758378	374425	3758378	1.80E-03	5.57E-03	7.41E-03	1.99E-04	1.97E-03	6.89E-03	1.26E-04	1.52E-03	1.36E-03	5.87E-04	4.83E-04	4.97E-04	9.99E-08	1.51E-06	0.00E+00	1.61E-06	1.607	0.00E+00	1.76E-02	1.08E-02
3744303758378	374430	3758378	1.86E-03	5.74E-03	7.64E-03	2.02E-04	2.03E-03	7.11E-03	1.30E-04	1.56E-03	1.39E-03	6.00E-04	4.94E-04	5.07E-04	1.03E-07	1.55E-06	0.00E+00	1.65E-06	1.653	0.00E+00	1.81E-02	1.11E-02
3744353758378	374435	3758378	1.91E-03	5.93E-03	7.88E-03	2.04E-04	2.10E-03	7.33E-03	1.34E-04	1.59E-03	1.42E-03	6.14E-04	5.05E-04	5.17E-04	1.06E-07	1.60E-06	0.00E+00	1.70E-06	1.702	0.00E+00	1.86E-02	1.15E-02
3744403758378	374440	3758378	1.98E-03	6.12E-03	8.13E-03	2.07E-04	2.16E-03	7.57E-03	1.38E-04	1.63E-03	1.45E-03	6.28E-04	5.17E-04	5.27E-04	1.10E-07	1.64E-06	0.00E+00	1.75E-06	1.753	0.00E+00	1.92E-02	1.18E-02
3744453758378	374445	3758378	2.04E-03	6.32E-03	8.40E-03	2.10E-04	2.23E-03	7.82E-03	1.43E-04	1.67E-03	1.49E-03	6.43E-04	5.29E-04	5.37E-04	1.13E-07	1.69E-06	0.00E+00	1.81E-06	1.806	0.00E+00	1.98E-02	1.22E-02
3744503758378	374450	3758378	2.11E-03	6.53E-03	8.68E-03	2.13E-04	2.31E-03	8.08E-03	1.48E-04	1.71E-03	1.52E-03	6.58E-04	5.42E-04	5.48E-04	1.17E-07	1.74E-06	0.00E+00	1.86E-06	1.862	0.00E+00	2.04E-02	1.26E-02
3744553758378	374455	3758378	2.18E-03	6.75E-03	8.98E-03	2.16E-04	2.39E-03	8.35E-03	1.53E-04	1.74E-03	1.54E-03	6.74E-04	5.54E-04	5.58E-04	1.21E-07	1.80E-06	0.00E+00	1.92E-06	1.920	0.00E+00	2.11E-02	1.30E-02
3744603758378	374460	3758378	2.26E-03	6.98E-03	9.29E-03	2.19E-04	2.47E-03	8.64E-03	1.58E-04	1.79E-03	1.60E-03	6.90E-04	5.67E-04	5.69E-04	1.25E-07	1.86E-06	0.00E+00	1.98E-06	1.981	0.00E+00	2.18E-02	1.34E-02
3744653758378	374465	3758378	2.33E-03	7.23E-03	9.61E-03	2.22E-04	2.56E-03	8.94E-03	1.63E-04	1.83E-03	1.64E-03	7.06E-04	5.81E-04	5.81E-04	1.30E-07	1.92E-06	0.00E+00	2.05E-06	2.045	0.00E+00	2.25E-02	1.39E-02
3744703758378	374470	3758378	2.42E-03	7.48E-03	9.95E-03	2.25E-04	2.65E-03	9.26E-03	1.69E-04	1.88E-03	1.67E-03	7.23E-04	5.95E-04	5.93E-04	1.34E-07	1.98E-06	0.00E+00	2.11E-06	2.112	0.00E+00	2.33E-02	1.43E-02
3744753758378	374475	3758378	2.50E-03	7.75E-03	1.03E-02	2.28E-04	2.74E-03	9.59E-03	1.75E-04	1.92E-03	1.71E-03	7.40E-04	6.09E-04	6.04E-04	1.39E-07	2.04E-06	0.00E+00	2.18E-06	2.181	0.00E+00	2.41E-02	1.48E-02
3744803758378	374480	3758378	2.60E-03	8.04E-03	1.07E-02	2.31E-04	2.84E-03	9.94E-03	1.82E-04	1.97E-03	1.76E-03	7.58E-04	6.24E-04	6.17E-04	1.44E-07	2.11E-06	0.00E+00	2.25E-06	2.254	0.00E+00	2.49E-02	1.53E-02
3744853758378	374485	3758378	2.69E-03	8.34E-03	1.11E-02	2.34E-04	2.95E-03	1.03E-02	1.88E-04	2.01E-03	1.80E-03	7.76E-04	6.39E-04	6.29E-04	1.50E-07	2.18E-06	0.00E+00	2.33E-06	2.331	0.00E+00	2.58E-02	1.59E-02
3744903758378	374490	3758378	2.80E-03	8.65E-03	1.15E-02	2.37E-04	3.06E-03	1.07E-02	1.96E-04	2.06E-03	1.84E-03	7.95E-04	6.54E-04	6.42E-04	1.55E-07	2.26E-06	0.00E+00	2.41E-06	2.413	0.00E+00	2.67E-02	1.65E-02
3744953758378	374495	3758378	2.90E-03	8.99E-03	1.20E-02	2.40E-04	3.18E-03	1.11E-02	2.03E-04	2.11E-03	1.89E-03	8.15E-04	6.70E-04	6.56E-04	1.61E-07	2.34E-06	0.00E+00	2.50E-06	2.497	0.00E+00	2.77E-02	1.71E-02
3745003758378	374500	3758378	3.02E-03	9.34E-03	1.24E-02	2.43E-04	3.30E-03	1.16E-02	2.11E-04	2.16E-03	1.93E-03	8.34E-04	6.86E-04	6.69E-04	1.68E-07	2.42E-06	0.00E+00	2.59E-06	2.586	0.00E+00	2.87E-02	1.77E-02
3745053758378	374505	3758378	3.13E-03	9

			SWBuilding Construction	SWDemolition	SWGrading	EYBuilding Construction	SWPaving	SWGrading	SWArchitectural Coating	NBBuilding Construction	NBBuilding Construction	NBArchitectural Coating	NBArchitectural Coating	RWBuilding Construction	Child Risk					Overlapping Phases - Maximum G		
Unique Identifier	X (UTM)	Y (UTM)	2026	2026	2026	2026	2027	2027	2027	2026	2027	2026	2027	2026	3rd Trimester	0<2	2<16	Total	per million	2025	2026	2027
3744953758388	374495	3758388	3.19E-03	9.87E-03	1.31E-02	2.51E-04	3.49E-03	1.22E-02	2.23E-04	2.22E-03	1.98E-03	8.55E-04	7.03E-04	6.85E-04	1.77E-07	2.54E-06	0.00E+00	2.71E-06	2.715	0.00E+00	3.02E-02	1.86E-02
3745003758388	374500	3758388	3.33E-03	1.03E-02	1.37E-02	2.55E-04	3.64E-03	1.27E-02	2.33E-04	2.27E-03	2.03E-03	8.77E-04	7.21E-04	7.00E-04	1.85E-07	2.64E-06	0.00E+00	2.82E-06	2.821	0.00E+00	3.14E-02	1.94E-02
3745053758388	374505	3758388	3.47E-03	1.07E-02	1.43E-02	2.58E-04	3.80E-03	1.33E-02	2.43E-04	2.33E-03	2.08E-03	8.99E-04	7.40E-04	7.15E-04	1.93E-07	2.74E-06	0.00E+00	2.93E-06	2.934	0.00E+00	3.27E-02	2.02E-02
3745103758388	374510	3758388	3.63E-03	1.12E-02	1.49E-02	2.61E-04	3.97E-03	1.39E-02	2.54E-04	2.39E-03	2.14E-03	9.22E-04	7.58E-04	7.30E-04	2.01E-07	2.85E-06	0.00E+00	3.05E-06	3.052	0.00E+00	3.41E-02	2.10E-02
3745153758388	374515	3758388	3.79E-03	1.17E-02	1.56E-02	2.65E-04	4.15E-03	1.45E-02	2.65E-04	2.45E-03	2.19E-03	9.45E-04	7.78E-04	7.47E-04	2.10E-07	2.97E-06	0.00E+00	3.18E-06	3.176	0.00E+00	3.55E-02	2.19E-02
3745203758388	374520	3758388	3.96E-03	1.22E-02	1.63E-02	2.68E-04	4.33E-03	1.52E-02	2.77E-04	2.51E-03	2.25E-03	9.69E-04	7.98E-04	7.63E-04	2.20E-07	3.08E-06	0.00E+00	3.30E-06	3.304	0.00E+00	3.70E-02	2.28E-02
3745253758388	374525	3758388	4.13E-03	1.28E-02	1.70E-02	2.72E-04	4.52E-03	1.58E-02	2.89E-04	2.58E-03	2.30E-03	9.94E-04	8.18E-04	7.80E-04	2.29E-07	3.21E-06	0.00E+00	3.44E-06	3.436	0.00E+00	3.85E-02	2.37E-02
3745303758388	374530	3758388	4.31E-03	1.33E-02	1.77E-02	2.75E-04	4.72E-03	1.65E-02	3.01E-04	2.64E-03	2.36E-03	1.02E-03	8.39E-04	7.98E-04	2.39E-07	3.33E-06	0.00E+00	3.57E-06	3.572	0.00E+00	4.01E-02	2.47E-02
3745353758388	374535	3758388	4.49E-03	1.39E-02	1.85E-02	2.79E-04	4.91E-03	1.72E-02	3.14E-04	2.71E-03	2.42E-03	1.05E-03	8.60E-04	8.16E-04	2.49E-07	3.46E-06	0.00E+00	3.71E-06	3.710	0.00E+00	4.17E-02	2.57E-02
3745453758388	374545	3758388	4.85E-03	1.50E-02	2.00E-02	2.86E-04	5.31E-03	1.86E-02	3.39E-04	2.85E-03	2.54E-03	1.10E-03	9.04E-04	8.55E-04	2.69E-07	3.72E-06	0.00E+00	3.99E-06	3.986	0.00E+00	4.49E-02	2.77E-02
3745503758388	374550	3758388	5.03E-03	1.56E-02	2.07E-02	2.89E-04	5.50E-03	1.93E-02	3.52E-04	2.92E-03	2.61E-03	1.13E-03	9.26E-04	8.75E-04	2.79E-07	3.84E-06	0.00E+00	4.12E-06	4.124	0.00E+00	4.65E-02	2.86E-02
3745603758388	374560	3758388	5.39E-03	1.67E-02	2.22E-02	2.96E-04	5.90E-03	2.06E-02	3.77E-04	3.07E-03	2.74E-03	1.18E-03	9.73E-04	9.17E-04	2.99E-07	4.10E-06	0.00E+00	4.40E-06	4.403	0.00E+00	4.97E-02	3.06E-02
3745653758388	374565	3758388	5.57E-03	1.73E-02	2.29E-02	3.00E-04	6.10E-03	2.13E-02	3.90E-04	3.14E-03	2.80E-03	1.21E-03	9.96E-04	9.40E-04	3.10E-07	4.23E-06	0.00E+00	4.54E-06	4.544	0.00E+00	5.14E-02	3.16E-02
3745703758388	374570	3758388	5.75E-03	1.78E-02	2.37E-02	3.03E-04	6.30E-03	2.20E-02	4.02E-04	3.22E-03	2.87E-03	1.24E-03	1.02E-03	9.63E-04	3.20E-07	4.36E-06	0.00E+00	4.68E-06	4.684	0.00E+00	5.30E-02	3.26E-02
3744003758393	374400	3758393	1.68E-03	5.19E-03	6.90E-03	1.96E-04	1.83E-03	6.42E-03	1.17E-04	1.43E-03	1.27E-03	5.50E-04	4.53E-04	4.75E-04	9.30E-08	1.41E-06	0.00E+00	1.50E-06	1.500	0.00E+00	1.64E-02	1.01E-02
3744053758393	374405	3758393	1.73E-03	5.35E-03	7.11E-03	1.99E-04	1.89E-03	6.62E-03	1.21E-04	1.46E-03	1.30E-03	5.63E-04	4.63E-04	4.85E-04	9.60E-08	1.45E-06	0.00E+00	1.54E-06	1.543	0.00E+00	1.69E-02	1.04E-02
3744103758393	374410	3758393	1.78E-03	5.52E-03	7.34E-03	2.02E-04	1.95E-03	6.83E-03	1.25E-04	1.50E-03	1.33E-03	5.76E-04	4.74E-04	4.94E-04	9.90E-08	1.49E-06	0.00E+00	1.59E-06	1.589	0.00E+00	1.74E-02	1.07E-02
3744153758393	374415	3758393	1.84E-03	5.69E-03	7.57E-03	2.05E-04	2.01E-03	7.04E-03	1.29E-04	1.53E-03	1.37E-03	5.90E-04	4.85E-04	5.04E-04	1.02E-07	1.53E-06	0.00E+00	1.64E-06	1.636	0.00E+00	1.79E-02	1.10E-02
3744203758393	374420	3758393	1.90E-03	5.88E-03	7.82E-03	2.08E-04	2.08E-03	7.27E-03	1.33E-04	1.57E-03	1.40E-03	6.04E-04	4.97E-04	5.14E-04	1.05E-07	1.58E-06	0.00E+00	1.69E-06	1.685	0.00E+00	1.85E-02	1.14E-02
3744253758393	374425	3758393	1.96E-03	6.07E-03	8.08E-03	2.11E-04	2.15E-03	7.51E-03	1.37E-04	1.60E-03	1.43E-03	6.18E-04	5.09E-04	5.24E-04	1.09E-07	1.63E-06	0.00E+00	1.74E-06	1.737	0.00E+00	1.91E-02	1.17E-02
3744303758393	374430	3758393	2.03E-03	6.28E-03	8.35E-03	2.14E-04	2.22E-03	7.77E-03	1.42E-04	1.64E-03	1.47E-03	6.33E-04	5.21E-04	5.35E-04	1.13E-07	1.68E-06	0.00E+00	1.79E-06	1.792	0.00E+00	1.97E-02	1.21E-02
3744353758393	374435	3758393	2.10E-03	6.50E-03	8.64E-03	2.17E-04	2.30E-03	8.04E-03	1.47E-04	1.68E-03	1.50E-03	6.49E-04	5.34E-04	5.45E-04	1.17E-07	1.73E-06	0.00E+00	1.85E-06	1.849	0.00E+00	2.03E-02	1.25E-02
3744403758393	374440	3758393	2.17E-03	6.73E-03	8.95E-03	2.20E-04	2.38E-03	8.32E-03	1.52E-04	1.72E-03	1.54E-03	6.64E-04	5.47E-04	5.56E-04	1.21E-07	1.79E-06	0.00E+00	1.91E-06	1.909	0.00E+00	2.10E-02	1.29E-02
3744453758393	374445	3758393	2.25E-03	6.97E-03	9.27E-03	2.24E-04	2.46E-03	8.62E-03	1.57E-04	1.77E-03	1.58E-03	6.81E-04	5.60E-04	5.68E-04	1.25E-07	1.85E-06	0.00E+00	1.97E-06	1.972	0.00E+00	2.17E-02	1.34E-02
3744503758393	374450	3758393	2.33E-03	7.22E-03	9.61E-03	2.27E-04	2.55E-03	8.94E-03	1.63E-04	1.81E-03	1.62E-03	6.98E-04	5.74E-04	5.80E-04	1.30E-07	1.91E-06	0.00E+00	2.04E-06	2.039	0.00E+00	2.25E-02	1.38E-02
3744553758393	374455	3758393	2.42E-03	7.49E-03	9.97E-03	2.30E-04	2.65E-03	9.27E-03	1.69E-04	1.86E-03	1.66E-03	7.15E-04	5.89E-04	5.91E-04	1.34E-07	1.97E-06	0.00E+00	2.11E-06	2.109	0.00E+00	2.33E-02	1.43E-02
3744603758393	374460	3758393	2.51E-03	7.78E-03	1.03E-02	2.33E-04	2.75E-03	9.63E-03	1.76E-04	1.90E-03	1.70E-03	7.33E-04	6.03E-04	6.04E-04	1.40E-07	2.04E-06	0.00E+00	2.18E-06	2.183	0.00E+00	2.41E-02	1.49E-02
3744653758393	374465	3758393	2.61E-03	8.09E-03	1.08E-02	2.37E-04	2.86E-03	1.00E-02	1.83E-04	1.95E-03	1.74E-03	7.52E-04	6.19E-04	6.17E-04	1.45E-07	2.12E-06	0.00E+00	2.26E-06	2.261	0.00E+00	2.50E-02	1.54E-02
3744703758393	374470	3758393	2.72E-03	8.41E-03	1.12E-02	2.40E-04	2.97E-03	1.04E-02	1.90E-04	2.00E-03	1.79E-03	7.71E-04	6.34E-04	6.29E-04	1.51E-07	2.19E-06	0.00E+00	2.34E-06	2.343	0.00E+00	2.59E-02	1.60E-02
3744753758393	374475	3758393	2.83E-03	8.75E-03	1.16E-02	2.43E-04	3.09E-03	1.08E-02	1.98E-04	2.05E-03	1.83E-03	7.91E-04	6.51E-04	6.43E-04	1.57E-07	2.27E-06	0.00E+00	2.43E-06	2.430	0.00E+00	2.69E-02	1.66E-02
3744803758393	374480	3758393	2.94E-03	9.11E-03	1.21E-02	2.47E-04	3.22E-03	1.13E-02	2.06E-04	2.10E-03	1.88E-03	8.11E-04	6.67E-04	6.56E-04	1.64E-07	2.36E-06	0.00E+00	2.52E-06	2.523	0.00E+00	2.80E-02	1.73E-02
3744853758393	374485	3758393	3.07E-03	9.51E-03	1.26E-02	2.50E-04	3.36E-03	1.18E-02	2.15E-04	2.16E-03	1.93E-03	8.32E-04	6.85E-04	6.71E-04	1.71E-07	2.45E-06	0.00E+00	2.62E-06	2.622	0.00E+00	2.91E-02	1.80E-02
3744903758393	374490	3758393	3.21E-03	9.93E-03	1.32E-02	2.54E-04	3.51E-03	1.23E-02	2.24E-04	2.22E-03	1.98E-03	8.54E-04	7.03E-04	6.85E-04	1.78E-07	2.55E-06	0.00E+00	2.73E-06	2.727	0.00E+00	3.03E-02	1.87E-02
3745053758393	374505	3758393	3.67E-03	1.14E-02	1.51E-02	2.64E-04	4.02E-03	1.40E-02	2.57E-04	2.39E-03	2.14E-03	9.22E-04	7.59E-04	7.31E-04	2.04E-07	2.88E-06	0.00E+00	3.08E-06	3.080	0.00E+00	3.44E-02	2.12E-02
3745103758393	374510	3758393	3.84E-03	1.19E-02	1.58E-02	2.68E-04	4.21E-03	1.47E-02	2.69E-04	2.46E-03	2.19E-03	9.46E-04	7.79E-04	7.48E-04	2.13E-07	3.00E-06	0.00E+00	3.21E-06	3.213	0.00E+00	3.60E-02	2.22E-02
3745153758393	374515	3758393	4.03E-03	1.25E-02	1.66E-02	2.71E-04	4.41E-03	1.54E-02	2.82E-04	2.52E-03	2.25E-03	9.71E-04	7.99E-04	7.64E-04	2.24E-07	3.13E-06	0.00E+00	3.35E-06	3.353	0.00E+00	3.76E-02	2.32E-02
3745203758393	374520	3758393	4.22E-03	1.31E-02	1.74E-02	2.75E-04	4.62E-03	1.62E-02	2.95E-04	2.59E-03	2.31E-03	9.97E-04	8.20E-04	7.82E-04	2.34E-07	3.26E-06	0.00E+00	3.50E-06	3.498	0.00E+00	3.93E-02	2.42E-02
3745253758393	374525	3758393	4.42E-03	1.37E-02	1.82E-02	2.78E-04	4.84E-03	1.69E-02	3.09E-04	2.65E-03	2.37E-03	1.02E-03	8.41E-04	7.99E-04	2.45E-07	3.40E-06	0.00E+00	3.65E-06	3.648	0.00E+00	4.10E-02	2.53E-02
3745303758393	374530	3758393	4.63E-03	1.43E-02	1.90E-02	2.82E-04	5.06E-03	1.77E-02	3.24E-04	2.72E-03	2.43E-03	1.05E-03	8.63E-04	8.18E-04	2.57E-07	3.55E-06	0.00E+00	3.80E-06	3.804	0.00E+00	4.28E-02	2.64E-02
3745353758393	374535	3758393	4.84E-03	1.50E-02	1.99E-02	2.86E-04	5.29E-03	1.85E-02	3.38E-04	2.79E-03	2.49E-03	1.08E-03	8.86E-04	8.37E-04	2.69E-07	3.69E-06	0.00E+00	3.96E-06	3.963	0.00E+00	4.47E-02	2.75E-02
3745373758393	374537	3758393	4.92E-03	1.52E-02	2.03E-02	2.87E-04	5.39E-03	1.88E-02	3.44E-04	2.82E-03	2.52E-03	1.09E-03	8.95E-04	8.45E-04	2.73E-07	3.75E-06	0.00E+00	4.03E-06	4.026	0.00E+00	4.55E-02	2.80E-02
3745453758393	374545	3758393	5.25E-03	1.63E-02	2.16E-02	2.93E-04	5.75E-03	2.01E-02	3.68E-04	2.94E-03	2.62E-03	1.13E-03	9.32E-04	8.77E-04	2.92E-07	3.99E-06	0.00E+00	4.28E-06	4.279	0.00E+00	4.84E-02	2.98E-02
3745503758393	374550	3758393	5.46E-03	1.69E-02	2.25E-02	2.97E-04	5.98E-03	2.09E-02	3.82E-04	3.02E-03	2.69E-03	1.16E-03	9.56E-04	8.98E-04	3.04E-07	4.13E-06	0.00E+00	4.44E-06	4.439	0.00E+00	5.03E-02	3.09E-02
3745603758393	374560	3758393	5.89E-03	1.82E-02	2.43E-02	3.04E-04	6.45E-03	2.26E-02	4.12E-04	3.17E-03	2.83E-03	1.22E-03	1.01E-03	9.43E-04	3.27E-07	4.44E-06	0.00E+00	4.76E-06	4.765	0.00E+00	5.40E-02	3.33E-02
3745653758393	374565	3758393	6.11E-03	1.89E-02	2.52E-02	3.08E-04	6.69E-03	2.34E-02	4.27E-04	3.25E-03	2.90E-03	1.25E-03	1.03E-03	9.66E-04	3.39E-07	4.59E-06	0.00E+00	4.93E-06	4.931	0.00E+00	5.60E-02	3.45E-02
3745703758393	374570	3758393	6.33E-03	1.96E-02	2.60E-02	3.11E-04	6.92E-03	2.42E-02	4.42E-04	3.33E-03	2.98E-03	1.28E-03	1.06E-03	9.90E-04	3.51E-07	4.74E-06	0.00E+00	5.09E-06	5.095	0.00E+00	5.79E-02	3.56E-02
3744003758398	374400	3758398	1.72E-03	5.32E-03	7.08E-03	2.00E-04	1.88E-03	6.59E-03	1.20E-04	1.45E-03	1.29E-03	5.59E-04	4.60E-04	4.83E-04	9.55E-08	1.44E-06	0.00E+00	1.54E-06	1.535	0.00E+00	1.68E-02	1.03E-02
3744053758398	374405	3758398	1.77E-03	5.49E-03	7.31E-03	2.03E-04	1.94E-03	6.80E-03	1.24E-04	1.48E-03	1.33E-03	5.72E-04	4.71E-04	4.93E-04	9.86E-08	1.48E-06	0.00E+00	1.58E-06	1.581	0.00E+00	1.73E-02	1.07E-02
3744103758398	374410	3758398	1.83E-03	5.67E-03	7.54E-03	2.06E-04	2.01E-03	7.02E-03	1.28E-04	1.52E-03	1.36E-03	5.86E-04	4.82E-04	5.03E-04	1.02E-07	1.53E-06	0.00E+00	1.63E-06	1.629	0.00E+00	1.79E-02	1.10E-02
3744153758398	374415	3758398	1.89E-03	5.86E-03	7.79E-03	2.09E-04	2.07E-03	7.25E-03	1.32E-04	1.56E-03	1.39E-03	6.00E-04	4.94E-04	5.13E-04	1.05E-07	1.57E-06	0.00E+00	1.68E-06	1.678	0.00E+00	1.84E-02	1.13E-02
3744203758398	374420	3758398	1.96E-03	6.05E-03	8.05E-03	2.12E-04	2.14E-03	7.49E-03	1.37E-04	1.59E-03	1.42E-03	6.14E-04	5.05E-04	5.23E-04	1.09E-07	1.62E-06	0.00E+00	1.73E-06	1.730	0.00E+00	1.90E-02	1.17E-02
3744253758398	374425	3758398	2.02E-03	6.26E-03	8.32E-03	2.15E-04	2.21E-03	7.74E-03	1.41E-04	1.63E-03	1.46E-03	6.29E-04	5.18E-04	5.33E-04	1.12E-07	1.67E-06	0.00E+00	1.78E-06	1.785	0.00E+00	1.96E-02	1.21E-02
3744303758398	374430	3758398	2.09E-03	6.48E-03	8.62E-03	2.19E-04	2.29E-03	8.01E-03	1.46E-04	1.67E-03	1.49E-03	6.45E-04	5.30E-04	5.44E-04	1.16E-07	1.73E-06	0.00E+00	1.84E-06	1.842	0.00E+00	2.03E-02	1.25E-02
3744353758398	374435	3758398	2.17E-03	6.71E-03	8.92E-03	2.22E-04	2.37E-03	8.30E-03	1.52E-04	1.71E-03	1.53E-03	6.61E-04	5.43E-04	5.54E-04	1.20E-07	1.78E-06	0.00E+00	1.90E-06	1.903	0.00E+00	2.09E-02	1.29E-02
3744403758398	374440	3758398	2.25E-03	6.95E-03	9.25E-03	2.25E-04	2.46E-03	8.60E-03	1.57E-04	1.76E-03	1.57E-03	6.77E-04	5.57E-04	5.67E-04	1.25E-07	1.84E-06	0.00E+00	1.97E-06	1.967	0.00E+00	2.17E-02	1.33E-02
3744453758398	374445	3758398	2.33E-03	7.21E-03	9.59E-03	2.28E-04	2.55E-03	8.92E-03	1.63E-04	1.80E-03	1.61E-03	6.94E-04	5.71E-04	5.79E-04	1.29E-07	1.90E-06	0.00E+00	2.03E-06	2.034	0.00E+00	2.24E-02	1.38E-02
3744503758398	374450	3758398	2.42E-03	7.48E-03	9.95E-03	2.32E-04	2.65E-03	9.26E-03	1.69E-04	1.85E-03	1.65E-03	7.12E-04	5.86E-04	5.91E-04	1.34E-07	1.97E-06	0.00E+00	2.10E-06	2.105	0.00E+00	2.32E-02	1.43E-02
3744553758398	374455	3758398	2.51E-03	7.77E-03	1.03E-02	2.35E-04	2.75E-03	9.62E-03	1.76E-04	1.89E-03	1.69E-03	7.30E-04	6.01E-04	6.03E-04	1.39E-07	2.04E-06	0.00E+00	2.18E-06	2.179	0.00E+00	2.41E-02	1.48E-02
3744603758398	374460	3758398	2.61E-03	8.08E-03	1.08E-02	2.38E-04	2.86E-03	1.00E-02	1.83E-04	1.94E-03	1.73E-03	7.49E-04	6.16E-04	6.16E-04	1.45E-07	2.11E-06	0.00E+00	2.26E-06	2.259	0.00E+00	2.50E-02	1.54E-02
3744653758398	374465	3758398	2.72E-03	8.41E-03	1.12E-02	2.42E-04	2.98E-03	1.04E-02	1.90E-04	1.99E-03	1.78E-03	7.68E-04	6.32E-04	6.29E-04	1.51E-07	2.19E-06	0.00E+00	2.34E-06	2.343	0.00E+00	2.60E-02	1.60E-02
3744703758398	374470	3758398	2.83E-03	8.76E-03	1.17E-02	2.45E-04	3.10E-03	1.08E-02	1.98E-04	2.04E-03	1.83E-03	7.88E-04	6.48E-04	6.43E-04	1.57E-07	2.27E-06	0.00E+00	2.43E-06	2.431	0.00E+00	2.70E-02	1.66E-02
3744753758398	374475	3758398	2.95E-03	9.13E-03	1.21E-02	2.49E-04	3.23E-03	1.13E-02	2.06E-04	2.10E-03	1.87E-03	8.09E-04	6.65E-04	6.56E-04	1.64E-07	2.36E-06	0.00E+00	2.53E-06	2.525	0.00E+00	2.80E-02	1.73E-02
3744803758398	374480	3758398	3.08E-03	9.53E-03	1.27E-02	2.52E-04	3.37E-03	1.18E-02	2.15E-04	2.15E-03	1.92E-03	8.30E-04	6.83E-04	6.71E-04	1.71E-07	2.45E-06	0.00E+00	2.63E-06	2.626	0.00E+00	2.92E-02	1.80E-02
3744853758398	374485	3758398	3.22E-03	9.96E-03	1.33E-02	2.56E-04	3.52E-03	1.23E-02	2.25E-04	2.21E-03	1.97E-03	8.52E-04	7.01E-04	6.85E-04	1.79E-07	2.55E-06	0.00E+00	2.73E-06	2.733	0.00E+00	3.04E-02	1.88E-02
3744903758398	374490	3758398	3.37E-03	1.04E-02	1.39E-02	2.60E-04	3.69E-03	1.29E-02	2.36E-04	2.27E-03	2.03E-03	8.75E-04	7.20E-04	7.00E-04	1.87E-07	2.66E-06	0.00E+00	2.85E-06	2.849	0.00E+00	3.18E-02	1.96E-02
3744953758398	374495	3758398	3.53E-03	1.09E-02	1.45E-02	2.63E-04	3.86E-03	1.35E-02	2.47E-04	2.33E-03	2.08E-03	8.98E-04	7.39E-04	7.16E-04	1.96E-07	2.77E-06	0.00E+00	2.97E-06	2.971	0.00E+00	3.32E-02	2.04E-02
3744973758398	374497	3758398	3.60E-03	1.11E-02	1.48E-02	2.65E-04	3.94E-03	1.38E-02	2.52E-04	2.35E-03	2.10E-03	9.07E-04	7.47E-04	7.22E-04	2.00E-07	2.82E-06	0.00E+00	3.02E-06	3.022	0.00E+00	3.38E-02	2.08E-02
3745053758398	374505	3758398	3.89E-03	1.20E-02	1.60E-02	2.71E-04	4.25E-03	1.49E-02	2.72E-04	2.46E-03	2.19E-03	9.47E-04	7.79E-04	7.48E-04	2.16E-07	3.03E-06	0.00E+00	3.24E-06	3.242	0.00E+00	3.63E-02	2.24E-02
3745103758398	374510	3758398	4.09E-03	1.26E-02	1.68E-02	2.74E-04	4.47E-03	1.56E-02	2.86E-04	2.52E-03	2.25E-03	9.72E-04	8.00E-04	7.65E-04	2.27E-07	3.16E-06	0.00E+00	3.39E-06	3.391	0.00E+00	3.81E-02	2.35E-02
3745153758398	374515	3758398	4.30E-03	1.33E-02	1.77E-02	2.78E-04	4.70E-03	1.65E-02	3.01E-04	2.65E-03	2.37E-03	9.98E-04	8.21E-04	7.84E-04	2.39E-07	3.31E-06	0.00E+00	3.55E-06	3.551	0.00E+00	3.99E-02	2.46E-02
3745203758398	374520	3758398	4.52E-03	1.40E-02	1.86E-02	2.82E-04	4.95E-03	1.73E-02	3.16E-04	2.66E-03	2.37E-03	1.02E-03	8.43E-04	8.01E-04	2.51E-07	3.47E-06	0.00E+00	3.72E-06	3.717	0.00E+00	4.19E-02	2.58E-02
3745253758398	374525	3758398	4.75E-03	1.47E-02	1.96E-02	2.85E-04	5.20E-03	1.82E-02	3.32E-04	2.73E-03	2.44E-03	1.05E-03	8.66E-04	8.19E-04	2.64E-07	3.62E-06	0.00E+00	3.89E-06	3.889	0.00E+00	4.39E-02	2.70E-02
3745303758398	374530	3758398	5.00E-03	1.55E-02	2.06E-02	2.89E-04	5.47E-03	1.91E-02	3.49E-04	2.80E-03	2.50E-03	1.08E-03	8.89E-04	8.39E-04	2.77E-07	3.79E-06	0.00E+00	4.07E-06	4.071	0.00E+00	4.60E-02	2.83E-02
3745353758398	374535	3758398	5.24E-03	1.62E-02	2.16E-02	2.93E-04	5.74E-03	2.01E-02	3.67E-04	2.88E-03	2.57E-03	1.11E-03	9.13E-04	8.59E-04	2.91E-07	3.97E-06	0.00E+00	4.26E-06	4.256	0.00E+00	4.82E-02	2.97E-02
3745373758398	374537	3758398	5.34E-03	1.65E-02	2.20E-02	2.95E-04	5.85E-03	2.05E-02	3.74E-04	2.91E-03	2.60E-03	1.12E-03	9.23E-04	8.67E-04	2.97E-07	4.03E-06	0.00E+00	4.33E-06	4.330	0.00E+00	4.91E-02	3.02E-02
3745453758398	374545	3758398	5.74E-03	1.78E-02	2.36E-02	3.01E-04	6.28E-03	2.20E-02	4.01E-04	3.03E-03	2.71E-03	1.17E-03	9.62E-04	9.00E-04	3.19E-07	4.31E-06	0.00E+00	4.62E-06	4.624	0.00E+00	5.25E-02	3.23E-02
3745503758398	374550	3758398	5.98E-03	1.85E-02	2.46E-02	3.05E-04	6.55E-03	2.29E-02	4.18E-04	3.11E-03	2.78E-03	1.20E-03	9.88E-04	9.22E-04	3.32E-07	4.48E-06	0.00E+00	4.81E-06	4.809	0.00E+00	5.47E-02	3.36E-02
3745613758398	374561	3758398	6.55E-03	2.03E-02	2.70E-02	3.13E-04	7.17E-03	2.51E-02	4.58E-04	3.30E-03	2.94E-03	1.27E-03	1.05E-03	9.74E-04	3.64E-07	4.87E-06	0.00E+00	5.23E-06	5.232	0.00E+00	5.96E-02	3.67E-02
3745653758398	374565	3758398	6.75E-03	2.09E-02	2.78E-02	3.16E-04	7.39E-03	2.59E-02	4.72E-04	3.37E-03	3.01E-03	1.30E-03	1.07E-03	9.94E-04	3.75E-07	5.01E-06	0.00E+00	5.39E-06	5.388	0.00E+00	6.14E-02	3.78E-02
3745703758398	374570	3758398	7.01E-03	2

			SWBuilding Construction	SWDemolition	SWGrading	EYBuilding Construction	SWPaving	SWGrading	SWArchitectural Coating	NBBuilding Construction	NBBuilding Construction	NBArchitectural Coating	NBArchitectural Coating	RWBuilding Construction	Child Risk					Overlapping Phases - Maximum G		
Unique Identifier	X (UTM)	Y (UTM)	2026	2026	2026	2026	2027	2027	2027	2026	2027	2026	2027	2026	3rd Trimester	0<2	2<16	Total	per million	2025	2026	2027
3748313758392	374831	3758392	6.73E-03	2.08E-02	2.77E-02	3.98E-04	7.37E-03	2.58E-02	4.71E-04	6.56E-03	5.85E-03	2.53E-03	2.08E-03	3.08E-03	3.74E-07	5.87E-06	0.00E+00	6.25E-06	6.246	0.00E+00	6.78E-02	4.15E-02
3748363758392	374836	3758392	6.65E-03	2.06E-02	2.74E-02	3.99E-04	7.28E-03	2.55E-02	4.65E-04	6.56E-03	5.86E-03	2.53E-03	2.08E-03	3.09E-03	3.69E-07	5.83E-06	0.00E+00	6.19E-06	6.195	0.00E+00	6.72E-02	4.12E-02
3748413758392	374841	3758392	6.57E-03	2.03E-02	2.71E-02	4.00E-04	7.19E-03	2.52E-02	4.60E-04	6.56E-03	5.86E-03	2.53E-03	2.08E-03	3.08E-03	3.65E-07	5.78E-06	0.00E+00	6.14E-06	6.141	0.00E+00	6.65E-02	4.08E-02
3748463758392	374846	3758392	6.49E-03	2.01E-02	2.67E-02	4.01E-04	7.11E-03	2.49E-02	4.54E-04	6.56E-03	5.86E-03	2.53E-03	2.08E-03	3.08E-03	3.61E-07	5.73E-06	0.00E+00	6.09E-06	6.091	0.00E+00	6.59E-02	4.04E-02
3748663758392	374866	3758392	6.20E-03	1.92E-02	2.55E-02	4.03E-04	6.79E-03	2.38E-02	4.34E-04	6.54E-03	5.84E-03	2.52E-03	2.07E-03	3.02E-03	3.44E-07	5.54E-06	0.00E+00	5.89E-06	5.889	0.00E+00	6.34E-02	3.89E-02
3748713758392	374871	3758392	6.13E-03	1.90E-02	2.52E-02	4.04E-04	6.71E-03	2.35E-02	4.29E-04	6.53E-03	5.83E-03	2.52E-03	2.07E-03	2.99E-03	3.40E-07	5.50E-06	0.00E+00	5.84E-06	5.837	0.00E+00	6.28E-02	3.85E-02
3748763758392	374876	3758392	6.04E-03	1.87E-02	2.49E-02	4.04E-04	6.63E-03	2.32E-02	4.24E-04	6.51E-03	5.81E-03	2.51E-03	2.07E-03	2.97E-03	3.36E-07	5.45E-06	0.00E+00	5.78E-06	5.784	0.00E+00	6.21E-02	3.81E-02
3748813758392	374881	3758392	5.98E-03	1.85E-02	2.46E-02	4.04E-04	6.55E-03	2.29E-02	4.18E-04	6.49E-03	5.80E-03	2.50E-03	2.06E-03	2.93E-03	3.32E-07	5.40E-06	0.00E+00	5.73E-06	5.728	0.00E+00	6.15E-02	3.77E-02
3748863758392	374886	3758392	5.91E-03	1.83E-02	2.43E-02	4.04E-04	6.47E-03	2.26E-02	4.13E-04	6.47E-03	5.78E-03	2.49E-03	2.05E-03	2.90E-03	3.28E-07	5.35E-06	0.00E+00	5.67E-06	5.674	0.00E+00	6.08E-02	3.73E-02
3748913758392	374891	3758392	5.84E-03	1.81E-02	2.41E-02	4.05E-04	6.40E-03	2.24E-02	4.09E-04	6.45E-03	5.76E-03	2.49E-03	2.05E-03	2.88E-03	3.25E-07	5.30E-06	0.00E+00	5.63E-06	5.626	0.00E+00	6.02E-02	3.70E-02
3748963758392	374896	3758392	5.77E-03	1.79E-02	2.38E-02	4.05E-04	6.32E-03	2.21E-02	4.04E-04	6.43E-03	5.74E-03	2.48E-03	2.04E-03	2.85E-03	3.21E-07	5.25E-06	0.00E+00	5.57E-06	5.570	0.00E+00	5.96E-02	3.66E-02
3749013758392	374901	3758392	5.69E-03	1.76E-02	2.34E-02	4.05E-04	6.23E-03	2.18E-02	3.98E-04	6.39E-03	5.70E-03	2.46E-03	2.03E-03	2.81E-03	3.16E-07	5.19E-06	0.00E+00	5.51E-06	5.508	0.00E+00	5.88E-02	3.62E-02
3749063758392	374906	3758392	5.62E-03	1.74E-02	2.32E-02	4.05E-04	6.16E-03	2.15E-02	3.93E-04	6.36E-03	5.68E-03	2.45E-03	2.02E-03	2.77E-03	3.12E-07	5.14E-06	0.00E+00	5.45E-06	5.452	0.00E+00	5.82E-02	3.58E-02
3749113758392	374911	3758392	5.55E-03	1.72E-02	2.29E-02	4.05E-04	6.08E-03	2.13E-02	3.88E-04	6.32E-03	5.65E-03	2.44E-03	2.01E-03	2.74E-03	3.08E-07	5.09E-06	0.00E+00	5.40E-06	5.396	0.00E+00	5.75E-02	3.54E-02
3749163758392	374916	3758392	5.48E-03	1.70E-02	2.26E-02	4.04E-04	6.00E-03	2.10E-02	3.84E-04	6.29E-03	5.61E-03	2.42E-03	1.99E-03	2.71E-03	3.05E-07	5.03E-06	0.00E+00	5.34E-06	5.340	0.00E+00	5.69E-02	3.50E-02
3749213758392	374921	3758392	5.42E-03	1.68E-02	2.23E-02	4.04E-04	5.93E-03	2.07E-02	3.79E-04	6.25E-03	5.58E-03	2.41E-03	1.98E-03	2.68E-03	3.01E-07	4.98E-06	0.00E+00	5.28E-06	5.283	0.00E+00	5.62E-02	3.46E-02
3749263758392	374926	3758392	5.35E-03	1.66E-02	2.20E-02	4.04E-04	5.85E-03	2.05E-02	3.74E-04	6.21E-03	5.54E-03	2.39E-03	1.97E-03	2.64E-03	2.97E-07	4.93E-06	0.00E+00	5.23E-06	5.227	0.00E+00	5.56E-02	3.42E-02
3748213758397	374821	3758397	7.31E-03	2.26E-02	3.01E-02	4.09E-04	8.00E-03	2.80E-02	5.11E-04	6.90E-03	6.16E-03	2.66E-03	2.19E-03	3.32E-03	4.06E-07	6.32E-06	0.00E+00	6.73E-06	6.726	0.00E+00	7.33E-02	4.49E-02
3748263758397	374826	3758397	7.21E-03	2.23E-02	2.97E-02	4.09E-04	7.89E-03	2.76E-02	5.04E-04	6.90E-03	6.16E-03	2.66E-03	2.19E-03	3.33E-03	4.00E-07	6.26E-06	0.00E+00	6.66E-06	6.657	0.00E+00	7.25E-02	4.43E-02
3748313758397	374831	3758397	7.12E-03	2.20E-02	2.93E-02	4.10E-04	7.79E-03	2.73E-02	4.98E-04	6.91E-03	6.17E-03	2.66E-03	2.19E-03	3.33E-03	3.95E-07	6.20E-06	0.00E+00	6.60E-06	6.599	0.00E+00	7.18E-02	4.39E-02
3748363758397	374836	3758397	7.03E-03	2.18E-02	2.89E-02	4.11E-04	7.69E-03	2.69E-02	4.91E-04	6.91E-03	6.17E-03	2.66E-03	2.19E-03	3.33E-03	3.90E-07	6.15E-06	0.00E+00	6.54E-06	6.540	0.00E+00	7.10E-02	4.35E-02
3748413758397	374841	3758397	6.94E-03	2.15E-02	2.86E-02	4.12E-04	7.59E-03	2.66E-02	4.85E-04	6.91E-03	6.17E-03	2.66E-03	2.19E-03	3.33E-03	3.85E-07	6.09E-06	0.00E+00	6.48E-06	6.480	0.00E+00	7.03E-02	4.30E-02
3748463758397	374846	3758397	6.85E-03	2.12E-02	2.82E-02	4.13E-04	7.50E-03	2.62E-02	4.79E-04	6.90E-03	6.16E-03	2.66E-03	2.19E-03	3.31E-03	3.80E-07	6.04E-06	0.00E+00	6.42E-06	6.421	0.00E+00	6.95E-02	4.26E-02
3748663758397	374866	3758397	6.52E-03	2.02E-02	2.68E-02	4.15E-04	7.14E-03	2.50E-02	4.56E-04	6.87E-03	6.14E-03	2.65E-03	2.18E-03	3.23E-03	3.62E-07	5.83E-06	0.00E+00	6.19E-06	6.192	0.00E+00	6.67E-02	4.09E-02
3748713758397	374871	3758397	6.44E-03	1.99E-02	2.65E-02	4.16E-04	7.05E-03	2.47E-02	4.50E-04	6.86E-03	6.12E-03	2.64E-03	2.17E-03	3.20E-03	3.58E-07	5.78E-06	0.00E+00	6.13E-06	6.133	0.00E+00	6.60E-02	4.05E-02
3748763758397	374876	3758397	6.36E-03	1.97E-02	2.62E-02	4.16E-04	6.96E-03	2.43E-02	4.45E-04	6.84E-03	6.10E-03	2.64E-03	2.17E-03	3.16E-03	3.53E-07	5.72E-06	0.00E+00	6.07E-06	6.073	0.00E+00	6.53E-02	4.00E-02
3748813758397	374881	3758397	6.28E-03	1.94E-02	2.58E-02	4.16E-04	6.87E-03	2.40E-02	4.39E-04	6.81E-03	6.08E-03	2.63E-03	2.16E-03	3.13E-03	3.49E-07	5.66E-06	0.00E+00	6.01E-06	6.012	0.00E+00	6.45E-02	3.96E-02
3748863758397	374886	3758397	6.20E-03	1.92E-02	2.55E-02	4.17E-04	6.78E-03	2.37E-02	4.33E-04	6.79E-03	6.06E-03	2.62E-03	2.15E-03	3.09E-03	3.44E-07	5.61E-06	0.00E+00	5.95E-06	5.951	0.00E+00	6.38E-02	3.92E-02
3748913758397	374891	3758397	6.12E-03	1.90E-02	2.52E-02	4.17E-04	6.70E-03	2.34E-02	4.28E-04	6.77E-03	6.04E-03	2.61E-03	2.15E-03	3.06E-03	3.40E-07	5.56E-06	0.00E+00	5.90E-06	5.896	0.00E+00	6.31E-02	3.88E-02
3748963758397	374896	3758397	6.04E-03	1.87E-02	2.49E-02	4.17E-04	6.61E-03	2.31E-02	4.23E-04	6.73E-03	6.01E-03	2.60E-03	2.14E-03	3.02E-03	3.36E-07	5.50E-06	0.00E+00	5.83E-06	5.833	0.00E+00	6.24E-02	3.83E-02
3749013758397	374901	3758397	5.96E-03	1.84E-02	2.45E-02	4.17E-04	6.52E-03	2.28E-02	4.17E-04	6.69E-03	5.97E-03	2.58E-03	2.12E-03	2.97E-03	3.31E-07	5.43E-06	0.00E+00	5.76E-06	5.763	0.00E+00	6.16E-02	3.78E-02
3749063758397	374906	3758397	5.88E-03	1.82E-02	2.42E-02	4.17E-04	6.43E-03	2.25E-02	4.11E-04	6.65E-03	5.94E-03	2.56E-03	2.11E-03	2.93E-03	3.26E-07	5.37E-06	0.00E+00	5.70E-06	5.698	0.00E+00	6.08E-02	3.74E-02
3749113758397	374911	3758397	5.80E-03	1.79E-02	2.39E-02	4.16E-04	6.35E-03	2.22E-02	4.05E-04	6.61E-03	5.90E-03	2.55E-03	2.10E-03	2.90E-03	3.22E-07	5.31E-06	0.00E+00	5.64E-06	5.636	0.00E+00	6.01E-02	3.70E-02
3749163758397	374916	3758397	5.72E-03	1.77E-02	2.36E-02	4.16E-04	6.26E-03	2.19E-02	4.00E-04	6.57E-03	5.87E-03	2.53E-03	2.08E-03	2.86E-03	3.18E-07	5.26E-06	0.00E+00	5.57E-06	5.574	0.00E+00	5.94E-02	3.65E-02
3749213758397	374921	3758397	5.65E-03	1.75E-02	2.33E-02	4.16E-04	6.18E-03	2.16E-02	3.95E-04	6.53E-03	5.83E-03	2.52E-03	2.07E-03	2.82E-03	3.14E-07	5.20E-06	0.00E+00	5.51E-06	5.514	0.00E+00	5.87E-02	3.61E-02
3749263758397	374926	3758397	5.58E-03	1.73E-02	2.30E-02	4.15E-04	6.10E-03	2.14E-02	3.90E-04	6.48E-03	5.79E-03	2.50E-03	2.06E-03	2.79E-03	3.10E-07	5.14E-06	0.00E+00	5.45E-06	5.453	0.00E+00	5.80E-02	3.57E-02
3748233758402	374823	3758402	7.71E-03	2.39E-02	3.17E-02	4.21E-04	8.44E-03	2.95E-02	5.39E-04	7.29E-03	6.51E-03	2.81E-03	2.31E-03	3.61E-03	4.28E-07	6.67E-06	0.00E+00	7.10E-06	7.096	0.00E+00	7.74E-02	4.73E-02
3748263758402	374826	3758402	7.64E-03	2.36E-02	3.14E-02	4.22E-04	8.36E-03	2.93E-02	5.34E-04	7.29E-03	6.50E-03	2.81E-03	2.31E-03	3.61E-03	4.24E-07	6.63E-06	0.00E+00	7.05E-06	7.050	0.00E+00	7.69E-02	4.70E-02
3748313758402	374831	3758402	7.53E-03	2.33E-02	3.10E-02	4.23E-04	8.25E-03	2.89E-02	5.27E-04	7.29E-03	6.51E-03	2.81E-03	2.31E-03	3.61E-03	4.18E-07	6.56E-06	0.00E+00	6.98E-06	6.982	0.00E+00	7.61E-02	4.64E-02
3748363758402	374836	3758402	7.43E-03	2.30E-02	3.06E-02	4.24E-04	8.14E-03	2.85E-02	5.20E-04	7.29E-03	6.50E-03	2.81E-03	2.31E-03	3.61E-03	4.13E-07	6.50E-06	0.00E+00	6.91E-06	6.914	0.00E+00	7.52E-02	4.59E-02
3748413758402	374841	3758402	7.33E-03	2.27E-02	3.02E-02	4.25E-04	8.03E-03	2.81E-02	5.13E-04	7.28E-03	6.50E-03	2.81E-03	2.31E-03	3.60E-03	4.07E-07	6.44E-06	0.00E+00	6.85E-06	6.847	0.00E+00	7.43E-02	4.54E-02
3748463758402	374846	3758402	7.23E-03	2.24E-02	2.98E-02	4.26E-04	7.92E-03	2.77E-02	5.06E-04	7.27E-03	6.49E-03	2.80E-03	2.31E-03	3.57E-03	4.02E-07	6.38E-06	0.00E+00	6.78E-06	6.777	0.00E+00	7.35E-02	4.49E-02
3748663758402	374866	3758402	6.86E-03	2.12E-02	2.82E-02	4.28E-04	7.51E-03	2.63E-02	4.80E-04	7.23E-03	6.45E-03	2.79E-03	2.29E-03	3.46E-03	3.81E-07	6.13E-06	0.00E+00	6.52E-06	6.516	0.00E+00	7.02E-02	4.30E-02
3748713758402	374871	3758402	6.77E-03	2.10E-02	2.79E-02	4.29E-04	7.41E-03	2.59E-02	4.74E-04	7.21E-03	6.44E-03	2.78E-03	2.29E-03	3.42E-03	3.76E-07	6.07E-06	0.00E+00	6.45E-06	6.450	0.00E+00	6.94E-02	4.25E-02
3748763758402	374876	3758402	6.68E-03	2.07E-02	2.75E-02	4.29E-04	7.31E-03	2.56E-02	4.67E-04	7.19E-03	6.42E-03	2.77E-03	2.28E-03	3.38E-03	3.71E-07	6.01E-06	0.00E+00	6.38E-06	6.384	0.00E+00	6.86E-02	4.21E-02
3748813758402	374881	3758402	6.59E-03	2.04E-02	2.71E-02	4.29E-04	7.21E-03	2.52E-02	4.61E-04	7.16E-03	6.39E-03	2.76E-03	2.27E-03	3.34E-03	3.66E-07	5.95E-06	0.00E+00	6.31E-06	6.314	0.00E+00	6.78E-02	4.16E-02
3748863758402	374886	3758402	6.50E-03	2.01E-02	2.68E-02	4.29E-04	7.12E-03	2.49E-02	4.55E-04	7.13E-03	6.36E-03	2.75E-03	2.26E-03	3.29E-03	3.61E-07	5.89E-06	0.00E+00	6.25E-06	6.246	0.00E+00	6.70E-02	4.11E-02
3748913758402	374891	3758402	6.42E-03	1.99E-02	2.64E-02	4.30E-04	7.03E-03	2.46E-02	4.49E-04	7.10E-03	6.34E-03	2.74E-03	2.25E-03	3.25E-03	3.57E-07	5.83E-06	0.00E+00	6.18E-06	6.184	0.00E+00	6.62E-02	4.06E-02
3748963758402	374896	3758402	6.33E-03	1.96E-02	2.61E-02	4.30E-04	6.93E-03	2.42E-02	4.43E-04	7.06E-03	6.30E-03	2.72E-03	2.24E-03	3.21E-03	3.52E-07	5.76E-06	0.00E+00	6.11E-06	6.113	0.00E+00	6.54E-02	4.02E-02
3749013758402	374901	3758402	6.23E-03	1.93E-02	2.57E-02	4.29E-04	6.82E-03	2.39E-02	4.36E-04	7.01E-03	6.26E-03	2.70E-03	2.22E-03	3.16E-03	3.46E-07	5.69E-06	0.00E+00	6.03E-06	6.034	0.00E+00	6.45E-02	3.96E-02
3749063758402	374906	3758402	6.14E-03	1.90E-02	2.53E-02	4.29E-04	6.73E-03	2.35E-02	4.30E-04	6.96E-03	6.22E-03	2.68E-03	2.21E-03	3.11E-03	3.41E-07	5.62E-06	0.00E+00	5.96E-06	5.963	0.00E+00	6.36E-02	3.91E-02
3749113758402	374911	3758402	6.06E-03	1.88E-02	2.49E-02	4.29E-04	6.63E-03	2.32E-02	4.24E-04	6.92E-03	6.18E-03	2.67E-03	2.19E-03	3.07E-03	3.37E-07	5.56E-06	0.00E+00	5.89E-06	5.894	0.00E+00	6.28E-02	3.86E-02
3749163758402	374916	3758402	5.98E-03	1.85E-02	2.46E-02	4.28E-04	6.54E-03	2.29E-02	4.18E-04	6.87E-03	6.14E-03	2.65E-03	2.18E-03	3.03E-03	3.32E-07	5.50E-06	0.00E+00	5.83E-06	5.827	0.00E+00	6.21E-02	3.82E-02
3749213758402	374921	3758402	5.90E-03	1.83E-02	2.43E-02	4.28E-04	6.46E-03	2.26E-02	4.12E-04	6.84E-03	6.09E-03	2.64E-03	2.16E-03	2.99E-03	3.28E-07	5.43E-06	0.00E+00	5.76E-06	5.760	0.00E+00	6.13E-02	3.77E-02
3749263758402	374926	3758402	5.82E-03	1.80E-02	2.39E-02	4.28E-04	6.37E-03	2.23E-02	4.07E-04	6.77E-03	6.05E-03	2.61E-03	2.15E-03	2.94E-03	3.23E-07	5.37E-06	0.00E+00	5.69E-06	5.692	0.00E+00	6.05E-02	3.72E-02
3748213758407	374821	3758407	8.24E-03	2.55E-02	3.39E-02	4.34E-04	9.02E-03	3.16E-02	5.76E-04	7.70E-03	6.88E-03	2.97E-03	2.44E-03	3.94E-03	4.58E-07	7.11E-06	0.00E+00	7.57E-06	7.567	0.00E+00	8.27E-02	5.05E-02
3748263758407	374826	3758407	8.11E-03	2.51E-02	3.34E-02	4.35E-04	8.87E-03	3.11E-02	5.67E-04	7.70E-03	6.87E-03	2.97E-03	2.44E-03	3.94E-03	4.50E-07	7.03E-06	0.00E+00	7.48E-06	7.478	0.00E+00	8.16E-02	4.98E-02
3748313758407	374831	3758407	7.99E-03	2.47E-02	3.29E-02	4.36E-04	8.74E-03	3.06E-02	5.59E-04	7.70E-03	6.87E-03	2.97E-03	2.44E-03	3.93E-03	4.44E-07	6.95E-06	0.00E+00	7.40E-06	7.398	0.00E+00	8.06E-02	4.92E-02
3748363758407	374836	3758407	7.87E-03	2.44E-02	3.24E-02	4.37E-04	8.62E-03	3.02E-02	5.51E-04	7.69E-03	6.87E-03	2.97E-03	2.44E-03	3.92E-03	4.37E-07	6.88E-06	0.00E+00	7.32E-06	7.320	0.00E+00	7.97E-02	4.86E-02
3748413758407	374841	3758407	7.76E-03	2.40E-02	3.20E-02	4.38E-04	8.49E-03	2.97E-02	5.43E-04	7.69E-03	6.86E-03	2.96E-03	2.44E-03	3.90E-03	4.31E-07	6.81E-06	0.00E+00	7.24E-06	7.243	0.00E+00	7.87E-02	4.81E-02
3748463758407	374846	3758407	7.64E-03	2.37E-02	3.15E-02	4.39E-04	8.37E-03	2.93E-02	5.35E-04	7.68E-03	6.85E-03	2.96E-03	2.43E-03	3.87E-03	4.25E-07	6.74E-06	0.00E+00	7.16E-06	7.162	0.00E+00	7.77E-02	4.75E-02
3748663758407	374866	3758407	7.22E-03	2.24E-02	2.97E-02	4.41E-04	7.91E-03	2.77E-02	5.05E-04	7.61E-03	6.80E-03	2.93E-03	2.41E-03	3.71E-03	4.01E-07	6.46E-06	0.00E+00	6.86E-06	6.862	0.00E+00	7.40E-02	4.53E-02
3748713758407	374871	3758407	7.12E-03	2.21E-02	2.93E-02	4.42E-04	7.80E-03	2.73E-02	4.98E-04	7.59E-03	6.78E-03	2.93E-03	2.41E-03	3.67E-03	3.96E-07	6.39E-06	0.00E+00	6.79E-06	6.789	0.00E+00	7.31E-02	4.48E-02
3748763758407	374876	3758407	7.03E-03	2.18E-02	2.89E-02	4.42E-04	7.69E-03	2.69E-02	4.92E-04	7.57E-03	6.75E-03	2.92E-03	2.40E-03	3.62E-03	3.90E-07	6.33E-06	0.00E+00	6.72E-06	6.717	0.00E+00	7.23E-02	4.43E-02
3748813758407	374881	3758407	6.92E-03	2.14E-02	2.85E-02	4.42E-04	7.58E-03	2.65E-02	4.84E-04	7.53E-03	6.72E-03	2.90E-03	2.39E-03	3.57E-03	3.85E-07	6.25E-06	0.00E+00	6.64E-06	6.638	0.00E+00	7.13E-02	4.37E-02
3748863758407	374886	3758407	6.82E-03	2.11E-02	2.81E-02	4.43E-04	7.47E-03	2.61E-02	4.77E-04	7.49E-03	6.69E-03	2.89E-03	2.38E-03	3.52E-03	3.79E-07	6.18E-06	0.00E+00	6.56E-06	6.561	0.00E+00	7.04E-02	4.31E-02
3748913758407	374891	3758407	6.73E-03	2.08E-02	2.77E-02	4.43E-04	7.37E-03	2.58E-02	4.71E-04	7.46E-03	6.66E-03	2.88E-03	2.37E-03	3.47E-03	3.74E-07	6.12E-06	0.00E+00	6.49E-06	6.490	0.00E+00	6.95E-02	4.27E-02
3748963758407	374896	3758407	6.63E-03	2.05E-02	2.73E-02	4.43E-04	7.26E-03	2.54E-02	4.64E-04	7.41E-03	6.62E-03	2.86E-03	2.35E-03	3.42E-03	3.68E-07	6.04E-06	0.00E+00	6.41E-06	6.411	0.00E+00	6.86E-02	4.21E-02
3749013758407	374901	3758407	6.53E-03	2.02E-02	2.69E-02	4.42E-04	7.14E-03	2.50E-02	4.56E-04	7.35E-03	6.56E-03	2.83E-03	2.33E-03	3.36E-03	3.63E-07	5.96E-06	0.00E+00	6.32E-06	6.323	0.00E+00	6.76E-02	4.15E-02
3749063758407	374906	3758407	6.43E-03	1.99E-02	2.65E-02	4.42E-04	7.04E-03	2.46E-02	4.50E-04	7.30E-03	6.52E-03	2.81E-03	2.31E-03	3.31E-03	3.57E-07	5.88E-06	0.00E+00	6.24E-06	6.244	0.00E+00	6.67E-02	4.09E-02
3749113758407	374911	3758407	6.34E-03	1.96E-02	2.61E-02	4.41E-04	6.94E-03	2.43E-02	4.43E-04	7.25E-03	6.47E-03	2.79E-03	2.30E-03	3.25E-03	3.52E-07	5.82E-06	0.00E+00	6.17E-06	6.168	0.00E+00	6.58E-02	4.04E-02
3749163758407	374916	3758407	6.25E-03	1.93E-02	2.57E-02	4.41E-04	6.84E-03	2.39E-02	4.37E-04	7.20E-03	6.43E-03	2.77E-03	2.28E-03	3.21E-03	3.47E-07	5.75E-06	0.00E+00	6.10E-06	6.096	0.00E+00	6.49E-02	3.99E-02
3749213758407	374921	3758407	6.16E-03	1.91E-02	2.54E-02	4.41E-04	6.74E-03	2.36E-02	4.31E-04	7.14E-03	6.38E-03	2.75E-03	2.27E-03	3.16E-03	3.42E-07	5.68E-06	0.00E+00	6.02E-06	6.022	0.00E+00	6.41E-02	3.94E-02
3749263758407	374926	3758407	6.07E-03	1.88E-02	2.50E-02	4.40E-04	6.65E-03	2.32E-02	4.25E-04	7.08E-03	6.32E-03	2.73E-03	2.25E-03	3.11E-03	3.37E-07	5.61E-06	0.00E+00	5.95E-06	5.945	0.00E+00	6.32E-02	3.89E-02
3748233758412	374823	3758412	8.70E-03	2.69E-02	3.58E-02	4.49E-04	9.53E-03	3.33E-02	6.09E-04	8.15E-03	7.28E-03	3.14E-03	2.59E-03	4.32E-03	4.83E-07	7.52E-06	0.00E+00	8.00E-06	8.000	0.00E+00	8.75E-02	5.33E-02
3748263758412	374826	3758412	8.61E-03	2.67E-02	3.55E-02	4.49E-04	9.43E-03	3.30E-02	6.02E-04	8.15E-03	7.27E-03	3.14E-03	2.58E-03	4.31E-03	4.78E-07	7.46E-06	0.00E+00	7.94E-06	7.940	0.00E+00	8.68E-02	5.29E-02
3748313758412	374831	3758412	8.48E-03	2.62E-02	3.49E-02	4.50E-04	9.28E-03	3.25E-02	5.93E-04	8.14E-03	7.27E-03	3.14E-03	2.58E-03	4.30E-03	4.71E-07	7.38E-06	0.00E+00	7.85E-06	7.848	0.00E+00	8.57E-02	5.22E-02
3748363758412	374836	3758412	8.35E-03	2.58E-02	3.44E-02	4.52E-04	9.14E-03	3.20E-02	5.84E-04	8.14E-03	7.26E-03	3.14E-03	2.58E-03	4.28E-03	4.64E-07	7.29E-06	0.00E+00	7.76E-06	7.759	0.00E+00	8.46E-02	5.15E-02
3748413758412	374841	3758412	8.22E-03	2.54E-02	3.38E-02	4.52E-04	9.00E-03	3.15E-02	5.75E-04	8.13E-03	7.26E-03	3.13E-03	2.58E-03	4.25E-03	4.57E-07	7.21E-06	0.00E+00	7.67E-06	7.671	0.00E+00	8.35E-02	5.09E-02
3748463758412	374846	3758412	8.09E-03	2

			SWBuilding Construction	SWDemolition	SWGrading	EYBuilding Construction	SWPaving	SWGrading	SWArchitectural Coating	NBBuilding Construction	NBBuilding Construction	NBArchitectural Coating	NBArchitectural Coating	RWBuilding Construction	Child Risk					Overlapping Phases - Maximum G		
Unique Identifier	X (UTM)	Y (UTM)	2026	2026	2026	2026	2027	2027	2027	2026	2027	2026	2027	2026	3rd Trimester	0<2	2<16	Total	per million	2025	2026	2027
3748913758432	374891	3758432	8.63E-03	2.67E-02	3.56E-02	5.18E-04	9.45E-03	3.31E-02	6.04E-04	9.70E-03	8.66E-03	3.74E-03	3.08E-03	4.95E-03	4.80E-07	7.89E-06	0.00E+00	8.37E-06	8.368	0.00E+00	8.98E-02	5.49E-02
3748233758437	374823	3758437	1.21E-02	3.73E-02	4.96E-02	5.30E-04	1.32E-02	4.62E-02	8.43E-04	1.11E-02	9.91E-03	4.28E-03	3.52E-03	7.36E-03	6.69E-07	1.04E-05	0.00E+00	1.11E-05	11.063	0.00E+00	1.22E-01	7.36E-02
3748263758437	374826	3758437	1.19E-02	3.68E-02	4.89E-02	5.31E-04	1.30E-02	4.55E-02	8.31E-04	1.11E-02	9.89E-03	4.27E-03	3.51E-03	7.28E-03	6.60E-07	1.03E-05	0.00E+00	1.09E-05	10.938	0.00E+00	1.21E-01	7.27E-02
3748313758437	374831	3758437	1.16E-02	3.60E-02	4.79E-02	5.32E-04	1.27E-02	4.45E-02	8.13E-04	1.11E-02	9.88E-03	4.26E-03	3.51E-03	7.15E-03	6.46E-07	1.01E-05	0.00E+00	1.08E-05	10.766	0.00E+00	1.19E-01	7.15E-02
3748363758437	374836	3758437	1.14E-02	3.52E-02	4.69E-02	5.33E-04	1.25E-02	4.36E-02	7.96E-04	1.10E-02	9.85E-03	4.25E-03	3.50E-03	7.00E-03	6.32E-07	9.96E-06	0.00E+00	1.06E-05	10.593	0.00E+00	1.16E-01	7.02E-02
3748413758437	374841	3758437	1.11E-02	3.45E-02	4.59E-02	5.34E-04	1.22E-02	4.27E-02	7.79E-04	1.10E-02	9.82E-03	4.24E-03	3.49E-03	6.85E-03	6.19E-07	9.80E-06	0.00E+00	1.04E-05	10.415	0.00E+00	1.14E-01	6.89E-02
3748463758437	374846	3758437	1.09E-02	3.37E-02	4.49E-02	5.35E-04	1.19E-02	4.17E-02	7.62E-04	1.09E-02	9.77E-03	4.22E-03	3.47E-03	6.69E-03	6.05E-07	9.63E-06	0.00E+00	1.02E-05	10.239	0.00E+00	1.12E-01	6.77E-02
3748663758437	374866	3758437	1.00E-02	3.11E-02	4.13E-02	5.36E-04	1.10E-02	3.84E-02	7.02E-04	1.07E-02	9.55E-03	4.13E-03	3.39E-03	6.06E-03	5.57E-07	9.03E-06	0.00E+00	9.58E-06	9.585	0.00E+00	1.04E-01	6.31E-02
3748713758437	374871	3758437	9.83E-03	3.04E-02	4.05E-02	5.36E-04	1.08E-02	3.77E-02	6.88E-04	1.06E-02	9.48E-03	4.10E-03	3.37E-03	5.91E-03	5.46E-07	8.88E-06	0.00E+00	9.43E-06	9.428	0.00E+00	1.02E-01	6.20E-02
3748763758437	374876	3758437	9.64E-03	2.98E-02	3.97E-02	5.36E-04	1.06E-02	3.69E-02	6.74E-04	1.05E-02	9.41E-03	4.06E-03	3.34E-03	5.76E-03	5.36E-07	8.74E-06	0.00E+00	9.28E-06	9.275	0.00E+00	1.00E-01	6.09E-02
3748813758437	374881	3758437	9.45E-03	2.93E-02	3.89E-02	5.36E-04	1.03E-02	3.62E-02	6.61E-04	1.05E-02	9.33E-03	4.03E-03	3.31E-03	5.62E-03	5.25E-07	8.60E-06	0.00E+00	9.12E-06	9.124	0.00E+00	9.83E-02	5.99E-02
3748863758437	374886	3758437	9.27E-03	2.87E-02	3.82E-02	5.36E-04	1.01E-02	3.55E-02	6.48E-04	1.04E-02	9.25E-03	3.99E-03	3.29E-03	5.49E-03	5.15E-07	8.46E-06	0.00E+00	8.98E-06	8.975	0.00E+00	9.65E-02	5.88E-02
3748913758437	374891	3758437	9.10E-03	2.82E-02	3.75E-02	5.35E-04	9.96E-03	3.48E-02	6.36E-04	1.03E-02	9.17E-03	3.96E-03	3.26E-03	5.36E-03	5.05E-07	8.33E-06	0.00E+00	8.83E-06	8.832	0.00E+00	9.48E-02	5.79E-02
3748233758442	374823	3758442	1.29E-02	3.99E-02	5.31E-02	5.49E-04	1.41E-02	4.94E-02	9.03E-04	1.19E-02	1.06E-02	4.58E-03	3.77E-03	8.33E-03	7.17E-07	1.11E-05	0.00E+00	1.19E-05	11.856	0.00E+00	1.31E-01	7.88E-02
3748263758442	374826	3758442	1.27E-02	3.93E-02	5.23E-02	5.50E-04	1.39E-02	4.86E-02	8.88E-04	1.19E-02	1.06E-02	4.57E-03	3.76E-03	8.22E-03	7.05E-07	1.10E-05	0.00E+00	1.17E-05	11.710	0.00E+00	1.30E-01	7.78E-02
3748313758442	374831	3758442	1.24E-02	3.84E-02	5.11E-02	5.51E-04	1.36E-02	4.76E-02	8.69E-04	1.18E-02	1.06E-02	4.56E-03	3.75E-03	8.03E-03	6.90E-07	1.08E-05	0.00E+00	1.15E-05	11.513	0.00E+00	1.27E-01	7.63E-02
3748363758442	374836	3758442	1.21E-02	3.76E-02	5.00E-02	5.53E-04	1.33E-02	4.65E-02	8.49E-04	1.18E-02	1.05E-02	4.55E-03	3.74E-03	7.84E-03	6.74E-07	1.06E-05	0.00E+00	1.13E-05	11.316	0.00E+00	1.24E-01	7.49E-02
3748413758442	374841	3758442	1.19E-02	3.67E-02	4.89E-02	5.53E-04	1.30E-02	4.54E-02	8.30E-04	1.18E-02	1.05E-02	4.53E-03	3.73E-03	7.64E-03	6.59E-07	1.05E-05	0.00E+00	1.11E-05	11.113	0.00E+00	1.22E-01	7.35E-02
3748463758442	374846	3758442	1.16E-02	3.59E-02	4.77E-02	5.54E-04	1.27E-02	4.44E-02	8.11E-04	1.17E-02	1.04E-02	4.51E-03	3.71E-03	7.44E-03	6.44E-07	1.03E-05	0.00E+00	1.09E-05	10.912	0.00E+00	1.19E-01	7.20E-02
3748663758442	374866	3758442	1.06E-02	3.29E-02	4.37E-02	5.55E-04	1.16E-02	4.07E-02	7.43E-04	1.14E-02	1.02E-02	4.39E-03	3.61E-03	6.65E-03	5.90E-07	9.57E-06	0.00E+00	1.02E-05	10.165	0.00E+00	1.10E-01	6.68E-02
3748713758442	374871	3758442	1.04E-02	3.22E-02	4.28E-02	5.55E-04	1.14E-02	3.98E-02	7.27E-04	1.13E-02	1.01E-02	4.35E-03	3.58E-03	6.47E-03	5.77E-07	9.41E-06	0.00E+00	9.99E-06	9.989	0.00E+00	1.08E-01	6.56E-02
3748763758442	374876	3758442	1.02E-02	3.15E-02	4.19E-02	5.55E-04	1.11E-02	3.90E-02	7.12E-04	1.12E-02	1.00E-02	4.32E-03	3.55E-03	6.30E-03	5.66E-07	9.25E-06	0.00E+00	9.82E-06	9.819	0.00E+00	1.06E-01	6.44E-02
3748813758442	374881	3758442	9.98E-03	3.09E-02	4.11E-02	5.55E-04	1.09E-02	3.82E-02	6.98E-04	1.11E-02	9.91E-03	4.28E-03	3.52E-03	6.13E-03	5.54E-07	9.10E-06	0.00E+00	9.65E-06	9.649	0.00E+00	1.04E-01	6.32E-02
3748863758442	374886	3758442	9.77E-03	3.03E-02	4.02E-02	5.54E-04	1.07E-02	3.74E-02	6.84E-04	1.10E-02	9.81E-03	4.24E-03	3.48E-03	5.96E-03	5.43E-07	8.94E-06	0.00E+00	9.48E-06	9.483	0.00E+00	1.02E-01	6.21E-02
3748913758442	374891	3758442	9.58E-03	2.97E-02	3.94E-02	5.53E-04	1.05E-02	3.67E-02	6.70E-04	1.09E-02	9.71E-03	4.19E-03	3.45E-03	5.81E-03	5.32E-07	8.79E-06	0.00E+00	9.32E-06	9.323	0.00E+00	1.00E-01	6.10E-02
3748233758446	374823	3758446	1.36E-02	4.22E-02	5.62E-02	5.65E-04	1.49E-02	5.23E-02	9.54E-04	1.26E-02	1.12E-02	4.85E-03	3.99E-03	9.24E-03	7.58E-07	1.18E-05	0.00E+00	1.26E-05	12.552	0.00E+00	1.39E-01	8.34E-02
3748263758446	374826	3758446	1.34E-02	4.16E-02	5.53E-02	5.66E-04	1.47E-02	5.14E-02	9.39E-04	1.25E-02	1.12E-02	4.84E-03	3.98E-03	9.10E-03	7.46E-07	1.16E-05	0.00E+00	1.24E-05	12.391	0.00E+00	1.37E-01	8.22E-02
3748313758446	374831	3758446	1.31E-02	4.06E-02	5.39E-02	5.67E-04	1.43E-02	5.02E-02	9.16E-04	1.25E-02	1.12E-02	4.82E-03	3.97E-03	8.86E-03	7.28E-07	1.14E-05	0.00E+00	1.22E-05	12.163	0.00E+00	1.34E-01	8.06E-02
3748363758446	374836	3758446	1.28E-02	3.96E-02	5.27E-02	5.68E-04	1.40E-02	4.90E-02	8.95E-04	1.25E-02	1.11E-02	4.81E-03	3.95E-03	8.62E-03	7.11E-07	1.12E-05	0.00E+00	1.19E-05	11.939	0.00E+00	1.32E-01	7.90E-02
3748413758446	374841	3758446	1.25E-02	3.87E-02	5.14E-02	5.69E-04	1.37E-02	4.78E-02	8.73E-04	1.24E-02	1.11E-02	4.78E-03	3.94E-03	8.37E-03	6.94E-07	1.10E-05	0.00E+00	1.17E-05	11.716	0.00E+00	1.29E-01	7.74E-02
3748463758446	374846	3758446	1.22E-02	3.77E-02	5.02E-02	5.70E-04	1.33E-02	4.67E-02	8.52E-04	1.23E-02	1.10E-02	4.76E-03	3.91E-03	8.13E-03	6.77E-07	1.08E-05	0.00E+00	1.15E-05	11.492	0.00E+00	1.26E-01	7.58E-02
3748663758447	374866	3758447	1.12E-02	3.48E-02	4.63E-02	5.74E-04	1.23E-02	4.31E-02	7.86E-04	1.21E-02	1.08E-02	4.68E-03	3.85E-03	7.32E-03	6.25E-07	1.02E-05	0.00E+00	1.08E-05	10.791	0.00E+00	1.17E-01	7.08E-02
3748713758447	374871	3758447	1.10E-02	3.40E-02	4.53E-02	5.74E-04	1.20E-02	4.21E-02	7.69E-04	1.20E-02	1.07E-02	4.63E-03	3.81E-03	7.10E-03	6.11E-07	9.98E-06	0.00E+00	1.06E-05	10.590	0.00E+00	1.15E-01	6.95E-02
3748763758447	374876	3758447	1.08E-02	3.33E-02	4.43E-02	5.74E-04	1.18E-02	4.12E-02	7.52E-04	1.19E-02	1.06E-02	4.59E-03	3.78E-03	6.89E-03	5.98E-07	9.80E-06	0.00E+00	1.04E-05	10.399	0.00E+00	1.12E-01	6.81E-02
3748813758447	374881	3758447	1.05E-02	3.26E-02	4.33E-02	5.73E-04	1.15E-02	4.03E-02	7.36E-04	1.18E-02	1.05E-02	4.54E-03	3.74E-03	6.69E-03	5.85E-07	9.62E-06	0.00E+00	1.02E-05	10.209	0.00E+00	1.10E-01	6.68E-02
3748863758447	374886	3758447	1.03E-02	3.19E-02	4.24E-02	5.73E-04	1.13E-02	3.95E-02	7.21E-04	1.17E-02	1.04E-02	4.50E-03	3.70E-03	6.50E-03	5.72E-07	9.45E-06	0.00E+00	1.00E-05	10.024	0.00E+00	1.08E-01	6.56E-02
3748913758447	374891	3758447	1.01E-02	3.12E-02	4.15E-02	5.72E-04	1.10E-02	3.86E-02	7.06E-04	1.15E-02	1.03E-02	4.45E-03	3.66E-03	6.31E-03	5.60E-07	9.28E-06	0.00E+00	9.84E-06	9.843	0.00E+00	1.06E-01	6.43E-02
3748663758452	374866	3758452	1.19E-02	3.69E-02	4.90E-02	5.95E-04	1.30E-02	4.56E-02	8.33E-04	1.30E-02	1.16E-02	4.99E-03	4.11E-03	8.09E-03	6.61E-07	1.08E-05	0.00E+00	1.15E-05	11.463	0.00E+00	1.24E-01	7.51E-02
3748713758452	374871	3758452	1.16E-02	3.60E-02	4.79E-02	5.95E-04	1.27E-02	4.45E-02	8.13E-04	1.28E-02	1.14E-02	4.94E-03	4.07E-03	7.92E-03	6.46E-07	1.06E-05	0.00E+00	1.12E-05	11.237	0.00E+00	1.22E-01	7.36E-02
3748763758452	374876	3758452	1.14E-02	3.52E-02	4.68E-02	5.94E-04	1.24E-02	4.35E-02	7.95E-04	1.27E-02	1.13E-02	4.89E-03	4.03E-03	7.57E-03	6.32E-07	1.04E-05	0.00E+00	1.10E-05	11.023	0.00E+00	1.19E-01	7.21E-02
3748813758452	374881	3758452	1.11E-02	3.44E-02	4.58E-02	5.93E-04	1.22E-02	4.26E-02	7.77E-04	1.25E-02	1.12E-02	4.84E-03	3.98E-03	7.32E-03	6.17E-07	1.02E-05	0.00E+00	1.08E-05	10.809	0.00E+00	1.17E-01	7.07E-02
3748863758452	374886	3758452	1.09E-02	3.36E-02	4.47E-02	5.93E-04	1.19E-02	4.16E-02	7.60E-04	1.24E-02	1.11E-02	4.78E-03	3.93E-03	7.09E-03	6.03E-07	1.00E-05	0.00E+00	1.06E-05	10.599	0.00E+00	1.14E-01	6.93E-02
3748913758452	374891	3758452	1.06E-02	3.29E-02	4.38E-02	5.92E-04	1.16E-02	4.07E-02	7.43E-04	1.22E-02	1.09E-02	4.72E-03	3.88E-03	6.87E-03	5.90E-07	9.81E-06	0.00E+00	1.04E-05	10.398	0.00E+00	1.12E-01	6.79E-02
3748663758457	374866	3758457	1.26E-02	3.90E-02	5.19E-02	6.16E-04	1.38E-02	4.83E-02	8.82E-04	1.39E-02	1.24E-02	5.34E-03	4.40E-03	8.97E-03	7.01E-07	1.15E-05	0.00E+00	1.22E-05	12.188	0.00E+00	1.32E-01	7.98E-02
3748713758457	374871	3758457	1.23E-02	3.81E-02	5.07E-02	6.16E-04	1.35E-02	4.71E-02	8.61E-04	1.37E-02	1.22E-02	5.28E-03	4.35E-03	8.64E-03	6.84E-07	1.13E-05	0.00E+00	1.19E-05	11.935	0.00E+00	1.29E-01	7.81E-02
3748763758457	374876	3758457	1.20E-02	3.72E-02	4.95E-02	6.15E-04	1.32E-02	4.60E-02	8.41E-04	1.36E-02	1.21E-02	5.22E-03	4.30E-03	8.33E-03	6.68E-07	1.10E-05	0.00E+00	1.17E-05	11.695	0.00E+00	1.26E-01	7.64E-02
3748813758457	374881	3758457	1.17E-02	3.63E-02	4.83E-02	6.14E-04	1.28E-02	4.49E-02	8.20E-04	1.34E-02	1.19E-02	5.16E-03	4.24E-03	8.03E-03	6.52E-07	1.08E-05	0.00E+00	1.15E-05	11.452	0.00E+00	1.24E-01	7.48E-02
3748863758457	374886	3758457	1.15E-02	3.55E-02	4.72E-02	6.13E-04	1.25E-02	4.39E-02	8.01E-04	1.32E-02	1.18E-02	5.09E-03	4.19E-03	7.74E-03	6.36E-07	1.06E-05	0.00E+00	1.12E-05	11.213	0.00E+00	1.21E-01	7.32E-02
3748913758457	374891	3758457	1.12E-02	3.47E-02	4.61E-02	6.12E-04	1.23E-02	4.29E-02	7.83E-04	1.30E-02	1.16E-02	5.02E-03	4.13E-03	7.48E-03	6.22E-07	1.04E-05	0.00E+00	1.10E-05	10.990	0.00E+00	1.18E-01	7.17E-02
3748663758462	374866	3758462	1.34E-02	4.14E-02	5.50E-02	6.39E-04	1.46E-02	5.12E-02	9.34E-04	1.49E-02	1.33E-02	5.73E-03	4.71E-03	9.95E-03	7.42E-07	1.22E-05	0.00E+00	1.30E-05	12.965	0.00E+00	1.41E-01	8.47E-02
3748713758462	374871	3758462	1.30E-02	4.03E-02	5.36E-02	6.38E-04	1.43E-02	4.99E-02	9.11E-04	1.47E-02	1.31E-02	5.66E-03	4.65E-03	9.55E-03	7.23E-07	1.20E-05	0.00E+00	1.27E-05	12.681	0.00E+00	1.37E-01	8.28E-02
3748763758462	374876	3758462	1.27E-02	3.93E-02	5.23E-02	6.37E-04	1.39E-02	4.86E-02	8.88E-04	1.45E-02	1.29E-02	5.59E-03	4.60E-03	9.17E-03	7.05E-07	1.17E-05	0.00E+00	1.24E-05	12.411	0.00E+00	1.34E-01	8.10E-02
3748813758462	374881	3758462	1.24E-02	3.83E-02	5.10E-02	6.36E-04	1.36E-02	4.74E-02	8.66E-04	1.43E-02	1.28E-02	5.51E-03	4.53E-03	8.80E-03	6.88E-07	1.15E-05	0.00E+00	1.21E-05	12.138	0.00E+00	1.31E-01	7.91E-02
3748863758462	374886	3758462	1.21E-02	3.74E-02	4.97E-02	6.35E-04	1.32E-02	4.62E-02	8.45E-04	1.41E-02	1.26E-02	5.42E-03	4.46E-03	8.48E-03	6.71E-07	1.12E-05	0.00E+00	1.18E-05	11.870	0.00E+00	1.28E-01	7.73E-02
3748913758462	374891	3758462	1.18E-02	3.65E-02	4.85E-02	6.33E-04	1.29E-02	4.52E-02	8.25E-04	1.39E-02	1.24E-02	5.35E-03	4.40E-03	8.15E-03	6.55E-07	1.10E-05	0.00E+00	1.16E-05	11.623	0.00E+00	1.25E-01	7.57E-02
3748663758467	374866	3758467	1.41E-02	4.38E-02	5.82E-02	6.62E-04	1.55E-02	5.42E-02	9.89E-04	1.60E-02	1.42E-02	6.15E-03	5.06E-03	1.11E-02	7.86E-07	1.30E-05	0.00E+00	1.38E-05	13.797	0.00E+00	1.50E-01	9.00E-02
3748713758467	374871	3758467	1.38E-02	4.26E-02	5.67E-02	6.61E-04	1.51E-02	5.27E-02	9.63E-04	1.57E-02	1.40E-02	6.07E-03	4.99E-03	1.06E-02	7.65E-07	1.27E-05	0.00E+00	1.35E-05	13.479	0.00E+00	1.46E-01	8.78E-02
3748763758467	374876	3758467	1.34E-02	4.15E-02	5.52E-02	6.60E-04	1.47E-02	5.14E-02	9.38E-04	1.55E-02	1.39E-02	5.98E-03	4.92E-03	1.01E-02	7.45E-07	1.24E-05	0.00E+00	1.32E-05	13.176	0.00E+00	1.42E-01	8.58E-02
3748813758467	374881	3758467	1.31E-02	4.05E-02	5.38E-02	6.59E-04	1.43E-02	5.01E-02	9.14E-04	1.53E-02	1.36E-02	5.89E-03	4.85E-03	9.66E-03	7.26E-07	1.21E-05	0.00E+00	1.29E-05	12.872	0.00E+00	1.39E-01	8.38E-02
3748863758467	374886	3758467	1.27E-02	3.94E-02	5.24E-02	6.57E-04	1.39E-02	4.88E-02	8.91E-04	1.50E-02	1.34E-02	5.80E-03	4.77E-03	9.25E-03	7.07E-07	1.19E-05	0.00E+00	1.26E-05	12.576	0.00E+00	1.35E-01	8.18E-02
3748913758467	374891	3758467	1.24E-02	3.84E-02	5.11E-02	6.56E-04	1.36E-02	4.76E-02	8.69E-04	1.48E-02	1.32E-02	5.71E-03	4.70E-03	8.87E-03	6.90E-07	1.16E-05	0.00E+00	1.23E-05	12.300	0.00E+00	1.32E-01	8.00E-02
3748663758472	374866	3758472	1.50E-02	4.64E-02	6.17E-02	6.87E-04	1.64E-02	5.74E-02	1.05E-03	1.72E-02	1.53E-02	6.63E-03	5.45E-03	1.23E-02	8.32E-07	1.39E-05	0.00E+00	1.47E-05	14.705	0.00E+00	1.60E-01	9.56E-02
3748713758472	374871	3758472	1.46E-02	4.51E-02	6.00E-02	6.86E-04	1.60E-02	5.58E-02	1.02E-03	1.69E-02	1.51E-02	6.52E-03	5.37E-03	1.17E-02	8.09E-07	1.35E-05	0.00E+00	1.43E-05	14.346	0.00E+00	1.55E-01	9.33E-02
3748763758472	374876	3758472	1.42E-02	4.39E-02	5.84E-02	6.84E-04	1.55E-02	5.43E-02	9.92E-04	1.67E-02	1.49E-02	6.42E-03	5.29E-03	1.11E-02	7.88E-07	1.32E-05	0.00E+00	1.40E-05	14.004	0.00E+00	1.51E-01	9.10E-02
3748813758472	374881	3758472	1.38E-02	4.27E-02	5.68E-02	6.83E-04	1.51E-02	5.28E-02	9.65E-04	1.64E-02	1.46E-02	6.32E-03	5.20E-03	1.06E-02	7.66E-07	1.29E-05	0.00E+00	1.37E-05	13.665	0.00E+00	1.47E-01	8.87E-02
3748863758472	374886	3758472	1.34E-02	4.16E-02	5.53E-02	6.81E-04	1.47E-02	5.14E-02	9.39E-04	1.61E-02	1.44E-02	6.21E-03	5.11E-03	1.01E-02	7.46E-07	1.26E-05	0.00E+00	1.33E-05	13.336	0.00E+00	1.43E-01	8.66E-02
3748913758472	374891	3758472	1.31E-02	4.05E-02	5.39E-02	6.79E-04	1.43E-02	5.01E-02	9.15E-04	1.58E-02	1.41E-02	6.11E-03	5.02E-03	9.65E-03	7.27E-07	1.23E-05	0.00E+00	1.30E-05	13.027	0.00E+00	1.40E-01	8.45E-02
3748513758617	374851	3758617	4.48E-02	1.39E-01	1.85E-01	2.50E-03	4.91E-02	1.72E-01	3.13E-03	1.01E-01	9.04E-02	3.90E-02	3.21E-02	1.29E-02	2.49E-06	5.35E-05	0.00E+00	5.60E-05	56.026	0.00E+00	5.24E-01	3.46E-01
3748563758617	374856	3758617	4.29E-02	1.33E-01	1.76E-01	2.45E-03	4.69E-02	1.64E-01	3.00E-03	9.67E-02	8.63E-02	3.73E-02	3.07E-02	1.26E-02	2.38E-06	5.12E-05	0.00E+00	5.36E-05	53.559	0.00E+00	5.01E-01	3.31E-01
3748613758617	374861	3758617	4.58E-02	1.27E-01	1.69E-01	2.41E-03	4.49E-02	1.57E-01	2.87E-03	9.23E-02	8.24E-02	3.56E-02	2.93E-02	1.24E-02	2.28E-06	4.90E-05	0.00E+00	5.12E-05	51.225	0.00E+00	4.80E-01	3.17E-01
3748663758617	374866	3758617	3.94E-02	1.22E-01	1.62E-01	2.37E-03	4.31E-02	1.51E-01	2.75E-03	8.83E-02	7.88E-02	3.40E-02	2.80E-02	1.22E-02	2.19E-06	4.69E-05	0.00E+00	4.91E-05	49.082	0.00E+00	4.60E-01	3.03E-01
3748713758617	374871	3758617	3.78E-02	1.17E-01	1.56E-01	2.33E-03	4.14E-02	1.45E-01	2.65E-03	8.44E-02	7.54E-02	3.25E-02	2.68E-02	1.20E-02	2.10E-06	4.50E-05	0.00E+00	4.71E-05	47.072	0.00E+00	4.42E-01	2.91E-01
3748763758617	374876	3764	3.64E-02	1.13E-01	1.50E-01	2.29E-03	3.98E-02	1.39E-01	2.54E-03	8.07E-02	7.21E-02	3.11E-02	2.56E-02	1.18E-02	2.02E-06	4.31E-05	0.00E+00	4.52E-05	45.169	0.00E+00	4.25E-01	2.79E-01
3748813758617	374881	3758617	3.50E-02	1.08E-01	1.44E-01	2.25E-03	3.83E-02	1.34E-01	2.45E-03	7.73E-02	6.90E-02	2.98E-02	2.45E-02	1.17E-02	1.95E-06	4.14E-05	0.00E+00	4.34E-05	43.368	0.00E+00	4.09E-01	2.68E-01
3748863758617	374886	3758617	3.37E-02	1.04E-01	1.39E-01	2.21E-03	3.69E-02	1.29E-01	2.36E-03	7.39E-02	6.60E-02	2.85E-02	2.34E-02	1.15E-02	1.87E-06	3.98E-05	0.00E+00	4.17E-05	41.661	0.00E+00	3.93E-01	2.58E-01
3748913758617	374891	3758617	3.25E-02	1.01E-01	1.34E-01	2.17E-03	3.56E-02	1.25E-01	2.27E-03	7.08E-02	6.32E-02	2.73E-02	2.25E-02	1.13E-02	1.81E-06	3.82E-05	0.00E+00	4.00E-05	40.048	0.00E+00	3.79E-01	2.48E-01
3748513758622	374851	3758622	4.46E-02	1.38E-01	1.84E-01	2.64E-03	4.89E-02	1.71E-01	3.12E-03	9.88E-02	8.82E-02	3.81E-02	3.13E-02	1.35E-02	2.48E-06	5.28E-05	0.00E+00	5.53E-05	55.314	0.00E+00	5.20E-01	3.43E-01
3748563758622	374856	3758622	4.27E-02	1.32E-01	1.76E-01	2.59E-03	4.67E-02	1.64E-01	2.99E-03	9.45E-02	8.44E-02	3.64E-02	3.00E-02	1.32E-02	2.37E-06	5.05E-05	0.00E+00	5.29E-05	52.913	0.00E+00	4.97E-01	3.28E-01
3748613758622	374861	3758622	4.09E-02	1.27E-01	1.69E-01	2.54E-03	4.48E-02	1.57E-01	2.86E-03	9.06E-02	8.08E-02	3.49E-02	2.87E-02	1.29E-02	2.27E-06	4.85E-05	0.00E+00	5.07E-05	50.734	0.00E+00	4.77E-01	3.14E-01
3748663758622	374866	3758622	3.93E-02	1.

			SWBuilding Construction	SWDemolition	SWGrading	EYBuilding Construction	SWPaving	SWGrading	SWArchitectural Coating	NBBuilding Construction	NBBuilding Construction	NBArchitectural Coating	NBArchitectural Coating	RWBuilding Construction	Child Risk				Overlapping Phases - Maximum G		
Unique Identifier	X (UTM)	Y (UTM)	2026	2026	2026	2026	2027	2027	2027	2026	2027	2026	2027	2026	3rd Trimester	0<2	2<16	Total	per million	2025	2026	2027
3746163758796	374616	3758796	5.75E-03	1.78E-02	2.37E-02	6.28E-03	6.29E-03	2.20E-02	4.02E-04	4.83E-03	4.31E-03	1.86E-03	1.53E-03	3.82E-03	3.19E-07	5.16E-06	0.00E+00	5.48E-06	5.479	0.00E+00	6.40E-02	3.46E-02
3746213758796	374621	3758796	5.89E-03	1.82E-02	2.43E-02	6.59E-03	6.45E-03	2.26E-02	4.12E-04	4.93E-03	4.40E-03	1.90E-03	1.56E-03	3.96E-03	3.27E-07	5.29E-06	0.00E+00	5.62E-06	5.621	0.00E+00	6.58E-02	3.54E-02
3746263758796	374626	3758796	6.04E-03	1.87E-02	2.49E-02	6.86E-03	6.61E-03	2.31E-02	4.22E-04	5.04E-03	4.50E-03	1.94E-03	1.60E-03	4.11E-03	3.35E-07	5.43E-06	0.00E+00	5.76E-06	5.764	0.00E+00	6.76E-02	3.63E-02
3746313758796	374631	3758796	6.19E-03	1.92E-02	2.55E-02	7.07E-03	6.78E-03	2.37E-02	4.33E-04	5.15E-03	4.60E-03	1.99E-03	1.63E-03	4.27E-03	3.44E-07	5.56E-06	0.00E+00	5.91E-06	5.908	0.00E+00	6.93E-02	3.72E-02
3746363758796	374636	3758796	6.35E-03	1.97E-02	2.61E-02	7.19E-03	6.95E-03	2.43E-02	4.44E-04	5.26E-03	4.70E-03	2.03E-03	1.67E-03	4.44E-03	3.53E-07	5.70E-06	0.00E+00	6.05E-06	6.051	0.00E+00	7.11E-02	3.81E-02
3746413758796	374641	3758796	6.51E-03	2.02E-02	2.68E-02	7.24E-03	7.13E-03	2.49E-02	4.55E-04	5.37E-03	4.79E-03	2.07E-03	1.70E-03	4.61E-03	3.62E-07	5.83E-06	0.00E+00	6.19E-06	6.193	0.00E+00	7.27E-02	3.90E-02
3746463758796	374646	3758796	6.67E-03	2.07E-02	2.75E-02	7.21E-03	7.31E-03	2.56E-02	4.67E-04	5.48E-03	4.89E-03	2.11E-03	1.74E-03	4.79E-03	3.71E-07	5.96E-06	0.00E+00	6.33E-06	6.334	0.00E+00	7.44E-02	4.00E-02
3746063758801	374606	3758801	5.08E-03	1.57E-02	2.09E-02	5.05E-03	5.56E-03	1.94E-02	3.55E-04	4.41E-03	3.93E-03	1.70E-03	1.40E-03	3.32E-03	2.82E-07	4.56E-06	0.00E+00	4.85E-06	4.846	0.00E+00	5.62E-02	3.07E-02
3746113758801	374611	3758801	5.19E-03	1.61E-02	2.14E-02	5.31E-03	5.68E-03	1.99E-02	3.63E-04	4.50E-03	4.02E-03	1.74E-03	1.43E-03	3.43E-03	2.88E-07	4.67E-06	0.00E+00	4.96E-06	4.961	0.00E+00	5.76E-02	3.13E-02
3746163758801	374616	3758801	5.30E-03	1.64E-02	2.18E-02	5.57E-03	5.80E-03	2.03E-02	3.71E-04	4.60E-03	4.11E-03	1.77E-03	1.46E-03	3.56E-03	2.94E-07	4.78E-06	0.00E+00	5.08E-06	5.079	0.00E+00	5.90E-02	3.20E-02
3746213758801	374621	3758801	5.42E-03	1.68E-02	2.23E-02	5.82E-03	5.93E-03	2.08E-02	3.79E-04	4.70E-03	4.20E-03	1.81E-03	1.49E-03	3.69E-03	3.01E-07	4.90E-06	0.00E+00	5.20E-06	5.201	0.00E+00	6.05E-02	3.28E-02
3746263758801	374626	3758801	5.55E-03	1.72E-02	2.28E-02	6.04E-03	6.07E-03	2.12E-02	3.88E-04	4.80E-03	4.28E-03	1.85E-03	1.52E-03	3.82E-03	3.08E-07	5.02E-06	0.00E+00	5.32E-06	5.324	0.00E+00	6.21E-02	3.35E-02
3746313758801	374631	3758801	5.68E-03	1.76E-02	2.34E-02	6.21E-03	6.21E-03	2.17E-02	3.97E-04	4.90E-03	4.37E-03	1.89E-03	1.55E-03	3.96E-03	3.15E-07	5.13E-06	0.00E+00	5.45E-06	5.448	0.00E+00	6.36E-02	3.43E-02
3746363758801	374636	3758801	5.81E-03	1.80E-02	2.39E-02	6.31E-03	6.36E-03	2.23E-02	4.06E-04	5.00E-03	4.46E-03	1.93E-03	1.58E-03	4.11E-03	3.23E-07	5.25E-06	0.00E+00	5.57E-06	5.572	0.00E+00	6.51E-02	3.51E-02
3746413758801	374641	3758801	5.95E-03	1.84E-02	2.45E-02	6.35E-03	6.51E-03	2.28E-02	4.16E-04	5.10E-03	4.55E-03	1.96E-03	1.62E-03	4.26E-03	3.30E-07	5.37E-06	0.00E+00	5.70E-06	5.696	0.00E+00	6.65E-02	3.59E-02
3746463758801	374646	3758801	6.09E-03	1.89E-02	2.51E-02	6.33E-03	6.67E-03	2.33E-02	4.26E-04	5.20E-03	4.64E-03	2.00E-03	1.65E-03	4.41E-03	3.38E-07	5.48E-06	0.00E+00	5.82E-06	5.819	0.00E+00	6.80E-02	3.67E-02
3746063758806	374606	3758806	4.72E-03	1.46E-02	1.94E-02	4.54E-03	5.16E-03	1.81E-02	3.30E-04	4.21E-03	3.76E-03	1.62E-03	1.34E-03	3.10E-03	2.62E-07	4.26E-06	0.00E+00	4.53E-06	4.527	0.00E+00	5.22E-02	2.87E-02
3746113758806	374611	3758806	4.81E-03	1.49E-02	1.98E-02	4.75E-03	5.27E-03	1.84E-02	3.37E-04	4.30E-03	3.84E-03	1.66E-03	1.36E-03	3.21E-03	2.67E-07	4.36E-06	0.00E+00	4.63E-06	4.626	0.00E+00	5.34E-02	2.92E-02
3746163758806	374616	3758806	4.91E-03	1.52E-02	2.02E-02	4.97E-03	5.38E-03	1.88E-02	3.43E-04	4.39E-03	3.92E-03	1.69E-03	1.39E-03	3.32E-03	2.73E-07	4.46E-06	0.00E+00	4.73E-06	4.729	0.00E+00	5.47E-02	2.98E-02
3746213758806	374621	3758806	5.01E-03	1.55E-02	2.06E-02	5.17E-03	5.49E-03	1.92E-02	3.51E-04	4.48E-03	4.00E-03	1.73E-03	1.42E-03	3.44E-03	2.78E-07	4.56E-06	0.00E+00	4.83E-06	4.834	0.00E+00	5.60E-02	3.05E-02
3746263758806	374626	3758806	5.12E-03	1.58E-02	2.11E-02	5.35E-03	5.60E-03	1.96E-02	3.58E-04	4.57E-03	4.08E-03	1.76E-03	1.45E-03	3.56E-03	2.84E-07	4.66E-06	0.00E+00	4.94E-06	4.940	0.00E+00	5.73E-02	3.11E-02
3746313758806	374631	3758806	5.23E-03	1.62E-02	2.15E-02	5.49E-03	5.73E-03	2.00E-02	3.66E-04	4.66E-03	4.16E-03	1.80E-03	1.48E-03	3.68E-03	2.91E-07	4.76E-06	0.00E+00	5.05E-06	5.048	0.00E+00	5.86E-02	3.18E-02
3746363758806	374636	3758806	5.35E-03	1.65E-02	2.20E-02	5.58E-03	5.85E-03	2.05E-02	3.74E-04	4.75E-03	4.24E-03	1.83E-03	1.51E-03	3.81E-03	2.97E-07	4.86E-06	0.00E+00	5.16E-06	5.155	0.00E+00	5.99E-02	3.25E-02
3746413758806	374641	3758806	5.47E-03	1.69E-02	2.25E-02	5.61E-03	5.98E-03	2.09E-02	3.82E-04	4.84E-03	4.32E-03	1.87E-03	1.54E-03	3.94E-03	3.04E-07	4.96E-06	0.00E+00	5.26E-06	5.263	0.00E+00	6.12E-02	3.32E-02
3746463758806	374646	3758806	5.59E-03	1.73E-02	2.30E-02	5.59E-03	6.12E-03	2.14E-02	3.91E-04	4.93E-03	4.41E-03	1.90E-03	1.56E-03	4.08E-03	3.10E-07	5.06E-06	0.00E+00	5.37E-06	5.371	0.00E+00	6.24E-02	3.39E-02
3746063758811	374606	3758811	4.40E-03	1.36E-02	1.81E-02	4.09E-03	4.82E-03	1.69E-02	3.08E-04	4.03E-03	3.60E-03	1.55E-03	1.28E-03	2.91E-03	2.45E-07	4.00E-06	0.00E+00	4.24E-06	4.243	0.00E+00	4.88E-02	2.69E-02
3746113758811	374611	3758811	4.48E-03	1.39E-02	1.85E-02	4.28E-03	4.91E-03	1.72E-02	3.14E-04	4.11E-03	3.67E-03	1.58E-03	1.30E-03	3.01E-03	2.49E-07	4.08E-06	0.00E+00	4.33E-06	4.330	0.00E+00	4.98E-02	2.74E-02
3746163758811	374616	3758811	4.57E-03	1.41E-02	1.88E-02	4.46E-03	5.00E-03	1.75E-02	3.20E-04	4.19E-03	3.74E-03	1.62E-03	1.33E-03	3.11E-03	2.54E-07	4.17E-06	0.00E+00	4.42E-06	4.419	0.00E+00	5.09E-02	2.79E-02
3746213758811	374621	3758811	4.66E-03	1.44E-02	1.92E-02	4.63E-03	5.10E-03	1.78E-02	3.26E-04	4.28E-03	3.82E-03	1.65E-03	1.36E-03	3.21E-03	2.59E-07	4.25E-06	0.00E+00	4.51E-06	4.510	0.00E+00	5.20E-02	2.84E-02
3746263758811	374626	3758811	4.75E-03	1.47E-02	1.96E-02	4.77E-03	5.20E-03	1.82E-02	3.32E-04	4.36E-03	3.89E-03	1.68E-03	1.38E-03	3.32E-03	2.64E-07	4.34E-06	0.00E+00	4.60E-06	4.603	0.00E+00	5.31E-02	2.90E-02
3746313758811	374631	3758811	4.84E-03	1.50E-02	1.99E-02	4.89E-03	5.30E-03	1.86E-02	3.39E-04	4.44E-03	3.97E-03	1.71E-03	1.41E-03	3.43E-03	2.69E-07	4.43E-06	0.00E+00	4.70E-06	4.696	0.00E+00	5.43E-02	2.96E-02
3746363758811	374636	3758811	4.94E-03	1.53E-02	2.04E-02	4.96E-03	5.41E-03	1.89E-02	3.46E-04	4.53E-03	4.04E-03	1.74E-03	1.44E-03	3.55E-03	2.75E-07	4.52E-06	0.00E+00	4.79E-06	4.790	0.00E+00	5.54E-02	3.02E-02
3746413758811	374641	3758811	5.05E-03	1.56E-02	2.08E-02	4.99E-03	5.52E-03	1.93E-02	3.53E-04	4.61E-03	4.11E-03	1.78E-03	1.46E-03	3.67E-03	2.80E-07	4.60E-06	0.00E+00	4.88E-06	4.884	0.00E+00	5.65E-02	3.08E-02
3746463758811	374646	3758811	5.15E-03	1.59E-02	2.12E-02	4.98E-03	5.64E-03	1.97E-02	3.60E-04	4.69E-03	4.19E-03	1.81E-03	1.49E-03	3.79E-03	2.86E-07	4.69E-06	0.00E+00	4.98E-06	4.979	0.00E+00	5.76E-02	3.14E-02
3746063758816	374606	3758816	4.12E-03	1.28E-02	1.70E-02	3.71E-03	4.51E-03	1.58E-02	2.88E-04	3.85E-03	3.44E-03	1.49E-03	1.22E-03	2.74E-03	2.29E-07	3.76E-06	0.00E+00	3.99E-06	3.989	0.00E+00	4.57E-02	2.53E-02
3746113758816	374611	3758816	4.19E-03	1.30E-02	1.73E-02	3.87E-03	4.59E-03	1.61E-02	2.93E-04	3.93E-03	3.51E-03	1.52E-03	1.25E-03	2.83E-03	2.33E-07	3.83E-06	0.00E+00	4.07E-06	4.065	0.00E+00	4.66E-02	2.57E-02
3746163758816	374616	3758816	4.27E-03	1.32E-02	1.76E-02	4.02E-03	4.67E-03	1.63E-02	2.98E-04	4.01E-03	3.58E-03	1.54E-03	1.27E-03	2.92E-03	2.37E-07	3.91E-06	0.00E+00	4.14E-06	4.144	0.00E+00	4.75E-02	2.62E-02
3746213758816	374621	3758816	4.34E-03	1.34E-02	1.79E-02	4.16E-03	4.75E-03	1.66E-02	3.04E-04	4.08E-03	3.65E-03	1.57E-03	1.30E-03	3.01E-03	2.41E-07	3.98E-06	0.00E+00	4.22E-06	4.223	0.00E+00	4.85E-02	2.66E-02
3746263758816	374626	3758816	4.42E-03	1.37E-02	1.82E-02	4.28E-03	4.84E-03	1.69E-02	3.09E-04	4.16E-03	3.71E-03	1.60E-03	1.32E-03	3.11E-03	2.46E-07	4.04E-06	0.00E+00	4.30E-06	4.304	0.00E+00	4.93E-02	2.71E-02
3746313758816	374631	3758816	4.50E-03	1.39E-02	1.85E-02	4.38E-03	4.93E-03	1.73E-02	3.15E-04	4.24E-03	3.78E-03	1.63E-03	1.34E-03	3.21E-03	2.50E-07	4.14E-06	0.00E+00	4.39E-06	4.386	0.00E+00	5.04E-02	2.76E-02
3746363758816	374636	3758816	4.59E-03	1.42E-02	1.89E-02	4.43E-03	5.02E-03	1.76E-02	3.21E-04	4.31E-03	3.85E-03	1.66E-03	1.37E-03	3.31E-03	2.55E-07	4.21E-06	0.00E+00	4.47E-06	4.468	0.00E+00	5.14E-02	2.81E-02
3746413758816	374641	3758816	4.68E-03	1.45E-02	1.93E-02	4.46E-03	5.12E-03	1.79E-02	3.27E-04	4.39E-03	3.92E-03	1.69E-03	1.39E-03	3.42E-03	2.60E-07	4.29E-06	0.00E+00	4.55E-06	4.550	0.00E+00	5.24E-02	2.87E-02
3746463758816	374646	3758816	4.77E-03	1.48E-02	1.96E-02	4.46E-03	5.22E-03	1.83E-02	3.34E-04	4.47E-03	3.99E-03	1.72E-03	1.42E-03	3.52E-03	2.65E-07	4.37E-06	0.00E+00	4.63E-06	4.633	0.00E+00	5.33E-02	2.92E-02
3746063758821	374606	3758821	3.87E-03	1.20E-02	1.60E-02	3.38E-03	4.24E-03	1.48E-02	2.71E-04	3.69E-03	3.30E-03	1.42E-03	1.17E-03	2.58E-03	2.15E-07	3.54E-06	0.00E+00	3.76E-06	3.760	0.00E+00	4.29E-02	2.38E-02
3746113758821	374611	3758821	3.94E-03	1.22E-02	1.62E-02	3.51E-03	4.31E-03	1.51E-02	2.75E-04	3.76E-03	3.36E-03	1.45E-03	1.19E-03	2.66E-03	2.19E-07	3.61E-06	0.00E+00	3.83E-06	3.828	0.00E+00	4.37E-02	2.42E-02
3746163758821	374616	3758821	4.00E-03	1.24E-02	1.65E-02	3.64E-03	4.38E-03	1.53E-02	2.80E-04	3.83E-03	3.42E-03	1.48E-03	1.22E-03	2.74E-03	2.22E-07	3.67E-06	0.00E+00	3.90E-06	3.897	0.00E+00	4.45E-02	2.46E-02
3746213758821	374621	3758821	4.07E-03	1.26E-02	1.67E-02	3.76E-03	4.45E-03	1.56E-02	2.84E-04	3.90E-03	3.49E-03	1.50E-03	1.24E-03	2.83E-03	2.26E-07	3.74E-06	0.00E+00	3.97E-06	3.967	0.00E+00	4.54E-02	2.50E-02
3746263758821	374626	3758821	4.13E-03	1.28E-02	1.70E-02	3.86E-03	4.52E-03	1.58E-02	2.89E-04	3.97E-03	3.55E-03	1.53E-03	1.26E-03	2.91E-03	2.30E-07	3.81E-06	0.00E+00	4.04E-06	4.038	0.00E+00	4.62E-02	2.55E-02
3746313758821	374631	3758821	4.20E-03	1.30E-02	1.73E-02	3.94E-03	4.60E-03	1.61E-02	2.94E-04	4.05E-03	3.61E-03	1.56E-03	1.28E-03	3.00E-03	2.34E-07	3.88E-06	0.00E+00	4.11E-06	4.110	0.00E+00	4.71E-02	2.59E-02
3746363758821	374636	3758821	4.28E-03	1.32E-02	1.76E-02	3.99E-03	4.68E-03	1.64E-02	2.99E-04	4.12E-03	3.67E-03	1.59E-03	1.31E-03	3.10E-03	2.38E-07	3.94E-06	0.00E+00	4.18E-06	4.182	0.00E+00	4.79E-02	2.63E-02
3746413758821	374641	3758821	4.35E-03	1.35E-02	1.79E-02	4.01E-03	4.77E-03	1.67E-02	3.05E-04	4.19E-03	3.74E-03	1.61E-03	1.33E-03	3.19E-03	2.42E-07	4.01E-06	0.00E+00	4.25E-06	4.254	0.00E+00	4.88E-02	2.68E-02
3746463758821	374646	3758821	4.43E-03	1.37E-02	1.83E-02	4.01E-03	4.85E-03	1.70E-02	3.10E-04	4.26E-03	3.80E-03	1.64E-03	1.35E-03	3.29E-03	2.46E-07	4.08E-06	0.00E+00	4.33E-06	4.327	0.00E+00	4.96E-02	2.73E-02
3746063758826	374606	3758826	3.65E-03	1.13E-02	1.50E-02	3.08E-03	4.00E-03	1.40E-02	2.55E-04	3.54E-03	3.16E-03	1.12E-03	1.44E-03	2.44E-03	2.03E-07	3.35E-06	0.00E+00	3.55E-06	3.552	0.00E+00	4.04E-02	2.25E-02
3746113758826	374611	3758826	3.74E-03	1.15E-02	1.53E-02	3.20E-03	4.05E-03	1.42E-02	2.59E-04	3.60E-03	3.22E-03	1.39E-03	1.14E-03	2.51E-03	2.06E-07	3.41E-06	0.00E+00	3.61E-06	3.613	0.00E+00	4.11E-02	2.29E-02
3746163758826	374616	3758826	3.76E-03	1.16E-02	1.55E-02	3.31E-03	4.12E-03	1.44E-02	2.63E-04	3.67E-03	3.28E-03	1.41E-03	1.16E-03	2.58E-03	2.09E-07	3.47E-06	0.00E+00	3.67E-06	3.674	0.00E+00	4.19E-02	2.32E-02
3746213758826	374621	3758826	3.82E-03	1.18E-02	1.57E-02	3.41E-03	4.18E-03	1.46E-02	2.67E-04	3.73E-03	3.33E-03	1.44E-03	1.18E-03	2.66E-03	2.12E-07	3.52E-06	0.00E+00	3.74E-06	3.736	0.00E+00	4.26E-02	2.36E-02
3746263758826	374626	3758826	3.88E-03	1.20E-02	1.60E-02	3.49E-03	4.24E-03	1.48E-02	2.71E-04	3.80E-03	3.39E-03	1.46E-03	1.21E-03	2.74E-03	2.15E-07	3.58E-06	0.00E+00	3.80E-06	3.799	0.00E+00	4.33E-02	2.40E-02
3746313758826	374631	3758826	3.94E-03	1.22E-02	1.62E-02	3.56E-03	4.31E-03	1.51E-02	2.75E-04	3.87E-03	3.45E-03	1.49E-03	1.23E-03	2.82E-03	2.19E-07	3.64E-06	0.00E+00	3.86E-06	3.863	0.00E+00	4.41E-02	2.43E-02
3746363758826	374636	3758826	4.00E-03	1.24E-02	1.65E-02	3.60E-03	4.38E-03	1.53E-02	2.80E-04	3.93E-03	3.51E-03	1.52E-03	1.25E-03	2.90E-03	2.22E-07	3.70E-06	0.00E+00	3.93E-06	3.926	0.00E+00	4.48E-02	2.47E-02
3746413758826	374641	3758826	4.07E-03	1.26E-02	1.68E-02	3.63E-03	4.45E-03	1.56E-02	2.85E-04	4.00E-03	3.57E-03	1.54E-03	1.27E-03	2.99E-03	2.26E-07	3.76E-06	0.00E+00	3.99E-06	3.990	0.00E+00	4.56E-02	2.52E-02
3746463758826	374646	3758826	4.14E-03	1.28E-02	1.70E-02	3.62E-03	4.53E-03	1.58E-02	2.89E-04	4.06E-03	3.63E-03	1.57E-03	1.29E-03	3.07E-03	2.30E-07	3.83E-06	0.00E+00	4.06E-06	4.055	0.00E+00	4.63E-02	2.56E-02
3746063758831	374606	3758831	3.45E-03	1.07E-02	1.42E-02	2.83E-03	3.77E-03	1.32E-02	2.41E-04	3.39E-03	3.03E-03	1.31E-03	1.08E-03	2.30E-03	1.91E-07	3.17E-06	0.00E+00	3.36E-06	3.363	0.00E+00	3.81E-02	2.13E-02
3746113758831	374611	3758831	3.49E-03	1.08E-02	1.44E-02	2.92E-03	3.83E-03	1.34E-02	2.44E-04	3.45E-03	3.08E-03	1.33E-03	1.10E-03	2.37E-03	1.94E-07	3.22E-06	0.00E+00	3.42E-06	3.418	0.00E+00	3.88E-02	2.16E-02
3746163758831	374616	3758831	3.54E-03	1.10E-02	1.46E-02	3.02E-03	3.88E-03	1.36E-02	2.48E-04	3.52E-03	3.14E-03	1.36E-03	1.11E-03	2.44E-03	1.97E-07	3.28E-06	0.00E+00	3.47E-06	3.473	0.00E+00	3.94E-02	2.20E-02
3746213758831	374621	3758831	3.59E-03	1.11E-02	1.48E-02	3.10E-03	3.93E-03	1.38E-02	2.51E-04	3.58E-03	3.19E-03	1.38E-03	1.13E-03	2.51E-03	2.00E-07	3.33E-06	0.00E+00	3.53E-06	3.528	0.00E+00	4.01E-02	2.23E-02
3746263758831	374626	3758831	3.65E-03	1.13E-02	1.50E-02	3.18E-03	3.99E-03	1.40E-02	2.55E-04	3.64E-03	3.25E-03	1.40E-03	1.15E-03	2.58E-03	2.03E-07	3.38E-06	0.00E+00	3.58E-06	3.584	0.00E+00	4.07E-02	2.26E-02
3746313758831	374631	3758831	3.70E-03	1.15E-02	1.52E-02	3.23E-03	4.05E-03	1.42E-02	2.59E-04	3.70E-03	3.30E-03	1.43E-03	1.17E-03	2.65E-03	2.06E-07	3.43E-06	0.00E+00	3.64E-06	3.640	0.00E+00	4.14E-02	2.30E-02
3746363758831	374636	3758831	3.76E-03	1.16E-02	1.55E-02	3.27E-03	4.11E-03	1.44E-02	2.63E-04	3.76E-03	3.36E-03	1.45E-03	1.19E-03	2.73E-03	2.09E-07	3.49E-06	0.00E+00	3.70E-06	3.697	0.00E+00	4.21E-02	2.33E-02
3746413758831	374641	3758831	3.81E-03	1.18E-02	1.57E-02	3.29E-03	4.17E-03	1.46E-02	2.67E-04	3.82E-03	3.41E-03	1.47E-03	1.21E-03	2.80E-03	2.12E-07	3.54E-06	0.00E+00	3.75E-06	3.754	0.00E+00	4.27E-02	2.37E-02
3746463758831	374646	3758831	3.85E-03	1.20E-02	1.60E-02	3.29E-03	4.24E-03	1.48E-02	2.71E-04	3.88E-03	3.46E-03	1.50E-03	1.23E-03	2.86E-03	2.15E-07	3.60E-06	0.00E+00	3.81E-06	3.811	0.00E+00	4.34E-02	2.40E-02
3746013758836	374601	3758836	3.22E-03	9.96E-03	1.33E-02	2.51E-03	3.52E-03	1.23E-02	2.25E-04	3.20E-03	2.86E-03	1.23E-03	1.02E-03	2.12E-03	1.79E-07	2.96E-06	0.00E+00	3.14E-06	3.142	0.00E+00	3.55E-02	1.99E-02
3746063758836	374606	3758836	3.26E-03	1.01E-02	1.34E-02	2.60E-03	3.57E-03	1.25E-02	2.28E-04	3.26E-03	2.91E-03	1.26E-03	1.03E-03	2.18E-03	1.81E-07	3.01E-06	0.00E+00	3.19E-06	3.191	0.00E+00	3.61E-02	2.02E-02
3746113758836	374611	3758836	3.30E-03	1.02E-02	1.36E-02	2.68E-03	3.62E-03	1.27E-02	2.31E-04	3.31E-03	2.96E-03	1.28E-03	1.05E-03	2.24E-03	1.84E-07	3.06E-06	0.00E+00	3.24E-06	3.240	0.00E+00	3.67E-02	2.05E-02
3746163758836	374616	3758836	3.35E-03	1.04E-02	1.38E-02	2.76E-03	3.67E-03	1.28E-02	2.34E-04	3.37E-03	3.01E-03	1.30E-03	1.07E-03	2.30E-03	1.86E-07	3.10E-06	0.00E+00	3.29E-06	3.289	0.00E+00	3.72E-02	2.08E-02
3746213758836	374621	3758836	3.39E-03	1.05E-02	1.40E-02	2.84E-03	3.71E-03	1.30E-02	2.37E-04	3.43E-03	3.06E-03	1.32E-03	1.09E-03	2.37E-03	1.88E-07	3.15E-06	0.00E+00	3.34E-06	3.339	0.00E+00	3.78E-02	2.11E-02
3746263758836	374626	3758836	3.44E-03	1.06E-02	1.42E-02	2.90E-03	3.76E-03	1.32E-02	2.41E-04	3.48E-03	3.11E-03	1.34E-03	1.11E-03	2.43E-03	1.91E-07	3.20E-06	0.00E+00	3.39E-06	3.389	0.00E+00	3.84E-02	2.14E-02
3746313758836	374631	3758836	3.49E-03	1.08E-02	1.44E-02	2.95E-03	3.82E-03	1.34E-02	2.44E-04	3.54E-03	3.16E-03	1.37E-03	1.12E-03	2.50E-03	1.94E-07	3.25E-06	0.00E+00	3.44E-06	3.439	0.00E+00	3.90E-02	2.17E-02
3746363758836	374636	3758836	3.54E-03	1.09E-02	1.46E-02	2.98E-03	3.87E-03	1.35E-02	2.47E-04	3.60E-03	3.21E-03	1.39E-03	1.14E-03	2.57E-03	1.96E-07	3.29E-06	0.00E+00	3.49E-06	3.490	0.00E+00	3.96E-02	2.20E-02
3746413758836	374641	3758836	3.59E-03	1.11E-02	1.48E-02	3.00E-03	3.93E-03	1.37E-02	2.51E-04	3.65E-03	3.26E-03	1.41E-03	1.16E-03	2.64E-03	1.99E-07	3.34E-06	0.00E+00	3.54E-06	3.540	0.00E+00	4.01E-02	2.23E-02
3746463758836	374646	3758836	3.64E-03	1.13E

			SWBuilding Construction	SWDemolition	SWGrading	EYBuilding Construction	SWPaving	SWGrading	SWArchitectural Coating	NBBuilding Construction	NBBuilding Construction	NBArchitectural Coating	NBArchitectural Coating	RWBuilding Construction	Child Risk					Overlapping Phases - Maximum G		
Unique Identifier	X (UTM)	Y (UTM)	2026	2026	2026	2026	2027	2027	2027	2026	2027	2026	2027	2026	3rd Trimester	0<2	2<16	Total	per million	2025	2026	2027
3745293758760	374529	3758760	6.23E-03	1.93E-02	2.57E-02	4.12E-03	6.82E-03	2.39E-02	4.36E-04	4.15E-03	3.70E-03	1.60E-03	1.32E-03	2.75E-03	3.46E-07	5.14E-06	0.00E+00	5.49E-06	5.485	0.00E+00	6.38E-02	3.61E-02
3745343758760	374534	3758760	6.52E-03	2.02E-02	2.69E-02	4.47E-03	7.14E-03	2.50E-02	4.56E-04	4.26E-03	3.81E-03	1.64E-03	1.35E-03	2.88E-03	3.62E-07	5.37E-06	0.00E+00	5.73E-06	5.730	0.00E+00	6.68E-02	3.77E-02
3745393758760	374539	3758760	6.82E-03	2.11E-02	2.81E-02	4.87E-03	7.46E-03	2.61E-02	4.77E-04	4.38E-03	3.91E-03	1.69E-03	1.39E-03	3.01E-03	3.79E-07	5.60E-06	0.00E+00	5.98E-06	5.981	0.00E+00	7.00E-02	3.94E-02
3745443758760	374544	3758760	7.11E-03	2.20E-02	2.93E-02	5.30E-03	7.79E-03	2.72E-02	4.97E-04	4.51E-03	4.02E-03	1.74E-03	1.43E-03	3.16E-03	3.95E-07	5.84E-06	0.00E+00	6.23E-06	6.234	0.00E+00	7.31E-02	4.10E-02
3744493758765	374449	3758765	3.12E-03	9.65E-03	1.28E-02	1.43E-03	3.41E-03	1.19E-02	2.18E-04	2.70E-03	2.41E-03	1.04E-03	8.57E-04	1.45E-03	1.73E-07	2.70E-06	0.00E+00	2.87E-06	2.872	0.00E+00	3.22E-02	1.88E-02
3744543758765	374454	3758765	3.22E-03	9.98E-03	1.33E-02	1.51E-03	3.53E-03	1.24E-02	2.26E-04	2.77E-03	2.47E-03	1.07E-03	8.77E-04	1.50E-03	1.79E-07	2.79E-06	0.00E+00	2.97E-06	2.966	0.00E+00	3.33E-02	1.95E-02
3744593758765	374459	3758765	3.34E-03	1.03E-02	1.37E-02	1.59E-03	3.65E-03	1.28E-02	2.34E-04	2.83E-03	2.53E-03	1.09E-03	8.97E-04	1.55E-03	1.85E-07	2.88E-06	0.00E+00	3.06E-06	3.063	0.00E+00	3.45E-02	2.01E-02
3744743758765	374474	3758765	3.72E-03	1.15E-02	1.53E-02	1.88E-03	4.07E-03	1.42E-02	2.60E-04	3.04E-03	2.71E-03	1.17E-03	9.63E-04	1.72E-03	2.07E-07	3.18E-06	0.00E+00	3.39E-06	3.388	0.00E+00	3.83E-02	2.22E-02
3744793758765	374479	3758765	3.86E-03	1.19E-02	1.59E-02	2.00E-03	4.22E-03	1.48E-02	2.70E-04	3.11E-03	2.77E-03	1.20E-03	9.86E-04	1.78E-03	2.14E-07	3.29E-06	0.00E+00	3.51E-06	3.507	0.00E+00	3.98E-02	2.30E-02
3744843758765	374484	3758765	4.01E-03	1.24E-02	1.65E-02	2.12E-03	4.39E-03	1.53E-02	2.80E-04	3.18E-03	2.84E-03	1.23E-03	1.01E-03	1.85E-03	2.23E-07	3.41E-06	0.00E+00	3.63E-06	3.633	0.00E+00	4.13E-02	2.39E-02
3744893758765	374489	3758765	4.16E-03	1.29E-02	1.71E-02	2.26E-03	4.56E-03	1.59E-02	2.91E-04	3.26E-03	2.91E-03	1.26E-03	1.03E-03	1.92E-03	2.31E-07	3.53E-06	0.00E+00	3.77E-06	3.765	0.00E+00	4.29E-02	2.47E-02
3745043758765	374504	3758765	4.68E-03	1.45E-02	1.93E-02	2.75E-03	5.12E-03	1.79E-02	3.27E-04	3.52E-03	3.14E-03	1.36E-03	1.12E-03	2.16E-03	2.60E-07	3.95E-06	0.00E+00	4.21E-06	4.206	0.00E+00	4.82E-02	2.76E-02
3745193758765	374519	3758765	5.29E-03	1.64E-02	2.18E-02	3.39E-03	5.79E-03	2.03E-02	3.70E-04	3.80E-03	3.39E-03	1.46E-03	1.20E-03	2.44E-03	2.94E-07	4.43E-06	0.00E+00	4.72E-06	4.724	0.00E+00	5.45E-02	3.10E-02
3745243758765	374524	3758765	5.52E-03	1.71E-02	2.27E-02	3.65E-03	6.04E-03	2.11E-02	3.86E-04	3.90E-03	3.48E-03	1.50E-03	1.24E-03	2.55E-03	3.06E-07	4.61E-06	0.00E+00	4.92E-06	4.917	0.00E+00	5.69E-02	3.23E-02
3745293758765	374529	3758765	5.76E-03	1.78E-02	2.37E-02	3.93E-03	6.30E-03	2.20E-02	4.03E-04	4.00E-03	3.57E-03	1.54E-03	1.27E-03	2.66E-03	3.20E-07	4.80E-06	0.00E+00	5.12E-06	5.120	0.00E+00	5.94E-02	3.36E-02
3745343758765	374534	3758765	6.00E-03	1.86E-02	2.47E-02	4.25E-03	6.57E-03	2.30E-02	4.20E-04	4.11E-03	3.67E-03	1.58E-03	1.30E-03	2.78E-03	3.33E-07	5.00E-06	0.00E+00	5.33E-06	5.331	0.00E+00	6.20E-02	3.50E-02
3745393758765	374539	3758765	6.25E-03	1.94E-02	2.57E-02	4.59E-03	6.84E-03	2.39E-02	4.37E-04	4.22E-03	3.77E-03	1.63E-03	1.34E-03	2.90E-03	3.47E-07	5.20E-06	0.00E+00	5.55E-06	5.547	0.00E+00	6.47E-02	3.63E-02
3745443758765	374544	3758765	6.50E-03	2.01E-02	2.68E-02	4.98E-03	7.12E-03	2.49E-02	4.55E-04	4.34E-03	3.87E-03	1.67E-03	1.38E-03	3.04E-03	3.61E-07	5.40E-06	0.00E+00	5.77E-06	5.765	0.00E+00	6.74E-02	3.77E-02
3744493758770	374449	3758770	3.00E-03	9.28E-03	1.23E-02	1.41E-03	3.28E-03	1.15E-02	2.10E-04	2.63E-03	2.35E-03	1.01E-03	8.34E-04	1.42E-03	1.67E-07	2.61E-06	0.00E+00	2.77E-06	2.774	0.00E+00	3.11E-02	1.82E-02
3744543758770	374454	3758770	3.10E-03	9.59E-03	1.28E-02	1.48E-03	3.39E-03	1.19E-02	2.17E-04	2.69E-03	2.40E-03	1.04E-03	8.53E-04	1.47E-03	1.72E-07	2.69E-06	0.00E+00	2.86E-06	2.861	0.00E+00	3.21E-02	1.87E-02
3744593758770	374459	3758770	3.20E-03	9.92E-03	1.32E-02	1.56E-03	3.51E-03	1.23E-02	2.24E-04	2.75E-03	2.46E-03	1.06E-03	8.72E-04	1.52E-03	1.78E-07	2.77E-06	0.00E+00	2.95E-06	2.951	0.00E+00	3.32E-02	1.93E-02
3744643758770	374464	3758770	3.31E-03	1.03E-02	1.36E-02	1.65E-03	3.63E-03	1.27E-02	2.32E-04	2.81E-03	2.51E-03	1.08E-03	8.92E-04	1.57E-03	1.84E-07	2.86E-06	0.00E+00	3.05E-06	3.046	0.00E+00	3.43E-02	1.99E-02
3744693758770	374469	3758770	3.41E-03	1.06E-02	1.41E-02	1.74E-03	3.75E-03	1.31E-02	2.40E-04	2.88E-03	2.57E-03	1.11E-03	9.13E-04	1.63E-03	1.90E-07	2.95E-06	0.00E+00	3.14E-06	3.145	0.00E+00	3.55E-02	2.06E-02
3744743758770	374474	3758770	3.55E-03	1.10E-02	1.46E-02	1.84E-03	3.88E-03	1.36E-02	2.48E-04	2.95E-03	2.63E-03	1.14E-03	9.34E-04	1.68E-03	1.97E-07	3.05E-06	0.00E+00	3.25E-06	3.249	0.00E+00	3.67E-02	2.13E-02
3744793758770	374479	3758770	3.67E-03	1.14E-02	1.51E-02	1.95E-03	4.02E-03	1.41E-02	2.57E-04	3.02E-03	2.69E-03	1.16E-03	9.56E-04	1.74E-03	2.04E-07	3.15E-06	0.00E+00	3.36E-06	3.358	0.00E+00	3.81E-02	2.20E-02
3744843758770	374484	3758770	3.81E-03	1.18E-02	1.57E-02	2.07E-03	4.17E-03	1.46E-02	2.66E-04	3.09E-03	2.76E-03	1.19E-03	9.79E-04	1.81E-03	2.11E-07	3.26E-06	0.00E+00	3.47E-06	3.472	0.00E+00	3.94E-02	2.27E-02
3744893758770	374489	3758770	3.95E-03	1.22E-02	1.62E-02	2.20E-03	4.32E-03	1.51E-02	2.76E-04	3.16E-03	2.82E-03	1.22E-03	1.00E-03	1.87E-03	2.19E-07	3.37E-06	0.00E+00	3.59E-06	3.592	0.00E+00	4.09E-02	2.35E-02
3745043758770	374504	3758770	4.40E-03	1.36E-02	1.81E-02	2.65E-03	4.82E-03	1.69E-02	3.08E-04	3.40E-03	3.04E-03	1.31E-03	1.08E-03	2.10E-03	2.45E-07	3.74E-06	0.00E+00	3.99E-06	3.988	0.00E+00	4.56E-02	2.61E-02
3745193758770	374519	3758770	4.94E-03	1.53E-02	2.03E-02	3.24E-03	5.41E-03	1.89E-02	3.45E-04	3.67E-03	3.28E-03	1.41E-03	1.16E-03	2.36E-03	2.74E-07	4.17E-06	0.00E+00	4.45E-06	4.448	0.00E+00	5.12E-02	2.91E-02
3745243758770	374524	3758770	5.13E-03	1.59E-02	2.11E-02	3.48E-03	5.62E-03	1.97E-02	3.59E-04	3.76E-03	3.36E-03	1.45E-03	1.19E-03	2.46E-03	2.85E-07	4.33E-06	0.00E+00	4.62E-06	4.617	0.00E+00	5.33E-02	3.02E-02
3745293758770	374529	3758770	5.34E-03	1.65E-02	2.20E-02	3.73E-03	5.85E-03	2.05E-02	3.73E-04	3.86E-03	3.45E-03	1.49E-03	1.22E-03	2.56E-03	2.97E-07	4.50E-06	0.00E+00	4.79E-06	4.795	0.00E+00	5.55E-02	3.13E-02
3745343758770	374534	3758770	5.55E-03	1.72E-02	2.29E-02	4.01E-03	6.08E-03	2.13E-02	3.88E-04	3.96E-03	3.54E-03	1.53E-03	1.26E-03	2.67E-03	3.08E-07	4.67E-06	0.00E+00	4.98E-06	4.979	0.00E+00	5.78E-02	3.25E-02
3745393758770	374539	3758770	5.77E-03	1.78E-02	2.37E-02	4.31E-03	6.31E-03	2.21E-02	4.03E-04	4.07E-03	3.63E-03	1.57E-03	1.29E-03	2.79E-03	3.20E-07	4.85E-06	0.00E+00	5.17E-06	5.167	0.00E+00	6.01E-02	3.37E-02
3745443758770	374544	3758770	5.98E-03	1.85E-02	2.46E-02	4.64E-03	6.54E-03	2.29E-02	4.18E-04	4.18E-03	3.73E-03	1.61E-03	1.33E-03	2.91E-03	3.32E-07	5.02E-06	0.00E+00	5.36E-06	5.356	0.00E+00	6.24E-02	3.49E-02
3744493758775	374449	3758775	2.89E-03	8.93E-03	1.19E-02	1.39E-03	3.16E-03	1.11E-02	2.02E-04	2.56E-03	2.28E-03	9.86E-04	8.11E-04	1.39E-03	1.60E-07	2.52E-06	0.00E+00	2.68E-06	2.678	0.00E+00	3.00E-02	1.75E-02
3744543758775	374454	3758775	2.98E-03	9.21E-03	1.23E-02	1.46E-03	3.26E-03	1.14E-02	2.08E-04	2.61E-03	2.33E-03	1.01E-03	8.29E-04	1.44E-03	1.65E-07	2.59E-06	0.00E+00	2.76E-06	2.758	0.00E+00	3.10E-02	1.80E-02
3744593758775	374459	3758775	3.07E-03	9.51E-03	1.27E-02	1.53E-03	3.36E-03	1.18E-02	2.15E-04	2.67E-03	2.39E-03	1.03E-03	8.48E-04	1.49E-03	1.71E-07	2.67E-06	0.00E+00	2.84E-06	2.842	0.00E+00	3.20E-02	1.86E-02
3744643758775	374464	3758775	3.17E-03	9.82E-03	1.31E-02	1.62E-03	3.47E-03	1.22E-02	2.22E-04	2.73E-03	2.44E-03	1.05E-03	8.67E-04	1.54E-03	1.76E-07	2.75E-06	0.00E+00	2.93E-06	2.929	0.00E+00	3.30E-02	1.92E-02
3744693758775	374469	3758775	3.28E-03	1.01E-02	1.35E-02	1.70E-03	3.59E-03	1.26E-02	2.29E-04	2.80E-03	2.50E-03	1.08E-03	8.86E-04	1.58E-03	1.81E-07	2.84E-06	0.00E+00	3.02E-06	3.021	0.00E+00	3.41E-02	1.97E-02
3744743758775	374474	3758775	3.39E-03	1.05E-02	1.39E-02	1.80E-03	3.71E-03	1.30E-02	2.37E-04	2.86E-03	2.55E-03	1.10E-03	9.07E-04	1.64E-03	1.88E-07	2.93E-06	0.00E+00	3.12E-06	3.116	0.00E+00	3.52E-02	2.04E-02
3744793758775	374479	3758775	3.50E-03	1.08E-02	1.44E-02	1.90E-03	3.83E-03	1.34E-02	2.45E-04	2.93E-03	2.61E-03	1.13E-03	9.28E-04	1.70E-03	1.94E-07	3.02E-06	0.00E+00	3.22E-06	3.216	0.00E+00	3.64E-02	2.10E-02
3744843758775	374484	3758775	3.62E-03	1.12E-02	1.49E-02	2.01E-03	3.96E-03	1.39E-02	2.53E-04	2.99E-03	2.67E-03	1.15E-03	9.50E-04	1.76E-03	2.01E-07	3.12E-06	0.00E+00	3.32E-06	3.320	0.00E+00	3.77E-02	2.17E-02
3744893758775	374489	3758775	3.74E-03	1.16E-02	1.54E-02	2.13E-03	4.10E-03	1.43E-02	2.62E-04	3.07E-03	2.74E-03	1.18E-03	9.72E-04	1.82E-03	2.08E-07	3.22E-06	0.00E+00	3.43E-06	3.429	0.00E+00	3.90E-02	2.24E-02
3745043758775	374504	3758775	4.15E-03	1.29E-02	1.71E-02	2.55E-03	4.55E-03	1.59E-02	2.91E-04	3.29E-03	2.94E-03	1.27E-03	1.04E-03	2.03E-03	2.31E-07	3.56E-06	0.00E+00	3.79E-06	3.786	0.00E+00	4.33E-02	2.47E-02
3745193758775	374519	3758775	4.62E-03	1.43E-02	1.90E-02	3.08E-03	5.06E-03	1.77E-02	3.23E-04	3.55E-03	3.17E-03	1.37E-03	1.12E-03	2.28E-03	2.57E-07	3.94E-06	0.00E+00	4.20E-06	4.198	0.00E+00	4.83E-02	2.74E-02
3745243758775	374524	3758775	4.80E-03	1.48E-02	1.97E-02	3.29E-03	5.25E-03	1.84E-02	3.35E-04	3.64E-03	3.25E-03	1.40E-03	1.15E-03	2.37E-03	2.66E-07	4.08E-06	0.00E+00	4.35E-06	4.348	0.00E+00	5.01E-02	2.84E-02
3745293758775	374529	3758775	4.98E-03	1.54E-02	2.05E-02	3.51E-03	5.45E-03	1.91E-02	3.48E-04	3.73E-03	3.33E-03	1.44E-03	1.18E-03	2.47E-03	2.76E-07	4.23E-06	0.00E+00	4.50E-06	4.504	0.00E+00	5.20E-02	2.94E-02
3745343758775	374534	3758775	5.16E-03	1.60E-02	2.12E-02	3.76E-03	5.65E-03	1.98E-02	3.61E-04	3.82E-03	3.41E-03	1.47E-03	1.21E-03	2.57E-03	2.87E-07	4.38E-06	0.00E+00	4.67E-06	4.666	0.00E+00	5.40E-02	3.04E-02
3745393758775	374539	3758775	5.34E-03	1.65E-02	2.20E-02	4.02E-03	5.85E-03	2.05E-02	3.74E-04	3.92E-03	3.50E-03	1.51E-03	1.24E-03	2.67E-03	2.97E-07	4.53E-06	0.00E+00	4.83E-06	4.831	0.00E+00	5.60E-02	3.14E-02
3745443758775	374544	3758775	5.53E-03	1.71E-02	2.28E-02	4.31E-03	6.05E-03	2.12E-02	3.87E-04	4.03E-03	3.60E-03	1.55E-03	1.28E-03	2.79E-03	3.07E-07	4.69E-06	0.00E+00	5.00E-06	4.997	0.00E+00	5.81E-02	3.25E-02
3744493758780	374449	3758780	2.78E-03	8.59E-03	1.14E-02	1.36E-03	3.04E-03	1.06E-02	1.94E-04	2.49E-03	2.22E-03	9.59E-04	7.89E-04	1.36E-03	1.54E-07	2.43E-06	0.00E+00	2.59E-06	2.585	0.00E+00	2.90E-02	1.69E-02
3744543758780	374454	3758780	2.86E-03	8.85E-03	1.18E-02	1.43E-03	3.13E-03	1.10E-02	2.00E-04	2.54E-03	2.27E-03	9.80E-04	8.06E-04	1.41E-03	1.59E-07	2.50E-06	0.00E+00	2.66E-06	2.660	0.00E+00	2.98E-02	1.74E-02
3744593758780	374459	3758780	2.95E-03	9.12E-03	1.21E-02	1.50E-03	3.23E-03	1.13E-02	2.06E-04	2.60E-03	2.32E-03	1.00E-03	8.24E-04	1.45E-03	1.64E-07	2.57E-06	0.00E+00	2.74E-06	2.737	0.00E+00	3.08E-02	1.79E-02
3744643758780	374464	3758780	3.04E-03	9.41E-03	1.25E-02	1.58E-03	3.33E-03	1.16E-02	2.13E-04	2.68E-03	2.37E-03	1.02E-03	8.43E-04	1.49E-03	1.69E-07	2.65E-06	0.00E+00	2.82E-06	2.818	0.00E+00	3.17E-02	1.84E-02
3744693758780	374469	3758780	3.13E-03	9.70E-03	1.29E-02	1.66E-03	3.43E-03	1.20E-02	2.19E-04	2.71E-03	2.42E-03	1.05E-03	8.61E-04	1.55E-03	1.74E-07	2.73E-06	0.00E+00	2.90E-06	2.902	0.00E+00	3.27E-02	1.89E-02
3744743758780	374474	3758780	3.23E-03	1.00E-02	1.33E-02	1.75E-03	3.54E-03	1.24E-02	2.26E-04	2.78E-03	2.48E-03	1.07E-03	8.80E-04	1.60E-03	1.80E-07	2.81E-06	0.00E+00	2.99E-06	2.990	0.00E+00	3.38E-02	1.95E-02
3744793758780	374479	3758780	3.34E-03	1.03E-02	1.37E-02	1.84E-03	3.65E-03	1.28E-02	2.33E-04	2.84E-03	2.53E-03	1.09E-03	9.00E-04	1.66E-03	1.85E-07	2.90E-06	0.00E+00	3.08E-06	3.081	0.00E+00	3.48E-02	2.01E-02
3744843758780	374484	3758780	3.45E-03	1.07E-02	1.42E-02	1.95E-03	3.77E-03	1.32E-02	2.41E-04	2.90E-03	2.59E-03	1.12E-03	9.21E-04	1.71E-03	1.91E-07	2.98E-06	0.00E+00	3.18E-06	3.176	0.00E+00	3.60E-02	2.07E-02
3744893758780	374489	3758780	3.56E-03	1.10E-02	1.46E-02	2.06E-03	3.89E-03	1.36E-02	2.49E-04	2.97E-03	2.65E-03	1.15E-03	9.42E-04	1.77E-03	1.98E-07	3.08E-06	0.00E+00	3.28E-06	3.275	0.00E+00	3.72E-02	2.14E-02
3744943758780	374494	3758780	3.68E-03	1.14E-02	1.51E-02	2.17E-03	4.02E-03	1.41E-02	2.57E-04	3.04E-03	2.71E-03	1.17E-03	9.64E-04	1.83E-03	2.04E-07	3.17E-06	0.00E+00	3.38E-06	3.379	0.00E+00	3.84E-02	2.20E-02
3745043758780	374504	3758780	3.93E-03	1.22E-02	1.62E-02	2.44E-03	4.30E-03	1.50E-02	2.75E-04	3.19E-03	2.85E-03	1.23E-03	1.01E-03	1.97E-03	2.18E-07	3.38E-06	0.00E+00	3.60E-06	3.600	0.00E+00	4.11E-02	2.35E-02
3745193758780	374519	3758780	4.34E-03	1.34E-02	1.79E-02	2.92E-03	4.75E-03	1.66E-02	3.04E-04	3.43E-03	3.06E-03	1.32E-03	1.09E-03	2.20E-03	2.41E-07	3.73E-06	0.00E+00	3.97E-06	3.969	0.00E+00	4.55E-02	2.58E-02
3745243758780	374524	3758780	4.49E-03	1.39E-02	1.85E-02	3.10E-03	4.92E-03	1.72E-02	3.14E-04	3.51E-03	3.14E-03	1.35E-03	1.11E-03	2.28E-03	2.50E-07	3.85E-06	0.00E+00	4.10E-06	4.104	0.00E+00	4.72E-02	2.67E-02
3745293758780	374529	3758780	4.65E-03	1.44E-02	1.92E-02	3.30E-03	5.09E-03	1.78E-02	3.25E-04	3.60E-03	3.21E-03	1.39E-03	1.14E-03	2.37E-03	2.58E-07	3.98E-06	0.00E+00	4.24E-06	4.242	0.00E+00	4.89E-02	2.76E-02
3745343758780	374534	3758780	4.81E-03	1.49E-02	1.98E-02	3.51E-03	5.27E-03	1.84E-02	3.36E-04	3.69E-03	3.29E-03	1.42E-03	1.17E-03	2.46E-03	2.67E-07	4.12E-06	0.00E+00	4.39E-06	4.385	0.00E+00	5.06E-02	2.85E-02
3745393758780	374539	3758780	4.97E-03	1.54E-02	2.05E-02	3.74E-03	5.44E-03	1.90E-02	3.48E-04	3.78E-03	3.38E-03	1.46E-03	1.20E-03	2.56E-03	2.76E-07	4.25E-06	0.00E+00	4.53E-06	4.531	0.00E+00	5.24E-02	2.94E-02
3745443758780	374544	3758780	5.13E-03	1.59E-02	2.11E-02	3.98E-03	5.62E-03	1.97E-02	3.59E-04	3.88E-03	3.47E-03	1.50E-03	1.23E-03	2.66E-03	2.85E-07	4.39E-06	0.00E+00	4.68E-06	4.678	0.00E+00	5.42E-02	3.03E-02
3744493758785	374449	3758785	2.67E-03	8.26E-03	1.10E-02	1.33E-03	2.92E-03	1.02E-02	1.87E-04	2.42E-03	2.16E-03	9.33E-04	7.68E-04	1.33E-03	1.48E-07	2.35E-06	0.00E+00	2.50E-06	2.495	0.00E+00	2.79E-02	1.63E-02
3744543758785	374454	3758785	2.75E-03	8.50E-03	1.13E-02	1.39E-03	3.01E-03	1.05E-02	1.92E-04	2.47E-03	2.21E-03	9.53E-04	7.84E-04	1.38E-03	1.53E-07	2.41E-06	0.00E+00	2.56E-06	2.564	0.00E+00	2.88E-02	1.67E-02
3744593758785	374459	3758785	2.84E-03	8.75E-03	1.16E-02	1.44E-03	3.10E-03	1.08E-02	1.98E-04	2.52E-03	2.25E-03	9.74E-04	8.01E-04	1.42E-03	1.57E-07	2.46E-06	0.00E+00	2.64E-06	2.636	0.00E+00	2.98E-02	1.72E-02
3744643758785	374464	3758785	2.91E-03	9.01E-03	1.20E-02	1.53E-03	3.19E-03	1.12E-02	2.04E-04	2.58E-03	2.30E-03	9.95E-04	8.18E-04	1.46E-03	1.62E-07	2.55E-06	0.00E+00	2.71E-06	2.711	0.00E+00	3.05E-02	1.77E-02
3744693758785	374469	3758785	3.00E-03	9.28E-03	1.23E-02	1.61E-03	3.28E-03	1.15E-02	2.10E-04	2.64E-03	2.35E-03	1.02E-03	8.36E-04	1.51E-03	1.67E-07	2.62E-06	0.00E+00	2.79E-06	2.789	0.00E+00	3.14E-02	1.82E-02
3744743758785	374474	3758785	3.09E-03	9.56E-03	1.27E-02	1.69E-03	3.38E-03	1.18E-02	2.16E-04	2.70E-03	2.41E-03	1.04E-03	8.55E-04	1.56E-03	1.72E-07	2.70E-06	0.00E+00	2.87E-06	2.869	0.00E+00	3.24E-02	1.87E-02
3744793758785	374479	3758785	3.18E-03	9.86E-03	1.31E-02	1.78E-03	3.49E-03	1.22E-02	2.23E-04	2.76E-03	2.46E-03	1.06E-03	8.74E-04	1.61E-03	1.77E-07	2.78E-06	0.00E+00	2.95E-06	2.953	0.00E+00	3.34E-02	1.92E-02
3744843758785	374484	3758785	3.28E-03	1.02E-02	1.35E-02	1.88E-03	3.59E-03	1.26E-02	2.30E-04	2.82E-03	2.52E-03	1.09E-03	8.93E-04	1.66E-03	1.82E-07	2.86E-06	0.00E+00	3.04E-06	3.041	0.00E+00	3.44E-02	1.98E-02
3744893758785	374489	3758785	3.38E-03	1.05E-02	1.39E-02	1.98E-03	3.70E-03	1.30E-02	2.37E-04	2.88E-03	2.57E-03	1.11E-03	9.14E-04	1.72E-03	1.88E-07	2.94E-06	0.00E+00	3.13E-06	3.131	0.00E+00	3.55E-02	2.04E-02
3744943758785	374494	3758785	3.49E-03	1.08E-02	1.44E-02	2.08E-03	3.82E-03	1.34E-02	2.44E-04	2.95E-03	2.63E-03	1.14E-03	9.35E-04	1.78E-03	1.94E-07	3.03E-06	0.00E+00	3.23E-06	3.226	0.00E+00	3.66E-02	2.10E-02
3745043758785	374504	3758785	3.72E-03	1.15E-02	1.53E-02	2.33E-03	4.07E-03	1.42E-02	2.60E-04	3.09E-03	2.76E-03	1.19E-03	9.79E-04	1.91E-03	2.06E-07	3.22E-06	0.00E+00	3.43E-06	3.427	0.00E+00	3.90E-02	2.23E-02
3745193758785	374519	3758785	4.09E-03	1.27E-02	1.68E-02	2.75E-03	4.48E-03	1.57E-02	2.86E-04	3.31E-03	2.96E-03	1.28E-03	1.05E-03	2.12E-03	2.27E-07	3.53E-06	0.00E+00	3.76E-06	3.760	0.00E+00	4.30E-02	2.44E-02
3745243758785	374524	3758785	4.22E-03	1

			SWBuilding Construction	SWDemolition	SWGrading	EYBuilding Construction	SWPaving	SWGrading	SWArchitectural Coating	NBBuilding Construction	NBBuilding Construction	NBArchitectural Coating	NBArchitectural Coating	RWBuilding Construction	Child Risk				Overlapping Phases - Maximum G		
Unique Identifier	X (UTM)	Y (UTM)	2026	2026	2026	2026	2027	2027	2027	2026	2027	2026	2027	2026	3rd Trimester	0<2	2<16	Total	per million	2025	2026	2027
3744043758800	374404	3758800	1.91E-03	5.90E-03	7.85E-03	8.55E-04	2.09E-03	7.31E-03	1.33E-04	1.88E-03	1.68E-03	7.24E-04	5.95E-04	9.76E-04	1.06E-07	1.71E-06	0.00E+00	1.82E-06	1.816	0.00E+00	2.01E-02	1.18E-02
3744093758800	374409	3758800	1.95E-03	6.05E-03	8.04E-03	8.87E-04	2.14E-03	7.48E-03	1.37E-04	1.91E-03	1.71E-03	7.37E-04	6.07E-04	1.00E-03	1.08E-07	1.75E-06	0.00E+00	1.86E-06	1.858	0.00E+00	2.06E-02	1.21E-02
3744143758800	374414	3758800	2.00E-03	6.19E-03	8.24E-03	9.21E-04	2.19E-03	7.66E-03	1.40E-04	1.95E-03	1.74E-03	7.51E-04	6.18E-04	1.03E-03	1.11E-07	1.79E-06	0.00E+00	1.90E-06	1.901	0.00E+00	2.11E-02	1.23E-02
3744193758800	374419	3758800	2.05E-03	6.34E-03	8.44E-03	9.57E-04	2.24E-03	7.85E-03	1.43E-04	1.99E-03	1.77E-03	7.65E-04	6.30E-04	1.05E-03	1.14E-07	1.83E-06	0.00E+00	1.95E-06	1.945	0.00E+00	2.16E-02	1.26E-02
3744243758800	374424	3758800	2.10E-03	6.50E-03	8.64E-03	9.95E-04	2.30E-03	8.04E-03	1.47E-04	2.02E-03	1.81E-03	7.80E-04	6.42E-04	1.08E-03	1.17E-07	1.87E-06	0.00E+00	1.99E-06	1.991	0.00E+00	2.21E-02	1.29E-02
3744293758800	374429	3758800	2.15E-03	6.66E-03	8.86E-03	1.04E-03	2.36E-03	8.24E-03	1.50E-04	2.06E-03	1.84E-03	7.95E-04	6.54E-04	1.11E-03	1.19E-07	1.92E-06	0.00E+00	2.04E-06	2.039	0.00E+00	2.27E-02	1.32E-02
3744343758800	374434	3758800	2.21E-03	6.83E-03	9.08E-03	1.08E-03	2.41E-03	8.45E-03	1.54E-04	2.10E-03	1.88E-03	8.10E-04	6.67E-04	1.14E-03	1.22E-07	1.96E-06	0.00E+00	2.09E-06	2.087	0.00E+00	2.32E-02	1.36E-02
3744393758800	374439	3758800	2.26E-03	7.00E-03	9.31E-03	1.12E-03	2.47E-03	8.66E-03	1.58E-04	2.14E-03	1.91E-03	8.26E-04	6.80E-04	1.17E-03	1.26E-07	2.01E-06	0.00E+00	2.14E-06	2.138	0.00E+00	2.38E-02	1.39E-02
3744443758800	374444	3758800	2.32E-03	7.18E-03	9.55E-03	1.17E-03	2.54E-03	8.88E-03	1.62E-04	2.19E-03	1.95E-03	8.43E-04	6.93E-04	1.21E-03	1.29E-07	2.06E-06	0.00E+00	2.19E-06	2.190	0.00E+00	2.44E-02	1.42E-02
3744493758800	374449	3758800	2.38E-03	7.36E-03	9.79E-03	1.22E-03	2.60E-03	9.11E-03	1.66E-04	2.23E-03	1.99E-03	8.60E-04	7.07E-04	1.24E-03	1.32E-07	2.11E-06	0.00E+00	2.24E-06	2.244	0.00E+00	2.51E-02	1.46E-02
3744543758800	374454	3758800	2.44E-03	7.55E-03	1.00E-02	1.27E-03	2.67E-03	9.34E-03	1.71E-04	2.27E-03	2.03E-03	8.77E-04	7.21E-04	1.27E-03	1.35E-07	2.16E-06	0.00E+00	2.30E-06	2.300	0.00E+00	2.57E-02	1.49E-02
3744593758800	374459	3758800	2.50E-03	7.75E-03	1.03E-02	1.32E-03	2.74E-03	9.58E-03	1.75E-04	2.32E-03	2.07E-03	8.95E-04	7.36E-04	1.31E-03	1.39E-07	2.22E-06	0.00E+00	2.36E-06	2.358	0.00E+00	2.64E-02	1.53E-02
3744643758800	374464	3758800	2.57E-03	7.95E-03	1.06E-02	1.38E-03	2.81E-03	9.84E-03	1.80E-04	2.37E-03	2.11E-03	9.13E-04	7.51E-04	1.35E-03	1.43E-07	2.28E-06	0.00E+00	2.42E-06	2.418	0.00E+00	2.71E-02	1.57E-02
3744693758800	374469	3758800	2.64E-03	8.16E-03	1.09E-02	1.44E-03	2.89E-03	1.01E-02	1.84E-04	2.42E-03	2.16E-03	9.32E-04	7.67E-04	1.39E-03	1.46E-07	2.33E-06	0.00E+00	2.48E-06	2.480	0.00E+00	2.78E-02	1.61E-02
3744743758800	374474	3758800	2.71E-03	8.38E-03	1.11E-02	1.51E-03	2.96E-03	1.04E-02	1.89E-04	2.47E-03	2.20E-03	9.52E-04	7.83E-04	1.43E-03	1.50E-07	2.39E-06	0.00E+00	2.54E-06	2.544	0.00E+00	2.86E-02	1.65E-02
3744793758800	374479	3758800	2.78E-03	8.60E-03	1.14E-02	1.58E-03	3.04E-03	1.06E-02	1.94E-04	2.52E-03	2.25E-03	9.72E-04	7.99E-04	1.47E-03	1.54E-07	2.46E-06	0.00E+00	2.61E-06	2.610	0.00E+00	2.94E-02	1.69E-02
3744843758800	374484	3758800	2.85E-03	8.83E-03	1.17E-02	1.65E-03	3.12E-03	1.09E-02	2.00E-04	2.57E-03	2.30E-03	9.92E-04	8.16E-04	1.52E-03	1.58E-07	2.52E-06	0.00E+00	2.68E-06	2.678	0.00E+00	3.02E-02	1.74E-02
3744893758800	374489	3758800	2.93E-03	9.07E-03	1.21E-02	1.73E-03	3.21E-03	1.12E-02	2.05E-04	2.63E-03	2.35E-03	1.01E-03	8.34E-04	1.56E-03	1.63E-07	2.59E-06	0.00E+00	2.75E-06	2.749	0.00E+00	3.10E-02	1.78E-02
3744943758800	374494	3758800	3.01E-03	9.32E-03	1.24E-02	1.81E-03	3.30E-03	1.15E-02	2.11E-04	2.69E-03	2.40E-03	1.04E-03	8.52E-04	1.61E-03	1.67E-07	2.65E-06	0.00E+00	2.82E-06	2.822	0.00E+00	3.19E-02	1.83E-02
3745143758800	374514	3758800	3.36E-03	1.04E-02	1.38E-02	2.17E-03	3.68E-03	1.29E-02	2.35E-04	2.93E-03	2.62E-03	1.13E-03	9.30E-04	1.82E-03	1.87E-07	2.95E-06	0.00E+00	3.14E-06	3.140	0.00E+00	3.56E-02	2.03E-02
3745193758800	374519	3758800	3.45E-03	1.07E-02	1.42E-02	2.28E-03	3.78E-03	1.32E-02	2.42E-04	3.00E-03	2.68E-03	1.16E-03	9.51E-04	1.88E-03	1.92E-07	3.04E-06	0.00E+00	3.23E-06	3.227	0.00E+00	3.67E-02	2.09E-02
3745243758800	374524	3758800	3.55E-03	1.10E-02	1.46E-02	2.39E-03	3.89E-03	1.36E-02	2.48E-04	3.07E-03	2.74E-03	1.18E-03	9.72E-04	1.94E-03	1.97E-07	3.12E-06	0.00E+00	3.32E-06	3.316	0.00E+00	3.77E-02	2.14E-02
3745293758800	374529	3758800	3.65E-03	1.13E-02	1.50E-02	2.50E-03	3.99E-03	1.40E-02	2.55E-04	3.13E-03	2.80E-03	1.21E-03	9.94E-04	2.00E-03	2.02E-07	3.20E-06	0.00E+00	3.41E-06	3.406	0.00E+00	3.88E-02	2.20E-02
3745343758800	374534	3758800	3.75E-03	1.16E-02	1.54E-02	2.62E-03	4.10E-03	1.44E-02	2.62E-04	3.21E-03	2.86E-03	1.24E-03	1.02E-03	2.07E-03	2.08E-07	3.29E-06	0.00E+00	3.50E-06	3.499	0.00E+00	3.99E-02	2.26E-02
3745393758800	374539	3758800	3.85E-03	1.19E-02	1.58E-02	2.75E-03	4.21E-03	1.47E-02	2.69E-04	3.28E-03	2.93E-03	1.26E-03	1.04E-03	2.14E-03	2.14E-07	3.38E-06	0.00E+00	3.59E-06	3.592	0.00E+00	4.10E-02	2.32E-02
3745443758800	374544	3758800	3.95E-03	1.22E-02	1.63E-02	2.88E-03	4.32E-03	1.51E-02	2.76E-04	3.35E-03	3.00E-03	1.29E-03	1.06E-03	2.21E-03	2.19E-07	3.47E-06	0.00E+00	3.69E-06	3.686	0.00E+00	4.22E-02	2.38E-02
3745493758800	374549	3758800	4.05E-03	1.25E-02	1.67E-02	3.01E-03	4.43E-03	1.55E-02	2.83E-04	3.43E-03	3.06E-03	1.32E-03	1.09E-03	2.28E-03	2.25E-07	3.56E-06	0.00E+00	3.78E-06	3.781	0.00E+00	4.33E-02	2.44E-02
3745543758800	374554	3758800	4.14E-03	1.28E-02	1.71E-02	3.15E-03	4.54E-03	1.59E-02	2.90E-04	3.51E-03	3.13E-03	1.35E-03	1.11E-03	2.36E-03	2.30E-07	3.64E-06	0.00E+00	3.87E-06	3.875	0.00E+00	4.44E-02	2.49E-02
3745593758800	374559	3758800	4.24E-03	1.31E-02	1.75E-02	3.30E-03	4.64E-03	1.62E-02	2.96E-04	3.59E-03	3.21E-03	1.38E-03	1.14E-03	2.44E-03	2.35E-07	3.73E-06	0.00E+00	3.97E-06	3.969	0.00E+00	4.55E-02	2.55E-02
3745643758800	374564	3758800	4.33E-03	1.34E-02	1.78E-02	3.45E-03	4.74E-03	1.66E-02	3.03E-04	3.67E-03	3.28E-03	1.42E-03	1.17E-03	2.52E-03	2.41E-07	3.82E-06	0.00E+00	4.06E-06	4.062	0.00E+00	4.67E-02	2.61E-02
3745693758800	374569	3758800	4.43E-03	1.37E-02	1.82E-02	3.62E-03	4.84E-03	1.70E-02	3.10E-04	3.76E-03	3.36E-03	1.45E-03	1.19E-03	2.60E-03	2.46E-07	3.91E-06	0.00E+00	4.16E-06	4.156	0.00E+00	4.78E-02	2.67E-02
3744043758805	374404	3758805	1.85E-03	5.73E-03	7.62E-03	8.36E-04	2.02E-03	7.08E-03	1.29E-04	1.83E-03	1.64E-03	7.06E-04	5.81E-04	9.56E-04	1.03E-07	1.66E-06	0.00E+00	1.76E-06	1.765	0.00E+00	1.95E-02	1.15E-02
3744093758805	374409	3758805	1.89E-03	5.86E-03	7.79E-03	8.67E-04	2.07E-03	7.25E-03	1.32E-04	1.87E-03	1.67E-03	7.19E-04	5.92E-04	9.80E-04	1.05E-07	1.70E-06	0.00E+00	1.80E-06	1.804	0.00E+00	2.00E-02	1.17E-02
3744143758805	374414	3758805	1.94E-03	6.00E-03	7.97E-03	9.00E-04	2.12E-03	7.42E-03	1.35E-04	1.90E-03	1.70E-03	7.33E-04	6.03E-04	1.01E-03	1.08E-07	1.74E-06	0.00E+00	1.84E-06	1.845	0.00E+00	2.04E-02	1.20E-02
3744193758805	374419	3758805	1.98E-03	6.14E-03	8.16E-03	9.34E-04	2.17E-03	7.59E-03	1.39E-04	1.94E-03	1.73E-03	7.46E-04	6.14E-04	1.03E-03	1.10E-07	1.78E-06	0.00E+00	1.89E-06	1.887	0.00E+00	2.09E-02	1.22E-02
3744243758805	374424	3758805	2.03E-03	6.28E-03	8.36E-03	9.69E-04	2.22E-03	7.77E-03	1.42E-04	1.97E-03	1.76E-03	7.60E-04	6.25E-04	1.06E-03	1.13E-07	1.82E-06	0.00E+00	1.93E-06	1.930	0.00E+00	2.14E-02	1.25E-02
3744293758805	374429	3758805	2.08E-03	6.43E-03	8.56E-03	1.01E-03	2.28E-03	7.96E-03	1.45E-04	2.01E-03	1.79E-03	7.75E-04	6.37E-04	1.09E-03	1.15E-07	1.86E-06	0.00E+00	1.97E-06	1.974	0.00E+00	2.19E-02	1.28E-02
3744343758805	374434	3758805	2.13E-03	6.59E-03	8.76E-03	1.05E-03	2.33E-03	8.15E-03	1.49E-04	2.05E-03	1.83E-03	7.89E-04	6.50E-04	1.11E-03	1.18E-07	1.90E-06	0.00E+00	2.02E-06	2.020	0.00E+00	2.25E-02	1.31E-02
3744393758805	374439	3758805	2.18E-03	6.75E-03	8.98E-03	1.09E-03	2.39E-03	8.35E-03	1.53E-04	2.09E-03	1.86E-03	8.05E-04	6.62E-04	1.14E-03	1.21E-07	1.94E-06	0.00E+00	2.07E-06	2.068	0.00E+00	2.30E-02	1.34E-02
3744443758805	374444	3758805	2.23E-03	6.92E-03	9.20E-03	1.13E-03	2.45E-03	8.56E-03	1.56E-04	2.13E-03	1.90E-03	8.20E-04	6.75E-04	1.17E-03	1.24E-07	1.99E-06	0.00E+00	2.12E-06	2.117	0.00E+00	2.36E-02	1.37E-02
3744493758805	374449	3758805	2.29E-03	7.09E-03	9.43E-03	1.18E-03	2.51E-03	8.77E-03	1.60E-04	2.17E-03	1.94E-03	8.36E-04	6.88E-04	1.21E-03	1.27E-07	2.04E-06	0.00E+00	2.17E-06	2.167	0.00E+00	2.42E-02	1.41E-02
3744543758805	374454	3758805	2.35E-03	7.26E-03	9.66E-03	1.23E-03	2.57E-03	8.99E-03	1.64E-04	2.21E-03	1.98E-03	8.53E-04	7.02E-04	1.24E-03	1.30E-07	2.09E-06	0.00E+00	2.22E-06	2.220	0.00E+00	2.48E-02	1.44E-02
3744593758805	374459	3758805	2.40E-03	7.44E-03	9.90E-03	1.28E-03	2.63E-03	9.21E-03	1.68E-04	2.26E-03	2.02E-03	8.70E-04	7.16E-04	1.27E-03	1.34E-07	2.14E-06	0.00E+00	2.27E-06	2.274	0.00E+00	2.54E-02	1.47E-02
3744643758805	374464	3758805	2.47E-03	7.63E-03	1.02E-02	1.33E-03	2.70E-03	9.44E-03	1.72E-04	2.30E-03	2.06E-03	8.88E-04	7.30E-04	1.31E-03	1.37E-07	2.19E-06	0.00E+00	2.33E-06	2.329	0.00E+00	2.61E-02	1.51E-02
3744693758805	374469	3758805	2.53E-03	7.83E-03	1.04E-02	1.39E-03	2.77E-03	9.68E-03	1.77E-04	2.35E-03	2.10E-03	9.06E-04	7.45E-04	1.35E-03	1.40E-07	2.25E-06	0.00E+00	2.39E-06	2.387	0.00E+00	2.68E-02	1.55E-02
3744743758805	374474	3758805	2.59E-03	8.03E-03	1.07E-02	1.45E-03	2.84E-03	9.93E-03	1.81E-04	2.40E-03	2.14E-03	9.24E-04	7.60E-04	1.38E-03	1.44E-07	2.30E-06	0.00E+00	2.45E-06	2.446	0.00E+00	2.74E-02	1.59E-02
3744793758805	374479	3758805	2.66E-03	8.23E-03	1.10E-02	1.51E-03	2.91E-03	1.02E-02	1.86E-04	2.45E-03	2.18E-03	9.43E-04	7.76E-04	1.42E-03	1.48E-07	2.36E-06	0.00E+00	2.51E-06	2.507	0.00E+00	2.82E-02	1.62E-02
3744843758805	374484	3758805	2.73E-03	8.45E-03	1.12E-02	1.57E-03	2.99E-03	1.05E-02	1.91E-04	2.50E-03	2.23E-03	9.63E-04	7.92E-04	1.47E-03	1.52E-07	2.42E-06	0.00E+00	2.57E-06	2.571	0.00E+00	2.89E-02	1.67E-02
3744893758805	374489	3758805	2.80E-03	8.67E-03	1.15E-02	1.64E-03	3.06E-03	1.07E-02	1.96E-04	2.55E-03	2.28E-03	9.83E-04	8.09E-04	1.51E-03	1.56E-07	2.48E-06	0.00E+00	2.64E-06	2.636	0.00E+00	2.97E-02	1.71E-02
3744943758805	374494	3758805	2.87E-03	8.89E-03	1.18E-02	1.72E-03	3.15E-03	1.10E-02	2.01E-04	2.61E-03	2.33E-03	1.00E-03	8.26E-04	1.55E-03	1.60E-07	2.54E-06	0.00E+00	2.70E-06	2.704	0.00E+00	3.05E-02	1.75E-02
3745143758805	374514	3758805	3.19E-03	9.88E-03	1.31E-02	2.04E-03	3.49E-03	1.22E-02	2.23E-04	2.84E-03	2.53E-03	1.09E-03	9.00E-04	1.75E-03	1.77E-07	2.82E-06	0.00E+00	3.00E-06	2.996	0.00E+00	3.39E-02	1.94E-02
3745193758805	374519	3758805	3.28E-03	1.01E-02	1.35E-02	2.14E-03	3.59E-03	1.25E-02	2.29E-04	2.90E-03	2.59E-03	1.12E-03	9.20E-04	1.80E-03	1.82E-07	2.89E-06	0.00E+00	3.07E-06	3.075	0.00E+00	3.49E-02	1.99E-02
3745243758805	374524	3758805	3.36E-03	1.04E-02	1.38E-02	2.23E-03	3.68E-03	1.29E-02	2.35E-04	2.96E-03	2.65E-03	1.14E-03	9.40E-04	1.86E-03	1.87E-07	2.97E-06	0.00E+00	3.16E-06	3.156	0.00E+00	3.58E-02	2.04E-02
3745293758805	374529	3758805	3.45E-03	1.07E-02	1.42E-02	2.33E-03	3.78E-03	1.32E-02	2.41E-04	3.03E-03	2.72E-03	1.17E-03	9.61E-04	1.92E-03	1.92E-07	3.05E-06	0.00E+00	3.24E-06	3.238	0.00E+00	3.68E-02	2.09E-02
3745343758805	374534	3758805	3.54E-03	1.10E-02	1.46E-02	2.44E-03	3.88E-03	1.36E-02	2.48E-04	3.10E-03	2.76E-03	1.19E-03	9.82E-04	1.98E-03	1.97E-07	3.13E-06	0.00E+00	3.32E-06	3.322	0.00E+00	3.78E-02	2.14E-02
3745393758805	374539	3758805	3.63E-03	1.12E-02	1.50E-02	2.54E-03	3.98E-03	1.39E-02	2.54E-04	3.17E-03	2.83E-03	1.22E-03	1.00E-03	2.04E-03	2.02E-07	3.20E-06	0.00E+00	3.41E-06	3.407	0.00E+00	3.88E-02	2.20E-02
3745443758805	374544	3758805	3.72E-03	1.15E-02	1.53E-02	2.66E-03	4.07E-03	1.43E-02	2.60E-04	3.24E-03	2.89E-03	1.25E-03	1.03E-03	2.10E-03	2.07E-07	3.29E-06	0.00E+00	3.49E-06	3.492	0.00E+00	3.98E-02	2.25E-02
3745493758805	374549	3758805	3.81E-03	1.18E-02	1.57E-02	2.77E-03	4.17E-03	1.46E-02	2.67E-04	3.31E-03	2.95E-03	1.28E-03	1.05E-03	2.17E-03	2.12E-07	3.37E-06	0.00E+00	3.58E-06	3.577	0.00E+00	4.08E-02	2.30E-02
3745543758805	374554	3758805	3.90E-03	1.21E-02	1.60E-02	2.89E-03	4.27E-03	1.49E-02	2.73E-04	3.38E-03	3.02E-03	1.30E-03	1.07E-03	2.24E-03	2.17E-07	3.45E-06	0.00E+00	3.66E-06	3.662	0.00E+00	4.18E-02	2.36E-02
3745593758805	374559	3758805	3.98E-03	1.23E-02	1.64E-02	3.02E-03	4.36E-03	1.53E-02	2.79E-04	3.46E-03	3.09E-03	1.33E-03	1.10E-03	2.31E-03	2.21E-07	3.53E-06	0.00E+00	3.75E-06	3.747	0.00E+00	4.28E-02	2.41E-02
3745643758805	374564	3758805	4.07E-03	1.26E-02	1.68E-02	3.16E-03	4.45E-03	1.56E-02	2.85E-04	3.54E-03	3.16E-03	1.36E-03	1.12E-03	2.39E-03	2.26E-07	3.61E-06	0.00E+00	3.83E-06	3.832	0.00E+00	4.39E-02	2.46E-02
3745693758805	374569	3758805	4.15E-03	1.29E-02	1.71E-02	3.30E-03	4.54E-03	1.59E-02	2.90E-04	3.61E-03	3.23E-03	1.39E-03	1.15E-03	2.46E-03	2.31E-07	3.69E-06	0.00E+00	3.92E-06	3.917	0.00E+00	4.49E-02	2.51E-02
3744043758810	374404	3758810	1.79E-03	5.55E-03	7.38E-03	8.17E-04	1.96E-03	6.87E-03	1.25E-04	1.79E-03	1.60E-03	6.89E-04	5.67E-04	9.36E-04	9.96E-08	1.62E-06	0.00E+00	1.71E-06	1.715	0.00E+00	1.90E-02	1.11E-02
3744093758810	374409	3758810	1.83E-03	5.68E-03	7.55E-03	8.46E-04	2.01E-03	7.02E-03	1.28E-04	1.82E-03	1.63E-03	7.02E-04	5.77E-04	9.59E-04	1.02E-07	1.65E-06	0.00E+00	1.75E-06	1.752	0.00E+00	1.94E-02	1.14E-02
3744143758810	374414	3758810	1.88E-03	5.81E-03	7.72E-03	8.77E-04	2.05E-03	7.18E-03	1.31E-04	1.85E-03	1.65E-03	7.15E-04	5.88E-04	9.83E-04	1.04E-07	1.69E-06	0.00E+00	1.79E-06	1.790	0.00E+00	1.98E-02	1.16E-02
3744193758810	374419	3758810	1.92E-03	5.94E-03	7.90E-03	9.09E-04	2.10E-03	7.35E-03	1.34E-04	1.89E-03	1.69E-03	7.28E-04	5.99E-04	1.01E-03	1.07E-07	1.72E-06	0.00E+00	1.83E-06	1.830	0.00E+00	2.03E-02	1.19E-02
3744243758810	374424	3758810	1.96E-03	6.08E-03	8.08E-03	9.42E-04	2.15E-03	7.52E-03	1.37E-04	1.92E-03	1.72E-03	7.41E-04	6.10E-04	1.03E-03	1.09E-07	1.76E-06	0.00E+00	1.87E-06	1.870	0.00E+00	2.08E-02	1.21E-02
3744293758810	374429	3758810	2.01E-03	6.22E-03	8.27E-03	9.78E-04	2.20E-03	7.69E-03	1.40E-04	1.96E-03	1.75E-03	7.55E-04	6.21E-04	1.06E-03	1.12E-07	1.80E-06	0.00E+00	1.91E-06	1.912	0.00E+00	2.12E-02	1.24E-02
3744343758810	374434	3758810	2.06E-03	6.36E-03	8.46E-03	1.01E-03	2.25E-03	7.87E-03	1.44E-04	2.00E-03	1.78E-03	7.69E-04	6.33E-04	1.09E-03	1.14E-07	1.84E-06	0.00E+00	1.96E-06	1.956	0.00E+00	2.17E-02	1.27E-02
3744393758810	374439	3758810	2.10E-03	6.51E-03	8.66E-03	1.05E-03	2.30E-03	8.06E-03	1.47E-04	2.02E-03	1.81E-03	7.84E-04	6.45E-04	1.11E-03	1.17E-07	1.88E-06	0.00E+00	2.00E-06	2.000	0.00E+00	2.21E-02	1.30E-02
3744443758810	374444	3758810	2.15E-03	6.67E-03	8.87E-03	1.09E-03	2.36E-03	8.25E-03	1.51E-04	2.07E-03	1.85E-03	7.99E-04	6.57E-04	1.14E-03	1.20E-07	1.93E-06	0.00E+00	2.05E-06	2.046	0.00E+00	2.28E-02	1.33E-02
3744493758810	374449	3758810	2.20E-03	6.83E-03	9.08E-03	1.14E-03	2.41E-03	8.44E-03	1.54E-04	2.11E-03	1.89E-03	8.14E-04	6.70E-04	1.17E-03	1.22E-07	1.97E-06	0.00E+00	2.09E-06	2.094	0.00E+00	2.33E-02	1.36E-02
3744543758810	374454	3758810	2.26E-03	6.99E-03	9.30E-03	1.18E-03	2.47E-03	8.65E-03	1.58E-04	2.15E-03	1.92E-03	8.30E-04	6.83E-04	1.20E-03	1.25E-07	2.02E-06	0.00E+00	2.14E-06	2.142	0.00E+00	2.39E-02	1.39E-02
3744593758810	374459	3758810	2.31E-03	7.16E-03	9.52E-03	1.23E-03	2.53E-03	8.86E-03	1.62E-04	2.20E-03	1.96E-03	8.46E-04	6.96E-04	1.24E-03	1.28E-07	2.06E-06	0.00E+00	2.19E-06	2.193	0.00E+00	2.45E-02	1.42E-02
3744643758810	374464	3758810	2.37E-03	7.33E-03	9.75E-03	1.28E-03	2.59E-03	9.07E-03	1.66E-04	2.24E-03	2.00E-03	8.63E-04	7.10E-04	1.27E-03	1.32E-07	2.11E-06	0.00E+00	2.24E-06	2.245	0.00E+00	2.51E-02	1.45E-02
3744693758810	374469	3758810	2.43E-03	7.51E-03	9.99E-03	1.33E-03	2.66E-03	9.29E-03	1.70E-04	2.28E-03	2.04E-03	8.80E-04	7.24E-04	1.31E-03	1.35E-07	2.16E-06	0.00E+00	2.30E-06	2.298	0.00E+00	2.57E-02	1.49E-02
3744743758810	374474	3758810	2.49E-03	7.70E-03	1.02E-02	1.38E-03	2.72E-03	9.52E-03	1.74E-04	2.33E-03	2.08E-03	8.98E-04	7.39E-04	1.34E-03	1.38E-07	2.22E-06	0.00E+00	2.35E-06	2.354	0.00E+00	2.64E-02	1.52E-02
3744793758810	374479	3758810	2.55E-03	7.89E-03	1.05E-02	1.44E-03	2.79E-03	9.76E-03	1.78E-04	2.38E-03	2.12E-03	9.16E-04	7.54E-04	1.38E-03	1.42E-07	2.27E-06	0.00E+00	2.41E-06	2.411	0.00E+00	2.70E-02	1.56E-02
3744843758810	374484	3758810	2.61E-03	8.09E-03	1.08E-02	1.50E-03	2.86E-03	1.00E-02	1.83E-04	2.43E-03	2.17E-03	9.35E-04	7.69E-04	1.42E-03	1.45E-07	2.32E-06	0.00E+00	2.47E-06	2.469	0.00E+00	2.77E-02	1.60E-02
3744893758810	374489	3758810	2.68E-03	8.29E

			SWBuilding Construction	SWDemolition	SWGrading	EYBuilding Construction	SWPaving	SWGrading	SWArchitectural Coating	NBBuilding Construction	NBBuilding Construction	NBArchitectural Coating	NBArchitectural Coating	RWBuilding Construction	Child Risk					Overlapping Phases - Maximum G		
Unique Identifier	X (UTM)	Y (UTM)	2026	2026	2026	2026	2027	2027	2027	2026	2027	2026	2027	2026	3rd Trimester	0<2	2<16	Total	per million	2025	2026	2027
3744893758820	374489	3758820	2.46E-03	7.60E-03	1.01E-02	1.41E-03	2.69E-03	9.40E-03	1.72E-04	2.33E-03	2.08E-03	8.99E-04	7.40E-04	1.36E-03	1.36E-07	2.20E-06	0.00E+00	2.34E-06	2.335	0.00E+00	2.62E-02	1.51E-02
3744943758820	374494	3758820	2.51E-03	7.78E-03	1.03E-02	1.46E-03	2.75E-03	9.62E-03	1.76E-04	2.38E-03	2.12E-03	9.17E-04	7.54E-04	1.39E-03	1.40E-07	2.25E-06	0.00E+00	2.39E-06	2.389	0.00E+00	2.68E-02	1.54E-02
3744993758820	374499	3758820	2.57E-03	7.96E-03	1.06E-02	1.51E-03	2.82E-03	9.85E-03	1.80E-04	2.43E-03	2.17E-03	9.35E-04	7.69E-04	1.43E-03	1.43E-07	2.30E-06	0.00E+00	2.44E-06	2.444	0.00E+00	2.74E-02	1.58E-02
3745043758820	374504	3758820	2.63E-03	8.15E-03	1.08E-02	1.57E-03	2.88E-03	1.01E-02	1.84E-04	2.48E-03	2.21E-03	9.54E-04	7.85E-04	1.47E-03	1.46E-07	2.35E-06	0.00E+00	2.50E-06	2.501	0.00E+00	2.81E-02	1.61E-02
3745093758820	374509	3758820	2.69E-03	8.34E-03	1.11E-02	1.63E-03	2.95E-03	1.03E-02	1.88E-04	2.53E-03	2.25E-03	9.73E-04	8.01E-04	1.51E-03	1.50E-07	2.41E-06	0.00E+00	2.56E-06	2.559	0.00E+00	2.88E-02	1.65E-02
3745143758820	374514	3758820	2.76E-03	8.54E-03	1.14E-02	1.69E-03	3.02E-03	1.06E-02	1.93E-04	2.58E-03	2.30E-03	9.93E-04	8.17E-04	1.55E-03	1.53E-07	2.47E-06	0.00E+00	2.62E-06	2.618	0.00E+00	2.95E-02	1.69E-02
3745193758820	374519	3758820	2.82E-03	8.74E-03	1.16E-02	1.76E-03	3.09E-03	1.08E-02	1.97E-04	2.63E-03	2.35E-03	1.01E-03	8.34E-04	1.59E-03	1.57E-07	2.52E-06	0.00E+00	2.68E-06	2.679	0.00E+00	3.02E-02	1.73E-02
3745243758820	374524	3758820	2.89E-03	8.94E-03	1.19E-02	1.82E-03	3.16E-03	1.11E-02	2.02E-04	2.68E-03	2.40E-03	1.03E-03	8.51E-04	1.63E-03	1.60E-07	2.58E-06	0.00E+00	2.74E-06	2.741	0.00E+00	3.09E-02	1.77E-02
3745293758820	374529	3758820	2.95E-03	9.15E-03	1.22E-02	1.89E-03	3.23E-03	1.13E-02	2.07E-04	2.74E-03	2.44E-03	1.06E-03	8.68E-04	1.68E-03	1.64E-07	2.64E-06	0.00E+00	2.80E-06	2.804	0.00E+00	3.16E-02	1.81E-02
3745343758820	374534	3758820	3.02E-03	9.36E-03	1.24E-02	1.96E-03	3.31E-03	1.16E-02	2.11E-04	2.79E-03	2.49E-03	1.08E-03	8.86E-04	1.73E-03	1.68E-07	2.70E-06	0.00E+00	2.87E-06	2.868	0.00E+00	3.24E-02	1.85E-02
3745393758820	374539	3758820	3.09E-03	9.56E-03	1.27E-02	2.04E-03	3.38E-03	1.18E-02	2.16E-04	2.85E-03	2.55E-03	1.10E-03	9.04E-04	1.77E-03	1.72E-07	2.76E-06	0.00E+00	2.93E-06	2.933	0.00E+00	3.31E-02	1.89E-02
3745443758820	374544	3758820	3.16E-03	9.77E-03	1.30E-02	2.11E-03	3.46E-03	1.21E-02	2.21E-04	2.91E-03	2.60E-03	1.12E-03	9.23E-04	1.82E-03	1.75E-07	2.82E-06	0.00E+00	3.00E-06	2.997	0.00E+00	3.39E-02	1.93E-02
3745493758820	374549	3758820	3.22E-03	9.98E-03	1.33E-02	2.19E-03	3.53E-03	1.23E-02	2.25E-04	2.97E-03	2.65E-03	1.14E-03	9.42E-04	1.87E-03	1.79E-07	2.88E-06	0.00E+00	3.06E-06	3.062	0.00E+00	3.47E-02	1.97E-02
3745543758820	374554	3758820	3.29E-03	1.02E-02	1.35E-02	2.28E-03	3.60E-03	1.26E-02	2.30E-04	3.03E-03	2.71E-03	1.17E-03	9.61E-04	1.93E-03	1.83E-07	2.94E-06	0.00E+00	3.13E-06	3.127	0.00E+00	3.54E-02	2.01E-02
3745593758820	374559	3758820	3.35E-03	1.04E-02	1.38E-02	2.37E-03	3.67E-03	1.28E-02	2.34E-04	3.09E-03	2.76E-03	1.19E-03	9.81E-04	1.98E-03	1.86E-07	3.01E-06	0.00E+00	3.19E-06	3.192	0.00E+00	3.62E-02	2.05E-02
3745643758820	374564	3758820	3.42E-03	1.06E-02	1.41E-02	2.46E-03	3.74E-03	1.31E-02	2.39E-04	3.16E-03	2.82E-03	1.22E-03	1.00E-03	2.04E-03	1.90E-07	3.07E-06	0.00E+00	3.26E-06	3.256	0.00E+00	3.69E-02	2.09E-02
3745693758820	374569	3758820	3.48E-03	1.08E-02	1.43E-02	2.56E-03	3.81E-03	1.33E-02	2.43E-04	3.22E-03	2.87E-03	1.24E-03	1.02E-03	2.10E-03	1.93E-07	3.13E-06	0.00E+00	3.32E-06	3.320	0.00E+00	3.77E-02	2.13E-02
3744043758825	374404	3758825	1.64E-03	5.06E-03	6.73E-03	7.54E-04	1.79E-03	6.26E-03	1.14E-04	1.66E-03	1.48E-03	6.41E-04	5.27E-04	8.74E-04	9.08E-08	1.48E-06	0.00E+00	1.57E-06	1.573	0.00E+00	1.74E-02	1.02E-02
3744093758825	374409	3758825	1.67E-03	5.17E-03	6.87E-03	7.78E-04	1.83E-03	6.39E-03	1.17E-04	1.69E-03	1.51E-03	6.52E-04	5.36E-04	8.94E-04	9.27E-08	1.51E-06	0.00E+00	1.60E-06	1.604	0.00E+00	1.77E-02	1.04E-02
3744143758825	374414	3758825	1.70E-03	5.27E-03	7.02E-03	8.04E-04	1.87E-03	6.53E-03	1.19E-04	1.72E-03	1.54E-03	6.63E-04	5.46E-04	9.14E-04	9.46E-08	1.54E-06	0.00E+00	1.64E-06	1.637	0.00E+00	1.81E-02	1.06E-02
3744193758825	374419	3758825	1.74E-03	5.39E-03	7.16E-03	8.30E-04	1.90E-03	6.66E-03	1.22E-04	1.75E-03	1.56E-03	6.75E-04	5.55E-04	9.35E-04	9.66E-08	1.57E-06	0.00E+00	1.67E-06	1.670	0.00E+00	1.85E-02	1.08E-02
3744243758825	374424	3758825	1.78E-03	5.50E-03	7.31E-03	8.57E-04	1.94E-03	6.80E-03	1.24E-04	1.78E-03	1.59E-03	6.87E-04	5.65E-04	9.57E-04	9.87E-08	1.61E-06	0.00E+00	1.70E-06	1.704	0.00E+00	1.89E-02	1.10E-02
3744293758825	374429	3758825	1.81E-03	5.62E-03	7.47E-03	8.86E-04	1.99E-03	6.95E-03	1.27E-04	1.81E-03	1.62E-03	6.99E-04	5.75E-04	9.79E-04	1.01E-07	1.64E-06	0.00E+00	1.74E-06	1.739	0.00E+00	1.93E-02	1.13E-02
3744343758825	374434	3758825	1.85E-03	5.73E-03	7.63E-03	9.16E-04	2.03E-03	7.10E-03	1.30E-04	1.85E-03	1.65E-03	7.11E-04	5.85E-04	1.00E-03	1.03E-07	1.67E-06	0.00E+00	1.78E-06	1.776	0.00E+00	1.97E-02	1.15E-02
3744393758825	374439	3758825	1.89E-03	5.86E-03	7.79E-03	9.47E-04	2.07E-03	7.25E-03	1.32E-04	1.88E-03	1.68E-03	7.24E-04	5.96E-04	1.03E-03	1.05E-07	1.71E-06	0.00E+00	1.81E-06	1.812	0.00E+00	2.01E-02	1.17E-02
3744443758825	374444	3758825	1.93E-03	5.98E-03	7.96E-03	9.79E-04	2.12E-03	7.40E-03	1.35E-04	1.91E-03	1.71E-03	7.37E-04	6.07E-04	1.05E-03	1.07E-07	1.74E-06	0.00E+00	1.85E-06	1.850	0.00E+00	2.06E-02	1.20E-02
3744493758825	374449	3758825	1.98E-03	6.11E-03	8.13E-03	1.01E-03	2.16E-03	7.56E-03	1.38E-04	1.95E-03	1.74E-03	7.51E-04	6.18E-04	1.08E-03	1.10E-07	1.78E-06	0.00E+00	1.89E-06	1.890	0.00E+00	2.10E-02	1.22E-02
3744543758825	374454	3758825	2.02E-03	6.25E-03	8.31E-03	1.05E-03	2.21E-03	7.73E-03	1.41E-04	1.98E-03	1.77E-03	7.65E-04	6.29E-04	1.10E-03	1.12E-07	1.82E-06	0.00E+00	1.93E-06	1.931	0.00E+00	2.15E-02	1.25E-02
3744593758825	374459	3758825	2.06E-03	6.39E-03	8.49E-03	1.08E-03	2.26E-03	7.90E-03	1.44E-04	2.02E-03	1.80E-03	7.79E-04	6.41E-04	1.13E-03	1.15E-07	1.86E-06	0.00E+00	1.97E-06	1.972	0.00E+00	2.20E-02	1.27E-02
3744643758825	374464	3758825	2.11E-03	6.53E-03	8.68E-03	1.12E-03	2.31E-03	8.07E-03	1.47E-04	2.06E-03	1.84E-03	7.94E-04	6.53E-04	1.16E-03	1.17E-07	1.90E-06	0.00E+00	2.01E-06	2.015	0.00E+00	2.24E-02	1.30E-02
3744693758825	374469	3758825	2.16E-03	6.67E-03	8.87E-03	1.16E-03	2.36E-03	8.25E-03	1.51E-04	2.10E-03	1.87E-03	8.09E-04	6.65E-04	1.18E-03	1.20E-07	1.94E-06	0.00E+00	2.06E-06	2.058	0.00E+00	2.30E-02	1.33E-02
3744743758825	374474	3758825	2.20E-03	6.82E-03	9.07E-03	1.20E-03	2.41E-03	8.44E-03	1.54E-04	2.14E-03	1.91E-03	8.24E-04	6.78E-04	1.21E-03	1.22E-07	1.98E-06	0.00E+00	2.10E-06	2.103	0.00E+00	2.35E-02	1.36E-02
3744793758825	374479	3758825	2.25E-03	6.97E-03	9.27E-03	1.24E-03	2.47E-03	8.63E-03	1.58E-04	2.18E-03	1.95E-03	8.40E-04	6.91E-04	1.24E-03	1.25E-07	2.02E-06	0.00E+00	2.15E-06	2.150	0.00E+00	2.40E-02	1.39E-02
3744843758825	374484	3758825	2.30E-03	7.13E-03	9.48E-03	1.29E-03	2.52E-03	8.82E-03	1.61E-04	2.22E-03	1.98E-03	8.56E-04	7.04E-04	1.28E-03	1.28E-07	2.07E-06	0.00E+00	2.20E-06	2.197	0.00E+00	2.46E-02	1.42E-02
3744893758825	374489	3758825	2.35E-03	7.29E-03	9.70E-03	1.33E-03	2.58E-03	9.02E-03	1.65E-04	2.26E-03	2.02E-03	8.73E-04	7.18E-04	1.31E-03	1.31E-07	2.12E-06	0.00E+00	2.25E-06	2.246	0.00E+00	2.51E-02	1.45E-02
3744943758825	374494	3758825	2.41E-03	7.45E-03	9.91E-03	1.38E-03	2.64E-03	9.22E-03	1.68E-04	2.31E-03	2.06E-03	8.90E-04	7.32E-04	1.34E-03	1.34E-07	2.16E-06	0.00E+00	2.30E-06	2.296	0.00E+00	2.57E-02	1.48E-02
3744993758825	374499	3758825	2.46E-03	7.62E-03	1.01E-02	1.43E-03	2.70E-03	9.43E-03	1.72E-04	2.35E-03	2.10E-03	9.07E-04	7.46E-04	1.38E-03	1.37E-07	2.21E-06	0.00E+00	2.35E-06	2.347	0.00E+00	2.63E-02	1.51E-02
3745043758825	374504	3758825	2.52E-03	7.80E-03	1.04E-02	1.48E-03	2.76E-03	9.64E-03	1.76E-04	2.40E-03	2.14E-03	9.25E-04	7.61E-04	1.41E-03	1.40E-07	2.26E-06	0.00E+00	2.40E-06	2.400	0.00E+00	2.69E-02	1.55E-02
3745093758825	374509	3758825	2.58E-03	7.97E-03	1.06E-02	1.54E-03	2.82E-03	9.86E-03	1.80E-04	2.45E-03	2.19E-03	9.44E-04	7.76E-04	1.43E-03	1.43E-07	2.31E-06	0.00E+00	2.45E-06	2.453	0.00E+00	2.75E-02	1.58E-02
3745143758825	374514	3758825	2.63E-03	8.15E-03	1.08E-02	1.59E-03	2.88E-03	1.01E-02	1.84E-04	2.50E-03	2.23E-03	9.62E-04	7.92E-04	1.49E-03	1.46E-07	2.36E-06	0.00E+00	2.51E-06	2.508	0.00E+00	2.82E-02	1.62E-02
3745193758825	374519	3758825	2.69E-03	8.34E-03	1.11E-02	1.65E-03	2.95E-03	1.03E-02	1.88E-04	2.55E-03	2.27E-03	9.81E-04	8.07E-04	1.53E-03	1.50E-07	2.42E-06	0.00E+00	2.56E-06	2.565	0.00E+00	2.88E-02	1.65E-02
3745243758825	374524	3758825	2.75E-03	8.52E-03	1.13E-02	1.71E-03	3.01E-03	1.05E-02	1.93E-04	2.60E-03	2.32E-03	1.00E-03	8.24E-04	1.57E-03	1.53E-07	2.47E-06	0.00E+00	2.62E-06	2.622	0.00E+00	2.95E-02	1.69E-02
3745293758825	374529	3758825	2.81E-03	8.71E-03	1.16E-02	1.77E-03	3.08E-03	1.08E-02	1.97E-04	2.65E-03	2.36E-03	1.02E-03	8.40E-04	1.61E-03	1.56E-07	2.52E-06	0.00E+00	2.68E-06	2.680	0.00E+00	3.02E-02	1.73E-02
3745343758825	374534	3758825	2.88E-03	8.90E-03	1.18E-02	1.83E-03	3.15E-03	1.10E-02	2.01E-04	2.70E-03	2.41E-03	1.04E-03	8.57E-04	1.65E-03	1.60E-07	2.58E-06	0.00E+00	2.74E-06	2.739	0.00E+00	3.08E-02	1.76E-02
3745393758825	374539	3758825	2.94E-03	9.09E-03	1.21E-02	1.90E-03	3.22E-03	1.12E-02	2.05E-04	2.76E-03	2.46E-03	1.06E-03	8.74E-04	1.69E-03	1.63E-07	2.63E-06	0.00E+00	2.80E-06	2.798	0.00E+00	3.15E-02	1.80E-02
3745443758825	374544	3758825	3.00E-03	9.28E-03	1.23E-02	1.97E-03	3.28E-03	1.15E-02	2.10E-04	2.81E-03	2.51E-03	1.08E-03	8.91E-04	1.74E-03	1.67E-07	2.69E-06	0.00E+00	2.86E-06	2.857	0.00E+00	3.22E-02	1.84E-02
3745493758825	374549	3758825	3.06E-03	9.47E-03	1.26E-02	2.04E-03	3.35E-03	1.17E-02	2.14E-04	2.87E-03	2.56E-03	1.10E-03	9.09E-04	1.79E-03	1.70E-07	2.75E-06	0.00E+00	2.92E-06	2.917	0.00E+00	3.29E-02	1.87E-02
3745543758825	374554	3758825	3.12E-03	9.65E-03	1.28E-02	2.12E-03	3.41E-03	1.19E-02	2.18E-04	2.92E-03	2.61E-03	1.13E-03	9.27E-04	1.84E-03	1.73E-07	2.80E-06	0.00E+00	2.98E-06	2.976	0.00E+00	3.36E-02	1.91E-02
3745593758825	374559	3758825	3.18E-03	9.84E-03	1.31E-02	2.19E-03	3.48E-03	1.22E-02	2.22E-04	2.98E-03	2.66E-03	1.15E-03	9.45E-04	1.89E-03	1.77E-07	2.86E-06	0.00E+00	3.04E-06	3.036	0.00E+00	3.43E-02	1.95E-02
3745643758825	374564	3758825	3.24E-03	1.00E-02	1.33E-02	2.28E-03	3.54E-03	1.24E-02	2.26E-04	3.04E-03	2.71E-03	1.17E-03	9.64E-04	1.94E-03	1.80E-07	2.91E-06	0.00E+00	3.09E-06	3.095	0.00E+00	3.50E-02	1.98E-02
3745693758825	374569	3758825	3.29E-03	1.02E-02	1.36E-02	2.36E-03	3.60E-03	1.26E-02	2.30E-04	3.10E-03	2.77E-03	1.19E-03	9.83E-04	2.00E-03	1.83E-07	2.97E-06	0.00E+00	3.15E-06	3.154	0.00E+00	3.57E-02	2.02E-02
3745743758825	374574	3758825	3.35E-03	1.04E-02	1.38E-02	2.46E-03	3.66E-03	1.28E-02	2.34E-04	3.16E-03	2.82E-03	1.22E-03	1.00E-03	2.05E-03	1.86E-07	3.03E-06	0.00E+00	3.21E-06	3.212	0.00E+00	3.64E-02	2.05E-02
3744043758830	374404	3758830	1.59E-03	4.91E-03	6.53E-03	7.32E-04	1.74E-03	6.08E-03	1.11E-04	1.62E-03	1.45E-03	6.26E-04	5.15E-04	8.53E-04	8.81E-08	1.44E-06	0.00E+00	1.53E-06	1.528	0.00E+00	1.69E-02	9.89E-03
3744093758830	374409	3758830	1.62E-03	5.01E-03	6.66E-03	7.55E-04	1.77E-03	6.20E-03	1.13E-04	1.65E-03	1.47E-03	6.36E-04	5.23E-04	8.72E-04	8.99E-08	1.47E-06	0.00E+00	1.56E-06	1.558	0.00E+00	1.72E-02	1.01E-02
3744143758830	374414	3758830	1.65E-03	5.11E-03	6.80E-03	7.78E-04	1.81E-03	6.32E-03	1.15E-04	1.68E-03	1.50E-03	6.47E-04	5.32E-04	8.91E-04	9.17E-08	1.50E-06	0.00E+00	1.59E-06	1.589	0.00E+00	1.76E-02	1.03E-02
3744193758830	374419	3758830	1.68E-03	5.22E-03	6.94E-03	8.03E-04	1.84E-03	6.45E-03	1.18E-04	1.71E-03	1.52E-03	6.58E-04	5.41E-04	9.11E-04	9.36E-08	1.53E-06	0.00E+00	1.62E-06	1.621	0.00E+00	1.79E-02	1.05E-02
3744243758830	374424	3758830	1.72E-03	5.32E-03	7.08E-03	8.29E-04	1.88E-03	6.58E-03	1.20E-04	1.74E-03	1.55E-03	6.70E-04	5.51E-04	9.32E-04	9.55E-08	1.56E-06	0.00E+00	1.65E-06	1.653	0.00E+00	1.83E-02	1.07E-02
3744293758830	374429	3758830	1.75E-03	5.43E-03	7.22E-03	8.55E-04	1.92E-03	6.72E-03	1.23E-04	1.77E-03	1.58E-03	6.81E-04	5.60E-04	9.53E-04	9.75E-08	1.59E-06	0.00E+00	1.69E-06	1.686	0.00E+00	1.87E-02	1.09E-02
3744343758830	374434	3758830	1.79E-03	5.54E-03	7.37E-03	8.83E-04	1.96E-03	6.86E-03	1.25E-04	1.80E-03	1.61E-03	6.93E-04	5.70E-04	9.75E-04	9.95E-08	1.62E-06	0.00E+00	1.72E-06	1.720	0.00E+00	1.91E-02	1.11E-02
3744393758830	374439	3758830	1.83E-03	5.66E-03	7.53E-03	9.11E-04	2.00E-03	7.00E-03	1.28E-04	1.83E-03	1.63E-03	7.06E-04	5.80E-04	9.97E-04	1.02E-07	1.65E-06	0.00E+00	1.76E-06	1.755	0.00E+00	1.95E-02	1.13E-02
3744443758830	374444	3758830	1.87E-03	5.78E-03	7.69E-03	9.41E-04	2.04E-03	7.15E-03	1.31E-04	1.86E-03	1.66E-03	7.18E-04	5.91E-04	1.02E-03	1.04E-07	1.69E-06	0.00E+00	1.79E-06	1.791	0.00E+00	1.99E-02	1.16E-02
3744493758830	374449	3758830	1.91E-03	5.90E-03	7.85E-03	9.72E-04	2.09E-03	7.30E-03	1.33E-04	1.90E-03	1.69E-03	7.31E-04	6.02E-04	1.04E-03	1.06E-07	1.72E-06	0.00E+00	1.83E-06	1.828	0.00E+00	2.03E-02	1.18E-02
3744543758830	374454	3758830	1.95E-03	6.03E-03	8.01E-03	1.00E-03	2.13E-03	7.46E-03	1.36E-04	1.93E-03	1.72E-03	7.44E-04	6.12E-04	1.07E-03	1.08E-07	1.76E-06	0.00E+00	1.87E-06	1.866	0.00E+00	2.07E-02	1.21E-02
3744593758830	374459	3758830	1.99E-03	6.15E-03	8.19E-03	1.04E-03	2.18E-03	7.61E-03	1.39E-04	1.97E-03	1.76E-03	7.58E-04	6.24E-04	1.09E-03	1.10E-07	1.79E-06	0.00E+00	1.91E-06	1.905	0.00E+00	2.12E-02	1.23E-02
3744643758830	374464	3758830	2.03E-03	6.29E-03	8.36E-03	1.07E-03	2.22E-03	7.78E-03	1.42E-04	2.00E-03	1.79E-03	7.72E-04	6.35E-04	1.12E-03	1.13E-07	1.83E-06	0.00E+00	1.95E-06	1.945	0.00E+00	2.16E-02	1.26E-02
3744693758830	374469	3758830	2.07E-03	6.42E-03	8.54E-03	1.11E-03	2.27E-03	7.94E-03	1.45E-04	2.04E-03	1.82E-03	7.86E-04	6.47E-04	1.15E-03	1.15E-07	1.87E-06	0.00E+00	1.99E-06	1.986	0.00E+00	2.21E-02	1.28E-02
3744743758830	374474	3758830	2.12E-03	6.56E-03	8.72E-03	1.14E-03	2.32E-03	8.12E-03	1.48E-04	2.08E-03	1.86E-03	8.01E-04	6.59E-04	1.17E-03	1.18E-07	1.91E-06	0.00E+00	2.03E-06	2.028	0.00E+00	2.26E-02	1.31E-02
3744793758830	374479	3758830	2.16E-03	6.70E-03	8.91E-03	1.18E-03	2.37E-03	8.29E-03	1.51E-04	2.12E-03	1.89E-03	8.16E-04	6.71E-04	1.20E-03	1.20E-07	1.95E-06	0.00E+00	2.07E-06	2.072	0.00E+00	2.31E-02	1.34E-02
3744843758830	374484	3758830	2.21E-03	6.85E-03	9.11E-03	1.22E-03	2.42E-03	8.47E-03	1.55E-04	2.16E-03	1.93E-03	8.32E-04	6.84E-04	1.23E-03	1.23E-07	1.99E-06	0.00E+00	2.12E-06	2.116	0.00E+00	2.36E-02	1.37E-02
3744893758830	374489	3758830	2.26E-03	7.00E-03	9.31E-03	1.27E-03	2.47E-03	8.66E-03	1.58E-04	2.22E-03	1.96E-03	8.47E-04	6.97E-04	1.26E-03	1.25E-07	2.04E-06	0.00E+00	2.16E-06	2.161	0.00E+00	2.41E-02	1.39E-02
3744943758830	374494	3758830	2.31E-03	7.15E-03	9.51E-03	1.31E-03	2.53E-03	8.84E-03	1.62E-04	2.24E-03	2.00E-03	8.64E-04	7.11E-04	1.29E-03	1.28E-07	2.08E-06	0.00E+00	2.21E-06	2.208	0.00E+00	2.47E-02	1.42E-02
3744993758830	374499	3758830	2.36E-03	7.31E-03	9.72E-03	1.35E-03	2.58E-03	9.04E-03	1.65E-04	2.28E-03	2.04E-03	8.80E-04	7.24E-04	1.33E-03	1.31E-07	2.12E-06	0.00E+00	2.26E-06	2.256	0.00E+00	2.52E-02	1.45E-02
3745043758830	374504	3758830	2.41E-03	7.47E-03	9.93E-03	1.40E-03	2.64E-03	9.24E-03	1.69E-04	2.33E-03	2.08E-03	8.97E-04	7.38E-04	1.36E-03	1.34E-07	2.17E-06	0.00E+00	2.30E-06	2.305	0.00E+00	2.58E-02	1.49E-02
3745093758830	374509	3758830	2.46E-03	7.63E-03	1.01E-02	1.45E-03	2.70E-03	9.44E-03	1.72E-04	2.37E-03	2.12E-03	9.15E-04	7.53E-04	1.39E-03	1.37E-07	2.22E-06	0.00E+00	2.35E-06	2.354	0.00E+00	2.64E-02	1.52E-02
3745143758830	374514	3758830	2.52E-03	7.79E-03	1.04E-02	1.50E-03	2.76E-03	9.64E-03	1.76E-04	2.42E-03	2.16E-03	9.32E-04	7.67E-04	1.43E-03	1.40E-07	2.27E-06	0.00E+00	2.41E-06	2.405	0.00E+00	2.70E-02	1.55E-02
3745193758830	374519	3758830	2.57E-03	7.96E-03	1.06E-02	1.55E-03	2.82E-03	9.85E-03	1.80E-04	2.47E-03	2.20E-03	9.51E-04	7.82E-04	1.46E-03	1.43E-07	2.31E-06	0.00E+00	2.46E-06	2.457	0.00E+00	2.76E-02	1.58E-02
3745243758830	374524	3758830	2.63E-03	8.14E-03	1.08E-02	1.60E-03	2.88E-03	1.01E-02	1.84E-04	2.51E-03	2.24E-03	9.69E-04	7.97E-04	1.50E-03	1.46E-07	2.36E-06	0.00E+00	2.51E-06	2.510	0.00E+00	2.82E-02	1.62E-02
3745293758830	374529	3758830	2.68E-03	8.31E-03	1.11E-02	1.66E-03	2.94E-03	1.03E-02	1.88E-04	2.56E-03	2.29E-03	9.88E-04	8.13E-04	1.54E-03	1.49E-07	2.41E-06	0.00E+00	2.56E-06	2.564	0.00E+00	2.88E-02	1.65E-02
3745343758830	374534	3758830	2.74E-03	8.48E-03	1.13E-02	1.71E-03	3.00E-03	1.05E-02	1.92E-04	2.61E-03	2.33E-03	1.01E-03	8.29E-04	1.58E-03	1.52E-07	2.47E-06	0.00E+00	2.62E-06	2.618	0.00E+00	2.94E-02	1.68E-02
3745393758830	374539	3758830	2.80E-03	8

			SWBuilding Construction	SWDemolition	SWGrading	EYBuilding Construction	SWPaving	SWGrading	SWArchitectural Coating	NBBuilding Construction	NBBuilding Construction	NBArchitectural Coating	NBArchitectural Coating	RWBuilding Construction	Child Risk					Overlapping Phases - Maximum G		
Unique Identifier	X (UTM)	Y (UTM)	2026	2026	2026	2026	2027	2027	2027	2026	2027	2026	2027	2026	3rd Trimester	0<2	2<16	Total	per million	2025	2026	2027
3745293758840	374529	3758840	2.45E-03	7.59E-03	1.01E-02	1.46E-03	2.68E-03	9.39E-03	1.71E-04	2.40E-03	2.14E-03	9.26E-04	7.62E-04	1.41E-03	1.36E-07	2.22E-06	0.00E+00	2.35E-06	2.354	0.00E+00	2.63E-02	1.51E-02
3745343758840	374534	3758840	2.50E-03	7.73E-03	1.03E-02	1.51E-03	2.73E-03	9.57E-03	1.75E-04	2.45E-03	2.18E-03	9.43E-04	7.76E-04	1.45E-03	1.39E-07	2.26E-06	0.00E+00	2.40E-06	2.400	0.00E+00	2.69E-02	1.54E-02
3745393758840	374539	3758840	2.55E-03	7.88E-03	1.05E-02	1.56E-03	2.79E-03	9.75E-03	1.78E-04	2.49E-03	2.22E-03	9.60E-04	7.90E-04	1.48E-03	1.41E-07	2.31E-06	0.00E+00	2.45E-06	2.447	0.00E+00	2.74E-02	1.57E-02
3745443758840	374544	3758840	2.59E-03	8.03E-03	1.07E-02	1.61E-03	2.84E-03	9.93E-03	1.81E-04	2.54E-03	2.26E-03	9.78E-04	8.04E-04	1.52E-03	1.44E-07	2.35E-06	0.00E+00	2.49E-06	2.494	0.00E+00	2.79E-02	1.60E-02
3745493758840	374549	3758840	2.64E-03	8.17E-03	1.09E-02	1.66E-03	2.89E-03	1.01E-02	1.85E-04	2.58E-03	2.31E-03	9.95E-04	8.19E-04	1.56E-03	1.47E-07	2.39E-06	0.00E+00	2.54E-06	2.541	0.00E+00	2.85E-02	1.63E-02
3745543758840	374554	3758840	2.69E-03	8.32E-03	1.11E-02	1.72E-03	2.94E-03	1.03E-02	1.88E-04	2.63E-03	2.35E-03	1.01E-03	8.34E-04	1.60E-03	1.49E-07	2.44E-06	0.00E+00	2.59E-06	2.588	0.00E+00	2.90E-02	1.66E-02
3745593758840	374559	3758840	2.73E-03	8.46E-03	1.13E-02	1.78E-03	2.99E-03	1.05E-02	1.91E-04	2.68E-03	2.39E-03	1.03E-03	8.49E-04	1.64E-03	1.52E-07	2.48E-06	0.00E+00	2.63E-06	2.634	0.00E+00	2.96E-02	1.69E-02
3745643758840	374564	3758840	2.78E-03	8.60E-03	1.14E-02	1.84E-03	3.04E-03	1.06E-02	1.94E-04	2.73E-03	2.43E-03	1.05E-03	8.64E-04	1.68E-03	1.54E-07	2.53E-06	0.00E+00	2.68E-06	2.681	0.00E+00	3.01E-02	1.72E-02
3745693758840	374569	3758840	2.82E-03	8.73E-03	1.16E-02	1.90E-03	3.09E-03	1.08E-02	1.97E-04	2.77E-03	2.48E-03	1.07E-03	8.80E-04	1.72E-03	1.57E-07	2.57E-06	0.00E+00	2.73E-06	2.727	0.00E+00	3.06E-02	1.74E-02
3745743758840	374574	3758840	2.86E-03	8.87E-03	1.18E-02	1.97E-03	3.14E-03	1.10E-02	2.00E-04	2.82E-03	2.52E-03	1.09E-03	8.96E-04	1.77E-03	1.59E-07	2.61E-06	0.00E+00	2.77E-06	2.773	0.00E+00	3.12E-02	1.77E-02
3744043758845	374404	3758845	1.45E-03	4.49E-03	5.97E-03	6.66E-04	1.59E-03	5.55E-03	1.01E-04	1.51E-03	1.35E-03	5.82E-04	4.79E-04	7.91E-04	8.05E-08	1.32E-06	0.00E+00	1.40E-06	1.404	0.00E+00	1.55E-02	9.07E-03
3744093758845	374409	3758845	1.48E-03	4.57E-03	6.08E-03	6.84E-04	1.62E-03	5.66E-03	1.03E-04	1.53E-03	1.37E-03	5.91E-04	4.87E-04	8.07E-04	8.20E-08	1.35E-06	0.00E+00	1.43E-06	1.429	0.00E+00	1.57E-02	9.23E-03
3744143758845	374414	3758845	1.50E-03	4.66E-03	6.19E-03	7.03E-04	1.65E-03	5.76E-03	1.05E-04	1.56E-03	1.39E-03	6.01E-04	4.95E-04	8.23E-04	8.36E-08	1.37E-06	0.00E+00	1.46E-06	1.455	0.00E+00	1.60E-02	9.40E-03
3744193758845	374419	3758845	1.53E-03	4.74E-03	6.31E-03	7.23E-04	1.68E-03	5.87E-03	1.07E-04	1.58E-03	1.41E-03	6.11E-04	5.03E-04	8.40E-04	8.51E-08	1.40E-06	0.00E+00	1.48E-06	1.482	0.00E+00	1.63E-02	9.57E-03
3744243758845	374424	3758845	1.56E-03	4.83E-03	6.43E-03	7.43E-04	1.71E-03	5.98E-03	1.09E-04	1.61E-03	1.44E-03	6.21E-04	5.11E-04	8.58E-04	8.68E-08	1.42E-06	0.00E+00	1.51E-06	1.510	0.00E+00	1.67E-02	9.75E-03
3744293758845	374429	3758845	1.59E-03	4.93E-03	6.55E-03	7.65E-04	1.74E-03	6.10E-03	1.11E-04	1.64E-03	1.46E-03	6.31E-04	5.19E-04	8.75E-04	8.84E-08	1.45E-06	0.00E+00	1.54E-06	1.538	0.00E+00	1.70E-02	9.93E-03
3744343758845	374434	3758845	1.62E-03	5.02E-03	6.68E-03	7.87E-04	1.78E-03	6.21E-03	1.13E-04	1.67E-03	1.49E-03	6.42E-04	5.28E-04	8.94E-04	9.01E-08	1.48E-06	0.00E+00	1.57E-06	1.567	0.00E+00	1.73E-02	1.01E-02
3744393758845	374439	3758845	1.65E-03	5.12E-03	6.81E-03	8.09E-04	1.81E-03	6.33E-03	1.16E-04	1.69E-03	1.51E-03	6.53E-04	5.37E-04	9.13E-04	9.18E-08	1.50E-06	0.00E+00	1.60E-06	1.597	0.00E+00	1.76E-02	1.03E-02
3744443758845	374444	3758845	1.69E-03	5.22E-03	6.94E-03	8.33E-04	1.84E-03	6.45E-03	1.18E-04	1.72E-03	1.54E-03	6.64E-04	5.46E-04	9.32E-04	9.36E-08	1.53E-06	0.00E+00	1.63E-06	1.627	0.00E+00	1.80E-02	1.05E-02
3744493758845	374449	3758845	1.72E-03	5.32E-03	7.07E-03	8.57E-04	1.88E-03	6.58E-03	1.20E-04	1.75E-03	1.56E-03	6.75E-04	5.56E-04	9.52E-04	9.54E-08	1.56E-06	0.00E+00	1.66E-06	1.658	0.00E+00	1.83E-02	1.07E-02
3744543758845	374454	3758845	1.75E-03	5.42E-03	7.21E-03	8.82E-04	1.92E-03	6.71E-03	1.23E-04	1.78E-03	1.59E-03	6.87E-04	5.65E-04	9.72E-04	9.73E-08	1.59E-06	0.00E+00	1.69E-06	1.690	0.00E+00	1.87E-02	1.09E-02
3744593758845	374459	3758845	1.79E-03	5.53E-03	7.35E-03	9.08E-04	1.95E-03	6.84E-03	1.25E-04	1.81E-03	1.62E-03	6.99E-04	5.75E-04	9.93E-04	9.92E-08	1.62E-06	0.00E+00	1.72E-06	1.723	0.00E+00	1.91E-02	1.11E-02
3744643758845	374464	3758845	1.82E-03	5.64E-03	7.50E-03	9.35E-04	1.99E-03	6.97E-03	1.27E-04	1.85E-03	1.65E-03	7.11E-04	5.85E-04	1.01E-03	1.01E-07	1.65E-06	0.00E+00	1.76E-06	1.756	0.00E+00	1.95E-02	1.13E-02
3744693758845	374469	3758845	1.86E-03	5.75E-03	7.65E-03	9.62E-04	2.03E-03	7.11E-03	1.30E-04	1.88E-03	1.68E-03	7.24E-04	5.96E-04	1.04E-03	1.03E-07	1.69E-06	0.00E+00	1.79E-06	1.790	0.00E+00	1.99E-02	1.15E-02
3744743758845	374474	3758845	1.89E-03	5.86E-03	7.80E-03	9.91E-04	2.07E-03	7.25E-03	1.32E-04	1.91E-03	1.71E-03	7.37E-04	6.06E-04	1.06E-03	1.05E-07	1.72E-06	0.00E+00	1.82E-06	1.825	0.00E+00	2.03E-02	1.18E-02
3744793758845	374479	3758845	1.93E-03	5.98E-03	7.95E-03	1.02E-03	2.11E-03	7.40E-03	1.35E-04	1.94E-03	1.74E-03	7.50E-04	6.17E-04	1.08E-03	1.07E-07	1.75E-06	0.00E+00	1.86E-06	1.861	0.00E+00	2.07E-02	1.20E-02
3744843758845	374484	3758845	1.97E-03	6.10E-03	8.11E-03	1.05E-03	2.16E-03	7.54E-03	1.38E-04	1.98E-03	1.77E-03	7.63E-04	6.28E-04	1.11E-03	1.09E-07	1.79E-06	0.00E+00	1.90E-06	1.897	0.00E+00	2.11E-02	1.22E-02
3744893758845	374489	3758845	2.01E-03	6.22E-03	8.27E-03	1.08E-03	2.20E-03	7.69E-03	1.40E-04	2.02E-03	1.80E-03	7.77E-04	6.39E-04	1.13E-03	1.12E-07	1.82E-06	0.00E+00	1.93E-06	1.935	0.00E+00	2.15E-02	1.25E-02
3744943758845	374494	3758845	2.05E-03	6.34E-03	8.43E-03	1.12E-03	2.24E-03	7.84E-03	1.43E-04	2.05E-03	1.83E-03	7.91E-04	6.51E-04	1.16E-03	1.14E-07	1.86E-06	0.00E+00	1.97E-06	1.973	0.00E+00	2.19E-02	1.27E-02
3744993758845	374499	3758845	2.09E-03	6.47E-03	8.60E-03	1.15E-03	2.29E-03	8.00E-03	1.46E-04	2.09E-03	1.86E-03	8.05E-04	6.62E-04	1.18E-03	1.16E-07	1.90E-06	0.00E+00	2.01E-06	2.011	0.00E+00	2.24E-02	1.30E-02
3745043758845	374504	3758845	2.13E-03	6.59E-03	8.77E-03	1.18E-03	2.33E-03	8.16E-03	1.49E-04	2.13E-03	1.90E-03	8.20E-04	6.74E-04	1.21E-03	1.18E-07	1.93E-06	0.00E+00	2.05E-06	2.051	0.00E+00	2.28E-02	1.32E-02
3745093758845	374509	3758845	2.17E-03	6.72E-03	8.94E-03	1.22E-03	2.38E-03	8.32E-03	1.52E-04	2.16E-03	1.93E-03	8.34E-04	6.86E-04	1.24E-03	1.21E-07	1.97E-06	0.00E+00	2.09E-06	2.091	0.00E+00	2.33E-02	1.35E-02
3745143758845	374514	3758845	2.21E-03	6.86E-03	9.12E-03	1.26E-03	2.42E-03	8.48E-03	1.55E-04	2.20E-03	1.97E-03	8.49E-04	6.99E-04	1.27E-03	1.23E-07	2.01E-06	0.00E+00	2.13E-06	2.132	0.00E+00	2.38E-02	1.37E-02
3745193758845	374519	3758845	2.26E-03	6.99E-03	9.30E-03	1.30E-03	2.47E-03	8.65E-03	1.58E-04	2.24E-03	2.00E-03	8.65E-04	7.12E-04	1.30E-03	1.25E-07	2.05E-06	0.00E+00	2.17E-06	2.174	0.00E+00	2.42E-02	1.40E-02
3745243758845	374524	3758845	2.30E-03	7.13E-03	9.48E-03	1.34E-03	2.52E-03	8.82E-03	1.61E-04	2.28E-03	2.04E-03	8.80E-04	7.24E-04	1.33E-03	1.28E-07	2.09E-06	0.00E+00	2.22E-06	2.216	0.00E+00	2.47E-02	1.43E-02
3745293758845	374529	3758845	2.35E-03	7.26E-03	9.66E-03	1.38E-03	2.57E-03	8.98E-03	1.64E-04	2.33E-03	2.08E-03	8.96E-04	7.37E-04	1.36E-03	1.30E-07	2.13E-06	0.00E+00	2.26E-06	2.259	0.00E+00	2.52E-02	1.45E-02
3745343758845	374534	3758845	2.39E-03	7.40E-03	9.84E-03	1.42E-03	2.62E-03	9.15E-03	1.67E-04	2.37E-03	2.11E-03	9.12E-04	7.51E-04	1.39E-03	1.33E-07	2.17E-06	0.00E+00	2.30E-06	2.302	0.00E+00	2.57E-02	1.48E-02
3745393758845	374539	3758845	2.43E-03	7.53E-03	1.00E-02	1.47E-03	2.66E-03	9.32E-03	1.70E-04	2.41E-03	2.15E-03	9.29E-04	7.64E-04	1.42E-03	1.35E-07	2.21E-06	0.00E+00	2.35E-06	2.345	0.00E+00	2.62E-02	1.51E-02
3745443758845	374544	3758845	2.47E-03	7.67E-03	1.02E-02	1.51E-03	2.71E-03	9.49E-03	1.73E-04	2.45E-03	2.19E-03	9.45E-04	7.78E-04	1.44E-03	1.38E-07	2.25E-06	0.00E+00	2.39E-06	2.389	0.00E+00	2.67E-02	1.53E-02
3745493758845	374549	3758845	2.52E-03	7.80E-03	1.04E-02	1.56E-03	2.76E-03	9.66E-03	1.76E-04	2.50E-03	2.23E-03	9.62E-04	7.92E-04	1.49E-03	1.40E-07	2.29E-06	0.00E+00	2.43E-06	2.432	0.00E+00	2.72E-02	1.56E-02
3745543758845	374554	3758845	2.56E-03	7.94E-03	1.06E-02	1.61E-03	2.81E-03	9.82E-03	1.79E-04	2.54E-03	2.27E-03	9.79E-04	8.06E-04	1.53E-03	1.42E-07	2.33E-06	0.00E+00	2.48E-06	2.476	0.00E+00	2.77E-02	1.59E-02
3745593758845	374559	3758845	2.61E-03	8.07E-03	1.07E-02	1.67E-03	2.85E-03	9.98E-03	1.82E-04	2.59E-03	2.31E-03	9.97E-04	8.20E-04	1.57E-03	1.45E-07	2.37E-06	0.00E+00	2.52E-06	2.519	0.00E+00	2.82E-02	1.61E-02
3745643758845	374564	3758845	2.65E-03	8.20E-03	1.09E-02	1.72E-03	2.90E-03	1.01E-02	1.85E-04	2.63E-03	2.35E-03	1.01E-03	8.34E-04	1.61E-03	1.47E-07	2.41E-06	0.00E+00	2.56E-06	2.562	0.00E+00	2.87E-02	1.64E-02
3745693758845	374569	3758845	2.69E-03	8.32E-03	1.11E-02	1.78E-03	2.94E-03	1.03E-02	1.88E-04	2.68E-03	2.39E-03	1.03E-03	8.49E-04	1.65E-03	1.49E-07	2.46E-06	0.00E+00	2.60E-06	2.605	0.00E+00	2.92E-02	1.67E-02
3745743758845	374574	3758845	2.73E-03	8.45E-03	1.12E-02	1.84E-03	2.99E-03	1.04E-02	1.91E-04	2.72E-03	2.43E-03	1.05E-03	8.64E-04	1.69E-03	1.52E-07	2.50E-06	0.00E+00	2.65E-06	2.647	0.00E+00	2.97E-02	1.69E-02
3744043758850	374404	3758850	1.41E-03	4.36E-03	5.79E-03	6.44E-04	1.54E-03	5.39E-03	9.84E-05	1.47E-03	1.32E-03	5.68E-04	4.68E-04	7.70E-04	7.82E-08	1.29E-06	0.00E+00	1.36E-06	1.365	0.00E+00	1.50E-02	8.81E-03
3744093758850	374409	3758850	1.43E-03	4.44E-03	5.90E-03	6.61E-04	1.57E-03	5.49E-03	1.00E-04	1.50E-03	1.34E-03	5.77E-04	4.75E-04	7.86E-04	7.96E-08	1.31E-06	0.00E+00	1.39E-06	1.389	0.00E+00	1.53E-02	8.97E-03
3744143758850	374414	3758850	1.46E-03	4.52E-03	6.01E-03	6.79E-04	1.60E-03	5.59E-03	1.02E-04	1.52E-03	1.36E-03	5.87E-04	4.83E-04	8.01E-04	8.11E-08	1.33E-06	0.00E+00	1.41E-06	1.414	0.00E+00	1.56E-02	9.13E-03
3744193758850	374419	3758850	1.49E-03	4.60E-03	6.12E-03	6.97E-04	1.63E-03	5.69E-03	1.04E-04	1.55E-03	1.38E-03	5.96E-04	4.90E-04	8.17E-04	8.26E-08	1.36E-06	0.00E+00	1.44E-06	1.440	0.00E+00	1.59E-02	9.29E-03
3744243758850	374424	3758850	1.51E-03	4.69E-03	6.23E-03	7.16E-04	1.66E-03	5.80E-03	1.06E-04	1.57E-03	1.40E-03	6.06E-04	4.98E-04	8.34E-04	8.41E-08	1.38E-06	0.00E+00	1.47E-06	1.466	0.00E+00	1.62E-02	9.46E-03
3744293758850	374429	3758850	1.54E-03	4.77E-03	6.35E-03	7.36E-04	1.69E-03	5.91E-03	1.08E-04	1.60E-03	1.43E-03	6.16E-04	5.07E-04	8.51E-04	8.56E-08	1.41E-06	0.00E+00	1.49E-06	1.493	0.00E+00	1.65E-02	9.63E-03
3744343758850	374434	3758850	1.57E-03	4.86E-03	6.47E-03	7.57E-04	1.72E-03	6.02E-03	1.10E-04	1.62E-03	1.45E-03	6.26E-04	5.15E-04	8.68E-04	8.72E-08	1.43E-06	0.00E+00	1.52E-06	1.520	0.00E+00	1.68E-02	9.81E-03
3744393758850	374439	3758850	1.60E-03	4.95E-03	6.59E-03	7.77E-04	1.75E-03	6.13E-03	1.12E-04	1.65E-03	1.47E-03	6.36E-04	5.24E-04	8.86E-04	8.89E-08	1.46E-06	0.00E+00	1.55E-06	1.548	0.00E+00	1.71E-02	9.99E-03
3744443758850	374444	3758850	1.63E-03	5.05E-03	6.71E-03	7.99E-04	1.78E-03	6.24E-03	1.14E-04	1.68E-03	1.50E-03	6.47E-04	5.32E-04	9.03E-04	9.06E-08	1.48E-06	0.00E+00	1.58E-06	1.577	0.00E+00	1.74E-02	1.02E-02
3744493758850	374449	3758850	1.66E-03	5.14E-03	6.84E-03	8.22E-04	1.82E-03	6.36E-03	1.16E-04	1.71E-03	1.52E-03	6.58E-04	5.41E-04	9.23E-04	9.23E-08	1.51E-06	0.00E+00	1.61E-06	1.606	0.00E+00	1.78E-02	1.04E-02
3744543758850	374454	3758850	1.69E-03	5.24E-03	6.97E-03	8.45E-04	1.85E-03	6.48E-03	1.18E-04	1.74E-03	1.55E-03	6.69E-04	5.51E-04	9.42E-04	9.40E-08	1.54E-06	0.00E+00	1.64E-06	1.636	0.00E+00	1.81E-02	1.06E-02
3744593758850	374459	3758850	1.73E-03	5.34E-03	7.10E-03	8.68E-04	1.89E-03	6.61E-03	1.21E-04	1.77E-03	1.58E-03	6.81E-04	5.60E-04	9.62E-04	9.58E-08	1.57E-06	0.00E+00	1.67E-06	1.667	0.00E+00	1.84E-02	1.08E-02
3744643758850	374464	3758850	1.76E-03	5.44E-03	7.24E-03	8.93E-04	1.92E-03	6.73E-03	1.23E-04	1.80E-03	1.60E-03	6.92E-04	5.70E-04	9.82E-04	9.77E-08	1.60E-06	0.00E+00	1.70E-06	1.699	0.00E+00	1.88E-02	1.10E-02
3744693758850	374469	3758850	1.79E-03	5.55E-03	7.38E-03	9.19E-04	1.96E-03	6.86E-03	1.25E-04	1.83E-03	1.63E-03	7.04E-04	5.79E-04	1.00E-03	9.95E-08	1.63E-06	0.00E+00	1.73E-06	1.731	0.00E+00	1.92E-02	1.12E-02
3744743758850	374474	3758850	1.83E-03	5.65E-03	7.52E-03	9.45E-04	2.00E-03	6.99E-03	1.28E-04	1.86E-03	1.66E-03	7.17E-04	5.90E-04	1.02E-03	1.01E-07	1.66E-06	0.00E+00	1.76E-06	1.764	0.00E+00	1.95E-02	1.14E-02
3744793758850	374479	3758850	1.86E-03	5.76E-03	7.66E-03	9.72E-04	2.04E-03	7.13E-03	1.30E-04	1.89E-03	1.69E-03	7.29E-04	6.00E-04	1.05E-03	1.03E-07	1.69E-06	0.00E+00	1.80E-06	1.797	0.00E+00	1.99E-02	1.16E-02
3744843758850	374484	3758850	1.90E-03	5.87E-03	7.81E-03	1.00E-03	2.08E-03	7.27E-03	1.33E-04	1.92E-03	1.72E-03	7.42E-04	6.10E-04	1.07E-03	1.05E-07	1.73E-06	0.00E+00	1.83E-06	1.832	0.00E+00	2.03E-02	1.18E-02
3744893758850	374489	3758850	1.93E-03	5.99E-03	7.96E-03	1.03E-03	2.12E-03	7.41E-03	1.35E-04	1.96E-03	1.75E-03	7.55E-04	6.21E-04	1.09E-03	1.07E-07	1.76E-06	0.00E+00	1.87E-06	1.867	0.00E+00	2.07E-02	1.20E-02
3744943758850	374494	3758850	1.97E-03	6.10E-03	8.12E-03	1.06E-03	2.16E-03	7.55E-03	1.38E-04	1.99E-03	1.78E-03	7.68E-04	6.32E-04	1.12E-03	1.09E-07	1.79E-06	0.00E+00	1.90E-06	1.902	0.00E+00	2.11E-02	1.23E-02
3744993758850	374499	3758850	2.01E-03	6.22E-03	8.27E-03	1.09E-03	2.20E-03	7.69E-03	1.41E-04	2.03E-03	1.81E-03	7.82E-04	6.43E-04	1.14E-03	1.12E-07	1.83E-06	0.00E+00	1.94E-06	1.939	0.00E+00	2.15E-02	1.25E-02
3745043758850	374504	3758850	2.05E-03	6.34E-03	8.43E-03	1.12E-03	2.24E-03	7.84E-03	1.43E-04	2.06E-03	1.84E-03	7.96E-04	6.55E-04	1.17E-03	1.14E-07	1.86E-06	0.00E+00	1.98E-06	1.976	0.00E+00	2.20E-02	1.27E-02
3745093758850	374509	3758850	2.09E-03	6.46E-03	8.59E-03	1.15E-03	2.28E-03	7.99E-03	1.46E-04	2.10E-03	1.88E-03	8.10E-04	6.66E-04	1.19E-03	1.16E-07	1.90E-06	0.00E+00	2.01E-06	2.013	0.00E+00	2.24E-02	1.30E-02
3745143758850	374514	3758850	2.13E-03	6.58E-03	8.75E-03	1.19E-03	2.33E-03	8.14E-03	1.49E-04	2.14E-03	1.91E-03	8.24E-04	6.78E-04	1.22E-03	1.18E-07	1.93E-06	0.00E+00	2.05E-06	2.052	0.00E+00	2.28E-02	1.32E-02
3745193758850	374519	3758850	2.17E-03	6.71E-03	8.92E-03	1.22E-03	2.37E-03	8.30E-03	1.52E-04	2.18E-03	1.94E-03	8.38E-04	6.90E-04	1.25E-03	1.20E-07	1.97E-06	0.00E+00	2.09E-06	2.091	0.00E+00	2.33E-02	1.35E-02
3745243758850	374524	3758850	2.21E-03	6.83E-03	9.09E-03	1.26E-03	2.42E-03	8.45E-03	1.54E-04	2.22E-03	1.98E-03	8.53E-04	7.02E-04	1.27E-03	1.23E-07	2.01E-06	0.00E+00	2.13E-06	2.130	0.00E+00	2.37E-02	1.37E-02
3745293758850	374529	3758850	2.25E-03	6.96E-03	9.25E-03	1.30E-03	2.46E-03	8.61E-03	1.57E-04	2.25E-03	2.01E-03	8.68E-04	7.14E-04	1.30E-03	1.25E-07	2.04E-06	0.00E+00	2.17E-06	2.170	0.00E+00	2.42E-02	1.40E-02
3745343758850	374534	3758850	2.29E-03	7.08E-03	9.42E-03	1.34E-03	2.50E-03	8.76E-03	1.60E-04	2.29E-03	2.05E-03	8.84E-04	7.27E-04	1.33E-03	1.27E-07	2.08E-06	0.00E+00	2.21E-06	2.210	0.00E+00	2.46E-02	1.42E-02
3745393758850	374539	3758850	2.33E-03	7.21E-03	9.59E-03	1.38E-03	2.55E-03	8.92E-03	1.63E-04	2.33E-03	2.08E-03	8.99E-04	7.40E-04	1.36E-03	1.29E-07	2.12E-06	0.00E+00	2.25E-06	2.250	0.00E+00	2.51E-02	1.45E-02
3745443758850	374544	3758850	2.37E-03	7.34E-03	9.76E-03	1.42E-03	2.59E-03	9.08E-03	1.66E-04	2.37E-03	2.12E-03	9.15E-04	7.52E-04	1.40E-03	1.32E-07	2.16E-06	0.00E+00	2.29E-06	2.291	0.00E+00	2.56E-02	1.47E-02
3745493758850	374549	3758850	2.41E-03	7.46E-03	9.92E-03	1.47E-03	2.64E-03	9.23E-03	1.69E-04	2.41E-03	2.15E-03	9.30E-04	7.65E-04	1.43E-03	1.34E-07	2.20E-06	0.00E+00	2.33E-06	2.331	0.00E+00	2.60E-02	1.50E-02
3745543758850	374554	3758850	2.45E-03	7.58E-03	1.01E-02	1.52E-03	2.68E-03	9.38E-03	1.71E-04	2.46E-03	2.19E-03	9.46E-04	7.79E-04	1.46E-03	1.36E-07	2.24E-06	0.00E+00	2.37E-06	2.371	0.00E+00	2.65E-02	1.52E-02
3745593758850	374559	3758850	2.49E-03	7.70E-03	1.02E-02	1.56E-03	2.72E-03	9.53E-03	1.74E-04	2.50E-03	2.23E-03	9.63E-04	7.92E-04	1.50E-03	1.38E-07	2.27E-06	0.00E+00	2.41E-06	2.412	0.00E+00	2.70E-02	1.55E-02
3745643758850	374564	3758850	2.53E-03	7.82E-03	1.04E-02	1.61E-03	2.77E-03	9.68E-03	1.77E-04	2.54E-03	2.27E-03	9.79E-04	8.06E-04	1.54E-03	1.40E-07	2.31E-06	0.00E+00	2.45E-06	2.452	0.00E+00	2.74E-02	1.57E-02
3745693758850	374569	3758850	2.57E-03	7.94E-03	1.06E-02	1.67E-03	2.81E-03	9.82E-03	1.79E-04	2.58E-03	2.31E-03	9.96E-04	8.19E-04	1.57E-03	1.42E-07	2.35E-06	0.00E+00	2.49E-06	2.491	0.00E+00	2.79E-02	1.59E-02
3745743758850	374574	3758850	2.60E-03	8.05

			SWBuilding Construction	SWDemolition	SWGrading	EYBuilding Construction	SWPaving	SWGrading	SWArchitectural Coating	NBBuilding Construction	NBBuilding Construction	NBArchitectural Coating	NBArchitectural Coating	RWBuilding Construction	Child Risk					Overlapping Phases - Maximum G		
Unique Identifier	X (UTM)	Y (UTM)	2026	2026	2026	2026	2027	2027	2027	2026	2027	2026	2027	2026	3rd Trimester	0<2	2<16	Total	per million	2025	2026	2027
3741263758446	374126	3758446	5.76E-04	1.78E-03	2.37E-03	9.65E-05	6.30E-04	2.20E-03	4.03E-05	5.94E-04	5.30E-04	2.29E-04	1.88E-04	2.14E-04	3.20E-08	5.12E-07	0.00E+00	5.44E-07	0.544	0.00E+00	5.86E-03	3.59E-03
3741363758446	374136	3758446	5.96E-04	1.84E-03	2.45E-03	9.92E-05	6.52E-04	2.28E-03	4.17E-05	6.12E-04	5.46E-04	2.36E-04	1.94E-04	2.20E-04	3.31E-08	5.30E-07	0.00E+00	5.63E-07	0.563	0.00E+00	6.06E-03	3.72E-03
3741463758446	374146	3758446	6.17E-04	1.91E-03	2.54E-03	1.02E-04	6.76E-04	2.36E-03	4.32E-05	6.31E-04	5.63E-04	2.43E-04	2.00E-04	2.26E-04	3.43E-08	5.48E-07	0.00E+00	5.82E-07	0.582	0.00E+00	6.27E-03	3.85E-03
3741563758446	374156	3758446	6.40E-04	1.98E-03	2.64E-03	1.05E-04	7.01E-04	2.45E-03	4.48E-05	6.50E-04	5.80E-04	2.51E-04	2.06E-04	2.33E-04	3.56E-08	5.67E-07	0.00E+00	6.03E-07	0.603	0.00E+00	6.50E-03	3.98E-03
3741663758446	374166	3758446	6.64E-04	2.06E-03	2.73E-03	1.09E-04	7.27E-04	2.54E-03	4.64E-05	6.71E-04	5.99E-04	2.58E-04	2.13E-04	2.40E-04	3.69E-08	5.87E-07	0.00E+00	6.24E-07	0.624	0.00E+00	6.73E-03	4.13E-03
3741763758446	374176	3758446	6.89E-04	2.13E-03	2.84E-03	1.12E-04	7.55E-04	2.64E-03	4.82E-05	6.92E-04	6.18E-04	2.67E-04	2.19E-04	2.47E-04	3.83E-08	6.08E-07	0.00E+00	6.47E-07	0.647	0.00E+00	6.98E-03	4.28E-03
3741963758446	374196	3758446	7.40E-04	2.31E-03	3.07E-03	1.19E-04	8.16E-04	2.85E-03	5.21E-05	7.38E-04	6.59E-04	2.85E-04	2.34E-04	2.63E-04	4.14E-08	6.55E-07	0.00E+00	6.96E-07	0.696	0.00E+00	7.52E-03	4.61E-03
3742063758446	374206	3758446	7.76E-04	2.40E-03	3.19E-03	1.23E-04	8.49E-04	2.97E-03	5.43E-05	7.64E-04	6.82E-04	2.94E-04	2.42E-04	2.71E-04	4.31E-08	6.81E-07	0.00E+00	7.24E-07	0.724	0.00E+00	7.82E-03	4.80E-03
3742163758446	374216	3758446	8.09E-04	2.50E-03	3.33E-03	1.27E-04	8.85E-04	3.10E-03	5.66E-05	7.90E-04	7.06E-04	3.05E-04	2.51E-04	2.80E-04	4.49E-08	7.08E-07	0.00E+00	7.53E-07	0.753	0.00E+00	8.14E-03	5.00E-03
3742263758446	374226	3758446	8.44E-04	2.61E-03	3.47E-03	1.31E-04	9.23E-04	3.23E-03	5.90E-05	8.18E-04	7.31E-04	3.15E-04	2.60E-04	2.89E-04	4.69E-08	7.37E-07	0.00E+00	7.84E-07	0.784	0.00E+00	8.48E-03	5.20E-03
3742363758446	374236	3758446	8.81E-04	2.73E-03	3.63E-03	1.36E-04	9.64E-04	3.37E-03	6.16E-05	8.48E-04	7.57E-04	3.27E-04	2.69E-04	2.99E-04	4.89E-08	7.67E-07	0.00E+00	8.16E-07	0.816	0.00E+00	8.84E-03	5.42E-03
3742463758446	374246	3758446	9.21E-04	2.85E-03	3.79E-03	1.40E-04	1.01E-03	3.53E-03	6.44E-05	8.79E-04	7.85E-04	3.39E-04	2.79E-04	3.09E-04	5.11E-08	8.00E-07	0.00E+00	8.51E-07	0.851	0.00E+00	9.23E-03	5.66E-03
3742563758446	374256	3758446	9.63E-04	2.98E-03	3.97E-03	1.45E-04	1.05E-03	3.69E-03	6.74E-05	9.12E-04	8.14E-04	3.51E-04	2.89E-04	3.20E-04	5.35E-08	8.35E-07	0.00E+00	8.88E-07	0.888	0.00E+00	9.64E-03	5.91E-03
3742663758446	374266	3758446	1.01E-03	3.12E-03	4.16E-03	1.50E-04	1.10E-03	3.87E-03	7.06E-05	9.47E-04	8.45E-04	3.65E-04	3.00E-04	3.32E-04	5.61E-08	8.72E-07	0.00E+00	9.28E-07	0.928	0.00E+00	1.01E-02	6.19E-03
3742763758446	374276	3758446	1.06E-03	3.28E-03	4.36E-03	1.55E-04	1.16E-03	4.06E-03	7.41E-05	9.84E-04	8.78E-04	3.79E-04	3.12E-04	3.44E-04	5.88E-08	9.13E-07	0.00E+00	9.72E-07	0.972	0.00E+00	1.06E-02	6.48E-03
3742863758446	374286	3758446	1.11E-03	3.44E-03	4.58E-03	1.61E-04	1.22E-03	4.26E-03	7.78E-05	1.02E-03	9.13E-04	3.94E-04	3.24E-04	3.56E-04	6.18E-08	9.56E-07	0.00E+00	1.02E-06	1.018	0.00E+00	1.11E-02	6.79E-03
3742963758446	374296	3758446	1.17E-03	3.62E-03	4.82E-03	1.66E-04	1.28E-03	4.48E-03	8.19E-05	1.07E-03	9.51E-04	4.11E-04	3.38E-04	3.70E-04	6.50E-08	1.00E-06	0.00E+00	1.07E-06	1.068	0.00E+00	1.16E-02	7.13E-03
3743063758446	374306	3758446	1.23E-03	3.82E-03	5.08E-03	1.72E-04	1.35E-03	4.72E-03	8.62E-05	1.11E-03	9.90E-04	4.28E-04	3.52E-04	3.84E-04	6.85E-08	1.05E-06	0.00E+00	1.12E-06	1.121	0.00E+00	1.22E-02	7.50E-03
3743163758446	374316	3758446	1.30E-03	4.03E-03	5.36E-03	1.78E-04	1.42E-03	4.98E-03	9.10E-05	1.16E-03	1.03E-03	4.46E-04	3.67E-04	3.99E-04	7.23E-08	1.11E-06	0.00E+00	1.18E-06	1.179	0.00E+00	1.29E-02	7.90E-03
3743263758446	374326	3758446	1.38E-03	4.26E-03	5.66E-03	1.85E-04	1.51E-03	5.27E-03	9.62E-05	1.21E-03	1.08E-03	4.65E-04	3.83E-04	4.15E-04	7.64E-08	1.17E-06	0.00E+00	1.24E-06	1.242	0.00E+00	1.36E-02	8.33E-03
3743363758446	374336	3758446	1.46E-03	4.51E-03	6.00E-03	1.91E-04	1.59E-03	5.58E-03	1.02E-04	1.26E-03	1.13E-03	4.86E-04	4.00E-04	4.32E-04	8.09E-08	1.23E-06	0.00E+00	1.31E-06	1.311	0.00E+00	1.43E-02	8.80E-03
3743463758446	374346	3758446	1.55E-03	4.79E-03	6.37E-03	1.98E-04	1.69E-03	5.92E-03	1.08E-04	1.32E-03	1.18E-03	5.08E-04	4.18E-04	4.49E-04	8.59E-08	1.30E-06	0.00E+00	1.39E-06	1.386	0.00E+00	1.52E-02	9.32E-03
3743563758446	374356	3758446	1.64E-03	5.09E-03	6.77E-03	2.06E-04	1.80E-03	6.30E-03	1.15E-04	1.38E-03	1.23E-03	5.32E-04	4.38E-04	4.68E-04	9.13E-08	1.38E-06	0.00E+00	1.47E-06	1.468	0.00E+00	1.61E-02	9.88E-03
3743663758446	374366	3758446	1.75E-03	5.43E-03	7.22E-03	2.13E-04	1.92E-03	6.71E-03	1.23E-04	1.45E-03	1.29E-03	5.58E-04	4.59E-04	4.88E-04	9.74E-08	1.46E-06	0.00E+00	1.56E-06	1.558	0.00E+00	1.71E-02	1.05E-02
3741163758456	374116	3758456	5.69E-04	1.76E-03	2.34E-03	9.51E-05	6.23E-04	2.18E-03	3.98E-05	5.90E-04	5.27E-04	2.27E-04	1.87E-04	2.11E-04	3.16E-08	5.08E-07	0.00E+00	5.39E-07	0.539	0.00E+00	5.80E-03	3.56E-03
3741263758456	374126	3758456	5.89E-04	1.82E-03	2.43E-03	9.79E-05	6.45E-04	2.26E-03	4.12E-05	6.07E-04	5.42E-04	2.34E-04	1.93E-04	2.17E-04	3.27E-08	5.24E-07	0.00E+00	5.57E-07	0.557	0.00E+00	6.00E-03	3.68E-03
3741363758456	374136	3758456	6.10E-04	1.89E-03	2.51E-03	1.01E-04	6.68E-04	2.34E-03	4.27E-05	6.26E-04	5.59E-04	2.41E-04	1.99E-04	2.24E-04	3.39E-08	5.42E-07	0.00E+00	5.76E-07	0.576	0.00E+00	6.21E-03	3.81E-03
3741463758456	374146	3758456	6.33E-04	1.96E-03	2.60E-03	1.04E-04	6.93E-04	2.42E-03	4.43E-05	6.45E-04	5.76E-04	2.49E-04	2.05E-04	2.30E-04	3.51E-08	5.61E-07	0.00E+00	5.96E-07	0.596	0.00E+00	6.42E-03	3.94E-03
3741563758456	374156	3758456	6.56E-04	2.03E-03	2.70E-03	1.07E-04	7.18E-04	2.51E-03	4.59E-05	6.65E-04	5.94E-04	2.57E-04	2.11E-04	2.37E-04	3.64E-08	5.81E-07	0.00E+00	6.17E-07	0.617	0.00E+00	6.65E-03	4.08E-03
3741663758456	374166	3758456	6.81E-04	2.11E-03	2.80E-03	1.10E-04	7.45E-04	2.61E-03	4.76E-05	6.87E-04	6.13E-04	2.65E-04	2.18E-04	2.44E-04	3.78E-08	6.02E-07	0.00E+00	6.40E-07	0.640	0.00E+00	6.90E-03	4.23E-03
3741763758456	374176	3758456	7.07E-04	2.19E-03	2.91E-03	1.14E-04	7.74E-04	2.71E-03	4.95E-05	7.09E-04	6.33E-04	2.73E-04	2.25E-04	2.52E-04	3.93E-08	6.24E-07	0.00E+00	6.63E-07	0.663	0.00E+00	7.16E-03	4.39E-03
3741963758456	374196	3758456	7.65E-04	2.37E-03	3.15E-03	1.21E-04	8.38E-04	2.93E-03	5.35E-05	7.57E-04	6.76E-04	2.92E-04	2.40E-04	2.68E-04	4.25E-08	6.72E-07	0.00E+00	7.15E-07	0.715	0.00E+00	7.72E-03	4.74E-03
3742063758456	374206	3758456	7.97E-04	2.47E-03	3.28E-03	1.25E-04	8.73E-04	3.05E-03	5.58E-05	7.83E-04	6.99E-04	3.02E-04	2.48E-04	2.77E-04	4.43E-08	6.99E-07	0.00E+00	7.43E-07	0.743	0.00E+00	8.04E-03	4.93E-03
3742163758456	374216	3758456	8.32E-04	2.57E-03	3.42E-03	1.29E-04	9.10E-04	3.19E-03	5.82E-05	8.11E-04	7.24E-04	3.13E-04	2.57E-04	2.86E-04	4.62E-08	7.27E-07	0.00E+00	7.74E-07	0.774	0.00E+00	8.37E-03	5.14E-03
3742263758456	374226	3758456	8.68E-04	2.69E-03	3.57E-03	1.34E-04	9.50E-04	3.32E-03	6.07E-05	8.40E-04	7.50E-04	3.24E-04	2.66E-04	2.95E-04	4.82E-08	7.57E-07	0.00E+00	8.06E-07	0.806	0.00E+00	8.72E-03	5.35E-03
3742363758456	374236	3758456	9.07E-04	2.81E-03	3.73E-03	1.39E-04	9.93E-04	3.47E-03	6.34E-05	8.71E-04	7.77E-04	3.36E-04	2.76E-04	3.05E-04	5.04E-08	7.89E-07	0.00E+00	8.40E-07	0.840	0.00E+00	9.10E-03	5.58E-03
3742463758456	374246	3758456	9.49E-04	2.94E-03	3.91E-03	1.43E-04	1.04E-03	3.63E-03	6.63E-05	9.03E-04	8.06E-04	3.48E-04	2.86E-04	3.16E-04	5.27E-08	8.24E-07	0.00E+00	8.76E-07	0.876	0.00E+00	9.50E-03	5.83E-03
3742563758456	374256	3758456	9.93E-04	3.08E-03	4.09E-03	1.48E-04	1.09E-03	3.80E-03	6.95E-05	9.37E-04	8.37E-04	3.61E-04	2.97E-04	3.27E-04	5.52E-08	8.60E-07	0.00E+00	9.15E-07	0.915	0.00E+00	9.93E-03	6.10E-03
3742663758456	374266	3758456	1.04E-03	3.22E-03	4.29E-03	1.54E-04	1.14E-03	3.98E-03	7.29E-05	9.74E-04	8.69E-04	3.75E-04	3.09E-04	3.39E-04	5.79E-08	8.99E-07	0.00E+00	9.57E-07	0.957	0.00E+00	1.04E-02	6.38E-03
3742763758456	374276	3758456	1.09E-03	3.39E-03	4.50E-03	1.59E-04	1.20E-03	4.19E-03	7.65E-05	1.01E-03	9.04E-04	3.90E-04	3.21E-04	3.52E-04	6.08E-08	9.42E-07	0.00E+00	1.00E-06	1.002	0.00E+00	1.09E-02	6.69E-03
3742863758456	374286	3758456	1.15E-03	3.56E-03	4.74E-03	1.65E-04	1.26E-03	4.41E-03	8.05E-05	1.05E-03	9.40E-04	4.06E-04	3.34E-04	3.65E-04	6.39E-08	9.87E-07	0.00E+00	1.05E-06	1.051	0.00E+00	1.14E-02	7.02E-03
3742963758456	374296	3758456	1.21E-03	3.75E-03	4.99E-03	1.71E-04	1.33E-03	4.64E-03	8.47E-05	1.10E-03	9.80E-04	4.23E-04	3.48E-04	3.79E-04	6.73E-08	1.04E-06	0.00E+00	1.10E-06	1.104	0.00E+00	1.20E-02	7.38E-03
3743063758456	374306	3758456	1.28E-03	3.96E-03	5.26E-03	1.77E-04	1.40E-03	4.89E-03	8.94E-05	1.14E-03	1.02E-03	4.41E-04	3.63E-04	3.94E-04	7.10E-08	1.09E-06	0.00E+00	1.16E-06	1.160	0.00E+00	1.26E-02	7.77E-03
3743163758456	374316	3758456	1.35E-03	4.18E-03	5.56E-03	1.84E-04	1.48E-03	5.17E-03	9.44E-05	1.19E-03	1.07E-03	4.60E-04	3.79E-04	4.09E-04	7.50E-08	1.15E-06	0.00E+00	1.22E-06	1.222	0.00E+00	1.33E-02	8.19E-03
3743263758456	374326	3758456	1.43E-03	4.42E-03	5.88E-03	1.90E-04	1.56E-03	5.47E-03	1.00E-04	1.25E-03	1.11E-03	4.80E-04	3.95E-04	4.26E-04	7.94E-08	1.21E-06	0.00E+00	1.29E-06	1.288	0.00E+00	1.41E-02	8.65E-03
3743363758456	374336	3758456	1.52E-03	4.69E-03	6.24E-03	1.97E-04	1.66E-03	5.80E-03	1.06E-04	1.30E-03	1.16E-03	5.02E-04	4.13E-04	4.43E-04	8.42E-08	1.28E-06	0.00E+00	1.36E-06	1.361	0.00E+00	1.49E-02	9.14E-03
3743463758456	374346	3758456	1.61E-03	4.98E-03	6.63E-03	2.05E-04	1.76E-03	6.17E-03	1.13E-04	1.36E-03	1.22E-03	5.26E-04	4.32E-04	4.62E-04	8.94E-08	1.35E-06	0.00E+00	1.44E-06	1.440	0.00E+00	1.58E-02	9.69E-03
3743563758456	374356	3758456	1.72E-03	5.31E-03	7.06E-03	2.13E-04	1.88E-03	6.57E-03	1.20E-04	1.43E-03	1.28E-03	5.51E-04	4.53E-04	4.82E-04	9.53E-08	1.43E-06	0.00E+00	1.53E-06	1.528	0.00E+00	1.68E-02	1.03E-02
3743663758456	374366	3758456	1.83E-03	5.67E-03	7.54E-03	2.21E-04	2.01E-03	7.02E-03	1.28E-04	1.50E-03	1.34E-03	5.78E-04	4.75E-04	5.03E-04	1.02E-07	1.52E-06	0.00E+00	1.62E-06	1.624	0.00E+00	1.78E-02	1.10E-02
3741163758466	374116	3758466	5.83E-04	1.80E-03	2.40E-03	9.65E-05	6.38E-04	2.23E-03	4.07E-05	6.03E-04	5.39E-04	2.33E-04	1.91E-04	2.15E-04	3.24E-08	5.19E-07	0.00E+00	5.52E-07	0.552	0.00E+00	5.93E-03	3.64E-03
3741263758466	374126	3758466	6.03E-04	1.87E-03	2.48E-03	9.94E-05	6.60E-04	2.31E-03	4.22E-05	6.22E-04	5.55E-04	2.40E-04	1.97E-04	2.21E-04	3.35E-08	5.37E-07	0.00E+00	5.70E-07	0.570	0.00E+00	6.14E-03	3.76E-03
3741363758466	374136	3758466	6.25E-04	1.93E-03	2.57E-03	1.02E-04	6.84E-04	2.39E-03	4.37E-05	6.41E-04	5.72E-04	2.47E-04	2.03E-04	2.28E-04	3.47E-08	5.55E-07	0.00E+00	5.90E-07	0.590	0.00E+00	6.35E-03	3.90E-03
3741463758466	374146	3758466	6.48E-04	2.01E-03	2.67E-03	1.06E-04	7.10E-04	2.48E-03	4.53E-05	6.61E-04	5.90E-04	2.55E-04	2.10E-04	2.34E-04	3.60E-08	5.75E-07	0.00E+00	6.11E-07	0.611	0.00E+00	6.58E-03	4.04E-03
3741563758466	374156	3758466	6.70E-04	2.08E-03	2.77E-03	1.09E-04	7.36E-04	2.56E-03	4.70E-05	6.82E-04	6.09E-04	2.63E-04	2.16E-04	2.41E-04	3.71E-08	5.95E-07	0.00E+00	6.33E-07	0.633	0.00E+00	6.81E-03	4.18E-03
3741663758466	374166	3758466	6.98E-04	2.16E-03	2.88E-03	1.12E-04	7.64E-04	2.67E-03	4.88E-05	7.04E-04	6.28E-04	2.71E-04	2.23E-04	2.49E-04	3.88E-08	6.17E-07	0.00E+00	6.56E-07	0.656	0.00E+00	7.07E-03	4.34E-03
3741763758466	374176	3758466	7.26E-04	2.25E-03	2.99E-03	1.16E-04	7.94E-04	2.78E-03	5.08E-05	7.27E-04	6.49E-04	2.80E-04	2.30E-04	2.57E-04	4.03E-08	6.40E-07	0.00E+00	6.80E-07	0.680	0.00E+00	7.34E-03	4.50E-03
3741963758466	374196	3758466	7.86E-04	2.43E-03	3.24E-03	1.23E-04	8.60E-04	3.01E-03	5.50E-05	7.77E-04	6.93E-04	2.99E-04	2.46E-04	2.73E-04	4.37E-08	6.90E-07	0.00E+00	7.34E-07	0.734	0.00E+00	7.93E-03	4.86E-03
3742063758466	374206	3758466	8.19E-04	2.54E-03	3.37E-03	1.28E-04	8.97E-04	3.14E-03	5.73E-05	8.04E-04	7.18E-04	3.10E-04	2.55E-04	2.82E-04	4.55E-08	7.18E-07	0.00E+00	7.63E-07	0.763	0.00E+00	8.25E-03	5.06E-03
3742163758466	374216	3758466	8.55E-04	2.65E-03	3.52E-03	1.32E-04	9.36E-04	3.27E-03	5.98E-05	8.33E-04	7.43E-04	3.21E-04	2.64E-04	2.92E-04	4.75E-08	7.47E-07	0.00E+00	7.95E-07	0.795	0.00E+00	8.60E-03	5.28E-03
3742263758466	374226	3758466	8.93E-04	2.76E-03	3.68E-03	1.36E-04	9.77E-04	3.42E-03	6.25E-05	8.63E-04	7.70E-04	3.33E-04	2.74E-04	3.02E-04	4.96E-08	7.79E-07	0.00E+00	8.28E-07	0.828	0.00E+00	8.97E-03	5.50E-03
3742363758466	374236	3758466	9.34E-04	2.89E-03	3.84E-03	1.41E-04	1.02E-03	3.58E-03	6.53E-05	8.95E-04	7.99E-04	3.45E-04	2.84E-04	3.12E-04	5.19E-08	8.12E-07	0.00E+00	8.64E-07	0.864	0.00E+00	9.36E-03	5.75E-03
3742463758466	374246	3758466	9.77E-04	3.02E-03	4.02E-03	1.46E-04	1.07E-03	3.74E-03	6.83E-05	9.29E-04	8.29E-04	3.58E-04	2.94E-04	3.23E-04	5.43E-08	8.48E-07	0.00E+00	9.02E-07	0.902	0.00E+00	9.78E-03	6.00E-03
3742563758466	374256	3758466	1.02E-03	3.17E-03	4.22E-03	1.52E-04	1.12E-03	3.92E-03	7.16E-05	9.64E-04	8.61E-04	3.72E-04	3.06E-04	3.35E-04	5.69E-08	8.86E-07	0.00E+00	9.43E-07	0.943	0.00E+00	1.02E-02	6.28E-03
3742663758466	374266	3758466	1.07E-03	3.33E-03	4.42E-03	1.57E-04	1.18E-03	4.12E-03	7.52E-05	1.00E-03	8.95E-04	3.86E-04	3.18E-04	3.47E-04	5.97E-08	9.27E-07	0.00E+00	9.87E-07	0.987	0.00E+00	1.07E-02	6.58E-03
3742763758466	374276	3758466	1.13E-03	3.50E-03	4.65E-03	1.63E-04	1.24E-03	4.33E-03	7.90E-05	1.04E-03	9.31E-04	4.02E-04	3.31E-04	3.60E-04	6.27E-08	9.71E-07	0.00E+00	1.03E-06	1.034	0.00E+00	1.12E-02	6.90E-03
3742863758466	374286	3758466	1.19E-03	3.68E-03	4.89E-03	1.69E-04	1.30E-03	4.55E-03	8.31E-05	1.09E-03	9.69E-04	4.19E-04	3.44E-04	3.73E-04	6.60E-08	1.02E-06	0.00E+00	1.09E-06	1.085	0.00E+00	1.18E-02	7.25E-03
3742963758466	374296	3758466	1.25E-03	3.88E-03	5.16E-03	1.75E-04	1.37E-03	4.80E-03	8.76E-05	1.13E-03	1.01E-03	4.36E-04	3.59E-04	3.88E-04	6.96E-08	1.07E-06	0.00E+00	1.14E-06	1.140	0.00E+00	1.24E-02	7.63E-03
3743063758466	374306	3758466	1.32E-03	4.10E-03	5.45E-03	1.82E-04	1.45E-03	5.07E-03	9.25E-05	1.18E-03	1.05E-03	4.55E-04	3.74E-04	4.03E-04	7.35E-08	1.13E-06	0.00E+00	1.20E-06	1.200	0.00E+00	1.31E-02	8.04E-03
3743163758466	374316	3758466	1.40E-03	4.33E-03	5.76E-03	1.89E-04	1.53E-03	5.36E-03	9.78E-05	1.23E-03	1.10E-03	4.75E-04	3.91E-04	4.20E-04	7.77E-08	1.19E-06	0.00E+00	1.26E-06	1.265	0.00E+00	1.38E-02	8.48E-03
3743263758466	374326	3758466	1.48E-03	4.59E-03	6.10E-03	1.96E-04	1.62E-03	5.68E-03	1.04E-04	1.28E-03	1.15E-03	4.97E-04	4.08E-04	4.38E-04	8.23E-08	1.26E-06	0.00E+00	1.34E-06	1.335	0.00E+00	1.46E-02	8.96E-03
3743363758466	374336	3758466	1.57E-03	4.87E-03	6.48E-03	2.04E-04	1.72E-03	6.03E-03	1.10E-04	1.35E-03	1.20E-03	5.20E-04	4.27E-04	4.55E-04	8.74E-08	1.32E-06	0.00E+00	1.41E-06	1.412	0.00E+00	1.55E-02	9.49E-03
3743463758466	374346	3758466	1.68E-03	5.19E-03	6.90E-03	2.11E-04	1.83E-03	6.42E-03	1.17E-04	1.41E-03	1.26E-03	5.44E-04	4.48E-04	4.75E-04	9.30E-08	1.40E-06	0.00E+00	1.50E-06	1.496	0.00E+00	1.64E-02	1.01E-02
3743563758466	374356	3758466	1.79E-03	5.53E-03	7.36E-03	2.20E-04	1.96E-03	6.84E-03	1.25E-04	1.48E-03	1.32E-03	5.71E-04	4.69E-04	4.95E-04	9.93E-08	1.49E-06	0.00E+00	1.59E-06	1.589	0.00E+00	1.74E-02	1.07E-02
3743633758466	374363	3758466	1.87E-03	5.80E-03	7.71E-03	2.26E-04	2.05E-03	7.17E-03	1.31E-04	1.53E-03	1.37E-03	5.90E-04	4.86E-04	5.11E-04	1.04E-07	1.56E-06	0.00E+00	1.66E-06	1.660	0.00E+00	1.82E-02	1.12E-02
3741163758476	374116	3758476	5.96E-04	1.84E-03	2.45E-03	9.80E-05	6.52E-04	2.28E-03	4.17E-05	6.18E-04	5.51E-04	2.38E-04	1.96E-04	2.19E-04	3.31E-08	5.31E-07	0.00E+00	5.64E-07	0.564	0.00E+00	6.07E-03	3.72E-03
3741263758476	374126	3758476	6.17E-04	1.91E-03	2.54E-03	1.01E-04	6.76E-04	2.36E-03	4.32E-05	6.36E-04	5.68E-04	2.45E-04	2.02E-04	2.25E-04	3.43E-08	5.49E-07	0.00E+00	5.84E-07	0.584	0.00E+00	6.28E-03	3.85E-03
3741363758476	374136	3758476	6.40E-04	1.98E-03	2.63E-03	1.04E-04	7.00E-04	2.45E-03	4.48E-05	6.56E-04	5.86E-04	2.53E-04	2.08E-04	2.32E-04	3.55E-08	5.68E-07	0.00E+00	6.04E-07	0.604	0.00E+00	6.50E-03	3.99E-03
3741463758476	374146	3758476	6.64E-04	2.05E-03	2.73E-03	1.07E-04	7.27E-04	2.54E-03	4.64E-05	6.77E-04	6.04E-04	2.61E-04	2.15E-04	2.39E-04	3.69E-08	5.89E-07	0.00E+00	6.25E-07	0.625	0.00E+00	6.74E-03	4.13E-03
3741563758476	374156	3758476	6.89E-04	2.13E-03	2.84E-03	1.11E-04	7.54E-04	2.64E-03	4.82E-05	6.99E-04	6.24E-04	2.69E-04	2.22E-04	2.46E-04	3.83E-08	6.10E-07	0.00E+00	6.48E-07	0.648	0.00E+00	6.98E-03	4.29E-03
3741663758476	374166	3758476	7.16E-04	2

			SWBuilding Construction	SWDemolition	SWGrading	EYBuilding Construction	SWPaving	SWGrading	SWArchitectural Coating	NBBuilding Construction	NBBuilding Construction	NBArchitectural Coating	NBArchitectural Coating	RWBuilding Construction	Child Risk					Overlapping Phases - Maximum G		
Unique Identifier	X (UTM)	Y (UTM)	2026	2026	2026	2026	2027	2027	2027	2026	2026	2026	2026	2026	3rd Trimester	0<2	2<16	Total	per million	2025	2026	2027
3742063758506	374206	3758506	9.08E-04	2.81E-03	3.74E-03	1.38E-04	9.94E-04	3.48E-03	6.35E-05	8.98E-04	8.01E-04	3.46E-04	2.85E-04	3.06E-04	5.04E-08	7.97E-07	0.00E+00	8.47E-07	0.847	0.00E+00	9.14E-03	5.62E-03
3742163758506	374216	3758506	9.49E-04	2.94E-03	3.91E-03	1.43E-04	1.04E-03	3.63E-03	6.64E-05	9.31E-04	8.31E-04	3.59E-04	2.95E-04	3.17E-04	5.27E-08	8.31E-07	0.00E+00	8.83E-07	0.883	0.00E+00	9.54E-03	5.86E-03
3742263758506	374226	3758506	9.93E-04	3.07E-03	4.09E-03	1.48E-04	1.09E-03	3.80E-03	6.94E-05	9.67E-04	8.63E-04	3.73E-04	3.07E-04	3.28E-04	5.51E-08	8.67E-07	0.00E+00	9.22E-07	0.922	0.00E+00	9.97E-03	6.13E-03
3742363758506	374236	3758506	1.04E-03	3.22E-03	4.28E-03	1.53E-04	1.14E-03	3.98E-03	7.27E-05	1.01E-03	8.98E-04	3.88E-04	3.19E-04	3.39E-04	5.78E-08	9.06E-07	0.00E+00	9.64E-07	0.964	0.00E+00	1.04E-02	6.41E-03
3742463758506	374246	3758506	1.09E-03	3.38E-03	4.49E-03	1.59E-04	1.19E-03	4.18E-03	7.63E-05	1.05E-03	9.34E-04	4.03E-04	3.32E-04	3.52E-04	6.06E-08	9.49E-07	0.00E+00	1.01E-06	1.009	0.00E+00	1.09E-02	6.72E-03
3742563758506	374256	3758506	1.15E-03	3.55E-03	4.72E-03	1.65E-04	1.25E-03	4.39E-03	8.02E-05	1.09E-03	9.72E-04	4.20E-04	3.45E-04	3.65E-04	6.37E-08	9.94E-07	0.00E+00	1.06E-06	1.057	0.00E+00	1.15E-02	7.04E-03
3742663758506	374266	3758506	1.21E-03	3.73E-03	4.96E-03	1.72E-04	1.32E-03	4.62E-03	8.43E-05	1.13E-03	1.01E-03	4.37E-04	3.60E-04	3.79E-04	6.69E-08	1.04E-06	0.00E+00	1.11E-06	1.109	0.00E+00	1.20E-02	7.39E-03
3742763758506	374276	3758506	1.27E-03	3.93E-03	5.23E-03	1.79E-04	1.39E-03	4.86E-03	8.88E-05	1.18E-03	1.06E-03	4.56E-04	3.75E-04	3.94E-04	7.05E-08	1.09E-06	0.00E+00	1.16E-06	1.165	0.00E+00	1.26E-02	7.77E-03
3742863758506	374286	3758506	1.34E-03	4.15E-03	5.52E-03	1.86E-04	1.47E-03	5.13E-03	9.37E-05	1.24E-03	1.10E-03	4.76E-04	3.92E-04	4.09E-04	7.44E-08	1.15E-06	0.00E+00	1.23E-06	1.226	0.00E+00	1.33E-02	8.19E-03
3742963758506	374296	3758506	1.42E-03	4.38E-03	5.83E-03	1.94E-04	1.55E-03	5.42E-03	9.90E-05	1.29E-03	1.15E-03	4.98E-04	4.10E-04	4.26E-04	7.86E-08	1.21E-06	0.00E+00	1.29E-06	1.291	0.00E+00	1.40E-02	8.63E-03
3743063758506	374306	3758506	1.50E-03	4.64E-03	6.17E-03	2.02E-04	1.64E-03	5.74E-03	1.05E-04	1.35E-03	1.21E-03	5.21E-04	4.29E-04	4.44E-04	8.32E-08	1.28E-06	0.00E+00	1.36E-06	1.362	0.00E+00	1.48E-02	9.12E-03
3743163758506	374316	3758506	1.59E-03	4.92E-03	6.55E-03	2.11E-04	1.74E-03	6.09E-03	1.11E-04	1.42E-03	1.26E-03	5.46E-04	4.49E-04	4.63E-04	8.83E-08	1.35E-06	0.00E+00	1.44E-06	1.441	0.00E+00	1.57E-02	9.65E-03
3741163758516	374116	3758516	6.50E-04	2.01E-03	2.68E-03	1.05E-04	7.12E-04	2.49E-03	4.55E-05	6.80E-04	6.07E-04	2.62E-04	2.16E-04	2.36E-04	3.61E-08	5.81E-07	0.00E+00	6.17E-07	0.617	0.00E+00	6.63E-03	4.07E-03
3741263758516	374126	3758516	6.75E-04	2.09E-03	2.78E-03	1.08E-04	7.38E-04	2.58E-03	4.72E-05	7.02E-04	6.26E-04	2.71E-04	2.23E-04	2.43E-04	3.75E-08	6.02E-07	0.00E+00	6.39E-07	0.639	0.00E+00	6.86E-03	4.22E-03
3741363758516	374136	3758516	7.00E-04	2.17E-03	2.88E-03	1.11E-04	7.66E-04	2.68E-03	4.90E-05	7.25E-04	6.47E-04	2.79E-04	2.30E-04	2.50E-04	3.89E-08	6.23E-07	0.00E+00	6.62E-07	0.662	0.00E+00	7.11E-03	4.37E-03
3741463758516	374146	3758516	7.27E-04	2.25E-03	2.99E-03	1.15E-04	7.96E-04	2.78E-03	5.08E-05	7.49E-04	6.68E-04	2.89E-04	2.37E-04	2.58E-04	4.04E-08	6.46E-07	0.00E+00	6.87E-07	0.687	0.00E+00	7.38E-03	4.54E-03
3741563758516	374156	3758516	7.56E-04	2.34E-03	3.11E-03	1.19E-04	8.27E-04	2.89E-03	5.28E-05	7.74E-04	6.91E-04	2.98E-04	2.45E-04	2.66E-04	4.20E-08	6.70E-07	0.00E+00	7.12E-07	0.712	0.00E+00	7.66E-03	4.71E-03
3741663758516	374166	3758516	7.86E-04	2.43E-03	3.24E-03	1.23E-04	8.60E-04	3.01E-03	5.50E-05	8.01E-04	7.15E-04	3.09E-04	2.54E-04	2.74E-04	4.37E-08	6.96E-07	0.00E+00	7.40E-07	0.740	0.00E+00	7.96E-03	4.89E-03
3741763758516	374176	3758516	8.18E-04	2.53E-03	3.37E-03	1.27E-04	8.96E-04	3.13E-03	5.72E-05	8.29E-04	7.40E-04	3.19E-04	2.63E-04	2.83E-04	4.55E-08	7.24E-07	0.00E+00	7.69E-07	0.769	0.00E+00	8.28E-03	5.09E-03
3741963758516	374196	3758516	8.90E-04	2.75E-03	3.66E-03	1.36E-04	9.74E-04	3.41E-03	6.22E-05	8.90E-04	7.95E-04	3.43E-04	2.82E-04	3.02E-04	4.94E-08	7.84E-07	0.00E+00	8.33E-07	0.833	0.00E+00	8.98E-03	5.52E-03
3742063758516	374206	3758516	9.29E-04	2.88E-03	3.83E-03	1.41E-04	1.02E-03	3.56E-03	6.50E-05	9.23E-04	8.24E-04	3.56E-04	2.93E-04	3.12E-04	5.16E-08	8.17E-07	0.00E+00	8.68E-07	0.868	0.00E+00	9.36E-03	5.76E-03
3742163758516	374216	3758516	9.72E-04	3.01E-03	4.00E-03	1.46E-04	1.06E-03	3.72E-03	6.79E-05	9.59E-04	8.56E-04	3.70E-04	3.04E-04	3.23E-04	5.40E-08	8.52E-07	0.00E+00	9.06E-07	0.906	0.00E+00	9.78E-03	6.01E-03
3742263758516	374226	3758516	1.02E-03	3.15E-03	4.19E-03	1.51E-04	1.11E-03	3.89E-03	7.11E-05	9.96E-04	8.89E-04	3.84E-04	3.16E-04	3.35E-04	5.65E-08	8.90E-07	0.00E+00	9.46E-07	0.946	0.00E+00	1.02E-02	6.28E-03
3742363758516	374236	3758516	1.07E-03	3.30E-03	4.39E-03	1.57E-04	1.17E-03	4.08E-03	7.45E-05	1.04E-03	9.25E-04	3.99E-04	3.28E-04	3.47E-04	5.92E-08	9.30E-07	0.00E+00	9.89E-07	0.989	0.00E+00	1.07E-02	6.58E-03
3742463758516	374246	3758516	1.12E-03	3.46E-03	4.60E-03	1.63E-04	1.22E-03	4.28E-03	7.82E-05	1.08E-03	9.63E-04	4.16E-04	3.42E-04	3.60E-04	6.21E-08	9.74E-07	0.00E+00	1.04E-06	1.036	0.00E+00	1.12E-02	6.89E-03
3742563758516	374256	3758516	1.18E-03	3.64E-03	4.84E-03	1.69E-04	1.29E-03	4.50E-03	8.22E-05	1.12E-03	1.00E-03	4.33E-04	3.56E-04	3.73E-04	6.53E-08	1.02E-06	0.00E+00	1.09E-06	1.086	0.00E+00	1.17E-02	7.23E-03
3742663758516	374266	3758516	1.24E-03	3.83E-03	5.09E-03	1.76E-04	1.35E-03	4.73E-03	8.64E-05	1.17E-03	1.05E-03	4.51E-04	3.71E-04	3.87E-04	6.87E-08	1.07E-06	0.00E+00	1.14E-06	1.139	0.00E+00	1.23E-02	7.59E-03
3742763758516	374276	3758516	1.30E-03	4.03E-03	5.36E-03	1.83E-04	1.43E-03	4.99E-03	9.11E-05	1.22E-03	1.09E-03	4.71E-04	3.88E-04	4.03E-04	7.24E-08	1.12E-06	0.00E+00	1.20E-06	1.197	0.00E+00	1.30E-02	7.99E-03
3742863758516	374286	3758516	1.38E-03	4.26E-03	5.66E-03	1.91E-04	1.51E-03	5.27E-03	9.62E-05	1.28E-03	1.14E-03	4.93E-04	4.05E-04	4.19E-04	7.64E-08	1.18E-06	0.00E+00	1.26E-06	1.260	0.00E+00	1.37E-02	8.41E-03
3742963758516	374296	3758516	1.45E-03	4.50E-03	5.99E-03	1.99E-04	1.59E-03	5.57E-03	1.02E-04	1.34E-03	1.19E-03	5.15E-04	4.24E-04	4.36E-04	8.07E-08	1.25E-06	0.00E+00	1.33E-06	1.328	0.00E+00	1.44E-02	8.88E-03
3743063758516	374306	3758516	1.54E-03	4.77E-03	6.34E-03	2.07E-04	1.69E-03	5.90E-03	1.08E-04	1.40E-03	1.25E-03	5.40E-04	4.44E-04	4.54E-04	8.55E-08	1.32E-06	0.00E+00	1.40E-06	1.403	0.00E+00	1.52E-02	9.38E-03
3743163758516	374316	3758516	1.63E-03	5.06E-03	6.73E-03	2.16E-04	1.79E-03	6.26E-03	1.14E-04	1.47E-03	1.31E-03	5.66E-04	4.66E-04	4.74E-04	9.08E-08	1.39E-06	0.00E+00	1.48E-06	1.484	0.00E+00	1.61E-02	9.94E-03
3741163758526	374116	3758526	6.64E-04	2.05E-03	2.73E-03	1.07E-04	7.27E-04	2.54E-03	4.64E-05	6.97E-04	6.22E-04	2.68E-04	2.21E-04	2.40E-04	3.69E-08	5.94E-07	0.00E+00	6.30E-07	0.630	0.00E+00	6.76E-03	4.16E-03
3741263758526	374126	3758526	6.88E-04	2.13E-03	2.83E-03	1.10E-04	7.54E-04	2.64E-03	4.82E-05	7.19E-04	6.42E-04	2.77E-04	2.28E-04	2.47E-04	3.82E-08	6.15E-07	0.00E+00	6.53E-07	0.653	0.00E+00	7.01E-03	4.31E-03
3741363758526	374136	3758526	7.15E-04	2.21E-03	2.94E-03	1.14E-04	7.82E-04	2.74E-03	5.00E-05	7.43E-04	6.63E-04	2.86E-04	2.36E-04	2.55E-04	3.97E-08	6.37E-07	0.00E+00	6.77E-07	0.677	0.00E+00	7.27E-03	4.47E-03
3741463758526	374146	3758526	7.42E-04	2.30E-03	3.06E-03	1.17E-04	8.12E-04	2.84E-03	5.19E-05	7.68E-04	6.85E-04	2.96E-04	2.43E-04	2.63E-04	4.12E-08	6.61E-07	0.00E+00	7.02E-07	0.702	0.00E+00	7.54E-03	4.64E-03
3741563758526	374156	3758526	7.72E-04	2.39E-03	3.18E-03	1.21E-04	8.45E-04	2.96E-03	5.40E-05	7.94E-04	7.09E-04	3.06E-04	2.52E-04	2.71E-04	4.29E-08	6.86E-07	0.00E+00	7.29E-07	0.729	0.00E+00	7.83E-03	4.81E-03
3741663758526	374166	3758526	8.03E-04	2.49E-03	3.31E-03	1.25E-04	8.79E-04	3.08E-03	5.62E-05	8.22E-04	7.34E-04	3.17E-04	2.61E-04	2.80E-04	4.46E-08	7.12E-07	0.00E+00	7.57E-07	0.757	0.00E+00	8.14E-03	5.00E-03
3741763758526	374176	3758526	8.34E-04	2.59E-03	3.44E-03	1.29E-04	9.15E-04	3.20E-03	5.85E-05	8.55E-04	7.64E-04	3.28E-04	2.72E-04	2.89E-04	4.64E-08	7.40E-07	0.00E+00	7.87E-07	0.787	0.00E+00	8.46E-03	5.21E-03
3741963758526	374196	3758526	9.09E-04	2.82E-03	3.74E-03	1.39E-04	9.95E-04	3.48E-03	6.36E-05	9.15E-04	8.16E-04	3.53E-04	2.90E-04	3.08E-04	5.05E-08	8.02E-07	0.00E+00	8.53E-07	0.853	0.00E+00	9.18E-03	5.65E-03
3742063758526	374206	3758526	9.50E-04	2.94E-03	3.91E-03	1.43E-04	1.04E-03	3.64E-03	6.64E-05	9.49E-04	8.48E-04	3.66E-04	3.01E-04	3.19E-04	5.28E-08	8.36E-07	0.00E+00	8.89E-07	0.889	0.00E+00	9.58E-03	5.89E-03
3742163758526	374216	3758526	9.93E-04	3.08E-03	4.09E-03	1.49E-04	1.09E-03	3.80E-03	6.95E-05	9.86E-04	8.80E-04	3.80E-04	3.13E-04	3.30E-04	5.52E-08	8.73E-07	0.00E+00	9.28E-07	0.928	0.00E+00	1.00E-02	6.16E-03
3742263758526	374226	3758526	1.04E-03	3.22E-03	4.28E-03	1.54E-04	1.14E-03	3.98E-03	7.27E-05	1.03E-03	9.15E-04	3.95E-04	3.25E-04	3.42E-04	5.78E-08	9.12E-07	0.00E+00	9.69E-07	0.969	0.00E+00	1.05E-02	6.43E-03
3742363758526	374236	3758526	1.09E-03	3.37E-03	4.49E-03	1.60E-04	1.19E-03	4.18E-03	7.62E-05	1.07E-03	9.52E-04	4.11E-04	3.38E-04	3.54E-04	6.06E-08	9.53E-07	0.00E+00	1.01E-06	1.014	0.00E+00	1.09E-02	6.74E-03
3742463758526	374246	3758526	1.14E-03	3.54E-03	4.71E-03	1.66E-04	1.25E-03	4.38E-03	8.00E-05	1.11E-03	9.92E-04	4.28E-04	3.52E-04	3.67E-04	6.36E-08	9.98E-07	0.00E+00	1.06E-06	1.062	0.00E+00	1.15E-02	7.06E-03
3742563758526	374256	3758526	1.20E-03	3.72E-03	4.95E-03	1.73E-04	1.32E-03	4.61E-03	8.41E-05	1.16E-03	1.03E-03	4.46E-04	3.67E-04	3.81E-04	6.68E-08	1.05E-06	0.00E+00	1.11E-06	1.113	0.00E+00	1.20E-02	7.41E-03
3742663758526	374266	3758526	1.27E-03	3.92E-03	5.21E-03	1.80E-04	1.39E-03	4.85E-03	8.85E-05	1.21E-03	1.08E-03	4.66E-04	3.83E-04	3.96E-04	7.03E-08	1.10E-06	0.00E+00	1.17E-06	1.169	0.00E+00	1.26E-02	7.78E-03
3741163758536	374116	3758536	6.77E-04	2.10E-03	2.79E-03	1.09E-04	7.41E-04	2.59E-03	4.73E-05	7.13E-04	6.37E-04	2.75E-04	2.26E-04	2.45E-04	3.76E-08	6.06E-07	0.00E+00	6.44E-07	0.644	0.00E+00	6.90E-03	4.24E-03
3741263758536	374126	3758536	7.02E-04	2.17E-03	2.89E-03	1.12E-04	7.69E-04	2.69E-03	4.91E-05	7.37E-04	6.58E-04	2.84E-04	2.34E-04	2.52E-04	3.90E-08	6.28E-07	0.00E+00	6.67E-07	0.667	0.00E+00	7.15E-03	4.40E-03
3741363758536	374136	3758536	7.29E-04	2.26E-03	3.00E-03	1.16E-04	7.98E-04	2.79E-03	5.10E-05	7.61E-04	6.80E-04	2.93E-04	2.41E-04	2.60E-04	4.05E-08	6.51E-07	0.00E+00	6.91E-07	0.691	0.00E+00	7.42E-03	4.56E-03
3741463758536	374146	3758536	7.57E-04	2.34E-03	3.12E-03	1.19E-04	8.29E-04	2.90E-03	5.30E-05	7.87E-04	7.03E-04	3.03E-04	2.50E-04	2.68E-04	4.21E-08	6.75E-07	0.00E+00	7.17E-07	0.717	0.00E+00	7.70E-03	4.73E-03
3741563758536	374156	3758536	7.87E-04	2.44E-03	3.24E-03	1.23E-04	8.62E-04	3.02E-03	5.51E-05	8.14E-04	7.27E-04	3.14E-04	2.58E-04	2.76E-04	4.37E-08	7.01E-07	0.00E+00	7.44E-07	0.744	0.00E+00	7.99E-03	4.92E-03
3741663758536	374166	3758536	8.19E-04	2.54E-03	3.37E-03	1.28E-04	8.97E-04	3.14E-03	5.73E-05	8.43E-04	7.53E-04	3.25E-04	2.67E-04	2.85E-04	4.55E-08	7.28E-07	0.00E+00	7.73E-07	0.773	0.00E+00	8.31E-03	5.11E-03
3741763758536	374176	3758536	8.52E-04	2.64E-03	3.51E-03	1.32E-04	9.34E-04	3.26E-03	5.97E-05	8.78E-04	7.80E-04	3.37E-04	2.77E-04	2.95E-04	4.74E-08	7.57E-07	0.00E+00	8.04E-07	0.804	0.00E+00	8.65E-03	5.32E-03
3741963758536	374196	3758536	9.29E-04	2.87E-03	3.82E-03	1.41E-04	1.02E-03	3.56E-03	6.49E-05	9.40E-04	8.39E-04	3.62E-04	2.98E-04	3.15E-04	5.16E-08	8.21E-07	0.00E+00	8.72E-07	0.872	0.00E+00	9.38E-03	5.77E-03
3742063758536	374206	3758536	9.70E-04	3.00E-03	3.99E-03	1.47E-04	1.06E-03	3.72E-03	6.79E-05	9.76E-04	8.71E-04	3.76E-04	3.09E-04	3.26E-04	5.39E-08	8.56E-07	0.00E+00	9.10E-07	0.910	0.00E+00	9.79E-03	6.03E-03
3742163758536	374216	3758536	1.01E-03	3.14E-03	4.18E-03	1.52E-04	1.11E-03	3.89E-03	7.10E-05	1.01E-03	9.06E-04	3.91E-04	3.22E-04	3.37E-04	5.64E-08	8.93E-07	0.00E+00	9.50E-07	0.950	0.00E+00	1.02E-02	6.30E-03
3742263758536	374226	3758536	1.06E-03	3.29E-03	4.38E-03	1.58E-04	1.16E-03	4.07E-03	7.43E-05	1.06E-03	9.42E-04	4.07E-04	3.35E-04	3.49E-04	5.90E-08	9.33E-07	0.00E+00	9.92E-07	0.992	0.00E+00	1.07E-02	6.58E-03
3742363758536	374236	3758536	1.11E-03	3.45E-03	4.59E-03	1.64E-04	1.22E-03	4.27E-03	7.79E-05	1.10E-03	9.81E-04	4.23E-04	3.48E-04	3.62E-04	6.19E-08	9.76E-07	0.00E+00	1.04E-06	1.038	0.00E+00	1.12E-02	6.89E-03
3742463758536	374246	3758536	1.17E-03	3.62E-03	4.81E-03	1.70E-04	1.28E-03	4.48E-03	8.18E-05	1.14E-03	1.02E-03	4.41E-04	3.63E-04	3.76E-04	6.50E-08	1.02E-06	0.00E+00	1.09E-06	1.087	0.00E+00	1.17E-02	7.23E-03
3742563758536	374256	3758536	1.23E-03	3.80E-03	5.06E-03	1.77E-04	1.35E-03	4.71E-03	8.60E-05	1.19E-03	1.07E-03	4.60E-04	3.79E-04	3.90E-04	6.83E-08	1.07E-06	0.00E+00	1.14E-06	1.140	0.00E+00	1.23E-02	7.58E-03
3741163758546	374116	3758546	6.89E-04	2.13E-03	2.84E-03	1.11E-04	7.55E-04	2.64E-03	4.82E-05	7.30E-04	6.52E-04	2.81E-04	2.31E-04	2.49E-04	3.83E-08	6.18E-07	0.00E+00	6.56E-07	0.656	0.00E+00	7.03E-03	4.33E-03
3741263758546	374126	3758546	7.15E-04	2.21E-03	2.94E-03	1.14E-04	7.83E-04	2.74E-03	5.00E-05	7.54E-04	6.73E-04	2.91E-04	2.39E-04	2.57E-04	3.97E-08	6.40E-07	0.00E+00	6.80E-07	0.680	0.00E+00	7.29E-03	4.48E-03
3741363758546	374136	3758546	7.43E-04	2.30E-03	3.06E-03	1.18E-04	8.13E-04	2.84E-03	5.19E-05	7.80E-04	6.96E-04	3.00E-04	2.47E-04	2.65E-04	4.12E-08	6.64E-07	0.00E+00	7.05E-07	0.705	0.00E+00	7.56E-03	4.65E-03
3741463758546	374146	3758546	7.72E-04	2.39E-03	3.18E-03	1.22E-04	8.45E-04	2.96E-03	5.40E-05	8.06E-04	7.20E-04	3.11E-04	2.56E-04	2.73E-04	4.29E-08	6.89E-07	0.00E+00	7.32E-07	0.732	0.00E+00	7.85E-03	4.83E-03
3741563758546	374156	3758546	8.02E-04	2.48E-03	3.30E-03	1.26E-04	8.78E-04	3.07E-03	5.61E-05	8.35E-04	7.45E-04	3.22E-04	2.65E-04	2.82E-04	4.46E-08	7.15E-07	0.00E+00	7.60E-07	0.760	0.00E+00	8.15E-03	5.02E-03
3741663758546	374166	3758546	8.35E-04	2.59E-03	3.44E-03	1.30E-04	9.14E-04	3.20E-03	5.84E-05	8.64E-04	7.72E-04	3.33E-04	2.74E-04	2.91E-04	4.64E-08	7.43E-07	0.00E+00	7.90E-07	0.790	0.00E+00	8.48E-03	5.22E-03
3741763758546	374176	3758546	8.70E-04	2.69E-03	3.58E-03	1.35E-04	9.52E-04	3.33E-03	6.08E-05	8.96E-04	8.00E-04	3.45E-04	2.84E-04	3.01E-04	4.83E-08	7.73E-07	0.00E+00	8.21E-07	0.821	0.00E+00	8.82E-03	5.43E-03
3741963758546	374196	3758546	9.47E-04	2.93E-03	3.90E-03	1.45E-04	1.04E-03	3.63E-03	6.62E-05	9.65E-04	8.61E-04	3.72E-04	3.06E-04	3.21E-04	5.26E-08	8.38E-07	0.00E+00	8.91E-07	0.891	0.00E+00	9.58E-03	5.90E-03
3742063758546	374206	3758546	9.90E-04	3.06E-03	4.08E-03	1.50E-04	1.08E-03	3.79E-03	6.92E-05	1.01E-03	8.99E-04	3.87E-04	3.19E-04	3.35E-04	5.50E-08	8.78E-07	0.00E+00	9.30E-07	0.930	0.00E+00	1.00E-02	6.16E-03
3742163758546	374216	3758546	1.04E-03	3.21E-03	4.26E-03	1.56E-04	1.13E-03	3.97E-03	7.24E-05	1.04E-03	9.31E-04	4.02E-04	3.31E-04	3.44E-04	5.75E-08	9.13E-07	0.00E+00	9.71E-07	0.971	0.00E+00	1.04E-02	6.43E-03
3742263758546	374226	3758546	1.08E-03	3.36E-03	4.46E-03	1.62E-04	1.19E-03	4.15E-03	7.58E-05	1.09E-03	9.69E-04	4.18E-04	3.44E-04	3.57E-04	6.02E-08	9.55E-07	0.00E+00	1.01E-06	1.015	0.00E+00	1.09E-02	6.73E-03
3742363758546	374236	3758546	1.14E-03	3.52E-03	4.68E-03	1.68E-04	1.24E-03	4.35E-03	7.95E-05	1.13E-03	1.01E-03	4.36E-04	3.59E-04	3.70E-04	6.31E-08	9.99E-07	0.00E+00	1.06E-06	1.062	0.00E+00	1.14E-02	7.05E-03
3742463758546	374246	3758546	1.19E-03	3.70E-03	4.91E-03	1.75E-04	1.31E-03	4.57E-03	8.35E-05	1.18E-03	1.05E-03	4.54E-04	3.74E-04	3.84E-04	6.63E-08	1.05E-06	0.00E+00	1.11E-06	1.113	0.00E+00	1.20E-02	7.39E-03
3742563758546	374256	3758546	1.25E-03	3.88E-03	5.17E-03	1.82E-04	1.37E-03	4.81E-03	8.78E-05	1.23E-03	1.10E-03	4.74E-04	3.90E-04	3.99E-04	6.97E-08	1.10E-06	0.00E+00	1.17E-06	1.167	0.00E+00	1.26E-02	7.76E-03
3742663758546	374266	3758546	1.32E-03	4.09E-03	5.44E-03	1.89E-04	1.45E-03	5.06E-03	9.24E-05	1.29E-03	1.15E-03	4.96E-04	4.08E-04	4.14E-04	7.34E-08	1.15E-06	0.00E+00	1.23E-06	1.226	0.00E+00	1.32E-02	8.15E-03
3742763758546	374276	3758546	1.39E-03	4.31E-03	5.73E-03	1.97E-04	1.52E-03	5.33E-03	9.74E-05	1.34E-03	1.20E-03	5.18E-04	4.26E-04	4.31E-04	7.73E-08	1.21E-06	0.00E+00	1.29E-06	1.290	0.00E+00	1.39E-02	8.58E-03
3742863758546	374286	3758546	1.47E-03	4.55E-03	6.05E-03	2.06E-04	1.61E-03	5.63E-03	1.03E-04	1.41E-03	1.26E-03	5.43E-04	4.47E-04	4.49E-04	8.17E-08	1.28E-06	0.00E+00	1.36E-06	1.358	0.00E+00	1.47E-02	9.05E-03
3742963758546	374296	3758546	1.56E-03	4.81E-03	6.40E-03	2.15E-04	1.70E-03	5.96E-03	1.09E-04	1.48E-03	1.32E-03	5.69E-04	4.68E-04	4.67E-04	8.64E-08	1.35E-06	0.00E+00	1.43E-06	1.433	0.00E+00	1.55E-02	9.55E-03
3743063758546	374306	3758546	1.65E-03	5

			SWBuilding Construction	SWDemolition	SWGrading	EYBuilding Construction	SWPaving	SWGrading	SWArchitectural Coating	NBBuilding Construction	NBBuilding Construction	NBArchitectural Coating	NBArchitectural Coating	RWBuilding Construction	Child Risk					Overlapping Phases - Maximum G		
Unique Identifier	X (UTM)	Y (UTM)	2026	2026	2026	2026	2027	2027	2027	2026	2027	2026	2027	2026	3rd Trimester	0<2	2<16	Total	per million	2025	2026	2027
3742063758576	374206	3758576	1.04E-03	3.22E-03	4.28E-03	1.61E-04	1.14E-03	3.98E-03	7.28E-05	1.08E-03	9.63E-04	4.16E-04	3.42E-04	3.54E-04	5.78E-08	9.26E-07	0.00E+00	9.84E-07	0.984	0.00E+00	1.06E-02	6.50E-03
3742163758576	374216	3758576	1.09E-03	3.37E-03	4.48E-03	1.68E-04	1.19E-03	4.17E-03	7.61E-05	1.12E-03	1.00E-03	4.33E-04	3.56E-04	3.67E-04	6.04E-08	9.67E-07	0.00E+00	1.03E-06	1.028	0.00E+00	1.10E-02	6.80E-03
3742263758576	374226	3758576	1.14E-03	3.53E-03	4.69E-03	1.74E-04	1.25E-03	4.36E-03	7.97E-05	1.17E-03	1.05E-03	4.51E-04	3.71E-04	3.80E-04	6.33E-08	1.01E-06	0.00E+00	1.07E-06	1.075	0.00E+00	1.15E-02	7.11E-03
3742363758576	374236	3758576	1.19E-03	3.70E-03	4.92E-03	1.82E-04	1.31E-03	4.58E-03	8.36E-05	1.22E-03	1.09E-03	4.71E-04	3.87E-04	3.95E-04	6.64E-08	1.06E-06	0.00E+00	1.13E-06	1.125	0.00E+00	1.21E-02	7.45E-03
3742463758576	374246	3758576	1.25E-03	3.88E-03	5.17E-03	1.89E-04	1.37E-03	4.80E-03	8.77E-05	1.28E-03	1.14E-03	4.92E-04	4.05E-04	4.10E-04	6.97E-08	1.11E-06	0.00E+00	1.18E-06	1.179	0.00E+00	1.27E-02	7.81E-03
3742563758576	374256	3758576	1.32E-03	4.08E-03	5.43E-03	1.97E-04	1.44E-03	5.05E-03	9.22E-05	1.33E-03	1.19E-03	5.14E-04	4.23E-04	4.26E-04	7.32E-08	1.16E-06	0.00E+00	1.24E-06	1.237	0.00E+00	1.33E-02	8.20E-03
3742663758576	374266	3758576	1.39E-03	4.30E-03	5.71E-03	2.05E-04	1.52E-03	5.32E-03	9.71E-05	1.40E-03	1.25E-03	5.38E-04	4.43E-04	4.43E-04	7.71E-08	1.22E-06	0.00E+00	1.30E-06	1.300	0.00E+00	1.40E-02	8.62E-03
3742763758576	374276	3758576	1.46E-03	4.53E-03	6.02E-03	2.15E-04	1.60E-03	5.60E-03	1.02E-04	1.46E-03	1.31E-03	5.64E-04	4.64E-04	4.61E-04	8.13E-08	1.29E-06	0.00E+00	1.37E-06	1.368	0.00E+00	1.47E-02	9.08E-03
3742863758576	374286	3758576	1.54E-03	4.78E-03	6.36E-03	2.24E-04	1.69E-03	5.92E-03	1.08E-04	1.53E-03	1.37E-03	5.91E-04	4.86E-04	4.80E-04	8.58E-08	1.36E-06	0.00E+00	1.44E-06	1.441	0.00E+00	1.55E-02	9.57E-03
3742963758576	374296	3758576	1.63E-03	5.05E-03	6.72E-03	2.35E-04	1.79E-03	6.25E-03	1.14E-04	1.61E-03	1.44E-03	6.21E-04	5.11E-04	5.01E-04	9.07E-08	1.43E-06	0.00E+00	1.52E-06	1.521	0.00E+00	1.64E-02	1.01E-02
3743063758576	374306	3758576	1.73E-03	5.35E-03	7.12E-03	2.46E-04	1.89E-03	6.62E-03	1.21E-04	1.69E-03	1.51E-03	6.53E-04	5.37E-04	5.23E-04	9.61E-08	1.51E-06	0.00E+00	1.61E-06	1.607	0.00E+00	1.73E-02	1.07E-02
3743163758576	374316	3758576	1.83E-03	5.68E-03	7.56E-03	2.58E-04	2.01E-03	7.03E-03	1.28E-04	1.78E-03	1.59E-03	6.88E-04	5.66E-04	5.46E-04	1.02E-07	1.60E-06	0.00E+00	1.70E-06	1.702	0.00E+00	1.83E-02	1.13E-02
3743263758576	374326	3758576	1.95E-03	6.04E-03	8.03E-03	2.70E-04	2.14E-03	7.47E-03	1.36E-04	1.88E-03	1.68E-03	7.26E-04	5.97E-04	5.71E-04	1.08E-07	1.70E-06	0.00E+00	1.80E-06	1.805	0.00E+00	1.95E-02	1.20E-02
3743363758576	374336	3758576	2.08E-03	6.43E-03	8.56E-03	2.84E-04	2.27E-03	7.96E-03	1.45E-04	1.99E-03	1.78E-03	7.67E-04	6.31E-04	5.97E-04	1.15E-07	1.80E-06	0.00E+00	1.92E-06	1.918	0.00E+00	2.07E-02	1.28E-02
3743463758576	374346	3758576	2.22E-03	6.87E-03	9.13E-03	2.99E-04	2.43E-03	8.50E-03	1.55E-04	2.11E-03	1.88E-03	8.12E-04	6.68E-04	6.26E-04	1.23E-07	1.92E-06	0.00E+00	2.04E-06	2.043	0.00E+00	2.21E-02	1.36E-02
3743563758576	374356	3758576	2.37E-03	7.35E-03	9.77E-03	3.15E-04	2.60E-03	9.09E-03	1.66E-04	2.23E-03	1.99E-03	8.61E-04	7.08E-04	6.56E-04	1.32E-07	2.05E-06	0.00E+00	2.18E-06	2.180	0.00E+00	2.36E-02	1.46E-02
3743663758576	374366	3758576	2.55E-03	7.88E-03	1.05E-02	3.32E-04	2.79E-03	9.75E-03	1.78E-04	2.37E-03	2.12E-03	9.14E-04	7.52E-04	6.89E-04	1.41E-07	2.19E-06	0.00E+00	2.33E-06	2.332	0.00E+00	2.52E-02	1.56E-02
3741163758586	374116	3758586	7.34E-04	2.27E-03	3.02E-03	1.21E-04	8.03E-04	2.81E-03	5.13E-05	7.93E-04	7.08E-04	3.06E-04	2.52E-04	2.69E-04	4.07E-08	6.62E-07	0.00E+00	7.03E-07	0.703	0.00E+00	7.51E-03	4.62E-03
3741263758586	374126	3758586	7.61E-04	2.36E-03	3.13E-03	1.25E-04	8.33E-04	2.92E-03	5.32E-05	8.21E-04	7.33E-04	3.16E-04	2.60E-04	2.78E-04	4.23E-08	6.86E-07	0.00E+00	7.29E-07	0.729	0.00E+00	7.79E-03	4.79E-03
3741363758586	374136	3758586	7.90E-04	2.45E-03	3.25E-03	1.29E-04	8.65E-04	3.03E-03	5.53E-05	8.49E-04	7.58E-04	3.27E-04	2.69E-04	2.86E-04	4.39E-08	7.12E-07	0.00E+00	7.56E-07	0.756	0.00E+00	8.08E-03	4.98E-03
3741463758586	374146	3758586	8.21E-04	2.54E-03	3.38E-03	1.34E-04	8.99E-04	3.15E-03	5.74E-05	8.79E-04	7.85E-04	3.39E-04	2.79E-04	2.95E-04	4.56E-08	7.39E-07	0.00E+00	7.85E-07	0.785	0.00E+00	8.39E-03	5.17E-03
3741563758586	374156	3758586	8.54E-04	2.64E-03	3.52E-03	1.39E-04	9.35E-04	3.27E-03	5.98E-05	9.11E-04	8.14E-04	3.51E-04	2.89E-04	3.05E-04	4.75E-08	7.68E-07	0.00E+00	8.15E-07	0.815	0.00E+00	8.72E-03	5.37E-03
3741663758586	374166	3758586	8.89E-04	2.75E-03	3.66E-03	1.43E-04	9.74E-04	3.41E-03	6.22E-05	9.45E-04	8.44E-04	3.64E-04	3.00E-04	3.15E-04	4.94E-08	7.98E-07	0.00E+00	8.48E-07	0.848	0.00E+00	9.07E-03	5.59E-03
3741763758586	374176	3758586	9.26E-04	2.87E-03	3.81E-03	1.49E-04	1.01E-03	3.55E-03	6.48E-05	9.81E-04	8.76E-04	3.78E-04	3.11E-04	3.26E-04	5.15E-08	8.30E-07	0.00E+00	8.82E-07	0.882	0.00E+00	9.44E-03	5.81E-03
3741963758586	374196	3758586	1.01E-03	3.12E-03	4.15E-03	1.60E-04	1.10E-03	3.86E-03	7.05E-05	1.06E-03	9.46E-04	4.08E-04	3.36E-04	3.49E-04	5.60E-08	9.01E-07	0.00E+00	9.57E-07	0.957	0.00E+00	1.03E-02	6.32E-03
3742063758586	374206	3758586	1.05E-03	3.26E-03	4.34E-03	1.66E-04	1.15E-03	4.04E-03	7.37E-05	1.10E-03	9.84E-04	4.25E-04	3.50E-04	3.62E-04	5.86E-08	9.41E-07	0.00E+00	1.00E-06	1.000	0.00E+00	1.07E-02	6.60E-03
3742163758586	374216	3758586	1.10E-03	3.41E-03	4.54E-03	1.73E-04	1.21E-03	4.22E-03	7.71E-05	1.15E-03	1.03E-03	4.43E-04	3.64E-04	3.75E-04	6.13E-08	9.83E-07	0.00E+00	1.04E-06	1.044	0.00E+00	1.12E-02	6.90E-03
3742263758586	374226	3758586	1.15E-03	3.57E-03	4.75E-03	1.79E-04	1.26E-03	4.42E-03	8.08E-05	1.20E-03	1.07E-03	4.61E-04	3.80E-04	3.89E-04	6.41E-08	1.03E-06	0.00E+00	1.09E-06	1.092	0.00E+00	1.17E-02	7.22E-03
3742363758586	374236	3758586	1.21E-03	3.75E-03	4.98E-03	1.87E-04	1.32E-03	4.64E-03	8.47E-05	1.25E-03	1.11E-03	4.81E-04	3.96E-04	4.03E-04	6.72E-08	1.08E-06	0.00E+00	1.14E-06	1.143	0.00E+00	1.23E-02	7.56E-03
3742463758586	374246	3758586	1.27E-03	3.93E-03	5.23E-03	1.95E-04	1.39E-03	4.87E-03	8.89E-05	1.30E-03	1.16E-03	5.03E-04	4.14E-04	4.19E-04	7.06E-08	1.13E-06	0.00E+00	1.20E-06	1.198	0.00E+00	1.29E-02	7.92E-03
3742563758586	374256	3758586	1.34E-03	4.13E-03	5.50E-03	2.03E-04	1.46E-03	5.11E-03	9.34E-05	1.36E-03	1.22E-03	5.26E-04	4.33E-04	4.35E-04	7.42E-08	1.18E-06	0.00E+00	1.26E-06	1.257	0.00E+00	1.35E-02	8.32E-03
3742663758586	374266	3758586	1.41E-03	4.35E-03	5.79E-03	2.12E-04	1.54E-03	5.38E-03	9.83E-05	1.43E-03	1.27E-03	5.50E-04	4.53E-04	4.53E-04	7.81E-08	1.24E-06	0.00E+00	1.32E-06	1.321	0.00E+00	1.42E-02	8.75E-03
3742763758586	374276	3758586	1.48E-03	4.58E-03	6.10E-03	2.21E-04	1.62E-03	5.67E-03	1.04E-04	1.50E-03	1.34E-03	5.77E-04	4.75E-04	4.72E-04	8.23E-08	1.31E-06	0.00E+00	1.39E-06	1.389	0.00E+00	1.49E-02	9.21E-03
3742863758586	374286	3758586	1.56E-03	4.84E-03	6.44E-03	2.31E-04	1.71E-03	5.99E-03	1.09E-04	1.57E-03	1.40E-03	6.05E-04	4.98E-04	4.91E-04	8.68E-08	1.38E-06	0.00E+00	1.46E-06	1.464	0.00E+00	1.57E-02	9.71E-03
3742963758586	374296	3758586	1.65E-03	5.11E-03	6.80E-03	2.42E-04	1.81E-03	6.33E-03	1.16E-04	1.65E-03	1.47E-03	6.36E-04	5.23E-04	5.13E-04	9.18E-08	1.45E-06	0.00E+00	1.54E-06	1.544	0.00E+00	1.66E-02	1.02E-02
3743063758586	374306	3758586	1.75E-03	5.41E-03	7.20E-03	2.54E-04	1.91E-03	6.70E-03	1.22E-04	1.74E-03	1.55E-03	6.69E-04	5.50E-04	5.35E-04	9.72E-08	1.53E-06	0.00E+00	1.63E-06	1.632	0.00E+00	1.76E-02	1.08E-02
3743163758586	374316	3758586	1.85E-03	5.74E-03	7.64E-03	2.66E-04	2.03E-03	7.10E-03	1.30E-04	1.83E-03	1.63E-03	7.05E-04	5.80E-04	5.59E-04	1.03E-07	1.62E-06	0.00E+00	1.73E-06	1.727	0.00E+00	1.86E-02	1.15E-02
3743263758586	374326	3758586	1.97E-03	6.10E-03	8.12E-03	2.80E-04	2.16E-03	7.55E-03	1.38E-04	1.93E-03	1.72E-03	7.44E-04	6.12E-04	5.84E-04	1.09E-07	1.72E-06	0.00E+00	1.83E-06	1.831	0.00E+00	1.97E-02	1.22E-02
3743363758586	374336	3758586	2.14E-03	6.62E-03	8.80E-03	3.00E-04	2.34E-03	8.19E-03	1.50E-04	2.16E-03	1.92E-03	8.31E-04	6.84E-04	6.59E-04	1.19E-07	1.89E-06	0.00E+00	2.00E-06	2.005	0.00E+00	2.15E-02	1.33E-02
3743463758586	374346	3758586	2.28E-03	7.06E-03	9.39E-03	3.48E-04	2.50E-03	8.73E-03	1.59E-04	2.28E-03	2.04E-03	8.80E-04	7.24E-04	6.91E-04	1.27E-07	2.01E-06	0.00E+00	2.13E-06	2.133	0.00E+00	2.29E-02	1.41E-02
3743563758586	374356	3758586	2.43E-03	7.54E-03	1.00E-02	3.68E-04	2.67E-03	9.33E-03	1.70E-04	2.42E-03	2.16E-03	9.34E-04	7.68E-04	7.27E-04	1.35E-07	2.14E-06	0.00E+00	2.27E-06	2.274	0.00E+00	2.45E-02	1.51E-02
3743663758586	374366	3758586	2.61E-03	8.08E-03	1.07E-02	3.90E-04	2.86E-03	9.99E-03	1.83E-04	2.58E-03	2.30E-03	9.93E-04	8.17E-04	7.64E-04	1.45E-07	2.29E-06	0.00E+00	2.43E-06	2.431	0.00E+00	2.62E-02	1.61E-02
3741163758626	374116	3758626	7.64E-04	2.36E-03	3.14E-03	1.35E-04	8.36E-04	2.93E-03	5.34E-05	8.44E-04	7.53E-04	3.25E-04	2.68E-04	2.89E-04	4.24E-08	6.95E-07	0.00E+00	7.37E-07	0.737	0.00E+00	7.87E-03	4.84E-03
3741263758626	374126	3758626	7.92E-04	2.45E-03	3.26E-03	1.40E-04	8.67E-04	3.03E-03	5.54E-05	8.73E-04	7.79E-04	3.37E-04	2.77E-04	2.98E-04	4.40E-08	7.20E-07	0.00E+00	7.64E-07	0.764	0.00E+00	8.15E-03	5.01E-03
3741363758626	374136	3758626	8.22E-04	2.55E-03	3.39E-03	1.44E-04	9.00E-04	3.15E-03	5.75E-05	9.04E-04	8.07E-04	3.48E-04	2.87E-04	3.08E-04	4.57E-08	7.47E-07	0.00E+00	7.92E-07	0.792	0.00E+00	8.46E-03	5.20E-03
3741463758626	374146	3758626	8.54E-04	2.64E-03	3.52E-03	1.50E-04	9.35E-04	3.27E-03	5.97E-05	9.36E-04	8.36E-04	3.61E-04	2.97E-04	3.18E-04	4.74E-08	7.75E-07	0.00E+00	8.22E-07	0.822	0.00E+00	8.78E-03	5.40E-03
3741563758626	374156	3758626	8.88E-04	2.75E-03	3.66E-03	1.55E-04	9.72E-04	3.40E-03	6.21E-05	9.71E-04	8.67E-04	3.74E-04	3.08E-04	3.29E-04	4.93E-08	8.05E-07	0.00E+00	8.54E-07	0.854	0.00E+00	9.12E-03	5.61E-03
3741963758626	374196	3758626	1.05E-03	3.24E-03	4.30E-03	1.80E-04	1.14E-03	4.00E-03	7.31E-05	1.13E-03	1.01E-03	4.35E-04	3.58E-04	3.77E-04	5.81E-08	9.44E-07	0.00E+00	1.00E-06	1.002	0.00E+00	1.07E-02	6.59E-03
3742063758626	374206	3758626	1.09E-03	3.38E-03	4.49E-03	1.88E-04	1.19E-03	4.18E-03	7.64E-05	1.18E-03	1.05E-03	4.53E-04	3.73E-04	3.91E-04	6.06E-08	9.84E-07	0.00E+00	1.04E-06	1.045	0.00E+00	1.12E-02	6.87E-03
3742163758626	374216	3758626	1.14E-03	3.53E-03	4.70E-03	1.95E-04	1.25E-03	4.37E-03	7.98E-05	1.22E-03	1.09E-03	4.72E-04	3.88E-04	4.06E-04	6.34E-08	1.03E-06	0.00E+00	1.09E-06	1.091	0.00E+00	1.17E-02	7.18E-03
3742263758626	374226	3758626	1.19E-03	3.70E-03	4.91E-03	2.04E-04	1.31E-03	4.57E-03	8.35E-05	1.28E-03	1.14E-03	4.92E-04	4.05E-04	4.22E-04	6.63E-08	1.07E-06	0.00E+00	1.14E-06	1.140	0.00E+00	1.22E-02	7.51E-03
3742363758626	374236	3758626	1.25E-03	3.87E-03	5.15E-03	2.12E-04	1.37E-03	4.79E-03	8.74E-05	1.33E-03	1.19E-03	5.14E-04	4.23E-04	4.38E-04	6.94E-08	1.12E-06	0.00E+00	1.19E-06	1.193	0.00E+00	1.28E-02	7.86E-03
3742463758626	374246	3758626	2.14E-03	6.63E-03	8.82E-03	3.44E-04	2.34E-03	8.20E-03	1.50E-04	2.18E-03	1.94E-03	8.39E-04	6.91E-04	6.75E-04	1.19E-07	1.89E-06	0.00E+00	2.01E-06	2.014	0.00E+00	2.16E-02	1.33E-02
3742563758626	374256	3758626	2.28E-03	7.06E-03	9.40E-03	3.64E-04	2.50E-03	8.74E-03	1.60E-04	2.31E-03	2.06E-03	8.89E-04	7.31E-04	7.09E-04	1.27E-07	2.01E-06	0.00E+00	2.14E-06	2.141	0.00E+00	2.30E-02	1.42E-02
3742663758626	374266	3758626	2.44E-03	7.54E-03	1.00E-02	3.85E-04	2.67E-03	9.33E-03	1.70E-04	2.44E-03	2.18E-03	9.42E-04	7.75E-04	7.45E-04	1.35E-07	2.15E-06	0.00E+00	2.28E-06	2.282	0.00E+00	2.45E-02	1.51E-02
3742763758626	374276	3758626	2.61E-03	8.08E-03	1.07E-02	4.09E-04	2.86E-03	9.99E-03	1.82E-04	2.60E-03	2.32E-03	1.00E-03	8.24E-04	7.85E-04	1.45E-07	2.29E-06	0.00E+00	2.44E-06	2.437	0.00E+00	2.62E-02	1.62E-02
3741163758636	374116	3758636	7.68E-04	2.38E-03	3.16E-03	1.39E-04	8.41E-04	2.94E-03	5.37E-05	8.53E-04	7.62E-04	3.29E-04	2.71E-04	2.94E-04	4.27E-08	7.00E-07	0.00E+00	7.43E-07	0.743	0.00E+00	7.93E-03	4.87E-03
3741463758636	374146	3758636	8.59E-04	2.66E-03	3.54E-03	1.54E-04	9.40E-04	3.29E-03	6.01E-05	9.46E-04	8.45E-04	3.65E-04	3.00E-04	3.24E-04	4.77E-08	7.81E-07	0.00E+00	8.28E-07	0.828	0.00E+00	8.84E-03	5.43E-03
3741563758636	374156	3758636	8.93E-04	2.76E-03	3.68E-03	1.60E-04	9.77E-04	3.42E-03	6.24E-05	9.81E-04	8.76E-04	3.78E-04	3.11E-04	3.35E-04	4.96E-08	8.11E-07	0.00E+00	8.60E-07	0.860	0.00E+00	9.19E-03	5.65E-03
3741663758636	374166	3758636	9.28E-04	2.87E-03	3.82E-03	1.66E-04	1.02E-03	3.56E-03	6.49E-05	1.02E-03	9.09E-04	3.92E-04	3.23E-04	3.46E-04	5.16E-08	8.42E-07	0.00E+00	8.94E-07	0.894	0.00E+00	9.55E-03	5.87E-03
3741763758636	374176	3758636	9.66E-04	2.99E-03	3.98E-03	1.72E-04	1.06E-03	3.70E-03	6.76E-05	1.06E-03	9.43E-04	4.07E-04	3.35E-04	3.58E-04	5.37E-08	8.76E-07	0.00E+00	9.30E-07	0.930	0.00E+00	9.93E-03	6.10E-03
3741963758636	374196	3758636	1.05E-03	3.25E-03	4.32E-03	1.86E-04	1.15E-03	4.02E-03	7.35E-05	1.14E-03	1.02E-03	4.40E-04	3.62E-04	3.84E-04	5.83E-08	9.50E-07	0.00E+00	1.01E-06	1.008	0.00E+00	1.08E-02	6.63E-03
3742063758636	374206	3758636	1.10E-03	3.39E-03	4.51E-03	1.94E-04	1.20E-03	4.20E-03	7.67E-05	1.19E-03	1.06E-03	4.58E-04	3.77E-04	3.99E-04	6.09E-08	9.91E-07	0.00E+00	1.05E-06	1.052	0.00E+00	1.12E-02	6.91E-03
3742163758636	374216	3758636	1.15E-03	3.55E-03	4.72E-03	2.02E-04	1.25E-03	4.39E-03	8.01E-05	1.24E-03	1.10E-03	4.77E-04	3.92E-04	4.14E-04	6.36E-08	1.03E-06	0.00E+00	1.10E-06	1.098	0.00E+00	1.17E-02	7.22E-03
3742263758636	374226	3758636	1.20E-03	3.71E-03	4.93E-03	2.11E-04	1.31E-03	4.59E-03	8.38E-05	1.29E-03	1.15E-03	4.97E-04	4.09E-04	4.30E-04	6.66E-08	1.08E-06	0.00E+00	1.15E-06	1.147	0.00E+00	1.23E-02	7.55E-03
3742363758636	374236	3758636	1.25E-03	3.88E-03	5.17E-03	2.20E-04	1.37E-03	4.81E-03	8.78E-05	1.35E-03	1.20E-03	5.19E-04	4.27E-04	4.47E-04	6.97E-08	1.13E-06	0.00E+00	1.20E-06	1.200	0.00E+00	1.28E-02	7.89E-03
3742463758636	374246	3758636	2.14E-03	6.62E-03	8.81E-03	3.60E-04	2.34E-03	8.19E-03	1.50E-04	2.19E-03	1.96E-03	8.44E-04	6.95E-04	6.91E-04	1.19E-07	1.90E-06	0.00E+00	2.02E-06	2.017	0.00E+00	2.17E-02	1.33E-02
3742563758636	374256	3758636	2.28E-03	7.05E-03	9.38E-03	3.81E-04	2.49E-03	8.73E-03	1.59E-04	2.32E-03	2.07E-03	8.93E-04	7.35E-04	7.26E-04	1.27E-07	2.02E-06	0.00E+00	2.14E-06	2.143	0.00E+00	2.30E-02	1.42E-02
3742663758636	374266	3758636	2.43E-03	7.53E-03	1.00E-02	4.04E-04	2.66E-03	9.31E-03	1.70E-04	2.46E-03	2.19E-03	9.46E-04	7.79E-04	7.64E-04	1.35E-07	2.15E-06	0.00E+00	2.28E-06	2.283	0.00E+00	2.45E-02	1.51E-02
3742763758636	374276	3758636	2.60E-03	8.06E-03	1.07E-02	4.29E-04	2.85E-03	9.97E-03	1.82E-04	2.61E-03	2.33E-03	1.00E-03	8.27E-04	8.05E-04	1.45E-07	2.29E-06	0.00E+00	2.44E-06	2.437	0.00E+00	2.62E-02	1.61E-02
3743733758636	374373	3758636	2.73E-03	8.46E-03	1.13E-02	4.48E-04	2.99E-03	1.05E-02	1.91E-04	2.72E-03	2.43E-03	1.05E-03	8.63E-04	8.35E-04	1.52E-07	2.40E-06	0.00E+00	2.55E-06	2.554	0.00E+00	2.75E-02	1.69E-02
3741163758646	374116	3758646	7.72E-04	2.39E-03	3.18E-03	1.43E-04	8.45E-04	2.96E-03	5.40E-05	8.61E-04	7.69E-04	3.32E-04	2.73E-04	2.99E-04	4.29E-08	7.05E-07	0.00E+00	7.48E-07	0.748	0.00E+00	7.98E-03	4.90E-03
3741263758646	374126	3758646	8.00E-04	2.48E-03	3.30E-03	1.48E-04	8.76E-04	3.07E-03	5.60E-05	8.91E-04	7.95E-04	3.43E-04	2.83E-04	3.08E-04	4.45E-08	7.30E-07	0.00E+00	7.75E-07	0.775	0.00E+00	8.26E-03	5.08E-03
3741363758646	374136	3758646	8.31E-04	2.57E-03	3.42E-03	1.53E-04	9.09E-04	3.18E-03	5.81E-05	9.22E-04	8.23E-04	3.55E-04	2.92E-04	3.18E-04	4.61E-08	7.57E-07	0.00E+00	8.03E-07	0.803	0.00E+00	8.57E-03	5.26E-03
3741463758646	374146	3758646	8.62E-04	2.67E-03	3.55E-03	1.59E-04	9.44E-04	3.30E-03	6.03E-05	9.55E-04	8.53E-04	3.68E-04	3.03E-04	3.29E-04	4.79E-08	7.85E-07	0.00E+00	8.33E-07	0.833	0.00E+00	8.89E-03	5.46E-03
3741563758646	374156	3758646	8.96E-04	2.77E-03	3.69E-03	1.65E-04	9.81E-04	3.43E-03	6.27E-05	9.90E-04	8.84E-04	3.82E-04	3.14E-04	3.40E-04	4.98E-08	8.15E-07	0.00E+00	8.65E-07	0.865	0.00E+00	9.24E-03	5.67E-03
3741663758646	374166	3758646	9.32E-04	2.88E-03	3.84E-03	1.71E-04	1.02E-03	3.57E-03	6.52E-05	1.03E-03	9.16E-04	3.96E-04	3.26E-04	3.52E-04	5.18E-08	8.47E-07	0.00E+00	8.99E-07	0.899	0.00E+00	9.60E-03	5.90E-03
3741763758646	374176	3758646	9.70E-04	3.00E-03	3.99E-03	1.78E-04	1.06E-03	3.71E-03	6.78E-05	1.07E-03	9.51E-04	4.11E-04	3.38E-04	3.64E-04	5.39E-08	8.81E-07	0.00E+00	9.35E-07	0.935	0.00E+00	9.98E-03	6.13E-03
3741963758646	374196	3758646	1.05E-03	3.26E-03	4.34E-03	1.93E-04	1.15E-03	4.03E-03	7.36E-05	1.15E-03	1.03E-03	4.43E-04	3.65E-04	3.91E-04	5.85E-08	9.55E-07	0.00E+00	1.01E-06	1.013	0.00E+00	1.08E-02	6.65E-03
3742063758646	374206	3758646	1.10E-03	3

			SWBuilding Construction	SWDemolition	SWGrading	EYBuilding Construction	SWPaving	SWGrading	SWArchitectural Coating	NBBuilding Construction	NBBuilding Construction	NBArchitectural Coating	NBArchitectural Coating	RWBuilding Construction	Child Risk					Overlapping Phases - Maximum G		
Unique Identifier	X (UTM)	Y (UTM)	2026	2026	2026	2026	2027	2027	2027	2026	2027	2026	2027	2026	3rd Trimester	0<2	2<16	Total	per million	2025	2026	2027
3743663758656	374366	3758656	2.57E-03	7.95E-03	1.06E-02	4.76E-04	2.81E-03	9.84E-03	1.80E-04	2.59E-03	2.31E-03	9.97E-04	8.20E-04	8.44E-04	1.43E-07	2.27E-06	0.00E+00	2.41E-06	2.413	0.00E+00	2.60E-02	1.60E-02
3743733758656	374373	3758656	2.70E-03	8.34E-03	1.11E-02	4.98E-04	2.95E-03	1.03E-02	1.88E-04	2.69E-03	2.41E-03	1.04E-03	8.55E-04	8.77E-04	1.50E-07	2.38E-06	0.00E+00	2.53E-06	2.526	0.00E+00	2.72E-02	1.67E-02
3741163758666	374116	3758666	7.76E-04	2.40E-03	3.19E-03	1.51E-04	8.49E-04	2.97E-03	5.43E-05	8.72E-04	7.79E-04	3.36E-04	2.77E-04	3.08E-04	4.31E-08	7.11E-07	0.00E+00	7.54E-07	0.754	0.00E+00	8.04E-03	4.93E-03
3741263758666	374126	3758666	8.04E-04	2.49E-03	3.31E-03	1.56E-04	8.80E-04	3.08E-03	5.62E-05	9.02E-04	8.05E-04	3.48E-04	2.86E-04	3.18E-04	4.46E-08	7.36E-07	0.00E+00	7.80E-07	0.780	0.00E+00	8.32E-03	5.11E-03
3741363758666	374136	3758666	8.33E-04	2.58E-03	3.43E-03	1.62E-04	9.12E-04	3.19E-03	5.83E-05	9.33E-04	8.33E-04	3.60E-04	2.96E-04	3.28E-04	4.63E-08	7.62E-07	0.00E+00	8.09E-07	0.809	0.00E+00	8.63E-03	5.29E-03
3741963758666	374196	3758666	1.05E-03	3.26E-03	4.33E-03	2.06E-04	1.15E-03	4.03E-03	7.36E-05	1.16E-03	1.04E-03	4.47E-04	3.68E-04	4.04E-04	5.84E-08	9.57E-07	0.00E+00	1.02E-06	1.016	0.00E+00	1.09E-02	6.66E-03
3742063758666	374206	3758666	1.10E-03	3.40E-03	4.52E-03	2.15E-04	1.20E-03	4.20E-03	7.67E-05	1.21E-03	1.08E-03	4.65E-04	3.82E-04	4.19E-04	6.09E-08	9.98E-07	0.00E+00	1.06E-06	1.058	0.00E+00	1.13E-02	6.94E-03
3742163758666	374216	3758666	1.15E-03	3.54E-03	4.71E-03	2.24E-04	1.25E-03	4.39E-03	8.01E-05	1.25E-03	1.12E-03	4.84E-04	3.98E-04	4.35E-04	6.36E-08	1.04E-06	0.00E+00	1.10E-06	1.104	0.00E+00	1.18E-02	7.24E-03
3742263758666	374226	3758666	1.20E-03	3.70E-03	4.93E-03	2.34E-04	1.31E-03	4.58E-03	8.37E-05	1.31E-03	1.17E-03	5.04E-04	4.14E-04	4.53E-04	6.64E-08	1.09E-06	0.00E+00	1.15E-06	1.152	0.00E+00	1.23E-02	7.56E-03
3742363758666	374236	3758666	1.25E-03	3.87E-03	5.15E-03	2.45E-04	1.37E-03	4.79E-03	8.75E-05	1.36E-03	1.22E-03	5.25E-04	4.32E-04	4.71E-04	6.95E-08	1.13E-06	0.00E+00	1.20E-06	1.203	0.00E+00	1.29E-02	7.90E-03
3743363758666	374336	3758666	2.10E-03	6.50E-03	8.65E-03	4.15E-04	2.30E-03	8.05E-03	1.47E-04	2.17E-03	1.94E-03	8.37E-04	6.89E-04	7.36E-04	1.17E-07	1.87E-06	0.00E+00	1.99E-06	1.990	0.00E+00	2.14E-02	1.31E-02
3741163758676	374116	3758676	7.75E-04	2.40E-03	3.19E-03	1.55E-04	8.49E-04	2.97E-03	5.42E-05	8.75E-04	7.82E-04	3.37E-04	2.78E-04	3.12E-04	4.31E-08	7.12E-07	0.00E+00	7.55E-07	0.755	0.00E+00	8.05E-03	4.93E-03
3741263758676	374126	3758676	8.03E-04	2.49E-03	3.31E-03	1.61E-04	8.79E-04	3.08E-03	5.62E-05	9.05E-04	8.08E-04	3.49E-04	2.87E-04	3.22E-04	4.46E-08	7.36E-07	0.00E+00	7.81E-07	0.781	0.00E+00	8.33E-03	5.11E-03
3741363758676	374136	3758676	8.32E-04	2.58E-03	3.43E-03	1.67E-04	9.11E-04	3.19E-03	5.82E-05	9.36E-04	8.35E-04	3.61E-04	2.97E-04	3.32E-04	4.62E-08	7.63E-07	0.00E+00	8.09E-07	0.809	0.00E+00	8.63E-03	5.29E-03
3743363758676	374336	3758676	2.08E-03	6.43E-03	8.55E-03	4.35E-04	2.27E-03	7.95E-03	1.45E-04	2.15E-03	1.92E-03	8.28E-04	6.81E-04	7.50E-04	1.15E-07	1.85E-06	0.00E+00	1.97E-06	1.970	0.00E+00	2.12E-02	1.30E-02
3743463758676	374346	3758676	2.21E-03	6.83E-03	9.08E-03	4.64E-04	2.42E-03	8.45E-03	1.54E-04	2.26E-03	2.02E-03	8.72E-04	7.17E-04	7.89E-04	1.23E-07	1.96E-06	0.00E+00	2.09E-06	2.087	0.00E+00	2.25E-02	1.38E-02
3743563758676	374356	3758676	2.35E-03	7.27E-03	9.67E-03	4.95E-04	2.57E-03	9.00E-03	1.64E-04	2.39E-03	2.13E-03	9.20E-04	7.57E-04	8.33E-04	1.30E-07	2.09E-06	0.00E+00	2.22E-06	2.216	0.00E+00	2.39E-02	1.46E-02
3743663758676	374366	3758676	2.51E-03	7.76E-03	1.03E-02	5.29E-04	2.74E-03	9.60E-03	1.75E-04	2.52E-03	2.25E-03	9.71E-04	7.99E-04	8.79E-04	1.39E-07	2.22E-06	0.00E+00	2.36E-06	2.358	0.00E+00	2.55E-02	1.56E-02
3743723758676	374372	3758676	2.61E-03	8.08E-03	1.07E-02	5.51E-04	2.86E-03	9.99E-03	1.83E-04	2.60E-03	2.33E-03	1.00E-03	8.26E-04	9.10E-04	1.45E-07	2.31E-06	0.00E+00	2.45E-06	2.450	0.00E+00	2.65E-02	1.62E-02
3741163758686	374116	3758686	7.74E-04	2.40E-03	3.19E-03	1.59E-04	8.47E-04	2.96E-03	5.41E-05	8.76E-04	7.82E-04	3.38E-04	2.78E-04	3.15E-04	4.30E-08	7.11E-07	0.00E+00	7.54E-07	0.754	0.00E+00	8.04E-03	4.92E-03
3741263758686	374126	3758686	8.01E-04	2.48E-03	3.30E-03	1.65E-04	8.77E-04	3.07E-03	5.60E-05	9.06E-04	8.08E-04	3.49E-04	2.87E-04	3.26E-04	4.45E-08	7.36E-07	0.00E+00	7.80E-07	0.780	0.00E+00	8.33E-03	5.10E-03
3741363758686	374136	3758686	8.30E-04	2.57E-03	3.42E-03	1.72E-04	9.09E-04	3.18E-03	5.81E-05	9.36E-04	8.36E-04	3.61E-04	2.97E-04	3.36E-04	4.61E-08	7.62E-07	0.00E+00	8.08E-07	0.808	0.00E+00	8.62E-03	5.28E-03
3741463758686	374146	3758686	8.61E-04	2.66E-03	3.54E-03	1.78E-04	9.42E-04	3.30E-03	6.02E-05	9.68E-04	8.64E-04	3.73E-04	3.07E-04	3.48E-04	4.78E-08	7.89E-07	0.00E+00	8.37E-07	0.837	0.00E+00	8.94E-03	5.47E-03
3741563758686	374156	3758686	8.93E-04	2.76E-03	3.68E-03	1.86E-04	9.77E-04	3.42E-03	6.25E-05	1.00E-03	8.95E-04	3.86E-04	3.18E-04	3.60E-04	4.96E-08	8.18E-07	0.00E+00	8.68E-07	0.868	0.00E+00	9.27E-03	5.67E-03
3741663758686	374166	3758686	9.27E-04	2.87E-03	3.82E-03	1.93E-04	1.01E-03	3.55E-03	6.48E-05	1.04E-03	9.27E-04	4.00E-04	3.29E-04	3.72E-04	5.15E-08	8.49E-07	0.00E+00	9.01E-07	0.901	0.00E+00	9.62E-03	5.89E-03
3741763758686	374176	3758686	9.63E-04	2.98E-03	3.97E-03	2.01E-04	1.05E-03	3.69E-03	6.74E-05	1.08E-03	9.60E-04	4.15E-04	3.41E-04	3.86E-04	5.35E-08	8.81E-07	0.00E+00	9.35E-07	0.935	0.00E+00	9.99E-03	6.11E-03
3743363758686	374336	3758686	2.05E-03	6.34E-03	8.43E-03	4.56E-04	2.24E-03	7.84E-03	1.43E-04	2.12E-03	1.89E-03	8.16E-04	6.71E-04	7.61E-04	1.14E-07	1.83E-06	0.00E+00	1.94E-06	1.944	0.00E+00	2.10E-02	1.28E-02
3743463758686	374346	3758686	2.17E-03	6.73E-03	8.95E-03	4.86E-04	2.38E-03	8.32E-03	1.52E-04	2.23E-03	1.99E-03	8.58E-04	7.06E-04	8.02E-04	1.21E-07	1.94E-06	0.00E+00	2.06E-06	2.058	0.00E+00	2.22E-02	1.35E-02
3743563758686	374356	3758686	2.31E-03	7.16E-03	9.52E-03	5.20E-04	2.53E-03	8.85E-03	1.62E-04	2.34E-03	2.09E-03	9.03E-04	7.43E-04	8.46E-04	1.28E-07	2.05E-06	0.00E+00	2.18E-06	2.183	0.00E+00	2.36E-02	1.44E-02
3743663758686	374366	3758686	2.46E-03	7.63E-03	1.01E-02	5.57E-04	2.70E-03	9.44E-03	1.72E-04	2.47E-03	2.21E-03	9.52E-04	7.84E-04	8.94E-04	1.37E-07	2.18E-06	0.00E+00	2.32E-06	2.320	0.00E+00	2.51E-02	1.53E-02
3741163758696	374116	3758696	7.71E-04	2.39E-03	3.17E-03	1.63E-04	8.44E-04	2.95E-03	5.39E-05	8.76E-04	7.82E-04	3.38E-04	2.78E-04	3.19E-04	4.28E-08	7.09E-07	0.00E+00	7.52E-07	0.752	0.00E+00	8.03E-03	4.91E-03
3741263758696	374126	3758696	7.98E-04	2.47E-03	3.28E-03	1.70E-04	8.73E-04	3.06E-03	5.58E-05	9.05E-04	8.08E-04	3.49E-04	2.87E-04	3.29E-04	4.43E-08	7.34E-07	0.00E+00	7.78E-07	0.778	0.00E+00	8.30E-03	5.08E-03
3741363758696	374136	3758696	8.26E-04	2.56E-03	3.40E-03	1.76E-04	9.04E-04	3.16E-03	5.78E-05	9.35E-04	8.34E-04	3.60E-04	2.96E-04	3.40E-04	4.59E-08	7.59E-07	0.00E+00	8.05E-07	0.805	0.00E+00	8.60E-03	5.26E-03
3741463758696	374146	3758696	8.56E-04	2.65E-03	3.53E-03	1.83E-04	9.37E-04	3.28E-03	5.99E-05	9.66E-04	8.63E-04	3.73E-04	3.06E-04	3.51E-04	4.76E-08	7.86E-07	0.00E+00	8.34E-07	0.834	0.00E+00	8.91E-03	5.45E-03
3741563758696	374156	3758696	8.88E-04	2.75E-03	3.66E-03	1.91E-04	9.72E-04	3.40E-03	6.21E-05	1.00E-03	8.93E-04	3.85E-04	3.17E-04	3.64E-04	4.93E-08	8.15E-07	0.00E+00	8.64E-07	0.864	0.00E+00	9.23E-03	5.64E-03
3741663758696	374166	3758696	9.22E-04	2.85E-03	3.79E-03	1.99E-04	1.01E-03	3.53E-03	6.45E-05	1.03E-03	9.24E-04	3.99E-04	3.28E-04	3.76E-04	5.12E-08	8.45E-07	0.00E+00	8.96E-07	0.896	0.00E+00	9.58E-03	5.86E-03
3741763758696	374176	3758696	9.57E-04	2.96E-03	3.94E-03	2.07E-04	1.05E-03	3.67E-03	6.69E-05	1.07E-03	9.57E-04	4.13E-04	3.40E-04	3.90E-04	5.32E-08	8.77E-07	0.00E+00	9.30E-07	0.930	0.00E+00	9.94E-03	6.08E-03
3743363758696	374336	3758696	2.01E-03	6.23E-03	8.29E-03	4.76E-04	2.20E-03	7.71E-03	1.41E-04	2.08E-03	1.86E-03	8.01E-04	6.59E-04	7.71E-04	1.12E-07	1.80E-06	0.00E+00	1.91E-06	1.912	0.00E+00	2.07E-02	1.26E-02
3743463758696	374346	3758696	2.13E-03	6.61E-03	8.79E-03	5.09E-04	2.34E-03	8.17E-03	1.49E-04	2.18E-03	1.95E-03	8.41E-04	6.92E-04	8.11E-04	1.19E-07	1.90E-06	0.00E+00	2.02E-06	2.022	0.00E+00	2.19E-02	1.33E-02
3743563758696	374356	3758696	2.27E-03	7.02E-03	9.34E-03	5.44E-04	2.48E-03	8.68E-03	1.59E-04	2.29E-03	2.05E-03	8.84E-04	7.28E-04	8.57E-04	1.26E-07	2.02E-06	0.00E+00	2.14E-06	2.142	0.00E+00	2.32E-02	1.41E-02
3743663758693	374366	3758693	2.43E-03	7.52E-03	1.00E-02	5.76E-04	2.66E-03	9.31E-03	1.70E-04	2.43E-03	2.17E-03	9.37E-04	7.71E-04	9.03E-04	1.35E-07	2.15E-06	0.00E+00	2.29E-06	2.289	0.00E+00	2.48E-02	1.51E-02
3742073758319	374207	3758319	5.66E-04	1.75E-03	2.33E-03	9.53E-05	6.19E-04	2.17E-03	3.96E-05	5.97E-04	5.33E-04	2.30E-04	1.89E-04	2.15E-04	3.14E-08	5.07E-07	0.00E+00	5.39E-07	0.539	0.00E+00	5.78E-03	3.55E-03
3742173758319	374217	3758319	5.85E-04	1.81E-03	2.41E-03	9.76E-05	6.40E-04	2.24E-03	4.09E-05	6.15E-04	5.49E-04	2.37E-04	1.95E-04	2.21E-04	3.25E-08	5.24E-07	0.00E+00	5.56E-07	0.556	0.00E+00	5.97E-03	3.67E-03
3742273758319	374227	3758319	6.05E-04	1.87E-03	2.49E-03	1.00E-04	6.62E-04	2.32E-03	4.23E-05	6.33E-04	5.65E-04	2.44E-04	2.01E-04	2.27E-04	3.36E-08	5.41E-07	0.00E+00	5.75E-07	0.575	0.00E+00	6.17E-03	3.79E-03
3742373758319	374237	3758319	6.26E-04	1.94E-03	2.58E-03	1.02E-04	6.86E-04	2.40E-03	4.38E-05	6.53E-04	5.83E-04	2.52E-04	2.07E-04	2.33E-04	3.48E-08	5.59E-07	0.00E+00	5.94E-07	0.594	0.00E+00	6.38E-03	3.92E-03
3742473758319	374247	3758319	6.49E-04	2.01E-03	2.67E-03	1.05E-04	7.10E-04	2.48E-03	4.54E-05	6.74E-04	6.01E-04	2.60E-04	2.14E-04	2.40E-04	3.60E-08	5.78E-07	0.00E+00	6.14E-07	0.614	0.00E+00	6.61E-03	4.05E-03
3742573758319	374257	3758319	6.72E-04	2.08E-03	2.77E-03	1.07E-04	7.35E-04	2.57E-03	4.70E-05	6.95E-04	6.20E-04	2.68E-04	2.20E-04	2.47E-04	3.73E-08	5.98E-07	0.00E+00	6.36E-07	0.636	0.00E+00	6.84E-03	4.20E-03
3742673758319	374267	3758319	6.97E-04	2.16E-03	2.87E-03	1.10E-04	7.63E-04	2.67E-03	4.87E-05	7.17E-04	6.41E-04	2.77E-04	2.28E-04	2.54E-04	3.87E-08	6.19E-07	0.00E+00	6.58E-07	0.658	0.00E+00	7.08E-03	4.35E-03
3742773758319	374277	3758319	7.23E-04	2.24E-03	2.98E-03	1.13E-04	7.91E-04	2.77E-03	5.05E-05	7.41E-04	6.62E-04	2.86E-04	2.35E-04	2.61E-04	4.01E-08	6.42E-07	0.00E+00	6.82E-07	0.682	0.00E+00	7.34E-03	4.51E-03
3742073758329	374207	3758329	5.79E-04	1.79E-03	2.38E-03	9.74E-05	6.33E-04	2.22E-03	4.05E-05	6.07E-04	5.42E-04	2.34E-04	1.92E-04	2.19E-04	3.21E-08	5.18E-07	0.00E+00	5.50E-07	0.550	0.00E+00	5.91E-03	3.62E-03
3742173758329	374217	3758329	5.98E-04	1.85E-03	2.46E-03	9.98E-05	6.55E-04	2.29E-03	4.19E-05	6.25E-04	5.58E-04	2.41E-04	1.98E-04	2.25E-04	3.32E-08	5.35E-07	0.00E+00	5.68E-07	0.568	0.00E+00	6.11E-03	3.75E-03
3742273758329	374227	3758329	6.19E-04	1.92E-03	2.55E-03	1.02E-04	6.78E-04	2.37E-03	4.33E-05	6.45E-04	5.75E-04	2.48E-04	2.04E-04	2.31E-04	3.44E-08	5.53E-07	0.00E+00	5.87E-07	0.587	0.00E+00	6.31E-03	3.87E-03
3742373758329	374237	3758329	6.41E-04	1.99E-03	2.64E-03	1.05E-04	7.02E-04	2.46E-03	4.49E-05	6.65E-04	5.93E-04	2.56E-04	2.11E-04	2.38E-04	3.56E-08	5.72E-07	0.00E+00	6.07E-07	0.607	0.00E+00	6.53E-03	4.01E-03
3742473758329	374247	3758329	6.60E-04	2.06E-03	2.74E-03	1.07E-04	7.28E-04	2.54E-03	4.65E-05	6.86E-04	6.12E-04	2.64E-04	2.18E-04	2.46E-04	3.69E-08	5.92E-07	0.00E+00	6.29E-07	0.629	0.00E+00	6.76E-03	4.15E-03
3742573758329	374257	3758329	6.89E-04	2.13E-03	2.84E-03	1.10E-04	7.54E-04	2.64E-03	4.82E-05	7.08E-04	6.32E-04	2.73E-04	2.25E-04	2.52E-04	3.83E-08	6.13E-07	0.00E+00	6.51E-07	0.651	0.00E+00	7.00E-03	4.30E-03
3742673758329	374267	3758329	7.15E-04	2.21E-03	2.94E-03	1.13E-04	7.83E-04	2.74E-03	5.00E-05	7.32E-04	6.53E-04	2.82E-04	2.32E-04	2.59E-04	3.97E-08	6.35E-07	0.00E+00	6.74E-07	0.674	0.00E+00	7.26E-03	4.46E-03
3742773758329	374277	3758329	7.42E-04	2.30E-03	3.06E-03	1.16E-04	8.13E-04	2.84E-03	5.19E-05	7.56E-04	6.75E-04	2.91E-04	2.40E-04	2.67E-04	4.12E-08	6.58E-07	0.00E+00	6.99E-07	0.699	0.00E+00	7.53E-03	4.62E-03
3742873758329	374287	3758329	7.71E-04	2.39E-03	3.17E-03	1.19E-04	8.44E-04	2.95E-03	5.39E-05	7.81E-04	6.98E-04	3.01E-04	2.48E-04	2.75E-04	4.28E-08	6.82E-07	0.00E+00	7.25E-07	0.725	0.00E+00	7.81E-03	4.80E-03
3742973758329	374297	3758329	8.01E-04	2.48E-03	3.30E-03	1.22E-04	8.77E-04	3.07E-03	5.60E-05	8.08E-04	7.21E-04	3.11E-04	2.56E-04	2.83E-04	4.45E-08	7.08E-07	0.00E+00	7.52E-07	0.752	0.00E+00	8.11E-03	4.98E-03
3743073758329	374307	3758329	8.34E-04	2.58E-03	3.43E-03	1.25E-04	9.12E-04	3.19E-03	5.83E-05	8.36E-04	7.46E-04	3.22E-04	2.65E-04	2.91E-04	4.63E-08	7.35E-07	0.00E+00	7.81E-07	0.781	0.00E+00	8.42E-03	5.17E-03
3743173758329	374317	3758329	8.68E-04	2.69E-03	3.57E-03	1.28E-04	9.50E-04	3.32E-03	6.07E-05	8.66E-04	7.73E-04	3.34E-04	2.74E-04	3.00E-04	4.82E-08	7.63E-07	0.00E+00	8.12E-07	0.812	0.00E+00	8.75E-03	5.38E-03
3743273758329	374327	3758329	9.04E-04	2.80E-03	3.72E-03	1.31E-04	9.89E-04	3.46E-03	6.32E-05	8.96E-04	8.00E-04	3.46E-04	2.84E-04	3.10E-04	5.02E-08	7.94E-07	0.00E+00	8.44E-07	0.844	0.00E+00	9.10E-03	5.60E-03
3743373758329	374337	3758329	9.42E-04	2.92E-03	3.88E-03	1.34E-04	1.03E-03	3.61E-03	6.59E-05	9.29E-04	8.29E-04	3.58E-04	2.94E-04	3.19E-04	5.23E-08	8.25E-07	0.00E+00	8.78E-07	0.878	0.00E+00	9.47E-03	5.83E-03
3743473758329	374347	3758329	9.82E-04	3.04E-03	4.04E-03	1.37E-04	1.08E-03	3.76E-03	6.87E-05	9.62E-04	8.59E-04	3.71E-04	3.05E-04	3.29E-04	5.46E-08	8.59E-07	0.00E+00	9.14E-07	0.914	0.00E+00	9.87E-03	6.07E-03
3743573758329	374357	3758329	1.03E-03	3.17E-03	4.22E-03	1.41E-04	1.12E-03	3.93E-03	7.17E-05	9.98E-04	8.91E-04	3.85E-04	3.16E-04	3.40E-04	5.69E-08	8.95E-07	0.00E+00	9.52E-07	0.952	0.00E+00	1.03E-02	6.33E-03
3743673758329	374367	3758329	1.07E-03	3.32E-03	4.41E-03	1.44E-04	1.17E-03	4.10E-03	7.49E-05	1.03E-03	9.24E-04	3.99E-04	3.28E-04	3.51E-04	5.95E-08	9.33E-07	0.00E+00	9.92E-07	0.992	0.00E+00	1.07E-02	6.60E-03
3742073758339	374207	3758339	5.92E-04	1.83E-03	2.44E-03	9.95E-05	6.48E-04	2.27E-03	4.14E-05	6.17E-04	5.51E-04	2.38E-04	1.96E-04	2.23E-04	3.29E-08	5.29E-07	0.00E+00	5.61E-07	0.561	0.00E+00	6.04E-03	3.70E-03
3742173758339	374217	3758339	6.13E-04	1.90E-03	2.52E-03	1.02E-04	6.71E-04	2.35E-03	4.28E-05	6.36E-04	5.68E-04	2.45E-04	2.02E-04	2.29E-04	3.40E-08	5.46E-07	0.00E+00	5.80E-07	0.580	0.00E+00	6.24E-03	3.83E-03
3742273758339	374227	3758339	6.34E-04	1.96E-03	2.61E-03	1.05E-04	6.94E-04	2.43E-03	4.44E-05	6.56E-04	5.86E-04	2.53E-04	2.08E-04	2.36E-04	3.52E-08	5.65E-07	0.00E+00	6.00E-07	0.600	0.00E+00	6.46E-03	3.96E-03
3742373758339	374237	3758339	6.56E-04	2.03E-03	2.71E-03	1.07E-04	7.19E-04	2.52E-03	4.60E-05	6.77E-04	6.06E-04	2.61E-04	2.15E-04	2.44E-04	3.65E-08	5.85E-07	0.00E+00	6.21E-07	0.621	0.00E+00	6.68E-03	4.10E-03
3742473758339	374247	3758339	6.82E-04	2.11E-03	2.81E-03	1.10E-04	7.46E-04	2.61E-03	4.77E-05	6.99E-04	6.24E-04	2.69E-04	2.22E-04	2.49E-04	3.79E-08	6.05E-07	0.00E+00	6.43E-07	0.643	0.00E+00	6.93E-03	4.25E-03
3742573758339	374257	3758339	7.07E-04	2.19E-03	2.91E-03	1.13E-04	7.74E-04	2.71E-03	4.95E-05	7.22E-04	6.44E-04	2.78E-04	2.29E-04	2.57E-04	3.93E-08	6.27E-07	0.00E+00	6.66E-07	0.666	0.00E+00	7.18E-03	4.41E-03
3742673758339	374267	3758339	7.34E-04	2.27E-03	3.02E-03	1.16E-04	8.04E-04	2.81E-03	5.14E-05	7.46E-04	6.66E-04	2.87E-04	2.37E-04	2.64E-04	4.08E-08	6.50E-07	0.00E+00	6.91E-07	0.691	0.00E+00	7.44E-03	4.57E-03
3742773758339	374277	3758339	7.63E-04	2.36E-03	3.14E-03	1.19E-04	8.35E-04	2.92E-03	5.34E-05	7.71E-04	6.88E-04	2.97E-04	2.45E-04	2.72E-04	4.24E-08	6.74E-07	0.00E+00	7.17E-07	0.717	0.00E+00	7.73E-03	4.74E-03
3742873758339	374287	3758339	7.93E-04	2.45E-03	3.27E-03	1.22E-04	8.68E-04	3.04E-03	5.55E-05	7.98E-04	7.12E-04	3.07E-04	2.53E-04	2.81E-04	4.41E-08	7.00E-07	0.00E+00	7.44E-07	0.744	0.00E+00	8.02E-03	4.93E-03
3742973758339	374297	3758339	8.25E-04	2.55E-03	3.40E-03	1.25E-04	9.03E-04	3.16E-03	5.77E-05	8.25E-04	7.37E-04	3.18E-04	2.62E-04	2.89E-04	4.58E-08	7.27E-07	0.00E+00	7.73E-07	0.773	0.00E+00	8.33E-03	5.12E-03
3743073758339	374307	3758339	8.59E-04	2.66E-03	3.54E-03	1.28E-04	9.40E-04	3.29E-03	6.01E-05	8.55E-04	7.63E-04	3.29E-04	2.71E-04	2.98E-04	4.77E-08	7.55E-07	0.00E+00	8.03E-07	0.803	0.00E+00	8.66E-03	5.32E-03
3743173758339	374317	3758339	8.95E-04	2.77E-03	3.69E-03	1.31E-04	9.80E-04	3.43E-03	6.26E-05	8.85E-04	7.90E-04	3.41E-04	2.81E-04	3.07E-04	4.97E-08	7.86E-07	0.00E+00	8.35E-07	0.835	0.00E+00	9.02E-03	5.54E-03
3743273758339	374327	3758339	9.33E-04	2.89E-03	3.84E-03	1.35E-04	1.02E-03	3.57E-03	6.53E-05	9.17E-04	8.19E-04	3.54E-04	2.91E-04	3.17E-04	5.18E-08	8.17E-07	0.00E+00	8.69E-07	0.869	0.00E+00	9.39E-03	5.77E-03
3743373758339	374337	3758339	9.74E-04	3

			SWBuilding Construction	SWDemolition	SWGrading	EYBuilding Construction	SWPaving	SWGrading	SWArchitectural Coating	NBBuilding Construction	NBBuilding Construction	NBArchitectural Coating	NBArchitectural Coating	RWBuilding Construction	Child Risk					Overlapping Phases - Maximum G		
Unique Identifier	X (UTM)	Y (UTM)	2026	2026	2026	2026	2027	2027	2027	2026	2027	2026	2027	2026	3rd Trimester	0<2	2<16	Total	per million	2025	2026	2027
3743373758375	374337	3758375	1.11E-03	3.42E-03	4.56E-03	1.54E-04	1.21E-03	4.24E-03	7.74E-05	1.04E-03	9.28E-04	4.01E-04	3.30E-04	3.59E-04	6.14E-08	9.56E-07	0.00E+00	1.02E-06	1.017	0.00E+00	1.10E-02	6.78E-03
3743473758375	374347	3758375	1.16E-03	3.59E-03	4.78E-03	1.59E-04	1.27E-03	4.45E-03	8.12E-05	1.08E-03	9.65E-04	4.17E-04	3.43E-04	3.71E-04	6.45E-08	1.00E-06	0.00E+00	1.06E-06	1.065	0.00E+00	1.16E-02	7.11E-03
3743573758375	374357	3758375	1.22E-03	3.78E-03	5.02E-03	1.63E-04	1.33E-03	4.67E-03	8.53E-05	1.13E-03	1.00E-03	4.34E-04	3.57E-04	3.85E-04	6.77E-08	1.05E-06	0.00E+00	1.12E-06	1.116	0.00E+00	1.21E-02	7.45E-03
3743673758375	374367	3758375	1.28E-03	3.97E-03	5.28E-03	1.68E-04	1.40E-03	4.91E-03	8.97E-05	1.17E-03	1.05E-03	4.52E-04	3.72E-04	3.98E-04	7.13E-08	1.10E-06	0.00E+00	1.17E-06	1.170	0.00E+00	1.27E-02	7.83E-03
3742073758389	374207	3758389	6.68E-04	2.07E-03	2.75E-03	1.10E-04	7.31E-04	2.56E-03	4.67E-05	6.75E-04	6.03E-04	2.60E-04	2.14E-04	2.44E-04	3.71E-08	5.91E-07	0.00E+00	6.28E-07	0.628	0.00E+00	6.78E-03	4.15E-03
3742173758389	374217	3758389	6.94E-04	2.15E-03	2.86E-03	1.13E-04	7.59E-04	2.66E-03	4.85E-05	6.97E-04	6.22E-04	2.69E-04	2.21E-04	2.51E-04	3.85E-08	6.13E-07	0.00E+00	6.51E-07	0.651	0.00E+00	7.03E-03	4.31E-03
3742273758389	374227	3758389	7.21E-04	2.23E-03	2.97E-03	1.17E-04	7.89E-04	2.76E-03	5.04E-05	7.20E-04	6.43E-04	2.78E-04	2.28E-04	2.59E-04	4.00E-08	6.35E-07	0.00E+00	6.75E-07	0.675	0.00E+00	7.29E-03	4.47E-03
3742373758389	374237	3758389	7.49E-04	2.32E-03	3.09E-03	1.20E-04	8.20E-04	2.87E-03	5.24E-05	7.45E-04	6.65E-04	2.87E-04	2.36E-04	2.67E-04	4.16E-08	6.59E-07	0.00E+00	7.01E-07	0.701	0.00E+00	7.57E-03	4.64E-03
3742473758389	374247	3758389	7.80E-04	2.41E-03	3.21E-03	1.24E-04	8.54E-04	2.99E-03	5.45E-05	7.70E-04	6.88E-04	2.97E-04	2.44E-04	2.76E-04	4.33E-08	6.85E-07	0.00E+00	7.28E-07	0.728	0.00E+00	7.87E-03	4.83E-03
3742573758389	374257	3758389	8.12E-04	2.51E-03	3.34E-03	1.27E-04	8.89E-04	3.11E-03	5.68E-05	7.97E-04	7.12E-04	3.07E-04	2.53E-04	2.84E-04	4.51E-08	7.12E-07	0.00E+00	7.57E-07	0.757	0.00E+00	8.19E-03	5.02E-03
3742673758389	374267	3758389	8.47E-04	2.62E-03	3.49E-03	1.31E-04	9.27E-04	3.24E-03	5.92E-05	8.26E-04	7.37E-04	3.18E-04	2.62E-04	2.94E-04	4.70E-08	7.41E-07	0.00E+00	7.88E-07	0.788	0.00E+00	8.52E-03	5.23E-03
3742773758389	374277	3758389	8.84E-04	2.74E-03	3.64E-03	1.35E-04	9.67E-04	3.38E-03	6.18E-05	8.56E-04	7.64E-04	3.30E-04	2.71E-04	3.03E-04	4.91E-08	7.71E-07	0.00E+00	8.20E-07	0.820	0.00E+00	8.88E-03	5.45E-03
3742873758389	374287	3758389	9.23E-04	2.86E-03	3.80E-03	1.39E-04	1.01E-03	3.54E-03	6.46E-05	8.88E-04	7.93E-04	3.42E-04	2.82E-04	3.14E-04	5.13E-08	8.04E-07	0.00E+00	8.55E-07	0.855	0.00E+00	9.26E-03	5.69E-03
3742973758389	374297	3758389	9.65E-04	2.99E-03	3.97E-03	1.43E-04	1.06E-03	3.70E-03	6.75E-05	9.22E-04	8.23E-04	3.55E-04	2.92E-04	3.24E-04	5.36E-08	8.39E-07	0.00E+00	8.92E-07	0.892	0.00E+00	9.67E-03	5.94E-03
3743073758389	374307	3758389	1.01E-03	3.13E-03	4.16E-03	1.47E-04	1.11E-03	3.87E-03	7.07E-05	9.57E-04	8.54E-04	3.69E-04	3.04E-04	3.35E-04	5.61E-08	8.76E-07	0.00E+00	9.32E-07	0.932	0.00E+00	1.01E-02	6.20E-03
3743173758389	374317	3758389	1.06E-03	3.28E-03	4.36E-03	1.52E-04	1.16E-03	4.05E-03	7.40E-05	9.95E-04	8.88E-04	3.83E-04	3.15E-04	3.47E-04	5.88E-08	9.15E-07	0.00E+00	9.74E-07	0.974	0.00E+00	1.06E-02	6.49E-03
3743273758389	374327	3758389	1.11E-03	3.44E-03	4.57E-03	1.56E-04	1.22E-03	4.25E-03	7.77E-05	1.03E-03	9.24E-04	3.99E-04	3.28E-04	3.59E-04	6.17E-08	9.57E-07	0.00E+00	1.02E-06	1.019	0.00E+00	1.11E-02	6.80E-03
3743373758389	374337	3758389	1.17E-03	3.61E-03	4.80E-03	1.61E-04	1.28E-03	4.47E-03	8.16E-05	1.08E-03	9.61E-04	4.15E-04	3.41E-04	3.72E-04	6.48E-08	1.00E-06	0.00E+00	1.07E-06	1.068	0.00E+00	1.16E-02	7.13E-03
3743473758389	374347	3758389	1.23E-03	3.80E-03	5.05E-03	1.66E-04	1.34E-03	4.70E-03	8.58E-05	1.12E-03	1.00E-03	4.32E-04	3.56E-04	3.86E-04	6.81E-08	1.05E-06	0.00E+00	1.12E-06	1.120	0.00E+00	1.22E-02	7.48E-03
3743573758389	374357	3758389	1.29E-03	4.00E-03	5.32E-03	1.71E-04	1.41E-03	4.95E-03	9.03E-05	1.17E-03	1.04E-03	4.51E-04	3.71E-04	4.00E-04	7.17E-08	1.10E-06	0.00E+00	1.18E-06	1.176	0.00E+00	1.28E-02	7.86E-03
3743673758389	374367	3758389	1.36E-03	4.22E-03	5.61E-03	1.76E-04	1.49E-03	5.22E-03	9.53E-05	1.22E-03	1.09E-03	4.70E-04	3.87E-04	4.15E-04	7.57E-08	1.16E-06	0.00E+00	1.24E-06	1.236	0.00E+00	1.35E-02	8.28E-03
3742073758399	374207	3758399	6.86E-04	2.12E-03	2.82E-03	1.13E-04	7.51E-04	2.63E-03	4.80E-05	6.89E-04	6.15E-04	2.66E-04	2.18E-04	2.48E-04	3.81E-08	6.05E-07	0.00E+00	6.44E-07	0.644	0.00E+00	6.95E-03	4.26E-03
3742173758399	374217	3758399	7.13E-04	2.21E-03	2.93E-03	1.16E-04	7.80E-04	2.73E-03	4.98E-05	7.12E-04	6.35E-04	2.74E-04	2.26E-04	2.56E-04	3.96E-08	6.28E-07	0.00E+00	6.67E-07	0.667	0.00E+00	7.21E-03	4.42E-03
3742273758399	374227	3758399	7.41E-04	2.29E-03	3.05E-03	1.19E-04	8.11E-04	2.84E-03	5.18E-05	7.35E-04	6.57E-04	2.84E-04	2.33E-04	2.64E-04	4.11E-08	6.52E-07	0.00E+00	6.93E-07	0.693	0.00E+00	7.49E-03	4.59E-03
3742373758399	374237	3758399	7.71E-04	2.39E-03	3.17E-03	1.23E-04	8.44E-04	2.95E-03	5.39E-05	7.61E-04	6.79E-04	2.93E-04	2.41E-04	2.73E-04	4.28E-08	6.77E-07	0.00E+00	7.20E-07	0.720	0.00E+00	7.78E-03	4.77E-03
3742473758399	374247	3758399	8.03E-04	2.49E-03	3.31E-03	1.26E-04	8.79E-04	3.07E-03	5.62E-05	7.87E-04	7.03E-04	3.03E-04	2.50E-04	2.81E-04	4.46E-08	7.03E-07	0.00E+00	7.48E-07	0.748	0.00E+00	8.09E-03	4.96E-03
3742573758399	374257	3758399	8.37E-04	2.59E-03	3.45E-03	1.30E-04	9.16E-04	3.21E-03	5.85E-05	8.15E-04	7.28E-04	3.14E-04	2.59E-04	2.90E-04	4.65E-08	7.32E-07	0.00E+00	7.78E-07	0.778	0.00E+00	8.42E-03	5.17E-03
3742673758399	374267	3758399	8.73E-04	2.70E-03	3.60E-03	1.34E-04	9.56E-04	3.34E-03	6.11E-05	8.45E-04	7.54E-04	3.26E-04	2.68E-04	3.00E-04	4.85E-08	7.62E-07	0.00E+00	8.10E-07	0.810	0.00E+00	8.78E-03	5.38E-03
3742773758399	374277	3758399	9.12E-04	2.82E-03	3.76E-03	1.38E-04	9.98E-04	3.49E-03	6.38E-05	8.76E-04	7.82E-04	3.38E-04	2.78E-04	3.10E-04	5.07E-08	7.94E-07	0.00E+00	8.45E-07	0.845	0.00E+00	9.15E-03	5.62E-03
3742873758399	374287	3758399	9.54E-04	2.95E-03	3.93E-03	1.43E-04	1.04E-03	3.65E-03	6.67E-05	9.09E-04	8.11E-04	3.50E-04	2.88E-04	3.21E-04	5.30E-08	8.28E-07	0.00E+00	8.81E-07	0.881	0.00E+00	9.56E-03	5.86E-03
3742973758399	374297	3758399	9.98E-04	3.09E-03	4.11E-03	1.47E-04	1.09E-03	3.82E-03	6.98E-05	9.44E-04	8.42E-04	3.64E-04	2.99E-04	3.32E-04	5.54E-08	8.65E-07	0.00E+00	9.20E-07	0.920	0.00E+00	9.98E-03	6.13E-03
3743073758399	374307	3758399	1.05E-03	3.24E-03	4.31E-03	1.51E-04	1.15E-03	4.01E-03	7.32E-05	9.81E-04	8.75E-04	3.78E-04	3.11E-04	3.44E-04	5.81E-08	9.04E-07	0.00E+00	9.62E-07	0.962	0.00E+00	1.04E-02	6.41E-03
3743173758399	374317	3758399	1.10E-03	3.40E-03	4.52E-03	1.56E-04	1.20E-03	4.20E-03	7.68E-05	1.02E-03	9.10E-04	3.93E-04	3.23E-04	3.56E-04	6.10E-08	9.46E-07	0.00E+00	1.01E-06	1.007	0.00E+00	1.09E-02	6.71E-03
3743263758399	374326	3758399	1.15E-03	3.55E-03	4.72E-03	1.60E-04	1.26E-03	4.39E-03	8.02E-05	1.06E-03	9.44E-04	4.07E-04	3.35E-04	3.67E-04	6.37E-08	9.86E-07	0.00E+00	1.05E-06	1.050	0.00E+00	1.14E-02	7.01E-03
3743373758399	374337	3758399	1.21E-03	3.75E-03	4.99E-03	1.66E-04	1.33E-03	4.64E-03	8.48E-05	1.11E-03	9.87E-04	4.26E-04	3.51E-04	3.82E-04	6.74E-08	1.04E-06	0.00E+00	1.11E-06	1.106	0.00E+00	1.20E-02	7.39E-03
3743473758399	374347	3758399	1.28E-03	3.95E-03	5.26E-03	1.71E-04	1.40E-03	4.89E-03	8.93E-05	1.15E-03	1.03E-03	4.44E-04	3.65E-04	3.96E-04	7.10E-08	1.09E-06	0.00E+00	1.16E-06	1.162	0.00E+00	1.27E-02	7.77E-03
3743573758399	374357	3758399	1.35E-03	4.17E-03	5.55E-03	1.76E-04	1.47E-03	5.16E-03	9.42E-05	1.20E-03	1.07E-03	4.63E-04	3.81E-04	4.11E-04	7.48E-08	1.15E-06	0.00E+00	1.22E-06	1.222	0.00E+00	1.33E-02	8.18E-03
3743673758399	374367	3758399	1.42E-03	4.41E-03	5.86E-03	1.82E-04	1.56E-03	5.45E-03	9.96E-05	1.25E-03	1.12E-03	4.84E-04	3.98E-04	4.27E-04	7.91E-08	1.21E-06	0.00E+00	1.29E-06	1.287	0.00E+00	1.40E-02	8.63E-03
3742073758408	374207	3758408	2.17E-03	2.89E-03	1.15E-04	7.69E-04	2.63E-03	4.91E-05	7.02E-04	6.27E-04	2.71E-04	2.23E-04	2.58E-04	3.90E-08	6.19E-07	0.00E+00	6.58E-07	0.658	0.00E+00	1.11E-03	4.36E-03	
3742173758406	374217	3758406	7.26E-04	2.25E-03	2.99E-03	1.18E-04	7.95E-04	2.78E-03	5.08E-05	7.22E-04	6.45E-04	2.78E-04	2.29E-04	2.60E-04	4.03E-08	6.39E-07	0.00E+00	6.79E-07	0.679	0.00E+00	7.34E-03	4.50E-03
3742273758406	374227	3758406	7.55E-04	2.34E-03	3.11E-03	1.21E-04	8.27E-04	2.89E-03	5.28E-05	7.47E-04	6.67E-04	2.88E-04	2.37E-04	2.68E-04	4.20E-08	6.64E-07	0.00E+00	7.06E-07	0.706	0.00E+00	7.63E-03	4.68E-03
3742373758409	374237	3758409	7.93E-04	2.46E-03	3.27E-03	1.26E-04	8.68E-04	3.04E-03	5.55E-05	7.77E-04	6.94E-04	3.00E-04	2.47E-04	2.78E-04	4.41E-08	6.95E-07	0.00E+00	7.39E-07	0.739	0.00E+00	8.00E-03	4.90E-03
3742473758406	374247	3758406	8.20E-04	2.54E-03	3.37E-03	1.29E-04	8.97E-04	3.14E-03	5.73E-05	7.99E-04	7.14E-04	3.08E-04	2.54E-04	2.85E-04	4.55E-08	7.17E-07	0.00E+00	7.63E-07	0.763	0.00E+00	8.25E-03	5.06E-03
3742673758406	374267	3758406	8.93E-04	2.76E-03	3.68E-03	1.37E-04	9.77E-04	3.42E-03	6.24E-05	8.58E-04	7.66E-04	3.31E-04	2.72E-04	3.05E-04	4.96E-08	7.77E-07	0.00E+00	8.27E-07	0.827	0.00E+00	8.96E-03	5.50E-03
3742773758407	374277	3758407	9.36E-04	2.90E-03	3.85E-03	1.41E-04	1.02E-03	3.58E-03	6.55E-05	8.92E-04	7.97E-04	3.44E-04	2.83E-04	3.16E-04	5.20E-08	8.13E-07	0.00E+00	8.65E-07	0.865	0.00E+00	9.38E-03	5.75E-03
3742873758407	374287	3758407	9.79E-04	3.03E-03	4.03E-03	1.46E-04	1.07E-03	3.75E-03	6.85E-05	9.26E-04	8.27E-04	3.57E-04	2.94E-04	3.27E-04	5.44E-08	8.49E-07	0.00E+00	9.03E-07	0.903	0.00E+00	9.80E-03	6.01E-03
3742973758407	374297	3758407	1.03E-03	3.18E-03	4.22E-03	1.50E-04	1.12E-03	3.93E-03	7.18E-05	9.62E-04	8.59E-04	3.71E-04	3.05E-04	3.38E-04	5.70E-08	8.87E-07	0.00E+00	9.44E-07	0.944	0.00E+00	1.02E-02	6.29E-03
3743073758407	374307	3758407	1.08E-03	3.33E-03	4.43E-03	1.55E-04	1.18E-03	4.12E-03	7.53E-05	1.00E-03	8.93E-04	3.86E-04	3.17E-04	3.50E-04	5.98E-08	9.28E-07	0.00E+00	9.87E-07	0.987	0.00E+00	1.07E-02	6.58E-03
3743173758406	374317	3758406	1.13E-03	3.49E-03	4.64E-03	1.59E-04	1.23E-03	4.31E-03	7.88E-05	1.04E-03	9.27E-04	4.00E-04	3.29E-04	3.62E-04	6.25E-08	9.68E-07	0.00E+00	1.03E-06	1.031	0.00E+00	1.12E-02	6.88E-03
3743253758406	374325	3758406	1.17E-03	3.63E-03	4.83E-03	1.63E-04	1.28E-03	4.49E-03	8.20E-05	1.07E-03	9.57E-04	4.13E-04	3.40E-04	3.73E-04	6.51E-08	1.01E-06	0.00E+00	1.07E-06	1.070	0.00E+00	1.16E-02	7.15E-03
3743373758406	374337	3758406	1.25E-03	3.86E-03	5.13E-03	1.70E-04	1.36E-03	4.77E-03	8.72E-05	1.13E-03	1.01E-03	4.34E-04	3.57E-04	3.89E-04	6.92E-08	1.07E-06	0.00E+00	1.13E-06	1.135	0.00E+00	1.24E-02	7.59E-03
3743473758406	374347	3758406	1.31E-03	4.07E-03	5.41E-03	1.75E-04	1.44E-03	5.04E-03	9.20E-05	1.17E-03	1.05E-03	4.53E-04	3.73E-04	4.04E-04	7.30E-08	1.12E-06	0.00E+00	1.19E-06	1.193	0.00E+00	1.30E-02	7.99E-03
3743593758409	374359	3758409	1.42E-03	4.40E-03	5.86E-03	1.83E-04	1.56E-03	5.45E-03	9.95E-05	1.25E-03	1.11E-03	4.81E-04	3.96E-04	4.26E-04	7.90E-08	1.20E-06	0.00E+00	1.28E-06	1.284	0.00E+00	1.40E-02	8.61E-03
3743673758409	374367	3758409	1.49E-03	4.61E-03	6.13E-03	1.88E-04	1.63E-03	5.70E-03	1.04E-04	1.29E-03	1.15E-03	4.98E-04	4.10E-04	4.40E-04	8.27E-08	1.26E-06	0.00E+00	1.34E-06	1.340	0.00E+00	1.46E-02	9.00E-03
3744063758005	374406	3758005	4.17E-04	1.29E-03	1.72E-03	6.61E-05	4.56E-04	1.60E-03	2.92E-05	4.79E-04	4.28E-04	1.85E-04	1.52E-04	1.72E-04	2.32E-08	3.84E-07	0.00E+00	4.07E-07	0.407	0.00E+00	4.33E-03	2.66E-03
3744163758005	374416	3758005	4.24E-04	1.31E-03	1.74E-03	6.68E-05	4.64E-04	1.62E-03	2.96E-05	4.86E-04	4.34E-04	1.87E-04	1.54E-04	1.75E-04	2.35E-08	3.90E-07	0.00E+00	4.13E-07	0.413	0.00E+00	4.39E-03	2.70E-03
3744263758005	374426	3758005	4.30E-04	1.33E-03	1.77E-03	6.76E-05	4.71E-04	1.65E-03	3.01E-05	4.94E-04	4.41E-04	1.90E-04	1.57E-04	1.77E-04	2.39E-08	3.96E-07	0.00E+00	4.20E-07	0.420	0.00E+00	4.46E-03	2.75E-03
3744363758005	374436	3758005	4.37E-04	1.35E-03	1.80E-03	6.83E-05	4.78E-04	1.67E-03	3.06E-05	5.01E-04	4.47E-04	1.93E-04	1.59E-04	1.80E-04	2.43E-08	4.02E-07	0.00E+00	4.26E-07	0.426	0.00E+00	4.53E-03	2.79E-03
3744463758005	374446	3758005	4.44E-04	1.37E-03	1.83E-03	6.90E-05	4.86E-04	1.70E-03	3.10E-05	5.09E-04	4.54E-04	1.96E-04	1.61E-04	1.83E-04	2.46E-08	4.08E-07	0.00E+00	4.33E-07	0.433	0.00E+00	4.60E-03	2.83E-03
3744563758005	374456	3758005	4.51E-04	1.39E-03	1.86E-03	6.98E-05	4.93E-04	1.73E-03	3.15E-05	5.16E-04	4.61E-04	1.99E-04	1.64E-04	1.85E-04	2.50E-08	4.15E-07	0.00E+00	4.40E-07	0.440	0.00E+00	4.67E-03	2.88E-03
3744663758005	374466	3758005	4.58E-04	1.42E-03	1.88E-03	7.05E-05	5.01E-04	1.75E-03	3.20E-05	5.24E-04	4.68E-04	2.02E-04	1.66E-04	1.88E-04	2.54E-08	4.21E-07	0.00E+00	4.46E-07	0.446	0.00E+00	4.74E-03	2.92E-03
3744763758005	374476	3758005	4.65E-04	1.44E-03	1.91E-03	7.13E-05	5.09E-04	1.78E-03	3.25E-05	5.32E-04	4.75E-04	2.05E-04	1.69E-04	1.91E-04	2.58E-08	4.27E-07	0.00E+00	4.53E-07	0.453	0.00E+00	4.82E-03	2.96E-03
3744863758005	374486	3758005	4.72E-04	1.46E-03	1.94E-03	7.21E-05	5.16E-04	1.81E-03	3.30E-05	5.40E-04	4.82E-04	2.08E-04	1.71E-04	1.94E-04	2.62E-08	4.34E-07	0.00E+00	4.60E-07	0.460	0.00E+00	4.89E-03	3.01E-03
3744963758005	374496	3758005	4.79E-04	1.48E-03	1.97E-03	7.29E-05	5.24E-04	1.83E-03	3.35E-05	5.48E-04	4.89E-04	2.11E-04	1.74E-04	1.96E-04	2.66E-08	4.40E-07	0.00E+00	4.67E-07	0.467	0.00E+00	4.96E-03	3.05E-03
3745063758005	374506	3758005	4.86E-04	1.50E-03	2.00E-03	7.36E-05	5.32E-04	1.86E-03	3.40E-05	5.56E-04	4.96E-04	2.14E-04	1.76E-04	1.99E-04	2.70E-08	4.47E-07	0.00E+00	4.74E-07	0.474	0.00E+00	5.03E-03	3.10E-03
3745163758005	374516	3758005	4.93E-04	1.53E-03	2.03E-03	7.44E-05	5.40E-04	1.89E-03	3.45E-05	5.64E-04	5.04E-04	2.18E-04	1.79E-04	2.02E-04	2.74E-08	4.53E-07	0.00E+00	4.81E-07	0.481	0.00E+00	5.11E-03	3.15E-03
3745463758005	374546	3758005	5.15E-04	1.59E-03	2.12E-03	7.68E-05	5.63E-04	1.97E-03	3.60E-05	5.89E-04	5.26E-04	2.27E-04	1.87E-04	2.11E-04	2.86E-08	4.73E-07	0.00E+00	5.02E-07	0.502	0.00E+00	5.33E-03	3.28E-03
3745563758005	374556	3758005	5.22E-04	1.62E-03	2.15E-03	7.75E-05	5.71E-04	2.00E-03	3.65E-05	5.98E-04	5.34E-04	2.30E-04	1.90E-04	2.14E-04	2.90E-08	4.80E-07	0.00E+00	5.09E-07	0.509	0.00E+00	5.40E-03	3.33E-03
3745663758005	374566	3758005	5.29E-04	1.64E-03	2.18E-03	7.83E-05	5.79E-04	2.03E-03	3.70E-05	6.06E-04	5.41E-04	2.34E-04	1.92E-04	2.17E-04	2.94E-08	4.86E-07	0.00E+00	5.16E-07	0.516	0.00E+00	5.48E-03	3.37E-03
3745763758005	374576	3758005	5.36E-04	1.66E-03	2.21E-03	7.91E-05	5.87E-04	2.05E-03	3.75E-05	6.15E-04	5.49E-04	2.37E-04	1.95E-04	2.19E-04	2.98E-08	4.93E-07	0.00E+00	5.23E-07	0.523	0.00E+00	5.55E-03	3.42E-03
3745863758005	374586	3758005	5.43E-04	1.68E-03	2.24E-03	7.99E-05	5.94E-04	2.08E-03	3.80E-05	6.23E-04	5.56E-04	2.40E-04	1.98E-04	2.23E-04	3.02E-08	5.00E-07	0.00E+00	5.30E-07	0.530	0.00E+00	5.63E-03	3.47E-03
3745963758005	374596	3758005	5.50E-04	1.70E-03	2.26E-03	8.07E-05	6.02E-04	2.11E-03	3.85E-05	6.32E-04	5.64E-04	2.44E-04	2.00E-04	2.26E-04	3.05E-08	5.06E-07	0.00E+00	5.37E-07	0.537	0.00E+00	5.70E-03	3.51E-03
3746063758005	374606	3758005	5.57E-04	1.72E-03	2.29E-03	8.15E-05	6.09E-04	2.13E-03	3.89E-05	6.40E-04	5.72E-04	2.47E-04	2.03E-04	2.29E-04	3.09E-08	5.12E-07	0.00E+00	5.43E-07	0.543	0.00E+00	5.77E-03	3.56E-03
3746163758005	374616	3758005	5.64E-04	1.74E-03	2.32E-03	8.23E-05	6.17E-04	2.16E-03	3.94E-05	6.49E-04	5.79E-04	2.50E-04	2.06E-04	2.33E-04	3.13E-08	5.19E-07	0.00E+00	5.50E-07	0.550	0.00E+00	5.84E-03	3.60E-03
3746263758005	374626	3758005	5.70E-04	1.76E-03	2.35E-03	8.31E-05	6.24E-04	2.18E-03	3.99E-05	6.57E-04	5.87E-04	2.53E-04	2.09E-04	2.36E-04	3.17E-08	5.25E-07	0.00E+00	5.57E-07	0.557	0.00E+00	5.91E-03	3.64E-03
3746363758005	374636	3758005	5.77E-04	1.78E-03	2.37E-03	8.39E-05	6.31E-04	2.21E-03	4.03E-05	6.66E-04	5.95E-04	2.57E-04	2.11E-04	2.39E-04	3.20E-08	5.31E-07	0.00E+00	5.63E-07	0.563	0.00E+00	5.98E-03	3.69E-03
3743963758015	374396	3758015	4.21E-04	1.30E-03	1.73E-03	6.67E-05	4.61E-04	1.61E-03	2.95E-05	4.83E-04	4.31E-04	1.86E-04	1.53E-04	1.73E-04	2.34E-08	3.88E-07	0.00E+00	4.11E-07	0.411	0.00E+00	4.37E-03	2.69E-03
3744063758015	374406	3758015	4.28E-04	1.33E-03	1.76E-03	6.76E-05	4.69E-04	1.64E-03	2.99E-05	4.90E-04	4.38E-04	1.89E-04	1.55E-04	1.76E-04	2.38E-08	3.94E-07	0.00E+00	4.18E-07	0.418	0.00E+00	4.44E-03	2.73E-03
3744163758015	374416	3758015	4.35E-04	1.35E-03	1.79E-03	6.83E-05	4.76E-04	1.67E-03	3.04E-05	4.98E-04	4.45E-04	1.92E-04	1.58E-04	1.79E-04	2.42E-08	4.00E-07	0.00E+00	4.24E-07	0.424	0.00E+00	4.51E-03	2.78E-03
3744263758015	374426	3758015	4.42E-04	1.37E-03

			SWBuilding Construction	SWDemolition	SWGrading	EYBuilding Construction	SWPaving	SWGrading	SWArchitectural Coating	NBBuilding Construction	NBBuilding Construction	NBArchitectural Coating	NBArchitectural Coating	RWBuilding Construction	Child Risk					Overlapping Phases - Maximum G		
Unique Identifier	X (UTM)	Y (UTM)	2026	2026	2026	2026	2027	2027	2027	2026	2027	2026	2027	2026	3rd Trimester	0<2	2<16	Total	per million	2025	2026	2027
3746363758035	374636	3758035	6.38E-04	1.97E-03	2.62E-03	9.06E-05	6.98E-04	2.44E-03	4.46E-05	7.30E-04	6.51E-04	2.81E-04	2.31E-04	2.61E-04	3.54E-08	5.86E-07	0.00E+00	6.21E-07	0.621	0.00E+00	6.60E-03	4.07E-03
3746463758035	374646	3758035	6.45E-04	2.00E-03	2.65E-03	9.15E-05	7.06E-04	2.47E-03	4.51E-05	7.39E-04	6.60E-04	2.85E-04	2.34E-04	2.64E-04	3.58E-08	5.93E-07	0.00E+00	6.29E-07	0.629	0.00E+00	6.68E-03	4.11E-03
3746563758035	374656	3758035	6.52E-04	2.02E-03	2.68E-03	9.23E-05	7.13E-04	2.50E-03	4.56E-05	7.49E-04	6.69E-04	2.89E-04	2.38E-04	2.68E-04	3.62E-08	6.00E-07	0.00E+00	6.36E-07	0.636	0.00E+00	6.75E-03	4.16E-03
3746763758035	374676	3758035	6.65E-04	2.06E-03	2.74E-03	9.39E-05	7.28E-04	2.55E-03	4.65E-05	7.68E-04	6.85E-04	2.96E-04	2.43E-04	2.75E-04	3.69E-08	6.13E-07	0.00E+00	6.49E-07	0.649	0.00E+00	6.89E-03	4.25E-03
3746863758035	374686	3758035	6.71E-04	2.08E-03	2.76E-03	9.47E-05	7.35E-04	2.57E-03	4.69E-05	7.77E-04	6.94E-04	3.00E-04	2.46E-04	2.79E-04	3.73E-08	6.19E-07	0.00E+00	6.56E-07	0.656	0.00E+00	6.96E-03	4.29E-03
3746963758035	374696	3758035	6.77E-04	2.10E-03	2.79E-03	9.55E-05	7.41E-04	2.59E-03	4.74E-05	7.86E-04	7.02E-04	3.03E-04	2.49E-04	2.82E-04	3.76E-08	6.25E-07	0.00E+00	6.63E-07	0.663	0.00E+00	7.03E-03	4.33E-03
3747063758035	374706	3758035	6.83E-04	2.11E-03	2.81E-03	9.62E-05	7.47E-04	2.61E-03	4.77E-05	7.95E-04	7.10E-04	3.07E-04	2.52E-04	2.86E-04	3.79E-08	6.31E-07	0.00E+00	6.69E-07	0.669	0.00E+00	7.09E-03	4.37E-03
3747163758035	374716	3758035	6.88E-04	2.13E-03	2.83E-03	9.69E-05	7.53E-04	2.64E-03	4.81E-05	8.04E-04	7.18E-04	3.10E-04	2.55E-04	2.89E-04	3.82E-08	6.36E-07	0.00E+00	6.75E-07	0.675	0.00E+00	7.15E-03	4.41E-03
3747263758035	374726	3758035	6.93E-04	2.15E-03	2.85E-03	9.76E-05	7.59E-04	2.65E-03	4.85E-05	8.12E-04	7.25E-04	3.13E-04	2.58E-04	2.92E-04	3.85E-08	6.42E-07	0.00E+00	6.80E-07	0.680	0.00E+00	7.21E-03	4.44E-03
3747363758035	374736	3758035	6.98E-04	2.16E-03	2.87E-03	9.83E-05	7.64E-04	2.67E-03	4.88E-05	8.20E-04	7.32E-04	3.16E-04	2.60E-04	2.96E-04	3.88E-08	6.47E-07	0.00E+00	6.86E-07	0.686	0.00E+00	7.26E-03	4.48E-03
3747463758035	374746	3758035	7.02E-04	2.17E-03	2.89E-03	9.89E-05	7.69E-04	2.69E-03	4.91E-05	8.28E-04	7.39E-04	3.19E-04	2.63E-04	2.99E-04	3.90E-08	6.52E-07	0.00E+00	6.91E-07	0.691	0.00E+00	7.31E-03	4.51E-03
3747563758035	374756	3758035	7.07E-04	2.19E-03	2.91E-03	9.95E-05	7.73E-04	2.71E-03	4.94E-05	8.36E-04	7.46E-04	3.22E-04	2.65E-04	3.02E-04	3.92E-08	6.56E-07	0.00E+00	6.96E-07	0.696	0.00E+00	7.36E-03	4.54E-03
3747663758035	374766	3758035	7.11E-04	2.20E-03	2.93E-03	1.00E-04	7.78E-04	2.72E-03	4.97E-05	8.43E-04	7.53E-04	3.25E-04	2.67E-04	3.05E-04	3.95E-08	6.61E-07	0.00E+00	7.00E-07	0.700	0.00E+00	7.41E-03	4.57E-03
3747763758035	374776	3758035	7.14E-04	2.21E-03	2.94E-03	1.01E-04	7.82E-04	2.73E-03	4.99E-05	8.50E-04	7.59E-04	3.28E-04	2.69E-04	3.08E-04	3.97E-08	6.65E-07	0.00E+00	7.04E-07	0.704	0.00E+00	7.45E-03	4.59E-03
3747863758035	374786	3758035	7.17E-04	2.22E-03	2.95E-03	1.01E-04	7.85E-04	2.75E-03	5.02E-05	8.56E-04	7.64E-04	3.30E-04	2.71E-04	3.10E-04	3.98E-08	6.68E-07	0.00E+00	7.08E-07	0.708	0.00E+00	7.49E-03	4.62E-03
3747963758035	374796	3758035	7.20E-04	2.23E-03	2.97E-03	1.01E-04	7.89E-04	2.76E-03	5.04E-05	8.62E-04	7.70E-04	3.32E-04	2.73E-04	3.13E-04	4.00E-08	6.72E-07	0.00E+00	7.12E-07	0.712	0.00E+00	7.53E-03	4.64E-03
3743163758045	374316	3758045	3.97E-04	1.23E-03	1.63E-03	6.42E-05	4.34E-04	1.52E-03	2.78E-05	4.54E-04	4.05E-04	1.75E-04	1.44E-04	1.63E-04	2.20E-08	3.65E-07	0.00E+00	3.87E-07	0.387	0.00E+00	4.11E-03	2.53E-03
3743263758045	374326	3758045	4.04E-04	1.25E-03	1.66E-03	6.51E-05	4.42E-04	1.55E-03	2.83E-05	4.61E-04	4.12E-04	1.78E-04	1.46E-04	1.65E-04	2.24E-08	3.71E-07	0.00E+00	3.94E-07	0.394	0.00E+00	4.19E-03	2.58E-03
3743363758045	374336	3758045	4.11E-04	1.27E-03	1.69E-03	6.60E-05	4.50E-04	1.58E-03	2.88E-05	4.69E-04	4.19E-04	1.81E-04	1.49E-04	1.68E-04	2.28E-08	3.78E-07	0.00E+00	4.01E-07	0.401	0.00E+00	4.26E-03	2.62E-03
3743463758045	374346	3758045	4.19E-04	1.30E-03	1.72E-03	6.68E-05	4.58E-04	1.60E-03	2.93E-05	4.77E-04	4.26E-04	1.84E-04	1.51E-04	1.71E-04	2.33E-08	3.84E-07	0.00E+00	4.08E-07	0.408	0.00E+00	4.34E-03	2.67E-03
3743563758045	374356	3758045	4.26E-04	1.32E-03	1.75E-03	6.77E-05	4.66E-04	1.63E-03	2.98E-05	4.85E-04	4.33E-04	1.87E-04	1.54E-04	1.74E-04	2.37E-08	3.91E-07	0.00E+00	4.15E-07	0.415	0.00E+00	4.41E-03	2.72E-03
3743663758045	374366	3758045	4.34E-04	1.34E-03	1.79E-03	6.86E-05	4.75E-04	1.66E-03	3.03E-05	4.93E-04	4.40E-04	1.90E-04	1.56E-04	1.77E-04	2.41E-08	3.98E-07	0.00E+00	4.22E-07	0.422	0.00E+00	4.49E-03	2.76E-03
3743763758045	374376	3758045	4.41E-04	1.37E-03	1.82E-03	6.95E-05	4.83E-04	1.69E-03	3.09E-05	5.02E-04	4.48E-04	1.93E-04	1.59E-04	1.80E-04	2.45E-08	4.05E-07	0.00E+00	4.29E-07	0.429	0.00E+00	4.57E-03	2.81E-03
3743463758045	374546	3758045	5.84E-04	1.81E-03	2.41E-03	8.48E-05	6.40E-04	2.24E-03	4.09E-05	6.60E-04	5.89E-04	2.54E-04	2.09E-04	2.35E-04	3.25E-08	5.35E-07	0.00E+00	5.67E-07	0.567	0.00E+00	6.03E-03	3.72E-03
3745563758045	374556	3758045	5.93E-04	1.83E-03	2.44E-03	8.57E-05	6.49E-04	2.27E-03	4.15E-05	6.70E-04	5.98E-04	2.58E-04	2.12E-04	2.39E-04	3.29E-08	5.42E-07	0.00E+00	5.75E-07	0.575	0.00E+00	6.12E-03	3.77E-03
3745663758045	374566	3758045	6.01E-04	1.86E-03	2.48E-03	8.65E-05	6.58E-04	2.30E-03	4.21E-05	6.80E-04	6.07E-04	2.62E-04	2.16E-04	2.42E-04	3.34E-08	5.50E-07	0.00E+00	5.84E-07	0.584	0.00E+00	6.21E-03	3.83E-03
3745763758045	374576	3758045	6.10E-04	1.89E-03	2.51E-03	8.74E-05	6.68E-04	2.34E-03	4.27E-05	6.90E-04	6.16E-04	2.66E-04	2.19E-04	2.46E-04	3.39E-08	5.58E-07	0.00E+00	5.92E-07	0.592	0.00E+00	6.30E-03	3.88E-03
3745863758045	374586	3758045	6.19E-04	1.92E-03	2.55E-03	8.84E-05	6.77E-04	2.37E-03	4.33E-05	7.01E-04	6.25E-04	2.70E-04	2.22E-04	2.50E-04	3.44E-08	5.66E-07	0.00E+00	6.01E-07	0.601	0.00E+00	6.39E-03	3.94E-03
3745963758045	374596	3758045	6.28E-04	1.94E-03	2.58E-03	8.93E-05	6.87E-04	2.40E-03	4.39E-05	7.12E-04	6.35E-04	2.74E-04	2.26E-04	2.54E-04	3.49E-08	5.75E-07	0.00E+00	6.10E-07	0.610	0.00E+00	6.48E-03	4.00E-03
3746063758045	374606	3758045	6.36E-04	1.97E-03	2.62E-03	9.03E-05	6.97E-04	2.44E-03	4.45E-05	7.22E-04	6.45E-04	2.78E-04	2.29E-04	2.58E-04	3.53E-08	5.83E-07	0.00E+00	6.18E-07	0.618	0.00E+00	6.57E-03	4.05E-03
3746163758045	374616	3758045	6.45E-04	2.00E-03	2.65E-03	9.12E-05	7.05E-04	2.47E-03	4.51E-05	7.33E-04	6.54E-04	2.82E-04	2.32E-04	2.61E-04	3.58E-08	5.91E-07	0.00E+00	6.27E-07	0.627	0.00E+00	6.66E-03	4.11E-03
3746263758045	374626	3758045	6.53E-04	2.02E-03	2.69E-03	9.21E-05	7.14E-04	2.50E-03	4.56E-05	7.43E-04	6.63E-04	2.86E-04	2.36E-04	2.65E-04	3.62E-08	5.98E-07	0.00E+00	6.35E-07	0.635	0.00E+00	6.75E-03	4.16E-03
3746363758045	374636	3758045	6.60E-04	2.04E-03	2.72E-03	9.30E-05	7.23E-04	2.53E-03	4.62E-05	7.53E-04	6.72E-04	2.90E-04	2.39E-04	2.69E-04	3.67E-08	6.06E-07	0.00E+00	6.43E-07	0.643	0.00E+00	6.83E-03	4.21E-03
3746463758045	374646	3758045	6.68E-04	2.07E-03	2.75E-03	9.39E-05	7.31E-04	2.56E-03	4.67E-05	7.63E-04	6.81E-04	2.94E-04	2.42E-04	2.73E-04	3.71E-08	6.13E-07	0.00E+00	6.50E-07	0.650	0.00E+00	6.91E-03	4.26E-03
3746563758045	374656	3758045	6.75E-04	2.09E-03	2.78E-03	9.48E-05	7.39E-04	2.58E-03	4.72E-05	7.73E-04	6.90E-04	2.98E-04	2.45E-04	2.76E-04	3.75E-08	6.20E-07	0.00E+00	6.58E-07	0.658	0.00E+00	6.99E-03	4.31E-03
3746763758045	374676	3758045	6.89E-04	2.13E-03	2.84E-03	9.65E-05	7.54E-04	2.64E-03	4.82E-05	7.93E-04	7.08E-04	3.06E-04	2.52E-04	2.84E-04	3.83E-08	6.34E-07	0.00E+00	6.72E-07	0.672	0.00E+00	7.14E-03	4.40E-03
3746863758045	374686	3758045	6.95E-04	2.15E-03	2.86E-03	9.73E-05	7.61E-04	2.66E-03	4.86E-05	8.03E-04	7.17E-04	3.10E-04	2.55E-04	2.88E-04	3.86E-08	6.41E-07	0.00E+00	6.79E-07	0.679	0.00E+00	7.21E-03	4.44E-03
3746963758045	374696	3758045	7.02E-04	2.17E-03	2.89E-03	9.81E-05	7.68E-04	2.69E-03	4.91E-05	8.13E-04	7.25E-04	3.13E-04	2.58E-04	2.91E-04	3.90E-08	6.47E-07	0.00E+00	6.86E-07	0.686	0.00E+00	7.28E-03	4.49E-03
3747063758045	374706	3758045	7.07E-04	2.19E-03	2.91E-03	9.89E-05	7.74E-04	2.71E-03	4.95E-05	8.22E-04	7.34E-04	3.17E-04	2.61E-04	2.95E-04	3.93E-08	6.52E-07	0.00E+00	6.92E-07	0.692	0.00E+00	7.34E-03	4.53E-03
3747163758045	374716	3758045	7.13E-04	2.21E-03	2.94E-03	9.96E-05	7.80E-04	2.73E-03	4.99E-05	8.31E-04	7.42E-04	3.20E-04	2.63E-04	2.99E-04	3.96E-08	6.59E-07	0.00E+00	6.99E-07	0.699	0.00E+00	7.40E-03	4.57E-03
3747263758045	374726	3758045	7.18E-04	2.22E-03	2.96E-03	1.00E-04	7.86E-04	2.75E-03	5.02E-05	8.39E-04	7.49E-04	3.24E-04	2.66E-04	3.02E-04	3.99E-08	6.64E-07	0.00E+00	7.04E-07	0.704	0.00E+00	7.46E-03	4.60E-03
3747363758045	374736	3758045	7.23E-04	2.24E-03	2.98E-03	1.01E-04	7.92E-04	2.77E-03	5.06E-05	8.48E-04	7.57E-04	3.27E-04	2.69E-04	3.06E-04	4.02E-08	6.70E-07	0.00E+00	7.10E-07	0.710	0.00E+00	7.52E-03	4.64E-03
3747463758045	374746	3758045	7.28E-04	2.25E-03	3.00E-03	1.02E-04	7.97E-04	2.79E-03	5.09E-05	8.56E-04	7.64E-04	3.30E-04	2.72E-04	3.09E-04	4.04E-08	6.75E-07	0.00E+00	7.15E-07	0.715	0.00E+00	7.57E-03	4.67E-03
3747563758045	374756	3758045	7.32E-04	2.27E-03	3.01E-03	1.02E-04	8.02E-04	2.80E-03	5.12E-05	8.64E-04	7.71E-04	3.33E-04	2.74E-04	3.12E-04	4.07E-08	6.80E-07	0.00E+00	7.20E-07	0.720	0.00E+00	7.63E-03	4.70E-03
3747663758045	374766	3758045	7.36E-04	2.28E-03	3.03E-03	1.03E-04	8.06E-04	2.82E-03	5.15E-05	8.72E-04	7.78E-04	3.36E-04	2.76E-04	3.15E-04	4.09E-08	6.84E-07	0.00E+00	7.25E-07	0.725	0.00E+00	7.67E-03	4.73E-03
3747763758045	374776	3758045	7.40E-04	2.29E-03	3.05E-03	1.03E-04	8.10E-04	2.83E-03	5.18E-05	8.79E-04	7.84E-04	3.39E-04	2.79E-04	3.18E-04	4.11E-08	6.88E-07	0.00E+00	7.29E-07	0.729	0.00E+00	7.72E-03	4.76E-03
3747863758045	374786	3758045	7.43E-04	2.30E-03	3.06E-03	1.04E-04	8.14E-04	2.85E-03	5.20E-05	8.85E-04	7.90E-04	3.41E-04	2.81E-04	3.21E-04	4.13E-08	6.92E-07	0.00E+00	7.33E-07	0.733	0.00E+00	7.76E-03	4.78E-03
3747963758045	374796	3758045	7.47E-04	2.31E-03	3.07E-03	1.04E-04	8.17E-04	2.86E-03	5.22E-05	8.91E-04	7.96E-04	3.44E-04	2.83E-04	3.23E-04	4.15E-08	6.96E-07	0.00E+00	7.37E-07	0.737	0.00E+00	7.79E-03	4.81E-03
3748163758045	374816	3758045	7.52E-04	2.33E-03	3.10E-03	1.05E-04	8.23E-04	2.88E-03	5.26E-05	9.02E-04	8.06E-04	3.48E-04	2.86E-04	3.28E-04	4.18E-08	7.02E-07	0.00E+00	7.44E-07	0.744	0.00E+00	7.86E-03	4.85E-03
3748263758045	374826	3758045	7.55E-04	2.34E-03	3.11E-03	1.05E-04	8.26E-04	2.89E-03	5.28E-05	9.08E-04	8.10E-04	3.50E-04	2.88E-04	3.30E-04	4.19E-08	7.05E-07	0.00E+00	7.47E-07	0.747	0.00E+00	7.89E-03	4.87E-03
3748363758045	374836	3758045	7.57E-04	2.34E-03	3.12E-03	1.06E-04	8.28E-04	2.90E-03	5.29E-05	9.12E-04	8.14E-04	3.52E-04	2.89E-04	3.32E-04	4.20E-08	7.08E-07	0.00E+00	7.50E-07	0.750	0.00E+00	7.92E-03	4.88E-03
3748463758045	374846	3758045	7.59E-04	2.35E-03	3.12E-03	1.06E-04	8.31E-04	2.91E-03	5.31E-05	9.16E-04	8.18E-04	3.53E-04	2.91E-04	3.34E-04	4.21E-08	7.10E-07	0.00E+00	7.52E-07	0.752	0.00E+00	7.94E-03	4.90E-03
3743063758055	374306	3758055	3.99E-04	1.24E-03	1.64E-03	6.47E-05	4.37E-04	1.53E-03	2.79E-05	4.55E-04	4.07E-04	1.76E-04	1.44E-04	1.63E-04	2.22E-08	3.67E-07	0.00E+00	3.89E-07	0.389	0.00E+00	4.14E-03	2.55E-03
3743163758055	374316	3758055	4.07E-04	1.26E-03	1.67E-03	6.56E-05	4.45E-04	1.56E-03	2.84E-05	4.64E-04	4.14E-04	1.79E-04	1.47E-04	1.66E-04	2.26E-08	3.74E-07	0.00E+00	3.96E-07	0.396	0.00E+00	4.21E-03	2.59E-03
3743263758055	374326	3758055	4.14E-04	1.28E-03	1.71E-03	6.65E-05	4.53E-04	1.59E-03	2.90E-05	4.71E-04	4.21E-04	1.82E-04	1.50E-04	1.69E-04	2.30E-08	3.80E-07	0.00E+00	4.03E-07	0.403	0.00E+00	4.29E-03	2.64E-03
3743363758055	374336	3758055	4.22E-04	1.31E-03	1.74E-03	6.74E-05	4.62E-04	1.62E-03	2.95E-05	4.80E-04	4.28E-04	1.85E-04	1.52E-04	1.72E-04	2.34E-08	3.87E-07	0.00E+00	4.11E-07	0.411	0.00E+00	4.37E-03	2.69E-03
3743463758055	374346	3758055	4.30E-04	1.33E-03	1.77E-03	6.82E-05	4.70E-04	1.65E-03	3.00E-05	4.88E-04	4.36E-04	1.88E-04	1.55E-04	1.75E-04	2.39E-08	3.94E-07	0.00E+00	4.18E-07	0.418	0.00E+00	4.45E-03	2.74E-03
3743563758055	374356	3758055	4.37E-04	1.35E-03	1.80E-03	6.91E-05	4.79E-04	1.68E-03	3.06E-05	4.97E-04	4.43E-04	1.91E-04	1.57E-04	1.78E-04	2.43E-08	4.01E-07	0.00E+00	4.26E-07	0.426	0.00E+00	4.53E-03	2.79E-03
3743663758055	374366	3758055	4.45E-04	1.38E-03	1.83E-03	7.01E-05	4.88E-04	1.71E-03	3.12E-05	5.05E-04	4.51E-04	1.95E-04	1.60E-04	1.81E-04	2.47E-08	4.08E-07	0.00E+00	4.33E-07	0.433	0.00E+00	4.61E-03	2.84E-03
3743763758055	374376	3758055	4.53E-04	1.40E-03	1.87E-03	7.10E-05	4.96E-04	1.74E-03	3.17E-05	5.14E-04	4.59E-04	1.98E-04	1.63E-04	1.84E-04	2.52E-08	4.16E-07	0.00E+00	4.41E-07	0.441	0.00E+00	4.69E-03	2.89E-03
3743963758055	374396	3758055	4.70E-04	1.45E-03	1.93E-03	7.29E-05	5.14E-04	1.80E-03	3.29E-05	5.32E-04	4.75E-04	2.05E-04	1.69E-04	1.90E-04	2.61E-08	4.30E-07	0.00E+00	4.57E-07	0.457	0.00E+00	4.86E-03	2.99E-03
3744063758055	374406	3758055	4.79E-04	1.48E-03	1.97E-03	7.39E-05	5.24E-04	1.83E-03	3.35E-05	5.41E-04	4.83E-04	2.08E-04	1.72E-04	1.93E-04	2.66E-08	4.38E-07	0.00E+00	4.65E-07	0.465	0.00E+00	4.95E-03	3.04E-03
3744163758055	374416	3758055	4.87E-04	1.51E-03	2.01E-03	7.48E-05	5.33E-04	1.87E-03	3.41E-05	5.50E-04	4.91E-04	2.12E-04	1.74E-04	1.96E-04	2.70E-08	4.46E-07	0.00E+00	4.73E-07	0.473	0.00E+00	5.03E-03	3.10E-03
3744263758055	374426	3758055	4.95E-04	1.53E-03	2.04E-03	7.58E-05	5.42E-04	1.90E-03	3.47E-05	5.59E-04	4.99E-04	2.16E-04	1.77E-04	1.99E-04	2.75E-08	4.53E-07	0.00E+00	4.81E-07	0.481	0.00E+00	5.12E-03	3.15E-03
3744363758055	374436	3758055	5.04E-04	1.56E-03	2.08E-03	7.67E-05	5.52E-04	1.93E-03	3.53E-05	5.69E-04	5.08E-04	2.19E-04	1.80E-04	2.03E-04	2.80E-08	4.61E-07	0.00E+00	4.89E-07	0.489	0.00E+00	5.21E-03	3.21E-03
3744463758055	374446	3758055	5.13E-04	1.59E-03	2.11E-03	7.76E-05	5.62E-04	1.96E-03	3.59E-05	5.78E-04	5.16E-04	2.23E-04	1.83E-04	2.06E-04	2.85E-08	4.69E-07	0.00E+00	4.98E-07	0.498	0.00E+00	5.30E-03	3.26E-03
3744563758055	374456	3758055	5.22E-04	1.62E-03	2.15E-03	7.85E-05	5.71E-04	2.00E-03	3.65E-05	5.88E-04	5.25E-04	2.27E-04	1.86E-04	2.09E-04	2.90E-08	4.77E-07	0.00E+00	5.06E-07	0.506	0.00E+00	5.39E-03	3.32E-03
3744663758055	374466	3758055	5.31E-04	1.64E-03	2.19E-03	7.94E-05	5.81E-04	2.03E-03	3.71E-05	5.98E-04	5.34E-04	2.30E-04	1.90E-04	2.13E-04	2.95E-08	4.85E-07	0.00E+00	5.15E-07	0.515	0.00E+00	5.48E-03	3.37E-03
3744763758055	374476	3758055	5.40E-04	1.67E-03	2.22E-03	8.03E-05	5.91E-04	2.07E-03	3.78E-05	6.08E-04	5.42E-04	2.34E-04	1.93E-04	2.16E-04	3.00E-08	4.94E-07	0.00E+00	5.24E-07	0.524	0.00E+00	5.57E-03	3.43E-03
3744863758055	374486	3758055	5.48E-04	1.70E-03	2.26E-03	8.13E-05	6.01E-04	2.10E-03	3.84E-05	6.18E-04	5.51E-04	2.38E-04	1.96E-04	2.20E-04	3.05E-08	5.02E-07	0.00E+00	5.32E-07	0.532	0.00E+00	5.66E-03	3.49E-03
3744963758055	374496	3758055	5.58E-04	1.73E-03	2.30E-03	8.23E-05	6.11E-04	2.14E-03	3.91E-05	6.28E-04	5.60E-04	2.42E-04	1.99E-04	2.24E-04	3.10E-08	5.10E-07	0.00E+00	5.41E-07	0.541	0.00E+00	5.76E-03	3.55E-03
3745063758055	374506	3758055	5.68E-04	1.76E-03	2.34E-03	8.32E-05	6.21E-04	2.17E-03	3.97E-05	6.38E-04	5.70E-04	2.46E-04	2.02E-04	2.27E-04	3.15E-08	5.19E-07	0.00E+00	5.50E-07	0.550	0.00E+00	5.86E-03	3.61E-03
3745163758055	374516	3758055	5.77E-04	1.79E-03	2.37E-03	8.41E-05	6.31E-04	2.21E-03	4.03E-05	6.48E-04	5.79E-04	2.50E-04	2.06E-04	2.31E-04	3.20E-08	5.27E-07	0.00E+00	5.59E-07	0.559	0.00E+00	5.95E-03	3.67E-03
3745463758055	374546	3758055	6.04E-04	1.87E-03	2.49E-03	8.70E-05	6.61E-04	2.31E-03	4.23E-05	6.79E-04	6.07E-04	2.62E-04	2.15E-04	2.42E-04	3.36E-08	5.52E-07	0.00E+00	5.85E-07	0.585	0.00E+00	6.23E-03	3.84E-03
3745563758055	374556	3758055	6.13E-04	1.90E-03	2.52E-03	8.79E-05	6.71E-04	2.35E-03	4.29E-05	6.90E-04	6.16E-04	2.66E-04	2.19E-04	2.46E-04	3.41E-08	5.60E-07	0.00E+00	5.94E-07	0.594	0.00E+00	6.32E-03	3.90E-03
3745663758055	374566	3758055	6.22E-04	1.93E-03	2.56E-03	8.88E-05	6.81E-04	2.38E-03	4.35E-05	7.00E-04	6.25E-04	2.70E-04	2.22E-04	2.49E-04	3.46E-08	5.69E-07	0.00E+00	6.03E-07	0.603	0.00E+00	6.42E-03	3.95E-03
3745763758055	374576	3758055	6.31E-04	1.95E-03	2.60E-03	8.97E-05	6.91E-04	2.42E-03	4.41E-05	7.11E-04	6.35E-04	2.74E-04	2.26E-04	2.53E-04	3.51E-08	5.77E-07	0.00E+00	6.12E-07	0.612	0.00E+00	6.51E-03	4.01E-03
3745863758055	374586	3758055	6.41E-04	1.98E-03	2.64E-03	9.07E-05	7.01E-04	2.45E-03	4.48E-05	7.22E-04	6.45E-04	2.79E-04	2.29E-04	2.57E-04	3.56E-08	5.86E-07	0.00E+00	6.21E-07	0.621	0.00E+00	6.61E-03	4.07E-03
3745963758055	374596	3758055	6.50E-04	2.01E-03	2.68E-03	9.17E-05	7.12E-04	2.49E-03	4.55E-05	7.34E-04	6.55E-04	2.83E-04	2.33E-04	2.61E-04	3.61E-08	5.95E-07	0.00E+00	6.31E-07	0.631	0.00E+00	6.71E-03	4.13E-03
3746063758055	374606	3758055	6.59E-04	2

			SWBuilding Construction	SWDemolition	SWGrading	EYBuilding Construction	SWPaving	SWGrading	SWArchitectural Coating	NBBuilding Construction	NBBuilding Construction	NBArchitectural Coating	NBArchitectural Coating	RWBuilding Construction	Child Risk					Overlapping Phases - Maximum G		
Unique Identifier	X (UTM)	Y (UTM)	2026	2026	2026	2026	2027	2027	2027	2026	2027	2026	2027	2026	3rd Trimester	0<2	2<16	Total	per million	2025	2026	2027
3747263758065	374726	3758065	7.73E-04	2.39E-03	3.18E-03	1.06E-04	8.46E-04	2.96E-03	5.41E-05	8.99E-04	8.02E-04	3.46E-04	2.85E-04	3.23E-04	4.29E-08	7.14E-07	0.00E+00	7.57E-07	0.757	0.00E+00	8.02E-03	4.95E-03
3747363758065	374736	3758065	7.78E-04	2.41E-03	3.21E-03	1.07E-04	8.52E-04	2.98E-03	5.44E-05	9.08E-04	8.11E-04	3.50E-04	2.88E-04	3.27E-04	4.32E-08	7.20E-07	0.00E+00	7.63E-07	0.763	0.00E+00	8.08E-03	4.99E-03
3747463758065	374746	3758065	7.83E-04	2.43E-03	3.23E-03	1.07E-04	8.58E-04	3.00E-03	5.48E-05	9.17E-04	8.19E-04	3.53E-04	2.91E-04	3.30E-04	4.35E-08	7.25E-07	0.00E+00	7.69E-07	0.769	0.00E+00	8.14E-03	5.02E-03
3747563758065	374756	3758065	7.88E-04	2.44E-03	3.25E-03	1.08E-04	8.63E-04	3.02E-03	5.51E-05	9.25E-04	8.26E-04	3.57E-04	2.93E-04	3.34E-04	4.38E-08	7.30E-07	0.00E+00	7.74E-07	0.774	0.00E+00	8.20E-03	5.06E-03
3747663758065	374766	3758065	7.93E-04	2.45E-03	3.26E-03	1.09E-04	8.68E-04	3.04E-03	5.54E-05	9.34E-04	8.33E-04	3.60E-04	2.96E-04	3.37E-04	4.40E-08	7.35E-07	0.00E+00	7.79E-07	0.779	0.00E+00	8.25E-03	5.09E-03
3747763758065	374776	3758065	7.97E-04	2.47E-03	3.28E-03	1.09E-04	8.72E-04	3.05E-03	5.57E-05	9.41E-04	8.40E-04	3.63E-04	2.98E-04	3.41E-04	4.42E-08	7.40E-07	0.00E+00	7.84E-07	0.784	0.00E+00	8.30E-03	5.12E-03
3747863758065	374786	3758065	8.00E-04	2.48E-03	3.30E-03	1.10E-04	8.76E-04	3.07E-03	5.60E-05	9.48E-04	8.46E-04	3.66E-04	3.01E-04	3.44E-04	4.45E-08	7.44E-07	0.00E+00	7.88E-07	0.788	0.00E+00	8.34E-03	5.14E-03
3747963758065	374796	3758065	8.04E-04	2.49E-03	3.31E-03	1.10E-04	8.80E-04	3.08E-03	5.62E-05	9.55E-04	8.52E-04	3.68E-04	3.03E-04	3.46E-04	4.46E-08	7.48E-07	0.00E+00	7.92E-07	0.792	0.00E+00	8.38E-03	5.17E-03
3748163758065	374816	3758065	8.09E-04	2.51E-03	3.33E-03	1.11E-04	8.86E-04	3.10E-03	5.66E-05	9.66E-04	8.63E-04	3.73E-04	3.07E-04	3.51E-04	4.50E-08	7.54E-07	0.00E+00	7.99E-07	0.799	0.00E+00	8.45E-03	5.21E-03
3748263758065	374826	3758065	8.12E-04	2.51E-03	3.34E-03	1.11E-04	8.89E-04	3.11E-03	5.68E-05	9.72E-04	8.68E-04	3.75E-04	3.08E-04	3.54E-04	4.51E-08	7.57E-07	0.00E+00	8.03E-07	0.803	0.00E+00	8.48E-03	5.23E-03
3748363758065	374836	3758065	8.15E-04	2.52E-03	3.35E-03	1.11E-04	8.92E-04	3.12E-03	5.70E-05	9.77E-04	8.72E-04	3.77E-04	3.10E-04	3.56E-04	4.53E-08	7.60E-07	0.00E+00	8.06E-07	0.806	0.00E+00	8.51E-03	5.25E-03
3748463758065	374846	3758065	8.17E-04	2.53E-03	3.36E-03	1.12E-04	8.94E-04	3.13E-03	5.71E-05	9.82E-04	8.76E-04	3.78E-04	3.11E-04	3.58E-04	4.54E-08	7.63E-07	0.00E+00	8.08E-07	0.808	0.00E+00	8.54E-03	5.27E-03
3748563758065	374856	3758065	8.19E-04	2.53E-03	3.37E-03	1.12E-04	8.96E-04	3.14E-03	5.73E-05	9.86E-04	8.80E-04	3.80E-04	3.13E-04	3.59E-04	4.55E-08	7.65E-07	0.00E+00	8.11E-07	0.811	0.00E+00	8.56E-03	5.28E-03
3748663758065	374866	3758065	8.20E-04	2.54E-03	3.38E-03	1.12E-04	8.98E-04	3.14E-03	5.74E-05	9.89E-04	8.83E-04	3.81E-04	3.14E-04	3.61E-04	4.56E-08	7.67E-07	0.00E+00	8.13E-07	0.813	0.00E+00	8.58E-03	5.29E-03
3748763758065	374876	3758065	8.22E-04	2.54E-03	3.38E-03	1.13E-04	8.99E-04	3.15E-03	5.75E-05	9.92E-04	8.86E-04	3.82E-04	3.15E-04	3.62E-04	4.56E-08	7.69E-07	0.00E+00	8.14E-07	0.814	0.00E+00	8.60E-03	5.30E-03
3748863758065	374886	3758065	8.23E-04	2.55E-03	3.39E-03	1.13E-04	9.00E-04	3.15E-03	5.75E-05	9.95E-04	8.88E-04	3.84E-04	3.16E-04	3.63E-04	4.57E-08	7.70E-07	0.00E+00	8.16E-07	0.816	0.00E+00	8.61E-03	5.31E-03
3748963758065	374896	3758065	8.23E-04	2.55E-03	3.39E-03	1.13E-04	9.01E-04	3.15E-03	5.76E-05	9.97E-04	8.90E-04	3.84E-04	3.16E-04	3.64E-04	4.57E-08	7.71E-07	0.00E+00	8.17E-07	0.817	0.00E+00	8.62E-03	5.32E-03
3749063758065	374906	3758065	8.24E-04	2.55E-03	3.39E-03	1.13E-04	9.02E-04	3.16E-03	5.76E-05	9.99E-04	8.92E-04	3.85E-04	3.17E-04	3.64E-04	4.58E-08	7.72E-07	0.00E+00	8.18E-07	0.818	0.00E+00	8.63E-03	5.33E-03
3749163758065	374916	3758065	8.25E-04	2.55E-03	3.40E-03	1.13E-04	9.03E-04	3.16E-03	5.77E-05	1.00E-03	8.93E-04	3.86E-04	3.17E-04	3.65E-04	4.58E-08	7.73E-07	0.00E+00	8.19E-07	0.819	0.00E+00	8.64E-03	5.33E-03
3749363758065	374936	3758065	8.25E-04	2.56E-03	3.40E-03	1.13E-04	9.04E-04	3.16E-03	5.77E-05	1.00E-03	8.95E-04	3.87E-04	3.18E-04	3.65E-04	4.58E-08	7.74E-07	0.00E+00	8.20E-07	0.820	0.00E+00	8.65E-03	5.34E-03
3749463758065	374946	3758065	8.25E-04	2.56E-03	3.40E-03	1.13E-04	9.03E-04	3.16E-03	5.77E-05	1.00E-03	8.96E-04	3.87E-04	3.18E-04	3.65E-04	4.58E-08	7.74E-07	0.00E+00	8.20E-07	0.820	0.00E+00	8.65E-03	5.34E-03
3749563758065	374956	3758065	8.26E-04	2.56E-03	3.40E-03	1.13E-04	9.04E-04	3.16E-03	5.77E-05	1.00E-03	8.97E-04	3.87E-04	3.19E-04	3.66E-04	4.59E-08	7.74E-07	0.00E+00	8.20E-07	0.820	0.00E+00	8.65E-03	5.34E-03
3749863758075	374986	3758075	4.04E-04	1.25E-03	1.66E-03	6.54E-05	4.42E-04	1.55E-03	2.82E-05	4.59E-04	4.09E-04	1.77E-04	1.45E-04	1.68E-04	2.24E-08	3.76E-07	0.00E+00	3.91E-07	0.393	0.00E+00	4.18E-03	2.57E-03
3749963758075	374996	3758075	4.12E-04	1.27E-03	1.69E-03	6.64E-05	4.50E-04	1.58E-03	2.88E-05	4.67E-04	4.17E-04	1.80E-04	1.48E-04	1.67E-04	2.29E-08	3.77E-07	0.00E+00	4.00E-07	0.400	0.00E+00	4.26E-03	2.62E-03
3743063758075	374306	3758075	4.20E-04	1.30E-03	1.73E-03	6.73E-05	4.59E-04	1.61E-03	2.93E-05	4.76E-04	4.25E-04	1.83E-04	1.51E-04	1.70E-04	2.33E-08	3.85E-07	0.00E+00	4.08E-07	0.408	0.00E+00	4.34E-03	2.67E-03
3743163758075	374316	3758075	4.28E-04	1.32E-03	1.76E-03	6.83E-05	4.68E-04	1.64E-03	2.99E-05	4.84E-04	4.32E-04	1.87E-04	1.54E-04	1.73E-04	2.38E-08	3.92E-07	0.00E+00	4.16E-07	0.416	0.00E+00	4.43E-03	2.72E-03
3743263758075	374326	3758075	4.36E-04	1.35E-03	1.80E-03	6.93E-05	4.77E-04	1.67E-03	3.05E-05	4.93E-04	4.40E-04	1.90E-04	1.56E-04	1.76E-04	2.42E-08	3.99E-07	0.00E+00	4.24E-07	0.424	0.00E+00	4.51E-03	2.77E-03
3743363758075	374336	3758075	4.45E-04	1.38E-03	1.83E-03	7.03E-05	4.87E-04	1.70E-03	3.11E-05	5.02E-04	4.48E-04	1.94E-04	1.59E-04	1.79E-04	2.47E-08	4.07E-07	0.00E+00	4.32E-07	0.432	0.00E+00	4.60E-03	2.83E-03
3743463758075	374346	3758075	4.53E-04	1.40E-03	1.87E-03	7.13E-05	4.96E-04	1.74E-03	3.17E-05	5.11E-04	4.56E-04	1.97E-04	1.62E-04	1.82E-04	2.52E-08	4.15E-07	0.00E+00	4.40E-07	0.440	0.00E+00	4.68E-03	2.88E-03
3743563758075	374356	3758075	4.62E-04	1.43E-03	1.90E-03	7.23E-05	5.05E-04	1.77E-03	3.23E-05	5.21E-04	4.65E-04	2.01E-04	1.65E-04	1.86E-04	2.56E-08	4.22E-07	0.00E+00	4.48E-07	0.448	0.00E+00	4.77E-03	2.94E-03
3743663758075	374366	3758075	4.71E-04	1.46E-03	1.94E-03	7.33E-05	5.15E-04	1.80E-03	3.29E-05	5.30E-04	4.73E-04	2.04E-04	1.68E-04	1.89E-04	2.61E-08	4.30E-07	0.00E+00	4.56E-07	0.456	0.00E+00	4.86E-03	2.99E-03
3743763758075	374376	3758075	4.80E-04	1.48E-03	1.97E-03	7.43E-05	5.25E-04	1.84E-03	3.35E-05	5.39E-04	4.82E-04	2.08E-04	1.71E-04	1.92E-04	2.66E-08	4.38E-07	0.00E+00	4.65E-07	0.465	0.00E+00	4.95E-03	3.05E-03
3743963758075	374396	3758075	4.98E-04	1.54E-03	2.05E-03	7.64E-05	5.45E-04	1.91E-03	3.48E-05	5.59E-04	4.99E-04	2.15E-04	1.77E-04	1.99E-04	2.76E-08	4.55E-07	0.00E+00	4.82E-07	0.482	0.00E+00	5.14E-03	3.16E-03
3744063758075	374406	3758075	5.07E-04	1.57E-03	2.09E-03	7.74E-05	5.55E-04	1.94E-03	3.55E-05	5.69E-04	5.08E-04	2.19E-04	1.80E-04	2.02E-04	2.82E-08	4.63E-07	0.00E+00	4.91E-07	0.491	0.00E+00	5.23E-03	3.22E-03
3744163758075	374416	3758075	5.17E-04	1.60E-03	2.13E-03	7.84E-05	5.66E-04	1.98E-03	3.61E-05	5.79E-04	5.17E-04	2.23E-04	1.84E-04	2.06E-04	2.87E-08	4.72E-07	0.00E+00	5.00E-07	0.500	0.00E+00	5.33E-03	3.28E-03
3744263758075	374426	3758075	5.26E-04	1.63E-03	2.17E-03	7.94E-05	5.76E-04	2.01E-03	3.68E-05	5.89E-04	5.26E-04	2.27E-04	1.87E-04	2.09E-04	2.92E-08	4.80E-07	0.00E+00	5.09E-07	0.509	0.00E+00	5.43E-03	3.34E-03
3744363758075	374436	3758075	5.36E-04	1.66E-03	2.21E-03	8.05E-05	5.87E-04	2.05E-03	3.75E-05	6.00E-04	5.35E-04	2.31E-04	1.90E-04	2.13E-04	2.98E-08	4.89E-07	0.00E+00	5.19E-07	0.519	0.00E+00	5.53E-03	3.40E-03
3744463758075	374446	3758075	5.46E-04	1.69E-03	2.25E-03	8.15E-05	5.97E-04	2.09E-03	3.82E-05	6.10E-04	5.45E-04	2.35E-04	1.93E-04	2.17E-04	3.03E-08	4.98E-07	0.00E+00	5.28E-07	0.528	0.00E+00	5.63E-03	3.46E-03
3744563758075	374456	3758075	5.56E-04	1.72E-03	2.29E-03	8.25E-05	6.08E-04	2.13E-03	3.89E-05	6.21E-04	5.54E-04	2.39E-04	1.97E-04	2.21E-04	3.09E-08	5.07E-07	0.00E+00	5.38E-07	0.538	0.00E+00	5.73E-03	3.53E-03
3744663758075	374466	3758075	5.66E-04	1.75E-03	2.33E-03	8.35E-05	6.19E-04	2.17E-03	3.96E-05	6.32E-04	5.64E-04	2.44E-04	2.00E-04	2.24E-04	3.14E-08	5.16E-07	0.00E+00	5.47E-07	0.547	0.00E+00	5.83E-03	3.59E-03
3744763758075	374476	3758075	5.76E-04	1.78E-03	2.37E-03	8.44E-05	6.30E-04	2.21E-03	4.03E-05	6.43E-04	5.74E-04	2.48E-04	2.04E-04	2.28E-04	3.20E-08	5.25E-07	0.00E+00	5.57E-07	0.557	0.00E+00	5.93E-03	3.65E-03
3744863758075	374486	3758075	5.86E-04	1.81E-03	2.41E-03	8.55E-05	6.41E-04	2.24E-03	4.10E-05	6.54E-04	5.84E-04	2.52E-04	2.07E-04	2.32E-04	3.26E-08	5.34E-07	0.00E+00	5.67E-07	0.567	0.00E+00	6.04E-03	3.72E-03
3744963758075	374496	3758075	5.96E-04	1.85E-03	2.46E-03	8.65E-05	6.53E-04	2.28E-03	4.17E-05	6.65E-04	5.94E-04	2.56E-04	2.11E-04	2.36E-04	3.31E-08	5.43E-07	0.00E+00	5.76E-07	0.576	0.00E+00	6.14E-03	3.78E-03
3745063758075	374506	3758075	6.07E-04	1.88E-03	2.50E-03	8.76E-05	6.64E-04	2.32E-03	4.24E-05	6.76E-04	6.04E-04	2.61E-04	2.15E-04	2.40E-04	3.37E-08	5.53E-07	0.00E+00	5.86E-07	0.586	0.00E+00	6.25E-03	3.85E-03
3745163758075	374516	3758075	6.17E-04	1.91E-03	2.54E-03	8.86E-05	6.75E-04	2.36E-03	4.31E-05	6.88E-04	6.14E-04	2.65E-04	2.18E-04	2.44E-04	3.43E-08	5.62E-07	0.00E+00	5.96E-07	0.596	0.00E+00	6.35E-03	3.91E-03
3745463758075	374546	3758075	6.47E-04	2.00E-03	2.67E-03	9.16E-05	7.09E-04	2.48E-03	4.53E-05	7.22E-04	6.45E-04	2.78E-04	2.29E-04	2.56E-04	3.60E-08	5.90E-07	0.00E+00	6.26E-07	0.626	0.00E+00	6.67E-03	4.11E-03
3745563758075	374556	3758075	6.57E-04	2.03E-03	2.71E-03	9.27E-05	7.19E-04	2.52E-03	4.60E-05	7.33E-04	6.55E-04	2.83E-04	2.33E-04	2.60E-04	3.65E-08	5.99E-07	0.00E+00	6.35E-07	0.635	0.00E+00	6.77E-03	4.17E-03
3745663758075	374566	3758075	6.67E-04	2.07E-03	2.75E-03	9.37E-05	7.31E-04	2.56E-03	4.67E-05	7.45E-04	6.65E-04	2.87E-04	2.36E-04	2.64E-04	3.71E-08	6.08E-07	0.00E+00	6.45E-07	0.645	0.00E+00	6.87E-03	4.23E-03
3745763758075	374576	3758075	6.78E-04	2.10E-03	2.79E-03	9.47E-05	7.42E-04	2.60E-03	4.74E-05	7.58E-04	6.76E-04	2.92E-04	2.40E-04	2.69E-04	3.77E-08	6.18E-07	0.00E+00	6.56E-07	0.656	0.00E+00	6.98E-03	4.30E-03
3745863758075	374586	3758075	6.89E-04	2.13E-03	2.84E-03	9.58E-05	7.54E-04	2.64E-03	4.82E-05	7.70E-04	6.88E-04	2.97E-04	2.44E-04	2.74E-04	3.83E-08	6.28E-07	0.00E+00	6.66E-07	0.666	0.00E+00	7.10E-03	4.37E-03
3745963758075	374596	3758075	6.99E-04	2.16E-03	2.88E-03	9.68E-05	7.65E-04	2.68E-03	4.89E-05	7.83E-04	6.99E-04	3.02E-04	2.48E-04	2.78E-04	3.88E-08	6.37E-07	0.00E+00	6.76E-07	0.676	0.00E+00	7.20E-03	4.44E-03
3746063758075	374606	3758075	7.09E-04	2.19E-03	2.92E-03	9.79E-05	7.76E-04	2.71E-03	4.96E-05	7.95E-04	7.10E-04	3.06E-04	2.52E-04	2.82E-04	3.94E-08	6.47E-07	0.00E+00	6.86E-07	0.686	0.00E+00	7.30E-03	4.50E-03
3746163758075	374616	3758075	7.18E-04	2.22E-03	2.96E-03	9.90E-05	7.86E-04	2.75E-03	5.02E-05	8.07E-04	7.21E-04	3.11E-04	2.56E-04	2.87E-04	3.99E-08	6.56E-07	0.00E+00	6.96E-07	0.696	0.00E+00	7.40E-03	4.56E-03
3746263758075	374626	3758075	7.28E-04	2.25E-03	3.00E-03	1.00E-04	7.97E-04	2.79E-03	5.09E-05	8.19E-04	7.31E-04	3.16E-04	2.60E-04	2.91E-04	4.04E-08	6.65E-07	0.00E+00	7.05E-07	0.705	0.00E+00	7.50E-03	4.63E-03
3746363758075	374636	3758075	7.37E-04	2.28E-03	3.03E-03	1.01E-04	8.06E-04	2.82E-03	5.15E-05	8.31E-04	7.42E-04	3.20E-04	2.64E-04	2.96E-04	4.09E-08	6.73E-07	0.00E+00	7.14E-07	0.714	0.00E+00	7.60E-03	4.68E-03
3746463758075	374646	3758075	7.45E-04	2.31E-03	3.07E-03	1.02E-04	8.16E-04	2.85E-03	5.21E-05	8.43E-04	7.53E-04	3.25E-04	2.67E-04	3.00E-04	4.14E-08	6.82E-07	0.00E+00	7.23E-07	0.723	0.00E+00	7.69E-03	4.74E-03
3746563758075	374656	3758075	7.54E-04	2.33E-03	3.10E-03	1.03E-04	8.25E-04	2.89E-03	5.27E-05	8.55E-04	7.63E-04	3.29E-04	2.71E-04	3.05E-04	4.19E-08	6.90E-07	0.00E+00	7.32E-07	0.732	0.00E+00	7.78E-03	4.80E-03
3746763758075	374676	3758075	7.69E-04	2.38E-03	3.17E-03	1.05E-04	8.42E-04	2.95E-03	5.38E-05	8.77E-04	7.83E-04	3.38E-04	2.78E-04	3.13E-04	4.27E-08	7.06E-07	0.00E+00	7.49E-07	0.749	0.00E+00	7.95E-03	4.90E-03
3746863758075	374686	3758075	7.77E-04	2.41E-03	3.20E-03	1.06E-04	8.51E-04	2.98E-03	5.43E-05	8.89E-04	7.93E-04	3.43E-04	2.82E-04	3.18E-04	4.32E-08	7.14E-07	0.00E+00	7.57E-07	0.757	0.00E+00	8.04E-03	4.96E-03
3746963758075	374696	3758075	7.84E-04	2.43E-03	3.23E-03	1.07E-04	8.58E-04	3.00E-03	5.48E-05	9.00E-04	8.03E-04	3.47E-04	2.85E-04	3.22E-04	4.36E-08	7.21E-07	0.00E+00	7.64E-07	0.764	0.00E+00	8.11E-03	5.00E-03
3747063758075	374706	3758075	7.91E-04	2.45E-03	3.26E-03	1.08E-04	8.66E-04	3.03E-03	5.53E-05	9.10E-04	8.13E-04	3.51E-04	2.89E-04	3.26E-04	4.39E-08	7.28E-07	0.00E+00	7.72E-07	0.772	0.00E+00	8.19E-03	5.05E-03
3747163758075	374716	3758075	7.97E-04	2.47E-03	3.28E-03	1.08E-04	8.72E-04	3.05E-03	5.57E-05	9.21E-04	8.22E-04	3.55E-04	2.92E-04	3.30E-04	4.43E-08	7.34E-07	0.00E+00	7.79E-07	0.779	0.00E+00	8.26E-03	5.09E-03
3747263758075	374726	3758075	8.03E-04	2.49E-03	3.31E-03	1.09E-04	8.79E-04	3.08E-03	5.62E-05	9.31E-04	8.31E-04	3.59E-04	2.95E-04	3.34E-04	4.46E-08	7.41E-07	0.00E+00	7.85E-07	0.785	0.00E+00	8.33E-03	5.14E-03
3747363758075	374736	3758075	8.09E-04	2.50E-03	3.33E-03	1.10E-04	8.85E-04	3.10E-03	5.66E-05	9.41E-04	8.40E-04	3.63E-04	2.98E-04	3.38E-04	4.49E-08	7.47E-07	0.00E+00	7.92E-07	0.792	0.00E+00	8.39E-03	5.18E-03
3747463758075	374746	3758075	8.14E-04	2.52E-03	3.35E-03	1.10E-04	8.91E-04	3.12E-03	5.69E-05	9.50E-04	8.48E-04	3.66E-04	3.01E-04	3.42E-04	4.52E-08	7.52E-07	0.00E+00	7.98E-07	0.798	0.00E+00	8.45E-03	5.21E-03
3747563758075	374756	3758075	8.19E-04	2.53E-03	3.37E-03	1.11E-04	8.96E-04	3.14E-03	5.73E-05	9.58E-04	8.56E-04	3.69E-04	3.04E-04	3.46E-04	4.55E-08	7.58E-07	0.00E+00	8.03E-07	0.803	0.00E+00	8.51E-03	5.25E-03
3747663758075	374766	3758075	8.23E-04	2.55E-03	3.39E-03	1.12E-04	9.01E-04	3.15E-03	5.76E-05	9.67E-04	8.63E-04	3.73E-04	3.07E-04	3.49E-04	4.57E-08	7.63E-07	0.00E+00	8.09E-07	0.809	0.00E+00	8.56E-03	5.28E-03
3747763758075	374776	3758075	8.28E-04	2.56E-03	3.41E-03	1.12E-04	9.06E-04	3.17E-03	5.79E-05	9.75E-04	8.70E-04	3.76E-04	3.09E-04	3.53E-04	4.60E-08	7.68E-07	0.00E+00	8.14E-07	0.814	0.00E+00	8.61E-03	5.31E-03
3747863758075	374786	3758075	8.31E-04	2.57E-03	3.42E-03	1.13E-04	9.10E-04	3.18E-03	5.81E-05	9.82E-04	8.77E-04	3.79E-04	3.12E-04	3.56E-04	4.62E-08	7.72E-07	0.00E+00	8.18E-07	0.818	0.00E+00	8.66E-03	5.34E-03
3747963758075	374796	3758075	8.35E-04	2.58E-03	3.44E-03	1.13E-04	9.14E-04	3.20E-03	5.84E-05	9.89E-04	8.83E-04	3.81E-04	3.14E-04	3.59E-04	4.64E-08	7.76E-07	0.00E+00	8.22E-07	0.822	0.00E+00	8.70E-03	5.37E-03
3748163758075	374816	3758075	8.41E-04	2.60E-03	3.46E-03	1.14E-04	9.21E-04	3.22E-03	5.88E-05	1.00E-03	8.94E-04	3.86E-04	3.18E-04	3.64E-04	4.67E-08	7.83E-07	0.00E+00	8.30E-07	0.830	0.00E+00	8.77E-03	5.41E-03
3748263758075	374826	3758075	8.44E-04	2.61E-03	3.47E-03	1.14E-04	9.24E-04	3.23E-03	5.90E-05	1.01E-03	8.99E-04	3.88E-04	3.19E-04	3.66E-04	4.69E-08	7.86E-07	0.00E+00	8.33E-07	0.833	0.00E+00	8.81E-03	5.43E-03
3748363758075	374836	3758075	8.46E-04	2.62E-03	3.49E-03	1.15E-04	9.27E-04	3.24E-03	5.92E-05	1.01E-03	9.04E-04	3.90E-04	3.21E-04	3.68E-04	4.70E-08	7.89E-07	0.00E+00	8.36E-07	0.836	0.00E+00	8.84E-03	5.45E-03
3748463758075	374846	3758075	8.49E-04	2.63E-03	3.49E-03	1.15E-04	9.29E-04	3.25E-03	5.94E-05	1.02E-03	9.08E-04	3.92E-04	3.22E-04	3.70E-04	4.71E-08	7.92E-07	0.00E+00	8.39E-07	0.839	0.00E+00	8.87E-03	5.47E-03
3748563758075	374856	3758075	8.51E-04	2.63E-03	3.50E-03	1.15E-04	9.31E-04	3.26E-03	5.95E-05	1.02E-03	9.11E-04	3.94E-04	3.24E-04	3.72E-04	4.73E-08	7.94E-07	0.00E+00	8.41E-07	0.841	0.00E+00	8.89E-03	5.48E-03
3748663758075	374866	3758075	8.52E-04	2.64E-03	3.51E-03	1.15E-04	9.33E-04	3.26E-03	5.96E-05	1.02E-03	9.15E-04	3.95E-04	3.25E-04	3.73E-04	4.73E-08	7.96E-07	0.00E+00	8.43E-07	0.843	0.00E+00	8.91E-03	5.50E-03
3748763758075	374876	3758075	8.54E-04	2.64E-03	3.51E-03	1.16E-04	9.34E-04	3.27E-03	5.97E-05	1.03E-03	9.18E-04	3.96E-04	3.26E-04	3.75E-04	4.74E-08	7.98E-07	0.00E+00	8.45E-07	0.845	0.00E+00	8.92E-03	5.51E-03
3748863758075	374886	3758075	8.55E-04	2.65E-03	3.52E-03	1.16E-04	9.36E-04	3.27E-03	5.98E-05	1.03E-03	9.20E-04	3.97E-04	3.27E-04	3.76E-04	4.75E-08	7.99E-07	0.00E+00	8.46E-07	0.846	0.00E+00	8.94E-03	5.52E-03
3748963758075	374896	3758075	8.56E-04	2.65E-03	3.52E-03	1.16E-04	9.36E-04	3.28E-03	5.98E-05	1.03E-03	9.22E-04	3.98E-04	3.28E-04	3.76E-04	4.75E-08	8.00E-07	0.00E+00	8.48E-07	0.848	0.00E+00	8.95E-03	5.52E-03
3749063758075	374906	3758075	8.56E-04	2

			SWBuilding Construction	SWDemolition	SWGrading	EYBuilding Construction	SWPaving	SWGrading	SWArchitectural Coating	NBBuilding Construction	NBBuilding Construction	NBArchitectural Coating	NBArchitectural Coating	RWBuilding Construction	Child Risk				Overlapping Phases - Maximum G		
Unique Identifier	X (UTM)	Y (UTM)	2026	2026	2026	2026	2027	2027	2027	2026	2027	2026	2027	2026	3rd Trimester	0<2	2<16	Total	per million	2025	2026	2027
3749263758085	374926	3758085	8.91E-04	2.76E-03	3.67E-03	1.19E-04	9.76E-04	3.41E-03	6.23E-05	1.08E-03	9.60E-04	4.15E-04	3.41E-04	3.91E-04	4.95E-08	8.33E-07	0.00E+00	8.83E-07	0.883	0.00E+00	9.32E-03	5.75E-03
3749363758085	374936	3758085	8.91E-04	2.76E-03	3.67E-03	1.19E-04	9.76E-04	3.41E-03	6.24E-05	1.08E-03	9.61E-04	4.15E-04	3.41E-04	3.92E-04	4.95E-08	8.34E-07	0.00E+00	8.83E-07	0.883	0.00E+00	9.32E-03	5.75E-03
3749563758085	374956	3758085	8.91E-04	2.76E-03	3.67E-03	1.19E-04	9.76E-04	3.41E-03	6.24E-05	1.08E-03	9.62E-04	4.16E-04	3.42E-04	3.92E-04	4.95E-08	8.34E-07	0.00E+00	8.84E-07	0.884	0.00E+00	9.33E-03	5.76E-03
3749663758085	374966	3758085	8.91E-04	2.76E-03	3.67E-03	1.19E-04	9.75E-04	3.41E-03	6.23E-05	1.08E-03	9.63E-04	4.16E-04	3.42E-04	3.92E-04	4.95E-08	8.34E-07	0.00E+00	8.83E-07	0.883	0.00E+00	9.32E-03	5.75E-03
3749763758085	374976	3758085	8.90E-04	2.76E-03	3.67E-03	1.19E-04	9.74E-04	3.41E-03	6.23E-05	1.08E-03	9.62E-04	4.16E-04	3.42E-04	3.92E-04	4.94E-08	8.33E-07	0.00E+00	8.83E-07	0.883	0.00E+00	9.32E-03	5.75E-03
3742563758095	374256	3758095	3.98E-04	1.23E-03	1.64E-03	6.52E-05	4.36E-04	1.53E-03	2.79E-05	4.52E-04	4.03E-04	1.74E-04	1.43E-04	1.62E-04	2.21E-08	3.65E-07	0.00E+00	3.87E-07	0.387	0.00E+00	4.12E-03	2.54E-03
3742663758095	374266	3758095	4.07E-04	1.26E-03	1.67E-03	6.61E-05	4.45E-04	1.56E-03	2.84E-05	4.60E-04	4.11E-04	1.77E-04	1.46E-04	1.65E-04	2.26E-08	3.73E-07	0.00E+00	3.95E-07	0.395	0.00E+00	4.21E-03	2.59E-03
3742763758095	374276	3758095	4.15E-04	1.28E-03	1.71E-03	6.71E-05	4.54E-04	1.59E-03	2.90E-05	4.69E-04	4.19E-04	1.81E-04	1.49E-04	1.68E-04	2.30E-08	3.80E-07	0.00E+00	4.03E-07	0.403	0.00E+00	4.29E-03	2.64E-03
3742863758095	374286	3758095	4.24E-04	1.31E-03	1.74E-03	6.81E-05	4.64E-04	1.62E-03	2.96E-05	4.78E-04	4.27E-04	1.84E-04	1.52E-04	1.71E-04	2.35E-08	3.88E-07	0.00E+00	4.11E-07	0.411	0.00E+00	4.38E-03	2.69E-03
3742963758095	374296	3758095	4.32E-04	1.34E-03	1.78E-03	6.91E-05	4.73E-04	1.66E-03	3.02E-05	4.87E-04	4.35E-04	1.88E-04	1.55E-04	1.74E-04	2.40E-08	3.96E-07	0.00E+00	4.20E-07	0.420	0.00E+00	4.47E-03	2.75E-03
3743063758095	374306	3758095	4.41E-04	1.37E-03	1.82E-03	7.02E-05	4.83E-04	1.69E-03	3.09E-05	4.97E-04	4.43E-04	1.91E-04	1.58E-04	1.77E-04	2.45E-08	4.04E-07	0.00E+00	4.28E-07	0.428	0.00E+00	4.56E-03	2.80E-03
3743163758095	374316	3758095	4.50E-04	1.39E-03	1.85E-03	7.13E-05	4.93E-04	1.72E-03	3.15E-05	5.06E-04	4.52E-04	1.95E-04	1.61E-04	1.80E-04	2.50E-08	4.12E-07	0.00E+00	4.37E-07	0.437	0.00E+00	4.65E-03	2.86E-03
3743263758095	374326	3758095	4.59E-04	1.42E-03	1.89E-03	7.23E-05	5.03E-04	1.76E-03	3.21E-05	5.16E-04	4.61E-04	1.99E-04	1.64E-04	1.84E-04	2.55E-08	4.20E-07	0.00E+00	4.45E-07	0.445	0.00E+00	4.74E-03	2.92E-03
3743363758095	374336	3758095	4.69E-04	1.45E-03	1.93E-03	7.34E-05	5.13E-04	1.79E-03	3.28E-05	5.26E-04	4.69E-04	2.03E-04	1.67E-04	1.87E-04	2.60E-08	4.28E-07	0.00E+00	4.54E-07	0.454	0.00E+00	4.84E-03	2.98E-03
3743463758095	374346	3758095	4.78E-04	1.48E-03	1.97E-03	7.45E-05	5.23E-04	1.83E-03	3.34E-05	5.36E-04	4.78E-04	2.07E-04	1.70E-04	1.90E-04	2.66E-08	4.37E-07	0.00E+00	4.63E-07	0.463	0.00E+00	4.93E-03	3.04E-03
3743563758095	374356	3758095	4.88E-04	1.51E-03	2.01E-03	7.56E-05	5.34E-04	1.87E-03	3.41E-05	5.46E-04	4.87E-04	2.10E-04	1.73E-04	1.94E-04	2.71E-08	4.45E-07	0.00E+00	4.72E-07	0.472	0.00E+00	5.03E-03	3.10E-03
3743663758095	374366	3758095	4.98E-04	1.54E-03	2.05E-03	7.67E-05	5.45E-04	1.91E-03	3.48E-05	5.56E-04	4.97E-04	2.14E-04	1.76E-04	1.98E-04	2.76E-08	4.54E-07	0.00E+00	4.82E-07	0.482	0.00E+00	5.13E-03	3.16E-03
3743763758095	374376	3758095	5.08E-04	1.57E-03	2.09E-03	7.78E-05	5.56E-04	1.94E-03	3.55E-05	5.67E-04	5.06E-04	2.18E-04	1.80E-04	2.01E-04	2.82E-08	4.63E-07	0.00E+00	4.91E-07	0.491	0.00E+00	5.23E-03	3.22E-03
3743963758095	374396	3758095	5.28E-04	1.63E-03	2.17E-03	8.00E-05	5.78E-04	2.02E-03	3.69E-05	5.88E-04	5.25E-04	2.27E-04	1.86E-04	2.09E-04	2.93E-08	4.81E-07	0.00E+00	5.10E-07	0.510	0.00E+00	5.44E-03	3.35E-03
3744063758095	374406	3758095	5.39E-04	1.67E-03	2.22E-03	8.12E-05	5.89E-04	2.06E-03	3.77E-05	5.99E-04	5.35E-04	2.31E-04	1.90E-04	2.12E-04	2.99E-08	4.90E-07	0.00E+00	5.20E-07	0.520	0.00E+00	5.55E-03	3.41E-03
3744163758095	374416	3758095	5.49E-04	1.70E-03	2.26E-03	8.23E-05	6.01E-04	2.10E-03	3.84E-05	6.10E-04	5.45E-04	2.35E-04	1.94E-04	2.16E-04	3.05E-08	5.00E-07	0.00E+00	5.30E-07	0.530	0.00E+00	5.65E-03	3.48E-03
3744263758095	374426	3758095	5.60E-04	1.73E-03	2.31E-03	8.34E-05	6.13E-04	2.14E-03	3.92E-05	6.22E-04	5.55E-04	2.40E-04	1.97E-04	2.20E-04	3.11E-08	5.09E-07	0.00E+00	5.41E-07	0.541	0.00E+00	5.76E-03	3.55E-03
3744363758095	374436	3758095	5.71E-04	1.77E-03	2.35E-03	8.45E-05	6.25E-04	2.19E-03	3.99E-05	6.33E-04	5.65E-04	2.44E-04	2.01E-04	2.24E-04	3.17E-08	5.19E-07	0.00E+00	5.51E-07	0.551	0.00E+00	5.87E-03	3.62E-03
3744463758095	374446	3758095	5.82E-04	1.80E-03	2.40E-03	8.57E-05	6.37E-04	2.23E-03	4.07E-05	6.45E-04	5.76E-04	2.49E-04	2.05E-04	2.28E-04	3.23E-08	5.29E-07	0.00E+00	5.61E-07	0.561	0.00E+00	5.99E-03	3.69E-03
3744563758095	374456	3758095	5.93E-04	1.84E-03	2.44E-03	8.68E-05	6.49E-04	2.27E-03	4.15E-05	6.57E-04	5.86E-04	2.53E-04	2.08E-04	2.32E-04	3.29E-08	5.39E-07	0.00E+00	5.72E-07	0.572	0.00E+00	6.10E-03	3.76E-03
3744663758095	374466	3758095	6.04E-04	1.87E-03	2.49E-03	8.79E-05	6.61E-04	2.31E-03	4.23E-05	6.69E-04	5.97E-04	2.58E-04	2.12E-04	2.37E-04	3.36E-08	5.49E-07	0.00E+00	5.83E-07	0.583	0.00E+00	6.21E-03	3.83E-03
3744763758095	374476	3758095	6.16E-04	1.91E-03	2.53E-03	8.90E-05	6.74E-04	2.36E-03	4.31E-05	6.81E-04	6.08E-04	2.62E-04	2.16E-04	2.41E-04	3.42E-08	5.59E-07	0.00E+00	5.93E-07	0.593	0.00E+00	6.33E-03	3.90E-03
3744863758095	374486	3758095	6.27E-04	1.94E-03	2.58E-03	9.00E-05	6.86E-04	2.40E-03	4.39E-05	6.93E-04	6.19E-04	2.67E-04	2.20E-04	2.45E-04	3.48E-08	5.70E-07	0.00E+00	6.04E-07	0.604	0.00E+00	6.44E-03	3.97E-03
3744963758095	374496	3758095	6.39E-04	1.98E-03	2.63E-03	9.11E-05	6.99E-04	2.45E-03	4.47E-05	7.06E-04	6.30E-04	2.72E-04	2.24E-04	2.50E-04	3.55E-08	5.80E-07	0.00E+00	6.15E-07	0.615	0.00E+00	6.56E-03	4.04E-03
3745063758095	374506	3758095	6.50E-04	2.01E-03	2.68E-03	9.23E-05	7.12E-04	2.49E-03	4.55E-05	7.18E-04	6.41E-04	2.77E-04	2.28E-04	2.54E-04	3.61E-08	5.90E-07	0.00E+00	6.27E-07	0.627	0.00E+00	6.68E-03	4.12E-03
3745163758095	374516	3758095	6.62E-04	2.05E-03	2.72E-03	9.34E-05	7.24E-04	2.53E-03	4.63E-05	7.31E-04	6.52E-04	2.82E-04	2.32E-04	2.58E-04	3.68E-08	6.01E-07	0.00E+00	6.38E-07	0.638	0.00E+00	6.80E-03	4.19E-03
3745463758095	374546	3758095	6.97E-04	2.16E-03	2.87E-03	9.68E-05	7.63E-04	2.67E-03	4.87E-05	7.70E-04	6.87E-04	2.97E-04	2.44E-04	2.72E-04	3.87E-08	6.33E-07	0.00E+00	6.72E-07	0.672	0.00E+00	7.16E-03	4.41E-03
3745563758095	374556	3758095	7.09E-04	2.19E-03	2.92E-03	9.80E-05	7.76E-04	2.71E-03	4.96E-05	7.83E-04	6.99E-04	3.02E-04	2.48E-04	2.77E-04	3.94E-08	6.44E-07	0.00E+00	6.83E-07	0.683	0.00E+00	7.28E-03	4.49E-03
3745663758095	374566	3758095	7.20E-04	2.23E-03	2.97E-03	9.92E-05	7.88E-04	2.76E-03	5.04E-05	7.96E-04	7.11E-04	3.07E-04	2.53E-04	2.82E-04	4.00E-08	6.54E-07	0.00E+00	6.94E-07	0.694	0.00E+00	7.40E-03	4.56E-03
3745763758095	374576	3758095	7.32E-04	2.26E-03	3.01E-03	1.00E-04	8.01E-04	2.80E-03	5.12E-05	8.10E-04	7.23E-04	3.12E-04	2.57E-04	2.87E-04	4.06E-08	6.65E-07	0.00E+00	7.05E-07	0.705	0.00E+00	7.52E-03	4.63E-03
3745863758095	374586	3758095	7.43E-04	2.30E-03	3.06E-03	1.01E-04	8.13E-04	2.85E-03	5.20E-05	8.23E-04	7.35E-04	3.17E-04	2.61E-04	2.91E-04	4.13E-08	6.75E-07	0.00E+00	7.16E-07	0.716	0.00E+00	7.63E-03	4.71E-03
3745963758095	374596	3758095	7.54E-04	2.33E-03	3.10E-03	1.02E-04	8.25E-04	2.89E-03	5.27E-05	8.37E-04	7.47E-04	3.23E-04	2.65E-04	2.96E-04	4.19E-08	6.85E-07	0.00E+00	7.27E-07	0.727	0.00E+00	7.75E-03	4.78E-03
3746063758095	374606	3758095	7.65E-04	2.37E-03	3.15E-03	1.04E-04	8.37E-04	2.93E-03	5.35E-05	8.50E-04	7.59E-04	3.28E-04	2.70E-04	3.01E-04	4.25E-08	6.96E-07	0.00E+00	7.38E-07	0.738	0.00E+00	7.86E-03	4.85E-03
3746163758095	374616	3758095	7.76E-04	2.40E-03	3.19E-03	1.05E-04	8.49E-04	2.97E-03	5.42E-05	8.64E-04	7.71E-04	3.33E-04	2.74E-04	3.05E-04	4.31E-08	7.06E-07	0.00E+00	7.49E-07	0.749	0.00E+00	7.98E-03	4.92E-03
3746263758095	374626	3758095	7.86E-04	2.43E-03	3.24E-03	1.06E-04	8.60E-04	3.01E-03	5.50E-05	8.77E-04	7.83E-04	3.38E-04	2.78E-04	3.11E-04	4.36E-08	7.16E-07	0.00E+00	7.59E-07	0.759	0.00E+00	8.09E-03	4.99E-03
3746363758095	374636	3758095	7.96E-04	2.46E-03	3.28E-03	1.07E-04	8.71E-04	3.05E-03	5.57E-05	8.90E-04	7.95E-04	3.43E-04	2.82E-04	3.16E-04	4.42E-08	7.25E-07	0.00E+00	7.70E-07	0.770	0.00E+00	8.19E-03	5.05E-03
3746463758095	374646	3758095	8.06E-04	2.49E-03	3.32E-03	1.08E-04	8.82E-04	3.09E-03	5.63E-05	9.03E-04	8.07E-04	3.48E-04	2.87E-04	3.21E-04	4.47E-08	7.35E-07	0.00E+00	7.80E-07	0.780	0.00E+00	8.30E-03	5.12E-03
3746563758095	374656	3758095	8.15E-04	2.52E-03	3.36E-03	1.09E-04	8.92E-04	3.12E-03	5.70E-05	9.17E-04	8.18E-04	3.53E-04	2.91E-04	3.26E-04	4.53E-08	7.44E-07	0.00E+00	7.89E-07	0.789	0.00E+00	8.40E-03	5.18E-03
3746763758095	374676	3758095	8.32E-04	2.58E-03	3.43E-03	1.11E-04	9.11E-04	3.19E-03	5.82E-05	9.42E-04	8.41E-04	3.63E-04	2.99E-04	3.36E-04	4.62E-08	7.61E-07	0.00E+00	8.08E-07	0.808	0.00E+00	8.59E-03	5.30E-03
3746863758095	374686	3758095	8.41E-04	2.60E-03	3.46E-03	1.12E-04	9.20E-04	3.22E-03	5.88E-05	9.54E-04	8.52E-04	3.68E-04	3.03E-04	3.41E-04	4.67E-08	7.70E-07	0.00E+00	8.17E-07	0.817	0.00E+00	8.68E-03	5.35E-03
3746963758095	374696	3758095	8.48E-04	2.63E-03	3.49E-03	1.13E-04	9.29E-04	3.25E-03	5.93E-05	9.67E-04	8.63E-04	3.73E-04	3.07E-04	3.45E-04	4.71E-08	7.78E-07	0.00E+00	8.25E-07	0.825	0.00E+00	8.76E-03	5.41E-03
3747063758095	374706	3758095	8.56E-04	2.65E-03	3.52E-03	1.14E-04	9.37E-04	3.28E-03	5.98E-05	9.78E-04	8.73E-04	3.77E-04	3.10E-04	3.50E-04	4.75E-08	7.85E-07	0.00E+00	8.33E-07	0.833	0.00E+00	8.85E-03	5.46E-03
3747163758095	374716	3758095	8.62E-04	2.67E-03	3.55E-03	1.15E-04	9.44E-04	3.30E-03	6.03E-05	9.90E-04	8.84E-04	3.82E-04	3.14E-04	3.55E-04	4.79E-08	7.93E-07	0.00E+00	8.41E-07	0.841	0.00E+00	8.92E-03	5.51E-03
3747263758095	374726	3758095	8.69E-04	2.69E-03	3.58E-03	1.16E-04	9.51E-04	3.33E-03	6.08E-05	1.00E-03	8.94E-04	3.86E-04	3.17E-04	3.59E-04	4.83E-08	8.00E-07	0.00E+00	8.48E-07	0.848	0.00E+00	9.00E-03	5.55E-03
3747363758095	374736	3758095	8.75E-04	2.71E-03	3.60E-03	1.16E-04	9.58E-04	3.35E-03	6.12E-05	1.01E-03	9.03E-04	3.90E-04	3.21E-04	3.64E-04	4.86E-08	8.06E-07	0.00E+00	8.55E-07	0.855	0.00E+00	9.07E-03	5.59E-03
3747463758095	374746	3758095	8.81E-04	2.73E-03	3.63E-03	1.17E-04	9.64E-04	3.37E-03	6.16E-05	1.02E-03	9.12E-04	3.94E-04	3.24E-04	3.68E-04	4.89E-08	8.12E-07	0.00E+00	8.61E-07	0.861	0.00E+00	9.13E-03	5.63E-03
3747563758095	374756	3758095	8.85E-04	2.74E-03	3.64E-03	1.18E-04	9.69E-04	3.39E-03	6.19E-05	1.03E-03	9.19E-04	3.97E-04	3.26E-04	3.71E-04	4.92E-08	8.17E-07	0.00E+00	8.66E-07	0.866	0.00E+00	9.18E-03	5.67E-03
3747663758095	374766	3758095	8.91E-04	2.76E-03	3.67E-03	1.18E-04	9.75E-04	3.41E-03	6.23E-05	1.04E-03	9.29E-04	4.01E-04	3.30E-04	3.76E-04	4.95E-08	8.24E-07	0.00E+00	8.73E-07	0.873	0.00E+00	9.25E-03	5.71E-03
3747763758095	374776	3758095	8.96E-04	2.77E-03	3.69E-03	1.19E-04	9.81E-04	3.43E-03	6.27E-05	1.05E-03	9.36E-04	4.04E-04	3.33E-04	3.80E-04	4.98E-08	8.30E-07	0.00E+00	8.79E-07	0.879	0.00E+00	9.31E-03	5.74E-03
3747863758095	374786	3758095	9.00E-04	2.79E-03	3.71E-03	1.19E-04	9.85E-04	3.45E-03	6.30E-05	1.06E-03	9.44E-04	4.07E-04	3.35E-04	3.83E-04	5.00E-08	8.34E-07	0.00E+00	8.84E-07	0.884	0.00E+00	9.36E-03	5.77E-03
3747963758095	374796	3758095	9.04E-04	2.80E-03	3.72E-03	1.20E-04	9.89E-04	3.46E-03	6.32E-05	1.06E-03	9.50E-04	4.10E-04	3.38E-04	3.86E-04	5.02E-08	8.38E-07	0.00E+00	8.88E-07	0.888	0.00E+00	9.40E-03	5.80E-03
3748163758095	374816	3758095	9.11E-04	2.82E-03	3.75E-03	1.21E-04	9.97E-04	3.49E-03	6.37E-05	1.08E-03	9.62E-04	4.15E-04	3.42E-04	3.92E-04	5.06E-08	8.46E-07	0.00E+00	8.96E-07	0.896	0.00E+00	9.48E-03	5.85E-03
3748263758095	374826	3758095	9.14E-04	2.83E-03	3.76E-03	1.21E-04	1.00E-03	3.50E-03	6.39E-05	1.08E-03	9.67E-04	4.18E-04	3.44E-04	3.94E-04	5.08E-08	8.49E-07	0.00E+00	9.00E-07	0.900	0.00E+00	9.52E-03	5.87E-03
3748363758095	374836	3758095	9.17E-04	2.84E-03	3.77E-03	1.21E-04	1.00E-03	3.51E-03	6.41E-05	1.09E-03	9.72E-04	4.20E-04	3.45E-04	3.96E-04	5.09E-08	8.52E-07	0.00E+00	9.03E-07	0.903	0.00E+00	9.55E-03	5.90E-03
3748463758095	374846	3758095	9.19E-04	2.84E-03	3.78E-03	1.22E-04	1.01E-03	3.52E-03	6.43E-05	1.09E-03	9.76E-04	4.22E-04	3.47E-04	3.98E-04	5.10E-08	8.55E-07	0.00E+00	9.06E-07	0.906	0.00E+00	9.58E-03	5.91E-03
3748563758095	374856	3758095	9.21E-04	2.85E-03	3.79E-03	1.22E-04	1.01E-03	3.53E-03	6.44E-05	1.10E-03	9.80E-04	4.23E-04	3.48E-04	4.00E-04	5.12E-08	8.58E-07	0.00E+00	9.09E-07	0.909	0.00E+00	9.61E-03	5.93E-03
3748663758095	374866	3758095	9.23E-04	2.86E-03	3.80E-03	1.22E-04	1.01E-03	3.53E-03	6.45E-05	1.10E-03	9.84E-04	4.25E-04	3.49E-04	4.01E-04	5.13E-08	8.60E-07	0.00E+00	9.11E-07	0.911	0.00E+00	9.63E-03	5.94E-03
3748763758095	374876	3758095	9.24E-04	2.86E-03	3.81E-03	1.22E-04	1.01E-03	3.54E-03	6.46E-05	1.11E-03	9.87E-04	4.26E-04	3.50E-04	4.03E-04	5.13E-08	8.61E-07	0.00E+00	9.13E-07	0.913	0.00E+00	9.65E-03	5.95E-03
3748863758095	374886	3758095	9.25E-04	2.86E-03	3.81E-03	1.22E-04	1.01E-03	3.54E-03	6.47E-05	1.11E-03	9.89E-04	4.27E-04	3.51E-04	4.04E-04	5.14E-08	8.63E-07	0.00E+00	9.14E-07	0.914	0.00E+00	9.66E-03	5.96E-03
3748963758095	374896	3758095	9.26E-04	2.87E-03	3.81E-03	1.23E-04	1.01E-03	3.55E-03	6.48E-05	1.11E-03	9.91E-04	4.28E-04	3.52E-04	4.04E-04	5.14E-08	8.64E-07	0.00E+00	9.16E-07	0.916	0.00E+00	9.67E-03	5.97E-03
3749063758095	374906	3758095	9.27E-04	2.87E-03	3.82E-03	1.23E-04	1.01E-03	3.55E-03	6.48E-05	1.11E-03	9.93E-04	4.29E-04	3.53E-04	4.05E-04	5.15E-08	8.65E-07	0.00E+00	9.17E-07	0.917	0.00E+00	9.68E-03	5.98E-03
3749163758095	374916	3758095	9.27E-04	2.87E-03	3.82E-03	1.23E-04	1.02E-03	3.55E-03	6.49E-05	1.11E-03	9.95E-04	4.30E-04	3.53E-04	4.06E-04	5.15E-08	8.66E-07	0.00E+00	9.17E-07	0.917	0.00E+00	9.69E-03	5.98E-03
3749263758095	374926	3758095	9.28E-04	2.87E-03	3.82E-03	1.23E-04	1.02E-03	3.55E-03	6.49E-05	1.12E-03	9.96E-04	4.30E-04	3.54E-04	4.06E-04	5.15E-08	8.66E-07	0.00E+00	9.18E-07	0.918	0.00E+00	9.69E-03	5.98E-03
3749363758095	374936	3758095	9.28E-04	2.87E-03	3.82E-03	1.23E-04	1.02E-03	3.55E-03	6.49E-05	1.12E-03	9.97E-04	4.30E-04	3.54E-04	4.06E-04	5.15E-08	8.67E-07	0.00E+00	9.18E-07	0.918	0.00E+00	9.70E-03	5.98E-03
3749463758095	374946	3758095	9.27E-04	2.87E-03	3.82E-03	1.23E-04	1.02E-03	3.55E-03	6.49E-05	1.12E-03	9.98E-04	4.31E-04	3.54E-04	4.06E-04	5.15E-08	8.67E-07	0.00E+00	9.18E-07	0.918	0.00E+00	9.70E-03	5.98E-03
3749663758095	374966	3758095	9.27E-04	2.87E-03	3.82E-03	1.23E-04	1.01E-03	3.55E-03	6.49E-05	1.12E-03	9.99E-04	4.31E-04	3.55E-04	4.06E-04	5.15E-08	8.67E-07	0.00E+00	9.18E-07	0.918	0.00E+00	9.69E-03	5.98E-03
3742463758105	374246	3758105	3.99E-04	1.24E-03	1.64E-03	6.55E-05	4.37E-04	1.53E-03	2.79E-05	4.52E-04	4.03E-04	1.74E-04	1.43E-04	1.62E-04	2.22E-08	3.66E-07	0.00E+00	3.88E-07	0.388	0.00E+00	4.13E-03	2.54E-03
3742563758105	374256	3758105	4.08E-04	1.26E-03	1.68E-03	6.65E-05	4.46E-04	1.56E-03	2.85E-05	4.61E-04	4.11E-04	1.78E-04	1.46E-04	1.65E-04	2.26E-08	3.73E-07	0.00E+00	3.96E-07	0.396	0.00E+00	4.22E-03	2.59E-03
3742663758105	374266	3758105	4.16E-04	1.29E-03	1.71E-03	6.75E-05	4.56E-04	1.59E-03	2.91E-05	4.70E-04	4.19E-04	1.81E-04	1.49E-04	1.68E-04	2.31E-08	3.81E-07	0.00E+00	4.04E-07	0.404	0.00E+00	4.30E-03	2.65E-03
3742763758105	374276	3758105	4.25E-04	1.32E-03	1.75E-03	6.85E-05	4.65E-04	1.63E-03	2.97E-05	4.79E-04	4.28E-04	1.85E-04	1.52E-04	1.71E-04	2.36E-08	3.89E-07	0.00E+00	4.12E-07	0.412	0.00E+00	4.39E-03	2.70E-03
3742863758105	374286	3758105	4.34E-04	1.34E-03	1.79E-03	6.95E-05	4.75E-04	1.66E-03	3.04E-05	4.88E-04	4.36E-04	1.88E-04	1.55E-04	1.74E-04	2.41E-08	3.97E-07	0.00E+00	4.21E-07	0.421	0.00E+00	4.48E-03	2.76E-03
3742963758105	374296	3758105	4.43E-04	1.37E-03	1.82E-03	7.06E-05	4.85E-04	1.70E-03	3.10E-05	4.98E-04	4.45E-04	1.92E-04	1.58E-04	1.77E-04	2.46E-08	4.05E-07	0.00E+00	4.30E-07	0.430	0.00E+00	4.58E-03	2.82E-03
3743063758105	374306	3758105	4.52E-04	1.40E-03	1.86E-03	7.17E-05	4.95E-04	1.73E-03	3.16E-05	5.08E-04	4.53E-04	1.96E-04	1.61E-04	1.81E-04	2.51E-08	4.13E-07	0.00E+00	4.39E-07	0.439	0.00E+00	4.67E-03	2.87E-03
3743163758105	374316	3758105	4.62E-04	1.43E-03	1.90E-03	7.28E-05	5.06E-04	1.77E-03	3.23E-05	5.18E-04	4.62E-04	2.00E-04	1.64E-04	1.84E-04	2.57E-08	4.22E-07	0.00E+00	4.48E-07	0.448	0.00E+00	4.77E-03	2.93E-03
3743263758105	374326	3758105	4.72E-04	1.46E

			SWBuilding Construction	SWDemolition	SWGrading	EYBuilding Construction	SWPaving	SWGrading	SWArchitectural Coating	NBBuilding Construction	NBBuilding Construction	NBArchitectural Coating	NBArchitectural Coating	RWBuilding Construction	Child Risk					Overlapping Phases - Maximum G		
Unique Identifier	X (UTM)	Y (UTM)	2026	2026	2026	2026	2027	2027	2027	2026	2027	2026	2027	2026	3rd Trimester	0<2	2<16	Total	per million	2025	2026	2027
3743263758115	374326	3758115	4.84E-04	1.50E-03	1.99E-03	7.55E-05	5.30E-04	1.86E-03	3.39E-05	5.40E-04	4.82E-04	2.08E-04	1.71E-04	1.92E-04	2.69E-08	4.42E-07	0.00E+00	4.69E-07	0.469	0.00E+00	4.99E-03	3.07E-03
3743363758115	374336	3758115	4.95E-04	1.53E-03	2.04E-03	7.67E-05	5.42E-04	1.90E-03	3.46E-05	5.51E-04	4.92E-04	2.12E-04	1.75E-04	1.95E-04	2.75E-08	4.51E-07	0.00E+00	4.78E-07	0.478	0.00E+00	5.10E-03	3.14E-03
3743463758115	374346	3758115	5.05E-04	1.56E-03	2.08E-03	7.79E-05	5.53E-04	1.94E-03	3.54E-05	5.62E-04	5.02E-04	2.17E-04	1.78E-04	1.99E-04	2.81E-08	4.60E-07	0.00E+00	4.88E-07	0.488	0.00E+00	5.21E-03	3.20E-03
3743563758115	374356	3758115	5.16E-04	1.60E-03	2.13E-03	7.91E-05	5.65E-04	1.98E-03	3.61E-05	5.73E-04	5.12E-04	2.21E-04	1.82E-04	2.03E-04	2.87E-08	4.70E-07	0.00E+00	4.99E-07	0.499	0.00E+00	5.32E-03	3.27E-03
3743663758115	374366	3758115	5.27E-04	1.63E-03	2.17E-03	8.04E-05	5.77E-04	2.02E-03	3.69E-05	5.85E-04	5.22E-04	2.25E-04	1.85E-04	2.07E-04	2.93E-08	4.80E-07	0.00E+00	5.09E-07	0.509	0.00E+00	5.43E-03	3.34E-03
3743763758115	374376	3758115	5.38E-04	1.67E-03	2.22E-03	8.16E-05	5.89E-04	2.06E-03	3.77E-05	5.96E-04	5.32E-04	2.30E-04	1.89E-04	2.11E-04	2.99E-08	4.90E-07	0.00E+00	5.20E-07	0.520	0.00E+00	5.54E-03	3.41E-03
3743963758115	374396	3758115	5.61E-04	1.74E-03	2.31E-03	8.39E-05	6.14E-04	2.15E-03	3.93E-05	6.20E-04	5.53E-04	2.39E-04	1.97E-04	2.19E-04	3.12E-08	5.10E-07	0.00E+00	5.41E-07	0.541	0.00E+00	5.77E-03	3.55E-03
3744063758115	374406	3758115	5.73E-04	1.77E-03	2.36E-03	8.52E-05	6.27E-04	2.20E-03	4.01E-05	6.32E-04	5.64E-04	2.44E-04	2.00E-04	2.23E-04	3.18E-08	5.20E-07	0.00E+00	5.52E-07	0.552	0.00E+00	5.89E-03	3.63E-03
3744163758115	374416	3758115	5.85E-04	1.81E-03	2.41E-03	8.64E-05	6.40E-04	2.24E-03	4.09E-05	6.44E-04	5.75E-04	2.48E-04	2.04E-04	2.27E-04	3.25E-08	5.31E-07	0.00E+00	5.63E-07	0.563	0.00E+00	6.01E-03	3.70E-03
3744263758115	374426	3758115	5.97E-04	1.85E-03	2.46E-03	8.77E-05	6.54E-04	2.29E-03	4.18E-05	6.57E-04	5.87E-04	2.53E-04	2.08E-04	2.32E-04	3.32E-08	5.42E-07	0.00E+00	5.75E-07	0.575	0.00E+00	6.13E-03	3.78E-03
3744363758115	374436	3758115	6.09E-04	1.89E-03	2.51E-03	8.89E-05	6.67E-04	2.33E-03	4.26E-05	6.70E-04	5.98E-04	2.58E-04	2.12E-04	2.36E-04	3.38E-08	5.53E-07	0.00E+00	5.86E-07	0.586	0.00E+00	6.26E-03	3.85E-03
3744463758115	374446	3758115	6.22E-04	1.93E-03	2.56E-03	9.02E-05	6.81E-04	2.38E-03	4.35E-05	6.83E-04	6.10E-04	2.63E-04	2.17E-04	2.41E-04	3.45E-08	5.64E-07	0.00E+00	5.98E-07	0.598	0.00E+00	6.38E-03	3.93E-03
3744563758115	374456	3758115	6.35E-04	1.96E-03	2.61E-03	9.14E-05	6.95E-04	2.43E-03	4.44E-05	6.96E-04	6.21E-04	2.68E-04	2.21E-04	2.45E-04	3.52E-08	5.75E-07	0.00E+00	6.10E-07	0.610	0.00E+00	6.51E-03	4.01E-03
3744663758115	374466	3758115	6.47E-04	2.00E-03	2.67E-03	9.27E-05	7.09E-04	2.48E-03	4.53E-05	7.09E-04	6.33E-04	2.73E-04	2.25E-04	2.50E-04	3.60E-08	5.86E-07	0.00E+00	6.22E-07	0.622	0.00E+00	6.64E-03	4.09E-03
3744763758115	374476	3758115	6.60E-04	2.04E-03	2.72E-03	9.39E-05	7.22E-04	2.53E-03	4.62E-05	7.23E-04	6.45E-04	2.79E-04	2.29E-04	2.55E-04	3.67E-08	5.98E-07	0.00E+00	6.34E-07	0.634	0.00E+00	6.77E-03	4.17E-03
3744863758115	374486	3758115	6.73E-04	2.08E-03	2.77E-03	9.51E-05	7.37E-04	2.58E-03	4.71E-05	7.36E-04	6.57E-04	2.84E-04	2.34E-04	2.59E-04	3.74E-08	6.09E-07	0.00E+00	6.47E-07	0.647	0.00E+00	6.90E-03	4.25E-03
3744963758115	374496	3758115	6.86E-04	2.12E-03	2.82E-03	9.62E-05	7.51E-04	2.63E-03	4.80E-05	7.50E-04	6.70E-04	2.89E-04	2.38E-04	2.64E-04	3.81E-08	6.21E-07	0.00E+00	6.59E-07	0.659	0.00E+00	7.03E-03	4.33E-03
3745063758115	374506	3758115	6.99E-04	2.16E-03	2.88E-03	9.74E-05	7.65E-04	2.68E-03	4.89E-05	7.64E-04	6.82E-04	2.95E-04	2.42E-04	2.69E-04	3.88E-08	6.33E-07	0.00E+00	6.71E-07	0.671	0.00E+00	7.17E-03	4.42E-03
3745163758115	374516	3758115	7.12E-04	2.20E-03	2.93E-03	9.87E-05	7.80E-04	2.73E-03	4.98E-05	7.78E-04	6.95E-04	3.00E-04	2.47E-04	2.74E-04	3.96E-08	6.44E-07	0.00E+00	6.84E-07	0.684	0.00E+00	7.30E-03	4.50E-03
3745463758115	374546	3758115	7.52E-04	2.33E-03	3.10E-03	1.02E-04	8.23E-04	2.88E-03	5.26E-05	8.22E-04	7.34E-04	3.17E-04	2.61E-04	2.90E-04	4.18E-08	6.80E-07	0.00E+00	7.22E-07	0.722	0.00E+00	7.71E-03	4.75E-03
3745563758115	374556	3758115	7.65E-04	2.37E-03	3.15E-03	1.04E-04	8.38E-04	2.93E-03	5.35E-05	8.37E-04	7.47E-04	3.23E-04	2.65E-04	2.95E-04	4.25E-08	6.92E-07	0.00E+00	7.35E-07	0.735	0.00E+00	7.84E-03	4.83E-03
3745663758115	374566	3758115	7.78E-04	2.41E-03	3.20E-03	1.05E-04	8.52E-04	2.98E-03	5.44E-05	8.52E-04	7.60E-04	3.28E-04	2.70E-04	3.00E-04	4.32E-08	7.04E-07	0.00E+00	7.48E-07	0.748	0.00E+00	7.98E-03	4.92E-03
3745763758115	374576	3758115	7.91E-04	2.45E-03	3.26E-03	1.06E-04	8.66E-04	3.03E-03	5.53E-05	8.67E-04	7.74E-04	3.34E-04	2.75E-04	3.06E-04	4.39E-08	7.16E-07	0.00E+00	7.60E-07	0.760	0.00E+00	8.11E-03	5.00E-03
3745863758115	374586	3758115	8.04E-04	2.49E-03	3.31E-03	1.07E-04	8.80E-04	3.08E-03	5.62E-05	8.82E-04	7.87E-04	3.40E-04	2.80E-04	3.11E-04	4.47E-08	7.28E-07	0.00E+00	7.73E-07	0.773	0.00E+00	8.24E-03	5.08E-03
3745963758115	374596	3758115	8.16E-04	2.53E-03	3.36E-03	1.09E-04	8.94E-04	3.13E-03	5.71E-05	8.97E-04	8.01E-04	3.46E-04	2.84E-04	3.17E-04	4.53E-08	7.40E-07	0.00E+00	7.85E-07	0.785	0.00E+00	8.37E-03	5.16E-03
3746063758115	374606	3758115	8.29E-04	2.56E-03	3.41E-03	1.10E-04	9.07E-04	3.17E-03	5.80E-05	9.12E-04	8.14E-04	3.51E-04	2.89E-04	3.22E-04	4.60E-08	7.51E-07	0.00E+00	7.97E-07	0.797	0.00E+00	8.50E-03	5.24E-03
3746163758115	374616	3758115	8.41E-04	2.60E-03	3.46E-03	1.11E-04	9.20E-04	3.22E-03	5.88E-05	9.27E-04	8.28E-04	3.57E-04	2.94E-04	3.28E-04	4.67E-08	7.63E-07	0.00E+00	8.09E-07	0.809	0.00E+00	8.63E-03	5.32E-03
3746263758115	374626	3758115	8.52E-04	2.64E-03	3.51E-03	1.12E-04	9.33E-04	3.26E-03	5.96E-05	9.42E-04	8.41E-04	3.63E-04	2.99E-04	3.33E-04	4.73E-08	7.74E-07	0.00E+00	8.21E-07	0.821	0.00E+00	8.75E-03	5.40E-03
3746363758115	374636	3758115	8.63E-04	2.67E-03	3.55E-03	1.13E-04	9.45E-04	3.31E-03	6.04E-05	9.57E-04	8.54E-04	3.69E-04	3.03E-04	3.39E-04	4.80E-08	7.84E-07	0.00E+00	8.32E-07	0.832	0.00E+00	8.87E-03	5.47E-03
3746463758115	374646	3758115	8.74E-04	2.71E-03	3.60E-03	1.15E-04	9.57E-04	3.35E-03	6.11E-05	9.71E-04	8.67E-04	3.74E-04	3.08E-04	3.44E-04	4.86E-08	7.95E-07	0.00E+00	8.43E-07	0.843	0.00E+00	8.98E-03	5.54E-03
3746563758115	374656	3758115	8.84E-04	2.74E-03	3.64E-03	1.16E-04	9.68E-04	3.39E-03	6.19E-05	9.86E-04	8.80E-04	3.80E-04	3.13E-04	3.50E-04	4.91E-08	8.05E-07	0.00E+00	8.54E-07	0.854	0.00E+00	9.10E-03	5.61E-03
3746763758115	374676	3758115	9.04E-04	2.80E-03	3.72E-03	1.18E-04	9.89E-04	3.46E-03	6.32E-05	1.01E-03	9.05E-04	3.91E-04	3.22E-04	3.61E-04	5.02E-08	8.24E-07	0.00E+00	8.74E-07	0.874	0.00E+00	9.30E-03	5.74E-03
3746863758115	374686	3758115	9.13E-04	2.83E-03	3.76E-03	1.19E-04	9.99E-04	3.50E-03	6.39E-05	1.03E-03	9.18E-04	3.96E-04	3.26E-04	3.66E-04	5.07E-08	8.34E-07	0.00E+00	8.85E-07	0.885	0.00E+00	9.41E-03	5.80E-03
3746963758115	374696	3758115	9.22E-04	2.85E-03	3.79E-03	1.20E-04	1.01E-03	3.53E-03	6.45E-05	1.04E-03	9.30E-04	4.02E-04	3.30E-04	3.72E-04	5.12E-08	8.43E-07	0.00E+00	8.94E-07	0.894	0.00E+00	9.50E-03	5.86E-03
3747063758115	374706	3758115	9.30E-04	2.88E-03	3.83E-03	1.21E-04	1.02E-03	3.56E-03	6.50E-05	1.05E-03	9.42E-04	4.07E-04	3.35E-04	3.77E-04	5.16E-08	8.51E-07	0.00E+00	9.03E-07	0.903	0.00E+00	9.59E-03	5.92E-03
3747163758115	374716	3758115	9.37E-04	2.90E-03	3.86E-03	1.22E-04	1.03E-03	3.59E-03	6.56E-05	1.07E-03	9.53E-04	4.12E-04	3.39E-04	3.82E-04	5.21E-08	8.59E-07	0.00E+00	9.11E-07	0.911	0.00E+00	9.68E-03	5.97E-03
3747263758115	374726	3758115	9.45E-04	2.92E-03	3.89E-03	1.23E-04	1.03E-03	3.62E-03	6.61E-05	1.08E-03	9.64E-04	4.16E-04	3.42E-04	3.87E-04	5.25E-08	8.67E-07	0.00E+00	9.19E-07	0.919	0.00E+00	9.76E-03	6.02E-03
3747363758115	374736	3758115	9.51E-04	2.94E-03	3.92E-03	1.24E-04	1.04E-03	3.64E-03	6.65E-05	1.09E-03	9.74E-04	4.21E-04	3.46E-04	3.92E-04	5.28E-08	8.74E-07	0.00E+00	9.27E-07	0.927	0.00E+00	9.84E-03	6.07E-03
3747463758115	374746	3758115	9.66E-04	2.96E-03	3.94E-03	1.24E-04	1.05E-03	3.67E-03	6.74E-05	1.10E-03	9.84E-04	4.25E-04	3.50E-04	3.97E-04	5.32E-08	8.81E-07	0.00E+00	9.34E-07	0.934	0.00E+00	9.91E-03	6.12E-03
3747563758115	374756	3758115	9.63E-04	2.98E-03	3.97E-03	1.25E-04	1.05E-03	3.69E-03	6.74E-05	1.11E-03	9.93E-04	4.29E-04	3.53E-04	4.01E-04	5.35E-08	8.87E-07	0.00E+00	9.41E-07	0.941	0.00E+00	9.98E-03	6.16E-03
3747663758115	374766	3758115	9.69E-04	3.00E-03	3.99E-03	1.26E-04	1.06E-03	3.71E-03	6.78E-05	1.12E-03	1.00E-03	4.33E-04	3.56E-04	4.06E-04	5.38E-08	8.93E-07	0.00E+00	9.47E-07	0.947	0.00E+00	1.00E-02	6.20E-03
3747763758115	374776	3758115	9.74E-04	3.01E-03	4.01E-03	1.26E-04	1.07E-03	3.73E-03	6.81E-05	1.13E-03	1.01E-03	4.36E-04	3.59E-04	4.10E-04	5.41E-08	8.99E-07	0.00E+00	9.53E-07	0.953	0.00E+00	1.01E-02	6.23E-03
3747863758115	374786	3758115	9.78E-04	3.03E-03	4.03E-03	1.27E-04	1.07E-03	3.75E-03	6.84E-05	1.14E-03	1.02E-03	4.40E-04	3.62E-04	4.13E-04	5.43E-08	9.04E-07	0.00E+00	9.58E-07	0.958	0.00E+00	1.02E-02	6.27E-03
3747963758115	374796	3758115	9.83E-04	3.04E-03	4.05E-03	1.27E-04	1.08E-03	3.76E-03	6.87E-05	1.15E-03	1.03E-03	4.43E-04	3.64E-04	4.17E-04	5.46E-08	9.09E-07	0.00E+00	9.63E-07	0.963	0.00E+00	1.02E-02	6.30E-03
3748163758115	374816	3758115	9.90E-04	3.07E-03	4.08E-03	1.28E-04	1.08E-03	3.79E-03	6.93E-05	1.16E-03	1.04E-03	4.48E-04	3.69E-04	4.23E-04	5.50E-08	9.17E-07	0.00E+00	9.72E-07	0.972	0.00E+00	1.03E-02	6.35E-03
3748263758115	374826	3758115	9.94E-04	3.08E-03	4.09E-03	1.28E-04	1.09E-03	3.81E-03	6.95E-05	1.17E-03	1.04E-03	4.51E-04	3.71E-04	4.26E-04	5.52E-08	9.21E-07	0.00E+00	9.76E-07	0.976	0.00E+00	1.03E-02	6.38E-03
3748363758115	374836	3758115	9.97E-04	3.09E-03	4.10E-03	1.29E-04	1.09E-03	3.82E-03	6.97E-05	1.18E-03	1.05E-03	4.53E-04	3.73E-04	4.28E-04	5.54E-08	9.24E-07	0.00E+00	9.80E-07	0.980	0.00E+00	1.04E-02	6.40E-03
3748463758115	374846	3758115	9.99E-04	3.09E-03	4.11E-03	1.29E-04	1.09E-03	3.83E-03	6.99E-05	1.18E-03	1.05E-03	4.55E-04	3.74E-04	4.30E-04	5.55E-08	9.27E-07	0.00E+00	9.83E-07	0.983	0.00E+00	1.04E-02	6.42E-03
3748563758115	374856	3758115	1.00E-03	3.10E-03	4.12E-03	1.29E-04	1.10E-03	3.84E-03	7.00E-05	1.18E-03	1.06E-03	4.57E-04	3.76E-04	4.31E-04	5.56E-08	9.30E-07	0.00E+00	9.85E-07	0.985	0.00E+00	1.04E-02	6.44E-03
3748663758115	374866	3758115	1.00E-03	3.11E-03	4.13E-03	1.29E-04	1.10E-03	3.84E-03	7.02E-05	1.19E-03	1.06E-03	4.58E-04	3.77E-04	4.33E-04	5.57E-08	9.32E-07	0.00E+00	9.88E-07	0.988	0.00E+00	1.05E-02	6.45E-03
3748763758115	374876	3758115	1.01E-03	3.11E-03	4.14E-03	1.30E-04	1.10E-03	3.85E-03	7.03E-05	1.19E-03	1.06E-03	4.60E-04	3.78E-04	4.34E-04	5.58E-08	9.34E-07	0.00E+00	9.90E-07	0.990	0.00E+00	1.05E-02	6.46E-03
3748863758115	374886	3758115	1.01E-03	3.11E-03	4.14E-03	1.30E-04	1.10E-03	3.85E-03	7.04E-05	1.20E-03	1.07E-03	4.61E-04	3.79E-04	4.35E-04	5.59E-08	9.36E-07	0.00E+00	9.91E-07	0.991	0.00E+00	1.05E-02	6.47E-03
3748963758115	374896	3758115	1.01E-03	3.12E-03	4.15E-03	1.30E-04	1.10E-03	3.86E-03	7.04E-05	1.20E-03	1.07E-03	4.62E-04	3.80E-04	4.36E-04	5.59E-08	9.37E-07	0.00E+00	9.93E-07	0.993	0.00E+00	1.05E-02	6.48E-03
3749063758115	374906	3758115	1.01E-03	3.12E-03	4.15E-03	1.30E-04	1.10E-03	3.86E-03	7.05E-05	1.20E-03	1.07E-03	4.63E-04	3.81E-04	4.37E-04	5.60E-08	9.38E-07	0.00E+00	9.94E-07	0.994	0.00E+00	1.05E-02	6.48E-03
3749163758115	374916	3758115	1.01E-03	3.12E-03	4.15E-03	1.30E-04	1.10E-03	3.86E-03	7.05E-05	1.20E-03	1.07E-03	4.63E-04	3.81E-04	4.37E-04	5.60E-08	9.39E-07	0.00E+00	9.95E-07	0.995	0.00E+00	1.05E-02	6.49E-03
3749263758115	374926	3758115	1.01E-03	3.12E-03	4.15E-03	1.30E-04	1.10E-03	3.86E-03	7.05E-05	1.20E-03	1.07E-03	4.64E-04	3.82E-04	4.38E-04	5.60E-08	9.39E-07	0.00E+00	9.95E-07	0.995	0.00E+00	1.05E-02	6.49E-03
3749363758115	374936	3758115	1.01E-03	3.12E-03	4.15E-03	1.30E-04	1.10E-03	3.86E-03	7.05E-05	1.20E-03	1.08E-03	4.64E-04	3.82E-04	4.38E-04	5.60E-08	9.39E-07	0.00E+00	9.95E-07	0.995	0.00E+00	1.05E-02	6.49E-03
3749463758115	374946	3758115	1.01E-03	3.12E-03	4.15E-03	1.30E-04	1.10E-03	3.86E-03	7.04E-05	1.21E-03	1.08E-03	4.65E-04	3.82E-04	4.38E-04	5.59E-08	9.39E-07	0.00E+00	9.95E-07	0.995	0.00E+00	1.05E-02	6.49E-03
3749563758115	374956	3758115	1.01E-03	3.12E-03	4.15E-03	1.30E-04	1.10E-03	3.86E-03	7.04E-05	1.21E-03	1.08E-03	4.65E-04	3.82E-04	4.38E-04	5.59E-08	9.39E-07	0.00E+00	9.95E-07	0.995	0.00E+00	1.05E-02	6.49E-03
3749663758115	374966	3758115	1.01E-03	3.11E-03	4.14E-03	1.30E-04	1.10E-03	3.85E-03	7.04E-05	1.21E-03	1.08E-03	4.65E-04	3.83E-04	4.38E-04	5.59E-08	9.39E-07	0.00E+00	9.95E-07	0.995	0.00E+00	1.05E-02	6.49E-03
3742263758125	374226	3758125	3.99E-04	1.24E-03	1.64E-03	6.60E-05	4.37E-04	1.53E-03	2.79E-05	4.50E-04	4.02E-04	1.74E-04	1.43E-04	1.61E-04	2.22E-08	3.65E-07	0.00E+00	3.88E-07	0.388	0.00E+00	4.13E-03	2.54E-03
3742363758125	374236	3758125	4.08E-04	1.26E-03	1.68E-03	6.71E-05	4.47E-04	1.56E-03	2.85E-05	4.60E-04	4.10E-04	1.77E-04	1.46E-04	1.64E-04	2.27E-08	3.73E-07	0.00E+00	3.96E-07	0.396	0.00E+00	4.22E-03	2.59E-03
3742463758125	374246	3758125	4.17E-04	1.29E-03	1.72E-03	6.82E-05	4.57E-04	1.60E-03	2.92E-05	4.69E-04	4.19E-04	1.81E-04	1.49E-04	1.68E-04	2.32E-08	3.82E-07	0.00E+00	4.05E-07	0.405	0.00E+00	4.31E-03	2.65E-03
3742563758125	374256	3758125	4.26E-04	1.32E-03	1.76E-03	6.92E-05	4.67E-04	1.63E-03	2.98E-05	4.79E-04	4.28E-04	1.85E-04	1.52E-04	1.71E-04	2.37E-08	3.90E-07	0.00E+00	4.14E-07	0.414	0.00E+00	4.41E-03	2.71E-03
3742663758125	374266	3758125	4.36E-04	1.35E-03	1.80E-03	7.04E-05	4.77E-04	1.67E-03	3.05E-05	4.89E-04	4.37E-04	1.88E-04	1.55E-04	1.74E-04	2.42E-08	3.98E-07	0.00E+00	4.23E-07	0.423	0.00E+00	4.50E-03	2.77E-03
3742763758125	374276	3758125	4.46E-04	1.38E-03	1.84E-03	7.15E-05	4.88E-04	1.71E-03	3.12E-05	4.99E-04	4.46E-04	1.92E-04	1.58E-04	1.78E-04	2.48E-08	4.07E-07	0.00E+00	4.32E-07	0.432	0.00E+00	4.60E-03	2.83E-03
3742863758125	374286	3758125	4.56E-04	1.41E-03	1.88E-03	7.26E-05	4.99E-04	1.75E-03	3.19E-05	5.09E-04	4.55E-04	1.96E-04	1.62E-04	1.81E-04	2.53E-08	4.16E-07	0.00E+00	4.41E-07	0.441	0.00E+00	4.70E-03	2.89E-03
3742963758125	374296	3758125	4.66E-04	1.44E-03	1.92E-03	7.37E-05	5.10E-04	1.78E-03	3.26E-05	5.20E-04	4.64E-04	2.00E-04	1.65E-04	1.85E-04	2.59E-08	4.25E-07	0.00E+00	4.51E-07	0.451	0.00E+00	4.80E-03	2.96E-03
3743063758125	374306	3758125	4.76E-04	1.47E-03	1.96E-03	7.48E-05	5.21E-04	1.82E-03	3.33E-05	5.31E-04	4.74E-04	2.05E-04	1.68E-04	1.88E-04	2.65E-08	4.34E-07	0.00E+00	4.61E-07	0.461	0.00E+00	4.91E-03	3.02E-03
3743163758125	374316	3758125	4.86E-04	1.51E-03	2.00E-03	7.60E-05	5.33E-04	1.86E-03	3.41E-05	5.42E-04	4.84E-04	2.09E-04	1.72E-04	1.92E-04	2.70E-08	4.44E-07	0.00E+00	4.71E-07	0.471	0.00E+00	5.02E-03	3.09E-03
3743263758125	374326	3758125	4.98E-04	1.54E-03	2.05E-03	7.72E-05	5.45E-04	1.91E-03	3.48E-05	5.53E-04	4.94E-04	2.13E-04	1.75E-04	1.96E-04	2.76E-08	4.53E-07	0.00E+00	4.81E-07	0.481	0.00E+00	5.13E-03	3.15E-03
3743363758125	374336	3758125	5.09E-04	1.57E-03	2.09E-03	7.84E-05	5.57E-04	1.95E-03	3.56E-05	5.64E-04	5.04E-04	2.17E-04	1.79E-04	2.00E-04	2.83E-08	4.63E-07	0.00E+00	4.91E-07	0.491	0.00E+00	5.24E-03	3.22E-03
3743463758125	374346	3758125	5.20E-04	1.61E-03	2.14E-03	7.97E-05	5.69E-04	1.99E-03	3.64E-05	5.76E-04	5.14E-04	2.22E-04	1.83E-04	2.04E-04	2.89E-08	4.73E-07	0.00E+00	5.02E-07	0.502	0.00E+00	5.35E-03	3.29E-03
3743563758125	374356	3758125	5.31E-04	1.65E-03	2.19E-03	8.10E-05	5.82E-04	2.04E-03	3.72E-05	5.88E-04	5.25E-04	2.26E-04	1.86E-04	2.08E-04	2.95E-08	4.83E-07	0.00E+00	5.13E-07	0.513	0.00E+00	5.47E-03	3.37E-03
3743663758125	374366	3758125	5.43E-04	1.68E-03	2.24E-03	8.23E-05	5.95E-04	2.08E-03	3.80E-05	6.00E-04	5.35E-04	2.31E-04	1.90E-04	2.12E-04	3.02E-08	4.93E-07	0.00E+00	5.24E-07	0.524	0.00E+00	5.59E-03	3.44E-03
3743763758125	374376	3758125	5.55E-04	1.72E-03	2.28E-03	8.35E-05	6.07E-04	2.13E-03	3.88E-05	6.12E-04	5.46E-04	2.36E-04	1.94E-04	2.16E-04	3.08E-08	5.04E-07	0.00E+00	5.35E-07	0.535	0.00E+00	5.70E-03	3.51E-03
3743963758125	374396	3758125	5.79E-04	1.79E-03	2.38E-03	8.60E-05	6.34E-04	2.22E-03	4.05E-05	6.37E-04	5.68E-04	2.45E-04	2.02E-04	2.24E-04	3.22E-08	5.25E-07	0.00E+00	5.57E-07	0.557	0.00E+00	5.95E-03	3.66E-03
3744063758125	374406	3758125	5.92E-04	1.83E-03	2.44E-03	8.73E-05	6.48E-04	2.27E-03	4.14E-05	6.50E-04	5.80E-04	2.50E-04	2.06E-04	2.29E-04	3.29E-08	5.36E-07	0.00E+00	5.69E-07	0.569	0.00E+00	6.08E-03	3.74E-03
3744163758125	374416	3758125	6.04E-04	1.87E-03	2.49E-03	8.87E-05	6.62E-04	2.31E-03	4.23E-05	6.63E-04	5.92E-04	2.55E-04	2.10E-04	2.33E-04	3.36E-08	5.48E-07	0.00E+00	5.81E-07	0.581	0.00E+00	6.20E-03	3.82E-03
3744263758125	374426	3758125	6.17E-04	1

			SWBuilding Construction	SWDemolition	SWGrading	EYBuilding Construction	SWPaving	SWGrading	SWArchitectural Coating	NBBuilding Construction	NBBuilding Construction	NBArchitectural Coating	NBArchitectural Coating	RWBuilding Construction	Child Risk					Overlapping Phases - Maximum G		
Unique Identifier	X (UTM)	Y (UTM)	2026	2026	2026	2026	2027	2027	2027	2026	2027	2026	2027	2026	3rd Trimester	0<2	2<16	Total	per million	2025	2026	2027
3743763758135	374376	3758135	5.72E-04	1.77E-03	2.36E-03	8.56E-05	6.26E-04	2.19E-03	4.00E-05	6.28E-04	5.60E-04	2.42E-04	1.99E-04	2.21E-04	3.18E-08	5.19E-07	0.00E+00	5.50E-07	0.550	0.00E+00	5.87E-03	3.62E-03
3743963758135	374396	3758135	5.98E-04	1.85E-03	2.46E-03	8.82E-05	6.54E-04	2.29E-03	4.18E-05	6.54E-04	5.84E-04	2.52E-04	2.07E-04	2.30E-04	3.32E-08	5.41E-07	0.00E+00	5.75E-07	0.575	0.00E+00	6.13E-03	3.78E-03
3744063758135	374406	3758135	6.11E-04	1.89E-03	2.52E-03	8.95E-05	6.69E-04	2.34E-03	4.28E-05	6.68E-04	5.96E-04	2.57E-04	2.12E-04	2.35E-04	3.40E-08	5.53E-07	0.00E+00	5.87E-07	0.587	0.00E+00	6.27E-03	3.86E-03
3744163758135	374416	3758135	6.25E-04	1.93E-03	2.57E-03	9.09E-05	6.84E-04	2.39E-03	4.37E-05	6.81E-04	6.08E-04	2.63E-04	2.16E-04	2.39E-04	3.47E-08	5.65E-07	0.00E+00	6.00E-07	0.600	0.00E+00	6.41E-03	3.94E-03
3744263758135	374426	3758135	6.38E-04	1.98E-03	2.63E-03	9.23E-05	6.99E-04	2.45E-03	4.47E-05	6.95E-04	6.21E-04	2.68E-04	2.21E-04	2.44E-04	3.55E-08	5.77E-07	0.00E+00	6.13E-07	0.613	0.00E+00	6.54E-03	4.03E-03
3744363758135	374436	3758135	6.53E-04	2.02E-03	2.69E-03	9.37E-05	7.14E-04	2.50E-03	4.56E-05	7.10E-04	6.34E-04	2.74E-04	2.25E-04	2.49E-04	3.62E-08	5.90E-07	0.00E+00	6.26E-07	0.626	0.00E+00	6.69E-03	4.12E-03
3744463758135	374446	3758135	6.67E-04	2.06E-03	2.74E-03	9.50E-05	7.30E-04	2.55E-03	4.66E-05	7.24E-04	6.47E-04	2.79E-04	2.30E-04	2.54E-04	3.70E-08	6.02E-07	0.00E+00	6.39E-07	0.639	0.00E+00	6.83E-03	4.21E-03
3744563758135	374456	3758135	6.81E-04	2.11E-03	2.80E-03	9.64E-05	7.45E-04	2.61E-03	4.76E-05	7.39E-04	6.60E-04	2.85E-04	2.34E-04	2.59E-04	3.78E-08	6.15E-07	0.00E+00	6.53E-07	0.653	0.00E+00	6.97E-03	4.30E-03
3744663758135	374466	3758135	6.95E-04	2.15E-03	2.86E-03	9.78E-05	7.61E-04	2.66E-03	4.86E-05	7.54E-04	6.73E-04	2.91E-04	2.39E-04	2.64E-04	3.86E-08	6.28E-07	0.00E+00	6.66E-07	0.666	0.00E+00	7.12E-03	4.39E-03
3744763758135	374476	3758135	7.10E-04	2.20E-03	2.92E-03	9.92E-05	7.77E-04	2.72E-03	4.97E-05	7.69E-04	6.86E-04	2.96E-04	2.44E-04	2.70E-04	3.94E-08	6.41E-07	0.00E+00	6.80E-07	0.680	0.00E+00	7.27E-03	4.48E-03
3744863758135	374486	3758135	7.25E-04	2.24E-03	2.98E-03	1.01E-04	7.93E-04	2.78E-03	5.07E-05	7.84E-04	7.00E-04	3.02E-04	2.49E-04	2.75E-04	4.03E-08	6.54E-07	0.00E+00	6.94E-07	0.694	0.00E+00	7.41E-03	4.57E-03
3744963758135	374496	3758135	7.39E-04	2.29E-03	3.04E-03	1.02E-04	8.09E-04	2.83E-03	5.17E-05	8.00E-04	7.14E-04	3.08E-04	2.54E-04	2.80E-04	4.11E-08	6.67E-07	0.00E+00	7.08E-07	0.708	0.00E+00	7.56E-03	4.66E-03
3745063758135	374506	3758135	7.54E-04	2.34E-03	3.11E-03	1.03E-04	8.26E-04	2.89E-03	5.28E-05	8.15E-04	7.28E-04	3.14E-04	2.59E-04	2.86E-04	4.19E-08	6.80E-07	0.00E+00	7.22E-07	0.722	0.00E+00	7.71E-03	4.75E-03
3745163758135	374516	3758135	7.69E-04	2.38E-03	3.17E-03	1.04E-04	8.42E-04	2.95E-03	5.38E-05	8.31E-04	7.42E-04	3.20E-04	2.64E-04	2.92E-04	4.27E-08	6.93E-07	0.00E+00	7.36E-07	0.736	0.00E+00	7.87E-03	4.85E-03
3745463758135	374546	3758135	8.14E-04	2.52E-03	3.35E-03	1.09E-04	8.92E-04	3.12E-03	5.70E-05	8.80E-04	7.86E-04	3.39E-04	2.79E-04	3.09E-04	4.52E-08	7.34E-07	0.00E+00	7.79E-07	0.779	0.00E+00	8.33E-03	5.13E-03
3745563758135	374556	3758135	8.30E-04	2.57E-03	3.42E-03	1.10E-04	9.08E-04	3.18E-03	5.80E-05	8.97E-04	8.00E-04	3.46E-04	2.84E-04	3.15E-04	4.61E-08	7.48E-07	0.00E+00	7.94E-07	0.794	0.00E+00	8.48E-03	5.23E-03
3745663758135	374566	3758135	8.44E-04	2.61E-03	3.48E-03	1.11E-04	9.24E-04	3.23E-03	5.91E-05	9.13E-04	8.15E-04	3.52E-04	2.90E-04	3.21E-04	4.69E-08	7.61E-07	0.00E+00	8.08E-07	0.808	0.00E+00	8.63E-03	5.32E-03
3745763758135	374576	3758135	8.59E-04	2.66E-03	3.54E-03	1.13E-04	9.40E-04	3.29E-03	6.01E-05	9.30E-04	8.30E-04	3.59E-04	2.95E-04	3.27E-04	4.77E-08	7.75E-07	0.00E+00	8.22E-07	0.822	0.00E+00	8.78E-03	5.42E-03
3745863758135	374586	3758135	8.73E-04	2.70E-03	3.60E-03	1.14E-04	9.56E-04	3.35E-03	6.11E-05	9.47E-04	8.45E-04	3.65E-04	3.00E-04	3.33E-04	4.85E-08	7.88E-07	0.00E+00	8.36E-07	0.836	0.00E+00	8.93E-03	5.51E-03
3745963758135	374596	3758135	8.87E-04	2.75E-03	3.65E-03	1.15E-04	9.71E-04	3.40E-03	6.21E-05	9.64E-04	8.60E-04	3.72E-04	3.06E-04	3.39E-04	4.93E-08	8.01E-07	0.00E+00	8.50E-07	0.850	0.00E+00	9.08E-03	5.60E-03
3746063758135	374606	3758135	9.01E-04	2.79E-03	3.71E-03	1.17E-04	9.87E-04	3.45E-03	6.30E-05	9.81E-04	8.76E-04	3.78E-04	3.11E-04	3.45E-04	5.01E-08	8.14E-07	0.00E+00	8.64E-07	0.864	0.00E+00	9.22E-03	5.69E-03
3746163758135	374616	3758135	9.15E-04	2.83E-03	3.77E-03	1.18E-04	1.00E-03	3.50E-03	6.40E-05	9.98E-04	8.91E-04	3.85E-04	3.16E-04	3.52E-04	5.08E-08	8.27E-07	0.00E+00	8.78E-07	0.878	0.00E+00	9.37E-03	5.78E-03
3746263758135	374626	3758135	9.28E-04	2.87E-03	3.82E-03	1.19E-04	1.02E-03	3.55E-03	6.49E-05	1.01E-03	9.06E-04	3.91E-04	3.22E-04	3.58E-04	5.15E-08	8.39E-07	0.00E+00	8.91E-07	0.891	0.00E+00	9.50E-03	5.86E-03
3746363758135	374636	3758135	9.40E-04	2.91E-03	3.87E-03	1.21E-04	1.03E-03	3.60E-03	6.58E-05	1.03E-03	9.21E-04	3.97E-04	3.27E-04	3.64E-04	5.22E-08	8.51E-07	0.00E+00	9.03E-07	0.903	0.00E+00	9.64E-03	5.94E-03
3746463758135	374646	3758135	9.53E-04	2.95E-03	3.92E-03	1.22E-04	1.04E-03	3.65E-03	6.66E-05	1.05E-03	9.35E-04	4.04E-04	3.32E-04	3.70E-04	5.29E-08	8.63E-07	0.00E+00	9.16E-07	0.916	0.00E+00	9.77E-03	6.02E-03
3746563758135	374656	3758135	9.64E-04	2.98E-03	3.97E-03	1.23E-04	1.06E-03	3.69E-03	6.74E-05	1.06E-03	9.50E-04	4.10E-04	3.37E-04	3.77E-04	5.36E-08	8.75E-07	0.00E+00	9.28E-07	0.928	0.00E+00	9.89E-03	6.10E-03
3746763758135	374676	3758135	9.85E-04	3.05E-03	4.06E-03	1.25E-04	1.08E-03	3.77E-03	6.89E-05	1.10E-03	9.78E-04	4.22E-04	3.47E-04	3.89E-04	5.47E-08	8.96E-07	0.00E+00	9.51E-07	0.951	0.00E+00	1.01E-02	6.25E-03
3746863758135	374686	3758135	9.96E-04	3.08E-03	4.10E-03	1.27E-04	1.09E-03	3.81E-03	6.96E-05	1.11E-03	9.92E-04	4.28E-04	3.52E-04	3.95E-04	5.53E-08	9.07E-07	0.00E+00	9.62E-07	0.962	0.00E+00	1.02E-02	6.32E-03
3746963758135	374696	3758135	1.01E-03	3.11E-03	4.14E-03	1.28E-04	1.10E-03	3.85E-03	7.03E-05	1.13E-03	1.01E-03	4.34E-04	3.57E-04	4.02E-04	5.58E-08	9.17E-07	0.00E+00	9.72E-07	0.972	0.00E+00	1.03E-02	6.38E-03
3747063758135	374706	3758135	1.01E-03	3.14E-03	4.18E-03	1.29E-04	1.11E-03	3.89E-03	7.10E-05	1.14E-03	1.02E-03	4.40E-04	3.62E-04	4.08E-04	5.63E-08	9.26E-07	0.00E+00	9.82E-07	0.982	0.00E+00	1.04E-02	6.45E-03
3747163758135	374716	3758135	1.02E-03	3.17E-03	4.21E-03	1.30E-04	1.12E-03	3.92E-03	7.15E-05	1.15E-03	1.03E-03	4.45E-04	3.66E-04	4.13E-04	5.68E-08	9.35E-07	0.00E+00	9.92E-07	0.992	0.00E+00	1.05E-02	6.51E-03
3747263758135	374726	3758135	1.03E-03	3.19E-03	4.24E-03	1.31E-04	1.13E-03	3.95E-03	7.21E-05	1.17E-03	1.04E-03	4.50E-04	3.71E-04	4.19E-04	5.73E-08	9.43E-07	0.00E+00	1.00E-06	1.001	0.00E+00	1.06E-02	6.56E-03
3747363758135	374736	3758135	1.04E-03	3.22E-03	4.28E-03	1.32E-04	1.14E-03	3.98E-03	7.27E-05	1.18E-03	1.05E-03	4.56E-04	3.75E-04	4.25E-04	5.77E-08	9.52E-07	0.00E+00	1.01E-06	1.009	0.00E+00	1.07E-02	6.62E-03
3747463758135	374746	3758135	1.05E-03	3.24E-03	4.30E-03	1.32E-04	1.14E-03	4.00E-03	7.31E-05	1.19E-03	1.07E-03	4.60E-04	3.79E-04	4.30E-04	5.81E-08	9.59E-07	0.00E+00	1.02E-06	1.017	0.00E+00	1.08E-02	6.67E-03
3747563758135	374756	3758135	1.05E-03	3.26E-03	4.33E-03	1.33E-04	1.15E-03	4.03E-03	7.36E-05	1.21E-03	1.08E-03	4.65E-04	3.82E-04	4.35E-04	5.84E-08	9.66E-07	0.00E+00	1.02E-06	1.025	0.00E+00	1.09E-02	6.71E-03
3747663758135	374766	3758135	1.06E-03	3.28E-03	4.36E-03	1.34E-04	1.16E-03	4.05E-03	7.40E-05	1.22E-03	1.09E-03	4.69E-04	3.86E-04	4.40E-04	5.88E-08	9.73E-07	0.00E+00	1.03E-06	1.032	0.00E+00	1.09E-02	6.76E-03
3747763758135	374776	3758135	1.06E-03	3.29E-03	4.38E-03	1.34E-04	1.16E-03	4.07E-03	7.44E-05	1.23E-03	1.09E-03	4.73E-04	3.89E-04	4.44E-04	5.91E-08	9.79E-07	0.00E+00	1.04E-06	1.038	0.00E+00	1.10E-02	6.80E-03
3747863758135	374786	3758135	1.07E-03	3.31E-03	4.40E-03	1.35E-04	1.17E-03	4.09E-03	7.48E-05	1.24E-03	1.10E-03	4.76E-04	3.92E-04	4.48E-04	5.94E-08	9.85E-07	0.00E+00	1.04E-06	1.044	0.00E+00	1.11E-02	6.83E-03
3747963758135	374796	3758135	1.07E-03	3.32E-03	4.42E-03	1.35E-04	1.18E-03	4.11E-03	7.51E-05	1.24E-03	1.11E-03	4.80E-04	3.95E-04	4.52E-04	5.96E-08	9.90E-07	0.00E+00	1.05E-06	1.049	0.00E+00	1.11E-02	6.87E-03
3748163758135	374816	3758135	1.08E-03	3.35E-03	4.45E-03	1.36E-04	1.18E-03	4.14E-03	7.57E-05	1.26E-03	1.12E-03	4.85E-04	3.99E-04	4.58E-04	6.01E-08	9.99E-07	0.00E+00	1.06E-06	1.059	0.00E+00	1.12E-02	6.93E-03
3748263758135	374826	3758135	1.09E-03	3.36E-03	4.47E-03	1.36E-04	1.19E-03	4.16E-03	7.60E-05	1.27E-03	1.13E-03	4.88E-04	4.02E-04	4.61E-04	6.03E-08	1.00E-06	0.00E+00	1.06E-06	1.064	0.00E+00	1.13E-02	6.96E-03
3748363758135	374836	3758135	1.09E-03	3.37E-03	4.48E-03	1.37E-04	1.19E-03	4.17E-03	7.62E-05	1.27E-03	1.14E-03	4.91E-04	4.04E-04	4.64E-04	6.05E-08	1.01E-06	0.00E+00	1.07E-06	1.067	0.00E+00	1.13E-02	6.98E-03
3748463758135	374846	3758135	1.09E-03	3.38E-03	4.50E-03	1.37E-04	1.20E-03	4.18E-03	7.64E-05	1.28E-03	1.14E-03	4.93E-04	4.05E-04	4.66E-04	6.06E-08	1.01E-06	0.00E+00	1.07E-06	1.071	0.00E+00	1.13E-02	7.00E-03
3748563758135	374856	3758135	1.09E-03	3.39E-03	4.51E-03	1.37E-04	1.20E-03	4.19E-03	7.65E-05	1.28E-03	1.14E-03	4.94E-04	4.07E-04	4.67E-04	6.08E-08	1.01E-06	0.00E+00	1.07E-06	1.073	0.00E+00	1.14E-02	7.02E-03
3748663758135	374866	3758135	1.10E-03	3.39E-03	4.51E-03	1.37E-04	1.20E-03	4.20E-03	7.67E-05	1.29E-03	1.15E-03	4.96E-04	4.08E-04	4.68E-04	6.09E-08	1.01E-06	0.00E+00	1.08E-06	1.076	0.00E+00	1.14E-02	7.03E-03
3748763758135	374876	3758135	1.10E-03	3.40E-03	4.52E-03	1.38E-04	1.20E-03	4.21E-03	7.68E-05	1.29E-03	1.15E-03	4.97E-04	4.09E-04	4.70E-04	6.10E-08	1.02E-06	0.00E+00	1.08E-06	1.078	0.00E+00	1.14E-02	7.05E-03
3748863758135	374886	3758135	1.10E-03	3.40E-03	4.53E-03	1.38E-04	1.20E-03	4.21E-03	7.69E-05	1.29E-03	1.16E-03	4.99E-04	4.11E-04	4.71E-04	6.11E-08	1.02E-06	0.00E+00	1.08E-06	1.080	0.00E+00	1.14E-02	7.06E-03
3748963758135	374896	3758135	1.10E-03	3.40E-03	4.53E-03	1.38E-04	1.20E-03	4.21E-03	7.69E-05	1.30E-03	1.16E-03	5.00E-04	4.12E-04	4.72E-04	6.11E-08	1.02E-06	0.00E+00	1.08E-06	1.081	0.00E+00	1.14E-02	7.06E-03
3749063758135	374906	3758135	1.10E-03	3.40E-03	4.53E-03	1.38E-04	1.20E-03	4.21E-03	7.69E-05	1.30E-03	1.16E-03	5.01E-04	4.12E-04	4.73E-04	6.11E-08	1.02E-06	0.00E+00	1.08E-06	1.082	0.00E+00	1.14E-02	7.07E-03
3749163758135	374916	3758135	1.10E-03	3.40E-03	4.53E-03	1.38E-04	1.20E-03	4.21E-03	7.69E-05	1.30E-03	1.16E-03	5.02E-04	4.13E-04	4.73E-04	6.11E-08	1.02E-06	0.00E+00	1.08E-06	1.082	0.00E+00	1.14E-02	7.07E-03
3749263758135	374926	3758135	1.10E-03	3.40E-03	4.53E-03	1.38E-04	1.20E-03	4.21E-03	7.69E-05	1.30E-03	1.16E-03	5.02E-04	4.13E-04	4.74E-04	6.11E-08	1.02E-06	0.00E+00	1.08E-06	1.083	0.00E+00	1.14E-02	7.07E-03
3749363758135	374936	3758135	1.10E-03	3.40E-03	4.53E-03	1.38E-04	1.20E-03	4.21E-03	7.69E-05	1.30E-03	1.16E-03	5.03E-04	4.14E-04	4.74E-04	6.11E-08	1.02E-06	0.00E+00	1.08E-06	1.083	0.00E+00	1.14E-02	7.07E-03
3749463758135	374946	3758135	1.10E-03	3.40E-03	4.52E-03	1.38E-04	1.20E-03	4.21E-03	7.68E-05	1.31E-03	1.17E-03	5.03E-04	4.14E-04	4.74E-04	6.10E-08	1.02E-06	0.00E+00	1.08E-06	1.082	0.00E+00	1.14E-02	7.07E-03
3749563758135	374956	3758135	1.10E-03	3.40E-03	4.52E-03	1.38E-04	1.20E-03	4.20E-03	7.67E-05	1.31E-03	1.17E-03	5.04E-04	4.14E-04	4.74E-04	6.09E-08	1.02E-06	0.00E+00	1.08E-06	1.082	0.00E+00	1.14E-02	7.06E-03
3749663758135	374966	3758135	1.10E-03	3.39E-03	4.51E-03	1.38E-04	1.20E-03	4.20E-03	7.67E-05	1.31E-03	1.17E-03	5.04E-04	4.15E-04	4.75E-04	6.09E-08	1.02E-06	0.00E+00	1.08E-06	1.081	0.00E+00	1.14E-02	7.06E-03
3749763758135	374976	3758135	1.09E-03	3.39E-03	4.51E-03	1.37E-04	1.20E-03	4.19E-03	7.66E-05	1.31E-03	1.17E-03	5.04E-04	4.15E-04	4.75E-04	6.08E-08	1.02E-06	0.00E+00	1.08E-06	1.080	0.00E+00	1.14E-02	7.05E-03
3749863758135	374986	3758135	1.09E-03	3.39E-03	4.50E-03	1.37E-04	1.20E-03	4.19E-03	7.65E-05	1.31E-03	1.17E-03	5.05E-04	4.15E-04	4.75E-04	6.07E-08	1.02E-06	0.00E+00	1.08E-06	1.080	0.00E+00	1.14E-02	7.05E-03
3742063758145	374206	3758145	3.97E-04	1.23E-03	1.64E-03	6.65E-05	4.35E-04	1.52E-03	2.78E-05	4.48E-04	4.00E-04	1.73E-04	1.42E-04	1.61E-04	2.21E-08	3.64E-07	0.00E+00	3.86E-07	0.386	0.00E+00	4.11E-03	2.53E-03
3742163758145	374216	3758145	4.07E-04	1.26E-03	1.67E-03	6.76E-05	4.45E-04	1.56E-03	2.84E-05	4.57E-04	4.08E-04	1.76E-04	1.45E-04	1.64E-04	2.26E-08	3.72E-07	0.00E+00	3.95E-07	0.395	0.00E+00	4.21E-03	2.58E-03
3742263758145	374226	3758145	4.16E-04	1.29E-03	1.71E-03	6.87E-05	4.56E-04	1.59E-03	2.91E-05	4.67E-04	4.17E-04	1.80E-04	1.48E-04	1.67E-04	2.31E-08	3.81E-07	0.00E+00	4.04E-07	0.404	0.00E+00	4.30E-03	2.64E-03
3742363758145	374236	3758145	4.26E-04	1.32E-03	1.75E-03	6.98E-05	4.66E-04	1.63E-03	2.98E-05	4.77E-04	4.26E-04	1.84E-04	1.51E-04	1.70E-04	2.37E-08	3.89E-07	0.00E+00	4.13E-07	0.413	0.00E+00	4.40E-03	2.71E-03
3742463758145	374246	3758145	4.36E-04	1.35E-03	1.80E-03	7.10E-05	4.77E-04	1.67E-03	3.05E-05	4.88E-04	4.35E-04	1.88E-04	1.55E-04	1.74E-04	2.42E-08	3.98E-07	0.00E+00	4.22E-07	0.422	0.00E+00	4.50E-03	2.77E-03
3742563758145	374256	3758145	4.46E-04	1.38E-03	1.84E-03	7.22E-05	4.89E-04	1.71E-03	3.12E-05	4.98E-04	4.45E-04	1.92E-04	1.58E-04	1.77E-04	2.48E-08	4.07E-07	0.00E+00	4.32E-07	0.432	0.00E+00	4.61E-03	2.83E-03
3742663758145	374266	3758145	4.57E-04	1.41E-03	1.88E-03	7.33E-05	5.00E-04	1.75E-03	3.20E-05	5.09E-04	4.54E-04	1.96E-04	1.61E-04	1.81E-04	2.54E-08	4.17E-07	0.00E+00	4.42E-07	0.442	0.00E+00	4.71E-03	2.90E-03
3742763758145	374276	3758145	4.68E-04	1.45E-03	1.93E-03	7.46E-05	5.12E-04	1.79E-03	3.27E-05	5.20E-04	4.64E-04	2.00E-04	1.65E-04	1.85E-04	2.60E-08	4.26E-07	0.00E+00	4.52E-07	0.452	0.00E+00	4.82E-03	2.97E-03
3742863758145	374286	3758145	4.79E-04	1.48E-03	1.97E-03	7.58E-05	5.24E-04	1.83E-03	3.35E-05	5.31E-04	4.74E-04	2.05E-04	1.69E-04	1.88E-04	2.66E-08	4.36E-07	0.00E+00	4.62E-07	0.462	0.00E+00	4.93E-03	3.03E-03
3742963758145	374296	3758145	4.90E-04	1.52E-03	2.02E-03	7.70E-05	5.36E-04	1.88E-03	3.43E-05	5.43E-04	4.85E-04	2.09E-04	1.72E-04	1.92E-04	2.72E-08	4.46E-07	0.00E+00	4.73E-07	0.473	0.00E+00	5.05E-03	3.10E-03
3743063758145	374306	3758145	5.02E-04	1.55E-03	2.07E-03	7.82E-05	5.49E-04	1.92E-03	3.51E-05	5.55E-04	4.95E-04	2.14E-04	1.76E-04	1.96E-04	2.79E-08	4.56E-07	0.00E+00	4.84E-07	0.484	0.00E+00	5.16E-03	3.18E-03
3743163758145	374316	3758145	5.14E-04	1.59E-03	2.11E-03	7.95E-05	5.62E-04	1.97E-03	3.59E-05	5.67E-04	5.06E-04	2.19E-04	1.80E-04	2.00E-04	2.85E-08	4.67E-07	0.00E+00	4.95E-07	0.495	0.00E+00	5.28E-03	3.25E-03
3743263758145	374326	3758145	5.26E-04	1.63E-03	2.16E-03	8.08E-05	5.75E-04	2.01E-03	3.68E-05	5.79E-04	5.17E-04	2.23E-04	1.84E-04	2.04E-04	2.92E-08	4.77E-07	0.00E+00	5.07E-07	0.507	0.00E+00	5.41E-03	3.33E-03
3743363758145	374336	3758145	5.38E-04	1.67E-03	2.22E-03	8.21E-05	5.89E-04	2.06E-03	3.76E-05	5.92E-04	5.28E-04	2.28E-04	1.88E-04	2.09E-04	2.99E-08	4.88E-07	0.00E+00	5.18E-07	0.518	0.00E+00	5.53E-03	3.40E-03
3743463758145	374346	3758145	5.51E-04	1.70E-03	2.27E-03	8.35E-05	6.03E-04	2.11E-03	3.85E-05	6.05E-04	5.40E-04	2.33E-04	1.92E-04	2.13E-04	3.06E-08	4.99E-07	0.00E+00	5.30E-07	0.530	0.00E+00	5.66E-03	3.48E-03
3743563758145	374356	3758145	5.63E-04	1.74E-03	2.32E-03	8.49E-05	6.17E-04	2.16E-03	3.94E-05	6.18E-04	5.51E-04	2.38E-04	1.96E-04	2.17E-04	3.13E-08	5.11E-07	0.00E+00	5.42E-07	0.542	0.00E+00	5.79E-03	3.56E-03
3743663758145	374366	3758145	5.77E-04	1.79E-03	2.37E-03	8.63E-05	6.31E-04	2.21E-03	4.03E-05	6.31E-04	5.63E-04	2.43E-04	2.00E-04	2.22E-04	3.20E-08	5.22E-07	0.00E+00	5.54E-07	0.554	0.00E+00	5.92E-03	3.64E-03
3743763758145	374376	3758145	5.90E-04	1.83E-03	2.43E-03	8.77E-05	6.46E-04	2.26E-03	4.13E-05	6.44E-04	5.75E-04	2.48E-04	2.04E-04	2.26E-04	3.28E-08	5.34E-07	0.00E+00	5.67E-07	0.567	0.00E+00	6.05E-03	3.73E-03
3743963758145	374396	3758145	6.17E-04	1.91E-03	2.54E-03	9.04E-05	6.76E-04	2.36E-03	4.32E-05	6.72E-04	6.00E-04	2.59E-04	2.13E-04	2.36E-04	3.43E-08	5.58E-07	0.00E+00	5.92E-07	0.592	0.00E+00	6.33E-03	3.90E-03
3744063758145	374406	3758145	6.32E-04	1.96E-03	2.60E-03	9.19E-05	6.92E-04	2.42E-03	4.42E-05	6.87E-04	6.13E-04	2.65E-04	2.18E-04	2.41E-04	3.51E-08	5.71E-07	0.00E+00	6.06E-07	0.606	0.00E+00	6.47E-03	3.99E-03
3744163758145	374416	3758145	6.46E-04	2.00E-03	2.66E-03	9.33E-05	7.07E-04	2.47E-03	4.52E-05	7.01E-04	6.26E-04	2.70E-04	2.22E-04	2.46E-04	3.59E-08	5.83E-07	0.00E+00	6.19E-07	0.619	0.00E+00	6.62E-03	4.08E-03
3744263758145	374426	3758145	6.61E-04	2.05E-03	2.72E-03	9.48E-05	7.23E-04	2.53E-03	4.62E-05	7.16E-04	6.39E-04	2.76E-04	2.27E-04	2.51E-04	3.67E-08	5.96E-07	0.00E+00	6.33E-07	0.633	0.00E+00	6.77E-03	4.17E-03
3744363758145	374436	3758145	6.76E-04	2

			SWBuilding Construction	SWDemolition	SWGrading	EYBuilding Construction	SWPaving	SWGrading	SWArchitectural Coating	NBBuilding Construction	NBBuilding Construction	NBArchitectural Coating	NBArchitectural Coating	RWBuilding Construction	Child Risk					Overlapping Phases - Maximum G		
Unique Identifier	X (UTM)	Y (UTM)	2026	2026	2026	2026	2027	2027	2027	2026	2027	2026	2027	2026	3rd Trimester	0<2	2<16	Total	per million	2025	2026	2027
3743563758155	374356	3758155	5.81E-04	1.80E-03	2.39E-03	8.69E-05	6.35E-04	2.22E-03	4.06E-05	6.33E-04	5.65E-04	2.44E-04	2.01E-04	2.22E-04	3.22E-08	5.25E-07	0.00E+00	5.58E-07	0.558	0.00E+00	5.95E-03	3.67E-03
3743663758155	374366	3758155	5.95E-04	1.84E-03	2.45E-03	8.84E-05	6.51E-04	2.28E-03	4.16E-05	6.47E-04	5.78E-04	2.50E-04	2.05E-04	2.27E-04	3.30E-08	5.38E-07	0.00E+00	5.71E-07	0.571	0.00E+00	6.10E-03	3.75E-03
3743763758155	374376	3758155	6.09E-04	1.88E-03	2.51E-03	8.99E-05	6.66E-04	2.33E-03	4.26E-05	6.62E-04	5.91E-04	2.55E-04	2.10E-04	2.32E-04	3.38E-08	5.50E-07	0.00E+00	5.84E-07	0.584	0.00E+00	6.24E-03	3.84E-03
3743963758155	374396	3758155	6.38E-04	1.98E-03	2.63E-03	9.28E-05	6.98E-04	2.44E-03	4.46E-05	6.91E-04	6.17E-04	2.66E-04	2.19E-04	2.42E-04	3.54E-08	5.76E-07	0.00E+00	6.11E-07	0.611	0.00E+00	6.53E-03	4.02E-03
3744063758155	374406	3758155	6.53E-04	2.02E-03	2.69E-03	9.43E-05	7.15E-04	2.50E-03	4.57E-05	7.06E-04	6.30E-04	2.72E-04	2.24E-04	2.47E-04	3.63E-08	5.89E-07	0.00E+00	6.25E-07	0.625	0.00E+00	6.69E-03	4.12E-03
3744163758155	374416	3758155	6.69E-04	2.07E-03	2.75E-03	9.58E-05	7.32E-04	2.56E-03	4.68E-05	7.21E-04	6.44E-04	2.78E-04	2.29E-04	2.52E-04	3.71E-08	6.03E-07	0.00E+00	6.40E-07	0.640	0.00E+00	6.84E-03	4.21E-03
3744263758155	374426	3758155	6.84E-04	2.12E-03	2.82E-03	9.73E-05	7.49E-04	2.62E-03	4.79E-05	7.37E-04	6.58E-04	2.84E-04	2.34E-04	2.58E-04	3.80E-08	6.16E-07	0.00E+00	6.54E-07	0.654	0.00E+00	7.00E-03	4.31E-03
3744363758155	374436	3758155	7.00E-04	2.17E-03	2.88E-03	9.88E-05	7.67E-04	2.68E-03	4.90E-05	7.53E-04	6.72E-04	2.90E-04	2.39E-04	2.63E-04	3.89E-08	6.30E-07	0.00E+00	6.69E-07	0.669	0.00E+00	7.16E-03	4.41E-03
3744463758155	374446	3758155	7.16E-04	2.22E-03	2.95E-03	1.00E-04	7.84E-04	2.74E-03	5.01E-05	7.69E-04	6.87E-04	2.97E-04	2.44E-04	2.69E-04	3.98E-08	6.45E-07	0.00E+00	6.84E-07	0.684	0.00E+00	7.32E-03	4.51E-03
3744563758155	374456	3758155	7.33E-04	2.27E-03	3.02E-03	1.02E-04	8.02E-04	2.81E-03	5.12E-05	7.86E-04	7.02E-04	3.03E-04	2.49E-04	2.74E-04	4.07E-08	6.59E-07	0.00E+00	7.00E-07	0.700	0.00E+00	7.48E-03	4.61E-03
3744663758155	374466	3758155	7.49E-04	2.32E-03	3.08E-03	1.03E-04	8.20E-04	2.87E-03	5.24E-05	8.03E-04	7.16E-04	3.09E-04	2.55E-04	2.80E-04	4.16E-08	6.74E-07	0.00E+00	7.15E-07	0.715	0.00E+00	7.65E-03	4.71E-03
3744763758155	374476	3758155	7.66E-04	2.37E-03	3.15E-03	1.05E-04	8.38E-04	2.93E-03	5.36E-05	8.19E-04	7.32E-04	3.16E-04	2.60E-04	2.86E-04	4.25E-08	6.88E-07	0.00E+00	7.31E-07	0.731	0.00E+00	7.82E-03	4.82E-03
3744863758155	374486	3758155	7.83E-04	2.42E-03	3.22E-03	1.06E-04	8.57E-04	3.00E-03	5.48E-05	8.37E-04	7.47E-04	3.23E-04	2.65E-04	2.92E-04	4.35E-08	7.03E-07	0.00E+00	7.47E-07	0.747	0.00E+00	7.99E-03	4.92E-03
3744963758155	374496	3758155	8.00E-04	2.48E-03	3.29E-03	1.08E-04	8.76E-04	3.06E-03	5.59E-05	8.54E-04	7.62E-04	3.29E-04	2.71E-04	2.98E-04	4.44E-08	7.18E-07	0.00E+00	7.63E-07	0.763	0.00E+00	8.16E-03	5.03E-03
3745063758155	374506	3758155	8.17E-04	2.53E-03	3.36E-03	1.09E-04	8.94E-04	3.13E-03	5.71E-05	8.72E-04	7.78E-04	3.36E-04	2.76E-04	3.04E-04	4.54E-08	7.33E-07	0.00E+00	7.79E-07	0.779	0.00E+00	8.33E-03	5.13E-03
3745163758155	374516	3758155	8.34E-04	2.58E-03	3.43E-03	1.11E-04	9.13E-04	3.19E-03	5.83E-05	8.90E-04	7.94E-04	3.43E-04	2.82E-04	3.11E-04	4.63E-08	7.49E-07	0.00E+00	7.95E-07	0.795	0.00E+00	8.50E-03	5.24E-03
3745463758155	374546	3758155	8.86E-04	2.74E-03	3.65E-03	1.15E-04	9.70E-04	3.39E-03	6.20E-05	9.45E-04	8.43E-04	3.64E-04	3.00E-04	3.30E-04	4.92E-08	7.95E-07	0.00E+00	8.44E-07	0.844	0.00E+00	9.03E-03	5.57E-03
3745563758155	374556	3758155	9.03E-04	2.80E-03	3.72E-03	1.17E-04	9.89E-04	3.46E-03	6.32E-05	9.63E-04	8.60E-04	3.71E-04	3.05E-04	3.37E-04	5.02E-08	8.10E-07	0.00E+00	8.61E-07	0.861	0.00E+00	9.21E-03	5.68E-03
3745663758155	374566	3758155	9.20E-04	2.85E-03	3.79E-03	1.18E-04	1.01E-03	3.52E-03	6.44E-05	9.82E-04	8.77E-04	3.79E-04	3.11E-04	3.44E-04	5.11E-08	8.26E-07	0.00E+00	8.77E-07	0.877	0.00E+00	9.38E-03	5.78E-03
3745763758155	374576	3758155	9.37E-04	2.90E-03	3.86E-03	1.20E-04	1.03E-03	3.59E-03	6.55E-05	1.00E-03	8.94E-04	3.86E-04	3.18E-04	3.51E-04	5.20E-08	8.41E-07	0.00E+00	8.93E-07	0.893	0.00E+00	9.55E-03	5.89E-03
3745863758155	374586	3758155	9.53E-04	2.95E-03	3.93E-03	1.21E-04	1.04E-03	3.65E-03	6.67E-05	1.02E-03	9.11E-04	3.93E-04	3.24E-04	3.57E-04	5.30E-08	8.56E-07	0.00E+00	9.09E-07	0.909	0.00E+00	9.72E-03	6.00E-03
3745963758155	374596	3758155	9.69E-04	3.00E-03	3.99E-03	1.23E-04	1.06E-03	3.71E-03	6.78E-05	1.04E-03	9.28E-04	4.01E-04	3.30E-04	3.64E-04	5.38E-08	8.71E-07	0.00E+00	9.25E-07	0.925	0.00E+00	9.89E-03	6.10E-03
3746063758155	374606	3758155	9.85E-04	3.05E-03	4.06E-03	1.24E-04	1.08E-03	3.77E-03	6.89E-05	1.06E-03	9.45E-04	4.08E-04	3.36E-04	3.71E-04	5.47E-08	8.86E-07	0.00E+00	9.41E-07	0.941	0.00E+00	1.01E-02	6.20E-03
3746163758155	374616	3758155	1.00E-03	3.10E-03	4.12E-03	1.26E-04	1.10E-03	3.83E-03	7.00E-05	1.08E-03	9.62E-04	4.15E-04	3.42E-04	3.79E-04	5.56E-08	9.00E-07	0.00E+00	9.56E-07	0.956	0.00E+00	1.02E-02	6.30E-03
3746263758155	374626	3758155	1.02E-03	3.14E-03	4.18E-03	1.27E-04	1.11E-03	3.89E-03	7.10E-05	1.10E-03	9.79E-04	4.23E-04	3.48E-04	3.86E-04	5.64E-08	9.14E-07	0.00E+00	9.71E-07	0.971	0.00E+00	1.04E-02	6.40E-03
3746363758155	374636	3758155	1.03E-03	3.19E-03	4.24E-03	1.28E-04	1.13E-03	3.94E-03	7.20E-05	1.12E-03	9.96E-04	4.30E-04	3.54E-04	3.93E-04	5.72E-08	9.28E-07	0.00E+00	9.85E-07	0.985	0.00E+00	1.05E-02	6.49E-03
3746463758155	374646	3758155	1.04E-03	3.23E-03	4.29E-03	1.30E-04	1.14E-03	3.99E-03	7.29E-05	1.13E-03	1.01E-03	4.37E-04	3.60E-04	4.00E-04	5.79E-08	9.41E-07	0.00E+00	9.99E-07	0.999	0.00E+00	1.07E-02	6.58E-03
3746563758155	374656	3758155	1.06E-03	3.27E-03	4.35E-03	1.31E-04	1.16E-03	4.04E-03	7.39E-05	1.15E-03	1.03E-03	4.44E-04	3.65E-04	4.07E-04	5.87E-08	9.54E-07	0.00E+00	1.01E-06	1.013	0.00E+00	1.08E-02	6.67E-03
3746763758155	374676	3758155	1.08E-03	3.34E-03	4.45E-03	1.34E-04	1.18E-03	4.14E-03	7.56E-05	1.19E-03	1.06E-03	4.58E-04	3.77E-04	4.21E-04	6.00E-08	9.79E-07	0.00E+00	1.04E-06	1.039	0.00E+00	1.11E-02	6.83E-03
3746863758155	374686	3758155	1.09E-03	3.38E-03	4.50E-03	1.35E-04	1.20E-03	4.18E-03	7.64E-05	1.21E-03	1.08E-03	4.65E-04	3.82E-04	4.28E-04	6.06E-08	9.90E-07	0.00E+00	1.05E-06	1.051	0.00E+00	1.12E-02	6.91E-03
3746963758155	374696	3758155	1.10E-03	3.41E-03	4.54E-03	1.36E-04	1.21E-03	4.22E-03	7.71E-05	1.22E-03	1.09E-03	4.71E-04	3.88E-04	4.35E-04	6.12E-08	1.00E-06	0.00E+00	1.06E-06	1.063	0.00E+00	1.13E-02	6.99E-03
3747063758155	374706	3758155	1.11E-03	3.45E-03	4.58E-03	1.37E-04	1.22E-03	4.26E-03	7.78E-05	1.24E-03	1.11E-03	4.78E-04	3.93E-04	4.42E-04	6.18E-08	1.01E-06	0.00E+00	1.07E-06	1.074	0.00E+00	1.14E-02	7.06E-03
3747163758155	374716	3758155	1.12E-03	3.48E-03	4.62E-03	1.38E-04	1.23E-03	4.30E-03	7.85E-05	1.25E-03	1.12E-03	4.84E-04	3.98E-04	4.49E-04	6.24E-08	1.02E-06	0.00E+00	1.08E-06	1.085	0.00E+00	1.15E-02	7.12E-03
3747263758155	374726	3758155	1.13E-03	3.50E-03	4.66E-03	1.39E-04	1.24E-03	4.33E-03	7.92E-05	1.27E-03	1.13E-03	4.90E-04	4.03E-04	4.55E-04	6.29E-08	1.03E-06	0.00E+00	1.09E-06	1.095	0.00E+00	1.16E-02	7.19E-03
3747363758155	374736	3758155	1.14E-03	3.53E-03	4.69E-03	1.40E-04	1.25E-03	4.37E-03	7.97E-05	1.28E-03	1.15E-03	4.95E-04	4.07E-04	4.62E-04	6.33E-08	1.04E-06	0.00E+00	1.10E-06	1.104	0.00E+00	1.17E-02	7.25E-03
3747463758155	374746	3758155	1.15E-03	3.55E-03	4.73E-03	1.41E-04	1.26E-03	4.40E-03	8.03E-05	1.30E-03	1.16E-03	5.00E-04	4.11E-04	4.67E-04	6.38E-08	1.05E-06	0.00E+00	1.11E-06	1.113	0.00E+00	1.18E-02	7.30E-03
3747563758155	374756	3758155	1.16E-03	3.58E-03	4.76E-03	1.42E-04	1.26E-03	4.42E-03	8.08E-05	1.31E-03	1.17E-03	5.05E-04	4.15E-04	4.73E-04	6.42E-08	1.06E-06	0.00E+00	1.12E-06	1.121	0.00E+00	1.19E-02	7.35E-03
3747663758155	374766	3758155	1.16E-03	3.60E-03	4.78E-03	1.43E-04	1.27E-03	4.45E-03	8.13E-05	1.32E-03	1.18E-03	5.10E-04	4.19E-04	4.78E-04	6.45E-08	1.06E-06	0.00E+00	1.13E-06	1.129	0.00E+00	1.20E-02	7.40E-03
3747763758155	374776	3758155	1.17E-03	3.62E-03	4.81E-03	1.43E-04	1.28E-03	4.47E-03	8.17E-05	1.33E-03	1.19E-03	5.14E-04	4.23E-04	4.83E-04	6.49E-08	1.07E-06	0.00E+00	1.14E-06	1.136	0.00E+00	1.21E-02	7.45E-03
3747863758155	374786	3758155	1.17E-03	3.63E-03	4.83E-03	1.44E-04	1.29E-03	4.50E-03	8.21E-05	1.34E-03	1.20E-03	5.18E-04	4.26E-04	4.88E-04	6.52E-08	1.08E-06	0.00E+00	1.14E-06	1.143	0.00E+00	1.21E-02	7.49E-03
3747963758155	374796	3758155	1.18E-03	3.65E-03	4.86E-03	1.44E-04	1.29E-03	4.52E-03	8.25E-05	1.35E-03	1.21E-03	5.21E-04	4.29E-04	4.92E-04	6.55E-08	1.08E-06	0.00E+00	1.15E-06	1.149	0.00E+00	1.22E-02	7.53E-03
3748263758155	374826	3758155	1.19E-03	3.69E-03	4.91E-03	1.45E-04	1.31E-03	4.57E-03	8.34E-05	1.38E-03	1.23E-03	5.31E-04	4.37E-04	5.02E-04	6.62E-08	1.10E-06	0.00E+00	1.16E-06	1.164	0.00E+00	1.23E-02	7.62E-03
3748363758155	374836	3758155	1.20E-03	3.70E-03	4.92E-03	1.45E-04	1.31E-03	4.58E-03	8.36E-05	1.38E-03	1.24E-03	5.34E-04	4.39E-04	5.04E-04	6.64E-08	1.10E-06	0.00E+00	1.17E-06	1.168	0.00E+00	1.24E-02	7.65E-03
3748463758155	374846	3758155	1.20E-03	3.71E-03	4.93E-03	1.46E-04	1.31E-03	4.59E-03	8.38E-05	1.39E-03	1.24E-03	5.36E-04	4.41E-04	5.07E-04	6.66E-08	1.10E-06	0.00E+00	1.17E-06	1.171	0.00E+00	1.24E-02	7.67E-03
3748563758155	374856	3758155	1.20E-03	3.72E-03	4.94E-03	1.46E-04	1.31E-03	4.60E-03	8.40E-05	1.40E-03	1.25E-03	5.38E-04	4.43E-04	5.08E-04	6.67E-08	1.11E-06	0.00E+00	1.17E-06	1.174	0.00E+00	1.24E-02	7.68E-03
3748663758155	374866	3758155	1.20E-03	3.73E-03	4.95E-03	1.46E-04	1.32E-03	4.61E-03	8.42E-05	1.40E-03	1.25E-03	5.40E-04	4.44E-04	5.10E-04	6.68E-08	1.11E-06	0.00E+00	1.18E-06	1.177	0.00E+00	1.25E-02	7.70E-03
3748763758155	374876	3758155	1.21E-03	3.73E-03	4.96E-03	1.46E-04	1.32E-03	4.62E-03	8.43E-05	1.40E-03	1.25E-03	5.41E-04	4.45E-04	5.11E-04	6.70E-08	1.11E-06	0.00E+00	1.18E-06	1.180	0.00E+00	1.25E-02	7.72E-03
3748863758155	374886	3758155	1.21E-03	3.74E-03	4.97E-03	1.47E-04	1.32E-03	4.62E-03	8.44E-05	1.41E-03	1.26E-03	5.43E-04	4.46E-04	5.12E-04	6.70E-08	1.11E-06	0.00E+00	1.18E-06	1.182	0.00E+00	1.25E-02	7.73E-03
3748963758155	374896	3758155	1.21E-03	3.73E-03	4.97E-03	1.47E-04	1.32E-03	4.62E-03	8.43E-05	1.41E-03	1.26E-03	5.44E-04	4.48E-04	5.13E-04	6.70E-08	1.12E-06	0.00E+00	1.18E-06	1.182	0.00E+00	1.25E-02	7.73E-03
3749063758155	374906	3758155	1.21E-03	3.73E-03	4.97E-03	1.47E-04	1.32E-03	4.62E-03	8.44E-05	1.41E-03	1.26E-03	5.45E-04	4.48E-04	5.14E-04	6.70E-08	1.12E-06	0.00E+00	1.18E-06	1.183	0.00E+00	1.25E-02	7.73E-03
3749163758155	374916	3758155	1.21E-03	3.73E-03	4.97E-03	1.47E-04	1.32E-03	4.62E-03	8.44E-05	1.42E-03	1.26E-03	5.46E-04	4.49E-04	5.15E-04	6.70E-08	1.12E-06	0.00E+00	1.18E-06	1.184	0.00E+00	1.25E-02	7.74E-03
3749263758155	374926	3758155	1.21E-03	3.73E-03	4.96E-03	1.47E-04	1.32E-03	4.62E-03	8.43E-05	1.42E-03	1.27E-03	5.47E-04	4.50E-04	5.15E-04	6.69E-08	1.12E-06	0.00E+00	1.18E-06	1.184	0.00E+00	1.25E-02	7.74E-03
3749363758155	374936	3758155	1.20E-03	3.73E-03	4.96E-03	1.47E-04	1.32E-03	4.61E-03	8.42E-05	1.42E-03	1.27E-03	5.47E-04	4.50E-04	5.16E-04	6.69E-08	1.12E-06	0.00E+00	1.18E-06	1.183	0.00E+00	1.25E-02	7.73E-03
3749463758155	374946	3758155	1.20E-03	3.72E-03	4.95E-03	1.47E-04	1.32E-03	4.60E-03	8.41E-05	1.42E-03	1.27E-03	5.48E-04	4.50E-04	5.16E-04	6.68E-08	1.12E-06	0.00E+00	1.18E-06	1.182	0.00E+00	1.25E-02	7.72E-03
3749563758155	374956	3758155	1.20E-03	3.72E-03	4.94E-03	1.47E-04	1.31E-03	4.60E-03	8.40E-05	1.42E-03	1.27E-03	5.48E-04	4.51E-04	5.16E-04	6.67E-08	1.11E-06	0.00E+00	1.18E-06	1.181	0.00E+00	1.25E-02	7.72E-03
3749663758155	374966	3758155	1.20E-03	3.71E-03	4.94E-03	1.46E-04	1.31E-03	4.59E-03	8.38E-05	1.42E-03	1.27E-03	5.48E-04	4.51E-04	5.17E-04	6.66E-08	1.11E-06	0.00E+00	1.18E-06	1.180	0.00E+00	1.25E-02	7.71E-03
3749763758155	374976	3758155	1.20E-03	3.70E-03	4.93E-03	1.46E-04	1.31E-03	4.58E-03	8.37E-05	1.42E-03	1.27E-03	5.49E-04	4.51E-04	5.17E-04	6.65E-08	1.11E-06	0.00E+00	1.18E-06	1.179	0.00E+00	1.25E-02	7.70E-03
3749863758155	374986	3758155	1.19E-03	3.70E-03	4.92E-03	1.46E-04	1.31E-03	4.57E-03	8.35E-05	1.42E-03	1.27E-03	5.49E-04	4.52E-04	5.18E-04	6.63E-08	1.11E-06	0.00E+00	1.18E-06	1.178	0.00E+00	1.24E-02	7.69E-03
3749963758155	374996	3758155	1.19E-03	3.69E-03	4.91E-03	1.46E-04	1.30E-03	4.56E-03	8.34E-05	1.42E-03	1.27E-03	5.49E-04	4.52E-04	5.18E-04	6.62E-08	1.11E-06	0.00E+00	1.18E-06	1.176	0.00E+00	1.24E-02	7.68E-03
3750063758155	375006	3758155	1.19E-03	3.68E-03	4.90E-03	1.46E-04	1.30E-03	4.56E-03	8.32E-05	1.43E-03	1.27E-03	5.50E-04	4.52E-04	5.18E-04	6.61E-08	1.11E-06	0.00E+00	1.18E-06	1.175	0.00E+00	1.24E-02	7.67E-03
3742063758165	374206	3758165	4.14E-04	1.28E-03	1.70E-03	6.91E-05	4.53E-04	1.58E-03	2.89E-05	4.63E-04	4.13E-04	1.79E-04	1.47E-04	1.66E-04	2.30E-08	3.78E-07	0.00E+00	4.01E-07	0.401	0.00E+00	4.27E-03	2.63E-03
3742163758165	374216	3758165	4.24E-04	1.31E-03	1.74E-03	7.04E-05	4.64E-04	1.62E-03	2.96E-05	4.74E-04	4.23E-04	1.83E-04	1.50E-04	1.69E-04	2.35E-08	3.87E-07	0.00E+00	4.10E-07	0.410	0.00E+00	4.38E-03	2.69E-03
3742263758165	374226	3758165	4.34E-04	1.34E-03	1.79E-03	7.15E-05	4.75E-04	1.66E-03	3.04E-05	4.84E-04	4.32E-04	1.87E-04	1.54E-04	1.73E-04	2.41E-08	3.96E-07	0.00E+00	4.20E-07	0.420	0.00E+00	4.48E-03	2.75E-03
3742363758165	374236	3758165	4.45E-04	1.38E-03	1.83E-03	7.28E-05	4.87E-04	1.70E-03	3.11E-05	4.95E-04	4.42E-04	1.91E-04	1.57E-04	1.77E-04	2.47E-08	4.06E-07	0.00E+00	4.30E-07	0.430	0.00E+00	4.59E-03	2.82E-03
3742463758165	374246	3758165	4.56E-04	1.41E-03	1.88E-03	7.40E-05	4.99E-04	1.75E-03	3.19E-05	5.06E-04	4.52E-04	1.95E-04	1.61E-04	1.80E-04	2.53E-08	4.15E-07	0.00E+00	4.41E-07	0.441	0.00E+00	4.70E-03	2.89E-03
3742563758165	374256	3758165	4.67E-04	1.45E-03	1.92E-03	7.53E-05	5.12E-04	1.79E-03	3.27E-05	5.18E-04	4.63E-04	2.00E-04	1.64E-04	1.84E-04	2.60E-08	4.25E-07	0.00E+00	4.51E-07	0.451	0.00E+00	4.82E-03	2.96E-03
3742663758165	374266	3758165	4.79E-04	1.48E-03	1.97E-03	7.66E-05	5.24E-04	1.83E-03	3.35E-05	5.30E-04	4.73E-04	2.04E-04	1.68E-04	1.88E-04	2.66E-08	4.36E-07	0.00E+00	4.62E-07	0.462	0.00E+00	4.93E-03	3.03E-03
3742763758165	374276	3758165	4.91E-04	1.52E-03	2.02E-03	7.79E-05	5.37E-04	1.88E-03	3.43E-05	5.42E-04	4.84E-04	2.09E-04	1.72E-04	1.92E-04	2.73E-08	4.46E-07	0.00E+00	4.73E-07	0.473	0.00E+00	5.05E-03	3.11E-03
3742863758165	374286	3758165	5.03E-04	1.56E-03	2.07E-03	7.92E-05	5.51E-04	1.93E-03	3.52E-05	5.54E-04	4.95E-04	2.14E-04	1.76E-04	1.96E-04	2.80E-08	4.57E-07	0.00E+00	4.85E-07	0.485	0.00E+00	5.18E-03	3.18E-03
3742963758165	374296	3758165	5.16E-04	1.60E-03	2.12E-03	8.06E-05	5.65E-04	1.98E-03	3.61E-05	5.67E-04	5.06E-04	2.19E-04	1.80E-04	2.00E-04	2.87E-08	4.68E-07	0.00E+00	4.97E-07	0.497	0.00E+00	5.30E-03	3.26E-03
3743063758165	374306	3758165	5.29E-04	1.64E-03	2.18E-03	8.19E-05	5.79E-04	2.03E-03	3.70E-05	5.80E-04	5.18E-04	2.24E-04	1.84E-04	2.04E-04	2.94E-08	4.80E-07	0.00E+00	5.09E-07	0.509	0.00E+00	5.43E-03	3.34E-03
3743163758165	374316	3758165	5.42E-04	1.68E-03	2.23E-03	8.33E-05	5.93E-04	2.08E-03	3.79E-05	5.93E-04	5.30E-04	2.29E-04	1.88E-04	2.09E-04	3.01E-08	4.91E-07	0.00E+00	5.21E-07	0.521	0.00E+00	5.57E-03	3.43E-03
3743263758165	374326	3758165	5.56E-04	1.72E-03	2.29E-03	8.47E-05	6.08E-04	2.13E-03	3.89E-05	6.07E-04	5.42E-04	2.34E-04	1.93E-04	2.13E-04	3.09E-08	5.03E-07	0.00E+00	5.34E-07	0.534	0.00E+00	5.70E-03	3.51E-03
3743363758165	374336	3758165	5.70E-04	1.76E-03	2.34E-03	8.61E-05	6.23E-04	2.18E-03	3.98E-05	6.21E-04	5.54E-04	2.39E-04	1.97E-04	2.18E-04	3.16E-08	5.15E-07	0.00E+00	5.47E-07	0.547	0.00E+00	5.84E-03	3.60E-03
3743463758165	374346	3758165	5.84E-04	1.81E-03	2.40E-03	8.76E-05	6.39E-04	2.24E-03	4.08E-05	6.35E-04	5.67E-04	2.45E-04	2.01E-04	2.23E-04	3.24E-08	5.28E-07	0.00E+00	5.60E-07	0.560	0.00E+00	5.98E-03	3.68E-03
3743563758165	374356	3758165	5.98E-04	1.85E-03	2.46E-03	8.90E-05	6.55E-04	2.29E-03	4.18E-05	6.50E-04	5.80E-04	2.50E-04	2.06E-04	2.28E-04	3.32E-08	5.41E-07	0.00E+00	5.74E-07	0.574	0.00E+00	6.13E-03	3.77E-03
3743663758165	374366	3758165	6.13E-04	1.90E-03	2.53E-03	9.06E-05	6.71E-04	2.35E-03	4.29E-05	6.64E-04	5.93E-04	2.56E-04	2.11E-04	2.32E-04	3.41E-08	5.54E-07	0.00E+00	5.88E-07	0.588	0.00E+00	6.28E-03	3.87E-03
3743763758165	374376	3758165	6.29E-04	1.95E-03	2.59E-03	9.21E-05	6.88E-04	2.41E-03	4.40E-05	6.80E-04	6.07E-04	2.62E-04	2.16E-04	2.38E-04	3.49E-08	5.67E-07	0.00E+00	6.02E-07	0.602	0.00E+00	6.43E-03	3.96E-03
3743963758165	374396	3758165	6.60E-04	2.04E-03	2.72E-03	9.52E-05	7.22E-04	2.53E-03	4.61E-05	7.10E-04	6.34E-04	2.74E-04	2.25E-04	2.48E-04	3.66E-08	5.94E-07	0.00E+00	6.31E-07	0.631	0.00E+00	6.74E-03	4.15E-03
3744063758165	374406	3758165	6.76E-04	2

			SWBuilding Construction	SWDemolition	SWGrading	EYBuilding Construction	SWPaving	SWGrading	SWArchitectural Coating	NBBuilding Construction	NBBuilding Construction	NBArchitectural Coating	NBArchitectural Coating	RWBuilding Construction	Child Risk					Overlapping Phases - Maximum G		
Unique Identifier	X (UTM)	Y (UTM)	2026	2026	2026	2026	2027	2027	2027	2026	2027	2026	2027	2026	3rd Trimester	0<2	2<16	Total	per million	2025	2026	2027
3743363758175	374336	3758175	5.86E-04	1.81E-03	2.41E-03	8.82E-05	6.42E-04	2.24E-03	4.10E-05	6.36E-04	5.68E-04	2.45E-04	2.02E-04	2.23E-04	3.26E-08	5.29E-07	0.00E+00	5.62E-07	0.562	0.00E+00	6.01E-03	3.70E-03
3743463758175	374346	3758175	6.01E-04	1.86E-03	2.48E-03	8.97E-05	6.58E-04	2.30E-03	4.21E-05	6.51E-04	5.81E-04	2.51E-04	2.06E-04	2.28E-04	3.34E-08	5.43E-07	0.00E+00	5.76E-07	0.576	0.00E+00	6.16E-03	3.79E-03
3743563758175	374356	3758175	6.17E-04	1.91E-03	2.54E-03	9.13E-05	6.75E-04	2.36E-03	4.31E-05	6.66E-04	5.95E-04	2.57E-04	2.11E-04	2.33E-04	3.43E-08	5.56E-07	0.00E+00	5.91E-07	0.591	0.00E+00	6.31E-03	3.89E-03
3743663758175	374366	3758175	6.33E-04	1.96E-03	2.61E-03	9.28E-05	6.93E-04	2.42E-03	4.43E-05	6.82E-04	6.09E-04	2.63E-04	2.16E-04	2.38E-04	3.51E-08	5.70E-07	0.00E+00	6.05E-07	0.605	0.00E+00	6.47E-03	3.99E-03
3743763758175	374376	3758175	6.49E-04	2.01E-03	2.67E-03	9.45E-05	7.10E-04	2.49E-03	4.54E-05	6.98E-04	6.23E-04	2.69E-04	2.21E-04	2.43E-04	3.60E-08	5.84E-07	0.00E+00	6.20E-07	0.620	0.00E+00	6.63E-03	4.09E-03
3743963758175	374396	3758175	6.82E-04	2.11E-03	2.81E-03	9.77E-05	7.47E-04	2.61E-03	4.77E-05	7.30E-04	6.52E-04	2.82E-04	2.32E-04	2.54E-04	3.79E-08	6.13E-07	0.00E+00	6.51E-07	0.651	0.00E+00	6.97E-03	4.29E-03
3744063758175	374406	3758175	7.00E-04	2.17E-03	2.88E-03	9.94E-05	7.66E-04	2.68E-03	4.89E-05	7.48E-04	6.67E-04	2.88E-04	2.37E-04	2.60E-04	3.89E-08	6.29E-07	0.00E+00	6.67E-07	0.667	0.00E+00	7.14E-03	4.40E-03
3744163758175	374416	3758175	7.17E-04	2.22E-03	2.95E-03	1.01E-04	7.85E-04	2.75E-03	5.02E-05	7.65E-04	6.83E-04	2.95E-04	2.43E-04	2.66E-04	3.98E-08	6.44E-07	0.00E+00	6.84E-07	0.684	0.00E+00	7.32E-03	4.51E-03
3744263758175	374426	3758175	7.35E-04	2.28E-03	3.03E-03	1.03E-04	8.05E-04	2.82E-03	5.14E-05	7.82E-04	6.98E-04	3.02E-04	2.48E-04	2.72E-04	4.08E-08	6.60E-07	0.00E+00	7.00E-07	0.700	0.00E+00	7.50E-03	4.62E-03
3744363758175	374436	3758175	7.53E-04	2.33E-03	3.10E-03	1.04E-04	8.25E-04	2.89E-03	5.27E-05	8.00E-04	7.14E-04	3.09E-04	2.54E-04	2.78E-04	4.18E-08	6.75E-07	0.00E+00	7.17E-07	0.717	0.00E+00	7.68E-03	4.73E-03
3744463758175	374446	3758175	7.72E-04	2.39E-03	3.18E-03	1.06E-04	8.45E-04	2.96E-03	5.40E-05	8.19E-04	7.31E-04	3.16E-04	2.60E-04	2.84E-04	4.29E-08	6.92E-07	0.00E+00	7.35E-07	0.735	0.00E+00	7.86E-03	4.85E-03
3744563758175	374456	3758175	7.91E-04	2.45E-03	3.26E-03	1.08E-04	8.66E-04	3.03E-03	5.53E-05	8.37E-04	7.47E-04	3.23E-04	2.65E-04	2.91E-04	4.39E-08	7.08E-07	0.00E+00	7.52E-07	0.752	0.00E+00	8.05E-03	4.96E-03
3744663758175	374466	3758175	8.10E-04	2.51E-03	3.33E-03	1.09E-04	8.87E-04	3.10E-03	5.66E-05	8.56E-04	7.64E-04	3.30E-04	2.71E-04	2.97E-04	4.50E-08	7.25E-07	0.00E+00	7.70E-07	0.770	0.00E+00	8.24E-03	5.08E-03
3744763758175	374476	3758175	8.29E-04	2.57E-03	3.41E-03	1.11E-04	9.08E-04	3.18E-03	5.80E-05	8.75E-04	7.81E-04	3.37E-04	2.78E-04	3.04E-04	4.61E-08	7.42E-07	0.00E+00	7.88E-07	0.788	0.00E+00	8.44E-03	5.20E-03
3744863758175	374486	3758175	8.49E-04	2.63E-03	3.49E-03	1.13E-04	9.29E-04	3.25E-03	5.94E-05	8.95E-04	7.99E-04	3.45E-04	2.84E-04	3.10E-04	4.71E-08	7.59E-07	0.00E+00	8.06E-07	0.806	0.00E+00	8.63E-03	5.32E-03
3744963758175	374496	3758175	8.68E-04	2.69E-03	3.58E-03	1.14E-04	9.51E-04	3.33E-03	6.07E-05	9.14E-04	8.16E-04	3.52E-04	2.90E-04	3.17E-04	4.82E-08	7.76E-07	0.00E+00	8.24E-07	0.824	0.00E+00	8.83E-03	5.44E-03
3745063758175	374506	3758175	8.88E-04	2.75E-03	3.66E-03	1.16E-04	9.72E-04	3.40E-03	6.21E-05	9.34E-04	8.34E-04	3.60E-04	2.96E-04	3.24E-04	4.93E-08	7.94E-07	0.00E+00	8.43E-07	0.843	0.00E+00	9.03E-03	5.57E-03
3745163758175	374516	3758175	9.08E-04	2.81E-03	3.74E-03	1.18E-04	9.94E-04	3.48E-03	6.35E-05	9.54E-04	8.52E-04	3.68E-04	3.03E-04	3.31E-04	5.04E-08	8.11E-07	0.00E+00	8.62E-07	0.862	0.00E+00	9.23E-03	5.69E-03
3745463758175	374546	3758175	9.68E-04	3.00E-03	3.99E-03	1.23E-04	1.06E-03	3.71E-03	6.77E-05	1.02E-03	9.08E-04	3.92E-04	3.22E-04	3.54E-04	5.38E-08	8.64E-07	0.00E+00	9.18E-07	0.918	0.00E+00	9.84E-03	6.07E-03
3745563758175	374556	3758175	9.88E-04	3.06E-03	4.07E-03	1.24E-04	1.08E-03	3.78E-03	6.91E-05	1.04E-03	9.27E-04	4.00E-04	3.29E-04	3.61E-04	5.49E-08	8.82E-07	0.00E+00	9.37E-07	0.937	0.00E+00	1.00E-02	6.19E-03
3745663758175	374566	3758175	1.01E-03	3.12E-03	4.15E-03	1.26E-04	1.10E-03	3.86E-03	7.05E-05	1.06E-03	9.46E-04	4.08E-04	3.36E-04	3.69E-04	5.60E-08	9.00E-07	0.00E+00	9.56E-07	0.956	0.00E+00	1.02E-02	6.31E-03
3745763758175	374576	3758175	1.03E-03	3.18E-03	4.23E-03	1.28E-04	1.12E-03	3.93E-03	7.18E-05	1.08E-03	9.65E-04	4.17E-04	3.43E-04	3.77E-04	5.70E-08	9.17E-07	0.00E+00	9.74E-07	0.974	0.00E+00	1.04E-02	6.44E-03
3745863758175	374586	3758175	1.05E-03	3.24E-03	4.31E-03	1.29E-04	1.14E-03	4.01E-03	7.31E-05	1.10E-03	9.84E-04	4.25E-04	3.50E-04	3.85E-04	5.81E-08	9.35E-07	0.00E+00	9.93E-07	0.993	0.00E+00	1.06E-02	6.56E-03
3745963758175	374596	3758175	1.06E-03	3.29E-03	4.38E-03	1.31E-04	1.16E-03	4.08E-03	7.44E-05	1.12E-03	1.00E-03	4.33E-04	3.57E-04	3.93E-04	5.91E-08	9.52E-07	0.00E+00	1.01E-06	1.011	0.00E+00	1.08E-02	6.68E-03
3746063758175	374606	3758175	1.08E-03	3.35E-03	4.46E-03	1.32E-04	1.18E-03	4.14E-03	7.57E-05	1.15E-03	1.02E-03	4.42E-04	3.63E-04	4.01E-04	6.01E-08	9.69E-07	0.00E+00	1.03E-06	1.029	0.00E+00	1.10E-02	6.79E-03
3746163758175	374616	3758175	1.10E-03	3.40E-03	4.53E-03	1.34E-04	1.20E-03	4.21E-03	7.69E-05	1.17E-03	1.04E-03	4.50E-04	3.70E-04	4.09E-04	6.11E-08	9.85E-07	0.00E+00	1.05E-06	1.046	0.00E+00	1.12E-02	6.91E-03
3746263758175	374626	3758175	1.12E-03	3.46E-03	4.60E-03	1.36E-04	1.22E-03	4.28E-03	7.81E-05	1.19E-03	1.06E-03	4.59E-04	3.77E-04	4.17E-04	6.20E-08	1.00E-06	0.00E+00	1.06E-06	1.063	0.00E+00	1.14E-02	7.02E-03
3746363758175	374636	3758175	1.13E-03	3.51E-03	4.66E-03	1.37E-04	1.24E-03	4.34E-03	7.92E-05	1.21E-03	1.08E-03	4.67E-04	3.84E-04	4.25E-04	6.29E-08	1.02E-06	0.00E+00	1.08E-06	1.080	0.00E+00	1.15E-02	7.12E-03
3746463758175	374646	3758175	1.15E-03	3.56E-03	4.73E-03	1.39E-04	1.26E-03	4.40E-03	8.03E-05	1.23E-03	1.10E-03	4.75E-04	3.91E-04	4.33E-04	6.38E-08	1.03E-06	0.00E+00	1.10E-06	1.096	0.00E+00	1.17E-02	7.23E-03
3746563758175	374656	3758175	1.16E-03	3.60E-03	4.79E-03	1.40E-04	1.27E-03	4.46E-03	8.14E-05	1.25E-03	1.12E-03	4.83E-04	3.97E-04	4.42E-04	6.46E-08	1.05E-06	0.00E+00	1.11E-06	1.111	0.00E+00	1.19E-02	7.33E-03
3746763758175	374676	3758175	1.19E-03	3.69E-03	4.90E-03	1.43E-04	1.30E-03	4.56E-03	8.33E-05	1.29E-03	1.15E-03	4.99E-04	4.10E-04	4.58E-04	6.61E-08	1.07E-06	0.00E+00	1.14E-06	1.140	0.00E+00	1.22E-02	7.51E-03
3746863758175	374686	3758175	1.20E-03	3.73E-03	4.96E-03	1.44E-04	1.32E-03	4.61E-03	8.42E-05	1.31E-03	1.17E-03	5.06E-04	4.17E-04	4.66E-04	6.69E-08	1.09E-06	0.00E+00	1.15E-06	1.155	0.00E+00	1.23E-02	7.60E-03
3746963758175	374696	3758175	1.22E-03	3.77E-03	5.01E-03	1.46E-04	1.33E-03	4.66E-03	8.51E-05	1.33E-03	1.19E-03	5.14E-04	4.23E-04	4.74E-04	6.76E-08	1.10E-06	0.00E+00	1.17E-06	1.168	0.00E+00	1.25E-02	7.69E-03
3747063758175	374706	3758175	1.23E-03	3.80E-03	5.06E-03	1.47E-04	1.34E-03	4.70E-03	8.59E-05	1.35E-03	1.21E-03	5.21E-04	4.28E-04	4.82E-04	6.82E-08	1.11E-06	0.00E+00	1.18E-06	1.181	0.00E+00	1.26E-02	7.77E-03
3747163758175	374716	3758175	1.24E-03	3.84E-03	5.10E-03	1.48E-04	1.36E-03	4.74E-03	8.66E-05	1.37E-03	1.22E-03	5.27E-04	4.34E-04	4.90E-04	6.88E-08	1.12E-06	0.00E+00	1.19E-06	1.193	0.00E+00	1.27E-02	7.84E-03
3747263758175	374726	3758175	1.25E-03	3.87E-03	5.14E-03	1.49E-04	1.37E-03	4.78E-03	8.74E-05	1.39E-03	1.24E-03	5.34E-04	4.39E-04	4.97E-04	6.94E-08	1.13E-06	0.00E+00	1.20E-06	1.204	0.00E+00	1.28E-02	7.91E-03
3747363758175	374736	3758175	1.26E-03	3.90E-03	5.18E-03	1.50E-04	1.38E-03	4.82E-03	8.80E-05	1.40E-03	1.25E-03	5.40E-04	4.44E-04	5.04E-04	6.99E-08	1.14E-06	0.00E+00	1.21E-06	1.214	0.00E+00	1.29E-02	7.98E-03
3747463758175	374746	3758175	1.27E-03	3.92E-03	5.22E-03	1.51E-04	1.39E-03	4.85E-03	8.87E-05	1.42E-03	1.26E-03	5.46E-04	4.49E-04	5.11E-04	7.04E-08	1.15E-06	0.00E+00	1.22E-06	1.224	0.00E+00	1.30E-02	8.04E-03
3747563758175	374756	3758175	1.28E-03	3.95E-03	5.25E-03	1.52E-04	1.40E-03	4.89E-03	8.93E-05	1.43E-03	1.28E-03	5.51E-04	4.54E-04	5.17E-04	7.09E-08	1.16E-06	0.00E+00	1.23E-06	1.234	0.00E+00	1.31E-02	8.10E-03
3747663758175	374766	3758175	1.28E-03	3.97E-03	5.28E-03	1.52E-04	1.41E-03	4.92E-03	8.98E-05	1.44E-03	1.29E-03	5.56E-04	4.58E-04	5.23E-04	7.13E-08	1.17E-06	0.00E+00	1.24E-06	1.242	0.00E+00	1.32E-02	8.16E-03
3747763758175	374776	3758175	1.29E-03	4.00E-03	5.31E-03	1.53E-04	1.41E-03	4.94E-03	9.03E-05	1.46E-03	1.30E-03	5.61E-04	4.62E-04	5.28E-04	7.17E-08	1.18E-06	0.00E+00	1.25E-06	1.250	0.00E+00	1.33E-02	8.21E-03
3747863758175	374786	3758175	1.30E-03	4.02E-03	5.34E-03	1.53E-04	1.42E-03	4.97E-03	9.07E-05	1.47E-03	1.31E-03	5.65E-04	4.65E-04	5.33E-04	7.20E-08	1.19E-06	0.00E+00	1.26E-06	1.258	0.00E+00	1.34E-02	8.25E-03
3747963758175	374796	3758175	1.30E-03	4.03E-03	5.37E-03	1.54E-04	1.43E-03	4.99E-03	9.11E-05	1.48E-03	1.32E-03	5.69E-04	4.69E-04	5.38E-04	7.24E-08	1.19E-06	0.00E+00	1.26E-06	1.265	0.00E+00	1.34E-02	8.30E-03
3748463758175	374846	3758175	1.32E-03	4.10E-03	5.45E-03	1.55E-04	1.45E-03	5.07E-03	9.26E-05	1.52E-03	1.36E-03	5.85E-04	4.81E-04	5.54E-04	7.35E-08	1.22E-06	0.00E+00	1.29E-06	1.289	0.00E+00	1.37E-02	8.45E-03
3748563758175	374856	3758175	1.33E-03	4.10E-03	5.46E-03	1.56E-04	1.45E-03	5.08E-03	9.27E-05	1.52E-03	1.36E-03	5.88E-04	4.83E-04	5.56E-04	7.36E-08	1.22E-06	0.00E+00	1.29E-06	1.292	0.00E+00	1.37E-02	8.46E-03
3748663758175	374866	3758175	1.33E-03	4.11E-03	5.46E-03	1.56E-04	1.45E-03	5.08E-03	9.28E-05	1.53E-03	1.37E-03	5.90E-04	4.85E-04	5.57E-04	7.37E-08	1.22E-06	0.00E+00	1.29E-06	1.294	0.00E+00	1.37E-02	8.48E-03
3748763758175	374876	3758175	1.33E-03	4.11E-03	5.47E-03	1.56E-04	1.45E-03	5.09E-03	9.29E-05	1.53E-03	1.37E-03	5.91E-04	4.86E-04	5.59E-04	7.38E-08	1.22E-06	0.00E+00	1.30E-06	1.296	0.00E+00	1.37E-02	8.49E-03
3748863758175	374886	3758175	1.33E-03	4.11E-03	5.47E-03	1.56E-04	1.45E-03	5.09E-03	9.29E-05	1.54E-03	1.37E-03	5.93E-04	4.88E-04	5.60E-04	7.38E-08	1.22E-06	0.00E+00	1.30E-06	1.297	0.00E+00	1.38E-02	8.49E-03
3748963758175	374896	3758175	1.33E-03	4.11E-03	5.47E-03	1.56E-04	1.45E-03	5.09E-03	9.29E-05	1.54E-03	1.38E-03	5.94E-04	4.89E-04	5.61E-04	7.38E-08	1.22E-06	0.00E+00	1.30E-06	1.298	0.00E+00	1.38E-02	8.50E-03
3749063758175	374906	3758175	1.33E-03	4.11E-03	5.47E-03	1.56E-04	1.45E-03	5.09E-03	9.29E-05	1.54E-03	1.38E-03	5.95E-04	4.90E-04	5.62E-04	7.38E-08	1.23E-06	0.00E+00	1.30E-06	1.299	0.00E+00	1.38E-02	8.50E-03
3749163758175	374916	3758175	1.33E-03	4.11E-03	5.46E-03	1.57E-04	1.45E-03	5.08E-03	9.28E-05	1.55E-03	1.38E-03	5.96E-04	4.91E-04	5.63E-04	7.37E-08	1.23E-06	0.00E+00	1.30E-06	1.299	0.00E+00	1.38E-02	8.50E-03
3749263758175	374926	3758175	1.33E-03	4.11E-03	5.46E-03	1.57E-04	1.45E-03	5.08E-03	9.28E-05	1.55E-03	1.38E-03	5.97E-04	4.91E-04	5.64E-04	7.37E-08	1.23E-06	0.00E+00	1.30E-06	1.299	0.00E+00	1.38E-02	8.50E-03
3749363758175	374936	3758175	1.32E-03	4.10E-03	5.45E-03	1.57E-04	1.45E-03	5.07E-03	9.27E-05	1.55E-03	1.39E-03	5.98E-04	4.92E-04	5.64E-04	7.36E-08	1.23E-06	0.00E+00	1.30E-06	1.299	0.00E+00	1.37E-02	8.49E-03
3749463758175	374946	3758175	1.32E-03	4.09E-03	5.44E-03	1.56E-04	1.45E-03	5.06E-03	9.25E-05	1.55E-03	1.39E-03	5.99E-04	4.93E-04	5.65E-04	7.34E-08	1.22E-06	0.00E+00	1.30E-06	1.297	0.00E+00	1.37E-02	8.48E-03
3749563758175	374956	3758175	1.32E-03	4.09E-03	5.44E-03	1.56E-04	1.45E-03	5.06E-03	9.24E-05	1.56E-03	1.39E-03	6.00E-04	4.93E-04	5.66E-04	7.34E-08	1.22E-06	0.00E+00	1.30E-06	1.297	0.00E+00	1.37E-02	8.48E-03
3749663758175	374966	3758175	1.32E-03	4.08E-03	5.43E-03	1.56E-04	1.44E-03	5.05E-03	9.22E-05	1.56E-03	1.39E-03	6.00E-04	4.94E-04	5.67E-04	7.32E-08	1.22E-06	0.00E+00	1.30E-06	1.296	0.00E+00	1.37E-02	8.47E-03
3749763758175	374976	3758175	1.31E-03	4.06E-03	5.40E-03	1.56E-04	1.44E-03	5.03E-03	9.18E-05	1.56E-03	1.39E-03	6.00E-04	4.93E-04	5.66E-04	7.29E-08	1.22E-06	0.00E+00	1.29E-06	1.292	0.00E+00	1.37E-02	8.44E-03
3749863758175	374986	3758175	1.31E-03	4.05E-03	5.39E-03	1.56E-04	1.43E-03	5.01E-03	9.15E-05	1.56E-03	1.39E-03	6.00E-04	4.94E-04	5.67E-04	7.27E-08	1.22E-06	0.00E+00	1.29E-06	1.289	0.00E+00	1.36E-02	8.42E-03
3749963758175	374996	3758175	1.31E-03	4.04E-03	5.38E-03	1.56E-04	1.43E-03	5.00E-03	9.13E-05	1.56E-03	1.39E-03	6.00E-04	4.94E-04	5.67E-04	7.25E-08	1.22E-06	0.00E+00	1.29E-06	1.288	0.00E+00	1.36E-02	8.41E-03
3748563758185	374856	3758185	1.40E-03	4.32E-03	5.75E-03	1.61E-04	1.53E-03	5.35E-03	9.77E-05	1.60E-03	1.42E-03	6.15E-04	5.06E-04	5.82E-04	7.76E-08	1.28E-06	0.00E+00	1.36E-06	1.358	0.00E+00	1.44E-02	8.90E-03
3748663758185	374866	3758185	1.40E-03	4.32E-03	5.75E-03	1.61E-04	1.53E-03	5.35E-03	9.77E-05	1.60E-03	1.43E-03	6.17E-04	5.08E-04	5.84E-04	7.76E-08	1.28E-06	0.00E+00	1.36E-06	1.360	0.00E+00	1.44E-02	8.91E-03
3748763758185	374876	3758185	1.40E-03	4.33E-03	5.75E-03	1.61E-04	1.53E-03	5.35E-03	9.77E-05	1.61E-03	1.43E-03	6.19E-04	5.09E-04	5.85E-04	7.76E-08	1.28E-06	0.00E+00	1.36E-06	1.362	0.00E+00	1.44E-02	8.92E-03
3748863758185	374886	3758185	1.40E-03	4.33E-03	5.75E-03	1.62E-04	1.53E-03	5.35E-03	9.78E-05	1.61E-03	1.44E-03	6.21E-04	5.11E-04	5.86E-04	7.76E-08	1.29E-06	0.00E+00	1.36E-06	1.363	0.00E+00	1.45E-02	8.93E-03
3748963758185	374896	3758185	1.40E-03	4.33E-03	5.75E-03	1.62E-04	1.53E-03	5.35E-03	9.77E-05	1.61E-03	1.44E-03	6.22E-04	5.12E-04	5.87E-04	7.76E-08	1.29E-06	0.00E+00	1.36E-06	1.364	0.00E+00	1.45E-02	8.93E-03
3749063758185	374906	3758185	1.40E-03	4.32E-03	5.75E-03	1.62E-04	1.53E-03	5.35E-03	9.76E-05	1.62E-03	1.44E-03	6.23E-04	5.13E-04	5.88E-04	7.75E-08	1.29E-06	0.00E+00	1.36E-06	1.364	0.00E+00	1.45E-02	8.93E-03
3749163758185	374916	3758185	1.39E-03	4.32E-03	5.74E-03	1.62E-04	1.53E-03	5.34E-03	9.76E-05	1.62E-03	1.45E-03	6.24E-04	5.14E-04	5.89E-04	7.75E-08	1.29E-06	0.00E+00	1.36E-06	1.364	0.00E+00	1.45E-02	8.93E-03
3749263758185	374926	3758185	1.39E-03	4.31E-03	5.74E-03	1.62E-04	1.53E-03	5.34E-03	9.75E-05	1.62E-03	1.45E-03	6.25E-04	5.15E-04	5.91E-04	7.74E-08	1.29E-06	0.00E+00	1.36E-06	1.363	0.00E+00	1.44E-02	8.92E-03
3749363758185	374936	3758185	1.39E-03	4.31E-03	5.73E-03	1.62E-04	1.52E-03	5.33E-03	9.73E-05	1.62E-03	1.45E-03	6.26E-04	5.15E-04	5.91E-04	7.73E-08	1.29E-06	0.00E+00	1.36E-06	1.363	0.00E+00	1.44E-02	8.91E-03
3749463758185	374946	3758185	1.39E-03	4.30E-03	5.72E-03	1.62E-04	1.52E-03	5.32E-03	9.71E-05	1.63E-03	1.45E-03	6.27E-04	5.16E-04	5.92E-04	7.71E-08	1.28E-06	0.00E+00	1.36E-06	1.361	0.00E+00	1.44E-02	8.90E-03
3749563758185	374956	3758185	1.38E-03	4.30E-03	5.72E-03	1.62E-04	1.52E-03	5.32E-03	9.71E-05	1.63E-03	1.46E-03	6.29E-04	5.17E-04	5.94E-04	7.71E-08	1.28E-06	0.00E+00	1.36E-06	1.362	0.00E+00	1.44E-02	8.91E-03
3749663758185	374966	3758185	1.38E-03	4.28E-03	5.69E-03	1.62E-04	1.51E-03	5.30E-03	9.67E-05	1.63E-03	1.46E-03	6.29E-04	5.17E-04	5.94E-04	7.68E-08	1.28E-06	0.00E+00	1.36E-06	1.359	0.00E+00	1.44E-02	8.88E-03
3749763758185	374976	3758185	1.38E-03	4.26E-03	5.67E-03	1.61E-04	1.51E-03	5.27E-03	9.63E-05	1.63E-03	1.45E-03	6.28E-04	5.17E-04	5.94E-04	7.65E-08	1.28E-06	0.00E+00	1.35E-06	1.354	0.00E+00	1.43E-02	8.85E-03
3749863758185	374986	3758185	1.37E-03	4.25E-03	5.65E-03	1.61E-04	1.50E-03	5.26E-03	9.60E-05	1.63E-03	1.46E-03	6.29E-04	5.17E-04	5.94E-04	7.63E-08	1.28E-06	0.00E+00	1.35E-06	1.352	0.00E+00	1.43E-02	8.83E-03
3748163758195	374816	3758195	1.46E-03	4.52E-03	6.01E-03	1.65E-04	1.60E-03	5.59E-03	1.02E-04	1.64E-03	1.47E-03	6.33E-04	5.20E-04	5.99E-04	8.11E-08	1.33E-06	0.00E+00	1.41E-06	1.413	0.00E+00	1.50E-02	9.28E-03
3748663758195	374866	3758195	1.47E-03	4.56E-03	6.07E-03	1.67E-04	1.61E-03	5.64E-03	1.03E-04	1.68E-03	1.50E-03	6.47E-04	5.33E-04	6.12E-04	8.18E-08	1.35E-06	0.00E+00	1.43E-06	1.432	0.00E+00	1.52E-02	9.39E-03
3748763758195	374876	3758195	1.47E-03	4.56E-03	6.06E-03	1.67E-04	1.61E-03	5.64E-03	1.03E-04	1.68E-03	1.50E-03	6.49E-04	5.34E-04	6.14E-04	8.18E-08	1.35E-06	0.00E+00	1.43E-06	1.433	0.00E+00	1.52E-02	9.39E-03
3748863758195	374886	3758195	1.47E-03	4.56E-03	6.06E-03	1.67E-04	1.61E-03	5.64E-03	1.03E-04	1.69E-03	1.51E-03	6.51E-04	5.35E-04	6.15E-04	8.18E-08	1.35E-06	0.00E+00	1.43E-06	1.434	0.00E+00	1.52E-02	9.40E-03
3748963758195	374896	3758195	1.47E-03	4.55E-03	6.06E-03	1.67E-04	1.61E-03	5.63E-03	1.03E-04	1.69E-03	1.51E-03	6.52E-04	5.37E-04	6.16E-04	8.17E-08	1.35E-06	0.00E+00	1.43E-06	1.434	0.00E+00	1.52E-02	9.39E-03
3749063758195	374906	3758195	1.47E-03	4.55E-03	6.05E-03	1.67E-04	1.61E-03	5.63E-03	1.03E-04	1.69E-03	1.51E-03	6.53E-04	5.38E-04	6.17E-04	8.16E-08	1.35E-06	0.00E+00	1.43E-06	1.433	0.00E+00	1.52E-02	9.39E-03
3749163758195	374916	3758195	1.47E-03	4

			SWBuilding Construction	SWDemolition	SWGrading	EYBuilding Construction	SWPaving	SWGrading	SWArchitectural Coating	NBBuilding Construction	NBBuilding Construction	NBArchitectural Coating	NBArchitectural Coating	RWBuilding Construction	Child Risk					Overlapping Phases - Maximum G		
Unique Identifier	X (UTM)	Y (UTM)	2026	2026	2026	2026	2027	2027	2027	2026	2027	2026	2027	2026	3rd Trimester	0<2	2<16	Total	per million	2025	2026	2027
3748763758205	374876	3758205	1.55E-03	4.81E-03	6.40E-03	1.73E-04	1.70E-03	5.95E-03	1.09E-04	1.77E-03	1.58E-03	6.82E-04	5.61E-04	6.45E-04	8.64E-08	1.42E-06	0.00E+00	1.51E-06	1.510	0.00E+00	1.60E-02	9.91E-03
3748863758205	374886	3758205	1.55E-03	4.81E-03	6.40E-03	1.73E-04	1.70E-03	5.95E-03	1.09E-04	1.77E-03	1.58E-03	6.83E-04	5.62E-04	6.47E-04	8.63E-08	1.42E-06	0.00E+00	1.51E-06	1.510	0.00E+00	1.60E-02	9.90E-03
3748963758205	374896	3758205	1.55E-03	4.80E-03	6.39E-03	1.73E-04	1.70E-03	5.94E-03	1.08E-04	1.78E-03	1.59E-03	6.85E-04	5.63E-04	6.48E-04	8.62E-08	1.42E-06	0.00E+00	1.51E-06	1.510	0.00E+00	1.60E-02	9.90E-03
3749063758205	374906	3758205	1.55E-03	4.80E-03	6.38E-03	1.73E-04	1.70E-03	5.93E-03	1.08E-04	1.78E-03	1.59E-03	6.86E-04	5.64E-04	6.49E-04	8.60E-08	1.42E-06	0.00E+00	1.51E-06	1.509	0.00E+00	1.60E-02	9.89E-03
3749163758205	374916	3758205	1.55E-03	4.79E-03	6.37E-03	1.73E-04	1.69E-03	5.93E-03	1.08E-04	1.78E-03	1.59E-03	6.88E-04	5.66E-04	6.51E-04	8.59E-08	1.42E-06	0.00E+00	1.51E-06	1.509	0.00E+00	1.60E-02	9.89E-03
3749263758205	374926	3758205	1.54E-03	4.78E-03	6.36E-03	1.73E-04	1.69E-03	5.91E-03	1.08E-04	1.79E-03	1.60E-03	6.89E-04	5.67E-04	6.52E-04	8.58E-08	1.42E-06	0.00E+00	1.51E-06	1.508	0.00E+00	1.60E-02	9.87E-03
3749363758205	374936	3758205	1.54E-03	4.77E-03	6.34E-03	1.73E-04	1.69E-03	5.90E-03	1.08E-04	1.79E-03	1.60E-03	6.90E-04	5.68E-04	6.53E-04	8.56E-08	1.42E-06	0.00E+00	1.51E-06	1.506	0.00E+00	1.60E-02	9.86E-03
3749463758205	374946	3758205	1.54E-03	4.76E-03	6.33E-03	1.73E-04	1.68E-03	5.88E-03	1.07E-04	1.79E-03	1.60E-03	6.91E-04	5.68E-04	6.55E-04	8.53E-08	1.42E-06	0.00E+00	1.50E-06	1.504	0.00E+00	1.59E-02	9.84E-03
3749563758205	374956	3758205	1.53E-03	4.74E-03	6.30E-03	1.73E-04	1.68E-03	5.86E-03	1.07E-04	1.79E-03	1.60E-03	6.91E-04	5.69E-04	6.55E-04	8.50E-08	1.42E-06	0.00E+00	1.50E-06	1.501	0.00E+00	1.59E-02	9.82E-03
3749663758205	374966	3758205	1.53E-03	4.72E-03	6.28E-03	1.73E-04	1.67E-03	5.84E-03	1.07E-04	1.79E-03	1.60E-03	6.92E-04	5.69E-04	6.56E-04	8.47E-08	1.41E-06	0.00E+00	1.50E-06	1.497	0.00E+00	1.58E-02	9.79E-03
3742063758215	374206	3758215	4.57E-04	1.41E-03	1.88E-03	7.66E-05	5.00E-04	1.75E-03	3.20E-05	5.04E-04	4.50E-04	1.94E-04	1.60E-04	1.80E-04	2.54E-08	4.15E-07	0.00E+00	4.41E-07	0.441	0.00E+00	4.71E-03	2.89E-03
3742163758215	374216	3758215	4.70E-04	1.45E-03	1.93E-03	7.80E-05	5.14E-04	1.80E-03	3.28E-05	5.16E-04	4.61E-04	1.99E-04	1.64E-04	1.84E-04	2.61E-08	4.26E-07	0.00E+00	4.53E-07	0.453	0.00E+00	4.83E-03	2.97E-03
3742263758215	374226	3758215	4.83E-04	1.49E-03	1.99E-03	7.95E-05	5.28E-04	1.85E-03	3.38E-05	5.29E-04	4.73E-04	2.04E-04	1.68E-04	1.89E-04	2.68E-08	4.38E-07	0.00E+00	4.65E-07	0.465	0.00E+00	4.97E-03	3.05E-03
3742363758215	374236	3758215	4.96E-04	1.54E-03	2.04E-03	8.10E-05	5.43E-04	1.90E-03	3.47E-05	5.43E-04	4.85E-04	2.09E-04	1.72E-04	1.93E-04	2.76E-08	4.50E-07	0.00E+00	4.77E-07	0.477	0.00E+00	5.10E-03	3.13E-03
3742463758215	374246	3758215	5.10E-04	1.58E-03	2.10E-03	8.25E-05	5.58E-04	1.95E-03	3.57E-05	5.57E-04	4.97E-04	2.15E-04	1.77E-04	1.97E-04	2.83E-08	4.62E-07	0.00E+00	4.90E-07	0.490	0.00E+00	5.24E-03	3.22E-03
3742563758215	374256	3758215	5.24E-04	1.62E-03	2.16E-03	8.41E-05	5.74E-04	2.01E-03	3.67E-05	5.71E-04	5.10E-04	2.20E-04	1.81E-04	2.02E-04	2.91E-08	4.75E-07	0.00E+00	5.04E-07	0.504	0.00E+00	5.38E-03	3.31E-03
3742663758215	374266	3758215	5.39E-04	1.67E-03	2.22E-03	8.57E-05	5.90E-04	2.07E-03	3.77E-05	5.86E-04	5.23E-04	2.26E-04	1.86E-04	2.07E-04	3.00E-08	4.88E-07	0.00E+00	5.18E-07	0.518	0.00E+00	5.53E-03	3.40E-03
3742763758215	374276	3758215	5.55E-04	1.72E-03	2.28E-03	8.72E-05	6.07E-04	2.13E-03	3.88E-05	6.01E-04	5.36E-04	2.32E-04	1.91E-04	2.12E-04	3.08E-08	5.01E-07	0.00E+00	5.32E-07	0.532	0.00E+00	5.69E-03	3.50E-03
3742863758215	374286	3758215	5.71E-04	1.77E-03	2.35E-03	8.89E-05	6.25E-04	2.19E-03	3.99E-05	6.16E-04	5.50E-04	2.38E-04	1.96E-04	2.17E-04	3.17E-08	5.15E-07	0.00E+00	5.47E-07	0.547	0.00E+00	5.85E-03	3.60E-03
3742963758215	374296	3758215	5.88E-04	1.82E-03	2.42E-03	9.06E-05	6.43E-04	2.25E-03	4.11E-05	6.32E-04	5.65E-04	2.44E-04	2.01E-04	2.22E-04	3.26E-08	5.29E-07	0.00E+00	5.62E-07	0.562	0.00E+00	6.01E-03	3.70E-03
3743063758215	374306	3758215	6.05E-04	1.87E-03	2.49E-03	9.23E-05	6.62E-04	2.32E-03	4.23E-05	6.49E-04	5.79E-04	2.50E-04	2.06E-04	2.27E-04	3.36E-08	5.44E-07	0.00E+00	5.78E-07	0.578	0.00E+00	6.18E-03	3.80E-03
3743163758215	374316	3758215	6.22E-04	1.93E-03	2.56E-03	9.41E-05	6.81E-04	2.38E-03	4.35E-05	6.66E-04	5.95E-04	2.57E-04	2.11E-04	2.32E-04	3.46E-08	5.60E-07	0.00E+00	5.94E-07	0.594	0.00E+00	6.36E-03	3.91E-03
3743263758215	374326	3758215	6.41E-04	1.98E-03	2.64E-03	9.58E-05	7.01E-04	2.45E-03	4.48E-05	6.84E-04	6.10E-04	2.63E-04	2.17E-04	2.38E-04	3.56E-08	5.76E-07	0.00E+00	6.11E-07	0.611	0.00E+00	6.54E-03	4.03E-03
3743363758215	374336	3758215	6.60E-04	2.04E-03	2.72E-03	9.76E-05	7.22E-04	2.53E-03	4.61E-05	7.02E-04	6.26E-04	2.70E-04	2.23E-04	2.44E-04	3.66E-08	5.92E-07	0.00E+00	6.29E-07	0.629	0.00E+00	6.73E-03	4.14E-03
3743463758215	374346	3758215	6.79E-04	2.10E-03	2.80E-03	9.94E-05	7.43E-04	2.60E-03	4.75E-05	7.20E-04	6.43E-04	2.78E-04	2.28E-04	2.50E-04	3.77E-08	6.09E-07	0.00E+00	6.46E-07	0.646	0.00E+00	6.92E-03	4.26E-03
3743563758215	374356	3758215	6.99E-04	2.16E-03	2.88E-03	1.01E-04	7.65E-04	2.68E-03	4.89E-05	7.39E-04	6.60E-04	2.85E-04	2.34E-04	2.56E-04	3.88E-08	6.26E-07	0.00E+00	6.65E-07	0.665	0.00E+00	7.12E-03	4.39E-03
3743663758215	374366	3758215	7.20E-04	2.23E-03	2.96E-03	1.03E-04	7.88E-04	2.76E-03	5.03E-05	7.59E-04	6.77E-04	2.92E-04	2.41E-04	2.62E-04	4.00E-08	6.44E-07	0.00E+00	6.84E-07	0.684	0.00E+00	7.33E-03	4.51E-03
3743763758215	374376	3758215	7.41E-04	2.29E-03	3.05E-03	1.05E-04	8.11E-04	2.84E-03	5.18E-05	7.78E-04	6.95E-04	3.00E-04	2.47E-04	2.69E-04	4.12E-08	6.62E-07	0.00E+00	7.03E-07	0.703	0.00E+00	7.54E-03	4.64E-03
3743963758215	374396	3758215	7.85E-04	2.43E-03	3.23E-03	1.09E-04	8.59E-04	3.01E-03	5.49E-05	8.20E-04	7.32E-04	3.16E-04	2.60E-04	2.82E-04	4.36E-08	7.00E-07	0.00E+00	7.44E-07	0.744	0.00E+00	7.97E-03	4.91E-03
3744063758215	374406	3758215	8.09E-04	2.50E-03	3.33E-03	1.11E-04	8.85E-04	3.10E-03	5.66E-05	8.42E-04	7.51E-04	3.24E-04	2.67E-04	2.89E-04	4.49E-08	7.20E-07	0.00E+00	7.65E-07	0.765	0.00E+00	8.21E-03	5.06E-03
3744163758215	374416	3758215	8.32E-04	2.58E-03	3.43E-03	1.13E-04	9.11E-04	3.19E-03	5.82E-05	8.64E-04	7.71E-04	3.33E-04	2.74E-04	2.96E-04	4.62E-08	7.41E-07	0.00E+00	7.87E-07	0.787	0.00E+00	8.44E-03	5.20E-03
3744263758215	374426	3758215	8.56E-04	2.65E-03	3.53E-03	1.15E-04	9.37E-04	3.28E-03	5.99E-05	8.86E-04	7.91E-04	3.41E-04	2.81E-04	3.04E-04	4.76E-08	7.61E-07	0.00E+00	8.09E-07	0.809	0.00E+00	8.68E-03	5.35E-03
3744363758215	374436	3758215	8.81E-04	2.73E-03	3.63E-03	1.17E-04	9.64E-04	3.37E-03	6.16E-05	9.09E-04	8.11E-04	3.50E-04	2.88E-04	3.11E-04	4.89E-08	7.82E-07	0.00E+00	8.31E-07	0.831	0.00E+00	8.92E-03	5.50E-03
3744463758215	374446	3758215	9.06E-04	2.81E-03	3.73E-03	1.19E-04	9.92E-04	3.47E-03	6.34E-05	9.32E-04	8.32E-04	3.59E-04	2.96E-04	3.19E-04	5.03E-08	8.04E-07	0.00E+00	8.54E-07	0.854	0.00E+00	9.17E-03	5.65E-03
3744563758215	374456	3758215	9.32E-04	2.88E-03	3.84E-03	1.21E-04	1.02E-03	3.57E-03	6.52E-05	9.56E-04	8.54E-04	3.69E-04	3.03E-04	3.27E-04	5.18E-08	8.26E-07	0.00E+00	8.78E-07	0.878	0.00E+00	9.43E-03	5.81E-03
3744663758215	374466	3758215	9.58E-04	2.97E-03	3.94E-03	1.23E-04	1.05E-03	3.67E-03	6.70E-05	9.81E-04	8.75E-04	3.78E-04	3.11E-04	3.36E-04	5.32E-08	8.49E-07	0.00E+00	9.02E-07	0.902	0.00E+00	9.69E-03	5.97E-03
3744763758215	374476	3758215	9.85E-04	3.05E-03	4.05E-03	1.26E-04	1.08E-03	3.77E-03	6.89E-05	1.01E-03	8.98E-04	3.88E-04	3.19E-04	3.44E-04	5.47E-08	8.71E-07	0.00E+00	9.26E-07	0.926	0.00E+00	9.95E-03	6.13E-03
3744863758215	374486	3758215	1.01E-03	3.13E-03	4.17E-03	1.28E-04	1.11E-03	3.87E-03	7.08E-05	1.03E-03	9.20E-04	3.97E-04	3.27E-04	3.53E-04	5.62E-08	8.95E-07	0.00E+00	9.51E-07	0.951	0.00E+00	1.02E-02	6.30E-03
3744963758215	374496	3758215	1.04E-03	3.22E-03	4.28E-03	1.30E-04	1.14E-03	3.98E-03	7.26E-05	1.06E-03	9.43E-04	4.07E-04	3.35E-04	3.62E-04	5.77E-08	9.18E-07	0.00E+00	9.76E-07	0.976	0.00E+00	1.05E-02	6.47E-03
3745063758215	374506	3758215	1.07E-03	3.30E-03	4.39E-03	1.32E-04	1.17E-03	4.08E-03	7.46E-05	1.08E-03	9.66E-04	4.17E-04	3.43E-04	3.71E-04	5.92E-08	9.42E-07	0.00E+00	1.00E-06	1.001	0.00E+00	1.08E-02	6.63E-03
3745163758215	374516	3758215	1.09E-03	3.39E-03	4.50E-03	1.34E-04	1.20E-03	4.19E-03	7.65E-05	1.11E-03	9.90E-04	4.28E-04	3.52E-04	3.80E-04	6.08E-08	9.66E-07	0.00E+00	1.03E-06	1.026	0.00E+00	1.10E-02	6.81E-03
3745263758215	374526	3758215	1.12E-03	3.47E-03	4.62E-03	1.36E-04	1.23E-03	4.30E-03	7.84E-05	1.14E-03	1.01E-03	4.38E-04	3.60E-04	3.90E-04	6.23E-08	9.90E-07	0.00E+00	1.05E-06	1.052	0.00E+00	1.13E-02	6.98E-03
3745363758215	374536	3758215	1.15E-03	3.56E-03	4.73E-03	1.38E-04	1.26E-03	4.40E-03	8.04E-05	1.16E-03	1.04E-03	4.48E-04	3.69E-04	3.99E-04	6.38E-08	1.01E-06	0.00E+00	1.08E-06	1.078	0.00E+00	1.16E-02	7.15E-03
3745463758215	374546	3758215	1.18E-03	3.64E-03	4.84E-03	1.40E-04	1.29E-03	4.51E-03	8.23E-05	1.19E-03	1.06E-03	4.59E-04	3.78E-04	4.09E-04	6.54E-08	1.04E-06	0.00E+00	1.10E-06	1.103	0.00E+00	1.19E-02	7.32E-03
3745563758215	374556	3758215	1.20E-03	3.73E-03	4.96E-03	1.42E-04	1.32E-03	4.61E-03	8.42E-05	1.22E-03	1.09E-03	4.70E-04	3.86E-04	4.19E-04	6.69E-08	1.06E-06	0.00E+00	1.13E-06	1.129	0.00E+00	1.21E-02	7.49E-03
3745663758215	374566	3758215	1.23E-03	3.81E-03	5.07E-03	1.44E-04	1.35E-03	4.72E-03	8.61E-05	1.25E-03	1.11E-03	4.81E-04	3.95E-04	4.30E-04	6.84E-08	1.09E-06	0.00E+00	1.15E-06	1.155	0.00E+00	1.24E-02	7.66E-03
3745763758215	374576	3758215	1.26E-03	3.89E-03	5.18E-03	1.46E-04	1.38E-03	4.82E-03	8.79E-05	1.28E-03	1.14E-03	4.92E-04	4.04E-04	4.40E-04	6.98E-08	1.11E-06	0.00E+00	1.18E-06	1.180	0.00E+00	1.27E-02	7.82E-03
3745963758215	374596	3758215	1.31E-03	4.05E-03	5.38E-03	1.50E-04	1.43E-03	5.01E-03	9.15E-05	1.33E-03	1.19E-03	5.13E-04	4.22E-04	4.61E-04	7.26E-08	1.16E-06	0.00E+00	1.23E-06	1.228	0.00E+00	1.32E-02	8.14E-03
3746063758215	374606	3758215	1.33E-03	4.13E-03	5.49E-03	1.52E-04	1.46E-03	5.10E-03	9.32E-05	1.36E-03	1.22E-03	5.25E-04	4.32E-04	4.72E-04	7.40E-08	1.18E-06	0.00E+00	1.25E-06	1.253	0.00E+00	1.35E-02	8.30E-03
3746163758215	374616	3758215	1.36E-03	4.20E-03	5.58E-03	1.54E-04	1.48E-03	5.19E-03	9.49E-05	1.39E-03	1.24E-03	5.36E-04	4.41E-04	4.83E-04	7.53E-08	1.20E-06	0.00E+00	1.28E-06	1.276	0.00E+00	1.37E-02	8.46E-03
3746263758215	374626	3758215	1.38E-03	4.27E-03	5.68E-03	1.56E-04	1.51E-03	5.28E-03	9.64E-05	1.42E-03	1.27E-03	5.47E-04	4.50E-04	4.94E-04	7.66E-08	1.22E-06	0.00E+00	1.30E-06	1.299	0.00E+00	1.39E-02	8.60E-03
3746363758215	374636	3758215	1.39E-03	4.31E-03	5.74E-03	1.57E-04	1.53E-03	5.34E-03	9.75E-05	1.44E-03	1.29E-03	5.55E-04	4.57E-04	5.03E-04	7.74E-08	1.24E-06	0.00E+00	1.31E-06	1.314	0.00E+00	1.41E-02	8.70E-03
3746463758215	374646	3758215	1.42E-03	4.39E-03	5.85E-03	1.59E-04	1.55E-03	5.44E-03	9.93E-05	1.47E-03	1.32E-03	5.68E-04	4.67E-04	5.16E-04	7.89E-08	1.26E-06	0.00E+00	1.34E-06	1.341	0.00E+00	1.44E-02	8.87E-03
3746563758215	374656	3758215	1.44E-03	4.46E-03	5.93E-03	1.61E-04	1.58E-03	5.52E-03	1.01E-04	1.49E-03	1.34E-03	5.79E-04	4.75E-04	5.27E-04	8.01E-08	1.28E-06	0.00E+00	1.36E-06	1.363	0.00E+00	1.46E-02	9.02E-03
3746663758215	374666	3758215	1.46E-03	4.52E-03	6.01E-03	1.63E-04	1.60E-03	5.59E-03	1.02E-04	1.53E-03	1.37E-03	5.90E-04	4.85E-04	5.38E-04	8.11E-08	1.30E-06	0.00E+00	1.38E-06	1.383	0.00E+00	1.48E-02	9.15E-03
3746763758215	374676	3758215	1.48E-03	4.58E-03	6.09E-03	1.65E-04	1.62E-03	5.66E-03	1.03E-04	1.56E-03	1.39E-03	6.00E-04	4.93E-04	5.50E-04	8.21E-08	1.32E-06	0.00E+00	1.40E-06	1.402	0.00E+00	1.50E-02	9.27E-03
3746863758215	374686	3758215	1.50E-03	4.63E-03	6.16E-03	1.66E-04	1.64E-03	5.73E-03	1.05E-04	1.58E-03	1.41E-03	6.09E-04	5.01E-04	5.60E-04	8.31E-08	1.34E-06	0.00E+00	1.42E-06	1.421	0.00E+00	1.52E-02	9.39E-03
3746963758215	374696	3758215	1.51E-03	4.68E-03	6.23E-03	1.68E-04	1.66E-03	5.79E-03	1.06E-04	1.61E-03	1.43E-03	6.19E-04	5.09E-04	5.71E-04	8.40E-08	1.35E-06	0.00E+00	1.44E-06	1.438	0.00E+00	1.54E-02	9.50E-03
3747063758215	374706	3758215	1.53E-03	4.73E-03	6.29E-03	1.69E-04	1.67E-03	5.85E-03	1.07E-04	1.63E-03	1.45E-03	6.28E-04	5.17E-04	5.82E-04	8.49E-08	1.37E-06	0.00E+00	1.45E-06	1.455	0.00E+00	1.56E-02	9.60E-03
3747163758215	374716	3758215	1.54E-03	4.78E-03	6.35E-03	1.70E-04	1.69E-03	5.91E-03	1.08E-04	1.65E-03	1.47E-03	6.37E-04	5.24E-04	5.92E-04	8.57E-08	1.38E-06	0.00E+00	1.47E-06	1.471	0.00E+00	1.57E-02	9.70E-03
3747263758215	374726	3758215	1.56E-03	4.82E-03	6.41E-03	1.72E-04	1.70E-03	5.96E-03	1.09E-04	1.67E-03	1.49E-03	6.45E-04	5.31E-04	6.02E-04	8.65E-08	1.40E-06	0.00E+00	1.49E-06	1.485	0.00E+00	1.59E-02	9.80E-03
3747363758215	374736	3758215	1.57E-03	4.86E-03	6.46E-03	1.73E-04	1.72E-03	6.01E-03	1.10E-04	1.69E-03	1.51E-03	6.53E-04	5.37E-04	6.11E-04	8.72E-08	1.41E-06	0.00E+00	1.50E-06	1.499	0.00E+00	1.60E-02	9.89E-03
3747463758215	374746	3758215	1.58E-03	4.89E-03	6.51E-03	1.74E-04	1.73E-03	6.06E-03	1.11E-04	1.71E-03	1.53E-03	6.60E-04	5.43E-04	6.20E-04	8.78E-08	1.42E-06	0.00E+00	1.51E-06	1.512	0.00E+00	1.62E-02	9.97E-03
3747563758215	374756	3758215	1.59E-03	4.93E-03	6.56E-03	1.74E-04	1.74E-03	6.10E-03	1.11E-04	1.73E-03	1.54E-03	6.67E-04	5.49E-04	6.29E-04	8.84E-08	1.44E-06	0.00E+00	1.52E-06	1.525	0.00E+00	1.63E-02	1.00E-02
3747663758215	374766	3758215	1.60E-03	4.96E-03	6.60E-03	1.75E-04	1.75E-03	6.13E-03	1.12E-04	1.75E-03	1.56E-03	6.73E-04	5.54E-04	6.36E-04	8.90E-08	1.45E-06	0.00E+00	1.54E-06	1.535	0.00E+00	1.64E-02	1.01E-02
3747763758215	374776	3758215	1.61E-03	4.99E-03	6.63E-03	1.76E-04	1.76E-03	6.17E-03	1.13E-04	1.76E-03	1.57E-03	6.79E-04	5.59E-04	6.43E-04	8.95E-08	1.46E-06	0.00E+00	1.55E-06	1.545	0.00E+00	1.65E-02	1.02E-02
3747863758215	374786	3758215	1.62E-03	5.01E-03	6.66E-03	1.76E-04	1.77E-03	6.20E-03	1.13E-04	1.78E-03	1.59E-03	6.85E-04	5.63E-04	6.49E-04	8.99E-08	1.46E-06	0.00E+00	1.55E-06	1.554	0.00E+00	1.66E-02	1.02E-02
3747963758215	374796	3758215	1.62E-03	5.03E-03	6.69E-03	1.77E-04	1.78E-03	6.22E-03	1.14E-04	1.79E-03	1.60E-03	6.89E-04	5.67E-04	6.54E-04	9.03E-08	1.47E-06	0.00E+00	1.56E-06	1.562	0.00E+00	1.67E-02	1.03E-02
3748163758215	374816	3758215	1.64E-03	5.06E-03	6.74E-03	1.77E-04	1.79E-03	6.27E-03	1.14E-04	1.81E-03	1.62E-03	6.98E-04	5.74E-04	6.63E-04	9.09E-08	1.48E-06	0.00E+00	1.58E-06	1.575	0.00E+00	1.68E-02	1.04E-02
3748263758215	374826	3758215	1.64E-03	5.08E-03	6.75E-03	1.78E-04	1.79E-03	6.28E-03	1.15E-04	1.82E-03	1.63E-03	7.03E-04	5.78E-04	6.67E-04	9.11E-08	1.49E-06	0.00E+00	1.58E-06	1.581	0.00E+00	1.68E-02	1.04E-02
3748363758215	374836	3758215	1.64E-03	5.09E-03	6.76E-03	1.78E-04	1.80E-03	6.29E-03	1.15E-04	1.83E-03	1.64E-03	7.06E-04	5.81E-04	6.70E-04	9.12E-08	1.49E-06	0.00E+00	1.59E-06	1.585	0.00E+00	1.69E-02	1.04E-02
3748463758215	374846	3758215	1.65E-03	5.09E-03	6.77E-03	1.78E-04	1.80E-03	6.30E-03	1.15E-04	1.84E-03	1.64E-03	7.09E-04	5.83E-04	6.73E-04	9.14E-08	1.50E-06	0.00E+00	1.59E-06	1.589	0.00E+00	1.69E-02	1.04E-02
3748863758215	374886	3758215	1.64E-03	5.08E-03	6.76E-03	1.79E-04	1.80E-03	6.29E-03	1.15E-04	1.87E-03	1.67E-03	7.19E-04	5.92E-04	6.81E-04	9.12E-08	1.50E-06	0.00E+00	1.59E-06	1.594	0.00E+00	1.69E-02	1.05E-02
3748963758215	374896	3758215	1.64E-03	5.07E-03	6.75E-03	1.79E-04	1.79E-03	6.28E-03	1.15E-04	1.87E-03	1.67E-03	7.20E-04	5.93E-04	6.82E-04	9.10E-08	1.50E-06	0.00E+00	1.59E-06	1.593	0.00E+00	1.69E-02	1.04E-02
3749063758215	374906	3758215	1.64E-03	5.06E-03	6.74E-03	1.79E-04	1.79E-03	6.26E-03	1.14E-04	1.87E-03	1.67E-03	7.22E-04	5.94E-04	6.84E-04	9.09E-08	1.50E-06	0.00E+00	1.59E-06	1.592	0.00E+00	1.69E-02	1.04E-02
3749163758215	374916	3758215	1.63E-03	5.05E-03	6.72E-03	1.80E-04	1.79E-03	6.25E-03	1.14E-04	1.88E-03	1.68E-03	7.23E-04	5.95E-04	6.86E-04	9.07E-08	1.50E-06	0.00E+00	1.59E-06	1.591	0.00E+00	1.69E-02	1.04E-02
3749263758215	374926	3758215	1.63E-03	5.04E-03	6.70E-03	1.80E-04	1.78E-03	6.24E-03	1.14E-04	1.88E-03	1.68E-03	7.25E-04	5.96E-04	6.87E-04	9.04E-08	1.50E-06	0.00E+00	1.59E-06	1.589	0.00E+00	1.68E-02	1.04E-02
3749363758215	374936	3758215	1.62E-03	5.03E-03	6.69E-03	1.80E-04	1.78E-03	6.22E-03	1.14E-04	1.88E-03	1.68E-03	7.26E-04	5.97E-04	6.89E-04	9.02E-08	1.50E-06	0.00E+00	1.59E-06	1.586	0.00E+00	1.68E-02	1.04E-02
3749463758215	374946	3758215	1.62E-03	5.01E-03	6.66E-03	1.79E-04	1.77E-03	6.20E-03	1.13E-04	1.88E-03	1.68E-03	7.26E-04	5.98E-04	6.90E-04	8.99E-08	1.49E-06	0.00E+00	1.58E-06	1.583	0.00E+00	1.68E-02	1.04E-02
3749563758215	374956	3758215	1.61E-03	4

			SWBuilding Construction	SWDemolition	SWGrading	EYBuilding Construction	SWPaving	SWGrading	SWArchitectural Coating	NBBuilding Construction	NBBuilding Construction	NBArchitectural Coating	NBArchitectural Coating	RWBuilding Construction	Child Risk					Overlapping Phases - Maximum G		
Unique Identifier	X (UTM)	Y (UTM)	2026	2026	2026	2026	2027	2027	2027	2026	2027	2026	2027	2026	3rd Trimester	0<2	2<16	Total	per million	2025	2026	2027
3749463758225	374946	3758225	1.71E-03	5.28E-03	7.02E-03	1.86E-04	1.87E-03	6.53E-03	1.19E-04	1.98E-03	1.77E-03	7.65E-04	6.29E-04	7.28E-04	9.48E-08	1.57E-06	0.00E+00	1.67E-06	1.668	0.00E+00	1.77E-02	1.09E-02
3742063758235	374206	3758235	4.75E-04	1.47E-03	1.96E-03	7.98E-05	5.20E-04	1.82E-03	3.32E-05	5.20E-04	4.65E-04	2.01E-04	1.65E-04	1.86E-04	2.64E-08	4.31E-07	0.00E+00	4.58E-07	0.458	0.00E+00	4.89E-03	3.00E-03
3742163758235	374216	3758235	4.89E-04	1.51E-03	2.01E-03	8.14E-05	5.35E-04	1.87E-03	3.42E-05	5.34E-04	4.77E-04	2.06E-04	1.69E-04	1.91E-04	2.72E-08	4.43E-07	0.00E+00	4.70E-07	0.470	0.00E+00	5.03E-03	3.09E-03
3742263758235	374226	3758235	5.03E-04	1.56E-03	2.07E-03	8.30E-05	5.51E-04	1.93E-03	3.52E-05	5.48E-04	4.89E-04	2.11E-04	1.74E-04	1.95E-04	2.80E-08	4.56E-07	0.00E+00	4.84E-07	0.484	0.00E+00	5.17E-03	3.18E-03
3742363758235	374236	3758235	5.18E-04	1.60E-03	2.13E-03	8.46E-05	5.67E-04	1.98E-03	3.62E-05	5.63E-04	5.02E-04	2.17E-04	1.78E-04	2.00E-04	2.88E-08	4.69E-07	0.00E+00	4.97E-07	0.497	0.00E+00	5.32E-03	3.27E-03
3742463758235	374246	3758235	5.33E-04	1.65E-03	2.20E-03	8.63E-05	5.84E-04	2.04E-03	3.73E-05	5.78E-04	5.16E-04	2.23E-04	1.83E-04	2.05E-04	2.96E-08	4.82E-07	0.00E+00	5.12E-07	0.512	0.00E+00	5.47E-03	3.36E-03
3742563758235	374256	3758235	5.49E-04	1.70E-03	2.26E-03	8.80E-05	6.01E-04	2.10E-03	3.84E-05	5.93E-04	5.29E-04	2.29E-04	1.88E-04	2.10E-04	3.05E-08	4.96E-07	0.00E+00	5.26E-07	0.526	0.00E+00	5.63E-03	3.46E-03
3742663758235	374266	3758235	5.66E-04	1.75E-03	2.33E-03	8.97E-05	6.19E-04	2.17E-03	3.96E-05	6.09E-04	5.44E-04	2.35E-04	1.93E-04	2.15E-04	3.14E-08	5.10E-07	0.00E+00	5.41E-07	0.541	0.00E+00	5.79E-03	3.56E-03
3742763758235	374276	3758235	5.83E-04	1.80E-03	2.40E-03	9.15E-05	6.38E-04	2.23E-03	4.08E-05	6.26E-04	5.59E-04	2.41E-04	1.98E-04	2.20E-04	3.24E-08	5.25E-07	0.00E+00	5.57E-07	0.557	0.00E+00	5.97E-03	3.67E-03
3742863758235	374286	3758235	6.01E-04	1.86E-03	2.47E-03	9.32E-05	6.58E-04	2.30E-03	4.20E-05	6.43E-04	5.74E-04	2.48E-04	2.04E-04	2.25E-04	3.34E-08	5.40E-07	0.00E+00	5.74E-07	0.574	0.00E+00	6.14E-03	3.78E-03
3742963758235	374296	3758235	6.19E-04	1.92E-03	2.55E-03	9.51E-05	6.78E-04	2.37E-03	4.33E-05	6.60E-04	5.90E-04	2.55E-04	2.09E-04	2.31E-04	3.44E-08	5.56E-07	0.00E+00	5.91E-07	0.591	0.00E+00	6.33E-03	3.89E-03
3743063758235	374306	3758235	6.38E-04	1.98E-03	2.63E-03	9.70E-05	6.99E-04	2.44E-03	4.46E-05	6.79E-04	6.06E-04	2.62E-04	2.15E-04	2.37E-04	3.55E-08	5.73E-07	0.00E+00	6.08E-07	0.608	0.00E+00	6.52E-03	4.01E-03
3743163758235	374316	3758235	6.58E-04	2.04E-03	2.71E-03	9.88E-05	7.20E-04	2.52E-03	4.60E-05	6.97E-04	6.23E-04	2.69E-04	2.21E-04	2.43E-04	3.66E-08	5.90E-07	0.00E+00	6.27E-07	0.627	0.00E+00	6.71E-03	4.13E-03
3743263758235	374326	3758235	6.79E-04	2.10E-03	2.79E-03	1.01E-04	7.43E-04	2.60E-03	4.75E-05	7.17E-04	6.40E-04	2.76E-04	2.27E-04	2.49E-04	3.77E-08	6.08E-07	0.00E+00	6.46E-07	0.646	0.00E+00	6.92E-03	4.26E-03
3743363758235	374336	3758235	7.00E-04	2.17E-03	2.88E-03	1.03E-04	7.67E-04	2.68E-03	4.90E-05	7.37E-04	6.58E-04	2.84E-04	2.34E-04	2.55E-04	3.89E-08	6.26E-07	0.00E+00	6.65E-07	0.665	0.00E+00	7.13E-03	4.39E-03
3743463758235	374346	3758235	7.23E-04	2.24E-03	2.98E-03	1.05E-04	7.91E-04	2.77E-03	5.05E-05	7.58E-04	6.76E-04	2.92E-04	2.40E-04	2.62E-04	4.01E-08	6.45E-07	0.00E+00	6.86E-07	0.686	0.00E+00	7.35E-03	4.53E-03
3743563758235	374356	3758235	7.45E-04	2.31E-03	3.07E-03	1.07E-04	8.16E-04	2.85E-03	5.21E-05	7.79E-04	6.95E-04	3.00E-04	2.47E-04	2.68E-04	4.14E-08	6.65E-07	0.00E+00	7.06E-07	0.706	0.00E+00	7.58E-03	4.67E-03
3743663758235	374366	3758235	7.69E-04	2.38E-03	3.17E-03	1.09E-04	8.42E-04	2.95E-03	5.38E-05	8.00E-04	7.15E-04	3.09E-04	2.54E-04	2.75E-04	4.27E-08	6.85E-07	0.00E+00	7.28E-07	0.728	0.00E+00	7.81E-03	4.81E-03
3743763758235	374376	3758235	7.93E-04	2.46E-03	3.27E-03	1.11E-04	8.69E-04	3.04E-03	5.55E-05	8.23E-04	7.35E-04	3.17E-04	2.61E-04	2.82E-04	4.41E-08	7.06E-07	0.00E+00	7.50E-07	0.750	0.00E+00	8.05E-03	4.96E-03
3743963758235	374396	3758235	8.45E-04	2.61E-03	3.48E-03	1.15E-04	9.24E-04	3.23E-03	5.91E-05	8.69E-04	7.76E-04	3.35E-04	2.76E-04	2.97E-04	4.69E-08	7.50E-07	0.00E+00	7.97E-07	0.797	0.00E+00	8.55E-03	5.27E-03
3744063758235	374406	3758235	8.72E-04	2.70E-03	3.59E-03	1.18E-04	9.55E-04	3.34E-03	6.10E-05	8.94E-04	7.98E-04	3.45E-04	2.84E-04	3.05E-04	4.84E-08	7.73E-07	0.00E+00	8.21E-07	0.821	0.00E+00	8.82E-03	5.44E-03
3744163758235	374416	3758235	9.00E-04	2.79E-03	3.70E-03	1.20E-04	9.85E-04	3.45E-03	6.29E-05	9.19E-04	8.21E-04	3.54E-04	2.91E-04	3.13E-04	5.00E-08	7.97E-07	0.00E+00	8.47E-07	0.847	0.00E+00	9.10E-03	5.61E-03
3744263758235	374426	3758235	9.28E-04	2.87E-03	3.82E-03	1.22E-04	1.02E-03	3.55E-03	6.49E-05	9.45E-04	8.43E-04	3.64E-04	3.00E-04	3.21E-04	5.15E-08	8.21E-07	0.00E+00	8.72E-07	0.872	0.00E+00	9.37E-03	5.78E-03
3744363758235	374436	3758235	9.57E-04	2.96E-03	3.94E-03	1.24E-04	1.05E-03	3.67E-03	6.69E-05	9.71E-04	8.67E-04	3.74E-04	3.08E-04	3.30E-04	5.32E-08	8.45E-07	0.00E+00	8.98E-07	0.898	0.00E+00	9.66E-03	5.95E-03
3744463758235	374446	3758235	9.87E-04	3.05E-03	4.06E-03	1.27E-04	1.08E-03	3.78E-03	6.90E-05	9.97E-04	8.90E-04	3.84E-04	3.16E-04	3.39E-04	5.48E-08	8.71E-07	0.00E+00	9.25E-07	0.925	0.00E+00	9.95E-03	6.13E-03
3744563758235	374456	3758235	1.02E-03	3.15E-03	4.19E-03	1.29E-04	1.11E-03	3.90E-03	7.11E-05	1.02E-03	9.15E-04	3.95E-04	3.25E-04	3.48E-04	5.65E-08	8.96E-07	0.00E+00	9.53E-07	0.953	0.00E+00	1.02E-02	6.32E-03
3744663758235	374466	3758235	1.05E-03	3.24E-03	4.32E-03	1.31E-04	1.15E-03	4.01E-03	7.33E-05	1.05E-03	9.40E-04	4.06E-04	3.34E-04	3.57E-04	5.82E-08	9.23E-07	0.00E+00	9.81E-07	0.981	0.00E+00	1.06E-02	6.51E-03
3744763758235	374476	3758235	1.08E-03	3.34E-03	4.45E-03	1.34E-04	1.18E-03	4.14E-03	7.55E-05	1.08E-03	9.65E-04	4.17E-04	3.43E-04	3.67E-04	6.00E-08	9.50E-07	0.00E+00	1.01E-06	1.010	0.00E+00	1.09E-02	6.70E-03
3744863758235	374486	3758235	1.11E-03	3.44E-03	4.58E-03	1.36E-04	1.22E-03	4.26E-03	7.78E-05	1.11E-03	9.91E-04	4.28E-04	3.52E-04	3.77E-04	6.18E-08	9.77E-07	0.00E+00	1.04E-06	1.039	0.00E+00	1.12E-02	6.90E-03
3744963758235	374496	3758235	1.14E-03	3.54E-03	4.71E-03	1.39E-04	1.25E-03	4.38E-03	8.01E-05	1.14E-03	1.02E-03	4.39E-04	3.61E-04	3.87E-04	6.36E-08	1.00E-06	0.00E+00	1.07E-06	1.068	0.00E+00	1.15E-02	7.10E-03
3745063758235	374506	3758235	1.18E-03	3.64E-03	4.85E-03	1.41E-04	1.29E-03	4.51E-03	8.24E-05	1.17E-03	1.04E-03	4.51E-04	3.71E-04	3.97E-04	6.54E-08	1.03E-06	0.00E+00	1.10E-06	1.098	0.00E+00	1.18E-02	7.30E-03
3745163758235	374516	3758235	1.21E-03	3.75E-03	4.99E-03	1.43E-04	1.33E-03	4.64E-03	8.47E-05	1.20E-03	1.07E-03	4.63E-04	3.81E-04	4.08E-04	6.72E-08	1.06E-06	0.00E+00	1.13E-06	1.129	0.00E+00	1.22E-02	7.50E-03
3745263758235	374526	3758235	1.24E-03	3.85E-03	5.12E-03	1.46E-04	1.36E-03	4.76E-03	8.70E-05	1.23E-03	1.10E-03	4.75E-04	3.91E-04	4.19E-04	6.91E-08	1.09E-06	0.00E+00	1.16E-06	1.159	0.00E+00	1.25E-02	7.70E-03
3745363758235	374536	3758235	1.28E-03	3.95E-03	5.26E-03	1.48E-04	1.40E-03	4.89E-03	8.93E-05	1.26E-03	1.13E-03	4.87E-04	4.01E-04	4.30E-04	7.09E-08	1.12E-06	0.00E+00	1.19E-06	1.190	0.00E+00	1.28E-02	7.91E-03
3745463758235	374546	3758235	1.31E-03	4.06E-03	5.39E-03	1.50E-04	1.43E-03	5.02E-03	9.16E-05	1.30E-03	1.16E-03	4.99E-04	4.11E-04	4.42E-04	7.28E-08	1.15E-06	0.00E+00	1.22E-06	1.220	0.00E+00	1.31E-02	8.11E-03
3745563758235	374556	3758235	1.34E-03	4.16E-03	5.53E-03	1.52E-04	1.47E-03	5.14E-03	9.39E-05	1.33E-03	1.19E-03	5.12E-04	4.21E-04	4.53E-04	7.46E-08	1.18E-06	0.00E+00	1.25E-06	1.251	0.00E+00	1.35E-02	8.31E-03
3745663758235	374566	3758235	1.38E-03	4.26E-03	5.66E-03	1.55E-04	1.51E-03	5.27E-03	9.62E-05	1.36E-03	1.21E-03	5.24E-04	4.31E-04	4.65E-04	7.64E-08	1.20E-06	0.00E+00	1.28E-06	1.281	0.00E+00	1.38E-02	8.51E-03
3745763758235	374576	3758235	1.41E-03	4.35E-03	5.79E-03	1.57E-04	1.54E-03	5.39E-03	9.84E-05	1.39E-03	1.24E-03	5.37E-04	4.42E-04	4.77E-04	7.81E-08	1.23E-06	0.00E+00	1.31E-06	1.310	0.00E+00	1.41E-02	8.71E-03
3746063758235	374606	3758235	1.50E-03	4.63E-03	6.16E-03	1.64E-04	1.64E-03	5.73E-03	1.05E-04	1.49E-03	1.33E-03	5.76E-04	4.74E-04	5.15E-04	8.31E-08	1.31E-06	0.00E+00	1.40E-06	1.397	0.00E+00	1.50E-02	9.28E-03
3746163758235	374616	3758235	1.52E-03	4.72E-03	6.27E-03	1.66E-04	1.67E-03	5.84E-03	1.07E-04	1.53E-03	1.36E-03	5.89E-04	4.84E-04	5.28E-04	8.46E-08	1.34E-06	0.00E+00	1.42E-06	1.424	0.00E+00	1.53E-02	9.46E-03
3746263758235	374626	3758235	1.55E-03	4.80E-03	6.39E-03	1.68E-04	1.70E-03	5.94E-03	1.08E-04	1.56E-03	1.39E-03	6.01E-04	4.95E-04	5.41E-04	8.61E-08	1.36E-06	0.00E+00	1.45E-06	1.451	0.00E+00	1.56E-02	9.63E-03
3746363758235	374636	3758235	1.57E-03	4.85E-03	6.45E-03	1.69E-04	1.71E-03	6.00E-03	1.10E-04	1.58E-03	1.41E-03	6.11E-04	5.02E-04	5.51E-04	8.70E-08	1.38E-06	0.00E+00	1.47E-06	1.468	0.00E+00	1.58E-02	9.74E-03
3746463758235	374646	3758235	1.60E-03	4.95E-03	6.58E-03	1.72E-04	1.75E-03	6.12E-03	1.12E-04	1.62E-03	1.45E-03	6.26E-04	5.15E-04	5.67E-04	8.88E-08	1.41E-06	0.00E+00	1.50E-06	1.500	0.00E+00	1.61E-02	9.95E-03
3746563758235	374656	3758235	1.62E-03	5.03E-03	6.69E-03	1.74E-04	1.78E-03	6.22E-03	1.14E-04	1.66E-03	1.48E-03	6.39E-04	5.26E-04	5.80E-04	9.02E-08	1.44E-06	0.00E+00	1.53E-06	1.526	0.00E+00	1.64E-02	1.01E-02
3746663758235	374666	3758235	1.65E-03	5.10E-03	6.78E-03	1.76E-04	1.80E-03	6.31E-03	1.15E-04	1.69E-03	1.51E-03	6.51E-04	5.36E-04	5.94E-04	9.15E-08	1.46E-06	0.00E+00	1.55E-06	1.550	0.00E+00	1.66E-02	1.03E-02
3746763758235	374676	3758235	1.67E-03	5.17E-03	6.87E-03	1.78E-04	1.83E-03	6.39E-03	1.17E-04	1.72E-03	1.53E-03	6.63E-04	5.45E-04	6.07E-04	9.27E-08	1.48E-06	0.00E+00	1.57E-06	1.572	0.00E+00	1.69E-02	1.04E-02
3746863758235	374686	3758235	1.69E-03	5.23E-03	6.96E-03	1.79E-04	1.85E-03	6.47E-03	1.18E-04	1.75E-03	1.56E-03	6.74E-04	5.54E-04	6.20E-04	9.39E-08	1.50E-06	0.00E+00	1.59E-06	1.594	0.00E+00	1.71E-02	1.06E-02
3746963758235	374696	3758235	1.71E-03	5.29E-03	7.04E-03	1.81E-04	1.87E-03	6.55E-03	1.20E-04	1.78E-03	1.59E-03	6.85E-04	5.63E-04	6.33E-04	9.49E-08	1.52E-06	0.00E+00	1.61E-06	1.615	0.00E+00	1.73E-02	1.07E-02
3747063758235	374706	3758235	1.73E-03	5.35E-03	7.11E-03	1.82E-04	1.89E-03	6.62E-03	1.21E-04	1.80E-03	1.61E-03	6.95E-04	5.72E-04	6.45E-04	9.60E-08	1.54E-06	0.00E+00	1.63E-06	1.634	0.00E+00	1.75E-02	1.08E-02
3747163758235	374716	3758235	1.74E-03	5.40E-03	7.18E-03	1.84E-04	1.91E-03	6.68E-03	1.22E-04	1.83E-03	1.63E-03	7.05E-04	5.80E-04	6.57E-04	9.69E-08	1.56E-06	0.00E+00	1.65E-06	1.652	0.00E+00	1.77E-02	1.09E-02
3747263758235	374726	3758235	1.76E-03	5.45E-03	7.25E-03	1.85E-04	1.93E-03	6.74E-03	1.23E-04	1.85E-03	1.66E-03	7.15E-04	5.88E-04	6.69E-04	9.78E-08	1.57E-06	0.00E+00	1.67E-06	1.670	0.00E+00	1.79E-02	1.10E-02
3747363758235	374736	3758235	1.78E-03	5.50E-03	7.31E-03	1.86E-04	1.94E-03	6.80E-03	1.24E-04	1.88E-03	1.68E-03	7.24E-04	5.95E-04	6.80E-04	9.86E-08	1.59E-06	0.00E+00	1.69E-06	1.686	0.00E+00	1.80E-02	1.11E-02
3747463758235	374746	3758235	1.79E-03	5.54E-03	7.36E-03	1.87E-04	1.96E-03	6.85E-03	1.25E-04	1.90E-03	1.69E-03	7.32E-04	6.02E-04	6.90E-04	9.93E-08	1.60E-06	0.00E+00	1.70E-06	1.700	0.00E+00	1.82E-02	1.12E-02
3747563758235	374756	3758235	1.80E-03	5.57E-03	7.41E-03	1.88E-04	1.97E-03	6.90E-03	1.26E-04	1.91E-03	1.71E-03	7.40E-04	6.08E-04	7.00E-04	1.00E-07	1.61E-06	0.00E+00	1.71E-06	1.714	0.00E+00	1.83E-02	1.13E-02
3747663758235	374766	3758235	1.81E-03	5.61E-03	7.46E-03	1.89E-04	1.98E-03	6.94E-03	1.27E-04	1.94E-03	1.73E-03	7.47E-04	6.15E-04	7.09E-04	1.01E-07	1.63E-06	0.00E+00	1.73E-06	1.726	0.00E+00	1.85E-02	1.14E-02
3747763758235	374776	3758235	1.82E-03	5.64E-03	7.50E-03	1.89E-04	1.99E-03	6.97E-03	1.27E-04	1.96E-03	1.75E-03	7.54E-04	6.20E-04	7.17E-04	1.01E-07	1.64E-06	0.00E+00	1.74E-06	1.737	0.00E+00	1.86E-02	1.15E-02
3747863758235	374786	3758235	1.83E-03	5.66E-03	7.53E-03	1.90E-04	2.00E-03	7.00E-03	1.28E-04	1.97E-03	1.76E-03	7.60E-04	6.25E-04	7.24E-04	1.02E-07	1.65E-06	0.00E+00	1.75E-06	1.747	0.00E+00	1.87E-02	1.15E-02
3747963758235	374796	3758235	1.84E-03	5.68E-03	7.56E-03	1.90E-04	2.01E-03	7.03E-03	1.28E-04	1.99E-03	1.77E-03	7.65E-04	6.30E-04	7.29E-04	1.02E-07	1.65E-06	0.00E+00	1.76E-06	1.755	0.00E+00	1.87E-02	1.16E-02
3748263758235	374826	3758235	1.85E-03	5.72E-03	7.61E-03	1.91E-04	2.02E-03	7.08E-03	1.29E-04	2.02E-03	1.81E-03	7.80E-04	6.42E-04	7.43E-04	1.03E-07	1.67E-06	0.00E+00	1.77E-06	1.774	0.00E+00	1.89E-02	1.17E-02
3748363758235	374836	3758235	1.85E-03	5.73E-03	7.61E-03	1.92E-04	2.02E-03	7.08E-03	1.29E-04	2.03E-03	1.82E-03	7.84E-04	6.45E-04	7.47E-04	1.03E-07	1.67E-06	0.00E+00	1.78E-06	1.777	0.00E+00	1.89E-02	1.17E-02
3748463758235	374846	3758235	1.85E-03	5.72E-03	7.61E-03	1.92E-04	2.02E-03	7.08E-03	1.29E-04	2.04E-03	1.83E-03	7.88E-04	6.48E-04	7.50E-04	1.03E-07	1.68E-06	0.00E+00	1.78E-06	1.780	0.00E+00	1.90E-02	1.17E-02
3748563758235	374856	3758235	1.85E-03	5.73E-03	7.62E-03	1.92E-04	2.02E-03	7.08E-03	1.29E-04	2.05E-03	1.83E-03	7.91E-04	6.51E-04	7.53E-04	1.03E-07	1.68E-06	0.00E+00	1.78E-06	1.782	0.00E+00	1.90E-02	1.17E-02
3748663758235	374866	3758235	1.85E-03	5.73E-03	7.62E-03	1.92E-04	2.03E-03	7.08E-03	1.29E-04	2.06E-03	1.84E-03	7.95E-04	6.54E-04	7.56E-04	1.03E-07	1.68E-06	0.00E+00	1.78E-06	1.785	0.00E+00	1.90E-02	1.17E-02
3749063758235	374906	3758235	1.83E-03	5.67E-03	7.55E-03	1.93E-04	2.01E-03	7.02E-03	1.28E-04	2.08E-03	1.86E-03	8.03E-04	6.61E-04	7.65E-04	1.02E-07	1.68E-06	0.00E+00	1.78E-06	1.779	0.00E+00	1.89E-02	1.17E-02
3749163758235	374916	3758235	1.83E-03	5.65E-03	7.52E-03	1.93E-04	2.00E-03	6.99E-03	1.28E-04	2.09E-03	1.86E-03	8.04E-04	6.62E-04	7.67E-04	1.01E-07	1.67E-06	0.00E+00	1.77E-06	1.775	0.00E+00	1.88E-02	1.16E-02
3749263758235	374926	3758235	1.82E-03	5.63E-03	7.48E-03	1.93E-04	1.99E-03	6.96E-03	1.27E-04	2.09E-03	1.86E-03	8.05E-04	6.63E-04	7.68E-04	1.01E-07	1.67E-06	0.00E+00	1.77E-06	1.770	0.00E+00	1.88E-02	1.16E-02
3749363758235	374936	3758235	1.81E-03	5.60E-03	7.45E-03	1.93E-04	1.98E-03	6.93E-03	1.27E-04	2.09E-03	1.87E-03	8.06E-04	6.63E-04	7.70E-04	1.01E-07	1.67E-06	0.00E+00	1.77E-06	1.766	0.00E+00	1.87E-02	1.16E-02
3742063758245	374206	3758245	4.85E-04	1.50E-03	2.00E-03	8.15E-05	5.31E-04	1.86E-03	3.39E-05	5.29E-04	4.72E-04	2.04E-04	1.68E-04	1.89E-04	2.69E-08	4.39E-07	0.00E+00	4.66E-07	0.466	0.00E+00	4.99E-03	3.06E-03
3742163758245	374216	3758245	4.99E-04	1.55E-03	2.06E-03	8.32E-05	5.46E-04	1.91E-03	3.49E-05	5.43E-04	4.85E-04	2.09E-04	1.72E-04	1.94E-04	2.77E-08	4.52E-07	0.00E+00	4.80E-07	0.480	0.00E+00	5.13E-03	3.15E-03
3742263758245	374226	3758245	5.14E-04	1.59E-03	2.12E-03	8.48E-05	5.63E-04	1.97E-03	3.60E-05	5.55E-04	4.96E-04	2.15E-04	1.77E-04	1.99E-04	2.86E-08	4.65E-07	0.00E+00	4.93E-07	0.493	0.00E+00	5.28E-03	3.24E-03
3742363758245	374236	3758245	5.29E-04	1.64E-03	2.18E-03	8.66E-05	5.80E-04	2.03E-03	3.70E-05	5.73E-04	5.11E-04	2.21E-04	1.82E-04	2.03E-04	2.94E-08	4.78E-07	0.00E+00	5.08E-07	0.508	0.00E+00	5.43E-03	3.34E-03
3742463758245	374246	3758245	5.45E-04	1.69E-03	2.25E-03	8.83E-05	5.97E-04	2.09E-03	3.81E-05	5.88E-04	5.25E-04	2.27E-04	1.87E-04	2.08E-04	3.03E-08	4.92E-07	0.00E+00	5.22E-07	0.522	0.00E+00	5.59E-03	3.44E-03
3742563758245	374256	3758245	5.62E-04	1.74E-03	2.31E-03	9.01E-05	6.15E-04	2.15E-03	3.93E-05	6.04E-04	5.40E-04	2.33E-04	1.92E-04	2.14E-04	3.12E-08	5.07E-07	0.00E+00	5.38E-07	0.538	0.00E+00	5.76E-03	3.54E-03
3742663758245	374266	3758245	5.79E-04	1.79E-03	2.39E-03	9.19E-05	6.34E-04	2.22E-03	4.05E-05	6.21E-04	5.55E-04	2.39E-04	1.97E-04	2.19E-04	3.22E-08	5.22E-07	0.00E+00	5.54E-07	0.554	0.00E+00	5.93E-03	3.65E-03
3742763758245	374276	3758245	5.98E-04	1.85E-03	2.46E-03	9.37E-05	6.54E-04	2.29E-03	4.18E-05	6.38E-04	5.70E-04	2.46E-04	2.02E-04	2.24E-04	3.32E-08	5.37E-07	0.00E+00	5.71E-07	0.571	0.00E+00	6.11E-03	3.76E-03
3742863758245	374286	3758245	6.16E-04	1.91E-03	2.54E-03	9.56E-05	6.75E-04	2.36E-03	4.31E-05	6.56E-04	5.86E-04	2.53E-04	2.08E-04	2.30E-04	3.42E-08	5.54E-07	0.00E+00	5.88E-07	0.588	0.00E+00	6.30E-03	3.87E-03
3742963758245	374296	3758245	6.36E-04	1.97E-03	2.62E-03	9.75E-05	6.96E-04	2.43E-03	4.45E-05	6.75E-04	6.02E-04	2.60E-04	2.14E-04	2.36E-04	3.53E-08	5.70E-07	0.00E+00	6.06E-07	0.606	0.00E+00	6.49E-03	3.99E-03
3743063758245	374306	3758245	6.56E-04	2.03E-03	2.70E-03	9.94E-05	7.18E-04	2.51E-03	4.59E-05	6.94E-04	6.19E-04	2.67E-04	2.20E-04	2.42E-04	3.64E-08	5.88E-07	0.00E+00	6.24E-07	0.624	0.00E+00	6.69E-03	4.12E-03
3743163758245	374316	3758245	6.77E-04	2.10E-03	2.79E-03	1.01E-04	7.41E-04	2.59E-03	4.74E-05	7.14E-04	6.37E-04	2.75E-04	2.26E-04	2.48E-04	3.76E-08	6.06E-07	0.00E+00	6.44E-07	0.644	0.00E+00	6.90E-03	4.24E-03
3743263758245	374326	3758245	6.99E-04	2

			SWBuilding Construction	SWDemolition	SWGrading	EYBuilding Construction	SWPaving	SWGrading	SWArchitectural Coating	NBBuilding Construction	NBBuilding Construction	NBArchitectural Coating	NBArchitectural Coating	RWBuilding Construction	Child Risk					Overlapping Phases - Maximum G		
Unique Identifier	X (UTM)	Y (UTM)	2026	2026	2026	2026	2027	2027	2027	2026	2027	2026	2027	2026	3rd Trimester	0<2	2<16	Total	per million	2025	2026	2027
3743563758255	374356	3758255	7.95E-04	2.46E-03	3.28E-03	1.13E-04	8.71E-04	3.05E-03	5.56E-05	8.21E-04	7.33E-04	3.16E-04	2.60E-04	2.82E-04	4.42E-08	7.07E-07	0.00E+00	7.51E-07	0.751	0.00E+00	8.06E-03	4.97E-03
3743663758255	374366	3758255	8.23E-04	2.55E-03	3.39E-03	1.15E-04	9.00E-04	3.15E-03	5.75E-05	8.45E-04	7.54E-04	3.26E-04	2.68E-04	2.89E-04	4.57E-08	7.30E-07	0.00E+00	7.75E-07	0.775	0.00E+00	8.33E-03	5.13E-03
3743763758255	374376	3758255	8.51E-04	2.63E-03	3.50E-03	1.18E-04	9.31E-04	3.26E-03	5.95E-05	8.70E-04	7.77E-04	3.35E-04	2.76E-04	2.97E-04	4.73E-08	7.54E-07	0.00E+00	8.01E-07	0.801	0.00E+00	8.61E-03	5.30E-03
3743963758255	374396	3758255	9.10E-04	2.82E-03	3.75E-03	1.22E-04	9.96E-04	3.49E-03	6.37E-05	9.23E-04	8.24E-04	3.56E-04	2.93E-04	3.13E-04	5.06E-08	8.04E-07	0.00E+00	8.55E-07	0.855	0.00E+00	9.19E-03	5.66E-03
3744063758255	374406	3758255	9.42E-04	2.92E-03	3.88E-03	1.25E-04	1.03E-03	3.61E-03	6.59E-05	9.50E-04	8.49E-04	3.66E-04	3.01E-04	3.22E-04	5.23E-08	8.31E-07	0.00E+00	8.83E-07	0.883	0.00E+00	9.50E-03	5.86E-03
3744163758255	374416	3758255	9.75E-04	3.02E-03	4.01E-03	1.27E-04	1.07E-03	3.73E-03	6.82E-05	9.79E-04	8.74E-04	3.77E-04	3.10E-04	3.31E-04	5.41E-08	8.58E-07	0.00E+00	9.12E-07	0.912	0.00E+00	9.82E-03	6.05E-03
3744263758255	374426	3758255	1.01E-03	3.12E-03	4.15E-03	1.30E-04	1.10E-03	3.86E-03	7.05E-05	1.01E-03	9.00E-04	3.89E-04	3.20E-04	3.40E-04	5.60E-08	8.87E-07	0.00E+00	9.43E-07	0.943	0.00E+00	1.01E-02	6.26E-03
3744363758255	374436	3758255	1.04E-03	3.23E-03	4.29E-03	1.32E-04	1.14E-03	3.99E-03	7.29E-05	1.04E-03	9.27E-04	4.00E-04	3.29E-04	3.50E-04	5.79E-08	9.16E-07	0.00E+00	9.74E-07	0.974	0.00E+00	1.05E-02	6.47E-03
3744463758255	374446	3758255	1.08E-03	3.34E-03	4.44E-03	1.35E-04	1.18E-03	4.13E-03	7.54E-05	1.07E-03	9.54E-04	4.12E-04	3.39E-04	3.60E-04	5.99E-08	9.46E-07	0.00E+00	1.01E-06	1.005	0.00E+00	1.08E-02	6.68E-03
3744563758255	374456	3758255	1.11E-03	3.45E-03	4.59E-03	1.38E-04	1.22E-03	4.27E-03	7.80E-05	1.10E-03	9.82E-04	4.24E-04	3.49E-04	3.70E-04	6.19E-08	9.76E-07	0.00E+00	1.04E-06	1.038	0.00E+00	1.12E-02	6.90E-03
3744663758255	374466	3758255	1.15E-03	3.57E-03	4.74E-03	1.40E-04	1.26E-03	4.41E-03	8.06E-05	1.13E-03	1.01E-03	4.36E-04	3.59E-04	3.81E-04	6.40E-08	1.01E-06	0.00E+00	1.07E-06	1.071	0.00E+00	1.16E-02	7.12E-03
3744763758255	374476	3758255	1.19E-03	3.68E-03	4.90E-03	1.43E-04	1.30E-03	4.56E-03	8.33E-05	1.17E-03	1.04E-03	4.49E-04	3.69E-04	3.91E-04	6.61E-08	1.04E-06	0.00E+00	1.11E-06	1.106	0.00E+00	1.19E-02	7.35E-03
3744863758255	374486	3758255	1.23E-03	3.81E-03	5.06E-03	1.46E-04	1.35E-03	4.71E-03	8.60E-05	1.20E-03	1.07E-03	4.62E-04	3.80E-04	4.03E-04	6.83E-08	1.07E-06	0.00E+00	1.14E-06	1.141	0.00E+00	1.23E-02	7.59E-03
3744963758255	374496	3758255	1.27E-03	3.93E-03	5.22E-03	1.48E-04	1.39E-03	4.86E-03	8.87E-05	1.23E-03	1.10E-03	4.75E-04	3.91E-04	4.14E-04	7.05E-08	1.11E-06	0.00E+00	1.18E-06	1.176	0.00E+00	1.27E-02	7.83E-03
3745063758255	374506	3758255	1.31E-03	4.05E-03	5.39E-03	1.51E-04	1.43E-03	5.01E-03	9.15E-05	1.27E-03	1.13E-03	4.89E-04	4.02E-04	4.26E-04	7.27E-08	1.14E-06	0.00E+00	1.21E-06	1.212	0.00E+00	1.31E-02	8.07E-03
3745163758255	374516	3758255	1.35E-03	4.18E-03	5.56E-03	1.54E-04	1.48E-03	5.17E-03	9.44E-05	1.30E-03	1.16E-03	5.03E-04	4.14E-04	4.39E-04	7.50E-08	1.17E-06	0.00E+00	1.25E-06	1.249	0.00E+00	1.35E-02	8.32E-03
3745263758255	374526	3758255	1.39E-03	4.30E-03	5.72E-03	1.56E-04	1.52E-03	5.32E-03	9.72E-05	1.34E-03	1.20E-03	5.17E-04	4.25E-04	4.51E-04	7.72E-08	1.21E-06	0.00E+00	1.29E-06	1.285	0.00E+00	1.39E-02	8.56E-03
3745363758255	374536	3758255	1.43E-03	4.43E-03	5.89E-03	1.59E-04	1.57E-03	5.48E-03	1.00E-04	1.38E-03	1.23E-03	5.31E-04	4.37E-04	4.64E-04	7.95E-08	1.24E-06	0.00E+00	1.32E-06	1.322	0.00E+00	1.43E-02	8.81E-03
3745463758255	374546	3758255	1.47E-03	4.55E-03	6.06E-03	1.61E-04	1.61E-03	5.63E-03	1.03E-04	1.41E-03	1.26E-03	5.45E-04	4.49E-04	4.78E-04	8.17E-08	1.28E-06	0.00E+00	1.36E-06	1.359	0.00E+00	1.47E-02	9.06E-03
3745563758255	374556	3758255	1.51E-03	4.68E-03	6.22E-03	1.64E-04	1.65E-03	5.78E-03	1.06E-04	1.45E-03	1.30E-03	5.60E-04	4.61E-04	4.91E-04	8.39E-08	1.31E-06	0.00E+00	1.40E-06	1.395	0.00E+00	1.51E-02	9.30E-03
3745663758255	374566	3758255	1.55E-03	4.80E-03	6.38E-03	1.67E-04	1.70E-03	5.94E-03	1.08E-04	1.49E-03	1.33E-03	5.75E-04	4.73E-04	5.06E-04	8.61E-08	1.35E-06	0.00E+00	1.43E-06	1.432	0.00E+00	1.55E-02	9.54E-03
3745763758255	374576	3758255	1.59E-03	4.92E-03	6.54E-03	1.69E-04	1.74E-03	6.08E-03	1.11E-04	1.53E-03	1.37E-03	5.90E-04	4.85E-04	5.20E-04	8.82E-08	1.38E-06	0.00E+00	1.47E-06	1.468	0.00E+00	1.59E-02	9.78E-03
3745863758255	374586	3758255	1.70E-03	5.25E-03	6.98E-03	1.77E-04	1.86E-03	6.50E-03	1.19E-04	1.64E-03	1.47E-03	6.35E-04	5.22E-04	5.65E-04	9.42E-08	1.48E-06	0.00E+00	1.57E-06	1.571	0.00E+00	1.70E-02	1.05E-02
3745963758255	374596	3758255	1.73E-03	5.36E-03	7.12E-03	1.79E-04	1.89E-03	6.63E-03	1.21E-04	1.69E-03	1.51E-03	6.50E-04	5.35E-04	5.80E-04	9.61E-08	1.51E-06	0.00E+00	1.60E-06	1.604	0.00E+00	1.73E-02	1.07E-02
3746063758255	374606	3758255	1.76E-03	5.45E-03	7.26E-03	1.81E-04	1.93E-03	6.75E-03	1.23E-04	1.73E-03	1.54E-03	6.65E-04	5.47E-04	5.96E-04	9.79E-08	1.54E-06	0.00E+00	1.64E-06	1.636	0.00E+00	1.76E-02	1.09E-02
3746363758255	374636	3758255	1.79E-03	5.55E-03	7.38E-03	1.84E-04	1.96E-03	6.86E-03	1.25E-04	1.76E-03	1.57E-03	6.80E-04	5.59E-04	6.11E-04	9.95E-08	1.57E-06	0.00E+00	1.67E-06	1.666	0.00E+00	1.80E-02	1.11E-02
3746463758255	374646	3758255	1.82E-03	5.64E-03	7.51E-03	1.86E-04	2.00E-03	6.98E-03	1.27E-04	1.80E-03	1.61E-03	6.95E-04	5.72E-04	6.27E-04	1.01E-07	1.60E-06	0.00E+00	1.70E-06	1.697	0.00E+00	1.83E-02	1.13E-02
3746563758255	374656	3758255	1.85E-03	5.73E-03	7.62E-03	1.88E-04	2.03E-03	7.09E-03	1.29E-04	1.84E-03	1.64E-03	7.09E-04	5.83E-04	6.43E-04	1.03E-07	1.62E-06	0.00E+00	1.73E-06	1.726	0.00E+00	1.86E-02	1.15E-02
3746663758255	374666	3758255	1.88E-03	5.82E-03	7.74E-03	1.90E-04	2.06E-03	7.20E-03	1.31E-04	1.88E-03	1.68E-03	7.23E-04	5.95E-04	6.59E-04	1.04E-07	1.65E-06	0.00E+00	1.75E-06	1.754	0.00E+00	1.89E-02	1.17E-02
3746763758255	374676	3758255	1.91E-03	5.90E-03	7.84E-03	1.92E-04	2.09E-03	7.30E-03	1.33E-04	1.91E-03	1.71E-03	7.37E-04	6.06E-04	6.75E-04	1.06E-07	1.68E-06	0.00E+00	1.78E-06	1.781	0.00E+00	1.92E-02	1.18E-02
3746863758255	374686	3758255	1.93E-03	5.98E-03	7.95E-03	1.94E-04	2.11E-03	7.39E-03	1.35E-04	1.95E-03	1.74E-03	7.50E-04	6.17E-04	6.91E-04	1.07E-07	1.70E-06	0.00E+00	1.81E-06	1.807	0.00E+00	1.94E-02	1.20E-02
3746963758255	374696	3758255	1.95E-03	6.05E-03	8.05E-03	1.96E-04	2.14E-03	7.49E-03	1.37E-04	1.98E-03	1.77E-03	7.63E-04	6.28E-04	7.06E-04	1.09E-07	1.72E-06	0.00E+00	1.83E-06	1.832	0.00E+00	1.97E-02	1.22E-02
3747063758255	374706	3758255	1.98E-03	6.12E-03	8.13E-03	1.97E-04	2.16E-03	7.57E-03	1.38E-04	2.01E-03	1.80E-03	7.75E-04	6.38E-04	7.21E-04	1.10E-07	1.74E-06	0.00E+00	1.85E-06	1.855	0.00E+00	1.99E-02	1.23E-02
3747163758255	374716	3758255	1.99E-03	6.18E-03	8.21E-03	1.99E-04	2.18E-03	7.64E-03	1.40E-04	2.04E-03	1.82E-03	7.86E-04	6.47E-04	7.35E-04	1.11E-07	1.76E-06	0.00E+00	1.88E-06	1.875	0.00E+00	2.01E-02	1.24E-02
3747263758255	374726	3758255	2.01E-03	6.23E-03	8.29E-03	2.00E-04	2.20E-03	7.71E-03	1.41E-04	2.07E-03	1.85E-03	7.97E-04	6.56E-04	7.50E-04	1.12E-07	1.78E-06	0.00E+00	1.90E-06	1.895	0.00E+00	2.04E-02	1.26E-02
3747363758255	374736	3758255	2.03E-03	6.28E-03	8.36E-03	2.01E-04	2.22E-03	7.77E-03	1.42E-04	2.09E-03	1.87E-03	8.07E-04	6.64E-04	7.63E-04	1.13E-07	1.80E-06	0.00E+00	1.91E-06	1.913	0.00E+00	2.05E-02	1.27E-02
3747463758255	374746	3758255	2.04E-03	6.33E-03	8.42E-03	2.02E-04	2.24E-03	7.83E-03	1.43E-04	2.12E-03	1.89E-03	8.17E-04	6.72E-04	7.75E-04	1.14E-07	1.82E-06	0.00E+00	1.93E-06	1.930	0.00E+00	2.07E-02	1.28E-02
3747563758255	374756	3758255	2.06E-03	6.37E-03	8.47E-03	2.03E-04	2.25E-03	7.88E-03	1.44E-04	2.14E-03	1.91E-03	8.26E-04	6.80E-04	7.86E-04	1.14E-07	1.83E-06	0.00E+00	1.94E-06	1.945	0.00E+00	2.09E-02	1.29E-02
3747663758255	374766	3758255	2.07E-03	6.40E-03	8.52E-03	2.04E-04	2.26E-03	7.92E-03	1.45E-04	2.16E-03	1.93E-03	8.34E-04	6.87E-04	7.97E-04	1.15E-07	1.84E-06	0.00E+00	1.96E-06	1.958	0.00E+00	2.09E-02	1.30E-02
3747763758255	374776	3758255	2.08E-03	6.43E-03	8.56E-03	2.04E-04	2.28E-03	7.96E-03	1.45E-04	2.18E-03	1.95E-03	8.42E-04	6.93E-04	8.05E-04	1.15E-07	1.85E-06	0.00E+00	1.97E-06	1.970	0.00E+00	2.11E-02	1.30E-02
3747863758255	374786	3758255	2.09E-03	6.46E-03	8.59E-03	2.05E-04	2.28E-03	7.99E-03	1.46E-04	2.20E-03	1.97E-03	8.49E-04	6.99E-04	8.13E-04	1.16E-07	1.86E-06	0.00E+00	1.98E-06	1.980	0.00E+00	2.12E-02	1.31E-02
3747963758255	374796	3758255	2.09E-03	6.48E-03	8.62E-03	2.05E-04	2.29E-03	8.01E-03	1.46E-04	2.22E-03	1.98E-03	8.56E-04	7.04E-04	8.20E-04	1.16E-07	1.87E-06	0.00E+00	1.99E-06	1.989	0.00E+00	2.13E-02	1.31E-02
3748263758255	374826	3758255	2.10E-03	6.50E-03	8.64E-03	2.06E-04	2.30E-03	8.04E-03	1.47E-04	2.26E-03	2.02E-03	8.73E-04	7.18E-04	8.35E-04	1.17E-07	1.89E-06	0.00E+00	2.00E-06	2.005	0.00E+00	2.14E-02	1.32E-02
3748363758255	374836	3758255	2.10E-03	6.49E-03	8.64E-03	2.07E-04	2.30E-03	8.04E-03	1.47E-04	2.28E-03	2.03E-03	8.78E-04	7.22E-04	8.39E-04	1.17E-07	1.89E-06	0.00E+00	2.01E-06	2.007	0.00E+00	2.14E-02	1.32E-02
3748463758255	374846	3758255	2.10E-03	6.49E-03	8.63E-03	2.07E-04	2.29E-03	8.03E-03	1.47E-04	2.29E-03	2.04E-03	8.82E-04	7.25E-04	8.43E-04	1.16E-07	1.89E-06	0.00E+00	2.01E-06	2.009	0.00E+00	2.14E-02	1.32E-02
3748563758255	374856	3758255	2.09E-03	6.48E-03	8.62E-03	2.07E-04	2.29E-03	8.02E-03	1.46E-04	2.30E-03	2.05E-03	8.86E-04	7.29E-04	8.47E-04	1.16E-07	1.89E-06	0.00E+00	2.01E-06	2.010	0.00E+00	2.14E-02	1.32E-02
3748663758255	374866	3758255	2.09E-03	6.46E-03	8.60E-03	2.08E-04	2.29E-03	8.00E-03	1.46E-04	2.31E-03	2.06E-03	8.89E-04	7.31E-04	8.50E-04	1.16E-07	1.89E-06	0.00E+00	2.01E-06	2.008	0.00E+00	2.14E-02	1.32E-02
3748763758255	374876	3758255	2.08E-03	6.45E-03	8.58E-03	2.08E-04	2.28E-03	7.98E-03	1.46E-04	2.31E-03	2.07E-03	8.92E-04	7.34E-04	8.54E-04	1.16E-07	1.89E-06	0.00E+00	2.01E-06	2.008	0.00E+00	2.14E-02	1.32E-02
3748863758255	374886	3758255	2.08E-03	6.44E-03	8.56E-03	2.08E-04	2.28E-03	7.97E-03	1.45E-04	2.32E-03	2.07E-03	8.95E-04	7.37E-04	8.58E-04	1.16E-07	1.89E-06	0.00E+00	2.01E-06	2.007	0.00E+00	2.14E-02	1.32E-02
3742063758265	374206	3758265	5.05E-04	1.56E-03	2.08E-03	8.49E-05	5.52E-04	1.93E-03	3.53E-05	5.46E-04	4.87E-04	2.10E-04	1.73E-04	1.96E-04	2.80E-08	4.56E-07	0.00E+00	4.84E-07	0.484	0.00E+00	5.18E-03	3.18E-03
3742163758265	374216	3758265	5.20E-04	1.61E-03	2.14E-03	8.68E-05	5.69E-04	1.99E-03	3.64E-05	5.61E-04	5.01E-04	2.16E-04	1.78E-04	2.01E-04	2.89E-08	4.69E-07	0.00E+00	4.98E-07	0.498	0.00E+00	5.34E-03	3.28E-03
3742263758265	374226	3758265	5.36E-04	1.66E-03	2.21E-03	8.86E-05	5.87E-04	2.05E-03	3.75E-05	5.77E-04	5.15E-04	2.22E-04	1.83E-04	2.06E-04	2.98E-08	4.84E-07	0.00E+00	5.13E-07	0.513	0.00E+00	5.50E-03	3.38E-03
3742363758265	374236	3758265	5.53E-04	1.71E-03	2.28E-03	9.05E-05	6.05E-04	2.12E-03	3.87E-05	5.93E-04	5.29E-04	2.29E-04	1.88E-04	2.11E-04	3.07E-08	4.98E-07	0.00E+00	5.29E-07	0.529	0.00E+00	5.66E-03	3.48E-03
3742463758265	374246	3758265	5.31E-04	1.77E-03	2.35E-03	9.24E-05	6.24E-04	2.18E-03	3.99E-05	6.10E-04	5.45E-04	2.35E-04	1.93E-04	2.16E-04	3.17E-08	5.13E-07	0.00E+00	5.45E-07	0.545	0.00E+00	5.83E-03	3.58E-03
3742563758265	374256	3758265	5.89E-04	1.82E-03	2.42E-03	9.44E-05	6.45E-04	2.26E-03	4.12E-05	6.28E-04	5.60E-04	2.42E-04	1.99E-04	2.22E-04	3.27E-08	5.29E-07	0.00E+00	5.62E-07	0.562	0.00E+00	6.02E-03	3.70E-03
3742663758265	374266	3758265	6.08E-04	1.88E-03	2.50E-03	9.64E-05	6.66E-04	2.33E-03	4.25E-05	6.46E-04	5.76E-04	2.49E-04	2.05E-04	2.28E-04	3.38E-08	5.46E-07	0.00E+00	5.80E-07	0.580	0.00E+00	6.21E-03	3.82E-03
3742763758265	374276	3758265	6.28E-04	1.94E-03	2.59E-03	9.84E-05	6.87E-04	2.40E-03	4.39E-05	6.65E-04	5.93E-04	2.56E-04	2.11E-04	2.33E-04	3.49E-08	5.63E-07	0.00E+00	5.98E-07	0.598	0.00E+00	6.41E-03	3.94E-03
3742863758265	374286	3758265	6.49E-04	2.01E-03	2.67E-03	1.00E-04	7.10E-04	2.48E-03	4.54E-05	6.84E-04	6.11E-04	2.64E-04	2.17E-04	2.40E-04	3.60E-08	5.81E-07	0.00E+00	6.17E-07	0.617	0.00E+00	6.62E-03	4.07E-03
3742963758265	374296	3758265	6.70E-04	2.08E-03	2.76E-03	1.03E-04	7.34E-04	2.57E-03	4.69E-05	7.04E-04	6.29E-04	2.72E-04	2.23E-04	2.46E-04	3.72E-08	6.00E-07	0.00E+00	6.37E-07	0.637	0.00E+00	6.83E-03	4.20E-03
3743063758265	374306	3758265	6.93E-04	2.14E-03	2.85E-03	1.05E-04	7.58E-04	2.65E-03	4.85E-05	7.25E-04	6.47E-04	2.80E-04	2.30E-04	2.52E-04	3.85E-08	6.19E-07	0.00E+00	6.57E-07	0.657	0.00E+00	7.05E-03	4.34E-03
3743163758265	374316	3758265	7.17E-04	2.22E-03	2.95E-03	1.07E-04	7.84E-04	2.74E-03	5.01E-05	7.47E-04	6.67E-04	2.88E-04	2.37E-04	2.59E-04	3.98E-08	6.39E-07	0.00E+00	6.79E-07	0.679	0.00E+00	7.29E-03	4.48E-03
3743263758265	374326	3758265	7.41E-04	2.29E-03	3.05E-03	1.09E-04	8.11E-04	2.84E-03	5.18E-05	7.70E-04	6.87E-04	2.97E-04	2.44E-04	2.66E-04	4.12E-08	6.60E-07	0.00E+00	7.01E-07	0.701	0.00E+00	7.53E-03	4.63E-03
3743363758265	374336	3758265	7.67E-04	2.37E-03	3.16E-03	1.11E-04	8.40E-04	2.94E-03	5.37E-05	7.93E-04	7.08E-04	3.06E-04	2.52E-04	2.73E-04	4.26E-08	6.82E-07	0.00E+00	7.25E-07	0.725	0.00E+00	7.78E-03	4.79E-03
3743463758265	374346	3758265	7.94E-04	2.46E-03	3.27E-03	1.14E-04	8.69E-04	3.04E-03	5.55E-05	8.17E-04	7.30E-04	3.15E-04	2.59E-04	2.81E-04	4.41E-08	7.05E-07	0.00E+00	7.49E-07	0.749	0.00E+00	8.05E-03	4.95E-03
3743563758265	374356	3758265	8.22E-04	2.54E-03	3.38E-03	1.16E-04	9.00E-04	3.15E-03	5.75E-05	8.42E-04	7.52E-04	3.25E-04	2.67E-04	2.88E-04	4.57E-08	7.29E-07	0.00E+00	7.74E-07	0.774	0.00E+00	8.32E-03	5.12E-03
3743663758265	374366	3758265	8.51E-04	2.63E-03	3.50E-03	1.19E-04	9.32E-04	3.26E-03	5.95E-05	8.68E-04	7.75E-04	3.35E-04	2.75E-04	2.96E-04	4.73E-08	7.53E-07	0.00E+00	8.01E-07	0.801	0.00E+00	8.61E-03	5.30E-03
3743763758265	374376	3758265	8.81E-04	2.73E-03	3.63E-03	1.21E-04	9.65E-04	3.38E-03	6.16E-05	8.95E-04	7.99E-04	3.45E-04	2.84E-04	3.05E-04	4.90E-08	7.79E-07	0.00E+00	8.28E-07	0.828	0.00E+00	8.90E-03	5.48E-03
3743963758265	374396	3758265	9.46E-04	2.93E-03	3.89E-03	1.26E-04	1.04E-03	3.62E-03	6.61E-05	9.51E-04	8.49E-04	3.66E-04	3.01E-04	3.22E-04	5.25E-08	8.33E-07	0.00E+00	8.86E-07	0.886	0.00E+00	9.53E-03	5.87E-03
3744063758265	374406	3758265	9.80E-04	3.03E-03	4.04E-03	1.29E-04	1.07E-03	3.75E-03	6.85E-05	9.80E-04	8.75E-04	3.78E-04	3.11E-04	3.31E-04	5.44E-08	8.62E-07	0.00E+00	9.16E-07	0.916	0.00E+00	9.87E-03	6.08E-03
3744163758265	374416	3758265	1.01E-03	3.14E-03	4.18E-03	1.31E-04	1.11E-03	3.89E-03	7.09E-05	1.01E-03	9.07E-04	3.90E-04	3.20E-04	3.40E-04	5.64E-08	8.92E-07	0.00E+00	9.48E-07	0.948	0.00E+00	1.02E-02	6.29E-03
3744263758265	374426	3758265	1.05E-03	3.26E-03	4.33E-03	1.34E-04	1.15E-03	4.03E-03	7.36E-05	1.04E-03	9.30E-04	4.02E-04	3.30E-04	3.50E-04	5.84E-08	9.22E-07	0.00E+00	9.81E-07	0.981	0.00E+00	1.06E-02	6.51E-03
3744363758265	374436	3758265	1.09E-03	3.37E-03	4.49E-03	1.37E-04	1.19E-03	4.17E-03	7.62E-05	1.07E-03	9.59E-04	4.14E-04	3.41E-04	3.60E-04	6.05E-08	9.54E-07	0.00E+00	1.01E-06	1.015	0.00E+00	1.09E-02	6.74E-03
3744463758265	374446	3758265	1.13E-03	3.49E-03	4.65E-03	1.39E-04	1.24E-03	4.32E-03	7.90E-05	1.11E-03	9.88E-04	4.27E-04	3.51E-04	3.71E-04	6.27E-08	9.87E-07	0.00E+00	1.05E-06	1.049	0.00E+00	1.13E-02	6.98E-03
3744563758265	374456	3758265	1.17E-03	3.62E-03	4.81E-03	1.42E-04	1.28E-03	4.48E-03	8.18E-05	1.14E-03	1.02E-03	4.40E-04	3.62E-04	3.82E-04	6.49E-08	1.02E-06	0.00E+00	1.08E-06	1.085	0.00E+00	1.17E-02	7.22E-03
3744663758265	374466	3758265	1.21E-03	3.75E-03	4.98E-03	1.45E-04	1.32E-03	4.63E-03	8.46E-05	1.18E-03	1.05E-03	4.53E-04	3.73E-04	3.93E-04	6.72E-08	1.05E-06	0.00E+00	1.12E-06	1.121	0.00E+00	1.21E-02	7.47E-03
3744763758265	374476	3758265	1.25E-03	3.88E-03	5.16E-03	1.48E-04	1.37E-03	4.80E-03	8.76E-05	1.21E-03	1.08E-03	4.67E-04	3.84E-04	4.05E-04	6.96E-08	1.09E-06	0.00E+00	1.16E-06	1.159	0.00E+00	1.25E-02	7.72E-03
3744863758265	374486	3758265	1.30E-03	4.01E-03	5.33E-03	1.51E-04	1.42E-03	4.96E-03	9.06E-05	1.25E-03	1.11E-03	4.81E-04	3.95E-04	4.17E-04	7.20E-08	1.13E-06	0.00E+00	1.20E-06	1.198	0.00E+00	1.29E-02	7.98E-03
3744963758265	374496	3758265	1.34E-03	4.15E-03	5.51E-03	1.54E-04	1.47E-03	5.13E-03	9.37E-05	1.28E-03	1.15E-03	4.95E-04	4.07E-04	4.29E-04	7.44E-08	1.16E-06	0.00E+00	1.24E-06	1.236	0.00E+00	1.34E-02	8.24E-03
3745063758265	374506	3758265	1.38E-03	4.28E-03	5.70E-03	1.57E-04	1.51E-03	5.30E-03	9.68E-05	1.32E-03	1.18E-03	5.10E-04	4.19E-04	4.42E-04	7.69E-08	1.20E-06	0.00E+00	1.28E-06	1.276	0.00E+00	1.38E-02	8.51E-03
3745163758265	374516	3758265	1.43E-03	4

			SWBuilding Construction	SWDemolition	SWGrading	EYBuilding Construction	SWPaving	SWGrading	SWArchitectural Coating	NBBuilding Construction	NBBuilding Construction	NBArchitectural Coating	NBArchitectural Coating	RWBuilding Construction	Child Risk				Overlapping Phases - Maximum G		
Unique Identifier	X (UTM)	Y (UTM)	2026	2026	2026	2026	2027	2027	2027	2026	2027	2026	2027	2026	3rd Trimester	0<2	2<16	Total	per million	2025	2026	2027
3745563758275	374556	3758275	1.72E-03	5.31E-03	7.07E-03	1.77E-04	1.88E-03	6.57E-03	1.20E-04	1.60E-03	1.42E-03	6.15E-04	5.06E-04	5.34E-04	9.53E-08	1.47E-06	0.00E+00	1.57E-06	1.570	0.00E+00	1.70E-02	1.05E-02
3745663758275	374566	3758275	1.76E-03	5.46E-03	7.27E-03	1.80E-04	1.93E-03	6.76E-03	1.23E-04	1.64E-03	1.47E-03	6.33E-04	5.21E-04	5.51E-04	9.80E-08	1.52E-06	0.00E+00	1.61E-06	1.615	0.00E+00	1.75E-02	1.08E-02
3745763758275	374576	3758275	1.81E-03	5.61E-03	7.46E-03	1.83E-04	1.98E-03	6.94E-03	1.27E-04	1.69E-03	1.51E-03	6.50E-04	5.35E-04	5.68E-04	1.01E-07	1.56E-06	0.00E+00	1.66E-06	1.658	0.00E+00	1.80E-02	1.11E-02
3746063758275	374606	3758275	1.95E-03	6.02E-03	8.01E-03	1.91E-04	2.13E-03	7.45E-03	1.36E-04	1.83E-03	1.63E-03	7.05E-04	5.80E-04	6.22E-04	1.08E-07	1.68E-06	0.00E+00	1.79E-06	1.785	0.00E+00	1.93E-02	1.19E-02
3746163758275	374616	3758275	1.99E-03	6.15E-03	8.18E-03	1.94E-04	2.18E-03	7.61E-03	1.39E-04	1.87E-03	1.67E-03	7.23E-04	5.94E-04	6.41E-04	1.10E-07	1.72E-06	0.00E+00	1.83E-06	1.825	0.00E+00	1.98E-02	1.22E-02
3746263758275	374626	3758275	2.03E-03	6.27E-03	8.35E-03	1.97E-04	2.22E-03	7.76E-03	1.42E-04	1.92E-03	1.71E-03	7.40E-04	6.09E-04	6.60E-04	1.13E-07	1.75E-06	0.00E+00	1.86E-06	1.864	0.00E+00	2.02E-02	1.24E-02
3746363758275	374636	3758275	2.07E-03	6.39E-03	8.50E-03	1.99E-04	2.26E-03	7.91E-03	1.44E-04	1.97E-03	1.76E-03	7.58E-04	6.24E-04	6.79E-04	1.15E-07	1.79E-06	0.00E+00	1.90E-06	1.902	0.00E+00	2.06E-02	1.27E-02
3746463758275	374646	3758275	2.10E-03	6.51E-03	8.66E-03	2.02E-04	2.30E-03	8.05E-03	1.47E-04	2.01E-03	1.80E-03	7.75E-04	6.38E-04	6.98E-04	1.17E-07	1.82E-06	0.00E+00	1.94E-06	1.939	0.00E+00	2.10E-02	1.29E-02
3746563758275	374656	3758275	2.14E-03	6.62E-03	8.80E-03	2.04E-04	2.34E-03	8.19E-03	1.50E-04	2.06E-03	1.84E-03	7.92E-04	6.52E-04	7.17E-04	1.19E-07	1.86E-06	0.00E+00	1.97E-06	1.974	0.00E+00	2.13E-02	1.32E-02
3746663758275	374666	3758275	2.17E-03	6.72E-03	8.94E-03	2.06E-04	2.38E-03	8.32E-03	1.52E-04	2.10E-03	1.87E-03	8.09E-04	6.66E-04	7.37E-04	1.21E-07	1.89E-06	0.00E+00	2.01E-06	2.008	0.00E+00	2.17E-02	1.34E-02
3746763758275	374676	3758275	2.20E-03	6.82E-03	9.07E-03	2.09E-04	2.41E-03	8.44E-03	1.54E-04	2.14E-03	1.91E-03	8.25E-04	6.79E-04	7.56E-04	1.22E-07	1.92E-06	0.00E+00	2.04E-06	2.040	0.00E+00	2.20E-02	1.36E-02
3746863758275	374686	3758275	2.23E-03	6.91E-03	9.20E-03	2.11E-04	2.44E-03	8.55E-03	1.56E-04	2.18E-03	1.95E-03	8.41E-04	6.92E-04	7.75E-04	1.24E-07	1.95E-06	0.00E+00	2.07E-06	2.071	0.00E+00	2.24E-02	1.38E-02
3746963758275	374696	3758275	2.26E-03	7.00E-03	9.31E-03	2.12E-04	2.48E-03	8.66E-03	1.58E-04	2.22E-03	1.98E-03	8.56E-04	7.04E-04	7.95E-04	1.26E-07	1.98E-06	0.00E+00	2.10E-06	2.101	0.00E+00	2.27E-02	1.40E-02
3747063758275	374706	3758275	2.29E-03	7.08E-03	9.42E-03	2.14E-04	2.50E-03	8.76E-03	1.60E-04	2.26E-03	2.01E-03	8.70E-04	7.16E-04	8.13E-04	1.27E-07	2.00E-06	0.00E+00	2.13E-06	2.127	0.00E+00	2.29E-02	1.42E-02
3747163758275	374716	3758275	2.31E-03	7.15E-03	9.51E-03	2.16E-04	2.53E-03	8.85E-03	1.62E-04	2.29E-03	2.04E-03	8.83E-04	7.26E-04	8.31E-04	1.28E-07	2.02E-06	0.00E+00	2.15E-06	2.152	0.00E+00	2.32E-02	1.43E-02
3747263758275	374726	3758275	2.33E-03	7.21E-03	9.59E-03	2.17E-04	2.55E-03	8.92E-03	1.63E-04	2.32E-03	2.07E-03	8.96E-04	7.37E-04	8.48E-04	1.29E-07	2.04E-06	0.00E+00	2.17E-06	2.174	0.00E+00	2.34E-02	1.44E-02
3747463758275	374746	3758275	2.36E-03	7.32E-03	9.73E-03	2.19E-04	2.59E-03	9.05E-03	1.65E-04	2.38E-03	2.13E-03	9.19E-04	7.56E-04	8.78E-04	1.31E-07	2.08E-06	0.00E+00	2.21E-06	2.213	0.00E+00	2.38E-02	1.47E-02
3747563758275	374756	3758275	2.38E-03	7.36E-03	9.79E-03	2.20E-04	2.60E-03	9.11E-03	1.66E-04	2.41E-03	2.15E-03	9.29E-04	7.65E-04	8.92E-04	1.32E-07	2.10E-06	0.00E+00	2.23E-06	2.229	0.00E+00	2.40E-02	1.48E-02
3747663758275	374766	3758275	2.39E-03	7.39E-03	9.84E-03	2.21E-04	2.61E-03	9.15E-03	1.67E-04	2.44E-03	2.18E-03	9.39E-04	7.73E-04	9.04E-04	1.33E-07	2.11E-06	0.00E+00	2.24E-06	2.244	0.00E+00	2.41E-02	1.49E-02
3747763758275	374776	3758275	2.40E-03	7.42E-03	9.87E-03	2.22E-04	2.62E-03	9.18E-03	1.68E-04	2.46E-03	2.20E-03	9.48E-04	7.80E-04	9.14E-04	1.33E-07	2.12E-06	0.00E+00	2.26E-06	2.255	0.00E+00	2.42E-02	1.49E-02
3747863758275	374786	3758275	2.40E-03	7.44E-03	9.90E-03	2.22E-04	2.63E-03	9.20E-03	1.68E-04	2.48E-03	2.22E-03	9.57E-04	7.87E-04	9.23E-04	1.33E-07	2.13E-06	0.00E+00	2.27E-06	2.266	0.00E+00	2.43E-02	1.50E-02
3747953758275	374795	3758275	2.41E-03	7.46E-03	9.92E-03	2.23E-04	2.64E-03	9.23E-03	1.68E-04	2.50E-03	2.23E-03	9.64E-04	7.93E-04	9.30E-04	1.34E-07	2.14E-06	0.00E+00	2.27E-06	2.274	0.00E+00	2.44E-02	1.51E-02
3748263758275	374826	3758275	2.41E-03	7.45E-03	9.91E-03	2.24E-04	2.63E-03	9.22E-03	1.68E-04	2.55E-03	2.28E-03	9.85E-04	8.10E-04	9.49E-04	1.34E-07	2.15E-06	0.00E+00	2.29E-06	2.287	0.00E+00	2.45E-02	1.51E-02
3748363758275	374836	3758275	2.40E-03	7.44E-03	9.89E-03	2.24E-04	2.63E-03	9.20E-03	1.68E-04	2.57E-03	2.29E-03	9.90E-04	8.15E-04	9.54E-04	1.33E-07	2.15E-06	0.00E+00	2.29E-06	2.288	0.00E+00	2.45E-02	1.51E-02
3748463758275	374846	3758275	2.40E-03	7.42E-03	9.87E-03	2.24E-04	2.62E-03	9.18E-03	1.68E-04	2.58E-03	2.30E-03	9.95E-04	8.19E-04	9.59E-04	1.33E-07	2.15E-06	0.00E+00	2.29E-06	2.288	0.00E+00	2.44E-02	1.51E-02
3748563758275	374856	3758275	2.39E-03	7.40E-03	9.84E-03	2.25E-04	2.62E-03	9.16E-03	1.67E-04	2.59E-03	2.31E-03	1.00E-03	8.22E-04	9.64E-04	1.33E-07	2.15E-06	0.00E+00	2.29E-06	2.286	0.00E+00	2.44E-02	1.51E-02
3748663758275	374866	3758275	2.38E-03	7.37E-03	9.80E-03	2.25E-04	2.60E-03	9.11E-03	1.66E-04	2.60E-03	2.32E-03	1.00E-03	8.25E-04	9.68E-04	1.32E-07	2.15E-06	0.00E+00	2.28E-06	2.281	0.00E+00	2.43E-02	1.50E-02
3748763758275	374876	3758275	2.37E-03	7.34E-03	9.76E-03	2.26E-04	2.59E-03	9.08E-03	1.66E-04	2.61E-03	2.33E-03	1.01E-03	8.28E-04	9.73E-04	1.32E-07	2.15E-06	0.00E+00	2.28E-06	2.277	0.00E+00	2.43E-02	1.50E-02
3748863758275	374886	3758275	2.36E-03	7.30E-03	9.72E-03	2.26E-04	2.58E-03	9.04E-03	1.65E-04	2.62E-03	2.34E-03	1.01E-03	8.30E-04	9.77E-04	1.31E-07	2.14E-06	0.00E+00	2.27E-06	2.273	0.00E+00	2.42E-02	1.50E-02
3748963758275	374896	3758275	2.35E-03	7.27E-03	9.67E-03	2.26E-04	2.57E-03	8.99E-03	1.64E-04	2.62E-03	2.34E-03	1.01E-03	8.32E-04	9.81E-04	1.30E-07	2.14E-06	0.00E+00	2.27E-06	2.267	0.00E+00	2.41E-02	1.49E-02
3749063758275	374906	3758275	2.34E-03	7.23E-03	9.62E-03	2.27E-04	2.56E-03	8.95E-03	1.63E-04	2.63E-03	2.35E-03	1.01E-03	8.34E-04	9.85E-04	1.30E-07	2.13E-06	0.00E+00	2.26E-06	2.261	0.00E+00	2.40E-02	1.49E-02
3742063758275	374206	3758285	5.25E-04	1.63E-03	2.16E-03	8.86E-05	5.75E-04	2.01E-03	3.67E-05	5.64E-04	5.03E-04	2.17E-04	1.79E-04	2.02E-04	2.92E-08	4.74E-07	0.00E+00	5.03E-07	0.503	0.00E+00	5.39E-03	3.31E-03
3742163758285	374216	3758285	5.42E-04	1.68E-03	2.23E-03	9.06E-05	5.93E-04	2.08E-03	3.79E-05	5.80E-04	5.18E-04	2.23E-04	1.84E-04	2.08E-04	3.01E-08	4.88E-07	0.00E+00	5.18E-07	0.518	0.00E+00	5.55E-03	3.41E-03
3742263758285	374226	3758285	5.60E-04	1.73E-03	2.30E-03	9.25E-05	6.12E-04	2.14E-03	3.91E-05	5.96E-04	5.33E-04	2.30E-04	1.89E-04	2.13E-04	3.11E-08	5.03E-07	0.00E+00	5.34E-07	0.534	0.00E+00	5.73E-03	3.52E-03
3742363758285	374236	3758285	5.78E-04	1.79E-03	2.38E-03	9.47E-05	6.32E-04	2.21E-03	4.04E-05	6.14E-04	5.48E-04	2.37E-04	1.95E-04	2.19E-04	3.21E-08	5.19E-07	0.00E+00	5.51E-07	0.551	0.00E+00	5.91E-03	3.63E-03
3742463758285	374246	3758285	5.97E-04	1.85E-03	2.46E-03	9.68E-05	6.53E-04	2.29E-03	4.17E-05	6.32E-04	5.64E-04	2.44E-04	2.00E-04	2.24E-04	3.32E-08	5.35E-07	0.00E+00	5.69E-07	0.569	0.00E+00	6.10E-03	3.75E-03
3742563758285	374256	3758285	6.17E-04	1.91E-03	2.54E-03	9.89E-05	6.75E-04	2.36E-03	4.32E-05	6.51E-04	5.81E-04	2.51E-04	2.06E-04	2.30E-04	3.43E-08	5.53E-07	0.00E+00	5.87E-07	0.587	0.00E+00	6.30E-03	3.87E-03
3742663758285	374266	3758285	6.38E-04	1.97E-03	2.63E-03	1.01E-04	6.98E-04	2.44E-03	4.46E-05	6.71E-04	5.99E-04	2.59E-04	2.13E-04	2.37E-04	3.54E-08	5.71E-07	0.00E+00	6.06E-07	0.606	0.00E+00	6.51E-03	4.00E-03
3742763758285	374276	3758285	6.60E-04	2.04E-03	2.72E-03	1.03E-04	7.22E-04	2.53E-03	4.62E-05	6.91E-04	6.17E-04	2.66E-04	2.19E-04	2.44E-04	3.67E-08	5.90E-07	0.00E+00	6.26E-07	0.626	0.00E+00	6.72E-03	4.13E-03
3742863758285	374286	3758285	6.83E-04	2.11E-03	2.81E-03	1.06E-04	7.47E-04	2.62E-03	4.78E-05	7.12E-04	6.36E-04	2.75E-04	2.26E-04	2.50E-04	3.79E-08	6.09E-07	0.00E+00	6.47E-07	0.647	0.00E+00	6.95E-03	4.27E-03
3742963758285	374296	3758285	7.07E-04	2.19E-03	2.91E-03	1.08E-04	7.74E-04	2.71E-03	4.94E-05	7.35E-04	6.56E-04	2.83E-04	2.33E-04	2.56E-04	3.93E-08	6.30E-07	0.00E+00	6.69E-07	0.669	0.00E+00	7.19E-03	4.42E-03
3743063758285	374306	3758285	7.32E-04	2.27E-03	3.01E-03	1.10E-04	8.02E-04	2.80E-03	5.12E-05	7.58E-04	6.76E-04	2.92E-04	2.40E-04	2.64E-04	4.07E-08	6.52E-07	0.00E+00	6.92E-07	0.692	0.00E+00	7.44E-03	4.57E-03
3743163758285	374316	3758285	7.59E-04	2.35E-03	3.12E-03	1.13E-04	8.30E-04	2.91E-03	5.31E-05	7.81E-04	6.98E-04	3.01E-04	2.48E-04	2.71E-04	4.21E-08	6.74E-07	0.00E+00	7.16E-07	0.716	0.00E+00	7.70E-03	4.73E-03
3743263758285	374326	3758285	7.86E-04	2.43E-03	3.24E-03	1.15E-04	8.61E-04	3.01E-03	5.50E-05	8.06E-04	7.20E-04	3.11E-04	2.56E-04	2.78E-04	4.37E-08	6.98E-07	0.00E+00	7.41E-07	0.741	0.00E+00	7.97E-03	4.90E-03
3743363758285	374336	3758285	8.16E-04	2.53E-03	3.36E-03	1.18E-04	8.93E-04	3.12E-03	5.71E-05	8.32E-04	7.43E-04	3.21E-04	2.64E-04	2.86E-04	4.53E-08	7.23E-07	0.00E+00	7.68E-07	0.768	0.00E+00	8.26E-03	5.08E-03
3743463758285	374346	3758285	8.46E-04	2.62E-03	3.48E-03	1.20E-04	9.26E-04	3.24E-03	5.92E-05	8.59E-04	7.67E-04	3.31E-04	2.73E-04	2.95E-04	4.70E-08	7.48E-07	0.00E+00	7.95E-07	0.795	0.00E+00	8.56E-03	5.27E-03
3743563758285	374356	3758285	8.78E-04	2.72E-03	3.62E-03	1.23E-04	9.61E-04	3.36E-03	6.14E-05	8.87E-04	7.92E-04	3.42E-04	2.81E-04	3.03E-04	4.88E-08	7.75E-07	0.00E+00	8.24E-07	0.824	0.00E+00	8.87E-03	5.46E-03
3743663758285	374366	3758285	9.12E-04	2.82E-03	3.75E-03	1.26E-04	9.98E-04	3.49E-03	6.38E-05	9.16E-04	8.18E-04	3.53E-04	2.91E-04	3.12E-04	5.06E-08	8.03E-07	0.00E+00	8.54E-07	0.854	0.00E+00	9.19E-03	5.66E-03
3743763758285	374376	3758285	9.47E-04	2.93E-03	3.90E-03	1.28E-04	1.04E-03	3.63E-03	6.62E-05	9.46E-04	8.45E-04	3.65E-04	3.00E-04	3.21E-04	5.26E-08	8.33E-07	0.00E+00	8.85E-07	0.885	0.00E+00	9.53E-03	5.87E-03
3743963758285	374396	3758285	1.02E-03	3.16E-03	4.21E-03	1.34E-04	1.12E-03	3.91E-03	7.15E-05	1.01E-03	9.01E-04	3.89E-04	3.20E-04	3.40E-04	5.68E-08	8.95E-07	0.00E+00	9.52E-07	0.952	0.00E+00	1.03E-02	6.32E-03
3744063758285	374406	3758285	1.06E-03	3.29E-03	4.37E-03	1.37E-04	1.16E-03	4.07E-03	7.43E-05	1.04E-03	9.31E-04	4.02E-04	3.31E-04	3.50E-04	5.90E-08	9.29E-07	0.00E+00	9.88E-07	0.988	0.00E+00	1.07E-02	6.57E-03
3744163758285	374416	3758285	1.10E-03	3.42E-03	4.55E-03	1.40E-04	1.21E-03	4.23E-03	7.72E-05	1.08E-03	9.62E-04	4.15E-04	3.42E-04	3.61E-04	6.13E-08	9.64E-07	0.00E+00	1.03E-06	1.025	0.00E+00	1.11E-02	6.82E-03
3744263758285	374426	3758285	1.15E-03	3.55E-03	4.73E-03	1.43E-04	1.26E-03	4.40E-03	8.03E-05	1.11E-03	9.94E-04	4.29E-04	3.53E-04	3.71E-04	6.38E-08	1.00E-06	0.00E+00	1.06E-06	1.064	0.00E+00	1.15E-02	7.08E-03
3744363758285	374436	3758285	1.19E-03	3.69E-03	4.91E-03	1.46E-04	1.31E-03	4.57E-03	8.35E-05	1.15E-03	1.03E-03	4.43E-04	3.65E-04	3.83E-04	6.63E-08	1.04E-06	0.00E+00	1.10E-06	1.104	0.00E+00	1.19E-02	7.35E-03
3744463758285	374446	3758285	1.24E-03	3.84E-03	5.11E-03	1.49E-04	1.36E-03	4.75E-03	8.68E-05	1.19E-03	1.06E-03	4.58E-04	3.77E-04	3.94E-04	6.89E-08	1.08E-06	0.00E+00	1.15E-06	1.145	0.00E+00	1.24E-02	7.63E-03
3744563758285	374456	3758285	1.29E-03	3.99E-03	5.31E-03	1.52E-04	1.41E-03	4.94E-03	9.02E-05	1.23E-03	1.10E-03	4.73E-04	3.89E-04	4.07E-04	7.16E-08	1.12E-06	0.00E+00	1.19E-06	1.188	0.00E+00	1.29E-02	7.93E-03
3744663758285	374466	3758285	1.34E-03	4.15E-03	5.52E-03	1.55E-04	1.47E-03	5.13E-03	9.37E-05	1.27E-03	1.13E-03	4.89E-04	4.02E-04	4.19E-04	7.44E-08	1.16E-06	0.00E+00	1.23E-06	1.233	0.00E+00	1.33E-02	8.23E-03
3744763758285	374476	3758285	1.39E-03	4.31E-03	5.73E-03	1.59E-04	1.52E-03	5.33E-03	9.74E-05	1.31E-03	1.17E-03	5.04E-04	4.15E-04	4.33E-04	7.73E-08	1.20E-06	0.00E+00	1.28E-06	1.278	0.00E+00	1.38E-02	8.54E-03
3744863758285	374486	3758285	1.45E-03	4.48E-03	5.95E-03	1.62E-04	1.58E-03	5.54E-03	1.01E-04	1.35E-03	1.21E-03	5.21E-04	4.29E-04	4.46E-04	8.03E-08	1.24E-06	0.00E+00	1.33E-06	1.325	0.00E+00	1.44E-02	8.86E-03
3744963758285	374496	3758285	1.50E-03	4.64E-03	6.18E-03	1.65E-04	1.64E-03	5.75E-03	1.05E-04	1.39E-03	1.25E-03	5.38E-04	4.42E-04	4.60E-04	8.33E-08	1.29E-06	0.00E+00	1.37E-06	1.373	0.00E+00	1.49E-02	9.18E-03
3745073758285	374507	3758285	1.56E-03	4.83E-03	6.43E-03	1.69E-04	1.71E-03	5.98E-03	1.09E-04	1.44E-03	1.29E-03	5.57E-04	4.58E-04	4.77E-04	8.67E-08	1.34E-06	0.00E+00	1.43E-06	1.427	0.00E+00	1.55E-02	9.55E-03
3745163758285	374516	3758285	1.61E-03	4.99E-03	6.64E-03	1.72E-04	1.76E-03	6.17E-03	1.13E-04	1.48E-03	1.33E-03	5.72E-04	4.71E-04	4.90E-04	8.96E-08	1.38E-06	0.00E+00	1.47E-06	1.472	0.00E+00	1.60E-02	9.85E-03
3745263758285	374526	3758285	1.67E-03	5.17E-03	6.87E-03	1.75E-04	1.83E-03	6.39E-03	1.17E-04	1.53E-03	1.37E-03	5.90E-04	4.86E-04	5.06E-04	9.27E-08	1.43E-06	0.00E+00	1.52E-06	1.522	0.00E+00	1.65E-02	1.02E-02
3745363758285	374536	3758285	1.73E-03	5.34E-03	7.11E-03	1.78E-04	1.89E-03	6.61E-03	1.21E-04	1.58E-03	1.41E-03	6.09E-04	5.01E-04	5.23E-04	9.59E-08	1.48E-06	0.00E+00	1.57E-06	1.572	0.00E+00	1.71E-02	1.05E-02
3745463758285	374546	3758285	1.78E-03	5.52E-03	7.34E-03	1.81E-04	1.95E-03	6.83E-03	1.25E-04	1.63E-03	1.45E-03	6.27E-04	5.16E-04	5.40E-04	9.90E-08	1.52E-06	0.00E+00	1.62E-06	1.623	0.00E+00	1.76E-02	1.09E-02
3745563758285	374556	3758285	1.84E-03	5.69E-03	7.57E-03	1.84E-04	2.01E-03	7.04E-03	1.29E-04	1.68E-03	1.50E-03	6.46E-04	5.32E-04	5.57E-04	1.02E-07	1.57E-06	0.00E+00	1.67E-06	1.673	0.00E+00	1.82E-02	1.12E-02
3745663758285	374566	3758285	1.89E-03	5.86E-03	7.79E-03	1.87E-04	2.07E-03	7.25E-03	1.32E-04	1.73E-03	1.54E-03	6.65E-04	5.47E-04	5.75E-04	1.05E-07	1.62E-06	0.00E+00	1.72E-06	1.722	0.00E+00	1.87E-02	1.15E-02
3745763758285	374576	3758285	1.94E-03	6.02E-03	8.01E-03	1.90E-04	2.13E-03	7.45E-03	1.36E-04	1.78E-03	1.59E-03	6.84E-04	5.63E-04	5.94E-04	1.08E-07	1.66E-06	0.00E+00	1.77E-06	1.770	0.00E+00	1.92E-02	1.19E-02
3746063758285	374606	3758285	2.10E-03	6.49E-03	8.63E-03	1.99E-04	2.29E-03	8.02E-03	1.47E-04	1.93E-03	1.72E-03	7.44E-04	6.12E-04	6.54E-04	1.16E-07	1.80E-06	0.00E+00	1.91E-06	1.912	0.00E+00	2.07E-02	1.28E-02
3746163758285	374616	3758285	2.14E-03	6.61E-03	8.80E-03	2.02E-04	2.34E-03	8.20E-03	1.50E-04	1.98E-03	1.77E-03	7.64E-04	6.28E-04	6.74E-04	1.19E-07	1.84E-06	0.00E+00	1.96E-06	1.956	0.00E+00	2.12E-02	1.31E-02
3746263758285	374626	3758285	2.19E-03	6.77E-03	9.00E-03	2.05E-04	2.39E-03	8.37E-03	1.53E-04	2.03E-03	1.81E-03	7.83E-04	6.44E-04	6.95E-04	1.21E-07	1.88E-06	0.00E+00	2.00E-06	1.999	0.00E+00	2.17E-02	1.34E-02
3746373758285	374637	3758285	2.23E-03	6.91E-03	9.20E-03	2.08E-04	2.44E-03	8.55E-03	1.56E-04	2.09E-03	1.86E-03	8.04E-04	6.62E-04	7.19E-04	1.24E-07	1.92E-06	0.00E+00	2.05E-06	2.046	0.00E+00	2.22E-02	1.37E-02
3746463758285	374646	3758285	2.27E-03	7.03E-03	9.35E-03	2.10E-04	2.49E-03	8.70E-03	1.59E-04	2.13E-03	1.90E-03	8.21E-04	6.76E-04	7.38E-04	1.26E-07	1.96E-06	0.00E+00	2.08E-06	2.082	0.00E+00	2.26E-02	1.39E-02
3746563758285	374656	3758285	2.31E-03	7.15E-03	9.51E-03	2.13E-04	2.53E-03	8.85E-03	1.62E-04	2.18E-03	1.95E-03	8.40E-04	6.91E-04	7.60E-04	1.28E-07	1.99E-06	0.00E+00	2.12E-06	2.122	0.00E+00	2.30E-02	1.42E-02
3746663758285	374666	3758285	2.35E-03	7.27E-03	9.67E-03	2.15E-04	2.57E-03	8.99E-03	1.64E-04	2.23E-03	1.99E-03	8.58E-04	7.06E-04	7.81E-04	1.30E-07	2.03E-06	0.00E+00	2.16E-06	2.159	0.00E+00	2.34E-02	1.44E-02
3746863758285	374686	3758285	2.42E-03	7.48E-03	9.95E-03	2.20E-04	2.64E-03	9.25E-03	1.69E-04	2.32E-03	2.07E-03	8.92E-04	7.34E-04	8.24E-04	1.34E-07	2.09E-06	0.00E+00	2.23E-06	2.229	0.00E+00	2.41E-02	1.49E-02
3746963758285	374696	3758285	2.45E-03	7.57E-03	1.01E-02	2.22E-04	2.68E-03	9.37E-03	1.71E-04	2.36E-03	2.10E-03	9.09E-04	7.48E-04	8.46E-04	1.36E-07	2.12E-06	0.00E+00	2.26E-06	2.261	0.00E+00	2.44E-02	1.51E-02
3747063758285	374706	3758285	2.47E-03	7.66E-03	1.02E-02	2.23E-04	2.71E-03	9.48E-03	1.73E-04	2.40E-03	2.14E-03	9.24E-04	7.60E-04	8.66E-04	1.37E-07	2.15E-06	0.00E+00	2.29E-06	2.289	0.00E+00	2.47E-02	1.53E-02
3747163758285	374716	3758285	2.50E-03	7.73E-03	1.03E-02	2.25E-04	2.74E-03	9.57E-03	1.75E-04	2.43E-03	2.17E-03	9.38E-04	7.72E-04	8.86E-04	1.39E-07	2.18E-06	0.00E+00	2.32E-06	2.316	0.00E+00	2.50E-02	1.54E-02
3747263758285	374726	3758285	2.52E-03	7.80E

			SWBuilding Construction	SWDemolition	SWGrading	EYBuilding Construction	SWPaving	SWGrading	SWArchitectural Coating	NBBuilding Construction	NBBuilding Construction	NBArchitectural Coating	NBArchitectural Coating	RWBuilding Construction	Child Risk					Overlapping Phases - Maximum G		
Unique Identifier	X (UTM)	Y (UTM)	2026	2026	2026	2026	2027	2027	2027	2026	2027	2026	2027	2026	3rd Trimester	0<2	2<16	Total	per million	2025	2026	2027
3747573758291	374757	3758291	2.70E-03	8.34E-03	1.11E-02	2.36E-04	2.95E-03	1.03E-02	1.89E-04	2.67E-03	2.38E-03	1.03E-03	8.46E-04	9.96E-04	1.50E-07	2.36E-06	0.00E+00	2.51E-06	2.510	0.00E+00	2.71E-02	1.67E-02
3747653758291	374765	3758291	2.70E-03	8.37E-03	1.11E-02	2.36E-04	2.96E-03	1.04E-02	1.89E-04	2.69E-03	2.40E-03	1.04E-03	8.54E-04	1.01E-03	1.50E-07	2.37E-06	0.00E+00	2.52E-06	2.522	0.00E+00	2.72E-02	1.68E-02
3747763758295	374776	3758295	2.80E-03	8.67E-03	1.15E-02	2.41E-04	3.06E-03	1.07E-02	1.96E-04	2.80E-03	2.50E-03	1.08E-03	8.87E-04	1.05E-03	1.55E-07	2.46E-06	0.00E+00	2.61E-06	2.613	0.00E+00	2.82E-02	1.74E-02
3747863758295	374786	3758295	2.80E-03	8.68E-03	1.15E-02	2.42E-04	3.07E-03	1.07E-02	1.96E-04	2.82E-03	2.52E-03	1.09E-03	8.95E-04	1.06E-03	1.56E-07	2.47E-06	0.00E+00	2.62E-06	2.622	0.00E+00	2.82E-02	1.74E-02
3747953758295	374795	3758295	2.80E-03	8.68E-03	1.15E-02	2.42E-04	3.07E-03	1.07E-02	1.96E-04	2.84E-03	2.54E-03	1.10E-03	9.02E-04	1.07E-03	1.56E-07	2.47E-06	0.00E+00	2.63E-06	2.628	0.00E+00	2.83E-02	1.74E-02
3748263758295	374826	3758295	2.79E-03	8.62E-03	1.15E-02	2.43E-04	3.05E-03	1.07E-02	1.95E-04	2.91E-03	2.60E-03	1.12E-03	9.23E-04	1.09E-03	1.55E-07	2.48E-06	0.00E+00	2.63E-06	2.634	0.00E+00	2.82E-02	1.74E-02
3748363758295	374836	3758295	2.78E-03	8.60E-03	1.14E-02	2.44E-04	3.04E-03	1.06E-02	1.94E-04	2.92E-03	2.61E-03	1.13E-03	9.28E-04	1.10E-03	1.54E-07	2.48E-06	0.00E+00	2.63E-06	2.633	0.00E+00	2.82E-02	1.74E-02
3748463758295	374846	3758295	2.76E-03	8.56E-03	1.14E-02	2.44E-04	3.03E-03	1.06E-02	1.93E-04	2.94E-03	2.62E-03	1.13E-03	9.32E-04	1.11E-03	1.54E-07	2.47E-06	0.00E+00	2.63E-06	2.628	0.00E+00	2.81E-02	1.74E-02
3748563758295	374856	3758295	2.75E-03	8.52E-03	1.13E-02	2.45E-04	3.01E-03	1.05E-02	1.92E-04	2.95E-03	2.64E-03	1.14E-03	9.37E-04	1.11E-03	1.53E-07	2.47E-06	0.00E+00	2.62E-06	2.623	0.00E+00	2.81E-02	1.73E-02
3748663758291	374866	3758291	2.66E-03	8.23E-03	1.09E-02	2.41E-04	2.91E-03	1.02E-02	1.86E-04	2.88E-03	2.58E-03	1.11E-03	9.15E-04	1.09E-03	1.48E-07	2.40E-06	0.00E+00	2.54E-06	2.543	0.00E+00	2.72E-02	1.68E-02
3748763758295	374876	3758295	2.71E-03	8.40E-03	1.12E-02	2.46E-04	2.97E-03	1.04E-02	1.90E-04	2.97E-03	2.65E-03	1.14E-03	9.42E-04	1.12E-03	1.51E-07	2.45E-06	0.00E+00	2.60E-06	2.603	0.00E+00	2.78E-02	1.72E-02
3748863758295	374886	3758295	2.70E-03	8.35E-03	1.11E-02	2.46E-04	2.95E-03	1.03E-02	1.89E-04	2.98E-03	2.66E-03	1.15E-03	9.44E-04	1.13E-03	1.50E-07	2.44E-06	0.00E+00	2.59E-06	2.594	0.00E+00	2.77E-02	1.71E-02
3748963758295	374896	3758295	2.68E-03	8.29E-03	1.10E-02	2.47E-04	2.93E-03	1.03E-02	1.87E-04	2.98E-03	2.66E-03	1.15E-03	9.47E-04	1.13E-03	1.49E-07	2.44E-06	0.00E+00	2.58E-06	2.584	0.00E+00	2.75E-02	1.70E-02
3749063758295	374906	3758295	2.66E-03	8.23E-03	1.10E-02	2.47E-04	2.91E-03	1.02E-02	1.86E-04	2.99E-03	2.67E-03	1.15E-03	9.48E-04	1.14E-03	1.48E-07	2.42E-06	0.00E+00	2.57E-06	2.572	0.00E+00	2.74E-02	1.69E-02
3749163758295	374916	3758295	2.64E-03	8.16E-03	1.09E-02	2.47E-04	2.89E-03	1.01E-02	1.84E-04	2.99E-03	2.67E-03	1.15E-03	9.49E-04	1.14E-03	1.46E-07	2.41E-06	0.00E+00	2.56E-06	2.558	0.00E+00	2.72E-02	1.68E-02
3749263758295	374926	3758295	2.61E-03	8.09E-03	1.08E-02	2.47E-04	2.86E-03	1.00E-02	1.83E-04	2.99E-03	2.67E-03	1.15E-03	9.49E-04	1.14E-03	1.45E-07	2.40E-06	0.00E+00	2.54E-06	2.543	0.00E+00	2.70E-02	1.67E-02
3748263758304	374826	3758304	2.99E-03	9.25E-03	1.23E-02	2.53E-04	3.27E-03	1.14E-02	2.09E-04	3.10E-03	2.76E-03	1.19E-03	9.82E-04	1.17E-03	1.66E-07	2.65E-06	0.00E+00	2.82E-06	2.818	0.00E+00	3.02E-02	1.87E-02
3748363758303	374836	3758303	2.95E-03	9.13E-03	1.21E-02	2.53E-04	3.23E-03	1.13E-02	2.06E-04	3.09E-03	2.76E-03	1.19E-03	9.80E-04	1.17E-03	1.64E-07	2.63E-06	0.00E+00	2.79E-06	2.792	0.00E+00	2.99E-02	1.85E-02
3748463758303	374846	3758303	2.94E-03	9.09E-03	1.21E-02	2.53E-04	3.21E-03	1.12E-02	2.05E-04	3.11E-03	2.77E-03	1.20E-03	9.85E-04	1.18E-03	1.63E-07	2.62E-06	0.00E+00	2.79E-06	2.786	0.00E+00	2.98E-02	1.84E-02
3748563758304	374856	3758304	2.94E-03	9.10E-03	1.21E-02	2.55E-04	3.22E-03	1.13E-02	2.06E-04	3.14E-03	2.81E-03	1.21E-03	9.96E-04	1.19E-03	1.63E-07	2.64E-06	0.00E+00	2.80E-06	2.800	0.00E+00	3.00E-02	1.85E-02
3748763758305	374876	3758305	2.92E-03	9.03E-03	1.20E-02	2.57E-04	3.19E-03	1.12E-02	2.04E-04	3.18E-03	2.84E-03	1.23E-03	1.01E-03	1.22E-03	1.62E-07	2.63E-06	0.00E+00	2.80E-06	2.795	0.00E+00	2.98E-02	1.84E-02
3748863758305	374886	3758305	2.89E-03	8.96E-03	1.19E-02	2.57E-04	3.17E-03	1.11E-02	2.02E-04	3.19E-03	2.85E-03	1.23E-03	1.01E-03	1.22E-03	1.61E-07	2.62E-06	0.00E+00	2.78E-06	2.782	0.00E+00	2.97E-02	1.83E-02
3748903758305	374890	3758305	2.88E-03	8.93E-03	1.19E-02	2.58E-04	3.16E-03	1.10E-02	2.02E-04	3.19E-03	2.85E-03	1.23E-03	1.01E-03	1.22E-03	1.60E-07	2.62E-06	0.00E+00	2.78E-06	2.776	0.00E+00	2.96E-02	1.83E-02
3749003758305	374900	3758305	2.86E-03	8.86E-03	1.18E-02	2.58E-04	3.13E-03	1.10E-02	2.00E-04	3.20E-03	2.85E-03	1.23E-03	1.01E-03	1.23E-03	1.59E-07	2.60E-06	0.00E+00	2.76E-06	2.763	0.00E+00	2.94E-02	1.82E-02
3749163758305	374916	3758305	2.82E-03	8.73E-03	1.16E-02	2.58E-04	3.09E-03	1.08E-02	1.97E-04	3.20E-03	2.86E-03	1.23E-03	1.01E-03	1.23E-03	1.57E-07	2.58E-06	0.00E+00	2.74E-06	2.736	0.00E+00	2.91E-02	1.80E-02
3749263758305	374926	3758305	2.79E-03	8.64E-03	1.15E-02	2.59E-04	3.06E-03	1.07E-02	1.95E-04	3.20E-03	2.85E-03	1.23E-03	1.01E-03	1.22E-03	1.55E-07	2.56E-06	0.00E+00	2.72E-06	2.715	0.00E+00	2.88E-02	1.78E-02
3749363758305	374936	3758305	2.76E-03	8.55E-03	1.14E-02	2.59E-04	3.02E-03	1.06E-02	1.93E-04	3.19E-03	2.85E-03	1.23E-03	1.01E-03	1.22E-03	1.53E-07	2.54E-06	0.00E+00	2.70E-06	2.695	0.00E+00	2.86E-02	1.77E-02
3751493758524	375149	3758524	6.34E-03	1.96E-02	2.61E-02	6.60E-04	6.94E-03	2.43E-02	4.44E-04	9.45E-03	8.44E-03	3.64E-03	3.00E-03	3.38E-03	3.52E-07	6.39E-06	0.00E+00	6.75E-06	6.747	0.00E+00	6.92E-02	4.31E-02
3751393758534	375139	3758534	6.84E-03	2.12E-02	2.82E-02	7.06E-04	7.49E-03	2.62E-02	4.79E-04	1.03E-02	9.23E-03	3.99E-03	3.28E-03	3.66E-03	3.80E-07	6.94E-06	0.00E+00	7.32E-06	7.316	0.00E+00	7.49E-02	4.67E-02
3741073758758	374107	3758758	7.04E-04	2.18E-03	2.90E-03	1.78E-04	7.71E-04	2.70E-03	4.92E-05	8.14E-04	7.27E-04	3.14E-04	2.58E-04	3.19E-04	3.91E-08	6.54E-07	0.00E+00	6.93E-07	0.693	0.00E+00	7.41E-03	4.50E-03
3741173758758	374117	3758758	7.26E-04	2.25E-03	2.99E-03	1.85E-04	7.95E-04	2.78E-03	5.08E-05	8.38E-04	7.48E-04	3.23E-04	2.66E-04	3.29E-04	4.03E-08	6.74E-07	0.00E+00	7.14E-07	0.714	0.00E+00	7.64E-03	4.64E-03
3741273758758	374127	3758758	7.49E-04	2.32E-03	3.08E-03	1.92E-04	8.20E-04	2.87E-03	5.24E-05	8.62E-04	7.70E-04	3.32E-04	2.73E-04	3.39E-04	4.16E-08	6.95E-07	0.00E+00	7.36E-07	0.736	0.00E+00	7.88E-03	4.78E-03
3741373758758	374137	3758758	7.73E-04	2.39E-03	3.18E-03	2.00E-04	8.47E-04	2.96E-03	5.41E-05	8.88E-04	7.93E-04	3.42E-04	2.82E-04	3.50E-04	4.30E-08	7.17E-07	0.00E+00	7.60E-07	0.760	0.00E+00	8.13E-03	4.94E-03
3741873758758	374187	3758758	9.14E-04	2.83E-03	3.76E-03	2.47E-04	1.00E-03	3.50E-03	6.39E-05	1.03E-03	9.23E-04	3.98E-04	3.28E-04	4.15E-04	5.08E-08	8.44E-07	0.00E+00	8.95E-07	0.895	0.00E+00	9.60E-03	5.82E-03
3742473758761	374247	3758761	1.13E-03	3.51E-03	4.67E-03	3.31E-04	1.24E-03	4.34E-03	7.93E-05	1.25E-03	1.12E-03	4.82E-04	3.96E-04	5.19E-04	6.30E-08	1.04E-06	0.00E+00	1.10E-06	1.102	0.00E+00	1.19E-02	7.17E-03
3742573758762	374257	3758762	1.18E-03	3.64E-03	4.84E-03	3.49E-04	1.29E-03	4.50E-03	8.22E-05	1.29E-03	1.15E-03	4.97E-04	4.09E-04	5.39E-04	6.53E-08	1.08E-06	0.00E+00	1.14E-06	1.142	0.00E+00	1.23E-02	7.43E-03
3742673758760	374267	3758760	1.23E-03	3.81E-03	5.07E-03	3.68E-04	1.35E-03	4.72E-03	8.61E-05	1.34E-03	1.20E-03	5.17E-04	4.25E-04	5.63E-04	6.84E-08	1.13E-06	0.00E+00	1.19E-06	1.194	0.00E+00	1.29E-02	7.77E-03
3741073758768	374107	3758768	6.93E-04	2.15E-03	2.85E-03	1.80E-04	7.59E-04	2.66E-03	4.85E-05	8.03E-04	7.17E-04	3.10E-04	2.55E-04	3.18E-04	3.85E-08	6.45E-07	0.00E+00	6.83E-07	0.683	0.00E+00	7.31E-03	4.43E-03
3741173758768	374117	3758768	7.14E-04	2.21E-03	2.94E-03	1.87E-04	7.82E-04	2.74E-03	5.00E-05	8.26E-04	7.37E-04	3.18E-04	2.62E-04	3.28E-04	3.97E-08	6.66E-07	0.00E+00	7.04E-07	0.704	0.00E+00	7.54E-03	4.57E-03
3741273758768	374127	3758768	7.37E-04	2.28E-03	3.03E-03	1.95E-04	8.06E-04	2.82E-03	5.15E-05	8.49E-04	7.58E-04	3.27E-04	2.69E-04	3.39E-04	4.09E-08	6.84E-07	0.00E+00	7.25E-07	0.725	0.00E+00	7.76E-03	4.71E-03
3741373758768	374137	3758768	7.60E-04	2.35E-03	3.13E-03	2.02E-04	8.32E-04	2.91E-03	5.31E-05	8.74E-04	7.80E-04	3.37E-04	2.77E-04	3.49E-04	4.22E-08	7.05E-07	0.00E+00	7.47E-07	0.747	0.00E+00	8.00E-03	4.85E-03
3741873758768	374187	3758768	8.95E-04	2.77E-03	3.68E-03	2.50E-04	9.80E-04	3.43E-03	6.26E-05	1.01E-03	9.05E-04	3.91E-04	3.21E-04	4.13E-04	4.97E-08	8.27E-07	0.00E+00	8.77E-07	0.877	0.00E+00	9.42E-03	5.70E-03
3742473758768	374247	3758768	1.11E-03	3.44E-03	4.58E-03	3.33E-04	1.22E-03	4.26E-03	7.78E-05	1.23E-03	1.10E-03	4.73E-04	3.89E-04	5.16E-04	6.18E-08	1.02E-06	0.00E+00	1.08E-06	1.083	0.00E+00	1.17E-02	7.04E-03
3742573758768	374257	3758768	1.16E-03	3.58E-03	4.76E-03	3.51E-04	1.27E-03	4.43E-03	8.09E-05	1.27E-03	1.13E-03	4.89E-04	4.02E-04	5.37E-04	6.42E-08	1.06E-06	0.00E+00	1.12E-06	1.124	0.00E+00	1.21E-02	7.31E-03
3742673758768	374267	3758768	1.20E-03	3.72E-03	4.95E-03	3.70E-04	1.32E-03	4.61E-03	8.41E-05	1.31E-03	1.17E-03	5.06E-04	4.16E-04	5.59E-04	6.68E-08	1.10E-06	0.00E+00	1.17E-06	1.168	0.00E+00	1.26E-02	7.60E-03
3743173758768	374317	3758768	1.49E-03	4.60E-03	6.12E-03	4.96E-04	1.63E-03	5.70E-03	1.04E-04	1.56E-03	1.40E-03	6.03E-04	4.96E-04	6.95E-04	8.26E-08	1.35E-06	0.00E+00	1.43E-06	1.431	0.00E+00	1.56E-02	9.32E-03
3743263758768	374326	3758768	1.55E-03	4.80E-03	6.38E-03	5.25E-04	1.70E-03	5.93E-03	1.08E-04	1.62E-03	1.44E-03	6.23E-04	5.13E-04	7.24E-04	8.61E-08	1.40E-06	0.00E+00	1.49E-06	1.488	0.00E+00	1.62E-02	9.69E-03
3741073758778	374107	3758778	6.81E-04	2.11E-03	2.81E-03	1.82E-04	7.46E-04	2.61E-03	4.77E-05	7.91E-04	7.06E-04	3.05E-04	2.51E-04	3.17E-04	3.79E-08	6.34E-07	0.00E+00	6.72E-07	0.672	0.00E+00	7.19E-03	4.36E-03
3741173758778	374117	3758778	7.02E-04	2.17E-03	2.89E-03	1.89E-04	7.68E-04	2.69E-03	4.91E-05	8.13E-04	7.26E-04	3.13E-04	2.58E-04	3.27E-04	3.90E-08	6.53E-07	0.00E+00	6.92E-07	0.692	0.00E+00	7.41E-03	4.49E-03
3741273758778	374127	3758778	7.23E-04	2.24E-03	2.98E-03	1.96E-04	7.92E-04	2.77E-03	5.06E-05	8.36E-04	7.46E-04	3.22E-04	2.65E-04	3.37E-04	4.02E-08	6.72E-07	0.00E+00	7.13E-07	0.713	0.00E+00	7.63E-03	4.62E-03
3741373758778	374137	3758778	7.46E-04	2.31E-03	3.07E-03	2.04E-04	8.16E-04	2.86E-03	5.21E-05	8.59E-04	7.67E-04	3.31E-04	2.73E-04	3.48E-04	4.14E-08	6.93E-07	0.00E+00	7.34E-07	0.734	0.00E+00	7.87E-03	4.76E-03
3741873758778	374187	3758778	8.75E-04	2.71E-03	3.60E-03	2.51E-04	9.57E-04	3.35E-03	6.12E-05	9.92E-04	8.86E-04	3.83E-04	3.15E-04	4.10E-04	4.86E-08	8.09E-07	0.00E+00	8.58E-07	0.858	0.00E+00	9.22E-03	5.57E-03
3742473758778	374247	3758778	1.08E-03	3.35E-03	4.45E-03	3.34E-04	1.18E-03	4.14E-03	7.56E-05	1.19E-03	1.07E-03	4.61E-04	3.79E-04	5.11E-04	6.00E-08	9.94E-07	0.00E+00	1.05E-06	1.054	0.00E+00	1.14E-02	6.84E-03
3742573758778	374257	3758778	1.12E-03	3.47E-03	4.62E-03	3.52E-04	1.23E-03	4.30E-03	7.85E-05	1.23E-03	1.11E-03	4.76E-04	3.91E-04	5.31E-04	6.23E-08	1.03E-06	0.00E+00	1.09E-06	1.093	0.00E+00	1.18E-02	7.10E-03
3742673758778	374267	3758778	1.17E-03	3.61E-03	4.80E-03	3.71E-04	1.28E-03	4.47E-03	8.16E-05	1.27E-03	1.14E-03	4.91E-04	4.04E-04	5.53E-04	6.48E-08	1.07E-06	0.00E+00	1.13E-06	1.134	0.00E+00	1.23E-02	7.37E-03
3743173758778	374317	3758778	1.43E-03	4.43E-03	5.90E-03	4.95E-04	1.57E-03	5.48E-03	1.00E-04	1.51E-03	1.35E-03	5.82E-04	4.79E-04	6.84E-04	7.95E-08	1.30E-06	0.00E+00	1.38E-06	1.380	0.00E+00	1.50E-02	8.98E-03
3743263758778	374326	3758778	1.49E-03	4.61E-03	6.13E-03	5.23E-04	1.63E-03	5.70E-03	1.04E-04	1.56E-03	1.39E-03	6.01E-04	4.94E-04	7.12E-04	8.27E-08	1.35E-06	0.00E+00	1.43E-06	1.433	0.00E+00	1.56E-02	9.33E-03
3741073758788	374107	3758788	6.69E-04	2.07E-03	2.75E-03	1.83E-04	7.32E-04	2.56E-03	4.68E-05	7.78E-04	6.95E-04	3.00E-04	2.47E-04	3.16E-04	3.72E-08	6.23E-07	0.00E+00	6.61E-07	0.661	0.00E+00	7.07E-03	4.28E-03
3741173758788	374117	3758788	6.88E-04	2.13E-03	2.83E-03	1.89E-04	7.54E-04	2.64E-03	4.81E-05	7.99E-04	7.13E-04	3.08E-04	2.53E-04	3.25E-04	3.82E-08	6.41E-07	0.00E+00	6.79E-07	0.679	0.00E+00	7.28E-03	4.40E-03
3741273758788	374127	3758788	7.09E-04	2.19E-03	2.92E-03	1.97E-04	7.76E-04	2.71E-03	4.96E-05	8.21E-04	7.33E-04	3.16E-04	2.60E-04	3.35E-04	3.94E-08	6.60E-07	0.00E+00	6.99E-07	0.699	0.00E+00	7.49E-03	4.53E-03
3741373758788	374137	3758788	7.30E-04	2.26E-03	3.01E-03	2.05E-04	7.99E-04	2.80E-03	5.11E-05	8.43E-04	7.53E-04	3.25E-04	2.68E-04	3.46E-04	4.06E-08	6.79E-07	0.00E+00	7.20E-07	0.720	0.00E+00	7.72E-03	4.67E-03
3741873758788	374187	3758788	8.53E-04	2.64E-03	3.51E-03	2.52E-04	9.34E-04	3.27E-03	5.97E-05	9.70E-04	8.66E-04	3.74E-04	3.08E-04	4.07E-04	4.74E-08	7.91E-07	0.00E+00	8.38E-07	0.838	0.00E+00	9.01E-03	5.44E-03
3741973758788	374197	3758788	8.82E-04	2.73E-03	3.63E-03	2.63E-04	9.65E-04	3.38E-03	6.17E-05	9.99E-04	8.92E-04	3.85E-04	3.17E-04	4.21E-04	4.90E-08	8.16E-07	0.00E+00	8.65E-07	0.865	0.00E+00	9.31E-03	5.61E-03
3742073758788	374207	3758788	9.12E-04	2.82E-03	3.75E-03	2.76E-04	9.98E-04	3.49E-03	6.38E-05	1.03E-03	9.19E-04	3.97E-04	3.26E-04	4.36E-04	5.07E-08	8.43E-07	0.00E+00	8.94E-07	0.894	0.00E+00	9.63E-03	5.80E-03
3742173758788	374217	3758788	9.43E-04	2.92E-03	3.88E-03	2.89E-04	1.03E-03	3.61E-03	6.60E-05	1.06E-03	9.46E-04	4.09E-04	3.36E-04	4.52E-04	5.24E-08	8.72E-07	0.00E+00	9.24E-07	0.924	0.00E+00	9.96E-03	5.99E-03
3742273758788	374227	3758788	9.77E-04	3.02E-03	4.02E-03	3.03E-04	1.07E-03	3.74E-03	6.83E-05	1.09E-03	9.75E-04	4.21E-04	3.46E-04	4.68E-04	5.42E-08	9.01E-07	0.00E+00	9.55E-07	0.955	0.00E+00	1.03E-02	6.20E-03
3742373758788	374237	3758788	1.01E-03	3.13E-03	4.17E-03	3.18E-04	1.11E-03	3.87E-03	7.08E-05	1.13E-03	1.01E-03	4.34E-04	3.57E-04	4.86E-04	5.62E-08	9.32E-07	0.00E+00	9.89E-07	0.989	0.00E+00	1.07E-02	6.41E-03
3742473758788	374247	3758788	1.05E-03	3.25E-03	4.32E-03	3.34E-04	1.15E-03	4.02E-03	7.33E-05	1.16E-03	1.04E-03	4.48E-04	3.68E-04	5.04E-04	5.82E-08	9.65E-07	0.00E+00	1.02E-06	1.023	0.00E+00	1.11E-02	6.64E-03
3742573758788	374257	3758788	1.09E-03	3.37E-03	4.48E-03	3.52E-04	1.19E-03	4.17E-03	7.61E-05	1.20E-03	1.07E-03	4.62E-04	3.80E-04	5.24E-04	6.04E-08	1.00E-06	0.00E+00	1.06E-06	1.060	0.00E+00	1.15E-02	6.88E-03
3742673758788	374267	3758788	1.13E-03	3.49E-03	4.65E-03	3.70E-04	1.24E-03	4.32E-03	7.89E-05	1.24E-03	1.11E-03	4.77E-04	3.93E-04	5.42E-04	6.27E-08	1.04E-06	0.00E+00	1.10E-06	1.099	0.00E+00	1.19E-02	7.13E-03
3743173758788	374317	3758788	1.38E-03	4.26E-03	5.66E-03	4.91E-04	1.51E-03	5.27E-03	9.62E-05	1.46E-03	1.30E-03	5.61E-04	4.62E-04	6.71E-04	7.64E-08	1.25E-06	0.00E+00	1.33E-06	1.329	0.00E+00	1.45E-02	8.63E-03
3743273758788	374327	3758788	1.44E-03	4.44E-03	5.91E-03	5.22E-04	1.57E-03	5.50E-03	1.00E-04	1.51E-03	1.35E-03	5.81E-04	4.78E-04	7.01E-04	7.97E-08	1.30E-06	0.00E+00	1.38E-06	1.383	0.00E+00	1.51E-02	8.99E-03
3743373758788	374337	3758788	1.50E-03	4.64E-03	6.17E-03	5.56E-04	1.64E-03	5.74E-03	1.05E-04	1.56E-03	1.39E-03	6.01E-04	4.95E-04	7.34E-04	8.32E-08	1.36E-06	0.00E+00	1.44E-06	1.441	0.00E+00	1.58E-02	9.37E-03
3743533758788	374353	3758788	1.61E-03	4.98E-03	6.62E-03	6.17E-04	1.76E-03	6.16E-03	1.12E-04	1.65E-03	1.47E-03	6.36E-04	5.23E-04	7.90E-04	8.93E-08	1.45E-06	0.00E+00	1.54E-06	1.542	0.00E+00	1.69E-02	1.00E-02
3743633758788	374363	3758788	1.68E-03	5.21E-03	6.93E-03	6.61E-04	1.84E-03	6.45E-03	1.18E-04	1.71E-03	1.53E-03	6.59E-04	5.42E-04	8.29E-04	9.35E-08	1.52E-06	0.00E+00	1.61E-06	1.611	0.00E+00	1.77E-02	1.05E-02
3743673758788	374367	3758788	1.71E-03	5.31E-03	7.06E-03	6.79E-04	1.88E-03	6.57E-03	1.20E-04	1.73E-03	1.55E-03	6.68E-04	5.50E-04	8.45E-04	9.53E-08	1.54E-06	0.00E+00	1.64E-06	1.639	0.00E+00	1.80E-02	1.07E-02
3743773758788	374377	3758788	1.80E-03	5.56E-03	7.40E-03	7.29E-04	1.97E-03	6.88E-03	1.26E-04	1.80E-03	1.61E-03	6.93E-04	5.70E-04	8.88E-04	9.99E-08	1.61E-06	0.00E+00	1.71E-06	1.714	0.00E+00	1.89E-02	1.12E-02
3741073758798	374107	3758798	6.56E-04	2.03E-03	2.70E-03	1.83E-04	7.18E-04	2.51E-03	4.59E-05	7.64E-04	6.82E-04	2.95E-04	2.42E-04	3.13E-04	3.64E-08	6.12E-07	0.00E+00	6.48E-07	0.648	0.00E+00	6.94E-03	4.20E-03
3741173758798	374117	3758798	6.74E-04	2.09E-03	2.78E-03	1.90E-04	7.38E-04	2.58E-03	4.72E-05	7.84E-04	7.00E-04	3.02E-04	2.49E-04	3.23E-04	3.75E-08	6.29E-07	0.00E+00	6.66E-07	0.666	0.00E+00	7.14E-03	4.32E-03
3741273758798	374127	3758798	6.94E-04	2

			SWBuilding Construction	SWDemolition	SWGrading	EYBuilding Construction	SWPaving	SWGrading	SWArchitectural Coating	NBBuilding Construction	NBBuilding Construction	NBArchitectural Coating	NBArchitectural Coating	RWBuilding Construction	Child Risk					Overlapping Phases - Maximum G		
Unique Identifier	X (UTM)	Y (UTM)	2026	2026	2026	2026	2027	2027	2027	2026	2027	2026	2027	2026	3rd Trimester	0<2	2<16	Total	per million	2025	2026	2027
3743473758818	374347	3758818	1.35E-03	4.19E-03	5.58E-03	5.49E-04	1.48E-03	5.19E-03	9.47E-05	1.42E-03	1.27E-03	5.49E-04	4.52E-04	7.02E-04	7.52E-08	1.24E-06	0.00E+00	1.31E-06	1.310	0.00E+00	1.44E-02	8.49E-03
3743573758818	374357	3758818	1.41E-03	4.36E-03	5.80E-03	5.83E-04	1.54E-03	5.40E-03	9.85E-05	1.47E-03	1.31E-03	5.67E-04	4.66E-04	7.33E-04	7.82E-08	1.28E-06	0.00E+00	1.36E-06	1.361	0.00E+00	1.49E-02	8.81E-03
3743673758818	374367	3758818	1.47E-03	4.54E-03	6.04E-03	6.19E-04	1.60E-03	5.61E-03	1.03E-04	1.52E-03	1.36E-03	5.85E-04	4.82E-04	7.65E-04	8.14E-08	1.33E-06	0.00E+00	1.41E-06	1.414	0.00E+00	1.55E-02	9.16E-03
3743773758818	374377	3758818	1.53E-03	4.72E-03	6.28E-03	6.59E-04	1.67E-03	5.84E-03	1.07E-04	1.57E-03	1.40E-03	6.05E-04	4.98E-04	7.99E-04	8.48E-08	1.38E-06	0.00E+00	1.47E-06	1.470	0.00E+00	1.62E-02	9.52E-03
3741073758828	374107	3758828	6.13E-04	1.90E-03	2.52E-03	1.82E-04	6.71E-04	2.35E-03	4.28E-05	7.19E-04	6.42E-04	2.77E-04	2.28E-04	3.04E-04	3.40E-08	5.74E-07	0.00E+00	6.08E-07	0.608	0.00E+00	6.51E-03	3.93E-03
3741173758828	374117	3758828	6.29E-04	1.95E-03	2.59E-03	1.89E-04	6.88E-04	2.41E-03	4.40E-05	7.36E-04	6.57E-04	2.84E-04	2.33E-04	3.12E-04	3.49E-08	5.88E-07	0.00E+00	6.23E-07	0.623	0.00E+00	6.68E-03	4.03E-03
3741273758828	374127	3758828	6.44E-04	2.00E-03	2.66E-03	1.95E-04	7.07E-04	2.47E-03	4.52E-05	7.54E-04	6.73E-04	2.91E-04	2.39E-04	3.21E-04	3.59E-08	6.04E-07	0.00E+00	6.40E-07	0.640	0.00E+00	6.86E-03	4.14E-03
3741373758828	374137	3758828	6.63E-04	2.05E-03	2.73E-03	2.03E-04	7.25E-04	2.54E-03	4.64E-05	7.72E-04	6.89E-04	2.97E-04	2.45E-04	3.30E-04	3.68E-08	6.19E-07	0.00E+00	6.56E-07	0.656	0.00E+00	7.04E-03	4.24E-03
3741473758828	374147	3758828	6.81E-04	2.11E-03	2.80E-03	2.10E-04	7.45E-04	2.61E-03	4.76E-05	7.90E-04	7.05E-04	3.05E-04	2.51E-04	3.40E-04	3.78E-08	6.36E-07	0.00E+00	6.74E-07	0.674	0.00E+00	7.24E-03	4.36E-03
3741573758828	374157	3758828	7.00E-04	2.17E-03	2.88E-03	2.19E-04	7.67E-04	2.68E-03	4.90E-05	8.11E-04	7.24E-04	3.13E-04	2.57E-04	3.51E-04	3.89E-08	6.54E-07	0.00E+00	6.93E-07	0.693	0.00E+00	7.45E-03	4.48E-03
3741673758828	374167	3758828	7.20E-04	2.23E-03	2.97E-03	2.28E-04	7.88E-04	2.76E-03	5.04E-05	8.32E-04	7.42E-04	3.21E-04	2.64E-04	3.61E-04	4.00E-08	6.72E-07	0.00E+00	7.12E-07	0.712	0.00E+00	7.66E-03	4.60E-03
3741773758828	374177	3758828	7.41E-04	2.29E-03	3.05E-03	2.37E-04	8.11E-04	2.84E-03	5.18E-05	8.53E-04	7.61E-04	3.29E-04	2.70E-04	3.72E-04	4.12E-08	6.91E-07	0.00E+00	7.32E-07	0.732	0.00E+00	7.88E-03	4.73E-03
3741873758828	374187	3758828	7.62E-04	2.36E-03	3.14E-03	2.46E-04	8.35E-04	2.92E-03	5.33E-05	8.74E-04	7.81E-04	3.37E-04	2.77E-04	3.84E-04	4.24E-08	7.10E-07	0.00E+00	7.52E-07	0.752	0.00E+00	8.10E-03	4.87E-03
3741973758828	374197	3758828	7.85E-04	2.43E-03	3.23E-03	2.57E-04	8.59E-04	3.01E-03	5.49E-05	8.97E-04	8.01E-04	3.46E-04	2.85E-04	3.96E-04	4.36E-08	7.31E-07	0.00E+00	7.74E-07	0.774	0.00E+00	8.34E-03	5.01E-03
3742073758828	374207	3758828	8.09E-04	2.50E-03	3.33E-03	2.68E-04	8.85E-04	3.10E-03	5.66E-05	9.21E-04	8.22E-04	3.55E-04	2.92E-04	4.09E-04	4.49E-08	7.52E-07	0.00E+00	7.97E-07	0.797	0.00E+00	8.59E-03	5.15E-03
3742173758828	374217	3758828	8.33E-04	2.58E-03	3.43E-03	2.80E-04	9.12E-04	3.19E-03	5.83E-05	9.45E-04	8.44E-04	3.64E-04	3.00E-04	4.23E-04	4.63E-08	7.74E-07	0.00E+00	8.20E-07	0.820	0.00E+00	8.86E-03	5.31E-03
3742273758828	374227	3758828	8.59E-04	2.66E-03	3.54E-03	2.92E-04	9.40E-04	3.29E-03	6.01E-05	9.70E-04	8.66E-04	3.74E-04	3.08E-04	4.37E-04	4.77E-08	7.97E-07	0.00E+00	8.45E-07	0.845	0.00E+00	9.13E-03	5.47E-03
3742373758828	374237	3758828	8.86E-04	2.74E-03	3.65E-03	3.05E-04	9.70E-04	3.39E-03	6.20E-05	9.97E-04	8.90E-04	3.84E-04	3.16E-04	4.52E-04	4.92E-08	8.21E-07	0.00E+00	8.71E-07	0.871	0.00E+00	9.42E-03	5.63E-03
3742473758828	374247	3758828	9.14E-04	2.83E-03	3.77E-03	3.19E-04	1.00E-03	3.50E-03	6.40E-05	1.02E-03	9.14E-04	3.95E-04	3.25E-04	4.67E-04	5.08E-08	8.47E-07	0.00E+00	8.98E-07	0.898	0.00E+00	9.72E-03	5.81E-03
3742573758828	374257	3758828	9.44E-04	2.92E-03	3.89E-03	3.34E-04	1.03E-03	3.61E-03	6.60E-05	1.05E-03	9.39E-04	4.05E-04	3.33E-04	4.83E-04	5.24E-08	8.73E-07	0.00E+00	9.25E-07	0.925	0.00E+00	1.00E-02	5.99E-03
3742673758828	374267	3758828	9.75E-04	3.02E-03	4.01E-03	3.50E-04	1.07E-03	3.73E-03	6.82E-05	1.08E-03	9.65E-04	4.16E-04	3.43E-04	5.00E-04	5.41E-08	9.00E-07	0.00E+00	9.54E-07	0.954	0.00E+00	1.04E-02	6.18E-03
3742773758828	374277	3758828	1.01E-03	3.12E-03	4.15E-03	3.67E-04	1.10E-03	3.86E-03	7.05E-05	1.11E-03	9.92E-04	4.28E-04	3.52E-04	5.19E-04	5.60E-08	9.30E-07	0.00E+00	9.86E-07	0.986	0.00E+00	1.07E-02	6.38E-03
3742873758828	374287	3758828	1.04E-03	3.23E-03	4.29E-03	3.86E-04	1.14E-03	3.99E-03	7.29E-05	1.14E-03	1.02E-03	4.41E-04	3.63E-04	5.38E-04	5.79E-08	9.60E-07	0.00E+00	1.02E-06	1.018	0.00E+00	1.11E-02	6.59E-03
3742973758828	374297	3758828	1.08E-03	3.34E-03	4.44E-03	4.06E-04	1.18E-03	4.13E-03	7.54E-05	1.18E-03	1.05E-03	4.54E-04	3.73E-04	5.58E-04	5.99E-08	9.92E-07	0.00E+00	1.05E-06	1.052	0.00E+00	1.15E-02	6.81E-03
3743073758828	374307	3758828	1.12E-03	3.45E-03	4.59E-03	4.27E-04	1.22E-03	4.27E-03	7.80E-05	1.21E-03	1.08E-03	4.67E-04	3.84E-04	5.79E-04	6.20E-08	1.03E-06	0.00E+00	1.09E-06	1.087	0.00E+00	1.18E-02	7.04E-03
3743173758828	374317	3758828	1.16E-03	3.58E-03	4.76E-03	4.50E-04	1.26E-03	4.42E-03	8.08E-05	1.25E-03	1.11E-03	4.80E-04	3.95E-04	6.01E-04	6.42E-08	1.06E-06	0.00E+00	1.12E-06	1.125	0.00E+00	1.23E-02	7.28E-03
3743273758828	374327	3758828	1.20E-03	3.71E-03	4.93E-03	4.74E-04	1.31E-03	4.59E-03	8.37E-05	1.28E-03	1.15E-03	4.95E-04	4.07E-04	6.25E-04	6.65E-08	1.10E-06	0.00E+00	1.16E-06	1.164	0.00E+00	1.27E-02	7.53E-03
3743373758828	374337	3758828	1.24E-03	3.84E-03	5.11E-03	5.00E-04	1.36E-03	4.75E-03	8.68E-05	1.32E-03	1.18E-03	5.10E-04	4.19E-04	6.50E-04	6.89E-08	1.14E-06	0.00E+00	1.21E-06	1.205	0.00E+00	1.32E-02	7.80E-03
3743473758828	374347	3758828	1.29E-03	3.99E-03	5.30E-03	5.28E-04	1.41E-03	4.93E-03	9.01E-05	1.36E-03	1.22E-03	5.26E-04	4.32E-04	6.76E-04	7.15E-08	1.18E-06	0.00E+00	1.25E-06	1.249	0.00E+00	1.37E-02	8.08E-03
3743573758828	374357	3758828	1.34E-03	4.14E-03	5.50E-03	5.59E-04	1.46E-03	5.12E-03	9.35E-05	1.41E-03	1.26E-03	5.42E-04	4.46E-04	7.05E-04	7.43E-08	1.22E-06	0.00E+00	1.29E-06	1.295	0.00E+00	1.42E-02	8.38E-03
3743673758828	374367	3758828	1.39E-03	4.30E-03	5.72E-03	5.93E-04	1.52E-03	5.32E-03	9.71E-05	1.45E-03	1.30E-03	5.60E-04	4.60E-04	7.35E-04	7.71E-08	1.27E-06	0.00E+00	1.34E-06	1.343	0.00E+00	1.47E-02	8.69E-03
3743773758828	374377	3758828	1.44E-03	4.47E-03	5.94E-03	6.29E-04	1.58E-03	5.53E-03	1.01E-04	1.50E-03	1.34E-03	5.78E-04	4.76E-04	7.67E-04	8.02E-08	1.31E-06	0.00E+00	1.39E-06	1.395	0.00E+00	1.53E-02	9.02E-03
3741073758838	374107	3758838	5.97E-04	1.85E-03	2.46E-03	1.81E-04	6.54E-04	2.29E-03	4.18E-05	7.02E-04	6.27E-04	2.71E-04	2.23E-04	2.99E-04	3.32E-08	5.60E-07	0.00E+00	5.93E-07	0.593	0.00E+00	6.36E-03	3.83E-03
3741173758838	374117	3758838	6.13E-04	1.90E-03	2.52E-03	1.87E-04	6.71E-04	2.35E-03	4.29E-05	7.19E-04	6.42E-04	2.77E-04	2.28E-04	3.08E-04	3.40E-08	5.74E-07	0.00E+00	6.08E-07	0.608	0.00E+00	6.52E-03	3.93E-03
3741273758838	374127	3758838	6.29E-04	1.95E-03	2.59E-03	1.94E-04	6.88E-04	2.41E-03	4.40E-05	7.36E-04	6.57E-04	2.84E-04	2.33E-04	3.16E-04	3.49E-08	5.89E-07	0.00E+00	6.24E-07	0.624	0.00E+00	6.69E-03	4.03E-03
3741373758838	374137	3758838	6.45E-04	2.00E-03	2.66E-03	2.01E-04	7.06E-04	2.47E-03	4.51E-05	7.52E-04	6.72E-04	2.90E-04	2.39E-04	3.25E-04	3.58E-08	6.04E-07	0.00E+00	6.39E-07	0.639	0.00E+00	6.87E-03	4.13E-03
3741473758838	374147	3758838	6.62E-04	2.05E-03	2.73E-03	2.08E-04	7.25E-04	2.53E-03	4.63E-05	7.70E-04	6.87E-04	2.97E-04	2.44E-04	3.34E-04	3.68E-08	6.19E-07	0.00E+00	6.56E-07	0.656	0.00E+00	7.05E-03	4.24E-03
3741573758838	374157	3758838	6.81E-04	2.11E-03	2.80E-03	2.16E-04	7.45E-04	2.61E-03	4.76E-05	7.90E-04	7.05E-04	3.04E-04	2.50E-04	3.44E-04	3.78E-08	6.36E-07	0.00E+00	6.74E-07	0.674	0.00E+00	7.24E-03	4.35E-03
3741673758838	374167	3758838	6.99E-04	2.16E-03	2.88E-03	2.25E-04	7.66E-04	2.68E-03	4.89E-05	8.09E-04	7.22E-04	3.12E-04	2.57E-04	3.54E-04	3.88E-08	6.53E-07	0.00E+00	6.92E-07	0.692	0.00E+00	7.43E-03	4.47E-03
3741773758838	374177	3758838	7.19E-04	2.23E-03	2.96E-03	2.34E-04	7.87E-04	2.75E-03	5.03E-05	8.29E-04	7.40E-04	3.20E-04	2.63E-04	3.65E-04	3.99E-08	6.71E-07	0.00E+00	7.11E-07	0.711	0.00E+00	7.65E-03	4.59E-03
3741873758838	374187	3758838	7.39E-04	2.29E-03	3.04E-03	2.43E-04	8.09E-04	2.83E-03	5.17E-05	8.50E-04	7.58E-04	3.27E-04	2.69E-04	3.77E-04	4.11E-08	6.89E-07	0.00E+00	7.30E-07	0.730	0.00E+00	7.87E-03	4.72E-03
3741973758838	374197	3758838	7.60E-04	2.35E-03	3.13E-03	2.53E-04	8.32E-04	2.91E-03	5.32E-05	8.71E-04	7.78E-04	3.36E-04	2.76E-04	3.88E-04	4.22E-08	7.08E-07	0.00E+00	7.51E-07	0.751	0.00E+00	8.09E-03	4.85E-03
3742073758838	374207	3758838	7.82E-04	2.42E-03	3.22E-03	2.63E-04	8.56E-04	3.00E-03	5.47E-05	8.93E-04	7.97E-04	3.44E-04	2.83E-04	4.01E-04	4.35E-08	7.28E-07	0.00E+00	7.72E-07	0.772	0.00E+00	8.33E-03	4.99E-03
3742173758838	374217	3758838	8.06E-04	2.49E-03	3.32E-03	2.75E-04	8.82E-04	3.09E-03	5.63E-05	9.16E-04	8.18E-04	3.53E-04	2.91E-04	4.14E-04	4.47E-08	7.49E-07	0.00E+00	7.94E-07	0.794	0.00E+00	8.57E-03	5.13E-03
3742273758838	374227	3758838	8.30E-04	2.57E-03	3.42E-03	2.87E-04	9.08E-04	3.18E-03	5.80E-05	9.40E-04	8.39E-04	3.62E-04	2.98E-04	4.27E-04	4.61E-08	7.71E-07	0.00E+00	8.17E-07	0.817	0.00E+00	8.83E-03	5.28E-03
3742373758838	374237	3758838	8.55E-04	2.65E-03	3.52E-03	2.99E-04	9.36E-04	3.27E-03	5.98E-05	9.64E-04	8.61E-04	3.72E-04	3.06E-04	4.41E-04	4.75E-08	7.94E-07	0.00E+00	8.41E-07	0.841	0.00E+00	9.10E-03	5.44E-03
3742473758838	374247	3758838	8.81E-04	2.73E-03	3.63E-03	3.13E-04	9.65E-04	3.37E-03	6.16E-05	9.90E-04	8.84E-04	3.82E-04	3.14E-04	4.56E-04	4.89E-08	8.17E-07	0.00E+00	8.66E-07	0.866	0.00E+00	9.38E-03	5.60E-03
3742573758838	374257	3758838	9.09E-04	2.81E-03	3.74E-03	3.27E-04	9.95E-04	3.48E-03	6.36E-05	1.02E-03	9.07E-04	3.92E-04	3.22E-04	4.71E-04	5.05E-08	8.42E-07	0.00E+00	8.92E-07	0.892	0.00E+00	9.67E-03	5.77E-03
3742673758838	374267	3758838	9.37E-04	2.90E-03	3.86E-03	3.42E-04	1.03E-03	3.59E-03	6.56E-05	1.04E-03	9.31E-04	4.02E-04	3.31E-04	4.87E-04	5.21E-08	8.67E-07	0.00E+00	9.19E-07	0.919	0.00E+00	9.97E-03	5.94E-03
3742773758838	374277	3758838	9.68E-04	3.00E-03	3.99E-03	3.58E-04	1.06E-03	3.71E-03	6.77E-05	1.07E-03	9.57E-04	4.13E-04	3.40E-04	5.05E-04	5.38E-08	8.95E-07	0.00E+00	9.48E-07	0.948	0.00E+00	1.03E-02	6.13E-03
3742873758838	374287	3758838	1.00E-03	3.09E-03	4.12E-03	3.76E-04	1.09E-03	3.83E-03	6.99E-05	1.10E-03	9.84E-04	4.25E-04	3.49E-04	5.23E-04	5.55E-08	9.23E-07	0.00E+00	9.78E-07	0.978	0.00E+00	1.06E-02	6.33E-03
3742973758838	374297	3758838	1.03E-03	3.20E-03	4.25E-03	3.94E-04	1.13E-03	3.96E-03	7.22E-05	1.13E-03	1.01E-03	4.37E-04	3.59E-04	5.42E-04	5.74E-08	9.52E-07	0.00E+00	1.01E-06	1.010	0.00E+00	1.10E-02	6.53E-03
3743073758838	374307	3758838	1.07E-03	3.30E-03	4.39E-03	4.13E-04	1.17E-03	4.09E-03	7.47E-05	1.16E-03	1.04E-03	4.49E-04	3.69E-04	5.61E-04	5.93E-08	9.83E-07	0.00E+00	1.04E-06	1.042	0.00E+00	1.14E-02	6.74E-03
3743173758838	374317	3758838	1.10E-03	3.42E-03	4.55E-03	4.34E-04	1.21E-03	4.23E-03	7.72E-05	1.20E-03	1.08E-03	4.62E-04	3.82E-04	5.82E-04	6.14E-08	1.02E-06	0.00E+00	1.08E-06	1.077	0.00E+00	1.17E-02	6.96E-03
3743273758838	374327	3758838	1.14E-03	3.54E-03	4.70E-03	4.57E-04	1.25E-03	4.37E-03	7.99E-05	1.23E-03	1.10E-03	4.75E-04	3.91E-04	6.04E-04	6.34E-08	1.05E-06	0.00E+00	1.11E-06	1.113	0.00E+00	1.21E-02	7.20E-03
3743373758838	374337	3758838	1.18E-03	3.66E-03	4.87E-03	4.81E-04	1.29E-03	4.53E-03	8.27E-05	1.27E-03	1.13E-03	4.89E-04	4.02E-04	6.27E-04	6.57E-08	1.09E-06	0.00E+00	1.15E-06	1.151	0.00E+00	1.26E-02	7.44E-03
3743473758838	374347	3758838	1.22E-03	3.79E-03	5.04E-03	5.07E-04	1.34E-03	4.69E-03	8.57E-05	1.31E-03	1.17E-03	5.04E-04	4.14E-04	6.51E-04	6.80E-08	1.12E-06	0.00E+00	1.19E-06	1.190	0.00E+00	1.30E-02	7.70E-03
3743573758838	374357	3758838	1.27E-03	3.93E-03	5.23E-03	5.35E-04	1.39E-03	4.86E-03	8.88E-05	1.35E-03	1.20E-03	5.19E-04	4.27E-04	6.77E-04	7.05E-08	1.16E-06	0.00E+00	1.23E-06	1.232	0.00E+00	1.35E-02	7.97E-03
3743673758838	374367	3758838	1.32E-03	4.08E-03	5.42E-03	5.65E-04	1.44E-03	5.04E-03	9.21E-05	1.39E-03	1.24E-03	5.35E-04	4.40E-04	7.04E-04	7.31E-08	1.20E-06	0.00E+00	1.28E-06	1.277	0.00E+00	1.40E-02	8.25E-03
3743773758838	374377	3758838	1.37E-03	4.23E-03	5.62E-03	5.98E-04	1.50E-03	5.23E-03	9.55E-05	1.43E-03	1.28E-03	5.52E-04	4.54E-04	7.34E-04	7.59E-08	1.25E-06	0.00E+00	1.32E-06	1.323	0.00E+00	1.45E-02	8.56E-03
3741073758848	374107	3758848	5.82E-04	1.80E-03	2.40E-03	1.79E-04	6.37E-04	2.23E-03	4.07E-05	6.86E-04	6.12E-04	2.64E-04	2.17E-04	2.95E-04	3.23E-08	5.46E-07	0.00E+00	5.79E-07	0.579	0.00E+00	6.20E-03	3.74E-03
3741173758848	374117	3758848	5.97E-04	1.85E-03	2.46E-03	1.85E-04	6.53E-04	2.29E-03	4.17E-05	7.01E-04	6.26E-04	2.70E-04	2.22E-04	3.03E-04	3.31E-08	5.60E-07	0.00E+00	5.93E-07	0.593	0.00E+00	6.36E-03	3.83E-03
3741273758848	374127	3758848	6.12E-04	1.89E-03	2.52E-03	1.91E-04	6.70E-04	2.34E-03	4.28E-05	7.17E-04	6.40E-04	2.77E-04	2.28E-04	3.11E-04	3.40E-08	5.74E-07	0.00E+00	6.08E-07	0.608	0.00E+00	6.52E-03	3.92E-03
3741373758848	374137	3758848	6.27E-04	1.94E-03	2.58E-03	1.98E-04	6.86E-04	2.40E-03	4.39E-05	7.33E-04	6.55E-04	2.83E-04	2.33E-04	3.19E-04	3.48E-08	5.88E-07	0.00E+00	6.22E-07	0.622	0.00E+00	6.68E-03	4.02E-03
3741473758848	374147	3758848	6.43E-04	1.99E-03	2.65E-03	2.05E-04	7.04E-04	2.46E-03	4.50E-05	7.50E-04	6.69E-04	2.89E-04	2.38E-04	3.28E-04	3.57E-08	6.02E-07	0.00E+00	6.38E-07	0.638	0.00E+00	6.85E-03	4.12E-03
3741573758848	374157	3758848	6.61E-04	2.05E-03	2.72E-03	2.13E-04	7.23E-04	2.53E-03	4.62E-05	7.68E-04	6.86E-04	2.96E-04	2.44E-04	3.38E-04	3.67E-08	6.18E-07	0.00E+00	6.55E-07	0.655	0.00E+00	7.04E-03	4.23E-03
3741673758848	374167	3758848	6.78E-04	2.10E-03	2.79E-03	2.21E-04	7.43E-04	2.60E-03	4.74E-05	7.87E-04	7.02E-04	3.03E-04	2.50E-04	3.48E-04	3.77E-08	6.34E-07	0.00E+00	6.72E-07	0.672	0.00E+00	7.23E-03	4.34E-03
3741773758848	374177	3758848	6.97E-04	2.16E-03	2.87E-03	2.30E-04	7.63E-04	2.67E-03	4.87E-05	8.05E-04	7.19E-04	3.10E-04	2.55E-04	3.58E-04	3.87E-08	6.51E-07	0.00E+00	6.90E-07	0.690	0.00E+00	7.43E-03	4.45E-03
3741873758848	374187	3758848	7.16E-04	2.22E-03	2.95E-03	2.39E-04	7.83E-04	2.74E-03	5.01E-05	8.25E-04	7.36E-04	3.18E-04	2.62E-04	3.69E-04	3.98E-08	6.68E-07	0.00E+00	7.08E-07	0.708	0.00E+00	7.63E-03	4.57E-03
3741973758848	374197	3758848	7.36E-04	2.28E-03	3.03E-03	2.48E-04	8.05E-04	2.82E-03	5.15E-05	8.47E-04	7.54E-04	3.26E-04	2.69E-04	3.80E-04	4.09E-08	6.86E-07	0.00E+00	7.27E-07	0.727	0.00E+00	7.83E-03	4.70E-03
3742073758848	374207	3758848	7.56E-04	2.34E-03	3.11E-03	2.59E-04	8.28E-04	2.90E-03	5.29E-05	8.66E-04	7.73E-04	3.34E-04	2.75E-04	3.92E-04	4.20E-08	7.05E-07	0.00E+00	7.47E-07	0.747	0.00E+00	8.06E-03	4.83E-03
3742173758848	374217	3758848	7.78E-04	2.41E-03	3.20E-03	2.69E-04	8.52E-04	2.98E-03	5.44E-05	8.87E-04	7.92E-04	3.42E-04	2.81E-04	4.04E-04	4.32E-08	7.25E-07	0.00E+00	7.68E-07	0.768	0.00E+00	8.29E-03	4.96E-03
3742273758848	374227	3758848	8.00E-04	2.48E-03	3.30E-03	2.80E-04	8.76E-04	3.07E-03	5.60E-05	9.10E-04	8.12E-04	3.51E-04	2.88E-04	4.17E-04	4.45E-08	7.45E-07	0.00E+00	7.89E-07	0.789	0.00E+00	8.53E-03	5.10E-03
3742373758848	374237	3758848	8.24E-04	2.55E-03	3.39E-03	2.92E-04	9.02E-04	3.16E-03	5.76E-05	9.33E-04	8.33E-04	3.59E-04	2.96E-04	4.30E-04	4.58E-08	7.66E-07	0.00E+00	8.12E-07	0.812	0.00E+00	8.78E-03	5.24E-03
3742473758848	374247	3758848	8.48E-04	2.63E-03	3.49E-03	3.05E-04	9.29E-04	3.25E-03	5.93E-05	9.56E-04	8.54E-04	3.69E-04	3.03E-04	4.44E-04	4.71E-08	7.88E-07	0.00E+00	8.35E-07	0.835	0.00E+00	9.04E-03	5.39E-03
3742573758848	374257	3758848	8.74E-04	2.71E-03	3.60E-03	3.18E-04	9.57E-04	3.35E-03	6.11E-05	9.81E-04	8.76E-04	3.78E-04	3.11E-04	4.58E-04	4.85E-08	8.11E-07	0.00E+00	8.59E-07	0.859	0.00E+00	9.31E-03	5.55E-03
3742673758848	374267	3758848	9.01E-04	2.79E-03	3.71E-03	3.32E-04	9.86E-04	3.45E-03	6.30E-05	1.01E-03	8.98E-04	3.88E-04	3.19E-04	4.73E-04	5.00E-08	8.35E-07	0.00E+00	8.85E-07	0.885	0.00E+00	9.60E-03	5.72E-03
3742773758848	374277	3758848	9.29E-04	2.88E-03	3.82E-03	3.48E-04	1.02E-03	3.56E-03	6.50E-05	1.03E-03	9.22E-04	3.98E-04	3.28E-04	4.90E-04	5.16E-08	8.60E-07	0.00E+00	9.12E-07	0.912	0.00E+00	9.90E-03	5.89E-03
3742873758848	374287	3758848	9.58E-04	2.97E-03	3.95E-03	3.64E-04	1.05E-03	3.67E-03	6.70E-05	1.06E-03	9.47E-04	4.09E-04	3.37E-04	5.06E-04	5.32E-08	8.86E-07	0.00E+00	9.39E-07	0.939	0.00E+00	1.02E-02	6.07E-03
3742973758848	374297	3758848	9.89E-04	3.06

			SWBuilding Construction	SWDemolition	SWGrading	EYBuilding Construction	SWPaving	SWGrading	SWArchitectural Coating	NBBuilding Construction	NBBuilding Construction	NBArchitectural Coating	NBArchitectural Coating	RWBuilding Construction	Child Risk					Overlapping Phases - Maximum G		
Unique Identifier	X (UTM)	Y (UTM)	2026	2026	2026	2026	2027	2027	2027	2026	2027	2026	2027	2026	3rd Trimester	0<2	2<16	Total	per million	2025	2026	2027
3744573758892	374457	3758892	1.31E-03	4.05E-03	5.39E-03	6.04E-04	1.43E-03	5.02E-03	9.16E-05	1.41E-03	1.26E-03	5.45E-04	4.49E-04	7.34E-04	7.28E-08	1.21E-06	0.00E+00	1.28E-06	1.282	0.00E+00	1.41E-02	8.25E-03
3744673758890	374467	3758890	1.37E-03	4.23E-03	5.63E-03	6.42E-04	1.50E-03	5.24E-03	9.57E-05	1.47E-03	1.31E-03	5.67E-04	4.67E-04	7.69E-04	7.60E-08	1.26E-06	0.00E+00	1.34E-06	1.338	0.00E+00	1.47E-02	8.61E-03
3744773758889	374477	3758889	1.42E-03	4.40E-03	5.85E-03	6.77E-04	1.55E-03	5.44E-03	9.93E-05	1.52E-03	1.36E-03	5.87E-04	4.83E-04	8.02E-04	7.89E-08	1.31E-06	0.00E+00	1.39E-06	1.389	0.00E+00	1.53E-02	8.94E-03
3744873758891	374487	3758891	1.45E-03	4.48E-03	5.96E-03	6.97E-04	1.58E-03	5.54E-03	1.01E-04	1.55E-03	1.39E-03	5.99E-04	4.93E-04	8.21E-04	8.03E-08	1.33E-06	0.00E+00	1.42E-06	1.415	0.00E+00	1.55E-02	9.10E-03
3744973758891	374497	3758891	1.49E-03	4.62E-03	6.14E-03	7.31E-04	1.63E-03	5.71E-03	1.04E-04	1.60E-03	1.43E-03	6.17E-04	5.08E-04	8.51E-04	8.28E-08	1.38E-06	0.00E+00	1.46E-06	1.459	0.00E+00	1.60E-02	9.38E-03
3745073758893	374507	3758893	1.52E-03	4.69E-03	6.24E-03	7.53E-04	1.66E-03	5.81E-03	1.06E-04	1.63E-03	1.46E-03	6.29E-04	5.17E-04	8.72E-04	8.42E-08	1.40E-06	0.00E+00	1.49E-06	1.486	0.00E+00	1.63E-02	9.55E-03
3745273758893	374527	3758893	1.61E-03	4.98E-03	6.62E-03	8.30E-04	1.76E-03	6.16E-03	1.12E-04	1.73E-03	1.54E-03	6.66E-04	5.48E-04	9.41E-04	8.93E-08	1.49E-06	0.00E+00	1.58E-06	1.577	0.00E+00	1.74E-02	1.01E-02
3745373758893	374537	3758893	1.65E-03	5.12E-03	6.81E-03	8.71E-04	1.81E-03	6.33E-03	1.16E-04	1.78E-03	1.59E-03	6.86E-04	5.64E-04	9.78E-04	9.18E-08	1.53E-06	0.00E+00	1.62E-06	1.623	0.00E+00	1.79E-02	1.04E-02
3745493758893	374549	3758893	1.71E-03	5.28E-03	7.03E-03	9.23E-04	1.87E-03	6.54E-03	1.19E-04	1.84E-03	1.64E-03	7.09E-04	5.84E-04	1.03E-03	9.48E-08	1.58E-06	0.00E+00	1.68E-06	1.678	0.00E+00	1.85E-02	1.08E-02
3745573758889	374557	3758889	1.79E-03	5.56E-03	7.39E-03	9.99E-04	1.96E-03	6.87E-03	1.26E-04	1.93E-03	1.72E-03	7.43E-04	6.11E-04	1.09E-03	9.97E-08	1.67E-06	0.00E+00	1.76E-06	1.765	0.00E+00	1.95E-02	1.13E-02
3745633758889	374563	3758889	1.82E-03	5.64E-03	7.50E-03	1.03E-03	1.99E-03	6.98E-03	1.27E-04	1.96E-03	1.75E-03	7.56E-04	6.22E-04	1.12E-03	1.01E-07	1.69E-06	0.00E+00	1.79E-06	1.794	0.00E+00	1.98E-02	1.15E-02
3745773758889	374577	3758889	1.88E-03	5.83E-03	7.75E-03	1.10E-03	2.06E-03	7.21E-03	1.32E-04	2.04E-03	1.82E-03	7.86E-04	6.47E-04	1.18E-03	1.05E-07	1.75E-06	0.00E+00	1.86E-06	1.860	0.00E+00	2.06E-02	1.19E-02
3744137758899	374137	3758899	5.37E-04	1.66E-03	2.21E-03	1.79E-04	5.88E-04	2.06E-03	3.76E-05	6.36E-04	5.68E-04	2.45E-04	2.02E-04	2.86E-04	2.99E-08	5.06E-07	0.00E+00	5.36E-07	0.536	0.00E+00	5.76E-03	3.45E-03
3744147758899	374147	3758899	5.49E-04	1.70E-03	2.26E-03	1.85E-04	6.01E-04	2.10E-03	3.84E-05	6.48E-04	5.79E-04	2.50E-04	2.06E-04	2.93E-04	3.05E-08	5.17E-07	0.00E+00	5.48E-07	0.548	0.00E+00	5.89E-03	3.53E-03
3744157758899	374157	3758899	5.62E-04	1.74E-03	2.31E-03	1.91E-04	6.15E-04	2.15E-03	3.93E-05	6.61E-04	5.91E-04	2.55E-04	2.10E-04	3.00E-04	3.12E-08	5.29E-07	0.00E+00	5.60E-07	0.560	0.00E+00	6.02E-03	3.61E-03
3744167758899	374167	3758899	5.75E-04	1.78E-03	2.37E-03	1.97E-04	6.29E-04	2.20E-03	4.02E-05	6.75E-04	6.02E-04	2.60E-04	2.14E-04	3.07E-04	3.19E-08	5.40E-07	0.00E+00	5.72E-07	0.572	0.00E+00	6.16E-03	3.69E-03
3744173758899	374177	3758899	5.88E-04	1.82E-03	2.42E-03	2.03E-04	6.44E-04	2.25E-03	4.11E-05	6.89E-04	6.15E-04	2.65E-04	2.18E-04	3.15E-04	3.27E-08	5.52E-07	0.00E+00	5.85E-07	0.585	0.00E+00	6.30E-03	3.77E-03
3744187758899	374187	3758899	6.02E-04	1.86E-03	2.48E-03	2.10E-04	6.59E-04	2.30E-03	4.21E-05	7.03E-04	6.27E-04	2.71E-04	2.23E-04	3.23E-04	3.34E-08	5.65E-07	0.00E+00	5.98E-07	0.598	0.00E+00	6.45E-03	3.85E-03
3744197758899	374197	3758899	6.16E-04	1.91E-03	2.54E-03	2.17E-04	6.74E-04	2.36E-03	4.31E-05	7.17E-04	6.41E-04	2.77E-04	2.28E-04	3.31E-04	3.42E-08	5.78E-07	0.00E+00	6.12E-07	0.612	0.00E+00	6.60E-03	3.94E-03
3742073758899	374207	3758899	6.31E-04	1.95E-03	2.60E-03	2.24E-04	6.90E-04	2.42E-03	4.41E-05	7.33E-04	6.54E-04	2.82E-04	2.32E-04	3.40E-04	3.50E-08	5.91E-07	0.00E+00	6.26E-07	0.626	0.00E+00	6.76E-03	4.04E-03
3742173758899	374217	3758899	6.46E-04	2.00E-03	2.66E-03	2.32E-04	7.07E-04	2.47E-03	4.52E-05	7.48E-04	6.68E-04	2.88E-04	2.37E-04	3.49E-04	3.59E-08	6.05E-07	0.00E+00	6.41E-07	0.641	0.00E+00	6.92E-03	4.13E-03
3742273758899	374227	3758899	6.62E-04	2.05E-03	2.72E-03	2.40E-04	7.24E-04	2.53E-03	4.63E-05	7.64E-04	6.82E-04	2.95E-04	2.42E-04	3.58E-04	3.68E-08	6.20E-07	0.00E+00	6.56E-07	0.656	0.00E+00	7.09E-03	4.23E-03
3742373758899	374237	3758899	6.78E-04	2.10E-03	2.79E-03	2.48E-04	7.42E-04	2.60E-03	4.74E-05	7.81E-04	6.97E-04	3.01E-04	2.48E-04	3.67E-04	3.77E-08	6.34E-07	0.00E+00	6.72E-07	0.672	0.00E+00	7.26E-03	4.33E-03
3742473758899	374247	3758899	6.95E-04	2.15E-03	2.86E-03	2.56E-04	7.61E-04	2.66E-03	4.86E-05	7.98E-04	7.12E-04	3.08E-04	2.53E-04	3.77E-04	3.86E-08	6.50E-07	0.00E+00	6.89E-07	0.689	0.00E+00	7.45E-03	4.44E-03
3742573758899	374257	3758899	7.13E-04	2.21E-03	2.93E-03	2.65E-04	7.80E-04	2.73E-03	4.99E-05	8.16E-04	7.28E-04	3.14E-04	2.59E-04	3.87E-04	3.96E-08	6.66E-07	0.00E+00	7.06E-07	0.706	0.00E+00	7.64E-03	4.55E-03
3742673758899	374267	3758899	7.31E-04	2.26E-03	3.01E-03	2.75E-04	8.00E-04	2.80E-03	5.11E-05	8.34E-04	7.45E-04	3.22E-04	2.65E-04	3.98E-04	4.06E-08	6.83E-07	0.00E+00	7.23E-07	0.723	0.00E+00	7.83E-03	4.66E-03
3742773758899	374277	3758899	7.50E-04	2.32E-03	3.09E-03	2.85E-04	8.21E-04	2.87E-03	5.25E-05	8.54E-04	7.62E-04	3.29E-04	2.71E-04	4.09E-04	4.17E-08	7.00E-07	0.00E+00	7.42E-07	0.742	0.00E+00	8.04E-03	4.78E-03
3742873758899	374287	3758899	7.68E-04	2.38E-03	3.16E-03	2.95E-04	8.41E-04	2.94E-03	5.37E-05	8.74E-04	7.80E-04	3.37E-04	2.77E-04	4.20E-04	4.27E-08	7.17E-07	0.00E+00	7.60E-07	0.760	0.00E+00	8.24E-03	4.89E-03
3742973758899	374297	3758899	7.90E-04	2.45E-03	3.25E-03	3.06E-04	8.65E-04	3.03E-03	5.53E-05	8.94E-04	7.99E-04	3.45E-04	2.84E-04	4.32E-04	4.39E-08	7.36E-07	0.00E+00	7.80E-07	0.780	0.00E+00	8.47E-03	5.03E-03
3743073758899	374307	3758899	8.13E-04	2.52E-03	3.35E-03	3.17E-04	8.89E-04	3.11E-03	5.68E-05	9.16E-04	8.18E-04	3.53E-04	2.90E-04	4.45E-04	4.51E-08	7.56E-07	0.00E+00	8.02E-07	0.802	0.00E+00	8.70E-03	5.17E-03
3743173758899	374317	3758899	8.35E-04	2.58E-03	3.44E-03	3.29E-04	9.14E-04	3.20E-03	5.84E-05	9.38E-04	8.38E-04	3.62E-04	2.98E-04	4.57E-04	4.64E-08	7.77E-07	0.00E+00	8.23E-07	0.823	0.00E+00	8.94E-03	5.30E-03
3743273758899	374327	3758899	8.58E-04	2.66E-03	3.53E-03	3.41E-04	9.39E-04	3.29E-03	6.00E-05	9.61E-04	8.58E-04	3.71E-04	3.05E-04	4.71E-04	4.77E-08	7.98E-07	0.00E+00	8.45E-07	0.845	0.00E+00	9.19E-03	5.45E-03
3743373758899	374337	3758899	8.82E-04	2.73E-03	3.63E-03	3.54E-04	9.66E-04	3.38E-03	6.17E-05	9.86E-04	8.80E-04	3.80E-04	3.13E-04	4.84E-04	4.90E-08	8.20E-07	0.00E+00	8.69E-07	0.869	0.00E+00	9.45E-03	5.60E-03
3743473758899	374347	3758899	9.07E-04	2.81E-03	3.74E-03	3.68E-04	9.93E-04	3.48E-03	6.35E-05	1.01E-03	9.02E-04	3.90E-04	3.21E-04	4.99E-04	5.04E-08	8.43E-07	0.00E+00	8.93E-07	0.893	0.00E+00	9.72E-03	5.76E-03
3743573758899	374357	3758899	9.33E-04	2.89E-03	3.84E-03	3.82E-04	1.02E-03	3.57E-03	6.53E-05	1.04E-03	9.26E-04	4.00E-04	3.29E-04	5.14E-04	5.18E-08	8.66E-07	0.00E+00	9.18E-07	0.918	0.00E+00	1.00E-02	5.91E-03
3743673758899	374367	3758899	9.61E-04	2.97E-03	3.96E-03	3.97E-04	1.05E-03	3.68E-03	6.72E-05	1.06E-03	9.50E-04	4.10E-04	3.38E-04	5.29E-04	5.34E-08	8.91E-07	0.00E+00	9.44E-07	0.944	0.00E+00	1.03E-02	6.09E-03
3743773758899	374377	3758899	9.89E-04	3.06E-03	4.07E-03	4.12E-04	1.08E-03	3.79E-03	6.92E-05	1.09E-03	9.76E-04	4.21E-04	3.47E-04	5.45E-04	5.49E-08	9.17E-07	0.00E+00	9.72E-07	0.972	0.00E+00	1.06E-02	6.26E-03
3743973758899	374397	3758899	1.05E-03	3.25E-03	4.32E-03	4.46E-04	1.15E-03	4.02E-03	7.34E-05	1.15E-03	1.03E-03	4.45E-04	3.66E-04	5.80E-04	5.83E-08	9.71E-07	0.00E+00	1.03E-06	1.030	0.00E+00	1.12E-02	6.64E-03
3744073758899	374407	3758899	1.08E-03	3.35E-03	4.45E-03	4.64E-04	1.18E-03	4.14E-03	7.56E-05	1.19E-03	1.06E-03	4.57E-04	3.76E-04	5.98E-04	6.00E-08	1.00E-06	0.00E+00	1.06E-06	1.060	0.00E+00	1.16E-02	6.83E-03
3744173758899	374417	3758899	1.11E-03	3.45E-03	4.59E-03	4.83E-04	1.22E-03	4.27E-03	7.79E-05	1.22E-03	1.09E-03	4.70E-04	3.87E-04	6.17E-04	6.19E-08	1.03E-06	0.00E+00	1.09E-06	1.092	0.00E+00	1.19E-02	7.04E-03
3744273758899	374427	3758899	1.15E-03	3.55E-03	4.73E-03	5.03E-04	1.26E-03	4.40E-03	8.03E-05	1.25E-03	1.12E-03	4.83E-04	3.98E-04	6.37E-04	6.38E-08	1.06E-06	0.00E+00	1.13E-06	1.125	0.00E+00	1.23E-02	7.25E-03
3744373758899	374437	3758899	1.18E-03	3.66E-03	4.87E-03	5.25E-04	1.30E-03	4.53E-03	8.28E-05	1.29E-03	1.15E-03	4.97E-04	4.09E-04	6.58E-04	6.57E-08	1.09E-06	0.00E+00	1.16E-06	1.160	0.00E+00	1.27E-02	7.47E-03
3744473758899	374447	3758899	1.22E-03	3.78E-03	5.02E-03	5.48E-04	1.33E-03	4.67E-03	8.53E-05	1.33E-03	1.19E-03	5.12E-04	4.21E-04	6.81E-04	6.77E-08	1.13E-06	0.00E+00	1.20E-06	1.195	0.00E+00	1.31E-02	7.70E-03
3744573758899	374457	3758899	1.26E-03	3.89E-03	5.17E-03	5.72E-04	1.38E-03	4.81E-03	8.79E-05	1.37E-03	1.22E-03	5.27E-04	4.33E-04	7.04E-04	6.98E-08	1.16E-06	0.00E+00	1.23E-06	1.232	0.00E+00	1.35E-02	7.93E-03
3744673758899	374467	3758899	1.29E-03	4.01E-03	5.33E-03	5.97E-04	1.42E-03	4.96E-03	9.06E-05	1.41E-03	1.26E-03	5.42E-04	4.46E-04	7.28E-04	7.19E-08	1.20E-06	0.00E+00	1.27E-06	1.269	0.00E+00	1.39E-02	8.17E-03
3744773758899	374477	3758899	1.33E-03	4.13E-03	5.50E-03	6.24E-04	1.46E-03	5.11E-03	9.34E-05	1.45E-03	1.29E-03	5.58E-04	4.59E-04	7.54E-04	7.41E-08	1.23E-06	0.00E+00	1.31E-06	1.308	0.00E+00	1.43E-02	8.42E-03
3744873758899	374487	3758899	1.37E-03	4.26E-03	5.66E-03	6.53E-04	1.50E-03	5.26E-03	9.61E-05	1.49E-03	1.33E-03	5.75E-04	4.73E-04	7.81E-04	7.63E-08	1.27E-06	0.00E+00	1.35E-06	1.348	0.00E+00	1.48E-02	8.67E-03
3744973758899	374497	3758899	1.42E-03	4.38E-03	5.83E-03	6.83E-04	1.55E-03	5.42E-03	9.90E-05	1.53E-03	1.37E-03	5.91E-04	4.87E-04	8.09E-04	7.86E-08	1.31E-06	0.00E+00	1.39E-06	1.388	0.00E+00	1.52E-02	8.92E-03
3745073758899	374507	3758899	1.46E-03	4.51E-03	6.00E-03	7.16E-04	1.60E-03	5.58E-03	1.02E-04	1.58E-03	1.41E-03	6.09E-04	5.01E-04	8.39E-04	8.10E-08	1.35E-06	0.00E+00	1.43E-06	1.431	0.00E+00	1.57E-02	9.19E-03
3745173758899	374517	3758899	1.50E-03	4.64E-03	6.18E-03	7.50E-04	1.64E-03	5.74E-03	1.05E-04	1.62E-03	1.45E-03	6.26E-04	5.15E-04	8.71E-04	8.33E-08	1.39E-06	0.00E+00	1.47E-06	1.473	0.00E+00	1.62E-02	9.46E-03
3745273758899	374527	3758899	1.54E-03	4.77E-03	6.35E-03	7.86E-04	1.69E-03	5.91E-03	1.08E-04	1.67E-03	1.49E-03	6.44E-04	5.30E-04	9.04E-04	8.57E-08	1.43E-06	0.00E+00	1.52E-06	1.516	0.00E+00	1.67E-02	9.73E-03
3745373758899	374537	3758899	1.58E-03	4.91E-03	6.53E-03	8.24E-04	1.73E-03	6.07E-03	1.11E-04	1.72E-03	1.53E-03	6.62E-04	5.45E-04	9.39E-04	8.80E-08	1.47E-06	0.00E+00	1.56E-06	1.559	0.00E+00	1.72E-02	9.99E-03
3745473758899	374547	3758899	1.63E-03	5.04E-03	6.70E-03	8.64E-04	1.78E-03	6.23E-03	1.14E-04	1.77E-03	1.58E-03	6.81E-04	5.60E-04	9.76E-04	9.03E-08	1.51E-06	0.00E+00	1.60E-06	1.602	0.00E+00	1.76E-02	1.03E-02
3745573758899	374557	3758899	1.67E-03	5.16E-03	6.87E-03	9.04E-04	1.83E-03	6.39E-03	1.17E-04	1.82E-03	1.62E-03	7.00E-04	5.75E-04	1.01E-03	9.26E-08	1.55E-06	0.00E+00	1.64E-06	1.645	0.00E+00	1.81E-02	1.05E-02
3745633758899	374563	3758899	1.69E-03	5.24E-03	6.97E-03	9.29E-04	1.85E-03	6.48E-03	1.18E-04	1.85E-03	1.65E-03	7.11E-04	5.85E-04	1.04E-03	9.40E-08	1.58E-06	0.00E+00	1.67E-06	1.670	0.00E+00	1.84E-02	1.07E-02
3745773758899	374577	3758899	1.75E-03	5.40E-03	7.19E-03	9.87E-04	1.91E-03	6.69E-03	1.22E-04	1.92E-03	1.71E-03	7.39E-04	6.08E-04	1.10E-03	9.70E-08	1.63E-06	0.00E+00	1.73E-06	1.729	0.00E+00	1.91E-02	1.10E-02
3741373758909	374137	3758909	5.21E-04	1.61E-03	2.14E-03	1.75E-04	5.70E-04	1.99E-03	3.64E-05	6.17E-04	5.51E-04	2.38E-04	1.96E-04	2.78E-04	2.89E-08	4.91E-07	0.00E+00	5.20E-07	0.520	0.00E+00	5.58E-03	3.35E-03
3741473758909	374147	3758909	5.32E-04	1.65E-03	2.19E-03	1.80E-04	5.82E-04	2.04E-03	3.72E-05	6.29E-04	5.62E-04	2.43E-04	2.00E-04	2.85E-04	2.95E-08	5.01E-07	0.00E+00	5.31E-07	0.531	0.00E+00	5.70E-03	3.42E-03
3741573758909	374157	3758909	5.43E-04	1.68E-03	2.24E-03	1.85E-04	5.95E-04	2.08E-03	3.80E-05	6.41E-04	5.73E-04	2.47E-04	2.03E-04	2.92E-04	3.02E-08	5.12E-07	0.00E+00	5.42E-07	0.542	0.00E+00	5.83E-03	3.49E-03
3741673758909	374167	3758909	5.56E-04	1.72E-03	2.29E-03	1.91E-04	6.08E-04	2.13E-03	3.89E-05	6.54E-04	5.84E-04	2.52E-04	2.07E-04	2.99E-04	3.09E-08	5.23E-07	0.00E+00	5.54E-07	0.554	0.00E+00	5.96E-03	3.57E-03
3741773758909	374177	3758909	5.68E-04	1.76E-03	2.34E-03	1.97E-04	6.22E-04	2.18E-03	3.97E-05	6.67E-04	5.95E-04	2.57E-04	2.12E-04	3.06E-04	3.15E-08	5.34E-07	0.00E+00	5.66E-07	0.566	0.00E+00	6.09E-03	3.64E-03
3741873758909	374187	3758909	5.81E-04	1.80E-03	2.39E-03	2.03E-04	6.36E-04	2.22E-03	4.06E-05	6.80E-04	6.07E-04	2.62E-04	2.16E-04	3.13E-04	3.23E-08	5.46E-07	0.00E+00	5.78E-07	0.578	0.00E+00	6.23E-03	3.72E-03
3741973758909	374197	3758909	5.94E-04	1.84E-03	2.45E-03	2.10E-04	6.50E-04	2.28E-03	4.16E-05	6.94E-04	6.20E-04	2.68E-04	2.20E-04	3.21E-04	3.30E-08	5.58E-07	0.00E+00	5.91E-07	0.591	0.00E+00	6.37E-03	3.81E-03
3742073758909	374207	3758909	6.08E-04	1.88E-03	2.50E-03	2.16E-04	6.66E-04	2.33E-03	4.25E-05	7.08E-04	6.33E-04	2.73E-04	2.25E-04	3.29E-04	3.38E-08	5.71E-07	0.00E+00	6.05E-07	0.605	0.00E+00	6.52E-03	3.89E-03
3742173758909	374217	3758909	6.22E-04	1.93E-03	2.56E-03	2.23E-04	6.81E-04	2.38E-03	4.35E-05	7.23E-04	6.46E-04	2.79E-04	2.29E-04	3.37E-04	3.46E-08	5.84E-07	0.00E+00	6.18E-07	0.618	0.00E+00	6.67E-03	3.98E-03
3742273758909	374227	3758909	6.37E-04	1.97E-03	2.62E-03	2.31E-04	6.97E-04	2.44E-03	4.46E-05	7.38E-04	6.59E-04	2.85E-04	2.34E-04	3.46E-04	3.54E-08	5.97E-07	0.00E+00	6.33E-07	0.633	0.00E+00	6.83E-03	4.08E-03
3742373758909	374237	3758909	6.52E-04	2.02E-03	2.69E-03	2.38E-04	7.14E-04	2.50E-03	4.56E-05	7.54E-04	6.73E-04	2.91E-04	2.39E-04	3.54E-04	3.62E-08	6.11E-07	0.00E+00	6.47E-07	0.647	0.00E+00	6.99E-03	4.17E-03
3742473758909	374247	3758909	6.68E-04	2.07E-03	2.75E-03	2.46E-04	7.32E-04	2.56E-03	4.67E-05	7.70E-04	6.87E-04	2.97E-04	2.44E-04	3.64E-04	3.71E-08	6.26E-07	0.00E+00	6.63E-07	0.663	0.00E+00	7.17E-03	4.27E-03
3742573758909	374257	3758909	6.85E-04	2.12E-03	2.82E-03	2.54E-04	7.50E-04	2.62E-03	4.79E-05	7.87E-04	7.02E-04	3.03E-04	2.49E-04	3.73E-04	3.80E-08	6.41E-07	0.00E+00	6.79E-07	0.679	0.00E+00	7.34E-03	4.37E-03
3742673758909	374267	3758909	7.02E-04	2.17E-03	2.89E-03	2.63E-04	7.68E-04	2.68E-03	4.91E-05	8.04E-04	7.17E-04	3.10E-04	2.55E-04	3.82E-04	3.90E-08	6.56E-07	0.00E+00	6.95E-07	0.695	0.00E+00	7.52E-03	4.48E-03
3742773758909	374277	3758909	7.20E-04	2.23E-03	2.96E-03	2.72E-04	7.88E-04	2.76E-03	5.03E-05	8.23E-04	7.34E-04	3.17E-04	2.61E-04	3.93E-04	4.00E-08	6.72E-07	0.00E+00	7.12E-07	0.712	0.00E+00	7.72E-03	4.59E-03
3742873758909	374287	3758909	7.37E-04	2.28E-03	3.03E-03	2.81E-04	8.06E-04	2.82E-03	5.15E-05	8.41E-04	7.51E-04	3.24E-04	2.67E-04	4.04E-04	4.09E-08	6.88E-07	0.00E+00	7.29E-07	0.729	0.00E+00	7.90E-03	4.70E-03
3742973758909	374297	3758909	7.56E-04	2.34E-03	3.11E-03	2.91E-04	8.28E-04	2.90E-03	5.29E-05	8.61E-04	7.69E-04	3.32E-04	2.73E-04	4.15E-04	4.20E-08	7.06E-07	0.00E+00	7.48E-07	0.748	0.00E+00	8.11E-03	4.82E-03
3743073758909	374307	3758909	7.78E-04	2.41E-03	3.20E-03	3.02E-04	8.51E-04	2.98E-03	5.44E-05	8.81E-04	7.87E-04	3.40E-04	2.79E-04	4.26E-04	4.32E-08	7.25E-07	0.00E+00	7.68E-07	0.768	0.00E+00	8.34E-03	4.95E-03
3743173758909	374317	3758909	7.99E-04	2.47E-03	3.29E-03	3.12E-04	8.74E-04	3.06E-03	5.59E-05	9.02E-04	8.05E-04	3.48E-04	2.86E-04	4.38E-04	4.44E-08	7.44E-07	0.00E+00	7.88E-07	0.788	0.00E+00	8.56E-03	5.08E-03
3743273758909	374327	3758909	8.20E-04	2.54E-03	3.38E-03	3.23E-04	8.98E-04	3.14E-03	5.74E-05	9.24E-04	8.25E-04	3.56E-04	2.93E-04	4.50E-04	4.56E-08	7.64E-07	0.00E+00	8.09E-07	0.809	0.00E+00	8.79E-03	5.21E-03
3743373758909	374337	3758909	8.43E-04	2.61E-03	3.47E-03	3.35E-04	9.22E-04	3.23E-03	5.89E-05	9.47E-04	8.45E-04	3.65E-04	3.00E-04	4.63E-04	4.68E-08	7.84E-07	0.00E+00	8.31E-07	0.831	0.00E+00	9.03E-03	5.35E-03
3743473758909	374347	3758909	8.66E-04	2.68E-03	3.56E-03	3.47E-04	9.48E-04	3.32E-03	6.05E-05	9.70E-04	8.66E-04	3.74E-04	3.08E-04	4.76E-04	4.81E-08	8.05E-07	0.00E+00	8.53E-07	0.853	0.00E+00	9.28E-03	5.50E-03
3743573758909	374357	3758909	8.90E-04	2.76E-03	3.67E-03	3.60E-04	9.74E-04	3.41E-03	6.23E-05	9.95E-04	8.88E-04	3.84E-04	3.16E-04	4.90E-04	4.94E-08	8.27E-07	0.00E+00	8.77E-07	0.877	0.00E+00	9.54E-03	5.65E-03
3743673758909	374367	3758909	9.16E-04	2

			SWBuilding Construction	SWDemolition	SWGrading	EYBuilding Construction	SWPaving	SWGrading	SWArchitectural Coating	NBBuilding Construction	NBBuilding Construction	NBArchitectural Coating	NBArchitectural Coating	RWBuilding Construction	Child Risk					Overlapping Phases - Maximum G		
Unique Identifier	X (UTM)	Y (UTM)	2026	2026	2026	2026	2027	2027	2027	2026	2027	2026	2027	2026	3rd Trimester	0<2	2<16	Total	per million	2025	2026	2027
3741673758929	374167	3758929	5.19E-04	1.61E-03	2.14E-03	1.79E-04	5.68E-04	1.99E-03	3.63E-05	6.14E-04	5.48E-04	2.37E-04	1.95E-04	2.81E-04	2.88E-08	4.89E-07	0.00E+00	5.18E-07	0.518	0.00E+00	5.57E-03	3.34E-03
3741773758929	374177	3758929	5.30E-04	1.64E-03	2.18E-03	1.84E-04	5.80E-04	2.03E-03	3.71E-05	6.26E-04	5.59E-04	2.41E-04	1.98E-04	2.88E-04	2.94E-08	4.99E-07	0.00E+00	5.29E-07	0.529	0.00E+00	5.69E-03	3.40E-03
3741873758929	374187	3758929	5.41E-04	1.68E-03	2.23E-03	1.90E-04	5.93E-04	2.07E-03	3.79E-05	6.37E-04	5.69E-04	2.46E-04	2.02E-04	2.94E-04	3.01E-08	5.10E-07	0.00E+00	5.40E-07	0.540	0.00E+00	5.81E-03	3.48E-03
3741973758929	374197	3758929	5.53E-04	1.71E-03	2.28E-03	1.95E-04	6.06E-04	2.12E-03	3.87E-05	6.50E-04	5.80E-04	2.50E-04	2.06E-04	3.01E-04	3.07E-08	5.21E-07	0.00E+00	5.51E-07	0.551	0.00E+00	5.94E-03	3.55E-03
3742073758929	374207	3758929	5.65E-04	1.75E-03	2.33E-03	2.01E-04	6.19E-04	2.17E-03	3.95E-05	6.63E-04	5.91E-04	2.55E-04	2.10E-04	3.08E-04	3.14E-08	5.32E-07	0.00E+00	5.63E-07	0.563	0.00E+00	6.07E-03	3.63E-03
3742173758929	374217	3758929	5.78E-04	1.79E-03	2.38E-03	2.07E-04	6.33E-04	2.21E-03	4.04E-05	6.76E-04	6.03E-04	2.60E-04	2.14E-04	3.15E-04	3.21E-08	5.43E-07	0.00E+00	5.75E-07	0.575	0.00E+00	6.21E-03	3.70E-03
3742273758929	374227	3758929	5.91E-04	1.83E-03	2.43E-03	2.13E-04	6.47E-04	2.26E-03	4.13E-05	6.89E-04	6.15E-04	2.66E-04	2.19E-04	3.23E-04	3.28E-08	5.55E-07	0.00E+00	5.88E-07	0.588	0.00E+00	6.35E-03	3.79E-03
3742373758929	374237	3758929	6.05E-04	1.87E-03	2.49E-03	2.19E-04	6.62E-04	2.32E-03	4.23E-05	7.03E-04	6.28E-04	2.71E-04	2.23E-04	3.30E-04	3.36E-08	5.67E-07	0.00E+00	6.01E-07	0.601	0.00E+00	6.49E-03	3.87E-03
3742473758929	374247	3758929	6.19E-04	1.91E-03	2.55E-03	2.26E-04	6.77E-04	2.37E-03	4.33E-05	7.17E-04	6.40E-04	2.77E-04	2.27E-04	3.38E-04	3.44E-08	5.80E-07	0.00E+00	6.15E-07	0.615	0.00E+00	6.64E-03	3.96E-03
3742573758929	374257	3758929	6.33E-04	1.96E-03	2.61E-03	2.33E-04	6.93E-04	2.42E-03	4.43E-05	7.32E-04	6.54E-04	2.82E-04	2.32E-04	3.46E-04	3.52E-08	5.93E-07	0.00E+00	6.29E-07	0.629	0.00E+00	6.79E-03	4.05E-03
3742673758929	374267	3758929	6.48E-04	2.01E-03	2.67E-03	2.40E-04	7.09E-04	2.48E-03	4.53E-05	7.48E-04	6.67E-04	2.88E-04	2.37E-04	3.55E-04	3.60E-08	6.07E-07	0.00E+00	6.43E-07	0.643	0.00E+00	6.95E-03	4.14E-03
3742773758929	374277	3758929	6.63E-04	2.05E-03	2.73E-03	2.48E-04	7.26E-04	2.54E-03	4.64E-05	7.64E-04	6.82E-04	2.95E-04	2.42E-04	3.64E-04	3.69E-08	6.21E-07	0.00E+00	6.58E-07	0.658	0.00E+00	7.12E-03	4.24E-03
3742873758929	374287	3758929	6.79E-04	2.10E-03	2.79E-03	2.55E-04	7.43E-04	2.60E-03	4.75E-05	7.81E-04	6.97E-04	3.01E-04	2.48E-04	3.73E-04	3.77E-08	6.35E-07	0.00E+00	6.73E-07	0.673	0.00E+00	7.28E-03	4.33E-03
3742973758929	374297	3758929	6.96E-04	2.15E-03	2.87E-03	2.64E-04	7.62E-04	2.67E-03	4.87E-05	7.98E-04	7.13E-04	3.08E-04	2.53E-04	3.82E-04	3.87E-08	6.51E-07	0.00E+00	6.90E-07	0.690	0.00E+00	7.47E-03	4.44E-03
3743073758929	374307	3758929	7.14E-04	2.21E-03	2.94E-03	2.72E-04	7.82E-04	2.74E-03	5.00E-05	8.16E-04	7.29E-04	3.15E-04	2.59E-04	3.92E-04	3.97E-08	6.68E-07	0.00E+00	7.07E-07	0.707	0.00E+00	7.66E-03	4.56E-03
3743173758929	374317	3758929	7.32E-04	2.27E-03	3.02E-03	2.81E-04	8.02E-04	2.80E-03	5.12E-05	8.35E-04	7.46E-04	3.22E-04	2.65E-04	4.02E-04	4.07E-08	6.84E-07	0.00E+00	7.25E-07	0.725	0.00E+00	7.85E-03	4.67E-03
3743273758929	374327	3758929	7.51E-04	2.32E-03	3.09E-03	2.90E-04	8.22E-04	2.88E-03	5.25E-05	8.55E-04	7.63E-04	3.29E-04	2.71E-04	4.12E-04	4.17E-08	7.01E-07	0.00E+00	7.43E-07	0.743	0.00E+00	8.05E-03	4.78E-03
3743373758929	374337	3758929	7.70E-04	2.38E-03	3.17E-03	2.99E-04	8.43E-04	2.95E-03	5.39E-05	8.75E-04	7.81E-04	3.37E-04	2.77E-04	4.23E-04	4.28E-08	7.19E-07	0.00E+00	7.61E-07	0.761	0.00E+00	8.26E-03	4.90E-03
3743473758929	374347	3758929	7.91E-04	2.45E-03	3.26E-03	3.09E-04	8.65E-04	3.03E-03	5.53E-05	8.96E-04	8.00E-04	3.45E-04	2.84E-04	4.34E-04	4.39E-08	7.37E-07	0.00E+00	7.81E-07	0.781	0.00E+00	8.48E-03	5.03E-03
3743573758929	374357	3758929	8.12E-04	2.51E-03	3.34E-03	3.20E-04	8.89E-04	3.11E-03	5.68E-05	9.18E-04	8.19E-04	3.54E-04	2.91E-04	4.46E-04	4.51E-08	7.57E-07	0.00E+00	8.02E-07	0.802	0.00E+00	8.70E-03	5.16E-03
3743673758929	374367	3758929	8.34E-04	2.58E-03	3.43E-03	3.31E-04	9.13E-04	3.19E-03	5.83E-05	9.40E-04	8.40E-04	3.63E-04	2.98E-04	4.58E-04	4.63E-08	7.77E-07	0.00E+00	8.23E-07	0.823	0.00E+00	8.94E-03	5.30E-03
3743773758929	374377	3758929	8.56E-04	2.65E-03	3.53E-03	3.42E-04	9.37E-04	3.28E-03	5.99E-05	9.64E-04	8.61E-04	3.72E-04	3.06E-04	4.71E-04	4.76E-08	7.97E-07	0.00E+00	8.45E-07	0.845	0.00E+00	9.18E-03	5.44E-03
3743873758929	374387	3758929	8.79E-04	2.72E-03	3.62E-03	3.51E-04	9.62E-04	3.36E-03	6.15E-05	9.89E-04	8.83E-04	3.81E-04	3.14E-04	4.83E-04	4.89E-08	8.18E-07	0.00E+00	8.67E-07	0.867	0.00E+00	9.42E-03	5.58E-03
3743973758929	374397	3758929	9.04E-04	2.80E-03	3.72E-03	3.61E-04	9.89E-04	3.46E-03	6.32E-05	1.01E-03	9.05E-04	3.91E-04	3.22E-04	4.98E-04	5.02E-08	8.41E-07	0.00E+00	8.91E-07	0.891	0.00E+00	9.69E-03	5.74E-03
3744073758929	374407	3758929	9.28E-04	2.87E-03	3.82E-03	3.81E-04	1.02E-03	3.56E-03	6.49E-05	1.04E-03	9.29E-04	4.01E-04	3.30E-04	5.12E-04	5.16E-08	8.64E-07	0.00E+00	9.15E-07	0.915	0.00E+00	9.96E-03	5.89E-03
3744173758929	374417	3758929	9.54E-04	2.95E-03	3.93E-03	3.95E-04	1.04E-03	3.65E-03	6.67E-05	1.07E-03	9.53E-04	4.11E-04	3.39E-04	5.27E-04	5.30E-08	8.87E-07	0.00E+00	9.40E-07	0.940	0.00E+00	1.02E-02	6.06E-03
3744273758929	374427	3758929	9.80E-04	3.03E-03	4.04E-03	4.10E-04	1.07E-03	3.75E-03	6.86E-05	1.10E-03	9.78E-04	4.22E-04	3.47E-04	5.43E-04	5.44E-08	9.12E-07	0.00E+00	9.66E-07	0.966	0.00E+00	1.05E-02	6.22E-03
3744373758929	374437	3758929	1.01E-03	3.12E-03	4.15E-03	4.26E-04	1.10E-03	3.86E-03	7.04E-05	1.12E-03	1.00E-03	4.34E-04	3.57E-04	5.59E-04	5.59E-08	9.37E-07	0.00E+00	9.93E-07	0.993	0.00E+00	1.08E-02	6.39E-03
3744473758929	374447	3758929	1.03E-03	3.20E-03	4.26E-03	4.43E-04	1.13E-03	3.96E-03	7.24E-05	1.15E-03	1.03E-03	4.45E-04	3.66E-04	5.76E-04	5.75E-08	9.63E-07	0.00E+00	1.02E-06	1.020	0.00E+00	1.11E-02	6.57E-03
3744573758929	374457	3758929	1.06E-03	3.29E-03	4.38E-03	4.61E-04	1.16E-03	4.07E-03	7.43E-05	1.19E-03	1.06E-03	4.57E-04	3.76E-04	5.95E-04	5.90E-08	9.89E-07	0.00E+00	1.05E-06	1.048	0.00E+00	1.14E-02	6.74E-03
3744673758929	374467	3758929	1.09E-03	3.38E-03	4.49E-03	4.79E-04	1.19E-03	4.18E-03	7.63E-05	1.22E-03	1.09E-03	4.69E-04	3.86E-04	6.14E-04	6.06E-08	1.02E-06	0.00E+00	1.08E-06	1.077	0.00E+00	1.17E-02	6.92E-03
3744773758929	374477	3758929	1.12E-03	3.47E-03	4.61E-03	4.99E-04	1.23E-03	4.29E-03	7.84E-05	1.25E-03	1.12E-03	4.82E-04	3.96E-04	6.34E-04	6.23E-08	1.04E-06	0.00E+00	1.11E-06	1.106	0.00E+00	1.21E-02	7.11E-03
3744873758929	374487	3758929	1.15E-03	3.56E-03	4.73E-03	5.20E-04	1.26E-03	4.40E-03	8.04E-05	1.28E-03	1.15E-03	4.95E-04	4.07E-04	6.55E-04	6.38E-08	1.07E-06	0.00E+00	1.14E-06	1.135	0.00E+00	1.24E-02	7.29E-03
3744973758929	374497	3758929	1.18E-03	3.65E-03	4.85E-03	5.41E-04	1.29E-03	4.51E-03	8.25E-05	1.32E-03	1.18E-03	5.08E-04	4.18E-04	6.77E-04	6.55E-08	1.10E-06	0.00E+00	1.17E-06	1.165	0.00E+00	1.27E-02	7.48E-03
3745073758929	374507	3758929	1.21E-03	3.75E-03	4.98E-03	5.64E-04	1.32E-03	4.64E-03	8.47E-05	1.35E-03	1.21E-03	5.21E-04	4.29E-04	7.00E-04	6.72E-08	1.13E-06	0.00E+00	1.20E-06	1.197	0.00E+00	1.31E-02	7.68E-03
3745173758929	374517	3758929	1.24E-03	3.84E-03	5.11E-03	5.88E-04	1.36E-03	4.75E-03	8.68E-05	1.39E-03	1.24E-03	5.34E-04	4.40E-04	7.24E-04	6.89E-08	1.16E-06	0.00E+00	1.23E-06	1.228	0.00E+00	1.34E-02	7.87E-03
3745273758929	374527	3758929	1.27E-03	3.93E-03	5.23E-03	6.12E-04	1.39E-03	4.87E-03	8.89E-05	1.42E-03	1.27E-03	5.48E-04	4.51E-04	7.49E-04	7.06E-08	1.19E-06	0.00E+00	1.26E-06	1.259	0.00E+00	1.38E-02	8.07E-03
3745373758929	374537	3758929	1.30E-03	4.02E-03	5.35E-03	6.37E-04	1.42E-03	4.98E-03	9.09E-05	1.46E-03	1.30E-03	5.62E-04	4.62E-04	7.76E-04	7.22E-08	1.22E-06	0.00E+00	1.29E-06	1.289	0.00E+00	1.41E-02	8.26E-03
3745473758929	374547	3758929	1.33E-03	4.11E-03	5.47E-03	6.62E-04	1.45E-03	5.09E-03	9.30E-05	1.49E-03	1.33E-03	5.76E-04	4.74E-04	8.03E-04	7.38E-08	1.25E-06	0.00E+00	1.32E-06	1.320	0.00E+00	1.45E-02	8.45E-03
3745573758929	374557	3758929	1.36E-03	4.21E-03	5.59E-03	6.87E-04	1.49E-03	5.20E-03	9.50E-05	1.53E-03	1.37E-03	5.90E-04	4.86E-04	8.31E-04	7.55E-08	1.28E-06	0.00E+00	1.35E-06	1.351	0.00E+00	1.48E-02	8.64E-03
3745673758929	374567	3758929	1.39E-03	4.29E-03	5.71E-03	7.12E-04	1.52E-03	5.31E-03	9.70E-05	1.57E-03	1.40E-03	6.05E-04	4.98E-04	8.59E-04	7.71E-08	1.30E-06	0.00E+00	1.38E-06	1.382	0.00E+00	1.51E-02	8.83E-03
3745773758929	374577	3758929	1.42E-03	4.38E-03	5.83E-03	7.36E-04	1.55E-03	5.42E-03	9.90E-05	1.61E-03	1.43E-03	6.19E-04	5.10E-04	8.88E-04	7.86E-08	1.33E-06	0.00E+00	1.41E-06	1.412	0.00E+00	1.55E-02	9.01E-03
3741473758939	374147	3758939	4.82E-04	1.49E-03	1.98E-03	1.64E-04	5.28E-04	1.85E-03	3.37E-05	5.74E-04	5.12E-04	2.21E-04	1.82E-04	2.61E-04	2.68E-08	4.55E-07	0.00E+00	4.82E-07	0.482	0.00E+00	5.18E-03	3.10E-03
3741573758939	374157	3758939	4.92E-04	1.52E-03	2.02E-03	1.69E-04	5.38E-04	1.88E-03	3.44E-05	5.84E-04	5.22E-04	2.25E-04	1.85E-04	2.67E-04	2.73E-08	4.64E-07	0.00E+00	4.91E-07	0.491	0.00E+00	5.28E-03	3.16E-03
3741673758939	374167	3758939	5.02E-04	1.55E-03	2.07E-03	1.73E-04	5.49E-04	1.92E-03	3.51E-05	5.95E-04	5.31E-04	2.29E-04	1.89E-04	2.73E-04	2.79E-08	4.73E-07	0.00E+00	5.01E-07	0.501	0.00E+00	5.39E-03	3.23E-03
3741773758939	374177	3758939	5.12E-04	1.59E-03	2.11E-03	1.78E-04	5.61E-04	1.96E-03	3.58E-05	6.06E-04	5.41E-04	2.34E-04	1.92E-04	2.79E-04	2.84E-08	4.83E-07	0.00E+00	5.11E-07	0.511	0.00E+00	5.50E-03	3.29E-03
3741873758939	374187	3758939	5.23E-04	1.62E-03	2.15E-03	1.83E-04	5.72E-04	2.00E-03	3.66E-05	6.17E-04	5.51E-04	2.38E-04	1.96E-04	2.85E-04	2.90E-08	4.93E-07	0.00E+00	5.22E-07	0.522	0.00E+00	5.62E-03	3.36E-03
3741973758939	374197	3758939	5.34E-04	1.65E-03	2.20E-03	1.88E-04	5.84E-04	2.04E-03	3.73E-05	6.29E-04	5.61E-04	2.42E-04	1.99E-04	2.91E-04	2.97E-08	5.03E-07	0.00E+00	5.33E-07	0.533	0.00E+00	5.74E-03	3.43E-03
3742073758939	374207	3758939	5.45E-04	1.69E-03	2.25E-03	1.93E-04	5.97E-04	2.09E-03	3.81E-05	6.41E-04	5.72E-04	2.47E-04	2.03E-04	2.98E-04	3.03E-08	5.13E-07	0.00E+00	5.44E-07	0.544	0.00E+00	5.86E-03	3.50E-03
3742173758939	374217	3758939	5.57E-04	1.73E-03	2.29E-03	1.99E-04	6.10E-04	2.13E-03	3.90E-05	6.53E-04	5.83E-04	2.52E-04	2.07E-04	3.04E-04	3.10E-08	5.24E-07	0.00E+00	5.55E-07	0.555	0.00E+00	5.98E-03	3.57E-03
3742273758939	374227	3758939	5.70E-04	1.76E-03	2.35E-03	2.04E-04	6.23E-04	2.18E-03	3.98E-05	6.66E-04	5.95E-04	2.57E-04	2.11E-04	3.11E-04	3.16E-08	5.35E-07	0.00E+00	5.67E-07	0.567	0.00E+00	6.12E-03	3.65E-03
3742373758939	374237	3758939	5.82E-04	1.80E-03	2.40E-03	2.10E-04	6.37E-04	2.23E-03	4.07E-05	6.79E-04	6.06E-04	2.62E-04	2.15E-04	3.18E-04	3.23E-08	5.47E-07	0.00E+00	5.79E-07	0.579	0.00E+00	6.25E-03	3.73E-03
3742473758939	374247	3758939	5.95E-04	1.84E-03	2.45E-03	2.16E-04	6.52E-04	2.28E-03	4.16E-05	6.93E-04	6.18E-04	2.67E-04	2.20E-04	3.26E-04	3.31E-08	5.59E-07	0.00E+00	5.92E-07	0.592	0.00E+00	6.39E-03	3.81E-03
3742573758939	374257	3758939	6.09E-04	1.89E-03	2.51E-03	2.22E-04	6.67E-04	2.33E-03	4.26E-05	7.07E-04	6.31E-04	2.72E-04	2.24E-04	3.33E-04	3.38E-08	5.71E-07	0.00E+00	6.05E-07	0.605	0.00E+00	6.54E-03	3.90E-03
3742673758939	374267	3758939	6.23E-04	1.93E-03	2.57E-03	2.29E-04	6.82E-04	2.39E-03	4.36E-05	7.21E-04	6.44E-04	2.78E-04	2.29E-04	3.41E-04	3.46E-08	5.84E-07	0.00E+00	6.19E-07	0.619	0.00E+00	6.69E-03	3.99E-03
3742773758939	374277	3758939	6.37E-04	1.97E-03	2.62E-03	2.36E-04	6.98E-04	2.44E-03	4.46E-05	7.37E-04	6.58E-04	2.84E-04	2.34E-04	3.49E-04	3.54E-08	5.98E-07	0.00E+00	6.33E-07	0.633	0.00E+00	6.84E-03	4.08E-03
3742873758939	374287	3758939	6.52E-04	2.02E-03	2.68E-03	2.43E-04	7.13E-04	2.50E-03	4.56E-05	7.53E-04	6.72E-04	2.90E-04	2.39E-04	3.58E-04	3.62E-08	6.11E-07	0.00E+00	6.47E-07	0.647	0.00E+00	7.00E-03	4.17E-03
3742973758939	374297	3758939	6.68E-04	2.07E-03	2.75E-03	2.51E-04	7.31E-04	2.56E-03	4.67E-05	7.69E-04	6.87E-04	2.97E-04	2.44E-04	3.67E-04	3.71E-08	6.26E-07	0.00E+00	6.63E-07	0.663	0.00E+00	7.17E-03	4.27E-03
3743073758939	374307	3758939	6.85E-04	2.12E-03	2.82E-03	2.58E-04	7.50E-04	2.62E-03	4.79E-05	7.86E-04	7.02E-04	3.03E-04	2.49E-04	3.76E-04	3.81E-08	6.41E-07	0.00E+00	6.79E-07	0.679	0.00E+00	7.35E-03	4.37E-03
3743173758939	374317	3758939	7.02E-04	2.17E-03	2.89E-03	2.66E-04	7.69E-04	2.69E-03	4.91E-05	8.04E-04	7.18E-04	3.10E-04	2.55E-04	3.85E-04	3.90E-08	6.57E-07	0.00E+00	6.96E-07	0.696	0.00E+00	7.53E-03	4.48E-03
3743273758939	374327	3758939	7.20E-04	2.23E-03	2.96E-03	2.74E-04	7.88E-04	2.76E-03	5.03E-05	8.23E-04	7.34E-04	3.17E-04	2.61E-04	3.94E-04	4.00E-08	6.73E-07	0.00E+00	7.13E-07	0.713	0.00E+00	7.72E-03	4.59E-03
3743373758939	374337	3758939	7.38E-04	2.28E-03	3.04E-03	2.83E-04	8.07E-04	2.82E-03	5.16E-05	8.42E-04	7.51E-04	3.24E-04	2.67E-04	4.04E-04	4.10E-08	6.89E-07	0.00E+00	7.30E-07	0.730	0.00E+00	7.91E-03	4.70E-03
3743473758939	374347	3758939	7.57E-04	2.34E-03	3.12E-03	2.92E-04	8.28E-04	2.90E-03	5.29E-05	8.62E-04	7.69E-04	3.32E-04	2.73E-04	4.15E-04	4.20E-08	7.07E-07	0.00E+00	7.49E-07	0.749	0.00E+00	8.11E-03	4.82E-03
3743573758939	374357	3758939	7.76E-04	2.40E-03	3.20E-03	3.02E-04	8.50E-04	2.97E-03	5.43E-05	8.82E-04	7.88E-04	3.40E-04	2.80E-04	4.26E-04	4.31E-08	7.25E-07	0.00E+00	7.68E-07	0.768	0.00E+00	8.33E-03	4.95E-03
3743673758939	374367	3758939	7.97E-04	2.47E-03	3.28E-03	3.12E-04	8.72E-04	3.05E-03	5.57E-05	9.04E-04	8.07E-04	3.48E-04	2.87E-04	4.37E-04	4.43E-08	7.43E-07	0.00E+00	7.88E-07	0.788	0.00E+00	8.55E-03	5.07E-03
3743773758939	374377	3758939	8.18E-04	2.53E-03	3.37E-03	3.22E-04	8.95E-04	3.13E-03	5.72E-05	9.26E-04	8.27E-04	3.57E-04	2.94E-04	4.49E-04	4.54E-08	7.63E-07	0.00E+00	8.08E-07	0.808	0.00E+00	8.77E-03	5.20E-03
3743973758939	374397	3758939	8.62E-04	2.67E-03	3.55E-03	3.45E-04	9.43E-04	3.30E-03	6.03E-05	9.73E-04	8.68E-04	3.75E-04	3.08E-04	4.74E-04	4.79E-08	8.03E-07	0.00E+00	8.51E-07	0.851	0.00E+00	9.24E-03	5.48E-03
3744073758939	374407	3758939	8.85E-04	2.74E-03	3.64E-03	3.58E-04	9.68E-04	3.39E-03	6.19E-05	9.97E-04	8.90E-04	3.84E-04	3.16E-04	4.87E-04	4.91E-08	8.24E-07	0.00E+00	8.74E-07	0.874	0.00E+00	9.49E-03	5.63E-03
3744173758939	374417	3758939	9.08E-04	2.81E-03	3.74E-03	3.71E-04	9.94E-04	3.48E-03	6.35E-05	1.02E-03	9.13E-04	3.94E-04	3.24E-04	5.01E-04	5.05E-08	8.46E-07	0.00E+00	8.97E-07	0.897	0.00E+00	9.75E-03	5.77E-03
3744273758939	374427	3758939	9.33E-04	2.89E-03	3.84E-03	3.85E-04	1.02E-03	3.57E-03	6.52E-05	1.05E-03	9.37E-04	4.04E-04	3.33E-04	5.16E-04	5.18E-08	8.69E-07	0.00E+00	9.21E-07	0.921	0.00E+00	1.00E-02	5.93E-03
3744373758939	374437	3758939	9.57E-04	2.96E-03	3.94E-03	3.99E-04	1.05E-03	3.67E-03	6.70E-05	1.08E-03	9.61E-04	4.15E-04	3.41E-04	5.31E-04	5.32E-08	8.92E-07	0.00E+00	9.45E-07	0.945	0.00E+00	1.03E-02	6.08E-03
3744473758939	374447	3758939	9.83E-04	3.04E-03	4.05E-03	4.15E-04	1.08E-03	3.76E-03	6.87E-05	1.10E-03	9.86E-04	4.26E-04	3.50E-04	5.47E-04	5.46E-08	9.16E-07	0.00E+00	9.70E-07	0.970	0.00E+00	1.06E-02	6.24E-03
3744573758939	374457	3758939	1.01E-03	3.12E-03	4.15E-03	4.31E-04	1.10E-03	3.86E-03	7.05E-05	1.13E-03	1.01E-03	4.37E-04	3.59E-04	5.64E-04	5.60E-08	9.40E-07	0.00E+00	9.96E-07	0.996	0.00E+00	1.08E-02	6.41E-03
3744673758939	374467	3758939	1.03E-03	3.20E-03	4.26E-03	4.48E-04	1.13E-03	3.96E-03	7.24E-05	1.16E-03	1.04E-03	4.48E-04	3.69E-04	5.82E-04	5.75E-08	9.65E-07	0.00E+00	1.02E-06	1.022	0.00E+00	1.11E-02	6.57E-03
3744773758939	374477	3758939	1.06E-03	3.28E-03	4.37E-03	4.66E-04	1.16E-03	4.06E-03	7.42E-05	1.19E-03	1.06E-03	4.60E-04	3.78E-04	6.00E-04	5.89E-08	9.90E-07	0.00E+00	1.05E-06	1.049	0.00E+00	1.14E-02	6.74E-03
3744873758939	374487	3758939	1.09E-03	3.37E-03	4.48E-03	4.84E-04	1.19E-03	4.16E-03	7.60E-05	1.22E-03	1.09E-03	4.72E-04	3.88E-04	6.20E-04	6.04E-08	1.02E-06	0.00E+00	1.08E-06	1.076	0.00E+00	1.17E-02	6.91E-03
3744973758939	374497	3758939	1.11E-03	3.45E-03	4.59E-03	5.04E-04	1.22E-03	4.27E-03	7.79E-05	1.25E-03	1.12E-03	4.84E-04	3.98E-04	6.40E-04	6.19E-08	1.04E-06	0.00E+00	1.10E-06	1.103	0.00E+00	1.20E-02	7.08E-03
3745073758939	374507	3758939	1.14E-03	3.53E-03	4.70E-03	5.24E-04	1.25E-03	4.37E-03	7.99E-05	1.29E-03	1.15E-03	4.96E-04	4.08E-04	6.61E-04	6.34E-08	1.07E-06	0.00E+00	1.13E-06	1.131	0.00E+00	1.23E-02	7.26E-03
3745173758939	374517	3758939	1.17E-03	3.62E-03	4.81E-03	5.45E-04	1.28E-03	4.48E-03	8.18E-05	1.32E-03	1.18E-03	5.08E-04	4.18E-04	6.84E-04	6.50E-08	1.09E-06	0.00E+00	1.16E-06	1.160	0.00E+00	1.27E-02	7.44E-03
3745273758939	374527	3758939	1.20E-03	3

			SWBuilding Construction	SWDemolition	SWGrading	EYBuilding Construction	SWPaving	SWGrading	SWArchitectural Coating	NBBuilding Construction	NBBuilding Construction	NBArchitectural Coating	NBArchitectural Coating	RWBuilding Construction	Child Risk					Overlapping Phases - Maximum G		
Unique Identifier	X (UTM)	Y (UTM)	2026	2026	2026	2026	2027	2027	2027	2026	2027	2026	2027	2026	3rd Trimester	0<2	2<16	Total	per million	2025	2026	2027
3743773758959	374377	3758959	7.49E-04	2.32E-03	3.08E-03	2.88E-04	8.19E-04	2.87E-03	5.24E-05	8.56E-04	7.64E-04	3.30E-04	2.71E-04	4.09E-04	4.16E-08	7.00E-07	0.00E+00	7.41E-07	0.741	0.00E+00	8.03E-03	4.77E-03
3743973758959	374397	3758959	7.87E-04	2.44E-03	3.24E-03	3.08E-04	8.61E-04	3.01E-03	5.50E-05	8.97E-04	8.01E-04	3.46E-04	2.85E-04	4.31E-04	4.37E-08	7.35E-07	0.00E+00	7.79E-07	0.779	0.00E+00	8.44E-03	5.01E-03
3744073758959	374407	3758959	8.06E-04	2.50E-03	3.32E-03	3.18E-04	8.82E-04	3.09E-03	5.64E-05	9.19E-04	8.21E-04	3.54E-04	2.92E-04	4.43E-04	4.48E-08	7.53E-07	0.00E+00	7.98E-07	0.798	0.00E+00	8.66E-03	5.14E-03
3744173758959	374417	3758959	8.26E-04	2.56E-03	3.40E-03	3.29E-04	9.04E-04	3.16E-03	5.78E-05	9.42E-04	8.41E-04	3.63E-04	2.99E-04	4.55E-04	4.59E-08	7.72E-07	0.00E+00	8.18E-07	0.818	0.00E+00	8.87E-03	5.27E-03
3744273758959	374427	3758959	8.47E-04	2.62E-03	3.49E-03	3.41E-04	9.27E-04	3.24E-03	5.92E-05	9.65E-04	8.61E-04	3.72E-04	3.06E-04	4.68E-04	4.70E-08	7.92E-07	0.00E+00	8.39E-07	0.839	0.00E+00	9.10E-03	5.40E-03
3744373758959	374437	3758959	8.68E-04	2.69E-03	3.57E-03	3.53E-04	9.50E-04	3.32E-03	6.07E-05	9.88E-04	8.82E-04	3.81E-04	3.13E-04	4.81E-04	4.82E-08	8.11E-07	0.00E+00	8.59E-07	0.859	0.00E+00	9.33E-03	5.53E-03
3744473758959	374447	3758959	8.90E-04	2.75E-03	3.66E-03	3.66E-04	9.74E-04	3.41E-03	6.22E-05	1.01E-03	9.04E-04	3.90E-04	3.21E-04	4.95E-04	4.94E-08	8.32E-07	0.00E+00	8.81E-07	0.881	0.00E+00	9.57E-03	5.67E-03
3744573758959	374457	3758959	9.11E-04	2.82E-03	3.75E-03	3.80E-04	9.97E-04	3.49E-03	6.37E-05	1.04E-03	9.26E-04	4.00E-04	3.29E-04	5.10E-04	5.06E-08	8.53E-07	0.00E+00	9.03E-07	0.903	0.00E+00	9.81E-03	5.81E-03
3744673758959	374467	3758959	9.33E-04	2.89E-03	3.84E-03	3.94E-04	1.02E-03	3.57E-03	6.53E-05	1.06E-03	9.49E-04	4.10E-04	3.37E-04	5.25E-04	5.18E-08	8.74E-07	0.00E+00	9.25E-07	0.925	0.00E+00	1.01E-02	5.95E-03
3744773758959	374477	3758959	9.55E-04	2.96E-03	3.93E-03	4.08E-04	1.05E-03	3.66E-03	6.68E-05	1.09E-03	9.72E-04	4.20E-04	3.45E-04	5.42E-04	5.30E-08	8.95E-07	0.00E+00	9.48E-07	0.948	0.00E+00	1.03E-02	6.09E-03
3744873758959	374487	3758959	9.77E-04	3.03E-03	4.02E-03	4.24E-04	1.07E-03	3.74E-03	6.84E-05	1.12E-03	9.96E-04	4.30E-04	3.54E-04	5.58E-04	5.43E-08	9.16E-07	0.00E+00	9.71E-07	0.971	0.00E+00	1.06E-02	6.23E-03
3744973758959	374497	3758959	9.99E-04	3.09E-03	4.11E-03	4.39E-04	1.09E-03	3.83E-03	6.99E-05	1.14E-03	1.02E-03	4.40E-04	3.62E-04	5.76E-04	5.55E-08	9.38E-07	0.00E+00	9.93E-07	0.993	0.00E+00	1.08E-02	6.37E-03
3745073758959	374507	3758959	1.02E-03	3.16E-03	4.20E-03	4.55E-04	1.12E-03	3.91E-03	7.13E-05	1.17E-03	1.04E-03	4.51E-04	3.71E-04	5.94E-04	5.67E-08	9.59E-07	0.00E+00	1.02E-06	1.015	0.00E+00	1.10E-02	6.51E-03
3745173758959	374517	3758959	1.04E-03	3.23E-03	4.30E-03	4.72E-04	1.14E-03	4.00E-03	7.30E-05	1.20E-03	1.07E-03	4.61E-04	3.80E-04	6.13E-04	5.79E-08	9.81E-07	0.00E+00	1.04E-06	1.039	0.00E+00	1.13E-02	6.66E-03
3745273758959	374527	3758959	1.06E-03	3.29E-03	4.38E-03	4.88E-04	1.17E-03	4.08E-03	7.44E-05	1.22E-03	1.09E-03	4.72E-04	3.88E-04	6.32E-04	5.91E-08	1.00E-06	0.00E+00	1.06E-06	1.061	0.00E+00	1.16E-02	6.80E-03
3745373758959	374537	3758959	1.09E-03	3.37E-03	4.48E-03	5.05E-04	1.19E-03	4.17E-03	7.61E-05	1.25E-03	1.12E-03	4.83E-04	3.97E-04	6.52E-04	6.04E-08	1.03E-06	0.00E+00	1.09E-06	1.086	0.00E+00	1.18E-02	6.95E-03
3745473758959	374547	3758959	1.11E-03	3.44E-03	4.57E-03	5.21E-04	1.22E-03	4.25E-03	7.76E-05	1.28E-03	1.14E-03	4.94E-04	4.06E-04	6.72E-04	6.17E-08	1.05E-06	0.00E+00	1.11E-06	1.109	0.00E+00	1.21E-02	7.09E-03
3745573758959	374557	3758959	1.13E-03	3.50E-03	4.66E-03	5.37E-04	1.24E-03	4.33E-03	7.91E-05	1.31E-03	1.17E-03	5.05E-04	4.15E-04	6.92E-04	6.28E-08	1.07E-06	0.00E+00	1.13E-06	1.132	0.00E+00	1.23E-02	7.23E-03
3745673758959	374567	3758959	1.15E-03	3.57E-03	4.74E-03	5.52E-04	1.26E-03	4.41E-03	8.06E-05	1.34E-03	1.19E-03	5.16E-04	4.24E-04	7.12E-04	6.40E-08	1.09E-06	0.00E+00	1.15E-06	1.154	0.00E+00	1.26E-02	7.37E-03
3745773758959	374577	3758959	1.17E-03	3.63E-03	4.83E-03	5.67E-04	1.28E-03	4.49E-03	8.20E-05	1.37E-03	1.22E-03	5.27E-04	4.33E-04	7.33E-04	6.51E-08	1.11E-06	0.00E+00	1.18E-06	1.176	0.00E+00	1.28E-02	7.51E-03
3741773758969	374177	3758969	4.62E-04	1.43E-03	1.90E-03	1.59E-04	5.06E-04	1.77E-03	3.23E-05	5.51E-04	4.92E-04	2.12E-04	1.75E-04	2.53E-04	2.57E-08	4.37E-07	0.00E+00	4.63E-07	0.463	0.00E+00	4.97E-03	2.98E-03
3741873758969	374187	3758969	4.71E-04	1.46E-03	1.94E-03	1.63E-04	5.16E-04	1.81E-03	3.30E-05	5.60E-04	5.00E-04	2.16E-04	1.78E-04	2.58E-04	2.62E-08	4.45E-07	0.00E+00	4.71E-07	0.471	0.00E+00	5.07E-03	3.03E-03
3741973758969	374197	3758969	4.81E-04	1.49E-03	1.98E-03	1.67E-04	5.26E-04	1.84E-03	3.36E-05	5.70E-04	5.09E-04	2.20E-04	1.81E-04	2.63E-04	2.67E-08	4.54E-07	0.00E+00	4.80E-07	0.480	0.00E+00	5.17E-03	3.09E-03
3742073758969	374207	3758969	4.91E-04	1.52E-03	2.02E-03	1.71E-04	5.37E-04	1.88E-03	3.43E-05	5.81E-04	5.18E-04	2.24E-04	1.84E-04	2.68E-04	2.72E-08	4.63E-07	0.00E+00	4.90E-07	0.490	0.00E+00	5.27E-03	3.15E-03
3742173758969	374217	3758969	5.01E-04	1.55E-03	2.06E-03	1.75E-04	5.48E-04	1.92E-03	3.50E-05	5.91E-04	5.28E-04	2.28E-04	1.87E-04	2.74E-04	2.78E-08	4.72E-07	0.00E+00	5.00E-07	0.500	0.00E+00	5.38E-03	3.22E-03
3742273758969	374227	3758969	5.11E-04	1.58E-03	2.10E-03	1.80E-04	5.59E-04	1.96E-03	3.57E-05	6.02E-04	5.38E-04	2.32E-04	1.91E-04	2.79E-04	2.84E-08	4.81E-07	0.00E+00	5.10E-07	0.510	0.00E+00	5.49E-03	3.28E-03
3742373758969	374237	3758969	5.22E-04	1.61E-03	2.15E-03	1.84E-04	5.71E-04	2.00E-03	3.65E-05	6.14E-04	5.48E-04	2.37E-04	1.95E-04	2.85E-04	2.90E-08	4.91E-07	0.00E+00	5.20E-07	0.520	0.00E+00	5.60E-03	3.35E-03
3742473758969	374247	3758969	5.33E-04	1.65E-03	2.19E-03	1.89E-04	5.83E-04	2.04E-03	3.73E-05	6.25E-04	5.58E-04	2.41E-04	1.98E-04	2.91E-04	2.96E-08	5.01E-07	0.00E+00	5.31E-07	0.531	0.00E+00	5.72E-03	3.42E-03
3742573758969	374257	3758969	5.44E-04	1.68E-03	2.24E-03	1.94E-04	5.96E-04	2.08E-03	3.81E-05	6.37E-04	5.69E-04	2.46E-04	2.02E-04	2.97E-04	3.02E-08	5.12E-07	0.00E+00	5.42E-07	0.542	0.00E+00	5.84E-03	3.49E-03
3742673758969	374267	3758969	5.56E-04	1.72E-03	2.29E-03	1.99E-04	6.09E-04	2.13E-03	3.89E-05	6.50E-04	5.80E-04	2.51E-04	2.06E-04	3.04E-04	3.09E-08	5.23E-07	0.00E+00	5.54E-07	0.554	0.00E+00	5.97E-03	3.56E-03
3742773758969	374277	3758969	5.68E-04	1.76E-03	2.34E-03	2.04E-04	6.22E-04	2.18E-03	3.98E-05	6.63E-04	5.92E-04	2.56E-04	2.10E-04	3.10E-04	3.16E-08	5.34E-07	0.00E+00	5.66E-07	0.566	0.00E+00	6.10E-03	3.64E-03
3742873758969	374287	3758969	5.81E-04	1.80E-03	2.39E-03	2.10E-04	6.36E-04	2.23E-03	4.06E-05	6.77E-04	6.04E-04	2.61E-04	2.15E-04	3.17E-04	3.23E-08	5.46E-07	0.00E+00	5.78E-07	0.578	0.00E+00	6.24E-03	3.72E-03
3742973758969	374297	3758969	5.94E-04	1.84E-03	2.45E-03	2.16E-04	6.50E-04	2.28E-03	4.16E-05	6.91E-04	6.17E-04	2.66E-04	2.19E-04	3.24E-04	3.30E-08	5.58E-07	0.00E+00	5.91E-07	0.591	0.00E+00	6.38E-03	3.80E-03
3743073758969	374307	3758969	6.07E-04	1.88E-03	2.50E-03	2.22E-04	6.65E-04	2.33E-03	4.25E-05	7.06E-04	6.30E-04	2.72E-04	2.24E-04	3.31E-04	3.37E-08	5.70E-07	0.00E+00	6.04E-07	0.604	0.00E+00	6.52E-03	3.89E-03
3743173758969	374317	3758969	6.21E-04	1.92E-03	2.56E-03	2.28E-04	6.80E-04	2.38E-03	4.35E-05	7.21E-04	6.43E-04	2.78E-04	2.29E-04	3.39E-04	3.45E-08	5.83E-07	0.00E+00	6.17E-07	0.617	0.00E+00	6.67E-03	3.98E-03
3743273758969	374327	3758969	6.36E-04	1.97E-03	2.62E-03	2.34E-04	6.96E-04	2.44E-03	4.45E-05	7.36E-04	6.57E-04	2.84E-04	2.34E-04	3.47E-04	3.53E-08	5.96E-07	0.00E+00	6.32E-07	0.632	0.00E+00	6.83E-03	4.07E-03
3743373758969	374337	3758969	6.52E-04	2.02E-03	2.68E-03	2.41E-04	7.13E-04	2.50E-03	4.56E-05	7.53E-04	6.72E-04	2.90E-04	2.39E-04	3.55E-04	3.62E-08	6.11E-07	0.00E+00	6.47E-07	0.647	0.00E+00	6.99E-03	4.17E-03
3743473758969	374347	3758969	6.67E-04	2.07E-03	2.75E-03	2.49E-04	7.31E-04	2.56E-03	4.67E-05	7.70E-04	6.87E-04	2.97E-04	2.44E-04	3.64E-04	3.71E-08	6.25E-07	0.00E+00	6.62E-07	0.662	0.00E+00	7.16E-03	4.26E-03
3743573758969	374357	3758969	6.82E-04	2.12E-03	2.81E-03	2.56E-04	7.48E-04	2.62E-03	4.78E-05	7.87E-04	7.03E-04	3.03E-04	2.50E-04	3.72E-04	3.80E-08	6.40E-07	0.00E+00	6.78E-07	0.678	0.00E+00	7.33E-03	4.37E-03
3743673758969	374367	3758969	7.00E-04	2.17E-03	2.88E-03	2.64E-04	7.66E-04	2.68E-03	4.90E-05	8.05E-04	7.19E-04	3.10E-04	2.55E-04	3.82E-04	3.89E-08	6.55E-07	0.00E+00	6.94E-07	0.694	0.00E+00	7.51E-03	4.47E-03
3743773758969	374377	3758969	7.17E-04	2.22E-03	2.95E-03	2.73E-04	7.85E-04	2.75E-03	5.02E-05	8.24E-04	7.35E-04	3.18E-04	2.61E-04	3.91E-04	3.98E-08	6.71E-07	0.00E+00	7.11E-07	0.711	0.00E+00	7.70E-03	4.58E-03
3743973758969	374397	3758969	7.53E-04	2.33E-03	3.10E-03	2.91E-04	8.24E-04	2.88E-03	5.26E-05	8.63E-04	7.70E-04	3.33E-04	2.74E-04	4.12E-04	4.18E-08	7.04E-07	0.00E+00	7.46E-07	0.746	0.00E+00	8.08E-03	4.80E-03
3744073758969	374407	3758969	7.71E-04	2.39E-03	3.17E-03	3.01E-04	8.44E-04	2.95E-03	5.39E-05	8.84E-04	7.89E-04	3.41E-04	2.80E-04	4.23E-04	4.28E-08	7.22E-07	0.00E+00	7.64E-07	0.764	0.00E+00	8.28E-03	4.92E-03
3744173758969	374417	3758969	7.90E-04	2.44E-03	3.25E-03	3.11E-04	8.64E-04	3.02E-03	5.52E-05	9.05E-04	8.08E-04	3.49E-04	2.87E-04	4.35E-04	4.39E-08	7.39E-07	0.00E+00	7.83E-07	0.783	0.00E+00	8.49E-03	5.04E-03
3744273758969	374427	3758969	8.09E-04	2.50E-03	3.33E-03	3.22E-04	8.85E-04	3.10E-03	5.66E-05	9.26E-04	8.27E-04	3.57E-04	2.94E-04	4.47E-04	4.49E-08	7.57E-07	0.00E+00	8.02E-07	0.802	0.00E+00	8.69E-03	5.16E-03
3744373758969	374437	3758969	8.28E-04	2.56E-03	3.41E-03	3.33E-04	9.06E-04	3.17E-03	5.79E-05	9.49E-04	8.47E-04	3.66E-04	3.01E-04	4.59E-04	4.60E-08	7.75E-07	0.00E+00	8.21E-07	0.821	0.00E+00	8.91E-03	5.28E-03
3744473758969	374447	3758969	8.48E-04	2.62E-03	3.49E-03	3.45E-04	9.28E-04	3.25E-03	5.93E-05	9.71E-04	8.67E-04	3.74E-04	3.08E-04	4.72E-04	4.71E-08	7.94E-07	0.00E+00	8.41E-07	0.841	0.00E+00	9.13E-03	5.41E-03
3744573758969	374457	3758969	8.68E-04	2.69E-03	3.57E-03	3.57E-04	9.50E-04	3.32E-03	6.07E-05	9.95E-04	8.88E-04	3.83E-04	3.15E-04	4.86E-04	4.82E-08	8.13E-07	0.00E+00	8.62E-07	0.862	0.00E+00	9.35E-03	5.54E-03
3744673758969	374467	3758969	8.88E-04	2.75E-03	3.66E-03	3.70E-04	9.72E-04	3.40E-03	6.21E-05	1.02E-03	9.09E-04	3.93E-04	3.23E-04	5.01E-04	4.93E-08	8.33E-07	0.00E+00	8.82E-07	0.882	0.00E+00	9.58E-03	5.67E-03
3744773758969	374477	3758969	9.08E-04	2.81E-03	3.74E-03	3.84E-04	9.94E-04	3.48E-03	6.35E-05	1.04E-03	9.31E-04	4.02E-04	3.31E-04	5.16E-04	5.04E-08	8.52E-07	0.00E+00	9.03E-07	0.903	0.00E+00	9.80E-03	5.80E-03
3744873758969	374487	3758969	9.28E-04	2.87E-03	3.82E-03	3.97E-04	1.02E-03	3.56E-03	6.49E-05	1.07E-03	9.53E-04	4.11E-04	3.38E-04	5.31E-04	5.16E-08	8.72E-07	0.00E+00	9.24E-07	0.924	0.00E+00	1.00E-02	5.93E-03
3744973758969	374497	3758969	9.48E-04	2.93E-03	3.90E-03	4.12E-04	1.04E-03	3.63E-03	6.63E-05	1.09E-03	9.75E-04	4.21E-04	3.46E-04	5.47E-04	5.27E-08	8.91E-07	0.00E+00	9.44E-07	0.944	0.00E+00	1.03E-02	6.06E-03
3745073758969	374507	3758969	9.67E-04	2.99E-03	3.98E-03	4.26E-04	1.06E-03	3.70E-03	6.76E-05	1.12E-03	9.97E-04	4.30E-04	3.54E-04	5.64E-04	5.37E-08	9.10E-07	0.00E+00	9.64E-07	0.964	0.00E+00	1.05E-02	6.18E-03
3745173758969	374517	3758969	9.86E-04	3.05E-03	4.06E-03	4.40E-04	1.08E-03	3.78E-03	6.90E-05	1.14E-03	1.02E-03	4.40E-04	3.62E-04	5.81E-04	5.48E-08	9.30E-07	0.00E+00	9.84E-07	0.984	0.00E+00	1.07E-02	6.31E-03
3745273758969	374527	3758969	1.01E-03	3.12E-03	4.15E-03	4.54E-04	1.10E-03	3.86E-03	7.04E-05	1.17E-03	1.04E-03	4.50E-04	3.70E-04	5.99E-04	5.59E-08	9.50E-07	0.00E+00	1.01E-06	1.006	0.00E+00	1.09E-02	6.44E-03
3745373758969	374537	3758969	1.03E-03	3.18E-03	4.23E-03	4.69E-04	1.13E-03	3.94E-03	7.19E-05	1.19E-03	1.07E-03	4.60E-04	3.79E-04	6.17E-04	5.71E-08	9.71E-07	0.00E+00	1.03E-06	1.028	0.00E+00	1.12E-02	6.58E-03
3745473758969	374547	3758969	1.05E-03	3.24E-03	4.31E-03	4.83E-04	1.15E-03	4.01E-03	7.33E-05	1.22E-03	1.09E-03	4.70E-04	3.87E-04	6.35E-04	5.82E-08	9.91E-07	0.00E+00	1.05E-06	1.049	0.00E+00	1.14E-02	6.71E-03
3745573758969	374557	3758969	1.07E-03	3.30E-03	4.39E-03	4.97E-04	1.17E-03	4.09E-03	7.46E-05	1.25E-03	1.11E-03	4.80E-04	3.95E-04	6.53E-04	5.93E-08	1.01E-06	0.00E+00	1.07E-06	1.070	0.00E+00	1.16E-02	6.84E-03
3745673758969	374567	3758969	1.09E-03	3.36E-03	4.47E-03	5.10E-04	1.19E-03	4.16E-03	7.59E-05	1.27E-03	1.14E-03	4.90E-04	4.03E-04	6.71E-04	6.03E-08	1.03E-06	0.00E+00	1.09E-06	1.090	0.00E+00	1.19E-02	6.96E-03
3745773758969	374577	3758969	1.10E-03	3.42E-03	4.55E-03	5.23E-04	1.21E-03	4.23E-03	7.72E-05	1.30E-03	1.16E-03	5.01E-04	4.12E-04	6.90E-04	6.13E-08	1.05E-06	0.00E+00	1.11E-06	1.110	0.00E+00	1.21E-02	7.09E-03
3741873758979	374187	3758979	4.56E-04	1.41E-03	1.88E-03	1.57E-04	4.99E-04	1.75E-03	3.19E-05	5.43E-04	4.85E-04	2.09E-04	1.72E-04	2.49E-04	2.53E-08	4.31E-07	0.00E+00	4.56E-07	0.456	0.00E+00	4.90E-03	2.93E-03
3741973758979	374197	3758979	4.65E-04	1.44E-03	1.91E-03	1.60E-04	5.09E-04	1.78E-03	3.25E-05	5.52E-04	4.93E-04	2.13E-04	1.75E-04	2.54E-04	2.58E-08	4.39E-07	0.00E+00	4.65E-07	0.465	0.00E+00	5.00E-03	2.99E-03
3742073758979	374207	3758979	4.74E-04	1.47E-03	1.95E-03	1.64E-04	5.19E-04	1.82E-03	3.31E-05	5.62E-04	5.02E-04	2.17E-04	1.78E-04	2.59E-04	2.63E-08	4.47E-07	0.00E+00	4.74E-07	0.474	0.00E+00	5.09E-03	3.05E-03
3742173758979	374217	3758979	4.83E-04	1.50E-03	1.99E-03	1.68E-04	5.29E-04	1.85E-03	3.38E-05	5.72E-04	5.11E-04	2.21E-04	1.81E-04	2.64E-04	2.69E-08	4.56E-07	0.00E+00	4.83E-07	0.483	0.00E+00	5.20E-03	3.11E-03
3742273758979	374227	3758979	4.93E-04	1.53E-03	2.03E-03	1.72E-04	5.40E-04	1.89E-03	3.45E-05	5.83E-04	5.20E-04	2.25E-04	1.85E-04	2.69E-04	2.74E-08	4.65E-07	0.00E+00	4.92E-07	0.492	0.00E+00	5.30E-03	3.17E-03
3742373758979	374237	3758979	5.03E-04	1.56E-03	2.07E-03	1.76E-04	5.51E-04	1.93E-03	3.52E-05	5.94E-04	5.30E-04	2.29E-04	1.88E-04	2.75E-04	2.80E-08	4.74E-07	0.00E+00	5.02E-07	0.502	0.00E+00	5.41E-03	3.23E-03
3742473758979	374247	3758979	5.14E-04	1.59E-03	2.12E-03	1.81E-04	5.63E-04	1.97E-03	3.60E-05	6.05E-04	5.40E-04	2.33E-04	1.92E-04	2.80E-04	2.86E-08	4.84E-07	0.00E+00	5.13E-07	0.513	0.00E+00	5.52E-03	3.30E-03
3742573758979	374257	3758979	5.25E-04	1.62E-03	2.16E-03	1.85E-04	5.75E-04	2.01E-03	3.67E-05	6.16E-04	5.50E-04	2.38E-04	1.95E-04	2.86E-04	2.92E-08	4.94E-07	0.00E+00	5.23E-07	0.523	0.00E+00	5.64E-03	3.37E-03
3742673758979	374267	3758979	5.36E-04	1.66E-03	2.21E-03	1.90E-04	5.87E-04	2.05E-03	3.75E-05	6.28E-04	5.61E-04	2.42E-04	1.99E-04	2.92E-04	2.98E-08	5.04E-07	0.00E+00	5.34E-07	0.534	0.00E+00	5.76E-03	3.44E-03
3742773758979	374277	3758979	5.47E-04	1.70E-03	2.26E-03	1.95E-04	6.00E-04	2.10E-03	3.83E-05	6.41E-04	5.72E-04	2.47E-04	2.03E-04	2.98E-04	3.04E-08	5.15E-07	0.00E+00	5.45E-07	0.545	0.00E+00	5.88E-03	3.51E-03
3742873758979	374287	3758979	5.60E-04	1.73E-03	2.31E-03	2.00E-04	6.13E-04	2.14E-03	3.92E-05	6.54E-04	5.84E-04	2.52E-04	2.07E-04	3.05E-04	3.11E-08	5.26E-07	0.00E+00	5.57E-07	0.557	0.00E+00	6.01E-03	3.59E-03
3742973758979	374297	3758979	5.72E-04	1.77E-03	2.36E-03	2.05E-04	6.26E-04	2.19E-03	4.00E-05	6.67E-04	5.96E-04	2.57E-04	2.12E-04	3.11E-04	3.18E-08	5.38E-07	0.00E+00	5.69E-07	0.569	0.00E+00	6.14E-03	3.67E-03
3743073758979	374307	3758979	5.85E-04	1.81E-03	2.41E-03	2.11E-04	6.40E-04	2.24E-03	4.09E-05	6.81E-04	6.08E-04	2.63E-04	2.16E-04	3.18E-04	3.25E-08	5.49E-07	0.00E+00	5.82E-07	0.582	0.00E+00	6.28E-03	3.74E-03
3743173758979	374317	3758979	5.98E-04	1.85E-03	2.46E-03	2.17E-04	6.55E-04	2.29E-03	4.18E-05	6.96E-04	6.21E-04	2.68E-04	2.21E-04	3.25E-04	3.32E-08	5.61E-07	0.00E+00	5.95E-07	0.595	0.00E+00	6.42E-03	3.83E-03
3743273758979	374327	3758979	6.12E-04	1.89E-03	2.52E-03	2.23E-04	6.70E-04	2.34E-03	4.28E-05	7.11E-04	6.34E-04	2.74E-04	2.25E-04	3.33E-04	3.40E-08	5.74E-07	0.00E+00	6.08E-07	0.608	0.00E+00	6.57E-03	3.92E-03
3743373758979	374337	3758979	6.26E-04	1.94E-03	2.58E-03	2.29E-04	6.86E-04	2.40E-03	4.38E-05	7.26E-04	6.48E-04	2.80E-04	2.30E-04	3.41E-04	3.48E-08	5.87E-07	0.00E+00	6.22E-07	0.622	0.00E+00	6.72E-03	4.01E-03
3743473758979	374347	3758979	6.41E-04	1.98E-03	2.64E-03	2.36E-04	7.02E-04	2.46E-03	4.48E-05	7.42E-04	6.63E-04	2.86E-04	2.35E-04	3.49E-04	3.56E-08	6.01E-07	0.00E+00	6.37E-07	0.637	0.00E+00	6.88E-03	4.10E-03
3743573758979	374357	3758979	6.56E-04	2.03E-03	2.70E-03	2.43E-04	7.18E-04	2.51E-03	4.59E-05	7.59E-04	6.77E-04	2.92E-04	2.41E-04	3.57E-04	3.64E-08	6.15E-07	0.00E+00	6.51E-07	0.651	0.00E+00	7.04E-03	4.20E-03
3743673758979	374367	3758979	6.72E-04	2.08E-03	2.77E-03	2.51E-04	7.35E-04	2.57E-03	4.70E-05	7.76E-04	6.93E-04	2.99E-04	2.46E-04	3.66E-04	3.73E-08	6.30E-07	0.00E+00	6.67E-07	0.667	0.00E+00	7.21E-03	4.29E-03
3743773758979	374377	3758979	6.88E-04	2

			SWBuilding Construction	SWDemolition	SWGrading	EYBuilding Construction	SWPaving	SWGrading	SWArchitectural Coating	NBBuilding Construction	NBBuilding Construction	NBArchitectural Coating	NBArchitectural Coating	RWBuilding Construction	Child Risk					Overlapping Phases - Maximum G		
Unique Identifier	X (UTM)	Y (UTM)	2026	2026	2026	2026	2027	2027	2027	2026	2027	2026	2027	2026	3rd Trimester	0<2	2<16	Total	per million	2025	2026	2027
3742873758999	374287	3758999	5.21E-04	1.61E-03	2.14E-03	1.82E-04	5.70E-04	1.99E-03	3.64E-05	6.12E-04	5.46E-04	2.36E-04	1.94E-04	2.82E-04	2.89E-08	4.90E-07	0.00E+00	5.19E-07	0.519	0.00E+00	5.59E-03	3.34E-03
3742973758999	374297	3758999	5.32E-04	1.65E-03	2.19E-03	1.87E-04	5.82E-04	2.04E-03	3.72E-05	6.24E-04	5.57E-04	2.40E-04	1.98E-04	2.88E-04	2.96E-08	5.00E-07	0.00E+00	5.30E-07	0.530	0.00E+00	5.71E-03	3.41E-03
3743073758999	374307	3758999	5.43E-04	1.68E-03	2.24E-03	1.92E-04	5.95E-04	2.08E-03	3.80E-05	6.37E-04	5.68E-04	2.45E-04	2.02E-04	2.94E-04	3.02E-08	5.11E-07	0.00E+00	5.41E-07	0.541	0.00E+00	5.83E-03	3.48E-03
3743173758999	374317	3758999	5.55E-04	1.72E-03	2.29E-03	1.97E-04	6.08E-04	2.13E-03	3.88E-05	6.50E-04	5.80E-04	2.50E-04	2.06E-04	3.01E-04	3.08E-08	5.22E-07	0.00E+00	5.53E-07	0.553	0.00E+00	5.96E-03	3.56E-03
3743273758999	374327	3758999	5.68E-04	1.76E-03	2.34E-03	2.03E-04	6.21E-04	2.17E-03	3.97E-05	6.63E-04	5.92E-04	2.56E-04	2.10E-04	3.07E-04	3.15E-08	5.33E-07	0.00E+00	5.65E-07	0.565	0.00E+00	6.09E-03	3.64E-03
3743373758999	374337	3758999	5.81E-04	1.80E-03	2.39E-03	2.08E-04	6.35E-04	2.22E-03	4.06E-05	6.77E-04	6.05E-04	2.61E-04	2.15E-04	3.14E-04	3.22E-08	5.45E-07	0.00E+00	5.77E-07	0.577	0.00E+00	6.23E-03	3.72E-03
3743473758999	374347	3758999	5.94E-04	1.84E-03	2.44E-03	2.14E-04	6.50E-04	2.27E-03	4.15E-05	6.92E-04	6.18E-04	2.67E-04	2.19E-04	3.21E-04	3.30E-08	5.57E-07	0.00E+00	5.90E-07	0.590	0.00E+00	6.37E-03	3.80E-03
3743573758999	374357	3758999	6.07E-04	1.88E-03	2.50E-03	2.20E-04	6.64E-04	2.32E-03	4.24E-05	7.07E-04	6.31E-04	2.72E-04	2.24E-04	3.29E-04	3.37E-08	5.70E-07	0.00E+00	6.04E-07	0.604	0.00E+00	6.51E-03	3.89E-03
3743673758999	374367	3758999	6.20E-04	1.92E-03	2.55E-03	2.27E-04	6.79E-04	2.38E-03	4.34E-05	7.22E-04	6.45E-04	2.78E-04	2.29E-04	3.37E-04	3.45E-08	5.83E-07	0.00E+00	6.17E-07	0.617	0.00E+00	6.66E-03	3.97E-03
3743773758999	374377	3758999	6.35E-04	1.96E-03	2.61E-03	2.34E-04	6.95E-04	2.43E-03	4.44E-05	7.38E-04	6.59E-04	2.84E-04	2.34E-04	3.45E-04	3.53E-08	5.96E-07	0.00E+00	6.31E-07	0.631	0.00E+00	6.81E-03	4.06E-03
3743973758999	374397	3758999	6.64E-04	2.05E-03	2.73E-03	2.49E-04	7.26E-04	2.54E-03	4.64E-05	7.71E-04	6.88E-04	2.97E-04	2.45E-04	3.62E-04	3.69E-08	6.23E-07	0.00E+00	6.60E-07	0.660	0.00E+00	7.13E-03	4.25E-03
3744073758999	374407	3758999	6.78E-04	2.10E-03	2.79E-03	2.57E-04	7.43E-04	2.60E-03	4.75E-05	7.88E-04	7.04E-04	3.04E-04	2.50E-04	3.72E-04	3.77E-08	6.37E-07	0.00E+00	6.75E-07	0.675	0.00E+00	7.29E-03	4.34E-03
3744173758999	374417	3758999	6.93E-04	2.15E-03	2.85E-03	2.65E-04	7.59E-04	2.66E-03	4.85E-05	8.06E-04	7.20E-04	3.11E-04	2.56E-04	3.81E-04	3.85E-08	6.52E-07	0.00E+00	6.90E-07	0.690	0.00E+00	7.46E-03	4.44E-03
3744273758999	374427	3758999	7.09E-04	2.19E-03	2.92E-03	2.74E-04	7.76E-04	2.71E-03	4.96E-05	8.24E-04	7.36E-04	3.18E-04	2.61E-04	3.92E-04	3.94E-08	6.66E-07	0.00E+00	7.05E-07	0.705	0.00E+00	7.63E-03	4.54E-03
3744373758999	374437	3758999	7.24E-04	2.24E-03	2.98E-03	2.83E-04	7.92E-04	2.77E-03	5.06E-05	8.42E-04	7.52E-04	3.25E-04	2.67E-04	4.02E-04	4.02E-08	6.81E-07	0.00E+00	7.21E-07	0.721	0.00E+00	7.80E-03	4.64E-03
3744473758999	374447	3758999	7.40E-04	2.29E-03	3.04E-03	2.92E-04	8.09E-04	2.83E-03	5.17E-05	8.61E-04	7.69E-04	3.32E-04	2.73E-04	4.13E-04	4.11E-08	6.96E-07	0.00E+00	7.37E-07	0.737	0.00E+00	7.97E-03	4.74E-03
3744573758999	374457	3758999	7.55E-04	2.34E-03	3.11E-03	3.01E-04	8.27E-04	2.89E-03	5.28E-05	8.80E-04	7.86E-04	3.39E-04	2.79E-04	4.24E-04	4.19E-08	7.11E-07	0.00E+00	7.53E-07	0.753	0.00E+00	8.15E-03	4.84E-03
3744673758999	374467	3758999	7.71E-04	2.39E-03	3.17E-03	3.11E-04	8.44E-04	2.95E-03	5.39E-05	9.00E-04	8.03E-04	3.47E-04	2.85E-04	4.36E-04	4.28E-08	7.26E-07	0.00E+00	7.69E-07	0.769	0.00E+00	8.33E-03	4.94E-03
3744773758999	374477	3758999	7.86E-04	2.43E-03	3.24E-03	3.21E-04	8.61E-04	3.01E-03	5.50E-05	9.19E-04	8.21E-04	3.54E-04	2.92E-04	4.48E-04	4.37E-08	7.42E-07	0.00E+00	7.85E-07	0.785	0.00E+00	8.50E-03	5.04E-03
3744873758999	374487	3758999	8.02E-04	2.48E-03	3.30E-03	3.31E-04	8.78E-04	3.07E-03	5.61E-05	9.39E-04	8.38E-04	3.62E-04	2.98E-04	4.61E-04	4.45E-08	7.57E-07	0.00E+00	8.02E-07	0.802	0.00E+00	8.68E-03	5.14E-03
3744973758999	374497	3758999	8.17E-04	2.53E-03	3.36E-03	3.42E-04	8.95E-04	3.13E-03	5.72E-05	9.59E-04	8.56E-04	3.70E-04	3.04E-04	4.74E-04	4.54E-08	7.72E-07	0.00E+00	8.18E-07	0.818	0.00E+00	8.86E-03	5.24E-03
3745073758999	374507	3758999	8.31E-04	2.57E-03	3.42E-03	3.52E-04	9.10E-04	3.18E-03	5.81E-05	9.79E-04	8.74E-04	3.77E-04	3.10E-04	4.87E-04	4.62E-08	7.87E-07	0.00E+00	8.33E-07	0.833	0.00E+00	9.02E-03	5.34E-03
3745173758999	374517	3758999	8.45E-04	2.62E-03	3.48E-03	3.61E-04	9.26E-04	3.24E-03	5.91E-05	9.98E-04	8.91E-04	3.85E-04	3.17E-04	5.00E-04	4.70E-08	8.01E-07	0.00E+00	8.48E-07	0.848	0.00E+00	9.19E-03	5.43E-03
3745273758999	374527	3758999	8.62E-04	2.67E-03	3.55E-03	3.71E-04	9.43E-04	3.30E-03	6.03E-05	1.02E-03	9.10E-04	3.93E-04	3.23E-04	5.13E-04	4.79E-08	8.18E-07	0.00E+00	8.65E-07	0.865	0.00E+00	9.38E-03	5.54E-03
3745373758999	374537	3758999	8.77E-04	2.72E-03	3.61E-03	3.81E-04	9.60E-04	3.36E-03	6.14E-05	1.04E-03	9.28E-04	4.01E-04	3.30E-04	5.27E-04	4.87E-08	8.33E-07	0.00E+00	8.82E-07	0.882	0.00E+00	9.55E-03	5.64E-03
3745473758999	374547	3758999	8.92E-04	2.76E-03	3.67E-03	3.91E-04	9.77E-04	3.42E-03	6.24E-05	1.06E-03	9.46E-04	4.09E-04	3.36E-04	5.40E-04	4.96E-08	8.48E-07	0.00E+00	8.98E-07	0.898	0.00E+00	9.73E-03	5.74E-03
3745573758999	374557	3758999	9.07E-04	2.81E-03	3.73E-03	4.00E-04	9.93E-04	3.47E-03	6.34E-05	1.08E-03	9.65E-04	4.17E-04	3.43E-04	5.54E-04	5.04E-08	8.63E-07	0.00E+00	9.14E-07	0.914	0.00E+00	9.90E-03	5.84E-03
3745673758999	374567	3758999	9.21E-04	2.85E-03	3.79E-03	4.09E-04	1.01E-03	3.53E-03	6.44E-05	1.10E-03	9.83E-04	4.24E-04	3.49E-04	5.67E-04	5.12E-08	8.78E-07	0.00E+00	9.29E-07	0.929	0.00E+00	1.01E-02	5.93E-03
3745773758999	374577	3758999	9.35E-04	2.89E-03	3.85E-03	4.17E-04	1.02E-03	3.58E-03	6.54E-05	1.12E-03	1.00E-03	4.32E-04	3.56E-04	5.80E-04	5.19E-08	8.92E-07	0.00E+00	9.44E-07	0.944	0.00E+00	1.02E-02	6.02E-03
3742073759009	374207	3759009	4.29E-04	1.33E-03	1.77E-03	1.45E-04	4.69E-04	1.64E-03	3.00E-05	5.12E-04	4.57E-04	1.97E-04	1.62E-04	2.33E-04	2.38E-08	4.05E-07	0.00E+00	4.29E-07	0.429	0.00E+00	4.61E-03	2.76E-03
3742173759009	374217	3759009	4.37E-04	1.35E-03	1.80E-03	1.48E-04	4.78E-04	1.67E-03	3.06E-05	5.20E-04	4.65E-04	2.01E-04	1.65E-04	2.38E-04	2.43E-08	4.13E-07	0.00E+00	4.37E-07	0.437	0.00E+00	4.70E-03	2.81E-03
3742273759009	374227	3759009	4.46E-04	1.38E-03	1.83E-03	1.51E-04	4.88E-04	1.71E-03	3.12E-05	5.30E-04	4.73E-04	2.04E-04	1.68E-04	2.42E-04	2.47E-08	4.21E-07	0.00E+00	4.45E-07	0.445	0.00E+00	4.79E-03	2.87E-03
3742373759009	374237	3759009	4.54E-04	1.41E-03	1.87E-03	1.55E-04	4.97E-04	1.74E-03	3.18E-05	5.39E-04	4.81E-04	2.08E-04	1.71E-04	2.47E-04	2.52E-08	4.29E-07	0.00E+00	4.54E-07	0.454	0.00E+00	4.88E-03	2.92E-03
3742473759009	374247	3759009	4.63E-04	1.43E-03	1.91E-03	1.59E-04	5.07E-04	1.77E-03	3.24E-05	5.49E-04	4.90E-04	2.12E-04	1.74E-04	2.51E-04	2.57E-08	4.37E-07	0.00E+00	4.63E-07	0.463	0.00E+00	4.98E-03	2.98E-03
3742573759009	374257	3759009	4.73E-04	1.46E-03	1.95E-03	1.62E-04	5.18E-04	1.81E-03	3.31E-05	5.59E-04	4.99E-04	2.16E-04	1.77E-04	2.56E-04	2.63E-08	4.46E-07	0.00E+00	4.72E-07	0.472	0.00E+00	5.08E-03	3.04E-03
3742673759009	374267	3759009	4.83E-04	1.49E-03	1.99E-03	1.66E-04	5.28E-04	1.85E-03	3.37E-05	5.70E-04	5.09E-04	2.20E-04	1.81E-04	2.61E-04	2.68E-08	4.55E-07	0.00E+00	4.81E-07	0.481	0.00E+00	5.18E-03	3.10E-03
3742773759009	374277	3759009	4.92E-04	1.52E-03	2.03E-03	1.70E-04	5.39E-04	1.89E-03	3.44E-05	5.81E-04	5.18E-04	2.24E-04	1.84E-04	2.66E-04	2.73E-08	4.64E-07	0.00E+00	4.91E-07	0.491	0.00E+00	5.28E-03	3.16E-03
3742873759009	374287	3759009	5.03E-04	1.56E-03	2.07E-03	1.74E-04	5.50E-04	1.93E-03	3.52E-05	5.92E-04	5.29E-04	2.28E-04	1.88E-04	2.72E-04	2.79E-08	4.73E-07	0.00E+00	5.01E-07	0.501	0.00E+00	5.40E-03	3.23E-03
3742973759009	374297	3759009	5.14E-04	1.59E-03	2.11E-03	1.79E-04	5.62E-04	1.97E-03	3.59E-05	6.04E-04	5.39E-04	2.33E-04	1.91E-04	2.77E-04	2.85E-08	4.83E-07	0.00E+00	5.12E-07	0.512	0.00E+00	5.51E-03	3.30E-03
3743073759009	374307	3759009	5.24E-04	1.62E-03	2.16E-03	1.83E-04	5.74E-04	2.01E-03	3.67E-05	6.16E-04	5.50E-04	2.37E-04	1.95E-04	2.83E-04	2.91E-08	4.93E-07	0.00E+00	5.22E-07	0.522	0.00E+00	5.63E-03	3.36E-03
3743173759009	374317	3759009	5.36E-04	1.66E-03	2.21E-03	1.88E-04	5.86E-04	2.05E-03	3.75E-05	6.28E-04	5.61E-04	2.42E-04	1.99E-04	2.89E-04	2.97E-08	5.04E-07	0.00E+00	5.33E-07	0.533	0.00E+00	5.75E-03	3.44E-03
3743273759009	374327	3759009	5.47E-04	1.69E-03	2.25E-03	1.93E-04	5.99E-04	2.10E-03	3.83E-05	6.41E-04	5.73E-04	2.47E-04	2.03E-04	2.96E-04	3.04E-08	5.15E-07	0.00E+00	5.45E-07	0.545	0.00E+00	5.87E-03	3.51E-03
3743373759009	374337	3759009	5.59E-04	1.73E-03	2.30E-03	1.99E-04	6.12E-04	2.14E-03	3.91E-05	6.55E-04	5.84E-04	2.52E-04	2.08E-04	3.02E-04	3.11E-08	5.26E-07	0.00E+00	5.57E-07	0.557	0.00E+00	6.00E-03	3.59E-03
3743473759009	374347	3759009	5.72E-04	1.77E-03	2.35E-03	2.04E-04	6.26E-04	2.19E-03	4.00E-05	6.68E-04	5.97E-04	2.58E-04	2.12E-04	3.09E-04	3.18E-08	5.37E-07	0.00E+00	5.69E-07	0.569	0.00E+00	6.13E-03	3.66E-03
3743573759009	374357	3759009	5.84E-04	1.81E-03	2.41E-03	2.10E-04	6.39E-04	2.24E-03	4.09E-05	6.83E-04	6.09E-04	2.63E-04	2.17E-04	3.16E-04	3.24E-08	5.49E-07	0.00E+00	5.82E-07	0.582	0.00E+00	6.27E-03	3.74E-03
3743673759009	374367	3759009	5.97E-04	1.85E-03	2.46E-03	2.17E-04	6.54E-04	2.29E-03	4.18E-05	6.97E-04	6.23E-04	2.69E-04	2.21E-04	3.24E-04	3.32E-08	5.61E-07	0.00E+00	5.94E-07	0.594	0.00E+00	6.41E-03	3.83E-03
3743773759009	374377	3759009	6.10E-04	1.89E-03	2.51E-03	2.23E-04	6.68E-04	2.34E-03	4.27E-05	7.12E-04	6.36E-04	2.75E-04	2.26E-04	3.31E-04	3.39E-08	5.74E-07	0.00E+00	6.08E-07	0.608	0.00E+00	6.55E-03	3.91E-03
3743973759009	374397	3759009	6.37E-04	1.97E-03	2.62E-03	2.37E-04	6.98E-04	2.44E-03	4.46E-05	7.44E-04	6.64E-04	2.87E-04	2.36E-04	3.48E-04	3.54E-08	5.99E-07	0.00E+00	6.35E-07	0.635	0.00E+00	6.85E-03	4.08E-03
3744073759009	374407	3759009	6.51E-04	2.02E-03	2.68E-03	2.45E-04	7.13E-04	2.49E-03	4.55E-05	7.60E-04	6.79E-04	2.93E-04	2.41E-04	3.57E-04	3.62E-08	6.12E-07	0.00E+00	6.49E-07	0.649	0.00E+00	7.00E-03	4.17E-03
3744173759009	374417	3759009	6.65E-04	2.06E-03	2.74E-03	2.52E-04	7.28E-04	2.55E-03	4.65E-05	7.77E-04	6.93E-04	2.99E-04	2.46E-04	3.66E-04	3.69E-08	6.26E-07	0.00E+00	6.63E-07	0.663	0.00E+00	7.16E-03	4.26E-03
3744273759009	374427	3759009	6.79E-04	2.10E-03	2.80E-03	2.60E-04	7.44E-04	2.60E-03	4.75E-05	7.94E-04	7.09E-04	3.06E-04	2.52E-04	3.76E-04	3.77E-08	6.39E-07	0.00E+00	6.77E-07	0.677	0.00E+00	7.31E-03	4.35E-03
3744373759009	374437	3759009	6.94E-04	2.15E-03	2.86E-03	2.68E-04	7.59E-04	2.66E-03	4.85E-05	8.11E-04	7.24E-04	3.13E-04	2.57E-04	3.86E-04	3.85E-08	6.53E-07	0.00E+00	6.92E-07	0.692	0.00E+00	7.47E-03	4.45E-03
3744473759009	374447	3759009	7.08E-04	2.19E-03	2.91E-03	2.77E-04	7.75E-04	2.71E-03	4.95E-05	8.29E-04	7.40E-04	3.19E-04	2.63E-04	3.96E-04	3.93E-08	6.67E-07	0.00E+00	7.06E-07	0.706	0.00E+00	7.63E-03	4.54E-03
3744573759009	374457	3759009	7.22E-04	2.24E-03	2.97E-03	2.86E-04	7.91E-04	2.77E-03	5.05E-05	8.47E-04	7.56E-04	3.26E-04	2.68E-04	4.05E-04	4.01E-08	6.82E-07	0.00E+00	7.21E-07	0.721	0.00E+00	7.79E-03	4.63E-03
3744673759009	374467	3759009	7.37E-04	2.28E-03	3.03E-03	2.95E-04	8.07E-04	2.82E-03	5.15E-05	8.65E-04	7.72E-04	3.33E-04	2.74E-04	4.18E-04	4.09E-08	6.95E-07	0.00E+00	7.36E-07	0.736	0.00E+00	7.96E-03	4.73E-03
3744773759009	374477	3759009	7.51E-04	2.33E-03	3.09E-03	3.04E-04	8.22E-04	2.88E-03	5.25E-05	8.83E-04	7.88E-04	3.40E-04	2.80E-04	4.29E-04	4.17E-08	7.10E-07	0.00E+00	7.51E-07	0.751	0.00E+00	8.12E-03	4.82E-03
3744873759009	374487	3759009	7.65E-04	2.37E-03	3.15E-03	3.13E-04	8.38E-04	2.93E-03	5.35E-05	9.01E-04	8.05E-04	3.47E-04	2.86E-04	4.41E-04	4.25E-08	7.24E-07	0.00E+00	7.66E-07	0.766	0.00E+00	8.29E-03	4.91E-03
3744973759009	374497	3759009	7.80E-04	2.41E-03	3.21E-03	3.22E-04	8.53E-04	2.99E-03	5.45E-05	9.20E-04	8.21E-04	3.55E-04	2.92E-04	4.52E-04	4.33E-08	7.38E-07	0.00E+00	7.81E-07	0.781	0.00E+00	8.45E-03	5.01E-03
3745073759009	374507	3759009	7.92E-04	2.45E-03	3.26E-03	3.31E-04	8.67E-04	3.04E-03	5.54E-05	9.38E-04	8.38E-04	3.62E-04	2.98E-04	4.64E-04	4.40E-08	7.51E-07	0.00E+00	7.95E-07	0.795	0.00E+00	8.60E-03	5.09E-03
3745173759009	374517	3759009	8.05E-04	2.49E-03	3.32E-03	3.39E-04	8.82E-04	3.08E-03	5.63E-05	9.57E-04	8.54E-04	3.69E-04	3.03E-04	4.76E-04	4.47E-08	7.65E-07	0.00E+00	8.09E-07	0.809	0.00E+00	8.76E-03	5.18E-03
3745273759009	374527	3759009	8.21E-04	2.54E-03	3.38E-03	3.48E-04	8.98E-04	3.14E-03	5.74E-05	9.76E-04	8.71E-04	3.76E-04	3.10E-04	4.89E-04	4.56E-08	7.80E-07	0.00E+00	8.25E-07	0.825	0.00E+00	8.93E-03	5.28E-03
3745373759009	374537	3759009	8.35E-04	2.58E-03	3.44E-03	3.57E-04	9.14E-04	3.20E-03	5.84E-05	9.95E-04	8.88E-04	3.84E-04	3.16E-04	5.01E-04	4.64E-08	7.94E-07	0.00E+00	8.40E-07	0.840	0.00E+00	9.09E-03	5.37E-03
3745473759009	374547	3759009	8.48E-04	2.63E-03	3.49E-03	3.66E-04	9.29E-04	3.25E-03	5.93E-05	1.01E-03	9.05E-04	3.91E-04	3.22E-04	5.13E-04	4.71E-08	8.08E-07	0.00E+00	8.55E-07	0.855	0.00E+00	9.25E-03	5.46E-03
3745573759009	374557	3759009	8.61E-04	2.67E-03	3.55E-03	3.73E-04	9.43E-04	3.30E-03	6.03E-05	1.03E-03	9.22E-04	3.98E-04	3.27E-04	5.25E-04	4.78E-08	8.21E-07	0.00E+00	8.69E-07	0.869	0.00E+00	9.40E-03	5.55E-03
3745673759009	374567	3759009	8.74E-04	2.71E-03	3.60E-03	3.81E-04	9.57E-04	3.35E-03	6.11E-05	1.05E-03	9.39E-04	4.05E-04	3.33E-04	5.37E-04	4.85E-08	8.34E-07	0.00E+00	8.83E-07	0.883	0.00E+00	9.55E-03	5.64E-03
3745773759009	374577	3759009	8.87E-04	2.74E-03	3.65E-03	3.89E-04	9.70E-04	3.40E-03	6.20E-05	1.07E-03	9.55E-04	4.12E-04	3.39E-04	5.49E-04	4.92E-08	8.47E-07	0.00E+00	8.97E-07	0.897	0.00E+00	9.70E-03	5.72E-03
3742173759019	374217	3759019	4.23E-04	1.31E-03	1.74E-03	1.42E-04	4.63E-04	1.62E-03	2.96E-05	5.05E-04	4.51E-04	1.95E-04	1.60E-04	2.29E-04	2.35E-08	4.00E-07	0.00E+00	4.23E-07	0.423	0.00E+00	4.55E-03	2.72E-03
3742273759019	374227	3759019	4.31E-04	1.34E-03	1.78E-03	1.45E-04	4.72E-04	1.65E-03	3.02E-05	5.14E-04	4.58E-04	1.98E-04	1.63E-04	2.34E-04	2.40E-08	4.07E-07	0.00E+00	4.31E-07	0.431	0.00E+00	4.63E-03	2.78E-03
3742373759019	374237	3759019	4.40E-04	1.36E-03	1.81E-03	1.49E-04	4.81E-04	1.68E-03	3.08E-05	5.23E-04	4.67E-04	2.01E-04	1.66E-04	2.38E-04	2.44E-08	4.15E-07	0.00E+00	4.39E-07	0.439	0.00E+00	4.72E-03	2.83E-03
3742473759019	374247	3759019	4.48E-04	1.39E-03	1.85E-03	1.52E-04	4.91E-04	1.72E-03	3.14E-05	5.32E-04	4.75E-04	2.05E-04	1.69E-04	2.42E-04	2.49E-08	4.22E-07	0.00E+00	4.48E-07	0.448	0.00E+00	4.81E-03	2.88E-03
3742573759019	374257	3759019	4.57E-04	1.42E-03	1.88E-03	1.55E-04	5.01E-04	1.75E-03	3.20E-05	5.42E-04	4.84E-04	2.09E-04	1.72E-04	2.47E-04	2.54E-08	4.31E-07	0.00E+00	4.57E-07	0.457	0.00E+00	4.91E-03	2.94E-03
3742673759019	374267	3759019	4.67E-04	1.44E-03	1.92E-03	1.59E-04	5.11E-04	1.79E-03	3.26E-05	5.52E-04	4.93E-04	2.13E-04	1.75E-04	2.52E-04	2.59E-08	4.40E-07	0.00E+00	4.66E-07	0.466	0.00E+00	5.01E-03	3.00E-03
3742773759019	374277	3759019	4.76E-04	1.47E-03	1.96E-03	1.63E-04	5.21E-04	1.82E-03	3.33E-05	5.63E-04	5.02E-04	2.17E-04	1.78E-04	2.57E-04	2.64E-08	4.49E-07	0.00E+00	4.75E-07	0.475	0.00E+00	5.11E-03	3.06E-03
3742873759019	374287	3759019	4.86E-04	1.50E-03	2.00E-03	1.67E-04	5.32E-04	1.86E-03	3.40E-05	5.73E-04	5.12E-04	2.21E-04	1.82E-04	2.62E-04	2.70E-08	4.58E-07	0.00E+00	4.85E-07	0.485	0.00E+00	5.21E-03	3.12E-03
3742973759019	374297	3759019	4.96E-04	1.54E-03	2.04E-03	1.71E-04	5.43E-04	1.90E-03	3.47E-05	5.85E-04	5.22E-04	2.25E-04	1.85E-04	2.67E-04	2.76E-08	4.67E-07	0.00E+00	4.95E-07	0.495	0.00E+00	5.32E-03	3.18E-03
3743073759019	374307	3759019	5.07E-04	1.57E-03	2.09E-03	1.76E-04	5.54E-04	1.94E-03	3.54E-05	5.96E-04	5.32E-04	2.30E-04	1.89E-04	2.73E-04	2.81E-08	4.77E-07	0.00E+00	5.05E-07	0.505	0.00E+00	5.43E-03	3.25E-03
3743173759019	374317	3759019	5.17E-04	1.60E-03	2.13E-03	1.80E-04	5.66E-04	1.98E-03	3.62E-05	6.08E-04	5.43E-04	2.34E-04	1.93E-04	2.79E-04	2.87E-08	4.87E-07	0.00E+00	5.15E-07	0.515	0.00E+00	5.55E-03	3.32E-03
3743273759019	374327	3759019	5.28E-04	1.64E-03	2.18E-03	1.85E-04	5.78E-04	2.02E-03	3.69E-05	6.21E-04	5.54E-04	2.39E-04	1.97E-04	2.85E-04	2.93E-08	4.97E-07	0.00E+00	5.26E-07	0.526	0.00E+00	5.67E-03	3.39E-03
3743373759019	374337	3759019	5.39E-04	1.67E-03	2.22E-03	1.90E-04	5.91E-04	2.07E-03	3.77E-05	6.33E-04	5.65E-04	2.44E-04	2.01E-04	2.91E-04	3.00E-08	5.08E-07	0.00E+00	5.37E-07	0.537	0.00E+00	5.79E-03	3.46E-03
3743473759019	374347	3759019	5.51E-04	1

			SWBuilding Construction	SWDemolition	SWGrading	EYBuilding Construction	SWPaving	SWGrading	SWArchitectural Coating	NBBuilding Construction	NBBuilding Construction	NBArchitectural Coating	NBArchitectural Coating	RWBuilding Construction	Child Risk					Overlapping Phases - Maximum G		
Unique Identifier	X (UTM)	Y (UTM)	2026	2026	2026	2026	2027	2027	2027	2026	2027	2026	2027	2026	3rd Trimester	0<2	2<16	Total	per million	2025	2026	2027
3743503759056	374350	3759056	4.87E-04	1.51E-03	2.01E-03	1.69E-04	5.33E-04	1.87E-03	3.41E-05	5.78E-04	5.16E-04	2.23E-04	1.83E-04	2.62E-04	2.71E-08	4.60E-07	0.00E+00	4.87E-07	0.487	0.00E+00	5.23E-03	3.13E-03
3743603759056	374360	3759056	4.97E-04	1.54E-03	2.05E-03	1.73E-04	5.44E-04	1.90E-03	3.47E-05	5.89E-04	5.26E-04	2.27E-04	1.87E-04	2.68E-04	2.76E-08	4.69E-07	0.00E+00	4.96E-07	0.496	0.00E+00	5.34E-03	3.19E-03
3743703759056	374370	3759056	5.06E-04	1.57E-03	2.09E-03	1.78E-04	5.54E-04	1.94E-03	3.54E-05	6.01E-04	5.36E-04	2.32E-04	1.91E-04	2.74E-04	2.81E-08	4.78E-07	0.00E+00	5.06E-07	0.506	0.00E+00	5.44E-03	3.26E-03
3743803759056	374380	3759056	5.16E-04	1.60E-03	2.13E-03	1.83E-04	5.65E-04	1.98E-03	3.61E-05	6.13E-04	5.47E-04	2.36E-04	1.94E-04	2.81E-04	2.87E-08	4.88E-07	0.00E+00	5.16E-07	0.516	0.00E+00	5.55E-03	3.32E-03
3743903759056	374390	3759056	5.26E-04	1.63E-03	2.17E-03	1.88E-04	5.76E-04	2.02E-03	3.68E-05	6.25E-04	5.58E-04	2.41E-04	1.98E-04	2.87E-04	2.92E-08	4.97E-07	0.00E+00	5.26E-07	0.526	0.00E+00	5.66E-03	3.38E-03
3744003759056	374400	3759056	5.36E-04	1.66E-03	2.21E-03	1.93E-04	5.87E-04	2.05E-03	3.75E-05	6.37E-04	5.69E-04	2.46E-04	2.02E-04	2.94E-04	2.98E-08	5.07E-07	0.00E+00	5.37E-07	0.537	0.00E+00	5.78E-03	3.45E-03
3744103759056	374410	3759056	5.46E-04	1.69E-03	2.25E-03	1.99E-04	5.98E-04	2.09E-03	3.82E-05	6.50E-04	5.80E-04	2.51E-04	2.06E-04	3.01E-04	3.04E-08	5.17E-07	0.00E+00	5.47E-07	0.547	0.00E+00	5.89E-03	3.52E-03
3744203759056	374420	3759056	5.57E-04	1.72E-03	2.29E-03	2.04E-04	6.09E-04	2.13E-03	3.89E-05	6.63E-04	5.92E-04	2.55E-04	2.10E-04	3.08E-04	3.09E-08	5.27E-07	0.00E+00	5.57E-07	0.557	0.00E+00	6.00E-03	3.58E-03
3744303759056	374430	3759056	5.67E-04	1.75E-03	2.33E-03	2.10E-04	6.20E-04	2.17E-03	3.96E-05	6.76E-04	6.03E-04	2.60E-04	2.14E-04	3.16E-04	3.15E-08	5.37E-07	0.00E+00	5.68E-07	0.568	0.00E+00	6.11E-03	3.65E-03
3744403759056	374440	3759056	5.77E-04	1.79E-03	2.37E-03	2.15E-04	6.31E-04	2.21E-03	4.03E-05	6.89E-04	6.15E-04	2.66E-04	2.18E-04	3.23E-04	3.20E-08	5.47E-07	0.00E+00	5.79E-07	0.579	0.00E+00	6.23E-03	3.71E-03
3744503759056	374450	3759056	5.87E-04	1.82E-03	2.42E-03	2.21E-04	6.42E-04	2.25E-03	4.10E-05	7.02E-04	6.27E-04	2.71E-04	2.23E-04	3.31E-04	3.26E-08	5.57E-07	0.00E+00	5.89E-07	0.589	0.00E+00	6.35E-03	3.78E-03
3744603759056	374460	3759056	5.97E-04	1.85E-03	2.46E-03	2.27E-04	6.53E-04	2.29E-03	4.17E-05	7.15E-04	6.39E-04	2.76E-04	2.27E-04	3.39E-04	3.31E-08	5.66E-07	0.00E+00	6.00E-07	0.600	0.00E+00	6.46E-03	3.85E-03
3744703759056	374470	3759056	6.07E-04	1.88E-03	2.50E-03	2.33E-04	6.64E-04	2.32E-03	4.24E-05	7.29E-04	6.51E-04	2.81E-04	2.31E-04	3.47E-04	3.37E-08	5.77E-07	0.00E+00	6.10E-07	0.610	0.00E+00	6.57E-03	3.91E-03
3744803759056	374480	3759056	6.17E-04	1.91E-03	2.54E-03	2.38E-04	6.75E-04	2.36E-03	4.31E-05	7.42E-04	6.63E-04	2.86E-04	2.35E-04	3.55E-04	3.43E-08	5.86E-07	0.00E+00	6.21E-07	0.621	0.00E+00	6.69E-03	3.98E-03
3744903759056	374490	3759056	6.27E-04	1.94E-03	2.58E-03	2.44E-04	6.86E-04	2.40E-03	4.38E-05	7.56E-04	6.74E-04	2.91E-04	2.40E-04	3.63E-04	3.48E-08	5.96E-07	0.00E+00	6.31E-07	0.631	0.00E+00	6.80E-03	4.04E-03
3745003759056	374500	3759056	6.36E-04	1.97E-03	2.62E-03	2.50E-04	6.96E-04	2.44E-03	4.45E-05	7.69E-04	6.86E-04	2.96E-04	2.44E-04	3.71E-04	3.53E-08	6.06E-07	0.00E+00	6.41E-07	0.641	0.00E+00	6.91E-03	4.11E-03
3745103759056	374510	3759056	6.45E-04	2.00E-03	2.66E-03	2.55E-04	7.06E-04	2.47E-03	4.51E-05	7.82E-04	6.98E-04	3.02E-04	2.48E-04	3.79E-04	3.58E-08	6.16E-07	0.00E+00	6.51E-07	0.651	0.00E+00	7.02E-03	4.17E-03
3745203759056	374520	3759056	6.54E-04	2.03E-03	2.69E-03	2.60E-04	7.16E-04	2.51E-03	4.58E-05	7.95E-04	7.10E-04	3.07E-04	2.52E-04	3.87E-04	3.63E-08	6.25E-07	0.00E+00	6.61E-07	0.661	0.00E+00	7.12E-03	4.23E-03
3745303759056	374530	3759056	6.63E-04	2.05E-03	2.73E-03	2.65E-04	7.26E-04	2.54E-03	4.64E-05	8.09E-04	7.22E-04	3.12E-04	2.56E-04	3.95E-04	3.68E-08	6.34E-07	0.00E+00	6.71E-07	0.671	0.00E+00	7.23E-03	4.29E-03
3745403759056	374540	3759056	6.72E-04	2.08E-03	2.77E-03	2.70E-04	7.36E-04	2.57E-03	4.70E-05	8.22E-04	7.34E-04	3.17E-04	2.61E-04	4.03E-04	3.73E-08	6.43E-07	0.00E+00	6.81E-07	0.681	0.00E+00	7.33E-03	4.35E-03
3745503759056	374550	3759056	6.81E-04	2.11E-03	2.80E-03	2.74E-04	7.45E-04	2.61E-03	4.76E-05	8.35E-04	7.45E-04	3.22E-04	2.65E-04	4.11E-04	3.78E-08	6.53E-07	0.00E+00	6.90E-07	0.690	0.00E+00	7.43E-03	4.41E-03
3745603759056	374560	3759056	6.89E-04	2.13E-03	2.84E-03	2.78E-04	7.54E-04	2.64E-03	4.82E-05	8.48E-04	7.57E-04	3.27E-04	2.69E-04	4.18E-04	3.83E-08	6.61E-07	0.00E+00	7.00E-07	0.700	0.00E+00	7.53E-03	4.47E-03
3745703759056	374570	3759056	6.97E-04	2.16E-03	2.87E-03	2.83E-04	7.63E-04	2.67E-03	4.88E-05	8.60E-04	7.68E-04	3.32E-04	2.73E-04	4.26E-04	3.87E-08	6.70E-07	0.00E+00	7.09E-07	0.709	0.00E+00	7.63E-03	4.52E-03
3745803759056	374580	3759056	7.06E-04	2.19E-03	2.91E-03	2.87E-04	7.73E-04	2.70E-03	4.94E-05	8.73E-04	7.79E-04	3.37E-04	2.77E-04	4.33E-04	3.92E-08	6.79E-07	0.00E+00	7.18E-07	0.718	0.00E+00	7.73E-03	4.58E-03
3742503759066	374250	3759066	3.89E-04	1.20E-03	1.60E-03	1.27E-04	4.26E-04	1.49E-03	2.72E-05	4.66E-04	4.16E-04	1.80E-04	1.48E-04	2.08E-04	2.16E-08	3.68E-07	0.00E+00	3.89E-07	0.389	0.00E+00	4.18E-03	2.51E-03
3742603759066	374260	3759066	3.96E-04	1.23E-03	1.63E-03	1.30E-04	4.34E-04	1.52E-03	2.77E-05	4.74E-04	4.23E-04	1.83E-04	1.50E-04	2.12E-04	2.20E-08	3.75E-07	0.00E+00	3.97E-07	0.397	0.00E+00	4.25E-03	2.55E-03
3742703759066	374270	3759066	4.04E-04	1.25E-03	1.66E-03	1.33E-04	4.42E-04	1.55E-03	2.83E-05	4.82E-04	4.31E-04	1.86E-04	1.53E-04	2.16E-04	2.24E-08	3.82E-07	0.00E+00	4.04E-07	0.404	0.00E+00	4.34E-03	2.60E-03
3742803759066	374280	3759066	4.12E-04	1.27E-03	1.70E-03	1.36E-04	4.51E-04	1.58E-03	2.88E-05	4.91E-04	4.39E-04	1.89E-04	1.56E-04	2.20E-04	2.29E-08	3.89E-07	0.00E+00	4.12E-07	0.412	0.00E+00	4.42E-03	2.65E-03
3742903759066	374290	3759066	4.20E-04	1.30E-03	1.73E-03	1.39E-04	4.59E-04	1.61E-03	2.94E-05	5.00E-04	4.47E-04	1.93E-04	1.59E-04	2.24E-04	2.33E-08	3.96E-07	0.00E+00	4.20E-07	0.420	0.00E+00	4.50E-03	2.70E-03
3743003759066	374300	3759066	4.28E-04	1.32E-03	1.76E-03	1.43E-04	4.68E-04	1.64E-03	2.99E-05	5.10E-04	4.55E-04	1.96E-04	1.62E-04	2.29E-04	2.38E-08	4.04E-07	0.00E+00	4.28E-07	0.428	0.00E+00	4.59E-03	2.75E-03
3743103759066	374310	3759066	4.36E-04	1.35E-03	1.80E-03	1.46E-04	4.77E-04	1.67E-03	3.05E-05	5.19E-04	4.64E-04	2.00E-04	1.65E-04	2.33E-04	2.42E-08	4.12E-07	0.00E+00	4.36E-07	0.436	0.00E+00	4.68E-03	2.81E-03
3743203759066	374320	3759066	4.45E-04	1.38E-03	1.83E-03	1.50E-04	4.87E-04	1.70E-03	3.11E-05	5.29E-04	4.72E-04	2.04E-04	1.68E-04	2.38E-04	2.47E-08	4.20E-07	0.00E+00	4.44E-07	0.444	0.00E+00	4.77E-03	2.86E-03
3743303759066	374330	3759066	4.53E-04	1.40E-03	1.87E-03	1.54E-04	4.96E-04	1.74E-03	3.17E-05	5.39E-04	4.81E-04	2.08E-04	1.71E-04	2.43E-04	2.52E-08	4.28E-07	0.00E+00	4.53E-07	0.453	0.00E+00	4.87E-03	2.92E-03
3743403759066	374340	3759066	4.62E-04	1.43E-03	1.90E-03	1.58E-04	5.06E-04	1.77E-03	3.23E-05	5.50E-04	4.91E-04	2.12E-04	1.74E-04	2.48E-04	2.57E-08	4.36E-07	0.00E+00	4.62E-07	0.462	0.00E+00	4.96E-03	2.97E-03
3743503759066	374350	3759066	4.71E-04	1.46E-03	1.94E-03	1.62E-04	5.15E-04	1.80E-03	3.29E-05	5.60E-04	5.00E-04	2.16E-04	1.78E-04	2.54E-04	2.62E-08	4.45E-07	0.00E+00	4.71E-07	0.471	0.00E+00	5.06E-03	3.03E-03
3743603759066	374360	3759066	4.80E-04	1.49E-03	1.98E-03	1.67E-04	5.25E-04	1.84E-03	3.36E-05	5.71E-04	5.10E-04	2.20E-04	1.81E-04	2.59E-04	2.67E-08	4.53E-07	0.00E+00	4.80E-07	0.480	0.00E+00	5.16E-03	3.09E-03
3743703759066	374370	3759066	4.89E-04	1.51E-03	2.01E-03	1.71E-04	5.35E-04	1.87E-03	3.42E-05	5.82E-04	5.20E-04	2.24E-04	1.85E-04	2.65E-04	2.72E-08	4.62E-07	0.00E+00	4.89E-07	0.489	0.00E+00	5.26E-03	3.15E-03
3743803759066	374380	3759066	4.99E-04	1.54E-03	2.05E-03	1.76E-04	5.46E-04	1.91E-03	3.49E-05	5.94E-04	5.30E-04	2.29E-04	1.88E-04	2.71E-04	2.77E-08	4.71E-07	0.00E+00	4.99E-07	0.499	0.00E+00	5.36E-03	3.21E-03
3743903759066	374390	3759066	5.09E-04	1.57E-03	2.09E-03	1.80E-04	5.56E-04	1.95E-03	3.55E-05	6.05E-04	5.40E-04	2.33E-04	1.92E-04	2.77E-04	2.82E-08	4.80E-07	0.00E+00	5.07E-07	0.509	0.00E+00	5.46E-03	3.27E-03
3744003759066	374400	3759066	5.17E-04	1.60E-03	2.13E-03	1.85E-04	5.66E-04	1.98E-03	3.62E-05	6.17E-04	5.51E-04	2.38E-04	1.96E-04	2.84E-04	2.87E-08	4.89E-07	0.00E+00	5.18E-07	0.518	0.00E+00	5.57E-03	3.33E-03
3744103759066	374410	3759066	5.27E-04	1.63E-03	2.17E-03	1.90E-04	5.76E-04	2.02E-03	3.68E-05	6.29E-04	5.61E-04	2.42E-04	1.99E-04	2.90E-04	2.93E-08	4.99E-07	0.00E+00	5.28E-07	0.528	0.00E+00	5.68E-03	3.39E-03
3744203759066	374420	3759066	5.36E-04	1.66E-03	2.21E-03	1.95E-04	5.87E-04	2.05E-03	3.75E-05	6.41E-04	5.72E-04	2.47E-04	2.03E-04	2.97E-04	2.98E-08	5.08E-07	0.00E+00	5.38E-07	0.538	0.00E+00	5.78E-03	3.45E-03
3744303759066	374430	3759066	5.45E-04	1.69E-03	2.25E-03	2.00E-04	5.97E-04	2.09E-03	3.81E-05	6.53E-04	5.83E-04	2.52E-04	2.07E-04	3.04E-04	3.03E-08	5.17E-07	0.00E+00	5.47E-07	0.547	0.00E+00	5.89E-03	3.51E-03
3744403759066	374440	3759066	5.55E-04	1.72E-03	2.28E-03	2.06E-04	6.07E-04	2.12E-03	3.88E-05	6.66E-04	5.94E-04	2.57E-04	2.11E-04	3.11E-04	3.08E-08	5.26E-07	0.00E+00	5.57E-07	0.557	0.00E+00	6.00E-03	3.58E-03
3744503759066	374450	3759066	5.64E-04	1.75E-03	2.32E-03	2.11E-04	6.18E-04	2.16E-03	3.95E-05	6.78E-04	6.05E-04	2.61E-04	2.15E-04	3.19E-04	3.13E-08	5.36E-07	0.00E+00	5.67E-07	0.567	0.00E+00	6.10E-03	3.64E-03
3744603759066	374460	3759066	5.73E-04	1.78E-03	2.36E-03	2.16E-04	6.28E-04	2.20E-03	4.01E-05	6.91E-04	6.16E-04	2.66E-04	2.19E-04	3.26E-04	3.19E-08	5.45E-07	0.00E+00	5.77E-07	0.577	0.00E+00	6.21E-03	3.70E-03
3744703759066	374470	3759066	5.83E-04	1.80E-03	2.40E-03	2.22E-04	6.38E-04	2.23E-03	4.08E-05	7.03E-04	6.28E-04	2.71E-04	2.23E-04	3.33E-04	3.24E-08	5.54E-07	0.00E+00	5.87E-07	0.587	0.00E+00	6.32E-03	3.76E-03
3744803759066	374480	3759066	5.92E-04	1.83E-03	2.44E-03	2.27E-04	6.48E-04	2.27E-03	4.14E-05	7.16E-04	6.39E-04	2.76E-04	2.27E-04	3.41E-04	3.29E-08	5.64E-07	0.00E+00	5.97E-07	0.597	0.00E+00	6.42E-03	3.82E-03
3744903759066	374490	3759066	6.01E-04	1.86E-03	2.47E-03	2.32E-04	6.58E-04	2.30E-03	4.20E-05	7.28E-04	6.50E-04	2.81E-04	2.31E-04	3.49E-04	3.34E-08	5.73E-07	0.00E+00	6.06E-07	0.606	0.00E+00	6.52E-03	3.88E-03
3745003759066	374500	3759066	6.10E-04	1.89E-03	2.51E-03	2.37E-04	6.67E-04	2.33E-03	4.26E-05	7.41E-04	6.61E-04	2.85E-04	2.35E-04	3.56E-04	3.39E-08	5.82E-07	0.00E+00	6.16E-07	0.616	0.00E+00	6.63E-03	3.94E-03
3745103759066	374510	3759066	6.17E-04	1.91E-03	2.54E-03	2.41E-04	6.75E-04	2.36E-03	4.31E-05	7.52E-04	6.72E-04	2.90E-04	2.39E-04	3.63E-04	3.43E-08	5.90E-07	0.00E+00	6.24E-07	0.624	0.00E+00	6.71E-03	3.99E-03
3745203759066	374520	3759066	6.25E-04	1.94E-03	2.57E-03	2.45E-04	6.84E-04	2.39E-03	4.37E-05	7.65E-04	6.83E-04	2.95E-04	2.43E-04	3.71E-04	3.47E-08	5.98E-07	0.00E+00	6.33E-07	0.633	0.00E+00	6.81E-03	4.05E-03
3745303759066	374530	3759066	6.33E-04	1.96E-03	2.61E-03	2.50E-04	6.93E-04	2.43E-03	4.43E-05	7.77E-04	6.93E-04	2.99E-04	2.46E-04	3.78E-04	3.52E-08	6.07E-07	0.00E+00	6.42E-07	0.642	0.00E+00	6.90E-03	4.10E-03
3745403759066	374540	3759066	6.41E-04	1.99E-03	2.64E-03	2.54E-04	7.02E-04	2.46E-03	4.49E-05	7.88E-04	7.04E-04	3.04E-04	2.50E-04	3.84E-04	3.56E-08	6.15E-07	0.00E+00	6.51E-07	0.651	0.00E+00	7.00E-03	4.16E-03
3745503759066	374550	3759066	6.50E-04	2.01E-03	2.68E-03	2.58E-04	7.11E-04	2.49E-03	4.54E-05	8.01E-04	7.15E-04	3.09E-04	2.54E-04	3.92E-04	3.61E-08	6.24E-07	0.00E+00	6.60E-07	0.660	0.00E+00	7.10E-03	4.21E-03
3745603759066	374560	3759066	6.58E-04	2.04E-03	2.71E-03	2.62E-04	7.20E-04	2.52E-03	4.60E-05	8.13E-04	7.26E-04	3.13E-04	2.58E-04	3.99E-04	3.65E-08	6.32E-07	0.00E+00	6.69E-07	0.669	0.00E+00	7.19E-03	4.27E-03
3745703759066	374570	3759066	6.66E-04	2.06E-03	2.74E-03	2.66E-04	7.29E-04	2.55E-03	4.66E-05	8.25E-04	7.37E-04	3.18E-04	2.62E-04	4.05E-04	3.70E-08	6.40E-07	0.00E+00	6.77E-07	0.677	0.00E+00	7.28E-03	4.32E-03
3745803759066	374580	3759066	6.74E-04	2.09E-03	2.77E-03	2.70E-04	7.37E-04	2.58E-03	4.71E-05	8.37E-04	7.47E-04	3.23E-04	2.65E-04	4.12E-04	3.74E-08	6.48E-07	0.00E+00	6.86E-07	0.686	0.00E+00	7.37E-03	4.38E-03
3742503759076	374250	3759076	3.78E-04	1.17E-03	1.56E-03	1.22E-04	4.14E-04	1.45E-03	2.64E-05	4.53E-04	4.04E-04	1.75E-04	1.44E-04	2.02E-04	2.10E-08	3.57E-07	0.00E+00	3.78E-07	0.378	0.00E+00	4.05E-03	2.44E-03
3742603759076	374260	3759076	3.85E-04	1.19E-03	1.58E-03	1.25E-04	4.21E-04	1.47E-03	2.69E-05	4.61E-04	4.11E-04	1.78E-04	1.46E-04	2.05E-04	2.14E-08	3.64E-07	0.00E+00	3.85E-07	0.385	0.00E+00	4.13E-03	2.48E-03
3742703759076	374270	3759076	3.92E-04	1.21E-03	1.61E-03	1.28E-04	4.29E-04	1.50E-03	2.74E-05	4.69E-04	4.19E-04	1.81E-04	1.49E-04	2.09E-04	2.18E-08	3.70E-07	0.00E+00	3.92E-07	0.392	0.00E+00	4.21E-03	2.53E-03
3742803759076	374280	3759076	3.99E-04	1.24E-03	1.64E-03	1.31E-04	4.37E-04	1.53E-03	2.79E-05	4.77E-04	4.26E-04	1.84E-04	1.51E-04	2.13E-04	2.22E-08	3.77E-07	0.00E+00	4.00E-07	0.400	0.00E+00	4.29E-03	2.57E-03
3742903759076	374290	3759076	4.07E-04	1.26E-03	1.68E-03	1.34E-04	4.45E-04	1.56E-03	2.85E-05	4.86E-04	4.34E-04	1.87E-04	1.54E-04	2.17E-04	2.26E-08	3.84E-07	0.00E+00	4.07E-07	0.407	0.00E+00	4.37E-03	2.62E-03
3743003759076	374300	3759076	4.15E-04	1.28E-03	1.71E-03	1.37E-04	4.54E-04	1.59E-03	2.90E-05	4.95E-04	4.42E-04	1.91E-04	1.57E-04	2.22E-04	2.30E-08	3.92E-07	0.00E+00	4.15E-07	0.415	0.00E+00	4.45E-03	2.67E-03
3743103759076	374310	3759076	4.23E-04	1.31E-03	1.74E-03	1.41E-04	4.63E-04	1.62E-03	2.96E-05	5.04E-04	4.50E-04	1.94E-04	1.60E-04	2.26E-04	2.35E-08	3.99E-07	0.00E+00	4.23E-07	0.423	0.00E+00	4.54E-03	2.72E-03
3743203759076	374320	3759076	4.31E-04	1.33E-03	1.77E-03	1.44E-04	4.71E-04	1.65E-03	3.01E-05	5.14E-04	4.59E-04	1.98E-04	1.63E-04	2.31E-04	2.39E-08	4.07E-07	0.00E+00	4.31E-07	0.431	0.00E+00	4.62E-03	2.77E-03
3743303759076	374330	3759076	4.39E-04	1.36E-03	1.81E-03	1.48E-04	4.80E-04	1.68E-03	3.07E-05	5.24E-04	4.67E-04	2.02E-04	1.66E-04	2.35E-04	2.44E-08	4.15E-07	0.00E+00	4.39E-07	0.439	0.00E+00	4.71E-03	2.83E-03
3743403759076	374340	3759076	4.47E-04	1.38E-03	1.84E-03	1.52E-04	4.89E-04	1.71E-03	3.13E-05	5.33E-04	4.76E-04	2.06E-04	1.69E-04	2.40E-04	2.48E-08	4.23E-07	0.00E+00	4.47E-07	0.447	0.00E+00	4.80E-03	2.88E-03
3743503759076	374350	3759076	4.56E-04	1.41E-03	1.88E-03	1.56E-04	4.99E-04	1.75E-03	3.19E-05	5.44E-04	4.85E-04	2.10E-04	1.72E-04	2.46E-04	2.53E-08	4.31E-07	0.00E+00	4.56E-07	0.456	0.00E+00	4.90E-03	2.93E-03
3743603759076	374360	3759076	4.64E-04	1.44E-03	1.91E-03	1.60E-04	5.08E-04	1.78E-03	3.25E-05	5.54E-04	4.94E-04	2.14E-04	1.76E-04	2.51E-04	2.58E-08	4.39E-07	0.00E+00	4.64E-07	0.465	0.00E+00	4.99E-03	2.99E-03
3743703759076	374370	3759076	4.73E-04	1.46E-03	1.95E-03	1.64E-04	5.18E-04	1.81E-03	3.31E-05	5.65E-04	5.04E-04	2.18E-04	1.79E-04	2.56E-04	2.63E-08	4.47E-07	0.00E+00	4.73E-07	0.473	0.00E+00	5.09E-03	3.04E-03
3743803759076	374380	3759076	4.82E-04	1.49E-03	1.98E-03	1.69E-04	5.27E-04	1.84E-03	3.37E-05	5.75E-04	5.14E-04	2.22E-04	1.83E-04	2.62E-04	2.68E-08	4.56E-07	0.00E+00	4.82E-07	0.482	0.00E+00	5.18E-03	3.10E-03
3743903759076	374390	3759076	4.91E-04	1.52E-03	2.02E-03	1.73E-04	5.37E-04	1.88E-03	3.43E-05	5.86E-04	5.24E-04	2.26E-04	1.86E-04	2.68E-04	2.72E-08	4.64E-07	0.00E+00	4.92E-07	0.492	0.00E+00	5.28E-03	3.16E-03
3744003759076	374400	3759076	4.99E-04	1.55E-03	2.06E-03	1.78E-04	5.47E-04	1.91E-03	3.49E-05	5.98E-04	5.34E-04	2.30E-04	1.90E-04	2.74E-04	2.77E-08	4.73E-07	0.00E+00	5.01E-07	0.501	0.00E+00	5.38E-03	3.22E-03
3744103759076	374410	3759076	5.08E-04	1.57E-03	2.09E-03	1.82E-04	5.56E-04	1.95E-03	3.55E-05	6.09E-04	5.44E-04	2.35E-04	1.93E-04	2.81E-04	2.82E-08	4.81E-07	0.00E+00	5.10E-07	0.510	0.00E+00	5.48E-03	3.27E-03
3744203759076	374420	3759076	5.17E-04	1.60E-03	2.13E-03	1.87E-04	5.66E-04	1.98E-03	3.61E-05	6.20E-04	5.54E-04	2.39E-04	1.97E-04	2.87E-04	2.87E-08	4.90E-07	0.00E+00	5.19E-07	0.519	0.00E+00	5.58E-03	3.33E-03
3744303759076	374430	3759076	5.26E-04	1.63E-03	2.16E-03	1.92E-04	5.75E-04	2.01E-03	3.68E-05	6.32E-04	5.64E-04	2.44E-04	2.00E-04	2.94E-04	2.92E-08	4.99E-07	0.00E+00	5.28E-07	0.528	0.00E+00	5.68E-03	3.39E-03
3744403759076	374440	3759076	5.34E-04	1.65E-03	2.20E-03	1.97E-04	5.85E-04	2.05E-03	3.74E-05	6.44E-04	5.75E-04	2.48E-04	2.04E-04	3.00E-04	2.97E-08	5.08E-07	0.00E+00	5.37E-07	0.537	0.00E+00	5.78E-03	3.45E-03
3744503759076	374450	3759076	5.43E-04	1.68E-03	2.24E-03	2.02E-04	5.94E-04	2.08E-03	3.80E-05	6.55E-04	5.85E-04	2.53E-04	2.08E-04	3.07E-04	3.02E-08	5.16E-07	0.00E+00	5.46E-07	0.546	0.00E+00	5.88E-03	3.51E-03
3744603759076	374460	3759076	5.52E-04	1

			SWBuilding Construction	SWDemolition	SWGrading	EYBuilding Construction	SWPaving	SWGrading	SWArchitectural Coating	NBBuilding Construction	NBBuilding Construction	NBArchitectural Coating	NBArchitectural Coating	RWBuilding Construction	Child Risk					Overlapping Phases - Maximum G		
Unique Identifier	X (UTM)	Y (UTM)	2026	2026	2026	2026	2027	2027	2027	2026	2027	2026	2027	2026	3rd Trimester	0<2	2<16	Total	per million	2025	2026	2027
3745403759096	374540	3759096	5.65E-04	1.75E-03	2.33E-03	2.16E-04	6.19E-04	2.16E-03	3.95E-05	7.03E-04	6.27E-04	2.71E-04	2.23E-04	3.38E-04	3.14E-08	5.43E-07	0.00E+00	5.75E-07	0.575	0.00E+00	6.17E-03	3.67E-03
3745503759096	374550	3759096	5.71E-04	1.77E-03	2.35E-03	2.19E-04	6.26E-04	2.19E-03	4.00E-05	7.12E-04	6.36E-04	2.75E-04	2.26E-04	3.43E-04	3.17E-08	5.50E-07	0.00E+00	5.82E-07	0.582	0.00E+00	6.24E-03	3.72E-03
3745603759096	374560	3759096	5.78E-04	1.79E-03	2.38E-03	2.21E-04	6.32E-04	2.21E-03	4.04E-05	7.22E-04	6.44E-04	2.78E-04	2.29E-04	3.48E-04	3.21E-08	5.56E-07	0.00E+00	5.89E-07	0.589	0.00E+00	6.31E-03	3.76E-03
3745703759096	374570	3759096	5.84E-04	1.81E-03	2.40E-03	2.24E-04	6.39E-04	2.23E-03	4.08E-05	7.31E-04	6.53E-04	2.82E-04	2.32E-04	3.53E-04	3.24E-08	5.63E-07	0.00E+00	5.95E-07	0.595	0.00E+00	6.38E-03	3.80E-03
3745803759096	374580	3759096	5.91E-04	1.83E-03	2.43E-03	2.28E-04	6.47E-04	2.26E-03	4.13E-05	7.41E-04	6.62E-04	2.86E-04	2.35E-04	3.58E-04	3.28E-08	5.70E-07	0.00E+00	6.03E-07	0.603	0.00E+00	6.46E-03	3.85E-03
3742903759106	374290	3759106	3.72E-04	1.15E-03	1.53E-03	1.21E-04	4.08E-04	1.43E-03	2.61E-05	4.48E-04	4.00E-04	1.73E-04	1.42E-04	1.98E-04	2.07E-08	3.52E-07	0.00E+00	3.73E-07	0.373	0.00E+00	4.00E-03	2.40E-03
3743003759106	374300	3759106	3.79E-04	1.17E-03	1.56E-03	1.24E-04	4.15E-04	1.45E-03	2.65E-05	4.56E-04	4.07E-04	1.76E-04	1.44E-04	2.02E-04	2.11E-08	3.59E-07	0.00E+00	3.80E-07	0.380	0.00E+00	4.07E-03	2.45E-03
3743103759106	374310	3759106	3.86E-04	1.19E-03	1.59E-03	1.27E-04	4.23E-04	1.48E-03	2.70E-05	4.64E-04	4.14E-04	1.79E-04	1.47E-04	2.06E-04	2.14E-08	3.65E-07	0.00E+00	3.87E-07	0.387	0.00E+00	4.15E-03	2.49E-03
3743203759106	374320	3759106	3.93E-04	1.22E-03	1.62E-03	1.30E-04	4.30E-04	1.50E-03	2.75E-05	4.72E-04	4.21E-04	1.82E-04	1.50E-04	2.10E-04	2.18E-08	3.72E-07	0.00E+00	3.94E-07	0.394	0.00E+00	4.22E-03	2.53E-03
3745303759106	374530	3759106	5.37E-04	1.66E-03	2.21E-03	2.02E-04	5.88E-04	2.06E-03	3.76E-05	6.69E-04	5.97E-04	2.58E-04	2.12E-04	3.19E-04	2.98E-08	5.17E-07	0.00E+00	5.46E-07	0.546	0.00E+00	5.86E-03	3.49E-03
3745403759106	374540	3759106	5.43E-04	1.68E-03	2.24E-03	2.05E-04	5.95E-04	2.08E-03	3.80E-05	6.78E-04	6.05E-04	2.61E-04	2.15E-04	3.24E-04	3.02E-08	5.23E-07	0.00E+00	5.53E-07	0.553	0.00E+00	5.93E-03	3.53E-03
3745503759106	374550	3759106	5.49E-04	1.70E-03	2.26E-03	2.08E-04	6.01E-04	2.10E-03	3.84E-05	6.87E-04	6.13E-04	2.65E-04	2.18E-04	3.29E-04	3.05E-08	5.29E-07	0.00E+00	5.60E-07	0.560	0.00E+00	6.00E-03	3.57E-03
3745603759106	374560	3759106	5.55E-04	1.72E-03	2.29E-03	2.10E-04	6.08E-04	2.13E-03	3.88E-05	6.96E-04	6.21E-04	2.68E-04	2.21E-04	3.33E-04	3.08E-08	5.35E-07	0.00E+00	5.66E-07	0.566	0.00E+00	6.07E-03	3.61E-03
3745703759106	374570	3759106	5.61E-04	1.74E-03	2.31E-03	2.13E-04	6.14E-04	2.15E-03	3.92E-05	7.04E-04	6.29E-04	2.71E-04	2.23E-04	3.38E-04	3.11E-08	5.41E-07	0.00E+00	5.72E-07	0.572	0.00E+00	6.13E-03	3.65E-03
3745803759106	374580	3759106	5.67E-04	1.76E-03	2.34E-03	2.16E-04	6.21E-04	2.17E-03	3.97E-05	7.13E-04	6.37E-04	2.75E-04	2.26E-04	3.43E-04	3.15E-08	5.48E-07	0.00E+00	5.79E-07	0.579	0.00E+00	6.21E-03	3.70E-03
3749693759045	374969	3759045	9.50E-04	2.94E-03	3.91E-03	4.86E-04	1.04E-03	3.64E-03	6.64E-05	1.12E-03	9.99E-04	4.31E-04	3.55E-04	5.78E-04	5.28E-08	9.04E-07	0.00E+00	9.57E-07	0.957	0.00E+00	1.04E-02	6.10E-03
3749793759045	374979	3759045	9.67E-04	2.99E-03	3.98E-03	5.05E-04	1.06E-03	3.70E-03	6.76E-05	1.13E-03	1.01E-03	4.35E-04	3.58E-04	5.90E-04	5.37E-08	9.18E-07	0.00E+00	9.72E-07	0.972	0.00E+00	1.06E-02	6.19E-03
3749893759045	374989	3759045	9.81E-04	3.04E-03	4.04E-03	5.22E-04	1.07E-03	3.76E-03	6.86E-05	1.13E-03	1.01E-03	4.37E-04	3.60E-04	6.00E-04	5.45E-08	9.30E-07	0.00E+00	9.84E-07	0.984	0.00E+00	1.08E-02	6.27E-03
3749993759045	374999	3759045	9.97E-04	3.09E-03	4.10E-03	5.38E-04	1.09E-03	3.82E-03	6.97E-05	1.14E-03	1.02E-03	4.41E-04	3.62E-04	6.12E-04	5.54E-08	9.43E-07	0.00E+00	9.98E-07	0.998	0.00E+00	1.09E-02	6.36E-03
3750093759045	375009	3759045	1.01E-03	3.14E-03	4.17E-03	5.55E-04	1.11E-03	3.88E-03	7.08E-05	1.15E-03	1.03E-03	4.44E-04	3.65E-04	6.25E-04	5.63E-08	9.56E-07	0.00E+00	1.01E-06	1.012	0.00E+00	1.11E-02	6.45E-03
3745193759045	374519	3759045	1.03E-03	3.19E-03	4.24E-03	5.72E-04	1.13E-03	3.94E-03	7.20E-05	1.16E-03	1.04E-03	4.48E-04	3.69E-04	6.40E-04	5.72E-08	9.70E-07	0.00E+00	1.03E-06	1.028	0.00E+00	1.13E-02	6.55E-03
3745293759045	374529	3759045	1.05E-03	3.24E-03	4.31E-03	5.88E-04	1.15E-03	4.01E-03	7.33E-05	1.17E-03	1.05E-03	4.53E-04	3.73E-04	6.54E-04	5.82E-08	9.85E-07	0.00E+00	1.04E-06	1.043	0.00E+00	1.15E-02	6.65E-03
3745393759045	374539	3759045	1.07E-03	3.30E-03	4.39E-03	6.05E-04	1.17E-03	4.08E-03	7.46E-05	1.19E-03	1.06E-03	4.58E-04	3.77E-04	6.71E-04	5.92E-08	1.00E-06	0.00E+00	1.06E-06	1.061	0.00E+00	1.17E-02	6.76E-03
3745493759045	374549	3759045	1.09E-03	3.36E-03	4.47E-03	6.21E-04	1.19E-03	4.16E-03	7.60E-05	1.20E-03	1.08E-03	4.64E-04	3.82E-04	6.88E-04	6.03E-08	1.02E-06	0.00E+00	1.08E-06	1.079	0.00E+00	1.19E-02	6.88E-03
3745593759045	374559	3759045	1.11E-03	3.43E-03	4.56E-03	6.36E-04	1.21E-03	4.24E-03	7.74E-05	1.22E-03	1.09E-03	4.71E-04	3.87E-04	7.06E-04	6.15E-08	1.04E-06	0.00E+00	1.10E-06	1.098	0.00E+00	1.21E-02	7.00E-03
3745693759045	374569	3759045	1.13E-03	3.49E-03	4.64E-03	6.51E-04	1.23E-03	4.32E-03	7.89E-05	1.24E-03	1.11E-03	4.78E-04	3.93E-04	7.25E-04	6.27E-08	1.06E-06	0.00E+00	1.12E-06	1.119	0.00E+00	1.24E-02	7.13E-03
3745793759045	374579	3759045	1.15E-03	3.56E-03	4.74E-03	6.67E-04	1.26E-03	4.41E-03	8.05E-05	1.26E-03	1.13E-03	4.87E-04	4.01E-04	7.46E-04	6.39E-08	1.08E-06	0.00E+00	1.14E-06	1.141	0.00E+00	1.26E-02	7.28E-03
3749693759055	374969	3759055	8.91E-04	2.76E-03	3.67E-03	4.39E-04	9.75E-04	3.41E-03	6.23E-05	1.06E-03	9.50E-04	4.10E-04	3.37E-04	5.40E-04	4.95E-08	8.51E-07	0.00E+00	9.00E-07	0.900	0.00E+00	9.77E-03	5.74E-03
3749793759055	374979	3759055	9.04E-04	2.80E-03	3.72E-03	4.54E-04	9.89E-04	3.46E-03	6.32E-05	1.07E-03	9.55E-04	4.12E-04	3.39E-04	5.48E-04	5.02E-08	8.61E-07	0.00E+00	9.11E-07	0.911	0.00E+00	9.91E-03	5.81E-03
3749893759055	374989	3759055	9.17E-04	2.84E-03	3.78E-03	4.70E-04	1.00E-03	3.51E-03	6.42E-05	1.08E-03	9.61E-04	4.15E-04	3.41E-04	5.58E-04	5.10E-08	8.72E-07	0.00E+00	9.23E-07	0.923	0.00E+00	1.01E-02	5.88E-03
3749993759055	374999	3759055	9.31E-04	2.88E-03	3.83E-03	4.85E-04	1.02E-03	3.57E-03	6.51E-05	1.08E-03	9.67E-04	4.17E-04	3.43E-04	5.68E-04	5.17E-08	8.83E-07	0.00E+00	9.35E-07	0.935	0.00E+00	1.02E-02	5.96E-03
3750093759055	375009	3759055	9.44E-04	2.92E-03	3.89E-03	4.99E-04	1.03E-03	3.62E-03	6.60E-05	1.09E-03	9.73E-04	4.20E-04	3.46E-04	5.78E-04	5.25E-08	8.94E-07	0.00E+00	9.46E-07	0.946	0.00E+00	1.03E-02	6.03E-03
3745193759055	374519	3759055	9.59E-04	2.97E-03	3.95E-03	5.15E-04	1.05E-03	3.67E-03	6.71E-05	1.10E-03	9.80E-04	4.23E-04	3.48E-04	5.90E-04	5.33E-08	9.06E-07	0.00E+00	9.59E-07	0.959	0.00E+00	1.05E-02	6.12E-03
3745293759055	374529	3759055	9.72E-04	3.01E-03	4.00E-03	5.28E-04	1.06E-03	3.72E-03	6.80E-05	1.11E-03	9.87E-04	4.26E-04	3.51E-04	6.01E-04	5.40E-08	9.17E-07	0.00E+00	9.71E-07	0.971	0.00E+00	1.06E-02	6.19E-03
3745393759055	374539	3759055	9.88E-04	3.06E-03	4.07E-03	5.43E-04	1.08E-03	3.78E-03	6.91E-05	1.12E-03	9.97E-04	4.30E-04	3.54E-04	6.14E-04	5.49E-08	9.31E-07	0.00E+00	9.86E-07	0.986	0.00E+00	1.08E-02	6.29E-03
3745493759055	374549	3759055	1.01E-03	3.12E-03	4.15E-03	5.59E-04	1.10E-03	3.86E-03	7.04E-05	1.13E-03	1.01E-03	4.36E-04	3.58E-04	6.29E-04	5.59E-08	9.47E-07	0.00E+00	1.00E-06	1.003	0.00E+00	1.10E-02	6.40E-03
3745593759055	374559	3759055	1.02E-03	3.17E-03	4.21E-03	5.73E-04	1.12E-03	3.92E-03	7.16E-05	1.14E-03	1.02E-03	4.41E-04	3.62E-04	6.44E-04	5.69E-08	9.62E-07	0.00E+00	1.02E-06	1.018	0.00E+00	1.12E-02	6.50E-03
3745693759055	374569	3759055	1.04E-03	3.23E-03	4.29E-03	5.88E-04	1.14E-03	3.99E-03	7.29E-05	1.16E-03	1.03E-03	4.46E-04	3.67E-04	6.60E-04	5.79E-08	9.78E-07	0.00E+00	1.04E-06	1.036	0.00E+00	1.14E-02	6.61E-03
3745793759055	374579	3759055	1.06E-03	3.30E-03	4.39E-03	6.05E-04	1.17E-03	4.08E-03	7.46E-05	1.18E-03	1.05E-03	4.55E-04	3.74E-04	6.84E-04	5.92E-08	1.00E-06	0.00E+00	1.06E-06	1.059	0.00E+00	1.17E-02	6.75E-03
3749693759065	374969	3759065	8.38E-04	2.59E-03	3.45E-03	3.97E-04	9.17E-04	3.21E-03	5.86E-05	1.01E-03	9.04E-04	3.90E-04	3.21E-04	5.06E-04	4.65E-08	8.02E-07	0.00E+00	8.49E-07	0.849	0.00E+00	9.19E-03	5.41E-03
3749793759065	374979	3759065	8.49E-04	2.63E-03	3.50E-03	4.11E-04	9.30E-04	3.25E-03	5.94E-05	1.02E-03	9.09E-04	3.92E-04	3.23E-04	5.13E-04	4.72E-08	8.12E-07	0.00E+00	8.59E-07	0.859	0.00E+00	9.31E-03	5.47E-03
3749893759065	374989	3759065	8.61E-04	2.67E-03	3.55E-03	4.25E-04	9.43E-04	3.30E-03	6.02E-05	1.02E-03	9.14E-04	3.95E-04	3.25E-04	5.21E-04	4.78E-08	8.21E-07	0.00E+00	8.69E-07	0.869	0.00E+00	9.44E-03	5.54E-03
3749993759065	374999	3759065	8.73E-04	2.70E-03	3.59E-03	4.38E-04	9.55E-04	3.34E-03	6.10E-05	1.03E-03	9.18E-04	3.97E-04	3.26E-04	5.29E-04	4.85E-08	8.30E-07	0.00E+00	8.79E-07	0.879	0.00E+00	9.56E-03	5.60E-03
3750093759065	375009	3759065	8.84E-04	2.74E-03	3.64E-03	4.51E-04	9.68E-04	3.39E-03	6.18E-05	1.03E-03	9.23E-04	3.99E-04	3.28E-04	5.38E-04	4.91E-08	8.40E-07	0.00E+00	8.89E-07	0.889	0.00E+00	9.68E-03	5.67E-03
3745193759065	374519	3759065	8.97E-04	2.78E-03	3.69E-03	4.65E-04	9.81E-04	3.43E-03	6.27E-05	1.04E-03	9.29E-04	4.01E-04	3.30E-04	5.47E-04	4.98E-08	8.50E-07	0.00E+00	9.00E-07	0.900	0.00E+00	9.82E-03	5.74E-03
3745293759065	374529	3759065	9.07E-04	2.81E-03	3.74E-03	4.76E-04	9.93E-04	3.48E-03	6.35E-05	1.05E-03	9.34E-04	4.03E-04	3.32E-04	5.56E-04	5.04E-08	8.59E-07	0.00E+00	9.09E-07	0.909	0.00E+00	9.93E-03	5.80E-03
3745393759065	374539	3759065	9.21E-04	2.85E-03	3.79E-03	4.90E-04	1.01E-03	3.53E-03	6.44E-05	1.05E-03	9.41E-04	4.06E-04	3.34E-04	5.67E-04	5.12E-08	8.70E-07	0.00E+00	9.21E-07	0.921	0.00E+00	1.01E-02	5.88E-03
3745493759065	374549	3759065	9.38E-04	2.90E-03	3.86E-03	5.05E-04	1.03E-03	3.59E-03	6.56E-05	1.07E-03	9.51E-04	4.11E-04	3.38E-04	5.80E-04	5.21E-08	8.84E-07	0.00E+00	9.36E-07	0.936	0.00E+00	1.03E-02	5.97E-03
3745593759065	374559	3759065	9.52E-04	2.95E-03	3.92E-03	5.18E-04	1.04E-03	3.65E-03	6.66E-05	1.08E-03	9.60E-04	4.15E-04	3.41E-04	5.92E-04	5.29E-08	8.97E-07	0.00E+00	9.49E-07	0.949	0.00E+00	1.04E-02	6.06E-03
3745693759065	374569	3759065	9.69E-04	3.00E-03	3.99E-03	5.32E-04	1.06E-03	3.71E-03	6.78E-05	1.09E-03	9.72E-04	4.20E-04	3.45E-04	6.06E-04	5.38E-08	9.11E-07	0.00E+00	9.65E-07	0.965	0.00E+00	1.06E-02	6.16E-03
3745793759065	374579	3759065	9.91E-04	3.07E-03	4.08E-03	5.49E-04	1.08E-03	3.80E-03	6.93E-05	1.11E-03	9.89E-04	4.27E-04	3.51E-04	6.25E-04	5.50E-08	9.31E-07	0.00E+00	9.86E-07	0.986	0.00E+00	1.08E-02	6.29E-03
3749693759075	374969	3759075	7.90E-04	2.45E-03	3.25E-03	3.61E-04	8.65E-04	3.03E-03	5.53E-05	9.66E-04	8.63E-04	3.72E-04	3.06E-04	4.76E-04	4.39E-08	7.59E-07	0.00E+00	8.03E-07	0.803	0.00E+00	8.66E-03	5.11E-03
3749793759075	374979	3759075	8.00E-04	2.48E-03	3.29E-03	3.73E-04	8.75E-04	3.06E-03	5.59E-05	9.70E-04	8.66E-04	3.74E-04	3.08E-04	4.82E-04	4.44E-08	7.66E-07	0.00E+00	8.11E-07	0.811	0.00E+00	8.77E-03	5.17E-03
3749893759075	374989	3759075	8.10E-04	2.51E-03	3.33E-03	3.85E-04	8.86E-04	3.10E-03	5.66E-05	9.75E-04	8.71E-04	3.76E-04	3.10E-04	4.85E-04	4.50E-08	7.74E-07	0.00E+00	8.18E-07	0.819	0.00E+00	8.87E-03	5.22E-03
3749993759075	374999	3759075	8.20E-04	2.54E-03	3.37E-03	3.97E-04	8.97E-04	3.14E-03	5.73E-05	9.79E-04	8.74E-04	3.77E-04	3.10E-04	4.95E-04	4.55E-08	7.82E-07	0.00E+00	8.28E-07	0.828	0.00E+00	8.98E-03	5.28E-03
3750093759075	375009	3759075	8.29E-04	2.57E-03	3.41E-03	4.08E-04	9.08E-04	3.18E-03	5.80E-05	9.83E-04	8.77E-04	3.79E-04	3.12E-04	5.01E-04	4.61E-08	7.90E-07	0.00E+00	8.36E-07	0.836	0.00E+00	9.08E-03	5.33E-03
3745193759075	374519	3759075	8.40E-04	2.60E-03	3.46E-03	4.20E-04	9.19E-04	3.22E-03	5.87E-05	9.88E-04	8.82E-04	3.81E-04	3.13E-04	5.09E-04	4.67E-08	7.99E-07	0.00E+00	8.45E-07	0.845	0.00E+00	9.20E-03	5.39E-03
3745293759075	374529	3759075	8.49E-04	2.63E-03	3.50E-03	4.30E-04	9.29E-04	3.25E-03	5.94E-05	9.92E-04	8.86E-04	3.82E-04	3.15E-04	5.16E-04	4.72E-08	8.06E-07	0.00E+00	8.53E-07	0.853	0.00E+00	9.29E-03	5.44E-03
3745393759075	374539	3759075	8.62E-04	2.67E-03	3.55E-03	4.43E-04	9.43E-04	3.30E-03	6.03E-05	9.99E-04	8.92E-04	3.85E-04	3.17E-04	5.26E-04	4.79E-08	8.17E-07	0.00E+00	8.64E-07	0.864	0.00E+00	9.43E-03	5.51E-03
3745493759075	374549	3759075	8.75E-04	2.71E-03	3.60E-03	4.57E-04	9.58E-04	3.35E-03	6.12E-05	1.01E-03	9.00E-04	3.88E-04	3.20E-04	5.36E-04	4.86E-08	8.28E-07	0.00E+00	8.76E-07	0.876	0.00E+00	9.58E-03	5.59E-03
3745593759075	374559	3759075	8.89E-04	2.75E-03	3.66E-03	4.69E-04	9.73E-04	3.40E-03	6.22E-05	1.02E-03	9.08E-04	3.92E-04	3.22E-04	5.47E-04	4.94E-08	8.39E-07	0.00E+00	8.89E-07	0.889	0.00E+00	9.73E-03	5.67E-03
3745693759075	374569	3759075	9.04E-04	2.80E-03	3.72E-03	4.83E-04	9.90E-04	3.46E-03	6.33E-05	1.03E-03	9.17E-04	3.96E-04	3.26E-04	5.60E-04	5.02E-08	8.53E-07	0.00E+00	9.03E-07	0.903	0.00E+00	9.89E-03	5.76E-03
3745793759075	374579	3759075	9.24E-04	2.86E-03	3.80E-03	4.98E-04	1.01E-03	3.54E-03	6.46E-05	1.04E-03	9.31E-04	4.02E-04	3.31E-04	5.76E-04	5.13E-08	8.70E-07	0.00E+00	9.21E-07	0.921	0.00E+00	1.01E-02	5.88E-03
3749693759085	374969	3759085	7.47E-04	2.31E-03	3.08E-03	3.30E-04	8.18E-04	2.86E-03	5.22E-05	9.23E-04	8.24E-04	3.56E-04	2.93E-04	4.50E-04	4.15E-08	7.19E-07	0.00E+00	7.61E-07	0.761	0.00E+00	8.19E-03	4.85E-03
3749793759085	374979	3759085	7.55E-04	2.34E-03	3.11E-03	3.40E-04	8.26E-04	2.89E-03	5.28E-05	9.26E-04	8.27E-04	3.57E-04	2.94E-04	4.54E-04	4.19E-08	7.26E-07	0.00E+00	7.67E-07	0.767	0.00E+00	8.28E-03	4.89E-03
3749893759085	374989	3759085	7.63E-04	2.36E-03	3.14E-03	3.50E-04	8.36E-04	2.92E-03	5.34E-05	9.30E-04	8.30E-04	3.58E-04	2.95E-04	4.59E-04	4.24E-08	7.32E-07	0.00E+00	7.75E-07	0.775	0.00E+00	8.37E-03	4.94E-03
3749993759085	374999	3759085	7.72E-04	2.39E-03	3.18E-03	3.60E-04	8.45E-04	2.96E-03	5.40E-05	9.33E-04	8.33E-04	3.60E-04	2.96E-04	4.64E-04	4.29E-08	7.39E-07	0.00E+00	7.82E-07	0.782	0.00E+00	8.46E-03	4.98E-03
3750093759085	375009	3759085	7.80E-04	2.42E-03	3.21E-03	3.71E-04	8.54E-04	2.99E-03	5.46E-05	9.36E-04	8.36E-04	3.61E-04	2.97E-04	4.70E-04	4.33E-08	7.45E-07	0.00E+00	7.89E-07	0.789	0.00E+00	8.55E-03	5.03E-03
3745193759085	374519	3759085	7.89E-04	2.44E-03	3.25E-03	3.80E-04	8.64E-04	3.02E-03	5.52E-05	9.40E-04	8.39E-04	3.62E-04	2.98E-04	4.76E-04	4.38E-08	7.52E-07	0.00E+00	7.96E-07	0.796	0.00E+00	8.64E-03	5.08E-03
3745293759085	374529	3759085	7.97E-04	2.47E-03	3.29E-03	3.92E-04	8.75E-04	3.06E-03	5.59E-05	9.45E-04	8.44E-04	3.64E-04	3.00E-04	4.81E-04	4.44E-08	7.61E-07	0.00E+00	8.05E-07	0.805	0.00E+00	8.75E-03	5.13E-03
3745393759085	374539	3759085	8.10E-04	2.51E-03	3.33E-03	4.03E-04	8.87E-04	3.10E-03	5.67E-05	9.51E-04	8.49E-04	3.66E-04	3.02E-04	4.91E-04	4.50E-08	7.70E-07	0.00E+00	8.15E-07	0.815	0.00E+00	8.86E-03	5.20E-03
3745493759085	374549	3759085	8.21E-04	2.54E-03	3.38E-03	4.15E-04	8.99E-04	3.14E-03	5.74E-05	9.57E-04	8.54E-04	3.69E-04	3.03E-04	4.99E-04	4.56E-08	7.79E-07	0.00E+00	8.24E-07	0.824	0.00E+00	8.98E-03	5.26E-03
3745593759085	374559	3759085	8.33E-04	2.58E-03	3.43E-03	4.26E-04	9.11E-04	3.19E-03	5.82E-05	9.64E-04	8.60E-04	3.72E-04	3.06E-04	5.08E-04	4.62E-08	7.88E-07	0.00E+00	8.35E-07	0.835	0.00E+00	9.11E-03	5.32E-03
3745693759085	374569	3759085	8.47E-04	2.62E-03	3.49E-03	4.39E-04	9.27E-04	3.24E-03	5.92E-05	9.74E-04	8.69E-04	3.75E-04	3.09E-04	5.19E-04	4.70E-08	8.00E-07	0.00E+00	8.48E-07	0.848	0.00E+00	9.26E-03	5.41E-03
3745793759085	374579	3759085	8.64E-04	2.67E-03	3.56E-03	4.53E-04	9.45E-04	3.31E-03	6.04E-05	9.86E-04	8.80E-04	3.80E-04	3.13E-04	5.33E-04	4.80E-08	8.15E-07	0.00E+00	8.63E-07	0.863	0.00E+00	9.45E-03	5.51E-03
3749693759095	374969	3759095	7.08E-04	2.19E-03	2.91E-03	3.02E-04	7.75E-04	2.71E-03	4.95E-05	8.83E-04	7.89E-04	3.41E-04	2.80E-04	4.26E-04	3.93E-08	6.83E-07	0.00E+00	7.22E-07	0.722	0.00E+00	7.77E-03	4.60E-03
3749793759095	374979	3759095	7.15E-04	2.21E-03	2.94E-03	3.11E-04	7.83E-04	2.74E-03	5.00E-05	8.86E-04	7.91E-04	3.42E-04	2.81E-04	4.29E-04	3.97E-08	6.89E-07	0.00E+00	7.29E-07	0.729	0.00E+00	7.84E-03	4.64E-03
3749893759095	374989	3759095	7.22E-04	2.23E-03	2.97E-03	3.20E-04	7.90E-04	2.76E-03	5.05E-05	8.89E-04	7.93E-04	3.43E-04	2.82E-04	4.33E-04	4.01E-08	6.94E-07	0.00E+00	7.34E-07	0.734	0.00E+00	7.91E-03	4.68E-03
3749993759095	374999	3759095	7.29E-04	2.26E-03	3.00E-03	3.28E-04	7.98E-04	2.79E-03	5.10E-05	8.91E-04	7.96E-04	3.44E-04	2.83E-04	4.37E-04	4.05E-08	7.00E-07	0.00E+00	7.40E-07	0.740	0.00E+00	7.99E-03	4.72E-03
3750093759095	375009	3759095	7.36E-04	2

			SWBuilding Construction	SWDemolition	SWGrading	EYBuilding Construction	SWPaving	SWGrading	SWArchitectural Coating	NBBuilding Construction	NBBuilding Construction	NBArchitectural Coating	NBArchitectural Coating	RWBuilding Construction	Child Risk					Overlapping Phases - Maximum G		
Unique Identifier	X (UTM)	Y (UTM)	2026	2026	2026	2026	2027	2027	2027	2026	2027	2026	2027	2026	3rd Trimester	0<2	2<16	Total	per million	2025	2026	2027
3750193759155	375019	3759155	5.49E-04	1.70E-03	2.26E-03	2.13E-04	6.01E-04	2.10E-03	3.84E-05	6.99E-04	6.24E-04	2.69E-04	2.22E-04	3.26E-04	3.05E-08	5.32E-07	0.00E+00	5.63E-07	0.563	0.00E+00	6.02E-03	3.59E-03
3750293759155	375029	3759155	5.52E-04	1.71E-03	2.27E-03	2.17E-04	6.04E-04	2.11E-03	3.86E-05	7.00E-04	6.25E-04	2.70E-04	2.22E-04	3.28E-04	3.07E-08	5.35E-07	0.00E+00	5.65E-07	0.565	0.00E+00	6.05E-03	3.60E-03
3750393759155	375039	3759155	5.55E-04	1.72E-03	2.28E-03	2.21E-04	6.07E-04	2.13E-03	3.88E-05	7.00E-04	6.25E-04	2.70E-04	2.22E-04	3.29E-04	3.08E-08	5.37E-07	0.00E+00	5.67E-07	0.567	0.00E+00	6.08E-03	3.62E-03
3750493759155	375049	3759155	5.59E-04	1.73E-03	2.30E-03	2.25E-04	6.12E-04	2.14E-03	3.91E-05	7.01E-04	6.26E-04	2.70E-04	2.22E-04	3.31E-04	3.10E-08	5.40E-07	0.00E+00	5.71E-07	0.571	0.00E+00	6.12E-03	3.64E-03
3750593759155	375059	3759155	5.63E-04	1.74E-03	2.32E-03	2.31E-04	6.17E-04	2.16E-03	3.94E-05	7.03E-04	6.28E-04	2.71E-04	2.23E-04	3.33E-04	3.13E-08	5.43E-07	0.00E+00	5.74E-07	0.574	0.00E+00	6.16E-03	3.66E-03
3750693759155	375069	3759155	5.68E-04	1.76E-03	2.34E-03	2.36E-04	6.22E-04	2.18E-03	3.97E-05	7.05E-04	6.30E-04	2.72E-04	2.24E-04	3.36E-04	3.16E-08	5.47E-07	0.00E+00	5.79E-07	0.579	0.00E+00	6.22E-03	3.69E-03
3750793759155	375079	3759155	5.74E-04	1.78E-03	2.37E-03	2.43E-04	6.29E-04	2.20E-03	4.02E-05	7.08E-04	6.32E-04	2.73E-04	2.25E-04	3.40E-04	3.19E-08	5.52E-07	0.00E+00	5.84E-07	0.584	0.00E+00	6.28E-03	3.73E-03
3751193759165	375019	3759165	5.26E-04	1.63E-03	2.16E-03	2.00E-04	5.76E-04	2.01E-03	3.68E-05	6.73E-04	6.01E-04	2.60E-04	2.14E-04	3.12E-04	2.92E-08	5.10E-07	0.00E+00	5.40E-07	0.540	0.00E+00	5.76E-03	3.44E-03
3751293759165	375029	3759165	5.29E-04	1.64E-03	2.18E-03	2.03E-04	5.79E-04	2.02E-03	3.70E-05	6.74E-04	6.02E-04	2.60E-04	2.14E-04	3.13E-04	2.94E-08	5.13E-07	0.00E+00	5.42E-07	0.542	0.00E+00	5.79E-03	3.46E-03
3751393759165	375039	3759165	5.31E-04	1.64E-03	2.19E-03	2.06E-04	5.81E-04	2.03E-03	3.71E-05	6.75E-04	6.02E-04	2.60E-04	2.14E-04	3.14E-04	2.95E-08	5.14E-07	0.00E+00	5.44E-07	0.544	0.00E+00	5.82E-03	3.47E-03
3751493759165	375049	3759165	5.34E-04	1.65E-03	2.20E-03	2.10E-04	5.84E-04	2.04E-03	3.73E-05	6.75E-04	6.03E-04	2.60E-04	2.14E-04	3.16E-04	2.97E-08	5.16E-07	0.00E+00	5.46E-07	0.546	0.00E+00	5.85E-03	3.48E-03
3751593759165	375059	3759165	5.37E-04	1.66E-03	2.21E-03	2.14E-04	5.88E-04	2.06E-03	3.76E-05	6.76E-04	6.04E-04	2.61E-04	2.14E-04	3.17E-04	2.98E-08	5.19E-07	0.00E+00	5.49E-07	0.549	0.00E+00	5.88E-03	3.50E-03
3751693759165	375069	3759165	5.42E-04	1.68E-03	2.23E-03	2.18E-04	5.93E-04	2.07E-03	3.79E-05	6.78E-04	6.05E-04	2.61E-04	2.15E-04	3.20E-04	3.01E-08	5.22E-07	0.00E+00	5.52E-07	0.552	0.00E+00	5.93E-03	3.52E-03
3751793759165	375079	3759165	5.47E-04	1.69E-03	2.25E-03	2.24E-04	5.99E-04	2.10E-03	3.83E-05	6.81E-04	6.08E-04	2.62E-04	2.16E-04	3.23E-04	3.04E-08	5.27E-07	0.00E+00	5.57E-07	0.557	0.00E+00	5.98E-03	3.56E-03
3751393759175	375039	3759175	5.08E-04	1.57E-03	2.09E-03	1.93E-04	5.57E-04	1.95E-03	3.56E-05	6.50E-04	5.80E-04	2.51E-04	2.06E-04	3.01E-04	2.82E-08	4.93E-07	0.00E+00	5.22E-07	0.522	0.00E+00	5.57E-03	3.33E-03
3751493759175	375049	3759175	5.11E-04	1.58E-03	2.10E-03	1.96E-04	5.59E-04	1.96E-03	3.57E-05	6.51E-04	5.81E-04	2.51E-04	2.06E-04	3.02E-04	2.84E-08	4.95E-07	0.00E+00	5.24E-07	0.524	0.00E+00	5.60E-03	3.34E-03
3751593759175	375059	3759175	5.14E-04	1.59E-03	2.12E-03	1.99E-04	5.62E-04	1.97E-03	3.59E-05	6.52E-04	5.82E-04	2.51E-04	2.07E-04	3.03E-04	2.85E-08	4.97E-07	0.00E+00	5.26E-07	0.526	0.00E+00	5.63E-03	3.35E-03
3751693759175	375069	3759175	5.18E-04	1.60E-03	2.13E-03	2.04E-04	5.67E-04	1.98E-03	3.62E-05	6.53E-04	5.83E-04	2.52E-04	2.07E-04	3.05E-04	2.88E-08	5.00E-07	0.00E+00	5.29E-07	0.529	0.00E+00	5.67E-03	3.38E-03
3751793759175	375079	3759175	5.22E-04	1.62E-03	2.15E-03	2.08E-04	5.72E-04	2.00E-03	3.65E-05	6.55E-04	5.85E-04	2.53E-04	2.08E-04	3.08E-04	2.90E-08	5.04E-07	0.00E+00	5.33E-07	0.533	0.00E+00	5.71E-03	3.40E-03
3751593759185	375059	3759185	4.92E-04	1.52E-03	2.03E-03	1.86E-04	5.39E-04	1.89E-03	3.44E-05	6.28E-04	5.61E-04	2.42E-04	1.99E-04	2.90E-04	2.73E-08	4.77E-07	0.00E+00	5.05E-07	0.505	0.00E+00	5.39E-03	3.22E-03
3751693759185	375069	3759185	4.96E-04	1.53E-03	2.04E-03	1.90E-04	5.42E-04	1.90E-03	3.47E-05	6.30E-04	5.62E-04	2.43E-04	2.00E-04	2.92E-04	2.75E-08	4.80E-07	0.00E+00	5.07E-07	0.507	0.00E+00	5.42E-03	3.24E-03
3751793759185	375079	3759185	4.99E-04	1.55E-03	2.06E-03	1.94E-04	5.46E-04	1.91E-03	3.49E-05	6.31E-04	5.63E-04	2.43E-04	2.00E-04	2.94E-04	2.77E-08	4.83E-07	0.00E+00	5.10E-07	0.510	0.00E+00	5.46E-03	3.26E-03
3751693759195	375069	3759195	4.75E-04	1.47E-03	1.96E-03	1.78E-04	5.20E-04	1.82E-03	3.32E-05	6.07E-04	5.42E-04	2.34E-04	1.93E-04	2.79E-04	2.64E-08	4.61E-07	0.00E+00	4.87E-07	0.487	0.00E+00	5.20E-03	3.11E-03
3749053759045	374905	3759045	9.12E-04	2.82E-03	3.75E-03	4.41E-04	9.98E-04	3.49E-03	6.38E-05	1.10E-03	9.85E-04	4.25E-04	3.50E-04	5.49E-04	5.06E-08	8.74E-07	0.00E+00	9.24E-07	0.924	0.00E+00	1.00E-02	5.89E-03
3749153759045	374915	3759045	8.91E-04	2.76E-03	3.67E-03	4.58E-04	9.76E-04	3.41E-03	6.23E-05	1.10E-03	9.86E-04	4.26E-04	3.50E-04	5.56E-04	4.95E-08	8.63E-07	0.00E+00	9.12E-07	0.912	0.00E+00	9.86E-03	5.79E-03
3749253759045	374925	3759045	9.00E-04	2.79E-03	3.71E-03	4.21E-04	9.85E-04	3.45E-03	6.29E-05	1.10E-03	9.84E-04	4.25E-04	3.50E-04	5.50E-04	5.00E-08	8.65E-07	0.00E+00	9.15E-07	0.915	0.00E+00	9.89E-03	5.83E-03
3749353759045	374935	3759045	9.09E-04	2.81E-03	3.74E-03	4.34E-04	9.95E-04	3.48E-03	6.36E-05	1.11E-03	9.87E-04	4.26E-04	3.51E-04	5.54E-04	5.05E-08	8.73E-07	0.00E+00	9.23E-07	0.923	0.00E+00	9.99E-03	5.88E-03
3749453759045	374945	3759045	9.19E-04	2.85E-03	3.78E-03	4.48E-04	1.01E-03	3.52E-03	6.43E-05	1.11E-03	9.88E-04	4.27E-04	3.51E-04	5.58E-04	5.11E-08	8.80E-07	0.00E+00	9.31E-07	0.931	0.00E+00	1.01E-02	5.93E-03
3749553759045	374955	3759045	9.31E-04	2.88E-03	3.83E-03	4.63E-04	1.02E-03	3.57E-03	6.51E-05	1.11E-03	9.92E-04	4.28E-04	3.52E-04	5.65E-04	5.17E-08	8.89E-07	0.00E+00	9.41E-07	0.941	0.00E+00	1.02E-02	5.99E-03
3749053759055	374905	3759055	8.32E-04	2.57E-03	3.42E-03	4.00E-04	9.10E-04	3.18E-03	5.82E-05	1.05E-03	9.37E-04	4.05E-04	3.33E-04	5.15E-04	4.62E-08	8.08E-07	0.00E+00	8.55E-07	0.855	0.00E+00	9.20E-03	5.42E-03
3749153759055	374915	3759055	8.38E-04	2.59E-03	3.45E-03	3.70E-04	9.17E-04	3.21E-03	5.86E-05	1.05E-03	9.38E-04	4.05E-04	3.33E-04	5.21E-04	4.65E-08	8.11E-07	0.00E+00	8.58E-07	0.858	0.00E+00	9.23E-03	5.46E-03
3749253759055	374925	3759055	8.45E-04	2.62E-03	3.48E-03	3.80E-04	9.25E-04	3.24E-03	5.91E-05	1.05E-03	9.38E-04	4.05E-04	3.33E-04	5.16E-04	4.69E-08	8.16E-07	0.00E+00	8.63E-07	0.863	0.00E+00	9.29E-03	5.49E-03
3749353759055	374935	3759055	8.54E-04	2.64E-03	3.52E-03	3.91E-04	9.35E-04	3.27E-03	5.97E-05	1.05E-03	9.37E-04	4.04E-04	3.33E-04	5.19E-04	4.74E-08	8.21E-07	0.00E+00	8.69E-07	0.869	0.00E+00	9.38E-03	5.53E-03
3749453759055	374945	3759055	8.62E-04	2.67E-03	3.55E-03	4.03E-04	9.44E-04	3.30E-03	6.03E-05	1.05E-03	9.39E-04	4.05E-04	3.34E-04	5.23E-04	4.79E-08	8.28E-07	0.00E+00	8.76E-07	0.876	0.00E+00	9.47E-03	5.58E-03
3749553759055	374955	3759055	8.75E-04	2.71E-03	3.60E-03	4.18E-04	9.57E-04	3.35E-03	6.12E-05	1.06E-03	9.44E-04	4.07E-04	3.35E-04	5.30E-04	4.86E-08	8.38E-07	0.00E+00	8.86E-07	0.886	0.00E+00	9.60E-03	5.65E-03
3749053759065	374905	3759065	7.86E-04	2.43E-03	3.24E-03	3.65E-04	8.60E-04	3.01E-03	5.50E-05	1.00E-03	8.93E-04	3.86E-04	3.17E-04	4.86E-04	4.36E-08	7.65E-07	0.00E+00	8.09E-07	0.809	0.00E+00	8.69E-03	5.14E-03
3749153759065	374915	3759065	7.91E-04	2.45E-03	3.26E-03	3.37E-04	8.66E-04	3.03E-03	5.53E-05	1.00E-03	8.93E-04	3.86E-04	3.17E-04	4.85E-04	4.39E-08	7.67E-07	0.00E+00	8.11E-07	0.811	0.00E+00	8.71E-03	5.16E-03
3749253759065	374925	3759065	7.98E-04	2.47E-03	3.28E-03	3.46E-04	8.73E-04	3.06E-03	5.58E-05	1.00E-03	8.95E-04	3.87E-04	3.18E-04	4.88E-04	4.43E-08	7.72E-07	0.00E+00	8.17E-07	0.817	0.00E+00	8.78E-03	5.20E-03
3749353759065	374935	3759065	2.49E-03	2.49E-03	3.31E-03	3.56E-04	8.81E-04	3.08E-03	5.63E-05	1.00E-03	8.93E-04	3.86E-04	3.17E-04	4.88E-04	4.47E-08	7.77E-07	0.00E+00	8.21E-07	0.821	0.00E+00	8.84E-03	5.23E-03
3749453759065	374945	3759065	8.13E-04	2.52E-03	3.35E-03	3.66E-04	8.90E-04	3.11E-03	5.69E-05	1.00E-03	8.95E-04	3.87E-04	3.18E-04	4.92E-04	4.52E-08	7.83E-07	0.00E+00	8.28E-07	0.828	0.00E+00	8.93E-03	5.27E-03
3749553759065	374955	3759065	8.24E-04	2.55E-03	3.39E-03	3.80E-04	9.02E-04	3.15E-03	5.76E-05	1.01E-03	8.99E-04	3.88E-04	3.19E-04	4.98E-04	4.57E-08	7.91E-07	0.00E+00	8.37E-07	0.837	0.00E+00	9.04E-03	5.33E-03
3749053759075	374905	3759075	7.45E-04	2.31E-03	3.07E-03	3.04E-04	8.15E-04	2.85E-03	5.21E-05	9.56E-04	8.53E-04	3.69E-04	3.03E-04	4.59E-04	4.14E-08	7.25E-07	0.00E+00	7.67E-07	0.767	0.00E+00	8.21E-03	4.88E-03
3749153759075	374915	3759075	7.50E-04	2.32E-03	3.09E-03	3.10E-04	8.21E-04	2.87E-03	5.24E-05	9.57E-04	8.54E-04	3.69E-04	3.03E-04	4.60E-04	4.16E-08	7.29E-07	0.00E+00	7.70E-07	0.770	0.00E+00	8.25E-03	4.90E-03
3749253759075	374925	3759075	7.55E-04	2.34E-03	3.11E-03	3.18E-04	8.27E-04	2.89E-03	5.28E-05	9.58E-04	8.55E-04	3.69E-04	3.04E-04	4.62E-04	4.20E-08	7.33E-07	0.00E+00	7.75E-07	0.775	0.00E+00	8.31E-03	4.93E-03
3749353759075	374935	3759075	7.62E-04	2.36E-03	3.14E-03	3.25E-04	8.34E-04	2.92E-03	5.33E-05	9.56E-04	8.53E-04	3.68E-04	3.03E-04	4.62E-04	4.23E-08	7.37E-07	0.00E+00	7.79E-07	0.779	0.00E+00	8.37E-03	4.96E-03
3749453759075	374945	3759075	7.69E-04	2.38E-03	3.17E-03	3.35E-04	8.42E-04	2.95E-03	5.38E-05	9.58E-04	8.55E-04	3.69E-04	3.04E-04	4.66E-04	4.27E-08	7.42E-07	0.00E+00	7.85E-07	0.785	0.00E+00	8.44E-03	5.00E-03
3749553759075	374955	3759075	7.78E-04	2.41E-03	3.20E-03	3.46E-04	8.52E-04	2.98E-03	5.44E-05	9.62E-04	8.58E-04	3.71E-04	3.05E-04	4.70E-04	4.32E-08	7.49E-07	0.00E+00	7.92E-07	0.792	0.00E+00	8.54E-03	5.05E-03
3749053759085	374905	3759085	7.08E-04	2.19E-03	2.91E-03	2.82E-04	7.75E-04	2.71E-03	4.95E-05	9.14E-04	8.16E-04	3.52E-04	2.90E-04	4.35E-04	3.93E-08	6.90E-07	0.00E+00	7.29E-07	0.729	0.00E+00	7.80E-03	4.64E-03
3749153759085	374915	3759085	7.12E-04	2.20E-03	2.93E-03	2.87E-04	7.79E-04	2.73E-03	4.98E-05	9.16E-04	8.18E-04	3.53E-04	2.91E-04	4.37E-04	3.95E-08	6.94E-07	0.00E+00	7.33E-07	0.733	0.00E+00	7.84E-03	4.66E-03
3749253759085	374925	3759085	7.17E-04	2.22E-03	2.95E-03	2.93E-04	7.85E-04	2.75E-03	5.01E-05	9.17E-04	8.18E-04	3.53E-04	2.91E-04	4.38E-04	3.98E-08	6.97E-07	0.00E+00	7.37E-07	0.737	0.00E+00	7.89E-03	4.69E-03
3749353759085	374935	3759085	7.23E-04	2.24E-03	2.97E-03	3.00E-04	7.91E-04	2.77E-03	5.05E-05	9.14E-04	8.16E-04	3.52E-04	2.90E-04	4.38E-04	4.01E-08	7.00E-07	0.00E+00	7.40E-07	0.740	0.00E+00	7.94E-03	4.71E-03
3749453759085	374945	3759085	7.29E-04	2.26E-03	3.00E-03	3.07E-04	7.98E-04	2.79E-03	5.10E-05	9.16E-04	8.17E-04	3.53E-04	2.90E-04	4.41E-04	4.05E-08	7.05E-07	0.00E+00	7.45E-07	0.745	0.00E+00	8.00E-03	4.75E-03
3749553759085	374955	3759085	7.37E-04	2.28E-03	3.03E-03	3.17E-04	8.06E-04	2.82E-03	5.15E-05	9.19E-04	8.21E-04	3.54E-04	2.92E-04	4.44E-04	4.09E-08	7.11E-07	0.00E+00	7.52E-07	0.752	0.00E+00	8.08E-03	4.79E-03
3749053759095	374905	3759095	2.12E-03	2.82E-03	2.75E-03	7.49E-04	2.58E-03	4.71E-05	8.76E-04	7.84E-04	3.38E-04	2.78E-04	4.14E-04	3.80E-08	6.66E-07	0.00E+00	7.04E-07	0.704	0.00E+00	7.53E-03	4.48E-03
3749053759095	374905	3759095	6.73E-04	2.08E-03	2.77E-03	2.63E-04	7.37E-04	2.58E-03	4.71E-05	8.76E-04	7.82E-04	3.38E-04	2.78E-04	4.14E-04	3.74E-08	6.58E-07	0.00E+00	6.95E-07	0.695	0.00E+00	7.42E-03	4.42E-03
3749153759095	374915	3759095	6.77E-04	2.10E-03	2.79E-03	2.67E-04	7.41E-04	2.59E-03	4.74E-05	8.78E-04	7.84E-04	3.38E-04	2.78E-04	4.16E-04	3.76E-08	6.61E-07	0.00E+00	6.98E-07	0.698	0.00E+00	7.46E-03	4.44E-03
3749253759095	374925	3759095	6.81E-04	2.11E-03	2.81E-03	2.71E-04	7.46E-04	2.61E-03	4.76E-05	8.78E-04	7.84E-04	3.38E-04	2.78E-04	4.15E-04	3.78E-08	6.64E-07	0.00E+00	7.01E-07	0.701	0.00E+00	7.50E-03	4.46E-03
3749353759095	374935	3759095	6.87E-04	2.13E-03	2.83E-03	2.77E-04	7.52E-04	2.63E-03	4.80E-05	8.75E-04	7.81E-04	3.37E-04	2.78E-04	4.17E-04	3.81E-08	6.67E-07	0.00E+00	7.05E-07	0.705	0.00E+00	7.55E-03	4.49E-03
3749453759095	374945	3759095	6.92E-04	2.14E-03	2.85E-03	2.83E-04	7.57E-04	2.65E-03	4.84E-05	8.76E-04	7.82E-04	3.38E-04	2.78E-04	4.19E-04	3.84E-08	6.70E-07	0.00E+00	7.09E-07	0.709	0.00E+00	7.60E-03	4.52E-03
3749553759095	374955	3759095	6.99E-04	2.16E-03	2.88E-03	2.91E-04	7.65E-04	2.68E-03	4.89E-05	8.80E-04	7.85E-04	3.39E-04	2.79E-04	4.22E-04	3.88E-08	6.76E-07	0.00E+00	7.15E-07	0.715	0.00E+00	7.67E-03	4.56E-03
3748853759105	374885	3759105	6.49E-04	2.01E-03	2.67E-03	2.49E-04	7.11E-04	2.49E-03	4.54E-05	8.43E-04	7.53E-04	3.25E-04	2.67E-04	3.94E-04	3.61E-08	6.34E-07	0.00E+00	6.70E-07	0.670	0.00E+00	7.14E-03	4.26E-03
3748953759105	374895	3759105	6.53E-04	2.02E-03	2.69E-03	2.55E-04	7.15E-04	2.50E-03	4.57E-05	8.44E-04	7.53E-04	3.25E-04	2.68E-04	3.95E-04	3.63E-08	6.37E-07	0.00E+00	6.73E-07	0.673	0.00E+00	7.18E-03	4.28E-03
3749053759105	374905	3759105	6.57E-04	2.03E-03	2.71E-03	2.62E-04	7.19E-04	2.52E-03	4.60E-05	8.43E-04	7.52E-04	3.25E-04	2.67E-04	3.95E-04	3.65E-08	6.39E-07	0.00E+00	6.76E-07	0.676	0.00E+00	7.22E-03	4.30E-03
3749153759105	374915	3759105	6.48E-04	2.00E-03	2.67E-03	2.50E-04	7.09E-04	2.48E-03	4.53E-05	8.41E-04	7.51E-04	3.24E-04	2.67E-04	3.96E-04	3.60E-08	6.32E-07	0.00E+00	6.68E-07	0.668	0.00E+00	7.13E-03	4.25E-03
3749253759105	374925	3759105	6.50E-04	2.01E-03	2.68E-03	2.54E-04	7.12E-04	2.49E-03	4.55E-05	8.43E-04	7.52E-04	3.25E-04	2.67E-04	3.98E-04	3.61E-08	6.35E-07	0.00E+00	6.71E-07	0.671	0.00E+00	7.16E-03	4.27E-03
3749353759105	374935	3759105	6.55E-04	2.03E-03	2.69E-03	2.58E-04	7.16E-04	2.51E-03	4.58E-05	8.44E-04	7.53E-04	3.25E-04	2.68E-04	3.97E-04	3.64E-08	6.37E-07	0.00E+00	6.74E-07	0.674	0.00E+00	7.20E-03	4.29E-03
3749453759105	374945	3759105	6.59E-04	2.04E-03	2.71E-03	2.63E-04	7.21E-04	2.52E-03	4.61E-05	8.40E-04	7.50E-04	3.24E-04	2.66E-04	3.98E-04	3.66E-08	6.40E-07	0.00E+00	6.76E-07	0.676	0.00E+00	7.24E-03	4.31E-03
3749553759105	374955	3759105	6.65E-04	2.06E-03	2.74E-03	2.70E-04	7.28E-04	2.55E-03	4.65E-05	8.43E-04	7.53E-04	3.25E-04	2.67E-04	4.01E-04	3.69E-08	6.44E-07	0.00E+00	6.81E-07	0.681	0.00E+00	7.30E-03	4.34E-03
3748853759115	374885	3759115	6.20E-04	1.92E-03	2.55E-03	2.33E-04	6.79E-04	2.38E-03	4.34E-05	8.10E-04	7.23E-04	3.12E-04	2.57E-04	3.76E-04	3.45E-08	6.06E-07	0.00E+00	6.41E-07	0.641	0.00E+00	6.83E-03	4.08E-03
3748953759115	374895	3759115	6.24E-04	1.93E-03	2.57E-03	2.38E-04	6.82E-04	2.39E-03	4.36E-05	8.08E-04	7.22E-04	3.12E-04	2.56E-04	3.78E-04	3.46E-08	6.08E-07	0.00E+00	6.43E-07	0.643	0.00E+00	6.86E-03	4.09E-03
3749053759115	374905	3759115	6.27E-04	1.94E-03	2.58E-03	2.43E-04	6.86E-04	2.40E-03	4.39E-05	8.09E-04	7.23E-04	3.12E-04	2.57E-04	3.77E-04	3.48E-08	6.11E-07	0.00E+00	6.46E-07	0.646	0.00E+00	6.89E-03	4.11E-03
3749153759115	374915	3759115	6.20E-04	1.92E-03	2.55E-03	2.50E-04	6.79E-04	2.37E-03	4.34E-05	8.09E-04	7.22E-04	3.12E-04	2.57E-04	3.78E-04	3.44E-08	6.07E-07	0.00E+00	6.41E-07	0.641	0.00E+00	6.84E-03	4.08E-03
3749253759115	374925	3759115	6.23E-04	1.93E-03	2.56E-03	2.38E-04	6.82E-04	2.39E-03	4.36E-05	8.08E-04	7.22E-04	3.12E-04	2.56E-04	3.79E-04	3.46E-08	6.08E-07	0.00E+00	6.42E-07	0.642	0.00E+00	6.85E-03	4.09E-03
3749353759115	374935	3759115	6.26E-04	1.94E-03	2.58E-03	2.42E-04	6.85E-04	2.40E-03	4.38E-05	8.10E-04	7.23E-04	3.12E-04	2.57E-04	3.81E-04	3.47E-08	6.10E-07	0.00E+00	6.45E-07	0.645	0.00E+00	6.88E-03	4.10E-03
3749453759115	374945	3759115	6.29E-04	1.95E-03	2.59E-03	2.45E-04	6.88E-04	2.41E-03	4.40E-05	8.07E-04	7.21E-04	3.11E-04	2.56E-04	3.80E-04	3.49E-08	6.11E-07	0.00E+00	6.46E-07	0.646	0.00E+00	6.91E-03	4.12E-03
3749553759115	374955	3759115	6.33E-04	1.96E-03	2.61E-03	2.50E-04	6.93E-04	2.43E-03	4.43E-05	8.09E-04	7.22E-04	3.12E-04	2.57E-04	3.82E-04	3.52E-08	6.15E-07	0.00E+00	6.50E-07	0.650	0.00E+00	6.96E-03	4.14E-03
3748853759123	374885	3759123	5.99E-04	1.85E-03	2.47E-03	2.22E-04	6.55E-04	2.29E-03	4.19E-05	7.84E-04	7.00E-04	3.02E-04	2.49E-04	3.63E-04	3.33E-08	5.86E-07	0.00E+00	6.19E-07	0.619	0.00E+00	6.59E-03	3.94E-03
3748953759122	374895	3759122	6.04E-04	1.87E-03	2.49E-03	2.27E-04	6.61E-04	2.31E-03	4.22E-05	7.87E-04	7.02E-04	3.03E-04	2.50E-04	3.65E-04	3.35E-08	5.90E-07	0.00E+00	6.23E-07	0.623	0.00E+00	6.64E-03	3.97E-03
3749053759123	374905	3759123	6.04E-04	1.87E-03	2.49E-03	2.30E-04	6.61E-04	2.31E-03	4.23E-05	7.83E-04	6.99E-04	3.02E-04	2.48E-04	3.63E-04	3.36E-08	5.89E-07	0.00E+00	6.23E-07	0.623	0.00E+00	6.64E-03	3.97E-03
3749153759125	374915	3759125	5.93E-04	1.83E-03	2

			SWBuilding Construction	SWDemolition	SWGrading	EYBuilding Construction	SWPaving	SWGrading	SWArchitectural Coating	NBBuilding Construction	NBBuilding Construction	NBArchitectural Coating	NBArchitectural Coating	RWBuilding Construction	Child Risk					Overlapping Phases - Maximum G		
Unique Identifier	X (UTM)	Y (UTM)	2026	2026	2026	2026	2027	2027	2027	2026	2027	2026	2027	2026	3rd Trimester	0<2	2<16	Total	per million	2025	2026	2027
375160.033758967.03	375160.03	3758967.03	2.50E-03	7.75E-03	1.03E-02	1.27E-03	2.74E-03	9.58E-03	1.75E-04	3.00E-03	2.68E-03	1.16E-03	9.53E-04	1.83E-03	1.39E-07	2.40E-06	0.00E+00	2.54E-06	2.543	0.00E+00	2.78E-02	1.61E-02
375100.033758977.03	375100.03	3758977.03	2.12E-03	6.55E-03	8.71E-03	1.23E-03	2.32E-03	8.10E-03	1.48E-04	2.35E-03	2.10E-03	9.08E-04	7.47E-04	1.54E-03	1.18E-07	1.99E-06	0.00E+00	2.11E-06	2.111	0.00E+00	2.34E-02	1.34E-02
375110.033758977.03	375110.03	3758977.03	2.15E-03	6.65E-03	8.85E-03	1.23E-03	2.35E-03	8.23E-03	1.50E-04	2.41E-03	2.16E-03	9.31E-04	7.66E-04	1.57E-03	1.19E-07	2.03E-06	0.00E+00	2.15E-06	2.149	0.00E+00	2.38E-02	1.37E-02
375120.033758977.03	375120.03	3758977.03	2.18E-03	6.76E-03	8.99E-03	1.23E-03	2.39E-03	8.36E-03	1.53E-04	2.48E-03	2.21E-03	9.55E-04	7.86E-04	1.59E-03	1.21E-07	2.07E-06	0.00E+00	2.19E-06	2.189	0.00E+00	2.42E-02	1.39E-02
375130.033758977.03	375130.03	3758977.03	2.22E-03	6.88E-03	9.14E-03	1.22E-03	2.43E-03	8.51E-03	1.55E-04	2.55E-03	2.27E-03	9.82E-04	8.08E-04	1.62E-03	1.23E-07	2.11E-06	0.00E+00	2.23E-06	2.232	0.00E+00	2.46E-02	1.42E-02
375140.033758977.03	375140.03	3758977.03	2.26E-03	6.98E-03	9.29E-03	1.22E-03	2.47E-03	8.64E-03	1.58E-04	2.61E-03	2.33E-03	1.01E-03	8.29E-04	1.65E-03	1.25E-07	2.15E-06	0.00E+00	2.27E-06	2.272	0.00E+00	2.50E-02	1.44E-02
375150.033758977.03	375150.03	3758977.03	2.29E-03	7.08E-03	9.42E-03	1.21E-03	2.50E-03	8.76E-03	1.60E-04	2.68E-03	2.39E-03	1.03E-03	8.49E-04	1.67E-03	1.27E-07	2.18E-06	0.00E+00	2.31E-06	2.309	0.00E+00	2.54E-02	1.47E-02
375160.033758977.03	375160.03	3758977.03	2.31E-03	7.16E-03	9.52E-03	1.20E-03	2.53E-03	8.85E-03	1.62E-04	2.73E-03	2.44E-03	1.05E-03	8.67E-04	1.68E-03	1.28E-07	2.21E-06	0.00E+00	2.34E-06	2.340	0.00E+00	2.57E-02	1.49E-02
375100.033758987.03	375100.03	3758987.03	1.94E-03	6.01E-03	8.00E-03	1.14E-03	2.13E-03	7.44E-03	1.36E-04	2.14E-03	1.91E-03	8.26E-04	6.79E-04	1.40E-03	1.08E-07	1.83E-06	0.00E+00	1.93E-06	1.933	0.00E+00	2.15E-02	1.23E-02
375110.033758987.03	375110.03	3758987.03	1.98E-03	6.12E-03	8.14E-03	1.14E-03	2.16E-03	7.57E-03	1.38E-04	2.20E-03	1.96E-03	8.48E-04	6.97E-04	1.42E-03	1.10E-07	1.86E-06	0.00E+00	1.97E-06	1.972	0.00E+00	2.19E-02	1.25E-02
375120.033758987.03	375120.03	3758987.03	2.01E-03	6.23E-03	8.29E-03	1.15E-03	2.20E-03	7.71E-03	1.41E-04	2.26E-03	2.02E-03	8.71E-04	7.17E-04	1.45E-03	1.12E-07	1.90E-06	0.00E+00	2.01E-06	2.012	0.00E+00	2.23E-02	1.28E-02
375130.033758987.03	375130.03	3758987.03	2.05E-03	6.34E-03	8.43E-03	1.14E-03	2.24E-03	7.84E-03	1.43E-04	2.32E-03	2.07E-03	8.95E-04	7.36E-04	1.48E-03	1.14E-07	1.94E-06	0.00E+00	2.05E-06	2.051	0.00E+00	2.27E-02	1.30E-02
375140.033758987.03	375140.03	3758987.03	2.08E-03	6.43E-03	8.56E-03	1.14E-03	2.27E-03	7.96E-03	1.45E-04	2.38E-03	2.12E-03	9.16E-04	7.54E-04	1.50E-03	1.15E-07	1.97E-06	0.00E+00	2.09E-06	2.086	0.00E+00	2.30E-02	1.33E-02
375150.033758987.03	375150.03	3758987.03	2.11E-03	6.52E-03	8.67E-03	1.14E-03	2.30E-03	8.06E-03	1.47E-04	2.43E-03	2.17E-03	9.37E-04	7.71E-04	1.52E-03	1.17E-07	2.00E-06	0.00E+00	2.12E-06	2.119	0.00E+00	2.33E-02	1.35E-02
375160.033758987.03	375160.03	3758987.03	2.13E-03	6.61E-03	8.79E-03	1.13E-03	2.34E-03	8.18E-03	1.49E-04	2.49E-03	2.22E-03	9.60E-04	7.90E-04	1.54E-03	1.19E-07	2.03E-06	0.00E+00	2.15E-06	2.153	0.00E+00	2.37E-02	1.37E-02
375100.033758994.03	375100.03	3758994.03	1.83E-03	5.66E-03	7.53E-03	1.08E-03	2.00E-03	7.01E-03	1.28E-04	2.01E-03	1.79E-03	7.74E-04	6.37E-04	1.30E-03	1.02E-07	1.72E-06	0.00E+00	1.82E-06	1.819	0.00E+00	2.02E-02	1.16E-02
375110.033758994.03	375110.03	3758994.03	1.86E-03	5.77E-03	7.67E-03	1.09E-03	2.04E-03	7.14E-03	1.30E-04	2.06E-03	1.84E-03	7.94E-04	6.53E-04	1.33E-03	1.03E-07	1.75E-06	0.00E+00	1.86E-06	1.855	0.00E+00	2.06E-02	1.18E-02
375120.033758994.03	375120.03	3758994.03	1.90E-03	5.89E-03	7.83E-03	1.09E-03	2.08E-03	7.28E-03	1.33E-04	2.12E-03	1.89E-03	8.18E-04	6.73E-04	1.36E-03	1.06E-07	1.79E-06	0.00E+00	1.90E-06	1.897	0.00E+00	2.10E-02	1.21E-02
375130.033758994.03	375130.03	3758994.03	1.94E-03	5.99E-03	7.97E-03	1.09E-03	2.12E-03	7.42E-03	1.35E-04	2.18E-03	1.95E-03	8.40E-04	6.91E-04	1.39E-03	1.08E-07	1.83E-06	0.00E+00	1.94E-06	1.936	0.00E+00	2.14E-02	1.23E-02
375140.033758994.03	375140.03	3758994.03	1.97E-03	6.09E-03	8.10E-03	1.09E-03	2.15E-03	7.54E-03	1.38E-04	2.24E-03	2.00E-03	8.62E-04	7.09E-04	1.41E-03	1.09E-07	1.86E-06	0.00E+00	1.97E-06	1.972	0.00E+00	2.18E-02	1.25E-02
375150.033758994.03	375150.03	3758994.03	2.00E-03	6.18E-03	8.22E-03	1.09E-03	2.19E-03	7.65E-03	1.40E-04	2.29E-03	2.04E-03	8.82E-04	7.26E-04	1.44E-03	1.11E-07	1.89E-06	0.00E+00	2.01E-06	2.005	0.00E+00	2.21E-02	1.27E-02
375160.033758994.03	375160.03	3758994.03	2.02E-03	6.26E-03	8.33E-03	1.08E-03	2.21E-03	7.75E-03	1.41E-04	2.34E-03	2.09E-03	9.02E-04	7.42E-04	1.45E-03	1.12E-07	1.92E-06	0.00E+00	2.04E-06	2.035	0.00E+00	2.24E-02	1.29E-02
374854.033758491.03	374854.03	3758491.03	2.02E-02	6.27E-02	8.33E-02	7.98E-04	2.22E-02	7.75E-02	1.42E-03	2.47E-02	2.20E-02	9.52E-03	7.83E-03	2.08E-02	1.12E-06	1.92E-05	0.00E+00	2.03E-05	20.345	0.00E+00	2.22E-01	1.31E-01
374859.033758491.03	374859.03	3758491.03	1.96E-02	6.05E-02	8.05E-02	7.96E-04	2.14E-02	7.49E-02	1.37E-03	2.41E-02	2.16E-02	9.31E-03	7.66E-03	1.93E-02	1.09E-06	1.86E-05	0.00E+00	1.97E-05	19.706	0.00E+00	2.14E-01	1.27E-01
374864.033758491.03	374864.03	3758491.03	1.89E-02	5.85E-02	7.78E-02	7.94E-04	2.07E-02	7.24E-02	1.32E-03	2.36E-02	2.11E-02	9.10E-03	7.48E-03	1.80E-02	1.05E-06	1.80E-05	0.00E+00	1.91E-05	19.096	0.00E+00	2.07E-01	1.23E-01
374869.033758491.03	374869.03	3758491.03	1.83E-02	5.66E-02	7.53E-02	7.91E-04	2.00E-02	7.00E-02	1.28E-03	2.31E-02	2.06E-02	8.89E-03	7.31E-03	1.68E-02	1.02E-06	1.75E-05	0.00E+00	1.85E-05	18.514	0.00E+00	2.00E-01	1.19E-01
374874.033758491.03	374874.03	3758491.03	1.77E-02	5.48E-02	7.28E-02	7.89E-04	1.94E-02	6.78E-02	1.24E-03	2.25E-02	2.01E-02	8.69E-03	7.15E-03	1.57E-02	9.83E-07	1.70E-05	0.00E+00	1.80E-05	17.963	0.00E+00	1.93E-01	1.16E-01
374879.033758491.03	374879.03	3758491.03	1.71E-02	5.31E-02	7.06E-02	7.86E-04	1.88E-02	6.56E-02	1.20E-03	2.20E-02	1.97E-02	8.49E-03	6.98E-03	1.48E-02	9.52E-07	1.65E-05	0.00E+00	1.74E-05	17.436	0.00E+00	1.87E-01	1.12E-01
374884.033758491.03	374884.03	3758491.03	1.66E-02	5.14E-02	6.84E-02	7.83E-04	1.82E-02	6.36E-02	1.16E-03	2.15E-02	1.92E-02	8.29E-03	6.82E-03	1.39E-02	9.23E-07	1.60E-05	0.00E+00	1.69E-05	16.931	0.00E+00	1.81E-01	1.09E-01
374889.033758491.03	374889.03	3758491.03	1.61E-02	4.99E-02	6.63E-02	7.79E-04	1.76E-02	6.17E-02	1.13E-03	2.10E-02	1.87E-02	8.09E-03	6.66E-03	1.31E-02	8.95E-07	1.56E-05	0.00E+00	1.64E-05	16.446	0.00E+00	1.75E-01	1.06E-01
374894.033758491.03	374894.03	3758491.03	1.56E-02	4.84E-02	6.44E-02	7.76E-04	1.71E-02	5.99E-02	1.09E-03	2.05E-02	1.83E-02	7.90E-03	6.50E-03	1.24E-02	8.68E-07	1.51E-05	0.00E+00	1.60E-05	15.982	0.00E+00	1.70E-01	1.03E-01
374899.033758491.03	374899.03	3758491.03	1.52E-02	4.70E-02	6.25E-02	7.72E-04	1.66E-02	5.81E-02	1.06E-03	2.00E-02	1.79E-02	7.71E-03	6.35E-03	1.18E-02	8.43E-07	1.47E-05	0.00E+00	1.55E-05	15.537	0.00E+00	1.65E-01	1.00E-01
374904.033758491.03	374904.03	3758491.03	1.47E-02	4.56E-02	6.07E-02	7.68E-04	1.61E-02	5.64E-02	1.03E-03	1.95E-02	1.74E-02	7.53E-03	6.20E-03	1.12E-02	8.18E-07	1.43E-05	0.00E+00	1.51E-05	15.110	0.00E+00	1.60E-01	9.72E-02
374909.033758491.03	374909.03	3758491.03	1.43E-02	4.43E-02	5.89E-02	7.64E-04	1.57E-02	5.48E-02	1.00E-03	1.91E-02	1.70E-02	7.35E-03	6.05E-03	1.06E-02	7.95E-07	1.39E-05	0.00E+00	1.47E-05	14.692	0.00E+00	1.55E-01	9.45E-02
374914.033758491.03	374914.03	3758491.03	1.39E-02	4.30E-02	5.72E-02	7.59E-04	1.52E-02	5.32E-02	9.72E-04	1.86E-02	1.66E-02	7.17E-03	5.90E-03	1.01E-02	7.72E-07	1.35E-05	0.00E+00	1.43E-05	14.289	0.00E+00	1.51E-01	9.19E-02
374919.033758491.03	374919.03	3758491.03	1.35E-02	4.18E-02	5.56E-02	7.54E-04	1.48E-02	5.17E-02	9.45E-04	1.82E-02	1.62E-02	7.00E-03	5.76E-03	9.65E-03	7.50E-07	1.32E-05	0.00E+00	1.39E-05	13.901	0.00E+00	1.47E-01	8.94E-02
374924.033758491.03	374924.03	3758491.03	1.31E-02	4.07E-02	5.41E-02	7.49E-04	1.44E-02	5.03E-02	9.19E-04	1.77E-02	1.58E-02	6.83E-03	5.62E-03	9.22E-03	7.30E-07	1.28E-05	0.00E+00	1.35E-05	13.529	0.00E+00	1.42E-01	8.70E-02
374929.033758491.03	374929.03	3758491.03	1.28E-02	3.96E-02	5.26E-02	7.44E-04	1.40E-02	4.89E-02	8.94E-04	1.73E-02	1.54E-02	6.67E-03	5.48E-03	8.82E-03	7.10E-07	1.25E-05	0.00E+00	1.32E-05	13.173	0.00E+00	1.38E-01	8.47E-02
374934.033758491.03	374934.03	3758491.03	1.24E-02	3.85E-02	5.12E-02	7.39E-04	1.36E-02	4.76E-02	8.70E-04	1.69E-02	1.51E-02	6.51E-03	5.36E-03	8.47E-03	6.91E-07	1.21E-05	0.00E+00	1.28E-05	12.831	0.00E+00	1.35E-01	8.25E-02
374939.033758491.03	374939.03	3758491.03	1.21E-02	3.75E-02	4.99E-02	7.34E-04	1.33E-02	4.64E-02	8.47E-04	1.65E-02	1.47E-02	6.36E-03	5.23E-03	8.11E-03	6.73E-07	1.18E-05	0.00E+00	1.25E-05	12.504	0.00E+00	1.31E-01	8.04E-02
374944.033758491.03	374944.03	3758491.03	1.18E-02	3.65E-02	4.86E-02	7.29E-04	1.29E-02	4.52E-02	8.25E-04	1.61E-02	1.44E-02	6.21E-03	5.11E-03	7.79E-03	6.55E-07	1.15E-05	0.00E+00	1.22E-05	12.192	0.00E+00	1.28E-01	7.84E-02
374949.033758491.03	374949.03	3758491.03	1.15E-02	3.56E-02	4.73E-02	7.23E-04	1.26E-02	4.40E-02	8.04E-04	1.58E-02	1.41E-02	6.08E-03	5.00E-03	7.50E-03	6.39E-07	1.13E-05	0.00E+00	1.19E-05	11.896	0.00E+00	1.24E-01	7.65E-02
374954.033758491.03	374954.03	3758491.03	1.12E-02	3.47E-02	4.62E-02	7.18E-04	1.23E-02	4.30E-02	7.85E-04	1.54E-02	1.38E-02	5.94E-03	4.89E-03	7.22E-03	6.23E-07	1.10E-05	0.00E+00	1.16E-05	11.613	0.00E+00	1.21E-01	7.47E-02
374849.033758494.03	374849.03	3758494.03	2.18E-02	6.73E-02	8.96E-02	8.19E-04	2.38E-02	8.33E-02	1.52E-03	2.67E-02	2.39E-02	1.03E-02	8.48E-03	2.36E-02	1.21E-06	2.07E-05	0.00E+00	2.19E-05	21.947	0.00E+00	2.40E-01	1.41E-01
374854.033758494.03	374854.03	3758494.03	2.10E-02	6.50E-02	8.64E-02	8.17E-04	2.30E-02	8.04E-02	1.47E-03	2.61E-02	2.33E-02	1.01E-02	8.28E-03	2.18E-02	1.17E-06	2.01E-05	0.00E+00	2.12E-05	21.230	0.00E+00	2.31E-01	1.36E-01
374859.033758494.03	374859.03	3758494.03	2.02E-02	6.27E-02	8.34E-02	8.15E-04	2.22E-02	7.75E-02	1.42E-03	2.55E-02	2.28E-02	9.83E-03	8.08E-03	2.02E-02	1.12E-06	1.94E-05	0.00E+00	2.05E-05	20.535	0.00E+00	2.23E-01	1.32E-01
374864.033758494.03	374864.03	3758494.03	1.96E-02	6.05E-02	8.05E-02	8.12E-04	2.14E-02	7.49E-02	1.37E-03	2.49E-02	2.22E-02	9.59E-03	7.89E-03	1.88E-02	1.09E-06	1.88E-05	0.00E+00	1.99E-05	19.878	0.00E+00	2.15E-01	1.28E-01
374869.033758494.03	374869.03	3758494.03	1.89E-02	5.85E-02	7.78E-02	8.09E-04	2.07E-02	7.24E-02	1.32E-03	2.43E-02	2.17E-02	9.35E-03	7.70E-03	1.75E-02	1.05E-06	1.82E-05	0.00E+00	1.93E-05	19.251	0.00E+00	2.07E-01	1.24E-01
374874.033758494.03	374874.03	3758494.03	1.83E-02	5.66E-02	7.52E-02	8.07E-04	2.00E-02	7.00E-02	1.28E-03	2.37E-02	2.11E-02	9.13E-03	7.51E-03	1.64E-02	1.02E-06	1.76E-05	0.00E+00	1.87E-05	18.659	0.00E+00	2.00E-01	1.20E-01
374879.033758494.03	374879.03	3758494.03	1.77E-02	5.48E-02	7.28E-02	8.03E-04	1.94E-02	6.77E-02	1.24E-03	2.31E-02	2.06E-02	8.90E-03	7.32E-03	1.53E-02	9.83E-07	1.71E-05	0.00E+00	1.81E-05	18.092	0.00E+00	1.93E-01	1.16E-01
374884.033758494.03	374884.03	3758494.03	1.71E-02	5.30E-02	7.05E-02	8.00E-04	1.88E-02	6.56E-02	1.20E-03	2.25E-02	2.01E-02	8.68E-03	7.14E-03	1.44E-02	9.52E-07	1.66E-05	0.00E+00	1.75E-05	17.550	0.00E+00	1.87E-01	1.13E-01
374889.033758494.03	374889.03	3758494.03	1.66E-02	5.14E-02	6.84E-02	7.96E-04	1.82E-02	6.36E-02	1.16E-03	2.20E-02	1.96E-02	8.46E-03	6.96E-03	1.36E-02	9.22E-07	1.61E-05	0.00E+00	1.70E-05	17.033	0.00E+00	1.81E-01	1.09E-01
374894.033758494.03	374894.03	3758494.03	1.61E-02	4.98E-02	6.63E-02	7.92E-04	1.76E-02	6.16E-02	1.13E-03	2.14E-02	1.91E-02	8.25E-03	6.79E-03	1.29E-02	8.94E-07	1.56E-05	0.00E+00	1.65E-05	16.539	0.00E+00	1.76E-01	1.06E-01
374899.033758494.03	374899.03	3758494.03	1.56E-02	4.83E-02	6.43E-02	7.88E-04	1.71E-02	5.98E-02	1.09E-03	2.09E-02	1.86E-02	8.05E-03	6.62E-03	1.22E-02	8.67E-07	1.51E-05	0.00E+00	1.61E-05	16.067	0.00E+00	1.70E-01	1.03E-01
374904.033758494.03	374904.03	3758494.03	1.52E-02	4.69E-02	6.24E-02	7.84E-04	1.66E-02	5.81E-02	1.06E-03	2.04E-02	1.82E-02	7.85E-03	6.46E-03	1.16E-02	8.42E-07	1.48E-05	0.00E+00	1.56E-05	15.614	0.00E+00	1.65E-01	1.00E-01
374909.033758494.03	374909.03	3758494.03	1.47E-02	4.55E-02	6.06E-02	7.80E-04	1.61E-02	5.63E-02	1.03E-03	1.99E-02	1.77E-02	7.65E-03	6.30E-03	1.10E-02	8.17E-07	1.44E-05	0.00E+00	1.52E-05	15.172	0.00E+00	1.60E-01	9.75E-02
374914.033758494.03	374914.03	3758494.03	1.43E-02	4.42E-02	5.88E-02	7.74E-04	1.56E-02	5.47E-02	9.99E-04	1.94E-02	1.73E-02	7.46E-03	6.14E-03	1.04E-02	7.94E-07	1.40E-05	0.00E+00	1.47E-05	14.746	0.00E+00	1.55E-01	9.48E-02
374919.033758494.03	374919.03	3758494.03	1.39E-02	4.30E-02	5.71E-02	7.69E-04	1.52E-02	5.31E-02	9.70E-04	1.89E-02	1.68E-02	7.27E-03	5.98E-03	9.96E-03	7.71E-07	1.36E-05	0.00E+00	1.43E-05	14.334	0.00E+00	1.51E-01	9.21E-02
374924.033758494.03	374924.03	3758494.03	1.35E-02	4.17E-02	5.55E-02	7.64E-04	1.48E-02	5.16E-02	9.43E-04	1.84E-02	1.64E-02	7.09E-03	5.84E-03	9.51E-03	7.49E-07	1.32E-05	0.00E+00	1.39E-05	13.943	0.00E+00	1.47E-01	8.96E-02
374929.033758494.03	374929.03	3758494.03	1.31E-02	4.06E-02	5.40E-02	7.59E-04	1.44E-02	5.02E-02	9.17E-04	1.79E-02	1.60E-02	6.92E-03	5.69E-03	9.09E-03	7.28E-07	1.28E-05	0.00E+00	1.36E-05	13.569	0.00E+00	1.42E-01	8.72E-02
374934.033758494.03	374934.03	3758494.03	1.28E-02	3.95E-02	5.25E-02	7.53E-04	1.40E-02	4.89E-02	8.92E-04	1.75E-02	1.56E-02	6.75E-03	5.56E-03	8.70E-03	7.08E-07	1.25E-05	0.00E+00	1.32E-05	13.211	0.00E+00	1.38E-01	8.49E-02
374939.033758494.03	374939.03	3758494.03	1.24E-02	3.84E-02	5.11E-02	7.48E-04	1.36E-02	4.75E-02	8.68E-04	1.71E-02	1.53E-02	6.59E-03	5.42E-03	8.34E-03	6.90E-07	1.22E-05	0.00E+00	1.29E-05	12.869	0.00E+00	1.35E-01	8.27E-02
374944.033758494.03	374944.03	3758494.03	1.21E-02	3.74E-02	4.98E-02	7.43E-04	1.32E-02	4.63E-02	8.46E-04	1.67E-02	1.49E-02	6.44E-03	5.30E-03	8.01E-03	6.72E-07	1.19E-05	0.00E+00	1.25E-05	12.542	0.00E+00	1.31E-01	8.06E-02
374949.033758494.03	374949.03	3758494.03	1.18E-02	3.65E-02	4.85E-02	7.37E-04	1.29E-02	4.51E-02	8.24E-04	1.63E-02	1.46E-02	6.29E-03	5.17E-03	7.71E-03	6.54E-07	1.16E-05	0.00E+00	1.22E-05	12.231	0.00E+00	1.28E-01	7.86E-02
374954.033758494.03	374954.03	3758494.03	1.15E-02	3.56E-02	4.73E-02	7.32E-04	1.26E-02	4.40E-02	8.04E-04	1.59E-02	1.42E-02	6.15E-03	5.06E-03	7.42E-03	6.38E-07	1.13E-05	0.00E+00	1.19E-05	11.934	0.00E+00	1.25E-01	7.67E-02
374849.033758499.03	374849.03	3758499.03	2.31E-02	7.16E-02	9.53E-02	8.53E-04	2.53E-02	8.86E-02	1.62E-03	2.95E-02	2.64E-02	1.14E-02	9.36E-03	2.54E-02	1.29E-06	2.23E-05	0.00E+00	2.36E-05	23.629	0.00E+00	2.57E-01	1.51E-01
374854.033758499.03	374854.03	3758499.03	2.23E-02	6.90E-02	9.18E-02	8.50E-04	2.44E-02	8.54E-02	1.56E-03	2.88E-02	2.57E-02	1.11E-02	9.12E-03	2.34E-02	1.24E-06	2.16E-05	0.00E+00	2.28E-05	22.812	0.00E+00	2.47E-01	1.46E-01
374859.033758499.03	374859.03	3758499.03	2.15E-02	6.64E-02	8.84E-02	8.47E-04	2.35E-02	8.22E-02	1.50E-03	2.80E-02	2.50E-02	1.08E-02	8.87E-03	2.16E-02	1.19E-06	2.08E-05	0.00E+00	2.20E-05	22.020	0.00E+00	2.38E-01	1.41E-01
374864.033758499.03	374864.03	3758499.03	2.07E-02	6.41E-02	8.52E-02	8.44E-04	2.26E-02	7.92E-02	1.45E-03	2.72E-02	2.43E-02	1.05E-02	8.63E-03	2.00E-02	1.15E-06	2.01E-05	0.00E+00	2.13E-05	21.269	0.00E+00	2.29E-01	1.36E-01
374869.033758499.03	374869.03	3758499.03	1.98E-02	6.18E-02	8.22E-02	8.41E-04	2.19E-02	7.65E-02	1.40E-03	2.62E-02	2.34E-02	1.02E-02	8.39E-03	1.84E-02	1.11E-06	1.94E-05	0.00E+00	2.06E-05	20.557	0.00E+00	2.21E-01	1.32E-01
374874.033758499.03	374874.03	3758499.03	1.93E-02	5.97E-02	7.94E-02	8.37E-04	2.11E-02	7.39E-02	1.35E-03	2.57E-02	2.30E-02	9.92E-03	8.16E-03	1.74E-02	1.07E-06	1.88E-05	0.00E+00	1.99E-05	19.885	0.00E+00	2.12E-01	1.27E-01
374879.033758499.03	374879.03	3758499.03	1.86E-02	5.77E-02	7.67E-02	8.33E-04	2.04E-02	7.14E-02	1.30E-03	2.50E-02	2.24E-02	9.65E-03	7.94E-03	1.63E-02	1.04E-06	1.82E-05	0.00E+00	1.92E-05	19.247	0.00E+00	2.05E-01	1.23E-01
374884.033758499.03	374884.03	3758499.03	1.80E-02	5.58E-02	7.42E-02	8.29E-04	1.97E-02	6.90E-02	1.26E-03	2.44E-02	2.17E-02	9.39E-03	7.72E-03	1.53E-02	1.00E-06	1.76E-05	0.00E+00	1.86E-05	18.639	0.00E+00	1.98E-01	1.20E-01
374889.033758499.03	374889.03	3758499.03	1.74E-02	5.40E-02	7.18E-02	8.25E-04	1.91E-02	6.68E-02	1.22E-03	2.37E-02	2.12E-02	9.13E-03	7.51E-03	1.44E-02	9.69E-07	1.71E-05	0.00E+00	1.81E-05	18.062	0.00E+00	1.91E-01	1.16E-01
374894.033758499.03	374894.03	3758499.03	1.69E-02	5.23E-02	6.96E-02	8.21E-04	1.85E-02	6.47E-02	1.18E-03	2.31E-02	2.06E-02	8.89E-03	7.31E-03	1.36E-02	9.39E-07	1.66E-05	0.00E+00	1.75E-05	17.514	0.00E+00	1.85E-01	1.12E-01
374899.033758499.03	374899.03	3758499.03	1.64E-02	5.07E-02	6.74E-02	8.16E-04	1.79E-02	6.27E-02	1.15E-03	2.25E-02	2.00E-02	8.65E-03	7.12E-03	1.28E-02	9.10E-07	1.61E-05	0.00E+00	1.70E-05	16.992	0.00E+00	1.79E-01	1.09E-01
374904.033758499.03	374904.03	3758499.03	1.59E-02	4.92E-02	6.54E-02	8.12E-04	1.74E-02	6.08E-02	1.11E-03	2.

			SWBuilding Construction	SWDemolition	SWGrading	EYBuilding Construction	SWPaving	SWGrading	SWArchitectural Coating	NBBuilding Construction	NBBuilding Construction	NBArchitectural Coating	NBArchitectural Coating	RWBuilding Construction	Child Risk					Overlapping Phases - Maximum G		
Unique Identifier	X (UTM)	Y (UTM)	2026	2026	2026	2026	2027	2027	2027	2026	2027	2026	2027	2026	3rd Trimester	0<2	2<16	Total	per million	2025	2026	2027
374929.033758514.03	374929.03	3758514.03	1.55E-02	4.79E-02	6.37E-02	8.66E-04	1.69E-02	5.93E-02	1.08E-03	2.31E-02	2.07E-02	8.92E-03	7.34E-03	1.06E-02	8.60E-07	1.57E-05	0.00E+00	1.65E-05	16.511	0.00E+00	1.71E-01	1.05E-01
374934.033758514.03	374934.03	3758514.03	1.50E-02	4.65E-02	6.18E-02	8.59E-04	1.64E-02	5.75E-02	1.05E-03	2.24E-02	2.00E-02	8.65E-03	7.12E-03	1.01E-02	8.34E-07	1.52E-05	0.00E+00	1.60E-05	16.016	0.00E+00	1.65E-01	1.02E-01
374939.033758514.03	374939.03	3758514.03	1.46E-02	4.51E-02	6.00E-02	8.52E-04	1.60E-02	5.58E-02	1.02E-03	2.18E-02	1.94E-02	8.40E-03	6.91E-03	9.71E-03	8.10E-07	1.47E-05	0.00E+00	1.55E-05	15.544	0.00E+00	1.61E-01	9.92E-02
374944.033758514.03	374944.03	3758514.03	1.42E-02	4.39E-02	5.83E-02	8.45E-04	1.55E-02	5.43E-02	9.91E-04	2.12E-02	1.89E-02	8.16E-03	6.71E-03	9.31E-03	7.87E-07	1.43E-05	0.00E+00	1.51E-05	15.099	0.00E+00	1.56E-01	9.64E-02
374949.033758514.03	374949.03	3758514.03	1.38E-02	4.26E-02	5.67E-02	8.38E-04	1.51E-02	5.28E-02	9.63E-04	2.06E-02	1.84E-02	7.93E-03	6.53E-03	8.94E-03	7.65E-07	1.39E-05	0.00E+00	1.47E-05	14.677	0.00E+00	1.51E-01	9.37E-02
374954.033758514.03	374954.03	3758514.03	1.34E-02	4.15E-02	5.52E-02	8.31E-04	1.47E-02	5.13E-02	9.37E-04	2.00E-02	1.79E-02	7.72E-03	6.35E-03	8.60E-03	7.44E-07	1.35E-05	0.00E+00	1.43E-05	14.277	0.00E+00	1.47E-01	9.11E-02
374849.033758519.03	374849.03	3758519.03	2.97E-02	9.20E-02	1.22E-01	1.00E-03	3.25E-02	1.14E-01	2.08E-03	4.59E-02	4.10E-02	1.77E-02	1.46E-02	2.82E-02	1.65E-06	3.06E-05	0.00E+00	3.23E-05	32.260	0.00E+00	3.37E-01	2.04E-01
374854.033758519.03	374854.03	3758519.03	2.84E-02	8.79E-02	1.17E-01	1.00E-03	3.11E-02	1.09E-01	1.99E-03	4.39E-02	3.92E-02	1.69E-02	1.39E-02	2.62E-02	1.58E-06	2.92E-05	0.00E+00	3.08E-05	30.801	0.00E+00	3.21E-01	1.95E-01
374859.033758519.03	374859.03	3758519.03	2.71E-02	8.40E-02	1.12E-01	9.95E-04	2.97E-02	1.04E-01	1.90E-03	4.20E-02	3.75E-02	1.62E-02	1.33E-02	2.43E-02	1.51E-06	2.79E-05	0.00E+00	2.94E-05	29.417	0.00E+00	3.06E-01	1.86E-01
374864.033758519.03	374864.03	3758519.03	2.59E-02	8.03E-02	1.07E-01	9.89E-04	2.84E-02	9.94E-02	1.81E-03	4.02E-02	3.59E-02	1.55E-02	1.27E-02	2.26E-02	1.44E-06	2.67E-05	0.00E+00	2.81E-05	28.133	0.00E+00	2.92E-01	1.78E-01
374869.033758519.03	374869.03	3758519.03	2.48E-02	7.69E-02	1.02E-01	9.83E-04	2.72E-02	9.52E-02	1.74E-03	3.85E-02	3.43E-02	1.48E-02	1.22E-02	2.11E-02	1.38E-06	2.56E-05	0.00E+00	2.69E-05	26.932	0.00E+00	2.80E-01	1.71E-01
374874.033758519.03	374874.03	3758519.03	2.38E-02	7.38E-02	9.81E-02	9.76E-04	2.61E-02	9.13E-02	1.67E-03	3.69E-02	3.29E-02	1.42E-02	1.17E-02	1.98E-02	1.32E-06	2.45E-05	0.00E+00	2.58E-05	25.817	0.00E+00	2.68E-01	1.64E-01
374879.033758519.03	374879.03	3758519.03	2.29E-02	7.09E-02	9.43E-02	9.70E-04	2.51E-02	8.77E-02	1.60E-03	3.54E-02	3.16E-02	1.36E-02	1.12E-02	1.86E-02	1.27E-06	2.35E-05	0.00E+00	2.48E-05	24.779	0.00E+00	2.57E-01	1.57E-01
374884.033758519.03	374884.03	3758519.03	2.20E-02	6.81E-02	9.06E-02	9.63E-04	2.41E-02	8.43E-02	1.54E-03	3.40E-02	3.04E-02	1.31E-02	1.08E-02	1.75E-02	1.22E-06	2.26E-05	0.00E+00	2.38E-05	23.810	0.00E+00	2.46E-01	1.51E-01
374889.033758519.03	374889.03	3758519.03	2.12E-02	6.56E-02	8.73E-02	9.56E-04	2.32E-02	8.12E-02	1.48E-03	3.27E-02	2.92E-02	1.26E-02	1.04E-02	1.64E-02	1.18E-06	2.17E-05	0.00E+00	2.29E-05	22.906	0.00E+00	2.37E-01	1.45E-01
374894.033758519.03	374894.03	3758519.03	2.04E-02	6.32E-02	8.41E-02	9.49E-04	2.24E-02	7.82E-02	1.43E-03	3.15E-02	2.81E-02	1.21E-02	9.99E-03	1.55E-02	1.13E-06	2.09E-05	0.00E+00	2.21E-05	22.059	0.00E+00	2.28E-01	1.40E-01
374899.033758519.03	374899.03	3758519.03	1.97E-02	6.09E-02	8.10E-02	9.41E-04	2.15E-02	7.53E-02	1.38E-03	3.03E-02	2.70E-02	1.17E-02	9.61E-03	1.47E-02	1.09E-06	2.01E-05	0.00E+00	2.12E-05	21.233	0.00E+00	2.19E-01	1.35E-01
374904.033758519.03	374904.03	3758519.03	1.90E-02	5.87E-02	7.81E-02	9.33E-04	2.08E-02	7.26E-02	1.33E-03	2.92E-02	2.60E-02	1.12E-02	9.25E-03	1.39E-02	1.05E-06	1.94E-05	0.00E+00	2.05E-05	20.452	0.00E+00	2.11E-01	1.30E-01
374909.033758519.03	374909.03	3758519.03	1.83E-02	5.67E-02	7.55E-02	9.25E-04	2.01E-02	7.02E-02	1.28E-03	2.82E-02	2.51E-02	1.09E-02	8.93E-03	1.32E-02	1.02E-06	1.87E-05	0.00E+00	1.98E-05	19.754	0.00E+00	2.04E-01	1.26E-01
374914.033758519.03	374914.03	3758519.03	1.77E-02	5.49E-02	7.30E-02	9.18E-04	1.94E-02	6.79E-02	1.24E-03	2.72E-02	2.43E-02	1.05E-02	8.63E-03	1.25E-02	9.85E-07	1.81E-05	0.00E+00	1.91E-05	19.095	0.00E+00	1.97E-01	1.21E-01
374919.033758519.03	374919.03	3758519.03	1.72E-02	5.31E-02	7.06E-02	9.11E-04	1.88E-02	6.57E-02	1.20E-03	2.63E-02	2.35E-02	1.01E-02	8.35E-03	1.19E-02	9.53E-07	1.75E-05	0.00E+00	1.85E-05	18.472	0.00E+00	1.90E-01	1.18E-01
374924.033758519.03	374924.03	3758519.03	1.66E-02	5.14E-02	6.84E-02	9.03E-04	1.82E-02	6.36E-02	1.16E-03	2.55E-02	2.27E-02	9.82E-03	8.08E-03	1.14E-02	9.23E-07	1.70E-05	0.00E+00	1.79E-05	17.881	0.00E+00	1.84E-01	1.14E-01
374929.033758519.03	374929.03	3758519.03	1.61E-02	4.99E-02	6.63E-02	8.96E-04	1.76E-02	6.17E-02	1.13E-03	2.47E-02	2.20E-02	9.50E-03	7.82E-03	1.09E-02	8.94E-07	1.64E-05	0.00E+00	1.73E-05	17.320	0.00E+00	1.78E-01	1.10E-01
374934.033758519.03	374934.03	3758519.03	1.56E-02	4.83E-02	6.43E-02	8.88E-04	1.71E-02	5.98E-02	1.09E-03	2.39E-02	2.13E-02	9.20E-03	7.57E-03	1.04E-02	8.67E-07	1.59E-05	0.00E+00	1.68E-05	16.783	0.00E+00	1.73E-01	1.07E-01
374939.033758519.03	374939.03	3758519.03	1.51E-02	4.69E-02	6.24E-02	8.80E-04	1.66E-02	5.80E-02	1.06E-03	2.31E-02	2.07E-02	8.92E-03	7.34E-03	9.97E-03	8.41E-07	1.54E-05	0.00E+00	1.63E-05	16.274	0.00E+00	1.67E-01	1.04E-01
374944.033758519.03	374944.03	3758519.03	1.47E-02	4.55E-02	6.06E-02	8.73E-04	1.61E-02	5.63E-02	1.03E-03	2.25E-02	2.00E-02	8.66E-03	7.12E-03	9.56E-03	8.17E-07	1.50E-05	0.00E+00	1.58E-05	15.795	0.00E+00	1.62E-01	1.01E-01
374949.033758519.03	374949.03	3758519.03	1.43E-02	4.42E-02	5.88E-02	8.66E-04	1.56E-02	5.47E-02	1.00E-03	2.18E-02	1.95E-02	8.40E-03	6.91E-03	9.19E-03	7.94E-07	1.45E-05	0.00E+00	1.53E-05	15.341	0.00E+00	1.58E-01	9.78E-02
374954.033758519.03	374954.03	3758519.03	1.39E-02	4.30E-02	5.72E-02	8.59E-04	1.52E-02	5.32E-02	9.72E-04	2.12E-02	1.89E-02	8.16E-03	6.72E-03	8.84E-03	7.72E-07	1.41E-05	0.00E+00	1.49E-05	14.912	0.00E+00	1.53E-01	9.50E-02
374849.033758524.03	374849.03	3758524.03	3.16E-02	9.77E-02	1.30E-01	1.05E-03	3.45E-02	1.21E-01	2.21E-03	5.15E-02	4.60E-02	1.98E-02	1.63E-02	2.77E-02	1.75E-06	3.31E-05	0.00E+00	3.49E-05	34.887	0.00E+00	3.59E-01	2.20E-01
374854.033758524.03	374854.03	3758524.03	3.01E-02	9.31E-02	1.24E-01	1.04E-03	3.29E-02	1.15E-01	2.10E-03	4.89E-02	4.37E-02	1.89E-02	1.55E-02	2.58E-02	1.67E-06	3.15E-05	0.00E+00	3.32E-05	33.196	0.00E+00	3.42E-01	2.09E-01
374859.033758524.03	374859.03	3758524.03	2.87E-02	8.87E-02	1.18E-01	1.04E-03	3.14E-02	1.10E-01	2.00E-03	4.66E-02	4.16E-02	1.79E-02	1.48E-02	2.41E-02	1.59E-06	3.00E-05	0.00E+00	3.16E-05	31.607	0.00E+00	3.25E-01	1.99E-01
374864.033758524.03	374864.03	3758524.03	2.74E-02	8.47E-02	1.13E-01	1.03E-03	3.00E-02	1.05E-01	1.91E-03	4.44E-02	3.96E-02	1.71E-02	1.41E-02	2.25E-02	1.52E-06	2.86E-05	0.00E+00	3.01E-05	30.143	0.00E+00	3.10E-01	1.90E-01
374869.033758524.03	374869.03	3758524.03	2.62E-02	8.10E-02	1.08E-01	1.02E-03	2.86E-02	1.00E-01	1.83E-03	4.23E-02	3.78E-02	1.63E-02	1.34E-02	2.11E-02	1.45E-06	2.73E-05	0.00E+00	2.88E-05	28.786	0.00E+00	2.96E-01	1.82E-01
374874.033758524.03	374874.03	3758524.03	2.51E-02	7.76E-02	1.03E-01	1.02E-03	2.74E-02	9.60E-02	1.75E-03	4.04E-02	3.61E-02	1.56E-02	1.28E-02	1.98E-02	1.39E-06	2.61E-05	0.00E+00	2.75E-05	27.530	0.00E+00	2.83E-01	1.74E-01
374879.033758524.03	374879.03	3758524.03	2.40E-02	7.44E-02	9.90E-02	1.01E-03	2.63E-02	9.20E-02	1.68E-03	3.86E-02	3.45E-02	1.49E-02	1.23E-02	1.87E-02	1.34E-06	2.50E-05	0.00E+00	2.64E-05	26.369	0.00E+00	2.71E-01	1.67E-01
374884.033758524.03	374884.03	3758524.03	2.31E-02	7.14E-02	9.50E-02	1.00E-03	2.53E-02	8.84E-02	1.61E-03	3.70E-02	3.30E-02	1.43E-02	1.17E-02	1.76E-02	1.28E-06	2.40E-05	0.00E+00	2.53E-05	25.288	0.00E+00	2.59E-01	1.60E-01
374889.033758524.03	374889.03	3758524.03	2.22E-02	6.87E-02	9.14E-02	9.93E-04	2.43E-02	8.50E-02	1.55E-03	3.55E-02	3.17E-02	1.37E-02	1.13E-02	1.66E-02	1.23E-06	2.31E-05	0.00E+00	2.43E-05	24.283	0.00E+00	2.49E-01	1.54E-01
374894.033758524.03	374894.03	3758524.03	2.14E-02	6.61E-02	8.79E-02	9.85E-04	2.34E-02	8.18E-02	1.49E-03	3.41E-02	3.04E-02	1.31E-02	1.08E-02	1.57E-02	1.19E-06	2.22E-05	0.00E+00	2.33E-05	23.346	0.00E+00	2.39E-01	1.48E-01
374899.033758524.03	374899.03	3758524.03	2.05E-02	6.36E-02	8.46E-02	9.76E-04	2.25E-02	7.87E-02	1.44E-03	3.27E-02	2.92E-02	1.26E-02	1.04E-02	1.49E-02	1.14E-06	2.13E-05	0.00E+00	2.24E-05	22.429	0.00E+00	2.30E-01	1.42E-01
374904.033758524.03	374904.03	3758524.03	1.98E-02	6.12E-02	8.14E-02	9.67E-04	2.17E-02	7.58E-02	1.38E-03	3.14E-02	2.80E-02	1.21E-02	9.95E-03	1.41E-02	1.10E-06	2.05E-05	0.00E+00	2.16E-05	21.564	0.00E+00	2.21E-01	1.37E-01
374909.033758524.03	374909.03	3758524.03	1.91E-02	5.91E-02	7.86E-02	9.59E-04	2.09E-02	7.31E-02	1.34E-03	3.02E-02	2.70E-02	1.16E-02	9.58E-03	1.34E-02	1.06E-06	1.97E-05	0.00E+00	2.08E-05	20.799	0.00E+00	2.13E-01	1.32E-01
374914.033758524.03	374914.03	3758524.03	1.85E-02	5.71E-02	7.60E-02	9.51E-04	2.02E-02	7.07E-02	1.29E-03	2.91E-02	2.60E-02	1.12E-02	9.24E-03	1.28E-02	1.03E-06	1.91E-05	0.00E+00	2.01E-05	20.079	0.00E+00	2.06E-01	1.27E-01
374919.033758524.03	374919.03	3758524.03	1.79E-02	5.53E-02	7.35E-02	9.43E-04	1.95E-02	6.84E-02	1.25E-03	2.81E-02	2.51E-02	1.08E-02	8.92E-03	1.22E-02	9.91E-07	1.84E-05	0.00E+00	1.94E-05	19.401	0.00E+00	1.99E-01	1.23E-01
374924.033758524.03	374924.03	3758524.03	1.73E-02	5.35E-02	7.11E-02	9.35E-04	1.89E-02	6.62E-02	1.21E-03	2.72E-02	2.43E-02	1.05E-02	8.61E-03	1.16E-02	9.60E-07	1.78E-05	0.00E+00	1.88E-05	18.759	0.00E+00	1.92E-01	1.19E-01
374929.033758524.03	374929.03	3758524.03	1.67E-02	5.18E-02	6.89E-02	9.27E-04	1.83E-02	6.41E-02	1.17E-03	2.63E-02	2.34E-02	1.01E-02	8.33E-03	1.11E-02	9.29E-07	1.72E-05	0.00E+00	1.82E-05	18.153	0.00E+00	1.86E-01	1.15E-01
374934.033758524.03	374934.03	3758524.03	1.62E-02	5.02E-02	6.68E-02	9.19E-04	1.77E-02	6.21E-02	1.13E-03	2.54E-02	2.27E-02	9.79E-03	8.05E-03	1.06E-02	9.01E-07	1.67E-05	0.00E+00	1.76E-05	17.576	0.00E+00	1.80E-01	1.12E-01
374939.033758524.03	374939.03	3758524.03	1.57E-02	4.87E-02	6.47E-02	9.11E-04	1.72E-02	6.02E-02	1.10E-03	2.46E-02	2.19E-02	9.48E-03	7.80E-03	1.02E-02	8.73E-07	1.62E-05	0.00E+00	1.70E-05	17.030	0.00E+00	1.74E-01	1.08E-01
374944.033758524.03	374944.03	3758524.03	1.53E-02	4.72E-02	6.28E-02	9.03E-04	1.67E-02	5.84E-02	1.07E-03	2.38E-02	2.13E-02	9.18E-03	7.55E-03	9.78E-03	8.48E-07	1.57E-05	0.00E+00	1.65E-05	16.514	0.00E+00	1.69E-01	1.05E-01
374949.033758524.03	374949.03	3758524.03	1.48E-02	4.59E-02	6.10E-02	8.95E-04	1.62E-02	5.68E-02	1.04E-03	2.31E-02	2.06E-02	8.90E-03	7.32E-03	9.40E-03	8.23E-07	1.52E-05	0.00E+00	1.60E-05	16.026	0.00E+00	1.64E-01	1.02E-01
374954.033758524.03	374954.03	3758524.03	1.44E-02	4.46E-02	5.93E-02	8.87E-04	1.58E-02	5.52E-02	1.01E-03	2.24E-02	2.00E-02	8.63E-03	7.10E-03	9.04E-03	8.00E-07	1.48E-05	0.00E+00	1.56E-05	15.563	0.00E+00	1.59E-01	9.90E-02
374849.033758529.03	374849.03	3758529.03	3.34E-02	1.03E-01	1.37E-01	1.09E-03	3.65E-02	1.28E-01	2.33E-03	5.76E-02	5.14E-02	2.22E-02	1.83E-02	2.66E-02	1.85E-06	3.58E-05	0.00E+00	3.76E-05	37.623	0.00E+00	3.82E-01	2.36E-01
374854.033758529.03	374854.03	3758529.03	3.17E-02	9.83E-02	1.31E-01	1.09E-03	3.47E-02	1.22E-01	2.22E-03	5.45E-02	4.86E-02	2.10E-02	1.73E-02	2.50E-02	1.76E-06	3.39E-05	0.00E+00	3.57E-05	35.693	0.00E+00	3.62E-01	2.24E-01
374859.033758529.03	374859.03	3758529.03	3.02E-02	9.35E-02	1.24E-01	1.08E-03	3.31E-02	1.16E-01	2.11E-03	5.16E-02	4.60E-02	1.99E-02	1.63E-02	2.35E-02	1.68E-06	3.22E-05	0.00E+00	3.39E-05	33.886	0.00E+00	3.44E-01	2.13E-01
374864.033758529.03	374864.03	3758529.03	2.88E-02	8.91E-02	1.19E-01	1.07E-03	3.15E-02	1.10E-01	2.01E-03	4.89E-02	4.37E-02	1.88E-02	1.55E-02	2.21E-02	1.60E-06	3.06E-05	0.00E+00	3.23E-05	32.230	0.00E+00	3.27E-01	2.02E-01
374869.033758529.03	374869.03	3758529.03	2.75E-02	8.51E-02	1.13E-01	1.06E-03	3.01E-02	1.05E-01	1.92E-03	4.64E-02	4.15E-02	1.79E-02	1.47E-02	2.08E-02	1.53E-06	2.92E-05	0.00E+00	3.07E-05	30.707	0.00E+00	3.12E-01	1.93E-01
374874.033758529.03	374874.03	3758529.03	2.63E-02	8.14E-02	1.08E-01	1.06E-03	2.88E-02	1.01E-01	1.84E-03	4.42E-02	3.94E-02	1.70E-02	1.40E-02	1.96E-02	1.46E-06	2.78E-05	0.00E+00	2.93E-05	29.305	0.00E+00	2.98E-01	1.85E-01
374879.033758529.03	374879.03	3758529.03	2.52E-02	7.79E-02	1.04E-01	1.05E-03	2.76E-02	9.64E-02	1.76E-03	4.21E-02	3.76E-02	1.62E-02	1.34E-02	1.86E-02	1.40E-06	2.66E-05	0.00E+00	2.80E-05	28.014	0.00E+00	2.85E-01	1.77E-01
374884.033758529.03	374884.03	3758529.03	2.42E-02	7.48E-02	9.95E-02	1.04E-03	2.64E-02	9.25E-02	1.69E-03	4.02E-02	3.59E-02	1.55E-02	1.28E-02	1.76E-02	1.34E-06	2.55E-05	0.00E+00	2.68E-05	26.821	0.00E+00	2.73E-01	1.69E-01
374889.033758529.03	374889.03	3758529.03	2.32E-02	7.18E-02	9.55E-02	1.03E-03	2.54E-02	8.88E-02	1.62E-03	3.85E-02	3.43E-02	1.48E-02	1.22E-02	1.66E-02	1.29E-06	2.44E-05	0.00E+00	2.57E-05	25.712	0.00E+00	2.61E-01	1.62E-01
374894.033758529.03	374894.03	3758529.03	2.23E-02	6.90E-02	9.18E-02	1.02E-03	2.44E-02	8.54E-02	1.56E-03	3.68E-02	3.29E-02	1.42E-02	1.17E-02	1.58E-02	1.24E-06	2.34E-05	0.00E+00	2.47E-05	24.676	0.00E+00	2.51E-01	1.56E-01
374899.033758529.03	374899.03	3758529.03	2.14E-02	6.63E-02	8.82E-02	1.01E-03	2.35E-02	8.21E-02	1.50E-03	3.52E-02	3.14E-02	1.36E-02	1.12E-02	1.50E-02	1.19E-06	2.25E-05	0.00E+00	2.37E-05	23.665	0.00E+00	2.41E-01	1.50E-01
374904.033758529.03	374904.03	3758529.03	2.06E-02	6.38E-02	8.48E-02	1.00E-03	2.26E-02	7.89E-02	1.44E-03	3.37E-02	3.01E-02	1.30E-02	1.07E-02	1.42E-02	1.14E-06	2.16E-05	0.00E+00	2.27E-05	22.711	0.00E+00	2.31E-01	1.44E-01
374909.033758529.03	374909.03	3758529.03	1.99E-02	6.15E-02	8.18E-02	9.94E-04	2.18E-02	7.61E-02	1.39E-03	3.24E-02	2.89E-02	1.25E-02	1.03E-02	1.35E-02	1.10E-06	2.08E-05	0.00E+00	2.19E-05	21.875	0.00E+00	2.23E-01	1.38E-01
374914.033758529.03	374914.03	3758529.03	1.92E-02	5.94E-02	7.90E-02	9.85E-04	2.10E-02	7.35E-02	1.34E-03	3.12E-02	2.78E-02	1.20E-02	9.89E-03	1.29E-02	1.07E-06	2.00E-05	0.00E+00	2.11E-05	21.088	0.00E+00	2.15E-01	1.34E-01
374919.033758529.03	374919.03	3758529.03	1.85E-02	5.74E-02	7.64E-02	9.76E-04	2.03E-02	7.10E-02	1.30E-03	3.00E-02	2.68E-02	1.16E-02	9.52E-03	1.23E-02	1.03E-06	1.93E-05	0.00E+00	2.04E-05	20.350	0.00E+00	2.07E-01	1.29E-01
374924.033758529.03	374924.03	3758529.03	1.79E-02	5.55E-02	7.38E-02	9.68E-04	1.96E-02	6.87E-02	1.25E-03	2.89E-02	2.58E-02	1.12E-02	9.18E-03	1.18E-02	9.96E-07	1.87E-05	0.00E+00	1.97E-05	19.657	0.00E+00	2.00E-01	1.25E-01
374929.033758529.03	374929.03	3758529.03	1.74E-02	5.37E-02	7.15E-02	9.59E-04	1.90E-02	6.65E-02	1.21E-03	2.79E-02	2.49E-02	1.08E-02	8.86E-03	1.13E-02	9.64E-07	1.80E-05	0.00E+00	1.90E-05	19.006	0.00E+00	1.94E-01	1.21E-01
374934.033758529.03	374934.03	3758529.03	1.68E-02	5.21E-02	6.92E-02	9.51E-04	1.84E-02	6.44E-02	1.18E-03	2.70E-02	2.41E-02	1.04E-02	8.56E-03	1.08E-02	9.34E-07	1.75E-05	0.00E+00	1.84E-05	18.388	0.00E+00	1.87E-01	1.17E-01
374939.033758529.03	374939.03	3758529.03	1.63E-02	5.05E-02	6.71E-02	9.42E-04	1.78E-02	6.24E-02	1.14E-03	2.61E-02	2.33E-02	1.01E-02	8.27E-03	1.04E-02	9.06E-07	1.69E-05	0.00E+00	1.78E-05	17.805	0.00E+00	1.81E-01	1.13E-01
374944.033758529.03	374944.03	3758529.03	4.90E-02	6.51E-02	9.34E-02	1.73E-02	1.06E-02	1.11E-03	2.52E-02	9.73E-03	8.00E-03	9.96E-03	8.78E-07	1.64E-05	0.00E+00	1.72E-05	17.250	0.00E+00	1.76E-01	1.10E-01		
374949.033758529.03	374949.03	3758529.03	1.53E-02	4.75E-02	6.32E-02	9.25E-04	1.68E-02	5.88E-02	1.07E-03	2.44E-02	2.18E-02	9.42E-03	7.75E-03	9.58E-03	8.53E-07	1.59E-05	0.00E+00	1.67E-05	16.726	0.00E+00	1.70E-01	1.06E-01
374954.033758529.03	374954.03	3758529.03	1.49E-02	4.61E-02	6.14E-02	9.17E-04	1.63E-02	5.71E-02	1.04E-03	2.37E-02	2.11E-02	9.12E-03	7.50E-03	9.22E-03	8.28E-07	1.54E-05	0.00E+00	1.62E-05	16.228	0.00E+00	1.65E-01	1.03E-01
374849.033758534.03	374849.03	3758534.03	3.51E-02	1.09E-01	1.45E-01	1.14E-03	3.84E-02	1.34E-01	2.46E-03	6.41E-02	5.73E-02	2.47E-02	2.03E-02	2.53E-02	1.95E-06	3.85E-05	0.00E+00	4.04E-05	40.403	0.00E+00	4.04E-01	2.53E-01
374854.033758534.03	374854.03	3758534.03	3.34E-02	1.03E-01	1.37E-01	1.13E-03	3.65E-02	1.28E-01	2.33E-03	6.03E-02	5.38E-02	2.32E-02	1.91E-02	2.39E-02	1.85E-06	3.64E-05	0.00E+00	3.82E-05	38.229	0.00E+00	3.83E-01	2.40E-01
374859.033758534.03	374859.03	3758534.03	3.17E-02	9.81E-02	1.31E-01	1.13E-03	3.47E-02	1.21E-01	2.22E-03	5.68E-02	5.07E-02	2.19E-02	1.80E-02	2.27E-02	1.76E-06	3.44E-05	0.00E+00	3.62E-05	36.205	0.00E+00	3.63E-01	2.27E-01
374864.033758534.03	374864.03	3758534.03	3.02E-02	9.34E-02	1.24E-01	1.12E-03	3.30E-02	1.16E-01	2.11E-03	5.37E-02	4.79E-02	2.07E-02	1.70E-02	2.15E-02	1.68E-06	3.27E-05	0.00E+00	3.44E-05	34.357	0.00E+00	3.45E-01	2.16E-01
374869.033758534.03	374869.03	3758534.03	2.88E-02	8.91E-02	1.18E-01	1.11E-03	3.15E-02	1.10E-01	2.01E-03	5.08E-02	4.54E-02

			SWBuilding Construction	SWDemolition	SWGrading	EYBuilding Construction	SWPaving	SWGrading	SWArchitectural Coating	NBBuilding Construction	NBBuilding Construction	NBArchitectural Coating	NBArchitectural Coating	RWBuilding Construction	Child Risk					Overlapping Phases - Maximum G		
Unique Identifier	X (UTM)	Y (UTM)	2026	2026	2026	2026	2027	2027	2027	2026	2027	2026	2027	2026	3rd Trimester	0<2	2<16	Total	per million	2025	2026	2027
374894.033758564.03	374894.03	3758564.03	2.81E-02	8.69E-02	1.16E-01	1.34E-03	3.07E-02	1.07E-01	1.96E-03	5.70E-02	5.09E-02	2.20E-02	1.81E-02	1.34E-02	1.56E-06	3.20E-05	0.00E+00	3.36E-05	33.598	0.00E+00	3.24E-01	2.09E-01
374899.033758564.03	374899.03	3758564.03	2.69E-02	8.34E-02	1.11E-01	1.33E-03	2.95E-02	1.03E-01	1.88E-03	5.40E-02	4.83E-02	2.08E-02	1.71E-02	1.31E-02	1.50E-06	3.06E-05	0.00E+00	3.21E-05	32.075	0.00E+00	3.10E-01	2.00E-01
374849.033758569.03	374849.03	3758569.03	4.33E-02	1.34E-01	1.78E-01	1.56E-03	4.74E-02	1.66E-01	3.03E-03	1.04E-01	9.26E-02	4.00E-02	3.29E-02	1.46E-02	2.40E-06	5.32E-05	0.00E+00	5.56E-05	55.631	0.00E+00	5.15E-01	3.42E-01
374854.033758569.03	374854.03	3758569.03	4.12E-02	1.28E-01	1.70E-01	1.54E-03	4.51E-02	1.58E-01	2.88E-03	9.69E-02	8.65E-02	3.74E-02	3.07E-02	1.46E-02	2.29E-06	5.03E-05	0.00E+00	5.25E-05	52.545	0.00E+00	4.89E-01	3.23E-01
374859.033758569.03	374859.03	3758569.03	3.93E-02	1.22E-01	1.62E-01	1.52E-03	4.30E-02	1.50E-01	2.75E-03	9.07E-02	8.09E-02	3.49E-02	2.87E-02	1.45E-02	2.18E-06	4.75E-05	0.00E+00	4.96E-05	49.633	0.00E+00	4.64E-01	3.06E-01
374864.033758569.03	374864.03	3758569.03	3.74E-02	1.16E-01	1.54E-01	1.51E-03	4.10E-02	1.43E-01	2.62E-03	8.49E-02	7.58E-02	3.27E-02	2.69E-02	1.44E-02	2.08E-06	4.49E-05	0.00E+00	4.69E-05	46.948	0.00E+00	4.41E-01	2.90E-01
374869.033758569.03	374869.03	3758569.03	3.57E-02	1.11E-01	1.47E-01	1.49E-03	3.91E-02	1.37E-01	2.50E-03	7.97E-02	7.11E-02	3.07E-02	2.53E-02	1.42E-02	1.98E-06	4.25E-05	0.00E+00	4.45E-05	44.468	0.00E+00	4.19E-01	2.75E-01
374874.033758569.03	374874.03	3758569.03	3.41E-02	1.06E-01	1.40E-01	1.47E-03	3.73E-02	1.31E-01	2.39E-03	7.49E-02	6.69E-02	2.89E-02	2.38E-02	1.40E-02	1.89E-06	4.03E-05	0.00E+00	4.22E-05	42.180	0.00E+00	3.99E-01	2.61E-01
374879.033758569.03	374879.03	3758569.03	3.26E-02	1.01E-01	1.34E-01	1.45E-03	3.57E-02	1.25E-01	2.28E-03	7.05E-02	6.30E-02	2.72E-02	2.24E-02	1.37E-02	1.81E-06	3.83E-05	0.00E+00	4.01E-05	40.073	0.00E+00	3.81E-01	2.48E-01
374884.033758569.03	374884.03	3758569.03	3.12E-02	9.66E-02	1.28E-01	1.43E-03	3.41E-02	1.19E-01	2.18E-03	6.65E-02	5.94E-02	2.56E-02	2.11E-02	1.35E-02	1.73E-06	3.64E-05	0.00E+00	3.81E-05	38.088	0.00E+00	3.63E-01	2.36E-01
374889.033758569.03	374889.03	3758569.03	2.99E-02	9.25E-02	1.23E-01	1.42E-03	3.27E-02	1.14E-01	2.09E-03	6.28E-02	5.61E-02	2.42E-02	1.99E-02	1.32E-02	1.66E-06	3.46E-05	0.00E+00	3.63E-05	36.272	0.00E+00	3.47E-01	2.25E-01
374894.033758569.03	374894.03	3758569.03	2.87E-02	8.88E-02	1.18E-01	1.40E-03	3.14E-02	1.10E-01	2.01E-03	5.95E-02	5.31E-02	2.29E-02	1.89E-02	1.29E-02	1.59E-06	3.30E-05	0.00E+00	3.46E-05	34.621	0.00E+00	3.32E-01	2.15E-01
374899.033758569.03	374899.03	3758569.03	2.75E-02	8.52E-02	1.13E-01	1.38E-03	3.01E-02	1.05E-01	1.93E-03	5.64E-02	5.03E-02	2.17E-02	1.79E-02	1.26E-02	1.53E-06	3.15E-05	0.00E+00	3.31E-05	33.064	0.00E+00	3.18E-01	2.06E-01
374849.033758574.03	374849.03	3758574.03	4.39E-02	1.36E-01	1.81E-01	1.63E-03	4.80E-02	1.68E-01	3.07E-03	1.07E-01	9.56E-02	4.13E-02	3.40E-02	1.36E-02	2.44E-06	5.44E-05	0.00E+00	5.69E-05	56.860	0.00E+00	5.24E-01	3.49E-01
374854.033758574.03	374854.03	3758574.03	4.18E-02	1.30E-01	1.72E-01	1.62E-03	4.58E-02	1.60E-01	2.93E-03	1.00E-01	8.94E-02	3.86E-02	3.18E-02	1.37E-02	2.32E-06	5.14E-05	0.00E+00	5.37E-05	53.749	0.00E+00	4.98E-01	3.30E-01
374859.033758574.03	374859.03	3758574.03	3.99E-02	1.23E-01	1.64E-01	1.60E-03	4.37E-02	1.53E-01	2.79E-03	9.38E-02	8.37E-02	3.61E-02	2.97E-02	1.36E-02	2.21E-06	4.86E-05	0.00E+00	5.08E-05	50.815	0.00E+00	4.73E-01	3.13E-01
374864.033758574.03	374864.03	3758574.03	3.80E-02	1.18E-01	1.57E-01	1.58E-03	4.16E-02	1.46E-01	2.66E-03	8.79E-02	7.85E-02	3.39E-02	2.79E-02	1.36E-02	2.11E-06	4.60E-05	0.00E+00	4.81E-05	48.101	0.00E+00	4.49E-01	2.96E-01
374869.033758574.03	374869.03	3758574.03	3.63E-02	1.12E-01	1.50E-01	1.56E-03	3.98E-02	1.39E-01	2.54E-03	8.26E-02	7.37E-02	3.18E-02	2.62E-02	1.35E-02	2.02E-06	4.36E-05	0.00E+00	4.56E-05	45.589	0.00E+00	4.28E-01	2.81E-01
374874.033758574.03	374874.03	3758574.03	3.47E-02	1.07E-01	1.43E-01	1.54E-03	3.80E-02	1.33E-01	2.43E-03	7.76E-02	6.93E-02	2.99E-02	2.46E-02	1.33E-02	1.93E-06	4.13E-05	0.00E+00	4.33E-05	43.268	0.00E+00	4.08E-01	2.67E-01
374879.033758574.03	374879.03	3758574.03	3.32E-02	1.03E-01	1.37E-01	1.52E-03	3.63E-02	1.27E-01	2.32E-03	7.31E-02	6.53E-02	2.82E-02	2.32E-02	1.31E-02	1.84E-06	3.93E-05	0.00E+00	4.11E-05	41.116	0.00E+00	3.89E-01	2.54E-01
374884.033758574.03	374884.03	3758574.03	3.18E-02	9.84E-02	1.31E-01	1.50E-03	3.48E-02	1.22E-01	2.22E-03	6.90E-02	6.16E-02	2.66E-02	2.19E-02	1.29E-02	1.77E-06	3.73E-05	0.00E+00	3.91E-05	39.100	0.00E+00	3.71E-01	2.42E-01
374889.033758574.03	374889.03	3758574.03	3.05E-02	9.43E-02	1.25E-01	1.48E-03	3.33E-02	1.17E-01	2.13E-03	6.52E-02	5.82E-02	2.51E-02	2.07E-02	1.27E-02	1.69E-06	3.56E-05	0.00E+00	3.72E-05	37.245	0.00E+00	3.55E-01	2.31E-01
374894.033758574.03	374894.03	3758574.03	2.92E-02	9.05E-02	1.20E-01	1.46E-03	3.20E-02	1.12E-01	2.05E-03	6.17E-02	5.51E-02	2.38E-02	1.96E-02	1.25E-02	1.62E-06	3.39E-05	0.00E+00	3.56E-05	35.556	0.00E+00	3.40E-01	2.21E-01
374899.033758574.03	374899.03	3758574.03	2.81E-02	8.70E-02	1.16E-01	1.44E-03	3.07E-02	1.08E-01	1.96E-03	5.85E-02	5.23E-02	2.26E-02	1.86E-02	1.22E-02	1.56E-06	3.24E-05	0.00E+00	3.40E-05	33.973	0.00E+00	3.25E-01	2.11E-01
374849.033758579.03	374849.03	3758579.03	4.43E-02	1.37E-01	1.83E-01	1.71E-03	4.85E-02	1.70E-01	3.10E-03	1.10E-01	9.80E-02	4.23E-02	3.48E-02	1.29E-02	2.46E-06	5.54E-05	0.00E+00	5.78E-05	57.829	0.00E+00	5.31E-01	3.54E-01
374854.033758579.03	374854.03	3758579.03	4.23E-02	1.31E-01	1.74E-01	1.69E-03	4.63E-02	1.62E-01	2.96E-03	1.03E-01	9.17E-02	3.96E-02	3.26E-02	1.29E-02	2.35E-06	5.24E-05	0.00E+00	5.47E-05	54.709	0.00E+00	5.05E-01	3.36E-01
374859.033758579.03	374859.03	3758579.03	4.04E-02	1.25E-01	1.66E-01	1.67E-03	4.42E-02	1.55E-01	2.83E-03	9.63E-02	8.59E-02	3.71E-02	3.05E-02	1.30E-02	2.24E-06	4.95E-05	0.00E+00	5.18E-05	51.777	0.00E+00	4.80E-01	3.18E-01
374864.033758579.03	374864.03	3758579.03	3.86E-02	1.19E-01	1.59E-01	1.65E-03	4.22E-02	1.48E-01	2.70E-03	9.04E-02	8.07E-02	3.48E-02	2.87E-02	1.29E-02	2.14E-06	4.69E-05	0.00E+00	4.91E-05	49.059	0.00E+00	4.57E-01	3.02E-01
374869.033758579.03	374869.03	3758579.03	3.69E-02	1.14E-01	1.52E-01	1.63E-03	4.03E-02	1.41E-01	2.58E-03	8.49E-02	7.58E-02	3.27E-02	2.69E-02	1.28E-02	2.05E-06	4.45E-05	0.00E+00	4.65E-05	46.538	0.00E+00	4.35E-01	2.87E-01
374874.033758579.03	374874.03	3758579.03	3.52E-02	1.09E-01	1.45E-01	1.61E-03	3.86E-02	1.35E-01	2.46E-03	7.99E-02	7.14E-02	3.08E-02	2.54E-02	1.27E-02	1.96E-06	4.22E-05	0.00E+00	4.42E-05	44.191	0.00E+00	4.15E-01	2.73E-01
374879.033758579.03	374879.03	3758579.03	3.37E-02	1.04E-01	1.39E-01	1.58E-03	3.69E-02	1.29E-01	2.36E-03	7.54E-02	6.73E-02	2.90E-02	2.39E-02	1.26E-02	1.87E-06	4.01E-05	0.00E+00	4.20E-05	42.013	0.00E+00	3.96E-01	2.60E-01
374884.033758579.03	374884.03	3758579.03	3.23E-02	1.00E-01	1.33E-01	1.56E-03	3.54E-02	1.24E-01	2.26E-03	7.11E-02	6.35E-02	2.74E-02	2.26E-02	1.24E-02	1.79E-06	3.82E-05	0.00E+00	4.00E-05	39.984	0.00E+00	3.78E-01	2.47E-01
374889.033758579.03	374889.03	3758579.03	3.10E-02	9.59E-02	1.28E-01	1.54E-03	3.39E-02	1.19E-01	2.17E-03	6.73E-02	6.00E-02	2.59E-02	2.13E-02	1.23E-02	1.72E-06	3.64E-05	0.00E+00	3.81E-05	38.119	0.00E+00	3.61E-01	2.36E-01
374894.033758579.03	374894.03	3758579.03	2.98E-02	9.21E-02	1.23E-01	1.52E-03	3.26E-02	1.14E-01	2.08E-03	6.37E-02	5.69E-02	2.46E-02	2.02E-02	1.21E-02	1.65E-06	3.48E-05	0.00E+00	3.64E-05	36.409	0.00E+00	3.46E-01	2.26E-01
374899.033758579.03	374899.03	3758579.03	2.86E-02	8.86E-02	1.18E-01	1.50E-03	3.13E-02	1.10E-01	2.00E-03	6.05E-02	5.40E-02	2.33E-02	1.92E-02	1.19E-02	1.59E-06	3.32E-05	0.00E+00	3.48E-05	34.805	0.00E+00	3.32E-01	2.16E-01
374849.033758584.03	374849.03	3758584.03	4.48E-02	1.39E-01	1.84E-01	1.80E-03	4.90E-02	1.71E-01	3.13E-03	1.11E-01	9.95E-02	4.30E-02	3.54E-02	1.23E-02	2.49E-06	5.61E-05	0.00E+00	5.85E-05	58.538	0.00E+00	5.36E-01	3.58E-01
374854.033758584.03	374854.03	3758584.03	4.27E-02	1.32E-01	1.76E-01	1.77E-03	4.68E-02	1.64E-01	2.99E-03	1.04E-01	9.33E-02	4.03E-02	3.31E-02	1.24E-02	2.37E-06	5.30E-05	0.00E+00	5.54E-05	55.421	0.00E+00	5.10E-01	3.40E-01
374859.033758584.03	374859.03	3758584.03	4.08E-02	1.26E-01	1.68E-01	1.75E-03	4.47E-02	1.56E-01	2.86E-03	9.81E-02	8.76E-02	3.78E-02	3.11E-02	1.24E-02	2.27E-06	5.02E-05	0.00E+00	5.25E-05	52.516	0.00E+00	4.85E-01	3.23E-01
374864.033758584.03	374864.03	3758584.03	3.90E-02	1.21E-01	1.61E-01	1.73E-03	4.27E-02	1.49E-01	2.73E-03	9.22E-02	8.23E-02	3.55E-02	2.92E-02	1.24E-02	2.17E-06	4.76E-05	0.00E+00	4.98E-05	49.813	0.00E+00	4.60E-01	3.06E-01
374869.033758584.03	374869.03	3758584.03	3.73E-02	1.15E-01	1.54E-01	1.70E-03	4.08E-02	1.43E-01	2.61E-03	8.68E-02	7.75E-02	3.35E-02	2.75E-02	1.23E-02	2.07E-06	4.52E-05	0.00E+00	4.73E-05	47.300	0.00E+00	4.41E-01	2.91E-01
374874.033758584.03	374874.03	3758584.03	3.57E-02	1.10E-01	1.47E-01	1.68E-03	3.91E-02	1.37E-01	2.50E-03	8.18E-02	7.30E-02	3.15E-02	2.59E-02	1.23E-02	1.98E-06	4.30E-05	0.00E+00	4.50E-05	44.952	0.00E+00	4.20E-01	2.77E-01
374879.033758584.03	374879.03	3758584.03	3.42E-02	1.06E-01	1.41E-01	1.66E-03	3.74E-02	1.31E-01	2.39E-03	7.72E-02	6.89E-02	2.97E-02	2.45E-02	1.21E-02	1.90E-06	4.09E-05	0.00E+00	4.28E-05	42.768	0.00E+00	4.01E-01	2.64E-01
374884.033758584.03	374884.03	3758584.03	3.28E-02	1.01E-01	1.35E-01	1.63E-03	3.59E-02	1.25E-01	2.29E-03	7.29E-02	6.51E-02	2.81E-02	2.31E-02	1.20E-02	1.82E-06	3.89E-05	0.00E+00	4.07E-05	40.743	0.00E+00	3.84E-01	2.52E-01
374889.033758584.03	374889.03	3758584.03	3.14E-02	9.74E-02	1.29E-01	1.61E-03	3.44E-02	1.20E-01	2.20E-03	6.90E-02	6.16E-02	2.66E-02	2.19E-02	1.19E-02	1.75E-06	3.71E-05	0.00E+00	3.89E-05	38.872	0.00E+00	3.67E-01	2.41E-01
374894.033758584.03	374894.03	3758584.03	3.02E-02	9.36E-02	1.24E-01	1.59E-03	3.31E-02	1.16E-01	2.11E-03	6.55E-02	5.85E-02	2.52E-02	2.08E-02	1.17E-02	1.68E-06	3.55E-05	0.00E+00	3.72E-05	37.154	0.00E+00	3.52E-01	2.30E-01
374899.033758584.03	374899.03	3758584.03	2.91E-02	9.00E-02	1.20E-01	1.57E-03	3.18E-02	1.11E-01	2.03E-03	6.22E-02	5.55E-02	2.40E-02	1.97E-02	1.16E-02	1.61E-06	3.39E-05	0.00E+00	3.55E-05	35.538	0.00E+00	3.38E-01	2.20E-01
374849.033758589.03	374849.03	3758589.03	4.51E-02	1.40E-01	1.86E-01	1.89E-03	4.94E-02	1.73E-01	3.16E-03	1.12E-01	1.00E-01	4.33E-02	3.56E-02	1.20E-02	2.51E-06	5.65E-05	0.00E+00	5.90E-05	59.007	0.00E+00	5.40E-01	3.61E-01
374854.033758589.03	374854.03	3758589.03	4.31E-02	1.33E-01	1.77E-01	1.86E-03	4.72E-02	1.65E-01	3.01E-03	1.05E-01	9.42E-02	4.07E-02	3.35E-02	1.20E-02	2.39E-06	5.35E-05	0.00E+00	5.59E-05	55.914	0.00E+00	5.14E-01	3.43E-01
374859.033758589.03	374859.03	3758589.03	4.12E-02	1.28E-01	1.70E-01	1.84E-03	4.51E-02	1.58E-01	2.88E-03	9.92E-02	8.86E-02	3.82E-02	3.15E-02	1.20E-02	2.29E-06	5.08E-05	0.00E+00	5.30E-05	53.041	0.00E+00	4.90E-01	3.26E-01
374864.033758589.03	374864.03	3758589.03	3.94E-02	1.22E-01	1.62E-01	1.81E-03	4.31E-02	1.51E-01	2.76E-03	9.34E-02	8.34E-02	3.60E-02	2.96E-02	1.20E-02	2.19E-06	4.82E-05	0.00E+00	5.04E-05	50.368	0.00E+00	4.67E-01	3.10E-01
374869.033758589.03	374869.03	3758589.03	3.77E-02	1.17E-01	1.55E-01	1.79E-03	4.13E-02	1.44E-01	2.64E-03	8.81E-02	7.86E-02	3.39E-02	2.79E-02	1.20E-02	2.09E-06	4.58E-05	0.00E+00	4.79E-05	47.881	0.00E+00	4.45E-01	2.95E-01
374874.033758589.03	374874.03	3758589.03	3.61E-02	1.12E-01	1.49E-01	1.76E-03	3.95E-02	1.38E-01	2.53E-03	8.31E-02	7.42E-02	3.20E-02	2.64E-02	1.19E-02	2.01E-06	4.36E-05	0.00E+00	4.56E-05	45.561	0.00E+00	4.25E-01	2.81E-01
374879.033758589.03	374879.03	3758589.03	3.46E-02	1.07E-01	1.42E-01	1.74E-03	3.79E-02	1.33E-01	2.42E-03	7.86E-02	7.01E-02	3.03E-02	2.49E-02	1.18E-02	1.92E-06	4.15E-05	0.00E+00	4.34E-05	43.400	0.00E+00	4.07E-01	2.68E-01
374884.033758589.03	374884.03	3758589.03	3.30E-02	1.03E-01	1.37E-01	1.71E-03	3.63E-02	1.27E-01	2.32E-03	7.44E-02	6.64E-02	2.87E-02	2.36E-02	1.17E-02	1.84E-06	3.96E-05	0.00E+00	4.14E-05	41.395	0.00E+00	3.88E-01	2.56E-01
374889.033758589.03	374889.03	3758589.03	3.19E-02	9.87E-02	1.31E-01	1.69E-03	3.49E-02	1.22E-01	2.23E-03	7.05E-02	6.29E-02	2.72E-02	2.24E-02	1.16E-02	1.77E-06	3.78E-05	0.00E+00	3.95E-05	39.529	0.00E+00	3.73E-01	2.45E-01
374894.033758589.03	374894.03	3758589.03	3.07E-02	9.49E-02	1.26E-01	1.66E-03	3.36E-02	1.17E-01	2.14E-03	6.69E-02	5.97E-02	2.58E-02	2.12E-02	1.15E-02	1.70E-06	3.61E-05	0.00E+00	3.78E-05	37.796	0.00E+00	3.58E-01	2.34E-01
374899.033758589.03	374899.03	3758589.03	2.95E-02	9.13E-02	1.21E-01	1.64E-03	3.23E-02	1.13E-01	2.06E-03	6.36E-02	5.68E-02	2.45E-02	2.02E-02	1.13E-02	1.64E-06	3.45E-05	0.00E+00	3.62E-05	36.170	0.00E+00	3.43E-01	2.24E-01
374849.033758594.03	374849.03	3758594.03	4.54E-02	1.41E-01	1.87E-01	1.99E-03	4.97E-02	1.74E-01	3.18E-03	1.12E-01	1.00E-01	4.33E-02	3.56E-02	1.18E-02	2.52E-06	5.67E-05	0.00E+00	5.92E-05	59.180	MAX HERE	0.00E+00	5.42E-01	3.63E-01
374854.033758594.03	374854.03	3758594.03	4.34E-02	1.34E-01	1.79E-01	1.96E-03	4.75E-02	1.66E-01	3.03E-03	1.06E-01	9.43E-02	4.07E-02	3.35E-02	1.18E-02	2.41E-06	5.37E-05	0.00E+00	5.61E-05	56.145	0.00E+00	5.17E-01	3.45E-01
374859.033758594.03	374859.03	3758594.03	4.15E-02	1.28E-01	1.71E-01	1.93E-03	4.54E-02	1.59E-01	2.90E-03	9.96E-02	8.89E-02	3.84E-02	3.16E-02	1.18E-02	2.30E-06	5.10E-05	0.00E+00	5.33E-05	53.333	0.00E+00	4.92E-01	3.28E-01
374864.033758594.03	374864.03	3758594.03	3.97E-02	1.23E-01	1.63E-01	1.90E-03	4.35E-02	1.52E-01	2.78E-03	9.40E-02	8.39E-02	3.62E-02	2.98E-02	1.18E-02	2.21E-06	4.85E-05	0.00E+00	5.07E-05	50.713	0.00E+00	4.70E-01	3.12E-01
374869.033758594.03	374869.03	3758594.03	3.80E-02	1.18E-01	1.57E-01	1.87E-03	4.16E-02	1.46E-01	2.66E-03	8.88E-02	7.92E-02	3.42E-02	2.82E-02	1.17E-02	2.11E-06	4.62E-05	0.00E+00	4.83E-05	48.271	0.00E+00	4.49E-01	2.97E-01
374874.033758594.03	374874.03	3758594.03	3.64E-02	1.13E-01	1.50E-01	1.85E-03	3.99E-02	1.40E-01	2.55E-03	8.40E-02	7.50E-02	3.24E-02	2.66E-02	1.17E-02	2.02E-06	4.40E-05	0.00E+00	4.60E-05	45.994	0.00E+00	4.29E-01	2.84E-01
374879.033758594.03	374879.03	3758594.03	3.49E-02	1.08E-01	1.44E-01	1.82E-03	3.83E-02	1.34E-01	2.44E-03	7.95E-02	7.10E-02	3.07E-02	2.52E-02	1.16E-02	1.94E-06	4.19E-05	0.00E+00	4.39E-05	43.869	0.00E+00	4.11E-01	2.71E-01
374884.033758594.03	374884.03	3758594.03	3.36E-02	1.04E-01	1.38E-01	1.79E-03	3.67E-02	1.29E-01	2.35E-03	7.54E-02	6.73E-02	2.91E-02	2.39E-02	1.15E-02	1.86E-06	4.00E-05	0.00E+00	4.19E-05	41.890	0.00E+00	3.93E-01	2.59E-01
374889.033758594.03	374889.03	3758594.03	3.22E-02	9.98E-02	1.33E-01	1.77E-03	3.53E-02	1.23E-01	2.26E-03	7.16E-02	6.39E-02	2.76E-02	2.27E-02	1.14E-02	1.79E-06	3.82E-05	0.00E+00	4.00E-05	40.038	0.00E+00	3.77E-01	2.48E-01
374894.033758594.03	374894.03	3758594.03	3.10E-02	9.60E-02	1.28E-01	1.74E-03	3.39E-02	1.19E-01	2.17E-03	6.80E-02	6.07E-02	2.62E-02	2.16E-02	1.13E-02	1.72E-06	3.66E-05	0.00E+00	3.83E-05	38.306	0.00E+00	3.62E-01	2.37E-01
374899.033758594.03	374899.03	3758594.03	2.98E-02	9.24E-02	1.23E-01	1.72E-03	3.27E-02	1.14E-01	2.09E-03	6.47E-02	5.77E-02	2.49E-02	2.05E-02	1.11E-02	1.66E-06	3.50E-05	0.00E+00	3.67E-05	36.684	0.00E+00	3.48E-01	2.27E-01
374528.033758878.03	374528.03	3758878.03	4.72E-03	1.46E-02	1.94E-02	2.61E-03	5.17E-03	1.81E-02	3.30E-04	5.71E-03	5.09E-03	2.20E-03	1.81E-03	3.88E-03	2.62E-07	4.57E-06	0.00E+00	4.83E-06	4.832	0.00E+00	5.32E-02	3.05E-02
374538.033758878.03	374538.03	3758878.03	4.47E-03	1.45E-02	1.95E-02	2.54E-03	5.26E-03	1.82E-02	3.23E-04	5.83E-03	5.20E-03	2.25E-03	1.85E-03	3.95E-03	2.64E-07	4.61E-06	0.00E+00	4.87E-06	4.875	0.00E+00	5.38E-02	3.08E-02
374548.033758878.03	374548.03	3758878.03	4.77E-03	1.48E-02	1.96E-02	2.47E-03	5.22E-03	1.83E-02	3.33E-04	5.94E-03	5.30E-03	2.29E-03	1.88E-03	3.85E-03	2.65E-07	4.65E-06	0.00E+00	4.91E-06	4.911	0.00E+00	5.37E-02	3.10E-02
374558.033758878.03	374558.03	3758878.03	4.78E-03	1.48E-02	1.97E-02	2.40E-03	5.23E-03	1.83E-02	3.34E-04	6.04E-03	5.39E-03	2.33E-03	1.91E-03	3.83E-03	2.65E-07	4.68E-06	0.00E+00	4.94E-06	4.941	0.00E+00	5.38E-02	3.12E-02
374568.033758878.03	374568.03	3758878.03	4.79E-03	1.48E-02	1.97E-02	2.33E-03	5.24E-03	1.83E-02	3.35E-04	6.13E-03	5.47E-03	2.36E-03	1.94E-03	3.80E-03	2.66E-07	4.70E-06	0.00E+00	4.97E-06	4.966	0.00E+00	5.39E-02	3.13E-02
374578.033758878.03	374578.03	3758878.03	4.80E-03	1.49E-02	1.98E-02	2.26E-03	5.25E-03	1.84E-02	3.36E-04	6.22E-03	5.56E-03	2.40E-03	1.97E-03	3.77E-03	2.67E-07	4.73E-06	0.00E+00	4.99E-06	4.993	0.00E+00	5.41E-02	3.15E-02
374528.033758888.03	374528.03	3758888.03	4.30E-03	1.33E-02	1.77E-02	2.46E-03	4.71E-03	1.65E-02	3.01E-04	5.06E-03	4.52E-03	1.95E-03	1.61E-03	3.50E-03	2.39E-07	4.13E-06	0.00E+00	4.37E-06	4.370	0.00E+00	4.83E-02	2.76E-02
374538.033758888.03	374538.03	3758888.03	4.33E-03	1.34E-02	1.78E-02	2.40E-03	4.74E-03	1.66E-02	3.03E-04	5.17E-03	4.62E-03	1.99E-03	1.64E-03	3.51E-03	2.40E-07	4.17E-06	0.00E+00	4.41E-06	4.413	0.00E+00	4.86E-02	2.79E-02
374548.033758888.03	374548.03	3758888.03	4.35E-03	1.35E-02	1.79E-02	2.35E-03	4.77E-03	1.67E-02	3.04E

			SWBuilding Construction	SWDemolition	SWGrading	EYBuilding Construction	SWPaving	SWGrading	SWArchitectural Coating	NBBuilding Construction	NBBuilding Construction	NBArchitectural Coating	NBArchitectural Coating	RWBuilding Construction	Child Risk					Overlapping Phases - Maximum G		
Unique Identifier	X (UTM)	Y (UTM)	2026	2026	2026	2026	2027	2027	2027	2026	2027	2026	2027	2026	3rd Trimester	0<2	2<16	Total	per million	2025	2026	2027
375259.033758354.03	375259.03	3758354.03	2.32E-03	7.17E-03	9.54E-03	2.61E-04	2.54E-03	8.88E-03	1.62E-04	3.07E-03	2.74E-03	1.18E-03	9.72E-04	1.10E-03	1.29E-07	2.23E-06	0.00E+00	2.36E-06	2.364	0.00E+00	2.46E-02	1.53E-02
375269.033758354.03	375269.03	3758354.03	2.29E-03	7.08E-03	9.41E-03	2.60E-04	2.50E-03	8.76E-03	1.60E-04	3.03E-03	2.71E-03	1.17E-03	9.61E-04	1.08E-03	1.27E-07	2.21E-06	0.00E+00	2.33E-06	2.334	0.00E+00	2.43E-02	1.51E-02
375279.033758354.03	375279.03	3758354.03	2.26E-03	6.99E-03	9.29E-03	2.60E-04	2.47E-03	8.64E-03	1.58E-04	3.00E-03	2.68E-03	1.16E-03	9.51E-04	1.07E-03	1.25E-07	2.18E-06	0.00E+00	2.31E-06	2.306	0.00E+00	2.40E-02	1.49E-02
375289.033758354.03	375289.03	3758354.03	2.23E-03	6.90E-03	9.17E-03	2.60E-04	2.44E-03	8.53E-03	1.56E-04	2.97E-03	2.65E-03	1.14E-03	9.41E-04	1.06E-03	1.24E-07	2.15E-06	0.00E+00	2.28E-06	2.278	0.00E+00	2.37E-02	1.47E-02
375299.033758354.03	375299.03	3758354.03	2.20E-03	6.80E-03	9.05E-03	2.59E-04	2.41E-03	8.42E-03	1.54E-04	2.93E-03	2.62E-03	1.13E-03	9.30E-04	1.05E-03	1.22E-07	2.13E-06	0.00E+00	2.25E-06	2.249	0.00E+00	2.34E-02	1.45E-02
375309.033758354.03	375309.03	3758354.03	2.17E-03	6.71E-03	8.92E-03	2.57E-04	2.37E-03	8.30E-03	1.52E-04	2.90E-03	2.59E-03	1.12E-03	9.19E-04	1.03E-03	1.20E-07	2.10E-06	0.00E+00	2.22E-06	2.219	0.00E+00	2.31E-02	1.43E-02
375239.033758364.03	375239.03	3758364.03	2.50E-03	7.73E-03	1.03E-02	2.77E-04	2.73E-03	9.56E-03	1.75E-04	3.31E-03	2.95E-03	1.27E-03	1.05E-03	1.19E-03	1.39E-07	2.41E-06	0.00E+00	2.55E-06	2.548	0.00E+00	2.66E-02	1.65E-02
375249.033758364.03	375249.03	3758364.03	2.46E-03	7.61E-03	1.01E-02	2.75E-04	2.69E-03	9.42E-03	1.72E-04	3.26E-03	2.91E-03	1.26E-03	1.03E-03	1.17E-03	1.37E-07	2.37E-06	0.00E+00	2.51E-06	2.510	0.00E+00	2.62E-02	1.62E-02
375259.033758364.03	375259.03	3758364.03	2.42E-03	7.49E-03	9.97E-03	2.73E-04	2.65E-03	9.27E-03	1.69E-04	3.22E-03	2.88E-03	1.24E-03	1.02E-03	1.15E-03	1.34E-07	2.34E-06	0.00E+00	2.47E-06	2.474	0.00E+00	2.58E-02	1.60E-02
375269.033758364.03	375269.03	3758364.03	2.39E-03	7.38E-03	9.82E-03	2.72E-04	2.61E-03	9.14E-03	1.67E-04	3.18E-03	2.84E-03	1.23E-03	1.01E-03	1.14E-03	1.32E-07	2.31E-06	0.00E+00	2.44E-06	2.440	0.00E+00	2.54E-02	1.58E-02
375279.033758364.03	375279.03	3758364.03	2.35E-03	7.28E-03	9.68E-03	2.72E-04	2.57E-03	9.01E-03	1.65E-04	3.14E-03	2.81E-03	1.21E-03	9.97E-04	1.12E-03	1.31E-07	2.28E-06	0.00E+00	2.41E-06	2.408	0.00E+00	2.51E-02	1.55E-02
375289.033758364.03	375289.03	3758364.03	2.32E-03	7.18E-03	9.55E-03	2.71E-04	2.54E-03	8.89E-03	1.62E-04	3.11E-03	2.77E-03	1.20E-03	9.85E-04	1.11E-03	1.29E-07	2.25E-06	0.00E+00	2.38E-06	2.377	0.00E+00	2.47E-02	1.53E-02
375299.033758364.03	375299.03	3758364.03	2.29E-03	7.08E-03	9.42E-03	2.71E-04	2.50E-03	8.76E-03	1.60E-04	3.07E-03	2.74E-03	1.18E-03	9.73E-04	1.10E-03	1.27E-07	2.22E-06	0.00E+00	2.35E-06	2.346	0.00E+00	2.44E-02	1.51E-02
375309.033758364.03	375309.03	3758364.03	2.25E-03	6.98E-03	9.28E-03	2.69E-04	2.47E-03	8.63E-03	1.58E-04	3.03E-03	2.70E-03	1.17E-03	9.61E-04	1.08E-03	1.25E-07	2.19E-06	0.00E+00	2.31E-06	2.313	0.00E+00	2.41E-02	1.49E-02
375319.033758364.03	375319.03	3758364.03	2.22E-03	6.88E-03	9.15E-03	2.68E-04	2.43E-03	8.51E-03	1.55E-04	2.99E-03	2.67E-03	1.15E-03	9.49E-04	1.07E-03	1.23E-07	2.16E-06	0.00E+00	2.28E-06	2.281	0.00E+00	2.37E-02	1.47E-02
375249.033758374.03	375249.03	3758374.03	2.57E-03	7.96E-03	1.06E-02	2.89E-04	2.81E-03	9.85E-03	1.80E-04	3.43E-03	3.06E-03	1.32E-03	1.09E-03	1.23E-03	1.43E-07	2.49E-06	0.00E+00	2.63E-06	2.631	0.00E+00	2.74E-02	1.70E-02
375259.033758374.03	375259.03	3758374.03	2.53E-03	7.83E-03	1.04E-02	2.87E-04	2.77E-03	9.69E-03	1.77E-04	3.39E-03	3.02E-03	1.30E-03	1.07E-03	1.21E-03	1.41E-07	2.45E-06	0.00E+00	2.59E-06	2.591	0.00E+00	2.70E-02	1.67E-02
375269.033758374.03	375269.03	3758374.03	2.49E-03	7.71E-03	1.02E-02	2.85E-04	2.72E-03	9.53E-03	1.74E-04	3.34E-03	2.98E-03	1.29E-03	1.06E-03	1.19E-03	1.38E-07	2.41E-06	0.00E+00	2.55E-06	2.551	0.00E+00	2.65E-02	1.65E-02
375279.033758374.03	375279.03	3758374.03	2.45E-03	7.59E-03	1.01E-02	2.85E-04	2.68E-03	9.39E-03	1.72E-04	3.29E-03	2.94E-03	1.27E-03	1.04E-03	1.18E-03	1.36E-07	2.38E-06	0.00E+00	2.52E-06	2.515	0.00E+00	2.62E-02	1.62E-02
375289.033758374.03	375289.03	3758374.03	2.42E-03	7.48E-03	9.95E-03	2.84E-04	2.65E-03	9.26E-03	1.69E-04	3.25E-03	2.90E-03	1.25E-03	1.03E-03	1.16E-03	1.34E-07	2.35E-06	0.00E+00	2.48E-06	2.481	0.00E+00	2.58E-02	1.60E-02
375299.033758374.03	375299.03	3758374.03	2.38E-03	7.37E-03	9.80E-03	2.82E-04	2.61E-03	9.11E-03	1.66E-04	3.21E-03	2.86E-03	1.24E-03	1.02E-03	1.15E-03	1.32E-07	2.31E-06	0.00E+00	2.44E-06	2.444	0.00E+00	2.54E-02	1.58E-02
375309.033758374.03	375309.03	3758374.03	2.34E-03	7.25E-03	9.65E-03	2.81E-04	2.56E-03	8.97E-03	1.64E-04	3.16E-03	2.83E-03	1.22E-03	1.00E-03	1.13E-03	1.30E-07	2.28E-06	0.00E+00	2.41E-06	2.408	0.00E+00	2.50E-02	1.55E-02
375259.033758384.03	375259.03	3758384.03	2.64E-03	8.18E-03	1.09E-02	3.02E-04	2.89E-03	1.01E-02	1.85E-04	3.56E-03	3.17E-03	1.37E-03	1.13E-03	1.28E-03	1.47E-07	2.56E-06	0.00E+00	2.71E-06	2.711	0.00E+00	2.82E-02	1.75E-02
375269.033758384.03	375269.03	3758384.03	2.60E-03	8.04E-03	1.07E-02	3.00E-04	2.84E-03	9.95E-03	1.82E-04	3.50E-03	3.13E-03	1.35E-03	1.11E-03	1.26E-03	1.44E-07	2.52E-06	0.00E+00	2.67E-06	2.668	0.00E+00	2.78E-02	1.72E-02
375279.033758384.03	375279.03	3758384.03	2.56E-03	7.91E-03	1.05E-02	2.98E-04	2.80E-03	9.79E-03	1.79E-04	3.45E-03	3.08E-03	1.33E-03	1.10E-03	1.24E-03	1.42E-07	2.49E-06	0.00E+00	2.63E-06	2.627	0.00E+00	2.73E-02	1.69E-02
375289.033758384.03	375289.03	3758384.03	2.52E-03	7.79E-03	1.04E-02	2.97E-04	2.75E-03	9.63E-03	1.76E-04	3.40E-03	3.04E-03	1.31E-03	1.08E-03	1.22E-03	1.40E-07	2.45E-06	0.00E+00	2.59E-06	2.586	0.00E+00	2.69E-02	1.67E-02
375299.033758384.03	375299.03	3758384.03	2.47E-03	7.66E-03	1.02E-02	2.95E-04	2.71E-03	9.47E-03	1.73E-04	3.35E-03	2.99E-03	1.29E-03	1.06E-03	1.20E-03	1.37E-07	2.41E-06	0.00E+00	2.55E-06	2.545	0.00E+00	2.65E-02	1.64E-02
375269.033758394.03	375269.03	3758394.03	2.71E-03	8.39E-03	1.12E-02	3.15E-04	2.97E-03	1.04E-02	1.90E-04	3.67E-03	3.28E-03	1.42E-03	1.16E-03	1.32E-03	1.51E-07	2.64E-06	0.00E+00	2.79E-06	2.788	0.00E+00	2.90E-02	1.80E-02
375279.033758394.03	375279.03	3758394.03	2.66E-03	8.24E-03	1.10E-02	3.13E-04	2.92E-03	1.02E-02	1.86E-04	3.62E-03	3.23E-03	1.39E-03	1.15E-03	1.30E-03	1.48E-07	2.59E-06	0.00E+00	2.74E-06	2.742	0.00E+00	2.85E-02	1.77E-02
375289.033758394.03	375289.03	3758394.03	2.62E-03	8.10E-03	1.08E-02	3.10E-04	2.86E-03	1.00E-02	1.83E-04	3.56E-03	3.18E-03	1.37E-03	1.13E-03	1.28E-03	1.45E-07	2.55E-06	0.00E+00	2.70E-06	2.695	0.00E+00	2.80E-02	1.74E-02
375279.033758404.03	375279.03	3758404.03	2.77E-03	8.59E-03	1.14E-02	3.28E-04	3.04E-03	1.06E-02	1.94E-04	3.79E-03	3.38E-03	1.46E-03	1.20E-03	1.36E-03	1.54E-07	2.71E-06	0.00E+00	2.86E-06	2.861	0.00E+00	2.97E-02	1.84E-02

IHS

Onroad DPM Emissions, Ground Level Concentrations and Health Risk Calculations

Residential Receptors

Unmitigated

Phase		Start Date	End Date	Work Days	missions (lbs/da	missions (lbs/yr	Emissions (g/s)
SWBuilding Construction	2026	1/5/2026	9/21/2026	223	1.68E-03	3.75E-01	8.82E-06
SWDemolition	2026	1/5/2026	6/6/2026	132	1.81E-03	2.38E-01	9.48E-06
SWGrading	2026	5/25/2026	8/2/2026	60	1.73E-03	1.04E-01	9.10E-06
EYBuilding Construction	2026	6/17/2026	10/9/2026	99	1.71E-05	1.70E-03	9.00E-08
SWPaving	2027	2/8/2027	6/28/2027	121	3.36E-04	4.07E-02	1.76E-06
SWGrading	2027	2/8/2027	6/28/2027	121	6.05E-04	7.32E-02	3.18E-06
SWArchitectural Coating	2027	2/8/2027	6/28/2027	121	0.00E+00	0.00E+00	0.00000
NBBuilding Construction	2026	7/1/2026	12/31/2026	158	2.57E-04	4.06E-02	1.35E-06
NBBuilding Construction	2027	1/1/2027	12/25/2027	308	1.29E-04	3.96E-02	6.75E-07
NBArchitectural Coating	2026	9/11/2026	12/31/2026	96	0.00E+00	0.00E+00	0.00000
NBArchitectural Coating	2027	1/1/2027	2/25/2027	48	0.00E+00	0.00E+00	0.00000
RWBuilding Construction	2026	9/15/2026	11/14/2026	53	1.03E-04	5.45E-03	5.40E-07

From AQ Summary

Emissions (lbs/day)

0.08815
0.09480
0.09101
0.00090
0.01764
0.03175
0.00000
0.01349
0.00675
0.00000
0.00000
0.00540

Haul Truck/Worker Trip Adjustment Factor to Model

	Total (miles)
	HAUL
Haul Distance (Haz Waste Facility or Landfill)	86
Hauling Default	40
Vendor	20.40
AERMOD	0.39
% in Dispersion Model, Hauling (Haz Waste Facility or Landfill)	0.5%
Hauling Default	1.0%
% in Dispersion Model, Vendor	1.9%

			Emissions (g/s)
Haul Route -W	625.6	m	1.000
Haul Route -E	1102	m	
Haul Route Model	625.6		
	0.6256	km modeled	
Calculated in Lake AERMOD View	0.62	km to mile conversion	
	0.39	Miles modeled	

Conservatively multiplying by largest percentage of emissions by vehicle class included within each phase

AERMOD Column Identifier:

			8	8	8	8	8	8	8	8	8	8	8	8				MAX:	0.135
			SWBuilding Construction	SWDemolition	SWGrading	EYBuilding Construction	SWPaving	SWGrading	SWArchitectural Coating	NBBuilding Construction	NBBuilding Construction	NBArchitectural Coating	NBArchitectural Coating	RWBuilding Construction	Child Risk				
Unique Identifier	X (UTM)	Y (UTM)	2026	2026	2026	2026	2027	2027	2027	2026	2027	2026	2027	2026	3rd Trimester	0<2	2<16	Total	per million
3745223758574	374522	3758574	3.23E-05	3.48E-05	3.34E-05	3.30E-07	6.47E-06	1.16E-05	0.00E+00	4.95E-06	2.48E-06	0.00E+00	0.00E+00	1.98E-06	9.10E-10	6.51E-09	0.00E+00	7.42E-09	7.42E-03
3745273758574	374527	3758574	3.21E-05	3.45E-05	3.31E-05	3.27E-07	6.42E-06	1.16E-05	0.00E+00	4.91E-06	2.45E-06	0.00E+00	0.00E+00	1.96E-06	9.03E-10	6.46E-09	0.00E+00	7.36E-09	7.36E-03
3744573758579	374457	3758579	3.65E-05	3.93E-05	3.77E-05	3.73E-07	7.30E-06	1.31E-05	0.00E+00	5.59E-06	2.79E-06	0.00E+00	0.00E+00	2.24E-06	1.03E-09	7.35E-09	0.00E+00	8.38E-09	8.38E-03
3744623758579	374462	3758579	3.64E-05	3.91E-05	3.75E-05	3.71E-07	7.28E-06	1.31E-05	0.00E+00	5.57E-06	2.78E-06	0.00E+00	0.00E+00	2.23E-06	1.02E-09	7.32E-09	0.00E+00	8.35E-09	8.35E-03
3744673758579	374467	3758579	3.62E-05	3.89E-05	3.74E-05	3.69E-07	7.24E-06	1.30E-05	0.00E+00	5.54E-06	2.77E-06	0.00E+00	0.00E+00	2.22E-06	1.02E-09	7.29E-09	0.00E+00	8.31E-09	8.31E-03
3744773758579	374477	3758579	3.59E-05	3.86E-05	3.70E-05	3.66E-07	7.18E-06	1.29E-05	0.00E+00	5.49E-06	2.75E-06	0.00E+00	0.00E+00	2.20E-06	1.01E-09	7.22E-09	0.00E+00	8.23E-09	8.23E-03
3744823758579	374482	3758579	3.57E-05	3.84E-05	3.68E-05	3.64E-07	7.14E-06	1.29E-05	0.00E+00	5.46E-06	2.73E-06	0.00E+00	0.00E+00	2.18E-06	1.00E-09	7.19E-09	0.00E+00	8.19E-09	8.19E-03
3744873758579	374487	3758579	3.55E-05	3.82E-05	3.66E-05	3.62E-07	7.10E-06	1.28E-05	0.00E+00	5.43E-06	2.72E-06	0.00E+00	0.00E+00	2.17E-06	9.99E-10	7.15E-09	0.00E+00	8.15E-09	8.15E-03
3744923758579	374492	3758579	3.53E-05	3.79E-05	3.64E-05	3.60E-07	7.06E-06	1.27E-05	0.00E+00	5.40E-06	2.70E-06	0.00E+00	0.00E+00	2.16E-06	9.93E-10	7.10E-09	0.00E+00	8.10E-09	8.10E-03
3744973758579	374497	3758579	3.51E-05	3.77E-05	3.62E-05	3.58E-07	7.02E-06	1.26E-05	0.00E+00	5.37E-06	2.68E-06	0.00E+00	0.00E+00	2.15E-06	9.87E-10	7.06E-09	0.00E+00	8.05E-09	8.05E-03
3745023758579	374502	3758579	3.49E-05	3.75E-05	3.60E-05	3.56E-07	6.98E-06	1.26E-05	0.00E+00	5.34E-06	2.67E-06	0.00E+00	0.00E+00	2.13E-06	9.81E-10	7.02E-09	0.00E+00	8.00E-09	8.00E-03
3745073758579	374507	3758579	3.46E-05	3.72E-05	3.57E-05	3.53E-07	6.93E-06	1.25E-05	0.00E+00	5.30E-06	2.65E-06	0.00E+00	0.00E+00	2.12E-06	9.75E-10	6.97E-09	0.00E+00	7.95E-09	7.95E-03
3745123758579	374512	3758579	3.44E-05	3.70E-05	3.55E-05	3.51E-07	6.88E-06	1.24E-05	0.00E+00	5.26E-06	2.63E-06	0.00E+00	0.00E+00	2.10E-06	9.68E-10	6.92E-09	0.00E+00	7.89E-09	7.89E-03
3745173758579	374517	3758579	3.41E-05	3.67E-05	3.52E-05	3.48E-07	6.83E-06	1.23E-05	0.00E+00	5.22E-06	2.61E-06	0.00E+00	0.00E+00	2.09E-06	9.61E-10	6.87E-09	0.00E+00	7.83E-09	7.83E-03
3745223758579	374522	3758579	3.39E-05	3.64E-05	3.50E-05	3.46E-07	6.78E-06	1.22E-05	0.00E+00	5.18E-06	2.59E-06	0.00E+00	0.00E+00	2.07E-06	9.53E-10	6.82E-09	0.00E+00	7.77E-09	7.77E-03
3745273758579	374527	3758579	3.36E-05	3.61E-05	3.47E-05	3.43E-07	6.72E-06	1.21E-05	0.00E+00	5.14E-06	2.57E-06	0.00E+00	0.00E+00	2.06E-06	9.46E-10	6.77E-09	0.00E+00	7.71E-09	7.71E-03
3744523758584	374452	3758584	3.84E-05	4.13E-05	3.97E-05	3.92E-07	7.69E-06	1.38E-05	0.00E+00	5.88E-06	2.94E-06	0.00E+00	0.00E+00	2.35E-06	1.08E-09	7.73E-09	0.00E+00	8.82E-09	8.82E-03
3744573758584	374457	3758584	3.83E-05	4.12E-05	3.95E-05	3.91E-07	7.66E-06	1.38E-05	0.00E+00	5.86E-06	2.93E-06	0.00E+00	0.00E+00	2.34E-06	1.08E-09	7.71E-09	0.00E+00	8.78E-09	8.78E-03
3744623758584	374462	3758584	3.81E-05	4.10E-05	3.94E-05	3.89E-07	7.63E-06	1.37E-05	0.00E+00	5.83E-06	2.92E-06	0.00E+00	0.00E+00	2.33E-06	1.07E-09	7.68E-09	0.00E+00	8.75E-09	8.75E-03
3744673758584	374467	3758584	3.80E-05	4.08E-05	3.92E-05	3.87E-07	7.59E-06	1.37E-05	0.00E+00	5.81E-06	2.90E-06	0.00E+00	0.00E+00	2.32E-06	1.07E-09	7.64E-09	0.00E+00	8.71E-09	8.71E-03
3744773758584	374477	3758584	3.76E-05	4.04E-05	3.88E-05	3.84E-07	7.52E-06	1.35E-05	0.00E+00	5.76E-06	2.88E-06	0.00E+00	0.00E+00	2.30E-06	1.06E-09	7.57E-09	0.00E+00	8.63E-09	8.63E-03
3744823758584	374482	3758584	3.74E-05	4.02E-05	3.86E-05	3.82E-07	7.48E-06	1.35E-05	0.00E+00	5.72E-06	2.86E-06	0.00E+00	0.00E+00	2.29E-06	1.05E-09	7.53E-09	0.00E+00	8.58E-09	8.58E-03
3744873758584	374487	3758584	3.72E-05	4.00E-05	3.84E-05	3.79E-07	7.44E-06	1.34E-05	0.00E+00	5.69E-06	2.85E-06	0.00E+00	0.00E+00	2.28E-06	1.05E-09	7.49E-09	0.00E+00	8.54E-09	8.54E-03
3744923758584	374492	3758584	3.70E-05	3.98E-05	3.82E-05	3.77E-07	7.40E-06	1.33E-05	0.00E+00	5.66E-06	2.83E-06	0.00E+00	0.00E+00	2.26E-06	1.04E-09	7.45E-09	0.00E+00	8.49E-09	8.49E-03
3744973758584	374497	3758584	3.68E-05	3.95E-05	3.80E-05	3.75E-07	7.36E-06	1.32E-05	0.00E+00	5.63E-06	2.81E-06	0.00E+00	0.00E+00	2.25E-06	1.03E-09	7.40E-09	0.00E+00	8.44E-09	8.44E-03
3745023758584	374502	3758584	3.65E-05	3.93E-05	3.77E-05	3.73E-07	7.31E-06	1.32E-05	0.00E+00	5.59E-06	2.80E-06	0.00E+00	0.00E+00	2.24E-06	1.03E-09	7.36E-09	0.00E+00	8.39E-09	8.39E-03
3745073758584	374507	3758584	3.63E-05	3.90E-05	3.75E-05	3.70E-07	7.26E-06	1.31E-05	0.00E+00	5.56E-06	2.78E-06	0.00E+00	0.00E+00	2.22E-06	1.02E-09	7.31E-09	0.00E+00	8.33E-09	8.33E-03
3745123758584	374512	3758584	3.60E-05	3.88E-05	3.72E-05	3.68E-07	7.21E-06	1.30E-05	0.00E+00	5.52E-06	2.76E-06	0.00E+00	0.00E+00	2.21E-06	1.01E-09	7.26E-09	0.00E+00	8.27E-09	8.27E-03
3745173758584	374517	3758584	3.58E-05	3.85E-05	3.70E-05	3.65E-07	7.16E-06	1.29E-05	0.00E+00	5.48E-06	2.74E-06	0.00E+00	0.00E+00	2.19E-06	1.01E-09	7.21E-09	0.00E+00	8.22E-09	8.22E-03
3745223758584	374522	3758584	3.55E-05	3.82E-05	3.67E-05	3.63E-07	7.11E-06	1.28E-05	0.00E+00	5.44E-06	2.72E-06	0.00E+00	0.00E+00	2.18E-06	1.00E-09	7.15E-09	0.00E+00	8.16E-09	8.16E-03
3745273758584	374527	3758584	3.52E-05	3.79E-05	3.64E-05	3.60E-07	7.05E-06	1.27E-05	0.00E+00	5.39E-06	2.70E-06	0.00E+00	0.00E+00	2.16E-06	9.92E-10	7.10E-09	0.00E+00	8.09E-09	8.09E-03
3744173758589	374417	3758589	4.11E-05	4.42E-05	4.24E-05	4.19E-07	8.22E-06	1.48E-05	0.00E+00	6.29E-06	3.14E-06	0.00E+00	0.00E+00	2.52E-06	1.16E-09	8.27E-09	0.00E+00	9.43E-09	9.43E-03
3744223758589	374422	3758589	4.10E-05	4.41E-05	4.23E-05	4.18E-07	8.20E-06	1.48E-05	0.00E+00	6.28E-06	3.14E-06	0.00E+00	0.00E+00	2.51E-06	1.15E-09	8.26E-09	0.00E+00	9.41E-09	9.41E-03
3744273758589	374427	3758589	4.09E-05	4.40E-05	4.22E-05	4.17E-07	8.18E-06	1.47E-05	0.00E+00	6.26E-06	3.13E-06	0.00E+00	0.00E+00	2.50E-06	1.15E-09	8.24E-09	0.00E+00	9.39E-09	9.39E-03
3744323758589	374432	3758589	4.08E-05	4.39E-05	4.21E-05	4.16E-07	8.16E-06	1.47E-05	0.00E+00	6.25E-06	3.12E-06	0.00E+00	0.00E+00	2.50E-06	1.15E-09	8.22E-09	0.00E+00	9.37E-09	9.37E-03
3744373758589	374437	3758589	4.07E-05	4.38E-05	4.20E-05	4.15E-07	8.14E-06	1.47E-05	0.00E+00	6.23E-06	3.11E-06	0.00E+00	0.00E+00	2.49E-06	1.15E-09	8.19E-09	0.00E+00	9.34E-09	9.34E-03
3744423758589	374442	3758589	4.06E-05	4.36E-05	4.19E-05	4.14E-07	8.12E-06	1.46E-05	0.00E+00	6.21E-06	3.10E-06	0.00E+00	0.00E+00	2.48E-06	1.14E-09	8.17E-09	0.00E+00	9.31E-09	9.31E-03
3744473758589	374447	3758589	4.05E-05	4.35E-05	4.18E-05	4.13E-07	8.09E-06	1.46E-05	0.00E+00	6.19E-06	3.10E-06	0.00E+00	0.00E+00	2.48E-06	1.14E-09	8.15E-09	0.00E+00	9.28E-09	9.28E-03
3744523758589	374452	3758589	4.03E-05	4.33E-05	4.16E-05	4.11E-07	8.06E-06	1.45E-05	0.00E+00	6.17E-06	3.08E-06	0.00E+00	0.00E+00	2.47E-06	1.13E-09	8.12E-09	0.00E+00	9.25E-09	9.25E-03
3744573758589	374457	3758589	4.02E-05	4.32E-05	4.15E-05	4.10E-07	8.03E-06	1.45E-05	0.00E+00	6.15E-06	3.07E-06	0.00E+00	0.00E+00	2.46E-06	1.13E-09	8.09E-09	0.00E+00	9.22E-09	9.22E-03
3744623758589	374462	3758589	4.00E-05	4.30E-05	4.13E-05	4.08E-07	8.00E-06	1.44E-05	0.00E+00	6.12E-06	3.06E-06	0.00E+00	0.00E+00	2.45E-06	1.13E-09	8.05E-09	0.00E+00	9.18E-09	9.18E-03
3744673758589	374467	3758589	3.98E-05	4.28E-05	4.11E-05	4.07E-07	7.97E-06	1.43E-05	0.00E+00	6.10E-06	3.05E-06	0.00E+00	0.00E+00	2.44E-06	1.12E-09	8.02E-09	0.00E+00	9.14E-09	9.14E-03
3744773758589	374477	3758589	3.94E-05	4.24E-05	4.07E-05	4.03E-07	7.89E-06	1.42E-05	0.00E+00	6.04E-06	3.02E-06	0.00E+00	0.00E+00	2.42E-06	1.11E-09	7.94E-09	0.00E+00	9.05E-09	9.05E-03
3744823758589	374482	3758589	3.92E-05	4.22E-05	4.05E-05	4.00E-07	7.85E-06	1.41E-05	0.00E+00	6.01E-06	3.00E-06	0.00E+00	0.00E+00	2.40E-06	1.10E-09	7.90E-09	0.00E+00	9.00E-09	9.00E-03
3744873758589	374487	3758589	3.90E-05	4.20E-05	4.03E-05	3.98E-07	7.81E-06	1.41E-05	0.00E+00	5.97E-06	2.99E-06	0.00E+00	0.00E+00	2.39E-06	1.10E-09	7.86E-09	0.00E+00	8.96E-09	8.96E-03
3744923758589	374492	3758589	3.88E-05	4.17E-05	4.01E-05	3.96E-07	7.76E-06	1.40E-05	0.00E+00	5.94E-06	2.97E-06	0.00E+00	0.00E+00	2.38E-06	1.09E-09	7.81E-09	0.00E+00	8.91E-09	8.91E-03
3744973758589	374497	3758589	3.86E-05	4.15E-05	3.98E-05	3.94E-07	7.72E-06	1.39E-05	0.00E+00	5.91E-06	2.95E-06	0.00E+00	0.00E+00	2.36E-06	1.09E-09	7.77E-09	0.00E+00	8.86E-09	8.86E-03
3745023758589	374502	3758589	3.83E-05	4.12E-05	3.96E-05	3.91E-07	7.67E-06	1.38E-05	0.00E+00	5.87E-06	2.93E-06	0.00E+00	0.00E+00	2.35E-06	1.08E-09	7.72E-09	0.00E+00	8.80E-09	8.80E-03
3745073758589	374507	3758589	3.81E-05	4.10E-05	3.93E-05	3.89E-07	7.62E-06	1.37E-05	0.00E+00	5.83E-06	2.92E-06	0.00E+00	0.00E+00	2.33E-06	1.07E-09	7.67E-09	0.00E+00	8.74E-09	8.74E-03
3745123758589	374512	3758589	3.78E-05	4.07E-05	3.91E-05	3.86E-07	7.57E-06	1.36E-05	0.00E+00	5.79E-06	2.90E-06	0.00E+00	0.00E+00	2.32E-06	1.07E-09	7.62E-09	0.00E+00	8.69E-09	8.69E-03
3745173758589	374517	3758589	3.76E-05	4.04E-05	3.88E-05	3.84E-07	7.52E-06	1.35E-05	0.00E+00	5.76E-06	2.88E-06	0.00E+00	0.00E+00	2.30E-06	1.06E-09	7.57E-09	0.00E+00	8.63E-09	8.63E-03
3745223758589	374522	3758589	3.73E-05	4.01E-05	3.85E-05	3.81E-07	7.47E-06	1.34E-05	0.00E+00	5.71E-06	2.86E-06	0.00E+00	0.00E+00	2.29E-06	1.05E-09	7.52E-09	0.00E+00	8.57E-09	8.57E-03
3745273758589	374527	3758589	3.70E-05	3.98E-05	3.82E-05	3.78E-07	7.41E-06	1.33E-05	0.00E+00	5.67E-06	2.83E-06	0.00E+00	0.00E+00	2.27E-06	1.04E-09	7.46E-09	0.00E+00	8.50E-09	8.50E-03
3744023758594	374402	3758594	4.34E-05	4.67E-05	4.48E-05	4.43E-07	8.68E-06	1.56E-05	0.00E+00	6.64E-06	3.32E-06	0.00E+00	0.00E+00	2.66E-06	1.22E-09	8.73E-09	0.00E+00	9.96E-09	9.96E-03
3744073758594	374407	3758594	4.33E-05	4.66E-05	4.47E-05	4.42E-07	8.67E-06	1.56E-05	0.00E+00	6.63E-06	3.31E-06	0.00E+00	0.00E+00	2.65E-06	1.22E-09	8.72E-09	0.00E+00	9.94E-09	9.94E-03
3744123758594	374412	3758594	4.32E-05	4.64E-05	4.46E-05	4.41E-07	8.65E-06	1.56E-05	0.00E+00	6.62E-06	3.31E-06	0.00E+00	0.00E+00	2.65E-06	1.22E-09	8.71E-09	0.00E+00	9.92E-09	9.92E-03
3744173758594	374417	3758594	4.32E-05	4.64E-05	4.46E-05	4.40E-07	8.63E-06	1.55E-05	0.00E+00	6.61E-06	3.30E-06	0.00E+00	0.00E+00	2.64E-06	1.21E-09	8.69E-09	0.00E+00	9.90E-09	9.90E-03
3744223758594	374422	3758594	4.31E-05	4.63E-05	4.45E-05	4.39E-07	8.62E-06	1.55E-05	0.00E+00	6.59E-06	3.30E-06	0.00E+00	0.00E+00	2.64E-06	1.21E-09	8.67E-09	0.00E+00	9.89E-09	9.89E-03
3744273758594	374427	3758594	4.30E-05	4.62E-05	4.44E-05	4.39E-07	8.60E-06	1.55E-05	0.00E+00	6.58E-06	3.29E-06	0.00E+00	0.00E+00	2.63E-06	1.21E-09	8.65E-09	0.00E+00	9.86E-09	9.86E-03
3744323758594	374432	3758594	4.29E-05	4.61E-05	4.43E-05	4.37E-07	8.58E-06	1.54E-05	0.00E+00	6.56E-06	3.28E-06	0.00E+00	0.00E+00	2.62E-06	1.21E-09	8.63E-09	0.00E+00	9.84E-09	9.84E-03
3744373758594	374437	3758594	4.28E-05	4.60E-05	4.41E-05	4.36E-07	8.56E-06	1.54E-05	0.00E+00	6.55E-06	3.27E-06	0.00E+00	0.00E+00	2.62E-06	1.20E-09	8.61E-09	0.00E+00	9.81E-09	9.81E-03
3744423758594	374442	3758594	4.26E-05	4.59E-05	4.40E-05	4.35E-07	8.53E-06	1.54E-05	0.00E+00	6.53E-06	3.26E-06	0.00E+00	0.00E+00	2.61E-06	1.20E-09	8.59E-09	0.00E+00	9.79E-09	9.79E-03
3744473758594	374447	3758594	4.24E-05	4.57E-05	4.38E-05	4.34E-07	8.51E-06	1.53E-05	0.00E+00	6.51E-06	3.25E-06	0.00E+00	0.00E+00	2.60E-06	1.20E-09	8.56E-09	0.00E+00	9.76E-09	9.76E-03
3744523758594	374452	3758594	4.24E-05	4.56E-05	4.37E-05	4.32E-07	8.48E-06	1.53E-05	0.00E+00	6.48E-06	3.24E-06	0.00E+00	0.00E+00	2.59E-06	1.19E-09	8.53E-09	0.00E+00	9.72E-09	9.72E-03
3744573758594	374457	3758594	4.22E-05	4.54E-05	4.36E-05	4.31E-07	8.45E-06	1.52E-05	0.00E+00	6.46E-06	3.23E-06	0.00E+00	0.00E+00	2.58E-06	1.19E-09	8.50E-09	0.00E+00	9.69E-09	9.69E-03
3744623758594	374462	3758594	4.21E-05	4.52E-05	4.34E-05	4.29E-07	8.41E-06	1.51E-05	0.00E+00	6.44E-06	3.22E-06	0.00E+00	0.00E+00	2.57E-06	1.18E-09	8.47E-09	0.00E+00	9.65E-09	9.65E-03
3744673758594	374467	3758594	4.19E-05	4.50E-05	4.32E-05	4.27E-07	8.38E-06	1.51E-05	0.00E+00	6.41E-06	3.21E-06	0.00E+00	0.00E+00	2.56E-06	1.18E-09	8.43E-09	0.00E+00	9.61E-09	9.61E-03
3744773758594	374477	3758594	4.15E-05	4.46E-05	4.28E-05	4.23E-07	8.30E-06	1.49E-05	0.00E+00	6.35E-06	3.17E-06	0.00E+00	0.00E+00	2.54E-06	1.17E-09	8.35E-09	0.00E+00	9.52E-09	9.52E-03
3744823758594	374482	3758594	4.14E-05	4.44E-05	4.26E-05	4.21E-07	8.25E-06	1.49E-05	0.00E+00	6.31E-06	3.16E-06	0.00E+00	0.00E+00	2.53E-06	1.16E-09	8.31E-09	0.00E+00	9.47E-09	9.47E-03
3744873758594	374487	3758594	4.10E-05	4.41E-05	4.24E-05	4.19E-07	8.21E-06	1.48E-05	0.00E+00	6.28E-06	3.14E-06	0.00E+00	0.00E+00	2.51E-06	1.15E-09	8.26E-09	0.00E+00	9.42E-09	9.42E-03
3744923758594	374492	3758594	4.08E-05	4.39E-05	4.21E-05	4.16E-07	8.17E-06	1.47E-05	0.00E+00	6.25E-06	3.12E-06	0.00E+00	0.00E+00	2.50E-06	1.15E-09	8.22E-09	0.00E+00	9.37E-09	9.37E-03
3744973758594	374497	3758594	4.06E-05	4.36E-05	4.19E-05	4.14E-07	8.12E-06	1.46E-05	0.00E+00	6.21E-06	3.11E-06	0.00E+00	0.00E+00	2.48E-06	1.14E-09	8.17E-09	0.00E+00	9.31E-09	9.31E-03
3745023758594	374502	3758594	4.03E-05	4.34E-05	4.16E-05	4.12E-07	8.07E-06	1.45E-05	0.00E+00	6.17E-06	3.09E-06	0.00E+00	0.00E+00	2.47E-06	1.14E-09	8.12E-09	0.00E+00	9.26E-09	9.26E-03
3745073758594	374507	3758594	4.01E-05	4.31E-05	4.14E-05	4.09E-07	8.02E-06	1.44E-05	0.00E+00	6.13E-06	3.07E-06	0.00E+00	0.00E+00	2.45E-06	1.13E-09	8.07E-09	0.00E+00	9.20E-09	9.20E-03
3745123758594	374512	3758594	3.98E-05	4.28E-05	4.11E-05	4.06E-07	7.96E-06	1.43E-05	0.00E+00	6.09E-06	3.05E-06	0.00E+00	0.00E+00	2.44E-06	1.12E-09	8.02E-09	0.00E+00	9.14E-09	9.14E-03
3745173758594	374517	3758594	3.96E-05	4.25E-05	4.08E-05	4.04E-07	7.91E-06	1.42E-05	0.00E+00	6.05E-06	3.03E-06	0.00E+00	0.00E+00	2.42E-06	1.11E-09	7.97E-09	0.00E+00	9.08E-09	9.08E-03
3745223758594	374522	3758594	3.93E-05	4.22E-05	4.05E-05	4.01E-07	7.86E-06	1.41E-05	0.00E+00	6.01E-06	3.01E-06	0.00E+00	0.00E+00	2.40E-06	1.11E-09	7.91E-09	0.00E+00	9.01E-09	9.01E-03
3745273758594	374527	3758594	3.89E-05	4.19E-05	4.02E-05	3.97E-07	7.79E-06	1.40E-05	0.00E+00	5.96E-06	2.98E-06	0.00E+00	0.00E+00	2.38E-06	1.10E-09	7.84E-09	0.00E+00	8.94E-09	8.94E-03
3744023758599	374402	3758599	4.56E-05	4.91E-05	4.71E-05	4.66E-07	9.13E-06	1.64E-05	0.00E+00	6.98E-06	3.49E-06	0.00E+00	0.00E+00	2.79E-06	1.28E-09	9.19E-09	0.00E+00	1.05E-08	1.05E-02
3744073758599	374407	3758599	4.56E-05	4.90E-05	4.70E-05	4.65E-07	9.11E-06	1.64E-05	0.00E+00	6.97E-06	3.49E-06	0.00E+00	0.00E+00	2.79E-06	1.28E-09	9.17E-09	0.00E+00	1.05E-08	1.05E-02
3744123758599	374412	3758599	4.55E-05	4.89E-05	4.70E-05	4.64E-07	9.10E-06	1.64E-05	0.00E+00	6.96E-06	3.48E-06	0.00E+00	0.00E+00	2.78E-06	1.28E-09	9.16E-09	0.00E+00	1.04E-08	1.04E-02
3744173758599	374417	3758599	4.54E-05	4.88E-05	4.69E-05	4.63E-07	9.08E-06	1.63E-05	0.00E+00	6.95E-06	3.47E-06	0.00E+00	0.00E+00	2.78E-06	1.28E-09	9.14E-09	0.00E+00	1.04E-08	1.04E-02
3

			SWBuilding Construction			EYBuilding Construction			SWArchitectural Coating	NBBuilding Construction	NBBuilding Construction	NBArchitectural Coating	NBArchitectural Coating	RWBuilding Construction	Child Risk					Overlapping Phases - Maximum GLC			
Unique Identifier	X (UTM)	Y (UTM)	2026	SWDemolition 2026	SWGrading 2026	2026	SWPaving 2027	SWGrading 2027	2027	2026	2027	2026	2027	2026	3rd Trimester	0<2	2<16	Total	per million	2025	2026	2027	2028
3744173758609	374417	3758609	5.05E-05	5.43E-05	5.21E-05	5.15E-07	1.01E-05	1.82E-05	0.00E+00	7.73E-06	3.86E-06	0.00E+00	0.00E+00	3.09E-06	1.42E-09	1.02E-08	0.00E+00	1.16E-08	1.16E-02	0.00E+00	1.68E-04	3.21E-05	0.00E+00
3744223758609	374422	3758609	5.04E-05	5.42E-05	5.20E-05	5.14E-07	1.01E-05	1.81E-05	0.00E+00	7.71E-06	3.86E-06	0.00E+00	0.00E+00	3.08E-06	1.42E-09	1.01E-08	0.00E+00	1.16E-08	1.16E-02	0.00E+00	1.68E-04	3.21E-05	0.00E+00
3744273758609	374427	3758609	5.03E-05	5.41E-05	5.19E-05	5.13E-07	1.01E-05	1.81E-05	0.00E+00	7.69E-06	3.85E-06	0.00E+00	0.00E+00	3.08E-06	1.41E-09	1.01E-08	0.00E+00	1.15E-08	1.15E-02	0.00E+00	1.68E-04	3.20E-05	0.00E+00
3744323758609	374432	3758609	5.01E-05	5.39E-05	5.17E-05	5.11E-07	1.00E-05	1.81E-05	0.00E+00	7.67E-06	3.84E-06	0.00E+00	0.00E+00	3.07E-06	1.41E-09	1.01E-08	0.00E+00	1.15E-08	1.15E-02	0.00E+00	1.67E-04	3.19E-05	0.00E+00
3744373758609	374437	3758609	5.00E-05	5.38E-05	5.16E-05	5.10E-07	1.00E-05	1.80E-05	0.00E+00	7.66E-06	3.83E-06	0.00E+00	0.00E+00	3.06E-06	1.41E-09	1.01E-08	0.00E+00	1.15E-08	1.15E-02	0.00E+00	1.67E-04	3.18E-05	0.00E+00
3744423758609	374442	3758609	4.99E-05	5.37E-05	5.15E-05	5.09E-07	9.99E-06	1.80E-05	0.00E+00	7.64E-06	3.82E-06	0.00E+00	0.00E+00	3.06E-06	1.41E-09	1.01E-08	0.00E+00	1.15E-08	1.15E-02	0.00E+00	1.66E-04	3.18E-05	0.00E+00
3744473758609	374447	3758609	4.98E-05	5.35E-05	5.14E-05	5.08E-07	9.96E-06	1.79E-05	0.00E+00	7.62E-06	3.81E-06	0.00E+00	0.00E+00	3.05E-06	1.40E-09	1.00E-08	0.00E+00	1.14E-08	1.14E-02	0.00E+00	1.66E-04	3.17E-05	0.00E+00
3744523758609	374452	3758609	4.96E-05	5.34E-05	5.12E-05	5.06E-07	9.93E-06	1.79E-05	0.00E+00	7.59E-06	3.80E-06	0.00E+00	0.00E+00	3.04E-06	1.40E-09	9.99E-09	0.00E+00	1.14E-08	1.14E-02	0.00E+00	1.65E-04	3.16E-05	0.00E+00
3744573758609	374457	3758609	4.95E-05	5.32E-05	5.11E-05	5.05E-07	9.90E-06	1.78E-05	0.00E+00	7.57E-06	3.79E-06	0.00E+00	0.00E+00	3.03E-06	1.39E-09	9.96E-09	0.00E+00	1.14E-08	1.14E-02	0.00E+00	1.65E-04	3.15E-05	0.00E+00
3744623758609	374462	3758609	4.93E-05	5.30E-05	5.09E-05	5.03E-07	9.86E-06	1.78E-05	0.00E+00	7.55E-06	3.77E-06	0.00E+00	0.00E+00	3.02E-06	1.39E-09	9.93E-09	0.00E+00	1.13E-08	1.13E-02	0.00E+00	1.64E-04	3.14E-05	0.00E+00
3744673758609	374467	3758609	4.91E-05	5.28E-05	5.07E-05	5.01E-07	9.83E-06	1.77E-05	0.00E+00	7.52E-06	3.76E-06	0.00E+00	0.00E+00	3.01E-06	1.38E-09	9.89E-09	0.00E+00	1.13E-08	1.13E-02	0.00E+00	1.64E-04	3.13E-05	0.00E+00
3744773758609	374477	3758609	4.87E-05	5.24E-05	5.03E-05	4.97E-07	9.74E-06	1.75E-05	0.00E+00	7.45E-06	3.73E-06	0.00E+00	0.00E+00	2.98E-06	1.37E-09	9.81E-09	0.00E+00	1.12E-08	1.12E-02	0.00E+00	1.62E-04	3.10E-05	0.00E+00
3744823758609	374482	3758609	4.84E-05	5.21E-05	5.00E-05	4.94E-07	9.69E-06	1.74E-05	0.00E+00	7.41E-06	3.71E-06	0.00E+00	0.00E+00	2.97E-06	1.36E-09	9.75E-09	0.00E+00	1.11E-08	1.11E-02	0.00E+00	1.61E-04	3.08E-05	0.00E+00
3744873758609	374487	3758609	4.82E-05	5.18E-05	4.97E-05	4.92E-07	9.64E-06	1.73E-05	0.00E+00	7.37E-06	3.69E-06	0.00E+00	0.00E+00	2.95E-06	1.36E-09	9.70E-09	0.00E+00	1.11E-08	1.11E-02	0.00E+00	1.61E-04	3.07E-05	0.00E+00
3744923758609	374492	3758609	4.79E-05	5.15E-05	4.95E-05	4.89E-07	9.59E-06	1.73E-05	0.00E+00	7.34E-06	3.67E-06	0.00E+00	0.00E+00	2.93E-06	1.35E-09	9.65E-09	0.00E+00	1.10E-08	1.10E-02	0.00E+00	1.60E-04	3.05E-05	0.00E+00
3744973758609	374497	3758609	4.77E-05	5.13E-05	4.92E-05	4.86E-07	9.54E-06	1.72E-05	0.00E+00	7.29E-06	3.65E-06	0.00E+00	0.00E+00	2.92E-06	1.34E-09	9.60E-09	0.00E+00	1.09E-08	1.09E-02	0.00E+00	1.59E-04	3.04E-05	0.00E+00
3745023758609	374502	3758609	4.74E-05	5.10E-05	4.89E-05	4.83E-07	9.48E-06	1.71E-05	0.00E+00	7.25E-06	3.63E-06	0.00E+00	0.00E+00	2.90E-06	1.33E-09	9.54E-09	0.00E+00	1.09E-08	1.09E-02	0.00E+00	1.58E-04	3.02E-05	0.00E+00
3745073758609	374507	3758609	4.71E-05	5.06E-05	4.86E-05	4.80E-07	9.42E-06	1.70E-05	0.00E+00	7.21E-06	3.60E-06	0.00E+00	0.00E+00	2.88E-06	1.33E-09	9.48E-09	0.00E+00	1.08E-08	1.08E-02	0.00E+00	1.57E-04	3.00E-05	0.00E+00
3745123758609	374512	3758609	4.68E-05	5.03E-05	4.83E-05	4.77E-07	9.36E-06	1.68E-05	0.00E+00	7.16E-06	3.58E-06	0.00E+00	0.00E+00	2.86E-06	1.32E-09	9.42E-09	0.00E+00	1.07E-08	1.07E-02	0.00E+00	1.56E-04	2.98E-05	0.00E+00
3745173758609	374517	3758609	4.65E-05	5.00E-05	4.80E-05	4.75E-07	9.31E-06	1.68E-05	0.00E+00	7.12E-06	3.56E-06	0.00E+00	0.00E+00	2.85E-06	1.31E-09	9.37E-09	0.00E+00	1.07E-08	1.07E-02	0.00E+00	1.55E-04	2.96E-05	0.00E+00
3745223758609	374522	3758609	4.62E-05	4.97E-05	4.77E-05	4.71E-07	9.24E-06	1.66E-05	0.00E+00	7.07E-06	3.53E-06	0.00E+00	0.00E+00	2.83E-06	1.30E-09	9.30E-09	0.00E+00	1.06E-08	1.06E-02	0.00E+00	1.54E-04	2.94E-05	0.00E+00
3745273758609	374527	3758609	4.58E-05	4.93E-05	4.73E-05	4.68E-07	9.17E-06	1.65E-05	0.00E+00	7.01E-06	3.51E-06	0.00E+00	0.00E+00	2.81E-06	1.29E-09	9.23E-09	0.00E+00	1.05E-08	1.05E-02	0.00E+00	1.53E-04	2.92E-05	0.00E+00
3744023758614	374402	3758614	5.36E-05	5.75E-05	5.53E-05	5.47E-07	1.07E-05	1.93E-05	0.00E+00	8.20E-06	4.10E-06	0.00E+00	0.00E+00	3.28E-06	1.51E-09	1.08E-08	0.00E+00	1.23E-08	1.23E-02	0.00E+00	1.79E-04	3.41E-05	0.00E+00
3744073758614	374407	3758614	5.35E-05	5.76E-05	5.53E-05	5.46E-07	1.07E-05	1.93E-05	0.00E+00	8.19E-06	4.10E-06	0.00E+00	0.00E+00	3.28E-06	1.51E-09	1.08E-08	0.00E+00	1.23E-08	1.23E-02	0.00E+00	1.78E-04	3.41E-05	0.00E+00
3744123758614	374412	3758614	5.34E-05	5.75E-05	5.52E-05	5.45E-07	1.07E-05	1.92E-05	0.00E+00	8.18E-06	4.09E-06	0.00E+00	0.00E+00	3.27E-06	1.50E-09	1.08E-08	0.00E+00	1.23E-08	1.23E-02	0.00E+00	1.78E-04	3.40E-05	0.00E+00
3744173758614	374417	3758614	5.34E-05	5.74E-05	5.51E-05	5.44E-07	1.07E-05	1.92E-05	0.00E+00	8.17E-06	4.08E-06	0.00E+00	0.00E+00	3.27E-06	1.50E-09	1.07E-08	0.00E+00	1.22E-08	1.22E-02	0.00E+00	1.78E-04	3.40E-05	0.00E+00
3744223758614	374422	3758614	5.33E-05	5.73E-05	5.50E-05	5.44E-07	1.07E-05	1.92E-05	0.00E+00	8.15E-06	4.08E-06	0.00E+00	0.00E+00	3.26E-06	1.50E-09	1.07E-08	0.00E+00	1.22E-08	1.22E-02	0.00E+00	1.78E-04	3.39E-05	0.00E+00
3744273758614	374427	3758614	5.32E-05	5.72E-05	5.49E-05	5.42E-07	1.06E-05	1.91E-05	0.00E+00	8.14E-06	4.07E-06	0.00E+00	0.00E+00	3.25E-06	1.50E-09	1.07E-08	0.00E+00	1.22E-08	1.22E-02	0.00E+00	1.77E-04	3.38E-05	0.00E+00
3744323758614	374432	3758614	5.30E-05	5.70E-05	5.47E-05	5.41E-07	1.06E-05	1.91E-05	0.00E+00	8.11E-06	4.06E-06	0.00E+00	0.00E+00	3.24E-06	1.49E-09	1.07E-08	0.00E+00	1.22E-08	1.22E-02	0.00E+00	1.77E-04	3.37E-05	0.00E+00
3744373758614	374437	3758614	5.29E-05	5.69E-05	5.46E-05	5.39E-07	1.06E-05	1.90E-05	0.00E+00	8.09E-06	4.05E-06	0.00E+00	0.00E+00	3.24E-06	1.49E-09	1.06E-08	0.00E+00	1.21E-08	1.21E-02	0.00E+00	1.76E-04	3.37E-05	0.00E+00
3744423758614	374442	3758614	5.28E-05	5.68E-05	5.45E-05	5.38E-07	1.06E-05	1.90E-05	0.00E+00	8.08E-06	4.04E-06	0.00E+00	0.00E+00	3.23E-06	1.49E-09	1.06E-08	0.00E+00	1.21E-08	1.21E-02	0.00E+00	1.76E-04	3.36E-05	0.00E+00
3744473758614	374447	3758614	5.26E-05	5.66E-05	5.43E-05	5.37E-07	1.05E-05	1.90E-05	0.00E+00	8.06E-06	4.03E-06	0.00E+00	0.00E+00	3.22E-06	1.48E-09	1.06E-08	0.00E+00	1.21E-08	1.21E-02	0.00E+00	1.75E-04	3.35E-05	0.00E+00
3744523758614	374452	3758614	5.25E-05	5.64E-05	5.42E-05	5.36E-07	1.05E-05	1.89E-05	0.00E+00	8.03E-06	4.02E-06	0.00E+00	0.00E+00	3.21E-06	1.48E-09	1.06E-08	0.00E+00	1.20E-08	1.20E-02	0.00E+00	1.75E-04	3.34E-05	0.00E+00
3744573758614	374457	3758614	5.23E-05	5.63E-05	5.40E-05	5.34E-07	1.05E-05	1.88E-05	0.00E+00	8.01E-06	4.00E-06	0.00E+00	0.00E+00	3.20E-06	1.47E-09	1.05E-08	0.00E+00	1.20E-08	1.20E-02	0.00E+00	1.74E-04	3.33E-05	0.00E+00
3744623758614	374462	3758614	5.22E-05	5.61E-05	5.39E-05	5.32E-07	1.04E-05	1.88E-05	0.00E+00	7.98E-06	3.99E-06	0.00E+00	0.00E+00	3.19E-06	1.47E-09	1.05E-08	0.00E+00	1.20E-08	1.20E-02	0.00E+00	1.74E-04	3.32E-05	0.00E+00
3744673758614	374467	3758614	5.20E-05	5.59E-05	5.37E-05	5.30E-07	1.04E-05	1.87E-05	0.00E+00	7.96E-06	3.98E-06	0.00E+00	0.00E+00	3.18E-06	1.46E-09	1.05E-08	0.00E+00	1.19E-08	1.19E-02	0.00E+00	1.73E-04	3.31E-05	0.00E+00
3744773758614	374477	3758614	5.15E-05	5.54E-05	5.32E-05	5.26E-07	1.03E-05	1.86E-05	0.00E+00	7.89E-06	3.94E-06	0.00E+00	0.00E+00	3.16E-06	1.45E-09	1.04E-08	0.00E+00	1.18E-08	1.18E-02	0.00E+00	1.72E-04	3.28E-05	0.00E+00
3744823758614	374482	3758614	5.13E-05	5.51E-05	5.29E-05	5.23E-07	1.03E-05	1.85E-05	0.00E+00	7.85E-06	3.92E-06	0.00E+00	0.00E+00	3.14E-06	1.44E-09	1.03E-08	0.00E+00	1.18E-08	1.18E-02	0.00E+00	1.71E-04	3.26E-05	0.00E+00
3744873758614	374487	3758614	5.10E-05	5.48E-05	5.27E-05	5.20E-07	1.02E-05	1.84E-05	0.00E+00	7.81E-06	3.90E-06	0.00E+00	0.00E+00	3.12E-06	1.44E-09	1.03E-08	0.00E+00	1.17E-08	1.17E-02	0.00E+00	1.70E-04	3.25E-05	0.00E+00
3744923758614	374492	3758614	5.07E-05	5.46E-05	5.24E-05	5.18E-07	1.02E-05	1.83E-05	0.00E+00	7.77E-06	3.88E-06	0.00E+00	0.00E+00	3.11E-06	1.43E-09	1.02E-08	0.00E+00	1.16E-08	1.16E-02	0.00E+00	1.69E-04	3.23E-05	0.00E+00
3744973758614	374497	3758614	5.05E-05	5.43E-05	5.21E-05	5.15E-07	1.01E-05	1.82E-05	0.00E+00	7.72E-06	3.86E-06	0.00E+00	0.00E+00	3.09E-06	1.42E-09	1.02E-08	0.00E+00	1.16E-08	1.16E-02	0.00E+00	1.68E-04	3.21E-05	0.00E+00
3745023758614	374502	3758614	5.02E-05	5.40E-05	5.18E-05	5.12E-07	1.00E-05	1.81E-05	0.00E+00	7.68E-06	3.84E-06	0.00E+00	0.00E+00	3.07E-06	1.41E-09	1.01E-08	0.00E+00	1.15E-08	1.15E-02	0.00E+00	1.67E-04	3.19E-05	0.00E+00
3745073758614	374507	3758614	4.99E-05	5.36E-05	5.15E-05	5.09E-07	9.98E-06	1.80E-05	0.00E+00	7.63E-06	3.82E-06	0.00E+00	0.00E+00	3.05E-06	1.40E-09	1.00E-08	0.00E+00	1.14E-08	1.14E-02	0.00E+00	1.66E-04	3.18E-05	0.00E+00
3745123758614	374512	3758614	4.96E-05	5.33E-05	5.12E-05	5.06E-07	9.92E-06	1.78E-05	0.00E+00	7.59E-06	3.79E-06	0.00E+00	0.00E+00	3.03E-06	1.39E-09	9.98E-09	0.00E+00	1.14E-08	1.14E-02	0.00E+00	1.65E-04	3.16E-05	0.00E+00
3745173758614	374517	3758614	4.93E-05	5.30E-05	5.09E-05	5.03E-07	9.86E-06	1.77E-05	0.00E+00	7.54E-06	3.77E-06	0.00E+00	0.00E+00	3.02E-06	1.39E-09	9.92E-09	0.00E+00	1.13E-08	1.13E-02	0.00E+00	1.64E-04	3.14E-05	0.00E+00
3745223758614	374522	3758614	4.89E-05	5.26E-05	5.05E-05	4.99E-07	9.79E-06	1.76E-05	0.00E+00	7.49E-06	3.74E-06	0.00E+00	0.00E+00	3.00E-06	1.38E-09	9.85E-09	0.00E+00	1.12E-08	1.12E-02	0.00E+00	1.63E-04	3.12E-05	0.00E+00
3745273758614	374527	3758614	4.85E-05	5.22E-05	5.01E-05	4.95E-07	9.71E-06	1.75E-05	0.00E+00	7.43E-06	3.72E-06	0.00E+00	0.00E+00	2.97E-06	1.37E-09	9.78E-09	0.00E+00	1.11E-08	1.11E-02	0.00E+00	1.62E-04	3.09E-05	0.00E+00
3744023758619	374402	3758619	5.67E-05	6.10E-05	5.86E-05	5.79E-07	1.14E-05	2.04E-05	0.00E+00	8.68E-06	4.34E-06	0.00E+00	0.00E+00	3.47E-06	1.60E-09	1.14E-08	0.00E+00	1.30E-08	1.30E-02	0.00E+00	1.89E-04	3.61E-05	0.00E+00
3744073758619	374407	3758619	5.67E-05	6.09E-05	5.85E-05	5.78E-07	1.13E-05	2.04E-05	0.00E+00	8.67E-06	4.34E-06	0.00E+00	0.00E+00	3.47E-06	1.59E-09	1.14E-08	0.00E+00	1.30E-08	1.30E-02	0.00E+00	1.89E-04	3.61E-05	0.00E+00
3744123758619	374412	3758619	5.66E-05	6.09E-05	5.84E-05	5.77E-07	1.13E-05	2.04E-05	0.00E+00	8.66E-06	4.33E-06	0.00E+00	0.00E+00	3.46E-06	1.59E-09	1.14E-08	0.00E+00	1.30E-08	1.30E-02	0.00E+00	1.89E-04	3.60E-05	0.00E+00
3744173758619	374417	3758619	5.65E-05	6.08E-05	5.83E-05	5.77E-07	1.13E-05	2.03E-05	0.00E+00	8.65E-06	4.32E-06	0.00E+00	0.00E+00	3.46E-06	1.59E-09	1.14E-08	0.00E+00	1.30E-08	1.30E-02	0.00E+00	1.88E-04	3.60E-05	0.00E+00
3744223758619	374422	3758619	5.64E-05	6.07E-05	5.82E-05	5.76E-07	1.13E-05	2.03E-05	0.00E+00	8.64E-06	4.32E-06	0.00E+00	0.00E+00	3.45E-06	1.59E-09	1.14E-08	0.00E+00	1.29E-08	1.29E-02	0.00E+00	1.88E-04	3.59E-05	0.00E+00
3744273758619	374427	3758619	5.63E-05	6.06E-05	5.81E-05	5.75E-07	1.13E-05	2.03E-05	0.00E+00	8.62E-06	4.31E-06	0.00E+00	0.00E+00	3.45E-06	1.59E-09	1.13E-08	0.00E+00	1.29E-08	1.29E-02	0.00E+00	1.88E-04	3.59E-05	0.00E+00
3744323758619	374432	3758619	5.61E-05	6.04E-05	5.80E-05	5.73E-07	1.12E-05	2.02E-05	0.00E+00	8.59E-06	4.30E-06	0.00E+00	0.00E+00	3.44E-06	1.58E-09	1.13E-08	0.00E+00	1.29E-08	1.29E-02	0.00E+00	1.87E-04	3.57E-05	0.00E+00
3744373758619	374437	3758619	5.60E-05	6.03E-05	5.78E-05	5.71E-07	1.12E-05	2.02E-05	0.00E+00	8.57E-06	4.28E-06	0.00E+00	0.00E+00	3.43E-06	1.58E-09	1.13E-08	0.00E+00	1.28E-08	1.28E-02	0.00E+00	1.87E-04	3.56E-05	0.00E+00
3744423758619	374442	3758619	5.59E-05	6.01E-05	5.77E-05	5.70E-07	1.12E-05	2.01E-05	0.00E+00	8.55E-06	4.28E-06	0.00E+00	0.00E+00	3.42E-06	1.57E-09	1.13E-08	0.00E+00	1.28E-08	1.28E-02	0.00E+00	1.86E-04	3.56E-05	0.00E+00
3744473758619	374447	3758619	5.58E-05	6.00E-05	5.76E-05	5.69E-07	1.12E-05	2.01E-05	0.00E+00	8.53E-06	4.27E-06	0.00E+00	0.00E+00	3.41E-06	1.57E-09	1.12E-08	0.00E+00	1.28E-08	1.28E-02	0.00E+00	1.86E-04	3.55E-05	0.00E+00
3744523758619	374452	3758619	5.56E-05	5.98E-05	5.74E-05	5.68E-07	1.11E-05	2.00E-05	0.00E+00	8.51E-06	4.26E-06	0.00E+00	0.00E+00	3.41E-06	1.57E-09	1.12E-08	0.00E+00	1.28E-08	1.28E-02	0.00E+00	1.85E-04	3.54E-05	0.00E+00
3744573758619	374457	3758619	5.55E-05	5.96E-05	5.73E-05	5.66E-07	1.11E-05	2.00E-05	0.00E+00	8.49E-06	4.24E-06	0.00E+00	0.00E+00	3.40E-06	1.56E-09	1.12E-08	0.00E+00	1.27E-08	1.27E-02	0.00E+00	1.85E-04	3.53E-05	0.00E+00
3744623758619	374462	3758619	5.53E-05	5.95E-05	5.71E-05	5.64E-07	1.11E-05	1.99E-05	0.00E+00	8.46E-06	4.23E-06	0.00E+00	0.00E+00	3.38E-06	1.56E-09	1.11E-08	0.00E+00	1.27E-08	1.27E-02	0.00E+00	1.84E-04	3.52E-05	0.00E+00
3744673758619	374467	3758619	5.51E-05	5.93E-05	5.69E-05	5.62E-07	1.10E-05	1.98E-05	0.00E+00	8.44E-06	4.22E-06	0.00E+00	0.00E+00	3.37E-06	1.55E-09	1.11E-08	0.00E+00	1.26E-08	1.26E-02	0.00E+00	1.84E-04	3.51E-05	0.00E+00
3744773758619	374477	3758619	5.47E-05	5.88E-05	5.64E-05	5.58E-07	1.09E-05	1.97E-05	0.00E+00	8.37E-06	4.18E-06	0.00E+00	0.00E+00	3.35E-06	1.54E-09	1.10E-08	0.00E+00	1.25E-08	1.25E-02	0.00E+00	1.82E-04	3.48E-05	0.00E+00
3744823758619	374482	3758619	5.44E-05	5.85E-05	5.61E-05	5.55E-07	1.09E-05	1.96E-05	0.00E+00	8.32E-06	4.16E-06	0.00E+00	0.00E+00	3.33E-06	1.53E-09	1.10E-08	0.00E+00	1.25E-08	1.25E-02	0.00E+00	1.81E-04	3.46E-05	0.00E+00
3744873758619	374487	3758619	5.41E-05	5.82E-05	5.59E-05	5.52E-07	1.08E-05	1.95E-05	0.00E+00	8.28E-06	4.14E-06	0.00E+00	0.00E+00	3.31E-06	1.52E-09	1.09E-08	0.00E+00	1.24E-08	1.24E-02	0.00E+00	1.80E-04	3.44E-05	0.00E+00
3744923758619	374492	3758619	5.38E-05	5.79E-05	5.56E-05	5.49E-07	1.08E-05	1.94E-05	0.00E+00	8.24E-06	4.12E-06	0.00E+00	0.00E+00	3.30E-06	1.52E-09	1.08E-08	0.00E+00	1.24E-08	1.24E-02	0.00E+00	1.79E-04	3.43E-05	0.00E+00
3744973758619	374497	3758619	5.35E-05	5.76E-05	5.53E-05	5.46E-07	1.07E-05	1.93E-05	0.00E+00	8.20E-06	4.10E-06	0.00E+00	0.00E+00	3.28E-06	1.51E-09	1.08E-08	0.00E+00	1.23E-08	1.23E-02	0.00E+00	1.78E-04	3.41E-05	0.00E+00
3745023758619	374502	3758619	5.32E-05	5.73E-05	5.50E-05	5.43E-07	1.07E-05	1.92E-05	0.00E+00	8.15E-06	4.07E-06	0.00E+00	0.00E+00	3.26E-06	1.50E-09	1.07E-08	0.00E+00	1.22E-08	1.22E-02	0.00E+00	1.77E-04	3.39E-05	0.00E+00
3745073758619	374507	3758619	5.29E-05	5.69E-05	5.46E-05	5.40E-07	1.06E-05	1.91E-05	0.00E+00	8.10E-06	4.05E-06	0.00E+00	0.00E+00	3.24E-06	1.49E-09	1.07E-08	0.00E+00	1.21E-08	1.21E-02	0.00E+00	1.76E-04	3.37E-05	0.00E+00
3745123758619	374512	3758619	5.26E-05	5.66E-05	5.43E-05	5.37E-07	1.05E-05	1.89E-05	0.00E+00	8.05E-06	4.03E-06	0.00E+00	0.00E+00	3.22E-06	1.48E-09	1.06E-08	0.00E+00	1.21E-08	1.21E-02	0.00E+00	1.75E-04	3.35E-05	0.00E+00
3745173758619	374517	3758619	5.23E-05	5.63E-05	5.40E-05	5.34E-07	1.05E-05	1.88E-05	0.00E+00	8.01E-06	4.00E-06	0.00E+00	0.00E+00	3.20E-06	1.47E-09	1.05E-08	0.00E+00	1.20E-08	1.20E-02	0.00E+00	1.74E-04	3.33E-05	0.00E+00
3745223758619	374522	3758619	5.19E-05	5.59E-05	5.36E-05	5.30E-07	1.04E-05	1.87E-05	0.00E+00	7.95E-06	3.98E-06	0.00E+00	0.00E+00	3.18E-06	1.46E-09	1.05E-08	0.00E+00	1.19E-08	1.19E-02	0.00E+00	1.73E-04	3.31E-05	0.00E+00
3745273758619	374527	3758619	5.15E-05	5.54E-05	5.32E-05	5.26E-07	1.03E-05	1.86E-05	0.00E+00	7.89E-06	3.95E-06	0.00E+00	0.00E+00	3.16E-06	1.45E-09	1.04E-08	0.00E+00	1.18E-08	1.18E-02	0.00E+00	1.72E-04	3.28E-05	0.00E+00
3744323758624	374432	3758624	5.96E-05	6.41E-05	6.16E-05	6.09E-07	1.19E-05	2.15E-05	0.00E+00	9.13E-06	4.56E-06	0.00E+00	0.00E+00	3.65E-06	1.68E-09	1.20E-08	0.00E+00	1.37E-08	1.37E-02	0.00E+00	1.99E-04	3.80E-05	0.00E+00
3744373758624	374437	3758624	5.95E-05	6.40E-05	6.14E-05	6.07E-07	1.19E-05	2.14E-05	0.00E+00	9.11E-06	4.55E-06	0.00E+00	0.00E+00	3.64E-06	1.68E-09	1.20E-08	0.00E+00	1.37E-08	1.37E-02	0.00E+00	1.98E-04	3.79E-05	0.00E+00
3744423758624	374442	3758624	5.94E-05	6.39E-05	6.13E-05	6.06E-07	1.19E-05	2.14E-05	0.00E+00	9.09E-06	4.54E-06	0.00E+00	0.00E+00	3.64

			SWBuilding Construction	SWDemolition	SWGrading	EYBuilding Construction	SWPaving	SWGrading	SWArchitectural Coating	NBBuilding Construction	NBBuilding Construction	NBArchitectural Coating	NBArchitectural Coating	RWBuilding Construction	Child Risk					Overlapping Phases - Maximum GLC			
Unique Identifier	X (UTM)	Y (UTM)	2026	2026	2026	2026	2027	2027	2027	2026	2027	2026	2027	2026	3rd Trimester	0<2	2<16	Total	per million	2025	2026	2027	2028
3745123758644	374512	3758644	7.35E-05	7.90E-05	7.59E-05	7.50E-07	1.47E-05	2.65E-05	0.00E+00	1.12E-05	5.62E-06	0.00E+00	0.00E+00	4.50E-06	2.07E-09	1.48E-08	0.00E+00	1.69E-08	1.69E-02	0.00E+00	2.45E-04	4.68E-05	0.00E+00
3745173758644	374517	3758644	7.31E-05	7.86E-05	7.55E-05	7.46E-07	1.46E-05	2.63E-05	0.00E+00	1.12E-05	5.60E-06	0.00E+00	0.00E+00	4.48E-06	2.06E-09	1.47E-08	0.00E+00	1.68E-08	1.68E-02	0.00E+00	2.44E-04	4.66E-05	0.00E+00
3745223758644	374522	3758644	7.27E-05	7.82E-05	7.51E-05	7.42E-07	1.45E-05	2.62E-05	0.00E+00	1.11E-05	5.56E-06	0.00E+00	0.00E+00	4.45E-06	2.05E-09	1.46E-08	0.00E+00	1.67E-08	1.67E-02	0.00E+00	2.42E-04	4.63E-05	0.00E+00
3745273758644	374527	3758644	7.22E-05	7.77E-05	7.46E-05	7.37E-07	1.44E-05	2.60E-05	0.00E+00	1.11E-05	5.53E-06	0.00E+00	0.00E+00	4.42E-06	2.03E-09	1.45E-08	0.00E+00	1.66E-08	1.66E-02	0.00E+00	2.41E-04	4.60E-05	0.00E+00
3744273758649	374427	3758649	8.36E-05	8.99E-05	8.63E-05	8.53E-07	1.67E-05	3.01E-05	0.00E+00	1.28E-05	6.40E-06	0.00E+00	0.00E+00	5.12E-06	2.35E-09	1.68E-08	0.00E+00	1.92E-08	1.92E-02	0.00E+00	2.79E-04	5.32E-05	0.00E+00
3744323758649	374432	3758649	8.34E-05	8.97E-05	8.61E-05	8.51E-07	1.67E-05	3.00E-05	0.00E+00	1.28E-05	6.38E-06	0.00E+00	0.00E+00	5.11E-06	2.35E-09	1.68E-08	0.00E+00	1.91E-08	1.91E-02	0.00E+00	2.78E-04	5.31E-05	0.00E+00
3744373758649	374437	3758649	8.33E-05	8.95E-05	8.60E-05	8.50E-07	1.67E-05	3.00E-05	0.00E+00	1.27E-05	6.37E-06	0.00E+00	0.00E+00	5.10E-06	2.34E-09	1.68E-08	0.00E+00	1.91E-08	1.91E-02	0.00E+00	2.77E-04	5.30E-05	0.00E+00
3744423758649	374442	3758649	8.31E-05	8.94E-05	8.58E-05	8.48E-07	1.66E-05	2.99E-05	0.00E+00	1.27E-05	6.36E-06	0.00E+00	0.00E+00	5.09E-06	2.34E-09	1.67E-08	0.00E+00	1.91E-08	1.91E-02	0.00E+00	2.77E-04	5.29E-05	0.00E+00
3744473758649	374447	3758649	8.30E-05	8.92E-05	8.57E-05	8.47E-07	1.66E-05	2.99E-05	0.00E+00	1.27E-05	6.35E-06	0.00E+00	0.00E+00	5.08E-06	2.34E-09	1.67E-08	0.00E+00	1.90E-08	1.90E-02	0.00E+00	2.76E-04	5.28E-05	0.00E+00
3744523758649	374452	3758649	8.28E-05	8.9E-05	8.55E-05	8.45E-07	1.66E-05	2.98E-05	0.00E+00	1.27E-05	6.34E-06	0.00E+00	0.00E+00	5.07E-06	2.33E-09	1.67E-08	0.00E+00	1.90E-08	1.90E-02	0.00E+00	2.76E-04	5.27E-05	0.00E+00
3744573758649	374457	3758649	8.26E-05	8.89E-05	8.53E-05	8.43E-07	1.65E-05	2.98E-05	0.00E+00	1.26E-05	6.32E-06	0.00E+00	0.00E+00	5.06E-06	2.33E-09	1.66E-08	0.00E+00	1.90E-08	1.90E-02	0.00E+00	2.75E-04	5.26E-05	0.00E+00
3744623758649	374462	3758649	8.24E-05	8.87E-05	8.51E-05	8.41E-07	1.65E-05	2.97E-05	0.00E+00	1.26E-05	6.31E-06	0.00E+00	0.00E+00	5.05E-06	2.32E-09	1.66E-08	0.00E+00	1.89E-08	1.89E-02	0.00E+00	2.75E-04	5.25E-05	0.00E+00
3744673758649	374467	3758649	8.22E-05	8.84E-05	8.49E-05	8.39E-07	1.65E-05	2.96E-05	0.00E+00	1.26E-05	6.29E-06	0.00E+00	0.00E+00	5.03E-06	2.31E-09	1.66E-08	0.00E+00	1.89E-08	1.89E-02	0.00E+00	2.74E-04	5.24E-05	0.00E+00
3744773758649	374477	3758649	8.17E-05	8.78E-05	8.43E-05	8.33E-07	1.63E-05	2.94E-05	0.00E+00	1.25E-05	6.25E-06	0.00E+00	0.00E+00	5.00E-06	2.30E-09	1.64E-08	0.00E+00	1.87E-08	1.87E-02	0.00E+00	2.72E-04	5.20E-05	0.00E+00
3744823758649	374482	3758649	8.14E-05	8.75E-05	8.40E-05	8.30E-07	1.63E-05	2.93E-05	0.00E+00	1.25E-05	6.23E-06	0.00E+00	0.00E+00	4.98E-06	2.29E-09	1.64E-08	0.00E+00	1.87E-08	1.87E-02	0.00E+00	2.71E-04	5.18E-05	0.00E+00
3744873758649	374487	3758649	8.11E-05	8.72E-05	8.37E-05	8.27E-07	1.62E-05	2.92E-05	0.00E+00	1.24E-05	6.20E-06	0.00E+00	0.00E+00	4.96E-06	2.28E-09	1.63E-08	0.00E+00	1.86E-08	1.86E-02	0.00E+00	2.70E-04	5.16E-05	0.00E+00
3744923758649	374492	3758649	8.07E-05	8.68E-05	8.33E-05	8.24E-07	1.62E-05	2.91E-05	0.00E+00	1.24E-05	6.18E-06	0.00E+00	0.00E+00	4.94E-06	2.27E-09	1.63E-08	0.00E+00	1.85E-08	1.85E-02	0.00E+00	2.69E-04	5.14E-05	0.00E+00
3744973758649	374497	3758649	8.04E-05	8.64E-05	8.30E-05	8.20E-07	1.61E-05	2.89E-05	0.00E+00	1.23E-05	6.15E-06	0.00E+00	0.00E+00	4.92E-06	2.26E-09	1.62E-08	0.00E+00	1.84E-08	1.84E-02	0.00E+00	2.68E-04	5.12E-05	0.00E+00
3745023758649	374502	3758649	8.00E-05	8.60E-05	8.26E-05	8.16E-07	1.60E-05	2.88E-05	0.00E+00	1.22E-05	6.12E-06	0.00E+00	0.00E+00	4.90E-06	2.25E-09	1.61E-08	0.00E+00	1.84E-08	1.84E-02	0.00E+00	2.67E-04	5.09E-05	0.00E+00
3745073758649	374507	3758649	7.96E-05	8.56E-05	8.22E-05	8.13E-07	1.59E-05	2.87E-05	0.00E+00	1.22E-05	6.09E-06	0.00E+00	0.00E+00	4.88E-06	2.24E-09	1.60E-08	0.00E+00	1.83E-08	1.83E-02	0.00E+00	2.65E-04	5.07E-05	0.00E+00
3745123758649	374512	3758649	7.93E-05	8.52E-05	8.18E-05	8.09E-07	1.59E-05	2.85E-05	0.00E+00	1.21E-05	6.07E-06	0.00E+00	0.00E+00	4.85E-06	2.23E-09	1.60E-08	0.00E+00	1.82E-08	1.82E-02	0.00E+00	2.64E-04	5.05E-05	0.00E+00
3745173758649	374517	3758649	7.89E-05	8.48E-05	8.14E-05	8.05E-07	1.58E-05	2.84E-05	0.00E+00	1.21E-05	6.04E-06	0.00E+00	0.00E+00	4.83E-06	2.22E-09	1.59E-08	0.00E+00	1.81E-08	1.81E-02	0.00E+00	2.63E-04	5.02E-05	0.00E+00
3745223758649	374522	3758649	7.84E-05	8.44E-05	8.10E-05	8.00E-07	1.57E-05	2.82E-05	0.00E+00	1.20E-05	6.00E-06	0.00E+00	0.00E+00	4.80E-06	2.21E-09	1.58E-08	0.00E+00	1.80E-08	1.80E-02	0.00E+00	2.61E-04	4.99E-05	0.00E+00
3745273758649	374527	3758649	7.80E-05	8.38E-05	8.05E-05	7.95E-07	1.56E-05	2.81E-05	0.00E+00	1.19E-05	5.97E-06	0.00E+00	0.00E+00	4.77E-06	2.19E-09	1.57E-08	0.00E+00	1.79E-08	1.79E-02	0.00E+00	2.60E-04	4.96E-05	0.00E+00
3744223758654	374422	3758654	9.03E-05	9.71E-05	9.32E-05	9.22E-07	1.81E-05	3.25E-05	0.00E+00	1.38E-05	6.91E-06	0.00E+00	0.00E+00	5.53E-06	2.54E-09	1.82E-08	0.00E+00	2.07E-08	2.07E-02	0.00E+00	3.01E-04	5.75E-05	0.00E+00
3744273758654	374427	3758654	9.02E-05	9.70E-05	9.31E-05	9.20E-07	1.80E-05	3.25E-05	0.00E+00	1.38E-05	6.90E-06	0.00E+00	0.00E+00	5.52E-06	2.54E-09	1.82E-08	0.00E+00	2.07E-08	2.07E-02	0.00E+00	3.01E-04	5.74E-05	0.00E+00
3744323758654	374432	3758654	9.00E-05	9.68E-05	9.29E-05	9.18E-07	1.80E-05	3.24E-05	0.00E+00	1.38E-05	6.89E-06	0.00E+00	0.00E+00	5.51E-06	2.53E-09	1.81E-08	0.00E+00	2.07E-08	2.07E-02	0.00E+00	3.00E-04	5.73E-05	0.00E+00
3744373758654	374437	3758654	8.98E-05	9.66E-05	9.27E-05	9.16E-07	1.80E-05	3.23E-05	0.00E+00	1.37E-05	6.87E-06	0.00E+00	0.00E+00	5.50E-06	2.53E-09	1.81E-08	0.00E+00	2.06E-08	2.06E-02	0.00E+00	2.99E-04	5.72E-05	0.00E+00
3744423758654	374442	3758654	8.97E-05	9.64E-05	9.26E-05	9.15E-07	1.79E-05	3.23E-05	0.00E+00	1.37E-05	6.86E-06	0.00E+00	0.00E+00	5.49E-06	2.52E-09	1.81E-08	0.00E+00	2.06E-08	2.06E-02	0.00E+00	2.99E-04	5.71E-05	0.00E+00
3744473758654	374447	3758654	8.95E-05	9.63E-05	9.24E-05	9.13E-07	1.79E-05	3.22E-05	0.00E+00	1.37E-05	6.85E-06	0.00E+00	0.00E+00	5.48E-06	2.52E-09	1.80E-08	0.00E+00	2.05E-08	2.05E-02	0.00E+00	2.98E-04	5.70E-05	0.00E+00
3744523758654	374452	3758654	8.94E-05	9.61E-05	9.22E-05	9.12E-07	1.79E-05	3.22E-05	0.00E+00	1.37E-05	6.84E-06	0.00E+00	0.00E+00	5.47E-06	2.52E-09	1.80E-08	0.00E+00	2.05E-08	2.05E-02	0.00E+00	2.98E-04	5.69E-05	0.00E+00
3744573758654	374457	3758654	8.92E-05	9.59E-05	9.21E-05	9.10E-07	1.78E-05	3.21E-05	0.00E+00	1.37E-05	6.83E-06	0.00E+00	0.00E+00	5.46E-06	2.51E-09	1.80E-08	0.00E+00	2.05E-08	2.05E-02	0.00E+00	2.97E-04	5.68E-05	0.00E+00
3744623758654	374462	3758654	8.90E-05	9.57E-05	9.19E-05	9.08E-07	1.78E-05	3.21E-05	0.00E+00	1.36E-05	6.81E-06	0.00E+00	0.00E+00	5.45E-06	2.51E-09	1.79E-08	0.00E+00	2.04E-08	2.04E-02	0.00E+00	2.97E-04	5.67E-05	0.00E+00
3744673758654	374467	3758654	8.88E-05	9.55E-05	9.17E-05	9.06E-07	1.78E-05	3.20E-05	0.00E+00	1.36E-05	6.79E-06	0.00E+00	0.00E+00	5.44E-06	2.50E-09	1.79E-08	0.00E+00	2.04E-08	2.04E-02	0.00E+00	2.96E-04	5.65E-05	0.00E+00
3744723758654	374472	3758654	8.85E-05	9.52E-05	9.14E-05	9.03E-07	1.77E-05	3.19E-05	0.00E+00	1.35E-05	6.77E-06	0.00E+00	0.00E+00	5.42E-06	2.49E-09	1.78E-08	0.00E+00	2.02E-08	2.02E-02	0.00E+00	2.95E-04	5.64E-05	0.00E+00
3744773758654	374477	3758654	8.82E-05	9.49E-05	9.11E-05	9.00E-07	1.76E-05	3.18E-05	0.00E+00	1.35E-05	6.75E-06	0.00E+00	0.00E+00	5.40E-06	2.48E-09	1.78E-08	0.00E+00	2.02E-08	2.02E-02	0.00E+00	2.94E-04	5.62E-05	0.00E+00
3744823758654	374482	3758654	8.79E-05	9.46E-05	9.08E-05	8.97E-07	1.76E-05	3.17E-05	0.00E+00	1.35E-05	6.73E-06	0.00E+00	0.00E+00	5.38E-06	2.47E-09	1.77E-08	0.00E+00	2.02E-08	2.02E-02	0.00E+00	2.93E-04	5.60E-05	0.00E+00
3744873758654	374487	3758654	8.76E-05	9.42E-05	9.05E-05	8.94E-07	1.75E-05	3.16E-05	0.00E+00	1.34E-05	6.71E-06	0.00E+00	0.00E+00	5.36E-06	2.47E-09	1.76E-08	0.00E+00	2.01E-08	2.01E-02	0.00E+00	2.92E-04	5.58E-05	0.00E+00
3744923758654	374492	3758654	8.73E-05	9.39E-05	9.01E-05	8.91E-07	1.75E-05	3.14E-05	0.00E+00	1.34E-05	6.68E-06	0.00E+00	0.00E+00	5.34E-06	2.46E-09	1.76E-08	0.00E+00	2.00E-08	2.00E-02	0.00E+00	2.91E-04	5.56E-05	0.00E+00
3744973758654	374497	3758654	8.69E-05	9.35E-05	8.97E-05	8.87E-07	1.74E-05	3.13E-05	0.00E+00	1.33E-05	6.65E-06	0.00E+00	0.00E+00	5.32E-06	2.45E-09	1.75E-08	0.00E+00	1.99E-08	1.99E-02	0.00E+00	2.90E-04	5.53E-05	0.00E+00
3745023758654	374502	3758654	8.65E-05	9.31E-05	8.94E-05	8.83E-07	1.73E-05	3.12E-05	0.00E+00	1.32E-05	6.62E-06	0.00E+00	0.00E+00	5.30E-06	2.44E-09	1.74E-08	0.00E+00	1.99E-08	1.99E-02	0.00E+00	2.88E-04	5.51E-05	0.00E+00
3745073758654	374507	3758654	8.61E-05	9.27E-05	8.90E-05	8.79E-07	1.72E-05	3.10E-05	0.00E+00	1.32E-05	6.60E-06	0.00E+00	0.00E+00	5.28E-06	2.43E-09	1.74E-08	0.00E+00	1.98E-08	1.98E-02	0.00E+00	2.87E-04	5.49E-05	0.00E+00
3745123758654	374512	3758654	8.58E-05	9.23E-05	8.86E-05	8.75E-07	1.72E-05	3.09E-05	0.00E+00	1.31E-05	6.57E-06	0.00E+00	0.00E+00	5.25E-06	2.41E-09	1.73E-08	0.00E+00	1.97E-08	1.97E-02	0.00E+00	2.86E-04	5.46E-05	0.00E+00
3745223758652	374522	3758652	8.22E-05	8.84E-05	8.49E-05	8.39E-07	1.65E-05	2.96E-05	0.00E+00	1.26E-05	6.29E-06	0.00E+00	0.00E+00	5.04E-06	2.31E-09	1.66E-08	0.00E+00	1.89E-08	1.89E-02	0.00E+00	2.74E-04	5.24E-05	0.00E+00
3745273758652	374527	3758652	8.17E-05	8.79E-05	8.44E-05	8.34E-07	1.64E-05	2.94E-05	0.00E+00	1.25E-05	6.26E-06	0.00E+00	0.00E+00	5.00E-06	2.30E-09	1.65E-08	0.00E+00	1.88E-08	1.88E-02	0.00E+00	2.72E-04	5.20E-05	0.00E+00
3744023758659	374402	3758659	9.80E-05	1.05E-04	1.01E-04	1.00E-06	1.96E-05	3.53E-05	0.00E+00	1.50E-05	7.50E-06	0.00E+00	0.00E+00	6.00E-06	2.76E-09	1.97E-08	0.00E+00	2.25E-08	2.25E-02	0.00E+00	3.27E-04	6.24E-05	0.00E+00
3744073758659	374407	3758659	9.80E-05	1.05E-04	1.01E-04	1.00E-06	1.96E-05	3.53E-05	0.00E+00	1.50E-05	7.50E-06	0.00E+00	0.00E+00	6.00E-06	2.76E-09	1.97E-08	0.00E+00	2.25E-08	2.25E-02	0.00E+00	3.27E-04	6.24E-05	0.00E+00
3744123758659	374412	3758659	9.79E-05	1.05E-04	1.01E-04	9.99E-07	1.96E-05	3.53E-05	0.00E+00	1.50E-05	7.50E-06	0.00E+00	0.00E+00	6.00E-06	2.76E-09	1.97E-08	0.00E+00	2.25E-08	2.25E-02	0.00E+00	3.26E-04	6.24E-05	0.00E+00
3744173758659	374417	3758659	9.79E-05	1.05E-04	1.01E-04	9.99E-07	1.96E-05	3.53E-05	0.00E+00	1.50E-05	7.49E-06	0.00E+00	0.00E+00	5.99E-06	2.76E-09	1.97E-08	0.00E+00	2.25E-08	2.25E-02	0.00E+00	3.26E-04	6.23E-05	0.00E+00
3744223758659	374422	3758659	9.78E-05	1.05E-04	1.01E-04	9.98E-07	1.96E-05	3.52E-05	0.00E+00	1.50E-05	7.48E-06	0.00E+00	0.00E+00	5.99E-06	2.75E-09	1.97E-08	0.00E+00	2.24E-08	2.24E-02	0.00E+00	3.26E-04	6.23E-05	0.00E+00
3744273758659	374427	3758659	9.77E-05	1.05E-04	1.01E-04	9.97E-07	1.95E-05	3.52E-05	0.00E+00	1.50E-05	7.48E-06	0.00E+00	0.00E+00	5.98E-06	2.75E-09	1.97E-08	0.00E+00	2.24E-08	2.24E-02	0.00E+00	3.26E-04	6.22E-05	0.00E+00
3744323758659	374432	3758659	9.75E-05	1.05E-04	1.01E-04	9.95E-07	1.95E-05	3.51E-05	0.00E+00	1.49E-05	7.46E-06	0.00E+00	0.00E+00	5.97E-06	2.74E-09	1.96E-08	0.00E+00	2.24E-08	2.24E-02	0.00E+00	3.25E-04	6.21E-05	0.00E+00
3744373758659	374437	3758659	9.73E-05	1.05E-04	1.00E-04	9.93E-07	1.95E-05	3.50E-05	0.00E+00	1.49E-05	7.44E-06	0.00E+00	0.00E+00	5.96E-06	2.74E-09	1.96E-08	0.00E+00	2.23E-08	2.23E-02	0.00E+00	3.24E-04	6.19E-05	0.00E+00
3744423758659	374442	3758659	9.70E-05	1.04E-04	1.00E-04	9.90E-07	1.94E-05	3.50E-05	0.00E+00	1.49E-05	7.43E-06	0.00E+00	0.00E+00	5.94E-06	2.73E-09	1.95E-08	0.00E+00	2.23E-08	2.23E-02	0.00E+00	3.23E-04	6.18E-05	0.00E+00
3744473758659	374447	3758659	9.68E-05	1.04E-04	1.00E-04	9.89E-07	1.94E-05	3.49E-05	0.00E+00	1.48E-05	7.42E-06	0.00E+00	0.00E+00	5.93E-06	2.73E-09	1.95E-08	0.00E+00	2.22E-08	2.22E-02	0.00E+00	3.23E-04	6.17E-05	0.00E+00
3744523758659	374452	3758659	9.68E-05	1.04E-04	9.99E-05	9.88E-07	1.94E-05	3.49E-05	0.00E+00	1.48E-05	7.41E-06	0.00E+00	0.00E+00	5.93E-06	2.72E-09	1.95E-08	0.00E+00	2.22E-08	2.22E-02	0.00E+00	3.23E-04	6.16E-05	0.00E+00
3744573758659	374457	3758659	9.67E-05	1.04E-04	9.98E-05	9.86E-07	1.93E-05	3.48E-05	0.00E+00	1.48E-05	7.40E-06	0.00E+00	0.00E+00	5.92E-06	2.72E-09	1.95E-08	0.00E+00	2.22E-08	2.22E-02	0.00E+00	3.22E-04	6.15E-05	0.00E+00
3744623758659	374462	3758659	9.65E-05	1.04E-04	9.96E-05	9.84E-07	1.93E-05	3.47E-05	0.00E+00	1.48E-05	7.38E-06	0.00E+00	0.00E+00	5.91E-06	2.71E-09	1.94E-08	0.00E+00	2.21E-08	2.21E-02	0.00E+00	3.21E-04	6.14E-05	0.00E+00
3744673758659	374467	3758659	9.62E-05	1.03E-04	9.93E-05	9.82E-07	1.92E-05	3.46E-05	0.00E+00	1.47E-05	7.36E-06	0.00E+00	0.00E+00	5.89E-06	2.71E-09	1.94E-08	0.00E+00	2.21E-08	2.21E-02	0.00E+00	3.21E-04	6.13E-05	0.00E+00
3744723758659	374472	3758659	9.59E-05	1.03E-04	9.90E-05	9.79E-07	1.92E-05	3.45E-05	0.00E+00	1.47E-05	7.34E-06	0.00E+00	0.00E+00	5.87E-06	2.70E-09	1.93E-08	0.00E+00	2.20E-08	2.20E-02	0.00E+00	3.20E-04	6.11E-05	0.00E+00
3744773758659	374477	3758659	9.56E-05	1.03E-04	9.87E-05	9.75E-07	1.91E-05	3.44E-05	0.00E+00	1.46E-05	7.32E-06	0.00E+00	0.00E+00	5.85E-06	2.69E-09	1.92E-08	0.00E+00	2.19E-08	2.19E-02	0.00E+00	3.19E-04	6.09E-05	0.00E+00
3744823758659	374482	3758659	9.54E-05	1.03E-04	9.84E-05	9.73E-07	1.91E-05	3.43E-05	0.00E+00	1.46E-05	7.30E-06	0.00E+00	0.00E+00	5.84E-06	2.68E-09	1.92E-08	0.00E+00	2.19E-08	2.19E-02	0.00E+00	3.18E-04	6.07E-05	0.00E+00
3744873758659	374487	3758659	9.51E-05	1.02E-04	9.82E-05	9.70E-07	1.90E-05	3.42E-05	0.00E+00	1.46E-05	7.28E-06	0.00E+00	0.00E+00	5.82E-06	2.68E-09	1.91E-08	0.00E+00	2.18E-08	2.18E-02	0.00E+00	3.17E-04	6.05E-05	0.00E+00
3744923758659	374492	3758659	9.47E-05	1.02E-04	9.78E-05	9.66E-07	1.89E-05	3.41E-05	0.00E+00	1.45E-05	7.25E-06	0.00E+00	0.00E+00	5.80E-06	2.67E-09	1.91E-08	0.00E+00	2.17E-08	2.17E-02	0.00E+00	3.16E-04	6.03E-05	0.00E+00
3744973758659	374497	3758659	9.43E-05	1.01E-04	9.74E-05	9.63E-07	1.89E-05	3.40E-05	0.00E+00	1.44E-05	7.22E-06	0.00E+00	0.00E+00	5.78E-06	2.66E-09	1.90E-08	0.00E+00	2.17E-08	2.17E-02	0.00E+00	3.14E-04	6.01E-05	0.00E+00
3745023758659	374502	3758659	9.40E-05	1.01E-04	9.70E-05	9.59E-07	1.88E-05	3.39E-05	0.00E+00	1.44E-05	7.19E-06	0.00E+00	0.00E+00	5.76E-06	2.65E-09	1.89E-08	0.00E+00	2.16E-08	2.16E-02	0.00E+00	3.13E-04	5.99E-05	0.00E+00
3745073758659	374507	3758659	9.36E-05	1.01E-04	9.67E-05	9.55E-07	1.87E-05	3.37E-05	0.00E+00	1.43E-05	7.16E-06	0.00E+00	0.00E+00	5.73E-06	2.64E-09	1.89E-08	0.00E+00	2.15E-08	2.15E-02	0.00E+00	3.12E-04	5.96E-05	0.00E+00
3745123758659	374512	3758659	9.33E-05	1.00E-04	9.62E-05	9.51E-07	1.86E-05	3.36E-05	0.00E+00	1.43E-05	7.13E-06	0.00E+00	0.00E+00	5.71E-06	2.62E-09	1.88E-08	0.00E+00	2.14E-08	2.14E-02	0.00E+00	3.11E-04	5.93E-05	0.00E+00
3744023758664	374402	3758664	1.07E-04	1.15E-04	1.10E-04	1.09E-06	2.13E-05	3.84E-05	0.00E+00	1.63E-05	8.16E-06	0.00E+00	0.00E+00	6.53E-06	3.00E-09	2.15E-08	0.00E+00	2.45E-08	2.45E-02	0.00E+00	3.55E-04	6.79E-05	0.00E+00
3744073758664	374407	3758664	1.07E-04	1.15E-04	1.10E-04	1.09E-06	2.13E-05	3.84E-05	0.00E+00	1.63E-05	8.15E-06	0.00E+00	0.00E+00	6.52E-06	3.00E-09	2.15E-08	0.00E+00	2.45E-08	2.45E-02	0.00E+00	3.55E-04	6.78E-05	0.00E+00
3744123758664	374412	3758664	1.07E-04	1.15E-04	1.10E-04	1.09E-06	2.13E-05	3.84E-05	0.00E+00	1.63E-05	8.15E-06	0.00E+00	0.00E+00	6.52E-06	3.00E-09	2.14E-08	0.00E+00	2.44E-08	2.44E-02	0.00E+00	3.55E-04	6.78E-05	0.00E+00
3744173758664	374417	3758664	1.06E-04	1.14E-04	1.10E-04	1.09E-06	2.13E-05	3.83E-05	0.00E+00	1.63E-05	8.15E-06	0.00E+00	0.00E+00	6.52E-06	3.00E-09	2.14E-08	0.00E+00	2.44E-08	2.44E-02	0.00E+00	3.55E-04	6.78E-05	0.00E+00
3744223758664	374422	3758664	1.06E-04	1.14E-04	1.10E-04	1.09E-06	2.13E-05	3.83E-05	0.00E+00	1.63E-05	8.14E-06	0.00E+00	0.00E+00	6.51E-06	2.99E-09	2.14E-08	0.00E+00	2.44E-08	2.44E-02	0.00E+00	3.54E-04	6.77E-05	0.00E+00
3744273758664	374427	3758664	1.06E-04	1.14E-04	1.10E-04	1.08E-06	2.12E-05	3.83E-05	0.00E+00	1.63E-05	8.13E-06	0.00E+00	0.00E+00	6.50E-06	2.99E-09	2.14E-08	0.00E+00	2.44E-08	2.44E-02	0.00E+00	3.54E-04	6.76E-05	0.00E+00
3744323758664	374432	3758664	1.06E-04	1.14E-04	1.09E-04	1.08E-06	2.12E-05	3.82E-05	0.00E+00	1.62E-05	8.12E-06	0.00E+00	0.00E+00	6.49

			SWBuilding Construction			EYBuilding Construction			SWArchitectural Coating	NBBuilding Construction	NBBuilding Construction	NBArchitectural Coating	NBArchitectural Coating	RWBuilding Construction	Child Risk					Overlapping Phases - Maximum GLC			
Unique Identifier	X (UTM)	Y (UTM)	2026	SWDemolition 2026	SWGrading 2026	2026	SWPaving 2027	SWGrading 2027	2027	2026	2027	2026	2027	2026	3rd Trimester	0<2	2<16	Total	per million	2025	2026	2027	2028
3744423578704	374442	3758704	2.69E-04	2.89E-04	2.78E-04	2.74E-06	5.38E-05	9.68E-05	0.00E+00	4.11E-05	2.06E-05	0.00E+00	0.00E+00	1.65E-05	7.57E-09	5.41E-08	0.00E+00	6.17E-08	6.17E-02	0.00E+00	8.96E-04	1.71E-04	0.00E+00
3744023578709	374402	3758709	3.21E-04	3.45E-04	3.31E-04	3.27E-06	6.42E-05	1.16E-04	0.00E+00	4.91E-05	2.46E-05	0.00E+00	0.00E+00	1.96E-05	9.03E-09	6.46E-08	0.00E+00	7.36E-08	7.36E-02	0.00E+00	1.07E-03	2.04E-04	0.00E+00
3744073578709	374407	3758709	3.21E-04	3.46E-04	3.32E-04	3.28E-06	6.43E-05	1.16E-04	0.00E+00	4.92E-05	2.46E-05	0.00E+00	0.00E+00	1.97E-05	9.04E-09	6.47E-08	0.00E+00	7.37E-08	7.37E-02	0.00E+00	1.07E-03	2.05E-04	0.00E+00
3744123578709	374412	3758709	3.22E-04	3.46E-04	3.33E-04	3.29E-06	6.45E-05	1.16E-04	0.00E+00	4.93E-05	2.47E-05	0.00E+00	0.00E+00	1.97E-05	9.07E-09	6.49E-08	0.00E+00	7.39E-08	7.39E-02	0.00E+00	1.07E-03	2.05E-04	0.00E+00
3744173578709	374417	3758709	3.22E-04	3.46E-04	3.32E-04	3.29E-06	6.44E-05	1.16E-04	0.00E+00	4.93E-05	2.46E-05	0.00E+00	0.00E+00	1.97E-05	9.06E-09	6.48E-08	0.00E+00	7.39E-08	7.39E-02	0.00E+00	1.07E-03	2.05E-04	0.00E+00
3744223578709	374422	3758709	3.21E-04	3.45E-04	3.31E-04	3.27E-06	6.41E-05	1.15E-04	0.00E+00	4.91E-05	2.45E-05	0.00E+00	0.00E+00	1.96E-05	9.02E-09	6.45E-08	0.00E+00	7.36E-08	7.36E-02	0.00E+00	1.07E-03	2.04E-04	0.00E+00
3744273578709	374427	3758709	3.20E-04	3.44E-04	3.30E-04	3.27E-06	6.40E-05	1.15E-04	0.00E+00	4.90E-05	2.45E-05	0.00E+00	0.00E+00	1.96E-05	9.01E-09	6.44E-08	0.00E+00	7.35E-08	7.35E-02	0.00E+00	1.07E-03	2.04E-04	0.00E+00
3744323578709	374432	3758709	3.20E-04	3.44E-04	3.31E-04	3.27E-06	6.41E-05	1.15E-04	0.00E+00	4.90E-05	2.45E-05	0.00E+00	0.00E+00	1.96E-05	9.01E-09	6.45E-08	0.00E+00	7.35E-08	7.35E-02	0.00E+00	1.07E-03	2.04E-04	0.00E+00
3744373578709	374437	3758709	3.21E-04	3.46E-04	3.32E-04	3.28E-06	6.43E-05	1.16E-04	0.00E+00	4.92E-05	2.46E-05	0.00E+00	0.00E+00	1.97E-05	9.04E-09	6.47E-08	0.00E+00	7.37E-08	7.37E-02	0.00E+00	1.07E-03	2.05E-04	0.00E+00
3744423578709	374442	3758709	3.22E-04	3.46E-04	3.33E-04	3.29E-06	6.45E-05	1.16E-04	0.00E+00	4.93E-05	2.47E-05	0.00E+00	0.00E+00	1.97E-05	9.07E-09	6.49E-08	0.00E+00	7.40E-08	7.40E-02	0.00E+00	1.07E-03	2.05E-04	0.00E+00
3744023578714	374402	3758714	2.91E-04	3.13E-04	3.01E-04	2.97E-06	5.83E-05	1.05E-04	0.00E+00	4.46E-05	2.23E-05	0.00E+00	0.00E+00	1.78E-05	8.20E-09	5.87E-08	0.00E+00	6.69E-08	6.69E-02	0.00E+00	9.71E-04	1.86E-04	0.00E+00
3744073578714	374407	3758714	2.90E-04	3.12E-04	3.00E-04	2.96E-06	5.81E-05	1.05E-04	0.00E+00	4.44E-05	2.22E-05	0.00E+00	0.00E+00	1.78E-05	8.17E-09	5.85E-08	0.00E+00	6.66E-08	6.66E-02	0.00E+00	9.67E-04	1.85E-04	0.00E+00
3744123578714	374412	3758714	3.96E-04	4.26E-04	4.09E-04	4.05E-06	7.93E-05	1.43E-04	0.00E+00	6.07E-05	3.03E-05	0.00E+00	0.00E+00	2.43E-05	1.12E-08	7.98E-08	0.00E+00	9.10E-08	9.10E-02	0.00E+00	1.32E-03	2.52E-04	0.00E+00
3744173578714	374417	3758714	3.95E-04	4.25E-04	4.08E-04	4.03E-06	7.90E-05	1.42E-04	0.00E+00	6.04E-05	3.02E-05	0.00E+00	0.00E+00	2.42E-05	1.11E-08	7.95E-08	0.00E+00	9.06E-08	9.06E-02	0.00E+00	1.32E-03	2.51E-04	0.00E+00
3744223578714	374422	3758714	3.02E-04	3.25E-04	3.12E-04	3.08E-06	6.04E-05	1.09E-04	0.00E+00	4.62E-05	2.31E-05	0.00E+00	0.00E+00	1.85E-05	8.50E-09	6.08E-08	0.00E+00	6.93E-08	6.93E-02	0.00E+00	1.01E-03	1.92E-04	0.00E+00
3744273578714	374427	3758714	2.94E-04	3.16E-04	3.04E-04	3.00E-06	5.89E-05	1.06E-04	0.00E+00	4.50E-05	2.25E-05	0.00E+00	0.00E+00	1.80E-05	8.28E-09	5.92E-08	0.00E+00	6.75E-08	6.75E-02	0.00E+00	9.80E-04	1.87E-04	0.00E+00
3744323578714	374432	3758714	2.90E-04	3.12E-04	3.00E-04	2.96E-06	5.81E-05	1.04E-04	0.00E+00	4.44E-05	2.22E-05	0.00E+00	0.00E+00	1.78E-05	8.17E-09	5.84E-08	0.00E+00	6.66E-08	6.66E-02	0.00E+00	9.67E-04	1.85E-04	0.00E+00
3744373578714	374437	3758714	2.90E-04	3.12E-04	3.00E-04	2.96E-06	5.81E-05	1.05E-04	0.00E+00	4.44E-05	2.22E-05	0.00E+00	0.00E+00	1.78E-05	8.17E-09	5.85E-08	0.00E+00	6.66E-08	6.66E-02	0.00E+00	9.68E-04	1.85E-04	0.00E+00
3744423578714	374442	3758714	3.97E-04	4.27E-04	4.10E-04	4.05E-06	7.94E-05	1.43E-04	0.00E+00	6.07E-05	3.04E-05	0.00E+00	0.00E+00	2.43E-05	1.12E-08	7.99E-08	0.00E+00	9.11E-08	9.11E-02	0.00E+00	1.32E-03	2.53E-04	0.00E+00
3744023578719	374402	3758719	3.44E-04	3.70E-04	3.55E-04	3.51E-06	6.88E-05	1.24E-04	0.00E+00	5.27E-05	2.63E-05	0.00E+00	0.00E+00	2.11E-05	9.68E-09	6.93E-08	0.00E+00	7.90E-08	7.90E-02	0.00E+00	1.15E-03	2.19E-04	0.00E+00
3744073578719	374407	3758719	3.42E-04	3.68E-04	3.53E-04	3.49E-06	6.85E-05	1.23E-04	0.00E+00	5.24E-05	2.62E-05	0.00E+00	0.00E+00	2.09E-05	9.63E-09	6.89E-08	0.00E+00	7.85E-08	7.85E-02	0.00E+00	1.14E-03	2.18E-04	0.00E+00
3744123578719	374412	3758719	2.55E-04	2.74E-04	2.63E-04	2.60E-06	5.10E-05	9.17E-05	0.00E+00	3.90E-05	1.95E-05	0.00E+00	0.00E+00	1.56E-05	7.17E-09	5.13E-08	0.00E+00	5.85E-08	5.85E-02	0.00E+00	8.49E-04	1.62E-04	0.00E+00
3744173578719	374417	3758719	2.48E-04	2.67E-04	2.56E-04	2.53E-06	4.96E-05	8.93E-05	0.00E+00	3.79E-05	1.90E-05	0.00E+00	0.00E+00	1.52E-05	5.98E-09	4.99E-08	0.00E+00	5.69E-08	5.69E-02	0.00E+00	8.26E-04	1.58E-04	0.00E+00
3744223578719	374422	3758719	3.64E-04	3.92E-04	3.76E-04	3.72E-06	7.28E-05	1.31E-04	0.00E+00	5.57E-05	2.79E-05	0.00E+00	0.00E+00	2.23E-05	1.02E-08	7.33E-08	0.00E+00	8.36E-08	8.36E-02	0.00E+00	1.21E-03	2.32E-04	0.00E+00
3744273578719	374427	3758719	3.49E-04	3.76E-04	3.61E-04	3.57E-06	6.99E-05	1.26E-04	0.00E+00	5.35E-05	2.67E-05	0.00E+00	0.00E+00	2.14E-05	9.84E-09	7.04E-08	0.00E+00	8.02E-08	8.02E-02	0.00E+00	1.16E-03	2.23E-04	0.00E+00
3744323578719	374432	3758719	3.42E-04	3.68E-04	3.53E-04	3.49E-06	6.84E-05	1.23E-04	0.00E+00	5.24E-05	2.62E-05	0.00E+00	0.00E+00	2.09E-05	9.63E-09	6.89E-08	0.00E+00	7.85E-08	7.85E-02	0.00E+00	1.14E-03	2.18E-04	0.00E+00
3744373578719	374437	3758719	3.42E-04	3.68E-04	3.53E-04	3.49E-06	6.84E-05	1.23E-04	0.00E+00	5.24E-05	2.62E-05	0.00E+00	0.00E+00	2.09E-05	9.63E-09	6.89E-08	0.00E+00	7.85E-08	7.85E-02	0.00E+00	1.14E-03	2.18E-04	0.00E+00
3744423578719	374442	3758719	2.51E-04	2.70E-04	2.59E-04	2.56E-06	5.03E-05	9.05E-05	0.00E+00	3.85E-05	1.92E-05	0.00E+00	0.00E+00	1.54E-05	7.07E-09	5.06E-08	0.00E+00	5.77E-08	5.77E-02	0.00E+00	8.38E-04	1.60E-04	0.00E+00
3744023578724	374402	3758724	4.06E-04	4.36E-04	4.19E-04	4.14E-06	8.12E-05	1.46E-04	0.00E+00	6.21E-05	3.10E-05	0.00E+00	0.00E+00	2.48E-05	1.14E-08	8.17E-08	0.00E+00	9.31E-08	9.31E-02	0.00E+00	1.35E-03	2.58E-04	0.00E+00
3744073578724	374407	3758724	3.08E-04	3.31E-04	3.18E-04	3.14E-06	6.15E-05	1.11E-04	0.00E+00	4.71E-05	2.35E-05	0.00E+00	0.00E+00	1.88E-05	8.66E-09	6.19E-08	0.00E+00	7.06E-08	7.06E-02	0.00E+00	1.02E-03	1.96E-04	0.00E+00
3744123578724	374412	3758724	2.91E-04	3.13E-04	3.00E-04	2.97E-06	5.82E-05	1.05E-04	0.00E+00	4.45E-05	2.23E-05	0.00E+00	0.00E+00	1.78E-05	8.19E-09	5.86E-08	0.00E+00	6.68E-08	6.68E-02	0.00E+00	9.70E-04	1.85E-04	0.00E+00
3744173578724	374417	3758724	2.81E-04	3.02E-04	2.90E-04	2.86E-06	5.62E-05	1.01E-04	0.00E+00	4.30E-05	2.15E-05	0.00E+00	0.00E+00	1.72E-05	7.90E-09	5.65E-08	0.00E+00	6.44E-08	6.44E-02	0.00E+00	9.35E-04	1.79E-04	0.00E+00
3744223578724	374422	3758724	2.76E-04	2.97E-04	2.85E-04	2.82E-06	5.53E-05	9.96E-05	0.00E+00	4.23E-05	2.12E-05	0.00E+00	0.00E+00	1.69E-05	7.78E-09	5.57E-08	0.00E+00	6.35E-08	6.35E-02	0.00E+00	9.21E-04	1.76E-04	0.00E+00
3744273578724	374427	3758724	4.15E-04	4.46E-04	4.28E-04	4.23E-06	8.30E-05	1.49E-04	0.00E+00	6.35E-05	3.18E-05	0.00E+00	0.00E+00	2.54E-05	1.17E-08	8.36E-08	0.00E+00	9.52E-08	9.52E-02	0.00E+00	1.38E-03	2.64E-04	0.00E+00
3744323578724	374432	3758724	4.03E-04	4.33E-04	4.16E-04	4.11E-06	8.06E-05	1.45E-04	0.00E+00	6.16E-05	3.08E-05	0.00E+00	0.00E+00	2.47E-05	1.13E-08	8.11E-08	0.00E+00	9.24E-08	9.24E-02	0.00E+00	1.34E-03	2.56E-04	0.00E+00
3744373578724	374437	3758724	3.01E-04	3.24E-04	3.11E-04	3.07E-06	6.02E-05	1.08E-04	0.00E+00	4.61E-05	2.30E-05	0.00E+00	0.00E+00	1.84E-05	8.47E-09	6.06E-08	0.00E+00	6.91E-08	6.91E-02	0.00E+00	1.00E-03	1.92E-04	0.00E+00
3744423578724	374442	3758724	2.86E-04	3.08E-04	2.96E-04	2.92E-06	5.73E-05	1.03E-04	0.00E+00	4.38E-05	2.19E-05	0.00E+00	0.00E+00	1.75E-05	8.06E-09	5.77E-08	0.00E+00	6.57E-08	6.57E-02	0.00E+00	9.54E-04	1.82E-04	0.00E+00
3744323578729	374432	3758729	3.73E-04	4.01E-04	3.85E-04	3.81E-06	7.46E-05	1.34E-04	0.00E+00	5.71E-05	2.85E-05	0.00E+00	0.00E+00	2.28E-05	1.05E-08	7.51E-08	0.00E+00	8.56E-08	8.56E-02	0.00E+00	1.24E-03	2.38E-04	0.00E+00
3744373578729	374437	3758729	3.44E-04	3.70E-04	3.55E-04	3.51E-06	6.87E-05	1.24E-04	0.00E+00	5.26E-05	2.63E-05	0.00E+00	0.00E+00	2.10E-05	9.67E-09	6.92E-08	0.00E+00	7.89E-08	7.89E-02	0.00E+00	1.14E-03	2.19E-04	0.00E+00
3744423578729	374442	3758729	3.23E-04	3.48E-04	3.34E-04	3.30E-06	6.47E-05	1.16E-04	0.00E+00	4.95E-05	2.47E-05	0.00E+00	0.00E+00	1.98E-05	9.10E-09	6.51E-08	0.00E+00	7.42E-08	7.42E-02	0.00E+00	1.08E-03	2.06E-04	0.00E+00
3744193578699	374419	3758699	2.25E-04	2.42E-04	2.32E-04	2.29E-06	4.49E-05	8.09E-05	0.00E+00	3.44E-05	1.72E-05	0.00E+00	0.00E+00	1.38E-05	6.32E-09	4.52E-08	0.00E+00	5.16E-08	5.16E-02	0.00E+00	7.49E-04	1.43E-04	0.00E+00
3744243578699	374424	3758699	2.24E-04	2.41E-04	2.32E-04	2.29E-06	4.49E-05	8.08E-05	0.00E+00	3.43E-05	1.72E-05	0.00E+00	0.00E+00	1.37E-05	6.31E-09	4.52E-08	0.00E+00	5.15E-08	5.15E-02	0.00E+00	7.48E-04	1.43E-04	0.00E+00
3745193578704	374519	3758704	2.64E-04	2.83E-04	2.72E-04	2.69E-06	5.27E-05	9.49E-05	0.00E+00	4.03E-05	2.02E-05	0.00E+00	0.00E+00	1.61E-05	7.42E-09	5.31E-08	0.00E+00	6.05E-08	6.05E-02	0.00E+00	8.78E-04	1.68E-04	0.00E+00
3745243578704	374524	3758704	2.63E-04	2.83E-04	2.72E-04	2.69E-06	5.27E-05	9.49E-05	0.00E+00	4.03E-05	2.02E-05	0.00E+00	0.00E+00	1.61E-05	7.42E-09	5.31E-08	0.00E+00	6.05E-08	6.05E-02	0.00E+00	8.78E-04	1.68E-04	0.00E+00
3745193578714	374519	3758714	2.85E-04	3.06E-04	2.94E-04	2.90E-06	5.69E-05	1.03E-04	0.00E+00	4.36E-05	2.18E-05	0.00E+00	0.00E+00	1.74E-05	8.01E-09	5.73E-08	0.00E+00	6.53E-08	6.53E-02	0.00E+00	9.48E-04	1.81E-04	0.00E+00
3745243578714	374524	3758714	2.86E-04	3.07E-04	2.95E-04	2.92E-06	5.72E-05	1.03E-04	0.00E+00	4.38E-05	2.19E-05	0.00E+00	0.00E+00	1.75E-05	8.05E-09	5.76E-08	0.00E+00	6.56E-08	6.56E-02	0.00E+00	9.53E-04	1.82E-04	0.00E+00
3745293578714	374529	3758714	3.91E-04	4.20E-04	4.04E-04	3.99E-06	7.82E-05	1.41E-04	0.00E+00	5.98E-05	2.99E-05	0.00E+00	0.00E+00	2.39E-05	1.10E-08	7.87E-08	0.00E+00	8.97E-08	8.97E-02	0.00E+00	1.30E-03	2.49E-04	0.00E+00
3745193578719	374519	3758719	3.36E-04	3.61E-04	3.47E-04	3.43E-06	6.72E-05	1.21E-04	0.00E+00	5.14E-05	2.57E-05	0.00E+00	0.00E+00	2.06E-05	9.45E-09	6.76E-08	0.00E+00	7.71E-08	7.71E-02	0.00E+00	1.12E-03	2.14E-04	0.00E+00
3745243578719	374524	3758719	2.52E-04	2.71E-04	2.60E-04	2.57E-06	5.04E-05	9.08E-05	0.00E+00	3.86E-05	1.93E-05	0.00E+00	0.00E+00	1.54E-05	7.10E-09	5.08E-08	0.00E+00	5.79E-08	5.79E-02	0.00E+00	8.40E-04	1.61E-04	0.00E+00
3745293578719	374529	3758719	2.44E-04	2.62E-04	2.51E-04	2.49E-06	4.87E-05	8.77E-05	0.00E+00	3.73E-05	1.86E-05	0.00E+00	0.00E+00	1.49E-05	6.86E-09	4.90E-08	0.00E+00	5.59E-08	5.59E-02	0.00E+00	8.12E-04	1.55E-04	0.00E+00
3745243578724	374524	3758724	2.90E-04	3.12E-04	2.99E-04	2.96E-06	5.80E-05	1.04E-04	0.00E+00	4.44E-05	2.22E-05	0.00E+00	0.00E+00	1.78E-05	8.16E-09	5.84E-08	0.00E+00	6.66E-08	6.66E-02	0.00E+00	9.66E-04	1.85E-04	0.00E+00
3745293578724	374529	3758724	2.77E-04	2.98E-04	2.86E-04	2.83E-06	5.54E-05	9.98E-05	0.00E+00	4.24E-05	2.12E-05	0.00E+00	0.00E+00	1.70E-05	7.80E-09	5.58E-08	0.00E+00	6.36E-08	6.36E-02	0.00E+00	9.23E-04	1.76E-04	0.00E+00
3744093578433	374409	3758433	1.39E-05	1.50E-05	1.44E-05	1.42E-07	2.78E-06	5.01E-06	0.00E+00	2.13E-06	1.07E-06	0.00E+00	0.00E+00	8.52E-07	3.92E-10	2.80E-09	0.00E+00	3.19E-09	3.19E-03	0.00E+00	4.64E-05	8.86E-06	0.00E+00
3744143578433	374414	3758433	1.39E-05	1.49E-05	1.43E-05	1.42E-07	2.78E-06	5.00E-06	0.00E+00	2.12E-06	1.06E-06	0.00E+00	0.00E+00	8.50E-07	3.91E-10	2.79E-09	0.00E+00	3.19E-09	3.19E-03	0.00E+00	4.62E-05	8.84E-06	0.00E+00
3744043578438	374404	3758438	1.43E-05	1.54E-05	1.48E-05	1.46E-07	2.87E-06	5.16E-06	0.00E+00	2.19E-06	1.09E-06	0.00E+00	0.00E+00	8.77E-07	4.03E-10	2.88E-09	0.00E+00	3.29E-09	3.29E-03	0.00E+00	4.77E-05	9.12E-06	0.00E+00
3744093578438	374409	3758438	1.43E-05	1.54E-05	1.47E-05	1.46E-07	2.86E-06	5.14E-06	0.00E+00	2.19E-06	1.09E-06	0.00E+00	0.00E+00	8.75E-07	4.02E-10	2.88E-09	0.00E+00	3.28E-09	3.28E-03	0.00E+00	4.76E-05	9.10E-06	0.00E+00
3744143578438	374414	3758438	1.42E-05	1.53E-05	1.47E-05	1.45E-07	2.85E-06	5.13E-06	0.00E+00	2.18E-06	1.09E-06	0.00E+00	0.00E+00	8.72E-07	4.01E-10	2.87E-09	0.00E+00	3.27E-09	3.27E-03	0.00E+00	4.75E-05	9.07E-06	0.00E+00
3744193578438	374419	3758438	1.42E-05	1.53E-05	1.47E-05	1.45E-07	2.84E-06	5.12E-06	0.00E+00	2.17E-06	1.09E-06	0.00E+00	0.00E+00	8.70E-07	4.00E-10	2.86E-09	0.00E+00	3.26E-09	3.26E-03	0.00E+00	4.73E-05	9.04E-06	0.00E+00
3744243578438	374424	3758438	1.42E-05	1.52E-05	1.46E-05	1.44E-07	2.83E-06	5.10E-06	0.00E+00	2.17E-06	1.08E-06	0.00E+00	0.00E+00	8.67E-07	3.99E-10	2.85E-09	0.00E+00	3.25E-09	3.25E-03	0.00E+00	4.72E-05	9.02E-06	0.00E+00
3744293578438	374429	3758438	1.41E-05	1.52E-05	1.46E-05	1.44E-07	2.82E-06	5.08E-06	0.00E+00	2.16E-06	1.08E-06	0.00E+00	0.00E+00	8.64E-07	3.97E-10	2.84E-09	0.00E+00	3.24E-09	3.24E-03	0.00E+00	4.70E-05	8.99E-06	0.00E+00
3744343578438	374434	3758438	1.41E-05	1.51E-05	1.45E-05	1.44E-07	2.81E-06	5.07E-06	0.00E+00	2.15E-06	1.08E-06	0.00E+00	0.00E+00	8.61E-07	3.96E-10	2.83E-09	0.00E+00	3.23E-09	3.23E-03	0.00E+00	4.69E-05	8.96E-06	0.00E+00
3744393578438	374439	3758438	1.40E-05	1.51E-05	1.45E-05	1.43E-07	2.80E-06	5.05E-06	0.00E+00	2.15E-06	1.07E-06	0.00E+00	0.00E+00	8.58E-07	3.94E-10	2.82E-09	0.00E+00	3.22E-09	3.22E-03	0.00E+00	4.67E-05	8.92E-06	0.00E+00
3744443578438	374444	3758438	1.40E-05	1.50E-05	1.44E-05	1.42E-07	2.79E-06	5.03E-06	0.00E+00	2.14E-06	1.07E-06	0.00E+00	0.00E+00	8.55E-07	3.93E-10	2.81E-09	0.00E+00	3.20E-09	3.20E-03	0.00E+00	4.65E-05	8.89E-06	0.00E+00
3744493578438	374449	3758438	1.39E-05	1.50E-05	1.44E-05	1.42E-07	2.78E-06	5.01E-06	0.00E+00	2.13E-06	1.06E-06	0.00E+00	0.00E+00	8.52E-07	3.92E-10	2.80E-09	0.00E+00	3.19E-09	3.19E-03	0.00E+00	4.64E-05	8.86E-06	0.00E+00
3744543578438	374454	3758438	1.39E-05	1.49E-05	1.43E-05	1.41E-07	2.77E-06	4.99E-06	0.00E+00	2.12E-06	1.06E-06	0.00E+00	0.00E+00	8.48E-07	3.90E-10	2.79E-09	0.00E+00	3.18E-09	3.18E-03	0.00E+00	4.62E-05	8.82E-06	0.00E+00
3744593578438	374459	3758438	1.38E-05	1.48E-05	1.42E-05	1.41E-07	2.76E-06	4.97E-06	0.00E+00	2.11E-06	1.06E-06	0.00E+00	0.00E+00	8.45E-07	3.88E-10	2.78E-09	0.00E+00	3.17E-09	3.17E-03	0.00E+00	4.60E-05	8.78E-06	0.00E+00
3744643578438	374464	3758438	1.37E-05	1.48E-05	1.42E-05	1.40E-07	2.75E-06	4.95E-06	0.00E+00	2.10E-06	1.05E-06	0.00E+00	0.00E+00	8.41E-07	3.87E-10	2.77E-09	0.00E+00	3.15E-09	3.15E-03	0.00E+00	4.58E-05	8.75E-06	0.00E+00
3744693578438	374469	3758438	1.37E-05	1.47E-05	1.41E-05	1.40E-07	2.74E-06	4.92E-06	0.00E+00	2.09E-06	1.05E-06	0.00E+00	0.00E+00	8.37E-07	3.85E-10	2.76E-09	0.00E+00	3.14E-09	3.14E-03	0.00E+00	4.56E-05	8.71E-06	0.00E+00
3744743578438	374474	3758438	1.36E-05	1.46E-05	1.40E-05	1.39E-07	2.72E-06	4.90E-06	0.00E+00	2.08E-06	1.04E-06	0.00E+00	0.00E+00	8.33E-07	3.83E-10	2.74E-09	0.00E+00	3.12E-09	3.12E-03	0.00E+00	4.53E-05	8.66E-06	0.00E+00
3744793578438	374479	3758438	1.35E-05	1.46E-05	1.40E-05	1.38E-07	2.71E-06	4.88E-06	0.00E+00	2.07E-06	1.04E-06	0.00E+00	0.00E+00	8.29E-07	3.81E-10	2.73E-09	0.00E+00	3.11E-09	3.11E-03	0.00E+00	4.51E-05	8.62E-06	0.00E+00
3744843578438	374484	3758438	1.35E-05	1.45E-05	1.39E-05	1.37E-07	2.70E-06	4.85E-06	0.00E+00	2.06E-06	1.03E-06	0.00E+00	0.00E+00	8.25E-07	3.79E-10	2.71E-09	0.00E+00	3.09E-09	3.09E-03	0.00E+00	4.49E-05	8.58E-06	0.00E+00
3744893578438	374489	3758438	1.34E-05	1.44E-05	1.38E-05	1.37E-07	2.68E-06	4.83E-06	0.00E+00	2.05E-06	1.03E-06	0.00E+00	0.00E+00	8.21E-07	3.77E-10	2.70E-09	0.00E+00	3.08E-09	3.08E-03	0.00E+00	4.47E-05	8.53E-06	0.00E+00
3744943578438	374494	3758438	1.33E-05	1.43E-05	1.38E-05	1.36E-07	2.67E-06	4.80E-06	0.00E+00	2.04E-06	1.02E-06	0.00E+00	0.00E+00	8.16E-07	3.75E-10	2.68E-09	0.00E+00	3.06E-09	3.06E-03	0.00E+00	4.44E-05	8.49E-06	0.00E+00
3744993578438	374499	3758438	1.33E-05	1.43E-05	1.37E-05	1.35E-07	2.65E-06	4.77E-06	0.00E+00	2.03E-06	1.01E-06	0.00E+00	0.00E+00	8.12E-07	3.73E-10	2.67E-09	0.00E+00	3.04E-09	3.04E-03	0.00E+00	4.42E-05	8.44E-06	0.00E+00
3745043578438	374504	3758438	1.32E-05	1.42E-05	1.36E-05	1.35E-07	2.64E-06	4.75E-06	0.00E+00	2.02E-06	1.01E-06	0.00E+00	0.00E+00	8.07

			SWBuilding Construction			EYBuilding Construction			SWArchitectural Coating	NBBuilding Construction	NBBuilding Construction	NBArchitectural Coating	NBArchitectural Coating	RWBuilding Construction	Child Risk					Overlapping Phases - Maximum GLC			
Unique Identifier	X (UTM)	Y (UTM)	2026	SWDemolition 2026	SWGrading 2026	2026	SWPaving 2027	SWGrading 2027	2027	2026	2027	2026	2027	2026	3rd Trimester	0<2	2<16	Total	per million	2025	2026	2027	2028
3744593758458	374459	3758458	1.54E-05	1.65E-05	1.59E-05	1.57E-07	3.07E-06	5.53E-06	0.00E+00	2.35E-06	1.18E-06	0.00E+00	0.00E+00	9.41E-07	4.33E-10	3.09E-09	0.00E+00	3.53E-09	3.53E-03	0.00E+00	5.12E-05	9.79E-06	0.00E+00
3744643758458	374464	3758458	1.53E-05	1.65E-05	1.58E-05	1.56E-07	3.06E-06	5.51E-06	0.00E+00	2.34E-06	1.17E-06	0.00E+00	0.00E+00	9.37E-07	4.31E-10	3.08E-09	0.00E+00	3.51E-09	3.51E-03	0.00E+00	5.10E-05	9.74E-06	0.00E+00
3744693758458	374469	3758458	1.52E-05	1.64E-05	1.57E-05	1.55E-07	3.05E-06	5.48E-06	0.00E+00	2.33E-06	1.17E-06	0.00E+00	0.00E+00	9.32E-07	4.29E-10	3.07E-09	0.00E+00	3.50E-09	3.50E-03	0.00E+00	5.07E-05	9.70E-06	0.00E+00
3744743758458	374474	3758458	1.52E-05	1.63E-05	1.56E-05	1.55E-07	3.03E-06	5.46E-06	0.00E+00	2.32E-06	1.16E-06	0.00E+00	0.00E+00	9.28E-07	4.27E-10	3.05E-09	0.00E+00	3.48E-09	3.48E-03	0.00E+00	5.05E-05	9.65E-06	0.00E+00
3744793758458	374479	3758458	1.51E-05	1.62E-05	1.56E-05	1.54E-07	3.02E-06	5.43E-06	0.00E+00	2.31E-06	1.15E-06	0.00E+00	0.00E+00	9.23E-07	4.24E-10	3.04E-09	0.00E+00	3.46E-09	3.46E-03	0.00E+00	5.03E-05	9.60E-06	0.00E+00
3744843758458	374484	3758458	1.50E-05	1.61E-05	1.55E-05	1.53E-07	3.00E-06	5.40E-06	0.00E+00	2.30E-06	1.15E-06	0.00E+00	0.00E+00	9.19E-07	4.22E-10	3.02E-09	0.00E+00	3.44E-09	3.44E-03	0.00E+00	5.00E-05	9.55E-06	0.00E+00
3744893758458	374489	3758458	1.49E-05	1.60E-05	1.54E-05	1.52E-07	2.99E-06	5.37E-06	0.00E+00	2.28E-06	1.14E-06	0.00E+00	0.00E+00	9.14E-07	4.20E-10	3.00E-09	0.00E+00	3.42E-09	3.42E-03	0.00E+00	4.97E-05	9.50E-06	0.00E+00
3744943758458	374494	3758458	1.48E-05	1.60E-05	1.53E-05	1.51E-07	2.97E-06	5.34E-06	0.00E+00	2.27E-06	1.14E-06	0.00E+00	0.00E+00	9.09E-07	4.18E-10	2.99E-09	0.00E+00	3.41E-09	3.41E-03	0.00E+00	4.94E-05	9.45E-06	0.00E+00
3744993758458	374499	3758458	1.48E-05	1.59E-05	1.52E-05	1.51E-07	2.98E-06	5.31E-06	0.00E+00	2.26E-06	1.13E-06	0.00E+00	0.00E+00	9.03E-07	4.15E-10	2.97E-09	0.00E+00	3.39E-09	3.39E-03	0.00E+00	4.92E-05	9.40E-06	0.00E+00
3745043758458	374504	3758458	1.47E-05	1.58E-05	1.51E-05	1.50E-07	2.93E-06	5.28E-06	0.00E+00	2.25E-06	1.12E-06	0.00E+00	0.00E+00	8.98E-07	4.13E-10	2.95E-09	0.00E+00	3.37E-09	3.37E-03	0.00E+00	4.89E-05	9.34E-06	0.00E+00
3745093758458	374509	3758458	1.46E-05	1.57E-05	1.51E-05	1.49E-07	2.92E-06	5.25E-06	0.00E+00	2.23E-06	1.12E-06	0.00E+00	0.00E+00	8.93E-07	4.10E-10	2.94E-09	0.00E+00	3.35E-09	3.35E-03	0.00E+00	4.86E-05	9.28E-06	0.00E+00
3745143758458	374514	3758458	1.45E-05	1.56E-05	1.50E-05	1.48E-07	2.90E-06	5.22E-06	0.00E+00	2.22E-06	1.11E-06	0.00E+00	0.00E+00	8.87E-07	4.08E-10	2.92E-09	0.00E+00	3.32E-09	3.32E-03	0.00E+00	4.83E-05	9.22E-06	0.00E+00
3745193758458	374519	3758458	1.44E-05	1.55E-05	1.49E-05	1.47E-07	2.88E-06	5.18E-06	0.00E+00	2.20E-06	1.10E-06	0.00E+00	0.00E+00	8.81E-07	4.05E-10	2.90E-09	0.00E+00	3.30E-09	3.30E-03	0.00E+00	4.80E-05	9.17E-06	0.00E+00
3745243758458	374524	3758458	1.43E-05	1.54E-05	1.48E-05	1.46E-07	2.86E-06	5.15E-06	0.00E+00	2.19E-06	1.09E-06	0.00E+00	0.00E+00	8.75E-07	4.02E-10	2.88E-09	0.00E+00	3.28E-09	3.28E-03	0.00E+00	4.76E-05	9.10E-06	0.00E+00
3745293758458	374529	3758458	1.42E-05	1.53E-05	1.47E-05	1.45E-07	2.84E-06	5.11E-06	0.00E+00	2.17E-06	1.09E-06	0.00E+00	0.00E+00	8.69E-07	4.00E-10	2.86E-09	0.00E+00	3.26E-09	3.26E-03	0.00E+00	4.73E-05	9.04E-06	0.00E+00
3744093758463	374409	3758463	1.64E-05	1.76E-05	1.69E-05	1.67E-07	3.28E-06	5.90E-06	0.00E+00	2.51E-06	1.25E-06	0.00E+00	0.00E+00	1.00E-06	4.61E-10	3.30E-09	0.00E+00	3.76E-09	3.76E-03	0.00E+00	5.46E-05	1.04E-05	0.00E+00
3744143758463	374414	3758463	1.63E-05	1.76E-05	1.69E-05	1.67E-07	3.27E-06	5.88E-06	0.00E+00	2.50E-06	1.25E-06	0.00E+00	0.00E+00	1.00E-06	4.60E-10	3.29E-09	0.00E+00	3.75E-09	3.75E-03	0.00E+00	5.44E-05	1.04E-05	0.00E+00
3744193758463	374419	3758463	1.63E-05	1.75E-05	1.68E-05	1.66E-07	3.26E-06	5.86E-06	0.00E+00	2.49E-06	1.25E-06	0.00E+00	0.00E+00	9.97E-07	4.58E-10	3.28E-09	0.00E+00	3.74E-09	3.74E-03	0.00E+00	5.43E-05	1.04E-05	0.00E+00
3744243758463	374424	3758463	1.62E-05	1.75E-05	1.68E-05	1.66E-07	3.25E-06	5.85E-06	0.00E+00	2.48E-06	1.24E-06	0.00E+00	0.00E+00	9.94E-07	4.57E-10	3.27E-09	0.00E+00	3.73E-09	3.73E-03	0.00E+00	5.41E-05	1.03E-05	0.00E+00
3744293758463	374429	3758463	1.62E-05	1.74E-05	1.67E-05	1.65E-07	3.24E-06	5.83E-06	0.00E+00	2.48E-06	1.24E-06	0.00E+00	0.00E+00	9.90E-07	4.55E-10	3.26E-09	0.00E+00	3.71E-09	3.71E-03	0.00E+00	5.39E-05	1.03E-05	0.00E+00
3744343758463	374434	3758463	1.61E-05	1.73E-05	1.66E-05	1.65E-07	3.23E-06	5.81E-06	0.00E+00	2.47E-06	1.23E-06	0.00E+00	0.00E+00	9.87E-07	4.54E-10	3.25E-09	0.00E+00	3.70E-09	3.70E-03	0.00E+00	5.37E-05	1.03E-05	0.00E+00
3744393758463	374439	3758463	1.61E-05	1.73E-05	1.66E-05	1.64E-07	3.21E-06	5.79E-06	0.00E+00	2.46E-06	1.23E-06	0.00E+00	0.00E+00	9.84E-07	4.52E-10	3.23E-09	0.00E+00	3.69E-09	3.69E-03	0.00E+00	5.35E-05	1.02E-05	0.00E+00
3744443758463	374444	3758463	1.60E-05	1.72E-05	1.65E-05	1.63E-07	3.20E-06	5.76E-06	0.00E+00	2.45E-06	1.22E-06	0.00E+00	0.00E+00	9.80E-07	4.50E-10	3.22E-09	0.00E+00	3.67E-09	3.67E-03	0.00E+00	5.33E-05	1.02E-05	0.00E+00
3744493758463	374449	3758463	1.59E-05	1.71E-05	1.65E-05	1.63E-07	3.19E-06	5.74E-06	0.00E+00	2.44E-06	1.22E-06	0.00E+00	0.00E+00	9.76E-07	4.49E-10	3.21E-09	0.00E+00	3.66E-09	3.66E-03	0.00E+00	5.31E-05	1.02E-05	0.00E+00
3744543758463	374454	3758463	1.59E-05	1.71E-05	1.64E-05	1.62E-07	3.18E-06	5.72E-06	0.00E+00	2.43E-06	1.21E-06	0.00E+00	0.00E+00	9.72E-07	4.47E-10	3.20E-09	0.00E+00	3.64E-09	3.64E-03	0.00E+00	5.29E-05	1.01E-05	0.00E+00
3744593758463	374459	3758463	1.58E-05	1.70E-05	1.63E-05	1.61E-07	3.16E-06	5.69E-06	0.00E+00	2.42E-06	1.21E-06	0.00E+00	0.00E+00	9.68E-07	4.45E-10	3.18E-09	0.00E+00	3.63E-09	3.63E-03	0.00E+00	5.27E-05	1.01E-05	0.00E+00
3744643758463	374464	3758463	1.57E-05	1.69E-05	1.62E-05	1.61E-07	3.15E-06	5.67E-06	0.00E+00	2.41E-06	1.20E-06	0.00E+00	0.00E+00	9.63E-07	4.43E-10	3.17E-09	0.00E+00	3.61E-09	3.61E-03	0.00E+00	5.24E-05	1.00E-05	0.00E+00
3744693758463	374469	3758463	1.57E-05	1.68E-05	1.62E-05	1.60E-07	3.13E-06	5.64E-06	0.00E+00	2.40E-06	1.20E-06	0.00E+00	0.00E+00	9.59E-07	4.41E-10	3.15E-09	0.00E+00	3.59E-09	3.59E-03	0.00E+00	5.22E-05	9.97E-06	0.00E+00
3744743758463	374474	3758463	1.56E-05	1.68E-05	1.61E-05	1.59E-07	3.12E-06	5.61E-06	0.00E+00	2.39E-06	1.19E-06	0.00E+00	0.00E+00	9.54E-07	4.39E-10	3.14E-09	0.00E+00	3.58E-09	3.58E-03	0.00E+00	5.19E-05	9.92E-06	0.00E+00
3744793758463	374479	3758463	1.55E-05	1.67E-05	1.60E-05	1.58E-07	3.10E-06	5.59E-06	0.00E+00	2.37E-06	1.19E-06	0.00E+00	0.00E+00	9.50E-07	4.37E-10	3.12E-09	0.00E+00	3.56E-09	3.56E-03	0.00E+00	5.17E-05	9.88E-06	0.00E+00
3744843758463	374484	3758463	1.54E-05	1.66E-05	1.59E-05	1.57E-07	3.09E-06	5.56E-06	0.00E+00	2.36E-06	1.18E-06	0.00E+00	0.00E+00	9.45E-07	4.34E-10	3.11E-09	0.00E+00	3.54E-09	3.54E-03	0.00E+00	5.14E-05	9.82E-06	0.00E+00
3744893758463	374489	3758463	1.53E-05	1.65E-05	1.58E-05	1.57E-07	3.07E-06	5.53E-06	0.00E+00	2.35E-06	1.17E-06	0.00E+00	0.00E+00	9.40E-07	4.32E-10	3.09E-09	0.00E+00	3.52E-09	3.52E-03	0.00E+00	5.11E-05	9.77E-06	0.00E+00
3744943758463	374494	3758463	1.53E-05	1.64E-05	1.58E-05	1.56E-07	3.05E-06	5.50E-06	0.00E+00	2.34E-06	1.17E-06	0.00E+00	0.00E+00	9.34E-07	4.30E-10	3.07E-09	0.00E+00	3.50E-09	3.50E-03	0.00E+00	5.08E-05	9.72E-06	0.00E+00
3744993758463	374499	3758463	1.52E-05	1.63E-05	1.57E-05	1.55E-07	3.04E-06	5.46E-06	0.00E+00	2.32E-06	1.16E-06	0.00E+00	0.00E+00	9.29E-07	4.27E-10	3.06E-09	0.00E+00	3.48E-09	3.48E-03	0.00E+00	5.06E-05	9.66E-06	0.00E+00
3745043758463	374504	3758463	1.51E-05	1.62E-05	1.56E-05	1.54E-07	3.02E-06	5.43E-06	0.00E+00	2.31E-06	1.15E-06	0.00E+00	0.00E+00	9.23E-07	4.25E-10	3.04E-09	0.00E+00	3.46E-09	3.46E-03	0.00E+00	5.03E-05	9.60E-06	0.00E+00
3745093758463	374509	3758463	1.50E-05	1.61E-05	1.55E-05	1.53E-07	3.00E-06	5.40E-06	0.00E+00	2.29E-06	1.15E-06	0.00E+00	0.00E+00	9.18E-07	4.22E-10	3.02E-09	0.00E+00	3.44E-09	3.44E-03	0.00E+00	4.99E-05	9.54E-06	0.00E+00
3745143758463	374514	3758463	1.49E-05	1.60E-05	1.54E-05	1.52E-07	2.98E-06	5.36E-06	0.00E+00	2.28E-06	1.14E-06	0.00E+00	0.00E+00	9.12E-07	4.19E-10	3.00E-09	0.00E+00	3.42E-09	3.42E-03	0.00E+00	4.96E-05	9.48E-06	0.00E+00
3745193758463	374519	3758463	1.48E-05	1.59E-05	1.53E-05	1.51E-07	2.96E-06	5.33E-06	0.00E+00	2.26E-06	1.13E-06	0.00E+00	0.00E+00	9.06E-07	4.16E-10	2.98E-09	0.00E+00	3.40E-09	3.40E-03	0.00E+00	4.93E-05	9.42E-06	0.00E+00
3744093758468	374409	3758468	1.69E-05	1.81E-05	1.74E-05	1.72E-07	3.37E-06	6.07E-06	0.00E+00	2.58E-06	1.29E-06	0.00E+00	0.00E+00	1.03E-06	4.74E-10	3.39E-09	0.00E+00	3.87E-09	3.87E-03	0.00E+00	5.62E-05	1.07E-05	0.00E+00
3744143758468	374414	3758468	1.68E-05	1.81E-05	1.73E-05	1.71E-07	3.36E-06	6.05E-06	0.00E+00	2.57E-06	1.29E-06	0.00E+00	0.00E+00	1.03E-06	4.73E-10	3.38E-09	0.00E+00	3.86E-09	3.86E-03	0.00E+00	5.60E-05	1.07E-05	0.00E+00
3744193758468	374419	3758468	1.68E-05	1.80E-05	1.73E-05	1.71E-07	3.35E-06	6.03E-06	0.00E+00	2.56E-06	1.28E-06	0.00E+00	0.00E+00	1.03E-06	4.72E-10	3.37E-09	0.00E+00	3.85E-09	3.85E-03	0.00E+00	5.58E-05	1.07E-05	0.00E+00
3744243758468	374424	3758468	1.67E-05	1.80E-05	1.72E-05	1.70E-07	3.34E-06	6.02E-06	0.00E+00	2.56E-06	1.28E-06	0.00E+00	0.00E+00	1.02E-06	4.70E-10	3.36E-09	0.00E+00	3.83E-09	3.83E-03	0.00E+00	5.57E-05	1.06E-05	0.00E+00
3744293758468	374429	3758468	1.66E-05	1.79E-05	1.72E-05	1.70E-07	3.33E-06	6.00E-06	0.00E+00	2.55E-06	1.27E-06	0.00E+00	0.00E+00	1.02E-06	4.69E-10	3.35E-09	0.00E+00	3.82E-09	3.82E-03	0.00E+00	5.55E-05	1.06E-05	0.00E+00
3744343758468	374434	3758468	1.66E-05	1.78E-05	1.71E-05	1.69E-07	3.32E-06	5.98E-06	0.00E+00	2.54E-06	1.27E-06	0.00E+00	0.00E+00	1.02E-06	4.67E-10	3.34E-09	0.00E+00	3.81E-09	3.81E-03	0.00E+00	5.53E-05	1.06E-05	0.00E+00
3744393758468	374439	3758468	1.65E-05	1.78E-05	1.71E-05	1.69E-07	3.31E-06	5.95E-06	0.00E+00	2.53E-06	1.27E-06	0.00E+00	0.00E+00	1.01E-06	4.65E-10	3.33E-09	0.00E+00	3.79E-09	3.79E-03	0.00E+00	5.51E-05	1.05E-05	0.00E+00
3744443758468	374444	3758468	1.65E-05	1.77E-05	1.70E-05	1.68E-07	3.30E-06	5.93E-06	0.00E+00	2.52E-06	1.26E-06	0.00E+00	0.00E+00	1.01E-06	4.64E-10	3.32E-09	0.00E+00	3.78E-09	3.78E-03	0.00E+00	5.49E-05	1.05E-05	0.00E+00
3744493758468	374449	3758468	1.64E-05	1.76E-05	1.69E-05	1.67E-07	3.28E-06	5.91E-06	0.00E+00	2.51E-06	1.26E-06	0.00E+00	0.00E+00	1.00E-06	4.62E-10	3.30E-09	0.00E+00	3.76E-09	3.76E-03	0.00E+00	5.47E-05	1.04E-05	0.00E+00
3744543758468	374454	3758468	1.63E-05	1.76E-05	1.69E-05	1.67E-07	3.27E-06	5.88E-06	0.00E+00	2.50E-06	1.25E-06	0.00E+00	0.00E+00	1.00E-06	4.60E-10	3.29E-09	0.00E+00	3.75E-09	3.75E-03	0.00E+00	5.44E-05	1.04E-05	0.00E+00
3744593758468	374459	3758468	1.63E-05	1.75E-05	1.68E-05	1.66E-07	3.25E-06	5.86E-06	0.00E+00	2.49E-06	1.24E-06	0.00E+00	0.00E+00	9.96E-07	4.58E-10	3.28E-09	0.00E+00	3.73E-09	3.73E-03	0.00E+00	5.42E-05	1.04E-05	0.00E+00
3744643758468	374464	3758468	1.62E-05	1.74E-05	1.67E-05	1.65E-07	3.24E-06	5.83E-06	0.00E+00	2.48E-06	1.24E-06	0.00E+00	0.00E+00	9.91E-07	4.56E-10	3.26E-09	0.00E+00	3.72E-09	3.72E-03	0.00E+00	5.40E-05	1.03E-05	0.00E+00
3744693758468	374469	3758468	1.61E-05	1.73E-05	1.66E-05	1.64E-07	3.22E-06	5.80E-06	0.00E+00	2.47E-06	1.23E-06	0.00E+00	0.00E+00	9.87E-07	4.54E-10	3.25E-09	0.00E+00	3.70E-09	3.70E-03	0.00E+00	5.37E-05	1.03E-05	0.00E+00
3744743758468	374474	3758468	1.60E-05	1.72E-05	1.66E-05	1.64E-07	3.21E-06	5.78E-06	0.00E+00	2.46E-06	1.23E-06	0.00E+00	0.00E+00	9.82E-07	4.51E-10	3.23E-09	0.00E+00	3.68E-09	3.68E-03	0.00E+00	5.34E-05	1.02E-05	0.00E+00
3744793758468	374479	3758468	1.60E-05	1.72E-05	1.65E-05	1.63E-07	3.19E-06	5.75E-06	0.00E+00	2.44E-06	1.22E-06	0.00E+00	0.00E+00	9.77E-07	4.49E-10	3.21E-09	0.00E+00	3.66E-09	3.66E-03	0.00E+00	5.32E-05	1.02E-05	0.00E+00
3744843758468	374484	3758468	1.59E-05	1.71E-05	1.64E-05	1.62E-07	3.18E-06	5.72E-06	0.00E+00	2.43E-06	1.21E-06	0.00E+00	0.00E+00	9.72E-07	4.47E-10	3.20E-09	0.00E+00	3.64E-09	3.64E-03	0.00E+00	5.29E-05	1.01E-05	0.00E+00
3744893758468	374489	3758468	1.58E-05	1.71E-05	1.63E-05	1.61E-07	3.16E-06	5.69E-06	0.00E+00	2.42E-06	1.21E-06	0.00E+00	0.00E+00	9.67E-07	4.44E-10	3.18E-09	0.00E+00	3.62E-09	3.62E-03	0.00E+00	5.26E-05	1.01E-05	0.00E+00
3744943758468	374494	3758468	1.57E-05	1.69E-05	1.62E-05	1.60E-07	3.14E-06	5.65E-06	0.00E+00	2.40E-06	1.20E-06	0.00E+00	0.00E+00	9.61E-07	4.42E-10	3.16E-09	0.00E+00	3.60E-09	3.60E-03	0.00E+00	5.23E-05	1.00E-05	0.00E+00
3744993758468	374499	3758468	1.56E-05	1.68E-05	1.61E-05	1.59E-07	3.12E-06	5.62E-06	0.00E+00	2.39E-06	1.19E-06	0.00E+00	0.00E+00	9.56E-07	4.39E-10	3.14E-09	0.00E+00	3.58E-09	3.58E-03	0.00E+00	5.20E-05	9.94E-06	0.00E+00
3745043758468	374504	3758468	1.55E-05	1.67E-05	1.60E-05	1.58E-07	3.10E-06	5.59E-06	0.00E+00	2.37E-06	1.19E-06	0.00E+00	0.00E+00	9.50E-07	4.37E-10	3.12E-09	0.00E+00	3.56E-09	3.56E-03	0.00E+00	5.17E-05	9.88E-06	0.00E+00
3745093758468	374509	3758468	1.54E-05	1.66E-05	1.59E-05	1.57E-07	3.08E-06	5.55E-06	0.00E+00	2.36E-06	1.18E-06	0.00E+00	0.00E+00	9.44E-07	4.34E-10	3.10E-09	0.00E+00	3.54E-09	3.54E-03	0.00E+00	5.14E-05	9.82E-06	0.00E+00
3745143758468	374514	3758468	1.53E-05	1.65E-05	1.58E-05	1.56E-07	3.07E-06	5.52E-06	0.00E+00	2.34E-06	1.17E-06	0.00E+00	0.00E+00	9.38E-07	4.31E-10	3.08E-09	0.00E+00	3.52E-09	3.52E-03	0.00E+00	5.11E-05	9.76E-06	0.00E+00
3745193758468	374519	3758468	1.52E-05	1.64E-05	1.57E-05	1.55E-07	3.05E-06	5.48E-06	0.00E+00	2.33E-06	1.16E-06	0.00E+00	0.00E+00	9.32E-07	4.28E-10	3.06E-09	0.00E+00	3.49E-09	3.49E-03	0.00E+00	5.07E-05	9.69E-06	0.00E+00
3745243758468	374524	3758468	1.51E-05	1.63E-05	1.56E-05	1.54E-07	3.02E-06	5.44E-06	0.00E+00	2.31E-06	1.16E-06	0.00E+00	0.00E+00	9.26E-07	4.26E-10	3.04E-09	0.00E+00	3.47E-09	3.47E-03	0.00E+00	5.04E-05	9.63E-06	0.00E+00
3745293758468	374529	3758468	1.50E-05	1.61E-05	1.55E-05	1.53E-07	3.00E-06	5.41E-06	0.00E+00	2.30E-06	1.15E-06	0.00E+00	0.00E+00	9.19E-07	4.23E-10	3.02E-09	0.00E+00	3.45E-09	3.45E-03	0.00E+00	5.00E-05	9.56E-06	0.00E+00
3744093758473	374409	3758473	1.73E-05	1.87E-05	1.79E-05	1.77E-07	3.47E-06	6.25E-06	0.00E+00	2.66E-06	1.33E-06	0.00E+00	0.00E+00	1.06E-06	4.88E-10	3.49E-09	0.00E+00	3.98E-09	3.98E-03	0.00E+00	5.78E-05	1.10E-05	0.00E+00
3744143758473	374414	3758473	1.73E-05	1.86E-05	1.79E-05	1.77E-07	3.46E-06	6.23E-06	0.00E+00	2.65E-06	1.32E-06	0.00E+00	0.00E+00	1.06E-06	4.87E-10	3.48E-09	0.00E+00	3.97E-09	3.97E-03	0.00E+00	5.77E-05	1.10E-05	0.00E+00
3744193758473	374419	3758473	1.72E-05	1.86E-05	1.78E-05	1.76E-07	3.45E-06	6.21E-06	0.00E+00	2.64E-06	1.32E-06	0.00E+00	0.00E+00	1.06E-06	4.86E-10	3.47E-09	0.00E+00	3.96E-09	3.96E-03	0.00E+00	5.75E-05	1.10E-05	0.00E+00
3744243758473	374424	3758473	1.72E-05	1.85E-05	1.78E-05	1.75E-07	3.44E-06	6.19E-06	0.00E+00	2.63E-06	1.32E-06	0.00E+00	0.00E+00	1.05E-06	4.84E-10	3.46E-09	0.00E+00	3.95E-09	3.95E-03	0.00E+00	5.73E-05	1.09E-05	0.00E+00
3744293758473	374429	3758473	1.71E-05	1.84E-05	1.77E-05	1.75E-07	3.43E-06	6.17E-06	0.00E+00	2.62E-06	1.31E-06	0.00E+00	0.00E+00	1.05E-06	4.82E-10	3.45E-09	0.00E+00	3.93E-09	3.93E-03	0.00E+00	5.71E-05	1.09E-05	0.00E+00
3744343758473	374434	3758473	1.71E-05	1.84E-05	1.76E-05	1.74E-07	3.42E-06	6.15E-06	0.00E+00	2.61E-06	1.31E-06	0.00E+00	0.00E+00	1.05E-06	4.81E-10	3.44E-09	0.00E+00	3.92E-09	3.92E-03	0.00E+00	5.69E-05	1.09E-05	0.00E+00
3744393758473	374439	3758473	1.70E-05	1.83E-05	1.76E-05	1.74E-07	3.41E-06	6.13E-06	0.00E+00	2.61E-06	1.30E-06	0.00E+00	0.00E+00	1.04E-06	4.79E-10	3.43E-09	0.00E+00	3.91E-09	3.91E-03	0.00E+00	5.67E-05	1.08E-05	0.00E+00
3744443758473	374444	3758473	1.70E-05	1.82E-05	1.75E-05	1.73E-07	3.39E-06	6.11E-06	0.00E+00	2.60E-06	1.30E-06	0.00E+00	0.00E+00	1.04E-06	4.77E-10	3.41E-09	0.00E+00	3.89E-09	3.89E-03	0.00E+00	5.65E-05	1.08E-05	0.00E+00
3744493758473	374449	3758473	1.69E-05	1.82E-05	1.74E-05	1.72E-07	3.38E-06	6.08E-06	0.00E+00	2.59E-06	1.29E-06	0.00E+00	0.00E+00	1.03E-06	4.75E-10	3.40E-09	0.00E+00	3.88E-09	3.88E-03	0.00E+00	5.63E-05	1.08E-05	0.00E+00
3744543758473	374454	3758473	1.68E-05	1.81E-05	1.74E-05	1.72E-07	3.37E-06	6.06E-06	0.00E+00	2.57E-06	1.29E-06	0.00E+00	0.00E+00	1.03E-06	4.73E-10	3.39E-09	0.00E+00	3.86E-09	3.86E-03	0.00E+00	5.60E-05	1.07E-05	0.00E+00
3744593758473	374459	3758473	1.67E-05	1.81E-05	1.73E-05	1.71E-07	3.35E-06	6.03E-06	0.00E+00	2.56E-06	1.28E-06	0.00E+00	0.00E+00	1.03E-06	4.71E-10	3.37E-09	0.00E+00	3.84E-09	3.84E-03	0.00E+00	5.58E-05	1.07E-05	0.00E+00
3744643758473	374464	3758473	1.67E-05	1.79E-05	1.72E-05	1.70E-07	3.34E-06	6.00E-06	0.00E+00	2.55E-06	1.28E-06	0.00E+00	0.00E+00	1.02

			SWBuilding Construction	SWDemolition	SWGrading	EYBuilding Construction	SWPaving	SWGrading	SWArchitectural Coating	NBBuilding Construction	NBBuilding Construction	NBArchitectural Coating	NBArchitectural Coating	RWBuilding Construction	Child Risk					Overlapping Phases - Maximum GLC			
Unique Identifier	X (UTM)	Y (UTM)	2026	2026	2026	2026	2027	2027	2027	2026	2027	2026	2027	2026	3rd Trimester	0<2	2<16	Total	per million	2025	2026	2027	2028
374434	374434	3758493	1.93E-05	2.07E-05	1.99E-05	1.97E-07	3.86E-06	6.95E-06	0.00E+00	2.95E-06	1.48E-06	0.00E+00	0.00E+00	1.18E-06	5.43E-10	3.89E-09	0.00E+00	4.43E-03	4.43E-03	0.00E+00	6.43E-05	1.23E-05	0.00E+00
374439	374439	3758493	1.92E-05	2.07E-05	1.98E-05	1.96E-07	3.85E-06	6.92E-06	0.00E+00	2.94E-06	1.47E-06	0.00E+00	0.00E+00	1.18E-06	5.41E-10	3.87E-09	0.00E+00	4.41E-03	4.41E-03	0.00E+00	6.41E-05	1.22E-05	0.00E+00
374444	374444	3758493	1.92E-05	2.06E-05	1.98E-05	1.95E-07	3.83E-06	6.90E-06	0.00E+00	2.93E-06	1.47E-06	0.00E+00	0.00E+00	1.17E-06	5.39E-10	3.86E-09	0.00E+00	4.40E-03	4.40E-03	0.00E+00	6.38E-05	1.22E-05	0.00E+00
374449	374449	3758493	1.91E-05	2.05E-05	1.97E-05	1.95E-07	3.82E-06	6.87E-06	0.00E+00	2.92E-06	1.46E-06	0.00E+00	0.00E+00	1.17E-06	5.37E-10	3.84E-09	0.00E+00	4.38E-03	4.38E-03	0.00E+00	6.36E-05	1.21E-05	0.00E+00
374454	374454	3758493	1.90E-05	2.04E-05	1.96E-05	1.94E-07	3.80E-06	6.84E-06	0.00E+00	2.91E-06	1.45E-06	0.00E+00	0.00E+00	1.16E-06	5.35E-10	3.83E-09	0.00E+00	4.36E-03	4.36E-03	0.00E+00	6.33E-05	1.21E-05	0.00E+00
374459	374459	3758493	1.89E-05	2.03E-05	1.95E-05	1.93E-07	3.78E-06	6.81E-06	0.00E+00	2.90E-06	1.45E-06	0.00E+00	0.00E+00	1.16E-06	5.32E-10	3.81E-09	0.00E+00	4.34E-03	4.34E-03	0.00E+00	6.30E-05	1.20E-05	0.00E+00
374464	374464	3758493	1.88E-05	2.03E-05	1.94E-05	1.92E-07	3.77E-06	6.78E-06	0.00E+00	2.88E-06	1.44E-06	0.00E+00	0.00E+00	1.15E-06	5.30E-10	3.79E-09	0.00E+00	4.32E-03	4.32E-03	0.00E+00	6.28E-05	1.20E-05	0.00E+00
374469	374469	3758493	1.87E-05	2.02E-05	1.93E-05	1.91E-07	3.75E-06	6.75E-06	0.00E+00	2.87E-06	1.43E-06	0.00E+00	0.00E+00	1.15E-06	5.28E-10	3.77E-09	0.00E+00	4.30E-03	4.30E-03	0.00E+00	6.25E-05	1.19E-05	0.00E+00
374474	374474	3758493	1.86E-05	2.01E-05	1.93E-05	1.90E-07	3.73E-06	6.72E-06	0.00E+00	2.85E-06	1.43E-06	0.00E+00	0.00E+00	1.14E-06	5.25E-10	3.76E-09	0.00E+00	4.28E-03	4.28E-03	0.00E+00	6.21E-05	1.19E-05	0.00E+00
374479	374479	3758493	1.84E-05	2.00E-05	1.92E-05	1.89E-07	3.71E-06	6.68E-06	0.00E+00	2.84E-06	1.42E-06	0.00E+00	0.00E+00	1.14E-06	5.22E-10	3.74E-09	0.00E+00	4.26E-03	4.26E-03	0.00E+00	6.18E-05	1.18E-05	0.00E+00
374484	374484	3758493	1.85E-05	1.98E-05	1.91E-05	1.88E-07	3.69E-06	6.65E-06	0.00E+00	2.82E-06	1.41E-06	0.00E+00	0.00E+00	1.13E-06	5.19E-10	3.72E-09	0.00E+00	4.24E-03	4.24E-03	0.00E+00	6.15E-05	1.17E-05	0.00E+00
374489	374489	3758493	1.84E-05	1.97E-05	1.89E-05	1.87E-07	3.67E-06	6.61E-06	0.00E+00	2.81E-06	1.40E-06	0.00E+00	0.00E+00	1.12E-06	5.17E-10	3.70E-09	0.00E+00	4.21E-03	4.21E-03	0.00E+00	6.11E-05	1.17E-05	0.00E+00
374494	374494	3758493	1.82E-05	1.96E-05	1.88E-05	1.86E-07	3.65E-06	6.57E-06	0.00E+00	2.79E-06	1.40E-06	0.00E+00	0.00E+00	1.12E-06	5.14E-10	3.67E-09	0.00E+00	4.19E-03	4.19E-03	0.00E+00	6.08E-05	1.16E-05	0.00E+00
374499	374499	3758493	1.81E-05	1.95E-05	1.87E-05	1.85E-07	3.63E-06	6.53E-06	0.00E+00	2.78E-06	1.39E-06	0.00E+00	0.00E+00	1.11E-06	5.10E-10	3.65E-09	0.00E+00	4.16E-03	4.16E-03	0.00E+00	6.04E-05	1.15E-05	0.00E+00
374509	374509	3758493	1.79E-05	1.93E-05	1.85E-05	1.83E-07	3.58E-06	6.45E-06	0.00E+00	2.74E-06	1.37E-06	0.00E+00	0.00E+00	1.10E-06	5.04E-10	3.61E-09	0.00E+00	4.11E-03	4.11E-03	0.00E+00	5.97E-05	1.14E-05	0.00E+00
374514	374514	3758493	1.78E-05	1.91E-05	1.84E-05	1.82E-07	3.56E-06	6.41E-06	0.00E+00	2.72E-06	1.36E-06	0.00E+00	0.00E+00	1.09E-06	5.01E-10	3.58E-09	0.00E+00	4.08E-03	4.08E-03	0.00E+00	5.93E-05	1.13E-05	0.00E+00
374519	374519	3758493	1.77E-05	1.90E-05	1.82E-05	1.80E-07	3.53E-06	6.36E-06	0.00E+00	2.70E-06	1.35E-06	0.00E+00	0.00E+00	1.08E-06	4.97E-10	3.56E-09	0.00E+00	4.05E-03	4.05E-03	0.00E+00	5.89E-05	1.12E-05	0.00E+00
374409	374409	3758498	2.02E-05	2.17E-05	2.09E-05	2.06E-07	4.05E-06	7.28E-06	0.00E+00	3.10E-06	1.55E-06	0.00E+00	0.00E+00	1.24E-06	5.69E-10	4.07E-09	0.00E+00	4.64E-03	4.64E-03	0.00E+00	6.74E-05	1.29E-05	0.00E+00
374414	374414	3758498	2.02E-05	2.17E-05	2.08E-05	2.06E-07	4.04E-06	7.26E-06	0.00E+00	3.09E-06	1.54E-06	0.00E+00	0.00E+00	1.23E-06	5.68E-10	4.06E-09	0.00E+00	4.63E-03	4.63E-03	0.00E+00	6.72E-05	1.28E-05	0.00E+00
374419	374419	3758498	2.01E-05	2.16E-05	2.08E-05	2.05E-07	4.02E-06	7.24E-06	0.00E+00	3.08E-06	1.54E-06	0.00E+00	0.00E+00	1.23E-06	5.66E-10	4.05E-09	0.00E+00	4.62E-03	4.62E-03	0.00E+00	6.70E-05	1.28E-05	0.00E+00
374424	374424	3758498	2.01E-05	2.16E-05	2.07E-05	2.05E-07	4.01E-06	7.22E-06	0.00E+00	3.07E-06	1.53E-06	0.00E+00	0.00E+00	1.23E-06	5.64E-10	4.04E-09	0.00E+00	4.60E-03	4.60E-03	0.00E+00	6.68E-05	1.28E-05	0.00E+00
374429	374429	3758498	2.00E-05	2.15E-05	2.06E-05	2.04E-07	4.00E-06	7.20E-06	0.00E+00	3.06E-06	1.53E-06	0.00E+00	0.00E+00	1.22E-06	5.63E-10	4.02E-09	0.00E+00	4.59E-03	4.59E-03	0.00E+00	6.66E-05	1.27E-05	0.00E+00
374434	374434	3758498	1.99E-05	2.14E-05	2.06E-05	2.03E-07	3.99E-06	7.17E-06	0.00E+00	3.05E-06	1.52E-06	0.00E+00	0.00E+00	1.22E-06	5.61E-10	4.01E-09	0.00E+00	4.57E-03	4.57E-03	0.00E+00	6.64E-05	1.27E-05	0.00E+00
374439	374439	3758498	1.98E-05	2.13E-05	2.05E-05	2.03E-07	3.97E-06	7.15E-06	0.00E+00	3.04E-06	1.52E-06	0.00E+00	0.00E+00	1.22E-06	5.59E-10	4.00E-09	0.00E+00	4.56E-03	4.56E-03	0.00E+00	6.61E-05	1.26E-05	0.00E+00
374443	374443	3758498	1.98E-05	2.13E-05	2.04E-05	2.02E-07	3.96E-06	7.12E-06	0.00E+00	3.03E-06	1.51E-06	0.00E+00	0.00E+00	1.21E-06	5.57E-10	3.98E-09	0.00E+00	4.54E-03	4.54E-03	0.00E+00	6.59E-05	1.26E-05	0.00E+00
374449	374449	3758498	1.97E-05	2.12E-05	2.03E-05	2.01E-07	3.94E-06	7.09E-06	0.00E+00	3.01E-06	1.51E-06	0.00E+00	0.00E+00	1.21E-06	5.54E-10	3.97E-09	0.00E+00	4.52E-03	4.52E-03	0.00E+00	6.56E-05	1.25E-05	0.00E+00
374454	374454	3758498	1.96E-05	2.11E-05	2.03E-05	2.00E-07	3.92E-06	7.06E-06	0.00E+00	3.00E-06	1.50E-06	0.00E+00	0.00E+00	1.20E-06	5.52E-10	3.95E-09	0.00E+00	4.50E-03	4.50E-03	0.00E+00	6.54E-05	1.25E-05	0.00E+00
374459	374459	3758498	1.95E-05	2.10E-05	2.02E-05	1.99E-07	3.91E-06	7.03E-06	0.00E+00	2.99E-06	1.49E-06	0.00E+00	0.00E+00	1.20E-06	5.50E-10	3.93E-09	0.00E+00	4.48E-03	4.48E-03	0.00E+00	6.51E-05	1.24E-05	0.00E+00
374464	374464	3758498	1.94E-05	2.09E-05	2.01E-05	1.98E-07	3.89E-06	7.00E-06	0.00E+00	2.98E-06	1.49E-06	0.00E+00	0.00E+00	1.19E-06	5.47E-10	3.91E-09	0.00E+00	4.46E-03	4.46E-03	0.00E+00	6.48E-05	1.24E-05	0.00E+00
374469	374469	3758498	1.93E-05	2.08E-05	2.00E-05	1.97E-07	3.87E-06	6.97E-06	0.00E+00	2.96E-06	1.48E-06	0.00E+00	0.00E+00	1.18E-06	5.45E-10	3.90E-09	0.00E+00	4.44E-03	4.44E-03	0.00E+00	6.45E-05	1.23E-05	0.00E+00
374474	374474	3758498	1.93E-05	2.07E-05	1.99E-05	1.96E-07	3.85E-06	6.93E-06	0.00E+00	2.95E-06	1.47E-06	0.00E+00	0.00E+00	1.18E-06	5.42E-10	3.88E-09	0.00E+00	4.42E-03	4.42E-03	0.00E+00	6.42E-05	1.23E-05	0.00E+00
374479	374479	3758498	1.92E-05	2.06E-05	1.98E-05	1.95E-07	3.83E-06	6.90E-06	0.00E+00	2.93E-06	1.47E-06	0.00E+00	0.00E+00	1.17E-06	5.39E-10	3.86E-09	0.00E+00	4.40E-03	4.40E-03	0.00E+00	6.38E-05	1.22E-05	0.00E+00
374484	374484	3758498	1.91E-05	2.05E-05	1.97E-05	1.94E-07	3.81E-06	6.86E-06	0.00E+00	2.92E-06	1.46E-06	0.00E+00	0.00E+00	1.17E-06	5.36E-10	3.84E-09	0.00E+00	4.37E-03	4.37E-03	0.00E+00	6.35E-05	1.21E-05	0.00E+00
374489	374489	3758498	1.89E-05	2.04E-05	1.96E-05	1.93E-07	3.79E-06	6.82E-06	0.00E+00	2.90E-06	1.45E-06	0.00E+00	0.00E+00	1.16E-06	5.33E-10	3.81E-09	0.00E+00	4.35E-03	4.35E-03	0.00E+00	6.31E-05	1.21E-05	0.00E+00
374494	374494	3758498	1.88E-05	2.03E-05	1.94E-05	1.92E-07	3.77E-06	6.78E-06	0.00E+00	2.88E-06	1.44E-06	0.00E+00	0.00E+00	1.15E-06	5.30E-10	3.79E-09	0.00E+00	4.32E-03	4.32E-03	0.00E+00	6.28E-05	1.20E-05	0.00E+00
374499	374499	3758498	1.87E-05	2.01E-05	1.93E-05	1.91E-07	3.75E-06	6.74E-06	0.00E+00	2.87E-06	1.43E-06	0.00E+00	0.00E+00	1.15E-06	5.27E-10	3.77E-09	0.00E+00	4.30E-03	4.30E-03	0.00E+00	6.24E-05	1.19E-05	0.00E+00
374509	374509	3758498	1.85E-05	1.99E-05	1.91E-05	1.89E-07	3.70E-06	6.66E-06	0.00E+00	2.83E-06	1.41E-06	0.00E+00	0.00E+00	1.13E-06	5.20E-10	3.72E-09	0.00E+00	4.24E-03	4.24E-03	0.00E+00	6.16E-05	1.18E-05	0.00E+00
374514	374514	3758498	1.84E-05	1.97E-05	1.90E-05	1.87E-07	3.67E-06	6.61E-06	0.00E+00	2.81E-06	1.41E-06	0.00E+00	0.00E+00	1.12E-06	5.17E-10	3.70E-09	0.00E+00	4.21E-03	4.21E-03	0.00E+00	6.12E-05	1.17E-05	0.00E+00
374519	374519	3758498	1.82E-05	1.96E-05	1.88E-05	1.86E-07	3.65E-06	6.57E-06	0.00E+00	2.79E-06	1.40E-06	0.00E+00	0.00E+00	1.12E-06	5.13E-10	3.67E-09	0.00E+00	4.18E-03	4.18E-03	0.00E+00	6.08E-05	1.16E-05	0.00E+00
374524	374524	3758498	1.81E-05	1.95E-05	1.87E-05	1.85E-07	3.62E-06	6.52E-06	0.00E+00	2.77E-06	1.39E-06	0.00E+00	0.00E+00	1.11E-06	5.10E-10	3.65E-09	0.00E+00	4.15E-03	4.15E-03	0.00E+00	6.03E-05	1.15E-05	0.00E+00
374529	374529	3758498	1.80E-05	1.93E-05	1.85E-05	1.83E-07	3.59E-06	6.47E-06	0.00E+00	2.75E-06	1.37E-06	0.00E+00	0.00E+00	1.10E-06	5.06E-10	3.62E-09	0.00E+00	4.12E-03	4.12E-03	0.00E+00	5.99E-05	1.14E-05	0.00E+00
374409	374503	3758503	2.09E-05	2.25E-05	2.16E-05	2.13E-07	4.18E-06	7.52E-06	0.00E+00	3.20E-06	1.60E-06	0.00E+00	0.00E+00	1.28E-06	5.88E-10	4.21E-09	0.00E+00	4.79E-03	4.79E-03	0.00E+00	6.96E-05	1.33E-05	0.00E+00
374414	374503	3758503	2.08E-05	2.24E-05	2.15E-05	2.13E-07	4.17E-06	7.50E-06	0.00E+00	3.19E-06	1.59E-06	0.00E+00	0.00E+00	1.28E-06	5.86E-10	4.20E-09	0.00E+00	4.78E-03	4.78E-03	0.00E+00	6.94E-05	1.33E-05	0.00E+00
374419	374503	3758503	2.08E-05	2.23E-05	2.14E-05	2.12E-07	4.16E-06	7.48E-06	0.00E+00	3.18E-06	1.59E-06	0.00E+00	0.00E+00	1.27E-06	5.85E-10	4.18E-09	0.00E+00	4.77E-03	4.77E-03	0.00E+00	6.92E-05	1.32E-05	0.00E+00
374424	374503	3758503	2.07E-05	2.23E-05	2.14E-05	2.11E-07	4.14E-06	7.46E-06	0.00E+00	3.17E-06	1.59E-06	0.00E+00	0.00E+00	1.27E-06	5.83E-10	4.17E-09	0.00E+00	4.75E-03	4.75E-03	0.00E+00	6.90E-05	1.32E-05	0.00E+00
374429	374503	3758503	2.06E-05	2.22E-05	2.13E-05	2.11E-07	4.13E-06	7.44E-06	0.00E+00	3.16E-06	1.58E-06	0.00E+00	0.00E+00	1.26E-06	5.81E-10	4.16E-09	0.00E+00	4.74E-03	4.74E-03	0.00E+00	6.88E-05	1.31E-05	0.00E+00
374434	374503	3758503	2.06E-05	2.21E-05	2.12E-05	2.10E-07	4.12E-06	7.41E-06	0.00E+00	3.15E-06	1.57E-06	0.00E+00	0.00E+00	1.26E-06	5.79E-10	4.14E-09	0.00E+00	4.72E-03	4.72E-03	0.00E+00	6.86E-05	1.31E-05	0.00E+00
374439	374503	3758503	2.05E-05	2.20E-05	2.12E-05	2.09E-07	4.10E-06	7.38E-06	0.00E+00	3.14E-06	1.57E-06	0.00E+00	0.00E+00	1.26E-06	5.77E-10	4.13E-09	0.00E+00	4.71E-03	4.71E-03	0.00E+00	6.83E-05	1.31E-05	0.00E+00
374444	374503	3758503	2.04E-05	2.20E-05	2.11E-05	2.08E-07	4.09E-06	7.36E-06	0.00E+00	3.13E-06	1.56E-06	0.00E+00	0.00E+00	1.25E-06	5.75E-10	4.11E-09	0.00E+00	4.69E-03	4.69E-03	0.00E+00	6.81E-05	1.30E-05	0.00E+00
374449	374503	3758503	2.03E-05	2.19E-05	2.10E-05	2.08E-07	4.07E-06	7.33E-06	0.00E+00	3.11E-06	1.56E-06	0.00E+00	0.00E+00	1.25E-06	5.73E-10	4.10E-09	0.00E+00	4.67E-03	4.67E-03	0.00E+00	6.78E-05	1.30E-05	0.00E+00
374454	374503	3758503	2.03E-05	2.18E-05	2.09E-05	2.07E-07	4.05E-06	7.30E-06	0.00E+00	3.10E-06	1.55E-06	0.00E+00	0.00E+00	1.24E-06	5.70E-10	4.08E-09	0.00E+00	4.65E-03	4.65E-03	0.00E+00	6.75E-05	1.29E-05	0.00E+00
374459	374503	3758503	2.02E-05	2.17E-05	2.08E-05	2.06E-07	4.04E-06	7.27E-06	0.00E+00	3.09E-06	1.54E-06	0.00E+00	0.00E+00	1.24E-06	5.68E-10	4.06E-09	0.00E+00	4.63E-03	4.63E-03	0.00E+00	6.72E-05	1.28E-05	0.00E+00
374464	374503	3758503	2.01E-05	2.16E-05	2.07E-05	2.05E-07	4.02E-06	7.23E-06	0.00E+00	3.07E-06	1.54E-06	0.00E+00	0.00E+00	1.23E-06	5.65E-10	4.04E-09	0.00E+00	4.61E-03	4.61E-03	0.00E+00	6.69E-05	1.28E-05	0.00E+00
374469	374503	3758503	2.00E-05	2.15E-05	2.06E-05	2.04E-07	4.00E-06	7.20E-06	0.00E+00	3.06E-06	1.53E-06	0.00E+00	0.00E+00	1.22E-06	5.63E-10	4.02E-09	0.00E+00	4.59E-03	4.59E-03	0.00E+00	6.66E-05	1.27E-05	0.00E+00
374474	374503	3758503	1.99E-05	2.14E-05	2.05E-05	2.03E-07	3.98E-06	7.16E-06	0.00E+00	3.04E-06	1.52E-06	0.00E+00	0.00E+00	1.22E-06	5.60E-10	4.00E-09	0.00E+00	4.56E-03	4.56E-03	0.00E+00	6.63E-05	1.27E-05	0.00E+00
374479	374503	3758503	1.98E-05	2.13E-05	2.04E-05	2.02E-07	3.96E-06	7.13E-06	0.00E+00	3.03E-06	1.51E-06	0.00E+00	0.00E+00	1.21E-06	5.57E-10	3.98E-09	0.00E+00	4.54E-03	4.54E-03	0.00E+00	6.59E-05	1.26E-05	0.00E+00
374484	374503	3758503	1.97E-05	2.12E-05	2.03E-05	2.01E-07	3.94E-06	7.09E-06	0.00E+00	3.01E-06	1.51E-06	0.00E+00	0.00E+00	1.20E-06	5.54E-10	3.96E-09	0.00E+00	4.52E-03	4.52E-03	0.00E+00	6.56E-05	1.25E-05	0.00E+00
374489	374503	3758503	1.96E-05	2.10E-05	2.02E-05	2.00E-07	3.92E-06	7.05E-06	0.00E+00	3.00E-06	1.50E-06	0.00E+00	0.00E+00	1.20E-06	5.51E-10	3.94E-09	0.00E+00	4.49E-03	4.49E-03	0.00E+00	6.52E-05	1.25E-05	0.00E+00
374494	374503	3758503	1.95E-05	2.09E-05	2.01E-05	1.99E-07	3.89E-06	7.01E-06	0.00E+00	2.98E-06	1.49E-06	0.00E+00	0.00E+00	1.19E-06	5.48E-10	3.92E-09	0.00E+00	4.47E-03	4.47E-03	0.00E+00	6.48E-05	1.24E-05	0.00E+00
374499	374503	3758503	1.93E-05	2.08E-05	2.00E-05	1.97E-07	3.87E-06	6.96E-06	0.00E+00	2.96E-06	1.48E-06	0.00E+00	0.00E+00	1.18E-06	5.44E-10	3.89E-09	0.00E+00	4.44E-03	4.44E-03	0.00E+00	6.44E-05	1.23E-05	0.00E+00
374509	374503	3758503	1.91E-05	2.05E-05	1.97E-05	1.95E-07	3.82E-06	6.87E-06	0.00E+00	2.92E-06	1.46E-06	0.00E+00	0.00E+00	1.17E-06	5.37E-10	3.84E-09	0.00E+00	4.38E-03	4.38E-03	0.00E+00	6.36E-05	1.22E-05	0.00E+00
374514	374503	3758503	1.90E-05	2.04E-05	1.96E-05	1.93E-07	3.79E-06	6.83E-06	0.00E+00	2.90E-06	1.45E-06	0.00E+00	0.00E+00	1.16E-06	5.34E-10	3.82E-09	0.00E+00	4.35E-03	4.35E-03	0.00E+00	6.32E-05	1.21E-05	0.00E+00
374519	374503	3758503	1.88E-05	2.02E-05	1.94E-05	1.92E-07	3.77E-06	6.78E-06	0.00E+00	2.88E-06	1.44E-06	0.00E+00	0.00E+00	1.15E-06	5.30E-10	3.79E-09	0.00E+00	4.32E-03	4.32E-03	0.00E+00	6.27E-05	1.20E-05	0.00E+00
374524	374503	3758503	1.87E-05	2.01E-05	1.93E-05	1.91E-07	3.74E-06	6.73E-06	0.00E+00	2.86E-06	1.43E-06	0.00E+00	0.00E+00	1.14E-06	5.26E-10	3.76E-09	0.00E+00	4.29E-03	4.29E-03	0.00E+00	6.23E-05	1.19E-05	0.00E+00
374529	374503	3758503	1.86E-05	2.00E-05	1.92E-05	1.89E-07	3.71E-06	6.68E-06	0.00E+00	2.84E-06	1.42E-06	0.00E+00	0.00E+00	1.14E-06	5.22E-10	3.74E-09	0.00E+00	4.26E-03	4.26E-03	0.00E+00	6.18E-05	1.18E-05	0.00E+00
374409	374508	3758508	2.16E-05	2.32E-05	2.23E-05	2.20E-07	4.32E-06	7.78E-06	0.00E+00	3.30E-06	1.65E-06	0.00E+00	0.00E+00	1.32E-06	6.08E-10	4.35E-09	0.00E+00	4.96E-03	4.96E-03	0.00E+00	7.19E-05	1.37E-05	0.00E+00
374414	374508	3758508	2.15E-05	2.32E-05	2.22E-05	2.20E-07	4.31E-06	7.75E-06	0.00E+00	3.30E-06	1.65E-06	0.00E+00	0.00E+00	1.32E-06	6.06E-10	4.34E-09	0.00E+00	4.94E-03	4.94E-03	0.00E+00	7.18E-05	1.37E-05	0.00E+00
374419	374508	3758508	2.14E-05	2.31E-05	2.22E-05	2.19E-07	4.30E-06	7.73E-06	0.00E+00	3.29E-06	1.64E-06	0.00E+00	0.00E+00	1.31E-06	6.04E-10	4.32E-09	0.00E+00	4.91E-03	4.91E-03	0.00E+00	7.16E-05	1.37E-05	0.00E+00
374424	374508	3758508	2.14E-05	2.30E-05	2.21E-05	2.18E-07	4.28E-06	7.71E-06	0.00E+00	3.28E-06	1.64E-06	0.00E+00	0.00E+00	1.31E-06	6.03E-10	4.31E-09	0.00E+00	4.91E-03	4.91E-03	0.00E+00	7.13E-05	1.36E-05	0.00E+00
374429	374508	3758508	2.13E-05	2.30E-05	2.20E-05	2.18E-07	4.27E-06	7.69E-06	0.00E+00	3.27E-06	1.63E-06	0.00E+00	0.00E+00	1.31E-06	6.01E-10	4.30E-09	0.00E+00	4.90E-03	4.90E-03	0.00E+00	7.11E-05	1.36E-05	0.00E+00
374434	374508	3758508	2.13E-05	2.29E-05	2.20E-05	2.17E-07	4.26E-06	7.66E-06	0.00E+00	3.26E-06	1.63E-06	0.00E+00	0.00E+00	1.30E-06	5.99E-10	4.28E-09	0.00E+00	4.88E-03	4.88E-03	0.00E+00	7.09E-05	1.35E-05	0.00E+00
374439	374508	3758508	2.12E-05	2.28E-05	2.19E-05	2.16E-07	4.24E-06	7.63E-06	0.00E+00	3.24E-06	1.62E-06	0.00E+00	0.00E+00	1.30E-06	5.97E-10	4.27E-09	0.00E+00	4.86E-03	4.86E-03	0.00E+00	7.06E-05	1.35E-05	0.00E+00
374444	374508	3758508	2.11E-05	2.27E-05	2.18E-05	2.15E-07	4.22E-06	7.60E-06	0.00E+00	3.23E-06	1.62E-06	0.00E+00	0.00E+00	1.29E-06	5.94E-10	4.25E-09	0.00E+00	4.85E-03	4.85E-03	0.00E+00	7.04E-05	1.34E-05	0.00E+00
374449	374508	3758508	2.10E-05	2.27E-05	2.17E-05	2.15E-07	4.21E-06	7.57E-06	0.00E+00	3.22E-06	1.61E-06	0.00E+00	0.00E+00	1.29E-06	5.92E-10	4.24E-09	0.00E+00	4.83E-03	4.83E-03	0.00E+00	7.01E-05	1.34E-05	0.00E+00
374454	374508	3758508	2.09E-05	2.25E-05	2.16E-05	2.14E-07	4.19E-06	7.54E-06	0.00E+00	3.21E-06	1.60E-06	0.00E+00	0.00E+00	1.28E-06	5.90E-10	4.22E-09	0.00E+00	4.81E-03	4.81E-03	0.00E+00	6.98E-05	1.33E-05	0.00E+00
374459	374508	3758508	2.09E-05	2.24E-05	2.15E-05	2.13E-07	4.17E-06	7.51E-06	0.00E+00	3.19E-06	1.60E-06	0.00E+00	0.00E+00	1.28E-06	5.87E-10	4.20

			SWBuilding Construction			EYBuilding Construction			SWArchitectural Coating	NBBuilding Construction	NBBuilding Construction	NBArchitectural Coating	NBArchitectural Coating	RWBuilding Construction	Child Risk					Overlapping Phases - Maximum GLC			
Unique Identifier	X (UTM)	Y (UTM)	2026	SWDemolition 2026	SWGrading 2026	2026	SWPaving 2027	SWGrading 2027	2027	2026	2027	2026	2027	2026	3rd Trimester	0<2	2<16	Total	per million	2025	2026	2027	2028
3744593758528	374459	3758528	2.40E-05	2.58E-05	2.48E-05	2.45E-07	4.80E-06	8.64E-06	0.00E+00	3.67E-06	1.84E-06	0.00E+00	0.00E+00	1.47E-06	6.75E-10	4.83E-09	0.00E+00	5.50E-09	5.50E-03	0.00E+00	7.99E-05	1.53E-05	0.00E+00
3744643758528	374464	3758528	2.39E-05	2.57E-05	2.46E-05	2.44E-07	4.78E-06	8.60E-06	0.00E+00	3.65E-06	1.83E-06	0.00E+00	0.00E+00	1.46E-06	6.72E-10	4.81E-09	0.00E+00	5.48E-09	5.48E-03	0.00E+00	7.96E-05	1.52E-05	0.00E+00
3744693758528	374469	3758528	2.38E-05	2.56E-05	2.45E-05	2.42E-07	4.75E-06	8.56E-06	0.00E+00	3.64E-06	1.82E-06	0.00E+00	0.00E+00	1.45E-06	6.69E-10	4.78E-09	0.00E+00	5.45E-09	5.45E-03	0.00E+00	7.92E-05	1.51E-05	0.00E+00
3744743758528	374474	3758528	2.36E-05	2.54E-05	2.44E-05	2.41E-07	4.73E-06	8.51E-06	0.00E+00	3.62E-06	1.81E-06	0.00E+00	0.00E+00	1.45E-06	6.65E-10	4.76E-09	0.00E+00	5.43E-09	5.43E-03	0.00E+00	7.88E-05	1.51E-05	0.00E+00
3744793758528	374479	3758528	2.35E-05	2.53E-05	2.43E-05	2.40E-07	4.71E-06	8.47E-06	0.00E+00	3.60E-06	1.80E-06	0.00E+00	0.00E+00	1.44E-06	6.62E-10	4.74E-09	0.00E+00	5.40E-09	5.40E-03	0.00E+00	7.84E-05	1.50E-05	0.00E+00
3744843758528	374484	3758528	2.34E-05	2.52E-05	2.41E-05	2.39E-07	4.68E-06	8.42E-06	0.00E+00	3.58E-06	1.79E-06	0.00E+00	0.00E+00	1.43E-06	6.58E-10	4.71E-09	0.00E+00	5.37E-09	5.37E-03	0.00E+00	7.79E-05	1.49E-05	0.00E+00
3744893758528	374489	3758528	2.33E-05	2.50E-05	2.40E-05	2.37E-07	4.65E-06	8.38E-06	0.00E+00	3.56E-06	1.78E-06	0.00E+00	0.00E+00	1.42E-06	6.55E-10	4.68E-09	0.00E+00	5.34E-09	5.34E-03	0.00E+00	7.75E-05	1.48E-05	0.00E+00
3744943758528	374494	3758528	2.31E-05	2.49E-05	2.39E-05	2.36E-07	4.63E-06	8.33E-06	0.00E+00	3.54E-06	1.77E-06	0.00E+00	0.00E+00	1.42E-06	6.51E-10	4.66E-09	0.00E+00	5.31E-09	5.31E-03	0.00E+00	7.70E-05	1.47E-05	0.00E+00
3744993758528	374499	3758528	2.30E-05	2.47E-05	2.37E-05	2.34E-07	4.60E-06	8.28E-06	0.00E+00	3.52E-06	1.76E-06	0.00E+00	0.00E+00	1.41E-06	6.47E-10	4.63E-09	0.00E+00	5.27E-09	5.27E-03	0.00E+00	7.66E-05	1.46E-05	0.00E+00
3745093758528	374509	3758528	2.27E-05	2.44E-05	2.34E-05	2.31E-07	4.54E-06	8.17E-06	0.00E+00	3.47E-06	1.74E-06	0.00E+00	0.00E+00	1.39E-06	6.38E-10	4.57E-09	0.00E+00	5.20E-09	5.20E-03	0.00E+00	7.56E-05	1.44E-05	0.00E+00
3745143758528	374514	3758528	2.25E-05	2.42E-05	2.33E-05	2.30E-07	4.51E-06	8.11E-06	0.00E+00	3.45E-06	1.72E-06	0.00E+00	0.00E+00	1.38E-06	6.34E-10	4.53E-09	0.00E+00	5.17E-09	5.17E-03	0.00E+00	7.50E-05	1.43E-05	0.00E+00
3745243758528	374524	3758528	2.22E-05	2.39E-05	2.29E-05	2.26E-07	4.44E-06	7.99E-06	0.00E+00	3.40E-06	1.70E-06	0.00E+00	0.00E+00	1.36E-06	6.25E-10	4.47E-09	0.00E+00	5.09E-09	5.09E-03	0.00E+00	7.39E-05	1.41E-05	0.00E+00
3745293758528	374529	3758528	2.20E-05	2.37E-05	2.27E-05	2.25E-07	4.40E-06	7.93E-06	0.00E+00	3.37E-06	1.68E-06	0.00E+00	0.00E+00	1.35E-06	6.20E-10	4.43E-09	0.00E+00	5.05E-09	5.05E-03	0.00E+00	7.34E-05	1.40E-05	0.00E+00
3744043758533	374404	3758533	2.58E-05	2.77E-05	2.66E-05	2.63E-07	5.16E-06	9.28E-06	0.00E+00	3.95E-06	1.97E-06	0.00E+00	0.00E+00	1.58E-06	7.26E-10	5.19E-09	0.00E+00	5.92E-09	5.92E-03	0.00E+00	8.59E-05	1.64E-05	0.00E+00
3744093758533	374409	3758533	2.57E-05	2.77E-05	2.66E-05	2.62E-07	5.15E-06	9.26E-06	0.00E+00	3.94E-06	1.97E-06	0.00E+00	0.00E+00	1.57E-06	7.24E-10	5.18E-09	0.00E+00	5.90E-09	5.90E-03	0.00E+00	8.57E-05	1.64E-05	0.00E+00
3744143758533	374414	3758533	2.57E-05	2.76E-05	2.65E-05	2.62E-07	5.13E-06	9.24E-06	0.00E+00	3.93E-06	1.96E-06	0.00E+00	0.00E+00	1.57E-06	7.22E-10	5.17E-09	0.00E+00	5.89E-09	5.89E-03	0.00E+00	8.55E-05	1.63E-05	0.00E+00
3744193758533	374419	3758533	2.56E-05	2.75E-05	2.64E-05	2.61E-07	5.12E-06	9.21E-06	0.00E+00	3.92E-06	1.96E-06	0.00E+00	0.00E+00	1.57E-06	7.20E-10	5.15E-09	0.00E+00	5.87E-09	5.87E-03	0.00E+00	8.53E-05	1.63E-05	0.00E+00
3744243758533	374424	3758533	2.55E-05	2.74E-05	2.63E-05	2.60E-07	5.11E-06	9.19E-06	0.00E+00	3.91E-06	1.95E-06	0.00E+00	0.00E+00	1.56E-06	7.18E-10	5.14E-09	0.00E+00	5.86E-09	5.86E-03	0.00E+00	8.50E-05	1.62E-05	0.00E+00
3744293758533	374429	3758533	2.54E-05	2.74E-05	2.63E-05	2.60E-07	5.09E-06	9.16E-06	0.00E+00	3.89E-06	1.95E-06	0.00E+00	0.00E+00	1.56E-06	7.16E-10	5.12E-09	0.00E+00	5.84E-09	5.84E-03	0.00E+00	8.48E-05	1.62E-05	0.00E+00
3744343758533	374434	3758533	2.54E-05	2.73E-05	2.62E-05	2.59E-07	5.07E-06	9.13E-06	0.00E+00	3.88E-06	1.94E-06	0.00E+00	0.00E+00	1.55E-06	7.14E-10	5.11E-09	0.00E+00	5.82E-09	5.82E-03	0.00E+00	8.45E-05	1.61E-05	0.00E+00
3744393758533	374439	3758533	2.53E-05	2.72E-05	2.61E-05	2.58E-07	5.06E-06	9.10E-06	0.00E+00	3.87E-06	1.93E-06	0.00E+00	0.00E+00	1.55E-06	7.11E-10	5.09E-09	0.00E+00	5.80E-09	5.80E-03	0.00E+00	8.42E-05	1.61E-05	0.00E+00
3744443758533	374444	3758533	2.52E-05	2.71E-05	2.60E-05	2.57E-07	5.04E-06	9.07E-06	0.00E+00	3.85E-06	1.93E-06	0.00E+00	0.00E+00	1.54E-06	7.09E-10	5.07E-09	0.00E+00	5.78E-09	5.78E-03	0.00E+00	8.39E-05	1.60E-05	0.00E+00
3744493758533	374449	3758533	2.51E-05	2.70E-05	2.59E-05	2.56E-07	5.02E-06	9.03E-06	0.00E+00	3.84E-06	1.92E-06	0.00E+00	0.00E+00	1.54E-06	7.06E-10	5.05E-09	0.00E+00	5.76E-09	5.76E-03	0.00E+00	8.36E-05	1.60E-05	0.00E+00
3744543758533	374454	3758533	2.50E-05	2.69E-05	2.58E-05	2.55E-07	5.00E-06	9.00E-06	0.00E+00	3.82E-06	1.91E-06	0.00E+00	0.00E+00	1.53E-06	7.03E-10	5.03E-09	0.00E+00	5.73E-09	5.73E-03	0.00E+00	8.33E-05	1.59E-05	0.00E+00
3744593758533	374459	3758533	2.49E-05	2.68E-05	2.57E-05	2.54E-07	4.98E-06	8.96E-06	0.00E+00	3.81E-06	1.90E-06	0.00E+00	0.00E+00	1.52E-06	7.00E-10	5.01E-09	0.00E+00	5.71E-09	5.71E-03	0.00E+00	8.29E-05	1.58E-05	0.00E+00
3744643758533	374464	3758533	2.48E-05	2.66E-05	2.56E-05	2.53E-07	4.96E-06	8.92E-06	0.00E+00	3.79E-06	1.90E-06	0.00E+00	0.00E+00	1.52E-06	6.97E-10	4.99E-09	0.00E+00	5.68E-09	5.68E-03	0.00E+00	8.25E-05	1.58E-05	0.00E+00
3744693758533	374469	3758533	2.47E-05	2.65E-05	2.55E-05	2.52E-07	4.93E-06	8.88E-06	0.00E+00	3.77E-06	1.89E-06	0.00E+00	0.00E+00	1.51E-06	6.94E-10	4.96E-09	0.00E+00	5.66E-09	5.66E-03	0.00E+00	8.21E-05	1.57E-05	0.00E+00
3744743758533	374474	3758533	2.45E-05	2.64E-05	2.53E-05	2.50E-07	4.91E-06	8.83E-06	0.00E+00	3.75E-06	1.88E-06	0.00E+00	0.00E+00	1.50E-06	6.90E-10	4.94E-09	0.00E+00	5.63E-09	5.63E-03	0.00E+00	8.17E-05	1.56E-05	0.00E+00
3744793758533	374479	3758533	2.44E-05	2.62E-05	2.52E-05	2.49E-07	4.88E-06	8.79E-06	0.00E+00	3.74E-06	1.87E-06	0.00E+00	0.00E+00	1.49E-06	6.87E-10	4.91E-09	0.00E+00	5.60E-09	5.60E-03	0.00E+00	8.13E-05	1.55E-05	0.00E+00
3744843758533	374484	3758533	2.43E-05	2.61E-05	2.51E-05	2.48E-07	4.86E-06	8.74E-06	0.00E+00	3.71E-06	1.86E-06	0.00E+00	0.00E+00	1.49E-06	6.83E-10	4.89E-09	0.00E+00	5.57E-09	5.57E-03	0.00E+00	8.09E-05	1.55E-05	0.00E+00
3744893758533	374489	3758533	2.41E-05	2.60E-05	2.49E-05	2.46E-07	4.83E-06	8.69E-06	0.00E+00	3.69E-06	1.85E-06	0.00E+00	0.00E+00	1.48E-06	6.79E-10	4.86E-09	0.00E+00	5.54E-09	5.54E-03	0.00E+00	8.04E-05	1.54E-05	0.00E+00
3744943758533	374494	3758533	2.40E-05	2.58E-05	2.48E-05	2.45E-07	4.80E-06	8.64E-06	0.00E+00	3.67E-06	1.84E-06	0.00E+00	0.00E+00	1.47E-06	6.75E-10	4.83E-09	0.00E+00	5.51E-09	5.51E-03	0.00E+00	7.99E-05	1.53E-05	0.00E+00
3744993758533	374499	3758533	2.38E-05	2.56E-05	2.46E-05	2.43E-07	4.77E-06	8.59E-06	0.00E+00	3.65E-06	1.82E-06	0.00E+00	0.00E+00	1.46E-06	6.71E-10	4.80E-09	0.00E+00	5.47E-09	5.47E-03	0.00E+00	7.94E-05	1.52E-05	0.00E+00
3745093758533	374509	3758533	2.35E-05	2.53E-05	2.43E-05	2.40E-07	4.71E-06	8.47E-06	0.00E+00	3.60E-06	1.80E-06	0.00E+00	0.00E+00	1.44E-06	6.62E-10	4.74E-09	0.00E+00	5.40E-09	5.40E-03	0.00E+00	7.84E-05	1.50E-05	0.00E+00
3745143758533	374514	3758533	2.34E-05	2.51E-05	2.41E-05	2.38E-07	4.67E-06	8.41E-06	0.00E+00	3.58E-06	1.79E-06	0.00E+00	0.00E+00	1.43E-06	6.58E-10	4.70E-09	0.00E+00	5.36E-09	5.36E-03	0.00E+00	7.79E-05	1.49E-05	0.00E+00
3745243758533	374524	3758533	2.30E-05	2.48E-05	2.38E-05	2.35E-07	4.61E-06	8.29E-06	0.00E+00	3.52E-06	1.76E-06	0.00E+00	0.00E+00	1.41E-06	6.48E-10	4.63E-09	0.00E+00	5.28E-09	5.28E-03	0.00E+00	7.67E-05	1.47E-05	0.00E+00
3745293758533	374529	3758533	2.28E-05	2.46E-05	2.36E-05	2.33E-07	4.57E-06	8.22E-06	0.00E+00	3.50E-06	1.75E-06	0.00E+00	0.00E+00	1.40E-06	6.43E-10	4.60E-09	0.00E+00	5.24E-09	5.24E-03	0.00E+00	7.61E-05	1.45E-05	0.00E+00
3744043758538	374404	3758538	2.68E-05	2.88E-05	2.76E-05	2.73E-07	5.35E-06	9.64E-06	0.00E+00	4.10E-06	2.05E-06	0.00E+00	0.00E+00	1.64E-06	7.53E-10	5.39E-09	0.00E+00	6.14E-09	6.14E-03	0.00E+00	8.92E-05	1.70E-05	0.00E+00
3744093758538	374409	3758538	2.67E-05	2.87E-05	2.76E-05	2.72E-07	5.34E-06	9.61E-06	0.00E+00	4.09E-06	2.04E-06	0.00E+00	0.00E+00	1.63E-06	7.51E-10	5.37E-09	0.00E+00	6.13E-09	6.13E-03	0.00E+00	8.89E-05	1.70E-05	0.00E+00
3744143758538	374414	3758538	2.66E-05	2.86E-05	2.75E-05	2.72E-07	5.33E-06	9.59E-06	0.00E+00	4.08E-06	2.04E-06	0.00E+00	0.00E+00	1.63E-06	7.49E-10	5.36E-09	0.00E+00	6.11E-09	6.11E-03	0.00E+00	8.87E-05	1.70E-05	0.00E+00
3744193758538	374419	3758538	2.66E-05	2.86E-05	2.74E-05	2.71E-07	5.31E-06	9.57E-06	0.00E+00	4.07E-06	2.03E-06	0.00E+00	0.00E+00	1.63E-06	7.48E-10	5.35E-09	0.00E+00	6.10E-09	6.10E-03	0.00E+00	8.85E-05	1.69E-05	0.00E+00
3744243758538	374424	3758538	2.65E-05	2.85E-05	2.73E-05	2.70E-07	5.30E-06	9.54E-06	0.00E+00	4.05E-06	2.03E-06	0.00E+00	0.00E+00	1.62E-06	7.46E-10	5.33E-09	0.00E+00	6.08E-09	6.08E-03	0.00E+00	8.83E-05	1.69E-05	0.00E+00
3744293758538	374429	3758538	2.64E-05	2.84E-05	2.73E-05	2.69E-07	5.28E-06	9.51E-06	0.00E+00	4.04E-06	2.02E-06	0.00E+00	0.00E+00	1.62E-06	7.43E-10	5.32E-09	0.00E+00	6.06E-09	6.06E-03	0.00E+00	8.80E-05	1.68E-05	0.00E+00
3744343758538	374434	3758538	2.63E-05	2.83E-05	2.72E-05	2.69E-07	5.27E-06	9.48E-06	0.00E+00	4.03E-06	2.01E-06	0.00E+00	0.00E+00	1.61E-06	7.41E-10	5.30E-09	0.00E+00	6.04E-09	6.04E-03	0.00E+00	8.77E-05	1.68E-05	0.00E+00
3744393758538	374439	3758538	2.62E-05	2.82E-05	2.71E-05	2.68E-07	5.25E-06	9.45E-06	0.00E+00	4.02E-06	2.01E-06	0.00E+00	0.00E+00	1.61E-06	7.38E-10	5.28E-09	0.00E+00	6.02E-09	6.02E-03	0.00E+00	8.74E-05	1.67E-05	0.00E+00
3744443758538	374444	3758538	2.61E-05	2.81E-05	2.70E-05	2.67E-07	5.23E-06	9.42E-06	0.00E+00	4.00E-06	2.00E-06	0.00E+00	0.00E+00	1.60E-06	7.36E-10	5.26E-09	0.00E+00	6.00E-09	6.00E-03	0.00E+00	8.71E-05	1.66E-05	0.00E+00
3744493758538	374449	3758538	2.60E-05	2.80E-05	2.69E-05	2.66E-07	5.21E-06	9.38E-06	0.00E+00	3.99E-06	1.99E-06	0.00E+00	0.00E+00	1.59E-06	7.33E-10	5.24E-09	0.00E+00	5.98E-09	5.98E-03	0.00E+00	8.68E-05	1.66E-05	0.00E+00
3744543758538	374454	3758538	2.59E-05	2.79E-05	2.68E-05	2.65E-07	5.19E-06	9.34E-06	0.00E+00	3.97E-06	1.98E-06	0.00E+00	0.00E+00	1.59E-06	7.30E-10	5.22E-09	0.00E+00	5.95E-09	5.95E-03	0.00E+00	8.64E-05	1.65E-05	0.00E+00
3744593758538	374459	3758538	2.58E-05	2.78E-05	2.67E-05	2.64E-07	5.17E-06	9.30E-06	0.00E+00	3.95E-06	1.98E-06	0.00E+00	0.00E+00	1.58E-06	7.27E-10	5.20E-09	0.00E+00	5.93E-09	5.93E-03	0.00E+00	8.61E-05	1.64E-05	0.00E+00
3744643758538	374464	3758538	2.57E-05	2.77E-05	2.66E-05	2.62E-07	5.15E-06	9.26E-06	0.00E+00	3.94E-06	1.97E-06	0.00E+00	0.00E+00	1.57E-06	7.24E-10	5.18E-09	0.00E+00	5.90E-09	5.90E-03	0.00E+00	8.57E-05	1.64E-05	0.00E+00
3744693758538	374469	3758538	2.56E-05	2.75E-05	2.64E-05	2.61E-07	5.12E-06	9.22E-06	0.00E+00	3.92E-06	1.96E-06	0.00E+00	0.00E+00	1.57E-06	7.20E-10	5.15E-09	0.00E+00	5.87E-09	5.87E-03	0.00E+00	8.53E-05	1.63E-05	0.00E+00
3744743758538	374474	3758538	2.55E-05	2.74E-05	2.63E-05	2.60E-07	5.10E-06	9.17E-06	0.00E+00	3.90E-06	1.95E-06	0.00E+00	0.00E+00	1.56E-06	7.17E-10	5.13E-09	0.00E+00	5.85E-09	5.85E-03	0.00E+00	8.49E-05	1.62E-05	0.00E+00
3744793758538	374479	3758538	2.53E-05	2.73E-05	2.62E-05	2.59E-07	5.07E-06	9.13E-06	0.00E+00	3.88E-06	1.94E-06	0.00E+00	0.00E+00	1.55E-06	7.13E-10	5.10E-09	0.00E+00	5.82E-09	5.82E-03	0.00E+00	8.44E-05	1.61E-05	0.00E+00
3744843758538	374484	3758538	2.52E-05	2.71E-05	2.60E-05	2.57E-07	5.04E-06	9.08E-06	0.00E+00	3.86E-06	1.93E-06	0.00E+00	0.00E+00	1.54E-06	7.09E-10	5.07E-09	0.00E+00	5.78E-09	5.78E-03	0.00E+00	8.40E-05	1.60E-05	0.00E+00
3744893758538	374489	3758538	2.51E-05	2.69E-05	2.59E-05	2.56E-07	5.01E-06	9.02E-06	0.00E+00	3.84E-06	1.92E-06	0.00E+00	0.00E+00	1.53E-06	7.05E-10	5.05E-09	0.00E+00	5.75E-09	5.75E-03	0.00E+00	8.35E-05	1.60E-05	0.00E+00
3744943758538	374494	3758538	2.49E-05	2.68E-05	2.57E-05	2.54E-07	4.98E-06	8.97E-06	0.00E+00	3.81E-06	1.91E-06	0.00E+00	0.00E+00	1.53E-06	7.01E-10	5.02E-09	0.00E+00	5.72E-09	5.72E-03	0.00E+00	8.30E-05	1.59E-05	0.00E+00
3744993758538	374499	3758538	2.48E-05	2.66E-05	2.56E-05	2.53E-07	4.95E-06	8.92E-06	0.00E+00	3.79E-06	1.89E-06	0.00E+00	0.00E+00	1.52E-06	6.97E-10	4.98E-09	0.00E+00	5.68E-09	5.68E-03	0.00E+00	8.25E-05	1.58E-05	0.00E+00
3745093758538	374509	3758538	2.44E-05	2.63E-05	2.52E-05	2.49E-07	4.89E-06	8.80E-06	0.00E+00	3.74E-06	1.87E-06	0.00E+00	0.00E+00	1.50E-06	6.88E-10	4.92E-09	0.00E+00	5.61E-09	5.61E-03	0.00E+00	8.14E-05	1.56E-05	0.00E+00
3745143758538	374514	3758538	2.43E-05	2.61E-05	2.50E-05	2.48E-07	4.85E-06	8.74E-06	0.00E+00	3.71E-06	1.86E-06	0.00E+00	0.00E+00	1.49E-06	6.83E-10	4.88E-09	0.00E+00	5.57E-09	5.57E-03	0.00E+00	8.08E-05	1.54E-05	0.00E+00
3745243758538	374524	3758538	2.39E-05	2.57E-05	2.47E-05	2.44E-07	4.78E-06	8.61E-06	0.00E+00	3.66E-06	1.83E-06	0.00E+00	0.00E+00	1.46E-06	6.73E-10	4.81E-09	0.00E+00	5.48E-09	5.48E-03	0.00E+00	7.96E-05	1.52E-05	0.00E+00
3745293758538	374529	3758538	2.37E-05	2.55E-05	2.45E-05	2.42E-07	4.74E-06	8.54E-06	0.00E+00	3.63E-06	1.81E-06	0.00E+00	0.00E+00	1.45E-06	6.67E-10	4.77E-09	0.00E+00	5.44E-09	5.44E-03	0.00E+00	7.90E-05	1.51E-05	0.00E+00
3744093758543	374409	3758543	2.77E-05	2.98E-05	2.86E-05	2.83E-07	5.55E-06	9.98E-06	0.00E+00	4.24E-06	2.12E-06	0.00E+00	0.00E+00	1.70E-06	7.80E-10	5.58E-09	0.00E+00	6.36E-09	6.36E-03	0.00E+00	9.24E-05	1.77E-05	0.00E+00
3744143758543	374414	3758543	2.77E-05	2.97E-05	2.86E-05	2.82E-07	5.53E-06	9.96E-06	0.00E+00	4.23E-06	2.12E-06	0.00E+00	0.00E+00	1.69E-06	7.79E-10	5.57E-09	0.00E+00	6.35E-09	6.35E-03	0.00E+00	9.22E-05	1.76E-05	0.00E+00
3744193758543	374419	3758543	2.76E-05	2.97E-05	2.85E-05	2.82E-07	5.52E-06	9.94E-06	0.00E+00	4.22E-06	2.11E-06	0.00E+00	0.00E+00	1.69E-06	7.77E-10	5.56E-09	0.00E+00	6.33E-09	6.33E-03	0.00E+00	9.19E-05	1.76E-05	0.00E+00
3744243758543	374424	3758543	2.75E-05	2.96E-05	2.84E-05	2.81E-07	5.51E-06	9.91E-06	0.00E+00	4.21E-06	2.11E-06	0.00E+00	0.00E+00	1.68E-06	7.75E-10	5.54E-09	0.00E+00	6.32E-09	6.32E-03	0.00E+00	9.17E-05	1.75E-05	0.00E+00
3744293758543	374429	3758543	2.74E-05	2.95E-05	2.83E-05	2.80E-07	5.49E-06	9.88E-06	0.00E+00	4.20E-06	2.10E-06	0.00E+00	0.00E+00	1.68E-06	7.72E-10	5.52E-09	0.00E+00	6.30E-09	6.30E-03	0.00E+00	9.14E-05	1.75E-05	0.00E+00
3744343758543	374434	3758543	2.73E-05	2.94E-05	2.82E-05	2.79E-07	5.47E-06	9.85E-06	0.00E+00	4.18E-06	2.09E-06	0.00E+00	0.00E+00	1.67E-06	7.70E-10	5.51E-09	0.00E+00	6.28E-09	6.28E-03	0.00E+00	9.11E-05	1.74E-05	0.00E+00
3744393758543	374439	3758543	2.72E-05	2.93E-05	2.81E-05	2.78E-07	5.45E-06	9.82E-06	0.00E+00	4.17E-06	2.09E-06	0.00E+00	0.00E+00	1.67E-06	7.67E-10	5.49E-09	0.00E+00	6.26E-09	6.26E-03	0.00E+00	9.08E-05	1.74E-05	0.00E+00
3744443758543	374444	3758543	2.72E-05	2.92E-05	2.80E-05	2.77E-07	5.44E-06	9.78E-06	0.00E+00	4.16E-06	2.08E-06	0.00E+00	0.00E+00	1.66E-06	7.65E-10	5.47E-09	0.00E+00	6.23E-09	6.23E-03	0.00E+00	9.05E-05	1.73E-05	0.00E+00
3744493758543	374449	3758543	2.71E-05	2.91E-05	2.79E-05	2.76E-07	5.41E-06	9.75E-06	0.00E+00	4.14E-06	2.07E-06	0.00E+00	0.00E+00	1.66E-06	7.62E-10	5.45E-09	0.00E+00	6.21E-09	6.21E-03	0.00E+00	9.02E-05	1.72E-05	0.00E+00
3744543758543	374454	3758543	2.70E-05	2.90E-05	2.78E-05	2.75E-07	5.39E-06	9.71E-06	0.00E+00	4.13E-06	2.06E-06	0.00E+00	0.00E+00	1.65E-06	7.59E-10	5.43E-09	0.00E+00	6.19E-09	6.19E-03	0.00E+00	8.98E-05	1.72E-05	0.00E+00
3744593758543	374459	3758543	2.68E-05	2.89E-05	2.77E-05	2.74E-07	5.37E-06	9.67E-06	0.00E+00	4.11E-06	2.05E-06	0.00E+00	0.00E+00	1.64E-06	7.56E-10	5.41E-09	0.00E+00	6.16E-09	6.16E-03	0.00E+00	8.95E-05	1.71E-05	0.00E+00
3744643758543	374464	3758543	2.67E-05	2.87E-05	2.76E-05	2.73E-07	5.35E-06	9.63E-06	0.00E+00	4.09E-06	2.05E-06	0.00E+00	0.00E+00	1.64E-06	7.52E-10	5.38E-09	0.00E+00	6.13E-09	6.13E-03	0.00E+00	8.91E-05	1.70E-05	0.00E+00
3744693758543	374469	3758543	2.66E-05	2.86E-05	2.75E-05	2.72E-07	5.32E-06	9.58E-06	0.00E+00	4.07E-06	2.04E-06	0.00E+00	0.00E+00	1.63E-06	7.49E-10	5.36E-09	0.00E+00	6.11E-09	6.11E-03	0.00E+00	8.86E-05	1.69E-05	0.00E+00
3744743758543	374474	3758543	2.65E-05	2.85E-05	2.73E-05	2.70E-07	5.30E-06	9.53E-06	0.00E+00	4.05E-06	2.03E-06	0.00E+00	0.00E+00	1.62

		SWBuilding Construction	SWDemolition	SWGrading	EYBuilding Construction	SWPaving	SWGrading	SWArchitectural Coating	NBBuilding Construction	NBBuilding Construction	NBArchitectural Coating	NBArchitectural Coating	RWBuilding Construction	Child Risk					Overlapping Phases - Maximum GLC			
Unique Identifier	X (UTM)	Y (UTM)	2026	2026	2026	2026	2027	2027	2027	2026	2027	2026	2027	2026	3rd Trimester	0<2	2<16	Total	per million	2025	2026	2027	2028
3746813758328	374681	3758328	6.45E-06	6.94E-06	6.66E-06	6.59E-08	1.29E-06	2.32E-06	0.00E+00	9.88E-07	4.94E-07	0.00E+00	0.00E+00	3.95E-07	1.82E-10	1.30E-09	0.00E+00	1.48E-09	1.48E-03	0.00E+00	2.15E-05	4.11E-06	0.00E+00
3746863758328	374686	3758328	6.40E-06	6.89E-06	6.61E-06	6.53E-08	1.28E-06	2.31E-06	0.00E+00	9.80E-07	4.90E-07	0.00E+00	0.00E+00	3.92E-07	1.80E-10	1.29E-09	0.00E+00	1.47E-09	1.47E-03	0.00E+00	2.13E-05	4.08E-06	0.00E+00
3746913758328	374691	3758328	6.35E-06	6.83E-06	6.56E-06	6.48E-08	1.27E-06	2.29E-06	0.00E+00	9.72E-07	4.86E-07	0.00E+00	0.00E+00	3.89E-07	1.79E-10	1.28E-09	0.00E+00	1.46E-09	1.46E-03	0.00E+00	2.12E-05	4.04E-06	0.00E+00
3746963758328	374696	3758328	6.30E-06	6.78E-06	6.51E-06	6.43E-08	1.26E-06	2.27E-06	0.00E+00	9.64E-07	4.82E-07	0.00E+00	0.00E+00	3.86E-07	1.77E-10	1.27E-09	0.00E+00	1.45E-09	1.45E-03	0.00E+00	2.10E-05	4.01E-06	0.00E+00
3747013758328	374701	3758328	6.25E-06	6.72E-06	6.45E-06	6.38E-08	1.25E-06	2.25E-06	0.00E+00	9.57E-07	4.78E-07	0.00E+00	0.00E+00	3.83E-07	1.76E-10	1.26E-09	0.00E+00	1.43E-09	1.43E-03	0.00E+00	2.08E-05	3.98E-06	0.00E+00
3747063758328	374706	3758328	6.20E-06	6.67E-06	6.40E-06	6.33E-08	1.24E-06	2.23E-06	0.00E+00	9.49E-07	4.75E-07	0.00E+00	0.00E+00	3.80E-07	1.75E-10	1.25E-09	0.00E+00	1.42E-09	1.42E-03	0.00E+00	2.07E-05	3.95E-06	0.00E+00
3747113758328	374711	3758328	6.15E-06	6.61E-06	6.35E-06	6.27E-08	1.23E-06	2.21E-06	0.00E+00	9.41E-07	4.71E-07	0.00E+00	0.00E+00	3.76E-07	1.73E-10	1.24E-09	0.00E+00	1.41E-09	1.41E-03	0.00E+00	2.05E-05	3.92E-06	0.00E+00
3747163758328	374716	3758328	6.10E-06	6.56E-06	6.30E-06	6.22E-08	1.22E-06	2.20E-06	0.00E+00	9.33E-07	4.67E-07	0.00E+00	0.00E+00	3.73E-07	1.72E-10	1.23E-09	0.00E+00	1.40E-09	1.40E-03	0.00E+00	2.03E-05	3.88E-06	0.00E+00
3747213758328	374721	3758328	6.05E-06	6.51E-06	6.25E-06	6.17E-08	1.21E-06	2.18E-06	0.00E+00	9.26E-07	4.63E-07	0.00E+00	0.00E+00	3.70E-07	1.70E-10	1.22E-09	0.00E+00	1.39E-09	1.39E-03	0.00E+00	2.02E-05	3.85E-06	0.00E+00
3747263758328	374726	3758328	6.00E-06	6.45E-06	6.19E-06	6.12E-08	1.20E-06	2.16E-06	0.00E+00	9.18E-07	4.59E-07	0.00E+00	0.00E+00	3.67E-07	1.69E-10	1.21E-09	0.00E+00	1.38E-09	1.38E-03	0.00E+00	2.00E-05	3.82E-06	0.00E+00
3747313758328	374731	3758328	5.95E-06	6.40E-06	6.14E-06	6.07E-08	1.19E-06	2.14E-06	0.00E+00	9.11E-07	4.55E-07	0.00E+00	0.00E+00	3.64E-07	1.67E-10	1.20E-09	0.00E+00	1.37E-09	1.37E-03	0.00E+00	1.98E-05	3.79E-06	0.00E+00
3747363758328	374736	3758328	5.90E-06	6.35E-06	6.09E-06	6.02E-08	1.18E-06	2.13E-06	0.00E+00	9.03E-07	4.52E-07	0.00E+00	0.00E+00	3.61E-07	1.66E-10	1.19E-09	0.00E+00	1.35E-09	1.35E-03	0.00E+00	1.97E-05	3.76E-06	0.00E+00
3747413758328	374741	3758328	5.85E-06	6.29E-06	6.04E-06	5.97E-08	1.17E-06	2.11E-06	0.00E+00	8.96E-07	4.48E-07	0.00E+00	0.00E+00	3.58E-07	1.65E-10	1.18E-09	0.00E+00	1.34E-09	1.34E-03	0.00E+00	1.95E-05	3.73E-06	0.00E+00
3747463758328	374746	3758328	5.80E-06	6.24E-06	5.99E-06	5.92E-08	1.16E-06	2.09E-06	0.00E+00	8.88E-07	4.44E-07	0.00E+00	0.00E+00	3.55E-07	1.63E-10	1.17E-09	0.00E+00	1.33E-09	1.33E-03	0.00E+00	1.93E-05	3.69E-06	0.00E+00
3747513758328	374751	3758328	5.75E-06	6.19E-06	5.94E-06	5.87E-08	1.15E-06	2.07E-06	0.00E+00	8.81E-07	4.40E-07	0.00E+00	0.00E+00	3.52E-07	1.62E-10	1.16E-09	0.00E+00	1.32E-09	1.32E-03	0.00E+00	1.92E-05	3.66E-06	0.00E+00
3747563758328	374756	3758328	5.71E-06	6.14E-06	5.89E-06	5.82E-08	1.14E-06	2.05E-06	0.00E+00	8.73E-07	4.37E-07	0.00E+00	0.00E+00	3.49E-07	1.61E-10	1.15E-09	0.00E+00	1.31E-09	1.31E-03	0.00E+00	1.90E-05	3.63E-06	0.00E+00
3747613758328	374761	3758328	5.66E-06	6.09E-06	5.84E-06	5.77E-08	1.13E-06	2.04E-06	0.00E+00	8.66E-07	4.33E-07	0.00E+00	0.00E+00	3.46E-07	1.59E-10	1.14E-09	0.00E+00	1.30E-09	1.30E-03	0.00E+00	1.89E-05	3.60E-06	0.00E+00
3746063758333	374606	3758333	7.33E-06	7.89E-06	7.57E-06	7.48E-08	1.47E-06	2.64E-06	0.00E+00	1.12E-06	5.61E-07	0.00E+00	0.00E+00	4.49E-07	2.06E-10	1.48E-09	0.00E+00	1.68E-09	1.68E-03	0.00E+00	2.44E-05	4.67E-06	0.00E+00
3746113758333	374611	3758333	7.28E-06	7.83E-06	7.52E-06	7.43E-08	1.46E-06	2.62E-06	0.00E+00	1.11E-06	5.57E-07	0.00E+00	0.00E+00	4.46E-07	2.05E-10	1.47E-09	0.00E+00	1.67E-09	1.67E-03	0.00E+00	2.43E-05	4.64E-06	0.00E+00
3746163758333	374616	3758333	7.23E-06	7.78E-06	7.47E-06	7.38E-08	1.45E-06	2.60E-06	0.00E+00	1.11E-06	5.54E-07	0.00E+00	0.00E+00	4.43E-07	2.04E-10	1.46E-09	0.00E+00	1.66E-09	1.66E-03	0.00E+00	2.41E-05	4.61E-06	0.00E+00
3746213758333	374621	3758333	7.18E-06	7.72E-06	7.41E-06	7.33E-08	1.44E-06	2.59E-06	0.00E+00	1.10E-06	5.50E-07	0.00E+00	0.00E+00	4.40E-07	2.02E-10	1.45E-09	0.00E+00	1.65E-09	1.65E-03	0.00E+00	2.39E-05	4.57E-06	0.00E+00
3746263758333	374626	3758333	7.13E-06	7.67E-06	7.36E-06	7.28E-08	1.43E-06	2.57E-06	0.00E+00	1.09E-06	5.46E-07	0.00E+00	0.00E+00	4.37E-07	2.01E-10	1.44E-09	0.00E+00	1.64E-09	1.64E-03	0.00E+00	2.38E-05	4.54E-06	0.00E+00
3746313758333	374631	3758333	7.08E-06	7.61E-06	7.31E-06	7.22E-08	1.42E-06	2.55E-06	0.00E+00	1.08E-06	5.42E-07	0.00E+00	0.00E+00	4.33E-07	1.99E-10	1.43E-09	0.00E+00	1.62E-09	1.62E-03	0.00E+00	2.36E-05	4.51E-06	0.00E+00
3746363758333	374636	3758333	7.03E-06	7.56E-06	7.26E-06	7.17E-08	1.41E-06	2.53E-06	0.00E+00	1.08E-06	5.38E-07	0.00E+00	0.00E+00	4.30E-07	1.98E-10	1.42E-09	0.00E+00	1.61E-09	1.61E-03	0.00E+00	2.34E-05	4.47E-06	0.00E+00
3746413758333	374641	3758333	6.98E-06	7.50E-06	7.20E-06	7.12E-08	1.40E-06	2.51E-06	0.00E+00	1.07E-06	5.34E-07	0.00E+00	0.00E+00	4.27E-07	1.96E-10	1.40E-09	0.00E+00	1.60E-09	1.60E-03	0.00E+00	2.32E-05	4.44E-06	0.00E+00
3746463758333	374646	3758333	6.92E-06	7.45E-06	7.15E-06	7.07E-08	1.39E-06	2.49E-06	0.00E+00	1.06E-06	5.30E-07	0.00E+00	0.00E+00	4.24E-07	1.95E-10	1.39E-09	0.00E+00	1.59E-09	1.59E-03	0.00E+00	2.31E-05	4.41E-06	0.00E+00
3746513758333	374651	3758333	6.87E-06	7.39E-06	7.10E-06	7.01E-08	1.38E-06	2.48E-06	0.00E+00	1.05E-06	5.26E-07	0.00E+00	0.00E+00	4.21E-07	1.93E-10	1.38E-09	0.00E+00	1.58E-09	1.58E-03	0.00E+00	2.29E-05	4.38E-06	0.00E+00
3746563758333	374656	3758333	6.82E-06	7.34E-06	7.04E-06	6.96E-08	1.37E-06	2.46E-06	0.00E+00	1.04E-06	5.22E-07	0.00E+00	0.00E+00	4.18E-07	1.92E-10	1.37E-09	0.00E+00	1.57E-09	1.57E-03	0.00E+00	2.27E-05	4.34E-06	0.00E+00
3746613758333	374661	3758333	6.77E-06	7.28E-06	6.99E-06	6.91E-08	1.35E-06	2.44E-06	0.00E+00	1.04E-06	5.18E-07	0.00E+00	0.00E+00	4.15E-07	1.91E-10	1.36E-09	0.00E+00	1.55E-09	1.55E-03	0.00E+00	2.26E-05	4.31E-06	0.00E+00
3746663758333	374666	3758333	6.72E-06	7.22E-06	6.94E-06	6.86E-08	1.34E-06	2.42E-06	0.00E+00	1.03E-06	5.14E-07	0.00E+00	0.00E+00	4.11E-07	1.89E-10	1.35E-09	0.00E+00	1.54E-09	1.54E-03	0.00E+00	2.24E-05	4.28E-06	0.00E+00
3746713758333	374671	3758333	6.67E-06	7.17E-06	6.88E-06	6.80E-08	1.33E-06	2.40E-06	0.00E+00	1.02E-06	5.10E-07	0.00E+00	0.00E+00	4.08E-07	1.88E-10	1.34E-09	0.00E+00	1.53E-09	1.53E-03	0.00E+00	2.22E-05	4.24E-06	0.00E+00
3746763758333	374676	3758333	6.61E-06	7.11E-06	6.83E-06	6.75E-08	1.32E-06	2.38E-06	0.00E+00	1.01E-06	5.06E-07	0.00E+00	0.00E+00	4.05E-07	1.86E-10	1.33E-09	0.00E+00	1.52E-09	1.52E-03	0.00E+00	2.20E-05	4.21E-06	0.00E+00
3746813758333	374681	3758333	6.56E-06	7.06E-06	6.77E-06	6.70E-08	1.31E-06	2.36E-06	0.00E+00	1.00E-06	5.02E-07	0.00E+00	0.00E+00	4.02E-07	1.85E-10	1.32E-09	0.00E+00	1.51E-09	1.51E-03	0.00E+00	2.19E-05	4.18E-06	0.00E+00
3746863758333	374686	3758333	6.51E-06	7.00E-06	6.72E-06	6.64E-08	1.30E-06	2.34E-06	0.00E+00	9.96E-07	4.98E-07	0.00E+00	0.00E+00	3.98E-07	1.83E-10	1.31E-09	0.00E+00	1.49E-09	1.49E-03	0.00E+00	2.17E-05	4.14E-06	0.00E+00
3746913758333	374691	3758333	6.46E-06	6.94E-06	6.67E-06	6.59E-08	1.29E-06	2.33E-06	0.00E+00	9.88E-07	4.94E-07	0.00E+00	0.00E+00	3.95E-07	1.82E-10	1.30E-09	0.00E+00	1.48E-09	1.48E-03	0.00E+00	2.15E-05	4.11E-06	0.00E+00
3746963758333	374696	3758333	6.40E-06	6.89E-06	6.61E-06	6.54E-08	1.28E-06	2.31E-06	0.00E+00	9.80E-07	4.90E-07	0.00E+00	0.00E+00	3.92E-07	1.80E-10	1.29E-09	0.00E+00	1.47E-09	1.47E-03	0.00E+00	2.13E-05	4.08E-06	0.00E+00
3747013758333	374701	3758333	6.35E-06	6.83E-06	6.56E-06	6.48E-08	1.27E-06	2.29E-06	0.00E+00	9.72E-07	4.86E-07	0.00E+00	0.00E+00	3.89E-07	1.79E-10	1.28E-09	0.00E+00	1.46E-09	1.46E-03	0.00E+00	2.12E-05	4.05E-06	0.00E+00
3747063758333	374706	3758333	6.30E-06	6.78E-06	6.51E-06	6.43E-08	1.26E-06	2.27E-06	0.00E+00	9.64E-07	4.82E-07	0.00E+00	0.00E+00	3.86E-07	1.77E-10	1.27E-09	0.00E+00	1.45E-09	1.45E-03	0.00E+00	2.10E-05	4.01E-06	0.00E+00
3747113758333	374711	3758333	6.25E-06	6.72E-06	6.45E-06	6.37E-08	1.25E-06	2.25E-06	0.00E+00	9.56E-07	4.78E-07	0.00E+00	0.00E+00	3.82E-07	1.76E-10	1.26E-09	0.00E+00	1.43E-09	1.43E-03	0.00E+00	2.08E-05	3.98E-06	0.00E+00
3747163758333	374716	3758333	6.19E-06	6.66E-06	6.40E-06	6.32E-08	1.24E-06	2.23E-06	0.00E+00	9.48E-07	4.74E-07	0.00E+00	0.00E+00	3.79E-07	1.74E-10	1.25E-09	0.00E+00	1.42E-09	1.42E-03	0.00E+00	2.06E-05	3.94E-06	0.00E+00
3747213758333	374721	3758333	6.14E-06	6.61E-06	6.34E-06	6.27E-08	1.23E-06	2.21E-06	0.00E+00	9.41E-07	4.70E-07	0.00E+00	0.00E+00	3.76E-07	1.73E-10	1.24E-09	0.00E+00	1.41E-09	1.41E-03	0.00E+00	2.05E-05	3.91E-06	0.00E+00
3747263758333	374726	3758333	6.09E-06	6.55E-06	6.29E-06	6.22E-08	1.22E-06	2.19E-06	0.00E+00	9.33E-07	4.66E-07	0.00E+00	0.00E+00	3.73E-07	1.72E-10	1.23E-09	0.00E+00	1.40E-09	1.40E-03	0.00E+00	2.03E-05	3.88E-06	0.00E+00
3747313758333	374731	3758333	6.04E-06	6.50E-06	6.24E-06	6.17E-08	1.21E-06	2.18E-06	0.00E+00	9.25E-07	4.62E-07	0.00E+00	0.00E+00	3.70E-07	1.70E-10	1.22E-09	0.00E+00	1.39E-09	1.39E-03	0.00E+00	2.01E-05	3.85E-06	0.00E+00
3747363758333	374736	3758333	5.99E-06	6.44E-06	6.19E-06	6.11E-08	1.20E-06	2.16E-06	0.00E+00	9.17E-07	4.59E-07	0.00E+00	0.00E+00	3.67E-07	1.69E-10	1.21E-09	0.00E+00	1.38E-09	1.38E-03	0.00E+00	2.00E-05	3.82E-06	0.00E+00
3747413758333	374741	3758333	5.94E-06	6.39E-06	6.13E-06	6.06E-08	1.19E-06	2.14E-06	0.00E+00	9.09E-07	4.55E-07	0.00E+00	0.00E+00	3.64E-07	1.67E-10	1.20E-09	0.00E+00	1.36E-09	1.36E-03	0.00E+00	1.98E-05	3.78E-06	0.00E+00
3747463758333	374746	3758333	5.89E-06	6.33E-06	6.08E-06	6.01E-08	1.18E-06	2.12E-06	0.00E+00	9.02E-07	4.51E-07	0.00E+00	0.00E+00	3.61E-07	1.66E-10	1.19E-09	0.00E+00	1.35E-09	1.35E-03	0.00E+00	1.96E-05	3.75E-06	0.00E+00
3747513758333	374751	3758333	5.84E-06	6.28E-06	6.03E-06	5.96E-08	1.17E-06	2.10E-06	0.00E+00	8.94E-07	4.47E-07	0.00E+00	0.00E+00	3.58E-07	1.64E-10	1.18E-09	0.00E+00	1.34E-09	1.34E-03	0.00E+00	1.95E-05	3.72E-06	0.00E+00
3747563758333	374756	3758333	5.79E-06	6.23E-06	5.98E-06	5.91E-08	1.16E-06	2.09E-06	0.00E+00	8.87E-07	4.43E-07	0.00E+00	0.00E+00	3.55E-07	1.63E-10	1.17E-09	0.00E+00	1.33E-09	1.33E-03	0.00E+00	1.93E-05	3.69E-06	0.00E+00
3747613758333	374761	3758333	5.74E-06	6.18E-06	5.93E-06	5.86E-08	1.15E-06	2.07E-06	0.00E+00	8.79E-07	4.39E-07	0.00E+00	0.00E+00	3.52E-07	1.62E-10	1.16E-09	0.00E+00	1.32E-09	1.32E-03	0.00E+00	1.91E-05	3.66E-06	0.00E+00
3746063758338	374606	3758338	7.47E-06	8.03E-06	7.71E-06	7.62E-08	1.49E-06	2.69E-06	0.00E+00	1.14E-06	5.71E-07	0.00E+00	0.00E+00	4.57E-07	2.10E-10	1.50E-09	0.00E+00	1.71E-09	1.71E-03	0.00E+00	2.49E-05	4.75E-06	0.00E+00
3746113758338	374611	3758338	7.42E-06	7.97E-06	7.66E-06	7.57E-08	1.48E-06	2.67E-06	0.00E+00	1.14E-06	5.68E-07	0.00E+00	0.00E+00	4.54E-07	2.09E-10	1.49E-09	0.00E+00	1.70E-09	1.70E-03	0.00E+00	2.47E-05	4.72E-06	0.00E+00
3746163758338	374616	3758338	7.36E-06	7.92E-06	7.60E-06	7.51E-08	1.47E-06	2.65E-06	0.00E+00	1.13E-06	5.64E-07	0.00E+00	0.00E+00	4.51E-07	2.07E-10	1.48E-09	0.00E+00	1.69E-09	1.69E-03	0.00E+00	2.45E-05	4.69E-06	0.00E+00
3746213758338	374621	3758338	7.31E-06	7.86E-06	7.55E-06	7.46E-08	1.46E-06	2.63E-06	0.00E+00	1.12E-06	5.59E-07	0.00E+00	0.00E+00	4.48E-07	2.06E-10	1.47E-09	0.00E+00	1.68E-09	1.68E-03	0.00E+00	2.44E-05	4.65E-06	0.00E+00
3746263758338	374626	3758338	7.26E-06	7.81E-06	7.49E-06	7.41E-08	1.45E-06	2.61E-06	0.00E+00	1.11E-06	5.55E-07	0.00E+00	0.00E+00	4.44E-07	2.04E-10	1.46E-09	0.00E+00	1.67E-09	1.67E-03	0.00E+00	2.42E-05	4.62E-06	0.00E+00
3746313758338	374631	3758338	7.21E-06	7.75E-06	7.44E-06	7.35E-08	1.44E-06	2.59E-06	0.00E+00	1.10E-06	5.51E-07	0.00E+00	0.00E+00	4.41E-07	2.03E-10	1.45E-09	0.00E+00	1.65E-09	1.65E-03	0.00E+00	2.40E-05	4.59E-06	0.00E+00
3746363758338	374636	3758338	7.15E-06	7.69E-06	7.38E-06	7.30E-08	1.43E-06	2.58E-06	0.00E+00	1.09E-06	5.47E-07	0.00E+00	0.00E+00	4.38E-07	2.01E-10	1.44E-09	0.00E+00	1.64E-09	1.64E-03	0.00E+00	2.38E-05	4.55E-06	0.00E+00
3746413758338	374641	3758338	7.10E-06	7.63E-06	7.33E-06	7.24E-08	1.42E-06	2.56E-06	0.00E+00	1.09E-06	5.43E-07	0.00E+00	0.00E+00	4.35E-07	2.00E-10	1.43E-09	0.00E+00	1.63E-09	1.63E-03	0.00E+00	2.37E-05	4.52E-06	0.00E+00
3746463758338	374646	3758338	7.05E-06	7.58E-06	7.27E-06	7.19E-08	1.41E-06	2.54E-06	0.00E+00	1.08E-06	5.39E-07	0.00E+00	0.00E+00	4.31E-07	1.98E-10	1.42E-09	0.00E+00	1.62E-09	1.62E-03	0.00E+00	2.35E-05	4.49E-06	0.00E+00
3746513758338	374651	3758338	6.99E-06	7.52E-06	7.22E-06	7.14E-08	1.40E-06	2.52E-06	0.00E+00	1.07E-06	5.35E-07	0.00E+00	0.00E+00	4.28E-07	1.97E-10	1.41E-09	0.00E+00	1.60E-09	1.60E-03	0.00E+00	2.33E-05	4.45E-06	0.00E+00
3746563758338	374656	3758338	6.94E-06	7.46E-06	7.16E-06	7.08E-08	1.39E-06	2.50E-06	0.00E+00	1.06E-06	5.31E-07	0.00E+00	0.00E+00	4.25E-07	1.95E-10	1.40E-09	0.00E+00	1.59E-09	1.59E-03	0.00E+00	2.31E-05	4.42E-06	0.00E+00
3746613758338	374661	3758338	6.89E-06	7.41E-06	7.11E-06	7.03E-08	1.38E-06	2.48E-06	0.00E+00	1.05E-06	5.27E-07	0.00E+00	0.00E+00	4.22E-07	1.94E-10	1.39E-09	0.00E+00	1.58E-09	1.58E-03	0.00E+00	2.29E-05	4.39E-06	0.00E+00
3746663758338	374666	3758338	6.83E-06	7.35E-06	7.05E-06	6.97E-08	1.37E-06	2.46E-06	0.00E+00	1.05E-06	5.23E-07	0.00E+00	0.00E+00	4.18E-07	1.92E-10	1.38E-09	0.00E+00	1.57E-09	1.57E-03	0.00E+00	2.28E-05	4.35E-06	0.00E+00
3746713758338	374671	3758338	6.78E-06	7.29E-06	7.00E-06	6.92E-08	1.36E-06	2.44E-06	0.00E+00	1.04E-06	5.19E-07	0.00E+00	0.00E+00	4.15E-07	1.91E-10	1.36E-09	0.00E+00	1.56E-09	1.56E-03	0.00E+00	2.26E-05	4.32E-06	0.00E+00
3746763758338	374676	3758338	6.73E-06	7.23E-06	6.94E-06	6.86E-08	1.35E-06	2.42E-06	0.00E+00	1.03E-06	5.15E-07	0.00E+00	0.00E+00	4.12E-07	1.89E-10	1.35E-09	0.00E+00	1.54E-09	1.54E-03	0.00E+00	2.24E-05	4.28E-06	0.00E+00
3746813758338	374681	3758338	6.67E-06	7.17E-06	6.89E-06	6.81E-08	1.33E-06	2.40E-06	0.00E+00	1.02E-06	5.11E-07	0.00E+00	0.00E+00	4.08E-07	1.88E-10	1.34E-09	0.00E+00	1.53E-09	1.53E-03	0.00E+00	2.22E-05	4.25E-06	0.00E+00
3746863758338	374686	3758338	6.62E-06	7.12E-06	6.83E-06	6.75E-08	1.32E-06	2.38E-06	0.00E+00	1.01E-06	5.06E-07	0.00E+00	0.00E+00	4.05E-07	1.86E-10	1.33E-09	0.00E+00	1.52E-09	1.52E-03	0.00E+00	2.21E-05	4.21E-06	0.00E+00
3746913758338	374691	3758338	6.56E-06	7.06E-06	6.78E-06	6.70E-08	1.31E-06	2.36E-06	0.00E+00	1.00E-06	5.02E-07	0.00E+00	0.00E+00	4.02E-07	1.85E-10	1.32E-09	0.00E+00	1.51E-09	1.51E-03	0.00E+00	2.19E-05	4.18E-06	0.00E+00
3746963758338	374696	3758338	6.51E-06	7.00E-06	6.72E-06	6.64E-08	1.30E-06	2.34E-06	0.00E+00	9.96E-07	4.98E-07	0.00E+00	0.00E+00	3.99E-07	1.83E-10	1.31E-09	0.00E+00	1.49E-09	1.49E-03	0.00E+00	2.17E-05	4.14E-06	0.00E+00
3747013758338	374701	3758338	6.45E-06	6.94E-06	6.66E-06	6.58E-08	1.29E-06	2.32E-06	0.00E+00	9.88E-07	4.94E-07	0.00E+00	0.00E+00	3.95E-07	1.82E-10	1.30E-09	0.00E+00	1.48E-09	1.48E-03	0.00E+00	2.15E-05	4.11E-06	0.00E+00
3747063758338	374706	3758338	6.40E-06	6.88E-06	6.60E-06	6.53E-08	1.28E-06	2.30E-06	0.00E+00	9.79E-07	4.89E-07	0.00E+00	0.00E+00	3.92E-07	1.80E-10	1.29E-09	0.00E+00	1.47E-09	1.47E-03	0.00E+00	2.13E-05	4.07E-06	0.00E+00
3747113758338	374711	3758338	6.34E-06	6.82E-06	6.55E-06	6.47E-08	1.27E-06	2.28E-06	0.00E+00	9.71E-07	4.85E-07	0.00E+00	0.00E+00	3.88E-07	1.79E-10	1.28E-09	0.00E+00	1.46E-09	1.46E-03	0.00E+00	2.11E-05	4.04E-06	0.00E+00
3747163758338	374716	3758338	6.29E-06	6.76E-06	6.49E-06	6.42E-08	1.26E-06	2.26E-06	0.00E+00	9.62E-07	4.81E-07	0.00E+00	0.00E+00	3.85E-07	1.77E-10	1.27E-09	0.00E+00	1.44E-09	1.44E-03	0.00E+00	2.10E-05	4.00E-06	0.00E+00
3747213758338	374721	3758338	6.23E-06	6.70E-06	6.44E-06	6.36E-08	1.25E-06	2.24E-06	0.00E+00	9.54E-07	4.77E-07	0.00E+00	0.00E+00	3.82E-07	1.75E-10	1.26E-09	0.00E+00	1.43E-09	1.43E-03	0.00E+00	2.08E-05	3.97E-06	0.00E+00
3747263758338	374726	3758338	6.18E-06	6.65E-06	6.38E-06	6.31E-08	1.24E-06	2.23E-06	0.00E+00	9.46E-07	4.73E-07	0.00E+00	0.00E+00	3.78E-07	1.74E-10	1.24E-09	0.00E+00	1.42E-09	1.42E-03	0.00E+00	2.06E-05	3.94E-06	0.00E+00
3747313758338	374731	3758338	6.13E-06	6.59E-06	6.33E-06	6.25E-08	1.23E-06	2.21E-06	0.00E+00	9.38E-07	4.69E-07	0.00E+00	0.00E+00	3.75E-07

			SWBuilding Construction			EYBuilding Construction			SWArchitectural Coating	NBBuilding Construction	NBBuilding Construction	NBArchitectural Coating	NBArchitectural Coating	RWBuilding Construction	Child Risk					Overlapping Phases - Maximum GLC			
Unique Identifier	X (UTM)	Y (UTM)	2026	SWDemolition 2026	SWGrading 2026	2026	SWPaving 2027	SWGrading 2027	2027	2026	2027	2026	2027	2026	3rd Trimester	0<2	2<16	Total	per million	2025	2026	2027	2028
3747363758353	374736	3758353	6.38E-06	6.86E-06	6.59E-06	6.51E-08	1.28E-06	2.30E-06	0.00E+00	9.77E-07	4.88E-07	0.00E+00	0.00E+00	3.91E-07	1.80E-10	1.28E-09	0.00E+00	1.46E-09	1.46E-03	0.00E+00	2.13E-05	4.06E-06	0.00E+00
3747413758353	374741	3758353	6.32E-06	6.80E-06	6.53E-06	6.45E-08	1.27E-06	2.28E-06	0.00E+00	9.68E-07	4.84E-07	0.00E+00	0.00E+00	3.87E-07	1.78E-10	1.27E-09	0.00E+00	1.45E-09	1.45E-03	0.00E+00	2.11E-05	4.03E-06	0.00E+00
3747463758353	374746	3758353	6.27E-06	6.74E-06	6.47E-06	6.40E-08	1.25E-06	2.26E-06	0.00E+00	9.59E-07	4.80E-07	0.00E+00	0.00E+00	3.84E-07	1.76E-10	1.26E-09	0.00E+00	1.44E-09	1.44E-03	0.00E+00	2.09E-05	3.99E-06	0.00E+00
3747513758353	374751	3758353	6.21E-06	6.68E-06	6.41E-06	6.34E-08	1.24E-06	2.24E-06	0.00E+00	9.51E-07	4.75E-07	0.00E+00	0.00E+00	3.80E-07	1.75E-10	1.25E-09	0.00E+00	1.43E-09	1.43E-03	0.00E+00	2.07E-05	3.95E-06	0.00E+00
3746063758358	374606	3758358	8.05E-06	8.65E-06	8.31E-06	8.21E-08	1.61E-06	2.90E-06	0.00E+00	1.23E-06	6.16E-07	0.00E+00	0.00E+00	4.93E-07	2.26E-10	1.62E-09	0.00E+00	1.85E-09	1.85E-03	0.00E+00	2.68E-05	5.12E-06	0.00E+00
3746113758358	374611	3758358	7.99E-06	8.59E-06	8.25E-06	8.15E-08	1.60E-06	2.88E-06	0.00E+00	1.22E-06	6.11E-07	0.00E+00	0.00E+00	4.89E-07	2.25E-10	1.61E-09	0.00E+00	1.83E-09	1.83E-03	0.00E+00	2.66E-05	5.09E-06	0.00E+00
3746163758358	374616	3758358	7.93E-06	8.53E-06	8.19E-06	8.09E-08	1.59E-06	2.86E-06	0.00E+00	1.21E-06	6.07E-07	0.00E+00	0.00E+00	4.85E-07	2.23E-10	1.60E-09	0.00E+00	1.82E-09	1.82E-03	0.00E+00	2.64E-05	5.05E-06	0.00E+00
3746213758358	374621	3758358	7.87E-06	8.46E-06	8.12E-06	8.03E-08	1.57E-06	2.83E-06	0.00E+00	1.20E-06	6.02E-07	0.00E+00	0.00E+00	4.82E-07	2.21E-10	1.58E-09	0.00E+00	1.81E-09	1.81E-03	0.00E+00	2.62E-05	5.01E-06	0.00E+00
3746263758358	374626	3758358	7.81E-06	8.40E-06	8.06E-06	7.97E-08	1.56E-06	2.81E-06	0.00E+00	1.20E-06	5.98E-07	0.00E+00	0.00E+00	4.78E-07	2.20E-10	1.57E-09	0.00E+00	1.79E-09	1.79E-03	0.00E+00	2.60E-05	4.97E-06	0.00E+00
3746313758358	374631	3758358	7.75E-06	8.34E-06	8.00E-06	7.91E-08	1.55E-06	2.79E-06	0.00E+00	1.19E-06	5.93E-07	0.00E+00	0.00E+00	4.74E-07	2.18E-10	1.56E-09	0.00E+00	1.78E-09	1.78E-03	0.00E+00	2.58E-05	4.94E-06	0.00E+00
3746363758358	374636	3758358	7.69E-06	8.27E-06	7.94E-06	7.85E-08	1.54E-06	2.77E-06	0.00E+00	1.18E-06	5.88E-07	0.00E+00	0.00E+00	4.71E-07	2.16E-10	1.55E-09	0.00E+00	1.76E-09	1.76E-03	0.00E+00	2.56E-05	4.90E-06	0.00E+00
3746413758358	374641	3758358	7.63E-06	8.20E-06	7.88E-06	7.78E-08	1.53E-06	2.75E-06	0.00E+00	1.17E-06	5.84E-07	0.00E+00	0.00E+00	4.67E-07	2.15E-10	1.54E-09	0.00E+00	1.75E-09	1.75E-03	0.00E+00	2.54E-05	4.86E-06	0.00E+00
3746463758358	374646	3758358	7.57E-06	8.14E-06	7.81E-06	7.72E-08	1.51E-06	2.73E-06	0.00E+00	1.16E-06	5.79E-07	0.00E+00	0.00E+00	4.63E-07	2.13E-10	1.52E-09	0.00E+00	1.74E-09	1.74E-03	0.00E+00	2.52E-05	4.82E-06	0.00E+00
3746513758358	374651	3758358	7.51E-06	8.07E-06	7.75E-06	7.66E-08	1.50E-06	2.70E-06	0.00E+00	1.15E-06	5.74E-07	0.00E+00	0.00E+00	4.60E-07	2.11E-10	1.51E-09	0.00E+00	1.72E-09	1.72E-03	0.00E+00	2.50E-05	4.78E-06	0.00E+00
3746563758358	374656	3758358	7.45E-06	8.01E-06	7.69E-06	7.60E-08	1.49E-06	2.68E-06	0.00E+00	1.14E-06	5.70E-07	0.00E+00	0.00E+00	4.56E-07	2.10E-10	1.50E-09	0.00E+00	1.71E-09	1.71E-03	0.00E+00	2.48E-05	4.74E-06	0.00E+00
3746613758358	374661	3758358	7.39E-06	7.94E-06	7.63E-06	7.54E-08	1.48E-06	2.66E-06	0.00E+00	1.13E-06	5.65E-07	0.00E+00	0.00E+00	4.52E-07	2.08E-10	1.49E-09	0.00E+00	1.70E-09	1.70E-03	0.00E+00	2.46E-05	4.70E-06	0.00E+00
3746663758358	374666	3758358	7.33E-06	7.88E-06	7.56E-06	7.47E-08	1.47E-06	2.64E-06	0.00E+00	1.12E-06	5.61E-07	0.00E+00	0.00E+00	4.48E-07	2.06E-10	1.48E-09	0.00E+00	1.68E-09	1.68E-03	0.00E+00	2.44E-05	4.66E-06	0.00E+00
3746713758358	374671	3758358	7.26E-06	7.81E-06	7.50E-06	7.41E-08	1.45E-06	2.62E-06	0.00E+00	1.11E-06	5.56E-07	0.00E+00	0.00E+00	4.45E-07	2.04E-10	1.46E-09	0.00E+00	1.67E-09	1.67E-03	0.00E+00	2.42E-05	4.63E-06	0.00E+00
3746763758358	374676	3758358	7.20E-06	7.75E-06	7.44E-06	7.35E-08	1.44E-06	2.59E-06	0.00E+00	1.10E-06	5.51E-07	0.00E+00	0.00E+00	4.41E-07	2.03E-10	1.45E-09	0.00E+00	1.65E-09	1.65E-03	0.00E+00	2.40E-05	4.59E-06	0.00E+00
3746813758358	374681	3758358	7.14E-06	7.68E-06	7.37E-06	7.29E-08	1.43E-06	2.57E-06	0.00E+00	1.09E-06	5.47E-07	0.00E+00	0.00E+00	4.37E-07	2.01E-10	1.44E-09	0.00E+00	1.64E-09	1.64E-03	0.00E+00	2.38E-05	4.55E-06	0.00E+00
3746863758358	374686	3758358	7.08E-06	7.61E-06	7.31E-06	7.22E-08	1.42E-06	2.55E-06	0.00E+00	1.08E-06	5.42E-07	0.00E+00	0.00E+00	4.33E-07	1.99E-10	1.43E-09	0.00E+00	1.62E-09	1.62E-03	0.00E+00	2.36E-05	4.51E-06	0.00E+00
3746913758358	374691	3758358	7.02E-06	7.55E-06	7.25E-06	7.16E-08	1.40E-06	2.53E-06	0.00E+00	1.07E-06	5.37E-07	0.00E+00	0.00E+00	4.30E-07	1.98E-10	1.42E-09	0.00E+00	1.61E-09	1.61E-03	0.00E+00	2.34E-05	4.47E-06	0.00E+00
3746963758358	374696	3758358	6.96E-06	7.49E-06	7.19E-06	7.10E-08	1.39E-06	2.51E-06	0.00E+00	1.07E-06	5.33E-07	0.00E+00	0.00E+00	4.26E-07	1.96E-10	1.40E-09	0.00E+00	1.60E-09	1.60E-03	0.00E+00	2.32E-05	4.43E-06	0.00E+00
3747013758358	374701	3758358	6.90E-06	7.42E-06	7.13E-06	7.04E-08	1.38E-06	2.49E-06	0.00E+00	1.06E-06	5.28E-07	0.00E+00	0.00E+00	4.23E-07	1.94E-10	1.39E-09	0.00E+00	1.58E-09	1.58E-03	0.00E+00	2.30E-05	4.40E-06	0.00E+00
3747063758358	374706	3758358	6.84E-06	7.36E-06	7.06E-06	6.98E-08	1.37E-06	2.46E-06	0.00E+00	1.05E-06	5.24E-07	0.00E+00	0.00E+00	4.19E-07	1.93E-10	1.38E-09	0.00E+00	1.57E-09	1.57E-03	0.00E+00	2.28E-05	4.36E-06	0.00E+00
3747113758358	374711	3758358	6.78E-06	7.29E-06	7.00E-06	6.92E-08	1.36E-06	2.44E-06	0.00E+00	1.04E-06	5.19E-07	0.00E+00	0.00E+00	4.15E-07	1.91E-10	1.36E-09	0.00E+00	1.56E-09	1.56E-03	0.00E+00	2.26E-05	4.32E-06	0.00E+00
3747163758358	374716	3758358	6.72E-06	7.22E-06	6.93E-06	6.85E-08	1.34E-06	2.42E-06	0.00E+00	1.03E-06	5.14E-07	0.00E+00	0.00E+00	4.11E-07	1.89E-10	1.35E-09	0.00E+00	1.54E-09	1.54E-03	0.00E+00	2.24E-05	4.28E-06	0.00E+00
3747213758358	374721	3758358	6.66E-06	7.16E-06	6.87E-06	6.79E-08	1.33E-06	2.40E-06	0.00E+00	1.02E-06	5.10E-07	0.00E+00	0.00E+00	4.08E-07	1.87E-10	1.34E-09	0.00E+00	1.53E-09	1.53E-03	0.00E+00	2.22E-05	4.24E-06	0.00E+00
3747263758358	374726	3758358	6.60E-06	7.10E-06	6.81E-06	6.73E-08	1.32E-06	2.38E-06	0.00E+00	1.01E-06	5.05E-07	0.00E+00	0.00E+00	4.04E-07	1.86E-10	1.33E-09	0.00E+00	1.51E-09	1.51E-03	0.00E+00	2.20E-05	4.20E-06	0.00E+00
3747313758358	374731	3758358	6.54E-06	7.04E-06	6.75E-06	6.68E-08	1.31E-06	2.36E-06	0.00E+00	1.00E-06	5.01E-07	0.00E+00	0.00E+00	4.01E-07	1.84E-10	1.32E-09	0.00E+00	1.50E-09	1.50E-03	0.00E+00	2.18E-05	4.17E-06	0.00E+00
3747363758358	374736	3758358	6.48E-06	6.97E-06	6.69E-06	6.62E-08	1.30E-06	2.34E-06	0.00E+00	9.93E-07	4.96E-07	0.00E+00	0.00E+00	3.97E-07	1.83E-10	1.31E-09	0.00E+00	1.49E-09	1.49E-03	0.00E+00	2.16E-05	4.13E-06	0.00E+00
3747413758358	374741	3758358	6.43E-06	6.91E-06	6.64E-06	6.56E-08	1.29E-06	2.31E-06	0.00E+00	9.84E-07	4.92E-07	0.00E+00	0.00E+00	3.93E-07	1.81E-10	1.29E-09	0.00E+00	1.48E-09	1.48E-03	0.00E+00	2.14E-05	4.09E-06	0.00E+00
3747463758358	374746	3758358	6.37E-06	6.85E-06	6.58E-06	6.50E-08	1.27E-06	2.29E-06	0.00E+00	9.75E-07	4.87E-07	0.00E+00	0.00E+00	3.90E-07	1.79E-10	1.28E-09	0.00E+00	1.46E-09	1.46E-03	0.00E+00	2.12E-05	4.06E-06	0.00E+00
3747513758358	374751	3758358	6.31E-06	6.79E-06	6.51E-06	6.44E-08	1.26E-06	2.27E-06	0.00E+00	9.66E-07	4.83E-07	0.00E+00	0.00E+00	3.86E-07	1.78E-10	1.27E-09	0.00E+00	1.45E-09	1.45E-03	0.00E+00	2.10E-05	4.02E-06	0.00E+00
3746023758363	374602	3758363	8.25E-06	8.87E-06	8.52E-06	8.42E-08	1.65E-06	2.97E-06	0.00E+00	1.26E-06	6.31E-07	0.00E+00	0.00E+00	5.05E-07	2.32E-10	1.66E-09	0.00E+00	1.89E-09	1.89E-03	0.00E+00	2.75E-05	5.26E-06	0.00E+00
3746063758363	374606	3758363	8.20E-06	8.82E-06	8.47E-06	8.37E-08	1.64E-06	2.95E-06	0.00E+00	1.26E-06	6.28E-07	0.00E+00	0.00E+00	5.02E-07	2.31E-10	1.65E-09	0.00E+00	1.88E-09	1.88E-03	0.00E+00	2.73E-05	5.22E-06	0.00E+00
3746113758363	374611	3758363	8.14E-06	8.76E-06	8.41E-06	8.31E-08	1.63E-06	2.93E-06	0.00E+00	1.25E-06	6.23E-07	0.00E+00	0.00E+00	4.98E-07	2.29E-10	1.64E-09	0.00E+00	1.87E-09	1.87E-03	0.00E+00	2.71E-05	5.18E-06	0.00E+00
3746163758363	374616	3758363	8.08E-06	8.69E-06	8.34E-06	8.25E-08	1.62E-06	2.91E-06	0.00E+00	1.24E-06	6.18E-07	0.00E+00	0.00E+00	4.95E-07	2.27E-10	1.63E-09	0.00E+00	1.85E-09	1.85E-03	0.00E+00	2.69E-05	5.15E-06	0.00E+00
3746213758363	374621	3758363	8.02E-06	8.62E-06	8.28E-06	8.18E-08	1.60E-06	2.89E-06	0.00E+00	1.23E-06	6.14E-07	0.00E+00	0.00E+00	4.91E-07	2.26E-10	1.61E-09	0.00E+00	1.84E-09	1.84E-03	0.00E+00	2.67E-05	5.11E-06	0.00E+00
3746263758363	374626	3758363	7.96E-06	8.56E-06	8.22E-06	8.12E-08	1.59E-06	2.87E-06	0.00E+00	1.22E-06	6.09E-07	0.00E+00	0.00E+00	4.87E-07	2.24E-10	1.60E-09	0.00E+00	1.83E-09	1.83E-03	0.00E+00	2.65E-05	5.07E-06	0.00E+00
3746313758363	374631	3758363	7.90E-06	8.49E-06	8.15E-06	8.06E-08	1.58E-06	2.84E-06	0.00E+00	1.21E-06	6.04E-07	0.00E+00	0.00E+00	4.83E-07	2.22E-10	1.59E-09	0.00E+00	1.81E-09	1.81E-03	0.00E+00	2.63E-05	5.03E-06	0.00E+00
3746363758363	374636	3758363	7.83E-06	8.43E-06	8.09E-06	7.99E-08	1.57E-06	2.82E-06	0.00E+00	1.20E-06	6.00E-07	0.00E+00	0.00E+00	4.80E-07	2.21E-10	1.58E-09	0.00E+00	1.80E-09	1.80E-03	0.00E+00	2.61E-05	4.99E-06	0.00E+00
3746413758363	374641	3758363	7.77E-06	8.36E-06	8.02E-06	7.93E-08	1.55E-06	2.80E-06	0.00E+00	1.19E-06	5.95E-07	0.00E+00	0.00E+00	4.76E-07	2.19E-10	1.56E-09	0.00E+00	1.78E-09	1.78E-03	0.00E+00	2.59E-05	4.95E-06	0.00E+00
3746463758363	374646	3758363	7.71E-06	8.29E-06	7.96E-06	7.87E-08	1.54E-06	2.78E-06	0.00E+00	1.18E-06	5.90E-07	0.00E+00	0.00E+00	4.72E-07	2.17E-10	1.55E-09	0.00E+00	1.77E-09	1.77E-03	0.00E+00	2.57E-05	4.91E-06	0.00E+00
3746513758363	374651	3758363	7.64E-06	8.22E-06	7.89E-06	7.80E-08	1.53E-06	2.75E-06	0.00E+00	1.17E-06	5.85E-07	0.00E+00	0.00E+00	4.68E-07	2.15E-10	1.54E-09	0.00E+00	1.75E-09	1.75E-03	0.00E+00	2.55E-05	4.87E-06	0.00E+00
3746563758363	374656	3758363	7.58E-06	8.15E-06	7.83E-06	7.74E-08	1.52E-06	2.73E-06	0.00E+00	1.16E-06	5.80E-07	0.00E+00	0.00E+00	4.64E-07	2.13E-10	1.53E-09	0.00E+00	1.74E-09	1.74E-03	0.00E+00	2.53E-05	4.83E-06	0.00E+00
3746613758363	374661	3758363	7.52E-06	8.09E-06	7.76E-06	7.67E-08	1.50E-06	2.71E-06	0.00E+00	1.15E-06	5.76E-07	0.00E+00	0.00E+00	4.60E-07	2.12E-10	1.51E-09	0.00E+00	1.73E-09	1.73E-03	0.00E+00	2.51E-05	4.79E-06	0.00E+00
3746663758363	374666	3758363	7.46E-06	8.02E-06	7.70E-06	7.61E-08	1.49E-06	2.69E-06	0.00E+00	1.14E-06	5.71E-07	0.00E+00	0.00E+00	4.57E-07	2.10E-10	1.50E-09	0.00E+00	1.71E-09	1.71E-03	0.00E+00	2.48E-05	4.75E-06	0.00E+00
3746713758363	374671	3763	7.39E-06	7.95E-06	7.63E-06	7.54E-08	1.48E-06	2.66E-06	0.00E+00	1.13E-06	5.66E-07	0.00E+00	0.00E+00	4.53E-07	2.08E-10	1.49E-09	0.00E+00	1.70E-09	1.70E-03	0.00E+00	2.46E-05	4.71E-06	0.00E+00
3746763758363	374676	3763	7.33E-06	7.88E-06	7.57E-06	7.48E-08	1.47E-06	2.64E-06	0.00E+00	1.12E-06	5.61E-07	0.00E+00	0.00E+00	4.49E-07	2.06E-10	1.48E-09	0.00E+00	1.68E-09	1.68E-03	0.00E+00	2.44E-05	4.67E-06	0.00E+00
3746813758363	374681	3763	7.27E-06	7.82E-06	7.50E-06	7.42E-08	1.45E-06	2.62E-06	0.00E+00	1.11E-06	5.56E-07	0.00E+00	0.00E+00	4.45E-07	2.05E-10	1.46E-09	0.00E+00	1.67E-09	1.67E-03	0.00E+00	2.42E-05	4.63E-06	0.00E+00
3746863758363	374686	3763	7.20E-06	7.75E-06	7.44E-06	7.35E-08	1.44E-06	2.59E-06	0.00E+00	1.10E-06	5.51E-07	0.00E+00	0.00E+00	4.41E-07	2.03E-10	1.45E-09	0.00E+00	1.65E-09	1.65E-03	0.00E+00	2.40E-05	4.59E-06	0.00E+00
3746913758363	374691	3763	7.14E-06	7.68E-06	7.37E-06	7.29E-08	1.43E-06	2.57E-06	0.00E+00	1.09E-06	5.47E-07	0.00E+00	0.00E+00	4.37E-07	2.01E-10	1.44E-09	0.00E+00	1.64E-09	1.64E-03	0.00E+00	2.38E-05	4.55E-06	0.00E+00
3746963758363	374696	3763	7.08E-06	7.62E-06	7.31E-06	7.23E-08	1.42E-06	2.55E-06	0.00E+00	1.08E-06	5.42E-07	0.00E+00	0.00E+00	4.34E-07	1.99E-10	1.43E-09	0.00E+00	1.63E-09	1.63E-03	0.00E+00	2.36E-05	4.51E-06	0.00E+00
3747013758363	374701	3763	7.02E-06	7.55E-06	7.25E-06	7.16E-08	1.40E-06	2.53E-06	0.00E+00	1.07E-06	5.37E-07	0.00E+00	0.00E+00	4.30E-07	1.98E-10	1.41E-09	0.00E+00	1.61E-09	1.61E-03	0.00E+00	2.34E-05	4.47E-06	0.00E+00
3747063758363	374706	3763	6.96E-06	7.48E-06	7.19E-06	7.10E-08	1.39E-06	2.51E-06	0.00E+00	1.07E-06	5.33E-07	0.00E+00	0.00E+00	4.26E-07	1.96E-10	1.40E-09	0.00E+00	1.60E-09	1.60E-03	0.00E+00	2.32E-05	4.43E-06	0.00E+00
3747113758363	374711	3763	6.89E-06	7.41E-06	7.12E-06	7.03E-08	1.38E-06	2.48E-06	0.00E+00	1.05E-06	5.27E-07	0.00E+00	0.00E+00	4.22E-07	1.94E-10	1.39E-09	0.00E+00	1.58E-09	1.58E-03	0.00E+00	2.30E-05	4.39E-06	0.00E+00
3747163758363	374716	3763	6.83E-06	7.34E-06	7.05E-06	6.97E-08	1.37E-06	2.46E-06	0.00E+00	1.05E-06	5.23E-07	0.00E+00	0.00E+00	4.18E-07	1.92E-10	1.38E-09	0.00E+00	1.57E-09	1.57E-03	0.00E+00	2.28E-05	4.35E-06	0.00E+00
3747213758363	374721	3763	6.77E-06	7.28E-06	6.99E-06	6.91E-08	1.35E-06	2.44E-06	0.00E+00	1.04E-06	5.18E-07	0.00E+00	0.00E+00	4.15E-07	1.91E-10	1.36E-09	0.00E+00	1.55E-09	1.55E-03	0.00E+00	2.26E-05	4.31E-06	0.00E+00
3747263758363	374726	3763	6.71E-06	7.22E-06	6.93E-06	6.85E-08	1.34E-06	2.42E-06	0.00E+00	1.03E-06	5.14E-07	0.00E+00	0.00E+00	4.11E-07	1.89E-10	1.35E-09	0.00E+00	1.54E-09	1.54E-03	0.00E+00	2.24E-05	4.27E-06	0.00E+00
3747313758363	374731	3763	6.65E-06	7.15E-06	6.87E-06	6.79E-08	1.33E-06	2.40E-06	0.00E+00	1.02E-06	5.09E-07	0.00E+00	0.00E+00	4.07E-07	1.87E-10	1.34E-09	0.00E+00	1.53E-09	1.53E-03	0.00E+00	2.22E-05	4.24E-06	0.00E+00
3747363758363	374736	3763	6.59E-06	7.09E-06	6.81E-06	6.73E-08	1.32E-06	2.37E-06	0.00E+00	1.01E-06	5.04E-07	0.00E+00	0.00E+00	4.04E-07	1.86E-10	1.33E-09	0.00E+00	1.51E-09	1.51E-03	0.00E+00	2.20E-05	4.20E-06	0.00E+00
3747413758363	374741	3763	6.53E-06	7.03E-06	6.74E-06	6.67E-08	1.31E-06	2.35E-06	0.00E+00	1.00E-06	5.00E-07	0.00E+00	0.00E+00	4.00E-07	1.84E-10	1.32E-09	0.00E+00	1.50E-09	1.50E-03	0.00E+00	2.18E-05	4.16E-06	0.00E+00
3747463758363	374746	3763	6.47E-06	6.96E-06	6.68E-06	6.60E-08	1.30E-06	2.33E-06	0.00E+00	9.91E-07	4.95E-07	0.00E+00	0.00E+00	3.96E-07	1.82E-10	1.30E-09	0.00E+00	1.49E-09	1.49E-03	0.00E+00	2.16E-05	4.12E-06	0.00E+00
3747513758363	374751	3763	6.41E-06	6.90E-06	6.62E-06	6.54E-08	1.28E-06	2.31E-06	0.00E+00	9.81E-07	4.91E-07	0.00E+00	0.00E+00	3.93E-07	1.80E-10	1.29E-09	0.00E+00	1.47E-09	1.47E-03	0.00E+00	2.14E-05	4.08E-06	0.00E+00
3746023758368	374602	3768	8.41E-06	9.05E-06	8.69E-06	8.58E-08	1.68E-06	3.03E-06	0.00E+00	1.29E-06	6.44E-07	0.00E+00	0.00E+00	5.15E-07	2.37E-10	1.69E-09	0.00E+00	1.93E-09	1.93E-03	0.00E+00	2.80E-05	5.36E-06	0.00E+00
3746063758368	374606	3768	8.36E-06	8.99E-06	8.63E-06	8.53E-08	1.67E-06	3.01E-06	0.00E+00	1.28E-06	6.40E-07	0.00E+00	0.00E+00	5.12E-07	2.35E-10	1.68E-09	0.00E+00	1.92E-09	1.92E-03	0.00E+00	2.79E-05	5.33E-06	0.00E+00
3746113758368	374611	3768	8.30E-06	8.93E-06	8.57E-06	8.47E-08	1.66E-06	2.99E-06	0.00E+00	1.27E-06	6.35E-07	0.00E+00	0.00E+00	5.08E-07	2.34E-10	1.67E-09	0.00E+00	1.91E-09	1.91E-03	0.00E+00	2.77E-05	5.29E-06	0.00E+00
3746163758368	374616	3768	8.24E-06	8.86E-06	8.50E-06	8.40E-08	1.65E-06	2.97E-06	0.00E+00	1.26E-06	6.30E-07	0.00E+00	0.00E+00	5.04E-07	2.32E-10	1.66E-09	0.00E+00	1.89E-09	1.89E-03	0.00E+00	2.74E-05	5.24E-06	0.00E+00
3746213758368	374621	3768	8.17E-06	8.79E-06	8.44E-06	8.34E-08	1.64E-06	2.94E-06	0.00E+00	1.25E-06	6.25E-07	0.00E+00	0.00E+00	5.00E-07	2.30E-10	1.65E-09	0.00E+00	1.88E-09	1.88E-03	0.00E+00	2.72E-05	5.20E-06	0.00E+00
3746263758368	374626	3768	8.11E-06	8.72E-06	8.37E-06	8.27E-08	1.62E-06	2.92E-06	0.00E+00	1.24E-06	6.21E-07	0.00E+00	0.00E+00	4.96E-07	2.28E-10	1.63E-09	0.00E+00	1.86E-09	1.86E-03	0.00E+00	2.70E-05	5.16E-06	0.00E+00
3746313758368	374631	3768	8.05E-06	8.65E-06	8.31E-06	8.21E-08	1.61E-06	2.90E-06	0.00E+00	1.23E-06	6.16E-07	0.00E+00	0.00E+00	4.93E-07	2.26E-10	1.62E-09	0.00E+00	1.85E-09	1.85E-03	0.00E+00	2.68E-05	5.12E-06	0.00E+00
3746363758368	374636	3768	7.98E-06	8.58E-06	8.24E-06	8.15E-08	1.60E-06	2.87E-06	0.00E+00	1.22E-06	6.11E-07	0.00E+00	0.00E+00	4.89E-07	2.25E-10	1.61E-09	0.00E+00	1.83E-09	1.83E-03	0.00E+00	2.66E-05	5.08E-06	0.00E+00
3746413758368	374641	3768	7.92E-06	8.52E-06	8.18E-06	8.08E-08	1.58E-06	2.85E-06	0.00E+00	1.21E-06	6.06E-07	0.00E+00	0.00E+00	4.85E-07	2.23E-10	1.59E-09	0.00E+00	1.82E-09	1.82E-03	0.00E+00	2.64E-05	5.04E-06	0.00E+00
3746463758368	374646	3768	7.85E-06	8.45E-06	8.11E-06	8.01E-08	1.57E-06	2.83E-06	0.00E+00	1.20E-06	6.01E-07	0.00E+00	0.00E+00	4.81E-07	2.21E-10	1.58E-09	0.00

		SWBuilding Construction			EYBuilding Construction			SWArchitectural Coating	NBBuilding Construction	NBBuilding Construction	NBArchitectural Coating	NBArchitectural Coating	RWBuilding Construction	Child Risk					Overlapping Phases - Maximum GLC			
Unique Identifier	X (UTM)	Y (UTM)	2026	SWDemolition 2026	SWGrading 2026	2026	SWPaving 2027	SWGrading 2027	2027	2026	2027	2026	2027	2026	3rd Trimester	0<2	2<16	Total	per million	2025	2026	2027	2028
3746313758383	374631	3758383	8.53E-06	9.17E-06	8.80E-06	8.70E-08	1.71E-06	3.07E-06	0.00E+00	1.31E-06	6.53E-07	0.00E+00	0.00E+00	5.22E-07	2.40E-10	1.72E-09	0.00E+00	1.96E-09	1.96E-03	0.00E+00	2.84E-05	5.43E-06	0.00E+00
3746363758383	374636	3758383	8.46E-06	9.10E-06	8.73E-06	8.63E-08	1.69E-06	3.05E-06	0.00E+00	1.29E-06	6.47E-07	0.00E+00	0.00E+00	5.18E-07	2.38E-10	1.70E-09	0.00E+00	1.94E-09	1.94E-03	0.00E+00	2.82E-05	5.39E-06	0.00E+00
3746413758383	374641	3758383	8.39E-06	9.02E-06	8.66E-06	8.56E-08	1.68E-06	3.02E-06	0.00E+00	1.28E-06	6.42E-07	0.00E+00	0.00E+00	5.14E-07	2.36E-10	1.69E-09	0.00E+00	1.93E-09	1.93E-03	0.00E+00	2.80E-05	5.34E-06	0.00E+00
3746463758383	374646	3758383	8.32E-06	8.95E-06	8.59E-06	8.49E-08	1.66E-06	3.00E-06	0.00E+00	1.27E-06	6.37E-07	0.00E+00	0.00E+00	5.09E-07	2.34E-10	1.68E-09	0.00E+00	1.91E-09	1.91E-03	0.00E+00	2.77E-05	5.30E-06	0.00E+00
3746513758383	374651	3758383	8.25E-06	8.87E-06	8.51E-06	8.42E-08	1.65E-06	2.97E-06	0.00E+00	1.26E-06	6.31E-07	0.00E+00	0.00E+00	5.05E-07	2.32E-10	1.66E-09	0.00E+00	1.89E-09	1.89E-03	0.00E+00	2.75E-05	5.25E-06	0.00E+00
3746563758383	374656	3758383	8.18E-06	8.80E-06	8.45E-06	8.35E-08	1.64E-06	2.95E-06	0.00E+00	1.25E-06	6.26E-07	0.00E+00	0.00E+00	5.01E-07	2.30E-10	1.65E-09	0.00E+00	1.88E-09	1.88E-03	0.00E+00	2.73E-05	5.21E-06	0.00E+00
3746613758383	374661	3758383	8.11E-06	8.72E-06	8.37E-06	8.28E-08	1.62E-06	2.92E-06	0.00E+00	1.24E-06	6.21E-07	0.00E+00	0.00E+00	4.97E-07	2.28E-10	1.63E-09	0.00E+00	1.86E-09	1.86E-03	0.00E+00	2.70E-05	5.16E-06	0.00E+00
3746663758383	374666	3758383	8.04E-06	8.65E-06	8.30E-06	8.20E-08	1.61E-06	2.90E-06	0.00E+00	1.23E-06	6.15E-07	0.00E+00	0.00E+00	4.92E-07	2.26E-10	1.62E-09	0.00E+00	1.85E-09	1.85E-03	0.00E+00	2.68E-05	5.12E-06	0.00E+00
3746713758383	374671	3758383	7.97E-06	8.57E-06	8.23E-06	8.13E-08	1.59E-06	2.87E-06	0.00E+00	1.22E-06	6.10E-07	0.00E+00	0.00E+00	4.88E-07	2.24E-10	1.60E-09	0.00E+00	1.83E-09	1.83E-03	0.00E+00	2.66E-05	5.07E-06	0.00E+00
3746763758383	374676	3758383	7.89E-06	8.49E-06	8.15E-06	8.05E-08	1.58E-06	2.84E-06	0.00E+00	1.21E-06	6.04E-07	0.00E+00	0.00E+00	4.83E-07	2.22E-10	1.59E-09	0.00E+00	1.81E-09	1.81E-03	0.00E+00	2.63E-05	5.03E-06	0.00E+00
3746813758383	374681	3758383	7.82E-06	8.41E-06	8.07E-06	7.98E-08	1.56E-06	2.82E-06	0.00E+00	1.20E-06	5.98E-07	0.00E+00	0.00E+00	4.79E-07	2.20E-10	1.57E-09	0.00E+00	1.79E-09	1.79E-03	0.00E+00	2.61E-05	4.98E-06	0.00E+00
3746863758383	374686	3758383	7.75E-06	8.33E-06	8.00E-06	7.91E-08	1.55E-06	2.79E-06	0.00E+00	1.19E-06	5.93E-07	0.00E+00	0.00E+00	4.74E-07	2.18E-10	1.56E-09	0.00E+00	1.78E-09	1.78E-03	0.00E+00	2.58E-05	4.93E-06	0.00E+00
3746913758383	374691	3758383	7.68E-06	8.26E-06	7.93E-06	7.84E-08	1.54E-06	2.77E-06	0.00E+00	1.18E-06	5.88E-07	0.00E+00	0.00E+00	4.70E-07	2.16E-10	1.55E-09	0.00E+00	1.76E-09	1.76E-03	0.00E+00	2.56E-05	4.89E-06	0.00E+00
3746963758383	374696	3758383	7.61E-06	8.18E-06	7.86E-06	7.76E-08	1.52E-06	2.74E-06	0.00E+00	1.16E-06	5.82E-07	0.00E+00	0.00E+00	4.66E-07	2.14E-10	1.53E-09	0.00E+00	1.75E-09	1.75E-03	0.00E+00	2.54E-05	4.84E-06	0.00E+00
3747013758383	374701	3758383	7.54E-06	8.11E-06	7.78E-06	7.69E-08	1.51E-06	2.72E-06	0.00E+00	1.15E-06	5.77E-07	0.00E+00	0.00E+00	4.62E-07	2.12E-10	1.52E-09	0.00E+00	1.73E-09	1.73E-03	0.00E+00	2.51E-05	4.80E-06	0.00E+00
3747113758383	374711	3758383	7.46E-06	7.96E-06	7.64E-06	7.55E-08	1.48E-06	2.67E-06	0.00E+00	1.13E-06	5.67E-07	0.00E+00	0.00E+00	4.53E-07	2.08E-10	1.49E-09	0.00E+00	1.70E-09	1.70E-03	0.00E+00	2.47E-05	4.71E-06	0.00E+00
3747163758383	374716	3758383	7.34E-06	7.89E-06	7.57E-06	7.48E-08	1.47E-06	2.64E-06	0.00E+00	1.12E-06	5.61E-07	0.00E+00	0.00E+00	4.49E-07	2.06E-10	1.48E-09	0.00E+00	1.68E-09	1.68E-03	0.00E+00	2.44E-05	4.67E-06	0.00E+00
3747213758383	374721	3758383	7.27E-06	7.81E-06	7.50E-06	7.41E-08	1.45E-06	2.62E-06	0.00E+00	1.11E-06	5.56E-07	0.00E+00	0.00E+00	4.45E-07	2.05E-10	1.46E-09	0.00E+00	1.67E-09	1.67E-03	0.00E+00	2.42E-05	4.63E-06	0.00E+00
3747263758383	374726	3758383	7.19E-06	7.74E-06	7.43E-06	7.34E-08	1.44E-06	2.59E-06	0.00E+00	1.10E-06	5.51E-07	0.00E+00	0.00E+00	4.40E-07	2.02E-10	1.45E-09	0.00E+00	1.65E-09	1.65E-03	0.00E+00	2.40E-05	4.58E-06	0.00E+00
3747313758383	374731	3758383	7.12E-06	7.66E-06	7.35E-06	7.27E-08	1.42E-06	2.56E-06	0.00E+00	1.09E-06	5.45E-07	0.00E+00	0.00E+00	4.36E-07	2.00E-10	1.43E-09	0.00E+00	1.63E-09	1.63E-03	0.00E+00	2.37E-05	4.53E-06	0.00E+00
3747363758383	374736	3758383	7.05E-06	7.58E-06	7.28E-06	7.19E-08	1.41E-06	2.54E-06	0.00E+00	1.08E-06	5.40E-07	0.00E+00	0.00E+00	4.32E-07	1.98E-10	1.42E-09	0.00E+00	1.62E-09	1.62E-03	0.00E+00	2.35E-05	4.49E-06	0.00E+00
3747413758383	374741	3758383	6.98E-06	7.51E-06	7.21E-06	7.13E-08	1.40E-06	2.52E-06	0.00E+00	1.07E-06	5.34E-07	0.00E+00	0.00E+00	4.28E-07	1.97E-10	1.41E-09	0.00E+00	1.60E-09	1.60E-03	0.00E+00	2.33E-05	4.45E-06	0.00E+00
3747463758383	374746	3758383	6.92E-06	7.44E-06	7.14E-06	7.06E-08	1.38E-06	2.49E-06	0.00E+00	1.06E-06	5.29E-07	0.00E+00	0.00E+00	4.24E-07	1.95E-10	1.39E-09	0.00E+00	1.59E-09	1.59E-03	0.00E+00	2.31E-05	4.41E-06	0.00E+00
3747513758383	374751	3758383	6.86E-06	7.37E-06	7.08E-06	7.00E-08	1.37E-06	2.47E-06	0.00E+00	1.05E-06	5.25E-07	0.00E+00	0.00E+00	4.20E-07	1.93E-10	1.38E-09	0.00E+00	1.57E-09	1.57E-03	0.00E+00	2.28E-05	4.37E-06	0.00E+00
3747563758383	374756	3758383	6.79E-06	7.31E-06	7.01E-06	6.93E-08	1.36E-06	2.45E-06	0.00E+00	1.04E-06	5.20E-07	0.00E+00	0.00E+00	4.16E-07	1.91E-10	1.37E-09	0.00E+00	1.56E-09	1.56E-03	0.00E+00	2.26E-05	4.33E-06	0.00E+00
3747613758383	374761	3758383	6.73E-06	7.24E-06	6.95E-06	6.87E-08	1.35E-06	2.42E-06	0.00E+00	1.03E-06	5.15E-07	0.00E+00	0.00E+00	4.12E-07	1.89E-10	1.36E-09	0.00E+00	1.54E-09	1.54E-03	0.00E+00	2.24E-05	4.29E-06	0.00E+00
3747663758383	374766	3758383	6.67E-06	7.17E-06	6.88E-06	6.80E-08	1.33E-06	2.40E-06	0.00E+00	1.02E-06	5.10E-07	0.00E+00	0.00E+00	4.08E-07	1.88E-10	1.34E-09	0.00E+00	1.53E-09	1.53E-03	0.00E+00	2.22E-05	4.25E-06	0.00E+00
3747713758383	374771	3758383	6.61E-06	7.10E-06	6.82E-06	6.74E-08	1.32E-06	2.38E-06	0.00E+00	1.01E-06	5.06E-07	0.00E+00	0.00E+00	4.04E-07	1.86E-10	1.33E-09	0.00E+00	1.52E-09	1.52E-03	0.00E+00	2.20E-05	4.21E-06	0.00E+00
3747763758383	374776	3758383	6.55E-06	7.04E-06	6.76E-06	6.68E-08	1.31E-06	2.36E-06	0.00E+00	1.00E-06	5.01E-07	0.00E+00	0.00E+00	4.01E-07	1.84E-10	1.32E-09	0.00E+00	1.50E-09	1.50E-03	0.00E+00	2.18E-05	4.17E-06	0.00E+00
3747813758383	374781	3758383	6.48E-06	6.97E-06	6.69E-06	6.62E-08	1.30E-06	2.34E-06	0.00E+00	9.93E-07	4.96E-07	0.00E+00	0.00E+00	3.97E-07	1.83E-10	1.31E-09	0.00E+00	1.49E-09	1.49E-03	0.00E+00	2.16E-05	4.13E-06	0.00E+00
3747863758383	374786	3758383	6.43E-06	6.91E-06	6.63E-06	6.56E-08	1.29E-06	2.31E-06	0.00E+00	9.84E-07	4.92E-07	0.00E+00	0.00E+00	3.93E-07	1.81E-10	1.29E-09	0.00E+00	1.47E-09	1.47E-03	0.00E+00	2.14E-05	4.09E-06	0.00E+00
3747913758383	374791	3758383	6.37E-06	6.85E-06	6.57E-06	6.50E-08	1.27E-06	2.29E-06	0.00E+00	9.75E-07	4.87E-07	0.00E+00	0.00E+00	3.90E-07	1.79E-10	1.28E-09	0.00E+00	1.46E-09	1.46E-03	0.00E+00	2.12E-05	4.05E-06	0.00E+00
3746063758388	374606	3758388	9.06E-06	9.75E-06	9.36E-06	9.25E-08	1.81E-06	3.26E-06	0.00E+00	1.39E-06	6.94E-07	0.00E+00	0.00E+00	5.55E-07	2.55E-10	1.82E-09	0.00E+00	2.08E-09	2.08E-03	0.00E+00	3.02E-05	5.77E-06	0.00E+00
3746113758388	374611	3758388	8.99E-06	9.67E-06	9.28E-06	9.17E-08	1.80E-06	3.24E-06	0.00E+00	1.38E-06	6.88E-07	0.00E+00	0.00E+00	5.50E-07	2.53E-10	1.81E-09	0.00E+00	2.06E-09	2.06E-03	0.00E+00	3.00E-05	5.72E-06	0.00E+00
3746163758388	374616	3758388	8.92E-06	9.59E-06	9.21E-06	9.10E-08	1.78E-06	3.21E-06	0.00E+00	1.36E-06	6.82E-07	0.00E+00	0.00E+00	5.46E-07	2.51E-10	1.80E-09	0.00E+00	2.05E-09	2.05E-03	0.00E+00	2.97E-05	5.68E-06	0.00E+00
3746213758388	374621	3758388	8.85E-06	9.51E-06	9.13E-06	9.03E-08	1.77E-06	3.19E-06	0.00E+00	1.35E-06	6.77E-07	0.00E+00	0.00E+00	5.42E-07	2.49E-10	1.78E-09	0.00E+00	2.03E-09	2.03E-03	0.00E+00	2.95E-05	5.63E-06	0.00E+00
3746263758388	374626	3758388	8.77E-06	9.44E-06	9.06E-06	8.95E-08	1.76E-06	3.16E-06	0.00E+00	1.34E-06	6.72E-07	0.00E+00	0.00E+00	5.37E-07	2.47E-10	1.77E-09	0.00E+00	2.01E-09	2.01E-03	0.00E+00	2.92E-05	5.59E-06	0.00E+00
3746313758388	374631	3758388	8.70E-06	9.36E-06	8.98E-06	8.88E-08	1.74E-06	3.13E-06	0.00E+00	1.33E-06	6.66E-07	0.00E+00	0.00E+00	5.33E-07	2.45E-10	1.75E-09	0.00E+00	2.00E-09	2.00E-03	0.00E+00	2.90E-05	5.54E-06	0.00E+00
3746363758388	374636	3758388	8.63E-06	9.28E-06	8.91E-06	8.80E-08	1.73E-06	3.11E-06	0.00E+00	1.32E-06	6.60E-07	0.00E+00	0.00E+00	5.28E-07	2.43E-10	1.74E-09	0.00E+00	1.98E-09	1.98E-03	0.00E+00	2.87E-05	5.49E-06	0.00E+00
3746413758388	374641	3758388	8.56E-06	9.20E-06	8.83E-06	8.73E-08	1.71E-06	3.08E-06	0.00E+00	1.31E-06	6.55E-07	0.00E+00	0.00E+00	5.24E-07	2.41E-10	1.72E-09	0.00E+00	1.96E-09	1.96E-03	0.00E+00	2.85E-05	5.45E-06	0.00E+00
3746463758388	374646	3758388	8.48E-06	9.12E-06	8.76E-06	8.66E-08	1.70E-06	3.06E-06	0.00E+00	1.30E-06	6.49E-07	0.00E+00	0.00E+00	5.19E-07	2.39E-10	1.71E-09	0.00E+00	1.95E-09	1.95E-03	0.00E+00	2.83E-05	5.40E-06	0.00E+00
3746513758388	374651	3758388	8.41E-06	9.05E-06	8.69E-06	8.59E-08	1.68E-06	3.03E-06	0.00E+00	1.29E-06	6.44E-07	0.00E+00	0.00E+00	5.15E-07	2.37E-10	1.69E-09	0.00E+00	1.93E-09	1.93E-03	0.00E+00	2.80E-05	5.34E-06	0.00E+00
3746563758388	374656	3758388	8.34E-06	8.97E-06	8.61E-06	8.51E-08	1.67E-06	3.00E-06	0.00E+00	1.28E-06	6.38E-07	0.00E+00	0.00E+00	5.11E-07	2.35E-10	1.68E-09	0.00E+00	1.91E-09	1.91E-03	0.00E+00	2.78E-05	5.31E-06	0.00E+00
3746613758388	374661	3758388	8.27E-06	8.89E-06	8.54E-06	8.44E-08	1.65E-06	2.98E-06	0.00E+00	1.27E-06	6.33E-07	0.00E+00	0.00E+00	5.06E-07	2.33E-10	1.66E-09	0.00E+00	1.90E-09	1.90E-03	0.00E+00	2.75E-05	5.26E-06	0.00E+00
3746663758388	374666	3758388	8.20E-06	8.81E-06	8.46E-06	8.36E-08	1.64E-06	2.95E-06	0.00E+00	1.25E-06	6.27E-07	0.00E+00	0.00E+00	5.02E-07	2.31E-10	1.65E-09	0.00E+00	1.88E-09	1.88E-03	0.00E+00	2.73E-05	5.22E-06	0.00E+00
3746713758388	374671	3758388	8.12E-06	8.74E-06	8.39E-06	8.29E-08	1.63E-06	2.93E-06	0.00E+00	1.24E-06	6.22E-07	0.00E+00	0.00E+00	4.97E-07	2.29E-10	1.64E-09	0.00E+00	1.86E-09	1.86E-03	0.00E+00	2.71E-05	5.17E-06	0.00E+00
3746763758388	374676	3758388	8.05E-06	8.66E-06	8.31E-06	8.21E-08	1.61E-06	2.90E-06	0.00E+00	1.23E-06	6.16E-07	0.00E+00	0.00E+00	4.93E-07	2.27E-10	1.63E-09	0.00E+00	1.85E-09	1.85E-03	0.00E+00	2.68E-05	5.12E-06	0.00E+00
3746813758388	374681	3758388	7.97E-06	8.58E-06	8.23E-06	8.14E-08	1.60E-06	2.87E-06	0.00E+00	1.22E-06	6.10E-07	0.00E+00	0.00E+00	4.88E-07	2.24E-10	1.61E-09	0.00E+00	1.83E-09	1.83E-03	0.00E+00	2.66E-05	5.08E-06	0.00E+00
3746863758388	374686	3758388	7.90E-06	8.49E-06	8.15E-06	8.06E-08	1.58E-06	2.84E-06	0.00E+00	1.21E-06	6.04E-07	0.00E+00	0.00E+00	4.84E-07	2.22E-10	1.59E-09	0.00E+00	1.81E-09	1.81E-03	0.00E+00	2.63E-05	5.03E-06	0.00E+00
3747013758383	374701	3758383	7.83E-06	8.42E-06	8.08E-06	7.98E-08	1.57E-06	2.82E-06	0.00E+00	1.20E-06	5.99E-07	0.00E+00	0.00E+00	4.79E-07	2.20E-10	1.58E-09	0.00E+00	1.80E-09	1.80E-03	0.00E+00	2.61E-05	4.98E-06	0.00E+00
3747113758383	374711	3758383	7.68E-06	8.26E-06	7.93E-06	7.84E-08	1.54E-06	2.77E-06	0.00E+00	1.18E-06	5.88E-07	0.00E+00	0.00E+00	4.70E-07	2.16E-10	1.55E-09	0.00E+00	1.76E-09	1.76E-03	0.00E+00	2.56E-05	4.89E-06	0.00E+00
3747163758383	374716	3758383	7.61E-06	8.18E-06	7.85E-06	7.76E-08	1.52E-06	2.74E-06	0.00E+00	1.16E-06	5.82E-07	0.00E+00	0.00E+00	4.66E-07	2.14E-10	1.53E-09	0.00E+00	1.75E-09	1.75E-03	0.00E+00	2.53E-05	4.84E-06	0.00E+00
3747213758383	374721	3758383	7.53E-06	8.10E-06	7.78E-06	7.69E-08	1.51E-06	2.71E-06	0.00E+00	1.15E-06	5.77E-07	0.00E+00	0.00E+00	4.61E-07	2.12E-10	1.52E-09	0.00E+00	1.73E-09	1.73E-03	0.00E+00	2.51E-05	4.80E-06	0.00E+00
3747263758383	374726	3758383	7.46E-06	8.02E-06	7.70E-06	7.61E-08	1.49E-06	2.69E-06	0.00E+00	1.14E-06	5.71E-07	0.00E+00	0.00E+00	4.57E-07	2.10E-10	1.50E-09	0.00E+00	1.71E-09	1.71E-03	0.00E+00	2.48E-05	4.75E-06	0.00E+00
3747313758383	374731	3758383	7.38E-06	7.95E-06	7.62E-06	7.53E-08	1.48E-06	2.66E-06	0.00E+00	1.13E-06	5.65E-07	0.00E+00	0.00E+00	4.52E-07	2.08E-10	1.49E-09	0.00E+00	1.69E-09	1.69E-03	0.00E+00	2.46E-05	4.70E-06	0.00E+00
3747413758383	374741	3758383	7.24E-06	7.78E-06	7.47E-06	7.38E-08	1.45E-06	2.61E-06	0.00E+00	1.11E-06	5.54E-07	0.00E+00	0.00E+00	4.43E-07	2.04E-10	1.46E-09	0.00E+00	1.66E-09	1.66E-03	0.00E+00	2.41E-05	4.61E-06	0.00E+00
3747463758383	374746	3758383	7.17E-06	7.71E-06	7.40E-06	7.31E-08	1.43E-06	2.58E-06	0.00E+00	1.10E-06	5.48E-07	0.00E+00	0.00E+00	4.39E-07	2.02E-10	1.44E-09	0.00E+00	1.64E-09	1.64E-03	0.00E+00	2.39E-05	4.56E-06	0.00E+00
3747513758383	374751	3758383	7.10E-06	7.63E-06	7.33E-06	7.24E-08	1.42E-06	2.56E-06	0.00E+00	1.09E-06	5.43E-07	0.00E+00	0.00E+00	4.35E-07	2.00E-10	1.43E-09	0.00E+00	1.63E-09	1.63E-03	0.00E+00	2.37E-05	4.52E-06	0.00E+00
3747563758383	374756	3758383	7.03E-06	7.56E-06	7.26E-06	7.17E-08	1.41E-06	2.53E-06	0.00E+00	1.08E-06	5.38E-07	0.00E+00	0.00E+00	4.30E-07	1.98E-10	1.42E-09	0.00E+00	1.61E-09	1.61E-03	0.00E+00	2.34E-05	4.48E-06	0.00E+00
3747613758383	374761	3758383	6.96E-06	7.49E-06	7.19E-06	7.10E-08	1.39E-06	2.51E-06	0.00E+00	1.07E-06	5.33E-07	0.00E+00	0.00E+00	4.26E-07	1.96E-10	1.40E-09	0.00E+00	1.60E-09	1.60E-03	0.00E+00	2.32E-05	4.43E-06	0.00E+00
3747663758383	374766	3758383	6.90E-06	7.42E-06	7.12E-06	7.04E-08	1.38E-06	2.48E-06	0.00E+00	1.06E-06	5.28E-07	0.00E+00	0.00E+00	4.22E-07	1.94E-10	1.39E-09	0.00E+00	1.58E-09	1.58E-03	0.00E+00	2.30E-05	4.39E-06	0.00E+00
3747713758383	374771	3758383	6.83E-06	7.35E-06	7.05E-06	6.97E-08	1.37E-06	2.46E-06	0.00E+00	1.05E-06	5.23E-07	0.00E+00	0.00E+00	4.18E-07	1.92E-10	1.38E-09	0.00E+00	1.57E-09	1.57E-03	0.00E+00	2.28E-05	4.35E-06	0.00E+00
3747763758383	374776	3758383	6.77E-06	7.28E-06	6.99E-06	6.91E-08	1.35E-06	2.44E-06	0.00E+00	1.04E-06	5.18E-07	0.00E+00	0.00E+00	4.14E-07	1.91E-10	1.36E-09	0.00E+00	1.55E-09	1.55E-03	0.00E+00	2.26E-05	4.31E-06	0.00E+00
3747813758383	374781	3758383	6.71E-06	7.21E-06	6.92E-06	6.84E-08	1.34E-06	2.41E-06	0.00E+00	1.03E-06	5.13E-07	0.00E+00	0.00E+00	4.11E-07	1.89E-10	1.35E-09	0.00E+00	1.54E-09	1.54E-03	0.00E+00	2.23E-05	4.27E-06	0.00E+00
3747863758383	374786	3758383	6.64E-06	7.14E-06	6.86E-06	6.78E-08	1.33E-06	2.39E-06	0.00E+00	1.02E-06	5.08E-07	0.00E+00	0.00E+00	4.07E-07	1.87E-10	1.34E-09	0.00E+00	1.52E-09	1.52E-03	0.00E+00	2.21E-05	4.23E-06	0.00E+00
3747913758383	374791	3758383	6.58E-06	7.08E-06	6.79E-06	6.71E-08	1.32E-06	2.37E-06	0.00E+00	1.01E-06	5.03E-07	0.00E+00	0.00E+00	4.03E-07	1.85E-10	1.32E-09	0.00E+00	1.51E-09	1.51E-03	0.00E+00	2.19E-05	4.19E-06	0.00E+00
3746033758398	374603	3758398	9.50E-06	1.02E-05	9.80E-06	9.69E-08	1.90E-06	3.42E-06	0.00E+00	1.45E-06	7.27E-07	0.00E+00	0.00E+00	5.81E-07	2.67E-10	1.91E-09	0.00E+00	2.18E-09	2.18E-03	0.00E+00	3.16E-05	6.05E-06	0.00E+00
3746063758398	374606	3758398	9.45E-06	1.01E-05	9.76E-06	9.64E-08	1.89E-06	3.40E-06	0.00E+00	1.45E-06	7.23E-07	0.00E+00	0.00E+00	5.78E-07	2.66E-10	1.90E-09	0.00E+00	2.17E-09	2.17E-03	0.00E+00	3.15E-05	6.02E-06	0.00E+00
3746113758398	374611	3758398	9.37E-06	1.01E-05	9.67E-06	9.56E-08	1.87E-06	3.37E-06	0.00E+00	1.43E-06	7.17E-07	0.00E+00	0.00E+00	5.74E-07	2.64E-10	1.89E-09	0.00E+00	2.15E-09	2.15E-03	0.00E+00	3.12E-05	5.97E-06	0.00E+00
3746183758398	374618	3758398	9.26E-06	9.96E-06	9.56E-06	9.45E-08	1.85E-06	3.34E-06	0.00E+00	1.42E-06	7.09E-07	0.00E+00	0.00E+00	5.67E-07	2.61E-10	1.87E-09	0.00E+00	2.13E-09	2.13E-03	0.00E+00	3.09E-05	5.90E-06	0.00E+00
3746213758398	374621	3758398	9.22E-06	9.91E-06	9.52E-06	9.41E-08	1.84E-06	3.32E-06	0.00E+00	1.41E-06	7.05E-07	0.00E+00	0.00E+00	5.64E-07	2.59E-10	1.86E-09	0.00E+00	2.12E-09	2.12E-03	0.00E+00	3.07E-05	5.87E-06	0.00E+00
3746263758398	374626	3758398	9.14E-06	9.83E-06	9.44E-06	9.33E-08	1.83E-06	3.29E-06	0.00E+00	1.40E-06	7.00E-07	0.00E+00	0.00E+00	5.60E-07	2.57E-10	1.84E-09	0.00E+00	2.10E-09	2.10E-03	0.00E+00	3.05E-05	5.82E-06	0.00E+00
3746313758398	374631	3758398	9.06E-06	9.75E-06	9.36E-06	9.25E-08	1.81E-06	3.26E-06	0.00E+00	1.39E-06	6.94E-07	0.00E+00	0.00E+00	5.55E-07	2.55E-10	1.83E-09	0.00E+00	2.08E-09	2.08E-03	0.00E+00	3.02E-05	5.77E-06	0.00E+00
3746363758398	374636	3758398	8.99E-06	9.66E-06	9.28E-06	9.17E-08	1.80E-06	3.24E-06	0.00E+00	1.38E-06	6.88E-07	0.00E+00	0.00E+00	5.50E-07	2.53E-10	1.81E-09	0.00E+00	2.06E-09	2.06E-03	0.00E+00	2.99E-05	5.72E-06	0.00E+00
3746413758398	374641	3758398	8.91E-06	9.58E-06	9.20E-06	9.09E-08	1.78E-06	3.21E-06	0.00E+00	1.36E-06	6.82E-07	0.00E+00	0.00E+00	5.45E-07

			SWBuilding Construction	SWDemolition	SWGrading	EYBuilding Construction	SWPaving	SWGrading	SWArchitectural Coating	NBBuilding Construction	NBBuilding Construction	NBArchitectural Coating	NBArchitectural Coating	RWBuilding Construction	Child Risk					Overlapping Phases - Maximum GLC			
Unique Identifier	X (UTM)	Y (UTM)	2026	2026	2026	2026	2027	2027	2027	2026	2027	2026	2027	2026	3rd Trimester	0<2	2<16	Total	per million	2025	2026	2027	2028
3747313758403	374731	3758403	7.65E-06	8.23E-06	7.90E-06	7.81E-08	1.53E-06	2.76E-06	0.00E+00	1.17E-06	5.85E-07	0.00E+00	0.00E+00	4.68E-07	2.15E-10	1.54E-09	0.00E+00	1.76E-09	1.76E-03	0.00E+00	2.55E-05	4.87E-06	0.00E+00
3747413758403	374741	3758403	7.50E-06	8.07E-06	7.75E-06	7.66E-08	1.50E-06	2.70E-06	0.00E+00	1.15E-06	5.74E-07	0.00E+00	0.00E+00	4.59E-07	2.11E-10	1.51E-09	0.00E+00	1.72E-09	1.72E-03	0.00E+00	2.50E-05	4.78E-06	0.00E+00
3747463758403	374746	3758403	7.43E-06	7.99E-06	7.67E-06	7.58E-08	1.49E-06	2.68E-06	0.00E+00	1.14E-06	5.69E-07	0.00E+00	0.00E+00	4.55E-07	2.09E-10	1.50E-09	0.00E+00	1.71E-09	1.71E-03	0.00E+00	2.48E-05	4.73E-06	0.00E+00
3747513758403	374751	3758403	7.36E-06	7.91E-06	7.59E-06	7.51E-08	1.47E-06	2.65E-06	0.00E+00	1.13E-06	5.63E-07	0.00E+00	0.00E+00	4.50E-07	2.07E-10	1.48E-09	0.00E+00	1.69E-09	1.69E-03	0.00E+00	2.45E-05	4.68E-06	0.00E+00
3747563758403	374756	3758403	7.28E-06	7.83E-06	7.52E-06	7.43E-08	1.46E-06	2.62E-06	0.00E+00	1.12E-06	5.58E-07	0.00E+00	0.00E+00	4.46E-07	2.05E-10	1.47E-09	0.00E+00	1.67E-09	1.67E-03	0.00E+00	2.43E-05	4.64E-06	0.00E+00
3747613758403	374761	3758403	7.21E-06	7.76E-06	7.45E-06	7.36E-08	1.44E-06	2.60E-06	0.00E+00	1.10E-06	5.52E-07	0.00E+00	0.00E+00	4.42E-07	2.03E-10	1.45E-09	0.00E+00	1.66E-09	1.66E-03	0.00E+00	2.40E-05	4.59E-06	0.00E+00
3747663758403	374766	3758403	7.14E-06	7.68E-06	7.37E-06	7.29E-08	1.43E-06	2.57E-06	0.00E+00	1.09E-06	5.47E-07	0.00E+00	0.00E+00	4.37E-07	2.01E-10	1.44E-09	0.00E+00	1.64E-09	1.64E-03	0.00E+00	2.38E-05	4.55E-06	0.00E+00
3747713758403	374771	3758403	7.07E-06	7.61E-06	7.30E-06	7.22E-08	1.42E-06	2.55E-06	0.00E+00	1.08E-06	5.41E-07	0.00E+00	0.00E+00	4.33E-07	1.99E-10	1.42E-09	0.00E+00	1.62E-09	1.62E-03	0.00E+00	2.36E-05	4.50E-06	0.00E+00
3747763758403	374776	3758403	7.01E-06	7.54E-06	7.23E-06	7.15E-08	1.40E-06	2.52E-06	0.00E+00	1.07E-06	5.36E-07	0.00E+00	0.00E+00	4.29E-07	1.97E-10	1.41E-09	0.00E+00	1.61E-09	1.61E-03	0.00E+00	2.34E-05	4.46E-06	0.00E+00
3747813758403	374781	3758403	6.94E-06	7.46E-06	7.16E-06	7.08E-08	1.39E-06	2.50E-06	0.00E+00	1.06E-06	5.31E-07	0.00E+00	0.00E+00	4.25E-07	1.95E-10	1.40E-09	0.00E+00	1.59E-09	1.59E-03	0.00E+00	2.31E-05	4.42E-06	0.00E+00
3747863758403	374786	3758403	6.87E-06	7.39E-06	7.09E-06	7.01E-08	1.37E-06	2.47E-06	0.00E+00	1.05E-06	5.26E-07	0.00E+00	0.00E+00	4.21E-07	1.93E-10	1.38E-09	0.00E+00	1.58E-09	1.58E-03	0.00E+00	2.29E-05	4.38E-06	0.00E+00
3747913758403	374791	3758403	6.81E-06	7.32E-06	7.03E-06	6.94E-08	1.36E-06	2.45E-06	0.00E+00	1.04E-06	5.21E-07	0.00E+00	0.00E+00	4.17E-07	1.92E-10	1.37E-09	0.00E+00	1.56E-09	1.56E-03	0.00E+00	2.27E-05	4.33E-06	0.00E+00
3746063758407	374606	3758407	9.82E-06	1.06E-05	1.01E-05	1.00E-07	1.97E-06	3.54E-06	0.00E+00	1.50E-06	7.52E-07	0.00E+00	0.00E+00	6.01E-07	2.76E-10	1.98E-09	0.00E+00	2.25E-09	2.25E-03	0.00E+00	3.27E-05	6.25E-06	0.00E+00
3746113758408	374611	3758408	9.78E-06	1.05E-05	1.01E-05	9.98E-08	1.96E-06	3.52E-06	0.00E+00	1.50E-06	7.49E-07	0.00E+00	0.00E+00	5.99E-07	2.75E-10	1.97E-09	0.00E+00	2.25E-09	2.25E-03	0.00E+00	3.26E-05	6.23E-06	0.00E+00
3746183758408	374618	3758408	9.67E-06	1.04E-05	9.98E-06	9.86E-08	1.93E-06	3.48E-06	0.00E+00	1.48E-06	7.40E-07	0.00E+00	0.00E+00	5.92E-07	2.72E-10	1.95E-09	0.00E+00	2.22E-09	2.22E-03	0.00E+00	3.22E-05	6.16E-06	0.00E+00
3746213758408	374621	3758408	9.62E-06	1.03E-05	9.93E-06	9.81E-08	1.92E-06	3.46E-06	0.00E+00	1.47E-06	7.36E-07	0.00E+00	0.00E+00	5.89E-07	2.71E-10	1.94E-09	0.00E+00	2.21E-09	2.21E-03	0.00E+00	3.21E-05	6.12E-06	0.00E+00
3746263758408	374626	3758408	9.54E-06	1.03E-05	9.84E-06	9.73E-08	1.91E-06	3.43E-06	0.00E+00	1.46E-06	7.30E-07	0.00E+00	0.00E+00	5.84E-07	2.68E-10	1.92E-09	0.00E+00	2.19E-09	2.19E-03	0.00E+00	3.18E-05	6.07E-06	0.00E+00
3746363758408	374636	3758408	9.37E-06	1.01E-05	9.67E-06	9.56E-08	1.87E-06	3.37E-06	0.00E+00	1.43E-06	7.17E-07	0.00E+00	0.00E+00	5.74E-07	2.64E-10	1.89E-09	0.00E+00	2.15E-09	2.15E-03	0.00E+00	3.12E-05	5.97E-06	0.00E+00
3746413758408	374641	3758408	9.29E-06	9.99E-06	9.59E-06	9.48E-08	1.86E-06	3.34E-06	0.00E+00	1.42E-06	7.11E-07	0.00E+00	0.00E+00	5.69E-07	2.61E-10	1.87E-09	0.00E+00	2.13E-09	2.13E-03	0.00E+00	3.09E-05	5.91E-06	0.00E+00
3746463758408	374646	3758408	9.20E-06	9.90E-06	9.50E-06	9.39E-08	1.84E-06	3.31E-06	0.00E+00	1.41E-06	7.04E-07	0.00E+00	0.00E+00	5.63E-07	2.59E-10	1.85E-09	0.00E+00	2.11E-09	2.11E-03	0.00E+00	3.07E-05	5.86E-06	0.00E+00
3746513758408	374651	3758408	9.12E-06	9.81E-06	9.42E-06	9.31E-08	1.83E-06	3.29E-06	0.00E+00	1.40E-06	6.98E-07	0.00E+00	0.00E+00	5.58E-07	2.57E-10	1.84E-09	0.00E+00	2.09E-09	2.09E-03	0.00E+00	3.04E-05	5.81E-06	0.00E+00
3746563758408	374656	3758408	9.04E-06	9.72E-06	9.33E-06	9.22E-08	1.81E-06	3.26E-06	0.00E+00	1.38E-06	6.92E-07	0.00E+00	0.00E+00	5.53E-07	2.54E-10	1.82E-09	0.00E+00	2.07E-09	2.07E-03	0.00E+00	3.01E-05	5.76E-06	0.00E+00
3746613758408	374661	3758408	8.95E-06	9.63E-06	9.24E-06	9.14E-08	1.79E-06	3.22E-06	0.00E+00	1.37E-06	6.85E-07	0.00E+00	0.00E+00	5.48E-07	2.52E-10	1.80E-09	0.00E+00	2.05E-09	2.05E-03	0.00E+00	2.98E-05	5.70E-06	0.00E+00
3746663758408	374666	3758408	8.87E-06	9.54E-06	9.16E-06	9.05E-08	1.77E-06	3.19E-06	0.00E+00	1.36E-06	6.79E-07	0.00E+00	0.00E+00	5.43E-07	2.50E-10	1.79E-09	0.00E+00	2.04E-09	2.04E-03	0.00E+00	2.96E-05	5.65E-06	0.00E+00
3746713758408	374671	3758408	8.79E-06	9.45E-06	9.07E-06	8.97E-08	1.76E-06	3.17E-06	0.00E+00	1.35E-06	6.73E-07	0.00E+00	0.00E+00	5.38E-07	2.47E-10	1.77E-09	0.00E+00	2.02E-09	2.02E-03	0.00E+00	2.93E-05	5.60E-06	0.00E+00
3746763758408	374676	3758408	8.70E-06	9.36E-06	8.99E-06	8.88E-08	1.74E-06	3.14E-06	0.00E+00	1.33E-06	6.66E-07	0.00E+00	0.00E+00	5.33E-07	2.45E-10	1.75E-09	0.00E+00	2.00E-09	2.00E-03	0.00E+00	2.90E-05	5.54E-06	0.00E+00
3746813758408	374681	3758408	8.61E-06	9.26E-06	8.89E-06	8.79E-08	1.72E-06	3.10E-06	0.00E+00	1.32E-06	6.59E-07	0.00E+00	0.00E+00	5.27E-07	2.42E-10	1.73E-09	0.00E+00	1.98E-09	1.98E-03	0.00E+00	2.87E-05	5.48E-06	0.00E+00
3746863758408	374686	3758408	8.53E-06	9.17E-06	8.80E-06	8.70E-08	1.71E-06	3.07E-06	0.00E+00	1.31E-06	6.53E-07	0.00E+00	0.00E+00	5.22E-07	2.40E-10	1.72E-09	0.00E+00	1.96E-09	1.96E-03	0.00E+00	2.84E-05	5.43E-06	0.00E+00
3746913758408	374691	3758408	8.45E-06	9.08E-06	8.72E-06	8.62E-08	1.69E-06	3.04E-06	0.00E+00	1.29E-06	6.46E-07	0.00E+00	0.00E+00	5.17E-07	2.38E-10	1.70E-09	0.00E+00	1.94E-09	1.94E-03	0.00E+00	2.81E-05	5.38E-06	0.00E+00
3746963758408	374696	3758408	8.37E-06	9.00E-06	8.64E-06	8.54E-08	1.67E-06	3.01E-06	0.00E+00	1.28E-06	6.40E-07	0.00E+00	0.00E+00	5.12E-07	2.35E-10	1.68E-09	0.00E+00	1.92E-09	1.92E-03	0.00E+00	2.79E-05	5.33E-06	0.00E+00
3747013758408	374701	3758408	8.29E-06	8.91E-06	8.55E-06	8.45E-08	1.66E-06	2.98E-06	0.00E+00	1.27E-06	6.34E-07	0.00E+00	0.00E+00	5.07E-07	2.33E-10	1.67E-09	0.00E+00	1.90E-09	1.90E-03	0.00E+00	2.76E-05	5.28E-06	0.00E+00
3747053758408	374705	3758408	8.22E-06	8.84E-06	8.49E-06	8.39E-08	1.64E-06	2.96E-06	0.00E+00	1.26E-06	6.29E-07	0.00E+00	0.00E+00	5.03E-07	2.31E-10	1.66E-09	0.00E+00	1.89E-09	1.89E-03	0.00E+00	2.74E-05	5.23E-06	0.00E+00
3747113758408	374711	3758408	8.12E-06	8.74E-06	8.39E-06	8.29E-08	1.63E-06	2.93E-06	0.00E+00	1.24E-06	6.22E-07	0.00E+00	0.00E+00	4.97E-07	2.29E-10	1.64E-09	0.00E+00	1.86E-09	1.86E-03	0.00E+00	2.71E-05	5.17E-06	0.00E+00
3747163758408	374716	3758408	8.04E-06	8.65E-06	8.31E-06	8.21E-08	1.61E-06	2.90E-06	0.00E+00	1.23E-06	6.16E-07	0.00E+00	0.00E+00	4.93E-07	2.26E-10	1.62E-09	0.00E+00	1.85E-09	1.85E-03	0.00E+00	2.68E-05	5.12E-06	0.00E+00
3747213758408	374721	3758408	7.97E-06	8.57E-06	8.22E-06	8.13E-08	1.59E-06	2.87E-06	0.00E+00	1.22E-06	6.10E-07	0.00E+00	0.00E+00	4.88E-07	2.24E-10	1.60E-09	0.00E+00	1.82E-09	1.82E-03	0.00E+00	2.65E-05	5.07E-06	0.00E+00
3747263758408	374726	3758408	7.88E-06	8.47E-06	8.14E-06	8.04E-08	1.58E-06	2.84E-06	0.00E+00	1.21E-06	6.03E-07	0.00E+00	0.00E+00	4.82E-07	2.22E-10	1.59E-09	0.00E+00	1.81E-09	1.81E-03	0.00E+00	2.63E-05	5.02E-06	0.00E+00
3747313758408	374731	3758408	7.79E-06	8.38E-06	8.05E-06	7.95E-08	1.56E-06	2.81E-06	0.00E+00	1.19E-06	5.96E-07	0.00E+00	0.00E+00	4.77E-07	2.19E-10	1.57E-09	0.00E+00	1.79E-09	1.79E-03	0.00E+00	2.60E-05	4.96E-06	0.00E+00
3747413758408	374741	3758408	7.64E-06	8.22E-06	7.89E-06	7.80E-08	1.53E-06	2.75E-06	0.00E+00	1.17E-06	5.85E-07	0.00E+00	0.00E+00	4.68E-07	2.15E-10	1.54E-09	0.00E+00	1.75E-09	1.75E-03	0.00E+00	2.55E-05	4.87E-06	0.00E+00
3747463758408	374746	3758408	7.57E-06	8.14E-06	7.81E-06	7.72E-08	1.51E-06	2.72E-06	0.00E+00	1.16E-06	5.79E-07	0.00E+00	0.00E+00	4.63E-07	2.13E-10	1.52E-09	0.00E+00	1.74E-09	1.74E-03	0.00E+00	2.52E-05	4.82E-06	0.00E+00
3747513758408	374751	3758408	7.49E-06	8.06E-06	7.73E-06	7.64E-08	1.50E-06	2.70E-06	0.00E+00	1.15E-06	5.73E-07	0.00E+00	0.00E+00	4.59E-07	2.11E-10	1.51E-09	0.00E+00	1.72E-09	1.72E-03	0.00E+00	2.50E-05	4.77E-06	0.00E+00
3747563758408	374756	3758408	7.42E-06	7.98E-06	7.66E-06	7.57E-08	1.48E-06	2.67E-06	0.00E+00	1.14E-06	5.68E-07	0.00E+00	0.00E+00	4.54E-07	2.09E-10	1.49E-09	0.00E+00	1.70E-09	1.70E-03	0.00E+00	2.47E-05	4.72E-06	0.00E+00
3747613758408	374761	3758408	7.34E-06	7.90E-06	7.58E-06	7.49E-08	1.47E-06	2.64E-06	0.00E+00	1.12E-06	5.62E-07	0.00E+00	0.00E+00	4.50E-07	2.07E-10	1.48E-09	0.00E+00	1.69E-09	1.69E-03	0.00E+00	2.45E-05	4.68E-06	0.00E+00
3747663758408	374766	3758408	7.27E-06	7.82E-06	7.51E-06	7.42E-08	1.45E-06	2.62E-06	0.00E+00	1.11E-06	5.57E-07	0.00E+00	0.00E+00	4.45E-07	2.05E-10	1.46E-09	0.00E+00	1.67E-09	1.67E-03	0.00E+00	2.42E-05	4.63E-06	0.00E+00
3747713758408	374771	3758408	7.20E-06	7.74E-06	7.43E-06	7.35E-08	1.44E-06	2.59E-06	0.00E+00	1.10E-06	5.51E-07	0.00E+00	0.00E+00	4.41E-07	2.03E-10	1.45E-09	0.00E+00	1.65E-09	1.65E-03	0.00E+00	2.40E-05	4.59E-06	0.00E+00
3747763758408	374776	3758408	7.13E-06	7.67E-06	7.36E-06	7.28E-08	1.43E-06	2.57E-06	0.00E+00	1.09E-06	5.46E-07	0.00E+00	0.00E+00	4.37E-07	2.01E-10	1.44E-09	0.00E+00	1.64E-09	1.64E-03	0.00E+00	2.38E-05	4.54E-06	0.00E+00
3747813758408	374781	3758408	7.06E-06	7.60E-06	7.29E-06	7.21E-08	1.41E-06	2.54E-06	0.00E+00	1.08E-06	5.40E-07	0.00E+00	0.00E+00	4.32E-07	1.99E-10	1.42E-09	0.00E+00	1.62E-09	1.62E-03	0.00E+00	2.35E-05	4.50E-06	0.00E+00
3747863758408	374786	3758408	6.99E-06	7.52E-06	7.22E-06	7.14E-08	1.40E-06	2.52E-06	0.00E+00	1.07E-06	5.35E-07	0.00E+00	0.00E+00	4.28E-07	1.97E-10	1.41E-09	0.00E+00	1.61E-09	1.61E-03	0.00E+00	2.33E-05	4.45E-06	0.00E+00
3747913758408	374791	3758408	6.93E-06	7.45E-06	7.15E-06	7.07E-08	1.39E-06	2.49E-06	0.00E+00	1.06E-06	5.30E-07	0.00E+00	0.00E+00	4.24E-07	1.95E-10	1.39E-09	0.00E+00	1.59E-09	1.59E-03	0.00E+00	2.31E-05	4.41E-06	0.00E+00
3746213758412	374621	3758412	9.79E-06	1.05E-05	1.01E-05	9.99E-08	1.96E-06	3.52E-06	0.00E+00	1.50E-06	7.49E-07	0.00E+00	0.00E+00	5.99E-07	2.75E-10	1.97E-09	0.00E+00	2.25E-09	2.25E-03	0.00E+00	3.26E-05	6.23E-06	0.00E+00
3746253758412	374625	3758412	9.72E-06	1.05E-05	1.00E-05	9.92E-08	1.94E-06	3.50E-06	0.00E+00	1.49E-06	7.44E-07	0.00E+00	0.00E+00	5.95E-07	2.74E-10	1.96E-09	0.00E+00	2.23E-09	2.23E-03	0.00E+00	3.24E-05	6.19E-06	0.00E+00
3746373758413	374637	3758413	9.55E-06	1.03E-05	9.86E-06	9.75E-08	1.91E-06	3.44E-06	0.00E+00	1.46E-06	7.31E-07	0.00E+00	0.00E+00	5.85E-07	2.69E-10	1.92E-09	0.00E+00	2.19E-09	2.19E-03	0.00E+00	3.18E-05	6.08E-06	0.00E+00
3746413758413	374641	3758413	9.49E-06	1.02E-05	9.79E-06	9.68E-08	1.90E-06	3.42E-06	0.00E+00	1.45E-06	7.26E-07	0.00E+00	0.00E+00	5.81E-07	2.67E-10	1.91E-09	0.00E+00	2.18E-09	2.18E-03	0.00E+00	3.16E-05	6.04E-06	0.00E+00
3746463758413	374646	3758413	9.40E-06	1.01E-05	9.70E-06	9.59E-08	1.88E-06	3.38E-06	0.00E+00	1.44E-06	7.19E-07	0.00E+00	0.00E+00	5.75E-07	2.65E-10	1.89E-09	0.00E+00	2.16E-09	2.16E-03	0.00E+00	3.13E-05	5.98E-06	0.00E+00
3746513758413	374651	3758413	9.31E-06	1.00E-05	9.62E-06	9.50E-08	1.86E-06	3.35E-06	0.00E+00	1.43E-06	7.13E-07	0.00E+00	0.00E+00	5.70E-07	2.62E-10	1.88E-09	0.00E+00	2.14E-09	2.14E-03	0.00E+00	3.10E-05	5.93E-06	0.00E+00
3746563758413	374656	3758413	9.23E-06	9.93E-06	9.53E-06	9.42E-08	1.85E-06	3.32E-06	0.00E+00	1.41E-06	7.06E-07	0.00E+00	0.00E+00	5.65E-07	2.60E-10	1.86E-09	0.00E+00	2.12E-09	2.12E-03	0.00E+00	3.08E-05	5.88E-06	0.00E+00
3746613758413	374661	3758413	9.14E-06	9.83E-06	9.44E-06	9.33E-08	1.83E-06	3.29E-06	0.00E+00	1.40E-06	6.99E-07	0.00E+00	0.00E+00	5.60E-07	2.57E-10	1.84E-09	0.00E+00	2.10E-09	2.10E-03	0.00E+00	3.05E-05	5.82E-06	0.00E+00
3746663758413	374666	3758413	9.05E-06	9.74E-06	9.35E-06	9.24E-08	1.81E-06	3.26E-06	0.00E+00	1.39E-06	6.93E-07	0.00E+00	0.00E+00	5.54E-07	2.55E-10	1.82E-09	0.00E+00	2.08E-09	2.08E-03	0.00E+00	3.02E-05	5.77E-06	0.00E+00
3746713758413	374671	3758413	8.97E-06	9.65E-06	9.26E-06	9.15E-08	1.79E-06	3.23E-06	0.00E+00	1.37E-06	6.86E-07	0.00E+00	0.00E+00	5.49E-07	2.52E-10	1.81E-09	0.00E+00	2.06E-09	2.06E-03	0.00E+00	2.99E-05	5.71E-06	0.00E+00
3746763758413	374676	3758413	8.88E-06	9.55E-06	9.17E-06	9.06E-08	1.78E-06	3.20E-06	0.00E+00	1.36E-06	6.80E-07	0.00E+00	0.00E+00	5.44E-07	2.50E-10	1.79E-09	0.00E+00	2.04E-09	2.04E-03	0.00E+00	2.96E-05	5.66E-06	0.00E+00
3746823758413	374682	3758413	8.77E-06	9.43E-06	9.05E-06	8.95E-08	1.75E-06	3.16E-06	0.00E+00	1.34E-06	6.71E-07	0.00E+00	0.00E+00	5.37E-07	2.47E-10	1.77E-09	0.00E+00	2.01E-09	2.01E-03	0.00E+00	2.92E-05	5.58E-06	0.00E+00
3746863758413	374686	3758413	8.70E-06	9.36E-06	8.98E-06	8.88E-08	1.74E-06	3.13E-06	0.00E+00	1.33E-06	6.66E-07	0.00E+00	0.00E+00	5.33E-07	2.45E-10	1.75E-09	0.00E+00	2.00E-09	2.00E-03	0.00E+00	2.90E-05	5.54E-06	0.00E+00
3746913758413	374691	3758413	8.61E-06	9.26E-06	8.89E-06	8.79E-08	1.72E-06	3.10E-06	0.00E+00	1.32E-06	6.59E-07	0.00E+00	0.00E+00	5.27E-07	2.42E-10	1.73E-09	0.00E+00	1.98E-09	1.98E-03	0.00E+00	2.87E-05	5.49E-06	0.00E+00
3746963758413	374696	3758413	8.53E-06	9.18E-06	8.81E-06	8.71E-08	1.71E-06	3.07E-06	0.00E+00	1.31E-06	6.53E-07	0.00E+00	0.00E+00	5.22E-07	2.40E-10	1.72E-09	0.00E+00	1.96E-09	1.96E-03	0.00E+00	2.84E-05	5.43E-06	0.00E+00
3747013758413	374701	3758413	8.45E-06	9.09E-06	8.72E-06	8.62E-08	1.69E-06	3.04E-06	0.00E+00	1.29E-06	6.47E-07	0.00E+00	0.00E+00	5.17E-07	2.38E-10	1.70E-09	0.00E+00	1.94E-09	1.94E-03	0.00E+00	2.82E-05	5.38E-06	0.00E+00
3747053758413	374705	3758413	8.38E-06	9.02E-06	8.65E-06	8.55E-08	1.68E-06	3.02E-06	0.00E+00	1.28E-06	6.42E-07	0.00E+00	0.00E+00	5.13E-07	2.36E-10	1.69E-09	0.00E+00	1.92E-09	1.92E-03	0.00E+00	2.79E-05	5.34E-06	0.00E+00
3747113758413	374711	3758413	8.28E-06	8.91E-06	8.55E-06	8.45E-08	1.66E-06	2.98E-06	0.00E+00	1.27E-06	6.34E-07	0.00E+00	0.00E+00	5.07E-07	2.33E-10	1.67E-09	0.00E+00	1.90E-09	1.90E-03	0.00E+00	2.76E-05	5.27E-06	0.00E+00
3747163758413	374716	3758413	8.20E-06	8.82E-06	8.47E-06	8.37E-08	1.64E-06	2.95E-06	0.00E+00	1.26E-06	6.28E-07	0.00E+00	0.00E+00	5.02E-07	2.31E-10	1.65E-09	0.00E+00	1.88E-09	1.88E-03	0.00E+00	2.73E-05	5.22E-06	0.00E+00
3747213758413	374721	3758413	8.12E-06	8.73E-06	8.38E-06	8.28E-08	1.62E-06	2.92E-06	0.00E+00	1.24E-06	6.21E-07	0.00E+00	0.00E+00	4.97E-07	2.28E-10	1.63E-09	0.00E+00	1.86E-09	1.86E-03	0.00E+00	2.71E-05	5.17E-06	0.00E+00
3747263758413	374726	3758413	8.03E-06	8.64E-06	8.29E-06	8.19E-08	1.61E-06	2.89E-06	0.00E+00	1.23E-06	6.15E-07	0.00E+00	0.00E+00	4.92E-07	2.26E-10	1.62E-09	0.00E+00	1.84E-09	1.84E-03	0.00E+00	2.68E-05	5.11E-06	0.00E+00
3747313758413	374731	3758413	7.94E-06	8.54E-06	8.20E-06	8.10E-08	1.59E-06	2.86E-06	0.00E+00	1.22E-06	6.08E-07	0.00E+00	0.00E+00	4.86E-07	2.24E-10	1.60E-09	0.00E+00	1.82E-09	1.82E-03	0.00E+00	2.65E-05	5.06E-06	0.00E+00
3747413758413	374741	3758413	7.78E-06	8.37E-06	8.04E-06	7.94E-08	1.56E-06	2.80E-06	0.00E+00	1.19E-06	5.96E-07	0.00E+00	0.00E+00	4.77E-07	2.19E-10	1.57E-09	0.00E+00	1.79E-09	1.79E-03	0.00E+00	2.59E-05	4.96E-06	0.00E+00
3747463758413	374746	3758413	7.71E-06	8.29E-06	7.96E-06	7.86E-08	1.54E-06	2.78E-06	0.00E+00	1.18E-06	5.90E-07	0.00E+00	0.00E+00	4.72E-07	2.17E-10	1.55E-09	0.00E+00	1.77E-09	1.77E-03	0.00E+00	2.57E-05	4.91E-06	0.00E+00
3747513758413	374751	3758413	7.63E-06	8.21E-06	7.88E-06	7.79E-08	1.53E-06	2.75E-06	0.00E+00	1.17E-06	5.84E-07	0.00E+00	0.00E+00	4.67E-07	2.15E-10	1.54E-09	0.00E+00	1.75E-09	1.75E-03	0.00E+00	2.54E-05	4.86E-06	0.00E+00
3747563758413	374756	3758413	7.55E-06	8.12E-06	7.80E-06	7.71E-08	1.51E-06	2.72E-06	0.00E+00	1.16E-06	5.78E-07	0.00E+00	0.00E+00	4.63E-07	2.13E-10	1.52E-09	0.00E+00	1.73E-09	1.73E-03	0.00E+00	2.52E-05	4.81E-06	0.00E+00
3747613758413	374761	3758413	7.48E-06	8.04E-06	7.72E-06	7.63E-08	1.50E-06	2.69E-06	0.00E+00	1.14E-06	5.72E-07	0.00E+00	0.00E+00	4.58

			SWBuilding Construction	SWDemolition	SWGrading	EYBuilding Construction	SWPaving	SWGrading	SWArchitectural Coating	NBBuilding Construction	NBBuilding Construction	NBArchitectural Coating	NBArchitectural Coating	RWBuilding Construction	Child Risk					Overlapping Phases - Maximum GLC			
Unique Identifier	X (UTM)	Y (UTM)	2026	2026	2026	2026	2027	2027	2027	2026	2027	2026	2027	2026	3rd Trimester	0<2	2<16	Total	per million	2025	2026	2027	2028
3747263758433	374726	3758433	8.69E-06	9.34E-06	8.97E-06	8.86E-08	1.74E-06	3.13E-06	0.00E+00	1.33E-06	6.65E-07	0.00E+00	0.00E+00	5.32E-07	2.44E-10	1.75E-09	0.00E+00	1.99E-09	1.99E-03	0.00E+00	2.89E-05	5.53E-06	0.00E+00
3747313758433	374731	3758433	8.59E-06	9.23E-06	8.86E-06	8.76E-08	1.72E-06	3.09E-06	0.00E+00	1.31E-06	6.57E-07	0.00E+00	0.00E+00	5.26E-07	2.42E-10	1.73E-09	0.00E+00	1.97E-09	1.97E-03	0.00E+00	2.86E-05	5.47E-06	0.00E+00
3747413758433	374741	3758433	8.41E-06	9.04E-06	8.68E-06	8.58E-08	1.68E-06	3.03E-06	0.00E+00	1.29E-06	6.43E-07	0.00E+00	0.00E+00	5.15E-07	2.37E-10	1.69E-09	0.00E+00	1.93E-09	1.93E-03	0.00E+00	2.80E-05	5.35E-06	0.00E+00
3747463758433	374746	3758433	8.32E-06	8.95E-06	8.59E-06	8.49E-08	1.66E-06	3.00E-06	0.00E+00	1.27E-06	6.37E-07	0.00E+00	0.00E+00	5.09E-07	2.34E-10	1.68E-09	0.00E+00	1.91E-09	1.91E-03	0.00E+00	2.77E-05	5.30E-06	0.00E+00
3747513758433	374751	3758433	8.23E-06	8.86E-06	8.50E-06	8.40E-08	1.65E-06	2.97E-06	0.00E+00	1.26E-06	6.30E-07	0.00E+00	0.00E+00	5.04E-07	2.32E-10	1.66E-09	0.00E+00	1.89E-09	1.89E-03	0.00E+00	2.74E-05	5.24E-06	0.00E+00
3747563758433	374756	3758433	8.15E-06	8.76E-06	8.41E-06	8.31E-08	1.63E-06	2.93E-06	0.00E+00	1.25E-06	6.24E-07	0.00E+00	0.00E+00	4.99E-07	2.29E-10	1.64E-09	0.00E+00	1.87E-09	1.87E-03	0.00E+00	2.71E-05	5.19E-06	0.00E+00
3747613758433	374761	3758433	8.06E-06	8.67E-06	8.32E-06	8.23E-08	1.61E-06	2.90E-06	0.00E+00	1.23E-06	6.17E-07	0.00E+00	0.00E+00	4.94E-07	2.27E-10	1.62E-09	0.00E+00	1.85E-09	1.85E-03	0.00E+00	2.69E-05	5.13E-06	0.00E+00
3747663758433	374766	3758433	7.98E-06	8.58E-06	8.24E-06	8.14E-08	1.60E-06	2.87E-06	0.00E+00	1.22E-06	6.10E-07	0.00E+00	0.00E+00	4.88E-07	2.25E-10	1.61E-09	0.00E+00	1.83E-09	1.83E-03	0.00E+00	2.66E-05	5.08E-06	0.00E+00
3747713758433	374771	3758433	7.90E-06	8.49E-06	8.15E-06	8.06E-08	1.58E-06	2.84E-06	0.00E+00	1.21E-06	6.04E-07	0.00E+00	0.00E+00	4.83E-07	2.22E-10	1.59E-09	0.00E+00	1.81E-09	1.81E-03	0.00E+00	2.63E-05	5.03E-06	0.00E+00
3747763758433	374776	3758433	7.82E-06	8.40E-06	8.07E-06	7.97E-08	1.56E-06	2.81E-06	0.00E+00	1.20E-06	5.98E-07	0.00E+00	0.00E+00	4.78E-07	2.20E-10	1.57E-09	0.00E+00	1.79E-09	1.79E-03	0.00E+00	2.60E-05	4.98E-06	0.00E+00
3747813758433	374781	3758433	7.73E-06	8.32E-06	7.98E-06	7.89E-08	1.55E-06	2.79E-06	0.00E+00	1.18E-06	5.92E-07	0.00E+00	0.00E+00	4.74E-07	2.18E-10	1.56E-09	0.00E+00	1.78E-09	1.78E-03	0.00E+00	2.58E-05	4.92E-06	0.00E+00
3747863758433	374786	3758433	7.65E-06	8.23E-06	7.90E-06	7.81E-08	1.53E-06	2.76E-06	0.00E+00	1.17E-06	5.86E-07	0.00E+00	0.00E+00	4.69E-07	2.15E-10	1.54E-09	0.00E+00	1.76E-09	1.76E-03	0.00E+00	2.55E-05	4.87E-06	0.00E+00
3747913758433	374791	3758433	7.58E-06	8.15E-06	7.82E-06	7.73E-08	1.52E-06	2.73E-06	0.00E+00	1.16E-06	5.80E-07	0.00E+00	0.00E+00	4.64E-07	2.13E-10	1.53E-09	0.00E+00	1.74E-09	1.74E-03	0.00E+00	2.52E-05	4.82E-06	0.00E+00
3746963758436	374696	3758436	9.38E-06	1.01E-05	9.68E-06	9.57E-08	1.88E-06	3.38E-06	0.00E+00	1.44E-06	7.18E-07	0.00E+00	0.00E+00	5.74E-07	2.64E-10	1.89E-09	0.00E+00	2.15E-09	2.15E-03	0.00E+00	3.12E-05	5.97E-06	0.00E+00
3747013758436	374701	3758436	9.28E-06	9.98E-06	9.58E-06	9.47E-08	1.86E-06	3.34E-06	0.00E+00	1.42E-06	7.10E-07	0.00E+00	0.00E+00	5.68E-07	2.61E-10	1.87E-09	0.00E+00	2.13E-09	2.13E-03	0.00E+00	3.09E-05	5.91E-06	0.00E+00
3747053758436	374705	3758436	9.20E-06	9.89E-06	9.50E-06	9.39E-08	1.84E-06	3.31E-06	0.00E+00	1.41E-06	7.04E-07	0.00E+00	0.00E+00	5.63E-07	2.59E-10	1.85E-09	0.00E+00	2.11E-09	2.11E-03	0.00E+00	3.07E-05	5.86E-06	0.00E+00
3747113758438	374711	3758438	9.15E-06	9.84E-06	9.45E-06	9.34E-08	1.83E-06	3.30E-06	0.00E+00	1.40E-06	7.01E-07	0.00E+00	0.00E+00	5.60E-07	2.58E-10	1.84E-09	0.00E+00	2.10E-09	2.10E-03	0.00E+00	3.05E-05	5.83E-06	0.00E+00
3747163758438	374716	3758438	9.05E-06	9.73E-06	9.34E-06	9.24E-08	1.81E-06	3.26E-06	0.00E+00	1.39E-06	6.93E-07	0.00E+00	0.00E+00	5.54E-07	2.55E-10	1.82E-09	0.00E+00	2.08E-09	2.08E-03	0.00E+00	3.02E-05	5.76E-06	0.00E+00
3747213758438	374721	3758438	8.96E-06	9.63E-06	9.25E-06	9.14E-08	1.79E-06	3.23E-06	0.00E+00	1.37E-06	6.85E-07	0.00E+00	0.00E+00	5.48E-07	2.52E-10	1.80E-09	0.00E+00	2.06E-09	2.06E-03	0.00E+00	2.98E-05	5.70E-06	0.00E+00
3747263758438	374726	3758438	8.86E-06	9.53E-06	9.14E-06	9.04E-08	1.77E-06	3.19E-06	0.00E+00	1.36E-06	6.78E-07	0.00E+00	0.00E+00	5.42E-07	2.49E-10	1.78E-09	0.00E+00	2.03E-09	2.03E-03	0.00E+00	2.95E-05	5.64E-06	0.00E+00
3747313758438	374731	3758438	8.76E-06	9.42E-06	9.04E-06	8.94E-08	1.75E-06	3.15E-06	0.00E+00	1.34E-06	6.70E-07	0.00E+00	0.00E+00	5.36E-07	2.47E-10	1.76E-09	0.00E+00	2.01E-09	2.01E-03	0.00E+00	2.92E-05	5.58E-06	0.00E+00
3747413758438	374741	3758438	8.57E-06	9.22E-06	8.85E-06	8.75E-08	1.72E-06	3.09E-06	0.00E+00	1.31E-06	6.56E-07	0.00E+00	0.00E+00	5.25E-07	2.41E-10	1.72E-09	0.00E+00	1.96E-09	1.97E-03	0.00E+00	2.86E-05	5.46E-06	0.00E+00
3747463758438	374746	3758438	8.49E-06	9.13E-06	8.76E-06	8.66E-08	1.70E-06	3.06E-06	0.00E+00	1.30E-06	6.50E-07	0.00E+00	0.00E+00	5.20E-07	2.39E-10	1.71E-09	0.00E+00	1.95E-09	1.95E-03	0.00E+00	2.83E-05	5.40E-06	0.00E+00
3747513758438	374751	3758438	8.40E-06	9.03E-06	8.67E-06	8.57E-08	1.68E-06	3.02E-06	0.00E+00	1.29E-06	6.43E-07	0.00E+00	0.00E+00	5.14E-07	2.36E-10	1.69E-09	0.00E+00	1.93E-09	1.93E-03	0.00E+00	2.80E-05	5.35E-06	0.00E+00
3747563758438	374756	3758438	8.31E-06	8.93E-06	8.58E-06	8.48E-08	1.66E-06	2.99E-06	0.00E+00	1.27E-06	6.36E-07	0.00E+00	0.00E+00	5.09E-07	2.34E-10	1.67E-09	0.00E+00	1.91E-09	1.91E-03	0.00E+00	2.77E-05	5.29E-06	0.00E+00
3747613758438	374761	3758438	8.22E-06	8.84E-06	8.48E-06	8.39E-08	1.64E-06	2.96E-06	0.00E+00	1.26E-06	6.29E-07	0.00E+00	0.00E+00	5.03E-07	2.31E-10	1.65E-09	0.00E+00	1.89E-09	1.89E-03	0.00E+00	2.74E-05	5.23E-06	0.00E+00
3747663758438	374766	3758438	8.13E-06	8.74E-06	8.39E-06	8.29E-08	1.63E-06	2.93E-06	0.00E+00	1.24E-06	6.22E-07	0.00E+00	0.00E+00	4.98E-07	2.29E-10	1.64E-09	0.00E+00	1.87E-09	1.87E-03	0.00E+00	2.71E-05	5.18E-06	0.00E+00
3747713758438	374771	3758438	8.05E-06	8.65E-06	8.31E-06	8.21E-08	1.61E-06	2.90E-06	0.00E+00	1.23E-06	6.16E-07	0.00E+00	0.00E+00	4.93E-07	2.26E-10	1.62E-09	0.00E+00	1.85E-09	1.85E-03	0.00E+00	2.68E-05	5.12E-06	0.00E+00
3747763758438	374776	3758438	7.96E-06	8.56E-06	8.22E-06	8.13E-08	1.59E-06	2.87E-06	0.00E+00	1.22E-06	6.10E-07	0.00E+00	0.00E+00	4.88E-07	2.24E-10	1.60E-09	0.00E+00	1.83E-09	1.83E-03	0.00E+00	2.65E-05	5.07E-06	0.00E+00
3747813758438	374781	3758438	7.88E-06	8.47E-06	8.13E-06	8.04E-08	1.58E-06	2.84E-06	0.00E+00	1.21E-06	6.03E-07	0.00E+00	0.00E+00	4.82E-07	2.22E-10	1.59E-09	0.00E+00	1.81E-09	1.81E-03	0.00E+00	2.63E-05	5.02E-06	0.00E+00
3747863758438	374786	3758438	7.80E-06	8.39E-06	8.05E-06	7.96E-08	1.56E-06	2.81E-06	0.00E+00	1.19E-06	5.97E-07	0.00E+00	0.00E+00	4.77E-07	2.19E-10	1.57E-09	0.00E+00	1.79E-09	1.79E-03	0.00E+00	2.60E-05	4.97E-06	0.00E+00
3747913758438	374791	3758438	7.72E-06	8.30E-06	7.97E-06	7.88E-08	1.54E-06	2.78E-06	0.00E+00	1.18E-06	5.91E-07	0.00E+00	0.00E+00	4.73E-07	2.17E-10	1.55E-09	0.00E+00	1.77E-09	1.77E-03	0.00E+00	2.57E-05	4.92E-06	0.00E+00
3747263758443	374726	3758443	9.04E-06	9.73E-06	9.34E-06	9.23E-08	1.81E-06	3.26E-06	0.00E+00	1.38E-06	6.92E-07	0.00E+00	0.00E+00	5.54E-07	2.55E-10	1.82E-09	0.00E+00	2.08E-09	2.08E-03	0.00E+00	3.01E-05	5.76E-06	0.00E+00
3747313758443	374731	3758443	8.95E-06	9.62E-06	9.24E-06	9.13E-08	1.79E-06	3.22E-06	0.00E+00	1.37E-06	6.85E-07	0.00E+00	0.00E+00	5.48E-07	2.52E-10	1.80E-09	0.00E+00	2.05E-09	2.05E-03	0.00E+00	2.98E-05	5.70E-06	0.00E+00
3747413758443	374741	3758443	8.75E-06	9.41E-06	9.04E-06	8.93E-08	1.75E-06	3.15E-06	0.00E+00	1.34E-06	6.70E-07	0.00E+00	0.00E+00	5.36E-07	2.46E-10	1.76E-09	0.00E+00	2.01E-09	2.01E-03	0.00E+00	2.92E-05	5.57E-06	0.00E+00
3747463758443	374746	3758443	8.66E-06	9.31E-06	8.94E-06	8.84E-08	1.73E-06	3.12E-06	0.00E+00	1.33E-06	6.63E-07	0.00E+00	0.00E+00	5.30E-07	2.44E-10	1.74E-09	0.00E+00	1.99E-09	1.99E-03	0.00E+00	2.89E-05	5.51E-06	0.00E+00
3747513758443	374751	3758443	8.57E-06	9.21E-06	8.84E-06	8.74E-08	1.71E-06	3.09E-06	0.00E+00	1.31E-06	6.56E-07	0.00E+00	0.00E+00	5.25E-07	2.41E-10	1.73E-09	0.00E+00	1.97E-09	1.97E-03	0.00E+00	2.85E-05	5.46E-06	0.00E+00
3747563758443	374756	3758443	8.47E-06	9.11E-06	8.75E-06	8.64E-08	1.70E-06	3.05E-06	0.00E+00	1.30E-06	6.48E-07	0.00E+00	0.00E+00	5.19E-07	2.38E-10	1.71E-09	0.00E+00	1.94E-09	1.94E-03	0.00E+00	2.82E-05	5.39E-06	0.00E+00
3747613758443	374761	3758443	8.38E-06	9.01E-06	8.65E-06	8.55E-08	1.68E-06	3.02E-06	0.00E+00	1.28E-06	6.41E-07	0.00E+00	0.00E+00	5.13E-07	2.36E-10	1.69E-09	0.00E+00	1.92E-09	1.92E-03	0.00E+00	2.79E-05	5.34E-06	0.00E+00
3747663758443	374766	3758443	8.29E-06	8.91E-06	8.56E-06	8.46E-08	1.66E-06	2.98E-06	0.00E+00	1.27E-06	6.34E-07	0.00E+00	0.00E+00	5.07E-07	2.33E-10	1.67E-09	0.00E+00	1.90E-09	1.90E-03	0.00E+00	2.76E-05	5.28E-06	0.00E+00
3747713758443	374771	3758443	8.20E-06	8.82E-06	8.47E-06	8.37E-08	1.64E-06	2.95E-06	0.00E+00	1.26E-06	6.28E-07	0.00E+00	0.00E+00	5.02E-07	2.31E-10	1.65E-09	0.00E+00	1.88E-09	1.88E-03	0.00E+00	2.73E-05	5.22E-06	0.00E+00
3747763758443	374776	3758443	8.12E-06	8.73E-06	8.38E-06	8.28E-08	1.62E-06	2.92E-06	0.00E+00	1.24E-06	6.21E-07	0.00E+00	0.00E+00	4.97E-07	2.29E-10	1.63E-09	0.00E+00	1.86E-09	1.86E-03	0.00E+00	2.71E-05	5.17E-06	0.00E+00
3747813758443	374781	3758443	8.03E-06	8.64E-06	8.29E-06	8.20E-08	1.61E-06	2.89E-06	0.00E+00	1.23E-06	6.15E-07	0.00E+00	0.00E+00	4.92E-07	2.26E-10	1.62E-09	0.00E+00	1.84E-09	1.84E-03	0.00E+00	2.68E-05	5.11E-06	0.00E+00
3747863758443	374786	3758443	7.95E-06	8.55E-06	8.20E-06	8.11E-08	1.59E-06	2.86E-06	0.00E+00	1.22E-06	6.08E-07	0.00E+00	0.00E+00	4.87E-07	2.24E-10	1.60E-09	0.00E+00	1.82E-09	1.82E-03	0.00E+00	2.65E-05	5.06E-06	0.00E+00
3747913758443	374791	3758443	7.87E-06	8.46E-06	8.12E-06	8.03E-08	1.57E-06	2.83E-06	0.00E+00	1.20E-06	6.02E-07	0.00E+00	0.00E+00	4.82E-07	2.21E-10	1.58E-09	0.00E+00	1.81E-09	1.81E-03	0.00E+00	2.62E-05	5.01E-06	0.00E+00
3747413758445	374741	3758445	8.83E-06	9.49E-06	9.11E-06	9.01E-08	1.77E-06	3.18E-06	0.00E+00	1.35E-06	6.75E-07	0.00E+00	0.00E+00	5.40E-07	2.48E-10	1.78E-09	0.00E+00	2.03E-09	2.03E-03	0.00E+00	2.94E-05	5.62E-06	0.00E+00
3747463758446	374746	3758446	8.77E-06	9.43E-06	9.05E-06	8.95E-08	1.75E-06	3.16E-06	0.00E+00	1.34E-06	6.71E-07	0.00E+00	0.00E+00	5.37E-07	2.47E-10	1.77E-09	0.00E+00	2.01E-09	2.01E-03	0.00E+00	2.92E-05	5.58E-06	0.00E+00
3747513758448	374751	3758448	8.74E-06	9.40E-06	9.02E-06	8.92E-08	1.75E-06	3.15E-06	0.00E+00	1.34E-06	6.69E-07	0.00E+00	0.00E+00	5.35E-07	2.46E-10	1.76E-09	0.00E+00	2.01E-09	2.01E-03	0.00E+00	2.91E-05	5.57E-06	0.00E+00
3747563758448	374756	3758448	8.64E-06	9.29E-06	8.92E-06	8.82E-08	1.73E-06	3.11E-06	0.00E+00	1.32E-06	6.61E-07	0.00E+00	0.00E+00	5.29E-07	2.43E-10	1.74E-09	0.00E+00	1.98E-09	1.98E-03	0.00E+00	2.88E-05	5.50E-06	0.00E+00
3747613758448	374761	3758448	8.55E-06	9.19E-06	8.82E-06	8.72E-08	1.71E-06	3.08E-06	0.00E+00	1.31E-06	6.54E-07	0.00E+00	0.00E+00	5.23E-07	2.41E-10	1.72E-09	0.00E+00	1.96E-09	1.96E-03	0.00E+00	2.85E-05	5.44E-06	0.00E+00
3747713758448	374771	3758448	8.36E-06	9.00E-06	8.64E-06	8.54E-08	1.67E-06	3.01E-06	0.00E+00	1.28E-06	6.40E-07	0.00E+00	0.00E+00	5.12E-07	2.35E-10	1.68E-09	0.00E+00	1.92E-09	1.92E-03	0.00E+00	2.79E-05	5.33E-06	0.00E+00
3747763758448	374776	3758448	8.28E-06	8.90E-06	8.55E-06	8.45E-08	1.66E-06	2.98E-06	0.00E+00	1.27E-06	6.34E-07	0.00E+00	0.00E+00	5.07E-07	2.33E-10	1.67E-09	0.00E+00	1.90E-09	1.90E-03	0.00E+00	2.76E-05	5.27E-06	0.00E+00
3747823758448	374782	3758448	8.17E-06	8.79E-06	8.44E-06	8.34E-08	1.64E-06	2.94E-06	0.00E+00	1.25E-06	6.26E-07	0.00E+00	0.00E+00	5.00E-07	2.30E-10	1.65E-09	0.00E+00	1.88E-09	1.88E-03	0.00E+00	2.72E-05	5.20E-06	0.00E+00
3747863758448	374786	3758448	8.10E-06	8.72E-06	8.37E-06	8.27E-08	1.62E-06	2.92E-06	0.00E+00	1.24E-06	6.20E-07	0.00E+00	0.00E+00	4.96E-07	2.28E-10	1.63E-09	0.00E+00	1.86E-09	1.86E-03	0.00E+00	2.70E-05	5.16E-06	0.00E+00
3747913758448	374791	3758448	8.02E-06	8.63E-06	8.28E-06	8.18E-08	1.60E-06	2.89E-06	0.00E+00	1.23E-06	6.14E-07	0.00E+00	0.00E+00	4.91E-07	2.26E-10	1.61E-09	0.00E+00	1.84E-09	1.84E-03	0.00E+00	2.67E-05	5.10E-06	0.00E+00
3747563758451	374756	3758451	8.75E-06	9.41E-06	9.03E-06	8.92E-08	1.75E-06	3.15E-06	0.00E+00	1.34E-06	6.69E-07	0.00E+00	0.00E+00	5.35E-07	2.46E-10	1.76E-09	0.00E+00	2.01E-09	2.01E-03	0.00E+00	2.91E-05	5.57E-06	0.00E+00
3747613758453	374761	3758453	8.72E-06	9.38E-06	9.01E-06	8.90E-08	1.75E-06	3.14E-06	0.00E+00	1.34E-06	6.68E-07	0.00E+00	0.00E+00	5.34E-07	2.46E-10	1.76E-09	0.00E+00	2.00E-09	2.00E-03	0.00E+00	2.91E-05	5.55E-06	0.00E+00
3747713758453	374771	3758453	8.54E-06	9.18E-06	8.81E-06	8.71E-08	1.71E-06	3.07E-06	0.00E+00	1.31E-06	6.53E-07	0.00E+00	0.00E+00	5.23E-07	2.40E-10	1.72E-09	0.00E+00	1.96E-09	1.96E-03	0.00E+00	2.84E-05	5.44E-06	0.00E+00
3747763758453	374776	3758453	8.45E-06	9.08E-06	8.72E-06	8.62E-08	1.69E-06	3.04E-06	0.00E+00	1.29E-06	6.46E-07	0.00E+00	0.00E+00	5.17E-07	2.38E-10	1.70E-09	0.00E+00	1.94E-09	1.94E-03	0.00E+00	2.81E-05	5.38E-06	0.00E+00
3747823758453	374782	3758453	8.34E-06	8.97E-06	8.61E-06	8.51E-08	1.67E-06	3.00E-06	0.00E+00	1.28E-06	6.38E-07	0.00E+00	0.00E+00	5.11E-07	2.35E-10	1.68E-09	0.00E+00	1.91E-09	1.91E-03	0.00E+00	2.78E-05	5.31E-06	0.00E+00
3747863758453	374786	3758453	8.27E-06	8.89E-06	8.53E-06	8.44E-08	1.65E-06	2.98E-06	0.00E+00	1.27E-06	6.31E-07	0.00E+00	0.00E+00	5.06E-07	2.33E-10	1.66E-09	0.00E+00	1.90E-09	1.90E-03	0.00E+00	2.75E-05	5.24E-06	0.00E+00
3747913758453	374791	3758453	8.17E-06	8.79E-06	8.44E-06	8.34E-08	1.64E-06	2.94E-06	0.00E+00	1.25E-06	6.26E-07	0.00E+00	0.00E+00	5.01E-07	2.30E-10	1.65E-09	0.00E+00	1.88E-09	1.88E-03	0.00E+00	2.72E-05	5.21E-06	0.00E+00
3747863758456	374786	3758456	8.37E-06	9.00E-06	8.64E-06	8.54E-08	1.67E-06	3.01E-06	0.00E+00	1.28E-06	6.40E-07	0.00E+00	0.00E+00	5.12E-07	2.36E-10	1.68E-09	0.00E+00	1.92E-09	1.92E-03	0.00E+00	2.79E-05	5.33E-06	0.00E+00
3747913758458	374791	3758458	8.34E-06	8.97E-06	8.61E-06	8.51E-08	1.67E-06	3.00E-06	0.00E+00	1.28E-06	6.38E-07	0.00E+00	0.00E+00	5.11E-07	2.35E-10	1.68E-09	0.00E+00	1.91E-09	1.91E-03	0.00E+00	2.78E-05	5.31E-06	0.00E+00
3744003758323	374400	3758323	8.54E-06	9.18E-06	8.81E-06	8.71E-08	1.71E-06	3.07E-06	0.00E+00	1.31E-06	6.53E-07	0.00E+00	0.00E+00	5.23E-07	2.40E-10	1.72E-09	0.00E+00	1.96E-09	1.96E-03	0.00E+00	2.85E-05	5.44E-06	0.00E+00
3744053758323	374405	3758323	8.52E-06	9.16E-06	8.80E-06	8.69E-08	1.70E-06	3.07E-06	0.00E+00	1.30E-06	6.52E-07	0.00E+00	0.00E+00	5.22E-07	2.40E-10	1.72E-09	0.00E+00	1.96E-09	1.96E-03	0.00E+00	2.84E-05	5.42E-06	0.00E+00
3744103758323	374410	3758323	8.50E-06	9.14E-06	8.77E-06	8.67E-08	1.70E-06	3.06E-06	0.00E+00	1.30E-06	6.50E-07	0.00E+00	0.00E+00	5.20E-07	2.39E-10	1.71E-09	0.00E+00	1.95E-09	1.95E-03	0.00E+00	2.83E-05	5.41E-06	0.00E+00
3744153758323	374415	3758323	8.48E-06	9.12E-06	8.75E-06	8.65E-08	1.70E-06	3.05E-06	0.00E+00	1.30E-06	6.49E-07	0.00E+00	0.00E+00	5.19E-07	2.39E-10	1.71E-09	0.00E+00	1.95E-09	1.95E-03	0.00E+00	2.82E-05	5.40E-06	0.00E+00
3744203758323	374420	3758323	8.45E-06	9.09E-06	8.73E-06	8.63E-08	1.69E-06	3.04E-06	0.00E+00	1.29E-06	6.47E-07	0.00E+00	0.00E+00	5.18E-07	2.38E-10	1.70E-09	0.00E+00	1.94E-09	1.94E-03	0.00E+00	2.82E-05	5.38E-06	0.00E+00
3744253758323	374425	3758323	8.43E-06	9.07E-06	8.70E-06	8.60E-08	1.69E-06	3.04E-06	0.00E+00	1.29E-06	6.45E-07	0.00E+00	0.00E+00	5.16E-07	2.37E-10	1.70E-09	0.00E+00	1.94E-09	1.94E-03	0.00E+00	2.81E-05	5.37E-06	0.00E+00
3744303758323	374430	3758323	8.41E-06	9.04E-06	8.68E-06	8.58E-08	1.68E-06	3.03E-06	0.00E+00	1.29E-06	6.44E-07	0.00E+00	0.00E+00	5.15E-07	2.37E-10	1.69E-09	0.00E+00	1.93E-09	1.93E-03	0.00E+00	2.80E-05	5.35E-06	0.00E+00
3744353758323	374435	3758323	8.38E-06	9.02E-06	8.66E-06	8.56E-08	1.68E-06	3.02E-06	0.00E+00	1.28E-06	6.42E-07	0.00E+00	0.00E+00	5.13E-07	2.36E-10	1.69E-09	0.00E+00	1.92E-09	1.92E-03	0.00E+00	2.79E-05	5.34E-06	0.00E+00
3744403758323	374440	3758323	8.36E-06	8.99E-06	8.63E-06	8.53E-08	1.67E-06	3.01E-06	0.00E+00	1.28E-06	6.40E-07	0.00E+00	0.00E+00	5.12E-07	2.35E-10	1.68E-09	0.00E+00	1.92E-09	1.92E-03	0.00E+00	2.79E-05	5.32E-06	0.00E+00
3744453758323	374445	3758323	8.33E-06	8.96E-06	8.60E-06	8.50E-08	1.67E-06	3.00E-06	0.00E+00	1.28E-06	6.38E-07	0.00E+00	0.00E+00	5.10E-07	2.35E-10	1.68E-09	0.00E+00	1.91E-09	1.91E-03	0.00E+00	2.78E-05	5.31E-06	0.00E+00
3744503758323	374450	3758323	8.30E-06	8.93E-06	8.57E-06	8.47E-08	1.66E-06	2.99E-06	0.00E+00	1.27E-06	6.35E-07	0.00E+00	0.00E+00	5.08

			SWBuilding			EYBuilding			SWArchitectur	NBBuilding	NBBuilding	NBArchitectura	NBArchitectura	RWBuilding			Child Risk				Overlapping Phases - Maximum GLC			
			Construction	SWDemolition	SWGrading	Construction	SWPaving	SWGrading	al Coating	Construction	Construction	l Coating	l Coating	Construction										
Unique Identifier	X (UTM)	Y (UTM)	2026	2026	2026	2026	2027	2027	2027	2026	2027	2026	2027	2026	3rd Trimester	0<2	2<16	Total	per million	2025	2026	2027	2028
3744053758338	374405	3758338	9.04E-06	9.73E-06	9.34E-06	9.23E-08	1.81E-06	3.26E-06	0.00E+00	1.38E-06	6.92E-07	0.00E+00	0.00E+00	5.54E-07	2.55E-10	1.82E-09	0.00E+00	2.08E-09	2.08E-03	0.00E+00	3.01E-05	5.76E-06	0.00E+00	
3744103758338	374410	3758338	9.02E-06	9.70E-06	9.31E-06	9.21E-08	1.80E-06	3.25E-06	0.00E+00	1.38E-06	6.90E-07	0.00E+00	0.00E+00	5.52E-07	2.54E-10	1.82E-09	0.00E+00	2.07E-09	2.07E-03	0.00E+00	3.01E-05	5.74E-06	0.00E+00	
3744153758338	374415	3758338	9.00E-06	9.68E-06	9.29E-06	9.19E-08	1.80E-06	3.24E-06	0.00E+00	1.38E-06	6.89E-07	0.00E+00	0.00E+00	5.51E-07	2.53E-10	1.81E-09	0.00E+00	2.07E-09	2.07E-03	0.00E+00	3.00E-05	5.73E-06	0.00E+00	
3744203758338	374420	3758338	8.97E-06	9.65E-06	9.26E-06	9.16E-08	1.80E-06	3.23E-06	0.00E+00	1.37E-06	6.87E-07	0.00E+00	0.00E+00	5.49E-07	2.53E-10	1.81E-09	0.00E+00	2.06E-09	2.06E-03	0.00E+00	2.99E-05	5.71E-06	0.00E+00	
3744253758338	374425	3758338	8.95E-06	9.62E-06	9.24E-06	9.13E-08	1.79E-06	3.22E-06	0.00E+00	1.37E-06	6.85E-07	0.00E+00	0.00E+00	5.48E-07	2.52E-10	1.80E-09	0.00E+00	2.05E-09	2.05E-03	0.00E+00	2.98E-05	5.70E-06	0.00E+00	
3744303758338	374430	3758338	8.92E-06	9.60E-06	9.21E-06	9.11E-08	1.79E-06	3.21E-06	0.00E+00	1.37E-06	6.83E-07	0.00E+00	0.00E+00	5.46E-07	2.51E-10	1.80E-09	0.00E+00	2.05E-09	2.05E-03	0.00E+00	2.97E-05	5.68E-06	0.00E+00	
3744353758338	374435	3758338	8.90E-06	9.57E-06	9.18E-06	9.08E-08	1.78E-06	3.20E-06	0.00E+00	1.36E-06	6.81E-07	0.00E+00	0.00E+00	5.45E-07	2.50E-10	1.79E-09	0.00E+00	2.04E-09	2.04E-03	0.00E+00	2.96E-05	5.66E-06	0.00E+00	
3744403758338	374440	3758338	8.87E-06	9.54E-06	9.15E-06	9.05E-08	1.77E-06	3.19E-06	0.00E+00	1.36E-06	6.79E-07	0.00E+00	0.00E+00	5.43E-07	2.50E-10	1.79E-09	0.00E+00	2.04E-09	2.04E-03	0.00E+00	2.95E-05	5.65E-06	0.00E+00	
3744453758338	374445	3758338	8.84E-06	9.51E-06	9.12E-06	9.02E-08	1.77E-06	3.18E-06	0.00E+00	1.35E-06	6.76E-07	0.00E+00	0.00E+00	5.41E-07	2.49E-10	1.78E-09	0.00E+00	2.03E-09	2.03E-03	0.00E+00	2.95E-05	5.63E-06	0.00E+00	
3744503758338	374450	3758338	8.81E-06	9.49E-06	9.09E-06	8.99E-08	1.76E-06	3.17E-06	0.00E+00	1.35E-06	6.74E-07	0.00E+00	0.00E+00	5.39E-07	2.48E-10	1.77E-09	0.00E+00	2.02E-09	2.02E-03	0.00E+00	2.94E-05	5.61E-06	0.00E+00	
3744553758338	374455	3758338	8.78E-06	9.44E-06	9.06E-06	8.96E-08	1.76E-06	3.16E-06	0.00E+00	1.34E-06	6.72E-07	0.00E+00	0.00E+00	5.37E-07	2.47E-10	1.77E-09	0.00E+00	2.01E-09	2.01E-03	0.00E+00	2.92E-05	5.59E-06	0.00E+00	
3744603758338	374460	3758338	8.74E-06	9.40E-06	9.03E-06	8.92E-08	1.75E-06	3.15E-06	0.00E+00	1.34E-06	6.69E-07	0.00E+00	0.00E+00	5.35E-07	2.46E-10	1.76E-09	0.00E+00	2.01E-09	2.01E-03	0.00E+00	2.91E-05	5.57E-06	0.00E+00	
3744653758338	374465	3758338	8.71E-06	9.37E-06	8.99E-06	8.89E-08	1.74E-06	3.14E-06	0.00E+00	1.33E-06	6.67E-07	0.00E+00	0.00E+00	5.33E-07	2.45E-10	1.75E-09	0.00E+00	2.00E-09	2.00E-03	0.00E+00	2.90E-05	5.55E-06	0.00E+00	
3744703758338	374470	3758338	8.68E-06	9.33E-06	8.96E-06	8.85E-08	1.74E-06	3.13E-06	0.00E+00	1.33E-06	6.64E-07	0.00E+00	0.00E+00	5.31E-07	2.44E-10	1.75E-09	0.00E+00	1.99E-09	1.99E-03	0.00E+00	2.89E-05	5.53E-06	0.00E+00	
3744753758338	374475	3758338	8.64E-06	9.29E-06	8.92E-06	8.82E-08	1.73E-06	3.11E-06	0.00E+00	1.32E-06	6.61E-07	0.00E+00	0.00E+00	5.29E-07	2.43E-10	1.74E-09	0.00E+00	1.98E-09	1.98E-03	0.00E+00	2.88E-05	5.50E-06	0.00E+00	
3744803758338	374480	3758338	8.61E-06	9.26E-06	8.89E-06	8.78E-08	1.72E-06	3.10E-06	0.00E+00	1.32E-06	6.59E-07	0.00E+00	0.00E+00	5.27E-07	2.42E-10	1.73E-09	0.00E+00	1.98E-09	1.98E-03	0.00E+00	2.87E-05	5.48E-06	0.00E+00	
3744853758338	374485	3758338	8.57E-06	9.22E-06	8.85E-06	8.75E-08	1.71E-06	3.09E-06	0.00E+00	1.31E-06	6.56E-07	0.00E+00	0.00E+00	5.25E-07	2.41E-10	1.73E-09	0.00E+00	1.97E-09	1.97E-03	0.00E+00	2.86E-05	5.46E-06	0.00E+00	
3744903758338	374490	3758338	8.53E-06	9.18E-06	8.81E-06	8.71E-08	1.71E-06	3.07E-06	0.00E+00	1.31E-06	6.53E-07	0.00E+00	0.00E+00	5.22E-07	2.40E-10	1.72E-09	0.00E+00	1.96E-09	1.96E-03	0.00E+00	2.84E-05	5.43E-06	0.00E+00	
3744953758338	374495	3758338	8.49E-06	9.14E-06	8.77E-06	8.67E-08	1.70E-06	3.06E-06	0.00E+00	1.30E-06	6.50E-07	0.00E+00	0.00E+00	5.20E-07	2.39E-10	1.71E-09	0.00E+00	1.95E-09	1.95E-03	0.00E+00	2.83E-05	5.41E-06	0.00E+00	
3745003758338	374500	3758338	8.46E-06	9.09E-06	8.73E-06	8.63E-08	1.69E-06	3.05E-06	0.00E+00	1.29E-06	6.47E-07	0.00E+00	0.00E+00	5.18E-07	2.38E-10	1.70E-09	0.00E+00	1.94E-09	1.94E-03	0.00E+00	2.82E-05	5.38E-06	0.00E+00	
3745053758338	374505	3758338	8.42E-06	9.05E-06	8.69E-06	8.59E-08	1.68E-06	3.03E-06	0.00E+00	1.29E-06	6.44E-07	0.00E+00	0.00E+00	5.15E-07	2.37E-10	1.69E-09	0.00E+00	1.93E-09	1.93E-03	0.00E+00	2.80E-05	5.36E-06	0.00E+00	
3745103758338	374510	3758338	8.37E-06	9.01E-06	8.65E-06	8.55E-08	1.68E-06	3.02E-06	0.00E+00	1.28E-06	6.41E-07	0.00E+00	0.00E+00	5.13E-07	2.36E-10	1.69E-09	0.00E+00	1.92E-09	1.92E-03	0.00E+00	2.79E-05	5.34E-06	0.00E+00	
3745153758338	374515	3758338	8.33E-06	8.96E-06	8.60E-06	8.50E-08	1.67E-06	3.00E-06	0.00E+00	1.28E-06	6.38E-07	0.00E+00	0.00E+00	5.10E-07	2.35E-10	1.68E-09	0.00E+00	1.91E-09	1.91E-03	0.00E+00	2.78E-05	5.31E-06	0.00E+00	
3745203758338	374520	3758338	8.29E-06	8.92E-06	8.56E-06	8.46E-08	1.66E-06	2.99E-06	0.00E+00	1.27E-06	6.34E-07	0.00E+00	0.00E+00	5.08E-07	2.33E-10	1.67E-09	0.00E+00	1.90E-09	1.90E-03	0.00E+00	2.76E-05	5.28E-06	0.00E+00	
3745253758338	374525	3758338	8.25E-06	8.87E-06	8.51E-06	8.42E-08	1.65E-06	2.97E-06	0.00E+00	1.26E-06	6.31E-07	0.00E+00	0.00E+00	5.05E-07	2.32E-10	1.66E-09	0.00E+00	1.89E-09	1.89E-03	0.00E+00	2.75E-05	5.25E-06	0.00E+00	
3745303758338	374530	3758338	8.20E-06	8.82E-06	8.47E-06	8.37E-08	1.64E-06	2.95E-06	0.00E+00	1.26E-06	6.28E-07	0.00E+00	0.00E+00	5.02E-07	2.31E-10	1.65E-09	0.00E+00	1.88E-09	1.88E-03	0.00E+00	2.73E-05	5.22E-06	0.00E+00	
3745353758338	374535	3758338	8.16E-06	8.77E-06	8.42E-06	8.33E-08	1.63E-06	2.94E-06	0.00E+00	1.25E-06	6.24E-07	0.00E+00	0.00E+00	5.00E-07	2.30E-10	1.64E-09	0.00E+00	1.87E-09	1.87E-03	0.00E+00	2.72E-05	5.20E-06	0.00E+00	
3745403758338	374540	3758338	8.11E-06	8.73E-06	8.38E-06	8.28E-08	1.62E-06	2.92E-06	0.00E+00	1.24E-06	6.21E-07	0.00E+00	0.00E+00	4.97E-07	2.28E-10	1.63E-09	0.00E+00	1.86E-09	1.86E-03	0.00E+00	2.70E-05	5.17E-06	0.00E+00	
3745453758338	374545	3758338	8.07E-06	8.68E-06	8.33E-06	8.23E-08	1.61E-06	2.91E-06	0.00E+00	1.23E-06	6.17E-07	0.00E+00	0.00E+00	4.94E-07	2.27E-10	1.62E-09	0.00E+00	1.85E-09	1.85E-03	0.00E+00	2.69E-05	5.14E-06	0.00E+00	
3745503758338	374550	3758338	8.02E-06	8.63E-06	8.28E-06	8.19E-08	1.61E-06	2.89E-06	0.00E+00	1.23E-06	6.14E-07	0.00E+00	0.00E+00	4.91E-07	2.26E-10	1.62E-09	0.00E+00	1.84E-09	1.84E-03	0.00E+00	2.67E-05	5.11E-06	0.00E+00	
3745553758338	374555	3758338	7.97E-06	8.58E-06	8.23E-06	8.14E-08	1.60E-06	2.87E-06	0.00E+00	1.22E-06	6.10E-07	0.00E+00	0.00E+00	4.88E-07	2.24E-10	1.61E-09	0.00E+00	1.83E-09	1.83E-03	0.00E+00	2.66E-05	5.08E-06	0.00E+00	
3745603758338	374560	3758338	7.93E-06	8.53E-06	8.18E-06	8.09E-08	1.59E-06	2.85E-06	0.00E+00	1.21E-06	6.07E-07	0.00E+00	0.00E+00	4.85E-07	2.23E-10	1.60E-09	0.00E+00	1.82E-09	1.82E-03	0.00E+00	2.64E-05	5.05E-06	0.00E+00	
3745653758338	374565	3758338	7.88E-06	8.47E-06	8.13E-06	8.04E-08	1.58E-06	2.84E-06	0.00E+00	1.21E-06	6.03E-07	0.00E+00	0.00E+00	4.82E-07	2.22E-10	1.59E-09	0.00E+00	1.81E-09	1.81E-03	0.00E+00	2.63E-05	5.02E-06	0.00E+00	
3744003758343	374400	3758343	9.25E-06	9.95E-06	9.55E-06	9.44E-08	1.85E-06	3.33E-06	0.00E+00	1.42E-06	7.08E-07	0.00E+00	0.00E+00	5.66E-07	2.60E-10	1.86E-09	0.00E+00	2.12E-09	2.12E-03	0.00E+00	3.08E-05	5.89E-06	0.00E+00	
3744053758343	374405	3758343	9.23E-06	9.93E-06	9.53E-06	9.42E-08	1.85E-06	3.32E-06	0.00E+00	1.41E-06	7.06E-07	0.00E+00	0.00E+00	5.65E-07	2.60E-10	1.86E-09	0.00E+00	2.12E-09	2.12E-03	0.00E+00	3.08E-05	5.88E-06	0.00E+00	
3744103758343	374410	3758343	9.21E-06	9.90E-06	9.51E-06	9.39E-08	1.84E-06	3.32E-06	0.00E+00	1.41E-06	7.05E-07	0.00E+00	0.00E+00	5.64E-07	2.59E-10	1.85E-09	0.00E+00	2.11E-09	2.11E-03	0.00E+00	3.07E-05	5.86E-06	0.00E+00	
3744153758343	374415	3758343	9.18E-06	9.88E-06	9.48E-06	9.37E-08	1.84E-06	3.31E-06	0.00E+00	1.41E-06	7.03E-07	0.00E+00	0.00E+00	5.62E-07	2.58E-10	1.85E-09	0.00E+00	2.11E-09	2.11E-03	0.00E+00	3.06E-05	5.85E-06	0.00E+00	
3744203758343	374420	3758343	9.16E-06	9.85E-06	9.45E-06	9.35E-08	1.83E-06	3.30E-06	0.00E+00	1.40E-06	7.01E-07	0.00E+00	0.00E+00	5.61E-07	2.58E-10	1.84E-09	0.00E+00	2.10E-09	2.10E-03	0.00E+00	3.05E-05	5.83E-06	0.00E+00	
3744253758343	374425	3758343	9.13E-06	9.82E-06	9.43E-06	9.32E-08	1.83E-06	3.29E-06	0.00E+00	1.40E-06	6.99E-07	0.00E+00	0.00E+00	5.59E-07	2.57E-10	1.84E-09	0.00E+00	2.10E-09	2.10E-03	0.00E+00	3.04E-05	5.81E-06	0.00E+00	
3744303758343	374430	3758343	9.11E-06	9.79E-06	9.40E-06	9.29E-08	1.82E-06	3.28E-06	0.00E+00	1.39E-06	6.97E-07	0.00E+00	0.00E+00	5.57E-07	2.56E-10	1.83E-09	0.00E+00	2.09E-09	2.09E-03	0.00E+00	3.03E-05	5.80E-06	0.00E+00	
3744353758343	374435	3758343	9.08E-06	9.76E-06	9.37E-06	9.26E-08	1.82E-06	3.27E-06	0.00E+00	1.39E-06	6.95E-07	0.00E+00	0.00E+00	5.56E-07	2.55E-10	1.83E-09	0.00E+00	2.08E-09	2.08E-03	0.00E+00	3.02E-05	5.78E-06	0.00E+00	
3744403758343	374440	3758343	9.05E-06	9.73E-06	9.34E-06	9.23E-08	1.81E-06	3.26E-06	0.00E+00	1.38E-06	6.92E-07	0.00E+00	0.00E+00	5.54E-07	2.55E-10	1.82E-09	0.00E+00	2.08E-09	2.08E-03	0.00E+00	3.02E-05	5.76E-06	0.00E+00	
3744453758343	374445	3758343	9.02E-06	9.70E-06	9.31E-06	9.20E-08	1.80E-06	3.25E-06	0.00E+00	1.38E-06	6.90E-07	0.00E+00	0.00E+00	5.52E-07	2.54E-10	1.82E-09	0.00E+00	2.07E-09	2.07E-03	0.00E+00	3.01E-05	5.74E-06	0.00E+00	
3744503758343	374450	3758343	8.99E-06	9.67E-06	9.28E-06	9.17E-08	1.80E-06	3.24E-06	0.00E+00	1.38E-06	6.88E-07	0.00E+00	0.00E+00	5.50E-07	2.53E-10	1.81E-09	0.00E+00	2.06E-09	2.06E-03	0.00E+00	2.99E-05	5.72E-06	0.00E+00	
3744553758343	374455	3758343	8.96E-06	9.63E-06	9.25E-06	9.14E-08	1.79E-06	3.23E-06	0.00E+00	1.37E-06	6.85E-07	0.00E+00	0.00E+00	5.48E-07	2.52E-10	1.80E-09	0.00E+00	2.06E-09	2.06E-03	0.00E+00	2.98E-05	5.70E-06	0.00E+00	
3744603758343	374460	3758343	8.92E-06	9.60E-06	9.21E-06	9.10E-08	1.79E-06	3.21E-06	0.00E+00	1.37E-06	6.83E-07	0.00E+00	0.00E+00	5.46E-07	2.51E-10	1.80E-09	0.00E+00	2.05E-09	2.05E-03	0.00E+00	2.97E-05	5.68E-06	0.00E+00	
3744653758343	374465	3758343	8.89E-06	9.56E-06	9.18E-06	9.07E-08	1.78E-06	3.20E-06	0.00E+00	1.36E-06	6.80E-07	0.00E+00	0.00E+00	5.44E-07	2.50E-10	1.79E-09	0.00E+00	2.04E-09	2.04E-03	0.00E+00	2.96E-05	5.66E-06	0.00E+00	
3744703758343	374470	3758343	8.85E-06	9.52E-06	9.14E-06	9.03E-08	1.77E-06	3.19E-06	0.00E+00	1.36E-06	6.78E-07	0.00E+00	0.00E+00	5.42E-07	2.49E-10	1.78E-09	0.00E+00	2.03E-09	2.03E-03	0.00E+00	2.95E-05	5.64E-06	0.00E+00	
3744753758343	374475	3758343	8.82E-06	9.48E-06	9.10E-06	9.00E-08	1.76E-06	3.18E-06	0.00E+00	1.35E-06	6.75E-07	0.00E+00	0.00E+00	5.40E-07	2.48E-10	1.78E-09	0.00E+00	2.02E-09	2.02E-03	0.00E+00	2.94E-05	5.61E-06	0.00E+00	
3744803758343	374480	3758343	8.78E-06	9.44E-06	9.06E-06	8.96E-08	1.76E-06	3.16E-06	0.00E+00	1.34E-06	6.72E-07	0.00E+00	0.00E+00	5.38E-07	2.47E-10	1.77E-09	0.00E+00	2.02E-09	2.02E-03	0.00E+00	2.93E-05	5.59E-06	0.00E+00	
3744853758343	374485	3758343	8.74E-06	9.40E-06	9.03E-06	8.92E-08	1.75E-06	3.15E-06	0.00E+00	1.34E-06	6.69E-07	0.00E+00	0.00E+00	5.35E-07	2.46E-10	1.76E-09	0.00E+00	2.01E-09	2.01E-03	0.00E+00	2.91E-05	5.57E-06	0.00E+00	
3744903758343	374490	3758343	8.70E-06	9.36E-06	8.99E-06	8.88E-08	1.74E-06	3.13E-06	0.00E+00	1.33E-06	6.66E-07	0.00E+00	0.00E+00	5.33E-07	2.45E-10	1.75E-09	0.00E+00	2.00E-09	2.00E-03	0.00E+00	2.90E-05	5.54E-06	0.00E+00	
3744953758343	374495	3758343	8.66E-06	9.32E-06	8.94E-06	8.84E-08	1.73E-06	3.12E-06	0.00E+00	1.33E-06	6.63E-07	0.00E+00	0.00E+00	5.30E-07	2.44E-10	1.74E-09	0.00E+00	1.99E-09	1.99E-03	0.00E+00	2.89E-05	5.52E-06	0.00E+00	
3745003758343	374500	3758343	8.62E-06	9.27E-06	8.90E-06	8.80E-08	1.73E-06	3.11E-06	0.00E+00	1.32E-06	6.60E-07	0.00E+00	0.00E+00	5.28E-07	2.43E-10	1.74E-09	0.00E+00	1.98E-09	1.98E-03	0.00E+00	2.87E-05	5.49E-06	0.00E+00	
3745053758343	374505	3758343	8.58E-06	9.23E-06	8.85E-06	8.75E-08	1.72E-06	3.09E-06	0.00E+00	1.31E-06	6.58E-07	0.00E+00	0.00E+00	5.25E-07	2.41E-10	1.73E-09	0.00E+00	1.97E-09	1.97E-03	0.00E+00	2.86E-05	5.46E-06	0.00E+00	
3745103758343	374510	3758343	8.53E-06	9.19E-06	8.81E-06	8.70E-08	1.71E-06	3.07E-06	0.00E+00	1.31E-06	6.53E-07	0.00E+00	0.00E+00	5.22E-07	2.40E-10	1.72E-09	0.00E+00	1.96E-09	1.96E-03	0.00E+00	2.84E-05	5.43E-06	0.00E+00	
3745153758343	374515	3758343	8.48E-06	9.12E-06	8.76E-06	8.66E-08	1.70E-06	3.06E-06	0.00E+00	1.30E-06	6.49E-07	0.00E+00	0.00E+00	5.19E-07	2.39E-10	1.71E-09	0.00E+00	1.95E-09	1.95E-03	0.00E+00	2.83E-05	5.40E-06	0.00E+00	
3745203758343	374520	3758343	8.43E-06	9.07E-06	8.71E-06	8.61E-08	1.69E-06	3.04E-06	0.00E+00	1.29E-06	6.46E-07	0.00E+00	0.00E+00	5.16E-07	2.37E-10	1.70E-09	0.00E+00	1.94E-09	1.94E-03	0.00E+00	2.81E-05	5.37E-06	0.00E+00	
3745253758343	374525	3758343	8.39E-06	9.02E-06	8.66E-06	8.56E-08	1.68E-06	3.02E-06	0.00E+00	1.28E-06	6.42E-07	0.00E+00	0.00E+00	5.13E-07	2.36E-10	1.69E-09	0.00E+00	1.92E-09	1.92E-03	0.00E+00	2.79E-05	5.34E-06	0.00E+00	
3745303758343	374530	3758343	8.34E-06	8.97E-06	8.61E-06	8.51E-08	1.67E-06	3.00E-06	0.00E+00	1.28E-06	6.38E-07	0.00E+00	0.00E+00	5.10E-07	2.35E-10	1.68E-09	0.00E+00	1.91E-09	1.91E-03	0.00E+00	2.78E-05	5.31E-06	0.00E+00	
3745353758343	374535	3758343	8.29E-06	8.91E-06	8.56E-06	8.46E-08	1.66E-06	2.98E-06	0.00E+00	1.27E-06	6.34E-07	0.00E+00	0.00E+00	5.07E-07	2.33E-10	1.67E-09	0.00E+00	1.90E-09	1.90E-03	0.00E+00	2.76E-05	5.28E-06	0.00E+00	
3745403758343	374540	3758343	8.24E-06	8.86E-06	8.50E-06	8.40E-08	1.65E-06	2.97E-06	0.00E+00	1.26E-06	6.31E-07	0.00E+00	0.00E+00	5.04E-07	2.32E-10	1.66E-09	0.00E+00	1.89E-09	1.89E-03	0.00E+00	2.74E-05	5.24E-06	0.00E+00	
3745453758343	374545	3758343	8.18E-06	8.80E-06	8.45E-06	8.35E-08	1.64E-06	2.95E-06	0.00E+00	1.25E-06	6.26E-07	0.00E+00	0.00E+00	5.01E-07	2.30E-10	1.65E-09	0.00E+00	1.88E-09	1.88E-03	0.00E+00	2.73E-05	5.21E-06	0.00E+00	
3744003758353	374400	3758353	9.64E-06	1.04E-05	9.95E-06	9.84E-08	1.93E-06	3.47E-06	0.00E+00	1.48E-06	7.38E-07	0.00E+00	0.00E+00	5.90E-07	2.71E-10	1.94E-09	0.00E+00	2.21E-09	2.21E-03	0.00E+00	3.21E-05	6.14E-06	0.00E+00	
3744053758353	374405	3758353	9.62E-06	1.03E-05	9.93E-06	9.82E-08	1.92E-06	3.46E-06	0.00E+00	1.47E-06	7.36E-07	0.00E+00	0.00E+00	5.89E-07	2.71E-10	1.94E-09	0.00E+00	2.21E-09	2.21E-03	0.00E+00	3.21E-05	6.13E-06	0.00E+00	
3744103758353	374410	3758353	9.60E-06	1.03E-05	9.91E-06	9.79E-08	1.92E-06	3.46E-06	0.00E+00	1.47E-06	7.34E-07	0.00E+00	0.00E+00	5.87E-07	2.70E-10	1.93E-09	0.00E+00	2.20E-09	2.20E-03	0.00E+00	3.20E-05	6.11E-06	0.00E+00	
3744153758353	374415	3758353	9.57E-06	1.03E-05	9.88E-06	9.77E-08	1.91E-06	3.45E-06	0.00E+00	1.46E-06	7.32E-07	0.00E+00	0.00E+00	5.86E-07	2.69E-10	1.93E-09	0.00E+00	2.20E-09	2.20E-03	0.00E+00	3.19E-05	6.09E-06	0.00E+00	
3744203758353	374420	3753353	9.54E-06	1.03E-05	9.85E-06	9.74E-08	1.91E-06	3.44E-06	0.00E+00	1.46E-06	7.30E-07	0.00E+00	0.00E+00	5.84E-07	2.69E-10	1.92E-09	0.00E+00	2.19E-09	2.19E-03	0.00E+00	3.18E-05	6.08E-06	0.00E+00	
3744253758353	374425	3753353	9.52E-06	1.02E-05	9.82E-06	9.71E-08	1.90E-06	3.43E-06	0.00E+00	1.46E-06	7.28E-07	0.00E+00	0.00E+00	5.83E-07	2.68E-10	1.92E-09	0.00E+00	2.18E-09	2.18E-03	0.00E+00	3.17E-05	6.06E-06	0.00E+00	
3744303758353	374430	3753353	9.49E-06	1.02E-05	9.80E-06	9.68E-08	1.90E-06	3.42E-06	0.00E+00	1.45E-06	7.26E-07	0.00E+00	0.00E+00	5.81E-07	2.67E-10	1.91E-09	0.00E+00	2.18E-09	2.18E-03	0.00E+00	3.16E-05	6.04E-06	0.00E+00	
3744353758353	374435	3753353	9.46E-06	1.02E-05	9.76E-06	9.65E-08	1.89E-06	3.41E-06	0.00E+00	1.45E-06	7.24E-07	0.00E+00	0.00E+00	5.79E-07	2.66E-10	1.90E-09	0.00E+00	2.17E-09	2.17E-03	0.00E+00	3.15E-05	6.02E-06	0.00E+00	
3744403758353	374440	3753353	9.43E-06	1.01E-05	9.73E-06	9.62E-08	1.89E-06	3.40E-06	0.00E+00	1.44E-06	7.21E-07	0.00E+00	0.00E+00	5.77E-07	2.65E-10	1.90E-09	0.00E+00	2.16E-09	2.16E-03	0.00E+00	3.14E-05	6.00E-06	0.00E+00	
3744453758353	374445	3753353	9.40E-06	1.01E-05	9.70E-06	9.59E-08	1.88E-06	3.38E-06	0.00E+00	1.44E-06	7.19E-07	0.00E+00	0.00E+00	5.75E-07	2.64E-10	1.89E-09	0.00E+00	2.16E-09	2.16E-03	0.00E+00	3.13E-05	5.98E-06	0.00E+00	
3744503758353	374450	3753353	9.36E-06	1.01E-05	9.67E-06	9.55E-08	1.87E-06	3.37E-06	0.00E+00	1.43E-06	7.17E-07	0.00E+00	0.00E+00	5.73E-07	2.64E-10	1.89E-09	0.00E+00	2.15E-09	2.15E-03	0.00E+00	3.12E-05	5.96E-06	0.00E+00	
3744553758353	374455	3

			SWBuilding Construction			EYBuilding Construction			SWArchitectural Coating	NBBuilding Construction	NBBuilding Construction	NBArchitectural Coating	NBArchitectural Coating	RWBuilding Construction	Child Risk					Overlapping Phases - Maximum GLC			
Unique Identifier	X (UTM)	Y (UTM)	2026	SWDemolition 2026	SWGrading 2026	2026	SWPaving 2027	SWGrading 2027	2027	2026	2027	2026	2027	2026	3rd Trimester	0<2	2<16	Total	per million	2025	2026	2027	2028
3745553758358	374555	3758358	8.62E-06	9.27E-06	8.90E-06	8.80E-08	1.72E-06	3.10E-06	0.00E+00	1.32E-06	6.60E-07	0.00E+00	0.00E+00	5.28E-07	2.43E-10	1.74E-09	0.00E+00	1.98E-09	1.98E-03	0.00E+00	2.87E-05	5.49E-06	0.00E+00
3745603758358	374560	3758358	8.57E-06	9.21E-06	8.84E-06	8.74E-08	1.71E-06	3.08E-06	0.00E+00	1.31E-06	6.56E-07	0.00E+00	0.00E+00	5.24E-07	2.41E-10	1.72E-09	0.00E+00	1.97E-09	1.97E-03	0.00E+00	2.85E-05	5.45E-06	0.00E+00
3745653758358	374565	3758358	8.51E-06	9.15E-06	8.79E-06	8.69E-08	1.70E-06	3.07E-06	0.00E+00	1.30E-06	6.51E-07	0.00E+00	0.00E+00	5.21E-07	2.40E-10	1.71E-09	0.00E+00	1.95E-09	1.95E-03	0.00E+00	2.84E-05	5.42E-06	0.00E+00
3745703758358	374570	3758358	8.46E-06	9.09E-06	8.73E-06	8.63E-08	1.69E-06	3.05E-06	0.00E+00	1.29E-06	6.47E-07	0.00E+00	0.00E+00	5.18E-07	2.38E-10	1.70E-09	0.00E+00	1.94E-09	1.94E-03	0.00E+00	2.82E-05	5.38E-06	0.00E+00
3744003758363	374400	3758363	1.01E-05	1.08E-05	1.04E-05	1.03E-07	2.01E-06	3.62E-06	0.00E+00	1.54E-06	7.70E-07	0.00E+00	0.00E+00	6.16E-07	2.83E-10	2.03E-09	0.00E+00	2.31E-09	2.31E-03	0.00E+00	3.35E-05	6.40E-06	0.00E+00
3744053758363	374405	3758363	1.00E-05	1.08E-05	1.04E-05	1.02E-07	2.01E-06	3.61E-06	0.00E+00	1.54E-06	7.68E-07	0.00E+00	0.00E+00	6.14E-07	2.82E-10	2.02E-09	0.00E+00	2.30E-09	2.30E-03	0.00E+00	3.34E-05	6.39E-06	0.00E+00
3744103758363	374410	3758363	1.00E-05	1.08E-05	1.03E-05	1.02E-07	2.00E-06	3.61E-06	0.00E+00	1.53E-06	7.66E-07	0.00E+00	0.00E+00	6.13E-07	2.82E-10	2.02E-09	0.00E+00	2.30E-09	2.30E-03	0.00E+00	3.34E-05	6.37E-06	0.00E+00
3744153758363	374415	3758363	9.98E-06	1.07E-05	1.03E-05	1.02E-07	2.00E-06	3.60E-06	0.00E+00	1.53E-06	7.64E-07	0.00E+00	0.00E+00	6.11E-07	2.81E-10	2.01E-09	0.00E+00	2.29E-09	2.29E-03	0.00E+00	3.33E-05	6.36E-06	0.00E+00
3744203758363	374420	3758363	9.96E-06	1.07E-05	1.03E-05	1.02E-07	1.99E-06	3.59E-06	0.00E+00	1.52E-06	7.62E-07	0.00E+00	0.00E+00	6.10E-07	2.80E-10	2.00E-09	0.00E+00	2.28E-09	2.28E-03	0.00E+00	3.32E-05	6.34E-06	0.00E+00
3744253758363	374425	3758363	9.93E-06	1.07E-05	1.02E-05	1.01E-07	1.99E-06	3.58E-06	0.00E+00	1.52E-06	7.60E-07	0.00E+00	0.00E+00	6.08E-07	2.79E-10	2.00E-09	0.00E+00	2.28E-09	2.28E-03	0.00E+00	3.31E-05	6.32E-06	0.00E+00
3744303758363	374430	3758363	9.90E-06	1.06E-05	1.02E-05	1.01E-07	1.98E-06	3.56E-06	0.00E+00	1.51E-06	7.57E-07	0.00E+00	0.00E+00	6.06E-07	2.79E-10	1.99E-09	0.00E+00	2.27E-09	2.27E-03	0.00E+00	3.30E-05	6.30E-06	0.00E+00
3744353758363	374435	3758363	9.87E-06	1.06E-05	1.02E-05	1.01E-07	1.97E-06	3.55E-06	0.00E+00	1.51E-06	7.55E-07	0.00E+00	0.00E+00	6.04E-07	2.78E-10	1.99E-09	0.00E+00	2.26E-09	2.26E-03	0.00E+00	3.29E-05	6.28E-06	0.00E+00
3744403758363	374440	3758363	9.83E-06	1.06E-05	1.02E-05	1.00E-07	1.97E-06	3.54E-06	0.00E+00	1.51E-06	7.53E-07	0.00E+00	0.00E+00	6.02E-07	2.77E-10	1.98E-09	0.00E+00	2.26E-09	2.26E-03	0.00E+00	3.28E-05	6.26E-06	0.00E+00
3744453758363	374445	3758363	9.80E-06	1.05E-05	1.01E-05	1.00E-07	1.96E-06	3.53E-06	0.00E+00	1.50E-06	7.50E-07	0.00E+00	0.00E+00	6.00E-07	2.76E-10	1.97E-09	0.00E+00	2.25E-09	2.25E-03	0.00E+00	3.27E-05	6.24E-06	0.00E+00
3744503758363	374450	3758363	9.76E-06	1.05E-05	1.01E-05	9.96E-08	1.95E-06	3.52E-06	0.00E+00	1.49E-06	7.47E-07	0.00E+00	0.00E+00	5.98E-07	2.75E-10	1.97E-09	0.00E+00	2.24E-09	2.24E-03	0.00E+00	3.25E-05	6.22E-06	0.00E+00
3744553758363	374455	3758363	9.73E-06	1.05E-05	1.00E-05	9.93E-08	1.95E-06	3.50E-06	0.00E+00	1.49E-06	7.45E-07	0.00E+00	0.00E+00	5.96E-07	2.74E-10	1.96E-09	0.00E+00	2.23E-09	2.23E-03	0.00E+00	3.24E-05	6.19E-06	0.00E+00
3744603758363	374460	3758363	9.69E-06	1.04E-05	1.00E-05	9.89E-08	1.94E-06	3.49E-06	0.00E+00	1.48E-06	7.42E-07	0.00E+00	0.00E+00	5.93E-07	2.73E-10	1.95E-09	0.00E+00	2.22E-09	2.22E-03	0.00E+00	3.23E-05	6.17E-06	0.00E+00
3744653758363	374465	3758363	9.65E-06	1.04E-05	9.97E-06	9.85E-08	1.93E-06	3.48E-06	0.00E+00	1.48E-06	7.39E-07	0.00E+00	0.00E+00	5.91E-07	2.72E-10	1.94E-09	0.00E+00	2.22E-09	2.22E-03	0.00E+00	3.22E-05	6.15E-06	0.00E+00
3744703758363	374470	3758363	9.61E-06	1.03E-05	9.92E-06	9.81E-08	1.92E-06	3.46E-06	0.00E+00	1.47E-06	7.36E-07	0.00E+00	0.00E+00	5.89E-07	2.71E-10	1.94E-09	0.00E+00	2.21E-09	2.21E-03	0.00E+00	3.20E-05	6.12E-06	0.00E+00
3744753758363	374475	3758363	9.57E-06	1.03E-05	9.88E-06	9.77E-08	1.92E-06	3.45E-06	0.00E+00	1.47E-06	7.33E-07	0.00E+00	0.00E+00	5.86E-07	2.69E-10	1.93E-09	0.00E+00	2.20E-09	2.20E-03	0.00E+00	3.19E-05	6.10E-06	0.00E+00
3744803758363	374480	3758363	9.53E-06	1.02E-05	9.84E-06	9.73E-08	1.91E-06	3.43E-06	0.00E+00	1.46E-06	7.29E-07	0.00E+00	0.00E+00	5.84E-07	2.68E-10	1.92E-09	0.00E+00	2.19E-09	2.19E-03	0.00E+00	3.18E-05	6.07E-06	0.00E+00
3744853758363	374485	3758363	9.49E-06	1.02E-05	9.80E-06	9.68E-08	1.90E-06	3.42E-06	0.00E+00	1.45E-06	7.26E-07	0.00E+00	0.00E+00	5.81E-07	2.67E-10	1.91E-09	0.00E+00	2.18E-09	2.18E-03	0.00E+00	3.16E-05	6.04E-06	0.00E+00
3744903758363	374490	3758363	9.44E-06	1.01E-05	9.75E-06	9.64E-08	1.89E-06	3.40E-06	0.00E+00	1.45E-06	7.23E-07	0.00E+00	0.00E+00	5.78E-07	2.66E-10	1.90E-09	0.00E+00	2.17E-09	2.17E-03	0.00E+00	3.15E-05	6.01E-06	0.00E+00
3744953758363	374495	3758363	9.40E-06	1.01E-05	9.70E-06	9.59E-08	1.88E-06	3.39E-06	0.00E+00	1.44E-06	7.19E-07	0.00E+00	0.00E+00	5.76E-07	2.65E-10	1.89E-09	0.00E+00	2.16E-09	2.16E-03	0.00E+00	3.13E-05	5.99E-06	0.00E+00
3745003758363	374500	3758363	9.35E-06	1.01E-05	9.66E-06	9.55E-08	1.87E-06	3.37E-06	0.00E+00	1.43E-06	7.16E-07	0.00E+00	0.00E+00	5.73E-07	2.63E-10	1.88E-09	0.00E+00	2.15E-09	2.15E-03	0.00E+00	3.12E-05	5.96E-06	0.00E+00
3745053758363	374505	3758363	9.31E-06	1.00E-05	9.61E-06	9.50E-08	1.86E-06	3.35E-06	0.00E+00	1.42E-06	7.12E-07	0.00E+00	0.00E+00	5.70E-07	2.62E-10	1.87E-09	0.00E+00	2.14E-09	2.14E-03	0.00E+00	3.10E-05	5.93E-06	0.00E+00
3745103758363	374510	3758363	9.26E-06	9.96E-06	9.56E-06	9.45E-08	1.85E-06	3.33E-06	0.00E+00	1.42E-06	7.09E-07	0.00E+00	0.00E+00	5.67E-07	2.61E-10	1.86E-09	0.00E+00	2.13E-09	2.13E-03	0.00E+00	3.09E-05	5.90E-06	0.00E+00
3745153758363	374515	3758363	9.21E-06	9.91E-06	9.51E-06	9.40E-08	1.84E-06	3.32E-06	0.00E+00	1.41E-06	7.05E-07	0.00E+00	0.00E+00	5.64E-07	2.59E-10	1.85E-09	0.00E+00	2.11E-09	2.11E-03	0.00E+00	3.07E-05	5.86E-06	0.00E+00
3745203758363	374520	3758363	9.16E-06	9.85E-06	9.46E-06	9.35E-08	1.83E-06	3.30E-06	0.00E+00	1.40E-06	7.01E-07	0.00E+00	0.00E+00	5.61E-07	2.58E-10	1.84E-09	0.00E+00	2.10E-09	2.10E-03	0.00E+00	3.05E-05	5.83E-06	0.00E+00
3745253758363	374525	3758363	9.11E-06	9.80E-06	9.41E-06	9.30E-08	1.82E-06	3.28E-06	0.00E+00	1.39E-06	6.97E-07	0.00E+00	0.00E+00	5.58E-07	2.56E-10	1.83E-09	0.00E+00	2.09E-09	2.09E-03	0.00E+00	3.04E-05	5.80E-06	0.00E+00
3745303758363	374530	3763863	9.06E-06	9.74E-06	9.35E-06	9.25E-08	1.81E-06	3.26E-06	0.00E+00	1.39E-06	6.93E-07	0.00E+00	0.00E+00	5.55E-07	2.55E-10	1.82E-09	0.00E+00	2.08E-09	2.08E-03	0.00E+00	3.02E-05	5.77E-06	0.00E+00
3745353758363	374535	3763863	9.01E-06	9.69E-06	9.30E-06	9.19E-08	1.80E-06	3.24E-06	0.00E+00	1.38E-06	6.89E-07	0.00E+00	0.00E+00	5.52E-07	2.54E-10	1.81E-09	0.00E+00	2.07E-09	2.07E-03	0.00E+00	3.00E-05	5.74E-06	0.00E+00
3745403758363	374540	3763863	8.96E-06	9.63E-06	9.25E-06	9.14E-08	1.79E-06	3.23E-06	0.00E+00	1.37E-06	6.85E-07	0.00E+00	0.00E+00	5.48E-07	2.52E-10	1.80E-09	0.00E+00	2.06E-09	2.06E-03	0.00E+00	2.98E-05	5.70E-06	0.00E+00
3745453758363	374545	3763863	8.90E-06	9.57E-06	9.19E-06	9.08E-08	1.78E-06	3.21E-06	0.00E+00	1.36E-06	6.81E-07	0.00E+00	0.00E+00	5.45E-07	2.51E-10	1.79E-09	0.00E+00	2.04E-09	2.04E-03	0.00E+00	2.97E-05	5.67E-06	0.00E+00
3745503758363	374550	3763863	8.85E-06	9.52E-06	9.14E-06	9.03E-08	1.77E-06	3.19E-06	0.00E+00	1.35E-06	6.77E-07	0.00E+00	0.00E+00	5.42E-07	2.49E-10	1.78E-09	0.00E+00	2.03E-09	2.03E-03	0.00E+00	2.95E-05	5.64E-06	0.00E+00
3745553758363	374555	3763863	8.79E-06	9.46E-06	9.08E-06	8.97E-08	1.76E-06	3.17E-06	0.00E+00	1.35E-06	6.73E-07	0.00E+00	0.00E+00	5.38E-07	2.48E-10	1.77E-09	0.00E+00	2.02E-09	2.02E-03	0.00E+00	2.93E-05	5.60E-06	0.00E+00
3745603758363	374560	3763863	8.74E-06	9.40E-06	9.02E-06	8.92E-08	1.75E-06	3.15E-06	0.00E+00	1.34E-06	6.69E-07	0.00E+00	0.00E+00	5.35E-07	2.46E-10	1.76E-09	0.00E+00	2.01E-09	2.01E-03	0.00E+00	2.91E-05	5.56E-06	0.00E+00
3745653758363	374565	3763863	8.68E-06	9.34E-06	8.96E-06	8.86E-08	1.74E-06	3.13E-06	0.00E+00	1.33E-06	6.64E-07	0.00E+00	0.00E+00	5.32E-07	2.44E-10	1.75E-09	0.00E+00	1.99E-09	1.99E-03	0.00E+00	2.89E-05	5.53E-06	0.00E+00
3745703758363	374570	3763863	8.63E-06	9.28E-06	8.91E-06	8.80E-08	1.73E-06	3.11E-06	0.00E+00	1.32E-06	6.60E-07	0.00E+00	0.00E+00	5.28E-07	2.43E-10	1.74E-09	0.00E+00	1.98E-09	1.98E-03	0.00E+00	2.87E-05	5.49E-06	0.00E+00
3744003758368	374400	3758368	1.03E-05	1.11E-05	1.06E-05	1.05E-07	2.06E-06	3.70E-06	0.00E+00	1.57E-06	7.87E-07	0.00E+00	0.00E+00	6.29E-07	2.89E-10	2.07E-09	0.00E+00	2.36E-09	2.36E-03	0.00E+00	3.43E-05	6.54E-06	0.00E+00
3744053758368	374405	3758368	1.03E-05	1.10E-05	1.06E-05	1.05E-07	2.05E-06	3.69E-06	0.00E+00	1.57E-06	7.85E-07	0.00E+00	0.00E+00	6.28E-07	2.89E-10	2.06E-09	0.00E+00	2.35E-09	2.35E-03	0.00E+00	3.42E-05	6.53E-06	0.00E+00
3744103758368	374410	3758368	1.02E-05	1.10E-05	1.06E-05	1.04E-07	2.05E-06	3.68E-06	0.00E+00	1.57E-06	7.83E-07	0.00E+00	0.00E+00	6.26E-07	2.88E-10	2.06E-09	0.00E+00	2.35E-09	2.35E-03	0.00E+00	3.41E-05	6.51E-06	0.00E+00
3744153758368	374415	3758368	1.02E-05	1.10E-05	1.05E-05	1.04E-07	2.04E-06	3.67E-06	0.00E+00	1.56E-06	7.81E-07	0.00E+00	0.00E+00	6.25E-07	2.87E-10	2.05E-09	0.00E+00	2.34E-09	2.34E-03	0.00E+00	3.40E-05	6.50E-06	0.00E+00
3744203758368	374420	3758368	1.02E-05	1.09E-05	1.05E-05	1.04E-07	2.04E-06	3.66E-06	0.00E+00	1.56E-06	7.79E-07	0.00E+00	0.00E+00	6.23E-07	2.86E-10	2.05E-09	0.00E+00	2.33E-09	2.33E-03	0.00E+00	3.39E-05	6.48E-06	0.00E+00
3744253758368	374425	3758368	1.01E-05	1.09E-05	1.05E-05	1.03E-07	2.03E-06	3.65E-06	0.00E+00	1.55E-06	7.76E-07	0.00E+00	0.00E+00	6.21E-07	2.85E-10	2.04E-09	0.00E+00	2.33E-09	2.33E-03	0.00E+00	3.38E-05	6.46E-06	0.00E+00
3744303758368	374430	3758368	1.01E-05	1.09E-05	1.04E-05	1.03E-07	2.02E-06	3.64E-06	0.00E+00	1.55E-06	7.74E-07	0.00E+00	0.00E+00	6.19E-07	2.85E-10	2.04E-09	0.00E+00	2.32E-09	2.32E-03	0.00E+00	3.37E-05	6.44E-06	0.00E+00
3744353758368	374435	3758368	1.01E-05	1.08E-05	1.04E-05	1.03E-07	2.02E-06	3.63E-06	0.00E+00	1.54E-06	7.71E-07	0.00E+00	0.00E+00	6.17E-07	2.84E-10	2.03E-09	0.00E+00	2.31E-09	2.31E-03	0.00E+00	3.36E-05	6.42E-06	0.00E+00
3744403758368	374440	3758368	1.00E-05	1.08E-05	1.04E-05	1.03E-07	2.01E-06	3.62E-06	0.00E+00	1.54E-06	7.69E-07	0.00E+00	0.00E+00	6.15E-07	2.83E-10	2.02E-09	0.00E+00	2.31E-09	2.31E-03	0.00E+00	3.35E-05	6.40E-06	0.00E+00
3744453758368	374445	3758368	1.00E-05	1.08E-05	1.03E-05	1.02E-07	2.00E-06	3.61E-06	0.00E+00	1.53E-06	7.66E-07	0.00E+00	0.00E+00	6.13E-07	2.82E-10	2.02E-09	0.00E+00	2.30E-09	2.30E-03	0.00E+00	3.34E-05	6.37E-06	0.00E+00
3744503758368	374450	3758368	9.98E-06	1.07E-05	1.03E-05	1.02E-07	2.00E-06	3.59E-06	0.00E+00	1.53E-06	7.63E-07	0.00E+00	0.00E+00	6.11E-07	2.81E-10	2.01E-09	0.00E+00	2.29E-09	2.29E-03	0.00E+00	3.32E-05	6.35E-06	0.00E+00
3744553758368	374455	3758368	9.94E-06	1.07E-05	1.03E-05	1.01E-07	1.99E-06	3.58E-06	0.00E+00	1.52E-06	7.61E-07	0.00E+00	0.00E+00	6.08E-07	2.80E-10	2.00E-09	0.00E+00	2.28E-09	2.28E-03	0.00E+00	3.31E-05	6.33E-06	0.00E+00
3744603758368	374460	3758368	9.90E-06	1.06E-05	1.02E-05	1.01E-07	1.98E-06	3.57E-06	0.00E+00	1.52E-06	7.58E-07	0.00E+00	0.00E+00	6.06E-07	2.79E-10	1.99E-09	0.00E+00	2.27E-09	2.27E-03	0.00E+00	3.30E-05	6.30E-06	0.00E+00
3744653758368	374465	3758368	9.86E-06	1.06E-05	1.02E-05	1.01E-07	1.97E-06	3.55E-06	0.00E+00	1.51E-06	7.56E-07	0.00E+00	0.00E+00	6.04E-07	2.78E-10	1.99E-09	0.00E+00	2.26E-09	2.26E-03	0.00E+00	3.29E-05	6.28E-06	0.00E+00
3744703758368	374470	3758368	9.82E-06	1.06E-05	1.01E-05	1.00E-07	1.96E-06	3.54E-06	0.00E+00	1.50E-06	7.51E-07	0.00E+00	0.00E+00	6.01E-07	2.76E-10	1.98E-09	0.00E+00	2.25E-09	2.25E-03	0.00E+00	3.27E-05	6.25E-06	0.00E+00
3744753758368	374475	3758368	9.78E-06	1.05E-05	1.01E-05	9.98E-08	1.96E-06	3.52E-06	0.00E+00	1.50E-06	7.48E-07	0.00E+00	0.00E+00	5.99E-07	2.75E-10	1.97E-09	0.00E+00	2.24E-09	2.24E-03	0.00E+00	3.26E-05	6.23E-06	0.00E+00
3744803758368	374480	3758368	9.73E-06	1.05E-05	1.01E-05	9.93E-08	1.95E-06	3.51E-06	0.00E+00	1.49E-06	7.45E-07	0.00E+00	0.00E+00	5.96E-07	2.74E-10	1.96E-09	0.00E+00	2.23E-09	2.23E-03	0.00E+00	3.24E-05	6.20E-06	0.00E+00
3744853758368	374485	3758368	9.69E-06	1.04E-05	1.00E-05	9.89E-08	1.94E-06	3.49E-06	0.00E+00	1.48E-06	7.42E-07	0.00E+00	0.00E+00	5.93E-07	2.73E-10	1.95E-09	0.00E+00	2.22E-09	2.22E-03	0.00E+00	3.23E-05	6.17E-06	0.00E+00
3744903758368	374490	3758368	9.65E-06	1.04E-05	9.96E-06	9.84E-08	1.93E-06	3.47E-06	0.00E+00	1.48E-06	7.38E-07	0.00E+00	0.00E+00	5.91E-07	2.72E-10	1.94E-09	0.00E+00	2.21E-09	2.21E-03	0.00E+00	3.21E-05	6.14E-06	0.00E+00
3744953758368	374495	3758368	9.60E-06	1.03E-05	9.91E-06	9.80E-08	1.92E-06	3.46E-06	0.00E+00	1.47E-06	7.35E-07	0.00E+00	0.00E+00	5.88E-07	2.70E-10	1.93E-09	0.00E+00	2.20E-09	2.20E-03	0.00E+00	3.20E-05	6.11E-06	0.00E+00
3745003758368	374500	3758368	9.55E-06	1.03E-05	9.86E-06	9.75E-08	1.91E-06	3.44E-06	0.00E+00	1.46E-06	7.31E-07	0.00E+00	0.00E+00	5.85E-07	2.69E-10	1.92E-09	0.00E+00	2.19E-09	2.19E-03	0.00E+00	3.18E-05	6.08E-06	0.00E+00
3745053758368	374505	3758368	9.50E-06	1.02E-05	9.81E-06	9.70E-08	1.90E-06	3.42E-06	0.00E+00	1.45E-06	7.27E-07	0.00E+00	0.00E+00	5.82E-07	2.68E-10	1.91E-09	0.00E+00	2.18E-09	2.18E-03	0.00E+00	3.17E-05	6.05E-06	0.00E+00
3745103758368	374510	3758368	9.46E-06	1.02E-05	9.76E-06	9.65E-08	1.89E-06	3.41E-06	0.00E+00	1.45E-06	7.24E-07	0.00E+00	0.00E+00	5.79E-07	2.66E-10	1.90E-09	0.00E+00	2.17E-09	2.17E-03	0.00E+00	3.15E-05	6.02E-06	0.00E+00
3745153758368	374515	3758368	9.41E-06	1.01E-05	9.71E-06	9.60E-08	1.88E-06	3.39E-06	0.00E+00	1.44E-06	7.20E-07	0.00E+00	0.00E+00	5.76E-07	2.65E-10	1.89E-09	0.00E+00	2.16E-09	2.16E-03	0.00E+00	3.13E-05	5.99E-06	0.00E+00
3745203758368	374520	3758368	9.35E-06	1.01E-05	9.66E-06	9.55E-08	1.87E-06	3.37E-06	0.00E+00	1.43E-06	7.16E-07	0.00E+00	0.00E+00	5.73E-07	2.63E-10	1.88E-09	0.00E+00	2.15E-09	2.15E-03	0.00E+00	3.12E-05	5.96E-06	0.00E+00
3745253758368	374525	3758368	9.30E-06	1.00E-05	9.60E-06	9.49E-08	1.86E-06	3.35E-06	0.00E+00	1.42E-06	7.12E-07	0.00E+00	0.00E+00	5.70E-07	2.62E-10	1.87E-09	0.00E+00	2.14E-09	2.14E-03	0.00E+00	3.10E-05	5.92E-06	0.00E+00
3745303758368	374530	3758368	9.25E-06	9.95E-06	9.55E-06	9.44E-08	1.85E-06	3.33E-06	0.00E+00	1.42E-06	7.08E-07	0.00E+00	0.00E+00	5.66E-07	2.60E-10	1.86E-09	0.00E+00	2.12E-09	2.12E-03	0.00E+00	3.08E-05	5.89E-06	0.00E+00
3745353758368	374535	3758368	9.20E-06	9.89E-06	9.49E-06	9.38E-08	1.84E-06	3.31E-06	0.00E+00	1.41E-06	7.04E-07	0.00E+00	0.00E+00	5.63E-07	2.59E-10	1.85E-09	0.00E+00	2.11E-09	2.11E-03	0.00E+00	3.06E-05	5.86E-06	0.00E+00
3745403758368	374540	3758368	9.14E-06	9.83E-06	9.44E-06	9.33E-08	1.83E-06	3.29E-06	0.00E+00	1.40E-06	7.00E-07	0.00E+00	0.00E+00	5.60E-07	2.57E-10	1.84E-09	0.00E+00	2.10E-09	2.10E-03	0.00E+00	3.05E-05	5.82E-06	0.00E+00
3745453758368	374545	3758368	9.09E-06	9.77E-06	9.38E-06	9.27E-08	1.82E-06	3.27E-06	0.00E+00	1.39E-06	6.95E-07	0.00E+00	0.00E+00	5.56E-07	2.56E-10	1.83E-09	0.00E+00	2.09E-09	2.09E-03	0.00E+00	3.03E-05	5.79E-06	0.00E+00
3745503758368	374550	3758368	9.03E-06	9.71E-06	9.32E-06	9.22E-08	1.81E-06	3.25E-06	0.00E+00	1.38E-06	6.91E-07	0.00E+00	0.00E+00	5.53E-07	2.54E-10	1.82E-09	0.00E+00	2.07E-09	2.07E-03	0.00E+00	3.01E-05	5.75E-06	0.00E+00
3745553758368	374555	3758368	8.97E-06	9.65E-06	9.27E-06	9.16E-08	1.80E-06	3.23E-06	0.00E+00	1.37E-06	6.87E-07	0.00E+00	0.00E+00	5.49E-07	2.53E-10	1.81E-09	0.00E+00	2.06E-09	2.06E-03	0.00E+00	2.99E-05	5.71E-06	0.00E+00
3745603758368	374560	3758368	8.92E-06	9.59E-06	9.21E-06	9.10E-08	1.78E-06	3.21E-06	0.00E+00	1.36E-06	6.82E-07	0.00E+00	0.00E+00	5.46E-07	2.51E-10	1.80E-09	0.00E+00	2.05E-09	2.05E-03	0.00E+00	2.97E-05	5.68E-06	0.00E+00
3745653758368	374565	3758368	8.86E-06	9.53E-06	9.15E-06	9.04E-08	1.77E-06	3.19E-06	0.00E+00	1.36E-06	6.78E-07	0.00E+00	0.00E+00	5.42E-07	2.49E-10	1.78E-09	0.00E+00	2.03E-09	2.03E-03	0.00E+00	2.95E-05	5.64E-06	0.00E+00
3745703758368	374570	3758368	8.80E-06	9.46E-06	9.09E-06	8.98E-08	1.76E-06	3.17E-06	0.00E+00	1.35E-06	6.74E-07	0.00E+00	0.00E+00	5.39E-07	2.48E-10	1.77E-09	0.00E+00	2.02E-09	2.02E-03	0.00E+00	2.93E-05	5.60E-06	0.00E+00
3744003758373	374400	3758373	1.05E-05	1.13E-05	1.08E-05	1.07E-07	2.10E-06	3.78E-06	0.00E+00	1.61E-06	8.04E-07	0.00E+00	0.00E+00	6.43

			SWBuilding Construction	SWDemolition	SWGrading	EYBuilding Construction	SWPaving	SWGrading	SWArchitectural Coating	NBBuilding Construction	NBBuilding Construction	NBArchitectural Coating	NBArchitectural Coating	RWBuilding Construction	Child Risk					Overlapping Phases - Maximum GLC			
Unique Identifier	X (UTM)	Y (UTM)	2026	2026	2026	2026	2027	2027	2027	2026	2027	2026	2027	2026	3rd Trimester	0<2	2<16	Total	per million	2025	2026	2027	2028
3745053758383	374505	3758383	1.01E-05	1.09E-05	1.05E-05	1.03E-07	2.03E-06	3.65E-06	0.00E+00	1.55E-06	7.76E-07	0.00E+00	0.00E+00	6.21E-07	2.85E-10	2.04E-09	0.00E+00	2.33E-09	2.33E-03	0.00E+00	3.38E-05	6.46E-06	0.00E+00
3745103758383	374510	3758383	1.01E-05	1.08E-05	1.04E-05	1.03E-07	2.02E-06	3.63E-06	0.00E+00	1.54E-06	7.72E-07	0.00E+00	0.00E+00	6.17E-07	2.84E-10	2.03E-09	0.00E+00	2.31E-09	2.31E-03	0.00E+00	3.36E-05	6.42E-06	0.00E+00
3745153758383	374515	3758383	1.00E-05	1.08E-05	1.04E-05	1.02E-07	2.01E-06	3.61E-06	0.00E+00	1.54E-06	7.68E-07	0.00E+00	0.00E+00	6.14E-07	2.82E-10	2.02E-09	0.00E+00	2.30E-09	2.30E-03	0.00E+00	3.34E-05	6.39E-06	0.00E+00
3745203758383	374520	3758383	9.97E-06	1.07E-05	1.03E-05	1.02E-07	2.00E-06	3.59E-06	0.00E+00	1.53E-06	7.63E-07	0.00E+00	0.00E+00	6.11E-07	2.81E-10	2.01E-09	0.00E+00	2.29E-09	2.29E-03	0.00E+00	3.32E-05	6.35E-06	0.00E+00
3745253758383	374525	3758383	9.92E-06	1.07E-05	1.02E-05	1.01E-07	1.98E-06	3.57E-06	0.00E+00	1.52E-06	7.59E-07	0.00E+00	0.00E+00	6.07E-07	2.79E-10	2.00E-09	0.00E+00	2.28E-09	2.28E-03	0.00E+00	3.30E-05	6.31E-06	0.00E+00
3745303758383	374530	3758383	9.86E-06	1.06E-05	1.02E-05	1.01E-07	1.97E-06	3.55E-06	0.00E+00	1.51E-06	7.54E-07	0.00E+00	0.00E+00	6.04E-07	2.77E-10	1.98E-09	0.00E+00	2.26E-09	2.26E-03	0.00E+00	3.28E-05	6.28E-06	0.00E+00
3745353758383	374535	3758383	9.80E-06	1.05E-05	1.01E-05	1.00E-07	1.96E-06	3.53E-06	0.00E+00	1.50E-06	7.50E-07	0.00E+00	0.00E+00	6.00E-07	2.76E-10	1.97E-09	0.00E+00	2.25E-09	2.25E-03	0.00E+00	3.27E-05	6.24E-06	0.00E+00
3745403758383	374540	3758383	9.74E-06	1.05E-05	1.01E-05	9.94E-08	1.95E-06	3.51E-06	0.00E+00	1.49E-06	7.45E-07	0.00E+00	0.00E+00	5.96E-07	2.74E-10	1.96E-09	0.00E+00	2.24E-09	2.24E-03	0.00E+00	3.25E-05	6.20E-06	0.00E+00
3745453758383	374545	3758383	9.68E-06	1.04E-05	9.99E-06	9.87E-08	1.94E-06	3.49E-06	0.00E+00	1.48E-06	7.41E-07	0.00E+00	0.00E+00	5.92E-07	2.72E-10	1.95E-09	0.00E+00	2.22E-09	2.22E-03	0.00E+00	3.22E-05	6.16E-06	0.00E+00
3745503758383	374550	3758383	9.62E-06	1.04E-05	9.93E-06	9.81E-08	1.92E-06	3.46E-06	0.00E+00	1.47E-06	7.36E-07	0.00E+00	0.00E+00	5.89E-07	2.71E-10	1.94E-09	0.00E+00	2.21E-09	2.21E-03	0.00E+00	3.20E-05	6.12E-06	0.00E+00
3745603758383	374560	3758383	9.49E-06	1.02E-05	9.80E-06	9.68E-08	1.90E-06	3.42E-06	0.00E+00	1.45E-06	7.26E-07	0.00E+00	0.00E+00	5.81E-07	2.67E-10	1.91E-09	0.00E+00	2.18E-09	2.18E-03	0.00E+00	3.16E-05	6.04E-06	0.00E+00
3745653758383	374565	3758383	9.43E-06	1.01E-05	9.73E-06	9.62E-08	1.89E-06	3.40E-06	0.00E+00	1.44E-06	7.21E-07	0.00E+00	0.00E+00	5.77E-07	2.65E-10	1.90E-09	0.00E+00	2.16E-09	2.16E-03	0.00E+00	3.14E-05	6.00E-06	0.00E+00
3745703758383	374570	3758383	9.36E-06	1.01E-05	9.67E-06	9.55E-08	1.87E-06	3.37E-06	0.00E+00	1.43E-06	7.17E-07	0.00E+00	0.00E+00	5.73E-07	2.64E-10	1.89E-09	0.00E+00	2.15E-09	2.15E-03	0.00E+00	3.12E-05	5.96E-06	0.00E+00
3744003758388	374400	3758388	1.12E-05	1.21E-05	1.16E-05	1.15E-07	2.25E-06	4.05E-06	0.00E+00	1.72E-06	8.60E-07	0.00E+00	0.00E+00	6.88E-07	3.16E-10	2.26E-09	0.00E+00	2.58E-09	2.58E-03	0.00E+00	3.74E-05	7.15E-06	0.00E+00
3744053758388	374405	3758388	1.12E-05	1.21E-05	1.16E-05	1.14E-07	2.24E-06	4.04E-06	0.00E+00	1.72E-06	8.58E-07	0.00E+00	0.00E+00	6.86E-07	3.16E-10	2.26E-09	0.00E+00	2.57E-09	2.57E-03	0.00E+00	3.74E-05	7.14E-06	0.00E+00
3744103758388	374410	3758388	1.12E-05	1.20E-05	1.15E-05	1.14E-07	2.24E-06	4.03E-06	0.00E+00	1.71E-06	8.56E-07	0.00E+00	0.00E+00	6.85E-07	3.15E-10	2.25E-09	0.00E+00	2.57E-09	2.57E-03	0.00E+00	3.73E-05	7.12E-06	0.00E+00
3744153758388	374415	3758388	1.12E-05	1.20E-05	1.15E-05	1.14E-07	2.23E-06	4.02E-06	0.00E+00	1.71E-06	8.53E-07	0.00E+00	0.00E+00	6.83E-07	3.14E-10	2.25E-09	0.00E+00	2.56E-09	2.56E-03	0.00E+00	3.72E-05	7.10E-06	0.00E+00
3744203758388	374420	3758388	1.11E-05	1.20E-05	1.15E-05	1.13E-07	2.22E-06	4.00E-06	0.00E+00	1.70E-06	8.51E-07	0.00E+00	0.00E+00	6.81E-07	3.13E-10	2.24E-09	0.00E+00	2.55E-09	2.55E-03	0.00E+00	3.70E-05	7.08E-06	0.00E+00
3744253758388	374425	3758388	1.11E-05	1.19E-05	1.14E-05	1.13E-07	2.22E-06	3.99E-06	0.00E+00	1.70E-06	8.48E-07	0.00E+00	0.00E+00	6.79E-07	3.12E-10	2.23E-09	0.00E+00	2.54E-09	2.54E-03	0.00E+00	3.69E-05	7.06E-06	0.00E+00
3744303758388	374430	3758388	1.10E-05	1.19E-05	1.14E-05	1.13E-07	2.21E-06	3.98E-06	0.00E+00	1.69E-06	8.46E-07	0.00E+00	0.00E+00	6.77E-07	3.11E-10	2.22E-09	0.00E+00	2.54E-09	2.54E-03	0.00E+00	3.68E-05	7.04E-06	0.00E+00
3744353758388	374435	3758388	1.10E-05	1.18E-05	1.14E-05	1.12E-07	2.20E-06	3.97E-06	0.00E+00	1.69E-06	8.43E-07	0.00E+00	0.00E+00	6.74E-07	3.10E-10	2.22E-09	0.00E+00	2.53E-09	2.53E-03	0.00E+00	3.67E-05	7.01E-06	0.00E+00
3744403758388	374440	3758388	1.10E-05	1.18E-05	1.13E-05	1.12E-07	2.20E-06	3.95E-06	0.00E+00	1.68E-06	8.40E-07	0.00E+00	0.00E+00	6.72E-07	3.09E-10	2.21E-09	0.00E+00	2.52E-09	2.52E-03	0.00E+00	3.66E-05	6.99E-06	0.00E+00
3744453758388	374445	3758388	1.09E-05	1.18E-05	1.13E-05	1.12E-07	2.19E-06	3.94E-06	0.00E+00	1.67E-06	8.37E-07	0.00E+00	0.00E+00	6.70E-07	3.08E-10	2.20E-09	0.00E+00	2.51E-09	2.51E-03	0.00E+00	3.64E-05	6.96E-06	0.00E+00
3744503758388	374450	3758388	1.09E-05	1.17E-05	1.12E-05	1.11E-07	2.18E-06	3.92E-06	0.00E+00	1.67E-06	8.34E-07	0.00E+00	0.00E+00	6.67E-07	3.07E-10	2.19E-09	0.00E+00	2.50E-09	2.50E-03	0.00E+00	3.63E-05	6.94E-06	0.00E+00
3744553758388	374455	3758388	1.09E-05	1.17E-05	1.12E-05	1.11E-07	2.17E-06	3.91E-06	0.00E+00	1.66E-06	8.31E-07	0.00E+00	0.00E+00	6.65E-07	3.06E-10	2.19E-09	0.00E+00	2.49E-09	2.49E-03	0.00E+00	3.62E-05	6.91E-06	0.00E+00
3744603758388	374460	3758388	1.08E-05	1.16E-05	1.12E-05	1.10E-07	2.16E-06	3.89E-06	0.00E+00	1.65E-06	8.27E-07	0.00E+00	0.00E+00	6.62E-07	3.04E-10	2.18E-09	0.00E+00	2.48E-09	2.48E-03	0.00E+00	3.60E-05	6.88E-06	0.00E+00
3744653758388	374465	3758388	1.08E-05	1.16E-05	1.11E-05	1.10E-07	2.15E-06	3.88E-06	0.00E+00	1.65E-06	8.24E-07	0.00E+00	0.00E+00	6.59E-07	3.03E-10	2.17E-09	0.00E+00	2.47E-09	2.47E-03	0.00E+00	3.59E-05	6.86E-06	0.00E+00
3744703758388	374470	3758388	1.07E-05	1.15E-05	1.11E-05	1.09E-07	2.14E-06	3.86E-06	0.00E+00	1.64E-06	8.20E-07	0.00E+00	0.00E+00	6.56E-07	3.02E-10	2.16E-09	0.00E+00	2.46E-09	2.46E-03	0.00E+00	3.57E-05	6.83E-06	0.00E+00
3744753758388	374475	3758388	1.07E-05	1.15E-05	1.10E-05	1.09E-07	2.14E-06	3.84E-06	0.00E+00	1.63E-06	8.17E-07	0.00E+00	0.00E+00	6.53E-07	3.00E-10	2.15E-09	0.00E+00	2.45E-09	2.45E-03	0.00E+00	3.56E-05	6.80E-06	0.00E+00
3744803758388	374480	3758388	1.06E-05	1.14E-05	1.10E-05	1.08E-07	2.13E-06	3.83E-06	0.00E+00	1.63E-06	8.13E-07	0.00E+00	0.00E+00	6.51E-07	2.99E-10	2.14E-09	0.00E+00	2.44E-09	2.44E-03	0.00E+00	3.54E-05	6.77E-06	0.00E+00
3744853758388	374485	3758388	1.06E-05	1.14E-05	1.09E-05	1.08E-07	2.12E-06	3.81E-06	0.00E+00	1.62E-06	8.09E-07	0.00E+00	0.00E+00	6.47E-07	2.98E-10	2.13E-09	0.00E+00	2.43E-09	2.43E-03	0.00E+00	3.52E-05	6.73E-06	0.00E+00
3744903758388	374490	3758388	1.05E-05	1.13E-05	1.09E-05	1.07E-07	2.11E-06	3.79E-06	0.00E+00	1.61E-06	8.05E-07	0.00E+00	0.00E+00	6.44E-07	2.96E-10	2.12E-09	0.00E+00	2.42E-09	2.42E-03	0.00E+00	3.51E-05	6.70E-06	0.00E+00
3744953758388	374495	3758388	1.05E-05	1.13E-05	1.08E-05	1.07E-07	2.10E-06	3.77E-06	0.00E+00	1.60E-06	8.01E-07	0.00E+00	0.00E+00	6.41E-07	2.95E-10	2.11E-09	0.00E+00	2.40E-09	2.40E-03	0.00E+00	3.49E-05	6.67E-06	0.00E+00
3745003758388	374500	3758388	1.04E-05	1.12E-05	1.08E-05	1.06E-07	2.08E-06	3.75E-06	0.00E+00	1.59E-06	7.97E-07	0.00E+00	0.00E+00	6.38E-07	2.93E-10	2.10E-09	0.00E+00	2.39E-09	2.39E-03	0.00E+00	3.47E-05	6.63E-06	0.00E+00
3745053758388	374505	3758388	1.04E-05	1.11E-05	1.07E-05	1.06E-07	2.07E-06	3.73E-06	0.00E+00	1.59E-06	7.93E-07	0.00E+00	0.00E+00	6.35E-07	2.92E-10	2.09E-09	0.00E+00	2.38E-09	2.38E-03	0.00E+00	3.45E-05	6.60E-06	0.00E+00
3745103758388	374510	3758388	1.03E-05	1.11E-05	1.06E-05	1.05E-07	2.06E-06	3.71E-06	0.00E+00	1.58E-06	7.89E-07	0.00E+00	0.00E+00	6.31E-07	2.90E-10	2.08E-09	0.00E+00	2.37E-09	2.37E-03	0.00E+00	3.44E-05	6.56E-06	0.00E+00
3745153758388	374515	3758388	1.03E-05	1.10E-05	1.06E-05	1.05E-07	2.05E-06	3.69E-06	0.00E+00	1.57E-06	7.85E-07	0.00E+00	0.00E+00	6.28E-07	2.89E-10	2.06E-09	0.00E+00	2.35E-09	2.35E-03	0.00E+00	3.42E-05	6.53E-06	0.00E+00
3745203758388	374520	3758388	1.02E-05	1.10E-05	1.05E-05	1.04E-07	2.04E-06	3.67E-06	0.00E+00	1.56E-06	7.80E-07	0.00E+00	0.00E+00	6.24E-07	2.87E-10	2.05E-09	0.00E+00	2.34E-09	2.34E-03	0.00E+00	3.40E-05	6.49E-06	0.00E+00
3745253758388	374525	3758388	1.01E-05	1.09E-05	1.05E-05	1.03E-07	2.03E-06	3.65E-06	0.00E+00	1.55E-06	7.76E-07	0.00E+00	0.00E+00	6.21E-07	2.85E-10	2.04E-09	0.00E+00	2.33E-09	2.33E-03	0.00E+00	3.38E-05	6.45E-06	0.00E+00
3745303758388	374530	3758388	1.01E-05	1.08E-05	1.04E-05	1.03E-07	2.02E-06	3.63E-06	0.00E+00	1.54E-06	7.71E-07	0.00E+00	0.00E+00	6.17E-07	2.84E-10	2.03E-09	0.00E+00	2.31E-09	2.31E-03	0.00E+00	3.36E-05	6.42E-06	0.00E+00
3745353758388	374535	3758388	1.00E-05	1.08E-05	1.03E-05	1.02E-07	2.00E-06	3.61E-06	0.00E+00	1.53E-06	7.66E-07	0.00E+00	0.00E+00	6.13E-07	2.82E-10	2.02E-09	0.00E+00	2.30E-09	2.30E-03	0.00E+00	3.34E-05	6.38E-06	0.00E+00
3745453758388	374545	3758388	9.89E-06	1.06E-05	1.02E-05	1.01E-07	1.98E-06	3.56E-06	0.00E+00	1.51E-06	7.57E-07	0.00E+00	0.00E+00	6.05E-07	2.78E-10	1.99E-09	0.00E+00	2.27E-09	2.27E-03	0.00E+00	3.30E-05	6.30E-06	0.00E+00
3745503758388	374550	3758388	9.83E-06	1.06E-05	1.01E-05	1.00E-07	1.97E-06	3.54E-06	0.00E+00	1.50E-06	7.52E-07	0.00E+00	0.00E+00	6.02E-07	2.77E-10	1.98E-09	0.00E+00	2.25E-09	2.25E-03	0.00E+00	3.27E-05	6.26E-06	0.00E+00
3745603758388	374560	3758388	9.70E-06	1.04E-05	1.00E-05	9.89E-08	1.94E-06	3.49E-06	0.00E+00	1.48E-06	7.42E-07	0.00E+00	0.00E+00	5.94E-07	2.73E-10	1.95E-09	0.00E+00	2.23E-09	2.23E-03	0.00E+00	3.23E-05	6.17E-06	0.00E+00
3745653758388	374565	3758388	9.63E-06	1.04E-05	9.94E-06	9.83E-08	1.93E-06	3.47E-06	0.00E+00	1.47E-06	7.37E-07	0.00E+00	0.00E+00	5.90E-07	2.71E-10	1.94E-09	0.00E+00	2.21E-09	2.21E-03	0.00E+00	3.21E-05	6.13E-06	0.00E+00
3745703758388	374570	3758388	9.56E-06	1.03E-05	9.87E-06	9.76E-08	1.91E-06	3.44E-06	0.00E+00	1.46E-06	7.32E-07	0.00E+00	0.00E+00	5.85E-07	2.69E-10	1.93E-09	0.00E+00	2.19E-09	2.19E-03	0.00E+00	3.19E-05	6.09E-06	0.00E+00
3744003758393	374400	3758393	1.15E-05	1.24E-05	1.19E-05	1.17E-07	2.30E-06	4.14E-06	0.00E+00	1.76E-06	8.80E-07	0.00E+00	0.00E+00	7.04E-07	3.24E-10	2.32E-09	0.00E+00	2.64E-09	2.64E-03	0.00E+00	3.83E-05	7.32E-06	0.00E+00
3744053758393	374405	3758393	1.15E-05	1.23E-05	1.18E-05	1.17E-07	2.29E-06	4.13E-06	0.00E+00	1.76E-06	8.78E-07	0.00E+00	0.00E+00	7.02E-07	3.23E-10	2.31E-09	0.00E+00	2.63E-09	2.63E-03	0.00E+00	3.82E-05	7.30E-06	0.00E+00
3744103758393	374410	3758393	1.14E-05	1.23E-05	1.18E-05	1.17E-07	2.29E-06	4.12E-06	0.00E+00	1.75E-06	8.76E-07	0.00E+00	0.00E+00	7.00E-07	3.22E-10	2.30E-09	0.00E+00	2.63E-09	2.63E-03	0.00E+00	3.81E-05	7.28E-06	0.00E+00
3744153758393	374415	3758393	1.14E-05	1.23E-05	1.18E-05	1.16E-07	2.28E-06	4.11E-06	0.00E+00	1.75E-06	8.73E-07	0.00E+00	0.00E+00	6.99E-07	3.21E-10	2.30E-09	0.00E+00	2.62E-09	2.62E-03	0.00E+00	3.80E-05	7.26E-06	0.00E+00
3744203758393	374420	3758393	1.14E-05	1.22E-05	1.17E-05	1.16E-07	2.28E-06	4.10E-06	0.00E+00	1.74E-06	8.71E-07	0.00E+00	0.00E+00	6.96E-07	3.20E-10	2.29E-09	0.00E+00	2.61E-09	2.61E-03	0.00E+00	3.79E-05	7.24E-06	0.00E+00
3744253758393	374425	3758393	1.13E-05	1.22E-05	1.17E-05	1.16E-07	2.27E-06	4.08E-06	0.00E+00	1.74E-06	8.68E-07	0.00E+00	0.00E+00	6.94E-07	3.19E-10	2.28E-09	0.00E+00	2.60E-09	2.60E-03	0.00E+00	3.78E-05	7.22E-06	0.00E+00
3744303758393	374430	3758393	1.13E-05	1.22E-05	1.17E-05	1.15E-07	2.26E-06	4.07E-06	0.00E+00	1.73E-06	8.65E-07	0.00E+00	0.00E+00	6.92E-07	3.18E-10	2.28E-09	0.00E+00	2.59E-09	2.59E-03	0.00E+00	3.77E-05	7.20E-06	0.00E+00
3744353758393	374435	3758393	1.13E-05	1.21E-05	1.16E-05	1.15E-07	2.25E-06	4.06E-06	0.00E+00	1.72E-06	8.62E-07	0.00E+00	0.00E+00	6.90E-07	3.17E-10	2.27E-09	0.00E+00	2.59E-09	2.59E-03	0.00E+00	3.75E-05	7.18E-06	0.00E+00
3744403758393	374440	3758393	1.12E-05	1.21E-05	1.16E-05	1.15E-07	2.25E-06	4.04E-06	0.00E+00	1.72E-06	8.59E-07	0.00E+00	0.00E+00	6.88E-07	3.16E-10	2.26E-09	0.00E+00	2.58E-09	2.58E-03	0.00E+00	3.74E-05	7.16E-06	0.00E+00
3744453758393	374445	3758393	1.12E-05	1.20E-05	1.16E-05	1.14E-07	2.24E-06	4.03E-06	0.00E+00	1.71E-06	8.56E-07	0.00E+00	0.00E+00	6.85E-07	3.15E-10	2.25E-09	0.00E+00	2.57E-09	2.57E-03	0.00E+00	3.73E-05	7.12E-06	0.00E+00
3744503758393	374450	3758393	1.11E-05	1.20E-05	1.15E-05	1.14E-07	2.23E-06	4.01E-06	0.00E+00	1.71E-06	8.53E-07	0.00E+00	0.00E+00	6.83E-07	3.14E-10	2.24E-09	0.00E+00	2.56E-09	2.56E-03	0.00E+00	3.71E-05	7.10E-06	0.00E+00
3744553758393	374455	3758393	1.11E-05	1.19E-05	1.15E-05	1.13E-07	2.22E-06	4.00E-06	0.00E+00	1.70E-06	8.50E-07	0.00E+00	0.00E+00	6.80E-07	3.13E-10	2.24E-09	0.00E+00	2.55E-09	2.55E-03	0.00E+00	3.70E-05	7.07E-06	0.00E+00
3744603758393	374460	3758393	1.11E-05	1.19E-05	1.14E-05	1.13E-07	2.21E-06	3.98E-06	0.00E+00	1.69E-06	8.46E-07	0.00E+00	0.00E+00	6.77E-07	3.11E-10	2.23E-09	0.00E+00	2.54E-09	2.54E-03	0.00E+00	3.69E-05	7.04E-06	0.00E+00
3744653758393	374465	3758393	1.10E-05	1.18E-05	1.14E-05	1.12E-07	2.20E-06	3.97E-06	0.00E+00	1.69E-06	8.43E-07	0.00E+00	0.00E+00	6.74E-07	3.10E-10	2.22E-09	0.00E+00	2.53E-09	2.53E-03	0.00E+00	3.67E-05	7.01E-06	0.00E+00
3744703758393	374470	3758393	1.10E-05	1.18E-05	1.13E-05	1.12E-07	2.19E-06	3.95E-06	0.00E+00	1.68E-06	8.40E-07	0.00E+00	0.00E+00	6.72E-07	3.09E-10	2.21E-09	0.00E+00	2.52E-09	2.52E-03	0.00E+00	3.66E-05	6.99E-06	0.00E+00
3744753758393	374475	3758393	1.09E-05	1.17E-05	1.13E-05	1.11E-07	2.18E-06	3.93E-06	0.00E+00	1.67E-06	8.36E-07	0.00E+00	0.00E+00	6.68E-07	3.07E-10	2.20E-09	0.00E+00	2.51E-09	2.51E-03	0.00E+00	3.64E-05	6.95E-06	0.00E+00
3744803758393	374480	3758393	1.09E-05	1.17E-05	1.12E-05	1.11E-07	2.17E-06	3.91E-06	0.00E+00	1.66E-06	8.32E-07	0.00E+00	0.00E+00	6.65E-07	3.06E-10	2.19E-09	0.00E+00	2.49E-09	2.49E-03	0.00E+00	3.62E-05	6.92E-06	0.00E+00
3744853758393	374485	3758393	1.08E-05	1.16E-05	1.12E-05	1.10E-07	2.16E-06	3.90E-06	0.00E+00	1.66E-06	8.28E-07	0.00E+00	0.00E+00	6.62E-07	3.04E-10	2.18E-09	0.00E+00	2.48E-09	2.48E-03	0.00E+00	3.60E-05	6.89E-06	0.00E+00
3744903758393	374490	3758393	1.08E-05	1.16E-05	1.11E-05	1.10E-07	2.15E-06	3.88E-06	0.00E+00	1.65E-06	8.24E-07	0.00E+00	0.00E+00	6.59E-07	3.03E-10	2.17E-09	0.00E+00	2.47E-09	2.47E-03	0.00E+00	3.59E-05	6.85E-06	0.00E+00
3745053758393	374505	3758393	1.06E-05	1.14E-05	1.09E-05	1.08E-07	2.12E-06	3.82E-06	0.00E+00	1.62E-06	8.11E-07	0.00E+00	0.00E+00	6.49E-07	2.98E-10	2.13E-09	0.00E+00	2.43E-09	2.43E-03	0.00E+00	3.53E-05	6.75E-06	0.00E+00
3745103758393	374510	3758393	1.05E-05	1.13E-05	1.09E-05	1.08E-07	2.11E-06	3.80E-06	0.00E+00	1.61E-06	8.07E-07	0.00E+00	0.00E+00	6.45E-07	2.97E-10	2.12E-09	0.00E+00	2.42E-09	2.42E-03	0.00E+00	3.51E-05	6.71E-06	0.00E+00
3745153758393	374515	3758393	1.04E-05	1.13E-05	1.08E-05	1.07E-07	2.10E-06	3.78E-06	0.00E+00	1.60E-06	8.03E-07	0.00E+00	0.00E+00	6.42E-07	2.95E-10	2.11E-09	0.00E+00	2.41E-09	2.41E-03	0.00E+00	3.49E-05	6.67E-06	0.00E+00
3745203758393	374520	3758393	1.04E-05	1.12E-05	1.08E-05	1.06E-07	2.09E-06	3.75E-06	0.00E+00	1.60E-06	7.98E-07	0.00E+00	0.00E+00	6.38E-07	2.93E-10	2.10E-09	0.00E+00	2.39E-09	2.39E-03	0.00E+00	3.47E-05	6.64E-06	0.00E+00
3745253758393	374525	3758393	1.04E-05	1.11E-05	1.07E-05	1.06E-07	2.07E-06	3.73E-06	0.00E+00	1.59E-06	7.93E-07	0.00E+00	0.00E+00	6.34E-07	2.92E-10	2.09E-09	0.00E+00	2.38E-09	2.38E-03	0.00E+00	3.45E-05	6.60E-06	0.00E+00
3745303758393	374530	3758393	1.03E-05	1.11E-05	1.06E-05	1.05E-07	2.06E-06	3.71E-06	0.00E+00	1.58E-06	7.88E-07	0.00E+00	0.00E+00	6.31E-07	2.90E-10	2.07E-09	0.00E+00	2.36E-09	2.36E-03	0.00E+00	3.43E-05	6.56E-06	0.00E+00
3745353758393	374535	3758393	1.02E-05	1.10E-05	1.06E-05	1.04E-07	2.05E-06	3.69E-06	0.00E+00	1.57E-06	7.83E-07	0.00E+00	0.00E+00	6.27E-07	2.88E-10	2.06E-09	0.00E+00	2.35E-09	2.35E-03	0.00E+00	3.41E-05	6.52E-06	0.00E+00
3745373758393	374537	3758393	1.02E-05	1.10E-05	1.05E-05	1.04E-07	2.04E-06	3.68E-06	0.00E+00	1.56E-06	7.81E-07	0.00E+00	0.00E+00	6.25E-07	2.87E-10	2.06E-09	0.00E+00	2.34E-09	2.34E-03	0.00E+00	3.40E-05	6.50E-06	0.00E+00
3745453758393	374545	3758393	1.01E-05	1.08E-05	1.04E-05	1.03E-07	2.02E-06	3.64E-06	0.00E+00	1.55E-06	7.74E-07	0.00E+00	0.00E+00	6.19E-07	2.85E-10	2.04E-09	0.00E+00	2.32E-09	2.32E-03	0.00E+00	3.37E-05	6.44E-06	0.00E+00
3745503758393	374550	3758393	1.00E-05	1.08E-05	1.04E-05	1.02E-07	2.01E-06	3.62E-06	0.00E+00	1.54E-06	7.69E-07	0.00E+00	0.00E+00	6.15

			SWBuilding Construction	SWDemolition	SWGrading	EYBuilding Construction	SWPaving	SWGrading	SWArchitectural Coating	NBBuilding Construction	NBBuilding Construction	NBArchitectural Coating	NBArchitectural Coating	RWBuilding Construction	Child Risk					Overlapping Phases - Maximum GLC			
Unique Identifier	X (UTM)	Y (UTM)	2026	2026	2026	2026	2027	2027	2027	2026	2027	2026	2027	2026	3rd Trimester	0<2	2<16	Total	per million	2025	2026	2027	2028
3748363758387	374836	3758387	5.93E-06	6.38E-06	6.13E-06	6.05E-08	1.19E-06	2.14E-06	0.00E+00	9.08E-07	4.54E-07	0.00E+00	0.00E+00	3.63E-07	1.67E-10	1.19E-09	0.00E+00	1.36E-09	1.36E-03	0.00E+00	1.98E-05	3.78E-06	0.00E+00
3748413758387	374841	3758387	5.88E-06	6.32E-06	6.07E-06	6.00E-08	1.18E-06	2.12E-06	0.00E+00	9.00E-07	4.50E-07	0.00E+00	0.00E+00	3.60E-07	1.65E-10	1.18E-09	0.00E+00	1.35E-09	1.35E-03	0.00E+00	1.96E-05	3.74E-06	0.00E+00
3748463758387	374846	3758387	5.83E-06	6.26E-06	6.01E-06	5.94E-08	1.17E-06	2.10E-06	0.00E+00	8.92E-07	4.46E-07	0.00E+00	0.00E+00	3.57E-07	1.64E-10	1.17E-09	0.00E+00	1.34E-09	1.34E-03	0.00E+00	1.94E-05	3.71E-06	0.00E+00
3748963758387	374896	3758387	5.33E-06	5.73E-06	5.51E-06	5.44E-08	1.07E-06	1.92E-06	0.00E+00	8.16E-07	4.08E-07	0.00E+00	0.00E+00	3.26E-07	1.50E-10	1.07E-09	0.00E+00	1.22E-09	1.22E-03	0.00E+00	1.78E-05	3.40E-06	0.00E+00
3749013758387	374901	3758387	5.28E-06	5.68E-06	5.45E-06	5.39E-08	1.06E-06	1.90E-06	0.00E+00	8.08E-07	4.04E-07	0.00E+00	0.00E+00	3.23E-07	1.49E-10	1.06E-09	0.00E+00	1.21E-09	1.21E-03	0.00E+00	1.76E-05	3.36E-06	0.00E+00
3749063758387	374906	3758387	5.24E-06	5.63E-06	5.41E-06	5.34E-08	1.05E-06	1.89E-06	0.00E+00	8.01E-07	4.01E-07	0.00E+00	0.00E+00	3.21E-07	1.47E-10	1.05E-09	0.00E+00	1.20E-09	1.20E-03	0.00E+00	1.74E-05	3.33E-06	0.00E+00
3749113758387	374911	3758387	5.23E-06	5.62E-06	5.40E-06	5.34E-08	1.05E-06	1.88E-06	0.00E+00	8.00E-07	4.00E-07	0.00E+00	0.00E+00	3.20E-07	1.47E-10	1.05E-09	0.00E+00	1.20E-09	1.20E-03	0.00E+00	1.74E-05	3.33E-06	0.00E+00
3749163758387	374916	3758387	5.23E-06	5.62E-06	5.39E-06	5.33E-08	1.05E-06	1.88E-06	0.00E+00	8.00E-07	4.00E-07	0.00E+00	0.00E+00	3.20E-07	1.47E-10	1.05E-09	0.00E+00	1.20E-09	1.20E-03	0.00E+00	1.74E-05	3.33E-06	0.00E+00
3749213758387	374921	3758387	5.23E-06	5.62E-06	5.39E-06	5.33E-08	1.05E-06	1.88E-06	0.00E+00	8.00E-07	4.00E-07	0.00E+00	0.00E+00	3.20E-07	1.47E-10	1.05E-09	0.00E+00	1.20E-09	1.20E-03	0.00E+00	1.74E-05	3.33E-06	0.00E+00
3749263758387	374926	3758387	5.27E-06	5.66E-06	5.44E-06	5.37E-08	1.05E-06	1.90E-06	0.00E+00	8.06E-07	4.03E-07	0.00E+00	0.00E+00	3.22E-07	1.48E-10	1.06E-09	0.00E+00	1.21E-09	1.21E-03	0.00E+00	1.76E-05	3.35E-06	0.00E+00
3748213758392	374821	3758392	6.20E-06	6.67E-06	6.41E-06	6.33E-08	1.24E-06	2.23E-06	0.00E+00	9.50E-07	4.75E-07	0.00E+00	0.00E+00	3.80E-07	1.75E-10	1.25E-09	0.00E+00	1.42E-09	1.42E-03	0.00E+00	2.07E-05	3.95E-06	0.00E+00
3748263758392	374826	3758392	6.14E-06	6.60E-06	6.34E-06	6.27E-08	1.23E-06	2.21E-06	0.00E+00	9.40E-07	4.70E-07	0.00E+00	0.00E+00	3.76E-07	1.73E-10	1.24E-09	0.00E+00	1.41E-09	1.41E-03	0.00E+00	2.05E-05	3.91E-06	0.00E+00
3748313758392	374831	3758392	6.08E-06	6.54E-06	6.28E-06	6.21E-08	1.22E-06	2.19E-06	0.00E+00	9.31E-07	4.66E-07	0.00E+00	0.00E+00	3.72E-07	1.71E-10	1.22E-09	0.00E+00	1.40E-09	1.40E-03	0.00E+00	2.03E-05	3.87E-06	0.00E+00
3748363758392	374836	3758392	6.03E-06	6.48E-06	6.22E-06	6.15E-08	1.21E-06	2.17E-06	0.00E+00	9.22E-07	4.61E-07	0.00E+00	0.00E+00	3.69E-07	1.70E-10	1.21E-09	0.00E+00	1.38E-09	1.38E-03	0.00E+00	2.01E-05	3.84E-06	0.00E+00
3748413758392	374841	3758392	5.97E-06	6.42E-06	6.16E-06	6.09E-08	1.19E-06	2.15E-06	0.00E+00	9.14E-07	4.57E-07	0.00E+00	0.00E+00	3.66E-07	1.68E-10	1.20E-09	0.00E+00	1.37E-09	1.37E-03	0.00E+00	1.99E-05	3.80E-06	0.00E+00
3748463758392	374846	3758392	5.92E-06	6.36E-06	6.11E-06	6.04E-08	1.18E-06	2.13E-06	0.00E+00	9.06E-07	4.53E-07	0.00E+00	0.00E+00	3.62E-07	1.67E-10	1.19E-09	0.00E+00	1.36E-09	1.36E-03	0.00E+00	1.97E-05	3.77E-06	0.00E+00
3748663758392	374866	3758392	5.71E-06	6.14E-06	5.89E-06	5.83E-08	1.14E-06	2.06E-06	0.00E+00	8.74E-07	4.37E-07	0.00E+00	0.00E+00	3.50E-07	1.61E-10	1.15E-09	0.00E+00	1.31E-09	1.31E-03	0.00E+00	1.90E-05	3.64E-06	0.00E+00
3748713758392	374871	3758392	5.66E-06	6.08E-06	5.84E-06	5.77E-08	1.13E-06	2.04E-06	0.00E+00	8.66E-07	4.33E-07	0.00E+00	0.00E+00	3.46E-07	1.59E-10	1.14E-09	0.00E+00	1.30E-09	1.30E-03	0.00E+00	1.89E-05	3.60E-06	0.00E+00
3748763758392	374876	3758392	5.61E-06	6.03E-06	5.79E-06	5.72E-08	1.12E-06	2.02E-06	0.00E+00	8.58E-07	4.29E-07	0.00E+00	0.00E+00	3.43E-07	1.58E-10	1.13E-09	0.00E+00	1.29E-09	1.29E-03	0.00E+00	1.87E-05	3.57E-06	0.00E+00
3748813758392	374881	3758392	5.56E-06	5.98E-06	5.74E-06	5.67E-08	1.11E-06	2.00E-06	0.00E+00	8.50E-07	4.25E-07	0.00E+00	0.00E+00	3.40E-07	1.56E-10	1.12E-09	0.00E+00	1.28E-09	1.28E-03	0.00E+00	1.85E-05	3.54E-06	0.00E+00
3748863758392	374886	3758392	5.51E-06	5.92E-06	5.68E-06	5.62E-08	1.10E-06	1.98E-06	0.00E+00	8.43E-07	4.21E-07	0.00E+00	0.00E+00	3.37E-07	1.55E-10	1.11E-09	0.00E+00	1.26E-09	1.26E-03	0.00E+00	1.83E-05	3.51E-06	0.00E+00
3748913758392	374891	3758392	5.46E-06	5.87E-06	5.64E-06	5.57E-08	1.09E-06	1.97E-06	0.00E+00	8.36E-07	4.18E-07	0.00E+00	0.00E+00	3.34E-07	1.54E-10	1.10E-09	0.00E+00	1.25E-09	1.25E-03	0.00E+00	1.82E-05	3.48E-06	0.00E+00
3748963758392	374896	3758392	5.41E-06	5.82E-06	5.59E-06	5.52E-08	1.08E-06	1.95E-06	0.00E+00	8.28E-07	4.14E-07	0.00E+00	0.00E+00	3.31E-07	1.52E-10	1.09E-09	0.00E+00	1.24E-09	1.24E-03	0.00E+00	1.80E-05	3.45E-06	0.00E+00
3749013758392	374901	3758392	5.36E-06	5.76E-06	5.53E-06	5.47E-08	1.07E-06	1.93E-06	0.00E+00	8.20E-07	4.10E-07	0.00E+00	0.00E+00	3.28E-07	1.51E-10	1.08E-09	0.00E+00	1.23E-09	1.23E-03	0.00E+00	1.79E-05	3.41E-06	0.00E+00
3749063758392	374906	3758392	5.35E-06	5.76E-06	5.53E-06	5.46E-08	1.07E-06	1.93E-06	0.00E+00	8.19E-07	4.10E-07	0.00E+00	0.00E+00	3.28E-07	1.51E-10	1.08E-09	0.00E+00	1.23E-09	1.23E-03	0.00E+00	1.78E-05	3.41E-06	0.00E+00
3749113758392	374911	3758392	5.35E-06	5.75E-06	5.52E-06	5.46E-08	1.07E-06	1.93E-06	0.00E+00	8.18E-07	4.09E-07	0.00E+00	0.00E+00	3.27E-07	1.51E-10	1.08E-09	0.00E+00	1.23E-09	1.23E-03	0.00E+00	1.78E-05	3.40E-06	0.00E+00
3749163758392	374916	3758392	5.35E-06	5.75E-06	5.52E-06	5.45E-08	1.07E-06	1.93E-06	0.00E+00	8.18E-07	4.09E-07	0.00E+00	0.00E+00	3.27E-07	1.50E-10	1.08E-09	0.00E+00	1.23E-09	1.23E-03	0.00E+00	1.78E-05	3.40E-06	0.00E+00
3749213758392	374921	3758392	5.35E-06	5.75E-06	5.52E-06	5.46E-08	1.07E-06	1.93E-06	0.00E+00	8.18E-07	4.09E-07	0.00E+00	0.00E+00	3.27E-07	1.50E-10	1.08E-09	0.00E+00	1.23E-09	1.23E-03	0.00E+00	1.78E-05	3.40E-06	0.00E+00
3749263758392	374926	3758392	5.35E-06	5.75E-06	5.52E-06	5.46E-08	1.07E-06	1.93E-06	0.00E+00	8.19E-07	4.09E-07	0.00E+00	0.00E+00	3.28E-07	1.51E-10	1.08E-09	0.00E+00	1.23E-09	1.23E-03	0.00E+00	1.78E-05	3.41E-06	0.00E+00
3748213758397	374821	3758397	6.31E-06	6.78E-06	6.51E-06	6.43E-08	1.26E-06	2.27E-06	0.00E+00	9.65E-07	4.83E-07	0.00E+00	0.00E+00	3.86E-07	1.77E-10	1.27E-09	0.00E+00	1.45E-09	1.45E-03	0.00E+00	2.10E-05	4.02E-06	0.00E+00
3748263758397	374826	3758397	6.24E-06	6.71E-06	6.44E-06	6.37E-08	1.25E-06	2.25E-06	0.00E+00	9.55E-07	4.78E-07	0.00E+00	0.00E+00	3.82E-07	1.76E-10	1.26E-09	0.00E+00	1.43E-09	1.43E-03	0.00E+00	2.08E-05	3.97E-06	0.00E+00
3748313758397	374831	3758397	6.18E-06	6.65E-06	6.38E-06	6.31E-08	1.24E-06	2.23E-06	0.00E+00	9.46E-07	4.73E-07	0.00E+00	0.00E+00	3.78E-07	1.74E-10	1.24E-09	0.00E+00	1.42E-09	1.42E-03	0.00E+00	2.06E-05	3.94E-06	0.00E+00
3748363758397	374836	3758397	6.12E-06	6.59E-06	6.32E-06	6.25E-08	1.23E-06	2.21E-06	0.00E+00	9.37E-07	4.69E-07	0.00E+00	0.00E+00	3.75E-07	1.72E-10	1.23E-09	0.00E+00	1.41E-09	1.41E-03	0.00E+00	2.04E-05	3.90E-06	0.00E+00
3748413758397	374841	3758397	6.07E-06	6.52E-06	6.26E-06	6.19E-08	1.21E-06	2.18E-06	0.00E+00	9.29E-07	4.64E-07	0.00E+00	0.00E+00	3.71E-07	1.71E-10	1.22E-09	0.00E+00	1.39E-09	1.39E-03	0.00E+00	2.02E-05	3.86E-06	0.00E+00
3748463758397	374846	3758397	6.01E-06	6.46E-06	6.21E-06	6.13E-08	1.20E-06	2.16E-06	0.00E+00	9.20E-07	4.60E-07	0.00E+00	0.00E+00	3.68E-07	1.69E-10	1.21E-09	0.00E+00	1.38E-09	1.38E-03	0.00E+00	2.00E-05	3.83E-06	0.00E+00
3748663758397	374866	3758397	5.80E-06	6.24E-06	5.99E-06	5.92E-08	1.16E-06	2.09E-06	0.00E+00	8.88E-07	4.44E-07	0.00E+00	0.00E+00	3.55E-07	1.63E-10	1.17E-09	0.00E+00	1.33E-09	1.33E-03	0.00E+00	1.93E-05	3.69E-06	0.00E+00
3748713758397	374871	3758397	5.75E-06	6.18E-06	5.93E-06	5.86E-08	1.15E-06	2.07E-06	0.00E+00	8.80E-07	4.40E-07	0.00E+00	0.00E+00	3.52E-07	1.62E-10	1.16E-09	0.00E+00	1.32E-09	1.32E-03	0.00E+00	1.91E-05	3.66E-06	0.00E+00
3748763758397	374876	3758397	5.69E-06	6.12E-06	5.88E-06	5.81E-08	1.14E-06	2.05E-06	0.00E+00	8.72E-07	4.36E-07	0.00E+00	0.00E+00	3.49E-07	1.60E-10	1.15E-09	0.00E+00	1.31E-09	1.31E-03	0.00E+00	1.90E-05	3.63E-06	0.00E+00
3748813758397	374881	3758397	5.64E-06	6.07E-06	5.83E-06	5.76E-08	1.13E-06	2.03E-06	0.00E+00	8.64E-07	4.32E-07	0.00E+00	0.00E+00	3.45E-07	1.59E-10	1.14E-09	0.00E+00	1.30E-09	1.30E-03	0.00E+00	1.88E-05	3.59E-06	0.00E+00
3748863758397	374886	3758397	5.59E-06	6.01E-06	5.77E-06	5.71E-08	1.12E-06	2.01E-06	0.00E+00	8.56E-07	4.28E-07	0.00E+00	0.00E+00	3.42E-07	1.57E-10	1.13E-09	0.00E+00	1.28E-09	1.28E-03	0.00E+00	1.86E-05	3.56E-06	0.00E+00
3748913758397	374891	3758397	5.55E-06	5.96E-06	5.73E-06	5.66E-08	1.11E-06	2.00E-06	0.00E+00	8.49E-07	4.24E-07	0.00E+00	0.00E+00	3.40E-07	1.56E-10	1.12E-09	0.00E+00	1.27E-09	1.27E-03	0.00E+00	1.85E-05	3.53E-06	0.00E+00
3748963758397	374896	3758397	5.50E-06	5.91E-06	5.67E-06	5.61E-08	1.10E-06	1.98E-06	0.00E+00	8.41E-07	4.21E-07	0.00E+00	0.00E+00	3.36E-07	1.55E-10	1.11E-09	0.00E+00	1.26E-09	1.26E-03	0.00E+00	1.83E-05	3.50E-06	0.00E+00
3749013758397	374901	3758397	5.44E-06	5.85E-06	5.62E-06	5.55E-08	1.09E-06	1.96E-06	0.00E+00	8.33E-07	4.16E-07	0.00E+00	0.00E+00	3.33E-07	1.53E-10	1.10E-09	0.00E+00	1.25E-09	1.25E-03	0.00E+00	1.81E-05	3.46E-06	0.00E+00
3749063758397	374906	3758397	5.43E-06	5.84E-06	5.61E-06	5.54E-08	1.09E-06	1.96E-06	0.00E+00	8.32E-07	4.16E-07	0.00E+00	0.00E+00	3.33E-07	1.53E-10	1.09E-09	0.00E+00	1.25E-09	1.25E-03	0.00E+00	1.81E-05	3.46E-06	0.00E+00
3749113758397	374911	3758397	5.43E-06	5.84E-06	5.61E-06	5.54E-08	1.09E-06	1.96E-06	0.00E+00	8.31E-07	4.16E-07	0.00E+00	0.00E+00	3.32E-07	1.53E-10	1.09E-09	0.00E+00	1.25E-09	1.25E-03	0.00E+00	1.81E-05	3.46E-06	0.00E+00
3749163758397	374916	3758397	5.43E-06	5.84E-06	5.61E-06	5.54E-08	1.09E-06	1.96E-06	0.00E+00	8.31E-07	4.15E-07	0.00E+00	0.00E+00	3.32E-07	1.53E-10	1.09E-09	0.00E+00	1.25E-09	1.25E-03	0.00E+00	1.81E-05	3.46E-06	0.00E+00
3749213758397	374921	3758397	5.43E-06	5.84E-06	5.61E-06	5.54E-08	1.09E-06	1.96E-06	0.00E+00	8.31E-07	4.16E-07	0.00E+00	0.00E+00	3.32E-07	1.53E-10	1.09E-09	0.00E+00	1.25E-09	1.25E-03	0.00E+00	1.81E-05	3.46E-06	0.00E+00
3749263758397	374926	3758397	5.43E-06	5.84E-06	5.61E-06	5.55E-08	1.09E-06	1.96E-06	0.00E+00	8.32E-07	4.16E-07	0.00E+00	0.00E+00	3.33E-07	1.53E-10	1.09E-09	0.00E+00	1.25E-09	1.25E-03	0.00E+00	1.81E-05	3.46E-06	0.00E+00
3748233758402	374823	3758402	6.38E-06	6.86E-06	6.59E-06	6.51E-08	1.28E-06	2.30E-06	0.00E+00	9.77E-07	4.88E-07	0.00E+00	0.00E+00	3.91E-07	1.80E-10	1.29E-09	0.00E+00	1.46E-09	1.46E-03	0.00E+00	2.13E-05	4.06E-06	0.00E+00
3748263758402	374826	3758402	6.34E-06	6.82E-06	6.55E-06	6.47E-08	1.27E-06	2.28E-06	0.00E+00	9.71E-07	4.85E-07	0.00E+00	0.00E+00	3.88E-07	1.79E-10	1.28E-09	0.00E+00	1.46E-09	1.46E-03	0.00E+00	2.11E-05	4.04E-06	0.00E+00
3748313758402	374831	3758402	6.28E-06	6.76E-06	6.49E-06	6.41E-08	1.26E-06	2.26E-06	0.00E+00	9.62E-07	4.81E-07	0.00E+00	0.00E+00	3.85E-07	1.77E-10	1.27E-09	0.00E+00	1.44E-09	1.44E-03	0.00E+00	2.09E-05	4.00E-06	0.00E+00
3748363758402	374836	3758402	6.22E-06	6.69E-06	6.43E-06	6.35E-08	1.25E-06	2.24E-06	0.00E+00	9.53E-07	4.76E-07	0.00E+00	0.00E+00	3.81E-07	1.75E-10	1.25E-09	0.00E+00	1.43E-09	1.43E-03	0.00E+00	2.07E-05	3.96E-06	0.00E+00
3748413758402	374841	3758402	6.17E-06	6.63E-06	6.37E-06	6.29E-08	1.23E-06	2.22E-06	0.00E+00	9.44E-07	4.72E-07	0.00E+00	0.00E+00	3.78E-07	1.74E-10	1.24E-09	0.00E+00	1.42E-09	1.42E-03	0.00E+00	2.05E-05	3.93E-06	0.00E+00
3748463758402	374846	3758402	6.11E-06	6.57E-06	6.31E-06	6.23E-08	1.22E-06	2.20E-06	0.00E+00	9.35E-07	4.67E-07	0.00E+00	0.00E+00	3.74E-07	1.72E-10	1.23E-09	0.00E+00	1.40E-09	1.40E-03	0.00E+00	2.04E-05	3.89E-06	0.00E+00
3748663758402	374866	3758402	5.86E-06	6.30E-06	6.08E-06	6.01E-08	1.18E-06	2.12E-06	0.00E+00	9.02E-07	4.51E-07	0.00E+00	0.00E+00	3.61E-07	1.66E-10	1.19E-09	0.00E+00	1.35E-09	1.35E-03	0.00E+00	1.96E-05	3.75E-06	0.00E+00
3748713758402	374871	3758402	5.84E-06	6.28E-06	6.03E-06	5.96E-08	1.17E-06	2.10E-06	0.00E+00	8.93E-07	4.47E-07	0.00E+00	0.00E+00	3.57E-07	1.64E-10	1.18E-09	0.00E+00	1.34E-09	1.34E-03	0.00E+00	1.95E-05	3.72E-06	0.00E+00
3748763758402	374876	3758402	5.79E-06	6.22E-06	5.97E-06	5.90E-08	1.16E-06	2.08E-06	0.00E+00	8.86E-07	4.43E-07	0.00E+00	0.00E+00	3.54E-07	1.63E-10	1.16E-09	0.00E+00	1.33E-09	1.33E-03	0.00E+00	1.93E-05	3.68E-06	0.00E+00
3748813758402	374881	3758402	5.73E-06	6.16E-06	5.92E-06	5.85E-08	1.15E-06	2.06E-06	0.00E+00	8.77E-07	4.39E-07	0.00E+00	0.00E+00	3.51E-07	1.61E-10	1.15E-09	0.00E+00	1.32E-09	1.32E-03	0.00E+00	1.91E-05	3.65E-06	0.00E+00
3748863758402	374886	3758402	5.68E-06	6.11E-06	5.86E-06	5.80E-08	1.14E-06	2.05E-06	0.00E+00	8.69E-07	4.35E-07	0.00E+00	0.00E+00	3.48E-07	1.60E-10	1.14E-09	0.00E+00	1.30E-09	1.30E-03	0.00E+00	1.89E-05	3.62E-06	0.00E+00
3748913758402	374891	3758402	5.63E-06	6.06E-06	5.81E-06	5.75E-08	1.13E-06	2.03E-06	0.00E+00	8.62E-07	4.31E-07	0.00E+00	0.00E+00	3.45E-07	1.59E-10	1.13E-09	0.00E+00	1.29E-09	1.29E-03	0.00E+00	1.88E-05	3.59E-06	0.00E+00
3748963758402	374896	3758402	5.58E-06	6.00E-06	5.76E-06	5.69E-08	1.12E-06	2.01E-06	0.00E+00	8.54E-07	4.27E-07	0.00E+00	0.00E+00	3.42E-07	1.57E-10	1.12E-09	0.00E+00	1.28E-09	1.28E-03	0.00E+00	1.86E-05	3.55E-06	0.00E+00
3749013758402	374901	3758402	5.52E-06	5.94E-06	5.70E-06	5.64E-08	1.11E-06	1.99E-06	0.00E+00	8.46E-07	4.23E-07	0.00E+00	0.00E+00	3.38E-07	1.55E-10	1.11E-09	0.00E+00	1.27E-09	1.27E-03	0.00E+00	1.84E-05	3.52E-06	0.00E+00
3749063758402	374906	3758402	5.56E-06	5.98E-06	5.74E-06	5.67E-08	1.11E-06	2.00E-06	0.00E+00	8.51E-07	4.25E-07	0.00E+00	0.00E+00	3.40E-07	1.56E-10	1.12E-09	0.00E+00	1.28E-09	1.28E-03	0.00E+00	1.85E-05	3.54E-06	0.00E+00
3749113758402	374911	3758402	5.56E-06	5.98E-06	5.74E-06	5.67E-08	1.11E-06	2.00E-06	0.00E+00	8.51E-07	4.25E-07	0.00E+00	0.00E+00	3.40E-07	1.56E-10	1.12E-09	0.00E+00	1.28E-09	1.28E-03	0.00E+00	1.85E-05	3.54E-06	0.00E+00
3749163758402	374916	3758402	5.51E-06	5.93E-06	5.69E-06	5.63E-08	1.10E-06	1.99E-06	0.00E+00	8.44E-07	4.22E-07	0.00E+00	0.00E+00	3.38E-07	1.55E-10	1.11E-09	0.00E+00	1.27E-09	1.27E-03	0.00E+00	1.84E-05	3.51E-06	0.00E+00
3749213758402	374921	3758402	5.52E-06	5.93E-06	5.69E-06	5.63E-08	1.10E-06	1.99E-06	0.00E+00	8.44E-07	4.22E-07	0.00E+00	0.00E+00	3.38E-07	1.55E-10	1.11E-09	0.00E+00	1.27E-09	1.27E-03	0.00E+00	1.84E-05	3.51E-06	0.00E+00
3749263758402	374926	3758402	5.56E-06	5.98E-06	5.74E-06	5.68E-08	1.11E-06	2.00E-06	0.00E+00	8.51E-07	4.26E-07	0.00E+00	0.00E+00	3.41E-07	1.57E-10	1.12E-09	0.00E+00	1.28E-09	1.28E-03	0.00E+00	1.85E-05	3.54E-06	0.00E+00
3748213758407	374821	3758407	6.72E-06	7.21E-06	6.73E-06	6.65E-08	1.30E-06	2.35E-06	0.00E+00	9.98E-07	4.99E-07	0.00E+00	0.00E+00	3.99E-07	1.83E-10	1.31E-09	0.00E+00	1.50E-09	1.50E-03	0.00E+00	2.17E-05	4.15E-06	0.00E+00
3748263758407	374826	3758407	6.45E-06	6.94E-06	6.66E-06	6.58E-08	1.29E-06	2.32E-06	0.00E+00	9.87E-07	4.94E-07	0.00E+00	0.00E+00	3.95E-07	1.82E-10	1.30E-09	0.00E+00	1.48E-09	1.48E-03	0.00E+00	2.15E-05	4.11E-06	0.00E+00
3748313758407	374831	3758407	6.39E-06	6.87E-06	6.60E-06	6.52E-08	1.28E-06	2.30E-06	0.00E+00	9.78E-07	4.89E-07	0.00E+00	0.00E+00	3.91E-07	1.80E-10	1.29E-09	0.00E+00	1.47E-09	1.47E-03	0.00E+00	2.13E-05	4.07E-06	0.00E+00
3748363758407	374836	3758407	6.33E-06	6.81E-06	6.53E-06	6.46E-08	1.27E-06	2.28E-06	0.00E+00	9.69E-07	4.84E-07	0.00E+00	0.00E+00	3.87E-07	1.78E-10	1.27E-09	0.00E+00	1.45E-09	1.45E-03	0.00E+00	2.11E-05	4.03E-06	0.00E+00
3748413758407	374841	3758407	6.27E-06	6.74E-06	6.47E-06	6.40E-08	1.25E-06	2.26E-06	0.00E+00	9.60E-07	4.80E-07	0.00E+00	0.00E+00	3.84E-07	1.76E-10	1.26E-09	0.00E+00	1.44E-09	1.44E-03	0.00E+00	2.09E-05	3.99E-06	0.00E+00
3748463758407	374846	3758407	6.21E-06	6.68E-06	6.41E-06	6.33E-08	1.24E-06	2.24E-06	0.00E+00	9.50E-07	4.75E-07	0.00E+00	0.00E+00	3.80E-07	1.75E-10	1.25E-09	0.00E+00	1.42E-09	1.42E-03	0.00E+00	2.07E-05	3.95E-06	0.00E+00
3748663758407	374866	3758407	5.98E-06	6.44E-06	6.18E-06	6.11E-08	1.20E-06	2.16E-06	0.00E+00	9.16E-07	4.58E-07	0.00E+00	0.00E+00	3.66E-07	1.68E-10	1.20E-09	0.00E+00	1.37E-09	1.37E-03	0.00E+00	1.99E-05	3.81E-06	0.00E+00
3748713758407	374871	3758407	5.93E-06	6.38E-06	6.12E-06	6.05E-08	1.19E-06	2.14E-06	0.00E+00	9.08E-07	4.54E-07	0.00E+00	0.00E+00	3.63

		SWBuilding			EYBuilding			SWArchitectur	NBBuilding	NBBuilding	NBArchitectura	NBArchitectura	RWBuilding						Overlapping Phases - Maximum GLC			
		Construction	SWDemolition	SWGrading	Construction	SWPaving	SWGrading	al Coating	Construction	Construction	l Coating	l Coating	Construction	Child Risk								
Unique Identifier	X (UTM)	Y (UTM)	2026	2026	2026	2026	2027	2027	2027	2026	2027	2026	2027	2026	3rd Trimester	0<2	2<16	Total	per million	2025	2026	2027	2028
3748713758437	374871	3758437	6.56E-06	7.06E-06	6.77E-06	6.70E-08	1.31E-06	2.36E-06	0.00E+00	1.00E-06	5.02E-07	0.00E+00	0.00E+00	4.02E-07	1.85E-10	1.32E-09	0.00E+00	1.51E-09	1.51E-03	0.00E+00	2.19E-05	4.18E-06	0.00E+00
3748763758437	374876	3758437	6.50E-06	6.99E-06	6.71E-06	6.63E-08	1.30E-06	2.34E-06	0.00E+00	9.95E-07	4.98E-07	0.00E+00	0.00E+00	3.98E-07	1.83E-10	1.31E-09	0.00E+00	1.49E-09	1.49E-03	0.00E+00	2.17E-05	4.14E-06	0.00E+00
3748813758437	374881	3758437	6.44E-06	6.93E-06	6.65E-06	6.57E-08	1.29E-06	2.32E-06	0.00E+00	9.86E-07	4.93E-07	0.00E+00	0.00E+00	3.94E-07	1.81E-10	1.30E-09	0.00E+00	1.48E-09	1.48E-03	0.00E+00	2.15E-05	4.10E-06	0.00E+00
3748863758437	374886	3758437	6.38E-06	6.86E-06	6.59E-06	6.51E-08	1.28E-06	2.30E-06	0.00E+00	9.77E-07	4.88E-07	0.00E+00	0.00E+00	3.91E-07	1.80E-10	1.29E-09	0.00E+00	1.46E-09	1.46E-03	0.00E+00	2.13E-05	4.06E-06	0.00E+00
3748913758437	374891	3758437	6.33E-06	6.80E-06	6.53E-06	6.45E-08	1.27E-06	2.28E-06	0.00E+00	9.68E-07	4.84E-07	0.00E+00	0.00E+00	3.87E-07	1.78E-10	1.27E-09	0.00E+00	1.45E-09	1.45E-03	0.00E+00	2.11E-05	4.03E-06	0.00E+00
3748233758442	374823	3758442	7.34E-06	7.89E-06	7.58E-06	7.49E-08	1.47E-06	2.64E-06	0.00E+00	1.12E-06	5.62E-07	0.00E+00	0.00E+00	4.49E-07	2.07E-10	1.48E-09	0.00E+00	1.68E-09	1.68E-03	0.00E+00	2.45E-05	4.67E-06	0.00E+00
3748263758442	374826	3758442	7.29E-06	7.84E-06	7.52E-06	7.44E-08	1.46E-06	2.62E-06	0.00E+00	1.12E-06	5.58E-07	0.00E+00	0.00E+00	4.46E-07	2.05E-10	1.47E-09	0.00E+00	1.67E-09	1.67E-03	0.00E+00	2.43E-05	4.64E-06	0.00E+00
3748313758442	374831	3758442	7.22E-06	7.76E-06	7.45E-06	7.37E-08	1.44E-06	2.60E-06	0.00E+00	1.11E-06	5.53E-07	0.00E+00	0.00E+00	4.42E-07	2.03E-10	1.45E-09	0.00E+00	1.66E-09	1.66E-03	0.00E+00	2.41E-05	4.60E-06	0.00E+00
3748363758442	374836	3758442	7.15E-06	7.69E-06	7.38E-06	7.30E-08	1.43E-06	2.58E-06	0.00E+00	1.09E-06	5.47E-07	0.00E+00	0.00E+00	4.38E-07	2.01E-10	1.44E-09	0.00E+00	1.64E-09	1.64E-03	0.00E+00	2.38E-05	4.55E-06	0.00E+00
3748413758442	374841	3758442	7.08E-06	7.61E-06	7.31E-06	7.23E-08	1.42E-06	2.55E-06	0.00E+00	1.08E-06	5.42E-07	0.00E+00	0.00E+00	4.34E-07	1.99E-10	1.43E-09	0.00E+00	1.63E-09	1.63E-03	0.00E+00	2.36E-05	4.51E-06	0.00E+00
3748463758442	374846	3758442	7.01E-06	7.54E-06	7.24E-06	7.15E-08	1.40E-06	2.52E-06	0.00E+00	1.07E-06	5.36E-07	0.00E+00	0.00E+00	4.29E-07	1.97E-10	1.41E-09	0.00E+00	1.61E-09	1.61E-03	0.00E+00	2.34E-05	4.46E-06	0.00E+00
3748663758442	374866	3758442	6.74E-06	7.25E-06	6.96E-06	6.88E-08	1.35E-06	2.43E-06	0.00E+00	1.03E-06	5.16E-07	0.00E+00	0.00E+00	4.13E-07	1.90E-10	1.36E-09	0.00E+00	1.55E-09	1.55E-03	0.00E+00	2.25E-05	4.29E-06	0.00E+00
3748713758442	374871	3758442	6.68E-06	7.18E-06	6.90E-06	6.82E-08	1.34E-06	2.41E-06	0.00E+00	1.02E-06	5.11E-07	0.00E+00	0.00E+00	4.09E-07	1.88E-10	1.34E-09	0.00E+00	1.53E-09	1.53E-03	0.00E+00	2.23E-05	4.25E-06	0.00E+00
3748763758442	374876	3758442	6.62E-06	7.12E-06	6.83E-06	6.75E-08	1.32E-06	2.38E-06	0.00E+00	1.01E-06	5.06E-07	0.00E+00	0.00E+00	4.05E-07	1.86E-10	1.33E-09	0.00E+00	1.52E-09	1.52E-03	0.00E+00	2.21E-05	4.21E-06	0.00E+00
3748813758442	374881	3758442	6.56E-06	7.05E-06	6.77E-06	6.69E-08	1.31E-06	2.36E-06	0.00E+00	1.00E-06	5.02E-07	0.00E+00	0.00E+00	4.01E-07	1.85E-10	1.32E-09	0.00E+00	1.50E-09	1.50E-03	0.00E+00	2.18E-05	4.18E-06	0.00E+00
3748863758442	374886	3758442	6.50E-06	6.99E-06	6.71E-06	6.63E-08	1.30E-06	2.34E-06	0.00E+00	9.94E-07	4.97E-07	0.00E+00	0.00E+00	3.98E-07	1.83E-10	1.31E-09	0.00E+00	1.49E-09	1.49E-03	0.00E+00	2.17E-05	4.14E-06	0.00E+00
3748913758442	374891	3758442	6.44E-06	6.92E-06	6.65E-06	6.57E-08	1.29E-06	2.32E-06	0.00E+00	9.86E-07	4.93E-07	0.00E+00	0.00E+00	3.94E-07	1.81E-10	1.30E-09	0.00E+00	1.48E-09	1.48E-03	0.00E+00	2.15E-05	4.10E-06	0.00E+00
3748233758446	374823	3758446	7.45E-06	8.01E-06	7.69E-06	7.60E-08	1.49E-06	2.68E-06	0.00E+00	1.14E-06	5.70E-07	0.00E+00	0.00E+00	4.56E-07	2.10E-10	1.50E-09	0.00E+00	1.71E-09	1.71E-03	0.00E+00	2.48E-05	4.74E-06	0.00E+00
3748263758446	374826	3758446	7.40E-06	7.96E-06	7.64E-06	7.55E-08	1.48E-06	2.66E-06	0.00E+00	1.13E-06	5.66E-07	0.00E+00	0.00E+00	4.53E-07	2.08E-10	1.49E-09	0.00E+00	1.70E-09	1.70E-03	0.00E+00	2.47E-05	4.71E-06	0.00E+00
3748313758446	374831	3758446	7.33E-06	7.88E-06	7.57E-06	7.48E-08	1.47E-06	2.64E-06	0.00E+00	1.12E-06	5.61E-07	0.00E+00	0.00E+00	4.49E-07	2.06E-10	1.48E-09	0.00E+00	1.68E-09	1.68E-03	0.00E+00	2.44E-05	4.67E-06	0.00E+00
3748363758446	374836	3758446	7.26E-06	7.81E-06	7.49E-06	7.41E-08	1.45E-06	2.61E-06	0.00E+00	1.11E-06	5.55E-07	0.00E+00	0.00E+00	4.44E-07	2.04E-10	1.46E-09	0.00E+00	1.67E-09	1.67E-03	0.00E+00	2.42E-05	4.62E-06	0.00E+00
3748413758446	374841	3758446	7.19E-06	7.73E-06	7.42E-06	7.33E-08	1.44E-06	2.59E-06	0.00E+00	1.10E-06	5.50E-07	0.00E+00	0.00E+00	4.40E-07	2.02E-10	1.45E-09	0.00E+00	1.65E-09	1.65E-03	0.00E+00	2.39E-05	4.58E-06	0.00E+00
3748463758446	374846	3758446	7.11E-06	7.65E-06	7.34E-06	7.26E-08	1.42E-06	2.56E-06	0.00E+00	1.09E-06	5.44E-07	0.00E+00	0.00E+00	4.35E-07	2.00E-10	1.43E-09	0.00E+00	1.63E-09	1.63E-03	0.00E+00	2.37E-05	4.53E-06	0.00E+00
3748663758447	374866	3758447	6.86E-06	7.38E-06	7.09E-06	7.01E-08	1.37E-06	2.47E-06	0.00E+00	1.05E-06	5.25E-07	0.00E+00	0.00E+00	4.20E-07	1.93E-10	1.38E-09	0.00E+00	1.58E-09	1.58E-03	0.00E+00	2.29E-05	4.37E-06	0.00E+00
3748713758447	374871	3758447	6.80E-06	7.31E-06	7.02E-06	6.94E-08	1.36E-06	2.45E-06	0.00E+00	1.04E-06	5.20E-07	0.00E+00	0.00E+00	4.16E-07	1.91E-10	1.37E-09	0.00E+00	1.56E-09	1.56E-03	0.00E+00	2.27E-05	4.33E-06	0.00E+00
3748763758447	374876	3758447	6.74E-06	7.25E-06	6.96E-06	6.88E-08	1.35E-06	2.43E-06	0.00E+00	1.03E-06	5.16E-07	0.00E+00	0.00E+00	4.13E-07	1.90E-10	1.36E-09	0.00E+00	1.55E-09	1.55E-03	0.00E+00	2.25E-05	4.29E-06	0.00E+00
3748813758447	374881	3758447	6.68E-06	7.18E-06	6.89E-06	6.81E-08	1.34E-06	2.40E-06	0.00E+00	1.02E-06	5.11E-07	0.00E+00	0.00E+00	4.09E-07	1.88E-10	1.34E-09	0.00E+00	1.53E-09	1.53E-03	0.00E+00	2.22E-05	4.25E-06	0.00E+00
3748863758447	374886	3758447	6.61E-06	7.11E-06	6.83E-06	6.75E-08	1.32E-06	2.38E-06	0.00E+00	1.01E-06	5.06E-07	0.00E+00	0.00E+00	4.05E-07	1.86E-10	1.33E-09	0.00E+00	1.52E-09	1.52E-03	0.00E+00	2.20E-05	4.21E-06	0.00E+00
3748913758447	374891	3758447	6.55E-06	7.05E-06	6.77E-06	6.69E-08	1.31E-06	2.36E-06	0.00E+00	1.00E-06	5.02E-07	0.00E+00	0.00E+00	4.01E-07	1.84E-10	1.32E-09	0.00E+00	1.50E-09	1.50E-03	0.00E+00	2.18E-05	4.17E-06	0.00E+00
3748663758452	374866	3758452	6.99E-06	7.52E-06	7.22E-06	7.13E-08	1.40E-06	2.52E-06	0.00E+00	1.07E-06	5.35E-07	0.00E+00	0.00E+00	4.28E-07	1.97E-10	1.41E-09	0.00E+00	1.60E-09	1.60E-03	0.00E+00	2.33E-05	4.45E-06	0.00E+00
3748713758452	374871	3758452	6.93E-06	7.45E-06	7.15E-06	7.07E-08	1.39E-06	2.49E-06	0.00E+00	1.06E-06	5.30E-07	0.00E+00	0.00E+00	4.24E-07	1.95E-10	1.39E-09	0.00E+00	1.59E-09	1.59E-03	0.00E+00	2.31E-05	4.41E-06	0.00E+00
3748763758452	374876	3758452	6.86E-06	7.38E-06	7.08E-06	7.00E-08	1.37E-06	2.47E-06	0.00E+00	1.05E-06	5.25E-07	0.00E+00	0.00E+00	4.20E-07	1.93E-10	1.38E-09	0.00E+00	1.57E-09	1.57E-03	0.00E+00	2.29E-05	4.37E-06	0.00E+00
3748813758452	374881	3758452	6.80E-06	7.31E-06	7.02E-06	6.94E-08	1.36E-06	2.45E-06	0.00E+00	1.04E-06	5.20E-07	0.00E+00	0.00E+00	4.16E-07	1.91E-10	1.37E-09	0.00E+00	1.56E-09	1.56E-03	0.00E+00	2.27E-05	4.33E-06	0.00E+00
3748863758452	374886	3758452	6.73E-06	7.24E-06	6.95E-06	6.87E-08	1.35E-06	2.43E-06	0.00E+00	1.03E-06	5.15E-07	0.00E+00	0.00E+00	4.12E-07	1.90E-10	1.36E-09	0.00E+00	1.55E-09	1.55E-03	0.00E+00	2.25E-05	4.29E-06	0.00E+00
3748913758452	374891	3758452	6.67E-06	7.18E-06	6.89E-06	6.81E-08	1.34E-06	2.40E-06	0.00E+00	1.02E-06	5.11E-07	0.00E+00	0.00E+00	4.09E-07	1.88E-10	1.34E-09	0.00E+00	1.53E-09	1.53E-03	0.00E+00	2.22E-05	4.25E-06	0.00E+00
3748663758457	374866	3758457	7.12E-06	7.66E-06	7.35E-06	7.27E-08	1.43E-06	2.57E-06	0.00E+00	1.09E-06	5.45E-07	0.00E+00	0.00E+00	4.36E-07	2.00E-10	1.43E-09	0.00E+00	1.63E-09	1.63E-03	0.00E+00	2.37E-05	4.54E-06	0.00E+00
3748713758457	374871	3758457	7.06E-06	7.59E-06	7.28E-06	7.20E-08	1.41E-06	2.54E-06	0.00E+00	1.08E-06	5.40E-07	0.00E+00	0.00E+00	4.32E-07	1.99E-10	1.42E-09	0.00E+00	1.62E-09	1.62E-03	0.00E+00	2.35E-05	4.49E-06	0.00E+00
3748763758457	374876	3758457	6.99E-06	7.52E-06	7.22E-06	7.13E-08	1.40E-06	2.52E-06	0.00E+00	1.07E-06	5.35E-07	0.00E+00	0.00E+00	4.28E-07	1.97E-10	1.41E-09	0.00E+00	1.60E-09	1.60E-03	0.00E+00	2.33E-05	4.45E-06	0.00E+00
3748813758457	374881	3758457	6.92E-06	7.45E-06	7.15E-06	7.07E-08	1.39E-06	2.49E-06	0.00E+00	1.06E-06	5.30E-07	0.00E+00	0.00E+00	4.24E-07	1.95E-10	1.39E-09	0.00E+00	1.59E-09	1.59E-03	0.00E+00	2.31E-05	4.41E-06	0.00E+00
3748863758457	374886	3758457	6.86E-06	7.38E-06	7.08E-06	7.00E-08	1.37E-06	2.47E-06	0.00E+00	1.05E-06	5.25E-07	0.00E+00	0.00E+00	4.20E-07	1.93E-10	1.38E-09	0.00E+00	1.57E-09	1.57E-03	0.00E+00	2.29E-05	4.37E-06	0.00E+00
3748913758457	374891	3758457	6.80E-06	7.31E-06	7.02E-06	6.94E-08	1.36E-06	2.45E-06	0.00E+00	1.04E-06	5.20E-07	0.00E+00	0.00E+00	4.16E-07	1.91E-10	1.37E-09	0.00E+00	1.56E-09	1.56E-03	0.00E+00	2.27E-05	4.33E-06	0.00E+00
3748663758462	374866	3758462	7.26E-06	7.81E-06	7.49E-06	7.41E-08	1.45E-06	2.61E-06	0.00E+00	1.11E-06	5.56E-07	0.00E+00	0.00E+00	4.44E-07	2.04E-10	1.46E-09	0.00E+00	1.67E-09	1.67E-03	0.00E+00	2.42E-05	4.62E-06	0.00E+00
3748713758462	374871	3758462	7.19E-06	7.73E-06	7.42E-06	7.34E-08	1.44E-06	2.59E-06	0.00E+00	1.10E-06	5.50E-07	0.00E+00	0.00E+00	4.40E-07	2.02E-10	1.45E-09	0.00E+00	1.65E-09	1.65E-03	0.00E+00	2.40E-05	4.58E-06	0.00E+00
3748763758462	374876	3758462	7.12E-06	7.66E-06	7.35E-06	7.27E-08	1.43E-06	2.57E-06	0.00E+00	1.09E-06	5.45E-07	0.00E+00	0.00E+00	4.36E-07	2.01E-10	1.43E-09	0.00E+00	1.64E-09	1.64E-03	0.00E+00	2.37E-05	4.54E-06	0.00E+00
3748813758462	374881	3758462	7.06E-06	7.59E-06	7.28E-06	7.20E-08	1.41E-06	2.54E-06	0.00E+00	1.08E-06	5.40E-07	0.00E+00	0.00E+00	4.32E-07	1.99E-10	1.42E-09	0.00E+00	1.62E-09	1.62E-03	0.00E+00	2.35E-05	4.49E-06	0.00E+00
3748863758462	374886	3758462	6.99E-06	7.51E-06	7.21E-06	7.13E-08	1.40E-06	2.52E-06	0.00E+00	1.07E-06	5.35E-07	0.00E+00	0.00E+00	4.28E-07	1.97E-10	1.41E-09	0.00E+00	1.60E-09	1.60E-03	0.00E+00	2.33E-05	4.45E-06	0.00E+00
3748913758462	374891	3758462	6.92E-06	7.45E-06	7.15E-06	7.07E-08	1.39E-06	2.49E-06	0.00E+00	1.06E-06	5.30E-07	0.00E+00	0.00E+00	4.24E-07	1.95E-10	1.39E-09	0.00E+00	1.59E-09	1.59E-03	0.00E+00	2.31E-05	4.41E-06	0.00E+00
3748663758467	374866	3758467	7.40E-06	7.96E-06	7.64E-06	7.55E-08	1.48E-06	2.66E-06	0.00E+00	1.13E-06	5.66E-07	0.00E+00	0.00E+00	4.53E-07	2.08E-10	1.49E-09	0.00E+00	1.70E-09	1.70E-03	0.00E+00	2.47E-05	4.71E-06	0.00E+00
3748713758467	374871	3758467	7.33E-06	7.88E-06	7.57E-06	7.48E-08	1.47E-06	2.64E-06	0.00E+00	1.12E-06	5.61E-07	0.00E+00	0.00E+00	4.49E-07	2.06E-10	1.48E-09	0.00E+00	1.68E-09	1.68E-03	0.00E+00	2.44E-05	4.67E-06	0.00E+00
3748763758467	374876	3758467	7.26E-06	7.81E-06	7.50E-06	7.41E-08	1.45E-06	2.61E-06	0.00E+00	1.11E-06	5.56E-07	0.00E+00	0.00E+00	4.44E-07	2.04E-10	1.46E-09	0.00E+00	1.67E-09	1.67E-03	0.00E+00	2.42E-05	4.62E-06	0.00E+00
3748813758467	374881	3758467	7.19E-06	7.73E-06	7.42E-06	7.34E-08	1.44E-06	2.59E-06	0.00E+00	1.10E-06	5.50E-07	0.00E+00	0.00E+00	4.40E-07	2.02E-10	1.45E-09	0.00E+00	1.65E-09	1.65E-03	0.00E+00	2.40E-05	4.58E-06	0.00E+00
3748863758467	374886	3758467	7.12E-06	7.66E-06	7.35E-06	7.27E-08	1.42E-06	2.56E-06	0.00E+00	1.09E-06	5.45E-07	0.00E+00	0.00E+00	4.36E-07	2.00E-10	1.43E-09	0.00E+00	1.63E-09	1.63E-03	0.00E+00	2.37E-05	4.53E-06	0.00E+00
3748913758467	374891	3758467	7.06E-06	7.59E-06	7.29E-06	7.20E-08	1.41E-06	2.54E-06	0.00E+00	1.08E-06	5.40E-07	0.00E+00	0.00E+00	4.32E-07	1.99E-10	1.42E-09	0.00E+00	1.62E-09	1.62E-03	0.00E+00	2.35E-05	4.49E-06	0.00E+00
3748663758472	374866	3758472	7.55E-06	8.11E-06	7.79E-06	7.70E-08	1.51E-06	2.72E-06	0.00E+00	1.15E-06	5.77E-07	0.00E+00	0.00E+00	4.62E-07	2.12E-10	1.52E-09	0.00E+00	1.73E-09	1.73E-03	0.00E+00	2.51E-05	4.80E-06	0.00E+00
3748713758472	374871	3758472	7.47E-06	8.04E-06	7.72E-06	7.63E-08	1.50E-06	2.69E-06	0.00E+00	1.14E-06	5.72E-07	0.00E+00	0.00E+00	4.58E-07	2.10E-10	1.50E-09	0.00E+00	1.72E-09	1.72E-03	0.00E+00	2.49E-05	4.76E-06	0.00E+00
3748763758472	374876	3758472	7.40E-06	7.96E-06	7.64E-06	7.55E-08	1.48E-06	2.67E-06	0.00E+00	1.13E-06	5.67E-07	0.00E+00	0.00E+00	4.53E-07	2.08E-10	1.49E-09	0.00E+00	1.70E-09	1.70E-03	0.00E+00	2.47E-05	4.71E-06	0.00E+00
3748813758472	374881	3758472	7.33E-06	7.89E-06	7.57E-06	7.48E-08	1.47E-06	2.64E-06	0.00E+00	1.12E-06	5.61E-07	0.00E+00	0.00E+00	4.49E-07	2.06E-10	1.48E-09	0.00E+00	1.68E-09	1.68E-03	0.00E+00	2.44E-05	4.67E-06	0.00E+00
3748863758472	374886	3758472	7.26E-06	7.81E-06	7.50E-06	7.41E-08	1.45E-06	2.62E-06	0.00E+00	1.11E-06	5.56E-07	0.00E+00	0.00E+00	4.45E-07	2.04E-10	1.46E-09	0.00E+00	1.67E-09	1.67E-03	0.00E+00	2.42E-05	4.62E-06	0.00E+00
3748913758472	374891	3758472	7.20E-06	7.74E-06	7.43E-06	7.34E-08	1.44E-06	2.59E-06	0.00E+00	1.10E-06	5.51E-07	0.00E+00	0.00E+00	4.41E-07	2.03E-10	1.45E-09	0.00E+00	1.65E-09	1.65E-03	0.00E+00	2.40E-05	4.58E-06	0.00E+00
3748513758617	374851	3758617	1.63E-05	1.76E-05	1.69E-05	1.67E-07	3.27E-06	5.88E-06	0.00E+00	2.50E-06	1.25E-06	0.00E+00	0.00E+00	1.00E-06	4.60E-10	3.29E-09	0.00E+00	3.75E-09	3.75E-03	0.00E+00	5.44E-05	1.04E-05	0.00E+00
3748563758617	374856	3758617	1.61E-05	1.73E-05	1.66E-05	1.64E-07	3.22E-06	5.80E-06	0.00E+00	2.46E-06	1.23E-06	0.00E+00	0.00E+00	9.85E-07	4.53E-10	3.24E-09	0.00E+00	3.69E-09	3.69E-03	0.00E+00	5.36E-05	1.02E-05	0.00E+00
3748613758617	374861	3758617	1.59E-05	1.71E-05	1.64E-05	1.62E-07	3.17E-06	5.71E-06	0.00E+00	2.43E-06	1.21E-06	0.00E+00	0.00E+00	9.71E-07	4.46E-10	3.19E-09	0.00E+00	3.64E-09	3.64E-03	0.00E+00	5.29E-05	1.01E-05	0.00E+00
3748663758617	374866	3758617	1.56E-05	1.68E-05	1.62E-05	1.60E-07	3.13E-06	5.63E-06	0.00E+00	2.39E-06	1.20E-06	0.00E+00	0.00E+00	9.58E-07	4.40E-10	3.15E-09	0.00E+00	3.59E-09	3.59E-03	0.00E+00	5.21E-05	9.96E-06	0.00E+00
3748713758617	374871	3754617	1.54E-05	1.66E-05	1.59E-05	1.58E-07	3.09E-06	5.56E-06	0.00E+00	2.36E-06	1.18E-06	0.00E+00	0.00E+00	9.45E-07	4.35E-10	3.11E-09	0.00E+00	3.54E-09	3.54E-03	0.00E+00	5.14E-05	9.83E-06	0.00E+00
3748763758617	374876	3754617	1.52E-05	1.64E-05	1.57E-05	1.55E-07	3.05E-06	5.49E-06	0.00E+00	2.33E-06	1.17E-06	0.00E+00	0.00E+00	9.33E-07	4.29E-10	3.07E-09	0.00E+00	3.50E-09	3.50E-03	0.00E+00	5.08E-05	9.70E-06	0.00E+00
3748813758617	374881	3758617	1.50E-05	1.62E-05	1.55E-05	1.53E-07	3.01E-06	5.41E-06	0.00E+00	2.30E-06	1.15E-06	0.00E+00	0.00E+00	9.20E-07	4.23E-10	3.03E-09	0.00E+00	3.45E-09	3.45E-03	0.00E+00	5.01E-05	9.57E-06	0.00E+00
3748863758617	374886	3758617	1.48E-05	1.60E-05	1.53E-05	1.51E-07	2.97E-06	5.34E-06	0.00E+00	2.27E-06	1.14E-06	0.00E+00	0.00E+00	9.08E-07	4.18E-10	2.99E-09	0.00E+00	3.41E-09	3.41E-03	0.00E+00	4.94E-05	9.45E-06	0.00E+00
3748913758617	374891	3758617	1.47E-05	1.58E-05	1.51E-05	1.49E-07	2.93E-06	5.27E-06	0.00E+00	2.24E-06	1.12E-06	0.00E+00	0.00E+00	8.97E-07	4.12E-10	2.95E-09	0.00E+00	3.36E-09	3.36E-03	0.00E+00	4.88E-05	9.33E-06	0.00E+00
3748513758622	374851	3758622	1.69E-05	1.81E-05	1.74E-05	1.72E-07	3.37E-06	6.07E-06	0.00E+00	2.58E-06	1.29E-06	0.00E+00	0.00E+00	1.03E-06	4.75E-10	3.40E-09	0.00E+00	3.87E-09	3.87E-03	0.00E+00	5.62E-05	1.07E-05	0.00E+00
3748563758622	374856	3758622	1.66E-05	1.79E-05	1.72E-05	1.70E-07	3.32E-06	5.98E-06	0.00E+00	2.54E-06	1.27E-06	0.00E+00	0.00E+00	1.02E-06	4.68E-10	3.35E-09	0.00E+00	3.81E-09	3.81E-03	0.00E+00	5.54E-05	1.06E-05	0.00E+00
3748613758622	374861	3758622	1.64E-05	1.76E-05	1.69E-05	1.67E-07	3.28E-06	5.90E-06	0.00E+00	2.51E-06	1.25E-06	0.00E+00	0.00E+00	1.00E-06	4.61E-10	3.30E-09	0.00E+00	3.76E-09	3.76E-03	0.00E+00	5.46E-05	1.04E-05	0.00E+00
3748663758622	374866	3758622	1.62E-05	1.74E-05	1.67E-05	1.65E-07	3.23E-06	5.82E-06	0.00E+00	2.47E-06	1.24E-06	0.00E+00	0.00E+00	9.89E-07	4.55E-10	3.25E-09	0.00E+00	3.71E-09	3.71E-03	0.00E+00	5.38E-05	1.03E-05	0.00E+00
3748713758622	374871	3758622	1.59E-05	1.71E-05	1.65E-05	1.63E-07	3.19E-06	5.74E-06	0.00E+00	2.44E-06	1.22E-06	0.00E+00	0.00E+00	9.76E-07	4.49E-10	3.21E-09	0.00E+00	3.66E-09	3.66E-03	0.00E+00	5.31E-05	1.01E-05	0.00E+00
3748763758622	374876	3758622	1.57E-05	1.69E-05	1.62E-05	1.60E-07	3.15E-06	5.66E-06	0.00E+00	2.41E-06	1.20E-06	0.00E+00	0.00E+00	9.63E-07	4.43E-10	3.17E-09	0.00E+00	3.61E-09	3.61E-03	0.00E+00	5.24E-05	1.00E-05	0.00E+00
3748813758622	374881	3758622	1.55E-05	1.67E-05	1.60E-05	1.58E-07	3.10E-06	5.59E-06	0.00E+00	2.37E-06	1.19E-

			SWBuilding Construction			EYBuilding Construction			SWArchitectural Coating	NBBuilding Construction	NBBuilding Construction	NBArchitectural Coating	NBArchitectural Coating	RWBuilding Construction	Child Risk					Overlapping Phases - Maximum GLC			
Unique Identifier	X (UTM)	Y (UTM)	2026	SWDemolition 2026	SWGrading 2026	2026	SWPaving 2027	SWGrading 2027	2027	2026	2027	2026	2027	2026	3rd Trimester	0<2	2<16	Total	per million	2025	2026	2027	2028
3746213758811	374621	3758811	1.58E-04	1.70E-04	1.63E-04	1.61E-06	3.16E-05	5.68E-05	0.00E+00	2.41E-05	1.21E-05	0.00E+00	0.00E+00	9.66E-06	4.44E-09	3.18E-08	0.00E+00	3.62E-08	3.62E-02	0.00E+00	5.26E-04	1.00E-04	0.00E+00
3746263758811	374626	3758811	1.55E-04	1.67E-04	1.60E-04	1.58E-06	3.11E-05	5.59E-05	0.00E+00	2.38E-05	1.19E-05	0.00E+00	0.00E+00	9.50E-06	4.37E-09	3.13E-08	0.00E+00	3.56E-08	3.56E-02	0.00E+00	5.17E-04	9.88E-05	0.00E+00
3746313758811	374631	3758811	1.53E-04	1.64E-04	1.58E-04	1.56E-06	3.05E-05	5.50E-05	0.00E+00	2.34E-05	1.17E-05	0.00E+00	0.00E+00	9.35E-06	4.30E-09	3.07E-08	0.00E+00	3.50E-08	3.50E-02	0.00E+00	5.09E-04	9.72E-05	0.00E+00
3746363758811	374636	3758811	1.50E-04	1.61E-04	1.55E-04	1.53E-06	3.00E-05	5.41E-05	0.00E+00	2.30E-05	1.15E-05	0.00E+00	0.00E+00	9.19E-06	4.23E-09	3.02E-08	0.00E+00	3.45E-08	3.45E-02	0.00E+00	5.00E-04	9.56E-05	0.00E+00
3746413758811	374641	3758811	1.48E-04	1.59E-04	1.52E-04	1.51E-06	2.95E-05	5.31E-05	0.00E+00	2.26E-05	1.13E-05	0.00E+00	0.00E+00	9.04E-06	4.15E-09	2.97E-08	0.00E+00	3.39E-08	3.39E-02	0.00E+00	4.92E-04	9.40E-05	0.00E+00
3746463758811	374646	3758811	1.45E-04	1.56E-04	1.50E-04	1.48E-06	2.90E-05	5.22E-05	0.00E+00	2.22E-05	1.11E-05	0.00E+00	0.00E+00	8.88E-06	4.08E-09	2.92E-08	0.00E+00	3.33E-08	3.33E-02	0.00E+00	4.83E-04	9.23E-05	0.00E+00
3746063758816	374606	3758816	1.53E-04	1.64E-04	1.58E-04	1.56E-06	3.06E-05	5.51E-05	0.00E+00	2.34E-05	1.17E-05	0.00E+00	0.00E+00	9.36E-06	4.30E-09	3.08E-08	0.00E+00	3.51E-08	3.51E-02	0.00E+00	5.10E-04	9.74E-05	0.00E+00
3746113758816	374611	3758816	1.51E-04	1.62E-04	1.56E-04	1.54E-06	3.02E-05	5.43E-05	0.00E+00	2.31E-05	1.15E-05	0.00E+00	0.00E+00	9.23E-06	4.24E-09	3.04E-08	0.00E+00	3.46E-08	3.46E-02	0.00E+00	5.02E-04	9.60E-05	0.00E+00
3746163758816	374616	3758816	1.49E-04	1.60E-04	1.53E-04	1.52E-06	2.97E-05	5.35E-05	0.00E+00	2.27E-05	1.14E-05	0.00E+00	0.00E+00	9.10E-06	4.18E-09	2.99E-08	0.00E+00	3.41E-08	3.41E-02	0.00E+00	4.95E-04	9.46E-05	0.00E+00
3746213758816	374621	3758816	1.46E-04	1.57E-04	1.51E-04	1.49E-06	2.93E-05	5.27E-05	0.00E+00	2.24E-05	1.12E-05	0.00E+00	0.00E+00	8.97E-06	4.12E-09	2.95E-08	0.00E+00	3.36E-08	3.36E-02	0.00E+00	4.88E-04	9.33E-05	0.00E+00
3746263758816	374626	3758816	1.44E-04	1.55E-04	1.49E-04	1.47E-06	2.89E-05	5.20E-05	0.00E+00	2.21E-05	1.10E-05	0.00E+00	0.00E+00	8.84E-06	4.06E-09	2.91E-08	0.00E+00	3.31E-08	3.31E-02	0.00E+00	4.81E-04	9.19E-05	0.00E+00
3746313758816	374631	3758816	1.42E-04	1.53E-04	1.47E-04	1.45E-06	2.85E-05	5.12E-05	0.00E+00	2.18E-05	1.09E-05	0.00E+00	0.00E+00	8.71E-06	4.00E-09	2.86E-08	0.00E+00	3.26E-08	3.26E-02	0.00E+00	4.74E-04	9.05E-05	0.00E+00
3746363758816	374636	3758816	1.40E-04	1.51E-04	1.45E-04	1.43E-06	2.80E-05	5.04E-05	0.00E+00	2.14E-05	1.07E-05	0.00E+00	0.00E+00	8.58E-06	3.94E-09	2.82E-08	0.00E+00	3.21E-08	3.21E-02	0.00E+00	4.67E-04	8.92E-05	0.00E+00
3746413758816	374641	3758816	1.38E-04	1.48E-04	1.42E-04	1.41E-06	2.76E-05	4.97E-05	0.00E+00	2.11E-05	1.06E-05	0.00E+00	0.00E+00	8.44E-06	3.88E-09	2.78E-08	0.00E+00	3.17E-08	3.17E-02	0.00E+00	4.60E-04	8.78E-05	0.00E+00
3746463758816	374646	3758816	1.36E-04	1.46E-04	1.40E-04	1.39E-06	2.72E-05	4.89E-05	0.00E+00	2.08E-05	1.04E-05	0.00E+00	0.00E+00	8.31E-06	3.82E-09	2.73E-08	0.00E+00	3.12E-08	3.12E-02	0.00E+00	4.52E-04	8.64E-05	0.00E+00
3746063758821	374606	3758821	1.42E-04	1.53E-04	1.47E-04	1.45E-06	2.84E-05	5.12E-05	0.00E+00	2.17E-05	1.09E-05	0.00E+00	0.00E+00	8.70E-06	4.00E-09	2.86E-08	0.00E+00	3.26E-08	3.26E-02	0.00E+00	4.73E-04	9.04E-05	0.00E+00
3746113758821	374611	3758821	1.40E-04	1.51E-04	1.45E-04	1.43E-06	2.80E-05	5.05E-05	0.00E+00	2.15E-05	1.07E-05	0.00E+00	0.00E+00	8.58E-06	3.94E-09	2.82E-08	0.00E+00	3.22E-08	3.22E-02	0.00E+00	4.67E-04	8.92E-05	0.00E+00
3746163758821	374616	3758821	1.38E-04	1.49E-04	1.43E-04	1.41E-06	2.77E-05	4.98E-05	0.00E+00	2.12E-05	1.06E-05	0.00E+00	0.00E+00	8.47E-06	3.89E-09	2.78E-08	0.00E+00	3.17E-08	3.17E-02	0.00E+00	4.61E-04	8.81E-05	0.00E+00
3746213758821	374621	3758821	1.36E-04	1.47E-04	1.41E-04	1.39E-06	2.73E-05	4.91E-05	0.00E+00	2.09E-05	1.04E-05	0.00E+00	0.00E+00	8.35E-06	3.84E-09	2.75E-08	0.00E+00	3.13E-08	3.13E-02	0.00E+00	4.55E-04	8.69E-05	0.00E+00
3746263758821	374626	3758821	1.35E-04	1.45E-04	1.39E-04	1.37E-06	2.69E-05	4.85E-05	0.00E+00	2.06E-05	1.03E-05	0.00E+00	0.00E+00	8.24E-06	3.79E-09	2.71E-08	0.00E+00	3.09E-08	3.09E-02	0.00E+00	4.49E-04	8.57E-05	0.00E+00
3746313758821	374631	3758821	1.33E-04	1.43E-04	1.37E-04	1.35E-06	2.66E-05	4.78E-05	0.00E+00	2.03E-05	1.02E-05	0.00E+00	0.00E+00	8.13E-06	3.74E-09	2.67E-08	0.00E+00	3.05E-08	3.05E-02	0.00E+00	4.42E-04	8.46E-05	0.00E+00
3746363758821	374636	3758821	1.31E-04	1.41E-04	1.35E-04	1.34E-06	2.62E-05	4.72E-05	0.00E+00	2.00E-05	1.00E-05	0.00E+00	0.00E+00	8.02E-06	3.69E-09	2.64E-08	0.00E+00	3.01E-08	3.01E-02	0.00E+00	4.36E-04	8.34E-05	0.00E+00
3746413758821	374641	3758821	1.29E-04	1.39E-04	1.33E-04	1.32E-06	2.58E-05	4.65E-05	0.00E+00	1.98E-05	9.88E-06	0.00E+00	0.00E+00	7.91E-06	3.64E-09	2.60E-08	0.00E+00	2.96E-08	2.96E-02	0.00E+00	4.30E-04	8.22E-05	0.00E+00
3746463758821	374646	3758821	1.27E-04	1.37E-04	1.31E-04	1.30E-06	2.55E-05	4.59E-05	0.00E+00	1.95E-05	9.74E-06	0.00E+00	0.00E+00	7.80E-06	3.58E-09	2.56E-08	0.00E+00	2.92E-08	2.92E-02	0.00E+00	4.24E-04	8.11E-05	0.00E+00
3746063758826	374606	3758826	1.32E-04	1.42E-04	1.37E-04	1.35E-06	2.65E-05	4.77E-05	0.00E+00	2.03E-05	1.01E-05	0.00E+00	0.00E+00	8.10E-06	3.73E-09	2.66E-08	0.00E+00	3.04E-08	3.04E-02	0.00E+00	4.41E-04	8.43E-05	0.00E+00
3746113758826	374611	3758826	1.31E-04	1.41E-04	1.35E-04	1.33E-06	2.62E-05	4.71E-05	0.00E+00	2.00E-05	1.00E-05	0.00E+00	0.00E+00	8.00E-06	3.68E-09	2.63E-08	0.00E+00	3.00E-08	3.00E-02	0.00E+00	4.36E-04	8.32E-05	0.00E+00
3746163758826	374616	3758826	1.29E-04	1.39E-04	1.33E-04	1.32E-06	2.58E-05	4.65E-05	0.00E+00	1.98E-05	9.88E-06	0.00E+00	0.00E+00	7.90E-06	3.63E-09	2.60E-08	0.00E+00	2.96E-08	2.96E-02	0.00E+00	4.30E-04	8.22E-05	0.00E+00
3746213758826	374621	3758826	1.27E-04	1.37E-04	1.32E-04	1.30E-06	2.55E-05	4.59E-05	0.00E+00	1.95E-05	9.76E-06	0.00E+00	0.00E+00	7.80E-06	3.59E-09	2.57E-08	0.00E+00	2.93E-08	2.93E-02	0.00E+00	4.25E-04	8.12E-05	0.00E+00
3746263758826	374626	3758826	1.26E-04	1.35E-04	1.30E-04	1.28E-06	2.52E-05	4.53E-05	0.00E+00	1.93E-05	9.63E-06	0.00E+00	0.00E+00	7.71E-06	3.54E-09	2.53E-08	0.00E+00	2.89E-08	2.89E-02	0.00E+00	4.19E-04	8.02E-05	0.00E+00
3746313758826	374631	3758826	1.24E-04	1.34E-04	1.28E-04	1.27E-06	2.49E-05	4.48E-05	0.00E+00	1.90E-05	9.51E-06	0.00E+00	0.00E+00	7.61E-06	3.50E-09	2.50E-08	0.00E+00	2.85E-08	2.85E-02	0.00E+00	4.14E-04	7.92E-05	0.00E+00
3746363758826	374636	3758826	1.23E-04	1.32E-04	1.27E-04	1.25E-06	2.46E-05	4.42E-05	0.00E+00	1.88E-05	9.39E-06	0.00E+00	0.00E+00	7.52E-06	3.46E-09	2.47E-08	0.00E+00	2.82E-08	2.82E-02	0.00E+00	4.09E-04	7.82E-05	0.00E+00
3746413758826	374641	3758826	1.21E-04	1.30E-04	1.25E-04	1.24E-06	2.42E-05	4.36E-05	0.00E+00	1.85E-05	9.27E-06	0.00E+00	0.00E+00	7.42E-06	3.41E-09	2.44E-08	0.00E+00	2.78E-08	2.78E-02	0.00E+00	4.04E-04	7.72E-05	0.00E+00
3746463758826	374646	3758826	1.20E-04	1.29E-04	1.24E-04	1.22E-06	2.39E-05	4.31E-05	0.00E+00	1.83E-05	9.16E-06	0.00E+00	0.00E+00	7.32E-06	3.37E-09	2.41E-08	0.00E+00	2.75E-08	2.75E-02	0.00E+00	3.99E-04	7.62E-05	0.00E+00
3746063758831	374606	3758831	1.24E-04	1.33E-04	1.28E-04	1.26E-06	2.47E-05	4.45E-05	0.00E+00	1.89E-05	9.47E-06	0.00E+00	0.00E+00	7.57E-06	3.48E-09	2.49E-08	0.00E+00	2.84E-08	2.84E-02	0.00E+00	4.12E-04	7.88E-05	0.00E+00
3746113758831	374611	3758831	1.22E-04	1.31E-04	1.26E-04	1.25E-06	2.45E-05	4.40E-05	0.00E+00	1.87E-05	9.36E-06	0.00E+00	0.00E+00	7.48E-06	3.44E-09	2.46E-08	0.00E+00	2.81E-08	2.81E-02	0.00E+00	4.07E-04	7.78E-05	0.00E+00
3746163758831	374616	3758831	1.21E-04	1.30E-04	1.25E-04	1.23E-06	2.42E-05	4.35E-05	0.00E+00	1.85E-05	9.25E-06	0.00E+00	0.00E+00	7.40E-06	3.40E-09	2.43E-08	0.00E+00	2.77E-08	2.77E-02	0.00E+00	4.03E-04	7.69E-05	0.00E+00
3746213758831	374621	3758831	1.19E-04	1.28E-04	1.23E-04	1.22E-06	2.39E-05	4.30E-05	0.00E+00	1.83E-05	9.14E-06	0.00E+00	0.00E+00	7.31E-06	3.36E-09	2.40E-08	0.00E+00	2.74E-08	2.74E-02	0.00E+00	3.98E-04	7.60E-05	0.00E+00
3746263758831	374626	3758831	1.18E-04	1.27E-04	1.22E-04	1.20E-06	2.36E-05	4.25E-05	0.00E+00	1.81E-05	9.03E-06	0.00E+00	0.00E+00	7.23E-06	3.32E-09	2.38E-08	0.00E+00	2.71E-08	2.71E-02	0.00E+00	3.93E-04	7.52E-05	0.00E+00
3746313758831	374631	3758831	1.17E-04	1.25E-04	1.20E-04	1.19E-06	2.33E-05	4.20E-05	0.00E+00	1.79E-05	8.93E-06	0.00E+00	0.00E+00	7.14E-06	3.28E-09	2.35E-08	0.00E+00	2.68E-08	2.68E-02	0.00E+00	3.89E-04	7.43E-05	0.00E+00
3746363758831	374636	3758831	1.15E-04	1.24E-04	1.19E-04	1.18E-06	2.31E-05	4.15E-05	0.00E+00	1.76E-05	8.82E-06	0.00E+00	0.00E+00	7.06E-06	3.25E-09	2.32E-08	0.00E+00	2.65E-08	2.65E-02	0.00E+00	3.84E-04	7.34E-05	0.00E+00
3746413758831	374641	3758831	1.14E-04	1.23E-04	1.18E-04	1.16E-06	2.28E-05	4.10E-05	0.00E+00	1.74E-05	8.72E-06	0.00E+00	0.00E+00	6.98E-06	3.21E-09	2.29E-08	0.00E+00	2.61E-08	2.61E-02	0.00E+00	3.80E-04	7.25E-05	0.00E+00
3746463758831	374646	3758831	1.13E-04	1.21E-04	1.16E-04	1.15E-06	2.25E-05	4.05E-05	0.00E+00	1.72E-05	8.62E-06	0.00E+00	0.00E+00	6.89E-06	3.17E-09	2.27E-08	0.00E+00	2.58E-08	2.58E-02	0.00E+00	3.75E-04	7.17E-05	0.00E+00
3746013758836	374601	3758836	1.17E-04	1.26E-04	1.21E-04	1.20E-06	2.34E-05	4.22E-05	0.00E+00	1.79E-05	8.97E-06	0.00E+00	0.00E+00	7.17E-06	3.30E-09	2.36E-08	0.00E+00	2.69E-08	2.69E-02	0.00E+00	3.90E-04	7.46E-05	0.00E+00
3746063758836	374606	3758836	1.16E-04	1.25E-04	1.20E-04	1.18E-06	2.32E-05	4.17E-05	0.00E+00	1.77E-05	8.87E-06	0.00E+00	0.00E+00	7.10E-06	3.26E-09	2.33E-08	0.00E+00	2.66E-08	2.66E-02	0.00E+00	3.86E-04	7.38E-05	0.00E+00
3746113758836	374611	3758836	1.15E-04	1.23E-04	1.18E-04	1.17E-06	2.29E-05	4.13E-05	0.00E+00	1.75E-05	8.77E-06	0.00E+00	0.00E+00	7.02E-06	3.23E-09	2.31E-08	0.00E+00	2.63E-08	2.63E-02	0.00E+00	3.82E-04	7.30E-05	0.00E+00
3746163758836	374616	3758836	1.13E-04	1.22E-04	1.17E-04	1.16E-06	2.27E-05	4.08E-05	0.00E+00	1.74E-05	8.68E-06	0.00E+00	0.00E+00	6.94E-06	3.19E-09	2.28E-08	0.00E+00	2.60E-08	2.60E-02	0.00E+00	3.78E-04	7.22E-05	0.00E+00
3746213758836	374621	3758836	1.12E-04	1.21E-04	1.16E-04	1.14E-06	2.24E-05	4.04E-05	0.00E+00	1.72E-05	8.58E-06	0.00E+00	0.00E+00	6.87E-06	3.16E-09	2.26E-08	0.00E+00	2.57E-08	2.57E-02	0.00E+00	3.74E-04	7.14E-05	0.00E+00
3746263758836	374626	3758836	1.11E-04	1.19E-04	1.15E-04	1.13E-06	2.22E-05	3.99E-05	0.00E+00	1.70E-05	8.48E-06	0.00E+00	0.00E+00	6.79E-06	3.12E-09	2.23E-08	0.00E+00	2.55E-08	2.55E-02	0.00E+00	3.70E-04	7.06E-05	0.00E+00
3746313758836	374631	3758836	1.10E-04	1.18E-04	1.13E-04	1.12E-06	2.19E-05	3.95E-05	0.00E+00	1.68E-05	8.40E-06	0.00E+00	0.00E+00	6.72E-06	3.09E-09	2.21E-08	0.00E+00	2.52E-08	2.52E-02	0.00E+00	3.66E-04	6.98E-05	0.00E+00
3746363758836	374636	3758836	1.08E-04	1.17E-04	1.12E-04	1.11E-06	2.17E-05	3.91E-05	0.00E+00	1.66E-05	8.30E-06	0.00E+00	0.00E+00	6.64E-06	3.05E-09	2.18E-08	0.00E+00	2.49E-08	2.49E-02	0.00E+00	3.62E-04	6.91E-05	0.00E+00
3746413758836	374641	3758836	1.07E-04	1.15E-04	1.11E-04	1.10E-06	2.15E-05	3.86E-05	0.00E+00	1.64E-05	8.21E-06	0.00E+00	0.00E+00	6.57E-06	3.02E-09	2.16E-08	0.00E+00	2.46E-08	2.46E-02	0.00E+00	3.58E-04	6.83E-05	0.00E+00
3746463758836	374646	3758836	1.06E-04	1.14E-04	1.10E-04	1.08E-06	2.12E-05	3.82E-05	0.00E+00	1.62E-05	8.12E-06	0.00E+00	0.00E+00	6.50E-06	2.99E-09	2.14E-08	0.00E+00	2.44E-08	2.44E-02	0.00E+00	3.54E-04	6.76E-05	0.00E+00
3746013758841	374601	3758841	1.10E-04	1.18E-04	1.14E-04	1.12E-06	2.20E-05	3.96E-05	0.00E+00	1.68E-05	8.41E-06	0.00E+00	0.00E+00	6.73E-06	3.09E-09	2.21E-08	0.00E+00	2.52E-08	2.52E-02	0.00E+00	3.66E-04	7.00E-05	0.00E+00
3746063758841	374606	3758841	1.09E-04	1.17E-04	1.12E-04	1.11E-06	2.18E-05	3.92E-05	0.00E+00	1.67E-05	8.33E-06	0.00E+00	0.00E+00	6.66E-06	3.06E-09	2.19E-08	0.00E+00	2.50E-08	2.50E-02	0.00E+00	3.63E-04	6.93E-05	0.00E+00
3746113758841	374611	3758841	1.08E-04	1.16E-04	1.11E-04	1.10E-06	2.16E-05	3.88E-05	0.00E+00	1.65E-05	8.24E-06	0.00E+00	0.00E+00	6.60E-06	3.03E-09	2.17E-08	0.00E+00	2.47E-08	2.47E-02	0.00E+00	3.59E-04	6.86E-05	0.00E+00
3746163758841	374616	3758841	1.07E-04	1.15E-04	1.10E-04	1.09E-06	2.13E-05	3.84E-05	0.00E+00	1.63E-05	8.16E-06	0.00E+00	0.00E+00	6.53E-06	3.00E-09	2.15E-08	0.00E+00	2.45E-08	2.45E-02	0.00E+00	3.55E-04	6.79E-05	0.00E+00
3746213758841	374621	3758841	1.06E-04	1.13E-04	1.09E-04	1.08E-06	2.11E-05	3.80E-05	0.00E+00	1.62E-05	8.08E-06	0.00E+00	0.00E+00	6.46E-06	2.97E-09	2.12E-08	0.00E+00	2.42E-08	2.42E-02	0.00E+00	3.52E-04	6.72E-05	0.00E+00
3746263758841	374626	3758841	1.04E-04	1.12E-04	1.08E-04	1.07E-06	2.09E-05	3.76E-05	0.00E+00	1.60E-05	7.99E-06	0.00E+00	0.00E+00	6.39E-06	2.94E-09	2.10E-08	0.00E+00	2.40E-08	2.40E-02	0.00E+00	3.48E-04	6.65E-05	0.00E+00
3746313758841	374631	3758841	1.03E-04	1.11E-04	1.07E-04	1.05E-06	2.07E-05	3.72E-05	0.00E+00	1.58E-05	7.91E-06	0.00E+00	0.00E+00	6.33E-06	2.91E-09	2.08E-08	0.00E+00	2.37E-08	2.37E-02	0.00E+00	3.44E-04	6.58E-05	0.00E+00
3746363758841	374636	3758841	1.02E-04	1.10E-04	1.06E-04	1.04E-06	2.05E-05	3.68E-05	0.00E+00	1.57E-05	7.83E-06	0.00E+00	0.00E+00	6.26E-06	2.88E-09	2.06E-08	0.00E+00	2.35E-08	2.35E-02	0.00E+00	3.41E-04	6.51E-05	0.00E+00
3746413758841	374641	3758841	1.01E-04	1.09E-04	1.05E-04	1.03E-06	2.03E-05	3.65E-05	0.00E+00	1.55E-05	7.75E-06	0.00E+00	0.00E+00	6.20E-06	2.85E-09	2.04E-08	0.00E+00	2.32E-08	2.32E-02	0.00E+00	3.37E-04	6.44E-05	0.00E+00
3746463758841	374646	3758841	1.00E-04	1.08E-04	1.03E-04	1.02E-06	2.01E-05	3.61E-05	0.00E+00	1.53E-05	7.67E-06	0.00E+00	0.00E+00	6.14E-06	2.82E-09	2.02E-08	0.00E+00	2.30E-08	2.30E-02	0.00E+00	3.34E-04	6.38E-05	0.00E+00
3746013758846	374601	3758846	1.03E-04	1.11E-04	1.07E-04	1.06E-06	2.07E-05	3.72E-05	0.00E+00	1.58E-05	7.91E-06	0.00E+00	0.00E+00	6.33E-06	2.91E-09	2.08E-08	0.00E+00	2.37E-08	2.37E-02	0.00E+00	3.45E-04	6.59E-05	0.00E+00
3746063758846	374606	3758846	1.02E-04	1.10E-04	1.06E-04	1.05E-06	2.05E-05	3.69E-05	0.00E+00	1.57E-05	7.84E-06	0.00E+00	0.00E+00	6.27E-06	2.88E-09	2.06E-08	0.00E+00	2.35E-08	2.35E-02	0.00E+00	3.41E-04	6.52E-05	0.00E+00
3746113758846	374611	3758846	1.01E-04	1.09E-04	1.05E-04	1.04E-06	2.03E-05	3.65E-05	0.00E+00	1.55E-05	7.76E-06	0.00E+00	0.00E+00	6.21E-06	2.86E-09	2.04E-08	0.00E+00	2.33E-08	2.33E-02	0.00E+00	3.38E-04	6.46E-05	0.00E+00
3746163758846	374616	3758846	1.00E-04	1.08E-04	1.04E-04	1.03E-06	2.01E-05	3.62E-05	0.00E+00	1.54E-05	7.69E-06	0.00E+00	0.00E+00	6.15E-06	2.83E-09	2.02E-08	0.00E+00	2.31E-08	2.31E-02	0.00E+00	3.35E-04	6.40E-05	0.00E+00
3746213758846	374621	3758846	9.95E-05	1.07E-04	1.03E-04	1.02E-06	1.99E-05	3.58E-05	0.00E+00	1.52E-05	7.61E-06	0.00E+00	0.00E+00	6.09E-06	2.80E-09	2.00E-08	0.00E+00	2.28E-08	2.28E-02	0.00E+00	3.31E-04	6.33E-05	0.00E+00
3746263758846	374626	3758846	9.85E-05	1.06E-04	1.02E-04	1.01E-06	1.97E-05	3.55E-05	0.00E+00	1.51E-05	7.54E-06	0.00E+00	0.00E+00	6.03E-06	2.77E-09	1.98E-08	0.00E+00	2.26E-08	2.26E-02	0.00E+00	3.28E-04	6.27E-05	0.00E+00
3746313758846	374631	3758846	9.76E-05	1.05E-04	1.01E-04	9.96E-07	1.95E-05	3.51E-05	0.00E+00	1.49E-05	7.47E-06	0.00E+00	0.00E+00	5.97E-06	2.75E-09	1.96E-08	0.00E+00	2.24E-08	2.24E-02	0.00E+00	3.25E-04	6.21E-05	0.00E+00
3746363758846	374636	3758846	9.66E-05	1.04E-04	9.98E-05	9.86E-07	1.93E-05	3.48E-05	0.00E+00	1.48E-05	7.39E-06	0.00E+00	0.00E+00	5.92E-06	2.72E-09	1.95E-08	0.00E+00	2.22E-08	2.22E-02	0.00E+00	3.22E-04	6.15E-05	0.00E+00
3746413758846	374641	3758846	9.57E-05	1.03E-04	9.88E-05	9.77E-07	1.91E-05	3.45E-05	0.00E+00	1.46E-05	7.32E-06	0.00E+00	0.00E+00	5.86E-06	2.69E-09	1.93E-08	0.00E+00	2.20E-08	2.20E-02	0.00E+00	3.19E-04	6.09E-05	0.00E+00
3746463758846	374646	3758846	9.48E-05	1.02E-04	9.79E-05	9.67E-07	1.90E-05	3.41E-05	0.00E+00	1.45E-05	7.25E-06	0.00E+00	0.00E+00	5.80E-06	2.67E-09	1.91E-08	0.00E+00	2.18E-08	2.18E-02	0.00E+00	3.16E-04	6.04E-05	0.00E+00
3746013758851	374601	3758851	9.75E-05	1.05E-04	1.01E-04	9.94E-07	1.95E-05	3.51E-05	0.00E+00	1.49E-05	7.46E-06	0.00E+00	0.00E+00	5.97E-06	2.74E-09	1.96E-08	0.00E+00	2.24E-08	2.24E-02	0.00E+00	3.25E-04	6.21E-05	0.00E+00
3746063758851	374606	3758851	9.66E-05	1.04E-04	9.97E-05	9.85E-07	1.93E-05	3.48E-05	0.00E+00	1.48E-05	7.39E-06	0.00E+00	0.00E+00	5.91E-06	2.72E-09	1.94E-08	0.00E+00	2.22E-08	2.22E-02	0.00E+00	3.22E-04	6.15E-05	0.00E+00
3746113758851	374611	3758851	9.57E-05	1.03E-04	9.88E-05	9.77E-07	1.91E-05	3.45E-05	0.00E+00	1.46E-05	7.32E-06	0.00E+00	0.00E+00	5.86

			SWBuilding Construction		EYBuilding Construction			SWArchitectural Coating	NBBuilding Construction	NBBuilding Construction	NBArchitectural Coating	NBArchitectural Coating	RWBuilding Construction	Child Risk					Overlapping Phases - Maximum GLC			
Unique Identifier	X (UTM)	Y (UTM)	2026	SWDemolition 2026	SWGrading 2026	2026	SWPaving 2027	SWGrading 2027	2027	2026	2027	2026	2027	2026	3rd Trimester	0<2	2<16	Total	per million	2025	2026	2027	2028
3745393758775	374539	3758775	4.52E-04	4.86E-04	4.66E-04	4.61E-06	9.04E-05	1.63E-04	0.00E+00	6.92E-05	3.46E-05	0.00E+00	0.00E+00	2.77E-05	1.27E-08	9.10E-08	0.00E+00	1.04E-07	1.04E-01	0.00E+00	1.51E-03	2.88E-04	0.00E+00
3745443758775	374544	3758775	4.49E-04	4.83E-04	4.64E-04	4.59E-06	8.99E-05	1.62E-04	0.00E+00	6.88E-05	3.44E-05	0.00E+00	0.00E+00	2.75E-05	1.27E-08	9.05E-08	0.00E+00	1.03E-07	1.03E-01	0.00E+00	1.50E-03	2.86E-04	0.00E+00
3744493758780	374449	3758780	4.03E-04	4.33E-04	4.16E-04	4.11E-06	8.06E-05	1.45E-04	0.00E+00	6.17E-05	3.08E-05	0.00E+00	0.00E+00	2.47E-05	1.13E-08	8.12E-08	0.00E+00	9.25E-08	9.25E-02	0.00E+00	1.34E-03	2.57E-04	0.00E+00
3744543758780	374454	3758780	4.03E-04	4.33E-04	4.16E-04	4.11E-06	8.06E-05	1.45E-04	0.00E+00	6.17E-05	3.08E-05	0.00E+00	0.00E+00	2.47E-05	1.13E-08	8.11E-08	0.00E+00	9.24E-08	9.24E-02	0.00E+00	1.34E-03	2.56E-04	0.00E+00
3744593758780	374459	3758780	4.03E-04	4.33E-04	4.16E-04	4.11E-06	8.06E-05	1.45E-04	0.00E+00	6.16E-05	3.08E-05	0.00E+00	0.00E+00	2.47E-05	1.13E-08	8.11E-08	0.00E+00	9.24E-08	9.24E-02	0.00E+00	1.34E-03	2.56E-04	0.00E+00
3744643758780	374464	3758780	4.02E-04	4.33E-04	4.15E-04	4.11E-06	8.05E-05	1.45E-04	0.00E+00	6.16E-05	3.08E-05	0.00E+00	0.00E+00	2.46E-05	1.13E-08	8.10E-08	0.00E+00	9.23E-08	9.23E-02	0.00E+00	1.34E-03	2.56E-04	0.00E+00
3744693758780	374469	3758780	4.02E-04	4.32E-04	4.15E-04	4.10E-06	8.04E-05	1.45E-04	0.00E+00	6.15E-05	3.08E-05	0.00E+00	0.00E+00	2.46E-05	1.13E-08	8.09E-08	0.00E+00	9.23E-08	9.23E-02	0.00E+00	1.34E-03	2.56E-04	0.00E+00
3744743758780	374474	3758780	4.02E-04	4.32E-04	4.15E-04	4.10E-06	8.04E-05	1.45E-04	0.00E+00	6.15E-05	3.07E-05	0.00E+00	0.00E+00	2.46E-05	1.13E-08	8.09E-08	0.00E+00	9.22E-08	9.22E-02	0.00E+00	1.34E-03	2.56E-04	0.00E+00
3744793758780	374479	3758780	4.01E-04	4.32E-04	4.14E-04	4.10E-06	8.03E-05	1.45E-04	0.00E+00	6.15E-05	3.07E-05	0.00E+00	0.00E+00	2.46E-05	1.13E-08	8.08E-08	0.00E+00	9.21E-08	9.21E-02	0.00E+00	1.34E-03	2.56E-04	0.00E+00
3744843758780	374484	3758780	4.01E-04	4.32E-04	4.14E-04	4.09E-06	8.02E-05	1.44E-04	0.00E+00	6.14E-05	3.07E-05	0.00E+00	0.00E+00	2.45E-05	1.13E-08	8.08E-08	0.00E+00	9.20E-08	9.20E-02	0.00E+00	1.34E-03	2.55E-04	0.00E+00
3744893758780	374489	3758780	4.00E-04	4.30E-04	4.13E-04	4.08E-06	8.01E-05	1.44E-04	0.00E+00	6.13E-05	3.06E-05	0.00E+00	0.00E+00	2.45E-05	1.13E-08	8.06E-08	0.00E+00	9.19E-08	9.19E-02	0.00E+00	1.33E-03	2.55E-04	0.00E+00
3744943758780	374494	3758780	3.99E-04	4.30E-04	4.12E-04	4.08E-06	7.99E-05	1.44E-04	0.00E+00	6.11E-05	3.06E-05	0.00E+00	0.00E+00	2.45E-05	1.12E-08	8.04E-08	0.00E+00	9.17E-08	9.17E-02	0.00E+00	1.33E-03	2.54E-04	0.00E+00
3745043758780	374504	3758780	3.98E-04	4.28E-04	4.11E-04	4.06E-06	7.96E-05	1.43E-04	0.00E+00	6.09E-05	3.05E-05	0.00E+00	0.00E+00	2.44E-05	1.12E-08	8.01E-08	0.00E+00	9.13E-08	9.13E-02	0.00E+00	1.33E-03	2.53E-04	0.00E+00
3745193758780	374519	3758780	3.95E-04	4.24E-04	4.07E-04	4.03E-06	7.90E-05	1.42E-04	0.00E+00	6.04E-05	3.02E-05	0.00E+00	0.00E+00	2.42E-05	1.11E-08	7.95E-08	0.00E+00	9.06E-08	9.06E-02	0.00E+00	1.32E-03	2.51E-04	0.00E+00
3745243758780	374524	3758780	3.93E-04	4.23E-04	4.06E-04	4.01E-06	7.87E-05	1.42E-04	0.00E+00	6.02E-05	3.01E-05	0.00E+00	0.00E+00	2.41E-05	1.11E-08	7.92E-08	0.00E+00	9.02E-08	9.02E-02	0.00E+00	1.31E-03	2.50E-04	0.00E+00
3745293758780	374529	3758780	3.91E-04	4.21E-04	4.04E-04	3.99E-06	7.83E-05	1.41E-04	0.00E+00	5.99E-05	2.99E-05	0.00E+00	0.00E+00	2.40E-05	1.10E-08	7.88E-08	0.00E+00	8.98E-08	8.98E-02	0.00E+00	1.30E-03	2.49E-04	0.00E+00
3745343758780	374534	3758780	3.90E-04	4.19E-04	4.02E-04	3.98E-06	7.80E-05	1.40E-04	0.00E+00	5.97E-05	2.98E-05	0.00E+00	0.00E+00	2.39E-05	1.10E-08	7.85E-08	0.00E+00	8.94E-08	8.94E-02	0.00E+00	1.30E-03	2.48E-04	0.00E+00
3745393758780	374539	3758780	3.88E-04	4.17E-04	4.00E-04	3.96E-06	7.76E-05	1.40E-04	0.00E+00	5.93E-05	2.97E-05	0.00E+00	0.00E+00	2.37E-05	1.09E-08	7.81E-08	0.00E+00	8.90E-08	8.90E-02	0.00E+00	1.29E-03	2.47E-04	0.00E+00
3745443758780	374544	3758780	3.85E-04	4.14E-04	3.98E-04	3.93E-06	7.71E-05	1.39E-04	0.00E+00	5.90E-05	2.95E-05	0.00E+00	0.00E+00	2.36E-05	1.08E-08	7.76E-08	0.00E+00	8.84E-08	8.84E-02	0.00E+00	1.28E-03	2.45E-04	0.00E+00
3744493758785	374449	3758785	3.52E-04	3.79E-04	3.63E-04	3.59E-06	7.04E-05	1.27E-04	0.00E+00	5.39E-05	2.69E-05	0.00E+00	0.00E+00	2.16E-05	9.91E-09	7.09E-08	0.00E+00	8.08E-08	8.08E-02	0.00E+00	1.17E-03	2.24E-04	0.00E+00
3744543758785	374454	3758785	3.52E-04	3.78E-04	3.63E-04	3.59E-06	7.04E-05	1.27E-04	0.00E+00	5.39E-05	2.69E-05	0.00E+00	0.00E+00	2.15E-05	9.91E-09	7.09E-08	0.00E+00	8.08E-08	8.08E-02	0.00E+00	1.17E-03	2.24E-04	0.00E+00
3744593758785	374459	3758785	3.52E-04	3.78E-04	3.63E-04	3.58E-06	7.03E-05	1.27E-04	0.00E+00	5.38E-05	2.69E-05	0.00E+00	0.00E+00	2.15E-05	9.90E-09	7.08E-08	0.00E+00	8.07E-08	8.07E-02	0.00E+00	1.17E-03	2.24E-04	0.00E+00
3744643758785	374464	3758785	3.51E-04	3.78E-04	3.63E-04	3.58E-06	7.03E-05	1.27E-04	0.00E+00	5.38E-05	2.69E-05	0.00E+00	0.00E+00	2.15E-05	9.89E-09	7.07E-08	0.00E+00	8.06E-08	8.06E-02	0.00E+00	1.17E-03	2.24E-04	0.00E+00
3744693758785	374469	3758785	3.51E-04	3.78E-04	3.63E-04	3.58E-06	7.03E-05	1.26E-04	0.00E+00	5.37E-05	2.69E-05	0.00E+00	0.00E+00	2.15E-05	9.88E-09	7.07E-08	0.00E+00	8.06E-08	8.06E-02	0.00E+00	1.17E-03	2.24E-04	0.00E+00
3744743758785	374474	3758785	3.51E-04	3.77E-04	3.62E-04	3.58E-06	7.02E-05	1.26E-04	0.00E+00	5.37E-05	2.69E-05	0.00E+00	0.00E+00	2.15E-05	9.88E-09	7.07E-08	0.00E+00	8.05E-08	8.05E-02	0.00E+00	1.17E-03	2.23E-04	0.00E+00
3744793758785	374479	3758785	3.51E-04	3.77E-04	3.62E-04	3.58E-06	7.01E-05	1.26E-04	0.00E+00	5.37E-05	2.68E-05	0.00E+00	0.00E+00	2.15E-05	9.87E-09	7.06E-08	0.00E+00	8.05E-08	8.05E-02	0.00E+00	1.17E-03	2.23E-04	0.00E+00
3744843758785	374484	3758785	3.50E-04	3.77E-04	3.61E-04	3.57E-06	7.00E-05	1.26E-04	0.00E+00	5.36E-05	2.68E-05	0.00E+00	0.00E+00	2.14E-05	9.85E-09	7.05E-08	0.00E+00	8.04E-08	8.04E-02	0.00E+00	1.17E-03	2.23E-04	0.00E+00
3744893758785	374489	3758785	3.49E-04	3.76E-04	3.61E-04	3.57E-06	6.99E-05	1.26E-04	0.00E+00	5.35E-05	2.67E-05	0.00E+00	0.00E+00	2.14E-05	9.84E-09	7.04E-08	0.00E+00	8.02E-08	8.02E-02	0.00E+00	1.16E-03	2.23E-04	0.00E+00
3744943758785	374494	3758785	3.49E-04	4.75E-04	3.60E-04	3.56E-06	6.98E-05	1.26E-04	0.00E+00	5.34E-05	2.67E-05	0.00E+00	0.00E+00	2.14E-05	9.82E-09	7.02E-08	0.00E+00	8.00E-08	8.00E-02	0.00E+00	1.16E-03	2.22E-04	0.00E+00
3745043758785	374504	3758785	3.47E-04	3.73E-04	3.59E-04	3.54E-06	6.95E-05	1.25E-04	0.00E+00	5.31E-05	2.66E-05	0.00E+00	0.00E+00	2.13E-05	9.77E-09	6.99E-08	0.00E+00	7.97E-08	7.97E-02	0.00E+00	1.16E-03	2.21E-04	0.00E+00
3745193758785	374519	3758785	3.44E-04	3.70E-04	3.55E-04	3.51E-06	6.88E-05	1.24E-04	0.00E+00	5.27E-05	2.63E-05	0.00E+00	0.00E+00	2.11E-05	9.68E-09	6.93E-08	0.00E+00	7.90E-08	7.90E-02	0.00E+00	1.15E-03	2.19E-04	0.00E+00
3745243758785	374524	3758785	3.43E-04	3.68E-04	3.54E-04	3.50E-06	6.86E-05	1.23E-04	0.00E+00	5.24E-05	2.62E-05	0.00E+00	0.00E+00	2.10E-05	9.64E-09	6.90E-08	0.00E+00	7.86E-08	7.86E-02	0.00E+00	1.14E-03	2.18E-04	0.00E+00
3745293758785	374529	3758785	3.41E-04	3.67E-04	3.52E-04	3.48E-06	6.82E-05	1.23E-04	0.00E+00	5.22E-05	2.61E-05	0.00E+00	0.00E+00	2.09E-05	9.60E-09	6.87E-08	0.00E+00	7.83E-08	7.83E-02	0.00E+00	1.14E-03	2.17E-04	0.00E+00
3745343758785	374534	3758785	3.39E-04	3.65E-04	3.50E-04	3.46E-06	6.79E-05	1.22E-04	0.00E+00	5.20E-05	2.60E-05	0.00E+00	0.00E+00	2.08E-05	9.55E-09	6.83E-08	0.00E+00	7.79E-08	7.79E-02	0.00E+00	1.13E-03	2.16E-04	0.00E+00
3745393758785	374539	3758785	3.37E-04	3.63E-04	3.48E-04	3.44E-06	6.75E-05	1.22E-04	0.00E+00	5.17E-05	2.58E-05	0.00E+00	0.00E+00	2.07E-05	9.50E-09	6.80E-08	0.00E+00	7.75E-08	7.75E-02	0.00E+00	1.12E-03	2.15E-04	0.00E+00
3745443758785	374544	3758785	3.35E-04	3.60E-04	3.46E-04	3.42E-06	6.71E-05	1.21E-04	0.00E+00	5.13E-05	2.56E-05	0.00E+00	0.00E+00	2.05E-05	9.43E-09	6.75E-08	0.00E+00	7.69E-08	7.69E-02	0.00E+00	1.12E-03	2.13E-04	0.00E+00
3744043758790	374404	3758790	3.11E-04	3.34E-04	3.21E-04	3.17E-06	6.21E-05	1.12E-04	0.00E+00	4.75E-05	2.38E-05	0.00E+00	0.00E+00	1.90E-05	8.74E-09	6.25E-08	0.00E+00	7.13E-08	7.13E-02	0.00E+00	1.03E-03	1.98E-04	0.00E+00
3744093758790	374409	3758790	3.11E-04	3.34E-04	3.21E-04	3.17E-06	6.22E-05	1.12E-04	0.00E+00	4.75E-05	2.38E-05	0.00E+00	0.00E+00	1.90E-05	8.74E-09	6.26E-08	0.00E+00	7.13E-08	7.13E-02	0.00E+00	1.04E-03	1.98E-04	0.00E+00
3744143758790	374414	3758790	3.11E-04	3.34E-04	3.21E-04	3.17E-06	6.22E-05	1.12E-04	0.00E+00	4.76E-05	2.38E-05	0.00E+00	0.00E+00	1.90E-05	8.75E-09	6.26E-08	0.00E+00	7.13E-08	7.13E-02	0.00E+00	1.04E-03	1.98E-04	0.00E+00
3744193758790	374419	3758790	3.11E-04	3.34E-04	3.21E-04	3.17E-06	6.22E-05	1.12E-04	0.00E+00	4.76E-05	2.38E-05	0.00E+00	0.00E+00	1.90E-05	8.75E-09	6.26E-08	0.00E+00	7.14E-08	7.14E-02	0.00E+00	1.04E-03	1.98E-04	0.00E+00
3744243758790	374424	3758790	3.11E-04	3.34E-04	3.21E-04	3.17E-06	6.22E-05	1.12E-04	0.00E+00	4.76E-05	2.38E-05	0.00E+00	0.00E+00	1.90E-05	8.75E-09	6.26E-08	0.00E+00	7.14E-08	7.14E-02	0.00E+00	1.04E-03	1.98E-04	0.00E+00
3744293758790	374429	3758790	3.11E-04	3.34E-04	3.21E-04	3.17E-06	6.22E-05	1.12E-04	0.00E+00	4.76E-05	2.38E-05	0.00E+00	0.00E+00	1.90E-05	8.76E-09	6.26E-08	0.00E+00	7.14E-08	7.14E-02	0.00E+00	1.04E-03	1.98E-04	0.00E+00
3744343758790	374434	3758790	3.11E-04	3.35E-04	3.21E-04	3.18E-06	6.23E-05	1.12E-04	0.00E+00	4.76E-05	2.38E-05	0.00E+00	0.00E+00	1.91E-05	8.76E-09	6.27E-08	0.00E+00	7.14E-08	7.14E-02	0.00E+00	1.04E-03	1.98E-04	0.00E+00
3744393758790	374439	3758790	3.11E-04	3.35E-04	3.21E-04	3.18E-06	6.23E-05	1.12E-04	0.00E+00	4.76E-05	2.38E-05	0.00E+00	0.00E+00	1.91E-05	8.76E-09	6.27E-08	0.00E+00	7.14E-08	7.14E-02	0.00E+00	1.04E-03	1.98E-04	0.00E+00
3744443758790	374444	3758790	3.11E-04	3.35E-04	3.21E-04	3.17E-06	6.22E-05	1.12E-04	0.00E+00	4.76E-05	2.38E-05	0.00E+00	0.00E+00	1.90E-05	8.76E-09	6.26E-08	0.00E+00	7.14E-08	7.14E-02	0.00E+00	1.04E-03	1.98E-04	0.00E+00
3744493758790	374449	3758790	3.11E-04	3.34E-04	3.21E-04	3.17E-06	6.22E-05	1.12E-04	0.00E+00	4.76E-05	2.38E-05	0.00E+00	0.00E+00	1.90E-05	8.75E-09	6.26E-08	0.00E+00	7.14E-08	7.14E-02	0.00E+00	1.04E-03	1.98E-04	0.00E+00
3744543758790	374454	3758790	3.11E-04	3.34E-04	3.21E-04	3.17E-06	6.22E-05	1.12E-04	0.00E+00	4.76E-05	2.38E-05	0.00E+00	0.00E+00	1.90E-05	8.75E-09	6.26E-08	0.00E+00	7.14E-08	7.14E-02	0.00E+00	1.04E-03	1.98E-04	0.00E+00
3744593758790	374459	3758790	3.11E-04	3.34E-04	3.21E-04	3.17E-06	6.22E-05	1.12E-04	0.00E+00	4.75E-05	2.38E-05	0.00E+00	0.00E+00	1.90E-05	8.74E-09	6.26E-08	0.00E+00	7.13E-08	7.13E-02	0.00E+00	1.04E-03	1.98E-04	0.00E+00
3744643758790	374464	3758790	3.10E-04	3.34E-04	3.20E-04	3.17E-06	6.21E-05	1.12E-04	0.00E+00	4.75E-05	2.38E-05	0.00E+00	0.00E+00	1.90E-05	8.74E-09	6.25E-08	0.00E+00	7.12E-08	7.12E-02	0.00E+00	1.03E-03	1.98E-04	0.00E+00
3744693758790	374469	3758790	3.10E-04	3.34E-04	3.20E-04	3.17E-06	6.21E-05	1.12E-04	0.00E+00	4.75E-05	2.37E-05	0.00E+00	0.00E+00	1.90E-05	8.73E-09	6.25E-08	0.00E+00	7.12E-08	7.12E-02	0.00E+00	1.03E-03	1.98E-04	0.00E+00
3744743758790	374474	3758790	3.10E-04	3.33E-04	3.20E-04	3.16E-06	6.20E-05	1.12E-04	0.00E+00	4.75E-05	2.37E-05	0.00E+00	0.00E+00	1.90E-05	8.73E-09	6.24E-08	0.00E+00	7.12E-08	7.12E-02	0.00E+00	1.03E-03	1.97E-04	0.00E+00
3744793758790	374479	3758790	3.10E-04	3.33E-04	3.20E-04	3.16E-06	6.20E-05	1.12E-04	0.00E+00	4.74E-05	2.37E-05	0.00E+00	0.00E+00	1.90E-05	8.72E-09	6.24E-08	0.00E+00	7.11E-08	7.11E-02	0.00E+00	1.03E-03	1.97E-04	0.00E+00
3744843758790	374484	3758790	3.09E-04	3.33E-04	3.19E-04	3.16E-06	6.19E-05	1.11E-04	0.00E+00	4.73E-05	2.37E-05	0.00E+00	0.00E+00	1.89E-05	8.71E-09	6.23E-08	0.00E+00	7.10E-08	7.10E-02	0.00E+00	1.03E-03	1.97E-04	0.00E+00
3744893758790	374489	3758790	3.09E-04	3.32E-04	3.19E-04	3.15E-06	6.18E-05	1.11E-04	0.00E+00	4.73E-05	2.36E-05	0.00E+00	0.00E+00	1.89E-05	8.69E-09	6.22E-08	0.00E+00	7.09E-08	7.09E-02	0.00E+00	1.03E-03	1.97E-04	0.00E+00
3744943758790	374494	3758790	3.08E-04	3.31E-04	3.18E-04	3.14E-06	6.16E-05	1.11E-04	0.00E+00	4.72E-05	2.36E-05	0.00E+00	0.00E+00	1.89E-05	8.67E-09	6.20E-08	0.00E+00	7.07E-08	7.07E-02	0.00E+00	1.03E-03	1.96E-04	0.00E+00
3745143758790	374514	3758790	3.05E-04	3.28E-04	3.14E-04	3.11E-06	6.09E-05	1.10E-04	0.00E+00	4.66E-05	2.33E-05	0.00E+00	0.00E+00	1.86E-05	8.57E-09	6.13E-08	0.00E+00	6.99E-08	6.99E-02	0.00E+00	1.01E-03	1.94E-04	0.00E+00
3745193758790	374519	3758790	3.03E-04	3.26E-04	3.13E-04	3.10E-06	6.07E-05	1.09E-04	0.00E+00	4.65E-05	2.32E-05	0.00E+00	0.00E+00	1.86E-05	8.54E-09	6.11E-08	0.00E+00	6.97E-08	6.97E-02	0.00E+00	1.01E-03	1.93E-04	0.00E+00
3745243758790	374524	3758790	3.02E-04	3.25E-04	3.12E-04	3.08E-06	6.05E-05	1.09E-04	0.00E+00	4.63E-05	2.31E-05	0.00E+00	0.00E+00	1.85E-05	8.51E-09	6.09E-08	0.00E+00	6.94E-08	6.94E-02	0.00E+00	1.01E-03	1.92E-04	0.00E+00
3745293758790	374529	3758790	3.01E-04	3.24E-04	3.11E-04	3.07E-06	6.02E-05	1.08E-04	0.00E+00	4.61E-05	2.30E-05	0.00E+00	0.00E+00	1.84E-05	8.47E-09	6.06E-08	0.00E+00	6.91E-08	6.91E-02	0.00E+00	1.00E-03	1.92E-04	0.00E+00
3745343758790	374534	3758790	2.99E-04	3.22E-04	3.09E-04	3.05E-06	5.99E-05	1.08E-04	0.00E+00	4.58E-05	2.29E-05	0.00E+00	0.00E+00	1.83E-05	8.42E-09	6.03E-08	0.00E+00	6.87E-08	6.87E-02	0.00E+00	9.97E-04	1.91E-04	0.00E+00
3745393758790	374539	3758790	2.97E-04	3.20E-04	3.07E-04	3.03E-06	5.95E-05	1.07E-04	0.00E+00	4.55E-05	2.28E-05	0.00E+00	0.00E+00	1.82E-05	8.37E-09	5.99E-08	0.00E+00	6.83E-08	6.83E-02	0.00E+00	9.91E-04	1.89E-04	0.00E+00
3745443758790	374544	3758790	2.95E-04	3.18E-04	3.05E-04	3.01E-06	5.91E-05	1.06E-04	0.00E+00	4.52E-05	2.26E-05	0.00E+00	0.00E+00	1.81E-05	8.31E-09	5.95E-08	0.00E+00	6.78E-08	6.78E-02	0.00E+00	9.84E-04	1.88E-04	0.00E+00
3745493758790	374549	3758790	2.93E-04	3.15E-04	3.02E-04	2.99E-06	5.86E-05	1.05E-04	0.00E+00	4.48E-05	2.24E-05	0.00E+00	0.00E+00	1.79E-05	8.24E-09	5.90E-08	0.00E+00	6.72E-08	6.72E-02	0.00E+00	9.76E-04	1.87E-04	0.00E+00
3745543758790	374554	3758790	2.90E-04	3.12E-04	3.00E-04	2.96E-06	5.81E-05	1.05E-04	0.00E+00	4.44E-05	2.22E-05	0.00E+00	0.00E+00	1.78E-05	8.17E-09	5.84E-08	0.00E+00	6.66E-08	6.66E-02	0.00E+00	9.67E-04	1.85E-04	0.00E+00
3745593758790	374559	3758790	2.87E-04	3.09E-04	2.97E-04	2.93E-06	5.75E-05	1.03E-04	0.00E+00	4.40E-05	2.20E-05	0.00E+00	0.00E+00	1.76E-05	8.08E-09	5.78E-08	0.00E+00	6.59E-08	6.59E-02	0.00E+00	9.57E-04	1.83E-04	0.00E+00
3745643758790	374564	3758790	2.84E-04	3.05E-04	2.93E-04	2.90E-06	5.68E-05	1.02E-04	0.00E+00	4.34E-05	2.17E-05	0.00E+00	0.00E+00	1.74E-05	7.99E-09	5.71E-08	0.00E+00	6.51E-08	6.51E-02	0.00E+00	9.46E-04	1.81E-04	0.00E+00
3745693758790	374569	3758790	2.80E-04	3.01E-04	2.89E-04	2.86E-06	5.60E-05	1.01E-04	0.00E+00	4.29E-05	2.14E-05	0.00E+00	0.00E+00	1.71E-05	7.88E-09	5.64E-08	0.00E+00	6.43E-08	6.43E-02	0.00E+00	9.33E-04	1.78E-04	0.00E+00
3744043758795	374404	3758795	2.77E-04	2.98E-04	2.86E-04	2.83E-06	5.54E-05	9.97E-05	0.00E+00	4.24E-05	2.12E-05	0.00E+00	0.00E+00	1.70E-05	7.79E-09	5.58E-08	0.00E+00	6.36E-08	6.36E-02	0.00E+00	9.23E-04	1.76E-04	0.00E+00
3744093758795	374409	3758795	2.77E-04	2.98E-04	2.86E-04	2.83E-06	5.54E-05	9.98E-05	0.00E+00	4.24E-05	2.12E-05	0.00E+00	0.00E+00	1.70E-05	7.80E-09	5.58E-08	0.00E+00	6.36E-08	6.36E-02	0.00E+00	9.23E-04	1.76E-04	0.00E+00
3744143758795	374414	3758795	2.77E-04	2.98E-04	2.86E-04	2.83E-06	5.55E-05	9.98E-05	0.00E+00	4.24E-05	2.12E-05	0.00E+00	0.00E+00	1.70E-05	7.80E-09	5.58E-08	0.00E+00	6.36E-08	6.36E-02	0.00E+00	9.24E-04	1.76E-04	0.00E+00
3744193758795	374419	3758795	2.77E-04	2.98E-04	2.86E-04	2.83E-06	5.55E-05	9.99E-05	0.00E+00	4.25E-05	2.12E-05	0.00E+00	0.00E+00	1.70E-05	7.81E-09	5.59E-08	0.00E+00	6.37E-08	6.37E-02	0.00E+00	9.24E-04	1.77E-04	0.00E+00
3744243758795	374424	3758795	2.78E-04	2.99E-04	2.87E-04	2.83E-06	5.55E-05	1.00E-04	0.00E+00	4.25E-05	2.12E-05	0.00E+00	0.00E+00	1.70E-05	7.81E-09	5.59E-08	0.00E+00	6.37E-08	6.37E-02	0.00E+00	9.25E-04	1.77E-04	0.00E+00
3744293758795	374429	3758795	2.78E-04	2.99E-04	2.87E-04	2.83E-06	5.56E-05	1.00E-04	0.00E+00	4.25E-05	2.13E-05	0.00E+00	0.00E+00	1.70E-05	7.82E-09	5.59E-08	0.00E+00	6.37E-08	6.37E-02	0.00E+00	9.25E-04	1.77E-04	0.00E+00
3744343758795	374434	3758795	2.78E-04	2.99E-04	2.87E-04	2.83E-06	5.56E-05	1.00E-04	0.00E+00	4.25E-05	2.13E-05	0.00E+00	0.00E+00	1.70E-05	7.82E-09	5.59E-08	0.00E+00	6.37E-08	6.37E-02	0.00E+00	9.25E-04	1.77E-04	0.00E+00
3744393758795	374439	3758795	2.78E-04	2.99E-04	2.87E-04	2.83E-06	5.55E-05	1.00E-04	0.00E+00	4.25E-05	2.12E-05	0.00E+00	0.00E+00	1.70E-05

		SWBuilding Construction	SWDemolition	SWGrading	EYBuilding Construction	SWPaving	SWGrading	SWArchitectural Coating	NBBuilding Construction	NBBuilding Construction	NBArchitectural Coating	NBArchitectural Coating	RWBuilding Construction	Child Risk					Overlapping Phases - Maximum GLC			
Unique Identifier	X (UTM)	Y (UTM)	2026	2026	2026	2026	2027	2027	2027	2026	2027	2026	2027	2026	3rd Trimester	0<2	2<16	Total	per million	2025	2026	2027	2028
3744343758810	374434	3758810	2.06E-04	2.22E-04	2.13E-04	2.10E-06	4.12E-05	7.42E-05	0.00E+00	3.15E-05	1.58E-05	0.00E+00	0.00E+00	1.26E-05	5.80E-09	4.15E-08	0.00E+00	4.73E-08	4.73E-02	0.00E+00	6.86E-04	1.31E-04	0.00E+00
3744339758810	374439	3758810	2.06E-04	2.22E-04	2.13E-04	2.10E-06	4.12E-05	7.42E-05	0.00E+00	3.15E-05	1.58E-05	0.00E+00	0.00E+00	1.26E-05	5.80E-09	4.15E-08	0.00E+00	4.73E-08	4.73E-02	0.00E+00	6.87E-04	1.31E-04	0.00E+00
3744443758810	374443	3758810	2.06E-04	2.22E-04	2.13E-04	2.10E-06	4.12E-05	7.42E-05	0.00E+00	3.15E-05	1.58E-05	0.00E+00	0.00E+00	1.26E-05	5.80E-09	4.15E-08	0.00E+00	4.73E-08	4.73E-02	0.00E+00	6.87E-04	1.31E-04	0.00E+00
3744439758810	374439	3758810	2.06E-04	2.22E-04	2.13E-04	2.10E-06	4.12E-05	7.42E-05	0.00E+00	3.15E-05	1.58E-05	0.00E+00	0.00E+00	1.26E-05	5.80E-09	4.15E-08	0.00E+00	4.73E-08	4.73E-02	0.00E+00	6.87E-04	1.31E-04	0.00E+00
3744543758810	374454	3758810	2.06E-04	2.22E-04	2.13E-04	2.10E-06	4.12E-05	7.42E-05	0.00E+00	3.16E-05	1.58E-05	0.00E+00	0.00E+00	1.26E-05	5.80E-09	4.15E-08	0.00E+00	4.73E-08	4.73E-02	0.00E+00	6.87E-04	1.31E-04	0.00E+00
3744559758810	374459	3758810	2.06E-04	2.21E-04	2.13E-04	2.10E-06	4.12E-05	7.42E-05	0.00E+00	3.15E-05	1.58E-05	0.00E+00	0.00E+00	1.26E-05	5.80E-09	4.15E-08	0.00E+00	4.73E-08	4.73E-02	0.00E+00	6.86E-04	1.31E-04	0.00E+00
3744643758810	374464	3758810	2.06E-04	2.21E-04	2.12E-04	2.10E-06	4.12E-05	7.41E-05	0.00E+00	3.15E-05	1.57E-05	0.00E+00	0.00E+00	1.26E-05	5.79E-09	4.14E-08	0.00E+00	4.72E-08	4.72E-02	0.00E+00	6.85E-04	1.31E-04	0.00E+00
3744693758810	374469	3758810	2.06E-04	2.21E-04	2.12E-04	2.10E-06	4.11E-05	7.40E-05	0.00E+00	3.15E-05	1.57E-05	0.00E+00	0.00E+00	1.26E-05	5.79E-09	4.14E-08	0.00E+00	4.72E-08	4.72E-02	0.00E+00	6.85E-04	1.31E-04	0.00E+00
3744743758810	374474	3758810	2.05E-04	2.21E-04	2.12E-04	2.10E-06	4.11E-05	7.40E-05	0.00E+00	3.14E-05	1.57E-05	0.00E+00	0.00E+00	1.26E-05	5.78E-09	4.14E-08	0.00E+00	4.71E-08	4.71E-02	0.00E+00	6.84E-04	1.31E-04	0.00E+00
3744793758810	374479	3758810	2.05E-04	2.21E-04	2.12E-04	2.09E-06	4.10E-05	7.38E-05	0.00E+00	3.14E-05	1.57E-05	0.00E+00	0.00E+00	1.25E-05	5.77E-09	4.13E-08	0.00E+00	4.71E-08	4.71E-02	0.00E+00	6.83E-04	1.31E-04	0.00E+00
3744843758810	374484	3758810	2.05E-04	2.20E-04	2.11E-04	2.09E-06	4.10E-05	7.37E-05	0.00E+00	3.13E-05	1.57E-05	0.00E+00	0.00E+00	1.25E-05	5.76E-09	4.12E-08	0.00E+00	4.70E-08	4.70E-02	0.00E+00	6.82E-04	1.30E-04	0.00E+00
3744893758810	374489	3758810	2.04E-04	2.20E-04	2.11E-04	2.08E-06	4.09E-05	7.36E-05	0.00E+00	3.13E-05	1.56E-05	0.00E+00	0.00E+00	1.25E-05	5.75E-09	4.11E-08	0.00E+00	4.69E-08	4.69E-02	0.00E+00	6.81E-04	1.30E-04	0.00E+00
3744943758810	374494	3758810	2.04E-04	2.19E-04	2.11E-04	2.08E-06	4.08E-05	7.34E-05	0.00E+00	3.12E-05	1.56E-05	0.00E+00	0.00E+00	1.25E-05	5.74E-09	4.11E-08	0.00E+00	4.68E-08	4.68E-02	0.00E+00	6.80E-04	1.30E-04	0.00E+00
3744993758810	374499	3758810	2.03E-04	2.19E-04	2.10E-04	2.08E-06	4.07E-05	7.33E-05	0.00E+00	3.11E-05	1.56E-05	0.00E+00	0.00E+00	1.25E-05	5.73E-09	4.10E-08	0.00E+00	4.67E-08	4.67E-02	0.00E+00	6.78E-04	1.30E-04	0.00E+00
3745043758810	374504	3758810	2.03E-04	2.18E-04	2.09E-04	2.07E-06	4.06E-05	7.31E-05	0.00E+00	3.10E-05	1.55E-05	0.00E+00	0.00E+00	1.24E-05	5.71E-09	4.08E-08	0.00E+00	4.66E-08	4.66E-02	0.00E+00	6.76E-04	1.29E-04	0.00E+00
3745093758810	374509	3758810	2.02E-04	2.17E-04	2.09E-04	2.06E-06	4.05E-05	7.28E-05	0.00E+00	3.10E-05	1.55E-05	0.00E+00	0.00E+00	1.24E-05	5.69E-09	4.07E-08	0.00E+00	4.64E-08	4.64E-02	0.00E+00	6.74E-04	1.29E-04	0.00E+00
3745143758810	374514	3758810	2.02E-04	2.17E-04	2.08E-04	2.06E-06	4.03E-05	7.26E-05	0.00E+00	3.08E-05	1.54E-05	0.00E+00	0.00E+00	1.23E-05	5.67E-09	4.06E-08	0.00E+00	4.62E-08	4.62E-02	0.00E+00	6.71E-04	1.28E-04	0.00E+00
3745193758810	374519	3758810	2.01E-04	2.16E-04	2.07E-04	2.05E-06	4.02E-05	7.23E-05	0.00E+00	3.07E-05	1.54E-05	0.00E+00	0.00E+00	1.23E-05	5.65E-09	4.04E-08	0.00E+00	4.61E-08	4.61E-02	0.00E+00	6.69E-04	1.28E-04	0.00E+00
3745243758810	374524	3758810	2.00E-04	2.15E-04	2.06E-04	2.04E-06	4.00E-05	7.20E-05	0.00E+00	3.06E-05	1.53E-05	0.00E+00	0.00E+00	1.22E-05	5.62E-09	4.02E-08	0.00E+00	4.59E-08	4.59E-02	0.00E+00	6.66E-04	1.27E-04	0.00E+00
3745293758810	374529	3758810	1.99E-04	2.14E-04	2.05E-04	2.03E-06	3.98E-05	7.16E-05	0.00E+00	3.04E-05	1.52E-05	0.00E+00	0.00E+00	1.22E-05	5.59E-09	4.00E-08	0.00E+00	4.56E-08	4.56E-02	0.00E+00	6.62E-04	1.27E-04	0.00E+00
3745343758810	374534	3758810	1.98E-04	2.13E-04	2.04E-04	2.02E-06	3.95E-05	7.12E-05	0.00E+00	3.03E-05	1.51E-05	0.00E+00	0.00E+00	1.21E-05	5.56E-09	3.98E-08	0.00E+00	4.54E-08	4.54E-02	0.00E+00	6.59E-04	1.26E-04	0.00E+00
3745393758810	374539	3758810	1.96E-04	2.11E-04	2.03E-04	2.00E-06	3.93E-05	7.07E-05	0.00E+00	3.01E-05	1.50E-05	0.00E+00	0.00E+00	1.20E-05	5.53E-09	3.95E-08	0.00E+00	4.51E-08	4.51E-02	0.00E+00	6.54E-04	1.25E-04	0.00E+00
3745443758810	374544	3758810	1.95E-04	2.10E-04	2.01E-04	1.99E-06	3.90E-05	7.02E-05	0.00E+00	2.99E-05	1.49E-05	0.00E+00	0.00E+00	1.19E-05	5.49E-09	3.93E-08	0.00E+00	4.48E-08	4.48E-02	0.00E+00	6.50E-04	1.24E-04	0.00E+00
3745493758810	374549	3758810	1.94E-04	2.08E-04	2.00E-04	1.98E-06	3.87E-05	6.97E-05	0.00E+00	2.96E-05	1.48E-05	0.00E+00	0.00E+00	1.19E-05	5.45E-09	3.90E-08	0.00E+00	4.44E-08	4.44E-02	0.00E+00	6.45E-04	1.23E-04	0.00E+00
3745543758810	374554	3758810	1.92E-04	2.06E-04	1.98E-04	1.96E-06	3.84E-05	6.91E-05	0.00E+00	2.94E-05	1.47E-05	0.00E+00	0.00E+00	1.18E-05	5.40E-09	3.87E-08	0.00E+00	4.41E-08	4.41E-02	0.00E+00	6.40E-04	1.22E-04	0.00E+00
3745593758810	374559	3758810	1.90E-04	2.05E-04	1.96E-04	1.94E-06	3.81E-05	6.85E-05	0.00E+00	2.91E-05	1.46E-05	0.00E+00	0.00E+00	1.16E-05	5.35E-09	3.83E-08	0.00E+00	4.37E-08	4.37E-02	0.00E+00	6.34E-04	1.21E-04	0.00E+00
3745643758810	374564	3758810	1.88E-04	2.03E-04	1.94E-04	1.92E-06	3.77E-05	6.78E-05	0.00E+00	2.88E-05	1.44E-05	0.00E+00	0.00E+00	1.15E-05	5.30E-09	3.79E-08	0.00E+00	4.32E-08	4.32E-02	0.00E+00	6.27E-04	1.20E-04	0.00E+00
3745693758810	374569	3758810	1.86E-04	2.00E-04	1.92E-04	1.90E-06	3.73E-05	6.71E-05	0.00E+00	2.85E-05	1.43E-05	0.00E+00	0.00E+00	1.14E-05	5.24E-09	3.75E-08	0.00E+00	4.27E-08	4.27E-02	0.00E+00	6.21E-04	1.19E-04	0.00E+00
3744043758815	374404	3758815	1.88E-04	2.02E-04	1.94E-04	1.92E-06	3.76E-05	6.76E-05	0.00E+00	2.87E-05	1.44E-05	0.00E+00	0.00E+00	1.15E-05	5.28E-09	3.78E-08	0.00E+00	4.31E-08	4.31E-02	0.00E+00	6.26E-04	1.20E-04	0.00E+00
3744093758815	374409	3758815	1.88E-04	2.02E-04	1.94E-04	1.92E-06	3.76E-05	6.77E-05	0.00E+00	2.88E-05	1.44E-05	0.00E+00	0.00E+00	1.15E-05	5.29E-09	3.78E-08	0.00E+00	4.31E-08	4.31E-02	0.00E+00	6.26E-04	1.20E-04	0.00E+00
3744143758815	374414	3758815	1.88E-04	2.02E-04	1.94E-04	1.92E-06	3.76E-05	6.77E-05	0.00E+00	2.88E-05	1.44E-05	0.00E+00	0.00E+00	1.15E-05	5.29E-09	3.79E-08	0.00E+00	4.32E-08	4.32E-02	0.00E+00	6.27E-04	1.20E-04	0.00E+00
3744193758815	374419	3758815	1.88E-04	2.02E-04	1.94E-04	1.92E-06	3.76E-05	6.78E-05	0.00E+00	2.88E-05	1.44E-05	0.00E+00	0.00E+00	1.15E-05	5.30E-09	3.79E-08	0.00E+00	4.32E-08	4.32E-02	0.00E+00	6.27E-04	1.20E-04	0.00E+00
3744243758815	374424	3758815	1.88E-04	2.03E-04	1.94E-04	1.92E-06	3.77E-05	6.78E-05	0.00E+00	2.88E-05	1.44E-05	0.00E+00	0.00E+00	1.15E-05	5.30E-09	3.79E-08	0.00E+00	4.32E-08	4.32E-02	0.00E+00	6.28E-04	1.20E-04	0.00E+00
3744293758815	374429	3758815	1.89E-04	2.03E-04	1.95E-04	1.92E-06	3.77E-05	6.79E-05	0.00E+00	2.89E-05	1.44E-05	0.00E+00	0.00E+00	1.15E-05	5.31E-09	3.80E-08	0.00E+00	4.33E-08	4.33E-02	0.00E+00	6.28E-04	1.20E-04	0.00E+00
3744343758815	374434	3758815	1.89E-04	2.03E-04	1.95E-04	1.92E-06	3.77E-05	6.79E-05	0.00E+00	2.89E-05	1.44E-05	0.00E+00	0.00E+00	1.15E-05	5.31E-09	3.80E-08	0.00E+00	4.33E-08	4.33E-02	0.00E+00	6.28E-04	1.20E-04	0.00E+00
3744393758815	374439	3758815	1.89E-04	2.03E-04	1.95E-04	1.92E-06	3.77E-05	6.79E-05	0.00E+00	2.89E-05	1.44E-05	0.00E+00	0.00E+00	1.15E-05	5.31E-09	3.80E-08	0.00E+00	4.33E-08	4.33E-02	0.00E+00	6.28E-04	1.20E-04	0.00E+00
3744443758815	374444	3758815	1.89E-04	2.03E-04	1.95E-04	1.92E-06	3.77E-05	6.79E-05	0.00E+00	2.89E-05	1.44E-05	0.00E+00	0.00E+00	1.15E-05	5.31E-09	3.80E-08	0.00E+00	4.33E-08	4.33E-02	0.00E+00	6.28E-04	1.20E-04	0.00E+00
3744493758815	374449	3758815	1.89E-04	2.03E-04	1.95E-04	1.92E-06	3.77E-05	6.79E-05	0.00E+00	2.89E-05	1.44E-05	0.00E+00	0.00E+00	1.15E-05	5.31E-09	3.80E-08	0.00E+00	4.33E-08	4.33E-02	0.00E+00	6.29E-04	1.20E-04	0.00E+00
3744543758815	374454	3758815	1.89E-04	2.03E-04	1.95E-04	1.93E-06	3.78E-05	6.80E-05	0.00E+00	2.89E-05	1.44E-05	0.00E+00	0.00E+00	1.16E-05	5.31E-09	3.80E-08	0.00E+00	4.33E-08	4.33E-02	0.00E+00	6.29E-04	1.20E-04	0.00E+00
3744593758815	374459	3758815	1.89E-04	2.03E-04	1.95E-04	1.92E-06	3.77E-05	6.79E-05	0.00E+00	2.89E-05	1.44E-05	0.00E+00	0.00E+00	1.15E-05	5.31E-09	3.80E-08	0.00E+00	4.33E-08	4.33E-02	0.00E+00	6.28E-04	1.20E-04	0.00E+00
3744643758815	374464	3758815	1.88E-04	2.03E-04	1.94E-04	1.92E-06	3.77E-05	6.78E-05	0.00E+00	2.88E-05	1.44E-05	0.00E+00	0.00E+00	1.15E-05	5.30E-09	3.79E-08	0.00E+00	4.32E-08	4.32E-02	0.00E+00	6.28E-04	1.20E-04	0.00E+00
3744693758815	374469	3758815	1.88E-04	2.02E-04	1.94E-04	1.92E-06	3.77E-05	6.78E-05	0.00E+00	2.88E-05	1.44E-05	0.00E+00	0.00E+00	1.15E-05	5.30E-09	3.79E-08	0.00E+00	4.32E-08	4.32E-02	0.00E+00	6.27E-04	1.20E-04	0.00E+00
3744743758815	374474	3758815	1.88E-04	2.02E-04	1.94E-04	1.92E-06	3.76E-05	6.77E-05	0.00E+00	2.88E-05	1.44E-05	0.00E+00	0.00E+00	1.15E-05	5.29E-09	3.79E-08	0.00E+00	4.32E-08	4.32E-02	0.00E+00	6.27E-04	1.20E-04	0.00E+00
3744793758815	374479	3758815	1.88E-04	2.02E-04	1.94E-04	1.92E-06	3.76E-05	6.76E-05	0.00E+00	2.87E-05	1.44E-05	0.00E+00	0.00E+00	1.15E-05	5.28E-09	3.78E-08	0.00E+00	4.31E-08	4.31E-02	0.00E+00	6.26E-04	1.20E-04	0.00E+00
3744843758815	374484	3758815	1.87E-04	2.02E-04	1.93E-04	1.91E-06	3.75E-05	6.75E-05	0.00E+00	2.87E-05	1.43E-05	0.00E+00	0.00E+00	1.15E-05	5.27E-09	3.77E-08	0.00E+00	4.30E-08	4.30E-02	0.00E+00	6.24E-04	1.19E-04	0.00E+00
3744893758815	374489	3758815	1.87E-04	2.01E-04	1.93E-04	1.91E-06	3.74E-05	6.74E-05	0.00E+00	2.86E-05	1.43E-05	0.00E+00	0.00E+00	1.15E-05	5.26E-09	3.77E-08	0.00E+00	4.29E-08	4.29E-02	0.00E+00	6.23E-04	1.19E-04	0.00E+00
3744943758815	374494	3758815	1.87E-04	2.01E-04	1.93E-04	1.91E-06	3.74E-05	6.72E-05	0.00E+00	2.86E-05	1.43E-05	0.00E+00	0.00E+00	1.14E-05	5.26E-09	3.76E-08	0.00E+00	4.29E-08	4.29E-02	0.00E+00	6.22E-04	1.19E-04	0.00E+00
3744993758815	374499	3758815	1.86E-04	2.00E-04	1.92E-04	1.90E-06	3.73E-05	6.71E-05	0.00E+00	2.85E-05	1.43E-05	0.00E+00	0.00E+00	1.14E-05	5.24E-09	3.75E-08	0.00E+00	4.28E-08	4.28E-02	0.00E+00	6.21E-04	1.19E-04	0.00E+00
3745043758815	374504	3758815	1.86E-04	2.00E-04	1.92E-04	1.90E-06	3.72E-05	6.69E-05	0.00E+00	2.84E-05	1.42E-05	0.00E+00	0.00E+00	1.14E-05	5.23E-09	3.74E-08	0.00E+00	4.26E-08	4.26E-02	0.00E+00	6.19E-04	1.18E-04	0.00E+00
3745093758815	374509	3758815	1.85E-04	1.99E-04	1.91E-04	1.89E-06	3.71E-05	6.67E-05	0.00E+00	2.84E-05	1.42E-05	0.00E+00	0.00E+00	1.13E-05	5.21E-09	3.73E-08	0.00E+00	4.25E-08	4.25E-02	0.00E+00	6.17E-04	1.18E-04	0.00E+00
3745143758815	374514	3758815	1.85E-04	1.98E-04	1.91E-04	1.88E-06	3.69E-05	6.65E-05	0.00E+00	2.82E-05	1.41E-05	0.00E+00	0.00E+00	1.13E-05	5.19E-09	3.72E-08	0.00E+00	4.24E-08	4.24E-02	0.00E+00	6.15E-04	1.18E-04	0.00E+00
3745193758815	374519	3758815	1.84E-04	1.98E-04	1.90E-04	1.88E-06	3.68E-05	6.62E-05	0.00E+00	2.81E-05	1.41E-05	0.00E+00	0.00E+00	1.13E-05	5.17E-09	3.70E-08	0.00E+00	4.22E-08	4.22E-02	0.00E+00	6.13E-04	1.17E-04	0.00E+00
3745243758815	374524	3758815	1.83E-04	1.97E-04	1.89E-04	1.87E-06	3.66E-05	6.59E-05	0.00E+00	2.80E-05	1.40E-05	0.00E+00	0.00E+00	1.12E-05	5.15E-09	3.68E-08	0.00E+00	4.20E-08	4.20E-02	0.00E+00	6.10E-04	1.17E-04	0.00E+00
3745293758815	374529	3758815	1.82E-04	1.96E-04	1.88E-04	1.86E-06	3.64E-05	6.56E-05	0.00E+00	2.79E-05	1.39E-05	0.00E+00	0.00E+00	1.11E-05	5.12E-09	3.67E-08	0.00E+00	4.18E-08	4.18E-02	0.00E+00	6.07E-04	1.16E-04	0.00E+00
3745343758815	374534	3758815	1.81E-04	1.95E-04	1.87E-04	1.85E-06	3.62E-05	6.52E-05	0.00E+00	2.77E-05	1.39E-05	0.00E+00	0.00E+00	1.11E-05	5.10E-09	3.65E-08	0.00E+00	4.15E-08	4.15E-02	0.00E+00	6.03E-04	1.15E-04	0.00E+00
3745393758815	374539	3758815	1.80E-04	1.93E-04	1.86E-04	1.84E-06	3.60E-05	6.48E-05	0.00E+00	2.75E-05	1.38E-05	0.00E+00	0.00E+00	1.10E-05	5.06E-09	3.62E-08	0.00E+00	4.13E-08	4.13E-02	0.00E+00	5.99E-04	1.15E-04	0.00E+00
3745443758815	374544	3758815	1.79E-04	1.92E-04	1.84E-04	1.82E-06	3.58E-05	6.44E-05	0.00E+00	2.74E-05	1.37E-05	0.00E+00	0.00E+00	1.09E-05	5.03E-09	3.60E-08	0.00E+00	4.10E-08	4.10E-02	0.00E+00	5.95E-04	1.14E-04	0.00E+00
3745493758815	374549	3758815	1.77E-04	1.91E-04	1.83E-04	1.81E-06	3.55E-05	6.39E-05	0.00E+00	2.72E-05	1.36E-05	0.00E+00	0.00E+00	1.09E-05	4.99E-09	3.57E-08	0.00E+00	4.07E-08	4.07E-02	0.00E+00	5.91E-04	1.13E-04	0.00E+00
3745543758815	374554	3758815	1.76E-04	1.89E-04	1.82E-04	1.80E-06	3.52E-05	6.34E-05	0.00E+00	2.69E-05	1.35E-05	0.00E+00	0.00E+00	1.08E-05	4.95E-09	3.54E-08	0.00E+00	4.04E-08	4.04E-02	0.00E+00	5.86E-04	1.12E-04	0.00E+00
3745593758815	374559	3758815	1.74E-04	1.88E-04	1.80E-04	1.78E-06	3.49E-05	6.28E-05	0.00E+00	2.67E-05	1.33E-05	0.00E+00	0.00E+00	1.07E-05	4.91E-09	3.51E-08	0.00E+00	4.00E-08	4.00E-02	0.00E+00	5.81E-04	1.11E-04	0.00E+00
3745643758815	374564	3758815	1.73E-04	1.86E-04	1.78E-04	1.76E-06	3.46E-05	6.22E-05	0.00E+00	2.64E-05	1.32E-05	0.00E+00	0.00E+00	1.06E-05	4.86E-09	3.48E-08	0.00E+00	3.96E-08	3.96E-02	0.00E+00	5.76E-04	1.10E-04	0.00E+00
3745693758815	374569	3758815	1.71E-04	1.84E-04	1.77E-04	1.74E-06	3.42E-05	6.16E-05	0.00E+00	2.62E-05	1.31E-05	0.00E+00	0.00E+00	1.05E-05	4.81E-09	3.44E-08	0.00E+00	3.92E-08	3.92E-02	0.00E+00	5.70E-04	1.09E-04	0.00E+00
3744043758820	374404	3758820	1.72E-04	1.85E-04	1.78E-04	1.76E-06	3.45E-05	6.21E-05	0.00E+00	2.64E-05	1.32E-05	0.00E+00	0.00E+00	1.06E-05	4.85E-09	3.47E-08	0.00E+00	3.96E-08	3.96E-02	0.00E+00	5.75E-04	1.10E-04	0.00E+00
3744093758820	374409	3758820	1.73E-04	1.86E-04	1.78E-04	1.76E-06	3.45E-05	6.22E-05	0.00E+00	2.64E-05	1.32E-05	0.00E+00	0.00E+00	1.06E-05	4.86E-09	3.48E-08	0.00E+00	3.96E-08	3.96E-02	0.00E+00	5.75E-04	1.10E-04	0.00E+00
3744143758820	374414	3758820	1.73E-04	1.86E-04	1.78E-04	1.76E-06	3.46E-05	6.22E-05	0.00E+00	2.64E-05	1.32E-05	0.00E+00	0.00E+00	1.06E-05	4.86E-09	3.48E-08	0.00E+00	3.97E-08	3.97E-02	0.00E+00	5.76E-04	1.10E-04	0.00E+00
3744193758820	374419	3758820	1.73E-04	1.86E-04	1.79E-04	1.76E-06	3.46E-05	6.23E-05	0.00E+00	2.65E-05	1.32E-05	0.00E+00	0.00E+00	1.06E-05	4.87E-09	3.48E-08	0.00E+00	3.97E-08	3.97E-02	0.00E+00	5.76E-04	1.10E-04	0.00E+00
3744243758820	374424	3758820	1.73E-04	1.86E-04	1.79E-04	1.77E-06	3.46E-05	6.23E-05	0.00E+00	2.65E-05	1.32E-05	0.00E+00	0.00E+00	1.06E-05	4.87E-09	3.49E-08	0.00E+00	3.97E-08	3.97E-02	0.00E+00	5.77E-04	1.10E-04	0.00E+00
3744293758820	374429	3758820	1.73E-04	1.86E-04	1.79E-04	1.77E-06	3.47E-05	6.24E-05	0.00E+00	2.65E-05	1.33E-05	0.00E+00	0.00E+00	1.06E-05	4.88E-09	3.49E-08	0.00E+00	3.98E-08	3.98E-02	0.00E+00	5.77E-04	1.10E-04	0.00E+00
3744343758820	374434	3758820	1.73E-04	1.86E-04	1.79E-04	1.77E-06	3.47E-05	6.24E-05	0.00E+00	2.65E-05	1.33E-05	0.00E+00	0.00E+00	1.06E-05	4.88E-09	3.49E-08	0.00E+00	3.98E-08	3.98E-02	0.00E+00	5.77E-04	1.10E-04	0.00E+00
3744393758820	374439	3758820	1.73E-04	1.86E-04	1.79E-04	1.77E-06	3.47E-05	6.24E-05	0.00E+00	2.65E-05	1.33E-05	0.00E+00	0.00E+00	1.06E-05	4.88E-09	3.49E-08	0.00E+00	3.98E-08	3.98E-02	0.00E+00	5.77E-04	1.10E-04	0.00E+00
3744443758820	374444	3758820	1.73E-04	1.86E-04	1.79E-04	1.77E-06	3.47E-05	6.24E-05	0.00E+00	2.65E-05	1.33E-05	0.00E+00	0.00E+00	1.06E-05	4.88E-09	3.49E-08	0.00E+00	3.98E-08	3.98E-02	0.00E+00	5.77E-04	1.10E-04	0.00E+00
3744493758820	374449	3758820	1.73E-04	1.86E-04	1.79E-04	1.77E-06	3.47E-05	6.24E-05	0.00E+00	2.65E-05	1.33E-05	0.00E+00	0.00E+00	1.06E-05	4.88E-09	3.49E-08	0.00E+00	3.98E-08	3.98E-02	0.00E+00	5.78E-04	1.10E-04	0.00E+00
3744543758820	374454	3758820	1.73E-04	1.87E-04	1.79E-04	1.77E-06	3.47E-05	6.25E-05	0.00E+00	2.65E-05	1.33E-05	0.00E+00	0.00E+00	1.06E-05	4.88E-09	3.49E-08	0.00E+00	3.98E-08	3.98E-02	0.00E+00	5.78E-04	1.10E-04	0.00E+00
3744593758820	374459	3758820	1.73E-04	1.86E-04	1.79E-04	1.77E-06	3.47E-05	6.24E-05	0.00E+00	2.65E-05	1.33E-05	0.00E+00	0.00E+00	1.06E-05	4.88E-09	3.49E-08	0.00E+00	3.98E-08	3.98E-02	0.00E+00	5.77E-04	1.10E-04	0.00E+00
3744643758820	374464	3758820	1.73E-04	1.86E-04	1.79E-04	1.77E-06	3.46E-05	6.24E-05	0.00E+00	2.65E-05	1.33E-05	0.00E+00	0.00E+00	1.06E-05

			SWBuilding Construction	SWDemolition	SWGrading	EYBuilding Construction	SWPaving	SWGrading	SWArchitectural Coating	NBBuilding Construction	NBBuilding Construction	NBArchitectural Coating	NBArchitectural Coating	RWBuilding Construction	Child Risk					Overlapping Phases - Maximum GLC			
Unique Identifier	X (UTM)	Y (UTM)	2026	2026	2026	2026	2027	2027	2027	2026	2027	2026	2027	2026	3rd Trimester	0<2	2<16	Total	per million	2025	2026	2027	2028
3744093758835	374409	3758835	1.37E-04	1.47E-04	1.41E-04	1.40E-06	2.74E-05	4.93E-05	0.00E+00	2.10E-05	1.05E-05	0.00E+00	0.00E+00	8.38E-06	3.85E-09	2.76E-08	0.00E+00	3.14E-08	3.14E-02	0.00E+00	4.56E-04	8.72E-05	0.00E+00
3744143758835	374414	3758835	1.37E-04	1.48E-04	1.42E-04	1.40E-06	2.75E-05	4.94E-05	0.00E+00	2.10E-05	1.05E-05	0.00E+00	0.00E+00	8.40E-06	3.86E-09	2.76E-08	0.00E+00	3.15E-08	3.15E-02	0.00E+00	4.57E-04	8.74E-05	0.00E+00
3744193758835	374419	3758835	1.37E-04	1.48E-04	1.42E-04	1.40E-06	2.75E-05	4.94E-05	0.00E+00	2.10E-05	1.05E-05	0.00E+00	0.00E+00	8.41E-06	3.86E-09	2.76E-08	0.00E+00	3.15E-08	3.15E-02	0.00E+00	4.57E-04	8.74E-05	0.00E+00
3744243758835	374424	3758835	1.37E-04	1.48E-04	1.42E-04	1.40E-06	2.75E-05	4.94E-05	0.00E+00	2.10E-05	1.05E-05	0.00E+00	0.00E+00	8.41E-06	3.86E-09	2.76E-08	0.00E+00	3.15E-08	3.15E-02	0.00E+00	4.58E-04	8.74E-05	0.00E+00
3744293758835	374429	3758835	1.37E-04	1.48E-04	1.42E-04	1.40E-06	2.75E-05	4.94E-05	0.00E+00	2.10E-05	1.05E-05	0.00E+00	0.00E+00	8.41E-06	3.86E-09	2.76E-08	0.00E+00	3.15E-08	3.15E-02	0.00E+00	4.57E-04	8.74E-05	0.00E+00
3744343758835	374434	3758835	1.37E-04	1.48E-04	1.42E-04	1.40E-06	2.75E-05	4.95E-05	0.00E+00	2.10E-05	1.05E-05	0.00E+00	0.00E+00	8.41E-06	3.87E-09	2.77E-08	0.00E+00	3.15E-08	3.15E-02	0.00E+00	4.58E-04	8.75E-05	0.00E+00
3744393758835	374439	3758835	1.37E-04	1.48E-04	1.42E-04	1.40E-06	2.75E-05	4.95E-05	0.00E+00	2.10E-05	1.05E-05	0.00E+00	0.00E+00	8.42E-06	3.87E-09	2.77E-08	0.00E+00	3.16E-08	3.16E-02	0.00E+00	4.58E-04	8.75E-05	0.00E+00
3744443758835	374444	3758835	1.38E-04	1.48E-04	1.42E-04	1.40E-06	2.75E-05	4.95E-05	0.00E+00	2.11E-05	1.05E-05	0.00E+00	0.00E+00	8.42E-06	3.87E-09	2.77E-08	0.00E+00	3.16E-08	3.16E-02	0.00E+00	4.58E-04	8.76E-05	0.00E+00
3744493758835	374449	3758835	1.38E-04	1.48E-04	1.42E-04	1.40E-06	2.75E-05	4.95E-05	0.00E+00	2.11E-05	1.05E-05	0.00E+00	0.00E+00	8.42E-06	3.87E-09	2.77E-08	0.00E+00	3.16E-08	3.16E-02	0.00E+00	4.58E-04	8.76E-05	0.00E+00
3744543758835	374454	3758835	1.38E-04	1.48E-04	1.42E-04	1.40E-06	2.75E-05	4.95E-05	0.00E+00	2.11E-05	1.05E-05	0.00E+00	0.00E+00	8.42E-06	3.87E-09	2.77E-08	0.00E+00	3.16E-08	3.16E-02	0.00E+00	4.58E-04	8.76E-05	0.00E+00
3744593758835	374459	3758835	1.37E-04	1.48E-04	1.42E-04	1.40E-06	2.75E-05	4.95E-05	0.00E+00	2.10E-05	1.05E-05	0.00E+00	0.00E+00	8.42E-06	3.87E-09	2.77E-08	0.00E+00	3.15E-08	3.15E-02	0.00E+00	4.58E-04	8.75E-05	0.00E+00
3744643758835	374464	3758835	1.37E-04	1.48E-04	1.42E-04	1.40E-06	2.75E-05	4.95E-05	0.00E+00	2.10E-05	1.05E-05	0.00E+00	0.00E+00	8.41E-06	3.87E-09	2.77E-08	0.00E+00	3.15E-08	3.15E-02	0.00E+00	4.58E-04	8.75E-05	0.00E+00
3744693758835	374469	3758835	1.37E-04	1.48E-04	1.42E-04	1.40E-06	2.75E-05	4.95E-05	0.00E+00	2.10E-05	1.05E-05	0.00E+00	0.00E+00	8.41E-06	3.87E-09	2.77E-08	0.00E+00	3.15E-08	3.15E-02	0.00E+00	4.58E-04	8.74E-05	0.00E+00
3744743758835	374474	3758835	1.37E-04	1.48E-04	1.42E-04	1.40E-06	2.75E-05	4.94E-05	0.00E+00	2.10E-05	1.05E-05	0.00E+00	0.00E+00	8.40E-06	3.86E-09	2.76E-08	0.00E+00	3.15E-08	3.15E-02	0.00E+00	4.57E-04	8.74E-05	0.00E+00
3744793758835	374479	3758835	1.37E-04	1.48E-04	1.42E-04	1.40E-06	2.74E-05	4.94E-05	0.00E+00	2.10E-05	1.05E-05	0.00E+00	0.00E+00	8.40E-06	3.86E-09	2.76E-08	0.00E+00	3.15E-08	3.15E-02	0.00E+00	4.57E-04	8.73E-05	0.00E+00
3744843758835	374484	3758835	1.37E-04	1.47E-04	1.41E-04	1.40E-06	2.74E-05	4.93E-05	0.00E+00	2.10E-05	1.05E-05	0.00E+00	0.00E+00	8.39E-06	3.86E-09	2.76E-08	0.00E+00	3.14E-08	3.14E-02	0.00E+00	4.57E-04	8.72E-05	0.00E+00
3744893758835	374489	3758835	1.37E-04	1.47E-04	1.41E-04	1.40E-06	2.74E-05	4.93E-05	0.00E+00	2.09E-05	1.05E-05	0.00E+00	0.00E+00	8.37E-06	3.85E-09	2.75E-08	0.00E+00	3.14E-08	3.14E-02	0.00E+00	4.56E-04	8.71E-05	0.00E+00
3744943758835	374494	3758835	1.37E-04	1.47E-04	1.41E-04	1.39E-06	2.73E-05	4.92E-05	0.00E+00	2.09E-05	1.04E-05	0.00E+00	0.00E+00	8.36E-06	3.84E-09	2.75E-08	0.00E+00	3.13E-08	3.13E-02	0.00E+00	4.55E-04	8.69E-05	0.00E+00
3744993758835	374499	3758835	1.36E-04	1.46E-04	1.41E-04	1.39E-06	2.73E-05	4.91E-05	0.00E+00	2.08E-05	1.04E-05	0.00E+00	0.00E+00	8.34E-06	3.83E-09	2.74E-08	0.00E+00	3.13E-08	3.13E-02	0.00E+00	4.54E-04	8.67E-05	0.00E+00
3745043758835	374504	3758835	1.36E-04	1.46E-04	1.40E-04	1.39E-06	2.72E-05	4.89E-05	0.00E+00	2.08E-05	1.04E-05	0.00E+00	0.00E+00	8.32E-06	3.82E-09	2.74E-08	0.00E+00	3.12E-08	3.12E-02	0.00E+00	4.53E-04	8.65E-05	0.00E+00
3745093758835	374509	3758835	1.35E-04	1.46E-04	1.40E-04	1.38E-06	2.71E-05	4.88E-05	0.00E+00	2.07E-05	1.04E-05	0.00E+00	0.00E+00	8.29E-06	3.81E-09	2.73E-08	0.00E+00	3.11E-08	3.11E-02	0.00E+00	4.51E-04	8.62E-05	0.00E+00
3745143758835	374514	3758835	1.35E-04	1.45E-04	1.39E-04	1.38E-06	2.70E-05	4.86E-05	0.00E+00	2.07E-05	1.03E-05	0.00E+00	0.00E+00	8.26E-06	3.80E-09	2.72E-08	0.00E+00	3.10E-08	3.10E-02	0.00E+00	4.50E-04	8.60E-05	0.00E+00
3745193758835	374519	3758835	1.34E-04	1.45E-04	1.39E-04	1.37E-06	2.69E-05	4.84E-05	0.00E+00	2.06E-05	1.03E-05	0.00E+00	0.00E+00	8.23E-06	3.79E-09	2.71E-08	0.00E+00	3.09E-08	3.09E-02	0.00E+00	4.48E-04	8.56E-05	0.00E+00
3745243758835	374524	3758835	1.34E-04	1.44E-04	1.38E-04	1.37E-06	2.68E-05	4.82E-05	0.00E+00	2.05E-05	1.03E-05	0.00E+00	0.00E+00	8.20E-06	3.77E-09	2.70E-08	0.00E+00	3.07E-08	3.07E-02	0.00E+00	4.46E-04	8.53E-05	0.00E+00
3745293758835	374529	3758835	1.33E-04	1.43E-04	1.38E-04	1.36E-06	2.67E-05	4.80E-05	0.00E+00	2.04E-05	1.02E-05	0.00E+00	0.00E+00	8.16E-06	3.75E-09	2.68E-08	0.00E+00	3.06E-08	3.06E-02	0.00E+00	4.44E-04	8.49E-05	0.00E+00
3745343758835	374534	3758835	1.33E-04	1.43E-04	1.37E-04	1.35E-06	2.65E-05	4.78E-05	0.00E+00	2.03E-05	1.02E-05	0.00E+00	0.00E+00	8.12E-06	3.73E-09	2.67E-08	0.00E+00	3.04E-08	3.04E-02	0.00E+00	4.42E-04	8.45E-05	0.00E+00
3745393758835	374539	3758835	1.32E-04	1.42E-04	1.36E-04	1.35E-06	2.64E-05	4.75E-05	0.00E+00	2.02E-05	1.01E-05	0.00E+00	0.00E+00	8.08E-06	3.71E-09	2.66E-08	0.00E+00	3.03E-08	3.03E-02	0.00E+00	4.40E-04	8.40E-05	0.00E+00
3745443758835	374544	3758835	1.31E-04	1.41E-04	1.35E-04	1.34E-06	2.62E-05	4.72E-05	0.00E+00	2.01E-05	1.00E-05	0.00E+00	0.00E+00	8.03E-06	3.69E-09	2.64E-08	0.00E+00	3.01E-08	3.01E-02	0.00E+00	4.37E-04	8.35E-05	0.00E+00
3745493758835	374549	3758835	1.30E-04	1.40E-04	1.35E-04	1.33E-06	2.61E-05	4.70E-05	0.00E+00	2.00E-05	9.98E-06	0.00E+00	0.00E+00	7.98E-06	3.67E-09	2.63E-08	0.00E+00	2.99E-08	2.99E-02	0.00E+00	4.34E-04	8.30E-05	0.00E+00
3745543758835	374554	3758835	1.29E-04	1.39E-04	1.34E-04	1.32E-06	2.59E-05	4.66E-05	0.00E+00	1.98E-05	9.91E-06	0.00E+00	0.00E+00	7.93E-06	3.64E-09	2.61E-08	0.00E+00	2.97E-08	2.97E-02	0.00E+00	4.31E-04	8.24E-05	0.00E+00
3745593758835	374559	3758835	1.29E-04	1.38E-04	1.33E-04	1.31E-06	2.57E-05	4.63E-05	0.00E+00	1.97E-05	9.84E-06	0.00E+00	0.00E+00	7.87E-06	3.62E-09	2.59E-08	0.00E+00	2.95E-08	2.95E-02	0.00E+00	4.28E-04	8.18E-05	0.00E+00
3745643758835	374564	3758835	1.28E-04	1.37E-04	1.32E-04	1.30E-06	2.55E-05	4.59E-05	0.00E+00	1.95E-05	9.76E-06	0.00E+00	0.00E+00	7.81E-06	3.59E-09	2.57E-08	0.00E+00	2.93E-08	2.93E-02	0.00E+00	4.25E-04	8.12E-05	0.00E+00
3745693758835	374569	3758835	1.26E-04	1.36E-04	1.31E-04	1.29E-06	2.53E-05	4.55E-05	0.00E+00	1.94E-05	9.68E-06	0.00E+00	0.00E+00	7.74E-06	3.56E-09	2.55E-08	0.00E+00	2.90E-08	2.90E-02	0.00E+00	4.21E-04	8.05E-05	0.00E+00
3745743758835	374574	3758835	1.25E-04	1.35E-04	1.29E-04	1.28E-06	2.51E-05	4.51E-05	0.00E+00	1.92E-05	9.59E-06	0.00E+00	0.00E+00	7.67E-06	3.53E-09	2.52E-08	0.00E+00	2.88E-08	2.88E-02	0.00E+00	4.18E-04	7.98E-05	0.00E+00
3744043758840	374404	3758840	1.27E-04	1.36E-04	1.31E-04	1.29E-06	2.54E-05	4.57E-05	0.00E+00	1.94E-05	9.71E-06	0.00E+00	0.00E+00	7.76E-06	3.57E-09	2.55E-08	0.00E+00	2.91E-08	2.91E-02	0.00E+00	4.23E-04	8.07E-05	0.00E+00
3744093758840	374409	3758840	1.27E-04	1.37E-04	1.31E-04	1.30E-06	2.55E-05	4.58E-05	0.00E+00	1.95E-05	9.74E-06	0.00E+00	0.00E+00	7.79E-06	3.58E-09	2.56E-08	0.00E+00	2.92E-08	2.92E-02	0.00E+00	4.24E-04	8.10E-05	0.00E+00
3744143758840	374414	3758840	1.28E-04	1.37E-04	1.32E-04	1.30E-06	2.55E-05	4.59E-05	0.00E+00	1.95E-05	9.76E-06	0.00E+00	0.00E+00	7.81E-06	3.59E-09	2.57E-08	0.00E+00	2.93E-08	2.93E-02	0.00E+00	4.25E-04	8.12E-05	0.00E+00
3744193758840	374419	3758840	1.28E-04	1.37E-04	1.32E-04	1.30E-06	2.56E-05	4.60E-05	0.00E+00	1.95E-05	9.77E-06	0.00E+00	0.00E+00	7.82E-06	3.59E-09	2.57E-08	0.00E+00	2.93E-08	2.93E-02	0.00E+00	4.26E-04	8.13E-05	0.00E+00
3744243758840	374424	3758840	1.28E-04	1.37E-04	1.32E-04	1.30E-06	2.56E-05	4.60E-05	0.00E+00	1.96E-05	9.78E-06	0.00E+00	0.00E+00	7.82E-06	3.60E-09	2.57E-08	0.00E+00	2.93E-08	2.93E-02	0.00E+00	4.26E-04	8.14E-05	0.00E+00
3744293758840	374429	3758840	1.28E-04	1.37E-04	1.32E-04	1.30E-06	2.56E-05	4.60E-05	0.00E+00	1.96E-05	9.78E-06	0.00E+00	0.00E+00	7.82E-06	3.60E-09	2.57E-08	0.00E+00	2.93E-08	2.93E-02	0.00E+00	4.26E-04	8.14E-05	0.00E+00
3744343758840	374434	3758840	1.28E-04	1.38E-04	1.32E-04	1.30E-06	2.56E-05	4.61E-05	0.00E+00	1.96E-05	9.79E-06	0.00E+00	0.00E+00	7.83E-06	3.60E-09	2.57E-08	0.00E+00	2.93E-08	2.93E-02	0.00E+00	4.26E-04	8.14E-05	0.00E+00
3744393758840	374439	3758840	1.28E-04	1.38E-04	1.32E-04	1.31E-06	2.56E-05	4.61E-05	0.00E+00	1.96E-05	9.79E-06	0.00E+00	0.00E+00	7.83E-06	3.60E-09	2.57E-08	0.00E+00	2.93E-08	2.93E-02	0.00E+00	4.26E-04	8.15E-05	0.00E+00
3744443758840	374444	3758840	1.28E-04	1.38E-04	1.32E-04	1.31E-06	2.56E-05	4.61E-05	0.00E+00	1.96E-05	9.80E-06	0.00E+00	0.00E+00	7.84E-06	3.60E-09	2.58E-08	0.00E+00	2.94E-08	2.94E-02	0.00E+00	4.27E-04	8.15E-05	0.00E+00
3744493758840	374449	3758840	1.28E-04	1.38E-04	1.32E-04	1.31E-06	2.56E-05	4.61E-05	0.00E+00	1.96E-05	9.80E-06	0.00E+00	0.00E+00	7.84E-06	3.60E-09	2.58E-08	0.00E+00	2.94E-08	2.94E-02	0.00E+00	4.27E-04	8.15E-05	0.00E+00
3744543758840	374454	3758840	1.28E-04	1.38E-04	1.32E-04	1.31E-06	2.56E-05	4.61E-05	0.00E+00	1.96E-05	9.80E-06	0.00E+00	0.00E+00	7.84E-06	3.60E-09	2.58E-08	0.00E+00	2.94E-08	2.94E-02	0.00E+00	4.27E-04	8.15E-05	0.00E+00
3744593758840	374459	3758840	1.28E-04	1.38E-04	1.32E-04	1.31E-06	2.56E-05	4.61E-05	0.00E+00	1.96E-05	9.80E-06	0.00E+00	0.00E+00	7.84E-06	3.60E-09	2.58E-08	0.00E+00	2.94E-08	2.94E-02	0.00E+00	4.27E-04	8.15E-05	0.00E+00
3744643758840	374464	3758840	1.28E-04	1.38E-04	1.32E-04	1.31E-06	2.56E-05	4.61E-05	0.00E+00	1.96E-05	9.79E-06	0.00E+00	0.00E+00	7.83E-06	3.60E-09	2.58E-08	0.00E+00	2.94E-08	2.94E-02	0.00E+00	4.26E-04	8.15E-05	0.00E+00
3744693758840	374469	3758840	1.28E-04	1.38E-04	1.32E-04	1.31E-06	2.56E-05	4.61E-05	0.00E+00	1.96E-05	9.79E-06	0.00E+00	0.00E+00	7.83E-06	3.60E-09	2.58E-08	0.00E+00	2.94E-08	2.94E-02	0.00E+00	4.26E-04	8.15E-05	0.00E+00
3744743758840	374474	3758840	1.28E-04	1.37E-04	1.32E-04	1.30E-06	2.56E-05	4.60E-05	0.00E+00	1.96E-05	9.78E-06	0.00E+00	0.00E+00	7.83E-06	3.60E-09	2.57E-08	0.00E+00	2.93E-08	2.93E-02	0.00E+00	4.26E-04	8.14E-05	0.00E+00
3744793758840	374479	3758840	1.28E-04	1.37E-04	1.32E-04	1.30E-06	2.55E-05	4.60E-05	0.00E+00	1.95E-05	9.77E-06	0.00E+00	0.00E+00	7.82E-06	3.59E-09	2.57E-08	0.00E+00	2.93E-08	2.93E-02	0.00E+00	4.25E-04	8.13E-05	0.00E+00
3744843758840	374484	3758840	1.28E-04	1.37E-04	1.32E-04	1.30E-06	2.55E-05	4.59E-05	0.00E+00	1.95E-05	9.76E-06	0.00E+00	0.00E+00	7.81E-06	3.59E-09	2.57E-08	0.00E+00	2.93E-08	2.93E-02	0.00E+00	4.25E-04	8.12E-05	0.00E+00
3744893758840	374489	3758840	1.27E-04	1.37E-04	1.31E-04	1.30E-06	2.55E-05	4.59E-05	0.00E+00	1.95E-05	9.75E-06	0.00E+00	0.00E+00	7.80E-06	3.58E-09	2.56E-08	0.00E+00	2.92E-08	2.92E-02	0.00E+00	4.24E-04	8.11E-05	0.00E+00
3744943758840	374494	3758840	1.27E-04	1.37E-04	1.31E-04	1.30E-06	2.54E-05	4.58E-05	0.00E+00	1.95E-05	9.73E-06	0.00E+00	0.00E+00	7.78E-06	3.58E-09	2.56E-08	0.00E+00	2.92E-08	2.92E-02	0.00E+00	4.24E-04	8.10E-05	0.00E+00
3744993758840	374499	3758840	1.27E-04	1.36E-04	1.31E-04	1.30E-06	2.54E-05	4.57E-05	0.00E+00	1.94E-05	9.71E-06	0.00E+00	0.00E+00	7.77E-06	3.57E-09	2.56E-08	0.00E+00	2.91E-08	2.91E-02	0.00E+00	4.23E-04	8.08E-05	0.00E+00
3745043758840	374504	3758840	1.27E-04	1.36E-04	1.31E-04	1.29E-06	2.53E-05	4.56E-05	0.00E+00	1.94E-05	9.69E-06	0.00E+00	0.00E+00	7.75E-06	3.56E-09	2.55E-08	0.00E+00	2.91E-08	2.91E-02	0.00E+00	4.22E-04	8.06E-05	0.00E+00
3745093758840	374509	3758840	1.26E-04	1.36E-04	1.30E-04	1.29E-06	2.53E-05	4.55E-05	0.00E+00	1.93E-05	9.66E-06	0.00E+00	0.00E+00	7.73E-06	3.55E-09	2.54E-08	0.00E+00	2.90E-08	2.90E-02	0.00E+00	4.21E-04	8.04E-05	0.00E+00
3745143758840	374514	3758840	1.26E-04	1.35E-04	1.30E-04	1.28E-06	2.52E-05	4.53E-05	0.00E+00	1.93E-05	9.63E-06	0.00E+00	0.00E+00	7.71E-06	3.54E-09	2.53E-08	0.00E+00	2.89E-08	2.89E-02	0.00E+00	4.19E-04	8.01E-05	0.00E+00
3745193758840	374519	3758840	1.25E-04	1.35E-04	1.29E-04	1.28E-06	2.51E-05	4.52E-05	0.00E+00	1.92E-05	9.60E-06	0.00E+00	0.00E+00	7.68E-06	3.53E-09	2.53E-08	0.00E+00	2.88E-08	2.88E-02	0.00E+00	4.18E-04	7.99E-05	0.00E+00
3745243758840	374524	3758840	1.25E-04	1.34E-04	1.29E-04	1.27E-06	2.50E-05	4.50E-05	0.00E+00	1.91E-05	9.56E-06	0.00E+00	0.00E+00	7.65E-06	3.52E-09	2.52E-08	0.00E+00	2.87E-08	2.87E-02	0.00E+00	4.16E-04	7.95E-05	0.00E+00
3745293758840	374529	3758840	1.24E-04	1.34E-04	1.28E-04	1.27E-06	2.49E-05	4.48E-05	0.00E+00	1.90E-05	9.51E-06	0.00E+00	0.00E+00	7.61E-06	3.50E-09	2.50E-08	0.00E+00	2.85E-08	2.85E-02	0.00E+00	4.14E-04	7.92E-05	0.00E+00
3745343758840	374534	3758840	1.23E-04	1.33E-04	1.28E-04	1.26E-06	2.47E-05	4.45E-05	0.00E+00	1.89E-05	9.46E-06	0.00E+00	0.00E+00	7.57E-06	3.48E-09	2.49E-08	0.00E+00	2.84E-08	2.84E-02	0.00E+00	4.12E-04	7.87E-05	0.00E+00
3745393758840	374539	3758840	1.23E-04	1.32E-04	1.27E-04	1.26E-06	2.46E-05	4.43E-05	0.00E+00	1.88E-05	9.42E-06	0.00E+00	0.00E+00	7.53E-06	3.46E-09	2.48E-08	0.00E+00	2.82E-08	2.82E-02	0.00E+00	4.10E-04	7.83E-05	0.00E+00
3745443758840	374544	3758840	1.22E-04	1.32E-04	1.26E-04	1.25E-06	2.45E-05	4.41E-05	0.00E+00	1.87E-05	9.37E-06	0.00E+00	0.00E+00	7.49E-06	3.44E-09	2.46E-08	0.00E+00	2.81E-08	2.81E-02	0.00E+00	4.08E-04	7.79E-05	0.00E+00
3745493758840	374549	3758840	1.22E-04	1.31E-04	1.26E-04	1.24E-06	2.43E-05	4.38E-05	0.00E+00	1.86E-05	9.31E-06	0.00E+00	0.00E+00	7.45E-06	3.42E-09	2.45E-08	0.00E+00	2.79E-08	2.79E-02	0.00E+00	4.05E-04	7.75E-05	0.00E+00
3745543758840	374554	3758840	1.21E-04	1.30E-04	1.25E-04	1.23E-06	2.42E-05	4.35E-05	0.00E+00	1.85E-05	9.25E-06	0.00E+00	0.00E+00	7.40E-06	3.40E-09	2.43E-08	0.00E+00	2.77E-08	2.77E-02	0.00E+00	4.03E-04	7.70E-05	0.00E+00
3745593758840	374559	3758840	1.20E-04	1.29E-04	1.24E-04	1.22E-06	2.40E-05	4.32E-05	0.00E+00	1.84E-05	9.19E-06	0.00E+00	0.00E+00	7.35E-06	3.38E-09	2.42E-08	0.00E+00	2.75E-08	2.75E-02	0.00E+00	4.00E-04	7.64E-05	0.00E+00
3745643758840	374564	3758840	1.19E-04	1.28E-04	1.23E-04	1.22E-06	2.38E-05	4.29E-05	0.00E+00	1.82E-05	9.12E-06	0.00E+00	0.00E+00	7.30E-06	3.35E-09	2.40E-08	0.00E+00	2.73E-08	2.73E-02	0.00E+00	3.97E-04	7.59E-05	0.00E+00
3745693758840	374569	3758840	1.18E-04	1.27E-04	1.22E-04	1.21E-06	2.36E-05	4.26E-05	0.00E+00	1.81E-05	9.05E-06	0.00E+00	0.00E+00	7.24E-06	3.33E-09	2.38E-08	0.00E+00	2.71E-08	2.71E-02	0.00E+00	3.94E-04	7.53E-05	0.00E+00
3745743758840	374574	3758840	1.17E-04	1.26E-04	1.21E-04	1.20E-06	2.35E-05	4.22E-05	0.00E+00	1.79E-05	8.97E-06	0.00E+00	0.00E+00	7.18E-06	3.30E-09	2.36E-08	0.00E+00	2.69E-08	2.69E-02	0.00E+00	3.91E-04	7.46E-05	0.00E+00
3744043758845	374404	3758845	1.18E-04	1.27E-04	1.22E-04	1.21E-06	2.36E-05	4.26E-05	0.00E+00	1.81E-05	9.04E-06	0.00E+00	0.00E+00	7.23E-06	3.33E-09	2.38E-08	0.00E+00	2.71E-08	2.71E-02	0.00E+00	3.94E-04	7.52E-05	0.00E+00
3744093758845	374409	3758845	1.19E-04	1.28E-04	1.22E-04	1.21E-06	2.37E-05	4.27E-05	0.00E+00	1.81E-05	9.07E-06	0.00E+00	0.00E+00	7.26E-06	3.34E-09	2.39E-08	0.00E+00	2.72E-08	2.72E-02	0.00E+00	3.95E-04	7.55E-05	0.00E+00
3744143758845	374414	3758845	1.19E-04	1.28E-04	1.23E-04	1.21E-06	2.38E-05	4.28E-05	0.00E+00	1.82E-05	9.10E-06	0.00E+00	0.00E+00	7.28E-06	3.35E-09	2.39E-08	0.00E+00	2.73E-08	2.73E-02	0.00E+00	3.96E-04	7.57E-05	0.00E+00
3744193758845	374419	3758845	1.19E-04	1.28E-04	1.23E-04	1.21E-06	2.38E-05	4.29E-05	0.00E+00	1.82E-05	9.11E-06	0.00E+00	0.00E+00	7.29E-06	3.35E-09	2.40E-08	0.00E+00	2.73E-08	2.73E-02	0.00E+00	3.97E-04	7.58E-05	0.00E+00
3744243758845	374424	3758845	1.19E-04	1.28E-04	1.23E-04	1.22E-06	2.38E-05	4.29E-05	0.00E+00	1.82E-05	9.12E-06	0.00E+00	0.00E+00	7.29E-06	3.35E-09	2.40E-08	0.00E+00	2.73E-08	2.73E-02	0.00E+00	3.97E-04	7.59E-05	0.00E+00
3744293758845	374429	3758845	1.19E-04	1.28E-04	1.23E-04	1.22E-06	2.39E-05	4.29E-05	0.00E+00	1.82E-05	9.12E-06	0.00E+00	0.00E+00	7.30

			SWBuilding Construction		EYBuilding Construction		SWPaving	SWGrading	SWArchitectural Coating	NBBuilding Construction	NBBuilding Construction	NBArchitectural Coating	NBArchitectural Coating	RWBuilding Construction	Child Risk					Overlapping Phases - Maximum GLC			
Unique Identifier	X (UTM)	Y (UTM)	2026	SWDemolition 2026	SWGrading 2026	2026	2027	2027	2027	2026	2027	2026	2027	2026	3rd Trimester	0<2	2<16	Total	per million	2025	2026	2027	2028
3745443758855	374544	3758855	1.01E-04	1.08E-04	1.04E-04	1.03E-06	2.01E-05	3.63E-05	0.00E+00	1.54E-05	7.71E-06	0.00E+00	0.00E+00	6.16E-06	2.83E-09	2.03E-08	0.00E+00	2.31E-08	2.31E-02	0.00E+00	3.36E-04	6.41E-05	0.00E+00
3745493758855	374549	3758855	1.00E-04	1.08E-04	1.03E-04	1.02E-06	2.01E-05	3.61E-05	0.00E+00	1.53E-05	7.67E-06	0.00E+00	0.00E+00	6.14E-06	2.82E-09	2.02E-08	0.00E+00	2.30E-08	2.30E-02	0.00E+00	3.34E-04	6.38E-05	0.00E+00
3745543758855	374554	3758855	9.96E-05	1.07E-04	1.03E-04	1.02E-06	1.99E-05	3.59E-05	0.00E+00	1.52E-05	7.62E-06	0.00E+00	0.00E+00	6.10E-06	2.80E-09	2.01E-08	0.00E+00	2.29E-08	2.29E-02	0.00E+00	3.32E-04	6.34E-05	0.00E+00
3745593758855	374559	3758855	9.91E-05	1.07E-04	1.02E-04	1.01E-06	1.98E-05	3.57E-05	0.00E+00	1.52E-05	7.58E-06	0.00E+00	0.00E+00	6.07E-06	2.79E-09	2.00E-08	0.00E+00	2.27E-08	2.27E-02	0.00E+00	3.30E-04	6.31E-05	0.00E+00
3745643758855	374564	3758855	9.85E-05	1.06E-04	1.02E-04	1.01E-06	1.97E-05	3.55E-05	0.00E+00	1.51E-05	7.54E-06	0.00E+00	0.00E+00	6.03E-06	2.77E-09	1.98E-08	0.00E+00	2.26E-08	2.26E-02	0.00E+00	3.28E-04	6.27E-05	0.00E+00
3745693758855	374569	3758855	9.79E-05	1.05E-04	1.01E-04	9.99E-07	1.96E-05	3.52E-05	0.00E+00	1.50E-05	7.49E-06	0.00E+00	0.00E+00	5.99E-06	2.75E-09	1.97E-08	0.00E+00	2.25E-08	2.25E-02	0.00E+00	3.26E-04	6.23E-05	0.00E+00
3745743758855	374574	3758855	9.70E-05	1.04E-04	1.00E-04	9.90E-07	1.94E-05	3.50E-05	0.00E+00	1.49E-05	7.43E-06	0.00E+00	0.00E+00	5.94E-06	2.73E-09	1.95E-08	0.00E+00	2.23E-08	2.23E-02	0.00E+00	3.23E-04	6.18E-05	0.00E+00
3744043758860	374404	3758860	9.68E-05	1.04E-04	1.00E-04	9.88E-07	1.94E-05	3.49E-05	0.00E+00	1.48E-05	7.41E-06	0.00E+00	0.00E+00	5.93E-06	2.73E-09	1.95E-08	0.00E+00	2.22E-08	2.22E-02	0.00E+00	3.23E-04	6.16E-05	0.00E+00
3744093758860	374409	3758860	9.71E-05	1.04E-04	1.00E-04	9.90E-07	1.94E-05	3.50E-05	0.00E+00	1.49E-05	7.43E-06	0.00E+00	0.00E+00	5.94E-06	2.73E-09	1.95E-08	0.00E+00	2.23E-08	2.23E-02	0.00E+00	3.23E-04	6.18E-05	0.00E+00
3744143758860	374414	3758860	9.73E-05	1.04E-04	1.00E-04	9.93E-07	1.95E-05	3.51E-05	0.00E+00	1.49E-05	7.45E-06	0.00E+00	0.00E+00	5.96E-06	2.74E-09	1.96E-08	0.00E+00	2.23E-08	2.23E-02	0.00E+00	3.24E-04	6.20E-05	0.00E+00
3744193758860	374419	3758860	9.75E-05	1.05E-04	1.01E-04	9.95E-07	1.95E-05	3.51E-05	0.00E+00	1.49E-05	7.46E-06	0.00E+00	0.00E+00	5.97E-06	2.74E-09	1.96E-08	0.00E+00	2.24E-08	2.24E-02	0.00E+00	3.25E-04	6.21E-05	0.00E+00
3744243758860	374424	3758860	9.77E-05	1.05E-04	1.01E-04	9.97E-07	1.95E-05	3.52E-05	0.00E+00	1.50E-05	7.48E-06	0.00E+00	0.00E+00	5.98E-06	2.75E-09	1.97E-08	0.00E+00	2.24E-08	2.24E-02	0.00E+00	3.26E-04	6.22E-05	0.00E+00
3744293758860	374429	3758860	9.78E-05	1.05E-04	1.01E-04	9.98E-07	1.96E-05	3.52E-05	0.00E+00	1.50E-05	7.49E-06	0.00E+00	0.00E+00	5.99E-06	2.75E-09	1.97E-08	0.00E+00	2.25E-08	2.25E-02	0.00E+00	3.26E-04	6.23E-05	0.00E+00
3741163758436	374116	3758436	1.28E-05	1.38E-05	1.32E-05	1.31E-07	2.57E-06	4.62E-06	0.00E+00	1.96E-06	9.82E-07	0.00E+00	0.00E+00	7.86E-07	3.61E-10	2.58E-09	0.00E+00	2.94E-09	2.94E-03	0.00E+00	4.28E-05	8.17E-06	0.00E+00
3741263758436	374126	3758436	1.30E-05	1.40E-05	1.34E-05	1.33E-07	2.60E-06	4.68E-06	0.00E+00	1.99E-06	9.94E-07	0.00E+00	0.00E+00	7.95E-07	3.66E-10	2.62E-09	0.00E+00	2.98E-09	2.98E-03	0.00E+00	4.33E-05	8.27E-06	0.00E+00
3741363758436	374136	3758436	1.31E-05	1.41E-05	1.36E-05	1.34E-07	2.63E-06	4.73E-06	0.00E+00	2.01E-06	1.01E-06	0.00E+00	0.00E+00	8.05E-07	3.70E-10	2.65E-09	0.00E+00	3.02E-09	3.02E-03	0.00E+00	4.38E-05	8.37E-06	0.00E+00
3741463758436	374146	3758436	1.33E-05	1.43E-05	1.37E-05	1.36E-07	2.66E-06	4.79E-06	0.00E+00	2.03E-06	1.02E-06	0.00E+00	0.00E+00	8.14E-07	3.74E-10	2.68E-09	0.00E+00	3.05E-09	3.05E-03	0.00E+00	4.43E-05	8.46E-06	0.00E+00
3741563758436	374156	3758436	1.34E-05	1.44E-05	1.39E-05	1.37E-07	2.69E-06	4.84E-06	0.00E+00	2.06E-06	1.03E-06	0.00E+00	0.00E+00	8.22E-07	3.78E-10	2.70E-09	0.00E+00	3.08E-09	3.08E-03	0.00E+00	4.47E-05	8.55E-06	0.00E+00
3741663758436	374166	3758436	1.36E-05	1.46E-05	1.40E-05	1.38E-07	2.71E-06	4.88E-06	0.00E+00	2.07E-06	1.04E-06	0.00E+00	0.00E+00	8.30E-07	3.82E-10	2.73E-09	0.00E+00	3.11E-09	3.11E-03	0.00E+00	4.52E-05	8.63E-06	0.00E+00
3741763758436	374176	3758436	1.37E-05	1.47E-05	1.41E-05	1.40E-07	2.74E-06	4.92E-06	0.00E+00	2.09E-06	1.05E-06	0.00E+00	0.00E+00	8.37E-07	3.85E-10	2.75E-09	0.00E+00	3.14E-09	3.14E-03	0.00E+00	4.56E-05	8.71E-06	0.00E+00
3741963758436	374196	3758436	1.39E-05	1.49E-05	1.43E-05	1.42E-07	2.78E-06	5.00E-06	0.00E+00	2.13E-06	1.06E-06	0.00E+00	0.00E+00	8.50E-07	3.91E-10	2.80E-09	0.00E+00	3.19E-09	3.19E-03	0.00E+00	4.63E-05	8.84E-06	0.00E+00
3742063758436	374206	3758436	1.40E-05	1.50E-05	1.44E-05	1.43E-07	2.80E-06	5.04E-06	0.00E+00	2.14E-06	1.07E-06	0.00E+00	0.00E+00	8.56E-07	3.94E-10	2.82E-09	0.00E+00	3.21E-09	3.21E-03	0.00E+00	4.66E-05	8.91E-06	0.00E+00
3742163758436	374216	3758436	1.41E-05	1.51E-05	1.45E-05	1.44E-07	2.82E-06	5.07E-06	0.00E+00	2.15E-06	1.08E-06	0.00E+00	0.00E+00	8.62E-07	3.96E-10	2.83E-09	0.00E+00	3.23E-09	3.23E-03	0.00E+00	4.69E-05	8.96E-06	0.00E+00
3742263758436	374226	3758436	1.42E-05	1.52E-05	1.46E-05	1.44E-07	2.83E-06	5.10E-06	0.00E+00	2.17E-06	1.08E-06	0.00E+00	0.00E+00	8.67E-07	3.98E-10	2.85E-09	0.00E+00	3.25E-09	3.25E-03	0.00E+00	4.72E-05	9.01E-06	0.00E+00
3742363758436	374236	3758436	1.42E-05	1.53E-05	1.47E-05	1.45E-07	2.85E-06	5.12E-06	0.00E+00	2.18E-06	1.09E-06	0.00E+00	0.00E+00	8.71E-07	4.00E-10	2.86E-09	0.00E+00	3.26E-09	3.26E-03	0.00E+00	4.74E-05	9.06E-06	0.00E+00
3742463758436	374246	3758436	1.43E-05	1.54E-05	1.47E-05	1.46E-07	2.86E-06	5.15E-06	0.00E+00	2.19E-06	1.09E-06	0.00E+00	0.00E+00	8.75E-07	4.02E-10	2.88E-09	0.00E+00	3.28E-09	3.28E-03	0.00E+00	4.76E-05	9.10E-06	0.00E+00
3742563758436	374256	3758436	1.43E-05	1.54E-05	1.48E-05	1.46E-07	2.87E-06	5.16E-06	0.00E+00	2.19E-06	1.10E-06	0.00E+00	0.00E+00	8.78E-07	4.04E-10	2.89E-09	0.00E+00	3.29E-09	3.29E-03	0.00E+00	4.78E-05	9.13E-06	0.00E+00
3742663758436	374266	3758436	1.44E-05	1.55E-05	1.49E-05	1.47E-07	2.88E-06	5.18E-06	0.00E+00	2.20E-06	1.10E-06	0.00E+00	0.00E+00	8.81E-07	4.05E-10	2.90E-09	0.00E+00	3.30E-09	3.30E-03	0.00E+00	4.79E-05	9.16E-06	0.00E+00
3742763758436	374276	3758436	1.44E-05	1.55E-05	1.49E-05	1.47E-07	2.89E-06	5.19E-06	0.00E+00	2.21E-06	1.10E-06	0.00E+00	0.00E+00	8.83E-07	4.06E-10	2.90E-09	0.00E+00	3.31E-09	3.31E-03	0.00E+00	4.81E-05	9.18E-06	0.00E+00
3742863758436	374286	3758436	1.45E-05	1.55E-05	1.49E-05	1.47E-07	2.89E-06	5.21E-06	0.00E+00	2.21E-06	1.11E-06	0.00E+00	0.00E+00	8.85E-07	4.07E-10	2.91E-09	0.00E+00	3.32E-09	3.32E-03	0.00E+00	4.82E-05	9.20E-06	0.00E+00
3742963758436	374296	3758436	1.45E-05	1.56E-05	1.49E-05	1.48E-07	2.90E-06	5.21E-06	0.00E+00	2.22E-06	1.11E-06	0.00E+00	0.00E+00	8.86E-07	4.07E-10	2.91E-09	0.00E+00	3.32E-09	3.32E-03	0.00E+00	4.82E-05	9.22E-06	0.00E+00
3743063758436	374306	3758436	1.45E-05	1.56E-05	1.50E-05	1.48E-07	2.90E-06	5.22E-06	0.00E+00	2.22E-06	1.11E-06	0.00E+00	0.00E+00	8.87E-07	4.08E-10	2.92E-09	0.00E+00	3.33E-09	3.33E-03	0.00E+00	4.83E-05	9.23E-06	0.00E+00
3743163758436	374316	3758436	1.45E-05	1.56E-05	1.50E-05	1.48E-07	2.90E-06	5.22E-06	0.00E+00	2.22E-06	1.11E-06	0.00E+00	0.00E+00	8.87E-07	4.08E-10	2.92E-09	0.00E+00	3.33E-09	3.33E-03	0.00E+00	4.83E-05	9.23E-06	0.00E+00
3743263758436	374326	3758436	1.45E-05	1.56E-05	1.50E-05	1.48E-07	2.90E-06	5.22E-06	0.00E+00	2.22E-06	1.11E-06	0.00E+00	0.00E+00	8.87E-07	4.08E-10	2.92E-09	0.00E+00	3.33E-09	3.33E-03	0.00E+00	4.83E-05	9.23E-06	0.00E+00
3743363758436	374336	3758436	1.45E-05	1.56E-05	1.49E-05	1.48E-07	2.90E-06	5.21E-06	0.00E+00	2.22E-06	1.11E-06	0.00E+00	0.00E+00	8.86E-07	4.07E-10	2.91E-09	0.00E+00	3.32E-09	3.32E-03	0.00E+00	4.82E-05	9.20E-06	0.00E+00
3743463758436	374346	3758436	1.45E-05	1.55E-05	1.49E-05	1.48E-07	2.89E-06	5.21E-06	0.00E+00	2.21E-06	1.11E-06	0.00E+00	0.00E+00	8.85E-07	4.07E-10	2.91E-09	0.00E+00	3.32E-09	3.32E-03	0.00E+00	4.82E-05	9.20E-06	0.00E+00
3743563758436	374356	3758436	1.44E-05	1.55E-05	1.49E-05	1.47E-07	2.89E-06	5.20E-06	0.00E+00	2.21E-06	1.10E-06	0.00E+00	0.00E+00	8.83E-07	4.06E-10	2.90E-09	0.00E+00	3.31E-09	3.31E-03	0.00E+00	4.81E-05	9.19E-06	0.00E+00
3743663758438	374366	3758438	1.45E-05	1.56E-05	1.50E-05	1.48E-07	2.91E-06	5.24E-06	0.00E+00	2.23E-06	1.11E-06	0.00E+00	0.00E+00	8.90E-07	4.09E-10	2.93E-09	0.00E+00	3.34E-09	3.34E-03	0.00E+00	4.85E-05	9.26E-06	0.00E+00
3741163758446	374116	3758446	1.35E-05	1.45E-05	1.39E-05	1.38E-07	2.70E-06	4.86E-06	0.00E+00	2.06E-06	1.03E-06	0.00E+00	0.00E+00	8.26E-07	3.80E-10	2.72E-09	0.00E+00	3.10E-09	3.10E-03	0.00E+00	4.49E-05	8.59E-06	0.00E+00
3741263758446	374126	3758446	1.37E-05	1.47E-05	1.41E-05	1.39E-07	2.73E-06	4.92E-06	0.00E+00	2.09E-06	1.05E-06	0.00E+00	0.00E+00	8.36E-07	3.84E-10	2.75E-09	0.00E+00	3.14E-09	3.14E-03	0.00E+00	4.55E-05	8.70E-06	0.00E+00
3741363758446	374136	3758446	1.38E-05	1.49E-05	1.43E-05	1.41E-07	2.77E-06	4.98E-06	0.00E+00	2.12E-06	1.06E-06	0.00E+00	0.00E+00	8.46E-07	3.89E-10	2.78E-09	0.00E+00	3.17E-09	3.17E-03	0.00E+00	4.61E-05	8.80E-06	0.00E+00
3741463758446	374146	3758446	1.40E-05	1.50E-05	1.44E-05	1.43E-07	2.80E-06	5.04E-06	0.00E+00	2.14E-06	1.07E-06	0.00E+00	0.00E+00	8.56E-07	3.94E-10	2.82E-09	0.00E+00	3.21E-09	3.21E-03	0.00E+00	4.66E-05	8.90E-06	0.00E+00
3741563758446	374156	3758446	1.41E-05	1.52E-05	1.46E-05	1.44E-07	2.83E-06	5.09E-06	0.00E+00	2.16E-06	1.08E-06	0.00E+00	0.00E+00	8.65E-07	3.98E-10	2.85E-09	0.00E+00	3.24E-09	3.24E-03	0.00E+00	4.71E-05	9.00E-06	0.00E+00
3741663758446	374166	3758446	1.43E-05	1.53E-05	1.47E-05	1.46E-07	2.85E-06	5.14E-06	0.00E+00	2.18E-06	1.09E-06	0.00E+00	0.00E+00	8.73E-07	4.02E-10	2.87E-09	0.00E+00	3.27E-09	3.27E-03	0.00E+00	4.75E-05	9.08E-06	0.00E+00
3741763758446	374176	3758446	1.44E-05	1.55E-05	1.49E-05	1.47E-07	2.88E-06	5.18E-06	0.00E+00	2.20E-06	1.10E-06	0.00E+00	0.00E+00	8.81E-07	4.05E-10	2.90E-09	0.00E+00	3.30E-09	3.30E-03	0.00E+00	4.80E-05	9.16E-06	0.00E+00
3741963758446	374196	3758446	1.46E-05	1.57E-05	1.51E-05	1.49E-07	2.93E-06	5.27E-06	0.00E+00	2.24E-06	1.12E-06	0.00E+00	0.00E+00	8.95E-07	4.12E-10	2.94E-09	0.00E+00	3.36E-09	3.36E-03	0.00E+00	4.87E-05	9.31E-06	0.00E+00
3742063758446	374206	3758446	1.47E-05	1.58E-05	1.52E-05	1.50E-07	2.95E-06	5.30E-06	0.00E+00	2.25E-06	1.13E-06	0.00E+00	0.00E+00	9.02E-07	4.15E-10	2.97E-09	0.00E+00	3.38E-09	3.38E-03	0.00E+00	4.91E-05	9.38E-06	0.00E+00
3742163758446	374216	3758446	1.48E-05	1.59E-05	1.53E-05	1.51E-07	2.97E-06	5.34E-06	0.00E+00	2.27E-06	1.13E-06	0.00E+00	0.00E+00	9.08E-07	4.17E-10	2.99E-09	0.00E+00	3.40E-09	3.40E-03	0.00E+00	4.94E-05	9.44E-06	0.00E+00
3742263758446	374226	3758446	1.49E-05	1.60E-05	1.54E-05	1.52E-07	2.98E-06	5.37E-06	0.00E+00	2.28E-06	1.14E-06	0.00E+00	0.00E+00	9.13E-07	4.20E-10	3.00E-09	0.00E+00	3.42E-09	3.42E-03	0.00E+00	4.97E-05	9.49E-06	0.00E+00
3742363758446	374236	3758446	1.50E-05	1.61E-05	1.55E-05	1.53E-07	3.00E-06	5.40E-06	0.00E+00	2.29E-06	1.15E-06	0.00E+00	0.00E+00	9.17E-07	4.22E-10	3.02E-09	0.00E+00	3.44E-09	3.44E-03	0.00E+00	4.99E-05	9.54E-06	0.00E+00
3742463758446	374246	3758446	1.51E-05	1.62E-05	1.55E-05	1.54E-07	3.01E-06	5.42E-06	0.00E+00	2.30E-06	1.15E-06	0.00E+00	0.00E+00	9.21E-07	4.24E-10	3.03E-09	0.00E+00	3.45E-09	3.45E-03	0.00E+00	5.02E-05	9.58E-06	0.00E+00
3742563758446	374256	3758446	1.51E-05	1.62E-05	1.56E-05	1.54E-07	3.02E-06	5.44E-06	0.00E+00	2.31E-06	1.16E-06	0.00E+00	0.00E+00	9.25E-07	4.25E-10	3.04E-09	0.00E+00	3.47E-09	3.47E-03	0.00E+00	5.03E-05	9.62E-06	0.00E+00
3742663758446	374266	3758446	1.52E-05	1.63E-05	1.56E-05	1.55E-07	3.03E-06	5.46E-06	0.00E+00	2.32E-06	1.16E-06	0.00E+00	0.00E+00	9.28E-07	4.27E-10	3.05E-09	0.00E+00	3.48E-09	3.48E-03	0.00E+00	5.05E-05	9.65E-06	0.00E+00
3742763758446	374276	3758446	1.52E-05	1.63E-05	1.57E-05	1.55E-07	3.04E-06	5.47E-06	0.00E+00	2.33E-06	1.16E-06	0.00E+00	0.00E+00	9.31E-07	4.28E-10	3.06E-09	0.00E+00	3.49E-09	3.49E-03	0.00E+00	5.07E-05	9.68E-06	0.00E+00
3742863758446	374286	3758446	1.52E-05	1.64E-05	1.57E-05	1.55E-07	3.04E-06	5.48E-06	0.00E+00	2.33E-06	1.17E-06	0.00E+00	0.00E+00	9.33E-07	4.29E-10	3.07E-09	0.00E+00	3.50E-09	3.50E-03	0.00E+00	5.08E-05	9.70E-06	0.00E+00
3742963758446	374296	3758446	1.53E-05	1.64E-05	1.58E-05	1.56E-07	3.05E-06	5.49E-06	0.00E+00	2.34E-06	1.17E-06	0.00E+00	0.00E+00	9.34E-07	4.29E-10	3.07E-09	0.00E+00	3.50E-09	3.50E-03	0.00E+00	5.08E-05	9.71E-06	0.00E+00
3743063758446	374306	3758446	1.53E-05	1.64E-05	1.58E-05	1.56E-07	3.06E-06	5.50E-06	0.00E+00	2.34E-06	1.17E-06	0.00E+00	0.00E+00	9.35E-07	4.30E-10	3.07E-09	0.00E+00	3.50E-09	3.50E-03	0.00E+00	5.09E-05	9.72E-06	0.00E+00
3743163758446	374316	3758446	1.53E-05	1.64E-05	1.58E-05	1.56E-07	3.06E-06	5.50E-06	0.00E+00	2.34E-06	1.17E-06	0.00E+00	0.00E+00	9.35E-07	4.30E-10	3.08E-09	0.00E+00	3.51E-09	3.51E-03	0.00E+00	5.09E-05	9.73E-06	0.00E+00
3743263758446	374326	3758446	1.53E-05	1.64E-05	1.58E-05	1.56E-07	3.06E-06	5.50E-06	0.00E+00	2.34E-06	1.17E-06	0.00E+00	0.00E+00	9.35E-07	4.30E-10	3.08E-09	0.00E+00	3.51E-09	3.51E-03	0.00E+00	5.09E-05	9.72E-06	0.00E+00
3743363758446	374336	3758446	1.53E-05	1.64E-05	1.58E-05	1.56E-07	3.05E-06	5.50E-06	0.00E+00	2.34E-06	1.17E-06	0.00E+00	0.00E+00	9.34E-07	4.30E-10	3.07E-09	0.00E+00	3.50E-09	3.50E-03	0.00E+00	5.09E-05	9.72E-06	0.00E+00
3743463758446	374346	3758446	1.52E-05	1.64E-05	1.57E-05	1.55E-07	3.05E-06	5.49E-06	0.00E+00	2.33E-06	1.17E-06	0.00E+00	0.00E+00	9.33E-07	4.29E-10	3.07E-09	0.00E+00	3.50E-09	3.50E-03	0.00E+00	5.08E-05	9.70E-06	0.00E+00
3743563758446	374356	3758446	1.52E-05	1.64E-05	1.57E-05	1.55E-07	3.04E-06	5.48E-06	0.00E+00	2.33E-06	1.16E-06	0.00E+00	0.00E+00	9.31E-07	4.28E-10	3.06E-09	0.00E+00	3.49E-09	3.49E-03	0.00E+00	5.07E-05	9.68E-06	0.00E+00
3743663758446	374366	3758446	1.52E-05	1.63E-05	1.57E-05	1.55E-07	3.04E-06	5.46E-06	0.00E+00	2.32E-06	1.16E-06	0.00E+00	0.00E+00	9.29E-07	4.27E-10	3.05E-09	0.00E+00	3.48E-09	3.48E-03	0.00E+00	5.06E-05	9.66E-06	0.00E+00
3741163758456	374116	3758456	1.42E-05	1.53E-05	1.47E-05	1.45E-07	2.84E-06	5.11E-06	0.00E+00	2.17E-06	1.09E-06	0.00E+00	0.00E+00	8.69E-07	4.00E-10	2.86E-09	0.00E+00	3.26E-09	3.26E-03	0.00E+00	4.73E-05	9.04E-06	0.00E+00
3741263758456	374126	3758456	1.44E-05	1.55E-05	1.49E-05	1.47E-07	2.88E-06	5.18E-06	0.00E+00	2.20E-06	1.10E-06	0.00E+00	0.00E+00	8.81E-07	4.05E-10	2.90E-09	0.00E+00	3.30E-09	3.30E-03	0.00E+00	4.79E-05	9.16E-06	0.00E+00
3741363758456	374136	3758456	1.46E-05	1.57E-05	1.50E-05	1.49E-07	2.91E-06	5.25E-06	0.00E+00	2.23E-06	1.11E-06	0.00E+00	0.00E+00	8.92E-07	4.10E-10	2.93E-09	0.00E+00	3.34E-09	3.34E-03	0.00E+00	4.85E-05	9.27E-06	0.00E+00
3741463758456	374146	3758456	1.47E-05	1.58E-05	1.52E-05	1.50E-07	2.95E-06	5.31E-06	0.00E+00	2.25E-06	1.13E-06	0.00E+00	0.00E+00	9.02E-07	4.15E-10	2.97E-09	0.00E+00	3.38E-09	3.38E-03	0.00E+00	4.91E-05	9.38E-06	0.00E+00
3741563758456	374156	3758456	1.48E-05	1.59E-05	1.54E-05	1.52E-07	2.98E-06	5.36E-06	0.00E+00	2.28E-06	1.14E-06	0.00E+00	0.00E+00	9.12E-07	4.19E-10	3.00E-09	0.00E+00	3.42E-09	3.42E-03	0.00E+00	4.96E-05	9.48E-06	0.00E+00
3741663758456	374166	3758456	1.50E-05	1.62E-05	1.55E-05	1.53E-07	3.01E-06	5.41E-06	0.00E+00	2.30E-06	1.15E-06	0.00E+00	0.00E+00	9.20E-07	4.23E-10	3.03E-09	0.00E+00	3.45E-09	3.45E-03	0.00E+00	5.01E-05	9.57E-06	0.00E+00
3741763758456	374176	3758456	1.52E-05	1.63E-05	1.57E-05	1.55E-07	3.04E-06	5.46E-06	0.00E+00	2.32E-06	1.16E-06	0.00E+00	0.00E+00	9.29E-07	4.27E-10	3.05E-09	0.00E+00	3.48E-09	3.48E-03	0.00E+00	5.06E-05	9.66E-06	0.00E+00
3741963758456	374196	3758456	1.54E-05	1.66E-05	1.59E-05	1.57E-07	3.08E-06	5.55E-06	0.00E+00	2.36E-06	1.18E-06	0.00E+00	0.00E+00	9.44E-07	4.34E-10	3.10E-09	0.00E+00	3.54E-09	3.54E-03	0.00E+00	5.14E-05	9.82E-06	0.00E+00
3742063758456	374206	3758456	1.55E-05	1.67E-05	1.60E-05	1.58E-07	3.11E-06	5.59E-06	0.00E+00	2.38E-06	1.19E-06	0.00E+00	0.00E+00	9.51E-07	4.37E-10	3.13E-09	0.00E+00	3.56E-09	3.56E-03	0.00E+00	5.18E-05	9.89E-06	0.00E+00
3742163758456	374216	3758456	1.56E-05	1.68E-05	1.61E-05	1.60E-07	3.13E-06	5.63E-06	0.00E+00	2.39E-06	1.20E-06	0.00E+00	0.00E+00	9.57E-07	4.40E-10	3.15E-09	0.00E+00	3.59E-09	3.59E-03	0.00E+00	5.21E-05	9.96E-06	0.00E+00
3742263758456	374226	3758456	1.57E-05	1.69E-05	1.62E-05	1.61E-07	3.15E-06	5.66E-06	0.00E+00	2.41E-06	1.20E-06	0.00E+00	0.00E+00	9.63E-07	4.43E-10	3.17E-09	0.00E+00	3.61E-09	3.61E-03	0.00E+00	5.24E-05	1.00E-05	0.00E+00
3742363758456	374236	3758456	1.58E-05	1.70E-05	1.63E-05	1.61E-07	3.16E-06	5.69E-06	0.00E+00	2.42E-06	1.21E-06	0.00E+00	0.00E+00	9.68

			SWBuilding Construction	SWDemolition	SWGrading	EYBuilding Construction	SWPaving	SWGrading	SWArchitectural Coating	NBBuilding Construction	NBBuilding Construction	NBArchitectural Coating	NBArchitectural Coating	RWBuilding Construction	Child Risk					Overlapping Phases - Maximum GLC			
Unique Identifier	X (UTM)	Y (UTM)	2026	2026	2026	2026	2027	2027	2027	2026	2027	2026	2027	2026	3rd Trimester	0<2	2<16	Total	per million	2025	2026	2027	2028
3742163758496	374216	3758496	1.97E-05	2.12E-05	2.03E-05	2.01E-07	3.94E-06	7.09E-06	0.00E+00	3.01E-06	1.51E-06	0.00E+00	0.00E+00	1.20E-06	5.54E-10	3.96E-09	0.00E+00	4.52E-09	4.52E-03	0.00E+00	6.56E-05	1.25E-05	0.00E+00
3742263758496	374226	3758496	1.98E-05	2.13E-05	2.04E-05	2.02E-07	3.96E-06	7.13E-06	0.00E+00	3.03E-06	1.52E-06	0.00E+00	0.00E+00	1.21E-06	5.57E-10	3.99E-09	0.00E+00	4.54E-09	4.54E-03	0.00E+00	6.60E-05	1.26E-05	0.00E+00
3742363758496	374236	3758496	1.99E-05	2.14E-05	2.06E-05	2.03E-07	3.98E-06	7.17E-06	0.00E+00	3.05E-06	1.52E-06	0.00E+00	0.00E+00	1.22E-06	5.61E-10	4.01E-09	0.00E+00	4.57E-09	4.57E-03	0.00E+00	6.64E-05	1.27E-05	0.00E+00
3742463758496	374246	3758496	2.00E-05	2.15E-05	2.07E-05	2.04E-07	4.01E-06	7.21E-06	0.00E+00	3.06E-06	1.53E-06	0.00E+00	0.00E+00	1.23E-06	5.64E-10	4.03E-09	0.00E+00	4.59E-09	4.59E-03	0.00E+00	6.67E-05	1.27E-05	0.00E+00
3742563758496	374256	3758496	2.01E-05	2.16E-05	2.08E-05	2.05E-07	4.02E-06	7.24E-06	0.00E+00	3.08E-06	1.54E-06	0.00E+00	0.00E+00	1.23E-06	5.66E-10	4.05E-09	0.00E+00	4.62E-09	4.62E-03	0.00E+00	6.70E-05	1.28E-05	0.00E+00
3742663758496	374266	3758496	2.02E-05	2.17E-05	2.08E-05	2.06E-07	4.04E-06	7.27E-06	0.00E+00	3.09E-06	1.54E-06	0.00E+00	0.00E+00	1.24E-06	5.68E-10	4.06E-09	0.00E+00	4.63E-09	4.63E-03	0.00E+00	6.72E-05	1.29E-05	0.00E+00
3742763758496	374276	3758496	2.02E-05	2.18E-05	2.09E-05	2.07E-07	4.05E-06	7.29E-06	0.00E+00	3.10E-06	1.55E-06	0.00E+00	0.00E+00	1.24E-06	5.70E-10	4.08E-09	0.00E+00	4.65E-09	4.65E-03	0.00E+00	6.75E-05	1.29E-05	0.00E+00
3742863758496	374286	3758496	2.03E-05	2.18E-05	2.10E-05	2.07E-07	4.06E-06	7.31E-06	0.00E+00	3.11E-06	1.55E-06	0.00E+00	0.00E+00	1.24E-06	5.71E-10	4.09E-09	0.00E+00	4.66E-09	4.66E-03	0.00E+00	6.76E-05	1.29E-05	0.00E+00
3742963758496	374296	3758496	2.03E-05	2.19E-05	2.10E-05	2.08E-07	4.07E-06	7.33E-06	0.00E+00	3.11E-06	1.56E-06	0.00E+00	0.00E+00	1.25E-06	5.73E-10	4.10E-09	0.00E+00	4.67E-09	4.67E-03	0.00E+00	6.78E-05	1.30E-05	0.00E+00
3743063758496	374306	3758496	2.04E-05	2.19E-05	2.11E-05	2.08E-07	4.08E-06	7.34E-06	0.00E+00	3.12E-06	1.56E-06	0.00E+00	0.00E+00	1.25E-06	5.73E-10	4.10E-09	0.00E+00	4.67E-09	4.67E-03	0.00E+00	6.79E-05	1.30E-05	0.00E+00
3743163758496	374316	3758496	2.04E-05	2.19E-05	2.10E-05	2.08E-07	4.08E-06	7.34E-06	0.00E+00	3.12E-06	1.56E-06	0.00E+00	0.00E+00	1.25E-06	5.74E-10	4.11E-09	0.00E+00	4.68E-09	4.68E-03	0.00E+00	6.79E-05	1.30E-05	0.00E+00
3741163758506	374116	3758506	1.88E-05	2.03E-05	1.94E-05	1.92E-07	3.77E-06	6.78E-06	0.00E+00	2.88E-06	1.44E-06	0.00E+00	0.00E+00	1.15E-06	5.30E-10	3.79E-09	0.00E+00	4.32E-09	4.32E-03	0.00E+00	6.28E-05	1.20E-05	0.00E+00
3741263758506	374126	3758506	1.91E-05	2.06E-05	1.97E-05	1.95E-07	3.82E-06	6.88E-06	0.00E+00	2.93E-06	1.46E-06	0.00E+00	0.00E+00	1.17E-06	5.38E-10	3.85E-09	0.00E+00	4.39E-09	4.39E-03	0.00E+00	6.37E-05	1.22E-05	0.00E+00
3741363758506	374136	3758506	1.94E-05	2.08E-05	2.00E-05	1.98E-07	3.88E-06	6.98E-06	0.00E+00	2.97E-06	1.48E-06	0.00E+00	0.00E+00	1.19E-06	5.45E-10	3.90E-09	0.00E+00	4.45E-09	4.45E-03	0.00E+00	6.46E-05	1.23E-05	0.00E+00
3741463758506	374146	3758506	1.96E-05	2.11E-05	2.03E-05	2.00E-07	3.93E-06	7.07E-06	0.00E+00	3.00E-06	1.50E-06	0.00E+00	0.00E+00	1.20E-06	5.52E-10	3.95E-09	0.00E+00	4.50E-09	4.50E-03	0.00E+00	6.54E-05	1.25E-05	0.00E+00
3741563758506	374156	3758506	1.98E-05	2.13E-05	2.05E-05	2.03E-07	3.97E-06	7.15E-06	0.00E+00	3.04E-06	1.52E-06	0.00E+00	0.00E+00	1.22E-06	5.59E-10	4.00E-09	0.00E+00	4.56E-09	4.56E-03	0.00E+00	6.61E-05	1.26E-05	0.00E+00
3741663758506	374166	3758506	2.01E-05	2.16E-05	2.07E-05	2.05E-07	4.01E-06	7.23E-06	0.00E+00	3.07E-06	1.54E-06	0.00E+00	0.00E+00	1.23E-06	5.65E-10	4.04E-09	0.00E+00	4.61E-09	4.61E-03	0.00E+00	6.69E-05	1.28E-05	0.00E+00
3741763758506	374176	3758506	2.03E-05	2.18E-05	2.09E-05	2.07E-07	4.06E-06	7.30E-06	0.00E+00	3.10E-06	1.55E-06	0.00E+00	0.00E+00	1.24E-06	5.70E-10	4.08E-09	0.00E+00	4.65E-09	4.65E-03	0.00E+00	6.75E-05	1.29E-05	0.00E+00
3741963758506	374196	3758506	2.06E-05	2.22E-05	2.13E-05	2.11E-07	4.13E-06	7.43E-06	0.00E+00	3.16E-06	1.58E-06	0.00E+00	0.00E+00	1.26E-06	5.81E-10	4.15E-09	0.00E+00	4.74E-09	4.74E-03	0.00E+00	6.88E-05	1.31E-05	0.00E+00
3742063758506	374206	3758506	2.08E-05	2.24E-05	2.15E-05	2.12E-07	4.16E-06	7.49E-06	0.00E+00	3.18E-06	1.59E-06	0.00E+00	0.00E+00	1.27E-06	5.85E-10	4.19E-09	0.00E+00	4.77E-09	4.77E-03	0.00E+00	6.93E-05	1.32E-05	0.00E+00
3742163758506	374216	3758506	2.09E-05	2.25E-05	2.16E-05	2.14E-07	4.19E-06	7.54E-06	0.00E+00	3.21E-06	1.60E-06	0.00E+00	0.00E+00	1.28E-06	5.89E-10	4.22E-09	0.00E+00	4.81E-09	4.81E-03	0.00E+00	6.98E-05	1.33E-05	0.00E+00
3742263758506	374226	3758506	2.11E-05	2.27E-05	2.18E-05	2.15E-07	4.22E-06	7.59E-06	0.00E+00	3.23E-06	1.61E-06	0.00E+00	0.00E+00	1.29E-06	5.93E-10	4.25E-09	0.00E+00	4.84E-09	4.84E-03	0.00E+00	7.02E-05	1.34E-05	0.00E+00
3742363758506	374236	3758506	2.12E-05	2.28E-05	2.19E-05	2.16E-07	4.24E-06	7.64E-06	0.00E+00	3.25E-06	1.62E-06	0.00E+00	0.00E+00	1.30E-06	5.97E-10	4.27E-09	0.00E+00	4.87E-09	4.87E-03	0.00E+00	7.07E-05	1.35E-05	0.00E+00
3742463758506	374246	3758506	2.13E-05	2.29E-05	2.20E-05	2.18E-07	4.27E-06	7.68E-06	0.00E+00	3.26E-06	1.63E-06	0.00E+00	0.00E+00	1.31E-06	6.00E-10	4.29E-09	0.00E+00	4.89E-09	4.89E-03	0.00E+00	7.10E-05	1.36E-05	0.00E+00
3742563758506	374256	3758506	2.14E-05	2.30E-05	2.21E-05	2.19E-07	4.28E-06	7.71E-06	0.00E+00	3.28E-06	1.64E-06	0.00E+00	0.00E+00	1.31E-06	6.03E-10	4.31E-09	0.00E+00	4.91E-09	4.91E-03	0.00E+00	7.14E-05	1.36E-05	0.00E+00
3742663758506	374266	3758506	2.15E-05	2.31E-05	2.22E-05	2.19E-07	4.30E-06	7.74E-06	0.00E+00	3.29E-06	1.65E-06	0.00E+00	0.00E+00	1.32E-06	6.05E-10	4.33E-09	0.00E+00	4.93E-09	4.93E-03	0.00E+00	7.16E-05	1.37E-05	0.00E+00
3742763758506	374276	3758506	2.16E-05	2.32E-05	2.23E-05	2.20E-07	4.32E-06	7.77E-06	0.00E+00	3.30E-06	1.65E-06	0.00E+00	0.00E+00	1.32E-06	6.07E-10	4.34E-09	0.00E+00	4.95E-09	4.95E-03	0.00E+00	7.19E-05	1.37E-05	0.00E+00
3742863758506	374286	3758506	2.16E-05	2.33E-05	2.23E-05	2.21E-07	4.33E-06	7.79E-06	0.00E+00	3.31E-06	1.66E-06	0.00E+00	0.00E+00	1.32E-06	6.09E-10	4.35E-09	0.00E+00	4.96E-09	4.96E-03	0.00E+00	7.21E-05	1.38E-05	0.00E+00
3742963758506	374296	3758506	2.17E-05	2.33E-05	2.24E-05	2.21E-07	4.34E-06	7.81E-06	0.00E+00	3.32E-06	1.66E-06	0.00E+00	0.00E+00	1.33E-06	6.10E-10	4.36E-09	0.00E+00	4.97E-09	4.97E-03	0.00E+00	7.22E-05	1.38E-05	0.00E+00
3743063758506	374306	3758506	2.17E-05	2.33E-05	2.24E-05	2.21E-07	4.34E-06	7.82E-06	0.00E+00	3.32E-06	1.66E-06	0.00E+00	0.00E+00	1.33E-06	6.11E-10	4.37E-09	0.00E+00	4.98E-09	4.98E-03	0.00E+00	7.23E-05	1.38E-05	0.00E+00
3743163758506	374316	3758506	2.17E-05	2.34E-05	2.24E-05	2.22E-07	4.35E-06	7.83E-06	0.00E+00	3.33E-06	1.66E-06	0.00E+00	0.00E+00	1.33E-06	6.12E-10	4.38E-09	0.00E+00	4.99E-09	4.99E-03	0.00E+00	7.24E-05	1.38E-05	0.00E+00
3741163758516	374116	3758516	2.01E-05	2.16E-05	2.07E-05	2.05E-07	4.01E-06	7.22E-06	0.00E+00	3.07E-06	1.54E-06	0.00E+00	0.00E+00	1.23E-06	5.65E-10	4.04E-09	0.00E+00	4.60E-09	4.60E-03	0.00E+00	6.68E-05	1.28E-05	0.00E+00
3741263758516	374126	3758516	2.04E-05	2.19E-05	2.10E-05	2.08E-07	4.07E-06	7.33E-06	0.00E+00	3.12E-06	1.56E-06	0.00E+00	0.00E+00	1.25E-06	5.73E-10	4.10E-09	0.00E+00	4.67E-09	4.67E-03	0.00E+00	6.78E-05	1.30E-05	0.00E+00
3741363758516	374136	3758516	2.06E-05	2.22E-05	2.13E-05	2.11E-07	4.13E-06	7.44E-06	0.00E+00	3.16E-06	1.58E-06	0.00E+00	0.00E+00	1.26E-06	5.81E-10	4.16E-09	0.00E+00	4.74E-09	4.74E-03	0.00E+00	6.88E-05	1.31E-05	0.00E+00
3741463758516	374146	3758516	2.09E-05	2.25E-05	2.16E-05	2.13E-07	4.18E-06	7.53E-06	0.00E+00	3.20E-06	1.60E-06	0.00E+00	0.00E+00	1.28E-06	5.89E-10	4.21E-09	0.00E+00	4.80E-09	4.80E-03	0.00E+00	6.97E-05	1.33E-05	0.00E+00
3741563758516	374156	3758516	2.12E-05	2.28E-05	2.18E-05	2.16E-07	4.23E-06	7.62E-06	0.00E+00	3.24E-06	1.62E-06	0.00E+00	0.00E+00	1.30E-06	5.96E-10	4.26E-09	0.00E+00	4.86E-09	4.86E-03	0.00E+00	7.05E-05	1.35E-05	0.00E+00
3741663758516	374166	3758516	2.14E-05	2.30E-05	2.21E-05	2.18E-07	4.28E-06	7.71E-06	0.00E+00	3.28E-06	1.64E-06	0.00E+00	0.00E+00	1.31E-06	6.02E-10	4.31E-09	0.00E+00	4.91E-09	4.91E-03	0.00E+00	7.13E-05	1.36E-05	0.00E+00
3741763758516	374176	3758516	2.16E-05	2.32E-05	2.23E-05	2.21E-07	4.32E-06	7.78E-06	0.00E+00	3.31E-06	1.65E-06	0.00E+00	0.00E+00	1.32E-06	6.08E-10	4.35E-09	0.00E+00	4.96E-09	4.96E-03	0.00E+00	7.20E-05	1.38E-05	0.00E+00
3741963758516	374196	3758516	2.20E-05	2.37E-05	2.27E-05	2.25E-07	4.40E-06	7.93E-06	0.00E+00	3.37E-06	1.68E-06	0.00E+00	0.00E+00	1.35E-06	6.19E-10	4.43E-09	0.00E+00	5.05E-09	5.05E-03	0.00E+00	7.33E-05	1.40E-05	0.00E+00
3742063758516	374206	3758516	2.22E-05	2.39E-05	2.29E-05	2.26E-07	4.44E-06	7.99E-06	0.00E+00	3.40E-06	1.70E-06	0.00E+00	0.00E+00	1.36E-06	6.25E-10	4.47E-09	0.00E+00	5.09E-09	5.09E-03	0.00E+00	7.39E-05	1.41E-05	0.00E+00
3742163758516	374216	3758516	2.23E-05	2.40E-05	2.31E-05	2.28E-07	4.47E-06	8.05E-06	0.00E+00	3.42E-06	1.71E-06	0.00E+00	0.00E+00	1.37E-06	6.29E-10	4.50E-09	0.00E+00	5.13E-09	5.13E-03	0.00E+00	7.45E-05	1.42E-05	0.00E+00
3742263758516	374226	3758516	2.25E-05	2.42E-05	2.32E-05	2.30E-07	4.50E-06	8.10E-06	0.00E+00	3.44E-06	1.72E-06	0.00E+00	0.00E+00	1.38E-06	6.33E-10	4.53E-09	0.00E+00	5.16E-09	5.16E-03	0.00E+00	7.50E-05	1.43E-05	0.00E+00
3742363758516	374236	3758516	2.26E-05	2.43E-05	2.34E-05	2.31E-07	4.53E-06	8.15E-06	0.00E+00	3.46E-06	1.73E-06	0.00E+00	0.00E+00	1.39E-06	6.37E-10	4.56E-09	0.00E+00	5.19E-09	5.19E-03	0.00E+00	7.54E-05	1.44E-05	0.00E+00
3742463758516	374246	3758516	2.28E-05	2.45E-05	2.35E-05	2.32E-07	4.55E-06	8.19E-06	0.00E+00	3.48E-06	1.74E-06	0.00E+00	0.00E+00	1.39E-06	6.40E-10	4.58E-09	0.00E+00	5.22E-09	5.22E-03	0.00E+00	7.58E-05	1.45E-05	0.00E+00
3742563758516	374256	3758516	2.29E-05	2.46E-05	2.36E-05	2.33E-07	4.57E-06	8.23E-06	0.00E+00	3.50E-06	1.75E-06	0.00E+00	0.00E+00	1.40E-06	6.43E-10	4.60E-09	0.00E+00	5.25E-09	5.25E-03	0.00E+00	7.62E-05	1.46E-05	0.00E+00
3742663758516	374266	3758516	2.29E-05	2.47E-05	2.37E-05	2.34E-07	4.59E-06	8.26E-06	0.00E+00	3.51E-06	1.76E-06	0.00E+00	0.00E+00	1.40E-06	6.46E-10	4.62E-09	0.00E+00	5.27E-09	5.27E-03	0.00E+00	7.65E-05	1.46E-05	0.00E+00
3742763758516	374276	3758516	2.30E-05	2.48E-05	2.38E-05	2.35E-07	4.61E-06	8.29E-06	0.00E+00	3.52E-06	1.76E-06	0.00E+00	0.00E+00	1.41E-06	6.48E-10	4.64E-09	0.00E+00	5.29E-09	5.29E-03	0.00E+00	7.67E-05	1.47E-05	0.00E+00
3742863758516	374286	3758516	2.31E-05	2.48E-05	2.38E-05	2.36E-07	4.62E-06	8.32E-06	0.00E+00	3.54E-06	1.77E-06	0.00E+00	0.00E+00	1.41E-06	6.50E-10	4.65E-09	0.00E+00	5.30E-09	5.30E-03	0.00E+00	7.70E-05	1.47E-05	0.00E+00
3742963758516	374296	3758516	2.31E-05	2.49E-05	2.39E-05	2.36E-07	4.63E-06	8.34E-06	0.00E+00	3.54E-06	1.77E-06	0.00E+00	0.00E+00	1.42E-06	6.52E-10	4.66E-09	0.00E+00	5.31E-09	5.31E-03	0.00E+00	7.71E-05	1.47E-05	0.00E+00
3743063758516	374306	3758516	2.32E-05	2.49E-05	2.39E-05	2.37E-07	4.64E-06	8.35E-06	0.00E+00	3.55E-06	1.77E-06	0.00E+00	0.00E+00	1.42E-06	6.53E-10	4.67E-09	0.00E+00	5.32E-09	5.32E-03	0.00E+00	7.73E-05	1.48E-05	0.00E+00
3743163758516	374316	3758516	2.32E-05	2.50E-05	2.40E-05	2.37E-07	4.64E-06	8.36E-06	0.00E+00	3.55E-06	1.78E-06	0.00E+00	0.00E+00	1.42E-06	6.53E-10	4.67E-09	0.00E+00	5.33E-09	5.33E-03	0.00E+00	7.74E-05	1.48E-05	0.00E+00
3741163758526	374116	3758526	2.14E-05	2.30E-05	2.21E-05	2.19E-07	4.29E-06	7.71E-06	0.00E+00	3.28E-06	1.64E-06	0.00E+00	0.00E+00	1.31E-06	6.03E-10	4.31E-09	0.00E+00	4.92E-09	4.92E-03	0.00E+00	7.14E-05	1.36E-05	0.00E+00
3741263758526	374126	3758526	2.17E-05	2.34E-05	2.24E-05	2.22E-07	4.35E-06	7.83E-06	0.00E+00	3.33E-06	1.66E-06	0.00E+00	0.00E+00	1.33E-06	6.12E-10	4.38E-09	0.00E+00	4.99E-09	4.99E-03	0.00E+00	7.25E-05	1.38E-05	0.00E+00
3741363758526	374136	3758526	2.21E-05	2.37E-05	2.28E-05	2.25E-07	4.41E-06	7.94E-06	0.00E+00	3.38E-06	1.69E-06	0.00E+00	0.00E+00	1.35E-06	6.21E-10	4.44E-09	0.00E+00	5.06E-09	5.06E-03	0.00E+00	7.35E-05	1.40E-05	0.00E+00
3741463758526	374146	3758526	2.23E-05	2.40E-05	2.31E-05	2.28E-07	4.47E-06	8.05E-06	0.00E+00	3.42E-06	1.71E-06	0.00E+00	0.00E+00	1.37E-06	6.29E-10	4.50E-09	0.00E+00	5.13E-09	5.13E-03	0.00E+00	7.45E-05	1.42E-05	0.00E+00
3741563758526	374156	3758526	2.26E-05	2.43E-05	2.33E-05	2.31E-07	4.53E-06	8.15E-06	0.00E+00	3.46E-06	1.73E-06	0.00E+00	0.00E+00	1.38E-06	6.37E-10	4.55E-09	0.00E+00	5.19E-09	5.19E-03	0.00E+00	7.54E-05	1.44E-05	0.00E+00
3741663758526	374166	3758526	2.29E-05	2.46E-05	2.36E-05	2.33E-07	4.58E-06	8.24E-06	0.00E+00	3.50E-06	1.75E-06	0.00E+00	0.00E+00	1.40E-06	6.44E-10	4.61E-09	0.00E+00	5.25E-09	5.25E-03	0.00E+00	7.62E-05	1.46E-05	0.00E+00
3741763758526	374176	3758526	2.31E-05	2.49E-05	2.39E-05	2.36E-07	4.62E-06	8.32E-06	0.00E+00	3.54E-06	1.77E-06	0.00E+00	0.00E+00	1.41E-06	6.50E-10	4.65E-09	0.00E+00	5.30E-09	5.30E-03	0.00E+00	7.70E-05	1.47E-05	0.00E+00
3741963758526	374196	3758526	2.35E-05	2.53E-05	2.43E-05	2.40E-07	4.71E-06	8.48E-06	0.00E+00	3.60E-06	1.80E-06	0.00E+00	0.00E+00	1.44E-06	6.62E-10	4.74E-09	0.00E+00	5.40E-09	5.40E-03	0.00E+00	7.84E-05	1.50E-05	0.00E+00
3742063758526	374206	3758526	2.37E-05	2.55E-05	2.45E-05	2.42E-07	4.75E-06	8.55E-06	0.00E+00	3.63E-06	1.82E-06	0.00E+00	0.00E+00	1.45E-06	6.68E-10	4.78E-09	0.00E+00	5.45E-09	5.45E-03	0.00E+00	7.91E-05	1.51E-05	0.00E+00
3742163758526	374216	3758526	2.39E-05	2.57E-05	2.47E-05	2.44E-07	4.78E-06	8.61E-06	0.00E+00	3.66E-06	1.83E-06	0.00E+00	0.00E+00	1.46E-06	6.73E-10	4.81E-09	0.00E+00	5.49E-09	5.49E-03	0.00E+00	7.97E-05	1.52E-05	0.00E+00
3742263758526	374226	3758526	2.41E-05	2.59E-05	2.48E-05	2.46E-07	4.81E-06	8.67E-06	0.00E+00	3.68E-06	1.84E-06	0.00E+00	0.00E+00	1.47E-06	6.77E-10	4.85E-09	0.00E+00	5.52E-09	5.52E-03	0.00E+00	8.02E-05	1.53E-05	0.00E+00
3742363758526	374236	3758526	2.42E-05	2.60E-05	2.50E-05	2.47E-07	4.84E-06	8.72E-06	0.00E+00	3.71E-06	1.85E-06	0.00E+00	0.00E+00	1.48E-06	6.81E-10	4.87E-09	0.00E+00	5.56E-09	5.56E-03	0.00E+00	8.07E-05	1.54E-05	0.00E+00
3742463758526	374246	3758526	2.43E-05	2.62E-05	2.51E-05	2.48E-07	4.87E-06	8.77E-06	0.00E+00	3.73E-06	1.86E-06	0.00E+00	0.00E+00	1.49E-06	6.85E-10	4.90E-09	0.00E+00	5.59E-09	5.59E-03	0.00E+00	8.11E-05	1.55E-05	0.00E+00
3742563758526	374256	3758526	2.45E-05	2.63E-05	2.53E-05	2.50E-07	4.89E-06	8.81E-06	0.00E+00	3.74E-06	1.87E-06	0.00E+00	0.00E+00	1.50E-06	6.88E-10	4.92E-09	0.00E+00	5.61E-09	5.61E-03	0.00E+00	8.15E-05	1.56E-05	0.00E+00
3742663758526	374266	3758526	2.46E-05	2.64E-05	2.54E-05	2.51E-07	4.91E-06	8.84E-06	0.00E+00	3.76E-06	1.88E-06	0.00E+00	0.00E+00	1.50E-06	6.91E-10	4.95E-09	0.00E+00	5.64E-09	5.64E-03	0.00E+00	8.18E-05	1.56E-05	0.00E+00
3741163758536	374116	3758536	2.29E-05	2.47E-05	2.37E-05	2.34E-07	4.59E-06	8.26E-06	0.00E+00	3.51E-06	1.75E-06	0.00E+00	0.00E+00	1.40E-06	6.45E-10	4.62E-09	0.00E+00	5.26E-09	5.26E-03	0.00E+00	7.64E-05	1.46E-05	0.00E+00
3741263758536	374126	3758536	2.32E-05	2.50E-05	2.40E-05	2.38E-07	4.66E-06	8.39E-06	0.00E+00	3.56E-06	1.78E-06	0.00E+00	0.00E+00	1.43E-06	6.56E-10	4.69E-09	0.00E+00	5.35E-09	5.35E-03	0.00E+00	7.76E-05	1.48E-05	0.00E+00
3741363758536	374136	3758536	2.36E-05	2.54E-05	2.44E-05	2.41E-07	4.73E-06	8.51E-06	0.00E+00	3.62E-06	1.81E-06	0.00E+00	0.00E+00	1.45E-06	6.65E-10	4.76E-09	0.00E+00	5.42E-09	5.42E-03	0.00E+00	7.87E-05	1.50E-05	0.00E+00
3741463758536	374146	3758536	2.39E-05	2.57E-05	2.47E-05	2.44E-07	4.79E-06	8.62E-06	0.00E+00	3.66E-06	1.83E-06	0.00E+00	0.00E+00	1.47E-06	6.74E-10	4.82E-09	0.00E+00	5.50E-09	5.50E-03	0.00E+00	7.98E-05	1.52E-05	0.00E+00
3741563758536	374156	3758536	2.42E-05	2.61E-05	2.50E-05	2.47E-07	4.85E-06	8.73E-06	0.00E+00	3.71E-06	1.86E-06	0.00E+00	0.00E+00	1.48E-06	6.82E-10	4.88E-09	0.00E+00	5.56E-09	5.56E-03	0.00E+00	8.08E-05	1.54E-05	0.00E+00
3741663758536	374166	3758536	2.45E-05	2.64E-05	2.53E-05	2.50E-07	4.91E-06	8.83E-06	0.00E+00	3.75E-06	1.88E-06	0.00E+00	0.00E+00	1.50E-06	6.90E-10	4.94E-09	0.00E+00	5.63E-09	5.63E-03	0.00E+00	8.17E-05	1.56E-05	0.00E+00
3741763758536	374176	3758536	2.48E-05	2.66E-05	2.56E-05	2.53E-07	4.96E-06	8.92E-06	0.00E+00	3.79E-06	1.90E-06	0.00E+00	0.00E+00	1.52E-06	6.97E-10	4.99E-09	0.00E+00	5.69E-09	5.69E-03	0.00E+00	8.26E-05	1.58E-05	0.00E+00
3741963758536	374196	3758536	2.52E-05	2.71E-05	2.61E-05	2.58E-07	5.05E-06	9.09E-06	0.00E+00	3.86E-06	1.93E-06	0.00E+00	0.00E+00	1.55E-06	7.10E-10	5.08E-09	0.00E+00	5.79E-09	5.79E-03	0.00E+00	8.41E-05	1.61E-05	0.00E+00
3742063758536	374206	3758536	2.55E-05	2.74E-05	2.63E-05	2.60E-07	5.09E-06	9.17E-06	0.00E+00	3.90E-06	1.95E-06	0.00E+00	0.00E+00	1.56

			SWBuilding Construction	SWDemolition	SWGrading	EYBuilding Construction	SWPaving	SWGrading	SWArchitectural Coating	NBBuilding Construction	NBBuilding Construction	NBArchitectural Coating	NBArchitectural Coating	RWBuilding Construction	Child Risk					Overlapping Phases - Maximum GLC			
Unique Identifier	X (UTM)	Y (UTM)	2026	2026	2026	2026	2027	2027	2027	2026	2027	2026	2027	2026	3rd Trimester	0<2	2<16	Total	per million	2025	2026	2027	2028
3742163758576	374216	3758576	3.51E-05	3.78E-05	3.63E-05	3.59E-07	7.03E-06	1.27E-05	0.00E+00	5.38E-06	2.69E-06	0.00E+00	0.00E+00	2.15E-06	9.89E-10	7.08E-09	0.00E+00	8.07E-09	8.07E-03	0.00E+00	1.17E-04	2.24E-05	0.00E+00
3742263758576	374226	3758576	3.54E-05	3.81E-05	3.66E-05	3.61E-07	7.08E-06	1.28E-05	0.00E+00	5.42E-06	2.71E-06	0.00E+00	0.00E+00	2.17E-06	9.97E-10	7.13E-09	0.00E+00	8.13E-09	8.13E-03	0.00E+00	1.18E-04	2.25E-05	0.00E+00
3742363758576	374236	3758576	3.56E-05	3.83E-05	3.68E-05	3.64E-07	7.13E-06	1.28E-05	0.00E+00	5.45E-06	2.73E-06	0.00E+00	0.00E+00	2.18E-06	1.00E-09	7.18E-09	0.00E+00	8.18E-09	8.18E-03	0.00E+00	1.19E-04	2.27E-05	0.00E+00
3742463758576	374246	3758576	3.59E-05	3.86E-05	3.70E-05	3.66E-07	7.17E-06	1.29E-05	0.00E+00	5.49E-06	2.74E-06	0.00E+00	0.00E+00	2.19E-06	1.01E-09	7.22E-09	0.00E+00	8.23E-09	8.23E-03	0.00E+00	1.19E-04	2.28E-05	0.00E+00
3742563758576	374256	3758576	3.60E-05	3.88E-05	3.72E-05	3.68E-07	7.21E-06	1.30E-05	0.00E+00	5.52E-06	2.76E-06	0.00E+00	0.00E+00	2.21E-06	1.01E-09	7.26E-09	0.00E+00	8.27E-09	8.27E-03	0.00E+00	1.20E-04	2.29E-05	0.00E+00
3742663758576	374266	3758576	3.62E-05	3.89E-05	3.74E-05	3.70E-07	7.25E-06	1.30E-05	0.00E+00	5.54E-06	2.77E-06	0.00E+00	0.00E+00	2.22E-06	1.02E-09	7.29E-09	0.00E+00	8.31E-09	8.31E-03	0.00E+00	1.21E-04	2.31E-05	0.00E+00
3742763758576	374276	3758576	3.64E-05	3.91E-05	3.75E-05	3.71E-07	7.28E-06	1.31E-05	0.00E+00	5.57E-06	2.78E-06	0.00E+00	0.00E+00	2.23E-06	1.02E-09	7.32E-09	0.00E+00	8.35E-09	8.35E-03	0.00E+00	1.21E-04	2.32E-05	0.00E+00
3742863758576	374286	3758576	3.65E-05	3.93E-05	3.77E-05	3.72E-07	7.30E-06	1.31E-05	0.00E+00	5.59E-06	2.79E-06	0.00E+00	0.00E+00	2.23E-06	1.03E-09	7.35E-09	0.00E+00	8.38E-09	8.38E-03	0.00E+00	1.22E-04	2.32E-05	0.00E+00
3742963758576	374296	3758576	3.66E-05	3.94E-05	3.78E-05	3.74E-07	7.33E-06	1.32E-05	0.00E+00	5.60E-06	2.80E-06	0.00E+00	0.00E+00	2.24E-06	1.03E-09	7.37E-09	0.00E+00	8.40E-09	8.40E-03	0.00E+00	1.22E-04	2.33E-05	0.00E+00
3743063758576	374306	3758576	3.67E-05	3.95E-05	3.79E-05	3.75E-07	7.35E-06	1.32E-05	0.00E+00	5.62E-06	2.81E-06	0.00E+00	0.00E+00	2.25E-06	1.03E-09	7.39E-09	0.00E+00	8.43E-09	8.43E-03	0.00E+00	1.22E-04	2.34E-05	0.00E+00
3743163758576	374316	3758576	3.68E-05	3.96E-05	3.80E-05	3.75E-07	7.36E-06	1.32E-05	0.00E+00	5.63E-06	2.82E-06	0.00E+00	0.00E+00	2.25E-06	1.04E-09	7.41E-09	0.00E+00	8.44E-09	8.44E-03	0.00E+00	1.23E-04	2.34E-05	0.00E+00
3743263758576	374326	3758576	3.68E-05	3.96E-05	3.80E-05	3.76E-07	7.37E-06	1.33E-05	0.00E+00	5.64E-06	2.82E-06	0.00E+00	0.00E+00	2.26E-06	1.04E-09	7.42E-09	0.00E+00	8.46E-09	8.46E-03	0.00E+00	1.23E-04	2.35E-05	0.00E+00
3743363758576	374336	3758576	3.69E-05	3.97E-05	3.81E-05	3.76E-07	7.38E-06	1.33E-05	0.00E+00	5.64E-06	2.82E-06	0.00E+00	0.00E+00	2.26E-06	1.04E-09	7.43E-09	0.00E+00	8.46E-09	8.46E-03	0.00E+00	1.23E-04	2.35E-05	0.00E+00
3743463758576	374346	3758576	3.69E-05	3.97E-05	3.81E-05	3.76E-07	7.38E-06	1.33E-05	0.00E+00	5.65E-06	2.82E-06	0.00E+00	0.00E+00	2.26E-06	1.04E-09	7.43E-09	0.00E+00	8.47E-09	8.47E-03	0.00E+00	1.23E-04	2.35E-05	0.00E+00
3743563758576	374356	3758576	3.69E-05	3.97E-05	3.81E-05	3.76E-07	7.38E-06	1.33E-05	0.00E+00	5.65E-06	2.82E-06	0.00E+00	0.00E+00	2.26E-06	1.04E-09	7.43E-09	0.00E+00	8.47E-09	8.47E-03	0.00E+00	1.23E-04	2.35E-05	0.00E+00
3743663758576	374366	3758576	3.69E-05	3.97E-05	3.81E-05	3.76E-07	7.38E-06	1.33E-05	0.00E+00	5.64E-06	2.82E-06	0.00E+00	0.00E+00	2.26E-06	1.04E-09	7.42E-09	0.00E+00	8.46E-09	8.46E-03	0.00E+00	1.23E-04	2.35E-05	0.00E+00
3741163758586	374116	3758586	3.41E-05	3.66E-05	3.52E-05	3.48E-07	6.82E-06	1.23E-05	0.00E+00	5.21E-06	2.61E-06	0.00E+00	0.00E+00	2.09E-06	9.59E-10	6.86E-09	0.00E+00	7.82E-09	7.82E-03	0.00E+00	1.14E-04	2.17E-05	0.00E+00
3741263758586	374126	3758586	3.46E-05	3.73E-05	3.58E-05	3.54E-07	6.93E-06	1.25E-05	0.00E+00	5.30E-06	2.65E-06	0.00E+00	0.00E+00	2.12E-06	9.75E-10	6.98E-09	0.00E+00	7.95E-09	7.95E-03	0.00E+00	1.15E-04	2.21E-05	0.00E+00
3741363758586	374136	3758586	3.52E-05	3.78E-05	3.63E-05	3.59E-07	7.04E-06	1.27E-05	0.00E+00	5.39E-06	2.69E-06	0.00E+00	0.00E+00	2.15E-06	9.90E-10	7.09E-09	0.00E+00	8.08E-09	8.08E-03	0.00E+00	1.17E-04	2.24E-05	0.00E+00
3741463758586	374146	3758586	3.57E-05	3.84E-05	3.69E-05	3.64E-07	7.14E-06	1.29E-05	0.00E+00	5.46E-06	2.73E-06	0.00E+00	0.00E+00	2.19E-06	1.00E-09	7.19E-09	0.00E+00	8.19E-09	8.19E-03	0.00E+00	1.19E-04	2.27E-05	0.00E+00
3741563758586	374156	3758586	3.62E-05	3.89E-05	3.73E-05	3.69E-07	7.24E-06	1.30E-05	0.00E+00	5.54E-06	2.77E-06	0.00E+00	0.00E+00	2.21E-06	1.02E-09	7.28E-09	0.00E+00	8.30E-09	8.30E-03	0.00E+00	1.21E-04	2.30E-05	0.00E+00
3741663758586	374166	3758586	3.66E-05	3.94E-05	3.78E-05	3.74E-07	7.33E-06	1.32E-05	0.00E+00	5.60E-06	2.80E-06	0.00E+00	0.00E+00	2.24E-06	1.03E-09	7.33E-09	0.00E+00	8.40E-09	8.40E-03	0.00E+00	1.22E-04	2.33E-05	0.00E+00
3741763758586	374176	3758586	3.70E-05	3.98E-05	3.82E-05	3.78E-07	7.41E-06	1.33E-05	0.00E+00	5.67E-06	2.83E-06	0.00E+00	0.00E+00	2.27E-06	1.04E-09	7.46E-09	0.00E+00	8.50E-09	8.50E-03	0.00E+00	1.23E-04	2.36E-05	0.00E+00
3741963758586	374196	3758586	3.78E-05	4.06E-05	3.90E-05	3.85E-07	7.56E-06	1.36E-05	0.00E+00	5.78E-06	2.89E-06	0.00E+00	0.00E+00	2.31E-06	1.06E-09	7.61E-09	0.00E+00	8.67E-09	8.67E-03	0.00E+00	1.26E-04	2.41E-05	0.00E+00
3742063758586	374206	3758586	3.81E-05	4.10E-05	3.94E-05	3.89E-07	7.63E-06	1.37E-05	0.00E+00	5.84E-06	2.92E-06	0.00E+00	0.00E+00	2.33E-06	1.07E-09	7.68E-09	0.00E+00	8.75E-09	8.75E-03	0.00E+00	1.27E-04	2.43E-05	0.00E+00
3742163758586	374216	3758586	3.84E-05	4.13E-05	3.97E-05	3.92E-07	7.69E-06	1.38E-05	0.00E+00	5.88E-06	2.94E-06	0.00E+00	0.00E+00	2.35E-06	1.08E-09	7.74E-09	0.00E+00	8.82E-09	8.82E-03	0.00E+00	1.28E-04	2.45E-05	0.00E+00
3742263758586	374226	3758586	3.87E-05	4.16E-05	4.00E-05	3.95E-07	7.75E-06	1.39E-05	0.00E+00	5.93E-06	2.96E-06	0.00E+00	0.00E+00	2.37E-06	1.09E-09	7.80E-09	0.00E+00	8.89E-09	8.89E-03	0.00E+00	1.29E-04	2.47E-05	0.00E+00
3742363758586	374236	3758586	3.90E-05	4.19E-05	4.02E-05	3.98E-07	7.80E-06	1.40E-05	0.00E+00	5.97E-06	2.98E-06	0.00E+00	0.00E+00	2.39E-06	1.10E-09	7.85E-09	0.00E+00	8.95E-09	8.95E-03	0.00E+00	1.30E-04	2.48E-05	0.00E+00
3742463758586	374246	3758586	3.92E-05	4.22E-05	4.05E-05	4.00E-07	7.85E-06	1.41E-05	0.00E+00	6.00E-06	3.00E-06	0.00E+00	0.00E+00	2.40E-06	1.10E-09	7.90E-09	0.00E+00	9.00E-09	9.00E-03	0.00E+00	1.31E-04	2.50E-05	0.00E+00
3742563758586	374256	3758586	3.94E-05	4.24E-05	4.07E-05	4.02E-07	7.89E-06	1.42E-05	0.00E+00	6.04E-06	3.02E-06	0.00E+00	0.00E+00	2.41E-06	1.11E-09	7.94E-09	0.00E+00	9.05E-09	9.05E-03	0.00E+00	1.31E-04	2.51E-05	0.00E+00
3742663758586	374266	3758586	3.96E-05	4.26E-05	4.09E-05	4.04E-07	7.93E-06	1.43E-05	0.00E+00	6.06E-06	3.03E-06	0.00E+00	0.00E+00	2.43E-06	1.12E-09	7.98E-09	0.00E+00	9.09E-09	9.09E-03	0.00E+00	1.32E-04	2.52E-05	0.00E+00
3742763758586	374276	3758586	3.98E-05	4.28E-05	4.11E-05	4.06E-07	7.96E-06	1.43E-05	0.00E+00	6.09E-06	3.05E-06	0.00E+00	0.00E+00	2.44E-06	1.12E-09	8.01E-09	0.00E+00	9.13E-09	9.13E-03	0.00E+00	1.33E-04	2.53E-05	0.00E+00
3742863758586	374286	3758586	3.99E-05	4.30E-05	4.12E-05	4.08E-07	7.99E-06	1.44E-05	0.00E+00	6.11E-06	3.06E-06	0.00E+00	0.00E+00	2.45E-06	1.12E-09	8.04E-09	0.00E+00	9.17E-09	9.17E-03	0.00E+00	1.33E-04	2.54E-05	0.00E+00
3742963758586	374296	3758586	4.01E-05	4.31E-05	4.14E-05	4.09E-07	8.02E-06	1.44E-05	0.00E+00	6.13E-06	3.07E-06	0.00E+00	0.00E+00	2.45E-06	1.13E-09	8.07E-09	0.00E+00	9.20E-09	9.20E-03	0.00E+00	1.34E-04	2.55E-05	0.00E+00
3743063758586	374306	3758586	4.02E-05	4.32E-05	4.15E-05	4.10E-07	8.04E-06	1.45E-05	0.00E+00	6.15E-06	3.08E-06	0.00E+00	0.00E+00	2.46E-06	1.13E-09	8.09E-09	0.00E+00	9.22E-09	9.22E-03	0.00E+00	1.34E-04	2.56E-05	0.00E+00
3743163758586	374316	3758586	4.03E-05	4.33E-05	4.16E-05	4.11E-07	8.06E-06	1.45E-05	0.00E+00	6.17E-06	3.08E-06	0.00E+00	0.00E+00	2.47E-06	1.13E-09	8.11E-09	0.00E+00	9.24E-09	9.24E-03	0.00E+00	1.34E-04	2.56E-05	0.00E+00
3743263758586	374326	3758586	4.03E-05	4.34E-05	4.17E-05	4.12E-07	8.07E-06	1.45E-05	0.00E+00	6.18E-06	3.09E-06	0.00E+00	0.00E+00	2.47E-06	1.14E-09	8.12E-09	0.00E+00	9.26E-09	9.26E-03	0.00E+00	1.34E-04	2.57E-05	0.00E+00
3741163758596	374116	3758596	3.74E-05	4.02E-05	3.86E-05	3.82E-07	7.49E-06	1.35E-05	0.00E+00	5.73E-06	2.86E-06	0.00E+00	0.00E+00	2.29E-06	1.05E-09	7.53E-09	0.00E+00	8.59E-09	8.59E-03	0.00E+00	1.25E-04	2.38E-05	0.00E+00
3741263758596	374126	3758596	3.81E-05	4.09E-05	3.93E-05	3.88E-07	7.61E-06	1.37E-05	0.00E+00	5.82E-06	2.91E-06	0.00E+00	0.00E+00	2.33E-06	1.07E-09	7.66E-09	0.00E+00	8.73E-09	8.73E-03	0.00E+00	1.27E-04	2.42E-05	0.00E+00
3741363758596	374136	3758596	3.87E-05	4.16E-05	3.99E-05	3.94E-07	7.73E-06	1.39E-05	0.00E+00	5.92E-06	2.96E-06	0.00E+00	0.00E+00	2.37E-06	1.09E-09	7.78E-09	0.00E+00	8.87E-09	8.87E-03	0.00E+00	1.29E-04	2.46E-05	0.00E+00
3741463758596	374146	3758596	3.92E-05	4.22E-05	4.05E-05	4.00E-07	7.85E-06	1.41E-05	0.00E+00	6.00E-06	3.00E-06	0.00E+00	0.00E+00	2.40E-06	1.10E-09	7.90E-09	0.00E+00	9.00E-09	9.00E-03	0.00E+00	1.31E-04	2.50E-05	0.00E+00
3741563758596	374156	3758596	3.97E-05	4.27E-05	4.10E-05	4.06E-07	7.95E-06	1.43E-05	0.00E+00	6.08E-06	3.04E-06	0.00E+00	0.00E+00	2.43E-06	1.12E-09	8.00E-09	0.00E+00	9.12E-09	9.12E-03	0.00E+00	1.32E-04	2.53E-05	0.00E+00
3741663758596	374166	3758596	4.02E-05	4.33E-05	4.15E-05	4.11E-07	8.05E-06	1.45E-05	0.00E+00	6.16E-06	3.08E-06	0.00E+00	0.00E+00	2.46E-06	1.13E-09	8.10E-09	0.00E+00	9.24E-09	9.24E-03	0.00E+00	1.34E-04	2.56E-05	0.00E+00
3741763758596	374176	3758596	4.07E-05	4.38E-05	4.20E-05	4.15E-07	8.14E-06	1.47E-05	0.00E+00	6.23E-06	3.11E-06	0.00E+00	0.00E+00	2.49E-06	1.15E-09	8.19E-09	0.00E+00	9.34E-09	9.34E-03	0.00E+00	1.36E-04	2.59E-05	0.00E+00
3741963758596	374196	3758596	4.15E-05	4.47E-05	4.29E-05	4.24E-07	8.31E-06	1.50E-05	0.00E+00	6.36E-06	3.18E-06	0.00E+00	0.00E+00	2.54E-06	1.17E-09	8.36E-09	0.00E+00	9.53E-09	9.53E-03	0.00E+00	1.38E-04	2.64E-05	0.00E+00
3742063758596	374206	3758596	4.19E-05	4.51E-05	4.33E-05	4.28E-07	8.38E-06	1.51E-05	0.00E+00	6.41E-06	3.21E-06	0.00E+00	0.00E+00	2.57E-06	1.18E-09	8.44E-09	0.00E+00	9.62E-09	9.62E-03	0.00E+00	1.40E-04	2.67E-05	0.00E+00
3742163758596	374216	3758596	4.23E-05	4.54E-05	4.36E-05	4.31E-07	8.45E-06	1.52E-05	0.00E+00	6.47E-06	3.23E-06	0.00E+00	0.00E+00	2.59E-06	1.19E-09	8.51E-09	0.00E+00	9.70E-09	9.70E-03	0.00E+00	1.41E-04	2.69E-05	0.00E+00
3742263758596	374226	3758596	4.26E-05	4.58E-05	4.39E-05	4.34E-07	8.52E-06	1.53E-05	0.00E+00	6.51E-06	3.26E-06	0.00E+00	0.00E+00	2.61E-06	1.20E-09	8.57E-09	0.00E+00	9.77E-09	9.77E-03	0.00E+00	1.42E-04	2.71E-05	0.00E+00
3742363758596	374236	3758596	4.29E-05	4.61E-05	4.42E-05	4.37E-07	8.57E-06	1.54E-05	0.00E+00	6.56E-06	3.28E-06	0.00E+00	0.00E+00	2.62E-06	1.21E-09	8.63E-09	0.00E+00	9.84E-09	9.84E-03	0.00E+00	1.43E-04	2.73E-05	0.00E+00
3742463758596	374246	3758596	4.31E-05	4.64E-05	4.45E-05	4.40E-07	8.63E-06	1.55E-05	0.00E+00	6.60E-06	3.30E-06	0.00E+00	0.00E+00	2.64E-06	1.21E-09	8.68E-09	0.00E+00	9.90E-09	9.90E-03	0.00E+00	1.44E-04	2.75E-05	0.00E+00
3742563758596	374256	3758596	4.34E-05	4.66E-05	4.48E-05	4.42E-07	8.68E-06	1.56E-05	0.00E+00	6.64E-06	3.32E-06	0.00E+00	0.00E+00	2.65E-06	1.22E-09	8.73E-09	0.00E+00	9.95E-09	9.95E-03	0.00E+00	1.45E-04	2.76E-05	0.00E+00
3742663758596	374266	3758596	4.36E-05	4.69E-05	4.50E-05	4.45E-07	8.72E-06	1.57E-05	0.00E+00	6.67E-06	3.34E-06	0.00E+00	0.00E+00	2.67E-06	1.23E-09	8.78E-09	0.00E+00	1.00E-08	1.00E-02	0.00E+00	1.45E-04	2.78E-05	0.00E+00
3742763758596	374276	3758596	4.38E-05	4.71E-05	4.52E-05	4.47E-07	8.76E-06	1.58E-05	0.00E+00	6.70E-06	3.35E-06	0.00E+00	0.00E+00	2.68E-06	1.23E-09	8.82E-09	0.00E+00	1.00E-08	1.00E-02	0.00E+00	1.46E-04	2.79E-05	0.00E+00
3742863758596	374286	3758596	4.39E-05	4.73E-05	4.54E-05	4.48E-07	8.79E-06	1.58E-05	0.00E+00	6.73E-06	3.36E-06	0.00E+00	0.00E+00	2.69E-06	1.24E-09	8.85E-09	0.00E+00	1.01E-08	1.01E-02	0.00E+00	1.46E-04	2.80E-05	0.00E+00
3742963758596	374296	3758596	4.41E-05	4.74E-05	4.55E-05	4.50E-07	8.82E-06	1.59E-05	0.00E+00	6.75E-06	3.37E-06	0.00E+00	0.00E+00	2.70E-06	1.24E-09	8.88E-09	0.00E+00	1.01E-08	1.01E-02	0.00E+00	1.47E-04	2.81E-05	0.00E+00
3743163758606	374316	3758606	4.13E-05	4.45E-05	4.27E-05	4.22E-07	8.27E-06	1.49E-05	0.00E+00	6.33E-06	3.16E-06	0.00E+00	0.00E+00	2.53E-06	1.16E-09	8.32E-09	0.00E+00	9.49E-09	9.49E-03	0.00E+00	1.38E-04	2.63E-05	0.00E+00
3741263758606	374126	3758606	4.21E-05	4.52E-05	4.34E-05	4.29E-07	8.41E-06	1.51E-05	0.00E+00	6.44E-06	3.22E-06	0.00E+00	0.00E+00	2.57E-06	1.18E-09	8.47E-09	0.00E+00	9.65E-09	9.65E-03	0.00E+00	1.40E-04	2.68E-05	0.00E+00
3741363758606	374136	3758606	4.27E-05	4.59E-05	4.41E-05	4.36E-07	8.55E-06	1.54E-05	0.00E+00	6.54E-06	3.27E-06	0.00E+00	0.00E+00	2.62E-06	1.20E-09	8.60E-09	0.00E+00	9.81E-09	9.81E-03	0.00E+00	1.42E-04	2.72E-05	0.00E+00
3741463758606	374146	3758606	4.33E-05	4.66E-05	4.48E-05	4.42E-07	8.67E-06	1.56E-05	0.00E+00	6.63E-06	3.32E-06	0.00E+00	0.00E+00	2.65E-06	1.22E-09	8.73E-09	0.00E+00	9.95E-09	9.95E-03	0.00E+00	1.44E-04	2.76E-05	0.00E+00
3741563758606	374156	3758606	4.39E-05	4.72E-05	4.54E-05	4.48E-07	8.79E-06	1.58E-05	0.00E+00	6.72E-06	3.36E-06	0.00E+00	0.00E+00	2.69E-06	1.24E-09	8.85E-09	0.00E+00	1.01E-08	1.01E-02	0.00E+00	1.46E-04	2.80E-05	0.00E+00
3741663758606	374166	3758606	4.45E-05	4.79E-05	4.60E-05	4.54E-07	8.90E-06	1.60E-05	0.00E+00	6.81E-06	3.41E-06	0.00E+00	0.00E+00	2.72E-06	1.25E-09	8.96E-09	0.00E+00	1.02E-08	1.02E-02	0.00E+00	1.48E-04	2.84E-05	0.00E+00
3741763758606	374176	3758606	4.50E-05	4.84E-05	4.65E-05	4.59E-07	9.00E-06	1.62E-05	0.00E+00	6.89E-06	3.44E-06	0.00E+00	0.00E+00	2.76E-06	1.27E-09	9.06E-09	0.00E+00	1.03E-08	1.03E-02	0.00E+00	1.50E-04	2.87E-05	0.00E+00
3741963758606	374196	3758606	4.59E-05	4.94E-05	4.74E-05	4.69E-07	9.19E-06	1.65E-05	0.00E+00	7.03E-06	3.51E-06	0.00E+00	0.00E+00	2.81E-06	1.29E-09	9.25E-09	0.00E+00	1.05E-08	1.05E-02	0.00E+00	1.53E-04	2.92E-05	0.00E+00
3742063758606	374206	3758606	4.63E-05	4.98E-05	4.78E-05	4.73E-07	9.27E-06	1.67E-05	0.00E+00	7.09E-06	3.55E-06	0.00E+00	0.00E+00	2.84E-06	1.30E-09	9.33E-09	0.00E+00	1.06E-08	1.06E-02	0.00E+00	1.54E-04	2.95E-05	0.00E+00
3742163758606	374216	3758606	4.67E-05	5.03E-05	4.82E-05	4.77E-07	9.35E-06	1.68E-05	0.00E+00	7.15E-06	3.58E-06	0.00E+00	0.00E+00	2.86E-06	1.32E-09	9.41E-09	0.00E+00	1.07E-08	1.07E-02	0.00E+00	1.56E-04	2.98E-05	0.00E+00
3742263758606	374226	3758606	4.71E-05	5.06E-05	4.86E-05	4.80E-07	9.42E-06	1.70E-05	0.00E+00	7.21E-06	3.60E-06	0.00E+00	0.00E+00	2.88E-06	1.33E-09	9.48E-09	0.00E+00	1.08E-08	1.08E-02	0.00E+00	1.57E-04	3.00E-05	0.00E+00
3742363758606	374236	3758606	4.74E-05	5.10E-05	4.89E-05	4.84E-07	9.48E-06	1.71E-05	0.00E+00	7.26E-06	3.63E-06	0.00E+00	0.00E+00	2.90E-06	1.33E-09	9.54E-09	0.00E+00	1.09E-08	1.09E-02	0.00E+00	1.58E-04	3.02E-05	0.00E+00
3742463758606	374246	3758606	4.77E-05	5.13E-05	4.93E-05	4.87E-07	9.54E-06	1.72E-05	0.00E+00	7.30E-06	3.65E-06	0.00E+00	0.00E+00	2.91E-06	1.34E-09	9.61E-09	0.00E+00	1.09E-08	1.09E-02	0.00E+00	1.59E-04	3.04E-05	0.00E+00
3742563758606	374256	3758606	4.80E-05	5.16E-05	4.95E-05	4.89E-07	9.60E-06	1.73E-05	0.00E+00	7.34E-06	3.67E-06	0.00E+00	0.00E+00	2.94E-06	1.35E-09	9.66E-09	0.00E+00	1.10E-08	1.10E-02	0.00E+00	1.60E-04	3.05E-05	0.00E+00
3742663758606	374266	3758606	4.93E-05	5.30E-05	5.09E-05	5.03E-07	9.86E-06	1.77E-05	0.00E+00	7.54E-06	3.77E-06	0.00E+00	0.00E+00	3.02E-06	1.39E-09	9.92E-09	0.00E+00	1.13E-08	1.13E-02	0.00E+00	1.64E-04	3.14E-05	0.00E+00
3742763758606	374276	3758606	4.93E-05	5.30E-05	5.09E-05	5.03E-07	9.87E-06	1.78E-05	0.00E+00	7.55E-06	3.77E-06	0.00E+00	0.00E+00	3.02E-06	1.39E-09	9.93E-09	0.00E+00	1.13E-08	1.13E-02	0.00E+00	1.64E-04	3.14E-05	0.00E+00
3742863758606	374286	3758606	4.93E-05	5.30E-05	5.09E-05	5.03E-07	9.87E-06	1.78E-05	0.00E+00	7.55E-06	3.78E-06	0.00E+00	0.00E+00	3.02E-06	1.39E-09	9.93E-09	0.00E+00	1.13E-08	1.13E-02	0.00E+00	1.64E-04	3.14E-05	0.00E+00
3742963758608	374296	3758608	5.04E-05	5.42E-05	5.20E-05	5.14E-07	1.01E-05	1.81E-05	0.00E+00	7.71E-06	3.85E-06	0.00E+00	0.00E+00	3.08E-06	1.42E-09	1.01E-08	0.00E+00	1.16E-08	1.16E-02	0.00E+00	1.68E-04	3.21E-05	0.00E+00
3741163758616	374116	3758616	4.60E-05	4.95E-05	4.75E-05	4.69E-07	9.21E-06	1.66E-05	0.00E+00	7.04E-06	3.52E-06	0.00E+00	0.00E+00	2.82E-06	1.30E-09	9.26E-09	0.00E+00	1.06E-08	1.06E-02	0.00E+00	1.53E-04	2.93E-05	0.00E+00
3741263758616	374126	3758616	4.68E-05	5.03E-05	4.83E-05	4.78E-07	9.37E-06	1.69E-05	0.00E+00	7.16E-06	3.58E-06	0.00E+00	0.00E+00	2.87

			SWBuilding			EYBuilding			SWArchitectur	NBBuilding	NBBuilding	NBArchitectura	NBArchitectura	RWBuilding			Child Risk				Overlapping Phases - Maximum GLC			
			Construction	SWDemolition	SWGrading	Construction	SWPaving	SWGrading	al Coating	Construction	Construction	l Coating	l Coating	Construction	3rd Trimester	0<2	2<16	Total	per million	2025	2026	2027	2028
Unique Identifier	X (UTM)	Y (UTM)	2026	2026	2026	2026	2027	2027	2027	2026	2027	2026	2027	2026									
3741363758686	374136	3758686	1.45E-04	1.56E-04	1.50E-04	1.48E-06	2.91E-05	5.24E-05	0.00E+00	2.23E-05	1.11E-05	0.00E+00	0.00E+00	8.90E-06	4.09E-09	2.93E-08	0.00E+00	3.34E-08	3.34E-02	0.00E+00	4.85E-04	9.26E-05	0.00E+00
3741463758686	374146	3758686	1.47E-04	1.59E-04	1.52E-04	1.50E-06	2.95E-05	5.31E-05	0.00E+00	2.26E-05	1.13E-05	0.00E+00	0.00E+00	9.03E-06	4.15E-09	2.97E-08	0.00E+00	3.38E-08	3.38E-02	0.00E+00	4.91E-04	9.39E-05	0.00E+00
3741563758686	374156	3758686	1.49E-04	1.60E-04	1.54E-04	1.52E-06	2.99E-05	5.37E-05	0.00E+00	2.28E-05	1.14E-05	0.00E+00	0.00E+00	9.14E-06	4.20E-09	3.00E-08	0.00E+00	3.42E-08	3.42E-02	0.00E+00	4.97E-04	9.50E-05	0.00E+00
3741663758686	374166	3758686	1.51E-04	1.62E-04	1.56E-04	1.54E-06	3.02E-05	5.43E-05	0.00E+00	2.31E-05	1.15E-05	0.00E+00	0.00E+00	9.24E-06	4.25E-09	3.04E-08	0.00E+00	3.46E-08	3.46E-02	0.00E+00	5.03E-04	9.61E-05	0.00E+00
3741763758686	374176	3758686	1.52E-04	1.64E-04	1.57E-04	1.55E-06	3.05E-05	5.49E-05	0.00E+00	2.33E-05	1.17E-05	0.00E+00	0.00E+00	9.33E-06	4.29E-09	3.07E-08	0.00E+00	3.50E-08	3.50E-02	0.00E+00	5.08E-04	9.70E-05	0.00E+00
3743363758686	374336	3758686	1.64E-04	1.77E-04	1.70E-04	1.68E-06	3.29E-05	5.91E-05	0.00E+00	2.51E-05	1.26E-05	0.00E+00	0.00E+00	1.01E-05	4.62E-09	3.31E-08	0.00E+00	3.77E-08	3.77E-02	0.00E+00	5.47E-04	1.05E-04	0.00E+00
3743463758686	374346	3758686	1.64E-04	1.77E-04	1.70E-04	1.68E-06	3.29E-05	5.92E-05	0.00E+00	2.52E-05	1.26E-05	0.00E+00	0.00E+00	1.01E-05	4.63E-09	3.31E-08	0.00E+00	3.77E-08	3.77E-02	0.00E+00	5.48E-04	1.05E-04	0.00E+00
3743563758686	374356	3758686	1.65E-04	1.77E-04	1.70E-04	1.68E-06	3.29E-05	5.93E-05	0.00E+00	2.52E-05	1.26E-05	0.00E+00	0.00E+00	1.01E-05	4.63E-09	3.31E-08	0.00E+00	3.78E-08	3.78E-02	0.00E+00	5.48E-04	1.05E-04	0.00E+00
3743663758686	374366	3758686	1.65E-04	1.77E-04	1.70E-04	1.68E-06	3.29E-05	5.93E-05	0.00E+00	2.52E-05	1.26E-05	0.00E+00	0.00E+00	1.01E-05	4.63E-09	3.32E-08	0.00E+00	3.78E-08	3.78E-02	0.00E+00	5.49E-04	1.05E-04	0.00E+00
3741163758696	374116	3758696	1.85E-04	1.98E-04	1.91E-04	1.88E-06	3.69E-05	6.65E-05	0.00E+00	2.83E-05	1.41E-05	0.00E+00	0.00E+00	1.13E-05	5.20E-09	3.72E-08	0.00E+00	4.24E-08	4.24E-02	0.00E+00	6.15E-04	1.18E-04	0.00E+00
3741263758696	374126	3758696	1.87E-04	2.02E-04	1.93E-04	1.91E-06	3.75E-05	6.75E-05	0.00E+00	2.87E-05	1.43E-05	0.00E+00	0.00E+00	1.15E-05	5.27E-09	3.77E-08	0.00E+00	4.30E-08	4.30E-02	0.00E+00	6.24E-04	1.19E-04	0.00E+00
3741363758696	374136	3758696	1.90E-04	2.04E-04	1.96E-04	1.94E-06	3.80E-05	6.84E-05	0.00E+00	2.91E-05	1.45E-05	0.00E+00	0.00E+00	1.16E-05	5.35E-09	3.83E-08	0.00E+00	4.36E-08	4.36E-02	0.00E+00	6.33E-04	1.21E-04	0.00E+00
3741463758696	374146	3758696	1.92E-04	2.07E-04	1.99E-04	1.96E-06	3.85E-05	6.93E-05	0.00E+00	2.94E-05	1.47E-05	0.00E+00	0.00E+00	1.18E-05	5.41E-09	3.87E-08	0.00E+00	4.41E-08	4.41E-02	0.00E+00	6.41E-04	1.22E-04	0.00E+00
3741563758696	374156	3758696	1.95E-04	2.09E-04	2.01E-04	1.98E-06	3.89E-05	7.01E-05	0.00E+00	2.98E-05	1.49E-05	0.00E+00	0.00E+00	1.19E-05	5.48E-09	3.92E-08	0.00E+00	4.46E-08	4.46E-02	0.00E+00	6.48E-04	1.24E-04	0.00E+00
3741663758696	374166	3758696	1.97E-04	2.11E-04	2.03E-04	2.01E-06	3.93E-05	7.08E-05	0.00E+00	3.01E-05	1.50E-05	0.00E+00	0.00E+00	1.20E-05	5.53E-09	3.96E-08	0.00E+00	4.51E-08	4.51E-02	0.00E+00	6.55E-04	1.25E-04	0.00E+00
3741763758696	374176	3758696	1.98E-04	2.13E-04	2.05E-04	2.02E-06	3.96E-05	7.14E-05	0.00E+00	3.03E-05	1.52E-05	0.00E+00	0.00E+00	1.21E-05	5.58E-09	3.99E-08	0.00E+00	4.55E-08	4.55E-02	0.00E+00	6.60E-04	1.26E-04	0.00E+00
3743363758696	374336	3758696	2.11E-04	2.27E-04	2.18E-04	2.16E-06	4.23E-05	7.61E-05	0.00E+00	3.23E-05	1.62E-05	0.00E+00	0.00E+00	1.29E-05	5.95E-09	4.26E-08	0.00E+00	4.85E-08	4.85E-02	0.00E+00	7.04E-04	1.35E-04	0.00E+00
3743463758696	374346	3758696	2.11E-04	2.27E-04	2.18E-04	2.16E-06	4.23E-05	7.62E-05	0.00E+00	3.24E-05	1.62E-05	0.00E+00	0.00E+00	1.29E-05	5.95E-09	4.26E-08	0.00E+00	4.85E-08	4.85E-02	0.00E+00	7.05E-04	1.35E-04	0.00E+00
3743563758696	374356	3758696	2.12E-04	2.28E-04	2.18E-04	2.16E-06	4.23E-05	7.62E-05	0.00E+00	3.24E-05	1.62E-05	0.00E+00	0.00E+00	1.30E-05	5.96E-09	4.26E-08	0.00E+00	4.86E-08	4.86E-02	0.00E+00	7.05E-04	1.35E-04	0.00E+00
3743663758693	374366	3758693	1.95E-04	2.10E-04	2.02E-04	1.99E-06	3.91E-05	7.03E-05	0.00E+00	2.99E-05	1.49E-05	0.00E+00	0.00E+00	1.20E-05	5.50E-09	3.93E-08	0.00E+00	4.48E-08	4.48E-02	0.00E+00	6.51E-04	1.24E-04	0.00E+00
3742073758319	374207	3758319	8.35E-06	8.98E-06	8.63E-06	8.53E-08	1.67E-06	3.01E-06	0.00E+00	1.28E-06	6.39E-07	0.00E+00	0.00E+00	5.12E-07	2.35E-10	1.68E-09	0.00E+00	1.92E-09	1.92E-03	0.00E+00	2.78E-05	5.32E-06	0.00E+00
3742173758319	374217	3758319	8.39E-06	9.03E-06	8.67E-06	8.57E-08	1.68E-06	3.02E-06	0.00E+00	1.28E-06	6.42E-07	0.00E+00	0.00E+00	5.14E-07	2.36E-10	1.69E-09	0.00E+00	1.93E-09	1.93E-03	0.00E+00	2.80E-05	5.34E-06	0.00E+00
3742273758319	374227	3758319	8.43E-06	9.07E-06	8.70E-06	8.60E-08	1.69E-06	3.04E-06	0.00E+00	1.29E-06	6.45E-07	0.00E+00	0.00E+00	5.16E-07	2.37E-10	1.70E-09	0.00E+00	1.93E-09	1.93E-03	0.00E+00	2.81E-05	5.37E-06	0.00E+00
3742373758319	374237	3758319	8.46E-06	9.10E-06	8.74E-06	8.64E-08	1.69E-06	3.05E-06	0.00E+00	1.30E-06	6.48E-07	0.00E+00	0.00E+00	5.18E-07	2.38E-10	1.70E-09	0.00E+00	1.94E-09	1.94E-03	0.00E+00	2.82E-05	5.39E-06	0.00E+00
3742473758319	374247	3758319	8.49E-06	9.13E-06	8.77E-06	8.67E-08	1.70E-06	3.06E-06	0.00E+00	1.30E-06	6.50E-07	0.00E+00	0.00E+00	5.20E-07	2.39E-10	1.71E-09	0.00E+00	1.95E-09	1.95E-03	0.00E+00	2.83E-05	5.41E-06	0.00E+00
3742573758319	374257	3758319	8.51E-06	9.16E-06	8.79E-06	8.69E-08	1.70E-06	3.07E-06	0.00E+00	1.30E-06	6.52E-07	0.00E+00	0.00E+00	5.21E-07	2.40E-10	1.71E-09	0.00E+00	1.95E-09	1.95E-03	0.00E+00	2.84E-05	5.42E-06	0.00E+00
3742673758319	374267	3758319	8.54E-06	9.18E-06	8.81E-06	8.71E-08	1.71E-06	3.07E-06	0.00E+00	1.31E-06	6.53E-07	0.00E+00	0.00E+00	5.23E-07	2.40E-10	1.72E-09	0.00E+00	1.96E-09	1.96E-03	0.00E+00	2.84E-05	5.44E-06	0.00E+00
3742773758319	374277	3758319	8.55E-06	9.20E-06	8.83E-06	8.73E-08	1.71E-06	3.08E-06	0.00E+00	1.31E-06	6.54E-07	0.00E+00	0.00E+00	5.24E-07	2.41E-10	1.72E-09	0.00E+00	1.96E-09	1.96E-03	0.00E+00	2.85E-05	5.45E-06	0.00E+00
3742073758329	374207	3758329	8.68E-06	9.34E-06	8.97E-06	8.87E-08	1.74E-06	3.13E-06	0.00E+00	1.33E-06	6.65E-07	0.00E+00	0.00E+00	5.32E-07	2.45E-10	1.75E-09	0.00E+00	1.99E-09	1.99E-03	0.00E+00	2.90E-05	5.53E-06	0.00E+00
3742173758329	374217	3758329	8.73E-06	9.39E-06	9.01E-06	8.91E-08	1.75E-06	3.14E-06	0.00E+00	1.34E-06	6.68E-07	0.00E+00	0.00E+00	5.35E-07	2.46E-10	1.76E-09	0.00E+00	2.00E-09	2.00E-03	0.00E+00	2.91E-05	5.56E-06	0.00E+00
3742273758329	374227	3758329	8.77E-06	9.43E-06	9.05E-06	8.95E-08	1.75E-06	3.16E-06	0.00E+00	1.34E-06	6.71E-07	0.00E+00	0.00E+00	5.37E-07	2.47E-10	1.77E-09	0.00E+00	2.01E-09	2.01E-03	0.00E+00	2.92E-05	5.58E-06	0.00E+00
3742373758329	374237	3758329	8.80E-06	9.47E-06	9.09E-06	8.98E-08	1.76E-06	3.17E-06	0.00E+00	1.35E-06	6.74E-07	0.00E+00	0.00E+00	5.39E-07	2.48E-10	1.77E-09	0.00E+00	2.02E-09	2.02E-03	0.00E+00	2.93E-05	5.61E-06	0.00E+00
3742473758329	374247	3758329	8.83E-06	9.50E-06	9.12E-06	9.01E-08	1.77E-06	3.18E-06	0.00E+00	1.35E-06	6.76E-07	0.00E+00	0.00E+00	5.41E-07	2.49E-10	1.78E-09	0.00E+00	2.03E-09	2.03E-03	0.00E+00	2.94E-05	5.63E-06	0.00E+00
3742573758329	374257	3758329	8.86E-06	9.53E-06	9.15E-06	9.04E-08	1.77E-06	3.19E-06	0.00E+00	1.36E-06	6.78E-07	0.00E+00	0.00E+00	5.42E-07	2.49E-10	1.78E-09	0.00E+00	2.03E-09	2.03E-03	0.00E+00	2.95E-05	5.64E-06	0.00E+00
3742673758329	374267	3758329	8.88E-06	9.55E-06	9.17E-06	9.06E-08	1.78E-06	3.20E-06	0.00E+00	1.36E-06	6.80E-07	0.00E+00	0.00E+00	5.44E-07	2.50E-10	1.79E-09	0.00E+00	2.04E-09	2.04E-03	0.00E+00	2.96E-05	5.66E-06	0.00E+00
3742773758329	374277	3758329	8.90E-06	9.57E-06	9.19E-06	9.08E-08	1.78E-06	3.20E-06	0.00E+00	1.36E-06	6.81E-07	0.00E+00	0.00E+00	5.45E-07	2.50E-10	1.79E-09	0.00E+00	2.04E-09	2.04E-03	0.00E+00	2.96E-05	5.67E-06	0.00E+00
3742873758329	374287	3758329	8.91E-06	9.58E-06	9.20E-06	9.09E-08	1.78E-06	3.21E-06	0.00E+00	1.36E-06	6.82E-07	0.00E+00	0.00E+00	5.45E-07	2.51E-10	1.79E-09	0.00E+00	2.04E-09	2.04E-03	0.00E+00	2.97E-05	5.67E-06	0.00E+00
3742973758329	374297	3758329	8.92E-06	9.59E-06	9.20E-06	9.10E-08	1.78E-06	3.21E-06	0.00E+00	1.36E-06	6.82E-07	0.00E+00	0.00E+00	5.46E-07	2.51E-10	1.80E-09	0.00E+00	2.05E-09	2.05E-03	0.00E+00	2.97E-05	5.68E-06	0.00E+00
3743073758329	374307	3758329	8.92E-06	9.59E-06	9.21E-06	9.10E-08	1.78E-06	3.21E-06	0.00E+00	1.37E-06	6.83E-07	0.00E+00	0.00E+00	5.46E-07	2.51E-10	1.80E-09	0.00E+00	2.05E-09	2.05E-03	0.00E+00	2.97E-05	5.68E-06	0.00E+00
3743173758329	374317	3758329	8.92E-06	9.59E-06	9.21E-06	9.10E-08	1.78E-06	3.21E-06	0.00E+00	1.37E-06	6.83E-07	0.00E+00	0.00E+00	5.46E-07	2.51E-10	1.80E-09	0.00E+00	2.05E-09	2.05E-03	0.00E+00	2.97E-05	5.68E-06	0.00E+00
3743273758329	374327	3758329	8.91E-06	9.59E-06	9.20E-06	9.10E-08	1.78E-06	3.21E-06	0.00E+00	1.36E-06	6.82E-07	0.00E+00	0.00E+00	5.46E-07	2.51E-10	1.79E-09	0.00E+00	2.05E-09	2.05E-03	0.00E+00	2.97E-05	5.68E-06	0.00E+00
3743373758329	374337	3758329	8.90E-06	9.58E-06	9.19E-06	9.09E-08	1.78E-06	3.21E-06	0.00E+00	1.36E-06	6.81E-07	0.00E+00	0.00E+00	5.45E-07	2.51E-10	1.79E-09	0.00E+00	2.04E-09	2.04E-03	0.00E+00	2.97E-05	5.67E-06	0.00E+00
3743473758329	374347	3758329	8.89E-06	9.56E-06	9.18E-06	9.07E-08	1.78E-06	3.20E-06	0.00E+00	1.36E-06	6.80E-07	0.00E+00	0.00E+00	5.44E-07	2.50E-10	1.79E-09	0.00E+00	2.04E-09	2.04E-03	0.00E+00	2.96E-05	5.66E-06	0.00E+00
3743573758329	374357	3758329	8.87E-06	9.54E-06	9.16E-06	9.05E-08	1.77E-06	3.19E-06	0.00E+00	1.36E-06	6.79E-07	0.00E+00	0.00E+00	5.43E-07	2.50E-10	1.79E-09	0.00E+00	2.04E-09	2.04E-03	0.00E+00	2.96E-05	5.65E-06	0.00E+00
3743673758329	374367	3758329	8.85E-06	9.52E-06	9.14E-06	9.03E-08	1.77E-06	3.19E-06	0.00E+00	1.35E-06	6.77E-07	0.00E+00	0.00E+00	5.42E-07	2.49E-10	1.78E-09	0.00E+00	2.03E-09	2.03E-03	0.00E+00	2.95E-05	5.63E-06	0.00E+00
3742073758339	374207	3758339	9.04E-06	9.72E-06	9.33E-06	9.23E-08	1.81E-06	3.26E-06	0.00E+00	1.38E-06	6.92E-07	0.00E+00	0.00E+00	5.54E-07	2.54E-10	1.82E-09	0.00E+00	2.07E-09	2.07E-03	0.00E+00	3.01E-05	5.76E-06	0.00E+00
3742173758339	374217	3758339	9.09E-06	9.77E-06	9.38E-06	9.27E-08	1.82E-06	3.27E-06	0.00E+00	1.39E-06	6.95E-07	0.00E+00	0.00E+00	5.56E-07	2.56E-10	1.83E-09	0.00E+00	2.09E-09	2.09E-03	0.00E+00	3.03E-05	5.79E-06	0.00E+00
3742273758339	374227	3758339	9.13E-06	9.82E-06	9.42E-06	9.31E-08	1.83E-06	3.29E-06	0.00E+00	1.40E-06	6.98E-07	0.00E+00	0.00E+00	5.59E-07	2.57E-10	1.84E-09	0.00E+00	2.09E-09	2.09E-03	0.00E+00	3.04E-05	5.81E-06	0.00E+00
3742373758339	374237	3758339	9.16E-06	9.85E-06	9.46E-06	9.35E-08	1.83E-06	3.30E-06	0.00E+00	1.40E-06	7.01E-07	0.00E+00	0.00E+00	5.61E-07	2.58E-10	1.84E-09	0.00E+00	2.10E-09	2.10E-03	0.00E+00	3.05E-05	5.83E-06	0.00E+00
3742473758339	374247	3758339	9.20E-06	9.89E-06	9.49E-06	9.38E-08	1.84E-06	3.31E-06	0.00E+00	1.41E-06	7.04E-07	0.00E+00	0.00E+00	5.63E-07	2.59E-10	1.85E-09	0.00E+00	2.11E-09	2.11E-03	0.00E+00	3.06E-05	5.86E-06	0.00E+00
3742573758339	374257	3758339	9.22E-06	9.92E-06	9.52E-06	9.41E-08	1.85E-06	3.32E-06	0.00E+00	1.41E-06	7.06E-07	0.00E+00	0.00E+00	5.65E-07	2.60E-10	1.86E-09	0.00E+00	2.12E-09	2.12E-03	0.00E+00	3.07E-05	5.87E-06	0.00E+00
3742673758339	374267	3758339	9.24E-06	9.94E-06	9.54E-06	9.43E-08	1.85E-06	3.33E-06	0.00E+00	1.42E-06	7.08E-07	0.00E+00	0.00E+00	5.66E-07	2.60E-10	1.86E-09	0.00E+00	2.12E-09	2.12E-03	0.00E+00	3.08E-05	5.89E-06	0.00E+00
3742773758339	374277	3758339	9.26E-06	9.96E-06	9.56E-06	9.45E-08	1.85E-06	3.34E-06	0.00E+00	1.42E-06	7.09E-07	0.00E+00	0.00E+00	5.67E-07	2.61E-10	1.87E-09	0.00E+00	2.13E-09	2.13E-03	0.00E+00	3.09E-05	5.90E-06	0.00E+00
3742873758339	374287	3758339	9.28E-06	9.97E-06	9.58E-06	9.46E-08	1.86E-06	3.34E-06	0.00E+00	1.42E-06	7.10E-07	0.00E+00	0.00E+00	5.68E-07	2.61E-10	1.87E-09	0.00E+00	2.13E-09	2.13E-03	0.00E+00	3.09E-05	5.91E-06	0.00E+00
3742973758339	374297	3758339	9.28E-06	9.98E-06	9.58E-06	9.47E-08	1.86E-06	3.34E-06	0.00E+00	1.42E-06	7.10E-07	0.00E+00	0.00E+00	5.68E-07	2.61E-10	1.87E-09	0.00E+00	2.13E-09	2.13E-03	0.00E+00	3.09E-05	5.91E-06	0.00E+00
3743073758339	374307	3758339	9.29E-06	9.99E-06	9.59E-06	9.48E-08	1.86E-06	3.34E-06	0.00E+00	1.42E-06	7.11E-07	0.00E+00	0.00E+00	5.69E-07	2.61E-10	1.87E-09	0.00E+00	2.13E-09	2.13E-03	0.00E+00	3.09E-05	5.91E-06	0.00E+00
3743173758339	374317	3758339	9.29E-06	9.99E-06	9.59E-06	9.48E-08	1.86E-06	3.34E-06	0.00E+00	1.42E-06	7.11E-07	0.00E+00	0.00E+00	5.69E-07	2.61E-10	1.87E-09	0.00E+00	2.13E-09	2.13E-03	0.00E+00	3.09E-05	5.91E-06	0.00E+00
3743273758339	374327	3758339	9.28E-06	9.98E-06	9.58E-06	9.47E-08	1.86E-06	3.34E-06	0.00E+00	1.42E-06	7.10E-07	0.00E+00	0.00E+00	5.68E-07	2.61E-10	1.87E-09	0.00E+00	2.13E-09	2.13E-03	0.00E+00	3.09E-05	5.91E-06	0.00E+00
3743373758339	374337	3758339	9.27E-06	9.97E-06	9.57E-06	9.46E-08	1.85E-06	3.34E-06	0.00E+00	1.42E-06	7.09E-07	0.00E+00	0.00E+00	5.68E-07	2.61E-10	1.87E-09	0.00E+00	2.13E-09	2.13E-03	0.00E+00	3.09E-05	5.90E-06	0.00E+00
3743473758339	374347	3758339	9.26E-06	9.95E-06	9.56E-06	9.44E-08	1.85E-06	3.33E-06	0.00E+00	1.42E-06	7.08E-07	0.00E+00	0.00E+00	5.67E-07	2.61E-10	1.86E-09	0.00E+00	2.12E-09	2.12E-03	0.00E+00	3.08E-05	5.89E-06	0.00E+00
3743573758339	374357	3758339	9.24E-06	9.94E-06	9.54E-06	9.43E-08	1.85E-06	3.33E-06	0.00E+00	1.41E-06	7.07E-07	0.00E+00	0.00E+00	5.66E-07	2.60E-10	1.86E-09	0.00E+00	2.12E-09	2.12E-03	0.00E+00	3.08E-05	5.88E-06	0.00E+00
3743673758339	374367	3758339	9.21E-06	9.91E-06	9.51E-06	9.40E-08	1.84E-06	3.32E-06	0.00E+00	1.41E-06	7.05E-07	0.00E+00	0.00E+00	5.64E-07	2.59E-10	1.86E-09	0.00E+00	2.11E-09	2.11E-03	0.00E+00	3.07E-05	5.87E-06	0.00E+00
3742073758349	374207	3758349	9.42E-06	1.01E-05	9.72E-06	9.61E-08	1.88E-06	3.39E-06	0.00E+00	1.44E-06	7.21E-07	0.00E+00	0.00E+00	5.76E-07	2.65E-10	1.90E-09	0.00E+00	2.16E-09	2.16E-03	0.00E+00	3.14E-05	6.00E-06	0.00E+00
3742173758349	374217	3758349	9.46E-06	1.02E-05	9.77E-06	9.66E-08	1.89E-06	3.41E-06	0.00E+00	1.45E-06	7.24E-07	0.00E+00	0.00E+00	5.79E-07	2.66E-10	1.91E-09	0.00E+00	2.17E-09	2.17E-03	0.00E+00	3.15E-05	6.03E-06	0.00E+00
3742273758349	374227	3758349	9.51E-06	1.02E-05	9.81E-06	9.70E-08	1.90E-06	3.42E-06	0.00E+00	1.46E-06	7.28E-07	0.00E+00	0.00E+00	5.82E-07	2.68E-10	1.91E-09	0.00E+00	2.18E-09	2.18E-03	0.00E+00	3.17E-05	6.05E-06	0.00E+00
3742373758349	374237	3758349	9.54E-06	1.03E-05	9.85E-06	9.74E-08	1.91E-06	3.44E-06	0.00E+00	1.46E-06	7.30E-07	0.00E+00	0.00E+00	5.84E-07	2.69E-10	1.92E-09	0.00E+00	2.19E-09	2.19E-03	0.00E+00	3.18E-05	6.08E-06	0.00E+00
3742473758349	374247	3758349	9.58E-06	1.03E-05	9.89E-06	9.78E-08	1.92E-06	3.45E-06	0.00E+00	1.47E-06	7.33E-07	0.00E+00	0.00E+00	5.87E-07	2.70E-10	1.93E-09	0.00E+00	2.20E-09	2.20E-03	0.00E+00	3.19E-05	6.10E-06	0.00E+00
3742573758349	374257	3758349	9.61E-06	1.03E-05	9.92E-06	9.80E-08	1.92E-06	3.46E-06	0.00E+00	1.47E-06	7.35E-07	0.00E+00	0.00E+00	5.88E-07	2.70E-10	1.93E-09	0.00E+00	2.21E-09	2.21E-03	0.00E+00	3.20E-05	6.12E-06	0.00E+00
3742673758349	374267	3758349	9.63E-06	1.04E-05	9.94E-06	9.83E-08	1.93E-06	3.47E-06	0.00E+00	1.47E-06	7.37E-07	0.00E+00	0.00E+00	5.90E-07	2.71E-10	1.94E-09	0.00E+00	2.21E-09	2.21E-03	0.00E+00	3.21E-05	6.13E-06	0.00E+00
3742773758349	374277	3758349	9.65E-06	1.04E-05	9.96E-06	9.85E-08	1.93E-06	3.48E-06	0.00E+00	1.48E-06	7.39E-07	0.00E+00	0.00E+00	5.91E-07	2.72E-10	1.94E-09	0.00E+00	2.22E-09	2.22E-03	0.00E+00	3.22E-05	6.15E-06	0.00E+00
3742873758349	374287	3758349	9.67E-06	1.04E-05	9.98E-06	9.86E-08	1.93E-06	3.48E-06	0.00E+00	1.48E-06	7.40E-07	0.00E+00	0.00E+00	5.92E-07	2.72E-10	1.95E-09	0.00E+00	2.22E-09	2.22E-03	0.00E+00	3.22E-05	6.15E-06	0.00E+00
3742973758349	374297	3758349	9.67E-06	1.04E-05	9.99E-06	9.87E-08	1.94E-06	3.48E-06	0.00E+00	1.48E-06	7.40E-07	0.00E+00	0.00E+00	5.92E-07	2.72E-10	1.95E-09	0.00E+00	2.22E-09	2.22E-03	0.00E+00	3.22E-05	6.16E-06	0.00E+00
3743073758349	374307	3758349	9.68E-06	1.04E-05	9.99E-06	9.88E-08	1.94E-06	3.49E-06	0.00E+00	1.48E-06	7.41E-07	0.00E+00	0.00E+00	5.93E-07	2.72E-10	1.95E-09	0.00E+00	2.22E-09	2.22E-03	0.00E+00	3.23E-05	6.16E-06	0.00E+00
3743173758349	374317	3758349	9.68E-06	1.04E-05	9.99E-06	9.88E-08	1.94E-06	3.49E-06	0.00E+00	1.48E-06	7.41E-07	0.00E+00	0.00E+00	5.93E-07	2.72E-10	1.95E-09	0.00E+00	2.22E-09	2.22E-03	0.00E+00	3.23E-05	6.16E-06	0.00E+00
3743273758349	374327	3758349	9.67E-06	1.04E-05	9.99E-06	9.87E-08	1.94E-06	3.48E-06	0.00E+00	1.48E-06

			SWBuilding Construction	SWDemolition	SWGrading	EYBuilding Construction	SWPaving	SWGrading	SWArchitectural Coating	NBBuilding Construction	NBBuilding Construction	NBArchitectural Coating	NBArchitectural Coating	RWBuilding Construction	Child Risk					Overlapping Phases - Maximum GLC			
Unique Identifier	X (UTM)	Y (UTM)	2026	2026	2026	2026	2027	2027	2027	2026	2027	2026	2027	2026	3rd Trimester	0<2	2<16	Total	per million	2025	2026	2027	2028
3742337758409	374237	3758409	1.25E-05	1.34E-05	1.29E-05	1.27E-07	2.49E-06	4.49E-06	0.00E+00	1.91E-06	9.53E-07	0.00E+00	0.00E+00	7.62E-07	3.51E-10	2.51E-09	0.00E+00	2.86E-09	2.86E-03	0.00E+00	4.15E-05	7.93E-06	0.00E+00
3742437758406	374247	3758406	1.23E-05	1.33E-05	1.27E-05	1.26E-07	2.47E-06	4.44E-06	0.00E+00	1.89E-06	9.43E-07	0.00E+00	0.00E+00	7.55E-07	3.47E-10	2.48E-09	0.00E+00	2.83E-09	2.83E-03	0.00E+00	4.11E-05	7.85E-06	0.00E+00
3742673758406	374267	3758406	1.24E-05	1.33E-05	1.28E-05	1.27E-07	2.48E-06	4.47E-06	0.00E+00	1.90E-06	9.49E-07	0.00E+00	0.00E+00	7.60E-07	3.49E-10	2.50E-09	0.00E+00	2.85E-09	2.85E-03	0.00E+00	4.13E-05	7.90E-06	0.00E+00
3742777758407	374277	3758407	1.25E-05	1.34E-05	1.29E-05	1.27E-07	2.50E-06	4.50E-06	0.00E+00	1.91E-06	9.56E-07	0.00E+00	0.00E+00	7.65E-07	3.52E-10	2.52E-09	0.00E+00	2.87E-09	2.87E-03	0.00E+00	4.16E-05	7.96E-06	0.00E+00
3742877758407	374287	3758407	1.25E-05	1.35E-05	1.29E-05	1.28E-07	2.50E-06	4.51E-06	0.00E+00	1.92E-06	9.58E-07	0.00E+00	0.00E+00	7.66E-07	3.52E-10	2.52E-09	0.00E+00	2.87E-09	2.87E-03	0.00E+00	4.17E-05	7.97E-06	0.00E+00
3742977758407	374297	3758407	1.25E-05	1.35E-05	1.29E-05	1.28E-07	2.51E-06	4.51E-06	0.00E+00	1.92E-06	9.59E-07	0.00E+00	0.00E+00	7.67E-07	3.53E-10	2.52E-09	0.00E+00	2.88E-09	2.88E-03	0.00E+00	4.18E-05	7.98E-06	0.00E+00
3743073758407	374307	3758407	1.25E-05	1.35E-05	1.29E-05	1.28E-07	2.51E-06	4.52E-06	0.00E+00	1.92E-06	9.60E-07	0.00E+00	0.00E+00	7.68E-07	3.53E-10	2.52E-09	0.00E+00	2.88E-09	2.88E-03	0.00E+00	4.18E-05	7.98E-06	0.00E+00
3743173758406	374317	3758406	1.25E-05	1.34E-05	1.29E-05	1.27E-07	2.50E-06	4.49E-06	0.00E+00	1.91E-06	9.55E-07	0.00E+00	0.00E+00	7.64E-07	3.51E-10	2.51E-09	0.00E+00	2.86E-09	2.86E-03	0.00E+00	4.16E-05	7.95E-06	0.00E+00
3743253758406	374325	3758406	1.25E-05	1.34E-05	1.29E-05	1.27E-07	2.50E-06	4.49E-06	0.00E+00	1.91E-06	9.55E-07	0.00E+00	0.00E+00	7.64E-07	3.51E-10	2.51E-09	0.00E+00	2.86E-09	2.86E-03	0.00E+00	4.16E-05	7.94E-06	0.00E+00
3743337758406	374337	3758406	1.25E-05	1.34E-05	1.29E-05	1.27E-07	2.49E-06	4.48E-06	0.00E+00	1.91E-06	9.54E-07	0.00E+00	0.00E+00	7.63E-07	3.51E-10	2.51E-09	0.00E+00	2.86E-09	2.86E-03	0.00E+00	4.15E-05	7.94E-06	0.00E+00
3743473758406	374347	3758406	1.24E-05	1.34E-05	1.28E-05	1.27E-07	2.49E-06	4.48E-06	0.00E+00	1.90E-06	9.52E-07	0.00E+00	0.00E+00	7.62E-07	3.50E-10	2.51E-09	0.00E+00	2.86E-09	2.86E-03	0.00E+00	4.15E-05	7.92E-06	0.00E+00
3743593758409	374359	3758409	1.26E-05	1.35E-05	1.30E-05	1.28E-07	2.52E-06	4.53E-06	0.00E+00	1.93E-06	9.64E-07	0.00E+00	0.00E+00	7.71E-07	3.54E-10	2.54E-09	0.00E+00	2.89E-09	2.89E-03	0.00E+00	4.20E-05	8.02E-06	0.00E+00
3743673758409	374367	3758409	1.26E-05	1.35E-05	1.30E-05	1.28E-07	2.51E-06	4.52E-06	0.00E+00	1.92E-06	9.61E-07	0.00E+00	0.00E+00	7.69E-07	3.54E-10	2.53E-09	0.00E+00	2.88E-09	2.88E-03	0.00E+00	4.19E-05	8.00E-06	0.00E+00
3744063758005	374406	3758005	3.32E-06	3.57E-06	3.42E-06	3.38E-08	6.63E-07	1.19E-06	0.00E+00	5.07E-07	2.54E-07	0.00E+00	0.00E+00	2.03E-07	9.33E-11	6.68E-10	0.00E+00	7.61E-10	7.61E-04	0.00E+00	1.10E-05	2.11E-06	0.00E+00
3744163758005	374416	3758005	3.31E-06	3.56E-06	3.41E-06	3.37E-08	6.62E-07	1.19E-06	0.00E+00	5.06E-07	2.53E-07	0.00E+00	0.00E+00	2.02E-07	9.31E-11	6.66E-10	0.00E+00	7.59E-10	7.59E-04	0.00E+00	1.10E-05	2.11E-06	0.00E+00
3744263758005	374426	3758005	3.30E-06	3.55E-06	3.40E-06	3.37E-08	6.60E-07	1.19E-06	0.00E+00	5.05E-07	2.52E-07	0.00E+00	0.00E+00	2.02E-07	9.28E-11	6.64E-10	0.00E+00	7.57E-10	7.57E-04	0.00E+00	1.10E-05	2.10E-06	0.00E+00
3744363758005	374436	3758005	3.29E-06	3.54E-06	3.39E-06	3.36E-08	6.58E-07	1.18E-06	0.00E+00	5.03E-07	2.52E-07	0.00E+00	0.00E+00	2.01E-07	9.26E-11	6.62E-10	0.00E+00	7.55E-10	7.55E-04	0.00E+00	1.10E-05	2.09E-06	0.00E+00
3744463758005	374446	3758005	3.28E-06	3.52E-06	3.38E-06	3.34E-08	6.56E-07	1.18E-06	0.00E+00	5.02E-07	2.51E-07	0.00E+00	0.00E+00	2.01E-07	9.23E-11	6.60E-10	0.00E+00	7.52E-10	7.52E-04	0.00E+00	1.09E-05	2.09E-06	0.00E+00
3744563758005	374456	3758005	3.27E-06	3.51E-06	3.37E-06	3.33E-08	6.54E-07	1.18E-06	0.00E+00	5.00E-07	2.50E-07	0.00E+00	0.00E+00	2.00E-07	9.19E-11	6.58E-10	0.00E+00	7.50E-10	7.50E-04	0.00E+00	1.09E-05	2.08E-06	0.00E+00
3744663758005	374466	3758005	3.26E-06	3.50E-06	3.36E-06	3.32E-08	6.51E-07	1.17E-06	0.00E+00	4.98E-07	2.49E-07	0.00E+00	0.00E+00	1.99E-07	9.16E-11	6.55E-10	0.00E+00	7.47E-10	7.47E-04	0.00E+00	1.08E-05	2.07E-06	0.00E+00
3744763758005	374476	3758005	3.24E-06	3.49E-06	3.35E-06	3.31E-08	6.49E-07	1.17E-06	0.00E+00	4.96E-07	2.48E-07	0.00E+00	0.00E+00	1.99E-07	9.13E-11	6.53E-10	0.00E+00	7.44E-10	7.44E-04	0.00E+00	1.08E-05	2.07E-06	0.00E+00
3744863758005	374486	3758005	3.23E-06	3.47E-06	3.33E-06	3.30E-08	6.46E-07	1.16E-06	0.00E+00	4.94E-07	2.47E-07	0.00E+00	0.00E+00	1.98E-07	9.09E-11	6.50E-10	0.00E+00	7.41E-10	7.41E-04	0.00E+00	1.08E-05	2.06E-06	0.00E+00
3744963758005	374496	3758005	3.22E-06	3.46E-06	3.32E-06	3.28E-08	6.43E-07	1.16E-06	0.00E+00	4.92E-07	2.46E-07	0.00E+00	0.00E+00	1.97E-07	9.05E-11	6.48E-10	0.00E+00	7.38E-10	7.38E-04	0.00E+00	1.07E-05	2.05E-06	0.00E+00
3745063758005	374506	3758005	3.20E-06	3.44E-06	3.31E-06	3.27E-08	6.41E-07	1.15E-06	0.00E+00	4.90E-07	2.45E-07	0.00E+00	0.00E+00	1.96E-07	9.01E-11	6.45E-10	0.00E+00	7.35E-10	7.35E-04	0.00E+00	1.07E-05	2.04E-06	0.00E+00
3745163758005	374516	3758005	3.19E-06	3.43E-06	3.29E-06	3.25E-08	6.38E-07	1.15E-06	0.00E+00	4.88E-07	2.44E-07	0.00E+00	0.00E+00	1.95E-07	8.97E-11	6.42E-10	0.00E+00	7.31E-10	7.31E-04	0.00E+00	1.06E-05	2.03E-06	0.00E+00
3745463758005	374546	3758005	3.14E-06	3.38E-06	3.24E-06	3.20E-08	6.28E-07	1.13E-06	0.00E+00	4.80E-07	2.40E-07	0.00E+00	0.00E+00	1.92E-07	8.83E-11	6.32E-10	0.00E+00	7.20E-10	7.20E-04	0.00E+00	1.05E-05	2.00E-06	0.00E+00
3745563758005	374556	3758005	3.12E-06	3.36E-06	3.22E-06	3.19E-08	6.25E-07	1.12E-06	0.00E+00	4.78E-07	2.39E-07	0.00E+00	0.00E+00	1.91E-07	8.79E-11	6.29E-10	0.00E+00	7.16E-10	7.16E-04	0.00E+00	1.04E-05	1.99E-06	0.00E+00
3745663758005	374566	3758005	3.10E-06	3.34E-06	3.20E-06	3.17E-08	6.21E-07	1.12E-06	0.00E+00	4.75E-07	2.38E-07	0.00E+00	0.00E+00	1.90E-07	8.74E-11	6.25E-10	0.00E+00	7.12E-10	7.12E-04	0.00E+00	1.03E-05	1.98E-06	0.00E+00
3745763758005	374576	3758005	3.09E-06	3.32E-06	3.19E-06	3.15E-08	6.17E-07	1.11E-06	0.00E+00	4.72E-07	2.36E-07	0.00E+00	0.00E+00	1.89E-07	8.68E-11	6.21E-10	0.00E+00	7.08E-10	7.08E-04	0.00E+00	1.03E-05	1.96E-06	0.00E+00
3745863758005	374586	3758005	3.07E-06	3.30E-06	3.17E-06	3.13E-08	6.14E-07	1.10E-06	0.00E+00	4.69E-07	2.35E-07	0.00E+00	0.00E+00	1.88E-07	8.63E-11	6.18E-10	0.00E+00	7.04E-10	7.04E-04	0.00E+00	1.02E-05	1.95E-06	0.00E+00
3745963758005	374596	3758005	3.05E-06	3.28E-06	3.15E-06	3.11E-08	6.10E-07	1.10E-06	0.00E+00	4.66E-07	2.33E-07	0.00E+00	0.00E+00	1.87E-07	8.58E-11	6.14E-10	0.00E+00	6.99E-10	6.99E-04	0.00E+00	1.02E-05	1.94E-06	0.00E+00
3746063758005	374606	3758005	3.03E-06	3.26E-06	3.13E-06	3.09E-08	6.06E-07	1.09E-06	0.00E+00	4.63E-07	2.32E-07	0.00E+00	0.00E+00	1.85E-07	8.52E-11	6.10E-10	0.00E+00	6.95E-10	6.95E-04	0.00E+00	1.01E-05	1.93E-06	0.00E+00
3746163758005	374616	3758005	3.01E-06	3.24E-06	3.11E-06	3.07E-08	6.02E-07	1.08E-06	0.00E+00	4.60E-07	2.30E-07	0.00E+00	0.00E+00	1.84E-07	8.47E-11	6.06E-10	0.00E+00	6.90E-10	6.90E-04	0.00E+00	1.00E-05	1.92E-06	0.00E+00
3746263758005	374626	3758005	2.99E-06	3.21E-06	3.08E-06	3.05E-08	5.98E-07	1.08E-06	0.00E+00	4.57E-07	2.29E-07	0.00E+00	0.00E+00	1.83E-07	8.41E-11	6.02E-10	0.00E+00	6.86E-10	6.86E-04	0.00E+00	9.96E-06	1.90E-06	0.00E+00
3746363758005	374636	3758005	2.97E-06	3.19E-06	3.06E-06	3.03E-08	5.94E-07	1.07E-06	0.00E+00	4.54E-07	2.27E-07	0.00E+00	0.00E+00	1.82E-07	8.35E-11	5.97E-10	0.00E+00	6.81E-10	6.81E-04	0.00E+00	9.89E-06	1.89E-06	0.00E+00
3743963758015	374396	3758015	3.40E-06	3.66E-06	3.51E-06	3.47E-08	6.80E-07	1.22E-06	0.00E+00	5.20E-07	2.60E-07	0.00E+00	0.00E+00	2.08E-07	9.57E-11	6.85E-10	0.00E+00	7.80E-10	7.80E-04	0.00E+00	1.13E-05	2.16E-06	0.00E+00
3744063758015	374406	3758015	3.39E-06	3.65E-06	3.50E-06	3.46E-08	6.79E-07	1.22E-06	0.00E+00	5.19E-07	2.60E-07	0.00E+00	0.00E+00	2.08E-07	9.55E-11	6.83E-10	0.00E+00	7.79E-10	7.79E-04	0.00E+00	1.13E-05	2.16E-06	0.00E+00
3744163758015	374416	3758015	3.38E-06	3.64E-06	3.49E-06	3.45E-08	6.77E-07	1.22E-06	0.00E+00	5.18E-07	2.59E-07	0.00E+00	0.00E+00	2.07E-07	9.53E-11	6.81E-10	0.00E+00	7.77E-10	7.77E-04	0.00E+00	1.13E-05	2.15E-06	0.00E+00
3744263758015	374426	3758015	3.37E-06	3.63E-06	3.48E-06	3.44E-08	6.75E-07	1.22E-06	0.00E+00	5.16E-07	2.58E-07	0.00E+00	0.00E+00	2.07E-07	9.50E-11	6.79E-10	0.00E+00	7.74E-10	7.74E-04	0.00E+00	1.12E-05	2.15E-06	0.00E+00
3744363758015	374436	3758015	3.36E-06	3.62E-06	3.47E-06	3.43E-08	6.73E-07	1.21E-06	0.00E+00	5.15E-07	2.57E-07	0.00E+00	0.00E+00	2.06E-07	9.47E-11	6.77E-10	0.00E+00	7.72E-10	7.72E-04	0.00E+00	1.12E-05	2.14E-06	0.00E+00
3744463758015	374446	3758015	3.35E-06	3.61E-06	3.46E-06	3.42E-08	6.71E-07	1.21E-06	0.00E+00	5.13E-07	2.57E-07	0.00E+00	0.00E+00	2.05E-07	9.44E-11	6.75E-10	0.00E+00	7.70E-10	7.70E-04	0.00E+00	1.12E-05	2.14E-06	0.00E+00
3744563758015	374456	3758015	3.34E-06	3.59E-06	3.45E-06	3.41E-08	6.69E-07	1.20E-06	0.00E+00	5.12E-07	2.56E-07	0.00E+00	0.00E+00	2.05E-07	9.41E-11	6.73E-10	0.00E+00	7.67E-10	7.67E-04	0.00E+00	1.11E-05	2.13E-06	0.00E+00
3744663758015	374466	3758015	3.33E-06	3.58E-06	3.44E-06	3.40E-08	6.66E-07	1.20E-06	0.00E+00	5.10E-07	2.55E-07	0.00E+00	0.00E+00	2.04E-07	9.37E-11	6.71E-10	0.00E+00	7.64E-10	7.64E-04	0.00E+00	1.11E-05	2.12E-06	0.00E+00
3744763758015	374476	3758015	3.32E-06	3.57E-06	3.42E-06	3.38E-08	6.64E-07	1.19E-06	0.00E+00	5.08E-07	2.54E-07	0.00E+00	0.00E+00	2.03E-07	9.34E-11	6.68E-10	0.00E+00	7.61E-10	7.61E-04	0.00E+00	1.11E-05	2.11E-06	0.00E+00
3744863758015	374486	3758015	3.30E-06	3.55E-06	3.41E-06	3.37E-08	6.61E-07	1.19E-06	0.00E+00	5.06E-07	2.53E-07	0.00E+00	0.00E+00	2.02E-07	9.30E-11	6.65E-10	0.00E+00	7.58E-10	7.58E-04	0.00E+00	1.10E-05	2.10E-06	0.00E+00
3744963758015	374496	3758015	3.29E-06	3.54E-06	3.40E-06	3.36E-08	6.58E-07	1.18E-06	0.00E+00	5.03E-07	2.52E-07	0.00E+00	0.00E+00	2.01E-07	9.26E-11	6.62E-10	0.00E+00	7.55E-10	7.55E-04	0.00E+00	1.10E-05	2.09E-06	0.00E+00
3745063758015	374506	3758015	3.27E-06	3.52E-06	3.38E-06	3.34E-08	6.55E-07	1.18E-06	0.00E+00	5.01E-07	2.51E-07	0.00E+00	0.00E+00	2.00E-07	9.22E-11	6.59E-10	0.00E+00	7.51E-10	7.51E-04	0.00E+00	1.09E-05	2.08E-06	0.00E+00
3745163758015	374516	3758015	3.26E-06	3.50E-06	3.36E-06	3.33E-08	6.52E-07	1.17E-06	0.00E+00	4.99E-07	2.49E-07	0.00E+00	0.00E+00	2.00E-07	9.17E-11	6.56E-10	0.00E+00	7.48E-10	7.48E-04	0.00E+00	1.09E-05	2.07E-06	0.00E+00
3745463758015	374546	3758015	3.21E-06	3.45E-06	3.31E-06	3.27E-08	6.42E-07	1.16E-06	0.00E+00	4.91E-07	2.46E-07	0.00E+00	0.00E+00	1.96E-07	9.03E-11	6.46E-10	0.00E+00	7.36E-10	7.36E-04	0.00E+00	1.07E-05	2.04E-06	0.00E+00
3745563758015	374556	3758015	3.19E-06	3.43E-06	3.29E-06	3.26E-08	6.38E-07	1.15E-06	0.00E+00	4.88E-07	2.44E-07	0.00E+00	0.00E+00	1.95E-07	8.98E-11	6.42E-10	0.00E+00	7.32E-10	7.32E-04	0.00E+00	1.06E-05	2.03E-06	0.00E+00
3745663758015	374566	3758015	3.17E-06	3.41E-06	3.27E-06	3.24E-08	6.35E-07	1.14E-06	0.00E+00	4.85E-07	2.43E-07	0.00E+00	0.00E+00	1.94E-07	8.93E-11	6.39E-10	0.00E+00	7.28E-10	7.28E-04	0.00E+00	1.06E-05	2.02E-06	0.00E+00
3745763758015	374576	3758015	3.15E-06	3.39E-06	3.25E-06	3.22E-08	6.31E-07	1.14E-06	0.00E+00	4.83E-07	2.41E-07	0.00E+00	0.00E+00	1.93E-07	8.87E-11	6.35E-10	0.00E+00	7.24E-10	7.24E-04	0.00E+00	1.05E-05	2.01E-06	0.00E+00
3745863758015	374586	3758015	3.13E-06	3.37E-06	3.23E-06	3.20E-08	6.27E-07	1.13E-06	0.00E+00	4.80E-07	2.40E-07	0.00E+00	0.00E+00	1.92E-07	8.82E-11	6.31E-10	0.00E+00	7.19E-10	7.19E-04	0.00E+00	1.04E-05	2.00E-06	0.00E+00
3745963758015	374596	3758015	3.11E-06	3.35E-06	3.21E-06	3.18E-08	6.23E-07	1.12E-06	0.00E+00	4.76E-07	2.38E-07	0.00E+00	0.00E+00	1.91E-07	8.76E-11	6.27E-10	0.00E+00	7.14E-10	7.14E-04	0.00E+00	1.04E-05	1.98E-06	0.00E+00
3746063758015	374606	3758015	3.09E-06	3.33E-06	3.19E-06	3.16E-08	6.19E-07	1.11E-06	0.00E+00	4.73E-07	2.37E-07	0.00E+00	0.00E+00	1.89E-07	8.71E-11	6.23E-10	0.00E+00	7.10E-10	7.10E-04	0.00E+00	1.03E-05	1.97E-06	0.00E+00
3746163758015	374616	3758015	3.07E-06	3.30E-06	3.17E-06	3.13E-08	6.14E-07	1.11E-06	0.00E+00	4.70E-07	2.35E-07	0.00E+00	0.00E+00	1.88E-07	8.65E-11	6.18E-10	0.00E+00	7.05E-10	7.05E-04	0.00E+00	1.02E-05	1.95E-06	0.00E+00
3746263758015	374626	3758015	3.05E-06	3.28E-06	3.15E-06	3.11E-08	6.10E-07	1.10E-06	0.00E+00	4.67E-07	2.33E-07	0.00E+00	0.00E+00	1.87E-07	8.59E-11	6.14E-10	0.00E+00	7.00E-10	7.00E-04	0.00E+00	1.02E-05	1.94E-06	0.00E+00
3746363758015	374636	3758015	3.03E-06	3.26E-06	3.13E-06	3.09E-08	6.06E-07	1.09E-06	0.00E+00	4.64E-07	2.32E-07	0.00E+00	0.00E+00	1.85E-07	8.53E-11	6.10E-10	0.00E+00	6.95E-10	6.95E-04	0.00E+00	1.01E-05	1.93E-06	0.00E+00
3746463758015	374646	3758015	3.01E-06	3.23E-06	3.10E-06	3.07E-08	6.02E-07	1.08E-06	0.00E+00	4.60E-07	2.30E-07	0.00E+00	0.00E+00	1.84E-07	8.46E-11	6.05E-10	0.00E+00	6.90E-10	6.90E-04	0.00E+00	1.00E-05	1.91E-06	0.00E+00
3746563758015	374656	3758015	2.98E-06	3.21E-06	3.08E-06	3.05E-08	5.97E-07	1.07E-06	0.00E+00	4.57E-07	2.28E-07	0.00E+00	0.00E+00	1.83E-07	8.40E-11	6.01E-10	0.00E+00	6.85E-10	6.85E-04	0.00E+00	9.94E-06	1.90E-06	0.00E+00
3746763758015	374676	3758015	2.94E-06	3.16E-06	3.03E-06	3.00E-08	5.88E-07	1.06E-06	0.00E+00	4.50E-07	2.25E-07	0.00E+00	0.00E+00	1.80E-07	8.27E-11	5.92E-10	0.00E+00	6.74E-10	6.74E-04	0.00E+00	9.79E-06	1.87E-06	0.00E+00
3743963758025	374396	3758025	3.48E-06	3.74E-06	3.59E-06	3.55E-08	6.96E-07	1.25E-06	0.00E+00	5.33E-07	2.66E-07	0.00E+00	0.00E+00	2.13E-07	9.80E-11	7.01E-10	0.00E+00	7.99E-10	7.99E-04	0.00E+00	1.16E-05	2.22E-06	0.00E+00
3744063758025	374406	3758025	3.47E-06	3.73E-06	3.59E-06	3.54E-08	6.95E-07	1.25E-06	0.00E+00	5.32E-07	2.66E-07	0.00E+00	0.00E+00	2.13E-07	9.77E-11	6.99E-10	0.00E+00	7.97E-10	7.97E-04	0.00E+00	1.16E-05	2.21E-06	0.00E+00
3744163758025	374416	3758025	3.46E-06	3.72E-06	3.58E-06	3.53E-08	6.93E-07	1.25E-06	0.00E+00	5.30E-07	2.65E-07	0.00E+00	0.00E+00	2.12E-07	9.75E-11	6.97E-10	0.00E+00	7.95E-10	7.95E-04	0.00E+00	1.15E-05	2.21E-06	0.00E+00
3744263758025	374426	3758025	3.45E-06	3.71E-06	3.57E-06	3.52E-08	6.91E-07	1.24E-06	0.00E+00	5.29E-07	2.64E-07	0.00E+00	0.00E+00	2.11E-07	9.72E-11	6.95E-10	0.00E+00	7.93E-10	7.93E-04	0.00E+00	1.15E-05	2.20E-06	0.00E+00
3744363758025	374436	3758025	3.44E-06	3.70E-06	3.55E-06	3.51E-08	6.89E-07	1.24E-06	0.00E+00	5.27E-07	2.64E-07	0.00E+00	0.00E+00	2.11E-07	9.69E-11	6.93E-10	0.00E+00	7.90E-10	7.90E-04	0.00E+00	1.15E-05	2.19E-06	0.00E+00
3744463758025	374446	3758025	3.43E-06	3.69E-06	3.54E-06	3.50E-08	6.87E-07	1.24E-06	0.00E+00	5.25E-07	2.63E-07	0.00E+00	0.00E+00	2.10E-07	9.66E-11	6.91E-10	0.00E+00	7.88E-10	7.88E-04	0.00E+00	1.14E-05	2.19E-06	0.00E+00
3744563758025	374456	3758025	3.42E-06	3.68E-06	3.53E-06	3.49E-08	6.84E-07	1.23E-06	0.00E+00	5.23E-07	2.62E-07	0.00E+00	0.00E+00	2.09E-07	9.63E-11	6.89E-10	0.00E+00	7.85E-10	7.85E-04	0.00E+00	1.14E-05	2.18E-06	0.00E+00
3744663758025	374466	3758025	3.41E-06	3.66E-06	3.52E-06	3.48E-08	6.82E-07	1.23E-06	0.00E+00	5.22E-07	2.61E-07	0.00E+00	0.00E+00	2.09E-07	9.59E-11	6.86E-10	0.00E+00	7.82E-10	7.82E-04	0.00E+00	1.14E-05	2.17E-06	0.00E+00
3744763758025	374476	3758025	3.39E-06	3.65E-06	3.50E-06	3.46E-08	6.79E-07	1.22E-06	0.00E+00	5.19E-07	2.60E-07	0.00E+00	0.00E+00	2.08E-07	9.55E-11	6.83E-10	0.00E+00	7.79E-10	7.79E-04	0.00E+00	1.13E-05	2.16E-06	0.00E+00
3744863758025	374486	3758025	3.38E-06	3.63E-06	3.49E-06	3.45E-08	6.76E-07	1.22E-06	0.00E+00	5.17E-07	2.59E-07	0.00E+00	0.00E+00	2.07E-07	9.51E-11	6.81E-10	0.00E+00	7.76E-10	7.76E-04	0.00E+00	1.13E-05	2.15E-06	0.00E+00
3744963758025	374496	3758025	3.36E-06	3.62E-06	3.47E-06	3.43E-08	6.73E-07	1.21E-06	0.00E+00	5.15E-07	2.57E-07	0.00E+00	0.00E+00	2.06E-07	9.47E-11	6.77E-10	0.00E+00	7.72E-10	7.72E-04	0.00E+00	1.12E-05	2.14E-06	0.00E+00
3745063758025	374506	3758025	3.35E-06	3.60E-06	3.46E-06	3.42E-08	6.70E-07	1.21E-06	0.00E+00	5.13E-07	2.56E-07	0.00E+00	0.00E+00	2.05E-07	9.43E-11	6.74E-10	0.00E+00	7.69E-10	7.69E-04	0.00E+00	1.12E-05	2.13E-06	0.00E+00
3745163758025	374516	3758025	3.33E-06	3.58E-06	3.44E-06	3.40E-08	6.67E-07	1.20E-06	0.00E+00	5.10E-07	2.55E-07	0.00E+00	0.00E+00	2.04E-07	9.38E-11	6.71E-10	0.00E+00	7.65E-10	7.65E-04	0.00E+00	1.11E-05	2.12E-06	0.00E+00
3745463758025	374546	3758025	3.28E-06	3.53E-06	3.39E-06	3.35E-08	6.56E-07	1.18E-06	0.00E+00	5.02E-07	2.51E-07	0.00E+00	0.00E+00	2.01

			SWBuilding Construction	SWDemolition	SWGrading	EYBuilding Construction	SWPaving	SWGrading	SWArchitectural Coating	NBBuilding Construction	NBBuilding Construction	NBArchitectural Coating	NBArchitectural Coating	RWBuilding Construction	Child Risk					Overlapping Phases - Maximum GLC			
Unique Identifier	X (UTM)	Y (UTM)	2026	2026	2026	2026	2027	2027	2027	2026	2027	2026	2027	2026	3rd Trimester	0<2	2<16	Total	per million	2025	2026	2027	2028
3744063758055	374406	3758055	3.73E-06	4.02E-06	3.85E-06	3.81E-08	7.47E-07	1.34E-06	0.00E+00	5.71E-07	2.86E-07	0.00E+00	0.00E+00	2.29E-07	1.05E-10	7.52E-10	0.00E+00	8.57E-10	8.57E-04	0.00E+00	1.24E-05	2.38E-06	0.00E+00
3744163758055	374416	3758055	3.72E-06	4.00E-06	3.84E-06	3.80E-08	7.45E-07	1.34E-06	0.00E+00	5.70E-07	2.85E-07	0.00E+00	0.00E+00	2.28E-07	1.05E-10	7.50E-10	0.00E+00	8.54E-10	8.54E-04	0.00E+00	1.24E-05	2.37E-06	0.00E+00
3744263758055	374426	3758055	3.71E-06	3.99E-06	3.83E-06	3.79E-08	7.43E-07	1.34E-06	0.00E+00	5.68E-07	2.84E-07	0.00E+00	0.00E+00	2.27E-07	1.04E-10	7.47E-10	0.00E+00	8.52E-10	8.52E-04	0.00E+00	1.24E-05	2.36E-06	0.00E+00
3744363758055	374436	3758055	3.70E-06	3.98E-06	3.82E-06	3.77E-08	7.40E-07	1.33E-06	0.00E+00	5.66E-07	2.83E-07	0.00E+00	0.00E+00	2.26E-07	1.04E-10	7.45E-10	0.00E+00	8.49E-10	8.49E-04	0.00E+00	1.23E-05	2.36E-06	0.00E+00
3744463758055	374446	3758055	3.69E-06	3.96E-06	3.81E-06	3.76E-08	7.38E-07	1.33E-06	0.00E+00	5.64E-07	2.82E-07	0.00E+00	0.00E+00	2.26E-07	1.04E-10	7.42E-10	0.00E+00	8.46E-10	8.46E-04	0.00E+00	1.23E-05	2.35E-06	0.00E+00
3744563758055	374456	3758055	3.67E-06	3.95E-06	3.79E-06	3.75E-08	7.35E-07	1.32E-06	0.00E+00	5.62E-07	2.81E-07	0.00E+00	0.00E+00	2.25E-07	1.03E-10	7.40E-10	0.00E+00	8.43E-10	8.43E-04	0.00E+00	1.22E-05	2.34E-06	0.00E+00
3744663758055	374466	3758055	3.66E-06	3.93E-06	3.78E-06	3.73E-08	7.32E-07	1.32E-06	0.00E+00	5.60E-07	2.80E-07	0.00E+00	0.00E+00	2.24E-07	1.03E-10	7.37E-10	0.00E+00	8.40E-10	8.40E-04	0.00E+00	1.22E-05	2.33E-06	0.00E+00
3744763758055	374476	3758055	3.64E-06	3.92E-06	3.76E-06	3.72E-08	7.29E-07	1.31E-06	0.00E+00	5.58E-07	2.79E-07	0.00E+00	0.00E+00	2.23E-07	1.03E-10	7.33E-10	0.00E+00	8.36E-10	8.36E-04	0.00E+00	1.21E-05	2.32E-06	0.00E+00
3744863758055	374486	3758055	3.63E-06	3.90E-06	3.74E-06	3.70E-08	7.26E-07	1.31E-06	0.00E+00	5.55E-07	2.78E-07	0.00E+00	0.00E+00	2.22E-07	1.02E-10	7.30E-10	0.00E+00	8.32E-10	8.32E-04	0.00E+00	1.21E-05	2.31E-06	0.00E+00
3744963758055	374496	3758055	3.61E-06	3.88E-06	3.73E-06	3.68E-08	7.22E-07	1.30E-06	0.00E+00	5.52E-07	2.77E-07	0.00E+00	0.00E+00	2.21E-07	1.02E-10	7.27E-10	0.00E+00	8.28E-10	8.28E-04	0.00E+00	1.20E-05	2.30E-06	0.00E+00
3745063758055	374506	3758055	3.59E-06	3.86E-06	3.71E-06	3.66E-08	7.18E-07	1.29E-06	0.00E+00	5.50E-07	2.75E-07	0.00E+00	0.00E+00	2.20E-07	1.01E-10	7.23E-10	0.00E+00	8.24E-10	8.24E-04	0.00E+00	1.20E-05	2.29E-06	0.00E+00
3745163758055	374516	3758055	3.57E-06	3.84E-06	3.69E-06	3.64E-08	7.15E-07	1.29E-06	0.00E+00	5.47E-07	2.73E-07	0.00E+00	0.00E+00	2.19E-07	1.01E-10	7.19E-10	0.00E+00	8.20E-10	8.20E-04	0.00E+00	1.19E-05	2.27E-06	0.00E+00
3745463758055	374546	3758055	3.51E-06	3.77E-06	3.62E-06	3.58E-08	7.02E-07	1.26E-06	0.00E+00	5.37E-07	2.69E-07	0.00E+00	0.00E+00	2.15E-07	9.88E-11	7.07E-10	0.00E+00	8.05E-10	8.05E-04	0.00E+00	1.17E-05	2.23E-06	0.00E+00
3745563758055	374556	3758055	3.49E-06	3.75E-06	3.60E-06	3.56E-08	6.98E-07	1.26E-06	0.00E+00	5.34E-07	2.67E-07	0.00E+00	0.00E+00	2.13E-07	9.81E-11	7.02E-10	0.00E+00	8.00E-10	8.00E-04	0.00E+00	1.16E-05	2.22E-06	0.00E+00
3745663758055	374566	3758055	3.46E-06	3.73E-06	3.58E-06	3.54E-08	6.93E-07	1.25E-06	0.00E+00	5.30E-07	2.65E-07	0.00E+00	0.00E+00	2.12E-07	9.75E-11	6.98E-10	0.00E+00	7.95E-10	7.95E-04	0.00E+00	1.15E-05	2.21E-06	0.00E+00
3745763758055	374576	3758055	3.44E-06	3.70E-06	3.55E-06	3.51E-08	6.89E-07	1.24E-06	0.00E+00	5.27E-07	2.63E-07	0.00E+00	0.00E+00	2.11E-07	9.69E-11	6.93E-10	0.00E+00	7.90E-10	7.90E-04	0.00E+00	1.15E-05	2.19E-06	0.00E+00
3745863758055	374586	3758055	3.42E-06	3.68E-06	3.53E-06	3.49E-08	6.84E-07	1.23E-06	0.00E+00	5.23E-07	2.62E-07	0.00E+00	0.00E+00	2.09E-07	9.63E-11	6.89E-10	0.00E+00	7.85E-10	7.85E-04	0.00E+00	1.14E-05	2.18E-06	0.00E+00
3745963758055	374596	3758055	3.40E-06	3.65E-06	3.51E-06	3.47E-08	6.80E-07	1.22E-06	0.00E+00	5.20E-07	2.60E-07	0.00E+00	0.00E+00	2.08E-07	9.56E-11	6.84E-10	0.00E+00	7.80E-10	7.80E-04	0.00E+00	1.13E-05	2.16E-06	0.00E+00
3746063758055	374606	3758055	3.37E-06	3.63E-06	3.48E-06	3.44E-08	6.75E-07	1.22E-06	0.00E+00	5.16E-07	2.58E-07	0.00E+00	0.00E+00	2.07E-07	9.50E-11	6.79E-10	0.00E+00	7.74E-10	7.74E-04	0.00E+00	1.12E-05	2.15E-06	0.00E+00
3746163758055	374616	3758055	3.35E-06	3.60E-06	3.46E-06	3.42E-08	6.70E-07	1.21E-06	0.00E+00	5.13E-07	2.56E-07	0.00E+00	0.00E+00	2.05E-07	9.43E-11	6.74E-10	0.00E+00	7.69E-10	7.69E-04	0.00E+00	1.12E-05	2.13E-06	0.00E+00
3746263758055	374626	3758055	3.32E-06	3.57E-06	3.43E-06	3.39E-08	6.65E-07	1.20E-06	0.00E+00	5.09E-07	2.54E-07	0.00E+00	0.00E+00	2.04E-07	9.36E-11	6.69E-10	0.00E+00	7.63E-10	7.63E-04	0.00E+00	1.11E-05	2.12E-06	0.00E+00
3746363758055	374636	3758055	3.30E-06	3.55E-06	3.41E-06	3.37E-08	6.60E-07	1.19E-06	0.00E+00	5.05E-07	2.52E-07	0.00E+00	0.00E+00	2.02E-07	9.28E-11	6.64E-10	0.00E+00	7.57E-10	7.57E-04	0.00E+00	1.10E-05	2.10E-06	0.00E+00
3746463758055	374646	3758055	3.27E-06	3.52E-06	3.38E-06	3.34E-08	6.55E-07	1.18E-06	0.00E+00	5.01E-07	2.50E-07	0.00E+00	0.00E+00	2.00E-07	9.21E-11	6.59E-10	0.00E+00	7.51E-10	7.51E-04	0.00E+00	1.09E-05	2.08E-06	0.00E+00
3746563758055	374656	3758055	3.25E-06	3.49E-06	3.35E-06	3.31E-08	6.49E-07	1.17E-06	0.00E+00	4.97E-07	2.48E-07	0.00E+00	0.00E+00	1.99E-07	9.13E-11	6.54E-10	0.00E+00	7.45E-10	7.45E-04	0.00E+00	1.08E-05	2.07E-06	0.00E+00
3746763758055	374676	3758055	3.19E-06	3.43E-06	3.29E-06	3.26E-08	6.39E-07	1.15E-06	0.00E+00	4.88E-07	2.44E-07	0.00E+00	0.00E+00	1.95E-07	8.98E-11	6.43E-10	0.00E+00	7.32E-10	7.32E-04	0.00E+00	1.06E-05	2.03E-06	0.00E+00
3746863758055	374686	3758055	3.16E-06	3.40E-06	3.27E-06	3.23E-08	6.33E-07	1.14E-06	0.00E+00	4.84E-07	2.42E-07	0.00E+00	0.00E+00	1.94E-07	8.91E-11	6.37E-10	0.00E+00	7.26E-10	7.26E-04	0.00E+00	1.05E-05	2.01E-06	0.00E+00
3746963758055	374696	3758055	3.14E-06	3.37E-06	3.24E-06	3.20E-08	6.28E-07	1.13E-06	0.00E+00	4.80E-07	2.40E-07	0.00E+00	0.00E+00	1.92E-07	8.83E-11	6.32E-10	0.00E+00	7.20E-10	7.20E-04	0.00E+00	1.05E-05	2.00E-06	0.00E+00
3747063758055	374706	3758055	3.11E-06	3.34E-06	3.21E-06	3.17E-08	6.22E-07	1.12E-06	0.00E+00	4.76E-07	2.38E-07	0.00E+00	0.00E+00	1.90E-07	8.75E-11	6.26E-10	0.00E+00	7.13E-10	7.13E-04	0.00E+00	1.04E-05	1.98E-06	0.00E+00
3747163758055	374716	3758055	3.08E-06	3.31E-06	3.18E-06	3.14E-08	6.16E-07	1.11E-06	0.00E+00	4.72E-07	2.36E-07	0.00E+00	0.00E+00	1.89E-07	8.67E-11	6.20E-10	0.00E+00	7.07E-10	7.07E-04	0.00E+00	1.03E-05	1.96E-06	0.00E+00
3747263758055	374726	3758055	3.05E-06	3.28E-06	3.15E-06	3.11E-08	6.11E-07	1.10E-06	0.00E+00	4.67E-07	2.34E-07	0.00E+00	0.00E+00	1.87E-07	8.59E-11	6.15E-10	0.00E+00	7.01E-10	7.01E-04	0.00E+00	1.02E-05	1.94E-06	0.00E+00
3747363758055	374736	3758055	3.02E-06	3.25E-06	3.12E-06	3.09E-08	6.05E-07	1.09E-06	0.00E+00	4.63E-07	2.31E-07	0.00E+00	0.00E+00	1.85E-07	8.51E-11	6.09E-10	0.00E+00	6.94E-10	6.94E-04	0.00E+00	1.01E-05	1.93E-06	0.00E+00
3747463758055	374746	3758055	3.00E-06	3.22E-06	3.09E-06	3.06E-08	5.99E-07	1.08E-06	0.00E+00	4.58E-07	2.29E-07	0.00E+00	0.00E+00	1.83E-07	8.43E-11	6.03E-10	0.00E+00	6.87E-10	6.87E-04	0.00E+00	9.98E-06	1.91E-06	0.00E+00
3747563758055	374756	3758055	2.97E-06	3.19E-06	3.06E-06	3.03E-08	5.94E-07	1.07E-06	0.00E+00	4.54E-07	2.27E-07	0.00E+00	0.00E+00	1.82E-07	8.35E-11	5.97E-10	0.00E+00	6.81E-10	6.81E-04	0.00E+00	9.89E-06	1.89E-06	0.00E+00
3747663758055	374766	3758055	2.94E-06	3.16E-06	3.03E-06	3.00E-08	5.88E-07	1.06E-06	0.00E+00	4.50E-07	2.25E-07	0.00E+00	0.00E+00	1.80E-07	8.27E-11	5.92E-10	0.00E+00	6.74E-10	6.74E-04	0.00E+00	9.79E-06	1.87E-06	0.00E+00
3747763758055	374776	3758055	2.91E-06	3.13E-06	3.00E-06	2.97E-08	5.82E-07	1.05E-06	0.00E+00	4.45E-07	2.23E-07	0.00E+00	0.00E+00	1.78E-07	8.19E-11	5.86E-10	0.00E+00	6.68E-10	6.68E-04	0.00E+00	9.69E-06	1.85E-06	0.00E+00
3747863758055	374786	3758055	2.88E-06	3.10E-06	2.97E-06	2.94E-08	5.76E-07	1.04E-06	0.00E+00	4.41E-07	2.20E-07	0.00E+00	0.00E+00	1.76E-07	8.11E-11	5.80E-10	0.00E+00	6.61E-10	6.61E-04	0.00E+00	9.60E-06	1.83E-06	0.00E+00
3747963758055	374796	3758055	2.85E-06	3.07E-06	2.94E-06	2.91E-08	5.70E-07	1.03E-06	0.00E+00	4.36E-07	2.18E-07	0.00E+00	0.00E+00	1.75E-07	8.03E-11	5.74E-10	0.00E+00	6.54E-10	6.54E-04	0.00E+00	9.50E-06	1.82E-06	0.00E+00
3748163758055	374816	3758055	2.79E-06	3.00E-06	2.88E-06	2.85E-08	5.59E-07	1.01E-06	0.00E+00	4.28E-07	2.14E-07	0.00E+00	0.00E+00	1.71E-07	7.86E-11	5.63E-10	0.00E+00	6.41E-10	6.41E-04	0.00E+00	9.31E-06	1.78E-06	0.00E+00
3748263758055	374826	3758055	2.76E-06	2.97E-06	2.85E-06	2.82E-08	5.53E-07	9.96E-07	0.00E+00	4.23E-07	2.12E-07	0.00E+00	0.00E+00	1.69E-07	7.78E-11	5.57E-10	0.00E+00	6.35E-10	6.35E-04	0.00E+00	9.21E-06	1.76E-06	0.00E+00
3748363758055	374836	3758055	2.74E-06	2.94E-06	2.82E-06	2.79E-08	5.47E-07	9.85E-07	0.00E+00	4.19E-07	2.09E-07	0.00E+00	0.00E+00	1.67E-07	7.70E-11	5.51E-10	0.00E+00	6.28E-10	6.28E-04	0.00E+00	9.12E-06	1.74E-06	0.00E+00
3748463758055	374846	3758055	2.71E-06	2.91E-06	2.79E-06	2.76E-08	5.42E-07	9.75E-07	0.00E+00	4.14E-07	2.07E-07	0.00E+00	0.00E+00	1.66E-07	7.62E-11	5.45E-10	0.00E+00	6.21E-10	6.21E-04	0.00E+00	9.02E-06	1.72E-06	0.00E+00
3748563758055	374856	3758055	2.68E-06	2.88E-06	2.76E-06	2.73E-08	5.36E-07	9.64E-07	0.00E+00	4.10E-07	2.05E-07	0.00E+00	0.00E+00	1.64E-07	7.54E-11	5.39E-10	0.00E+00	6.14E-10	6.14E-04	0.00E+00	8.92E-06	1.70E-06	0.00E+00
3748663758055	374866	3758055	2.65E-06	2.85E-06	2.73E-06	2.70E-08	5.30E-07	9.54E-07	0.00E+00	4.05E-07	2.03E-07	0.00E+00	0.00E+00	1.62E-07	7.46E-11	5.33E-10	0.00E+00	6.08E-10	6.08E-04	0.00E+00	8.83E-06	1.69E-06	0.00E+00
3748763758055	374876	3758055	2.62E-06	2.82E-06	2.70E-06	2.67E-08	5.24E-07	9.43E-07	0.00E+00	4.01E-07	2.00E-07	0.00E+00	0.00E+00	1.60E-07	7.37E-11	5.27E-10	0.00E+00	6.01E-10	6.01E-04	0.00E+00	8.73E-06	1.67E-06	0.00E+00
3748863758055	374886	3758055	2.59E-06	2.79E-06	2.67E-06	2.64E-08	5.18E-07	9.33E-07	0.00E+00	3.96E-07	1.98E-07	0.00E+00	0.00E+00	1.59E-07	7.29E-11	5.22E-10	0.00E+00	5.94E-10	5.94E-04	0.00E+00	8.63E-06	1.65E-06	0.00E+00
3748963758055	374896	3758055	2.56E-06	2.75E-06	2.64E-06	2.61E-08	5.12E-07	9.22E-07	0.00E+00	3.92E-07	1.96E-07	0.00E+00	0.00E+00	1.57E-07	7.21E-11	5.16E-10	0.00E+00	5.88E-10	5.88E-04	0.00E+00	8.53E-06	1.63E-06	0.00E+00
3749063758055	374906	3758055	2.53E-06	2.72E-06	2.62E-06	2.58E-08	5.07E-07	9.12E-07	0.00E+00	3.88E-07	1.94E-07	0.00E+00	0.00E+00	1.55E-07	7.13E-11	5.10E-10	0.00E+00	5.81E-10	5.81E-04	0.00E+00	8.44E-06	1.61E-06	0.00E+00
3749263758055	374926	3758065	3.87E-06	4.17E-06	4.00E-06	3.95E-08	7.75E-07	1.40E-06	0.00E+00	5.93E-07	2.97E-07	0.00E+00	0.00E+00	2.37E-07	1.09E-10	7.80E-10	0.00E+00	8.89E-10	8.89E-04	0.00E+00	1.29E-05	2.47E-06	0.00E+00
3743063758065	374306	3758065	3.88E-06	4.17E-06	4.00E-06	3.95E-08	7.75E-07	1.40E-06	0.00E+00	5.93E-07	2.97E-07	0.00E+00	0.00E+00	2.37E-07	1.09E-10	7.80E-10	0.00E+00	8.90E-10	8.90E-04	0.00E+00	1.29E-05	2.47E-06	0.00E+00
3743163758065	374316	3758065	3.88E-06	4.17E-06	4.00E-06	3.95E-08	7.75E-07	1.40E-06	0.00E+00	5.93E-07	2.97E-07	0.00E+00	0.00E+00	2.37E-07	1.09E-10	7.80E-10	0.00E+00	8.90E-10	8.90E-04	0.00E+00	1.29E-05	2.47E-06	0.00E+00
3743263758065	374326	3758065	3.87E-06	4.17E-06	4.00E-06	3.95E-08	7.75E-07	1.40E-06	0.00E+00	5.93E-07	2.97E-07	0.00E+00	0.00E+00	2.37E-07	1.09E-10	7.80E-10	0.00E+00	8.89E-10	8.89E-04	0.00E+00	1.29E-05	2.47E-06	0.00E+00
3743363758065	374336	3758065	3.87E-06	4.16E-06	4.00E-06	3.95E-08	7.75E-07	1.39E-06	0.00E+00	5.93E-07	2.96E-07	0.00E+00	0.00E+00	2.37E-07	1.09E-10	7.80E-10	0.00E+00	8.89E-10	8.89E-04	0.00E+00	1.29E-05	2.47E-06	0.00E+00
3743463758065	374346	3758065	3.87E-06	4.16E-06	3.99E-06	3.95E-08	7.74E-07	1.39E-06	0.00E+00	5.92E-07	2.96E-07	0.00E+00	0.00E+00	2.37E-07	1.09E-10	7.79E-10	0.00E+00	8.88E-10	8.88E-04	0.00E+00	1.29E-05	2.46E-06	0.00E+00
3743563758065	374356	3758065	3.86E-06	4.16E-06	3.99E-06	3.94E-08	7.73E-07	1.39E-06	0.00E+00	5.91E-07	2.96E-07	0.00E+00	0.00E+00	2.37E-07	1.09E-10	7.78E-10	0.00E+00	8.87E-10	8.87E-04	0.00E+00	1.29E-05	2.46E-06	0.00E+00
3743663758065	374366	3758065	3.86E-06	4.15E-06	3.98E-06	3.94E-08	7.72E-07	1.39E-06	0.00E+00	5.91E-07	2.95E-07	0.00E+00	0.00E+00	2.36E-07	1.09E-10	7.77E-10	0.00E+00	8.86E-10	8.86E-04	0.00E+00	1.29E-05	2.46E-06	0.00E+00
3743763758065	374376	3758065	3.85E-06	4.14E-06	3.98E-06	3.93E-08	7.71E-07	1.39E-06	0.00E+00	5.90E-07	2.95E-07	0.00E+00	0.00E+00	2.36E-07	1.08E-10	7.76E-10	0.00E+00	8.84E-10	8.84E-04	0.00E+00	1.28E-05	2.45E-06	0.00E+00
3743963758065	374396	3758065	3.84E-06	4.13E-06	3.96E-06	3.91E-08	7.67E-07	1.38E-06	0.00E+00	5.87E-07	2.94E-07	0.00E+00	0.00E+00	2.35E-07	1.08E-10	7.72E-10	0.00E+00	8.80E-10	8.80E-04	0.00E+00	1.28E-05	2.44E-06	0.00E+00
3744063758065	374406	3758065	3.83E-06	4.12E-06	3.95E-06	3.91E-08	7.66E-07	1.38E-06	0.00E+00	5.86E-07	2.93E-07	0.00E+00	0.00E+00	2.34E-07	1.08E-10	7.71E-10	0.00E+00	8.78E-10	8.78E-04	0.00E+00	1.28E-05	2.44E-06	0.00E+00
3744163758065	374416	3758065	3.82E-06	4.10E-06	3.94E-06	3.89E-08	7.64E-07	1.37E-06	0.00E+00	5.84E-07	2.92E-07	0.00E+00	0.00E+00	2.34E-07	1.07E-10	7.68E-10	0.00E+00	8.76E-10	8.76E-04	0.00E+00	1.27E-05	2.43E-06	0.00E+00
3744263758065	374426	3758065	3.80E-06	4.09E-06	3.93E-06	3.88E-08	7.61E-07	1.37E-06	0.00E+00	5.82E-07	2.91E-07	0.00E+00	0.00E+00	2.33E-07	1.07E-10	7.66E-10	0.00E+00	8.73E-10	8.73E-04	0.00E+00	1.27E-05	2.42E-06	0.00E+00
3744363758065	374436	3758065	3.79E-06	4.08E-06	3.91E-06	3.87E-08	7.59E-07	1.37E-06	0.00E+00	5.80E-07	2.90E-07	0.00E+00	0.00E+00	2.32E-07	1.07E-10	7.63E-10	0.00E+00	8.70E-10	8.70E-04	0.00E+00	1.26E-05	2.41E-06	0.00E+00
3744463758065	374446	3758065	3.78E-06	4.06E-06	3.90E-06	3.85E-08	7.56E-07	1.36E-06	0.00E+00	5.78E-07	2.89E-07	0.00E+00	0.00E+00	2.31E-07	1.06E-10	7.61E-10	0.00E+00	8.67E-10	8.67E-04	0.00E+00	1.26E-05	2.41E-06	0.00E+00
3744563758065	374456	3758065	3.76E-06	4.05E-06	3.89E-06	3.84E-08	7.53E-07	1.36E-06	0.00E+00	5.76E-07	2.88E-07	0.00E+00	0.00E+00	2.30E-07	1.06E-10	7.58E-10	0.00E+00	8.64E-10	8.64E-04	0.00E+00	1.25E-05	2.40E-06	0.00E+00
3744663758065	374466	3758065	3.75E-06	4.03E-06	3.87E-06	3.82E-08	7.50E-07	1.35E-06	0.00E+00	5.74E-07	2.87E-07	0.00E+00	0.00E+00	2.29E-07	1.06E-10	7.55E-10	0.00E+00	8.60E-10	8.60E-04	0.00E+00	1.25E-05	2.39E-06	0.00E+00
3744763758065	374476	3758065	3.73E-06	4.01E-06	3.85E-06	3.81E-08	7.47E-07	1.34E-06	0.00E+00	5.71E-07	2.86E-07	0.00E+00	0.00E+00	2.28E-07	1.05E-10	7.51E-10	0.00E+00	8.56E-10	8.56E-04	0.00E+00	1.24E-05	2.38E-06	0.00E+00
3744863758065	374486	3758065	3.71E-06	3.99E-06	3.83E-06	3.79E-08	7.43E-07	1.34E-06	0.00E+00	5.69E-07	2.84E-07	0.00E+00	0.00E+00	2.27E-07	1.05E-10	7.48E-10	0.00E+00	8.53E-10	8.53E-04	0.00E+00	1.24E-05	2.37E-06	0.00E+00
3744963758065	374496	3758065	3.70E-06	3.98E-06	3.82E-06	3.77E-08	7.40E-07	1.33E-06	0.00E+00	5.66E-07	2.83E-07	0.00E+00	0.00E+00	2.26E-07	1.04E-10	7.44E-10	0.00E+00	8.48E-10	8.48E-04	0.00E+00	1.23E-05	2.35E-06	0.00E+00
3745063758065	374506	3758065	3.68E-06	3.95E-06	3.80E-06	3.75E-08	7.36E-07	1.32E-06	0.00E+00	5.63E-07	2.81E-07	0.00E+00	0.00E+00	2.25E-07	1.04E-10	7.40E-10	0.00E+00	8.44E-10	8.44E-04	0.00E+00	1.23E-05	2.34E-06	0.00E+00
3745163758065	374516	3758065	3.66E-06	3.93E-06	3.78E-06	3.73E-08	7.32E-07	1.32E-06	0.00E+00	5.60E-07	2.80E-07	0.00E+00	0.00E+00	2.24E-07	1.03E-10	7.36E-10	0.00E+00	8.39E-10	8.39E-04	0.00E+00	1.22E-05	2.33E-06	0.00E+00
3745463758065	374546	3758065	3.59E-06	3.86E-06	3.71E-06	3.67E-08	7.19E-07	1.29E-06	0.00E+00	5.50E-07	2.75E-07	0.00E+00	0.00E+00	2.20E-07	1.01E-10	7.23E-10	0.00E+00	8.24E-10	8.24E-04	0.00E+00	1.20E-05	2.29E-06	0.00E+00
3745563758065	374556	3758065	3.57E-06	3.84E-06	3.68E-06	3.64E-08	7.14E-07	1.29E-06	0.00E+00	5.46E-07	2.73E-07	0.00E+00	0.00E+00	2.18E-07	1.00E-10	7.19E-10	0.00E+00	8.19E-10	8.19E-04	0.00E+00	1.19E-05	2.27E-06	0.00E+00
3745663758065	374566	3758065	3.55E-06	3.81E-06	3.66E-06	3.62E-08	7.09E-07	1.28E-06	0.00E+00	5.43E-07	2.71E-07	0.00E+00	0.00E+00	2.17E-07	9.98E-11	7.14E-10	0.00E+00	8.14E-10	8.14E-04	0.00E+00	1.18E-05	2.26E-06	0.00E+00
3745763758065	374576	3758065	3.52E-06	3.79E-06	3.64E-06	3.59E-08	7.05E-07	1.27E-06	0.00E+00	5.39E-07	2.70E-07	0.00E+00	0.00E+00	2.16E-07	9.91E-11	7.09E-10	0.00E+00	8.08E-10	8.08E-04	0.00E+00	1.17E-05	2.24E-06	0.00E+00
3745863758065	374586	3758065	3.50E-06	3.76E-06	3.61E-06	3.57E-08	7.00E-07	1.26E-06	0.00E+00	5.36E-07	2.68E-07	0.00E+00	0.00E+00	2.14E-07	9.85E-11	7.05E-10	0.00E+00	8.03E-10	8.03E-04	0.00E+00	1.17E-05	2.23E-06	0.00E+00
3745963758065	374596	3758065	3.48E-06	3.74E-06	3.59E-06	3.55E-08	6.95E-07	1.25E-06	0.00E+00	5.32E-07	2.66E-07	0.00E+00	0.00E+00	2.13

			SWBuilding Construction	SWDemolition	SWGrading	EYBuilding Construction	SWPaving	SWGrading	SWArchitectural Coating	NBBuilding Construction	NBBuilding Construction	NBArchitectural Coating	NBArchitectural Coating	RWBuilding Construction	Child Risk					Overlapping Phases - Maximum GLC			
Unique Identifier	X (UTM)	Y (UTM)	2026	2026	2026	2026	2027	2027	2027	2026	2027	2026	2027	2026	3rd Trimester	0<2	2<16	Total	per million	2025	2026	2027	2028
3749263758075	374926	3758075	2.56E-06	2.75E-06	2.64E-06	2.61E-08	5.13E-07	9.23E-07	0.00E+00	3.92E-07	1.96E-07	0.00E+00	0.00E+00	1.57E-07	7.21E-11	5.16E-10	0.00E+00	5.88E-10	5.88E-04	0.00E+00	8.54E-06	1.63E-06	0.00E+00
3749463758075	374946	3758075	2.50E-06	2.69E-06	2.58E-06	2.55E-08	5.01E-07	9.02E-07	0.00E+00	3.83E-07	1.92E-07	0.00E+00	0.00E+00	1.53E-07	7.05E-11	5.04E-10	0.00E+00	5.75E-10	5.75E-04	0.00E+00	8.34E-06	1.59E-06	0.00E+00
3749563758075	374956	3758075	2.48E-06	2.66E-06	2.56E-06	2.53E-08	4.95E-07	8.91E-07	0.00E+00	3.79E-07	1.89E-07	0.00E+00	0.00E+00	1.52E-07	6.97E-11	4.98E-10	0.00E+00	5.68E-10	5.68E-04	0.00E+00	8.25E-06	1.58E-06	0.00E+00
3749663758075	374966	3758075	2.45E-06	2.63E-06	2.52E-06	2.50E-08	4.89E-07	8.81E-07	0.00E+00	3.74E-07	1.87E-07	0.00E+00	0.00E+00	1.50E-07	6.88E-11	4.92E-10	0.00E+00	5.61E-10	5.61E-04	0.00E+00	8.15E-06	1.56E-06	0.00E+00
3749763758075	374976	3758075	2.42E-06	2.60E-06	2.50E-06	2.47E-08	4.84E-07	8.71E-07	0.00E+00	3.70E-07	1.85E-07	0.00E+00	0.00E+00	1.48E-07	6.81E-11	4.87E-10	0.00E+00	5.55E-10	5.55E-04	0.00E+00	8.06E-06	1.54E-06	0.00E+00
3749863758075	374986	3758075	2.39E-06	2.57E-06	2.47E-06	2.44E-08	4.78E-07	8.61E-07	0.00E+00	3.66E-07	1.83E-07	0.00E+00	0.00E+00	1.46E-07	6.73E-11	4.82E-10	0.00E+00	5.49E-10	5.49E-04	0.00E+00	7.97E-06	1.52E-06	0.00E+00
3742763758085	374276	3758085	4.07E-06	4.38E-06	4.21E-06	4.16E-08	8.15E-07	1.47E-06	0.00E+00	6.24E-07	3.12E-07	0.00E+00	0.00E+00	2.49E-07	1.15E-10	8.20E-10	0.00E+00	9.35E-10	9.35E-04	0.00E+00	1.36E-05	2.59E-06	0.00E+00
3742863758085	374286	3758085	4.08E-06	4.39E-06	4.21E-06	4.16E-08	8.16E-07	1.47E-06	0.00E+00	6.24E-07	3.12E-07	0.00E+00	0.00E+00	2.50E-07	1.15E-10	8.21E-10	0.00E+00	9.36E-10	9.36E-04	0.00E+00	1.36E-05	2.60E-06	0.00E+00
3742963758085	374296	3758085	4.08E-06	4.39E-06	4.21E-06	4.16E-08	8.16E-07	1.47E-06	0.00E+00	6.24E-07	3.12E-07	0.00E+00	0.00E+00	2.50E-07	1.15E-10	8.22E-10	0.00E+00	9.36E-10	9.36E-04	0.00E+00	1.36E-05	2.60E-06	0.00E+00
3743063758085	374306	3758085	4.08E-06	4.39E-06	4.21E-06	4.16E-08	8.16E-07	1.47E-06	0.00E+00	6.25E-07	3.12E-07	0.00E+00	0.00E+00	2.50E-07	1.15E-10	8.22E-10	0.00E+00	9.37E-10	9.37E-04	0.00E+00	1.36E-05	2.60E-06	0.00E+00
3743163758085	374316	3758085	4.08E-06	4.39E-06	4.21E-06	4.16E-08	8.16E-07	1.47E-06	0.00E+00	6.25E-07	3.12E-07	0.00E+00	0.00E+00	2.50E-07	1.15E-10	8.22E-10	0.00E+00	9.36E-10	9.36E-04	0.00E+00	1.36E-05	2.60E-06	0.00E+00
3743263758085	374326	3758085	4.08E-06	4.39E-06	4.21E-06	4.16E-08	8.16E-07	1.47E-06	0.00E+00	6.24E-07	3.12E-07	0.00E+00	0.00E+00	2.50E-07	1.15E-10	8.21E-10	0.00E+00	9.36E-10	9.36E-04	0.00E+00	1.36E-05	2.60E-06	0.00E+00
3743363758085	374336	3758085	4.08E-06	4.38E-06	4.21E-06	4.16E-08	8.16E-07	1.47E-06	0.00E+00	6.24E-07	3.12E-07	0.00E+00	0.00E+00	2.50E-07	1.15E-10	8.21E-10	0.00E+00	9.36E-10	9.36E-04	0.00E+00	1.36E-05	2.60E-06	0.00E+00
3743463758085	374346	3758085	4.07E-06	4.38E-06	4.21E-06	4.16E-08	8.15E-07	1.47E-06	0.00E+00	6.23E-07	3.12E-07	0.00E+00	0.00E+00	2.49E-07	1.15E-10	8.20E-10	0.00E+00	9.35E-10	9.35E-04	0.00E+00	1.36E-05	2.59E-06	0.00E+00
3743563758085	374356	3758085	4.07E-06	4.37E-06	4.20E-06	4.15E-08	8.14E-07	1.47E-06	0.00E+00	6.23E-07	3.11E-07	0.00E+00	0.00E+00	2.49E-07	1.14E-10	8.19E-10	0.00E+00	9.34E-10	9.34E-04	0.00E+00	1.36E-05	2.59E-06	0.00E+00
3743663758085	374366	3758085	4.06E-06	4.37E-06	4.19E-06	4.14E-08	8.13E-07	1.46E-06	0.00E+00	6.22E-07	3.11E-07	0.00E+00	0.00E+00	2.49E-07	1.14E-10	8.18E-10	0.00E+00	9.32E-10	9.32E-04	0.00E+00	1.35E-05	2.59E-06	0.00E+00
3743763758085	374376	3758085	4.05E-06	4.36E-06	4.19E-06	4.14E-08	8.11E-07	1.46E-06	0.00E+00	6.21E-07	3.10E-07	0.00E+00	0.00E+00	2.48E-07	1.14E-10	8.16E-10	0.00E+00	9.30E-10	9.30E-04	0.00E+00	1.35E-05	2.58E-06	0.00E+00
3743963758085	374396	3758085	4.03E-06	4.34E-06	4.17E-06	4.12E-08	8.07E-07	1.45E-06	0.00E+00	6.18E-07	3.09E-07	0.00E+00	0.00E+00	2.47E-07	1.14E-10	8.12E-10	0.00E+00	9.26E-10	9.26E-04	0.00E+00	1.34E-05	2.57E-06	0.00E+00
3744063758085	374406	3758085	4.03E-06	4.33E-06	4.16E-06	4.11E-08	8.05E-07	1.45E-06	0.00E+00	6.16E-07	3.08E-07	0.00E+00	0.00E+00	2.46E-07	1.13E-10	8.10E-10	0.00E+00	9.24E-10	9.24E-04	0.00E+00	1.34E-05	2.56E-06	0.00E+00
3744163758085	374416	3758085	4.01E-06	4.32E-06	4.14E-06	4.10E-08	8.03E-07	1.45E-06	0.00E+00	6.14E-07	3.07E-07	0.00E+00	0.00E+00	2.46E-07	1.13E-10	8.08E-10	0.00E+00	9.21E-10	9.21E-04	0.00E+00	1.34E-05	2.56E-06	0.00E+00
3744263758085	374426	3758085	4.00E-06	4.30E-06	4.13E-06	4.08E-08	8.00E-07	1.44E-06	0.00E+00	6.12E-07	3.06E-07	0.00E+00	0.00E+00	2.45E-07	1.13E-10	8.06E-10	0.00E+00	9.18E-10	9.18E-04	0.00E+00	1.33E-05	2.55E-06	0.00E+00
3744363758085	374436	3758085	3.99E-06	4.29E-06	4.12E-06	4.07E-08	7.98E-07	1.44E-06	0.00E+00	6.10E-07	3.05E-07	0.00E+00	0.00E+00	2.44E-07	1.12E-10	8.03E-10	0.00E+00	9.15E-10	9.15E-04	0.00E+00	1.33E-05	2.54E-06	0.00E+00
3744463758085	374446	3758085	3.97E-06	4.27E-06	4.10E-06	4.05E-08	7.95E-07	1.43E-06	0.00E+00	6.08E-07	3.04E-07	0.00E+00	0.00E+00	2.43E-07	1.12E-10	8.00E-10	0.00E+00	9.12E-10	9.12E-04	0.00E+00	1.32E-05	2.53E-06	0.00E+00
3744563758085	374456	3758085	3.96E-06	4.25E-06	4.08E-06	4.04E-08	7.92E-07	1.42E-06	0.00E+00	6.06E-07	3.03E-07	0.00E+00	0.00E+00	2.42E-07	1.11E-10	7.97E-10	0.00E+00	9.08E-10	9.08E-04	0.00E+00	1.32E-05	2.52E-06	0.00E+00
3744663758085	374466	3758085	3.94E-06	4.24E-06	4.07E-06	4.02E-08	7.88E-07	1.42E-06	0.00E+00	6.03E-07	3.01E-07	0.00E+00	0.00E+00	2.41E-07	1.11E-10	7.93E-10	0.00E+00	9.04E-10	9.04E-04	0.00E+00	1.31E-05	2.51E-06	0.00E+00
3744763758085	374476	3758085	3.92E-06	4.22E-06	4.05E-06	4.00E-08	7.84E-07	1.41E-06	0.00E+00	6.00E-07	3.00E-07	0.00E+00	0.00E+00	2.40E-07	1.10E-10	7.89E-10	0.00E+00	9.00E-10	9.00E-04	0.00E+00	1.31E-05	2.50E-06	0.00E+00
3744863758085	374486	3758085	3.90E-06	4.20E-06	4.03E-06	3.98E-08	7.81E-07	1.41E-06	0.00E+00	5.97E-07	2.99E-07	0.00E+00	0.00E+00	2.39E-07	1.10E-10	7.86E-10	0.00E+00	8.95E-10	8.95E-04	0.00E+00	1.30E-05	2.48E-06	0.00E+00
3744963758085	374496	3758085	3.88E-06	4.17E-06	4.01E-06	3.96E-08	7.77E-07	1.40E-06	0.00E+00	5.94E-07	2.97E-07	0.00E+00	0.00E+00	2.38E-07	1.09E-10	7.82E-10	0.00E+00	8.91E-10	8.91E-04	0.00E+00	1.29E-05	2.47E-06	0.00E+00
3745063758085	374506	3758085	3.86E-06	4.15E-06	3.99E-06	3.94E-08	7.72E-07	1.39E-06	0.00E+00	5.91E-07	2.95E-07	0.00E+00	0.00E+00	2.36E-07	1.09E-10	7.77E-10	0.00E+00	8.86E-10	8.86E-04	0.00E+00	1.29E-05	2.46E-06	0.00E+00
3745163758085	374516	3758085	3.84E-06	4.13E-06	3.96E-06	3.92E-08	7.68E-07	1.38E-06	0.00E+00	5.88E-07	2.94E-07	0.00E+00	0.00E+00	2.35E-07	1.08E-10	7.73E-10	0.00E+00	8.81E-10	8.81E-04	0.00E+00	1.28E-05	2.44E-06	0.00E+00
3745463758085	374546	3758085	3.77E-06	4.05E-06	3.89E-06	3.84E-08	7.53E-07	1.36E-06	0.00E+00	5.76E-07	2.88E-07	0.00E+00	0.00E+00	2.31E-07	1.06E-10	7.58E-10	0.00E+00	8.64E-10	8.64E-04	0.00E+00	1.25E-05	2.40E-06	0.00E+00
3745563758085	374556	3758085	3.74E-06	4.02E-06	3.86E-06	3.82E-08	7.48E-07	1.35E-06	0.00E+00	5.73E-07	2.86E-07	0.00E+00	0.00E+00	2.29E-07	1.05E-10	7.53E-10	0.00E+00	8.58E-10	8.58E-04	0.00E+00	1.25E-05	2.38E-06	0.00E+00
3745663758085	374566	3758085	3.71E-06	4.00E-06	3.84E-06	3.79E-08	7.43E-07	1.34E-06	0.00E+00	5.69E-07	2.84E-07	0.00E+00	0.00E+00	2.27E-07	1.05E-10	7.48E-10	0.00E+00	8.53E-10	8.53E-04	0.00E+00	1.24E-05	2.37E-06	0.00E+00
3745763758085	374576	3758085	3.69E-06	3.97E-06	3.81E-06	3.76E-08	7.38E-07	1.33E-06	0.00E+00	5.65E-07	2.82E-07	0.00E+00	0.00E+00	2.26E-07	1.04E-10	7.43E-10	0.00E+00	8.47E-10	8.47E-04	0.00E+00	1.23E-05	2.35E-06	0.00E+00
3745863758085	374586	3758085	3.66E-06	3.94E-06	3.78E-06	3.74E-08	7.34E-07	1.32E-06	0.00E+00	5.61E-07	2.80E-07	0.00E+00	0.00E+00	2.24E-07	1.03E-10	7.38E-10	0.00E+00	8.41E-10	8.41E-04	0.00E+00	1.22E-05	2.34E-06	0.00E+00
3745963758085	374596	3758085	3.64E-06	3.91E-06	3.76E-06	3.71E-08	7.28E-07	1.31E-06	0.00E+00	5.57E-07	2.79E-07	0.00E+00	0.00E+00	2.23E-07	1.02E-10	7.33E-10	0.00E+00	8.35E-10	8.35E-04	0.00E+00	1.21E-05	2.32E-06	0.00E+00
3746063758085	374606	3758085	3.61E-06	3.88E-06	3.73E-06	3.69E-08	7.23E-07	1.30E-06	0.00E+00	5.53E-07	2.76E-07	0.00E+00	0.00E+00	2.21E-07	1.02E-10	7.27E-10	0.00E+00	8.29E-10	8.29E-04	0.00E+00	1.20E-05	2.30E-06	0.00E+00
3746163758085	374616	3758085	3.58E-06	3.85E-06	3.70E-06	3.66E-08	7.17E-07	1.29E-06	0.00E+00	5.49E-07	2.74E-07	0.00E+00	0.00E+00	2.19E-07	1.01E-10	7.22E-10	0.00E+00	8.23E-10	8.23E-04	0.00E+00	1.19E-05	2.28E-06	0.00E+00
3746263758085	374626	3758085	3.56E-06	3.82E-06	3.67E-06	3.63E-08	7.11E-07	1.28E-06	0.00E+00	5.44E-07	2.72E-07	0.00E+00	0.00E+00	2.18E-07	1.00E-10	7.16E-10	0.00E+00	8.16E-10	8.16E-04	0.00E+00	1.18E-05	2.26E-06	0.00E+00
3746363758085	374636	3758085	3.53E-06	3.79E-06	3.64E-06	3.60E-08	7.05E-07	1.27E-06	0.00E+00	5.40E-07	2.70E-07	0.00E+00	0.00E+00	2.16E-07	9.92E-11	7.10E-10	0.00E+00	8.09E-10	8.09E-04	0.00E+00	1.17E-05	2.25E-06	0.00E+00
3746463758085	374646	3758085	3.50E-06	3.76E-06	3.61E-06	3.57E-08	7.00E-07	1.26E-06	0.00E+00	5.35E-07	2.68E-07	0.00E+00	0.00E+00	2.14E-07	9.84E-11	7.04E-10	0.00E+00	8.02E-10	8.02E-04	0.00E+00	1.17E-05	2.23E-06	0.00E+00
3746563758085	374656	3758085	3.47E-06	3.73E-06	3.58E-06	3.54E-08	6.94E-07	1.25E-06	0.00E+00	5.31E-07	2.65E-07	0.00E+00	0.00E+00	2.12E-07	9.76E-11	6.98E-10	0.00E+00	7.96E-10	7.96E-04	0.00E+00	1.16E-05	2.21E-06	0.00E+00
3746763758085	374676	3758085	3.40E-06	3.66E-06	3.51E-06	3.47E-08	6.81E-07	1.23E-06	0.00E+00	5.21E-07	2.61E-07	0.00E+00	0.00E+00	2.08E-07	9.58E-11	6.86E-10	0.00E+00	7.81E-10	7.81E-04	0.00E+00	1.13E-05	2.17E-06	0.00E+00
3746863758085	374686	3758085	3.37E-06	3.63E-06	3.48E-06	3.44E-08	6.75E-07	1.22E-06	0.00E+00	5.16E-07	2.58E-07	0.00E+00	0.00E+00	2.07E-07	9.50E-11	6.79E-10	0.00E+00	7.74E-10	7.74E-04	0.00E+00	1.12E-05	2.15E-06	0.00E+00
3746963758085	374696	3758085	3.34E-06	3.59E-06	3.45E-06	3.41E-08	6.69E-07	1.20E-06	0.00E+00	5.12E-07	2.56E-07	0.00E+00	0.00E+00	2.05E-07	9.41E-11	6.73E-10	0.00E+00	7.67E-10	7.67E-04	0.00E+00	1.11E-05	2.13E-06	0.00E+00
3747063758085	374706	3758085	3.31E-06	3.56E-06	3.42E-06	3.38E-08	6.62E-07	1.19E-06	0.00E+00	5.07E-07	2.53E-07	0.00E+00	0.00E+00	2.03E-07	9.32E-11	6.67E-10	0.00E+00	7.60E-10	7.60E-04	0.00E+00	1.10E-05	2.11E-06	0.00E+00
3747163758085	374716	3758085	3.28E-06	3.53E-06	3.39E-06	3.35E-08	6.56E-07	1.18E-06	0.00E+00	5.02E-07	2.51E-07	0.00E+00	0.00E+00	2.01E-07	9.23E-11	6.60E-10	0.00E+00	7.53E-10	7.53E-04	0.00E+00	1.09E-05	2.09E-06	0.00E+00
3747263758085	374726	3758085	3.25E-06	3.49E-06	3.35E-06	3.31E-08	6.50E-07	1.17E-06	0.00E+00	4.97E-07	2.48E-07	0.00E+00	0.00E+00	1.99E-07	9.14E-11	6.54E-10	0.00E+00	7.45E-10	7.45E-04	0.00E+00	1.08E-05	2.07E-06	0.00E+00
3747363758085	374736	3758085	3.22E-06	3.46E-06	3.32E-06	3.28E-08	6.43E-07	1.16E-06	0.00E+00	4.92E-07	2.46E-07	0.00E+00	0.00E+00	1.97E-07	9.05E-11	6.47E-10	0.00E+00	7.38E-10	7.38E-04	0.00E+00	1.07E-05	2.05E-06	0.00E+00
3747463758085	374746	3758085	3.18E-06	3.42E-06	3.29E-06	3.25E-08	6.37E-07	1.15E-06	0.00E+00	4.87E-07	2.44E-07	0.00E+00	0.00E+00	1.95E-07	8.96E-11	6.41E-10	0.00E+00	7.30E-10	7.30E-04	0.00E+00	1.06E-05	2.03E-06	0.00E+00
3747563758085	374756	3758085	3.15E-06	3.39E-06	3.25E-06	3.21E-08	6.30E-07	1.13E-06	0.00E+00	4.82E-07	2.41E-07	0.00E+00	0.00E+00	1.93E-07	8.87E-11	6.34E-10	0.00E+00	7.23E-10	7.23E-04	0.00E+00	1.05E-05	2.01E-06	0.00E+00
3747663758085	374766	3758085	3.12E-06	3.35E-06	3.22E-06	3.18E-08	6.24E-07	1.12E-06	0.00E+00	4.77E-07	2.39E-07	0.00E+00	0.00E+00	1.91E-07	8.78E-11	6.28E-10	0.00E+00	7.16E-10	7.16E-04	0.00E+00	1.04E-05	1.99E-06	0.00E+00
3747763758085	374776	3758085	3.09E-06	3.32E-06	3.19E-06	3.15E-08	6.17E-07	1.11E-06	0.00E+00	4.72E-07	2.36E-07	0.00E+00	0.00E+00	1.89E-07	8.69E-11	6.21E-10	0.00E+00	7.08E-10	7.08E-04	0.00E+00	1.03E-05	1.97E-06	0.00E+00
3747863758085	374786	3758085	3.05E-06	3.28E-06	3.15E-06	3.12E-08	6.11E-07	1.10E-06	0.00E+00	4.67E-07	2.34E-07	0.00E+00	0.00E+00	1.87E-07	8.60E-11	6.15E-10	0.00E+00	7.01E-10	7.01E-04	0.00E+00	1.02E-05	1.94E-06	0.00E+00
3747963758085	374796	3758085	3.02E-06	3.25E-06	3.12E-06	3.08E-08	6.05E-07	1.09E-06	0.00E+00	4.62E-07	2.31E-07	0.00E+00	0.00E+00	1.85E-07	8.50E-11	6.08E-10	0.00E+00	6.93E-10	6.93E-04	0.00E+00	1.01E-05	1.92E-06	0.00E+00
3748163758085	374816	3758085	2.96E-06	3.18E-06	3.05E-06	3.02E-08	5.92E-07	1.06E-06	0.00E+00	4.53E-07	2.26E-07	0.00E+00	0.00E+00	1.81E-07	8.32E-11	5.95E-10	0.00E+00	6.79E-10	6.79E-04	0.00E+00	9.85E-06	1.88E-06	0.00E+00
3748263758085	374826	3758085	2.92E-06	3.15E-06	3.02E-06	2.98E-08	5.85E-07	1.05E-06	0.00E+00	4.48E-07	2.24E-07	0.00E+00	0.00E+00	1.79E-07	8.23E-11	5.89E-10	0.00E+00	6.71E-10	6.71E-04	0.00E+00	9.75E-06	1.86E-06	0.00E+00
3748363758085	374836	3758085	2.89E-06	3.11E-06	2.99E-06	2.95E-08	5.79E-07	1.04E-06	0.00E+00	4.43E-07	2.21E-07	0.00E+00	0.00E+00	1.77E-07	8.14E-11	5.82E-10	0.00E+00	6.64E-10	6.64E-04	0.00E+00	9.64E-06	1.84E-06	0.00E+00
3748463758085	374846	3758085	2.86E-06	3.08E-06	2.95E-06	2.92E-08	5.72E-07	1.03E-06	0.00E+00	4.38E-07	2.19E-07	0.00E+00	0.00E+00	1.75E-07	8.05E-11	5.76E-10	0.00E+00	6.57E-10	6.57E-04	0.00E+00	9.53E-06	1.82E-06	0.00E+00
3748563758085	374856	3758085	2.83E-06	3.04E-06	2.92E-06	2.89E-08	5.66E-07	1.02E-06	0.00E+00	4.33E-07	2.16E-07	0.00E+00	0.00E+00	1.73E-07	7.96E-11	5.70E-10	0.00E+00	6.49E-10	6.49E-04	0.00E+00	9.42E-06	1.80E-06	0.00E+00
3748663758085	374866	3758085	2.80E-06	3.01E-06	2.89E-06	2.85E-08	5.59E-07	1.01E-06	0.00E+00	4.28E-07	2.14E-07	0.00E+00	0.00E+00	1.71E-07	7.87E-11	5.63E-10	0.00E+00	6.42E-10	6.42E-04	0.00E+00	9.31E-06	1.78E-06	0.00E+00
3748763758085	374876	3758085	2.76E-06	2.97E-06	2.85E-06	2.82E-08	5.53E-07	9.95E-07	0.00E+00	4.23E-07	2.11E-07	0.00E+00	0.00E+00	1.69E-07	7.78E-11	5.56E-10	0.00E+00	6.34E-10	6.34E-04	0.00E+00	9.21E-06	1.76E-06	0.00E+00
3748863758085	374886	3758085	2.73E-06	2.94E-06	2.82E-06	2.79E-08	5.46E-07	9.84E-07	0.00E+00	4.18E-07	2.09E-07	0.00E+00	0.00E+00	1.67E-07	7.69E-11	5.50E-10	0.00E+00	6.27E-10	6.27E-04	0.00E+00	9.10E-06	1.74E-06	0.00E+00
3748963758085	374896	3758085	2.70E-06	2.90E-06	2.79E-06	2.75E-08	5.40E-07	9.72E-07	0.00E+00	4.13E-07	2.07E-07	0.00E+00	0.00E+00	1.65E-07	7.60E-11	5.44E-10	0.00E+00	6.20E-10	6.20E-04	0.00E+00	9.00E-06	1.72E-06	0.00E+00
3749063758085	374906	3758085	2.67E-06	2.87E-06	2.75E-06	2.72E-08	5.34E-07	9.61E-07	0.00E+00	4.08E-07	2.04E-07	0.00E+00	0.00E+00	1.63E-07	7.51E-11	5.37E-10	0.00E+00	6.12E-10	6.12E-04	0.00E+00	8.89E-06	1.70E-06	0.00E+00
3749163758085	374916	3758085	2.64E-06	2.84E-06	2.72E-06	2.69E-08	5.28E-07	9.50E-07	0.00E+00	4.04E-07	2.02E-07	0.00E+00	0.00E+00	1.61E-07	7.42E-11	5.31E-10	0.00E+00	6.05E-10	6.05E-04	0.00E+00	8.79E-06	1.68E-06	0.00E+00
3749263758085	374926	3758085	2.61E-06	2.80E-06	2.69E-06	2.66E-08	5.21E-07	9.38E-07	0.00E+00	3.99E-07	1.99E-07	0.00E+00	0.00E+00	1.60E-07	7.33E-11	5.25E-10	0.00E+00	5.98E-10	5.98E-04	0.00E+00	8.68E-06	1.66E-06	0.00E+00
3749363758085	374936	3758085	2.58E-06	2.77E-06	2.66E-06	2.63E-08	5.15E-07	9.28E-07	0.00E+00	3.94E-07	1.97E-07	0.00E+00	0.00E+00	1.58E-07	7.25E-11	5.19E-10	0.00E+00	5.91E-10	5.91E-04	0.00E+00	8.58E-06	1.64E-06	0.00E+00
3749563758085	374956	3758085	2.52E-06	2.71E-06	2.60E-06	2.57E-08	5.03E-07	9.06E-07	0.00E+00	3.85E-07	1.93E-07	0.00E+00	0.00E+00	1.54E-07	7.08E-11	5.07E-10	0.00E+00	5.78E-10	5.78E-04	0.00E+00	8.39E-06	1.60E-06	0.00E+00
3749663758085	374966	3758085	2.49E-06	2.67E-06	2.57E-06	2.54E-08	4.97E-07	8.95E-07	0.00E+00	3.81E-07	1.90E-07	0.00E+00	0.00E+00	1.52E-07	7.00E-11	5.01E-10	0.00E+00	5.71E-10	5.71E-04	0.00E+00	8.28E-06	1.58E-06	0.00E+00
3749763758085	374976	3758085	2.46E-06	2.64E-06	2.54E-06	2.51E-08	4.92E-07	8.86E-07	0.00E+00	3.76E-07	1.88E-07	0.00E+00	0.00E+00	1.51E-07	6.92E-11	4.95E-10	0.00E+00	5.64E-10	5.64E-04	0.00E+00	8.20E-06	1.57E-06	0.00E+00
3742563758095	374256	3758095	4.17E-06	4.49E-06	4.31E-06	4.26E-08	8.35E-07	1.50E-06	0.00E+00	6.38E-07	3.19E-07	0.00E+00	0.00E+00	2.55E-07	1.17E-10	8.40E-10	0.00E+00	9.57E-10	9.57E-04	0.00E+00	1.39E-05	2.66E-06	0.00E+00
3742663758095	374266	3758095	4.18E-06	4.49E-06	4.31E-06	4.26E-08	8.36E-07	1.50E-06	0.00E+00	6.39E-07	3.20E-07	0.00E+00	0.00E+00	2.56E-07	1.18E-10	8.41E-10	0.00E+00	9.59E-10	9.59E-04	0.00E+00	1.39E-05	2.66E-06	0.00E+00
3742763758095	374276	3758095	4.18E-06	4.50E-06	4.32E-06	4.27E-08	8.37E-07	1.51E-06	0.00E+00	6.40E-07	3.20E-07	0.00E+00	0.00E+00	2.56E-07	1.18E-10	8.42E-10	0.00E+00	9.60E-10	9.60E-04	0.00E+00	1.39E-05	2.66E-06	0.00E+00
3742863758095	374286	3758095	4.19E-06	4.50E-06	4.32E-06	4.27E-08	8.38E-07	1.51E-06	0.00E+00	6.41E-07	3.20E-07	0.00E+00	0.00E+00	2.56

			SWBuilding Construction	SWDemolition	SWGrading	EYBuilding Construction	SWPaving	SWGrading	SWArchitectural Coating	NBBuilding Construction	NBBuilding Construction	NBArchitectural Coating	NBArchitectural Coating	RWBuilding Construction	Child Risk					Overlapping Phases - Maximum GLC			
Unique Identifier	X (UTM)	Y (UTM)	2026	2026	2026	2026	2027	2027	2027	2026	2027	2026	2027	2026	3rd Trimester	0<2	2<16	Total	per million	2025	2026	2027	2028
3745763758105	374576	3758105	3.88E-06	4.17E-06	4.00E-06	3.96E-08	7.76E-07	1.40E-06	0.00E+00	5.93E-07	2.97E-07	0.00E+00	0.00E+00	2.37E-07	1.09E-10	7.81E-10	0.00E+00	8.90E-10	8.90E-04	0.00E+00	1.29E-05	2.47E-06	0.00E+00
3745863758105	374586	3758105	3.85E-06	4.14E-06	3.97E-06	3.93E-08	7.70E-07	1.39E-06	0.00E+00	5.89E-07	2.94E-07	0.00E+00	0.00E+00	2.36E-07	1.08E-10	7.75E-10	0.00E+00	8.83E-10	8.83E-04	0.00E+00	1.28E-05	2.45E-06	0.00E+00
3745963758105	374596	3758105	3.82E-06	4.10E-06	3.94E-06	3.89E-08	7.64E-07	1.37E-06	0.00E+00	5.84E-07	2.92E-07	0.00E+00	0.00E+00	2.34E-07	1.07E-10	7.69E-10	0.00E+00	8.76E-10	8.76E-04	0.00E+00	1.27E-05	2.43E-06	0.00E+00
3746063758105	374606	3758105	3.79E-06	4.07E-06	3.91E-06	3.86E-08	7.58E-07	1.36E-06	0.00E+00	5.80E-07	2.90E-07	0.00E+00	0.00E+00	2.32E-07	1.07E-10	7.63E-10	0.00E+00	8.69E-10	8.69E-04	0.00E+00	1.26E-05	2.41E-06	0.00E+00
3746163758105	374616	3758105	3.76E-06	4.04E-06	3.88E-06	3.83E-08	7.51E-07	1.35E-06	0.00E+00	5.75E-07	2.87E-07	0.00E+00	0.00E+00	2.30E-07	1.06E-10	7.56E-10	0.00E+00	8.62E-10	8.62E-04	0.00E+00	1.25E-05	2.39E-06	0.00E+00
3746263758105	374626	3758105	3.72E-06	4.01E-06	3.84E-06	3.80E-08	7.45E-07	1.34E-06	0.00E+00	5.70E-07	2.85E-07	0.00E+00	0.00E+00	2.28E-07	1.05E-10	7.50E-10	0.00E+00	8.55E-10	8.55E-04	0.00E+00	1.24E-05	2.37E-06	0.00E+00
3746363758105	374636	3758105	3.69E-06	3.97E-06	3.81E-06	3.77E-08	7.39E-07	1.33E-06	0.00E+00	5.65E-07	2.83E-07	0.00E+00	0.00E+00	2.26E-07	1.04E-10	7.43E-10	0.00E+00	8.47E-10	8.47E-04	0.00E+00	1.23E-05	2.35E-06	0.00E+00
3746463758105	374646	3758105	3.66E-06	3.94E-06	3.78E-06	3.73E-08	7.32E-07	1.32E-06	0.00E+00	5.60E-07	2.80E-07	0.00E+00	0.00E+00	2.24E-07	1.03E-10	7.37E-10	0.00E+00	8.40E-10	8.40E-04	0.00E+00	1.22E-05	2.33E-06	0.00E+00
3746563758105	374656	3758105	3.63E-06	3.90E-06	3.74E-06	3.70E-08	7.26E-07	1.31E-06	0.00E+00	5.55E-07	2.78E-07	0.00E+00	0.00E+00	2.22E-07	1.02E-10	7.30E-10	0.00E+00	8.32E-10	8.32E-04	0.00E+00	1.21E-05	2.31E-06	0.00E+00
3746763758105	374676	3758105	3.56E-06	3.83E-06	3.67E-06	3.63E-08	7.12E-07	1.28E-06	0.00E+00	5.45E-07	2.72E-07	0.00E+00	0.00E+00	2.18E-07	1.00E-10	7.17E-10	0.00E+00	8.17E-10	8.17E-04	0.00E+00	1.19E-05	2.27E-06	0.00E+00
3746863758105	374686	3758105	3.53E-06	3.79E-06	3.64E-06	3.60E-08	7.06E-07	1.27E-06	0.00E+00	5.40E-07	2.70E-07	0.00E+00	0.00E+00	2.16E-07	9.93E-11	7.10E-10	0.00E+00	8.09E-10	8.09E-04	0.00E+00	1.18E-05	2.25E-06	0.00E+00
3746963758105	374696	3758105	3.49E-06	3.76E-06	3.61E-06	3.56E-08	6.99E-07	1.26E-06	0.00E+00	5.35E-07	2.67E-07	0.00E+00	0.00E+00	2.14E-07	9.83E-11	7.03E-10	0.00E+00	8.01E-10	8.01E-04	0.00E+00	1.16E-05	2.22E-06	0.00E+00
3747063758105	374706	3758105	3.46E-06	3.72E-06	3.57E-06	3.53E-08	6.92E-07	1.25E-06	0.00E+00	5.29E-07	2.65E-07	0.00E+00	0.00E+00	2.12E-07	9.73E-11	6.96E-10	0.00E+00	7.94E-10	7.94E-04	0.00E+00	1.15E-05	2.20E-06	0.00E+00
3747163758105	374716	3758105	3.42E-06	3.68E-06	3.53E-06	3.49E-08	6.85E-07	1.23E-06	0.00E+00	5.24E-07	2.62E-07	0.00E+00	0.00E+00	2.10E-07	9.64E-11	6.89E-10	0.00E+00	7.86E-10	7.86E-04	0.00E+00	1.14E-05	2.18E-06	0.00E+00
3747263758105	374726	3758105	3.39E-06	3.64E-06	3.50E-06	3.46E-08	6.78E-07	1.22E-06	0.00E+00	5.19E-07	2.59E-07	0.00E+00	0.00E+00	2.07E-07	9.54E-11	6.82E-10	0.00E+00	7.78E-10	7.78E-04	0.00E+00	1.13E-05	2.16E-06	0.00E+00
3747363758105	374736	3758105	3.35E-06	3.61E-06	3.46E-06	3.42E-08	6.71E-07	1.21E-06	0.00E+00	5.13E-07	2.57E-07	0.00E+00	0.00E+00	2.05E-07	9.44E-11	6.75E-10	0.00E+00	7.70E-10	7.70E-04	0.00E+00	1.12E-05	2.14E-06	0.00E+00
3747463758105	374746	3758105	3.32E-06	3.57E-06	3.43E-06	3.39E-08	6.64E-07	1.20E-06	0.00E+00	5.08E-07	2.54E-07	0.00E+00	0.00E+00	2.03E-07	9.34E-11	6.68E-10	0.00E+00	7.62E-10	7.62E-04	0.00E+00	1.11E-05	2.11E-06	0.00E+00
3747563758105	374756	3758105	3.28E-06	3.53E-06	3.39E-06	3.35E-08	6.57E-07	1.18E-06	0.00E+00	5.03E-07	2.51E-07	0.00E+00	0.00E+00	2.01E-07	9.24E-11	6.61E-10	0.00E+00	7.54E-10	7.54E-04	0.00E+00	1.09E-05	2.09E-06	0.00E+00
3747663758105	374766	3758105	3.25E-06	3.49E-06	3.35E-06	3.32E-08	6.50E-07	1.17E-06	0.00E+00	4.97E-07	2.49E-07	0.00E+00	0.00E+00	1.99E-07	9.15E-11	6.54E-10	0.00E+00	7.46E-10	7.46E-04	0.00E+00	1.08E-05	2.07E-06	0.00E+00
3747763758105	374776	3758105	3.21E-06	3.46E-06	3.32E-06	3.28E-08	6.43E-07	1.16E-06	0.00E+00	4.92E-07	2.46E-07	0.00E+00	0.00E+00	1.97E-07	9.05E-11	6.47E-10	0.00E+00	7.38E-10	7.38E-04	0.00E+00	1.07E-05	2.05E-06	0.00E+00
3747863758105	374786	3758105	3.18E-06	3.42E-06	3.28E-06	3.24E-08	6.36E-07	1.14E-06	0.00E+00	4.87E-07	2.43E-07	0.00E+00	0.00E+00	1.95E-07	8.95E-11	6.40E-10	0.00E+00	7.30E-10	7.30E-04	0.00E+00	1.06E-05	2.02E-06	0.00E+00
3747963758105	374796	3758105	3.14E-06	3.38E-06	3.25E-06	3.21E-08	6.29E-07	1.13E-06	0.00E+00	4.81E-07	2.41E-07	0.00E+00	0.00E+00	1.93E-07	8.85E-11	6.33E-10	0.00E+00	7.22E-10	7.22E-04	0.00E+00	1.05E-05	2.00E-06	0.00E+00
3748163758105	374816	3758105	3.07E-06	3.31E-06	3.17E-06	3.14E-08	6.15E-07	1.11E-06	0.00E+00	4.71E-07	2.35E-07	0.00E+00	0.00E+00	1.88E-07	8.65E-11	6.19E-10	0.00E+00	7.06E-10	7.06E-04	0.00E+00	1.02E-05	1.96E-06	0.00E+00
3748263758105	374826	3758105	3.04E-06	3.27E-06	3.14E-06	3.10E-08	6.08E-07	1.09E-06	0.00E+00	4.65E-07	2.33E-07	0.00E+00	0.00E+00	1.86E-07	8.56E-11	6.12E-10	0.00E+00	6.98E-10	6.98E-04	0.00E+00	1.01E-05	1.94E-06	0.00E+00
3748363758105	374836	3758105	3.00E-06	3.23E-06	3.10E-06	3.07E-08	6.01E-07	1.08E-06	0.00E+00	4.60E-07	2.30E-07	0.00E+00	0.00E+00	1.84E-07	8.46E-11	6.05E-10	0.00E+00	6.90E-10	6.90E-04	0.00E+00	1.00E-05	1.91E-06	0.00E+00
3748463758105	374846	3758105	2.97E-06	3.19E-06	3.07E-06	3.03E-08	5.94E-07	1.07E-06	0.00E+00	4.55E-07	2.27E-07	0.00E+00	0.00E+00	1.82E-07	8.36E-11	5.98E-10	0.00E+00	6.82E-10	6.82E-04	0.00E+00	9.90E-06	1.89E-06	0.00E+00
3748563758105	374856	3758105	2.94E-06	3.16E-06	3.03E-06	3.00E-08	5.87E-07	1.06E-06	0.00E+00	4.49E-07	2.25E-07	0.00E+00	0.00E+00	1.80E-07	8.26E-11	5.91E-10	0.00E+00	6.74E-10	6.74E-04	0.00E+00	9.78E-06	1.87E-06	0.00E+00
3748663758105	374866	3758105	2.90E-06	3.12E-06	3.00E-06	2.96E-08	5.81E-07	1.05E-06	0.00E+00	4.44E-07	2.22E-07	0.00E+00	0.00E+00	1.78E-07	8.17E-11	5.84E-10	0.00E+00	6.66E-10	6.66E-04	0.00E+00	9.67E-06	1.85E-06	0.00E+00
3748763758105	374876	3758105	2.87E-06	3.08E-06	2.96E-06	2.93E-08	5.74E-07	1.03E-06	0.00E+00	4.39E-07	2.19E-07	0.00E+00	0.00E+00	1.76E-07	8.07E-11	5.77E-10	0.00E+00	6.58E-10	6.58E-04	0.00E+00	9.56E-06	1.83E-06	0.00E+00
3748863758105	374886	3758105	2.83E-06	3.05E-06	2.92E-06	2.89E-08	5.67E-07	1.02E-06	0.00E+00	4.34E-07	2.17E-07	0.00E+00	0.00E+00	1.73E-07	7.97E-11	5.70E-10	0.00E+00	6.50E-10	6.50E-04	0.00E+00	9.44E-06	1.80E-06	0.00E+00
3748963758105	374896	3758105	2.80E-06	3.01E-06	2.89E-06	2.86E-08	5.60E-07	1.01E-06	0.00E+00	4.28E-07	2.14E-07	0.00E+00	0.00E+00	1.71E-07	7.88E-11	5.64E-10	0.00E+00	6.42E-10	6.42E-04	0.00E+00	9.33E-06	1.78E-06	0.00E+00
3749063758105	374906	3758105	2.76E-06	2.97E-06	2.85E-06	2.82E-08	5.53E-07	9.96E-07	0.00E+00	4.23E-07	2.12E-07	0.00E+00	0.00E+00	1.69E-07	7.78E-11	5.57E-10	0.00E+00	6.35E-10	6.35E-04	0.00E+00	9.21E-06	1.76E-06	0.00E+00
3749163758105	374916	3758105	2.73E-06	2.94E-06	2.82E-06	2.79E-08	5.47E-07	9.84E-07	0.00E+00	4.18E-07	2.09E-07	0.00E+00	0.00E+00	1.67E-07	7.69E-11	5.50E-10	0.00E+00	6.27E-10	6.27E-04	0.00E+00	9.10E-06	1.74E-06	0.00E+00
3749263758105	374926	3758105	2.70E-06	2.90E-06	2.79E-06	2.75E-08	5.40E-07	9.72E-07	0.00E+00	4.13E-07	2.07E-07	0.00E+00	0.00E+00	1.65E-07	7.60E-11	5.44E-10	0.00E+00	6.20E-10	6.20E-04	0.00E+00	9.00E-06	1.72E-06	0.00E+00
3749363758105	374936	3758105	2.67E-06	2.87E-06	2.75E-06	2.72E-08	5.33E-07	9.60E-07	0.00E+00	4.08E-07	2.04E-07	0.00E+00	0.00E+00	1.63E-07	7.50E-11	5.37E-10	0.00E+00	6.12E-10	6.12E-04	0.00E+00	8.88E-06	1.70E-06	0.00E+00
3749463758105	374946	3758105	2.63E-06	2.83E-06	2.72E-06	2.69E-08	5.27E-07	9.48E-07	0.00E+00	4.03E-07	2.02E-07	0.00E+00	0.00E+00	1.61E-07	7.41E-11	5.30E-10	0.00E+00	6.04E-10	6.04E-04	0.00E+00	8.78E-06	1.68E-06	0.00E+00
3749563758105	374956	3758105	2.60E-06	2.80E-06	2.69E-06	2.66E-08	5.21E-07	9.37E-07	0.00E+00	3.98E-07	1.99E-07	0.00E+00	0.00E+00	1.59E-07	7.32E-11	5.24E-10	0.00E+00	5.97E-10	5.97E-04	0.00E+00	8.67E-06	1.66E-06	0.00E+00
3742363758115	374236	3758115	4.38E-06	4.71E-06	4.52E-06	4.47E-08	8.77E-07	1.58E-06	0.00E+00	6.71E-07	3.35E-07	0.00E+00	0.00E+00	2.68E-07	1.23E-10	8.82E-10	0.00E+00	1.01E-09	1.01E-03	0.00E+00	1.46E-05	2.79E-06	0.00E+00
3742463758115	374246	3758115	4.39E-06	4.72E-06	4.54E-06	4.48E-08	8.79E-07	1.58E-06	0.00E+00	6.72E-07	3.36E-07	0.00E+00	0.00E+00	2.69E-07	1.24E-10	8.85E-10	0.00E+00	1.01E-09	1.01E-03	0.00E+00	1.46E-05	2.80E-06	0.00E+00
3742563758115	374256	3758115	4.40E-06	4.73E-06	4.54E-06	4.49E-08	8.80E-07	1.58E-06	0.00E+00	6.74E-07	3.37E-07	0.00E+00	0.00E+00	2.69E-07	1.24E-10	8.86E-10	0.00E+00	1.01E-09	1.01E-03	0.00E+00	1.47E-05	2.80E-06	0.00E+00
3742663758115	374266	3758115	4.41E-06	4.74E-06	4.55E-06	4.50E-08	8.82E-07	1.59E-06	0.00E+00	6.75E-07	3.37E-07	0.00E+00	0.00E+00	2.70E-07	1.24E-10	8.88E-10	0.00E+00	1.01E-09	1.01E-03	0.00E+00	1.47E-05	2.81E-06	0.00E+00
3742763758115	374276	3758115	4.41E-06	4.74E-06	4.56E-06	4.50E-08	8.83E-07	1.59E-06	0.00E+00	6.75E-07	3.38E-07	0.00E+00	0.00E+00	2.70E-07	1.24E-10	8.89E-10	0.00E+00	1.01E-09	1.01E-03	0.00E+00	1.47E-05	2.81E-06	0.00E+00
3742863758115	374286	3758115	4.42E-06	4.75E-06	4.56E-06	4.51E-08	8.84E-07	1.59E-06	0.00E+00	6.76E-07	3.38E-07	0.00E+00	0.00E+00	2.70E-07	1.24E-10	8.89E-10	0.00E+00	1.01E-09	1.01E-03	0.00E+00	1.47E-05	2.81E-06	0.00E+00
3742963758115	374296	3758115	4.42E-06	4.75E-06	4.56E-06	4.51E-08	8.84E-07	1.59E-06	0.00E+00	6.76E-07	3.38E-07	0.00E+00	0.00E+00	2.71E-07	1.24E-10	8.90E-10	0.00E+00	1.01E-09	1.01E-03	0.00E+00	1.47E-05	2.81E-06	0.00E+00
3743063758115	374306	3758115	4.42E-06	4.75E-06	4.56E-06	4.51E-08	8.84E-07	1.59E-06	0.00E+00	6.77E-07	3.38E-07	0.00E+00	0.00E+00	2.71E-07	1.24E-10	8.90E-10	0.00E+00	1.01E-09	1.01E-03	0.00E+00	1.47E-05	2.81E-06	0.00E+00
3743163758115	374316	3758115	4.42E-06	4.75E-06	4.56E-06	4.51E-08	8.84E-07	1.59E-06	0.00E+00	6.76E-07	3.38E-07	0.00E+00	0.00E+00	2.71E-07	1.24E-10	8.90E-10	0.00E+00	1.01E-09	1.01E-03	0.00E+00	1.47E-05	2.81E-06	0.00E+00
3743263758115	374326	3758115	4.42E-06	4.75E-06	4.56E-06	4.51E-08	8.84E-07	1.59E-06	0.00E+00	6.76E-07	3.38E-07	0.00E+00	0.00E+00	2.70E-07	1.24E-10	8.90E-10	0.00E+00	1.01E-09	1.01E-03	0.00E+00	1.47E-05	2.81E-06	0.00E+00
3743363758115	374336	3758115	4.41E-06	4.74E-06	4.56E-06	4.50E-08	8.83E-07	1.59E-06	0.00E+00	6.76E-07	3.38E-07	0.00E+00	0.00E+00	2.70E-07	1.24E-10	8.89E-10	0.00E+00	1.01E-09	1.01E-03	0.00E+00	1.47E-05	2.81E-06	0.00E+00
3743463758115	374346	3758115	4.41E-06	4.74E-06	4.55E-06	4.50E-08	8.82E-07	1.59E-06	0.00E+00	6.75E-07	3.38E-07	0.00E+00	0.00E+00	2.70E-07	1.24E-10	8.88E-10	0.00E+00	1.01E-09	1.01E-03	0.00E+00	1.47E-05	2.81E-06	0.00E+00
3743563758115	374356	3758115	4.40E-06	4.74E-06	4.55E-06	4.49E-08	8.81E-07	1.59E-06	0.00E+00	6.74E-07	3.37E-07	0.00E+00	0.00E+00	2.70E-07	1.24E-10	8.87E-10	0.00E+00	1.01E-09	1.01E-03	0.00E+00	1.47E-05	2.80E-06	0.00E+00
3743663758115	374366	3758115	4.40E-06	4.73E-06	4.54E-06	4.49E-08	8.80E-07	1.58E-06	0.00E+00	6.73E-07	3.37E-07	0.00E+00	0.00E+00	2.69E-07	1.24E-10	8.85E-10	0.00E+00	1.01E-09	1.01E-03	0.00E+00	1.47E-05	2.80E-06	0.00E+00
3743763758115	374376	3758115	4.39E-06	4.72E-06	4.53E-06	4.48E-08	8.78E-07	1.58E-06	0.00E+00	6.72E-07	3.36E-07	0.00E+00	0.00E+00	2.69E-07	1.24E-10	8.84E-10	0.00E+00	1.01E-09	1.01E-03	0.00E+00	1.46E-05	2.79E-06	0.00E+00
3743963758115	374396	3758115	4.37E-06	4.70E-06	4.51E-06	4.46E-08	8.74E-07	1.57E-06	0.00E+00	6.68E-07	3.34E-07	0.00E+00	0.00E+00	2.67E-07	1.23E-10	8.79E-10	0.00E+00	1.00E-09	1.00E-03	0.00E+00	1.46E-05	2.78E-06	0.00E+00
3744063758115	374406	3758115	4.36E-06	4.68E-06	4.50E-06	4.44E-08	8.71E-07	1.57E-06	0.00E+00	6.67E-07	3.33E-07	0.00E+00	0.00E+00	2.67E-07	1.23E-10	8.77E-10	0.00E+00	1.00E-09	1.00E-03	0.00E+00	1.45E-05	2.77E-06	0.00E+00
3744163758115	374416	3758115	4.34E-06	4.67E-06	4.48E-06	4.43E-08	8.69E-07	1.56E-06	0.00E+00	6.64E-07	3.32E-07	0.00E+00	0.00E+00	2.66E-07	1.22E-10	8.74E-10	0.00E+00	9.96E-10	9.96E-04	0.00E+00	1.45E-05	2.76E-06	0.00E+00
3744263758115	374426	3758115	4.33E-06	4.65E-06	4.47E-06	4.41E-08	8.66E-07	1.56E-06	0.00E+00	6.62E-07	3.31E-07	0.00E+00	0.00E+00	2.65E-07	1.22E-10	8.71E-10	0.00E+00	9.93E-10	9.93E-04	0.00E+00	1.44E-05	2.75E-06	0.00E+00
3744363758115	374436	3758115	4.31E-06	4.63E-06	4.45E-06	4.40E-08	8.62E-07	1.55E-06	0.00E+00	6.60E-07	3.30E-07	0.00E+00	0.00E+00	2.64E-07	1.21E-10	8.68E-10	0.00E+00	9.89E-10	9.89E-04	0.00E+00	1.44E-05	2.74E-06	0.00E+00
3744463758115	374446	3758115	4.29E-06	4.62E-06	4.43E-06	4.38E-08	8.59E-07	1.55E-06	0.00E+00	6.57E-07	3.29E-07	0.00E+00	0.00E+00	2.63E-07	1.21E-10	8.64E-10	0.00E+00	9.85E-10	9.85E-04	0.00E+00	1.43E-05	2.73E-06	0.00E+00
3744563758115	374456	3758115	4.27E-06	4.60E-06	4.41E-06	4.36E-08	8.55E-07	1.54E-06	0.00E+00	6.54E-07	3.27E-07	0.00E+00	0.00E+00	2.62E-07	1.20E-10	8.61E-10	0.00E+00	9.81E-10	9.81E-04	0.00E+00	1.42E-05	2.72E-06	0.00E+00
3744663758115	374466	3758115	4.25E-06	4.58E-06	4.39E-06	4.34E-08	8.51E-07	1.53E-06	0.00E+00	6.51E-07	3.26E-07	0.00E+00	0.00E+00	2.61E-07	1.20E-10	8.57E-10	0.00E+00	9.77E-10	9.77E-04	0.00E+00	1.42E-05	2.71E-06	0.00E+00
3744763758115	374476	3758115	4.23E-06	4.56E-06	4.37E-06	4.32E-08	8.47E-07	1.52E-06	0.00E+00	6.48E-07	3.24E-07	0.00E+00	0.00E+00	2.59E-07	1.19E-10	8.52E-10	0.00E+00	9.72E-10	9.72E-04	0.00E+00	1.41E-05	2.70E-06	0.00E+00
3744863758115	374486	3758115	4.21E-06	4.53E-06	4.35E-06	4.30E-08	8.43E-07	1.52E-06	0.00E+00	6.45E-07	3.22E-07	0.00E+00	0.00E+00	2.58E-07	1.19E-10	8.48E-10	0.00E+00	9.67E-10	9.67E-04	0.00E+00	1.40E-05	2.68E-06	0.00E+00
3744963758115	374496	3758115	4.19E-06	4.50E-06	4.32E-06	4.27E-08	8.38E-07	1.51E-06	0.00E+00	6.41E-07	3.21E-07	0.00E+00	0.00E+00	2.56E-07	1.18E-10	8.43E-10	0.00E+00	9.61E-10	9.61E-04	0.00E+00	1.40E-05	2.67E-06	0.00E+00
3745063758115	374506	3758115	4.16E-06	4.48E-06	4.30E-06	4.25E-08	8.33E-07	1.50E-06	0.00E+00	6.37E-07	3.19E-07	0.00E+00	0.00E+00	2.55E-07	1.17E-10	8.39E-10	0.00E+00	9.56E-10	9.56E-04	0.00E+00	1.39E-05	2.65E-06	0.00E+00
3745163758115	374516	3758115	4.14E-06	4.45E-06	4.27E-06	4.22E-08	8.28E-07	1.49E-06	0.00E+00	6.34E-07	3.17E-07	0.00E+00	0.00E+00	2.53E-07	1.17E-10	8.34E-10	0.00E+00	9.50E-10	9.50E-04	0.00E+00	1.38E-05	2.64E-06	0.00E+00
3745463758115	374546	3758115	4.06E-06	4.37E-06	4.19E-06	4.14E-08	8.12E-07	1.46E-06	0.00E+00	6.21E-07	3.11E-07	0.00E+00	0.00E+00	2.49E-07	1.14E-10	8.17E-10	0.00E+00	9.32E-10	9.32E-04	0.00E+00	1.35E-05	2.59E-06	0.00E+00
3745563758115	374556	3758115	4.03E-06	4.34E-06	4.16E-06	4.11E-08	8.07E-07	1.45E-06	0.00E+00	6.17E-07	3.09E-07	0.00E+00	0.00E+00	2.47E-07	1.13E-10	8.12E-10	0.00E+00	9.25E-10	9.25E-04	0.00E+00	1.34E-05	2.57E-06	0.00E+00
3745663758115	374566	3758115	4.00E-06	4.30E-06	4.13E-06	4.08E-08	8.01E-07	1.44E-06	0.00E+00	6.13E-07	3.06E-07	0.00E+00	0.00E+00	2.45E-07	1.13E-10	8.06E-10	0.00E+00	9.19E-10	9.19E-04	0.00E+00	1.33E-05	2.55E-06	0.00E+00
3745763758115	374576	3758115	3.97E-06	4.27E-06	4.10E-06	4.05E-08	7.95E-07	1.43E-06	0.00E+00	6.08E-07	3.04E-07	0.00E+00	0.00E+00	2.43E-07	1.12E-10	8.00E-10	0.00E+00	9.12E-10	9.12E-04	0.00E+00	1.32E-05	2.53E-06	0.00E+00
3745863758115	374586	3758115	3.94E-06	4.24E-06	4.07E-06	4.02E-08	7.89E-07	1.42E-06	0.00E+00	6.03E-07	3.02E-07	0.00E+00	0.00E+00	2.41E-07	1.11E-10	7.94E-10	0.00E+00	9.05E-10	9.05E-04	0.00E+00	1.31E-05	2.51E-06	0.00E+00
3745963758115	374596	3758115	3.91E-06	4.21E-06	4.04E-06	3.99E-08	7.82E-07	1.41E-06	0.00E+00	5.99E-07	2.99E-07	0.00E+00	0.00E+00	2.39E-07	1.10E-10	7.87E-10	0.00E+00	8.98E-10	8.98E-04	0.00E+00	1.30E-05	2.49E-06	0.00E+00
3746063758115	374606	3758115	3.88E-06	4.17E-06	4.00E-06	3.96E-08	7.76E-07	1.40E-06	0.00E+00	5.94E-07	2.97E-07	0.00E+00	0.00E+00	2.37E-07	1.09E-10	7.81E-10	0.00E+00	8.90E-10	8.90E-04	0.00E+00	1.29E-05	2.47E-06	0.00E+00
3746163758115	374616	3758115	3.85E-06	4.14E-06	3.97E-06	3.93E-08	7.70E-07	1.39E-06	0.00E+00	5.89E-07	2.94E-07	0.00E+00	0.00E+00	2.36E-07	1.08E-10	7.75E-10	0.00E+00	8.83E-10	8.83E-04	0.00E+00	1.28E-05	2.45E-06	0.00E+00
3746263758115	374626	3758115	3.81E-06	4.09E-06	3.94E-06	3.89E-08	7.63E-07	1.37E-06	0.00E+00	5.84E-07	2.92E-07	0.00E+00	0.00E+00	2.33E-07	1.07E-10	7.68E-10	0.00E+00	8.75E-10	8.75E-04	0.00E+00	1.27E-05	2.43E-06	0.00E+00
3746363758115	374636	3758115	3.78E-06	4.07E-06	3.90E-06	3.86E-08	7.56E-07	1.36E-06	0.00E+00	5.79E-07	2.89E-07	0.00E+00	0.00E+00	2.31

		SWBuilding Construction	SWDemolition	SWGrading	EYBuilding Construction	SWPaving	SWGrading	SWArchitectural Coating	NBBuilding Construction	NBBuilding Construction	NBArchitectural Coating	NBArchitectural Coating	RWBuilding Construction	Child Risk					Overlapping Phases - Maximum GLC			
Unique Identifier	X (UTM)	Y (UTM)	2026	2026	2026	2026	2027	2027	2027	2026	2027	2026	2027	2026	3rd Trimester	0<2	2<16	Total	per million	2025	2026	2027	2028
3748863758125	374886	3758125	2.94E-06	3.16E-06	3.04E-06	3.00E-08	5.88E-07	1.06E-06	0.00E+00	4.50E-07	2.25E-07	0.00E+00	0.00E+00	1.80E-07	8.28E-11	5.92E-10	0.00E+00	6.75E-10	6.75E-04	0.00E+00	9.80E-06	1.87E-06	0.00E+00
3748963758125	374896	3758125	2.90E-06	3.12E-06	3.00E-06	2.96E-08	5.81E-07	1.05E-06	0.00E+00	4.45E-07	2.22E-07	0.00E+00	0.00E+00	1.78E-07	8.17E-11	5.85E-10	0.00E+00	6.67E-10	6.67E-04	0.00E+00	9.68E-06	1.85E-06	0.00E+00
3749063758125	374906	3758125	2.87E-06	3.08E-06	2.96E-06	2.93E-08	5.74E-07	1.03E-06	0.00E+00	4.39E-07	2.19E-07	0.00E+00	0.00E+00	1.76E-07	8.07E-11	5.78E-10	0.00E+00	6.58E-10	6.58E-04	0.00E+00	9.56E-06	1.83E-06	0.00E+00
3749163758125	374916	3758125	2.83E-06	3.05E-06	2.92E-06	2.89E-08	5.67E-07	1.02E-06	0.00E+00	4.34E-07	2.17E-07	0.00E+00	0.00E+00	1.73E-07	7.97E-11	5.70E-10	0.00E+00	6.50E-10	6.50E-04	0.00E+00	9.44E-06	1.80E-06	0.00E+00
3749263758125	374926	3758125	2.80E-06	3.01E-06	2.89E-06	2.85E-08	5.60E-07	1.01E-06	0.00E+00	4.28E-07	2.14E-07	0.00E+00	0.00E+00	1.71E-07	7.87E-11	5.63E-10	0.00E+00	6.42E-10	6.42E-04	0.00E+00	9.32E-06	1.78E-06	0.00E+00
3749363758125	374936	3758125	2.76E-06	2.97E-06	2.85E-06	2.82E-08	5.53E-07	9.95E-07	0.00E+00	4.23E-07	2.11E-07	0.00E+00	0.00E+00	1.69E-07	7.77E-11	5.56E-10	0.00E+00	6.34E-10	6.34E-04	0.00E+00	9.20E-06	1.76E-06	0.00E+00
3749463758125	374946	3758125	2.73E-06	2.93E-06	2.82E-06	2.78E-08	5.46E-07	9.82E-07	0.00E+00	4.17E-07	2.09E-07	0.00E+00	0.00E+00	1.67E-07	7.68E-11	5.49E-10	0.00E+00	6.26E-10	6.26E-04	0.00E+00	9.09E-06	1.74E-06	0.00E+00
3749563758125	374956	3758125	2.70E-06	2.90E-06	2.79E-06	2.75E-08	5.40E-07	9.72E-07	0.00E+00	4.13E-07	2.06E-07	0.00E+00	0.00E+00	1.65E-07	7.59E-11	5.43E-10	0.00E+00	6.19E-10	6.19E-04	0.00E+00	8.99E-06	1.72E-06	0.00E+00
3749663758125	374966	3758125	2.67E-06	2.87E-06	2.76E-06	2.72E-08	5.34E-07	9.61E-07	0.00E+00	4.08E-07	2.04E-07	0.00E+00	0.00E+00	1.63E-07	7.51E-11	5.37E-10	0.00E+00	6.13E-10	6.13E-04	0.00E+00	8.89E-06	1.70E-06	0.00E+00
3749763758125	374976	3758125	2.64E-06	2.84E-06	2.72E-06	2.69E-08	5.28E-07	9.50E-07	0.00E+00	4.04E-07	2.02E-07	0.00E+00	0.00E+00	1.62E-07	7.43E-11	5.31E-10	0.00E+00	6.06E-10	6.06E-04	0.00E+00	8.79E-06	1.68E-06	0.00E+00
3742163758135	374216	3758135	4.60E-06	4.95E-06	4.75E-06	4.70E-08	9.21E-07	1.66E-06	0.00E+00	7.05E-07	3.52E-07	0.00E+00	0.00E+00	2.82E-07	1.30E-10	9.27E-10	0.00E+00	1.06E-09	1.06E-03	0.00E+00	1.53E-05	2.93E-06	0.00E+00
3742263758135	374226	3758135	4.62E-06	4.97E-06	4.77E-06	4.71E-08	9.24E-07	1.66E-06	0.00E+00	7.07E-07	3.53E-07	0.00E+00	0.00E+00	2.83E-07	1.30E-10	9.30E-10	0.00E+00	1.06E-09	1.06E-03	0.00E+00	1.54E-05	2.94E-06	0.00E+00
3742363758135	374236	3758135	4.63E-06	4.98E-06	4.78E-06	4.72E-08	9.26E-07	1.67E-06	0.00E+00	7.09E-07	3.54E-07	0.00E+00	0.00E+00	2.83E-07	1.30E-10	9.32E-10	0.00E+00	1.06E-09	1.06E-03	0.00E+00	1.54E-05	2.95E-06	0.00E+00
3742463758135	374246	3758135	4.64E-06	4.99E-06	4.79E-06	4.73E-08	9.28E-07	1.67E-06	0.00E+00	7.10E-07	3.55E-07	0.00E+00	0.00E+00	2.84E-07	1.31E-10	9.34E-10	0.00E+00	1.06E-09	1.06E-03	0.00E+00	1.55E-05	2.95E-06	0.00E+00
3742563758135	374256	3758135	4.65E-06	5.00E-06	4.80E-06	4.74E-08	9.30E-07	1.67E-06	0.00E+00	7.12E-07	3.56E-07	0.00E+00	0.00E+00	2.85E-07	1.31E-10	9.36E-10	0.00E+00	1.07E-09	1.07E-03	0.00E+00	1.55E-05	2.96E-06	0.00E+00
3742663758135	374266	3758135	4.66E-06	5.01E-06	4.81E-06	4.75E-08	9.32E-07	1.68E-06	0.00E+00	7.13E-07	3.56E-07	0.00E+00	0.00E+00	2.85E-07	1.31E-10	9.38E-10	0.00E+00	1.07E-09	1.07E-03	0.00E+00	1.55E-05	2.96E-06	0.00E+00
3742763758135	374276	3758135	4.66E-06	5.01E-06	4.81E-06	4.76E-08	9.33E-07	1.68E-06	0.00E+00	7.14E-07	3.57E-07	0.00E+00	0.00E+00	2.85E-07	1.31E-10	9.39E-10	0.00E+00	1.07E-09	1.07E-03	0.00E+00	1.55E-05	2.97E-06	0.00E+00
3742863758135	374286	3758135	4.67E-06	5.02E-06	4.82E-06	4.76E-08	9.34E-07	1.68E-06	0.00E+00	7.14E-07	3.57E-07	0.00E+00	0.00E+00	2.86E-07	1.31E-10	9.40E-10	0.00E+00	1.07E-09	1.07E-03	0.00E+00	1.56E-05	2.97E-06	0.00E+00
3742963758135	374296	3758135	4.67E-06	5.02E-06	4.82E-06	4.76E-08	9.34E-07	1.68E-06	0.00E+00	7.15E-07	3.57E-07	0.00E+00	0.00E+00	2.86E-07	1.31E-10	9.40E-10	0.00E+00	1.07E-09	1.07E-03	0.00E+00	1.56E-05	2.97E-06	0.00E+00
3743063758135	374306	3758135	4.67E-06	5.02E-06	4.82E-06	4.77E-08	9.35E-07	1.68E-06	0.00E+00	7.15E-07	3.57E-07	0.00E+00	0.00E+00	2.86E-07	1.31E-10	9.41E-10	0.00E+00	1.07E-09	1.07E-03	0.00E+00	1.56E-05	2.97E-06	0.00E+00
3743163758135	374316	3758135	4.67E-06	5.02E-06	4.82E-06	4.77E-08	9.34E-07	1.68E-06	0.00E+00	7.15E-07	3.57E-07	0.00E+00	0.00E+00	2.86E-07	1.31E-10	9.40E-10	0.00E+00	1.07E-09	1.07E-03	0.00E+00	1.56E-05	2.97E-06	0.00E+00
3743263758135	374326	3758135	4.67E-06	5.02E-06	4.82E-06	4.76E-08	9.34E-07	1.68E-06	0.00E+00	7.15E-07	3.57E-07	0.00E+00	0.00E+00	2.86E-07	1.31E-10	9.40E-10	0.00E+00	1.07E-09	1.07E-03	0.00E+00	1.56E-05	2.97E-06	0.00E+00
3743363758135	374336	3758135	4.67E-06	5.02E-06	4.82E-06	4.76E-08	9.33E-07	1.68E-06	0.00E+00	7.14E-07	3.57E-07	0.00E+00	0.00E+00	2.86E-07	1.31E-10	9.39E-10	0.00E+00	1.07E-09	1.07E-03	0.00E+00	1.55E-05	2.97E-06	0.00E+00
3743463758135	374346	3758135	4.66E-06	5.01E-06	4.81E-06	4.76E-08	9.32E-07	1.68E-06	0.00E+00	7.13E-07	3.57E-07	0.00E+00	0.00E+00	2.85E-07	1.31E-10	9.38E-10	0.00E+00	1.07E-09	1.07E-03	0.00E+00	1.55E-05	2.97E-06	0.00E+00
3743563758135	374356	3758135	4.65E-06	5.01E-06	4.80E-06	4.75E-08	9.31E-07	1.68E-06	0.00E+00	7.12E-07	3.56E-07	0.00E+00	0.00E+00	2.85E-07	1.31E-10	9.37E-10	0.00E+00	1.07E-09	1.07E-03	0.00E+00	1.55E-05	2.96E-06	0.00E+00
3743663758135	374366	3758135	4.65E-06	5.00E-06	4.80E-06	4.74E-08	9.30E-07	1.67E-06	0.00E+00	7.11E-07	3.56E-07	0.00E+00	0.00E+00	2.84E-07	1.31E-10	9.36E-10	0.00E+00	1.07E-09	1.07E-03	0.00E+00	1.55E-05	2.96E-06	0.00E+00
3743763758135	374376	3758135	4.64E-06	4.99E-06	4.79E-06	4.73E-08	9.28E-07	1.67E-06	0.00E+00	7.10E-07	3.55E-07	0.00E+00	0.00E+00	2.84E-07	1.30E-10	9.34E-10	0.00E+00	1.06E-09	1.06E-03	0.00E+00	1.54E-05	2.95E-06	0.00E+00
3743963758135	374396	3758135	4.61E-06	4.96E-06	4.76E-06	4.71E-08	9.23E-07	1.66E-06	0.00E+00	7.06E-07	3.53E-07	0.00E+00	0.00E+00	2.82E-07	1.30E-10	9.29E-10	0.00E+00	1.06E-09	1.06E-03	0.00E+00	1.54E-05	2.94E-06	0.00E+00
3744063758135	374406	3758135	4.60E-06	4.95E-06	4.75E-06	4.69E-08	9.20E-07	1.66E-06	0.00E+00	7.04E-07	3.52E-07	0.00E+00	0.00E+00	2.82E-07	1.29E-10	9.26E-10	0.00E+00	1.06E-09	1.06E-03	0.00E+00	1.53E-05	2.93E-06	0.00E+00
3744163758135	374416	3758135	4.58E-06	4.93E-06	4.73E-06	4.68E-08	9.17E-07	1.65E-06	0.00E+00	7.02E-07	3.51E-07	0.00E+00	0.00E+00	2.81E-07	1.29E-10	9.23E-10	0.00E+00	1.05E-09	1.05E-03	0.00E+00	1.53E-05	2.92E-06	0.00E+00
3744263758135	374426	3758135	4.57E-06	4.91E-06	4.72E-06	4.66E-08	9.14E-07	1.64E-06	0.00E+00	6.99E-07	3.50E-07	0.00E+00	0.00E+00	2.80E-07	1.29E-10	9.20E-10	0.00E+00	1.05E-09	1.05E-03	0.00E+00	1.52E-05	2.91E-06	0.00E+00
3744363758135	374436	3758135	4.55E-06	4.89E-06	4.70E-06	4.64E-08	9.10E-07	1.64E-06	0.00E+00	6.96E-07	3.48E-07	0.00E+00	0.00E+00	2.79E-07	1.28E-10	9.16E-10	0.00E+00	1.04E-09	1.04E-03	0.00E+00	1.52E-05	2.90E-06	0.00E+00
3744463758135	374446	3758135	4.53E-06	4.87E-06	4.68E-06	4.62E-08	9.06E-07	1.63E-06	0.00E+00	6.93E-07	3.47E-07	0.00E+00	0.00E+00	2.77E-07	1.28E-10	9.12E-10	0.00E+00	1.04E-09	1.04E-03	0.00E+00	1.51E-05	2.88E-06	0.00E+00
3744563758135	374456	3758135	4.51E-06	4.85E-06	4.66E-06	4.60E-08	9.02E-07	1.62E-06	0.00E+00	6.90E-07	3.45E-07	0.00E+00	0.00E+00	2.76E-07	1.27E-10	9.08E-10	0.00E+00	1.04E-09	1.04E-03	0.00E+00	1.50E-05	2.87E-06	0.00E+00
3744663758135	374466	3758135	4.49E-06	4.83E-06	4.63E-06	4.58E-08	8.98E-07	1.62E-06	0.00E+00	6.87E-07	3.44E-07	0.00E+00	0.00E+00	2.75E-07	1.26E-10	9.04E-10	0.00E+00	1.03E-09	1.03E-03	0.00E+00	1.50E-05	2.86E-06	0.00E+00
3744763758135	374476	3758135	4.47E-06	4.80E-06	4.61E-06	4.56E-08	8.93E-07	1.61E-06	0.00E+00	6.83E-07	3.42E-07	0.00E+00	0.00E+00	2.73E-07	1.26E-10	8.99E-10	0.00E+00	1.02E-09	1.02E-03	0.00E+00	1.49E-05	2.84E-06	0.00E+00
3744863758135	374486	3758135	4.44E-06	4.78E-06	4.59E-06	4.53E-08	8.89E-07	1.60E-06	0.00E+00	6.80E-07	3.40E-07	0.00E+00	0.00E+00	2.72E-07	1.25E-10	8.94E-10	0.00E+00	1.02E-09	1.02E-03	0.00E+00	1.48E-05	2.83E-06	0.00E+00
3744963758135	374496	3758135	4.42E-06	4.75E-06	4.56E-06	4.51E-08	8.83E-07	1.59E-06	0.00E+00	6.76E-07	3.38E-07	0.00E+00	0.00E+00	2.70E-07	1.24E-10	8.89E-10	0.00E+00	1.01E-09	1.01E-03	0.00E+00	1.47E-05	2.81E-06	0.00E+00
3745063758135	374506	3758135	4.39E-06	4.72E-06	4.53E-06	4.48E-08	8.78E-07	1.58E-06	0.00E+00	6.72E-07	3.36E-07	0.00E+00	0.00E+00	2.69E-07	1.24E-10	8.84E-10	0.00E+00	1.01E-09	1.01E-03	0.00E+00	1.46E-05	2.79E-06	0.00E+00
3745163758135	374516	3758135	4.36E-06	4.69E-06	4.50E-06	4.45E-08	8.73E-07	1.57E-06	0.00E+00	6.68E-07	3.34E-07	0.00E+00	0.00E+00	2.67E-07	1.23E-10	8.78E-10	0.00E+00	1.00E-09	1.00E-03	0.00E+00	1.45E-05	2.78E-06	0.00E+00
3745463758135	374546	3758135	4.27E-06	4.60E-06	4.41E-06	4.36E-08	8.55E-07	1.54E-06	0.00E+00	6.54E-07	3.27E-07	0.00E+00	0.00E+00	2.62E-07	1.20E-10	8.60E-10	0.00E+00	9.81E-10	9.81E-04	0.00E+00	1.42E-05	2.72E-06	0.00E+00
3745563758135	374556	3758135	4.24E-06	4.56E-06	4.38E-06	4.33E-08	8.49E-07	1.53E-06	0.00E+00	6.49E-07	3.25E-07	0.00E+00	0.00E+00	2.60E-07	1.19E-10	8.54E-10	0.00E+00	9.74E-10	9.74E-04	0.00E+00	1.41E-05	2.70E-06	0.00E+00
3745663758135	374566	3758135	4.21E-06	4.53E-06	4.35E-06	4.30E-08	8.42E-07	1.52E-06	0.00E+00	6.44E-07	3.22E-07	0.00E+00	0.00E+00	2.58E-07	1.18E-10	8.48E-10	0.00E+00	9.66E-10	9.66E-04	0.00E+00	1.40E-05	2.68E-06	0.00E+00
3745763758135	374576	3758135	4.18E-06	4.49E-06	4.31E-06	4.26E-08	8.36E-07	1.50E-06	0.00E+00	6.39E-07	3.20E-07	0.00E+00	0.00E+00	2.56E-07	1.18E-10	8.41E-10	0.00E+00	9.59E-10	9.59E-04	0.00E+00	1.39E-05	2.66E-06	0.00E+00
3745863758135	374586	3758135	4.14E-06	4.46E-06	4.28E-06	4.23E-08	8.29E-07	1.49E-06	0.00E+00	6.34E-07	3.17E-07	0.00E+00	0.00E+00	2.54E-07	1.17E-10	8.34E-10	0.00E+00	9.51E-10	9.51E-04	0.00E+00	1.38E-05	2.64E-06	0.00E+00
3745963758135	374596	3758135	4.11E-06	4.42E-06	4.24E-06	4.19E-08	8.22E-07	1.48E-06	0.00E+00	6.29E-07	3.14E-07	0.00E+00	0.00E+00	2.52E-07	1.16E-10	8.27E-10	0.00E+00	9.43E-10	9.43E-04	0.00E+00	1.37E-05	2.62E-06	0.00E+00
3746063758135	374606	3758135	4.07E-06	4.38E-06	4.21E-06	4.16E-08	8.15E-07	1.47E-06	0.00E+00	6.24E-07	3.12E-07	0.00E+00	0.00E+00	2.49E-07	1.15E-10	8.20E-10	0.00E+00	9.35E-10	9.35E-04	0.00E+00	1.36E-05	2.59E-06	0.00E+00
3746163758135	374616	3758135	4.04E-06	4.34E-06	4.17E-06	4.12E-08	8.08E-07	1.45E-06	0.00E+00	6.18E-07	3.09E-07	0.00E+00	0.00E+00	2.47E-07	1.14E-10	8.13E-10	0.00E+00	9.27E-10	9.27E-04	0.00E+00	1.35E-05	2.57E-06	0.00E+00
3746263758135	374626	3758135	4.00E-06	4.30E-06	4.13E-06	4.08E-08	8.01E-07	1.44E-06	0.00E+00	6.13E-07	3.06E-07	0.00E+00	0.00E+00	2.45E-07	1.13E-10	8.06E-10	0.00E+00	9.19E-10	9.19E-04	0.00E+00	1.33E-05	2.55E-06	0.00E+00
3746363758135	374636	3758135	3.97E-06	4.26E-06	4.09E-06	4.05E-08	7.93E-07	1.43E-06	0.00E+00	6.07E-07	3.03E-07	0.00E+00	0.00E+00	2.43E-07	1.12E-10	7.99E-10	0.00E+00	9.10E-10	9.10E-04	0.00E+00	1.32E-05	2.53E-06	0.00E+00
3746463758135	374646	3758135	3.93E-06	4.22E-06	4.06E-06	4.01E-08	7.86E-07	1.41E-06	0.00E+00	6.01E-07	3.01E-07	0.00E+00	0.00E+00	2.41E-07	1.11E-10	7.91E-10	0.00E+00	9.02E-10	9.02E-04	0.00E+00	1.31E-05	2.50E-06	0.00E+00
3746563758135	374656	3758135	3.89E-06	4.18E-06	4.02E-06	3.97E-08	7.79E-07	1.40E-06	0.00E+00	5.96E-07	2.98E-07	0.00E+00	0.00E+00	2.38E-07	1.10E-10	7.84E-10	0.00E+00	8.93E-10	8.93E-04	0.00E+00	1.30E-05	2.48E-06	0.00E+00
3746763758135	374676	3758135	3.81E-06	4.10E-06	3.94E-06	3.89E-08	7.63E-07	1.37E-06	0.00E+00	5.84E-07	2.92E-07	0.00E+00	0.00E+00	2.34E-07	1.07E-10	7.68E-10	0.00E+00	8.75E-10	8.75E-04	0.00E+00	1.27E-05	2.43E-06	0.00E+00
3746863758135	374686	3758135	3.78E-06	4.06E-06	3.90E-06	3.85E-08	7.56E-07	1.36E-06	0.00E+00	5.78E-07	2.89E-07	0.00E+00	0.00E+00	2.31E-07	1.06E-10	7.60E-10	0.00E+00	8.67E-10	8.67E-04	0.00E+00	1.26E-05	2.40E-06	0.00E+00
3746963758135	374696	3758135	3.74E-06	4.02E-06	3.86E-06	3.81E-08	7.48E-07	1.35E-06	0.00E+00	5.72E-07	2.86E-07	0.00E+00	0.00E+00	2.29E-07	1.05E-10	7.51E-10	0.00E+00	8.58E-10	8.58E-04	0.00E+00	1.25E-05	2.38E-06	0.00E+00
3747063758135	374706	3758135	3.70E-06	3.98E-06	3.82E-06	3.77E-08	7.40E-07	1.33E-06	0.00E+00	5.66E-07	2.83E-07	0.00E+00	0.00E+00	2.26E-07	1.04E-10	7.45E-10	0.00E+00	8.49E-10	8.49E-04	0.00E+00	1.23E-05	2.36E-06	0.00E+00
3747163758135	374716	3758135	3.66E-06	3.94E-06	3.78E-06	3.73E-08	7.32E-07	1.32E-06	0.00E+00	5.60E-07	2.80E-07	0.00E+00	0.00E+00	2.24E-07	1.03E-10	7.37E-10	0.00E+00	8.40E-10	8.40E-04	0.00E+00	1.22E-05	2.33E-06	0.00E+00
3747263758135	374726	3758135	3.62E-06	3.89E-06	3.74E-06	3.69E-08	7.24E-07	1.30E-06	0.00E+00	5.54E-07	2.77E-07	0.00E+00	0.00E+00	2.22E-07	1.02E-10	7.29E-10	0.00E+00	8.31E-10	8.31E-04	0.00E+00	1.21E-05	2.31E-06	0.00E+00
3747363758135	374736	3758135	3.58E-06	3.85E-06	3.70E-06	3.65E-08	7.16E-07	1.29E-06	0.00E+00	5.48E-07	2.74E-07	0.00E+00	0.00E+00	2.19E-07	1.01E-10	7.21E-10	0.00E+00	8.22E-10	8.22E-04	0.00E+00	1.19E-05	2.28E-06	0.00E+00
3747463758135	374746	3758135	3.54E-06	3.81E-06	3.66E-06	3.61E-08	7.09E-07	1.28E-06	0.00E+00	5.42E-07	2.71E-07	0.00E+00	0.00E+00	2.17E-07	9.97E-11	7.13E-10	0.00E+00	8.13E-10	8.13E-04	0.00E+00	1.18E-05	2.25E-06	0.00E+00
3747563758135	374756	3758135	3.50E-06	3.77E-06	3.62E-06	3.57E-08	7.01E-07	1.26E-06	0.00E+00	5.36E-07	2.68E-07	0.00E+00	0.00E+00	2.14E-07	9.86E-11	7.05E-10	0.00E+00	8.04E-10	8.04E-04	0.00E+00	1.17E-05	2.23E-06	0.00E+00
3747663758135	374766	3758135	3.46E-06	3.72E-06	3.57E-06	3.53E-08	6.93E-07	1.25E-06	0.00E+00	5.30E-07	2.65E-07	0.00E+00	0.00E+00	2.12E-07	9.75E-11	6.97E-10	0.00E+00	7.95E-10	7.95E-04	0.00E+00	1.15E-05	2.20E-06	0.00E+00
3747763758135	374776	3758135	3.42E-06	3.68E-06	3.53E-06	3.49E-08	6.85E-07	1.23E-06	0.00E+00	5.24E-07	2.62E-07	0.00E+00	0.00E+00	2.10E-07	9.63E-11	6.89E-10	0.00E+00	7.86E-10	7.86E-04	0.00E+00	1.14E-05	2.18E-06	0.00E+00
3747863758135	374786	3758135	3.38E-06	3.64E-06	3.49E-06	3.45E-08	6.77E-07	1.22E-06	0.00E+00	5.18E-07	2.59E-07	0.00E+00	0.00E+00	2.07E-07	9.52E-11	6.81E-10	0.00E+00	7.77E-10	7.77E-04	0.00E+00	1.13E-05	2.15E-06	0.00E+00
3747963758135	374796	3758135	3.34E-06	3.60E-06	3.45E-06	3.41E-08	6.69E-07	1.20E-06	0.00E+00	5.12E-07	2.56E-07	0.00E+00	0.00E+00	2.05E-07	9.41E-11	6.73E-10	0.00E+00	7.68E-10	7.68E-04	0.00E+00	1.11E-05	2.13E-06	0.00E+00
3748163758135	374816	3758135	3.27E-06	3.51E-06	3.37E-06	3.33E-08	6.54E-07	1.18E-06	0.00E+00	5.00E-07	2.50E-07	0.00E+00	0.00E+00	2.00E-07	9.19E-11	6.58E-10	0.00E+00	7.50E-10	7.50E-04	0.00E+00	1.09E-05	2.08E-06	0.00E+00
3748263758135	374826	3758135	3.23E-06	3.47E-06	3.33E-06	3.29E-08	6.46E-07	1.16E-06	0.00E+00	4.94E-07	2.47E-07	0.00E+00	0.00E+00	1.98E-07	9.08E-11	6.50E-10	0.00E+00	7.41E-10	7.41E-04	0.00E+00	1.08E-05	2.05E-06	0.00E+00
3748363758135	374836	3758135	3.19E-06	3.43E-06	3.29E-06	3.25E-08	6.38E-07	1.15E-06	0.00E+00	4.88E-07	2.44E-07	0.00E+00	0.00E+00	1.95E-07	8.97E-11	6.42E-10	0.00E+00	7.32E-10	7.32E-04	0.00E+00	1.06E-05	2.03E-06	0.00E+00
3748463758135	374846	3758135	3.15E-06	3.39E-06	3.25E-06	3.21E-08	6.30E-07	1.13E-06	0.00E+00	4.82E-07	2.41E-07	0.00E+00	0.00E+00	1.93E-07	8.86E-11	6.34E-10	0.00E+00	7.23E-10	7.23E-04	0.00E+00	1.05E-05	2.01E-06	0.00E+00
3748563758135	374856	3758135	3.11E-06	3.35E-06	3.21E-06	3.18E-08	6.23E-07	1.12E-06	0.00E+00	4.77E-07	2.38E-07	0.00E+00	0.00E+00	1.91E-07	8.76E-11	6.27E-10	0.00E+00	7.14E-10	7.14E-04	0.00E+00	1.04E-05	1.98E-06	0.00E+00
3748663758135	374866	3758135	3.08E-06	3.31E-06	3.18E-06	3.14E-08	6.16E-07	1.11E-06	0.00E+00	4.71E-07	2.35E-07	0.00E+00	0.00E+00	1.88E-07	8.66E-11	6.19E-10	0.00E+00	7.06E-10	7.06E-04	0.00E+00	1.03E-05	1.96E-06	0.00E+00
3748763758135	374876	3758135	3.04E-06	3.27E-06	3.14E-06	3.10E-08	6.08E-07	1.09E-06	0.00E+00	4.65E-07	2.33E-07	0.00E+00	0.00E+00	1.86E-07	8.55E-11	6.12E-10	0.00E+00	6.97E-10	6.97E-04	0.00E+00	1.01E-05	1.93E-06	0.00E+00
3748863758135	374886	3758135	3.00E-06	3.23E-06	3.10E-06	3.06E-08	6.00E-07	1.08E-06	0.00E+00	4.59E-07	2.30E-07	0.00E+00	0.00E+00	1.84E-07	8.44E-11	6.04E-10	0.00E+00	6.88E-10	6.88E-04	0.00E+00	9.99E-06	1.91E-06	0.00E+00
3748963758135	374896	3758135	2.96E-06	3.18E-06	3.06E-06	3.02E-08	5.92E-07	1.07E-06	0.00E+00	4.53E-07	2.27E-07	0.00E+00	0.00E+00	1.81E-07	8.33E-11	5.96E-10	0.00E+00	6.79E-10	6.79E-04	0.00E+00	9.86E-06	1.88E-06	0.00E+00
3749063758135	374906	3758135	2.92E-06	3.14E-06	3.02E-06	2.98E-08	5.85E-07	1.05E-06	0.00E+00	4.47E-07	2.24E-07	0.00E+00	0.00E+00	1.79E-07

			SWBuilding Construction	SWDemolition	SWGrading	EYBuilding Construction	SWPaving	SWGrading	SWArchitectural Coating	NBBuilding Construction	NBBuilding Construction	NBArchitectural Coating	NBArchitectural Coating	RWBuilding Construction	Child Risk					Overlapping Phases - Maximum GLC			
Unique Identifier	X (UTM)	Y (UTM)	2026	2026	2026	2026	2027	2027	2027	2026	2027	2026	2027	2026	3rd Trimester	0<2	2<16	Total	per million	2025	2026	2027	2028
3742963758155	374296	3758155	4.94E-06	5.32E-06	5.10E-06	5.04E-08	9.89E-07	1.78E-06	0.00E+00	7.57E-07	3.78E-07	0.00E+00	0.00E+00	3.03E-07	1.39E-10	9.95E-10	0.00E+00	1.13E-09	1.13E-03	0.00E+00	1.65E-05	3.15E-06	0.00E+00
3743063758155	374306	3758155	4.94E-06	5.32E-06	5.10E-06	5.05E-08	9.89E-07	1.78E-06	0.00E+00	7.57E-07	3.78E-07	0.00E+00	0.00E+00	3.03E-07	1.39E-10	9.96E-10	0.00E+00	1.13E-09	1.13E-03	0.00E+00	1.65E-05	3.15E-06	0.00E+00
3743163758155	374316	3758155	4.94E-06	5.32E-06	5.10E-06	5.04E-08	9.89E-07	1.78E-06	0.00E+00	7.57E-07	3.78E-07	0.00E+00	0.00E+00	3.03E-07	1.39E-10	9.96E-10	0.00E+00	1.13E-09	1.13E-03	0.00E+00	1.65E-05	3.15E-06	0.00E+00
3743263758155	374326	3758155	4.94E-06	5.32E-06	5.10E-06	5.04E-08	9.89E-07	1.78E-06	0.00E+00	7.56E-07	3.78E-07	0.00E+00	0.00E+00	3.03E-07	1.39E-10	9.95E-10	0.00E+00	1.13E-09	1.13E-03	0.00E+00	1.65E-05	3.15E-06	0.00E+00
3743363758155	374336	3758155	4.94E-06	5.31E-06	5.10E-06	5.04E-08	9.88E-07	1.78E-06	0.00E+00	7.56E-07	3.78E-07	0.00E+00	0.00E+00	3.02E-07	1.39E-10	9.94E-10	0.00E+00	1.13E-09	1.13E-03	0.00E+00	1.65E-05	3.14E-06	0.00E+00
3743463758155	374346	3758155	4.93E-06	5.30E-06	5.09E-06	5.03E-08	9.87E-07	1.78E-06	0.00E+00	7.55E-07	3.78E-07	0.00E+00	0.00E+00	3.02E-07	1.39E-10	9.93E-10	0.00E+00	1.13E-09	1.13E-03	0.00E+00	1.64E-05	3.14E-06	0.00E+00
3743563758155	374356	3758155	4.93E-06	5.30E-06	5.09E-06	5.03E-08	9.85E-07	1.77E-06	0.00E+00	7.54E-07	3.77E-07	0.00E+00	0.00E+00	3.02E-07	1.39E-10	9.92E-10	0.00E+00	1.13E-09	1.13E-03	0.00E+00	1.64E-05	3.14E-06	0.00E+00
3743663758155	374366	3758155	4.92E-06	5.29E-06	5.08E-06	5.02E-08	9.84E-07	1.77E-06	0.00E+00	7.53E-07	3.76E-07	0.00E+00	0.00E+00	3.01E-07	1.38E-10	9.90E-10	0.00E+00	1.13E-09	1.13E-03	0.00E+00	1.64E-05	3.13E-06	0.00E+00
3743763758155	374376	3758155	4.91E-06	5.28E-06	5.07E-06	5.01E-08	9.82E-07	1.77E-06	0.00E+00	7.51E-07	3.76E-07	0.00E+00	0.00E+00	3.00E-07	1.38E-10	9.88E-10	0.00E+00	1.13E-09	1.13E-03	0.00E+00	1.64E-05	3.12E-06	0.00E+00
3743863758155	374386	3758155	4.88E-06	5.25E-06	5.04E-06	4.98E-08	9.76E-07	1.76E-06	0.00E+00	7.47E-07	3.73E-07	0.00E+00	0.00E+00	2.99E-07	1.37E-10	9.83E-10	0.00E+00	1.12E-09	1.12E-03	0.00E+00	1.63E-05	3.11E-06	0.00E+00
3744063758155	374406	3758155	4.87E-06	5.23E-06	5.02E-06	4.96E-08	9.73E-07	1.75E-06	0.00E+00	7.45E-07	3.72E-07	0.00E+00	0.00E+00	2.98E-07	1.37E-10	9.80E-10	0.00E+00	1.12E-09	1.12E-03	0.00E+00	1.62E-05	3.10E-06	0.00E+00
3744163758155	374416	3758155	4.85E-06	5.21E-06	5.01E-06	4.95E-08	9.70E-07	1.75E-06	0.00E+00	7.42E-07	3.71E-07	0.00E+00	0.00E+00	2.97E-07	1.36E-10	9.76E-10	0.00E+00	1.11E-09	1.11E-03	0.00E+00	1.62E-05	3.09E-06	0.00E+00
3744263758155	374426	3758155	4.83E-06	5.19E-06	4.99E-06	4.93E-08	9.66E-07	1.74E-06	0.00E+00	7.39E-07	3.70E-07	0.00E+00	0.00E+00	2.96E-07	1.36E-10	9.73E-10	0.00E+00	1.11E-09	1.11E-03	0.00E+00	1.61E-05	3.08E-06	0.00E+00
3744363758155	374436	3758155	4.81E-06	5.17E-06	4.97E-06	4.91E-08	9.63E-07	1.73E-06	0.00E+00	7.36E-07	3.68E-07	0.00E+00	0.00E+00	2.95E-07	1.35E-10	9.69E-10	0.00E+00	1.10E-09	1.10E-03	0.00E+00	1.60E-05	3.06E-06	0.00E+00
3744463758155	374446	3758155	4.79E-06	5.15E-06	4.94E-06	4.89E-08	9.58E-07	1.72E-06	0.00E+00	7.33E-07	3.67E-07	0.00E+00	0.00E+00	2.93E-07	1.35E-10	9.64E-10	0.00E+00	1.10E-09	1.10E-03	0.00E+00	1.60E-05	3.05E-06	0.00E+00
3744563758155	374456	3758155	4.77E-06	5.13E-06	4.92E-06	4.86E-08	9.54E-07	1.72E-06	0.00E+00	7.30E-07	3.65E-07	0.00E+00	0.00E+00	2.92E-07	1.34E-10	9.60E-10	0.00E+00	1.09E-09	1.09E-03	0.00E+00	1.59E-05	3.04E-06	0.00E+00
3744663758155	374466	3758155	4.74E-06	5.10E-06	4.90E-06	4.84E-08	9.49E-07	1.71E-06	0.00E+00	7.26E-07	3.63E-07	0.00E+00	0.00E+00	2.90E-07	1.33E-10	9.55E-10	0.00E+00	1.09E-09	1.09E-03	0.00E+00	1.58E-05	3.02E-06	0.00E+00
3744763758155	374476	3758155	4.72E-06	5.07E-06	4.87E-06	4.81E-08	9.44E-07	1.70E-06	0.00E+00	7.22E-07	3.61E-07	0.00E+00	0.00E+00	2.89E-07	1.33E-10	9.50E-10	0.00E+00	1.08E-09	1.08E-03	0.00E+00	1.57E-05	3.00E-06	0.00E+00
3744863758155	374486	3758155	4.69E-06	5.04E-06	4.84E-06	4.79E-08	9.38E-07	1.69E-06	0.00E+00	7.18E-07	3.59E-07	0.00E+00	0.00E+00	2.87E-07	1.32E-10	9.44E-10	0.00E+00	1.08E-09	1.08E-03	0.00E+00	1.56E-05	2.99E-06	0.00E+00
3744963758155	374496	3758155	4.66E-06	5.01E-06	4.81E-06	4.76E-08	9.33E-07	1.68E-06	0.00E+00	7.14E-07	3.57E-07	0.00E+00	0.00E+00	2.85E-07	1.31E-10	9.39E-10	0.00E+00	1.07E-09	1.07E-03	0.00E+00	1.55E-05	2.97E-06	0.00E+00
3745063758155	374506	3758155	4.63E-06	4.98E-06	4.78E-06	4.73E-08	9.27E-07	1.67E-06	0.00E+00	7.09E-07	3.55E-07	0.00E+00	0.00E+00	2.84E-07	1.30E-10	9.33E-10	0.00E+00	1.06E-09	1.06E-03	0.00E+00	1.54E-05	2.95E-06	0.00E+00
3745163758155	374516	3758155	4.60E-06	4.95E-06	4.75E-06	4.70E-08	9.21E-07	1.66E-06	0.00E+00	7.04E-07	3.52E-07	0.00E+00	0.00E+00	2.82E-07	1.30E-10	9.27E-10	0.00E+00	1.06E-09	1.06E-03	0.00E+00	1.53E-05	2.93E-06	0.00E+00
3745463758155	374546	3758155	4.50E-06	4.84E-06	4.65E-06	4.60E-08	9.01E-07	1.62E-06	0.00E+00	6.89E-07	3.45E-07	0.00E+00	0.00E+00	2.76E-07	1.27E-10	9.07E-10	0.00E+00	1.03E-09	1.03E-03	0.00E+00	1.50E-05	2.87E-06	0.00E+00
3745563758155	374556	3758155	4.47E-06	4.81E-06	4.62E-06	4.56E-08	8.94E-07	1.61E-06	0.00E+00	6.84E-07	3.42E-07	0.00E+00	0.00E+00	2.74E-07	1.26E-10	9.00E-10	0.00E+00	1.03E-09	1.03E-03	0.00E+00	1.49E-05	2.85E-06	0.00E+00
3745663758155	374566	3758155	4.43E-06	4.77E-06	4.58E-06	4.53E-08	8.87E-07	1.60E-06	0.00E+00	6.79E-07	3.39E-07	0.00E+00	0.00E+00	2.72E-07	1.25E-10	8.93E-10	0.00E+00	1.02E-09	1.02E-03	0.00E+00	1.48E-05	2.82E-06	0.00E+00
3745763758155	374576	3758155	4.40E-06	4.73E-06	4.54E-06	4.49E-08	8.80E-07	1.58E-06	0.00E+00	6.73E-07	3.37E-07	0.00E+00	0.00E+00	2.69E-07	1.24E-10	8.86E-10	0.00E+00	1.01E-09	1.01E-03	0.00E+00	1.47E-05	2.80E-06	0.00E+00
3745863758155	374586	3758155	4.36E-06	4.69E-06	4.50E-06	4.45E-08	8.73E-07	1.57E-06	0.00E+00	6.68E-07	3.34E-07	0.00E+00	0.00E+00	2.67E-07	1.23E-10	8.78E-10	0.00E+00	1.00E-09	1.00E-03	0.00E+00	1.45E-05	2.78E-06	0.00E+00
3745963758155	374596	3758155	4.32E-06	4.65E-06	4.46E-06	4.41E-08	8.65E-07	1.56E-06	0.00E+00	6.62E-07	3.31E-07	0.00E+00	0.00E+00	2.65E-07	1.22E-10	8.71E-10	0.00E+00	9.92E-10	9.92E-04	0.00E+00	1.44E-05	2.75E-06	0.00E+00
3746063758155	374606	3758155	4.29E-06	4.61E-06	4.42E-06	4.37E-08	8.57E-07	1.54E-06	0.00E+00	6.56E-07	3.28E-07	0.00E+00	0.00E+00	2.62E-07	1.21E-10	8.63E-10	0.00E+00	9.84E-10	9.84E-04	0.00E+00	1.43E-05	2.73E-06	0.00E+00
3746163758155	374616	3758155	4.25E-06	4.57E-06	4.38E-06	4.33E-08	8.50E-07	1.53E-06	0.00E+00	6.50E-07	3.25E-07	0.00E+00	0.00E+00	2.60E-07	1.20E-10	8.55E-10	0.00E+00	9.75E-10	9.75E-04	0.00E+00	1.42E-05	2.70E-06	0.00E+00
3746263758155	374626	3758155	4.21E-06	4.52E-06	4.34E-06	4.29E-08	8.42E-07	1.52E-06	0.00E+00	6.44E-07	3.22E-07	0.00E+00	0.00E+00	2.58E-07	1.18E-10	8.47E-10	0.00E+00	9.66E-10	9.66E-04	0.00E+00	1.40E-05	2.68E-06	0.00E+00
3746363758155	374636	3758155	4.17E-06	4.48E-06	4.30E-06	4.25E-08	8.34E-07	1.50E-06	0.00E+00	6.38E-07	3.19E-07	0.00E+00	0.00E+00	2.55E-07	1.17E-10	8.39E-10	0.00E+00	9.56E-10	9.56E-04	0.00E+00	1.39E-05	2.65E-06	0.00E+00
3746463758155	374646	3758155	4.13E-06	4.44E-06	4.26E-06	4.21E-08	8.25E-07	1.49E-06	0.00E+00	6.31E-07	3.16E-07	0.00E+00	0.00E+00	2.53E-07	1.16E-10	8.31E-10	0.00E+00	9.47E-10	9.47E-04	0.00E+00	1.37E-05	2.63E-06	0.00E+00
3746563758155	374656	3758155	4.08E-06	4.39E-06	4.22E-06	4.17E-08	8.17E-07	1.47E-06	0.00E+00	6.25E-07	3.13E-07	0.00E+00	0.00E+00	2.50E-07	1.15E-10	8.22E-10	0.00E+00	9.37E-10	9.37E-04	0.00E+00	1.36E-05	2.60E-06	0.00E+00
3746763758155	374676	3758155	4.00E-06	4.30E-06	4.13E-06	4.08E-08	8.01E-07	1.44E-06	0.00E+00	6.12E-07	3.06E-07	0.00E+00	0.00E+00	2.45E-07	1.13E-10	8.06E-10	0.00E+00	9.18E-10	9.18E-04	0.00E+00	1.33E-05	2.55E-06	0.00E+00
3746863758155	374686	3758155	3.96E-06	4.26E-06	4.09E-06	4.04E-08	7.92E-07	1.43E-06	0.00E+00	6.06E-07	3.03E-07	0.00E+00	0.00E+00	2.42E-07	1.11E-10	7.97E-10	0.00E+00	9.09E-10	9.09E-04	0.00E+00	1.32E-05	2.52E-06	0.00E+00
3746963758155	374696	3758155	3.92E-06	4.21E-06	4.04E-06	4.00E-08	7.84E-07	1.41E-06	0.00E+00	6.00E-07	3.00E-07	0.00E+00	0.00E+00	2.40E-07	1.10E-10	7.89E-10	0.00E+00	8.99E-10	8.99E-04	0.00E+00	1.31E-05	2.49E-06	0.00E+00
3747063758155	374706	3758155	3.87E-06	4.17E-06	4.00E-06	3.95E-08	7.75E-07	1.40E-06	0.00E+00	5.93E-07	2.97E-07	0.00E+00	0.00E+00	2.37E-07	1.09E-10	7.80E-10	0.00E+00	8.89E-10	8.89E-04	0.00E+00	1.29E-05	2.47E-06	0.00E+00
3747163758155	374716	3758155	3.83E-06	4.12E-06	3.96E-06	3.91E-08	7.67E-07	1.38E-06	0.00E+00	5.86E-07	2.93E-07	0.00E+00	0.00E+00	2.35E-07	1.08E-10	7.72E-10	0.00E+00	8.79E-10	8.79E-04	0.00E+00	1.28E-05	2.44E-06	0.00E+00
3747263758155	374726	3758155	3.79E-06	4.07E-06	3.91E-06	3.87E-08	7.58E-07	1.36E-06	0.00E+00	5.80E-07	2.90E-07	0.00E+00	0.00E+00	2.32E-07	1.07E-10	7.63E-10	0.00E+00	8.70E-10	8.70E-04	0.00E+00	1.26E-05	2.41E-06	0.00E+00
3747363758155	374736	3758155	3.75E-06	4.03E-06	3.87E-06	3.82E-08	7.49E-07	1.35E-06	0.00E+00	5.73E-07	2.87E-07	0.00E+00	0.00E+00	2.29E-07	1.05E-10	7.54E-10	0.00E+00	8.60E-10	8.60E-04	0.00E+00	1.25E-05	2.39E-06	0.00E+00
3747463758155	374746	3758155	3.70E-06	3.98E-06	3.82E-06	3.78E-08	7.41E-07	1.33E-06	0.00E+00	5.67E-07	2.83E-07	0.00E+00	0.00E+00	2.27E-07	1.04E-10	7.46E-10	0.00E+00	8.50E-10	8.50E-04	0.00E+00	1.23E-05	2.36E-06	0.00E+00
3747563758155	374756	3758155	3.66E-06	3.94E-06	3.78E-06	3.73E-08	7.32E-07	1.32E-06	0.00E+00	5.60E-07	2.80E-07	0.00E+00	0.00E+00	2.24E-07	1.03E-10	7.37E-10	0.00E+00	8.40E-10	8.40E-04	0.00E+00	1.22E-05	2.33E-06	0.00E+00
3747663758155	374766	3758155	3.62E-06	3.89E-06	3.73E-06	3.69E-08	7.24E-07	1.30E-06	0.00E+00	5.54E-07	2.77E-07	0.00E+00	0.00E+00	2.21E-07	1.02E-10	7.28E-10	0.00E+00	8.30E-10	8.30E-04	0.00E+00	1.21E-05	2.30E-06	0.00E+00
3747763758155	374776	3758155	3.57E-06	3.84E-06	3.69E-06	3.65E-08	7.15E-07	1.29E-06	0.00E+00	5.47E-07	2.74E-07	0.00E+00	0.00E+00	2.19E-07	1.01E-10	7.20E-10	0.00E+00	8.20E-10	8.20E-04	0.00E+00	1.19E-05	2.28E-06	0.00E+00
3747863758155	374786	3758155	3.53E-06	3.80E-06	3.65E-06	3.60E-08	7.07E-07	1.27E-06	0.00E+00	5.41E-07	2.70E-07	0.00E+00	0.00E+00	2.16E-07	9.94E-11	7.11E-10	0.00E+00	8.11E-10	8.11E-04	0.00E+00	1.18E-05	2.25E-06	0.00E+00
3747963758155	374796	3758155	3.49E-06	3.75E-06	3.60E-06	3.56E-08	6.98E-07	1.26E-06	0.00E+00	5.34E-07	2.67E-07	0.00E+00	0.00E+00	2.14E-07	9.82E-11	7.03E-10	0.00E+00	8.01E-10	8.01E-04	0.00E+00	1.16E-05	2.22E-06	0.00E+00
3748263758155	374826	3758155	3.36E-06	3.62E-06	3.47E-06	3.43E-08	6.73E-07	1.21E-06	0.00E+00	5.15E-07	2.57E-07	0.00E+00	0.00E+00	2.06E-07	9.47E-11	6.77E-10	0.00E+00	7.72E-10	7.72E-04	0.00E+00	1.12E-05	2.14E-06	0.00E+00
3748363758155	374836	3758155	3.32E-06	3.57E-06	3.43E-06	3.39E-08	6.64E-07	1.20E-06	0.00E+00	5.08E-07	2.54E-07	0.00E+00	0.00E+00	2.03E-07	9.34E-11	6.68E-10	0.00E+00	7.62E-10	7.62E-04	0.00E+00	1.11E-05	2.11E-06	0.00E+00
3748463758155	374846	3758155	3.27E-06	3.52E-06	3.38E-06	3.34E-08	6.55E-07	1.18E-06	0.00E+00	5.01E-07	2.51E-07	0.00E+00	0.00E+00	2.01E-07	9.22E-11	6.59E-10	0.00E+00	7.52E-10	7.52E-04	0.00E+00	1.09E-05	2.09E-06	0.00E+00
3748563758155	374856	3758155	3.23E-06	3.48E-06	3.34E-06	3.30E-08	6.47E-07	1.16E-06	0.00E+00	4.95E-07	2.47E-07	0.00E+00	0.00E+00	1.98E-07	9.10E-11	6.51E-10	0.00E+00	7.42E-10	7.42E-04	0.00E+00	1.08E-05	2.06E-06	0.00E+00
3748663758155	374866	3758155	3.20E-06	3.44E-06	3.30E-06	3.26E-08	6.40E-07	1.15E-06	0.00E+00	4.89E-07	2.45E-07	0.00E+00	0.00E+00	1.96E-07	9.00E-11	6.44E-10	0.00E+00	7.34E-10	7.34E-04	0.00E+00	1.07E-05	2.04E-06	0.00E+00
3748763758155	374876	3758155	3.16E-06	3.40E-06	3.26E-06	3.22E-08	6.32E-07	1.14E-06	0.00E+00	4.84E-07	2.42E-07	0.00E+00	0.00E+00	1.93E-07	8.89E-11	6.36E-10	0.00E+00	7.25E-10	7.25E-04	0.00E+00	1.05E-05	2.01E-06	0.00E+00
3748863758155	374886	3758155	3.12E-06	3.36E-06	3.22E-06	3.18E-08	6.24E-07	1.12E-06	0.00E+00	4.78E-07	2.39E-07	0.00E+00	0.00E+00	1.91E-07	8.78E-11	6.28E-10	0.00E+00	7.16E-10	7.16E-04	0.00E+00	1.04E-05	1.99E-06	0.00E+00
3748963758155	374896	3758155	3.07E-06	3.31E-06	3.17E-06	3.14E-08	6.15E-07	1.11E-06	0.00E+00	4.71E-07	2.35E-07	0.00E+00	0.00E+00	1.88E-07	8.65E-11	6.19E-10	0.00E+00	7.06E-10	7.06E-04	0.00E+00	1.02E-05	1.96E-06	0.00E+00
3749063758155	374906	3758155	3.04E-06	3.26E-06	3.13E-06	3.10E-08	6.07E-07	1.09E-06	0.00E+00	4.65E-07	2.32E-07	0.00E+00	0.00E+00	1.86E-07	8.54E-11	6.11E-10	0.00E+00	6.97E-10	6.97E-04	0.00E+00	1.01E-05	1.93E-06	0.00E+00
3749163758155	374916	3758155	3.00E-06	3.22E-06	3.09E-06	3.06E-08	6.00E-07	1.08E-06	0.00E+00	4.59E-07	2.29E-07	0.00E+00	0.00E+00	1.83E-07	8.43E-11	6.03E-10	0.00E+00	6.88E-10	6.88E-04	0.00E+00	9.99E-06	1.91E-06	0.00E+00
3749263758155	374926	3758155	2.96E-06	3.18E-06	3.05E-06	3.02E-08	5.92E-07	1.07E-06	0.00E+00	4.53E-07	2.26E-07	0.00E+00	0.00E+00	1.81E-07	8.32E-11	5.95E-10	0.00E+00	6.79E-10	6.79E-04	0.00E+00	9.85E-06	1.88E-06	0.00E+00
3749363758155	374936	3758155	2.92E-06	3.14E-06	3.01E-06	2.98E-08	5.84E-07	1.05E-06	0.00E+00	4.47E-07	2.23E-07	0.00E+00	0.00E+00	1.79E-07	8.21E-11	5.87E-10	0.00E+00	6.70E-10	6.70E-04	0.00E+00	9.72E-06	1.86E-06	0.00E+00
3749463758155	374946	3758155	2.88E-06	3.10E-06	2.97E-06	2.94E-08	5.76E-07	1.04E-06	0.00E+00	4.41E-07	2.20E-07	0.00E+00	0.00E+00	1.76E-07	8.10E-11	5.80E-10	0.00E+00	6.61E-10	6.61E-04	0.00E+00	9.60E-06	1.83E-06	0.00E+00
3749563758155	374956	3758155	2.86E-06	3.07E-06	2.95E-06	2.91E-08	5.71E-07	1.03E-06	0.00E+00	4.37E-07	2.19E-07	0.00E+00	0.00E+00	1.75E-07	8.04E-11	5.75E-10	0.00E+00	6.55E-10	6.55E-04	0.00E+00	9.52E-06	1.82E-06	0.00E+00
3749663758155	374966	3758155	2.83E-06	3.04E-06	2.92E-06	2.88E-08	5.65E-07	1.02E-06	0.00E+00	4.33E-07	2.16E-07	0.00E+00	0.00E+00	1.73E-07	7.95E-11	5.69E-10	0.00E+00	6.49E-10	6.49E-04	0.00E+00	9.42E-06	1.80E-06	0.00E+00
3749763758155	374976	3758155	2.80E-06	3.01E-06	2.89E-06	2.85E-08	5.60E-07	1.01E-06	0.00E+00	4.28E-07	2.14E-07	0.00E+00	0.00E+00	1.71E-07	7.87E-11	5.63E-10	0.00E+00	6.42E-10	6.42E-04	0.00E+00	9.32E-06	1.78E-06	0.00E+00
3749863758155	374986	3758155	2.77E-06	2.98E-06	2.86E-06	2.83E-08	5.54E-07	9.98E-07	0.00E+00	4.24E-07	2.12E-07	0.00E+00	0.00E+00	1.70E-07	7.80E-11	5.58E-10	0.00E+00	6.36E-10	6.36E-04	0.00E+00	9.23E-06	1.76E-06	0.00E+00
3749963758155	374996	3758155	2.73E-06	2.94E-06	2.82E-06	2.79E-08	5.47E-07	9.85E-07	0.00E+00	4.18E-07	2.09E-07	0.00E+00	0.00E+00	1.67E-07	7.69E-11	5.50E-10	0.00E+00	6.27E-10	6.27E-04	0.00E+00	9.11E-06	1.74E-06	0.00E+00
3750063758155	375006	3758155	2.70E-06	2.91E-06	2.79E-06	2.76E-08	5.41E-07	9.73E-07	0.00E+00	4.14E-07	2.07E-07	0.00E+00	0.00E+00	1.65E-07	7.61E-11	5.44E-10	0.00E+00	6.20E-10	6.20E-04	0.00E+00	9.00E-06	1.72E-06	0.00E+00
3742063758165	374206	3758165	5.00E-06	5.37E-06	5.16E-06	5.10E-08	9.99E-07	1.80E-06	0.00E+00	7.65E-07	3.82E-07	0.00E+00	0.00E+00	3.06E-07	1.41E-10	1.01E-09	0.00E+00	1.15E-09	1.15E-03	0.00E+00	1.66E-05	3.18E-06	0.00E+00
3742163758165	374216	3758165	5.01E-06	5.39E-06	5.18E-06	5.12E-08	1.00E-06	1.81E-06	0.00E+00	7.67E-07	3.84E-07	0.00E+00	0.00E+00	3.07E-07	1.41E-10	1.01E-09	0.00E+00	1.15E-09	1.15E-03	0.00E+00	1.67E-05	3.19E-06	0.00E+00
3742263758165	374226	3758165	5.03E-06	5.41E-06	5.19E-06	5.13E-08	1.01E-06	1.81E-06	0.00E+00	7.70E-07	3.85E-07	0.00E+00	0.00E+00	3.08E-07	1.42E-10	1.01E-09	0.00E+00	1.15E-09	1.15E-03	0.00E+00	1.68E-05	3.20E-06	0.00E+00
3742363758165	374236	3758165	5.04E-06	5.42E-06	5.21E-06	5.14E-08	1.01E-06	1.82E-06	0.00E+00	7.72E-07	3.86E-07	0.00E+00	0.00E+00	3.09E-07	1.42E-10	1.02E-09	0.00E+00	1.16E-09	1.16E-03	0.00E+00	1.68E-05	3.21E-06	0.00E+00
3742463758165	374246	3758165	5.05E-06	5.44E-06	5.22E-06	5.16E-08	1.01E-06	1.82E-06	0.00E+00	7.74E-07	3.87E-07	0.00E+00	0.00E+00	3.09E-07	1.42E-10	1.02E-09	0.00E+00	1.16E-09	1.16E-03	0.00E+00	1.68E-05	3.22E-06	0.00E+00
3742563758165	374256	3758165	5.07E-06	5.45E-06	5.23E-06	5.17E-08	1.01E-06	1.82E-06	0.00E+00	7.75E-07	3.88E-07	0.00E+00	0.00E+00	3.10E-07	1.43E-10	1.02E-09	0.00E+00	1.16E-09	1.16E-03	0.00E+00	1.69E-05	3.23E-06	0.00E+00
3742663758165	374266	3758165	5.07E-06	5.46E-06	5.24E-06	5.18E-08	1.02E-06	1.83E-06	0.00E+00	7.77E-07	3.88E-07	0.00E+00	0.00E+00	3.11E-07	1.43E-10	1.02E-09	0.00E+00	1.16E-09	1.16E-03	0.00E+00	1.69E-05	3.23E-06	0.00E+00
3742763758165	374276	3758165	5.08E-06	5.46E-06	5.25E-06	5.18E-08	1.02E-06	1.83E-06	0.00E+00	7.78E-07	3.89E-07	0.00E+00	0.00E+00	3.11E-07	1.43E-10	1.02E-09	0.00E+00	1.17E-09	1.17E-03	0.00E+00	1.69E-05	3.24E-06	0.00E+00
3742863758165	374286	3758165	5.09E-06	5.47E-06	5.25E-06	5.19E-08	1.02E-06	1.83E-06	0.00E+00	7.78E-07	3.89E-07	0.00E+00	0.00E+00	3.11

			SWBuilding Construction	SWDemolition	SWGrading	EYBuilding Construction	SWPaving	SWGrading	SWArchitectural Coating	NBBuilding Construction	NBBuilding Construction	NBArchitectural Coating	NBArchitectural Coating	RWBuilding Construction	Child Risk					Overlapping Phases - Maximum GLC			
Unique Identifier	X (UTM)	Y (UTM)	2026	2026	2026	2026	2027	2027	2027	2026	2027	2026	2027	2026	3rd Trimester	0<2	2<16	Total	per million	2025	2026	2027	2028
3744863758175	374486	3758175	4.96E-06	5.34E-06	5.12E-06	5.06E-08	9.93E-07	1.79E-06	0.00E+00	7.59E-07	3.80E-07	0.00E+00	0.00E+00	3.04E-07	1.40E-10	9.99E-10	0.00E+00	1.14E-09	1.14E-03	0.00E+00	1.65E-05	3.16E-06	0.00E+00
3744963758175	374496	3758175	4.93E-06	5.30E-06	5.09E-06	5.03E-08	9.86E-07	1.78E-06	0.00E+00	7.55E-07	3.77E-07	0.00E+00	0.00E+00	3.02E-07	1.39E-10	9.93E-10	0.00E+00	1.13E-09	1.13E-03	0.00E+00	1.64E-05	3.14E-06	0.00E+00
3745063758175	374506	3758175	4.90E-06	5.27E-06	5.06E-06	5.00E-08	9.80E-07	1.76E-06	0.00E+00	7.50E-07	3.75E-07	0.00E+00	0.00E+00	3.00E-07	1.38E-10	9.86E-10	0.00E+00	1.12E-09	1.12E-03	0.00E+00	1.63E-05	3.12E-06	0.00E+00
3745163758175	374516	3758175	4.86E-06	5.23E-06	5.02E-06	4.96E-08	9.73E-07	1.75E-06	0.00E+00	7.45E-07	3.72E-07	0.00E+00	0.00E+00	2.98E-07	1.37E-10	9.80E-10	0.00E+00	1.12E-09	1.12E-03	0.00E+00	1.62E-05	3.10E-06	0.00E+00
3745463758175	374546	3758175	4.76E-06	5.12E-06	4.91E-06	4.85E-08	9.52E-07	1.71E-06	0.00E+00	7.28E-07	3.64E-07	0.00E+00	0.00E+00	2.91E-07	1.34E-10	9.58E-10	0.00E+00	1.09E-09	1.09E-03	0.00E+00	1.59E-05	3.03E-06	0.00E+00
3745563758175	374556	3758175	4.72E-06	5.07E-06	4.87E-06	4.81E-08	9.44E-07	1.70E-06	0.00E+00	7.22E-07	3.61E-07	0.00E+00	0.00E+00	2.89E-07	1.33E-10	9.50E-10	0.00E+00	1.08E-09	1.08E-03	0.00E+00	1.57E-05	3.00E-06	0.00E+00
3745663758175	374566	3758175	4.68E-06	5.03E-06	4.83E-06	4.78E-08	9.36E-07	1.69E-06	0.00E+00	7.16E-07	3.58E-07	0.00E+00	0.00E+00	2.87E-07	1.32E-10	9.42E-10	0.00E+00	1.07E-09	1.07E-03	0.00E+00	1.56E-05	2.98E-06	0.00E+00
3745763758175	374576	3758175	4.64E-06	4.99E-06	4.79E-06	4.73E-08	9.28E-07	1.67E-06	0.00E+00	7.10E-07	3.55E-07	0.00E+00	0.00E+00	2.84E-07	1.31E-10	9.34E-10	0.00E+00	1.06E-09	1.06E-03	0.00E+00	1.55E-05	2.95E-06	0.00E+00
3745863758175	374586	3758175	4.60E-06	4.95E-06	4.75E-06	4.69E-08	9.20E-07	1.66E-06	0.00E+00	7.04E-07	3.52E-07	0.00E+00	0.00E+00	2.82E-07	1.29E-10	9.26E-10	0.00E+00	1.06E-09	1.06E-03	0.00E+00	1.53E-05	2.93E-06	0.00E+00
3745963758175	374596	3758175	4.56E-06	4.90E-06	4.70E-06	4.65E-08	9.12E-07	1.64E-06	0.00E+00	6.98E-07	3.49E-07	0.00E+00	0.00E+00	2.79E-07	1.28E-10	9.18E-10	0.00E+00	1.05E-09	1.05E-03	0.00E+00	1.52E-05	2.90E-06	0.00E+00
3746063758175	374606	3758175	4.51E-06	4.86E-06	4.66E-06	4.61E-08	9.03E-07	1.63E-06	0.00E+00	6.91E-07	3.46E-07	0.00E+00	0.00E+00	2.76E-07	1.27E-10	9.09E-10	0.00E+00	1.04E-09	1.04E-03	0.00E+00	1.50E-05	2.87E-06	0.00E+00
3746163758175	374616	3758175	4.47E-06	4.81E-06	4.62E-06	4.56E-08	8.95E-07	1.61E-06	0.00E+00	6.84E-07	3.42E-07	0.00E+00	0.00E+00	2.74E-07	1.26E-10	9.00E-10	0.00E+00	1.03E-09	1.03E-03	0.00E+00	1.49E-05	2.85E-06	0.00E+00
3746263758175	374626	3758175	4.43E-06	4.76E-06	4.57E-06	4.52E-08	8.86E-07	1.59E-06	0.00E+00	6.78E-07	3.39E-07	0.00E+00	0.00E+00	2.71E-07	1.25E-10	8.92E-10	0.00E+00	1.02E-09	1.02E-03	0.00E+00	1.48E-05	2.82E-06	0.00E+00
3746363758175	374636	3758175	4.38E-06	4.71E-06	4.53E-06	4.47E-08	8.77E-07	1.58E-06	0.00E+00	6.71E-07	3.36E-07	0.00E+00	0.00E+00	2.68E-07	1.23E-10	8.83E-10	0.00E+00	1.01E-09	1.01E-03	0.00E+00	1.46E-05	2.79E-06	0.00E+00
3746463758175	374646	3758175	4.34E-06	4.67E-06	4.48E-06	4.43E-08	8.68E-07	1.56E-06	0.00E+00	6.64E-07	3.32E-07	0.00E+00	0.00E+00	2.66E-07	1.22E-10	8.74E-10	0.00E+00	9.96E-10	9.96E-04	0.00E+00	1.45E-05	2.76E-06	0.00E+00
3746563758175	374656	3758175	4.29E-06	4.62E-06	4.43E-06	4.38E-08	8.59E-07	1.55E-06	0.00E+00	6.57E-07	3.29E-07	0.00E+00	0.00E+00	2.63E-07	1.21E-10	8.65E-10	0.00E+00	9.86E-10	9.86E-04	0.00E+00	1.43E-05	2.73E-06	0.00E+00
3746763758175	374676	3758175	4.20E-06	4.52E-06	4.34E-06	4.29E-08	8.41E-07	1.51E-06	0.00E+00	6.43E-07	3.22E-07	0.00E+00	0.00E+00	2.57E-07	1.18E-10	8.46E-10	0.00E+00	9.65E-10	9.65E-04	0.00E+00	1.40E-05	2.68E-06	0.00E+00
3746863758175	374686	3758175	4.16E-06	4.47E-06	4.29E-06	4.24E-08	8.32E-07	1.50E-06	0.00E+00	6.36E-07	3.18E-07	0.00E+00	0.00E+00	2.55E-07	1.17E-10	8.37E-10	0.00E+00	9.54E-10	9.54E-04	0.00E+00	1.39E-05	2.65E-06	0.00E+00
3746963758175	374696	3758175	4.11E-06	4.42E-06	4.24E-06	4.19E-08	8.22E-07	1.48E-06	0.00E+00	6.29E-07	3.15E-07	0.00E+00	0.00E+00	2.52E-07	1.16E-10	8.28E-10	0.00E+00	9.43E-10	9.43E-04	0.00E+00	1.37E-05	2.62E-06	0.00E+00
3747063758175	374706	3758175	4.06E-06	4.37E-06	4.20E-06	4.15E-08	8.13E-07	1.46E-06	0.00E+00	6.22E-07	3.11E-07	0.00E+00	0.00E+00	2.49E-07	1.14E-10	8.18E-10	0.00E+00	9.33E-10	9.33E-04	0.00E+00	1.35E-05	2.59E-06	0.00E+00
3747163758175	374716	3758175	4.02E-06	4.32E-06	4.15E-06	4.10E-08	8.04E-07	1.45E-06	0.00E+00	6.15E-07	3.07E-07	0.00E+00	0.00E+00	2.46E-07	1.13E-10	8.09E-10	0.00E+00	9.22E-10	9.22E-04	0.00E+00	1.34E-05	2.56E-06	0.00E+00
3747263758175	374726	3758175	3.97E-06	4.27E-06	4.10E-06	4.05E-08	7.94E-07	1.43E-06	0.00E+00	6.08E-07	3.04E-07	0.00E+00	0.00E+00	2.43E-07	1.12E-10	8.00E-10	0.00E+00	9.11E-10	9.11E-04	0.00E+00	1.32E-05	2.53E-06	0.00E+00
3747363758175	374736	3758175	3.92E-06	4.22E-06	4.05E-06	4.00E-08	7.85E-07	1.41E-06	0.00E+00	6.01E-07	3.00E-07	0.00E+00	0.00E+00	2.40E-07	1.10E-10	7.90E-10	0.00E+00	9.01E-10	9.01E-04	0.00E+00	1.31E-05	2.50E-06	0.00E+00
3747463758175	374746	3758175	3.88E-06	4.17E-06	4.00E-06	3.96E-08	7.76E-07	1.40E-06	0.00E+00	5.93E-07	2.97E-07	0.00E+00	0.00E+00	2.37E-07	1.09E-10	7.81E-10	0.00E+00	8.90E-10	8.90E-04	0.00E+00	1.29E-05	2.47E-06	0.00E+00
3747563758175	374756	3758175	3.83E-06	4.12E-06	3.95E-06	3.91E-08	7.66E-07	1.38E-06	0.00E+00	5.86E-07	2.93E-07	0.00E+00	0.00E+00	2.35E-07	1.08E-10	7.71E-10	0.00E+00	8.79E-10	8.79E-04	0.00E+00	1.28E-05	2.44E-06	0.00E+00
3747663758175	374766	3758175	3.78E-06	4.07E-06	3.91E-06	3.86E-08	7.57E-07	1.36E-06	0.00E+00	5.79E-07	2.90E-07	0.00E+00	0.00E+00	2.32E-07	1.07E-10	7.62E-10	0.00E+00	8.68E-10	8.68E-04	0.00E+00	1.26E-05	2.41E-06	0.00E+00
3747763758175	374776	3758175	3.74E-06	4.02E-06	3.86E-06	3.81E-08	7.48E-07	1.35E-06	0.00E+00	5.72E-07	2.86E-07	0.00E+00	0.00E+00	2.29E-07	1.05E-10	7.53E-10	0.00E+00	8.58E-10	8.58E-04	0.00E+00	1.25E-05	2.38E-06	0.00E+00
3747863758175	374786	3758175	3.69E-06	3.97E-06	3.81E-06	3.77E-08	7.39E-07	1.33E-06	0.00E+00	5.65E-07	2.82E-07	0.00E+00	0.00E+00	2.26E-07	1.04E-10	7.43E-10	0.00E+00	8.47E-10	8.47E-04	0.00E+00	1.23E-05	2.35E-06	0.00E+00
3747963758175	374796	3758175	3.65E-06	3.92E-06	3.76E-06	3.72E-08	7.29E-07	1.31E-06	0.00E+00	5.58E-07	2.79E-07	0.00E+00	0.00E+00	2.23E-07	1.03E-10	7.34E-10	0.00E+00	8.37E-10	8.37E-04	0.00E+00	1.21E-05	2.32E-06	0.00E+00
3748463758175	374846	3758175	3.42E-06	3.67E-06	3.53E-06	3.49E-08	6.84E-07	1.23E-06	0.00E+00	5.23E-07	2.61E-07	0.00E+00	0.00E+00	2.09E-07	9.62E-11	6.88E-10	0.00E+00	7.84E-10	7.84E-04	0.00E+00	1.14E-05	2.18E-06	0.00E+00
3748563758175	374856	3758175	3.37E-06	3.62E-06	3.48E-06	3.44E-08	6.74E-07	1.21E-06	0.00E+00	5.16E-07	2.58E-07	0.00E+00	0.00E+00	2.06E-07	9.49E-11	6.79E-10	0.00E+00	7.73E-10	7.73E-04	0.00E+00	1.12E-05	2.15E-06	0.00E+00
3748663758175	374866	3758175	3.33E-06	3.58E-06	3.43E-06	3.39E-08	6.65E-07	1.20E-06	0.00E+00	5.09E-07	2.54E-07	0.00E+00	0.00E+00	2.04E-07	9.36E-11	6.70E-10	0.00E+00	7.63E-10	7.63E-04	0.00E+00	1.11E-05	2.12E-06	0.00E+00
3748763758175	374876	3758175	3.28E-06	3.53E-06	3.39E-06	3.35E-08	6.57E-07	1.18E-06	0.00E+00	5.02E-07	2.51E-07	0.00E+00	0.00E+00	2.01E-07	9.24E-11	6.61E-10	0.00E+00	7.53E-10	7.53E-04	0.00E+00	1.09E-05	2.09E-06	0.00E+00
3748863758175	374886	3758175	3.24E-06	3.48E-06	3.34E-06	3.30E-08	6.48E-07	1.17E-06	0.00E+00	4.95E-07	2.48E-07	0.00E+00	0.00E+00	1.98E-07	9.11E-11	6.52E-10	0.00E+00	7.43E-10	7.43E-04	0.00E+00	1.08E-05	2.06E-06	0.00E+00
3748963758175	374896	3758175	3.19E-06	3.44E-06	3.30E-06	3.26E-08	6.39E-07	1.15E-06	0.00E+00	4.88E-07	2.44E-07	0.00E+00	0.00E+00	1.96E-07	8.99E-11	6.43E-10	0.00E+00	7.33E-10	7.33E-04	0.00E+00	1.06E-05	2.03E-06	0.00E+00
3749063758175	374906	3758175	3.15E-06	3.39E-06	3.26E-06	3.22E-08	6.31E-07	1.14E-06	0.00E+00	4.83E-07	2.41E-07	0.00E+00	0.00E+00	1.93E-07	8.87E-11	6.35E-10	0.00E+00	7.24E-10	7.24E-04	0.00E+00	1.05E-05	2.01E-06	0.00E+00
3749163758175	374916	3758175	3.11E-06	3.35E-06	3.21E-06	3.17E-08	6.23E-07	1.12E-06	0.00E+00	4.76E-07	2.38E-07	0.00E+00	0.00E+00	1.90E-07	8.76E-11	6.26E-10	0.00E+00	7.14E-10	7.14E-04	0.00E+00	1.04E-05	1.98E-06	0.00E+00
3749263758175	374926	3758175	3.07E-06	3.30E-06	3.17E-06	3.13E-08	6.15E-07	1.11E-06	0.00E+00	4.70E-07	2.35E-07	0.00E+00	0.00E+00	1.88E-07	8.65E-11	6.19E-10	0.00E+00	7.05E-10	7.05E-04	0.00E+00	1.02E-05	1.96E-06	0.00E+00
3749363758175	374936	3758175	3.03E-06	3.26E-06	3.13E-06	3.09E-08	6.07E-07	1.09E-06	0.00E+00	4.64E-07	2.32E-07	0.00E+00	0.00E+00	1.86E-07	8.53E-11	6.10E-10	0.00E+00	6.96E-10	6.96E-04	0.00E+00	1.01E-05	1.93E-06	0.00E+00
3749463758175	374946	3758175	2.99E-06	3.22E-06	3.09E-06	3.05E-08	5.98E-07	1.08E-06	0.00E+00	4.58E-07	2.29E-07	0.00E+00	0.00E+00	1.83E-07	8.42E-11	6.02E-10	0.00E+00	6.86E-10	6.86E-04	0.00E+00	9.97E-06	1.90E-06	0.00E+00
3749563758175	374956	3758175	2.96E-06	3.18E-06	3.05E-06	3.02E-08	5.91E-07	1.06E-06	0.00E+00	4.52E-07	2.26E-07	0.00E+00	0.00E+00	1.81E-07	8.32E-11	5.95E-10	0.00E+00	6.78E-10	6.78E-04	0.00E+00	9.85E-06	1.88E-06	0.00E+00
3749663758175	374966	3758175	2.92E-06	3.14E-06	3.01E-06	2.98E-08	5.84E-07	1.05E-06	0.00E+00	4.47E-07	2.23E-07	0.00E+00	0.00E+00	1.79E-07	8.21E-11	5.88E-10	0.00E+00	6.70E-10	6.70E-04	0.00E+00	9.72E-06	1.86E-06	0.00E+00
3749763758175	374976	3758175	2.92E-06	3.14E-06	3.01E-06	2.98E-08	5.84E-07	1.05E-06	0.00E+00	4.47E-07	2.23E-07	0.00E+00	0.00E+00	1.79E-07	8.21E-11	5.87E-10	0.00E+00	6.70E-10	6.70E-04	0.00E+00	9.72E-06	1.86E-06	0.00E+00
3749863758175	374986	3758175	2.86E-06	3.07E-06	2.95E-06	2.91E-08	5.71E-07	1.03E-06	0.00E+00	4.37E-07	2.19E-07	0.00E+00	0.00E+00	1.75E-07	8.04E-11	5.75E-10	0.00E+00	6.55E-10	6.55E-04	0.00E+00	9.51E-06	1.82E-06	0.00E+00
3749963758175	374996	3758175	2.83E-06	3.04E-06	2.92E-06	2.89E-08	5.66E-07	1.02E-06	0.00E+00	4.33E-07	2.16E-07	0.00E+00	0.00E+00	1.73E-07	7.96E-11	5.70E-10	0.00E+00	6.49E-10	6.49E-04	0.00E+00	9.42E-06	1.80E-06	0.00E+00
3748563758185	374856	3758185	3.44E-06	3.70E-06	3.55E-06	3.51E-08	6.89E-07	1.24E-06	0.00E+00	5.27E-07	2.63E-07	0.00E+00	0.00E+00	2.11E-07	9.69E-11	6.93E-10	0.00E+00	7.90E-10	7.90E-04	0.00E+00	1.15E-05	2.19E-06	0.00E+00
3748663758185	374866	3758185	3.39E-06	3.65E-06	3.50E-06	3.46E-08	6.79E-07	1.22E-06	0.00E+00	5.20E-07	2.60E-07	0.00E+00	0.00E+00	2.08E-07	9.55E-11	6.84E-10	0.00E+00	7.79E-10	7.79E-04	0.00E+00	1.13E-05	2.16E-06	0.00E+00
3748763758185	374876	3758185	3.35E-06	3.60E-06	3.46E-06	3.42E-08	6.70E-07	1.21E-06	0.00E+00	5.13E-07	2.56E-07	0.00E+00	0.00E+00	2.05E-07	9.43E-11	6.74E-10	0.00E+00	7.69E-10	7.69E-04	0.00E+00	1.12E-05	2.13E-06	0.00E+00
3748863758185	374886	3758185	3.30E-06	3.55E-06	3.41E-06	3.37E-08	6.61E-07	1.19E-06	0.00E+00	5.06E-07	2.53E-07	0.00E+00	0.00E+00	2.02E-07	9.30E-11	6.65E-10	0.00E+00	7.58E-10	7.58E-04	0.00E+00	1.10E-05	2.10E-06	0.00E+00
3748963758185	374896	3758185	3.26E-06	3.50E-06	3.36E-06	3.33E-08	6.52E-07	1.17E-06	0.00E+00	4.99E-07	2.49E-07	0.00E+00	0.00E+00	2.00E-07	9.17E-11	6.56E-10	0.00E+00	7.48E-10	7.48E-04	0.00E+00	1.09E-05	2.08E-06	0.00E+00
3749063758185	374906	3758185	3.21E-06	3.46E-06	3.32E-06	3.28E-08	6.43E-07	1.16E-06	0.00E+00	4.92E-07	2.46E-07	0.00E+00	0.00E+00	1.97E-07	9.05E-11	6.47E-10	0.00E+00	7.38E-10	7.38E-04	0.00E+00	1.07E-05	2.05E-06	0.00E+00
3749163758185	374916	3758185	3.17E-06	3.41E-06	3.27E-06	3.24E-08	6.35E-07	1.14E-06	0.00E+00	4.86E-07	2.43E-07	0.00E+00	0.00E+00	1.94E-07	8.93E-11	6.39E-10	0.00E+00	7.28E-10	7.28E-04	0.00E+00	1.06E-05	2.02E-06	0.00E+00
3749263758185	374926	3758185	3.13E-06	3.37E-06	3.23E-06	3.19E-08	6.26E-07	1.13E-06	0.00E+00	4.79E-07	2.40E-07	0.00E+00	0.00E+00	1.92E-07	8.81E-11	6.30E-10	0.00E+00	7.19E-10	7.19E-04	0.00E+00	1.04E-05	1.99E-06	0.00E+00
3749363758185	374936	3758185	3.09E-06	3.32E-06	3.19E-06	3.15E-08	6.18E-07	1.11E-06	0.00E+00	4.73E-07	2.36E-07	0.00E+00	0.00E+00	1.89E-07	8.70E-11	6.22E-10	0.00E+00	7.09E-10	7.09E-04	0.00E+00	1.03E-05	1.97E-06	0.00E+00
3749463758185	374946	3758185	3.05E-06	3.28E-06	3.15E-06	3.11E-08	6.10E-07	1.10E-06	0.00E+00	4.67E-07	2.33E-07	0.00E+00	0.00E+00	1.87E-07	8.58E-11	6.14E-10	0.00E+00	7.00E-10	7.00E-04	0.00E+00	1.02E-05	1.94E-06	0.00E+00
3749563758185	374956	3758185	3.02E-06	3.24E-06	3.11E-06	3.08E-08	6.03E-07	1.09E-06	0.00E+00	4.61E-07	2.31E-07	0.00E+00	0.00E+00	1.85E-07	8.49E-11	6.07E-10	0.00E+00	6.92E-10	6.92E-04	0.00E+00	1.00E-05	1.92E-06	0.00E+00
3749663758185	374966	3758185	2.98E-06	3.21E-06	3.08E-06	3.04E-08	5.97E-07	1.07E-06	0.00E+00	4.56E-07	2.28E-07	0.00E+00	0.00E+00	1.83E-07	8.39E-11	6.00E-10	0.00E+00	6.84E-10	6.84E-04	0.00E+00	9.94E-06	1.90E-06	0.00E+00
3749763758185	374976	3758185	2.96E-06	3.18E-06	3.06E-06	3.02E-08	5.92E-07	1.07E-06	0.00E+00	4.53E-07	2.27E-07	0.00E+00	0.00E+00	1.81E-07	8.33E-11	5.96E-10	0.00E+00	6.79E-10	6.79E-04	0.00E+00	9.87E-06	1.89E-06	0.00E+00
3749863758185	374986	3758185	2.93E-06	3.15E-06	3.03E-06	2.99E-08	5.87E-07	1.06E-06	0.00E+00	4.49E-07	2.24E-07	0.00E+00	0.00E+00	1.79E-07	8.25E-11	5.90E-10	0.00E+00	6.73E-10	6.73E-04	0.00E+00	9.77E-06	1.87E-06	0.00E+00
3748163758195	374816	3758195	3.79E-06	3.99E-06	3.83E-06	3.79E-08	7.43E-07	1.34E-06	0.00E+00	5.68E-07	2.84E-07	0.00E+00	0.00E+00	2.27E-07	1.05E-10	7.48E-10	0.00E+00	8.52E-10	8.52E-04	0.00E+00	1.24E-05	2.36E-06	0.00E+00
3748663758195	374866	3758195	3.47E-06	3.72E-06	3.58E-06	3.54E-08	6.94E-07	1.25E-06	0.00E+00	5.31E-07	2.65E-07	0.00E+00	0.00E+00	2.12E-07	9.76E-11	6.98E-10	0.00E+00	7.96E-10	7.96E-04	0.00E+00	1.16E-05	2.21E-06	0.00E+00
3748763758195	374876	3758195	3.42E-06	3.68E-06	3.53E-06	3.49E-08	6.84E-07	1.23E-06	0.00E+00	5.23E-07	2.62E-07	0.00E+00	0.00E+00	2.09E-07	9.62E-11	6.88E-10	0.00E+00	7.85E-10	7.85E-04	0.00E+00	1.14E-05	2.18E-06	0.00E+00
3748863758195	374886	3758195	3.37E-06	3.63E-06	3.48E-06	3.44E-08	6.75E-07	1.21E-06	0.00E+00	5.16E-07	2.58E-07	0.00E+00	0.00E+00	2.06E-07	9.49E-11	6.79E-10	0.00E+00	7.74E-10	7.74E-04	0.00E+00	1.12E-05	2.15E-06	0.00E+00
3748963758195	374896	3758195	3.32E-06	3.58E-06	3.43E-06	3.39E-08	6.65E-07	1.20E-06	0.00E+00	5.09E-07	2.54E-07	0.00E+00	0.00E+00	2.04E-07	9.36E-11	6.69E-10	0.00E+00	7.63E-10	7.63E-04	0.00E+00	1.11E-05	2.12E-06	0.00E+00
3749063758195	374906	3758195	3.28E-06	3.53E-06	3.39E-06	3.35E-08	6.56E-07	1.18E-06	0.00E+00	5.02E-07	2.51E-07	0.00E+00	0.00E+00	2.01E-07	9.23E-11	6.60E-10	0.00E+00	7.53E-10	7.53E-04	0.00E+00	1.09E-05	2.09E-06	0.00E+00
3749163758195	374916	3758195	3.24E-06	3.48E-06	3.34E-06	3.30E-08	6.47E-07	1.17E-06	0.00E+00	4.95E-07	2.48E-07	0.00E+00	0.00E+00	1.98E-07	9.11E-11	6.52E-10	0.00E+00	7.43E-10	7.43E-04	0.00E+00	1.08E-05	2.06E-06	0.00E+00
3749263758195	374926	3758195	3.19E-06	3.43E-06	3.30E-06	3.26E-08	6.39E-07	1.15E-06	0.00E+00	4.89E-07	2.44E-07	0.00E+00	0.00E+00	1.95E-07	8.99E-11	6.43E-10	0.00E+00	7.33E-10	7.33E-04	0.00E+00	1.06E-05	2.03E-06	0.00E+00
3749363758195	374936	3758195	3.15E-06	3.38E-06	3.25E-06	3.21E-08	6.30E-07	1.13E-06	0.00E+00	4.82E-07	2.41E-07	0.00E+00	0.00E+00	1.93E-07	8.87E-11	6.34E-10	0.00E+00	7.23E-10	7.23E-04	0.00E+00	1.05E-05	2.01E-06	0.00E+00
3749463758195	374946	3758195	3.12E-06	3.35E-06	3.22E-06	3.18E-08	6.24E-07	1.12E-06	0.00E+00	4.77E-07	2.39E-07	0.00E+00	0.00E+00	1.91E-07	8.78E-11	6.28E-10	0.00E+00	7.16E-10	7.16E-04	0.00E+00	1.04E-05	1.99E-06	0.00E+00
3749563758195	374956	3758195	3.09E-06	3.32E-06	3.19E-06	3.15E-08	6.18E-07	1.11E-06	0.00E+00	4.73E-07	2.36E-07	0.00E+00	0.00E+00	1.89E-07	8.69E-11	6.22E-10	0.00E+00	7.09E-10	7.09E-04	0.00E+00	1.03E-05	1.97E-06	0.00E+00
3749663758195	374966	3758195	3.08E-06	3.31E-06	3.18E-06	3.14E-08	6.16E-07	1.11E-06	0.00E+00	4.71E-07	2.36E-07	0.00E+00	0.00E+00	1.88E-07	8.66E-11	6.20E-10	0.00E+00	7.06E-10	7.06E-04	0.00E+00	1.03E-05	1.96E-06	0.00E+00
3749763758195	374976	3758195	3.04E-06	3.27E-06	3.14E-06	3.11E-08	6.09E-07	1.10E-06	0.00E+00	4.66E-07	2.33E-07	0.00E+00	0.00E+00	1.86E-07	8.57E-11	6.13E-10	0.00E+00	6.99E-10	6.99E-04	0.00E+00	1.01E-05	1.94E-06	0.00E+00
3749863758195	374986	3758195	3.00E-06	3.23E-06	3.10E-06	3.07E-08	6.01E-07	1.08E-06	0.00E+00	4.60E-07	2.30E-07	0.00E+00	0.00E+00	1.84E-07	8.47E-11	6.05E-10	0.00E+00	6.90E-10	6.90E-04	0.00E+00	1.00E-05	1.92E-06	0.00E+00
3742063758205	374206	3758205	5.64E-06	6.06E-06	5.82E-06	5.75E-08	1.13E-06	2.03E-06	0.00E+00	8.63E-07	4.31E-07	0.00E+00	0.00E+00	3.45E-07	1.59E-10	1.13E-09	0.00E+00	1.29E-09	1.29E-03	0.00E+00	1.88E-05	3.59E-06	0.00E+00
3742163758205	374216	3758205	5.66E-06	6.08E-06	5.84E-06	5.77E-08	1.13E-06	2.04E-06	0.00E+00	8.66E-07	4.33E-07	0.00E+00	0.00E+00	3.46

			SWBuilding Construction	SWDemolition	SWGrading	EYBuilding Construction	SWPaving	SWGrading	SWArchitectural Coating	NBBuilding Construction	NBBuilding Construction	NBArchitectural Coating	NBArchitectural Coating	RWBuilding Construction	Child Risk					Overlapping Phases - Maximum GLC			
Unique Identifier	X (UTM)	Y (UTM)	2026	2026	2026	2026	2027	2027	2027	2026	2027	2026	2027	2026	3rd Trimester	0<2	2<16	Total	per million	2025	2026	2027	2028
3744563758215	374456	3758215	5.69E-06	6.12E-06	5.88E-06	5.81E-08	1.14E-06	2.05E-06	0.00E+00	8.71E-07	4.36E-07	0.00E+00	0.00E+00	3.49E-07	1.60E-10	1.15E-09	0.00E+00	1.31E-09	1.31E-03	0.00E+00	1.90E-05	3.62E-06	0.00E+00
3744663758215	374466	3758215	5.66E-06	6.09E-06	5.84E-06	5.78E-08	1.13E-06	2.04E-06	0.00E+00	8.66E-07	4.33E-07	0.00E+00	0.00E+00	3.47E-07	1.59E-10	1.14E-09	0.00E+00	1.30E-09	1.30E-03	0.00E+00	1.89E-05	3.60E-06	0.00E+00
3744763758215	374476	3758215	5.62E-06	6.05E-06	5.81E-06	5.74E-08	1.13E-06	2.03E-06	0.00E+00	8.61E-07	4.30E-07	0.00E+00	0.00E+00	3.44E-07	1.58E-10	1.13E-09	0.00E+00	1.29E-09	1.29E-03	0.00E+00	1.87E-05	3.58E-06	0.00E+00
3744863758215	374486	3758215	5.59E-06	6.01E-06	5.77E-06	5.70E-08	1.12E-06	2.01E-06	0.00E+00	8.55E-07	4.28E-07	0.00E+00	0.00E+00	3.42E-07	1.57E-10	1.13E-09	0.00E+00	1.28E-09	1.28E-03	0.00E+00	1.86E-05	3.56E-06	0.00E+00
3744963758215	374496	3758215	5.55E-06	5.97E-06	5.73E-06	5.66E-08	1.11E-06	2.00E-06	0.00E+00	8.49E-07	4.25E-07	0.00E+00	0.00E+00	3.40E-07	1.56E-10	1.12E-09	0.00E+00	1.27E-09	1.27E-03	0.00E+00	1.85E-05	3.53E-06	0.00E+00
3745063758215	374506	3758215	5.51E-06	5.93E-06	5.69E-06	5.62E-08	1.10E-06	1.98E-06	0.00E+00	8.43E-07	4.22E-07	0.00E+00	0.00E+00	3.37E-07	1.55E-10	1.11E-09	0.00E+00	1.26E-09	1.26E-03	0.00E+00	1.84E-05	3.51E-06	0.00E+00
3745163758215	374516	3758215	5.47E-06	5.88E-06	5.65E-06	5.58E-08	1.09E-06	1.97E-06	0.00E+00	8.37E-07	4.19E-07	0.00E+00	0.00E+00	3.35E-07	1.54E-10	1.10E-09	0.00E+00	1.26E-09	1.26E-03	0.00E+00	1.82E-05	3.48E-06	0.00E+00
3745263758215	374526	3758215	5.43E-06	5.83E-06	5.60E-06	5.54E-08	1.09E-06	1.95E-06	0.00E+00	8.30E-07	4.15E-07	0.00E+00	0.00E+00	3.32E-07	1.53E-10	1.09E-09	0.00E+00	1.25E-09	1.25E-03	0.00E+00	1.81E-05	3.45E-06	0.00E+00
3745363758215	374536	3758215	5.38E-06	5.79E-06	5.56E-06	5.49E-08	1.08E-06	1.94E-06	0.00E+00	8.24E-07	4.12E-07	0.00E+00	0.00E+00	3.29E-07	1.51E-10	1.08E-09	0.00E+00	1.24E-09	1.24E-03	0.00E+00	1.79E-05	3.43E-06	0.00E+00
3745463758215	374546	3758215	5.34E-06	5.74E-06	5.51E-06	5.44E-08	1.07E-06	1.92E-06	0.00E+00	8.17E-07	4.08E-07	0.00E+00	0.00E+00	3.27E-07	1.50E-10	1.07E-09	0.00E+00	1.22E-09	1.22E-03	0.00E+00	1.78E-05	3.40E-06	0.00E+00
3745563758215	374556	3758215	5.29E-06	5.69E-06	5.46E-06	5.40E-08	1.06E-06	1.90E-06	0.00E+00	8.09E-07	4.05E-07	0.00E+00	0.00E+00	3.24E-07	1.49E-10	1.06E-09	0.00E+00	1.21E-09	1.21E-03	0.00E+00	1.76E-05	3.37E-06	0.00E+00
3745663758215	374566	3758215	5.24E-06	5.64E-06	5.41E-06	5.35E-08	1.05E-06	1.89E-06	0.00E+00	8.02E-07	4.01E-07	0.00E+00	0.00E+00	3.21E-07	1.48E-10	1.06E-09	0.00E+00	1.20E-09	1.20E-03	0.00E+00	1.75E-05	3.34E-06	0.00E+00
3745763758215	374576	3758215	5.19E-06	5.58E-06	5.36E-06	5.30E-08	1.04E-06	1.87E-06	0.00E+00	7.95E-07	3.97E-07	0.00E+00	0.00E+00	3.18E-07	1.46E-10	1.05E-09	0.00E+00	1.19E-09	1.19E-03	0.00E+00	1.73E-05	3.31E-06	0.00E+00
3745963758215	374596	3758215	5.09E-06	5.47E-06	5.26E-06	5.19E-08	1.02E-06	1.83E-06	0.00E+00	7.79E-07	3.90E-07	0.00E+00	0.00E+00	3.12E-07	1.43E-10	1.02E-09	0.00E+00	1.17E-09	1.17E-03	0.00E+00	1.70E-05	3.24E-06	0.00E+00
3746063758215	374606	3758215	5.04E-06	5.42E-06	5.20E-06	5.14E-08	1.01E-06	1.81E-06	0.00E+00	7.71E-07	3.86E-07	0.00E+00	0.00E+00	3.09E-07	1.42E-10	1.01E-09	0.00E+00	1.16E-09	1.16E-03	0.00E+00	1.68E-05	3.21E-06	0.00E+00
3746163758215	374616	3758215	4.99E-06	5.36E-06	5.15E-06	5.09E-08	9.98E-07	1.80E-06	0.00E+00	7.63E-07	3.82E-07	0.00E+00	0.00E+00	3.05E-07	1.40E-10	1.00E-09	0.00E+00	1.14E-09	1.14E-03	0.00E+00	1.66E-05	3.18E-06	0.00E+00
3746263758215	374626	3758215	4.93E-06	5.31E-06	5.09E-06	5.03E-08	9.87E-07	1.78E-06	0.00E+00	7.55E-07	3.78E-07	0.00E+00	0.00E+00	3.02E-07	1.39E-10	9.93E-10	0.00E+00	1.13E-09	1.13E-03	0.00E+00	1.64E-05	3.14E-06	0.00E+00
3746363758215	374636	3758215	4.87E-06	5.24E-06	5.03E-06	4.97E-08	9.75E-07	1.75E-06	0.00E+00	7.46E-07	3.73E-07	0.00E+00	0.00E+00	2.98E-07	1.37E-10	9.81E-10	0.00E+00	1.12E-09	1.12E-03	0.00E+00	1.62E-05	3.10E-06	0.00E+00
3746463758215	374646	3758215	4.82E-06	5.19E-06	4.98E-06	4.92E-08	9.65E-07	1.74E-06	0.00E+00	7.38E-07	3.69E-07	0.00E+00	0.00E+00	2.95E-07	1.36E-10	9.71E-10	0.00E+00	1.11E-09	1.11E-03	0.00E+00	1.61E-05	3.07E-06	0.00E+00
3746563758215	374656	3758215	4.77E-06	5.13E-06	4.93E-06	4.87E-08	9.54E-07	1.72E-06	0.00E+00	7.30E-07	3.65E-07	0.00E+00	0.00E+00	2.92E-07	1.34E-10	9.61E-10	0.00E+00	1.09E-09	1.09E-03	0.00E+00	1.59E-05	3.04E-06	0.00E+00
3746663758215	374666	3758215	4.72E-06	5.07E-06	4.87E-06	4.81E-08	9.43E-07	1.70E-06	0.00E+00	7.22E-07	3.61E-07	0.00E+00	0.00E+00	2.89E-07	1.33E-10	9.50E-10	0.00E+00	1.08E-09	1.08E-03	0.00E+00	1.57E-05	3.00E-06	0.00E+00
3746763758215	374676	3758215	4.66E-06	5.01E-06	4.81E-06	4.76E-08	9.32E-07	1.68E-06	0.00E+00	7.13E-07	3.57E-07	0.00E+00	0.00E+00	2.85E-07	1.31E-10	9.38E-10	0.00E+00	1.07E-09	1.07E-03	0.00E+00	1.55E-05	2.97E-06	0.00E+00
3746863758215	374686	3758215	4.60E-06	4.95E-06	4.75E-06	4.70E-08	9.21E-07	1.66E-06	0.00E+00	7.05E-07	3.52E-07	0.00E+00	0.00E+00	2.82E-07	1.30E-10	9.27E-10	0.00E+00	1.06E-09	1.06E-03	0.00E+00	1.53E-05	2.93E-06	0.00E+00
3746963758215	374696	3758215	4.55E-06	4.89E-06	4.70E-06	4.64E-08	9.10E-07	1.64E-06	0.00E+00	6.96E-07	3.48E-07	0.00E+00	0.00E+00	2.78E-07	1.28E-10	9.16E-10	0.00E+00	1.04E-09	1.04E-03	0.00E+00	1.52E-05	2.90E-06	0.00E+00
3747063758215	374706	3758215	4.49E-06	4.83E-06	4.64E-06	4.58E-08	8.99E-07	1.62E-06	0.00E+00	6.88E-07	3.44E-07	0.00E+00	0.00E+00	2.75E-07	1.26E-10	9.05E-10	0.00E+00	1.03E-09	1.03E-03	0.00E+00	1.50E-05	2.86E-06	0.00E+00
3747163758215	374716	3758215	4.44E-06	4.77E-06	4.58E-06	4.53E-08	8.88E-07	1.60E-06	0.00E+00	6.79E-07	3.39E-07	0.00E+00	0.00E+00	2.72E-07	1.25E-10	8.93E-10	0.00E+00	1.02E-09	1.02E-03	0.00E+00	1.48E-05	2.82E-06	0.00E+00
3747263758215	374726	3758215	4.38E-06	4.71E-06	4.52E-06	4.47E-08	8.76E-07	1.58E-06	0.00E+00	6.70E-07	3.35E-07	0.00E+00	0.00E+00	2.68E-07	1.23E-10	8.82E-10	0.00E+00	1.01E-09	1.01E-03	0.00E+00	1.46E-05	2.79E-06	0.00E+00
3747363758215	374736	3758215	4.32E-06	4.65E-06	4.46E-06	4.41E-08	8.65E-07	1.56E-06	0.00E+00	6.62E-07	3.31E-07	0.00E+00	0.00E+00	2.65E-07	1.22E-10	8.71E-10	0.00E+00	9.92E-10	9.92E-04	0.00E+00	1.44E-05	2.75E-06	0.00E+00
3747463758215	374746	3758215	4.27E-06	4.59E-06	4.41E-06	4.35E-08	8.54E-07	1.54E-06	0.00E+00	6.53E-07	3.27E-07	0.00E+00	0.00E+00	2.61E-07	1.20E-10	8.59E-10	0.00E+00	9.80E-10	9.80E-04	0.00E+00	1.42E-05	2.72E-06	0.00E+00
3747563758215	374756	3758215	4.21E-06	4.53E-06	4.35E-06	4.30E-08	8.43E-07	1.52E-06	0.00E+00	6.45E-07	3.22E-07	0.00E+00	0.00E+00	2.58E-07	1.19E-10	8.48E-10	0.00E+00	9.67E-10	9.67E-04	0.00E+00	1.40E-05	2.68E-06	0.00E+00
3747663758215	374766	3758215	4.16E-06	4.47E-06	4.29E-06	4.24E-08	8.32E-07	1.50E-06	0.00E+00	6.36E-07	3.18E-07	0.00E+00	0.00E+00	2.54E-07	1.17E-10	8.37E-10	0.00E+00	9.54E-10	9.54E-04	0.00E+00	1.38E-05	2.65E-06	0.00E+00
3747763758215	374776	3758215	4.10E-06	4.41E-06	4.23E-06	4.18E-08	8.21E-07	1.48E-06	0.00E+00	6.28E-07	3.14E-07	0.00E+00	0.00E+00	2.51E-07	1.15E-10	8.26E-10	0.00E+00	9.41E-10	9.41E-04	0.00E+00	1.37E-05	2.61E-06	0.00E+00
3747863758215	374786	3758215	4.05E-06	4.35E-06	4.18E-06	4.13E-08	8.10E-07	1.46E-06	0.00E+00	6.19E-07	3.10E-07	0.00E+00	0.00E+00	2.48E-07	1.14E-10	8.15E-10	0.00E+00	9.29E-10	9.29E-04	0.00E+00	1.35E-05	2.58E-06	0.00E+00
3747963758215	374796	3758215	3.99E-06	4.29E-06	4.12E-06	4.07E-08	7.99E-07	1.44E-06	0.00E+00	6.11E-07	3.06E-07	0.00E+00	0.00E+00	2.44E-07	1.12E-10	8.04E-10	0.00E+00	9.16E-10	9.16E-04	0.00E+00	1.33E-05	2.54E-06	0.00E+00
3748163758215	374816	3758215	3.89E-06	4.18E-06	4.01E-06	3.96E-08	7.77E-07	1.40E-06	0.00E+00	5.95E-07	2.97E-07	0.00E+00	0.00E+00	2.38E-07	1.09E-10	7.82E-10	0.00E+00	8.92E-10	8.92E-04	0.00E+00	1.29E-05	2.47E-06	0.00E+00
3748263758215	374826	3758215	3.83E-06	4.12E-06	3.95E-06	3.91E-08	7.66E-07	1.38E-06	0.00E+00	5.86E-07	2.93E-07	0.00E+00	0.00E+00	2.34E-07	1.08E-10	7.71E-10	0.00E+00	8.79E-10	8.79E-04	0.00E+00	1.28E-05	2.44E-06	0.00E+00
3748363758215	374836	3758215	3.78E-06	4.06E-06	3.90E-06	3.85E-08	7.56E-07	1.36E-06	0.00E+00	5.78E-07	2.89E-07	0.00E+00	0.00E+00	2.31E-07	1.06E-10	7.61E-10	0.00E+00	8.67E-10	8.67E-04	0.00E+00	1.26E-05	2.40E-06	0.00E+00
3748463758215	374846	3758215	3.73E-06	4.01E-06	3.85E-06	3.80E-08	7.45E-07	1.34E-06	0.00E+00	5.70E-07	2.85E-07	0.00E+00	0.00E+00	2.28E-07	1.05E-10	7.50E-10	0.00E+00	8.55E-10	8.55E-04	0.00E+00	1.24E-05	2.37E-06	0.00E+00
3748863758215	374886	3758215	3.52E-06	3.78E-06	3.63E-06	3.59E-08	7.04E-07	1.27E-06	0.00E+00	5.39E-07	2.69E-07	0.00E+00	0.00E+00	2.15E-07	9.90E-11	7.09E-10	0.00E+00	8.08E-10	8.08E-04	0.00E+00	1.17E-05	2.24E-06	0.00E+00
3748963758215	374896	3758215	3.47E-06	3.73E-06	3.58E-06	3.54E-08	6.93E-07	1.25E-06	0.00E+00	5.30E-07	2.65E-07	0.00E+00	0.00E+00	2.12E-07	9.76E-11	6.98E-10	0.00E+00	7.95E-10	7.95E-04	0.00E+00	1.15E-05	2.21E-06	0.00E+00
3749063758215	374906	3758215	3.42E-06	3.68E-06	3.53E-06	3.49E-08	6.84E-07	1.23E-06	0.00E+00	5.23E-07	2.62E-07	0.00E+00	0.00E+00	2.09E-07	9.62E-11	6.88E-10	0.00E+00	7.84E-10	7.84E-04	0.00E+00	1.14E-05	2.18E-06	0.00E+00
3749163758215	374916	3758215	3.37E-06	3.63E-06	3.48E-06	3.44E-08	6.74E-07	1.21E-06	0.00E+00	5.16E-07	2.58E-07	0.00E+00	0.00E+00	2.06E-07	9.49E-11	6.79E-10	0.00E+00	7.74E-10	7.74E-04	0.00E+00	1.12E-05	2.15E-06	0.00E+00
3749263758215	374926	3758215	3.32E-06	3.58E-06	3.43E-06	3.39E-08	6.65E-07	1.20E-06	0.00E+00	5.09E-07	2.54E-07	0.00E+00	0.00E+00	2.04E-07	9.36E-11	6.69E-10	0.00E+00	7.63E-10	7.63E-04	0.00E+00	1.11E-05	2.12E-06	0.00E+00
3749363758215	374936	3758215	3.29E-06	3.54E-06	3.40E-06	3.36E-08	6.59E-07	1.19E-06	0.00E+00	5.04E-07	2.52E-07	0.00E+00	0.00E+00	2.02E-07	9.27E-11	6.63E-10	0.00E+00	7.55E-10	7.55E-04	0.00E+00	1.10E-05	2.10E-06	0.00E+00
3749463758215	374946	3758215	3.27E-06	3.52E-06	3.38E-06	3.34E-08	6.54E-07	1.18E-06	0.00E+00	5.00E-07	2.50E-07	0.00E+00	0.00E+00	2.00E-07	9.20E-11	6.58E-10	0.00E+00	7.50E-10	7.50E-04	0.00E+00	1.09E-05	2.08E-06	0.00E+00
3749563758215	374956	3758215	3.25E-06	3.49E-06	3.35E-06	3.31E-08	6.50E-07	1.17E-06	0.00E+00	4.97E-07	2.48E-07	0.00E+00	0.00E+00	1.99E-07	9.14E-11	6.54E-10	0.00E+00	7.45E-10	7.45E-04	0.00E+00	1.08E-05	2.07E-06	0.00E+00
3742063758225	374206	3758225	6.00E-06	6.46E-06	6.20E-06	6.13E-08	1.20E-06	2.16E-06	0.00E+00	9.19E-07	4.59E-07	0.00E+00	0.00E+00	3.68E-07	1.69E-10	1.21E-09	0.00E+00	1.38E-09	1.38E-03	0.00E+00	2.00E-05	3.82E-06	0.00E+00
3742163758225	374216	3758225	5.93E-06	6.38E-06	6.12E-06	6.05E-08	1.19E-06	2.13E-06	0.00E+00	9.08E-07	4.53E-07	0.00E+00	0.00E+00	3.63E-07	1.67E-10	1.20E-09	0.00E+00	1.36E-09	1.36E-03	0.00E+00	1.98E-05	3.78E-06	0.00E+00
3742263758225	374226	3758225	5.85E-06	6.29E-06	6.04E-06	5.97E-08	1.17E-06	2.11E-06	0.00E+00	8.96E-07	4.47E-07	0.00E+00	0.00E+00	3.58E-07	1.65E-10	1.18E-09	0.00E+00	1.34E-09	1.34E-03	0.00E+00	1.95E-05	3.72E-06	0.00E+00
3742363758225	374236	3758225	5.77E-06	6.21E-06	5.96E-06	5.89E-08	1.16E-06	2.08E-06	0.00E+00	8.84E-07	4.41E-07	0.00E+00	0.00E+00	3.53E-07	1.63E-10	1.17E-09	0.00E+00	1.32E-09	1.32E-03	0.00E+00	1.93E-05	3.67E-06	0.00E+00
3742463758225	374246	3758225	5.69E-06	6.12E-06	5.87E-06	5.81E-08	1.14E-06	2.06E-06	0.00E+00	8.72E-07	4.35E-07	0.00E+00	0.00E+00	3.48E-07	1.60E-10	1.15E-09	0.00E+00	1.30E-09	1.30E-03	0.00E+00	1.90E-05	3.62E-06	0.00E+00
3742563758225	374256	3758225	5.61E-06	6.03E-06	5.79E-06	5.72E-08	1.13E-06	2.03E-06	0.00E+00	8.60E-07	4.29E-07	0.00E+00	0.00E+00	3.43E-07	1.58E-10	1.14E-09	0.00E+00	1.28E-09	1.28E-03	0.00E+00	1.88E-05	3.58E-06	0.00E+00
3742663758225	374266	3758225	5.53E-06	5.95E-06	5.71E-06	5.64E-08	1.11E-06	2.00E-06	0.00E+00	8.48E-07	4.23E-07	0.00E+00	0.00E+00	3.38E-07	1.56E-10	1.12E-09	0.00E+00	1.26E-09	1.26E-03	0.00E+00	1.85E-05	3.53E-06	0.00E+00
3742763758225	374276	3758225	5.45E-06	5.86E-06	5.63E-06	5.56E-08	1.09E-06	1.96E-06	0.00E+00	8.34E-07	4.17E-07	0.00E+00	0.00E+00	3.33E-07	1.53E-10	1.10E-09	0.00E+00	1.25E-09	1.25E-03	0.00E+00	1.82E-05	3.47E-06	0.00E+00
3742863758225	374286	3758225	5.40E-06	5.81E-06	5.57E-06	5.51E-08	1.08E-06	1.94E-06	0.00E+00	8.26E-07	4.13E-07	0.00E+00	0.00E+00	3.30E-07	1.52E-10	1.09E-09	0.00E+00	1.24E-09	1.24E-03	0.00E+00	1.80E-05	3.44E-06	0.00E+00
3742963758225	374296	3758225	5.35E-06	5.75E-06	5.52E-06	5.46E-08	1.07E-06	1.93E-06	0.00E+00	8.18E-07	4.09E-07	0.00E+00	0.00E+00	3.27E-07	1.50E-10	1.08E-09	0.00E+00	1.23E-09	1.23E-03	0.00E+00	1.78E-05	3.40E-06	0.00E+00
3743063758225	374306	3758225	5.19E-06	5.58E-06	5.35E-06	5.29E-08	1.04E-06	1.87E-06	0.00E+00	7.94E-07	3.97E-07	0.00E+00	0.00E+00	3.17E-07	1.46E-10	1.04E-09	0.00E+00	1.19E-09	1.19E-03	0.00E+00	1.73E-05	3.30E-06	0.00E+00
3743163758225	374316	3758225	5.13E-06	5.52E-06	5.30E-06	5.24E-08	1.03E-06	1.85E-06	0.00E+00	7.85E-07	3.93E-07	0.00E+00	0.00E+00	3.14E-07	1.44E-10	1.03E-09	0.00E+00	1.18E-09	1.18E-03	0.00E+00	1.71E-05	3.27E-06	0.00E+00
3743263758225	374326	3758225	5.07E-06	5.46E-06	5.24E-06	5.18E-08	1.02E-06	1.83E-06	0.00E+00	7.77E-07	3.88E-07	0.00E+00	0.00E+00	3.11E-07	1.43E-10	1.02E-09	0.00E+00	1.16E-09	1.16E-03	0.00E+00	1.69E-05	3.23E-06	0.00E+00
3743363758225	374336	3758225	5.01E-06	5.39E-06	5.17E-06	5.11E-08	1.00E-06	1.80E-06	0.00E+00	7.66E-07	3.83E-07	0.00E+00	0.00E+00	3.07E-07	1.41E-10	1.01E-09	0.00E+00	1.15E-09	1.15E-03	0.00E+00	1.67E-05	3.19E-06	0.00E+00
3743463758225	374346	3758225	4.96E-06	5.33E-06	5.12E-06	5.06E-08	9.92E-07	1.79E-06	0.00E+00	7.59E-07	3.79E-07	0.00E+00	0.00E+00	3.04E-07	1.40E-10	9.99E-10	0.00E+00	1.14E-09	1.14E-03	0.00E+00	1.65E-05	3.16E-06	0.00E+00
3743563758225	374356	3758225	4.90E-06	5.27E-06	5.06E-06	5.00E-08	9.81E-07	1.77E-06	0.00E+00	7.50E-07	3.75E-07	0.00E+00	0.00E+00	3.00E-07	1.38E-10	9.87E-10	0.00E+00	1.13E-09	1.13E-03	0.00E+00	1.63E-05	3.12E-06	0.00E+00
3743663758225	374366	3758225	4.85E-06	5.21E-06	5.00E-06	4.94E-08	9.69E-07	1.74E-06	0.00E+00	7.42E-07	3.71E-07	0.00E+00	0.00E+00	2.97E-07	1.36E-10	9.76E-10	0.00E+00	1.11E-09	1.11E-03	0.00E+00	1.61E-05	3.09E-06	0.00E+00
3743763758225	374376	3758225	4.79E-06	5.15E-06	4.94E-06	4.88E-08	9.58E-07	1.72E-06	0.00E+00	7.33E-07	3.66E-07	0.00E+00	0.00E+00	2.93E-07	1.35E-10	9.64E-10	0.00E+00	1.10E-09	1.10E-03	0.00E+00	1.60E-05	3.05E-06	0.00E+00
3743863758225	374386	3758225	4.73E-06	5.08E-06	4.88E-06	4.82E-08	9.46E-07	1.70E-06	0.00E+00	7.24E-07	3.62E-07	0.00E+00	0.00E+00	2.89E-07	1.33E-10	9.52E-10	0.00E+00	1.09E-09	1.09E-03	0.00E+00	1.58E-05	3.01E-06	0.00E+00
3743963758225	374396	3758225	4.67E-06	5.02E-06	4.82E-06	4.76E-08	9.34E-07	1.68E-06	0.00E+00	7.15E-07	3.57E-07	0.00E+00	0.00E+00	2.86E-07	1.31E-10	9.40E-10	0.00E+00	1.07E-09	1.07E-03	0.00E+00	1.56E-05	2.97E-06	0.00E+00
3744063758225	374406	3758225	4.61E-06	4.96E-06	4.76E-06	4.70E-08	9.23E-07	1.66E-06	0.00E+00	7.06E-07	3.53E-07	0.00E+00	0.00E+00	2.82E-07	1.30E-10	9.28E-10	0.00E+00	1.06E-09	1.06E-03	0.00E+00	1.54E-05	2.94E-06	0.00E+00
3744163758225	374416	3758225	4.55E-06	4.89E-06	4.70E-06	4.64E-08	9.10E-07	1.64E-06	0.00E+00	6.96E-07	3.48E-07	0.00E+00	0.00E+00	2.79E-07	1.28E-10	9.16E-10	0.00E+00	1.04E-09	1.04E-03	0.00E+00	1.52E-05	2.90E-06	0.00E+00
3744263758225	374426	3758225	4.49E-06	4.83E-06	4.63E-06	4.58E-08	8.98E-07	1.62E-06	0.00E+00	6.87E-07	3.43E-07	0.00E+00	0.00E+00	2.75E-07	1.26E-10	9.04E-10	0.00E+00	1.03E-09	1.03E-03	0.00E+00	1.50E-05	2.86E-06	0.00E+00
3744363758225	374436	3758225	4.43E-06	4.76E-06	4.57E-06	4.52E-08	8.86E-07	1.59E-06	0.00E+00	6.78E-07	3.39E-07	0.00E+00	0.00E+00	2.71E-07	1.25E-10	8.91E-10	0.00E+00	1.02E-09	1.02E-03	0.00E+00	1.48E-05	2.82E-06	0.00E+00

			SWBuilding Construction		SWGrading	EYBuilding Construction		SWGrading	SWArchitectural Coating	NBBuilding Construction	NBBuilding Construction	NBArchitectural Coating	NBArchitectural Coating	RWBuilding Construction	Child Risk					Overlapping Phases - Maximum GLC			
Unique Identifier	X (UTM)	Y (UTM)	2026	SWDemolition 2026	2026	2026	SWPaving 2027	2027	2027	2026	2027	2026	2027	2026	3rd Trimester	0<2	2<16	Total	per million	2025	2026	2027	2028
3747663758235	374766	3758235	4.36E-06	4.69E-06	4.50E-06	4.45E-08	8.73E-07	1.57E-06	0.00E+00	6.68E-07	3.34E-07	0.00E+00	0.00E+00	2.67E-07	1.23E-10	8.78E-10	0.00E+00	1.00E-09	1.00E-03	0.00E+00	1.45E-05	2.78E-06	0.00E+00
3747763758235	374776	3758235	4.30E-06	4.63E-06	4.44E-06	4.39E-08	8.61E-07	1.55E-06	0.00E+00	6.59E-07	3.29E-07	0.00E+00	0.00E+00	2.63E-07	1.21E-10	8.67E-10	0.00E+00	9.88E-10	9.88E-04	0.00E+00	1.43E-05	2.74E-06	0.00E+00
3747863758235	374786	3758235	4.24E-06	4.56E-06	4.38E-06	4.33E-08	8.49E-07	1.53E-06	0.00E+00	6.50E-07	3.25E-07	0.00E+00	0.00E+00	2.60E-07	1.19E-10	8.55E-10	0.00E+00	9.74E-10	9.74E-04	0.00E+00	1.41E-05	2.70E-06	0.00E+00
3747963758235	374796	3758235	4.19E-06	4.50E-06	4.32E-06	4.27E-08	8.38E-07	1.51E-06	0.00E+00	6.41E-07	3.20E-07	0.00E+00	0.00E+00	2.56E-07	1.18E-10	8.43E-10	0.00E+00	9.61E-10	9.61E-04	0.00E+00	1.40E-05	2.67E-06	0.00E+00
3748263758235	374826	3758235	4.01E-06	4.31E-06	4.14E-06	4.09E-08	8.02E-07	1.44E-06	0.00E+00	6.13E-07	3.07E-07	0.00E+00	0.00E+00	2.45E-07	1.13E-10	8.07E-10	0.00E+00	9.20E-10	9.20E-04	0.00E+00	1.34E-05	2.55E-06	0.00E+00
3748363758235	374836	3758235	3.95E-06	4.25E-06	4.08E-06	4.03E-08	7.90E-07	1.42E-06	0.00E+00	6.04E-07	3.02E-07	0.00E+00	0.00E+00	2.42E-07	1.11E-10	7.95E-10	0.00E+00	9.06E-10	9.06E-04	0.00E+00	1.32E-05	2.51E-06	0.00E+00
3748463758235	374846	3758235	3.89E-06	4.18E-06	4.02E-06	3.97E-08	7.78E-07	1.40E-06	0.00E+00	5.95E-07	2.98E-07	0.00E+00	0.00E+00	2.38E-07	1.10E-10	7.83E-10	0.00E+00	8.93E-10	8.93E-04	0.00E+00	1.30E-05	2.48E-06	0.00E+00
3748563758235	374856	3758235	3.84E-06	4.13E-06	3.96E-06	3.92E-08	7.68E-07	1.38E-06	0.00E+00	5.87E-07	2.94E-07	0.00E+00	0.00E+00	2.35E-07	1.08E-10	7.73E-10	0.00E+00	8.81E-10	8.81E-04	0.00E+00	1.28E-05	2.44E-06	0.00E+00
3748663758235	374866	3758235	3.79E-06	4.07E-06	3.91E-06	3.86E-08	7.57E-07	1.36E-06	0.00E+00	5.79E-07	2.90E-07	0.00E+00	0.00E+00	2.32E-07	1.07E-10	7.62E-10	0.00E+00	8.69E-10	8.69E-04	0.00E+00	1.26E-05	2.41E-06	0.00E+00
3749063758235	374906	3758235	3.57E-06	3.84E-06	3.69E-06	3.64E-08	7.14E-07	1.29E-06	0.00E+00	5.46E-07	2.73E-07	0.00E+00	0.00E+00	2.19E-07	1.00E-10	7.19E-10	0.00E+00	8.19E-10	8.19E-04	0.00E+00	1.19E-05	2.27E-06	0.00E+00
3749163758235	374916	3758235	3.52E-06	3.78E-06	3.63E-06	3.59E-08	7.04E-07	1.27E-06	0.00E+00	5.38E-07	2.69E-07	0.00E+00	0.00E+00	2.15E-07	9.90E-11	7.08E-10	0.00E+00	8.07E-10	8.07E-04	0.00E+00	1.17E-05	2.24E-06	0.00E+00
3749263758235	374926	3758235	3.48E-06	3.74E-06	3.59E-06	3.55E-08	6.96E-07	1.25E-06	0.00E+00	5.33E-07	2.66E-07	0.00E+00	0.00E+00	2.13E-07	9.80E-11	7.01E-10	0.00E+00	7.99E-10	7.99E-04	0.00E+00	1.16E-05	2.22E-06	0.00E+00
3749363758235	374936	3758235	3.46E-06	3.72E-06	3.57E-06	3.53E-08	6.92E-07	1.25E-06	0.00E+00	5.29E-07	2.65E-07	0.00E+00	0.00E+00	2.12E-07	9.74E-11	6.97E-10	0.00E+00	7.94E-10	7.94E-04	0.00E+00	1.15E-05	2.20E-06	0.00E+00
3742063758245	374206	3758245	6.41E-06	6.89E-06	6.62E-06	6.54E-08	1.28E-06	2.31E-06	0.00E+00	9.81E-07	4.91E-07	0.00E+00	0.00E+00	3.92E-07	1.80E-10	1.29E-09	0.00E+00	1.47E-09	1.47E-03	0.00E+00	2.14E-05	4.08E-06	0.00E+00
3742163758245	374216	3758245	6.44E-06	6.92E-06	6.65E-06	6.57E-08	1.29E-06	2.32E-06	0.00E+00	9.85E-07	4.93E-07	0.00E+00	0.00E+00	3.94E-07	1.81E-10	1.30E-09	0.00E+00	1.48E-09	1.48E-03	0.00E+00	2.14E-05	4.10E-06	0.00E+00
3742263758245	374226	3758245	6.46E-06	6.95E-06	6.67E-06	6.59E-08	1.29E-06	2.33E-06	0.00E+00	9.89E-07	4.94E-07	0.00E+00	0.00E+00	3.96E-07	1.82E-10	1.30E-09	0.00E+00	1.48E-09	1.48E-03	0.00E+00	2.15E-05	4.11E-06	0.00E+00
3742363758245	374236	3758245	6.48E-06	6.97E-06	6.69E-06	6.61E-08	1.30E-06	2.33E-06	0.00E+00	9.92E-07	4.96E-07	0.00E+00	0.00E+00	3.97E-07	1.82E-10	1.31E-09	0.00E+00	1.49E-09	1.49E-03	0.00E+00	2.16E-05	4.13E-06	0.00E+00
3742463758245	374246	3758245	6.50E-06	6.99E-06	6.71E-06	6.63E-08	1.30E-06	2.34E-06	0.00E+00	9.95E-07	4.97E-07	0.00E+00	0.00E+00	3.98E-07	1.83E-10	1.31E-09	0.00E+00	1.49E-09	1.49E-03	0.00E+00	2.17E-05	4.14E-06	0.00E+00
3742563758245	374256	3758245	6.51E-06	7.01E-06	6.73E-06	6.65E-08	1.30E-06	2.35E-06	0.00E+00	9.97E-07	4.99E-07	0.00E+00	0.00E+00	3.99E-07	1.83E-10	1.31E-09	0.00E+00	1.50E-09	1.50E-03	0.00E+00	2.17E-05	4.15E-06	0.00E+00
3742663758245	374266	3758245	6.53E-06	7.02E-06	6.74E-06	6.66E-08	1.31E-06	2.35E-06	0.00E+00	9.99E-07	5.00E-07	0.00E+00	0.00E+00	4.00E-07	1.84E-10	1.31E-09	0.00E+00	1.50E-09	1.50E-03	0.00E+00	2.18E-05	4.16E-06	0.00E+00
3742763758245	374276	3758245	6.54E-06	7.03E-06	6.75E-06	6.67E-08	1.31E-06	2.36E-06	0.00E+00	1.00E-06	5.00E-07	0.00E+00	0.00E+00	4.00E-07	1.84E-10	1.32E-09	0.00E+00	1.50E-09	1.50E-03	0.00E+00	2.18E-05	4.16E-06	0.00E+00
3742863758245	374286	3758245	6.55E-06	7.04E-06	6.76E-06	6.68E-08	1.31E-06	2.36E-06	0.00E+00	1.00E-06	5.01E-07	0.00E+00	0.00E+00	4.01E-07	1.84E-10	1.32E-09	0.00E+00	1.50E-09	1.50E-03	0.00E+00	2.18E-05	4.17E-06	0.00E+00
3742963758245	374296	3758245	6.55E-06	7.04E-06	6.76E-06	6.68E-08	1.31E-06	2.36E-06	0.00E+00	1.00E-06	5.01E-07	0.00E+00	0.00E+00	4.01E-07	1.84E-10	1.32E-09	0.00E+00	1.50E-09	1.50E-03	0.00E+00	2.18E-05	4.17E-06	0.00E+00
3743063758245	374306	3758245	6.55E-06	7.05E-06	6.76E-06	6.69E-08	1.31E-06	2.36E-06	0.00E+00	1.00E-06	5.01E-07	0.00E+00	0.00E+00	4.01E-07	1.84E-10	1.32E-09	0.00E+00	1.50E-09	1.50E-03	0.00E+00	2.18E-05	4.17E-06	0.00E+00
3743163758245	374316	3758245	6.55E-06	7.05E-06	6.76E-06	6.69E-08	1.31E-06	2.36E-06	0.00E+00	1.00E-06	5.01E-07	0.00E+00	0.00E+00	4.01E-07	1.84E-10	1.32E-09	0.00E+00	1.50E-09	1.50E-03	0.00E+00	2.18E-05	4.17E-06	0.00E+00
3743263758245	374326	3758245	6.55E-06	7.04E-06	6.76E-06	6.68E-08	1.31E-06	2.36E-06	0.00E+00	1.00E-06	5.01E-07	0.00E+00	0.00E+00	4.01E-07	1.84E-10	1.32E-09	0.00E+00	1.50E-09	1.50E-03	0.00E+00	2.18E-05	4.17E-06	0.00E+00
3743363758245	374336	3758245	6.54E-06	7.04E-06	6.76E-06	6.68E-08	1.31E-06	2.36E-06	0.00E+00	1.00E-06	5.01E-07	0.00E+00	0.00E+00	4.01E-07	1.84E-10	1.32E-09	0.00E+00	1.50E-09	1.50E-03	0.00E+00	2.18E-05	4.17E-06	0.00E+00
3743463758245	374346	3758245	6.54E-06	7.03E-06	6.75E-06	6.67E-08	1.31E-06	2.35E-06	0.00E+00	1.00E-06	5.00E-07	0.00E+00	0.00E+00	4.00E-07	1.84E-10	1.32E-09	0.00E+00	1.50E-09	1.50E-03	0.00E+00	2.18E-05	4.16E-06	0.00E+00
3743563758245	374356	3758245	6.52E-06	7.02E-06	6.73E-06	6.66E-08	1.31E-06	2.35E-06	0.00E+00	9.98E-07	4.99E-07	0.00E+00	0.00E+00	3.99E-07	1.84E-10	1.31E-09	0.00E+00	1.50E-09	1.50E-03	0.00E+00	2.17E-05	4.15E-06	0.00E+00
3743663758245	374366	3758245	6.51E-06	7.00E-06	6.72E-06	6.64E-08	1.30E-06	2.34E-06	0.00E+00	9.96E-07	4.98E-07	0.00E+00	0.00E+00	3.98E-07	1.83E-10	1.31E-09	0.00E+00	1.49E-09	1.49E-03	0.00E+00	2.17E-05	4.14E-06	0.00E+00
3743763758245	374376	3758245	6.49E-06	6.98E-06	6.70E-06	6.62E-08	1.30E-06	2.34E-06	0.00E+00	9.93E-07	4.97E-07	0.00E+00	0.00E+00	3.97E-07	1.83E-10	1.31E-09	0.00E+00	1.49E-09	1.49E-03	0.00E+00	2.16E-05	4.13E-06	0.00E+00
3743963758245	374396	3758245	6.45E-06	6.93E-06	6.66E-06	6.58E-08	1.29E-06	2.32E-06	0.00E+00	9.87E-07	4.93E-07	0.00E+00	0.00E+00	3.95E-07	1.81E-10	1.30E-09	0.00E+00	1.48E-09	1.48E-03	0.00E+00	2.15E-05	4.11E-06	0.00E+00
3744063758245	374406	3758245	6.43E-06	6.91E-06	6.63E-06	6.56E-08	1.29E-06	2.31E-06	0.00E+00	9.84E-07	4.92E-07	0.00E+00	0.00E+00	3.93E-07	1.81E-10	1.29E-09	0.00E+00	1.47E-09	1.47E-03	0.00E+00	2.14E-05	4.09E-06	0.00E+00
3744163758245	374416	3758245	6.40E-06	6.88E-06	6.61E-06	6.53E-08	1.28E-06	2.30E-06	0.00E+00	9.79E-07	4.90E-07	0.00E+00	0.00E+00	3.92E-07	1.80E-10	1.29E-09	0.00E+00	1.47E-09	1.47E-03	0.00E+00	2.13E-05	4.07E-06	0.00E+00
3744263758245	374426	3758245	6.37E-06	6.85E-06	6.58E-06	6.50E-08	1.27E-06	2.29E-06	0.00E+00	9.75E-07	4.87E-07	0.00E+00	0.00E+00	3.90E-07	1.79E-10	1.28E-09	0.00E+00	1.46E-09	1.46E-03	0.00E+00	2.12E-05	4.06E-06	0.00E+00
3744363758245	374436	3758245	6.34E-06	6.82E-06	6.54E-06	6.47E-08	1.27E-06	2.28E-06	0.00E+00	9.70E-07	4.85E-07	0.00E+00	0.00E+00	3.88E-07	1.78E-10	1.28E-09	0.00E+00	1.45E-09	1.45E-03	0.00E+00	2.11E-05	4.04E-06	0.00E+00
3744463758245	374446	3758245	6.30E-06	6.78E-06	6.51E-06	6.43E-08	1.26E-06	2.27E-06	0.00E+00	9.65E-07	4.82E-07	0.00E+00	0.00E+00	3.86E-07	1.77E-10	1.27E-09	0.00E+00	1.45E-09	1.45E-03	0.00E+00	2.10E-05	4.01E-06	0.00E+00
3744563758245	374456	3758245	6.27E-06	6.74E-06	6.47E-06	6.39E-08	1.25E-06	2.26E-06	0.00E+00	9.59E-07	4.79E-07	0.00E+00	0.00E+00	3.84E-07	1.76E-10	1.26E-09	0.00E+00	1.44E-09	1.44E-03	0.00E+00	2.09E-05	3.99E-06	0.00E+00
3744663758245	374466	3758245	6.23E-06	6.70E-06	6.43E-06	6.35E-08	1.25E-06	2.24E-06	0.00E+00	9.53E-07	4.77E-07	0.00E+00	0.00E+00	3.81E-07	1.75E-10	1.25E-09	0.00E+00	1.43E-09	1.43E-03	0.00E+00	2.07E-05	3.96E-06	0.00E+00
3744763758245	374476	3758245	6.19E-06	6.65E-06	6.39E-06	6.31E-08	1.24E-06	2.23E-06	0.00E+00	9.47E-07	4.73E-07	0.00E+00	0.00E+00	3.79E-07	1.74E-10	1.25E-09	0.00E+00	1.42E-09	1.42E-03	0.00E+00	2.06E-05	3.94E-06	0.00E+00
3744863758245	374486	3758245	6.14E-06	6.61E-06	6.34E-06	6.27E-08	1.23E-06	2.21E-06	0.00E+00	9.40E-07	4.70E-07	0.00E+00	0.00E+00	3.76E-07	1.73E-10	1.24E-09	0.00E+00	1.41E-09	1.41E-03	0.00E+00	2.05E-05	3.91E-06	0.00E+00
3744963758245	374496	3758245	6.10E-06	6.56E-06	6.30E-06	6.22E-08	1.22E-06	2.20E-06	0.00E+00	9.33E-07	4.67E-07	0.00E+00	0.00E+00	3.73E-07	1.72E-10	1.23E-09	0.00E+00	1.40E-09	1.40E-03	0.00E+00	2.03E-05	3.88E-06	0.00E+00
3745063758245	374506	3758245	6.05E-06	6.51E-06	6.25E-06	6.17E-08	1.21E-06	2.18E-06	0.00E+00	9.26E-07	4.63E-07	0.00E+00	0.00E+00	3.70E-07	1.70E-10	1.22E-09	0.00E+00	1.39E-09	1.39E-03	0.00E+00	2.02E-05	3.85E-06	0.00E+00
3745163758245	374516	3758245	6.00E-06	6.46E-06	6.20E-06	6.13E-08	1.20E-06	2.16E-06	0.00E+00	9.19E-07	4.59E-07	0.00E+00	0.00E+00	3.68E-07	1.69E-10	1.21E-09	0.00E+00	1.38E-09	1.38E-03	0.00E+00	2.00E-05	3.82E-06	0.00E+00
3745263758245	374526	3758245	5.95E-06	6.40E-06	6.15E-06	6.07E-08	1.19E-06	2.14E-06	0.00E+00	9.11E-07	4.56E-07	0.00E+00	0.00E+00	3.64E-07	1.68E-10	1.20E-09	0.00E+00	1.37E-09	1.37E-03	0.00E+00	1.98E-05	3.79E-06	0.00E+00
3745363758245	374536	3758245	5.90E-06	6.35E-06	6.09E-06	6.02E-08	1.18E-06	2.12E-06	0.00E+00	9.03E-07	4.52E-07	0.00E+00	0.00E+00	3.61E-07	1.66E-10	1.19E-09	0.00E+00	1.35E-09	1.35E-03	0.00E+00	1.97E-05	3.76E-06	0.00E+00
3745463758245	374546	3758245	5.85E-06	6.29E-06	6.04E-06	5.97E-08	1.17E-06	2.11E-06	0.00E+00	8.95E-07	4.47E-07	0.00E+00	0.00E+00	3.58E-07	1.65E-10	1.18E-09	0.00E+00	1.34E-09	1.34E-03	0.00E+00	1.95E-05	3.72E-06	0.00E+00
3745563758245	374556	3758245	5.79E-06	6.23E-06	5.98E-06	5.91E-08	1.16E-06	2.09E-06	0.00E+00	8.87E-07	4.43E-07	0.00E+00	0.00E+00	3.55E-07	1.63E-10	1.17E-09	0.00E+00	1.33E-09	1.33E-03	0.00E+00	1.93E-05	3.69E-06	0.00E+00
3745663758245	374566	3758245	5.74E-06	6.17E-06	5.92E-06	5.85E-08	1.15E-06	2.07E-06	0.00E+00	8.78E-07	4.39E-07	0.00E+00	0.00E+00	3.51E-07	1.61E-10	1.15E-09	0.00E+00	1.32E-09	1.32E-03	0.00E+00	1.91E-05	3.65E-06	0.00E+00
3745763758245	374576	3758245	5.68E-06	6.11E-06	5.86E-06	5.79E-08	1.14E-06	2.04E-06	0.00E+00	8.69E-07	4.35E-07	0.00E+00	0.00E+00	3.48E-07	1.60E-10	1.14E-09	0.00E+00	1.30E-09	1.30E-03	0.00E+00	1.89E-05	3.62E-06	0.00E+00
3746063758245	374606	3758245	5.50E-06	5.91E-06	5.68E-06	5.61E-08	1.10E-06	1.98E-06	0.00E+00	8.42E-07	4.21E-07	0.00E+00	0.00E+00	3.37E-07	1.55E-10	1.11E-09	0.00E+00	1.26E-09	1.26E-03	0.00E+00	1.83E-05	3.50E-06	0.00E+00
3746163758245	374616	3758245	5.44E-06	5.85E-06	5.61E-06	5.55E-08	1.09E-06	1.96E-06	0.00E+00	8.32E-07	4.16E-07	0.00E+00	0.00E+00	3.33E-07	1.53E-10	1.10E-09	0.00E+00	1.25E-09	1.25E-03	0.00E+00	1.81E-05	3.46E-06	0.00E+00
3746263758245	374626	3758245	5.38E-06	5.78E-06	5.55E-06	5.49E-08	1.08E-06	1.94E-06	0.00E+00	8.23E-07	4.11E-07	0.00E+00	0.00E+00	3.29E-07	1.51E-10	1.08E-09	0.00E+00	1.23E-09	1.23E-03	0.00E+00	1.79E-05	3.42E-06	0.00E+00
3746363758245	374636	3758245	5.31E-06	5.71E-06	5.48E-06	5.42E-08	1.06E-06	1.91E-06	0.00E+00	8.12E-07	4.06E-07	0.00E+00	0.00E+00	3.25E-07	1.49E-10	1.07E-09	0.00E+00	1.22E-09	1.22E-03	0.00E+00	1.77E-05	3.38E-06	0.00E+00
3746463758245	374646	3758245	5.25E-06	5.65E-06	5.42E-06	5.36E-08	1.05E-06	1.89E-06	0.00E+00	8.04E-07	4.02E-07	0.00E+00	0.00E+00	3.21E-07	1.48E-10	1.06E-09	0.00E+00	1.20E-09	1.20E-03	0.00E+00	1.75E-05	3.34E-06	0.00E+00
3746563758245	374656	3758245	5.19E-06	5.58E-06	5.35E-06	5.29E-08	1.04E-06	1.87E-06	0.00E+00	7.94E-07	3.97E-07	0.00E+00	0.00E+00	3.18E-07	1.46E-10	1.04E-09	0.00E+00	1.19E-09	1.19E-03	0.00E+00	1.73E-05	3.30E-06	0.00E+00
3746663758245	374666	3758245	5.12E-06	5.51E-06	5.29E-06	5.23E-08	1.02E-06	1.84E-06	0.00E+00	7.84E-07	3.92E-07	0.00E+00	0.00E+00	3.14E-07	1.44E-10	1.03E-09	0.00E+00	1.18E-09	1.18E-03	0.00E+00	1.71E-05	3.26E-06	0.00E+00
3746763758245	374676	3758245	5.06E-06	5.44E-06	5.22E-06	5.16E-08	1.01E-06	1.82E-06	0.00E+00	7.74E-07	3.87E-07	0.00E+00	0.00E+00	3.10E-07	1.42E-10	1.02E-09	0.00E+00	1.16E-09	1.16E-03	0.00E+00	1.69E-05	3.22E-06	0.00E+00
3746863758245	374686	3758245	4.99E-06	5.37E-06	5.15E-06	5.10E-08	9.99E-07	1.80E-06	0.00E+00	7.64E-07	3.82E-07	0.00E+00	0.00E+00	3.06E-07	1.41E-10	1.01E-09	0.00E+00	1.15E-09	1.15E-03	0.00E+00	1.66E-05	3.18E-06	0.00E+00
3746963758245	374696	3758245	4.93E-06	5.30E-06	5.09E-06	5.03E-08	9.86E-07	1.77E-06	0.00E+00	7.54E-07	3.77E-07	0.00E+00	0.00E+00	3.02E-07	1.39E-10	9.92E-10	0.00E+00	1.13E-09	1.13E-03	0.00E+00	1.64E-05	3.14E-06	0.00E+00
3747063758245	374706	3758245	4.86E-06	5.23E-06	5.02E-06	4.96E-08	9.73E-07	1.75E-06	0.00E+00	7.44E-07	3.72E-07	0.00E+00	0.00E+00	2.98E-07	1.37E-10	9.79E-10	0.00E+00	1.12E-09	1.12E-03	0.00E+00	1.62E-05	3.10E-06	0.00E+00
3747163758245	374716	3758245	4.80E-06	5.16E-06	4.95E-06	4.90E-08	9.60E-07	1.73E-06	0.00E+00	7.34E-07	3.67E-07	0.00E+00	0.00E+00	2.94E-07	1.35E-10	9.66E-10	0.00E+00	1.10E-09	1.10E-03	0.00E+00	1.60E-05	3.06E-06	0.00E+00
3747263758245	374726	3758245	4.73E-06	5.09E-06	4.89E-06	4.83E-08	9.47E-07	1.70E-06	0.00E+00	7.25E-07	3.62E-07	0.00E+00	0.00E+00	2.90E-07	1.33E-10	9.53E-10	0.00E+00	1.09E-09	1.09E-03	0.00E+00	1.58E-05	3.01E-06	0.00E+00
3747363758245	374736	3758245	4.67E-06	5.02E-06	4.82E-06	4.76E-08	9.34E-07	1.68E-06	0.00E+00	7.15E-07	3.57E-07	0.00E+00	0.00E+00	2.86E-07	1.31E-10	9.40E-10	0.00E+00	1.07E-09	1.07E-03	0.00E+00	1.56E-05	2.97E-06	0.00E+00
3747463758245	374746	3758245	4.61E-06	4.95E-06	4.75E-06	4.70E-08	9.21E-07	1.66E-06	0.00E+00	7.05E-07	3.52E-07	0.00E+00	0.00E+00	2.82E-07	1.30E-10	9.27E-10	0.00E+00	1.06E-09	1.06E-03	0.00E+00	1.53E-05	2.93E-06	0.00E+00
3747563758245	374756	3758245	4.54E-06	4.88E-06	4.69E-06	4.63E-08	9.08E-07	1.64E-06	0.00E+00	6.95E-07	3.47E-07	0.00E+00	0.00E+00	2.78E-07	1.28E-10	9.14E-10	0.00E+00	1.04E-09	1.04E-03	0.00E+00	1.51E-05	2.89E-06	0.00E+00
3747663758245	374766	3758245	4.47E-06	4.81E-06	4.62E-06	4.56E-08	8.95E-07	1.61E-06	0.00E+00	6.85E-07	3.42E-07	0.00E+00	0.00E+00	2.74E-07	1.26E-10	9.01E-10	0.00E+00	1.03E-09	1.03E-03	0.00E+00	1.49E-05	2.85E-06	0.00E+00
3747763758245	374776	3758245	4.41E-06	4.74E-06	4.55E-06	4.50E-08	8.83E-07	1.59E-06	0.00E+00	6.75E-07	3.38E-07	0.00E+00	0.00E+00	2.70E-07	1.24E-10	8.88E-10	0.00E+00	1.01E-09	1.01E-03	0.00E+00	1.47E-05	2.81E-06	0.00E+00
3747863758245	374786	3758245	4.35E-06	4.68E-06	4.49E-06	4.44E-08	8.70E-07	1.57E-06	0.00E+00	6.66E-07	3.33E-07	0.00E+00	0.00E+00	2.66E-07	1.22E-10	8.76E-10	0.00E+00	9.98E-10	9.98E-04	0.00E+00	1.45E-05	2.77E-06	0.00E+00
3747963758245	374796	3758245	4.29E-06	4.61E-06	4.43E-06	4.38E-08	8.58E-07	1.54E-06	0.00E+00	6.57E-07	3.28E-07	0.00E+00	0.00E+00	2.63E-07	1.21E-10	8.64E-10	0.00E+00	9.84E-10	9.84E-04	0.00E+00	1.43E-05	2.73E-06	0.00E+00
3748263758245	374826	3758245	4.10E-06	4.41E-06	4.24E-06	4.19E-08	8.21E-07	1.48E-06	0.00E+00	6.28E-07	3.14E-07	0.00E+00	0.00E+00	2.51E-07	1.15E-10	8.26E-10	0.00E+00	9.41E-10	9.41E-04	0.00E+00	1.37E-05	2.61E-06	0.00E+00
3748363758245	374836	3758245	4.04E-06	4.35E-06	4.17E-06	4.12E-08	8.09E-07	1.46E-06	0.00E+00	6.19E-07	3.09E-07	0.00E+00	0.00E+00	2.47E-07	1.14E-10	8.14E-10	0.00E+00	9.28E-10	9.28E-04	0.00E+00	1.35E-05	2.57E-06	0.00E+00
3748463758245	374846	3758245	3.98E-06	4.28E-06	4.11E-06	4.06E-08	7.96E-07	1.43E-06	0.00E+00	6.09E-07	3.05E-07	0.00E+00	0.00E+00	2.44E-07	1.12E-10	8.01E-10	0.00E+00	9.13E-10	9.13E-04	0.00E+00	1.33E-05	2.53E-06	0.00E+00
3748563758245	374856	3758245	3.92E-06	4.22E-06	4.05E-06	4.00E-08	7.85E-07	1.41E-06	0.00E+00	6.00E-07	3.00E-07	0.00E+00	0.00E+00	2.40E-07	1.10E-10	7.90E-10	0.00E+00	9.00E-10	9.00E-04	0.00E+00	1.31E-05	2.50E-06	0.00E+00
3748663758245	374866	3758245	3.87E-06	4.16E-06	3.99E-06	3.95E-08	7.74E-07	1.39E-06	0.00E+00	5.92E-07	2.96E-07	0.00E+00	0.00E+00	2.37

			SWBuilding Construction		SWGrading	EYBuilding Construction		SWGrading	SWArchitectural Coating	NBBuilding Construction	NBBuilding Construction	NBArchitectural Coating	NBArchitectural Coating	RWBuilding Construction	Child Risk					Overlapping Phases - Maximum GLC			
Unique Identifier	X (UTM)	Y (UTM)	2026	2026	2026	2026	2027	2027	2027	2026	2027	2026	2027	2026	3rd Trimester	0<2	2<16	Total	per million	2025	2026	2027	2028
3744663758265	374466	3758265	6.66E-06	7.16E-06	6.87E-06	6.79E-08	1.33E-06	2.40E-06	0.00E+00	1.02E-06	5.09E-07	0.00E+00	0.00E+00	4.08E-07	1.87E-10	1.34E-09	0.00E+00	1.53E-09	1.53E-03	0.00E+00	2.22E-05	4.24E-06	0.00E+00
3744763758265	374476	3758265	6.61E-06	7.11E-06	6.83E-06	6.75E-08	1.32E-06	2.38E-06	0.00E+00	1.01E-06	5.06E-07	0.00E+00	0.00E+00	4.05E-07	1.86E-10	1.33E-09	0.00E+00	1.52E-09	1.52E-03	0.00E+00	2.20E-05	4.21E-06	0.00E+00
3744863758265	374486	3758265	6.56E-06	7.06E-06	6.78E-06	6.70E-08	1.31E-06	2.36E-06	0.00E+00	1.00E-06	5.02E-07	0.00E+00	0.00E+00	4.02E-07	1.85E-10	1.32E-09	0.00E+00	1.51E-09	1.51E-03	0.00E+00	2.19E-05	4.18E-06	0.00E+00
3744963758265	374496	3758265	6.51E-06	7.00E-06	6.72E-06	6.65E-08	1.30E-06	2.35E-06	0.00E+00	9.97E-07	4.98E-07	0.00E+00	0.00E+00	3.99E-07	1.83E-10	1.31E-09	0.00E+00	1.49E-09	1.49E-03	0.00E+00	2.17E-05	4.15E-06	0.00E+00
3745063758265	374506	3758265	6.46E-06	6.95E-06	6.67E-06	6.59E-08	1.29E-06	2.33E-06	0.00E+00	9.89E-07	4.94E-07	0.00E+00	0.00E+00	3.96E-07	1.82E-10	1.30E-09	0.00E+00	1.48E-09	1.48E-03	0.00E+00	2.15E-05	4.11E-06	0.00E+00
3745163758265	374516	3758265	6.41E-06	6.89E-06	6.61E-06	6.54E-08	1.28E-06	2.31E-06	0.00E+00	9.81E-07	4.90E-07	0.00E+00	0.00E+00	3.92E-07	1.80E-10	1.29E-09	0.00E+00	1.47E-09	1.47E-03	0.00E+00	2.13E-05	4.08E-06	0.00E+00
3745263758265	374526	3758265	6.35E-06	6.83E-06	6.56E-06	6.48E-08	1.27E-06	2.29E-06	0.00E+00	9.72E-07	4.86E-07	0.00E+00	0.00E+00	3.89E-07	1.79E-10	1.28E-09	0.00E+00	1.46E-09	1.46E-03	0.00E+00	2.12E-05	4.04E-06	0.00E+00
3745363758265	374536	3758265	6.29E-06	6.77E-06	6.50E-06	6.42E-08	1.26E-06	2.27E-06	0.00E+00	9.63E-07	4.82E-07	0.00E+00	0.00E+00	3.85E-07	1.77E-10	1.27E-09	0.00E+00	1.44E-09	1.44E-03	0.00E+00	2.10E-05	4.01E-06	0.00E+00
3745463758265	374546	3758265	6.23E-06	6.70E-06	6.43E-06	6.36E-08	1.25E-06	2.24E-06	0.00E+00	9.54E-07	4.77E-07	0.00E+00	0.00E+00	3.82E-07	1.75E-10	1.26E-09	0.00E+00	1.43E-09	1.43E-03	0.00E+00	2.08E-05	3.97E-06	0.00E+00
3745563758265	374556	3758265	6.17E-06	6.64E-06	6.37E-06	6.30E-08	1.23E-06	2.22E-06	0.00E+00	9.45E-07	4.73E-07	0.00E+00	0.00E+00	3.78E-07	1.74E-10	1.24E-09	0.00E+00	1.42E-09	1.42E-03	0.00E+00	2.06E-05	3.93E-06	0.00E+00
3745663758265	374566	3758265	6.11E-06	6.57E-06	6.31E-06	6.23E-08	1.22E-06	2.20E-06	0.00E+00	9.35E-07	4.67E-07	0.00E+00	0.00E+00	3.74E-07	1.72E-10	1.23E-09	0.00E+00	1.40E-09	1.40E-03	0.00E+00	2.04E-05	3.89E-06	0.00E+00
3745763758265	374576	3758265	6.04E-06	6.50E-06	6.24E-06	6.17E-08	1.21E-06	2.18E-06	0.00E+00	9.25E-07	4.63E-07	0.00E+00	0.00E+00	3.70E-07	1.70E-10	1.22E-09	0.00E+00	1.39E-09	1.39E-03	0.00E+00	2.01E-05	3.85E-06	0.00E+00
3746063758265	374606	3758265	5.85E-06	6.29E-06	6.04E-06	5.97E-08	1.17E-06	2.11E-06	0.00E+00	8.95E-07	4.47E-07	0.00E+00	0.00E+00	3.58E-07	1.65E-10	1.18E-09	0.00E+00	1.34E-09	1.34E-03	0.00E+00	1.95E-05	3.72E-06	0.00E+00
3746163758265	374616	3758265	5.78E-06	6.21E-06	5.96E-06	5.90E-08	1.16E-06	2.08E-06	0.00E+00	8.84E-07	4.42E-07	0.00E+00	0.00E+00	3.54E-07	1.63E-10	1.16E-09	0.00E+00	1.33E-09	1.33E-03	0.00E+00	1.93E-05	3.68E-06	0.00E+00
3746263758265	374626	3758265	5.71E-06	6.14E-06	5.89E-06	5.83E-08	1.14E-06	2.06E-06	0.00E+00	8.74E-07	4.37E-07	0.00E+00	0.00E+00	3.50E-07	1.61E-10	1.15E-09	0.00E+00	1.31E-09	1.31E-03	0.00E+00	1.90E-05	3.63E-06	0.00E+00
3746363758265	374636	3758265	5.64E-06	6.06E-06	5.82E-06	5.75E-08	1.13E-06	2.03E-06	0.00E+00	8.63E-07	4.32E-07	0.00E+00	0.00E+00	3.45E-07	1.59E-10	1.14E-09	0.00E+00	1.29E-09	1.29E-03	0.00E+00	1.88E-05	3.59E-06	0.00E+00
3746463758265	374646	3758265	5.57E-06	5.99E-06	5.75E-06	5.68E-08	1.11E-06	2.01E-06	0.00E+00	8.52E-07	4.26E-07	0.00E+00	0.00E+00	3.41E-07	1.57E-10	1.12E-09	0.00E+00	1.28E-09	1.28E-03	0.00E+00	1.86E-05	3.55E-06	0.00E+00
3746563758265	374656	3758265	5.50E-06	5.91E-06	5.68E-06	5.61E-08	1.10E-06	1.98E-06	0.00E+00	8.41E-07	4.21E-07	0.00E+00	0.00E+00	3.37E-07	1.55E-10	1.11E-09	0.00E+00	1.26E-09	1.26E-03	0.00E+00	1.83E-05	3.50E-06	0.00E+00
3746663758265	374666	3758265	5.43E-06	5.84E-06	5.60E-06	5.54E-08	1.09E-06	1.95E-06	0.00E+00	8.31E-07	4.15E-07	0.00E+00	0.00E+00	3.32E-07	1.53E-10	1.09E-09	0.00E+00	1.25E-09	1.25E-03	0.00E+00	1.81E-05	3.46E-06	0.00E+00
3746763758265	374676	3758265	5.35E-06	5.76E-06	5.53E-06	5.46E-08	1.07E-06	1.93E-06	0.00E+00	8.20E-07	4.10E-07	0.00E+00	0.00E+00	3.28E-07	1.51E-10	1.08E-09	0.00E+00	1.23E-09	1.23E-03	0.00E+00	1.78E-05	3.41E-06	0.00E+00
3746863758265	374686	3758265	5.28E-06	5.68E-06	5.45E-06	5.39E-08	1.06E-06	1.90E-06	0.00E+00	8.09E-07	4.04E-07	0.00E+00	0.00E+00	3.23E-07	1.49E-10	1.06E-09	0.00E+00	1.21E-09	1.21E-03	0.00E+00	1.76E-05	3.36E-06	0.00E+00
3746963758265	374696	3758265	5.21E-06	5.60E-06	5.38E-06	5.32E-08	1.04E-06	1.88E-06	0.00E+00	7.97E-07	3.98E-07	0.00E+00	0.00E+00	3.19E-07	1.47E-10	1.05E-09	0.00E+00	1.20E-09	1.20E-03	0.00E+00	1.74E-05	3.32E-06	0.00E+00
3747063758265	374706	3758265	5.14E-06	5.53E-06	5.30E-06	5.24E-08	1.03E-06	1.85E-06	0.00E+00	7.86E-07	3.93E-07	0.00E+00	0.00E+00	3.15E-07	1.45E-10	1.03E-09	0.00E+00	1.18E-09	1.18E-03	0.00E+00	1.71E-05	3.27E-06	0.00E+00
3747163758265	374716	3758265	5.07E-06	5.45E-06	5.23E-06	5.17E-08	1.01E-06	1.83E-06	0.00E+00	7.76E-07	3.88E-07	0.00E+00	0.00E+00	3.10E-07	1.43E-10	1.02E-09	0.00E+00	1.16E-09	1.16E-03	0.00E+00	1.69E-05	3.23E-06	0.00E+00
3747263758265	374726	3758265	5.00E-06	5.37E-06	5.16E-06	5.10E-08	1.00E-06	1.80E-06	0.00E+00	7.65E-07	3.82E-07	0.00E+00	0.00E+00	3.06E-07	1.41E-10	1.01E-09	0.00E+00	1.15E-09	1.15E-03	0.00E+00	1.66E-05	3.18E-06	0.00E+00
3747463758265	374746	3758265	4.85E-06	5.22E-06	5.01E-06	4.95E-08	9.71E-07	1.75E-06	0.00E+00	7.43E-07	3.71E-07	0.00E+00	0.00E+00	2.97E-07	1.37E-10	9.77E-10	0.00E+00	1.11E-09	1.11E-03	0.00E+00	1.62E-05	3.09E-06	0.00E+00
3747563758265	374756	3758265	4.78E-06	5.14E-06	4.94E-06	4.88E-08	9.57E-07	1.72E-06	0.00E+00	7.32E-07	3.66E-07	0.00E+00	0.00E+00	2.93E-07	1.35E-10	9.63E-10	0.00E+00	1.10E-09	1.10E-03	0.00E+00	1.59E-05	3.04E-06	0.00E+00
3747663758265	374766	3758265	4.71E-06	5.07E-06	4.86E-06	4.81E-08	9.43E-07	1.70E-06	0.00E+00	7.21E-07	3.61E-07	0.00E+00	0.00E+00	2.88E-07	1.33E-10	9.49E-10	0.00E+00	1.08E-09	1.08E-03	0.00E+00	1.57E-05	3.00E-06	0.00E+00
3747763758265	374776	3758265	4.64E-06	4.99E-06	4.79E-06	4.74E-08	9.29E-07	1.67E-06	0.00E+00	7.10E-07	3.55E-07	0.00E+00	0.00E+00	2.84E-07	1.31E-10	9.34E-10	0.00E+00	1.07E-09	1.07E-03	0.00E+00	1.55E-05	2.95E-06	0.00E+00
3747863758265	374786	3758265	4.57E-06	4.92E-06	4.72E-06	4.67E-08	9.15E-07	1.65E-06	0.00E+00	7.00E-07	3.50E-07	0.00E+00	0.00E+00	2.80E-07	1.29E-10	9.21E-10	0.00E+00	1.05E-09	1.05E-03	0.00E+00	1.52E-05	2.91E-06	0.00E+00
3747963758265	374796	3758265	4.50E-06	4.84E-06	4.65E-06	4.60E-08	9.01E-07	1.62E-06	0.00E+00	6.90E-07	3.45E-07	0.00E+00	0.00E+00	2.76E-07	1.27E-10	9.07E-10	0.00E+00	1.03E-09	1.03E-03	0.00E+00	1.50E-05	2.87E-06	0.00E+00
3748263758265	374826	3758265	4.30E-06	4.63E-06	4.44E-06	4.39E-08	8.61E-07	1.55E-06	0.00E+00	6.59E-07	3.29E-07	0.00E+00	0.00E+00	2.63E-07	1.21E-10	8.66E-10	0.00E+00	9.88E-10	9.88E-04	0.00E+00	1.43E-05	2.74E-06	0.00E+00
3748363758265	374836	3758265	4.24E-06	4.56E-06	4.37E-06	4.32E-08	8.48E-07	1.53E-06	0.00E+00	6.48E-07	3.24E-07	0.00E+00	0.00E+00	2.59E-07	1.19E-10	8.53E-10	0.00E+00	9.72E-10	9.72E-04	0.00E+00	1.41E-05	2.70E-06	0.00E+00
3748463758265	374846	3758265	4.17E-06	4.49E-06	4.31E-06	4.26E-08	8.35E-07	1.50E-06	0.00E+00	6.38E-07	3.19E-07	0.00E+00	0.00E+00	2.55E-07	1.17E-10	8.40E-10	0.00E+00	9.57E-10	9.57E-04	0.00E+00	1.39E-05	2.66E-06	0.00E+00
3748563758265	374856	3758265	4.11E-06	4.42E-06	4.24E-06	4.19E-08	8.22E-07	1.48E-06	0.00E+00	6.28E-07	3.14E-07	0.00E+00	0.00E+00	2.52E-07	1.16E-10	8.27E-10	0.00E+00	9.43E-10	9.43E-04	0.00E+00	1.37E-05	2.62E-06	0.00E+00
3748663758265	374866	3758265	4.05E-06	4.35E-06	4.18E-06	4.13E-08	8.10E-07	1.46E-06	0.00E+00	6.19E-07	3.10E-07	0.00E+00	0.00E+00	2.48E-07	1.14E-10	8.15E-10	0.00E+00	9.29E-10	9.29E-04	0.00E+00	1.35E-05	2.58E-06	0.00E+00
3748763758265	374876	3758265	3.99E-06	4.29E-06	4.12E-06	4.07E-08	7.98E-07	1.44E-06	0.00E+00	6.10E-07	3.05E-07	0.00E+00	0.00E+00	2.44E-07	1.12E-10	8.03E-10	0.00E+00	9.15E-10	9.15E-04	0.00E+00	1.33E-05	2.54E-06	0.00E+00
3748863758265	374886	3758265	3.93E-06	4.23E-06	4.06E-06	4.01E-08	7.86E-07	1.42E-06	0.00E+00	6.01E-07	3.01E-07	0.00E+00	0.00E+00	2.41E-07	1.11E-10	7.91E-10	0.00E+00	9.02E-10	9.02E-04	0.00E+00	1.31E-05	2.50E-06	0.00E+00
3748963758265	374896	3758265	3.87E-06	4.17E-06	4.00E-06	3.95E-08	7.75E-07	1.40E-06	0.00E+00	5.93E-07	2.97E-07	0.00E+00	0.00E+00	2.37E-07	1.09E-10	7.80E-10	0.00E+00	8.89E-10	8.89E-04	0.00E+00	1.29E-05	2.47E-06	0.00E+00
3742063758275	374206	3758275	7.10E-06	7.64E-06	7.33E-06	7.25E-08	1.42E-06	2.56E-06	0.00E+00	1.09E-06	5.44E-07	0.00E+00	0.00E+00	4.35E-07	2.00E-10	1.43E-09	0.00E+00	1.63E-09	1.63E-03	0.00E+00	2.37E-05	4.52E-06	0.00E+00
3742163758275	374216	3758275	7.14E-06	7.67E-06	7.37E-06	7.28E-08	1.43E-06	2.57E-06	0.00E+00	1.09E-06	5.46E-07	0.00E+00	0.00E+00	4.37E-07	2.01E-10	1.44E-09	0.00E+00	1.64E-09	1.64E-03	0.00E+00	2.38E-05	4.54E-06	0.00E+00
3742263758275	374226	3758275	7.16E-06	7.70E-06	7.40E-06	7.31E-08	1.43E-06	2.58E-06	0.00E+00	1.10E-06	5.48E-07	0.00E+00	0.00E+00	4.39E-07	2.02E-10	1.44E-09	0.00E+00	1.64E-09	1.64E-03	0.00E+00	2.39E-05	4.56E-06	0.00E+00
3742363758275	374236	3758275	7.19E-06	7.73E-06	7.42E-06	7.33E-08	1.44E-06	2.59E-06	0.00E+00	1.10E-06	5.50E-07	0.00E+00	0.00E+00	4.40E-07	2.02E-10	1.45E-09	0.00E+00	1.65E-09	1.65E-03	0.00E+00	2.40E-05	4.58E-06	0.00E+00
3742463758275	374246	3758275	7.21E-06	7.75E-06	7.44E-06	7.36E-08	1.44E-06	2.60E-06	0.00E+00	1.10E-06	5.52E-07	0.00E+00	0.00E+00	4.41E-07	2.03E-10	1.45E-09	0.00E+00	1.65E-09	1.65E-03	0.00E+00	2.40E-05	4.59E-06	0.00E+00
3742563758275	374256	3758275	7.23E-06	7.78E-06	7.47E-06	7.38E-08	1.45E-06	2.60E-06	0.00E+00	1.11E-06	5.53E-07	0.00E+00	0.00E+00	4.43E-07	2.04E-10	1.46E-09	0.00E+00	1.66E-09	1.66E-03	0.00E+00	2.41E-05	4.60E-06	0.00E+00
3742663758275	374266	3758275	7.25E-06	7.79E-06	7.48E-06	7.39E-08	1.45E-06	2.61E-06	0.00E+00	1.11E-06	5.55E-07	0.00E+00	0.00E+00	4.44E-07	2.04E-10	1.46E-09	0.00E+00	1.66E-09	1.66E-03	0.00E+00	2.41E-05	4.61E-06	0.00E+00
3742763758275	374276	3758275	7.26E-06	7.81E-06	7.49E-06	7.41E-08	1.45E-06	2.61E-06	0.00E+00	1.11E-06	5.55E-07	0.00E+00	0.00E+00	4.44E-07	2.04E-10	1.46E-09	0.00E+00	1.67E-09	1.67E-03	0.00E+00	2.42E-05	4.62E-06	0.00E+00
3742863758275	374286	3758275	7.27E-06	7.81E-06	7.50E-06	7.41E-08	1.45E-06	2.62E-06	0.00E+00	1.11E-06	5.56E-07	0.00E+00	0.00E+00	4.45E-07	2.05E-10	1.46E-09	0.00E+00	1.67E-09	1.67E-03	0.00E+00	2.42E-05	4.63E-06	0.00E+00
3742963758275	374296	3758275	7.27E-06	7.82E-06	7.51E-06	7.42E-08	1.46E-06	2.62E-06	0.00E+00	1.11E-06	5.57E-07	0.00E+00	0.00E+00	4.45E-07	2.05E-10	1.46E-09	0.00E+00	1.67E-09	1.67E-03	0.00E+00	2.42E-05	4.63E-06	0.00E+00
3743063758275	374306	3758275	7.27E-06	7.82E-06	7.51E-06	7.42E-08	1.46E-06	2.62E-06	0.00E+00	1.11E-06	5.57E-07	0.00E+00	0.00E+00	4.45E-07	2.05E-10	1.46E-09	0.00E+00	1.67E-09	1.67E-03	0.00E+00	2.42E-05	4.63E-06	0.00E+00
3743163758275	374316	3758275	7.27E-06	7.82E-06	7.51E-06	7.42E-08	1.46E-06	2.62E-06	0.00E+00	1.11E-06	5.57E-07	0.00E+00	0.00E+00	4.45E-07	2.05E-10	1.46E-09	0.00E+00	1.67E-09	1.67E-03	0.00E+00	2.42E-05	4.63E-06	0.00E+00
3743263758275	374326	3758275	7.27E-06	7.82E-06	7.51E-06	7.42E-08	1.45E-06	2.62E-06	0.00E+00	1.11E-06	5.56E-07	0.00E+00	0.00E+00	4.45E-07	2.05E-10	1.46E-09	0.00E+00	1.67E-09	1.67E-03	0.00E+00	2.42E-05	4.63E-06	0.00E+00
3743363758275	374336	3758275	7.26E-06	7.81E-06	7.50E-06	7.41E-08	1.45E-06	2.62E-06	0.00E+00	1.11E-06	5.56E-07	0.00E+00	0.00E+00	4.45E-07	2.04E-10	1.46E-09	0.00E+00	1.67E-09	1.67E-03	0.00E+00	2.42E-05	4.63E-06	0.00E+00
3743463758275	374346	3758275	7.25E-06	7.80E-06	7.49E-06	7.40E-08	1.45E-06	2.61E-06	0.00E+00	1.11E-06	5.55E-07	0.00E+00	0.00E+00	4.44E-07	2.04E-10	1.46E-09	0.00E+00	1.66E-09	1.66E-03	0.00E+00	2.42E-05	4.62E-06	0.00E+00
3743563758275	374356	3758275	7.24E-06	7.79E-06	7.47E-06	7.39E-08	1.45E-06	2.61E-06	0.00E+00	1.11E-06	5.54E-07	0.00E+00	0.00E+00	4.43E-07	2.04E-10	1.46E-09	0.00E+00	1.66E-09	1.66E-03	0.00E+00	2.41E-05	4.61E-06	0.00E+00
3743663758275	374366	3758275	7.22E-06	7.77E-06	7.46E-06	7.37E-08	1.44E-06	2.60E-06	0.00E+00	1.11E-06	5.53E-07	0.00E+00	0.00E+00	4.42E-07	2.03E-10	1.45E-09	0.00E+00	1.66E-09	1.66E-03	0.00E+00	2.41E-05	4.60E-06	0.00E+00
3743763758275	374376	3758275	7.20E-06	7.74E-06	7.43E-06	7.35E-08	1.44E-06	2.59E-06	0.00E+00	1.10E-06	5.51E-07	0.00E+00	0.00E+00	4.41E-07	2.03E-10	1.45E-09	0.00E+00	1.65E-09	1.65E-03	0.00E+00	2.40E-05	4.59E-06	0.00E+00
3743963758275	374396	3758275	7.15E-06	7.69E-06	7.38E-06	7.30E-08	1.43E-06	2.58E-06	0.00E+00	1.09E-06	5.47E-07	0.00E+00	0.00E+00	4.38E-07	2.01E-10	1.44E-09	0.00E+00	1.64E-09	1.64E-03	0.00E+00	2.38E-05	4.55E-06	0.00E+00
3744063758275	374406	3758275	7.12E-06	7.66E-06	7.35E-06	7.27E-08	1.43E-06	2.57E-06	0.00E+00	1.09E-06	5.45E-07	0.00E+00	0.00E+00	4.36E-07	2.01E-10	1.43E-09	0.00E+00	1.63E-09	1.63E-03	0.00E+00	2.37E-05	4.54E-06	0.00E+00
3744163758275	374416	3758275	7.09E-06	7.63E-06	7.32E-06	7.24E-08	1.42E-06	2.55E-06	0.00E+00	1.09E-06	5.43E-07	0.00E+00	0.00E+00	4.34E-07	2.00E-10	1.43E-09	0.00E+00	1.63E-09	1.63E-03	0.00E+00	2.36E-05	4.52E-06	0.00E+00
3744263758275	374426	3758275	7.06E-06	7.59E-06	7.29E-06	7.20E-08	1.41E-06	2.54E-06	0.00E+00	1.08E-06	5.40E-07	0.00E+00	0.00E+00	4.32E-07	1.99E-10	1.42E-09	0.00E+00	1.62E-09	1.62E-03	0.00E+00	2.35E-05	4.50E-06	0.00E+00
3744363758275	374436	3758275	7.02E-06	7.55E-06	7.25E-06	7.16E-08	1.40E-06	2.53E-06	0.00E+00	1.07E-06	5.37E-07	0.00E+00	0.00E+00	4.30E-07	1.98E-10	1.41E-09	0.00E+00	1.61E-09	1.61E-03	0.00E+00	2.34E-05	4.47E-06	0.00E+00
3744463758275	374446	3758275	6.98E-06	7.50E-06	7.20E-06	7.12E-08	1.40E-06	2.51E-06	0.00E+00	1.07E-06	5.34E-07	0.00E+00	0.00E+00	4.27E-07	1.96E-10	1.41E-09	0.00E+00	1.60E-09	1.60E-03	0.00E+00	2.33E-05	4.44E-06	0.00E+00
3744563758275	374456	3758275	6.94E-06	7.46E-06	7.16E-06	7.08E-08	1.39E-06	2.50E-06	0.00E+00	1.06E-06	5.31E-07	0.00E+00	0.00E+00	4.25E-07	1.95E-10	1.40E-09	0.00E+00	1.59E-09	1.59E-03	0.00E+00	2.31E-05	4.42E-06	0.00E+00
3744663758275	374466	3758275	6.89E-06	7.41E-06	7.11E-06	7.03E-08	1.38E-06	2.48E-06	0.00E+00	1.05E-06	5.27E-07	0.00E+00	0.00E+00	4.22E-07	1.94E-10	1.39E-09	0.00E+00	1.58E-09	1.58E-03	0.00E+00	2.30E-05	4.39E-06	0.00E+00
3744763758275	374476	3758275	6.84E-06	7.36E-06	7.06E-06	6.98E-08	1.37E-06	2.46E-06	0.00E+00	1.05E-06	5.24E-07	0.00E+00	0.00E+00	4.19E-07	1.93E-10	1.38E-09	0.00E+00	1.57E-09	1.57E-03	0.00E+00	2.28E-05	4.36E-06	0.00E+00
3744863758275	374486	3758275	6.79E-06	7.30E-06	7.01E-06	6.93E-08	1.36E-06	2.45E-06	0.00E+00	1.04E-06	5.20E-07	0.00E+00	0.00E+00	4.16E-07	1.91E-10	1.37E-09	0.00E+00	1.56E-09	1.56E-03	0.00E+00	2.26E-05	4.32E-06	0.00E+00
3744963758275	374496	3758275	6.74E-06	7.25E-06	6.96E-06	6.88E-08	1.35E-06	2.43E-06	0.00E+00	1.03E-06	5.16E-07	0.00E+00	0.00E+00	4.13E-07	1.90E-10	1.36E-09	0.00E+00	1.55E-09	1.55E-03	0.00E+00	2.25E-05	4.29E-06	0.00E+00
3745073758275	374507	3758275	6.68E-06	7.18E-06	6.89E-06	6.81E-08	1.34E-06	2.40E-06	0.00E+00	1.02E-06	5.11E-07	0.00E+00	0.00E+00	4.09E-07	1.88E-10	1.34E-09	0.00E+00	1.53E-09	1.53E-03	0.00E+00	2.22E-05	4.25E-06	0.00E+00
3745163758275	374516	3758275	6.63E-06	7.12E-06	6.84E-06	6.76E-08	1.33E-06	2.39E-06	0.00E+00	1.01E-06	5.07E-07	0.00E+00	0.00E+00	4.06E-07	1.86E-10	1.33E-09	0.00E+00	1.52E-09	1.52E-03	0.00E+00	2.21E-05	4.22E-06	0.00E+00
3745263758275	374526	3758275	6.57E-06	7.06E-06	6.78E-06	6.70E-08	1.31E-06	2.36E-06	0.00E+00	1.00E-06	5.02E-07	0.00E+00	0.00E+00	4.02E-07	1.85E-10	1.32E-09	0.00E+00	1.51E-09	1.51E-03	0.00E+00	2.19E-05	4.18E-06	0.00E+00
3745363758275	374536	3758275	6.50E-06	7.00E-06	6.72E-06	6.64E-08	1.30E-06	2.34E-06	0.00E+00	9.96E-07	4.98E-07	0.00E+00	0.00E+00	3.98E-07	1.83E-10	1.31E-09	0.00E+00	1.49E-09	1.49E-03	0.00E+00	2.17E-05	4.14E-06	0.00E+00
3745463758275	374546	3758275	6.44E-06	6.93E-06	6.65E-06	6.57E-08	1.29E-06	2.32E-06	0.00E+00	9.86E-07	4.93E-07	0.00E+00	0.00E+00	3.94E-07	1.81E-10	1.30E-09	0.00E+00	1.48E-09	1.48E-03	0.00E+00	2.15E-05	4.10E-06	0.00E+00
3745563758275	374556	3758275	6.38E-06	6.86E-06	6.58E-06	6.51E-08	1.28E-06	2.30E-06	0.00E+00	9.76E-07	4.88E-07	0.00E+00	0.00E+00	3.90E-07	1.79E-10	1.28E-09	0.00E+00	1.46E-09	1.46E-03	0.00E+00	2.12E-05	4.06E-06	0.00E+00
3745663758275	374566	3758275	6.31E-06	6.79E-06	6.51E-06	6.44E-08	1.26E-06	2.27E-06	0.00E+00	9.66E-07	4.83E-07	0.00E+00	0.00E+00	3.86E-07	1.78E-

			SWBuilding Construction	SWDemolition	SWGrading	EYBuilding Construction	SWPaving	SWGrading	SWArchitectural Coating	NBBuilding Construction	NBBuilding Construction	NBArchitectural Coating	NBArchitectural Coating	RWBuilding Construction	Child Risk					Overlapping Phases - Maximum GLC			
Unique Identifier	X (UTM)	Y (UTM)	2026	2026	2026	2026	2027	2027	2027	2026	2027	2026	2027	2026	3rd Trimester	0<2	2<16	Total	per million	2025	2026	2027	2028
3749063758285	374906	3758285	3.99E-06	4.30E-06	4.12E-06	4.08E-08	7.99E-07	1.44E-06	0.00E+00	6.11E-07	3.06E-07	0.00E+00	0.00E+00	2.45E-07	1.12E-10	8.04E-10	0.00E+00	9.17E-10	9.17E-04	0.00E+00	1.33E-05	2.54E-06	0.00E+00
3749163758285	374916	3758285	3.94E-06	4.23E-06	4.06E-06	4.02E-08	7.88E-07	1.42E-06	0.00E+00	6.03E-07	3.01E-07	0.00E+00	0.00E+00	2.41E-07	1.11E-10	7.93E-10	0.00E+00	9.03E-10	9.03E-04	0.00E+00	1.31E-05	2.51E-06	0.00E+00
3742063758295	374206	3758295	7.63E-06	8.21E-06	7.88E-06	7.79E-08	1.53E-06	2.75E-06	0.00E+00	1.17E-06	5.84E-07	0.00E+00	0.00E+00	4.67E-07	2.15E-10	1.54E-09	0.00E+00	1.75E-09	1.75E-03	0.00E+00	2.54E-05	4.86E-06	0.00E+00
3742163758295	374216	3758295	7.67E-06	8.24E-06	7.92E-06	7.82E-08	1.53E-06	2.76E-06	0.00E+00	1.17E-06	5.87E-07	0.00E+00	0.00E+00	4.69E-07	2.16E-10	1.54E-09	0.00E+00	1.76E-09	1.76E-03	0.00E+00	2.55E-05	4.88E-06	0.00E+00
3742263758295	374226	3758295	7.70E-06	8.28E-06	7.95E-06	7.86E-08	1.54E-06	2.77E-06	0.00E+00	1.18E-06	5.89E-07	0.00E+00	0.00E+00	4.71E-07	2.17E-10	1.55E-09	0.00E+00	1.77E-09	1.77E-03	0.00E+00	2.57E-05	4.90E-06	0.00E+00
3742363758295	374236	3758295	7.73E-06	8.31E-06	7.98E-06	7.88E-08	1.55E-06	2.78E-06	0.00E+00	1.18E-06	5.91E-07	0.00E+00	0.00E+00	4.73E-07	2.17E-10	1.56E-09	0.00E+00	1.77E-09	1.77E-03	0.00E+00	2.57E-05	4.92E-06	0.00E+00
3742463758295	374246	3758295	7.75E-06	8.33E-06	8.00E-06	7.91E-08	1.55E-06	2.79E-06	0.00E+00	1.19E-06	5.93E-07	0.00E+00	0.00E+00	4.74E-07	2.18E-10	1.56E-09	0.00E+00	1.78E-09	1.78E-03	0.00E+00	2.58E-05	4.93E-06	0.00E+00
3742563758295	374256	3758295	7.77E-06	8.35E-06	8.02E-06	7.93E-08	1.55E-06	2.80E-06	0.00E+00	1.19E-06	5.94E-07	0.00E+00	0.00E+00	4.76E-07	2.19E-10	1.56E-09	0.00E+00	1.78E-09	1.78E-03	0.00E+00	2.59E-05	4.95E-06	0.00E+00
3742663758295	374266	3758295	7.79E-06	8.38E-06	8.04E-06	7.95E-08	1.56E-06	2.81E-06	0.00E+00	1.19E-06	5.96E-07	0.00E+00	0.00E+00	4.77E-07	2.19E-10	1.57E-09	0.00E+00	1.79E-09	1.79E-03	0.00E+00	2.60E-05	4.96E-06	0.00E+00
3742763758295	374276	3758295	7.80E-06	8.39E-06	8.06E-06	7.96E-08	1.56E-06	2.81E-06	0.00E+00	1.19E-06	5.97E-07	0.00E+00	0.00E+00	4.78E-07	2.20E-10	1.57E-09	0.00E+00	1.79E-09	1.79E-03	0.00E+00	2.60E-05	4.97E-06	0.00E+00
3742863758295	374286	3758295	7.81E-06	8.40E-06	8.07E-06	7.97E-08	1.56E-06	2.81E-06	0.00E+00	1.20E-06	5.98E-07	0.00E+00	0.00E+00	4.78E-07	2.20E-10	1.57E-09	0.00E+00	1.79E-09	1.79E-03	0.00E+00	2.60E-05	4.98E-06	0.00E+00
3742963758295	374296	3758295	7.82E-06	8.41E-06	8.07E-06	7.98E-08	1.56E-06	2.82E-06	0.00E+00	1.20E-06	5.99E-07	0.00E+00	0.00E+00	4.79E-07	2.20E-10	1.57E-09	0.00E+00	1.80E-09	1.80E-03	0.00E+00	2.61E-05	4.98E-06	0.00E+00
3743063758295	374306	3758295	7.82E-06	8.41E-06	8.08E-06	7.98E-08	1.57E-06	2.82E-06	0.00E+00	1.20E-06	5.99E-07	0.00E+00	0.00E+00	4.79E-07	2.20E-10	1.58E-09	0.00E+00	1.80E-09	1.80E-03	0.00E+00	2.61E-05	4.98E-06	0.00E+00
3743163758295	374316	3758295	7.82E-06	8.41E-06	8.08E-06	7.98E-08	1.57E-06	2.82E-06	0.00E+00	1.20E-06	5.99E-07	0.00E+00	0.00E+00	4.79E-07	2.20E-10	1.58E-09	0.00E+00	1.80E-09	1.80E-03	0.00E+00	2.61E-05	4.98E-06	0.00E+00
3743263758295	374326	3758295	7.82E-06	8.41E-06	8.07E-06	7.98E-08	1.56E-06	2.82E-06	0.00E+00	1.20E-06	5.98E-07	0.00E+00	0.00E+00	4.79E-07	2.20E-10	1.57E-09	0.00E+00	1.79E-09	1.79E-03	0.00E+00	2.61E-05	4.98E-06	0.00E+00
3743363758295	374336	3758295	7.81E-06	8.40E-06	8.06E-06	7.97E-08	1.56E-06	2.81E-06	0.00E+00	1.20E-06	5.98E-07	0.00E+00	0.00E+00	4.78E-07	2.20E-10	1.57E-09	0.00E+00	1.79E-09	1.79E-03	0.00E+00	2.60E-05	4.97E-06	0.00E+00
3743463758295	374346	3758295	7.80E-06	8.39E-06	8.05E-06	7.96E-08	1.56E-06	2.81E-06	0.00E+00	1.19E-06	5.97E-07	0.00E+00	0.00E+00	4.78E-07	2.20E-10	1.57E-09	0.00E+00	1.79E-09	1.79E-03	0.00E+00	2.60E-05	4.97E-06	0.00E+00
3743563758295	374356	3758295	7.78E-06	8.37E-06	8.04E-06	7.94E-08	1.56E-06	2.80E-06	0.00E+00	1.19E-06	5.96E-07	0.00E+00	0.00E+00	4.77E-07	2.19E-10	1.57E-09	0.00E+00	1.79E-09	1.79E-03	0.00E+00	2.59E-05	4.96E-06	0.00E+00
3743663758295	374366	3758295	7.77E-06	8.35E-06	8.02E-06	7.92E-08	1.55E-06	2.80E-06	0.00E+00	1.19E-06	5.94E-07	0.00E+00	0.00E+00	4.75E-07	2.19E-10	1.56E-09	0.00E+00	1.78E-09	1.78E-03	0.00E+00	2.59E-05	4.94E-06	0.00E+00
3743763758295	374376	3758295	7.74E-06	8.33E-06	7.99E-06	7.90E-08	1.55E-06	2.79E-06	0.00E+00	1.19E-06	5.93E-07	0.00E+00	0.00E+00	4.74E-07	2.18E-10	1.56E-09	0.00E+00	1.78E-09	1.78E-03	0.00E+00	2.58E-05	4.93E-06	0.00E+00
3743963758295	374396	3758295	7.69E-06	8.27E-06	7.94E-06	7.85E-08	1.54E-06	2.77E-06	0.00E+00	1.18E-06	5.88E-07	0.00E+00	0.00E+00	4.71E-07	2.16E-10	1.55E-09	0.00E+00	1.76E-09	1.76E-03	0.00E+00	2.56E-05	4.90E-06	0.00E+00
3744063758295	374406	3758295	7.66E-06	8.23E-06	7.90E-06	7.81E-08	1.53E-06	2.76E-06	0.00E+00	1.17E-06	5.86E-07	0.00E+00	0.00E+00	4.69E-07	2.16E-10	1.54E-09	0.00E+00	1.76E-09	1.76E-03	0.00E+00	2.55E-05	4.88E-06	0.00E+00
3744163758295	374416	3758295	7.62E-06	8.20E-06	7.87E-06	7.78E-08	1.52E-06	2.74E-06	0.00E+00	1.17E-06	5.83E-07	0.00E+00	0.00E+00	4.67E-07	2.15E-10	1.53E-09	0.00E+00	1.75E-09	1.75E-03	0.00E+00	2.54E-05	4.85E-06	0.00E+00
3744263758295	374426	3758295	7.58E-06	8.15E-06	7.83E-06	7.74E-08	1.52E-06	2.73E-06	0.00E+00	1.16E-06	5.80E-07	0.00E+00	0.00E+00	4.64E-07	2.13E-10	1.53E-09	0.00E+00	1.74E-09	1.74E-03	0.00E+00	2.53E-05	4.83E-06	0.00E+00
3744363758295	374436	3758295	7.54E-06	8.11E-06	7.78E-06	7.69E-08	1.51E-06	2.72E-06	0.00E+00	1.15E-06	5.77E-07	0.00E+00	0.00E+00	4.62E-07	2.12E-10	1.52E-09	0.00E+00	1.73E-09	1.73E-03	0.00E+00	2.51E-05	4.80E-06	0.00E+00
3744463758295	374446	3758295	7.49E-06	8.06E-06	7.74E-06	7.65E-08	1.50E-06	2.70E-06	0.00E+00	1.15E-06	5.74E-07	0.00E+00	0.00E+00	4.59E-07	2.11E-10	1.51E-09	0.00E+00	1.72E-09	1.72E-03	0.00E+00	2.50E-05	4.77E-06	0.00E+00
3744543758294	374454	3758294	7.43E-06	7.99E-06	7.67E-06	7.58E-08	1.49E-06	2.68E-06	0.00E+00	1.14E-06	5.69E-07	0.00E+00	0.00E+00	4.55E-07	2.09E-10	1.50E-09	0.00E+00	1.71E-09	1.71E-03	0.00E+00	2.48E-05	4.73E-06	0.00E+00
3744663758293	374466	3758293	7.34E-06	7.90E-06	7.58E-06	7.49E-08	1.47E-06	2.64E-06	0.00E+00	1.12E-06	5.62E-07	0.00E+00	0.00E+00	4.50E-07	2.07E-10	1.48E-09	0.00E+00	1.69E-09	1.69E-03	0.00E+00	2.45E-05	4.68E-06	0.00E+00
3744763758295	374476	3758295	7.34E-06	7.89E-06	7.58E-06	7.49E-08	1.47E-06	2.64E-06	0.00E+00	1.12E-06	5.62E-07	0.00E+00	0.00E+00	4.49E-07	2.07E-10	1.48E-09	0.00E+00	1.68E-09	1.68E-03	0.00E+00	2.45E-05	4.67E-06	0.00E+00
3744863758295	374486	3758295	7.28E-06	7.83E-06	7.52E-06	7.43E-08	1.46E-06	2.62E-06	0.00E+00	1.11E-06	5.57E-07	0.00E+00	0.00E+00	4.46E-07	2.05E-10	1.47E-09	0.00E+00	1.67E-09	1.67E-03	0.00E+00	2.43E-05	4.64E-06	0.00E+00
3744963758295	374496	3758295	7.23E-06	7.77E-06	7.46E-06	7.37E-08	1.45E-06	2.60E-06	0.00E+00	1.11E-06	5.53E-07	0.00E+00	0.00E+00	4.42E-07	2.03E-10	1.45E-09	0.00E+00	1.66E-09	1.66E-03	0.00E+00	2.41E-05	4.60E-06	0.00E+00
3745073758295	374507	3758295	7.16E-06	7.70E-06	7.39E-06	7.30E-08	1.43E-06	2.58E-06	0.00E+00	1.10E-06	5.48E-07	0.00E+00	0.00E+00	4.38E-07	2.01E-10	1.44E-09	0.00E+00	1.64E-09	1.64E-03	0.00E+00	2.38E-05	4.56E-06	0.00E+00
3745163758295	374516	3758295	7.10E-06	7.63E-06	7.33E-06	7.24E-08	1.42E-06	2.56E-06	0.00E+00	1.09E-06	5.43E-07	0.00E+00	0.00E+00	4.35E-07	2.00E-10	1.43E-09	0.00E+00	1.63E-09	1.63E-03	0.00E+00	2.37E-05	4.52E-06	0.00E+00
3745263758292	374526	3758292	6.96E-06	7.48E-06	7.18E-06	7.10E-08	1.39E-06	2.51E-06	0.00E+00	1.07E-06	5.33E-07	0.00E+00	0.00E+00	4.26E-07	1.96E-10	1.40E-09	0.00E+00	1.60E-09	1.60E-03	0.00E+00	2.32E-05	4.43E-06	0.00E+00
3745363758295	374536	3758295	6.96E-06	7.49E-06	7.19E-06	7.11E-08	1.39E-06	2.51E-06	0.00E+00	1.07E-06	5.33E-07	0.00E+00	0.00E+00	4.26E-07	1.96E-10	1.40E-09	0.00E+00	1.60E-09	1.60E-03	0.00E+00	2.32E-05	4.44E-06	0.00E+00
3745463758295	374546	3758295	6.89E-06	7.41E-06	7.12E-06	7.03E-08	1.38E-06	2.48E-06	0.00E+00	1.06E-06	5.28E-07	0.00E+00	0.00E+00	4.22E-07	1.94E-10	1.39E-09	0.00E+00	1.58E-09	1.58E-03	0.00E+00	2.30E-05	4.39E-06	0.00E+00
3745563758295	374556	3758295	6.82E-06	7.34E-06	7.04E-06	6.96E-08	1.36E-06	2.46E-06	0.00E+00	1.04E-06	5.22E-07	0.00E+00	0.00E+00	4.18E-07	1.92E-10	1.37E-09	0.00E+00	1.57E-09	1.57E-03	0.00E+00	2.27E-05	4.34E-06	0.00E+00
3745663758295	374566	3758295	6.75E-06	7.26E-06	6.97E-06	6.88E-08	1.35E-06	2.43E-06	0.00E+00	1.03E-06	5.16E-07	0.00E+00	0.00E+00	4.13E-07	1.90E-10	1.36E-09	0.00E+00	1.55E-09	1.55E-03	0.00E+00	2.25E-05	4.30E-06	0.00E+00
3745763758295	374576	3758295	6.67E-06	7.17E-06	6.89E-06	6.81E-08	1.33E-06	2.40E-06	0.00E+00	1.02E-06	5.11E-07	0.00E+00	0.00E+00	4.08E-07	1.88E-10	1.34E-09	0.00E+00	1.53E-09	1.53E-03	0.00E+00	2.22E-05	4.25E-06	0.00E+00
3746063758293	374606	3758293	6.39E-06	6.88E-06	6.60E-06	6.52E-08	1.28E-06	2.30E-06	0.00E+00	9.79E-07	4.89E-07	0.00E+00	0.00E+00	3.91E-07	1.80E-10	1.29E-09	0.00E+00	1.47E-09	1.47E-03	0.00E+00	2.13E-05	4.07E-06	0.00E+00
3746153758293	374615	3758293	6.32E-06	6.80E-06	6.53E-06	6.45E-08	1.26E-06	2.28E-06	0.00E+00	9.68E-07	4.84E-07	0.00E+00	0.00E+00	3.87E-07	1.78E-10	1.27E-09	0.00E+00	1.45E-09	1.45E-03	0.00E+00	2.11E-05	4.03E-06	0.00E+00
3746263758293	374626	3758293	6.23E-06	6.70E-06	6.44E-06	6.36E-08	1.25E-06	2.24E-06	0.00E+00	9.54E-07	4.77E-07	0.00E+00	0.00E+00	3.82E-07	1.75E-10	1.26E-09	0.00E+00	1.43E-09	1.43E-03	0.00E+00	2.08E-05	3.97E-06	0.00E+00
3746373758293	374637	3758293	6.14E-06	6.61E-06	6.34E-06	6.27E-08	1.23E-06	2.21E-06	0.00E+00	9.40E-07	4.70E-07	0.00E+00	0.00E+00	3.76E-07	1.73E-10	1.24E-09	0.00E+00	1.41E-09	1.41E-03	0.00E+00	2.05E-05	3.91E-06	0.00E+00
3746463758293	374646	3758293	6.07E-06	6.53E-06	6.27E-06	6.19E-08	1.21E-06	2.19E-06	0.00E+00	9.29E-07	4.65E-07	0.00E+00	0.00E+00	3.72E-07	1.71E-10	1.22E-09	0.00E+00	1.39E-09	1.39E-03	0.00E+00	2.02E-05	3.86E-06	0.00E+00
3746563758291	374656	3758291	5.95E-06	6.40E-06	6.14E-06	6.07E-08	1.19E-06	2.14E-06	0.00E+00	9.11E-07	4.55E-07	0.00E+00	0.00E+00	3.64E-07	1.67E-10	1.20E-09	0.00E+00	1.37E-09	1.37E-03	0.00E+00	1.98E-05	3.79E-06	0.00E+00
3746663758292	374666	3758292	5.89E-06	6.33E-06	6.08E-06	6.01E-08	1.18E-06	2.12E-06	0.00E+00	9.01E-07	4.50E-07	0.00E+00	0.00E+00	3.60E-07	1.66E-10	1.19E-09	0.00E+00	1.35E-09	1.35E-03	0.00E+00	1.96E-05	3.75E-06	0.00E+00
3746843758292	374684	3758292	5.74E-06	6.17E-06	5.92E-06	5.85E-08	1.15E-06	2.07E-06	0.00E+00	8.78E-07	4.39E-07	0.00E+00	0.00E+00	3.51E-07	1.61E-10	1.16E-09	0.00E+00	1.32E-09	1.32E-03	0.00E+00	1.91E-05	3.65E-06	0.00E+00
3746963758295	374696	3758295	5.69E-06	6.12E-06	5.87E-06	5.81E-08	1.14E-06	2.05E-06	0.00E+00	8.71E-07	4.35E-07	0.00E+00	0.00E+00	3.48E-07	1.60E-10	1.15E-09	0.00E+00	1.31E-09	1.31E-03	0.00E+00	1.90E-05	3.62E-06	0.00E+00
3747063758295	374706	3758295	5.60E-06	6.03E-06	5.79E-06	5.72E-08	1.12E-06	2.02E-06	0.00E+00	8.58E-07	4.29E-07	0.00E+00	0.00E+00	3.43E-07	1.58E-10	1.13E-09	0.00E+00	1.29E-09	1.29E-03	0.00E+00	1.87E-05	3.57E-06	0.00E+00
3747153758292	374715	3758292	5.48E-06	5.89E-06	5.66E-06	5.59E-08	1.10E-06	1.97E-06	0.00E+00	8.39E-07	4.19E-07	0.00E+00	0.00E+00	3.36E-07	1.54E-10	1.10E-09	0.00E+00	1.26E-09	1.26E-03	0.00E+00	1.83E-05	3.49E-06	0.00E+00
3747263758291	374726	3758291	5.37E-06	5.78E-06	5.55E-06	5.48E-08	1.08E-06	1.94E-06	0.00E+00	8.23E-07	4.11E-07	0.00E+00	0.00E+00	3.29E-07	1.51E-10	1.08E-09	0.00E+00	1.23E-09	1.23E-03	0.00E+00	1.79E-05	3.42E-06	0.00E+00
3747333758291	374733	3758291	5.32E-06	5.72E-06	5.49E-06	5.43E-08	1.06E-06	1.92E-06	0.00E+00	8.14E-07	4.07E-07	0.00E+00	0.00E+00	3.26E-07	1.50E-10	1.07E-09	0.00E+00	1.22E-09	1.22E-03	0.00E+00	1.77E-05	3.39E-06	0.00E+00
3747463758292	374746	3758292	5.23E-06	5.62E-06	5.40E-06	5.33E-08	1.05E-06	1.88E-06	0.00E+00	8.00E-07	4.00E-07	0.00E+00	0.00E+00	3.20E-07	1.47E-10	1.05E-09	0.00E+00	1.20E-09	1.20E-03	0.00E+00	1.74E-05	3.33E-06	0.00E+00
3747573758291	374757	3758291	5.12E-06	5.51E-06	5.29E-06	5.23E-08	1.03E-06	1.85E-06	0.00E+00	7.84E-07	3.92E-07	0.00E+00	0.00E+00	3.14E-07	1.44E-10	1.03E-09	0.00E+00	1.18E-09	1.18E-03	0.00E+00	1.71E-05	3.26E-06	0.00E+00
3747653758291	374765	3758291	5.06E-06	5.44E-06	5.23E-06	5.17E-08	1.01E-06	1.82E-06	0.00E+00	7.75E-07	3.87E-07	0.00E+00	0.00E+00	3.10E-07	1.42E-10	1.02E-09	0.00E+00	1.16E-09	1.16E-03	0.00E+00	1.69E-05	3.22E-06	0.00E+00
3747763758295	374776	3758295	5.03E-06	5.41E-06	5.19E-06	5.13E-08	1.01E-06	1.81E-06	0.00E+00	7.70E-07	3.85E-07	0.00E+00	0.00E+00	3.08E-07	1.42E-10	1.01E-09	0.00E+00	1.15E-09	1.15E-03	0.00E+00	1.68E-05	3.20E-06	0.00E+00
3747863758295	374786	3758295	4.95E-06	5.32E-06	5.11E-06	5.05E-08	9.91E-07	1.78E-06	0.00E+00	7.58E-07	3.79E-07	0.00E+00	0.00E+00	3.03E-07	1.39E-10	9.97E-10	0.00E+00	1.14E-09	1.14E-03	0.00E+00	1.65E-05	3.15E-06	0.00E+00
3747953758295	374795	3758295	4.88E-06	5.25E-06	5.04E-06	4.98E-08	9.76E-07	1.76E-06	0.00E+00	7.47E-07	3.73E-07	0.00E+00	0.00E+00	2.99E-07	1.37E-10	9.83E-10	0.00E+00	1.12E-09	1.12E-03	0.00E+00	1.63E-05	3.11E-06	0.00E+00
3748263758295	374826	3758295	4.64E-06	4.99E-06	4.79E-06	4.74E-08	9.29E-07	1.67E-06	0.00E+00	7.10E-07	3.55E-07	0.00E+00	0.00E+00	2.84E-07	1.31E-10	9.35E-10	0.00E+00	1.07E-09	1.07E-03	0.00E+00	1.55E-05	2.96E-06	0.00E+00
3748363758295	374836	3758295	4.57E-06	4.91E-06	4.72E-06	4.66E-08	9.14E-07	1.65E-06	0.00E+00	6.99E-07	3.50E-07	0.00E+00	0.00E+00	2.80E-07	1.29E-10	9.20E-10	0.00E+00	1.05E-09	1.05E-03	0.00E+00	1.52E-05	2.91E-06	0.00E+00
3748463758295	374846	3758295	4.50E-06	4.84E-06	4.64E-06	4.59E-08	9.00E-07	1.62E-06	0.00E+00	6.88E-07	3.44E-07	0.00E+00	0.00E+00	2.75E-07	1.27E-10	9.05E-10	0.00E+00	1.03E-09	1.03E-03	0.00E+00	1.50E-05	2.86E-06	0.00E+00
3748563758295	374856	3758295	4.43E-06	4.76E-06	4.57E-06	4.52E-08	8.86E-07	1.59E-06	0.00E+00	6.77E-07	3.39E-07	0.00E+00	0.00E+00	2.71E-07	1.25E-10	8.91E-10	0.00E+00	1.02E-09	1.02E-03	0.00E+00	1.47E-05	2.82E-06	0.00E+00
3748663758291	374866	3758291	4.31E-06	4.64E-06	4.45E-06	4.40E-08	8.63E-07	1.55E-06	0.00E+00	6.60E-07	3.30E-07	0.00E+00	0.00E+00	2.64E-07	1.21E-10	8.68E-10	0.00E+00	9.90E-10	9.90E-04	0.00E+00	1.44E-05	2.75E-06	0.00E+00
3748763758295	374876	3758295	4.28E-06	4.61E-06	4.42E-06	4.37E-08	8.57E-07	1.54E-06	0.00E+00	6.55E-07	3.28E-07	0.00E+00	0.00E+00	2.62E-07	1.21E-10	8.62E-10	0.00E+00	9.83E-10	9.83E-04	0.00E+00	1.43E-05	2.73E-06	0.00E+00
3748863758295	374886	3758295	4.22E-06	4.54E-06	4.35E-06	4.30E-08	8.44E-07	1.52E-06	0.00E+00	6.46E-07	3.23E-07	0.00E+00	0.00E+00	2.58E-07	1.19E-10	8.49E-10	0.00E+00	9.68E-10	9.68E-04	0.00E+00	1.41E-05	2.69E-06	0.00E+00
3748963758295	374896	3758295	4.15E-06	4.47E-06	4.29E-06	4.24E-08	8.31E-07	1.50E-06	0.00E+00	6.36E-07	3.18E-07	0.00E+00	0.00E+00	2.54E-07	1.17E-10	8.36E-10	0.00E+00	9.53E-10	9.53E-04	0.00E+00	1.38E-05	2.65E-06	0.00E+00
3749063758295	374906	3758295	4.09E-06	4.40E-06	4.22E-06	4.18E-08	8.19E-07	1.47E-06	0.00E+00	6.26E-07	3.13E-07	0.00E+00	0.00E+00	2.51E-07	1.15E-10	8.24E-10	0.00E+00	9.39E-10	9.39E-04	0.00E+00	1.36E-05	2.61E-06	0.00E+00
3749163758295	374916	3758295	4.04E-06	4.36E-06	4.18E-06	4.13E-08	8.11E-07	1.46E-06	0.00E+00	6.20E-07	3.10E-07	0.00E+00	0.00E+00	2.48E-07	1.14E-10	8.16E-10	0.00E+00	9.30E-10	9.30E-04	0.00E+00	1.35E-05	2.58E-06	0.00E+00
3749263758295	374926	3758295	4.01E-06	4.32E-06	4.14E-06	4.10E-08	8.03E-07	1.45E-06	0.00E+00	6.15E-07	3.07E-07	0.00E+00	0.00E+00	2.46E-07	1.13E-10	8.08E-10	0.00E+00	9.21E-10	9.21E-04	0.00E+00	1.34E-05	2.56E-06	0.00E+00
3748263758304	374826	3758304	4.75E-06	5.11E-06	4.91E-06	4.85E-08	9.51E-07	1.71E-06	0.00E+00	7.28E-07	3.64E-07	0.00E+00	0.00E+00	2.91E-07	1.34E-10	9.57E-10	0.00E+00	1.09E-09	1.09E-03	0.00E+00	1.58E-05	3.03E-06	0.00E+00
3748363758303	374836	3758303	4.66E-06	5.02E-06	4.82E-06	4.76E-08	9.33E-07	1.68E-06	0.00E+00	7.14E-07	3.57E-07	0.00E+00	0.00E+00	2.86E-07	1.31E-10	9.39E-10	0.00E+00	1.07E-09	1.07E-03	0.00E+00	1.55E-05	2.97E-06	0.00E+00
3748463758303	374846	3758303	4.59E-06	4.94E-06	4.74E-06	4.68E-08	9.18E-07	1.65E-06	0.00E+00	7.03E-07	3.51E-07	0.00E+00	0.00E+00	2.81E-07	1.29E-10	9.24E-10	0.00E+00	1.05E-09	1.05E-03	0.00E+00	1.53E-05	2.92E-06	0.00E+00
3748563758304	374856	3758304	4.53E-06	4.87E-06	4.68E-06	4.62E-08	9.06E-07	1.63E-06	0.00E+00	6.93E-07	3.47E-07	0.00E+00	0.00E+00	2.77E-07	1.28E-10	9.12E-10	0.00E+00	1.04E-09	1.04E-03	0.00E+00	1.51E-05	2.88E-06	0.00E+00
3748763758305	374876	3758305	4.39E-06	4.72E-06	4.54E-06	4.48E-08	8.79E-07	1.58E-06	0.00E+00	6.73E-07	3.36E-07	0.00E+00	0.00E+00	2.69E-07	1.24E-10	8.85E-10	0.00E+00	1.01E-09	1.01E-03	0.00E+00	1.46E-05	2.80E-06	0.00E+00
3748863758305	374886	3758305	4.32E-06	4.65E-06	4.46E-06	4.41E-08	8.65E-07	1.56E-06	0.00E+00	6.62E-07	3.31E-07	0.00E+00	0.00E+00	2.65

			SWBuilding Construction			EYBuilding Construction			SWArchitectural Coating	NBBuilding Construction	NBBuilding Construction	NBArchitectural Coating	NBArchitectural Coating	RWBuilding Construction	Child Risk					Overlapping Phases - Maximum GLC			
Unique Identifier	X (UTM)	Y (UTM)	2026	SWDemolition	SWGrading	2026	SWPaving	SWGrading	2027	2027	2026	2027	2026	2027	2026	3rd Trimester	0<2	2<16	Total	per million	2025	2026	2027	2028
3742773758808	374277	3758808	1.99E-04	2.14E-04	2.06E-04	2.03E-06	3.99E-05	7.18E-05	0.00E+00	3.05E-05	1.53E-05	0.00E+00	0.00E+00	1.22E-05	5.61E-09	4.01E-08	0.00E+00	4.57E-08	4.57E-02	0.00E+00	6.64E-04	1.27E-04	0.00E+00
3742873758808	374287	3758808	2.01E-04	2.16E-04	2.08E-04	2.05E-06	4.02E-05	7.24E-05	0.00E+00	3.08E-05	1.54E-05	0.00E+00	0.00E+00	1.23E-05	5.66E-09	4.05E-08	0.00E+00	4.61E-08	4.61E-02	0.00E+00	6.70E-04	1.28E-04	0.00E+00
3743173758808	374317	3758808	2.05E-04	2.20E-04	2.12E-04	2.09E-06	4.10E-05	7.38E-05	0.00E+00	3.14E-05	1.57E-05	0.00E+00	0.00E+00	1.26E-05	5.77E-09	4.13E-08	0.00E+00	4.70E-08	4.71E-02	0.00E+00	6.83E-04	1.31E-04	0.00E+00
3743273758808	374327	3758808	2.06E-04	2.22E-04	2.13E-04	2.11E-06	4.13E-05	7.43E-05	0.00E+00	3.16E-05	1.58E-05	0.00E+00	0.00E+00	1.26E-05	5.81E-09	4.16E-08	0.00E+00	4.74E-08	4.74E-02	0.00E+00	6.88E-04	1.31E-04	0.00E+00
3743373758808	374337	3758808	2.07E-04	2.23E-04	2.14E-04	2.12E-06	4.15E-05	7.47E-05	0.00E+00	3.17E-05	1.59E-05	0.00E+00	0.00E+00	1.27E-05	5.84E-09	4.18E-08	0.00E+00	4.76E-08	4.76E-02	0.00E+00	6.91E-04	1.32E-04	0.00E+00
3743473758808	374347	3758808	2.09E-04	2.24E-04	2.15E-04	2.13E-06	4.17E-05	7.51E-05	0.00E+00	3.19E-05	1.60E-05	0.00E+00	0.00E+00	1.28E-05	5.87E-09	4.20E-08	0.00E+00	4.79E-08	4.79E-02	0.00E+00	6.95E-04	1.33E-04	0.00E+00
3743573758808	374357	3758808	2.10E-04	2.25E-04	2.16E-04	2.14E-06	4.19E-05	7.55E-05	0.00E+00	3.21E-05	1.60E-05	0.00E+00	0.00E+00	1.28E-05	5.90E-09	4.22E-08	0.00E+00	4.81E-08	4.81E-02	0.00E+00	6.98E-04	1.33E-04	0.00E+00
3743673758808	374367	3758808	2.11E-04	2.27E-04	2.18E-04	2.15E-06	4.22E-05	7.59E-05	0.00E+00	3.23E-05	1.61E-05	0.00E+00	0.00E+00	1.29E-05	5.93E-09	4.24E-08	0.00E+00	4.84E-08	4.84E-02	0.00E+00	7.02E-04	1.34E-04	0.00E+00
3743773758808	374377	3758808	2.12E-04	2.28E-04	2.19E-04	2.16E-06	4.24E-05	7.63E-05	0.00E+00	3.24E-05	1.62E-05	0.00E+00	0.00E+00	1.30E-05	5.97E-09	4.27E-08	0.00E+00	4.86E-08	4.86E-02	0.00E+00	7.06E-04	1.35E-04	0.00E+00
3741073758818	374107	3758818	1.13E-04	1.14E-04	1.14E-04	1.12E-06	2.20E-05	3.96E-05	0.00E+00	1.68E-05	8.42E-06	0.00E+00	0.00E+00	6.73E-06	3.10E-09	2.21E-08	0.00E+00	2.52E-08	2.52E-02	0.00E+00	3.66E-04	7.00E-05	0.00E+00
3741173758818	374117	3758818	1.15E-04	1.23E-04	1.18E-04	1.17E-06	2.29E-05	4.13E-05	0.00E+00	1.76E-05	8.78E-06	0.00E+00	0.00E+00	7.02E-06	3.23E-09	2.31E-08	0.00E+00	2.63E-08	2.63E-02	0.00E+00	3.82E-04	7.30E-05	0.00E+00
3741273758818	374127	3758818	1.19E-04	1.28E-04	1.23E-04	1.22E-06	2.39E-05	4.30E-05	0.00E+00	1.83E-05	9.13E-06	0.00E+00	0.00E+00	7.31E-06	3.36E-09	2.40E-08	0.00E+00	2.74E-08	2.74E-02	0.00E+00	3.98E-04	7.60E-05	0.00E+00
3741373758818	374137	3758818	1.24E-04	1.34E-04	1.28E-04	1.27E-06	2.49E-05	4.47E-05	0.00E+00	1.90E-05	9.51E-06	0.00E+00	0.00E+00	7.61E-06	3.50E-09	2.50E-08	0.00E+00	2.85E-08	2.85E-02	0.00E+00	4.14E-04	7.91E-05	0.00E+00
3741473758818	374147	3758818	1.29E-04	1.38E-04	1.33E-04	1.31E-06	2.57E-05	4.63E-05	0.00E+00	1.97E-05	9.83E-06	0.00E+00	0.00E+00	7.87E-06	3.62E-09	2.59E-08	0.00E+00	2.95E-08	2.95E-02	0.00E+00	4.28E-04	8.18E-05	0.00E+00
3741573758818	374157	3758818	1.32E-04	1.42E-04	1.36E-04	1.35E-06	2.64E-05	4.75E-05	0.00E+00	2.02E-05	1.01E-05	0.00E+00	0.00E+00	8.07E-06	3.71E-09	2.65E-08	0.00E+00	3.03E-08	3.03E-02	0.00E+00	4.39E-04	8.39E-05	0.00E+00
3741673758818	374167	3758818	1.35E-04	1.46E-04	1.40E-04	1.38E-06	2.71E-05	4.88E-05	0.00E+00	2.07E-05	1.04E-05	0.00E+00	0.00E+00	8.30E-06	3.81E-09	2.73E-08	0.00E+00	3.11E-08	3.11E-02	0.00E+00	4.52E-04	8.63E-05	0.00E+00
3741773758818	374177	3758818	1.40E-04	1.50E-04	1.44E-04	1.42E-06	2.79E-05	5.03E-05	0.00E+00	2.14E-05	1.07E-05	0.00E+00	0.00E+00	8.55E-06	3.93E-09	2.81E-08	0.00E+00	3.20E-08	3.20E-02	0.00E+00	4.65E-04	8.89E-05	0.00E+00
3741873758818	374187	3758818	1.43E-04	1.54E-04	1.48E-04	1.46E-06	2.86E-05	5.16E-05	0.00E+00	2.19E-05	1.10E-05	0.00E+00	0.00E+00	8.77E-06	4.03E-09	2.88E-08	0.00E+00	3.29E-08	3.29E-02	0.00E+00	4.77E-04	9.12E-05	0.00E+00
3741973758818	374197	3758818	1.46E-04	1.57E-04	1.51E-04	1.49E-06	2.93E-05	5.27E-05	0.00E+00	2.24E-05	1.12E-05	0.00E+00	0.00E+00	8.95E-06	4.12E-09	2.95E-08	0.00E+00	3.36E-08	3.36E-02	0.00E+00	4.87E-04	9.31E-05	0.00E+00
3742073758818	374207	3758818	1.49E-04	1.60E-04	1.54E-04	1.52E-06	2.98E-05	5.36E-05	0.00E+00	2.28E-05	1.14E-05	0.00E+00	0.00E+00	9.12E-06	4.19E-09	3.00E-08	0.00E+00	3.42E-08	3.42E-02	0.00E+00	4.96E-04	9.48E-05	0.00E+00
3742173758818	374217	3758818	1.52E-04	1.63E-04	1.57E-04	1.55E-06	3.03E-05	5.46E-05	0.00E+00	2.32E-05	1.16E-05	0.00E+00	0.00E+00	9.28E-06	4.27E-09	3.05E-08	0.00E+00	3.48E-08	3.48E-02	0.00E+00	5.05E-04	9.66E-05	0.00E+00
3742273758818	374227	3758818	1.54E-04	1.66E-04	1.59E-04	1.57E-06	3.09E-05	5.56E-05	0.00E+00	2.36E-05	1.18E-05	0.00E+00	0.00E+00	9.45E-06	4.34E-09	3.11E-08	0.00E+00	3.54E-08	3.54E-02	0.00E+00	5.14E-04	9.82E-05	0.00E+00
3742373758818	374237	3758818	1.57E-04	1.68E-04	1.62E-04	1.60E-06	3.13E-05	5.64E-05	0.00E+00	2.40E-05	1.20E-05	0.00E+00	0.00E+00	9.59E-06	4.41E-09	3.15E-08	0.00E+00	3.60E-08	3.60E-02	0.00E+00	5.22E-04	9.98E-05	0.00E+00
3742473758818	374247	3758818	1.58E-04	1.70E-04	1.64E-04	1.62E-06	3.17E-05	5.71E-05	0.00E+00	2.42E-05	1.21E-05	0.00E+00	0.00E+00	9.70E-06	4.46E-09	3.19E-08	0.00E+00	3.64E-08	3.64E-02	0.00E+00	5.28E-04	1.01E-04	0.00E+00
3742573758818	374257	3758818	1.62E-04	1.74E-04	1.67E-04	1.65E-06	3.23E-05	5.82E-05	0.00E+00	2.47E-05	1.24E-05	0.00E+00	0.00E+00	9.89E-06	4.55E-09	3.25E-08	0.00E+00	3.71E-08	3.71E-02	0.00E+00	5.38E-04	1.03E-04	0.00E+00
3742673758818	374267	3758818	1.63E-04	1.76E-04	1.69E-04	1.67E-06	3.27E-05	5.88E-05	0.00E+00	2.50E-05	1.25E-05	0.00E+00	0.00E+00	1.00E-05	4.60E-09	3.29E-08	0.00E+00	3.75E-08	3.75E-02	0.00E+00	5.44E-04	1.04E-04	0.00E+00
3742773758818	374277	3758818	1.65E-04	1.78E-04	1.70E-04	1.69E-06	3.30E-05	5.95E-05	0.00E+00	2.53E-05	1.26E-05	0.00E+00	0.00E+00	1.01E-05	4.65E-09	3.33E-08	0.00E+00	3.79E-08	3.79E-02	0.00E+00	5.50E-04	1.05E-04	0.00E+00
3742873758818	374287	3758818	1.67E-04	1.80E-04	1.73E-04	1.70E-06	3.34E-05	6.02E-05	0.00E+00	2.56E-05	1.28E-05	0.00E+00	0.00E+00	1.02E-05	4.70E-09	3.36E-08	0.00E+00	3.83E-08	3.83E-02	0.00E+00	5.57E-04	1.06E-04	0.00E+00
3742973758818	374297	3758818	1.68E-04	1.81E-04	1.74E-04	1.71E-06	3.36E-05	6.05E-05	0.00E+00	2.57E-05	1.29E-05	0.00E+00	0.00E+00	1.03E-05	4.73E-09	3.38E-08	0.00E+00	3.86E-08	3.86E-02	0.00E+00	5.60E-04	1.07E-04	0.00E+00
3743073758818	374307	3758818	1.70E-04	1.83E-04	1.76E-04	1.74E-06	3.40E-05	6.13E-05	0.00E+00	2.60E-05	1.30E-05	0.00E+00	0.00E+00	1.04E-05	4.79E-09	3.43E-08	0.00E+00	3.90E-08	3.90E-02	0.00E+00	5.67E-04	1.08E-04	0.00E+00
3743173758818	374317	3758818	1.71E-04	1.84E-04	1.76E-04	1.74E-06	3.42E-05	6.15E-05	0.00E+00	2.62E-05	1.31E-05	0.00E+00	0.00E+00	1.05E-05	4.81E-09	3.44E-08	0.00E+00	3.92E-08	3.92E-02	0.00E+00	5.69E-04	1.09E-04	0.00E+00
3743273758818	374327	3758818	1.73E-04	1.86E-04	1.78E-04	1.76E-06	3.45E-05	6.21E-05	0.00E+00	2.64E-05	1.32E-05	0.00E+00	0.00E+00	1.06E-05	4.86E-09	3.47E-08	0.00E+00	3.96E-08	3.96E-02	0.00E+00	5.75E-04	1.10E-04	0.00E+00
3743373758818	374337	3758818	1.74E-04	1.87E-04	1.79E-04	1.77E-06	3.47E-05	6.25E-05	0.00E+00	2.66E-05	1.33E-05	0.00E+00	0.00E+00	1.06E-05	4.89E-09	3.50E-08	0.00E+00	3.99E-08	3.99E-02	0.00E+00	5.79E-04	1.11E-04	0.00E+00
3743473758818	374347	3758818	1.75E-04	1.88E-04	1.80E-04	1.78E-06	3.50E-05	6.29E-05	0.00E+00	2.67E-05	1.34E-05	0.00E+00	0.00E+00	1.07E-05	4.92E-09	3.52E-08	0.00E+00	4.01E-08	4.01E-02	0.00E+00	5.82E-04	1.11E-04	0.00E+00
3743573758818	374357	3758818	1.76E-04	1.89E-04	1.81E-04	1.79E-06	3.51E-05	6.32E-05	0.00E+00	2.69E-05	1.34E-05	0.00E+00	0.00E+00	1.08E-05	4.94E-09	3.54E-08	0.00E+00	4.03E-08	4.03E-02	0.00E+00	5.85E-04	1.12E-04	0.00E+00
3743673758818	374367	3758818	1.76E-04	1.90E-04	1.82E-04	1.80E-06	3.53E-05	6.36E-05	0.00E+00	2.70E-05	1.35E-05	0.00E+00	0.00E+00	1.08E-05	4.97E-09	3.55E-08	0.00E+00	4.05E-08	4.05E-02	0.00E+00	5.88E-04	1.12E-04	0.00E+00
3743773758818	374377	3758818	1.77E-04	1.91E-04	1.83E-04	1.81E-06	3.55E-05	6.39E-05	0.00E+00	2.71E-05	1.36E-05	0.00E+00	0.00E+00	1.09E-05	4.99E-09	3.57E-08	0.00E+00	4.07E-08	4.07E-02	0.00E+00	5.91E-04	1.13E-04	0.00E+00
3741073758828	374107	3758828	8.96E-05	9.63E-05	9.25E-05	9.14E-07	1.79E-05	3.23E-05	0.00E+00	1.37E-05	6.86E-06	0.00E+00	0.00E+00	5.48E-06	2.52E-09	1.80E-08	0.00E+00	2.06E-08	2.06E-02	0.00E+00	2.99E-04	5.70E-05	0.00E+00
3741173758828	374117	3758828	9.34E-05	1.00E-04	9.64E-05	9.53E-07	1.87E-05	3.36E-05	0.00E+00	1.43E-05	7.15E-06	0.00E+00	0.00E+00	5.72E-06	2.63E-09	1.88E-08	0.00E+00	2.14E-08	2.14E-02	0.00E+00	3.11E-04	5.95E-05	0.00E+00
3741273758828	374127	3758828	9.73E-05	1.05E-04	1.00E-04	9.92E-07	1.95E-05	3.50E-05	0.00E+00	1.49E-05	7.44E-06	0.00E+00	0.00E+00	5.95E-06	2.74E-09	1.96E-08	0.00E+00	2.23E-08	2.23E-02	0.00E+00	3.24E-04	6.19E-05	0.00E+00
3741373758828	374137	3758828	1.01E-04	1.09E-04	1.05E-04	1.03E-06	2.03E-05	3.65E-05	0.00E+00	1.55E-05	7.76E-06	0.00E+00	0.00E+00	6.21E-06	2.85E-09	2.04E-08	0.00E+00	2.33E-08	2.33E-02	0.00E+00	3.38E-04	6.46E-05	0.00E+00
3741473758828	374147	3758828	1.04E-04	1.13E-04	1.08E-04	1.07E-06	2.10E-05	3.78E-05	0.00E+00	1.61E-05	8.03E-06	0.00E+00	0.00E+00	6.42E-06	2.95E-09	2.11E-08	0.00E+00	2.41E-08	2.41E-02	0.00E+00	3.49E-04	6.68E-05	0.00E+00
3741573758828	374157	3758828	1.08E-04	1.16E-04	1.11E-04	1.10E-06	2.16E-05	3.89E-05	0.00E+00	1.65E-05	8.26E-06	0.00E+00	0.00E+00	6.61E-06	3.04E-09	2.17E-08	0.00E+00	2.48E-08	2.48E-02	0.00E+00	3.60E-04	6.87E-05	0.00E+00
3741673758828	374167	3758828	1.11E-04	1.20E-04	1.15E-04	1.14E-06	2.23E-05	4.01E-05	0.00E+00	1.70E-05	8.52E-06	0.00E+00	0.00E+00	6.81E-06	3.13E-09	2.24E-08	0.00E+00	2.55E-08	2.55E-02	0.00E+00	3.71E-04	7.09E-05	0.00E+00
3741773758828	374177	3758828	1.15E-04	1.23E-04	1.19E-04	1.17E-06	2.30E-05	4.13E-05	0.00E+00	1.76E-05	8.79E-06	0.00E+00	0.00E+00	7.03E-06	3.23E-09	2.31E-08	0.00E+00	2.63E-08	2.63E-02	0.00E+00	3.83E-04	7.31E-05	0.00E+00
3741873758828	374187	3758828	1.18E-04	1.27E-04	1.22E-04	1.20E-06	2.36E-05	4.25E-05	0.00E+00	1.81E-05	9.03E-06	0.00E+00	0.00E+00	7.22E-06	3.32E-09	2.38E-08	0.00E+00	2.71E-08	2.71E-02	0.00E+00	3.93E-04	7.51E-05	0.00E+00
3741973758828	374197	3758828	1.21E-04	1.30E-04	1.25E-04	1.23E-06	2.42E-05	4.35E-05	0.00E+00	1.85E-05	9.24E-06	0.00E+00	0.00E+00	7.39E-06	3.40E-09	2.43E-08	0.00E+00	2.77E-08	2.77E-02	0.00E+00	4.02E-04	7.69E-05	0.00E+00
3742073758828	374207	3758828	1.23E-04	1.33E-04	1.27E-04	1.26E-06	2.47E-05	4.44E-05	0.00E+00	1.89E-05	9.44E-06	0.00E+00	0.00E+00	7.55E-06	3.47E-09	2.48E-08	0.00E+00	2.83E-08	2.83E-02	0.00E+00	4.11E-04	7.85E-05	0.00E+00
3742173758828	374217	3758828	1.26E-04	1.35E-04	1.30E-04	1.29E-06	2.52E-05	4.54E-05	0.00E+00	1.93E-05	9.64E-06	0.00E+00	0.00E+00	7.71E-06	3.55E-09	2.54E-08	0.00E+00	2.89E-08	2.89E-02	0.00E+00	4.20E-04	8.02E-05	0.00E+00
3742273758828	374227	3758828	1.28E-04	1.38E-04	1.32E-04	1.31E-06	2.57E-05	4.62E-05	0.00E+00	1.96E-05	9.82E-06	0.00E+00	0.00E+00	7.85E-06	3.61E-09	2.58E-08	0.00E+00	2.94E-08	2.94E-02	0.00E+00	4.27E-04	8.17E-05	0.00E+00
3742373758828	374237	3758828	1.30E-04	1.40E-04	1.35E-04	1.33E-06	2.61E-05	4.70E-05	0.00E+00	2.00E-05	9.99E-06	0.00E+00	0.00E+00	7.99E-06	3.67E-09	2.63E-08	0.00E+00	2.99E-08	2.99E-02	0.00E+00	4.35E-04	8.31E-05	0.00E+00
3742473758828	374247	3758828	1.32E-04	1.42E-04	1.37E-04	1.35E-06	2.65E-05	4.77E-05	0.00E+00	2.03E-05	1.01E-05	0.00E+00	0.00E+00	8.11E-06	3.73E-09	2.67E-08	0.00E+00	3.04E-08	3.04E-02	0.00E+00	4.41E-04	8.43E-05	0.00E+00
3742573758828	374257	3758828	1.35E-04	1.45E-04	1.40E-04	1.38E-06	2.71E-05	4.87E-05	0.00E+00	2.07E-05	1.04E-05	0.00E+00	0.00E+00	8.28E-06	3.81E-09	2.72E-08	0.00E+00	3.10E-08	3.10E-02	0.00E+00	4.51E-04	8.61E-05	0.00E+00
3742673758828	374267	3758828	1.37E-04	1.47E-04	1.41E-04	1.40E-06	2.74E-05	4.93E-05	0.00E+00	2.10E-05	1.05E-05	0.00E+00	0.00E+00	8.39E-06	3.86E-09	2.76E-08	0.00E+00	3.14E-08	3.14E-02	0.00E+00	4.56E-04	8.72E-05	0.00E+00
3742773758828	374277	3758828	1.38E-04	1.48E-04	1.43E-04	1.42E-06	2.78E-05	5.00E-05	0.00E+00	2.13E-05	1.06E-05	0.00E+00	0.00E+00	8.50E-06	3.91E-09	2.80E-08	0.00E+00	3.19E-08	3.19E-02	0.00E+00	4.63E-04	8.84E-05	0.00E+00
3742873758828	374287	3758828	1.40E-04	1.51E-04	1.45E-04	1.43E-06	2.80E-05	5.05E-05	0.00E+00	2.14E-05	1.07E-05	0.00E+00	0.00E+00	8.58E-06	3.94E-09	2.82E-08	0.00E+00	3.22E-08	3.22E-02	0.00E+00	4.67E-04	8.92E-05	0.00E+00
3742973758828	374297	3758828	1.42E-04	1.52E-04	1.46E-04	1.45E-06	2.83E-05	5.10E-05	0.00E+00	2.17E-05	1.08E-05	0.00E+00	0.00E+00	8.67E-06	3.99E-09	2.85E-08	0.00E+00	3.25E-08	3.25E-02	0.00E+00	4.72E-04	9.02E-05	0.00E+00
3743073758828	374307	3758828	1.43E-04	1.54E-04	1.48E-04	1.46E-06	2.87E-05	5.16E-05	0.00E+00	2.19E-05	1.10E-05	0.00E+00	0.00E+00	8.78E-06	4.04E-09	2.89E-08	0.00E+00	3.29E-08	3.29E-02	0.00E+00	4.78E-04	9.13E-05	0.00E+00
3743173758828	374317	3758828	1.45E-04	1.56E-04	1.49E-04	1.48E-06	2.89E-05	5.21E-05	0.00E+00	2.21E-05	1.11E-05	0.00E+00	0.00E+00	8.86E-06	4.07E-09	2.91E-08	0.00E+00	3.32E-08	3.32E-02	0.00E+00	4.82E-04	9.21E-05	0.00E+00
3743273758828	374327	3758828	1.46E-04	1.57E-04	1.51E-04	1.49E-06	2.92E-05	5.25E-05	0.00E+00	2.23E-05	1.12E-05	0.00E+00	0.00E+00	8.93E-06	4.10E-09	2.94E-08	0.00E+00	3.35E-08	3.35E-02	0.00E+00	4.86E-04	9.28E-05	0.00E+00
3743373758828	374337	3758828	1.47E-04	1.58E-04	1.52E-04	1.50E-06	2.94E-05	5.29E-05	0.00E+00	2.25E-05	1.13E-05	0.00E+00	0.00E+00	8.99E-06	4.13E-09	2.96E-08	0.00E+00	3.37E-08	3.37E-02	0.00E+00	4.89E-04	9.34E-05	0.00E+00
3743473758828	374347	3758828	1.48E-04	1.59E-04	1.53E-04	1.51E-06	2.96E-05	5.33E-05	0.00E+00	2.26E-05	1.13E-05	0.00E+00	0.00E+00	9.06E-06	4.16E-09	2.98E-08	0.00E+00	3.39E-08	3.39E-02	0.00E+00	4.93E-04	9.42E-05	0.00E+00
3743573758828	374357	3758828	1.49E-04	1.60E-04	1.54E-04	1.52E-06	2.98E-05	5.36E-05	0.00E+00	2.28E-05	1.14E-05	0.00E+00	0.00E+00	9.12E-06	4.19E-09	3.00E-08	0.00E+00	3.42E-08	3.42E-02	0.00E+00	4.96E-04	9.48E-05	0.00E+00
3743673758828	374367	3758828	1.50E-04	1.61E-04	1.55E-04	1.53E-06	3.00E-05	5.40E-05	0.00E+00	2.30E-05	1.15E-05	0.00E+00	0.00E+00	9.18E-06	4.22E-09	3.02E-08	0.00E+00	3.44E-08	3.44E-02	0.00E+00	5.00E-04	9.55E-05	0.00E+00
3743773758828	374377	3758828	1.51E-04	1.62E-04	1.55E-04	1.54E-06	3.01E-05	5.42E-05	0.00E+00	2.30E-05	1.15E-05	0.00E+00	0.00E+00	9.21E-06	4.24E-09	3.03E-08	0.00E+00	3.45E-08	3.45E-02	0.00E+00	5.02E-04	9.58E-05	0.00E+00
3741073758838	374107	3758838	7.49E-05	8.06E-05	7.73E-05	7.64E-07	1.50E-05	2.70E-05	0.00E+00	1.15E-05	5.73E-06	0.00E+00	0.00E+00	4.59E-06	2.11E-09	1.51E-08	0.00E+00	1.72E-08	1.72E-02	0.00E+00	2.50E-04	4.77E-05	0.00E+00
3741173758838	374117	3758838	7.79E-05	8.38E-05	8.05E-05	7.95E-07	1.56E-05	2.81E-05	0.00E+00	1.19E-05	5.96E-06	0.00E+00	0.00E+00	4.77E-06	2.19E-09	1.57E-08	0.00E+00	1.79E-08	1.79E-02	0.00E+00	2.60E-04	4.96E-05	0.00E+00
3741273758838	374127	3758838	8.11E-05	8.74E-05	8.36E-05	8.26E-07	1.62E-05	2.92E-05	0.00E+00	1.24E-05	6.20E-06	0.00E+00	0.00E+00	4.96E-06	2.28E-09	1.63E-08	0.00E+00	1.86E-08	1.86E-02	0.00E+00	2.70E-04	5.15E-05	0.00E+00
3741373758838	374137	3758838	8.44E-05	9.08E-05	8.72E-05	8.62E-07	1.69E-05	3.04E-05	0.00E+00	1.29E-05	6.46E-06	0.00E+00	0.00E+00	5.17E-06	2.38E-09	1.70E-08	0.00E+00	1.94E-08	1.94E-02	0.00E+00	2.81E-04	5.38E-05	0.00E+00
3741473758838	374147	3758838	8.73E-05	9.39E-05	9.01E-05	8.91E-07	1.75E-05	3.14E-05	0.00E+00	1.34E-05	6.68E-06	0.00E+00	0.00E+00	5.34E-06	2.46E-09	1.76E-08	0.00E+00	2.00E-08	2.00E-02	0.00E+00	2.91E-04	5.56E-05	0.00E+00
3741573758838	374157	3758838	9.03E-05	9.71E-05	9.32E-05	9.21E-07	1.81E-05	3.25E-05	0.00E+00	1.38E-05	6.91E-06	0.00E+00	0.00E+00	5.53E-06	2.54E-09	1.82E-08	0.00E+00	2.07E-08	2.07E-02	0.00E+00	3.01E-04	5.75E-05	0.00E+00
3741673758838	374167	3758838	9.27E-05	9.97E-05	9.57E-05	9.46E-07	1.86E-05	3.34E-05	0.00E+00	1.42E-05	7.10E-06	0.00E+00	0.00E+00	5.68E-06	2.61E-09	1.87E-08	0.00E+00	2.13E-08	2.13E-02	0.00E+00	3.09E-04	5.91E-05	0.00E+00
3741773758838	374177	3758838	9.58E-05	1.03E-04	9.89E-05	9.78E-07	1.92E-05	3.45E-05	0.00E+00	1.47E-05	7.33E-06	0.00E+00	0.00E+00	5.87E-06	2.70E-09	1.93E-08	0.00E+00	2.20E-08	2.20E-02	0.00E+00	3.19E-04	6.10E-05	0.00E+00
3741873758838	374187	3758838	9.86E-05	1.06E-04	1.02E-04	1.01E-06	1.97E-05	3.55E-05	0.00E+00	1.51E-05	7.55E-06	0.00E+00	0.00E+00	6.04E-06	2.78E-09	1.99E-08	0.00E+00	2.26E-08	2.26E-02	0.00E+00	3.29E-04	6.28E-05	0.00E+00
3741973758838	374197	3758838	1.01E-04	1.09E-04	1.04E-04	1.03E-06	2.02E-05	3.64E-05	0.00E+00	1.55E-05	7.73E-06	0.00E+00	0.00E+00	6.19E-06	2.84E-

		SWBuilding Construction	SWDemolition	SWGrading	EYBuilding Construction	SWPaving	SWGrading	SWArchitectural Coating	NBBuilding Construction	NBBuilding Construction	NBArchitectural Coating	NBArchitectural Coating	RWBuilding Construction	Child Risk					Overlapping Phases - Maximum GLC			
Unique Identifier	X (UTM)	Y (UTM)	2026	2026	2026	2026	2027	2027	2027	2026	2027	2026	2027	2026	3rd Trimester	0<2	2<16	Total	per million	2025	2026	2027	2028
37431375858889	374317	3758889	6.19E-05	6.65E-05	6.39E-05	6.31E-07	1.24E-05	2.23E-05	0.00E+00	9.47E-06	4.74E-06	0.00E+00	0.00E+00	3.79E-06	1.74E-09	1.25E-08	0.00E+00	1.42E-08	1.42E-02	0.00E+00	2.06E-04	3.94E-05	0.00E+00
37432375858889	374327	3758889	6.28E-05	6.75E-05	6.48E-05	6.40E-07	1.26E-05	2.26E-05	0.00E+00	9.61E-06	4.80E-06	0.00E+00	0.00E+00	3.84E-06	1.77E-09	1.26E-08	0.00E+00	1.44E-08	1.44E-02	0.00E+00	2.09E-04	4.00E-05	0.00E+00
37433375858889	374337	3758889	6.38E-05	6.86E-05	6.58E-05	6.51E-07	1.28E-05	2.30E-05	0.00E+00	9.76E-06	4.88E-06	0.00E+00	0.00E+00	3.90E-06	1.79E-09	1.28E-08	0.00E+00	1.46E-08	1.46E-02	0.00E+00	2.12E-04	4.06E-05	0.00E+00
37434375858889	374347	3758889	6.46E-05	6.94E-05	6.66E-05	6.59E-07	1.29E-05	2.32E-05	0.00E+00	9.88E-06	4.94E-06	0.00E+00	0.00E+00	3.95E-06	1.82E-09	1.30E-08	0.00E+00	1.48E-08	1.48E-02	0.00E+00	2.15E-04	4.11E-05	0.00E+00
37435375858889	374357	3758889	6.51E-05	7.00E-05	6.72E-05	6.65E-07	1.30E-05	2.35E-05	0.00E+00	9.97E-06	4.98E-06	0.00E+00	0.00E+00	3.99E-06	1.83E-09	1.31E-08	0.00E+00	1.49E-08	1.49E-02	0.00E+00	2.17E-04	4.15E-05	0.00E+00
37436375858889	374367	3758889	6.60E-05	7.09E-05	6.81E-05	6.73E-07	1.32E-05	2.38E-05	0.00E+00	1.01E-05	5.05E-06	0.00E+00	0.00E+00	4.04E-06	1.86E-09	1.33E-08	0.00E+00	1.51E-08	1.51E-02	0.00E+00	2.20E-04	4.20E-05	0.00E+00
37437375858889	374377	3758889	6.65E-05	7.15E-05	6.87E-05	6.79E-07	1.33E-05	2.40E-05	0.00E+00	1.02E-05	5.09E-06	0.00E+00	0.00E+00	4.07E-06	1.87E-09	1.34E-08	0.00E+00	1.53E-08	1.53E-02	0.00E+00	2.22E-04	4.24E-05	0.00E+00
37439375858889	374397	3758889	6.78E-05	7.29E-05	7.00E-05	6.91E-07	1.36E-05	2.44E-05	0.00E+00	1.04E-05	5.19E-06	0.00E+00	0.00E+00	4.15E-06	1.91E-09	1.36E-08	0.00E+00	1.56E-08	1.56E-02	0.00E+00	2.26E-04	4.31E-05	0.00E+00
37440375858889	374407	3758889	6.81E-05	7.33E-05	7.03E-05	6.95E-07	1.36E-05	2.45E-05	0.00E+00	1.04E-05	5.21E-06	0.00E+00	0.00E+00	4.17E-06	1.92E-09	1.37E-08	0.00E+00	1.56E-08	1.56E-02	0.00E+00	2.27E-04	4.34E-05	0.00E+00
37441375858889	374417	3758889	6.87E-05	7.39E-05	7.09E-05	7.01E-07	1.37E-05	2.47E-05	0.00E+00	1.05E-05	5.26E-06	0.00E+00	0.00E+00	4.21E-06	1.93E-09	1.38E-08	0.00E+00	1.58E-08	1.58E-02	0.00E+00	2.29E-04	4.38E-05	0.00E+00
37442375858889	374427	3758889	6.91E-05	7.43E-05	7.14E-05	7.05E-07	1.38E-05	2.49E-05	0.00E+00	1.06E-05	5.29E-06	0.00E+00	0.00E+00	4.23E-06	1.95E-09	1.39E-08	0.00E+00	1.59E-08	1.59E-02	0.00E+00	2.30E-04	4.40E-05	0.00E+00
37443375858889	374437	3758889	6.94E-05	7.46E-05	7.16E-05	7.08E-07	1.39E-05	2.50E-05	0.00E+00	1.06E-05	5.31E-06	0.00E+00	0.00E+00	4.25E-06	1.95E-09	1.40E-08	0.00E+00	1.59E-08	1.59E-02	0.00E+00	2.31E-04	4.42E-05	0.00E+00
37444375858889	374445	3758889	6.95E-05	7.48E-05	7.18E-05	7.09E-07	1.39E-05	2.50E-05	0.00E+00	1.06E-05	5.32E-06	0.00E+00	0.00E+00	4.26E-06	1.96E-09	1.40E-08	0.00E+00	1.60E-08	1.60E-02	0.00E+00	2.32E-04	4.43E-05	0.00E+00
37445375858892	374457	3758892	6.74E-05	7.25E-05	6.96E-05	6.87E-07	1.35E-05	2.43E-05	0.00E+00	1.03E-05	5.16E-06	0.00E+00	0.00E+00	4.12E-06	1.90E-09	1.36E-08	0.00E+00	1.55E-08	1.55E-02	0.00E+00	2.25E-04	4.29E-05	0.00E+00
37446375858890	374467	3758890	6.90E-05	7.42E-05	7.13E-05	7.04E-07	1.38E-05	2.49E-05	0.00E+00	1.06E-05	5.28E-06	0.00E+00	0.00E+00	4.23E-06	1.94E-09	1.39E-08	0.00E+00	1.58E-08	1.58E-02	0.00E+00	2.30E-04	4.40E-05	0.00E+00
37447375858889	374477	3758889	6.99E-05	7.52E-05	7.22E-05	7.14E-07	1.40E-05	2.52E-05	0.00E+00	1.07E-05	5.35E-06	0.00E+00	0.00E+00	4.28E-06	1.97E-09	1.41E-08	0.00E+00	1.61E-08	1.61E-02	0.00E+00	2.33E-04	4.44E-05	0.00E+00
37448375858891	374487	3758891	6.84E-05	7.35E-05	7.06E-05	6.98E-07	1.37E-05	2.46E-05	0.00E+00	1.05E-05	5.23E-06	0.00E+00	0.00E+00	4.19E-06	1.92E-09	1.38E-08	0.00E+00	1.57E-08	1.57E-02	0.00E+00	2.28E-04	4.35E-05	0.00E+00
37449375858891	374497	3758891	6.83E-05	7.35E-05	7.05E-05	6.97E-07	1.37E-05	2.46E-05	0.00E+00	1.05E-05	5.23E-06	0.00E+00	0.00E+00	4.18E-06	1.92E-09	1.38E-08	0.00E+00	1.57E-08	1.57E-02	0.00E+00	2.28E-04	4.35E-05	0.00E+00
37450375858893	374507	3758893	6.67E-05	7.18E-05	6.89E-05	6.81E-07	1.34E-05	2.40E-05	0.00E+00	1.02E-05	5.11E-06	0.00E+00	0.00E+00	4.09E-06	1.88E-09	1.34E-08	0.00E+00	1.53E-08	1.53E-02	0.00E+00	2.22E-04	4.25E-05	0.00E+00
37452375858893	374527	3758893	6.63E-05	7.13E-05	6.84E-05	6.76E-07	1.33E-05	2.39E-05	0.00E+00	1.01E-05	5.07E-06	0.00E+00	0.00E+00	4.06E-06	1.87E-09	1.33E-08	0.00E+00	1.52E-08	1.52E-02	0.00E+00	2.21E-04	4.22E-05	0.00E+00
37453375858893	374537	3758893	6.59E-05	7.09E-05	6.81E-05	6.73E-07	1.32E-05	2.37E-05	0.00E+00	1.01E-05	5.05E-06	0.00E+00	0.00E+00	4.04E-06	1.86E-09	1.33E-08	0.00E+00	1.51E-08	1.51E-02	0.00E+00	2.20E-04	4.20E-05	0.00E+00
37454375858893	374549	3758893	6.54E-05	7.04E-05	6.76E-05	6.68E-07	1.31E-05	2.36E-05	0.00E+00	1.00E-05	5.01E-06	0.00E+00	0.00E+00	4.01E-06	1.84E-09	1.32E-08	0.00E+00	1.50E-08	1.50E-02	0.00E+00	2.18E-04	4.17E-05	0.00E+00
37455375858889	374557	3758889	6.79E-05	7.30E-05	7.01E-05	6.93E-07	1.36E-05	2.44E-05	0.00E+00	1.04E-05	5.19E-06	0.00E+00	0.00E+00	4.16E-06	1.91E-09	1.37E-08	0.00E+00	1.56E-08	1.56E-02	0.00E+00	2.26E-04	4.32E-05	0.00E+00
37456375858889	374563	3758889	6.75E-05	7.26E-05	6.97E-05	6.89E-07	1.35E-05	2.43E-05	0.00E+00	1.03E-05	5.17E-06	0.00E+00	0.00E+00	4.13E-06	1.90E-09	1.36E-08	0.00E+00	1.55E-08	1.55E-02	0.00E+00	2.25E-04	4.30E-05	0.00E+00
37457375858889	374577	3758889	6.67E-05	7.17E-05	6.88E-05	6.80E-07	1.33E-05	2.40E-05	0.00E+00	1.02E-05	5.10E-06	0.00E+00	0.00E+00	4.08E-06	1.88E-09	1.34E-08	0.00E+00	1.53E-08	1.53E-02	0.00E+00	2.22E-04	4.24E-05	0.00E+00
37413375858899	374137	3758899	3.80E-05	4.09E-05	3.92E-05	3.88E-07	7.60E-06	1.37E-05	0.00E+00	5.82E-06	2.91E-06	0.00E+00	0.00E+00	2.33E-06	1.07E-09	7.65E-09	0.00E+00	8.72E-09	8.72E-03	0.00E+00	1.27E-04	2.42E-05	0.00E+00
37414375858899	374147	3758899	3.89E-05	4.18E-05	4.01E-05	3.96E-07	7.77E-06	1.40E-05	0.00E+00	5.95E-06	2.97E-06	0.00E+00	0.00E+00	2.38E-06	1.09E-09	7.82E-09	0.00E+00	8.92E-09	8.92E-03	0.00E+00	1.29E-04	2.47E-05	0.00E+00
37415375858899	374157	3758899	3.97E-05	4.27E-05	4.10E-05	4.06E-07	7.95E-06	1.43E-05	0.00E+00	6.08E-06	3.04E-06	0.00E+00	0.00E+00	2.43E-06	1.12E-09	8.00E-09	0.00E+00	9.12E-09	9.12E-03	0.00E+00	1.32E-04	2.53E-05	0.00E+00
37416375858899	374167	3758899	4.07E-05	4.37E-05	4.20E-05	4.15E-07	8.14E-06	1.46E-05	0.00E+00	6.22E-06	3.11E-06	0.00E+00	0.00E+00	2.49E-06	1.14E-09	8.19E-09	0.00E+00	9.33E-09	9.33E-03	0.00E+00	1.36E-04	2.59E-05	0.00E+00
37417375858899	374177	3758899	4.16E-05	4.48E-05	4.30E-05	4.25E-07	8.33E-06	1.50E-05	0.00E+00	6.37E-06	3.19E-06	0.00E+00	0.00E+00	2.55E-06	1.17E-09	8.38E-09	0.00E+00	9.55E-09	9.55E-03	0.00E+00	1.39E-04	2.65E-05	0.00E+00
37418375858899	374187	3758899	4.26E-05	4.58E-05	4.40E-05	4.35E-07	8.52E-06	1.53E-05	0.00E+00	6.52E-06	3.26E-06	0.00E+00	0.00E+00	2.61E-06	1.20E-09	8.58E-09	0.00E+00	9.78E-09	9.78E-03	0.00E+00	1.42E-04	2.71E-05	0.00E+00
37419375858899	374197	3758899	4.35E-05	4.68E-05	4.50E-05	4.44E-07	8.71E-06	1.57E-05	0.00E+00	6.67E-06	3.33E-06	0.00E+00	0.00E+00	2.67E-06	1.23E-09	8.77E-09	0.00E+00	9.99E-09	9.99E-03	0.00E+00	1.45E-04	2.77E-05	0.00E+00
37420375858899	374207	3758899	4.44E-05	4.78E-05	4.59E-05	4.53E-07	8.89E-06	1.60E-05	0.00E+00	6.80E-06	3.40E-06	0.00E+00	0.00E+00	2.72E-06	1.25E-09	8.95E-09	0.00E+00	1.02E-08	1.02E-02	0.00E+00	1.48E-04	2.83E-05	0.00E+00
37421375858899	374217	3758899	4.55E-05	4.89E-05	4.70E-05	4.64E-07	9.10E-06	1.64E-05	0.00E+00	6.96E-06	3.48E-06	0.00E+00	0.00E+00	2.79E-06	1.28E-09	9.16E-09	0.00E+00	1.04E-08	1.04E-02	0.00E+00	1.52E-04	2.90E-05	0.00E+00
37422375858899	374227	3758899	4.66E-05	5.02E-05	4.82E-05	4.76E-07	9.33E-06	1.68E-05	0.00E+00	7.14E-06	3.57E-06	0.00E+00	0.00E+00	2.86E-06	1.31E-09	9.39E-09	0.00E+00	1.07E-08	1.07E-02	0.00E+00	1.55E-04	2.97E-05	0.00E+00
37423375858899	374237	3758899	4.77E-05	5.13E-05	4.93E-05	4.87E-07	9.55E-06	1.72E-05	0.00E+00	7.31E-06	3.65E-06	0.00E+00	0.00E+00	2.92E-06	1.34E-09	9.61E-09	0.00E+00	1.10E-08	1.10E-02	0.00E+00	1.59E-04	3.04E-05	0.00E+00
37424375858899	374247	3758899	4.88E-05	5.24E-05	5.03E-05	4.98E-07	9.76E-06	1.76E-05	0.00E+00	7.46E-06	3.73E-06	0.00E+00	0.00E+00	2.99E-06	1.37E-09	9.82E-09	0.00E+00	1.12E-08	1.12E-02	0.00E+00	1.62E-04	3.10E-05	0.00E+00
37425375858899	374257	3758899	4.98E-05	5.35E-05	5.14E-05	5.08E-07	9.96E-06	1.79E-05	0.00E+00	7.62E-06	3.81E-06	0.00E+00	0.00E+00	3.05E-06	1.40E-09	1.00E-08	0.00E+00	1.14E-08	1.14E-02	0.00E+00	1.66E-04	3.17E-05	0.00E+00
37426375858899	374267	3758899	5.07E-05	5.46E-05	5.24E-05	5.18E-07	1.02E-05	1.83E-05	0.00E+00	7.77E-06	3.88E-06	0.00E+00	0.00E+00	3.11E-06	1.43E-09	1.02E-08	0.00E+00	1.16E-08	1.16E-02	0.00E+00	1.69E-04	3.23E-05	0.00E+00
37427375858899	374277	3758899	5.14E-05	5.52E-05	5.30E-05	5.24E-07	1.03E-05	1.85E-05	0.00E+00	7.86E-06	3.93E-06	0.00E+00	0.00E+00	3.14E-06	1.45E-09	1.03E-08	0.00E+00	1.18E-08	1.18E-02	0.00E+00	1.71E-04	3.27E-05	0.00E+00
37428375858899	374287	3758899	5.22E-05	5.61E-05	5.38E-05	5.32E-07	1.04E-05	1.88E-05	0.00E+00	7.98E-06	3.99E-06	0.00E+00	0.00E+00	3.19E-06	1.47E-09	1.05E-08	0.00E+00	1.20E-08	1.20E-02	0.00E+00	1.74E-04	3.32E-05	0.00E+00
37429375858899	374297	3758899	5.31E-05	5.72E-05	5.49E-05	5.42E-07	1.06E-05	1.91E-05	0.00E+00	8.13E-06	4.07E-06	0.00E+00	0.00E+00	3.25E-06	1.50E-09	1.07E-08	0.00E+00	1.22E-08	1.22E-02	0.00E+00	1.77E-04	3.38E-05	0.00E+00
37430375858899	374307	3758899	5.41E-05	5.82E-05	5.59E-05	5.52E-07	1.08E-05	1.95E-05	0.00E+00	8.29E-06	4.14E-06	0.00E+00	0.00E+00	3.31E-06	1.52E-09	1.09E-08	0.00E+00	1.24E-08	1.24E-02	0.00E+00	1.80E-04	3.45E-05	0.00E+00
37431375858899	374317	3758899	5.50E-05	5.91E-05	5.68E-05	5.61E-07	1.10E-05	1.98E-05	0.00E+00	8.42E-06	4.21E-06	0.00E+00	0.00E+00	3.37E-06	1.55E-09	1.11E-08	0.00E+00	1.26E-08	1.26E-02	0.00E+00	1.83E-04	3.50E-05	0.00E+00
37432375858899	374327	3758899	5.58E-05	6.00E-05	5.76E-05	5.70E-07	1.12E-05	2.01E-05	0.00E+00	8.54E-06	4.27E-06	0.00E+00	0.00E+00	3.42E-06	1.57E-09	1.12E-08	0.00E+00	1.28E-08	1.28E-02	0.00E+00	1.86E-04	3.55E-05	0.00E+00
37433375858899	374337	3758899	5.67E-05	6.09E-05	5.85E-05	5.78E-07	1.13E-05	2.04E-05	0.00E+00	8.67E-06	4.34E-06	0.00E+00	0.00E+00	3.47E-06	1.60E-09	1.14E-08	0.00E+00	1.30E-08	1.30E-02	0.00E+00	1.89E-04	3.61E-05	0.00E+00
37434375858899	374347	3758899	5.73E-05	6.17E-05	5.92E-05	5.85E-07	1.15E-05	2.07E-05	0.00E+00	8.78E-06	4.39E-06	0.00E+00	0.00E+00	3.51E-06	1.61E-09	1.15E-08	0.00E+00	1.32E-08	1.32E-02	0.00E+00	1.91E-04	3.65E-05	0.00E+00
37435375858899	374357	3758899	5.79E-05	6.23E-05	5.98E-05	5.91E-07	1.16E-05	2.09E-05	0.00E+00	8.87E-06	4.43E-06	0.00E+00	0.00E+00	3.55E-06	1.63E-09	1.17E-08	0.00E+00	1.33E-08	1.33E-02	0.00E+00	1.93E-04	3.69E-05	0.00E+00
37436375858899	374367	3758899	5.87E-05	6.31E-05	6.06E-05	5.99E-07	1.17E-05	2.11E-05	0.00E+00	8.98E-06	4.49E-06	0.00E+00	0.00E+00	3.59E-06	1.65E-09	1.18E-08	0.00E+00	1.35E-08	1.35E-02	0.00E+00	1.95E-04	3.73E-05	0.00E+00
37437375858899	374377	3758899	5.93E-05	6.38E-05	6.13E-05	6.05E-07	1.19E-05	2.14E-05	0.00E+00	9.08E-06	4.54E-06	0.00E+00	0.00E+00	3.63E-06	1.67E-09	1.19E-08	0.00E+00	1.36E-08	1.36E-02	0.00E+00	1.98E-04	3.78E-05	0.00E+00
37439375858899	374397	3758899	6.05E-05	6.51E-05	6.25E-05	6.18E-07	1.21E-05	2.18E-05	0.00E+00	9.26E-06	4.63E-06	0.00E+00	0.00E+00	3.71E-06	1.70E-09	1.22E-08	0.00E+00	1.39E-08	1.39E-02	0.00E+00	2.02E-04	3.85E-05	0.00E+00
37440375858899	374407	3758899	6.10E-05	6.56E-05	6.30E-05	6.23E-07	1.22E-05	2.20E-05	0.00E+00	9.34E-06	4.67E-06	0.00E+00	0.00E+00	3.74E-06	1.72E-09	1.23E-08	0.00E+00	1.40E-08	1.40E-02	0.00E+00	2.03E-04	3.89E-05	0.00E+00
37441375858899	374417	3758899	6.15E-05	6.61E-05	6.35E-05	6.27E-07	1.23E-05	2.21E-05	0.00E+00	9.41E-06	4.70E-06	0.00E+00	0.00E+00	3.76E-06	1.73E-09	1.24E-08	0.00E+00	1.41E-08	1.41E-02	0.00E+00	2.05E-04	3.91E-05	0.00E+00
37442375858899	374427	3758899	6.18E-05	6.65E-05	6.38E-05	6.31E-07	1.24E-05	2.23E-05	0.00E+00	9.47E-06	4.73E-06	0.00E+00	0.00E+00	3.79E-06	1.74E-09	1.25E-08	0.00E+00	1.42E-08	1.42E-02	0.00E+00	2.06E-04	3.94E-05	0.00E+00
37443375858899	374437	3758899	6.22E-05	6.68E-05	6.42E-05	6.34E-07	1.24E-05	2.24E-05	0.00E+00	9.51E-06	4.76E-06	0.00E+00	0.00E+00	3.81E-06	1.75E-09	1.25E-08	0.00E+00	1.43E-08	1.43E-02	0.00E+00	2.07E-04	3.96E-05	0.00E+00
37444375858899	374447	3758899	6.24E-05	6.71E-05	6.44E-05	6.37E-07	1.25E-05	2.25E-05	0.00E+00	9.55E-06	4.77E-06	0.00E+00	0.00E+00	3.82E-06	1.76E-09	1.26E-08	0.00E+00	1.43E-08	1.43E-02	0.00E+00	2.08E-04	3.97E-05	0.00E+00
37445375858899	374457	3758899	6.24E-05	6.71E-05	6.44E-05	6.36E-07	1.25E-05	2.25E-05	0.00E+00	9.55E-06	4.77E-06	0.00E+00	0.00E+00	3.82E-06	1.76E-09	1.26E-08	0.00E+00	1.43E-08	1.43E-02	0.00E+00	2.08E-04	3.97E-05	0.00E+00
37446375858899	374467	3758899	6.25E-05	6.72E-05	6.46E-05	6.38E-07	1.25E-05	2.25E-05	0.00E+00	9.57E-06	4.79E-06	0.00E+00	0.00E+00	3.83E-06	1.76E-09	1.26E-08	0.00E+00	1.44E-08	1.44E-02	0.00E+00	2.08E-04	3.98E-05	0.00E+00
37447375858899	374477	3758899	6.27E-05	6.74E-05	6.47E-05	6.40E-07	1.25E-05	2.26E-05	0.00E+00	9.60E-06	4.80E-06	0.00E+00	0.00E+00	3.84E-06	1.76E-09	1.26E-08	0.00E+00	1.44E-08	1.44E-02	0.00E+00	2.09E-04	3.99E-05	0.00E+00
37448375858899	374487	3758899	6.27E-05	6.74E-05	6.47E-05	6.39E-07	1.25E-05	2.26E-05	0.00E+00	9.59E-06	4.80E-06	0.00E+00	0.00E+00	3.84E-06	1.76E-09	1.26E-08	0.00E+00	1.44E-08	1.44E-02	0.00E+00	2.09E-04	3.99E-05	0.00E+00
37449375858899	374497	3758899	6.25E-05	6.72E-05	6.46E-05	6.39E-07	1.25E-05	2.25E-05	0.00E+00	9.58E-06	4.79E-06	0.00E+00	0.00E+00	3.83E-06	1.76E-09	1.26E-08	0.00E+00	1.44E-08	1.44E-02	0.00E+00	2.09E-04	3.99E-05	0.00E+00
37450375858899	374507	3758899	6.26E-05	6.73E-05	6.46E-05	6.39E-07	1.25E-05	2.25E-05	0.00E+00	9.58E-06	4.79E-06	0.00E+00	0.00E+00	3.83E-06	1.76E-09	1.26E-08	0.00E+00	1.44E-08	1.44E-02	0.00E+00	2.09E-04	3.99E-05	0.00E+00
37451375858899	374517	3758899	6.25E-05	6.72E-05	6.45E-05	6.37E-07	1.25E-05	2.25E-05	0.00E+00	9.56E-06	4.78E-06	0.00E+00	0.00E+00	3.82E-06	1.76E-09	1.26E-08	0.00E+00	1.43E-08	1.43E-02	0.00E+00	2.08E-04	3.98E-05	0.00E+00
37452375858899	374527	3758899	6.22E-05	6.69E-05	6.42E-05	6.35E-07	1.24E-05	2.24E-05	0.00E+00	9.52E-06	4.76E-06	0.00E+00	0.00E+00	3.81E-06	1.75E-09	1.25E-08	0.00E+00	1.43E-08	1.43E-02	0.00E+00	2.07E-04	3.96E-05	0.00E+00
37453375858899	374537	3758899	6.19E-05	6.66E-05	6.39E-05	6.32E-07	1.24E-05	2.23E-05	0.00E+00	9.48E-06	4.74E-06	0.00E+00	0.00E+00	3.79E-06	1.74E-09	1.25E-08	0.00E+00	1.42E-08	1.42E-02	0.00E+00	2.06E-04	3.94E-05	0.00E+00
37454375858899	374547	3758899	6.16E-05	6.62E-05	6.36E-05	6.28E-07	1.23E-05	2.22E-05	0.00E+00	9.43E-06	4.71E-06	0.00E+00	0.00E+00	3.77E-06	1.73E-09	1.24E-08	0.00E+00	1.41E-08	1.41E-02	0.00E+00	2.05E-04	3.92E-05	0.00E+00
37455375858899	374557	3758899	6.12E-05	6.58E-05	6.32E-05	6.25E-07	1.22E-05	2.20E-05	0.00E+00	9.37E-06	4.68E-06	0.00E+00	0.00E+00	3.75E-06	1.72E-09	1.23E-08	0.00E+00	1.40E-08	1.40E-02	0.00E+00	2.04E-04	3.90E-05	0.00E+00
37456375858899	374563	3758899	6.06E-05	6.51E-05	6.26E-05	6.22E-07	1.22E-05	2.20E-05	0.00E+00	9.33E-06	4.67E-06	0.00E+00	0.00E+00	3.73E-06	1.72E-09	1.23E-08	0.00E+00	1.40E-08	1.40E-02	0.00E+00	2.03E-04	3.88E-05	0.00E+00
37457375858899	374577	3758899	6.03E-05	6.48E-05	6.22E-05	6.15E-07	1.21E-05	2.17E-05	0.00E+00	9.23E-06	4.61E-06	0.00E+00	0.00E+00	3.69E-06	1.70E-09	1.21E-08	0.00E+00	1.38E-08	1.38E-02	0.00E+00	2.01E-04	3.84E-05	0.00E+00
37413375858909	374137	3758909	3.46E-05	3.72E-05	3.57E-05	3.53E-07	6.92E-06	1.25E-05	0.00E+00	5.30E-06	2.65E-06	0.00E+00	0.00E+00	2.12E-06	9.74E-10	6.97E-09	0.00E+00	7.94E-09	7.94E-03	0.00E+00	1.15E-04	2.20E-05	0.00E+00
37414375858909	374147	3758909	3.53E-05	3.80E-05	3.65E-05	3.60E-07	7.07E-06	1.27E-05	0.00E+00	5.41E-06	2.70E-06	0.00E+00	0.00E+00	2.16E-06	9.94E-10	7.11E-09	0.00E+00	8.10E-09	8.10E-03	0.00E+00	1.18E-04	2.25E-05	0.00E+00
37415375858909	374157	3758909	3.61E-05	3.88E-05	3.72E-05	3.68E-07	7.22E-06	1.30E-05	0.00E+00	5.52E-06	2.76E-06	0.00E+00	0.00E+00	2.21E-06	1.02E-09	7.26E-09	0.00E+00	8.28E-09	8.28E-03	0.00E+00	1.20E-04	2.30E-05	0.00E+00
37416375858909	374167	3758909	3.68E-05	3.96E-05	3.80E-05	3.76E-07	7.37E-06	1.33E-05	0.00E+00	5.63E-06	2.82E-06	0.00E+00	0.00E+00	2.25E-06	1.04E-09	7.41E-09	0.00E+00	8.45E-09	8.45E-03	0.00E+00	1.23E-04	2.34E-05	0.00E+00
37417375858909	374177	3758909	3.76E-05	4.04E-05	3.88E-05	3.84E-07	7.52E-06	1.35E-05	0.00E+00	5.76E-06	2.88E-06	0.00E+00	0.00E+00	2.30E-06	1.06E-09	7.57E-09	0.00E+00	8.63E-09	8.63E-03	0.00E+00	1.25E-04	2.39E-05	0.00E+00
37418375858909	374187	3758909	3.84E-05	4.13E-05	3.97E-05	3.92E-07	7.69E-06	1.38E-05	0.00E+00	5.88E-06	2.94E-06	0.00E+00	0.00E+00	2.35E-06

			SWBuilding Construction	SWDemolition	SWGrading	EYBuilding Construction	SWPaving	SWGrading	SWArchitectural Coating	NBBuilding Construction	NBBuilding Construction	NBArchitectural Coating	NBArchitectural Coating	RWBuilding Construction	Child Risk					Overlapping Phases - Maximum GLC			
Unique Identifier	X (UTM)	Y (UTM)	2026	2026	2026	2026	2027	2027	2027	2026	2027	2026	2027	2026	3rd Trimester	0<2	2<16	Total	per million	2025	2026	2027	2028
3742337375892	374237	3758929	3.50E-05	3.76E-05	3.61E-05	3.57E-07	6.99E-06	1.26E-05	0.00E+00	5.35E-06	2.68E-06	0.00E+00	0.00E+00	2.14E-06	9.84E-10	7.04E-09	0.00E+00	8.02E-09	8.02E-03	0.00E+00	1.16E-04	2.23E-05	0.00E+00
3742473758929	374247	3758929	3.56E-05	3.83E-05	3.68E-05	3.63E-07	7.13E-06	1.28E-05	0.00E+00	5.45E-06	2.73E-06	0.00E+00	0.00E+00	2.18E-06	1.00E-09	7.17E-09	0.00E+00	8.17E-09	8.17E-03	0.00E+00	1.19E-04	2.27E-05	0.00E+00
3742573758929	374257	3758929	3.63E-05	3.90E-05	3.74E-05	3.70E-07	7.25E-06	1.31E-05	0.00E+00	5.55E-06	2.77E-06	0.00E+00	0.00E+00	2.22E-06	1.02E-09	7.30E-09	0.00E+00	8.32E-09	8.32E-03	0.00E+00	1.21E-04	2.31E-05	0.00E+00
3742673758929	374267	3758929	3.69E-05	3.97E-05	3.81E-05	3.76E-07	7.38E-06	1.33E-05	0.00E+00	5.65E-06	2.82E-06	0.00E+00	0.00E+00	2.26E-06	1.04E-09	7.43E-09	0.00E+00	8.47E-09	8.47E-03	0.00E+00	1.23E-04	2.35E-05	0.00E+00
3742773758929	374277	3758929	3.73E-05	4.01E-05	3.85E-05	3.81E-07	7.46E-06	1.34E-05	0.00E+00	5.71E-06	2.85E-06	0.00E+00	0.00E+00	2.28E-06	1.05E-09	7.51E-09	0.00E+00	8.56E-09	8.56E-03	0.00E+00	1.24E-04	2.37E-05	0.00E+00
3742873758929	374287	3758929	3.79E-05	4.07E-05	3.91E-05	3.86E-07	7.57E-06	1.36E-05	0.00E+00	5.79E-06	2.90E-06	0.00E+00	0.00E+00	2.32E-06	1.07E-09	7.62E-09	0.00E+00	8.69E-09	8.69E-03	0.00E+00	1.26E-04	2.41E-05	0.00E+00
3742973758929	374297	3758929	3.85E-05	4.14E-05	3.98E-05	3.93E-07	7.71E-06	1.39E-05	0.00E+00	5.90E-06	2.95E-06	0.00E+00	0.00E+00	2.36E-06	1.08E-09	7.76E-09	0.00E+00	8.84E-09	8.84E-03	0.00E+00	1.28E-04	2.45E-05	0.00E+00
3743073758929	374307	3758929	3.92E-05	4.21E-05	4.05E-05	4.00E-07	7.84E-06	1.41E-05	0.00E+00	6.00E-06	3.00E-06	0.00E+00	0.00E+00	2.40E-06	1.10E-09	7.89E-09	0.00E+00	8.99E-09	8.99E-03	0.00E+00	1.31E-04	2.49E-05	0.00E+00
3743173758929	374317	3758929	3.98E-05	4.28E-05	4.11E-05	4.06E-07	7.96E-06	1.43E-05	0.00E+00	6.09E-06	3.04E-06	0.00E+00	0.00E+00	2.44E-06	1.12E-09	8.01E-09	0.00E+00	9.13E-09	9.13E-03	0.00E+00	1.33E-04	2.53E-05	0.00E+00
3743273758929	374327	3758929	4.03E-05	4.34E-05	4.17E-05	4.12E-07	8.07E-06	1.45E-05	0.00E+00	6.18E-06	3.09E-06	0.00E+00	0.00E+00	2.47E-06	1.14E-09	8.12E-09	0.00E+00	9.26E-09	9.26E-03	0.00E+00	1.34E-04	2.57E-05	0.00E+00
3743373758929	374337	3758929	4.09E-05	4.40E-05	4.22E-05	4.17E-07	8.18E-06	1.47E-05	0.00E+00	6.26E-06	3.13E-06	0.00E+00	0.00E+00	2.50E-06	1.15E-09	8.23E-09	0.00E+00	9.39E-09	9.39E-03	0.00E+00	1.36E-04	2.60E-05	0.00E+00
3743473758929	374347	3758929	4.15E-05	4.46E-05	4.28E-05	4.23E-07	8.30E-06	1.49E-05	0.00E+00	6.35E-06	3.17E-06	0.00E+00	0.00E+00	2.54E-06	1.17E-09	8.35E-09	0.00E+00	9.52E-09	9.52E-03	0.00E+00	1.38E-04	2.64E-05	0.00E+00
3743573758929	374357	3758929	4.20E-05	4.52E-05	4.34E-05	4.29E-07	8.41E-06	1.51E-05	0.00E+00	6.43E-06	3.22E-06	0.00E+00	0.00E+00	2.57E-06	1.18E-09	8.46E-09	0.00E+00	9.64E-09	9.64E-03	0.00E+00	1.40E-04	2.68E-05	0.00E+00
3743673758929	374367	3758929	4.25E-05	4.58E-05	4.39E-05	4.34E-07	8.51E-06	1.53E-05	0.00E+00	6.51E-06	3.26E-06	0.00E+00	0.00E+00	2.60E-06	1.20E-09	8.57E-09	0.00E+00	9.76E-09	9.76E-03	0.00E+00	1.42E-04	2.71E-05	0.00E+00
3743773758929	374377	3758929	4.31E-05	4.63E-05	4.45E-05	4.40E-07	8.62E-06	1.55E-05	0.00E+00	6.59E-06	3.30E-06	0.00E+00	0.00E+00	2.64E-06	1.21E-09	8.68E-09	0.00E+00	9.89E-09	9.89E-03	0.00E+00	1.44E-04	2.74E-05	0.00E+00
3743973758929	374397	3758929	4.40E-05	4.73E-05	4.54E-05	4.49E-07	8.80E-06	1.58E-05	0.00E+00	6.73E-06	3.37E-06	0.00E+00	0.00E+00	2.69E-06	1.24E-09	8.86E-09	0.00E+00	1.01E-08	1.01E-02	0.00E+00	1.47E-04	2.80E-05	0.00E+00
3744073758929	374407	3758929	4.43E-05	4.76E-05	4.57E-05	4.52E-07	8.86E-06	1.60E-05	0.00E+00	6.78E-06	3.39E-06	0.00E+00	0.00E+00	2.71E-06	1.25E-09	8.92E-09	0.00E+00	1.02E-08	1.02E-02	0.00E+00	1.48E-04	2.82E-05	0.00E+00
3744173758929	374417	3758929	4.47E-05	4.80E-05	4.61E-05	4.56E-07	8.94E-06	1.61E-05	0.00E+00	6.84E-06	3.42E-06	0.00E+00	0.00E+00	2.73E-06	1.26E-09	8.99E-09	0.00E+00	1.03E-08	1.03E-02	0.00E+00	1.49E-04	2.84E-05	0.00E+00
3744273758929	374427	3758929	4.50E-05	4.84E-05	4.65E-05	4.59E-07	9.01E-06	1.62E-05	0.00E+00	6.89E-06	3.44E-06	0.00E+00	0.00E+00	2.76E-06	1.27E-09	9.06E-09	0.00E+00	1.03E-08	1.03E-02	0.00E+00	1.50E-04	2.87E-05	0.00E+00
3744373758929	374437	3758929	4.53E-05	4.87E-05	4.68E-05	4.62E-07	9.06E-06	1.63E-05	0.00E+00	6.93E-06	3.47E-06	0.00E+00	0.00E+00	2.77E-06	1.28E-09	9.12E-09	0.00E+00	1.04E-08	1.04E-02	0.00E+00	1.51E-04	2.88E-05	0.00E+00
3744473758929	374447	3758929	4.56E-05	4.90E-05	4.71E-05	4.65E-07	9.12E-06	1.64E-05	0.00E+00	6.98E-06	3.49E-06	0.00E+00	0.00E+00	2.79E-06	1.28E-09	9.18E-09	0.00E+00	1.05E-08	1.05E-02	0.00E+00	1.52E-04	2.90E-05	0.00E+00
3744573758929	374457	3758929	4.58E-05	4.92E-05	4.73E-05	4.67E-07	9.16E-06	1.65E-05	0.00E+00	7.01E-06	3.50E-06	0.00E+00	0.00E+00	2.80E-06	1.29E-09	9.22E-09	0.00E+00	1.05E-08	1.05E-02	0.00E+00	1.53E-04	2.92E-05	0.00E+00
3744673758929	374467	3758929	4.60E-05	4.94E-05	4.75E-05	4.69E-07	9.20E-06	1.66E-05	0.00E+00	7.04E-06	3.52E-06	0.00E+00	0.00E+00	2.81E-06	1.29E-09	9.26E-09	0.00E+00	1.06E-08	1.06E-02	0.00E+00	1.53E-04	2.93E-05	0.00E+00
3744773758929	374477	3758929	4.61E-05	4.96E-05	4.76E-05	4.71E-07	9.23E-06	1.66E-05	0.00E+00	7.06E-06	3.53E-06	0.00E+00	0.00E+00	2.82E-06	1.30E-09	9.29E-09	0.00E+00	1.06E-08	1.06E-02	0.00E+00	1.54E-04	2.94E-05	0.00E+00
3744873758929	374487	3758929	4.62E-05	4.97E-05	4.77E-05	4.71E-07	9.24E-06	1.66E-05	0.00E+00	7.07E-06	3.53E-06	0.00E+00	0.00E+00	2.83E-06	1.30E-09	9.30E-09	0.00E+00	1.06E-08	1.06E-02	0.00E+00	1.54E-04	2.94E-05	0.00E+00
3744973758929	374497	3758929	4.62E-05	4.97E-05	4.77E-05	4.72E-07	9.25E-06	1.66E-05	0.00E+00	7.07E-06	3.54E-06	0.00E+00	0.00E+00	2.83E-06	1.30E-09	9.31E-09	0.00E+00	1.06E-08	1.06E-02	0.00E+00	1.54E-04	2.94E-05	0.00E+00
3745073758929	374507	3758929	4.63E-05	4.98E-05	4.78E-05	4.73E-07	9.27E-06	1.67E-05	0.00E+00	7.09E-06	3.54E-06	0.00E+00	0.00E+00	2.84E-06	1.30E-09	9.32E-09	0.00E+00	1.06E-08	1.06E-02	0.00E+00	1.54E-04	2.95E-05	0.00E+00
3745173758929	374517	3758929	4.63E-05	4.98E-05	4.78E-05	4.72E-07	9.26E-06	1.67E-05	0.00E+00	7.09E-06	3.54E-06	0.00E+00	0.00E+00	2.83E-06	1.30E-09	9.32E-09	0.00E+00	1.06E-08	1.06E-02	0.00E+00	1.54E-04	2.95E-05	0.00E+00
3745273758929	374527	3758929	4.62E-05	4.97E-05	4.77E-05	4.72E-07	9.25E-06	1.67E-05	0.00E+00	7.08E-06	3.54E-06	0.00E+00	0.00E+00	2.83E-06	1.30E-09	9.31E-09	0.00E+00	1.06E-08	1.06E-02	0.00E+00	1.54E-04	2.94E-05	0.00E+00
3745373758929	374537	3758929	4.61E-05	4.96E-05	4.76E-05	4.71E-07	9.23E-06	1.66E-05	0.00E+00	7.06E-06	3.53E-06	0.00E+00	0.00E+00	2.82E-06	1.30E-09	9.28E-09	0.00E+00	1.06E-08	1.06E-02	0.00E+00	1.54E-04	2.94E-05	0.00E+00
3745473758929	374547	3758929	4.60E-05	4.94E-05	4.74E-05	4.69E-07	9.19E-06	1.66E-05	0.00E+00	7.03E-06	3.52E-06	0.00E+00	0.00E+00	2.81E-06	1.29E-09	9.25E-09	0.00E+00	1.05E-08	1.05E-02	0.00E+00	1.53E-04	2.93E-05	0.00E+00
3745573758929	374557	3758929	4.58E-05	4.93E-05	4.73E-05	4.67E-07	9.17E-06	1.65E-05	0.00E+00	7.01E-06	3.51E-06	0.00E+00	0.00E+00	2.80E-06	1.29E-09	9.22E-09	0.00E+00	1.05E-08	1.05E-02	0.00E+00	1.53E-04	2.92E-05	0.00E+00
3745673758929	374567	3758929	4.56E-05	4.91E-05	4.71E-05	4.66E-07	9.13E-06	1.64E-05	0.00E+00	6.98E-06	3.49E-06	0.00E+00	0.00E+00	2.79E-06	1.28E-09	9.19E-09	0.00E+00	1.05E-08	1.05E-02	0.00E+00	1.52E-04	2.91E-05	0.00E+00
3745773758929	374577	3758929	4.54E-05	4.89E-05	4.69E-05	4.64E-07	9.09E-06	1.64E-05	0.00E+00	6.95E-06	3.48E-06	0.00E+00	0.00E+00	2.78E-06	1.28E-09	9.15E-09	0.00E+00	1.04E-08	1.04E-02	0.00E+00	1.51E-04	2.89E-05	0.00E+00
3741473758939	374147	3758939	2.75E-05	2.96E-05	2.84E-05	2.81E-07	5.51E-06	9.91E-06	0.00E+00	4.21E-06	2.11E-06	0.00E+00	0.00E+00	1.68E-06	7.75E-10	5.54E-09	0.00E+00	6.32E-09	6.32E-03	0.00E+00	1.19E-04	1.76E-05	0.00E+00
3741573758939	374157	3758939	2.83E-05	3.01E-05	2.89E-05	2.85E-07	5.60E-06	1.01E-05	0.00E+00	4.28E-06	2.14E-06	0.00E+00	0.00E+00	1.71E-06	7.87E-10	5.63E-09	0.00E+00	6.42E-09	6.42E-03	0.00E+00	9.32E-05	1.78E-05	0.00E+00
3741673758939	374167	3758939	2.84E-05	3.05E-05	2.93E-05	2.90E-07	5.68E-06	1.02E-05	0.00E+00	4.35E-06	2.17E-06	0.00E+00	0.00E+00	1.74E-06	8.00E-10	5.72E-09	0.00E+00	6.52E-09	6.52E-03	0.00E+00	9.47E-05	1.81E-05	0.00E+00
3741773758939	374177	3758939	2.89E-05	3.10E-05	2.98E-05	2.95E-07	5.78E-06	1.04E-05	0.00E+00	4.42E-06	2.21E-06	0.00E+00	0.00E+00	1.77E-06	8.12E-10	5.81E-09	0.00E+00	6.63E-09	6.63E-03	0.00E+00	9.62E-05	1.84E-05	0.00E+00
3741873758939	374187	3758939	2.93E-05	3.16E-05	3.03E-05	2.99E-07	5.87E-06	1.06E-05	0.00E+00	4.49E-06	2.25E-06	0.00E+00	0.00E+00	1.80E-06	8.26E-10	5.91E-09	0.00E+00	6.74E-09	6.74E-03	0.00E+00	9.78E-05	1.87E-05	0.00E+00
3741973758939	374197	3758939	2.98E-05	3.20E-05	3.08E-05	3.04E-07	5.96E-06	1.07E-05	0.00E+00	4.56E-06	2.28E-06	0.00E+00	0.00E+00	1.82E-06	8.39E-10	6.00E-09	0.00E+00	6.84E-09	6.84E-03	0.00E+00	9.93E-05	1.90E-05	0.00E+00
3742073758939	374207	3758939	3.03E-05	3.25E-05	3.12E-05	3.09E-07	6.06E-06	1.09E-05	0.00E+00	4.63E-06	2.32E-06	0.00E+00	0.00E+00	1.85E-06	8.52E-10	6.09E-09	0.00E+00	6.95E-09	6.95E-03	0.00E+00	1.01E-04	1.93E-05	0.00E+00
3742173758939	374217	3758939	3.08E-05	3.31E-05	3.18E-05	3.14E-07	6.16E-06	1.11E-05	0.00E+00	4.71E-06	2.35E-06	0.00E+00	0.00E+00	1.88E-06	8.66E-10	6.20E-09	0.00E+00	7.06E-09	7.06E-03	0.00E+00	1.03E-04	1.96E-05	0.00E+00
3742273758939	374227	3758939	3.13E-05	3.36E-05	3.23E-05	3.19E-07	6.26E-06	1.13E-05	0.00E+00	4.79E-06	2.39E-06	0.00E+00	0.00E+00	1.91E-06	8.80E-10	6.30E-09	0.00E+00	7.18E-09	7.18E-03	0.00E+00	1.04E-04	1.99E-05	0.00E+00
3742373758939	374237	3758939	3.19E-05	3.43E-05	3.29E-05	3.25E-07	6.37E-06	1.15E-05	0.00E+00	4.88E-06	2.44E-06	0.00E+00	0.00E+00	1.95E-06	8.97E-10	6.42E-09	0.00E+00	7.31E-09	7.31E-03	0.00E+00	1.06E-04	2.03E-05	0.00E+00
3742473758939	374247	3758939	3.25E-05	3.49E-05	3.35E-05	3.31E-07	6.50E-06	1.17E-05	0.00E+00	4.97E-06	2.48E-06	0.00E+00	0.00E+00	1.99E-06	9.14E-10	6.54E-09	0.00E+00	7.45E-09	7.45E-03	0.00E+00	1.08E-04	2.07E-05	0.00E+00
3742573758939	374257	3758939	3.30E-05	3.55E-05	3.41E-05	3.37E-07	6.60E-06	1.19E-05	0.00E+00	5.05E-06	2.53E-06	0.00E+00	0.00E+00	2.02E-06	9.29E-10	6.65E-09	0.00E+00	7.57E-09	7.57E-03	0.00E+00	1.10E-04	2.10E-05	0.00E+00
3742673758939	374267	3758939	3.35E-05	3.61E-05	3.46E-05	3.42E-07	6.71E-06	1.21E-05	0.00E+00	5.13E-06	2.57E-06	0.00E+00	0.00E+00	2.05E-06	9.44E-10	6.76E-09	0.00E+00	7.70E-09	7.70E-03	0.00E+00	1.12E-04	2.14E-05	0.00E+00
3742773758939	374277	3758939	3.39E-05	3.64E-05	3.50E-05	3.46E-07	6.78E-06	1.22E-05	0.00E+00	5.19E-06	2.59E-06	0.00E+00	0.00E+00	2.07E-06	9.54E-10	6.82E-09	0.00E+00	7.78E-09	7.78E-03	0.00E+00	1.13E-04	2.16E-05	0.00E+00
3742873758939	374287	3758939	3.44E-05	3.70E-05	3.55E-05	3.51E-07	6.88E-06	1.24E-05	0.00E+00	5.26E-06	2.63E-06	0.00E+00	0.00E+00	2.10E-06	9.68E-10	6.92E-09	0.00E+00	7.89E-09	7.89E-03	0.00E+00	1.15E-04	2.19E-05	0.00E+00
3742973758939	374297	3758939	3.50E-05	3.76E-05	3.61E-05	3.57E-07	6.99E-06	1.26E-05	0.00E+00	5.35E-06	2.67E-06	0.00E+00	0.00E+00	2.14E-06	9.84E-10	7.04E-09	0.00E+00	8.02E-09	8.02E-03	0.00E+00	1.16E-04	2.23E-05	0.00E+00
3743073758939	374307	3758939	3.55E-05	3.82E-05	3.67E-05	3.63E-07	7.11E-06	1.28E-05	0.00E+00	5.44E-06	2.72E-06	0.00E+00	0.00E+00	2.18E-06	1.00E-09	7.16E-09	0.00E+00	8.16E-09	8.16E-03	0.00E+00	1.18E-04	2.26E-05	0.00E+00
3743173758939	374317	3758939	3.61E-05	3.88E-05	3.72E-05	3.68E-07	7.21E-06	1.30E-05	0.00E+00	5.52E-06	2.76E-06	0.00E+00	0.00E+00	2.21E-06	1.01E-09	7.26E-09	0.00E+00	8.28E-09	8.28E-03	0.00E+00	1.20E-04	2.30E-05	0.00E+00
3743273758939	374327	3758939	3.66E-05	3.93E-05	3.78E-05	3.73E-07	7.32E-06	1.32E-05	0.00E+00	5.60E-06	2.80E-06	0.00E+00	0.00E+00	2.24E-06	1.03E-09	7.36E-09	0.00E+00	8.39E-09	8.39E-03	0.00E+00	1.22E-04	2.33E-05	0.00E+00
3743373758939	374337	3758939	3.71E-05	3.98E-05	3.83E-05	3.78E-07	7.41E-06	1.33E-05	0.00E+00	5.67E-06	2.84E-06	0.00E+00	0.00E+00	2.27E-06	1.04E-09	7.46E-09	0.00E+00	8.50E-09	8.50E-03	0.00E+00	1.23E-04	2.36E-05	0.00E+00
3743473758939	374347	3758939	3.76E-05	4.04E-05	3.88E-05	3.83E-07	7.51E-06	1.35E-05	0.00E+00	5.75E-06	2.87E-06	0.00E+00	0.00E+00	2.30E-06	1.06E-09	7.56E-09	0.00E+00	8.62E-09	8.62E-03	0.00E+00	1.25E-04	2.39E-05	0.00E+00
3743573758939	374357	3758939	3.80E-05	4.09E-05	3.93E-05	3.88E-07	7.61E-06	1.37E-05	0.00E+00	5.82E-06	2.91E-06	0.00E+00	0.00E+00	2.33E-06	1.07E-09	7.66E-09	0.00E+00	8.73E-09	8.73E-03	0.00E+00	1.27E-04	2.42E-05	0.00E+00
3743673758939	374367	3758939	3.85E-05	4.14E-05	3.98E-05	3.93E-07	7.71E-06	1.39E-05	0.00E+00	5.90E-06	2.95E-06	0.00E+00	0.00E+00	2.36E-06	1.08E-09	7.76E-09	0.00E+00	8.84E-09	8.84E-03	0.00E+00	1.28E-04	2.45E-05	0.00E+00
3743773758939	374377	3758939	3.90E-05	4.19E-05	4.02E-05	3.98E-07	7.80E-06	1.40E-05	0.00E+00	5.97E-06	2.98E-06	0.00E+00	0.00E+00	2.39E-06	1.10E-09	7.85E-09	0.00E+00	8.95E-09	8.95E-03	0.00E+00	1.30E-04	2.48E-05	0.00E+00
3743973758939	374397	3758939	3.98E-05	4.28E-05	4.11E-05	4.07E-07	7.97E-06	1.43E-05	0.00E+00	6.10E-06	3.05E-06	0.00E+00	0.00E+00	2.44E-06	1.12E-09	8.02E-09	0.00E+00	9.14E-09	9.14E-03	0.00E+00	1.33E-04	2.54E-05	0.00E+00
3744073758939	374407	3758939	4.02E-05	4.32E-05	4.15E-05	4.10E-07	8.04E-06	1.45E-05	0.00E+00	6.15E-06	3.08E-06	0.00E+00	0.00E+00	2.46E-06	1.13E-09	8.09E-09	0.00E+00	9.22E-09	9.22E-03	0.00E+00	1.34E-04	2.56E-05	0.00E+00
3744173758939	374417	3758939	4.06E-05	4.36E-05	4.19E-05	4.14E-07	8.12E-06	1.46E-05	0.00E+00	6.21E-06	3.11E-06	0.00E+00	0.00E+00	2.49E-06	1.14E-09	8.17E-09	0.00E+00	9.32E-09	9.32E-03	0.00E+00	1.35E-04	2.58E-05	0.00E+00
3744273758939	374427	3758939	4.09E-05	4.40E-05	4.22E-05	4.17E-07	8.18E-06	1.47E-05	0.00E+00	6.26E-06	3.13E-06	0.00E+00	0.00E+00	2.50E-06	1.15E-09	8.24E-09	0.00E+00	9.39E-09	9.39E-03	0.00E+00	1.36E-04	2.60E-05	0.00E+00
3744373758939	374437	3758939	4.12E-05	4.43E-05	4.25E-05	4.20E-07	8.24E-06	1.48E-05	0.00E+00	6.30E-06	3.15E-06	0.00E+00	0.00E+00	2.52E-06	1.16E-09	8.29E-09	0.00E+00	9.45E-09	9.45E-03	0.00E+00	1.37E-04	2.62E-05	0.00E+00
3744473758939	374447	3758939	4.13E-05	4.45E-05	4.27E-05	4.22E-07	8.27E-06	1.49E-05	0.00E+00	6.33E-06	3.16E-06	0.00E+00	0.00E+00	2.53E-06	1.16E-09	8.32E-09	0.00E+00	9.49E-09	9.49E-03	0.00E+00	1.38E-04	2.63E-05	0.00E+00
3744573758939	374457	3758939	4.15E-05	4.47E-05	4.29E-05	4.24E-07	8.31E-06	1.50E-05	0.00E+00	6.36E-06	3.18E-06	0.00E+00	0.00E+00	2.54E-06	1.17E-09	8.37E-09	0.00E+00	9.54E-09	9.54E-03	0.00E+00	1.38E-04	2.65E-05	0.00E+00
3744673758939	374467	3758939	4.17E-05	4.49E-05	4.31E-05	4.26E-07	8.35E-06	1.50E-05	0.00E+00	6.39E-06	3.19E-06	0.00E+00	0.00E+00	2.55E-06	1.17E-09	8.40E-09	0.00E+00	9.58E-09	9.58E-03	0.00E+00	1.39E-04	2.66E-05	0.00E+00
3744773758939	374477	3758939	4.19E-05	4.50E-05	4.32E-05	4.27E-07	8.38E-06	1.51E-05	0.00E+00	6.41E-06	3.20E-06	0.00E+00	0.00E+00	2.56E-06	1.18E-09	8.43E-09	0.00E+00	9.61E-09	9.61E-03	0.00E+00	1.40E-04	2.67E-05	0.00E+00
3744873758939	374487	3758939	4.20E-05	4.51E-05	4.33E-05	4.28E-07	8.40E-06	1.51E-05	0.00E+00	6.42E-06	3.21E-06	0.00E+00	0.00E+00	2.57E-06	1.18E-09	8.45E-09	0.00E+00	9.63E-09	9.63E-03	0.00E+00	1.40E-04	2.67E-05	0.00E+00
3744973758939	374497	3758939	4.20E-05	4.52E-05	4.34E-05	4.29E-07	8.41E-06	1.51E-05	0.00E+00	6.43E-06	3.22E-06	0.00E+00	0.00E+00	2.57E-06	1.18E-09	8.46E-09	0.00E+00	9.65E-09	9.65E-03	0.00E+00	1.40E-04	2.68E-05	0.00E+00
3745073758939	374507	3758939	4.21E-05	4.53E-05	4.35E-05	4.30E-07	8.42E-06	1.52E-05	0.00E+00	6.44E-06	3.22E-06	0.00E+00	0.00E+00	2.58E-06	1.19E-09	8.48E-09	0.00E+00	9.66E-09	9.66E-03	0.00E+00	1.40E-04	2.68E-05	0.00E+00
3745173758939	374517	3758939	4.21E-05	4.53E-05	4.35E-05	4.30E-07	8.43E-06	1.52E-05	0.00E+00	6.45E-06	3.22E-06	0.00E+00	0.00E+00	2.58E-06	1.19E-09	8.48E-09	0.00E+00	9.67E-09	9.67E-03	0.00E+00	1.40E-04	2.68E-05	0.00E+00
3745273758939	374527	3758939	4.21E-05	4.53E-05	4.35E-05	4.30E-07	8.43E-06	1.52E-05	0.00E+00	6.45E-06	3.22E-06	0.00E+00	0.00E+00	2.58E-06	1.19E-09	8.48E-09	0.00E+00	9.66E-09	9.66E-03	0.00E+00	1.40E-04	2.68E-05	0.00E+00
3745373758939	374537	3758939	4.21E-05	4.52E-05	4.34E-05	4.29E-07	8.41E-06	1.51E-05	0.00E+00	6.44E-06	3.22E-06	0.00E+00	0.00E+00	2.57E-06	1.18E-09	8.47E-09	0.00E+00	9.65E-09	9.65E-03	0.00E+00	1.40E-04	2.68E-05	0.00E+00
3745473758939	374547	3758939	4.20E-05	4.51E-05	4.33E-05	4.28E-07	8.40E-06	1.51E-05	0.00E+00	6.42E-06	3.21E-06	0.00E+00	0.00E+00	2.57E-06	1.18E-09	8.45E-09	0.00E+00	9.63E-09	9.63E-03	0.00E+00	1.40E-04	2.67E-05	0.00E+00
3745573758939	374557	3758939	4.18E-05	4.50E-05	4.32E-05	4.27E-07	8.37E-06	1.51E-05	0.00E+00	6.40E-06	3.20E-06	0.00E+00	0.00E+00	2.56

		SWBuilding Construction	SWDemolition	SWGrading	EYBuilding Construction	SWPaving	SWGrading	SWArchitectural Coating	NBBuilding Construction	NBBuilding Construction	NBArchitectural Coating	NBArchitectural Coating	RWBuilding Construction	Child Risk					Overlapping Phases - Maximum GLC			
Unique Identifier	X (UTM)	Y (UTM)	2026	2026	2026	2026	2027	2027	2027	2026	2027	2026	2027	2026	3rd Trimester	0<2	2<16	Total	per million	2025	2026	2027	2028
3742437575869	374247	3758969	2.53E-05	2.72E-05	2.61E-05	2.58E-07	5.05E-06	9.09E-06	0.00E+00	3.87E-06	1.93E-06	0.00E+00	0.00E+00	1.55E-06	7.11E-10	5.08E-09	0.00E+00	5.80E-09	5.80E-03	0.00E+00	8.41E-05	1.61E-05	0.00E+00
3742573758969	374257	3758969	2.56E-05	2.76E-05	2.65E-05	2.62E-07	5.13E-06	9.23E-06	0.00E+00	3.92E-06	1.96E-06	0.00E+00	0.00E+00	1.57E-06	7.22E-10	5.16E-09	0.00E+00	5.88E-09	5.88E-03	0.00E+00	8.54E-05	1.63E-05	0.00E+00
3742673758969	374267	3758969	2.59E-05	2.79E-05	2.68E-05	2.65E-07	5.19E-06	9.34E-06	0.00E+00	3.97E-06	1.98E-06	0.00E+00	0.00E+00	1.59E-06	7.30E-10	5.22E-09	0.00E+00	5.95E-09	5.95E-03	0.00E+00	8.64E-05	1.65E-05	0.00E+00
3742773758969	374277	3758969	2.62E-05	2.82E-05	2.71E-05	2.68E-07	5.25E-06	9.44E-06	0.00E+00	4.01E-06	2.01E-06	0.00E+00	0.00E+00	1.61E-06	7.38E-10	5.28E-09	0.00E+00	6.02E-09	6.02E-03	0.00E+00	8.74E-05	1.67E-05	0.00E+00
3742873758969	374287	3758969	2.66E-05	2.86E-05	2.74E-05	2.71E-07	5.31E-06	9.56E-06	0.00E+00	4.06E-06	2.03E-06	0.00E+00	0.00E+00	1.63E-06	7.47E-10	5.35E-09	0.00E+00	6.09E-09	6.09E-03	0.00E+00	8.85E-05	1.69E-05	0.00E+00
3742973758969	374297	3758969	2.69E-05	2.89E-05	2.78E-05	2.74E-07	5.38E-06	9.68E-06	0.00E+00	4.11E-06	2.06E-06	0.00E+00	0.00E+00	1.65E-06	7.57E-10	5.41E-09	0.00E+00	6.17E-09	6.17E-03	0.00E+00	8.96E-05	1.71E-05	0.00E+00
3743073758969	374307	3758969	2.72E-05	2.93E-05	2.81E-05	2.78E-07	5.44E-06	9.80E-06	0.00E+00	4.16E-06	2.08E-06	0.00E+00	0.00E+00	1.67E-06	7.66E-10	5.48E-09	0.00E+00	6.24E-09	6.24E-03	0.00E+00	9.06E-05	1.73E-05	0.00E+00
3743173758969	374317	3758969	2.75E-05	2.96E-05	2.84E-05	2.81E-07	5.51E-06	9.92E-06	0.00E+00	4.21E-06	2.11E-06	0.00E+00	0.00E+00	1.69E-06	7.75E-10	5.54E-09	0.00E+00	6.32E-09	6.32E-03	0.00E+00	9.18E-05	1.75E-05	0.00E+00
3743273758969	374327	3758969	2.79E-05	3.00E-05	2.88E-05	2.85E-07	5.58E-06	1.00E-05	0.00E+00	4.27E-06	2.13E-06	0.00E+00	0.00E+00	1.71E-06	7.85E-10	5.61E-09	0.00E+00	6.40E-09	6.40E-03	0.00E+00	9.29E-05	1.78E-05	0.00E+00
3743373758969	374337	3758969	2.82E-05	3.04E-05	2.92E-05	2.88E-07	5.65E-06	1.02E-05	0.00E+00	4.32E-06	2.16E-06	0.00E+00	0.00E+00	1.73E-06	7.95E-10	5.69E-09	0.00E+00	6.48E-09	6.48E-03	0.00E+00	9.41E-05	1.80E-05	0.00E+00
3743473758969	374347	3758969	2.86E-05	3.07E-05	2.95E-05	2.92E-07	5.72E-06	1.03E-05	0.00E+00	4.37E-06	2.19E-06	0.00E+00	0.00E+00	1.75E-06	8.04E-10	5.75E-09	0.00E+00	6.56E-09	6.56E-03	0.00E+00	9.52E-05	1.82E-05	0.00E+00
3743573758969	374357	3758969	2.89E-05	3.11E-05	2.98E-05	2.95E-07	5.78E-06	1.04E-05	0.00E+00	4.42E-06	2.21E-06	0.00E+00	0.00E+00	1.77E-06	8.13E-10	5.82E-09	0.00E+00	6.63E-09	6.63E-03	0.00E+00	9.63E-05	1.84E-05	0.00E+00
3743673758969	374367	3758969	2.92E-05	3.14E-05	3.02E-05	2.98E-07	5.85E-06	1.05E-05	0.00E+00	4.47E-06	2.24E-06	0.00E+00	0.00E+00	1.79E-06	8.22E-10	5.88E-09	0.00E+00	6.71E-09	6.71E-03	0.00E+00	9.74E-05	1.86E-05	0.00E+00
3743773758969	374377	3758969	2.96E-05	3.18E-05	3.05E-05	3.02E-07	5.92E-06	1.06E-05	0.00E+00	4.53E-06	2.26E-06	0.00E+00	0.00E+00	1.81E-06	8.32E-10	5.95E-09	0.00E+00	6.79E-09	6.79E-03	0.00E+00	9.85E-05	1.88E-05	0.00E+00
3743973758969	374397	3758969	3.02E-05	3.24E-05	3.11E-05	3.08E-07	6.04E-06	1.09E-05	0.00E+00	4.62E-06	2.31E-06	0.00E+00	0.00E+00	1.85E-06	8.49E-10	6.07E-09	0.00E+00	6.92E-09	6.92E-03	0.00E+00	1.01E-04	1.92E-05	0.00E+00
3744073758969	374407	3758969	3.04E-05	3.27E-05	3.14E-05	3.10E-07	6.08E-06	1.09E-05	0.00E+00	4.65E-06	2.33E-06	0.00E+00	0.00E+00	1.86E-06	8.56E-10	6.12E-09	0.00E+00	6.98E-09	6.98E-03	0.00E+00	1.01E-04	1.94E-05	0.00E+00
3744173758969	374417	3758969	3.07E-05	3.30E-05	3.17E-05	3.13E-07	6.13E-06	1.10E-05	0.00E+00	4.69E-06	2.35E-06	0.00E+00	0.00E+00	1.88E-06	8.63E-10	6.17E-09	0.00E+00	7.04E-09	7.04E-03	0.00E+00	1.02E-04	1.95E-05	0.00E+00
3744273758969	374427	3758969	3.09E-05	3.32E-05	3.19E-05	3.15E-07	6.18E-06	1.11E-05	0.00E+00	4.73E-06	2.36E-06	0.00E+00	0.00E+00	1.89E-06	8.69E-10	6.22E-09	0.00E+00	7.09E-09	7.09E-03	0.00E+00	1.03E-04	1.97E-05	0.00E+00
3744373758969	374437	3758969	3.11E-05	3.34E-05	3.21E-05	3.17E-07	6.22E-06	1.12E-05	0.00E+00	4.76E-06	2.38E-06	0.00E+00	0.00E+00	1.90E-06	8.75E-10	6.26E-09	0.00E+00	7.14E-09	7.14E-03	0.00E+00	1.04E-04	1.98E-05	0.00E+00
3744473758969	374447	3758969	3.13E-05	3.37E-05	3.23E-05	3.20E-07	6.27E-06	1.13E-05	0.00E+00	4.80E-06	2.40E-06	0.00E+00	0.00E+00	1.92E-06	8.82E-10	6.31E-09	0.00E+00	7.19E-09	7.19E-03	0.00E+00	1.04E-04	1.99E-05	0.00E+00
3744573758969	374457	3758969	3.15E-05	3.39E-05	3.25E-05	3.21E-07	6.30E-06	1.13E-05	0.00E+00	4.82E-06	2.41E-06	0.00E+00	0.00E+00	1.93E-06	8.87E-10	6.34E-09	0.00E+00	7.23E-09	7.23E-03	0.00E+00	1.05E-04	2.01E-05	0.00E+00
3744673758969	374467	3758969	3.17E-05	3.41E-05	3.27E-05	3.23E-07	6.34E-06	1.14E-05	0.00E+00	4.85E-06	2.42E-06	0.00E+00	0.00E+00	1.94E-06	8.92E-10	6.38E-09	0.00E+00	7.27E-09	7.27E-03	0.00E+00	1.06E-04	2.02E-05	0.00E+00
3744773758969	374477	3758969	3.18E-05	3.42E-05	3.28E-05	3.25E-07	6.37E-06	1.15E-05	0.00E+00	4.87E-06	2.44E-06	0.00E+00	0.00E+00	1.95E-06	8.96E-10	6.41E-09	0.00E+00	7.30E-09	7.30E-03	0.00E+00	1.06E-04	2.03E-05	0.00E+00
3744873758969	374487	3758969	3.19E-05	3.44E-05	3.30E-05	3.26E-07	6.39E-06	1.15E-05	0.00E+00	4.89E-06	2.44E-06	0.00E+00	0.00E+00	1.96E-06	8.99E-10	6.43E-09	0.00E+00	7.33E-09	7.33E-03	0.00E+00	1.06E-04	2.03E-05	0.00E+00
3744973758969	374497	3758969	3.20E-05	3.44E-05	3.30E-05	3.27E-07	6.40E-06	1.15E-05	0.00E+00	4.90E-06	2.45E-06	0.00E+00	0.00E+00	1.96E-06	9.01E-10	6.44E-09	0.00E+00	7.34E-09	7.34E-03	0.00E+00	1.07E-04	2.04E-05	0.00E+00
3745073758969	374507	3758969	3.20E-05	3.44E-05	3.31E-05	3.27E-07	6.41E-06	1.15E-05	0.00E+00	4.90E-06	2.45E-06	0.00E+00	0.00E+00	1.96E-06	9.01E-10	6.45E-09	0.00E+00	7.35E-09	7.35E-03	0.00E+00	1.07E-04	2.04E-05	0.00E+00
3745173758969	374517	3758969	3.20E-05	3.45E-05	3.31E-05	3.27E-07	6.41E-06	1.15E-05	0.00E+00	4.90E-06	2.45E-06	0.00E+00	0.00E+00	1.96E-06	9.02E-10	6.45E-09	0.00E+00	7.35E-09	7.35E-03	0.00E+00	1.07E-04	2.04E-05	0.00E+00
3745273758969	374527	3758969	3.21E-05	3.45E-05	3.32E-05	3.28E-07	6.43E-06	1.16E-05	0.00E+00	4.92E-06	2.46E-06	0.00E+00	0.00E+00	1.97E-06	9.04E-10	6.47E-09	0.00E+00	7.37E-09	7.37E-03	0.00E+00	1.07E-04	2.05E-05	0.00E+00
3745373758969	374537	3758969	3.22E-05	3.46E-05	3.32E-05	3.28E-07	6.44E-06	1.16E-05	0.00E+00	4.93E-06	2.46E-06	0.00E+00	0.00E+00	1.97E-06	9.06E-10	6.48E-09	0.00E+00	7.39E-09	7.39E-03	0.00E+00	1.07E-04	2.05E-05	0.00E+00
3745473758969	374547	3758969	3.22E-05	3.46E-05	3.32E-05	3.28E-07	6.44E-06	1.16E-05	0.00E+00	4.93E-06	2.46E-06	0.00E+00	0.00E+00	1.97E-06	9.06E-10	6.48E-09	0.00E+00	7.39E-09	7.39E-03	0.00E+00	1.07E-04	2.05E-05	0.00E+00
3745573758969	374557	3758969	3.22E-05	3.46E-05	3.32E-05	3.28E-07	6.44E-06	1.16E-05	0.00E+00	4.92E-06	2.46E-06	0.00E+00	0.00E+00	1.97E-06	9.06E-10	6.48E-09	0.00E+00	7.38E-09	7.38E-03	0.00E+00	1.07E-04	2.05E-05	0.00E+00
3745673758969	374567	3758969	3.21E-05	3.46E-05	3.32E-05	3.28E-07	6.43E-06	1.16E-05	0.00E+00	4.92E-06	2.46E-06	0.00E+00	0.00E+00	1.97E-06	9.05E-10	6.47E-09	0.00E+00	7.38E-09	7.38E-03	0.00E+00	1.07E-04	2.04E-05	0.00E+00
3745773758969	374577	3758969	3.21E-05	3.45E-05	3.31E-05	3.28E-07	6.42E-06	1.16E-05	0.00E+00	4.91E-06	2.46E-06	0.00E+00	0.00E+00	1.97E-06	9.04E-10	6.47E-09	0.00E+00	7.37E-09	7.37E-03	0.00E+00	1.07E-04	2.04E-05	0.00E+00
3741873758979	374187	3758979	2.19E-05	2.36E-05	2.27E-05	2.24E-07	4.39E-06	7.90E-06	0.00E+00	3.36E-06	1.68E-06	0.00E+00	0.00E+00	1.34E-06	6.18E-10	4.42E-09	0.00E+00	5.04E-09	5.04E-03	0.00E+00	7.31E-05	1.40E-05	0.00E+00
3741973758979	374197	3758979	2.22E-05	2.39E-05	2.29E-05	2.26E-07	4.44E-06	7.99E-06	0.00E+00	3.39E-06	1.70E-06	0.00E+00	0.00E+00	1.36E-06	6.24E-10	4.47E-09	0.00E+00	5.09E-09	5.09E-03	0.00E+00	7.39E-05	1.41E-05	0.00E+00
3742073758979	374207	3758979	2.24E-05	2.41E-05	2.32E-05	2.29E-07	4.49E-06	8.08E-06	0.00E+00	3.43E-06	1.72E-06	0.00E+00	0.00E+00	1.37E-06	6.31E-10	4.52E-09	0.00E+00	5.15E-09	5.15E-03	0.00E+00	7.47E-05	1.43E-05	0.00E+00
3742173758979	374217	3758979	2.27E-05	2.44E-05	2.34E-05	2.32E-07	4.54E-06	8.18E-06	0.00E+00	3.48E-06	1.74E-06	0.00E+00	0.00E+00	1.39E-06	6.39E-10	4.57E-09	0.00E+00	5.21E-09	5.21E-03	0.00E+00	7.57E-05	1.45E-05	0.00E+00
3742273758979	374227	3758979	2.29E-05	2.47E-05	2.37E-05	2.34E-07	4.59E-06	8.26E-06	0.00E+00	3.51E-06	1.76E-06	0.00E+00	0.00E+00	1.40E-06	6.46E-10	4.62E-09	0.00E+00	5.26E-09	5.26E-03	0.00E+00	7.64E-05	1.46E-05	0.00E+00
3742373758979	374237	3758979	2.32E-05	2.49E-05	2.39E-05	2.37E-07	4.64E-06	8.35E-06	0.00E+00	3.55E-06	1.77E-06	0.00E+00	0.00E+00	1.42E-06	6.53E-10	4.67E-09	0.00E+00	5.32E-09	5.32E-03	0.00E+00	7.73E-05	1.48E-05	0.00E+00
3742473758979	374247	3758979	2.35E-05	2.52E-05	2.42E-05	2.39E-07	4.70E-06	8.45E-06	0.00E+00	3.59E-06	1.80E-06	0.00E+00	0.00E+00	1.44E-06	6.61E-10	4.73E-09	0.00E+00	5.39E-09	5.39E-03	0.00E+00	7.82E-05	1.49E-05	0.00E+00
3742573758979	374257	3758979	2.38E-05	2.56E-05	2.46E-05	2.43E-07	4.76E-06	8.56E-06	0.00E+00	3.64E-06	1.82E-06	0.00E+00	0.00E+00	1.46E-06	6.69E-10	4.79E-09	0.00E+00	5.46E-09	5.46E-03	0.00E+00	7.92E-05	1.51E-05	0.00E+00
3742673758979	374267	3758979	2.40E-05	2.58E-05	2.48E-05	2.45E-07	4.81E-06	8.65E-06	0.00E+00	3.68E-06	1.84E-06	0.00E+00	0.00E+00	1.47E-06	6.76E-10	4.84E-09	0.00E+00	5.51E-09	5.51E-03	0.00E+00	8.00E-05	1.53E-05	0.00E+00
3742773758979	374277	3758979	2.43E-05	2.61E-05	2.51E-05	2.48E-07	4.86E-06	8.74E-06	0.00E+00	3.72E-06	1.86E-06	0.00E+00	0.00E+00	1.49E-06	6.83E-10	4.89E-09	0.00E+00	5.57E-09	5.57E-03	0.00E+00	8.09E-05	1.55E-05	0.00E+00
3742873758979	374287	3758979	2.46E-05	2.64E-05	2.54E-05	2.51E-07	4.91E-06	8.85E-06	0.00E+00	3.76E-06	1.88E-06	0.00E+00	0.00E+00	1.50E-06	6.91E-10	4.95E-09	0.00E+00	5.64E-09	5.64E-03	0.00E+00	8.19E-05	1.56E-05	0.00E+00
3742973758979	374297	3758979	2.48E-05	2.67E-05	2.57E-05	2.54E-07	4.97E-06	8.95E-06	0.00E+00	3.80E-06	1.90E-06	0.00E+00	0.00E+00	1.52E-06	6.99E-10	5.00E-09	0.00E+00	5.70E-09	5.70E-03	0.00E+00	8.28E-05	1.58E-05	0.00E+00
3743073758979	374307	3758979	2.51E-05	2.70E-05	2.59E-05	2.56E-07	5.03E-06	9.05E-06	0.00E+00	3.84E-06	1.92E-06	0.00E+00	0.00E+00	1.54E-06	7.07E-10	5.06E-09	0.00E+00	5.76E-09	5.76E-03	0.00E+00	8.37E-05	1.60E-05	0.00E+00
3743173758979	374317	3758979	2.54E-05	2.73E-05	2.62E-05	2.59E-07	5.08E-06	9.15E-06	0.00E+00	3.89E-06	1.94E-06	0.00E+00	0.00E+00	1.56E-06	7.15E-10	5.12E-09	0.00E+00	5.83E-09	5.83E-03	0.00E+00	8.47E-05	1.62E-05	0.00E+00
3743273758979	374327	3758979	2.57E-05	2.76E-05	2.65E-05	2.62E-07	5.14E-06	9.26E-06	0.00E+00	3.93E-06	1.97E-06	0.00E+00	0.00E+00	1.57E-06	7.23E-10	5.17E-09	0.00E+00	5.90E-09	5.90E-03	0.00E+00	8.56E-05	1.64E-05	0.00E+00
3743373758979	374337	3758979	2.60E-05	2.80E-05	2.68E-05	2.65E-07	5.20E-06	9.36E-06	0.00E+00	3.98E-06	1.99E-06	0.00E+00	0.00E+00	1.59E-06	7.32E-10	5.23E-09	0.00E+00	5.97E-09	5.97E-03	0.00E+00	8.66E-05	1.66E-05	0.00E+00
3743473758979	374347	3758979	2.63E-05	2.83E-05	2.71E-05	2.68E-07	5.26E-06	9.47E-06	0.00E+00	4.02E-06	2.01E-06	0.00E+00	0.00E+00	1.61E-06	7.40E-10	5.29E-09	0.00E+00	6.03E-09	6.03E-03	0.00E+00	8.76E-05	1.67E-05	0.00E+00
3743573758979	374357	3758979	2.66E-05	2.86E-05	2.74E-05	2.71E-07	5.32E-06	9.57E-06	0.00E+00	4.07E-06	2.03E-06	0.00E+00	0.00E+00	1.63E-06	7.48E-10	5.35E-09	0.00E+00	6.10E-09	6.10E-03	0.00E+00	8.85E-05	1.69E-05	0.00E+00
3743673758979	374367	3758979	2.69E-05	2.89E-05	2.77E-05	2.74E-07	5.37E-06	9.67E-06	0.00E+00	4.11E-06	2.05E-06	0.00E+00	0.00E+00	1.64E-06	7.56E-10	5.41E-09	0.00E+00	6.16E-09	6.16E-03	0.00E+00	8.95E-05	1.71E-05	0.00E+00
3743773758979	374377	3758979	2.71E-05	2.92E-05	2.80E-05	2.77E-07	5.43E-06	9.78E-06	0.00E+00	4.15E-06	2.08E-06	0.00E+00	0.00E+00	1.66E-06	7.64E-10	5.47E-09	0.00E+00	6.23E-09	6.23E-03	0.00E+00	9.04E-05	1.73E-05	0.00E+00
3743973758979	374397	3758979	2.77E-05	2.98E-05	2.86E-05	2.82E-07	5.54E-06	9.97E-06	0.00E+00	4.24E-06	2.12E-06	0.00E+00	0.00E+00	1.69E-06	7.79E-10	5.57E-09	0.00E+00	6.35E-09	6.35E-03	0.00E+00	9.22E-05	1.76E-05	0.00E+00
3744073758979	374407	3758979	2.79E-05	3.00E-05	2.88E-05	2.85E-07	5.58E-06	1.00E-05	0.00E+00	4.27E-06	2.14E-06	0.00E+00	0.00E+00	1.71E-06	7.85E-10	5.62E-09	0.00E+00	6.40E-09	6.40E-03	0.00E+00	9.30E-05	1.78E-05	0.00E+00
3744173758979	374417	3758979	2.81E-05	3.02E-05	2.90E-05	2.87E-07	5.63E-06	1.01E-05	0.00E+00	4.30E-06	2.15E-06	0.00E+00	0.00E+00	1.72E-06	7.92E-10	5.66E-09	0.00E+00	6.45E-09	6.45E-03	0.00E+00	9.37E-05	1.79E-05	0.00E+00
3744273758979	374427	3758979	2.83E-05	3.05E-05	2.93E-05	2.89E-07	5.67E-06	1.02E-05	0.00E+00	4.34E-06	2.17E-06	0.00E+00	0.00E+00	1.73E-06	7.98E-10	5.71E-09	0.00E+00	6.50E-09	6.50E-03	0.00E+00	9.44E-05	1.80E-05	0.00E+00
3744373758979	374437	3758979	2.85E-05	3.07E-05	2.94E-05	2.91E-07	5.71E-06	1.03E-05	0.00E+00	4.37E-06	2.18E-06	0.00E+00	0.00E+00	1.75E-06	8.03E-10	5.74E-09	0.00E+00	6.55E-09	6.55E-03	0.00E+00	9.51E-05	1.82E-05	0.00E+00
3744473758979	374447	3758979	2.87E-05	3.09E-05	2.97E-05	2.93E-07	5.75E-06	1.03E-05	0.00E+00	4.40E-06	2.20E-06	0.00E+00	0.00E+00	1.76E-06	8.08E-10	5.78E-09	0.00E+00	6.59E-09	6.59E-03	0.00E+00	9.57E-05	1.83E-05	0.00E+00
3744573758979	374457	3758979	2.89E-05	3.11E-05	2.98E-05	2.95E-07	5.78E-06	1.04E-05	0.00E+00	4.42E-06	2.21E-06	0.00E+00	0.00E+00	1.77E-06	8.13E-10	5.81E-09	0.00E+00	6.63E-09	6.63E-03	0.00E+00	9.62E-05	1.84E-05	0.00E+00
3744673758979	374467	3758979	2.90E-05	3.12E-05	3.00E-05	2.96E-07	5.81E-06	1.05E-05	0.00E+00	4.44E-06	2.22E-06	0.00E+00	0.00E+00	1.78E-06	8.17E-10	5.85E-09	0.00E+00	6.67E-09	6.67E-03	0.00E+00	9.68E-05	1.85E-05	0.00E+00
3744773758979	374477	3758979	2.92E-05	3.14E-05	3.01E-05	2.98E-07	5.84E-06	1.05E-05	0.00E+00	4.46E-06	2.23E-06	0.00E+00	0.00E+00	1.79E-06	8.21E-10	5.87E-09	0.00E+00	6.69E-09	6.69E-03	0.00E+00	9.72E-05	1.86E-05	0.00E+00
3744873758979	374487	3758979	2.93E-05	3.15E-05	3.02E-05	2.99E-07	5.86E-06	1.06E-05	0.00E+00	4.48E-06	2.24E-06	0.00E+00	0.00E+00	1.79E-06	8.25E-10	5.90E-09	0.00E+00	6.72E-09	6.72E-03	0.00E+00	9.76E-05	1.87E-05	0.00E+00
3744973758979	374497	3758979	2.94E-05	3.16E-05	3.03E-05	3.00E-07	5.87E-06	1.06E-05	0.00E+00	4.49E-06	2.25E-06	0.00E+00	0.00E+00	1.80E-06	8.26E-10	5.91E-09	0.00E+00	6.74E-09	6.74E-03	0.00E+00	9.78E-05	1.87E-05	0.00E+00
3745073758979	374507	3758979	2.94E-05	3.16E-05	3.03E-05	3.00E-07	5.88E-06	1.06E-05	0.00E+00	4.50E-06	2.25E-06	0.00E+00	0.00E+00	1.80E-06	8.27E-10	5.92E-09	0.00E+00	6.74E-09	6.74E-03	0.00E+00	9.79E-05	1.87E-05	0.00E+00
3745173758979	374517	3758979	2.94E-05	3.16E-05	3.04E-05	3.00E-07	5.89E-06	1.06E-05	0.00E+00	4.50E-06	2.25E-06	0.00E+00	0.00E+00	1.80E-06	8.28E-10	5.92E-09	0.00E+00	6.75E-09	6.75E-03	0.00E+00	9.80E-05	1.87E-05	0.00E+00
3745273758979	374527	3758979	2.95E-05	3.17E-05	3.05E-05	3.01E-07	5.90E-06	1.06E-05	0.00E+00	4.52E-06	2.26E-06	0.00E+00	0.00E+00	1.81E-06	8.30E-10	5.94E-09	0.00E+00	6.77E-09	6.77E-03	0.00E+00	9.83E-05	1.88E-05	0.00E+00
3745373758979	374537	3758979	2.96E-05	3.18E-05	3.05E-05	3.02E-07	5.92E-06	1.06E-05	0.00E+00	4.53E-06	2.26E-06	0.00E+00	0.00E+00	1.81E-06	8.32E-10	5.95E-09	0.00E+00	6.79E-09	6.79E-03	0.00E+00	9.85E-05	1.88E-05	0.00E+00
3745473758979	374547	3758979	2.96E-05	3.18E-05	3.06E-05	3.02E-07	5.92E-06	1.07E-05	0.00E+00	4.53E-06	2.27E-06	0.00E+00	0.00E+00	1.81E-06	8.33E-10	5.96E-09	0.00E+00	6.79E-09	6.79E-03	0.00E+00	9.87E-05	1.89E-05	0.00E+00
3745573758979	374557	3758979	2.96E-05	3.18E-05	3.06E-05	3.02E-07	5.92E-06	1.07E-05	0.00E+00	4.53E-06	2.27E-06	0.00E+00	0.00E+00	1.81E-06	8.33E-10	5.96E-09	0.00E+00	6.79E-09	6.79E-03	0.00E+00	9.87E-05	1.89E-05	0.00E+00
3745673758979	374567	3758979	2.96E-05	3.18E-05	3.06E-05	3.02E-07	5.92E-06	1.07E-05	0.00E+00	4.53E-06	2.26E-06	0.00E+00	0.00E+00	1.81E-06	8.33E-10	5.96E-09	0.00E+00	6.79E-09	6.79E-03	0.00E+00	9.86E-05	1.88E-05	0.00E+00
3745773758979	374577	3758979	2.96E-05	3.18E-05	3.05E-05	3.02E-07	5.92E-06	1.07E-05	0.00E+00	4.53E-06	2.26E-06	0.00E+00	0.00E+00	1.81E-06	8.33E-10	5.96E-09	0.00E+00	6.79E-09	6.79E-03	0.00E+00	9.86E-05	1.88E-05	0.00E+00
3741873758989	374187	3758989	2.06E-05	2.21E-05	2.13E-05	2.10E-07	4.12E-06	7.41E-06	0.00E+00	3.15E-06	1.58E-06	0.00E+00	0.00E+00	1.26E-06	5.79E-10	4.14E-09	0.00E+00	4.72E-09	4.72E-03	0.00E+00	6.86E-05	1.31E-05	0.00E+00
3741973758989	374197	3758989	2.08E-05	2.24E-05	2.15E-05	2.12E-07	4.16E-06	7.49E-06	0.00E+00	3.18E-06	1.59E-06	0.00E+00	0.00E+00	1.27E-06	5.85E-10	4.19E-09	0.00E+00	4.77E-09	4.77E-03	0.00E+00	6.93E-05	1.32E-05	0.00E+00
3742073758989	374207	3758989	2.10E-05	2.26E-05	2.17E-05	2.15E-07	4.21E-06	7.57E-06	0.00E+00	3.22E-06	1.61E-06	0.00E+00	0.00E+00	1.29E-06

			SWBuilding Construction	SWDemolition	SWGrading	EYBuilding Construction	SWPaving	SWGrading	SWArchitectural Coating	NBBuilding Construction	NBBuilding Construction	NBArchitectural Coating	NBArchitectural Coating	RWBuilding Construction	Child Risk					Overlapping Phases - Maximum GLC			
Unique Identifier	X (UTM)	Y (UTM)	2026	2026	2026	2026	2027	2027	2027	2026	2027	2026	2027	2026	3rd Trimester	0<2	2<16	Total	per million	2025	2026	2027	2028
3743937359009	374397	3759009	2.18E-05	2.34E-05	2.25E-05	2.22E-07	4.36E-06	7.84E-06	0.00E+00	3.33E-06	1.67E-06	0.00E+00	0.00E+00	1.33E-06	6.13E-10	4.38E-09	0.00E+00	5.00E-09	5.00E-03	0.00E+00	7.26E-05	1.39E-05	0.00E+00
3744037359009	374407	3759009	2.19E-05	2.36E-05	2.26E-05	2.24E-07	4.38E-06	7.89E-06	0.00E+00	3.35E-06	1.68E-06	0.00E+00	0.00E+00	1.34E-06	6.17E-10	4.41E-09	0.00E+00	5.03E-09	5.03E-03	0.00E+00	7.30E-05	1.40E-05	0.00E+00
3744137359009	374417	3759009	2.21E-05	2.37E-05	2.28E-05	2.25E-07	4.41E-06	7.95E-06	0.00E+00	3.38E-06	1.69E-06	0.00E+00	0.00E+00	1.35E-06	6.21E-10	4.44E-09	0.00E+00	5.06E-09	5.06E-03	0.00E+00	7.35E-05	1.40E-05	0.00E+00
3744237359009	374427	3759009	2.22E-05	2.39E-05	2.29E-05	2.27E-07	4.44E-06	8.00E-06	0.00E+00	3.40E-06	1.70E-06	0.00E+00	0.00E+00	1.36E-06	6.25E-10	4.47E-09	0.00E+00	5.10E-09	5.10E-03	0.00E+00	7.40E-05	1.41E-05	0.00E+00
3744337359009	374437	3759009	2.23E-05	2.40E-05	2.31E-05	2.28E-07	4.47E-06	8.05E-06	0.00E+00	3.42E-06	1.71E-06	0.00E+00	0.00E+00	1.37E-06	6.29E-10	4.50E-09	0.00E+00	5.13E-09	5.13E-03	0.00E+00	7.45E-05	1.42E-05	0.00E+00
3744437359009	374447	3759009	2.25E-05	2.42E-05	2.32E-05	2.29E-07	4.50E-06	8.09E-06	0.00E+00	3.44E-06	1.72E-06	0.00E+00	0.00E+00	1.38E-06	6.33E-10	4.53E-09	0.00E+00	5.16E-09	5.16E-03	0.00E+00	7.49E-05	1.43E-05	0.00E+00
3744537359009	374457	3759009	2.26E-05	2.43E-05	2.33E-05	2.31E-07	4.52E-06	8.14E-06	0.00E+00	3.46E-06	1.73E-06	0.00E+00	0.00E+00	1.38E-06	6.36E-10	4.55E-09	0.00E+00	5.19E-09	5.19E-03	0.00E+00	7.53E-05	1.44E-05	0.00E+00
3744637359009	374467	3759009	2.27E-05	2.44E-05	2.35E-05	2.32E-07	4.55E-06	8.18E-06	0.00E+00	3.48E-06	1.74E-06	0.00E+00	0.00E+00	1.39E-06	6.39E-10	4.57E-09	0.00E+00	5.21E-09	5.21E-03	0.00E+00	7.57E-05	1.45E-05	0.00E+00
3744737359009	374477	3759009	2.28E-05	2.45E-05	2.36E-05	2.33E-07	4.56E-06	8.22E-06	0.00E+00	3.49E-06	1.75E-06	0.00E+00	0.00E+00	1.40E-06	6.42E-10	4.59E-09	0.00E+00	5.24E-09	5.24E-03	0.00E+00	7.60E-05	1.45E-05	0.00E+00
3744837359009	374487	3759009	2.29E-05	2.46E-05	2.36E-05	2.34E-07	4.58E-06	8.25E-06	0.00E+00	3.51E-06	1.75E-06	0.00E+00	0.00E+00	1.40E-06	6.45E-10	4.61E-09	0.00E+00	5.26E-09	5.26E-03	0.00E+00	7.63E-05	1.46E-05	0.00E+00
3744937359009	374497	3759009	2.30E-05	2.47E-05	2.37E-05	2.35E-07	4.60E-06	8.28E-06	0.00E+00	3.52E-06	1.76E-06	0.00E+00	0.00E+00	1.41E-06	6.47E-10	4.63E-09	0.00E+00	5.28E-09	5.28E-03	0.00E+00	7.66E-05	1.46E-05	0.00E+00
3745037359009	374507	3759009	2.30E-05	2.47E-05	2.38E-05	2.35E-07	4.60E-06	8.29E-06	0.00E+00	3.52E-06	1.76E-06	0.00E+00	0.00E+00	1.41E-06	6.48E-10	4.63E-09	0.00E+00	5.28E-09	5.28E-03	0.00E+00	7.67E-05	1.47E-05	0.00E+00
3745137359009	374517	3759009	2.30E-05	2.48E-05	2.38E-05	2.35E-07	4.61E-06	8.30E-06	0.00E+00	3.53E-06	1.76E-06	0.00E+00	0.00E+00	1.41E-06	6.49E-10	4.64E-09	0.00E+00	5.29E-09	5.29E-03	0.00E+00	7.68E-05	1.47E-05	0.00E+00
3745237359009	374527	3759009	2.31E-05	2.49E-05	2.39E-05	2.36E-07	4.63E-06	8.33E-06	0.00E+00	3.54E-06	1.77E-06	0.00E+00	0.00E+00	1.42E-06	6.51E-10	4.66E-09	0.00E+00	5.31E-09	5.31E-03	0.00E+00	7.71E-05	1.47E-05	0.00E+00
3745337359009	374537	3759009	2.32E-05	2.50E-05	2.40E-05	2.37E-07	4.64E-06	8.36E-06	0.00E+00	3.55E-06	1.78E-06	0.00E+00	0.00E+00	1.42E-06	6.53E-10	4.67E-09	0.00E+00	5.33E-09	5.33E-03	0.00E+00	7.73E-05	1.48E-05	0.00E+00
3745437359009	374547	3759009	2.32E-05	2.50E-05	2.40E-05	2.37E-07	4.65E-06	8.37E-06	0.00E+00	3.56E-06	1.78E-06	0.00E+00	0.00E+00	1.42E-06	6.54E-10	4.68E-09	0.00E+00	5.34E-09	5.34E-03	0.00E+00	7.75E-05	1.48E-05	0.00E+00
3745537359009	374557	3759009	2.33E-05	2.50E-05	2.40E-05	2.38E-07	4.66E-06	8.38E-06	0.00E+00	3.56E-06	1.78E-06	0.00E+00	0.00E+00	1.43E-06	6.55E-10	4.69E-09	0.00E+00	5.34E-09	5.34E-03	0.00E+00	7.76E-05	1.48E-05	0.00E+00
3745637359009	374567	3759009	2.33E-05	2.51E-05	2.41E-05	2.38E-07	4.66E-06	8.39E-06	0.00E+00	3.57E-06	1.78E-06	0.00E+00	0.00E+00	1.43E-06	6.56E-10	4.69E-09	0.00E+00	5.35E-09	5.35E-03	0.00E+00	7.76E-05	1.48E-05	0.00E+00
3745737359009	374577	3759009	2.33E-05	2.51E-05	2.41E-05	2.38E-07	4.67E-06	8.40E-06	0.00E+00	3.57E-06	1.78E-06	0.00E+00	0.00E+00	1.43E-06	6.56E-10	4.70E-09	0.00E+00	5.35E-09	5.35E-03	0.00E+00	7.77E-05	1.49E-05	0.00E+00
3742137359019	374217	3759019	1.77E-05	1.90E-05	1.82E-05	1.80E-07	3.54E-06	6.36E-06	0.00E+00	2.71E-06	1.35E-06	0.00E+00	0.00E+00	1.08E-06	4.97E-10	3.56E-09	0.00E+00	4.06E-09	4.06E-03	0.00E+00	5.89E-05	1.13E-05	0.00E+00
3742237359019	374227	3759019	1.78E-05	1.92E-05	1.84E-05	1.82E-07	3.56E-06	6.42E-06	0.00E+00	2.73E-06	1.36E-06	0.00E+00	0.00E+00	1.09E-06	5.01E-10	3.59E-09	0.00E+00	4.09E-09	4.09E-03	0.00E+00	5.94E-05	1.13E-05	0.00E+00
3742337359019	374237	3759019	1.79E-05	1.93E-05	1.85E-05	1.83E-07	3.59E-06	6.46E-06	0.00E+00	2.75E-06	1.37E-06	0.00E+00	0.00E+00	1.10E-06	5.05E-10	3.62E-09	0.00E+00	4.12E-09	4.12E-03	0.00E+00	5.98E-05	1.14E-05	0.00E+00
3742437359019	374247	3759019	1.81E-05	1.95E-05	1.87E-05	1.85E-07	3.62E-06	6.52E-06	0.00E+00	2.77E-06	1.38E-06	0.00E+00	0.00E+00	1.11E-06	5.09E-10	3.64E-09	0.00E+00	4.15E-09	4.15E-03	0.00E+00	6.03E-05	1.15E-05	0.00E+00
3742537359019	374257	3759019	1.82E-05	1.96E-05	1.88E-05	1.86E-07	3.65E-06	6.57E-06	0.00E+00	2.79E-06	1.40E-06	0.00E+00	0.00E+00	1.12E-06	5.14E-10	3.67E-09	0.00E+00	4.19E-09	4.19E-03	0.00E+00	6.08E-05	1.16E-05	0.00E+00
3742637359019	374267	3759019	1.84E-05	1.97E-05	1.90E-05	1.87E-07	3.67E-06	6.61E-06	0.00E+00	2.81E-06	1.41E-06	0.00E+00	0.00E+00	1.12E-06	5.17E-10	3.70E-09	0.00E+00	4.21E-09	4.21E-03	0.00E+00	6.12E-05	1.17E-05	0.00E+00
3742737359019	374277	3759019	1.85E-05	1.99E-05	1.91E-05	1.89E-07	3.70E-06	6.66E-06	0.00E+00	2.83E-06	1.42E-06	0.00E+00	0.00E+00	1.13E-06	5.21E-10	3.72E-09	0.00E+00	4.25E-09	4.25E-03	0.00E+00	6.16E-05	1.18E-05	0.00E+00
3742837359019	374287	3759019	1.86E-05	2.00E-05	1.92E-05	1.90E-07	3.73E-06	6.71E-06	0.00E+00	2.85E-06	1.43E-06	0.00E+00	0.00E+00	1.14E-06	5.25E-10	3.75E-09	0.00E+00	4.28E-09	4.28E-03	0.00E+00	6.21E-05	1.19E-05	0.00E+00
3742937359019	374297	3759019	1.88E-05	2.02E-05	1.94E-05	1.92E-07	3.76E-06	6.77E-06	0.00E+00	2.88E-06	1.44E-06	0.00E+00	0.00E+00	1.15E-06	5.29E-10	3.78E-09	0.00E+00	4.31E-09	4.31E-03	0.00E+00	6.26E-05	1.20E-05	0.00E+00
3743037359019	374307	3759019	1.89E-05	2.04E-05	1.95E-05	1.93E-07	3.78E-06	6.82E-06	0.00E+00	2.90E-06	1.45E-06	0.00E+00	0.00E+00	1.16E-06	5.33E-10	3.81E-09	0.00E+00	4.34E-09	4.34E-03	0.00E+00	6.31E-05	1.21E-05	0.00E+00
3743137359019	374317	3759019	1.91E-05	2.05E-05	1.97E-05	1.95E-07	3.81E-06	6.87E-06	0.00E+00	2.92E-06	1.46E-06	0.00E+00	0.00E+00	1.17E-06	5.37E-10	3.84E-09	0.00E+00	4.38E-09	4.38E-03	0.00E+00	6.35E-05	1.21E-05	0.00E+00
3743237359019	374327	3759019	1.92E-05	2.07E-05	1.98E-05	1.96E-07	3.85E-06	6.92E-06	0.00E+00	2.94E-06	1.47E-06	0.00E+00	0.00E+00	1.18E-06	5.41E-10	3.87E-09	0.00E+00	4.41E-09	4.41E-03	0.00E+00	6.40E-05	1.22E-05	0.00E+00
3743337359019	374337	3759019	1.94E-05	2.08E-05	2.00E-05	1.98E-07	3.87E-06	6.97E-06	0.00E+00	2.96E-06	1.48E-06	0.00E+00	0.00E+00	1.19E-06	5.45E-10	3.90E-09	0.00E+00	4.44E-09	4.44E-03	0.00E+00	6.45E-05	1.23E-05	0.00E+00
3743437359019	374347	3759019	1.95E-05	2.10E-05	2.01E-05	1.99E-07	3.90E-06	7.02E-06	0.00E+00	2.99E-06	1.49E-06	0.00E+00	0.00E+00	1.19E-06	5.49E-10	3.93E-09	0.00E+00	4.48E-09	4.48E-03	0.00E+00	6.50E-05	1.24E-05	0.00E+00
3743537359019	374357	3759019	1.96E-05	2.11E-05	2.03E-05	2.00E-07	3.93E-06	7.08E-06	0.00E+00	3.01E-06	1.50E-06	0.00E+00	0.00E+00	1.20E-06	5.53E-10	3.96E-09	0.00E+00	4.51E-09	4.51E-03	0.00E+00	6.55E-05	1.25E-05	0.00E+00
3743637359019	374367	3759019	1.98E-05	2.13E-05	2.04E-05	2.02E-07	3.96E-06	7.13E-06	0.00E+00	3.03E-06	1.51E-06	0.00E+00	0.00E+00	1.21E-06	5.57E-10	3.98E-09	0.00E+00	4.54E-09	4.54E-03	0.00E+00	6.59E-05	1.26E-05	0.00E+00
3743737359019	374377	3759019	1.99E-05	2.14E-05	2.06E-05	2.03E-07	3.99E-06	7.18E-06	0.00E+00	3.05E-06	1.53E-06	0.00E+00	0.00E+00	1.22E-06	5.61E-10	4.01E-09	0.00E+00	4.58E-09	4.58E-03	0.00E+00	6.64E-05	1.27E-05	0.00E+00
3743837359019	374387	3759019	2.01E-05	2.16E-05	2.07E-05	2.05E-07	4.02E-06	7.23E-06	0.00E+00	3.07E-06	1.54E-06	0.00E+00	0.00E+00	1.23E-06	5.65E-10	4.04E-09	0.00E+00	4.61E-09	4.61E-03	0.00E+00	6.69E-05	1.28E-05	0.00E+00
3743937359019	374397	3759019	2.02E-05	2.17E-05	2.08E-05	2.06E-07	4.04E-06	7.27E-06	0.00E+00	3.09E-06	1.55E-06	0.00E+00	0.00E+00	1.24E-06	5.69E-10	4.07E-09	0.00E+00	4.64E-09	4.64E-03	0.00E+00	6.74E-05	1.29E-05	0.00E+00
3744037359019	374407	3759019	2.03E-05	2.19E-05	2.10E-05	2.08E-07	4.07E-06	7.32E-06	0.00E+00	3.11E-06	1.56E-06	0.00E+00	0.00E+00	1.25E-06	5.72E-10	4.09E-09	0.00E+00	4.67E-09	4.67E-03	0.00E+00	6.78E-05	1.29E-05	0.00E+00
3744137359019	374417	3759019	2.05E-05	2.20E-05	2.11E-05	2.09E-07	4.09E-06	7.37E-06	0.00E+00	3.13E-06	1.57E-06	0.00E+00	0.00E+00	1.25E-06	5.76E-10	4.12E-09	0.00E+00	4.70E-09	4.70E-03	0.00E+00	6.82E-05	1.30E-05	0.00E+00
3744237359019	374427	3759019	2.06E-05	2.21E-05	2.13E-05	2.10E-07	4.12E-06	7.42E-06	0.00E+00	3.15E-06	1.58E-06	0.00E+00	0.00E+00	1.26E-06	5.80E-10	4.15E-09	0.00E+00	4.73E-09	4.73E-03	0.00E+00	6.86E-05	1.31E-05	0.00E+00
3744337359019	374437	3759019	2.07E-05	2.23E-05	2.14E-05	2.11E-07	4.14E-06	7.46E-06	0.00E+00	3.17E-06	1.58E-06	0.00E+00	0.00E+00	1.27E-06	5.83E-10	4.17E-09	0.00E+00	4.75E-09	4.75E-03	0.00E+00	6.90E-05	1.32E-05	0.00E+00
3744437359019	374447	3759019	2.08E-05	2.24E-05	2.15E-05	2.12E-07	4.17E-06	7.50E-06	0.00E+00	3.19E-06	1.59E-06	0.00E+00	0.00E+00	1.27E-06	5.86E-10	4.19E-09	0.00E+00	4.78E-09	4.78E-03	0.00E+00	6.94E-05	1.33E-05	0.00E+00
3744537359019	374457	3759019	2.09E-05	2.25E-05	2.16E-05	2.14E-07	4.19E-06	7.54E-06	0.00E+00	3.20E-06	1.60E-06	0.00E+00	0.00E+00	1.28E-06	5.89E-10	4.21E-09	0.00E+00	4.80E-09	4.80E-03	0.00E+00	6.97E-05	1.33E-05	0.00E+00
3744637359019	374467	3759019	2.10E-05	2.26E-05	2.17E-05	2.15E-07	4.21E-06	7.58E-06	0.00E+00	3.22E-06	1.61E-06	0.00E+00	0.00E+00	1.29E-06	5.92E-10	4.24E-09	0.00E+00	4.83E-09	4.83E-03	0.00E+00	7.01E-05	1.34E-05	0.00E+00
3744737359019	374477	3759019	2.11E-05	2.27E-05	2.18E-05	2.16E-07	4.23E-06	7.61E-06	0.00E+00	3.23E-06	1.62E-06	0.00E+00	0.00E+00	1.29E-06	5.95E-10	4.25E-09	0.00E+00	4.85E-09	4.85E-03	0.00E+00	7.04E-05	1.34E-05	0.00E+00
3744837359019	374487	3759019	2.12E-05	2.28E-05	2.19E-05	2.16E-07	4.24E-06	7.64E-06	0.00E+00	3.25E-06	1.62E-06	0.00E+00	0.00E+00	1.30E-06	5.97E-10	4.27E-09	0.00E+00	4.87E-09	4.87E-03	0.00E+00	7.07E-05	1.35E-05	0.00E+00
3744937359019	374497	3759019	2.13E-05	2.29E-05	2.20E-05	2.17E-07	4.26E-06	7.66E-06	0.00E+00	3.26E-06	1.63E-06	0.00E+00	0.00E+00	1.30E-06	5.99E-10	4.28E-09	0.00E+00	4.88E-09	4.88E-03	0.00E+00	7.09E-05	1.36E-05	0.00E+00
3745037359019	374507	3759019	2.14E-05	2.30E-05	2.21E-05	2.18E-07	4.27E-06	7.69E-06	0.00E+00	3.27E-06	1.63E-06	0.00E+00	0.00E+00	1.31E-06	6.01E-10	4.30E-09	0.00E+00	4.90E-09	4.90E-03	0.00E+00	7.12E-05	1.36E-05	0.00E+00
3745137359019	374517	3759019	2.14E-05	2.30E-05	2.21E-05	2.18E-07	4.27E-06	7.69E-06	0.00E+00	3.27E-06	1.64E-06	0.00E+00	0.00E+00	1.31E-06	6.01E-10	4.30E-09	0.00E+00	4.90E-09	4.90E-03	0.00E+00	7.12E-05	1.36E-05	0.00E+00
3745237359019	374527	3759019	2.15E-05	2.31E-05	2.22E-05	2.19E-07	4.30E-06	7.74E-06	0.00E+00	3.29E-06	1.64E-06	0.00E+00	0.00E+00	1.32E-06	6.05E-10	4.33E-09	0.00E+00	4.93E-09	4.93E-03	0.00E+00	7.16E-05	1.37E-05	0.00E+00
3745337359019	374537	3759019	2.15E-05	2.31E-05	2.22E-05	2.19E-07	4.30E-06	7.74E-06	0.00E+00	3.29E-06	1.64E-06	0.00E+00	0.00E+00	1.32E-06	6.05E-10	4.33E-09	0.00E+00	4.93E-09	4.93E-03	0.00E+00	7.16E-05	1.37E-05	0.00E+00
3745437359019	374547	3759019	2.15E-05	2.32E-05	2.22E-05	2.20E-07	4.31E-06	7.76E-06	0.00E+00	3.30E-06	1.65E-06	0.00E+00	0.00E+00	1.32E-06	6.06E-10	4.34E-09	0.00E+00	4.94E-09	4.94E-03	0.00E+00	7.18E-05	1.37E-05	0.00E+00
3745537359019	374557	3759019	2.16E-05	2.32E-05	2.23E-05	2.20E-07	4.32E-06	7.77E-06	0.00E+00	3.30E-06	1.65E-06	0.00E+00	0.00E+00	1.32E-06	6.07E-10	4.34E-09	0.00E+00	4.95E-09	4.95E-03	0.00E+00	7.19E-05	1.37E-05	0.00E+00
3745637359019	374567	3759019	2.16E-05	2.32E-05	2.23E-05	2.20E-07	4.32E-06	7.78E-06	0.00E+00	3.31E-06	1.65E-06	0.00E+00	0.00E+00	1.32E-06	6.08E-10	4.35E-09	0.00E+00	4.96E-09	4.96E-03	0.00E+00	7.20E-05	1.38E-05	0.00E+00
3745737359019	374577	3759019	2.16E-05	2.32E-05	2.23E-05	2.21E-07	4.32E-06	7.78E-06	0.00E+00	3.31E-06	1.65E-06	0.00E+00	0.00E+00	1.32E-06	6.08E-10	4.35E-09	0.00E+00	4.96E-09	4.96E-03	0.00E+00	7.20E-05	1.38E-05	0.00E+00
3742227359029	374227	3759029	1.68E-05	1.81E-05	1.74E-05	1.72E-07	3.37E-06	6.06E-06	0.00E+00	2.58E-06	1.29E-06	0.00E+00	0.00E+00	1.03E-06	4.74E-10	3.39E-09	0.00E+00	3.86E-09	3.86E-03	0.00E+00	5.61E-05	1.07E-05	0.00E+00
3742337359029	374237	3759029	1.69E-05	1.82E-05	1.75E-05	1.73E-07	3.39E-06	6.10E-06	0.00E+00	2.59E-06	1.30E-06	0.00E+00	0.00E+00	1.04E-06	4.77E-10	3.41E-09	0.00E+00	3.89E-09	3.89E-03	0.00E+00	5.65E-05	1.08E-05	0.00E+00
3742437359029	374247	3759029	1.71E-05	1.84E-05	1.76E-05	1.74E-07	3.42E-06	6.15E-06	0.00E+00	2.61E-06	1.31E-06	0.00E+00	0.00E+00	1.05E-06	4.80E-10	3.44E-09	0.00E+00	3.92E-09	3.92E-03	0.00E+00	5.69E-05	1.09E-05	0.00E+00
3742537359029	374257	3759029	1.72E-05	1.85E-05	1.77E-05	1.75E-07	3.44E-06	6.19E-06	0.00E+00	2.63E-06	1.32E-06	0.00E+00	0.00E+00	1.05E-06	4.84E-10	3.46E-09	0.00E+00	3.95E-09	3.95E-03	0.00E+00	5.73E-05	1.09E-05	0.00E+00
3742637359029	374267	3759029	1.73E-05	1.86E-05	1.79E-05	1.77E-07	3.46E-06	6.23E-06	0.00E+00	2.65E-06	1.32E-06	0.00E+00	0.00E+00	1.06E-06	4.87E-10	3.48E-09	0.00E+00	3.97E-09	3.97E-03	0.00E+00	5.77E-05	1.10E-05	0.00E+00
3742737359029	374277	3764-05	1.74E-05	1.87E-05	1.80E-05	1.78E-07	3.49E-06	6.27E-06	0.00E+00	2.67E-06	1.33E-06	0.00E+00	0.00E+00	1.07E-06	4.90E-10	3.51E-09	0.00E+00	4.00E-09	4.00E-03	0.00E+00	5.81E-05	1.11E-05	0.00E+00
3742837359029	374287	3759029	1.75E-05	1.89E-05	1.81E-05	1.79E-07	3.51E-06	6.32E-06	0.00E+00	2.68E-06	1.34E-06	0.00E+00	0.00E+00	1.07E-06	4.94E-10	3.53E-09	0.00E+00	4.03E-09	4.03E-03	0.00E+00	5.85E-05	1.12E-05	0.00E+00
3742937359029	374297	3759029	1.77E-05	1.90E-05	1.82E-05	1.80E-07	3.53E-06	6.36E-06	0.00E+00	2.70E-06	1.35E-06	0.00E+00	0.00E+00	1.08E-06	4.97E-10	3.56E-09	0.00E+00	4.05E-09	4.05E-03	0.00E+00	5.88E-05	1.12E-05	0.00E+00
3743037359029	374307	3759029	1.78E-05	1.91E-05	1.84E-05	1.81E-07	3.56E-06	6.40E-06	0.00E+00	2.72E-06	1.36E-06	0.00E+00	0.00E+00	1.09E-06	5.00E-10	3.58E-09	0.00E+00	4.08E-09	4.08E-03	0.00E+00	5.92E-05	1.13E-05	0.00E+00
3743137359029	374317	3759029	1.79E-05	1.92E-05	1.85E-05	1.83E-07	3.58E-06	6.45E-06	0.00E+00	2.74E-06	1.37E-06	0.00E+00	0.00E+00	1.10E-06	5.04E-10	3.60E-09	0.00E+00	4.11E-09	4.11E-03	0.00E+00	5.96E-05	1.14E-05	0.00E+00
3743237359029	374327	3759029	1.80E-05	1.94E-05	1.86E-05	1.84E-07	3.61E-06	6.49E-06	0.00E+00	2.76E-06	1.38E-06	0.00E+00	0.00E+00	1.10E-06	5.07E-10	3.63E-09	0.00E+00	4.14E-09	4.14E-03	0.00E+00	6.00E-05	1.15E-05	0.00E+00
3743337359029	374337	3759029	1.81E-05	1.95E-05	1.87E-05	1.85E-07	3.63E-06	6.53E-06	0.00E+00	2.78E-06	1.39E-06	0.00E+00	0.00E+00	1.11E-06	5.11E-10	3.65E-09	0.00E+00	4.16E-09	4.16E-03	0.00E+00	6.04E-05	1.15E-05	0.00E+00
3743437359029	374347	3759029	1.83E-05	1.98E-05	1.89E-05	1.86E-07	3.65E-06	6.58E-06	0.00E+00	2.79E-06	1.40E-06	0.00E+00	0.00E+00	1.12E-06	5.14E-10	3.68E-09	0.00E+00	4.19E-09	4.19E-03	0.00E+00	6.08E-05	1.16E-05	0.00E+00
3743537359029	374357	3759029	1.84E-05	1.98E-05	1.90E-05	1.88E-07	3.68E-06	6.62E-06	0.00E+00	2.81E-06	1.41E-06	0.00E+00	0.00E+00	1.13E-06	5.17E-10	3.70E-09	0.00E+00	4.22E-09	4.22E-03	0.00E+00	6.12E-05	1.17E-05	0.00E+00
3743637359029	374367	3759029	1.85E-05	1.99E-05	1.91E-05	1.89E-07	3.70E-06	6.66E-06	0.00E+00	2.83E-06	1.42E-06	0.00E+00	0.00E+00	1.13E-06	5.21E-10	3.72E-09	0.00E+00	4.25E-09	4.25E-03	0.00E+00	6.16E-05	1.18E-05	0.00E+00
3743737359029	374377	3759029	1.86E-05	2.00E-05	1.92E-05	1.90E-07	3.72E-06	6.70E-06	0.00E+00	2.85E-06	1.42E-06	0.00E+00	0.00E+00	1.14E-06	5.24E-10	3.75E-09	0.00E+00	4.27E-09	4.27E-03	0.00E+00	6.20E-05	1.19E-05	0.00E+00
3743937359029	374397	3759029	1.88E-05	2.03E-05	1.95E-05	1.92E-07	3.77E-06	6.79E-06	0.00E+00	2.88E-06	1.44E-06	0.00E+00	0.00E+00	1.15E-06	5.30E-10	3.80E-09	0.00E+00	4.33E-09	4.33E-03	0.00E+00	6.28E-05	1.20E-05	0.00E+00
3744037359029	374407	3759029	1.90E-05	2.04E-05	1.96E-05	1.93E-07	3.79E-06	6.83E-06	0.00E+00	2.90E-06	1.45E-06	0.00E+00	0.00E+00	1.16E-06	5.34E-10	3.82E-09	0.00E+00	4.35E-09	4.35E-03	0.00E+00	6.32E-05	1.21E-05	0.00E+00
3744137359029	374417	3759029	1.91E-05	2.05E-05	1.97E-05	1.95E-07	3.81E-06	6.87E-06	0.00E+00	2.92E-06	1.46E-06	0.00E+00	0.00E+00	1.

			SWBuilding Construction		SWGrading	EYBuilding Construction		SWGrading	SWArchitectural Coating	NBBuilding Construction	NBBuilding Construction	NBArchitectural Coating	NBArchitectural Coating	RWBuilding Construction	Child Risk					Overlapping Phases - Maximum GLC			
Unique Identifier	X (UTM)	Y (UTM)	2026	SWDemolition 2026	2026	2026	SWPaving 2027	2027	2027	2026	2027	2026	2027	2026	3rd Trimester	0<2	2<16	Total	per million	2025	2026	2027	2028
3743403759076	374340	3759076	1.38E-05	1.48E-05	1.42E-05	1.41E-07	2.76E-06	4.96E-06	0.00E+00	2.11E-06	1.05E-06	0.00E+00	0.00E+00	8.43E-07	3.88E-10	2.77E-09	0.00E+00	3.16E-09	3.16E-03	0.00E+00	4.59E-05	8.77E-06	0.00E+00
3743503759076	374350	3759076	1.38E-05	1.49E-05	1.43E-05	1.41E-07	2.76E-06	4.97E-06	0.00E+00	2.11E-06	1.06E-06	0.00E+00	0.00E+00	8.46E-07	3.89E-10	2.78E-09	0.00E+00	3.17E-09	3.17E-03	0.00E+00	4.60E-05	8.80E-06	0.00E+00
3743603759076	374360	3759076	1.39E-05	1.49E-05	1.43E-05	1.41E-07	2.77E-06	4.98E-06	0.00E+00	2.12E-06	1.06E-06	0.00E+00	0.00E+00	8.48E-07	3.90E-10	2.79E-09	0.00E+00	3.18E-09	3.18E-03	0.00E+00	4.62E-05	8.82E-06	0.00E+00
3743703759076	374370	3759076	1.39E-05	1.49E-05	1.43E-05	1.42E-07	2.78E-06	5.00E-06	0.00E+00	2.13E-06	1.06E-06	0.00E+00	0.00E+00	8.50E-07	3.91E-10	2.80E-09	0.00E+00	3.19E-09	3.19E-03	0.00E+00	4.63E-05	8.84E-06	0.00E+00
3743803759076	374380	3759076	1.39E-05	1.50E-05	1.44E-05	1.42E-07	2.79E-06	5.02E-06	0.00E+00	2.13E-06	1.07E-06	0.00E+00	0.00E+00	8.53E-07	3.92E-10	2.80E-09	0.00E+00	3.20E-09	3.20E-03	0.00E+00	4.64E-05	8.87E-06	0.00E+00
3743903759076	374390	3759076	1.40E-05	1.50E-05	1.44E-05	1.43E-07	2.80E-06	5.03E-06	0.00E+00	2.14E-06	1.07E-06	0.00E+00	0.00E+00	8.55E-07	3.93E-10	2.81E-09	0.00E+00	3.21E-09	3.21E-03	0.00E+00	4.66E-05	8.90E-06	0.00E+00
3744003759076	374400	3759076	1.40E-05	1.51E-05	1.45E-05	1.43E-07	2.80E-06	5.04E-06	0.00E+00	2.14E-06	1.07E-06	0.00E+00	0.00E+00	8.57E-07	3.94E-10	2.82E-09	0.00E+00	3.21E-09	3.21E-03	0.00E+00	4.67E-05	8.92E-06	0.00E+00
3744103759076	374410	3759076	1.40E-05	1.51E-05	1.45E-05	1.43E-07	2.81E-06	5.05E-06	0.00E+00	2.15E-06	1.07E-06	0.00E+00	0.00E+00	8.59E-07	3.95E-10	2.83E-09	0.00E+00	3.22E-09	3.22E-03	0.00E+00	4.68E-05	8.94E-06	0.00E+00
3744203759076	374420	3759076	1.41E-05	1.51E-05	1.45E-05	1.44E-07	2.81E-06	5.07E-06	0.00E+00	2.15E-06	1.08E-06	0.00E+00	0.00E+00	8.61E-07	3.96E-10	2.83E-09	0.00E+00	3.23E-09	3.23E-03	0.00E+00	4.69E-05	8.96E-06	0.00E+00
3744303759076	374430	3759076	1.41E-05	1.52E-05	1.46E-05	1.44E-07	2.82E-06	5.08E-06	0.00E+00	2.16E-06	1.08E-06	0.00E+00	0.00E+00	8.63E-07	3.97E-10	2.84E-09	0.00E+00	3.24E-09	3.24E-03	0.00E+00	4.70E-05	8.98E-06	0.00E+00
3744403759076	374440	3759076	1.41E-05	1.52E-05	1.46E-05	1.44E-07	2.83E-06	5.09E-06	0.00E+00	2.16E-06	1.08E-06	0.00E+00	0.00E+00	8.65E-07	3.98E-10	2.85E-09	0.00E+00	3.24E-09	3.24E-03	0.00E+00	4.71E-05	9.00E-06	0.00E+00
3744503759076	374450	3759076	1.42E-05	1.52E-05	1.46E-05	1.45E-07	2.83E-06	5.10E-06	0.00E+00	2.17E-06	1.08E-06	0.00E+00	0.00E+00	8.67E-07	3.99E-10	2.85E-09	0.00E+00	3.25E-09	3.25E-03	0.00E+00	4.72E-05	9.02E-06	0.00E+00
3744603759076	374460	3759076	1.42E-05	1.53E-05	1.47E-05	1.45E-07	2.84E-06	5.11E-06	0.00E+00	2.17E-06	1.09E-06	0.00E+00	0.00E+00	8.69E-07	3.99E-10	2.86E-09	0.00E+00	3.26E-09	3.26E-03	0.00E+00	4.73E-05	9.04E-06	0.00E+00
3744703759076	374470	3759076	1.42E-05	1.53E-05	1.47E-05	1.45E-07	2.85E-06	5.12E-06	0.00E+00	2.18E-06	1.09E-06	0.00E+00	0.00E+00	8.71E-07	4.00E-10	2.86E-09	0.00E+00	3.26E-09	3.26E-03	0.00E+00	4.74E-05	9.06E-06	0.00E+00
3744803759076	374480	3759076	1.43E-05	1.53E-05	1.47E-05	1.45E-07	2.85E-06	5.13E-06	0.00E+00	2.18E-06	1.09E-06	0.00E+00	0.00E+00	8.73E-07	4.01E-10	2.87E-09	0.00E+00	3.27E-09	3.27E-03	0.00E+00	4.75E-05	9.07E-06	0.00E+00
3744903759076	374490	3759076	1.43E-05	1.53E-05	1.47E-05	1.46E-07	2.86E-06	5.14E-06	0.00E+00	2.18E-06	1.09E-06	0.00E+00	0.00E+00	8.74E-07	4.02E-10	2.87E-09	0.00E+00	3.28E-09	3.28E-03	0.00E+00	4.76E-05	9.09E-06	0.00E+00
3745003759076	374500	3759076	1.43E-05	1.54E-05	1.48E-05	1.46E-07	2.86E-06	5.15E-06	0.00E+00	2.19E-06	1.09E-06	0.00E+00	0.00E+00	8.75E-07	4.02E-10	2.88E-09	0.00E+00	3.28E-09	3.28E-03	0.00E+00	4.76E-05	9.10E-06	0.00E+00
3745103759076	374510	3759076	1.43E-05	1.53E-05	1.47E-05	1.46E-07	2.86E-06	5.14E-06	0.00E+00	2.18E-06	1.09E-06	0.00E+00	0.00E+00	8.74E-07	4.02E-10	2.87E-09	0.00E+00	3.28E-09	3.28E-03	0.00E+00	4.76E-05	9.09E-06	0.00E+00
3745203759076	374520	3759076	1.43E-05	1.54E-05	1.48E-05	1.46E-07	2.86E-06	5.15E-06	0.00E+00	2.19E-06	1.09E-06	0.00E+00	0.00E+00	8.75E-07	4.02E-10	2.88E-09	0.00E+00	3.28E-09	3.28E-03	0.00E+00	4.76E-05	9.10E-06	0.00E+00
3745303759076	374530	3759076	1.43E-05	1.54E-05	1.48E-05	1.46E-07	2.87E-06	5.16E-06	0.00E+00	2.19E-06	1.10E-06	0.00E+00	0.00E+00	8.77E-07	4.03E-10	2.88E-09	0.00E+00	3.29E-09	3.29E-03	0.00E+00	4.77E-05	9.12E-06	0.00E+00
3745403759076	374540	3759076	1.43E-05	1.54E-05	1.48E-05	1.46E-07	2.87E-06	5.16E-06	0.00E+00	2.20E-06	1.10E-06	0.00E+00	0.00E+00	8.78E-07	4.04E-10	2.89E-09	0.00E+00	3.29E-09	3.29E-03	0.00E+00	4.78E-05	9.13E-06	0.00E+00
3745503759076	374550	3759076	1.44E-05	1.55E-05	1.48E-05	1.47E-07	2.88E-06	5.18E-06	0.00E+00	2.20E-06	1.10E-06	0.00E+00	0.00E+00	8.80E-07	4.04E-10	2.89E-09	0.00E+00	3.30E-09	3.30E-03	0.00E+00	4.79E-05	9.15E-06	0.00E+00
3745603759076	374560	3759076	1.44E-05	1.55E-05	1.49E-05	1.47E-07	2.88E-06	5.19E-06	0.00E+00	2.20E-06	1.10E-06	0.00E+00	0.00E+00	8.82E-07	4.05E-10	2.90E-09	0.00E+00	3.30E-09	3.30E-03	0.00E+00	4.80E-05	9.17E-06	0.00E+00
3745703759076	374570	3759076	1.44E-05	1.55E-05	1.49E-05	1.47E-07	2.89E-06	5.19E-06	0.00E+00	2.21E-06	1.10E-06	0.00E+00	0.00E+00	8.83E-07	4.06E-10	2.90E-09	0.00E+00	3.31E-09	3.31E-03	0.00E+00	4.81E-05	9.18E-06	0.00E+00
3745803759076	374580	3759076	1.45E-05	1.56E-05	1.49E-05	1.48E-07	2.89E-06	5.21E-06	0.00E+00	2.21E-06	1.11E-06	0.00E+00	0.00E+00	8.86E-07	4.07E-10	2.91E-09	0.00E+00	3.32E-09	3.32E-03	0.00E+00	4.82E-05	9.21E-06	0.00E+00
3742503759086	374250	3759086	1.27E-05	1.37E-05	1.31E-05	1.30E-07	2.54E-06	4.58E-06	0.00E+00	1.95E-06	9.73E-07	0.00E+00	0.00E+00	7.79E-07	3.58E-10	2.56E-09	0.00E+00	2.92E-09	2.92E-03	0.00E+00	4.24E-05	8.10E-06	0.00E+00
3742603759086	374260	3759086	1.28E-05	1.37E-05	1.32E-05	1.30E-07	2.55E-06	4.60E-06	0.00E+00	1.95E-06	9.77E-07	0.00E+00	0.00E+00	7.82E-07	3.59E-10	2.57E-09	0.00E+00	2.93E-09	2.93E-03	0.00E+00	4.25E-05	8.13E-06	0.00E+00
3742703759086	374270	3759086	1.28E-05	1.38E-05	1.32E-05	1.31E-07	2.56E-06	4.61E-06	0.00E+00	1.96E-06	9.80E-07	0.00E+00	0.00E+00	7.84E-07	3.61E-10	2.58E-09	0.00E+00	2.94E-09	2.94E-03	0.00E+00	4.27E-05	8.16E-06	0.00E+00
3742803759086	374280	3759086	1.29E-05	1.38E-05	1.33E-05	1.31E-07	2.57E-06	4.63E-06	0.00E+00	1.97E-06	9.83E-07	0.00E+00	0.00E+00	7.87E-07	3.62E-10	2.59E-09	0.00E+00	2.95E-09	2.95E-03	0.00E+00	4.28E-05	8.18E-06	0.00E+00
3742903759086	374290	3759086	1.29E-05	1.39E-05	1.33E-05	1.32E-07	2.58E-06	4.64E-06	0.00E+00	1.97E-06	9.87E-07	0.00E+00	0.00E+00	7.89E-07	3.63E-10	2.60E-09	0.00E+00	2.96E-09	2.96E-03	0.00E+00	4.30E-05	8.21E-06	0.00E+00
3743003759086	374300	3759086	1.29E-05	1.39E-05	1.34E-05	1.32E-07	2.59E-06	4.66E-06	0.00E+00	1.98E-06	9.90E-07	0.00E+00	0.00E+00	7.92E-07	3.64E-10	2.60E-09	0.00E+00	2.97E-09	2.97E-03	0.00E+00	4.31E-05	8.24E-06	0.00E+00
3743103759086	374310	3759086	1.30E-05	1.39E-05	1.34E-05	1.32E-07	2.60E-06	4.67E-06	0.00E+00	1.99E-06	9.93E-07	0.00E+00	0.00E+00	7.94E-07	3.65E-10	2.61E-09	0.00E+00	2.98E-09	2.98E-03	0.00E+00	4.32E-05	8.26E-06	0.00E+00
3743203759086	374320	3759086	1.30E-05	1.40E-05	1.34E-05	1.33E-07	2.60E-06	4.68E-06	0.00E+00	1.99E-06	9.95E-07	0.00E+00	0.00E+00	7.96E-07	3.66E-10	2.62E-09	0.00E+00	2.98E-09	2.98E-03	0.00E+00	4.33E-05	8.28E-06	0.00E+00
3743303759086	374330	3759086	1.30E-05	1.40E-05	1.35E-05	1.33E-07	2.61E-06	4.69E-06	0.00E+00	2.00E-06	9.98E-07	0.00E+00	0.00E+00	7.98E-07	3.67E-10	2.62E-09	0.00E+00	2.99E-09	2.99E-03	0.00E+00	4.34E-05	8.30E-06	0.00E+00
3743403759086	374340	3759086	1.31E-05	1.41E-05	1.35E-05	1.33E-07	2.61E-06	4.71E-06	0.00E+00	2.00E-06	1.00E-06	0.00E+00	0.00E+00	8.00E-07	3.68E-10	2.63E-09	0.00E+00	3.00E-09	3.00E-03	0.00E+00	4.35E-05	8.32E-06	0.00E+00
3743503759086	374350	3759086	1.31E-05	1.41E-05	1.35E-05	1.34E-07	2.62E-06	4.72E-06	0.00E+00	2.00E-06	1.00E-06	0.00E+00	0.00E+00	8.02E-07	3.69E-10	2.64E-09	0.00E+00	3.01E-09	3.01E-03	0.00E+00	4.36E-05	8.34E-06	0.00E+00
3743603759086	374360	3759086	1.31E-05	1.41E-05	1.35E-05	1.34E-07	2.63E-06	4.73E-06	0.00E+00	2.01E-06	1.00E-06	0.00E+00	0.00E+00	8.04E-07	3.69E-10	2.64E-09	0.00E+00	3.01E-09	3.01E-03	0.00E+00	4.37E-05	8.36E-06	0.00E+00
3743703759086	374370	3759086	1.32E-05	1.41E-05	1.36E-05	1.34E-07	2.63E-06	4.74E-06	0.00E+00	2.01E-06	1.01E-06	0.00E+00	0.00E+00	8.05E-07	3.70E-10	2.65E-09	0.00E+00	3.02E-09	3.02E-03	0.00E+00	4.38E-05	8.38E-06	0.00E+00
3743803759086	374380	3759086	1.32E-05	1.42E-05	1.36E-05	1.35E-07	2.64E-06	4.75E-06	0.00E+00	2.02E-06	1.01E-06	0.00E+00	0.00E+00	8.07E-07	3.71E-10	2.65E-09	0.00E+00	3.03E-09	3.03E-03	0.00E+00	4.39E-05	8.39E-06	0.00E+00
3743903759086	374390	3759086	1.32E-05	1.42E-05	1.36E-05	1.35E-07	2.64E-06	4.76E-06	0.00E+00	2.02E-06	1.01E-06	0.00E+00	0.00E+00	8.09E-07	3.72E-10	2.66E-09	0.00E+00	3.03E-09	3.03E-03	0.00E+00	4.40E-05	8.41E-06	0.00E+00
3744003759086	374400	3759086	1.32E-05	1.42E-05	1.37E-05	1.35E-07	2.65E-06	4.77E-06	0.00E+00	2.03E-06	1.01E-06	0.00E+00	0.00E+00	8.10E-07	3.72E-10	2.66E-09	0.00E+00	3.04E-09	3.04E-03	0.00E+00	4.41E-05	8.43E-06	0.00E+00
3744103759086	374410	3759086	1.33E-05	1.43E-05	1.37E-05	1.35E-07	2.65E-06	4.77E-06	0.00E+00	2.03E-06	1.01E-06	0.00E+00	0.00E+00	8.11E-07	3.73E-10	2.67E-09	0.00E+00	3.04E-09	3.04E-03	0.00E+00	4.42E-05	8.44E-06	0.00E+00
3744203759086	374420	3759086	1.33E-05	1.43E-05	1.37E-05	1.35E-07	2.66E-06	4.78E-06	0.00E+00	2.03E-06	1.02E-06	0.00E+00	0.00E+00	8.13E-07	3.74E-10	2.67E-09	0.00E+00	3.05E-09	3.05E-03	0.00E+00	4.42E-05	8.45E-06	0.00E+00
3744303759086	374430	3759086	1.33E-05	1.43E-05	1.37E-05	1.36E-07	2.66E-06	4.79E-06	0.00E+00	2.04E-06	1.02E-06	0.00E+00	0.00E+00	8.14E-07	3.74E-10	2.68E-09	0.00E+00	3.05E-09	3.05E-03	0.00E+00	4.43E-05	8.47E-06	0.00E+00
3744403759086	374440	3759086	1.33E-05	1.43E-05	1.38E-05	1.36E-07	2.66E-06	4.80E-06	0.00E+00	2.04E-06	1.02E-06	0.00E+00	0.00E+00	8.15E-07	3.75E-10	2.68E-09	0.00E+00	3.06E-09	3.06E-03	0.00E+00	4.44E-05	8.48E-06	0.00E+00
3744503759086	374450	3759086	1.33E-05	1.43E-05	1.38E-05	1.36E-07	2.67E-06	4.80E-06	0.00E+00	2.04E-06	1.02E-06	0.00E+00	0.00E+00	8.17E-07	3.75E-10	2.69E-09	0.00E+00	3.06E-09	3.06E-03	0.00E+00	4.45E-05	8.49E-06	0.00E+00
3744603759086	374460	3759086	1.34E-05	1.44E-05	1.38E-05	1.36E-07	2.67E-06	4.81E-06	0.00E+00	2.04E-06	1.02E-06	0.00E+00	0.00E+00	8.18E-07	3.76E-10	2.69E-09	0.00E+00	3.07E-09	3.07E-03	0.00E+00	4.45E-05	8.51E-06	0.00E+00
3744703759086	374470	3759086	1.34E-05	1.44E-05	1.38E-05	1.37E-07	2.68E-06	4.82E-06	0.00E+00	2.05E-06	1.02E-06	0.00E+00	0.00E+00	8.19E-07	3.77E-10	2.69E-09	0.00E+00	3.07E-09	3.07E-03	0.00E+00	4.46E-05	8.52E-06	0.00E+00
3744803759086	374480	3759086	1.34E-05	1.44E-05	1.38E-05	1.37E-07	2.68E-06	4.83E-06	0.00E+00	2.05E-06	1.03E-06	0.00E+00	0.00E+00	8.20E-07	3.77E-10	2.70E-09	0.00E+00	3.08E-09	3.08E-03	0.00E+00	4.47E-05	8.53E-06	0.00E+00
3744903759086	374490	3759086	1.34E-05	1.44E-05	1.38E-05	1.37E-07	2.68E-06	4.83E-06	0.00E+00	2.05E-06	1.03E-06	0.00E+00	0.00E+00	8.21E-07	3.78E-10	2.70E-09	0.00E+00	3.08E-09	3.08E-03	0.00E+00	4.47E-05	8.54E-06	0.00E+00
3745003759086	374500	3759086	1.34E-05	1.44E-05	1.39E-05	1.37E-07	2.68E-06	4.83E-06	0.00E+00	2.05E-06	1.03E-06	0.00E+00	0.00E+00	8.21E-07	3.78E-10	2.70E-09	0.00E+00	3.08E-09	3.08E-03	0.00E+00	4.47E-05	8.54E-06	0.00E+00
3745103759086	374510	3759086	1.34E-05	1.44E-05	1.38E-05	1.37E-07	2.68E-06	4.83E-06	0.00E+00	2.05E-06	1.03E-06	0.00E+00	0.00E+00	8.21E-07	3.77E-10	2.70E-09	0.00E+00	3.08E-09	3.08E-03	0.00E+00	4.47E-05	8.54E-06	0.00E+00
3745203759086	374520	3759086	1.34E-05	1.44E-05	1.39E-05	1.37E-07	2.69E-06	4.83E-06	0.00E+00	2.05E-06	1.03E-06	0.00E+00	0.00E+00	8.22E-07	3.78E-10	2.70E-09	0.00E+00	3.08E-09	3.08E-03	0.00E+00	4.47E-05	8.55E-06	0.00E+00
3745303759086	374530	3759086	1.34E-05	1.45E-05	1.39E-05	1.37E-07	2.69E-06	4.84E-06	0.00E+00	2.06E-06	1.03E-06	0.00E+00	0.00E+00	8.23E-07	3.78E-10	2.71E-09	0.00E+00	3.09E-09	3.09E-03	0.00E+00	4.48E-05	8.56E-06	0.00E+00
3745403759086	374540	3759086	1.35E-05	1.45E-05	1.39E-05	1.37E-07	2.69E-06	4.85E-06	0.00E+00	2.06E-06	1.03E-06	0.00E+00	0.00E+00	8.24E-07	3.79E-10	2.71E-09	0.00E+00	3.09E-09	3.09E-03	0.00E+00	4.49E-05	8.57E-06	0.00E+00
3745503759086	374550	3759086	1.35E-05	1.45E-05	1.39E-05	1.38E-07	2.70E-06	4.85E-06	0.00E+00	2.06E-06	1.03E-06	0.00E+00	0.00E+00	8.25E-07	3.79E-10	2.71E-09	0.00E+00	3.09E-09	3.09E-03	0.00E+00	4.49E-05	8.58E-06	0.00E+00
3745603759086	374560	3759086	1.35E-05	1.45E-05	1.39E-05	1.38E-07	2.70E-06	4.86E-06	0.00E+00	2.07E-06	1.03E-06	0.00E+00	0.00E+00	8.27E-07	3.80E-10	2.72E-09	0.00E+00	3.10E-09	3.10E-03	0.00E+00	4.50E-05	8.60E-06	0.00E+00
3745703759086	374570	3759086	1.35E-05	1.45E-05	1.40E-05	1.38E-07	2.71E-06	4.87E-06	0.00E+00	2.07E-06	1.03E-06	0.00E+00	0.00E+00	8.28E-07	3.81E-10	2.72E-09	0.00E+00	3.10E-09	3.10E-03	0.00E+00	4.51E-05	8.61E-06	0.00E+00
3745803759086	374580	3759086	1.36E-05	1.46E-05	1.40E-05	1.38E-07	2.71E-06	4.89E-06	0.00E+00	2.08E-06	1.04E-06	0.00E+00	0.00E+00	8.31E-07	3.82E-10	2.73E-09	0.00E+00	3.11E-09	3.11E-03	0.00E+00	4.52E-05	8.64E-06	0.00E+00
3742503759096	374250	3759096	1.21E-05	1.31E-05	1.25E-05	1.24E-07	2.43E-06	4.37E-06	0.00E+00	1.86E-06	9.29E-07	0.00E+00	0.00E+00	7.43E-07	3.42E-10	2.44E-09	0.00E+00	2.79E-09	2.79E-03	0.00E+00	4.04E-05	7.73E-06	0.00E+00
3742603759096	374260	3759096	1.21E-05	1.31E-05	1.26E-05	1.24E-07	2.44E-06	4.39E-06	0.00E+00	1.86E-06	9.32E-07	0.00E+00	0.00E+00	7.46E-07	3.43E-10	2.45E-09	0.00E+00	2.79E-09	2.79E-03	0.00E+00	4.06E-05	7.75E-06	0.00E+00
3742703759096	374270	3759096	1.22E-05	1.31E-05	1.26E-05	1.25E-07	2.44E-06	4.40E-06	0.00E+00	1.87E-06	9.35E-07	0.00E+00	0.00E+00	7.48E-07	3.44E-10	2.46E-09	0.00E+00	2.80E-09	2.80E-03	0.00E+00	4.07E-05	7.78E-06	0.00E+00
3742803759096	374280	3759096	1.23E-05	1.32E-05	1.26E-05	1.25E-07	2.45E-06	4.41E-06	0.00E+00	1.88E-06	9.38E-07	0.00E+00	0.00E+00	7.50E-07	3.45E-10	2.47E-09	0.00E+00	2.81E-09	2.81E-03	0.00E+00	4.08E-05	7.80E-06	0.00E+00
3742903759096	374290	3759096	1.23E-05	1.32E-05	1.27E-05	1.25E-07	2.46E-06	4.43E-06	0.00E+00	1.88E-06	9.40E-07	0.00E+00	0.00E+00	7.52E-07	3.46E-10	2.47E-09	0.00E+00	2.82E-09	2.82E-03	0.00E+00	4.09E-05	7.82E-06	0.00E+00
3743003759096	374300	3759096	1.23E-05	1.33E-05	1.27E-05	1.26E-07	2.47E-06	4.44E-06	0.00E+00	1.89E-06	9.43E-07	0.00E+00	0.00E+00	7.54E-07	3.47E-10	2.48E-09	0.00E+00	2.83E-09	2.83E-03	0.00E+00	4.11E-05	7.85E-06	0.00E+00
3743103759096	374310	3759096	1.24E-05	1.33E-05	1.28E-05	1.26E-07	2.47E-06	4.45E-06	0.00E+00	1.89E-06	9.45E-07	0.00E+00	0.00E+00	7.56E-07	3.48E-10	2.49E-09	0.00E+00	2.83E-09	2.83E-03	0.00E+00	4.12E-05	7.86E-06	0.00E+00
3743203759096	374320	3759096	1.24E-05	1.33E-05	1.28E-05	1.26E-07	2.48E-06	4.46E-06	0.00E+00	1.89E-06	9.47E-07	0.00E+00	0.00E+00	7.58E-07	3.48E-10	2.49E-09	0.00E+00	2.84E-09	2.84E-03	0.00E+00	4.12E-05	7.88E-06	0.00E+00
3743303759096	374330	3759096	1.24E-05	1.34E-05	1.28E-05	1.26E-07	2.48E-06	4.46E-06	0.00E+00	1.90E-06	9.49E-07	0.00E+00	0.00E+00	7.59E-07	3.49E-10	2.50E-09	0.00E+00	2.84E-09	2.84E-03	0.00E+00	4.13E-05	7.89E-06	0.00E+00
3743403759096	374340	3759096	1.24E-05	1.34E-05	1.28E-05	1.27E-07	2.49E-06	4.47E-06	0.00E+00	1.90E-06	9.51E-07	0.00E+00	0.00E+00	7.60E-07	3.50E-10	2.50E-09	0.00E+00	2.85E-09	2.85E-03	0.00E+00	4.14E-05	7.91E-06	0.00E+00
3743503759096	374350	3759096	1.24E-05	1.34E-05	1.28E-05	1.27E-07	2.49E-06	4.48E-06	0.00E+00	1.90E-06	9.52E-07	0.00E+00	0.00E+00	7.61E-07	3.50E-10	2.50E-09	0.00E+00	2.85E-09	2.85E-03	0.00E+00	4.14E-05	7.92E-06	0.00E+00
3743603759096	374360	3759096	1.25E-05	1.34E-05	1.29E-05	1.27E-07	2.49E-06	4.49E-06	0.00E+00	1.91E-06	9.53E-07	0.00E+00	0.00E+00	7.63E-07	3.51E-10	2.51E-09	0.00E+00	2.86E-09	2.86E-03	0.00E+00	4.15E-05	7.93E-06	0.00E+00
3743703759096	374370	3759096	1.25E-05	1.34E-05	1.29E-05	1.27E-07	2.50E-06	4.49E-06	0.00E+00	1.91E-06	9.55E-07	0.00E+00	0.00E+00	7.64E-07	3.51E-10	2.51E-09	0.00E+00	2.86E-09	2.86E-03	0.00E+00	4.16E-05	7.94E-06	0.00E+00
3743803759096	374380	3759096	1.25E-05	1.34E-05	1.29E-05	1.28E-07	2.50E-06	4.50E-06	0.00E+00	1.91E-06	9.56E-07	0.00E+00	0.00E+00	7.65E-07	3.52E-10	2.52E-09	0.00E+00	2.87E-09	2.87E-03	0.00E+00	4.16E-05	7.96E-06	0.00E+00
3743903759096	374390	3759096	1.25E-05	1.35E-05	1.29E-05	1.28E-07	2.50E-06	4.51E-06	0.00E+00	1.92E-06	9.58E-07	0.00E+00	0.00E+00	7.66E-07	3.52E-10	2.52E-09	0.00E+00	2.87E-09	2.87E-03	0.00E+00	4.17E-05	7.97E-06	0.00E+00
3744003759096	374400	3759096	1.25E-05	1.35E-05	1.29E-05	1.28E-07	2.51E-06	4.51E-06	0.00E+00	1.92E-06	9.59E-07	0.00E+00	0.00E+00	7.67

			SWBuilding Construction			EYBuilding Construction			SWArchitectural Coating	NBBuilding Construction	NBBuilding Construction	NBArchitectural Coating	NBArchitectural Coating	RWBuilding Construction	Child Risk					Overlapping Phases - Maximum GLC			
Unique Identifier	X (UTM)	Y (UTM)	2026	SWDemolition 2026	SWGrading 2026	2026	SWPaving 2027	SWGrading 2027	2027	2026	2027	2026	2027	2026	3rd Trimester	0<2	2<16	Total	per million	2025	2026	2027	2028
3749693759105	374969	3759105	1.39E-05	1.50E-05	1.44E-05	1.42E-07	2.79E-06	5.02E-06	0.00E+00	2.13E-06	1.07E-06	0.00E+00	0.00E+00	8.53E-07	3.92E-10	2.81E-09	0.00E+00	3.20E-03	3.20E-03	0.00E+00	4.64E-05	8.87E-06	0.00E+00
3749793759105	374979	3759105	1.40E-05	1.51E-05	1.45E-05	1.43E-07	2.80E-06	5.04E-06	0.00E+00	2.14E-06	1.07E-06	0.00E+00	0.00E+00	8.57E-07	3.94E-10	2.82E-09	0.00E+00	3.21E-03	3.21E-03	0.00E+00	4.66E-05	8.91E-06	0.00E+00
3749893759105	374989	3759105	1.41E-05	1.51E-05	1.45E-05	1.44E-07	2.81E-06	5.07E-06	0.00E+00	2.15E-06	1.08E-06	0.00E+00	0.00E+00	8.61E-07	3.96E-10	2.83E-09	0.00E+00	3.23E-03	3.23E-03	0.00E+00	4.69E-05	8.96E-06	0.00E+00
3749993759105	374999	3759105	1.41E-05	1.52E-05	1.46E-05	1.44E-07	2.83E-06	5.09E-06	0.00E+00	2.16E-06	1.08E-06	0.00E+00	0.00E+00	8.65E-07	3.98E-10	2.85E-09	0.00E+00	3.24E-03	3.24E-03	0.00E+00	4.71E-05	9.00E-06	0.00E+00
3750093759105	375009	3759105	1.42E-05	1.53E-05	1.46E-05	1.45E-07	2.84E-06	5.11E-06	0.00E+00	2.17E-06	1.09E-06	0.00E+00	0.00E+00	8.69E-07	3.99E-10	2.86E-09	0.00E+00	3.26E-03	3.26E-03	0.00E+00	4.73E-05	9.03E-06	0.00E+00
3750193759105	375019	3759105	1.42E-05	1.53E-05	1.47E-05	1.45E-07	2.85E-06	5.13E-06	0.00E+00	2.18E-06	1.09E-06	0.00E+00	0.00E+00	8.72E-07	4.01E-10	2.87E-09	0.00E+00	3.27E-03	3.27E-03	0.00E+00	4.75E-05	9.07E-06	0.00E+00
3750293759105	375029	3759105	1.43E-05	1.54E-05	1.47E-05	1.46E-07	2.86E-06	5.15E-06	0.00E+00	2.19E-06	1.09E-06	0.00E+00	0.00E+00	8.75E-07	4.02E-10	2.88E-09	0.00E+00	3.28E-03	3.28E-03	0.00E+00	4.76E-05	9.10E-06	0.00E+00
3750393759105	375039	3759105	1.43E-05	1.54E-05	1.48E-05	1.46E-07	2.87E-06	5.16E-06	0.00E+00	2.19E-06	1.10E-06	0.00E+00	0.00E+00	8.77E-07	4.03E-10	2.88E-09	0.00E+00	3.29E-03	3.29E-03	0.00E+00	4.77E-05	9.12E-06	0.00E+00
3750493759105	375049	3759105	1.44E-05	1.54E-05	1.48E-05	1.47E-07	2.87E-06	5.17E-06	0.00E+00	2.20E-06	1.10E-06	0.00E+00	0.00E+00	8.79E-07	4.04E-10	2.89E-09	0.00E+00	3.30E-03	3.30E-03	0.00E+00	4.78E-05	9.14E-06	0.00E+00
3750593759105	375059	3759105	1.44E-05	1.55E-05	1.49E-05	1.47E-07	2.88E-06	5.18E-06	0.00E+00	2.20E-06	1.10E-06	0.00E+00	0.00E+00	8.80E-07	4.05E-10	2.90E-09	0.00E+00	3.30E-03	3.30E-03	0.00E+00	4.79E-05	9.16E-06	0.00E+00
3750693759105	375069	3759105	1.44E-05	1.55E-05	1.49E-05	1.47E-07	2.88E-06	5.19E-06	0.00E+00	2.20E-06	1.10E-06	0.00E+00	0.00E+00	8.81E-07	4.05E-10	2.90E-09	0.00E+00	3.30E-03	3.30E-03	0.00E+00	4.80E-05	9.17E-06	0.00E+00
3750793759105	375079	3759105	1.44E-05	1.55E-05	1.49E-05	1.47E-07	2.88E-06	5.19E-06	0.00E+00	2.21E-06	1.10E-06	0.00E+00	0.00E+00	8.82E-07	4.05E-10	2.90E-09	0.00E+00	3.31E-03	3.31E-03	0.00E+00	4.80E-05	9.17E-06	0.00E+00
3749693759115	374969	3759115	1.32E-05	1.42E-05	1.36E-05	1.35E-07	2.64E-06	4.75E-06	0.00E+00	2.02E-06	1.01E-06	0.00E+00	0.00E+00	8.07E-07	3.71E-10	2.66E-09	0.00E+00	3.03E-03	3.03E-03	0.00E+00	4.39E-05	8.40E-06	0.00E+00
3749793759115	374979	3759115	1.33E-05	1.43E-05	1.37E-05	1.35E-07	2.65E-06	4.78E-06	0.00E+00	2.03E-06	1.01E-06	0.00E+00	0.00E+00	8.12E-07	3.73E-10	2.67E-09	0.00E+00	3.04E-03	3.04E-03	0.00E+00	4.42E-05	8.44E-06	0.00E+00
3749893759115	374989	3759115	1.33E-05	1.43E-05	1.38E-05	1.36E-07	2.67E-06	4.80E-06	0.00E+00	2.04E-06	1.02E-06	0.00E+00	0.00E+00	8.16E-07	3.75E-10	2.68E-09	0.00E+00	3.06E-03	3.06E-03	0.00E+00	4.44E-05	8.49E-06	0.00E+00
3749993759115	374999	3759115	1.34E-05	1.44E-05	1.38E-05	1.37E-07	2.68E-06	4.83E-06	0.00E+00	2.05E-06	1.02E-06	0.00E+00	0.00E+00	8.21E-07	3.77E-10	2.70E-09	0.00E+00	3.08E-03	3.08E-03	0.00E+00	4.47E-05	8.53E-06	0.00E+00
3750093759115	375009	3759115	1.35E-05	1.45E-05	1.39E-05	1.37E-07	2.69E-06	4.85E-06	0.00E+00	2.06E-06	1.03E-06	0.00E+00	0.00E+00	8.25E-07	3.79E-10	2.71E-09	0.00E+00	3.09E-03	3.09E-03	0.00E+00	4.49E-05	8.58E-06	0.00E+00
3750193759115	375019	3759115	1.35E-05	1.45E-05	1.40E-05	1.38E-07	2.71E-06	4.87E-06	0.00E+00	2.07E-06	1.04E-06	0.00E+00	0.00E+00	8.28E-07	3.81E-10	2.72E-09	0.00E+00	3.11E-03	3.11E-03	0.00E+00	4.51E-05	8.61E-06	0.00E+00
3750293759115	375029	3759115	1.36E-05	1.46E-05	1.40E-05	1.39E-07	2.72E-06	4.89E-06	0.00E+00	2.08E-06	1.04E-06	0.00E+00	0.00E+00	8.32E-07	3.82E-10	2.73E-09	0.00E+00	3.12E-03	3.12E-03	0.00E+00	4.53E-05	8.65E-06	0.00E+00
3750393759115	375039	3759115	1.36E-05	1.47E-05	1.41E-05	1.39E-07	2.73E-06	4.91E-06	0.00E+00	2.09E-06	1.04E-06	0.00E+00	0.00E+00	8.35E-07	3.84E-10	2.75E-09	0.00E+00	3.13E-03	3.13E-03	0.00E+00	4.54E-05	8.68E-06	0.00E+00
3750493759115	375049	3759115	1.37E-05	1.47E-05	1.41E-05	1.40E-07	2.74E-06	4.92E-06	0.00E+00	2.09E-06	1.05E-06	0.00E+00	0.00E+00	8.37E-07	3.85E-10	2.75E-09	0.00E+00	3.14E-03	3.14E-03	0.00E+00	4.56E-05	8.71E-06	0.00E+00
3750593759115	375059	3759115	1.37E-05	1.47E-05	1.42E-05	1.40E-07	2.74E-06	4.94E-06	0.00E+00	2.10E-06	1.05E-06	0.00E+00	0.00E+00	8.39E-07	3.86E-10	2.76E-09	0.00E+00	3.15E-03	3.15E-03	0.00E+00	4.57E-05	8.73E-06	0.00E+00
3750693759115	375069	3759115	1.37E-05	1.48E-05	1.42E-05	1.40E-07	2.75E-06	4.95E-06	0.00E+00	2.10E-06	1.05E-06	0.00E+00	0.00E+00	8.41E-07	3.87E-10	2.77E-09	0.00E+00	3.15E-03	3.15E-03	0.00E+00	4.58E-05	8.75E-06	0.00E+00
3750793759115	375079	3759115	1.38E-05	1.48E-05	1.42E-05	1.40E-07	2.75E-06	4.96E-06	0.00E+00	2.11E-06	1.05E-06	0.00E+00	0.00E+00	8.42E-07	3.87E-10	2.77E-09	0.00E+00	3.16E-03	3.16E-03	0.00E+00	4.59E-05	8.76E-06	0.00E+00
3749693759125	374969	3759125	1.25E-05	1.34E-05	1.29E-05	1.27E-07	2.50E-06	4.49E-06	0.00E+00	1.91E-06	9.55E-07	0.00E+00	0.00E+00	7.64E-07	3.51E-10	2.51E-09	0.00E+00	2.86E-03	2.86E-03	0.00E+00	4.16E-05	7.95E-06	0.00E+00
3749793759125	374979	3759125	1.26E-05	1.35E-05	1.30E-05	1.28E-07	2.51E-06	4.52E-06	0.00E+00	1.92E-06	9.61E-07	0.00E+00	0.00E+00	7.69E-07	3.53E-10	2.53E-09	0.00E+00	2.88E-03	2.88E-03	0.00E+00	4.18E-05	8.00E-06	0.00E+00
3749893759125	374989	3759125	1.26E-05	1.36E-05	1.30E-05	1.29E-07	2.53E-06	4.55E-06	0.00E+00	1.93E-06	9.67E-07	0.00E+00	0.00E+00	7.74E-07	3.56E-10	2.54E-09	0.00E+00	2.90E-03	2.90E-03	0.00E+00	4.21E-05	8.05E-06	0.00E+00
3749993759125	374999	3759125	1.27E-05	1.37E-05	1.31E-05	1.30E-07	2.54E-06	4.58E-06	0.00E+00	1.94E-06	9.72E-07	0.00E+00	0.00E+00	7.78E-07	3.58E-10	2.56E-09	0.00E+00	2.92E-03	2.92E-03	0.00E+00	4.23E-05	8.09E-06	0.00E+00
3750093759125	375009	3759125	1.28E-05	1.37E-05	1.32E-05	1.30E-07	2.56E-06	4.60E-06	0.00E+00	1.96E-06	9.78E-07	0.00E+00	0.00E+00	7.82E-07	3.60E-10	2.57E-09	0.00E+00	2.93E-03	2.93E-03	0.00E+00	4.26E-05	8.14E-06	0.00E+00
3750193759125	375019	3759125	1.28E-05	1.38E-05	1.33E-05	1.31E-07	2.57E-06	4.63E-06	0.00E+00	1.97E-06	9.83E-07	0.00E+00	0.00E+00	7.86E-07	3.62E-10	2.59E-09	0.00E+00	2.95E-03	2.95E-03	0.00E+00	4.28E-05	8.18E-06	0.00E+00
3750293759125	375029	3759125	1.29E-05	1.39E-05	1.33E-05	1.32E-07	2.58E-06	4.65E-06	0.00E+00	1.98E-06	9.88E-07	0.00E+00	0.00E+00	7.90E-07	3.63E-10	2.60E-09	0.00E+00	2.96E-03	2.96E-03	0.00E+00	4.30E-05	8.22E-06	0.00E+00
3750393759125	375039	3759125	1.30E-05	1.39E-05	1.34E-05	1.32E-07	2.59E-06	4.67E-06	0.00E+00	1.98E-06	9.92E-07	0.00E+00	0.00E+00	7.94E-07	3.65E-10	2.61E-09	0.00E+00	2.98E-03	2.98E-03	0.00E+00	4.32E-05	8.25E-06	0.00E+00
3750493759125	375049	3759125	1.30E-05	1.40E-05	1.34E-05	1.33E-07	2.60E-06	4.69E-06	0.00E+00	1.99E-06	9.96E-07	0.00E+00	0.00E+00	7.97E-07	3.66E-10	2.62E-09	0.00E+00	2.99E-03	2.99E-03	0.00E+00	4.34E-05	8.29E-06	0.00E+00
3750593759125	375059	3759125	1.31E-05	1.40E-05	1.35E-05	1.33E-07	2.61E-06	4.70E-06	0.00E+00	2.00E-06	9.99E-07	0.00E+00	0.00E+00	7.99E-07	3.68E-10	2.63E-09	0.00E+00	3.00E-03	3.00E-03	0.00E+00	4.35E-05	8.31E-06	0.00E+00
3750693759125	375069	3759125	1.31E-05	1.41E-05	1.35E-05	1.34E-07	2.62E-06	4.72E-06	0.00E+00	2.00E-06	1.00E-06	0.00E+00	0.00E+00	8.02E-07	3.69E-10	2.64E-09	0.00E+00	3.01E-03	3.01E-03	0.00E+00	4.36E-05	8.34E-06	0.00E+00
3750793759125	375079	3759125	1.31E-05	1.41E-05	1.36E-05	1.34E-07	2.63E-06	4.73E-06	0.00E+00	2.01E-06	1.00E-06	0.00E+00	0.00E+00	8.04E-07	3.70E-10	2.64E-09	0.00E+00	3.01E-03	3.01E-03	0.00E+00	4.38E-05	8.36E-06	0.00E+00
3749693759135	374969	3759135	1.18E-05	1.27E-05	1.22E-05	1.20E-07	2.36E-06	4.25E-06	0.00E+00	1.81E-06	9.04E-07	0.00E+00	0.00E+00	7.23E-07	3.32E-10	2.38E-09	0.00E+00	2.71E-03	2.71E-03	0.00E+00	3.93E-05	7.52E-06	0.00E+00
3749793759135	374979	3759135	1.19E-05	1.28E-05	1.23E-05	1.21E-07	2.38E-06	4.28E-06	0.00E+00	1.82E-06	9.10E-07	0.00E+00	0.00E+00	7.28E-07	3.35E-10	2.39E-09	0.00E+00	2.73E-03	2.73E-03	0.00E+00	3.96E-05	7.57E-06	0.00E+00
3749893759135	374989	3759135	1.20E-05	1.29E-05	1.24E-05	1.22E-07	2.39E-06	4.31E-06	0.00E+00	1.83E-06	9.16E-07	0.00E+00	0.00E+00	7.33E-07	3.37E-10	2.41E-09	0.00E+00	2.75E-03	2.75E-03	0.00E+00	3.99E-05	7.62E-06	0.00E+00
3749993759135	374999	3759135	1.20E-05	1.30E-05	1.24E-05	1.23E-07	2.41E-06	4.34E-06	0.00E+00	1.84E-06	9.22E-07	0.00E+00	0.00E+00	7.37E-07	3.39E-10	2.43E-09	0.00E+00	2.76E-03	2.76E-03	0.00E+00	4.01E-05	7.67E-06	0.00E+00
3750093759135	375009	3759135	1.21E-05	1.30E-05	1.25E-05	1.24E-07	2.42E-06	4.36E-06	0.00E+00	1.85E-06	9.27E-07	0.00E+00	0.00E+00	7.42E-07	3.41E-10	2.44E-09	0.00E+00	2.78E-03	2.78E-03	0.00E+00	4.04E-05	7.72E-06	0.00E+00
3750193759135	375019	3759135	1.21E-05	1.31E-05	1.26E-05	1.24E-07	2.44E-06	4.39E-06	0.00E+00	1.87E-06	9.33E-07	0.00E+00	0.00E+00	7.46E-07	3.43E-10	2.45E-09	0.00E+00	2.80E-03	2.80E-03	0.00E+00	4.06E-05	7.76E-06	0.00E+00
3750293759135	375029	3759135	1.23E-05	1.32E-05	1.27E-05	1.25E-07	2.45E-06	4.41E-06	0.00E+00	1.88E-06	9.38E-07	0.00E+00	0.00E+00	7.50E-07	3.45E-10	2.47E-09	0.00E+00	2.81E-03	2.81E-03	0.00E+00	4.08E-05	7.80E-06	0.00E+00
3750393759135	375039	3759135	1.23E-05	1.32E-05	1.27E-05	1.26E-07	2.46E-06	4.44E-06	0.00E+00	1.89E-06	9.43E-07	0.00E+00	0.00E+00	7.54E-07	3.47E-10	2.48E-09	0.00E+00	2.83E-03	2.83E-03	0.00E+00	4.11E-05	7.84E-06	0.00E+00
3750493759135	375049	3759135	1.24E-05	1.33E-05	1.28E-05	1.26E-07	2.48E-06	4.46E-06	0.00E+00	1.89E-06	9.47E-07	0.00E+00	0.00E+00	7.58E-07	3.48E-10	2.49E-09	0.00E+00	2.84E-03	2.84E-03	0.00E+00	4.12E-05	7.88E-06	0.00E+00
3750593759135	375059	3759135	1.24E-05	1.34E-05	1.28E-05	1.27E-07	2.49E-06	4.48E-06	0.00E+00	1.90E-06	9.51E-07	0.00E+00	0.00E+00	7.61E-07	3.50E-10	2.50E-09	0.00E+00	2.85E-03	2.85E-03	0.00E+00	4.14E-05	7.91E-06	0.00E+00
3750693759135	375069	3759135	1.25E-05	1.34E-05	1.29E-05	1.27E-07	2.50E-06	4.49E-06	0.00E+00	1.91E-06	9.55E-07	0.00E+00	0.00E+00	7.64E-07	3.51E-10	2.51E-09	0.00E+00	2.86E-03	2.86E-03	0.00E+00	4.16E-05	7.94E-06	0.00E+00
3750793759135	375079	3759135	1.25E-05	1.35E-05	1.29E-05	1.28E-07	2.50E-06	4.51E-06	0.00E+00	1.92E-06	9.58E-07	0.00E+00	0.00E+00	7.67E-07	3.52E-10	2.52E-09	0.00E+00	2.87E-03	2.87E-03	0.00E+00	4.17E-05	7.97E-06	0.00E+00
3749793759145	374979	3759145	1.13E-05	1.21E-05	1.16E-05	1.15E-07	2.25E-06	4.05E-06	0.00E+00	1.72E-06	8.61E-07	0.00E+00	0.00E+00	6.89E-07	3.17E-10	2.27E-09	0.00E+00	2.58E-03	2.58E-03	0.00E+00	3.75E-05	7.16E-06	0.00E+00
3749893759145	374989	3759145	1.13E-05	1.22E-05	1.17E-05	1.16E-07	2.27E-06	4.08E-06	0.00E+00	1.73E-06	8.67E-07	0.00E+00	0.00E+00	6.94E-07	3.19E-10	2.28E-09	0.00E+00	2.60E-03	2.60E-03	0.00E+00	3.78E-05	7.22E-06	0.00E+00
3749993759145	374999	3759145	1.14E-05	1.23E-05	1.18E-05	1.16E-07	2.28E-06	4.11E-06	0.00E+00	1.75E-06	8.73E-07	0.00E+00	0.00E+00	6.99E-07	3.21E-10	2.30E-09	0.00E+00	2.62E-03	2.62E-03	0.00E+00	3.80E-05	7.27E-06	0.00E+00
3750093759145	375009	3759145	1.15E-05	1.24E-05	1.19E-05	1.17E-07	2.30E-06	4.14E-06	0.00E+00	1.76E-06	8.79E-07	0.00E+00	0.00E+00	7.03E-07	3.23E-10	2.31E-09	0.00E+00	2.64E-03	2.64E-03	0.00E+00	3.83E-05	7.31E-06	0.00E+00
3750193759145	375019	3759145	1.16E-05	1.24E-05	1.19E-05	1.18E-07	2.31E-06	4.16E-06	0.00E+00	1.77E-06	8.85E-07	0.00E+00	0.00E+00	7.08E-07	3.25E-10	2.33E-09	0.00E+00	2.65E-03	2.65E-03	0.00E+00	3.85E-05	7.36E-06	0.00E+00
3750293759145	375029	3759145	1.16E-05	1.25E-05	1.20E-05	1.19E-07	2.33E-06	4.19E-06	0.00E+00	1.78E-06	8.90E-07	0.00E+00	0.00E+00	7.12E-07	3.27E-10	2.34E-09	0.00E+00	2.67E-03	2.67E-03	0.00E+00	3.88E-05	7.41E-06	0.00E+00
3750393759145	375039	3759145	1.17E-05	1.26E-05	1.21E-05	1.19E-07	2.34E-06	4.21E-06	0.00E+00	1.79E-06	8.95E-07	0.00E+00	0.00E+00	7.16E-07	3.29E-10	2.36E-09	0.00E+00	2.69E-03	2.69E-03	0.00E+00	3.90E-05	7.45E-06	0.00E+00
3750493759145	375049	3759145	1.18E-05	1.26E-05	1.21E-05	1.20E-07	2.35E-06	4.24E-06	0.00E+00	1.80E-06	9.00E-07	0.00E+00	0.00E+00	7.20E-07	3.31E-10	2.37E-09	0.00E+00	2.70E-03	2.70E-03	0.00E+00	3.92E-05	7.49E-06	0.00E+00
3750593759145	375059	3759145	1.18E-05	1.27E-05	1.22E-05	1.21E-07	2.37E-06	4.26E-06	0.00E+00	1.81E-06	9.05E-07	0.00E+00	0.00E+00	7.24E-07	3.33E-10	2.38E-09	0.00E+00	2.71E-03	2.71E-03	0.00E+00	3.94E-05	7.53E-06	0.00E+00
3750693759145	375069	3759145	1.19E-05	1.28E-05	1.23E-05	1.21E-07	2.38E-06	4.28E-06	0.00E+00	1.82E-06	9.09E-07	0.00E+00	0.00E+00	7.27E-07	3.34E-10	2.39E-09	0.00E+00	2.73E-03	2.73E-03	0.00E+00	3.96E-05	7.56E-06	0.00E+00
3750793759145	375079	3759145	1.19E-05	1.28E-05	1.23E-05	1.22E-07	2.39E-06	4.30E-06	0.00E+00	1.83E-06	9.13E-07	0.00E+00	0.00E+00	7.30E-07	3.36E-10	2.40E-09	0.00E+00	2.74E-03	2.74E-03	0.00E+00	3.97E-05	7.59E-06	0.00E+00
3750093759155	375009	3759155	1.09E-05	1.17E-05	1.12E-05	1.11E-07	2.18E-06	3.92E-06	0.00E+00	1.67E-06	8.33E-07	0.00E+00	0.00E+00	6.67E-07	3.06E-10	2.19E-09	0.00E+00	2.50E-03	2.50E-03	0.00E+00	3.63E-05	6.93E-06	0.00E+00
3750193759155	375019	3759155	1.10E-05	1.18E-05	1.13E-05	1.12E-07	2.19E-06	3.95E-06	0.00E+00	1.68E-06	8.39E-07	0.00E+00	0.00E+00	6.71E-07	3.09E-10	2.21E-09	0.00E+00	2.52E-03	2.52E-03	0.00E+00	3.65E-05	6.98E-06	0.00E+00
3750293759155	375029	3759155	1.10E-05	1.19E-05	1.14E-05	1.13E-07	2.21E-06	3.98E-06	0.00E+00	1.69E-06	8.45E-07	0.00E+00	0.00E+00	6.76E-07	3.11E-10	2.22E-09	0.00E+00	2.53E-03	2.53E-03	0.00E+00	3.68E-05	7.03E-06	0.00E+00
3750393759155	375039	3759155	1.11E-05	1.19E-05	1.15E-05	1.13E-07	2.22E-06	4.00E-06	0.00E+00	1.70E-06	8.50E-07	0.00E+00	0.00E+00	6.80E-07	3.13E-10	2.24E-09	0.00E+00	2.55E-03	2.55E-03	0.00E+00	3.70E-05	7.07E-06	0.00E+00
3750493759155	375049	3759155	1.12E-05	1.20E-05	1.15E-05	1.14E-07	2.24E-06	4.02E-06	0.00E+00	1.71E-06	8.55E-07	0.00E+00	0.00E+00	6.84E-07	3.15E-10	2.25E-09	0.00E+00	2.56E-03	2.56E-03	0.00E+00	3.72E-05	7.12E-06	0.00E+00
3750593759155	375059	3759155	1.12E-05	1.21E-05	1.16E-05	1.15E-07	2.25E-06	4.05E-06	0.00E+00	1.72E-06	8.60E-07	0.00E+00	0.00E+00	6.88E-07	3.16E-10	2.26E-09	0.00E+00	2.58E-03	2.58E-03	0.00E+00	3.74E-05	7.16E-06	0.00E+00
3750693759155	375069	3759155	1.13E-05	1.21E-05	1.17E-05	1.15E-07	2.26E-06	4.07E-06	0.00E+00	1.73E-06	8.65E-07	0.00E+00	0.00E+00	6.92E-07	3.18E-10	2.27E-09	0.00E+00	2.59E-03	2.59E-03	0.00E+00	3.76E-05	7.19E-06	0.00E+00
3750793759155	375079	3759155	1.14E-05	1.22E-05	1.17E-05	1.16E-07	2.27E-06	4.09E-06	0.00E+00	1.74E-06	8.69E-07	0.00E+00	0.00E+00	6.95E-07	3.20E-10	2.29E-09	0.00E+00	2.61E-03	2.61E-03	0.00E+00	3.78E-05	7.23E-06	0.00E+00
3750193759165	375019	3759165	1.04E-05	1.07E-05	1.06E-05	1.06E-07	2.08E-06	3.74E-06	0.00E+00	1.59E-06	7.96E-07	0.00E+00	0.00E+00	6.36E-07	2.93E-10	2.09E-09	0.00E+00	2.39E-03	2.39E-03	0.00E+00	3.46E-05	6.62E-06	0.00E+00
3750293759165	375029	3759165	1.05E-05	1.13E-05	1.08E-05	1.07E-07	2.09E-06	3.77E-06	0.00E+00	1.60E-06	8.01E-07	0.00E+00	0.00E+00	6.41E-07	2.95E-10	2.11E-09	0.00E+00	2.40E-03	2.40E-03	0.00E+00	3.49E-05	6.67E-06	0.00E+00
3750393759165	375039	3759165	1.05E-05	1.13E-05	1.09E-05	1.08E-07	2.11E-06	3.80E-06	0.00E+00	1.61E-06	8.07E-07	0.00E+00	0.00E+00	6.45E-07	2.97E-10	2.12E-09	0.00E+00	2.42E-03	2.42E-03	0.00E+00	3.51E-05	6.71E-06	0.00E+00
3750493759165	375049	3759165	1.06E-05	1.14E-05	1.10E-05	1.08E-07	2.12E-06	3.82E-06	0.00E+00	1.62E-06	8.12E-07	0.00E+00	0.00E+00	6.50E-07	2.99E-10	2.14E-09	0.00E+00	2.44E-03	2.44E-03	0.00E+00	3.54E-05	6.76E-06	0.00E+00
3750593759165	375059	3759165	1.07E-05	1.15E-05	1.10E-05	1.09E-07	2.14E-06	3.84E-06	0.00E+00	1.63E-06	8.17E-07	0.00E+00	0.00E+00	6.54E-07	3.01E-10	2.15E-09	0.00E+00	2.45E-03	2.45E-03	0.00E+00	3.56E-05	6.80E-06	0.00E+00
3750693759165	375069	3759165	1.07E-05	1.16E-05	1.11E-05	1.10E-07	2.15E-06	3.87E-06	0.00E+00	1.64E-06	8.22E-07	0.00E+00	0.00E+00	6.58E-07	3.02E-10	2.16E-09	0.00E+00	2.46E-03	2.46E-03	0.00E+00	3.58E-05	6.84E-06	0.00E+00
3750793759165	375079	3759165	1.08E-05	1.16E-05	1.12E-05	1.11E-07	2.16E-06	3.89E-06	0.00E+00	1.65E-06	8.27E-07	0.00E+00	0.00E+00	6.61E-07	3.04E-10	2.18E-09	0.00E+00	2.48E-03	2.48E-03	0.00E+00	3.60E-05	6.88E-06	0.00E+00
3750393759175	375039	3759175	1.00E-05	1.08E-05	1.03E-05	1.02E-07	2.00E-06	3.60E-06	0.00E+00	1.53E-06	7.65E-07	0.00E+00	0.00E+00	6.12

			SWBuilding Construction	SWDemolition	SWGrading	EYBuilding Construction	SWPaving	SWGrading	SWArchitectural Coating	NBBuilding Construction	NBBuilding Construction	NBArchitectural Coating	NBArchitectural Coating	RWBuilding Construction	Child Risk					Overlapping Phases - Maximum GLC			
Unique Identifier	X (UTM)	Y (UTM)	2026	2026	2026	2026	2027	2027	2027	2026	2027	2026	2027	2026	3rd Trimester	0<2	2<16	Total	per million	2025	2026	2027	2028
375144.033758898.03	375144.03	3758898.03	2.18E-05	2.34E-05	2.25E-05	2.22E-07	4.36E-06	7.85E-06	0.00E+00	3.33E-06	1.67E-06	0.00E+00	0.00E+00	1.33E-06	6.13E-10	4.39E-09	0.00E+00	5.00E-09	5.00E-03	0.00E+00	7.26E-05	1.39E-05	0.00E+00
375154.033758898.03	375154.03	3758898.03	2.13E-05	2.29E-05	2.19E-05	2.17E-07	4.25E-06	7.66E-06	0.00E+00	3.25E-06	1.63E-06	0.00E+00	0.00E+00	1.30E-06	5.98E-10	4.28E-09	0.00E+00	4.88E-09	4.88E-03	0.00E+00	7.08E-05	1.35E-05	0.00E+00
375161.033758898.03	375161.03	3758898.03	2.09E-05	2.25E-05	2.16E-05	2.13E-07	4.18E-06	7.53E-06	0.00E+00	3.20E-06	1.60E-06	0.00E+00	0.00E+00	1.28E-06	5.88E-10	4.21E-09	0.00E+00	4.80E-09	4.80E-03	0.00E+00	6.96E-05	1.33E-05	0.00E+00
375028.033758965.03	375028.03	3758965.03	2.56E-05	2.75E-05	2.64E-05	2.61E-07	5.11E-06	9.20E-06	0.00E+00	3.91E-06	1.96E-06	0.00E+00	0.00E+00	1.56E-06	7.19E-10	5.15E-09	0.00E+00	5.86E-09	5.86E-03	0.00E+00	8.52E-05	1.63E-05	0.00E+00
375038.033758965.03	375038.03	3758965.03	2.52E-05	2.71E-05	2.60E-05	2.57E-07	5.04E-06	9.08E-06	0.00E+00	3.86E-06	1.93E-06	0.00E+00	0.00E+00	1.54E-06	7.09E-10	5.07E-09	0.00E+00	5.78E-09	5.78E-03	0.00E+00	8.40E-05	1.60E-05	0.00E+00
375048.033758965.03	375048.03	3758965.03	2.48E-05	2.67E-05	2.56E-05	2.53E-07	4.97E-06	8.94E-06	0.00E+00	3.80E-06	1.90E-06	0.00E+00	0.00E+00	1.52E-06	6.98E-10	5.00E-09	0.00E+00	5.70E-09	5.70E-03	0.00E+00	8.27E-05	1.58E-05	0.00E+00
375058.033758965.03	375058.03	3758965.03	2.44E-05	2.62E-05	2.52E-05	2.49E-07	4.88E-06	8.79E-06	0.00E+00	3.74E-06	1.87E-06	0.00E+00	0.00E+00	1.49E-06	6.87E-10	4.91E-09	0.00E+00	5.60E-09	5.60E-03	0.00E+00	8.13E-05	1.55E-05	0.00E+00
375068.033758965.03	375068.03	3758965.03	2.40E-05	2.58E-05	2.48E-05	2.45E-07	4.80E-06	8.64E-06	0.00E+00	3.67E-06	1.84E-06	0.00E+00	0.00E+00	1.47E-06	6.75E-10	4.83E-09	0.00E+00	5.51E-09	5.51E-03	0.00E+00	7.99E-05	1.53E-05	0.00E+00
375078.033758965.03	375078.03	3758965.03	2.36E-05	2.53E-05	2.43E-05	2.40E-07	4.72E-06	8.49E-06	0.00E+00	3.61E-06	1.80E-06	0.00E+00	0.00E+00	1.44E-06	6.63E-10	4.75E-09	0.00E+00	5.41E-09	5.41E-03	0.00E+00	7.85E-05	1.50E-05	0.00E+00
375028.033758975.03	375028.03	3758975.03	2.48E-05	2.67E-05	2.56E-05	2.53E-07	4.96E-06	8.93E-06	0.00E+00	3.80E-06	1.90E-06	0.00E+00	0.00E+00	1.52E-06	6.98E-10	4.99E-09	0.00E+00	5.69E-09	5.69E-03	0.00E+00	8.26E-05	1.58E-05	0.00E+00
375038.033758975.03	375038.03	3758975.03	2.45E-05	2.63E-05	2.53E-05	2.50E-07	4.90E-06	8.82E-06	0.00E+00	3.75E-06	1.87E-06	0.00E+00	0.00E+00	1.50E-06	6.89E-10	4.93E-09	0.00E+00	5.62E-09	5.62E-03	0.00E+00	8.16E-05	1.56E-05	0.00E+00
375048.033758975.03	375048.03	3758975.03	2.41E-05	2.60E-05	2.49E-05	2.46E-07	4.83E-06	8.69E-06	0.00E+00	3.69E-06	1.85E-06	0.00E+00	0.00E+00	1.48E-06	6.79E-10	4.86E-09	0.00E+00	5.54E-09	5.54E-03	0.00E+00	8.04E-05	1.54E-05	0.00E+00
375058.033758975.03	375058.03	3758975.03	2.38E-05	2.56E-05	2.45E-05	2.43E-07	4.76E-06	8.56E-06	0.00E+00	3.64E-06	1.82E-06	0.00E+00	0.00E+00	1.46E-06	6.69E-10	4.79E-09	0.00E+00	5.46E-09	5.46E-03	0.00E+00	7.92E-05	1.51E-05	0.00E+00
375068.033758975.03	375068.03	3758975.03	2.34E-05	2.52E-05	2.42E-05	2.39E-07	4.68E-06	8.43E-06	0.00E+00	3.58E-06	1.79E-06	0.00E+00	0.00E+00	1.43E-06	6.59E-10	4.71E-09	0.00E+00	5.37E-09	5.37E-03	0.00E+00	7.80E-05	1.49E-05	0.00E+00
375078.033758975.03	375078.03	3758975.03	2.30E-05	2.48E-05	2.38E-05	2.35E-07	4.61E-06	8.30E-06	0.00E+00	3.53E-06	1.76E-06	0.00E+00	0.00E+00	1.41E-06	6.48E-10	4.64E-09	0.00E+00	5.29E-09	5.29E-03	0.00E+00	7.68E-05	1.47E-05	0.00E+00
375028.033758985.03	375028.03	3758985.03	2.42E-05	2.58E-05	2.48E-05	2.45E-07	4.80E-06	8.65E-06	0.00E+00	3.68E-06	1.84E-06	0.00E+00	0.00E+00	1.47E-06	6.76E-10	4.84E-09	0.00E+00	5.51E-09	5.51E-03	0.00E+00	8.00E-05	1.53E-05	0.00E+00
375038.033758985.03	375038.03	3758985.03	2.37E-05	2.55E-05	2.45E-05	2.42E-07	4.75E-06	8.55E-06	0.00E+00	3.63E-06	1.82E-06	0.00E+00	0.00E+00	1.45E-06	6.68E-10	4.78E-09	0.00E+00	5.45E-09	5.45E-03	0.00E+00	7.91E-05	1.51E-05	0.00E+00
375048.033758985.03	375048.03	3758985.03	2.34E-05	2.52E-05	2.42E-05	2.39E-07	4.69E-06	8.44E-06	0.00E+00	3.59E-06	1.79E-06	0.00E+00	0.00E+00	1.44E-06	6.60E-10	4.72E-09	0.00E+00	5.38E-09	5.38E-03	0.00E+00	7.81E-05	1.49E-05	0.00E+00
375058.033758985.03	375058.03	3758985.03	2.31E-05	2.49E-05	2.39E-05	2.36E-07	4.63E-06	8.33E-06	0.00E+00	3.54E-06	1.77E-06	0.00E+00	0.00E+00	1.42E-06	6.51E-10	4.66E-09	0.00E+00	5.31E-09	5.31E-03	0.00E+00	7.71E-05	1.47E-05	0.00E+00
375068.033758985.03	375068.03	3758985.03	2.28E-05	2.45E-05	2.35E-05	2.33E-07	4.56E-06	8.21E-06	0.00E+00	3.49E-06	1.74E-06	0.00E+00	0.00E+00	1.40E-06	6.42E-10	4.59E-09	0.00E+00	5.23E-09	5.23E-03	0.00E+00	7.60E-05	1.45E-05	0.00E+00
375078.033758985.03	375078.03	3758985.03	2.25E-05	2.42E-05	2.32E-05	2.29E-07	4.49E-06	8.09E-06	0.00E+00	3.44E-06	1.72E-06	0.00E+00	0.00E+00	1.38E-06	6.32E-10	4.52E-09	0.00E+00	5.16E-09	5.16E-03	0.00E+00	7.49E-05	1.43E-05	0.00E+00
375028.033758994.03	375028.03	3758994.03	2.33E-05	2.50E-05	2.40E-05	2.38E-07	4.66E-06	8.39E-06	0.00E+00	3.56E-06	1.78E-06	0.00E+00	0.00E+00	1.43E-06	6.55E-10	4.69E-09	0.00E+00	5.34E-09	5.34E-03	0.00E+00	7.76E-05	1.48E-05	0.00E+00
375038.033758994.03	375038.03	3758994.03	2.31E-05	2.48E-05	2.38E-05	2.35E-07	4.62E-06	8.31E-06	0.00E+00	3.53E-06	1.77E-06	0.00E+00	0.00E+00	1.41E-06	6.49E-10	4.65E-09	0.00E+00	5.29E-09	5.29E-03	0.00E+00	7.69E-05	1.47E-05	0.00E+00
375048.033758994.03	375048.03	3758994.03	2.28E-05	2.45E-05	2.35E-05	2.33E-07	4.56E-06	8.21E-06	0.00E+00	3.49E-06	1.75E-06	0.00E+00	0.00E+00	1.40E-06	6.42E-10	4.59E-09	0.00E+00	5.23E-09	5.23E-03	0.00E+00	7.60E-05	1.45E-05	0.00E+00
375058.033758994.03	375058.03	3758994.03	2.25E-05	2.42E-05	2.32E-05	2.30E-07	4.50E-06	8.11E-06	0.00E+00	3.45E-06	1.72E-06	0.00E+00	0.00E+00	1.38E-06	6.34E-10	4.53E-09	0.00E+00	5.17E-09	5.17E-03	0.00E+00	7.50E-05	1.43E-05	0.00E+00
375068.033758994.03	375068.03	3758994.03	2.22E-05	2.39E-05	2.29E-05	2.27E-07	4.45E-06	8.00E-06	0.00E+00	3.40E-06	1.70E-06	0.00E+00	0.00E+00	1.36E-06	6.25E-10	4.47E-09	0.00E+00	5.10E-09	5.10E-03	0.00E+00	7.40E-05	1.41E-05	0.00E+00
375078.033758994.03	375078.03	3758994.03	2.19E-05	2.36E-05	2.26E-05	2.24E-07	4.39E-06	7.89E-06	0.00E+00	3.36E-06	1.68E-06	0.00E+00	0.00E+00	1.34E-06	6.17E-10	4.41E-09	0.00E+00	5.03E-09	5.03E-03	0.00E+00	7.30E-05	1.40E-05	0.00E+00
375100.033758957.03	375100.03	3758957.03	2.30E-05	2.47E-05	2.37E-05	2.34E-07	4.60E-06	8.28E-06	0.00E+00	3.52E-06	1.76E-06	0.00E+00	0.00E+00	1.41E-06	6.47E-10	4.63E-09	0.00E+00	5.27E-09	5.27E-03	0.00E+00	7.66E-05	1.46E-05	0.00E+00
375110.033758957.03	375110.03	3758957.03	2.32E-05	2.49E-05	2.39E-05	2.36E-07	4.64E-06	8.35E-06	0.00E+00	3.55E-06	1.77E-06	0.00E+00	0.00E+00	1.42E-06	6.51E-10	4.66E-09	0.00E+00	5.31E-09	5.31E-03	0.00E+00	7.71E-05	1.47E-05	0.00E+00
375120.033758957.03	375120.03	3758957.03	2.21E-05	2.38E-05	2.28E-05	2.26E-07	4.43E-06	7.97E-06	0.00E+00	3.39E-06	1.69E-06	0.00E+00	0.00E+00	1.35E-06	6.23E-10	4.45E-09	0.00E+00	5.08E-09	5.08E-03	0.00E+00	7.37E-05	1.41E-05	0.00E+00
375130.033758957.03	375130.03	3758957.03	2.17E-05	2.33E-05	2.24E-05	2.21E-07	4.34E-06	7.81E-06	0.00E+00	3.32E-06	1.66E-06	0.00E+00	0.00E+00	1.33E-06	6.10E-10	4.37E-09	0.00E+00	4.98E-09	4.98E-03	0.00E+00	7.23E-05	1.38E-05	0.00E+00
375140.033758957.03	375140.03	3758957.03	2.13E-05	2.29E-05	2.20E-05	2.17E-07	4.25E-06	7.66E-06	0.00E+00	3.25E-06	1.63E-06	0.00E+00	0.00E+00	1.30E-06	5.99E-10	4.28E-09	0.00E+00	4.88E-09	4.88E-03	0.00E+00	7.09E-05	1.35E-05	0.00E+00
375150.033758957.03	375150.03	3758957.03	2.08E-05	2.24E-05	2.15E-05	2.13E-07	4.17E-06	7.51E-06	0.00E+00	3.19E-06	1.60E-06	0.00E+00	0.00E+00	1.28E-06	5.87E-10	4.20E-09	0.00E+00	4.78E-09	4.78E-03	0.00E+00	6.95E-05	1.33E-05	0.00E+00
375160.033758957.03	375160.03	3758957.03	2.04E-05	2.20E-05	2.11E-05	2.09E-07	4.09E-06	7.36E-06	0.00E+00	3.13E-06	1.56E-06	0.00E+00	0.00E+00	1.25E-06	5.75E-10	4.11E-09	0.00E+00	4.69E-09	4.69E-03	0.00E+00	6.81E-05	1.30E-05	0.00E+00
375100.033758967.03	375100.03	3758967.03	2.26E-05	2.43E-05	2.33E-05	2.30E-07	4.52E-06	8.13E-06	0.00E+00	3.45E-06	1.73E-06	0.00E+00	0.00E+00	1.38E-06	6.35E-10	4.54E-09	0.00E+00	5.18E-09	5.18E-03	0.00E+00	7.52E-05	1.44E-05	0.00E+00
375110.033758967.03	375110.03	3758967.03	2.22E-05	2.38E-05	2.29E-05	2.26E-07	4.44E-06	7.99E-06	0.00E+00	3.39E-06	1.70E-06	0.00E+00	0.00E+00	1.36E-06	6.24E-10	4.47E-09	0.00E+00	5.09E-09	5.09E-03	0.00E+00	7.39E-05	1.41E-05	0.00E+00
375120.033758967.03	375120.03	3758967.03	2.18E-05	2.34E-05	2.25E-05	2.22E-07	4.36E-06	7.84E-06	0.00E+00	3.33E-06	1.67E-06	0.00E+00	0.00E+00	1.33E-06	6.13E-10	4.38E-09	0.00E+00	5.00E-09	5.00E-03	0.00E+00	7.26E-05	1.39E-05	0.00E+00
375130.033758967.03	375130.03	3758967.03	2.14E-05	2.30E-05	2.21E-05	2.18E-07	4.28E-06	7.70E-06	0.00E+00	3.27E-06	1.64E-06	0.00E+00	0.00E+00	1.31E-06	6.02E-10	4.30E-09	0.00E+00	4.91E-09	4.91E-03	0.00E+00	7.12E-05	1.36E-05	0.00E+00
375140.033758967.03	375140.03	3758967.03	2.10E-05	2.26E-05	2.17E-05	2.14E-07	4.20E-06	7.56E-06	0.00E+00	3.21E-06	1.61E-06	0.00E+00	0.00E+00	1.28E-06	5.91E-10	4.22E-09	0.00E+00	4.82E-09	4.82E-03	0.00E+00	6.99E-05	1.34E-05	0.00E+00
375150.033758967.03	375150.03	3758967.03	2.06E-05	2.21E-05	2.13E-05	2.10E-07	4.12E-06	7.42E-06	0.00E+00	3.15E-06	1.58E-06	0.00E+00	0.00E+00	1.26E-06	5.80E-10	4.15E-09	0.00E+00	4.73E-09	4.73E-03	0.00E+00	6.86E-05	1.31E-05	0.00E+00
375160.033758967.03	375160.03	3758967.03	2.02E-05	2.17E-05	2.09E-05	2.06E-07	4.04E-06	7.28E-06	0.00E+00	3.09E-06	1.55E-06	0.00E+00	0.00E+00	1.24E-06	5.69E-10	4.07E-09	0.00E+00	4.64E-09	4.64E-03	0.00E+00	6.73E-05	1.29E-05	0.00E+00
375100.033758977.03	375100.03	3758977.03	2.21E-05	2.38E-05	2.28E-05	2.26E-07	4.42E-06	7.96E-06	0.00E+00	3.38E-06	1.69E-06	0.00E+00	0.00E+00	1.35E-06	6.22E-10	4.45E-09	0.00E+00	5.08E-09	5.08E-03	0.00E+00	7.37E-05	1.41E-05	0.00E+00
375110.033758977.03	375110.03	3758977.03	2.18E-05	2.34E-05	2.25E-05	2.22E-07	4.35E-06	7.83E-06	0.00E+00	3.33E-06	1.66E-06	0.00E+00	0.00E+00	1.33E-06	6.12E-10	4.38E-09	0.00E+00	4.99E-09	4.99E-03	0.00E+00	7.25E-05	1.39E-05	0.00E+00
375120.033758977.03	375120.03	3758977.03	2.14E-05	2.30E-05	2.21E-05	2.18E-07	4.28E-06	7.70E-06	0.00E+00	3.27E-06	1.64E-06	0.00E+00	0.00E+00	1.31E-06	6.02E-10	4.31E-09	0.00E+00	4.91E-09	4.91E-03	0.00E+00	7.13E-05	1.36E-05	0.00E+00
375130.033758977.03	375130.03	3758977.03	2.10E-05	2.26E-05	2.17E-05	2.15E-07	4.21E-06	7.57E-06	0.00E+00	3.22E-06	1.61E-06	0.00E+00	0.00E+00	1.29E-06	5.92E-10	4.23E-09	0.00E+00	4.82E-09	4.82E-03	0.00E+00	7.01E-05	1.34E-05	0.00E+00
375140.033758977.03	375140.03	3758977.03	2.07E-05	2.22E-05	2.13E-05	2.11E-07	4.13E-06	7.44E-06	0.00E+00	3.16E-06	1.58E-06	0.00E+00	0.00E+00	1.26E-06	5.81E-10	4.16E-09	0.00E+00	4.74E-09	4.74E-03	0.00E+00	6.88E-05	1.32E-05	0.00E+00
375150.033758977.03	375150.03	3758977.03	2.03E-05	2.18E-05	2.10E-05	2.07E-07	4.06E-06	7.31E-06	0.00E+00	3.11E-06	1.55E-06	0.00E+00	0.00E+00	1.24E-06	5.71E-10	4.09E-09	0.00E+00	4.66E-09	4.66E-03	0.00E+00	6.76E-05	1.29E-05	0.00E+00
375160.033758977.03	375160.03	3758977.03	1.99E-05	2.14E-05	2.06E-05	2.03E-07	3.99E-06	7.18E-06	0.00E+00	3.05E-06	1.53E-06	0.00E+00	0.00E+00	1.22E-06	5.61E-10	4.01E-09	0.00E+00	4.58E-09	4.58E-03	0.00E+00	6.64E-05	1.27E-05	0.00E+00
375100.033758987.03	375100.03	3758987.03	2.16E-05	2.33E-05	2.23E-05	2.21E-07	4.33E-06	7.79E-06	0.00E+00	3.31E-06	1.65E-06	0.00E+00	0.00E+00	1.32E-06	6.09E-10	4.35E-09	0.00E+00	4.96E-09	4.96E-03	0.00E+00	7.21E-05	1.38E-05	0.00E+00
375110.033758987.03	375110.03	3758987.03	2.13E-05	2.29E-05	2.20E-05	2.17E-07	4.26E-06	7.67E-06	0.00E+00	3.26E-06	1.63E-06	0.00E+00	0.00E+00	1.30E-06	5.99E-10	4.29E-09	0.00E+00	4.89E-09	4.89E-03	0.00E+00	7.10E-05	1.36E-05	0.00E+00
375120.033758987.03	375120.03	3758987.03	2.10E-05	2.25E-05	2.16E-05	2.14E-07	4.19E-06	7.55E-06	0.00E+00	3.21E-06	1.60E-06	0.00E+00	0.00E+00	1.28E-06	5.90E-10	4.22E-09	0.00E+00	4.81E-09	4.81E-03	0.00E+00	6.99E-05	1.33E-05	0.00E+00
375130.033758987.03	375130.03	3758987.03	2.06E-05	2.22E-05	2.13E-05	2.11E-07	4.13E-06	7.43E-06	0.00E+00	3.16E-06	1.58E-06	0.00E+00	0.00E+00	1.26E-06	5.81E-10	4.15E-09	0.00E+00	4.73E-09	4.73E-03	0.00E+00	6.87E-05	1.31E-05	0.00E+00
375140.033758987.03	375140.03	3758987.03	2.03E-05	2.18E-05	2.10E-05	2.07E-07	4.06E-06	7.31E-06	0.00E+00	3.11E-06	1.55E-06	0.00E+00	0.00E+00	1.24E-06	5.71E-10	4.09E-09	0.00E+00	4.66E-09	4.66E-03	0.00E+00	6.76E-05	1.29E-05	0.00E+00
375150.033758987.03	375150.03	3758987.03	2.00E-05	2.15E-05	2.06E-05	2.04E-07	3.99E-06	7.19E-06	0.00E+00	3.06E-06	1.53E-06	0.00E+00	0.00E+00	1.22E-06	5.62E-10	4.02E-09	0.00E+00	4.58E-09	4.58E-03	0.00E+00	6.65E-05	1.27E-05	0.00E+00
375160.033758987.03	375160.03	3758987.03	1.96E-05	2.11E-05	2.03E-05	2.00E-07	3.93E-06	7.07E-06	0.00E+00	3.00E-06	1.50E-06	0.00E+00	0.00E+00	1.20E-06	5.52E-10	3.95E-09	0.00E+00	4.50E-09	4.50E-03	0.00E+00	6.54E-05	1.25E-05	0.00E+00
375100.033758994.03	375100.03	3758994.03	2.13E-05	2.29E-05	2.19E-05	2.17E-07	4.25E-06	7.66E-06	0.00E+00	3.25E-06	1.63E-06	0.00E+00	0.00E+00	1.30E-06	5.98E-10	4.28E-09	0.00E+00	4.88E-09	4.88E-03	0.00E+00	7.08E-05	1.35E-05	0.00E+00
375110.033758994.03	375110.03	3758994.03	2.10E-05	2.25E-05	2.16E-05	2.14E-07	4.19E-06	7.55E-06	0.00E+00	3.21E-06	1.60E-06	0.00E+00	0.00E+00	1.28E-06	5.90E-10	4.22E-09	0.00E+00	4.81E-09	4.81E-03	0.00E+00	6.98E-05	1.33E-05	0.00E+00
375120.033758994.03	375120.03	3758994.03	2.06E-05	2.22E-05	2.13E-05	2.11E-07	4.13E-06	7.43E-06	0.00E+00	3.16E-06	1.58E-06	0.00E+00	0.00E+00	1.26E-06	5.81E-10	4.16E-09	0.00E+00	4.74E-09	4.74E-03	0.00E+00	6.88E-05	1.31E-05	0.00E+00
375130.033758994.03	375130.03	3758994.03	2.03E-05	2.19E-05	2.10E-05	2.07E-07	4.07E-06	7.32E-06	0.00E+00	3.11E-06	1.56E-06	0.00E+00	0.00E+00	1.24E-06	5.72E-10	4.09E-09	0.00E+00	4.67E-09	4.67E-03	0.00E+00	6.78E-05	1.29E-05	0.00E+00
375140.033758994.03	375140.03	3758994.03	2.00E-05	2.15E-05	2.07E-05	2.04E-07	4.01E-06	7.21E-06	0.00E+00	3.06E-06	1.53E-06	0.00E+00	0.00E+00	1.23E-06	5.64E-10	4.03E-09	0.00E+00	4.60E-09	4.60E-03	0.00E+00	6.67E-05	1.27E-05	0.00E+00
375150.033758994.03	375150.03	3758994.03	1.97E-05	2.12E-05	2.03E-05	2.01E-07	3.94E-06	7.10E-06	0.00E+00	3.02E-06	1.51E-06	0.00E+00	0.00E+00	1.21E-06	5.55E-10	3.97E-09	0.00E+00	4.52E-09	4.52E-03	0.00E+00	6.57E-05	1.25E-05	0.00E+00
375160.033758994.03	375160.03	3758994.03	1.94E-05	2.09E-05	2.00E-05	1.98E-07	3.88E-06	6.98E-06	0.00E+00	2.97E-06	1.48E-06	0.00E+00	0.00E+00	1.19E-06	5.46E-10	3.91E-09	0.00E+00	4.45E-09	4.45E-03	0.00E+00	6.46E-05	1.23E-05	0.00E+00
374854.033758491.03	374854.03	3758491.03	8.36E-06	8.99E-06	8.63E-06	8.53E-08	1.67E-06	3.01E-06	0.00E+00	1.28E-06	6.40E-07	0.00E+00	0.00E+00	5.12E-07	2.35E-10	1.68E-09	0.00E+00	1.92E-09	1.92E-03	0.00E+00	2.79E-05	5.32E-06	0.00E+00
374859.033758491.03	374859.03	3758491.03	8.27E-06	8.90E-06	8.54E-06	8.44E-08	1.66E-06	2.98E-06	0.00E+00	1.27E-06	6.33E-07	0.00E+00	0.00E+00	5.07E-07	2.33E-10	1.67E-09	0.00E+00	1.90E-09	1.90E-03	0.00E+00	2.76E-05	5.27E-06	0.00E+00
374864.033758491.03	374864.03	3758491.03	8.19E-06	8.81E-06	8.46E-06	8.36E-08	1.64E-06	2.95E-06	0.00E+00	1.25E-06	6.27E-07	0.00E+00	0.00E+00	5.01E-07	2.31E-10	1.65E-09	0.00E+00	1.88E-09	1.88E-03	0.00E+00	2.73E-05	5.21E-06	0.00E+00
374869.033758491.03	374869.03	3758491.03	8.11E-06	8.72E-06	8.37E-06	8.27E-08	1.62E-06	2.92E-06	0.00E+00	1.24E-06	6.20E-07	0.00E+00	0.00E+00	4.96E-07	2.28E-10	1.63E-09	0.00E+00	1.86E-09	1.86E-03	0.00E+00	2.70E-05	5.16E-06	0.00E+00
374874.033758491.03	374874.03	3758491.03	8.03E-06	8.63E-06	8.29E-06	8.19E-08	1.61E-06	2.89E-06	0.00E+00	1.23E-06	6.14E-07	0.00E+00	0.00E+00	4.91E-07	2.26E-10	1.62E-09	0.00E+00	1.84E-09	1.84E-03	0.00E+00	2.67E-05	5.11E-06	0.00E+00
374879.033758491.03	374879.03	3758491.03	6.55E-06	8.20E-06	8.11E-06	7.98E-08	1.58E-06	2.86E-06	0.00E+00	1.22E-06	6.08E-07	0.00E+00	0.00E+00	4.87E-07	2.24E-10	1.60E-09	0.00E+00	1.82E-09	1.82E-03	0.00E+00	2.65E-05	5.06E-06	0.00E+00
374884.033758491.03	374884.03	3758491.03	7.87E-06	8.46E-06	8.12E-06	8.03E-08	1.57E-06	2.83E-06	0.00E+00	1.20E-06	6.02E-07	0.00E+00	0.00E+00	4.82E-07	2.21E-10	1.58E-09	0.00E+00	1.81E-09	1.81E-03	0.00E+00	2.62E-05	5.01E-06	0.00E+00
374889.033758491.03	374889.03	3758491.03	7.79E-06	8.38E-06	8.04E-06	7.95E-08	1.56E-06	2.81E-06	0.00E+00	1.19E-06	5.96E-07	0.00E+00	0.00E+00	4.77E-07	2.19E-10	1.57E-09	0.00E+00	1.79E-09	1.79E-03	0.00E+00	2.60E-05	4.96E-06	0.00E+00
374894.033758491.03	374894.03	3758491.03	7.72E-06	8.30E-06	7.97E-06	7.87E-08	1.54E-06	2.78E-06	0.00E+00	1.18E-06	5.91E-07	0.00E+00	0.00E+00	4.72E-07	2.17E-10	1.55E-09	0.00E+00	1.77E-09	1.77E-03	0.00E+00	2.57E-05	4.91E-06	0.00E+00
374899.033758491.03	374899.03	3758491.03	7.64E-06	8.22E-06	7.89E-06	7.80E-08	1.53E-06	2.75E-06	0.00E+00	1.17E-06	5.85E-07	0.00E+00	0.00E+00	4.68E-07	2.15E-10	1.54E-09	0.00E+00	1.75E-09	1.75E-03	0.00E+00	2.55E-05	4.87E-06	0.00E+00
374904.033758491.03	374904.03	3758491.03	7.57E-06	8.

		SWBuilding Construction		EYBuilding Construction		SWArchitectural Coating	NBBuilding Construction	NBBuilding Construction	NBArchitectural Coating	NBArchitectural Coating	RWBuilding Construction	Child Risk					Overlapping Phases - Maximum GLC			
Unique Identifier	X (UTM)	Y (UTM)	2026	SWDemolition 2026	SWGrading 2026	2026	SWPaving 2027	SWGrading 2027	2027	2026	2027	2026	2027	2026	3rd Trimester	0<2	2<16	Total	per million	2025	2026	2027	2028
374939.03375809.03	374939.03	3758509.03	7.78E-06	8.37E-06	8.03E-06	7.94E-08	1.56E-06	2.80E-06	0.00E+00	1.19E-06	5.95E-07	0.00E+00	0.00E+00	4.76E-07	2.19E-10	1.57E-09	0.00E+00	1.79E-09	1.79E-03	0.00E+00	2.59E-05	4.95E-06	0.00E+00
374944.03375809.03	374944.03	3758509.03	7.77E-06	8.36E-06	8.03E-06	7.93E-08	1.56E-06	2.80E-06	0.00E+00	1.19E-06	5.95E-07	0.00E+00	0.00E+00	4.76E-07	2.19E-10	1.57E-09	0.00E+00	1.78E-09	1.78E-03	0.00E+00	2.59E-05	4.95E-06	0.00E+00
374949.03375809.03	374949.03	3758509.03	7.77E-06	8.36E-06	8.02E-06	7.93E-08	1.56E-06	2.80E-06	0.00E+00	1.19E-06	5.95E-07	0.00E+00	0.00E+00	4.76E-07	2.19E-10	1.56E-09	0.00E+00	1.78E-09	1.78E-03	0.00E+00	2.59E-05	4.95E-06	0.00E+00
374954.03375809.03	374954.03	3758509.03	7.71E-06	8.29E-06	7.96E-06	7.87E-08	1.54E-06	2.78E-06	0.00E+00	1.18E-06	5.90E-07	0.00E+00	0.00E+00	4.72E-07	2.17E-10	1.55E-09	0.00E+00	1.77E-09	1.77E-03	0.00E+00	2.57E-05	4.91E-06	0.00E+00
374849.03375814.03	374849.03	3758514.03	9.33E-06	1.00E-05	9.64E-06	9.52E-08	1.87E-06	3.36E-06	0.00E+00	1.43E-06	7.14E-07	0.00E+00	0.00E+00	5.71E-07	2.63E-10	1.88E-09	0.00E+00	2.14E-09	2.14E-03	0.00E+00	3.11E-05	5.94E-06	0.00E+00
374854.03375814.03	374854.03	3758514.03	9.24E-06	9.94E-06	9.54E-06	9.43E-08	1.85E-06	3.33E-06	0.00E+00	1.41E-06	7.07E-07	0.00E+00	0.00E+00	5.66E-07	2.60E-10	1.86E-09	0.00E+00	2.12E-09	2.12E-03	0.00E+00	3.08E-05	5.88E-06	0.00E+00
374859.03375814.03	374859.03	3758514.03	9.14E-06	9.83E-06	9.43E-06	9.32E-08	1.83E-06	3.29E-06	0.00E+00	1.40E-06	6.99E-07	0.00E+00	0.00E+00	5.59E-07	2.57E-10	1.84E-09	0.00E+00	2.10E-09	2.10E-03	0.00E+00	3.04E-05	5.82E-06	0.00E+00
374864.03375814.03	374864.03	3758514.03	9.04E-06	9.72E-06	9.33E-06	9.22E-08	1.81E-06	3.25E-06	0.00E+00	1.38E-06	6.92E-07	0.00E+00	0.00E+00	5.53E-07	2.54E-10	1.82E-09	0.00E+00	2.07E-09	2.07E-03	0.00E+00	3.01E-05	5.75E-06	0.00E+00
374869.03375814.03	374869.03	3758514.03	8.94E-06	9.61E-06	9.23E-06	9.12E-08	1.79E-06	3.22E-06	0.00E+00	1.37E-06	6.84E-07	0.00E+00	0.00E+00	5.47E-07	2.52E-10	1.80E-09	0.00E+00	2.05E-09	2.05E-03	0.00E+00	2.98E-05	5.69E-06	0.00E+00
374874.03375814.03	374874.03	3758514.03	8.84E-06	9.51E-06	9.13E-06	9.02E-08	1.77E-06	3.19E-06	0.00E+00	1.35E-06	6.77E-07	0.00E+00	0.00E+00	5.41E-07	2.49E-10	1.78E-09	0.00E+00	2.03E-09	2.03E-03	0.00E+00	2.95E-05	5.63E-06	0.00E+00
374879.03375814.03	374879.03	3758514.03	8.75E-06	9.41E-06	9.04E-06	8.93E-08	1.75E-06	3.15E-06	0.00E+00	1.34E-06	6.70E-07	0.00E+00	0.00E+00	5.36E-07	2.46E-10	1.76E-09	0.00E+00	2.01E-09	2.01E-03	0.00E+00	2.92E-05	5.57E-06	0.00E+00
374884.03375814.03	374884.03	3758514.03	8.66E-06	9.31E-06	8.94E-06	8.84E-08	1.73E-06	3.12E-06	0.00E+00	1.33E-06	6.63E-07	0.00E+00	0.00E+00	5.30E-07	2.44E-10	1.74E-09	0.00E+00	1.99E-09	1.99E-03	0.00E+00	2.89E-05	5.51E-06	0.00E+00
374889.03375814.03	374889.03	3758514.03	8.57E-06	9.22E-06	8.85E-06	8.75E-08	1.71E-06	3.09E-06	0.00E+00	1.31E-06	6.56E-07	0.00E+00	0.00E+00	5.25E-07	2.41E-10	1.73E-09	0.00E+00	1.97E-09	1.97E-03	0.00E+00	2.86E-05	5.46E-06	0.00E+00
374894.03375814.03	374894.03	3758514.03	8.48E-06	9.12E-06	8.76E-06	8.66E-08	1.70E-06	3.06E-06	0.00E+00	1.30E-06	6.49E-07	0.00E+00	0.00E+00	5.19E-07	2.39E-10	1.71E-09	0.00E+00	1.95E-09	1.95E-03	0.00E+00	2.83E-05	5.40E-06	0.00E+00
374899.03375814.03	374899.03	3758514.03	8.39E-06	9.03E-06	8.66E-06	8.56E-08	1.68E-06	3.02E-06	0.00E+00	1.28E-06	6.42E-07	0.00E+00	0.00E+00	5.14E-07	2.36E-10	1.69E-09	0.00E+00	1.93E-09	1.93E-03	0.00E+00	2.80E-05	5.34E-06	0.00E+00
374904.03375814.03	374904.03	3758514.03	8.30E-06	8.93E-06	8.57E-06	8.47E-08	1.66E-06	2.99E-06	0.00E+00	1.27E-06	6.35E-07	0.00E+00	0.00E+00	5.08E-07	2.34E-10	1.67E-09	0.00E+00	1.91E-09	1.91E-03	0.00E+00	2.77E-05	5.29E-06	0.00E+00
374909.03375814.03	374909.03	3758514.03	8.22E-06	8.84E-06	8.49E-06	8.39E-08	1.64E-06	2.96E-06	0.00E+00	1.26E-06	6.29E-07	0.00E+00	0.00E+00	5.03E-07	2.31E-10	1.66E-09	0.00E+00	1.89E-09	1.89E-03	0.00E+00	2.74E-05	5.23E-06	0.00E+00
374914.03375814.03	374914.03	3758514.03	8.14E-06	8.75E-06	8.40E-06	8.30E-08	1.63E-06	2.93E-06	0.00E+00	1.25E-06	6.23E-07	0.00E+00	0.00E+00	4.98E-07	2.29E-10	1.64E-09	0.00E+00	1.87E-09	1.87E-03	0.00E+00	2.71E-05	5.18E-06	0.00E+00
374919.03375814.03	374919.03	3758514.03	8.12E-06	8.73E-06	8.38E-06	8.28E-08	1.62E-06	2.92E-06	0.00E+00	1.24E-06	6.21E-07	0.00E+00	0.00E+00	4.97E-07	2.28E-10	1.63E-09	0.00E+00	1.86E-09	1.86E-03	0.00E+00	2.70E-05	5.17E-06	0.00E+00
374924.03375814.03	374924.03	3758514.03	8.04E-06	8.65E-06	8.30E-06	8.20E-08	1.61E-06	2.90E-06	0.00E+00	1.23E-06	6.15E-07	0.00E+00	0.00E+00	4.92E-07	2.26E-10	1.62E-09	0.00E+00	1.85E-09	1.85E-03	0.00E+00	2.68E-05	5.12E-06	0.00E+00
374929.03375814.03	374929.03	3758514.03	8.02E-06	8.63E-06	8.28E-06	8.19E-08	1.61E-06	2.89E-06	0.00E+00	1.23E-06	6.14E-07	0.00E+00	0.00E+00	4.91E-07	2.26E-10	1.62E-09	0.00E+00	1.84E-09	1.84E-03	0.00E+00	2.67E-05	5.11E-06	0.00E+00
374934.03375814.03	374934.03	3758514.03	8.01E-06	8.62E-06	8.27E-06	8.17E-08	1.60E-06	2.89E-06	0.00E+00	1.23E-06	6.13E-07	0.00E+00	0.00E+00	4.90E-07	2.25E-10	1.61E-09	0.00E+00	1.84E-09	1.84E-03	0.00E+00	2.67E-05	5.10E-06	0.00E+00
374939.03375814.03	374939.03	3758514.03	7.94E-06	8.54E-06	8.20E-06	8.10E-08	1.59E-06	2.86E-06	0.00E+00	1.22E-06	6.08E-07	0.00E+00	0.00E+00	4.86E-07	2.24E-10	1.60E-09	0.00E+00	1.82E-09	1.82E-03	0.00E+00	2.65E-05	5.06E-06	0.00E+00
374944.03375814.03	374944.03	3758514.03	7.94E-06	8.53E-06	8.19E-06	8.10E-08	1.59E-06	2.86E-06	0.00E+00	1.21E-06	6.07E-07	0.00E+00	0.00E+00	4.86E-07	2.23E-10	1.60E-09	0.00E+00	1.82E-09	1.82E-03	0.00E+00	2.64E-05	5.05E-06	0.00E+00
374949.03375814.03	374949.03	3758514.03	7.93E-06	8.53E-06	8.19E-06	8.09E-08	1.59E-06	2.86E-06	0.00E+00	1.21E-06	6.07E-07	0.00E+00	0.00E+00	4.86E-07	2.23E-10	1.60E-09	0.00E+00	1.82E-09	1.82E-03	0.00E+00	2.64E-05	5.05E-06	0.00E+00
374954.03375814.03	374954.03	3758514.03	7.87E-06	8.46E-06	8.12E-06	8.03E-08	1.57E-06	2.83E-06	0.00E+00	1.20E-06	6.02E-07	0.00E+00	0.00E+00	4.82E-07	2.21E-10	1.58E-09	0.00E+00	1.81E-09	1.81E-03	0.00E+00	2.62E-05	5.01E-06	0.00E+00
374849.03375819.03	374849.03	3758519.03	9.55E-06	1.03E-05	9.86E-06	9.74E-08	1.91E-06	3.44E-06	0.00E+00	1.46E-06	7.31E-07	0.00E+00	0.00E+00	5.85E-07	2.69E-10	1.92E-09	0.00E+00	2.19E-09	2.19E-03	0.00E+00	3.18E-05	6.08E-06	0.00E+00
374854.03375819.03	374854.03	3758519.03	9.45E-06	1.02E-05	9.76E-06	9.64E-08	1.89E-06	3.40E-06	0.00E+00	1.45E-06	7.23E-07	0.00E+00	0.00E+00	5.79E-07	2.66E-10	1.90E-09	0.00E+00	2.17E-09	2.17E-03	0.00E+00	3.15E-05	6.02E-06	0.00E+00
374859.03375819.03	374859.03	3758519.03	9.35E-06	1.01E-05	9.65E-06	9.54E-08	1.87E-06	3.37E-06	0.00E+00	1.43E-06	7.15E-07	0.00E+00	0.00E+00	5.72E-07	2.63E-10	1.88E-09	0.00E+00	2.15E-09	2.15E-03	0.00E+00	3.11E-05	5.95E-06	0.00E+00
374864.03375819.03	374864.03	3758519.03	9.24E-06	9.94E-06	9.54E-06	9.43E-08	1.85E-06	3.33E-06	0.00E+00	1.41E-06	7.07E-07	0.00E+00	0.00E+00	5.66E-07	2.60E-10	1.86E-09	0.00E+00	2.12E-09	2.12E-03	0.00E+00	3.08E-05	5.89E-06	0.00E+00
374869.03375819.03	374869.03	3758519.03	9.14E-06	9.83E-06	9.44E-06	9.33E-08	1.83E-06	3.29E-06	0.00E+00	1.40E-06	7.00E-07	0.00E+00	0.00E+00	5.60E-07	2.57E-10	1.84E-09	0.00E+00	2.10E-09	2.10E-03	0.00E+00	3.05E-05	5.82E-06	0.00E+00
374874.03375819.03	374874.03	3758519.03	9.05E-06	9.73E-06	9.34E-06	9.23E-08	1.81E-06	3.26E-06	0.00E+00	1.38E-06	6.92E-07	0.00E+00	0.00E+00	5.54E-07	2.55E-10	1.82E-09	0.00E+00	2.08E-09	2.08E-03	0.00E+00	3.01E-05	5.76E-06	0.00E+00
374879.03375819.03	374879.03	3758519.03	8.95E-06	9.62E-06	9.24E-06	9.13E-08	1.79E-06	3.22E-06	0.00E+00	1.37E-06	6.85E-07	0.00E+00	0.00E+00	5.48E-07	2.52E-10	1.80E-09	0.00E+00	2.05E-09	2.05E-03	0.00E+00	2.98E-05	5.70E-06	0.00E+00
374884.03375819.03	374884.03	3758519.03	8.86E-06	9.52E-06	9.14E-06	9.04E-08	1.77E-06	3.19E-06	0.00E+00	1.36E-06	6.78E-07	0.00E+00	0.00E+00	5.42E-07	2.49E-10	1.78E-09	0.00E+00	2.03E-09	2.03E-03	0.00E+00	2.95E-05	5.64E-06	0.00E+00
374889.03375819.03	374889.03	3758519.03	8.76E-06	9.42E-06	9.05E-06	8.94E-08	1.75E-06	3.16E-06	0.00E+00	1.34E-06	6.71E-07	0.00E+00	0.00E+00	5.37E-07	2.47E-10	1.76E-09	0.00E+00	2.01E-09	2.01E-03	0.00E+00	2.92E-05	5.58E-06	0.00E+00
374894.03375819.03	374894.03	3758519.03	8.67E-06	9.33E-06	8.95E-06	8.85E-08	1.74E-06	3.12E-06	0.00E+00	1.33E-06	6.64E-07	0.00E+00	0.00E+00	5.31E-07	2.44E-10	1.74E-09	0.00E+00	1.99E-09	1.99E-03	0.00E+00	2.89E-05	5.52E-06	0.00E+00
374899.03375819.03	374899.03	3758519.03	8.58E-06	9.22E-06	8.86E-06	8.75E-08	1.72E-06	3.09E-06	0.00E+00	1.31E-06	6.56E-07	0.00E+00	0.00E+00	5.25E-07	2.41E-10	1.73E-09	0.00E+00	1.97E-09	1.97E-03	0.00E+00	2.86E-05	5.46E-06	0.00E+00
374904.03375819.03	374904.03	3758519.03	8.48E-06	9.12E-06	8.76E-06	8.66E-08	1.70E-06	3.05E-06	0.00E+00	1.30E-06	6.49E-07	0.00E+00	0.00E+00	5.19E-07	2.39E-10	1.71E-09	0.00E+00	1.95E-09	1.95E-03	0.00E+00	2.83E-05	5.40E-06	0.00E+00
374909.03375819.03	374909.03	3758519.03	8.40E-06	9.03E-06	8.67E-06	8.57E-08	1.68E-06	3.02E-06	0.00E+00	1.29E-06	6.43E-07	0.00E+00	0.00E+00	5.14E-07	2.36E-10	1.69E-09	0.00E+00	1.93E-09	1.93E-03	0.00E+00	2.80E-05	5.35E-06	0.00E+00
374914.03375819.03	374914.03	3758519.03	8.32E-06	8.94E-06	8.58E-06	8.49E-08	1.66E-06	2.99E-06	0.00E+00	1.27E-06	6.36E-07	0.00E+00	0.00E+00	5.09E-07	2.34E-10	1.67E-09	0.00E+00	1.91E-09	1.91E-03	0.00E+00	2.77E-05	5.29E-06	0.00E+00
374919.03375819.03	374919.03	3758519.03	8.29E-06	8.92E-06	8.56E-06	8.46E-08	1.66E-06	2.99E-06	0.00E+00	1.27E-06	6.35E-07	0.00E+00	0.00E+00	5.08E-07	2.33E-10	1.67E-09	0.00E+00	1.90E-09	1.90E-03	0.00E+00	2.76E-05	5.28E-06	0.00E+00
374924.03375819.03	374924.03	3758519.03	8.21E-06	8.83E-06	8.48E-06	8.38E-08	1.64E-06	2.96E-06	0.00E+00	1.26E-06	6.29E-07	0.00E+00	0.00E+00	5.03E-07	2.31E-10	1.65E-09	0.00E+00	1.88E-09	1.88E-03	0.00E+00	2.74E-05	5.23E-06	0.00E+00
374929.03375819.03	374929.03	3758519.03	8.20E-06	8.82E-06	8.46E-06	8.36E-08	1.64E-06	2.95E-06	0.00E+00	1.25E-06	6.27E-07	0.00E+00	0.00E+00	5.02E-07	2.31E-10	1.65E-09	0.00E+00	1.88E-09	1.88E-03	0.00E+00	2.73E-05	5.22E-06	0.00E+00
374934.03375819.03	374934.03	3758519.03	8.18E-06	8.80E-06	8.45E-06	8.35E-08	1.64E-06	2.95E-06	0.00E+00	1.25E-06	6.26E-07	0.00E+00	0.00E+00	5.01E-07	2.30E-10	1.65E-09	0.00E+00	1.88E-09	1.88E-03	0.00E+00	2.73E-05	5.21E-06	0.00E+00
374939.03375819.03	374939.03	3758519.03	8.17E-06	8.79E-06	8.44E-06	8.34E-08	1.64E-06	2.94E-06	0.00E+00	1.25E-06	6.26E-07	0.00E+00	0.00E+00	5.00E-07	2.30E-10	1.65E-09	0.00E+00	1.88E-09	1.88E-03	0.00E+00	2.72E-05	5.20E-06	0.00E+00
374944.03375819.03	374944.03	3758519.03	8.10E-06	8.72E-06	8.37E-06	8.27E-08	1.62E-06	2.92E-06	0.00E+00	1.24E-06	6.20E-07	0.00E+00	0.00E+00	4.96E-07	2.28E-10	1.63E-09	0.00E+00	1.86E-09	1.86E-03	0.00E+00	2.70E-05	5.16E-06	0.00E+00
374949.03375819.03	374949.03	3758519.03	8.10E-06	8.71E-06	8.36E-06	8.26E-08	1.62E-06	2.92E-06	0.00E+00	1.24E-06	6.20E-07	0.00E+00	0.00E+00	4.96E-07	2.28E-10	1.63E-09	0.00E+00	1.86E-09	1.86E-03	0.00E+00	2.70E-05	5.16E-06	0.00E+00
374954.03375819.03	374954.03	3758519.03	8.03E-06	8.64E-06	8.29E-06	8.19E-08	1.61E-06	2.89E-06	0.00E+00	1.23E-06	6.15E-07	0.00E+00	0.00E+00	4.92E-07	2.26E-10	1.62E-09	0.00E+00	1.84E-09	1.84E-03	0.00E+00	2.68E-05	5.11E-06	0.00E+00
374849.03375824.03	374849.03	3758524.03	9.77E-06	1.05E-05	1.01E-05	9.97E-08	1.96E-06	3.52E-06	0.00E+00	1.50E-06	7.48E-07	0.00E+00	0.00E+00	5.98E-07	2.75E-10	1.97E-09	0.00E+00	2.24E-09	2.24E-03	0.00E+00	3.26E-05	6.22E-06	0.00E+00
374854.03375824.03	374854.03	3758524.03	9.67E-06	1.04E-05	9.99E-06	9.87E-08	1.94E-06	3.48E-06	0.00E+00	1.48E-06	7.40E-07	0.00E+00	0.00E+00	5.92E-07	2.72E-10	1.95E-09	0.00E+00	2.22E-09	2.22E-03	0.00E+00	3.22E-05	6.16E-06	0.00E+00
374859.03375824.03	374859.03	3758524.03	9.57E-06	1.03E-05	9.88E-06	9.76E-08	1.91E-06	3.44E-06	0.00E+00	1.46E-06	7.32E-07	0.00E+00	0.00E+00	5.86E-07	2.69E-10	1.93E-09	0.00E+00	2.20E-09	2.20E-03	0.00E+00	3.19E-05	6.09E-06	0.00E+00
374864.03375824.03	374864.03	3758524.03	9.46E-06	1.02E-05	9.77E-06	9.65E-08	1.89E-06	3.41E-06	0.00E+00	1.45E-06	7.24E-07	0.00E+00	0.00E+00	5.79E-07	2.66E-10	1.90E-09	0.00E+00	2.17E-09	2.17E-03	0.00E+00	3.15E-05	6.02E-06	0.00E+00
374869.03375824.03	374869.03	3758524.03	9.36E-06	1.01E-05	9.66E-06	9.55E-08	1.87E-06	3.37E-06	0.00E+00	1.43E-06	7.16E-07	0.00E+00	0.00E+00	5.73E-07	2.63E-10	1.88E-09	0.00E+00	2.15E-09	2.15E-03	0.00E+00	3.12E-05	5.96E-06	0.00E+00
374874.03375824.03	374874.03	3758524.03	9.25E-06	9.95E-06	9.55E-06	9.44E-08	1.85E-06	3.33E-06	0.00E+00	1.42E-06	7.08E-07	0.00E+00	0.00E+00	5.67E-07	2.60E-10	1.86E-09	0.00E+00	2.12E-09	2.12E-03	0.00E+00	3.08E-05	5.89E-06	0.00E+00
374879.03375824.03	374879.03	3758524.03	9.16E-06	9.85E-06	9.45E-06	9.34E-08	1.83E-06	3.30E-06	0.00E+00	1.40E-06	7.01E-07	0.00E+00	0.00E+00	5.61E-07	2.58E-10	1.84E-09	0.00E+00	2.10E-09	2.10E-03	0.00E+00	3.05E-05	5.83E-06	0.00E+00
374884.03375824.03	374884.03	3758524.03	9.06E-06	9.74E-06	9.35E-06	9.24E-08	1.81E-06	3.26E-06	0.00E+00	1.39E-06	6.93E-07	0.00E+00	0.00E+00	5.55E-07	2.55E-10	1.82E-09	0.00E+00	2.08E-09	2.08E-03	0.00E+00	3.02E-05	5.77E-06	0.00E+00
374889.03375824.03	374889.03	3758524.03	8.96E-06	9.64E-06	9.25E-06	9.15E-08	1.79E-06	3.23E-06	0.00E+00	1.37E-06	6.86E-07	0.00E+00	0.00E+00	5.49E-07	2.52E-10	1.80E-09	0.00E+00	2.06E-09	2.06E-03	0.00E+00	2.99E-05	5.71E-06	0.00E+00
374894.03375824.03	374894.03	3758524.03	8.87E-06	9.54E-06	9.16E-06	9.05E-08	1.77E-06	3.19E-06	0.00E+00	1.36E-06	6.79E-07	0.00E+00	0.00E+00	5.43E-07	2.50E-10	1.79E-09	0.00E+00	2.04E-09	2.04E-03	0.00E+00	2.96E-05	5.65E-06	0.00E+00
374899.03375824.03	374899.03	3758524.03	8.77E-06	9.43E-06	9.05E-06	8.95E-08	1.75E-06	3.16E-06	0.00E+00	1.34E-06	6.71E-07	0.00E+00	0.00E+00	5.37E-07	2.47E-10	1.77E-09	0.00E+00	2.01E-09	2.01E-03	0.00E+00	2.92E-05	5.58E-06	0.00E+00
374904.03375824.03	374904.03	3758524.03	8.67E-06	9.33E-06	8.95E-06	8.85E-08	1.73E-06	3.12E-06	0.00E+00	1.33E-06	6.64E-07	0.00E+00	0.00E+00	5.31E-07	2.44E-10	1.75E-09	0.00E+00	1.99E-09	1.99E-03	0.00E+00	2.89E-05	5.52E-06	0.00E+00
374909.03375824.03	374909.03	3758524.03	8.58E-06	9.23E-06	8.86E-06	8.76E-08	1.72E-06	3.09E-06	0.00E+00	1.31E-06	6.57E-07	0.00E+00	0.00E+00	5.26E-07	2.42E-10	1.73E-09	0.00E+00	1.97E-09	1.97E-03	0.00E+00	2.86E-05	5.47E-06	0.00E+00
374914.03375824.03	374914.03	3758524.03	8.56E-06	9.20E-06	8.84E-06	8.73E-08	1.71E-06	3.08E-06	0.00E+00	1.31E-06	6.55E-07	0.00E+00	0.00E+00	5.24E-07	2.41E-10	1.72E-09	0.00E+00	1.96E-09	1.96E-03	0.00E+00	2.85E-05	5.45E-06	0.00E+00
374919.03375824.03	374919.03	3758524.03	8.48E-06	9.11E-06	8.75E-06	8.65E-08	1.70E-06	3.05E-06	0.00E+00	1.30E-06	6.49E-07	0.00E+00	0.00E+00	5.19E-07	2.39E-10	1.71E-09	0.00E+00	1.95E-09	1.95E-03	0.00E+00	2.82E-05	5.40E-06	0.00E+00
374924.03375824.03	374924.03	3758524.03	8.45E-06	9.09E-06	8.73E-06	8.63E-08	1.69E-06	3.04E-06	0.00E+00	1.29E-06	6.47E-07	0.00E+00	0.00E+00	5.18E-07	2.38E-10	1.70E-09	0.00E+00	1.94E-09	1.94E-03	0.00E+00	2.82E-05	5.38E-06	0.00E+00
374929.03375824.03	374929.03	3758524.03	8.38E-06	9.01E-06	8.65E-06	8.55E-08	1.68E-06	3.02E-06	0.00E+00	1.28E-06	6.41E-07	0.00E+00	0.00E+00	5.13E-07	2.36E-10	1.69E-09	0.00E+00	1.92E-09	1.92E-03	0.00E+00	2.79E-05	5.33E-06	0.00E+00
374934.03375824.03	374934.03	3758524.03	8.36E-06	8.99E-06	8.63E-06	8.53E-08	1.67E-06	3.01E-06	0.00E+00	1.28E-06	6.40E-07	0.00E+00	0.00E+00	5.12E-07	2.35E-10	1.68E-09	0.00E+00	1.92E-09	1.92E-03	0.00E+00	2.79E-05	5.32E-06	0.00E+00
374939.03375824.03	374939.03	3758524.03	8.35E-06	8.98E-06	8.62E-06	8.52E-08	1.67E-06	3.01E-06	0.00E+00	1.28E-06	6.39E-07	0.00E+00	0.00E+00	5.11E-07	2.35E-10	1.68E-09	0.00E+00	1.92E-09	1.92E-03	0.00E+00	2.78E-05	5.32E-06	0.00E+00
374944.03375824.03	374944.03	3758524.03	8.28E-06	8.90E-06	8.55E-06	8.45E-08	1.66E-06	2.98E-06	0.00E+00	1.27E-06	6.33E-07	0.00E+00	0.00E+00	5.07E-07	2.33E-10	1.67E-09	0.00E+00	1.90E-09	1.90E-03	0.00E+00	2.76E-05	5.27E-06	0.00E+00
374949.03375824.03	374949.03	3758524.03	8.20E-06	8.82E-06	8.47E-06	8.37E-08	1.64E-06	2.95E-06	0.00E+00	1.26E-06	6.28E-07	0.00E+00	0.00E+00	5.02E-07	2.31E-10	1.65E-09	0.00E+00	1.88E-09	1.88E-03	0.00E+00	2.73E-05	5.22E-06	0.00E+00
374954.03375824.03	374954.03	3758524.03	8.20E-06	8.82E-06	8.46E-06	8.37E-08	1.64E-06	2.95E-06	0.00E+00	1.25E-06	6.27E-07	0.00E+00	0.00E+00	5.02E-07	2.31E-10	1.65E-09	0.00E+00	1.88E-09	1.88E-03	0.00E+00	2.73E-05	5.22E-06	0.00E+00
374849.03375829.03	374849.03	3758529.03	1.00E-05	1.08E-05	1.03E-05	1.02E-07	2.00E-06	3.60E-06	0.00E+00	1.53E-06	7.66E-07	0.00E+00	0.00E+00	6.13E-07	2.82E-10	2.02E-09	0.00E+00	2.30E-09	2.30E-03	0.00E+00	3.33E-05	6.37E-06	0.00E+00
374854.03375829.03	374854.03	3758529.03	9.90E-06	1.07E-05	1.02E-05	1.01E-07	1.98E-06	3.57E-06	0.00E+00	1.52E-06	7.58E-07	0.00E+00	0.00E+00	6.06E-07	2.79E-10	1.99E-09	0.00E+00	2.27E-09	2.27E-03	0.00E+00	3.30E-05	6.31E-06	0.00E+00
374859.03375829.03	374859.03	3758529.03	9.79E-06	1.05E-05	1.

			SWBuilding Construction	SWDemolition	SWGrading	EYBuilding Construction	SWPaving	SWGrading	SWArchitectural Coating	NBBuilding Construction	NBBuilding Construction	NBArchitectural Coating	NBArchitectural Coating	RWBuilding Construction	Child Risk					Overlapping Phases - Maximum GLC			
Unique Identifier	X (UTM)	Y (UTM)	2026	2026	2026	2026	2027	2027	2027	2026	2027	2026	2027	2026	3rd Trimester	0<2	2<16	Total	per million	2025	2026	2027	2028
374894.033758564.03	374894.03	3758564.03	1.08E-05	1.16E-05	1.11E-05	1.10E-07	2.15E-06	3.87E-06	0.00E+00	1.65E-06	8.23E-07	0.00E+00	0.00E+00	6.59E-07	3.03E-10	2.17E-09	0.00E+00	2.47E-09	2.47E-03	0.00E+00	3.59E-05	6.85E-06	0.00E+00
374899.033758564.03	374899.03	3758564.03	1.06E-05	1.14E-05	1.10E-05	1.09E-07	2.13E-06	3.83E-06	0.00E+00	1.63E-06	8.14E-07	0.00E+00	0.00E+00	6.51E-07	2.99E-10	2.14E-09	0.00E+00	2.44E-09	2.44E-03	0.00E+00	3.54E-05	6.77E-06	0.00E+00
374849.033758569.03	374849.03	3758569.03	1.23E-05	1.32E-05	1.27E-05	1.25E-07	2.46E-06	4.43E-06	0.00E+00	1.88E-06	9.40E-07	0.00E+00	0.00E+00	7.52E-07	3.46E-10	2.47E-09	0.00E+00	2.82E-09	2.82E-03	0.00E+00	4.09E-05	7.82E-06	0.00E+00
374854.033758569.03	374854.03	3758569.03	1.22E-05	1.31E-05	1.25E-05	1.24E-07	2.43E-06	4.38E-06	0.00E+00	1.86E-06	9.30E-07	0.00E+00	0.00E+00	7.44E-07	3.42E-10	2.45E-09	0.00E+00	2.79E-09	2.79E-03	0.00E+00	4.05E-05	7.74E-06	0.00E+00
374859.033758569.03	374859.03	3758569.03	1.20E-05	1.29E-05	1.24E-05	1.22E-07	2.40E-06	4.32E-06	0.00E+00	1.84E-06	9.19E-07	0.00E+00	0.00E+00	7.35E-07	3.38E-10	2.42E-09	0.00E+00	2.75E-09	2.75E-03	0.00E+00	4.00E-05	7.64E-06	0.00E+00
374864.033758569.03	374864.03	3758569.03	1.19E-05	1.28E-05	1.22E-05	1.21E-07	2.37E-06	4.27E-06	0.00E+00	1.81E-06	9.07E-07	0.00E+00	0.00E+00	7.26E-07	3.34E-10	2.39E-09	0.00E+00	2.72E-09	2.72E-03	0.00E+00	3.95E-05	7.55E-06	0.00E+00
374869.033758569.03	374869.03	3758569.03	1.17E-05	1.26E-05	1.21E-05	1.20E-07	2.34E-06	4.22E-06	0.00E+00	1.79E-06	8.97E-07	0.00E+00	0.00E+00	7.17E-07	3.30E-10	2.36E-09	0.00E+00	2.69E-09	2.69E-03	0.00E+00	3.90E-05	7.46E-06	0.00E+00
374874.033758569.03	374874.03	3758569.03	1.16E-05	1.24E-05	1.20E-05	1.18E-07	2.32E-06	4.17E-06	0.00E+00	1.77E-06	8.86E-07	0.00E+00	0.00E+00	7.09E-07	3.26E-10	2.33E-09	0.00E+00	2.66E-09	2.66E-03	0.00E+00	3.86E-05	7.37E-06	0.00E+00
374879.033758569.03	374879.03	3758569.03	1.14E-05	1.23E-05	1.18E-05	1.17E-07	2.29E-06	4.12E-06	0.00E+00	1.75E-06	8.75E-07	0.00E+00	0.00E+00	7.00E-07	3.22E-10	2.30E-09	0.00E+00	2.63E-09	2.63E-03	0.00E+00	3.81E-05	7.28E-06	0.00E+00
374884.033758569.03	374884.03	3758569.03	1.13E-05	1.22E-05	1.17E-05	1.15E-07	2.26E-06	4.07E-06	0.00E+00	1.73E-06	8.65E-07	0.00E+00	0.00E+00	6.92E-07	3.18E-10	2.28E-09	0.00E+00	2.59E-09	2.59E-03	0.00E+00	3.77E-05	7.19E-06	0.00E+00
374889.033758569.03	374889.03	3758569.03	1.12E-05	1.20E-05	1.15E-05	1.14E-07	2.23E-06	4.02E-06	0.00E+00	1.71E-06	8.54E-07	0.00E+00	0.00E+00	6.84E-07	3.14E-10	2.25E-09	0.00E+00	2.56E-09	2.56E-03	0.00E+00	3.72E-05	7.11E-06	0.00E+00
374894.033758569.03	374894.03	3758569.03	1.10E-05	1.19E-05	1.14E-05	1.13E-07	2.21E-06	3.98E-06	0.00E+00	1.69E-06	8.45E-07	0.00E+00	0.00E+00	6.76E-07	3.11E-10	2.22E-09	0.00E+00	2.53E-09	2.53E-03	0.00E+00	3.68E-05	7.03E-06	0.00E+00
374899.033758569.03	374899.03	3758569.03	1.09E-05	1.17E-05	1.13E-05	1.11E-07	2.18E-06	3.93E-06	0.00E+00	1.67E-06	8.35E-07	0.00E+00	0.00E+00	6.68E-07	3.07E-10	2.20E-09	0.00E+00	2.50E-09	2.50E-03	0.00E+00	3.64E-05	6.95E-06	0.00E+00
374849.033758574.03	374849.03	3758574.03	1.26E-05	1.36E-05	1.30E-05	1.29E-07	2.53E-06	4.55E-06	0.00E+00	1.93E-06	9.67E-07	0.00E+00	0.00E+00	7.74E-07	3.56E-10	2.54E-09	0.00E+00	2.90E-09	2.90E-03	0.00E+00	4.21E-05	8.05E-06	0.00E+00
374854.033758574.03	374854.03	3758574.03	1.25E-05	1.34E-05	1.29E-05	1.27E-07	2.50E-06	4.50E-06	0.00E+00	1.91E-06	9.56E-07	0.00E+00	0.00E+00	7.65E-07	3.52E-10	2.52E-09	0.00E+00	2.87E-09	2.87E-03	0.00E+00	4.16E-05	7.95E-06	0.00E+00
374859.033758574.03	374859.03	3758574.03	1.23E-05	1.32E-05	1.27E-05	1.26E-07	2.47E-06	4.44E-06	0.00E+00	1.89E-06	9.44E-07	0.00E+00	0.00E+00	7.55E-07	3.47E-10	2.48E-09	0.00E+00	2.83E-09	2.83E-03	0.00E+00	4.11E-05	7.86E-06	0.00E+00
374864.033758574.03	374864.03	3758574.03	1.22E-05	1.31E-05	1.26E-05	1.24E-07	2.44E-06	4.39E-06	0.00E+00	1.87E-06	9.33E-07	0.00E+00	0.00E+00	7.46E-07	3.43E-10	2.45E-09	0.00E+00	2.80E-09	2.80E-03	0.00E+00	4.06E-05	7.76E-06	0.00E+00
374869.033758574.03	374869.03	3758574.03	1.20E-05	1.29E-05	1.24E-05	1.23E-07	2.41E-06	4.34E-06	0.00E+00	1.84E-06	9.21E-07	0.00E+00	0.00E+00	7.37E-07	3.39E-10	2.42E-09	0.00E+00	2.76E-09	2.76E-03	0.00E+00	4.01E-05	7.67E-06	0.00E+00
374874.033758574.03	374874.03	3758574.03	1.19E-05	1.28E-05	1.23E-05	1.21E-07	2.38E-06	4.28E-06	0.00E+00	1.82E-06	9.10E-07	0.00E+00	0.00E+00	7.28E-07	3.35E-10	2.39E-09	0.00E+00	2.73E-09	2.73E-03	0.00E+00	3.96E-05	7.57E-06	0.00E+00
374879.033758574.03	374879.03	3758574.03	1.18E-05	1.26E-05	1.21E-05	1.20E-07	2.35E-06	4.23E-06	0.00E+00	1.80E-06	8.99E-07	0.00E+00	0.00E+00	7.19E-07	3.31E-10	2.37E-09	0.00E+00	2.70E-09	2.70E-03	0.00E+00	3.92E-05	7.48E-06	0.00E+00
374884.033758574.03	374884.03	3758574.03	1.16E-05	1.25E-05	1.20E-05	1.18E-07	2.32E-06	4.18E-06	0.00E+00	1.78E-06	8.88E-07	0.00E+00	0.00E+00	7.11E-07	3.27E-10	2.34E-09	0.00E+00	2.66E-09	2.66E-03	0.00E+00	3.87E-05	7.39E-06	0.00E+00
374889.033758574.03	374889.03	3758574.03	1.15E-05	1.23E-05	1.18E-05	1.17E-07	2.29E-06	4.13E-06	0.00E+00	1.76E-06	8.78E-07	0.00E+00	0.00E+00	7.02E-07	3.23E-10	2.31E-09	0.00E+00	2.63E-09	2.63E-03	0.00E+00	3.82E-05	7.30E-06	0.00E+00
374894.033758574.03	374894.03	3758574.03	1.13E-05	1.22E-05	1.17E-05	1.16E-07	2.27E-06	4.08E-06	0.00E+00	1.74E-06	8.68E-07	0.00E+00	0.00E+00	6.94E-07	3.19E-10	2.28E-09	0.00E+00	2.60E-09	2.60E-03	0.00E+00	3.78E-05	7.22E-06	0.00E+00
374899.033758574.03	374899.03	3758574.03	1.12E-05	1.21E-05	1.16E-05	1.14E-07	2.24E-06	4.04E-06	0.00E+00	1.72E-06	8.58E-07	0.00E+00	0.00E+00	6.86E-07	3.15E-10	2.26E-09	0.00E+00	2.57E-09	2.57E-03	0.00E+00	3.73E-05	7.14E-06	0.00E+00
374849.033758579.03	374849.03	3758579.03	1.30E-05	1.40E-05	1.34E-05	1.33E-07	2.60E-06	4.68E-06	0.00E+00	1.99E-06	9.95E-07	0.00E+00	0.00E+00	7.96E-07	3.66E-10	2.62E-09	0.00E+00	2.98E-09	2.98E-03	0.00E+00	4.33E-05	8.28E-06	0.00E+00
374854.033758579.03	374854.03	3758579.03	1.28E-05	1.38E-05	1.33E-05	1.31E-07	2.57E-06	4.63E-06	0.00E+00	1.97E-06	9.83E-07	0.00E+00	0.00E+00	7.87E-07	3.62E-10	2.59E-09	0.00E+00	2.95E-09	2.95E-03	0.00E+00	4.28E-05	8.18E-06	0.00E+00
374859.033758579.03	374859.03	3758579.03	1.27E-05	1.36E-05	1.31E-05	1.29E-07	2.54E-06	4.57E-06	0.00E+00	1.94E-06	9.71E-07	0.00E+00	0.00E+00	7.77E-07	3.57E-10	2.56E-09	0.00E+00	2.91E-09	2.91E-03	0.00E+00	4.23E-05	8.08E-06	0.00E+00
374864.033758579.03	374864.03	3758579.03	1.25E-05	1.35E-05	1.29E-05	1.28E-07	2.51E-06	4.51E-06	0.00E+00	1.92E-06	9.59E-07	0.00E+00	0.00E+00	7.67E-07	3.53E-10	2.52E-09	0.00E+00	2.88E-09	2.88E-03	0.00E+00	4.18E-05	7.98E-06	0.00E+00
374869.033758579.03	374869.03	3758579.03	1.24E-05	1.33E-05	1.28E-05	1.26E-07	2.48E-06	4.46E-06	0.00E+00	1.89E-06	9.47E-07	0.00E+00	0.00E+00	7.58E-07	3.48E-10	2.49E-09	0.00E+00	2.84E-09	2.84E-03	0.00E+00	4.13E-05	7.88E-06	0.00E+00
374874.033758579.03	374874.03	3758579.03	1.22E-05	1.31E-05	1.26E-05	1.25E-07	2.45E-06	4.40E-06	0.00E+00	1.87E-06	9.36E-07	0.00E+00	0.00E+00	7.49E-07	3.44E-10	2.46E-09	0.00E+00	2.81E-09	2.81E-03	0.00E+00	4.07E-05	7.79E-06	0.00E+00
374879.033758579.03	374879.03	3758579.03	1.21E-05	1.30E-05	1.25E-05	1.23E-07	2.42E-06	4.35E-06	0.00E+00	1.85E-06	9.24E-07	0.00E+00	0.00E+00	7.39E-07	3.40E-10	2.43E-09	0.00E+00	2.77E-09	2.77E-03	0.00E+00	4.02E-05	7.69E-06	0.00E+00
374884.033758579.03	374884.03	3758579.03	1.19E-05	1.28E-05	1.23E-05	1.22E-07	2.39E-06	4.30E-06	0.00E+00	1.83E-06	9.13E-07	0.00E+00	0.00E+00	7.30E-07	3.36E-10	2.40E-09	0.00E+00	2.74E-09	2.74E-03	0.00E+00	3.98E-05	7.60E-06	0.00E+00
374889.033758579.03	374889.03	3758579.03	1.18E-05	1.27E-05	1.22E-05	1.20E-07	2.36E-06	4.24E-06	0.00E+00	1.80E-06	9.02E-07	0.00E+00	0.00E+00	7.22E-07	3.32E-10	2.37E-09	0.00E+00	2.71E-09	2.71E-03	0.00E+00	3.93E-05	7.51E-06	0.00E+00
374894.033758579.03	374894.03	3758579.03	1.17E-05	1.25E-05	1.20E-05	1.19E-07	2.33E-06	4.20E-06	0.00E+00	1.78E-06	8.92E-07	0.00E+00	0.00E+00	7.13E-07	3.28E-10	2.35E-09	0.00E+00	2.67E-09	2.67E-03	0.00E+00	3.88E-05	7.42E-06	0.00E+00
374899.033758579.03	374899.03	3758579.03	1.15E-05	1.24E-05	1.19E-05	1.18E-07	2.30E-06	4.15E-06	0.00E+00	1.76E-06	8.81E-07	0.00E+00	0.00E+00	7.05E-07	3.24E-10	2.32E-09	0.00E+00	2.64E-09	2.64E-03	0.00E+00	3.84E-05	7.33E-06	0.00E+00
374849.033758584.03	374849.03	3758584.03	1.34E-05	1.44E-05	1.38E-05	1.37E-07	2.68E-06	4.82E-06	0.00E+00	2.05E-06	1.02E-06	0.00E+00	0.00E+00	8.19E-07	3.77E-10	2.69E-09	0.00E+00	3.07E-09	3.07E-03	0.00E+00	4.46E-05	8.52E-06	0.00E+00
374854.033758584.03	374854.03	3758584.03	1.32E-05	1.42E-05	1.37E-05	1.35E-07	2.65E-06	4.76E-06	0.00E+00	2.02E-06	1.01E-06	0.00E+00	0.00E+00	8.09E-07	3.72E-10	2.66E-09	0.00E+00	3.03E-09	3.03E-03	0.00E+00	4.41E-05	8.42E-06	0.00E+00
374859.033758584.03	374859.03	3758584.03	1.31E-05	1.40E-05	1.35E-05	1.33E-07	2.61E-06	4.70E-06	0.00E+00	2.00E-06	9.99E-07	0.00E+00	0.00E+00	8.00E-07	3.68E-10	2.63E-09	0.00E+00	3.00E-09	3.00E-03	0.00E+00	4.35E-05	8.32E-06	0.00E+00
374864.033758584.03	374864.03	3758584.03	1.29E-05	1.39E-05	1.33E-05	1.32E-07	2.58E-06	4.65E-06	0.00E+00	1.97E-06	9.87E-07	0.00E+00	0.00E+00	7.90E-07	3.63E-10	2.60E-09	0.00E+00	2.96E-09	2.96E-03	0.00E+00	4.30E-05	8.21E-06	0.00E+00
374869.033758584.03	374869.03	3758584.03	1.27E-05	1.37E-05	1.32E-05	1.30E-07	2.55E-06	4.59E-06	0.00E+00	1.95E-06	9.75E-07	0.00E+00	0.00E+00	7.80E-07	3.59E-10	2.56E-09	0.00E+00	2.92E-09	2.92E-03	0.00E+00	4.24E-05	8.11E-06	0.00E+00
374874.033758584.03	374874.03	3758584.03	1.26E-05	1.35E-05	1.30E-05	1.28E-07	2.52E-06	4.53E-06	0.00E+00	1.93E-06	9.63E-07	0.00E+00	0.00E+00	7.70E-07	3.54E-10	2.53E-09	0.00E+00	2.89E-09	2.89E-03	0.00E+00	4.19E-05	8.01E-06	0.00E+00
374879.033758584.03	374879.03	3758584.03	1.24E-05	1.34E-05	1.28E-05	1.27E-07	2.49E-06	4.47E-06	0.00E+00	1.90E-06	9.51E-07	0.00E+00	0.00E+00	7.60E-07	3.50E-10	2.50E-09	0.00E+00	2.85E-09	2.85E-03	0.00E+00	4.14E-05	7.91E-06	0.00E+00
374884.033758584.03	374884.03	3758584.03	1.23E-05	1.32E-05	1.27E-05	1.25E-07	2.45E-06	4.42E-06	0.00E+00	1.88E-06	9.39E-07	0.00E+00	0.00E+00	7.51E-07	3.45E-10	2.47E-09	0.00E+00	2.82E-09	2.82E-03	0.00E+00	4.09E-05	7.81E-06	0.00E+00
374889.033758584.03	374889.03	3758584.03	1.21E-05	1.30E-05	1.25E-05	1.24E-07	2.43E-06	4.37E-06	0.00E+00	1.86E-06	9.28E-07	0.00E+00	0.00E+00	7.42E-07	3.41E-10	2.44E-09	0.00E+00	2.78E-09	2.78E-03	0.00E+00	4.04E-05	7.72E-06	0.00E+00
374894.033758584.03	374894.03	3758584.03	1.20E-05	1.29E-05	1.24E-05	1.22E-07	2.40E-06	4.31E-06	0.00E+00	1.83E-06	9.17E-07	0.00E+00	0.00E+00	7.34E-07	3.37E-10	2.41E-09	0.00E+00	2.75E-09	2.75E-03	0.00E+00	3.99E-05	7.63E-06	0.00E+00
374899.033758584.03	374899.03	3758584.03	1.18E-05	1.27E-05	1.22E-05	1.21E-07	2.37E-06	4.26E-06	0.00E+00	1.81E-06	9.06E-07	0.00E+00	0.00E+00	7.25E-07	3.33E-10	2.38E-09	0.00E+00	2.72E-09	2.72E-03	0.00E+00	3.95E-05	7.54E-06	0.00E+00
374849.033758589.03	374849.03	3758589.03	1.38E-05	1.48E-05	1.42E-05	1.41E-07	2.76E-06	4.97E-06	0.00E+00	2.11E-06	1.06E-06	0.00E+00	0.00E+00	8.44E-07	3.88E-10	2.78E-09	0.00E+00	3.17E-09	3.17E-03	0.00E+00	4.60E-05	8.78E-06	0.00E+00
374854.033758589.03	374854.03	3758589.03	1.36E-05	1.46E-05	1.41E-05	1.39E-07	2.73E-06	4.91E-06	0.00E+00	2.08E-06	1.04E-06	0.00E+00	0.00E+00	8.34E-07	3.83E-10	2.74E-09	0.00E+00	3.13E-09	3.13E-03	0.00E+00	4.54E-05	8.67E-06	0.00E+00
374859.033758589.03	374859.03	3758589.03	1.35E-05	1.45E-05	1.39E-05	1.37E-07	2.69E-06	4.84E-06	0.00E+00	2.06E-06	1.03E-06	0.00E+00	0.00E+00	8.23E-07	3.79E-10	2.71E-09	0.00E+00	3.09E-09	3.09E-03	0.00E+00	4.48E-05	8.56E-06	0.00E+00
374864.033758589.03	374864.03	3758589.03	1.33E-05	1.43E-05	1.37E-05	1.36E-07	2.66E-06	4.78E-06	0.00E+00	2.03E-06	1.02E-06	0.00E+00	0.00E+00	8.13E-07	3.74E-10	2.67E-09	0.00E+00	3.05E-09	3.05E-03	0.00E+00	4.43E-05	8.46E-06	0.00E+00
374869.033758589.03	374869.03	3758589.03	1.31E-05	1.41E-05	1.35E-05	1.34E-07	2.62E-06	4.72E-06	0.00E+00	2.01E-06	1.00E-06	0.00E+00	0.00E+00	8.03E-07	3.69E-10	2.64E-09	0.00E+00	3.01E-09	3.01E-03	0.00E+00	4.37E-05	8.35E-06	0.00E+00
374874.033758589.03	374874.03	3758589.03	1.29E-05	1.39E-05	1.34E-05	1.32E-07	2.59E-06	4.66E-06	0.00E+00	1.98E-06	9.91E-07	0.00E+00	0.00E+00	7.93E-07	3.64E-10	2.61E-09	0.00E+00	2.97E-09	2.97E-03	0.00E+00	4.32E-05	8.25E-06	0.00E+00
374879.033758589.03	374879.03	3758589.03	1.28E-05	1.38E-05	1.32E-05	1.30E-07	2.56E-06	4.61E-06	0.00E+00	1.96E-06	9.79E-07	0.00E+00	0.00E+00	7.83E-07	3.60E-10	2.57E-09	0.00E+00	2.93E-09	2.93E-03	0.00E+00	4.26E-05	8.14E-06	0.00E+00
374884.033758589.03	374884.03	3758589.03	1.26E-05	1.36E-05	1.30E-05	1.29E-07	2.53E-06	4.55E-06	0.00E+00	1.93E-06	9.67E-07	0.00E+00	0.00E+00	7.73E-07	3.55E-10	2.54E-09	0.00E+00	2.90E-09	2.90E-03	0.00E+00	4.21E-05	8.04E-06	0.00E+00
374889.033758589.03	374889.03	3758589.03	1.24E-05	1.34E-05	1.29E-05	1.27E-07	2.50E-06	4.49E-06	0.00E+00	1.91E-06	9.55E-07	0.00E+00	0.00E+00	7.64E-07	3.51E-10	2.51E-09	0.00E+00	2.86E-09	2.86E-03	0.00E+00	4.16E-05	7.94E-06	0.00E+00
374894.033758589.03	374894.03	3758589.03	1.23E-05	1.33E-05	1.27E-05	1.26E-07	2.47E-06	4.44E-06	0.00E+00	1.89E-06	9.44E-07	0.00E+00	0.00E+00	7.55E-07	3.47E-10	2.48E-09	0.00E+00	2.83E-09	2.83E-03	0.00E+00	4.11E-05	7.85E-06	0.00E+00
374899.033758589.03	374899.03	3758589.03	1.22E-05	1.31E-05	1.26E-05	1.24E-07	2.44E-06	4.39E-06	0.00E+00	1.86E-06	9.32E-07	0.00E+00	0.00E+00	7.46E-07	3.43E-10	2.45E-09	0.00E+00	2.80E-09	2.80E-03	0.00E+00	4.06E-05	7.76E-06	0.00E+00
374849.033758594.03	374849.03	3758594.03	1.42E-05	1.53E-05	1.47E-05	1.45E-07	2.85E-06	5.12E-06	0.00E+00	2.18E-06	1.09E-06	0.00E+00	0.00E+00	8.71E-07	4.00E-10	2.86E-09	0.00E+00	3.26E-09	3.26E-03	0.00E+00	4.74E-05	9.06E-06	0.00E+00
374854.033758594.03	374854.03	3758594.03	1.40E-05	1.51E-05	1.45E-05	1.43E-07	2.81E-06	5.06E-06	0.00E+00	2.15E-06	1.07E-06	0.00E+00	0.00E+00	8.59E-07	3.95E-10	2.83E-09	0.00E+00	3.22E-09	3.22E-03	0.00E+00	4.68E-05	8.94E-06	0.00E+00
374859.033758594.03	374859.03	3758594.03	1.39E-05	1.49E-05	1.43E-05	1.41E-07	2.77E-06	4.99E-06	0.00E+00	2.12E-06	1.06E-06	0.00E+00	0.00E+00	8.48E-07	3.90E-10	2.79E-09	0.00E+00	3.18E-09	3.18E-03	0.00E+00	4.62E-05	8.82E-06	0.00E+00
374864.033758594.03	374864.03	3758594.03	1.37E-05	1.47E-05	1.41E-05	1.40E-07	2.74E-06	4.93E-06	0.00E+00	2.09E-06	1.05E-06	0.00E+00	0.00E+00	8.38E-07	3.85E-10	2.75E-09	0.00E+00	3.14E-09	3.14E-03	0.00E+00	4.56E-05	8.71E-06	0.00E+00
374869.033758594.03	374869.03	3758594.03	1.35E-05	1.45E-05	1.39E-05	1.38E-07	2.70E-06	4.86E-06	0.00E+00	2.07E-06	1.03E-06	0.00E+00	0.00E+00	8.27E-07	3.80E-10	2.72E-09	0.00E+00	3.10E-09	3.10E-03	0.00E+00	4.50E-05	8.60E-06	0.00E+00
374874.033758594.03	374874.03	3758594.03	1.33E-05	1.43E-05	1.38E-05	1.36E-07	2.67E-06	4.80E-06	0.00E+00	2.04E-06	1.02E-06	0.00E+00	0.00E+00	8.17E-07	3.75E-10	2.69E-09	0.00E+00	3.06E-09	3.06E-03	0.00E+00	4.44E-05	8.49E-06	0.00E+00
374879.033758594.03	374879.03	3758594.03	1.32E-05	1.42E-05	1.36E-05	1.34E-07	2.63E-06	4.74E-06	0.00E+00	2.02E-06	1.01E-06	0.00E+00	0.00E+00	8.06E-07	3.71E-10	2.65E-09	0.00E+00	3.02E-09	3.02E-03	0.00E+00	4.39E-05	8.39E-06	0.00E+00
374884.033758594.03	374884.03	3758594.03	1.30E-05	1.40E-05	1.34E-05	1.33E-07	2.60E-06	4.68E-06	0.00E+00	1.99E-06	9.95E-07	0.00E+00	0.00E+00	7.96E-07	3.66E-10	2.62E-09	0.00E+00	2.98E-09	2.98E-03	0.00E+00	4.33E-05	8.28E-06	0.00E+00
374889.033758594.03	374889.03	3758594.03	1.28E-05	1.38E-05	1.33E-05	1.31E-07	2.57E-06	4.63E-06	0.00E+00	1.97E-06	9.83E-07	0.00E+00	0.00E+00	7.86E-07	3.62E-10	2.59E-09	0.00E+00	2.95E-09	2.95E-03	0.00E+00	4.28E-05	8.18E-06	0.00E+00
374894.033758594.03	374894.03	3758594.03	1.27E-05	1.36E-05	1.31E-05	1.29E-07	2.54E-06	4.57E-06	0.00E+00	1.94E-06	9.71E-07	0.00E+00	0.00E+00	7.77E-07	3.57E-10	2.56E-09	0.00E+00	2.91E-09	2.91E-03	0.00E+00	4.23E-05	8.08E-06	0.00E+00
374899.033758594.03	374899.03	3758594.03	1.25E-05	1.35E-05	1.29E-05	1.28E-07	2.51E-06	4.51E-06	0.00E+00	1.92E-06	9.59E-07	0.00E+00	0.00E+00	7.67E-07	3.53E-10	2.52E-09	0.00E+00	2.88E-09	2.88E-03	0.00E+00	4.18E-05	7.98E-06	0.00E+00
375028.033758878.03	375028.03	3758878.03	2.95E-05	3.18E-05	3.05E-05	3.01E-07	5.91E-06	1.06E-05	0.00E+00	4.52E-06	2.26E-06	0.00E+00	0.00E+00	1.81E-06	8.32E-10	5.95E-09	0.00E+00	6.78E-09	6.78E-03	0.00E+00	9.84E-05	1.88E-05	0.00E+00
375038.033758878.03	375038.03	3758878.03	2.88E-05	3.09E-05	2.97E-05	2.93E-07	5.75E-06	1.04E-05	0.00E+00	4.40E-06	2.20E-06	0.00E+00	0.00E+00	1.76E-06	8.09E-10	5.79E-09	0.00E+00	6.60E-09	6.60E-03	0.00E+00	9.58E-05	1.83E-05	0.00E+00
375048.033758878.03	375048.03	3758878.03	2.80E-05	3.01E-05	2.89E-05	2.86E-07	5.60E-06	1.01E-05	0.00E+00	4.28E-06	2.14E-06	0.00E+00	0.00E+00	1.71E-06	7.88E-10	5.64E-09	0.00E+00	6.42E-09	6.42E-03	0.00E+00	9.33E-05	1.78E-05	0.00E+00
375058.033758878.03	375058.03	3758878.03	2.72E-05	2.93E-05	2.81E-05	2.78E-07	5.45E-06	9.81E-06	0.00E+00	4.17E-06	2.08E-06	0.00E+00	0.00E+00	1.67E-06	7.67E-10	5.48E-09	0.00E+00	6.25E-09	6.25E-03	0.00E+00	9.08E-05	1.73E-05	0.00E+00
375068.033758878.03	375068.03	3758878.03	2.65E-05	2.

			SWBuilding Construction	SWDemolition	SWGrading	EYBuilding Construction	SWPaving	SWGrading	SWArchitectural Coating	NBBuilding Construction	NBBuilding Construction	NBArchitectural Coating	NBArchitectural Coating	RWBuilding Construction	Child Risk					Overlapping Phases - Maximum GLC			
Unique Identifier	X (UTM)	Y (UTM)	2026	2026	2026	2026	2027	2027	2027	2026	2027	2026	2027	2026	3rd Trimester	0<2	2<16	Total	per million	2025	2026	2027	2028
375299.033758374.03	375299.03	3758374.03	4.53E-06	4.88E-06	4.68E-06	4.63E-08	9.07E-07	1.63E-06	0.00E+00	6.94E-07	3.47E-07	0.00E+00	0.00E+00	2.78E-07	1.28E-10	9.13E-10	0.00E+00	1.04E-09	1.04E-03	0.00E+00	1.51E-05	2.89E-06	0.00E+00
375309.033758374.03	375309.03	3758374.03	4.54E-06	4.89E-06	4.69E-06	4.64E-08	9.09E-07	1.64E-06	0.00E+00	6.96E-07	3.48E-07	0.00E+00	0.00E+00	2.78E-07	1.28E-10	9.15E-10	0.00E+00	1.04E-09	1.04E-03	0.00E+00	1.51E-05	2.89E-06	0.00E+00
375259.033758384.03	375259.03	3758384.03	4.71E-06	5.07E-06	4.87E-06	4.81E-08	9.43E-07	1.70E-06	0.00E+00	7.21E-07	3.61E-07	0.00E+00	0.00E+00	2.89E-07	1.33E-10	9.49E-10	0.00E+00	1.08E-09	1.08E-03	0.00E+00	1.57E-05	3.00E-06	0.00E+00
375269.033758384.03	375269.03	3758384.03	4.72E-06	5.07E-06	4.87E-06	4.81E-08	9.44E-07	1.70E-06	0.00E+00	7.22E-07	3.61E-07	0.00E+00	0.00E+00	2.89E-07	1.33E-10	9.50E-10	0.00E+00	1.08E-09	1.08E-03	0.00E+00	1.57E-05	3.00E-06	0.00E+00
375279.033758384.03	375279.03	3758384.03	4.71E-06	5.07E-06	4.86E-06	4.81E-08	9.42E-07	1.70E-06	0.00E+00	7.21E-07	3.60E-07	0.00E+00	0.00E+00	2.88E-07	1.33E-10	9.48E-10	0.00E+00	1.08E-09	1.08E-03	0.00E+00	1.57E-05	3.00E-06	0.00E+00
375289.033758384.03	375289.03	3758384.03	4.71E-06	5.06E-06	4.86E-06	4.80E-08	9.42E-07	1.70E-06	0.00E+00	7.21E-07	3.60E-07	0.00E+00	0.00E+00	2.88E-07	1.33E-10	9.48E-10	0.00E+00	1.08E-09	1.08E-03	0.00E+00	1.57E-05	3.00E-06	0.00E+00
375299.033758384.03	375299.03	3758384.03	4.72E-06	5.08E-06	4.87E-06	4.82E-08	9.44E-07	1.70E-06	0.00E+00	7.22E-07	3.61E-07	0.00E+00	0.00E+00	2.89E-07	1.33E-10	9.50E-10	0.00E+00	1.08E-09	1.08E-03	0.00E+00	1.57E-05	3.00E-06	0.00E+00
375269.033758394.03	375269.03	3758394.03	4.85E-06	5.22E-06	5.01E-06	4.95E-08	9.71E-07	1.75E-06	0.00E+00	7.43E-07	3.71E-07	0.00E+00	0.00E+00	2.97E-07	1.37E-10	9.77E-10	0.00E+00	1.11E-09	1.11E-03	0.00E+00	1.62E-05	3.09E-06	0.00E+00
375279.033758394.03	375279.03	3758394.03	4.86E-06	5.23E-06	5.02E-06	4.96E-08	9.72E-07	1.75E-06	0.00E+00	7.44E-07	3.72E-07	0.00E+00	0.00E+00	2.97E-07	1.37E-10	9.78E-10	0.00E+00	1.12E-09	1.12E-03	0.00E+00	1.62E-05	3.09E-06	0.00E+00
375289.033758394.03	375289.03	3758394.03	4.88E-06	5.25E-06	5.04E-06	4.98E-08	9.77E-07	1.76E-06	0.00E+00	7.48E-07	3.74E-07	0.00E+00	0.00E+00	2.99E-07	1.37E-10	9.84E-10	0.00E+00	1.12E-09	1.12E-03	0.00E+00	1.63E-05	3.11E-06	0.00E+00
375279.033758404.03	375279.03	3758404.03	4.99E-06	5.37E-06	5.16E-06	5.10E-08	9.99E-07	1.80E-06	0.00E+00	7.64E-07	3.82E-07	0.00E+00	0.00E+00	3.06E-07	1.41E-10	1.01E-09	0.00E+00	1.15E-09	1.15E-03	0.00E+00	1.66E-05	3.18E-06	0.00E+00

IHS

Onroad DPM Emissions, Ground Level Concentrations and Health Risk Calculations

Residential Receptors

Unmitigated

Phase		Start Date	End Date	Work Days	missions (lbs/da	missions (lbs/yr	Emissions (g/s)
SWBuilding Construction	2026	1/5/2026	9/21/2026	223	2.96E-03	6.60E-01	1.55E-05
SWDemolition	2026	1/5/2026	6/6/2026	132	3.18E-03	4.20E-01	1.67E-05
SWGrading	2026	5/25/2026	8/2/2026	60	3.05E-03	1.83E-01	1.60E-05
EYBuilding Construction	2026	6/17/2026	10/9/2026	99	3.02E-05	2.99E-03	1.59E-07
SWPaving	2027	2/8/2027	6/28/2027	121	5.92E-04	7.16E-02	3.11E-06
SWGrading	2027	2/8/2027	6/28/2027	121	1.07E-03	1.29E-01	5.59E-06
SWArchitectural Coating	2027	2/8/2027	6/28/2027	121	0.00E+00	0.00E+00	0.00000
NBBuilding Construction	2026	7/1/2026	12/31/2026	158	4.53E-04	7.16E-02	2.38E-06
NBBuilding Construction	2027	1/1/2027	12/25/2027	308	2.26E-04	6.97E-02	1.19E-06
NBArchitectural Coating	2026	9/11/2026	12/31/2026	96	0.00E+00	0.00E+00	0.00000
NBArchitectural Coating	2027	1/1/2027	2/25/2027	48	0.00E+00	0.00E+00	0.00000
RWBuilding Construction	2026	9/15/2026	11/14/2026	53	1.81E-04	9.60E-03	9.51E-07

From AQ Summary

Emissions (lbs/day)

0.08815
0.09480
0.09101
0.00090
0.01764
0.03175
0.00000
0.01349
0.00675
0.00000
0.00000
0.00540

Haul Truck/Worker Trip Adjustment Factor to Model

	Total (miles)
	HAUL
Haul Distance (Haz Waste Facility or Landfill)	86
Hauling Default	40
Vendor	20.40
AERMOD	0.68
% in Dispersion Model, Hauling (Haz Waste Facility or Landfill)	0.8%
Hauling Default	1.7%
% in Dispersion Model, Vendor	3.4%

Emissions (g/s)

Haul Route -W	625.6	m	
Haul Route -E	1102	m	1.000
Haul Route Model	1102		
	1.102	km modeled	
Calculated in Lake AERMOD View	0.62	km to mile conversion	
	0.68	Miles modeled	

Conservatively multiplying by largest percentage of emissions by vehicle class included within each phase

AERMOD Column Identifier:

			9	9	9	9	9	9	9	9	9	9	9	9	MAX:	0.099
			SWBuilding Construction	SWDemolition	SWGrading	EYBuilding Construction	SWPaving	SWGrading	SWArchitectural Coating	NBBuilding Construction	NBBuilding Construction	NBArchitectural Coating	NBArchitectural Coating	RWBuilding Construction	Child Risk				
Unique Identifier	X (UTM)	Y (UTM)	2026	2026	2026	2026	2027	2027	2027	2026	2027	2026	2027	2026	3rd Trimester	0<2	2<16	Total	per million
3745223758574	374522	3758574	2.42E-05	2.60E-05	2.50E-05	2.47E-07	4.84E-06	8.71E-06	0.00E+00	3.70E-06	1.85E-06	0.00E+00	0.00E+00	1.48E-06	6.81E-10	4.87E-09	0.00E+00	5.55E-09	5.55E-03
3745237758574	374522	3758574	2.47E-05	2.66E-05	2.55E-05	2.52E-07	4.95E-06	8.90E-06	0.00E+00	3.78E-06	1.89E-06	0.00E+00	0.00E+00	1.51E-06	6.96E-10	4.98E-09	0.00E+00	5.67E-09	5.67E-03
3744573758579	374457	3758579	1.84E-05	1.98E-05	1.90E-05	1.88E-07	3.69E-06	6.64E-06	0.00E+00	2.82E-06	1.41E-06	0.00E+00	0.00E+00	1.13E-06	5.19E-10	3.71E-09	0.00E+00	4.23E-09	4.23E-03
3744623758579	374462	3758579	1.88E-05	2.03E-05	1.94E-05	1.92E-07	3.77E-06	6.78E-06	0.00E+00	2.88E-06	1.44E-06	0.00E+00	0.00E+00	1.15E-06	5.30E-10	3.79E-09	0.00E+00	4.32E-09	4.32E-03
3744673758579	374467	3758579	1.93E-05	2.07E-05	1.99E-05	1.96E-07	3.85E-06	6.93E-06	0.00E+00	2.95E-06	1.47E-06	0.00E+00	0.00E+00	1.18E-06	5.42E-10	3.88E-09	0.00E+00	4.42E-09	4.42E-03
3744773758579	374477	3758579	2.01E-05	2.16E-05	2.08E-05	2.05E-07	4.03E-06	7.25E-06	0.00E+00	3.08E-06	1.54E-06	0.00E+00	0.00E+00	1.23E-06	5.66E-10	4.05E-09	0.00E+00	4.62E-09	4.62E-03
3744823758579	374482	3758579	2.06E-05	2.21E-05	2.12E-05	2.10E-07	4.12E-06	7.41E-06	0.00E+00	3.15E-06	1.57E-06	0.00E+00	0.00E+00	1.26E-06	5.79E-10	4.14E-09	0.00E+00	4.72E-09	4.72E-03
3744873758579	374487	3758579	2.10E-05	2.26E-05	2.17E-05	2.15E-07	4.21E-06	7.58E-06	0.00E+00	3.22E-06	1.61E-06	0.00E+00	0.00E+00	1.29E-06	5.92E-10	4.24E-09	0.00E+00	4.83E-09	4.83E-03
3744923758579	374492	3758579	2.15E-05	2.31E-05	2.22E-05	2.20E-07	4.31E-06	7.75E-06	0.00E+00	3.29E-06	1.65E-06	0.00E+00	0.00E+00	1.32E-06	6.06E-10	4.33E-09	0.00E+00	4.94E-09	4.94E-03
3744973758579	374497	3758579	2.20E-05	2.37E-05	2.27E-05	2.25E-07	4.40E-06	7.93E-06	0.00E+00	3.37E-06	1.68E-06	0.00E+00	0.00E+00	1.35E-06	6.19E-10	4.43E-09	0.00E+00	5.05E-09	5.05E-03
3745023758579	374502	3758579	2.25E-05	2.42E-05	2.32E-05	2.30E-07	4.50E-06	8.11E-06	0.00E+00	3.45E-06	1.72E-06	0.00E+00	0.00E+00	1.38E-06	6.34E-10	4.53E-09	0.00E+00	5.17E-09	5.17E-03
3745073758579	374507	3758579	2.30E-05	2.48E-05	2.38E-05	2.35E-07	4.61E-06	8.29E-06	0.00E+00	3.52E-06	1.76E-06	0.00E+00	0.00E+00	1.41E-06	6.48E-10	4.64E-09	0.00E+00	5.28E-09	5.28E-03
3745123758579	374512	3758579	2.36E-05	2.53E-05	2.43E-05	2.40E-07	4.71E-06	8.48E-06	0.00E+00	3.60E-06	1.80E-06	0.00E+00	0.00E+00	1.44E-06	6.63E-10	4.74E-09	0.00E+00	5.41E-09	5.41E-03
3745173758579	374517	3758579	2.41E-05	2.59E-05	2.49E-05	2.46E-07	4.82E-06	8.68E-06	0.00E+00	3.69E-06	1.84E-06	0.00E+00	0.00E+00	1.47E-06	6.78E-10	4.85E-09	0.00E+00	5.53E-09	5.53E-03
3745223758579	374522	3758579	2.46E-05	2.65E-05	2.54E-05	2.51E-07	4.93E-06	8.87E-06	0.00E+00	3.77E-06	1.89E-06	0.00E+00	0.00E+00	1.51E-06	6.93E-10	4.96E-09	0.00E+00	5.65E-09	5.65E-03
3745273758579	374527	3758579	2.52E-05	2.71E-05	2.60E-05	2.57E-07	5.04E-06	9.08E-06	0.00E+00	3.86E-06	1.93E-06	0.00E+00	0.00E+00	1.54E-06	7.09E-10	5.07E-09	0.00E+00	5.78E-09	5.78E-03
3744523758584	374452	3758584	1.83E-05	1.96E-05	1.88E-05	1.86E-07	3.65E-06	6.57E-06	0.00E+00	2.79E-06	1.40E-06	0.00E+00	0.00E+00	1.12E-06	5.14E-10	3.68E-09	0.00E+00	4.19E-09	4.19E-03
3744573758584	374457	3758584	1.87E-05	2.01E-05	1.93E-05	1.90E-07	3.73E-06	6.72E-06	0.00E+00	2.86E-06	1.43E-06	0.00E+00	0.00E+00	1.14E-06	5.25E-10	3.76E-09	0.00E+00	4.28E-09	4.28E-03
3744623758584	374462	3758584	1.91E-05	2.05E-05	1.97E-05	1.95E-07	3.82E-06	6.87E-06	0.00E+00	2.92E-06	1.46E-06	0.00E+00	0.00E+00	1.17E-06	5.37E-10	3.84E-09	0.00E+00	4.38E-09	4.38E-03
3744673758584	374467	3758584	1.95E-05	2.10E-05	2.01E-05	1.99E-07	3.90E-06	7.02E-06	0.00E+00	2.99E-06	1.49E-06	0.00E+00	0.00E+00	1.19E-06	5.49E-10	3.93E-09	0.00E+00	4.48E-09	4.48E-03
3744773758584	374477	3758584	2.04E-05	2.19E-05	2.11E-05	2.08E-07	4.08E-06	7.35E-06	0.00E+00	3.12E-06	1.56E-06	0.00E+00	0.00E+00	1.25E-06	5.74E-10	4.11E-09	0.00E+00	4.68E-09	4.68E-03
3744823758584	374482	3758584	2.09E-05	2.25E-05	2.16E-05	2.13E-07	4.18E-06	7.52E-06	0.00E+00	3.20E-06	1.60E-06	0.00E+00	0.00E+00	1.28E-06	5.88E-10	4.20E-09	0.00E+00	4.79E-09	4.79E-03
3744873758584	374487	3758584	2.14E-05	2.30E-05	2.21E-05	2.18E-07	4.27E-06	7.69E-06	0.00E+00	3.27E-06	1.63E-06	0.00E+00	0.00E+00	1.31E-06	6.01E-10	4.30E-09	0.00E+00	4.90E-09	4.90E-03
3744923758584	374492	3758584	2.19E-05	2.36E-05	2.26E-05	2.23E-07	4.37E-06	7.87E-06	0.00E+00	3.35E-06	1.67E-06	0.00E+00	0.00E+00	1.34E-06	6.15E-10	4.40E-09	0.00E+00	5.02E-09	5.02E-03
3744973758584	374497	3758584	2.24E-05	2.41E-05	2.31E-05	2.28E-07	4.48E-06	8.06E-06	0.00E+00	3.42E-06	1.71E-06	0.00E+00	0.00E+00	1.37E-06	6.30E-10	4.50E-09	0.00E+00	5.13E-09	5.13E-03
3745023758584	374502	3758584	2.29E-05	2.46E-05	2.36E-05	2.34E-07	4.58E-06	8.24E-06	0.00E+00	3.50E-06	1.75E-06	0.00E+00	0.00E+00	1.40E-06	6.44E-10	4.61E-09	0.00E+00	5.25E-09	5.25E-03
3745073758584	374507	3758584	2.34E-05	2.52E-05	2.42E-05	2.39E-07	4.69E-06	8.44E-06	0.00E+00	3.59E-06	1.79E-06	0.00E+00	0.00E+00	1.43E-06	6.59E-10	4.72E-09	0.00E+00	5.38E-09	5.38E-03
3745123758584	374512	3758584	2.40E-05	2.58E-05	2.48E-05	2.45E-07	4.80E-06	8.64E-06	0.00E+00	3.67E-06	1.84E-06	0.00E+00	0.00E+00	1.47E-06	6.75E-10	4.83E-09	0.00E+00	5.50E-09	5.50E-03
3745173758584	374517	3758584	2.45E-05	2.64E-05	2.53E-05	2.50E-07	4.91E-06	8.84E-06	0.00E+00	3.76E-06	1.88E-06	0.00E+00	0.00E+00	1.50E-06	6.91E-10	4.94E-09	0.00E+00	5.63E-09	5.63E-03
3745223758584	374522	3758584	2.51E-05	2.70E-05	2.59E-05	2.56E-07	5.02E-06	9.04E-06	0.00E+00	3.84E-06	1.92E-06	0.00E+00	0.00E+00	1.54E-06	7.07E-10	5.06E-09	0.00E+00	5.76E-09	5.76E-03
3745273758584	374527	3758584	2.57E-05	2.76E-05	2.65E-05	2.62E-07	5.14E-06	9.26E-06	0.00E+00	3.93E-06	1.97E-06	0.00E+00	0.00E+00	1.57E-06	7.23E-10	5.17E-09	0.00E+00	5.90E-09	5.90E-03
3744173758589	374417	3758589	1.59E-05	1.71E-05	1.64E-05	1.62E-07	3.18E-06	5.73E-06	0.00E+00	2.43E-06	1.22E-06	0.00E+00	0.00E+00	9.73E-07	4.47E-10	3.20E-09	0.00E+00	3.65E-09	3.65E-03
3744223758589	374422	3758589	1.62E-05	1.75E-05	1.68E-05	1.66E-07	3.25E-06	5.85E-06	0.00E+00	2.48E-06	1.24E-06	0.00E+00	0.00E+00	9.94E-07	4.57E-10	3.27E-09	0.00E+00	3.72E-09	3.72E-03
3744273758589	374427	3758589	1.66E-05	1.78E-05	1.71E-05	1.69E-07	3.32E-06	5.97E-06	0.00E+00	2.54E-06	1.27E-06	0.00E+00	0.00E+00	1.01E-06	4.66E-10	3.34E-09	0.00E+00	3.80E-09	3.80E-03
3744323758589	374432	3758589	1.69E-05	1.82E-05	1.75E-05	1.73E-07	3.39E-06	6.10E-06	0.00E+00	2.59E-06	1.30E-06	0.00E+00	0.00E+00	1.04E-06	4.76E-10	3.41E-09	0.00E+00	3.88E-09	3.88E-03
3744373758589	374437	3758589	1.73E-05	1.86E-05	1.78E-05	1.76E-07	3.46E-06	6.23E-06	0.00E+00	2.65E-06	1.32E-06	0.00E+00	0.00E+00	1.06E-06	4.87E-10	3.48E-09	0.00E+00	3.97E-09	3.97E-03
3744423758589	374442	3758589	1.77E-05	1.90E-05	1.82E-05	1.80E-07	3.53E-06	6.36E-06	0.00E+00	2.70E-06	1.35E-06	0.00E+00	0.00E+00	1.08E-06	4.97E-10	3.56E-09	0.00E+00	4.05E-09	4.05E-03
3744473758589	374447	3758589	1.81E-05	1.94E-05	1.86E-05	1.84E-07	3.61E-06	6.50E-06	0.00E+00	2.76E-06	1.38E-06	0.00E+00	0.00E+00	1.11E-06	5.08E-10	3.64E-09	0.00E+00	4.15E-09	4.15E-03
3744523758589	374452	3758589	1.85E-05	1.99E-05	1.91E-05	1.88E-07	3.70E-06	6.65E-06	0.00E+00	2.83E-06	1.41E-06	0.00E+00	0.00E+00	1.13E-06	5.20E-10	3.72E-09	0.00E+00	4.24E-09	4.24E-03
3744573758589	374457	3758589	1.89E-05	2.03E-05	1.95E-05	1.93E-07	3.78E-06	6.80E-06	0.00E+00	2.89E-06	1.45E-06	0.00E+00	0.00E+00	1.16E-06	5.32E-10	3.80E-09	0.00E+00	4.34E-09	4.34E-03
3744623758589	374462	3758589	1.93E-05	2.08E-05	1.99E-05	1.97E-07	3.87E-06	6.96E-06	0.00E+00	2.96E-06	1.48E-06	0.00E+00	0.00E+00	1.18E-06	5.44E-10	3.89E-09	0.00E+00	4.43E-09	4.43E-03
3744673758589	374467	3758589	1.98E-05	2.13E-05	2.04E-05	2.02E-07	3.95E-06	7.12E-06	0.00E+00	3.02E-06	1.51E-06	0.00E+00	0.00E+00	1.21E-06	5.56E-10	3.98E-09	0.00E+00	4.54E-09	4.54E-03
3744773758589	374477	3758589	2.07E-05	2.23E-05	2.14E-05	2.11E-07	4.14E-06	7.45E-06	0.00E+00	3.17E-06	1.58E-06	0.00E+00	0.00E+00	1.27E-06	5.83E-10	4.17E-09	0.00E+00	4.75E-09	4.75E-03
3744823758589	374482	3758589	2.12E-05	2.28E-05	2.19E-05	2.16E-07	4.24E-06	7.63E-06	0.00E+00	3.24E-06	1.62E-06	0.00E+00	0.00E+00	1.30E-06	5.96E-10	4.27E-09	0.00E+00	4.86E-09	4.86E-03
3744873758589	374487	3758589	2.17E-05	2.33E-05	2.24E-05	2.21E-07	4.34E-06	7.81E-06	0.00E+00	3.32E-06	1.66E-06	0.00E+00	0.00E+00	1.33E-06	6.11E-10	4.37E-09	0.00E+00	4.98E-09	4.98E-03
3744923758589	374492	3758589	2.22E-05	2.39E-05	2.29E-05	2.27E-07	4.44E-06	8.00E-06	0.00E+00	3.40E-06	1.70E-06	0.00E+00	0.00E+00	1.36E-06	6.25E-10	4.47E-09	0.00E+00	5.10E-09	5.10E-03
3744973758589	374497	3758589	2.27E-05	2.45E-05	2.35E-05	2.32E-07	4.55E-06	8.19E-06	0.00E+00	3.48E-06	1.74E-06	0.00E+00	0.00E+00	1.39E-06	6.40E-10	4.58E-09	0.00E+00	5.22E-09	5.22E-03
3745023758589	374502	3758589	2.33E-05	2.50E-05	2.40E-05	2.38E-07	4.66E-06	8.39E-06	0.00E+00	3.56E-06	1.78E-06	0.00E+00	0.00E+00	1.43E-06	6.55E-10	4.69E-09	0.00E+00	5.34E-09	5.34E-03
3745073758589	374507	3758589	2.38E-05	2.56E-05	2.46E-05	2.43E-07	4.77E-06	8.59E-06	0.00E+00	3.65E-06	1.83E-06	0.00E+00	0.00E+00	1.46E-06	6.71E-10	4.80E-09	0.00E+00	5.47E-09	5.47E-03
3745123758589	374512	3758589	2.44E-05	2.63E-05	2.52E-05	2.49E-07	4.89E-06	8.80E-06	0.00E+00	3.74E-06	1.87E-06	0.00E+00	0.00E+00	1.50E-06	6.87E-10	4.92E-09	0.00E+00	5.61E-09	5.61E-03
3745173758589	374517	3758589	2.50E-05	2.69E-05	2.58E-05	2.55E-07	5.00E-06	9.01E-06	0.00E+00	3.83E-06	1.91E-06	0.00E+00	0.00E+00	1.53E-06	7.04E-10	5.04E-09	0.00E+00	5.74E-09	5.74E-03
3745223758589	374522	3758589	2.56E-05	2.75E-05	2.64E-05	2.61E-07	5.12E-06	9.22E-06	0.00E+00	3.92E-06	1.96E-06	0.00E+00	0.00E+00	1.57E-06	7.21E-10	5.16E-09	0.00E+00	5.88E-09	5.88E-03
3745273758589	374527	3758589	2.62E-05	2.82E-05	2.71E-05	2.68E-07	5.25E-06	9.44E-06	0.00E+00	4.01E-06	2.01E-06	0.00E+00	0.00E+00	1.61E-06	7.38E-10	5.28E-09	0.00E+00	6.02E-09	6.02E-03
3744023758594	374402	3758594	1.51E-05	1.62E-05	1.56E-05	1.54E-07	3.02E-06	5.43E-06	0.00E+00	2.31E-06	1.15E-06	0.00E+00	0.00E+00	9.23E-07	4.24E-10	3.04E-09	0.00E+00	3.46E-09	3.46E-03
3744073758594	374407	3758594	1.54E-05	1.66E-05	1.59E-05	1.57E-07	3.08E-06	5.54E-06	0.00E+00	2.36E-06	1.18E-06	0.00E+00	0.00E+00	9.42E-07	4.33E-10	3.10E-09	0.00E+00	3.53E-09	3.53E-03
3744123758594	374412	3758594	1.57E-05	1.69E-05	1.62E-05	1.60E-07	3.14E-06	5.66E-06	0.00E+00	2.40E-06	1.20E-06	0.00E+00	0.00E+00	9.62E-07	4.42E-10	3.16E-09	0.00E+00	3.61E-09	3.61E-03
3744173758594	374417	3758594	1.60E-05	1.73E-05	1.66E-05	1.64E-07	3.21E-06	5.78E-06	0.00E+00	2.46E-06	1.23E-06	0.00E+00	0.00E+00	9.82E-07	4.52E-10	3.23E-09	0.00E+00	3.68E-09	3.68E-03
3744223758594	374422	3758594	1.64E-05	1.76E-05	1.69E-05	1.67E-07	3.28E-06	5.90E-06	0.00E+00	2.51E-06	1.25E-06	0.00E+00	0.00E+00	1.00E-06	4.61E-10	3.30E-09	0.00E+00	3.76E-09	3.76E-03
3744273758594	374427	3758594	1.67E-05	1.80E-05	1.73E-05	1.71E-07	3.35E-06	6.03E-06	0.00E+00	2.56E-06	1.28E-06	0.00E+00	0.00E+00	1.02E-06	4.71E-10	3.37E-09	0.00E+00	3.84E-09	3.84E-03
3744323758594	374432	3758594	1.71E-05	1.84E-05	1.77E-05	1.75E-07	3.42E-06	6.16E-06	0.00E+00	2.62E-06	1.31E-06	0.00E+00	0.00E+00	1.05E-06	4.81E-10	3.44E-09	0.00E+00	3.93E-09	3.93E-03
3744373758594	374437	3758594	1.75E-05	1.88E-05	1.80E-05	1.78E-07	3.50E-06	6.29E-06	0.00E+00	2.68E-06	1.34E-06	0.00E+00	0.00E+00	1.07E-06	4.92E-10	3.52E-09	0.00E+00	4.01E-09	4.01E-03
3744423758594	374442	3758594	1.79E-05	1.92E-05	1.84E-05	1.82E-07	3.57E-06	6.43E-06	0.00E+00	2.73E-06	1.37E-06	0.00E+00	0.00E+00	1.09E-06	5.03E-10	3.60E-09	0.00E+00	4.10E-09	4.10E-03
3744473758594	374447	3758594	1.83E-05	1.96E-05	1.88E-05	1.86E-07	3.66E-06	6.58E-06	0.00E+00	2.80E-06	1.40E-06	0.00E+00	0.00E+00	1.12E-06	5.14E-10	3.68E-09	0.00E+00	4.19E-09	4.19E-03
3744523758594	374452	3758594	1.87E-05	2.01E-05	1.93E-05	1.91E-07	3.74E-06	6.73E-06	0.00E+00	2.86E-06	1.43E-06	0.00E+00	0.00E+00	1.14E-06	5.26E-10	3.76E-09	0.00E+00	4.29E-09	4.29E-03
3744573758594	374457	3758594	1.91E-05	2.06E-05	1.97E-05	1.95E-07	3.83E-06	6.89E-06	0.00E+00	2.93E-06	1.46E-06	0.00E+00	0.00E+00	1.17E-06	5.38E-10	3.85E-09	0.00E+00	4.39E-09	4.39E-03
3744623758594	374462	3758594	1.96E-05	2.10E-05	2.02E-05	2.00E-07	3.91E-06	7.05E-06	0.00E+00	2.99E-06	1.50E-06	0.00E+00	0.00E+00	1.20E-06	5.51E-10	3.94E-09	0.00E+00	4.49E-09	4.49E-03
3744673758594	374467	3758594	2.00E-05	2.15E-05	2.07E-05	2.04E-07	4.01E-06	7.21E-06	0.00E+00	3.07E-06	1.53E-06	0.00E+00	0.00E+00	1.23E-06	5.64E-10	4.03E-09	0.00E+00	4.60E-09	4.60E-03
3744773758594	374477	3758594	2.10E-05	2.26E-05	2.17E-05	2.14E-07	4.20E-06	7.56E-06	0.00E+00	3.21E-06	1.61E-06	0.00E+00	0.00E+00	1.29E-06	5.91E-10	4.23E-09	0.00E+00	4.82E-09	4.82E-03
3744823758594	374482	3758594	2.15E-05	2.31E-05	2.22E-05	2.19E-07	4.30E-06	7.75E-06	0.00E+00	3.29E-06	1.65E-06	0.00E+00	0.00E+00	1.32E-06	6.05E-10	4.33E-09	0.00E+00	4.94E-09	4.94E-03
3744873758594	374487	3758594	2.20E-05	2.37E-05	2.27E-05	2.25E-07	4.41E-06	7.93E-06	0.00E+00	3.37E-06	1.69E-06	0.00E+00	0.00E+00	1.35E-06	6.20E-10	4.44E-09	0.00E+00	5.06E-09	5.06E-03
3744923758594	374492	3758594	2.26E-05	2.43E-05	2.33E-05	2.30E-07	4.52E-06	8.13E-06	0.00E+00	3.45E-06	1.73E-06	0.00E+00	0.00E+00	1.38E-06	6.35E-10	4.54E-09	0.00E+00	5.18E-09	5.18E-03
3744973758594	374497	3758594	2.31E-05	2.49E-05	2.39E-05	2.36E-07	4.63E-06	8.33E-06	0.00E+00	3.54E-06	1.77E-06	0.00E+00	0.00E+00	1.42E-06	6.51E-10	4.66E-09	0.00E+00	5.31E-09	5.31E-03
3745023758594	374502	3758594	2.37E-05	2.55E-05	2.45E-05	2.42E-07	4.74E-06	8.53E-06	0.00E+00	3.63E-06	1.81E-06	0.00E+00	0.00E+00	1.45E-06	6.67E-10	4.77E-09	0.00E+00	5.44E-09	5.44E-03
3745073758594	374507	3758594	2.43E-05	2.61E-05	2.51E-05	2.48E-07	4.86E-06	8.75E-06	0.00E+00	3.72E-06	1.86E-06	0.00E+00	0.00E+00	1.49E-06	6.84E-10	4.89E-09	0.00E+00	5.57E-09	5.57E-03
3745123758594	374512	3758594	2.49E-05	2.68E-05	2.57E-05	2.54E-07	4.98E-06	8.96E-06	0.00E+00	3.81E-06	1.90E-06	0.00E+00	0.00E+00	1.52E-06	7.01E-10	5.01E-09	0.00E+00	5.71E-09	5.71E-03
3745173758594	374517	3758594	2.54E-05	2.74E-05	2.63E-05	2.60E-07	5.10E-06	9.18E-06	0.00E+00	3.90E-06	1.95E-06	0.00E+00	0.00E+00	1.56E-06	7.18E-10	5.14E-09	0.00E+00	5.85E-09	5.85E-03
3745223758594	374522	3758594	2.61E-05	2.81E-05	2.70E-05	2.67E-07	5.23E-06	9.41E-06	0.00E+00	4.00E-06	2.00E-06	0.00E+00	0.00E+00	1.60E-06	7.36E-10	5.26E-09	0.00E+00	6.00E-09	6.00E-03
3745273758594	374527	3758594	2.68E-05	2.88E-05	2.77E-05	2.73E-07	5.36E-06	9.65E-06	0.00E+00	4.10E-06	2.05E-06	0.00E+00	0.00E+00	1.64E-06	7.54E-10	5.39E-09	0.00E+00	6.15E-09	6.15E-03
3744023758599	374402	3758599	1.52E-05	1.64E-05	1.57E-05	1.55E-07	3.04E-06	5.48E-06	0.00E+00	2.33E-06	1.16E-06	0.00E+00	0.00E+00	9.31E-07	4.28E-10	3.06E-09	0.00E+00	3.49E-09	3.49E-03
3744073758599	374407	3758599	1.55E-05	1.67E-05	1.60E-05	1.58E-07	3.11E-06	5.59E-06	0.00E+00	2.38E-06	1.19E-06	0.00E+00	0.00E+00	9.50E-07	4.37E-10	3.13E-09	0.00E+00	3.56E-09	3.56E-03
3744123758599	374412	3758599	1.58E-05	1.70E-05	1.64E-05	1.62E-07	3.17E-06	5.71E-06	0.00E+00	2.43E-06	1.21E-06	0.00E+00	0.00E+00	9.70E-07	4.46E-10	3.19E-09	0.00E+00	3.64E-09	3.64E-03
3744173758599	374417	3758599	1.62E-05	1.74E-05	1.67E-05	1.65E-07	3.24E-06	5.83E-06	0.00E+00	2.48E-06	1.24E-06	0.00E+00	0.00E+00	9.91E-07	4.56E-10	3.26E-09	0.00E+00	3.72E-09	3.72E-03
3744223758599	374422

			SWBuilding Construction	SWDemolition	SWGrading	EYBuilding Construction	SWPaving	SWGrading	SWArchitectural Coating	NBBuilding Construction	NBBuilding Construction	NBArchitectural Coating	NBArchitectural Coating	RWBuilding Construction			Child Risk			Overlapping Phases - Maximum GLC		
Unique Identifier	X (UTM)	Y (UTM)	2026	2026	2026	2026	2027	2027	2027	2026	2027	2026	2027	2026	3rd Trimester	0<2	2<16	Total	per million	2025	2026	2027
3744173758609	374417	3758609	1.65E-05	1.77E-05	1.70E-05	1.68E-07	3.30E-06	5.94E-06	0.00E+00	2.52E-06	1.26E-06	0.00E+00	0.00E+00	1.01E-06	4.64E-10	3.32E-09	0.00E+00	3.78E-09	3.78E-03	0.00E+00	5.49E-05	1.05E-05
3744223758609	374422	3758609	1.69E-05	1.81E-05	1.74E-05	1.72E-07	3.37E-06	6.07E-06	0.00E+00	2.58E-06	1.29E-06	0.00E+00	0.00E+00	1.03E-06	4.74E-10	3.39E-09	0.00E+00	3.87E-09	3.87E-03	0.00E+00	5.62E-05	1.07E-05
3744273758609	374427	3758609	1.72E-05	1.85E-05	1.78E-05	1.76E-07	3.45E-06	6.21E-06	0.00E+00	2.64E-06	1.32E-06	0.00E+00	0.00E+00	1.06E-06	4.85E-10	3.47E-09	0.00E+00	3.96E-09	3.96E-03	0.00E+00	5.75E-05	1.10E-05
3744323758609	374432	3758609	1.76E-05	1.90E-05	1.82E-05	1.80E-07	3.53E-06	6.35E-06	0.00E+00	2.70E-06	1.35E-06	0.00E+00	0.00E+00	1.08E-06	4.97E-10	3.55E-09	0.00E+00	4.05E-09	4.05E-03	0.00E+00	5.88E-05	1.12E-05
3744373758609	374437	3758609	1.81E-05	1.94E-05	1.86E-05	1.84E-07	3.61E-06	6.50E-06	0.00E+00	2.76E-06	1.38E-06	0.00E+00	0.00E+00	1.11E-06	5.08E-10	3.63E-09	0.00E+00	4.14E-09	4.14E-03	0.00E+00	6.01E-05	1.15E-05
3744423758609	374442	3758609	1.85E-05	1.99E-05	1.91E-05	1.89E-07	3.70E-06	6.65E-06	0.00E+00	2.83E-06	1.41E-06	0.00E+00	0.00E+00	1.13E-06	5.20E-10	3.72E-09	0.00E+00	4.24E-09	4.24E-03	0.00E+00	6.16E-05	1.18E-05
3744473758609	374447	3758609	1.89E-05	2.03E-05	1.95E-05	1.93E-07	3.79E-06	6.81E-06	0.00E+00	2.90E-06	1.45E-06	0.00E+00	0.00E+00	1.16E-06	5.32E-10	3.81E-09	0.00E+00	4.34E-09	4.34E-03	0.00E+00	6.30E-05	1.20E-05
3744523758609	374452	3758609	1.94E-05	2.08E-05	2.00E-05	1.98E-07	3.88E-06	6.98E-06	0.00E+00	2.97E-06	1.48E-06	0.00E+00	0.00E+00	1.19E-06	5.45E-10	3.90E-09	0.00E+00	4.45E-09	4.45E-03	0.00E+00	6.46E-05	1.23E-05
3744573758609	374457	3758609	1.99E-05	2.14E-05	2.05E-05	2.03E-07	3.97E-06	7.15E-06	0.00E+00	3.04E-06	1.52E-06	0.00E+00	0.00E+00	1.22E-06	5.59E-10	4.00E-09	0.00E+00	4.56E-09	4.56E-03	0.00E+00	6.62E-05	1.26E-05
3744623758609	374462	3758609	2.03E-05	2.18E-05	2.10E-05	2.08E-07	4.07E-06	7.33E-06	0.00E+00	3.11E-06	1.56E-06	0.00E+00	0.00E+00	1.25E-06	5.73E-10	4.10E-09	0.00E+00	4.67E-09	4.67E-03	0.00E+00	6.78E-05	1.30E-05
3744673758609	374467	3758609	2.09E-05	2.24E-05	2.15E-05	2.13E-07	4.17E-06	7.51E-06	0.00E+00	3.19E-06	1.60E-06	0.00E+00	0.00E+00	1.28E-06	5.87E-10	4.20E-09	0.00E+00	4.79E-09	4.79E-03	0.00E+00	6.95E-05	1.33E-05
3744773758609	374477	3758609	2.19E-05	2.36E-05	2.27E-05	2.24E-07	4.39E-06	7.90E-06	0.00E+00	3.36E-06	1.68E-06	0.00E+00	0.00E+00	1.34E-06	6.18E-10	4.42E-09	0.00E+00	5.04E-09	5.04E-03	0.00E+00	7.31E-05	1.40E-05
3744823758609	374482	3758609	2.25E-05	2.42E-05	2.33E-05	2.30E-07	4.51E-06	8.11E-06	0.00E+00	3.45E-06	1.72E-06	0.00E+00	0.00E+00	1.38E-06	6.34E-10	4.54E-09	0.00E+00	5.17E-09	5.17E-03	0.00E+00	7.51E-05	1.43E-05
3744873758609	374487	3758609	2.31E-05	2.49E-05	2.39E-05	2.36E-07	4.63E-06	8.33E-06	0.00E+00	3.54E-06	1.77E-06	0.00E+00	0.00E+00	1.42E-06	6.51E-10	4.66E-09	0.00E+00	5.31E-09	5.31E-03	0.00E+00	7.70E-05	1.47E-05
3744923758609	374492	3758609	2.37E-05	2.55E-05	2.45E-05	2.42E-07	4.75E-06	8.55E-06	0.00E+00	3.63E-06	1.82E-06	0.00E+00	0.00E+00	1.45E-06	6.68E-10	4.78E-09	0.00E+00	5.45E-09	5.45E-03	0.00E+00	7.91E-05	1.51E-05
3744973758609	374497	3758609	2.44E-05	2.62E-05	2.52E-05	2.49E-07	4.88E-06	8.78E-06	0.00E+00	3.73E-06	1.87E-06	0.00E+00	0.00E+00	1.49E-06	6.86E-10	4.91E-09	0.00E+00	5.59E-09	5.59E-03	0.00E+00	8.12E-05	1.55E-05
3745023758609	374502	3758609	2.50E-05	2.69E-05	2.58E-05	2.55E-07	5.01E-06	9.02E-06	0.00E+00	3.83E-06	1.92E-06	0.00E+00	0.00E+00	1.53E-06	7.05E-10	5.04E-09	0.00E+00	5.75E-09	5.75E-03	0.00E+00	8.34E-05	1.59E-05
3745073758609	374507	3758609	2.57E-05	2.77E-05	2.65E-05	2.62E-07	5.15E-06	9.26E-06	0.00E+00	3.94E-06	1.97E-06	0.00E+00	0.00E+00	1.57E-06	7.24E-10	5.18E-09	0.00E+00	5.90E-09	5.90E-03	0.00E+00	8.57E-05	1.64E-05
3745123758609	374512	3758609	2.64E-05	2.84E-05	2.73E-05	2.70E-07	5.29E-06	9.52E-06	0.00E+00	4.04E-06	2.02E-06	0.00E+00	0.00E+00	1.62E-06	7.44E-10	5.32E-09	0.00E+00	6.06E-09	6.06E-03	0.00E+00	8.80E-05	1.68E-05
3745173758609	374517	3758609	2.71E-05	2.92E-05	2.80E-05	2.77E-07	5.43E-06	9.77E-06	0.00E+00	4.15E-06	2.08E-06	0.00E+00	0.00E+00	1.66E-06	7.64E-10	5.47E-09	0.00E+00	6.23E-09	6.23E-03	0.00E+00	9.04E-05	1.73E-05
3745223758609	374522	3758609	2.79E-05	3.00E-05	2.88E-05	2.85E-07	5.58E-06	1.00E-05	0.00E+00	4.27E-06	2.13E-06	0.00E+00	0.00E+00	1.71E-06	7.85E-10	5.61E-09	0.00E+00	6.40E-09	6.40E-03	0.00E+00	9.29E-05	1.78E-05
3745273758609	374527	3758609	2.87E-05	3.08E-05	2.96E-05	2.93E-07	5.73E-06	1.03E-05	0.00E+00	4.38E-06	2.19E-06	0.00E+00	0.00E+00	1.75E-06	8.06E-10	5.77E-09	0.00E+00	6.58E-09	6.58E-03	0.00E+00	9.55E-05	1.82E-05
3744023758614	374402	3758614	1.56E-05	1.68E-05	1.61E-05	1.59E-07	3.12E-06	5.61E-06	0.00E+00	2.39E-06	1.19E-06	0.00E+00	0.00E+00	9.54E-07	4.39E-10	3.14E-09	0.00E+00	3.58E-09	3.58E-03	0.00E+00	5.19E-05	9.92E-06
3744073758614	374407	3758614	1.59E-05	1.71E-05	1.64E-05	1.62E-07	3.19E-06	5.73E-06	0.00E+00	2.44E-06	1.22E-06	0.00E+00	0.00E+00	9.75E-07	4.48E-10	3.21E-09	0.00E+00	3.65E-09	3.65E-03	0.00E+00	5.31E-05	1.01E-05
3744123758614	374412	3758614	1.63E-05	1.75E-05	1.68E-05	1.66E-07	3.26E-06	5.86E-06	0.00E+00	2.49E-06	1.25E-06	0.00E+00	0.00E+00	9.96E-07	4.58E-10	3.28E-09	0.00E+00	3.74E-09	3.74E-03	0.00E+00	5.42E-05	1.04E-05
3744173758614	374417	3758614	1.66E-05	1.79E-05	1.72E-05	1.70E-07	3.33E-06	5.99E-06	0.00E+00	2.55E-06	1.27E-06	0.00E+00	0.00E+00	1.02E-06	4.68E-10	3.35E-09	0.00E+00	3.82E-09	3.82E-03	0.00E+00	5.55E-05	1.06E-05
3744223758614	374422	3758614	1.70E-05	1.83E-05	1.76E-05	1.74E-07	3.41E-06	6.13E-06	0.00E+00	2.60E-06	1.30E-06	0.00E+00	0.00E+00	1.04E-06	4.79E-10	3.43E-09	0.00E+00	3.91E-09	3.91E-03	0.00E+00	5.67E-05	1.08E-05
3744273758614	374427	3758614	1.74E-05	1.87E-05	1.80E-05	1.78E-07	3.48E-06	6.27E-06	0.00E+00	2.67E-06	1.33E-06	0.00E+00	0.00E+00	1.07E-06	4.90E-10	3.51E-09	0.00E+00	4.00E-09	4.00E-03	0.00E+00	5.80E-05	1.11E-05
3744323758614	374432	3758614	1.78E-05	1.92E-05	1.84E-05	1.82E-07	3.57E-06	6.42E-06	0.00E+00	2.73E-06	1.36E-06	0.00E+00	0.00E+00	1.09E-06	5.02E-10	3.59E-09	0.00E+00	4.09E-09	4.09E-03	0.00E+00	5.94E-05	1.13E-05
3744373758614	374437	3758614	1.82E-05	1.96E-05	1.88E-05	1.86E-07	3.65E-06	6.57E-06	0.00E+00	2.79E-06	1.40E-06	0.00E+00	0.00E+00	1.12E-06	5.14E-10	3.67E-09	0.00E+00	4.19E-09	4.19E-03	0.00E+00	6.08E-05	1.16E-05
3744423758614	374442	3758614	1.87E-05	2.01E-05	1.93E-05	1.91E-07	3.74E-06	6.73E-06	0.00E+00	2.86E-06	1.43E-06	0.00E+00	0.00E+00	1.14E-06	5.26E-10	3.76E-09	0.00E+00	4.29E-09	4.29E-03	0.00E+00	6.23E-05	1.19E-05
3744473758614	374447	3758614	1.91E-05	2.06E-05	1.98E-05	1.95E-07	3.83E-06	6.89E-06	0.00E+00	2.93E-06	1.46E-06	0.00E+00	0.00E+00	1.17E-06	5.39E-10	3.85E-09	0.00E+00	4.39E-09	4.39E-03	0.00E+00	6.38E-05	1.22E-05
3744523758614	374452	3758614	1.96E-05	2.11E-05	2.03E-05	2.00E-07	3.92E-06	7.06E-06	0.00E+00	3.00E-06	1.50E-06	0.00E+00	0.00E+00	1.20E-06	5.52E-10	3.95E-09	0.00E+00	4.50E-09	4.50E-03	0.00E+00	6.54E-05	1.25E-05
3744573758614	374457	3758614	2.01E-05	2.16E-05	2.08E-05	2.05E-07	4.02E-06	7.24E-06	0.00E+00	3.08E-06	1.54E-06	0.00E+00	0.00E+00	1.23E-06	5.66E-10	4.05E-09	0.00E+00	4.62E-09	4.62E-03	0.00E+00	6.70E-05	1.28E-05
3744623758614	374462	3758614	2.06E-05	2.22E-05	2.13E-05	2.10E-07	4.13E-06	7.43E-06	0.00E+00	3.16E-06	1.58E-06	0.00E+00	0.00E+00	1.26E-06	5.80E-10	4.15E-09	0.00E+00	4.73E-09	4.73E-03	0.00E+00	6.87E-05	1.31E-05
3744673758614	374467	3758614	2.12E-05	2.27E-05	2.18E-05	2.16E-07	4.23E-06	7.62E-06	0.00E+00	3.24E-06	1.62E-06	0.00E+00	0.00E+00	1.29E-06	5.95E-10	4.26E-09	0.00E+00	4.85E-09	4.85E-03	0.00E+00	7.05E-05	1.35E-05
3744773758614	374477	3758614	2.23E-05	2.40E-05	2.30E-05	2.27E-07	4.46E-06	8.03E-06	0.00E+00	3.41E-06	1.71E-06	0.00E+00	0.00E+00	1.36E-06	6.27E-10	4.49E-09	0.00E+00	5.11E-09	5.11E-03	0.00E+00	7.43E-05	1.42E-05
3744823758614	374482	3758614	2.29E-05	2.46E-05	2.36E-05	2.34E-07	4.58E-06	8.24E-06	0.00E+00	3.50E-06	1.75E-06	0.00E+00	0.00E+00	1.40E-06	6.44E-10	4.61E-09	0.00E+00	5.25E-09	5.25E-03	0.00E+00	7.63E-05	1.46E-05
3744873758614	374487	3758614	2.35E-05	2.53E-05	2.43E-05	2.40E-07	4.70E-06	8.47E-06	0.00E+00	3.60E-06	1.80E-06	0.00E+00	0.00E+00	1.44E-06	6.62E-10	4.73E-09	0.00E+00	5.40E-09	5.40E-03	0.00E+00	7.83E-05	1.50E-05
3744923758614	374492	3758614	2.42E-05	2.60E-05	2.49E-05	2.46E-07	4.83E-06	8.70E-06	0.00E+00	3.70E-06	1.85E-06	0.00E+00	0.00E+00	1.48E-06	6.80E-10	4.86E-09	0.00E+00	5.54E-09	5.54E-03	0.00E+00	8.05E-05	1.54E-05
3744973758614	374497	3758614	2.48E-05	2.67E-05	2.56E-05	2.53E-07	4.97E-06	8.94E-06	0.00E+00	3.80E-06	1.90E-06	0.00E+00	0.00E+00	1.52E-06	6.99E-10	5.00E-09	0.00E+00	5.70E-09	5.70E-03	0.00E+00	8.27E-05	1.58E-05
3745023758614	374502	3758614	2.55E-05	2.74E-05	2.63E-05	2.60E-07	5.11E-06	9.19E-06	0.00E+00	3.91E-06	1.95E-06	0.00E+00	0.00E+00	1.56E-06	7.18E-10	5.14E-09	0.00E+00	5.86E-09	5.86E-03	0.00E+00	8.50E-05	1.62E-05
3745073758614	374507	3758614	2.62E-05	2.82E-05	2.71E-05	2.68E-07	5.25E-06	9.45E-06	0.00E+00	4.02E-06	2.01E-06	0.00E+00	0.00E+00	1.61E-06	7.39E-10	5.28E-09	0.00E+00	6.02E-09	6.02E-03	0.00E+00	8.74E-05	1.67E-05
3745123758614	374512	3758614	2.70E-05	2.90E-05	2.79E-05	2.75E-07	5.40E-06	9.72E-06	0.00E+00	4.13E-06	2.07E-06	0.00E+00	0.00E+00	1.65E-06	7.59E-10	5.43E-09	0.00E+00	6.19E-09	6.19E-03	0.00E+00	8.99E-05	1.72E-05
3745173758614	374517	3758614	2.77E-05	2.98E-05	2.86E-05	2.83E-07	5.55E-06	9.99E-06	0.00E+00	4.25E-06	2.12E-06	0.00E+00	0.00E+00	1.70E-06	7.81E-10	5.59E-09	0.00E+00	6.37E-09	6.37E-03	0.00E+00	9.25E-05	1.77E-05
3745223758614	374522	3758614	2.85E-05	3.07E-05	2.95E-05	2.91E-07	5.71E-06	1.03E-05	0.00E+00	4.37E-06	2.18E-06	0.00E+00	0.00E+00	1.75E-06	8.03E-10	5.75E-09	0.00E+00	6.55E-09	6.55E-03	0.00E+00	9.51E-05	1.82E-05
3745273758614	374527	3758614	2.94E-05	3.16E-05	3.03E-05	3.00E-07	5.87E-06	1.06E-05	0.00E+00	4.49E-06	2.25E-06	0.00E+00	0.00E+00	1.80E-06	8.26E-10	5.91E-09	0.00E+00	6.74E-09	6.74E-03	0.00E+00	9.78E-05	1.87E-05
3744023758619	374402	3758619	1.57E-05	1.69E-05	1.62E-05	1.60E-07	3.14E-06	5.66E-06	0.00E+00	2.41E-06	1.20E-06	0.00E+00	0.00E+00	9.62E-07	4.42E-10	3.16E-09	0.00E+00	3.61E-09	3.61E-03	0.00E+00	5.24E-05	1.00E-05
3744073758619	374407	3758619	1.61E-05	1.73E-05	1.66E-05	1.64E-07	3.21E-06	5.78E-06	0.00E+00	2.46E-06	1.23E-06	0.00E+00	0.00E+00	9.83E-07	4.52E-10	3.23E-09	0.00E+00	3.69E-09	3.69E-03	0.00E+00	5.35E-05	1.02E-05
3744123758619	374412	3758619	1.64E-05	1.77E-05	1.70E-05	1.68E-07	3.29E-06	5.91E-06	0.00E+00	2.51E-06	1.26E-06	0.00E+00	0.00E+00	1.01E-06	4.62E-10	3.31E-09	0.00E+00	3.77E-09	3.77E-03	0.00E+00	5.47E-05	1.05E-05
3744173758619	374417	3758619	1.68E-05	1.81E-05	1.73E-05	1.71E-07	3.36E-06	6.05E-06	0.00E+00	2.57E-06	1.29E-06	0.00E+00	0.00E+00	1.03E-06	4.73E-10	3.38E-09	0.00E+00	3.85E-09	3.85E-03	0.00E+00	5.60E-05	1.07E-05
3744223758619	374422	3758619	1.72E-05	1.85E-05	1.77E-05	1.75E-07	3.44E-06	6.19E-06	0.00E+00	2.63E-06	1.32E-06	0.00E+00	0.00E+00	1.05E-06	4.84E-10	3.46E-09	0.00E+00	3.94E-09	3.94E-03	0.00E+00	5.73E-05	1.09E-05
3744273758619	374427	3758619	1.76E-05	1.89E-05	1.82E-05	1.79E-07	3.52E-06	6.33E-06	0.00E+00	2.69E-06	1.35E-06	0.00E+00	0.00E+00	1.08E-06	4.95E-10	3.54E-09	0.00E+00	4.04E-09	4.04E-03	0.00E+00	5.86E-05	1.12E-05
3744323758619	374432	3758619	1.80E-05	1.94E-05	1.86E-05	1.84E-07	3.60E-06	6.49E-06	0.00E+00	2.76E-06	1.38E-06	0.00E+00	0.00E+00	1.10E-06	5.07E-10	3.63E-09	0.00E+00	4.13E-09	4.13E-03	0.00E+00	6.00E-05	1.15E-05
3744373758619	374437	3758619	1.84E-05	1.98E-05	1.90E-05	1.88E-07	3.69E-06	6.64E-06	0.00E+00	2.82E-06	1.41E-06	0.00E+00	0.00E+00	1.13E-06	5.19E-10	3.71E-09	0.00E+00	4.23E-09	4.23E-03	0.00E+00	6.15E-05	1.17E-05
3744423758619	374442	3758619	1.89E-05	2.03E-05	1.95E-05	1.93E-07	3.78E-06	6.81E-06	0.00E+00	2.89E-06	1.45E-06	0.00E+00	0.00E+00	1.16E-06	5.32E-10	3.81E-09	0.00E+00	4.34E-09	4.34E-03	0.00E+00	6.30E-05	1.20E-05
3744473758619	374447	3758619	1.94E-05	2.08E-05	2.00E-05	1.98E-07	3.88E-06	6.98E-06	0.00E+00	2.96E-06	1.48E-06	0.00E+00	0.00E+00	1.19E-06	5.45E-10	3.90E-09	0.00E+00	4.45E-09	4.45E-03	0.00E+00	6.45E-05	1.23E-05
3744523758619	374452	3758619	1.99E-05	2.14E-05	2.05E-05	2.03E-07	3.97E-06	7.15E-06	0.00E+00	3.04E-06	1.52E-06	0.00E+00	0.00E+00	1.22E-06	5.59E-10	4.00E-09	0.00E+00	4.56E-09	4.56E-03	0.00E+00	6.62E-05	1.26E-05
3744573758619	374457	3758619	2.04E-05	2.19E-05	2.10E-05	2.08E-07	4.08E-06	7.34E-06	0.00E+00	3.12E-06	1.56E-06	0.00E+00	0.00E+00	1.25E-06	5.73E-10	4.10E-09	0.00E+00	4.68E-09	4.68E-03	0.00E+00	6.79E-05	1.30E-05
3744623758619	374462	3758619	2.09E-05	2.25E-05	2.16E-05	2.13E-07	4.18E-06	7.53E-06	0.00E+00	3.20E-06	1.60E-06	0.00E+00	0.00E+00	1.28E-06	5.88E-10	4.21E-09	0.00E+00	4.80E-09	4.80E-03	0.00E+00	6.96E-05	1.33E-05
3744673758619	374467	3758619	2.15E-05	2.31E-05	2.21E-05	2.19E-07	4.29E-06	7.73E-06	0.00E+00	3.28E-06	1.64E-06	0.00E+00	0.00E+00	1.31E-06	6.04E-10	4.32E-09	0.00E+00	4.92E-09	4.92E-03	0.00E+00	7.15E-05	1.37E-05
3744773758619	374477	3758619	2.26E-05	2.43E-05	2.34E-05	2.31E-07	4.53E-06	8.15E-06	0.00E+00	3.46E-06	1.73E-06	0.00E+00	0.00E+00	1.39E-06	6.37E-10	4.56E-09	0.00E+00	5.19E-09	5.19E-03	0.00E+00	7.54E-05	1.44E-05
3744823758619	374482	3758619	2.33E-05	2.50E-05	2.40E-05	2.37E-07	4.65E-06	8.38E-06	0.00E+00	3.56E-06	1.78E-06	0.00E+00	0.00E+00	1.42E-06	6.55E-10	4.68E-09	0.00E+00	5.34E-09	5.34E-03	0.00E+00	7.75E-05	1.48E-05
3744873758619	374487	3758619	2.39E-05	2.57E-05	2.47E-05	2.44E-07	4.78E-06	8.61E-06	0.00E+00	3.66E-06	1.83E-06	0.00E+00	0.00E+00	1.46E-06	6.73E-10	4.82E-09	0.00E+00	5.49E-09	5.49E-03	0.00E+00	7.97E-05	1.52E-05
3744923758619	374492	3758619	2.46E-05	2.64E-05	2.54E-05	2.51E-07	4.92E-06	8.86E-06	0.00E+00	3.76E-06	1.88E-06	0.00E+00	0.00E+00	1.51E-06	6.92E-10	4.95E-09	0.00E+00	5.64E-09	5.64E-03	0.00E+00	8.19E-05	1.57E-05
3744973758619	374497	3758619	2.53E-05	2.72E-05	2.61E-05	2.58E-07	5.06E-06	9.11E-06	0.00E+00	3.87E-06	1.94E-06	0.00E+00	0.00E+00	1.55E-06	7.12E-10	5.09E-09	0.00E+00	5.81E-09	5.81E-03	0.00E+00	8.43E-05	1.61E-05
3745023758619	374502	3758619	2.60E-05	2.80E-05	2.69E-05	2.66E-07	5.21E-06	9.37E-06	0.00E+00	3.98E-06	1.99E-06	0.00E+00	0.00E+00	1.59E-06	7.33E-10	5.24E-09	0.00E+00	5.97E-09	5.97E-03	0.00E+00	8.67E-05	1.66E-05
3745073758619	374507	3758619	2.68E-05	2.88E-05	2.77E-05	2.73E-07	5.36E-06	9.65E-06	0.00E+00	4.10E-06	2.05E-06	0.00E+00	0.00E+00	1.64E-06	7.54E-10	5.39E-09	0.00E+00	6.15E-09	6.15E-03	0.00E+00	8.93E-05	1.71E-05
3745123758619	374512	3758619	2.76E-05	2.97E-05	2.85E-05	2.81E-07	5.52E-06	9.93E-06	0.00E+00	4.22E-06	2.11E-06	0.00E+00	0.00E+00	1.69E-06	7.76E-10	5.55E-09	0.00E+00	6.33E-09	6.33E-03	0.00E+00	9.19E-05	1.76E-05
3745173758619	374517	3758619	2.84E-05	3.05E-05	2.93E-05	2.90E-07	5.68E-06	1.02E-05	0.00E+00	4.34E-06	2.17E-06	0.00E+00	0.00E+00	1.74E-06	7.99E-10	5.72E-09	0.00E+00	6.51E-09	6.51E-03	0.00E+00	9.46E-05	1.81E-05
3745223758619	374522	3758619	2.92E-05	3.14E-05	3.02E-05	2.98E-07	5.85E-06	1.05E-05	0.00E+00	4.47E-06	2.24E-06	0.00E+00	0.00E+00	1.79E-06	8.23E-10	5.88E-09	0.00E+00	6.71E-09	6.71E-03	0.00E+00	9.74E-05	1.86E-05
3745273758619	374527	3758619	3.01E-05	3.24E-05	3.11E-05	3.07E-07	6.02E-06	1.08E-05	0.00E+00	4.61E-06	2.30E-06	0.00E+00	0.00E+00	1.84E-06	8.47E-10	6.06E-09	0.00E+00	6.91E-09	6.91E-03	0.00E+00	1.00E-04	1.92E-05
3744323758624	374432	3758624	1.82E-05	1.96E-05	1.88E-05	1.86E-07	3.64E-06	6.55E-06	0.00E+00	2.79E-06	1.39E-06	0.00E+00	0.00E+00	1.11E-06	5.12E-10	3.66E-09	0.00E+00	4.18E-09	4.18E-03	0.00E+00	6.06E-05	1.16E-05
3744373758624	374437	3758624	1.86E-05	2.01E-05	1.93E-05	1.90E-07	3.73E-06	6.72E-06	0.00E+00	2.85E-06	1.43E-06	0.00E+00	0.00E+00	1.14E-06	5.25E-10	3.75E-09	0.00E+00	4.28E-09	4.28E-03	0.00E+00	6.21E-05	1.19E-05
3744423758624	374442	3758624	1.91E-05	2.06E-05	1.97E-05	1.95E-07	3.82E-06	6.88E-06	0.00E+00	2.93E-06	1.46E-06	0.00E+00	0.00E+00	1.17E-06	5.38E-10	3.85E-09	0.00E+00	4.39E-09	4.39E-03	0.00E+00	6.37E-05	1.22E-05
3744473758624	374447	3758624	1.96E-05	2.11E-05	2.02E-05	2.00E-07	3.92E-06	7.06E-06	0.00E+00	3.00E-06	1.50E-06	0.00E+00	0.00E+00	1.20E-06	5.52E-10	3.95E-09	0.00E+00	4.50E-09	4.50E-03	0.00E+00	6.53E-05	1.25E-05
3744523758624	374452	3758624	2.01E-05	2.16E-05	2.08E-05	2.05E-07	4.02E-06	7.24E-06	0.00E+00	3.08E-06	1.54E-06	0.00E+00	0.00E+00	1.23E-06	5.66E-10	4.05E-09	0.00E+00	4.61E-09	4.61E-03	0.00E+00	6.70E-05	1.28E-05
3744573758624	374457	3758624	2.06E-05	2.22E-05	2.13E-05	2.11E-07	4.13E-06	7.43E-06	0.00E+00	3.16E-06	1.58E-06	0.00E+00	0.00E+00	1.26E-06	5.81E-10	4.16E-09	0.00E+00	4.74E-09	4.74E-03	0.00E+00	6.88E-05	1.

			SWBuilding Construction	SWDemolition	SWGrading	EYBuilding Construction	SWPaving	SWGrading	SWArchitectural Coating	NBBuilding Construction	NBBuilding Construction	NBArchitectural Coating	NBArchitectural Coating	RWBuilding Construction			Child Risk			Overlapping Phases - Maximum GLC		
Unique Identifier	X (UTM)	Y (UTM)	2026	2026	2026	2026	2027	2027	2027	2026	2027	2026	2027	2026	3rd Trimester	0<2	2<16	Total	per million	2025	2026	2027
3745123758644	374512	3758644	3.10E-05	3.33E-05	3.20E-05	3.16E-07	6.20E-06	1.12E-05	0.00E+00	4.75E-06	2.37E-06	0.00E+00	0.00E+00	1.90E-06	8.73E-10	6.24E-09	0.00E+00	7.12E-09	7.12E-03	0.00E+00	1.03E-04	1.97E-05
3745173758644	374517	3758644	3.21E-05	3.46E-05	3.32E-05	3.28E-07	6.43E-06	1.16E-05	0.00E+00	4.92E-06	2.46E-06	0.00E+00	0.00E+00	1.97E-06	9.04E-10	6.47E-09	0.00E+00	7.37E-09	7.37E-03	0.00E+00	1.07E-04	2.05E-05
3745223758644	374522	3758644	3.33E-05	3.58E-05	3.44E-05	3.40E-07	6.67E-06	1.20E-05	0.00E+00	5.10E-06	2.55E-06	0.00E+00	0.00E+00	2.04E-06	9.38E-10	6.71E-09	0.00E+00	7.65E-09	7.65E-03	0.00E+00	1.11E-04	2.12E-05
3745273758644	374527	3758644	3.46E-05	3.72E-05	3.57E-05	3.53E-07	6.91E-06	1.24E-05	0.00E+00	5.29E-06	2.64E-06	0.00E+00	0.00E+00	2.12E-06	9.73E-10	6.96E-09	0.00E+00	7.93E-09	7.93E-03	0.00E+00	1.15E-04	2.20E-05
3744273758649	374427	3758649	1.87E-05	2.01E-05	1.93E-05	1.91E-07	3.74E-06	6.73E-06	0.00E+00	2.86E-06	1.43E-06	0.00E+00	0.00E+00	1.14E-06	5.26E-10	3.76E-09	0.00E+00	4.29E-09	4.29E-03	0.00E+00	6.23E-05	1.19E-05
3744323758649	374432	3758649	1.92E-05	2.06E-05	1.98E-05	1.96E-07	3.84E-06	6.91E-06	0.00E+00	2.94E-06	1.47E-06	0.00E+00	0.00E+00	1.17E-06	5.40E-10	3.86E-09	0.00E+00	4.40E-09	4.40E-03	0.00E+00	6.39E-05	1.22E-05
3744373758649	374437	3758649	1.97E-05	2.12E-05	2.03E-05	2.01E-07	3.94E-06	7.10E-06	0.00E+00	3.02E-06	1.51E-06	0.00E+00	0.00E+00	1.21E-06	5.55E-10	3.97E-09	0.00E+00	4.52E-09	4.52E-03	0.00E+00	6.57E-05	1.25E-05
3744423758649	374442	3758649	2.03E-05	2.18E-05	2.09E-05	2.07E-07	4.05E-06	7.29E-06	0.00E+00	3.10E-06	1.55E-06	0.00E+00	0.00E+00	1.24E-06	5.70E-10	4.08E-09	0.00E+00	4.65E-09	4.65E-03	0.00E+00	6.75E-05	1.29E-05
3744473758649	374447	3758649	2.08E-05	2.24E-05	2.15E-05	2.13E-07	4.17E-06	7.50E-06	0.00E+00	3.19E-06	1.59E-06	0.00E+00	0.00E+00	1.28E-06	5.86E-10	4.19E-09	0.00E+00	4.78E-09	4.78E-03	0.00E+00	6.94E-05	1.33E-05
3744523758649	374452	3758649	2.14E-05	2.30E-05	2.21E-05	2.19E-07	4.29E-06	7.72E-06	0.00E+00	3.28E-06	1.64E-06	0.00E+00	0.00E+00	1.31E-06	6.03E-10	4.31E-09	0.00E+00	4.92E-09	4.92E-03	0.00E+00	7.14E-05	1.36E-05
3744573758649	374457	3758649	2.21E-05	2.37E-05	2.28E-05	2.25E-07	4.41E-06	7.94E-06	0.00E+00	3.38E-06	1.69E-06	0.00E+00	0.00E+00	1.35E-06	6.21E-10	4.44E-09	0.00E+00	5.06E-09	5.06E-03	0.00E+00	7.35E-05	1.40E-05
3744623758649	374462	3758649	2.27E-05	2.44E-05	2.35E-05	2.32E-07	4.55E-06	8.18E-06	0.00E+00	3.48E-06	1.74E-06	0.00E+00	0.00E+00	1.39E-06	6.40E-10	4.58E-09	0.00E+00	5.22E-09	5.22E-03	0.00E+00	7.57E-05	1.45E-05
3744673758649	374467	3758649	2.34E-05	2.52E-05	2.42E-05	2.39E-07	4.69E-06	8.44E-06	0.00E+00	3.59E-06	1.79E-06	0.00E+00	0.00E+00	1.43E-06	6.59E-10	4.72E-09	0.00E+00	5.38E-09	5.38E-03	0.00E+00	7.81E-05	1.49E-05
3744773758649	374477	3758649	2.49E-05	2.68E-05	2.58E-05	2.55E-07	4.99E-06	8.99E-06	0.00E+00	3.82E-06	1.91E-06	0.00E+00	0.00E+00	1.53E-06	7.02E-10	5.02E-09	0.00E+00	5.73E-09	5.73E-03	0.00E+00	8.31E-05	1.59E-05
3744823758649	374482	3758649	2.58E-05	2.77E-05	2.66E-05	2.63E-07	5.16E-06	9.28E-06	0.00E+00	3.94E-06	1.97E-06	0.00E+00	0.00E+00	1.58E-06	7.25E-10	5.19E-09	0.00E+00	5.92E-09	5.92E-03	0.00E+00	8.59E-05	1.64E-05
3744873758649	374487	3758649	2.66E-05	2.87E-05	2.75E-05	2.72E-07	5.33E-06	9.60E-06	0.00E+00	4.08E-06	2.04E-06	0.00E+00	0.00E+00	1.63E-06	7.50E-10	5.37E-09	0.00E+00	6.12E-09	6.12E-03	0.00E+00	8.88E-05	1.70E-05
3744923758649	374492	3758649	2.76E-05	2.96E-05	2.85E-05	2.81E-07	5.51E-06	9.93E-06	0.00E+00	4.22E-06	2.11E-06	0.00E+00	0.00E+00	1.69E-06	7.76E-10	5.55E-09	0.00E+00	6.33E-09	6.33E-03	0.00E+00	9.19E-05	1.76E-05
3744973758649	374497	3758649	2.85E-05	3.07E-05	2.95E-05	2.91E-07	5.71E-06	1.03E-05	0.00E+00	4.37E-06	2.18E-06	0.00E+00	0.00E+00	1.75E-06	8.03E-10	5.75E-09	0.00E+00	6.55E-09	6.55E-03	0.00E+00	9.51E-05	1.82E-05
3745023758649	374502	3758649	2.96E-05	3.18E-05	3.05E-05	3.02E-07	5.92E-06	1.06E-05	0.00E+00	4.53E-06	2.26E-06	0.00E+00	0.00E+00	1.81E-06	8.32E-10	5.95E-09	0.00E+00	6.79E-09	6.79E-03	0.00E+00	9.85E-05	1.88E-05
3745073758649	374507	3758649	3.07E-05	3.30E-05	3.16E-05	3.13E-07	6.13E-06	1.10E-05	0.00E+00	4.69E-06	2.35E-06	0.00E+00	0.00E+00	1.88E-06	8.63E-10	6.17E-09	0.00E+00	7.03E-09	7.03E-03	0.00E+00	1.02E-04	1.95E-05
3745123758649	374512	3758649	3.18E-05	3.42E-05	3.28E-05	3.24E-07	6.36E-06	1.15E-05	0.00E+00	4.87E-06	2.43E-06	0.00E+00	0.00E+00	1.95E-06	8.95E-10	6.40E-09	0.00E+00	7.30E-09	7.30E-03	0.00E+00	1.06E-04	2.02E-05
3745173758649	374517	3758649	3.30E-05	3.55E-05	3.41E-05	3.37E-07	6.60E-06	1.19E-05	0.00E+00	5.05E-06	2.53E-06	0.00E+00	0.00E+00	2.02E-06	9.29E-10	6.65E-09	0.00E+00	7.58E-09	7.58E-03	0.00E+00	1.10E-04	2.10E-05
3745223758649	374522	3758649	3.43E-05	3.69E-05	3.54E-05	3.50E-07	6.86E-06	1.23E-05	0.00E+00	5.25E-06	2.62E-06	0.00E+00	0.00E+00	2.10E-06	9.65E-10	6.90E-09	0.00E+00	7.87E-09	7.87E-03	0.00E+00	1.14E-04	2.18E-05
3745273758649	374527	3758649	3.56E-05	3.83E-05	3.68E-05	3.64E-07	7.13E-06	1.28E-05	0.00E+00	5.45E-06	2.73E-06	0.00E+00	0.00E+00	2.18E-06	1.00E-09	7.17E-09	0.00E+00	8.18E-09	8.18E-03	0.00E+00	1.19E-04	2.27E-05
3744223758654	374422	3758654	1.84E-05	1.98E-05	1.90E-05	1.88E-07	3.68E-06	6.62E-06	0.00E+00	2.82E-06	1.41E-06	0.00E+00	0.00E+00	1.13E-06	5.18E-10	3.70E-09	0.00E+00	4.22E-09	4.22E-03	0.00E+00	6.13E-05	1.17E-05
3744273758654	374427	3758654	1.89E-05	2.03E-05	1.95E-05	1.93E-07	3.78E-06	6.80E-06	0.00E+00	2.89E-06	1.44E-06	0.00E+00	0.00E+00	1.16E-06	5.31E-10	3.80E-09	0.00E+00	4.33E-09	4.33E-03	0.00E+00	6.29E-05	1.20E-05
3744323758654	374432	3758654	1.94E-05	2.09E-05	2.00E-05	1.98E-07	3.88E-06	6.98E-06	0.00E+00	2.97E-06	1.48E-06	0.00E+00	0.00E+00	1.19E-06	5.46E-10	3.91E-09	0.00E+00	4.45E-09	4.45E-03	0.00E+00	6.46E-05	1.23E-05
3744373758654	374437	3758654	1.99E-05	2.14E-05	2.06E-05	2.03E-07	3.99E-06	7.18E-06	0.00E+00	3.05E-06	1.53E-06	0.00E+00	0.00E+00	1.22E-06	5.61E-10	4.01E-09	0.00E+00	4.57E-09	4.57E-03	0.00E+00	6.64E-05	1.27E-05
3744423758654	374442	3758654	2.05E-05	2.20E-05	2.12E-05	2.09E-07	4.10E-06	7.38E-06	0.00E+00	3.14E-06	1.57E-06	0.00E+00	0.00E+00	1.25E-06	5.77E-10	4.13E-09	0.00E+00	4.70E-09	4.70E-03	0.00E+00	6.83E-05	1.30E-05
3744473758654	374447	3758654	2.11E-05	2.27E-05	2.18E-05	2.15E-07	4.22E-06	7.59E-06	0.00E+00	3.23E-06	1.61E-06	0.00E+00	0.00E+00	1.29E-06	5.93E-10	4.25E-09	0.00E+00	4.84E-09	4.84E-03	0.00E+00	7.03E-05	1.34E-05
3744523758654	374452	3758654	2.17E-05	2.33E-05	2.24E-05	2.22E-07	4.34E-06	7.82E-06	0.00E+00	3.32E-06	1.66E-06	0.00E+00	0.00E+00	1.33E-06	6.11E-10	4.37E-09	0.00E+00	4.98E-09	4.98E-03	0.00E+00	7.23E-05	1.38E-05
3744573758654	374457	3758654	2.24E-05	2.40E-05	2.31E-05	2.28E-07	4.47E-06	8.05E-06	0.00E+00	3.42E-06	1.71E-06	0.00E+00	0.00E+00	1.37E-06	6.29E-10	4.50E-09	0.00E+00	5.13E-09	5.13E-03	0.00E+00	7.45E-05	1.42E-05
3744623758654	374462	3758654	2.31E-05	2.48E-05	2.38E-05	2.35E-07	4.61E-06	8.30E-06	0.00E+00	3.53E-06	1.76E-06	0.00E+00	0.00E+00	1.41E-06	6.49E-10	4.64E-09	0.00E+00	5.29E-09	5.29E-03	0.00E+00	7.68E-05	1.47E-05
3744673758654	374467	3758654	2.38E-05	2.56E-05	2.46E-05	2.43E-07	4.76E-06	8.57E-06	0.00E+00	3.64E-06	1.82E-06	0.00E+00	0.00E+00	1.46E-06	6.69E-10	4.79E-09	0.00E+00	5.46E-09	5.46E-03	0.00E+00	7.93E-05	1.51E-05
3744723758654	374472	3758654	2.46E-05	2.64E-05	2.54E-05	2.51E-07	4.91E-06	8.84E-06	0.00E+00	3.76E-06	1.88E-06	0.00E+00	0.00E+00	1.50E-06	6.91E-10	4.94E-09	0.00E+00	5.64E-09	5.64E-03	0.00E+00	8.18E-05	1.56E-05
3744773758654	374477	3758654	2.54E-05	2.73E-05	2.62E-05	2.59E-07	5.08E-06	9.14E-06	0.00E+00	3.88E-06	1.94E-06	0.00E+00	0.00E+00	1.55E-06	7.14E-10	5.11E-09	0.00E+00	5.82E-09	5.82E-03	0.00E+00	8.46E-05	1.62E-05
3744823758654	374482	3758654	2.62E-05	2.82E-05	2.71E-05	2.68E-07	5.25E-06	9.45E-06	0.00E+00	4.02E-06	2.01E-06	0.00E+00	0.00E+00	1.61E-06	7.39E-10	5.28E-09	0.00E+00	6.02E-09	6.02E-03	0.00E+00	8.74E-05	1.67E-05
3744873758654	374487	3758654	2.72E-05	2.92E-05	2.80E-05	2.77E-07	5.43E-06	9.78E-06	0.00E+00	4.16E-06	2.08E-06	0.00E+00	0.00E+00	1.66E-06	7.64E-10	5.47E-09	0.00E+00	6.23E-09	6.23E-03	0.00E+00	9.05E-05	1.73E-05
3744923758654	374492	3758654	2.81E-05	3.02E-05	2.90E-05	2.87E-07	5.63E-06	1.01E-05	0.00E+00	4.30E-06	2.15E-06	0.00E+00	0.00E+00	1.72E-06	7.92E-10	5.66E-09	0.00E+00	6.45E-09	6.45E-03	0.00E+00	9.37E-05	1.79E-05
3744973758654	374497	3758654	2.92E-05	3.14E-05	3.01E-05	2.97E-07	5.83E-06	1.05E-05	0.00E+00	4.46E-06	2.23E-06	0.00E+00	0.00E+00	1.78E-06	8.21E-10	5.87E-09	0.00E+00	6.69E-09	6.69E-03	0.00E+00	9.71E-05	1.86E-05
3745023758654	374502	3758654	3.02E-05	3.25E-05	3.12E-05	3.09E-07	6.05E-06	1.09E-05	0.00E+00	4.63E-06	2.31E-06	0.00E+00	0.00E+00	1.85E-06	8.51E-10	6.09E-09	0.00E+00	6.94E-09	6.94E-03	0.00E+00	1.01E-04	1.93E-05
3745073758654	374507	3758654	3.14E-05	3.38E-05	3.24E-05	3.20E-07	6.28E-06	1.13E-05	0.00E+00	4.81E-06	2.40E-06	0.00E+00	0.00E+00	1.92E-06	8.84E-10	6.32E-09	0.00E+00	7.21E-09	7.21E-03	0.00E+00	1.05E-04	2.00E-05
3745123758654	374512	3758654	3.26E-05	3.51E-05	3.37E-05	3.33E-07	6.53E-06	1.18E-05	0.00E+00	4.99E-06	2.50E-06	0.00E+00	0.00E+00	2.00E-06	9.18E-10	6.57E-09	0.00E+00	7.49E-09	7.49E-03	0.00E+00	1.09E-04	2.08E-05
3745223758652	374522	3758652	3.49E-05	3.75E-05	3.60E-05	3.56E-07	6.98E-06	1.26E-05	0.00E+00	5.34E-06	2.67E-06	0.00E+00	0.00E+00	2.14E-06	9.82E-10	7.03E-09	0.00E+00	8.01E-09	8.01E-03	0.00E+00	1.16E-04	2.22E-05
3745273758652	374527	3758652	3.63E-05	3.90E-05	3.75E-05	3.70E-07	7.26E-06	1.31E-05	0.00E+00	5.56E-06	2.78E-06	0.00E+00	0.00E+00	2.22E-06	1.02E-09	7.31E-09	0.00E+00	8.33E-09	8.33E-03	0.00E+00	1.21E-04	2.31E-05
3744023758659	374402	3758659	1.68E-05	1.81E-05	1.73E-05	1.71E-07	3.36E-06	6.05E-06	0.00E+00	2.57E-06	1.29E-06	0.00E+00	0.00E+00	1.03E-06	4.73E-10	3.38E-09	0.00E+00	3.85E-09	3.85E-03	0.00E+00	5.60E-05	1.07E-05
3744073758659	374407	3758659	1.72E-05	1.85E-05	1.78E-05	1.76E-07	3.44E-06	6.20E-06	0.00E+00	2.63E-06	1.32E-06	0.00E+00	0.00E+00	1.05E-06	4.84E-10	3.46E-09	0.00E+00	3.95E-09	3.95E-03	0.00E+00	5.73E-05	1.10E-05
3744123758659	374412	3758659	1.76E-05	1.90E-05	1.82E-05	1.80E-07	3.53E-06	6.35E-06	0.00E+00	2.70E-06	1.35E-06	0.00E+00	0.00E+00	1.08E-06	4.97E-10	3.55E-09	0.00E+00	4.05E-09	4.05E-03	0.00E+00	5.88E-05	1.12E-05
3744173758659	374417	3758659	1.81E-05	1.95E-05	1.87E-05	1.85E-07	3.62E-06	6.52E-06	0.00E+00	2.77E-06	1.38E-06	0.00E+00	0.00E+00	1.11E-06	5.09E-10	3.64E-09	0.00E+00	4.15E-09	4.15E-03	0.00E+00	6.03E-05	1.15E-05
3744223758659	374422	3758659	1.86E-05	2.00E-05	1.92E-05	1.90E-07	3.72E-06	6.69E-06	0.00E+00	2.84E-06	1.42E-06	0.00E+00	0.00E+00	1.14E-06	5.23E-10	3.74E-09	0.00E+00	4.26E-09	4.26E-03	0.00E+00	6.19E-05	1.18E-05
3744273758659	374427	3758659	1.91E-05	2.05E-05	1.97E-05	1.95E-07	3.82E-06	6.87E-06	0.00E+00	2.92E-06	1.46E-06	0.00E+00	0.00E+00	1.17E-06	5.37E-10	3.84E-09	0.00E+00	4.38E-09	4.38E-03	0.00E+00	6.36E-05	1.21E-05
3744323758659	374432	3758659	1.96E-05	2.11E-05	2.02E-05	2.00E-07	3.92E-06	7.06E-06	0.00E+00	3.00E-06	1.50E-06	0.00E+00	0.00E+00	1.20E-06	5.52E-10	3.95E-09	0.00E+00	4.50E-09	4.50E-03	0.00E+00	6.53E-05	1.25E-05
3744373758659	374437	3758659	2.02E-05	2.17E-05	2.08E-05	2.06E-07	4.03E-06	7.26E-06	0.00E+00	3.09E-06	1.54E-06	0.00E+00	0.00E+00	1.23E-06	5.67E-10	4.06E-09	0.00E+00	4.63E-09	4.63E-03	0.00E+00	6.72E-05	1.28E-05
3744423758659	374442	3758659	2.07E-05	2.23E-05	2.14E-05	2.12E-07	4.15E-06	7.47E-06	0.00E+00	3.17E-06	1.59E-06	0.00E+00	0.00E+00	1.27E-06	5.84E-10	4.18E-09	0.00E+00	4.76E-09	4.76E-03	0.00E+00	6.91E-05	1.32E-05
3744473758659	374447	3758659	2.13E-05	2.30E-05	2.20E-05	2.18E-07	4.27E-06	7.69E-06	0.00E+00	3.27E-06	1.63E-06	0.00E+00	0.00E+00	1.31E-06	6.01E-10	4.30E-09	0.00E+00	4.90E-09	4.90E-03	0.00E+00	7.11E-05	1.36E-05
3744523758659	374452	3758659	2.20E-05	2.37E-05	2.27E-05	2.24E-07	4.40E-06	7.92E-06	0.00E+00	3.37E-06	1.68E-06	0.00E+00	0.00E+00	1.35E-06	6.19E-10	4.43E-09	0.00E+00	5.05E-09	5.05E-03	0.00E+00	7.33E-05	1.40E-05
3744573758659	374457	3758659	2.27E-05	2.44E-05	2.34E-05	2.31E-07	4.54E-06	8.17E-06	0.00E+00	3.47E-06	1.74E-06	0.00E+00	0.00E+00	1.39E-06	6.38E-10	4.57E-09	0.00E+00	5.20E-09	5.20E-03	0.00E+00	7.55E-05	1.44E-05
3744623758659	374462	3758659	2.34E-05	2.52E-05	2.41E-05	2.39E-07	4.68E-06	8.42E-06	0.00E+00	3.58E-06	1.79E-06	0.00E+00	0.00E+00	1.43E-06	6.58E-10	4.71E-09	0.00E+00	5.37E-09	5.37E-03	0.00E+00	7.79E-05	1.49E-05
3744673758659	374467	3758659	2.42E-05	2.60E-05	2.49E-05	2.46E-07	4.83E-06	8.70E-06	0.00E+00	3.70E-06	1.85E-06	0.00E+00	0.00E+00	1.48E-06	6.80E-10	4.86E-09	0.00E+00	5.54E-09	5.54E-03	0.00E+00	8.05E-05	1.54E-05
3744723758659	374472	3758659	2.50E-05	2.68E-05	2.58E-05	2.55E-07	4.99E-06	8.99E-06	0.00E+00	3.82E-06	1.91E-06	0.00E+00	0.00E+00	1.53E-06	7.02E-10	5.03E-09	0.00E+00	5.73E-09	5.73E-03	0.00E+00	8.32E-05	1.59E-05
3744773758659	374477	3758659	2.58E-05	2.78E-05	2.66E-05	2.63E-07	5.16E-06	9.30E-06	0.00E+00	3.95E-06	1.98E-06	0.00E+00	0.00E+00	1.58E-06	7.27E-10	5.20E-09	0.00E+00	5.92E-09	5.92E-03	0.00E+00	8.60E-05	1.64E-05
3744823758659	374482	3758659	2.67E-05	2.87E-05	2.76E-05	2.73E-07	5.35E-06	9.62E-06	0.00E+00	4.09E-06	2.04E-06	0.00E+00	0.00E+00	1.64E-06	7.52E-10	5.38E-09	0.00E+00	6.13E-09	6.13E-03	0.00E+00	8.90E-05	1.70E-05
3744873758659	374487	3758659	2.77E-05	2.98E-05	2.86E-05	2.82E-07	5.54E-06	9.97E-06	0.00E+00	4.24E-06	2.12E-06	0.00E+00	0.00E+00	1.69E-06	7.79E-10	5.57E-09	0.00E+00	6.35E-09	6.35E-03	0.00E+00	9.22E-05	1.76E-05
3744923758659	374492	3758659	2.87E-05	3.09E-05	2.96E-05	2.93E-07	5.74E-06	1.03E-05	0.00E+00	4.39E-06	2.20E-06	0.00E+00	0.00E+00	1.76E-06	8.08E-10	5.78E-09	0.00E+00	6.59E-09	6.59E-03	0.00E+00	9.56E-05	1.83E-05
3744973758659	374497	3758659	2.98E-05	3.20E-05	3.08E-05	3.04E-07	5.96E-06	1.07E-05	0.00E+00	4.56E-06	2.28E-06	0.00E+00	0.00E+00	1.82E-06	8.39E-10	6.00E-09	0.00E+00	6.84E-09	6.84E-03	0.00E+00	9.93E-05	1.90E-05
3745023758659	374502	3758659	3.09E-05	3.33E-05	3.20E-05	3.16E-07	6.19E-06	1.11E-05	0.00E+00	4.74E-06	2.37E-06	0.00E+00	0.00E+00	1.89E-06	8.71E-10	6.23E-09	0.00E+00	7.10E-09	7.10E-03	0.00E+00	1.03E-04	1.97E-05
3745073758659	374507	3758659	3.22E-05	3.46E-05	3.32E-05	3.28E-07	6.44E-06	1.16E-05	0.00E+00	4.93E-06	2.46E-06	0.00E+00	0.00E+00	1.97E-06	9.06E-10	6.48E-09	0.00E+00	7.39E-09	7.39E-03	0.00E+00	1.07E-04	2.05E-05
3745123758659	374512	3758659	3.34E-05	3.60E-05	3.46E-05	3.42E-07	6.70E-06	1.21E-05	0.00E+00	5.13E-06	2.56E-06	0.00E+00	0.00E+00	2.05E-06	9.43E-10	6.75E-09	0.00E+00	7.69E-09	7.69E-03	0.00E+00	1.12E-04	2.13E-05
3744023758664	374402	3758664	1.69E-05	1.82E-05	1.75E-05	1.73E-07	3.39E-06	6.10E-06	0.00E+00	2.59E-06	1.30E-06	0.00E+00	0.00E+00	1.04E-06	4.77E-10	3.41E-09	0.00E+00	3.89E-09	3.89E-03	0.00E+00	5.64E-05	1.08E-05
3744073758664	374407	3758664	1.74E-05	1.87E-05	1.79E-05	1.77E-07	3.47E-06	6.25E-06	0.00E+00	2.66E-06	1.33E-06	0.00E+00	0.00E+00	1.06E-06	4.89E-10	3.50E-09	0.00E+00	3.98E-09	3.98E-03	0.00E+00	5.78E-05	1.11E-05
3744123758664	374412	3758664	1.78E-05	1.91E-05	1.84E-05	1.82E-07	3.56E-06	6.41E-06	0.00E+00	2.72E-06	1.36E-06	0.00E+00	0.00E+00	1.09E-06	5.01E-10	3.58E-09	0.00E+00	4.09E-09	4.09E-03	0.00E+00	5.93E-05	1.13E-05
3744173758664	374417	3758664	1.83E-05	1.96E-05	1.89E-05	1.86E-07	3.66E-06	6.58E-06	0.00E+00	2.80E-06	1.40E-06	0.00E+00	0.00E+00	1.12E-06	5.14E-10	3.68E-09	0.00E+00	4.19E-09	4.19E-03	0.00E+00	6.09E-05	1.16E-05
3744223758664	374422	3758664	1.88E-05	2.02E-05	1.94E-05	1.91E-07	3.75E-06	6.76E-06	0.00E+00	2.87E-06	1.44E-06	0.00E+00	0.00E+00	1.15E-06	5.28E-10	3.78E-09	0.00E+00	4.31E-09	4.31E-03	0.00E+00	6.25E-05	1.19E-05
3744273758664	374427	3758664	1.93E-05	2.07E-05	1.99E-05	1.97E-07	3.86E-06	6.94E-06	0.00E+00	2.95E-06	1.47E-06	0.00E+00	0.00E+00	1.18E-06	5.42E-10	3.88E-09	0.00E+00	4.42E-09	4.42E-03	0.00E+00	6.42E-05	1.23E-05
3744323758664	374432	3758664	1.98E-05	2.13E-05	2.05E-05	2.02E-07	3.96E-06	7.14E-06	0.00E+00	3.03E-06	1.52E-06	0.00E+00	0.00E+00	1.21E-06	5.58E-10	3.99E-09	0.00E+00	4.55E-09	4.55E-03	0.00E+00	6.60E-05	1.26E-05
3744373758664	374437	3758664	2.04E-05	2.19E-05	2.10E-05	2.08E-07	4.08E-06	7.34E-06	0.00E+00	3.12E-06	1.56E-06	0.00E+00	0.00E+00	1.25E-06	5.74E-10	4.10E-09	0.00E+00	4.68E-09	4.68E-03	0.00E+00	6.79E-05	1.30E-05
3744423758664	374442	3758664	2.10E-05	2.26E-05	2.17E-05	2.14E-07	4.20E-06	7.56E-06	0.00E+00	3.21E-06	1.61E-06	0.00E+00	0.00E+00	1.28E-06	5.91E-10	4.23E-09	0.00E+00	4.82E-09	4.82E-03	0.00E+00	6.99E-05	1.34E-05
3744473758664	374447	3758664	2.16E-05	2.32E-05	2.23E-05	2.21E-07	4.32E-06	7.78E-06	0.00E+00	3.31E-06	1.65E-06	0.00E+00	0.00E+00	1.32E-06	6.08E-10	4.35E-09	0.00E+00	4.96E-09	4.96E-03	0.00E+00	7.20E-05	1.

			SWBuilding Construction	SWDemolition	SWGrading	EYBuilding Construction	SWPaving	SWGrading	SWArchitectural Coating	NBBuilding Construction	NBBuilding Construction	NBArchitectural Coating	NBArchitectural Coating	RWBuilding Construction					Overlapping Phases - Maximum GLC		
Unique Identifier	X (UTM)	Y (UTM)	2026	2026	2026	2026	2027	2027	2027	2026	2027	2026	2027	2026	3rd Trimester	0<2	2<16	Total	per million	2025	2026	2027
3744423758704	374442	3758704	2.30E-05	2.47E-05	2.37E-05	2.34E-07	4.60E-06	8.28E-06	0.00E+00	3.52E-06	1.76E-06	0.00E+00	0.00E+00	1.41E-06	6.47E-10	4.63E-09	0.00E+00	5.27E-09	5.27E-03	0.00E+00	7.66E-05	1.46E-05
3744023758709	374402	3758709	1.82E-05	1.95E-05	1.88E-05	1.85E-07	3.63E-06	6.54E-06	0.00E+00	2.78E-06	1.39E-06	0.00E+00	0.00E+00	1.11E-06	5.11E-10	3.66E-09	0.00E+00	4.17E-09	4.17E-03	0.00E+00	6.05E-05	1.16E-05
3744073758709	374407	3758709	1.87E-05	2.01E-05	1.93E-05	1.91E-07	3.74E-06	6.73E-06	0.00E+00	2.86E-06	1.43E-06	0.00E+00	0.00E+00	1.14E-06	5.26E-10	3.76E-09	0.00E+00	4.29E-09	4.29E-03	0.00E+00	6.22E-05	1.19E-05
3744123758709	374412	3758709	1.92E-05	2.07E-05	1.98E-05	1.96E-07	3.85E-06	6.92E-06	0.00E+00	2.94E-06	1.47E-06	0.00E+00	0.00E+00	1.18E-06	5.41E-10	3.87E-09	0.00E+00	4.41E-09	4.41E-03	0.00E+00	6.40E-05	1.22E-05
3744173758709	374417	3758709	1.98E-05	2.13E-05	2.04E-05	2.02E-07	3.96E-06	7.13E-06	0.00E+00	3.03E-06	1.51E-06	0.00E+00	0.00E+00	1.21E-06	5.57E-10	3.99E-09	0.00E+00	4.54E-09	4.54E-03	0.00E+00	6.59E-05	1.26E-05
3744223758709	374422	3758709	2.04E-05	2.19E-05	2.11E-05	2.08E-07	4.08E-06	7.35E-06	0.00E+00	3.12E-06	1.56E-06	0.00E+00	0.00E+00	1.25E-06	5.74E-10	4.11E-09	0.00E+00	4.68E-09	4.68E-03	0.00E+00	6.80E-05	1.30E-05
3744273758709	374427	3758709	2.10E-05	2.26E-05	2.17E-05	2.15E-07	4.21E-06	7.58E-06	0.00E+00	3.22E-06	1.61E-06	0.00E+00	0.00E+00	1.29E-06	5.92E-10	4.24E-09	0.00E+00	4.83E-09	4.83E-03	0.00E+00	7.01E-05	1.34E-05
3744323758709	374432	3758709	2.17E-05	2.34E-05	2.24E-05	2.22E-07	4.34E-06	7.82E-06	0.00E+00	3.32E-06	1.66E-06	0.00E+00	0.00E+00	1.33E-06	6.11E-10	4.37E-09	0.00E+00	4.98E-09	4.98E-03	0.00E+00	7.24E-05	1.38E-05
3744373758709	374437	3758709	2.24E-05	2.41E-05	2.32E-05	2.29E-07	4.49E-06	8.08E-06	0.00E+00	3.43E-06	1.72E-06	0.00E+00	0.00E+00	1.37E-06	6.32E-10	4.52E-09	0.00E+00	5.15E-09	5.15E-03	0.00E+00	7.48E-05	1.43E-05
3744423758709	374442	3758709	2.32E-05	2.49E-05	2.40E-05	2.37E-07	4.64E-06	8.36E-06	0.00E+00	3.55E-06	1.78E-06	0.00E+00	0.00E+00	1.42E-06	6.53E-10	4.67E-09	0.00E+00	5.33E-09	5.33E-03	0.00E+00	7.73E-05	1.48E-05
3744023758714	374402	3758714	1.83E-05	1.97E-05	1.89E-05	1.87E-07	3.66E-06	6.59E-06	0.00E+00	2.80E-06	1.40E-06	0.00E+00	0.00E+00	1.12E-06	5.15E-10	3.68E-09	0.00E+00	4.20E-09	4.20E-03	0.00E+00	6.09E-05	1.16E-05
3744073758714	374407	3758714	1.88E-05	2.02E-05	1.94E-05	1.92E-07	3.76E-06	6.77E-06	0.00E+00	2.88E-06	1.44E-06	0.00E+00	0.00E+00	1.15E-06	5.29E-10	3.79E-09	0.00E+00	4.32E-09	4.32E-03	0.00E+00	6.27E-05	1.20E-05
3744123758714	374412	3758714	1.94E-05	2.08E-05	2.00E-05	1.98E-07	3.87E-06	6.97E-06	0.00E+00	2.96E-06	1.48E-06	0.00E+00	0.00E+00	1.19E-06	5.45E-10	3.90E-09	0.00E+00	4.44E-09	4.44E-03	0.00E+00	6.45E-05	1.23E-05
3744173758714	374417	3758714	1.99E-05	2.14E-05	2.06E-05	2.03E-07	3.99E-06	7.18E-06	0.00E+00	3.05E-06	1.53E-06	0.00E+00	0.00E+00	1.22E-06	5.61E-10	4.02E-09	0.00E+00	4.58E-09	4.58E-03	0.00E+00	6.64E-05	1.27E-05
3744223758714	374422	3758714	2.06E-05	2.21E-05	2.12E-05	2.10E-07	4.11E-06	7.40E-06	0.00E+00	3.15E-06	1.57E-06	0.00E+00	0.00E+00	1.26E-06	5.79E-10	4.14E-09	0.00E+00	4.72E-09	4.72E-03	0.00E+00	6.85E-05	1.31E-05
3744273758714	374427	3758714	2.12E-05	2.28E-05	2.19E-05	2.16E-07	4.24E-06	7.64E-06	0.00E+00	3.25E-06	1.62E-06	0.00E+00	0.00E+00	1.30E-06	5.97E-10	4.27E-09	0.00E+00	4.87E-09	4.87E-03	0.00E+00	7.07E-05	1.35E-05
3744323758714	374432	3758714	2.19E-05	2.36E-05	2.26E-05	2.23E-07	4.38E-06	7.89E-06	0.00E+00	3.35E-06	1.68E-06	0.00E+00	0.00E+00	1.34E-06	6.16E-10	4.41E-09	0.00E+00	5.03E-09	5.03E-03	0.00E+00	7.30E-05	1.39E-05
3744373758714	374437	3758714	2.26E-05	2.43E-05	2.34E-05	2.31E-07	4.53E-06	8.15E-06	0.00E+00	3.47E-06	1.73E-06	0.00E+00	0.00E+00	1.39E-06	6.37E-10	4.56E-09	0.00E+00	5.20E-09	5.20E-03	0.00E+00	7.54E-05	1.44E-05
3744423758714	374442	3758714	2.34E-05	2.52E-05	2.42E-05	2.39E-07	4.69E-06	8.44E-06	0.00E+00	3.59E-06	1.79E-06	0.00E+00	0.00E+00	1.43E-06	6.59E-10	4.72E-09	0.00E+00	5.38E-09	5.38E-03	0.00E+00	7.81E-05	1.49E-05
3744023758719	374402	3758719	1.84E-05	1.98E-05	1.90E-05	1.88E-07	3.68E-06	6.63E-06	0.00E+00	2.82E-06	1.41E-06	0.00E+00	0.00E+00	1.13E-06	5.18E-10	3.70E-09	0.00E+00	4.22E-09	4.22E-03	0.00E+00	6.13E-05	1.17E-05
3744073758719	374407	3758719	1.89E-05	2.04E-05	1.95E-05	1.93E-07	3.79E-06	6.82E-06	0.00E+00	2.90E-06	1.45E-06	0.00E+00	0.00E+00	1.16E-06	5.33E-10	3.81E-09	0.00E+00	4.34E-09	4.34E-03	0.00E+00	6.31E-05	1.21E-05
3744123758719	374412	3758719	1.95E-05	2.10E-05	2.01E-05	1.99E-07	3.90E-06	7.02E-06	0.00E+00	2.98E-06	1.49E-06	0.00E+00	0.00E+00	1.19E-06	5.48E-10	3.92E-09	0.00E+00	4.47E-09	4.47E-03	0.00E+00	6.49E-05	1.24E-05
3744173758719	374417	3758719	2.01E-05	2.16E-05	2.07E-05	2.05E-07	4.02E-06	7.23E-06	0.00E+00	3.07E-06	1.54E-06	0.00E+00	0.00E+00	1.23E-06	5.65E-10	4.04E-09	0.00E+00	4.61E-09	4.61E-03	0.00E+00	6.69E-05	1.28E-05
3744223758719	374422	3758719	2.07E-05	2.23E-05	2.14E-05	2.11E-07	4.14E-06	7.45E-06	0.00E+00	3.17E-06	1.58E-06	0.00E+00	0.00E+00	1.27E-06	5.83E-10	4.17E-09	0.00E+00	4.75E-09	4.75E-03	0.00E+00	6.90E-05	1.32E-05
3744273758719	374427	3758719	2.14E-05	2.30E-05	2.21E-05	2.18E-07	4.27E-06	7.69E-06	0.00E+00	3.27E-06	1.63E-06	0.00E+00	0.00E+00	1.31E-06	6.01E-10	4.30E-09	0.00E+00	4.90E-09	4.90E-03	0.00E+00	7.12E-05	1.36E-05
3744323758719	374432	3758719	2.21E-05	2.37E-05	2.28E-05	2.25E-07	4.42E-06	7.95E-06	0.00E+00	3.38E-06	1.69E-06	0.00E+00	0.00E+00	1.35E-06	6.21E-10	4.44E-09	0.00E+00	5.07E-09	5.07E-03	0.00E+00	7.36E-05	1.41E-05
3744373758719	374437	3758719	2.28E-05	2.46E-05	2.36E-05	2.33E-07	4.57E-06	8.22E-06	0.00E+00	3.49E-06	1.75E-06	0.00E+00	0.00E+00	1.40E-06	6.43E-10	4.60E-09	0.00E+00	5.24E-09	5.24E-03	0.00E+00	7.61E-05	1.45E-05
3744423758719	374442	3758719	2.36E-05	2.54E-05	2.44E-05	2.41E-07	4.73E-06	8.51E-06	0.00E+00	3.62E-06	1.81E-06	0.00E+00	0.00E+00	1.45E-06	6.65E-10	4.76E-09	0.00E+00	5.42E-09	5.42E-03	0.00E+00	7.88E-05	1.50E-05
3744023758724	374402	3758724	1.85E-05	1.99E-05	1.91E-05	1.89E-07	3.70E-06	6.66E-06	0.00E+00	2.83E-06	1.42E-06	0.00E+00	0.00E+00	1.13E-06	5.21E-10	3.72E-09	0.00E+00	4.25E-09	4.25E-03	0.00E+00	6.16E-05	1.18E-05
3744073758724	374407	3758724	1.90E-05	2.05E-05	1.96E-05	1.94E-07	3.81E-06	6.85E-06	0.00E+00	2.91E-06	1.46E-06	0.00E+00	0.00E+00	1.17E-06	5.36E-10	3.83E-09	0.00E+00	4.37E-09	4.37E-03	0.00E+00	6.34E-05	1.21E-05
3744123758724	374412	3758724	1.96E-05	2.11E-05	2.02E-05	2.00E-07	3.92E-06	7.06E-06	0.00E+00	3.00E-06	1.50E-06	0.00E+00	0.00E+00	1.20E-06	5.52E-10	3.95E-09	0.00E+00	4.50E-09	4.50E-03	0.00E+00	6.53E-05	1.25E-05
3744173758724	374417	3758724	2.02E-05	2.17E-05	2.09E-05	2.06E-07	4.04E-06	7.27E-06	0.00E+00	3.09E-06	1.55E-06	0.00E+00	0.00E+00	1.24E-06	5.68E-10	4.07E-09	0.00E+00	4.64E-09	4.64E-03	0.00E+00	6.73E-05	1.29E-05
3744223758724	374422	3758724	2.08E-05	2.24E-05	2.15E-05	2.13E-07	4.17E-06	7.50E-06	0.00E+00	3.19E-06	1.59E-06	0.00E+00	0.00E+00	1.28E-06	5.86E-10	4.19E-09	0.00E+00	4.78E-09	4.78E-03	0.00E+00	6.94E-05	1.33E-05
3744273758724	374427	3758724	2.15E-05	2.31E-05	2.22E-05	2.19E-07	4.30E-06	7.75E-06	0.00E+00	3.29E-06	1.65E-06	0.00E+00	0.00E+00	1.32E-06	6.05E-10	4.33E-09	0.00E+00	4.94E-09	4.94E-03	0.00E+00	7.17E-05	1.37E-05
3744323758724	374432	3758724	2.22E-05	2.39E-05	2.29E-05	2.27E-07	4.45E-06	8.01E-06	0.00E+00	3.40E-06	1.70E-06	0.00E+00	0.00E+00	1.36E-06	6.26E-10	4.48E-09	0.00E+00	5.10E-09	5.10E-03	0.00E+00	7.41E-05	1.42E-05
3744373758724	374437	3758724	2.30E-05	2.47E-05	2.37E-05	2.35E-07	4.60E-06	8.28E-06	0.00E+00	3.52E-06	1.76E-06	0.00E+00	0.00E+00	1.41E-06	6.47E-10	4.63E-09	0.00E+00	5.28E-09	5.28E-03	0.00E+00	7.66E-05	1.46E-05
3744423758724	374442	3758724	2.38E-05	2.56E-05	2.46E-05	2.43E-07	4.77E-06	8.58E-06	0.00E+00	3.65E-06	1.82E-06	0.00E+00	0.00E+00	1.46E-06	6.70E-10	4.80E-09	0.00E+00	5.47E-09	5.47E-03	0.00E+00	7.94E-05	1.52E-05
3744323758729	374432	3758729	2.24E-05	2.40E-05	2.31E-05	2.28E-07	4.47E-06	8.05E-06	0.00E+00	3.42E-06	1.71E-06	0.00E+00	0.00E+00	1.37E-06	6.29E-10	4.50E-09	0.00E+00	5.13E-09	5.13E-03	0.00E+00	7.45E-05	1.42E-05
3744373758729	374437	3758729	2.31E-05	2.49E-05	2.39E-05	2.36E-07	4.63E-06	8.33E-06	0.00E+00	3.54E-06	1.77E-06	0.00E+00	0.00E+00	1.42E-06	6.51E-10	4.66E-09	0.00E+00	5.31E-09	5.31E-03	0.00E+00	7.71E-05	1.47E-05
3744423758729	374442	3758729	2.40E-05	2.58E-05	2.47E-05	2.45E-07	4.80E-06	8.63E-06	0.00E+00	3.67E-06	1.83E-06	0.00E+00	0.00E+00	1.47E-06	6.75E-10	4.83E-09	0.00E+00	5.50E-09	5.50E-03	0.00E+00	7.99E-05	1.53E-05
3745193758699	374519	3758699	4.55E-05	4.90E-05	4.70E-05	4.65E-07	9.11E-06	1.64E-05	0.00E+00	6.97E-06	3.49E-06	0.00E+00	0.00E+00	2.79E-06	1.28E-09	9.17E-09	0.00E+00	1.05E-08	1.05E-02	0.00E+00	1.52E-04	2.90E-05
3745243758699	374524	3758699	4.84E-05	5.22E-05	5.02E-05	4.96E-07	9.72E-06	1.75E-05	0.00E+00	7.44E-06	3.72E-06	0.00E+00	0.00E+00	2.97E-06	1.37E-09	9.78E-09	0.00E+00	1.11E-08	1.11E-02	0.00E+00	1.62E-04	3.09E-05
3745193758704	374519	3758704	4.69E-05	5.05E-05	4.85E-05	4.79E-07	9.39E-06	1.69E-05	0.00E+00	7.18E-06	3.59E-06	0.00E+00	0.00E+00	2.87E-06	1.32E-09	9.45E-09	0.00E+00	1.08E-08	1.08E-02	0.00E+00	1.56E-04	2.99E-05
3745243758704	374524	3758704	5.02E-05	5.40E-05	5.18E-05	5.12E-07	1.00E-05	1.81E-05	0.00E+00	7.69E-06	3.84E-06	0.00E+00	0.00E+00	3.07E-06	1.41E-09	1.01E-08	0.00E+00	1.15E-08	1.15E-02	0.00E+00	1.67E-04	3.20E-05
3745193758714	374519	3758714	4.96E-05	5.33E-05	5.12E-05	5.06E-07	9.92E-06	1.78E-05	0.00E+00	7.59E-06	3.79E-06	0.00E+00	0.00E+00	3.03E-06	1.39E-09	9.98E-09	0.00E+00	1.14E-08	1.14E-02	0.00E+00	1.65E-04	3.16E-05
3745243758714	374524	3758714	5.33E-05	5.74E-05	5.51E-05	5.44E-07	1.07E-05	1.92E-05	0.00E+00	8.16E-06	4.08E-06	0.00E+00	0.00E+00	3.27E-06	1.50E-09	1.07E-08	0.00E+00	1.22E-08	1.22E-02	0.00E+00	1.78E-04	3.40E-05
3745293758714	374529	3758714	5.77E-05	6.21E-05	5.96E-05	5.89E-07	1.15E-05	2.08E-05	0.00E+00	8.83E-06	4.42E-06	0.00E+00	0.00E+00	3.53E-06	1.62E-09	1.16E-08	0.00E+00	1.32E-08	1.32E-02	0.00E+00	1.92E-04	3.68E-05
3745193758719	374519	3758719	5.07E-05	5.45E-05	5.24E-05	5.18E-07	1.01E-05	1.83E-05	0.00E+00	7.76E-06	3.88E-06	0.00E+00	0.00E+00	3.11E-06	1.43E-09	1.02E-08	0.00E+00	1.16E-08	1.16E-02	0.00E+00	1.69E-04	3.23E-05
3745243758719	374524	3758719	5.47E-05	5.88E-05	5.65E-05	5.58E-07	1.09E-05	1.97E-05	0.00E+00	8.37E-06	4.19E-06	0.00E+00	0.00E+00	3.35E-06	1.54E-09	1.10E-08	0.00E+00	1.26E-08	1.26E-02	0.00E+00	1.82E-04	3.48E-05
3745293758719	374529	3758719	5.94E-05	6.38E-05	6.13E-05	6.06E-07	1.19E-05	2.14E-05	0.00E+00	9.09E-06	4.54E-06	0.00E+00	0.00E+00	3.63E-06	1.67E-09	1.20E-08	0.00E+00	1.36E-08	1.36E-02	0.00E+00	1.98E-04	3.78E-05
3745243758724	374524	3758724	5.59E-05	6.01E-05	5.77E-05	5.70E-07	1.12E-05	2.01E-05	0.00E+00	8.55E-06	4.28E-06	0.00E+00	0.00E+00	3.42E-06	1.57E-09	1.13E-08	0.00E+00	1.28E-08	1.28E-02	0.00E+00	1.86E-04	3.56E-05
3745293758724	374529	3758724	6.07E-05	6.53E-05	6.27E-05	6.20E-07	1.22E-05	2.19E-05	0.00E+00	9.30E-06	4.65E-06	0.00E+00	0.00E+00	3.72E-06	1.71E-09	1.22E-08	0.00E+00	1.39E-08	1.39E-02	0.00E+00	2.02E-04	3.87E-05
3744093758433	374409	3758433	1.20E-05	1.29E-05	1.24E-05	1.23E-07	2.40E-06	4.33E-06	0.00E+00	1.84E-06	9.19E-07	0.00E+00	0.00E+00	7.35E-07	3.38E-10	2.42E-09	0.00E+00	2.76E-09	2.76E-03	0.00E+00	4.00E-05	7.65E-06
3744143758433	374414	3758433	1.22E-05	1.31E-05	1.26E-05	1.24E-07	2.44E-06	4.39E-06	0.00E+00	1.87E-06	9.33E-07	0.00E+00	0.00E+00	7.46E-07	3.43E-10	2.45E-09	0.00E+00	2.80E-09	2.80E-03	0.00E+00	4.06E-05	7.76E-06
3744043758438	374404	3758438	1.18E-05	1.28E-05	1.23E-05	1.22E-07	2.39E-06	4.30E-06	0.00E+00	1.83E-06	9.13E-07	0.00E+00	0.00E+00	7.30E-07	3.36E-10	2.40E-09	0.00E+00	2.74E-09	2.74E-03	0.00E+00	3.97E-05	7.59E-06
3744093758438	374409	3758438	1.21E-05	1.30E-05	1.25E-05	1.23E-07	2.42E-06	4.36E-06	0.00E+00	1.85E-06	9.26E-07	0.00E+00	0.00E+00	7.41E-07	3.41E-10	2.44E-09	0.00E+00	2.78E-09	2.78E-03	0.00E+00	4.03E-05	7.71E-06
3744143758438	374414	3758438	1.23E-05	1.32E-05	1.27E-05	1.25E-07	2.46E-06	4.42E-06	0.00E+00	1.88E-06	9.40E-07	0.00E+00	0.00E+00	7.52E-07	3.46E-10	2.47E-09	0.00E+00	2.82E-09	2.82E-03	0.00E+00	4.09E-05	7.82E-06
3744193758438	374419	3758438	1.25E-05	1.34E-05	1.29E-05	1.27E-07	2.49E-06	4.49E-06	0.00E+00	1.91E-06	9.53E-07	0.00E+00	0.00E+00	7.63E-07	3.51E-10	2.51E-09	0.00E+00	2.86E-09	2.86E-03	0.00E+00	4.15E-05	7.93E-06
3744243758438	374424	3758438	1.26E-05	1.36E-05	1.31E-05	1.29E-07	2.53E-06	4.55E-06	0.00E+00	1.93E-06	9.67E-07	0.00E+00	0.00E+00	7.74E-07	3.56E-10	2.55E-09	0.00E+00	2.90E-09	2.90E-03	0.00E+00	4.21E-05	8.05E-06
3744293758438	374429	3758438	1.28E-05	1.38E-05	1.32E-05	1.31E-07	2.57E-06	4.62E-06	0.00E+00	1.96E-06	9.82E-07	0.00E+00	0.00E+00	7.85E-07	3.61E-10	2.58E-09	0.00E+00	2.94E-09	2.94E-03	0.00E+00	4.27E-05	8.17E-06
3744343758438	374434	3758438	1.30E-05	1.40E-05	1.34E-05	1.33E-07	2.60E-06	4.69E-06	0.00E+00	1.99E-06	9.96E-07	0.00E+00	0.00E+00	7.97E-07	3.66E-10	2.62E-09	0.00E+00	2.98E-09	2.98E-03	0.00E+00	4.34E-05	8.29E-06
3744393758438	374439	3758438	1.32E-05	1.42E-05	1.36E-05	1.35E-07	2.64E-06	4.76E-06	0.00E+00	2.02E-06	1.01E-06	0.00E+00	0.00E+00	8.09E-07	3.72E-10	2.66E-09	0.00E+00	3.03E-09	3.03E-03	0.00E+00	4.40E-05	8.41E-06
3744443758438	374444	3758438	1.34E-05	1.44E-05	1.38E-05	1.37E-07	2.68E-06	4.83E-06	0.00E+00	2.05E-06	1.03E-06	0.00E+00	0.00E+00	8.21E-07	3.77E-10	2.70E-09	0.00E+00	3.08E-09	3.08E-03	0.00E+00	4.47E-05	8.54E-06
3744493758438	374449	3758438	1.36E-05	1.46E-05	1.41E-05	1.39E-07	2.72E-06	4.90E-06	0.00E+00	2.08E-06	1.04E-06	0.00E+00	0.00E+00	8.33E-07	3.83E-10	2.74E-09	0.00E+00	3.12E-09	3.12E-03	0.00E+00	4.54E-05	8.67E-06
3744543758438	374454	3758438	1.38E-05	1.49E-05	1.43E-05	1.41E-07	2.76E-06	4.97E-06	0.00E+00	2.11E-06	1.06E-06	0.00E+00	0.00E+00	8.46E-07	3.89E-10	2.78E-09	0.00E+00	3.17E-09	3.17E-03	0.00E+00	4.60E-05	8.80E-06
3744593758438	374459	3758438	1.40E-05	1.51E-05	1.45E-05	1.43E-07	2.81E-06	5.05E-06	0.00E+00	2.15E-06	1.07E-06	0.00E+00	0.00E+00	8.58E-07	3.95E-10	2.82E-09	0.00E+00	3.22E-09	3.22E-03	0.00E+00	4.67E-05	8.93E-06
3744643758438	374464	3758438	1.42E-05	1.53E-05	1.47E-05	1.45E-07	2.85E-06	5.13E-06	0.00E+00	2.18E-06	1.09E-06	0.00E+00	0.00E+00	8.72E-07	4.01E-10	2.87E-09	0.00E+00	3.27E-09	3.27E-03	0.00E+00	4.74E-05	9.06E-06
3744693758438	374469	3758438	1.44E-05	1.55E-05	1.49E-05	1.47E-07	2.89E-06	5.20E-06	0.00E+00	2.21E-06	1.11E-06	0.00E+00	0.00E+00	8.85E-07	4.07E-10	2.91E-09	0.00E+00	3.32E-09	3.32E-03	0.00E+00	4.82E-05	9.20E-06
3744743758438	374474	3758438	1.47E-05	1.58E-05	1.51E-05	1.50E-07	2.94E-06	5.28E-06	0.00E+00	2.25E-06	1.12E-06	0.00E+00	0.00E+00	8.98E-07	4.13E-10	2.95E-09	0.00E+00	3.37E-09	3.37E-03	0.00E+00	4.89E-05	9.34E-06
3744793758438	374479	3758438	1.49E-05	1.60E-05	1.54E-05	1.52E-07	2.98E-06	5.36E-06	0.00E+00	2.28E-06	1.14E-06	0.00E+00	0.00E+00	9.12E-07	4.19E-10	3.00E-09	0.00E+00	3.42E-09	3.42E-03	0.00E+00	4.96E-05	9.48E-06
3744843758438	374484	3758438	1.51E-05	1.63E-05	1.56E-05	1.54E-07	3.03E-06	5.45E-06	0.00E+00	2.31E-06	1.16E-06	0.00E+00	0.00E+00	9.26E-07	4.26E-10	3.05E-09	0.00E+00	3.47E-09	3.47E-03	0.00E+00	5.04E-05	9.63E-06
3744893758438	374489	3758438	1.54E-05	1.65E-05	1.59E-05	1.57E-07	3.07E-06	5.53E-06	0.00E+00	2.35E-06	1.18E-06	0.00E+00	0.00E+00	9.40E-07	4.32E-10	3.09E-09	0.00E+00	3.52E-09	3.52E-03	0.00E+00	5.12E-05	9.78E-06
3744943758438	374494	3758438	1.56E-05	1.68E-05	1.61E-05	1.59E-07	3.12E-06	5.61E-06	0.00E+00	2.39E-06	1.19E-06	0.00E+00	0.00E+00	9.55E-07	4.39E-10	3.14E-09	0.00E+00	3.58E-09	3.58E-03	0.00E+00	5.20E-05	9.93E-06
3744993758438	374499	3758438	1.58E-05	1.70E-05	1.63E-05	1.61E-07	3.17E-06	5.70E-06	0.00E+00	2.42E-06	1.21E-06	0.00E+00	0.00E+00	9.69E-07	4.46E-10	3.19E-09	0.00E+00	3.63E-09	3.63E-03	0.00E+00	5.28E-05	1.01E-05
3745043758438	374504	3758438	1.61E-05	1.73E-05	1.66E-05	1.64E-07	3.22E-06	5.79E-06	0.00E+00	2.46E-06	1.23E-06	0.00E+00	0.00E+00	9.84E-07	4.52E-10	3.24E-09	0.00E+00	3.69E-09	3.69E-03	0.00E+00	5.36E-05	1.02E-05
3745093758438	374509	3758438	1.63E-05	1.76E-05	1.69E-05	1.67E-07	3.27E-06	5.88E-06	0.00E+00	2.50E-06	1.25E-06	0.00E+00	0.00E+00	9.99E-07	4.59E-10	3.29E-09	0.00E+00	3.75E-09	3.75E-03	0.00E+00	5.44E-05	1.04E-05
3745143758438	374514	3758438	1.66E-05	1.78E-05	1.71E-05	1.69E-07	3.32E-06	5.97E-06	0.00E+00	2.54E-06	1.27E-06	0.00E+00	0.00E+00	1.01E-06	4.67E-10	3.34E-09	0.00E+00	3.80E-09	3.80E-03	0.00E+00	5.52E-05	1.06E-05
3745193758438	374519	3758438	1.68E-05	1.81E-05	1.74E-05	1.72E-07	3.37E-06	6.06E-06	0.00E+00	2.58E-06	1.29E-06	0.00E+00	0.00E+00	1.03E-06	4.74E-10	3.39E-09	0.00E+00	3.86E-09	3.86E-03	0.00E+00	5.61E-05	1.07E-05

			SWBuilding Construction	SWDemolition	SWGrading	EYBuilding Construction	SWPaving	SWGrading	SWArchitectural Coating	NBBuilding Construction	NBBuilding Construction	NBArchitectural Coating	NBArchitectural Coating	RWBuilding Construction	Child Risk				Overlapping Phases - Maximum GLC		
Unique Identifier	X (UTM)	Y (UTM)	2026	2026	2026	2026	2027	2027	2027	2026	2027	2026	2027	2026	3rd Trimester	0<2	2<16	Total	per million	2025	2026	2027
3744593758458	374459	3758458	1.45E-05	1.56E-05	1.50E-05	1.48E-07	2.90E-06	5.23E-06	0.00E+00	2.22E-06	1.11E-06	0.00E+00	0.00E+00	8.89E-07	4.08E-10	2.92E-09	0.00E+00	3.33E-09	3.33E-03	0.00E+00	4.84E-05	9.24E-06
3744643758458	374464	3758458	1.47E-05	1.59E-05	1.52E-05	1.50E-07	2.95E-06	5.31E-06	0.00E+00	2.26E-06	1.13E-06	0.00E+00	0.00E+00	9.03E-07	4.15E-10	2.97E-09	0.00E+00	3.38E-09	3.38E-03	0.00E+00	4.91E-05	9.39E-06
3744693758458	374469	3758458	1.50E-05	1.61E-05	1.55E-05	1.53E-07	3.00E-06	5.39E-06	0.00E+00	2.29E-06	1.15E-06	0.00E+00	0.00E+00	9.17E-07	4.21E-10	3.01E-09	0.00E+00	3.44E-09	3.44E-03	0.00E+00	4.99E-05	9.53E-06
3744743758458	374474	3758458	1.52E-05	1.63E-05	1.57E-05	1.55E-07	3.04E-06	5.48E-06	0.00E+00	2.33E-06	1.16E-06	0.00E+00	0.00E+00	9.31E-07	4.28E-10	3.06E-09	0.00E+00	3.49E-09	3.49E-03	0.00E+00	5.07E-05	9.68E-06
3744793758458	374479	3758458	1.54E-05	1.66E-05	1.59E-05	1.58E-07	3.09E-06	5.56E-06	0.00E+00	2.36E-06	1.18E-06	0.00E+00	0.00E+00	9.45E-07	4.35E-10	3.11E-09	0.00E+00	3.54E-09	3.54E-03	0.00E+00	5.15E-05	9.83E-06
3744843758458	374484	3758458	1.57E-05	1.69E-05	1.62E-05	1.60E-07	3.14E-06	5.65E-06	0.00E+00	2.40E-06	1.20E-06	0.00E+00	0.00E+00	9.60E-07	4.41E-10	3.16E-09	0.00E+00	3.60E-09	3.60E-03	0.00E+00	5.23E-05	9.99E-06
3744893758458	374489	3758458	1.59E-05	1.71E-05	1.65E-05	1.63E-07	3.19E-06	5.74E-06	0.00E+00	2.44E-06	1.22E-06	0.00E+00	0.00E+00	9.76E-07	4.48E-10	3.21E-09	0.00E+00	3.66E-09	3.66E-03	0.00E+00	5.31E-05	1.01E-05
3744943758458	374494	3758458	1.62E-05	1.74E-05	1.67E-05	1.65E-07	3.24E-06	5.83E-06	0.00E+00	2.48E-06	1.24E-06	0.00E+00	0.00E+00	9.91E-07	4.56E-10	3.26E-09	0.00E+00	3.72E-09	3.72E-03	0.00E+00	5.39E-05	1.03E-05
3744993758458	374499	3758458	1.64E-05	1.77E-05	1.70E-05	1.68E-07	3.29E-06	5.92E-06	0.00E+00	2.52E-06	1.26E-06	0.00E+00	0.00E+00	1.01E-06	4.63E-10	3.31E-09	0.00E+00	3.77E-09	3.77E-03	0.00E+00	5.48E-05	1.05E-05
3745043758458	374504	3758458	1.67E-05	1.80E-05	1.72E-05	1.70E-07	3.34E-06	6.02E-06	0.00E+00	2.56E-06	1.28E-06	0.00E+00	0.00E+00	1.02E-06	4.70E-10	3.36E-09	0.00E+00	3.83E-09	3.83E-03	0.00E+00	5.57E-05	1.06E-05
3745093758458	374509	3758458	1.70E-05	1.83E-05	1.75E-05	1.73E-07	3.40E-06	6.11E-06	0.00E+00	2.60E-06	1.30E-06	0.00E+00	0.00E+00	1.04E-06	4.78E-10	3.42E-09	0.00E+00	3.90E-09	3.90E-03	0.00E+00	5.66E-05	1.08E-05
3745143758458	374514	3758458	1.72E-05	1.85E-05	1.78E-05	1.76E-07	3.45E-06	6.21E-06	0.00E+00	2.64E-06	1.32E-06	0.00E+00	0.00E+00	1.06E-06	4.85E-10	3.47E-09	0.00E+00	3.96E-09	3.96E-03	0.00E+00	5.75E-05	1.10E-05
3745193758458	374519	3758458	1.75E-05	1.88E-05	1.81E-05	1.79E-07	3.51E-06	6.31E-06	0.00E+00	2.68E-06	1.34E-06	0.00E+00	0.00E+00	1.07E-06	4.93E-10	3.53E-09	0.00E+00	4.02E-09	4.02E-03	0.00E+00	5.84E-05	1.12E-05
3745243758458	374524	3758458	1.78E-05	1.91E-05	1.84E-05	1.82E-07	3.56E-06	6.41E-06	0.00E+00	2.72E-06	1.36E-06	0.00E+00	0.00E+00	1.09E-06	5.01E-10	3.58E-09	0.00E+00	4.08E-09	4.08E-03	0.00E+00	5.93E-05	1.13E-05
3745293758458	374529	3758458	1.81E-05	1.94E-05	1.87E-05	1.85E-07	3.62E-06	6.51E-06	0.00E+00	2.77E-06	1.38E-06	0.00E+00	0.00E+00	1.11E-06	5.09E-10	3.64E-09	0.00E+00	4.15E-09	4.15E-03	0.00E+00	6.03E-05	1.15E-05
3744093758463	374409	3758463	1.28E-05	1.35E-05	1.30E-05	1.28E-07	2.51E-06	4.52E-06	0.00E+00	1.92E-06	9.61E-07	0.00E+00	0.00E+00	7.69E-07	3.54E-10	2.53E-09	0.00E+00	2.88E-09	2.88E-03	0.00E+00	4.19E-05	8.00E-06
3744143758463	374414	3758463	1.28E-05	1.37E-05	1.32E-05	1.30E-07	2.55E-06	4.59E-06	0.00E+00	1.95E-06	9.76E-07	0.00E+00	0.00E+00	7.81E-07	3.59E-10	2.57E-09	0.00E+00	2.93E-09	2.93E-03	0.00E+00	4.25E-05	8.12E-06
3744193758463	374419	3758463	1.29E-05	1.39E-05	1.34E-05	1.32E-07	2.59E-06	4.66E-06	0.00E+00	1.98E-06	9.91E-07	0.00E+00	0.00E+00	7.93E-07	3.64E-10	2.61E-09	0.00E+00	2.97E-09	2.97E-03	0.00E+00	4.31E-05	8.24E-06
3744243758463	374424	3758463	1.31E-05	1.41E-05	1.36E-05	1.34E-07	2.63E-06	4.73E-06	0.00E+00	2.01E-06	1.01E-06	0.00E+00	0.00E+00	8.05E-07	3.70E-10	2.65E-09	0.00E+00	3.02E-09	3.02E-03	0.00E+00	4.38E-05	8.37E-06
3744293758463	374429	3758463	1.33E-05	1.44E-05	1.38E-05	1.36E-07	2.67E-06	4.81E-06	0.00E+00	2.04E-06	1.02E-06	0.00E+00	0.00E+00	8.17E-07	3.76E-10	2.69E-09	0.00E+00	3.06E-09	3.06E-03	0.00E+00	4.45E-05	8.50E-06
3744343758463	374434	3758463	1.36E-05	1.46E-05	1.40E-05	1.38E-07	2.71E-06	4.88E-06	0.00E+00	2.07E-06	1.04E-06	0.00E+00	0.00E+00	8.30E-07	3.81E-10	2.73E-09	0.00E+00	3.11E-09	3.11E-03	0.00E+00	4.52E-05	8.63E-06
3744393758463	374439	3758463	1.38E-05	1.48E-05	1.42E-05	1.40E-07	2.75E-06	4.96E-06	0.00E+00	2.11E-06	1.05E-06	0.00E+00	0.00E+00	8.43E-07	3.87E-10	2.77E-09	0.00E+00	3.16E-09	3.16E-03	0.00E+00	4.59E-05	8.76E-06
3744443758463	374444	3758463	1.40E-05	1.50E-05	1.44E-05	1.43E-07	2.80E-06	5.03E-06	0.00E+00	2.14E-06	1.07E-06	0.00E+00	0.00E+00	8.56E-07	3.93E-10	2.81E-09	0.00E+00	3.21E-09	3.21E-03	0.00E+00	4.66E-05	8.90E-06
3744493758463	374449	3758463	1.42E-05	1.53E-05	1.47E-05	1.45E-07	2.84E-06	5.11E-06	0.00E+00	2.17E-06	1.09E-06	0.00E+00	0.00E+00	8.69E-07	3.99E-10	2.86E-09	0.00E+00	3.26E-09	3.26E-03	0.00E+00	4.73E-05	9.04E-06
3744543758463	374454	3758463	1.44E-05	1.55E-05	1.49E-05	1.47E-07	2.88E-06	5.19E-06	0.00E+00	2.21E-06	1.10E-06	0.00E+00	0.00E+00	8.83E-07	4.06E-10	2.90E-09	0.00E+00	3.31E-09	3.31E-03	0.00E+00	4.80E-05	9.18E-06
3744593758463	374459	3758463	1.46E-05	1.57E-05	1.51E-05	1.49E-07	2.93E-06	5.27E-06	0.00E+00	2.24E-06	1.12E-06	0.00E+00	0.00E+00	8.96E-07	4.12E-10	2.95E-09	0.00E+00	3.36E-09	3.36E-03	0.00E+00	4.88E-05	9.32E-06
3744643758463	374464	3758463	1.49E-05	1.60E-05	1.54E-05	1.52E-07	2.98E-06	5.36E-06	0.00E+00	2.28E-06	1.14E-06	0.00E+00	0.00E+00	9.11E-07	4.19E-10	3.00E-09	0.00E+00	3.41E-09	3.41E-03	0.00E+00	4.96E-05	9.47E-06
3744693758463	374469	3758463	1.51E-05	1.62E-05	1.56E-05	1.54E-07	3.02E-06	5.44E-06	0.00E+00	2.31E-06	1.16E-06	0.00E+00	0.00E+00	9.25E-07	4.25E-10	3.04E-09	0.00E+00	3.47E-09	3.47E-03	0.00E+00	5.03E-05	9.62E-06
3744743758463	374474	3758463	1.53E-05	1.65E-05	1.58E-05	1.57E-07	3.07E-06	5.52E-06	0.00E+00	2.35E-06	1.17E-06	0.00E+00	0.00E+00	9.39E-07	4.32E-10	3.09E-09	0.00E+00	3.52E-09	3.52E-03	0.00E+00	5.11E-05	9.77E-06
3744793758463	374479	3758463	1.56E-05	1.68E-05	1.61E-05	1.59E-07	3.12E-06	5.61E-06	0.00E+00	2.38E-06	1.19E-06	0.00E+00	0.00E+00	9.54E-07	4.38E-10	3.14E-09	0.00E+00	3.58E-09	3.58E-03	0.00E+00	5.19E-05	9.92E-06
3744843758463	374484	3758463	1.58E-05	1.70E-05	1.63E-05	1.61E-07	3.17E-06	5.70E-06	0.00E+00	2.42E-06	1.21E-06	0.00E+00	0.00E+00	9.69E-07	4.45E-10	3.19E-09	0.00E+00	3.63E-09	3.63E-03	0.00E+00	5.27E-05	1.01E-05
3744893758463	374489	3758463	1.61E-05	1.73E-05	1.66E-05	1.64E-07	3.22E-06	5.79E-06	0.00E+00	2.46E-06	1.23E-06	0.00E+00	0.00E+00	9.85E-07	4.53E-10	3.24E-09	0.00E+00	3.69E-09	3.69E-03	0.00E+00	5.36E-05	1.02E-05
3744943758463	374494	3758463	1.63E-05	1.76E-05	1.69E-05	1.67E-07	3.27E-06	5.89E-06	0.00E+00	2.50E-06	1.25E-06	0.00E+00	0.00E+00	1.00E-06	4.60E-10	3.29E-09	0.00E+00	3.75E-09	3.75E-03	0.00E+00	5.45E-05	1.04E-05
3744993758463	374499	3758463	1.66E-05	1.79E-05	1.71E-05	1.69E-07	3.32E-06	5.98E-06	0.00E+00	2.54E-06	1.27E-06	0.00E+00	0.00E+00	1.02E-06	4.67E-10	3.34E-09	0.00E+00	3.81E-09	3.81E-03	0.00E+00	5.53E-05	1.06E-05
3745043758463	374504	3758463	1.69E-05	1.81E-05	1.74E-05	1.72E-07	3.38E-06	6.08E-06	0.00E+00	2.58E-06	1.29E-06	0.00E+00	0.00E+00	1.03E-06	4.75E-10	3.40E-09	0.00E+00	3.87E-09	3.87E-03	0.00E+00	5.62E-05	1.07E-05
3745093758463	374509	3758463	1.71E-05	1.84E-05	1.77E-05	1.75E-07	3.43E-06	6.17E-06	0.00E+00	2.62E-06	1.31E-06	0.00E+00	0.00E+00	1.05E-06	4.83E-10	3.45E-09	0.00E+00	3.94E-09	3.94E-03	0.00E+00	5.71E-05	1.09E-05
3745143758463	374514	3758463	1.74E-05	1.87E-05	1.80E-05	1.78E-07	3.49E-06	6.27E-06	0.00E+00	2.67E-06	1.33E-06	0.00E+00	0.00E+00	1.07E-06	4.90E-10	3.51E-09	0.00E+00	4.00E-09	4.00E-03	0.00E+00	5.81E-05	1.11E-05
3745193758463	374519	3758463	1.77E-05	1.90E-05	1.83E-05	1.81E-07	3.54E-06	6.37E-06	0.00E+00	2.71E-06	1.35E-06	0.00E+00	0.00E+00	1.08E-06	4.98E-10	3.56E-09	0.00E+00	4.06E-09	4.06E-03	0.00E+00	5.90E-05	1.13E-05
3744093758468	374409	3758468	1.27E-05	1.36E-05	1.31E-05	1.29E-07	2.53E-06	4.56E-06	0.00E+00	1.94E-06	9.68E-07	0.00E+00	0.00E+00	7.75E-07	3.56E-10	2.55E-09	0.00E+00	2.90E-09	2.90E-03	0.00E+00	4.22E-05	8.06E-06
3744143758468	374414	3758468	1.28E-05	1.38E-05	1.33E-05	1.31E-07	2.57E-06	4.63E-06	0.00E+00	1.97E-06	9.83E-07	0.00E+00	0.00E+00	7.87E-07	3.62E-10	2.59E-09	0.00E+00	2.95E-09	2.95E-03	0.00E+00	4.28E-05	8.18E-06
3744193758468	374419	3758468	1.30E-05	1.40E-05	1.35E-05	1.33E-07	2.61E-06	4.70E-06	0.00E+00	2.00E-06	9.99E-07	0.00E+00	0.00E+00	7.99E-07	3.67E-10	2.63E-09	0.00E+00	2.99E-09	2.99E-03	0.00E+00	4.35E-05	8.31E-06
3744243758468	374424	3758468	1.32E-05	1.42E-05	1.37E-05	1.35E-07	2.65E-06	4.77E-06	0.00E+00	2.03E-06	1.01E-06	0.00E+00	0.00E+00	8.11E-07	3.73E-10	2.67E-09	0.00E+00	3.04E-09	3.04E-03	0.00E+00	4.42E-05	8.44E-06
3744293758468	374429	3758468	1.35E-05	1.45E-05	1.39E-05	1.37E-07	2.69E-06	4.85E-06	0.00E+00	2.06E-06	1.03E-06	0.00E+00	0.00E+00	8.24E-07	3.79E-10	2.71E-09	0.00E+00	3.09E-09	3.09E-03	0.00E+00	4.48E-05	8.57E-06
3744343758468	374434	3758468	1.37E-05	1.47E-05	1.41E-05	1.39E-07	2.73E-06	4.92E-06	0.00E+00	2.09E-06	1.05E-06	0.00E+00	0.00E+00	8.37E-07	3.85E-10	2.75E-09	0.00E+00	3.14E-09	3.14E-03	0.00E+00	4.55E-05	8.70E-06
3744393758468	374439	3758468	1.39E-05	1.49E-05	1.43E-05	1.42E-07	2.78E-06	5.00E-06	0.00E+00	2.12E-06	1.06E-06	0.00E+00	0.00E+00	8.50E-07	3.91E-10	2.79E-09	0.00E+00	3.19E-09	3.19E-03	0.00E+00	4.62E-05	8.84E-06
3744443758468	374444	3758468	1.41E-05	1.52E-05	1.46E-05	1.44E-07	2.82E-06	5.08E-06	0.00E+00	2.16E-06	1.08E-06	0.00E+00	0.00E+00	8.63E-07	3.97E-10	2.84E-09	0.00E+00	3.23E-09	3.23E-03	0.00E+00	4.70E-05	8.98E-06
3744493758468	374449	3758468	1.43E-05	1.54E-05	1.48E-05	1.46E-07	2.86E-06	5.16E-06	0.00E+00	2.19E-06	1.10E-06	0.00E+00	0.00E+00	8.76E-07	4.03E-10	2.88E-09	0.00E+00	3.29E-09	3.29E-03	0.00E+00	4.77E-05	9.12E-06
3744543758468	374454	3758468	1.45E-05	1.56E-05	1.50E-05	1.48E-07	2.91E-06	5.24E-06	0.00E+00	2.23E-06	1.11E-06	0.00E+00	0.00E+00	8.90E-07	4.09E-10	2.93E-09	0.00E+00	3.34E-09	3.34E-03	0.00E+00	4.85E-05	9.26E-06
3744593758468	374459	3758468	1.48E-05	1.59E-05	1.53E-05	1.51E-07	2.96E-06	5.32E-06	0.00E+00	2.26E-06	1.13E-06	0.00E+00	0.00E+00	9.04E-07	4.16E-10	2.97E-09	0.00E+00	3.39E-09	3.39E-03	0.00E+00	4.92E-05	9.41E-06
3744643758468	374464	3758468	1.50E-05	1.61E-05	1.55E-05	1.53E-07	3.00E-06	5.41E-06	0.00E+00	2.30E-06	1.15E-06	0.00E+00	0.00E+00	9.19E-07	4.22E-10	3.02E-09	0.00E+00	3.44E-09	3.44E-03	0.00E+00	5.00E-05	9.56E-06
3744693758468	374469	3758468	1.52E-05	1.64E-05	1.57E-05	1.56E-07	3.05E-06	5.49E-06	0.00E+00	2.33E-06	1.17E-06	0.00E+00	0.00E+00	9.33E-07	4.29E-10	3.07E-09	0.00E+00	3.50E-09	3.50E-03	0.00E+00	5.08E-05	9.71E-06
3744743758468	374474	3758468	1.55E-05	1.67E-05	1.60E-05	1.58E-07	3.10E-06	5.58E-06	0.00E+00	2.37E-06	1.19E-06	0.00E+00	0.00E+00	9.48E-07	4.36E-10	3.12E-09	0.00E+00	3.55E-09	3.55E-03	0.00E+00	5.16E-05	9.86E-06
3744793758468	374479	3758468	1.57E-05	1.69E-05	1.62E-05	1.60E-07	3.15E-06	5.66E-06	0.00E+00	2.41E-06	1.20E-06	0.00E+00	0.00E+00	9.63E-07	4.43E-10	3.17E-09	0.00E+00	3.61E-09	3.61E-03	0.00E+00	5.24E-05	1.00E-05
3744843758468	374484	3758468	1.60E-05	1.72E-05	1.65E-05	1.63E-07	3.20E-06	5.75E-06	0.00E+00	2.45E-06	1.22E-06	0.00E+00	0.00E+00	9.78E-07	4.50E-10	3.22E-09	0.00E+00	3.67E-09	3.67E-03	0.00E+00	5.32E-05	1.02E-05
3744893758468	374489	3758468	1.62E-05	1.75E-05	1.68E-05	1.66E-07	3.25E-06	5.85E-06	0.00E+00	2.49E-06	1.24E-06	0.00E+00	0.00E+00	9.95E-07	4.57E-10	3.27E-09	0.00E+00	3.73E-09	3.73E-03	0.00E+00	5.41E-05	1.03E-05
3744943758468	374494	3758468	1.65E-05	1.78E-05	1.70E-05	1.68E-07	3.30E-06	5.95E-06	0.00E+00	2.53E-06	1.26E-06	0.00E+00	0.00E+00	1.01E-06	4.65E-10	3.32E-09	0.00E+00	3.79E-09	3.79E-03	0.00E+00	5.50E-05	1.05E-05
3744993758468	374499	3758468	1.68E-05	1.80E-05	1.73E-05	1.71E-07	3.36E-06	6.04E-06	0.00E+00	2.57E-06	1.28E-06	0.00E+00	0.00E+00	1.03E-06	4.72E-10	3.38E-09	0.00E+00	3.85E-09	3.85E-03	0.00E+00	5.59E-05	1.07E-05
3745043758468	374504	3758468	1.70E-05	1.83E-05	1.76E-05	1.74E-07	3.41E-06	6.14E-06	0.00E+00	2.61E-06	1.30E-06	0.00E+00	0.00E+00	1.04E-06	4.80E-10	3.43E-09	0.00E+00	3.91E-09	3.91E-03	0.00E+00	5.68E-05	1.09E-05
3745093758468	374509	3758468	1.73E-05	1.86E-05	1.79E-05	1.77E-07	3.47E-06	6.24E-06	0.00E+00	2.65E-06	1.33E-06	0.00E+00	0.00E+00	1.06E-06	4.88E-10	3.49E-09	0.00E+00	3.98E-09	3.98E-03	0.00E+00	5.77E-05	1.10E-05
3745143758468	374514	3758468	1.76E-05	1.89E-05	1.82E-05	1.80E-07	3.52E-06	6.34E-06	0.00E+00	2.69E-06	1.35E-06	0.00E+00	0.00E+00	1.08E-06	4.96E-10	3.55E-09	0.00E+00	4.04E-09	4.04E-03	0.00E+00	5.87E-05	1.12E-05
3745193758468	374519	3758468	1.79E-05	1.92E-05	1.85E-05	1.83E-07	3.58E-06	6.44E-06	0.00E+00	2.74E-06	1.37E-06	0.00E+00	0.00E+00	1.10E-06	5.04E-10	3.60E-09	0.00E+00	4.11E-09	4.11E-03	0.00E+00	5.96E-05	1.14E-05
3745243758468	374524	3758468	1.82E-05	1.95E-05	1.88E-05	1.85E-07	3.64E-06	6.55E-06	0.00E+00	2.78E-06	1.39E-06	0.00E+00	0.00E+00	1.11E-06	5.12E-10	3.66E-09	0.00E+00	4.17E-09	4.17E-03	0.00E+00	6.06E-05	1.16E-05
3745293758468	374529	3758468	1.85E-05	1.99E-05	1.91E-05	1.89E-07	3.70E-06	6.65E-06	0.00E+00	2.83E-06	1.41E-06	0.00E+00	0.00E+00	1.13E-06	5.20E-10	3.72E-09	0.00E+00	4.24E-09	4.24E-03	0.00E+00	6.16E-05	1.18E-05
3744093758473	374409	3758473	1.28E-05	1.37E-05	1.32E-05	1.30E-07	2.55E-06	4.59E-06	0.00E+00	1.95E-06	9.76E-07	0.00E+00	0.00E+00	7.81E-07	3.59E-10	2.57E-09	0.00E+00	2.93E-09	2.93E-03	0.00E+00	4.25E-05	8.12E-06
3744143758473	374414	3758473	1.29E-05	1.39E-05	1.34E-05	1.32E-07	2.59E-06	4.66E-06	0.00E+00	1.98E-06	9.91E-07	0.00E+00	0.00E+00	7.93E-07	3.64E-10	2.61E-09	0.00E+00	2.97E-09	2.97E-03	0.00E+00	4.32E-05	8.25E-06
3744193758473	374419	3758473	1.32E-05	1.41E-05	1.36E-05	1.34E-07	2.63E-06	4.74E-06	0.00E+00	2.01E-06	1.01E-06	0.00E+00	0.00E+00	8.05E-07	3.70E-10	2.65E-09	0.00E+00	3.02E-09	3.02E-03	0.00E+00	4.38E-05	8.37E-06
3744243758473	374424	3758473	1.34E-05	1.44E-05	1.38E-05	1.36E-07	2.67E-06	4.81E-06	0.00E+00	2.04E-06	1.02E-06	0.00E+00	0.00E+00	8.18E-07	3.76E-10	2.69E-09	0.00E+00	3.07E-09	3.07E-03	0.00E+00	4.45E-05	8.50E-06
3744293758473	374429	3758473	1.36E-05	1.46E-05	1.40E-05	1.38E-07	2.71E-06	4.89E-06	0.00E+00	2.08E-06	1.04E-06	0.00E+00	0.00E+00	8.31E-07	3.82E-10	2.73E-09	0.00E+00	3.12E-09	3.12E-03	0.00E+00	4.52E-05	8.64E-06
3744343758473	374434	3758473	1.38E-05	1.48E-05	1.42E-05	1.41E-07	2.76E-06	4.97E-06	0.00E+00	2.11E-06	1.06E-06	0.00E+00	0.00E+00	8.44E-07	3.88E-10	2.78E-09	0.00E+00	3.17E-09	3.17E-03	0.00E+00	4.60E-05	8.78E-06
3744393758473	374439	3758473	1.40E-05	1.51E-05	1.45E-05	1.43E-07	2.80E-06	5.05E-06	0.00E+00	2.14E-06	1.07E-06	0.00E+00	0.00E+00	8.58E-07	3.94E-10	2.82E-09	0.00E+00	3.22E-09	3.22E-03	0.00E+00	4.67E-05	8.92E-06
3744443758473	374444	3758473	1.42E-05	1.53E-05	1.47E-05	1.45E-07	2.85E-06	5.13E-06	0.00E+00	2.18E-06	1.09E-06	0.00E+00	0.00E+00	8.72E-07	4.01E-10	2.87E-09	0.00E+00	3.27E-09	3.27E-03	0.00E+00	4.74E-05	9.07E-06
3744493758473	374449	3758473	1.45E-05	1.56E-05	1.49E-05	1.48E-07	2.89E-06	5.21E-06	0.00E+00	2.21E-06	1.11E-06	0.00E+00	0.00E+00	8.86E-07	4.07E-10	2.91E-09	0.00E+00	3.32E-09	3.32E-03	0.00E+00	4.82E-05	9.21E-06
3744543758473	374454	3758473	1.47E-05	1.58E-05	1.52E-05	1.50E-07	2.94E-06	5.29E-06	0.00E+00	2.25E-06	1.13E-06	0.00E+00	0.00E+00	9.00E-07	4.14E-10	2.96E-09	0.00E+00	3.37E-09	3.37E-03	0.00E+00	4.90E-05	9.36E-06
3744593758473	374459	3758473	1.49E-05	1.61E-05	1.54E-05	1.52E-07	2.99E-06	5.38E-06	0.00E+00	2.29E-06	1.14E-06	0.00E+00	0.00E+00	9.15E-07	4.21E-10	3.01E-09	0.00E+00	3.43E-09	3.43E-03	0.00E+00	4.98E-05	9.51E-06
3744643758473	374464	3758473	1.52E-05	1.63E-05	1.57E-05	1.55E-07	3.04E-06	5.47E-06	0.00E+00	2.32E-06	1.16E-06	0.00E+00	0.00E+00	9.30E-07	4.27E-10	3.06E-09	0.00E+00	3.48E-09	3.48E-03	0.00E+00	5.06E-05	9.67E-06
3744693758473	374469	3758473	1.54E-05	1.66E-05	1.59E-05	1.57E-07	3.09E-06	5.56E-06	0.00E+00	2.36E-06	1.18E-06	0.00E+00	0.00E+00	9.45E-07	4.34E-10	3.11E-09	0.00E+00	3.54E-09	3.54E-03	0.00E+00	5.14E-05	9.83E-06
3744743758473	374474	3758473	1.57E-05	1.68E-05	1.61E-05	1.60E-07	3.14E-06	5.65E-06	0.00E+00	2.40E-06	1.20E-06	0.00E+00	0.00E+00	9.60E-07	4.41E-10	3.16E-09	0.00E+00	3.60E-09	3.60E-03	0.00E+00	5.23E-05	9.99E-06
3744793758473	374479	3758473	1.59E-05	1.71E-05	1.65E-05	1.63E-07	3.19E-06	5.74E-06	0.00E+00	2.44E-06	1.22E-06	0.00E+00	0.00E+00	9.76E-07	4.49E-10	3.21E-09	0.00E+00	3.66E-09	3.66E-03	0.00E+00	5.31E-05	1.02E-

			SWBuilding Construction	SWDemolition	SWGrading	EYBuilding Construction	SWPaving	SWGrading	SWArchitectural Coating	NBBuilding Construction	NBBuilding Construction	NBArchitectural Coating	NBArchitectural Coating	RWBuilding Construction	Child Risk				Overlapping Phases - Maximum GLC		
Unique Identifier	X (UTM)	Y (UTM)	2026	2026	2026	2026	2027	2027	2027	2026	2027	2026	2027	2026	3rd Trimester	0<2	2<16	Total	per million	2025	2026	2027
3744343758493	374434	3758493	1.43E-05	1.53E-05	1.47E-05	1.45E-07	2.85E-06	5.13E-06	0.00E+00	2.18E-06	1.09E-06	0.00E+00	0.00E+00	8.73E-07	4.01E-10	2.87E-09	0.00E+00	3.27E-03	3.27E-03	0.00E+00	4.75E-05	9.08E-06
3744393758493	374439	3758493	1.45E-05	1.56E-05	1.50E-05	1.48E-07	2.90E-06	5.22E-06	0.00E+00	2.22E-06	1.11E-06	0.00E+00	0.00E+00	8.87E-07	4.08E-10	2.92E-09	0.00E+00	3.33E-03	3.33E-03	0.00E+00	4.83E-05	9.23E-06
3744443758493	374444	3758493	1.47E-05	1.58E-05	1.52E-05	1.50E-07	2.95E-06	5.30E-06	0.00E+00	2.25E-06	1.13E-06	0.00E+00	0.00E+00	9.02E-07	4.15E-10	2.97E-09	0.00E+00	3.38E-03	3.38E-03	0.00E+00	4.91E-05	9.38E-06
3744493758493	374449	3758493	1.50E-05	1.61E-05	1.55E-05	1.53E-07	3.00E-06	5.39E-06	0.00E+00	2.29E-06	1.15E-06	0.00E+00	0.00E+00	9.17E-07	4.21E-10	3.01E-09	0.00E+00	3.44E-03	3.44E-03	0.00E+00	4.99E-05	9.53E-06
3744543758493	374454	3758493	1.52E-05	1.64E-05	1.57E-05	1.55E-07	3.04E-06	5.48E-06	0.00E+00	2.33E-06	1.16E-06	0.00E+00	0.00E+00	9.32E-07	4.28E-10	3.06E-09	0.00E+00	3.49E-03	3.49E-03	0.00E+00	5.07E-05	9.69E-06
3744593758493	374459	3758493	1.55E-05	1.66E-05	1.60E-05	1.58E-07	3.10E-06	5.57E-06	0.00E+00	2.37E-06	1.18E-06	0.00E+00	0.00E+00	9.47E-07	4.35E-10	3.11E-09	0.00E+00	3.55E-03	3.55E-03	0.00E+00	5.15E-05	9.85E-06
3744643758493	374464	3758493	1.57E-05	1.69E-05	1.62E-05	1.60E-07	3.15E-06	5.66E-06	0.00E+00	2.41E-06	1.20E-06	0.00E+00	0.00E+00	9.63E-07	4.43E-10	3.17E-09	0.00E+00	3.61E-03	3.61E-03	0.00E+00	5.24E-05	1.00E-05
3744693758493	374469	3758493	1.60E-05	1.72E-05	1.65E-05	1.63E-07	3.20E-06	5.76E-06	0.00E+00	2.45E-06	1.22E-06	0.00E+00	0.00E+00	9.79E-07	4.50E-10	3.22E-09	0.00E+00	3.67E-03	3.67E-03	0.00E+00	5.33E-05	1.02E-05
3744743758493	374474	3758493	1.63E-05	1.75E-05	1.68E-05	1.66E-07	3.25E-06	5.86E-06	0.00E+00	2.49E-06	1.24E-06	0.00E+00	0.00E+00	9.96E-07	4.58E-10	3.27E-09	0.00E+00	3.73E-03	3.73E-03	0.00E+00	5.42E-05	1.04E-05
3744793758493	374479	3758493	1.65E-05	1.78E-05	1.71E-05	1.69E-07	3.31E-06	5.95E-06	0.00E+00	2.53E-06	1.27E-06	0.00E+00	0.00E+00	1.01E-06	4.65E-10	3.33E-09	0.00E+00	3.79E-03	3.79E-03	0.00E+00	5.51E-05	1.05E-05
3744843758493	374484	3758493	1.68E-05	1.81E-05	1.74E-05	1.72E-07	3.36E-06	6.06E-06	0.00E+00	2.57E-06	1.29E-06	0.00E+00	0.00E+00	1.03E-06	4.73E-10	3.39E-09	0.00E+00	3.86E-03	3.86E-03	0.00E+00	5.60E-05	1.07E-05
3744893758493	374489	3758493	1.71E-05	1.84E-05	1.77E-05	1.74E-07	3.42E-06	6.16E-06	0.00E+00	2.62E-06	1.31E-06	0.00E+00	0.00E+00	1.05E-06	4.81E-10	3.44E-09	0.00E+00	3.92E-03	3.92E-03	0.00E+00	5.70E-05	1.09E-05
3744943758493	374494	3758493	1.74E-05	1.87E-05	1.80E-05	1.77E-07	3.48E-06	6.26E-06	0.00E+00	2.66E-06	1.33E-06	0.00E+00	0.00E+00	1.06E-06	4.89E-10	3.50E-09	0.00E+00	3.99E-03	3.99E-03	0.00E+00	5.79E-05	1.11E-05
3744993758493	374499	3758493	1.77E-05	1.90E-05	1.83E-05	1.80E-07	3.54E-06	6.37E-06	0.00E+00	2.71E-06	1.35E-06	0.00E+00	0.00E+00	1.08E-06	4.98E-10	3.56E-09	0.00E+00	4.06E-03	4.06E-03	0.00E+00	5.89E-05	1.13E-05
3745093758493	374509	3758493	1.83E-05	1.97E-05	1.89E-05	1.87E-07	3.66E-06	6.59E-06	0.00E+00	2.80E-06	1.40E-06	0.00E+00	0.00E+00	1.12E-06	5.15E-10	3.68E-09	0.00E+00	4.20E-03	4.20E-03	0.00E+00	6.09E-05	1.16E-05
3745143758493	374514	3758493	1.86E-05	2.00E-05	1.92E-05	1.90E-07	3.72E-06	6.70E-06	0.00E+00	2.85E-06	1.42E-06	0.00E+00	0.00E+00	1.14E-06	5.23E-10	3.74E-09	0.00E+00	4.27E-03	4.27E-03	0.00E+00	6.20E-05	1.18E-05
3745193758493	374519	3758493	1.89E-05	2.03E-05	1.95E-05	1.93E-07	3.78E-06	6.81E-06	0.00E+00	2.89E-06	1.45E-06	0.00E+00	0.00E+00	1.16E-06	5.32E-10	3.81E-09	0.00E+00	4.34E-03	4.34E-03	0.00E+00	6.30E-05	1.20E-05
3744093758498	374409	3758498	1.33E-05	1.43E-05	1.37E-05	1.35E-07	2.65E-06	4.77E-06	0.00E+00	2.03E-06	1.01E-06	0.00E+00	0.00E+00	8.12E-07	3.73E-10	2.67E-09	0.00E+00	3.04E-03	3.04E-03	0.00E+00	4.42E-05	8.44E-06
3744143758498	374414	3758498	1.35E-05	1.45E-05	1.39E-05	1.37E-07	2.70E-06	4.85E-06	0.00E+00	2.06E-06	1.03E-06	0.00E+00	0.00E+00	8.25E-07	3.79E-10	2.71E-09	0.00E+00	3.09E-03	3.09E-03	0.00E+00	4.49E-05	8.58E-06
3744193758498	374419	3758498	1.37E-05	1.47E-05	1.41E-05	1.40E-07	2.74E-06	4.93E-06	0.00E+00	2.10E-06	1.05E-06	0.00E+00	0.00E+00	8.38E-07	3.85E-10	2.76E-09	0.00E+00	3.14E-03	3.14E-03	0.00E+00	4.56E-05	8.72E-06
3744243758498	374424	3758498	1.39E-05	1.50E-05	1.44E-05	1.42E-07	2.78E-06	5.01E-06	0.00E+00	2.13E-06	1.06E-06	0.00E+00	0.00E+00	8.52E-07	3.92E-10	2.80E-09	0.00E+00	3.19E-03	3.19E-03	0.00E+00	4.64E-05	8.86E-06
3744293758498	374429	3758498	1.41E-05	1.52E-05	1.46E-05	1.44E-07	2.83E-06	5.09E-06	0.00E+00	2.16E-06	1.08E-06	0.00E+00	0.00E+00	8.66E-07	3.98E-10	2.85E-09	0.00E+00	3.25E-03	3.25E-03	0.00E+00	4.71E-05	9.01E-06
3744343758498	374434	3758498	1.44E-05	1.55E-05	1.48E-05	1.47E-07	2.88E-06	5.18E-06	0.00E+00	2.20E-06	1.10E-06	0.00E+00	0.00E+00	8.80E-07	4.05E-10	2.90E-09	0.00E+00	3.30E-03	3.30E-03	0.00E+00	4.79E-05	9.16E-06
3744393758498	374439	3758498	1.46E-05	1.57E-05	1.51E-05	1.49E-07	2.92E-06	5.26E-06	0.00E+00	2.24E-06	1.12E-06	0.00E+00	0.00E+00	8.95E-07	4.11E-10	2.94E-09	0.00E+00	3.35E-03	3.35E-03	0.00E+00	4.87E-05	9.31E-06
3744443758498	374444	3758498	1.49E-05	1.60E-05	1.53E-05	1.52E-07	2.97E-06	5.35E-06	0.00E+00	2.27E-06	1.14E-06	0.00E+00	0.00E+00	9.10E-07	4.18E-10	2.99E-09	0.00E+00	3.41E-03	3.41E-03	0.00E+00	4.95E-05	9.46E-06
3744493758498	374449	3758498	1.51E-05	1.62E-05	1.56E-05	1.54E-07	3.02E-06	5.44E-06	0.00E+00	2.31E-06	1.16E-06	0.00E+00	0.00E+00	9.25E-07	4.25E-10	3.04E-09	0.00E+00	3.47E-03	3.47E-03	0.00E+00	5.03E-05	9.62E-06
3744543758498	374454	3758498	1.54E-05	1.65E-05	1.59E-05	1.57E-07	3.07E-06	5.53E-06	0.00E+00	2.35E-06	1.18E-06	0.00E+00	0.00E+00	9.40E-07	4.32E-10	3.09E-09	0.00E+00	3.53E-03	3.53E-03	0.00E+00	5.12E-05	9.78E-06
3744593758498	374459	3758498	1.56E-05	1.68E-05	1.61E-05	1.59E-07	3.12E-06	5.62E-06	0.00E+00	2.39E-06	1.20E-06	0.00E+00	0.00E+00	9.56E-07	4.40E-10	3.14E-09	0.00E+00	3.58E-03	3.58E-03	0.00E+00	5.20E-05	9.94E-06
3744643758498	374464	3758498	1.59E-05	1.71E-05	1.64E-05	1.62E-07	3.18E-06	5.72E-06	0.00E+00	2.43E-06	1.22E-06	0.00E+00	0.00E+00	9.72E-07	4.47E-10	3.20E-09	0.00E+00	3.65E-03	3.65E-03	0.00E+00	5.29E-05	1.01E-05
3744693758498	374469	3758498	1.62E-05	1.74E-05	1.67E-05	1.65E-07	3.23E-06	5.82E-06	0.00E+00	2.47E-06	1.24E-06	0.00E+00	0.00E+00	9.89E-07	4.55E-10	3.25E-09	0.00E+00	3.71E-03	3.71E-03	0.00E+00	5.38E-05	1.03E-05
3744743758498	374474	3758498	1.64E-05	1.77E-05	1.70E-05	1.68E-07	3.29E-06	5.92E-06	0.00E+00	2.51E-06	1.26E-06	0.00E+00	0.00E+00	1.01E-06	4.62E-10	3.31E-09	0.00E+00	3.77E-03	3.77E-03	0.00E+00	5.47E-05	1.05E-05
3744793758498	374479	3758498	1.67E-05	1.80E-05	1.72E-05	1.70E-07	3.34E-06	6.02E-06	0.00E+00	2.56E-06	1.28E-06	0.00E+00	0.00E+00	1.02E-06	4.70E-10	3.36E-09	0.00E+00	3.83E-03	3.83E-03	0.00E+00	5.57E-05	1.06E-05
3744843758498	374484	3758498	1.70E-05	1.83E-05	1.75E-05	1.73E-07	3.40E-06	6.12E-06	0.00E+00	2.60E-06	1.30E-06	0.00E+00	0.00E+00	1.04E-06	4.78E-10	3.42E-09	0.00E+00	3.90E-03	3.90E-03	0.00E+00	5.66E-05	1.08E-05
3744893758498	374489	3758498	1.73E-05	1.86E-05	1.78E-05	1.76E-07	3.46E-06	6.22E-06	0.00E+00	2.65E-06	1.32E-06	0.00E+00	0.00E+00	1.06E-06	4.86E-10	3.48E-09	0.00E+00	3.97E-03	3.97E-03	0.00E+00	5.76E-05	1.10E-05
3744943758498	374494	3758498	1.76E-05	1.89E-05	1.81E-05	1.79E-07	3.52E-06	6.33E-06	0.00E+00	2.69E-06	1.35E-06	0.00E+00	0.00E+00	1.08E-06	4.95E-10	3.54E-09	0.00E+00	4.03E-03	4.03E-03	0.00E+00	5.86E-05	1.12E-05
3744993758498	374499	3758498	1.79E-05	1.92E-05	1.85E-05	1.82E-07	3.58E-06	6.44E-06	0.00E+00	2.74E-06	1.37E-06	0.00E+00	0.00E+00	1.09E-06	5.03E-10	3.60E-09	0.00E+00	4.10E-03	4.10E-03	0.00E+00	5.96E-05	1.14E-05
3745093758498	374509	3758498	1.85E-05	1.99E-05	1.91E-05	1.89E-07	3.70E-06	6.66E-06	0.00E+00	2.83E-06	1.42E-06	0.00E+00	0.00E+00	1.13E-06	5.21E-10	3.72E-09	0.00E+00	4.25E-03	4.25E-03	0.00E+00	6.16E-05	1.18E-05
3745143758498	374514	3758498	1.88E-05	2.02E-05	1.94E-05	1.92E-07	3.76E-06	6.78E-06	0.00E+00	2.88E-06	1.44E-06	0.00E+00	0.00E+00	1.15E-06	5.30E-10	3.79E-09	0.00E+00	4.32E-03	4.32E-03	0.00E+00	6.27E-05	1.20E-05
3745193758498	374519	3758498	1.91E-05	2.06E-05	1.98E-05	1.95E-07	3.83E-06	6.89E-06	0.00E+00	2.93E-06	1.46E-06	0.00E+00	0.00E+00	1.17E-06	5.39E-10	3.85E-09	0.00E+00	4.39E-03	4.39E-03	0.00E+00	6.38E-05	1.22E-05
3745243758498	374524	3758498	1.95E-05	2.09E-05	2.01E-05	1.99E-07	3.89E-06	7.01E-06	0.00E+00	2.98E-06	1.49E-06	0.00E+00	0.00E+00	1.19E-06	5.48E-10	3.92E-09	0.00E+00	4.47E-03	4.47E-03	0.00E+00	6.49E-05	1.24E-05
3745293758498	374529	3758498	1.98E-05	2.13E-05	2.04E-05	2.02E-07	3.96E-06	7.13E-06	0.00E+00	3.03E-06	1.52E-06	0.00E+00	0.00E+00	1.21E-06	5.57E-10	3.99E-09	0.00E+00	4.54E-03	4.54E-03	0.00E+00	6.60E-05	1.26E-05
3744093758503	374409	3758503	1.34E-05	1.44E-05	1.38E-05	1.36E-07	2.67E-06	4.81E-06	0.00E+00	2.04E-06	1.02E-06	0.00E+00	0.00E+00	8.18E-07	3.76E-10	2.69E-09	0.00E+00	3.07E-03	3.07E-03	0.00E+00	4.45E-05	8.51E-06
3744143758503	374414	3758503	1.36E-05	1.46E-05	1.40E-05	1.39E-07	2.72E-06	4.89E-06	0.00E+00	2.08E-06	1.04E-06	0.00E+00	0.00E+00	8.31E-07	3.82E-10	2.73E-09	0.00E+00	3.12E-03	3.12E-03	0.00E+00	4.52E-05	8.65E-06
3744193758503	374419	3758503	1.38E-05	1.48E-05	1.42E-05	1.41E-07	2.76E-06	4.97E-06	0.00E+00	2.11E-06	1.06E-06	0.00E+00	0.00E+00	8.45E-07	3.88E-10	2.78E-09	0.00E+00	3.17E-03	3.17E-03	0.00E+00	4.60E-05	8.79E-06
3744243758503	374424	3758503	1.40E-05	1.51E-05	1.45E-05	1.43E-07	2.81E-06	5.05E-06	0.00E+00	2.15E-06	1.07E-06	0.00E+00	0.00E+00	8.59E-07	3.95E-10	2.83E-09	0.00E+00	3.22E-03	3.22E-03	0.00E+00	4.68E-05	8.93E-06
3744293758503	374429	3758503	1.43E-05	1.53E-05	1.47E-05	1.46E-07	2.85E-06	5.14E-06	0.00E+00	2.18E-06	1.09E-06	0.00E+00	0.00E+00	8.73E-07	4.02E-10	2.87E-09	0.00E+00	3.27E-03	3.27E-03	0.00E+00	4.75E-05	9.08E-06
3744343758503	374434	3758503	1.45E-05	1.56E-05	1.50E-05	1.48E-07	2.90E-06	5.22E-06	0.00E+00	2.22E-06	1.11E-06	0.00E+00	0.00E+00	8.88E-07	4.08E-10	2.92E-09	0.00E+00	3.33E-03	3.33E-03	0.00E+00	4.83E-05	9.24E-06
3744393758503	374439	3758503	1.47E-05	1.58E-05	1.52E-05	1.50E-07	2.95E-06	5.31E-06	0.00E+00	2.26E-06	1.13E-06	0.00E+00	0.00E+00	9.03E-07	4.15E-10	2.97E-09	0.00E+00	3.38E-03	3.38E-03	0.00E+00	4.91E-05	9.39E-06
3744443758503	374444	3758503	1.50E-05	1.61E-05	1.55E-05	1.53E-07	3.00E-06	5.40E-06	0.00E+00	2.30E-06	1.15E-06	0.00E+00	0.00E+00	9.18E-07	4.22E-10	3.02E-09	0.00E+00	3.44E-03	3.44E-03	0.00E+00	5.00E-05	9.55E-06
3744493758503	374449	3758503	1.52E-05	1.64E-05	1.57E-05	1.56E-07	3.05E-06	5.49E-06	0.00E+00	2.33E-06	1.17E-06	0.00E+00	0.00E+00	9.34E-07	4.29E-10	3.07E-09	0.00E+00	3.50E-03	3.50E-03	0.00E+00	5.08E-05	9.71E-06
3744543758503	374454	3758503	1.55E-05	1.67E-05	1.60E-05	1.58E-07	3.10E-06	5.58E-06	0.00E+00	2.37E-06	1.19E-06	0.00E+00	0.00E+00	9.49E-07	4.36E-10	3.12E-09	0.00E+00	3.56E-03	3.56E-03	0.00E+00	5.17E-05	9.87E-06
3744593758503	374459	3758503	1.58E-05	1.70E-05	1.63E-05	1.61E-07	3.16E-06	5.68E-06	0.00E+00	2.41E-06	1.21E-06	0.00E+00	0.00E+00	9.65E-07	4.44E-10	3.18E-09	0.00E+00	3.62E-03	3.62E-03	0.00E+00	5.25E-05	1.00E-05
3744643758503	374464	3758503	1.60E-05	1.72E-05	1.66E-05	1.64E-07	3.21E-06	5.78E-06	0.00E+00	2.46E-06	1.23E-06	0.00E+00	0.00E+00	9.82E-07	4.51E-10	3.23E-09	0.00E+00	3.68E-03	3.68E-03	0.00E+00	5.34E-05	1.02E-05
3744693758503	374469	3758503	1.63E-05	1.75E-05	1.68E-05	1.66E-07	3.26E-06	5.88E-06	0.00E+00	2.50E-06	1.25E-06	0.00E+00	0.00E+00	9.99E-07	4.59E-10	3.29E-09	0.00E+00	3.74E-03	3.74E-03	0.00E+00	5.44E-05	1.04E-05
3744743758503	374474	3758503	1.66E-05	1.78E-05	1.71E-05	1.69E-07	3.32E-06	5.98E-06	0.00E+00	2.54E-06	1.27E-06	0.00E+00	0.00E+00	1.02E-06	4.67E-10	3.34E-09	0.00E+00	3.81E-03	3.81E-03	0.00E+00	5.53E-05	1.06E-05
3744793758503	374479	3758503	1.69E-05	1.82E-05	1.74E-05	1.72E-07	3.38E-06	6.08E-06	0.00E+00	2.58E-06	1.29E-06	0.00E+00	0.00E+00	1.03E-06	4.75E-10	3.40E-09	0.00E+00	3.87E-03	3.87E-03	0.00E+00	5.63E-05	1.07E-05
3744843758503	374484	3758503	1.72E-05	1.85E-05	1.77E-05	1.75E-07	3.44E-06	6.19E-06	0.00E+00	2.63E-06	1.31E-06	0.00E+00	0.00E+00	1.05E-06	4.83E-10	3.46E-09	0.00E+00	3.94E-03	3.94E-03	0.00E+00	5.72E-05	1.09E-05
3744893758503	374489	3758503	1.75E-05	1.88E-05	1.80E-05	1.78E-07	3.50E-06	6.29E-06	0.00E+00	2.67E-06	1.34E-06	0.00E+00	0.00E+00	1.07E-06	4.92E-10	3.52E-09	0.00E+00	4.01E-03	4.01E-03	0.00E+00	5.82E-05	1.11E-05
3744943758503	374494	3758503	1.78E-05	1.91E-05	1.83E-05	1.81E-07	3.56E-06	6.40E-06	0.00E+00	2.72E-06	1.36E-06	0.00E+00	0.00E+00	1.09E-06	5.00E-10	3.58E-09	0.00E+00	4.08E-03	4.08E-03	0.00E+00	5.92E-05	1.13E-05
3744993758503	374499	3758503	1.81E-05	1.94E-05	1.87E-05	1.84E-07	3.62E-06	6.51E-06	0.00E+00	2.77E-06	1.38E-06	0.00E+00	0.00E+00	1.11E-06	5.09E-10	3.64E-09	0.00E+00	4.15E-03	4.15E-03	0.00E+00	6.03E-05	1.15E-05
3745093758503	374509	3758503	1.87E-05	2.01E-05	1.93E-05	1.91E-07	3.74E-06	6.74E-06	0.00E+00	2.86E-06	1.43E-06	0.00E+00	0.00E+00	1.15E-06	5.27E-10	3.77E-09	0.00E+00	4.30E-03	4.30E-03	0.00E+00	6.24E-05	1.19E-05
3745143758503	374514	3758503	1.90E-05	2.05E-05	1.97E-05	1.94E-07	3.81E-06	6.86E-06	0.00E+00	2.91E-06	1.46E-06	0.00E+00	0.00E+00	1.17E-06	5.36E-10	3.83E-09	0.00E+00	4.37E-03	4.37E-03	0.00E+00	6.34E-05	1.21E-05
3745193758503	374519	3758503	1.94E-05	2.08E-05	2.00E-05	1.98E-07	3.88E-06	6.98E-06	0.00E+00	2.96E-06	1.48E-06	0.00E+00	0.00E+00	1.19E-06	5.45E-10	3.90E-09	0.00E+00	4.45E-03	4.45E-03	0.00E+00	6.45E-05	1.23E-05
3745243758503	374524	3758503	1.97E-05	2.12E-05	2.03E-05	2.01E-07	3.94E-06	7.10E-06	0.00E+00	3.02E-06	1.51E-06	0.00E+00	0.00E+00	1.21E-06	5.55E-10	3.97E-09	0.00E+00	4.52E-03	4.52E-03	0.00E+00	6.57E-05	1.25E-05
3745293758503	374529	3758503	2.00E-05	2.16E-05	2.07E-05	2.05E-07	4.01E-06	7.22E-06	0.00E+00	3.07E-06	1.53E-06	0.00E+00	0.00E+00	1.23E-06	5.64E-10	4.04E-09	0.00E+00	4.60E-03	4.60E-03	0.00E+00	6.68E-05	1.28E-05
3744093758508	374409	3758508	1.35E-05	1.45E-05	1.39E-05	1.37E-07	2.69E-06	4.85E-06	0.00E+00	2.06E-06	1.03E-06	0.00E+00	0.00E+00	8.24E-07	3.79E-10	2.71E-09	0.00E+00	3.09E-03	3.09E-03	0.00E+00	4.49E-05	8.57E-06
3744143758508	374414	3758508	1.37E-05	1.47E-05	1.41E-05	1.40E-07	2.74E-06	4.93E-06	0.00E+00	2.10E-06	1.05E-06	0.00E+00	0.00E+00	8.38E-07	3.85E-10	2.76E-09	0.00E+00	3.14E-03	3.14E-03	0.00E+00	4.56E-05	8.72E-06
3744193758508	374419	3758508	1.39E-05	1.50E-05	1.44E-05	1.42E-07	2.78E-06	5.01E-06	0.00E+00	2.13E-06	1.06E-06	0.00E+00	0.00E+00	8.52E-07	3.92E-10	2.80E-09	0.00E+00	3.19E-03	3.19E-03	0.00E+00	4.64E-05	8.86E-06
3744243758508	374424	3758508	1.41E-05	1.52E-05	1.46E-05	1.44E-07	2.83E-06	5.10E-06	0.00E+00	2.17E-06	1.08E-06	0.00E+00	0.00E+00	8.66E-07	3.98E-10	2.85E-09	0.00E+00	3.25E-03	3.25E-03	0.00E+00	4.71E-05	9.01E-06
3744293758508	374429	3758508	1.44E-05	1.55E-05	1.49E-05	1.47E-07	2.88E-06	5.18E-06	0.00E+00	2.20E-06	1.10E-06	0.00E+00	0.00E+00	8.81E-07	4.05E-10	2.90E-09	0.00E+00	3.30E-03	3.30E-03	0.00E+00	4.79E-05	9.16E-06
3744343758508	374434	3758508	1.46E-05	1.57E-05	1.51E-05	1.49E-07	2.93E-06	5.27E-06	0.00E+00	2.24E-06	1.12E-06	0.00E+00	0.00E+00	8.96E-07	4.12E-10	2.95E-09	0.00E+00	3.36E-03	3.36E-03	0.00E+00	4.88E-05	9.32E-06
3744393758508	374439	3758508	1.49E-05	1.60E-05	1.54E-05	1.52E-07	2.98E-06	5.36E-06	0.00E+00	2.28E-06	1.14E-06	0.00E+00	0.00E+00	9.11E-07	4.19E-10	3.00E-09	0.00E+00	3.42E-03	3.42E-03	0.00E+00	4.96E-05	9.47E-06
3744443758508	374444	3758508	1.51E-05	1.63E-05	1.56E-05	1.54E-07	3.03E-06	5.45E-06	0.00E+00	2.32E-06	1.16E-06	0.00E+00	0.00E+00	9.27E-07	4.26E-10	3.05E-09	0.00E+00	3.47E-03	3.47E-03	0.00E+00	5.04E-05	9.64E-06
3744493758508	374449	3758508	1.54E-05	1.66E-05	1.59E-05	1.57E-07	3.08E-06	5.54E-06	0.00E+00	2.36E-06	1.18E-06	0.00E+00	0.00E+00	9.42E-07	4.33E-10	3.10E-09	0.00E+00	3.53E-03	3.53E-03	0.00E+00	5.13E-05	9.80E-06
3744543758508	374454	3758508	1.57E-05	1.68E-05	1.62E-05	1.60E-07	3.13E-06	5.64E-06	0.00E+00	2.40E-06	1.20E-06	0.00E+00	0.00E+00	9.59E-07	4.41E-10	3.15E-09	0.00E+00	3.59E-03	3.59E-03	0.00E+00	5.22E-05	9.97E-06
3744593758508	374459	3758508	1.59E-05	1.71E-05	1.64E-05	1.63E-07	3.19E-06	5.74E-06	0.00E+00	2.44E-06	1.22E-06	0.00E+00	0.00E+00	9.75E-07	4.48E-10	3.21E-09	0.00E+00	3.66E-03	3.66E-03	0.00E+00	5.31E-05	1.01E-05
3744643758508	374464	3758508	1.62E-05	1.74E-05	1.67E-05	1.65E-07	3.24E-06	5.83E-06	0.00E+00	2.48E-06	1.24E-06	0.00E+00	0.00E+00	9.92E-07	4.56E-10	3.26E-09	0.00E+00	3.72E-03	3.72E-03	0.00E+00	5.40E-05	1.03E-05
3744693758508	374469	3758508	1.65E-05	1.77E-05	1.70E-05	1.68E-07	3.30E-06	5.94E-06	0.00E+00	2.52E-06	1.26E-06	0.00E+00	0.00E+00	1.01E-06	4.64E-10	3.32E-09	0.00E+00	3.78E-03	3.78E-03	0.00E+00	5.49E-05	1.05E-

		SWBuilding Construction	SWDemolition	SWGrading	EYBuilding Construction	SWPaving	SWGrading	SWArchitectural Coating	NBBuilding Construction	NBBuilding Construction	NBArchitectural Coating	NBArchitectural Coating	RWBuilding Construction					Overlapping Phases - Maximum GLC		
														Child Risk						
Unique Identifier	X (UTM)	Y (UTM)	2026	2026	2026	2026	2027	2027	2027	2026	2027	2026	2027	2026	3rd Trimester	0<2	2<16	Total	per million	2025	2026	2027
3744559375828	374459	3758528	1.66E-05	1.78E-05	1.71E-05	1.69E-07	3.32E-06	5.97E-06	0.00E+00	2.54E-06	1.27E-06	0.00E+00	0.00E+00	1.02E-06	4.67E-10	3.34E-09	0.00E+00	3.81E-09	3.81E-03	0.00E+00	5.53E-05	1.06E-05
3744643758528	374464	3758528	1.69E-05	1.82E-05	1.74E-05	1.72E-07	3.38E-06	6.08E-06	0.00E+00	2.58E-06	1.29E-06	0.00E+00	0.00E+00	1.03E-06	4.75E-10	3.40E-09	0.00E+00	3.88E-09	3.88E-03	0.00E+00	5.63E-05	1.08E-05
3744693758528	374469	3758528	1.72E-05	1.85E-05	1.78E-05	1.75E-07	3.44E-06	6.19E-06	0.00E+00	2.63E-06	1.32E-06	0.00E+00	0.00E+00	1.05E-06	4.84E-10	3.46E-09	0.00E+00	3.95E-09	3.95E-03	0.00E+00	5.73E-05	1.10E-05
3744743758528	374474	3758528	1.75E-05	1.88E-05	1.81E-05	1.79E-07	3.50E-06	6.31E-06	0.00E+00	2.68E-06	1.34E-06	0.00E+00	0.00E+00	1.07E-06	4.93E-10	3.53E-09	0.00E+00	4.02E-09	4.02E-03	0.00E+00	5.84E-05	1.12E-05
3744793758528	374479	3758528	1.78E-05	1.92E-05	1.84E-05	1.82E-07	3.57E-06	6.42E-06	0.00E+00	2.73E-06	1.37E-06	0.00E+00	0.00E+00	1.09E-06	5.02E-10	3.59E-09	0.00E+00	4.09E-09	4.09E-03	0.00E+00	5.94E-05	1.14E-05
3744843758528	374484	3758528	1.82E-05	1.95E-05	1.88E-05	1.85E-07	3.64E-06	6.54E-06	0.00E+00	2.78E-06	1.39E-06	0.00E+00	0.00E+00	1.11E-06	5.11E-10	3.66E-09	0.00E+00	4.17E-09	4.17E-03	0.00E+00	6.05E-05	1.16E-05
3744893758528	374489	3758528	1.85E-05	1.99E-05	1.91E-05	1.89E-07	3.70E-06	6.66E-06	0.00E+00	2.83E-06	1.42E-06	0.00E+00	0.00E+00	1.13E-06	5.21E-10	3.73E-09	0.00E+00	4.25E-09	4.25E-03	0.00E+00	6.17E-05	1.18E-05
3744943758528	374494	3758528	1.88E-05	2.03E-05	1.95E-05	1.92E-07	3.77E-06	6.79E-06	0.00E+00	2.88E-06	1.44E-06	0.00E+00	0.00E+00	1.15E-06	5.31E-10	3.80E-09	0.00E+00	4.33E-09	4.33E-03	0.00E+00	6.28E-05	1.20E-05
3744993758528	374499	3758528	1.92E-05	2.06E-05	1.98E-05	1.96E-07	3.84E-06	6.91E-06	0.00E+00	2.94E-06	1.47E-06	0.00E+00	0.00E+00	1.18E-06	5.40E-10	3.87E-09	0.00E+00	4.41E-09	4.41E-03	0.00E+00	6.40E-05	1.22E-05
3745093758528	374509	3758528	1.96E-05	2.10E-05	2.02E-05	1.99E-07	3.91E-06	7.17E-06	0.00E+00	3.05E-06	1.52E-06	0.00E+00	0.00E+00	1.22E-06	5.61E-10	4.01E-09	0.00E+00	4.57E-09	4.57E-03	0.00E+00	6.64E-05	1.27E-05
3745143758528	374514	3758528	2.03E-05	2.18E-05	2.09E-05	2.07E-07	4.06E-06	7.31E-06	0.00E+00	3.10E-06	1.55E-06	0.00E+00	0.00E+00	1.24E-06	5.71E-10	4.08E-09	0.00E+00	4.66E-09	4.66E-03	0.00E+00	6.76E-05	1.29E-05
3745243758528	374524	3758528	2.10E-05	2.26E-05	2.17E-05	2.15E-07	4.21E-06	7.58E-06	0.00E+00	3.22E-06	1.61E-06	0.00E+00	0.00E+00	1.29E-06	5.92E-10	4.24E-09	0.00E+00	4.83E-09	4.83E-03	0.00E+00	7.01E-05	1.34E-05
3745293758528	374529	3758528	2.14E-05	2.31E-05	2.21E-05	2.19E-07	4.29E-06	7.72E-06	0.00E+00	3.28E-06	1.64E-06	0.00E+00	0.00E+00	1.31E-06	6.03E-10	4.32E-09	0.00E+00	4.92E-09	4.92E-03	0.00E+00	7.14E-05	1.36E-05
3744043758533	374404	3758533	1.38E-05	1.48E-05	1.42E-05	1.41E-07	2.76E-06	4.96E-06	0.00E+00	2.11E-06	1.05E-06	0.00E+00	0.00E+00	8.43E-07	3.88E-10	2.77E-09	0.00E+00	3.16E-09	3.16E-03	0.00E+00	4.59E-05	8.77E-06
3744093758533	374409	3758533	1.40E-05	1.51E-05	1.45E-05	1.43E-07	2.80E-06	5.05E-06	0.00E+00	2.15E-06	1.07E-06	0.00E+00	0.00E+00	8.58E-07	3.95E-10	2.82E-09	0.00E+00	3.22E-09	3.22E-03	0.00E+00	4.67E-05	8.93E-06
3744143758533	374414	3758533	1.43E-05	1.53E-05	1.47E-05	1.46E-07	2.85E-06	5.14E-06	0.00E+00	2.18E-06	1.09E-06	0.00E+00	0.00E+00	8.73E-07	4.02E-10	2.87E-09	0.00E+00	3.27E-09	3.27E-03	0.00E+00	4.75E-05	9.08E-06
3744193758533	374419	3758533	1.45E-05	1.56E-05	1.50E-05	1.48E-07	2.90E-06	5.23E-06	0.00E+00	2.22E-06	1.11E-06	0.00E+00	0.00E+00	8.89E-07	4.09E-10	2.92E-09	0.00E+00	3.33E-09	3.33E-03	0.00E+00	4.84E-05	9.24E-06
3744243758533	374424	3758533	1.48E-05	1.59E-05	1.53E-05	1.51E-07	2.96E-06	5.32E-06	0.00E+00	2.26E-06	1.13E-06	0.00E+00	0.00E+00	9.05E-07	4.16E-10	2.98E-09	0.00E+00	3.39E-09	3.39E-03	0.00E+00	4.92E-05	9.41E-06
3744293758533	374429	3758533	1.50E-05	1.62E-05	1.55E-05	1.53E-07	3.01E-06	5.42E-06	0.00E+00	2.30E-06	1.15E-06	0.00E+00	0.00E+00	9.21E-07	4.23E-10	3.03E-09	0.00E+00	3.45E-09	3.45E-03	0.00E+00	5.01E-05	9.58E-06
3744343758533	374434	3758533	1.53E-05	1.65E-05	1.58E-05	1.56E-07	3.06E-06	5.51E-06	0.00E+00	2.34E-06	1.17E-06	0.00E+00	0.00E+00	9.37E-07	4.31E-10	3.08E-09	0.00E+00	3.51E-09	3.51E-03	0.00E+00	5.10E-05	9.75E-06
3744393758533	374439	3758533	1.56E-05	1.68E-05	1.61E-05	1.59E-07	3.12E-06	5.61E-06	0.00E+00	2.39E-06	1.19E-06	0.00E+00	0.00E+00	9.54E-07	4.39E-10	3.14E-09	0.00E+00	3.58E-09	3.58E-03	0.00E+00	5.20E-05	9.93E-06
3744443758533	374444	3758533	1.59E-05	1.71E-05	1.64E-05	1.62E-07	3.18E-06	5.72E-06	0.00E+00	2.43E-06	1.21E-06	0.00E+00	0.00E+00	9.72E-07	4.47E-10	3.20E-09	0.00E+00	3.64E-09	3.64E-03	0.00E+00	5.29E-05	1.01E-05
3744493758533	374449	3758533	1.62E-05	1.74E-05	1.67E-05	1.65E-07	3.23E-06	5.82E-06	0.00E+00	2.47E-06	1.24E-06	0.00E+00	0.00E+00	9.89E-07	4.55E-10	3.25E-09	0.00E+00	3.71E-09	3.71E-03	0.00E+00	5.39E-05	1.03E-05
3744543758533	374454	3758533	1.65E-05	1.77E-05	1.70E-05	1.68E-07	3.29E-06	5.93E-06	0.00E+00	2.52E-06	1.26E-06	0.00E+00	0.00E+00	1.01E-06	4.63E-10	3.31E-09	0.00E+00	3.78E-09	3.78E-03	0.00E+00	5.48E-05	1.05E-05
3744593758533	374459	3758533	1.68E-05	1.80E-05	1.73E-05	1.71E-07	3.35E-06	6.04E-06	0.00E+00	2.57E-06	1.28E-06	0.00E+00	0.00E+00	1.03E-06	4.72E-10	3.37E-09	0.00E+00	3.85E-09	3.85E-03	0.00E+00	5.59E-05	1.07E-05
3744643758533	374464	3758533	1.71E-05	1.84E-05	1.76E-05	1.74E-07	3.42E-06	6.15E-06	0.00E+00	2.61E-06	1.31E-06	0.00E+00	0.00E+00	1.05E-06	4.81E-10	3.44E-09	0.00E+00	3.92E-09	3.92E-03	0.00E+00	5.69E-05	1.09E-05
3744693758533	374469	3758533	1.74E-05	1.87E-05	1.80E-05	1.77E-07	3.48E-06	6.26E-06	0.00E+00	2.66E-06	1.33E-06	0.00E+00	0.00E+00	1.06E-06	4.89E-10	3.50E-09	0.00E+00	3.99E-09	3.99E-03	0.00E+00	5.79E-05	1.11E-05
3744743758533	374474	3758533	1.77E-05	1.90E-05	1.83E-05	1.81E-07	3.54E-06	6.38E-06	0.00E+00	2.71E-06	1.36E-06	0.00E+00	0.00E+00	1.08E-06	4.99E-10	3.57E-09	0.00E+00	4.07E-09	4.07E-03	0.00E+00	5.90E-05	1.13E-05
3744793758533	374479	3758533	1.80E-05	1.94E-05	1.86E-05	1.84E-07	3.61E-06	6.50E-06	0.00E+00	2.76E-06	1.38E-06	0.00E+00	0.00E+00	1.10E-06	5.08E-10	3.63E-09	0.00E+00	4.14E-09	4.14E-03	0.00E+00	6.01E-05	1.15E-05
3744843758533	374484	3758533	1.84E-05	1.98E-05	1.90E-05	1.88E-07	3.68E-06	6.62E-06	0.00E+00	2.81E-06	1.41E-06	0.00E+00	0.00E+00	1.13E-06	5.18E-10	3.70E-09	0.00E+00	4.22E-09	4.22E-03	0.00E+00	6.13E-05	1.17E-05
3744893758533	374489	3758533	1.87E-05	2.01E-05	1.93E-05	1.91E-07	3.75E-06	6.75E-06	0.00E+00	2.87E-06	1.43E-06	0.00E+00	0.00E+00	1.15E-06	5.27E-10	3.77E-09	0.00E+00	4.30E-09	4.30E-03	0.00E+00	6.24E-05	1.19E-05
3744943758533	374494	3758533	1.91E-05	2.05E-05	1.97E-05	1.95E-07	3.82E-06	6.87E-06	0.00E+00	2.92E-06	1.46E-06	0.00E+00	0.00E+00	1.17E-06	5.37E-10	3.84E-09	0.00E+00	4.38E-09	4.38E-03	0.00E+00	6.36E-05	1.22E-05
3744993758533	374499	3758533	1.94E-05	2.09E-05	2.01E-05	1.98E-07	3.89E-06	7.00E-06	0.00E+00	2.98E-06	1.49E-06	0.00E+00	0.00E+00	1.19E-06	5.47E-10	3.92E-09	0.00E+00	4.46E-09	4.46E-03	0.00E+00	6.48E-05	1.24E-05
3745093758533	374509	3758533	2.02E-05	2.17E-05	2.08E-05	2.06E-07	4.04E-06	7.27E-06	0.00E+00	3.09E-06	1.54E-06	0.00E+00	0.00E+00	1.24E-06	5.68E-10	4.06E-09	0.00E+00	4.63E-09	4.63E-03	0.00E+00	6.73E-05	1.29E-05
3745143758533	374514	3758533	2.06E-05	2.21E-05	2.12E-05	2.10E-07	4.11E-06	7.41E-06	0.00E+00	3.15E-06	1.57E-06	0.00E+00	0.00E+00	1.26E-06	5.79E-10	4.14E-09	0.00E+00	4.72E-09	4.72E-03	0.00E+00	6.85E-05	1.31E-05
3745243758533	374524	3758533	2.13E-05	2.30E-05	2.20E-05	2.18E-07	4.27E-06	7.69E-06	0.00E+00	3.27E-06	1.63E-06	0.00E+00	0.00E+00	1.31E-06	6.01E-10	4.30E-09	0.00E+00	4.90E-09	4.90E-03	0.00E+00	7.11E-05	1.36E-05
3745293758533	374529	3758533	2.17E-05	2.34E-05	2.25E-05	2.22E-07	4.35E-06	7.83E-06	0.00E+00	3.33E-06	1.66E-06	0.00E+00	0.00E+00	1.33E-06	6.12E-10	4.38E-09	0.00E+00	4.99E-09	4.99E-03	0.00E+00	7.25E-05	1.38E-05
3744043758538	374404	3758538	1.39E-05	1.49E-05	1.43E-05	1.42E-07	2.78E-06	5.00E-06	0.00E+00	2.12E-06	1.06E-06	0.00E+00	0.00E+00	8.50E-07	3.91E-10	2.80E-09	0.00E+00	3.19E-09	3.19E-03	0.00E+00	4.63E-05	8.84E-06
3744093758538	374409	3758538	1.41E-05	1.52E-05	1.46E-05	1.44E-07	2.83E-06	5.09E-06	0.00E+00	2.16E-06	1.08E-06	0.00E+00	0.00E+00	8.65E-07	3.98E-10	2.85E-09	0.00E+00	3.24E-09	3.24E-03	0.00E+00	4.71E-05	9.00E-06
3744143758538	374414	3758538	1.44E-05	1.55E-05	1.49E-05	1.47E-07	2.88E-06	5.18E-06	0.00E+00	2.20E-06	1.10E-06	0.00E+00	0.00E+00	8.81E-07	4.05E-10	2.90E-09	0.00E+00	3.30E-09	3.30E-03	0.00E+00	4.79E-05	9.16E-06
3744193758538	374419	3758538	1.46E-05	1.57E-05	1.51E-05	1.49E-07	2.93E-06	5.27E-06	0.00E+00	2.24E-06	1.12E-06	0.00E+00	0.00E+00	8.96E-07	4.12E-10	2.95E-09	0.00E+00	3.36E-09	3.36E-03	0.00E+00	4.88E-05	9.32E-06
3744243758538	374424	3758538	1.49E-05	1.60E-05	1.54E-05	1.52E-07	2.98E-06	5.37E-06	0.00E+00	2.28E-06	1.14E-06	0.00E+00	0.00E+00	9.13E-07	4.20E-10	3.00E-09	0.00E+00	3.42E-09	3.42E-03	0.00E+00	4.97E-05	9.49E-06
3744293758538	374429	3758538	1.52E-05	1.63E-05	1.57E-05	1.55E-07	3.04E-06	5.47E-06	0.00E+00	2.32E-06	1.16E-06	0.00E+00	0.00E+00	9.29E-07	4.27E-10	3.06E-09	0.00E+00	3.48E-09	3.48E-03	0.00E+00	5.06E-05	9.66E-06
3744343758538	374434	3758538	1.55E-05	1.66E-05	1.60E-05	1.58E-07	3.09E-06	5.57E-06	0.00E+00	2.37E-06	1.18E-06	0.00E+00	0.00E+00	9.46E-07	4.35E-10	3.11E-09	0.00E+00	3.55E-09	3.55E-03	0.00E+00	5.15E-05	9.84E-06
3744393758538	374439	3758538	1.57E-05	1.69E-05	1.62E-05	1.61E-07	3.15E-06	5.67E-06	0.00E+00	2.41E-06	1.20E-06	0.00E+00	0.00E+00	9.64E-07	4.43E-10	3.17E-09	0.00E+00	3.61E-09	3.61E-03	0.00E+00	5.24E-05	1.00E-05
3744443758538	374444	3758538	1.60E-05	1.72E-05	1.65E-05	1.64E-07	3.21E-06	5.77E-06	0.00E+00	2.45E-06	1.23E-06	0.00E+00	0.00E+00	9.81E-07	4.51E-10	3.23E-09	0.00E+00	3.68E-09	3.68E-03	0.00E+00	5.34E-05	1.02E-05
3744493758538	374449	3758538	1.63E-05	1.76E-05	1.69E-05	1.67E-07	3.27E-06	5.88E-06	0.00E+00	2.50E-06	1.25E-06	0.00E+00	0.00E+00	1.00E-06	4.60E-10	3.29E-09	0.00E+00	3.75E-09	3.75E-03	0.00E+00	5.44E-05	1.04E-05
3744543758538	374454	3758538	1.66E-05	1.79E-05	1.72E-05	1.70E-07	3.33E-06	5.99E-06	0.00E+00	2.55E-06	1.27E-06	0.00E+00	0.00E+00	1.02E-06	4.68E-10	3.35E-09	0.00E+00	3.82E-09	3.82E-03	0.00E+00	5.54E-05	1.06E-05
3744593758538	374459	3758538	1.69E-05	1.82E-05	1.75E-05	1.73E-07	3.39E-06	6.10E-06	0.00E+00	2.59E-06	1.30E-06	0.00E+00	0.00E+00	1.04E-06	4.77E-10	3.41E-09	0.00E+00	3.89E-09	3.89E-03	0.00E+00	5.64E-05	1.08E-05
3744643758538	374464	3758538	1.73E-05	1.86E-05	1.78E-05	1.76E-07	3.45E-06	6.22E-06	0.00E+00	2.64E-06	1.32E-06	0.00E+00	0.00E+00	1.06E-06	4.86E-10	3.48E-09	0.00E+00	3.96E-09	3.96E-03	0.00E+00	5.75E-05	1.10E-05
3744693758538	374469	3758538	1.76E-05	1.89E-05	1.82E-05	1.79E-07	3.52E-06	6.33E-06	0.00E+00	2.69E-06	1.35E-06	0.00E+00	0.00E+00	1.08E-06	4.95E-10	3.54E-09	0.00E+00	4.04E-09	4.04E-03	0.00E+00	5.86E-05	1.12E-05
3744743758538	374474	3758538	1.79E-05	1.93E-05	1.85E-05	1.83E-07	3.59E-06	6.45E-06	0.00E+00	2.74E-06	1.37E-06	0.00E+00	0.00E+00	1.10E-06	5.04E-10	3.61E-09	0.00E+00	4.11E-09	4.11E-03	0.00E+00	5.97E-05	1.14E-05
3744793758538	374479	3758538	1.83E-05	1.96E-05	1.89E-05	1.86E-07	3.65E-06	6.58E-06	0.00E+00	2.80E-06	1.40E-06	0.00E+00	0.00E+00	1.12E-06	5.14E-10	3.68E-09	0.00E+00	4.19E-09	4.19E-03	0.00E+00	6.09E-05	1.16E-05
3744843758538	374484	3758538	1.86E-05	2.00E-05	1.92E-05	1.90E-07	3.72E-06	6.70E-06	0.00E+00	2.85E-06	1.42E-06	0.00E+00	0.00E+00	1.14E-06	5.24E-10	3.75E-09	0.00E+00	4.27E-09	4.27E-03	0.00E+00	6.20E-05	1.19E-05
3744893758538	374489	3758538	1.90E-05	2.04E-05	1.96E-05	1.94E-07	3.80E-06	6.83E-06	0.00E+00	2.90E-06	1.45E-06	0.00E+00	0.00E+00	1.16E-06	5.34E-10	3.82E-09	0.00E+00	4.35E-09	4.35E-03	0.00E+00	6.32E-05	1.21E-05
3744943758538	374494	3758538	1.93E-05	2.08E-05	2.00E-05	1.97E-07	3.87E-06	6.96E-06	0.00E+00	2.96E-06	1.48E-06	0.00E+00	0.00E+00	1.18E-06	5.44E-10	3.89E-09	0.00E+00	4.44E-09	4.44E-03	0.00E+00	6.44E-05	1.23E-05
3744993758538	374499	3758538	1.97E-05	2.12E-05	2.03E-05	2.01E-07	3.94E-06	7.09E-06	0.00E+00	3.02E-06	1.51E-06	0.00E+00	0.00E+00	1.21E-06	5.54E-10	3.97E-09	0.00E+00	4.52E-09	4.52E-03	0.00E+00	6.56E-05	1.25E-05
3745093758538	374509	3758538	2.05E-05	2.20E-05	2.11E-05	2.09E-07	4.09E-06	7.37E-06	0.00E+00	3.13E-06	1.57E-06	0.00E+00	0.00E+00	1.25E-06	5.76E-10	4.12E-09	0.00E+00	4.70E-09	4.70E-03	0.00E+00	6.82E-05	1.30E-05
3745143758538	374514	3758538	2.09E-05	2.24E-05	2.15E-05	2.13E-07	4.17E-06	7.51E-06	0.00E+00	3.19E-06	1.60E-06	0.00E+00	0.00E+00	1.28E-06	5.87E-10	4.20E-09	0.00E+00	4.79E-09	4.79E-03	0.00E+00	6.95E-05	1.33E-05
3745243758538	374524	3758538	2.17E-05	2.33E-05	2.24E-05	2.21E-07	4.33E-06	7.80E-06	0.00E+00	3.32E-06	1.66E-06	0.00E+00	0.00E+00	1.33E-06	6.10E-10	4.36E-09	0.00E+00	4.97E-09	4.97E-03	0.00E+00	7.22E-05	1.38E-05
3745293758538	374529	3758538	2.21E-05	2.37E-05	2.28E-05	2.25E-07	4.42E-06	7.95E-06	0.00E+00	3.38E-06	1.69E-06	0.00E+00	0.00E+00	1.35E-06	6.21E-10	4.45E-09	0.00E+00	5.07E-09	5.07E-03	0.00E+00	7.36E-05	1.41E-05
3744093758543	374409	3758543	1.42E-05	1.53E-05	1.47E-05	1.45E-07	2.85E-06	5.13E-06	0.00E+00	2.18E-06	1.09E-06	0.00E+00	0.00E+00	8.72E-07	4.01E-10	2.87E-09	0.00E+00	3.27E-09	3.27E-03	0.00E+00	4.75E-05	9.07E-06
3744143758543	374414	3758543	1.45E-05	1.56E-05	1.50E-05	1.48E-07	2.90E-06	5.22E-06	0.00E+00	2.22E-06	1.11E-06	0.00E+00	0.00E+00	8.88E-07	4.08E-10	2.92E-09	0.00E+00	3.33E-09	3.33E-03	0.00E+00	4.83E-05	9.24E-06
3744193758543	374419	3758543	1.48E-05	1.59E-05	1.52E-05	1.51E-07	2.96E-06	5.32E-06	0.00E+00	2.26E-06	1.13E-06	0.00E+00	0.00E+00	9.04E-07	4.16E-10	2.97E-09	0.00E+00	3.39E-09	3.39E-03	0.00E+00	4.92E-05	9.40E-06
3744243758543	374424	3758543	1.50E-05	1.62E-05	1.55E-05	1.53E-07	3.01E-06	5.42E-06	0.00E+00	2.30E-06	1.15E-06	0.00E+00	0.00E+00	9.21E-07	4.23E-10	3.03E-09	0.00E+00	3.45E-09	3.45E-03	0.00E+00	5.01E-05	9.58E-06
3744293758543	374429	3758543	1.53E-05	1.65E-05	1.58E-05	1.56E-07	3.06E-06	5.52E-06	0.00E+00	2.34E-06	1.17E-06	0.00E+00	0.00E+00	9.38E-07	4.31E-10	3.08E-09	0.00E+00	3.52E-09	3.52E-03	0.00E+00	5.10E-05	9.75E-06
3744343758543	374434	3758543	1.56E-05	1.68E-05	1.61E-05	1.59E-07	3.12E-06	5.62E-06	0.00E+00	2.39E-06	1.19E-06	0.00E+00	0.00E+00	9.55E-07	4.39E-10	3.14E-09	0.00E+00	3.58E-09	3.58E-03	0.00E+00	5.20E-05	9.94E-06
3744393758543	374439	3758543	1.58E-05	1.71E-05	1.64E-05	1.62E-07	3.18E-06	5.72E-06	0.00E+00	2.43E-06	1.21E-06	0.00E+00	0.00E+00	9.73E-07	4.47E-10	3.20E-09	0.00E+00	3.65E-09	3.65E-03	0.00E+00	5.30E-05	1.01E-05
3744443758543	374444	3758543	1.62E-05	1.74E-05	1.67E-05	1.65E-07	3.24E-06	5.84E-06	0.00E+00	2.48E-06	1.24E-06	0.00E+00	0.00E+00	9.92E-07	4.56E-10	3.26E-09	0.00E+00	3.72E-09	3.72E-03	0.00E+00	5.40E-05	1.03E-05
3744493758543	374449	3758543	1.65E-05	1.77E-05	1.70E-05	1.68E-07	3.30E-06	5.94E-06	0.00E+00	2.52E-06	1.26E-06	0.00E+00	0.00E+00	1.01E-06	4.64E-10	3.32E-09	0.00E+00	3.79E-09	3.79E-03	0.00E+00	5.50E-05	1.05E-05
3744543758543	374454	3758543	1.68E-05	1.81E-05	1.73E-05	1.71E-07	3.36E-06	6.05E-06	0.00E+00	2.57E-06	1.29E-06	0.00E+00	0.00E+00	1.03E-06	4.73E-10	3.38E-09	0.00E+00	3.86E-09	3.86E-03	0.00E+00	5.60E-05	1.07E-05
3744593758543	374459	3758543	1.71E-05	1.84E-05	1.77E-05	1.75E-07	3.43E-06	6.17E-06	0.00E+00	2.62E-06	1.31E-06	0.00E+00	0.00E+00	1.05E-06	4.82E-10	3.45E-09	0.00E+00	3.93E-09	3.93E-03	0.00E+00	5.71E-05	1.09E-05
3744643758543	374464	3758543	1.75E-05	1.88E-05	1.80E-05	1.78E-07	3.49E-06	6.29E-06	0.00E+00	2.67E-06	1.34E-06	0.00E+00	0.00E+00	1.07E-06	4.91E-10	3.51E-09	0.00E+00	4.01E-09	4.01E-03	0.00E+00	5.82E-05	1.11E-05
3744693758543	374469	3758543	1.78E-05	1.91E-05	1.84E-05	1.82E-07	3.56E-06	6.41E-06	0.00E+00	2.72E-06	1.36E-06	0.00E+00	0.00E+00	1.09E-06	5.01E-10	3.58E-09	0.00E+00	4.08E-09	4.08E-03	0.00E+00	5.93E-05	1.13E-05
3744743758543	374474	3758543	1.81E-05	1.95E-05	1.87E-05	1.85E-07	3.63E-06	6.53E-06	0.00E+00	2.77E-06	1.39E-06	0.00E+00	0.00E+00	1.11E-06	5.10E-10	3.65E-09	0.00E+00	4.16E-09	4.16E-03	0.00E+00	6.04E-05	1.15E-05
3744793758543	374479	3758543	1.85E-05	1.99E-05	1.91E-05	1.89E-07	3.70E-06	6.66E-06	0.00E+00	2.83E-06	1.41E-06	0.00E+00	0.00E+00	1.13E-06	5.20E-10	3.72E-09	0.00E+00	4.24E-09	4.24E-03	0.00E+00	6.16E-05	1.18E-05
3744843758543	374484	3758543	1.88E-05	2.03E-05	1.95E-05	1.92E-07	3.77E-06	6.79E-06	0.00E+00	2.88E-06	1.44E-06	0.00E+00	0.00E+00	1.15E-06	5.30E-10	3.80E-09	0.00E+00	4.33E-09	4.33E-03	0.00E+00	6.28E-05	1.20E-05
3744893758543	374489	3758543	1.92E-05	2.07E-05	1.98E-05	1.96E-07	3.84E-06	6.92E-06	0.00E+00	2.94E-06	1.47E-06	0.00E+00	0.00E+00	1.18E-06	5.41E-10	3.87E-09	0.00E+00	4.41E-09	4.41E-03	0.00

			SWBuilding Construction	SWDemolition	SWGrading	EYBuilding Construction	SWPaving	SWGrading	SWArchitectural Coating	NBBuilding Construction	NBBuilding Construction	NBArchitectural Coating	NBArchitectural Coating	RWBuilding Construction			Child Risk			Overlapping Phases - Maximum GLC		
Unique Identifier	X (UTM)	Y (UTM)	2026	2026	2026	2026	2027	2027	2027	2026	2027	2026	2027	2026	3rd Trimester	0<2	2<16	Total	per million	2025	2026	2027
3746813758328	374681	3758328	2.36E-05	2.53E-05	2.43E-05	2.40E-07	4.72E-06	8.49E-06	0.00E+00	3.61E-06	1.80E-06	0.00E+00	0.00E+00	1.44E-06	6.63E-10	4.75E-09	0.00E+00	5.41E-09	5.41E-03	0.00E+00	7.85E-05	1.50E-05
3746863758328	374686	3758328	2.40E-05	2.59E-05	2.48E-05	2.45E-07	4.81E-06	8.66E-06	0.00E+00	3.68E-06	1.84E-06	0.00E+00	0.00E+00	1.47E-06	6.77E-10	4.84E-09	0.00E+00	5.52E-09	5.52E-03	0.00E+00	8.01E-05	1.53E-05
3746913758328	374691	3758328	2.45E-05	2.64E-05	2.53E-05	2.50E-07	4.91E-06	8.84E-06	0.00E+00	3.76E-06	1.88E-06	0.00E+00	0.00E+00	1.50E-06	6.91E-10	4.94E-09	0.00E+00	5.63E-09	5.63E-03	0.00E+00	8.18E-05	1.56E-05
3746963758328	374696	3758328	2.50E-05	2.69E-05	2.59E-05	2.56E-07	5.01E-06	9.02E-06	0.00E+00	3.83E-06	1.92E-06	0.00E+00	0.00E+00	1.53E-06	7.05E-10	5.04E-09	0.00E+00	5.75E-09	5.75E-03	0.00E+00	8.35E-05	1.59E-05
3747013758328	374701	3758328	2.56E-05	2.75E-05	2.64E-05	2.61E-07	5.12E-06	9.21E-06	0.00E+00	3.91E-06	1.96E-06	0.00E+00	0.00E+00	1.57E-06	7.20E-10	5.15E-09	0.00E+00	5.87E-09	5.87E-03	0.00E+00	8.52E-05	1.63E-05
3747063758328	374706	3758328	2.61E-05	2.81E-05	2.70E-05	2.67E-07	5.23E-06	9.41E-06	0.00E+00	4.00E-06	2.00E-06	0.00E+00	0.00E+00	1.60E-06	7.35E-10	5.26E-09	0.00E+00	5.99E-09	5.99E-03	0.00E+00	8.70E-05	1.66E-05
3747113758328	374711	3758328	2.67E-05	2.87E-05	2.76E-05	2.72E-07	5.34E-06	9.61E-06	0.00E+00	4.09E-06	2.04E-06	0.00E+00	0.00E+00	1.63E-06	7.51E-10	5.38E-09	0.00E+00	6.13E-09	6.13E-03	0.00E+00	8.90E-05	1.70E-05
3747163758328	374716	3758328	2.73E-05	2.93E-05	2.82E-05	2.78E-07	5.46E-06	9.83E-06	0.00E+00	4.18E-06	2.09E-06	0.00E+00	0.00E+00	1.67E-06	7.68E-10	5.50E-09	0.00E+00	6.26E-09	6.26E-03	0.00E+00	9.09E-05	1.74E-05
3747213758328	374721	3758328	2.79E-05	3.00E-05	2.88E-05	2.85E-07	5.58E-06	1.00E-05	0.00E+00	4.27E-06	2.14E-06	0.00E+00	0.00E+00	1.71E-06	7.85E-10	5.62E-09	0.00E+00	6.40E-09	6.40E-03	0.00E+00	9.30E-05	1.78E-05
3747263758328	374726	3758328	2.85E-05	3.07E-05	2.95E-05	2.91E-07	5.71E-06	1.03E-05	0.00E+00	4.37E-06	2.18E-06	0.00E+00	0.00E+00	1.75E-06	8.04E-10	5.75E-09	0.00E+00	6.55E-09	6.55E-03	0.00E+00	9.51E-05	1.82E-05
3747313758328	374731	3758328	2.92E-05	3.14E-05	3.02E-05	2.98E-07	5.85E-06	1.05E-05	0.00E+00	4.47E-06	2.24E-06	0.00E+00	0.00E+00	1.79E-06	8.23E-10	5.88E-09	0.00E+00	6.71E-09	6.71E-03	0.00E+00	9.74E-05	1.86E-05
3747363758328	374736	3758328	2.99E-05	3.22E-05	3.09E-05	3.05E-07	5.99E-06	1.08E-05	0.00E+00	4.58E-06	2.29E-06	0.00E+00	0.00E+00	1.83E-06	8.42E-10	6.03E-09	0.00E+00	6.87E-09	6.87E-03	0.00E+00	9.97E-05	1.91E-05
3747413758328	374741	3758328	3.07E-05	3.30E-05	3.17E-05	3.13E-07	6.13E-06	1.10E-05	0.00E+00	4.69E-06	2.35E-06	0.00E+00	0.00E+00	1.88E-06	8.63E-10	6.17E-09	0.00E+00	7.04E-09	7.04E-03	0.00E+00	1.02E-04	1.95E-05
3747463758328	374746	3758328	3.14E-05	3.38E-05	3.25E-05	3.21E-07	6.29E-06	1.13E-05	0.00E+00	4.81E-06	2.41E-06	0.00E+00	0.00E+00	1.92E-06	8.85E-10	6.33E-09	0.00E+00	7.21E-09	7.21E-03	0.00E+00	1.05E-04	2.00E-05
3747513758328	374751	3758328	3.22E-05	3.47E-05	3.33E-05	3.29E-07	6.45E-06	1.16E-05	0.00E+00	4.93E-06	2.47E-06	0.00E+00	0.00E+00	1.97E-06	9.07E-10	6.49E-09	0.00E+00	7.40E-09	7.40E-03	0.00E+00	1.07E-04	2.05E-05
3747563758328	374756	3758328	3.31E-05	3.56E-05	3.42E-05	3.38E-07	6.62E-06	1.19E-05	0.00E+00	5.06E-06	2.53E-06	0.00E+00	0.00E+00	2.03E-06	9.31E-10	6.66E-09	0.00E+00	7.60E-09	7.60E-03	0.00E+00	1.10E-04	2.11E-05
3747613758328	374761	3758328	3.40E-05	3.65E-05	3.51E-05	3.47E-07	6.80E-06	1.22E-05	0.00E+00	5.20E-06	2.60E-06	0.00E+00	0.00E+00	2.08E-06	9.56E-10	6.84E-09	0.00E+00	7.80E-09	7.80E-03	0.00E+00	1.13E-04	2.16E-05
3746063758333	374606	3758333	1.82E-05	1.96E-05	1.88E-05	1.86E-07	3.64E-06	6.56E-06	0.00E+00	2.79E-06	1.39E-06	0.00E+00	0.00E+00	1.12E-06	5.13E-10	3.67E-09	0.00E+00	4.18E-09	4.18E-03	0.00E+00	6.07E-05	1.16E-05
3746113758333	374611	3758333	1.85E-05	1.99E-05	1.91E-05	1.89E-07	3.70E-06	6.67E-06	0.00E+00	2.83E-06	1.42E-06	0.00E+00	0.00E+00	1.13E-06	5.21E-10	3.73E-09	0.00E+00	4.25E-09	4.25E-03	0.00E+00	6.17E-05	1.18E-05
3746163758333	374616	3758333	1.88E-05	2.02E-05	1.94E-05	1.92E-07	3.77E-06	6.78E-06	0.00E+00	2.88E-06	1.44E-06	0.00E+00	0.00E+00	1.15E-06	5.30E-10	3.79E-09	0.00E+00	4.32E-09	4.32E-03	0.00E+00	6.27E-05	1.20E-05
3746213758333	374621	3758333	1.91E-05	2.06E-05	1.98E-05	1.95E-07	3.83E-06	6.89E-06	0.00E+00	2.93E-06	1.47E-06	0.00E+00	0.00E+00	1.17E-06	5.39E-10	3.85E-09	0.00E+00	4.39E-09	4.39E-03	0.00E+00	6.38E-05	1.22E-05
3746263758333	374626	3758333	1.95E-05	2.09E-05	2.01E-05	1.99E-07	3.90E-06	7.01E-06	0.00E+00	2.98E-06	1.49E-06	0.00E+00	0.00E+00	1.19E-06	5.48E-10	3.92E-09	0.00E+00	4.47E-09	4.47E-03	0.00E+00	6.49E-05	1.24E-05
3746313758333	374631	3758333	1.98E-05	2.13E-05	2.04E-05	2.02E-07	3.96E-06	7.13E-06	0.00E+00	3.03E-06	1.52E-06	0.00E+00	0.00E+00	1.21E-06	5.57E-10	3.99E-09	0.00E+00	4.55E-09	4.55E-03	0.00E+00	6.60E-05	1.26E-05
3746363758333	374636	3758333	2.02E-05	2.17E-05	2.08E-05	2.06E-07	4.03E-06	7.26E-06	0.00E+00	3.08E-06	1.54E-06	0.00E+00	0.00E+00	1.23E-06	5.67E-10	4.06E-09	0.00E+00	4.63E-09	4.63E-03	0.00E+00	6.72E-05	1.28E-05
3746413758333	374641	3758333	2.05E-05	2.21E-05	2.12E-05	2.09E-07	4.10E-06	7.39E-06	0.00E+00	3.14E-06	1.57E-06	0.00E+00	0.00E+00	1.26E-06	5.77E-10	4.13E-09	0.00E+00	4.71E-09	4.71E-03	0.00E+00	6.83E-05	1.31E-05
3746463758333	374646	3758333	2.09E-05	2.24E-05	2.15E-05	2.13E-07	4.18E-06	7.52E-06	0.00E+00	3.19E-06	1.60E-06	0.00E+00	0.00E+00	1.28E-06	5.87E-10	4.20E-09	0.00E+00	4.79E-09	4.79E-03	0.00E+00	6.96E-05	1.33E-05
3746513758333	374651	3758333	2.12E-05	2.28E-05	2.19E-05	2.17E-07	4.25E-06	7.65E-06	0.00E+00	3.25E-06	1.63E-06	0.00E+00	0.00E+00	1.30E-06	5.98E-10	4.28E-09	0.00E+00	4.88E-09	4.88E-03	0.00E+00	7.08E-05	1.35E-05
3746563758333	374656	3758333	2.16E-05	2.33E-05	2.23E-05	2.21E-07	4.33E-06	7.79E-06	0.00E+00	3.31E-06	1.66E-06	0.00E+00	0.00E+00	1.32E-06	6.09E-10	4.36E-09	0.00E+00	4.97E-09	4.97E-03	0.00E+00	7.21E-05	1.38E-05
3746613758333	374661	3758333	2.20E-05	2.37E-05	2.27E-05	2.25E-07	4.41E-06	7.94E-06	0.00E+00	3.37E-06	1.69E-06	0.00E+00	0.00E+00	1.35E-06	6.20E-10	4.44E-09	0.00E+00	5.06E-09	5.06E-03	0.00E+00	7.34E-05	1.40E-05
3746663758333	374666	3758333	2.25E-05	2.41E-05	2.32E-05	2.29E-07	4.49E-06	8.09E-06	0.00E+00	3.44E-06	1.72E-06	0.00E+00	0.00E+00	1.37E-06	6.32E-10	4.52E-09	0.00E+00	5.15E-09	5.15E-03	0.00E+00	7.48E-05	1.43E-05
3746713758333	374671	3758333	2.29E-05	2.46E-05	2.36E-05	2.34E-07	4.58E-06	8.24E-06	0.00E+00	3.50E-06	1.75E-06	0.00E+00	0.00E+00	1.40E-06	6.44E-10	4.61E-09	0.00E+00	5.25E-09	5.25E-03	0.00E+00	7.63E-05	1.46E-05
3746763758333	374676	3758333	2.33E-05	2.51E-05	2.41E-05	2.38E-07	4.67E-06	8.40E-06	0.00E+00	3.57E-06	1.79E-06	0.00E+00	0.00E+00	1.43E-06	6.57E-10	4.70E-09	0.00E+00	5.35E-09	5.35E-03	0.00E+00	7.77E-05	1.49E-05
3746813758333	374681	3758333	2.38E-05	2.56E-05	2.46E-05	2.43E-07	4.76E-06	8.57E-06	0.00E+00	3.64E-06	1.82E-06	0.00E+00	0.00E+00	1.46E-06	6.70E-10	4.79E-09	0.00E+00	5.46E-09	5.46E-03	0.00E+00	7.93E-05	1.51E-05
3746863758333	374686	3758333	2.43E-05	2.61E-05	2.51E-05	2.48E-07	4.86E-06	8.74E-06	0.00E+00	3.71E-06	1.86E-06	0.00E+00	0.00E+00	1.49E-06	6.83E-10	4.89E-09	0.00E+00	5.57E-09	5.57E-03	0.00E+00	8.09E-05	1.55E-05
3746913758333	374691	3758333	2.48E-05	2.66E-05	2.56E-05	2.53E-07	4.95E-06	8.92E-06	0.00E+00	3.79E-06	1.90E-06	0.00E+00	0.00E+00	1.52E-06	6.97E-10	4.99E-09	0.00E+00	5.68E-09	5.68E-03	0.00E+00	8.25E-05	1.58E-05
3746963758333	374696	3758333	2.53E-05	2.72E-05	2.61E-05	2.58E-07	5.06E-06	9.10E-06	0.00E+00	3.87E-06	1.93E-06	0.00E+00	0.00E+00	1.55E-06	7.11E-10	5.09E-09	0.00E+00	5.80E-09	5.80E-03	0.00E+00	8.42E-05	1.61E-05
3747013758333	374701	3758333	2.58E-05	2.78E-05	2.66E-05	2.63E-07	5.16E-06	9.29E-06	0.00E+00	3.95E-06	1.98E-06	0.00E+00	0.00E+00	1.58E-06	7.26E-10	5.20E-09	0.00E+00	5.92E-09	5.92E-03	0.00E+00	8.60E-05	1.64E-05
3747063758333	374706	3758333	2.64E-05	2.84E-05	2.72E-05	2.69E-07	5.27E-06	9.49E-06	0.00E+00	4.04E-06	2.02E-06	0.00E+00	0.00E+00	1.61E-06	7.42E-10	5.31E-09	0.00E+00	6.05E-09	6.05E-03	0.00E+00	8.78E-05	1.68E-05
3747113758333	374711	3758333	2.69E-05	2.90E-05	2.78E-05	2.75E-07	5.39E-06	9.71E-06	0.00E+00	4.12E-06	2.06E-06	0.00E+00	0.00E+00	1.65E-06	7.59E-10	5.43E-09	0.00E+00	6.18E-09	6.18E-03	0.00E+00	8.98E-05	1.72E-05
3747163758333	374716	3758333	2.75E-05	2.96E-05	2.84E-05	2.81E-07	5.51E-06	9.92E-06	0.00E+00	4.22E-06	2.11E-06	0.00E+00	0.00E+00	1.69E-06	7.75E-10	5.55E-09	0.00E+00	6.32E-09	6.32E-03	0.00E+00	9.18E-05	1.75E-05
3747213758333	374721	3758333	2.82E-05	3.03E-05	2.91E-05	2.87E-07	5.64E-06	1.01E-05	0.00E+00	4.31E-06	2.16E-06	0.00E+00	0.00E+00	1.72E-06	7.93E-10	5.67E-09	0.00E+00	6.47E-09	6.47E-03	0.00E+00	9.39E-05	1.79E-05
3747263758333	374726	3758333	2.88E-05	3.10E-05	2.98E-05	2.94E-07	5.77E-06	1.04E-05	0.00E+00	4.41E-06	2.21E-06	0.00E+00	0.00E+00	1.76E-06	8.11E-10	5.80E-09	0.00E+00	6.62E-09	6.62E-03	0.00E+00	9.60E-05	1.84E-05
3747313758333	374731	3758333	2.95E-05	3.17E-05	3.05E-05	3.01E-07	5.90E-06	1.06E-05	0.00E+00	4.52E-06	2.26E-06	0.00E+00	0.00E+00	1.81E-06	8.30E-10	5.94E-09	0.00E+00	6.77E-09	6.77E-03	0.00E+00	9.83E-05	1.88E-05
3747363758333	374736	3758333	3.02E-05	3.25E-05	3.12E-05	3.08E-07	6.04E-06	1.09E-05	0.00E+00	4.62E-06	2.31E-06	0.00E+00	0.00E+00	1.85E-06	8.50E-10	6.08E-09	0.00E+00	6.93E-09	6.93E-03	0.00E+00	1.01E-04	1.92E-05
3747413758333	374741	3758333	3.10E-05	3.33E-05	3.20E-05	3.16E-07	6.19E-06	1.11E-05	0.00E+00	4.74E-06	2.37E-06	0.00E+00	0.00E+00	1.90E-06	8.71E-10	6.23E-09	0.00E+00	7.10E-09	7.10E-03	0.00E+00	1.03E-04	1.97E-05
3747463758333	374746	3758333	3.17E-05	3.41E-05	3.28E-05	3.24E-07	6.35E-06	1.14E-05	0.00E+00	4.86E-06	2.43E-06	0.00E+00	0.00E+00	1.94E-06	8.93E-10	6.39E-09	0.00E+00	7.28E-09	7.28E-03	0.00E+00	1.06E-04	2.02E-05
3747513758333	374751	3758333	3.26E-05	3.50E-05	3.36E-05	3.32E-07	6.51E-06	1.17E-05	0.00E+00	4.98E-06	2.49E-06	0.00E+00	0.00E+00	1.99E-06	9.16E-10	6.55E-09	0.00E+00	7.47E-09	7.47E-03	0.00E+00	1.08E-04	2.07E-05
3747563758333	374756	3758333	3.34E-05	3.59E-05	3.45E-05	3.41E-07	6.68E-06	1.20E-05	0.00E+00	5.11E-06	2.56E-06	0.00E+00	0.00E+00	2.05E-06	9.40E-10	6.73E-09	0.00E+00	7.67E-09	7.67E-03	0.00E+00	1.11E-04	2.13E-05
3747613758333	374761	3758333	3.43E-05	3.69E-05	3.54E-05	3.50E-07	6.86E-06	1.24E-05	0.00E+00	5.25E-06	2.63E-06	0.00E+00	0.00E+00	2.10E-06	9.66E-10	6.91E-09	0.00E+00	7.87E-09	7.87E-03	0.00E+00	1.14E-04	2.18E-05
3746063758338	374606	3758338	1.84E-05	1.98E-05	1.90E-05	1.88E-07	3.68E-06	6.62E-06	0.00E+00	2.81E-06	1.41E-06	0.00E+00	0.00E+00	1.13E-06	5.17E-10	3.70E-09	0.00E+00	4.22E-09	4.22E-03	0.00E+00	6.13E-05	1.17E-05
3746113758338	374611	3758338	1.87E-05	2.01E-05	1.93E-05	1.91E-07	3.74E-06	6.73E-06	0.00E+00	2.86E-06	1.43E-06	0.00E+00	0.00E+00	1.14E-06	5.26E-10	3.76E-09	0.00E+00	4.29E-09	4.29E-03	0.00E+00	6.23E-05	1.19E-05
3746163758338	374616	3758338	1.90E-05	2.04E-05	1.96E-05	1.94E-07	3.80E-06	6.84E-06	0.00E+00	2.91E-06	1.45E-06	0.00E+00	0.00E+00	1.16E-06	5.35E-10	3.83E-09	0.00E+00	4.36E-09	4.36E-03	0.00E+00	6.33E-05	1.21E-05
3746213758338	374621	3758338	1.93E-05	2.08E-05	1.99E-05	1.97E-07	3.87E-06	6.96E-06	0.00E+00	2.96E-06	1.48E-06	0.00E+00	0.00E+00	1.18E-06	5.44E-10	3.89E-09	0.00E+00	4.43E-09	4.43E-03	0.00E+00	6.44E-05	1.23E-05
3746263758338	374626	3758338	1.96E-05	2.11E-05	2.03E-05	2.01E-07	3.93E-06	7.08E-06	0.00E+00	3.01E-06	1.50E-06	0.00E+00	0.00E+00	1.20E-06	5.53E-10	3.96E-09	0.00E+00	4.51E-09	4.51E-03	0.00E+00	6.55E-05	1.25E-05
3746313758338	374631	3758338	2.00E-05	2.15E-05	2.06E-05	2.04E-07	4.00E-06	7.20E-06	0.00E+00	3.06E-06	1.53E-06	0.00E+00	0.00E+00	1.22E-06	5.63E-10	4.03E-09	0.00E+00	4.59E-09	4.59E-03	0.00E+00	6.66E-05	1.27E-05
3746363758338	374636	3758338	2.03E-05	2.19E-05	2.10E-05	2.08E-07	4.07E-06	7.33E-06	0.00E+00	3.11E-06	1.56E-06	0.00E+00	0.00E+00	1.25E-06	5.73E-10	4.10E-09	0.00E+00	4.67E-09	4.67E-03	0.00E+00	6.78E-05	1.30E-05
3746413758338	374641	3758338	2.07E-05	2.23E-05	2.14E-05	2.11E-07	4.14E-06	7.45E-06	0.00E+00	3.17E-06	1.58E-06	0.00E+00	0.00E+00	1.27E-06	5.83E-10	4.17E-09	0.00E+00	4.75E-09	4.75E-03	0.00E+00	6.90E-05	1.32E-05
3746463758338	374646	3758338	2.11E-05	2.27E-05	2.17E-05	2.15E-07	4.21E-06	7.59E-06	0.00E+00	3.22E-06	1.61E-06	0.00E+00	0.00E+00	1.29E-06	5.93E-10	4.24E-09	0.00E+00	4.83E-09	4.83E-03	0.00E+00	7.02E-05	1.34E-05
3746513758338	374651	3758338	2.14E-05	2.31E-05	2.21E-05	2.19E-07	4.29E-06	7.72E-06	0.00E+00	3.28E-06	1.64E-06	0.00E+00	0.00E+00	1.31E-06	6.04E-10	4.32E-09	0.00E+00	4.92E-09	4.92E-03	0.00E+00	7.15E-05	1.37E-05
3746563758338	374656	3758338	2.18E-05	2.35E-05	2.25E-05	2.23E-07	4.37E-06	7.86E-06	0.00E+00	3.34E-06	1.67E-06	0.00E+00	0.00E+00	1.34E-06	6.15E-10	4.40E-09	0.00E+00	5.01E-09	5.01E-03	0.00E+00	7.28E-05	1.39E-05
3746613758338	374661	3758338	2.22E-05	2.39E-05	2.30E-05	2.27E-07	4.45E-06	8.01E-06	0.00E+00	3.40E-06	1.70E-06	0.00E+00	0.00E+00	1.36E-06	6.26E-10	4.48E-09	0.00E+00	5.10E-09	5.10E-03	0.00E+00	7.41E-05	1.42E-05
3746663758338	374666	3758338	2.27E-05	2.44E-05	2.34E-05	2.31E-07	4.53E-06	8.16E-06	0.00E+00	3.47E-06	1.73E-06	0.00E+00	0.00E+00	1.39E-06	6.38E-10	4.56E-09	0.00E+00	5.20E-09	5.20E-03	0.00E+00	7.55E-05	1.44E-05
3746713758338	374671	3758338	2.31E-05	2.48E-05	2.38E-05	2.36E-07	4.62E-06	8.31E-06	0.00E+00	3.53E-06	1.77E-06	0.00E+00	0.00E+00	1.41E-06	6.50E-10	4.65E-09	0.00E+00	5.30E-09	5.30E-03	0.00E+00	7.69E-05	1.47E-05
3746763758338	374676	3758338	2.35E-05	2.53E-05	2.43E-05	2.40E-07	4.71E-06	8.47E-06	0.00E+00	3.60E-06	1.80E-06	0.00E+00	0.00E+00	1.44E-06	6.62E-10	4.74E-09	0.00E+00	5.40E-09	5.40E-03	0.00E+00	7.84E-05	1.50E-05
3746813758338	374681	3758338	2.40E-05	2.58E-05	2.48E-05	2.45E-07	4.80E-06	8.64E-06	0.00E+00	3.67E-06	1.84E-06	0.00E+00	0.00E+00	1.47E-06	6.75E-10	4.83E-09	0.00E+00	5.51E-09	5.51E-03	0.00E+00	8.00E-05	1.53E-05
3746863758338	374686	3758338	2.45E-05	2.63E-05	2.53E-05	2.50E-07	4.90E-06	8.82E-06	0.00E+00	3.75E-06	1.87E-06	0.00E+00	0.00E+00	1.50E-06	6.89E-10	4.93E-09	0.00E+00	5.62E-09	5.62E-03	0.00E+00	8.16E-05	1.56E-05
3746913758338	374691	3758338	2.50E-05	2.69E-05	2.58E-05	2.55E-07	5.00E-06	9.00E-06	0.00E+00	3.83E-06	1.91E-06	0.00E+00	0.00E+00	1.53E-06	7.03E-10	5.03E-09	0.00E+00	5.74E-09	5.74E-03	0.00E+00	8.33E-05	1.59E-05
3746963758338	374696	3758338	2.55E-05	2.74E-05	2.63E-05	2.60E-07	5.10E-06	9.19E-06	0.00E+00	3.90E-06	1.95E-06	0.00E+00	0.00E+00	1.56E-06	7.18E-10	5.14E-09	0.00E+00	5.85E-09	5.85E-03	0.00E+00	8.50E-05	1.62E-05
3747013758338	374701	3758338	2.60E-05	2.80E-05	2.69E-05	2.66E-07	5.21E-06	9.38E-06	0.00E+00	3.99E-06	1.99E-06	0.00E+00	0.00E+00	1.59E-06	7.33E-10	5.24E-09	0.00E+00	5.98E-09	5.98E-03	0.00E+00	8.68E-05	1.66E-05
3747063758338	374706	3758338	2.66E-05	2.86E-05	2.75E-05	2.71E-07	5.32E-06	9.58E-06	0.00E+00	4.07E-06	2.04E-06	0.00E+00	0.00E+00	1.63E-06	7.49E-10	5.36E-09	0.00E+00	6.11E-09	6.11E-03	0.00E+00	8.87E-05	1.69E-05
3747113758338	374711	3758338	2.72E-05	2.92E-05	2.81E-05	2.78E-07	5.44E-06	9.79E-06	0.00E+00	4.16E-06	2.08E-06	0.00E+00	0.00E+00	1.67E-06	7.66E-10	5.48E-09	0.00E+00	6.24E-09	6.24E-03	0.00E+00	9.06E-05	1.73E-05
3747163758338	374716	3758338	2.78E-05	2.99E-05	2.87E-05	2.84E-07	5.56E-06	1.00E-05	0.00E+00	4.26E-06	2.13E-06	0.00E+00	0.00E+00	1.70E-06	7.83E-10	5.60E-09	0.00E+00	6.38E-09	6.38E-03	0.00E+00	9.27E-05	1.77E-05
3747213758338	374721	3758338	2.84E-05	3.06E-05	2.94E-05	2.90E-07	5.69E-06	1.02E-05	0.00E+00	4.35E-06	2.18E-06	0.00E+00	0.00E+00	1.74E-06	8.00E-10	5.73E-09	0.00E+00	6.53E-09	6.53E-03	0.00E+00	9.48E-05	1.81E-05
3747263758338	374726	3758338	2.91E-05	3.13E-05	3.00E-05	2.97E-07	5.82E-06	1.05E-05	0.00E+00	4.45E-06	2.23E-06	0.00E+00	0.00E+00	1.78E-06	8.19E-10	5.86E-09	0.00E+00	6.68E-09	6.68E-03	0.00E+00	9.69E-05	1.85E-05
3747313758338	374731	3758338	2.98E-05	3.20E-05	3.07E-05	3.04E-07	5.96E-06	1.07E-05	0.00E+00	4.56E-06	2.28E-06	0.00E+00	0.00E+00	1.82E-06	8.38E-10	6.00E-09	0.00E+00	6.83E-09	6.83E-03	0.00E+00	9.92E-05	1.90E-05
3747363758338	374736	3758338	3.05E-05	3.28E-05	3.15E-05	3.11E-07	6.10E-06	1.10E-05	0.00E+00	4.67E-06	2.33E-06	0.00E+00	0.00E+00	1.87E-06	8.58E-10	6.14E-09	0.00E+00	7.00E-09	7.00E-03	0.00E+00	1.02E-04	1.94E-05
3747413758338	374741	3758338	3.12E-05	3.36E-05	3.23E-05	3.19E-07	6.25E-06	1.13E-05	0.00E+00	4.78E-06	2.39E-06	0.00E+00	0.00E+00	1.91E-06	8.79E-10	6.29E-09	0.00E+00	7.17E-09	7.17E-03	0.00E+00	1.04E-04	1.99E-05
3747463758338	374746	3758338	3.20E-05	3.45E-05	3.31E-05	3.27E-07	6.41E-06	1.15E-05	0.00E+00	4.90E-06	2.45E-06	0.00E+00	0.00E+00	1.96E-06	9.02E-10	6.45E-09	0.00E+00	7.35E-09	7.35E-03	0.00E+00	1.07E-04	2.

			SWBuilding Construction	SWDemolition	SWGrading	EYBuilding Construction	SWPaving	SWGrading	SWArchitectural Coating	NBBuilding Construction	NBBuilding Construction	NBArchitectural Coating	NBArchitectural Coating	RWBuilding Construction			Child Risk			Overlapping Phases - Maximum GLC		
Unique Identifier	X (UTM)	Y (UTM)	2026	2026	2026	2026	2027	2027	2027	2026	2027	2026	2027	2026	3rd Trimester	0<2	2<16	Total	per million	2025	2026	2027
3747363758353	374736	3758353	3.13E-05	3.37E-05	3.24E-05	3.20E-07	6.27E-06	1.13E-05	0.00E+00	4.80E-06	2.40E-06	0.00E+00	0.00E+00	1.92E-06	8.82E-10	6.31E-09	0.00E+00	7.19E-09	7.19E-03	0.00E+00	1.04E-04	2.00E-05
3747413758353	374741	3758353	3.21E-05	3.45E-05	3.31E-05	3.28E-07	6.42E-06	1.16E-05	0.00E+00	4.91E-06	2.46E-06	0.00E+00	0.00E+00	1.97E-06	9.04E-10	6.47E-09	0.00E+00	7.37E-09	7.37E-03	0.00E+00	1.07E-04	2.04E-05
3747463758353	374746	3758353	3.29E-05	3.54E-05	3.40E-05	3.36E-07	6.59E-06	1.19E-05	0.00E+00	5.04E-06	2.52E-06	0.00E+00	0.00E+00	2.02E-06	9.26E-10	6.63E-09	0.00E+00	7.55E-09	7.55E-03	0.00E+00	1.10E-04	2.10E-05
3747513758353	374751	3758353	3.38E-05	3.63E-05	3.49E-05	3.45E-07	6.76E-06	1.22E-05	0.00E+00	5.17E-06	2.58E-06	0.00E+00	0.00E+00	2.07E-06	9.51E-10	6.80E-09	0.00E+00	7.75E-09	7.75E-03	0.00E+00	1.13E-04	2.15E-05
3746063758358	374606	3758358	1.90E-05	2.05E-05	1.97E-05	1.94E-07	3.81E-06	6.86E-06	0.00E+00	2.92E-06	1.46E-06	0.00E+00	0.00E+00	1.17E-06	5.36E-10	3.84E-09	0.00E+00	4.37E-09	4.37E-03	0.00E+00	6.35E-05	1.21E-05
3746113758358	374611	3758358	1.94E-05	2.08E-05	2.00E-05	1.98E-07	3.87E-06	6.97E-06	0.00E+00	2.96E-06	1.48E-06	0.00E+00	0.00E+00	1.19E-06	5.45E-10	3.90E-09	0.00E+00	4.44E-09	4.44E-03	0.00E+00	6.45E-05	1.23E-05
3746163758358	374616	3758358	1.97E-05	2.12E-05	2.03E-05	2.01E-07	3.94E-06	7.09E-06	0.00E+00	3.01E-06	1.51E-06	0.00E+00	0.00E+00	1.21E-06	5.54E-10	3.96E-09	0.00E+00	4.52E-09	4.52E-03	0.00E+00	6.56E-05	1.25E-05
3746213758358	374621	3758358	2.00E-05	2.15E-05	2.07E-05	2.04E-07	4.01E-06	7.21E-06	0.00E+00	3.06E-06	1.53E-06	0.00E+00	0.00E+00	1.23E-06	5.64E-10	4.03E-09	0.00E+00	4.60E-09	4.60E-03	0.00E+00	6.67E-05	1.27E-05
3746263758358	374626	3758358	2.04E-05	2.19E-05	2.10E-05	2.08E-07	4.07E-06	7.33E-06	0.00E+00	3.12E-06	1.56E-06	0.00E+00	0.00E+00	1.25E-06	5.73E-10	4.10E-09	0.00E+00	4.67E-09	4.67E-03	0.00E+00	6.79E-05	1.30E-05
3746313758358	374631	3758358	2.07E-05	2.24E-05	2.14E-05	2.11E-07	4.15E-06	7.46E-06	0.00E+00	3.17E-06	1.59E-06	0.00E+00	0.00E+00	1.27E-06	5.83E-10	4.17E-09	0.00E+00	4.76E-09	4.76E-03	0.00E+00	6.90E-05	1.32E-05
3746363758358	374636	3758358	2.11E-05	2.27E-05	2.18E-05	2.15E-07	4.22E-06	7.59E-06	0.00E+00	3.23E-06	1.61E-06	0.00E+00	0.00E+00	1.29E-06	5.93E-10	4.24E-09	0.00E+00	4.84E-09	4.84E-03	0.00E+00	7.02E-05	1.34E-05
3746413758358	374641	3758358	2.15E-05	2.31E-05	2.22E-05	2.19E-07	4.29E-06	7.73E-06	0.00E+00	3.28E-06	1.64E-06	0.00E+00	0.00E+00	1.31E-06	6.04E-10	4.32E-09	0.00E+00	4.92E-09	4.92E-03	0.00E+00	7.15E-05	1.37E-05
3746463758358	374646	3758358	2.18E-05	2.35E-05	2.26E-05	2.23E-07	4.37E-06	7.87E-06	0.00E+00	3.34E-06	1.67E-06	0.00E+00	0.00E+00	1.34E-06	6.15E-10	4.40E-09	0.00E+00	5.01E-09	5.01E-03	0.00E+00	7.28E-05	1.39E-05
3746513758358	374651	3758358	2.22E-05	2.39E-05	2.30E-05	2.27E-07	4.45E-06	8.01E-06	0.00E+00	3.40E-06	1.70E-06	0.00E+00	0.00E+00	1.36E-06	6.26E-10	4.48E-09	0.00E+00	5.10E-09	5.10E-03	0.00E+00	7.41E-05	1.42E-05
3746563758358	374656	3758358	2.26E-05	2.44E-05	2.34E-05	2.31E-07	4.53E-06	8.16E-06	0.00E+00	3.47E-06	1.73E-06	0.00E+00	0.00E+00	1.39E-06	6.37E-10	4.56E-09	0.00E+00	5.20E-09	5.20E-03	0.00E+00	7.55E-05	1.44E-05
3746613758358	374661	3758358	2.31E-05	2.48E-05	2.38E-05	2.35E-07	4.62E-06	8.31E-06	0.00E+00	3.53E-06	1.77E-06	0.00E+00	0.00E+00	1.41E-06	6.49E-10	4.64E-09	0.00E+00	5.29E-09	5.29E-03	0.00E+00	7.69E-05	1.47E-05
3746663758358	374666	3758358	2.35E-05	2.53E-05	2.43E-05	2.40E-07	4.70E-06	8.46E-06	0.00E+00	3.60E-06	1.80E-06	0.00E+00	0.00E+00	1.44E-06	6.62E-10	4.73E-09	0.00E+00	5.39E-09	5.39E-03	0.00E+00	7.83E-05	1.50E-05
3746713758358	374671	3758358	2.40E-05	2.58E-05	2.47E-05	2.44E-07	4.79E-06	8.63E-06	0.00E+00	3.67E-06	1.83E-06	0.00E+00	0.00E+00	1.47E-06	6.74E-10	4.82E-09	0.00E+00	5.50E-09	5.50E-03	0.00E+00	7.98E-05	1.53E-05
3746763758358	374676	3758358	2.44E-05	2.63E-05	2.52E-05	2.49E-07	4.89E-06	8.80E-06	0.00E+00	3.74E-06	1.87E-06	0.00E+00	0.00E+00	1.50E-06	6.87E-10	4.92E-09	0.00E+00	5.61E-09	5.61E-03	0.00E+00	8.14E-05	1.56E-05
3746813758358	374681	3758358	2.49E-05	2.68E-05	2.57E-05	2.54E-07	4.98E-06	8.97E-06	0.00E+00	3.81E-06	1.91E-06	0.00E+00	0.00E+00	1.52E-06	7.01E-10	5.02E-09	0.00E+00	5.72E-09	5.72E-03	0.00E+00	8.30E-05	1.59E-05
3746863758358	374686	3758358	2.54E-05	2.73E-05	2.62E-05	2.59E-07	5.08E-06	9.15E-06	0.00E+00	3.89E-06	1.94E-06	0.00E+00	0.00E+00	1.56E-06	7.15E-10	5.12E-09	0.00E+00	5.83E-09	5.83E-03	0.00E+00	8.47E-05	1.62E-05
3746913758358	374691	3758358	2.59E-05	2.79E-05	2.68E-05	2.65E-07	5.19E-06	9.34E-06	0.00E+00	3.97E-06	1.98E-06	0.00E+00	0.00E+00	1.59E-06	7.30E-10	5.23E-09	0.00E+00	5.95E-09	5.95E-03	0.00E+00	8.64E-05	1.65E-05
3746963758358	374696	3758358	2.65E-05	2.84E-05	2.73E-05	2.70E-07	5.29E-06	9.53E-06	0.00E+00	4.05E-06	2.02E-06	0.00E+00	0.00E+00	1.62E-06	7.45E-10	5.33E-09	0.00E+00	6.07E-09	6.07E-03	0.00E+00	8.82E-05	1.68E-05
3747013758358	374701	3758358	2.70E-05	2.90E-05	2.79E-05	2.76E-07	5.40E-06	9.73E-06	0.00E+00	4.13E-06	2.07E-06	0.00E+00	0.00E+00	1.65E-06	7.60E-10	5.44E-09	0.00E+00	6.20E-09	6.20E-03	0.00E+00	9.00E-05	1.72E-05
3747063758358	374706	3758358	2.76E-05	2.97E-05	2.85E-05	2.81E-07	5.52E-06	9.93E-06	0.00E+00	4.22E-06	2.11E-06	0.00E+00	0.00E+00	1.69E-06	7.76E-10	5.55E-09	0.00E+00	6.33E-09	6.33E-03	0.00E+00	9.19E-05	1.76E-05
3747113758358	374711	3758358	2.82E-05	3.03E-05	2.91E-05	2.88E-07	5.64E-06	1.02E-05	0.00E+00	4.32E-06	2.16E-06	0.00E+00	0.00E+00	1.73E-06	7.94E-10	5.68E-09	0.00E+00	6.47E-09	6.47E-03	0.00E+00	9.40E-05	1.80E-05
3747163758358	374716	3758358	2.88E-05	3.10E-05	2.98E-05	2.94E-07	5.77E-06	1.04E-05	0.00E+00	4.41E-06	2.21E-06	0.00E+00	0.00E+00	1.77E-06	8.12E-10	5.81E-09	0.00E+00	6.62E-09	6.62E-03	0.00E+00	9.61E-05	1.84E-05
3747213758358	374721	3758358	2.95E-05	3.17E-05	3.04E-05	3.01E-07	5.90E-06	1.06E-05	0.00E+00	4.51E-06	2.26E-06	0.00E+00	0.00E+00	1.81E-06	8.30E-10	5.94E-09	0.00E+00	6.77E-09	6.77E-03	0.00E+00	9.82E-05	1.88E-05
3747263758358	374726	3758358	3.02E-05	3.24E-05	3.11E-05	3.08E-07	6.03E-06	1.09E-05	0.00E+00	4.62E-06	2.31E-06	0.00E+00	0.00E+00	1.85E-06	8.49E-10	6.07E-09	0.00E+00	6.92E-09	6.92E-03	0.00E+00	1.01E-04	1.92E-05
3747313758358	374731	3758358	3.09E-05	3.32E-05	3.19E-05	3.15E-07	6.18E-06	1.11E-05	0.00E+00	4.72E-06	2.36E-06	0.00E+00	0.00E+00	1.89E-06	8.69E-10	6.22E-09	0.00E+00	7.08E-09	7.08E-03	0.00E+00	1.03E-04	1.97E-05
3747363758358	374736	3758358	3.16E-05	3.40E-05	3.26E-05	3.23E-07	6.32E-06	1.14E-05	0.00E+00	4.84E-06	2.42E-06	0.00E+00	0.00E+00	1.94E-06	8.90E-10	6.37E-09	0.00E+00	7.25E-09	7.25E-03	0.00E+00	1.05E-04	2.01E-05
3747413758358	374741	3758358	3.24E-05	3.48E-05	3.34E-05	3.30E-07	6.48E-06	1.17E-05	0.00E+00	4.96E-06	2.48E-06	0.00E+00	0.00E+00	1.98E-06	9.12E-10	6.52E-09	0.00E+00	7.43E-09	7.43E-03	0.00E+00	1.08E-04	2.06E-05
3747463758358	374746	3758358	3.32E-05	3.57E-05	3.43E-05	3.39E-07	6.64E-06	1.20E-05	0.00E+00	5.08E-06	2.54E-06	0.00E+00	0.00E+00	2.03E-06	9.35E-10	6.69E-09	0.00E+00	7.62E-09	7.62E-03	0.00E+00	1.11E-04	2.11E-05
3747513758358	374751	3758358	3.41E-05	3.66E-05	3.52E-05	3.48E-07	6.82E-06	1.23E-05	0.00E+00	5.21E-06	2.61E-06	0.00E+00	0.00E+00	2.09E-06	9.59E-10	6.86E-09	0.00E+00	7.82E-09	7.82E-03	0.00E+00	1.14E-04	2.17E-05
3746023758363	374602	3758363	1.90E-05	2.04E-05	1.96E-05	1.94E-07	3.79E-06	6.83E-06	0.00E+00	2.90E-06	1.45E-06	0.00E+00	0.00E+00	1.16E-06	5.34E-10	3.82E-09	0.00E+00	4.35E-09	4.35E-03	0.00E+00	6.32E-05	1.21E-05
3746063758363	374606	3758363	1.92E-05	2.07E-05	1.98E-05	1.96E-07	3.85E-06	6.92E-06	0.00E+00	2.94E-06	1.47E-06	0.00E+00	0.00E+00	1.18E-06	5.41E-10	3.87E-09	0.00E+00	4.41E-09	4.41E-03	0.00E+00	6.40E-05	1.22E-05
3746113758363	374611	3758363	1.95E-05	2.10E-05	2.02E-05	1.99E-07	3.91E-06	7.04E-06	0.00E+00	2.99E-06	1.50E-06	0.00E+00	0.00E+00	1.20E-06	5.50E-10	3.93E-09	0.00E+00	4.48E-09	4.48E-03	0.00E+00	6.51E-05	1.24E-05
3746163758363	374616	3758363	1.99E-05	2.14E-05	2.05E-05	2.03E-07	3.98E-06	7.16E-06	0.00E+00	3.04E-06	1.52E-06	0.00E+00	0.00E+00	1.22E-06	5.59E-10	4.00E-09	0.00E+00	4.56E-09	4.56E-03	0.00E+00	6.62E-05	1.27E-05
3746213758363	374621	3758363	2.02E-05	2.17E-05	2.09E-05	2.06E-07	4.04E-06	7.28E-06	0.00E+00	3.09E-06	1.55E-06	0.00E+00	0.00E+00	1.24E-06	5.69E-10	4.07E-09	0.00E+00	4.64E-09	4.64E-03	0.00E+00	6.73E-05	1.29E-05
3746263758363	374626	3758363	2.06E-05	2.21E-05	2.12E-05	2.10E-07	4.11E-06	7.40E-06	0.00E+00	3.15E-06	1.57E-06	0.00E+00	0.00E+00	1.26E-06	5.78E-10	4.14E-09	0.00E+00	4.72E-09	4.72E-03	0.00E+00	6.85E-05	1.31E-05
3746313758363	374631	3758363	2.09E-05	2.25E-05	2.16E-05	2.13E-07	4.18E-06	7.53E-06	0.00E+00	3.20E-06	1.60E-06	0.00E+00	0.00E+00	1.28E-06	5.88E-10	4.21E-09	0.00E+00	4.80E-09	4.80E-03	0.00E+00	6.97E-05	1.33E-05
3746363758363	374636	3758363	2.13E-05	2.29E-05	2.20E-05	2.17E-07	4.26E-06	7.66E-06	0.00E+00	3.26E-06	1.63E-06	0.00E+00	0.00E+00	1.30E-06	5.99E-10	4.28E-09	0.00E+00	4.88E-09	4.88E-03	0.00E+00	7.09E-05	1.35E-05
3746413758363	374641	3758363	2.17E-05	2.33E-05	2.24E-05	2.21E-07	4.33E-06	7.80E-06	0.00E+00	3.31E-06	1.66E-06	0.00E+00	0.00E+00	1.33E-06	6.09E-10	4.36E-09	0.00E+00	4.97E-09	4.97E-03	0.00E+00	7.21E-05	1.38E-05
3746463758363	374646	3758363	2.20E-05	2.37E-05	2.28E-05	2.25E-07	4.41E-06	7.94E-06	0.00E+00	3.37E-06	1.69E-06	0.00E+00	0.00E+00	1.35E-06	6.20E-10	4.44E-09	0.00E+00	5.06E-09	5.06E-03	0.00E+00	7.34E-05	1.40E-05
3746513758363	374651	3758363	2.24E-05	2.41E-05	2.32E-05	2.29E-07	4.49E-06	8.08E-06	0.00E+00	3.44E-06	1.72E-06	0.00E+00	0.00E+00	1.37E-06	6.32E-10	4.52E-09	0.00E+00	5.15E-09	5.15E-03	0.00E+00	7.48E-05	1.43E-05
3746563758363	374656	3758363	2.29E-05	2.46E-05	2.36E-05	2.33E-07	4.57E-06	8.23E-06	0.00E+00	3.50E-06	1.75E-06	0.00E+00	0.00E+00	1.40E-06	6.43E-10	4.60E-09	0.00E+00	5.25E-09	5.25E-03	0.00E+00	7.62E-05	1.46E-05
3746613758363	374661	3758363	2.33E-05	2.50E-05	2.40E-05	2.38E-07	4.66E-06	8.38E-06	0.00E+00	3.56E-06	1.78E-06	0.00E+00	0.00E+00	1.43E-06	6.55E-10	4.69E-09	0.00E+00	5.34E-09	5.34E-03	0.00E+00	7.76E-05	1.48E-05
3746663758363	374666	3758363	2.37E-05	2.55E-05	2.45E-05	2.42E-07	4.75E-06	8.54E-06	0.00E+00	3.63E-06	1.82E-06	0.00E+00	0.00E+00	1.45E-06	6.68E-10	4.78E-09	0.00E+00	5.44E-09	5.44E-03	0.00E+00	7.90E-05	1.51E-05
3746713758363	374671	3758363	2.42E-05	2.60E-05	2.50E-05	2.47E-07	4.84E-06	8.71E-06	0.00E+00	3.70E-06	1.85E-06	0.00E+00	0.00E+00	1.48E-06	6.80E-10	4.87E-09	0.00E+00	5.55E-09	5.55E-03	0.00E+00	8.06E-05	1.54E-05
3746763758363	374676	3758363	2.46E-05	2.65E-05	2.54E-05	2.51E-07	4.93E-06	8.88E-06	0.00E+00	3.77E-06	1.89E-06	0.00E+00	0.00E+00	1.51E-06	6.94E-10	4.96E-09	0.00E+00	5.66E-09	5.66E-03	0.00E+00	8.21E-05	1.57E-05
3746813758363	374681	3758363	2.51E-05	2.70E-05	2.59E-05	2.56E-07	5.03E-06	9.05E-06	0.00E+00	3.85E-06	1.92E-06	0.00E+00	0.00E+00	1.54E-06	7.07E-10	5.06E-09	0.00E+00	5.77E-09	5.77E-03	0.00E+00	8.37E-05	1.60E-05
3746863758363	374686	3758363	2.56E-05	2.76E-05	2.65E-05	2.62E-07	5.13E-06	9.23E-06	0.00E+00	3.92E-06	1.96E-06	0.00E+00	0.00E+00	1.57E-06	7.22E-10	5.16E-09	0.00E+00	5.88E-09	5.88E-03	0.00E+00	8.54E-05	1.63E-05
3746913758363	374691	3758363	2.62E-05	2.81E-05	2.70E-05	2.67E-07	5.23E-06	9.42E-06	0.00E+00	4.00E-06	2.00E-06	0.00E+00	0.00E+00	1.60E-06	7.36E-10	5.27E-09	0.00E+00	6.00E-09	6.00E-03	0.00E+00	8.72E-05	1.67E-05
3746963758363	374696	3758363	2.67E-05	2.87E-05	2.76E-05	2.72E-07	5.34E-06	9.61E-06	0.00E+00	4.09E-06	2.04E-06	0.00E+00	0.00E+00	1.63E-06	7.51E-10	5.37E-09	0.00E+00	6.13E-09	6.13E-03	0.00E+00	8.89E-05	1.70E-05
3747013758363	374701	3758363	2.72E-05	2.92E-05	2.81E-05	2.78E-07	5.45E-06	9.81E-06	0.00E+00	4.17E-06	2.09E-06	0.00E+00	0.00E+00	1.67E-06	7.67E-10	5.49E-09	0.00E+00	6.25E-09	6.25E-03	0.00E+00	9.08E-05	1.74E-05
3747063758363	374706	3758363	2.78E-05	2.99E-05	2.87E-05	2.84E-07	5.57E-06	1.00E-05	0.00E+00	4.26E-06	2.13E-06	0.00E+00	0.00E+00	1.70E-06	7.83E-10	5.60E-09	0.00E+00	6.39E-09	6.39E-03	0.00E+00	9.27E-05	1.77E-05
3747113758363	374711	3758363	2.85E-05	3.06E-05	2.94E-05	2.90E-07	5.69E-06	1.02E-05	0.00E+00	4.35E-06	2.18E-06	0.00E+00	0.00E+00	1.74E-06	8.01E-10	5.73E-09	0.00E+00	6.53E-09	6.53E-03	0.00E+00	9.48E-05	1.81E-05
3747163758363	374716	3758363	2.91E-05	3.13E-05	3.00E-05	2.97E-07	5.82E-06	1.05E-05	0.00E+00	4.45E-06	2.23E-06	0.00E+00	0.00E+00	1.78E-06	8.19E-10	5.86E-09	0.00E+00	6.68E-09	6.68E-03	0.00E+00	9.69E-05	1.85E-05
3747213758363	374721	3758363	2.97E-05	3.20E-05	3.07E-05	3.03E-07	5.95E-06	1.07E-05	0.00E+00	4.55E-06	2.28E-06	0.00E+00	0.00E+00	1.82E-06	8.37E-10	5.99E-09	0.00E+00	6.83E-09	6.83E-03	0.00E+00	9.91E-05	1.89E-05
3747263758363	374726	3758363	3.04E-05	3.27E-05	3.14E-05	3.10E-07	6.09E-06	1.10E-05	0.00E+00	4.66E-06	2.33E-06	0.00E+00	0.00E+00	1.86E-06	8.56E-10	6.13E-09	0.00E+00	6.98E-09	6.98E-03	0.00E+00	1.01E-04	1.94E-05
3747313758363	374731	3758363	3.11E-05	3.35E-05	3.21E-05	3.18E-07	6.23E-06	1.12E-05	0.00E+00	4.77E-06	2.38E-06	0.00E+00	0.00E+00	1.91E-06	8.76E-10	6.27E-09	0.00E+00	7.15E-09	7.15E-03	0.00E+00	1.04E-04	1.98E-05
3747363758363	374736	3758363	3.19E-05	3.43E-05	3.29E-05	3.25E-07	6.38E-06	1.15E-05	0.00E+00	4.88E-06	2.44E-06	0.00E+00	0.00E+00	1.95E-06	8.97E-10	6.42E-09	0.00E+00	7.32E-09	7.32E-03	0.00E+00	1.06E-04	2.03E-05
3747413758363	374741	3758363	3.27E-05	3.51E-05	3.37E-05	3.33E-07	6.54E-06	1.18E-05	0.00E+00	5.00E-06	2.50E-06	0.00E+00	0.00E+00	2.00E-06	9.19E-10	6.58E-09	0.00E+00	7.50E-09	7.50E-03	0.00E+00	1.09E-04	2.08E-05
3747463758363	374746	3758363	3.35E-05	3.60E-05	3.46E-05	3.42E-07	6.70E-06	1.21E-05	0.00E+00	5.13E-06	2.56E-06	0.00E+00	0.00E+00	2.05E-06	9.43E-10	6.74E-09	0.00E+00	7.69E-09	7.69E-03	0.00E+00	1.12E-04	2.13E-05
3747513758363	374751	3758363	3.44E-05	3.70E-05	3.55E-05	3.51E-07	6.87E-06	1.24E-05	0.00E+00	5.26E-06	2.63E-06	0.00E+00	0.00E+00	2.10E-06	9.67E-10	6.92E-09	0.00E+00	7.89E-09	7.89E-03	0.00E+00	1.14E-04	2.19E-05
3746023758368	374602	3758368	1.91E-05	2.06E-05	1.98E-05	1.95E-07	3.83E-06	6.89E-06	0.00E+00	2.93E-06	1.47E-06	0.00E+00	0.00E+00	1.17E-06	5.39E-10	3.85E-09	0.00E+00	4.39E-09	4.39E-03	0.00E+00	6.38E-05	1.22E-05
3746063758368	374606	3758368	1.94E-05	2.09E-05	2.00E-05	1.98E-07	3.88E-06	6.99E-06	0.00E+00	2.97E-06	1.48E-06	0.00E+00	0.00E+00	1.19E-06	5.46E-10	3.91E-09	0.00E+00	4.45E-09	4.45E-03	0.00E+00	6.46E-05	1.24E-05
3746113758368	374611	3758368	1.97E-05	2.12E-05	2.04E-05	2.01E-07	3.95E-06	7.10E-06	0.00E+00	3.02E-06	1.51E-06	0.00E+00	0.00E+00	1.21E-06	5.55E-10	3.97E-09	0.00E+00	4.53E-09	4.53E-03	0.00E+00	6.57E-05	1.26E-05
3746163758368	374616	3758368	2.01E-05	2.16E-05	2.07E-05	2.05E-07	4.01E-06	7.22E-06	0.00E+00	3.07E-06	1.53E-06	0.00E+00	0.00E+00	1.23E-06	5.64E-10	4.04E-09	0.00E+00	4.60E-09	4.60E-03	0.00E+00	6.68E-05	1.28E-05
3746213758368	374621	3758368	2.04E-05	2.19E-05	2.11E-05	2.08E-07	4.08E-06	7.35E-06	0.00E+00	3.12E-06	1.56E-06	0.00E+00	0.00E+00	1.25E-06	5.74E-10	4.11E-09	0.00E+00	4.68E-09	4.68E-03	0.00E+00	6.80E-05	1.30E-05
3746263758368	374626	3758368	2.07E-05	2.23E-05	2.14E-05	2.12E-07	4.15E-06	7.47E-06	0.00E+00	3.18E-06	1.59E-06	0.00E+00	0.00E+00	1.27E-06	5.84E-10	4.18E-09	0.00E+00	4.76E-09	4.76E-03	0.00E+00	6.91E-05	1.32E-05
3746313758368	374631	3758368	2.11E-05	2.27E-05	2.18E-05	2.15E-07	4.22E-06	7.60E-06	0.00E+00	3.23E-06	1.61E-06	0.00E+00	0.00E+00	1.29E-06	5.94E-10	4.25E-09	0.00E+00	4.84E-09	4.84E-03	0.00E+00	7.03E-05	1.34E-05
3746363758368	374636	3758368	2.15E-05	2.31E-05	2.22E-05	2.19E-07	4.30E-06	7.73E-06	0.00E+00	3.29E-06	1.64E-06	0.00E+00	0.00E+00	1.31E-06	6.04E-10	4.32E-09	0.00E+00	4.93E-09	4.93E-03	0.00E+00	7.15E-05	1.37E-05
3746413758368	374641	3758368	2.18E-05	2.35E-05	2.26E-05	2.23E-07	4.37E-06	7.87E-06	0.00E+00	3.34E-06	1.67E-06	0.00E+00	0.00E+00	1.34E-06	6.15E-10	4.40E-09	0.00E+00	5.01E-09	5.01E-03	0.00E+00	7.28E-05	1.39E-05
3746463758368	374646	3758368	2.22E-05	2.39E-05	2.30E-05	2.27E-07	4.45E-06	8.01E-06	0.00E+00	3.40E-06	1.70E-06	0.00E+00	0.00E+00	1.36E-06	6.26E-10	4.48E-09	0.00E+00	5.10E-09	5.10E-03	0.00E+00	7.41E-05	1.42E-05
3746513758368	374651	3758368	2.26E-05	2.44E-05	2.34E-05	2.31E-07	4.53E-06	8.16E-06	0.00E+00	3.47E-06	1.73E-06	0.00E+00	0.00E+00	1.39E-06	6.37E-10	4.56E-09	0.00E+00	5.20E-09	5.20E-03	0.00E+00	7.55E-05	1.44E-05
3746563758368	374656	3758368	2.31E-05	2.48E-05	2.38E-05	2.35E-07	4.61E-06	8.31E-06	0.00E+00	3.53E-06	1.77E-06	0.00E+00	0.00E+00	1.41E-06	6.49E-10	4.64E-09	0.00E+00	5.29E-09	5.29E-03	0.00E+00	7.69E-05	1.47E-05
3746613758368	374661	3758368	2.35E-05	2.53E-05	2.43E-05	2.40E-07	4.70E-06	8.46E-06	0.00E+00	3.60E-06	1.80E-06	0.00E+00	0.00E+00	1.44E-06	6.61E-10	4.73E-09	0.00E+00	5.39E-09	5.39E-03	0.00E+00	7.83E-05	1.

			SWBuilding Construction	SWDemolition	SWGrading	EYBuilding Construction	SWPaving	SWGrading	SWArchitectural Coating	NBBuilding Construction	NBBuilding Construction	NBArchitectural Coating	NBArchitectural Coating	RWBuilding Construction					Overlapping Phases - Maximum GLC		
Unique Identifier	X (UTM)	Y (UTM)	2026	2026	2026	2026	2027	2027	2027	2026	2027	2026	2027	2026	3rd Trimester	0<2	2<16	Total	per million	2025	2026	2027
3746313758383	374631	3758383	2.17E-05	2.33E-05	2.24E-05	2.21E-07	4.34E-06	7.81E-06	0.00E+00	3.32E-06	1.66E-06	0.00E+00	0.00E+00	1.33E-06	6.10E-10	4.37E-09	0.00E+00	4.98E-09	4.98E-03	0.00E+00	7.23E-05	1.38E-05
3746363758383	374636	3758383	2.21E-05	2.37E-05	2.28E-05	2.25E-07	4.42E-06	7.95E-06	0.00E+00	3.38E-06	1.69E-06	0.00E+00	0.00E+00	1.35E-06	6.21E-10	4.44E-09	0.00E+00	5.06E-09	5.06E-03	0.00E+00	7.35E-05	1.41E-05
3746413758383	374641	3758383	2.25E-05	2.41E-05	2.32E-05	2.29E-07	4.49E-06	8.09E-06	0.00E+00	3.44E-06	1.72E-06	0.00E+00	0.00E+00	1.37E-06	6.32E-10	4.52E-09	0.00E+00	5.15E-09	5.15E-03	0.00E+00	7.48E-05	1.43E-05
3746463758383	374646	3758383	2.28E-05	2.46E-05	2.36E-05	2.33E-07	4.57E-06	8.23E-06	0.00E+00	3.50E-06	1.75E-06	0.00E+00	0.00E+00	1.40E-06	6.43E-10	4.60E-09	0.00E+00	5.24E-09	5.24E-03	0.00E+00	7.61E-05	1.45E-05
3746513758383	374651	3758383	2.33E-05	2.50E-05	2.40E-05	2.37E-07	4.65E-06	8.38E-06	0.00E+00	3.56E-06	1.78E-06	0.00E+00	0.00E+00	1.42E-06	6.55E-10	4.68E-09	0.00E+00	5.34E-09	5.34E-03	0.00E+00	7.75E-05	1.48E-05
3746563758383	374656	3758383	2.37E-05	2.54E-05	2.44E-05	2.41E-07	4.73E-06	8.52E-06	0.00E+00	3.62E-06	1.81E-06	0.00E+00	0.00E+00	1.45E-06	6.66E-10	4.76E-09	0.00E+00	5.43E-09	5.43E-03	0.00E+00	7.88E-05	1.51E-05
3746613758383	374661	3758383	2.40E-05	2.59E-05	2.48E-05	2.45E-07	4.81E-06	8.66E-06	0.00E+00	3.68E-06	1.84E-06	0.00E+00	0.00E+00	1.47E-06	6.77E-10	4.84E-09	0.00E+00	5.52E-09	5.52E-03	0.00E+00	8.01E-05	1.53E-05
3746663758383	374666	3758383	2.45E-05	2.64E-05	2.53E-05	2.50E-07	4.90E-06	8.83E-06	0.00E+00	3.75E-06	1.88E-06	0.00E+00	0.00E+00	1.50E-06	6.90E-10	4.94E-09	0.00E+00	5.63E-09	5.63E-03	0.00E+00	8.17E-05	1.56E-05
3746713758383	374671	3758383	2.50E-05	2.69E-05	2.58E-05	2.55E-07	5.01E-06	9.01E-06	0.00E+00	3.83E-06	1.91E-06	0.00E+00	0.00E+00	1.53E-06	7.04E-10	5.04E-09	0.00E+00	5.74E-09	5.74E-03	0.00E+00	8.34E-05	1.59E-05
3746763758383	374676	3758383	2.55E-05	2.74E-05	2.63E-05	2.60E-07	5.11E-06	9.19E-06	0.00E+00	3.91E-06	1.95E-06	0.00E+00	0.00E+00	1.56E-06	7.18E-10	5.14E-09	0.00E+00	5.86E-09	5.86E-03	0.00E+00	8.50E-05	1.63E-05
3746813758383	374681	3758383	2.60E-05	2.80E-05	2.69E-05	2.66E-07	5.21E-06	9.38E-06	0.00E+00	3.98E-06	1.99E-06	0.00E+00	0.00E+00	1.59E-06	7.33E-10	5.24E-09	0.00E+00	5.97E-09	5.97E-03	0.00E+00	8.67E-05	1.66E-05
3746863758383	374686	3758383	2.65E-05	2.85E-05	2.74E-05	2.71E-07	5.31E-06	9.56E-06	0.00E+00	4.06E-06	2.03E-06	0.00E+00	0.00E+00	1.63E-06	7.47E-10	5.35E-09	0.00E+00	6.09E-09	6.09E-03	0.00E+00	8.85E-05	1.69E-05
3746913758383	374691	3758383	2.71E-05	2.91E-05	2.80E-05	2.76E-07	5.42E-06	9.75E-06	0.00E+00	4.14E-06	2.07E-06	0.00E+00	0.00E+00	1.66E-06	7.62E-10	5.45E-09	0.00E+00	6.21E-09	6.21E-03	0.00E+00	9.02E-05	1.72E-05
3746963758383	374696	3758383	2.76E-05	2.97E-05	2.85E-05	2.82E-07	5.53E-06	9.95E-06	0.00E+00	4.23E-06	2.11E-06	0.00E+00	0.00E+00	1.69E-06	7.78E-10	5.56E-09	0.00E+00	6.34E-09	6.34E-03	0.00E+00	9.21E-05	1.76E-05
3747013758383	374701	3758383	2.82E-05	3.03E-05	2.91E-05	2.88E-07	5.64E-06	1.02E-05	0.00E+00	4.32E-06	2.16E-06	0.00E+00	0.00E+00	1.73E-06	7.94E-10	5.68E-09	0.00E+00	6.47E-09	6.47E-03	0.00E+00	9.40E-05	1.80E-05
3747113758383	374711	3758383	2.94E-05	3.16E-05	3.04E-05	3.00E-07	5.89E-06	1.06E-05	0.00E+00	4.50E-06	2.25E-06	0.00E+00	0.00E+00	1.80E-06	8.28E-10	5.92E-09	0.00E+00	6.75E-09	6.75E-03	0.00E+00	9.80E-05	1.87E-05
3747163758383	374716	3758383	3.01E-05	3.23E-05	3.10E-05	3.07E-07	6.02E-06	1.08E-05	0.00E+00	4.60E-06	2.30E-06	0.00E+00	0.00E+00	1.84E-06	8.46E-10	6.05E-09	0.00E+00	6.90E-09	6.90E-03	0.00E+00	1.00E-04	1.91E-05
3747213758383	374721	3758383	3.07E-05	3.31E-05	3.17E-05	3.14E-07	6.15E-06	1.11E-05	0.00E+00	4.70E-06	2.35E-06	0.00E+00	0.00E+00	1.88E-06	8.65E-10	6.19E-09	0.00E+00	7.05E-09	7.05E-03	0.00E+00	1.02E-04	1.96E-05
3747263758383	374726	3758383	3.15E-05	3.38E-05	3.25E-05	3.21E-07	6.29E-06	1.13E-05	0.00E+00	4.81E-06	2.41E-06	0.00E+00	0.00E+00	1.93E-06	8.85E-10	6.33E-09	0.00E+00	7.22E-09	7.22E-03	0.00E+00	1.05E-04	2.00E-05
3747313758383	374731	3758383	3.22E-05	3.46E-05	3.32E-05	3.29E-07	6.44E-06	1.16E-05	0.00E+00	4.93E-06	2.46E-06	0.00E+00	0.00E+00	1.97E-06	9.06E-10	6.48E-09	0.00E+00	7.39E-09	7.39E-03	0.00E+00	1.07E-04	2.05E-05
3747363758383	374736	3758383	3.30E-05	3.55E-05	3.40E-05	3.36E-07	6.60E-06	1.19E-05	0.00E+00	5.05E-06	2.52E-06	0.00E+00	0.00E+00	2.02E-06	9.28E-10	6.64E-09	0.00E+00	7.57E-09	7.57E-03	0.00E+00	1.10E-04	2.10E-05
3747413758383	374741	3758383	3.38E-05	3.63E-05	3.49E-05	3.45E-07	6.76E-06	1.22E-05	0.00E+00	5.17E-06	2.58E-06	0.00E+00	0.00E+00	2.07E-06	9.51E-10	6.80E-09	0.00E+00	7.75E-09	7.75E-03	0.00E+00	1.13E-04	2.15E-05
3747463758383	374746	3758383	3.46E-05	3.72E-05	3.57E-05	3.53E-07	6.93E-06	1.25E-05	0.00E+00	5.30E-06	2.65E-06	0.00E+00	0.00E+00	2.12E-06	9.74E-10	6.97E-09	0.00E+00	7.94E-09	7.94E-03	0.00E+00	1.15E-04	2.20E-05
3747513758383	374751	3758383	3.55E-05	3.82E-05	3.66E-05	3.62E-07	7.10E-06	1.28E-05	0.00E+00	5.43E-06	2.72E-06	0.00E+00	0.00E+00	2.17E-06	9.99E-10	7.15E-09	0.00E+00	8.14E-09	8.14E-03	0.00E+00	1.18E-04	2.26E-05
3747563758383	374756	3758383	3.64E-05	3.91E-05	3.76E-05	3.71E-07	7.28E-06	1.31E-05	0.00E+00	5.57E-06	2.79E-06	0.00E+00	0.00E+00	2.23E-06	1.02E-09	7.33E-09	0.00E+00	8.35E-09	8.35E-03	0.00E+00	1.21E-04	2.32E-05
3747613758383	374761	3758383	3.74E-05	4.02E-05	3.86E-05	3.81E-07	7.48E-06	1.35E-05	0.00E+00	5.72E-06	2.86E-06	0.00E+00	0.00E+00	2.29E-06	1.05E-09	7.53E-09	0.00E+00	8.58E-09	8.58E-03	0.00E+00	1.25E-04	2.38E-05
3747663758383	374766	3758383	3.84E-05	4.13E-05	3.96E-05	3.92E-07	7.68E-06	1.38E-05	0.00E+00	5.88E-06	2.94E-06	0.00E+00	0.00E+00	2.35E-06	1.08E-09	7.73E-09	0.00E+00	8.81E-09	8.81E-03	0.00E+00	1.28E-04	2.44E-05
3747713758383	374771	3758383	3.95E-05	4.24E-05	4.07E-05	4.03E-07	7.89E-06	1.42E-05	0.00E+00	6.04E-06	3.02E-06	0.00E+00	0.00E+00	2.42E-06	1.11E-09	7.95E-09	0.00E+00	9.06E-09	9.06E-03	0.00E+00	1.31E-04	2.51E-05
3747763758383	374776	3758383	4.06E-05	4.36E-05	4.19E-05	4.14E-07	8.12E-06	1.46E-05	0.00E+00	6.21E-06	3.11E-06	0.00E+00	0.00E+00	2.48E-06	1.14E-09	8.17E-09	0.00E+00	9.32E-09	9.32E-03	0.00E+00	1.35E-04	2.58E-05
3747813758383	374781	3758383	4.18E-05	4.49E-05	4.31E-05	4.26E-07	8.36E-06	1.50E-05	0.00E+00	6.40E-06	3.20E-06	0.00E+00	0.00E+00	2.56E-06	1.18E-09	8.41E-09	0.00E+00	9.59E-09	9.59E-03	0.00E+00	1.39E-04	2.66E-05
3747863758383	374786	3758383	4.30E-05	4.63E-05	4.44E-05	4.39E-07	8.61E-06	1.55E-05	0.00E+00	6.59E-06	3.29E-06	0.00E+00	0.00E+00	2.64E-06	1.21E-09	8.67E-09	0.00E+00	9.88E-09	9.88E-03	0.00E+00	1.43E-04	2.74E-05
3747913758383	374791	3758383	4.44E-05	4.77E-05	4.58E-05	4.53E-07	8.88E-06	1.60E-05	0.00E+00	6.79E-06	3.40E-06	0.00E+00	0.00E+00	2.72E-06	1.25E-09	8.94E-09	0.00E+00	1.02E-08	1.02E-02	0.00E+00	1.48E-04	2.83E-05
3746063758388	374606	3758388	2.01E-05	2.16E-05	2.08E-05	2.05E-07	4.03E-06	7.25E-06	0.00E+00	3.08E-06	1.54E-06	0.00E+00	0.00E+00	1.23E-06	5.66E-10	4.05E-09	0.00E+00	4.62E-09	4.62E-03	0.00E+00	6.71E-05	1.28E-05
3746113758388	374611	3758388	2.05E-05	2.20E-05	2.11E-05	2.09E-07	4.09E-06	7.37E-06	0.00E+00	3.13E-06	1.57E-06	0.00E+00	0.00E+00	1.25E-06	5.76E-10	4.12E-09	0.00E+00	4.70E-09	4.70E-03	0.00E+00	6.82E-05	1.30E-05
3746163758388	374616	3758388	2.08E-05	2.24E-05	2.15E-05	2.12E-07	4.16E-06	7.49E-06	0.00E+00	3.18E-06	1.59E-06	0.00E+00	0.00E+00	1.27E-06	5.86E-10	4.19E-09	0.00E+00	4.77E-09	4.77E-03	0.00E+00	6.93E-05	1.32E-05
3746213758388	374621	3758388	2.12E-05	2.28E-05	2.18E-05	2.16E-07	4.23E-06	7.62E-06	0.00E+00	3.24E-06	1.62E-06	0.00E+00	0.00E+00	1.30E-06	5.95E-10	4.26E-09	0.00E+00	4.86E-09	4.86E-03	0.00E+00	7.05E-05	1.35E-05
3746263758388	374626	3758388	2.15E-05	2.31E-05	2.22E-05	2.20E-07	4.30E-06	7.75E-06	0.00E+00	3.29E-06	1.65E-06	0.00E+00	0.00E+00	1.32E-06	6.06E-10	4.33E-09	0.00E+00	4.94E-09	4.94E-03	0.00E+00	7.17E-05	1.37E-05
3746313758388	374631	3758388	2.19E-05	2.35E-05	2.26E-05	2.23E-07	4.38E-06	7.88E-06	0.00E+00	3.35E-06	1.67E-06	0.00E+00	0.00E+00	1.34E-06	6.16E-10	4.41E-09	0.00E+00	5.02E-09	5.02E-03	0.00E+00	7.29E-05	1.39E-05
3746363758388	374636	3758388	2.23E-05	2.39E-05	2.30E-05	2.27E-07	4.46E-06	8.02E-06	0.00E+00	3.41E-06	1.70E-06	0.00E+00	0.00E+00	1.36E-06	6.27E-10	4.48E-09	0.00E+00	5.11E-09	5.11E-03	0.00E+00	7.42E-05	1.42E-05
3746413758388	374641	3758388	2.27E-05	2.44E-05	2.34E-05	2.31E-07	4.53E-06	8.16E-06	0.00E+00	3.47E-06	1.73E-06	0.00E+00	0.00E+00	1.39E-06	6.38E-10	4.56E-09	0.00E+00	5.20E-09	5.20E-03	0.00E+00	7.55E-05	1.44E-05
3746463758388	374646	3758388	2.31E-05	2.48E-05	2.38E-05	2.35E-07	4.61E-06	8.30E-06	0.00E+00	3.53E-06	1.76E-06	0.00E+00	0.00E+00	1.41E-06	6.49E-10	4.64E-09	0.00E+00	5.29E-09	5.29E-03	0.00E+00	7.68E-05	1.47E-05
3746513758388	374651	3758388	2.35E-05	2.52E-05	2.42E-05	2.39E-07	4.69E-06	8.45E-06	0.00E+00	3.59E-06	1.79E-06	0.00E+00	0.00E+00	1.44E-06	6.60E-10	4.72E-09	0.00E+00	5.38E-09	5.38E-03	0.00E+00	7.82E-05	1.49E-05
3746563758388	374656	3758388	2.38E-05	2.56E-05	2.46E-05	2.43E-07	4.77E-06	8.59E-06	0.00E+00	3.65E-06	1.83E-06	0.00E+00	0.00E+00	1.46E-06	6.71E-10	4.80E-09	0.00E+00	5.47E-09	5.47E-03	0.00E+00	7.95E-05	1.52E-05
3746613758388	374661	3758388	2.42E-05	2.61E-05	2.50E-05	2.47E-07	4.85E-06	8.73E-06	0.00E+00	3.71E-06	1.85E-06	0.00E+00	0.00E+00	1.48E-06	6.82E-10	4.88E-09	0.00E+00	5.56E-09	5.56E-03	0.00E+00	8.08E-05	1.54E-05
3746663758388	374666	3758388	2.47E-05	2.66E-05	2.55E-05	2.52E-07	4.94E-06	8.90E-06	0.00E+00	3.78E-06	1.89E-06	0.00E+00	0.00E+00	1.51E-06	6.95E-10	4.97E-09	0.00E+00	5.67E-09	5.67E-03	0.00E+00	8.23E-05	1.57E-05
3746713758388	374671	3758388	2.52E-05	2.71E-05	2.60E-05	2.57E-07	5.04E-06	9.08E-06	0.00E+00	3.86E-06	1.93E-06	0.00E+00	0.00E+00	1.54E-06	7.10E-10	5.08E-09	0.00E+00	5.79E-09	5.79E-03	0.00E+00	8.40E-05	1.61E-05
3746763758388	374676	3758388	2.57E-05	2.77E-05	2.66E-05	2.63E-07	5.15E-06	9.27E-06	0.00E+00	3.94E-06	1.97E-06	0.00E+00	0.00E+00	1.58E-06	7.24E-10	5.18E-09	0.00E+00	5.91E-09	5.91E-03	0.00E+00	8.58E-05	1.64E-05
3746813758388	374681	3758388	2.62E-05	2.82E-05	2.71E-05	2.68E-07	5.25E-06	9.46E-06	0.00E+00	4.02E-06	2.01E-06	0.00E+00	0.00E+00	1.61E-06	7.39E-10	5.29E-09	0.00E+00	6.03E-09	6.03E-03	0.00E+00	8.75E-05	1.67E-05
3746863758388	374686	3758388	2.68E-05	2.88E-05	2.76E-05	2.73E-07	5.36E-06	9.64E-06	0.00E+00	4.10E-06	2.05E-06	0.00E+00	0.00E+00	1.64E-06	7.54E-10	5.39E-09	0.00E+00	6.15E-09	6.15E-03	0.00E+00	8.92E-05	1.71E-05
3746913758388	374691	3758388	2.73E-05	2.94E-05	2.82E-05	2.79E-07	5.46E-06	9.84E-06	0.00E+00	4.18E-06	2.09E-06	0.00E+00	0.00E+00	1.67E-06	7.69E-10	5.50E-09	0.00E+00	6.27E-09	6.27E-03	0.00E+00	9.10E-05	1.74E-05
3746963758388	374696	3758388	2.79E-05	3.00E-05	2.88E-05	2.84E-07	5.58E-06	1.00E-05	0.00E+00	4.27E-06	2.13E-06	0.00E+00	0.00E+00	1.71E-06	7.85E-10	5.61E-09	0.00E+00	6.40E-09	6.40E-03	0.00E+00	9.29E-05	1.77E-05
3747013758388	374701	3758388	2.84E-05	3.06E-05	2.94E-05	2.90E-07	5.69E-06	1.02E-05	0.00E+00	4.35E-06	2.18E-06	0.00E+00	0.00E+00	1.74E-06	8.01E-10	5.73E-09	0.00E+00	6.53E-09	6.53E-03	0.00E+00	9.48E-05	1.81E-05
3747113758388	374711	3758388	2.97E-05	3.19E-05	3.06E-05	3.03E-07	5.94E-06	1.07E-05	0.00E+00	4.54E-06	2.27E-06	0.00E+00	0.00E+00	1.82E-06	8.35E-10	5.97E-09	0.00E+00	6.81E-09	6.81E-03	0.00E+00	9.89E-05	1.89E-05
3747163758388	374716	3758388	3.03E-05	3.26E-05	3.13E-05	3.09E-07	6.07E-06	1.09E-05	0.00E+00	4.64E-06	2.32E-06	0.00E+00	0.00E+00	1.86E-06	8.53E-10	6.10E-09	0.00E+00	6.96E-09	6.96E-03	0.00E+00	1.01E-04	1.93E-05
3747213758388	374721	3758388	3.10E-05	3.33E-05	3.20E-05	3.16E-07	6.20E-06	1.12E-05	0.00E+00	4.74E-06	2.37E-06	0.00E+00	0.00E+00	1.90E-06	8.72E-10	6.24E-09	0.00E+00	7.11E-09	7.11E-03	0.00E+00	1.03E-04	1.97E-05
3747263758388	374726	3758388	3.17E-05	3.41E-05	3.27E-05	3.24E-07	6.34E-06	1.14E-05	0.00E+00	4.85E-06	2.43E-06	0.00E+00	0.00E+00	1.94E-06	8.93E-10	6.39E-09	0.00E+00	7.28E-09	7.28E-03	0.00E+00	1.06E-04	2.02E-05
3747313758388	374731	3758388	3.25E-05	3.49E-05	3.35E-05	3.31E-07	6.50E-06	1.17E-05	0.00E+00	4.97E-06	2.48E-06	0.00E+00	0.00E+00	1.99E-06	9.14E-10	6.54E-09	0.00E+00	7.45E-09	7.45E-03	0.00E+00	1.08E-04	2.07E-05
3747413758388	374741	3758388	3.40E-05	3.66E-05	3.51E-05	3.47E-07	6.81E-06	1.23E-05	0.00E+00	5.21E-06	2.61E-06	0.00E+00	0.00E+00	2.08E-06	9.58E-10	6.86E-09	0.00E+00	7.81E-09	7.81E-03	0.00E+00	1.13E-04	2.17E-05
3747463758388	374746	3758388	3.49E-05	3.75E-05	3.60E-05	3.56E-07	6.98E-06	1.26E-05	0.00E+00	5.34E-06	2.67E-06	0.00E+00	0.00E+00	2.14E-06	9.82E-10	7.02E-09	0.00E+00	8.01E-09	8.01E-03	0.00E+00	1.16E-04	2.22E-05
3747513758388	374751	3758388	3.58E-05	3.85E-05	3.69E-05	3.65E-07	7.16E-06	1.29E-05	0.00E+00	5.47E-06	2.74E-06	0.00E+00	0.00E+00	2.19E-06	1.01E-09	7.20E-09	0.00E+00	8.21E-09	8.21E-03	0.00E+00	1.19E-04	2.28E-05
3747563758388	374756	3758388	3.67E-05	3.95E-05	3.79E-05	3.74E-07	7.34E-06	1.32E-05	0.00E+00	5.62E-06	2.81E-06	0.00E+00	0.00E+00	2.25E-06	1.03E-09	7.39E-09	0.00E+00	8.42E-09	8.42E-03	0.00E+00	1.22E-04	2.34E-05
3747613758388	374761	3758388	3.77E-05	4.05E-05	3.89E-05	3.84E-07	7.54E-06	1.36E-05	0.00E+00	5.77E-06	2.88E-06	0.00E+00	0.00E+00	2.31E-06	1.06E-09	7.58E-09	0.00E+00	8.64E-09	8.64E-03	0.00E+00	1.26E-04	2.40E-05
3747663758388	374766	3758388	3.87E-05	4.16E-05	3.99E-05	3.95E-07	7.74E-06	1.39E-05	0.00E+00	5.92E-06	2.96E-06	0.00E+00	0.00E+00	2.37E-06	1.09E-09	7.79E-09	0.00E+00	8.88E-09	8.88E-03	0.00E+00	1.29E-04	2.46E-05
3747713758388	374771	3758388	3.98E-05	4.28E-05	4.11E-05	4.06E-07	7.96E-06	1.43E-05	0.00E+00	6.09E-06	3.04E-06	0.00E+00	0.00E+00	2.43E-06	1.12E-09	8.01E-09	0.00E+00	9.13E-09	9.13E-03	0.00E+00	1.33E-04	2.53E-05
3747763758388	374776	3758388	4.09E-05	4.40E-05	4.22E-05	4.17E-07	8.18E-06	1.47E-05	0.00E+00	6.26E-06	3.13E-06	0.00E+00	0.00E+00	2.50E-06	1.15E-09	8.23E-09	0.00E+00	9.39E-09	9.39E-03	0.00E+00	1.36E-04	2.60E-05
3747813758388	374781	3758388	4.21E-05	4.53E-05	4.35E-05	4.30E-07	8.42E-06	1.52E-05	0.00E+00	6.44E-06	3.22E-06	0.00E+00	0.00E+00	2.58E-06	1.18E-09	8.48E-09	0.00E+00	9.66E-09	9.66E-03	0.00E+00	1.40E-04	2.68E-05
3747863758388	374786	3758388	4.34E-05	4.66E-05	4.48E-05	4.42E-07	8.68E-06	1.56E-05	0.00E+00	6.64E-06	3.32E-06	0.00E+00	0.00E+00	2.65E-06	1.22E-09	8.73E-09	0.00E+00	9.95E-09	9.95E-03	0.00E+00	1.45E-04	2.76E-05
3747913758388	374791	3758388	4.47E-05	4.81E-05	4.62E-05	4.56E-07	8.95E-06	1.61E-05	0.00E+00	6.84E-06	3.42E-06	0.00E+00	0.00E+00	2.74E-06	1.26E-09	9.00E-09	0.00E+00	1.03E-08	1.03E-02	0.00E+00	1.49E-04	2.85E-05
3746013758393	374601	3758393	2.00E-05	2.15E-05	2.06E-05	2.04E-07	4.00E-06	7.19E-06	0.00E+00	3.06E-06	1.53E-06	0.00E+00	0.00E+00	1.22E-06	5.62E-10	4.02E-09	0.00E+00	4.58E-09	4.58E-03	0.00E+00	6.66E-05	1.27E-05
3746063758393	374606	3758393	2.03E-05	2.18E-05	2.10E-05	2.07E-07	4.06E-06	7.32E-06	0.00E+00	3.11E-06	1.55E-06	0.00E+00	0.00E+00	1.24E-06	5.72E-10	4.09E-09	0.00E+00	4.66E-09	4.66E-03	0.00E+00	6.77E-05	1.29E-05
3746113758393	374611	3758393	2.07E-05	2.22E-05	2.13E-05	2.11E-07	4.13E-06	7.44E-06	0.00E+00	3.16E-06	1.58E-06	0.00E+00	0.00E+00	1.26E-06	5.81E-10	4.16E-09	0.00E+00	4.74E-09	4.74E-03	0.00E+00	6.88E-05	1.32E-05
3746163758393	374616	3758393	2.10E-05	2.26E-05	2.17E-05	2.14E-07	4.20E-06	7.56E-06	0.00E+00	3.21E-06	1.61E-06	0.00E+00	0.00E+00	1.29E-06	5.91E-10	4.23E-09	0.00E+00	4.82E-09	4.82E-03	0.00E+00	7.00E-05	1.34E-05
3746213758393	374621	3758393	2.14E-05	2.30E-05	2.20E-05	2.18E-07	4.27E-06	7.69E-06	0.00E+00	3.27E-06	1.63E-06	0.00E+00	0.00E+00	1.31E-06	6.01E-10	4.30E-09	0.00E+00	4.90E-09	4.90E-03	0.00E+00	7.11E-05	1.36E-05
3746263758393	374626	3758393	2.17E-05	2.33E-05	2.24E-05	2.22E-07	4.34E-06	7.82E-06	0.00E+00	3.32E-06	1.66E-06	0.00E+00	0.00E+00	1.33E-06	6.11E-10	4.37E-09	0.00E+00	4.98E-09	4.98E-03	0.00E+00	7.23E-05	1.38E-05
3746313758393	374631	3758393	2.21E-05	2.38E-05	2.28E-05	2.25E-07	4.42E-06	7.95E-06	0.00E+00	3.38E-06	1.69E-06	0.00E+00	0.00E+00	1.35E-06	6.22E-10	4.45E-09	0.00E+00	5.07E-09	5.07E-03	0.00E+00	7.36E-05	1.41E-05
3746363758393	374636	3758393	2.25E-05	2.42E-05	2.32E-05	2.29E-07	4.50E-06	8.09E-06	0.00E+00	3.44E-06	1.72E-06	0.00E+00	0.00E+00	1.38E-06	6.33E-10	4.53E-09	0.00E+00	5.16E-09	5.16E-03	0.00E+00	7.49E-05	1.43E-05
3746413758393	374641	3758393	2.29E-05	2.46E-05	2.36E-05	2.33E-07	4.57E-06	8.23E-06	0.00E+00	3.50E-06	1.75E-06	0.00E+00	0.00E+00	1.40E-06	6.44E-10	4.60E-09	0.00E+00	5.25E-09	5.25E-03	0.00E+00	7.62E-05	1.46E-05
3746463758393	374646	3758393	2.33E-05	2.50E-05	2.40E-05	2.37E-07	4.66E-06	8.38E-06	0.00E+00	3.56E-06	1.78E-06	0.00E+00	0.00E+00	1.42E-06	6.55E-10	4.68E-09	0.00E+00	5.34E-09	5.34E-03	0.00E+00	7.75E-05	1.48E-05

			SWBuilding Construction	SWDemolition	SWGrading	EYBuilding Construction	SWPaving	SWGrading	SWArchitectural Coating	NBBuilding Construction	NBBuilding Construction	NBArchitectural Coating	NBArchitectural Coating	RWBuilding Construction					Overlapping Phases - Maximum GLC		
Unique Identifier	X (UTM)	Y (UTM)	2026	2026	2026	2026	2027	2027	2027	2026	2027	2026	2027	2026	3rd Trimester	0<2	2<16	Total	per million	2025	2026	2027
3747313758403	374731	3758403	3.33E-05	3.58E-05	3.43E-05	3.39E-07	6.66E-06	1.20E-05	0.00E+00	5.09E-06	2.55E-06	0.00E+00	0.00E+00	2.04E-06	9.36E-10	6.70E-09	0.00E+00	7.63E-09	7.63E-03	0.00E+00	1.11E-04	2.12E-05
3747413758403	374741	3758403	3.49E-05	3.75E-05	3.60E-05	3.56E-07	6.97E-06	1.26E-05	0.00E+00	5.33E-06	2.67E-06	0.00E+00	0.00E+00	2.13E-06	9.81E-10	7.02E-09	0.00E+00	8.00E-09	8.00E-03	0.00E+00	1.16E-04	2.22E-05
3747463758403	374746	3758403	3.57E-05	3.84E-05	3.69E-05	3.64E-07	7.14E-06	1.29E-05	0.00E+00	5.47E-06	2.73E-06	0.00E+00	0.00E+00	2.19E-06	1.00E-09	7.19E-09	0.00E+00	8.19E-09	8.19E-03	0.00E+00	1.19E-04	2.27E-05
3747513758403	374751	3758403	3.66E-05	3.94E-05	3.78E-05	3.73E-07	7.32E-06	1.32E-05	0.00E+00	5.60E-06	2.80E-06	0.00E+00	0.00E+00	2.24E-06	1.03E-09	7.37E-09	0.00E+00	8.40E-09	8.40E-03	0.00E+00	1.22E-04	2.33E-05
3747563758403	374756	3758403	3.75E-05	4.04E-05	3.87E-05	3.83E-07	7.51E-06	1.35E-05	0.00E+00	5.74E-06	2.87E-06	0.00E+00	0.00E+00	2.30E-06	1.06E-09	7.56E-09	0.00E+00	8.61E-09	8.61E-03	0.00E+00	1.25E-04	2.39E-05
3747613758403	374761	3758403	3.85E-05	4.14E-05	3.98E-05	3.93E-07	7.71E-06	1.39E-05	0.00E+00	5.90E-06	2.95E-06	0.00E+00	0.00E+00	2.36E-06	1.08E-09	7.76E-09	0.00E+00	8.84E-09	8.84E-03	0.00E+00	1.28E-04	2.45E-05
3747663758403	374766	3758403	3.96E-05	4.25E-05	4.08E-05	4.04E-07	7.91E-06	1.42E-05	0.00E+00	6.05E-06	3.03E-06	0.00E+00	0.00E+00	2.42E-06	1.11E-09	7.96E-09	0.00E+00	9.08E-09	9.08E-03	0.00E+00	1.32E-04	2.52E-05
3747713758403	374771	3758403	4.06E-05	4.37E-05	4.20E-05	4.15E-07	8.13E-06	1.46E-05	0.00E+00	6.22E-06	3.11E-06	0.00E+00	0.00E+00	2.49E-06	1.14E-09	8.18E-09	0.00E+00	9.33E-09	9.33E-03	0.00E+00	1.35E-04	2.59E-05
3747763758403	374776	3758403	4.18E-05	4.49E-05	4.31E-05	4.26E-07	8.36E-06	1.50E-05	0.00E+00	6.40E-06	3.20E-06	0.00E+00	0.00E+00	2.56E-06	1.18E-09	8.41E-09	0.00E+00	9.59E-09	9.59E-03	0.00E+00	1.39E-04	2.66E-05
3747813758403	374781	3758403	4.30E-05	4.62E-05	4.44E-05	4.39E-07	8.60E-06	1.55E-05	0.00E+00	6.58E-06	3.29E-06	0.00E+00	0.00E+00	2.63E-06	1.21E-09	8.66E-09	0.00E+00	9.87E-09	9.87E-03	0.00E+00	1.43E-04	2.74E-05
3747863758403	374786	3758403	4.43E-05	4.76E-05	4.57E-05	4.52E-07	8.86E-06	1.59E-05	0.00E+00	6.78E-06	3.39E-06	0.00E+00	0.00E+00	2.71E-06	1.25E-09	8.92E-09	0.00E+00	1.02E-08	1.02E-02	0.00E+00	1.48E-04	2.82E-05
3747913758403	374791	3758403	4.57E-05	4.91E-05	4.71E-05	4.66E-07	9.13E-06	1.64E-05	0.00E+00	6.99E-06	3.49E-06	0.00E+00	0.00E+00	2.79E-06	1.28E-09	9.19E-09	0.00E+00	1.05E-08	1.05E-02	0.00E+00	1.52E-04	2.91E-05
3746063758407	374606	3758407	2.09E-05	2.24E-05	2.15E-05	2.13E-07	4.17E-06	7.51E-06	0.00E+00	3.19E-06	1.60E-06	0.00E+00	0.00E+00	1.28E-06	5.87E-10	4.20E-09	0.00E+00	4.79E-09	4.79E-03	0.00E+00	6.95E-05	1.33E-05
3746113758408	374611	3758408	2.12E-05	2.28E-05	2.19E-05	2.17E-07	4.25E-06	7.65E-06	0.00E+00	3.25E-06	1.63E-06	0.00E+00	0.00E+00	1.30E-06	5.98E-10	4.28E-09	0.00E+00	4.88E-09	4.88E-03	0.00E+00	7.08E-05	1.35E-05
3746183758408	374618	3758408	2.17E-05	2.34E-05	2.24E-05	2.22E-07	4.35E-06	7.83E-06	0.00E+00	3.33E-06	1.66E-06	0.00E+00	0.00E+00	1.33E-06	6.12E-10	4.38E-09	0.00E+00	4.99E-09	4.99E-03	0.00E+00	7.25E-05	1.38E-05
3746213758408	374621	3758408	2.19E-05	2.36E-05	2.27E-05	2.24E-07	4.39E-06	7.91E-06	0.00E+00	3.36E-06	1.68E-06	0.00E+00	0.00E+00	1.34E-06	6.18E-10	4.42E-09	0.00E+00	5.04E-09	5.04E-03	0.00E+00	7.32E-05	1.40E-05
3746263758408	374626	3758408	2.23E-05	2.40E-05	2.31E-05	2.28E-07	4.47E-06	8.04E-06	0.00E+00	3.42E-06	1.71E-06	0.00E+00	0.00E+00	1.37E-06	6.29E-10	4.50E-09	0.00E+00	5.13E-09	5.13E-03	0.00E+00	7.44E-05	1.42E-05
3746363758408	374636	3758408	2.31E-05	2.48E-05	2.39E-05	2.36E-07	4.62E-06	8.32E-06	0.00E+00	3.54E-06	1.77E-06	0.00E+00	0.00E+00	1.41E-06	6.50E-10	4.65E-09	0.00E+00	5.30E-09	5.30E-03	0.00E+00	7.70E-05	1.47E-05
3746413758408	374641	3758408	2.35E-05	2.53E-05	2.43E-05	2.40E-07	4.70E-06	8.47E-06	0.00E+00	3.60E-06	1.80E-06	0.00E+00	0.00E+00	1.44E-06	6.62E-10	4.73E-09	0.00E+00	5.40E-09	5.40E-03	0.00E+00	7.83E-05	1.50E-05
3746463758408	374646	3758408	2.39E-05	2.57E-05	2.47E-05	2.44E-07	4.79E-06	8.62E-06	0.00E+00	3.66E-06	1.83E-06	0.00E+00	0.00E+00	1.46E-06	6.73E-10	4.82E-09	0.00E+00	5.49E-09	5.49E-03	0.00E+00	7.97E-05	1.52E-05
3746513758408	374651	3758408	2.43E-05	2.62E-05	2.51E-05	2.48E-07	4.87E-06	8.76E-06	0.00E+00	3.72E-06	1.86E-06	0.00E+00	0.00E+00	1.49E-06	6.85E-10	4.90E-09	0.00E+00	5.58E-09	5.58E-03	0.00E+00	8.11E-05	1.55E-05
3746563758408	374656	3758408	2.47E-05	2.66E-05	2.55E-05	2.52E-07	4.95E-06	8.91E-06	0.00E+00	3.79E-06	1.89E-06	0.00E+00	0.00E+00	1.51E-06	6.96E-10	4.98E-09	0.00E+00	5.68E-09	5.68E-03	0.00E+00	8.24E-05	1.57E-05
3746613758408	374661	3758408	2.51E-05	2.70E-05	2.60E-05	2.56E-07	5.03E-06	9.05E-06	0.00E+00	3.85E-06	1.92E-06	0.00E+00	0.00E+00	1.54E-06	7.07E-10	5.06E-09	0.00E+00	5.77E-09	5.77E-03	0.00E+00	8.38E-05	1.60E-05
3746663758408	374666	3758408	2.56E-05	2.75E-05	2.64E-05	2.61E-07	5.12E-06	9.22E-06	0.00E+00	3.92E-06	1.96E-06	0.00E+00	0.00E+00	1.57E-06	7.21E-10	5.16E-09	0.00E+00	5.88E-09	5.88E-03	0.00E+00	8.53E-05	1.63E-05
3746713758408	374671	3758408	2.61E-05	2.81E-05	2.70E-05	2.67E-07	5.23E-06	9.41E-06	0.00E+00	4.00E-06	2.00E-06	0.00E+00	0.00E+00	1.60E-06	7.35E-10	5.26E-09	0.00E+00	5.99E-09	5.99E-03	0.00E+00	8.70E-05	1.66E-05
3746763758408	374676	3758408	2.67E-05	2.87E-05	2.75E-05	2.72E-07	5.34E-06	9.60E-06	0.00E+00	4.08E-06	2.04E-06	0.00E+00	0.00E+00	1.63E-06	7.51E-10	5.37E-09	0.00E+00	6.12E-09	6.12E-03	0.00E+00	8.89E-05	1.70E-05
3746813758408	374681	3758408	2.72E-05	2.93E-05	2.81E-05	2.78E-07	5.44E-06	9.80E-06	0.00E+00	4.17E-06	2.08E-06	0.00E+00	0.00E+00	1.67E-06	7.66E-10	5.48E-09	0.00E+00	6.25E-09	6.25E-03	0.00E+00	9.07E-05	1.73E-05
3746863758408	374686	3758408	2.77E-05	2.98E-05	2.86E-05	2.83E-07	5.55E-06	9.99E-06	0.00E+00	4.25E-06	2.12E-06	0.00E+00	0.00E+00	1.70E-06	7.81E-10	5.59E-09	0.00E+00	6.37E-09	6.37E-03	0.00E+00	9.25E-05	1.77E-05
3746913758408	374691	3758408	2.82E-05	3.04E-05	2.92E-05	2.89E-07	5.66E-06	1.02E-05	0.00E+00	4.33E-06	2.17E-06	0.00E+00	0.00E+00	1.73E-06	7.96E-10	5.70E-09	0.00E+00	6.49E-09	6.49E-03	0.00E+00	9.43E-05	1.80E-05
3746963758408	374696	3758408	2.89E-05	3.10E-05	2.98E-05	2.94E-07	5.77E-06	1.04E-05	0.00E+00	4.42E-06	2.21E-06	0.00E+00	0.00E+00	1.77E-06	8.12E-10	5.81E-09	0.00E+00	6.62E-09	6.62E-03	0.00E+00	9.62E-05	1.84E-05
3747013758408	374701	3758408	2.94E-05	3.17E-05	3.04E-05	3.00E-07	5.89E-06	1.06E-05	0.00E+00	4.51E-06	2.25E-06	0.00E+00	0.00E+00	1.80E-06	8.29E-10	5.93E-09	0.00E+00	6.76E-09	6.76E-03	0.00E+00	9.81E-05	1.88E-05
3747053758408	374705	3758408	2.99E-05	3.22E-05	3.09E-05	3.05E-07	5.99E-06	1.08E-05	0.00E+00	4.58E-06	2.29E-06	0.00E+00	0.00E+00	1.83E-06	8.43E-10	6.03E-09	0.00E+00	6.87E-09	6.87E-03	0.00E+00	9.97E-05	1.91E-05
3747113758408	374711	3758408	3.07E-05	3.30E-05	3.17E-05	3.13E-07	6.14E-06	1.11E-05	0.00E+00	4.70E-06	2.35E-06	0.00E+00	0.00E+00	1.88E-06	8.64E-10	6.18E-09	0.00E+00	7.04E-09	7.04E-03	0.00E+00	1.02E-04	1.95E-05
3747163758408	374716	3758408	3.14E-05	3.37E-05	3.24E-05	3.20E-07	6.27E-06	1.13E-05	0.00E+00	4.80E-06	2.40E-06	0.00E+00	0.00E+00	1.92E-06	8.82E-10	6.31E-09	0.00E+00	7.20E-09	7.20E-03	0.00E+00	1.04E-04	2.00E-05
3747213758408	374721	3758408	3.20E-05	3.45E-05	3.31E-05	3.27E-07	6.41E-06	1.15E-05	0.00E+00	4.90E-06	2.45E-06	0.00E+00	0.00E+00	1.96E-06	9.02E-10	6.45E-09	0.00E+00	7.35E-09	7.35E-03	0.00E+00	1.07E-04	2.04E-05
3747263758408	374726	3758408	3.28E-05	3.52E-05	3.38E-05	3.34E-07	6.56E-06	1.18E-05	0.00E+00	5.02E-06	2.51E-06	0.00E+00	0.00E+00	2.01E-06	9.22E-10	6.60E-09	0.00E+00	7.52E-09	7.52E-03	0.00E+00	1.09E-04	2.09E-05
3747313758408	374731	3758408	3.35E-05	3.61E-05	3.46E-05	3.42E-07	6.71E-06	1.21E-05	0.00E+00	5.13E-06	2.57E-06	0.00E+00	0.00E+00	2.05E-06	9.44E-10	6.75E-09	0.00E+00	7.70E-09	7.70E-03	0.00E+00	1.12E-04	2.14E-05
3747413758408	374741	3758408	3.51E-05	3.78E-05	3.63E-05	3.58E-07	7.03E-06	1.27E-05	0.00E+00	5.38E-06	2.69E-06	0.00E+00	0.00E+00	2.15E-06	9.89E-10	7.07E-09	0.00E+00	8.06E-09	8.06E-03	0.00E+00	1.17E-04	2.24E-05
3747463758408	374746	3758408	3.60E-05	3.87E-05	3.72E-05	3.67E-07	7.20E-06	1.30E-05	0.00E+00	5.51E-06	2.75E-06	0.00E+00	0.00E+00	2.20E-06	1.01E-09	7.25E-09	0.00E+00	8.26E-09	8.26E-03	0.00E+00	1.20E-04	2.29E-05
3747513758408	374751	3758408	3.69E-05	3.97E-05	3.81E-05	3.76E-07	7.38E-06	1.33E-05	0.00E+00	5.64E-06	2.82E-06	0.00E+00	0.00E+00	2.26E-06	1.04E-09	7.43E-09	0.00E+00	8.46E-09	8.46E-03	0.00E+00	1.23E-04	2.35E-05
3747563758408	374756	3758408	3.78E-05	4.07E-05	3.90E-05	3.86E-07	7.57E-06	1.36E-05	0.00E+00	5.79E-06	2.89E-06	0.00E+00	0.00E+00	2.32E-06	1.06E-09	7.61E-09	0.00E+00	8.68E-09	8.68E-03	0.00E+00	1.26E-04	2.41E-05
3747613758408	374761	3758408	3.88E-05	4.17E-05	4.01E-05	3.96E-07	7.76E-06	1.40E-05	0.00E+00	5.94E-06	2.97E-06	0.00E+00	0.00E+00	2.38E-06	1.09E-09	7.81E-09	0.00E+00	8.91E-09	8.91E-03	0.00E+00	1.29E-04	2.47E-05
3747663758408	374766	3758408	3.98E-05	4.28E-05	4.11E-05	4.07E-07	7.97E-06	1.43E-05	0.00E+00	6.10E-06	3.05E-06	0.00E+00	0.00E+00	2.44E-06	1.12E-09	8.02E-09	0.00E+00	9.14E-09	9.14E-03	0.00E+00	1.33E-04	2.54E-05
3747713758408	374771	3758408	4.09E-05	4.40E-05	4.23E-05	4.18E-07	8.19E-06	1.47E-05	0.00E+00	6.26E-06	3.13E-06	0.00E+00	0.00E+00	2.51E-06	1.15E-09	8.24E-09	0.00E+00	9.39E-09	9.39E-03	0.00E+00	1.36E-04	2.61E-05
3747763758408	374776	3758408	4.21E-05	4.53E-05	4.34E-05	4.29E-07	8.42E-06	1.52E-05	0.00E+00	6.44E-06	3.22E-06	0.00E+00	0.00E+00	2.58E-06	1.18E-09	8.47E-09	0.00E+00	9.66E-09	9.66E-03	0.00E+00	1.40E-04	2.68E-05
3747813758408	374781	3758408	4.33E-05	4.66E-05	4.47E-05	4.42E-07	8.66E-06	1.56E-05	0.00E+00	6.63E-06	3.31E-06	0.00E+00	0.00E+00	2.65E-06	1.22E-09	8.72E-09	0.00E+00	9.94E-09	9.94E-03	0.00E+00	1.44E-04	2.76E-05
3747863758408	374786	3758408	4.46E-05	4.79E-05	4.60E-05	4.55E-07	8.92E-06	1.61E-05	0.00E+00	6.82E-06	3.41E-06	0.00E+00	0.00E+00	2.73E-06	1.25E-09	8.98E-09	0.00E+00	1.02E-08	1.02E-02	0.00E+00	1.49E-04	2.84E-05
3747913758408	374791	3758408	4.59E-05	4.94E-05	4.74E-05	4.69E-07	9.19E-06	1.65E-05	0.00E+00	7.03E-06	3.52E-06	0.00E+00	0.00E+00	2.81E-06	1.29E-09	9.25E-09	0.00E+00	1.05E-08	1.05E-02	0.00E+00	1.53E-04	2.93E-05
3746213758412	374621	3758412	2.21E-05	2.38E-05	2.28E-05	2.26E-07	4.43E-06	7.97E-06	0.00E+00	3.39E-06	1.69E-06	0.00E+00	0.00E+00	1.35E-06	6.23E-10	4.46E-09	0.00E+00	5.08E-09	5.08E-03	0.00E+00	7.37E-05	1.41E-05
3746253758412	374625	3758412	2.24E-05	2.41E-05	2.32E-05	2.29E-07	4.49E-06	8.08E-06	0.00E+00	3.43E-06	1.72E-06	0.00E+00	0.00E+00	1.37E-06	6.31E-10	4.52E-09	0.00E+00	5.15E-09	5.15E-03	0.00E+00	7.47E-05	1.43E-05
3746373758413	374637	3758413	2.34E-05	2.52E-05	2.42E-05	2.39E-07	4.68E-06	8.43E-06	0.00E+00	3.58E-06	1.79E-06	0.00E+00	0.00E+00	1.43E-06	6.59E-10	4.71E-09	0.00E+00	5.37E-09	5.37E-03	0.00E+00	7.80E-05	1.49E-05
3746413758413	374641	3758413	2.37E-05	2.55E-05	2.45E-05	2.42E-07	4.75E-06	8.55E-06	0.00E+00	3.63E-06	1.82E-06	0.00E+00	0.00E+00	1.45E-06	6.68E-10	4.78E-09	0.00E+00	5.45E-09	5.45E-03	0.00E+00	7.91E-05	1.51E-05
3746463758413	374646	3758413	2.41E-05	2.60E-05	2.49E-05	2.46E-07	4.83E-06	8.70E-06	0.00E+00	3.70E-06	1.85E-06	0.00E+00	0.00E+00	1.48E-06	6.80E-10	4.86E-09	0.00E+00	5.54E-09	5.54E-03	0.00E+00	8.05E-05	1.54E-05
3746513758413	374651	3758413	2.46E-05	2.64E-05	2.54E-05	2.51E-07	4.91E-06	8.84E-06	0.00E+00	3.76E-06	1.88E-06	0.00E+00	0.00E+00	1.50E-06	6.91E-10	4.95E-09	0.00E+00	5.64E-09	5.64E-03	0.00E+00	8.18E-05	1.56E-05
3746563758413	374656	3758413	2.52E-05	2.69E-05	2.58E-05	2.55E-07	5.00E-06	8.99E-06	0.00E+00	3.82E-06	1.91E-06	0.00E+00	0.00E+00	1.53E-06	7.03E-10	5.03E-09	0.00E+00	5.73E-09	5.73E-03	0.00E+00	8.32E-05	1.59E-05
3746613758413	374661	3758413	2.54E-05	2.73E-05	2.62E-05	2.59E-07	5.08E-06	9.14E-06	0.00E+00	3.88E-06	1.94E-06	0.00E+00	0.00E+00	1.55E-06	7.14E-10	5.11E-09	0.00E+00	5.82E-09	5.82E-03	0.00E+00	8.46E-05	1.62E-05
3746663758413	374666	3758413	2.59E-05	2.78E-05	2.67E-05	2.64E-07	5.17E-06	9.31E-06	0.00E+00	3.96E-06	1.98E-06	0.00E+00	0.00E+00	1.58E-06	7.28E-10	5.21E-09	0.00E+00	5.93E-09	5.93E-03	0.00E+00	8.61E-05	1.65E-05
3746713758413	374671	3758413	2.64E-05	2.84E-05	2.72E-05	2.69E-07	5.28E-06	9.50E-06	0.00E+00	4.04E-06	2.02E-06	0.00E+00	0.00E+00	1.61E-06	7.42E-10	5.31E-09	0.00E+00	6.05E-09	6.05E-03	0.00E+00	8.79E-05	1.68E-05
3746763758413	374676	3758413	2.69E-05	2.89E-05	2.78E-05	2.75E-07	5.38E-06	9.69E-06	0.00E+00	4.12E-06	2.06E-06	0.00E+00	0.00E+00	1.65E-06	7.57E-10	5.42E-09	0.00E+00	6.18E-09	6.18E-03	0.00E+00	8.97E-05	1.71E-05
3746823758413	374682	3758413	2.76E-05	2.96E-05	2.85E-05	2.81E-07	5.52E-06	9.93E-06	0.00E+00	4.22E-06	2.11E-06	0.00E+00	0.00E+00	1.69E-06	7.76E-10	5.55E-09	0.00E+00	6.33E-09	6.33E-03	0.00E+00	9.19E-05	1.76E-05
3746863758413	374686	3758413	2.82E-05	3.01E-05	2.89E-05	2.86E-07	5.60E-06	1.01E-05	0.00E+00	4.29E-06	2.14E-06	0.00E+00	0.00E+00	1.71E-06	7.88E-10	5.64E-09	0.00E+00	6.43E-09	6.43E-03	0.00E+00	9.33E-05	1.78E-05
3746913758413	374691	3758413	2.86E-05	3.07E-05	2.95E-05	2.91E-07	5.71E-06	1.03E-05	0.00E+00	4.37E-06	2.19E-06	0.00E+00	0.00E+00	1.75E-06	8.04E-10	5.75E-09	0.00E+00	6.55E-09	6.55E-03	0.00E+00	9.51E-05	1.82E-05
3746963758413	374696	3758413	2.91E-05	3.13E-05	3.01E-05	2.97E-07	5.83E-06	1.05E-05	0.00E+00	4.46E-06	2.23E-06	0.00E+00	0.00E+00	1.78E-06	8.20E-10	5.86E-09	0.00E+00	6.68E-09	6.68E-03	0.00E+00	9.70E-05	1.85E-05
3747013758413	374701	3758413	2.97E-05	3.19E-05	3.07E-05	3.03E-07	5.94E-06	1.07E-05	0.00E+00	4.55E-06	2.27E-06	0.00E+00	0.00E+00	1.82E-06	8.36E-10	5.98E-09	0.00E+00	6.82E-09	6.82E-03	0.00E+00	9.90E-05	1.89E-05
3747053758413	374705	3758413	3.02E-05	3.25E-05	3.12E-05	3.08E-07	6.04E-06	1.09E-05	0.00E+00	4.62E-06	2.31E-06	0.00E+00	0.00E+00	1.85E-06	8.50E-10	6.08E-09	0.00E+00	6.93E-09	6.93E-03	0.00E+00	1.01E-04	1.92E-05
3747113758413	374711	3758413	3.10E-05	3.33E-05	3.20E-05	3.16E-07	6.19E-06	1.11E-05	0.00E+00	4.74E-06	2.37E-06	0.00E+00	0.00E+00	1.90E-06	8.71E-10	6.23E-09	0.00E+00	7.10E-09	7.10E-03	0.00E+00	1.03E-04	1.97E-05
3747163758413	374716	3758413	3.16E-05	3.40E-05	3.26E-05	3.23E-07	6.33E-06	1.14E-05	0.00E+00	4.84E-06	2.42E-06	0.00E+00	0.00E+00	1.94E-06	8.90E-10	6.37E-09	0.00E+00	7.26E-09	7.26E-03	0.00E+00	1.05E-04	2.01E-05
3747213758413	374721	3758413	3.23E-05	3.47E-05	3.34E-05	3.30E-07	6.46E-06	1.16E-05	0.00E+00	4.95E-06	2.47E-06	0.00E+00	0.00E+00	1.98E-06	9.09E-10	6.51E-09	0.00E+00	7.42E-09	7.42E-03	0.00E+00	1.08E-04	2.06E-05
3747263758413	374726	3758413	3.30E-05	3.55E-05	3.41E-05	3.37E-07	6.61E-06	1.19E-05	0.00E+00	5.06E-06	2.53E-06	0.00E+00	0.00E+00	2.02E-06	9.30E-10	6.65E-09	0.00E+00	7.58E-09	7.58E-03	0.00E+00	1.10E-04	2.10E-05
3747313758413	374731	3758413	3.38E-05	3.64E-05	3.49E-05	3.45E-07	6.76E-06	1.22E-05	0.00E+00	5.17E-06	2.59E-06	0.00E+00	0.00E+00	2.07E-06	9.52E-10	6.81E-09	0.00E+00	7.76E-09	7.76E-03	0.00E+00	1.13E-04	2.15E-05
3747413758413	374741	3758413	3.54E-05	3.81E-05	3.66E-05	3.61E-07	7.08E-06	1.28E-05	0.00E+00	5.42E-06	2.71E-06	0.00E+00	0.00E+00	2.17E-06	9.97E-10	7.13E-09	0.00E+00	8.13E-09	8.13E-03	0.00E+00	1.18E-04	2.25E-05
3747463758413	374746	3758413	3.63E-05	3.90E-05	3.74E-05	3.70E-07	7.26E-06	1.31E-05	0.00E+00	5.55E-06	2.78E-06	0.00E+00	0.00E+00	2.22E-06	1.02E-09	7.30E-09	0.00E+00	8.32E-09	8.32E-03	0.00E+00	1.21E-04	2.31E-05
3747513758413	374751	3758413	3.72E-05	4.00E-05	3.84E-05	3.79E-07	7.44E-06	1.34E-05	0.00E+00	5.69E-06	2.84E-06	0.00E+00	0.00E+00	2.28E-06	1.05E-09	7.48E-09	0.00E+00	8.53E-09	8.53E-03	0.00E+00	1.24E-04	2.37E-05
3747563758413	374756	3758413	3.81E-05	4.10E-05	3.93E-05	3.89E-07	7.62E-06	1.37E-05	0.00E+00	5.83E-06	2.92E-06	0.00E+00	0.00E+00	2.33E-06	1.07E-09	7.67E-09	0.00E+00	8.74E-09	8.74E-03	0.00E+00	1.27E-04	2.43E-05
3747613758413	374761	3758413	3.91E-05	4.20E-05	4.04E-05	3.99E-07	7.82E-06	1.41E-05	0.00E+00	5.98E-06	2.99E-06	0.00E+00	0.00E+00	2.39E-06	1.10E-09	7.87E-09	0.00E+00	8.97E-09	8.97E-03	0.00E+00	1.30E-04	2.49E-05
3747663758413	374766	3758413	4.01E-05	4.32E-05	4.14E-05	4.09E-07	8.03E-06	1.45E-05	0.00E+00	6.14E-06	3.07E-06	0.00E+00	0.00E+00	2.46E-06	1.13E-09	8.08E-09	0.00E+00	9.21E-09	9.21E-03	0.00E+00	1.34E-04	2.56E-05
3747713758413	374771	3758413	4.12E-05	4.43E-05	4.26E-05	4.21E-07	8.25E-06	1.48E-05	0.00E+00	6.31E-06	3.15E-06	0.00E+00	0.00E+00	2.52E-06	1.16E-09	8.30E-09	0.00E+00	9.46E-09	9.46E-03	0.00E+00	1.37E-04	2.62E-05
3747763758413	374776	3758413	4.24E-05	4.56E-05	4.37E-05	4.32E-07	8.48E-06	1.53E-05	0.00E+00	6.49E-06	3.24E-06	0.00E+00	0.00E+00	2.59E-06	1.19E-09	8.53E-09	0.00E+00	9.73E-09	9.73E-03	0.00E+00	1.41E-04	2.70E-05

			SWBuilding Construction	SWDemolition	SWGrading	EYBuilding Construction	SWPaving	SWGrading	SWArchitectur al Coating	NBBuilding Construction	NBBuilding Construction	NBArchitectura l Coating	NBArchitectura l Coating	RWBuilding Construction	Child Risk				Overlapping Phases - Maximum GLC		
Unique Identifier	X (UTM)	Y (UTM)	2026	2026	2026	2026	2027	2027	2027	2026	2027	2026	2027	2026	3rd Trimester	0<2	2<16	Total	per million	2025	2026	2027
3747263758433	374726	3758433	3.42E-05	3.68E-05	3.53E-05	3.49E-07	6.84E-06	1.23E-05	0.00E+00	5.23E-06	2.62E-06	0.00E+00	0.00E+00	2.09E-06	9.62E-10	6.88E-09	0.00E+00	7.84E-09	7.84E-03	0.00E+00	1.14E-04	2.18E-05
3747313758433	374731	3758433	3.49E-05	3.76E-05	3.61E-05	3.57E-07	6.99E-06	1.26E-05	0.00E+00	5.35E-06	2.67E-06	0.00E+00	0.00E+00	2.14E-06	9.84E-10	7.04E-09	0.00E+00	8.02E-09	8.02E-03	0.00E+00	1.16E-04	2.23E-05
3747413758433	374741	3758433	3.66E-05	3.93E-05	3.77E-05	3.73E-07	7.32E-06	1.32E-05	0.00E+00	5.60E-06	2.80E-06	0.00E+00	0.00E+00	2.24E-06	1.03E-09	7.36E-09	0.00E+00	8.39E-09	8.39E-03	0.00E+00	1.22E-04	2.33E-05
3747463758433	374746	3758433	3.74E-05	4.02E-05	3.86E-05	3.82E-07	7.49E-06	1.35E-05	0.00E+00	5.73E-06	2.86E-06	0.00E+00	0.00E+00	2.29E-06	1.05E-09	7.54E-09	0.00E+00	8.59E-09	8.59E-03	0.00E+00	1.25E-04	2.38E-05
3747513758433	374751	3758433	3.83E-05	4.12E-05	3.96E-05	3.91E-07	7.67E-06	1.38E-05	0.00E+00	5.87E-06	2.93E-06	0.00E+00	0.00E+00	2.35E-06	1.08E-09	7.72E-09	0.00E+00	8.80E-09	8.80E-03	0.00E+00	1.28E-04	2.44E-05
3747563758433	374756	3758433	3.93E-05	4.22E-05	4.05E-05	4.01E-07	7.86E-06	1.41E-05	0.00E+00	6.01E-06	3.01E-06	0.00E+00	0.00E+00	2.40E-06	1.11E-09	7.91E-09	0.00E+00	9.01E-09	9.01E-03	0.00E+00	1.31E-04	2.50E-05
3747613758433	374761	3758433	4.03E-05	4.33E-05	4.16E-05	4.11E-07	8.06E-06	1.45E-05	0.00E+00	6.16E-06	3.08E-06	0.00E+00	0.00E+00	2.47E-06	1.13E-09	8.11E-09	0.00E+00	9.24E-09	9.24E-03	0.00E+00	1.34E-04	2.56E-05
3747663758433	374766	3758433	4.13E-05	4.44E-05	4.27E-05	4.22E-07	8.27E-06	1.49E-05	0.00E+00	6.32E-06	3.16E-06	0.00E+00	0.00E+00	2.53E-06	1.16E-09	8.32E-09	0.00E+00	9.48E-09	9.48E-03	0.00E+00	1.38E-04	2.63E-05
3747713758433	374771	3758433	4.24E-05	4.56E-05	4.38E-05	4.33E-07	8.49E-06	1.53E-05	0.00E+00	6.49E-06	3.25E-06	0.00E+00	0.00E+00	2.60E-06	1.19E-09	8.54E-09	0.00E+00	9.74E-09	9.74E-03	0.00E+00	1.41E-04	2.70E-05
3747763758433	374776	3758433	4.36E-05	4.69E-05	4.50E-05	4.45E-07	8.72E-06	1.57E-05	0.00E+00	6.67E-06	3.33E-06	0.00E+00	0.00E+00	2.67E-06	1.23E-09	8.77E-09	0.00E+00	1.00E-08	1.00E-02	0.00E+00	1.45E-04	2.77E-05
3747813758433	374781	3758433	4.48E-05	4.82E-05	4.63E-05	4.57E-07	8.96E-06	1.61E-05	0.00E+00	6.86E-06	3.43E-06	0.00E+00	0.00E+00	2.74E-06	1.26E-09	9.02E-09	0.00E+00	1.03E-08	1.03E-02	0.00E+00	1.49E-04	2.85E-05
3747863758433	374786	3758433	4.61E-05	4.96E-05	4.76E-05	4.70E-07	9.22E-06	1.66E-05	0.00E+00	7.06E-06	3.53E-06	0.00E+00	0.00E+00	2.82E-06	1.30E-09	9.28E-09	0.00E+00	1.06E-08	1.06E-02	0.00E+00	1.54E-04	2.94E-05
3747913758433	374791	3758433	4.75E-05	5.11E-05	4.90E-05	4.85E-07	9.50E-06	1.71E-05	0.00E+00	7.27E-06	3.63E-06	0.00E+00	0.00E+00	2.91E-06	1.34E-09	9.56E-09	0.00E+00	1.09E-08	1.09E-02	0.00E+00	1.58E-04	3.02E-05
3747963758436	374696	3758436	3.04E-05	3.26E-05	3.13E-05	3.10E-07	6.07E-06	1.09E-05	0.00E+00	4.65E-06	2.32E-06	0.00E+00	0.00E+00	1.86E-06	8.54E-10	6.11E-09	0.00E+00	6.97E-09	6.97E-03	0.00E+00	1.01E-04	1.93E-05
3747013758436	374701	3758436	3.10E-05	3.33E-05	3.20E-05	3.16E-07	6.19E-06	1.12E-05	0.00E+00	4.74E-06	2.37E-06	0.00E+00	0.00E+00	1.90E-06	8.71E-10	6.23E-09	0.00E+00	7.11E-09	7.11E-03	0.00E+00	1.03E-04	1.97E-05
3747053758436	374705	3758436	3.15E-05	3.38E-05	3.25E-05	3.21E-07	6.29E-06	1.13E-05	0.00E+00	4.82E-06	2.41E-06	0.00E+00	0.00E+00	1.93E-06	8.86E-10	6.34E-09	0.00E+00	7.22E-09	7.22E-03	0.00E+00	1.05E-04	2.00E-05
3747113758438	374711	3758438	3.24E-05	3.48E-05	3.34E-05	3.30E-07	6.48E-06	1.17E-05	0.00E+00	4.95E-06	2.48E-06	0.00E+00	0.00E+00	1.98E-06	9.11E-10	6.52E-09	0.00E+00	7.43E-09	7.43E-03	0.00E+00	1.08E-04	2.06E-05
3747163758438	374716	3758438	3.30E-05	3.55E-05	3.41E-05	3.37E-07	6.61E-06	1.19E-05	0.00E+00	5.06E-06	2.53E-06	0.00E+00	0.00E+00	2.02E-06	9.30E-10	6.65E-09	0.00E+00	7.58E-09	7.58E-03	0.00E+00	1.10E-04	2.10E-05
3747213758438	374721	3758438	3.37E-05	3.63E-05	3.48E-05	3.44E-07	6.75E-06	1.22E-05	0.00E+00	5.17E-06	2.58E-06	0.00E+00	0.00E+00	2.07E-06	9.50E-10	6.80E-09	0.00E+00	7.75E-09	7.75E-03	0.00E+00	1.12E-04	2.15E-05
3747263758438	374726	3758438	3.45E-05	3.71E-05	3.56E-05	3.52E-07	6.90E-06	1.24E-05	0.00E+00	5.28E-06	2.64E-06	0.00E+00	0.00E+00	2.11E-06	9.71E-10	6.94E-09	0.00E+00	7.91E-09	7.91E-03	0.00E+00	1.15E-04	2.20E-05
3747313758438	374731	3758438	3.52E-05	3.79E-05	3.64E-05	3.60E-07	7.05E-06	1.27E-05	0.00E+00	5.39E-06	2.70E-06	0.00E+00	0.00E+00	2.16E-06	9.92E-10	7.10E-09	0.00E+00	8.09E-09	8.09E-03	0.00E+00	1.17E-04	2.24E-05
3747413758438	374741	3758438	3.69E-05	3.96E-05	3.81E-05	3.76E-07	7.38E-06	1.33E-05	0.00E+00	5.64E-06	2.82E-06	0.00E+00	0.00E+00	2.26E-06	1.04E-09	7.42E-09	0.00E+00	8.46E-09	8.46E-03	0.00E+00	1.23E-04	2.35E-05
3747463758438	374746	3758438	3.77E-05	4.06E-05	3.89E-05	3.85E-07	7.55E-06	1.36E-05	0.00E+00	5.77E-06	2.89E-06	0.00E+00	0.00E+00	2.31E-06	1.06E-09	7.60E-09	0.00E+00	8.66E-09	8.66E-03	0.00E+00	1.26E-04	2.40E-05
3747513758438	374751	3758438	3.86E-05	4.15E-05	3.99E-05	3.94E-07	7.73E-06	1.39E-05	0.00E+00	5.91E-06	2.96E-06	0.00E+00	0.00E+00	2.36E-06	1.09E-09	7.78E-09	0.00E+00	8.87E-09	8.87E-03	0.00E+00	1.29E-04	2.46E-05
3747563758438	374756	3758438	3.96E-05	4.26E-05	4.09E-05	4.04E-07	7.92E-06	1.43E-05	0.00E+00	6.06E-06	3.03E-06	0.00E+00	0.00E+00	2.42E-06	1.11E-09	7.97E-09	0.00E+00	9.08E-09	9.08E-03	0.00E+00	1.32E-04	2.52E-05
3747613758438	374761	3758438	4.06E-05	4.36E-05	4.19E-05	4.14E-07	8.12E-06	1.46E-05	0.00E+00	6.21E-06	3.11E-06	0.00E+00	0.00E+00	2.48E-06	1.14E-09	8.17E-09	0.00E+00	9.31E-09	9.31E-03	0.00E+00	1.35E-04	2.58E-05
3747663758438	374766	3758438	4.16E-05	4.48E-05	4.30E-05	4.25E-07	8.33E-06	1.50E-05	0.00E+00	6.37E-06	3.19E-06	0.00E+00	0.00E+00	2.55E-06	1.17E-09	8.38E-09	0.00E+00	9.56E-09	9.56E-03	0.00E+00	1.39E-04	2.65E-05
3747713758438	374771	3758438	4.27E-05	4.60E-05	4.41E-05	4.36E-07	8.55E-06	1.54E-05	0.00E+00	6.54E-06	3.27E-06	0.00E+00	0.00E+00	2.62E-06	1.20E-09	8.60E-09	0.00E+00	9.81E-09	9.81E-03	0.00E+00	1.42E-04	2.72E-05
3747763758438	374776	3758438	4.39E-05	4.72E-05	4.53E-05	4.48E-07	8.78E-06	1.58E-05	0.00E+00	6.72E-06	3.36E-06	0.00E+00	0.00E+00	2.69E-06	1.24E-09	8.84E-09	0.00E+00	1.01E-08	1.01E-02	0.00E+00	1.46E-04	2.79E-05
3747813758438	374781	3758438	4.51E-05	4.85E-05	4.66E-05	4.61E-07	9.03E-06	1.63E-05	0.00E+00	6.91E-06	3.45E-06	0.00E+00	0.00E+00	2.76E-06	1.27E-09	9.09E-09	0.00E+00	1.04E-08	1.04E-02	0.00E+00	1.50E-04	2.87E-05
3747863758438	374786	3758438	4.64E-05	4.99E-05	4.79E-05	4.74E-07	9.29E-06	1.67E-05	0.00E+00	7.11E-06	3.55E-06	0.00E+00	0.00E+00	2.84E-06	1.31E-09	9.35E-09	0.00E+00	1.07E-08	1.07E-02	0.00E+00	1.55E-04	2.96E-05
3747913758438	374791	3758438	4.78E-05	5.14E-05	4.93E-05	4.88E-07	9.56E-06	1.72E-05	0.00E+00	7.32E-06	3.66E-06	0.00E+00	0.00E+00	2.93E-06	1.35E-09	9.62E-09	0.00E+00	1.10E-08	1.10E-02	0.00E+00	1.59E-04	3.04E-05
3747263758443	374726	3758443	3.48E-05	3.74E-05	3.59E-05	3.55E-07	6.96E-06	1.25E-05	0.00E+00	5.32E-06	2.66E-06	0.00E+00	0.00E+00	2.13E-06	9.79E-10	7.00E-09	0.00E+00	7.98E-09	7.98E-03	0.00E+00	1.16E-04	2.21E-05
3747313758443	374731	3758443	3.55E-05	3.82E-05	3.67E-05	3.63E-07	7.11E-06	1.28E-05	0.00E+00	5.44E-06	2.72E-06	0.00E+00	0.00E+00	2.18E-06	1.00E-09	7.16E-09	0.00E+00	8.16E-09	8.16E-03	0.00E+00	1.18E-04	2.26E-05
3747413758443	374741	3758443	3.72E-05	4.00E-05	3.84E-05	3.79E-07	7.44E-06	1.34E-05	0.00E+00	5.69E-06	2.84E-06	0.00E+00	0.00E+00	2.28E-06	1.05E-09	7.48E-09	0.00E+00	8.53E-09	8.53E-03	0.00E+00	1.24E-04	2.37E-05
3747463758443	374746	3758443	3.80E-05	4.09E-05	3.93E-05	3.88E-07	7.61E-06	1.37E-05	0.00E+00	5.82E-06	2.91E-06	0.00E+00	0.00E+00	2.33E-06	1.07E-09	7.66E-09	0.00E+00	8.73E-09	8.73E-03	0.00E+00	1.27E-04	2.42E-05
3747513758443	374751	3758443	3.89E-05	4.19E-05	4.02E-05	3.97E-07	7.79E-06	1.40E-05	0.00E+00	5.96E-06	2.98E-06	0.00E+00	0.00E+00	2.38E-06	1.10E-09	7.84E-09	0.00E+00	8.94E-09	8.94E-03	0.00E+00	1.30E-04	2.48E-05
3747563758443	374756	3758443	3.99E-05	4.29E-05	4.12E-05	4.07E-07	7.98E-06	1.44E-05	0.00E+00	6.11E-06	3.05E-06	0.00E+00	0.00E+00	2.44E-06	1.12E-09	8.03E-09	0.00E+00	9.16E-09	9.16E-03	0.00E+00	1.33E-04	2.54E-05
3747613758443	374761	3758443	4.09E-05	4.40E-05	4.22E-05	4.17E-07	8.18E-06	1.47E-05	0.00E+00	6.26E-06	3.13E-06	0.00E+00	0.00E+00	2.50E-06	1.15E-09	8.24E-09	0.00E+00	9.39E-09	9.39E-03	0.00E+00	1.36E-04	2.60E-05
3747663758443	374766	3758443	4.20E-05	4.51E-05	4.33E-05	4.28E-07	8.39E-06	1.51E-05	0.00E+00	6.42E-06	3.21E-06	0.00E+00	0.00E+00	2.57E-06	1.18E-09	8.45E-09	0.00E+00	9.63E-09	9.63E-03	0.00E+00	1.40E-04	2.67E-05
3747713758443	374771	3758443	4.31E-05	4.63E-05	4.44E-05	4.39E-07	8.61E-06	1.55E-05	0.00E+00	6.59E-06	3.29E-06	0.00E+00	0.00E+00	2.64E-06	1.21E-09	8.67E-09	0.00E+00	9.88E-09	9.88E-03	0.00E+00	1.43E-04	2.74E-05
3747763758443	374776	3758443	4.42E-05	4.75E-05	4.56E-05	4.51E-07	8.85E-06	1.59E-05	0.00E+00	6.77E-06	3.38E-06	0.00E+00	0.00E+00	2.71E-06	1.24E-09	8.90E-09	0.00E+00	1.01E-08	1.01E-02	0.00E+00	1.47E-04	2.82E-05
3747813758443	374781	3758443	4.54E-05	4.89E-05	4.69E-05	4.64E-07	9.09E-06	1.64E-05	0.00E+00	6.96E-06	3.48E-06	0.00E+00	0.00E+00	2.78E-06	1.28E-09	9.15E-09	0.00E+00	1.04E-08	1.04E-02	0.00E+00	1.51E-04	2.89E-05
3747863758443	374786	3758443	4.67E-05	5.03E-05	4.83E-05	4.77E-07	9.35E-06	1.68E-05	0.00E+00	7.16E-06	3.58E-06	0.00E+00	0.00E+00	2.86E-06	1.32E-09	9.41E-09	0.00E+00	1.07E-08	1.07E-02	0.00E+00	1.56E-04	2.98E-05
3747913758443	374791	3758443	4.81E-05	5.18E-05	4.97E-05	4.91E-07	9.63E-06	1.73E-05	0.00E+00	7.37E-06	3.68E-06	0.00E+00	0.00E+00	2.95E-06	1.35E-09	9.69E-09	0.00E+00	1.10E-08	1.10E-02	0.00E+00	1.60E-04	3.06E-05
3747413758445	374741	3758445	3.73E-05	4.01E-05	3.85E-05	3.81E-07	7.46E-06	1.34E-05	0.00E+00	5.71E-06	2.85E-06	0.00E+00	0.00E+00	2.28E-06	1.05E-09	7.51E-09	0.00E+00	8.56E-09	8.56E-03	0.00E+00	1.24E-04	2.37E-05
3747463758446	374746	3758446	3.82E-05	4.11E-05	3.95E-05	3.90E-07	7.65E-06	1.38E-05	0.00E+00	5.85E-06	2.92E-06	0.00E+00	0.00E+00	2.34E-06	1.08E-09	7.70E-09	0.00E+00	8.77E-09	8.77E-03	0.00E+00	1.27E-04	2.43E-05
3747513758448	374751	3758448	3.92E-05	4.22E-05	4.05E-05	4.01E-07	7.86E-06	1.41E-05	0.00E+00	6.01E-06	3.00E-06	0.00E+00	0.00E+00	2.40E-06	1.11E-09	7.91E-09	0.00E+00	9.01E-09	9.01E-03	0.00E+00	1.31E-04	2.50E-05
3747563758448	374756	3758448	4.02E-05	4.33E-05	4.15E-05	4.10E-07	8.05E-06	1.45E-05	0.00E+00	6.16E-06	3.08E-06	0.00E+00	0.00E+00	2.46E-06	1.13E-09	8.10E-09	0.00E+00	9.23E-09	9.23E-03	0.00E+00	1.34E-04	2.56E-05
3747613758448	374761	3758448	4.12E-05	4.43E-05	4.26E-05	4.21E-07	8.25E-06	1.48E-05	0.00E+00	6.31E-06	3.16E-06	0.00E+00	0.00E+00	2.52E-06	1.16E-09	8.30E-09	0.00E+00	9.46E-09	9.46E-03	0.00E+00	1.37E-04	2.63E-05
3747713758448	374771	3758448	4.34E-05	4.67E-05	4.48E-05	4.43E-07	8.68E-06	1.56E-05	0.00E+00	6.64E-06	3.32E-06	0.00E+00	0.00E+00	2.66E-06	1.22E-09	8.74E-09	0.00E+00	9.96E-09	9.96E-03	0.00E+00	1.45E-04	2.76E-05
3747763758448	374776	3758448	4.45E-05	4.79E-05	4.60E-05	4.54E-07	8.91E-06	1.60E-05	0.00E+00	6.82E-06	3.41E-06	0.00E+00	0.00E+00	2.73E-06	1.25E-09	8.97E-09	0.00E+00	1.02E-08	1.02E-02	0.00E+00	1.48E-04	2.84E-05
3747823758448	374782	3758448	4.56E-05	4.91E-05	4.71E-05	4.70E-07	9.21E-06	1.66E-05	0.00E+00	7.04E-06	3.52E-06	0.00E+00	0.00E+00	2.82E-06	1.30E-09	9.27E-09	0.00E+00	1.06E-08	1.06E-02	0.00E+00	1.53E-04	2.93E-05
3747863758448	374786	3758448	4.71E-05	5.06E-05	4.86E-05	4.80E-07	9.42E-06	1.70E-05	0.00E+00	7.20E-06	3.60E-06	0.00E+00	0.00E+00	2.88E-06	1.32E-09	9.48E-09	0.00E+00	1.08E-08	1.08E-02	0.00E+00	1.57E-04	3.00E-05
3747913758448	374791	3758448	4.85E-05	5.21E-05	5.00E-05	4.94E-07	9.69E-06	1.75E-05	0.00E+00	7.42E-06	3.71E-06	0.00E+00	0.00E+00	2.97E-06	1.36E-09	9.76E-09	0.00E+00	1.11E-08	1.11E-02	0.00E+00	1.61E-04	3.09E-05
3747563758451	374756	3758451	4.04E-05	4.35E-05	4.17E-05	4.12E-07	8.09E-06	1.46E-05	0.00E+00	6.19E-06	3.09E-06	0.00E+00	0.00E+00	2.47E-06	1.14E-09	8.14E-09	0.00E+00	9.28E-09	9.28E-03	0.00E+00	1.35E-04	2.57E-05
3747613758453	374761	3758453	4.16E-05	4.47E-05	4.29E-05	4.24E-07	8.31E-06	1.50E-05	0.00E+00	6.36E-06	3.18E-06	0.00E+00	0.00E+00	2.54E-06	1.17E-09	8.37E-09	0.00E+00	9.54E-09	9.54E-03	0.00E+00	1.38E-04	2.65E-05
3747713758453	374771	3758453	4.37E-05	4.70E-05	4.51E-05	4.46E-07	8.74E-06	1.57E-05	0.00E+00	6.69E-06	3.34E-06	0.00E+00	0.00E+00	2.68E-06	1.23E-09	8.80E-09	0.00E+00	1.00E-08	1.00E-02	0.00E+00	1.46E-04	2.78E-05
3747763758453	374776	3758453	4.49E-05	4.82E-05	4.63E-05	4.58E-07	8.98E-06	1.62E-05	0.00E+00	6.87E-06	3.43E-06	0.00E+00	0.00E+00	2.75E-06	1.26E-09	9.03E-09	0.00E+00	1.03E-08	1.03E-02	0.00E+00	1.49E-04	2.86E-05
3747823758453	374782	3758453	4.63E-05	4.98E-05	4.78E-05	4.73E-07	9.27E-06	1.67E-05	0.00E+00	7.09E-06	3.55E-06	0.00E+00	0.00E+00	2.84E-06	1.30E-09	9.33E-09	0.00E+00	1.06E-08	1.06E-02	0.00E+00	1.54E-04	2.95E-05
3747863758453	374786	3758453	4.74E-05	5.10E-05	4.89E-05	4.84E-07	9.48E-06	1.71E-05	0.00E+00	7.25E-06	3.63E-06	0.00E+00	0.00E+00	2.90E-06	1.33E-09	9.54E-09	0.00E+00	1.09E-08	1.09E-02	0.00E+00	1.58E-04	3.02E-05
3747913758453	374791	3758453	4.88E-05	5.25E-05	5.04E-05	4.98E-07	9.76E-06	1.76E-05	0.00E+00	7.47E-06	3.73E-06	0.00E+00	0.00E+00	2.99E-06	1.37E-09	9.82E-09	0.00E+00	1.12E-08	1.12E-02	0.00E+00	1.63E-04	3.11E-05
3747863758456	374786	3758456	4.76E-05	5.12E-05	4.91E-05	4.86E-07	9.52E-06	1.71E-05	0.00E+00	7.28E-06	3.64E-06	0.00E+00	0.00E+00	2.91E-06	1.34E-09	9.58E-09	0.00E+00	1.09E-08	1.09E-02	0.00E+00	1.59E-04	3.03E-05
3747913758458	374791	3758458	4.91E-05	5.28E-05	5.07E-05	5.01E-07	9.83E-06	1.77E-05	0.00E+00	7.52E-06	3.76E-06	0.00E+00	0.00E+00	3.01E-06	1.38E-09	9.89E-09	0.00E+00	1.13E-08	1.13E-02	0.00E+00	1.64E-04	3.13E-05
3744003758323	374400	3758323	1.00E-05	1.08E-05	1.03E-05	1.02E-07	2.00E-06	3.60E-06	0.00E+00	1.53E-06	7.66E-07	0.00E+00	0.00E+00	6.12E-07	2.82E-10	2.01E-09	0.00E+00	2.30E-09	2.30E-03	0.00E+00	3.33E-05	6.37E-06
3744053758323	374405	3758323	1.01E-05	1.09E-05	1.05E-05	1.03E-07	2.03E-06	3.65E-06	0.00E+00	1.55E-06	7.75E-07	0.00E+00	0.00E+00	6.20E-07	2.85E-10	2.04E-09	0.00E+00	2.33E-09	2.33E-03	0.00E+00	3.38E-05	6.45E-06
3744103758323	374410	3758323	1.03E-05	1.11E-05	1.06E-05	1.05E-07	2.05E-06	3.69E-06	0.00E+00	1.57E-06	7.85E-07	0.00E+00	0.00E+00	6.28E-07	2.89E-10	2.07E-09	0.00E+00	2.35E-09	2.35E-03	0.00E+00	3.42E-05	6.53E-06
3744153758323	374415	3758323	1.04E-05	1.12E-05	1.07E-05	1.06E-07	2.08E-06	3.74E-06	0.00E+00	1.59E-06	7.95E-07	0.00E+00	0.00E+00	6.36E-07	2.92E-10	2.09E-09	0.00E+00	2.38E-09	2.38E-03	0.00E+00	3.46E-05	6.61E-06
3744203758323	374420	3758323	1.05E-05	1.13E-05	1.09E-05	1.07E-07	2.10E-06	3.79E-06	0.00E+00	1.61E-06	8.05E-07	0.00E+00	0.00E+00	6.44E-07	2.96E-10	2.12E-09	0.00E+00	2.41E-09	2.41E-03	0.00E+00	3.51E-05	6.70E-06
3744253758323	374425	3758323	1.07E-05	1.15E-05	1.10E-05	1.09E-07	2.13E-06	3.84E-06	0.00E+00	1.63E-06	8.16E-07	0.00E+00	0.00E+00	6.53E-07	3.00E-10	2.15E-09	0.00E+00	2.45E-09	2.45E-03	0.00E+00	3.55E-05	6.79E-06
3744303758323	374430	3758323	1.08E-05	1.16E-05	1.12E-05	1.10E-07	2.16E-06	3.89E-06	0.00E+00	1.65E-06	8.27E-07	0.00E+00	0.00E+00	6.61E-07	3.04E-10	2.18E-09	0.00E+00	2.48E-09	2.48E-03	0.00E+00	3.60E-05	6.88E-06
3744353758323	374435	3758323	1.09E-05	1.18E-05	1.13E-05	1.12E-07	2.19E-06	3.94E-06	0.00E+00	1.68E-06	8.38E-07	0.00E+00	0.00E+00	6.70E-07	3.08E-10	2.20E-09	0.00E+00	2.51E-09	2.51E-03	0.00E+00	3.65E-05	6.97E-06
3744403758323	374440	3758323	1.11E-05	1.19E-05	1.14E-05	1.13E-07	2.22E-06	3.99E-06	0.00E+00	1.70E-06	8.49E-07	0.00E+00	0.00E+00	6.79E-07	3.12E-10	2.23E-09	0.00E+00	2.54E-09	2.54E-03	0.00E+00	3.69E-05	7.06E-06
3744453758323	374445	3758323	1.12E-05	1.21E-05	1.16E-05	1.15E-07	2.25E-06	4.05E-06	0.00E+00	1.72E-06	8.60E-07	0.00E+00	0.00E+00	6.88E-07	3.16E-10	2.26E-09	0.00E+00	2.58E-09	2.58E-03	0.00E+00	3.74E-05	7.15E-06
3744503758323	374450	3758323	1.14E-05	1.22E-05	1.18E-05	1.16E-07	2.28E-06	4.10E-06	0.00E+00	1.74E-06	8.71E-07	0.00E+00	0.00E+00	6.97E-07	3.20E-10	2.29E-09	0.00E+00	2.61E-09	2.61E-03	0.00E+00	3.79E-05	7.25E-06
3744553758323	374455	3758323	1.15E-05	1.24E-05	1.19E-05	1.18E-07	2.31E-06	4.15E-06	0.00E+00	1.77E-06	8.83E-07	0.00E+00	0.00E+00	7.06E-07	3.25E-10	2.32E-09	0.00E+00	2.65E-09	2.65E-03	0.00E+00	3.84E-05	7.35E-06
3744603758323	374460	3758323	1.17E-05	1.26E-05	1.21E-05	1.19E-07	2.34E-06	4.21E-06	0.00E+00	1.79E-06	8.95E-07	0.00E+00	0.00E+00	7.16E-07	3.29E-10	2.35E-09	0.00E+00	2.68E-09	2.68E-03	0.00E+00	3.90E-05	7.44E-06
3744653758323	374465	3758323	1.18E-05	1.27E-05	1.22E-05	1.21E-07	2.37E-06	4.27E-06	0.00E+00	1.81E-06	9.06E-07	0.00E+00	0.00E+00	7.25E-07	3.33E-10	2.39E-09	0.00E+00	2.72E-09	2.72E-03	0.00E+00	3.95E-05	7.

			SWBuilding Construction	SWDemolition	SWGrading	EYBuilding Construction	SWPaving	SWGrading	SWArchitectural Coating	NBBuilding Construction	NBBuilding Construction	NBArchitectural Coating	NBArchitectural Coating	RWBuilding Construction	Child Risk				Overlapping Phases - Maximum GLC		
Unique Identifier	X (UTM)	Y (UTM)	2026	2026	2026	2026	2027	2027	2027	2026	2027	2026	2027	2026	3rd Trimester	0<2	2<16	Total	per million	2025	2026	2027
3744053758338	374405	3758338	1.04E-05	1.11E-05	1.07E-05	1.06E-07	2.07E-06	3.73E-06	0.00E+00	1.58E-06	7.92E-07	0.00E+00	0.00E+00	6.34E-07	2.91E-10	2.08E-09	0.00E+00	2.38E-09	2.38E-03	0.00E+00	3.45E-05	6.59E-06
3744103758338	374410	3758338	1.05E-05	1.13E-05	1.08E-05	1.07E-07	2.10E-06	3.78E-06	0.00E+00	1.61E-06	8.03E-07	0.00E+00	0.00E+00	6.42E-07	2.95E-10	2.11E-09	0.00E+00	2.41E-09	2.41E-03	0.00E+00	3.50E-05	6.68E-06
3744153758338	374415	3758338	1.06E-05	1.14E-05	1.10E-05	1.08E-07	2.13E-06	3.83E-06	0.00E+00	1.63E-06	8.13E-07	0.00E+00	0.00E+00	6.51E-07	2.99E-10	2.14E-09	0.00E+00	2.44E-09	2.44E-03	0.00E+00	3.54E-05	6.77E-06
3744203758338	374420	3758338	1.08E-05	1.16E-05	1.11E-05	1.10E-07	2.15E-06	3.88E-06	0.00E+00	1.65E-06	8.24E-07	0.00E+00	0.00E+00	6.59E-07	3.03E-10	2.17E-09	0.00E+00	2.47E-09	2.47E-03	0.00E+00	3.59E-05	6.85E-06
3744253758338	374425	3758338	1.09E-05	1.17E-05	1.13E-05	1.11E-07	2.18E-06	3.93E-06	0.00E+00	1.67E-06	8.35E-07	0.00E+00	0.00E+00	6.68E-07	3.07E-10	2.20E-09	0.00E+00	2.50E-09	2.50E-03	0.00E+00	3.63E-05	6.94E-06
3744303758338	374430	3758338	1.10E-05	1.19E-05	1.14E-05	1.13E-07	2.21E-06	3.98E-06	0.00E+00	1.69E-06	8.46E-07	0.00E+00	0.00E+00	6.77E-07	3.11E-10	2.22E-09	0.00E+00	2.54E-09	2.54E-03	0.00E+00	3.68E-05	7.04E-06
3744353758338	374435	3758338	1.12E-05	1.20E-05	1.16E-05	1.14E-07	2.24E-06	4.03E-06	0.00E+00	1.71E-06	8.57E-07	0.00E+00	0.00E+00	6.85E-07	3.15E-10	2.25E-09	0.00E+00	2.57E-09	2.57E-03	0.00E+00	3.73E-05	7.13E-06
3744403758338	374440	3758338	1.13E-05	1.22E-05	1.17E-05	1.16E-07	2.27E-06	4.09E-06	0.00E+00	1.74E-06	8.68E-07	0.00E+00	0.00E+00	6.95E-07	3.19E-10	2.28E-09	0.00E+00	2.60E-09	2.60E-03	0.00E+00	3.78E-05	7.22E-06
3744453758338	374445	3758338	1.15E-05	1.24E-05	1.19E-05	1.17E-07	2.30E-06	4.14E-06	0.00E+00	1.76E-06	8.80E-07	0.00E+00	0.00E+00	7.04E-07	3.24E-10	2.32E-09	0.00E+00	2.64E-09	2.64E-03	0.00E+00	3.83E-05	7.32E-06
3744503758338	374450	3758338	1.17E-05	1.26E-05	1.20E-05	1.19E-07	2.33E-06	4.20E-06	0.00E+00	1.78E-06	8.92E-07	0.00E+00	0.00E+00	7.13E-07	3.28E-10	2.35E-09	0.00E+00	2.67E-09	2.67E-03	0.00E+00	3.88E-05	7.42E-06
3744553758338	374455	3758338	1.18E-05	1.27E-05	1.22E-05	1.21E-07	2.36E-06	4.25E-06	0.00E+00	1.81E-06	9.04E-07	0.00E+00	0.00E+00	7.23E-07	3.32E-10	2.38E-09	0.00E+00	2.71E-09	2.71E-03	0.00E+00	3.94E-05	7.52E-06
3744603758338	374460	3758338	1.20E-05	1.29E-05	1.24E-05	1.22E-07	2.39E-06	4.31E-06	0.00E+00	1.83E-06	9.16E-07	0.00E+00	0.00E+00	7.33E-07	3.37E-10	2.41E-09	0.00E+00	2.75E-09	2.75E-03	0.00E+00	3.99E-05	7.62E-06
3744653758338	374465	3758338	1.21E-05	1.30E-05	1.25E-05	1.24E-07	2.43E-06	4.37E-06	0.00E+00	1.86E-06	9.28E-07	0.00E+00	0.00E+00	7.43E-07	3.41E-10	2.44E-09	0.00E+00	2.78E-09	2.78E-03	0.00E+00	4.04E-05	7.72E-06
3744703758338	374470	3758338	1.23E-05	1.32E-05	1.27E-05	1.25E-07	2.46E-06	4.43E-06	0.00E+00	1.88E-06	9.41E-07	0.00E+00	0.00E+00	7.53E-07	3.46E-10	2.48E-09	0.00E+00	2.82E-09	2.82E-03	0.00E+00	4.10E-05	7.83E-06
3744753758338	374475	3758338	1.25E-05	1.34E-05	1.29E-05	1.27E-07	2.49E-06	4.49E-06	0.00E+00	1.91E-06	9.54E-07	0.00E+00	0.00E+00	7.63E-07	3.51E-10	2.51E-09	0.00E+00	2.86E-09	2.86E-03	0.00E+00	4.15E-05	7.94E-06
3744803758338	374480	3758338	1.26E-05	1.36E-05	1.30E-05	1.29E-07	2.53E-06	4.55E-06	0.00E+00	1.93E-06	9.67E-07	0.00E+00	0.00E+00	7.74E-07	3.56E-10	2.54E-09	0.00E+00	2.90E-09	2.90E-03	0.00E+00	4.21E-05	8.05E-06
3744853758338	374485	3758338	1.28E-05	1.38E-05	1.32E-05	1.31E-07	2.56E-06	4.61E-06	0.00E+00	1.96E-06	9.81E-07	0.00E+00	0.00E+00	7.84E-07	3.61E-10	2.58E-09	0.00E+00	2.94E-09	2.94E-03	0.00E+00	4.27E-05	8.16E-06
3744903758338	374490	3758338	1.30E-05	1.40E-05	1.34E-05	1.33E-07	2.60E-06	4.68E-06	0.00E+00	1.99E-06	9.94E-07	0.00E+00	0.00E+00	7.95E-07	3.66E-10	2.62E-09	0.00E+00	2.98E-09	2.98E-03	0.00E+00	4.33E-05	8.27E-06
3744953758338	374495	3758338	1.32E-05	1.42E-05	1.36E-05	1.34E-07	2.64E-06	4.74E-06	0.00E+00	2.02E-06	1.01E-06	0.00E+00	0.00E+00	8.07E-07	3.71E-10	2.65E-09	0.00E+00	3.02E-09	3.02E-03	0.00E+00	4.39E-05	8.39E-06
3745003758338	374500	3758338	1.34E-05	1.44E-05	1.38E-05	1.36E-07	2.67E-06	4.81E-06	0.00E+00	2.04E-06	1.02E-06	0.00E+00	0.00E+00	8.18E-07	3.76E-10	2.69E-09	0.00E+00	3.07E-09	3.07E-03	0.00E+00	4.45E-05	8.51E-06
3745053758338	374505	3758338	1.36E-05	1.46E-05	1.40E-05	1.38E-07	2.71E-06	4.88E-06	0.00E+00	2.07E-06	1.04E-06	0.00E+00	0.00E+00	8.30E-07	3.81E-10	2.73E-09	0.00E+00	3.11E-09	3.11E-03	0.00E+00	4.52E-05	8.63E-06
3745103758338	374510	3758338	1.37E-05	1.48E-05	1.42E-05	1.40E-07	2.75E-06	4.95E-06	0.00E+00	2.10E-06	1.05E-06	0.00E+00	0.00E+00	8.41E-07	3.87E-10	2.77E-09	0.00E+00	3.15E-09	3.15E-03	0.00E+00	4.58E-05	8.75E-06
3745153758338	374515	3758338	1.39E-05	1.50E-05	1.44E-05	1.42E-07	2.79E-06	5.02E-06	0.00E+00	2.13E-06	1.07E-06	0.00E+00	0.00E+00	8.53E-07	3.92E-10	2.81E-09	0.00E+00	3.20E-09	3.20E-03	0.00E+00	4.64E-05	8.88E-06
3745203758338	374520	3758338	1.41E-05	1.52E-05	1.46E-05	1.44E-07	2.83E-06	5.09E-06	0.00E+00	2.16E-06	1.08E-06	0.00E+00	0.00E+00	8.66E-07	3.98E-10	2.85E-09	0.00E+00	3.25E-09	3.25E-03	0.00E+00	4.71E-05	9.00E-06
3745253758338	374525	3758338	1.43E-05	1.54E-05	1.48E-05	1.46E-07	2.87E-06	5.17E-06	0.00E+00	2.20E-06	1.10E-06	0.00E+00	0.00E+00	8.78E-07	4.04E-10	2.89E-09	0.00E+00	3.29E-09	3.29E-03	0.00E+00	4.78E-05	9.13E-06
3745303758338	374530	3758338	1.46E-05	1.57E-05	1.50E-05	1.49E-07	2.91E-06	5.24E-06	0.00E+00	2.23E-06	1.11E-06	0.00E+00	0.00E+00	8.91E-07	4.10E-10	2.93E-09	0.00E+00	3.34E-09	3.34E-03	0.00E+00	4.85E-05	9.27E-06
3745353758338	374535	3758338	1.48E-05	1.59E-05	1.52E-05	1.51E-07	2.96E-06	5.32E-06	0.00E+00	2.26E-06	1.13E-06	0.00E+00	0.00E+00	9.04E-07	4.16E-10	2.97E-09	0.00E+00	3.39E-09	3.39E-03	0.00E+00	4.92E-05	9.40E-06
3745403758338	374540	3758338	1.50E-05	1.61E-05	1.55E-05	1.53E-07	3.00E-06	5.40E-06	0.00E+00	2.29E-06	1.15E-06	0.00E+00	0.00E+00	9.18E-07	4.22E-10	3.02E-09	0.00E+00	3.44E-09	3.44E-03	0.00E+00	4.99E-05	9.54E-06
3745453758338	374545	3758338	1.52E-05	1.64E-05	1.57E-05	1.55E-07	3.04E-06	5.48E-06	0.00E+00	2.32E-06	1.16E-06	0.00E+00	0.00E+00	9.31E-07	4.28E-10	3.06E-09	0.00E+00	3.49E-09	3.49E-03	0.00E+00	5.07E-05	9.69E-06
3745503758338	374550	3758338	1.54E-05	1.66E-05	1.59E-05	1.58E-07	3.09E-06	5.56E-06	0.00E+00	2.36E-06	1.18E-06	0.00E+00	0.00E+00	9.45E-07	4.35E-10	3.11E-09	0.00E+00	3.54E-09	3.54E-03	0.00E+00	5.14E-05	9.83E-06
3745553758338	374555	3758338	1.57E-05	1.69E-05	1.62E-05	1.60E-07	3.14E-06	5.64E-06	0.00E+00	2.40E-06	1.20E-06	0.00E+00	0.00E+00	9.59E-07	4.41E-10	3.16E-09	0.00E+00	3.60E-09	3.60E-03	0.00E+00	5.22E-05	9.98E-06
3745603758338	374560	3758338	1.59E-05	1.71E-05	1.64E-05	1.62E-07	3.18E-06	5.73E-06	0.00E+00	2.44E-06	1.22E-06	0.00E+00	0.00E+00	9.74E-07	4.48E-10	3.20E-09	0.00E+00	3.65E-09	3.65E-03	0.00E+00	5.30E-05	1.01E-05
3745653758338	374565	3758338	1.62E-05	1.74E-05	1.67E-05	1.65E-07	3.23E-06	5.82E-06	0.00E+00	2.47E-06	1.24E-06	0.00E+00	0.00E+00	9.89E-07	4.55E-10	3.25E-09	0.00E+00	3.71E-09	3.71E-03	0.00E+00	5.38E-05	1.03E-05
3744003758343	374400	3758343	1.03E-05	1.11E-05	1.06E-05	1.05E-07	2.06E-06	3.71E-06	0.00E+00	1.58E-06	7.88E-07	0.00E+00	0.00E+00	6.30E-07	2.90E-10	2.07E-09	0.00E+00	2.36E-09	2.36E-03	0.00E+00	3.43E-05	6.56E-06
3744053758343	374405	3758343	1.04E-05	1.12E-05	1.08E-05	1.06E-07	2.09E-06	3.76E-06	0.00E+00	1.61E-06	7.98E-07	0.00E+00	0.00E+00	6.39E-07	2.94E-10	2.10E-09	0.00E+00	2.39E-09	2.39E-03	0.00E+00	3.48E-05	6.64E-06
3744103758343	374410	3758343	1.06E-05	1.14E-05	1.09E-05	1.08E-07	2.11E-06	3.81E-06	0.00E+00	1.62E-06	8.09E-07	0.00E+00	0.00E+00	6.47E-07	2.97E-10	2.13E-09	0.00E+00	2.43E-09	2.43E-03	0.00E+00	3.52E-05	6.73E-06
3744153758343	374415	3758343	1.07E-05	1.15E-05	1.11E-05	1.09E-07	2.14E-06	3.86E-06	0.00E+00	1.64E-06	8.19E-07	0.00E+00	0.00E+00	6.55E-07	3.01E-10	2.16E-09	0.00E+00	2.46E-09	2.46E-03	0.00E+00	3.57E-05	6.82E-06
3744203758343	374420	3758343	1.08E-05	1.17E-05	1.12E-05	1.11E-07	2.17E-06	3.91E-06	0.00E+00	1.66E-06	8.30E-07	0.00E+00	0.00E+00	6.64E-07	3.05E-10	2.18E-09	0.00E+00	2.49E-09	2.49E-03	0.00E+00	3.61E-05	6.91E-06
3744253758343	374425	3758343	1.10E-05	1.18E-05	1.13E-05	1.12E-07	2.20E-06	3.96E-06	0.00E+00	1.68E-06	8.41E-07	0.00E+00	0.00E+00	6.73E-07	3.09E-10	2.21E-09	0.00E+00	2.52E-09	2.52E-03	0.00E+00	3.66E-05	7.00E-06
3744303758343	374430	3758343	1.11E-05	1.20E-05	1.15E-05	1.14E-07	2.23E-06	4.01E-06	0.00E+00	1.70E-06	8.52E-07	0.00E+00	0.00E+00	6.82E-07	3.13E-10	2.24E-09	0.00E+00	2.56E-09	2.56E-03	0.00E+00	3.71E-05	7.09E-06
3744353758343	374435	3758343	1.13E-05	1.21E-05	1.16E-05	1.15E-07	2.26E-06	4.06E-06	0.00E+00	1.73E-06	8.63E-07	0.00E+00	0.00E+00	6.91E-07	3.18E-10	2.27E-09	0.00E+00	2.59E-09	2.59E-03	0.00E+00	3.76E-05	7.18E-06
3744403758343	374440	3758343	1.14E-05	1.23E-05	1.18E-05	1.17E-07	2.29E-06	4.12E-06	0.00E+00	1.75E-06	8.75E-07	0.00E+00	0.00E+00	7.00E-07	3.22E-10	2.30E-09	0.00E+00	2.62E-09	2.62E-03	0.00E+00	3.81E-05	7.28E-06
3744453758343	374445	3758343	1.16E-05	1.25E-05	1.20E-05	1.18E-07	2.32E-06	4.17E-06	0.00E+00	1.77E-06	8.87E-07	0.00E+00	0.00E+00	7.09E-07	3.26E-10	2.33E-09	0.00E+00	2.66E-09	2.66E-03	0.00E+00	3.86E-05	7.38E-06
3744503758343	374450	3758343	1.17E-05	1.26E-05	1.21E-05	1.20E-07	2.35E-06	4.23E-06	0.00E+00	1.80E-06	8.99E-07	0.00E+00	0.00E+00	7.19E-07	3.31E-10	2.36E-09	0.00E+00	2.70E-09	2.70E-03	0.00E+00	3.91E-05	7.48E-06
3744553758343	374455	3758343	1.19E-05	1.28E-05	1.23E-05	1.21E-07	2.38E-06	4.29E-06	0.00E+00	1.82E-06	9.11E-07	0.00E+00	0.00E+00	7.29E-07	3.35E-10	2.40E-09	0.00E+00	2.73E-09	2.73E-03	0.00E+00	3.97E-05	7.58E-06
3744603758343	374460	3758343	1.21E-05	1.30E-05	1.25E-05	1.23E-07	2.41E-06	4.34E-06	0.00E+00	1.85E-06	9.23E-07	0.00E+00	0.00E+00	7.39E-07	3.40E-10	2.43E-09	0.00E+00	2.77E-09	2.77E-03	0.00E+00	4.02E-05	7.68E-06
3744653758343	374465	3758343	1.22E-05	1.31E-05	1.26E-05	1.25E-07	2.45E-06	4.40E-06	0.00E+00	1.87E-06	9.36E-07	0.00E+00	0.00E+00	7.48E-07	3.44E-10	2.46E-09	0.00E+00	2.81E-09	2.81E-03	0.00E+00	4.07E-05	7.78E-06
3744703758343	374470	3758343	1.24E-05	1.33E-05	1.28E-05	1.26E-07	2.48E-06	4.46E-06	0.00E+00	1.90E-06	9.48E-07	0.00E+00	0.00E+00	7.59E-07	3.49E-10	2.50E-09	0.00E+00	2.84E-09	2.84E-03	0.00E+00	4.13E-05	7.89E-06
3744753758343	374475	3758343	1.26E-05	1.35E-05	1.30E-05	1.28E-07	2.51E-06	4.53E-06	0.00E+00	1.92E-06	9.62E-07	0.00E+00	0.00E+00	7.69E-07	3.54E-10	2.53E-09	0.00E+00	2.88E-09	2.88E-03	0.00E+00	4.19E-05	8.00E-06
3744803758343	374480	3758343	1.27E-05	1.37E-05	1.32E-05	1.30E-07	2.55E-06	4.59E-06	0.00E+00	1.95E-06	9.75E-07	0.00E+00	0.00E+00	7.80E-07	3.59E-10	2.57E-09	0.00E+00	2.92E-09	2.92E-03	0.00E+00	4.25E-05	8.11E-06
3744853758343	374485	3758343	1.29E-05	1.39E-05	1.33E-05	1.32E-07	2.58E-06	4.65E-06	0.00E+00	1.98E-06	9.89E-07	0.00E+00	0.00E+00	7.91E-07	3.64E-10	2.60E-09	0.00E+00	2.96E-09	2.96E-03	0.00E+00	4.30E-05	8.23E-06
3744903758343	374490	3758343	1.31E-05	1.41E-05	1.35E-05	1.34E-07	2.62E-06	4.72E-06	0.00E+00	2.00E-06	1.00E-06	0.00E+00	0.00E+00	8.02E-07	3.69E-10	2.64E-09	0.00E+00	3.01E-09	3.01E-03	0.00E+00	4.37E-05	8.34E-06
3744953758343	374495	3758343	1.33E-05	1.43E-05	1.37E-05	1.36E-07	2.66E-06	4.78E-06	0.00E+00	2.03E-06	1.02E-06	0.00E+00	0.00E+00	8.13E-07	3.74E-10	2.67E-09	0.00E+00	3.05E-09	3.05E-03	0.00E+00	4.43E-05	8.46E-06
3745003758343	374500	3758343	1.35E-05	1.45E-05	1.39E-05	1.37E-07	2.70E-06	4.85E-06	0.00E+00	2.06E-06	1.03E-06	0.00E+00	0.00E+00	8.25E-07	3.79E-10	2.71E-09	0.00E+00	3.09E-09	3.09E-03	0.00E+00	4.49E-05	8.58E-06
3745053758343	374505	3758343	1.37E-05	1.47E-05	1.41E-05	1.39E-07	2.73E-06	4.92E-06	0.00E+00	2.09E-06	1.05E-06	0.00E+00	0.00E+00	8.37E-07	3.85E-10	2.75E-09	0.00E+00	3.14E-09	3.14E-03	0.00E+00	4.55E-05	8.70E-06
3745103758343	374510	3758343	1.39E-05	1.49E-05	1.43E-05	1.41E-07	2.77E-06	4.99E-06	0.00E+00	2.12E-06	1.06E-06	0.00E+00	0.00E+00	8.49E-07	3.90E-10	2.79E-09	0.00E+00	3.18E-09	3.18E-03	0.00E+00	4.62E-05	8.83E-06
3745153758343	374515	3758343	1.41E-05	1.51E-05	1.45E-05	1.43E-07	2.81E-06	5.06E-06	0.00E+00	2.15E-06	1.08E-06	0.00E+00	0.00E+00	8.61E-07	3.96E-10	2.83E-09	0.00E+00	3.23E-09	3.23E-03	0.00E+00	4.68E-05	8.95E-06
3745203758343	374520	3758343	1.43E-05	1.53E-05	1.47E-05	1.46E-07	2.85E-06	5.14E-06	0.00E+00	2.18E-06	1.09E-06	0.00E+00	0.00E+00	8.73E-07	4.01E-10	2.87E-09	0.00E+00	3.27E-09	3.27E-03	0.00E+00	4.75E-05	9.08E-06
3745253758343	374525	3758343	1.45E-05	1.56E-05	1.49E-05	1.48E-07	2.89E-06	5.21E-06	0.00E+00	2.21E-06	1.11E-06	0.00E+00	0.00E+00	8.86E-07	4.07E-10	2.91E-09	0.00E+00	3.32E-09	3.32E-03	0.00E+00	4.82E-05	9.21E-06
3745303758343	374530	3758343	1.47E-05	1.58E-05	1.52E-05	1.50E-07	2.94E-06	5.29E-06	0.00E+00	2.25E-06	1.12E-06	0.00E+00	0.00E+00	8.99E-07	4.13E-10	2.96E-09	0.00E+00	3.37E-09	3.37E-03	0.00E+00	4.89E-05	9.35E-06
3745353758343	374535	3758343	1.49E-05	1.60E-05	1.54E-05	1.52E-07	2.98E-06	5.37E-06	0.00E+00	2.28E-06	1.14E-06	0.00E+00	0.00E+00	9.12E-07	4.19E-10	3.00E-09	0.00E+00	3.42E-09	3.42E-03	0.00E+00	4.96E-05	9.49E-06
3745403758343	374540	3758343	1.51E-05	1.63E-05	1.56E-05	1.54E-07	3.03E-06	5.45E-06	0.00E+00	2.31E-06	1.16E-06	0.00E+00	0.00E+00	9.26E-07	4.26E-10	3.04E-09	0.00E+00	3.47E-09	3.47E-03	0.00E+00	5.04E-05	9.63E-06
3745453758343	374545	3758343	1.53E-05	1.65E-05	1.58E-05	1.57E-07	3.07E-06	5.53E-06	0.00E+00	2.35E-06	1.17E-06	0.00E+00	0.00E+00	9.39E-07	4.32E-10	3.09E-09	0.00E+00	3.52E-09	3.52E-03	0.00E+00	5.11E-05	9.77E-06
3745503758343	374550	3758343	1.56E-05	1.67E-05	1.61E-05	1.59E-07	3.12E-06	5.61E-06	0.00E+00	2.38E-06	1.19E-06	0.00E+00	0.00E+00	9.54E-07	4.38E-10	3.14E-09	0.00E+00	3.57E-09	3.57E-03	0.00E+00	5.19E-05	9.92E-06
3745553758343	374555	3758343	1.58E-05	1.70E-05	1.63E-05	1.61E-07	3.16E-06	5.69E-06	0.00E+00	2.42E-06	1.21E-06	0.00E+00	0.00E+00	9.68E-07	4.45E-10	3.18E-09	0.00E+00	3.63E-09	3.63E-03	0.00E+00	5.27E-05	1.01E-05
3745603758343	374560	3758343	1.61E-05	1.73E-05	1.66E-05	1.64E-07	3.21E-06	5.78E-06	0.00E+00	2.46E-06	1.23E-06	0.00E+00	0.00E+00	9.83E-07	4.52E-10	3.23E-09	0.00E+00	3.68E-09	3.68E-03	0.00E+00	5.35E-05	1.02E-05
3745653758343	374565	3758343	1.63E-05	1.75E-05	1.68E-05	1.66E-07	3.26E-06	5.87E-06	0.00E+00	2.49E-06	1.25E-06	0.00E+00	0.00E+00	9.98E-07	4.59E-10	3.28E-09	0.00E+00	3.74E-09	3.74E-03	0.00E+00	5.43E-05	1.04E-05
3744003758348	374400	3758348	1.04E-05	1.12E-05	1.07E-05	1.06E-07	2.07E-06	3.73E-06	0.00E+00	1.59E-06	7.94E-07	0.00E+00	0.00E+00	6.35E-07	2.92E-10	2.09E-09	0.00E+00	2.38E-09	2.38E-03	0.00E+00	3.46E-05	6.60E-06
3744053758348	374405	3758348	1.05E-05	1.13E-05	1.08E-05	1.07E-07	2.10E-06	3.78E-06	0.00E+00	1.61E-06	8.04E-07	0.00E+00	0.00E+00	6.43E-07	2.96E-10	2.12E-09	0.00E+00	2.41E-09	2.41E-03	0.00E+00	3.50E-05	6.69E-06
3744103758348	374410	3758348	1.06E-05	1.14E-05	1.10E-05	1.09E-07	2.13E-06	3.83E-06	0.00E+00	1.63E-06	8.15E-07	0.00E+00	0.00E+00	6.52E-07	3.00E-10	2.14E-09	0.00E+00	2.44E-09	2.44E-03	0.00E+00	3.55E-05	6.78E-06
3744153758348	374415	3758348	1.08E-05	1.16E-05	1.11E-05	1.10E-07	2.16E-06	3.88E-06	0.00E+00	1.65E-06	8.25E-07	0.00E+00	0.00E+00	6.60E-07	3.04E-10	2.17E-09	0.00E+00	2.47E-09	2.47E-03	0.00E+00	3.59E-05	6.87E-06
3744203758348	374420	3758348	1.09E-05	1.17E-05	1.13E-05	1.11E-07	2.19E-06	3.93E-06	0.00E+00	1.67E-06	8.36E-07	0.00E+00	0.00E+00	6.69E-07	3.08E-10	2.20E-09	0.00E+00	2.51E-09	2.51E-03	0.00E+00	3.64E-05	6.96E-06
3744253758348	374425	3758348	1.11E-05	1.19E-05	1.14E-05	1.13E-07	2.21E-06	3.99E-06	0.00E+00	1.69E-06	8.47E-07	0.00E+00	0.00E+00	6.78E-07	3.12E-10	2.23E-09	0.00E+00	2.54E-09	2.54E-03	0.00E+00	3.69E-05	7.05E-06
3744303758348	374430	3758348	1.12E-05	1.21E-05	1.15E-05	1.14E-07	2.24E-06	4.04E-06	0.00E+00	1.72E-06	8.58E-07	0.00E+00	0.00E+00	6.87E-07	3.16E-10	2.26E-09	0.00E+00	2.57E-09	2.57E-03	0.00E+00	3.74E-05	7.14E-06
3744353758348	374435	3758348	1.14E-05	1.22E-05	1.17E-05	1.16E-07	2.27E-06	4.09E-06	0.00E+00	1.74E-06	8.70E-07	0.00E+00	0.00E+00	6.96E-07	3.20E-10	2.29E-09	0.00E+00	2.61E-09	2.61E-03	0.00E+00	3.79E-05	7.24E-06
3744403758348	374440	3758348	1.15E-05	1.24E-05	1.19E-05	1.18E-07	2.30E-06	4.15E-06	0.00E+00	1.76E-06	8.82E-07	0.00E+00	0.00E+00	7.05E-07	3.24E-10	2.32E-09	0.00E+00	2.64E-09	2.64E-03	0.00E+00	3.84E-05	7.33E-06
3744453758348	374445	3758348	1.17E-05	1.26E-05	1.21E-05	1.19E-07	2.34E-06	4.20E-06	0.00E+00	1.79E-06	8.94E-07	0.00E+00	0.00E+00	7.15E-07	3.29E-10	2.35E-09	0.00E+00	2.68E-09	2.68E-03	0.00E+00	3.89E-05	7.43E-06
3744503758348	374450	3758348	1.18E-05	1.27E-05	1.22E-05	1.21E-07	2.37E-06	4.26E-06	0.00E+00	1.81E-06	9.06E-07	0.00E+00	0.00E+00	7.25E-07	3.33E-10	2.38E-09	0.00E+00	2.72E-09	2.72E-03	0.00E+00	3.94E-05	7.54E-

			SWBuilding Construction			EYBuilding Construction			SWArchitectural Coating	NBBuilding Construction	NBBuilding Construction	NBArchitectural Coating	NBArchitectural Coating	RWBuilding Construction						Overlapping Phases - Maximum GLC		
Unique Identifier	X (UTM)	Y (UTM)	2026	SWDemolition 2026	SWGrading 2026	2026	SWPaving 2027	SWGrading 2027	2027	2026	2027	2026	2027	2026	3rd Trimester	Child Risk 0<2	2<16	Total	per million	2025	2026	2027
3745553758358	374555	3758358	1.62E-05	1.75E-05	1.68E-05	1.66E-07	3.25E-06	5.85E-06	0.00E+00	2.48E-06	1.24E-06	0.00E+00	0.00E+00	9.94E-07	4.57E-10	3.27E-09	0.00E+00	3.73E-09	3.73E-03	0.00E+00	5.41E-05	1.03E-05
3745603758358	374560	3758358	1.65E-05	1.77E-05	1.70E-05	1.68E-07	3.30E-06	5.93E-06	0.00E+00	2.52E-06	1.26E-06	0.00E+00	0.00E+00	1.01E-06	4.64E-10	3.32E-09	0.00E+00	3.78E-09	3.78E-03	0.00E+00	5.49E-05	1.05E-05
3745653758358	374565	3758358	1.67E-05	1.80E-05	1.73E-05	1.71E-07	3.35E-06	6.03E-06	0.00E+00	2.56E-06	1.28E-06	0.00E+00	0.00E+00	1.02E-06	4.71E-10	3.37E-09	0.00E+00	3.84E-09	3.84E-03	0.00E+00	5.58E-05	1.07E-05
3745703758358	374570	3758358	1.70E-05	1.83E-05	1.75E-05	1.73E-07	3.40E-06	6.12E-06	0.00E+00	2.60E-06	1.30E-06	0.00E+00	0.00E+00	1.04E-06	4.78E-10	3.42E-09	0.00E+00	3.90E-09	3.90E-03	0.00E+00	5.66E-05	1.08E-05
3744003758363	374400	3758363	1.06E-05	1.14E-05	1.09E-05	1.08E-07	2.12E-06	3.81E-06	0.00E+00	1.62E-06	8.11E-07	0.00E+00	0.00E+00	6.49E-07	2.98E-10	2.13E-09	0.00E+00	2.43E-09	2.43E-03	0.00E+00	3.53E-05	6.75E-06
3744053758363	374405	3758363	1.07E-05	1.15E-05	1.11E-05	1.10E-07	2.15E-06	3.87E-06	0.00E+00	1.64E-06	8.21E-07	0.00E+00	0.00E+00	6.57E-07	3.02E-10	2.16E-09	0.00E+00	2.46E-09	2.46E-03	0.00E+00	3.58E-05	6.83E-06
3744103758363	374410	3758363	1.09E-05	1.17E-05	1.12E-05	1.11E-07	2.18E-06	3.92E-06	0.00E+00	1.66E-06	8.32E-07	0.00E+00	0.00E+00	6.66E-07	3.06E-10	2.19E-09	0.00E+00	2.50E-09	2.50E-03	0.00E+00	3.62E-05	6.93E-06
3744153758363	374415	3758363	1.10E-05	1.19E-05	1.14E-05	1.12E-07	2.21E-06	3.97E-06	0.00E+00	1.69E-06	8.44E-07	0.00E+00	0.00E+00	6.75E-07	3.10E-10	2.22E-09	0.00E+00	2.53E-09	2.53E-03	0.00E+00	3.67E-05	7.02E-06
3744203758363	374420	3758363	1.12E-05	1.20E-05	1.15E-05	1.14E-07	2.23E-06	4.02E-06	0.00E+00	1.71E-06	8.55E-07	0.00E+00	0.00E+00	6.84E-07	3.14E-10	2.25E-09	0.00E+00	2.56E-09	2.56E-03	0.00E+00	3.72E-05	7.11E-06
3744253758363	374425	3758363	1.13E-05	1.21E-05	1.17E-05	1.15E-07	2.27E-06	4.08E-06	0.00E+00	1.73E-06	8.66E-07	0.00E+00	0.00E+00	6.93E-07	3.19E-10	2.28E-09	0.00E+00	2.60E-09	2.60E-03	0.00E+00	3.77E-05	7.21E-06
3744303758363	374430	3758363	1.15E-05	1.23E-05	1.18E-05	1.17E-07	2.30E-06	4.13E-06	0.00E+00	1.76E-06	8.78E-07	0.00E+00	0.00E+00	7.03E-07	3.23E-10	2.31E-09	0.00E+00	2.63E-09	2.63E-03	0.00E+00	3.82E-05	7.31E-06
3744353758363	374435	3758363	1.16E-05	1.25E-05	1.20E-05	1.19E-07	2.33E-06	4.19E-06	0.00E+00	1.78E-06	8.90E-07	0.00E+00	0.00E+00	7.12E-07	3.27E-10	2.34E-09	0.00E+00	2.67E-09	2.67E-03	0.00E+00	3.88E-05	7.41E-06
3744403758363	374440	3758363	1.18E-05	1.27E-05	1.22E-05	1.20E-07	2.36E-06	4.25E-06	0.00E+00	1.80E-06	9.02E-07	0.00E+00	0.00E+00	7.22E-07	3.32E-10	2.37E-09	0.00E+00	2.71E-09	2.71E-03	0.00E+00	3.93E-05	7.51E-06
3744453758363	374445	3758363	1.20E-05	1.29E-05	1.23E-05	1.22E-07	2.39E-06	4.30E-06	0.00E+00	1.83E-06	9.15E-07	0.00E+00	0.00E+00	7.32E-07	3.36E-10	2.41E-09	0.00E+00	2.74E-09	2.74E-03	0.00E+00	3.98E-05	7.61E-06
3744503758363	374450	3758363	1.21E-05	1.30E-05	1.25E-05	1.24E-07	2.42E-06	4.36E-06	0.00E+00	1.85E-06	9.27E-07	0.00E+00	0.00E+00	7.42E-07	3.41E-10	2.44E-09	0.00E+00	2.78E-09	2.78E-03	0.00E+00	4.04E-05	7.72E-06
3744553758363	374455	3758363	1.23E-05	1.32E-05	1.27E-05	1.25E-07	2.46E-06	4.42E-06	0.00E+00	1.88E-06	9.40E-07	0.00E+00	0.00E+00	7.52E-07	3.46E-10	2.47E-09	0.00E+00	2.82E-09	2.82E-03	0.00E+00	4.09E-05	7.82E-06
3744603758363	374460	3758363	1.25E-05	1.34E-05	1.29E-05	1.27E-07	2.49E-06	4.48E-06	0.00E+00	1.91E-06	9.53E-07	0.00E+00	0.00E+00	7.62E-07	3.50E-10	2.51E-09	0.00E+00	2.86E-09	2.86E-03	0.00E+00	4.15E-05	7.93E-06
3744653758363	374465	3758363	1.26E-05	1.36E-05	1.30E-05	1.29E-07	2.53E-06	4.55E-06	0.00E+00	1.93E-06	9.66E-07	0.00E+00	0.00E+00	7.73E-07	3.55E-10	2.54E-09	0.00E+00	2.90E-09	2.90E-03	0.00E+00	4.21E-05	8.04E-06
3744703758363	374470	3758363	1.28E-05	1.38E-05	1.32E-05	1.31E-07	2.56E-06	4.61E-06	0.00E+00	1.96E-06	9.80E-07	0.00E+00	0.00E+00	7.84E-07	3.60E-10	2.58E-09	0.00E+00	2.94E-09	2.94E-03	0.00E+00	4.27E-05	8.15E-06
3744753758363	374475	3758363	1.30E-05	1.40E-05	1.34E-05	1.32E-07	2.60E-06	4.67E-06	0.00E+00	1.99E-06	9.93E-07	0.00E+00	0.00E+00	7.95E-07	3.65E-10	2.61E-09	0.00E+00	2.98E-09	2.98E-03	0.00E+00	4.33E-05	8.26E-06
3744803758363	374480	3758363	1.32E-05	1.42E-05	1.36E-05	1.34E-07	2.63E-06	4.74E-06	0.00E+00	2.01E-06	1.01E-06	0.00E+00	0.00E+00	8.06E-07	3.71E-10	2.65E-09	0.00E+00	3.02E-09	3.02E-03	0.00E+00	4.39E-05	8.38E-06
3744853758363	374485	3758363	1.34E-05	1.44E-05	1.38E-05	1.36E-07	2.67E-06	4.81E-06	0.00E+00	2.04E-06	1.02E-06	0.00E+00	0.00E+00	8.17E-07	3.76E-10	2.69E-09	0.00E+00	3.06E-09	3.06E-03	0.00E+00	4.45E-05	8.50E-06
3744903758363	374490	3758363	1.35E-05	1.46E-05	1.40E-05	1.38E-07	2.71E-06	4.88E-06	0.00E+00	2.07E-06	1.04E-06	0.00E+00	0.00E+00	8.29E-07	3.81E-10	2.73E-09	0.00E+00	3.11E-09	3.11E-03	0.00E+00	4.51E-05	8.62E-06
3744953758363	374495	3758363	1.37E-05	1.48E-05	1.42E-05	1.40E-07	2.75E-06	4.95E-06	0.00E+00	2.10E-06	1.05E-06	0.00E+00	0.00E+00	8.41E-07	3.87E-10	2.77E-09	0.00E+00	3.15E-09	3.15E-03	0.00E+00	4.58E-05	8.74E-06
3745003758363	374500	3758363	1.39E-05	1.50E-05	1.44E-05	1.42E-07	2.79E-06	5.02E-06	0.00E+00	2.13E-06	1.07E-06	0.00E+00	0.00E+00	8.53E-07	3.92E-10	2.81E-09	0.00E+00	3.20E-09	3.20E-03	0.00E+00	4.64E-05	8.87E-06
3745053758363	374505	3758363	1.41E-05	1.52E-05	1.46E-05	1.44E-07	2.83E-06	5.09E-06	0.00E+00	2.16E-06	1.08E-06	0.00E+00	0.00E+00	8.65E-07	3.98E-10	2.85E-09	0.00E+00	3.24E-09	3.24E-03	0.00E+00	4.71E-05	9.00E-06
3745103758363	374510	3758363	1.43E-05	1.54E-05	1.48E-05	1.46E-07	2.87E-06	5.17E-06	0.00E+00	2.20E-06	1.10E-06	0.00E+00	0.00E+00	8.78E-07	4.04E-10	2.89E-09	0.00E+00	3.29E-09	3.29E-03	0.00E+00	4.78E-05	9.13E-06
3745153758363	374515	3758363	1.46E-05	1.57E-05	1.50E-05	1.48E-07	2.91E-06	5.24E-06	0.00E+00	2.23E-06	1.11E-06	0.00E+00	0.00E+00	8.91E-07	4.10E-10	2.93E-09	0.00E+00	3.34E-09	3.34E-03	0.00E+00	4.85E-05	9.27E-06
3745203758363	374520	3758363	1.48E-05	1.59E-05	1.52E-05	1.51E-07	2.95E-06	5.32E-06	0.00E+00	2.26E-06	1.13E-06	0.00E+00	0.00E+00	9.04E-07	4.16E-10	2.97E-09	0.00E+00	3.39E-09	3.39E-03	0.00E+00	4.92E-05	9.40E-06
3745253758363	374525	3758363	1.50E-05	1.61E-05	1.55E-05	1.53E-07	3.00E-06	5.40E-06	0.00E+00	2.29E-06	1.15E-06	0.00E+00	0.00E+00	9.17E-07	4.22E-10	3.02E-09	0.00E+00	3.44E-09	3.44E-03	0.00E+00	4.99E-05	9.54E-06
3745303758363	374530	3758363	1.52E-05	1.63E-05	1.57E-05	1.55E-07	3.04E-06	5.47E-06	0.00E+00	2.33E-06	1.16E-06	0.00E+00	0.00E+00	9.31E-07	4.28E-10	3.06E-09	0.00E+00	3.49E-09	3.49E-03	0.00E+00	5.06E-05	9.68E-06
3745353758363	374535	3758363	1.54E-05	1.66E-05	1.59E-05	1.57E-07	3.09E-06	5.55E-06	0.00E+00	2.36E-06	1.18E-06	0.00E+00	0.00E+00	9.44E-07	4.34E-10	3.11E-09	0.00E+00	3.54E-09	3.54E-03	0.00E+00	5.14E-05	9.82E-06
3745403758363	374540	3758363	1.57E-05	1.68E-05	1.62E-05	1.60E-07	3.13E-06	5.64E-06	0.00E+00	2.40E-06	1.20E-06	0.00E+00	0.00E+00	9.58E-07	4.41E-10	3.15E-09	0.00E+00	3.59E-09	3.59E-03	0.00E+00	5.22E-05	9.97E-06
3745453758363	374545	3758363	1.59E-05	1.71E-05	1.64E-05	1.62E-07	3.18E-06	5.72E-06	0.00E+00	2.43E-06	1.22E-06	0.00E+00	0.00E+00	9.73E-07	4.47E-10	3.20E-09	0.00E+00	3.65E-09	3.65E-03	0.00E+00	5.30E-05	1.01E-05
3745503758363	374550	3758363	1.61E-05	1.73E-05	1.67E-05	1.65E-07	3.23E-06	5.81E-06	0.00E+00	2.47E-06	1.23E-06	0.00E+00	0.00E+00	9.88E-07	4.54E-10	3.25E-09	0.00E+00	3.70E-09	3.70E-03	0.00E+00	5.38E-05	1.03E-05
3745553758363	374555	3758363	1.64E-05	1.76E-05	1.69E-05	1.67E-07	3.28E-06	5.90E-06	0.00E+00	2.51E-06	1.25E-06	0.00E+00	0.00E+00	1.00E-06	4.61E-10	3.30E-09	0.00E+00	3.76E-09	3.76E-03	0.00E+00	5.46E-05	1.04E-05
3745603758363	374560	3758363	1.66E-05	1.79E-05	1.72E-05	1.70E-07	3.33E-06	5.99E-06	0.00E+00	2.54E-06	1.27E-06	0.00E+00	0.00E+00	1.02E-06	4.68E-10	3.35E-09	0.00E+00	3.82E-09	3.82E-03	0.00E+00	5.54E-05	1.06E-05
3745653758363	374565	3758363	1.69E-05	1.82E-05	1.74E-05	1.72E-07	3.38E-06	6.08E-06	0.00E+00	2.58E-06	1.29E-06	0.00E+00	0.00E+00	1.03E-06	4.75E-10	3.40E-09	0.00E+00	3.87E-09	3.87E-03	0.00E+00	5.62E-05	1.07E-05
3745703758363	374570	3758363	1.71E-05	1.84E-05	1.77E-05	1.75E-07	3.43E-06	6.17E-06	0.00E+00	2.62E-06	1.31E-06	0.00E+00	0.00E+00	1.05E-06	4.82E-10	3.45E-09	0.00E+00	3.93E-09	3.93E-03	0.00E+00	5.71E-05	1.09E-05
3744003758368	374400	3758368	1.07E-05	1.15E-05	1.10E-05	1.09E-07	2.13E-06	3.84E-06	0.00E+00	1.63E-06	8.17E-07	0.00E+00	0.00E+00	6.53E-07	3.00E-10	2.15E-09	0.00E+00	2.45E-09	2.45E-03	0.00E+00	3.56E-05	6.79E-06
3744053758368	374405	3758368	1.08E-05	1.16E-05	1.12E-05	1.10E-07	2.16E-06	3.89E-06	0.00E+00	1.65E-06	8.27E-07	0.00E+00	0.00E+00	6.62E-07	3.04E-10	2.18E-09	0.00E+00	2.48E-09	2.48E-03	0.00E+00	3.60E-05	6.89E-06
3744103758368	374410	3758368	1.10E-05	1.18E-05	1.13E-05	1.12E-07	2.19E-06	3.95E-06	0.00E+00	1.68E-06	8.39E-07	0.00E+00	0.00E+00	6.71E-07	3.08E-10	2.21E-09	0.00E+00	2.51E-09	2.51E-03	0.00E+00	3.65E-05	6.98E-06
3744153758368	374415	3758368	1.11E-05	1.19E-05	1.15E-05	1.13E-07	2.22E-06	4.00E-06	0.00E+00	1.70E-06	8.50E-07	0.00E+00	0.00E+00	6.80E-07	3.13E-10	2.24E-09	0.00E+00	2.55E-09	2.55E-03	0.00E+00	3.70E-05	7.07E-06
3744203758368	374420	3758368	1.13E-05	1.21E-05	1.16E-05	1.15E-07	2.25E-06	4.05E-06	0.00E+00	1.72E-06	8.61E-07	0.00E+00	0.00E+00	6.89E-07	3.17E-10	2.27E-09	0.00E+00	2.58E-09	2.58E-03	0.00E+00	3.75E-05	7.17E-06
3744253758368	374425	3758368	1.14E-05	1.23E-05	1.18E-05	1.16E-07	2.28E-06	4.11E-06	0.00E+00	1.75E-06	8.73E-07	0.00E+00	0.00E+00	6.98E-07	3.21E-10	2.30E-09	0.00E+00	2.62E-09	2.62E-03	0.00E+00	3.80E-05	7.26E-06
3744303758368	374430	3758368	1.16E-05	1.24E-05	1.19E-05	1.18E-07	2.31E-06	4.16E-06	0.00E+00	1.77E-06	8.85E-07	0.00E+00	0.00E+00	7.08E-07	3.25E-10	2.33E-09	0.00E+00	2.65E-09	2.65E-03	0.00E+00	3.85E-05	7.36E-06
3744353758368	374435	3758368	1.17E-05	1.26E-05	1.21E-05	1.20E-07	2.34E-06	4.22E-06	0.00E+00	1.79E-06	8.97E-07	0.00E+00	0.00E+00	7.17E-07	3.30E-10	2.36E-09	0.00E+00	2.69E-09	2.69E-03	0.00E+00	3.90E-05	7.46E-06
3744403758368	374440	3758368	1.19E-05	1.28E-05	1.23E-05	1.21E-07	2.38E-06	4.28E-06	0.00E+00	1.82E-06	9.09E-07	0.00E+00	0.00E+00	7.27E-07	3.34E-10	2.39E-09	0.00E+00	2.73E-09	2.73E-03	0.00E+00	3.96E-05	7.56E-06
3744453758368	374445	3758368	1.20E-05	1.30E-05	1.24E-05	1.23E-07	2.41E-06	4.34E-06	0.00E+00	1.84E-06	9.22E-07	0.00E+00	0.00E+00	7.37E-07	3.39E-10	2.43E-09	0.00E+00	2.76E-09	2.76E-03	0.00E+00	4.01E-05	7.67E-06
3744503758368	374450	3758368	1.22E-05	1.31E-05	1.26E-05	1.25E-07	2.44E-06	4.40E-06	0.00E+00	1.87E-06	9.35E-07	0.00E+00	0.00E+00	7.48E-07	3.44E-10	2.46E-09	0.00E+00	2.80E-09	2.80E-03	0.00E+00	4.07E-05	7.78E-06
3744553758368	374455	3758368	1.24E-05	1.33E-05	1.28E-05	1.26E-07	2.48E-06	4.46E-06	0.00E+00	1.89E-06	9.47E-07	0.00E+00	0.00E+00	7.58E-07	3.48E-10	2.49E-09	0.00E+00	2.84E-09	2.84E-03	0.00E+00	4.13E-05	7.88E-06
3744603758368	374460	3758368	1.26E-05	1.35E-05	1.30E-05	1.28E-07	2.51E-06	4.52E-06	0.00E+00	1.92E-06	9.61E-07	0.00E+00	0.00E+00	7.68E-07	3.53E-10	2.53E-09	0.00E+00	2.88E-09	2.88E-03	0.00E+00	4.18E-05	7.99E-06
3744653758368	374465	3758368	1.27E-05	1.37E-05	1.31E-05	1.30E-07	2.55E-06	4.58E-06	0.00E+00	1.95E-06	9.74E-07	0.00E+00	0.00E+00	7.79E-07	3.58E-10	2.56E-09	0.00E+00	2.92E-09	2.92E-03	0.00E+00	4.24E-05	8.10E-06
3744703758368	374470	3758368	1.29E-05	1.39E-05	1.33E-05	1.32E-07	2.58E-06	4.65E-06	0.00E+00	1.98E-06	9.88E-07	0.00E+00	0.00E+00	7.90E-07	3.63E-10	2.60E-09	0.00E+00	2.96E-09	2.96E-03	0.00E+00	4.30E-05	8.22E-06
3744753758368	374475	3758368	1.31E-05	1.41E-05	1.35E-05	1.34E-07	2.62E-06	4.71E-06	0.00E+00	2.00E-06	1.00E-06	0.00E+00	0.00E+00	8.01E-07	3.68E-10	2.63E-09	0.00E+00	3.00E-09	3.00E-03	0.00E+00	4.36E-05	8.33E-06
3744803758368	374480	3758368	1.33E-05	1.43E-05	1.37E-05	1.35E-07	2.66E-06	4.78E-06	0.00E+00	2.03E-06	1.02E-06	0.00E+00	0.00E+00	8.13E-07	3.74E-10	2.67E-09	0.00E+00	3.05E-09	3.05E-03	0.00E+00	4.42E-05	8.45E-06
3744853758368	374485	3758368	1.35E-05	1.45E-05	1.39E-05	1.37E-07	2.69E-06	4.85E-06	0.00E+00	2.06E-06	1.03E-06	0.00E+00	0.00E+00	8.24E-07	3.79E-10	2.71E-09	0.00E+00	3.09E-09	3.09E-03	0.00E+00	4.49E-05	8.57E-06
3744903758368	374490	3758368	1.37E-05	1.47E-05	1.41E-05	1.39E-07	2.73E-06	4.92E-06	0.00E+00	2.09E-06	1.04E-06	0.00E+00	0.00E+00	8.36E-07	3.84E-10	2.75E-09	0.00E+00	3.13E-09	3.13E-03	0.00E+00	4.55E-05	8.69E-06
3744953758368	374495	3758368	1.38E-05	1.49E-05	1.43E-05	1.41E-07	2.77E-06	4.99E-06	0.00E+00	2.12E-06	1.06E-06	0.00E+00	0.00E+00	8.48E-07	3.90E-10	2.79E-09	0.00E+00	3.18E-09	3.18E-03	0.00E+00	4.61E-05	8.82E-06
3745003758368	374500	3758368	1.40E-05	1.51E-05	1.45E-05	1.43E-07	2.81E-06	5.06E-06	0.00E+00	2.15E-06	1.08E-06	0.00E+00	0.00E+00	8.60E-07	3.95E-10	2.83E-09	0.00E+00	3.22E-09	3.22E-03	0.00E+00	4.68E-05	8.94E-06
3745053758368	374505	3758368	1.41E-05	1.53E-05	1.47E-05	1.45E-07	2.85E-06	5.13E-06	0.00E+00	2.18E-06	1.09E-06	0.00E+00	0.00E+00	8.73E-07	4.01E-10	2.87E-09	0.00E+00	3.27E-09	3.27E-03	0.00E+00	4.75E-05	9.08E-06
3745103758368	374510	3758368	1.43E-05	1.54E-05	1.49E-05	1.48E-07	2.89E-06	5.21E-06	0.00E+00	2.21E-06	1.11E-06	0.00E+00	0.00E+00	8.85E-07	4.07E-10	2.91E-09	0.00E+00	3.32E-09	3.32E-03	0.00E+00	4.82E-05	9.21E-06
3745153758368	374515	3758368	1.45E-05	1.56E-05	1.51E-05	1.50E-07	2.94E-06	5.28E-06	0.00E+00	2.25E-06	1.12E-06	0.00E+00	0.00E+00	8.98E-07	4.13E-10	2.95E-09	0.00E+00	3.37E-09	3.37E-03	0.00E+00	4.89E-05	9.34E-06
3745203758368	374520	3758368	1.47E-05	1.58E-05	1.53E-05	1.52E-07	2.98E-06	5.36E-06	0.00E+00	2.28E-06	1.14E-06	0.00E+00	0.00E+00	9.12E-07	4.19E-10	3.00E-09	0.00E+00	3.42E-09	3.42E-03	0.00E+00	4.96E-05	9.48E-06
3745253758368	374525	3758368	1.49E-05	1.60E-05	1.54E-05	1.54E-07	3.02E-06	5.44E-06	0.00E+00	2.31E-06	1.16E-06	0.00E+00	0.00E+00	9.25E-07	4.25E-10	3.04E-09	0.00E+00	3.47E-09	3.47E-03	0.00E+00	5.03E-05	9.62E-06
3745303758368	374530	3758368	1.51E-05	1.62E-05	1.56E-05	1.54E-07	3.06E-06	5.52E-06	0.00E+00	2.35E-06	1.17E-06	0.00E+00	0.00E+00	9.39E-07	4.31E-10	3.09E-09	0.00E+00	3.52E-09	3.52E-03	0.00E+00	5.11E-05	9.76E-06
3745353758368	374535	3758368	1.53E-05	1.64E-05	1.58E-05	1.56E-07	3.11E-06	5.60E-06	0.00E+00	2.38E-06	1.19E-06	0.00E+00	0.00E+00	9.52E-07	4.38E-10	3.13E-09	0.00E+00	3.57E-09	3.57E-03	0.00E+00	5.18E-05	9.91E-06
3745403758368	374540	3758368	1.55E-05	1.66E-05	1.61E-05	1.59E-07	3.16E-06	5.69E-06	0.00E+00	2.42E-06	1.21E-06	0.00E+00	0.00E+00	9.67E-07	4.44E-10	3.18E-09	0.00E+00	3.62E-09	3.62E-03	0.00E+00	5.26E-05	1.01E-05
3745453758368	374545	3758368	1.60E-05	1.72E-05	1.66E-05	1.64E-07	3.21E-06	5.77E-06	0.00E+00	2.45E-06	1.23E-06	0.00E+00	0.00E+00	9.81E-07	4.51E-10	3.23E-09	0.00E+00	3.68E-09	3.68E-03	0.00E+00	5.34E-05	1.02E-05
3745503758368	374550	3758368	1.63E-05	1.75E-05	1.68E-05	1.66E-07	3.26E-06	5.86E-06	0.00E+00	2.49E-06	1.25E-06	0.00E+00	0.00E+00	9.96E-07	4.58E-10	3.28E-09	0.00E+00	3.74E-09	3.74E-03	0.00E+00	5.42E-05	1.04E-05
3745553758368	374555	3758368	1.65E-05	1.78E-05	1.71E-05	1.69E-07	3.31E-06	5.95E-06	0.00E+00	2.53E-06	1.26E-06	0.00E+00	0.00E+00	1.01E-06	4.65E-10	3.33E-09	0.00E+00	3.79E-09	3.79E-03	0.00E+00	5.51E-05	1.05E-05
3745603758368	374560	3758368	1.68E-05	1.80E-05	1.73E-05	1.71E-07	3.36E-06	6.04E-06	0.00E+00	2.57E-06	1.28E-06	0.00E+00	0.00E+00	1.03E-06	4.72E-10	3.38E-09	0.00E+00	3.85E-09	3.85E-03	0.00E+00	5.59E-05	1.07E-05
3745653758368	374565	3758368	1.70E-05	1.83E-05	1.76E-05	1.74E-07	3.41E-06	6.13E-06	0.00E+00	2.61E-06	1.30E-06	0.00E+00	0.00E+00	1.04E-06	4.79E-10	3.43E-09	0.00E+00	3.91E-09	3.91E-03	0.00E+00	5.68E-05	1.08E-05
3745703758368	374570	3758368	1.73E-05	1.85E-05	1.78E-05	1.76E-07	3.46E-06	6.23E-06	0.00E+00	2.65E-06	1.32E-06	0.00E+00	0.00E+00	1.06E-06	4.87E-10	3.48E-09	0.00E+00	3.97E-09	3.97E-03	0.00E+00	5.76E-05	1.10E-05
3744003758373	374400	3758373	1.07E-05	1.16E-05	1.11E-05	1.10E-07	2.15E-06	3.87E-06	0.00E+00	1.64E-06	8.22E-07	0.00E+00	0.00E+00	6.58E-07	3.02E-10	2.16E-09	0.00E+00	2.47E-09	2.47E-03	0.00E+00	3.58E-05	6.84E-06
3744053758373	374405	3758373	1.09E-05	1.17E-05	1.12E-05	1.11E-07	2.18E-06	3.92E-06	0.00E+00	1.67E-06	8.34E-07	0.00E+00	0.00E+00	6.67E-07	3.07E-10	2.19E-09	0.00E+00	2.50E-09	2.50E-03	0.00E+00	3.63E-05	6.94E-06
3744103758373	374410	3758373	1.10E-05	1.19E-05	1.14E-05	1.13E-07	2.21E-06	3.98E-06	0.00E+00	1.69E-06	8.45E-07	0.00E+00	0.00E+00	6.76E-07	3.11E-10	2.22E-09	0.00E+00	2.53E-09	2.53E-03	0.00E+00	3.68E-05	7.03E-06
3744153758373	374415	3758373	1.12E-05	1.20E-05	1.15E-05	1.14E-07	2.24E-06	4.03E-06	0.00E+00	1.71E-06	8.56E-07	0.00E+00	0.00E+00	6.85E-07	3.15E-10	2.25E-09	0.00E+00	2.57E-09	2.57E-03	0.00E+00	3.73E-05	7.

			SWBuilding Construction	SWDemolition	SWGrading	EYBuilding Construction	SWPaving	SWGrading	SWArchitectural Coating	NBBuilding Construction	NBBuilding Construction	NBArchitectural Coating	NBArchitectural Coating	RWBuilding Construction					Overlapping Phases - Maximum GLC		
															Child Risk						
Unique Identifier	X (UTM)	Y (UTM)	2026	2026	2026	2026	2027	2027	2027	2026	2027	2026	2027	2026	3rd Trimester	0<2	2<16	Total	per million	2025	2026	2027
3745053758383	374505	3758383	1.46E-05	1.57E-05	1.51E-05	1.49E-07	2.92E-06	5.26E-06	0.00E+00	2.24E-06	1.12E-06	0.00E+00	0.00E+00	8.95E-07	4.11E-10	2.94E-09	0.00E+00	3.36E-09	3.36E-03	0.00E+00	4.87E-05	9.31E-06
3745103758383	374510	3758383	1.48E-05	1.60E-05	1.53E-05	1.51E-07	2.97E-06	5.34E-06	0.00E+00	2.27E-06	1.14E-06	0.00E+00	0.00E+00	9.08E-07	4.18E-10	2.99E-09	0.00E+00	3.40E-09	3.40E-03	0.00E+00	4.94E-05	9.45E-06
3745153758383	374515	3758383	1.51E-05	1.62E-05	1.55E-05	1.54E-07	3.01E-06	5.42E-06	0.00E+00	2.30E-06	1.15E-06	0.00E+00	0.00E+00	9.22E-07	4.24E-10	3.03E-09	0.00E+00	3.46E-09	3.46E-03	0.00E+00	5.02E-05	9.59E-06
3745203758383	374520	3758383	1.53E-05	1.64E-05	1.58E-05	1.56E-07	3.06E-06	5.50E-06	0.00E+00	2.34E-06	1.17E-06	0.00E+00	0.00E+00	9.35E-07	4.30E-10	3.08E-09	0.00E+00	3.51E-09	3.51E-03	0.00E+00	5.09E-05	9.73E-06
3745253758383	374525	3758383	1.55E-05	1.67E-05	1.60E-05	1.58E-07	3.10E-06	5.58E-06	0.00E+00	2.37E-06	1.19E-06	0.00E+00	0.00E+00	9.49E-07	4.36E-10	3.12E-09	0.00E+00	3.56E-09	3.56E-03	0.00E+00	5.17E-05	9.87E-06
3745303758383	374530	3758383	1.57E-05	1.69E-05	1.62E-05	1.61E-07	3.15E-06	5.67E-06	0.00E+00	2.41E-06	1.20E-06	0.00E+00	0.00E+00	9.63E-07	4.43E-10	3.17E-09	0.00E+00	3.61E-09	3.61E-03	0.00E+00	5.24E-05	1.00E-05
3745353758383	374535	3758383	1.60E-05	1.72E-05	1.65E-05	1.63E-07	3.20E-06	5.75E-06	0.00E+00	2.45E-06	1.22E-06	0.00E+00	0.00E+00	9.78E-07	4.50E-10	3.22E-09	0.00E+00	3.67E-09	3.67E-03	0.00E+00	5.32E-05	1.02E-05
3745403758383	374540	3758383	1.62E-05	1.74E-05	1.67E-05	1.65E-07	3.24E-06	5.84E-06	0.00E+00	2.48E-06	1.24E-06	0.00E+00	0.00E+00	9.93E-07	4.57E-10	3.27E-09	0.00E+00	3.72E-09	3.72E-03	0.00E+00	5.40E-05	1.03E-05
3745453758383	374545	3758383	1.65E-05	1.77E-05	1.70E-05	1.68E-07	3.29E-06	5.93E-06	0.00E+00	2.52E-06	1.26E-06	0.00E+00	0.00E+00	1.01E-06	4.63E-10	3.32E-09	0.00E+00	3.78E-09	3.78E-03	0.00E+00	5.49E-05	1.05E-05
3745503758383	374550	3758383	1.67E-05	1.79E-05	1.73E-05	1.71E-07	3.34E-06	6.02E-06	0.00E+00	2.56E-06	1.28E-06	0.00E+00	0.00E+00	1.02E-06	4.70E-10	3.37E-09	0.00E+00	3.84E-09	3.84E-03	0.00E+00	5.57E-05	1.06E-05
3745603758383	374560	3758383	1.72E-05	1.85E-05	1.78E-05	1.76E-07	3.45E-06	6.21E-06	0.00E+00	2.64E-06	1.32E-06	0.00E+00	0.00E+00	1.06E-06	4.85E-10	3.47E-09	0.00E+00	3.95E-09	3.95E-03	0.00E+00	5.74E-05	1.10E-05
3745653758383	374565	3758383	1.75E-05	1.88E-05	1.81E-05	1.79E-07	3.50E-06	6.30E-06	0.00E+00	2.68E-06	1.34E-06	0.00E+00	0.00E+00	1.07E-06	4.93E-10	3.52E-09	0.00E+00	4.02E-09	4.02E-03	0.00E+00	5.83E-05	1.11E-05
3745703758383	374570	3758383	1.78E-05	1.91E-05	1.83E-05	1.81E-07	3.56E-06	6.40E-06	0.00E+00	2.72E-06	1.36E-06	0.00E+00	0.00E+00	1.09E-06	5.00E-10	3.58E-09	0.00E+00	4.08E-09	4.08E-03	0.00E+00	5.92E-05	1.13E-05
3744003758388	374400	3758388	1.10E-05	1.18E-05	1.13E-05	1.12E-07	2.20E-06	3.95E-06	0.00E+00	1.68E-06	8.40E-07	0.00E+00	0.00E+00	6.72E-07	3.09E-10	2.21E-09	0.00E+00	2.52E-09	2.52E-03	0.00E+00	3.66E-05	6.99E-06
3744053758388	374405	3758388	1.11E-05	1.20E-05	1.15E-05	1.14E-07	2.23E-06	4.01E-06	0.00E+00	1.70E-06	8.52E-07	0.00E+00	0.00E+00	6.81E-07	3.13E-10	2.24E-09	0.00E+00	2.55E-09	2.55E-03	0.00E+00	3.71E-05	7.09E-06
3744103758388	374410	3758388	1.13E-05	1.21E-05	1.16E-05	1.15E-07	2.26E-06	4.06E-06	0.00E+00	1.73E-06	8.63E-07	0.00E+00	0.00E+00	6.91E-07	3.18E-10	2.27E-09	0.00E+00	2.59E-09	2.59E-03	0.00E+00	3.76E-05	7.18E-06
3744153758388	374415	3758388	1.14E-05	1.23E-05	1.18E-05	1.17E-07	2.29E-06	4.12E-06	0.00E+00	1.75E-06	8.75E-07	0.00E+00	0.00E+00	7.00E-07	3.22E-10	2.30E-09	0.00E+00	2.63E-09	2.63E-03	0.00E+00	3.81E-05	7.28E-06
3744203758388	374420	3758388	1.16E-05	1.25E-05	1.20E-05	1.18E-07	2.32E-06	4.18E-06	0.00E+00	1.77E-06	8.87E-07	0.00E+00	0.00E+00	7.10E-07	3.26E-10	2.33E-09	0.00E+00	2.66E-09	2.66E-03	0.00E+00	3.86E-05	7.38E-06
3744253758388	374425	3758388	1.18E-05	1.26E-05	1.21E-05	1.20E-07	2.35E-06	4.23E-06	0.00E+00	1.80E-06	8.99E-07	0.00E+00	0.00E+00	7.20E-07	3.31E-10	2.37E-09	0.00E+00	2.70E-09	2.70E-03	0.00E+00	3.92E-05	7.48E-06
3744303758388	374430	3758388	1.19E-05	1.28E-05	1.23E-05	1.22E-07	2.38E-06	4.29E-06	0.00E+00	1.82E-06	9.12E-07	0.00E+00	0.00E+00	7.29E-07	3.35E-10	2.40E-09	0.00E+00	2.73E-09	2.73E-03	0.00E+00	3.97E-05	7.59E-06
3744353758388	374435	3758388	1.21E-05	1.30E-05	1.25E-05	1.23E-07	2.42E-06	4.35E-06	0.00E+00	1.85E-06	9.24E-07	0.00E+00	0.00E+00	7.40E-07	3.40E-10	2.43E-09	0.00E+00	2.77E-09	2.77E-03	0.00E+00	4.03E-05	7.69E-06
3744403758388	374440	3758388	1.22E-05	1.32E-05	1.26E-05	1.25E-07	2.45E-06	4.41E-06	0.00E+00	1.87E-06	9.37E-07	0.00E+00	0.00E+00	7.50E-07	3.45E-10	2.47E-09	0.00E+00	2.81E-09	2.81E-03	0.00E+00	4.08E-05	7.80E-06
3744453758388	374445	3758388	1.24E-05	1.34E-05	1.28E-05	1.27E-07	2.49E-06	4.47E-06	0.00E+00	1.90E-06	9.51E-07	0.00E+00	0.00E+00	7.60E-07	3.50E-10	2.50E-09	0.00E+00	2.85E-09	2.85E-03	0.00E+00	4.14E-05	7.91E-06
3744503758388	374450	3758388	1.26E-05	1.35E-05	1.30E-05	1.29E-07	2.52E-06	4.54E-06	0.00E+00	1.93E-06	9.64E-07	0.00E+00	0.00E+00	7.71E-07	3.55E-10	2.54E-09	0.00E+00	2.89E-09	2.89E-03	0.00E+00	4.20E-05	8.02E-06
3744553758388	374455	3758388	1.28E-05	1.37E-05	1.32E-05	1.30E-07	2.56E-06	4.60E-06	0.00E+00	1.96E-06	9.78E-07	0.00E+00	0.00E+00	7.82E-07	3.60E-10	2.57E-09	0.00E+00	2.93E-09	2.93E-03	0.00E+00	4.26E-05	8.13E-06
3744603758388	374460	3758388	1.30E-05	1.39E-05	1.34E-05	1.32E-07	2.59E-06	4.67E-06	0.00E+00	1.98E-06	9.91E-07	0.00E+00	0.00E+00	7.93E-07	3.65E-10	2.61E-09	0.00E+00	2.97E-09	2.97E-03	0.00E+00	4.32E-05	8.25E-06
3744653758388	374465	3758388	1.31E-05	1.41E-05	1.36E-05	1.34E-07	2.63E-06	4.73E-06	0.00E+00	2.01E-06	1.01E-06	0.00E+00	0.00E+00	8.05E-07	3.70E-10	2.65E-09	0.00E+00	3.02E-09	3.02E-03	0.00E+00	4.38E-05	8.37E-06
3744703758388	374470	3758388	1.33E-05	1.43E-05	1.38E-05	1.36E-07	2.67E-06	4.80E-06	0.00E+00	2.04E-06	1.02E-06	0.00E+00	0.00E+00	8.16E-07	3.75E-10	2.68E-09	0.00E+00	3.06E-09	3.06E-03	0.00E+00	4.44E-05	8.49E-06
3744753758388	374475	3758388	1.35E-05	1.45E-05	1.40E-05	1.38E-07	2.70E-06	4.87E-06	0.00E+00	2.07E-06	1.03E-06	0.00E+00	0.00E+00	8.27E-07	3.80E-10	2.72E-09	0.00E+00	3.10E-09	3.10E-03	0.00E+00	4.50E-05	8.61E-06
3744803758388	374480	3758388	1.37E-05	1.47E-05	1.42E-05	1.40E-07	2.74E-06	4.94E-06	0.00E+00	2.10E-06	1.05E-06	0.00E+00	0.00E+00	8.39E-07	3.86E-10	2.76E-09	0.00E+00	3.15E-09	3.15E-03	0.00E+00	4.57E-05	8.73E-06
3744853758388	374485	3758388	1.39E-05	1.50E-05	1.44E-05	1.42E-07	2.78E-06	5.01E-06	0.00E+00	2.13E-06	1.06E-06	0.00E+00	0.00E+00	8.52E-07	3.91E-10	2.80E-09	0.00E+00	3.19E-09	3.19E-03	0.00E+00	4.63E-05	8.86E-06
3744903758388	374490	3758388	1.41E-05	1.52E-05	1.46E-05	1.44E-07	2.82E-06	5.08E-06	0.00E+00	2.16E-06	1.08E-06	0.00E+00	0.00E+00	8.64E-07	3.97E-10	2.84E-09	0.00E+00	3.24E-09	3.24E-03	0.00E+00	4.70E-05	8.99E-06
3744953758388	374495	3758388	1.43E-05	1.54E-05	1.48E-05	1.46E-07	2.87E-06	5.16E-06	0.00E+00	2.19E-06	1.10E-06	0.00E+00	0.00E+00	8.77E-07	4.03E-10	2.88E-09	0.00E+00	3.29E-09	3.29E-03	0.00E+00	4.77E-05	9.12E-06
3745003758388	374500	3758388	1.45E-05	1.56E-05	1.50E-05	1.48E-07	2.91E-06	5.23E-06	0.00E+00	2.22E-06	1.11E-06	0.00E+00	0.00E+00	8.90E-07	4.09E-10	2.93E-09	0.00E+00	3.33E-09	3.33E-03	0.00E+00	4.84E-05	9.25E-06
3745053758388	374505	3758388	1.47E-05	1.59E-05	1.52E-05	1.50E-07	2.95E-06	5.31E-06	0.00E+00	2.25E-06	1.13E-06	0.00E+00	0.00E+00	9.03E-07	4.15E-10	2.97E-09	0.00E+00	3.38E-09	3.38E-03	0.00E+00	4.91E-05	9.38E-06
3745103758388	374510	3758388	1.50E-05	1.61E-05	1.54E-05	1.53E-07	2.99E-06	5.39E-06	0.00E+00	2.29E-06	1.15E-06	0.00E+00	0.00E+00	9.16E-07	4.21E-10	3.01E-09	0.00E+00	3.43E-09	3.43E-03	0.00E+00	4.99E-05	9.53E-06
3745153758388	374515	3758388	1.52E-05	1.63E-05	1.57E-05	1.55E-07	3.04E-06	5.47E-06	0.00E+00	2.32E-06	1.16E-06	0.00E+00	0.00E+00	9.30E-07	4.27E-10	3.06E-09	0.00E+00	3.49E-09	3.49E-03	0.00E+00	5.06E-05	9.67E-06
3745203758388	374520	3758388	1.54E-05	1.66E-05	1.59E-05	1.57E-07	3.08E-06	5.55E-06	0.00E+00	2.36E-06	1.18E-06	0.00E+00	0.00E+00	9.44E-07	4.34E-10	3.10E-09	0.00E+00	3.54E-09	3.54E-03	0.00E+00	5.14E-05	9.81E-06
3745253758388	374525	3758388	1.56E-05	1.68E-05	1.61E-05	1.60E-07	3.13E-06	5.63E-06	0.00E+00	2.39E-06	1.20E-06	0.00E+00	0.00E+00	9.57E-07	4.40E-10	3.15E-09	0.00E+00	3.59E-09	3.59E-03	0.00E+00	5.21E-05	9.96E-06
3745303758388	374530	3758388	1.59E-05	1.71E-05	1.64E-05	1.62E-07	3.18E-06	5.72E-06	0.00E+00	2.43E-06	1.21E-06	0.00E+00	0.00E+00	9.72E-07	4.47E-10	3.20E-09	0.00E+00	3.64E-09	3.64E-03	0.00E+00	5.29E-05	1.01E-05
3745353758388	374535	3758388	1.61E-05	1.73E-05	1.66E-05	1.64E-07	3.22E-06	5.80E-06	0.00E+00	2.47E-06	1.23E-06	0.00E+00	0.00E+00	9.87E-07	4.54E-10	3.25E-09	0.00E+00	3.70E-09	3.70E-03	0.00E+00	5.37E-05	1.03E-05
3745453758388	374545	3758388	1.66E-05	1.78E-05	1.72E-05	1.70E-07	3.32E-06	5.98E-06	0.00E+00	2.54E-06	1.27E-06	0.00E+00	0.00E+00	1.02E-06	4.68E-10	3.34E-09	0.00E+00	3.81E-09	3.81E-03	0.00E+00	5.54E-05	1.06E-05
3745503758388	374550	3758388	1.69E-05	1.81E-05	1.74E-05	1.72E-07	3.37E-06	6.07E-06	0.00E+00	2.58E-06	1.29E-06	0.00E+00	0.00E+00	1.03E-06	4.75E-10	3.40E-09	0.00E+00	3.87E-09	3.87E-03	0.00E+00	5.62E-05	1.07E-05
3745603758388	374560	3758388	1.74E-05	1.87E-05	1.80E-05	1.77E-07	3.48E-06	6.26E-06	0.00E+00	2.66E-06	1.33E-06	0.00E+00	0.00E+00	1.06E-06	4.89E-10	3.50E-09	0.00E+00	3.99E-09	3.99E-03	0.00E+00	5.80E-05	1.11E-05
3745653758388	374565	3758388	1.77E-05	1.90E-05	1.82E-05	1.80E-07	3.53E-06	6.36E-06	0.00E+00	2.70E-06	1.35E-06	0.00E+00	0.00E+00	1.08E-06	4.97E-10	3.56E-09	0.00E+00	4.05E-09	4.05E-03	0.00E+00	5.89E-05	1.12E-05
3745703758388	374570	3758388	1.79E-05	1.93E-05	1.85E-05	1.83E-07	3.59E-06	6.46E-06	0.00E+00	2.75E-06	1.37E-06	0.00E+00	0.00E+00	1.10E-06	5.05E-10	3.61E-09	0.00E+00	4.12E-09	4.12E-03	0.00E+00	5.98E-05	1.14E-05
3744003758393	374400	3758393	1.11E-05	1.19E-05	1.14E-05	1.13E-07	2.21E-06	3.98E-06	0.00E+00	1.69E-06	8.46E-07	0.00E+00	0.00E+00	6.77E-07	3.11E-10	2.23E-09	0.00E+00	2.54E-09	2.54E-03	0.00E+00	3.68E-05	7.04E-06
3744053758393	374405	3758393	1.12E-05	1.21E-05	1.16E-05	1.14E-07	2.24E-06	4.04E-06	0.00E+00	1.72E-06	8.58E-07	0.00E+00	0.00E+00	6.86E-07	3.16E-10	2.26E-09	0.00E+00	2.57E-09	2.57E-03	0.00E+00	3.74E-05	7.14E-06
3744103758393	374410	3758393	1.14E-05	1.22E-05	1.17E-05	1.16E-07	2.27E-06	4.09E-06	0.00E+00	1.74E-06	8.70E-07	0.00E+00	0.00E+00	6.96E-07	3.20E-10	2.29E-09	0.00E+00	2.61E-09	2.61E-03	0.00E+00	3.79E-05	7.24E-06
3744153758393	374415	3758393	1.15E-05	1.24E-05	1.19E-05	1.18E-07	2.31E-06	4.15E-06	0.00E+00	1.76E-06	8.82E-07	0.00E+00	0.00E+00	7.05E-07	3.24E-10	2.32E-09	0.00E+00	2.64E-09	2.64E-03	0.00E+00	3.84E-05	7.34E-06
3744203758393	374420	3758393	1.17E-05	1.26E-05	1.21E-05	1.19E-07	2.34E-06	4.21E-06	0.00E+00	1.79E-06	8.94E-07	0.00E+00	0.00E+00	7.15E-07	3.29E-10	2.35E-09	0.00E+00	2.68E-09	2.68E-03	0.00E+00	3.89E-05	7.44E-06
3744253758393	374425	3758393	1.18E-05	1.27E-05	1.22E-05	1.21E-07	2.37E-06	4.26E-06	0.00E+00	1.81E-06	9.06E-07	0.00E+00	0.00E+00	7.25E-07	3.33E-10	2.38E-09	0.00E+00	2.72E-09	2.72E-03	0.00E+00	3.95E-05	7.54E-06
3744303758393	374430	3758393	1.20E-05	1.29E-05	1.24E-05	1.23E-07	2.40E-06	4.32E-06	0.00E+00	1.84E-06	9.19E-07	0.00E+00	0.00E+00	7.35E-07	3.38E-10	2.42E-09	0.00E+00	2.76E-09	2.76E-03	0.00E+00	4.00E-05	7.64E-06
3744353758393	374435	3758393	1.22E-05	1.31E-05	1.26E-05	1.24E-07	2.44E-06	4.38E-06	0.00E+00	1.86E-06	9.32E-07	0.00E+00	0.00E+00	7.45E-07	3.43E-10	2.45E-09	0.00E+00	2.79E-09	2.79E-03	0.00E+00	4.06E-05	7.75E-06
3744403758393	374440	3758393	1.23E-05	1.33E-05	1.27E-05	1.26E-07	2.47E-06	4.45E-06	0.00E+00	1.89E-06	9.45E-07	0.00E+00	0.00E+00	7.56E-07	3.47E-10	2.49E-09	0.00E+00	2.83E-09	2.83E-03	0.00E+00	4.11E-05	7.86E-06
3744453758393	374445	3758393	1.25E-05	1.35E-05	1.29E-05	1.28E-07	2.50E-06	4.51E-06	0.00E+00	1.92E-06	9.58E-07	0.00E+00	0.00E+00	7.66E-07	3.52E-10	2.52E-09	0.00E+00	2.87E-09	2.87E-03	0.00E+00	4.17E-05	7.97E-06
3744503758393	374450	3758393	1.27E-05	1.37E-05	1.31E-05	1.30E-07	2.54E-06	4.57E-06	0.00E+00	1.94E-06	9.72E-07	0.00E+00	0.00E+00	7.77E-07	3.57E-10	2.56E-09	0.00E+00	2.91E-09	2.91E-03	0.00E+00	4.23E-05	8.08E-06
3744553758393	374455	3758393	1.29E-05	1.38E-05	1.33E-05	1.31E-07	2.58E-06	4.64E-06	0.00E+00	1.97E-06	9.85E-07	0.00E+00	0.00E+00	7.88E-07	3.62E-10	2.59E-09	0.00E+00	2.95E-09	2.95E-03	0.00E+00	4.29E-05	8.20E-06
3744603758393	374460	3758393	1.31E-05	1.40E-05	1.35E-05	1.33E-07	2.61E-06	4.70E-06	0.00E+00	2.00E-06	9.99E-07	0.00E+00	0.00E+00	7.99E-07	3.68E-10	2.63E-09	0.00E+00	3.00E-09	3.00E-03	0.00E+00	4.35E-05	8.31E-06
3744653758393	374465	3758393	1.32E-05	1.42E-05	1.37E-05	1.35E-07	2.65E-06	4.77E-06	0.00E+00	2.03E-06	1.01E-06	0.00E+00	0.00E+00	8.11E-07	3.73E-10	2.67E-09	0.00E+00	3.04E-09	3.04E-03	0.00E+00	4.41E-05	8.43E-06
3744703758393	374470	3758393	1.34E-05	1.44E-05	1.39E-05	1.37E-07	2.69E-06	4.84E-06	0.00E+00	2.06E-06	1.03E-06	0.00E+00	0.00E+00	8.23E-07	3.78E-10	2.71E-09	0.00E+00	3.08E-09	3.08E-03	0.00E+00	4.48E-05	8.55E-06
3744753758393	374475	3758393	1.36E-05	1.47E-05	1.41E-05	1.39E-07	2.73E-06	4.91E-06	0.00E+00	2.09E-06	1.04E-06	0.00E+00	0.00E+00	8.34E-07	3.84E-10	2.74E-09	0.00E+00	3.13E-09	3.13E-03	0.00E+00	4.54E-05	8.68E-06
3744803758393	374480	3758393	1.38E-05	1.49E-05	1.43E-05	1.41E-07	2.77E-06	4.98E-06	0.00E+00	2.12E-06	1.06E-06	0.00E+00	0.00E+00	8.46E-07	3.89E-10	2.78E-09	0.00E+00	3.17E-09	3.17E-03	0.00E+00	4.61E-05	8.80E-06
3744853758393	374485	3758393	1.40E-05	1.51E-05	1.45E-05	1.43E-07	2.81E-06	5.05E-06	0.00E+00	2.15E-06	1.07E-06	0.00E+00	0.00E+00	8.59E-07	3.95E-10	2.82E-09	0.00E+00	3.22E-09	3.22E-03	0.00E+00	4.67E-05	8.93E-06
3744903758393	374490	3758393	1.42E-05	1.53E-05	1.47E-05	1.45E-07	2.85E-06	5.13E-06	0.00E+00	2.18E-06	1.09E-06	0.00E+00	0.00E+00	8.72E-07	4.01E-10	2.87E-09	0.00E+00	3.27E-09	3.27E-03	0.00E+00	4.74E-05	9.06E-06
3745053758393	374505	3758393	1.49E-05	1.60E-05	1.54E-05	1.52E-07	2.98E-06	5.36E-06	0.00E+00	2.28E-06	1.14E-06	0.00E+00	0.00E+00	9.10E-07	4.19E-10	2.99E-09	0.00E+00	3.41E-09	3.41E-03	0.00E+00	4.96E-05	9.47E-06
3745103758393	374510	3758393	1.51E-05	1.62E-05	1.56E-05	1.54E-07	3.02E-06	5.44E-06	0.00E+00	2.31E-06	1.15E-06	0.00E+00	0.00E+00	9.24E-07	4.25E-10	3.04E-09	0.00E+00	3.46E-09	3.46E-03	0.00E+00	5.03E-05	9.61E-06
3745153758393	374515	3758393	1.53E-05	1.64E-05	1.58E-05	1.56E-07	3.06E-06	5.52E-06	0.00E+00	2.34E-06	1.17E-06	0.00E+00	0.00E+00	9.38E-07	4.31E-10	3.08E-09	0.00E+00	3.52E-09	3.52E-03	0.00E+00	5.10E-05	9.75E-06
3745203758393	374520	3758393	1.55E-05	1.67E-05	1.60E-05	1.59E-07	3.11E-06	5.60E-06	0.00E+00	2.38E-06	1.19E-06	0.00E+00	0.00E+00	9.52E-07	4.38E-10	3.13E-09	0.00E+00	3.57E-09	3.57E-03	0.00E+00	5.18E-05	9.90E-06
3745253758393	374525	3758393	1.58E-05	1.70E-05	1.63E-05	1.61E-07	3.16E-06	5.68E-06	0.00E+00	2.41E-06	1.21E-06	0.00E+00	0.00E+00	9.66E-07	4.44E-10	3.18E-09	0.00E+00	3.62E-09	3.62E-03	0.00E+00	5.26E-05	1.00E-05
3745303758393	374530	3758393	1.60E-05	1.72E-05	1.65E-05	1.63E-07	3.20E-06	5.77E-06	0.00E+00	2.45E-06	1.23E-06	0.00E+00	0.00E+00	9.81E-07	4.51E-10	3.23E-09	0.00E+00	3.68E-09	3.68E-03	0.00E+00	5.34E-05	1.02E-05
3745353758393	374535	3758393	1.63E-05	1.75E-05	1.68E-05	1.66E-07	3.25E-06	5.86E-06	0.00E+00	2.49E-06	1.24E-06	0.00E+00	0.00E+00	9.96E-07	4.58E-10	3.27E-09	0.00E+00	3.73E-09	3.73E-03	0.00E+00	5.42E-05	1.04E-05
3745373758393	374537	3758393	1.64E-05	1.76E-05	1.69E-05	1.67E-07	3.27E-06	5.89E-06	0.00E+00	2.50E-06	1.25E-06	0.00E+00	0.00E+00	1.00E-06	4.60E-10	3.29E-09	0.00E+00	3.75E-09	3.75E-03	0.00E+00	5.45E-05	1.04E-05
3745453758393	374545	3758393	1.68E-05	1.81E-05	1.73E-05	1.71E-07	3.35E-06	6.04E-06	0.00E+00	2.57E-06	1.28E-06	0.00E+00	0.00E+00	1.03E-06	4.72E-10	3.37E-09	0.00E+00	3.85E-09	3.85E-03	0.00E+00	5.59E-05	1.07E-05
3745503758393	374550	3758393	1.70E-05	1.83E-05	1.76E-05	1.74E-07	3.41E-06	6.13E-06	0.00E+00	2.60E-06	1.30E-06	0.00E+00	0.00E+00	1.04E-06	4.79E-10	3.43E-09	0.00E+00	3.91E-09	3.91E-03	0.00E+00	5.67E-05	1.08E-05
3745603758393	374560	3758393	1.76E-05	1.89E-05	1.81E-05	1.79E-07	3.51E-06	6.32E-06	0.00E+00	2.69E-06	1.34E-06	0.00E+00	0.00E+00	1.07E-06	4.94E-10	3.53E-09	0.00E+00	4.03E-09	4.03E-03	0.00E+00	5.85E-05	1.12E-05
3745653758393	374565	3758393	1.78E-05	1.92E-05	1.84E-05	1.82E-07	3.57E-06	6.42E-06	0.00E+00	2.73E-06	1.36E-06	0.00E+00	0.00E+00	1.09E-06	5.02E-10	3.59E-09	0.00E+00	4.09E-09	4.09E-03	0.00E+00	5.94E-05	1.14E-05
3745703758393	374570	3758393	1.81E-05	1.95E-05	1.87E-05	1.85E-07	3.62E-06	6.52E-06	0.00E+00	2.77E-06	1.39E-06	0.00E+00	0.00E+00	1.11E-06	5.10E-10	3.65E-09	0.00E+00	4.16E-09	4.16E-03

			SWBuilding Construction	SWDemolition	SWGrading	EYBuilding Construction	SWPaving	SWGrading	SWArchitectural Coating	NBBuilding Construction	NBBuilding Construction	NBArchitectural Coating	NBArchitectural Coating	RWBuilding Construction	Child Risk				Overlapping Phases - Maximum GLC		
Unique Identifier	X (UTM)	Y (UTM)	2026	2026	2026	2026	2027	2027	2027	2026	2027	2026	2027	2026	3rd Trimester	0<2	2<16	Total	per million	2025	2026	2027
3748363758387	374836	3758387	6.18E-05	6.65E-05	6.38E-05	6.31E-07	1.24E-05	2.23E-05	0.00E+00	9.46E-06	4.73E-06	0.00E+00	0.00E+00	3.79E-06	1.74E-09	1.25E-08	0.00E+00	1.42E-08	1.42E-02	0.00E+00	2.06E-04	3.94E-05
3748413758387	374841	3758387	6.46E-05	6.95E-05	6.67E-05	6.59E-07	1.29E-05	2.33E-05	0.00E+00	9.89E-06	4.94E-06	0.00E+00	0.00E+00	3.95E-06	1.82E-09	1.30E-08	0.00E+00	1.48E-08	1.48E-02	0.00E+00	2.15E-04	4.11E-05
3748463758387	374846	3758387	6.76E-05	7.27E-05	6.98E-05	6.89E-07	1.35E-05	2.43E-05	0.00E+00	1.03E-05	5.17E-06	0.00E+00	0.00E+00	4.14E-06	1.90E-09	1.36E-08	0.00E+00	1.55E-08	1.55E-02	0.00E+00	2.25E-04	4.30E-05
3748963758387	374896	3758387	1.23E-04	1.32E-04	1.27E-04	1.25E-06	2.45E-05	4.42E-05	0.00E+00	1.88E-05	9.38E-06	0.00E+00	0.00E+00	7.51E-06	3.45E-09	2.47E-08	0.00E+00	2.81E-08	2.81E-02	0.00E+00	4.09E-04	7.81E-05
3749013758387	374901	3758387	1.33E-04	1.44E-04	1.38E-04	1.36E-06	2.67E-05	4.81E-05	0.00E+00	2.04E-05	1.02E-05	0.00E+00	0.00E+00	8.17E-06	3.76E-09	2.69E-08	0.00E+00	3.06E-08	3.06E-02	0.00E+00	4.45E-04	8.50E-05
3749063758387	374906	3758387	1.46E-04	1.57E-04	1.51E-04	1.49E-06	2.92E-05	5.26E-05	0.00E+00	2.23E-05	1.12E-05	0.00E+00	0.00E+00	8.94E-06	4.11E-09	2.94E-08	0.00E+00	3.35E-08	3.35E-02	0.00E+00	4.87E-04	9.30E-05
3749113758387	374911	3758387	1.61E-04	1.73E-04	1.66E-04	1.64E-06	3.22E-05	5.79E-05	0.00E+00	2.46E-05	1.23E-05	0.00E+00	0.00E+00	9.85E-06	4.53E-09	3.24E-08	0.00E+00	3.69E-08	3.69E-02	0.00E+00	5.36E-04	1.02E-04
3749163758387	374916	3758387	1.79E-04	1.93E-04	1.85E-04	1.83E-06	3.58E-05	6.45E-05	0.00E+00	2.74E-05	1.37E-05	0.00E+00	0.00E+00	1.10E-05	5.04E-09	3.61E-08	0.00E+00	4.11E-08	4.11E-02	0.00E+00	5.97E-04	1.14E-04
3749213758387	374921	3758387	2.01E-04	2.17E-04	2.08E-04	2.06E-06	4.03E-05	7.26E-05	0.00E+00	3.08E-05	1.54E-05	0.00E+00	0.00E+00	1.23E-05	5.67E-09	4.06E-08	0.00E+00	4.62E-08	4.62E-02	0.00E+00	6.71E-04	1.28E-04
3749263758387	374926	3758387	2.32E-04	2.51E-04	2.37E-04	2.34E-06	4.60E-05	8.28E-05	0.00E+00	3.52E-05	1.76E-05	0.00E+00	0.00E+00	1.41E-05	6.47E-09	4.63E-08	0.00E+00	5.27E-08	5.27E-02	0.00E+00	7.66E-04	1.46E-04
3748213758392	374821	3758392	5.51E-05	5.93E-05	5.69E-05	5.63E-07	1.10E-05	1.99E-05	0.00E+00	8.44E-06	4.22E-06	0.00E+00	0.00E+00	3.38E-06	1.55E-09	1.11E-08	0.00E+00	1.27E-08	1.27E-02	0.00E+00	1.84E-04	3.51E-05
3748263758392	374826	3758392	5.74E-05	6.17E-05	5.92E-05	5.85E-07	1.15E-05	2.07E-05	0.00E+00	8.78E-06	4.39E-06	0.00E+00	0.00E+00	3.51E-06	1.61E-09	1.16E-08	0.00E+00	1.32E-08	1.32E-02	0.00E+00	1.91E-04	3.65E-05
3748313758392	374831	3758392	5.97E-05	6.42E-05	6.16E-05	6.09E-07	1.19E-05	2.15E-05	0.00E+00	9.14E-06	4.57E-06	0.00E+00	0.00E+00	3.66E-06	1.68E-09	1.20E-08	0.00E+00	1.37E-08	1.37E-02	0.00E+00	1.99E-04	3.80E-05
3748363758392	374836	3758392	6.22E-05	6.69E-05	6.42E-05	6.35E-07	1.25E-05	2.24E-05	0.00E+00	9.53E-06	4.76E-06	0.00E+00	0.00E+00	3.81E-06	1.75E-09	1.25E-08	0.00E+00	1.43E-08	1.43E-02	0.00E+00	2.07E-04	3.96E-05
3748413758392	374841	3758392	6.50E-05	6.99E-05	6.71E-05	6.63E-07	1.30E-05	2.34E-05	0.00E+00	9.95E-06	4.97E-06	0.00E+00	0.00E+00	3.98E-06	1.83E-09	1.31E-08	0.00E+00	1.49E-08	1.49E-02	0.00E+00	2.17E-04	4.14E-05
3748463758392	374846	3758392	6.80E-05	7.31E-05	7.02E-05	6.94E-07	1.36E-05	2.45E-05	0.00E+00	1.04E-05	5.20E-06	0.00E+00	0.00E+00	4.16E-06	1.91E-09	1.37E-08	0.00E+00	1.56E-08	1.56E-02	0.00E+00	2.27E-04	4.33E-05
3748663758392	374866	3758392	8.30E-05	8.93E-05	8.57E-05	8.47E-07	1.66E-05	2.99E-05	0.00E+00	1.27E-05	6.36E-06	0.00E+00	0.00E+00	5.08E-06	2.34E-09	1.67E-08	0.00E+00	1.91E-08	1.91E-02	0.00E+00	2.77E-04	5.29E-05
3748713758392	374871	3758392	8.79E-05	9.45E-05	9.07E-05	8.97E-07	1.76E-05	3.17E-05	0.00E+00	1.35E-05	6.73E-06	0.00E+00	0.00E+00	5.38E-06	2.47E-09	1.77E-08	0.00E+00	2.02E-08	2.02E-02	0.00E+00	2.93E-04	5.60E-05
3748763758392	374876	3758392	9.33E-05	1.00E-04	9.63E-05	9.52E-07	1.87E-05	3.36E-05	0.00E+00	1.43E-05	7.14E-06	0.00E+00	0.00E+00	5.71E-06	2.63E-09	1.88E-08	0.00E+00	2.14E-08	2.14E-02	0.00E+00	3.11E-04	5.94E-05
3748813758392	374881	3758392	9.95E-05	1.07E-04	1.03E-04	1.02E-06	1.99E-05	3.58E-05	0.00E+00	1.52E-05	7.61E-06	0.00E+00	0.00E+00	6.09E-06	2.80E-09	2.00E-08	0.00E+00	2.28E-08	2.28E-02	0.00E+00	3.32E-04	6.34E-05
3748863758392	374886	3758392	1.06E-04	1.14E-04	1.10E-04	1.09E-06	2.13E-05	3.83E-05	0.00E+00	1.63E-05	8.15E-06	0.00E+00	0.00E+00	6.52E-06	3.00E-09	2.14E-08	0.00E+00	2.44E-08	2.44E-02	0.00E+00	3.55E-04	6.78E-05
3748913758392	374891	3758392	1.14E-04	1.23E-04	1.18E-04	1.16E-06	2.28E-05	4.11E-05	0.00E+00	1.75E-05	8.73E-06	0.00E+00	0.00E+00	6.99E-06	3.21E-09	2.30E-08	0.00E+00	2.62E-08	2.62E-02	0.00E+00	3.80E-04	7.27E-05
3748963758392	374896	3758392	1.23E-04	1.33E-04	1.27E-04	1.26E-06	2.47E-05	4.44E-05	0.00E+00	1.89E-05	9.43E-06	0.00E+00	0.00E+00	7.55E-06	3.47E-09	2.48E-08	0.00E+00	2.83E-08	2.83E-02	0.00E+00	4.11E-04	7.85E-05
3749013758392	374901	3758392	1.34E-04	1.44E-04	1.39E-04	1.37E-06	2.69E-05	4.83E-05	0.00E+00	2.05E-05	1.03E-05	0.00E+00	0.00E+00	8.22E-06	3.78E-09	2.70E-08	0.00E+00	3.08E-08	3.08E-02	0.00E+00	4.47E-04	8.55E-05
3749063758392	374906	3758392	1.47E-04	1.58E-04	1.52E-04	1.50E-06	2.94E-05	5.29E-05	0.00E+00	2.25E-05	1.12E-05	0.00E+00	0.00E+00	8.99E-06	4.14E-09	2.96E-08	0.00E+00	3.37E-08	3.37E-02	0.00E+00	4.90E-04	9.35E-05
3749113758392	374911	3758392	1.62E-04	1.74E-04	1.67E-04	1.65E-06	3.24E-05	5.83E-05	0.00E+00	2.48E-05	1.24E-05	0.00E+00	0.00E+00	9.91E-06	4.56E-09	3.26E-08	0.00E+00	3.72E-08	3.72E-02	0.00E+00	5.40E-04	1.03E-04
3749163758392	374916	3758392	1.80E-04	1.94E-04	1.86E-04	1.84E-06	3.60E-05	6.49E-05	0.00E+00	2.76E-05	1.38E-05	0.00E+00	0.00E+00	1.10E-05	5.07E-09	3.63E-08	0.00E+00	4.13E-08	4.13E-02	0.00E+00	6.00E-04	1.15E-04
3749213758392	374921	3758392	2.03E-04	2.18E-04	2.09E-04	2.07E-06	4.05E-05	7.30E-05	0.00E+00	3.10E-05	1.55E-05	0.00E+00	0.00E+00	1.24E-05	5.70E-09	4.08E-08	0.00E+00	4.65E-08	4.65E-02	0.00E+00	6.75E-04	1.29E-04
3749263758392	374926	3758392	2.31E-04	2.48E-04	2.38E-04	2.35E-06	4.62E-05	8.31E-05	0.00E+00	3.53E-05	1.77E-05	0.00E+00	0.00E+00	1.41E-05	6.50E-09	4.65E-08	0.00E+00	5.30E-08	5.30E-02	0.00E+00	7.69E-04	1.47E-04
3748213758397	374821	3758397	5.55E-05	5.97E-05	5.73E-05	5.66E-07	1.11E-05	2.00E-05	0.00E+00	8.49E-06	4.25E-06	0.00E+00	0.00E+00	3.40E-06	1.56E-09	1.12E-08	0.00E+00	1.27E-08	1.27E-02	0.00E+00	1.85E-04	3.53E-05
3748263758397	374826	3758397	5.77E-05	6.21E-05	5.96E-05	5.89E-07	1.15E-05	2.08E-05	0.00E+00	8.83E-06	4.42E-06	0.00E+00	0.00E+00	3.53E-06	1.62E-09	1.16E-08	0.00E+00	1.32E-08	1.32E-02	0.00E+00	1.92E-04	3.68E-05
3748313758397	374831	3758397	6.01E-05	6.46E-05	6.20E-05	6.13E-07	1.20E-05	2.16E-05	0.00E+00	9.19E-06	4.60E-06	0.00E+00	0.00E+00	3.68E-06	1.69E-09	1.21E-08	0.00E+00	1.38E-08	1.38E-02	0.00E+00	2.00E-04	3.82E-05
3748363758397	374836	3758397	6.26E-05	6.73E-05	6.46E-05	6.39E-07	1.25E-05	2.25E-05	0.00E+00	9.58E-06	4.79E-06	0.00E+00	0.00E+00	3.83E-06	1.76E-09	1.26E-08	0.00E+00	1.44E-08	1.44E-02	0.00E+00	2.09E-04	3.99E-05
3748413758397	374841	3758397	6.54E-05	7.03E-05	6.75E-05	6.67E-07	1.31E-05	2.35E-05	0.00E+00	1.00E-05	5.00E-06	0.00E+00	0.00E+00	4.00E-06	1.84E-09	1.32E-08	0.00E+00	1.50E-08	1.50E-02	0.00E+00	2.18E-04	4.16E-05
3748463758397	374846	3758397	6.84E-05	7.35E-05	7.06E-05	6.98E-07	1.37E-05	2.46E-05	0.00E+00	1.04E-05	5.23E-06	0.00E+00	0.00E+00	4.19E-06	1.92E-09	1.38E-08	0.00E+00	1.57E-08	1.57E-02	0.00E+00	2.28E-04	4.35E-05
3748663758397	374866	3758397	8.35E-05	8.98E-05	8.62E-05	8.52E-07	1.67E-05	3.01E-05	0.00E+00	1.28E-05	6.39E-06	0.00E+00	0.00E+00	5.11E-06	2.35E-09	1.68E-08	0.00E+00	1.92E-08	1.92E-02	0.00E+00	2.78E-04	5.31E-05
3748713758397	374871	3758397	8.83E-05	9.50E-05	9.12E-05	9.01E-07	1.77E-05	3.18E-05	0.00E+00	1.35E-05	6.76E-06	0.00E+00	0.00E+00	5.41E-06	2.49E-09	1.78E-08	0.00E+00	2.03E-08	2.03E-02	0.00E+00	2.94E-04	5.62E-05
3748763758397	374876	3758397	9.38E-05	1.01E-04	9.68E-05	9.57E-07	1.88E-05	3.38E-05	0.00E+00	1.44E-05	7.18E-06	0.00E+00	0.00E+00	5.74E-06	2.64E-09	1.89E-08	0.00E+00	2.15E-08	2.15E-02	0.00E+00	3.12E-04	5.97E-05
3748813758397	374881	3758397	9.99E-05	1.07E-04	1.03E-04	1.02E-06	2.00E-05	3.60E-05	0.00E+00	1.53E-05	7.65E-06	0.00E+00	0.00E+00	6.12E-06	2.81E-09	2.01E-08	0.00E+00	2.29E-08	2.29E-02	0.00E+00	3.33E-04	6.36E-05
3748863758397	374886	3758397	1.07E-04	1.15E-04	1.10E-04	1.09E-06	2.14E-05	3.85E-05	0.00E+00	1.64E-05	8.18E-06	0.00E+00	0.00E+00	6.54E-06	3.01E-09	2.15E-08	0.00E+00	2.45E-08	2.45E-02	0.00E+00	3.56E-04	6.81E-05
3748913758397	374891	3758397	1.15E-04	1.23E-04	1.18E-04	1.17E-06	2.29E-05	4.13E-05	0.00E+00	1.75E-05	8.77E-06	0.00E+00	0.00E+00	7.02E-06	3.23E-09	2.31E-08	0.00E+00	2.63E-08	2.63E-02	0.00E+00	3.82E-04	7.30E-05
3748963758397	374896	3758397	1.24E-04	1.33E-04	1.28E-04	1.26E-06	2.48E-05	4.46E-05	0.00E+00	1.90E-05	9.48E-06	0.00E+00	0.00E+00	7.58E-06	3.48E-09	2.49E-08	0.00E+00	2.84E-08	2.84E-02	0.00E+00	4.13E-04	7.88E-05
3749013758397	374901	3758397	1.35E-04	1.45E-04	1.39E-04	1.38E-06	2.70E-05	4.86E-05	0.00E+00	2.07E-05	1.03E-05	0.00E+00	0.00E+00	8.26E-06	3.80E-09	2.72E-08	0.00E+00	3.10E-08	3.10E-02	0.00E+00	4.50E-04	8.59E-05
3749063758397	374906	3758397	1.48E-04	1.59E-04	1.53E-04	1.51E-06	2.96E-05	5.32E-05	0.00E+00	2.26E-05	1.13E-05	0.00E+00	0.00E+00	9.04E-06	4.16E-09	2.97E-08	0.00E+00	3.39E-08	3.39E-02	0.00E+00	4.92E-04	9.41E-05
3749113758397	374911	3758397	1.63E-04	1.75E-04	1.68E-04	1.66E-06	3.26E-05	5.87E-05	0.00E+00	2.49E-05	1.25E-05	0.00E+00	0.00E+00	9.97E-06	4.59E-09	3.28E-08	0.00E+00	3.74E-08	3.74E-02	0.00E+00	5.43E-04	1.04E-04
3749163758397	374916	3758397	1.81E-04	1.95E-04	1.87E-04	1.85E-06	3.62E-05	6.52E-05	0.00E+00	2.77E-05	1.39E-05	0.00E+00	0.00E+00	1.11E-05	5.10E-09	3.65E-08	0.00E+00	4.16E-08	4.16E-02	0.00E+00	6.04E-04	1.15E-04
3749213758397	374921	3758397	2.04E-04	2.19E-04	2.10E-04	2.08E-06	4.07E-05	7.33E-05	0.00E+00	3.12E-05	1.56E-05	0.00E+00	0.00E+00	1.25E-05	5.73E-09	4.10E-08	0.00E+00	4.67E-08	4.67E-02	0.00E+00	6.78E-04	1.30E-04
3749263758397	374926	3758397	2.32E-04	2.49E-04	2.39E-04	2.37E-06	4.64E-05	8.35E-05	0.00E+00	3.55E-05	1.77E-05	0.00E+00	0.00E+00	1.42E-05	6.52E-09	4.67E-08	0.00E+00	5.32E-08	5.32E-02	0.00E+00	7.72E-04	1.48E-04
3748233758402	374823	3758402	5.67E-05	6.10E-05	5.85E-05	5.79E-07	1.13E-05	2.04E-05	0.00E+00	8.68E-06	4.34E-06	0.00E+00	0.00E+00	3.47E-06	1.60E-09	1.14E-08	0.00E+00	1.30E-08	1.30E-02	0.00E+00	1.89E-04	3.61E-05
3748263758402	374826	3758402	5.81E-05	6.24E-05	5.99E-05	5.92E-07	1.16E-05	2.09E-05	0.00E+00	8.89E-06	4.44E-06	0.00E+00	0.00E+00	3.55E-06	1.63E-09	1.17E-08	0.00E+00	1.33E-08	1.33E-02	0.00E+00	1.93E-04	3.70E-05
3748313758402	374831	3758402	6.04E-05	6.50E-05	6.24E-05	6.16E-07	1.21E-05	2.18E-05	0.00E+00	9.25E-06	4.62E-06	0.00E+00	0.00E+00	3.70E-06	1.70E-09	1.22E-08	0.00E+00	1.39E-08	1.39E-02	0.00E+00	2.01E-04	3.85E-05
3748363758402	374836	3758402	6.29E-05	6.77E-05	6.50E-05	6.42E-07	1.26E-05	2.27E-05	0.00E+00	9.63E-06	4.82E-06	0.00E+00	0.00E+00	3.85E-06	1.77E-09	1.27E-08	0.00E+00	1.44E-08	1.44E-02	0.00E+00	2.10E-04	4.01E-05
3748413758402	374841	3758402	6.57E-05	7.07E-05	6.78E-05	6.71E-07	1.31E-05	2.37E-05	0.00E+00	1.01E-05	5.03E-06	0.00E+00	0.00E+00	4.02E-06	1.85E-09	1.32E-08	0.00E+00	1.51E-08	1.51E-02	0.00E+00	2.19E-04	4.18E-05
3748463758402	374846	3758402	6.87E-05	7.39E-05	7.10E-05	7.01E-07	1.38E-05	2.48E-05	0.00E+00	1.05E-05	5.26E-06	0.00E+00	0.00E+00	4.21E-06	1.93E-09	1.38E-08	0.00E+00	1.58E-08	1.58E-02	0.00E+00	2.29E-04	4.38E-05
3748663758402	374866	3758402	8.38E-05	9.02E-05	8.66E-05	8.56E-07	1.68E-05	3.02E-05	0.00E+00	1.28E-05	6.42E-06	0.00E+00	0.00E+00	5.14E-06	2.36E-09	1.69E-08	0.00E+00	1.93E-08	1.93E-02	0.00E+00	2.80E-04	5.34E-05
3748713758402	374871	3758402	8.87E-05	9.54E-05	9.16E-05	9.06E-07	1.78E-05	3.20E-05	0.00E+00	1.36E-05	6.79E-06	0.00E+00	0.00E+00	5.43E-06	2.50E-09	1.79E-08	0.00E+00	2.04E-08	2.04E-02	0.00E+00	2.96E-04	5.65E-05
3748763758402	374876	3758402	9.42E-05	1.01E-04	9.72E-05	9.61E-07	1.88E-05	3.39E-05	0.00E+00	1.44E-05	7.21E-06	0.00E+00	0.00E+00	5.76E-06	2.65E-09	1.90E-08	0.00E+00	2.16E-08	2.16E-02	0.00E+00	3.14E-04	6.00E-05
3748813758402	374881	3758402	1.00E-04	1.08E-04	1.04E-04	1.02E-06	2.01E-05	3.61E-05	0.00E+00	1.54E-05	7.68E-06	0.00E+00	0.00E+00	6.14E-06	2.82E-09	2.02E-08	0.00E+00	2.30E-08	2.30E-02	0.00E+00	3.34E-04	6.39E-05
3748863758402	374886	3758402	1.07E-04	1.15E-04	1.11E-04	1.10E-06	2.15E-05	3.87E-05	0.00E+00	1.64E-05	8.21E-06	0.00E+00	0.00E+00	6.57E-06	3.02E-09	2.16E-08	0.00E+00	2.46E-08	2.46E-02	0.00E+00	3.58E-04	6.83E-05
3748913758402	374891	3758402	1.15E-04	1.24E-04	1.19E-04	1.17E-06	2.30E-05	4.14E-05	0.00E+00	1.76E-05	8.81E-06	0.00E+00	0.00E+00	7.05E-06	3.24E-09	2.32E-08	0.00E+00	2.64E-08	2.64E-02	0.00E+00	3.83E-04	7.33E-05
3748963758402	374896	3758402	1.24E-04	1.34E-04	1.28E-04	1.27E-06	2.49E-05	4.48E-05	0.00E+00	1.90E-05	9.51E-06	0.00E+00	0.00E+00	7.61E-06	3.50E-09	2.50E-08	0.00E+00	2.85E-08	2.85E-02	0.00E+00	4.14E-04	7.92E-05
3749013758402	374901	3758402	1.35E-04	1.46E-04	1.40E-04	1.38E-06	2.71E-05	4.88E-05	0.00E+00	2.07E-05	1.04E-05	0.00E+00	0.00E+00	8.30E-06	3.81E-09	2.73E-08	0.00E+00	3.11E-08	3.11E-02	0.00E+00	4.52E-04	8.63E-05
3749063758402	374906	3758402	1.48E-04	1.60E-04	1.53E-04	1.51E-06	2.97E-05	5.34E-05	0.00E+00	2.27E-05	1.14E-05	0.00E+00	0.00E+00	9.08E-06	4.18E-09	2.99E-08	0.00E+00	3.40E-08	3.40E-02	0.00E+00	4.94E-04	9.44E-05
3749113758402	374911	3758402	1.63E-04	1.76E-04	1.69E-04	1.67E-06	3.27E-05	5.89E-05	0.00E+00	2.50E-05	1.25E-05	0.00E+00	0.00E+00	1.00E-05	4.60E-09	3.29E-08	0.00E+00	3.75E-08	3.75E-02	0.00E+00	5.45E-04	1.04E-04
3749163758402	374916	3758402	1.82E-04	1.95E-04	1.88E-04	1.85E-06	3.63E-05	6.54E-05	0.00E+00	2.78E-05	1.39E-05	0.00E+00	0.00E+00	1.11E-05	5.11E-09	3.66E-08	0.00E+00	4.17E-08	4.17E-02	0.00E+00	6.05E-04	1.16E-04
3749213758402	374921	3758402	2.04E-04	2.19E-04	2.11E-04	2.08E-06	4.08E-05	7.35E-05	0.00E+00	3.12E-05	1.56E-05	0.00E+00	0.00E+00	1.25E-05	5.74E-09	4.11E-08	0.00E+00	4.68E-08	4.68E-02	0.00E+00	6.80E-04	1.30E-04
3749263758402	374926	3758402	2.33E-04	2.50E-04	2.40E-04	2.37E-06	4.65E-05	8.38E-05	0.00E+00	3.56E-05	1.78E-05	0.00E+00	0.00E+00	1.42E-05	6.55E-09	4.68E-08	0.00E+00	5.34E-08	5.34E-02	0.00E+00	7.75E-04	1.48E-04
3748213758407	374821	3758407	5.61E-05	6.04E-05	5.80E-05	5.73E-07	1.12E-05	2.02E-05	0.00E+00	8.59E-06	4.30E-06	0.00E+00	0.00E+00	3.44E-06	1.58E-09	1.13E-08	0.00E+00	1.29E-08	1.29E-02	0.00E+00	1.87E-04	3.57E-05
3748263758407	374826	3758407	5.84E-05	6.28E-05	6.03E-05	5.96E-07	1.17E-05	2.10E-05	0.00E+00	8.94E-06	4.47E-06	0.00E+00	0.00E+00	3.57E-06	1.64E-09	1.18E-08	0.00E+00	1.34E-08	1.34E-02	0.00E+00	1.95E-04	3.72E-05
3748313758407	374831	3758407	6.07E-05	6.53E-05	6.27E-05	6.20E-07	1.22E-05	2.19E-05	0.00E+00	9.30E-06	4.65E-06	0.00E+00	0.00E+00	3.72E-06	1.71E-09	1.22E-08	0.00E+00	1.39E-08	1.39E-02	0.00E+00	2.02E-04	3.87E-05
3748363758407	374836	3758407	6.33E-05	6.81E-05	6.53E-05	6.46E-07	1.27E-05	2.28E-05	0.00E+00	9.69E-06	4.84E-06	0.00E+00	0.00E+00	3.87E-06	1.78E-09	1.27E-08	0.00E+00	1.45E-08	1.45E-02	0.00E+00	2.11E-04	4.03E-05
3748413758407	374841	3758407	6.60E-05	7.10E-05	6.82E-05	6.74E-07	1.32E-05	2.38E-05	0.00E+00	1.01E-05	5.05E-06	0.00E+00	0.00E+00	4.04E-06	1.86E-09	1.33E-08	0.00E+00	1.52E-08	1.52E-02	0.00E+00	2.20E-04	4.21E-05
3748463758407	374846	3758407	6.91E-05	7.43E-05	7.13E-05	7.05E-07	1.38E-05	2.49E-05	0.00E+00	1.06E-05	5.29E-06	0.00E+00	0.00E+00	4.23E-06	1.94E-09	1.39E-08	0.00E+00	1.59E-08	1.59E-02	0.00E+00	2.30E-04	4.40E-05
3748663758407	374866	3758407	8.43E-05	9.07E-05	8.70E-05	8.60E-07	1.69E-05	3.04E-05	0.00E+00	1.29E-05	6.45E-06	0.00E+00	0.00E+00	5.16E-06	2.37E-09	1.70E-08	0.00E+00	1.94E-08	1.94E-02	0.00E+00	2.81E-04	5.37E-05
3748713758407	374871	3758407	8.92E-05	9.59E-05	9.20E-05	9.10E-07	1.78E-05	3.21E-05	0.00E+00	1.36E-05	6.82E-06	0.00E+00	0.00E+00	5.46E-06	2.51E-09	1.80E-08	0.00E+00	2.05E-08	2.05E-02	0.00E+00	2.97E-04	5.68E-05
3748763758407	374876	3758407	9.45E-05	1.02E-04	9.76E-05	9.65E-07	1.89E-05	3.40E-05	0.00E+00	1.45E-05	7.23E-06	0.00E+00	0.00E+00	5.79E-06	2.66E-09	1.90E-08	0.00E+00	2.17E-08	2.17E-02	0.00E+00	3.15E-04	6.02E-05
3748813758407	374881	3758407	1.01E-04	1.08E-04	1.04E-04	1.03E-06	2.02E-05	3.63E-05	0.00E+00	1.54E-05	7.71E-06	0.00E+00	0.00E+00	6.17E-06	2.84E-09	2.03E-08	0.00E+00	2.31E-08	2.31E-02	0.00E+00	3.36E-04	6.41E-05
3748863758407	374886	3758407	1.08E-04	1.16E-04	1.11E-04	1.10E-06	2.16E-05	3.88E-05	0.00E+00	1.65E-05	8.25E-06	0.00E+00	0.00E+00	6.60E-06	3.03E-09	2.17E-08	0.00E+00	2.47E-08	2.47E-02	0.00E+00	3.59E-04	6.86E-

Unique Identifier	X (UTM)	Y (UTM)	SWBuilding Construction 2026	SWDemolition 2026	SWGrading 2026	EYBuilding Construction 2026	SWPaving 2027	SWGrading 2027	SWArchitectural Coating 2027	NBBuilding Construction 2026	NBBuilding Construction 2027	NBArchitectural Coating 2026	NBArchitectural Coating 2027	RWBuilding Construction 2026	Child Risk					Overlapping Phases - Maximum GLC		
															3rd Trimester	0<2	2<16	Total	per million	2025	2026	2027
3748713758437	374871	3758437	9.11E-05	9.80E-05	9.41E-05	9.30E-07	1.82E-05	3.28E-05	0.00E+00	1.39E-05	6.97E-06	0.00E+00	0.00E+00	5.58E-06	2.56E-09	1.83E-08	0.00E+00	2.09E-08	2.09E-02	0.00E+00	3.04E-04	5.80E-05
3748763758437	374876	3758437	9.65E-05	1.04E-04	9.97E-05	9.85E-07	1.93E-05	3.48E-05	0.00E+00	1.48E-05	7.39E-06	0.00E+00	0.00E+00	5.91E-06	2.72E-09	1.94E-08	0.00E+00	2.22E-08	2.22E-02	0.00E+00	3.22E-04	6.15E-05
3748813758437	374881	3758437	1.03E-04	1.10E-04	1.06E-04	1.05E-06	2.05E-05	3.70E-05	0.00E+00	1.57E-05	7.85E-06	0.00E+00	0.00E+00	6.28E-06	2.89E-09	2.07E-08	0.00E+00	2.36E-08	2.36E-02	0.00E+00	3.42E-04	6.53E-05
3748863758437	374886	3758437	1.09E-04	1.18E-04	1.13E-04	1.12E-06	2.19E-05	3.94E-05	0.00E+00	1.68E-05	8.38E-06	0.00E+00	0.00E+00	6.70E-06	3.08E-09	2.20E-08	0.00E+00	2.51E-08	2.51E-02	0.00E+00	3.65E-04	6.97E-05
3748913758437	374891	3758437	1.17E-04	1.26E-04	1.21E-04	1.20E-06	2.35E-05	4.22E-05	0.00E+00	1.79E-05	8.97E-06	0.00E+00	0.00E+00	7.18E-06	3.30E-09	2.36E-08	0.00E+00	2.69E-08	2.69E-02	0.00E+00	3.91E-04	7.46E-05
3748233758442	374823	3758442	5.93E-05	6.38E-05	6.12E-05	6.05E-07	1.19E-05	2.14E-05	0.00E+00	9.08E-06	4.54E-06	0.00E+00	0.00E+00	3.63E-06	1.67E-09	1.19E-08	0.00E+00	1.36E-08	1.36E-02	0.00E+00	1.98E-04	3.78E-05
3748263758442	374826	3758442	6.07E-05	6.53E-05	6.26E-05	6.19E-07	1.21E-05	2.19E-05	0.00E+00	9.29E-06	4.64E-06	0.00E+00	0.00E+00	3.71E-06	1.71E-09	1.22E-08	0.00E+00	1.39E-08	1.39E-02	0.00E+00	2.02E-04	3.86E-05
3748313758442	374831	3758442	6.30E-05	6.77E-05	6.50E-05	6.43E-07	1.26E-05	2.27E-05	0.00E+00	9.64E-06	4.82E-06	0.00E+00	0.00E+00	3.86E-06	1.77E-09	1.27E-08	0.00E+00	1.45E-08	1.45E-02	0.00E+00	2.10E-04	4.01E-05
3748363758442	374836	3758442	6.55E-05	7.04E-05	6.76E-05	6.68E-07	1.31E-05	2.36E-05	0.00E+00	1.00E-05	5.01E-06	0.00E+00	0.00E+00	4.01E-06	1.84E-09	1.32E-08	0.00E+00	1.50E-08	1.50E-02	0.00E+00	2.18E-04	4.17E-05
3748413758442	374841	3758442	6.81E-05	7.32E-05	7.05E-05	6.97E-07	1.37E-05	2.46E-05	0.00E+00	1.05E-05	5.23E-06	0.00E+00	0.00E+00	4.18E-06	1.92E-09	1.37E-08	0.00E+00	1.57E-08	1.57E-02	0.00E+00	2.28E-04	4.35E-05
3748463758442	374846	3758442	7.13E-05	7.67E-05	7.36E-05	7.28E-07	1.43E-05	2.57E-05	0.00E+00	1.09E-05	5.46E-06	0.00E+00	0.00E+00	4.37E-06	2.01E-09	1.44E-08	0.00E+00	1.64E-08	1.64E-02	0.00E+00	2.38E-04	4.54E-05
3748663758442	374866	3758442	8.66E-05	9.31E-05	8.94E-05	8.83E-07	1.73E-05	3.12E-05	0.00E+00	1.32E-05	6.62E-06	0.00E+00	0.00E+00	5.30E-06	2.44E-09	1.74E-08	0.00E+00	1.99E-08	1.99E-02	0.00E+00	2.88E-04	5.51E-05
3748713758442	374871	3758442	9.14E-05	9.83E-05	9.44E-05	9.33E-07	1.83E-05	3.29E-05	0.00E+00	1.40E-05	7.00E-06	0.00E+00	0.00E+00	5.60E-06	2.57E-09	1.84E-08	0.00E+00	2.10E-08	2.10E-02	0.00E+00	3.05E-04	5.82E-05
3748763758442	374876	3758442	9.68E-05	1.04E-04	9.99E-05	9.88E-07	1.94E-05	3.49E-05	0.00E+00	1.48E-05	7.41E-06	0.00E+00	0.00E+00	5.93E-06	2.72E-09	1.95E-08	0.00E+00	2.22E-08	2.22E-02	0.00E+00	3.22E-04	6.16E-05
3748813758442	374881	3758442	1.03E-04	1.11E-04	1.06E-04	1.05E-06	2.06E-05	3.70E-05	0.00E+00	1.57E-05	7.87E-06	0.00E+00	0.00E+00	6.30E-06	2.89E-09	2.07E-08	0.00E+00	2.36E-08	2.36E-02	0.00E+00	3.43E-04	6.55E-05
3748863758442	374886	3758442	1.10E-04	1.18E-04	1.13E-04	1.12E-06	2.19E-05	3.95E-05	0.00E+00	1.68E-05	8.39E-06	0.00E+00	0.00E+00	6.72E-06	3.09E-09	2.21E-08	0.00E+00	2.52E-08	2.52E-02	0.00E+00	3.66E-04	6.98E-05
3748913758442	374891	3758442	1.17E-04	1.26E-04	1.21E-04	1.20E-06	2.35E-05	4.23E-05	0.00E+00	1.80E-05	8.99E-06	0.00E+00	0.00E+00	7.19E-06	3.30E-09	2.36E-08	0.00E+00	2.69E-08	2.69E-02	0.00E+00	3.91E-04	7.48E-05
3748233758446	374823	3758446	5.95E-05	6.40E-05	6.15E-05	6.07E-07	1.19E-05	2.14E-05	0.00E+00	9.11E-06	4.56E-06	0.00E+00	0.00E+00	3.64E-06	1.68E-09	1.20E-08	0.00E+00	1.37E-08	1.37E-02	0.00E+00	1.98E-04	3.79E-05
3748263758446	374826	3758446	6.09E-05	6.55E-05	6.29E-05	6.21E-07	1.22E-05	2.19E-05	0.00E+00	9.32E-06	4.66E-06	0.00E+00	0.00E+00	3.73E-06	1.71E-09	1.23E-08	0.00E+00	1.40E-08	1.40E-02	0.00E+00	2.03E-04	3.88E-05
3748313758446	374831	3758446	6.32E-05	6.80E-05	6.53E-05	6.45E-07	1.27E-05	2.28E-05	0.00E+00	9.68E-06	4.84E-06	0.00E+00	0.00E+00	3.87E-06	1.78E-09	1.27E-08	0.00E+00	1.45E-08	1.45E-02	0.00E+00	2.11E-04	4.03E-05
3748363758446	374836	3758446	6.58E-05	7.07E-05	6.79E-05	6.71E-07	1.32E-05	2.37E-05	0.00E+00	1.01E-05	5.03E-06	0.00E+00	0.00E+00	4.03E-06	1.85E-09	1.32E-08	0.00E+00	1.51E-08	1.51E-02	0.00E+00	2.19E-04	4.19E-05
3748413758446	374841	3758446	6.85E-05	7.37E-05	7.07E-05	6.99E-07	1.37E-05	2.47E-05	0.00E+00	1.05E-05	5.24E-06	0.00E+00	0.00E+00	4.19E-06	1.93E-09	1.38E-08	0.00E+00	1.57E-08	1.57E-02	0.00E+00	2.28E-04	4.36E-05
3748463758446	374846	3758446	7.16E-05	7.69E-05	7.39E-05	7.30E-07	1.43E-05	2.58E-05	0.00E+00	1.10E-05	5.48E-06	0.00E+00	0.00E+00	4.38E-06	2.01E-09	1.44E-08	0.00E+00	1.64E-08	1.64E-02	0.00E+00	2.38E-04	4.56E-05
3748663758447	374866	3758447	8.69E-05	9.34E-05	8.97E-05	8.86E-07	1.74E-05	3.13E-05	0.00E+00	1.33E-05	6.65E-06	0.00E+00	0.00E+00	5.32E-06	2.44E-09	1.75E-08	0.00E+00	1.99E-08	1.99E-02	0.00E+00	2.89E-04	5.53E-05
3748713758447	374871	3758447	9.17E-05	9.86E-05	9.47E-05	9.36E-07	1.83E-05	3.30E-05	0.00E+00	1.40E-05	7.02E-06	0.00E+00	0.00E+00	5.62E-06	2.58E-09	1.85E-08	0.00E+00	2.10E-08	2.10E-02	0.00E+00	3.06E-04	5.84E-05
3748763758447	374876	3758447	9.71E-05	1.04E-04	1.00E-04	9.91E-07	1.94E-05	3.50E-05	0.00E+00	1.49E-05	7.43E-06	0.00E+00	0.00E+00	5.94E-06	2.73E-09	1.95E-08	0.00E+00	2.23E-08	2.23E-02	0.00E+00	3.23E-04	6.18E-05
3748813758447	374881	3758447	1.03E-04	1.11E-04	1.06E-04	1.05E-06	2.06E-05	3.71E-05	0.00E+00	1.58E-05	7.89E-06	0.00E+00	0.00E+00	6.31E-06	2.90E-09	2.08E-08	0.00E+00	2.37E-08	2.37E-02	0.00E+00	3.44E-04	6.57E-05
3748863758447	374886	3758447	1.10E-04	1.18E-04	1.13E-04	1.12E-06	2.20E-05	3.96E-05	0.00E+00	1.68E-05	8.41E-06	0.00E+00	0.00E+00	6.73E-06	3.09E-09	2.21E-08	0.00E+00	2.52E-08	2.52E-02	0.00E+00	3.66E-04	7.00E-05
3748913758447	374891	3758447	1.18E-04	1.27E-04	1.21E-04	1.20E-06	2.35E-05	4.24E-05	0.00E+00	1.80E-05	9.01E-06	0.00E+00	0.00E+00	7.20E-06	3.31E-09	2.37E-08	0.00E+00	2.70E-08	2.70E-02	0.00E+00	3.92E-04	7.49E-05
3748663758452	374866	3758452	8.72E-05	9.37E-05	9.00E-05	8.89E-07	1.74E-05	3.14E-05	0.00E+00	1.33E-05	6.67E-06	0.00E+00	0.00E+00	5.34E-06	2.45E-09	1.76E-08	0.00E+00	2.00E-08	2.00E-02	0.00E+00	2.90E-04	5.55E-05
3748713758452	374871	3758452	9.20E-05	9.89E-05	9.50E-05	9.39E-07	1.84E-05	3.31E-05	0.00E+00	1.41E-05	7.04E-06	0.00E+00	0.00E+00	5.63E-06	2.59E-09	1.85E-08	0.00E+00	2.11E-08	2.11E-02	0.00E+00	3.07E-04	5.86E-05
3748763758452	374876	3758452	9.73E-05	1.05E-04	1.00E-04	9.93E-07	1.95E-05	3.51E-05	0.00E+00	1.49E-05	7.45E-06	0.00E+00	0.00E+00	5.96E-06	2.74E-09	1.96E-08	0.00E+00	2.23E-08	2.23E-02	0.00E+00	3.24E-04	6.20E-05
3748813758452	374881	3758452	1.03E-04	1.11E-04	1.07E-04	1.05E-06	2.07E-05	3.72E-05	0.00E+00	1.58E-05	7.91E-06	0.00E+00	0.00E+00	6.33E-06	2.91E-09	2.08E-08	0.00E+00	2.37E-08	2.37E-02	0.00E+00	3.44E-04	6.58E-05
3748863758452	374886	3758452	1.10E-04	1.19E-04	1.14E-04	1.12E-06	2.21E-05	3.97E-05	0.00E+00	1.69E-05	8.43E-06	0.00E+00	0.00E+00	6.75E-06	3.10E-09	2.22E-08	0.00E+00	2.53E-08	2.53E-02	0.00E+00	3.67E-04	7.02E-05
3748913758452	374891	3758452	1.18E-04	1.27E-04	1.22E-04	1.20E-06	2.36E-05	4.25E-05	0.00E+00	1.80E-05	9.02E-06	0.00E+00	0.00E+00	7.22E-06	3.32E-09	2.37E-08	0.00E+00	2.71E-08	2.71E-02	0.00E+00	3.93E-04	7.51E-05
3748663758457	374866	3758457	8.74E-05	9.40E-05	9.03E-05	8.92E-07	1.75E-05	3.15E-05	0.00E+00	1.34E-05	6.69E-06	0.00E+00	0.00E+00	5.35E-06	2.46E-09	1.76E-08	0.00E+00	2.01E-08	2.01E-02	0.00E+00	2.91E-04	5.57E-05
3748713758457	374871	3758457	9.23E-05	9.92E-05	9.53E-05	9.41E-07	1.85E-05	3.32E-05	0.00E+00	1.41E-05	7.06E-06	0.00E+00	0.00E+00	5.65E-06	2.60E-09	1.86E-08	0.00E+00	2.12E-08	2.12E-02	0.00E+00	3.07E-04	5.87E-05
3748763758457	374876	3758457	9.76E-05	1.05E-04	1.01E-04	9.96E-07	1.95E-05	3.51E-05	0.00E+00	1.49E-05	7.47E-06	0.00E+00	0.00E+00	5.97E-06	2.75E-09	1.97E-08	0.00E+00	2.24E-08	2.24E-02	0.00E+00	3.25E-04	6.21E-05
3748813758457	374881	3758457	1.04E-04	1.11E-04	1.07E-04	1.06E-06	2.07E-05	3.73E-05	0.00E+00	1.59E-05	7.93E-06	0.00E+00	0.00E+00	6.35E-06	2.92E-09	2.09E-08	0.00E+00	2.38E-08	2.38E-02	0.00E+00	3.45E-04	6.60E-05
3748863758457	374886	3758457	1.11E-04	1.19E-04	1.14E-04	1.13E-06	2.21E-05	3.98E-05	0.00E+00	1.69E-05	8.46E-06	0.00E+00	0.00E+00	6.77E-06	3.11E-09	2.23E-08	0.00E+00	2.54E-08	2.54E-02	0.00E+00	3.68E-04	7.04E-05
3748913758457	374891	3758457	1.18E-04	1.27E-04	1.22E-04	1.21E-06	2.36E-05	4.26E-05	0.00E+00	1.81E-05	9.04E-06	0.00E+00	0.00E+00	7.24E-06	3.33E-09	2.38E-08	0.00E+00	2.71E-08	2.71E-02	0.00E+00	3.94E-04	7.53E-05
3748663758462	374866	3758462	8.77E-05	9.44E-05	9.06E-05	8.95E-07	1.76E-05	3.16E-05	0.00E+00	1.34E-05	6.72E-06	0.00E+00	0.00E+00	5.37E-06	2.47E-09	1.77E-08	0.00E+00	2.02E-08	2.01E-02	0.00E+00	2.92E-04	5.59E-05
3748713758462	374871	3758462	9.26E-05	9.95E-05	9.56E-05	9.44E-07	1.85E-05	3.33E-05	0.00E+00	1.42E-05	7.08E-06	0.00E+00	0.00E+00	5.67E-06	2.61E-09	1.86E-08	0.00E+00	2.12E-08	2.12E-02	0.00E+00	3.08E-04	5.89E-05
3748763758462	374876	3758462	9.79E-05	1.05E-04	1.01E-04	9.99E-07	1.96E-05	3.52E-05	0.00E+00	1.50E-05	7.49E-06	0.00E+00	0.00E+00	5.99E-06	2.75E-09	1.97E-08	0.00E+00	2.25E-08	2.25E-02	0.00E+00	3.26E-04	6.23E-05
3748813758462	374881	3758462	1.04E-04	1.12E-04	1.07E-04	1.06E-06	2.08E-05	3.74E-05	0.00E+00	1.59E-05	7.95E-06	0.00E+00	0.00E+00	6.36E-06	2.92E-09	2.09E-08	0.00E+00	2.38E-08	2.38E-02	0.00E+00	3.46E-04	6.62E-05
3748863758462	374886	3758462	1.11E-04	1.19E-04	1.14E-04	1.13E-06	2.22E-05	3.99E-05	0.00E+00	1.70E-05	8.48E-06	0.00E+00	0.00E+00	6.78E-06	3.12E-09	2.23E-08	0.00E+00	2.54E-08	2.54E-02	0.00E+00	3.69E-04	7.05E-05
3748913758462	374891	3758462	1.18E-04	1.27E-04	1.22E-04	1.21E-06	2.37E-05	4.27E-05	0.00E+00	1.81E-05	9.06E-06	0.00E+00	0.00E+00	7.25E-06	3.33E-09	2.38E-08	0.00E+00	2.72E-08	2.72E-02	0.00E+00	3.95E-04	7.54E-05
3748663758467	374866	3758467	8.81E-05	9.47E-05	9.09E-05	8.99E-07	1.76E-05	3.17E-05	0.00E+00	1.35E-05	6.74E-06	0.00E+00	0.00E+00	5.39E-06	2.48E-09	1.77E-08	0.00E+00	2.02E-08	2.02E-02	0.00E+00	2.94E-04	5.61E-05
3748713758467	374871	3758467	9.29E-05	9.99E-05	9.59E-05	9.48E-07	1.86E-05	3.34E-05	0.00E+00	1.42E-05	7.11E-06	0.00E+00	0.00E+00	5.69E-06	2.61E-09	1.87E-08	0.00E+00	2.13E-08	2.13E-02	0.00E+00	3.09E-04	5.91E-05
3748763758467	374876	3758467	9.82E-05	1.06E-04	1.01E-04	1.00E-06	1.96E-05	3.54E-05	0.00E+00	1.50E-05	7.51E-06	0.00E+00	0.00E+00	6.01E-06	2.76E-09	1.98E-08	0.00E+00	2.25E-08	2.25E-02	0.00E+00	3.27E-04	6.25E-05
3748813758467	374881	3758467	1.04E-04	1.12E-04	1.08E-04	1.06E-06	2.08E-05	3.75E-05	0.00E+00	1.59E-05	7.97E-06	0.00E+00	0.00E+00	6.38E-06	2.93E-09	2.10E-08	0.00E+00	2.39E-08	2.39E-02	0.00E+00	3.47E-04	6.64E-05
3748863758467	374886	3758467	1.11E-04	1.19E-04	1.15E-04	1.13E-06	2.22E-05	4.00E-05	0.00E+00	1.70E-05	8.50E-06	0.00E+00	0.00E+00	6.80E-06	3.13E-09	2.24E-08	0.00E+00	2.55E-08	2.55E-02	0.00E+00	3.70E-04	7.07E-05
3748913758467	374891	3758467	1.19E-04	1.28E-04	1.23E-04	1.21E-06	2.37E-05	4.27E-05	0.00E+00	1.82E-05	9.08E-06	0.00E+00	0.00E+00	7.27E-06	3.34E-09	2.39E-08	0.00E+00	2.72E-08	2.72E-02	0.00E+00	3.95E-04	7.56E-05
3748663758472	374866	3758472	8.84E-05	9.50E-05	9.12E-05	9.02E-07	1.77E-05	3.18E-05	0.00E+00	1.35E-05	6.76E-06	0.00E+00	0.00E+00	5.41E-06	2.49E-09	1.78E-08	0.00E+00	2.03E-08	2.03E-02	0.00E+00	2.94E-04	5.63E-05
3748713758472	374871	3758472	9.31E-05	1.00E-04	9.62E-05	9.50E-07	1.86E-05	3.35E-05	0.00E+00	1.43E-05	7.13E-06	0.00E+00	0.00E+00	5.70E-06	2.62E-09	1.88E-08	0.00E+00	2.14E-08	2.14E-02	0.00E+00	3.10E-04	5.93E-05
3748763758472	374876	3758472	9.84E-05	1.06E-04	1.02E-04	1.00E-06	1.97E-05	3.54E-05	0.00E+00	1.51E-05	7.53E-06	0.00E+00	0.00E+00	6.03E-06	2.77E-09	1.98E-08	0.00E+00	2.26E-08	2.26E-02	0.00E+00	3.28E-04	6.27E-05
3748813758472	374881	3758472	1.04E-04	1.12E-04	1.08E-04	1.07E-06	2.09E-05	3.76E-05	0.00E+00	1.60E-05	7.99E-06	0.00E+00	0.00E+00	6.39E-06	2.94E-09	2.10E-08	0.00E+00	2.40E-08	2.40E-02	0.00E+00	3.48E-04	6.65E-05
3748863758472	374886	3758472	1.11E-04	1.20E-04	1.15E-04	1.13E-06	2.23E-05	4.01E-05	0.00E+00	1.70E-05	8.51E-06	0.00E+00	0.00E+00	6.81E-06	3.13E-09	2.24E-08	0.00E+00	2.55E-08	2.55E-02	0.00E+00	3.71E-04	7.08E-05
3748913758472	374891	3758472	1.19E-04	1.28E-04	1.23E-04	1.21E-06	2.38E-05	4.28E-05	0.00E+00	1.82E-05	9.10E-06	0.00E+00	0.00E+00	7.28E-06	3.35E-09	2.39E-08	0.00E+00	2.73E-08	2.73E-02	0.00E+00	3.96E-04	7.57E-05
3748513758617	374851	3758617	1.01E-04	1.09E-04	1.05E-04	1.03E-06	2.03E-05	3.65E-05	0.00E+00	1.55E-05	7.75E-06	0.00E+00	0.00E+00	6.20E-06	2.85E-09	2.04E-08	0.00E+00	2.32E-08	2.32E-02	0.00E+00	3.37E-04	6.45E-05
3748563758617	374856	3758617	1.04E-04	1.12E-04	1.08E-04	1.07E-06	2.09E-05	3.76E-05	0.00E+00	1.60E-05	7.99E-06	0.00E+00	0.00E+00	6.40E-06	2.94E-09	2.11E-08	0.00E+00	2.40E-08	2.40E-02	0.00E+00	3.48E-04	6.65E-05
3748613758617	374861	3758617	1.08E-04	1.16E-04	1.11E-04	1.10E-06	2.16E-05	3.89E-05	0.00E+00	1.65E-05	8.26E-06	0.00E+00	0.00E+00	6.61E-06	3.04E-09	2.17E-08	0.00E+00	2.48E-08	2.48E-02	0.00E+00	3.60E-04	6.87E-05
3748663758617	374866	3758617	1.12E-04	1.20E-04	1.15E-04	1.14E-06	2.24E-05	4.03E-05	0.00E+00	1.71E-05	8.56E-06	0.00E+00	0.00E+00	6.85E-06	3.15E-09	2.25E-08	0.00E+00	2.57E-08	2.57E-02	0.00E+00	3.73E-04	7.12E-05
3748713758617	374871	3758617	1.16E-04	1.25E-04	1.20E-04	1.19E-06	2.32E-05	4.18E-05	0.00E+00	1.78E-05	8.89E-06	0.00E+00	0.00E+00	7.11E-06	3.27E-09	2.34E-08	0.00E+00	2.67E-08	2.67E-02	0.00E+00	3.87E-04	7.40E-05
3748763758617	374876	3758617	1.21E-04	1.30E-04	1.25E-04	1.23E-06	2.42E-05	4.36E-05	0.00E+00	1.85E-05	9.26E-06	0.00E+00	0.00E+00	7.41E-06	3.41E-09	2.44E-08	0.00E+00	2.78E-08	2.78E-02	0.00E+00	4.03E-04	7.71E-05
3748813758617	374881	3758617	1.27E-04	1.36E-04	1.31E-04	1.29E-06	2.53E-05	4.56E-05	0.00E+00	1.94E-05	9.68E-06	0.00E+00	0.00E+00	7.75E-06	3.56E-09	2.55E-08	0.00E+00	2.90E-08	2.90E-02	0.00E+00	4.22E-04	8.06E-05
3748863758617	374886	3758617	1.33E-04	1.43E-04	1.37E-04	1.35E-06	2.66E-05	4.78E-05	0.00E+00	2.03E-05	1.02E-05	0.00E+00	0.00E+00	8.13E-06	3.74E-09	2.67E-08	0.00E+00	3.05E-08	3.05E-02	0.00E+00	4.42E-04	8.45E-05
3748913758617	374891	3758617	1.40E-04	1.50E-04	1.44E-04	1.43E-06	2.80E-05	5.04E-05	0.00E+00	2.14E-05	1.07E-05	0.00E+00	0.00E+00	8.57E-06	3.94E-09	2.82E-08	0.00E+00	3.21E-08	3.21E-02	0.00E+00	4.66E-04	8.91E-05
3748513758622	374851	3758622	1.04E-04	1.12E-04	1.07E-04	1.06E-06	2.07E-05	3.73E-05	0.00E+00	1.59E-05	7.93E-06	0.00E+00	0.00E+00	6.35E-06	2.92E-09	2.09E-08	0.00E+00	2.38E-08	2.38E-02	0.00E+00	3.45E-04	6.60E-05
3748563758622	374856	3758622	1.07E-04	1.15E-04	1.10E-04	1.09E-06	2.14E-05	3.85E-05	0.00E+00	1.63E-05	8.17E-06	0.00E+00	0.00E+00	6.54E-06	3.01E-09	2.15E-08	0.00E+00	2.45E-08	2.45E-02	0.00E+00	3.56E-04	6.80E-05
3748613758622	374861	3758622	1.10E-04	1.19E-04	1.14E-04	1.13E-06	2.21E-05	3.97E-05	0.00E+00	1.69E-05	8.44E-06	0.00E+00	0.00E+00	6.75E-06	3.10E-09	2.22E-08	0.00E+00	2.53E-08	2.53E-02	0.00E+00	3.67E-04	7.02E-05
3748663758622	374866	3758622	1.14E-04	1.23E-04	1.18E-04	1.16E-06	2.28E-05	4.11E-05	0.00E+00	1.75E-05	8.73E-06	0.00E+00	0.00E+00	6.99E-06	3.21E-09	2.30E-08	0.00E+00	2.62E-08	2.62E-02	0.00E+00	3.80E-04	7.27E-05
3748713758622	374871	3758622	1.18E-04	1.27E-04	1.22E-04	1.21E-06	2.37E-05	4.26E-05	0.00E+00	1.81E-05	9.06E-06	0.00E+00	0.00E+00	7.25E-06	3.33E-09	2.38E-08	0.00E+00	2.72E-08	2.72E-02	0.00E+00	3.95E-04	7.54E-05
3748763758622	374876	3758622	1.23E-04	1.33E-04	1.27E-04	1.25E-06	2.47E-05	4.44E-05	0.00E+00	1.89E-05	9.43E-06	0.00E+00	0.00E+00	7.55E-06	3.47E-09	2.48E-08	0.00E+00	2.83E-08	2.83E-02	0.00E+00	4.11E-04	7.85E-05
3748813758622	374881	3758622	1.29E-04	1.38E-04	1.33E-04	1.31E-06	2.57E-05	4.63E-05	0.00E+00	1.97E-05	9.85E-06	0.00E+00	0.00E+00	7.88E-06	3.62E-09	2.59E-08	0.00E+00	2.95E-08	2.95E-02	0.00E+00	4.29E-04	8.19E-05
3748863758622	374886	3758622	1.35E-04	1.45E-04	1.39E-04	1.38E-06	2.70E-05	4.86E-05	0.00E+00	2.06E-05	1.03E-05	0.00E+00	0.00E+00	8.26E-06	3.80E-09	2.72E-08	0.00E+00	3.10E-08	3.10E-02	0.00E+00	4.49E-04	8.59E-05
3748913758622	374891	3758622	1.42E-04	1.53E-04	1.47E-04	1.45E-06	2.84E-05	5.11E-05	0.00E+00	2.17E-05	1.09E-05	0.00E+00	0.00E+00	8.69E-06	4.00E-09	2.86E-08	0.00E+00	3.26E-08	3.26E-02	0.00E+00	4.73E-04	9.04E-05
3748513758627	374851	3758627	1.06E-04	1.14E-04	1.10E-04	1.09E-06	2.13E-05	3.83E-05	0.00E+00	1.63E-05	8.14E-06	0.00E+00	0.00E+00	6.51E-06	2.99E-09	2.14E-08	0.00E+00	2.44E-08	2.44E-02	0.00E+00	3.54E-04	6.

			SWBuilding Construction			EYBuilding Construction			SWArchitectural Coating	NBBuilding Construction	NBBuilding Construction	NBArchitectural Coating	NBArchitectural Coating	RWBuilding Construction					Overlapping Phases - Maximum GLC		
															Child Risk						
Unique Identifier	X (UTM)	Y (UTM)	2026	SWDemolition 2026	SWGrading 2026	2026	SWPaving 2027	SWGrading 2027	2027	2026	2027	2026	2027	2026	3rd Trimester	0<2	2<16	Total	per million	2025	2026	2027
3746213758811	374621	3758811	8.65E-05	9.31E-05	8.94E-05	8.83E-07	1.73E-05	3.12E-05	0.00E+00	1.32E-05	6.62E-06	0.00E+00	0.00E+00	5.30E-06	2.44E-09	1.74E-08	0.00E+00	1.99E-08	1.99E-02	0.00E+00	2.88E-04	5.51E-05
3746263758811	374626	3758811	8.91E-05	9.58E-05	9.19E-05	9.09E-07	1.78E-05	3.21E-05	0.00E+00	1.36E-05	6.82E-06	0.00E+00	0.00E+00	5.45E-06	2.51E-09	1.79E-08	0.00E+00	2.04E-08	2.04E-02	0.00E+00	2.97E-04	5.67E-05
3746313758811	374631	3758811	9.16E-05	9.85E-05	9.46E-05	9.35E-07	1.83E-05	3.30E-05	0.00E+00	1.40E-05	7.01E-06	0.00E+00	0.00E+00	5.61E-06	2.58E-09	1.84E-08	0.00E+00	2.10E-08	2.10E-02	0.00E+00	3.05E-04	5.83E-05
3746363758811	374636	3758811	9.43E-05	1.01E-04	9.73E-05	9.62E-07	1.89E-05	3.39E-05	0.00E+00	1.44E-05	7.21E-06	0.00E+00	0.00E+00	5.77E-06	2.65E-09	1.90E-08	0.00E+00	2.16E-08	2.16E-02	0.00E+00	3.14E-04	6.00E-05
3746413758811	374641	3758811	9.70E-05	1.04E-04	1.00E-04	9.90E-07	1.94E-05	3.49E-05	0.00E+00	1.48E-05	7.42E-06	0.00E+00	0.00E+00	5.94E-06	2.73E-09	1.95E-08	0.00E+00	2.23E-08	2.23E-02	0.00E+00	3.23E-04	6.18E-05
3746463758811	374646	3758811	9.98E-05	1.07E-04	1.03E-04	1.02E-06	2.00E-05	3.60E-05	0.00E+00	1.53E-05	7.64E-06	0.00E+00	0.00E+00	6.11E-06	2.81E-09	2.01E-08	0.00E+00	2.29E-08	2.29E-02	0.00E+00	3.33E-04	6.36E-05
3746063758816	374606	3758816	7.30E-05	7.85E-05	7.54E-05	7.45E-07	1.46E-05	2.63E-05	0.00E+00	1.12E-05	5.59E-06	0.00E+00	0.00E+00	4.47E-06	2.05E-09	1.47E-08	0.00E+00	1.68E-08	1.68E-02	0.00E+00	2.43E-04	4.65E-05
3746113758816	374611	3758816	7.52E-05	8.09E-05	7.77E-05	7.68E-07	1.51E-05	2.71E-05	0.00E+00	1.15E-05	5.76E-06	0.00E+00	0.00E+00	4.61E-06	2.12E-09	1.52E-08	0.00E+00	1.73E-08	1.73E-02	0.00E+00	2.51E-04	4.79E-05
3746163758816	374616	3758816	7.74E-05	8.33E-05	7.99E-05	7.90E-07	1.55E-05	2.79E-05	0.00E+00	1.19E-05	5.93E-06	0.00E+00	0.00E+00	4.74E-06	2.18E-09	1.56E-08	0.00E+00	1.78E-08	1.78E-02	0.00E+00	2.58E-04	4.93E-05
3746213758816	374621	3758816	7.96E-05	8.56E-05	8.22E-05	8.12E-07	1.59E-05	2.87E-05	0.00E+00	1.22E-05	6.09E-06	0.00E+00	0.00E+00	4.87E-06	2.24E-09	1.60E-08	0.00E+00	1.83E-08	1.83E-02	0.00E+00	2.65E-04	5.07E-05
3746263758816	374626	3758816	8.17E-05	8.79E-05	8.44E-05	8.34E-07	1.64E-05	2.94E-05	0.00E+00	1.25E-05	6.26E-06	0.00E+00	0.00E+00	5.00E-06	2.30E-09	1.65E-08	0.00E+00	1.88E-08	1.88E-02	0.00E+00	2.72E-04	5.20E-05
3746313758816	374631	3758816	8.39E-05	9.02E-05	8.66E-05	8.56E-07	1.68E-05	3.02E-05	0.00E+00	1.28E-05	6.42E-06	0.00E+00	0.00E+00	5.14E-06	2.36E-09	1.69E-08	0.00E+00	1.93E-08	1.93E-02	0.00E+00	2.80E-04	5.34E-05
3746363758816	374636	3758816	8.61E-05	9.26E-05	8.89E-05	8.79E-07	1.72E-05	3.10E-05	0.00E+00	1.32E-05	6.59E-06	0.00E+00	0.00E+00	5.27E-06	2.42E-09	1.73E-08	0.00E+00	1.98E-08	1.98E-02	0.00E+00	2.87E-04	5.48E-05
3746413758816	374641	3758816	8.84E-05	9.51E-05	9.12E-05	9.02E-07	1.77E-05	3.18E-05	0.00E+00	1.35E-05	6.76E-06	0.00E+00	0.00E+00	5.41E-06	2.49E-09	1.78E-08	0.00E+00	2.03E-08	2.03E-02	0.00E+00	2.95E-04	5.63E-05
3746463758816	374646	3758816	9.07E-05	9.76E-05	9.37E-05	9.26E-07	1.82E-05	3.27E-05	0.00E+00	1.39E-05	6.94E-06	0.00E+00	0.00E+00	5.55E-06	2.55E-09	1.83E-08	0.00E+00	2.08E-08	2.08E-02	0.00E+00	3.02E-04	5.78E-05
3746063758821	374606	3758821	6.79E-05	7.30E-05	7.01E-05	6.92E-07	1.36E-05	2.44E-05	0.00E+00	1.04E-05	5.19E-06	0.00E+00	0.00E+00	4.15E-06	1.91E-09	1.37E-08	0.00E+00	1.56E-08	1.56E-02	0.00E+00	2.26E-04	4.32E-05
3746113758821	374611	3758821	6.98E-05	7.51E-05	7.21E-05	7.13E-07	1.40E-05	2.51E-05	0.00E+00	1.07E-05	5.34E-06	0.00E+00	0.00E+00	4.28E-06	1.97E-09	1.41E-08	0.00E+00	1.60E-08	1.60E-02	0.00E+00	2.33E-04	4.45E-05
3746163758821	374616	3758821	7.18E-05	7.72E-05	7.41E-05	7.32E-07	1.44E-05	2.58E-05	0.00E+00	1.10E-05	5.49E-06	0.00E+00	0.00E+00	4.39E-06	2.02E-09	1.44E-08	0.00E+00	1.65E-08	1.65E-02	0.00E+00	2.39E-04	4.57E-05
3746213758821	374621	3758821	7.36E-05	7.92E-05	7.60E-05	7.51E-07	1.47E-05	2.65E-05	0.00E+00	1.13E-05	5.64E-06	0.00E+00	0.00E+00	4.51E-06	2.07E-09	1.48E-08	0.00E+00	1.69E-08	1.69E-02	0.00E+00	2.45E-04	4.69E-05
3746263758821	374626	3758821	7.55E-05	8.12E-05	7.80E-05	7.70E-07	1.51E-05	2.72E-05	0.00E+00	1.16E-05	5.78E-06	0.00E+00	0.00E+00	4.62E-06	2.13E-09	1.52E-08	0.00E+00	1.73E-08	1.73E-02	0.00E+00	2.52E-04	4.81E-05
3746313758821	374631	3758821	7.74E-05	8.32E-05	7.99E-05	7.89E-07	1.55E-05	2.79E-05	0.00E+00	1.18E-05	5.92E-06	0.00E+00	0.00E+00	4.74E-06	2.18E-09	1.56E-08	0.00E+00	1.78E-08	1.78E-02	0.00E+00	2.58E-04	4.93E-05
3746363758821	374636	3758821	7.93E-05	8.52E-05	8.18E-05	8.08E-07	1.59E-05	2.85E-05	0.00E+00	1.21E-05	6.07E-06	0.00E+00	0.00E+00	4.85E-06	2.23E-09	1.60E-08	0.00E+00	1.82E-08	1.82E-02	0.00E+00	2.64E-04	5.05E-05
3746413758821	374641	3758821	8.12E-05	8.73E-05	8.38E-05	8.28E-07	1.62E-05	2.92E-05	0.00E+00	1.24E-05	6.21E-06	0.00E+00	0.00E+00	4.97E-06	2.28E-09	1.63E-08	0.00E+00	1.86E-08	1.86E-02	0.00E+00	2.70E-04	5.17E-05
3746463758821	374646	3758821	8.31E-05	8.94E-05	8.58E-05	8.48E-07	1.66E-05	2.99E-05	0.00E+00	1.27E-05	6.36E-06	0.00E+00	0.00E+00	5.09E-06	2.34E-09	1.67E-08	0.00E+00	1.91E-08	1.91E-02	0.00E+00	2.77E-04	5.29E-05
3746063758826	374606	3758826	6.34E-05	6.81E-05	6.54E-05	6.47E-07	1.27E-05	2.28E-05	0.00E+00	9.70E-06	4.85E-06	0.00E+00	0.00E+00	3.88E-06	1.78E-09	1.28E-08	0.00E+00	1.45E-08	1.45E-02	0.00E+00	2.11E-04	4.03E-05
3746113758826	374611	3758826	6.51E-05	7.00E-05	6.72E-05	6.64E-07	1.30E-05	2.34E-05	0.00E+00	9.97E-06	4.98E-06	0.00E+00	0.00E+00	3.99E-06	1.83E-09	1.31E-08	0.00E+00	1.49E-08	1.49E-02	0.00E+00	2.17E-04	4.15E-05
3746163758826	374616	3758826	6.68E-05	7.19E-05	6.90E-05	6.82E-07	1.34E-05	2.41E-05	0.00E+00	1.02E-05	5.11E-06	0.00E+00	0.00E+00	4.09E-06	1.88E-09	1.35E-08	0.00E+00	1.53E-08	1.53E-02	0.00E+00	2.23E-04	4.25E-05
3746213758826	374621	3758826	6.85E-05	7.36E-05	7.07E-05	6.99E-07	1.37E-05	2.47E-05	0.00E+00	1.05E-05	5.24E-06	0.00E+00	0.00E+00	4.19E-06	1.93E-09	1.38E-08	0.00E+00	1.57E-08	1.57E-02	0.00E+00	2.28E-04	4.36E-05
3746263758826	374626	3758826	7.01E-05	7.54E-05	7.24E-05	7.16E-07	1.40E-05	2.53E-05	0.00E+00	1.07E-05	5.37E-06	0.00E+00	0.00E+00	4.29E-06	1.97E-09	1.41E-08	0.00E+00	1.61E-08	1.61E-02	0.00E+00	2.34E-04	4.46E-05
3746313758826	374631	3758826	7.18E-05	7.72E-05	7.41E-05	7.32E-07	1.44E-05	2.58E-05	0.00E+00	1.10E-05	5.49E-06	0.00E+00	0.00E+00	4.39E-06	2.02E-09	1.44E-08	0.00E+00	1.65E-08	1.65E-02	0.00E+00	2.39E-04	4.57E-05
3746363758826	374636	3758826	7.34E-05	7.89E-05	7.58E-05	7.49E-07	1.47E-05	2.64E-05	0.00E+00	1.12E-05	5.62E-06	0.00E+00	0.00E+00	4.49E-06	2.07E-09	1.48E-08	0.00E+00	1.68E-08	1.68E-02	0.00E+00	2.45E-04	4.67E-05
3746413758826	374641	3758826	7.50E-05	8.07E-05	7.75E-05	7.66E-07	1.50E-05	2.70E-05	0.00E+00	1.15E-05	5.74E-06	0.00E+00	0.00E+00	4.59E-06	2.11E-09	1.51E-08	0.00E+00	1.72E-08	1.72E-02	0.00E+00	2.50E-04	4.78E-05
3746463758826	374646	3758826	7.67E-05	8.25E-05	7.92E-05	7.83E-07	1.53E-05	2.76E-05	0.00E+00	1.17E-05	5.87E-06	0.00E+00	0.00E+00	4.70E-06	2.16E-09	1.54E-08	0.00E+00	1.76E-08	1.76E-02	0.00E+00	2.56E-04	4.88E-05
3746063758831	374606	3758831	5.94E-05	6.39E-05	6.13E-05	6.06E-07	1.19E-05	2.14E-05	0.00E+00	9.09E-06	4.55E-06	0.00E+00	0.00E+00	3.64E-06	1.67E-09	1.20E-08	0.00E+00	1.36E-08	1.36E-02	0.00E+00	1.98E-04	3.78E-05
3746113758831	374611	3758831	6.10E-05	6.56E-05	6.29E-05	6.22E-07	1.22E-05	2.20E-05	0.00E+00	9.33E-06	4.67E-06	0.00E+00	0.00E+00	3.73E-06	1.72E-09	1.23E-08	0.00E+00	1.40E-08	1.40E-02	0.00E+00	2.03E-04	3.88E-05
3746163758831	374616	3758831	6.25E-05	6.72E-05	6.45E-05	6.38E-07	1.25E-05	2.25E-05	0.00E+00	9.56E-06	4.78E-06	0.00E+00	0.00E+00	3.83E-06	1.76E-09	1.26E-08	0.00E+00	1.43E-08	1.43E-02	0.00E+00	2.08E-04	3.98E-05
3746213758831	374621	3758831	6.40E-05	6.88E-05	6.60E-05	6.53E-07	1.28E-05	2.30E-05	0.00E+00	9.79E-06	4.90E-06	0.00E+00	0.00E+00	3.92E-06	1.80E-09	1.29E-08	0.00E+00	1.47E-08	1.47E-02	0.00E+00	2.13E-04	4.07E-05
3746263758831	374626	3758831	6.54E-05	7.04E-05	6.75E-05	6.68E-07	1.31E-05	2.36E-05	0.00E+00	1.00E-05	5.01E-06	0.00E+00	0.00E+00	4.01E-06	1.84E-09	1.32E-08	0.00E+00	1.50E-08	1.50E-02	0.00E+00	2.18E-04	4.17E-05
3746313758831	374631	3758831	6.69E-05	7.19E-05	6.90E-05	6.82E-07	1.34E-05	2.41E-05	0.00E+00	1.02E-05	5.12E-06	0.00E+00	0.00E+00	4.09E-06	1.88E-09	1.35E-08	0.00E+00	1.53E-08	1.53E-02	0.00E+00	2.23E-04	4.26E-05
3746363758831	374636	3758831	6.83E-05	7.35E-05	7.05E-05	6.97E-07	1.37E-05	2.46E-05	0.00E+00	1.05E-05	5.23E-06	0.00E+00	0.00E+00	4.18E-06	1.92E-09	1.38E-08	0.00E+00	1.57E-08	1.57E-02	0.00E+00	2.28E-04	4.35E-05
3746413758831	374641	3758831	6.97E-05	7.50E-05	7.20E-05	7.12E-07	1.40E-05	2.51E-05	0.00E+00	1.07E-05	5.34E-06	0.00E+00	0.00E+00	4.27E-06	1.96E-09	1.40E-08	0.00E+00	1.60E-08	1.60E-02	0.00E+00	2.32E-04	4.44E-05
3746463758831	374646	3758831	7.12E-05	7.65E-05	7.35E-05	7.26E-07	1.42E-05	2.56E-05	0.00E+00	1.09E-05	5.45E-06	0.00E+00	0.00E+00	4.36E-06	2.00E-09	1.43E-08	0.00E+00	1.63E-08	1.63E-02	0.00E+00	2.37E-04	4.53E-05
3746013758836	374601	3758836	5.45E-05	5.86E-05	5.62E-05	5.56E-07	1.09E-05	1.96E-05	0.00E+00	8.33E-06	4.17E-06	0.00E+00	0.00E+00	3.33E-06	1.53E-09	1.10E-08	0.00E+00	1.25E-08	1.25E-02	0.00E+00	1.81E-04	3.47E-05
3746063758836	374606	3758836	5.59E-05	6.01E-05	5.77E-05	5.70E-07	1.12E-05	2.01E-05	0.00E+00	8.55E-06	4.28E-06	0.00E+00	0.00E+00	3.42E-06	1.57E-09	1.13E-08	0.00E+00	1.28E-08	1.28E-02	0.00E+00	1.86E-04	3.56E-05
3746113758836	374611	3758836	5.73E-05	6.16E-05	5.91E-05	5.85E-07	1.15E-05	2.06E-05	0.00E+00	8.77E-06	4.38E-06	0.00E+00	0.00E+00	3.51E-06	1.61E-09	1.15E-08	0.00E+00	1.31E-08	1.31E-02	0.00E+00	1.91E-04	3.65E-05
3746163758836	374616	3758836	5.86E-05	6.31E-05	6.05E-05	5.98E-07	1.17E-05	2.11E-05	0.00E+00	8.98E-06	4.49E-06	0.00E+00	0.00E+00	3.59E-06	1.65E-09	1.18E-08	0.00E+00	1.35E-08	1.35E-02	0.00E+00	1.95E-04	3.73E-05
3746213758836	374621	3758836	6.00E-05	6.45E-05	6.19E-05	6.12E-07	1.20E-05	2.16E-05	0.00E+00	9.18E-06	4.59E-06	0.00E+00	0.00E+00	3.67E-06	1.69E-09	1.21E-08	0.00E+00	1.38E-08	1.38E-02	0.00E+00	2.00E-04	3.82E-05
3746263758836	374626	3758836	6.13E-05	6.59E-05	6.33E-05	6.25E-07	1.23E-05	2.21E-05	0.00E+00	9.38E-06	4.69E-06	0.00E+00	0.00E+00	3.75E-06	1.73E-09	1.23E-08	0.00E+00	1.41E-08	1.41E-02	0.00E+00	2.04E-04	3.90E-05
3746313758836	374631	3758836	6.26E-05	6.73E-05	6.46E-05	6.39E-07	1.25E-05	2.25E-05	0.00E+00	9.58E-06	4.79E-06	0.00E+00	0.00E+00	3.83E-06	1.76E-09	1.26E-08	0.00E+00	1.44E-08	1.44E-02	0.00E+00	2.09E-04	3.98E-05
3746363758836	374636	3758836	6.39E-05	6.87E-05	6.59E-05	6.52E-07	1.28E-05	2.30E-05	0.00E+00	9.77E-06	4.89E-06	0.00E+00	0.00E+00	3.91E-06	1.80E-09	1.29E-08	0.00E+00	1.47E-08	1.47E-02	0.00E+00	2.13E-04	4.07E-05
3746413758836	374641	3758836	6.51E-05	7.00E-05	6.72E-05	6.64E-07	1.30E-05	2.35E-05	0.00E+00	9.97E-06	4.98E-06	0.00E+00	0.00E+00	3.99E-06	1.83E-09	1.31E-08	0.00E+00	1.49E-08	1.49E-02	0.00E+00	2.17E-04	4.15E-05
3746463758836	374646	3758836	6.64E-05	7.14E-05	6.85E-05	6.77E-07	1.33E-05	2.39E-05	0.00E+00	1.02E-05	5.08E-06	0.00E+00	0.00E+00	4.06E-06	1.87E-09	1.34E-08	0.00E+00	1.52E-08	1.52E-02	0.00E+00	2.21E-04	4.23E-05
3746013758841	374601	3758841	5.14E-05	5.53E-05	5.31E-05	5.25E-07	1.03E-05	1.85E-05	0.00E+00	7.87E-06	3.94E-06	0.00E+00	0.00E+00	3.15E-06	1.45E-09	1.04E-08	0.00E+00	1.18E-08	1.18E-02	0.00E+00	1.71E-04	3.28E-05
3746063758841	374606	3758841	5.27E-05	5.67E-05	5.44E-05	5.38E-07	1.06E-05	1.90E-05	0.00E+00	8.07E-06	4.04E-06	0.00E+00	0.00E+00	3.23E-06	1.48E-09	1.06E-08	0.00E+00	1.21E-08	1.21E-02	0.00E+00	1.76E-04	3.36E-05
3746113758841	374611	3758841	5.40E-05	5.81E-05	5.57E-05	5.51E-07	1.08E-05	1.94E-05	0.00E+00	8.27E-06	4.13E-06	0.00E+00	0.00E+00	3.31E-06	1.52E-09	1.09E-08	0.00E+00	1.24E-08	1.24E-02	0.00E+00	1.80E-04	3.44E-05
3746163758841	374616	3758841	5.52E-05	5.94E-05	5.70E-05	5.64E-07	1.11E-05	1.99E-05	0.00E+00	8.45E-06	4.23E-06	0.00E+00	0.00E+00	3.38E-06	1.55E-09	1.11E-08	0.00E+00	1.27E-08	1.27E-02	0.00E+00	1.84E-04	3.52E-05
3746213758841	374621	3758841	5.64E-05	6.07E-05	5.83E-05	5.76E-07	1.13E-05	2.03E-05	0.00E+00	8.64E-06	4.32E-06	0.00E+00	0.00E+00	3.46E-06	1.59E-09	1.14E-08	0.00E+00	1.30E-08	1.30E-02	0.00E+00	1.88E-04	3.59E-05
3746263758841	374626	3758841	5.76E-05	6.20E-05	5.95E-05	5.88E-07	1.15E-05	2.08E-05	0.00E+00	8.82E-06	4.41E-06	0.00E+00	0.00E+00	3.53E-06	1.62E-09	1.16E-08	0.00E+00	1.32E-08	1.32E-02	0.00E+00	1.92E-04	3.67E-05
3746313758841	374631	3758841	5.88E-05	6.32E-05	6.07E-05	6.00E-07	1.18E-05	2.12E-05	0.00E+00	9.00E-06	4.50E-06	0.00E+00	0.00E+00	3.60E-06	1.65E-09	1.18E-08	0.00E+00	1.35E-08	1.35E-02	0.00E+00	1.96E-04	3.74E-05
3746363758841	374636	3758841	5.99E-05	6.44E-05	6.19E-05	6.11E-07	1.20E-05	2.16E-05	0.00E+00	9.17E-06	4.59E-06	0.00E+00	0.00E+00	3.67E-06	1.69E-09	1.21E-08	0.00E+00	1.38E-08	1.38E-02	0.00E+00	2.00E-04	3.82E-05
3746413758841	374641	3758841	6.11E-05	6.57E-05	6.30E-05	6.23E-07	1.22E-05	2.20E-05	0.00E+00	9.35E-06	4.67E-06	0.00E+00	0.00E+00	3.74E-06	1.72E-09	1.23E-08	0.00E+00	1.40E-08	1.40E-02	0.00E+00	2.03E-04	3.89E-05
3746463758841	374646	3758841	6.22E-05	6.69E-05	6.42E-05	6.34E-07	1.24E-05	2.24E-05	0.00E+00	9.52E-06	4.76E-06	0.00E+00	0.00E+00	3.81E-06	1.75E-09	1.25E-08	0.00E+00	1.43E-08	1.43E-02	0.00E+00	2.07E-04	3.96E-05
3746013758846	374601	3758846	4.87E-05	5.24E-05	5.03E-05	4.97E-07	9.75E-06	1.76E-05	0.00E+00	7.46E-06	3.73E-06	0.00E+00	0.00E+00	2.98E-06	1.37E-09	9.81E-09	0.00E+00	1.12E-08	1.12E-02	0.00E+00	1.62E-04	3.10E-05
3746063758846	374606	3758846	4.99E-05	5.37E-05	5.15E-05	5.09E-07	9.99E-06	1.80E-05	0.00E+00	7.64E-06	3.82E-06	0.00E+00	0.00E+00	3.06E-06	1.40E-09	1.00E-08	0.00E+00	1.15E-08	1.15E-02	0.00E+00	1.66E-04	3.18E-05
3746113758846	374611	3758846	5.11E-05	5.49E-05	5.27E-05	5.21E-07	1.02E-05	1.84E-05	0.00E+00	7.81E-06	3.91E-06	0.00E+00	0.00E+00	3.13E-06	1.44E-09	1.03E-08	0.00E+00	1.17E-08	1.17E-02	0.00E+00	1.70E-04	3.25E-05
3746163758846	374616	3758846	5.22E-05	5.61E-05	5.39E-05	5.32E-07	1.04E-05	1.88E-05	0.00E+00	7.99E-06	3.99E-06	0.00E+00	0.00E+00	3.19E-06	1.47E-09	1.05E-08	0.00E+00	1.20E-08	1.20E-02	0.00E+00	1.74E-04	3.32E-05
3746213758846	374621	3758846	5.33E-05	5.73E-05	5.50E-05	5.44E-07	1.07E-05	1.92E-05	0.00E+00	8.15E-06	4.08E-06	0.00E+00	0.00E+00	3.26E-06	1.50E-09	1.07E-08	0.00E+00	1.22E-08	1.22E-02	0.00E+00	1.78E-04	3.39E-05
3746263758846	374626	3758846	5.43E-05	5.84E-05	5.61E-05	5.55E-07	1.09E-05	1.96E-05	0.00E+00	8.32E-06	4.16E-06	0.00E+00	0.00E+00	3.33E-06	1.53E-09	1.09E-08	0.00E+00	1.24E-08	1.24E-02	0.00E+00	1.81E-04	3.46E-05
3746313758846	374631	3758846	5.54E-05	5.96E-05	5.72E-05	5.65E-07	1.11E-05	2.00E-05	0.00E+00	8.48E-06	4.24E-06	0.00E+00	0.00E+00	3.39E-06	1.56E-09	1.12E-08	0.00E+00	1.27E-08	1.27E-02	0.00E+00	1.85E-04	3.53E-05
3746363758846	374636	3758846	5.64E-05	6.07E-05	5.83E-05	5.76E-07	1.13E-05	2.03E-05	0.00E+00	8.64E-06	4.32E-06	0.00E+00	0.00E+00	3.45E-06	1.59E-09	1.14E-08	0.00E+00	1.30E-08	1.30E-02	0.00E+00	1.88E-04	3.59E-05
3746413758846	374641	3758846	5.74E-05	6.18E-05	5.93E-05	5.86E-07	1.15E-05	2.07E-05	0.00E+00	8.79E-06	4.40E-06	0.00E+00	0.00E+00	3.52E-06	1.62E-09	1.16E-08	0.00E+00	1.32E-08	1.32E-02	0.00E+00	1.91E-04	3.66E-05
3746463758846	374646	3758846	5.84E-05	6.29E-05	6.03E-05	5.96E-07	1.17E-05	2.10E-05	0.00E+00	8.95E-06	4.47E-06	0.00E+00	0.00E+00	3.58E-06	1.65E-09	1.18E-08	0.00E+00	1.34E-08	1.34E-02	0.00E+00	1.95E-04	3.72E-05
3746013758851	374601	3758851	4.63E-05	4.98E-05	4.78E-05	4.72E-07	9.26E-06	1.67E-05	0.00E+00	7.08E-06	3.54E-06	0.00E+00	0.00E+00	2.83E-06	1.30E-09	9.32E-09	0.00E+00	1.06E-08	1.06E-02	0.00E+00	1.54E-04	2.95E-05
3746063758851	374606	3758851	4.73E-05	5.09E-05	4.84E-05	4.81E-07	9.47E-06	1.71E-05	0.00E+00	7.25E-06	3.62E-06	0.00E+00	0.00E+00	2.90E-06	1.33E-09	9.53E-09	0.00E+00	1.09E-08	1.09E-02	0.00E+00	1.58E-04	3.01E-05
3746113758851	374611	3758851	4.84E-05	5.20E-05	5.00E-05	4.94E-07	9.68E-06	1.74E-05	0.00E+00	7.41E-06	3.70E-06	0.00E+00	0.00E+00	2.96E-06	1.36E-09	9.74E-09	0.00E+00	1.11E-08	1.11E-02	0.00E+00	1.61E-04	3.08E-05
3746163758851	374616	3758851	4.94E-05	5.31E-05	5.10E-05	5.04E-07	9.89E-06	1.78E-05	0.00E+00	7.56E-06	3.78E-06	0.00E+00	0.00E+00	3.03E-06	1.39E-09	9.95E-09	0.00E+00	1.13E-08	1.13E-02	0.00E+00	1.65E-04	3.15E-05
3746213758851	374621	3758851	5.04E-05	5.42E-05	5.21E-05	5.14E-07	1.01E-05	1.82E-05	0.00E+00	7.72E-06	3.86E-06	0.00E+00	0.00E+00	3.09E-06	1.42E-09	1.02E-08	0.00E+00	1.16E-08	1.16E-02	0.00E+00	1.68E-04	3.21E-05
3746263758851	374626	3758851	5.14E-05	5.53E-05	5.31E-05	5.24E-07	1.03E-05	1.85E-05	0.00E+00	7.87E-06	3.93E-06	0.00E+00	0.00E+00	3.15E-06	1.45E-09	1.03E-08	0.00E+00	1.18E-08	1.18E-02

			SWBuilding Construction	SWDemolition	SWGrading	EYBuilding Construction	SWPaving	SWGrading	SWArchitectural Coating	NBBuilding Construction	NBBuilding Construction	NBArchitectural Coating	NBArchitectural Coating	RWBuilding Construction					Overlapping Phases - Maximum GLC		
Unique Identifier	X (UTM)	Y (UTM)	2026	2026	2026	2026	2027	2027	2027	2026	2027	2026	2027	2026	3rd Trimester	0<2	2<16	Total	per million	2025	2026	2027
3745393758775	374539	3758775	6.26E-05	6.73E-05	6.46E-05	6.39E-07	1.25E-05	2.25E-05	0.00E+00	9.58E-06	4.79E-06	0.00E+00	0.00E+00	3.83E-06	1.76E-09	1.26E-08	0.00E+00	1.44E-08	1.44E-02	0.00E+00	2.09E-04	3.99E-05
3745443758775	374544	3758775	6.73E-05	7.23E-05	6.94E-05	6.86E-07	1.35E-05	2.42E-05	0.00E+00	1.03E-05	5.15E-06	0.00E+00	0.00E+00	4.12E-06	1.89E-09	1.35E-08	0.00E+00	1.54E-08	1.54E-02	0.00E+00	2.24E-04	4.28E-05
3744493758780	374449	3758780	2.51E-05	2.70E-05	2.59E-05	2.56E-07	5.02E-06	9.04E-06	0.00E+00	3.84E-06	2.53E-06	0.00E+00	0.00E+00	1.54E-06	7.06E-10	5.05E-09	0.00E+00	5.76E-09	5.76E-03	0.00E+00	8.36E-05	1.60E-05
3744543758780	374454	3758780	2.60E-05	2.80E-05	2.69E-05	2.65E-07	5.20E-06	9.37E-06	0.00E+00	3.98E-06	1.99E-06	0.00E+00	0.00E+00	1.59E-06	7.32E-10	5.24E-09	0.00E+00	5.97E-09	5.97E-03	0.00E+00	8.67E-05	1.66E-05
3744593758780	374459	3758780	2.70E-05	2.90E-05	2.79E-05	2.75E-07	5.40E-06	9.72E-06	0.00E+00	4.13E-06	2.07E-06	0.00E+00	0.00E+00	1.65E-06	7.60E-10	5.44E-09	0.00E+00	6.19E-09	6.19E-03	0.00E+00	8.99E-05	1.72E-05
3744643758780	374464	3758780	2.80E-05	3.02E-05	2.90E-05	2.86E-07	5.61E-06	1.01E-05	0.00E+00	4.29E-06	2.15E-06	0.00E+00	0.00E+00	1.72E-06	7.89E-10	5.65E-09	0.00E+00	6.44E-09	6.44E-03	0.00E+00	9.34E-05	1.79E-05
3744693758780	374469	3758780	2.92E-05	3.14E-05	3.01E-05	2.98E-07	5.84E-06	1.05E-05	0.00E+00	4.46E-06	2.23E-06	0.00E+00	0.00E+00	1.79E-06	8.21E-10	5.87E-09	0.00E+00	6.69E-09	6.69E-03	0.00E+00	9.72E-05	1.86E-05
3744743758780	374474	3758780	3.04E-05	3.27E-05	3.14E-05	3.10E-07	6.08E-06	1.09E-05	0.00E+00	4.65E-06	2.32E-06	0.00E+00	0.00E+00	1.86E-06	8.55E-10	6.12E-09	0.00E+00	6.97E-09	6.97E-03	0.00E+00	1.01E-04	1.93E-05
3744793758780	374479	3758780	3.17E-05	3.41E-05	3.27E-05	3.23E-07	6.34E-06	1.14E-05	0.00E+00	4.85E-06	2.42E-06	0.00E+00	0.00E+00	1.94E-06	8.92E-10	6.38E-09	0.00E+00	7.27E-09	7.27E-03	0.00E+00	1.06E-04	2.02E-05
3744843758780	374484	3758780	3.31E-05	3.56E-05	3.42E-05	3.38E-07	6.62E-06	1.19E-05	0.00E+00	5.06E-06	2.53E-06	0.00E+00	0.00E+00	2.03E-06	9.31E-10	6.66E-09	0.00E+00	7.59E-09	7.59E-03	0.00E+00	1.10E-04	2.11E-05
3744893758780	374489	3758780	3.46E-05	3.72E-05	3.57E-05	3.53E-07	6.92E-06	1.25E-05	0.00E+00	5.30E-06	2.65E-06	0.00E+00	0.00E+00	2.12E-06	9.74E-10	6.97E-09	0.00E+00	7.94E-09	7.94E-03	0.00E+00	1.15E-04	2.20E-05
3744943758780	374494	3758780	3.62E-05	3.90E-05	3.74E-05	3.70E-07	7.25E-06	1.31E-05	0.00E+00	5.55E-06	2.77E-06	0.00E+00	0.00E+00	2.22E-06	1.02E-09	7.30E-09	0.00E+00	8.32E-09	8.32E-03	0.00E+00	1.21E-04	2.31E-05
3745043758780	374504	3758780	4.00E-05	4.30E-05	4.13E-05	4.08E-07	8.00E-06	1.44E-05	0.00E+00	6.12E-06	3.06E-06	0.00E+00	0.00E+00	2.45E-06	1.13E-09	8.05E-09	0.00E+00	9.17E-09	9.17E-03	0.00E+00	1.33E-04	2.55E-05
3745193758780	374519	3758780	4.70E-05	5.05E-05	4.85E-05	4.79E-07	9.40E-06	1.69E-05	0.00E+00	7.19E-06	3.59E-06	0.00E+00	0.00E+00	2.88E-06	1.32E-09	9.46E-09	0.00E+00	1.08E-08	1.08E-02	0.00E+00	1.56E-04	2.99E-05
3745243758780	374524	3758780	4.98E-05	5.35E-05	5.14E-05	5.08E-07	9.95E-06	1.79E-05	0.00E+00	7.62E-06	3.81E-06	0.00E+00	0.00E+00	3.05E-06	1.40E-09	1.00E-08	0.00E+00	1.14E-08	1.14E-02	0.00E+00	1.66E-04	3.17E-05
3745293758780	374529	3758780	5.28E-05	5.68E-05	5.45E-05	5.39E-07	1.06E-05	1.90E-05	0.00E+00	8.08E-06	4.04E-06	0.00E+00	0.00E+00	3.23E-06	1.49E-09	1.06E-08	0.00E+00	1.21E-08	1.21E-02	0.00E+00	1.76E-04	3.36E-05
3745343758780	374534	3758780	5.62E-05	6.04E-05	5.80E-05	5.74E-07	1.12E-05	2.02E-05	0.00E+00	8.60E-06	4.30E-06	0.00E+00	0.00E+00	3.44E-06	1.58E-09	1.13E-08	0.00E+00	1.29E-08	1.29E-02	0.00E+00	1.87E-04	3.58E-05
3745393758780	374539	3758780	5.99E-05	6.45E-05	6.19E-05	6.12E-07	1.20E-05	2.16E-05	0.00E+00	9.18E-06	4.59E-06	0.00E+00	0.00E+00	3.67E-06	1.69E-09	1.21E-08	0.00E+00	1.38E-08	1.38E-02	0.00E+00	2.00E-04	3.82E-05
3745443758780	374544	3758780	6.41E-05	6.89E-05	6.62E-05	6.54E-07	1.28E-05	2.31E-05	0.00E+00	9.81E-06	4.90E-06	0.00E+00	0.00E+00	3.92E-06	1.80E-09	1.29E-08	0.00E+00	1.47E-08	1.47E-02	0.00E+00	2.14E-04	4.08E-05
3744493758785	374449	3758785	2.49E-05	2.67E-05	2.57E-05	2.54E-07	4.98E-06	8.96E-06	0.00E+00	3.81E-06	1.90E-06	0.00E+00	0.00E+00	1.52E-06	7.00E-10	5.01E-09	0.00E+00	5.71E-09	5.71E-03	0.00E+00	8.29E-05	1.58E-05
3744543758785	374454	3758785	2.58E-05	2.77E-05	2.66E-05	2.63E-07	5.15E-06	9.28E-06	0.00E+00	3.94E-06	1.97E-06	0.00E+00	0.00E+00	1.58E-06	7.25E-10	5.19E-09	0.00E+00	5.91E-09	5.91E-03	0.00E+00	8.58E-05	1.64E-05
3744593758785	374459	3758785	2.67E-05	2.87E-05	2.76E-05	2.73E-07	5.34E-06	9.62E-06	0.00E+00	4.08E-06	2.04E-06	0.00E+00	0.00E+00	1.64E-06	7.52E-10	5.38E-09	0.00E+00	6.13E-09	6.13E-03	0.00E+00	8.90E-05	1.70E-05
3744643758785	374464	3758785	2.77E-05	2.98E-05	2.86E-05	2.83E-07	5.55E-06	9.99E-06	0.00E+00	4.24E-06	2.12E-06	0.00E+00	0.00E+00	1.70E-06	7.80E-10	5.58E-09	0.00E+00	6.36E-09	6.36E-03	0.00E+00	9.24E-05	1.77E-05
3744693758785	374469	3758785	2.88E-05	3.10E-05	2.97E-05	2.94E-07	5.76E-06	1.04E-05	0.00E+00	4.41E-06	2.21E-06	0.00E+00	0.00E+00	1.76E-06	8.11E-10	5.80E-09	0.00E+00	6.61E-09	6.61E-03	0.00E+00	9.60E-05	1.83E-05
3744743758785	374474	3758785	3.00E-05	3.22E-05	3.09E-05	3.06E-07	6.00E-06	1.08E-05	0.00E+00	4.59E-06	2.29E-06	0.00E+00	0.00E+00	1.84E-06	8.44E-10	6.04E-09	0.00E+00	6.88E-09	6.88E-03	0.00E+00	9.99E-05	1.91E-05
3744793758785	374479	3758785	3.12E-05	3.36E-05	3.22E-05	3.19E-07	6.25E-06	1.12E-05	0.00E+00	4.78E-06	2.39E-06	0.00E+00	0.00E+00	1.91E-06	8.79E-10	6.29E-09	0.00E+00	7.17E-09	7.17E-03	0.00E+00	1.04E-04	1.99E-05
3744843758785	374484	3758785	3.26E-05	3.50E-05	3.36E-05	3.32E-07	6.52E-06	1.17E-05	0.00E+00	4.98E-06	2.49E-06	0.00E+00	0.00E+00	1.99E-06	9.17E-10	6.56E-09	0.00E+00	7.47E-09	7.47E-03	0.00E+00	1.09E-04	2.07E-05
3744893758785	374489	3758785	3.40E-05	3.66E-05	3.51E-05	3.47E-07	6.80E-06	1.22E-05	0.00E+00	5.21E-06	2.60E-06	0.00E+00	0.00E+00	2.08E-06	9.57E-10	6.85E-09	0.00E+00	7.81E-09	7.81E-03	0.00E+00	1.13E-04	2.17E-05
3744943758785	374494	3758785	3.56E-05	3.82E-05	3.67E-05	3.63E-07	7.12E-06	1.28E-05	0.00E+00	5.44E-06	2.72E-06	0.00E+00	0.00E+00	2.18E-06	1.00E-09	7.16E-09	0.00E+00	8.16E-09	8.16E-03	0.00E+00	1.19E-04	2.26E-05
3745043758785	374504	3758785	3.91E-05	4.20E-05	4.04E-05	3.99E-07	7.82E-06	1.41E-05	0.00E+00	5.98E-06	2.99E-06	0.00E+00	0.00E+00	2.39E-06	1.10E-09	7.87E-09	0.00E+00	8.97E-09	8.97E-03	0.00E+00	1.30E-04	2.49E-05
3745193758785	374519	3758785	4.56E-05	4.90E-05	4.71E-05	4.65E-07	9.12E-06	1.64E-05	0.00E+00	6.98E-06	3.49E-06	0.00E+00	0.00E+00	2.79E-06	1.28E-09	9.18E-09	0.00E+00	1.05E-08	1.05E-02	0.00E+00	1.52E-04	2.90E-05
3745243758785	374524	3758785	4.81E-05	5.18E-05	4.97E-05	4.91E-07	9.63E-06	1.73E-05	0.00E+00	7.37E-06	3.68E-06	0.00E+00	0.00E+00	2.95E-06	1.35E-09	9.69E-09	0.00E+00	1.10E-08	1.10E-02	0.00E+00	1.60E-04	3.07E-05
3745293758785	374529	3758785	5.09E-05	5.48E-05	5.26E-05	5.20E-07	1.02E-05	1.83E-05	0.00E+00	7.80E-06	3.90E-06	0.00E+00	0.00E+00	3.12E-06	1.43E-09	1.03E-08	0.00E+00	1.17E-08	1.17E-02	0.00E+00	1.70E-04	3.24E-05
3745343758785	374534	3758785	5.40E-05	5.81E-05	5.57E-05	5.51E-07	1.08E-05	1.94E-05	0.00E+00	8.26E-06	4.13E-06	0.00E+00	0.00E+00	3.31E-06	1.52E-09	1.09E-08	0.00E+00	1.24E-08	1.24E-02	0.00E+00	1.80E-04	3.44E-05
3745393758785	374539	3758785	5.73E-05	6.17E-05	5.92E-05	5.85E-07	1.15E-05	2.07E-05	0.00E+00	8.78E-06	4.39E-06	0.00E+00	0.00E+00	3.51E-06	1.61E-09	1.15E-08	0.00E+00	1.32E-08	1.32E-02	0.00E+00	1.91E-04	3.65E-05
3745443758785	374544	3758785	6.10E-05	6.56E-05	6.30E-05	6.22E-07	1.22E-05	2.20E-05	0.00E+00	9.34E-06	4.67E-06	0.00E+00	0.00E+00	3.73E-06	1.72E-09	1.23E-08	0.00E+00	1.40E-08	1.40E-02	0.00E+00	2.03E-04	3.88E-05
3744043758790	374404	3758790	1.87E-05	2.01E-05	1.93E-05	1.91E-07	3.74E-06	6.74E-06	0.00E+00	2.86E-06	1.43E-06	0.00E+00	0.00E+00	1.14E-06	5.26E-10	3.77E-09	0.00E+00	4.29E-09	4.29E-03	0.00E+00	6.23E-05	1.19E-05
3744093758790	374409	3758790	1.92E-05	2.07E-05	1.99E-05	1.96E-07	3.85E-06	6.92E-06	0.00E+00	2.94E-06	1.47E-06	0.00E+00	0.00E+00	1.18E-06	5.41E-10	3.87E-09	0.00E+00	4.41E-09	4.41E-03	0.00E+00	6.41E-05	1.22E-05
3744143758790	374414	3758790	1.98E-05	2.13E-05	2.04E-05	2.02E-07	3.96E-06	7.12E-06	0.00E+00	3.03E-06	1.51E-06	0.00E+00	0.00E+00	1.21E-06	5.57E-10	3.98E-09	0.00E+00	4.54E-09	4.54E-03	0.00E+00	6.59E-05	1.26E-05
3744193758790	374419	3758790	2.04E-05	2.19E-05	2.10E-05	2.08E-07	4.07E-06	7.33E-06	0.00E+00	3.12E-06	1.56E-06	0.00E+00	0.00E+00	1.25E-06	5.73E-10	4.10E-09	0.00E+00	4.67E-09	4.67E-03	0.00E+00	6.79E-05	1.30E-05
3744243758790	374424	3758790	2.10E-05	2.26E-05	2.17E-05	2.14E-07	4.20E-06	7.56E-06	0.00E+00	3.21E-06	1.61E-06	0.00E+00	0.00E+00	1.28E-06	5.90E-10	4.22E-09	0.00E+00	4.81E-09	4.81E-03	0.00E+00	6.99E-05	1.34E-05
3744293758790	374429	3758790	2.16E-05	2.33E-05	2.23E-05	2.21E-07	4.33E-06	7.79E-06	0.00E+00	3.31E-06	1.66E-06	0.00E+00	0.00E+00	1.32E-06	6.09E-10	4.35E-09	0.00E+00	4.96E-09	4.96E-03	0.00E+00	7.21E-05	1.38E-05
3744343758790	374434	3758790	2.23E-05	2.40E-05	2.30E-05	2.28E-07	4.46E-06	8.04E-06	0.00E+00	3.42E-06	1.71E-06	0.00E+00	0.00E+00	1.37E-06	6.28E-10	4.49E-09	0.00E+00	5.12E-09	5.12E-03	0.00E+00	7.43E-05	1.42E-05
3744393758790	374439	3758790	2.30E-05	2.48E-05	2.38E-05	2.35E-07	4.61E-06	8.30E-06	0.00E+00	3.53E-06	1.76E-06	0.00E+00	0.00E+00	1.41E-06	6.48E-10	4.64E-09	0.00E+00	5.29E-09	5.29E-03	0.00E+00	7.68E-05	1.47E-05
3744443758790	374444	3758790	2.38E-05	2.56E-05	2.46E-05	2.43E-07	4.76E-06	8.57E-06	0.00E+00	3.64E-06	1.82E-06	0.00E+00	0.00E+00	1.46E-06	6.70E-10	4.79E-09	0.00E+00	5.46E-09	5.46E-03	0.00E+00	7.93E-05	1.52E-05
3744493758790	374449	3758790	2.46E-05	2.65E-05	2.54E-05	2.51E-07	4.93E-06	8.87E-06	0.00E+00	3.77E-06	1.88E-06	0.00E+00	0.00E+00	1.51E-06	6.93E-10	4.96E-09	0.00E+00	5.65E-09	5.65E-03	0.00E+00	8.20E-05	1.57E-05
3744543758790	374454	3758790	2.55E-05	2.74E-05	2.63E-05	2.60E-07	5.10E-06	9.18E-06	0.00E+00	3.90E-06	1.95E-06	0.00E+00	0.00E+00	1.56E-06	7.17E-10	5.13E-09	0.00E+00	5.85E-09	5.85E-03	0.00E+00	8.49E-05	1.62E-05
3744593758790	374459	3758790	2.64E-05	2.84E-05	2.73E-05	2.69E-07	5.28E-06	9.51E-06	0.00E+00	4.04E-06	2.02E-06	0.00E+00	0.00E+00	1.62E-06	7.43E-10	5.32E-09	0.00E+00	6.06E-09	6.06E-03	0.00E+00	8.80E-05	1.68E-05
3744643758790	374464	3758790	2.74E-05	2.94E-05	2.83E-05	2.79E-07	5.48E-06	9.86E-06	0.00E+00	4.19E-06	2.10E-06	0.00E+00	0.00E+00	1.68E-06	7.71E-10	5.51E-09	0.00E+00	6.28E-09	6.28E-03	0.00E+00	9.12E-05	1.74E-05
3744693758790	374469	3758790	2.84E-05	3.06E-05	2.93E-05	2.90E-07	5.69E-06	1.02E-05	0.00E+00	4.35E-06	2.18E-06	0.00E+00	0.00E+00	1.74E-06	8.00E-10	5.72E-09	0.00E+00	6.52E-09	6.52E-03	0.00E+00	9.47E-05	1.81E-05
3744743758790	374474	3758790	2.95E-05	3.18E-05	3.05E-05	3.01E-07	5.91E-06	1.06E-05	0.00E+00	4.52E-06	2.26E-06	0.00E+00	0.00E+00	1.81E-06	8.31E-10	5.95E-09	0.00E+00	6.78E-09	6.78E-03	0.00E+00	9.84E-05	1.88E-05
3744793758790	374479	3758790	3.07E-05	3.30E-05	3.17E-05	3.14E-07	6.15E-06	1.11E-05	0.00E+00	4.70E-06	2.35E-06	0.00E+00	0.00E+00	1.88E-06	8.65E-10	6.19E-09	0.00E+00	7.05E-09	7.05E-03	0.00E+00	1.02E-04	1.96E-05
3744843758790	374484	3758790	3.20E-05	3.44E-05	3.30E-05	3.27E-07	6.40E-06	1.15E-05	0.00E+00	4.90E-06	2.45E-06	0.00E+00	0.00E+00	1.96E-06	9.01E-10	6.44E-09	0.00E+00	7.35E-09	7.35E-03	0.00E+00	1.07E-04	2.04E-05
3744893758790	374489	3758790	3.34E-05	3.59E-05	3.45E-05	3.41E-07	6.68E-06	1.20E-05	0.00E+00	5.11E-06	2.55E-06	0.00E+00	0.00E+00	2.04E-06	9.39E-10	6.72E-09	0.00E+00	7.66E-09	7.66E-03	0.00E+00	1.11E-04	2.13E-05
3744943758790	374494	3758790	3.48E-05	3.75E-05	3.60E-05	3.56E-07	6.97E-06	1.26E-05	0.00E+00	5.33E-06	2.67E-06	0.00E+00	0.00E+00	2.13E-06	9.81E-10	7.02E-09	0.00E+00	8.00E-09	8.00E-03	0.00E+00	1.16E-04	2.22E-05
3745143758790	374514	3758790	4.20E-05	4.52E-05	4.34E-05	4.29E-07	8.40E-06	1.51E-05	0.00E+00	6.43E-06	3.21E-06	0.00E+00	0.00E+00	2.57E-06	1.18E-09	8.46E-09	0.00E+00	9.64E-09	9.64E-03	0.00E+00	1.40E-04	2.67E-05
3745193758790	374519	3758790	4.42E-05	4.75E-05	4.56E-05	4.51E-07	8.84E-06	1.59E-05	0.00E+00	6.76E-06	3.38E-06	0.00E+00	0.00E+00	2.70E-06	1.24E-09	8.89E-09	0.00E+00	1.01E-08	1.01E-02	0.00E+00	1.47E-04	2.81E-05
3745243758790	374524	3758790	4.65E-05	5.00E-05	4.80E-05	4.75E-07	9.31E-06	1.68E-05	0.00E+00	7.12E-06	3.56E-06	0.00E+00	0.00E+00	2.85E-06	1.31E-09	9.37E-09	0.00E+00	1.07E-08	1.07E-02	0.00E+00	1.55E-04	2.96E-05
3745293758790	374529	3758790	4.91E-05	5.28E-05	5.06E-05	5.01E-07	9.82E-06	1.77E-05	0.00E+00	7.51E-06	3.75E-06	0.00E+00	0.00E+00	3.00E-06	1.38E-09	9.88E-09	0.00E+00	1.13E-08	1.13E-02	0.00E+00	1.63E-04	3.12E-05
3745343758790	374534	3758790	5.18E-05	5.57E-05	5.35E-05	5.29E-07	1.04E-05	1.87E-05	0.00E+00	7.93E-06	3.97E-06	0.00E+00	0.00E+00	3.17E-06	1.46E-09	1.04E-08	0.00E+00	1.19E-08	1.19E-02	0.00E+00	1.73E-04	3.30E-05
3745393758790	374539	3758790	5.48E-05	5.90E-05	5.66E-05	5.59E-07	1.10E-05	1.97E-05	0.00E+00	8.39E-06	4.20E-06	0.00E+00	0.00E+00	3.36E-06	1.54E-09	1.10E-08	0.00E+00	1.26E-08	1.26E-02	0.00E+00	1.83E-04	3.49E-05
3745443758790	374544	3758790	5.81E-05	6.24E-05	5.99E-05	5.93E-07	1.16E-05	2.09E-05	0.00E+00	8.89E-06	4.44E-06	0.00E+00	0.00E+00	3.56E-06	1.63E-09	1.17E-08	0.00E+00	1.33E-08	1.33E-02	0.00E+00	1.93E-04	3.70E-05
3745493758790	374549	3758790	6.16E-05	6.62E-05	6.36E-05	6.28E-07	1.23E-05	2.22E-05	0.00E+00	9.43E-06	4.71E-06	0.00E+00	0.00E+00	3.77E-06	1.73E-09	1.24E-08	0.00E+00	1.41E-08	1.41E-02	0.00E+00	2.05E-04	3.92E-05
3745543758790	374554	3758790	6.54E-05	7.03E-05	6.75E-05	6.67E-07	1.31E-05	2.35E-05	0.00E+00	1.00E-05	5.00E-06	0.00E+00	0.00E+00	4.00E-06	1.84E-09	1.32E-08	0.00E+00	1.50E-08	1.50E-02	0.00E+00	2.18E-04	4.16E-05
3745593758790	374559	3758790	6.95E-05	7.47E-05	7.17E-05	7.09E-07	1.39E-05	2.50E-05	0.00E+00	1.06E-05	5.32E-06	0.00E+00	0.00E+00	4.25E-06	1.96E-09	1.40E-08	0.00E+00	1.59E-08	1.59E-02	0.00E+00	2.31E-04	4.42E-05
3745643758790	374564	3758790	7.39E-05	7.94E-05	7.62E-05	7.54E-07	1.48E-05	2.66E-05	0.00E+00	1.13E-05	5.65E-06	0.00E+00	0.00E+00	4.52E-06	2.08E-09	1.49E-08	0.00E+00	1.70E-08	1.70E-02	0.00E+00	2.46E-04	4.70E-05
3745693758790	374569	3758790	7.85E-05	8.45E-05	8.11E-05	8.01E-07	1.57E-05	2.83E-05	0.00E+00	1.20E-05	6.01E-06	0.00E+00	0.00E+00	4.81E-06	2.21E-09	1.58E-08	0.00E+00	1.80E-08	1.80E-02	0.00E+00	2.62E-04	5.00E-05
3744043758795	374404	3758795	1.81E-05	2.00E-05	1.92E-05	1.90E-07	3.72E-06	6.69E-06	0.00E+00	2.84E-06	1.42E-06	0.00E+00	0.00E+00	1.14E-06	5.23E-10	3.74E-09	0.00E+00	4.26E-09	4.26E-03	0.00E+00	6.19E-05	1.18E-05
3744093758795	374409	3758795	1.91E-05	2.05E-05	1.97E-05	1.95E-07	3.82E-06	6.88E-06	0.00E+00	2.92E-06	1.46E-06	0.00E+00	0.00E+00	1.17E-06	5.37E-10	3.85E-09	0.00E+00	4.38E-09	4.38E-03	0.00E+00	6.36E-05	1.22E-05
3744143758795	374414	3758795	1.96E-05	2.11E-05	2.03E-05	2.00E-07	3.93E-06	7.07E-06	0.00E+00	3.01E-06	1.50E-06	0.00E+00	0.00E+00	1.20E-06	5.53E-10	3.95E-09	0.00E+00	4.51E-09	4.51E-03	0.00E+00	6.54E-05	1.25E-05
3744193758795	374419	3758795	2.02E-05	2.17E-05	2.09E-05	2.06E-07	4.04E-06	7.28E-06	0.00E+00	3.09E-06	1.55E-06	0.00E+00	0.00E+00	1.24E-06	5.69E-10	4.07E-09	0.00E+00	4.64E-09	4.64E-03	0.00E+00	6.73E-05	1.29E-05
3744243758795	374424	3758795	2.08E-05	2.24E-05	2.15E-05	2.12E-07	4.16E-06	7.49E-06	0.00E+00	3.18E-06	1.59E-06	0.00E+00	0.00E+00	1.27E-06	5.86E-10	4.19E-09	0.00E+00	4.78E-09	4.78E-03	0.00E+00	6.93E-05	1.32E-05
3744293758795	374429	3758795	2.14E-05	2.31E-05	2.21E-05	2.19E-07	4.29E-06	7.72E-06	0.00E+00	3.28E-06	1.64E-06	0.00E+00	0.00E+00	1.31E-06	6.03E-10	4.32E-09	0.00E+00	4.92E-09	4.92E-03	0.00E+00	7.14E-05	1.36E-05
3744343758795	374434	3758795	2.21E-05	2.38E-05	2.28E-05	2.26E-07	4.42E-06	7.96E-06	0.00E+00	3.38E-06	1.69E-06	0.00E+00	0.00E+00	1.35E-06	6.22E-10	4.45E-09	0.00E+00	5.07E-09	5.07E-03	0.00E+00	7.37E-05	1.41E-05
3744393758795	374439	3758795	2.28E-05	2.45E-05	2.35E-05	2.33E-07	4.56E-06	8.21E-06	0.00E+00	3.49E-06	1.75E-06	0.00E+00	0.00E+00	1.40E-06	6.42E-10	4.59E-09	0.00E+00	5.23E-09	5.23E-03	0.00E+00	7.60E-05	1.45E-05
3744443758795	374444	3758795	2.35E-05	2.53E-05	2.43E-05	2.40E-07	4.71E-06	8.48E-06	0.00E+00	3.60E-06	1.80E-06	0.00E+00	0.00E+00	1.44E-06	6.63E-10	4.74E-09	0.00E+00	5.40E-09	5.40E-03	0.00E+00	7.85E-05	1.50E-05
3744493758795	374449	3758795	2.43E-05	2.62E-05	2.51E-05	2.48E-07	4.87E-06	8.76E-06	0.00E+00	3.73E-06	1.86E-06	0.00E+00	0.00E+00	1.49E-06	6.85E-10	4.90E-09	0.00E+00	5.59E-09	5.59E-03	0.00E+00	8.11E-05	1.55E-05
3744543758795	374454	3758795	2.52E-05	2.71E-05	2.60E-05	2.57E-07	5.04E-06	9.07E-06	0.00E+00	3.85E-06	1.93E-06	0.00E+00	0.00E+00	1.54E-06	7.08E-10	5.07E-09	0.00E+00	5.78E-09	5.78E-03	0.00E+00	8.39E-05	1.60E-05

			SWBuilding Construction	SWDemolition	SWGrading	EYBuilding Construction	SWPaving	SWGrading	SWArchitectural Coating	NBBuilding Construction	NBBuilding Construction	NBArchitectural Coating	NBArchitectural Coating	RWBuilding Construction	Child Risk				Overlapping Phases - Maximum GLC		
Unique Identifier	X (UTM)	Y (UTM)	2026	2026	2026	2026	2027	2027	2027	2026	2027	2026	2027	2026	3rd Trimester	0<2	2<16	Total	per million	2025	2026	2027
3744345758810	374434	3758810	2.14E-05	2.30E-05	2.21E-05	2.18E-07	4.27E-06	7.69E-06	0.00E+00	3.27E-06	1.64E-06	0.00E+00	0.00E+00	1.31E-06	6.01E-10	4.30E-09	0.00E+00	4.90E-09	4.90E-03	0.00E+00	7.12E-05	1.36E-05
3744395758810	374439	3758810	2.20E-05	2.37E-05	2.27E-05	2.24E-07	4.40E-06	7.92E-06	0.00E+00	3.37E-06	1.68E-06	0.00E+00	0.00E+00	1.35E-06	6.19E-10	4.43E-09	0.00E+00	5.05E-09	5.05E-03	0.00E+00	7.33E-05	1.40E-05
3744445758810	374444	3758810	2.27E-05	2.44E-05	2.34E-05	2.31E-07	4.54E-06	8.16E-06	0.00E+00	3.47E-06	1.73E-06	0.00E+00	0.00E+00	1.39E-06	6.38E-10	4.56E-09	0.00E+00	5.20E-09	5.20E-03	0.00E+00	7.55E-05	1.44E-05
3744495758810	374449	3758810	2.34E-05	2.51E-05	2.41E-05	2.39E-07	4.68E-06	8.42E-06	0.00E+00	3.58E-06	1.79E-06	0.00E+00	0.00E+00	1.43E-06	6.58E-10	4.71E-09	0.00E+00	5.36E-09	5.36E-03	0.00E+00	7.79E-05	1.49E-05
3744545758810	374454	3758810	2.41E-05	2.59E-05	2.49E-05	2.46E-07	4.82E-06	8.68E-06	0.00E+00	3.69E-06	1.85E-06	0.00E+00	0.00E+00	1.48E-06	6.79E-10	4.86E-09	0.00E+00	5.53E-09	5.53E-03	0.00E+00	8.04E-05	1.54E-05
3744595758810	374459	3758810	2.49E-05	2.68E-05	2.57E-05	2.54E-07	4.98E-06	8.97E-06	0.00E+00	3.81E-06	1.91E-06	0.00E+00	0.00E+00	1.52E-06	7.01E-10	5.01E-09	0.00E+00	5.71E-09	5.71E-03	0.00E+00	8.30E-05	1.59E-05
3744645758810	374464	3758810	2.57E-05	2.77E-05	2.66E-05	2.62E-07	5.15E-06	9.26E-06	0.00E+00	3.94E-06	1.97E-06	0.00E+00	0.00E+00	1.57E-06	7.24E-10	5.18E-09	0.00E+00	5.90E-09	5.90E-03	0.00E+00	8.57E-05	1.64E-05
3744695758810	374469	3758810	2.66E-05	2.86E-05	2.75E-05	2.71E-07	5.32E-06	9.58E-06	0.00E+00	4.07E-06	2.03E-06	0.00E+00	0.00E+00	1.63E-06	7.48E-10	5.35E-09	0.00E+00	6.10E-09	6.10E-03	0.00E+00	8.86E-05	1.69E-05
3744745758810	374474	3758810	2.75E-05	2.96E-05	2.84E-05	2.81E-07	5.50E-06	9.91E-06	0.00E+00	4.21E-06	2.11E-06	0.00E+00	0.00E+00	1.68E-06	7.74E-10	5.54E-09	0.00E+00	6.31E-09	6.31E-03	0.00E+00	9.17E-05	1.75E-05
3744795758810	374479	3758810	2.85E-05	3.06E-05	2.94E-05	2.91E-07	5.70E-06	1.03E-05	0.00E+00	4.36E-06	2.18E-06	0.00E+00	0.00E+00	1.74E-06	8.02E-10	5.74E-09	0.00E+00	6.54E-09	6.54E-03	0.00E+00	9.49E-05	1.81E-05
3744845758810	374484	3758810	2.95E-05	3.17E-05	3.05E-05	3.01E-07	5.90E-06	1.06E-05	0.00E+00	4.52E-06	2.26E-06	0.00E+00	0.00E+00	1.81E-06	8.31E-10	5.94E-09	0.00E+00	6.77E-09	6.77E-03	0.00E+00	9.83E-05	1.88E-05
3744895758810	374489	3758810	3.06E-05	3.29E-05	3.16E-05	3.12E-07	6.12E-06	1.10E-05	0.00E+00	4.68E-06	2.34E-06	0.00E+00	0.00E+00	1.87E-06	8.61E-10	6.16E-09	0.00E+00	7.02E-09	7.02E-03	0.00E+00	1.02E-04	1.95E-05
3744945758810	374494	3758810	3.18E-05	3.41E-05	3.28E-05	3.24E-07	6.35E-06	1.14E-05	0.00E+00	4.86E-06	2.43E-06	0.00E+00	0.00E+00	1.94E-06	8.94E-10	6.39E-09	0.00E+00	7.29E-09	7.29E-03	0.00E+00	1.06E-04	2.02E-05
3744995758810	374499	3758810	3.30E-05	3.55E-05	3.40E-05	3.36E-07	6.60E-06	1.19E-05	0.00E+00	5.05E-06	2.52E-06	0.00E+00	0.00E+00	2.02E-06	9.28E-10	6.64E-09	0.00E+00	7.57E-09	7.57E-03	0.00E+00	1.10E-04	2.10E-05
3745045758810	374504	3758810	3.43E-05	3.69E-05	3.54E-05	3.50E-07	6.86E-06	1.23E-05	0.00E+00	5.25E-06	2.62E-06	0.00E+00	0.00E+00	2.10E-06	9.65E-10	6.90E-09	0.00E+00	7.87E-09	7.87E-03	0.00E+00	1.14E-04	2.18E-05
3745095758810	374509	3758810	3.57E-05	3.83E-05	3.68E-05	3.64E-07	7.13E-06	1.28E-05	0.00E+00	5.46E-06	2.73E-06	0.00E+00	0.00E+00	2.18E-06	1.00E-09	7.18E-09	0.00E+00	8.18E-09	8.18E-03	0.00E+00	1.19E-04	2.27E-05
3745145758810	374514	3758810	3.71E-05	3.99E-05	3.83E-05	3.79E-07	7.43E-06	1.34E-05	0.00E+00	5.68E-06	2.84E-06	0.00E+00	0.00E+00	2.27E-06	1.04E-09	7.47E-09	0.00E+00	8.52E-09	8.52E-03	0.00E+00	1.24E-04	2.36E-05
3745195758810	374519	3758810	3.87E-05	4.16E-05	3.99E-05	3.94E-07	7.74E-06	1.39E-05	0.00E+00	5.92E-06	2.96E-06	0.00E+00	0.00E+00	2.37E-06	1.09E-09	7.78E-09	0.00E+00	8.87E-09	8.87E-03	0.00E+00	1.29E-04	2.46E-05
3745245758810	374524	3758810	4.03E-05	4.33E-05	4.16E-05	4.11E-07	8.06E-06	1.45E-05	0.00E+00	6.17E-06	3.08E-06	0.00E+00	0.00E+00	2.47E-06	1.13E-09	8.12E-09	0.00E+00	9.25E-09	9.25E-03	0.00E+00	1.34E-04	2.57E-05
3745295758810	374529	3758810	4.20E-05	4.52E-05	4.34E-05	4.29E-07	8.41E-06	1.51E-05	0.00E+00	6.44E-06	3.22E-06	0.00E+00	0.00E+00	2.57E-06	1.18E-09	8.47E-09	0.00E+00	9.65E-09	9.65E-03	0.00E+00	1.40E-04	2.68E-05
3745345758810	374534	3758810	4.39E-05	4.72E-05	4.53E-05	4.48E-07	8.78E-06	1.58E-05	0.00E+00	6.72E-06	3.36E-06	0.00E+00	0.00E+00	2.69E-06	1.24E-09	8.84E-09	0.00E+00	1.01E-08	1.01E-02	0.00E+00	1.46E-04	2.80E-05
3745395758810	374539	3758810	4.59E-05	4.93E-05	4.73E-05	4.68E-07	9.18E-06	1.65E-05	0.00E+00	7.02E-06	3.51E-06	0.00E+00	0.00E+00	2.81E-06	1.29E-09	9.24E-09	0.00E+00	1.05E-08	1.05E-02	0.00E+00	1.53E-04	2.92E-05
3745445758810	374544	3758810	4.79E-05	5.15E-05	4.95E-05	4.89E-07	9.59E-06	1.73E-05	0.00E+00	7.34E-06	3.67E-06	0.00E+00	0.00E+00	2.93E-06	1.35E-09	9.65E-09	0.00E+00	1.10E-08	1.10E-02	0.00E+00	1.60E-04	3.05E-05
3745495758810	374549	3758810	5.01E-05	5.39E-05	5.17E-05	5.11E-07	1.00E-05	1.80E-05	0.00E+00	7.67E-06	3.83E-06	0.00E+00	0.00E+00	3.07E-06	1.41E-09	1.01E-08	0.00E+00	1.15E-08	1.15E-02	0.00E+00	1.67E-04	3.19E-05
3745545758810	374554	3758810	5.24E-05	5.63E-05	5.41E-05	5.35E-07	1.05E-05	1.89E-05	0.00E+00	8.02E-06	4.01E-06	0.00E+00	0.00E+00	3.21E-06	1.47E-09	1.06E-08	0.00E+00	1.20E-08	1.20E-02	0.00E+00	1.75E-04	3.34E-05
3745595758810	374559	3758810	5.48E-05	5.89E-05	5.66E-05	5.59E-07	1.10E-05	1.97E-05	0.00E+00	8.39E-06	4.19E-06	0.00E+00	0.00E+00	3.35E-06	1.54E-09	1.10E-08	0.00E+00	1.26E-08	1.26E-02	0.00E+00	1.83E-04	3.49E-05
3745645758810	374564	3758810	5.73E-05	6.16E-05	5.91E-05	5.85E-07	1.15E-05	2.06E-05	0.00E+00	8.77E-06	4.38E-06	0.00E+00	0.00E+00	3.51E-06	1.61E-09	1.15E-08	0.00E+00	1.31E-08	1.31E-02	0.00E+00	1.91E-04	3.65E-05
3745695758810	374569	3758810	5.99E-05	6.44E-05	6.18E-05	6.11E-07	1.20E-05	2.16E-05	0.00E+00	9.17E-06	4.58E-06	0.00E+00	0.00E+00	3.67E-06	1.69E-09	1.21E-08	0.00E+00	1.37E-08	1.37E-02	0.00E+00	2.00E-04	3.81E-05
3744045758815	374404	3758815	1.82E-05	1.95E-05	1.85E-05	1.83E-07	3.59E-06	6.47E-06	0.00E+00	2.75E-06	1.37E-06	0.00E+00	0.00E+00	1.10E-06	5.05E-10	3.61E-09	0.00E+00	4.12E-09	4.12E-03	0.00E+00	5.98E-05	1.14E-05
3744095758815	374409	3758815	1.84E-05	1.98E-05	1.90E-05	1.88E-07	3.68E-06	6.63E-06	0.00E+00	2.82E-06	1.41E-06	0.00E+00	0.00E+00	1.13E-06	5.18E-10	3.71E-09	0.00E+00	4.23E-09	4.23E-03	0.00E+00	6.14E-05	1.17E-05
3744145758815	374414	3758815	1.89E-05	2.03E-05	1.95E-05	1.93E-07	3.78E-06	6.81E-06	0.00E+00	2.89E-06	1.45E-06	0.00E+00	0.00E+00	1.16E-06	5.32E-10	3.81E-09	0.00E+00	4.34E-09	4.34E-03	0.00E+00	6.30E-05	1.20E-05
3744195758815	374419	3758815	1.94E-05	2.09E-05	2.00E-05	1.98E-07	3.88E-06	6.99E-06	0.00E+00	2.97E-06	1.49E-06	0.00E+00	0.00E+00	1.19E-06	5.46E-10	3.91E-09	0.00E+00	4.46E-09	4.46E-03	0.00E+00	6.47E-05	1.24E-05
3744245758815	374424	3758815	1.99E-05	2.15E-05	2.06E-05	2.04E-07	3.99E-06	7.18E-06	0.00E+00	3.05E-06	1.53E-06	0.00E+00	0.00E+00	1.22E-06	5.61E-10	4.02E-09	0.00E+00	4.58E-09	4.58E-03	0.00E+00	6.65E-05	1.27E-05
3744295758815	374429	3758815	2.05E-05	2.21E-05	2.12E-05	2.09E-07	4.10E-06	7.38E-06	0.00E+00	3.14E-06	1.57E-06	0.00E+00	0.00E+00	1.26E-06	5.77E-10	4.13E-09	0.00E+00	4.71E-09	4.71E-03	0.00E+00	6.83E-05	1.31E-05
3744345758815	374434	3758815	2.11E-05	2.27E-05	2.18E-05	2.15E-07	4.22E-06	7.59E-06	0.00E+00	3.23E-06	1.61E-06	0.00E+00	0.00E+00	1.29E-06	5.94E-10	4.25E-09	0.00E+00	4.84E-09	4.84E-03	0.00E+00	7.03E-05	1.34E-05
3744395758815	374439	3758815	2.17E-05	2.33E-05	2.24E-05	2.21E-07	4.34E-06	7.82E-06	0.00E+00	3.32E-06	1.66E-06	0.00E+00	0.00E+00	1.33E-06	6.11E-10	4.37E-09	0.00E+00	4.98E-09	4.98E-03	0.00E+00	7.23E-05	1.38E-05
3744445758815	374444	3758815	2.23E-05	2.40E-05	2.31E-05	2.28E-07	4.47E-06	8.05E-06	0.00E+00	3.42E-06	1.71E-06	0.00E+00	0.00E+00	1.37E-06	6.29E-10	4.50E-09	0.00E+00	5.13E-09	5.13E-03	0.00E+00	7.45E-05	1.42E-05
3744495758815	374449	3758815	2.30E-05	2.48E-05	2.38E-05	2.35E-07	4.61E-06	8.29E-06	0.00E+00	3.52E-06	1.76E-06	0.00E+00	0.00E+00	1.41E-06	6.48E-10	4.64E-09	0.00E+00	5.28E-09	5.28E-03	0.00E+00	7.67E-05	1.47E-05
3744545758815	374454	3758815	2.37E-05	2.55E-05	2.45E-05	2.42E-07	4.75E-06	8.55E-06	0.00E+00	3.63E-06	1.82E-06	0.00E+00	0.00E+00	1.45E-06	6.68E-10	4.78E-09	0.00E+00	5.45E-09	5.45E-03	0.00E+00	7.91E-05	1.51E-05
3744595758815	374459	3758815	2.45E-05	2.63E-05	2.53E-05	2.50E-07	4.90E-06	8.82E-06	0.00E+00	3.75E-06	1.87E-06	0.00E+00	0.00E+00	1.50E-06	6.89E-10	4.93E-09	0.00E+00	5.62E-09	5.62E-03	0.00E+00	8.16E-05	1.56E-05
3744645758815	374464	3758815	2.53E-05	2.72E-05	2.61E-05	2.58E-07	5.06E-06	9.10E-06	0.00E+00	3.87E-06	1.93E-06	0.00E+00	0.00E+00	1.55E-06	7.11E-10	5.09E-09	0.00E+00	5.80E-09	5.80E-03	0.00E+00	8.42E-05	1.61E-05
3744695758815	374469	3758815	2.61E-05	2.81E-05	2.69E-05	2.66E-07	5.22E-06	9.40E-06	0.00E+00	3.99E-06	2.00E-06	0.00E+00	0.00E+00	1.60E-06	7.34E-10	5.25E-09	0.00E+00	5.99E-09	5.99E-03	0.00E+00	8.70E-05	1.66E-05
3744745758815	374474	3758815	2.70E-05	2.90E-05	2.78E-05	2.75E-07	5.40E-06	9.71E-06	0.00E+00	4.13E-06	2.06E-06	0.00E+00	0.00E+00	1.65E-06	7.59E-10	5.43E-09	0.00E+00	6.19E-09	6.19E-03	0.00E+00	8.99E-05	1.72E-05
3744795758815	374479	3758815	2.79E-05	3.00E-05	2.88E-05	2.85E-07	5.58E-06	1.00E-05	0.00E+00	4.27E-06	2.13E-06	0.00E+00	0.00E+00	1.71E-06	7.85E-10	5.62E-09	0.00E+00	6.40E-09	6.40E-03	0.00E+00	9.29E-05	1.78E-05
3744845758815	374484	3758815	2.89E-05	3.10E-05	2.98E-05	2.94E-07	5.77E-06	1.04E-05	0.00E+00	4.42E-06	2.21E-06	0.00E+00	0.00E+00	1.77E-06	8.12E-10	5.81E-09	0.00E+00	6.62E-09	6.62E-03	0.00E+00	9.62E-05	1.84E-05
3744895758815	374489	3758815	2.99E-05	3.21E-05	3.09E-05	3.05E-07	5.98E-06	1.08E-05	0.00E+00	4.57E-06	2.29E-06	0.00E+00	0.00E+00	1.83E-06	8.41E-10	6.02E-09	0.00E+00	6.86E-09	6.86E-03	0.00E+00	9.96E-05	1.90E-05
3744945758815	374494	3758815	3.10E-05	3.33E-05	3.20E-05	3.16E-07	6.20E-06	1.12E-05	0.00E+00	4.74E-06	2.37E-06	0.00E+00	0.00E+00	1.90E-06	8.72E-10	6.24E-09	0.00E+00	7.11E-09	7.11E-03	0.00E+00	1.03E-04	1.97E-05
3744995758815	374499	3758815	3.21E-05	3.45E-05	3.32E-05	3.28E-07	6.42E-06	1.16E-05	0.00E+00	4.91E-06	2.46E-06	0.00E+00	0.00E+00	1.97E-06	9.04E-10	6.47E-09	0.00E+00	7.37E-09	7.37E-03	0.00E+00	1.07E-04	2.04E-05
3745045758815	374504	3758815	3.33E-05	3.58E-05	3.44E-05	3.40E-07	6.67E-06	1.20E-05	0.00E+00	5.10E-06	2.55E-06	0.00E+00	0.00E+00	2.04E-06	9.38E-10	6.71E-09	0.00E+00	7.65E-09	7.65E-03	0.00E+00	1.11E-04	2.12E-05
3745095758815	374509	3758815	3.46E-05	3.72E-05	3.57E-05	3.53E-07	6.92E-06	1.25E-05	0.00E+00	5.30E-06	2.65E-06	0.00E+00	0.00E+00	2.12E-06	9.74E-10	6.97E-09	0.00E+00	7.94E-09	7.94E-03	0.00E+00	1.15E-04	2.20E-05
3745145758815	374514	3758815	3.59E-05	3.87E-05	3.71E-05	3.67E-07	7.19E-06	1.29E-05	0.00E+00	5.50E-06	2.75E-06	0.00E+00	0.00E+00	2.20E-06	1.01E-09	7.24E-09	0.00E+00	8.25E-09	8.25E-03	0.00E+00	1.20E-04	2.29E-05
3745195758815	374519	3758815	3.74E-05	4.02E-05	3.86E-05	3.81E-07	7.48E-06	1.35E-05	0.00E+00	5.72E-06	2.86E-06	0.00E+00	0.00E+00	2.29E-06	1.05E-09	7.52E-09	0.00E+00	8.58E-09	8.58E-03	0.00E+00	1.25E-04	2.38E-05
3745245758815	374524	3758815	3.89E-05	4.18E-05	4.01E-05	3.97E-07	7.78E-06	1.40E-05	0.00E+00	5.95E-06	2.98E-06	0.00E+00	0.00E+00	2.38E-06	1.09E-09	7.83E-09	0.00E+00	8.92E-09	8.92E-03	0.00E+00	1.30E-04	2.48E-05
3745295758815	374529	3758815	4.05E-05	4.35E-05	4.18E-05	4.13E-07	8.10E-06	1.46E-05	0.00E+00	6.19E-06	3.10E-06	0.00E+00	0.00E+00	2.48E-06	1.14E-09	8.15E-09	0.00E+00	9.29E-09	9.29E-03	0.00E+00	1.35E-04	2.58E-05
3745345758815	374534	3758815	4.24E-05	4.56E-05	4.37E-05	4.32E-07	8.43E-06	1.52E-05	0.00E+00	6.45E-06	3.23E-06	0.00E+00	0.00E+00	2.58E-06	1.19E-09	8.49E-09	0.00E+00	9.67E-09	9.67E-03	0.00E+00	1.40E-04	2.68E-05
3745395758815	374539	3758815	4.39E-05	4.72E-05	4.54E-05	4.48E-07	8.79E-06	1.58E-05	0.00E+00	6.72E-06	3.36E-06	0.00E+00	0.00E+00	2.69E-06	1.24E-09	8.85E-09	0.00E+00	1.01E-08	1.01E-02	0.00E+00	1.46E-04	2.80E-05
3745445758815	374544	3758815	4.58E-05	4.92E-05	4.73E-05	4.67E-07	9.16E-06	1.65E-05	0.00E+00	7.01E-06	3.50E-06	0.00E+00	0.00E+00	2.80E-06	1.29E-09	9.22E-09	0.00E+00	1.05E-08	1.05E-02	0.00E+00	1.53E-04	2.92E-05
3745495758815	374549	3758815	4.77E-05	5.13E-05	4.93E-05	4.87E-07	9.55E-06	1.72E-05	0.00E+00	7.31E-06	3.65E-06	0.00E+00	0.00E+00	2.92E-06	1.34E-09	9.61E-09	0.00E+00	1.10E-08	1.10E-02	0.00E+00	1.59E-04	3.04E-05
3745545758815	374554	3758815	4.98E-05	5.35E-05	5.14E-05	5.08E-07	9.96E-06	1.79E-05	0.00E+00	7.62E-06	3.81E-06	0.00E+00	0.00E+00	3.05E-06	1.40E-09	1.00E-08	0.00E+00	1.14E-08	1.14E-02	0.00E+00	1.66E-04	3.17E-05
3745595758815	374559	3758815	5.19E-05	5.58E-05	5.36E-05	5.30E-07	1.04E-05	1.87E-05	0.00E+00	7.95E-06	3.97E-06	0.00E+00	0.00E+00	3.18E-06	1.46E-09	1.05E-08	0.00E+00	1.19E-08	1.19E-02	0.00E+00	1.73E-04	3.31E-05
3745645758815	374564	3758815	5.41E-05	5.82E-05	5.59E-05	5.52E-07	1.08E-05	1.95E-05	0.00E+00	8.28E-06	4.14E-06	0.00E+00	0.00E+00	3.31E-06	1.52E-09	1.09E-08	0.00E+00	1.24E-08	1.24E-02	0.00E+00	1.80E-04	3.45E-05
3745695758815	374569	3758815	5.64E-05	6.07E-05	5.82E-05	5.76E-07	1.13E-05	2.03E-05	0.00E+00	8.63E-06	4.32E-06	0.00E+00	0.00E+00	3.45E-06	1.59E-09	1.14E-08	0.00E+00	1.29E-08	1.29E-02	0.00E+00	1.88E-04	3.59E-05
3744045758820	374404	3758820	1.78E-05	1.91E-05	1.83E-05	1.81E-07	3.55E-06	6.40E-06	0.00E+00	2.72E-06	1.36E-06	0.00E+00	0.00E+00	1.09E-06	5.00E-10	3.58E-09	0.00E+00	4.08E-09	4.08E-03	0.00E+00	5.92E-05	1.13E-05
3744095758820	374409	3758820	1.82E-05	1.96E-05	1.88E-05	1.86E-07	3.65E-06	6.56E-06	0.00E+00	2.79E-06	1.39E-06	0.00E+00	0.00E+00	1.12E-06	5.13E-10	3.67E-09	0.00E+00	4.18E-09	4.18E-03	0.00E+00	6.07E-05	1.16E-05
3744145758820	374414	3758820	1.87E-05	2.01E-05	1.93E-05	1.91E-07	3.74E-06	6.73E-06	0.00E+00	2.86E-06	1.43E-06	0.00E+00	0.00E+00	1.14E-06	5.26E-10	3.76E-09	0.00E+00	4.29E-09	4.29E-03	0.00E+00	6.23E-05	1.19E-05
3744195758820	374419	3758820	1.92E-05	2.06E-05	1.98E-05	1.96E-07	3.84E-06	6.91E-06	0.00E+00	2.94E-06	1.47E-06	0.00E+00	0.00E+00	1.17E-06	5.40E-10	3.86E-09	0.00E+00	4.40E-09	4.40E-03	0.00E+00	6.39E-05	1.22E-05
3744245758820	374424	3758820	1.97E-05	2.12E-05	2.03E-05	2.01E-07	3.94E-06	7.09E-06	0.00E+00	3.02E-06	1.51E-06	0.00E+00	0.00E+00	1.21E-06	5.54E-10	3.97E-09	0.00E+00	4.52E-09	4.52E-03	0.00E+00	6.56E-05	1.25E-05
3744295758820	374429	3758820	2.02E-05	2.18E-05	2.09E-05	2.07E-07	4.05E-06	7.29E-06	0.00E+00	3.10E-06	1.55E-06	0.00E+00	0.00E+00	1.24E-06	5.70E-10	4.08E-09	0.00E+00	4.64E-09	4.64E-03	0.00E+00	6.74E-05	1.29E-05
3744345758820	374434	3758820	2.08E-05	2.24E-05	2.15E-05	2.12E-07	4.16E-06	7.49E-06	0.00E+00	3.18E-06	1.59E-06	0.00E+00	0.00E+00	1.27E-06	5.86E-10	4.19E-09	0.00E+00	4.77E-09	4.77E-03	0.00E+00	6.93E-05	1.32E-05
3744395758820	374439	3758820	2.14E-05	2.30E-05	2.21E-05	2.18E-07	4.28E-06	7.70E-06	0.00E+00	3.27E-06	1.64E-06	0.00E+00	0.00E+00	1.31E-06	6.02E-10	4.31E-09	0.00E+00	4.91E-09	4.91E-03	0.00E+00	7.13E-05	1.36E-05
3744445758820	374444	3758820	2.20E-05	2.37E-05	2.27E-05	2.25E-07	4.40E-06	7.93E-06	0.00E+00	3.37E-06	1.68E-06	0.00E+00	0.00E+00	1.35E-06	6.20E-10	4.43E-09	0.00E+00	5.05E-09	5.05E-03	0.00E+00	7.33E-05	1.40E-05
3744495758820	374449	3758820	2.27E-05	2.44E-05	2.34E-05	2.31E-07	4.53E-06	8.16E-06	0.00E+00	3.47E-06	1.73E-06	0.00E+00	0.00E+00	1.39E-06	6.38E-10	4.56E-09	0.00E+00	5.20E-09	5.20E-03	0.00E+00	7.55E-05	1.44E-05
3744545758820	374454	3758820	2.33E-05	2.51E-05	2.41E-05	2.38E-07	4.67E-06	8.41E-06	0.00E+00	3.57E-06	1.79E-06	0.00E+00	0.00E+00	1.43E-06	6.57E-10	4.70E-09	0.00E+00	5.36E-09	5.36E-03	0.00E+00	7.78E-05	1.49E-05
3744595758820	374459	3758820	2.41E-05	2.59E-05	2.48E-05	2.45E-07	4.81E-06	8.66E-06	0.00E+00	3.68E-06	1.84E-06	0.00E+00	0.00E+00	1.47E-06	6.77E-10	4.84E-09	0.00E+00	5.52E-09	5.52E-03	0.00E+00	8.02E-05	1.53E-05
3744645758820	374464	3758820	2.48E-05	2.67E-05	2.56E-05	2.53E-07	4.96E-06	8.93E-06	0.00E+00	3.80E-06	1.90E-06	0.00E+00	0.00E+00	1.52E-06	6.98E-10	4.99E-09	0.00E+00	5.69E-09	5.69E-03	0.00E+00	8.26E-05	1.58E-05
3744695758820	374469	3758820	2.56E-05	2.75E-05	2.64E-05	2.61E-07	5.12E-06	9.22E-06	0.00E+00	3.92E-06	1.96E-06	0.00E+00	0.00E+00	1.57E-06	7.20E-10	5.15E-09	0.00E+00	5.87E-09	5.87E-03	0.00E+00	8.53E-05	1.63E-05
3744745758820	374474	3758820	2.64E-05	2.84E-05	2.73E-05	2.70E-07	5.29E-06	9.51E-06	0.00E+00	4.04E-06	2.02E-06	0.00E+00	0.00E+00	1.62E-06	7.44E-10	5.32E-09	0.00E+00	6.06E-09	6.06E-03	0.00E+00	8.80E-05	1.68E-05
3744795758820	374479	3758820	2.73E-05	2.93E-05	2.82E-05	2.78E-07	5.46E-06	9.83E-06	0.00E+00	4.18E-06	2.09E-06	0.00E+00	0.00E+00	1.67E-06	7.68E-10	5.49E-09	0.00E+00	6.26E-09	6.26E-03	0.00E+00	9.09E-05	1.74E-

			SWBuilding Construction	SWDemolition	SWGrading	EYBuilding Construction	SWPaving	SWGrading	SWArchitectural Coating	NBBuilding Construction	NBBuilding Construction	NBArchitectural Coating	NBArchitectural Coating	RWBuilding Construction	Child Risk				Overlapping Phases - Maximum GLC		
Unique Identifier	X (UTM)	Y (UTM)	2026	2026	2026	2026	2027	2027	2027	2026	2027	2026	2027	2026	3rd Trimester	0<2	2<16	Total	per million	2025	2026	2027
3744093758835	374409	3758835	1.76E-05	1.89E-05	1.81E-05	1.79E-07	3.52E-06	6.33E-06	0.00E+00	2.69E-06	1.34E-06	0.00E+00	0.00E+00	1.08E-06	4.95E-10	3.54E-09	0.00E+00	4.03E-09	4.03E-03	0.00E+00	5.86E-05	1.12E-05
3744143758835	374414	3758835	1.80E-05	1.94E-05	1.86E-05	1.84E-07	3.60E-06	6.48E-06	0.00E+00	2.75E-06	1.38E-06	0.00E+00	0.00E+00	1.10E-06	5.07E-10	3.62E-09	0.00E+00	4.13E-09	4.13E-03	0.00E+00	6.00E-05	1.15E-05
3744193758835	374419	3758835	1.84E-05	1.98E-05	1.90E-05	1.88E-07	3.69E-06	6.64E-06	0.00E+00	2.82E-06	1.41E-06	0.00E+00	0.00E+00	1.13E-06	5.19E-10	3.71E-09	0.00E+00	4.23E-09	4.23E-03	0.00E+00	6.15E-05	1.17E-05
3744243758835	374424	3758835	1.89E-05	2.03E-05	1.95E-05	1.93E-07	3.78E-06	6.81E-06	0.00E+00	2.89E-06	1.45E-06	0.00E+00	0.00E+00	1.16E-06	5.32E-10	3.81E-09	0.00E+00	4.34E-09	4.34E-03	0.00E+00	6.30E-05	1.20E-05
3744293758835	374429	3758835	1.94E-05	2.09E-05	2.00E-05	1.98E-07	3.88E-06	6.98E-06	0.00E+00	2.97E-06	1.48E-06	0.00E+00	0.00E+00	1.19E-06	5.46E-10	3.91E-09	0.00E+00	4.45E-09	4.45E-03	0.00E+00	6.46E-05	1.23E-05
3744343758835	374434	3758835	1.99E-05	2.14E-05	2.05E-05	2.03E-07	3.98E-06	7.17E-06	0.00E+00	3.05E-06	1.52E-06	0.00E+00	0.00E+00	1.22E-06	5.60E-10	4.01E-09	0.00E+00	4.57E-09	4.57E-03	0.00E+00	6.63E-05	1.27E-05
3744393758835	374439	3758835	2.04E-05	2.20E-05	2.11E-05	2.08E-07	4.09E-06	7.35E-06	0.00E+00	3.13E-06	1.56E-06	0.00E+00	0.00E+00	1.25E-06	5.75E-10	4.11E-09	0.00E+00	4.69E-09	4.69E-03	0.00E+00	6.80E-05	1.30E-05
3744443758835	374444	3758835	2.10E-05	2.25E-05	2.16E-05	2.14E-07	4.19E-06	7.55E-06	0.00E+00	3.21E-06	1.60E-06	0.00E+00	0.00E+00	1.28E-06	5.90E-10	4.22E-09	0.00E+00	4.81E-09	4.81E-03	0.00E+00	6.99E-05	1.34E-05
3744493758835	374449	3758835	2.15E-05	2.32E-05	2.22E-05	2.20E-07	4.31E-06	7.76E-06	0.00E+00	3.30E-06	1.65E-06	0.00E+00	0.00E+00	1.32E-06	6.06E-10	4.34E-09	0.00E+00	4.94E-09	4.94E-03	0.00E+00	7.18E-05	1.37E-05
3744543758835	374454	3758835	2.21E-05	2.38E-05	2.28E-05	2.26E-07	4.43E-06	7.97E-06	0.00E+00	3.39E-06	1.69E-06	0.00E+00	0.00E+00	1.35E-06	6.23E-10	4.46E-09	0.00E+00	5.08E-09	5.08E-03	0.00E+00	7.37E-05	1.41E-05
3744593758835	374459	3758835	2.27E-05	2.45E-05	2.35E-05	2.32E-07	4.55E-06	8.19E-06	0.00E+00	3.48E-06	1.74E-06	0.00E+00	0.00E+00	1.39E-06	6.40E-10	4.58E-09	0.00E+00	5.22E-09	5.22E-03	0.00E+00	7.58E-05	1.45E-05
3744643758835	374464	3758835	2.34E-05	2.52E-05	2.42E-05	2.39E-07	4.68E-06	8.43E-06	0.00E+00	3.58E-06	1.79E-06	0.00E+00	0.00E+00	1.43E-06	6.59E-10	4.71E-09	0.00E+00	5.37E-09	5.37E-03	0.00E+00	7.80E-05	1.49E-05
3744693758835	374469	3758835	2.41E-05	2.59E-05	2.49E-05	2.46E-07	4.82E-06	8.67E-06	0.00E+00	3.68E-06	1.84E-06	0.00E+00	0.00E+00	1.47E-06	6.78E-10	4.85E-09	0.00E+00	5.52E-09	5.52E-03	0.00E+00	8.02E-05	1.53E-05
3744743758835	374474	3758835	2.48E-05	2.66E-05	2.56E-05	2.53E-07	4.96E-06	8.92E-06	0.00E+00	3.79E-06	1.90E-06	0.00E+00	0.00E+00	1.52E-06	6.97E-10	4.99E-09	0.00E+00	5.69E-09	5.69E-03	0.00E+00	8.26E-05	1.58E-05
3744793758835	374479	3758835	2.55E-05	2.74E-05	2.63E-05	2.60E-07	5.11E-06	9.19E-06	0.00E+00	3.91E-06	1.95E-06	0.00E+00	0.00E+00	1.56E-06	7.18E-10	5.14E-09	0.00E+00	5.86E-09	5.86E-03	0.00E+00	8.50E-05	1.62E-05
3744843758835	374484	3758835	2.63E-05	2.83E-05	2.71E-05	2.68E-07	5.26E-06	9.47E-06	0.00E+00	4.02E-06	2.01E-06	0.00E+00	0.00E+00	1.61E-06	7.40E-10	5.29E-09	0.00E+00	6.02E-09	6.02E-03	0.00E+00	8.76E-05	1.67E-05
3744893758835	374489	3758835	2.71E-05	2.91E-05	2.80E-05	2.76E-07	5.42E-06	9.76E-06	0.00E+00	4.15E-06	2.07E-06	0.00E+00	0.00E+00	1.66E-06	7.63E-10	5.45E-09	0.00E+00	6.22E-09	6.22E-03	0.00E+00	9.03E-05	1.72E-05
3744943758835	374494	3758835	2.79E-05	3.00E-05	2.88E-05	2.85E-07	5.59E-06	1.01E-05	0.00E+00	4.28E-06	2.14E-06	0.00E+00	0.00E+00	1.71E-06	7.86E-10	5.62E-09	0.00E+00	6.41E-09	6.41E-03	0.00E+00	9.31E-05	1.78E-05
3744993758835	374499	3758835	2.88E-05	3.10E-05	2.97E-05	2.94E-07	5.76E-06	1.04E-05	0.00E+00	4.41E-06	2.20E-06	0.00E+00	0.00E+00	1.76E-06	8.11E-10	5.80E-09	0.00E+00	6.61E-09	6.61E-03	0.00E+00	9.60E-05	1.83E-05
3745043758835	374504	3758835	2.97E-05	3.20E-05	3.07E-05	3.03E-07	5.95E-06	1.07E-05	0.00E+00	4.55E-06	2.28E-06	0.00E+00	0.00E+00	1.82E-06	8.37E-10	5.99E-09	0.00E+00	6.82E-09	6.82E-03	0.00E+00	9.91E-05	1.89E-05
3745093758835	374509	3758835	3.07E-05	3.30E-05	3.17E-05	3.13E-07	6.14E-06	1.11E-05	0.00E+00	4.70E-06	2.35E-06	0.00E+00	0.00E+00	1.88E-06	8.64E-10	6.18E-09	0.00E+00	7.04E-09	7.04E-03	0.00E+00	1.02E-04	1.95E-05
3745143758835	374514	3758835	3.17E-05	3.41E-05	3.27E-05	3.23E-07	6.34E-06	1.14E-05	0.00E+00	4.85E-06	2.43E-06	0.00E+00	0.00E+00	1.94E-06	8.92E-10	6.38E-09	0.00E+00	7.27E-09	7.27E-03	0.00E+00	1.06E-04	2.02E-05
3745193758835	374519	3758835	3.27E-05	3.52E-05	3.38E-05	3.34E-07	6.55E-06	1.18E-05	0.00E+00	5.01E-06	2.51E-06	0.00E+00	0.00E+00	2.00E-06	9.21E-10	6.59E-09	0.00E+00	7.51E-09	7.51E-03	0.00E+00	1.09E-04	2.08E-05
3745243758835	374524	3758835	3.38E-05	3.64E-05	3.49E-05	3.45E-07	6.77E-06	1.22E-05	0.00E+00	5.18E-06	2.59E-06	0.00E+00	0.00E+00	2.07E-06	9.52E-10	6.81E-09	0.00E+00	7.76E-09	7.76E-03	0.00E+00	1.13E-04	2.15E-05
3745293758835	374529	3758835	3.50E-05	3.76E-05	3.61E-05	3.57E-07	6.99E-06	1.26E-05	0.00E+00	5.35E-06	2.68E-06	0.00E+00	0.00E+00	2.14E-06	9.84E-10	7.04E-09	0.00E+00	8.02E-09	8.02E-03	0.00E+00	1.16E-04	2.23E-05
3745343758835	374534	3758835	3.61E-05	3.89E-05	3.73E-05	3.69E-07	7.23E-06	1.30E-05	0.00E+00	5.53E-06	2.77E-06	0.00E+00	0.00E+00	2.21E-06	1.02E-09	7.28E-09	0.00E+00	8.29E-09	8.29E-03	0.00E+00	1.20E-04	2.30E-05
3745393758835	374539	3758835	3.74E-05	4.02E-05	3.86E-05	3.81E-07	7.48E-06	1.35E-05	0.00E+00	5.72E-06	2.86E-06	0.00E+00	0.00E+00	2.29E-06	1.05E-09	7.52E-09	0.00E+00	8.58E-09	8.58E-03	0.00E+00	1.25E-04	2.38E-05
3745443758835	374544	3758835	3.86E-05	4.15E-05	3.99E-05	3.94E-07	7.73E-06	1.39E-05	0.00E+00	5.91E-06	2.96E-06	0.00E+00	0.00E+00	2.37E-06	1.09E-09	7.78E-09	0.00E+00	8.87E-09	8.87E-03	0.00E+00	1.29E-04	2.46E-05
3745493758835	374549	3758835	3.99E-05	4.29E-05	4.12E-05	4.08E-07	7.99E-06	1.44E-05	0.00E+00	6.11E-06	3.06E-06	0.00E+00	0.00E+00	2.45E-06	1.12E-09	8.04E-09	0.00E+00	9.17E-09	9.17E-03	0.00E+00	1.33E-04	2.54E-05
3745543758835	374554	3758835	4.13E-05	4.44E-05	4.26E-05	4.21E-07	8.26E-06	1.49E-05	0.00E+00	6.32E-06	3.16E-06	0.00E+00	0.00E+00	2.53E-06	1.16E-09	8.31E-09	0.00E+00	9.48E-09	9.48E-03	0.00E+00	1.38E-04	2.63E-05
3745593758835	374559	3758835	4.27E-05	4.59E-05	4.41E-05	4.35E-07	8.54E-06	1.54E-05	0.00E+00	6.53E-06	3.27E-06	0.00E+00	0.00E+00	2.61E-06	1.20E-09	8.59E-09	0.00E+00	9.80E-09	9.80E-03	0.00E+00	1.42E-04	2.72E-05
3745643758835	374564	3758835	4.41E-05	4.74E-05	4.55E-05	4.50E-07	8.82E-06	1.59E-05	0.00E+00	6.75E-06	3.37E-06	0.00E+00	0.00E+00	2.70E-06	1.24E-09	8.88E-09	0.00E+00	1.01E-08	1.01E-02	0.00E+00	1.47E-04	2.81E-05
3745693758835	374569	3758835	4.56E-05	4.90E-05	4.70E-05	4.65E-07	9.11E-06	1.64E-05	0.00E+00	6.97E-06	3.49E-06	0.00E+00	0.00E+00	2.79E-06	1.28E-09	9.17E-09	0.00E+00	1.05E-08	1.05E-02	0.00E+00	1.52E-04	2.90E-05
3745743758835	374574	3758835	4.70E-05	5.06E-05	4.86E-05	4.80E-07	9.41E-06	1.69E-05	0.00E+00	7.20E-06	3.60E-06	0.00E+00	0.00E+00	2.88E-06	1.32E-09	9.47E-09	0.00E+00	1.08E-08	1.08E-02	0.00E+00	1.57E-04	2.99E-05
3744043758840	374404	3758840	1.69E-05	1.82E-05	1.75E-05	1.73E-07	3.39E-06	6.10E-06	0.00E+00	2.59E-06	1.30E-06	0.00E+00	0.00E+00	1.04E-06	4.77E-10	3.41E-09	0.00E+00	3.89E-09	3.89E-03	0.00E+00	5.65E-05	1.08E-05
3744093758840	374409	3758840	1.73E-05	1.87E-05	1.79E-05	1.77E-07	3.47E-06	6.25E-06	0.00E+00	2.65E-06	1.33E-06	0.00E+00	0.00E+00	1.06E-06	4.88E-10	3.49E-09	0.00E+00	3.98E-09	3.98E-03	0.00E+00	5.78E-05	1.10E-05
3744143758840	374414	3758840	1.78E-05	1.91E-05	1.83E-05	1.81E-07	3.55E-06	6.40E-06	0.00E+00	2.72E-06	1.36E-06	0.00E+00	0.00E+00	1.09E-06	5.00E-10	3.58E-09	0.00E+00	4.08E-09	4.08E-03	0.00E+00	5.92E-05	1.13E-05
3744193758840	374419	3758840	1.82E-05	1.96E-05	1.88E-05	1.86E-07	3.64E-06	6.55E-06	0.00E+00	2.78E-06	1.39E-06	0.00E+00	0.00E+00	1.11E-06	5.12E-10	3.66E-09	0.00E+00	4.17E-09	4.17E-03	0.00E+00	6.06E-05	1.16E-05
3744243758840	374424	3758840	1.86E-05	2.00E-05	1.92E-05	1.90E-07	3.73E-06	6.71E-06	0.00E+00	2.85E-06	1.43E-06	0.00E+00	0.00E+00	1.14E-06	5.25E-10	3.75E-09	0.00E+00	4.28E-09	4.28E-03	0.00E+00	6.21E-05	1.19E-05
3744293758840	374429	3758840	1.91E-05	2.05E-05	1.97E-05	1.95E-07	3.82E-06	6.88E-06	0.00E+00	2.92E-06	1.46E-06	0.00E+00	0.00E+00	1.17E-06	5.38E-10	3.85E-09	0.00E+00	4.38E-09	4.38E-03	0.00E+00	6.37E-05	1.22E-05
3744343758840	374434	3758840	1.96E-05	2.11E-05	2.02E-05	2.00E-07	3.92E-06	7.05E-06	0.00E+00	3.00E-06	1.50E-06	0.00E+00	0.00E+00	1.20E-06	5.51E-10	3.94E-09	0.00E+00	4.50E-09	4.50E-03	0.00E+00	6.53E-05	1.25E-05
3744393758840	374439	3758840	2.01E-05	2.16E-05	2.07E-05	2.05E-07	4.02E-06	7.23E-06	0.00E+00	3.07E-06	1.54E-06	0.00E+00	0.00E+00	1.23E-06	5.65E-10	4.05E-09	0.00E+00	4.61E-09	4.61E-03	0.00E+00	6.69E-05	1.28E-05
3744443758840	374444	3758840	2.06E-05	2.22E-05	2.13E-05	2.10E-07	4.12E-06	7.42E-06	0.00E+00	3.15E-06	1.58E-06	0.00E+00	0.00E+00	1.26E-06	5.80E-10	4.15E-09	0.00E+00	4.73E-09	4.73E-03	0.00E+00	6.87E-05	1.31E-05
3744493758840	374449	3758840	2.12E-05	2.28E-05	2.18E-05	2.16E-07	4.23E-06	7.62E-06	0.00E+00	3.24E-06	1.62E-06	0.00E+00	0.00E+00	1.30E-06	5.95E-10	4.26E-09	0.00E+00	4.86E-09	4.86E-03	0.00E+00	7.05E-05	1.35E-05
3744543758840	374454	3758840	2.17E-05	2.34E-05	2.24E-05	2.22E-07	4.35E-06	7.82E-06	0.00E+00	3.33E-06	1.66E-06	0.00E+00	0.00E+00	1.33E-06	6.11E-10	4.37E-09	0.00E+00	4.99E-09	4.99E-03	0.00E+00	7.24E-05	1.38E-05
3744593758840	374459	3758840	2.23E-05	2.40E-05	2.30E-05	2.28E-07	4.46E-06	8.04E-06	0.00E+00	3.42E-06	1.71E-06	0.00E+00	0.00E+00	1.37E-06	6.28E-10	4.49E-09	0.00E+00	5.12E-09	5.12E-03	0.00E+00	7.44E-05	1.42E-05
3744643758840	374464	3758840	2.29E-05	2.47E-05	2.37E-05	2.34E-07	4.59E-06	8.26E-06	0.00E+00	3.51E-06	1.75E-06	0.00E+00	0.00E+00	1.40E-06	6.45E-10	4.62E-09	0.00E+00	5.26E-09	5.26E-03	0.00E+00	7.64E-05	1.46E-05
3744693758840	374469	3758840	2.36E-05	2.54E-05	2.43E-05	2.41E-07	4.72E-06	8.49E-06	0.00E+00	3.61E-06	1.80E-06	0.00E+00	0.00E+00	1.44E-06	6.64E-10	4.75E-09	0.00E+00	5.41E-09	5.41E-03	0.00E+00	7.86E-05	1.50E-05
3744743758840	374474	3758840	2.42E-05	2.61E-05	2.50E-05	2.47E-07	4.85E-06	8.73E-06	0.00E+00	3.71E-06	1.86E-06	0.00E+00	0.00E+00	1.48E-06	6.82E-10	4.88E-09	0.00E+00	5.56E-09	5.56E-03	0.00E+00	8.08E-05	1.54E-05
3744793758840	374479	3758840	2.49E-05	2.68E-05	2.57E-05	2.55E-07	4.99E-06	8.98E-06	0.00E+00	3.82E-06	1.91E-06	0.00E+00	0.00E+00	1.53E-06	7.02E-10	5.02E-09	0.00E+00	5.72E-09	5.72E-03	0.00E+00	8.31E-05	1.59E-05
3744843758840	374484	3758840	2.57E-05	2.76E-05	2.65E-05	2.62E-07	5.14E-06	9.24E-06	0.00E+00	3.93E-06	1.96E-06	0.00E+00	0.00E+00	1.57E-06	7.23E-10	5.17E-09	0.00E+00	5.89E-09	5.89E-03	0.00E+00	8.55E-05	1.63E-05
3744893758840	374489	3758840	2.64E-05	2.84E-05	2.73E-05	2.70E-07	5.29E-06	9.52E-06	0.00E+00	4.05E-06	2.02E-06	0.00E+00	0.00E+00	1.62E-06	7.44E-10	5.32E-09	0.00E+00	6.07E-09	6.07E-03	0.00E+00	8.81E-05	1.68E-05
3744943758840	374494	3758840	2.72E-05	2.93E-05	2.81E-05	2.78E-07	5.45E-06	9.80E-06	0.00E+00	4.17E-06	2.08E-06	0.00E+00	0.00E+00	1.67E-06	7.66E-10	5.48E-09	0.00E+00	6.25E-09	6.25E-03	0.00E+00	9.07E-05	1.73E-05
3744993758840	374499	3758840	2.80E-05	3.02E-05	2.90E-05	2.86E-07	5.61E-06	1.01E-05	0.00E+00	4.29E-06	2.15E-06	0.00E+00	0.00E+00	1.72E-06	7.89E-10	5.65E-09	0.00E+00	6.44E-09	6.44E-03	0.00E+00	9.34E-05	1.79E-05
3745043758840	374504	3758840	2.89E-05	3.11E-05	2.98E-05	2.95E-07	5.78E-06	1.04E-05	0.00E+00	4.42E-06	2.21E-06	0.00E+00	0.00E+00	1.77E-06	8.13E-10	5.82E-09	0.00E+00	6.63E-09	6.63E-03	0.00E+00	9.63E-05	1.84E-05
3745093758840	374509	3758840	2.98E-05	3.20E-05	3.08E-05	3.04E-07	5.96E-06	1.07E-05	0.00E+00	4.56E-06	2.28E-06	0.00E+00	0.00E+00	1.82E-06	8.39E-10	6.00E-09	0.00E+00	6.84E-09	6.84E-03	0.00E+00	9.93E-05	1.90E-05
3745143758840	374514	3758840	3.07E-05	3.30E-05	3.17E-05	3.14E-07	6.15E-06	1.11E-05	0.00E+00	4.70E-06	2.35E-06	0.00E+00	0.00E+00	1.88E-06	8.65E-10	6.19E-09	0.00E+00	7.05E-09	7.05E-03	0.00E+00	1.02E-04	1.96E-05
3745193758840	374519	3758840	3.17E-05	3.41E-05	3.27E-05	3.23E-07	6.34E-06	1.14E-05	0.00E+00	4.85E-06	2.43E-06	0.00E+00	0.00E+00	1.94E-06	8.92E-10	6.38E-09	0.00E+00	7.27E-09	7.27E-03	0.00E+00	1.06E-04	2.02E-05
3745243758840	374524	3758840	3.27E-05	3.52E-05	3.38E-05	3.34E-07	6.54E-06	1.18E-05	0.00E+00	5.01E-06	2.50E-06	0.00E+00	0.00E+00	2.00E-06	9.21E-10	6.59E-09	0.00E+00	7.51E-09	7.51E-03	0.00E+00	1.09E-04	2.08E-05
3745293758840	374529	3758840	3.38E-05	3.63E-05	3.49E-05	3.44E-07	6.75E-06	1.22E-05	0.00E+00	5.17E-06	2.58E-06	0.00E+00	0.00E+00	2.07E-06	9.50E-10	6.80E-09	0.00E+00	7.75E-09	7.75E-03	0.00E+00	1.12E-04	2.15E-05
3745343758840	374534	3758840	3.48E-05	3.75E-05	3.60E-05	3.56E-07	6.97E-06	1.25E-05	0.00E+00	5.33E-06	2.67E-06	0.00E+00	0.00E+00	2.13E-06	9.81E-10	7.02E-09	0.00E+00	8.00E-09	8.00E-03	0.00E+00	1.16E-04	2.22E-05
3745393758840	374539	3758840	3.60E-05	3.87E-05	3.71E-05	3.67E-07	7.20E-06	1.30E-05	0.00E+00	5.51E-06	2.75E-06	0.00E+00	0.00E+00	2.20E-06	1.01E-09	7.24E-09	0.00E+00	8.26E-09	8.26E-03	0.00E+00	1.20E-04	2.29E-05
3745443758840	374544	3758840	3.71E-05	3.99E-05	3.83E-05	3.79E-07	7.43E-06	1.34E-05	0.00E+00	5.68E-06	2.84E-06	0.00E+00	0.00E+00	2.27E-06	1.05E-09	7.48E-09	0.00E+00	8.52E-09	8.52E-03	0.00E+00	1.24E-04	2.36E-05
3745493758840	374549	3758840	3.83E-05	4.12E-05	3.96E-05	3.91E-07	7.67E-06	1.38E-05	0.00E+00	5.87E-06	2.93E-06	0.00E+00	0.00E+00	2.35E-06	1.08E-09	7.72E-09	0.00E+00	8.80E-09	8.80E-03	0.00E+00	1.28E-04	2.44E-05
3745543758840	374554	3758840	3.96E-05	4.25E-05	4.08E-05	4.04E-07	7.92E-06	1.42E-05	0.00E+00	6.06E-06	3.03E-06	0.00E+00	0.00E+00	2.42E-06	1.11E-09	7.97E-09	0.00E+00	9.08E-09	9.08E-03	0.00E+00	1.32E-04	2.52E-05
3745593758840	374559	3758840	4.08E-05	4.39E-05	4.21E-05	4.17E-07	8.17E-06	1.47E-05	0.00E+00	6.25E-06	3.12E-06	0.00E+00	0.00E+00	2.50E-06	1.15E-09	8.22E-09	0.00E+00	9.37E-09	9.37E-03	0.00E+00	1.36E-04	2.60E-05
3745643758840	374564	3758840	4.21E-05	4.53E-05	4.35E-05	4.30E-07	8.42E-06	1.52E-05	0.00E+00	6.44E-06	3.22E-06	0.00E+00	0.00E+00	2.58E-06	1.19E-09	8.48E-09	0.00E+00	9.66E-09	9.66E-03	0.00E+00	1.40E-04	2.68E-05
3745693758840	374569	3758840	4.37E-05	4.67E-05	4.48E-05	4.43E-07	8.69E-06	1.56E-05	0.00E+00	6.65E-06	3.32E-06	0.00E+00	0.00E+00	2.66E-06	1.22E-09	8.74E-09	0.00E+00	9.96E-09	9.96E-03	0.00E+00	1.45E-04	2.76E-05
3745743758840	374574	3758840	4.48E-05	4.81E-05	4.62E-05	4.57E-07	8.95E-06	1.61E-05	0.00E+00	6.85E-06	3.42E-06	0.00E+00	0.00E+00	2.74E-06	1.26E-09	9.01E-09	0.00E+00	1.03E-08	1.03E-02	0.00E+00	1.49E-04	2.85E-05
3744043758845	374404	3758845	1.67E-05	1.80E-05	1.73E-05	1.71E-07	3.35E-06	6.03E-06	0.00E+00	2.56E-06	1.28E-06	0.00E+00	0.00E+00	1.02E-06	4.71E-10	3.37E-09	0.00E+00	3.84E-09	3.84E-03	0.00E+00	5.58E-05	1.07E-05
3744093758845	374409	3758845	1.71E-05	1.84E-05	1.77E-05	1.75E-07	3.42E-06	6.16E-06	0.00E+00	2.62E-06	1.31E-06	0.00E+00	0.00E+00	1.05E-06	4.82E-10	3.45E-09	0.00E+00	3.93E-09	3.93E-03	0.00E+00	5.70E-05	1.09E-05
3744143758845	374414	3758845	1.75E-05	1.88E-05	1.81E-05	1.79E-07	3.50E-06	6.31E-06	0.00E+00	2.68E-06	1.34E-06	0.00E+00	0.00E+00	1.07E-06	4.93E-10	3.53E-09	0.00E+00	4.02E-09	4.02E-03	0.00E+00	5.84E-05	1.12E-05
3744193758845	374419	3758845	1.79E-05	1.93E-05	1.85E-05	1.83E-07	3.59E-06	6.46E-06	0.00E+00	2.74E-06	1.37E-06	0.00E+00	0.00E+00	1.10E-06	5.05E-10	3.61E-09	0.00E+00	4.11E-09	4.11E-03	0.00E+00	5.97E-05	1.14E-05
3744243758845	374424	3758845	1.84E-05	1.97E-05	1.90E-05	1.87E-07	3.67E-06	6.61E-06	0.00E+00	2.81E-06	1.41E-06	0.00E+00	0.00E+00	1.12E-06	5.17E-10	3.70E-09	0.00E+00	4.21E-09	4.21E-03	0.00E+00	6.12E-05	1.17E-05
3744293758845	374429	3758845	1.88E-05	2.02E-05	1.94E-05	1.92E-07	3.76E-06	6.77E-06	0.00E+00	2.88E-06	1.44E-06	0.00E+00	0.00E+00	1.15E-06	5.29E-10	3.79E-09	0.00E+00	4.32E-09	4.32E-03	0.00E+00	6.27E-05	1.20E-05
3744343758845	374434	3758845	1.93E-05	2.07E-05	1.99E-05	1.97E-07	3.86E-06	6.94E-06	0.00E+00	2.95E-06	1.47E-06	0.00E+00	0.00E+00	1.18E-06	5.42E-10	3.88E-09	0.00E+00	4.42E-09	4.42E-03	0.00E+00	6.42E-05	1.23E-05
3744393758845	374439	3758845	1.98E-05	2.12E-05	2.04E-05	2.02E-07	3.95E-06	7.11E-06	0.00E+00	3.02E-06	1.51E-06	0.00E+00	0.00E+00	1.21E-06	5.56E-10	3.98E-09	0.00E+00	4.53E-09	4.53E-03	0.00E+00	6.58E-05	1.26E-05
3744443758845	374444	3758845	2.03E-05	2.18E-05	2.09E-05	2.07E-07	4.05E-06	7.30E-06	0.00E+00	3.10E-06	1.55E-06	0.00E+00	0.00E+00	1.24E-06	5.70E-10	4.08E-09	0.00E+00	4.65E-09	4.65E-03	0.00E+00	6.75E-05	1.29E-

		SWBuilding Construction	SWDemolition	SWGrading	EYBuilding Construction	SWPaving	SWGrading	SWArchitectural Coating	NBBuilding Construction	NBBuilding Construction	NBArchitectural Coating	NBArchitectural Coating	RWBuilding Construction			Child Risk			Overlapping Phases - Maximum GLC		
Unique Identifier	X (UTM)	Y (UTM)	2026	2026	2026	2026	2027	2027	2027	2026	2027	2026	2027	2026	3rd Trimester	0<2	2<16	Total	per million	2025	2026	2027
3745443758855	374544	3758855	3.32E-05	3.57E-05	3.43E-05	3.39E-07	6.64E-06	1.20E-05	0.00E+00	5.08E-06	2.54E-06	0.00E+00	0.00E+00	2.03E-06	9.34E-10	6.68E-09	0.00E+00	7.62E-09	7.62E-03	0.00E+00	1.11E-04	2.11E-05
3745493758855	374549	3758855	3.41E-05	3.67E-05	3.52E-05	3.48E-07	6.83E-06	1.23E-05	0.00E+00	5.22E-06	2.61E-06	0.00E+00	0.00E+00	2.09E-06	9.60E-10	6.87E-09	0.00E+00	7.83E-09	7.83E-03	0.00E+00	1.14E-04	2.17E-05
3745543758855	374554	3758855	3.51E-05	3.77E-05	3.62E-05	3.58E-07	7.02E-06	1.26E-05	0.00E+00	5.37E-06	2.68E-06	0.00E+00	0.00E+00	2.15E-06	9.87E-10	7.06E-09	0.00E+00	8.05E-09	8.05E-03	0.00E+00	1.17E-04	2.23E-05
3745593758855	374559	3758855	3.60E-05	3.88E-05	3.72E-05	3.68E-07	7.21E-06	1.30E-05	0.00E+00	5.52E-06	2.76E-06	0.00E+00	0.00E+00	2.21E-06	1.01E-09	7.26E-09	0.00E+00	8.27E-09	8.27E-03	0.00E+00	1.20E-04	2.29E-05
3745643758855	374564	3758855	3.70E-05	3.98E-05	3.82E-05	3.78E-07	7.40E-06	1.33E-05	0.00E+00	5.66E-06	2.83E-06	0.00E+00	0.00E+00	2.27E-06	1.04E-09	7.45E-09	0.00E+00	8.49E-09	8.49E-03	0.00E+00	1.23E-04	2.36E-05
3745693758855	374569	3758855	3.80E-05	4.09E-05	3.92E-05	3.88E-07	7.60E-06	1.37E-05	0.00E+00	5.82E-06	2.91E-06	0.00E+00	0.00E+00	2.33E-06	1.07E-09	7.65E-09	0.00E+00	8.72E-09	8.72E-03	0.00E+00	1.27E-04	2.42E-05
3745743758855	374574	3758855	3.90E-05	4.20E-05	4.03E-05	3.98E-07	7.81E-06	1.41E-05	0.00E+00	5.97E-06	2.99E-06	0.00E+00	0.00E+00	2.39E-06	1.10E-09	7.86E-09	0.00E+00	8.96E-09	8.96E-03	0.00E+00	1.30E-04	2.49E-05
3744043758860	374404	3758860	1.61E-05	1.73E-05	1.66E-05	1.64E-07	3.21E-06	5.78E-06	0.00E+00	2.46E-06	1.23E-06	0.00E+00	0.00E+00	9.83E-07	4.52E-10	3.23E-09	0.00E+00	3.69E-09	3.69E-03	0.00E+00	5.35E-05	1.02E-05
3744093758860	374409	3758860	1.64E-05	1.76E-05	1.69E-05	1.67E-07	3.28E-06	5.91E-06	0.00E+00	2.51E-06	1.26E-06	0.00E+00	0.00E+00	1.00E-06	4.62E-10	3.30E-09	0.00E+00	3.77E-09	3.77E-03	0.00E+00	5.47E-05	1.04E-05
3744143758860	374414	3758860	1.68E-05	1.81E-05	1.73E-05	1.71E-07	3.36E-06	6.04E-06	0.00E+00	2.57E-06	1.28E-06	0.00E+00	0.00E+00	1.03E-06	4.72E-10	3.38E-09	0.00E+00	3.85E-09	3.85E-03	0.00E+00	5.59E-05	1.07E-05
3744193758860	374419	3758860	1.71E-05	1.84E-05	1.77E-05	1.75E-07	3.43E-06	6.17E-06	0.00E+00	2.62E-06	1.31E-06	0.00E+00	0.00E+00	1.05E-06	4.82E-10	3.45E-09	0.00E+00	3.93E-09	3.93E-03	0.00E+00	5.71E-05	1.09E-05
3744243758860	374424	3758860	1.75E-05	1.88E-05	1.81E-05	1.79E-07	3.51E-06	6.31E-06	0.00E+00	2.68E-06	1.34E-06	0.00E+00	0.00E+00	1.07E-06	4.93E-10	3.53E-09	0.00E+00	4.02E-09	4.02E-03	0.00E+00	5.84E-05	1.12E-05
3744293758860	374429	3758860	1.79E-05	1.93E-05	1.85E-05	1.83E-07	3.59E-06	6.45E-06	0.00E+00	2.74E-06	1.37E-06	0.00E+00	0.00E+00	1.10E-06	5.04E-10	3.61E-09	0.00E+00	4.11E-09	4.11E-03	0.00E+00	5.97E-05	1.14E-05
3741163758436	374116	3758436	5.82E-06	6.26E-06	6.01E-06	5.94E-08	1.16E-06	2.10E-06	0.00E+00	8.90E-07	4.45E-07	0.00E+00	0.00E+00	3.56E-07	1.64E-10	1.17E-09	0.00E+00	1.34E-09	1.34E-03	0.00E+00	1.94E-05	3.70E-06
3741263758436	374126	3758436	5.94E-06	6.39E-06	6.13E-06	6.06E-08	1.19E-06	2.14E-06	0.00E+00	9.09E-07	4.55E-07	0.00E+00	0.00E+00	3.64E-07	1.67E-10	1.20E-09	0.00E+00	1.36E-09	1.36E-03	0.00E+00	1.98E-05	3.78E-06
3741363758436	374136	3758436	6.07E-06	6.53E-06	6.27E-06	6.19E-08	1.21E-06	2.19E-06	0.00E+00	9.29E-07	4.64E-07	0.00E+00	0.00E+00	3.72E-07	1.71E-10	1.22E-09	0.00E+00	1.39E-09	1.39E-03	0.00E+00	2.02E-05	3.86E-06
3741463758436	374146	3758436	6.20E-06	6.67E-06	6.40E-06	6.33E-08	1.24E-06	2.23E-06	0.00E+00	9.49E-07	4.75E-07	0.00E+00	0.00E+00	3.80E-07	1.75E-10	1.25E-09	0.00E+00	1.42E-09	1.42E-03	0.00E+00	2.07E-05	3.95E-06
3741563758436	374156	3758436	6.34E-06	6.82E-06	6.54E-06	6.47E-08	1.27E-06	2.28E-06	0.00E+00	9.70E-07	4.85E-07	0.00E+00	0.00E+00	3.88E-07	1.78E-10	1.28E-09	0.00E+00	1.45E-09	1.45E-03	0.00E+00	2.11E-05	4.04E-06
3741663758436	374166	3758436	6.48E-06	6.97E-06	6.69E-06	6.61E-08	1.30E-06	2.33E-06	0.00E+00	9.92E-07	4.96E-07	0.00E+00	0.00E+00	3.97E-07	1.82E-10	1.31E-09	0.00E+00	1.49E-09	1.49E-03	0.00E+00	2.16E-05	4.13E-06
3741763758436	374176	3758436	6.63E-06	7.13E-06	6.84E-06	6.76E-08	1.33E-06	2.39E-06	0.00E+00	1.01E-06	5.07E-07	0.00E+00	0.00E+00	4.06E-07	1.87E-10	1.33E-09	0.00E+00	1.52E-09	1.52E-03	0.00E+00	2.21E-05	4.22E-06
3741963758436	374196	3758436	6.93E-06	7.46E-06	7.16E-06	7.08E-08	1.39E-06	2.50E-06	0.00E+00	1.06E-06	5.31E-07	0.00E+00	0.00E+00	4.25E-07	1.95E-10	1.40E-09	0.00E+00	1.59E-09	1.59E-03	0.00E+00	2.31E-05	4.42E-06
3742063758436	374206	3758436	7.10E-06	7.63E-06	7.33E-06	7.24E-08	1.42E-06	2.56E-06	0.00E+00	1.08E-06	5.43E-07	0.00E+00	0.00E+00	4.35E-07	2.00E-10	1.43E-09	0.00E+00	1.63E-09	1.63E-03	0.00E+00	2.37E-05	4.52E-06
3742163758436	374216	3758436	7.27E-06	7.82E-06	7.50E-06	7.42E-08	1.45E-06	2.62E-06	0.00E+00	1.11E-06	5.56E-07	0.00E+00	0.00E+00	4.45E-07	2.05E-10	1.46E-09	0.00E+00	1.67E-09	1.67E-03	0.00E+00	2.42E-05	4.63E-06
3742263758436	374226	3758436	7.44E-06	8.00E-06	7.68E-06	7.59E-08	1.49E-06	2.68E-06	0.00E+00	1.14E-06	5.70E-07	0.00E+00	0.00E+00	4.56E-07	2.09E-10	1.50E-09	0.00E+00	1.71E-09	1.71E-03	0.00E+00	2.48E-05	4.74E-06
3742363758436	374236	3758436	7.62E-06	8.20E-06	7.87E-06	7.78E-08	1.53E-06	2.75E-06	0.00E+00	1.17E-06	5.83E-07	0.00E+00	0.00E+00	4.67E-07	2.15E-10	1.53E-09	0.00E+00	1.75E-09	1.75E-03	0.00E+00	2.54E-05	4.85E-06
3742463758436	374246	3758436	7.81E-06	8.40E-06	8.06E-06	7.97E-08	1.56E-06	2.81E-06	0.00E+00	1.20E-06	5.98E-07	0.00E+00	0.00E+00	4.78E-07	2.20E-10	1.57E-09	0.00E+00	1.79E-09	1.79E-03	0.00E+00	2.60E-05	4.97E-06
3742563758436	374256	3758436	8.00E-06	8.61E-06	8.26E-06	8.17E-08	1.60E-06	2.88E-06	0.00E+00	1.22E-06	6.12E-07	0.00E+00	0.00E+00	4.90E-07	2.25E-10	1.61E-09	0.00E+00	1.84E-09	1.84E-03	0.00E+00	2.67E-05	5.10E-06
3742663758436	374266	3758436	8.20E-06	8.82E-06	8.47E-06	8.37E-08	1.64E-06	2.95E-06	0.00E+00	1.26E-06	6.28E-07	0.00E+00	0.00E+00	5.02E-07	2.31E-10	1.65E-09	0.00E+00	1.88E-09	1.88E-03	0.00E+00	2.73E-05	5.22E-06
3742763758436	374276	3758436	8.41E-06	9.05E-06	8.69E-06	8.59E-08	1.68E-06	3.03E-06	0.00E+00	1.29E-06	6.44E-07	0.00E+00	0.00E+00	5.15E-07	2.37E-10	1.69E-09	0.00E+00	1.93E-09	1.93E-03	0.00E+00	2.80E-05	5.36E-06
3742863758436	374286	3758436	8.63E-06	9.28E-06	8.91E-06	8.81E-08	1.73E-06	3.11E-06	0.00E+00	1.32E-06	6.61E-07	0.00E+00	0.00E+00	5.28E-07	2.43E-10	1.74E-09	0.00E+00	1.98E-09	1.98E-03	0.00E+00	2.88E-05	5.50E-06
3742963758436	374296	3758436	8.86E-06	9.53E-06	9.14E-06	9.04E-08	1.77E-06	3.19E-06	0.00E+00	1.36E-06	6.78E-07	0.00E+00	0.00E+00	5.42E-07	2.49E-10	1.78E-09	0.00E+00	2.03E-09	2.03E-03	0.00E+00	2.95E-05	5.64E-06
3743063758436	374306	3758436	9.09E-06	9.77E-06	9.38E-06	9.27E-08	1.82E-06	3.27E-06	0.00E+00	1.39E-06	6.96E-07	0.00E+00	0.00E+00	5.56E-07	2.56E-10	1.83E-09	0.00E+00	2.09E-09	2.09E-03	0.00E+00	3.03E-05	5.79E-06
3743163758436	374316	3758436	9.33E-06	1.00E-05	9.63E-06	9.52E-08	1.87E-06	3.36E-06	0.00E+00	1.43E-06	7.14E-07	0.00E+00	0.00E+00	5.71E-07	2.63E-10	1.88E-09	0.00E+00	2.14E-09	2.14E-03	0.00E+00	3.11E-05	5.94E-06
3743263758436	374326	3758436	9.58E-06	1.03E-05	9.89E-06	9.78E-08	1.92E-06	3.45E-06	0.00E+00	1.47E-06	7.33E-07	0.00E+00	0.00E+00	5.87E-07	2.70E-10	1.93E-09	0.00E+00	2.20E-09	2.20E-03	0.00E+00	3.19E-05	6.10E-06
3743363758436	374336	3758436	9.84E-06	1.06E-05	1.02E-05	1.00E-07	1.97E-06	3.54E-06	0.00E+00	1.51E-06	7.53E-07	0.00E+00	0.00E+00	6.03E-07	2.77E-10	1.98E-09	0.00E+00	2.26E-09	2.26E-03	0.00E+00	3.28E-05	6.27E-06
3743463758436	374346	3758436	1.01E-05	1.09E-05	1.04E-05	1.03E-07	2.02E-06	3.64E-06	0.00E+00	1.55E-06	7.74E-07	0.00E+00	0.00E+00	6.19E-07	2.85E-10	2.04E-09	0.00E+00	2.32E-09	2.32E-03	0.00E+00	3.37E-05	6.44E-06
3743563758436	374356	3758436	1.04E-05	1.12E-05	1.07E-05	1.06E-07	2.08E-06	3.74E-06	0.00E+00	1.59E-06	7.95E-07	0.00E+00	0.00E+00	6.36E-07	2.93E-10	2.09E-09	0.00E+00	2.39E-09	2.39E-03	0.00E+00	3.46E-05	6.62E-06
3743663758438	374366	3758438	1.07E-05	1.15E-05	1.11E-05	1.09E-07	2.14E-06	3.86E-06	0.00E+00	1.64E-06	8.20E-07	0.00E+00	0.00E+00	6.56E-07	3.01E-10	2.16E-09	0.00E+00	2.46E-09	2.46E-03	0.00E+00	3.57E-05	6.82E-06
3741163758446	374116	3758446	5.86E-06	6.30E-06	6.05E-06	5.98E-08	1.17E-06	2.11E-06	0.00E+00	8.96E-07	4.48E-07	0.00E+00	0.00E+00	3.59E-07	1.65E-10	1.18E-09	0.00E+00	1.34E-09	1.34E-03	0.00E+00	1.95E-05	3.73E-06
3741263758446	374126	3758446	5.98E-06	6.43E-06	6.18E-06	6.11E-08	1.20E-06	2.15E-06	0.00E+00	9.16E-07	4.58E-07	0.00E+00	0.00E+00	3.66E-07	1.68E-10	1.20E-09	0.00E+00	1.37E-09	1.37E-03	0.00E+00	1.99E-05	3.81E-06
3741363758446	374136	3758446	6.11E-06	6.57E-06	6.31E-06	6.24E-08	1.22E-06	2.20E-06	0.00E+00	9.36E-07	4.68E-07	0.00E+00	0.00E+00	3.74E-07	1.72E-10	1.23E-09	0.00E+00	1.40E-09	1.40E-03	0.00E+00	2.04E-05	3.89E-06
3741463758446	374146	3758446	6.25E-06	6.72E-06	6.45E-06	6.38E-08	1.25E-06	2.25E-06	0.00E+00	9.57E-07	4.78E-07	0.00E+00	0.00E+00	3.83E-07	1.76E-10	1.26E-09	0.00E+00	1.43E-09	1.43E-03	0.00E+00	2.08E-05	3.98E-06
3741563758446	374156	3758446	6.39E-06	6.87E-06	6.59E-06	6.52E-08	1.28E-06	2.30E-06	0.00E+00	9.78E-07	4.89E-07	0.00E+00	0.00E+00	3.91E-07	1.80E-10	1.29E-09	0.00E+00	1.47E-09	1.47E-03	0.00E+00	2.13E-05	4.07E-06
3741663758446	374166	3758446	6.53E-06	7.02E-06	6.74E-06	6.66E-08	1.31E-06	2.35E-06	0.00E+00	1.00E-06	5.00E-07	0.00E+00	0.00E+00	4.00E-07	1.84E-10	1.32E-09	0.00E+00	1.50E-09	1.50E-03	0.00E+00	2.18E-05	4.16E-06
3741763758446	374176	3758446	6.68E-06	7.18E-06	6.89E-06	6.81E-08	1.34E-06	2.41E-06	0.00E+00	1.02E-06	5.11E-07	0.00E+00	0.00E+00	4.09E-07	1.88E-10	1.34E-09	0.00E+00	1.53E-09	1.53E-03	0.00E+00	2.23E-05	4.25E-06
3741963758446	374196	3758446	6.99E-06	7.52E-06	7.22E-06	7.13E-08	1.40E-06	2.52E-06	0.00E+00	1.07E-06	5.35E-07	0.00E+00	0.00E+00	4.28E-07	1.97E-10	1.41E-09	0.00E+00	1.60E-09	1.60E-03	0.00E+00	2.33E-05	4.45E-06
3742063758446	374206	3758446	7.16E-06	7.70E-06	7.39E-06	7.30E-08	1.43E-06	2.58E-06	0.00E+00	1.10E-06	5.48E-07	0.00E+00	0.00E+00	4.38E-07	2.01E-10	1.44E-09	0.00E+00	1.64E-09	1.64E-03	0.00E+00	2.39E-05	4.56E-06
3742163758446	374216	3758446	7.33E-06	7.88E-06	7.57E-06	7.48E-08	1.47E-06	2.64E-06	0.00E+00	1.12E-06	5.61E-07	0.00E+00	0.00E+00	4.49E-07	2.06E-10	1.48E-09	0.00E+00	1.68E-09	1.68E-03	0.00E+00	2.44E-05	4.67E-06
3742263758446	374226	3758446	7.51E-06	8.08E-06	7.75E-06	7.66E-08	1.50E-06	2.70E-06	0.00E+00	1.15E-06	5.75E-07	0.00E+00	0.00E+00	4.60E-07	2.11E-10	1.51E-09	0.00E+00	1.72E-09	1.72E-03	0.00E+00	2.50E-05	4.78E-06
3742363758446	374236	3758446	7.69E-06	8.27E-06	7.94E-06	7.85E-08	1.54E-06	2.77E-06	0.00E+00	1.18E-06	5.89E-07	0.00E+00	0.00E+00	4.71E-07	2.17E-10	1.55E-09	0.00E+00	1.77E-09	1.77E-03	0.00E+00	2.56E-05	4.90E-06
3742463758446	374246	3758446	7.88E-06	8.48E-06	8.14E-06	8.04E-08	1.58E-06	2.84E-06	0.00E+00	1.21E-06	6.03E-07	0.00E+00	0.00E+00	4.83E-07	2.22E-10	1.59E-09	0.00E+00	1.81E-09	1.81E-03	0.00E+00	2.63E-05	5.02E-06
3742563758446	374256	3758446	8.08E-06	8.69E-06	8.34E-06	8.24E-08	1.62E-06	2.91E-06	0.00E+00	1.24E-06	6.18E-07	0.00E+00	0.00E+00	4.95E-07	2.27E-10	1.63E-09	0.00E+00	1.85E-09	1.85E-03	0.00E+00	2.69E-05	5.14E-06
3742663758446	374266	3758446	8.28E-06	8.91E-06	8.55E-06	8.45E-08	1.66E-06	2.98E-06	0.00E+00	1.27E-06	6.34E-07	0.00E+00	0.00E+00	5.07E-07	2.33E-10	1.67E-09	0.00E+00	1.90E-09	1.90E-03	0.00E+00	2.76E-05	5.28E-06
3742763758446	374276	3758446	8.50E-06	9.14E-06	8.77E-06	8.67E-08	1.70E-06	3.06E-06	0.00E+00	1.30E-06	6.50E-07	0.00E+00	0.00E+00	5.20E-07	2.39E-10	1.71E-09	0.00E+00	1.95E-09	1.95E-03	0.00E+00	2.83E-05	5.41E-06
3742863758446	374286	3758446	8.72E-06	9.38E-06	9.00E-06	8.90E-08	1.74E-06	3.14E-06	0.00E+00	1.33E-06	6.67E-07	0.00E+00	0.00E+00	5.34E-07	2.45E-10	1.76E-09	0.00E+00	2.00E-09	2.00E-03	0.00E+00	2.91E-05	5.55E-06
3742963758446	374296	3758446	8.95E-06	9.63E-06	9.24E-06	9.13E-08	1.79E-06	3.22E-06	0.00E+00	1.37E-06	6.85E-07	0.00E+00	0.00E+00	5.48E-07	2.52E-10	1.80E-09	0.00E+00	2.05E-09	2.05E-03	0.00E+00	2.98E-05	5.70E-06
3743063758446	374306	3758446	9.19E-06	9.88E-06	9.49E-06	9.38E-08	1.84E-06	3.31E-06	0.00E+00	1.41E-06	7.03E-07	0.00E+00	0.00E+00	5.63E-07	2.59E-10	1.85E-09	0.00E+00	2.11E-09	2.11E-03	0.00E+00	3.06E-05	5.85E-06
3743163758446	374316	3758446	9.44E-06	1.02E-05	9.74E-06	9.63E-08	1.89E-06	3.40E-06	0.00E+00	1.44E-06	7.22E-07	0.00E+00	0.00E+00	5.78E-07	2.66E-10	1.90E-09	0.00E+00	2.17E-09	2.17E-03	0.00E+00	3.15E-05	6.01E-06
3743263758446	374326	3758446	9.69E-06	1.04E-05	1.00E-05	9.89E-08	1.94E-06	3.49E-06	0.00E+00	1.48E-06	7.42E-07	0.00E+00	0.00E+00	5.94E-07	2.73E-10	1.95E-09	0.00E+00	2.23E-09	2.23E-03	0.00E+00	3.23E-05	6.17E-06
3743363758446	374336	3758446	9.96E-06	1.07E-05	1.03E-05	1.02E-07	1.99E-06	3.59E-06	0.00E+00	1.52E-06	7.62E-07	0.00E+00	0.00E+00	6.10E-07	2.80E-10	2.01E-09	0.00E+00	2.29E-09	2.29E-03	0.00E+00	3.32E-05	6.34E-06
3743463758446	374346	3758446	1.02E-05	1.10E-05	1.06E-05	1.04E-07	2.05E-06	3.69E-06	0.00E+00	1.57E-06	7.83E-07	0.00E+00	0.00E+00	6.27E-07	2.88E-10	2.06E-09	0.00E+00	2.35E-09	2.35E-03	0.00E+00	3.41E-05	6.52E-06
3743563758446	374356	3758446	1.05E-05	1.13E-05	1.09E-05	1.07E-07	2.11E-06	3.79E-06	0.00E+00	1.61E-06	8.05E-07	0.00E+00	0.00E+00	6.44E-07	2.96E-10	2.12E-09	0.00E+00	2.42E-09	2.42E-03	0.00E+00	3.51E-05	6.70E-06
3743663758446	374366	3758446	1.08E-05	1.16E-05	1.12E-05	1.10E-07	2.17E-06	3.90E-06	0.00E+00	1.66E-06	8.28E-07	0.00E+00	0.00E+00	6.63E-07	3.05E-10	2.18E-09	0.00E+00	2.48E-09	2.48E-03	0.00E+00	3.61E-05	6.89E-06
3741163758456	374116	3758456	5.90E-06	6.34E-06	6.09E-06	6.02E-08	1.18E-06	2.12E-06	0.00E+00	9.02E-07	4.51E-07	0.00E+00	0.00E+00	3.61E-07	1.66E-10	1.19E-09	0.00E+00	1.35E-09	1.35E-03	0.00E+00	1.96E-05	3.75E-06
3741263758456	374126	3758456	6.02E-06	6.48E-06	6.22E-06	6.15E-08	1.21E-06	2.17E-06	0.00E+00	9.22E-07	4.61E-07	0.00E+00	0.00E+00	3.69E-07	1.70E-10	1.21E-09	0.00E+00	1.38E-09	1.38E-03	0.00E+00	2.01E-05	3.84E-06
3741363758456	374136	3758456	6.16E-06	6.62E-06	6.36E-06	6.28E-08	1.23E-06	2.22E-06	0.00E+00	9.42E-07	4.71E-07	0.00E+00	0.00E+00	3.77E-07	1.73E-10	1.24E-09	0.00E+00	1.41E-09	1.41E-03	0.00E+00	2.05E-05	3.92E-06
3741463758456	374146	3758456	6.29E-06	6.77E-06	6.50E-06	6.42E-08	1.26E-06	2.27E-06	0.00E+00	9.63E-07	4.82E-07	0.00E+00	0.00E+00	3.85E-07	1.77E-10	1.27E-09	0.00E+00	1.44E-09	1.44E-03	0.00E+00	2.10E-05	4.01E-06
3741563758456	374156	3758456	6.43E-06	6.92E-06	6.64E-06	6.56E-08	1.28E-06	2.32E-06	0.00E+00	9.85E-07	4.92E-07	0.00E+00	0.00E+00	3.94E-07	1.81E-10	1.30E-09	0.00E+00	1.48E-09	1.48E-03	0.00E+00	2.14E-05	4.10E-06
3741663758456	374166	3758456	6.58E-06	7.07E-06	6.79E-06	6.71E-08	1.32E-06	2.37E-06	0.00E+00	1.01E-06	5.03E-07	0.00E+00	0.00E+00	4.03E-07	1.85E-10	1.32E-09	0.00E+00	1.51E-09	1.51E-03	0.00E+00	2.19E-05	4.19E-06
3741763758456	374176	3758456	6.73E-06	7.24E-06	6.95E-06	6.87E-08	1.35E-06	2.42E-06	0.00E+00	1.03E-06	5.15E-07	0.00E+00	0.00E+00	4.12E-07	1.89E-10	1.35E-09	0.00E+00	1.54E-09	1.54E-03	0.00E+00	2.24E-05	4.28E-06
3741963758456	374196	3758456	7.05E-06	7.58E-06	7.27E-06	7.19E-08	1.41E-06	2.54E-06	0.00E+00	1.08E-06	5.39E-07	0.00E+00	0.00E+00	4.31E-07	1.98E-10	1.42E-09	0.00E+00	1.62E-09	1.62E-03	0.00E+00	2.35E-05	4.49E-06
3742063758456	374206	3758456	7.22E-06	7.76E-06	7.45E-06	7.36E-08	1.44E-06	2.60E-06	0.00E+00	1.10E-06	5.52E-07	0.00E+00	0.00E+00	4.42E-07	2.03E-10	1.45E-09	0.00E+00	1.66E-09	1.66E-03	0.00E+00	2.40E-05	4.60E-06
3742163758456	374216	3758456	7.39E-06	7.95E-06	7.63E-06	7.54E-08	1.48E-06	2.66E-06	0.00E+00	1.13E-06	5.66E-07	0.00E+00	0.00E+00	4.53E-07	2.08E-10	1.49E-09	0.00E+00	1.70E-09	1.70E-03	0.00E+00	2.46E-05	4.71E-06
3742263758456	374226	3758456	7.57E-06	8.14E-06	7.82E-06	7.73E-08	1.52E-06	2.73E-06	0.00E+00	1.16E-06	5.80E-07	0.00E+00	0.00E+00	4.64E-07	2.13E-10	1.53E-09	0.00E+00	1.74E-09	1.74E-03	0.00E+00	2.52E-05	4.82E-06
3742363758456	374236	3758456	7.76E-06	8.35E-06	8.01E-06	7.92E-08	1.55E-06	2.79E-06	0.00E+00	1.19E-06	5.94E-07	0.00E+00	0.00E+00	4.75E-07	2.18E-10	1.56E-09	0.00E+00	1.78E-09	1.78E-03	0.00E+00	2.59E-05	4.94E-06
3742463758456	374246	3758456	7.95E-06	8.55E-06	8.21E-06	8.12E-08	1.59E-06	2.86E-06	0.00E+00	1.22E-06	6.09E-07	0.00E+00	0.00E+00	4.87E-07	2.24E-10	1.60E-09	0.00E+00	1.83E-09	1.83E-03	0.00E+00	2.65E-05	5.06E-06
3742563758456	374256	3758456	8.16E-06	8.77E-06	8.42E-06	8.32E-08	1.63E-06	2.94E-06	0.00E+00	1.25E-06	6.24E-07	0.00E+00	0.00E+00	4.99E-07	2.30E-10	1.64E-09	0.00E+00	1.87E-09	1.87E-03	0.00E+00	2.72E-05	5.19E-06
3742663758456	374266	3758456	8.36E-06	9.00E-06	8.64E-06	8.54E-08	1.67E-06	3.01E-06	0.00E+00	1.28E-06	6.40E-07	0.00E+00	0.00E+00	5.12E-07	2.35E-10	1.68E-09	0.00E+00	1.92E-09	1.92E-03	0.00E+00	2.79E-05	5.33E-

			SWBuilding Construction	SWDemolition	SWGrading	EYBuilding Construction	SWPaving	SWGrading	SWArchitectural Coating	NBBuilding Construction	NBBuilding Construction	NBArchitectural Coating	NBArchitectural Coating	RWBuilding Construction		Child Risk			Overlapping Phases - Maximum GLC		
Unique Identifier	X (UTM)	Y (UTM)	2026	2026	2026	2026	2027	2027	2027	2026	2027	2026	2027	2026	3rd Trimester	0<2	2<16	Total	per million	2025	2026	2027
3742163758496	374216	3758496	7.63E-06	8.20E-06	7.87E-06	7.78E-08	1.53E-06	2.75E-06	0.00E+00	1.17E-06	5.84E-07	0.00E+00	0.00E+00	4.67E-07	2.15E-10	1.54E-09	0.00E+00	1.75E-09	1.75E-03	0.00E+00	2.54E-05	4.86E-06
3742263758496	374226	3758496	7.82E-06	8.41E-06	8.07E-06	7.98E-08	1.56E-06	2.82E-06	0.00E+00	1.20E-06	5.99E-07	0.00E+00	0.00E+00	4.79E-07	2.20E-10	1.57E-09	0.00E+00	1.79E-09	1.79E-03	0.00E+00	2.61E-05	4.98E-06
3742363758496	374236	3758496	8.02E-06	8.63E-06	8.28E-06	8.19E-08	1.61E-06	2.89E-06	0.00E+00	1.23E-06	6.14E-07	0.00E+00	0.00E+00	4.91E-07	2.26E-10	1.62E-09	0.00E+00	1.84E-09	1.84E-03	0.00E+00	2.67E-05	5.11E-06
3742463758496	374246	3758496	8.24E-06	8.86E-06	8.50E-06	8.40E-08	1.65E-06	2.97E-06	0.00E+00	1.26E-06	6.30E-07	0.00E+00	0.00E+00	5.04E-07	2.32E-10	1.66E-09	0.00E+00	1.89E-09	1.89E-03	0.00E+00	2.74E-05	5.24E-06
3742563758496	374256	3758496	8.45E-06	9.09E-06	8.73E-06	8.63E-08	1.69E-06	3.04E-06	0.00E+00	1.29E-06	6.47E-07	0.00E+00	0.00E+00	5.18E-07	2.38E-10	1.70E-09	0.00E+00	1.94E-09	1.94E-03	0.00E+00	2.82E-05	5.38E-06
3742663758496	374266	3758496	8.68E-06	9.33E-06	8.96E-06	8.86E-08	1.74E-06	3.13E-06	0.00E+00	1.33E-06	6.64E-07	0.00E+00	0.00E+00	5.31E-07	2.44E-10	1.75E-09	0.00E+00	1.99E-09	1.99E-03	0.00E+00	2.89E-05	5.53E-06
3742763758496	374276	3758496	8.91E-06	9.59E-06	9.20E-06	9.10E-08	1.78E-06	3.21E-06	0.00E+00	1.36E-06	6.82E-07	0.00E+00	0.00E+00	5.46E-07	2.51E-10	1.80E-09	0.00E+00	2.05E-09	2.05E-03	0.00E+00	2.97E-05	5.68E-06
3742863758496	374286	3758496	9.16E-06	9.85E-06	9.46E-06	9.35E-08	1.83E-06	3.30E-06	0.00E+00	1.40E-06	7.01E-07	0.00E+00	0.00E+00	5.61E-07	2.58E-10	1.84E-09	0.00E+00	2.10E-09	2.10E-03	0.00E+00	3.05E-05	5.83E-06
3742963758496	374296	3758496	9.42E-06	1.01E-05	9.72E-06	9.61E-08	1.88E-06	3.39E-06	0.00E+00	1.44E-06	7.21E-07	0.00E+00	0.00E+00	5.77E-07	2.65E-10	1.90E-09	0.00E+00	2.16E-09	2.16E-03	0.00E+00	3.14E-05	6.00E-06
3743063758496	374306	3758496	9.69E-06	1.04E-05	1.00E-05	9.88E-08	1.94E-06	3.49E-06	0.00E+00	1.48E-06	7.41E-07	0.00E+00	0.00E+00	5.93E-07	2.73E-10	1.95E-09	0.00E+00	2.22E-09	2.22E-03	0.00E+00	3.23E-05	6.17E-06
3743163758496	374316	3758496	9.97E-06	1.07E-05	1.03E-05	1.02E-07	1.99E-06	3.59E-06	0.00E+00	1.53E-06	7.63E-07	0.00E+00	0.00E+00	6.10E-07	2.81E-10	2.01E-09	0.00E+00	2.29E-09	2.29E-03	0.00E+00	3.32E-05	6.35E-06
3741163758506	374116	3758506	6.08E-06	6.53E-06	6.27E-06	6.20E-08	1.22E-06	2.19E-06	0.00E+00	9.30E-07	4.65E-07	0.00E+00	0.00E+00	3.72E-07	1.71E-10	1.22E-09	0.00E+00	1.39E-09	1.39E-03	0.00E+00	2.02E-05	3.87E-06
3741263758506	374126	3758506	6.21E-06	6.68E-06	6.41E-06	6.34E-08	1.24E-06	2.24E-06	0.00E+00	9.51E-07	4.75E-07	0.00E+00	0.00E+00	3.80E-07	1.75E-10	1.25E-09	0.00E+00	1.43E-09	1.43E-03	0.00E+00	2.07E-05	3.95E-06
3741363758506	374136	3758506	6.35E-06	6.83E-06	6.56E-06	6.48E-08	1.27E-06	2.29E-06	0.00E+00	9.72E-07	4.86E-07	0.00E+00	0.00E+00	3.89E-07	1.79E-10	1.28E-09	0.00E+00	1.46E-09	1.46E-03	0.00E+00	2.12E-05	4.04E-06
3741463758506	374146	3758506	6.50E-06	6.99E-06	6.71E-06	6.63E-08	1.30E-06	2.34E-06	0.00E+00	9.95E-07	4.97E-07	0.00E+00	0.00E+00	3.98E-07	1.83E-10	1.31E-09	0.00E+00	1.49E-09	1.49E-03	0.00E+00	2.17E-05	4.14E-06
3741563758506	374156	3758506	6.65E-06	7.15E-06	6.86E-06	6.78E-08	1.33E-06	2.39E-06	0.00E+00	1.02E-06	5.09E-07	0.00E+00	0.00E+00	4.07E-07	1.87E-10	1.34E-09	0.00E+00	1.53E-09	1.53E-03	0.00E+00	2.22E-05	4.23E-06
3741663758506	374166	3758506	6.81E-06	7.32E-06	7.03E-06	6.94E-08	1.36E-06	2.45E-06	0.00E+00	1.04E-06	5.21E-07	0.00E+00	0.00E+00	4.17E-07	1.92E-10	1.37E-09	0.00E+00	1.56E-09	1.56E-03	0.00E+00	2.27E-05	4.33E-06
3741763758506	374176	3758506	6.97E-06	7.49E-06	7.19E-06	7.11E-08	1.39E-06	2.51E-06	0.00E+00	1.07E-06	5.33E-07	0.00E+00	0.00E+00	4.27E-07	1.96E-10	1.40E-09	0.00E+00	1.60E-09	1.60E-03	0.00E+00	2.32E-05	4.44E-06
3741963758506	374196	3758506	7.31E-06	7.86E-06	7.55E-06	7.46E-08	1.46E-06	2.63E-06	0.00E+00	1.12E-06	5.60E-07	0.00E+00	0.00E+00	4.48E-07	2.06E-10	1.47E-09	0.00E+00	1.68E-09	1.68E-03	0.00E+00	2.44E-05	4.66E-06
3742063758506	374206	3758506	7.49E-06	8.06E-06	7.74E-06	7.65E-08	1.50E-06	2.70E-06	0.00E+00	1.15E-06	5.74E-07	0.00E+00	0.00E+00	4.59E-07	2.11E-10	1.51E-09	0.00E+00	1.72E-09	1.72E-03	0.00E+00	2.50E-05	4.77E-06
3742163758506	374216	3758506	7.68E-06	8.26E-06	7.93E-06	7.84E-08	1.54E-06	2.77E-06	0.00E+00	1.18E-06	5.88E-07	0.00E+00	0.00E+00	4.70E-07	2.16E-10	1.55E-09	0.00E+00	1.76E-09	1.76E-03	0.00E+00	2.56E-05	4.89E-06
3742263758506	374226	3758506	7.88E-06	8.47E-06	8.14E-06	8.04E-08	1.58E-06	2.84E-06	0.00E+00	1.21E-06	6.03E-07	0.00E+00	0.00E+00	4.82E-07	2.22E-10	1.59E-09	0.00E+00	1.81E-09	1.81E-03	0.00E+00	2.63E-05	5.02E-06
3742363758506	374236	3758506	8.09E-06	8.70E-06	8.35E-06	8.25E-08	1.62E-06	2.91E-06	0.00E+00	1.24E-06	6.19E-07	0.00E+00	0.00E+00	4.95E-07	2.28E-10	1.63E-09	0.00E+00	1.86E-09	1.86E-03	0.00E+00	2.69E-05	5.15E-06
3742463758506	374246	3758506	8.30E-06	8.93E-06	8.57E-06	8.47E-08	1.66E-06	2.99E-06	0.00E+00	1.27E-06	6.35E-07	0.00E+00	0.00E+00	5.08E-07	2.34E-10	1.67E-09	0.00E+00	1.91E-09	1.91E-03	0.00E+00	2.77E-05	5.29E-06
3742563758506	374256	3758506	8.52E-06	9.17E-06	8.80E-06	8.70E-08	1.71E-06	3.07E-06	0.00E+00	1.30E-06	6.52E-07	0.00E+00	0.00E+00	5.22E-07	2.40E-10	1.72E-09	0.00E+00	1.96E-09	1.96E-03	0.00E+00	2.84E-05	5.43E-06
3742663758506	374266	3758506	8.75E-06	9.41E-06	9.04E-06	8.93E-08	1.75E-06	3.15E-06	0.00E+00	1.34E-06	6.70E-07	0.00E+00	0.00E+00	5.36E-07	2.46E-10	1.76E-09	0.00E+00	2.01E-09	2.01E-03	0.00E+00	2.92E-05	5.57E-06
3742763758506	374276	3758506	9.00E-06	9.68E-06	9.29E-06	9.18E-08	1.80E-06	3.24E-06	0.00E+00	1.38E-06	6.89E-07	0.00E+00	0.00E+00	5.51E-07	2.53E-10	1.81E-09	0.00E+00	2.06E-09	2.06E-03	0.00E+00	3.00E-05	5.73E-06
3742863758506	374286	3758506	9.25E-06	9.95E-06	9.55E-06	9.44E-08	1.85E-06	3.33E-06	0.00E+00	1.42E-06	7.08E-07	0.00E+00	0.00E+00	5.66E-07	2.60E-10	1.86E-09	0.00E+00	2.12E-09	2.12E-03	0.00E+00	3.08E-05	5.89E-06
3742963758506	374296	3758506	9.51E-06	1.02E-05	9.82E-06	9.71E-08	1.90E-06	3.43E-06	0.00E+00	1.46E-06	7.28E-07	0.00E+00	0.00E+00	5.82E-07	2.68E-10	1.92E-09	0.00E+00	2.18E-09	2.18E-03	0.00E+00	3.17E-05	6.06E-06
3743063758506	374306	3758506	9.79E-06	1.05E-05	1.01E-05	9.98E-08	1.96E-06	3.52E-06	0.00E+00	1.50E-06	7.49E-07	0.00E+00	0.00E+00	5.99E-07	2.75E-10	1.97E-09	0.00E+00	2.25E-09	2.25E-03	0.00E+00	3.26E-05	6.23E-06
3743163758506	374316	3758506	1.01E-05	1.08E-05	1.04E-05	1.03E-07	2.02E-06	3.63E-06	0.00E+00	1.54E-06	7.71E-07	0.00E+00	0.00E+00	6.17E-07	2.84E-10	2.03E-09	0.00E+00	2.31E-09	2.31E-03	0.00E+00	3.36E-05	6.41E-06
3741163758516	374116	3758516	6.11E-06	6.57E-06	6.31E-06	6.23E-08	1.22E-06	2.20E-06	0.00E+00	9.35E-07	4.68E-07	0.00E+00	0.00E+00	3.74E-07	1.72E-10	1.23E-09	0.00E+00	1.40E-09	1.40E-03	0.00E+00	2.04E-05	3.89E-06
3741263758516	374126	3758516	6.25E-06	6.72E-06	6.45E-06	6.37E-08	1.25E-06	2.25E-06	0.00E+00	9.56E-07	4.78E-07	0.00E+00	0.00E+00	3.82E-07	1.76E-10	1.26E-09	0.00E+00	1.43E-09	1.43E-03	0.00E+00	2.08E-05	3.98E-06
3741363758516	374136	3758516	6.39E-06	6.87E-06	6.60E-06	6.52E-08	1.28E-06	2.30E-06	0.00E+00	9.78E-07	4.89E-07	0.00E+00	0.00E+00	3.91E-07	1.80E-10	1.29E-09	0.00E+00	1.47E-09	1.47E-03	0.00E+00	2.13E-05	4.07E-06
3741463758516	374146	3758516	6.54E-06	7.03E-06	6.75E-06	6.67E-08	1.31E-06	2.35E-06	0.00E+00	1.00E-06	5.00E-07	0.00E+00	0.00E+00	4.00E-07	1.84E-10	1.32E-09	0.00E+00	1.50E-09	1.50E-03	0.00E+00	2.18E-05	4.16E-06
3741563758516	374156	3758516	6.69E-06	7.19E-06	6.91E-06	6.83E-08	1.34E-06	2.41E-06	0.00E+00	1.02E-06	5.12E-07	0.00E+00	0.00E+00	4.10E-07	1.88E-10	1.35E-09	0.00E+00	1.54E-09	1.54E-03	0.00E+00	2.23E-05	4.26E-06
3741663758516	374166	3758516	6.85E-06	7.37E-06	7.07E-06	6.99E-08	1.37E-06	2.47E-06	0.00E+00	1.05E-06	5.24E-07	0.00E+00	0.00E+00	4.19E-07	1.93E-10	1.38E-09	0.00E+00	1.57E-09	1.57E-03	0.00E+00	2.28E-05	4.36E-06
3741763758516	374176	3758516	7.01E-06	7.54E-06	7.24E-06	7.16E-08	1.40E-06	2.53E-06	0.00E+00	1.07E-06	5.37E-07	0.00E+00	0.00E+00	4.29E-07	1.97E-10	1.41E-09	0.00E+00	1.61E-09	1.61E-03	0.00E+00	2.34E-05	4.47E-06
3741963758516	374196	3758516	7.36E-06	7.92E-06	7.60E-06	7.51E-08	1.47E-06	2.65E-06	0.00E+00	1.13E-06	5.63E-07	0.00E+00	0.00E+00	4.51E-07	2.07E-10	1.48E-09	0.00E+00	1.69E-09	1.69E-03	0.00E+00	2.45E-05	4.69E-06
3742063758516	374206	3758516	7.55E-06	8.12E-06	7.79E-06	7.70E-08	1.51E-06	2.72E-06	0.00E+00	1.16E-06	5.78E-07	0.00E+00	0.00E+00	4.62E-07	2.12E-10	1.52E-09	0.00E+00	1.73E-09	1.73E-03	0.00E+00	2.52E-05	4.81E-06
3742163758516	374216	3758516	7.74E-06	8.32E-06	7.99E-06	7.90E-08	1.55E-06	2.79E-06	0.00E+00	1.18E-06	5.92E-07	0.00E+00	0.00E+00	4.74E-07	2.18E-10	1.56E-09	0.00E+00	1.78E-09	1.78E-03	0.00E+00	2.58E-05	4.93E-06
3742263758516	374226	3758516	7.94E-06	8.54E-06	8.20E-06	8.10E-08	1.59E-06	2.86E-06	0.00E+00	1.22E-06	6.08E-07	0.00E+00	0.00E+00	4.86E-07	2.23E-10	1.60E-09	0.00E+00	1.82E-09	1.82E-03	0.00E+00	2.65E-05	5.06E-06
3742363758516	374236	3758516	8.15E-06	8.76E-06	8.41E-06	8.32E-08	1.63E-06	2.93E-06	0.00E+00	1.25E-06	6.24E-07	0.00E+00	0.00E+00	4.99E-07	2.29E-10	1.64E-09	0.00E+00	1.87E-09	1.87E-03	0.00E+00	2.72E-05	5.19E-06
3742463758516	374246	3758516	8.37E-06	9.00E-06	8.64E-06	8.54E-08	1.67E-06	3.01E-06	0.00E+00	1.28E-06	6.40E-07	0.00E+00	0.00E+00	5.12E-07	2.36E-10	1.68E-09	0.00E+00	1.92E-09	1.92E-03	0.00E+00	2.79E-05	5.33E-06
3742563758516	374256	3758516	8.60E-06	9.24E-06	8.87E-06	8.77E-08	1.72E-06	3.10E-06	0.00E+00	1.32E-06	6.58E-07	0.00E+00	0.00E+00	5.26E-07	2.42E-10	1.73E-09	0.00E+00	1.97E-09	1.97E-03	0.00E+00	2.86E-05	5.47E-06
3742663758516	374266	3758516	8.83E-06	9.50E-06	9.12E-06	9.01E-08	1.77E-06	3.18E-06	0.00E+00	1.35E-06	6.76E-07	0.00E+00	0.00E+00	5.41E-07	2.49E-10	1.78E-09	0.00E+00	2.03E-09	2.03E-03	0.00E+00	2.94E-05	5.62E-06
3742763758516	374276	3758516	9.08E-06	9.76E-06	9.37E-06	9.26E-08	1.82E-06	3.27E-06	0.00E+00	1.39E-06	6.95E-07	0.00E+00	0.00E+00	5.56E-07	2.55E-10	1.83E-09	0.00E+00	2.08E-09	2.08E-03	0.00E+00	3.02E-05	5.78E-06
3742863758516	374286	3758516	9.34E-06	1.00E-05	9.64E-06	9.53E-08	1.87E-06	3.36E-06	0.00E+00	1.43E-06	7.14E-07	0.00E+00	0.00E+00	5.72E-07	2.63E-10	1.88E-09	0.00E+00	2.14E-09	2.14E-03	0.00E+00	3.11E-05	5.94E-06
3742963758516	374296	3758516	9.60E-06	1.03E-05	9.92E-06	9.80E-08	1.92E-06	3.46E-06	0.00E+00	1.47E-06	7.35E-07	0.00E+00	0.00E+00	5.88E-07	2.70E-10	1.93E-09	0.00E+00	2.20E-09	2.20E-03	0.00E+00	3.20E-05	6.12E-06
3743063758516	374306	3758516	9.89E-06	1.06E-05	1.02E-05	1.01E-07	1.98E-06	3.56E-06	0.00E+00	1.51E-06	7.57E-07	0.00E+00	0.00E+00	6.05E-07	2.78E-10	1.99E-09	0.00E+00	2.27E-09	2.27E-03	0.00E+00	3.29E-05	6.30E-06
3743163758516	374316	3758516	1.02E-05	1.09E-05	1.05E-05	1.04E-07	2.04E-06	3.67E-06	0.00E+00	1.56E-06	7.79E-07	0.00E+00	0.00E+00	6.23E-07	2.87E-10	2.05E-09	0.00E+00	2.34E-09	2.34E-03	0.00E+00	3.39E-05	6.48E-06
3741163758526	374116	3758526	6.14E-06	6.61E-06	6.34E-06	6.27E-08	1.23E-06	2.21E-06	0.00E+00	9.40E-07	4.70E-07	0.00E+00	0.00E+00	3.76E-07	1.73E-10	1.24E-09	0.00E+00	1.41E-09	1.41E-03	0.00E+00	2.05E-05	3.91E-06
3741263758526	374126	3758526	6.28E-06	6.76E-06	6.48E-06	6.41E-08	1.26E-06	2.26E-06	0.00E+00	9.61E-07	4.81E-07	0.00E+00	0.00E+00	3.85E-07	1.77E-10	1.26E-09	0.00E+00	1.44E-09	1.44E-03	0.00E+00	2.09E-05	4.00E-06
3741363758526	374136	3758526	6.43E-06	6.91E-06	6.63E-06	6.56E-08	1.29E-06	2.31E-06	0.00E+00	9.84E-07	4.92E-07	0.00E+00	0.00E+00	3.93E-07	1.81E-10	1.29E-09	0.00E+00	1.47E-09	1.47E-03	0.00E+00	2.14E-05	4.09E-06
3741463758526	374146	3758526	6.57E-06	7.07E-06	6.78E-06	6.71E-08	1.32E-06	2.37E-06	0.00E+00	1.01E-06	5.03E-07	0.00E+00	0.00E+00	4.03E-07	1.85E-10	1.32E-09	0.00E+00	1.51E-09	1.51E-03	0.00E+00	2.19E-05	4.19E-06
3741563758526	374156	3758526	6.73E-06	7.24E-06	6.95E-06	6.87E-08	1.35E-06	2.42E-06	0.00E+00	1.03E-06	5.15E-07	0.00E+00	0.00E+00	4.12E-07	1.89E-10	1.36E-09	0.00E+00	1.54E-09	1.54E-03	0.00E+00	2.24E-05	4.29E-06
3741663758526	374166	3758526	6.89E-06	7.41E-06	7.11E-06	7.03E-08	1.38E-06	2.48E-06	0.00E+00	1.05E-06	5.27E-07	0.00E+00	0.00E+00	4.22E-07	1.94E-10	1.39E-09	0.00E+00	1.58E-09	1.58E-03	0.00E+00	2.30E-05	4.39E-06
3741763758526	374176	3758526	7.06E-06	7.59E-06	7.29E-06	7.20E-08	1.41E-06	2.54E-06	0.00E+00	1.08E-06	5.40E-07	0.00E+00	0.00E+00	4.32E-07	1.99E-10	1.42E-09	0.00E+00	1.62E-09	1.62E-03	0.00E+00	2.35E-05	4.49E-06
3741963758526	374196	3758526	7.41E-06	7.97E-06	7.65E-06	7.56E-08	1.48E-06	2.67E-06	0.00E+00	1.13E-06	5.67E-07	0.00E+00	0.00E+00	4.54E-07	2.09E-10	1.49E-09	0.00E+00	1.70E-09	1.70E-03	0.00E+00	2.47E-05	4.72E-06
3742063758526	374206	3758526	7.60E-06	8.17E-06	7.85E-06	7.75E-08	1.52E-06	2.74E-06	0.00E+00	1.16E-06	5.82E-07	0.00E+00	0.00E+00	4.65E-07	2.14E-10	1.53E-09	0.00E+00	1.74E-09	1.74E-03	0.00E+00	2.53E-05	4.84E-06
3742163758526	374216	3758526	7.79E-06	8.38E-06	8.05E-06	7.95E-08	1.56E-06	2.81E-06	0.00E+00	1.19E-06	5.97E-07	0.00E+00	0.00E+00	4.77E-07	2.19E-10	1.57E-09	0.00E+00	1.79E-09	1.79E-03	0.00E+00	2.60E-05	4.96E-06
3742263758526	374226	3758526	8.00E-06	8.60E-06	8.26E-06	8.16E-08	1.60E-06	2.88E-06	0.00E+00	1.22E-06	6.12E-07	0.00E+00	0.00E+00	4.90E-07	2.25E-10	1.61E-09	0.00E+00	1.84E-09	1.84E-03	0.00E+00	2.67E-05	5.09E-06
3742363758526	374236	3758526	8.21E-06	8.83E-06	8.48E-06	8.38E-08	1.64E-06	2.96E-06	0.00E+00	1.26E-06	6.28E-07	0.00E+00	0.00E+00	5.03E-07	2.31E-10	1.65E-09	0.00E+00	1.88E-09	1.88E-03	0.00E+00	2.74E-05	5.23E-06
3742463758526	374246	3758526	8.43E-06	9.07E-06	8.70E-06	8.60E-08	1.69E-06	3.04E-06	0.00E+00	1.29E-06	6.45E-07	0.00E+00	0.00E+00	5.16E-07	2.37E-10	1.70E-09	0.00E+00	1.94E-09	1.94E-03	0.00E+00	2.81E-05	5.37E-06
3742563758526	374256	3758526	8.66E-06	9.32E-06	8.94E-06	8.84E-08	1.73E-06	3.12E-06	0.00E+00	1.33E-06	6.63E-07	0.00E+00	0.00E+00	5.30E-07	2.44E-10	1.74E-09	0.00E+00	1.99E-09	1.99E-03	0.00E+00	2.89E-05	5.52E-06
3742663758526	374266	3758526	8.90E-06	9.57E-06	9.19E-06	9.08E-08	1.78E-06	3.21E-06	0.00E+00	1.36E-06	6.81E-07	0.00E+00	0.00E+00	5.45E-07	2.51E-10	1.79E-09	0.00E+00	2.04E-09	2.04E-03	0.00E+00	2.97E-05	5.67E-06
3742763758526	374276	3758526	9.14E-06	9.83E-06	9.43E-06	9.32E-08	1.83E-06	3.30E-06	0.00E+00	1.40E-06	7.00E-07	0.00E+00	0.00E+00	5.60E-07	2.58E-10	1.84E-09	0.00E+00	2.10E-09	2.10E-03	0.00E+00	3.06E-05	5.83E-06
3742863758526	374286	3758526	9.39E-06	1.01E-05	9.69E-06	9.57E-08	1.88E-06	3.39E-06	0.00E+00	1.44E-06	7.19E-07	0.00E+00	0.00E+00	5.76E-07	2.65E-10	1.89E-09	0.00E+00	2.16E-09	2.16E-03	0.00E+00	3.13E-05	5.99E-06
3742963758526	374296	3758526	9.67E-06	1.04E-05	9.98E-06	9.86E-08	1.94E-06	3.49E-06	0.00E+00	1.48E-06	7.41E-07	0.00E+00	0.00E+00	5.93E-07	2.72E-10	1.95E-09	0.00E+00	2.22E-09	2.22E-03	0.00E+00	3.23E-05	6.16E-06
3743063758526	374306	3758526	9.97E-06	1.07E-05	1.03E-05	1.02E-07	2.00E-06	3.59E-06	0.00E+00	1.53E-06	7.63E-07	0.00E+00	0.00E+00	6.11E-07	2.81E-10	2.01E-09	0.00E+00	2.29E-09	2.29E-03	0.00E+00	3.32E-05	6.35E-06
3743163758526	374316	3758526	1.03E-05	1.11E-05	1.06E-05	1.05E-07	2.06E-06	3.70E-06	0.00E+00	1.57E-06	7.87E-07	0.00E+00	0.00E+00	6.29E-07	2.89E-10	2.07E-09	0.00E+00	2.36E-09	2.36E-03	0.00E+00	3.43E-05	6.55E-06
3741163758536	374116	3758536	6.01E-06	6.44E-06	6.19E-06	6.13E-08	1.21E-06	2.17E-06	0.00E+00	9.22E-07	4.62E-07	0.00E+00	0.00E+00	3.68E-07	1.69E-10	1.21E-09	0.00E+00	1.38E-09	1.38E-03	0.00E+00	2.00E-05	3.83E-06
3741263758536	374126	3758536	6.15E-06	6.59E-06	6.33E-06	6.26E-08	1.23E-06	2.21E-06	0.00E+00	9.43E-07	4.72E-07	0.00E+00	0.00E+00	3.77E-07	1.73E-10	1.24E-09	0.00E+00	1.41E-09	1.41E-03	0.00E+00	2.05E-05	3.92E-06
3741363758536	374136	3758536	6.30E-06	6.75E-06	6.48E-06	6.40E-08	1.26E-06	2.26E-06	0.00E+00	9.65E-07	4.83E-07	0.00E+00	0.00E+00	3.86E-07	1.77E-10	1.27E-09	0.00E+00	1.44E-09	1.44E-03	0.00E+00	2.10E-05	4.01E-06
3741463758536	374146	3758536	6.46E-06	6.95E-06	6.67E-06	6.59E-08	1.29E-06	2.33E-06	0.00E+00	9.89E-07	4.95E-07	0.00E+00	0.00E+00	3.96E-07	1.82E-10	1.30E-09	0.00E+00	1.48E-09	1.48E-03	0.00E+00	2.15E-05	4.11E-06
3741563758536	374156	3758536	6.61E-06	7.11E-06	6.83E-06	6.75E-08	1.32E-06	2.38E-06	0.00E+00	1.01E-06	5.06E-07	0.00E+00	0.00E+00	4.05E-07	1.86E-10	1.33E-09	0.00E+00	1.52E-09	1.52E-03	0.00E+00	2.20E-05	4.21E-06
3741663758536	374166	3758536	6.77E-06	7.28E-06	6.99E-06	6.91E-08	1.35E-06	2.44E-06	0.00E+00	1.04E-06	5.18E-07	0.00E+00	0.00E+00	4.14E-07	1.91E-10	1.36E-09	0.00E+00	1.55E-09	1.55E-03	0.00E+00	2.26E-05	4.31E-06
3741763758536	374176	3758536	6.93E-06	7.46E-06	7.16E-06	7.07E-08	1.39E-06	2.50E-06	0.00E+00	1.06E-06	5.31E-07	0.00E+00	0.00E+00	4.24E-07	1.95E-10	1.40E-09	0.00E+00	1.59E-09	1.59E-03	0.00E+00	2.31E-05	4.41E-

			SWBuilding Construction	SWDemolition	SWGrading	EYBuilding Construction	SWPaving	SWGrading	SWArchitectural Coating	NBBuilding Construction	NBBuilding Construction	NBArchitectural Coating	NBArchitectural Coating	RWBuilding Construction		Child Risk			Overlapping Phases - Maximum GLC		
Unique Identifier	X (UTM)	Y (UTM)	2026	2026	2026	2026	2027	2027	2027	2026	2027	2026	2027	2026	3rd Trimester	0<2	2<16	Total	per million	2025	2026	2027
3742163758576	374216	3758576	8.07E-06	8.67E-06	8.33E-06	8.23E-08	1.61E-06	2.90E-06	0.00E+00	1.23E-06	6.17E-07	0.00E+00	0.00E+00	4.94E-07	2.27E-10	1.62E-09	0.00E+00	1.85E-09	1.85E-03	0.00E+00	2.69E-05	5.14E-06
3742263758576	374226	3758576	8.29E-06	8.91E-06	8.55E-06	8.45E-08	1.66E-06	2.98E-06	0.00E+00	1.27E-06	6.34E-07	0.00E+00	0.00E+00	5.07E-07	2.33E-10	1.67E-09	0.00E+00	1.90E-09	1.90E-03	0.00E+00	2.76E-05	5.28E-06
3742363758576	374236	3758576	8.52E-06	9.16E-06	8.79E-06	8.69E-08	1.70E-06	3.07E-06	0.00E+00	1.30E-06	6.52E-07	0.00E+00	0.00E+00	5.21E-07	2.40E-10	1.71E-09	0.00E+00	1.95E-09	1.95E-03	0.00E+00	2.84E-05	5.42E-06
3742463758576	374246	3758576	8.76E-06	9.42E-06	9.04E-06	8.94E-08	1.75E-06	3.15E-06	0.00E+00	1.34E-06	6.70E-07	0.00E+00	0.00E+00	5.36E-07	2.47E-10	1.76E-09	0.00E+00	2.01E-09	2.01E-03	0.00E+00	2.92E-05	5.58E-06
3742563758576	374256	3758576	9.01E-06	9.69E-06	9.31E-06	9.20E-08	1.80E-06	3.25E-06	0.00E+00	1.38E-06	6.90E-07	0.00E+00	0.00E+00	5.52E-07	2.54E-10	1.81E-09	0.00E+00	2.07E-09	2.07E-03	0.00E+00	3.00E-05	5.74E-06
3742663758576	374266	3758576	9.28E-06	9.98E-06	9.58E-06	9.47E-08	1.86E-06	3.34E-06	0.00E+00	1.42E-06	7.10E-07	0.00E+00	0.00E+00	5.68E-07	2.61E-10	1.87E-09	0.00E+00	2.13E-09	2.13E-03	0.00E+00	3.09E-05	5.91E-06
3742763758576	374276	3758576	9.56E-06	1.03E-05	9.87E-06	9.75E-08	1.91E-06	3.44E-06	0.00E+00	1.46E-06	7.31E-07	0.00E+00	0.00E+00	5.85E-07	2.69E-10	1.92E-09	0.00E+00	2.19E-09	2.19E-03	0.00E+00	3.18E-05	6.09E-06
3742863758576	374286	3758576	9.85E-06	1.06E-05	1.02E-05	1.01E-07	1.97E-06	3.55E-06	0.00E+00	1.51E-06	7.54E-07	0.00E+00	0.00E+00	6.03E-07	2.77E-10	1.98E-09	0.00E+00	2.26E-09	2.26E-03	0.00E+00	3.28E-05	6.27E-06
3742963758576	374296	3758576	1.02E-05	1.09E-05	1.05E-05	1.04E-07	2.03E-06	3.66E-06	0.00E+00	1.55E-06	7.77E-07	0.00E+00	0.00E+00	6.22E-07	2.86E-10	2.05E-09	0.00E+00	2.33E-09	2.33E-03	0.00E+00	3.38E-05	6.47E-06
3743063758576	374306	3758576	1.05E-05	1.13E-05	1.08E-05	1.07E-07	2.10E-06	3.77E-06	0.00E+00	1.60E-06	8.02E-07	0.00E+00	0.00E+00	6.42E-07	2.95E-10	2.11E-09	0.00E+00	2.40E-09	2.40E-03	0.00E+00	3.49E-05	6.67E-06
3743163758576	374316	3758576	1.08E-05	1.16E-05	1.12E-05	1.10E-07	2.16E-06	3.90E-06	0.00E+00	1.66E-06	8.28E-07	0.00E+00	0.00E+00	6.62E-07	3.04E-10	2.18E-09	0.00E+00	2.48E-09	2.48E-03	0.00E+00	3.60E-05	6.89E-06
3743263758576	374326	3758576	1.12E-05	1.20E-05	1.15E-05	1.14E-07	2.24E-06	4.02E-06	0.00E+00	1.71E-06	8.55E-07	0.00E+00	0.00E+00	6.84E-07	3.15E-10	2.25E-09	0.00E+00	2.56E-09	2.56E-03	0.00E+00	3.72E-05	7.12E-06
3743363758576	374336	3758576	1.16E-05	1.24E-05	1.19E-05	1.18E-07	2.31E-06	4.16E-06	0.00E+00	1.77E-06	8.84E-07	0.00E+00	0.00E+00	7.07E-07	3.25E-10	2.33E-09	0.00E+00	2.65E-09	2.65E-03	0.00E+00	3.85E-05	7.36E-06
3743463758576	374346	3758576	1.20E-05	1.29E-05	1.23E-05	1.22E-07	2.39E-06	4.30E-06	0.00E+00	1.83E-06	9.15E-07	0.00E+00	0.00E+00	7.32E-07	3.36E-10	2.41E-09	0.00E+00	2.74E-09	2.74E-03	0.00E+00	3.98E-05	7.61E-06
3743563758576	374356	3758576	1.24E-05	1.33E-05	1.28E-05	1.26E-07	2.48E-06	4.46E-06	0.00E+00	1.89E-06	9.47E-07	0.00E+00	0.00E+00	7.57E-07	3.48E-10	2.49E-09	0.00E+00	2.84E-09	2.84E-03	0.00E+00	4.12E-05	7.88E-06
3743663758576	374366	3758576	1.28E-05	1.38E-05	1.32E-05	1.31E-07	2.56E-06	4.61E-06	0.00E+00	1.96E-06	9.81E-07	0.00E+00	0.00E+00	7.84E-07	3.61E-10	2.58E-09	0.00E+00	2.94E-09	2.94E-03	0.00E+00	4.27E-05	8.16E-06
3741163758586	374116	3758586	6.33E-06	6.81E-06	6.53E-06	6.46E-08	1.27E-06	2.28E-06	0.00E+00	9.69E-07	4.84E-07	0.00E+00	0.00E+00	3.87E-07	1.78E-10	1.27E-09	0.00E+00	1.45E-09	1.45E-03	0.00E+00	2.11E-05	4.03E-06
3741263758586	374126	3758586	6.48E-06	6.96E-06	6.69E-06	6.61E-08	1.30E-06	2.33E-06	0.00E+00	9.91E-07	4.96E-07	0.00E+00	0.00E+00	3.97E-07	1.82E-10	1.30E-09	0.00E+00	1.49E-09	1.49E-03	0.00E+00	2.16E-05	4.12E-06
3741363758586	374136	3758586	6.63E-06	7.13E-06	6.84E-06	6.77E-08	1.33E-06	2.39E-06	0.00E+00	1.01E-06	5.07E-07	0.00E+00	0.00E+00	4.06E-07	1.87E-10	1.34E-09	0.00E+00	1.52E-09	1.52E-03	0.00E+00	2.21E-05	4.22E-06
3741463758586	374146	3758586	6.79E-06	7.30E-06	7.01E-06	6.93E-08	1.36E-06	2.45E-06	0.00E+00	1.04E-06	5.20E-07	0.00E+00	0.00E+00	4.16E-07	1.91E-10	1.37E-09	0.00E+00	1.56E-09	1.56E-03	0.00E+00	2.26E-05	4.32E-06
3741563758586	374156	3758586	6.96E-06	7.48E-06	7.18E-06	7.10E-08	1.39E-06	2.51E-06	0.00E+00	1.06E-06	5.32E-07	0.00E+00	0.00E+00	4.26E-07	1.96E-10	1.40E-09	0.00E+00	1.60E-09	1.60E-03	0.00E+00	2.32E-05	4.43E-06
3741663758586	374166	3758586	7.13E-06	7.67E-06	7.36E-06	7.28E-08	1.43E-06	2.57E-06	0.00E+00	1.09E-06	5.46E-07	0.00E+00	0.00E+00	4.37E-07	2.01E-10	1.44E-09	0.00E+00	1.64E-09	1.64E-03	0.00E+00	2.38E-05	4.54E-06
3741763758586	374176	3758586	7.31E-06	7.86E-06	7.55E-06	7.46E-08	1.46E-06	2.63E-06	0.00E+00	1.12E-06	5.59E-07	0.00E+00	0.00E+00	4.47E-07	2.06E-10	1.47E-09	0.00E+00	1.68E-09	1.68E-03	0.00E+00	2.44E-05	4.65E-06
3741963758586	374196	3758586	7.69E-06	8.27E-06	7.94E-06	7.85E-08	1.54E-06	2.77E-06	0.00E+00	1.18E-06	5.89E-07	0.00E+00	0.00E+00	4.71E-07	2.17E-10	1.55E-09	0.00E+00	1.77E-09	1.77E-03	0.00E+00	2.56E-05	4.90E-06
3742063758586	374206	3758586	7.90E-06	8.50E-06	8.16E-06	8.06E-08	1.58E-06	2.85E-06	0.00E+00	1.21E-06	6.05E-07	0.00E+00	0.00E+00	4.84E-07	2.22E-10	1.59E-09	0.00E+00	1.81E-09	1.81E-03	0.00E+00	2.63E-05	5.03E-06
3742163758586	374216	3758586	8.12E-06	8.73E-06	8.38E-06	8.28E-08	1.62E-06	2.92E-06	0.00E+00	1.24E-06	6.21E-07	0.00E+00	0.00E+00	4.97E-07	2.28E-10	1.63E-09	0.00E+00	1.86E-09	1.86E-03	0.00E+00	2.70E-05	5.17E-06
3742263758586	374226	3758586	8.34E-06	8.97E-06	8.61E-06	8.51E-08	1.67E-06	3.00E-06	0.00E+00	1.28E-06	6.38E-07	0.00E+00	0.00E+00	5.11E-07	2.35E-10	1.68E-09	0.00E+00	1.91E-09	1.91E-03	0.00E+00	2.78E-05	5.31E-06
3742363758586	374236	3758586	8.57E-06	9.22E-06	8.85E-06	8.75E-08	1.72E-06	3.09E-06	0.00E+00	1.31E-06	6.56E-07	0.00E+00	0.00E+00	5.25E-07	2.41E-10	1.73E-09	0.00E+00	1.97E-09	1.97E-03	0.00E+00	2.86E-05	5.46E-06
3742463758586	374246	3758586	8.82E-06	9.49E-06	9.11E-06	9.00E-08	1.76E-06	3.18E-06	0.00E+00	1.35E-06	6.75E-07	0.00E+00	0.00E+00	5.40E-07	2.48E-10	1.78E-09	0.00E+00	2.02E-09	2.02E-03	0.00E+00	2.94E-05	5.62E-06
3742563758586	374256	3758586	9.08E-06	9.76E-06	9.37E-06	9.26E-08	1.82E-06	3.27E-06	0.00E+00	1.39E-06	6.95E-07	0.00E+00	0.00E+00	5.56E-07	2.56E-10	1.83E-09	0.00E+00	2.08E-09	2.08E-03	0.00E+00	3.03E-05	5.78E-06
3742663758586	374266	3758586	9.35E-06	1.01E-05	9.65E-06	9.54E-08	1.87E-06	3.37E-06	0.00E+00	1.43E-06	7.16E-07	0.00E+00	0.00E+00	5.72E-07	2.63E-10	1.88E-09	0.00E+00	2.15E-09	2.15E-03	0.00E+00	3.12E-05	5.95E-06
3742763758586	374276	3758586	9.63E-06	1.04E-05	9.95E-06	9.83E-08	1.93E-06	3.47E-06	0.00E+00	1.47E-06	7.37E-07	0.00E+00	0.00E+00	5.90E-07	2.71E-10	1.94E-09	0.00E+00	2.21E-09	2.21E-03	0.00E+00	3.21E-05	6.13E-06
3742863758586	374286	3758586	9.93E-06	1.07E-05	1.03E-05	1.01E-07	1.99E-06	3.58E-06	0.00E+00	1.52E-06	7.60E-07	0.00E+00	0.00E+00	6.08E-07	2.80E-10	2.00E-09	0.00E+00	2.28E-09	2.28E-03	0.00E+00	3.31E-05	6.32E-06
3742963758586	374296	3758586	1.02E-05	1.10E-05	1.06E-05	1.05E-07	2.05E-06	3.69E-06	0.00E+00	1.57E-06	7.84E-07	0.00E+00	0.00E+00	6.27E-07	2.88E-10	2.06E-09	0.00E+00	2.35E-09	2.35E-03	0.00E+00	3.41E-05	6.52E-06
3743063758586	374306	3758586	1.06E-05	1.14E-05	1.09E-05	1.08E-07	2.12E-06	3.81E-06	0.00E+00	1.62E-06	8.09E-07	0.00E+00	0.00E+00	6.47E-07	2.98E-10	2.13E-09	0.00E+00	2.43E-09	2.43E-03	0.00E+00	3.52E-05	6.73E-06
3743163758586	374316	3758586	1.09E-05	1.17E-05	1.13E-05	1.11E-07	2.18E-06	3.93E-06	0.00E+00	1.67E-06	8.36E-07	0.00E+00	0.00E+00	6.69E-07	3.07E-10	2.20E-09	0.00E+00	2.51E-09	2.51E-03	0.00E+00	3.64E-05	6.95E-06
3743263758586	374326	3758586	1.13E-05	1.21E-05	1.17E-05	1.15E-07	2.26E-06	4.06E-06	0.00E+00	1.73E-06	8.64E-07	0.00E+00	0.00E+00	6.91E-07	3.18E-10	2.27E-09	0.00E+00	2.59E-09	2.59E-03	0.00E+00	3.76E-05	7.19E-06
3741163758596	374116	3758596	6.36E-06	6.84E-06	6.56E-06	6.49E-08	1.27E-06	2.29E-06	0.00E+00	9.73E-07	4.87E-07	0.00E+00	0.00E+00	3.89E-07	1.79E-10	1.28E-09	0.00E+00	1.46E-09	1.46E-03	0.00E+00	2.12E-05	4.05E-06
3741263758596	374126	3758596	6.51E-06	7.00E-06	6.72E-06	6.64E-08	1.30E-06	2.34E-06	0.00E+00	9.96E-07	4.98E-07	0.00E+00	0.00E+00	3.98E-07	1.83E-10	1.31E-09	0.00E+00	1.49E-09	1.49E-03	0.00E+00	2.17E-05	4.14E-06
3741363758596	374136	3758596	6.66E-06	7.16E-06	6.88E-06	6.80E-08	1.33E-06	2.40E-06	0.00E+00	1.02E-06	5.10E-07	0.00E+00	0.00E+00	4.08E-07	1.88E-10	1.34E-09	0.00E+00	1.53E-09	1.53E-03	0.00E+00	2.22E-05	4.24E-06
3741463758596	374146	3758596	6.82E-06	7.34E-06	7.04E-06	6.96E-08	1.37E-06	2.46E-06	0.00E+00	1.04E-06	5.22E-07	0.00E+00	0.00E+00	4.18E-07	1.92E-10	1.37E-09	0.00E+00	1.57E-09	1.57E-03	0.00E+00	2.27E-05	4.34E-06
3741563758596	374156	3758596	6.99E-06	7.52E-06	7.22E-06	7.13E-08	1.40E-06	2.52E-06	0.00E+00	1.07E-06	5.35E-07	0.00E+00	0.00E+00	4.28E-07	1.97E-10	1.41E-09	0.00E+00	1.60E-09	1.60E-03	0.00E+00	2.33E-05	4.45E-06
3741663758596	374166	3758596	7.17E-06	7.71E-06	7.40E-06	7.31E-08	1.43E-06	2.58E-06	0.00E+00	1.10E-06	5.49E-07	0.00E+00	0.00E+00	4.39E-07	2.02E-10	1.44E-09	0.00E+00	1.65E-09	1.65E-03	0.00E+00	2.39E-05	4.56E-06
3741763758596	374176	3758596	7.35E-06	7.90E-06	7.59E-06	7.50E-08	1.47E-06	2.65E-06	0.00E+00	1.12E-06	5.62E-07	0.00E+00	0.00E+00	4.50E-07	2.07E-10	1.48E-09	0.00E+00	1.69E-09	1.69E-03	0.00E+00	2.45E-05	4.68E-06
3741963758596	374196	3758596	7.74E-06	8.32E-06	7.99E-06	7.90E-08	1.55E-06	2.79E-06	0.00E+00	1.18E-06	5.92E-07	0.00E+00	0.00E+00	4.74E-07	2.18E-10	1.56E-09	0.00E+00	1.78E-09	1.78E-03	0.00E+00	2.58E-05	4.93E-06
3742063758596	374206	3758596	7.95E-06	8.55E-06	8.21E-06	8.11E-08	1.59E-06	2.86E-06	0.00E+00	1.22E-06	6.08E-07	0.00E+00	0.00E+00	4.87E-07	2.24E-10	1.60E-09	0.00E+00	1.82E-09	1.82E-03	0.00E+00	2.65E-05	5.06E-06
3742163758596	374216	3758596	8.17E-06	8.78E-06	8.43E-06	8.33E-08	1.63E-06	2.94E-06	0.00E+00	1.25E-06	6.25E-07	0.00E+00	0.00E+00	5.00E-07	2.30E-10	1.64E-09	0.00E+00	1.87E-09	1.87E-03	0.00E+00	2.72E-05	5.20E-06
3742263758596	374226	3758596	8.40E-06	9.03E-06	8.67E-06	8.57E-08	1.68E-06	3.02E-06	0.00E+00	1.29E-06	6.43E-07	0.00E+00	0.00E+00	5.14E-07	2.36E-10	1.69E-09	0.00E+00	1.93E-09	1.93E-03	0.00E+00	2.80E-05	5.35E-06
3742363758596	374236	3758596	8.63E-06	9.28E-06	8.91E-06	8.81E-08	1.73E-06	3.11E-06	0.00E+00	1.32E-06	6.61E-07	0.00E+00	0.00E+00	5.28E-07	2.43E-10	1.74E-09	0.00E+00	1.98E-09	1.98E-03	0.00E+00	2.88E-05	5.50E-06
3742463758596	374246	3758596	8.88E-06	9.55E-06	9.17E-06	9.06E-08	1.78E-06	3.20E-06	0.00E+00	1.36E-06	6.80E-07	0.00E+00	0.00E+00	5.44E-07	2.50E-10	1.79E-09	0.00E+00	2.04E-09	2.04E-03	0.00E+00	2.96E-05	5.66E-06
3742563758596	374256	3758596	9.14E-06	9.83E-06	9.44E-06	9.33E-08	1.83E-06	3.29E-06	0.00E+00	1.40E-06	7.00E-07	0.00E+00	0.00E+00	5.60E-07	2.57E-10	1.84E-09	0.00E+00	2.10E-09	2.10E-03	0.00E+00	3.05E-05	5.82E-06
3742663758596	374266	3758596	9.42E-06	1.01E-05	9.72E-06	9.61E-08	1.88E-06	3.39E-06	0.00E+00	1.44E-06	7.21E-07	0.00E+00	0.00E+00	5.77E-07	2.65E-10	1.90E-09	0.00E+00	2.16E-09	2.16E-03	0.00E+00	3.14E-05	6.00E-06
3742763758596	374276	3758596	9.71E-06	1.04E-05	1.00E-05	9.90E-08	1.94E-06	3.50E-06	0.00E+00	1.49E-06	7.43E-07	0.00E+00	0.00E+00	5.94E-07	2.73E-10	1.95E-09	0.00E+00	2.23E-09	2.23E-03	0.00E+00	3.23E-05	6.18E-06
3742863758596	374286	3758596	1.00E-05	1.08E-05	1.03E-05	1.02E-07	2.00E-06	3.61E-06	0.00E+00	1.53E-06	7.66E-07	0.00E+00	0.00E+00	6.13E-07	2.82E-10	2.02E-09	0.00E+00	2.30E-09	2.30E-03	0.00E+00	3.34E-05	6.37E-06
3742963758596	374296	3758596	1.03E-05	1.11E-05	1.07E-05	1.05E-07	2.07E-06	3.72E-06	0.00E+00	1.58E-06	7.91E-07	0.00E+00	0.00E+00	6.32E-07	2.91E-10	2.08E-09	0.00E+00	2.37E-09	2.37E-03	0.00E+00	3.44E-05	6.58E-06
3743063758596	374306	3758596	1.07E-05	1.15E-05	1.10E-05	1.08E-07	2.13E-06	3.84E-06	0.00E+00	1.63E-06	8.17E-07	0.00E+00	0.00E+00	6.52E-07	3.00E-10	2.14E-09	0.00E+00	2.44E-09	2.44E-03	0.00E+00	3.55E-05	6.78E-06
3743163758596	374316	3758596	1.10E-05	1.18E-05	1.14E-05	1.12E-07	2.19E-06	3.96E-06	0.00E+00	1.68E-06	8.43E-07	0.00E+00	0.00E+00	6.73E-07	3.09E-10	2.21E-09	0.00E+00	2.51E-09	2.51E-03	0.00E+00	3.67E-05	7.01E-06
3743263758596	374326	3758596	1.14E-05	1.22E-05	1.17E-05	1.16E-07	2.27E-06	4.09E-06	0.00E+00	1.74E-06	8.71E-07	0.00E+00	0.00E+00	6.95E-07	3.20E-10	2.28E-09	0.00E+00	2.59E-09	2.59E-03	0.00E+00	3.78E-05	7.23E-06
3741163768606	374116	3758606	6.39E-06	6.87E-06	6.59E-06	6.52E-08	1.28E-06	2.30E-06	0.00E+00	9.78E-07	4.89E-07	0.00E+00	0.00E+00	3.91E-07	1.80E-10	1.29E-09	0.00E+00	1.47E-09	1.47E-03	0.00E+00	2.13E-05	4.07E-06
3741263768606	374126	3758606	6.54E-06	7.03E-06	6.75E-06	6.67E-08	1.31E-06	2.35E-06	0.00E+00	1.00E-06	5.00E-07	0.00E+00	0.00E+00	4.00E-07	1.84E-10	1.32E-09	0.00E+00	1.50E-09	1.50E-03	0.00E+00	2.18E-05	4.16E-06
3741363768606	374136	3758606	6.69E-06	7.20E-06	6.91E-06	6.83E-08	1.34E-06	2.41E-06	0.00E+00	1.02E-06	5.12E-07	0.00E+00	0.00E+00	4.10E-07	1.88E-10	1.35E-09	0.00E+00	1.54E-09	1.54E-03	0.00E+00	2.23E-05	4.26E-06
3741463768606	374146	3758606	6.86E-06	7.37E-06	7.08E-06	7.00E-08	1.37E-06	2.47E-06	0.00E+00	1.05E-06	5.25E-07	0.00E+00	0.00E+00	4.20E-07	1.93E-10	1.38E-09	0.00E+00	1.57E-09	1.57E-03	0.00E+00	2.29E-05	4.37E-06
3741563768606	374156	3758606	7.03E-06	7.56E-06	7.25E-06	7.17E-08	1.41E-06	2.53E-06	0.00E+00	1.08E-06	5.38E-07	0.00E+00	0.00E+00	4.30E-07	1.98E-10	1.41E-09	0.00E+00	1.61E-09	1.61E-03	0.00E+00	2.34E-05	4.47E-06
3741663768606	374166	3758606	7.21E-06	7.75E-06	7.44E-06	7.35E-08	1.44E-06	2.59E-06	0.00E+00	1.10E-06	5.51E-07	0.00E+00	0.00E+00	4.41E-07	2.03E-10	1.45E-09	0.00E+00	1.65E-09	1.65E-03	0.00E+00	2.40E-05	4.55E-06
3741763768606	374176	3758606	7.39E-06	7.95E-06	7.63E-06	7.54E-08	1.48E-06	2.66E-06	0.00E+00	1.13E-06	5.66E-07	0.00E+00	0.00E+00	4.52E-07	2.08E-10	1.49E-09	0.00E+00	1.70E-09	1.70E-03	0.00E+00	2.46E-05	4.71E-06
3741963768606	374196	3758606	7.78E-06	8.37E-06	8.04E-06	7.94E-08	1.56E-06	2.80E-06	0.00E+00	1.19E-06	5.96E-07	0.00E+00	0.00E+00	4.77E-07	2.19E-10	1.57E-09	0.00E+00	1.79E-09	1.79E-03	0.00E+00	2.59E-05	4.96E-06
3742063768606	374206	3758606	8.00E-06	8.60E-06	8.25E-06	8.16E-08	1.60E-06	2.88E-06	0.00E+00	1.22E-06	6.12E-07	0.00E+00	0.00E+00	4.89E-07	2.25E-10	1.61E-09	0.00E+00	1.83E-09	1.83E-03	0.00E+00	2.66E-05	5.09E-06
3742163768606	374216	3758606	8.22E-06	8.84E-06	8.48E-06	8.38E-08	1.64E-06	2.96E-06	0.00E+00	1.26E-06	6.29E-07	0.00E+00	0.00E+00	5.03E-07	2.31E-10	1.65E-09	0.00E+00	1.89E-09	1.89E-03	0.00E+00	2.74E-05	5.23E-06
3742263768606	374226	3758606	8.45E-06	9.08E-06	8.72E-06	8.62E-08	1.69E-06	3.04E-06	0.00E+00	1.29E-06	6.47E-07	0.00E+00	0.00E+00	5.17E-07	2.38E-10	1.70E-09	0.00E+00	1.94E-09	1.94E-03	0.00E+00	2.82E-05	5.38E-06
3742363768606	374236	3758606	8.69E-06	9.34E-06	8.97E-06	8.87E-08	1.74E-06	3.13E-06	0.00E+00	1.33E-06	6.65E-07	0.00E+00	0.00E+00	5.32E-07	2.45E-10	1.75E-09	0.00E+00	1.99E-09	1.99E-03	0.00E+00	2.90E-05	5.53E-06
3742463768606	374246	3758606	8.94E-06	9.62E-06	9.23E-06	9.13E-08	1.79E-06	3.22E-06	0.00E+00	1.37E-06	6.84E-07	0.00E+00	0.00E+00	5.48E-07	2.52E-10	1.80E-09	0.00E+00	2.05E-09	2.05E-03	0.00E+00	2.98E-05	5.69E-06
3742563768606	374256	3758606	9.21E-06	9.90E-06	9.51E-06	9.39E-08	1.84E-06	3.32E-06	0.00E+00	1.41E-06	7.05E-07	0.00E+00	0.00E+00	5.64E-07	2.59E-10	1.85E-09	0.00E+00	2.11E-09	2.11E-03	0.00E+00	3.07E-05	5.86E-06
3743363758606	374336	3758606	1.19E-05	1.28E-05	1.23E-05	1.22E-07	2.39E-06	4.30E-06	0.00E+00	1.83E-06	9.13E-07	0.00E+00	0.00E+00	7.30E-07	3.36E-10	2.40E-09	0.00E+00	2.74E-09	2.74E-03	0.00E+00	3.97E-05	7.60E-06
3743463758606	374346	3758606	1.24E-05	1.33E-05	1.28E-05	1.26E-07	2.47E-06	4.45E-06	0.00E+00	1.89E-06	9.46E-07	0.00E+00	0.00E+00	7.57E-07	3.48E-10	2.49E-09	0.00E+00	2.84E-09	2.84E-03	0.00E+00	4.12E-05	7.87E-06
3743563758606	374356	3758606	1.28E-05	1.38E-05	1.32E-05	1.31E-07	2.57E-06	4.62E-06	0.00E+00	1.96E-06	9.82E-07	0.00E+00	0.00E+00	7.86E-07	3.61E-10	2.58E-09	0.00E+00	2.94E-09	2.94E-03	0.00E+00	4.28E-05	8.17E-06
3743653758608	374365	3758608	1.33E-05	1.43E-05	1.37E-05	1.36E-07	2.66E-06	4.79E-06	0.00E+00	2.04E-06	1.02E-06	0.00E+00	0.00E+00	8.15E-07	3.75E-10	2.68E-09	0.00E+00	3.05E-09	3.05E-03	0.00E+00	4.43E-05	8.47E-06
3741163758616	374116	3758616	6.42E-06	6.90E-06	6.61E-06	6.55E-08	1.28E-06	2.31E-06	0.00E+00	9.82E-07	4.91E-07	0.00E+00	0.00E+00	3.93E-07	1.81E-10	1.29E-09	0.00E+00	1.47E-09	1.47E-03	0.00E+00	2.14E-05	4.09E-06
3741263758616	374126	3758616	6.57E-06	7.06E-06	6.78E-06	6.70E-08	1.31E-06	2.37E-06	0.00E+00	1.01E-06	5.03E-07	0.00E+00	0.00E+00	4.02E-07	1.85E-10	1.32E-09	0.00E+00	1.51E-09	1.51E-03	0.00E+00	2.19E-05	4.18E-

		SWBuilding Construction	SWDemolition	SWGrading	EYBuilding Construction	SWPaving	SWGrading	SWArchitectural Coating	NBBuilding Construction	NBBuilding Construction	NBArchitectural Coating	NBArchitectural Coating	RWBuilding Construction					Overlapping Phases - Maximum GLC		
Unique Identifier	X (UTM)	Y (UTM)	2026	2026	2026	2026	2027	2027	2027	2026	2027	2026	2027	2026	3rd Trimester	0<2	2<16	Total	per million	2025	2026	2027
3741363758686	374136	3758686	6.93E-06	7.46E-06	7.16E-06	7.08E-08	1.39E-06	2.50E-06	0.00E+00	1.06E-06	5.31E-07	0.00E+00	0.00E+00	4.25E-07	1.95E-10	1.40E-09	0.00E+00	1.59E-09	1.59E-03	0.00E+00	2.31E-05	4.42E-06
3741463758686	374146	3758686	7.11E-06	7.65E-06	7.34E-06	7.26E-08	1.42E-06	2.56E-06	0.00E+00	1.09E-06	5.44E-07	0.00E+00	0.00E+00	4.35E-07	2.00E-10	1.43E-09	0.00E+00	1.63E-09	1.63E-03	0.00E+00	2.37E-05	4.53E-06
3741563758686	374156	3758686	7.30E-06	7.85E-06	7.53E-06	7.45E-08	1.46E-06	2.63E-06	0.00E+00	1.12E-06	5.58E-07	0.00E+00	0.00E+00	4.47E-07	2.05E-10	1.47E-09	0.00E+00	1.67E-09	1.67E-03	0.00E+00	2.43E-05	4.65E-06
3741663758686	374166	3758686	7.49E-06	8.06E-06	7.73E-06	7.64E-08	1.50E-06	2.70E-06	0.00E+00	1.15E-06	5.73E-07	0.00E+00	0.00E+00	4.59E-07	2.11E-10	1.51E-09	0.00E+00	1.72E-09	1.72E-03	0.00E+00	2.50E-05	4.77E-06
3741763758686	374176	3758686	7.69E-06	8.27E-06	7.94E-06	7.85E-08	1.54E-06	2.77E-06	0.00E+00	1.18E-06	5.89E-07	0.00E+00	0.00E+00	4.71E-07	2.17E-10	1.55E-09	0.00E+00	1.77E-09	1.77E-03	0.00E+00	2.56E-05	4.90E-06
3743363758686	374336	3758686	1.30E-05	1.40E-05	1.34E-05	1.32E-07	2.60E-06	4.67E-06	0.00E+00	1.99E-06	9.93E-07	0.00E+00	0.00E+00	7.95E-07	3.65E-10	2.61E-09	0.00E+00	2.98E-09	2.98E-03	0.00E+00	4.33E-05	8.27E-06
3743463758686	374346	3758686	1.35E-05	1.45E-05	1.40E-05	1.38E-07	2.71E-06	4.87E-06	0.00E+00	2.07E-06	1.04E-06	0.00E+00	0.00E+00	8.28E-07	3.81E-10	2.72E-09	0.00E+00	3.10E-09	3.10E-03	0.00E+00	4.51E-05	8.61E-06
3743563758686	374356	3758686	1.41E-05	1.52E-05	1.46E-05	1.44E-07	2.82E-06	5.08E-06	0.00E+00	2.16E-06	1.08E-06	0.00E+00	0.00E+00	8.64E-07	3.97E-10	2.84E-09	0.00E+00	3.24E-09	3.24E-03	0.00E+00	4.70E-05	8.99E-06
3743663758686	374366	3758686	1.47E-05	1.59E-05	1.52E-05	1.51E-07	2.95E-06	5.31E-06	0.00E+00	2.26E-06	1.13E-06	0.00E+00	0.00E+00	9.03E-07	4.15E-10	2.97E-09	0.00E+00	3.39E-09	3.39E-03	0.00E+00	4.91E-05	9.39E-06
3741163758696	374116	3758696	6.63E-06	7.13E-06	6.84E-06	6.76E-08	1.33E-06	2.39E-06	0.00E+00	1.01E-06	5.07E-07	0.00E+00	0.00E+00	4.06E-07	1.87E-10	1.33E-09	0.00E+00	1.52E-09	1.52E-03	0.00E+00	2.21E-05	4.22E-06
3741263758696	374126	3758696	6.79E-06	7.30E-06	7.01E-06	6.93E-08	1.36E-06	2.45E-06	0.00E+00	1.04E-06	5.20E-07	0.00E+00	0.00E+00	4.16E-07	1.91E-10	1.37E-09	0.00E+00	1.56E-09	1.56E-03	0.00E+00	2.26E-05	4.32E-06
3741363758696	374136	3758696	6.96E-06	7.49E-06	7.19E-06	7.10E-08	1.39E-06	2.51E-06	0.00E+00	1.07E-06	5.33E-07	0.00E+00	0.00E+00	4.26E-07	1.96E-10	1.40E-09	0.00E+00	1.60E-09	1.60E-03	0.00E+00	2.32E-05	4.43E-06
3741463758696	374146	3758696	7.14E-06	7.68E-06	7.37E-06	7.29E-08	1.43E-06	2.57E-06	0.00E+00	1.09E-06	5.46E-07	0.00E+00	0.00E+00	4.37E-07	2.01E-10	1.44E-09	0.00E+00	1.64E-09	1.64E-03	0.00E+00	2.38E-05	4.55E-06
3741563758696	374156	3758696	7.33E-06	7.88E-06	7.56E-06	7.48E-08	1.47E-06	2.64E-06	0.00E+00	1.12E-06	5.61E-07	0.00E+00	0.00E+00	4.49E-07	2.06E-10	1.48E-09	0.00E+00	1.68E-09	1.68E-03	0.00E+00	2.44E-05	4.67E-06
3741663758696	374166	3758696	7.52E-06	8.09E-06	7.77E-06	7.68E-08	1.50E-06	2.71E-06	0.00E+00	1.15E-06	5.76E-07	0.00E+00	0.00E+00	4.61E-07	2.12E-10	1.51E-09	0.00E+00	1.73E-09	1.73E-03	0.00E+00	2.51E-05	4.79E-06
3741763758696	374176	3758696	7.73E-06	8.31E-06	7.98E-06	7.88E-08	1.55E-06	2.78E-06	0.00E+00	1.18E-06	5.91E-07	0.00E+00	0.00E+00	4.73E-07	2.17E-10	1.56E-09	0.00E+00	1.77E-09	1.77E-03	0.00E+00	2.57E-05	4.92E-06
3743363758696	374336	3758696	1.31E-05	1.41E-05	1.35E-05	1.34E-07	2.62E-06	4.72E-06	0.00E+00	2.01E-06	1.00E-06	0.00E+00	0.00E+00	8.02E-07	3.69E-10	2.64E-09	0.00E+00	3.01E-09	3.01E-03	0.00E+00	4.37E-05	8.35E-06
3743463758696	374346	3758696	1.37E-05	1.47E-05	1.41E-05	1.39E-07	2.73E-06	4.92E-06	0.00E+00	2.09E-06	1.05E-06	0.00E+00	0.00E+00	8.37E-07	3.85E-10	2.75E-09	0.00E+00	3.14E-09	3.14E-03	0.00E+00	4.55E-05	8.70E-06
3743563758696	374356	3758696	1.43E-05	1.53E-05	1.47E-05	1.46E-07	2.85E-06	5.14E-06	0.00E+00	2.18E-06	1.09E-06	0.00E+00	0.00E+00	8.74E-07	4.02E-10	2.87E-09	0.00E+00	3.27E-09	3.27E-03	0.00E+00	4.75E-05	9.09E-06
3743663758693	374366	3758693	1.49E-05	1.60E-05	1.54E-05	1.52E-07	2.98E-06	5.36E-06	0.00E+00	2.28E-06	1.14E-06	0.00E+00	0.00E+00	9.11E-07	4.19E-10	2.99E-09	0.00E+00	3.41E-09	3.41E-03	0.00E+00	4.96E-05	9.47E-06
3742073758319	374207	3758319	6.38E-06	6.86E-06	6.58E-06	6.51E-08	1.28E-06	2.30E-06	0.00E+00	9.76E-07	4.88E-07	0.00E+00	0.00E+00	3.90E-07	1.80E-10	1.28E-09	0.00E+00	1.46E-09	1.46E-03	0.00E+00	2.13E-05	4.06E-06
3742173758319	374217	3758319	6.51E-06	7.00E-06	6.72E-06	6.65E-08	1.30E-06	2.35E-06	0.00E+00	9.97E-07	4.98E-07	0.00E+00	0.00E+00	3.99E-07	1.83E-10	1.31E-09	0.00E+00	1.49E-09	1.49E-03	0.00E+00	2.17E-05	4.15E-06
3742273758319	374227	3758319	6.65E-06	7.16E-06	6.87E-06	6.79E-08	1.33E-06	2.40E-06	0.00E+00	1.02E-06	5.09E-07	0.00E+00	0.00E+00	4.07E-07	1.87E-10	1.34E-09	0.00E+00	1.53E-09	1.53E-03	0.00E+00	2.22E-05	4.24E-06
3742373758319	374237	3758319	6.80E-06	7.31E-06	7.02E-06	6.94E-08	1.36E-06	2.45E-06	0.00E+00	1.04E-06	5.20E-07	0.00E+00	0.00E+00	4.16E-07	1.91E-10	1.37E-09	0.00E+00	1.56E-09	1.56E-03	0.00E+00	2.27E-05	4.33E-06
3742473758319	374247	3758319	6.95E-06	7.47E-06	7.17E-06	7.09E-08	1.39E-06	2.50E-06	0.00E+00	1.06E-06	5.32E-07	0.00E+00	0.00E+00	4.25E-07	1.96E-10	1.40E-09	0.00E+00	1.59E-09	1.59E-03	0.00E+00	2.32E-05	4.42E-06
3742573758319	374257	3758319	7.10E-06	7.64E-06	7.33E-06	7.25E-08	1.42E-06	2.56E-06	0.00E+00	1.09E-06	5.43E-07	0.00E+00	0.00E+00	4.35E-07	2.00E-10	1.43E-09	0.00E+00	1.63E-09	1.63E-03	0.00E+00	2.37E-05	4.52E-06
3742673758319	374267	3758319	7.26E-06	7.81E-06	7.50E-06	7.41E-08	1.45E-06	2.62E-06	0.00E+00	1.11E-06	5.56E-07	0.00E+00	0.00E+00	4.45E-07	2.04E-10	1.46E-09	0.00E+00	1.67E-09	1.67E-03	0.00E+00	2.42E-05	4.62E-06
3742773758319	374277	3758319	7.41E-06	7.98E-06	7.65E-06	7.57E-08	1.48E-06	2.67E-06	0.00E+00	1.14E-06	5.68E-07	0.00E+00	0.00E+00	4.55E-07	2.09E-10	1.50E-09	0.00E+00	1.70E-09	1.70E-03	0.00E+00	2.47E-05	4.73E-06
3742073758329	374207	3758329	6.45E-06	6.93E-06	6.65E-06	6.58E-08	1.29E-06	2.32E-06	0.00E+00	9.87E-07	4.93E-07	0.00E+00	0.00E+00	3.95E-07	1.81E-10	1.30E-09	0.00E+00	1.48E-09	1.48E-03	0.00E+00	2.15E-05	4.10E-06
3742173758329	374217	3758329	6.58E-06	7.08E-06	6.80E-06	6.72E-08	1.32E-06	2.37E-06	0.00E+00	1.01E-06	5.04E-07	0.00E+00	0.00E+00	4.03E-07	1.85E-10	1.33E-09	0.00E+00	1.51E-09	1.51E-03	0.00E+00	2.19E-05	4.19E-06
3742273758329	374227	3758329	6.73E-06	7.23E-06	6.94E-06	6.86E-08	1.35E-06	2.42E-06	0.00E+00	1.03E-06	5.15E-07	0.00E+00	0.00E+00	4.12E-07	1.89E-10	1.35E-09	0.00E+00	1.54E-09	1.54E-03	0.00E+00	2.24E-05	4.28E-06
3742373758329	374237	3758329	6.87E-06	7.39E-06	7.10E-06	7.01E-08	1.38E-06	2.48E-06	0.00E+00	1.05E-06	5.26E-07	0.00E+00	0.00E+00	4.21E-07	1.93E-10	1.38E-09	0.00E+00	1.58E-09	1.58E-03	0.00E+00	2.29E-05	4.38E-06
3742473758329	374247	3758329	7.03E-06	7.56E-06	7.26E-06	7.17E-08	1.41E-06	2.53E-06	0.00E+00	1.08E-06	5.38E-07	0.00E+00	0.00E+00	4.30E-07	1.98E-10	1.42E-09	0.00E+00	1.61E-09	1.61E-03	0.00E+00	2.34E-05	4.48E-06
3742573758329	374257	3758329	7.18E-06	7.73E-06	7.42E-06	7.33E-08	1.44E-06	2.59E-06	0.00E+00	1.10E-06	5.50E-07	0.00E+00	0.00E+00	4.40E-07	2.02E-10	1.45E-09	0.00E+00	1.65E-09	1.65E-03	0.00E+00	2.39E-05	4.57E-06
3742673758329	374267	3758329	7.35E-06	7.90E-06	7.58E-06	7.50E-08	1.47E-06	2.65E-06	0.00E+00	1.13E-06	5.62E-07	0.00E+00	0.00E+00	4.50E-07	2.07E-10	1.48E-09	0.00E+00	1.69E-09	1.69E-03	0.00E+00	2.45E-05	4.68E-06
3742773758329	374277	3758329	7.52E-06	8.08E-06	7.76E-06	7.67E-08	1.50E-06	2.71E-06	0.00E+00	1.15E-06	5.75E-07	0.00E+00	0.00E+00	4.60E-07	2.12E-10	1.51E-09	0.00E+00	1.72E-09	1.72E-03	0.00E+00	2.50E-05	4.79E-06
3742873758329	374287	3758329	7.69E-06	8.27E-06	7.94E-06	7.84E-08	1.54E-06	2.77E-06	0.00E+00	1.18E-06	5.88E-07	0.00E+00	0.00E+00	4.71E-07	2.16E-10	1.55E-09	0.00E+00	1.76E-09	1.76E-03	0.00E+00	2.56E-05	4.89E-06
3742973758329	374297	3758329	7.86E-06	8.46E-06	8.12E-06	8.03E-08	1.57E-06	2.83E-06	0.00E+00	1.20E-06	6.02E-07	0.00E+00	0.00E+00	4.82E-07	2.21E-10	1.58E-09	0.00E+00	1.80E-09	1.80E-03	0.00E+00	2.62E-05	5.01E-06
3743073758329	374307	3758329	8.05E-06	8.66E-06	8.31E-06	8.21E-08	1.61E-06	2.90E-06	0.00E+00	1.23E-06	6.16E-07	0.00E+00	0.00E+00	4.93E-07	2.27E-10	1.62E-09	0.00E+00	1.85E-09	1.85E-03	0.00E+00	2.68E-05	5.13E-06
3743173758329	374317	3758329	8.24E-06	8.86E-06	8.51E-06	8.41E-08	1.65E-06	2.97E-06	0.00E+00	1.26E-06	6.31E-07	0.00E+00	0.00E+00	5.05E-07	2.32E-10	1.66E-09	0.00E+00	1.89E-09	1.89E-03	0.00E+00	2.75E-05	5.25E-06
3743273758329	374327	3758329	8.44E-06	9.07E-06	8.71E-06	8.61E-08	1.69E-06	3.04E-06	0.00E+00	1.29E-06	6.46E-07	0.00E+00	0.00E+00	5.17E-07	2.38E-10	1.70E-09	0.00E+00	1.94E-09	1.94E-03	0.00E+00	2.81E-05	5.37E-06
3743373758329	374337	3758329	8.64E-06	9.29E-06	8.92E-06	8.82E-08	1.73E-06	3.11E-06	0.00E+00	1.32E-06	6.61E-07	0.00E+00	0.00E+00	5.29E-07	2.43E-10	1.74E-09	0.00E+00	1.98E-09	1.98E-03	0.00E+00	2.88E-05	5.50E-06
3743473758329	374347	3758329	8.85E-06	9.52E-06	9.14E-06	9.03E-08	1.77E-06	3.19E-06	0.00E+00	1.35E-06	6.77E-07	0.00E+00	0.00E+00	5.42E-07	2.49E-10	1.78E-09	0.00E+00	2.03E-09	2.03E-03	0.00E+00	2.95E-05	5.64E-06
3743573758329	374357	3758329	9.07E-06	9.75E-06	9.36E-06	9.25E-08	1.81E-06	3.27E-06	0.00E+00	1.39E-06	6.94E-07	0.00E+00	0.00E+00	5.55E-07	2.55E-10	1.83E-09	0.00E+00	2.08E-09	2.08E-03	0.00E+00	3.02E-05	5.77E-06
3743673758329	374367	3758329	9.29E-06	1.00E-05	9.60E-06	9.48E-08	1.86E-06	3.35E-06	0.00E+00	1.42E-06	7.11E-07	0.00E+00	0.00E+00	5.69E-07	2.62E-10	1.87E-09	0.00E+00	2.13E-09	2.13E-03	0.00E+00	3.10E-05	5.92E-06
3742073758339	374207	3758339	6.51E-06	7.00E-06	6.72E-06	6.64E-08	1.30E-06	2.34E-06	0.00E+00	9.96E-07	4.98E-07	0.00E+00	0.00E+00	3.99E-07	1.83E-10	1.31E-09	0.00E+00	1.49E-09	1.49E-03	0.00E+00	2.17E-05	4.15E-06
3742173758339	374217	3758339	6.65E-06	7.15E-06	6.87E-06	6.79E-08	1.33E-06	2.40E-06	0.00E+00	1.02E-06	5.09E-07	0.00E+00	0.00E+00	4.07E-07	1.87E-10	1.34E-09	0.00E+00	1.53E-09	1.53E-03	0.00E+00	2.22E-05	4.24E-06
3742273758339	374227	3758339	6.80E-06	7.31E-06	7.02E-06	6.94E-08	1.36E-06	2.45E-06	0.00E+00	1.04E-06	5.20E-07	0.00E+00	0.00E+00	4.16E-07	1.91E-10	1.37E-09	0.00E+00	1.56E-09	1.56E-03	0.00E+00	2.27E-05	4.33E-06
3742373758339	374237	3758339	6.95E-06	7.47E-06	7.17E-06	7.09E-08	1.39E-06	2.50E-06	0.00E+00	1.06E-06	5.32E-07	0.00E+00	0.00E+00	4.25E-07	1.96E-10	1.40E-09	0.00E+00	1.59E-09	1.59E-03	0.00E+00	2.31E-05	4.42E-06
3742473758339	374247	3758339	7.10E-06	7.64E-06	7.33E-06	7.25E-08	1.42E-06	2.56E-06	0.00E+00	1.09E-06	5.44E-07	0.00E+00	0.00E+00	4.35E-07	2.00E-10	1.43E-09	0.00E+00	1.63E-09	1.63E-03	0.00E+00	2.37E-05	4.52E-06
3742573758339	374257	3758339	7.26E-06	7.81E-06	7.50E-06	7.41E-08	1.45E-06	2.62E-06	0.00E+00	1.11E-06	5.56E-07	0.00E+00	0.00E+00	4.45E-07	2.04E-10	1.46E-09	0.00E+00	1.67E-09	1.67E-03	0.00E+00	2.42E-05	4.62E-06
3742673758339	374267	3758339	7.43E-06	7.99E-06	7.67E-06	7.58E-08	1.49E-06	2.68E-06	0.00E+00	1.14E-06	5.69E-07	0.00E+00	0.00E+00	4.55E-07	2.09E-10	1.50E-09	0.00E+00	1.71E-09	1.71E-03	0.00E+00	2.48E-05	4.73E-06
3742773758339	374277	3758339	7.60E-06	8.17E-06	7.85E-06	7.76E-08	1.52E-06	2.74E-06	0.00E+00	1.16E-06	5.82E-07	0.00E+00	0.00E+00	4.65E-07	2.14E-10	1.53E-09	0.00E+00	1.74E-09	1.74E-03	0.00E+00	2.53E-05	4.84E-06
3742873758339	374287	3758339	7.78E-06	8.36E-06	8.03E-06	7.94E-08	1.56E-06	2.80E-06	0.00E+00	1.19E-06	5.95E-07	0.00E+00	0.00E+00	4.76E-07	2.19E-10	1.57E-09	0.00E+00	1.78E-09	1.78E-03	0.00E+00	2.59E-05	4.95E-06
3742973758339	374297	3758339	7.96E-06	8.56E-06	8.22E-06	8.12E-08	1.59E-06	2.87E-06	0.00E+00	1.22E-06	6.09E-07	0.00E+00	0.00E+00	4.87E-07	2.24E-10	1.60E-09	0.00E+00	1.83E-09	1.83E-03	0.00E+00	2.65E-05	5.07E-06
3743073758339	374307	3758339	8.15E-06	8.76E-06	8.41E-06	8.31E-08	1.63E-06	2.93E-06	0.00E+00	1.25E-06	6.24E-07	0.00E+00	0.00E+00	4.99E-07	2.29E-10	1.64E-09	0.00E+00	1.87E-09	1.87E-03	0.00E+00	2.72E-05	5.19E-06
3743173758339	374317	3758339	8.34E-06	8.97E-06	8.61E-06	8.51E-08	1.67E-06	3.00E-06	0.00E+00	1.28E-06	6.39E-07	0.00E+00	0.00E+00	5.11E-07	2.35E-10	1.68E-09	0.00E+00	1.92E-09	1.92E-03	0.00E+00	2.78E-05	5.31E-06
3743273758339	374327	3758339	8.55E-06	9.19E-06	8.82E-06	8.72E-08	1.71E-06	3.08E-06	0.00E+00	1.31E-06	6.54E-07	0.00E+00	0.00E+00	5.23E-07	2.41E-10	1.72E-09	0.00E+00	1.96E-09	1.96E-03	0.00E+00	2.85E-05	5.44E-06
3743373758339	374337	3758339	8.75E-06	9.41E-06	9.04E-06	8.93E-08	1.75E-06	3.15E-06	0.00E+00	1.34E-06	6.70E-07	0.00E+00	0.00E+00	5.36E-07	2.46E-10	1.76E-09	0.00E+00	2.01E-09	2.01E-03	0.00E+00	2.92E-05	5.57E-06
3743473758339	374347	3758339	8.97E-06	9.64E-06	9.26E-06	9.15E-08	1.79E-06	3.23E-06	0.00E+00	1.37E-06	6.86E-07	0.00E+00	0.00E+00	5.49E-07	2.52E-10	1.81E-09	0.00E+00	2.06E-09	2.06E-03	0.00E+00	2.99E-05	5.71E-06
3743573758339	374357	3758339	9.19E-06	9.88E-06	9.49E-06	9.38E-08	1.84E-06	3.31E-06	0.00E+00	1.41E-06	7.03E-07	0.00E+00	0.00E+00	5.63E-07	2.59E-10	1.85E-09	0.00E+00	2.11E-09	2.11E-03	0.00E+00	3.06E-05	5.85E-06
3743673758339	374367	3758339	9.42E-06	1.01E-05	9.73E-06	9.61E-08	1.89E-06	3.39E-06	0.00E+00	1.44E-06	7.21E-07	0.00E+00	0.00E+00	5.77E-07	2.65E-10	1.90E-09	0.00E+00	2.16E-09	2.16E-03	0.00E+00	3.14E-05	6.00E-06
3742073758349	374207	3758349	6.57E-06	7.07E-06	6.79E-06	6.71E-08	1.32E-06	2.37E-06	0.00E+00	1.01E-06	5.03E-07	0.00E+00	0.00E+00	4.03E-07	1.85E-10	1.32E-09	0.00E+00	1.51E-09	1.51E-03	0.00E+00	2.19E-05	4.19E-06
3742173758349	374217	3758349	6.72E-06	7.23E-06	6.94E-06	6.86E-08	1.34E-06	2.42E-06	0.00E+00	1.03E-06	5.14E-07	0.00E+00	0.00E+00	4.11E-07	1.89E-10	1.35E-09	0.00E+00	1.54E-09	1.54E-03	0.00E+00	2.24E-05	4.28E-06
3742273758349	374227	3758349	6.87E-06	7.38E-06	7.09E-06	7.01E-08	1.37E-06	2.47E-06	0.00E+00	1.05E-06	5.26E-07	0.00E+00	0.00E+00	4.20E-07	1.93E-10	1.38E-09	0.00E+00	1.58E-09	1.58E-03	0.00E+00	2.29E-05	4.37E-06
3742373758349	374237	3758349	7.02E-06	7.55E-06	7.25E-06	7.16E-08	1.40E-06	2.53E-06	0.00E+00	1.07E-06	5.37E-07	0.00E+00	0.00E+00	4.30E-07	1.98E-10	1.41E-09	0.00E+00	1.61E-09	1.61E-03	0.00E+00	2.34E-05	4.47E-06
3742473758349	374247	3758349	7.18E-06	7.72E-06	7.41E-06	7.33E-08	1.44E-06	2.59E-06	0.00E+00	1.10E-06	5.49E-07	0.00E+00	0.00E+00	4.40E-07	2.02E-10	1.45E-09	0.00E+00	1.65E-09	1.65E-03	0.00E+00	2.39E-05	4.57E-06
3742573758349	374257	3758349	7.34E-06	7.90E-06	7.58E-06	7.49E-08	1.47E-06	2.64E-06	0.00E+00	1.12E-06	5.62E-07	0.00E+00	0.00E+00	4.50E-07	2.07E-10	1.48E-09	0.00E+00	1.69E-09	1.69E-03	0.00E+00	2.45E-05	4.68E-06
3742673758349	374267	3758349	7.51E-06	8.08E-06	7.76E-06	7.67E-08	1.50E-06	2.71E-06	0.00E+00	1.15E-06	5.75E-07	0.00E+00	0.00E+00	4.60E-07	2.11E-10	1.51E-09	0.00E+00	1.72E-09	1.72E-03	0.00E+00	2.50E-05	4.78E-06
3742773758349	374277	3758349	7.69E-06	8.27E-06	7.94E-06	7.84E-08	1.54E-06	2.77E-06	0.00E+00	1.18E-06	5.88E-07	0.00E+00	0.00E+00	4.71E-07	2.16E-10	1.55E-09	0.00E+00	1.76E-09	1.76E-03	0.00E+00	2.56E-05	4.90E-06
3742873758349	374287	3758349	7.87E-06	8.46E-06	8.12E-06	8.03E-08	1.57E-06	2.83E-06	0.00E+00	1.20E-06	6.02E-07	0.00E+00	0.00E+00	4.82E-07	2.21E-10	1.58E-09	0.00E+00	1.81E-09	1.81E-03	0.00E+00	2.62E-05	5.01E-06
3742973758349	374297	3758349	8.05E-06	8.66E-06	8.31E-06	8.22E-08	1.61E-06	2.90E-06	0.00E+00	1.23E-06	6.16E-07	0.00E+00	0.00E+00	4.93E-07	2.27E-10	1.62E-09	0.00E+00	1.85E-09	1.85E-03	0.00E+00	2.68E-05	5.13E-06
3743073758349	374307	3758349	8.25E-06	8.87E-06	8.51E-06	8.42E-08	1.65E-06	2.97E-06	0.00E+00	1.26E-06	6.31E-07	0.00E+00	0.00E+00	5.05E-07	2.32E-10	1.66E-09	0.00E+00	1.89E-09	1.89E-03	0.00E+00	2.75E-05	5.25E-06
3743173758349	374317	3758349	8.45E-06	9.08E-06	8.72E-06	8.62E-08	1.69E-06	3.04E-06	0.00E+00	1.29E-06	6.46E-07	0.00E+00	0.00E+00	5.17E-07	2.38E-10	1.70E-09	0.00E+00	1.94E-09	1.94E-03	0.00E+00	2.81E-05	5.38E-06
3743273758349	374327	3758349	8.65E-06	9.31E-06	8.93E-06	8.83E-08	1.73E-06	3.12E-06	0.00E+00	1.32E-06	6.62E-07	0.00E+00	0.00E+00	5.30E-07	2.44E-10	1.74E-09	0.00E+00	1.99E-09	1.99E-03	0.00E+00	2.88E-05	5.51E-06
3743373758349	374337	3758349	8.87E-06	9.54E-06	9.15E-06	9.05E-08	1.77E-06	3.19E-06	0.00E+00	1.36E-06	6.79E-07	0.00E+00	0.00E+00	5.43E-07	2.50E-10	1.79E-09	0.00E+00	2.03E-09	2.03E-03	0.00E+00	2.95E-05	5.65E-06
3743473758349	374347	3758349	9.09E-06	9.77E-06	9.38E-06	9.27E-08	1.82E-06	3.27E-06	0.00E+00	1.39E-06	6.95E-07	0.00E+00	0.00E+00	5.56E-07	2.56E-10	1.83E-09	0.00E+00	2.09E-09	2.09E-03	0.00E+00	3.03E-05	5.79E-06
3743573758349	374357	3758349	9.31E-06	1.00E-05	9.62E-06	9.50E-08	1.86E-06	3.35E-06	0.00E+00	1.43E-06	7.13E-07	0.00E+00	0.00E+00	5.70E-07	2.62E-10	1.88E-09	0.00E+00	2.14E-09	2.14E-03	0.00E+00	3.10E-05	5.93E-06
3743

			SWBuilding Construction	SWDemolition	SWGrading	EYBuilding Construction	SWPaving	SWGrading	SWArchitectural Coating	NBBuilding Construction	NBBuilding Construction	NBArchitectural Coating	NBArchitectural Coating	RWBuilding Construction					Overlapping Phases - Maximum GLC		
Unique Identifier	X (UTM)	Y (UTM)	2026	2026	2026	2026	2027	2027	2027	2026	2027	2026	2027	2026	3rd Trimester	0<2	2<16	Total	per million	2025	2026	2027
3742337575409	374237	3758409	7.45E-06	8.01E-06	7.69E-06	7.60E-08	1.49E-06	2.68E-06	0.00E+00	1.14E-06	5.70E-07	0.00E+00	0.00E+00	4.56E-07	2.10E-10	1.50E-09	0.00E+00	1.71E-09	1.71E-03	0.00E+00	2.48E-05	4.74E-06
3742437575406	374247	3758406	7.61E-06	8.18E-06	7.85E-06	7.76E-08	1.52E-06	2.74E-06	0.00E+00	1.16E-06	5.82E-07	0.00E+00	0.00E+00	4.66E-07	2.14E-10	1.53E-09	0.00E+00	1.75E-09	1.75E-03	0.00E+00	2.54E-05	4.84E-06
3742673758406	374267	3758406	7.98E-06	8.58E-06	8.24E-06	8.14E-08	1.60E-06	2.87E-06	0.00E+00	1.22E-06	6.11E-07	0.00E+00	0.00E+00	4.89E-07	2.25E-10	1.61E-09	0.00E+00	1.83E-09	1.83E-03	0.00E+00	2.66E-05	5.08E-06
3742773758407	374277	3758407	8.19E-06	8.80E-06	8.45E-06	8.35E-08	1.64E-06	2.95E-06	0.00E+00	1.25E-06	6.26E-07	0.00E+00	0.00E+00	5.01E-07	2.30E-10	1.65E-09	0.00E+00	1.88E-09	1.88E-03	0.00E+00	2.73E-05	5.21E-06
3742873758407	374287	3758407	8.39E-06	9.02E-06	8.66E-06	8.56E-08	1.68E-06	3.02E-06	0.00E+00	1.28E-06	6.42E-07	0.00E+00	0.00E+00	5.14E-07	2.36E-10	1.69E-09	0.00E+00	1.93E-09	1.93E-03	0.00E+00	2.80E-05	5.34E-06
3742973758407	374297	3758407	8.60E-06	9.25E-06	8.88E-06	8.78E-08	1.72E-06	3.10E-06	0.00E+00	1.32E-06	6.58E-07	0.00E+00	0.00E+00	5.27E-07	2.42E-10	1.73E-09	0.00E+00	1.97E-09	1.97E-03	0.00E+00	2.87E-05	5.48E-06
3743073758407	374307	3758407	8.82E-06	9.49E-06	9.11E-06	9.00E-08	1.76E-06	3.18E-06	0.00E+00	1.35E-06	6.75E-07	0.00E+00	0.00E+00	5.40E-07	2.48E-10	1.78E-09	0.00E+00	2.02E-09	2.02E-03	0.00E+00	2.94E-05	5.62E-06
3743173758406	374317	3758406	9.04E-06	9.72E-06	9.33E-06	9.22E-08	1.81E-06	3.26E-06	0.00E+00	1.38E-06	6.92E-07	0.00E+00	0.00E+00	5.53E-07	2.54E-10	1.82E-09	0.00E+00	2.07E-09	2.07E-03	0.00E+00	3.01E-05	5.76E-06
3743253758406	374325	3758406	9.22E-06	9.92E-06	9.52E-06	9.41E-08	1.85E-06	3.32E-06	0.00E+00	1.41E-06	7.06E-07	0.00E+00	0.00E+00	5.65E-07	2.60E-10	1.86E-09	0.00E+00	2.12E-09	2.12E-03	0.00E+00	3.07E-05	5.87E-06
3743373758406	374337	3758406	9.52E-06	1.02E-05	9.83E-06	9.71E-08	1.90E-06	3.43E-06	0.00E+00	1.46E-06	7.28E-07	0.00E+00	0.00E+00	5.83E-07	2.68E-10	1.92E-09	0.00E+00	2.18E-09	2.18E-03	0.00E+00	3.17E-05	6.06E-06
3743473758406	374347	3758406	9.77E-06	1.05E-05	1.01E-05	9.97E-08	1.95E-06	3.52E-06	0.00E+00	1.50E-06	7.48E-07	0.00E+00	0.00E+00	5.98E-07	2.75E-10	1.97E-09	0.00E+00	2.24E-09	2.24E-03	0.00E+00	3.26E-05	6.22E-06
3743593758409	374359	3758409	1.01E-05	1.09E-05	1.04E-05	1.03E-07	2.02E-06	3.64E-06	0.00E+00	1.55E-06	7.75E-07	0.00E+00	0.00E+00	6.20E-07	2.85E-10	2.04E-09	0.00E+00	2.32E-09	2.32E-03	0.00E+00	3.37E-05	6.44E-06
3743673758409	374367	3758409	1.03E-05	1.11E-05	1.07E-05	1.06E-07	2.07E-06	3.72E-06	0.00E+00	1.58E-06	7.91E-07	0.00E+00	0.00E+00	6.33E-07	2.91E-10	2.08E-09	0.00E+00	2.37E-09	2.37E-03	0.00E+00	3.45E-05	6.58E-06
3744063758005	374406	3758005	6.20E-06	6.67E-06	6.40E-06	6.32E-08	1.24E-06	2.23E-06	0.00E+00	9.49E-07	4.74E-07	0.00E+00	0.00E+00	3.79E-07	1.74E-10	1.25E-09	0.00E+00	1.42E-09	1.42E-03	0.00E+00	2.07E-05	3.95E-06
3744163758005	374416	3758005	6.31E-06	6.79E-06	6.51E-06	6.44E-08	1.26E-06	2.27E-06	0.00E+00	9.66E-07	4.83E-07	0.00E+00	0.00E+00	3.86E-07	1.78E-10	1.27E-09	0.00E+00	1.45E-09	1.45E-03	0.00E+00	2.10E-05	4.02E-06
3744263758005	374426	3758005	6.42E-06	6.91E-06	6.63E-06	6.55E-08	1.29E-06	2.31E-06	0.00E+00	9.83E-07	4.92E-07	0.00E+00	0.00E+00	3.93E-07	1.81E-10	1.29E-09	0.00E+00	1.47E-09	1.47E-03	0.00E+00	2.14E-05	4.09E-06
3744363758005	374436	3758005	6.54E-06	7.04E-06	6.75E-06	6.68E-08	1.31E-06	2.36E-06	0.00E+00	1.00E-06	5.01E-07	0.00E+00	0.00E+00	4.01E-07	1.84E-10	1.32E-09	0.00E+00	1.50E-09	1.50E-03	0.00E+00	2.18E-05	4.17E-06
3744463758005	374446	3758005	6.66E-06	7.17E-06	6.88E-06	6.80E-08	1.33E-06	2.40E-06	0.00E+00	1.02E-06	5.10E-07	0.00E+00	0.00E+00	4.08E-07	1.88E-10	1.34E-09	0.00E+00	1.53E-09	1.53E-03	0.00E+00	2.22E-05	4.24E-06
3744563758005	374456	3758005	6.79E-06	7.30E-06	7.01E-06	6.93E-08	1.36E-06	2.45E-06	0.00E+00	1.04E-06	5.20E-07	0.00E+00	0.00E+00	4.16E-07	1.91E-10	1.37E-09	0.00E+00	1.56E-09	1.56E-03	0.00E+00	2.26E-05	4.32E-06
3744663758005	374466	3758005	6.92E-06	7.44E-06	7.14E-06	7.06E-08	1.38E-06	2.49E-06	0.00E+00	1.06E-06	5.30E-07	0.00E+00	0.00E+00	4.24E-07	1.95E-10	1.39E-09	0.00E+00	1.59E-09	1.59E-03	0.00E+00	2.31E-05	4.41E-06
3744763758005	374476	3758005	7.05E-06	7.59E-06	7.28E-06	7.20E-08	1.41E-06	2.54E-06	0.00E+00	1.08E-06	5.40E-07	0.00E+00	0.00E+00	4.32E-07	1.99E-10	1.42E-09	0.00E+00	1.62E-09	1.62E-03	0.00E+00	2.35E-05	4.49E-06
3744863758005	374486	3758005	7.19E-06	7.73E-06	7.42E-06	7.34E-08	1.44E-06	2.59E-06	0.00E+00	1.10E-06	5.50E-07	0.00E+00	0.00E+00	4.40E-07	2.02E-10	1.44E-09	0.00E+00	1.65E-09	1.65E-03	0.00E+00	2.40E-05	4.58E-06
3744963758005	374496	3758005	7.33E-06	7.88E-06	7.57E-06	7.48E-08	1.47E-06	2.64E-06	0.00E+00	1.12E-06	5.61E-07	0.00E+00	0.00E+00	4.49E-07	2.06E-10	1.48E-09	0.00E+00	1.68E-09	1.68E-03	0.00E+00	2.44E-05	4.67E-06
3745063758005	374506	3758005	7.48E-06	8.04E-06	7.72E-06	7.63E-08	1.50E-06	2.69E-06	0.00E+00	1.14E-06	5.72E-07	0.00E+00	0.00E+00	4.58E-07	2.10E-10	1.51E-09	0.00E+00	1.72E-09	1.72E-03	0.00E+00	2.49E-05	4.76E-06
3745163758005	374516	3758005	7.63E-06	8.20E-06	7.87E-06	7.78E-08	1.53E-06	2.75E-06	0.00E+00	1.17E-06	5.84E-07	0.00E+00	0.00E+00	4.67E-07	2.15E-10	1.54E-09	0.00E+00	1.75E-09	1.75E-03	0.00E+00	2.54E-05	4.86E-06
3745463758005	374546	3758005	8.11E-06	8.72E-06	8.37E-06	8.27E-08	1.62E-06	2.92E-06	0.00E+00	1.24E-06	6.21E-07	0.00E+00	0.00E+00	4.96E-07	2.28E-10	1.63E-09	0.00E+00	1.86E-09	1.86E-03	0.00E+00	2.70E-05	5.16E-06
3745563758005	374556	3758005	8.28E-06	8.90E-06	8.55E-06	8.45E-08	1.66E-06	2.98E-06	0.00E+00	1.27E-06	6.33E-07	0.00E+00	0.00E+00	5.07E-07	2.33E-10	1.67E-09	0.00E+00	1.90E-09	1.90E-03	0.00E+00	2.76E-05	5.27E-06
3745663758005	374566	3758005	8.45E-06	9.09E-06	8.73E-06	8.63E-08	1.69E-06	3.04E-06	0.00E+00	1.29E-06	6.47E-07	0.00E+00	0.00E+00	5.18E-07	2.38E-10	1.70E-09	0.00E+00	1.94E-09	1.94E-03	0.00E+00	2.82E-05	5.38E-06
3745763758005	374576	3758005	8.64E-06	9.29E-06	8.92E-06	8.81E-08	1.73E-06	3.11E-06	0.00E+00	1.32E-06	6.61E-07	0.00E+00	0.00E+00	5.29E-07	2.43E-10	1.74E-09	0.00E+00	1.98E-09	1.98E-03	0.00E+00	2.88E-05	5.50E-06
3745863758005	374586	3758005	8.83E-06	9.49E-06	9.11E-06	9.01E-08	1.77E-06	3.18E-06	0.00E+00	1.35E-06	6.76E-07	0.00E+00	0.00E+00	5.40E-07	2.48E-10	1.78E-09	0.00E+00	2.03E-09	2.03E-03	0.00E+00	2.94E-05	5.62E-06
3745963758005	374596	3758005	9.02E-06	9.70E-06	9.31E-06	9.21E-08	1.81E-06	3.25E-06	0.00E+00	1.38E-06	6.90E-07	0.00E+00	0.00E+00	5.52E-07	2.54E-10	1.82E-09	0.00E+00	2.07E-09	2.07E-03	0.00E+00	3.01E-05	5.74E-06
3746063758005	374606	3758005	9.23E-06	9.92E-06	9.52E-06	9.41E-08	1.85E-06	3.32E-06	0.00E+00	1.41E-06	7.06E-07	0.00E+00	0.00E+00	5.65E-07	2.60E-10	1.86E-09	0.00E+00	2.12E-09	2.12E-03	0.00E+00	3.07E-05	5.87E-06
3746163758005	374616	3758005	9.44E-06	1.01E-05	9.74E-06	9.63E-08	1.89E-06	3.40E-06	0.00E+00	1.44E-06	7.22E-07	0.00E+00	0.00E+00	5.78E-07	2.66E-10	1.90E-09	0.00E+00	2.17E-09	2.17E-03	0.00E+00	3.14E-05	6.01E-06
3746263758005	374626	3758005	9.66E-06	1.04E-05	9.97E-06	9.85E-08	1.93E-06	3.48E-06	0.00E+00	1.48E-06	7.39E-07	0.00E+00	0.00E+00	5.91E-07	2.72E-10	1.94E-09	0.00E+00	2.22E-09	2.22E-03	0.00E+00	3.22E-05	6.15E-06
3746363758005	374636	3758005	9.88E-06	1.06E-05	1.02E-05	1.01E-07	1.98E-06	3.56E-06	0.00E+00	1.51E-06	7.56E-07	0.00E+00	0.00E+00	6.05E-07	2.78E-10	1.99E-09	0.00E+00	2.27E-09	2.27E-03	0.00E+00	3.29E-05	6.29E-06
3743963758015	374396	3758015	6.18E-06	6.65E-06	6.38E-06	6.31E-08	1.24E-06	2.23E-06	0.00E+00	9.46E-07	4.73E-07	0.00E+00	0.00E+00	3.78E-07	1.74E-10	1.24E-09	0.00E+00	1.42E-09	1.42E-03	0.00E+00	2.06E-05	3.94E-06
3744063758015	374406	3758015	6.29E-06	6.77E-06	6.50E-06	6.42E-08	1.26E-06	2.27E-06	0.00E+00	9.63E-07	4.82E-07	0.00E+00	0.00E+00	3.85E-07	1.77E-10	1.27E-09	0.00E+00	1.44E-09	1.44E-03	0.00E+00	2.10E-05	4.01E-06
3744163758015	374416	3758015	6.41E-06	6.89E-06	6.62E-06	6.54E-08	1.28E-06	2.31E-06	0.00E+00	9.81E-07	4.91E-07	0.00E+00	0.00E+00	3.93E-07	1.80E-10	1.29E-09	0.00E+00	1.47E-09	1.47E-03	0.00E+00	2.14E-05	4.08E-06
3744263758015	374426	3758015	6.53E-06	7.02E-06	6.74E-06	6.66E-08	1.31E-06	2.35E-06	0.00E+00	9.99E-07	5.00E-07	0.00E+00	0.00E+00	4.00E-07	1.84E-10	1.31E-09	0.00E+00	1.50E-09	1.50E-03	0.00E+00	2.18E-05	4.16E-06
3744363758015	374436	3758015	6.65E-06	7.15E-06	6.86E-06	6.78E-08	1.33E-06	2.39E-06	0.00E+00	1.02E-06	5.09E-07	0.00E+00	0.00E+00	4.07E-07	1.87E-10	1.34E-09	0.00E+00	1.53E-09	1.53E-03	0.00E+00	2.22E-05	4.23E-06
3744463758015	374446	3758015	6.78E-06	7.29E-06	7.00E-06	6.92E-08	1.36E-06	2.44E-06	0.00E+00	1.04E-06	5.19E-07	0.00E+00	0.00E+00	4.15E-07	1.91E-10	1.36E-09	0.00E+00	1.56E-09	1.56E-03	0.00E+00	2.26E-05	4.32E-06
3744563758015	374456	3758015	6.91E-06	7.43E-06	7.13E-06	7.05E-08	1.38E-06	2.49E-06	0.00E+00	1.06E-06	5.29E-07	0.00E+00	0.00E+00	4.23E-07	1.94E-10	1.39E-09	0.00E+00	1.59E-09	1.59E-03	0.00E+00	2.30E-05	4.40E-06
3744663758015	374466	3758015	7.04E-06	7.57E-06	7.27E-06	7.18E-08	1.41E-06	2.54E-06	0.00E+00	1.08E-06	5.39E-07	0.00E+00	0.00E+00	4.31E-07	1.98E-10	1.42E-09	0.00E+00	1.62E-09	1.62E-03	0.00E+00	2.35E-05	4.48E-06
3744763758015	374476	3758015	7.18E-06	7.72E-06	7.41E-06	7.33E-08	1.44E-06	2.59E-06	0.00E+00	1.10E-06	5.49E-07	0.00E+00	0.00E+00	4.40E-07	2.02E-10	1.45E-09	0.00E+00	1.65E-09	1.65E-03	0.00E+00	2.39E-05	4.57E-06
3744863758015	374486	3758015	7.32E-06	7.88E-06	7.56E-06	7.47E-08	1.47E-06	2.64E-06	0.00E+00	1.12E-06	5.60E-07	0.00E+00	0.00E+00	4.48E-07	2.06E-10	1.47E-09	0.00E+00	1.68E-09	1.68E-03	0.00E+00	2.44E-05	4.66E-06
3744963758015	374496	3758015	7.47E-06	8.03E-06	7.71E-06	7.62E-08	1.49E-06	2.69E-06	0.00E+00	1.14E-06	5.71E-07	0.00E+00	0.00E+00	4.57E-07	2.10E-10	1.50E-09	0.00E+00	1.71E-09	1.71E-03	0.00E+00	2.49E-05	4.75E-06
3745063758015	374506	3758015	7.62E-06	8.19E-06	7.86E-06	7.77E-08	1.52E-06	2.74E-06	0.00E+00	1.17E-06	5.83E-07	0.00E+00	0.00E+00	4.66E-07	2.14E-10	1.53E-09	0.00E+00	1.75E-09	1.75E-03	0.00E+00	2.54E-05	4.85E-06
3745163758015	374516	3758015	7.77E-06	8.36E-06	8.02E-06	7.93E-08	1.56E-06	2.80E-06	0.00E+00	1.19E-06	5.95E-07	0.00E+00	0.00E+00	4.76E-07	2.19E-10	1.56E-09	0.00E+00	1.78E-09	1.78E-03	0.00E+00	2.59E-05	4.95E-06
3745463758015	374546	3758015	8.27E-06	8.89E-06	8.54E-06	8.44E-08	1.65E-06	2.98E-06	0.00E+00	1.27E-06	6.33E-07	0.00E+00	0.00E+00	5.06E-07	2.33E-10	1.67E-09	0.00E+00	1.90E-09	1.90E-03	0.00E+00	2.76E-05	5.27E-06
3745563758015	374556	3758015	8.45E-06	9.08E-06	8.72E-06	8.62E-08	1.69E-06	3.04E-06	0.00E+00	1.29E-06	6.46E-07	0.00E+00	0.00E+00	5.17E-07	2.38E-10	1.70E-09	0.00E+00	1.94E-09	1.94E-03	0.00E+00	2.81E-05	5.38E-06
3745663758015	374566	3758015	8.63E-06	9.28E-06	8.91E-06	8.81E-08	1.73E-06	3.11E-06	0.00E+00	1.32E-06	6.60E-07	0.00E+00	0.00E+00	5.28E-07	2.43E-10	1.74E-09	0.00E+00	1.98E-09	1.98E-03	0.00E+00	2.88E-05	5.50E-06
3745763758015	374576	3758015	8.82E-06	9.49E-06	9.11E-06	9.00E-08	1.76E-06	3.18E-06	0.00E+00	1.35E-06	6.75E-07	0.00E+00	0.00E+00	5.40E-07	2.48E-10	1.78E-09	0.00E+00	2.02E-09	2.02E-03	0.00E+00	2.94E-05	5.62E-06
3745863758015	374586	3758015	9.02E-06	9.70E-06	9.31E-06	9.20E-08	1.80E-06	3.25E-06	0.00E+00	1.38E-06	6.90E-07	0.00E+00	0.00E+00	5.52E-07	2.54E-10	1.82E-09	0.00E+00	2.07E-09	2.07E-03	0.00E+00	3.01E-05	5.74E-06
3745963758015	374596	3758015	9.22E-06	9.92E-06	9.52E-06	9.41E-08	1.84E-06	3.32E-06	0.00E+00	1.41E-06	7.06E-07	0.00E+00	0.00E+00	5.64E-07	2.60E-10	1.86E-09	0.00E+00	2.12E-09	2.12E-03	0.00E+00	3.07E-05	5.87E-06
3746063758015	374606	3758015	9.43E-06	1.01E-05	9.74E-06	9.63E-08	1.89E-06	3.40E-06	0.00E+00	1.44E-06	7.22E-07	0.00E+00	0.00E+00	5.78E-07	2.66E-10	1.90E-09	0.00E+00	2.17E-09	2.17E-03	0.00E+00	3.14E-05	6.01E-06
3746163758015	374616	3758015	9.65E-06	1.04E-05	9.97E-06	9.85E-08	1.93E-06	3.48E-06	0.00E+00	1.48E-06	7.39E-07	0.00E+00	0.00E+00	5.91E-07	2.72E-10	1.94E-09	0.00E+00	2.22E-09	2.22E-03	0.00E+00	3.22E-05	6.15E-06
3746263758015	374626	3758015	9.88E-06	1.06E-05	1.02E-05	1.01E-07	1.98E-06	3.56E-06	0.00E+00	1.51E-06	7.56E-07	0.00E+00	0.00E+00	6.05E-07	2.78E-10	1.99E-09	0.00E+00	2.27E-09	2.27E-03	0.00E+00	3.29E-05	6.29E-06
3746363758015	374636	3758015	1.01E-05	1.09E-05	1.04E-05	1.03E-07	2.02E-06	3.64E-06	0.00E+00	1.55E-06	7.74E-07	0.00E+00	0.00E+00	6.19E-07	2.85E-10	2.04E-09	0.00E+00	2.32E-09	2.32E-03	0.00E+00	3.37E-05	6.44E-06
3746463758015	374646	3758015	1.04E-05	1.11E-05	1.07E-05	1.06E-07	2.07E-06	3.73E-06	0.00E+00	1.59E-06	7.93E-07	0.00E+00	0.00E+00	6.35E-07	2.92E-10	2.09E-09	0.00E+00	2.38E-09	2.38E-03	0.00E+00	3.45E-05	6.60E-06
3746563758015	374656	3758015	1.06E-05	1.14E-05	1.10E-05	1.08E-07	2.13E-06	3.83E-06	0.00E+00	1.63E-06	8.13E-07	0.00E+00	0.00E+00	6.50E-07	2.99E-10	2.14E-09	0.00E+00	2.44E-09	2.44E-03	0.00E+00	3.54E-05	6.76E-06
3746763758015	374676	3758015	1.12E-05	1.20E-05	1.15E-05	1.14E-07	2.23E-06	4.02E-06	0.00E+00	1.71E-06	8.54E-07	0.00E+00	0.00E+00	6.83E-07	3.14E-10	2.25E-09	0.00E+00	2.56E-09	2.56E-03	0.00E+00	3.72E-05	7.11E-06
3743963758025	374396	3758025	6.28E-06	6.75E-06	6.48E-06	6.40E-08	1.26E-06	2.26E-06	0.00E+00	9.61E-07	4.80E-07	0.00E+00	0.00E+00	3.84E-07	1.77E-10	1.26E-09	0.00E+00	1.44E-09	1.44E-03	0.00E+00	2.09E-05	4.00E-06
3744063758025	374406	3758025	6.39E-06	6.88E-06	6.60E-06	6.52E-08	1.28E-06	2.30E-06	0.00E+00	9.79E-07	4.89E-07	0.00E+00	0.00E+00	3.91E-07	1.80E-10	1.29E-09	0.00E+00	1.47E-09	1.47E-03	0.00E+00	2.13E-05	4.07E-06
3744163758025	374416	3758025	6.51E-06	7.00E-06	6.72E-06	6.65E-08	1.30E-06	2.35E-06	0.00E+00	9.97E-07	4.98E-07	0.00E+00	0.00E+00	3.99E-07	1.83E-10	1.31E-09	0.00E+00	1.49E-09	1.49E-03	0.00E+00	2.17E-05	4.15E-06
3744263758025	374426	3758025	6.64E-06	7.14E-06	6.85E-06	6.77E-08	1.33E-06	2.39E-06	0.00E+00	1.02E-06	5.08E-07	0.00E+00	0.00E+00	4.06E-07	1.87E-10	1.34E-09	0.00E+00	1.52E-09	1.52E-03	0.00E+00	2.21E-05	4.22E-06
3744363758025	374436	3758025	6.76E-06	7.27E-06	6.98E-06	6.90E-08	1.35E-06	2.44E-06	0.00E+00	1.03E-06	5.17E-07	0.00E+00	0.00E+00	4.14E-07	1.90E-10	1.36E-09	0.00E+00	1.55E-09	1.55E-03	0.00E+00	2.25E-05	4.31E-06
3744463758025	374446	3758025	6.89E-06	7.41E-06	7.11E-06	7.03E-08	1.38E-06	2.48E-06	0.00E+00	1.05E-06	5.27E-07	0.00E+00	0.00E+00	4.22E-07	1.94E-10	1.39E-09	0.00E+00	1.58E-09	1.58E-03	0.00E+00	2.30E-05	4.39E-06
3744563758025	374456	3758025	7.02E-06	7.55E-06	7.25E-06	7.17E-08	1.41E-06	2.53E-06	0.00E+00	1.08E-06	5.38E-07	0.00E+00	0.00E+00	4.30E-07	1.98E-10	1.41E-09	0.00E+00	1.61E-09	1.61E-03	0.00E+00	2.34E-05	4.47E-06
3744663758025	374466	3758025	7.16E-06	7.70E-06	7.40E-06	7.31E-08	1.43E-06	2.58E-06	0.00E+00	1.10E-06	5.48E-07	0.00E+00	0.00E+00	4.39E-07	2.02E-10	1.44E-09	0.00E+00	1.64E-09	1.64E-03	0.00E+00	2.39E-05	4.56E-06
3744763758025	374476	3758025	7.30E-06	7.86E-06	7.54E-06	7.45E-08	1.46E-06	2.63E-06	0.00E+00	1.12E-06	5.59E-07	0.00E+00	0.00E+00	4.47E-07	2.06E-10	1.47E-09	0.00E+00	1.68E-09	1.68E-03	0.00E+00	2.43E-05	4.65E-06
3744863758025	374486	3758025	7.45E-06	8.01E-06	7.69E-06	7.60E-08	1.49E-06	2.68E-06	0.00E+00	1.14E-06	5.70E-07	0.00E+00	0.00E+00	4.56E-07	2.10E-10	1.50E-09	0.00E+00	1.71E-09	1.71E-03	0.00E+00	2.48E-05	4.75E-06
3744963758025	374496	3758025	7.60E-06	8.18E-06	7.85E-06	7.76E-08	1.52E-06	2.74E-06	0.00E+00	1.16E-06	5.82E-07	0.00E+00	0.00E+00	4.65E-07	2.14E-10	1.53E-09	0.00E+00	1.74E-09	1.74E-03	0.00E+00	2.53E-05	4.84E-06
3745063758025	374506	3758025	7.76E-06	8.34E-06	8.01E-06	7.92E-08	1.55E-06	2.79E-06	0.00E+00	1.19E-06	5.94E-07	0.00E+00	0.00E+00	4.75E-07	2.18E-10	1.56E-09	0.00E+00	1.78E-09	1.78E-03	0.00E+00	2.59E-05	4.94E-06
3745163758025	374516	3758025	7.92E-06	8.52E-06	8.17E-06	8.08E-08	1.58E-06	2.85E-06	0.00E+00	1.21E-06	6.06E-07	0.00E+00	0.00E+00	4.85E-07	2.23E-10	1.59E-09	0.00E+00	1.82E-09	1.82E-03	0.00E+00	2.64E-05	5.04E-06
3745463758025	374546	3758025	8.43E-06	9.07E-06	8.71E-06	8.61E-08	1.69E-06	3.04E-06	0.00E+00	1.29E-06	6.46E-07	0.00E+00	0.00E+00	5.16E-07	2.37E-10	1.70E-09	0.00E+00	1.94E-09	1.94E-03	0.00E+00	2.81E-05	5.37E-06
3745563758025	374556	3758025	8.62E-06	9.27E-06	8.90E-06	8.79E-08	1.72E-06	3.10E-06	0.00E+00	1.32E-06	6.60E-07	0.00E+00	0.00E+00	5.28E-07	2.43E-10	1.74E-09	0.00E+00	1.98E-09	1.98E-03	0.00E+00	2.87E-05	5.49E-06
3745663758025	374566	3758025	8.81E-06	9.47E-06	9.09E-06	8.99E-08	1.76E-06	3.17E-06	0.00E+00	1.35E-06	6.74E-07	0.00E+00	0.00E+00	5.39E-07	2.48E-10	1.77E-09	0.00E+00	2.02E-09	2.02E-03	0.00E+00	2.93E-05	5.61E-06
3745763758025	374576	3758025	9.00E-06	9.68E-06	9.29E-06	9.19E-08	1.80E-06	3.24E-06	0.00E+00	1.38E-06	6.89E-07	0.00E+00	0.00E+00	5.51E-07	2.53E-10	1.81E-09	0.00E+00	2.07E-09	2.07E-03	0.00E+00	3.00E-05	5.73E-06

			SWBuilding Construction	SWDemolition	SWGrading	EYBuilding Construction	SWPaving	SWGrading	SWArchitectural Coating	NBBuilding Construction	NBBuilding Construction	NBArchitectural Coating	NBArchitectural Coating	RWBuilding Construction			Child Risk			Overlapping Phases - Maximum GLC		
Unique Identifier	X (UTM)	Y (UTM)	2026	2026	2026	2026	2027	2027	2027	2026	2027	2026	2027	2026	3rd Trimester	0<2	2<16	Total	per million	2025	2026	2027
3744063758055	374406	3758055	6.71E-06	7.22E-06	6.93E-06	6.85E-08	1.34E-06	2.42E-06	0.00E+00	1.03E-06	5.14E-07	0.00E+00	0.00E+00	4.11E-07	1.89E-10	1.35E-09	0.00E+00	1.54E-09	1.54E-03	0.00E+00	2.24E-05	4.27E-06
3744163758055	374416	3758055	6.84E-06	7.35E-06	7.06E-06	6.98E-08	1.37E-06	2.46E-06	0.00E+00	1.05E-06	5.23E-07	0.00E+00	0.00E+00	4.19E-07	1.92E-10	1.38E-09	0.00E+00	1.57E-09	1.57E-03	0.00E+00	2.28E-05	4.35E-06
3744263758055	374426	3758055	6.97E-06	7.50E-06	7.20E-06	7.11E-08	1.39E-06	2.51E-06	0.00E+00	1.07E-06	5.33E-07	0.00E+00	0.00E+00	4.27E-07	1.96E-10	1.40E-09	0.00E+00	1.60E-09	1.60E-03	0.00E+00	2.32E-05	4.44E-06
3744363758055	374436	3758055	7.11E-06	7.65E-06	7.34E-06	7.25E-08	1.42E-06	2.56E-06	0.00E+00	1.09E-06	5.44E-07	0.00E+00	0.00E+00	4.35E-07	2.00E-10	1.43E-09	0.00E+00	1.63E-09	1.63E-03	0.00E+00	2.37E-05	4.53E-06
3744463758055	374446	3758055	7.25E-06	7.80E-06	7.49E-06	7.40E-08	1.45E-06	2.61E-06	0.00E+00	1.11E-06	5.55E-07	0.00E+00	0.00E+00	4.44E-07	2.04E-10	1.46E-09	0.00E+00	1.66E-09	1.66E-03	0.00E+00	2.42E-05	4.62E-06
3744563758055	374456	3758055	7.40E-06	7.96E-06	7.64E-06	7.55E-08	1.48E-06	2.66E-06	0.00E+00	1.13E-06	5.66E-07	0.00E+00	0.00E+00	4.53E-07	2.08E-10	1.49E-09	0.00E+00	1.70E-09	1.70E-03	0.00E+00	2.47E-05	4.71E-06
3744663758055	374466	3758055	7.55E-06	8.12E-06	7.79E-06	7.70E-08	1.51E-06	2.72E-06	0.00E+00	1.16E-06	5.78E-07	0.00E+00	0.00E+00	4.62E-07	2.13E-10	1.52E-09	0.00E+00	1.73E-09	1.73E-03	0.00E+00	2.52E-05	4.81E-06
3744763758055	374476	3758055	7.71E-06	8.29E-06	7.96E-06	7.86E-08	1.54E-06	2.78E-06	0.00E+00	1.18E-06	5.90E-07	0.00E+00	0.00E+00	4.72E-07	2.17E-10	1.55E-09	0.00E+00	1.77E-09	1.77E-03	0.00E+00	2.57E-05	4.91E-06
3744863758055	374486	3758055	7.87E-06	8.46E-06	8.12E-06	8.03E-08	1.57E-06	2.83E-06	0.00E+00	1.20E-06	6.02E-07	0.00E+00	0.00E+00	4.82E-07	2.21E-10	1.58E-09	0.00E+00	1.81E-09	1.81E-03	0.00E+00	2.62E-05	5.01E-06
3744963758055	374496	3758055	8.03E-06	8.64E-06	8.30E-06	8.20E-08	1.61E-06	2.89E-06	0.00E+00	1.23E-06	6.15E-07	0.00E+00	0.00E+00	4.92E-07	2.26E-10	1.62E-09	0.00E+00	1.84E-09	1.84E-03	0.00E+00	2.68E-05	5.12E-06
3745063758055	374506	3758055	8.21E-06	8.82E-06	8.47E-06	8.37E-08	1.64E-06	2.96E-06	0.00E+00	1.26E-06	6.28E-07	0.00E+00	0.00E+00	5.02E-07	2.31E-10	1.65E-09	0.00E+00	1.88E-09	1.88E-03	0.00E+00	2.73E-05	5.23E-06
3745163758055	374516	3758055	8.38E-06	9.02E-06	8.65E-06	8.55E-08	1.68E-06	3.02E-06	0.00E+00	1.28E-06	6.42E-07	0.00E+00	0.00E+00	5.13E-07	2.36E-10	1.69E-09	0.00E+00	1.92E-09	1.92E-03	0.00E+00	2.79E-05	5.34E-06
3745463758055	374546	3758055	8.94E-06	9.62E-06	9.23E-06	9.12E-08	1.79E-06	3.22E-06	0.00E+00	1.37E-06	6.84E-07	0.00E+00	0.00E+00	5.47E-07	2.52E-10	1.80E-09	0.00E+00	2.05E-09	2.05E-03	0.00E+00	2.98E-05	5.69E-06
3745563758055	374556	3758055	9.14E-06	9.83E-06	9.43E-06	9.32E-08	1.83E-06	3.29E-06	0.00E+00	1.40E-06	6.99E-07	0.00E+00	0.00E+00	5.59E-07	2.57E-10	1.84E-09	0.00E+00	2.10E-09	2.10E-03	0.00E+00	3.05E-05	5.82E-06
3745663758055	374566	3758055	9.35E-06	1.01E-05	9.65E-06	9.54E-08	1.87E-06	3.37E-06	0.00E+00	1.43E-06	7.15E-07	0.00E+00	0.00E+00	5.72E-07	2.63E-10	1.88E-09	0.00E+00	2.15E-09	2.15E-03	0.00E+00	3.11E-05	5.95E-06
3745763758055	374576	3758055	9.57E-06	1.03E-05	9.88E-06	9.76E-08	1.91E-06	3.45E-06	0.00E+00	1.46E-06	7.32E-07	0.00E+00	0.00E+00	5.86E-07	2.69E-10	1.93E-09	0.00E+00	2.20E-09	2.20E-03	0.00E+00	3.19E-05	6.09E-06
3745863758055	374586	3758055	9.81E-06	1.05E-05	1.01E-05	1.00E-07	1.96E-06	3.53E-06	0.00E+00	1.50E-06	7.50E-07	0.00E+00	0.00E+00	6.00E-07	2.76E-10	1.97E-09	0.00E+00	2.25E-09	2.25E-03	0.00E+00	3.27E-05	6.24E-06
3745963758055	374596	3758055	1.01E-05	1.08E-05	1.04E-05	1.03E-07	2.01E-06	3.62E-06	0.00E+00	1.54E-06	7.70E-07	0.00E+00	0.00E+00	6.16E-07	2.83E-10	2.03E-09	0.00E+00	2.31E-09	2.31E-03	0.00E+00	3.35E-05	6.41E-06
3746063758055	374606	3758055	1.03E-05	1.11E-05	1.06E-05	1.05E-07	2.06E-06	3.71E-06	0.00E+00	1.58E-06	7.89E-07	0.00E+00	0.00E+00	6.31E-07	2.90E-10	2.08E-09	0.00E+00	2.37E-09	2.37E-03	0.00E+00	3.44E-05	6.57E-06
3746163758055	374616	3758055	1.06E-05	1.14E-05	1.09E-05	1.08E-07	2.12E-06	3.81E-06	0.00E+00	1.62E-06	8.09E-07	0.00E+00	0.00E+00	6.47E-07	2.98E-10	2.13E-09	0.00E+00	2.43E-09	2.43E-03	0.00E+00	3.52E-05	6.73E-06
3746263758055	374626	3758055	1.08E-05	1.17E-05	1.12E-05	1.11E-07	2.17E-06	3.91E-06	0.00E+00	1.66E-06	8.30E-07	0.00E+00	0.00E+00	6.64E-07	3.05E-10	2.18E-09	0.00E+00	2.49E-09	2.49E-03	0.00E+00	3.61E-05	6.91E-06
3746363758055	374636	3758055	1.11E-05	1.20E-05	1.15E-05	1.14E-07	2.23E-06	4.01E-06	0.00E+00	1.71E-06	8.51E-07	0.00E+00	0.00E+00	6.81E-07	3.13E-10	2.24E-09	0.00E+00	2.55E-09	2.55E-03	0.00E+00	3.71E-05	7.09E-06
3746463758055	374646	3758055	1.14E-05	1.23E-05	1.18E-05	1.17E-07	2.29E-06	4.11E-06	0.00E+00	1.75E-06	8.74E-07	0.00E+00	0.00E+00	6.99E-07	3.22E-10	2.30E-09	0.00E+00	2.62E-09	2.62E-03	0.00E+00	3.81E-05	7.27E-06
3746563758055	374656	3758055	1.17E-05	1.26E-05	1.21E-05	1.20E-07	2.35E-06	4.22E-06	0.00E+00	1.79E-06	8.97E-07	0.00E+00	0.00E+00	7.18E-07	3.30E-10	2.36E-09	0.00E+00	2.69E-09	2.69E-03	0.00E+00	3.91E-05	7.47E-06
3746763758055	374676	3758055	1.24E-05	1.33E-05	1.28E-05	1.26E-07	2.48E-06	4.46E-06	0.00E+00	1.90E-06	9.48E-07	0.00E+00	0.00E+00	7.58E-07	3.49E-10	2.49E-09	0.00E+00	2.84E-09	2.84E-03	0.00E+00	4.13E-05	7.88E-06
3746863758055	374686	3758055	1.27E-05	1.37E-05	1.32E-05	1.30E-07	2.55E-06	4.59E-06	0.00E+00	1.95E-06	9.75E-07	0.00E+00	0.00E+00	7.80E-07	3.59E-10	2.57E-09	0.00E+00	2.93E-09	2.93E-03	0.00E+00	4.25E-05	8.12E-06
3746963758055	374696	3758055	1.31E-05	1.41E-05	1.35E-05	1.34E-07	2.63E-06	4.73E-06	0.00E+00	2.01E-06	1.00E-06	0.00E+00	0.00E+00	8.03E-07	3.69E-10	2.64E-09	0.00E+00	3.01E-09	3.01E-03	0.00E+00	4.37E-05	8.35E-06
3747063758055	374706	3758055	1.35E-05	1.45E-05	1.40E-05	1.38E-07	2.70E-06	4.87E-06	0.00E+00	2.07E-06	1.03E-06	0.00E+00	0.00E+00	8.27E-07	3.80E-10	2.72E-09	0.00E+00	3.10E-09	3.10E-03	0.00E+00	4.50E-05	8.60E-06
3747163758055	374716	3758055	1.39E-05	1.50E-05	1.44E-05	1.42E-07	2.79E-06	5.02E-06	0.00E+00	2.13E-06	1.07E-06	0.00E+00	0.00E+00	8.53E-07	3.92E-10	2.80E-09	0.00E+00	3.20E-09	3.20E-03	0.00E+00	4.64E-05	8.87E-06
3747263758055	374726	3758055	1.44E-05	1.54E-05	1.48E-05	1.47E-07	2.87E-06	5.17E-06	0.00E+00	2.20E-06	1.10E-06	0.00E+00	0.00E+00	8.79E-07	4.04E-10	2.89E-09	0.00E+00	3.30E-09	3.30E-03	0.00E+00	4.79E-05	9.15E-06
3747363758055	374736	3758055	1.48E-05	1.59E-05	1.53E-05	1.51E-07	2.97E-06	5.34E-06	0.00E+00	2.27E-06	1.13E-06	0.00E+00	0.00E+00	9.08E-07	4.17E-10	2.99E-09	0.00E+00	3.40E-09	3.40E-03	0.00E+00	4.94E-05	9.44E-06
3747463758055	374746	3758055	1.53E-05	1.65E-05	1.58E-05	1.56E-07	3.06E-06	5.52E-06	0.00E+00	2.34E-06	1.17E-06	0.00E+00	0.00E+00	9.38E-07	4.31E-10	3.08E-09	0.00E+00	3.52E-09	3.52E-03	0.00E+00	5.10E-05	9.75E-06
3747563758055	374756	3758055	1.58E-05	1.70E-05	1.64E-05	1.62E-07	3.17E-06	5.71E-06	0.00E+00	2.42E-06	1.21E-06	0.00E+00	0.00E+00	9.70E-07	4.46E-10	3.19E-09	0.00E+00	3.64E-09	3.64E-03	0.00E+00	5.28E-05	1.01E-05
3747663758055	374766	3758055	1.64E-05	1.76E-05	1.69E-05	1.67E-07	3.28E-06	5.91E-06	0.00E+00	2.51E-06	1.26E-06	0.00E+00	0.00E+00	1.00E-06	4.62E-10	3.30E-09	0.00E+00	3.76E-09	3.76E-03	0.00E+00	5.46E-05	1.04E-05
3747763758055	374776	3758055	1.70E-05	1.83E-05	1.75E-05	1.73E-07	3.40E-06	6.12E-06	0.00E+00	2.60E-06	1.30E-06	0.00E+00	0.00E+00	1.04E-06	4.78E-10	3.42E-09	0.00E+00	3.90E-09	3.90E-03	0.00E+00	5.66E-05	1.08E-05
3747863758055	374786	3758055	1.76E-05	1.89E-05	1.82E-05	1.80E-07	3.52E-06	6.34E-06	0.00E+00	2.70E-06	1.35E-06	0.00E+00	0.00E+00	1.08E-06	4.96E-10	3.55E-09	0.00E+00	4.04E-09	4.04E-03	0.00E+00	5.87E-05	1.12E-05
3747963758055	374796	3758055	1.83E-05	1.97E-05	1.89E-05	1.86E-07	3.66E-06	6.58E-06	0.00E+00	2.80E-06	1.40E-06	0.00E+00	0.00E+00	1.12E-06	5.14E-10	3.68E-09	0.00E+00	4.19E-09	4.19E-03	0.00E+00	6.09E-05	1.16E-05
3748163758055	374816	3758055	1.97E-05	2.12E-05	2.04E-05	2.02E-07	3.95E-06	7.11E-06	0.00E+00	3.02E-06	1.51E-06	0.00E+00	0.00E+00	1.21E-06	5.56E-10	3.98E-09	0.00E+00	4.53E-09	4.53E-03	0.00E+00	6.58E-05	1.26E-05
3748263758055	374826	3758055	2.06E-05	2.22E-05	2.13E-05	2.10E-07	4.12E-06	7.42E-06	0.00E+00	3.16E-06	1.58E-06	0.00E+00	0.00E+00	1.26E-06	5.80E-10	4.15E-09	0.00E+00	4.73E-09	4.73E-03	0.00E+00	6.87E-05	1.31E-05
3748363758055	374836	3758055	2.15E-05	2.32E-05	2.22E-05	2.20E-07	4.31E-06	7.76E-06	0.00E+00	3.30E-06	1.65E-06	0.00E+00	0.00E+00	1.32E-06	6.06E-10	4.34E-09	0.00E+00	4.94E-09	4.94E-03	0.00E+00	7.18E-05	1.37E-05
3748463758055	374846	3758055	2.25E-05	2.42E-05	2.33E-05	2.30E-07	4.51E-06	8.12E-06	0.00E+00	3.45E-06	1.72E-06	0.00E+00	0.00E+00	1.38E-06	6.34E-10	4.54E-09	0.00E+00	5.17E-09	5.17E-03	0.00E+00	7.51E-05	1.44E-05
3748563758055	374856	3758055	2.34E-05	2.54E-05	2.44E-05	2.41E-07	4.73E-06	8.51E-06	0.00E+00	3.62E-06	1.81E-06	0.00E+00	0.00E+00	1.45E-06	6.65E-10	4.76E-09	0.00E+00	5.42E-09	5.42E-03	0.00E+00	7.88E-05	1.50E-05
3748663758055	374866	3758055	2.48E-05	2.67E-05	2.56E-05	2.53E-07	4.97E-06	8.94E-06	0.00E+00	3.80E-06	1.90E-06	0.00E+00	0.00E+00	1.52E-06	6.99E-10	5.00E-09	0.00E+00	5.70E-09	5.70E-03	0.00E+00	8.27E-05	1.58E-05
3748763758055	374876	3758055	2.62E-05	2.81E-05	2.70E-05	2.67E-07	5.23E-06	9.42E-06	0.00E+00	4.00E-06	2.00E-06	0.00E+00	0.00E+00	1.60E-06	7.36E-10	5.27E-09	0.00E+00	6.00E-09	6.00E-03	0.00E+00	8.72E-05	1.67E-05
3748863758055	374886	3758055	2.76E-05	2.97E-05	2.85E-05	2.82E-07	5.53E-06	9.96E-06	0.00E+00	4.23E-06	2.12E-06	0.00E+00	0.00E+00	1.69E-06	7.78E-10	5.57E-09	0.00E+00	6.34E-09	6.34E-03	0.00E+00	9.21E-05	1.76E-05
3748963758055	374896	3758055	2.93E-05	3.15E-05	3.03E-05	2.99E-07	5.86E-06	1.06E-05	0.00E+00	4.49E-06	2.24E-06	0.00E+00	0.00E+00	1.79E-06	8.25E-10	5.90E-09	0.00E+00	6.73E-09	6.73E-03	0.00E+00	9.77E-05	1.87E-05
3749063758055	374906	3758055	3.12E-05	3.35E-05	3.22E-05	3.18E-07	6.24E-06	1.12E-05	0.00E+00	4.77E-06	2.39E-06	0.00E+00	0.00E+00	1.91E-06	8.78E-10	6.28E-09	0.00E+00	7.16E-09	7.16E-03	0.00E+00	1.04E-04	1.99E-05
3749263758055	374926	3758055	3.56E-05	3.98E-05	3.74E-05	3.68E-07	7.11E-06	2.00E-05	0.00E+00	8.51E-07	4.26E-07	0.00E+00	0.00E+00	3.41E-07	1.57E-10	1.12E-09	0.00E+00	1.28E-09	1.28E-03	0.00E+00	1.85E-05	3.54E-06
3743063758065	374306	3758065	5.66E-06	6.09E-06	5.84E-06	5.78E-08	1.13E-06	2.04E-06	0.00E+00	8.66E-07	4.33E-07	0.00E+00	0.00E+00	3.47E-07	1.59E-10	1.14E-09	0.00E+00	1.30E-09	1.30E-03	0.00E+00	1.89E-05	3.60E-06
3743163758065	374316	3758065	5.76E-06	6.20E-06	5.95E-06	5.88E-08	1.15E-06	2.08E-06	0.00E+00	8.82E-07	4.41E-07	0.00E+00	0.00E+00	3.53E-07	1.62E-10	1.16E-09	0.00E+00	1.32E-09	1.32E-03	0.00E+00	1.92E-05	3.67E-06
3743263758065	374326	3758065	5.87E-06	6.31E-06	6.06E-06	5.99E-08	1.17E-06	2.11E-06	0.00E+00	8.98E-07	4.49E-07	0.00E+00	0.00E+00	3.59E-07	1.65E-10	1.18E-09	0.00E+00	1.35E-09	1.35E-03	0.00E+00	1.96E-05	3.74E-06
3743363758065	374336	3758065	5.97E-06	6.43E-06	6.17E-06	6.10E-08	1.20E-06	2.15E-06	0.00E+00	9.14E-07	4.57E-07	0.00E+00	0.00E+00	3.66E-07	1.68E-10	1.20E-09	0.00E+00	1.37E-09	1.37E-03	0.00E+00	1.99E-05	3.80E-06
3743463758065	374346	3758065	6.08E-06	6.54E-06	6.28E-06	6.21E-08	1.22E-06	2.19E-06	0.00E+00	9.31E-07	4.66E-07	0.00E+00	0.00E+00	3.73E-07	1.71E-10	1.23E-09	0.00E+00	1.40E-09	1.40E-03	0.00E+00	2.03E-05	3.87E-06
3743563758065	374356	3758065	6.20E-06	6.67E-06	6.40E-06	6.32E-08	1.24E-06	2.23E-06	0.00E+00	9.49E-07	4.74E-07	0.00E+00	0.00E+00	3.79E-07	1.74E-10	1.25E-09	0.00E+00	1.42E-09	1.42E-03	0.00E+00	2.07E-05	3.95E-06
3743663758065	374366	3758065	6.31E-06	6.78E-06	6.52E-06	6.44E-08	1.26E-06	2.27E-06	0.00E+00	9.66E-07	4.83E-07	0.00E+00	0.00E+00	3.87E-07	1.78E-10	1.27E-09	0.00E+00	1.45E-09	1.45E-03	0.00E+00	2.10E-05	4.02E-06
3743763758065	374376	3758065	6.43E-06	6.92E-06	6.64E-06	6.56E-08	1.29E-06	2.32E-06	0.00E+00	9.85E-07	4.92E-07	0.00E+00	0.00E+00	3.94E-07	1.81E-10	1.30E-09	0.00E+00	1.48E-09	1.48E-03	0.00E+00	2.14E-05	4.10E-06
3743963758065	374396	3758065	6.68E-06	7.19E-06	6.90E-06	6.82E-08	1.34E-06	2.41E-06	0.00E+00	1.02E-06	5.11E-07	0.00E+00	0.00E+00	4.09E-07	1.88E-10	1.35E-09	0.00E+00	1.53E-09	1.53E-03	0.00E+00	2.23E-05	4.26E-06
3744063758065	374406	3758065	6.82E-06	7.33E-06	7.04E-06	6.96E-08	1.36E-06	2.46E-06	0.00E+00	1.04E-06	5.22E-07	0.00E+00	0.00E+00	4.17E-07	1.92E-10	1.37E-09	0.00E+00	1.56E-09	1.56E-03	0.00E+00	2.27E-05	4.34E-06
3744163758065	374416	3758065	6.95E-06	7.47E-06	7.18E-06	7.09E-08	1.39E-06	2.50E-06	0.00E+00	1.06E-06	5.32E-07	0.00E+00	0.00E+00	4.26E-07	1.96E-10	1.40E-09	0.00E+00	1.60E-09	1.60E-03	0.00E+00	2.32E-05	4.43E-06
3744263758065	374426	3758065	7.09E-06	7.62E-06	7.32E-06	7.23E-08	1.42E-06	2.55E-06	0.00E+00	1.08E-06	5.42E-07	0.00E+00	0.00E+00	4.34E-07	1.99E-10	1.43E-09	0.00E+00	1.63E-09	1.63E-03	0.00E+00	2.36E-05	4.51E-06
3744363758065	374436	3758065	7.23E-06	7.77E-06	7.46E-06	7.38E-08	1.45E-06	2.60E-06	0.00E+00	1.11E-06	5.53E-07	0.00E+00	0.00E+00	4.43E-07	2.03E-10	1.46E-09	0.00E+00	1.66E-09	1.66E-03	0.00E+00	2.41E-05	4.60E-06
3744463758065	374446	3758065	7.38E-06	7.93E-06	7.61E-06	7.53E-08	1.48E-06	2.66E-06	0.00E+00	1.13E-06	5.64E-07	0.00E+00	0.00E+00	4.52E-07	2.08E-10	1.49E-09	0.00E+00	1.69E-09	1.69E-03	0.00E+00	2.46E-05	4.70E-06
3744563758065	374456	3758065	7.53E-06	8.10E-06	7.77E-06	7.68E-08	1.51E-06	2.71E-06	0.00E+00	1.15E-06	5.76E-07	0.00E+00	0.00E+00	4.61E-07	2.12E-10	1.52E-09	0.00E+00	1.73E-09	1.73E-03	0.00E+00	2.51E-05	4.79E-06
3744663758065	374466	3758065	7.69E-06	8.27E-06	7.93E-06	7.84E-08	1.54E-06	2.77E-06	0.00E+00	1.18E-06	5.88E-07	0.00E+00	0.00E+00	4.71E-07	2.16E-10	1.55E-09	0.00E+00	1.76E-09	1.76E-03	0.00E+00	2.56E-05	4.89E-06
3744763758065	374476	3758065	7.85E-06	8.44E-06	8.10E-06	8.01E-08	1.57E-06	2.83E-06	0.00E+00	1.20E-06	6.00E-07	0.00E+00	0.00E+00	4.80E-07	2.21E-10	1.58E-09	0.00E+00	1.80E-09	1.80E-03	0.00E+00	2.61E-05	5.00E-06
3744863758065	374486	3758065	8.01E-06	8.62E-06	8.27E-06	8.17E-08	1.60E-06	2.89E-06	0.00E+00	1.23E-06	6.13E-07	0.00E+00	0.00E+00	4.90E-07	2.25E-10	1.61E-09	0.00E+00	1.84E-09	1.84E-03	0.00E+00	2.67E-05	5.10E-06
3744963758065	374496	3758065	8.18E-06	8.80E-06	8.45E-06	8.35E-08	1.64E-06	2.95E-06	0.00E+00	1.25E-06	6.26E-07	0.00E+00	0.00E+00	5.01E-07	2.30E-10	1.65E-09	0.00E+00	1.88E-09	1.88E-03	0.00E+00	2.73E-05	5.21E-06
3745063758065	374506	3758065	8.36E-06	8.99E-06	8.63E-06	8.53E-08	1.67E-06	3.01E-06	0.00E+00	1.28E-06	6.40E-07	0.00E+00	0.00E+00	5.12E-07	2.35E-10	1.68E-09	0.00E+00	1.92E-09	1.92E-03	0.00E+00	2.79E-05	5.32E-06
3745163758065	374516	3758065	8.54E-06	9.19E-06	8.82E-06	8.72E-08	1.71E-06	3.08E-06	0.00E+00	1.31E-06	6.54E-07	0.00E+00	0.00E+00	5.23E-07	2.40E-10	1.72E-09	0.00E+00	1.96E-09	1.96E-03	0.00E+00	2.85E-05	5.44E-06
3745463758065	374546	3758065	9.12E-06	9.81E-06	9.41E-06	9.31E-08	1.82E-06	3.28E-06	0.00E+00	1.40E-06	6.98E-07	0.00E+00	0.00E+00	5.58E-07	2.57E-10	1.84E-09	0.00E+00	2.09E-09	2.09E-03	0.00E+00	3.04E-05	5.81E-06
3745563758065	374556	3758065	9.32E-06	1.00E-05	9.63E-06	9.51E-08	1.87E-06	3.36E-06	0.00E+00	1.43E-06	7.14E-07	0.00E+00	0.00E+00	5.71E-07	2.62E-10	1.88E-09	0.00E+00	2.14E-09	2.14E-03	0.00E+00	3.11E-05	5.94E-06
3745663758065	374566	3758065	9.54E-06	1.03E-05	9.85E-06	9.74E-08	1.91E-06	3.44E-06	0.00E+00	1.46E-06	7.30E-07	0.00E+00	0.00E+00	5.84E-07	2.69E-10	1.92E-09	0.00E+00	2.19E-09	2.19E-03	0.00E+00	3.18E-05	6.08E-06
3745763758065	374576	3758065	9.77E-06	1.05E-05	1.01E-05	9.97E-08	1.95E-06	3.52E-06	0.00E+00	1.50E-06	7.48E-07	0.00E+00	0.00E+00	5.98E-07	2.75E-10	1.97E-09	0.00E+00	2.24E-09	2.24E-03	0.00E+00	3.26E-05	6.22E-06
3745863758065	374586	3758065	1.00E-05	1.08E-05	1.03E-05	1.02E-07	2.00E-06	3.61E-06	0.00E+00	1.53E-06	7.67E-07	0.00E+00	0.00E+00	6.13E-07	2.82E-10	2.02E-09	0.00E+00	2.30E-09	2.30E-03	0.00E+00	3.34E-05	6.38E-06
3745963758065	374596	3758065	1.03E-05	1.11E-05	1.06E-05	1.05E-07	2.06E-06	3.70E-06	0.00E+00	1.57E-06	7.87E-07	0.00E+00	0.00E+00	6.30E-07	2.89E-10	2.07E-09	0.00E+00	2.36E-09	2.36E-03	0.00E+00	3.43E-05	6.55E-06
3746063758065	374606	3758065	1.05E-05	1.13E-05	1.09E-05	1.08E-07	2.11E-06	3.80E-06	0.00E+00	1.61E-06	8.07E-07	0.00E+00	0.00E+00	6.46E-07	2.97E-10	2.12E-09	0.00E+00	2.42E-09	2.42E-03	0.00E+00	3.51E-05	6.72E-06
3746163758065	374616	3758065	1.08E-05	1.16E-05	1.12E-05	1.10E-07	2.16E-06	3.90E-06	0.00E+00	1.66E-06	8.28E-07	0.00E+00	0.00E+00	6.62E-07	3.05E-10	2.18E-09	0.00E+00	2.48E-09	2.48E-03	0.00E+00	3.61E-05	6.89E-06
3746263758065	374626	3758065	1.11E-05	1.19E-05	1.15E-05	1.13E-07	2.22E-06	4.00E-06	0.00E+00	1.70E-06	8.50E-07	0.00E+00	0.00E+00	6.80E-07	3.12E-10	2.24E-09	0.00E+00	2.55E-09	2.55E-03	0.00E+00	3.70E-05	7.

			SWBuilding Construction	SWDemolition	SWGrading	EYBuilding Construction	SWPaving	SWGrading	SWArchitectural Coating	NBBuilding Construction	NBBuilding Construction	NBArchitectural Coating	NBArchitectural Coating	RWBuilding Construction		Child Risk			Overlapping Phases - Maximum GLC		
Unique Identifier	X (UTM)	Y (UTM)	2026	2026	2026	2026	2027	2027	2027	2026	2027	2026	2027	2026	3rd Trimester	0<2	2<16	Total	per million	2025	2026	2027
3749263758075	374926	3758075	4.05E-05	4.36E-05	4.18E-05	4.14E-07	8.11E-06	1.46E-05	0.00E+00	6.20E-06	3.10E-06	0.00E+00	0.00E+00	2.48E-06	1.14E-09	8.16E-09	0.00E+00	9.30E-09	9.30E-03	0.00E+00	1.35E-04	2.58E-05
3749463758075	374946	3758075	4.86E-05	5.23E-05	5.02E-05	4.96E-07	9.73E-06	1.75E-05	0.00E+00	7.44E-06	3.72E-06	0.00E+00	0.00E+00	2.98E-06	1.37E-09	9.79E-09	0.00E+00	1.12E-08	1.12E-02	0.00E+00	1.62E-04	3.10E-05
3749563758075	374956	3758075	5.41E-05	5.82E-05	5.59E-05	5.52E-07	1.08E-05	1.95E-05	0.00E+00	8.29E-06	4.14E-06	0.00E+00	0.00E+00	3.31E-06	1.52E-09	1.09E-08	0.00E+00	1.24E-08	1.24E-02	0.00E+00	1.80E-04	3.45E-05
3749663758075	374966	3758075	6.14E-05	6.61E-05	6.34E-05	6.27E-07	1.23E-05	2.21E-05	0.00E+00	9.40E-06	4.70E-06	0.00E+00	0.00E+00	3.76E-06	1.73E-09	1.24E-08	0.00E+00	1.41E-08	1.41E-02	0.00E+00	2.05E-04	3.91E-05
3749763758075	374976	3758075	7.10E-05	7.63E-05	7.33E-05	7.24E-07	1.42E-05	2.56E-05	0.00E+00	1.09E-05	5.43E-06	0.00E+00	0.00E+00	4.35E-06	2.00E-09	1.43E-08	0.00E+00	1.63E-08	1.63E-02	0.00E+00	2.37E-04	4.52E-05
3749863758075	374986	3758075	8.40E-05	9.04E-05	8.67E-05	8.57E-07	1.68E-05	3.03E-05	0.00E+00	1.29E-05	6.43E-06	0.00E+00	0.00E+00	5.14E-06	2.36E-09	1.69E-08	0.00E+00	1.93E-08	1.93E-02	0.00E+00	2.80E-04	5.35E-05
3742763758085	374276	3758085	5.52E-06	5.93E-06	5.69E-06	5.63E-08	1.10E-06	1.99E-06	0.00E+00	8.44E-07	4.22E-07	0.00E+00	0.00E+00	3.38E-07	1.55E-10	1.11E-09	0.00E+00	1.27E-09	1.27E-03	0.00E+00	1.84E-05	3.51E-06
3742863758085	374286	3758085	5.62E-06	6.04E-06	5.80E-06	5.73E-08	1.12E-06	2.02E-06	0.00E+00	8.60E-07	4.30E-07	0.00E+00	0.00E+00	3.44E-07	1.58E-10	1.13E-09	0.00E+00	1.29E-09	1.29E-03	0.00E+00	1.87E-05	3.58E-06
3742963758085	374296	3758085	5.72E-06	6.15E-06	5.90E-06	5.83E-08	1.14E-06	2.06E-06	0.00E+00	8.75E-07	4.38E-07	0.00E+00	0.00E+00	3.50E-07	1.61E-10	1.15E-09	0.00E+00	1.31E-09	1.31E-03	0.00E+00	1.91E-05	3.64E-06
3743063758085	374306	3758085	5.82E-06	6.26E-06	6.01E-06	5.94E-08	1.16E-06	2.10E-06	0.00E+00	8.91E-07	4.45E-07	0.00E+00	0.00E+00	3.56E-07	1.64E-10	1.17E-09	0.00E+00	1.34E-09	1.34E-03	0.00E+00	1.94E-05	3.71E-06
3743163758085	374316	3758085	5.93E-06	6.37E-06	6.12E-06	6.05E-08	1.19E-06	2.13E-06	0.00E+00	9.07E-07	4.54E-07	0.00E+00	0.00E+00	3.63E-07	1.67E-10	1.19E-09	0.00E+00	1.36E-09	1.36E-03	0.00E+00	1.98E-05	3.77E-06
3743263758085	374326	3758085	6.04E-06	6.49E-06	6.23E-06	6.16E-08	1.21E-06	2.17E-06	0.00E+00	9.24E-07	4.62E-07	0.00E+00	0.00E+00	3.70E-07	1.70E-10	1.22E-09	0.00E+00	1.39E-09	1.39E-03	0.00E+00	2.01E-05	3.84E-06
3743363758085	374336	3758085	6.15E-06	6.62E-06	6.35E-06	6.28E-08	1.23E-06	2.22E-06	0.00E+00	9.42E-07	4.71E-07	0.00E+00	0.00E+00	3.77E-07	1.73E-10	1.24E-09	0.00E+00	1.41E-09	1.41E-03	0.00E+00	2.05E-05	3.92E-06
3743463758085	374346	3758085	6.27E-06	6.74E-06	6.47E-06	6.40E-08	1.25E-06	2.26E-06	0.00E+00	9.59E-07	4.80E-07	0.00E+00	0.00E+00	3.84E-07	1.76E-10	1.26E-09	0.00E+00	1.44E-09	1.44E-03	0.00E+00	2.09E-05	3.99E-06
3743563758085	374356	3758085	6.39E-06	6.87E-06	6.59E-06	6.52E-08	1.28E-06	2.30E-06	0.00E+00	9.78E-07	4.89E-07	0.00E+00	0.00E+00	3.91E-07	1.80E-10	1.29E-09	0.00E+00	1.47E-09	1.47E-03	0.00E+00	2.13E-05	4.07E-06
3743663758085	374366	3758085	6.51E-06	7.00E-06	6.72E-06	6.64E-08	1.30E-06	2.34E-06	0.00E+00	9.96E-07	4.98E-07	0.00E+00	0.00E+00	3.99E-07	1.83E-10	1.31E-09	0.00E+00	1.49E-09	1.49E-03	0.00E+00	2.17E-05	4.15E-06
3743763758085	374376	3758085	6.64E-06	7.14E-06	6.85E-06	6.77E-08	1.33E-06	2.39E-06	0.00E+00	1.02E-06	5.08E-07	0.00E+00	0.00E+00	4.06E-07	1.87E-10	1.34E-09	0.00E+00	1.52E-09	1.52E-03	0.00E+00	2.21E-05	4.23E-06
3743963758085	374396	3758085	6.89E-06	7.41E-06	7.12E-06	7.04E-08	1.38E-06	2.48E-06	0.00E+00	1.06E-06	5.28E-07	0.00E+00	0.00E+00	4.22E-07	1.94E-10	1.39E-09	0.00E+00	1.58E-09	1.58E-03	0.00E+00	2.30E-05	4.39E-06
3744063758085	374406	3758085	7.04E-06	7.57E-06	7.26E-06	7.18E-08	1.41E-06	2.53E-06	0.00E+00	1.08E-06	5.38E-07	0.00E+00	0.00E+00	4.31E-07	1.98E-10	1.42E-09	0.00E+00	1.61E-09	1.61E-03	0.00E+00	2.34E-05	4.48E-06
3744163758085	374416	3758085	7.18E-06	7.72E-06	7.41E-06	7.32E-08	1.44E-06	2.59E-06	0.00E+00	1.10E-06	5.49E-07	0.00E+00	0.00E+00	4.39E-07	2.02E-10	1.45E-09	0.00E+00	1.65E-09	1.65E-03	0.00E+00	2.39E-05	4.57E-06
3744263758085	374426	3758085	7.32E-06	7.88E-06	7.56E-06	7.47E-08	1.47E-06	2.64E-06	0.00E+00	1.12E-06	5.60E-07	0.00E+00	0.00E+00	4.48E-07	2.06E-10	1.47E-09	0.00E+00	1.68E-09	1.68E-03	0.00E+00	2.44E-05	4.66E-06
3744363758085	374436	3758085	7.48E-06	8.04E-06	7.72E-06	7.63E-08	1.50E-06	2.69E-06	0.00E+00	1.14E-06	5.72E-07	0.00E+00	0.00E+00	4.58E-07	2.10E-10	1.51E-09	0.00E+00	1.72E-09	1.72E-03	0.00E+00	2.49E-05	4.76E-06
3744463758085	374446	3758085	7.63E-06	8.21E-06	7.88E-06	7.79E-08	1.53E-06	2.75E-06	0.00E+00	1.17E-06	5.84E-07	0.00E+00	0.00E+00	4.67E-07	2.15E-10	1.54E-09	0.00E+00	1.75E-09	1.75E-03	0.00E+00	2.54E-05	4.86E-06
3744563758085	374456	3758085	7.79E-06	8.38E-06	8.05E-06	7.95E-08	1.56E-06	2.81E-06	0.00E+00	1.19E-06	5.96E-07	0.00E+00	0.00E+00	4.77E-07	2.19E-10	1.57E-09	0.00E+00	1.79E-09	1.79E-03	0.00E+00	2.60E-05	4.96E-06
3744663758085	374466	3758085	7.96E-06	8.56E-06	8.22E-06	8.12E-08	1.59E-06	2.87E-06	0.00E+00	1.22E-06	6.09E-07	0.00E+00	0.00E+00	4.87E-07	2.24E-10	1.60E-09	0.00E+00	1.83E-09	1.83E-03	0.00E+00	2.65E-05	5.07E-06
3744763758085	374476	3758085	8.13E-06	8.74E-06	8.39E-06	8.29E-08	1.63E-06	2.93E-06	0.00E+00	1.24E-06	6.22E-07	0.00E+00	0.00E+00	4.98E-07	2.29E-10	1.64E-09	0.00E+00	1.87E-09	1.87E-03	0.00E+00	2.71E-05	5.18E-06
3744863758085	374486	3758085	8.30E-06	8.93E-06	8.57E-06	8.47E-08	1.66E-06	2.99E-06	0.00E+00	1.27E-06	6.36E-07	0.00E+00	0.00E+00	5.08E-07	2.34E-10	1.67E-09	0.00E+00	1.91E-09	1.91E-03	0.00E+00	2.77E-05	5.29E-06
3744963758085	374496	3758085	8.49E-06	9.13E-06	8.76E-06	8.66E-08	1.70E-06	3.06E-06	0.00E+00	1.30E-06	6.50E-07	0.00E+00	0.00E+00	5.20E-07	2.39E-10	1.71E-09	0.00E+00	1.95E-09	1.95E-03	0.00E+00	2.83E-05	5.41E-06
3745063758085	374506	3758085	8.68E-06	9.33E-06	8.96E-06	8.85E-08	1.74E-06	3.13E-06	0.00E+00	1.33E-06	6.64E-07	0.00E+00	0.00E+00	5.31E-07	2.44E-10	1.75E-09	0.00E+00	1.99E-09	1.99E-03	0.00E+00	2.89E-05	5.53E-06
3745163758085	374516	3758085	8.87E-06	9.54E-06	9.16E-06	9.05E-08	1.78E-06	3.20E-06	0.00E+00	1.36E-06	6.79E-07	0.00E+00	0.00E+00	5.43E-07	2.50E-10	1.79E-09	0.00E+00	2.04E-09	2.04E-03	0.00E+00	2.96E-05	5.65E-06
3745463758085	374546	3758085	9.48E-06	1.02E-05	9.79E-06	9.68E-08	1.90E-06	3.41E-06	0.00E+00	1.45E-06	7.26E-07	0.00E+00	0.00E+00	5.81E-07	2.67E-10	1.91E-09	0.00E+00	2.18E-09	2.18E-03	0.00E+00	3.16E-05	6.04E-06
3745563758085	374556	3758085	9.70E-06	1.04E-05	1.00E-05	9.90E-08	1.94E-06	3.49E-06	0.00E+00	1.49E-06	7.43E-07	0.00E+00	0.00E+00	5.94E-07	2.73E-10	1.95E-09	0.00E+00	2.23E-09	2.23E-03	0.00E+00	3.23E-05	6.18E-06
3745663758085	374566	3758085	9.94E-06	1.07E-05	1.03E-05	1.01E-07	1.99E-06	3.58E-06	0.00E+00	1.52E-06	7.60E-07	0.00E+00	0.00E+00	6.08E-07	2.80E-10	2.00E-09	0.00E+00	2.28E-09	2.28E-03	0.00E+00	3.31E-05	6.33E-06
3745763758085	374576	3758085	1.02E-05	1.09E-05	1.05E-05	1.04E-07	2.04E-06	3.67E-06	0.00E+00	1.56E-06	7.79E-07	0.00E+00	0.00E+00	6.23E-07	2.87E-10	2.05E-09	0.00E+00	2.34E-09	2.34E-03	0.00E+00	3.39E-05	6.48E-06
3745863758085	374586	3758085	1.04E-05	1.12E-05	1.08E-05	1.07E-07	2.09E-06	3.76E-06	0.00E+00	1.59E-06	7.99E-07	0.00E+00	0.00E+00	6.39E-07	2.94E-10	2.10E-09	0.00E+00	2.40E-09	2.40E-03	0.00E+00	3.48E-05	6.65E-06
3745963758085	374596	3758085	1.07E-05	1.15E-05	1.11E-05	1.10E-07	2.15E-06	3.87E-06	0.00E+00	1.64E-06	8.22E-07	0.00E+00	0.00E+00	6.57E-07	3.02E-10	2.16E-09	0.00E+00	2.46E-09	2.46E-03	0.00E+00	3.58E-05	6.84E-06
3746063758085	374606	3758085	1.10E-05	1.19E-05	1.14E-05	1.13E-07	2.21E-06	3.97E-06	0.00E+00	1.69E-06	8.44E-07	0.00E+00	0.00E+00	6.75E-07	3.10E-10	2.22E-09	0.00E+00	2.53E-09	2.53E-03	0.00E+00	3.67E-05	7.02E-06
3746163758085	374616	3758085	1.13E-05	1.22E-05	1.17E-05	1.16E-07	2.27E-06	4.08E-06	0.00E+00	1.73E-06	8.66E-07	0.00E+00	0.00E+00	6.93E-07	3.19E-10	2.28E-09	0.00E+00	2.60E-09	2.60E-03	0.00E+00	3.77E-05	7.21E-06
3746263758085	374626	3758085	1.16E-05	1.25E-05	1.20E-05	1.19E-07	2.33E-06	4.19E-06	0.00E+00	1.78E-06	8.90E-07	0.00E+00	0.00E+00	7.12E-07	3.27E-10	2.34E-09	0.00E+00	2.67E-09	2.67E-03	0.00E+00	3.87E-05	7.40E-06
3746363758085	374636	3758085	1.19E-05	1.28E-05	1.23E-05	1.22E-07	2.39E-06	4.30E-06	0.00E+00	1.83E-06	9.14E-07	0.00E+00	0.00E+00	7.31E-07	3.36E-10	2.41E-09	0.00E+00	2.74E-09	2.74E-03	0.00E+00	3.98E-05	7.61E-06
3746463758085	374646	3758085	1.23E-05	1.32E-05	1.27E-05	1.25E-07	2.46E-06	4.42E-06	0.00E+00	1.88E-06	9.40E-07	0.00E+00	0.00E+00	7.52E-07	3.46E-10	2.47E-09	0.00E+00	2.82E-09	2.82E-03	0.00E+00	4.09E-05	7.82E-06
3746563758085	374656	3758085	1.26E-05	1.36E-05	1.30E-05	1.29E-07	2.53E-06	4.55E-06	0.00E+00	1.93E-06	9.67E-07	0.00E+00	0.00E+00	7.73E-07	3.56E-10	2.54E-09	0.00E+00	2.90E-09	2.90E-03	0.00E+00	4.21E-05	8.04E-06
3746763758085	374676	3758085	1.34E-05	1.44E-05	1.38E-05	1.37E-07	2.68E-06	4.82E-06	0.00E+00	2.05E-06	1.02E-06	0.00E+00	0.00E+00	8.19E-07	3.77E-10	2.69E-09	0.00E+00	3.07E-09	3.07E-03	0.00E+00	4.46E-05	8.52E-06
3746863758085	374686	3758085	1.38E-05	1.48E-05	1.42E-05	1.41E-07	2.76E-06	4.97E-06	0.00E+00	2.11E-06	1.06E-06	0.00E+00	0.00E+00	8.45E-07	3.88E-10	2.78E-09	0.00E+00	3.17E-09	3.17E-03	0.00E+00	4.60E-05	8.78E-06
3746963758085	374696	3758085	1.42E-05	1.53E-05	1.47E-05	1.45E-07	2.85E-06	5.12E-06	0.00E+00	2.18E-06	1.09E-06	0.00E+00	0.00E+00	8.71E-07	4.00E-10	2.86E-09	0.00E+00	3.27E-09	3.27E-03	0.00E+00	4.74E-05	9.06E-06
3747063758085	374706	3758085	1.47E-05	1.58E-05	1.52E-05	1.50E-07	2.94E-06	5.29E-06	0.00E+00	2.25E-06	1.12E-06	0.00E+00	0.00E+00	8.99E-07	4.13E-10	2.96E-09	0.00E+00	3.37E-09	3.37E-03	0.00E+00	4.89E-05	9.35E-06
3747163758085	374716	3758085	1.52E-05	1.63E-05	1.57E-05	1.55E-07	3.03E-06	5.46E-06	0.00E+00	2.32E-06	1.16E-06	0.00E+00	0.00E+00	9.29E-07	4.27E-10	3.05E-09	0.00E+00	3.48E-09	3.48E-03	0.00E+00	5.05E-05	9.66E-06
3747263758085	374726	3758085	1.57E-05	1.68E-05	1.62E-05	1.60E-07	3.14E-06	5.65E-06	0.00E+00	2.40E-06	1.20E-06	0.00E+00	0.00E+00	9.60E-07	4.41E-10	3.15E-09	0.00E+00	3.60E-09	3.60E-03	0.00E+00	5.22E-05	9.98E-06
3747363758085	374736	3758085	1.62E-05	1.74E-05	1.67E-05	1.66E-07	3.25E-06	5.84E-06	0.00E+00	2.48E-06	1.24E-06	0.00E+00	0.00E+00	9.93E-07	4.57E-10	3.27E-09	0.00E+00	3.72E-09	3.72E-03	0.00E+00	5.41E-05	1.03E-05
3747463758085	374746	3758085	1.68E-05	1.80E-05	1.73E-05	1.71E-07	3.36E-06	6.04E-06	0.00E+00	2.57E-06	1.28E-06	0.00E+00	0.00E+00	1.03E-06	4.72E-10	3.38E-09	0.00E+00	3.85E-09	3.85E-03	0.00E+00	5.59E-05	1.07E-05
3747563758085	374756	3758085	1.74E-05	1.87E-05	1.79E-05	1.77E-07	3.47E-06	6.25E-06	0.00E+00	2.66E-06	1.33E-06	0.00E+00	0.00E+00	1.06E-06	4.88E-10	3.49E-09	0.00E+00	3.98E-09	3.98E-03	0.00E+00	5.78E-05	1.10E-05
3747663758085	374766	3758085	1.81E-05	1.94E-05	1.87E-05	1.84E-07	3.62E-06	6.51E-06	0.00E+00	2.77E-06	1.38E-06	0.00E+00	0.00E+00	1.11E-06	5.09E-10	3.64E-09	0.00E+00	4.15E-09	4.15E-03	0.00E+00	6.02E-05	1.15E-05
3747763758085	374776	3758085	1.88E-05	2.02E-05	1.94E-05	1.92E-07	3.76E-06	6.76E-06	0.00E+00	2.87E-06	1.44E-06	0.00E+00	0.00E+00	1.15E-06	5.29E-10	3.78E-09	0.00E+00	4.31E-09	4.31E-03	0.00E+00	6.26E-05	1.20E-05
3747863758085	374786	3758085	1.95E-05	2.10E-05	2.02E-05	1.99E-07	3.91E-06	7.03E-06	0.00E+00	2.99E-06	1.49E-06	0.00E+00	0.00E+00	1.20E-06	5.50E-10	3.93E-09	0.00E+00	4.48E-09	4.48E-03	0.00E+00	6.51E-05	1.24E-05
3747963758085	374796	3758085	2.03E-05	2.19E-05	2.10E-05	2.08E-07	4.07E-06	7.33E-06	0.00E+00	3.11E-06	1.56E-06	0.00E+00	0.00E+00	1.25E-06	5.73E-10	4.10E-09	0.00E+00	4.67E-09	4.67E-03	0.00E+00	6.78E-05	1.30E-05
3748163758085	374816	3758085	2.21E-05	2.38E-05	2.29E-05	2.26E-07	4.43E-06	7.97E-06	0.00E+00	3.39E-06	1.69E-06	0.00E+00	0.00E+00	1.36E-06	6.23E-10	4.46E-09	0.00E+00	5.08E-09	5.08E-03	0.00E+00	7.38E-05	1.41E-05
3748263758085	374826	3758085	2.32E-05	2.50E-05	2.40E-05	2.37E-07	4.64E-06	8.36E-06	0.00E+00	3.55E-06	1.78E-06	0.00E+00	0.00E+00	1.42E-06	6.53E-10	4.67E-09	0.00E+00	5.33E-09	5.33E-03	0.00E+00	7.73E-05	1.48E-05
3748363758085	374836	3758085	2.43E-05	2.62E-05	2.51E-05	2.48E-07	4.87E-06	8.76E-06	0.00E+00	3.72E-06	1.86E-06	0.00E+00	0.00E+00	1.49E-06	6.85E-10	4.90E-09	0.00E+00	5.58E-09	5.58E-03	0.00E+00	8.11E-05	1.55E-05
3748463758085	374846	3758085	2.56E-05	2.75E-05	2.64E-05	2.61E-07	5.12E-06	9.21E-06	0.00E+00	3.91E-06	1.96E-06	0.00E+00	0.00E+00	1.57E-06	7.20E-10	5.15E-09	0.00E+00	5.87E-09	5.87E-03	0.00E+00	8.52E-05	1.63E-05
3748563758085	374856	3758085	2.69E-05	2.90E-05	2.78E-05	2.75E-07	5.39E-06	9.70E-06	0.00E+00	4.12E-06	2.06E-06	0.00E+00	0.00E+00	1.65E-06	7.58E-10	5.42E-09	0.00E+00	6.18E-09	6.18E-03	0.00E+00	8.98E-05	1.72E-05
3748663758085	374866	3758085	2.82E-05	3.04E-05	2.94E-05	2.91E-07	5.70E-06	1.03E-05	0.00E+00	4.36E-06	2.18E-06	0.00E+00	0.00E+00	1.74E-06	8.01E-10	5.73E-09	0.00E+00	6.54E-09	6.54E-03	0.00E+00	9.49E-05	1.81E-05
3748763758085	374876	3758085	3.02E-05	3.24E-05	3.11E-05	3.08E-07	6.03E-06	1.09E-05	0.00E+00	4.62E-06	2.31E-06	0.00E+00	0.00E+00	1.85E-06	8.49E-10	6.07E-09	0.00E+00	6.92E-09	6.92E-03	0.00E+00	1.00E-04	1.92E-05
3748863758085	374886	3758085	3.21E-05	3.45E-05	3.31E-05	3.27E-07	6.41E-06	1.15E-05	0.00E+00	4.91E-06	2.45E-06	0.00E+00	0.00E+00	1.96E-06	9.02E-10	6.46E-09	0.00E+00	7.36E-09	7.36E-03	0.00E+00	1.07E-04	2.04E-05
3748963758085	374896	3758085	3.42E-05	3.68E-05	3.53E-05	3.49E-07	6.84E-06	1.23E-05	0.00E+00	5.24E-06	2.62E-06	0.00E+00	0.00E+00	2.09E-06	9.63E-10	6.89E-09	0.00E+00	7.85E-09	7.85E-03	0.00E+00	1.14E-04	2.18E-05
3749063758085	374906	3758085	3.67E-05	3.94E-05	3.79E-05	3.74E-07	7.34E-06	1.32E-05	0.00E+00	5.61E-06	2.81E-06	0.00E+00	0.00E+00	2.24E-06	1.03E-09	7.38E-09	0.00E+00	8.42E-09	8.42E-03	0.00E+00	1.22E-04	2.33E-05
3749163758085	374916	3758085	3.95E-05	4.25E-05	4.08E-05	4.03E-07	7.91E-06	1.42E-05	0.00E+00	6.05E-06	3.03E-06	0.00E+00	0.00E+00	2.42E-06	1.11E-09	7.96E-09	0.00E+00	9.07E-09	9.07E-03	0.00E+00	1.32E-04	2.52E-05
3749263758085	374926	3758085	4.29E-05	4.61E-05	4.43E-05	4.38E-07	8.58E-06	1.55E-05	0.00E+00	6.57E-06	3.28E-06	0.00E+00	0.00E+00	2.63E-06	1.21E-09	8.64E-09	0.00E+00	9.85E-09	9.85E-03	0.00E+00	1.43E-04	2.73E-05
3749363758085	374936	3758085	4.64E-05	5.04E-05	4.84E-05	4.79E-07	9.38E-06	1.69E-05	0.00E+00	7.18E-06	3.59E-06	0.00E+00	0.00E+00	2.87E-06	1.32E-09	9.44E-09	0.00E+00	1.08E-08	1.08E-02	0.00E+00	1.56E-04	2.99E-05
3749563758085	374956	3758085	5.78E-05	6.22E-05	5.97E-05	5.90E-07	1.16E-05	2.08E-05	0.00E+00	8.85E-06	4.43E-06	0.00E+00	0.00E+00	3.54E-06	1.63E-09	1.16E-08	0.00E+00	1.33E-08	1.33E-02	0.00E+00	1.93E-04	3.68E-05
3749663758085	374966	3758085	6.57E-05	7.07E-05	6.78E-05	6.70E-07	1.31E-05	2.37E-05	0.00E+00	1.01E-05	5.03E-06	0.00E+00	0.00E+00	4.02E-06	1.85E-09	1.32E-08	0.00E+00	1.51E-08	1.51E-02	0.00E+00	2.19E-04	4.18E-05
3749763758085	374976	3758085	7.63E-05	8.20E-05	7.87E-05	7.78E-07	1.53E-05	2.75E-05	0.00E+00	1.17E-05	5.84E-06	0.00E+00	0.00E+00	4.67E-06	2.15E-09	1.54E-08	0.00E+00	1.75E-08	1.75E-02	0.00E+00	2.54E-04	4.86E-05
3742563758095	374256	3758095	5.39E-06	5.80E-06	5.57E-06	5.50E-08	1.08E-06	1.94E-06	0.00E+00	8.26E-07	4.13E-07	0.00E+00	0.00E+00	3.30E-07	1.52E-10	1.09E-09	0.00E+00	1.24E-09	1.24E-03	0.00E+00	1.80E-05	3.43E-06
3742663758095	374266	3758095	5.49E-06	5.90E-06	5.67E-06	5.60E-08	1.10E-06	1.98E-06	0.00E+00	8.40E-07	4.20E-07	0.00E+00	0.00E+00	3.36E-07	1.55E-10	1.11E-09	0.00E+00	1.26E-09	1.26E-03	0.00E+00	1.83E-05	3.50E-06
3742763758095	374276	3758095	5.59E-06	6.01E-06	5.77E-06	5.70E-08	1.12E-06	2.01E-06	0.00E+00	8.55E-07	4.28E-07	0.00E+00	0.00E+00	3.42E-07	1.57E-10	1.13E-09	0.00E+00	1.28E-09	1.28E-03	0.00E+00	1.86E-05	3.56E-06
3742863758095	374286	3758095	5.69E-06	6.12E-06	5.88E-06	5.81E-08	1.14E-06	2.05E-06	0.00E+00	8.71E-07	4.36E-07	0.00E+00	0.00E+00	3.48E-07	1.60E-10	1.15E-09	0.00E+00	1.31E-09	1.31E-03	0.00E+00	1.90E-05	3.62E-06
3742963758095	374296	3758095	5.79E-06	6.23E-06	5.98E-06	5.91E-08	1.16E-06	2.09E-06	0.00E+00	8.87E-07	4.43E-07	0.00E+00	0.00E+00	3.55E-07	1.63E-10	1.17E-09	0.00E+00	1.33E-09	1.33E-03	0.00E+00	1.93E-05	3.69E-06
3743063758095	374306	3758095	5.90E-06	6.35E-06	6.09E-06	6.02E-08	1.18E-06	2.13E-06	0.00E+00	9.03E-07	4.52E-07	0.00E+00	0.00E+00	3.61E-07	1.66E-10	1.19E-09	0.00E+00	1.35E-09	1.35E-03	0.00E+00	1.97E-05	3.76E-06
3743163758095	374316	3758095	6.01E-06	6.46E-06	6.21E-06	6.13E-08	1.20E-06	2.16E-06	0.00E+00	9.20E-07	4.60E-07	0.00E+00	0.00E+00	3.68E-07	1.69E-10	1.21E-09	0.00E+00	1.38E-09	1.38E-03	0.00E+00	2.00E-05	3.83E-

			SWBuilding Construction	SWDemolition	SWGrading	EYBuilding Construction	SWPaving	SWGrading	SWArchitectural Coating	NBBuilding Construction	NBBuilding Construction	NBArchitectural Coating	NBArchitectural Coating	RWBuilding Construction			Child Risk			Overlapping Phases - Maximum GLC		
Unique Identifier	X (UTM)	Y (UTM)	2026	2026	2026	2026	2027	2027	2027	2026	2027	2026	2027	2026	3rd Trimester	0<2	2<16	Total	per million	2025	2026	2027
3745763758105	374576	3758105	1.07E-05	1.15E-05	1.10E-05	1.09E-07	2.13E-06	3.84E-06	0.00E+00	1.63E-06	8.16E-07	0.00E+00	0.00E+00	6.53E-07	3.00E-10	2.15E-09	0.00E+00	2.45E-09	2.45E-03	0.00E+00	3.55E-05	6.79E-06
3745863758105	374586	3758105	1.09E-05	1.18E-05	1.13E-05	1.12E-07	2.19E-06	3.94E-06	0.00E+00	1.67E-06	8.37E-07	0.00E+00	0.00E+00	6.70E-07	3.08E-10	2.20E-09	0.00E+00	2.51E-09	2.51E-03	0.00E+00	3.64E-05	6.96E-06
3745963758105	374596	3758105	1.12E-05	1.21E-05	1.16E-05	1.15E-07	2.25E-06	4.04E-06	0.00E+00	1.72E-06	8.59E-07	0.00E+00	0.00E+00	6.87E-07	3.16E-10	2.26E-09	0.00E+00	2.58E-09	2.58E-03	0.00E+00	3.74E-05	7.15E-06
3746063758105	374606	3758105	1.15E-05	1.24E-05	1.19E-05	1.18E-07	2.31E-06	4.15E-06	0.00E+00	1.76E-06	8.82E-07	0.00E+00	0.00E+00	7.06E-07	3.24E-10	2.32E-09	0.00E+00	2.65E-09	2.65E-03	0.00E+00	3.84E-05	7.34E-06
3746163758105	374616	3758105	1.18E-05	1.27E-05	1.22E-05	1.21E-07	2.37E-06	4.27E-06	0.00E+00	1.81E-06	9.06E-07	0.00E+00	0.00E+00	7.25E-07	3.33E-10	2.38E-09	0.00E+00	2.72E-09	2.72E-03	0.00E+00	3.95E-05	7.54E-06
3746263758105	374626	3758105	1.22E-05	1.31E-05	1.26E-05	1.24E-07	2.44E-06	4.38E-06	0.00E+00	1.86E-06	9.32E-07	0.00E+00	0.00E+00	7.45E-07	3.43E-10	2.45E-09	0.00E+00	2.79E-09	2.79E-03	0.00E+00	4.06E-05	7.75E-06
3746363758105	374636	3758105	1.25E-05	1.35E-05	1.29E-05	1.28E-07	2.50E-06	4.51E-06	0.00E+00	1.92E-06	9.58E-07	0.00E+00	0.00E+00	7.66E-07	3.52E-10	2.52E-09	0.00E+00	2.87E-09	2.87E-03	0.00E+00	4.17E-05	7.97E-06
3746463758105	374646	3758105	1.29E-05	1.39E-05	1.33E-05	1.31E-07	2.58E-06	4.64E-06	0.00E+00	1.97E-06	9.86E-07	0.00E+00	0.00E+00	7.89E-07	3.63E-10	2.59E-09	0.00E+00	2.96E-09	2.96E-03	0.00E+00	4.29E-05	8.20E-06
3746563758105	374656	3758105	1.33E-05	1.43E-05	1.37E-05	1.35E-07	2.65E-06	4.78E-06	0.00E+00	2.03E-06	1.01E-06	0.00E+00	0.00E+00	8.12E-07	3.73E-10	2.67E-09	0.00E+00	3.04E-09	3.04E-03	0.00E+00	4.42E-05	8.44E-06
3746763758105	374676	3758105	1.41E-05	1.51E-05	1.45E-05	1.44E-07	2.82E-06	5.07E-06	0.00E+00	2.15E-06	1.08E-06	0.00E+00	0.00E+00	8.62E-07	3.96E-10	2.84E-09	0.00E+00	3.23E-09	3.23E-03	0.00E+00	4.69E-05	8.97E-06
3746863758105	374686	3758105	1.45E-05	1.56E-05	1.50E-05	1.48E-07	2.91E-06	5.24E-06	0.00E+00	2.23E-06	1.11E-06	0.00E+00	0.00E+00	8.90E-07	4.09E-10	2.93E-09	0.00E+00	3.34E-09	3.34E-03	0.00E+00	4.84E-05	9.26E-06
3746963758105	374696	3758105	1.50E-05	1.61E-05	1.55E-05	1.53E-07	3.00E-06	5.41E-06	0.00E+00	2.30E-06	1.15E-06	0.00E+00	0.00E+00	9.19E-07	4.23E-10	3.02E-09	0.00E+00	3.45E-09	3.45E-03	0.00E+00	5.00E-05	9.56E-06
3747063758105	374706	3758105	1.55E-05	1.67E-05	1.60E-05	1.58E-07	3.10E-06	5.59E-06	0.00E+00	2.37E-06	1.19E-06	0.00E+00	0.00E+00	9.50E-07	4.37E-10	3.12E-09	0.00E+00	3.56E-09	3.56E-03	0.00E+00	5.17E-05	9.88E-06
3747163758105	374716	3758105	1.60E-05	1.73E-05	1.66E-05	1.64E-07	3.21E-06	5.78E-06	0.00E+00	2.46E-06	1.23E-06	0.00E+00	0.00E+00	9.82E-07	4.52E-10	3.23E-09	0.00E+00	3.68E-09	3.68E-03	0.00E+00	5.35E-05	1.02E-05
3747263758105	374726	3758105	1.66E-05	1.79E-05	1.71E-05	1.69E-07	3.32E-06	5.98E-06	0.00E+00	2.54E-06	1.27E-06	0.00E+00	0.00E+00	1.02E-06	4.67E-10	3.34E-09	0.00E+00	3.81E-09	3.81E-03	0.00E+00	5.53E-05	1.06E-05
3747363758105	374736	3758105	1.72E-05	1.85E-05	1.78E-05	1.76E-07	3.44E-06	6.20E-06	0.00E+00	2.63E-06	1.32E-06	0.00E+00	0.00E+00	1.05E-06	4.84E-10	3.46E-09	0.00E+00	3.95E-09	3.95E-03	0.00E+00	5.73E-05	1.10E-05
3747463758105	374746	3758105	1.78E-05	1.92E-05	1.84E-05	1.82E-07	3.57E-06	6.43E-06	0.00E+00	2.73E-06	1.37E-06	0.00E+00	0.00E+00	1.09E-06	5.02E-10	3.59E-09	0.00E+00	4.10E-09	4.10E-03	0.00E+00	5.95E-05	1.14E-05
3747563758105	374756	3758105	1.85E-05	1.99E-05	1.91E-05	1.89E-07	3.70E-06	6.67E-06	0.00E+00	2.83E-06	1.42E-06	0.00E+00	0.00E+00	1.13E-06	5.21E-10	3.73E-09	0.00E+00	4.25E-09	4.25E-03	0.00E+00	6.17E-05	1.18E-05
3747663758105	374766	3758105	1.93E-05	2.07E-05	1.99E-05	1.97E-07	3.85E-06	6.94E-06	0.00E+00	2.95E-06	1.47E-06	0.00E+00	0.00E+00	1.18E-06	5.42E-10	3.88E-09	0.00E+00	4.42E-09	4.42E-03	0.00E+00	6.42E-05	1.23E-05
3747763758105	374776	3758105	2.00E-05	2.16E-05	2.07E-05	2.05E-07	4.01E-06	7.22E-06	0.00E+00	3.07E-06	1.53E-06	0.00E+00	0.00E+00	1.23E-06	5.64E-10	4.04E-09	0.00E+00	4.60E-09	4.60E-03	0.00E+00	6.68E-05	1.28E-05
3747863758105	374786	3758105	2.09E-05	2.25E-05	2.16E-05	2.13E-07	4.18E-06	7.52E-06	0.00E+00	3.20E-06	1.60E-06	0.00E+00	0.00E+00	1.28E-06	5.88E-10	4.21E-09	0.00E+00	4.79E-09	4.79E-03	0.00E+00	6.96E-05	1.33E-05
3747963758105	374796	3758105	2.18E-05	2.34E-05	2.25E-05	2.22E-07	4.36E-06	7.85E-06	0.00E+00	3.34E-06	1.67E-06	0.00E+00	0.00E+00	1.33E-06	6.14E-10	4.39E-09	0.00E+00	5.00E-09	5.00E-03	0.00E+00	7.27E-05	1.39E-05
3748163758105	374816	3758105	2.38E-05	2.56E-05	2.46E-05	2.43E-07	4.77E-06	8.59E-06	0.00E+00	3.65E-06	1.82E-06	0.00E+00	0.00E+00	1.46E-06	6.71E-10	4.80E-09	0.00E+00	5.47E-09	5.47E-03	0.00E+00	7.95E-05	1.52E-05
3748263758105	374826	3758105	2.51E-05	2.69E-05	2.59E-05	2.56E-07	5.01E-06	9.03E-06	0.00E+00	3.84E-06	1.92E-06	0.00E+00	0.00E+00	1.53E-06	7.05E-10	5.05E-09	0.00E+00	5.75E-09	5.75E-03	0.00E+00	8.35E-05	1.60E-05
3748363758105	374836	3758105	2.64E-05	2.83E-05	2.72E-05	2.69E-07	5.27E-06	9.49E-06	0.00E+00	4.03E-06	2.02E-06	0.00E+00	0.00E+00	1.61E-06	7.42E-10	5.31E-09	0.00E+00	6.05E-09	6.05E-03	0.00E+00	8.78E-05	1.68E-05
3748463758105	374846	3758105	2.78E-05	2.99E-05	2.87E-05	2.83E-07	5.55E-06	1.00E-05	0.00E+00	4.25E-06	2.12E-06	0.00E+00	0.00E+00	1.70E-06	7.81E-10	5.59E-09	0.00E+00	6.37E-09	6.37E-03	0.00E+00	9.25E-05	1.77E-05
3748563758105	374856	3758105	2.93E-05	3.15E-05	3.02E-05	2.99E-07	5.86E-06	1.06E-05	0.00E+00	4.48E-06	2.24E-06	0.00E+00	0.00E+00	1.79E-06	8.25E-10	5.90E-09	0.00E+00	6.72E-09	6.72E-03	0.00E+00	9.76E-05	1.87E-05
3748663758105	374866	3758105	3.10E-05	3.33E-05	3.20E-05	3.16E-07	6.20E-06	1.12E-05	0.00E+00	4.74E-06	2.37E-06	0.00E+00	0.00E+00	1.90E-06	8.72E-10	6.24E-09	0.00E+00	7.11E-09	7.11E-03	0.00E+00	1.03E-04	1.97E-05
3748763758105	374876	3758105	3.28E-05	3.54E-05	3.40E-05	3.36E-07	6.59E-06	1.19E-05	0.00E+00	5.04E-06	2.52E-06	0.00E+00	0.00E+00	2.02E-06	9.27E-10	6.63E-09	0.00E+00	7.56E-09	7.56E-03	0.00E+00	1.10E-04	2.10E-05
3748863758105	374886	3758105	3.51E-05	3.78E-05	3.63E-05	3.58E-07	7.03E-06	1.27E-05	0.00E+00	5.38E-06	2.69E-06	0.00E+00	0.00E+00	2.15E-06	9.89E-10	7.07E-09	0.00E+00	8.06E-09	8.06E-03	0.00E+00	1.17E-04	2.24E-05
3748963758105	374896	3758105	3.76E-05	4.04E-05	3.88E-05	3.84E-07	7.52E-06	1.35E-05	0.00E+00	5.75E-06	2.88E-06	0.00E+00	0.00E+00	2.30E-06	1.06E-09	7.57E-09	0.00E+00	8.63E-09	8.63E-03	0.00E+00	1.25E-04	2.39E-05
3749063758105	374906	3758105	4.04E-05	4.35E-05	4.17E-05	4.13E-07	8.09E-06	1.46E-05	0.00E+00	6.19E-06	3.09E-06	0.00E+00	0.00E+00	2.48E-06	1.14E-09	8.14E-09	0.00E+00	9.28E-09	9.28E-03	0.00E+00	1.35E-04	2.57E-05
3749163758105	374916	3758105	4.37E-05	4.70E-05	4.51E-05	4.46E-07	8.74E-06	1.57E-05	0.00E+00	6.68E-06	3.34E-06	0.00E+00	0.00E+00	2.67E-06	1.23E-09	8.79E-09	0.00E+00	1.00E-08	1.00E-02	0.00E+00	1.46E-04	2.78E-05
3749263758105	374926	3758105	4.72E-05	5.11E-05	4.90E-05	4.84E-07	9.50E-06	1.71E-05	0.00E+00	7.27E-06	3.63E-06	0.00E+00	0.00E+00	2.91E-06	1.34E-09	9.56E-09	0.00E+00	1.09E-08	1.09E-02	0.00E+00	1.58E-04	3.02E-05
3749363758105	374936	3758105	5.21E-05	5.61E-05	5.38E-05	5.32E-07	1.04E-05	1.88E-05	0.00E+00	7.98E-06	3.99E-06	0.00E+00	0.00E+00	3.19E-06	1.47E-09	1.05E-08	0.00E+00	1.20E-08	1.20E-02	0.00E+00	1.74E-04	3.32E-05
3749463758105	374946	3758105	5.78E-05	6.21E-05	5.96E-05	5.89E-07	1.16E-05	2.08E-05	0.00E+00	8.84E-06	4.42E-06	0.00E+00	0.00E+00	3.54E-06	1.63E-09	1.16E-08	0.00E+00	1.33E-08	1.33E-02	0.00E+00	1.92E-04	3.68E-05
3749563758105	374956	3758105	6.46E-05	6.94E-05	6.67E-05	6.59E-07	1.29E-05	2.33E-05	0.00E+00	9.88E-06	4.94E-06	0.00E+00	0.00E+00	3.95E-06	1.82E-09	1.30E-08	0.00E+00	1.48E-08	1.48E-02	0.00E+00	2.15E-04	4.11E-05
3749663758105	374966	3758105	7.23E-05	7.77E-05	7.46E-05	7.38E-07	1.45E-05	2.61E-05	0.00E+00	1.11E-05	5.53E-06	0.00E+00	0.00E+00	4.43E-06	2.03E-09	1.46E-08	0.00E+00	1.66E-08	1.66E-02	0.00E+00	2.41E-04	4.60E-05
3749763758105	374976	3758105	8.09E-05	8.69E-05	8.35E-05	8.25E-07	1.62E-05	2.92E-05	0.00E+00	1.24E-05	6.19E-06	0.00E+00	0.00E+00	4.95E-06	2.27E-09	1.63E-08	0.00E+00	1.86E-08	1.86E-02	0.00E+00	2.69E-04	5.14E-05
3749863758105	374986	3758105	9.04E-05	9.71E-05	9.33E-05	9.22E-07	1.81E-05	3.26E-05	0.00E+00	1.38E-05	6.91E-06	0.00E+00	0.00E+00	5.53E-06	2.53E-09	1.82E-08	0.00E+00	2.08E-08	2.08E-02	0.00E+00	3.01E-04	5.74E-05
3749963758105	374996	3758105	1.01E-04	1.08E-04	1.04E-04	1.03E-06	2.02E-05	3.63E-05	0.00E+00	1.54E-05	7.72E-06	0.00E+00	0.00E+00	6.18E-06	2.84E-09	2.03E-08	0.00E+00	2.32E-08	2.32E-02	0.00E+00	3.36E-04	6.43E-05
3745563758105	374556	3758115	1.03E-05	1.11E-05	1.07E-05	1.06E-07	2.07E-06	3.73E-06	0.00E+00	1.58E-06	7.92E-07	0.00E+00	0.00E+00	6.33E-07	2.91E-10	2.08E-09	0.00E+00	2.37E-09	2.37E-03	0.00E+00	3.45E-05	6.59E-06
3745663758115	374566	3758115	1.14E-05	1.23E-05	1.18E-05	1.17E-07	2.29E-06	4.12E-06	0.00E+00	1.75E-06	8.76E-07	0.00E+00	0.00E+00	7.00E-07	3.22E-10	2.30E-09	0.00E+00	2.62E-09	2.62E-03	0.00E+00	3.81E-05	7.28E-06
3745763758115	374576	3758115	1.09E-05	1.17E-05	1.12E-05	1.11E-07	2.18E-06	3.92E-06	0.00E+00	1.67E-06	8.33E-07	0.00E+00	0.00E+00	6.66E-07	3.06E-10	2.19E-09	0.00E+00	2.50E-09	2.50E-03	0.00E+00	3.63E-05	6.93E-06
3745863758115	374586	3758115	1.12E-05	1.20E-05	1.15E-05	1.14E-07	2.24E-06	4.02E-06	0.00E+00	1.71E-06	8.55E-07	0.00E+00	0.00E+00	6.84E-07	3.14E-10	2.25E-09	0.00E+00	2.56E-09	2.56E-03	0.00E+00	3.72E-05	7.11E-06
3745963758115	374596	3758115	1.15E-05	1.23E-05	1.18E-05	1.17E-07	2.29E-06	4.13E-06	0.00E+00	1.76E-06	8.78E-07	0.00E+00	0.00E+00	7.02E-07	3.23E-10	2.31E-09	0.00E+00	2.63E-09	2.63E-03	0.00E+00	3.82E-05	7.30E-06
3746063758115	374606	3758115	1.18E-05	1.27E-05	1.22E-05	1.20E-07	2.36E-06	4.24E-06	0.00E+00	1.80E-06	9.02E-07	0.00E+00	0.00E+00	7.21E-07	3.32E-10	2.37E-09	0.00E+00	2.70E-09	2.70E-03	0.00E+00	3.93E-05	7.50E-06
3746163758115	374616	3758115	1.21E-05	1.30E-05	1.25E-05	1.24E-07	2.42E-06	4.36E-06	0.00E+00	1.85E-06	9.27E-07	0.00E+00	0.00E+00	7.42E-07	3.41E-10	2.44E-09	0.00E+00	2.78E-09	2.78E-03	0.00E+00	4.04E-05	7.71E-06
3746263758115	374626	3758115	1.25E-05	1.34E-05	1.29E-05	1.27E-07	2.49E-06	4.49E-06	0.00E+00	1.91E-06	9.53E-07	0.00E+00	0.00E+00	7.63E-07	3.51E-10	2.51E-09	0.00E+00	2.86E-09	2.86E-03	0.00E+00	4.15E-05	7.93E-06
3746363758115	374636	3758115	1.28E-05	1.38E-05	1.32E-05	1.31E-07	2.56E-06	4.62E-06	0.00E+00	1.96E-06	9.81E-07	0.00E+00	0.00E+00	7.85E-07	3.61E-10	2.58E-09	0.00E+00	2.94E-09	2.94E-03	0.00E+00	4.27E-05	8.16E-06
3746463758115	374646	3758115	1.32E-05	1.42E-05	1.36E-05	1.35E-07	2.64E-06	4.75E-06	0.00E+00	2.02E-06	1.01E-06	0.00E+00	0.00E+00	8.08E-07	3.71E-10	2.66E-09	0.00E+00	3.03E-09	3.03E-03	0.00E+00	4.40E-05	8.40E-06
3746563758115	374656	3758115	1.36E-05	1.46E-05	1.40E-05	1.39E-07	2.72E-06	4.89E-06	0.00E+00	2.08E-06	1.04E-06	0.00E+00	0.00E+00	8.32E-07	3.82E-10	2.74E-09	0.00E+00	3.12E-09	3.12E-03	0.00E+00	4.53E-05	8.65E-06
3746763758115	374676	3758115	1.44E-05	1.55E-05	1.49E-05	1.47E-07	2.89E-06	5.20E-06	0.00E+00	2.21E-06	1.10E-06	0.00E+00	0.00E+00	8.84E-07	4.06E-10	2.91E-09	0.00E+00	3.31E-09	3.31E-03	0.00E+00	4.81E-05	9.19E-06
3746863758115	374686	3758115	1.49E-05	1.60E-05	1.54E-05	1.52E-07	2.99E-06	5.37E-06	0.00E+00	2.28E-06	1.14E-06	0.00E+00	0.00E+00	9.13E-07	4.20E-10	3.00E-09	0.00E+00	3.42E-09	3.42E-03	0.00E+00	4.97E-05	9.50E-06
3746963758115	374696	3758115	1.54E-05	1.66E-05	1.59E-05	1.57E-07	3.08E-06	5.55E-06	0.00E+00	2.36E-06	1.18E-06	0.00E+00	0.00E+00	9.44E-07	4.34E-10	3.10E-09	0.00E+00	3.54E-09	3.54E-03	0.00E+00	5.14E-05	9.81E-06
3747063758115	374706	3758115	1.59E-05	1.71E-05	1.65E-05	1.63E-07	3.19E-06	5.74E-06	0.00E+00	2.44E-06	1.22E-06	0.00E+00	0.00E+00	9.76E-07	4.49E-10	3.21E-09	0.00E+00	3.66E-09	3.66E-03	0.00E+00	5.31E-05	1.01E-05
3747163758115	374716	3758115	1.65E-05	1.77E-05	1.70E-05	1.68E-07	3.30E-06	5.94E-06	0.00E+00	2.53E-06	1.26E-06	0.00E+00	0.00E+00	1.01E-06	4.64E-10	3.32E-09	0.00E+00	3.79E-09	3.79E-03	0.00E+00	5.50E-05	1.05E-05
3747263758115	374726	3758115	1.71E-05	1.84E-05	1.76E-05	1.74E-07	3.42E-06	6.16E-06	0.00E+00	2.62E-06	1.31E-06	0.00E+00	0.00E+00	1.05E-06	4.81E-10	3.44E-09	0.00E+00	3.92E-09	3.92E-03	0.00E+00	5.70E-05	1.09E-05
3747363758115	374736	3758115	1.77E-05	1.91E-05	1.83E-05	1.81E-07	3.54E-06	6.38E-06	0.00E+00	2.71E-06	1.36E-06	0.00E+00	0.00E+00	1.08E-06	4.99E-10	3.57E-09	0.00E+00	4.07E-09	4.07E-03	0.00E+00	5.90E-05	1.13E-05
3747463758115	374746	3758115	1.84E-05	1.98E-05	1.90E-05	1.88E-07	3.68E-06	6.62E-06	0.00E+00	2.81E-06	1.41E-06	0.00E+00	0.00E+00	1.13E-06	5.17E-10	3.70E-09	0.00E+00	4.22E-09	4.22E-03	0.00E+00	6.13E-05	1.17E-05
3747563758115	374756	3758115	1.91E-05	2.05E-05	1.97E-05	1.95E-07	3.82E-06	6.88E-06	0.00E+00	2.92E-06	1.46E-06	0.00E+00	0.00E+00	1.17E-06	5.38E-10	3.85E-09	0.00E+00	4.38E-09	4.38E-03	0.00E+00	6.37E-05	1.22E-05
3747663758115	374766	3758115	1.98E-05	2.14E-05	2.05E-05	2.03E-07	3.98E-06	7.16E-06	0.00E+00	3.04E-06	1.52E-06	0.00E+00	0.00E+00	1.22E-06	5.59E-10	4.00E-09	0.00E+00	4.56E-09	4.56E-03	0.00E+00	6.62E-05	1.27E-05
3747763758115	374776	3758115	2.07E-05	2.23E-05	2.14E-05	2.11E-07	4.14E-06	7.46E-06	0.00E+00	3.17E-06	1.58E-06	0.00E+00	0.00E+00	1.27E-06	5.83E-10	4.17E-09	0.00E+00	4.75E-09	4.75E-03	0.00E+00	6.90E-05	1.32E-05
3747863758115	374786	3758115	2.16E-05	2.32E-05	2.23E-05	2.20E-07	4.32E-06	7.78E-06	0.00E+00	3.30E-06	1.65E-06	0.00E+00	0.00E+00	1.32E-06	6.08E-10	4.35E-09	0.00E+00	4.96E-09	4.96E-03	0.00E+00	7.20E-05	1.37E-05
3747963758115	374796	3758115	2.26E-05	2.43E-05	2.33E-05	2.30E-07	4.51E-06	8.12E-06	0.00E+00	3.45E-06	1.73E-06	0.00E+00	0.00E+00	1.38E-06	6.35E-10	4.54E-09	0.00E+00	5.18E-09	5.18E-03	0.00E+00	7.52E-05	1.44E-05
3748163758115	374816	3758115	2.47E-05	2.66E-05	2.55E-05	2.52E-07	4.95E-06	8.90E-06	0.00E+00	3.78E-06	1.89E-06	0.00E+00	0.00E+00	1.51E-06	6.96E-10	4.98E-09	0.00E+00	5.67E-09	5.67E-03	0.00E+00	8.24E-05	1.57E-05
3748263758115	374826	3758115	2.60E-05	2.80E-05	2.69E-05	2.65E-07	5.21E-06	9.37E-06	0.00E+00	3.98E-06	1.99E-06	0.00E+00	0.00E+00	1.59E-06	7.32E-10	5.24E-09	0.00E+00	5.97E-09	5.97E-03	0.00E+00	8.67E-05	1.66E-05
3748363758115	374836	3758115	2.74E-05	2.95E-05	2.83E-05	2.80E-07	5.48E-06	9.87E-06	0.00E+00	4.19E-06	2.10E-06	0.00E+00	0.00E+00	1.68E-06	7.71E-10	5.52E-09	0.00E+00	6.29E-09	6.29E-03	0.00E+00	9.13E-05	1.74E-05
3748463758115	374846	3758115	2.89E-05	3.11E-05	2.98E-05	2.95E-07	5.78E-06	1.04E-05	0.00E+00	4.42E-06	2.21E-06	0.00E+00	0.00E+00	1.77E-06	8.13E-10	5.82E-09	0.00E+00	6.63E-09	6.63E-03	0.00E+00	9.62E-05	1.84E-05
3748563758115	374856	3758115	3.05E-05	3.28E-05	3.15E-05	3.11E-07	6.10E-06	1.10E-05	0.00E+00	4.67E-06	2.33E-06	0.00E+00	0.00E+00	1.87E-06	8.58E-10	6.14E-09	0.00E+00	7.00E-09	7.00E-03	0.00E+00	1.02E-04	1.94E-05
3748663758115	374866	3758115	3.23E-05	3.47E-05	3.33E-05	3.30E-07	6.46E-06	1.16E-05	0.00E+00	4.94E-06	2.47E-06	0.00E+00	0.00E+00	1.98E-06	9.09E-10	6.50E-09	0.00E+00	7.41E-09	7.41E-03	0.00E+00	1.08E-04	2.06E-05
3748763758115	374876	3758115	3.44E-05	3.70E-05	3.55E-05	3.51E-07	6.87E-06	1.24E-05	0.00E+00	5.26E-06	2.63E-06	0.00E+00	0.00E+00	2.10E-06	9.67E-10	6.92E-09	0.00E+00	7.89E-09	7.89E-03	0.00E+00	1.14E-04	2.19E-05
3748863758115	374886	3758115	3.67E-05	3.95E-05	3.79E-05	3.74E-07	7.34E-06	1.32E-05	0.00E+00	5.62E-06	2.81E-06	0.00E+00	0.00E+00	2.25E-06	1.03E-09	7.39E-09	0.00E+00	8.42E-09	8.42E-03	0.00E+00	1.22E-04	2.34E-05
3748963758115	374896	3758115	3.93E-05	4.23E-05	4.06E-05	4.01E-07	7.87E-06	1.42E-05	0.00E+00	6.02E-06	3.01E-06	0.00E+00	0.00E+00	2.41E-06	1.11E-09	7.92E-09	0.00E+00	9.02E-09	9.02E-03	0.00E+00	1.31E-04	2.50E-05
3749063758115	374906	3758115	4.23E-05	4.55E-05	4.37E-05	4.32E-07	8.46E-06	1.52E-05	0.00E+00	6.47E-06	3.24E-06	0.00E+00	0.00E+00	2.59E-06	1.19E-09	8.52E-09	0.00E+00	9.71E-09	9.71E-03	0.00E+00	1.41E-04	2.69E-05
3749163758115	374916	3758115	4.57E-05	4.92E-05	4.72E-05	4.66E-07	9.15E-06	1.65E-05	0.00E+00	7.00E-06	3.50E-06	0.00E+00	0.00E+00	2.80E-06	1.29E-09	9.20E-09	0.00E+00	1.05E-08	1.05E-02	0.00E+00	1.52E-04	2.91E-05
3749263758115	374926	3758115	4.98E-05	5.36E-05	5.14E-05	5.08E-07	9.96E-06	1.79E-05	0.00E+00	7.62E-06	3.81E-06	0.00E+00	0.00E+00	3.05E-06	1.40E-09	1.00E-08	0.00E+00	1.14E-08	1.14E-02	0.00E+00	1.66E-04	3.17E-05
3749363758115	374936	3758115	5.47E-05	5.88E-05	5.64E-05	5.58E-07	1.09E-05	1.97E-05	0.00E+00	8.37E-06	4.18E-06	0.00E+00	0.00E+00	3.35E-06	1.54E-09	1.10E-08	0.00E+00	1.25E-08	1.25E-02	0.00E+00	1.82E-04	3.

			SWBuilding Construction	SWDemolition	SWGrading	EYBuilding Construction	SWPaving	SWGrading	SWArchitectural Coating	NBBuilding Construction	NBBuilding Construction	NBArchitectural Coating	NBArchitectural Coating	RWBuilding Construction					Overlapping Phases - Maximum GLC		
Unique Identifier	X (UTM)	Y (UTM)	2026	2026	2026	2026	2027	2027	2027	2026	2027	2026	2027	2026	3rd Trimester	0<2	2<16	Total	per million	2025	2026	2027
3748863758125	374886	3758125	3.83E-05	4.11E-05	3.95E-05	3.90E-07	7.66E-06	1.38E-05	0.00E+00	5.86E-06	2.93E-06	0.00E+00	0.00E+00	2.34E-06	1.08E-09	7.70E-09	0.00E+00	8.78E-09	8.78E-03	0.00E+00	1.27E-04	2.44E-05
3748963758125	374896	3758125	4.10E-05	4.41E-05	4.24E-05	4.19E-07	8.21E-06	1.48E-05	0.00E+00	6.28E-06	3.14E-06	0.00E+00	0.00E+00	2.51E-06	1.16E-09	8.26E-09	0.00E+00	9.42E-09	9.42E-03	0.00E+00	1.37E-04	2.61E-05
3749063758125	374906	3758125	4.42E-05	4.75E-05	4.56E-05	4.51E-07	8.84E-06	1.59E-05	0.00E+00	6.76E-06	3.38E-06	0.00E+00	0.00E+00	2.71E-06	1.24E-09	8.90E-09	0.00E+00	1.01E-08	1.01E-02	0.00E+00	1.47E-04	2.81E-05
3749163758125	374916	3758125	4.78E-05	5.14E-05	4.94E-05	4.88E-07	9.57E-06	1.72E-05	0.00E+00	7.32E-06	3.66E-06	0.00E+00	0.00E+00	2.93E-06	1.35E-09	9.63E-09	0.00E+00	1.10E-08	1.10E-02	0.00E+00	1.59E-04	3.04E-05
3749263758125	374926	3758125	5.21E-05	5.61E-05	5.38E-05	5.32E-07	1.04E-05	1.88E-05	0.00E+00	7.98E-06	3.99E-06	0.00E+00	0.00E+00	3.19E-06	1.47E-09	1.05E-08	0.00E+00	1.20E-08	1.20E-02	0.00E+00	1.74E-04	3.32E-05
3749363758125	374936	3758125	5.72E-05	6.15E-05	5.90E-05	5.83E-07	1.14E-05	2.06E-05	0.00E+00	8.75E-06	4.38E-06	0.00E+00	0.00E+00	3.50E-06	1.61E-09	1.15E-08	0.00E+00	1.31E-08	1.31E-02	0.00E+00	1.91E-04	3.64E-05
3749463758125	374946	3758125	6.32E-05	6.80E-05	6.53E-05	6.45E-07	1.27E-05	2.28E-05	0.00E+00	9.68E-06	4.84E-06	0.00E+00	0.00E+00	3.87E-06	1.78E-09	1.27E-08	0.00E+00	1.45E-08	1.45E-02	0.00E+00	2.11E-04	4.03E-05
3749563758125	374956	3758125	7.06E-05	7.59E-05	7.29E-05	7.21E-07	1.41E-05	2.54E-05	0.00E+00	1.08E-05	5.40E-06	0.00E+00	0.00E+00	4.32E-06	1.99E-09	1.42E-08	0.00E+00	1.62E-08	1.62E-02	0.00E+00	2.35E-04	4.50E-05
3749663758125	374966	3758125	7.98E-05	8.58E-05	8.24E-05	8.14E-07	1.60E-05	2.87E-05	0.00E+00	1.22E-05	6.11E-06	0.00E+00	0.00E+00	4.89E-06	2.25E-09	1.61E-08	0.00E+00	1.83E-08	1.83E-02	0.00E+00	2.66E-04	5.08E-05
3749763758125	374976	3758125	9.13E-05	9.82E-05	9.43E-05	9.32E-07	1.83E-05	3.29E-05	0.00E+00	1.40E-05	6.99E-06	0.00E+00	0.00E+00	5.59E-06	2.57E-09	1.84E-08	0.00E+00	2.10E-08	2.10E-02	0.00E+00	3.04E-04	5.82E-05
3749863758125	374986	3758125	5.28E-06	5.67E-06	5.45E-06	5.38E-08	1.06E-06	1.90E-06	0.00E+00	8.07E-07	4.04E-07	0.00E+00	0.00E+00	3.23E-07	1.48E-10	1.06E-09	0.00E+00	1.21E-09	1.21E-03	0.00E+00	1.76E-05	3.36E-06
3749263758135	374926	3758135	5.37E-06	5.78E-06	5.55E-06	5.48E-08	1.07E-06	1.93E-06	0.00E+00	8.22E-07	4.11E-07	0.00E+00	0.00E+00	3.29E-07	1.51E-10	1.08E-09	0.00E+00	1.23E-09	1.23E-03	0.00E+00	1.79E-05	3.42E-06
3749363758135	374936	3758135	5.47E-06	5.88E-06	5.65E-06	5.58E-08	1.09E-06	1.97E-06	0.00E+00	8.37E-07	4.19E-07	0.00E+00	0.00E+00	3.35E-07	1.54E-10	1.10E-09	0.00E+00	1.26E-09	1.26E-03	0.00E+00	1.82E-05	3.48E-06
3749463758135	374946	3758135	5.57E-06	5.99E-06	5.75E-06	5.68E-08	1.11E-06	2.01E-06	0.00E+00	8.53E-07	4.26E-07	0.00E+00	0.00E+00	3.41E-07	1.57E-10	1.12E-09	0.00E+00	1.28E-09	1.28E-03	0.00E+00	1.86E-05	3.55E-06
3749563758135	374956	3758135	5.67E-06	6.10E-06	5.86E-06	5.79E-08	1.14E-06	2.04E-06	0.00E+00	8.69E-07	4.34E-07	0.00E+00	0.00E+00	3.47E-07	1.60E-10	1.14E-09	0.00E+00	1.30E-09	1.30E-03	0.00E+00	1.89E-05	3.61E-06
3749663758135	374966	3758135	5.78E-06	6.22E-06	5.97E-06	5.90E-08	1.16E-06	2.08E-06	0.00E+00	8.85E-07	4.42E-07	0.00E+00	0.00E+00	3.54E-07	1.63E-10	1.16E-09	0.00E+00	1.33E-09	1.33E-03	0.00E+00	1.93E-05	3.68E-06
3749763758135	374976	3758135	5.89E-06	6.33E-06	6.08E-06	6.01E-08	1.18E-06	2.12E-06	0.00E+00	9.01E-07	4.51E-07	0.00E+00	0.00E+00	3.61E-07	1.66E-10	1.19E-09	0.00E+00	1.35E-09	1.35E-03	0.00E+00	1.96E-05	3.75E-06
3749863758135	374986	3758135	6.00E-06	6.45E-06	6.20E-06	6.12E-08	1.20E-06	2.16E-06	0.00E+00	9.19E-07	4.59E-07	0.00E+00	0.00E+00	3.67E-07	1.69E-10	1.21E-09	0.00E+00	1.38E-09	1.38E-03	0.00E+00	2.00E-05	3.82E-06
3749263758145	374926	3758145	6.12E-06	6.58E-06	6.31E-06	6.24E-08	1.22E-06	2.20E-06	0.00E+00	9.36E-07	4.68E-07	0.00E+00	0.00E+00	3.74E-07	1.72E-10	1.23E-09	0.00E+00	1.40E-09	1.40E-03	0.00E+00	2.04E-05	3.89E-06
3749363758145	374936	3758145	6.23E-06	6.70E-06	6.44E-06	6.36E-08	1.25E-06	2.25E-06	0.00E+00	9.54E-07	4.77E-07	0.00E+00	0.00E+00	3.82E-07	1.75E-10	1.26E-09	0.00E+00	1.43E-09	1.43E-03	0.00E+00	2.08E-05	3.97E-06
3749463758145	374946	3758145	6.36E-06	6.84E-06	6.56E-06	6.49E-08	1.27E-06	2.29E-06	0.00E+00	9.73E-07	4.86E-07	0.00E+00	0.00E+00	3.89E-07	1.79E-10	1.28E-09	0.00E+00	1.46E-09	1.46E-03	0.00E+00	2.12E-05	4.05E-06
3749563758145	374956	3758145	6.48E-06	6.97E-06	6.69E-06	6.61E-08	1.30E-06	2.33E-06	0.00E+00	9.91E-07	4.96E-07	0.00E+00	0.00E+00	3.97E-07	1.82E-10	1.31E-09	0.00E+00	1.49E-09	1.49E-03	0.00E+00	2.16E-05	4.13E-06
3749663758145	374966	3758145	6.61E-06	7.11E-06	6.82E-06	6.74E-08	1.32E-06	2.38E-06	0.00E+00	1.01E-06	5.06E-07	0.00E+00	0.00E+00	4.05E-07	1.86E-10	1.33E-09	0.00E+00	1.52E-09	1.52E-03	0.00E+00	2.20E-05	4.21E-06
3749763758145	374976	3758145	6.74E-06	7.25E-06	6.96E-06	6.88E-08	1.35E-06	2.43E-06	0.00E+00	1.03E-06	5.16E-07	0.00E+00	0.00E+00	4.13E-07	1.90E-10	1.36E-09	0.00E+00	1.55E-09	1.55E-03	0.00E+00	2.25E-05	4.29E-06
3749563758135	374956	3758135	6.88E-06	7.40E-06	7.10E-06	7.02E-08	1.38E-06	2.48E-06	0.00E+00	1.05E-06	5.26E-07	0.00E+00	0.00E+00	4.21E-07	1.94E-10	1.38E-09	0.00E+00	1.58E-09	1.58E-03	0.00E+00	2.29E-05	4.38E-06
3749663758135	374966	3758135	7.02E-06	7.55E-06	7.24E-06	7.16E-08	1.40E-06	2.53E-06	0.00E+00	1.07E-06	5.37E-07	0.00E+00	0.00E+00	4.30E-07	1.98E-10	1.41E-09	0.00E+00	1.61E-09	1.61E-03	0.00E+00	2.34E-05	4.47E-06
3749763758135	374976	3758135	7.16E-06	7.70E-06	7.39E-06	7.31E-08	1.43E-06	2.58E-06	0.00E+00	1.10E-06	5.48E-07	0.00E+00	0.00E+00	4.38E-07	2.02E-10	1.44E-09	0.00E+00	1.64E-09	1.64E-03	0.00E+00	2.39E-05	4.56E-06
3749963758135	374996	3758135	7.46E-06	8.02E-06	7.70E-06	7.61E-08	1.49E-06	2.69E-06	0.00E+00	1.14E-06	5.71E-07	0.00E+00	0.00E+00	4.57E-07	2.10E-10	1.50E-09	0.00E+00	1.71E-09	1.71E-03	0.00E+00	2.49E-05	4.75E-06
3749063758135	374906	3758135	7.62E-06	8.19E-06	7.87E-06	7.77E-08	1.52E-06	2.74E-06	0.00E+00	1.17E-06	5.83E-07	0.00E+00	0.00E+00	4.66E-07	2.14E-10	1.53E-09	0.00E+00	1.75E-09	1.75E-03	0.00E+00	2.54E-05	4.85E-06
3744163758135	374416	3758135	7.78E-06	8.37E-06	8.03E-06	7.94E-08	1.56E-06	2.80E-06	0.00E+00	1.19E-06	5.96E-07	0.00E+00	0.00E+00	4.76E-07	2.19E-10	1.57E-09	0.00E+00	1.79E-09	1.79E-03	0.00E+00	2.59E-05	4.95E-06
3744263758135	374426	3758135	7.95E-06	8.55E-06	8.21E-06	8.11E-08	1.59E-06	2.86E-06	0.00E+00	1.22E-06	6.08E-07	0.00E+00	0.00E+00	4.87E-07	2.24E-10	1.60E-09	0.00E+00	1.82E-09	1.82E-03	0.00E+00	2.65E-05	5.06E-06
3744363758135	374436	3758135	8.13E-06	8.74E-06	8.39E-06	8.29E-08	1.63E-06	2.93E-06	0.00E+00	1.24E-06	6.22E-07	0.00E+00	0.00E+00	4.98E-07	2.29E-10	1.64E-09	0.00E+00	1.87E-09	1.87E-03	0.00E+00	2.71E-05	5.18E-06
3744463758135	374446	3758135	8.31E-06	8.93E-06	8.57E-06	8.48E-08	1.66E-06	2.99E-06	0.00E+00	1.27E-06	6.36E-07	0.00E+00	0.00E+00	5.09E-07	2.34E-10	1.67E-09	0.00E+00	1.91E-09	1.91E-03	0.00E+00	2.77E-05	5.29E-06
3744563758135	374456	3758135	8.49E-06	9.13E-06	8.77E-06	8.67E-08	1.70E-06	3.06E-06	0.00E+00	1.30E-06	6.50E-07	0.00E+00	0.00E+00	5.20E-07	2.39E-10	1.71E-09	0.00E+00	1.95E-09	1.95E-03	0.00E+00	2.83E-05	5.41E-06
3744663758135	374466	3758135	8.68E-06	9.34E-06	8.97E-06	8.86E-08	1.74E-06	3.13E-06	0.00E+00	1.33E-06	6.65E-07	0.00E+00	0.00E+00	5.32E-07	2.44E-10	1.75E-09	0.00E+00	1.99E-09	1.99E-03	0.00E+00	2.89E-05	5.53E-06
3744763758135	374476	3758135	8.88E-06	9.55E-06	9.17E-06	9.06E-08	1.78E-06	3.20E-06	0.00E+00	1.36E-06	6.80E-07	0.00E+00	0.00E+00	5.44E-07	2.50E-10	1.79E-09	0.00E+00	2.04E-09	2.04E-03	0.00E+00	2.96E-05	5.66E-06
3744863758135	374486	3758135	9.09E-06	9.78E-06	9.38E-06	9.27E-08	1.82E-06	3.27E-06	0.00E+00	1.39E-06	6.96E-07	0.00E+00	0.00E+00	5.56E-07	2.56E-10	1.83E-09	0.00E+00	2.09E-09	2.09E-03	0.00E+00	3.03E-05	5.79E-06
3744963758135	374496	3758135	9.30E-06	1.00E-05	9.60E-06	9.49E-08	1.86E-06	3.35E-06	0.00E+00	1.42E-06	7.12E-07	0.00E+00	0.00E+00	5.69E-07	2.62E-10	1.87E-09	0.00E+00	2.13E-09	2.13E-03	0.00E+00	3.10E-05	5.92E-06
3745063758135	374506	3758135	9.52E-06	1.02E-05	9.83E-06	9.71E-08	1.90E-06	3.43E-06	0.00E+00	1.46E-06	7.29E-07	0.00E+00	0.00E+00	5.83E-07	2.68E-10	1.92E-09	0.00E+00	2.19E-09	2.19E-03	0.00E+00	3.17E-05	6.06E-06
3745163758135	374516	3758135	9.75E-06	1.05E-05	1.01E-05	9.95E-08	1.95E-06	3.51E-06	0.00E+00	1.49E-06	7.46E-07	0.00E+00	0.00E+00	5.97E-07	2.74E-10	1.96E-09	0.00E+00	2.24E-09	2.24E-03	0.00E+00	3.25E-05	6.21E-06
3745463758135	374546	3758135	1.05E-05	1.13E-05	1.08E-05	1.07E-07	2.10E-06	3.78E-06	0.00E+00	1.61E-06	8.03E-07	0.00E+00	0.00E+00	6.43E-07	2.95E-10	2.11E-09	0.00E+00	2.41E-09	2.41E-03	0.00E+00	3.50E-05	6.68E-06
3745563758135	374556	3758135	1.08E-05	1.16E-05	1.11E-05	1.10E-07	2.15E-06	3.88E-06	0.00E+00	1.65E-06	8.24E-07	0.00E+00	0.00E+00	6.59E-07	3.03E-10	2.17E-09	0.00E+00	2.47E-09	2.47E-03	0.00E+00	3.59E-05	6.86E-06
3745663758135	374566	3758135	1.10E-05	1.19E-05	1.14E-05	1.13E-07	2.21E-06	3.98E-06	0.00E+00	1.69E-06	8.46E-07	0.00E+00	0.00E+00	6.76E-07	3.11E-10	2.22E-09	0.00E+00	2.54E-09	2.54E-03	0.00E+00	3.68E-05	7.04E-06
3745763758135	374576	3758135	1.13E-05	1.22E-05	1.17E-05	1.16E-07	2.27E-06	4.08E-06	0.00E+00	1.74E-06	8.68E-07	0.00E+00	0.00E+00	6.94E-07	3.19E-10	2.28E-09	0.00E+00	2.60E-09	2.60E-03	0.00E+00	3.78E-05	7.22E-06
3745863758135	374586	3758135	1.16E-05	1.25E-05	1.20E-05	1.19E-07	2.33E-06	4.20E-06	0.00E+00	1.78E-06	8.91E-07	0.00E+00	0.00E+00	7.13E-07	3.28E-10	2.35E-09	0.00E+00	2.67E-09	2.67E-03	0.00E+00	3.88E-05	7.42E-06
3745963758135	374596	3758135	1.20E-05	1.29E-05	1.24E-05	1.22E-07	2.39E-06	4.31E-06	0.00E+00	1.83E-06	9.16E-07	0.00E+00	0.00E+00	7.33E-07	3.37E-10	2.41E-09	0.00E+00	2.75E-09	2.75E-03	0.00E+00	3.99E-05	7.62E-06
3746063758135	374606	3758135	1.23E-05	1.32E-05	1.27E-05	1.26E-07	2.46E-06	4.43E-06	0.00E+00	1.88E-06	9.41E-07	0.00E+00	0.00E+00	7.53E-07	3.46E-10	2.48E-09	0.00E+00	2.82E-09	2.82E-03	0.00E+00	4.10E-05	7.83E-06
3746163758135	374616	3758135	1.27E-05	1.36E-05	1.31E-05	1.29E-07	2.53E-06	4.56E-06	0.00E+00	1.94E-06	9.69E-07	0.00E+00	0.00E+00	7.75E-07	3.56E-10	2.55E-09	0.00E+00	2.90E-09	2.90E-03	0.00E+00	4.22E-05	8.06E-06
3746263758135	374626	3758135	1.30E-05	1.40E-05	1.34E-05	1.33E-07	2.61E-06	4.69E-06	0.00E+00	1.99E-06	9.97E-07	0.00E+00	0.00E+00	7.97E-07	3.67E-10	2.62E-09	0.00E+00	2.99E-09	2.99E-03	0.00E+00	4.34E-05	8.29E-06
3746363758135	374636	3758135	1.34E-05	1.44E-05	1.38E-05	1.37E-07	2.68E-06	4.83E-06	0.00E+00	2.05E-06	1.03E-06	0.00E+00	0.00E+00	8.21E-07	3.77E-10	2.70E-09	0.00E+00	3.08E-09	3.08E-03	0.00E+00	4.47E-05	8.54E-06
3746463758135	374646	3758135	1.38E-05	1.49E-05	1.43E-05	1.41E-07	2.77E-06	4.98E-06	0.00E+00	2.12E-06	1.06E-06	0.00E+00	0.00E+00	8.46E-07	3.89E-10	2.78E-09	0.00E+00	3.17E-09	3.17E-03	0.00E+00	4.61E-05	8.80E-06
3746563758135	374656	3758135	1.43E-05	1.53E-05	1.47E-05	1.45E-07	2.85E-06	5.13E-06	0.00E+00	2.18E-06	1.09E-06	0.00E+00	0.00E+00	8.73E-07	4.01E-10	2.87E-09	0.00E+00	3.27E-09	3.27E-03	0.00E+00	4.75E-05	9.07E-06
3746763758135	374676	3758135	1.52E-05	1.63E-05	1.57E-05	1.55E-07	3.04E-06	5.46E-06	0.00E+00	2.32E-06	1.16E-06	0.00E+00	0.00E+00	9.29E-07	4.27E-10	3.05E-09	0.00E+00	3.48E-09	3.48E-03	0.00E+00	5.06E-05	9.66E-06
3746863758135	374686	3758135	1.57E-05	1.69E-05	1.62E-05	1.60E-07	3.14E-06	5.65E-06	0.00E+00	2.40E-06	1.20E-06	0.00E+00	0.00E+00	9.61E-07	4.42E-10	3.16E-09	0.00E+00	3.60E-09	3.60E-03	0.00E+00	5.23E-05	9.99E-06
3746963758135	374696	3758135	1.62E-05	1.74E-05	1.68E-05	1.66E-07	3.25E-06	5.85E-06	0.00E+00	2.48E-06	1.24E-06	0.00E+00	0.00E+00	9.94E-07	4.57E-10	3.27E-09	0.00E+00	3.73E-09	3.73E-03	0.00E+00	5.41E-05	1.03E-05
3747063758135	374706	3758135	1.68E-05	1.81E-05	1.73E-05	1.71E-07	3.36E-06	6.05E-06	0.00E+00	2.57E-06	1.29E-06	0.00E+00	0.00E+00	1.03E-06	4.73E-10	3.38E-09	0.00E+00	3.86E-09	3.86E-03	0.00E+00	5.60E-05	1.07E-05
3747163758135	374716	3758135	1.74E-05	1.87E-05	1.80E-05	1.78E-07	3.48E-06	6.27E-06	0.00E+00	2.66E-06	1.33E-06	0.00E+00	0.00E+00	1.07E-06	4.90E-10	3.51E-09	0.00E+00	4.00E-09	4.00E-03	0.00E+00	5.80E-05	1.11E-05
3747263758135	374726	3758135	1.81E-05	1.94E-05	1.86E-05	1.84E-07	3.61E-06	6.50E-06	0.00E+00	2.76E-06	1.38E-06	0.00E+00	0.00E+00	1.11E-06	5.08E-10	3.64E-09	0.00E+00	4.15E-09	4.15E-03	0.00E+00	6.02E-05	1.15E-05
3747363758135	374736	3758135	1.88E-05	2.02E-05	1.94E-05	1.91E-07	3.75E-06	6.76E-06	0.00E+00	2.87E-06	1.44E-06	0.00E+00	0.00E+00	1.15E-06	5.28E-10	3.78E-09	0.00E+00	4.31E-09	4.31E-03	0.00E+00	6.25E-05	1.19E-05
3747463758135	374746	3758135	1.95E-05	2.10E-05	2.01E-05	1.99E-07	3.90E-06	7.02E-06	0.00E+00	2.98E-06	1.49E-06	0.00E+00	0.00E+00	1.19E-06	5.49E-10	3.93E-09	0.00E+00	4.47E-09	4.47E-03	0.00E+00	6.50E-05	1.24E-05
3747563758135	374756	3758135	2.03E-05	2.18E-05	2.09E-05	2.07E-07	4.06E-06	7.31E-06	0.00E+00	3.11E-06	1.55E-06	0.00E+00	0.00E+00	1.24E-06	5.71E-10	4.09E-09	0.00E+00	4.66E-09	4.66E-03	0.00E+00	6.76E-05	1.29E-05
3747663758135	374766	3758135	2.11E-05	2.27E-05	2.18E-05	2.16E-07	4.23E-06	7.62E-06	0.00E+00	3.24E-06	1.62E-06	0.00E+00	0.00E+00	1.29E-06	5.95E-10	4.26E-09	0.00E+00	4.85E-09	4.85E-03	0.00E+00	7.05E-05	1.35E-05
3747763758135	374776	3758135	2.21E-05	2.37E-05	2.28E-05	2.25E-07	4.41E-06	7.95E-06	0.00E+00	3.38E-06	1.69E-06	0.00E+00	0.00E+00	1.35E-06	6.21E-10	4.44E-09	0.00E+00	5.06E-09	5.06E-03	0.00E+00	7.35E-05	1.40E-05
3747863758135	374786	3758135	2.30E-05	2.48E-05	2.38E-05	2.35E-07	4.61E-06	8.30E-06	0.00E+00	3.53E-06	1.76E-06	0.00E+00	0.00E+00	1.41E-06	6.49E-10	4.64E-09	0.00E+00	5.29E-09	5.29E-03	0.00E+00	7.68E-05	1.47E-05
3747963758135	374796	3758135	2.41E-05	2.59E-05	2.49E-05	2.46E-07	4.82E-06	8.68E-06	0.00E+00	3.69E-06	1.85E-06	0.00E+00	0.00E+00	1.48E-06	6.79E-10	4.86E-09	0.00E+00	5.53E-09	5.53E-03	0.00E+00	8.03E-05	1.54E-05
3748163758135	374816	3758135	2.65E-05	2.85E-05	2.74E-05	2.71E-07	5.31E-06	9.55E-06	0.00E+00	4.06E-06	2.03E-06	0.00E+00	0.00E+00	1.62E-06	7.46E-10	5.34E-09	0.00E+00	6.09E-09	6.09E-03	0.00E+00	8.84E-05	1.69E-05
3748263758135	374826	3758135	2.80E-05	3.01E-05	2.89E-05	2.85E-07	5.60E-06	1.01E-05	0.00E+00	4.28E-06	2.14E-06	0.00E+00	0.00E+00	1.71E-06	7.87E-10	5.63E-09	0.00E+00	6.42E-09	6.42E-03	0.00E+00	9.32E-05	1.78E-05
3748363758135	374836	3758135	2.96E-05	3.17E-05	3.05E-05	3.01E-07	5.90E-06	1.06E-05	0.00E+00	4.52E-06	2.26E-06	0.00E+00	0.00E+00	1.81E-06	8.30E-10	5.94E-09	0.00E+00	6.77E-09	6.77E-03	0.00E+00	9.83E-05	1.88E-05
3748463758135	374846	3758135	3.12E-05	3.35E-05	3.22E-05	3.18E-07	6.24E-06	1.12E-05	0.00E+00	4.77E-06	2.39E-06	0.00E+00	0.00E+00	1.91E-06	8.77E-10	6.28E-09	0.00E+00	7.15E-09	7.15E-03	0.00E+00	1.04E-04	1.98E-05
3748563758135	374856	3758135	3.29E-05	3.54E-05	3.40E-05	3.36E-07	6.59E-06	1.19E-05	0.00E+00	5.04E-06	2.52E-06	0.00E+00	0.00E+00	2.02E-06	9.27E-10	6.63E-09	0.00E+00	7.56E-09	7.56E-03	0.00E+00	1.10E-04	2.10E-05
3748663758135	374866	3758135	3.49E-05	3.75E-05	3.60E-05	3.56E-07	6.98E-06	1.26E-05	0.00E+00	5.34E-06	2.67E-06	0.00E+00	0.00E+00	2.14E-06	9.82E-10	7.02E-09	0.00E+00	8.00E-09	8.00E-03	0.00E+00	1.16E-04	2.22E-05
3748763758135	374876	3758135	3.72E-05	4.00E-05	3.84E-05	3.79E-07	7.44E-06	1.34E-05	0.00E+00	5.69E-06	2.85E-06	0.00E+00	0.00E+00	2.28E-06	1.05E-09	7.49E-09	0.00E+00	8.53E-09	8.53E-03	0.00E+00	1.24E-04	2.37E-05
3748863758135	374886	3758135	3.98E-05	4.28E-05	4.11E-05	4.06E-07	7.97E-06	1.43E-05	0.00E+00	6.09E-06	3.05E-06	0.00E+00	0.00E+00	2.44E-06	1.12E-09	8.02E-09	0.00E+00	9.14E-09	9.14E-03	0.00E+00	1.33E-04	2.54E-05
3748963758135	374896	3758135	4.28E-05	4.60E-05	4.42E-05	4.37E-07	8.56E-06	1.54E-05	0.00E+00	6.55E-06	3.27E-06	0.00E+00	0.00E+00	2.62E-06	1.20E-09	8.61E-09	0.00E+00	9.82E-09	9.82E-03	0.00E+00	1.43E-04	2.72E-05
3749063758135	374906	3758135	4.61E-05	4.96E-05	4.76E-05	4.71E-07	9.23E-06	1.66E-05	0.00E+00	7.06E-06	3.53E-06	0.00E+00	0.00E+00	2.82E-06	1.30E-09	9.29E-09	0.00E+00	1.06E-08	1.06E-02	0.00E+00	1.54E-04	2.94E-05
3749163758135	374916	3758135	5.00E-05	5.37E-05	5.16E-05	5.10E-07	1.00E-05	1.80E-05	0.00E+00	7.65E-06	3.82E-06	0.00E+00	0.00E+00	3.06E-06	1.41E-09	1.01E-08	0.00E+00	1.15E-08	1.15E-02	0.00E+00	1.66E-04	3.18E-05
3749263758135	374926	3758135	5.44E-05	5.85E-05	5.62E-05	5.55E-07	1.09E-05	1.96E-05	0.00E+00	8.32E-06	4.16E-06	0.00E+00	0.00E+00	3.33E-06	1.53E-09	1.10E-08	0.00E+00	1.25E-08	1.25E-02	0.00E+00	1.81E-04	3.46E-05
3749363758135	374936	3758135	5.96E-05	6.41E-05	6.16E-05	6.09E-07	1.19E-05	2.15E-05	0.00E+00	9.13E-06	4.56E-06	0.00E+00	0.00E+00	3.65E-06	1.68E-09	1.20E-08	0.00E+00	1.37E-08	1.37E-02	0.00E+00	1.99E-04	3.80E-05

			SWBuilding Construction	SWDemolition	SWGrading	EYBuilding Construction	SWPaving	SWGrading	SWArchitectural Coating	NBBuilding Construction	NBBuilding Construction	NBArchitectural Coating	NBArchitectural Coating	RWBuilding Construction			Child Risk			Overlapping Phases - Maximum GLC		
Unique Identifier	X (UTM)	Y (UTM)	2026	2026	2026	2026	2027	2027	2027	2026	2027	2026	2027	2026	3rd Trimester	0<2	2<16	Total	per million	2025	2026	2027
3742963758155	374296	3758155	6.28E-06	6.76E-06	6.49E-06	6.41E-08	1.26E-06	2.26E-06	0.00E+00	9.62E-07	4.81E-07	0.00E+00	0.00E+00	3.85E-07	1.77E-10	1.26E-09	0.00E+00	1.44E-09	1.44E-03	0.00E+00	2.09E-05	4.00E-06
3743063758155	374306	3758155	6.41E-06	6.89E-06	6.61E-06	6.54E-08	1.28E-06	2.31E-06	0.00E+00	9.81E-07	4.90E-07	0.00E+00	0.00E+00	3.92E-07	1.80E-10	1.29E-09	0.00E+00	1.47E-09	1.47E-03	0.00E+00	2.13E-05	4.08E-06
3743163758155	374316	3758155	6.53E-06	7.03E-06	6.74E-06	6.67E-08	1.31E-06	2.35E-06	0.00E+00	1.00E-06	5.00E-07	0.00E+00	0.00E+00	4.00E-07	1.84E-10	1.32E-09	0.00E+00	1.50E-09	1.50E-03	0.00E+00	2.18E-05	4.16E-06
3743263758155	374326	3758155	6.67E-06	7.17E-06	6.88E-06	6.80E-08	1.33E-06	2.40E-06	0.00E+00	1.02E-06	5.10E-07	0.00E+00	0.00E+00	4.08E-07	1.88E-10	1.34E-09	0.00E+00	1.53E-09	1.53E-03	0.00E+00	2.22E-05	4.24E-06
3743363758155	374336	3758155	6.80E-06	7.31E-06	7.02E-06	6.94E-08	1.36E-06	2.45E-06	0.00E+00	1.04E-06	5.20E-07	0.00E+00	0.00E+00	4.16E-07	1.91E-10	1.37E-09	0.00E+00	1.56E-09	1.56E-03	0.00E+00	2.27E-05	4.33E-06
3743463758155	374346	3758155	6.94E-06	7.46E-06	7.16E-06	7.08E-08	1.39E-06	2.50E-06	0.00E+00	1.06E-06	5.31E-07	0.00E+00	0.00E+00	4.25E-07	1.95E-10	1.40E-09	0.00E+00	1.59E-09	1.59E-03	0.00E+00	2.31E-05	4.42E-06
3743563758155	374356	3758155	7.08E-06	7.61E-06	7.31E-06	7.22E-08	1.42E-06	2.55E-06	0.00E+00	1.08E-06	5.42E-07	0.00E+00	0.00E+00	4.33E-07	1.99E-10	1.43E-09	0.00E+00	1.62E-09	1.62E-03	0.00E+00	2.36E-05	4.51E-06
3743663758155	374366	3758155	7.23E-06	7.77E-06	7.46E-06	7.38E-08	1.45E-06	2.60E-06	0.00E+00	1.11E-06	5.53E-07	0.00E+00	0.00E+00	4.43E-07	2.03E-10	1.46E-09	0.00E+00	1.66E-09	1.66E-03	0.00E+00	2.41E-05	4.60E-06
3743763758155	374376	3758155	7.38E-06	7.94E-06	7.62E-06	7.53E-08	1.48E-06	2.66E-06	0.00E+00	1.13E-06	5.65E-07	0.00E+00	0.00E+00	4.52E-07	2.08E-10	1.49E-09	0.00E+00	1.69E-09	1.69E-03	0.00E+00	2.46E-05	4.70E-06
3743863758155	374386	3758155	7.49E-06	8.27E-06	7.94E-06	7.85E-08	1.54E-06	2.77E-06	0.00E+00	1.18E-06	5.89E-07	0.00E+00	0.00E+00	4.71E-07	2.17E-10	1.55E-09	0.00E+00	1.77E-09	1.77E-03	0.00E+00	2.56E-05	4.90E-06
3744063758155	374406	3758155	7.86E-06	8.46E-06	8.12E-06	8.02E-08	1.57E-06	2.83E-06	0.00E+00	1.20E-06	6.02E-07	0.00E+00	0.00E+00	4.81E-07	2.21E-10	1.58E-09	0.00E+00	1.80E-09	1.80E-03	0.00E+00	2.62E-05	5.01E-06
3744163758155	374416	3758155	8.04E-06	8.64E-06	8.30E-06	8.20E-08	1.61E-06	2.89E-06	0.00E+00	1.23E-06	6.15E-07	0.00E+00	0.00E+00	4.92E-07	2.26E-10	1.62E-09	0.00E+00	1.84E-09	1.84E-03	0.00E+00	2.68E-05	5.12E-06
3744263758155	374426	3758155	8.22E-06	8.83E-06	8.48E-06	8.38E-08	1.64E-06	2.96E-06	0.00E+00	1.26E-06	6.29E-07	0.00E+00	0.00E+00	5.03E-07	2.31E-10	1.65E-09	0.00E+00	1.89E-09	1.89E-03	0.00E+00	2.74E-05	5.23E-06
3744363758155	374436	3758155	8.40E-06	9.03E-06	8.67E-06	8.57E-08	1.68E-06	3.03E-06	0.00E+00	1.29E-06	6.43E-07	0.00E+00	0.00E+00	5.14E-07	2.36E-10	1.69E-09	0.00E+00	1.93E-09	1.93E-03	0.00E+00	2.80E-05	5.35E-06
3744463758155	374446	3758155	8.59E-06	9.24E-06	8.87E-06	8.76E-08	1.72E-06	3.09E-06	0.00E+00	1.31E-06	6.57E-07	0.00E+00	0.00E+00	5.26E-07	2.42E-10	1.73E-09	0.00E+00	1.97E-09	1.97E-03	0.00E+00	2.86E-05	5.47E-06
3744563758155	374456	3758155	8.78E-06	9.45E-06	9.07E-06	8.97E-08	1.76E-06	3.16E-06	0.00E+00	1.34E-06	6.72E-07	0.00E+00	0.00E+00	5.38E-07	2.47E-10	1.77E-09	0.00E+00	2.02E-09	2.02E-03	0.00E+00	2.93E-05	5.59E-06
3744663758155	374466	3758155	8.99E-06	9.67E-06	9.28E-06	9.17E-08	1.80E-06	3.24E-06	0.00E+00	1.38E-06	6.88E-07	0.00E+00	0.00E+00	5.50E-07	2.53E-10	1.81E-09	0.00E+00	2.06E-09	2.06E-03	0.00E+00	3.00E-05	5.72E-06
3744763758155	374476	3758155	9.20E-06	9.89E-06	9.50E-06	9.39E-08	1.84E-06	3.31E-06	0.00E+00	1.41E-06	7.04E-07	0.00E+00	0.00E+00	5.63E-07	2.59E-10	1.85E-09	0.00E+00	2.11E-09	2.11E-03	0.00E+00	3.07E-05	5.86E-06
3744863758155	374486	3758155	9.42E-06	1.01E-05	9.72E-06	9.61E-08	1.88E-06	3.39E-06	0.00E+00	1.44E-06	7.21E-07	0.00E+00	0.00E+00	5.77E-07	2.65E-10	1.90E-09	0.00E+00	2.16E-09	2.16E-03	0.00E+00	3.14E-05	6.00E-06
3744963758155	374496	3758155	9.64E-06	1.04E-05	9.95E-06	9.84E-08	1.93E-06	3.47E-06	0.00E+00	1.48E-06	7.38E-07	0.00E+00	0.00E+00	5.90E-07	2.71E-10	1.94E-09	0.00E+00	2.21E-09	2.21E-03	0.00E+00	3.21E-05	6.14E-06
3745063758155	374506	3758155	9.88E-06	1.06E-05	1.02E-05	1.01E-07	1.98E-06	3.56E-06	0.00E+00	1.51E-06	7.56E-07	0.00E+00	0.00E+00	6.05E-07	2.78E-10	1.99E-09	0.00E+00	2.27E-09	2.27E-03	0.00E+00	3.29E-05	6.29E-06
3745163758155	374516	3758155	1.01E-05	1.09E-05	1.04E-05	1.03E-07	2.02E-06	3.64E-06	0.00E+00	1.55E-06	7.74E-07	0.00E+00	0.00E+00	6.20E-07	2.85E-10	2.04E-09	0.00E+00	2.32E-09	2.32E-03	0.00E+00	3.37E-05	6.44E-06
3745463758155	374546	3758155	1.09E-05	1.17E-05	1.13E-05	1.11E-07	2.18E-06	3.93E-06	0.00E+00	1.67E-06	8.35E-07	0.00E+00	0.00E+00	6.68E-07	3.07E-10	2.20E-09	0.00E+00	2.50E-09	2.50E-03	0.00E+00	3.64E-05	6.95E-06
3745563758155	374556	3758155	1.12E-05	1.20E-05	1.16E-05	1.14E-07	2.24E-06	4.03E-06	0.00E+00	1.71E-06	8.57E-07	0.00E+00	0.00E+00	6.86E-07	3.15E-10	2.25E-09	0.00E+00	2.57E-09	2.57E-03	0.00E+00	3.73E-05	7.13E-06
3745663758155	374566	3758155	1.15E-05	1.24E-05	1.19E-05	1.17E-07	2.30E-06	4.14E-06	0.00E+00	1.76E-06	8.80E-07	0.00E+00	0.00E+00	7.04E-07	3.24E-10	2.32E-09	0.00E+00	2.64E-09	2.64E-03	0.00E+00	3.83E-05	7.32E-06
3745763758155	374576	3758155	1.18E-05	1.27E-05	1.22E-05	1.21E-07	2.36E-06	4.25E-06	0.00E+00	1.81E-06	9.04E-07	0.00E+00	0.00E+00	7.23E-07	3.32E-10	2.38E-09	0.00E+00	2.71E-09	2.71E-03	0.00E+00	3.94E-05	7.52E-06
3745863758155	374586	3758155	1.21E-05	1.31E-05	1.25E-05	1.24E-07	2.43E-06	4.37E-06	0.00E+00	1.86E-06	9.29E-07	0.00E+00	0.00E+00	7.43E-07	3.42E-10	2.44E-09	0.00E+00	2.79E-09	2.79E-03	0.00E+00	4.05E-05	7.73E-06
3745963758155	374596	3758155	1.25E-05	1.34E-05	1.29E-05	1.27E-07	2.50E-06	4.49E-06	0.00E+00	1.91E-06	9.55E-07	0.00E+00	0.00E+00	7.64E-07	3.51E-10	2.51E-09	0.00E+00	2.86E-09	2.86E-03	0.00E+00	4.16E-05	7.95E-06
3746063758155	374606	3758155	1.28E-05	1.38E-05	1.33E-05	1.31E-07	2.57E-06	4.62E-06	0.00E+00	1.97E-06	9.83E-07	0.00E+00	0.00E+00	7.86E-07	3.61E-10	2.59E-09	0.00E+00	2.95E-09	2.95E-03	0.00E+00	4.28E-05	8.18E-06
3746163758155	374616	3758155	1.32E-05	1.42E-05	1.36E-05	1.35E-07	2.64E-06	4.76E-06	0.00E+00	2.02E-06	1.01E-06	0.00E+00	0.00E+00	8.09E-07	3.72E-10	2.66E-09	0.00E+00	3.03E-09	3.03E-03	0.00E+00	4.41E-05	8.42E-06
3746263758155	374626	3758155	1.36E-05	1.46E-05	1.41E-05	1.39E-07	2.72E-06	4.90E-06	0.00E+00	2.08E-06	1.04E-06	0.00E+00	0.00E+00	8.33E-07	3.83E-10	2.74E-09	0.00E+00	3.12E-09	3.12E-03	0.00E+00	4.54E-05	8.67E-06
3746363758155	374636	3758155	1.40E-05	1.51E-05	1.45E-05	1.43E-07	2.81E-06	5.05E-06	0.00E+00	2.15E-06	1.07E-06	0.00E+00	0.00E+00	8.59E-07	3.95E-10	2.83E-09	0.00E+00	3.22E-09	3.22E-03	0.00E+00	4.68E-05	8.93E-06
3746463758155	374646	3758155	1.45E-05	1.56E-05	1.49E-05	1.48E-07	2.89E-06	5.21E-06	0.00E+00	2.21E-06	1.11E-06	0.00E+00	0.00E+00	8.86E-07	4.07E-10	2.91E-09	0.00E+00	3.32E-09	3.32E-03	0.00E+00	4.82E-05	9.21E-06
3746563758155	374656	3758155	1.49E-05	1.61E-05	1.54E-05	1.52E-07	2.98E-06	5.38E-06	0.00E+00	2.28E-06	1.14E-06	0.00E+00	0.00E+00	9.14E-07	4.20E-10	3.01E-09	0.00E+00	3.43E-09	3.43E-03	0.00E+00	4.97E-05	9.50E-06
3746763758155	374676	3758155	1.59E-05	1.71E-05	1.64E-05	1.63E-07	3.19E-06	5.74E-06	0.00E+00	2.44E-06	1.22E-06	0.00E+00	0.00E+00	9.75E-07	4.48E-10	3.21E-09	0.00E+00	3.66E-09	3.66E-03	0.00E+00	5.31E-05	1.01E-05
3746863758155	374686	3758155	1.65E-05	1.77E-05	1.70E-05	1.68E-07	3.30E-06	5.94E-06	0.00E+00	2.52E-06	1.26E-06	0.00E+00	0.00E+00	1.01E-06	4.64E-10	3.32E-09	0.00E+00	3.78E-09	3.78E-03	0.00E+00	5.49E-05	1.05E-05
3746963758155	374696	3758155	1.71E-05	1.84E-05	1.76E-05	1.74E-07	3.42E-06	6.15E-06	0.00E+00	2.61E-06	1.31E-06	0.00E+00	0.00E+00	1.05E-06	4.81E-10	3.44E-09	0.00E+00	3.92E-09	3.92E-03	0.00E+00	5.69E-05	1.09E-05
3747063758155	374706	3758155	1.77E-05	1.90E-05	1.83E-05	1.81E-07	3.54E-06	6.37E-06	0.00E+00	2.71E-06	1.35E-06	0.00E+00	0.00E+00	1.08E-06	4.98E-10	3.56E-09	0.00E+00	4.06E-09	4.06E-03	0.00E+00	5.90E-05	1.13E-05
3747163758155	374716	3758155	1.84E-05	1.98E-05	1.90E-05	1.87E-07	3.67E-06	6.61E-06	0.00E+00	2.81E-06	1.41E-06	0.00E+00	0.00E+00	1.12E-06	5.17E-10	3.70E-09	0.00E+00	4.22E-09	4.22E-03	0.00E+00	6.12E-05	1.17E-05
3747263758155	374726	3758155	1.91E-05	2.05E-05	1.97E-05	1.95E-07	3.82E-06	6.87E-06	0.00E+00	2.92E-06	1.46E-06	0.00E+00	0.00E+00	1.17E-06	5.37E-10	3.84E-09	0.00E+00	4.38E-09	4.38E-03	0.00E+00	6.36E-05	1.21E-05
3747363758155	374736	3758155	1.98E-05	2.13E-05	2.05E-05	2.02E-07	3.97E-06	7.14E-06	0.00E+00	3.03E-06	1.52E-06	0.00E+00	0.00E+00	1.21E-06	5.58E-10	3.99E-09	0.00E+00	4.55E-09	4.55E-03	0.00E+00	6.61E-05	1.26E-05
3747463758155	374746	3758155	2.06E-05	2.22E-05	2.13E-05	2.11E-07	4.13E-06	7.43E-06	0.00E+00	3.16E-06	1.58E-06	0.00E+00	0.00E+00	1.26E-06	5.81E-10	4.15E-09	0.00E+00	4.73E-09	4.73E-03	0.00E+00	6.87E-05	1.31E-05
3747563758155	374756	3758155	2.15E-05	2.31E-05	2.22E-05	2.19E-07	4.30E-06	7.75E-06	0.00E+00	3.29E-06	1.65E-06	0.00E+00	0.00E+00	1.32E-06	6.05E-10	4.33E-09	0.00E+00	4.94E-09	4.94E-03	0.00E+00	7.17E-05	1.37E-05
3747663758155	374766	3758155	2.24E-05	2.41E-05	2.32E-05	2.29E-07	4.49E-06	8.08E-06	0.00E+00	3.44E-06	1.72E-06	0.00E+00	0.00E+00	1.37E-06	6.32E-10	4.52E-09	0.00E+00	5.15E-09	5.15E-03	0.00E+00	7.48E-05	1.43E-05
3747763758155	374776	3758155	2.35E-05	2.52E-05	2.42E-05	2.39E-07	4.69E-06	8.45E-06	0.00E+00	3.59E-06	1.80E-06	0.00E+00	0.00E+00	1.44E-06	6.60E-10	4.72E-09	0.00E+00	5.38E-09	5.38E-03	0.00E+00	7.82E-05	1.49E-05
3747863758155	374786	3758155	2.45E-05	2.64E-05	2.53E-05	2.50E-07	4.91E-06	8.84E-06	0.00E+00	3.76E-06	1.88E-06	0.00E+00	0.00E+00	1.50E-06	6.91E-10	4.94E-09	0.00E+00	5.63E-09	5.63E-03	0.00E+00	8.18E-05	1.56E-05
3747963758155	374796	3758155	2.57E-05	2.77E-05	2.65E-05	2.62E-07	5.14E-06	9.26E-06	0.00E+00	3.94E-06	1.97E-06	0.00E+00	0.00E+00	1.57E-06	7.24E-10	5.18E-09	0.00E+00	5.90E-09	5.90E-03	0.00E+00	8.57E-05	1.64E-05
3748263758155	374826	3758155	3.01E-05	3.23E-05	3.09E-05	3.06E-07	5.99E-06	1.08E-05	0.00E+00	4.59E-06	2.29E-06	0.00E+00	0.00E+00	1.83E-06	8.43E-10	6.03E-09	0.00E+00	6.88E-09	6.88E-03	0.00E+00	9.98E-05	1.91E-05
3748363758155	374836	3758155	3.17E-05	3.41E-05	3.28E-05	3.24E-07	6.35E-06	1.14E-05	0.00E+00	4.86E-06	2.43E-06	0.00E+00	0.00E+00	1.94E-06	8.93E-10	6.39E-09	0.00E+00	7.28E-09	7.28E-03	0.00E+00	1.06E-04	2.02E-05
3748463758155	374846	3758155	3.36E-05	3.62E-05	3.47E-05	3.43E-07	6.73E-06	1.21E-05	0.00E+00	5.15E-06	2.57E-06	0.00E+00	0.00E+00	2.06E-06	9.47E-10	6.77E-09	0.00E+00	7.72E-09	7.72E-03	0.00E+00	1.12E-04	2.14E-05
3748563758155	374856	3758155	3.57E-05	3.84E-05	3.69E-05	3.64E-07	7.14E-06	1.29E-05	0.00E+00	5.46E-06	2.73E-06	0.00E+00	0.00E+00	2.19E-06	1.00E-09	7.19E-09	0.00E+00	8.19E-09	8.19E-03	0.00E+00	1.19E-04	2.27E-05
3748663758155	374866	3758155	3.79E-05	4.07E-05	3.91E-05	3.87E-07	7.58E-06	1.36E-05	0.00E+00	5.80E-06	2.90E-06	0.00E+00	0.00E+00	2.32E-06	1.07E-09	7.63E-09	0.00E+00	8.70E-09	8.70E-03	0.00E+00	1.26E-04	2.41E-05
3748763758155	374876	3758155	4.03E-05	4.33E-05	4.16E-05	4.11E-07	8.06E-06	1.45E-05	0.00E+00	6.17E-06	3.08E-06	0.00E+00	0.00E+00	2.47E-06	1.13E-09	8.11E-09	0.00E+00	9.25E-09	9.25E-03	0.00E+00	1.34E-04	2.57E-05
3748863758155	374886	3758155	4.31E-05	4.64E-05	4.45E-05	4.40E-07	8.63E-06	1.55E-05	0.00E+00	6.60E-06	3.30E-06	0.00E+00	0.00E+00	2.64E-06	1.21E-09	8.68E-09	0.00E+00	9.90E-09	9.90E-03	0.00E+00	1.44E-04	2.75E-05
3748963758155	374896	3758155	4.64E-05	5.01E-05	4.81E-05	4.75E-07	9.31E-06	1.68E-05	0.00E+00	7.12E-06	3.56E-06	0.00E+00	0.00E+00	2.85E-06	1.31E-09	9.37E-09	0.00E+00	1.07E-08	1.07E-02	0.00E+00	1.55E-04	2.96E-05
3749063758155	374906	3758155	5.02E-05	5.40E-05	5.18E-05	5.12E-07	1.00E-05	1.81E-05	0.00E+00	7.68E-06	3.84E-06	0.00E+00	0.00E+00	3.07E-06	1.41E-09	1.01E-08	0.00E+00	1.15E-08	1.15E-02	0.00E+00	1.67E-04	3.20E-05
3749163758155	374916	3758155	5.44E-05	5.85E-05	5.61E-05	5.55E-07	1.09E-05	1.96E-05	0.00E+00	8.32E-06	4.16E-06	0.00E+00	0.00E+00	3.33E-06	1.53E-09	1.09E-08	0.00E+00	1.25E-08	1.25E-02	0.00E+00	1.81E-04	3.46E-05
3749263758155	374926	3758155	5.92E-05	6.37E-05	6.11E-05	6.04E-07	1.18E-05	2.13E-05	0.00E+00	9.07E-06	4.53E-06	0.00E+00	0.00E+00	3.63E-06	1.67E-09	1.19E-08	0.00E+00	1.36E-08	1.36E-02	0.00E+00	1.97E-04	3.77E-05
3749363758155	374936	3758155	6.50E-05	6.99E-05	6.71E-05	6.63E-07	1.30E-05	2.34E-05	0.00E+00	9.95E-06	4.97E-06	0.00E+00	0.00E+00	3.98E-06	1.83E-09	1.31E-08	0.00E+00	1.49E-08	1.49E-02	0.00E+00	2.17E-04	4.14E-05
3749463758155	374946	3758155	7.17E-05	7.71E-05	7.40E-05	7.32E-07	1.43E-05	2.58E-05	0.00E+00	1.10E-05	5.49E-06	0.00E+00	0.00E+00	4.39E-06	2.02E-09	1.44E-08	0.00E+00	1.65E-08	1.65E-02	0.00E+00	2.39E-04	4.57E-05
3749563758155	374956	3758155	7.97E-05	8.57E-05	8.23E-05	8.13E-07	1.59E-05	2.87E-05	0.00E+00	1.22E-05	6.10E-06	0.00E+00	0.00E+00	4.88E-06	2.24E-09	1.60E-08	0.00E+00	1.83E-08	1.83E-02	0.00E+00	2.66E-04	5.07E-05
3749663758155	374966	3758155	8.94E-05	9.61E-05	9.23E-05	9.12E-07	1.79E-05	3.22E-05	0.00E+00	1.37E-05	6.84E-06	0.00E+00	0.00E+00	5.47E-06	2.52E-09	1.80E-08	0.00E+00	2.05E-08	2.05E-02	0.00E+00	2.98E-04	5.69E-05
3749763758155	374976	3758155	1.01E-04	1.09E-04	1.05E-04	1.03E-06	2.03E-05	3.65E-05	0.00E+00	1.55E-05	7.76E-06	0.00E+00	0.00E+00	6.21E-06	2.85E-09	2.04E-08	0.00E+00	2.33E-08	2.33E-02	0.00E+00	3.38E-04	6.46E-05
3749863758155	374986	3758155	1.17E-04	1.26E-04	1.21E-04	1.19E-06	2.34E-05	4.21E-05	0.00E+00	1.79E-05	8.94E-06	0.00E+00	0.00E+00	7.15E-06	3.29E-09	2.35E-08	0.00E+00	2.68E-08	2.68E-02	0.00E+00	3.89E-04	7.44E-05
3749963758155	374996	3758155	1.37E-04	1.47E-04	1.41E-04	1.40E-06	2.74E-05	4.93E-05	0.00E+00	2.10E-05	1.05E-05	0.00E+00	0.00E+00	8.38E-06	3.85E-09	2.76E-08	0.00E+00	3.14E-08	3.14E-02	0.00E+00	4.56E-04	8.72E-05
3750063758155	375006	3758155	1.64E-04	1.77E-04	1.70E-04	1.68E-06	3.29E-05	5.92E-05	0.00E+00	2.52E-05	1.26E-05	0.00E+00	0.00E+00	1.01E-05	4.63E-09	3.31E-08	0.00E+00	3.77E-08	3.77E-02	0.00E+00	5.48E-04	1.05E-04
3742063758165	374206	3758165	5.37E-06	5.77E-06	5.54E-06	5.48E-08	1.07E-06	1.93E-06	0.00E+00	8.22E-07	4.11E-07	0.00E+00	0.00E+00	3.29E-07	1.51E-10	1.08E-09	0.00E+00	1.23E-09	1.23E-03	0.00E+00	1.79E-05	3.42E-06
3742163758165	374216	3758165	5.45E-06	5.88E-06	5.64E-06	5.58E-08	1.09E-06	1.97E-06	0.00E+00	8.37E-07	4.18E-07	0.00E+00	0.00E+00	3.35E-07	1.54E-10	1.10E-09	0.00E+00	1.25E-09	1.25E-03	0.00E+00	1.82E-05	3.48E-06
3742263758165	374226	3758165	5.57E-06	5.99E-06	5.75E-06	5.68E-08	1.11E-06	2.01E-06	0.00E+00	8.52E-07	4.26E-07	0.00E+00	0.00E+00	3.41E-07	1.57E-10	1.12E-09	0.00E+00	1.28E-09	1.28E-03	0.00E+00	1.86E-05	3.55E-06
3742363758165	374236	3758165	5.67E-06	6.10E-06	5.86E-06	5.79E-08	1.13E-06	2.04E-06	0.00E+00	8.68E-07	4.34E-07	0.00E+00	0.00E+00	3.47E-07	1.60E-10	1.14E-09	0.00E+00	1.30E-09	1.30E-03	0.00E+00	1.89E-05	3.61E-06
3742463758165	374246	3758165	5.78E-06	6.22E-06	5.97E-06	5.90E-08	1.16E-06	2.08E-06	0.00E+00	8.85E-07	4.42E-07	0.00E+00	0.00E+00	3.54E-07	1.63E-10	1.16E-09	0.00E+00	1.33E-09	1.33E-03	0.00E+00	1.93E-05	3.68E-06
3742563758165	374256	3758165	5.89E-06	6.34E-06	6.08E-06	6.01E-08	1.18E-06	2.12E-06	0.00E+00	9.02E-07	4.51E-07	0.00E+00	0.00E+00	3.61E-07	1.66E-10	1.19E-09	0.00E+00	1.35E-09	1.35E-03	0.00E+00	1.96E-05	3.75E-06
3742663758165	374266	3758165	6.01E-06	6.46E-06	6.20E-06	6.13E-08	1.20E-06	2.16E-06	0.00E+00	9.19E-07	4.60E-07	0.00E+00	0.00E+00	3.68E-07	1.69E-10	1.21E-09	0.00E+00	1.38E-09	1.38E-03	0.00E+00	2.00E-05	3.82E-06
3742763758165	374276	3758165	6.12E-06	6.58E-06	6.32E-06	6.25E-08	1.22E-06	2.20E-06	0.00E+00	9.37E-07	4.69E-07	0.00E+00	0.00E+00	3.75E-07	1.72E-10	1.23E-09	0.00E+00	1.41E-09	1.41E-03	0.00E+00	2.04E-05	3.90E-06
3742863758165	374286	3758165	6.24E-06	6.71E-06	6.44E-06	6.37E-08	1.25E-06	2.25E-06	0.00E+00	9.55E-07	4.78E-07	0.00E+00	0.00E+00	3.82E-07	1.76E-10	1.26E-09	0.00E+00	1.43E-09	1.43E-03	0.00E+00	2.08E-05	3.97E-06
3742963758165	374296	3758165	6.37E-06	6.85E-06	6.57E-06	6.50E-08	1.27E-06	2.29E-06	0.00E+00	9.74E-07	4.87E-07	0.00E+00	0.00E+00	3.90E-07	1.79E-10	1.28E-09	0.00E+00	1.46E-09	1.46E-03	0.00E+00	2.12E-05	4.05E-06
3743063758165	374306	3758165	6.49E-06	6.98E-06	6.70E-06	6.63E-08	1.30E-06	2.34E-06	0.00E+00	9.94E-07	4.97E-07	0.00E+00	0.00E+00	3.98E-07	1.83E-10	1.31E-09	0.00E+00	1.49E-09	1.49E-03	0.00E+00	2.16E-05	4.13E-06
3743163758165	374316	3758165	6.62E-06	7.12E-06	6.84E-06	6.76E-08	1.33E-06	2.39E-06	0.00E+00	1.01E-06	5.07E-07	0.00E+00	0.00E+00	4.05E-07	1.86E-10	1.33E-09	0.00E+00	1.52E-09	1.52E-03	0.00E+00	2.21E-05	4.

			SWBuilding Construction	SWDemolition	SWGrading	EYBuilding Construction	SWPaving	SWGrading	SWArchitectural Coating	NBBuilding Construction	NBBuilding Construction	NBArchitectural Coating	NBArchitectural Coating	RWBuilding Construction					Overlapping Phases - Maximum GLC		
Unique Identifier	X (UTM)	Y (UTM)	2026	2026	2026	2026	2027	2027	2027	2026	2027	2026	2027	2026	3rd Trimester	0<2	2<16	Total	per million	2025	2026	2027
3744863758175	374486	3758175	9.75E-06	1.05E-05	1.01E-05	9.95E-08	1.95E-06	3.51E-06	0.00E+00	1.49E-06	7.46E-07	0.00E+00	0.00E+00	5.97E-07	2.74E-10	1.96E-09	0.00E+00	2.24E-09	2.24E-03	0.00E+00	3.25E-05	6.21E-06
3744963758175	374496	3758175	9.99E-06	1.07E-05	1.03E-05	1.02E-07	2.00E-06	3.60E-06	0.00E+00	1.53E-06	7.65E-07	0.00E+00	0.00E+00	6.12E-07	2.81E-10	2.01E-09	0.00E+00	2.29E-09	2.29E-03	0.00E+00	3.33E-05	6.36E-06
3745063758175	374506	3758175	1.02E-05	1.10E-05	1.06E-05	1.04E-07	2.05E-06	3.69E-06	0.00E+00	1.57E-06	7.84E-07	0.00E+00	0.00E+00	6.27E-07	2.88E-10	2.06E-09	0.00E+00	2.35E-09	2.35E-03	0.00E+00	3.41E-05	6.52E-06
3745163758175	374516	3758175	1.05E-05	1.13E-05	1.08E-05	1.07E-07	2.10E-06	3.78E-06	0.00E+00	1.61E-06	8.03E-07	0.00E+00	0.00E+00	6.43E-07	2.95E-10	2.11E-09	0.00E+00	2.41E-09	2.41E-03	0.00E+00	3.50E-05	6.68E-06
3745463758175	374546	3758175	1.13E-05	1.22E-05	1.17E-05	1.16E-07	2.27E-06	4.08E-06	0.00E+00	1.74E-06	8.68E-07	0.00E+00	0.00E+00	6.94E-07	3.19E-10	2.28E-09	0.00E+00	2.60E-09	2.60E-03	0.00E+00	3.78E-05	7.22E-06
3745563758175	374556	3758175	1.16E-05	1.25E-05	1.20E-05	1.19E-07	2.33E-06	4.19E-06	0.00E+00	1.78E-06	8.91E-07	0.00E+00	0.00E+00	7.13E-07	3.28E-10	2.34E-09	0.00E+00	2.67E-09	2.67E-03	0.00E+00	3.88E-05	7.41E-06
3745663758175	374566	3758175	1.20E-05	1.29E-05	1.23E-05	1.22E-07	2.39E-06	4.31E-06	0.00E+00	1.83E-06	9.15E-07	0.00E+00	0.00E+00	7.32E-07	3.37E-10	2.41E-09	0.00E+00	2.74E-09	2.74E-03	0.00E+00	3.99E-05	7.62E-06
3745763758175	374576	3758175	1.23E-05	1.32E-05	1.27E-05	1.25E-07	2.46E-06	4.43E-06	0.00E+00	1.88E-06	9.41E-07	0.00E+00	0.00E+00	7.53E-07	3.46E-10	2.48E-09	0.00E+00	2.82E-09	2.82E-03	0.00E+00	4.10E-05	7.83E-06
3745863758175	374586	3758175	1.26E-05	1.36E-05	1.30E-05	1.29E-07	2.53E-06	4.55E-06	0.00E+00	1.93E-06	9.67E-07	0.00E+00	0.00E+00	7.74E-07	3.56E-10	2.55E-09	0.00E+00	2.90E-09	2.90E-03	0.00E+00	4.21E-05	8.05E-06
3745963758175	374596	3758175	1.30E-05	1.40E-05	1.34E-05	1.33E-07	2.60E-06	4.68E-06	0.00E+00	1.99E-06	9.96E-07	0.00E+00	0.00E+00	7.96E-07	3.66E-10	2.62E-09	0.00E+00	2.98E-09	2.98E-03	0.00E+00	4.33E-05	8.28E-06
3746063758175	374606	3758175	1.34E-05	1.44E-05	1.38E-05	1.37E-07	2.68E-06	4.82E-06	0.00E+00	2.05E-06	1.02E-06	0.00E+00	0.00E+00	8.19E-07	3.77E-10	2.70E-09	0.00E+00	3.07E-09	3.07E-03	0.00E+00	4.46E-05	8.52E-06
3746163758175	374616	3758175	1.38E-05	1.48E-05	1.42E-05	1.41E-07	2.76E-06	4.97E-06	0.00E+00	2.11E-06	1.06E-06	0.00E+00	0.00E+00	8.44E-07	3.88E-10	2.78E-09	0.00E+00	3.16E-09	3.16E-03	0.00E+00	4.59E-05	8.78E-06
3746263758175	374626	3758175	1.42E-05	1.53E-05	1.47E-05	1.45E-07	2.84E-06	5.12E-06	0.00E+00	2.18E-06	1.09E-06	0.00E+00	0.00E+00	8.70E-07	4.00E-10	2.86E-09	0.00E+00	3.26E-09	3.26E-03	0.00E+00	4.74E-05	9.05E-06
3746363758175	374636	3758175	1.47E-05	1.58E-05	1.51E-05	1.50E-07	2.93E-06	5.28E-06	0.00E+00	2.24E-06	1.12E-06	0.00E+00	0.00E+00	8.97E-07	4.13E-10	2.95E-09	0.00E+00	3.36E-09	3.36E-03	0.00E+00	4.88E-05	9.33E-06
3746463758175	374646	3758175	1.51E-05	1.63E-05	1.56E-05	1.54E-07	3.03E-06	5.45E-06	0.00E+00	2.32E-06	1.16E-06	0.00E+00	0.00E+00	9.26E-07	4.26E-10	3.05E-09	0.00E+00	3.47E-09	3.47E-03	0.00E+00	5.04E-05	9.63E-06
3746563758175	374656	3758175	1.56E-05	1.68E-05	1.61E-05	1.59E-07	3.13E-06	5.63E-06	0.00E+00	2.39E-06	1.20E-06	0.00E+00	0.00E+00	9.56E-07	4.40E-10	3.15E-09	0.00E+00	3.59E-09	3.59E-03	0.00E+00	5.21E-05	9.95E-06
3746763758175	374676	3758175	1.67E-05	1.80E-05	1.72E-05	1.70E-07	3.34E-06	6.01E-06	0.00E+00	2.56E-06	1.28E-06	0.00E+00	0.00E+00	1.02E-06	4.70E-10	3.36E-09	0.00E+00	3.83E-09	3.83E-03	0.00E+00	5.57E-05	1.06E-05
3746863758175	374686	3758175	1.73E-05	1.86E-05	1.79E-05	1.77E-07	3.46E-06	6.23E-06	0.00E+00	2.65E-06	1.32E-06	0.00E+00	0.00E+00	1.06E-06	4.87E-10	3.49E-09	0.00E+00	3.97E-09	3.97E-03	0.00E+00	5.77E-05	1.10E-05
3746963758175	374696	3758175	1.79E-05	1.93E-05	1.85E-05	1.83E-07	3.59E-06	6.46E-06	0.00E+00	2.74E-06	1.37E-06	0.00E+00	0.00E+00	1.10E-06	5.05E-10	3.61E-09	0.00E+00	4.12E-09	4.12E-03	0.00E+00	5.98E-05	1.14E-05
3747063758175	374706	3758175	1.86E-05	2.00E-05	1.92E-05	1.90E-07	3.72E-06	6.70E-06	0.00E+00	2.85E-06	1.42E-06	0.00E+00	0.00E+00	1.14E-06	5.24E-10	3.75E-09	0.00E+00	4.27E-09	4.27E-03	0.00E+00	6.20E-05	1.18E-05
3747163758175	374716	3758175	1.93E-05	2.08E-05	2.00E-05	1.97E-07	3.87E-06	6.96E-06	0.00E+00	2.96E-06	1.48E-06	0.00E+00	0.00E+00	1.18E-06	5.44E-10	3.89E-09	0.00E+00	4.44E-09	4.44E-03	0.00E+00	6.44E-05	1.23E-05
3747263758175	374726	3758175	2.01E-05	2.16E-05	2.07E-05	2.05E-07	4.02E-06	7.24E-06	0.00E+00	3.07E-06	1.53E-06	0.00E+00	0.00E+00	1.23E-06	5.65E-10	4.05E-09	0.00E+00	4.61E-09	4.61E-03	0.00E+00	6.69E-05	1.28E-05
3747363758175	374736	3758175	2.09E-05	2.25E-05	2.16E-05	2.13E-07	4.18E-06	7.53E-06	0.00E+00	3.20E-06	1.60E-06	0.00E+00	0.00E+00	1.28E-06	5.89E-10	4.21E-09	0.00E+00	4.80E-09	4.80E-03	0.00E+00	6.97E-05	1.33E-05
3747463758175	374746	3758175	2.18E-05	2.34E-05	2.25E-05	2.22E-07	4.36E-06	7.85E-06	0.00E+00	3.34E-06	1.67E-06	0.00E+00	0.00E+00	1.33E-06	6.13E-10	4.39E-09	0.00E+00	5.00E-09	5.00E-03	0.00E+00	7.26E-05	1.39E-05
3747563758175	374756	3758175	2.27E-05	2.45E-05	2.35E-05	2.32E-07	4.55E-06	8.19E-06	0.00E+00	3.48E-06	1.74E-06	0.00E+00	0.00E+00	1.39E-06	6.40E-10	4.58E-09	0.00E+00	5.22E-09	5.22E-03	0.00E+00	7.58E-05	1.45E-05
3747663758175	374766	3758175	2.38E-05	2.56E-05	2.45E-05	2.42E-07	4.75E-06	8.56E-06	0.00E+00	3.64E-06	1.82E-06	0.00E+00	0.00E+00	1.45E-06	6.69E-10	4.78E-09	0.00E+00	5.45E-09	5.45E-03	0.00E+00	7.92E-05	1.51E-05
3747763758175	374776	3758175	2.49E-05	2.67E-05	2.57E-05	2.54E-07	4.98E-06	8.96E-06	0.00E+00	3.81E-06	1.90E-06	0.00E+00	0.00E+00	1.52E-06	7.00E-10	5.01E-09	0.00E+00	5.71E-09	5.71E-03	0.00E+00	8.29E-05	1.58E-05
3747863758175	374786	3758175	2.61E-05	2.80E-05	2.69E-05	2.66E-07	5.22E-06	9.39E-06	0.00E+00	3.99E-06	2.00E-06	0.00E+00	0.00E+00	1.60E-06	7.34E-10	5.25E-09	0.00E+00	5.98E-09	5.98E-03	0.00E+00	8.69E-05	1.66E-05
3747963758175	374796	3758175	2.74E-05	2.94E-05	2.83E-05	2.79E-07	5.48E-06	9.86E-06	0.00E+00	4.19E-06	2.10E-06	0.00E+00	0.00E+00	1.68E-06	7.71E-10	5.51E-09	0.00E+00	6.28E-09	6.28E-03	0.00E+00	9.13E-05	1.74E-05
3748463758175	374846	3758175	3.61E-05	3.88E-05	3.73E-05	3.68E-07	7.22E-06	1.30E-05	0.00E+00	5.53E-06	2.76E-06	0.00E+00	0.00E+00	2.21E-06	1.02E-09	7.27E-09	0.00E+00	8.29E-09	8.29E-03	0.00E+00	1.20E-04	2.30E-05
3748563758175	374856	3758175	3.85E-05	4.14E-05	3.97E-05	3.92E-07	7.70E-06	1.39E-05	0.00E+00	5.89E-06	2.94E-06	0.00E+00	0.00E+00	2.35E-06	1.08E-09	7.74E-09	0.00E+00	8.83E-09	8.83E-03	0.00E+00	1.28E-04	2.45E-05
3748663758175	374866	3758175	4.10E-05	4.41E-05	4.24E-05	4.19E-07	8.21E-06	1.48E-05	0.00E+00	6.28E-06	3.14E-06	0.00E+00	0.00E+00	2.51E-06	1.16E-09	8.26E-09	0.00E+00	9.42E-09	9.42E-03	0.00E+00	1.37E-04	2.61E-05
3748763758175	374876	3758175	4.39E-05	4.72E-05	4.53E-05	4.48E-07	8.79E-06	1.58E-05	0.00E+00	6.72E-06	3.36E-06	0.00E+00	0.00E+00	2.69E-06	1.24E-09	8.84E-09	0.00E+00	1.01E-08	1.01E-02	0.00E+00	1.46E-04	2.80E-05
3748863758175	374886	3758175	4.72E-05	5.07E-05	4.87E-05	4.81E-07	9.44E-06	1.70E-05	0.00E+00	7.22E-06	3.61E-06	0.00E+00	0.00E+00	2.89E-06	1.33E-09	9.50E-09	0.00E+00	1.08E-08	1.08E-02	0.00E+00	1.57E-04	3.00E-05
3748963758175	374896	3758175	5.08E-05	5.47E-05	5.25E-05	5.19E-07	1.02E-05	1.83E-05	0.00E+00	7.78E-06	3.89E-06	0.00E+00	0.00E+00	3.11E-06	1.43E-09	1.02E-08	0.00E+00	1.17E-08	1.17E-02	0.00E+00	1.69E-04	3.24E-05
3749063758175	374906	3758175	5.50E-05	5.91E-05	5.67E-05	5.61E-07	1.10E-05	1.98E-05	0.00E+00	8.41E-06	4.21E-06	0.00E+00	0.00E+00	3.36E-06	1.55E-09	1.11E-08	0.00E+00	1.26E-08	1.26E-02	0.00E+00	1.83E-04	3.50E-05
3749163758175	374916	3758175	5.97E-05	6.42E-05	6.16E-05	6.09E-07	1.19E-05	2.15E-05	0.00E+00	9.13E-06	4.57E-06	0.00E+00	0.00E+00	3.65E-06	1.68E-09	1.20E-08	0.00E+00	1.37E-08	1.37E-02	0.00E+00	1.99E-04	3.80E-05
3749263758175	374926	3758175	6.50E-05	6.99E-05	6.71E-05	6.63E-07	1.30E-05	2.34E-05	0.00E+00	9.95E-06	4.97E-06	0.00E+00	0.00E+00	3.98E-06	1.83E-09	1.31E-08	0.00E+00	1.49E-08	1.49E-02	0.00E+00	2.17E-04	4.14E-05
3749363758175	374936	3758175	7.13E-05	7.66E-05	7.36E-05	7.27E-07	1.43E-05	2.57E-05	0.00E+00	1.09E-05	5.45E-06	0.00E+00	0.00E+00	4.36E-06	2.01E-09	1.44E-08	0.00E+00	1.64E-08	1.64E-02	0.00E+00	2.37E-04	4.54E-05
3749463758175	374946	3758175	7.87E-05	8.46E-05	8.13E-05	8.03E-07	1.57E-05	2.83E-05	0.00E+00	1.20E-05	6.02E-06	0.00E+00	0.00E+00	4.82E-06	2.22E-09	1.58E-08	0.00E+00	1.81E-08	1.81E-02	0.00E+00	2.62E-04	5.01E-05
3749563758175	374956	3758175	8.69E-05	9.34E-05	8.97E-05	8.87E-07	1.74E-05	3.13E-05	0.00E+00	1.33E-05	6.65E-06	0.00E+00	0.00E+00	5.32E-06	2.45E-09	1.75E-08	0.00E+00	1.99E-08	1.99E-02	0.00E+00	2.90E-04	5.53E-05
3749663758175	374966	3758175	9.61E-05	1.04E-04	1.00E-04	9.91E-07	1.94E-05	3.50E-05	0.00E+00	1.49E-05	7.43E-06	0.00E+00	0.00E+00	5.94E-06	2.73E-09	1.95E-08	0.00E+00	2.23E-08	2.23E-02	0.00E+00	3.23E-04	6.18E-05
3749763758175	374976	3758175	1.11E-04	1.19E-04	1.15E-04	1.13E-06	2.22E-05	4.00E-05	0.00E+00	1.70E-05	8.50E-06	0.00E+00	0.00E+00	6.80E-06	3.12E-09	2.24E-08	0.00E+00	2.55E-08	2.55E-02	0.00E+00	3.70E-04	7.07E-05
3749863758175	374986	3758175	1.27E-04	1.37E-04	1.31E-04	1.30E-06	2.54E-05	4.58E-05	0.00E+00	1.95E-05	9.73E-06	0.00E+00	0.00E+00	7.78E-06	3.58E-09	2.56E-08	0.00E+00	2.92E-08	2.92E-02	0.00E+00	4.24E-04	8.10E-05
3749963758175	374996	3758175	1.48E-04	1.59E-04	1.52E-04	1.51E-06	2.95E-05	5.31E-05	0.00E+00	2.26E-05	1.13E-05	0.00E+00	0.00E+00	9.03E-06	4.15E-09	2.97E-08	0.00E+00	3.39E-08	3.39E-02	0.00E+00	4.92E-04	9.40E-05
3748563758185	374856	3758185	3.99E-05	4.29E-05	4.12E-05	4.07E-07	7.98E-06	1.44E-05	0.00E+00	6.11E-06	3.05E-06	0.00E+00	0.00E+00	2.44E-06	1.12E-09	8.03E-09	0.00E+00	9.16E-09	9.16E-03	0.00E+00	1.33E-04	2.54E-05
3748663758185	374866	3758185	4.27E-05	4.59E-05	4.41E-05	4.36E-07	8.54E-06	1.54E-05	0.00E+00	6.53E-06	3.27E-06	0.00E+00	0.00E+00	2.61E-06	1.20E-09	8.60E-09	0.00E+00	9.80E-09	9.80E-03	0.00E+00	1.42E-04	2.72E-05
3748763758185	374876	3758185	4.58E-05	4.92E-05	4.73E-05	4.67E-07	9.16E-06	1.65E-05	0.00E+00	7.01E-06	3.50E-06	0.00E+00	0.00E+00	2.80E-06	1.29E-09	9.22E-09	0.00E+00	1.05E-08	1.05E-02	0.00E+00	1.53E-04	2.92E-05
3748863758185	374886	3758185	4.92E-05	5.30E-05	5.08E-05	5.03E-07	9.85E-06	1.77E-05	0.00E+00	7.54E-06	3.77E-06	0.00E+00	0.00E+00	3.02E-06	1.39E-09	9.92E-09	0.00E+00	1.13E-08	1.13E-02	0.00E+00	1.64E-04	3.14E-05
3748963758185	374896	3758185	5.32E-05	5.72E-05	5.49E-05	5.43E-07	1.06E-05	1.92E-05	0.00E+00	8.14E-06	4.07E-06	0.00E+00	0.00E+00	3.26E-06	1.50E-09	1.07E-08	0.00E+00	1.22E-08	1.22E-02	0.00E+00	1.77E-04	3.39E-05
3749063758185	374906	3758185	5.76E-05	6.20E-05	5.95E-05	5.88E-07	1.15E-05	2.08E-05	0.00E+00	8.82E-06	4.41E-06	0.00E+00	0.00E+00	3.53E-06	1.62E-09	1.16E-08	0.00E+00	1.32E-08	1.32E-02	0.00E+00	1.92E-04	3.67E-05
3749163758185	374916	3758185	6.27E-05	6.74E-05	6.47E-05	6.40E-07	1.25E-05	2.26E-05	0.00E+00	9.60E-06	4.80E-06	0.00E+00	0.00E+00	3.84E-06	1.76E-09	1.26E-08	0.00E+00	1.44E-08	1.44E-02	0.00E+00	2.09E-04	3.99E-05
3749263758185	374926	3758185	6.85E-05	7.36E-05	7.07E-05	6.99E-07	1.37E-05	2.47E-05	0.00E+00	1.05E-05	5.24E-06	0.00E+00	0.00E+00	4.19E-06	1.93E-09	1.38E-08	0.00E+00	1.57E-08	1.57E-02	0.00E+00	2.28E-04	4.36E-05
3749363758185	374936	3758185	7.52E-05	8.09E-05	7.76E-05	7.67E-07	1.50E-05	2.71E-05	0.00E+00	1.15E-05	5.75E-06	0.00E+00	0.00E+00	4.60E-06	2.12E-09	1.51E-08	0.00E+00	1.73E-08	1.73E-02	0.00E+00	2.51E-04	4.79E-05
3749463758185	374946	3758185	8.31E-05	8.93E-05	8.57E-05	8.48E-07	1.66E-05	2.99E-05	0.00E+00	1.27E-05	6.36E-06	0.00E+00	0.00E+00	5.09E-06	2.34E-09	1.67E-08	0.00E+00	1.91E-08	1.91E-02	0.00E+00	2.77E-04	5.29E-05
3749563758185	374956	3758185	9.15E-05	9.84E-05	9.45E-05	9.34E-07	1.83E-05	3.30E-05	0.00E+00	1.40E-05	7.00E-06	0.00E+00	0.00E+00	5.60E-06	2.58E-09	1.84E-08	0.00E+00	2.10E-08	2.10E-02	0.00E+00	3.05E-04	5.83E-05
3749663758185	374966	3758185	1.03E-04	1.11E-04	1.07E-04	1.05E-06	2.06E-05	3.72E-05	0.00E+00	1.58E-05	7.90E-06	0.00E+00	0.00E+00	6.32E-06	2.90E-09	2.08E-08	0.00E+00	2.37E-08	2.37E-02	0.00E+00	3.44E-04	6.57E-05
3749763758185	374976	3758185	1.18E-04	1.27E-04	1.22E-04	1.20E-06	2.36E-05	4.24E-05	0.00E+00	1.80E-05	9.01E-06	0.00E+00	0.00E+00	7.21E-06	3.32E-09	2.37E-08	0.00E+00	2.70E-08	2.70E-02	0.00E+00	3.93E-04	7.50E-05
3749863758185	374986	3758185	1.35E-04	1.45E-04	1.39E-04	1.37E-06	2.69E-05	4.85E-05	0.00E+00	2.06E-05	1.03E-05	0.00E+00	0.00E+00	8.24E-06	3.79E-09	2.71E-08	0.00E+00	3.09E-08	3.09E-02	0.00E+00	4.48E-04	8.57E-05
3748163758195	374816	3758195	3.24E-05	3.48E-05	3.34E-05	3.30E-07	6.48E-06	1.17E-05	0.00E+00	4.96E-06	2.48E-06	0.00E+00	0.00E+00	1.98E-06	9.11E-10	6.52E-09	0.00E+00	7.43E-09	7.43E-03	0.00E+00	1.08E-04	2.06E-05
3748663758195	374866	3758195	4.44E-05	4.77E-05	4.58E-05	4.53E-07	8.88E-06	1.60E-05	0.00E+00	6.80E-06	3.40E-06	0.00E+00	0.00E+00	2.72E-06	1.25E-09	8.94E-09	0.00E+00	1.02E-08	1.02E-02	0.00E+00	1.48E-04	2.83E-05
3748763758195	374876	3758195	4.78E-05	5.14E-05	4.93E-05	4.87E-07	9.55E-06	1.72E-05	0.00E+00	7.31E-06	3.65E-06	0.00E+00	0.00E+00	2.92E-06	1.34E-09	9.62E-09	0.00E+00	1.10E-08	1.10E-02	0.00E+00	1.59E-04	3.04E-05
3748863758195	374886	3758195	5.15E-05	5.54E-05	5.32E-05	5.25E-07	1.03E-05	1.85E-05	0.00E+00	7.88E-06	3.94E-06	0.00E+00	0.00E+00	3.15E-06	1.45E-09	1.04E-08	0.00E+00	1.18E-08	1.18E-02	0.00E+00	1.72E-04	3.28E-05
3748963758195	374896	3758195	5.58E-05	6.00E-05	5.76E-05	5.69E-07	1.12E-05	2.01E-05	0.00E+00	8.54E-06	4.27E-06	0.00E+00	0.00E+00	3.41E-06	1.57E-09	1.12E-08	0.00E+00	1.28E-08	1.28E-02	0.00E+00	1.86E-04	3.55E-05
3749063758195	374906	3758195	6.06E-05	6.52E-05	6.26E-05	6.19E-07	1.21E-05	2.18E-05	0.00E+00	9.28E-06	4.64E-06	0.00E+00	0.00E+00	3.71E-06	1.71E-09	1.22E-08	0.00E+00	1.39E-08	1.39E-02	0.00E+00	2.02E-04	3.86E-05
3749163758195	374916	3758195	6.61E-05	7.11E-05	6.82E-05	6.74E-07	1.32E-05	2.38E-05	0.00E+00	1.01E-05	5.06E-06	0.00E+00	0.00E+00	4.05E-06	1.86E-09	1.33E-08	0.00E+00	1.52E-08	1.52E-02	0.00E+00	2.20E-04	4.21E-05
3749263758195	374926	3758195	7.24E-05	7.79E-05	7.47E-05	7.39E-07	1.45E-05	2.61E-05	0.00E+00	1.11E-05	5.54E-06	0.00E+00	0.00E+00	4.43E-06	2.04E-09	1.46E-08	0.00E+00	1.66E-08	1.66E-02	0.00E+00	2.41E-04	4.61E-05
3749363758195	374936	3758195	7.97E-05	8.57E-05	8.23E-05	8.13E-07	1.59E-05	2.87E-05	0.00E+00	1.22E-05	6.10E-06	0.00E+00	0.00E+00	4.88E-06	2.24E-09	1.61E-08	0.00E+00	1.83E-08	1.83E-02	0.00E+00	2.66E-04	5.08E-05
3749463758195	374946	3758195	8.83E-05	9.50E-05	9.12E-05	9.01E-07	1.77E-05	3.18E-05	0.00E+00	1.35E-05	6.76E-06	0.00E+00	0.00E+00	5.41E-06	2.49E-09	1.78E-08	0.00E+00	2.03E-08	2.03E-02	0.00E+00	2.94E-04	5.63E-05
3749563758195	374956	3758195	9.86E-05	1.06E-04	1.02E-04	1.01E-06	1.97E-05	3.55E-05	0.00E+00	1.51E-05	7.54E-06	0.00E+00	0.00E+00	6.03E-06	2.77E-09	1.98E-08	0.00E+00	2.26E-08	2.26E-02	0.00E+00	3.28E-04	6.28E-05
3749663758195	374966	3758195	1.11E-04	1.20E-04	1.15E-04	1.14E-06	2.23E-05	4.01E-05	0.00E+00	1.70E-05	8.52E-06	0.00E+00	0.00E+00	6.81E-06	3.13E-09	2.24E-08	0.00E+00	2.55E-08	2.55E-02	0.00E+00	3.71E-04	7.09E-05
3749763758195	374976	3758195	1.26E-04	1.36E-04	1.30E-04	1.29E-06	2.53E-05	4.55E-05	0.00E+00	1.93E-05	9.67E-06	0.00E+00	0.00E+00	7.73E-06	3.55E-09	2.54E-08	0.00E+00	2.90E-08	2.90E-02	0.00E+00	4.21E-04	8.04E-05
3749263758205	374926	3758205	5.63E-06	6.05E-06	5.81E-06	5.74E-08	1.13E-06	2.03E-06	0.00E+00	8.61E-07	4.30E-07	0.00E+00	0.00E+00	3.44E-07	1.58E-10	1.13E-09	0.00E+00	1.29E-09	1.29E-03	0.00E+00	1.87E-05	3.58E-06
3749263758205	374926	3758205	5.73E-06	6.16E-06	5.92E-06	5.85E-08	1.15E-06	2.06E-06	0.00E+00	8.77E-07	4.38E-07	0.00E+00	0.00E+00	3.51E-07	1.61E-10	1.15E-09	0.00E+00	1.32E-09	1.32E-03	0.00E+00	1.91E-05	3.65E-06
3749263758205	374926	3758205	5.84E-06	6.28E-06	6.03E-06	5.96E-08	1.17E-06	2.10E-06	0.00E+00	8.94E-07	4.47E-07	0.00E+00	0.00E+00	3.58E-07	1.64E-10	1.18E-09	0.00E+00	1.34E-09	1.34E-03	0.00E+00	1.95E-05	3.72E-06
3749363758205	374936	3758205	5.96E-06	6.41E-06	6.15E-06	6.08E-08	1.19E-06	2.15E-06	0.00E+00	9.12E-07	4.56E-07	0.00E+00	0.00E+00	3.65E-07	1.68E-10	1.20E-09	0.00E+00	1.37E-09	1.37E-03	0.00E+00	1.99E-05	3.79E-06
3749463758205	374946	3758205	6.07E-06	6.53E-06	6.27E-06	6.20E-08	1.22E-06	2.19E-06	0.00E+00	9.30E-07	4.65E-07	0.00E+00	0.00E+00	3.72E-07	1.71E-10	1.22E-09	0.00E+00	1.39E-09	1.39E-03	0.00E+00	2.02E-05	3.87E-06
3749563758205	374956	3758205	6.19E-06	6.66E-06	6.39E-06	6.32E-08	1.24E-06	2.23E-06	0.00E+00	9.48E-07	4.74E-07	0.00E+00	0.00E+00	3.79E-07	1.74E-10	1.25E-09	0.00E+00	1.42E-09	1.42E-03	0.00E+00	2.06E-05	3.94E-06

			SWBuilding Construction	SWDemolition	SWGrading	EYBuilding Construction	SWPaving	SWGrading	SWArchitectural Coating	NBBuilding Construction	NBBuilding Construction	NBArchitectural Coating	NBArchitectural Coating	RWBuilding Construction						Overlapping Phases - Maximum GLC		
Unique Identifier	X (UTM)	Y (UTM)	2026	2026	2026	2026	2027	2027	2027	2026	2027	2026	2027	2026	3rd Trimester	0<2	2<16	Total	per million	2025	2026	2027
3744563758215	374456	3758215	9.72E-06	1.05E-05	1.00E-05	9.92E-08	1.94E-06	3.50E-06	0.00E+00	1.49E-06	7.44E-07	0.00E+00	0.00E+00	5.95E-07	2.74E-10	1.96E-09	0.00E+00	2.23E-09	2.23E-03	0.00E+00	3.24E-05	6.19E-06
3744663758215	374466	3758215	9.96E-06	1.07E-05	1.03E-05	1.02E-07	1.99E-06	3.59E-06	0.00E+00	1.52E-06	7.62E-07	0.00E+00	0.00E+00	6.10E-07	2.80E-10	2.01E-09	0.00E+00	2.29E-09	2.29E-03	0.00E+00	3.32E-05	6.34E-06
3744763758215	374476	3758215	1.02E-05	1.10E-05	1.05E-05	1.04E-07	2.04E-06	3.68E-06	0.00E+00	1.56E-06	7.81E-07	0.00E+00	0.00E+00	6.25E-07	2.87E-10	2.05E-09	0.00E+00	2.34E-09	2.34E-03	0.00E+00	3.40E-05	6.50E-06
3744863758215	374486	3758215	1.05E-05	1.13E-05	1.08E-05	1.07E-07	2.09E-06	3.77E-06	0.00E+00	1.60E-06	8.01E-07	0.00E+00	0.00E+00	6.41E-07	2.94E-10	2.11E-09	0.00E+00	2.40E-09	2.40E-03	0.00E+00	3.49E-05	6.66E-06
3744963758215	374496	3758215	1.07E-05	1.15E-05	1.11E-05	1.09E-07	2.15E-06	3.86E-06	0.00E+00	1.64E-06	8.21E-07	0.00E+00	0.00E+00	6.57E-07	3.02E-10	2.16E-09	0.00E+00	2.46E-09	2.46E-03	0.00E+00	3.58E-05	6.83E-06
3745063758215	374506	3758215	1.10E-05	1.18E-05	1.14E-05	1.12E-07	2.20E-06	3.96E-06	0.00E+00	1.68E-06	8.42E-07	0.00E+00	0.00E+00	6.74E-07	3.10E-10	2.22E-09	0.00E+00	2.53E-09	2.53E-03	0.00E+00	3.67E-05	7.01E-06
3745163758215	374516	3758215	1.13E-05	1.21E-05	1.17E-05	1.15E-07	2.26E-06	4.07E-06	0.00E+00	1.73E-06	8.64E-07	0.00E+00	0.00E+00	6.91E-07	3.18E-10	2.27E-09	0.00E+00	2.59E-09	2.59E-03	0.00E+00	3.76E-05	7.19E-06
3745263758215	374526	3758215	1.16E-05	1.25E-05	1.20E-05	1.18E-07	2.32E-06	4.18E-06	0.00E+00	1.77E-06	8.87E-07	0.00E+00	0.00E+00	7.10E-07	3.26E-10	2.33E-09	0.00E+00	2.66E-09	2.66E-03	0.00E+00	3.86E-05	7.38E-06
3745363758215	374536	3758215	1.19E-05	1.28E-05	1.23E-05	1.21E-07	2.38E-06	4.29E-06	0.00E+00	1.82E-06	9.11E-07	0.00E+00	0.00E+00	7.29E-07	3.35E-10	2.40E-09	0.00E+00	2.73E-09	2.73E-03	0.00E+00	3.97E-05	7.58E-06
3745463758215	374546	3758215	1.22E-05	1.31E-05	1.26E-05	1.25E-07	2.45E-06	4.41E-06	0.00E+00	1.87E-06	9.36E-07	0.00E+00	0.00E+00	7.49E-07	3.44E-10	2.46E-09	0.00E+00	2.81E-09	2.81E-03	0.00E+00	4.08E-05	7.79E-06
3745563758215	374556	3758215	1.26E-05	1.35E-05	1.30E-05	1.28E-07	2.52E-06	4.53E-06	0.00E+00	1.92E-06	9.62E-07	0.00E+00	0.00E+00	7.70E-07	3.54E-10	2.53E-09	0.00E+00	2.89E-09	2.89E-03	0.00E+00	4.19E-05	8.01E-06
3745663758215	374566	3758215	1.29E-05	1.39E-05	1.34E-05	1.32E-07	2.59E-06	4.66E-06	0.00E+00	1.98E-06	9.90E-07	0.00E+00	0.00E+00	7.92E-07	3.64E-10	2.60E-09	0.00E+00	2.97E-09	2.97E-03	0.00E+00	4.31E-05	8.23E-06
3745763758215	374576	3758215	1.33E-05	1.43E-05	1.37E-05	1.36E-07	2.66E-06	4.79E-06	0.00E+00	2.04E-06	1.02E-06	0.00E+00	0.00E+00	8.14E-07	3.74E-10	2.68E-09	0.00E+00	3.05E-09	3.05E-03	0.00E+00	4.43E-05	8.47E-06
3745963758215	374596	3758215	1.41E-05	1.52E-05	1.46E-05	1.44E-07	2.82E-06	5.08E-06	0.00E+00	2.16E-06	1.08E-06	0.00E+00	0.00E+00	8.63E-07	3.97E-10	2.84E-09	0.00E+00	3.23E-09	3.23E-03	0.00E+00	4.70E-05	8.97E-06
3746063758215	374606	3758215	1.45E-05	1.56E-05	1.50E-05	1.48E-07	2.91E-06	5.23E-06	0.00E+00	2.22E-06	1.11E-06	0.00E+00	0.00E+00	8.90E-07	4.09E-10	2.93E-09	0.00E+00	3.34E-09	3.34E-03	0.00E+00	4.84E-05	9.25E-06
3746163758215	374616	3758215	1.50E-05	1.61E-05	1.55E-05	1.53E-07	3.00E-06	5.40E-06	0.00E+00	2.29E-06	1.15E-06	0.00E+00	0.00E+00	9.18E-07	4.22E-10	3.02E-09	0.00E+00	3.44E-09	3.44E-03	0.00E+00	4.99E-05	9.54E-06
3746263758215	374626	3758215	1.55E-05	1.66E-05	1.60E-05	1.58E-07	3.09E-06	5.57E-06	0.00E+00	2.37E-06	1.18E-06	0.00E+00	0.00E+00	9.47E-07	4.35E-10	3.11E-09	0.00E+00	3.55E-09	3.55E-03	0.00E+00	5.15E-05	9.85E-06
3746363758215	374636	3758215	1.59E-05	1.71E-05	1.64E-05	1.62E-07	3.17E-06	5.71E-06	0.00E+00	2.43E-06	1.21E-06	0.00E+00	0.00E+00	9.71E-07	4.46E-10	3.19E-09	0.00E+00	3.64E-09	3.64E-03	0.00E+00	5.29E-05	1.01E-05
3746463758215	374646	3758215	1.65E-05	1.77E-05	1.70E-05	1.68E-07	3.30E-06	5.93E-06	0.00E+00	2.52E-06	1.26E-06	0.00E+00	0.00E+00	1.01E-06	4.64E-10	3.32E-09	0.00E+00	3.78E-09	3.78E-03	0.00E+00	5.49E-05	1.05E-05
3746563758215	374656	3758215	1.71E-05	1.84E-05	1.76E-05	1.74E-07	3.42E-06	6.15E-06	0.00E+00	2.61E-06	1.31E-06	0.00E+00	0.00E+00	1.05E-06	4.80E-10	3.44E-09	0.00E+00	3.92E-09	3.92E-03	0.00E+00	5.69E-05	1.09E-05
3746663758215	374666	3758215	1.77E-05	1.90E-05	1.83E-05	1.80E-07	3.54E-06	6.37E-06	0.00E+00	2.71E-06	1.35E-06	0.00E+00	0.00E+00	1.08E-06	4.98E-10	3.56E-09	0.00E+00	4.06E-09	4.06E-03	0.00E+00	5.89E-05	1.13E-05
3746763758215	374676	3758215	1.83E-05	1.97E-05	1.89E-05	1.87E-07	3.67E-06	6.60E-06	0.00E+00	2.80E-06	1.40E-06	0.00E+00	0.00E+00	1.12E-06	5.16E-10	3.69E-09	0.00E+00	4.20E-09	4.20E-03	0.00E+00	6.10E-05	1.17E-05
3746863758215	374686	3758215	1.90E-05	2.04E-05	1.96E-05	1.94E-07	3.80E-06	6.84E-06	0.00E+00	2.91E-06	1.45E-06	0.00E+00	0.00E+00	1.16E-06	5.35E-10	3.83E-09	0.00E+00	4.36E-09	4.36E-03	0.00E+00	6.33E-05	1.21E-05
3746963758215	374696	3758215	1.97E-05	2.12E-05	2.04E-05	2.01E-07	3.95E-06	7.10E-06	0.00E+00	3.02E-06	1.51E-06	0.00E+00	0.00E+00	1.21E-06	5.55E-10	3.97E-09	0.00E+00	4.53E-09	4.53E-03	0.00E+00	6.57E-05	1.26E-05
3747063758215	374706	3758215	2.05E-05	2.20E-05	2.12E-05	2.09E-07	4.10E-06	7.38E-06	0.00E+00	3.14E-06	1.57E-06	0.00E+00	0.00E+00	1.26E-06	5.77E-10	4.13E-09	0.00E+00	4.70E-09	4.70E-03	0.00E+00	6.83E-05	1.31E-05
3747163758215	374716	3758215	2.13E-05	2.29E-05	2.20E-05	2.18E-07	4.27E-06	7.68E-06	0.00E+00	3.27E-06	1.63E-06	0.00E+00	0.00E+00	1.31E-06	6.01E-10	4.30E-09	0.00E+00	4.90E-09	4.90E-03	0.00E+00	7.11E-05	1.36E-05
3747263758215	374726	3758215	2.22E-05	2.39E-05	2.30E-05	2.27E-07	4.45E-06	8.01E-06	0.00E+00	3.40E-06	1.70E-06	0.00E+00	0.00E+00	1.36E-06	6.26E-10	4.48E-09	0.00E+00	5.10E-09	5.10E-03	0.00E+00	7.41E-05	1.42E-05
3747363758215	374736	3758215	2.32E-05	2.49E-05	2.39E-05	2.37E-07	4.64E-06	8.35E-06	0.00E+00	3.55E-06	1.78E-06	0.00E+00	0.00E+00	1.42E-06	6.53E-10	4.67E-09	0.00E+00	5.32E-09	5.32E-03	0.00E+00	7.73E-05	1.48E-05
3747463758215	374746	3758215	2.42E-05	2.61E-05	2.50E-05	2.47E-07	4.85E-06	8.73E-06	0.00E+00	3.71E-06	1.86E-06	0.00E+00	0.00E+00	1.48E-06	6.82E-10	4.88E-09	0.00E+00	5.56E-09	5.56E-03	0.00E+00	8.08E-05	1.54E-05
3747563758215	374756	3758215	2.54E-05	2.73E-05	2.62E-05	2.59E-07	5.08E-06	9.14E-06	0.00E+00	3.89E-06	1.94E-06	0.00E+00	0.00E+00	1.55E-06	7.14E-10	5.11E-09	0.00E+00	5.83E-09	5.83E-03	0.00E+00	8.46E-05	1.62E-05
3747663758215	374766	3758215	2.66E-05	2.86E-05	2.75E-05	2.71E-07	5.32E-06	9.58E-06	0.00E+00	4.07E-06	2.04E-06	0.00E+00	0.00E+00	1.63E-06	7.49E-10	5.36E-09	0.00E+00	6.10E-09	6.10E-03	0.00E+00	8.86E-05	1.69E-05
3747763758215	374776	3758215	2.79E-05	3.00E-05	2.88E-05	2.85E-07	5.59E-06	1.01E-05	0.00E+00	4.27E-06	2.14E-06	0.00E+00	0.00E+00	1.71E-06	7.86E-10	5.62E-09	0.00E+00	6.41E-09	6.41E-03	0.00E+00	9.30E-05	1.78E-05
3747863758215	374786	3758215	2.94E-05	3.16E-05	3.03E-05	3.00E-07	5.87E-06	1.06E-05	0.00E+00	4.49E-06	2.25E-06	0.00E+00	0.00E+00	1.80E-06	8.26E-10	5.91E-09	0.00E+00	6.74E-09	6.74E-03	0.00E+00	9.78E-05	1.87E-05
3747963758215	374796	3758215	3.09E-05	3.33E-05	3.19E-05	3.16E-07	6.19E-06	1.11E-05	0.00E+00	4.73E-06	2.37E-06	0.00E+00	0.00E+00	1.89E-06	8.71E-10	6.23E-09	0.00E+00	7.10E-09	7.10E-03	0.00E+00	1.03E-04	1.97E-05
3748163758215	374816	3758215	3.46E-05	3.72E-05	3.57E-05	3.53E-07	6.92E-06	1.25E-05	0.00E+00	5.29E-06	2.65E-06	0.00E+00	0.00E+00	2.12E-06	9.73E-10	6.96E-09	0.00E+00	7.94E-09	7.94E-03	0.00E+00	1.15E-04	2.20E-05
3748263758215	374826	3758215	3.68E-05	3.96E-05	3.80E-05	3.76E-07	7.36E-06	1.33E-05	0.00E+00	5.63E-06	2.82E-06	0.00E+00	0.00E+00	2.25E-06	1.04E-09	7.41E-09	0.00E+00	8.45E-09	8.45E-03	0.00E+00	1.23E-04	2.34E-05
3748363758215	374836	3758215	3.92E-05	4.21E-05	4.04E-05	4.00E-07	7.83E-06	1.41E-05	0.00E+00	5.99E-06	3.00E-06	0.00E+00	0.00E+00	2.40E-06	1.10E-09	7.88E-09	0.00E+00	8.99E-09	8.99E-03	0.00E+00	1.30E-04	2.49E-05
3748463758215	374846	3758215	4.18E-05	4.49E-05	4.31E-05	4.26E-07	8.36E-06	1.50E-05	0.00E+00	6.39E-06	3.20E-06	0.00E+00	0.00E+00	2.56E-06	1.18E-09	8.41E-09	0.00E+00	9.59E-09	9.59E-03	0.00E+00	1.39E-04	2.66E-05
3748863758215	374886	3758215	5.64E-05	6.07E-05	5.82E-05	5.76E-07	1.13E-05	2.03E-05	0.00E+00	8.63E-06	4.32E-06	0.00E+00	0.00E+00	3.45E-06	1.59E-09	1.14E-08	0.00E+00	1.29E-08	1.29E-02	0.00E+00	1.88E-04	3.59E-05
3748963758215	374896	3758215	6.16E-05	6.63E-05	6.36E-05	6.29E-07	1.23E-05	2.22E-05	0.00E+00	9.43E-06	4.71E-06	0.00E+00	0.00E+00	3.77E-06	1.73E-09	1.24E-08	0.00E+00	1.41E-08	1.41E-02	0.00E+00	2.05E-04	3.92E-05
3749063758215	374906	3758215	6.74E-05	7.25E-05	6.96E-05	6.88E-07	1.35E-05	2.43E-05	0.00E+00	1.03E-05	5.16E-06	0.00E+00	0.00E+00	4.13E-06	1.90E-09	1.36E-08	0.00E+00	1.55E-08	1.55E-02	0.00E+00	2.25E-04	4.29E-05
3749163758215	374916	3758215	7.41E-05	7.97E-05	7.65E-05	7.57E-07	1.48E-05	2.67E-05	0.00E+00	1.13E-05	5.67E-06	0.00E+00	0.00E+00	4.54E-06	2.09E-09	1.49E-08	0.00E+00	1.70E-08	1.70E-02	0.00E+00	2.47E-04	4.72E-05
3749263758215	374926	3758215	8.20E-05	8.82E-05	8.47E-05	8.37E-07	1.64E-05	2.95E-05	0.00E+00	1.26E-05	6.28E-06	0.00E+00	0.00E+00	5.02E-06	2.31E-09	1.65E-08	0.00E+00	1.88E-08	1.88E-02	0.00E+00	2.73E-04	5.22E-05
3749363758215	374936	3758215	9.13E-05	9.82E-05	9.43E-05	9.32E-07	1.83E-05	3.29E-05	0.00E+00	1.40E-05	6.99E-06	0.00E+00	0.00E+00	5.59E-06	2.57E-09	1.84E-08	0.00E+00	2.10E-08	2.10E-02	0.00E+00	3.04E-04	5.82E-05
3749463758215	374946	3758215	1.03E-04	1.10E-04	1.06E-04	1.05E-06	2.05E-05	3.70E-05	0.00E+00	1.57E-05	7.85E-06	0.00E+00	0.00E+00	6.28E-06	2.89E-09	2.07E-08	0.00E+00	2.35E-08	2.35E-02	0.00E+00	3.42E-04	6.53E-05
3749563758215	374956	3758215	1.16E-04	1.25E-04	1.20E-04	1.19E-06	2.32E-05	4.18E-05	0.00E+00	1.78E-05	8.89E-06	0.00E+00	0.00E+00	7.11E-06	3.27E-09	2.34E-08	0.00E+00	2.67E-08	2.67E-02	0.00E+00	3.87E-04	7.40E-05
3749663758225	374966	3758225	5.75E-06	6.19E-06	5.94E-06	5.87E-08	1.15E-06	2.07E-06	0.00E+00	8.81E-07	4.40E-07	0.00E+00	0.00E+00	3.52E-07	1.62E-10	1.16E-09	0.00E+00	1.32E-09	1.32E-03	0.00E+00	1.92E-05	3.66E-06
3749763758225	374976	3758225	5.87E-06	6.31E-06	6.06E-06	5.99E-08	1.17E-06	2.11E-06	0.00E+00	8.98E-07	4.49E-07	0.00E+00	0.00E+00	3.59E-07	1.65E-10	1.18E-09	0.00E+00	1.35E-09	1.35E-03	0.00E+00	1.96E-05	3.74E-06
3749863758225	374986	3758225	5.98E-06	6.43E-06	6.18E-06	6.11E-08	1.20E-06	2.15E-06	0.00E+00	9.16E-07	4.58E-07	0.00E+00	0.00E+00	3.66E-07	1.68E-10	1.20E-09	0.00E+00	1.37E-09	1.37E-03	0.00E+00	1.99E-05	3.81E-06
3749963758225	374996	3758225	6.10E-06	6.56E-06	6.30E-06	6.23E-08	1.22E-06	2.20E-06	0.00E+00	9.34E-07	4.67E-07	0.00E+00	0.00E+00	3.74E-07	1.72E-10	1.23E-09	0.00E+00	1.40E-09	1.40E-03	0.00E+00	2.03E-05	3.89E-06
3750063758225	375006	3758225	6.22E-06	6.69E-06	6.43E-06	6.35E-08	1.25E-06	2.24E-06	0.00E+00	9.53E-07	4.76E-07	0.00E+00	0.00E+00	3.81E-07	1.75E-10	1.25E-09	0.00E+00	1.43E-09	1.43E-03	0.00E+00	2.07E-05	3.96E-06
3750163758225	375016	3758225	6.35E-06	6.83E-06	6.56E-06	6.48E-08	1.27E-06	2.29E-06	0.00E+00	9.72E-07	4.86E-07	0.00E+00	0.00E+00	3.89E-07	1.79E-10	1.28E-09	0.00E+00	1.46E-09	1.46E-03	0.00E+00	2.12E-05	4.04E-06
3750263758225	375026	3758225	6.48E-06	6.97E-06	6.69E-06	6.61E-08	1.30E-06	2.33E-06	0.00E+00	9.92E-07	4.96E-07	0.00E+00	0.00E+00	3.97E-07	1.82E-10	1.30E-09	0.00E+00	1.49E-09	1.49E-03	0.00E+00	2.16E-05	4.13E-06
3750363758225	375036	3758225	6.61E-06	7.11E-06	6.83E-06	6.75E-08	1.32E-06	2.38E-06	0.00E+00	1.01E-06	5.06E-07	0.00E+00	0.00E+00	4.05E-07	1.86E-10	1.33E-09	0.00E+00	1.52E-09	1.52E-03	0.00E+00	2.20E-05	4.21E-06
3750463758225	375046	3758225	6.74E-06	7.26E-06	6.97E-06	6.89E-08	1.35E-06	2.43E-06	0.00E+00	1.03E-06	5.17E-07	0.00E+00	0.00E+00	4.13E-07	1.90E-10	1.36E-09	0.00E+00	1.55E-09	1.55E-03	0.00E+00	2.25E-05	4.30E-06
3750563758225	375056	3758225	6.89E-06	7.41E-06	7.11E-06	7.03E-08	1.38E-06	2.48E-06	0.00E+00	1.05E-06	5.27E-07	0.00E+00	0.00E+00	4.22E-07	1.94E-10	1.39E-09	0.00E+00	1.58E-09	1.58E-03	0.00E+00	2.30E-05	4.39E-06
3750663758225	375066	3758225	7.04E-06	7.57E-06	7.26E-06	7.18E-08	1.41E-06	2.53E-06	0.00E+00	1.08E-06	5.38E-07	0.00E+00	0.00E+00	4.31E-07	1.98E-10	1.42E-09	0.00E+00	1.61E-09	1.61E-03	0.00E+00	2.34E-05	4.48E-06
3743163758225	374316	3758225	7.19E-06	7.73E-06	7.42E-06	7.33E-08	1.44E-06	2.59E-06	0.00E+00	1.10E-06	5.50E-07	0.00E+00	0.00E+00	4.40E-07	2.02E-10	1.45E-09	0.00E+00	1.65E-09	1.65E-03	0.00E+00	2.39E-05	4.58E-06
3743263758225	374326	3758225	7.34E-06	7.89E-06	7.58E-06	7.49E-08	1.47E-06	2.64E-06	0.00E+00	1.12E-06	5.62E-07	0.00E+00	0.00E+00	4.49E-07	2.07E-10	1.48E-09	0.00E+00	1.68E-09	1.68E-03	0.00E+00	2.45E-05	4.67E-06
3743363758225	374336	3758225	7.50E-06	8.07E-06	7.75E-06	7.66E-08	1.50E-06	2.70E-06	0.00E+00	1.15E-06	5.74E-07	0.00E+00	0.00E+00	4.59E-07	2.11E-10	1.51E-09	0.00E+00	1.72E-09	1.72E-03	0.00E+00	2.50E-05	4.78E-06
3743463758225	374346	3758225	7.67E-06	8.25E-06	7.92E-06	7.82E-08	1.53E-06	2.76E-06	0.00E+00	1.17E-06	5.87E-07	0.00E+00	0.00E+00	4.69E-07	2.16E-10	1.54E-09	0.00E+00	1.76E-09	1.76E-03	0.00E+00	2.56E-05	4.88E-06
3743563758225	374356	3758225	7.84E-06	8.43E-06	8.09E-06	8.00E-08	1.57E-06	2.82E-06	0.00E+00	1.20E-06	6.00E-07	0.00E+00	0.00E+00	4.80E-07	2.21E-10	1.58E-09	0.00E+00	1.80E-09	1.80E-03	0.00E+00	2.61E-05	4.99E-06
3743663758225	374366	3758225	8.01E-06	8.62E-06	8.27E-06	8.18E-08	1.60E-06	2.89E-06	0.00E+00	1.23E-06	6.13E-07	0.00E+00	0.00E+00	4.91E-07	2.26E-10	1.61E-09	0.00E+00	1.84E-09	1.84E-03	0.00E+00	2.67E-05	5.10E-06
3743763758225	374376	3758225	8.19E-06	8.81E-06	8.46E-06	8.36E-08	1.64E-06	2.95E-06	0.00E+00	1.25E-06	6.27E-07	0.00E+00	0.00E+00	5.02E-07	2.31E-10	1.65E-09	0.00E+00	1.88E-09	1.88E-03	0.00E+00	2.73E-05	5.22E-06
3743963758225	374396	3758225	8.57E-06	9.21E-06	8.85E-06	8.74E-08	1.71E-06	3.09E-06	0.00E+00	1.31E-06	6.56E-07	0.00E+00	0.00E+00	5.25E-07	2.41E-10	1.73E-09	0.00E+00	1.97E-09	1.97E-03	0.00E+00	2.86E-05	5.46E-06
3744063758225	374406	3758225	8.78E-06	9.44E-06	9.06E-06	8.96E-08	1.76E-06	3.16E-06	0.00E+00	1.34E-06	6.72E-07	0.00E+00	0.00E+00	5.37E-07	2.47E-10	1.77E-09	0.00E+00	2.01E-09	2.01E-03	0.00E+00	2.92E-05	5.59E-06
3744163758225	374416	3758225	8.98E-06	9.66E-06	9.27E-06	9.17E-08	1.80E-06	3.23E-06	0.00E+00	1.37E-06	6.87E-07	0.00E+00	0.00E+00	5.50E-07	2.53E-10	1.81E-09	0.00E+00	2.06E-09	2.06E-03	0.00E+00	2.99E-05	5.72E-06
3744263758225	374426	3758225	9.19E-06	9.89E-06	9.49E-06	9.38E-08	1.84E-06	3.31E-06	0.00E+00	1.41E-06	7.04E-07	0.00E+00	0.00E+00	5.63E-07	2.59E-10	1.85E-09	0.00E+00	2.11E-09	2.11E-03	0.00E+00	3.06E-05	5.85E-06
3744363758225	374436	3758225	9.41E-06	1.01E-05	9.72E-06	9.61E-08	1.88E-06	3.39E-06	0.00E+00	1.44E-06	7.21E-07	0.00E+00	0.00E+00	5.76E-07	2.65E-10	1.90E-09	0.00E+00	2.16E-09	2.16E-03	0.00E+00	3.14E-05	5.99E-06
3744463758225	374446	3758225	9.64E-06	1.04E-05	9.95E-06	9.84E-08	1.93E-06	3.47E-06	0.00E+00	1.48E-06	7.38E-07	0.00E+00	0.00E+00	5.90E-07	2.71E-10	1.94E-09	0.00E+00	2.21E-09	2.21E-03	0.00E+00	3.21E-05	6.14E-06
3744563758225	374456	3758225	9.88E-06	1.06E-05	1.02E-05	1.01E-07	1.98E-06	3.56E-06	0.00E+00	1.51E-06	7.56E-07	0.00E+00	0.00E+00	6.05E-07	2.78E-10	1.99E-09	0.00E+00	2.27E-09	2.27E-03	0.00E+00	3.29E-05	6.29E-06
3744663758225	374466	3758225	1.01E-05	1.09E-05	1.05E-05	1.03E-07	2.03E-06	3.65E-06	0.00E+00	1.55E-06	7.75E-07	0.00E+00	0.00E+00	6.20E-07	2.85E-10	2.04E-09	0.00E+00	2.32E-09	2.32E-03	0.00E+00	3.37E-05	6.45E-06
3744763758225	374476	3758225	1.04E-05	1.12E-05	1.07E-05	1.06E-07	2.08E-06	3.74E-06	0.00E+00	1.59E-06	7.94E-07	0.00E+00	0.00E+00	6.35E-07	2.92E-10	2.09E-09	0.00E+00	2.38E-09	2.38E-03	0.00E+00	3.46E-05	6.61E-06
3744863758225	374486	3758225	1.06E-05	1.14E-05	1.10E-05	1.09E-07	2.13E-06	3.83E-06	0.00E+00	1.63E-06	8.15E-07	0.00E+00	0.00E+00	6.52E-07	3.00E-10	2.14E-09	0.00E+00	2.44E-09	2.44E-03	0.00E+00	3.55E-05	6.78E-06
3744963758225	374496	3758225	1.09E-05	1.17E-05	1.13E-05	1.11E-07	2.18E-06	3.93E-06	0.00E+00	1.67E-06	8.36E-07	0.00E+00	0.00E+00	6.68E-07	3.07E-10	2.20E-09	0.00E+00	2.51E-09	2.51E-03	0.00E+00	3.64E-05	6.95E-06
3745063758225	375006	3758225	1.12E-05	1.20E-05	1.16E-05	1.14E-07	2.24E-06	4.03E-06	0.00E+00	1.71E-06	8.57E-07	0.00E+00	0.00E+00	6.86E-07	3.15E-10	2.26E-09	0.00E+00	2.57E-09	2.57E-03	0.00E+00	3.73E-05	7.13E-06
3745163758225	375016	3758225	1.15E-05	1.24E-05	1.19E-05	1.17E-07	2.30E-06	4.14E-06	0.00E+00	1.76E-06	8.80E-07	0.00E+00	0.00E+00	7.04E-07	3.24E-10	2.32E-09	0.00E+00	2.64E-09	2.64E-03	0.00E+00	3.83E-05	7.32E-06
3745263758225	375026	3758225	1.18E-05	1.27E-05	1.22E-05	1.20E-07	2.36E-06	4.25E-06	0.00E+00	1.81E-06	9.04E-07	0.00E+00	0.00E+00	7.23E-07	3.32E-10	2.38E-09	0.00E+00	2.71E-09	2.71E-03	0.00E+00	3.93E-05	7.52E-06

			SWBuilding Construction		SWGrading	EYBuilding Construction		SWGrading	SWArchitectural Coating	NBBuilding Construction	NBBuilding Construction	NBArchitectural Coating	NBArchitectural Coating	RWBuilding Construction			Child Risk			Overlapping Phases - Maximum GLC		
Unique Identifier	X (UTM)	Y (UTM)	2026	SWDemolition 2026	2026	2026	SWPaving 2027	2027	2027	2026	2027	2026	2027	2026	3rd Trimester	0<2	2<16	Total	per million	2025	2026	2027
3747663758235	374766	3758235	2.81E-05	3.02E-05	2.90E-05	2.87E-07	5.62E-06	1.01E-05	0.00E+00	4.30E-06	2.15E-06	0.00E+00	0.00E+00	1.72E-06	7.91E-10	5.66E-09	0.00E+00	6.45E-09	6.45E-03	0.00E+00	9.36E-05	1.79E-05
3747763758235	374776	3758235	2.95E-05	3.18E-05	3.05E-05	3.01E-07	5.91E-06	1.06E-05	0.00E+00	4.52E-06	2.26E-06	0.00E+00	0.00E+00	1.81E-06	8.31E-10	5.95E-09	0.00E+00	6.78E-09	6.78E-03	0.00E+00	9.84E-05	1.88E-05
3747863758235	374786	3758235	3.11E-05	3.35E-05	3.21E-05	3.17E-07	6.22E-06	1.12E-05	0.00E+00	4.76E-06	2.38E-06	0.00E+00	0.00E+00	1.90E-06	8.76E-10	6.26E-09	0.00E+00	7.14E-09	7.14E-03	0.00E+00	1.04E-04	1.98E-05
3747963758235	374796	3758235	3.28E-05	3.53E-05	3.39E-05	3.35E-07	6.57E-06	1.18E-05	0.00E+00	5.03E-06	2.51E-06	0.00E+00	0.00E+00	2.01E-06	9.24E-10	6.61E-09	0.00E+00	7.54E-09	7.54E-03	0.00E+00	1.09E-04	2.09E-05
3748263758235	374826	3758235	3.94E-05	4.24E-05	4.07E-05	4.02E-07	7.88E-06	1.42E-05	0.00E+00	6.03E-06	3.01E-06	0.00E+00	0.00E+00	2.41E-06	1.11E-09	7.93E-09	0.00E+00	9.04E-09	9.04E-03	0.00E+00	1.31E-04	2.51E-05
3748363758235	374836	3758235	4.21E-05	4.53E-05	4.35E-05	4.30E-07	8.42E-06	1.52E-05	0.00E+00	6.44E-06	3.22E-06	0.00E+00	0.00E+00	2.58E-06	1.18E-09	8.48E-09	0.00E+00	9.66E-09	9.66E-03	0.00E+00	1.40E-04	2.68E-05
3748463758235	374846	3758235	4.52E-05	4.86E-05	4.66E-05	4.61E-07	9.04E-06	1.63E-05	0.00E+00	6.92E-06	3.46E-06	0.00E+00	0.00E+00	2.77E-06	1.27E-09	9.10E-09	0.00E+00	1.04E-08	1.04E-02	0.00E+00	1.51E-04	2.88E-05
3748563758235	374856	3758235	4.86E-05	5.22E-05	5.01E-05	4.96E-07	9.72E-06	1.75E-05	0.00E+00	7.43E-06	3.72E-06	0.00E+00	0.00E+00	2.97E-06	1.37E-09	9.78E-09	0.00E+00	1.11E-08	1.11E-02	0.00E+00	1.62E-04	3.09E-05
3748663758235	374866	3758235	5.24E-05	5.64E-05	5.41E-05	5.35E-07	1.05E-05	1.89E-05	0.00E+00	8.02E-06	4.01E-06	0.00E+00	0.00E+00	3.21E-06	1.48E-09	1.06E-08	0.00E+00	1.20E-08	1.20E-02	0.00E+00	1.75E-04	3.34E-05
3749063758235	374906	3758235	7.58E-05	8.15E-05	7.82E-05	7.73E-07	1.52E-05	2.73E-05	0.00E+00	1.16E-05	5.80E-06	0.00E+00	0.00E+00	4.64E-06	2.13E-09	1.53E-08	0.00E+00	1.74E-08	1.74E-02	0.00E+00	2.52E-04	4.82E-05
3749163758235	374916	3758235	8.46E-05	9.10E-05	8.74E-05	8.63E-07	1.69E-05	3.05E-05	0.00E+00	1.30E-05	6.48E-06	0.00E+00	0.00E+00	5.18E-06	2.38E-09	1.70E-08	0.00E+00	1.94E-08	1.94E-02	0.00E+00	2.82E-04	5.39E-05
3749263758235	374926	3758235	9.53E-05	1.02E-04	9.84E-05	9.72E-07	1.91E-05	3.43E-05	0.00E+00	1.46E-05	7.29E-06	0.00E+00	0.00E+00	5.83E-06	2.68E-09	1.92E-08	0.00E+00	2.19E-08	2.19E-02	0.00E+00	3.18E-04	6.07E-05
3749363758235	374936	3758235	1.08E-04	1.16E-04	1.12E-04	1.10E-06	2.16E-05	3.89E-05	0.00E+00	1.65E-05	8.27E-06	0.00E+00	0.00E+00	6.62E-06	3.04E-09	2.18E-08	0.00E+00	2.48E-08	2.48E-02	0.00E+00	3.60E-04	6.88E-05
3747206758245	374206	3758245	5.88E-06	6.33E-06	6.08E-06	6.00E-08	1.18E-06	2.12E-06	0.00E+00	9.01E-07	4.50E-07	0.00E+00	0.00E+00	3.60E-07	1.66E-10	1.18E-09	0.00E+00	1.35E-09	1.35E-03	0.00E+00	1.96E-05	3.75E-06
3747216758245	374216	3758245	6.00E-06	6.46E-06	6.20E-06	6.13E-08	1.20E-06	2.16E-06	0.00E+00	9.19E-07	4.59E-07	0.00E+00	0.00E+00	3.68E-07	1.69E-10	1.21E-09	0.00E+00	1.38E-09	1.38E-03	0.00E+00	2.00E-05	3.82E-06
3747226758245	374226	3758245	6.12E-06	6.58E-06	6.32E-06	6.25E-08	1.23E-06	2.21E-06	0.00E+00	9.37E-07	4.68E-07	0.00E+00	0.00E+00	3.75E-07	1.72E-10	1.23E-09	0.00E+00	1.41E-09	1.41E-03	0.00E+00	2.04E-05	3.90E-06
3747236758245	374236	3758245	6.25E-06	6.72E-06	6.45E-06	6.37E-08	1.25E-06	2.25E-06	0.00E+00	9.56E-07	4.78E-07	0.00E+00	0.00E+00	3.82E-07	1.76E-10	1.26E-09	0.00E+00	1.43E-09	1.43E-03	0.00E+00	2.08E-05	3.98E-06
3747246758245	374246	3758245	6.37E-06	6.85E-06	6.58E-06	6.50E-08	1.28E-06	2.30E-06	0.00E+00	9.76E-07	4.88E-07	0.00E+00	0.00E+00	3.90E-07	1.79E-10	1.28E-09	0.00E+00	1.46E-09	1.46E-03	0.00E+00	2.12E-05	4.06E-06
3747256758245	374256	3758245	6.51E-06	7.00E-06	6.72E-06	6.64E-08	1.30E-06	2.34E-06	0.00E+00	9.96E-07	4.98E-07	0.00E+00	0.00E+00	3.98E-07	1.83E-10	1.31E-09	0.00E+00	1.49E-09	1.49E-03	0.00E+00	2.17E-05	4.14E-06
3747266758245	374266	3758245	6.64E-06	7.14E-06	6.86E-06	6.78E-08	1.33E-06	2.39E-06	0.00E+00	1.02E-06	5.08E-07	0.00E+00	0.00E+00	4.07E-07	1.87E-10	1.34E-09	0.00E+00	1.52E-09	1.52E-03	0.00E+00	2.21E-05	4.23E-06
3747276758245	374276	3758245	6.78E-06	7.29E-06	7.00E-06	6.92E-08	1.36E-06	2.44E-06	0.00E+00	1.04E-06	5.19E-07	0.00E+00	0.00E+00	4.15E-07	1.91E-10	1.37E-09	0.00E+00	1.56E-09	1.56E-03	0.00E+00	2.26E-05	4.32E-06
3747286758245	374286	3758245	6.92E-06	7.45E-06	7.15E-06	7.07E-08	1.39E-06	2.49E-06	0.00E+00	1.06E-06	5.30E-07	0.00E+00	0.00E+00	4.24E-07	1.95E-10	1.39E-09	0.00E+00	1.59E-09	1.59E-03	0.00E+00	2.31E-05	4.41E-06
3747296758245	374296	3758245	7.07E-06	7.61E-06	7.30E-06	7.22E-08	1.41E-06	2.55E-06	0.00E+00	1.08E-06	5.41E-07	0.00E+00	0.00E+00	4.33E-07	1.99E-10	1.42E-09	0.00E+00	1.62E-09	1.62E-03	0.00E+00	2.36E-05	4.50E-06
3747306758245	374306	3758245	7.22E-06	7.77E-06	7.46E-06	7.37E-08	1.45E-06	2.60E-06	0.00E+00	1.11E-06	5.53E-07	0.00E+00	0.00E+00	4.42E-07	2.03E-10	1.45E-09	0.00E+00	1.66E-09	1.66E-03	0.00E+00	2.41E-05	4.60E-06
3747316758245	374316	3758245	7.38E-06	7.94E-06	7.62E-06	7.53E-08	1.48E-06	2.66E-06	0.00E+00	1.13E-06	5.65E-07	0.00E+00	0.00E+00	4.52E-07	2.08E-10	1.49E-09	0.00E+00	1.69E-09	1.69E-03	0.00E+00	2.46E-05	4.70E-06
3747326758245	374326	3758245	7.54E-06	8.11E-06	7.79E-06	7.70E-08	1.51E-06	2.72E-06	0.00E+00	1.15E-06	5.77E-07	0.00E+00	0.00E+00	4.62E-07	2.12E-10	1.52E-09	0.00E+00	1.73E-09	1.73E-03	0.00E+00	2.51E-05	4.80E-06
3747336758245	374336	3758245	7.71E-06	8.30E-06	7.96E-06	7.87E-08	1.54E-06	2.78E-06	0.00E+00	1.18E-06	5.90E-07	0.00E+00	0.00E+00	4.72E-07	2.17E-10	1.55E-09	0.00E+00	1.77E-09	1.77E-03	0.00E+00	2.57E-05	4.91E-06
3747346758245	374346	3758245	7.89E-06	8.48E-06	8.14E-06	8.05E-08	1.58E-06	2.84E-06	0.00E+00	1.21E-06	6.04E-07	0.00E+00	0.00E+00	4.83E-07	2.22E-10	1.59E-09	0.00E+00	1.81E-09	1.81E-03	0.00E+00	2.63E-05	5.02E-06
3747356758245	374356	3758245	8.08E-06	8.67E-06	8.33E-06	8.23E-08	1.61E-06	2.90E-06	0.00E+00	1.23E-06	6.17E-07	0.00E+00	0.00E+00	4.94E-07	2.27E-10	1.62E-09	0.00E+00	1.85E-09	1.85E-03	0.00E+00	2.69E-05	5.14E-06
3747366758245	374366	3758245	8.25E-06	8.87E-06	8.51E-06	8.42E-08	1.65E-06	2.97E-06	0.00E+00	1.26E-06	6.31E-07	0.00E+00	0.00E+00	5.05E-07	2.32E-10	1.66E-09	0.00E+00	1.89E-09	1.89E-03	0.00E+00	2.75E-05	5.25E-06
3747376758245	374376	3758245	8.43E-06	9.07E-06	8.71E-06	8.61E-08	1.69E-06	3.04E-06	0.00E+00	1.29E-06	6.46E-07	0.00E+00	0.00E+00	5.16E-07	2.37E-10	1.70E-09	0.00E+00	1.94E-09	1.94E-03	0.00E+00	2.81E-05	5.37E-06
3747396758245	374396	3758245	8.83E-06	9.50E-06	9.12E-06	9.01E-08	1.77E-06	3.18E-06	0.00E+00	1.35E-06	6.76E-07	0.00E+00	0.00E+00	5.41E-07	2.49E-10	1.78E-09	0.00E+00	2.03E-09	2.03E-03	0.00E+00	2.94E-05	5.62E-06
3747406758245	374406	3758245	9.05E-06	9.73E-06	9.34E-06	9.23E-08	1.81E-06	3.26E-06	0.00E+00	1.38E-06	6.92E-07	0.00E+00	0.00E+00	5.54E-07	2.55E-10	1.82E-09	0.00E+00	2.08E-09	2.08E-03	0.00E+00	3.01E-05	5.76E-06
3747416758245	374416	3758245	9.27E-06	9.96E-06	9.57E-06	9.45E-08	1.85E-06	3.34E-06	0.00E+00	1.42E-06	7.09E-07	0.00E+00	0.00E+00	5.67E-07	2.61E-10	1.87E-09	0.00E+00	2.13E-09	2.13E-03	0.00E+00	3.09E-05	5.90E-06
3747426758245	374426	3758245	9.49E-06	1.02E-05	9.80E-06	9.68E-08	1.90E-06	3.42E-06	0.00E+00	1.45E-06	7.26E-07	0.00E+00	0.00E+00	5.81E-07	2.67E-10	1.91E-09	0.00E+00	2.18E-09	2.18E-03	0.00E+00	3.16E-05	6.04E-06
3747436758245	374436	3758245	9.72E-06	1.05E-05	1.00E-05	9.92E-08	1.95E-06	3.50E-06	0.00E+00	1.49E-06	7.44E-07	0.00E+00	0.00E+00	5.95E-07	2.74E-10	1.96E-09	0.00E+00	2.23E-09	2.23E-03	0.00E+00	3.24E-05	6.19E-06
3747446758245	374446	3758245	9.96E-06	1.07E-05	1.03E-05	1.02E-07	1.99E-06	3.59E-06	0.00E+00	1.52E-06	7.62E-07	0.00E+00	0.00E+00	6.10E-07	2.80E-10	2.01E-09	0.00E+00	2.29E-09	2.29E-03	0.00E+00	3.32E-05	6.34E-06
3747456758245	374456	3758245	1.02E-05	1.10E-05	1.05E-05	1.04E-07	2.04E-06	3.68E-06	0.00E+00	1.56E-06	7.81E-07	0.00E+00	0.00E+00	6.25E-07	2.87E-10	2.06E-09	0.00E+00	2.34E-09	2.34E-03	0.00E+00	3.40E-05	6.50E-06
3747466758245	374466	3758245	1.05E-05	1.13E-05	1.08E-05	1.07E-07	2.09E-06	3.77E-06	0.00E+00	1.60E-06	8.01E-07	0.00E+00	0.00E+00	6.41E-07	2.95E-10	2.11E-09	0.00E+00	2.40E-09	2.40E-03	0.00E+00	3.49E-05	6.66E-06
3747476758245	374476	3758245	1.07E-05	1.15E-05	1.11E-05	1.10E-07	2.15E-06	3.87E-06	0.00E+00	1.64E-06	8.21E-07	0.00E+00	0.00E+00	6.57E-07	3.02E-10	2.16E-09	0.00E+00	2.46E-09	2.46E-03	0.00E+00	3.58E-05	6.83E-06
3747486758245	374486	3758245	1.10E-05	1.18E-05	1.14E-05	1.12E-07	2.20E-06	3.97E-06	0.00E+00	1.69E-06	8.43E-07	0.00E+00	0.00E+00	6.74E-07	3.10E-10	2.22E-09	0.00E+00	2.53E-09	2.53E-03	0.00E+00	3.67E-05	7.01E-06
3747496758245	374496	3758245	1.13E-05	1.22E-05	1.17E-05	1.15E-07	2.26E-06	4.07E-06	0.00E+00	1.73E-06	8.65E-07	0.00E+00	0.00E+00	6.92E-07	3.18E-10	2.28E-09	0.00E+00	2.59E-09	2.59E-03	0.00E+00	3.77E-05	7.20E-06
3747506758245	374506	3758245	1.16E-05	1.25E-05	1.20E-05	1.18E-07	2.32E-06	4.18E-06	0.00E+00	1.78E-06	8.88E-07	0.00E+00	0.00E+00	7.10E-07	3.26E-10	2.34E-09	0.00E+00	2.66E-09	2.66E-03	0.00E+00	3.87E-05	7.39E-06
3747516758245	374516	3758245	1.19E-05	1.28E-05	1.23E-05	1.22E-07	2.38E-06	4.29E-06	0.00E+00	1.82E-06	9.12E-07	0.00E+00	0.00E+00	7.29E-07	3.35E-10	2.40E-09	0.00E+00	2.73E-09	2.73E-03	0.00E+00	3.97E-05	7.58E-06
3747526758245	374526	3758245	1.22E-05	1.32E-05	1.26E-05	1.25E-07	2.45E-06	4.41E-06	0.00E+00	1.87E-06	9.37E-07	0.00E+00	0.00E+00	7.49E-07	3.44E-10	2.46E-09	0.00E+00	2.81E-09	2.81E-03	0.00E+00	4.08E-05	7.79E-06
3747536758245	374536	3758245	1.26E-05	1.35E-05	1.30E-05	1.28E-07	2.52E-06	4.53E-06	0.00E+00	1.92E-06	9.62E-07	0.00E+00	0.00E+00	7.70E-07	3.54E-10	2.53E-09	0.00E+00	2.89E-09	2.89E-03	0.00E+00	4.19E-05	8.01E-06
3747546758245	374546	3758245	1.29E-05	1.39E-05	1.33E-05	1.32E-07	2.59E-06	4.66E-06	0.00E+00	1.98E-06	9.89E-07	0.00E+00	0.00E+00	7.92E-07	3.64E-10	2.60E-09	0.00E+00	2.97E-09	2.97E-03	0.00E+00	4.31E-05	8.23E-06
3747556758245	374556	3758245	1.33E-05	1.43E-05	1.37E-05	1.36E-07	2.66E-06	4.79E-06	0.00E+00	2.04E-06	1.02E-06	0.00E+00	0.00E+00	8.14E-07	3.74E-10	2.68E-09	0.00E+00	3.05E-09	3.05E-03	0.00E+00	4.43E-05	8.47E-06
3747566758245	374566	3758245	1.37E-05	1.47E-05	1.41E-05	1.40E-07	2.74E-06	4.93E-06	0.00E+00	2.09E-06	1.05E-06	0.00E+00	0.00E+00	8.38E-07	3.85E-10	2.76E-09	0.00E+00	3.14E-09	3.14E-03	0.00E+00	4.56E-05	8.71E-06
3747576758245	374576	3758245	1.41E-05	1.51E-05	1.45E-05	1.44E-07	2.82E-06	5.07E-06	0.00E+00	2.16E-06	1.08E-06	0.00E+00	0.00E+00	8.62E-07	3.96E-10	2.84E-09	0.00E+00	3.23E-09	3.23E-03	0.00E+00	4.69E-05	8.97E-06
3747606758245	374606	3758245	1.54E-05	1.66E-05	1.59E-05	1.57E-07	3.09E-06	5.56E-06	0.00E+00	2.36E-06	1.18E-06	0.00E+00	0.00E+00	9.45E-07	4.34E-10	3.11E-09	0.00E+00	3.54E-09	3.54E-03	0.00E+00	5.14E-05	9.82E-06
3747616758245	374616	3758245	1.59E-05	1.71E-05	1.64E-05	1.62E-07	3.19E-06	5.74E-06	0.00E+00	2.44E-06	1.22E-06	0.00E+00	0.00E+00	9.75E-07	4.48E-10	3.21E-09	0.00E+00	3.65E-09	3.65E-03	0.00E+00	5.31E-05	1.01E-05
3747626758245	374626	3758245	1.64E-05	1.77E-05	1.70E-05	1.68E-07	3.29E-06	5.92E-06	0.00E+00	2.52E-06	1.26E-06	0.00E+00	0.00E+00	1.01E-06	4.63E-10	3.31E-09	0.00E+00	3.77E-09	3.77E-03	0.00E+00	5.48E-05	1.05E-05
3747636758245	374636	3758245	1.69E-05	1.82E-05	1.75E-05	1.73E-07	3.38E-06	6.09E-06	0.00E+00	2.59E-06	1.29E-06	0.00E+00	0.00E+00	1.04E-06	4.76E-10	3.40E-09	0.00E+00	3.88E-09	3.88E-03	0.00E+00	5.63E-05	1.08E-05
3747646758245	374646	3758245	1.74E-05	1.88E-05	1.81E-05	1.79E-07	3.51E-06	6.33E-06	0.00E+00	2.69E-06	1.34E-06	0.00E+00	0.00E+00	1.08E-06	4.94E-10	3.54E-09	0.00E+00	4.03E-09	4.03E-03	0.00E+00	5.85E-05	1.12E-05
3747656758245	374656	3758245	1.82E-05	1.96E-05	1.88E-05	1.86E-07	3.64E-06	6.55E-06	0.00E+00	2.78E-06	1.39E-06	0.00E+00	0.00E+00	1.11E-06	5.12E-10	3.66E-09	0.00E+00	4.18E-09	4.18E-03	0.00E+00	6.06E-05	1.16E-05
3747666758245	374666	3758245	1.89E-05	2.03E-05	1.95E-05	1.92E-07	3.77E-06	6.79E-06	0.00E+00	2.89E-06	1.44E-06	0.00E+00	0.00E+00	1.15E-06	5.31E-10	3.80E-09	0.00E+00	4.33E-09	4.33E-03	0.00E+00	6.28E-05	1.20E-05
3747676758245	374676	3758245	1.96E-05	2.10E-05	2.02E-05	2.00E-07	3.91E-06	7.05E-06	0.00E+00	2.99E-06	1.50E-06	0.00E+00	0.00E+00	1.20E-06	5.51E-10	3.94E-09	0.00E+00	4.49E-09	4.49E-03	0.00E+00	6.52E-05	1.25E-05
3747686758245	374686	3758245	2.03E-05	2.19E-05	2.10E-05	2.07E-07	4.07E-06	7.32E-06	0.00E+00	3.11E-06	1.55E-06	0.00E+00	0.00E+00	1.24E-06	5.72E-10	4.09E-09	0.00E+00	4.66E-09	4.66E-03	0.00E+00	6.77E-05	1.29E-05
3747696758245	374696	3758245	2.11E-05	2.27E-05	2.18E-05	2.15E-07	4.22E-06	7.60E-06	0.00E+00	3.23E-06	1.62E-06	0.00E+00	0.00E+00	1.29E-06	5.94E-10	4.25E-09	0.00E+00	4.85E-09	4.85E-03	0.00E+00	7.04E-05	1.34E-05
3747706758245	374706	3758245	2.20E-05	2.36E-05	2.27E-05	2.24E-07	4.40E-06	7.91E-06	0.00E+00	3.36E-06	1.68E-06	0.00E+00	0.00E+00	1.35E-06	6.18E-10	4.42E-09	0.00E+00	5.04E-09	5.04E-03	0.00E+00	7.32E-05	1.40E-05
3747716758245	374716	3758245	2.29E-05	2.46E-05	2.36E-05	2.34E-07	4.58E-06	8.25E-06	0.00E+00	3.51E-06	1.75E-06	0.00E+00	0.00E+00	1.40E-06	6.45E-10	4.61E-09	0.00E+00	5.26E-09	5.26E-03	0.00E+00	7.63E-05	1.46E-05
3747726758245	374726	3758245	2.39E-05	2.57E-05	2.47E-05	2.44E-07	4.78E-06	8.61E-06	0.00E+00	3.66E-06	1.83E-06	0.00E+00	0.00E+00	1.46E-06	6.73E-10	4.81E-09	0.00E+00	5.49E-09	5.49E-03	0.00E+00	7.96E-05	1.52E-05
3747736758245	374736	3758245	2.50E-05	2.69E-05	2.58E-05	2.55E-07	5.00E-06	9.00E-06	0.00E+00	3.82E-06	1.91E-06	0.00E+00	0.00E+00	1.53E-06	7.03E-10	5.03E-09	0.00E+00	5.73E-09	5.73E-03	0.00E+00	8.32E-05	1.59E-05
3747746758245	374746	3758245	2.61E-05	2.81E-05	2.70E-05	2.67E-07	5.23E-06	9.41E-06	0.00E+00	4.00E-06	2.00E-06	0.00E+00	0.00E+00	1.60E-06	7.36E-10	5.26E-09	0.00E+00	6.00E-09	6.00E-03	0.00E+00	8.71E-05	1.66E-05
3747756758245	374756	3758245	2.74E-05	2.95E-05	2.83E-05	2.80E-07	5.49E-06	9.87E-06	0.00E+00	4.20E-06	2.10E-06	0.00E+00	0.00E+00	1.68E-06	7.72E-10	5.52E-09	0.00E+00	6.29E-09	6.29E-03	0.00E+00	9.14E-05	1.75E-05
3747766758245	374766	3758245	2.88E-05	3.10E-05	2.98E-05	2.94E-07	5.77E-06	1.04E-05	0.00E+00	4.41E-06	2.21E-06	0.00E+00	0.00E+00	1.77E-06	8.12E-10	5.81E-09	0.00E+00	6.62E-09	6.62E-03	0.00E+00	9.61E-05	1.84E-05
3747776758245	374776	3758245	3.03E-05	3.26E-05	3.13E-05	3.10E-07	6.07E-06	1.09E-05	0.00E+00	4.64E-06	2.32E-06	0.00E+00	0.00E+00	1.86E-06	8.54E-10	6.11E-09	0.00E+00	6.96E-09	6.96E-03	0.00E+00	1.01E-04	1.93E-05
3747786758245	374786	3758245	3.20E-05	3.44E-05	3.30E-05	3.26E-07	6.40E-06	1.15E-05	0.00E+00	4.90E-06	2.45E-06	0.00E+00	0.00E+00	1.96E-06	9.00E-10	6.44E-09	0.00E+00	7.34E-09	7.34E-03	0.00E+00	1.07E-04	2.04E-05
3747796758245	374796	3758245	3.38E-05	3.64E-05	3.49E-05	3.45E-07	6.76E-06	1.22E-05	0.00E+00	5.17E-06	2.59E-06	0.00E+00	0.00E+00	2.07E-06	9.52E-10	6.81E-09	0.00E+00	7.76E-09	7.76E-03	0.00E+00	1.13E-04	2.15E-05
3748263758245	374826	3758245	4.07E-05	4.38E-05	4.20E-05	4.16E-07	8.15E-06	1.47E-05	0.00E+00	6.23E-06	3.12E-06	0.00E+00	0.00E+00	2.49E-06	1.15E-09	8.20E-09	0.00E+00	9.35E-09	9.35E-03	0.00E+00	1.36E-04	2.59E-05
3748363758245	374836	3758245	4.36E-05	4.69E-05	4.50E-05	4.45E-07	8.73E-06	1.57E-05	0.00E+00	6.68E-06	3.34E-06	0.00E+00	0.00E+00	2.67E-06	1.23E-09	8.78E-09	0.00E+00	1.00E-08	1.00E-02	0.00E+00	1.45E-04	2.78E-05
3748463758245	374846	3758245	4.69E-05	5.05E-05	4.85E-05	4.79E-07	9.39E-06	1.69E-05	0.00E+00	7.19E-06	3.59E-06	0.00E+00	0.00E+00	2.87E-06	1.32E-09	9.45E-09	0.00E+00	1.08E-08	1.08E-02	0.00E+00	1.56E-04	2.99E-05
3748563758245	374856	3758245	5.03E-05	5.42E-05	5.21E-05	5.17E-07	1.01E-05	1.82E-05	0.00E+00	7.75E-06	3.88E-06	0.00E+00	0.00E+00	3.10E-06	1.43E-09	1.02E-08	0.00E+00	1.16E-08	1.16E-02	0.00E+00	1.69E-04	3.23E-05
3748663758245	374866	3758245	5.49E-05	5.91E-05	5.67E-05	5.60E-07	1.10E-05	1.98E-05	0.00E+00	8.40E-06	4.20E-06	0.00E+00	0.00E+00	3.36E-06	1.55E-09	1.11E-08	0.00E+00	1.26E-08	1.26E-02	0.00E+00	1.83E-04	3.50E-05
3748763758245	374876	3758245	5.97E-05	6.42E-05	6.17E-05	6.09E-07	1.19E-05	2.15E-05	0.00E+00	9.14E-06	4.57E-06	0.00E+00	0.00E+00	3.66E-06	1.68E-09	1.20E-08	0.00E+00	1.37E-08	1.37E-02	0.00E+00	1.99E-04	3.80E-05
3749163758245	374916	3758245	9.08E-05	9.76E-05	9.37E-05	9.26E-07	1.82E-05	3.27E-05	0.00E+00	1.39E-05	6.95E-06	0.00E+00	0.00E+00	5.56E-06	2.56E-09	1.83E-08	0.00E+00	2.08E-08	2.08E-02	0.00E+00	3.02E-04	5.78E-05
3749263758245	374926	3758245	1.03E-04	1.11E-04	1.07E-04	1.05E-06	2.07E-05	3.72E-05	0.00E+00	1.58E-05	7.91E-06	0.00E+00	0.00E+00	6.33E-06	2.91E-09	2.08E-08	0.00E+00	2.37E-08	2.37E-02	0.00E+00	3.44E-04	6.

			SWBuilding Construction	SWDemolition	SWGrading	EYBuilding Construction	SWPaving	SWGrading	SWArchitectural Coating	NBBuilding Construction	NBBuilding Construction	NBArchitectural Coating	NBArchitectural Coating	RWBuilding Construction		Child Risk			Overlapping Phases - Maximum GLC		
Unique Identifier	X (UTM)	Y (UTM)	2026	2026	2026	2026	2027	2027	2027	2026	2027	2026	2027	2026	3rd Trimester	0<2	2<16	Total	per million	2025	2026	2027
3744663758265	374466	3758265	1.08E-05	1.16E-05	1.12E-05	1.10E-07	2.16E-06	3.90E-06	0.00E+00	1.66E-06	8.28E-07	0.00E+00	0.00E+00	6.62E-07	3.04E-10	2.18E-09	0.00E+00	2.48E-09	2.48E-03	0.00E+00	3.60E-05	6.89E-06
3744763758265	374476	3758265	1.11E-05	1.19E-05	1.15E-05	1.13E-07	2.22E-06	4.00E-06	0.00E+00	1.70E-06	8.49E-07	0.00E+00	0.00E+00	6.79E-07	3.12E-10	2.23E-09	0.00E+00	2.55E-09	2.55E-03	0.00E+00	3.70E-05	7.07E-06
3744863758265	374486	3758265	1.14E-05	1.23E-05	1.18E-05	1.16E-07	2.28E-06	4.10E-06	0.00E+00	1.74E-06	8.72E-07	0.00E+00	0.00E+00	6.98E-07	3.21E-10	2.29E-09	0.00E+00	2.61E-09	2.61E-03	0.00E+00	3.80E-05	7.25E-06
3744963758265	374496	3758265	1.17E-05	1.26E-05	1.21E-05	1.19E-07	2.34E-06	4.21E-06	0.00E+00	1.79E-06	8.95E-07	0.00E+00	0.00E+00	7.16E-07	3.29E-10	2.35E-09	0.00E+00	2.68E-09	2.68E-03	0.00E+00	3.90E-05	7.45E-06
3745063758265	374506	3758265	1.20E-05	1.29E-05	1.24E-05	1.23E-07	2.40E-06	4.32E-06	0.00E+00	1.84E-06	9.19E-07	0.00E+00	0.00E+00	7.35E-07	3.38E-10	2.42E-09	0.00E+00	2.76E-09	2.76E-03	0.00E+00	4.00E-05	7.65E-06
3745163758265	374516	3758265	1.23E-05	1.33E-05	1.27E-05	1.26E-07	2.47E-06	4.44E-06	0.00E+00	1.89E-06	9.44E-07	0.00E+00	0.00E+00	7.55E-07	3.47E-10	2.48E-09	0.00E+00	2.83E-09	2.83E-03	0.00E+00	4.11E-05	7.86E-06
3745263758265	374526	3758265	1.27E-05	1.36E-05	1.31E-05	1.29E-07	2.54E-06	4.57E-06	0.00E+00	1.94E-06	9.70E-07	0.00E+00	0.00E+00	7.76E-07	3.57E-10	2.55E-09	0.00E+00	2.91E-09	2.91E-03	0.00E+00	4.22E-05	8.07E-06
3745363758265	374536	3758265	1.30E-05	1.40E-05	1.35E-05	1.33E-07	2.61E-06	4.69E-06	0.00E+00	2.00E-06	9.98E-07	0.00E+00	0.00E+00	7.98E-07	3.67E-10	2.62E-09	0.00E+00	2.99E-09	2.99E-03	0.00E+00	4.34E-05	8.30E-06
3745463758265	374546	3758265	1.34E-05	1.44E-05	1.38E-05	1.37E-07	2.68E-06	4.83E-06	0.00E+00	2.05E-06	1.03E-06	0.00E+00	0.00E+00	8.21E-07	3.77E-10	2.70E-09	0.00E+00	3.08E-09	3.08E-03	0.00E+00	4.47E-05	8.54E-06
3745563758265	374556	3758265	1.38E-05	1.48E-05	1.42E-05	1.41E-07	2.76E-06	4.97E-06	0.00E+00	2.11E-06	1.06E-06	0.00E+00	0.00E+00	8.44E-07	3.88E-10	2.78E-09	0.00E+00	3.16E-09	3.16E-03	0.00E+00	4.60E-05	8.78E-06
3745663758265	374566	3758265	1.42E-05	1.53E-05	1.47E-05	1.45E-07	2.84E-06	5.11E-06	0.00E+00	2.17E-06	1.09E-06	0.00E+00	0.00E+00	8.69E-07	4.00E-10	2.86E-09	0.00E+00	3.26E-09	3.26E-03	0.00E+00	4.73E-05	9.04E-06
3745763758265	374576	3758265	1.46E-05	1.57E-05	1.51E-05	1.49E-07	2.93E-06	5.27E-06	0.00E+00	2.24E-06	1.12E-06	0.00E+00	0.00E+00	8.95E-07	4.12E-10	2.94E-09	0.00E+00	3.36E-09	3.36E-03	0.00E+00	4.87E-05	9.31E-06
3746063758265	374606	3758265	1.60E-05	1.73E-05	1.66E-05	1.64E-07	3.21E-06	5.78E-06	0.00E+00	2.46E-06	1.23E-06	0.00E+00	0.00E+00	9.82E-07	4.52E-10	3.23E-09	0.00E+00	3.68E-09	3.68E-03	0.00E+00	5.35E-05	1.02E-05
3746163758265	374616	3758265	1.66E-05	1.78E-05	1.71E-05	1.69E-07	3.31E-06	5.97E-06	0.00E+00	2.54E-06	1.27E-06	0.00E+00	0.00E+00	1.01E-06	4.66E-10	3.34E-09	0.00E+00	3.80E-09	3.80E-03	0.00E+00	5.52E-05	1.05E-05
3746263758265	374626	3758265	1.71E-05	1.84E-05	1.77E-05	1.75E-07	3.42E-06	6.16E-06	0.00E+00	2.62E-06	1.31E-06	0.00E+00	0.00E+00	1.05E-06	4.82E-10	3.45E-09	0.00E+00	3.93E-09	3.93E-03	0.00E+00	5.70E-05	1.09E-05
3746363758265	374636	3758265	1.77E-05	1.90E-05	1.83E-05	1.81E-07	3.54E-06	6.37E-06	0.00E+00	2.71E-06	1.35E-06	0.00E+00	0.00E+00	1.08E-06	4.98E-10	3.56E-09	0.00E+00	4.06E-09	4.06E-03	0.00E+00	5.90E-05	1.13E-05
3746463758265	374646	3758265	1.83E-05	1.97E-05	1.89E-05	1.87E-07	3.66E-06	6.59E-06	0.00E+00	2.80E-06	1.40E-06	0.00E+00	0.00E+00	1.12E-06	5.15E-10	3.69E-09	0.00E+00	4.20E-09	4.20E-03	0.00E+00	6.10E-05	1.17E-05
3746563758265	374656	3758265	1.90E-05	2.04E-05	1.96E-05	1.94E-07	3.79E-06	6.83E-06	0.00E+00	2.90E-06	1.45E-06	0.00E+00	0.00E+00	1.16E-06	5.34E-10	3.82E-09	0.00E+00	4.35E-09	4.35E-03	0.00E+00	6.32E-05	1.21E-05
3746663758265	374666	3758265	1.97E-05	2.11E-05	2.03E-05	2.01E-07	3.93E-06	7.08E-06	0.00E+00	3.01E-06	1.50E-06	0.00E+00	0.00E+00	1.20E-06	5.53E-10	3.96E-09	0.00E+00	4.51E-09	4.51E-03	0.00E+00	6.55E-05	1.25E-05
3746763758265	374676	3758265	2.04E-05	2.19E-05	2.11E-05	2.08E-07	4.08E-06	7.35E-06	0.00E+00	3.12E-06	1.56E-06	0.00E+00	0.00E+00	1.25E-06	5.74E-10	4.11E-09	0.00E+00	4.68E-09	4.68E-03	0.00E+00	6.80E-05	1.30E-05
3746863758265	374686	3758265	2.12E-05	2.28E-05	2.19E-05	2.16E-07	4.24E-06	7.64E-06	0.00E+00	3.25E-06	1.62E-06	0.00E+00	0.00E+00	1.30E-06	5.97E-10	4.27E-09	0.00E+00	4.87E-09	4.87E-03	0.00E+00	7.07E-05	1.35E-05
3746963758265	374696	3758265	2.21E-05	2.37E-05	2.28E-05	2.25E-07	4.42E-06	7.95E-06	0.00E+00	3.38E-06	1.69E-06	0.00E+00	0.00E+00	1.35E-06	6.22E-10	4.45E-09	0.00E+00	5.07E-09	5.07E-03	0.00E+00	7.36E-05	1.41E-05
3747063758265	374706	3758265	2.30E-05	2.47E-05	2.37E-05	2.35E-07	4.60E-06	8.28E-06	0.00E+00	3.52E-06	1.76E-06	0.00E+00	0.00E+00	1.41E-06	6.47E-10	4.63E-09	0.00E+00	5.28E-09	5.28E-03	0.00E+00	7.66E-05	1.46E-05
3747163758265	374716	3758265	2.40E-05	2.58E-05	2.47E-05	2.45E-07	4.79E-06	8.63E-06	0.00E+00	3.67E-06	1.83E-06	0.00E+00	0.00E+00	1.47E-06	6.74E-10	4.82E-09	0.00E+00	5.50E-09	5.50E-03	0.00E+00	7.98E-05	1.53E-05
3747263758265	374726	3758265	2.50E-05	2.69E-05	2.58E-05	2.55E-07	5.01E-06	9.01E-06	0.00E+00	3.83E-06	1.92E-06	0.00E+00	0.00E+00	1.53E-06	7.05E-10	5.04E-09	0.00E+00	5.75E-09	5.75E-03	0.00E+00	8.34E-05	1.59E-05
3747463758265	374746	3758265	2.74E-05	2.95E-05	2.83E-05	2.80E-07	5.49E-06	9.88E-06	0.00E+00	4.20E-06	2.10E-06	0.00E+00	0.00E+00	1.68E-06	7.72E-10	5.53E-09	0.00E+00	6.30E-09	6.30E-03	0.00E+00	9.14E-05	1.75E-05
3747563758265	374756	3758265	2.88E-05	3.10E-05	2.98E-05	2.94E-07	5.77E-06	1.04E-05	0.00E+00	4.41E-06	2.21E-06	0.00E+00	0.00E+00	1.76E-06	8.11E-10	5.80E-09	0.00E+00	6.61E-09	6.61E-03	0.00E+00	9.60E-05	1.84E-05
3747663758265	374766	3758265	3.03E-05	3.26E-05	3.13E-05	3.09E-07	6.07E-06	1.09E-05	0.00E+00	4.64E-06	2.32E-06	0.00E+00	0.00E+00	1.86E-06	8.54E-10	6.11E-09	0.00E+00	6.96E-09	6.96E-03	0.00E+00	1.01E-04	1.93E-05
3747763758265	374776	3758265	3.20E-05	3.44E-05	3.30E-05	3.26E-07	6.40E-06	1.15E-05	0.00E+00	4.90E-06	2.45E-06	0.00E+00	0.00E+00	1.96E-06	9.00E-10	6.44E-09	0.00E+00	7.34E-09	7.34E-03	0.00E+00	1.07E-04	2.04E-05
3747863758265	374786	3758265	3.38E-05	3.64E-05	3.49E-05	3.45E-07	6.76E-06	1.22E-05	0.00E+00	5.17E-06	2.59E-06	0.00E+00	0.00E+00	2.07E-06	9.51E-10	6.81E-09	0.00E+00	7.76E-09	7.76E-03	0.00E+00	1.13E-04	2.15E-05
3747963758265	374796	3758265	3.58E-05	3.85E-05	3.70E-05	3.65E-07	7.17E-06	1.29E-05	0.00E+00	5.48E-06	2.74E-06	0.00E+00	0.00E+00	2.19E-06	1.01E-09	7.21E-09	0.00E+00	8.22E-09	8.22E-03	0.00E+00	1.19E-04	2.28E-05
3748263758265	374826	3758265	4.35E-05	4.68E-05	4.49E-05	4.44E-07	8.70E-06	1.57E-05	0.00E+00	6.66E-06	3.33E-06	0.00E+00	0.00E+00	2.66E-06	1.22E-09	8.76E-09	0.00E+00	9.98E-09	9.98E-03	0.00E+00	1.45E-04	2.77E-05
3748363758265	374836	3758265	4.68E-05	5.03E-05	4.83E-05	4.78E-07	9.36E-06	1.69E-05	0.00E+00	7.16E-06	3.58E-06	0.00E+00	0.00E+00	2.87E-06	1.32E-09	9.42E-09	0.00E+00	1.07E-08	1.07E-02	0.00E+00	1.56E-04	2.98E-05
3748463758265	374846	3758265	5.06E-05	5.44E-05	5.22E-05	5.16E-07	1.01E-05	1.82E-05	0.00E+00	7.74E-06	3.87E-06	0.00E+00	0.00E+00	3.10E-06	1.42E-09	1.02E-08	0.00E+00	1.16E-08	1.16E-02	0.00E+00	1.69E-04	3.22E-05
3748563758265	374856	3758265	5.49E-05	5.90E-05	5.67E-05	5.60E-07	1.10E-05	1.98E-05	0.00E+00	8.40E-06	4.20E-06	0.00E+00	0.00E+00	3.36E-06	1.54E-09	1.11E-08	0.00E+00	1.26E-08	1.26E-02	0.00E+00	1.83E-04	3.49E-05
3748663758265	374866	3758265	6.00E-05	6.45E-05	6.19E-05	6.12E-07	1.20E-05	2.16E-05	0.00E+00	9.18E-06	4.59E-06	0.00E+00	0.00E+00	3.67E-06	1.69E-09	1.21E-08	0.00E+00	1.38E-08	1.38E-02	0.00E+00	2.00E-04	3.82E-05
3748763758265	374876	3758265	6.60E-05	7.09E-05	6.81E-05	6.73E-07	1.32E-05	2.38E-05	0.00E+00	1.01E-05	5.05E-06	0.00E+00	0.00E+00	4.04E-06	1.86E-09	1.33E-08	0.00E+00	1.51E-08	1.51E-02	0.00E+00	2.20E-04	4.20E-05
3748863758265	374886	3758265	7.30E-05	7.85E-05	7.54E-05	7.45E-07	1.46E-05	2.63E-05	0.00E+00	1.12E-05	5.59E-06	0.00E+00	0.00E+00	4.47E-06	2.06E-09	1.47E-08	0.00E+00	1.68E-08	1.68E-02	0.00E+00	2.43E-04	4.65E-05
3748963758265	374896	3758265	8.15E-05	8.76E-05	8.41E-05	8.31E-07	1.63E-05	2.93E-05	0.00E+00	1.25E-05	6.23E-06	0.00E+00	0.00E+00	4.99E-06	2.29E-09	1.64E-08	0.00E+00	1.87E-08	1.87E-02	0.00E+00	2.71E-04	5.19E-05
3749063758275	374906	3758275	6.08E-06	6.54E-06	6.28E-06	6.20E-08	1.22E-06	2.19E-06	0.00E+00	9.31E-07	4.65E-07	0.00E+00	0.00E+00	3.72E-07	1.71E-10	1.22E-09	0.00E+00	1.40E-09	1.40E-03	0.00E+00	2.03E-05	3.87E-06
3749163758275	374916	3758275	6.21E-06	6.67E-06	6.41E-06	6.33E-08	1.24E-06	2.24E-06	0.00E+00	9.50E-07	4.75E-07	0.00E+00	0.00E+00	3.80E-07	1.75E-10	1.25E-09	0.00E+00	1.42E-09	1.42E-03	0.00E+00	2.07E-05	3.95E-06
3749263758275	374926	3758275	6.33E-06	6.81E-06	6.54E-06	6.46E-08	1.27E-06	2.28E-06	0.00E+00	9.69E-07	4.85E-07	0.00E+00	0.00E+00	3.88E-07	1.78E-10	1.28E-09	0.00E+00	1.45E-09	1.45E-03	0.00E+00	2.11E-05	4.03E-06
3749363758275	374936	3758275	6.46E-06	6.95E-06	6.67E-06	6.60E-08	1.29E-06	2.33E-06	0.00E+00	9.89E-07	4.95E-07	0.00E+00	0.00E+00	3.96E-07	1.82E-10	1.30E-09	0.00E+00	1.48E-09	1.48E-03	0.00E+00	2.15E-05	4.12E-06
3749463758275	374946	3758275	6.60E-06	7.10E-06	6.81E-06	6.74E-08	1.32E-06	2.38E-06	0.00E+00	1.01E-06	5.05E-07	0.00E+00	0.00E+00	4.04E-07	1.86E-10	1.33E-09	0.00E+00	1.51E-09	1.51E-03	0.00E+00	2.20E-05	4.20E-06
3749563758275	374956	3758275	6.74E-06	7.25E-06	6.96E-06	6.88E-08	1.35E-06	2.43E-06	0.00E+00	1.03E-06	5.16E-07	0.00E+00	0.00E+00	4.13E-07	1.90E-10	1.36E-09	0.00E+00	1.55E-09	1.55E-03	0.00E+00	2.25E-05	4.29E-06
3749663758275	374966	3758275	6.89E-06	7.41E-06	7.11E-06	7.03E-08	1.38E-06	2.48E-06	0.00E+00	1.05E-06	5.27E-07	0.00E+00	0.00E+00	4.22E-07	1.94E-10	1.39E-09	0.00E+00	1.58E-09	1.58E-03	0.00E+00	2.30E-05	4.39E-06
3749763758275	374976	3758275	7.04E-06	7.57E-06	7.26E-06	7.18E-08	1.41E-06	2.53E-06	0.00E+00	1.08E-06	5.38E-07	0.00E+00	0.00E+00	4.31E-07	1.98E-10	1.42E-09	0.00E+00	1.61E-09	1.61E-03	0.00E+00	2.34E-05	4.48E-06
3749863758275	374986	3758275	7.19E-06	7.73E-06	7.42E-06	7.34E-08	1.44E-06	2.59E-06	0.00E+00	1.10E-06	5.50E-07	0.00E+00	0.00E+00	4.40E-07	2.02E-10	1.45E-09	0.00E+00	1.65E-09	1.65E-03	0.00E+00	2.40E-05	4.58E-06
3749963758275	374996	3758275	7.35E-06	7.90E-06	7.59E-06	7.50E-08	1.47E-06	2.65E-06	0.00E+00	1.12E-06	5.62E-07	0.00E+00	0.00E+00	4.50E-07	2.07E-10	1.48E-09	0.00E+00	1.69E-09	1.69E-03	0.00E+00	2.45E-05	4.68E-06
3750063758275	375006	3758275	7.51E-06	8.08E-06	7.75E-06	7.66E-08	1.50E-06	2.70E-06	0.00E+00	1.15E-06	5.75E-07	0.00E+00	0.00E+00	4.60E-07	2.11E-10	1.51E-09	0.00E+00	1.72E-09	1.72E-03	0.00E+00	2.50E-05	4.78E-06
3750163758275	375016	3758275	7.68E-06	8.26E-06	7.93E-06	7.84E-08	1.54E-06	2.77E-06	0.00E+00	1.18E-06	5.88E-07	0.00E+00	0.00E+00	4.70E-07	2.16E-10	1.55E-09	0.00E+00	1.76E-09	1.76E-03	0.00E+00	2.56E-05	4.89E-06
3750263758275	375026	3758275	7.85E-06	8.44E-06	8.11E-06	8.01E-08	1.57E-06	2.83E-06	0.00E+00	1.20E-06	6.01E-07	0.00E+00	0.00E+00	4.81E-07	2.21E-10	1.58E-09	0.00E+00	1.80E-09	1.80E-03	0.00E+00	2.62E-05	5.00E-06
3750363758275	375036	3758275	8.03E-06	8.64E-06	8.30E-06	8.20E-08	1.61E-06	2.89E-06	0.00E+00	1.23E-06	6.15E-07	0.00E+00	0.00E+00	4.92E-07	2.26E-10	1.62E-09	0.00E+00	1.84E-09	1.84E-03	0.00E+00	2.68E-05	5.12E-06
3750463758275	375046	3758275	8.22E-06	8.84E-06	8.49E-06	8.39E-08	1.64E-06	2.96E-06	0.00E+00	1.26E-06	6.29E-07	0.00E+00	0.00E+00	5.03E-07	2.31E-10	1.66E-09	0.00E+00	1.89E-09	1.89E-03	0.00E+00	2.74E-05	5.23E-06
3750563758275	375056	3758275	8.41E-06	9.04E-06	8.68E-06	8.58E-08	1.68E-06	3.03E-06	0.00E+00	1.29E-06	6.44E-07	0.00E+00	0.00E+00	5.15E-07	2.37E-10	1.69E-09	0.00E+00	1.93E-09	1.93E-03	0.00E+00	2.80E-05	5.36E-06
3750663758275	375066	3758275	8.61E-06	9.25E-06	8.88E-06	8.78E-08	1.72E-06	3.10E-06	0.00E+00	1.32E-06	6.59E-07	0.00E+00	0.00E+00	5.27E-07	2.42E-10	1.73E-09	0.00E+00	1.98E-09	1.98E-03	0.00E+00	2.87E-05	5.48E-06
3750763758275	375076	3758275	8.81E-06	9.47E-06	9.09E-06	8.99E-08	1.76E-06	3.17E-06	0.00E+00	1.35E-06	6.74E-07	0.00E+00	0.00E+00	5.39E-07	2.48E-10	1.77E-09	0.00E+00	2.02E-09	2.02E-03	0.00E+00	2.94E-05	5.61E-06
3749663758275	374966	3758275	9.24E-06	9.93E-06	9.53E-06	9.42E-08	1.85E-06	3.33E-06	0.00E+00	1.41E-06	7.07E-07	0.00E+00	0.00E+00	5.65E-07	2.60E-10	1.86E-09	0.00E+00	2.12E-09	2.12E-03	0.00E+00	3.08E-05	5.88E-06
3744063758275	374406	3758275	9.46E-06	1.02E-05	9.77E-06	9.66E-08	1.89E-06	3.41E-06	0.00E+00	1.45E-06	7.24E-07	0.00E+00	0.00E+00	5.79E-07	2.66E-10	1.91E-09	0.00E+00	2.17E-09	2.17E-03	0.00E+00	3.15E-05	6.03E-06
3744163758275	374416	3758275	9.70E-06	1.04E-05	1.00E-05	9.89E-08	1.94E-06	3.49E-06	0.00E+00	1.48E-06	7.42E-07	0.00E+00	0.00E+00	5.94E-07	2.73E-10	1.95E-09	0.00E+00	2.23E-09	2.23E-03	0.00E+00	3.23E-05	6.17E-06
3744263758275	374426	3758275	9.94E-06	1.07E-05	1.03E-05	1.01E-07	1.99E-06	3.58E-06	0.00E+00	1.52E-06	7.61E-07	0.00E+00	0.00E+00	6.08E-07	2.80E-10	2.00E-09	0.00E+00	2.28E-09	2.28E-03	0.00E+00	3.31E-05	6.33E-06
3744363758275	374436	3758275	1.02E-05	1.10E-05	1.05E-05	1.04E-07	2.04E-06	3.67E-06	0.00E+00	1.56E-06	7.80E-07	0.00E+00	0.00E+00	6.24E-07	2.87E-10	2.05E-09	0.00E+00	2.34E-09	2.34E-03	0.00E+00	3.40E-05	6.49E-06
3744463758275	374446	3758275	1.04E-05	1.12E-05	1.08E-05	1.07E-07	2.09E-06	3.76E-06	0.00E+00	1.60E-06	7.99E-07	0.00E+00	0.00E+00	6.40E-07	2.94E-10	2.10E-09	0.00E+00	2.40E-09	2.40E-03	0.00E+00	3.48E-05	6.65E-06
3744563758275	374456	3758275	1.07E-05	1.15E-05	1.11E-05	1.09E-07	2.14E-06	3.86E-06	0.00E+00	1.64E-06	8.20E-07	0.00E+00	0.00E+00	6.56E-07	3.02E-10	2.16E-09	0.00E+00	2.46E-09	2.46E-03	0.00E+00	3.57E-05	6.82E-06
3744663758275	374466	3758275	1.10E-05	1.18E-05	1.14E-05	1.12E-07	2.20E-06	3.96E-06	0.00E+00	1.68E-06	8.41E-07	0.00E+00	0.00E+00	6.73E-07	3.09E-10	2.21E-09	0.00E+00	2.52E-09	2.52E-03	0.00E+00	3.66E-05	7.00E-06
3744763758275	374476	3758275	1.13E-05	1.21E-05	1.16E-05	1.15E-07	2.26E-06	4.06E-06	0.00E+00	1.73E-06	8.63E-07	0.00E+00	0.00E+00	6.91E-07	3.18E-10	2.27E-09	0.00E+00	2.59E-09	2.59E-03	0.00E+00	3.76E-05	7.18E-06
3744863758275	374486	3758275	1.16E-05	1.25E-05	1.20E-05	1.18E-07	2.32E-06	4.17E-06	0.00E+00	1.77E-06	8.86E-07	0.00E+00	0.00E+00	7.09E-07	3.26E-10	2.33E-09	0.00E+00	2.66E-09	2.66E-03	0.00E+00	3.86E-05	7.38E-06
3744963758275	374496	3758275	1.19E-05	1.28E-05	1.23E-05	1.21E-07	2.38E-06	4.28E-06	0.00E+00	1.82E-06	9.10E-07	0.00E+00	0.00E+00	7.28E-07	3.35E-10	2.40E-09	0.00E+00	2.73E-09	2.73E-03	0.00E+00	3.96E-05	7.57E-06
3745073758275	374507	3758275	1.22E-05	1.32E-05	1.26E-05	1.25E-07	2.45E-06	4.41E-06	0.00E+00	1.87E-06	9.37E-07	0.00E+00	0.00E+00	7.50E-07	3.45E-10	2.47E-09	0.00E+00	2.81E-09	2.81E-03	0.00E+00	4.08E-05	7.80E-06
3745163758275	374516	3758275	1.26E-05	1.35E-05	1.30E-05	1.28E-07	2.51E-06	4.52E-06	0.00E+00	1.92E-06	9.61E-07	0.00E+00	0.00E+00	7.69E-07	3.53E-10	2.53E-09	0.00E+00	2.88E-09	2.88E-03	0.00E+00	4.18E-05	7.99E-06
3745263758275	374526	3758275	1.29E-05	1.39E-05	1.33E-05	1.32E-07	2.58E-06	4.65E-06	0.00E+00	1.98E-06	9.88E-07	0.00E+00	0.00E+00	7.90E-07	3.63E-10	2.60E-09	0.00E+00	2.96E-09	2.96E-03	0.00E+00	4.30E-05	8.22E-06
3745363758275	374536	3758275	1.33E-05	1.43E-05	1.37E-05	1.35E-07	2.66E-06	4.78E-06	0.00E+00	2.03E-06	1.02E-06	0.00E+00	0.00E+00	8.12E-07	3.74E-10	2.67E-09	0.00E+00	3.05E-09	3.05E-03	0.00E+00	4.42E-05	8.45E-06
3745463758275	374546	3758275	1.37E-05	1.47E-05	1.41E-05	1.39E-07	2.73E-06	4.92E-06	0.00E+00	2.09E-06	1.04E-06	0.00E+00	0.00E+00	8.36E-07	3.84E-10	2.75E-09	0.00E+00	3.13E-09	3.13E-03	0.00E+00	4.55E-05	8.69E-06
3745563758275	374556	3758275	1.41E-05	1.51E-05	1.45E-05	1.43E-07	2.81E-06	5.06E-06	0.00E+00	2.15E-06	1.07E-06	0.00E+00	0.00E+00	8.60E-07	3.95E-10	2.83E-09	0.00E+00	3.22E-09	3.22E-03	0.00E+00	4.68E-05	8.94E-06
3745663758275	374566	3758275	1.45E-05	1.56E-05	1.49E-05	1.48E-07	2.89E-06	5.21E-06	0.00E+00	2.21E-06	1.11E-06	0.00E+00	0.00E+00	8.85E-07	4.07E-10	2.91E-09	0.00E+00	3.32E-09	3.32E-03	0.00E+00	4.82E-05	9.21E-06
3745763758275	374576	3758275	1.49E-05	1.60E-05	1.54E-05	1.52E-07	2.98E-06	5.36E-06	0.00E+00	2.28E-06	1.14E-06	0.00E+00	0.00E+00	9.12E-07	4.19E-10	3.00E-09	0.00E+00	3.42E-09	3.42E-03	0.00E+00	4.96E-05	9.49E-06
3746063758275	374606	3758275	1.64E-05	1.76E-05	1.69E-05	1.67E-07	3.27E-06	5.89E-06	0.00E+00	2.50E-06	1.25E-06	0.00E+00	0.00E+00	1.00E-06	4.60E-10	3.29E-09	0.00E+00	3.75E-09	3.75E-03	0.00E+00	5.45E-05	1.04E-05
3746163758275	374616	3758275	1.69E-05	1.82E-05	1.74E-05	1.72E-07	3.38E-06	6.08E-06	0.00E+00	2.59E-06	1.29E-06	0.00E+00	0.00E+00	1.03E-06	4.75E-10	3.40E-09	0.00E+00	3.88E-09	3.88E-03	0.00E+00	5.63E-05	1.08E-

			SWBuilding Construction	SWDemolition	SWGrading	EYBuilding Construction	SWPaving	SWGrading	SWArchitectural Coating	NBBuilding Construction	NBBuilding Construction	NBArchitectural Coating	NBArchitectural Coating	RWBuilding Construction		Child Risk			Overlapping Phases - Maximum GLC		
Unique Identifier	X (UTM)	Y (UTM)	2026	2026	2026	2026	2027	2027	2027	2026	2027	2026	2027	2026	3rd Trimester	0<2	2<16	Total	per million	2025	2026	2027
3749063758285	374906	3758285	1.06E-04	1.13E-04	1.09E-04	1.08E-06	2.11E-05	3.80E-05	0.00E+00	1.61E-05	8.07E-06	0.00E+00	0.00E+00	6.46E-06	2.97E-09	2.12E-08	0.00E+00	2.42E-08	2.42E-02	0.00E+00	3.52E-04	6.72E-05
3749163758285	374916	3758285	1.24E-04	1.33E-04	1.28E-04	1.26E-06	2.47E-05	4.45E-05	0.00E+00	1.89E-05	9.45E-06	0.00E+00	0.00E+00	7.56E-06	3.48E-09	2.49E-08	0.00E+00	2.84E-08	2.84E-02	0.00E+00	4.12E-04	7.87E-05
3742063758295	374206	3758295	6.21E-06	6.68E-06	6.41E-06	6.34E-08	1.24E-06	2.24E-06	0.00E+00	9.50E-07	4.75E-07	0.00E+00	0.00E+00	3.80E-07	1.75E-10	1.25E-09	0.00E+00	1.43E-09	1.43E-03	0.00E+00	2.07E-05	3.95E-06
3742163758295	374216	3758295	6.34E-06	6.82E-06	6.54E-06	6.47E-08	1.27E-06	2.28E-06	0.00E+00	9.70E-07	4.85E-07	0.00E+00	0.00E+00	3.88E-07	1.78E-10	1.28E-09	0.00E+00	1.45E-09	1.45E-03	0.00E+00	2.11E-05	4.04E-06
3742263758295	374226	3758295	6.47E-06	6.96E-06	6.68E-06	6.60E-08	1.29E-06	2.33E-06	0.00E+00	9.91E-07	4.95E-07	0.00E+00	0.00E+00	3.96E-07	1.82E-10	1.30E-09	0.00E+00	1.49E-09	1.49E-03	0.00E+00	2.16E-05	4.12E-06
3742363758295	374236	3758295	6.61E-06	7.11E-06	6.82E-06	6.74E-08	1.32E-06	2.38E-06	0.00E+00	1.01E-06	5.06E-07	0.00E+00	0.00E+00	4.05E-07	1.86E-10	1.33E-09	0.00E+00	1.52E-09	1.52E-03	0.00E+00	2.20E-05	4.21E-06
3742463758295	374246	3758295	6.75E-06	7.26E-06	6.97E-06	6.88E-08	1.35E-06	2.43E-06	0.00E+00	1.03E-06	5.16E-07	0.00E+00	0.00E+00	4.13E-07	1.90E-10	1.36E-09	0.00E+00	1.55E-09	1.55E-03	0.00E+00	2.25E-05	4.30E-06
3742563758295	374256	3758295	6.89E-06	7.41E-06	7.12E-06	7.03E-08	1.38E-06	2.48E-06	0.00E+00	1.05E-06	5.27E-07	0.00E+00	0.00E+00	4.22E-07	1.94E-10	1.39E-09	0.00E+00	1.58E-09	1.58E-03	0.00E+00	2.30E-05	4.39E-06
3742663758295	374266	3758295	7.05E-06	7.58E-06	7.28E-06	7.19E-08	1.41E-06	2.54E-06	0.00E+00	1.08E-06	5.39E-07	0.00E+00	0.00E+00	4.31E-07	1.98E-10	1.42E-09	0.00E+00	1.62E-09	1.62E-03	0.00E+00	2.35E-05	4.49E-06
3742763758295	374276	3758295	7.20E-06	7.75E-06	7.44E-06	7.35E-08	1.44E-06	2.59E-06	0.00E+00	1.10E-06	5.51E-07	0.00E+00	0.00E+00	4.41E-07	2.03E-10	1.45E-09	0.00E+00	1.65E-09	1.65E-03	0.00E+00	2.40E-05	4.59E-06
3742863758295	374286	3758295	7.36E-06	7.92E-06	7.60E-06	7.51E-08	1.47E-06	2.65E-06	0.00E+00	1.13E-06	5.64E-07	0.00E+00	0.00E+00	4.51E-07	2.07E-10	1.48E-09	0.00E+00	1.69E-09	1.69E-03	0.00E+00	2.45E-05	4.69E-06
3742963758295	374296	3758295	7.53E-06	8.10E-06	7.77E-06	7.68E-08	1.51E-06	2.71E-06	0.00E+00	1.15E-06	5.76E-07	0.00E+00	0.00E+00	4.61E-07	2.12E-10	1.52E-09	0.00E+00	1.73E-09	1.73E-03	0.00E+00	2.51E-05	4.79E-06
3743063758295	374306	3758295	7.70E-06	8.28E-06	7.95E-06	7.86E-08	1.54E-06	2.77E-06	0.00E+00	1.18E-06	5.89E-07	0.00E+00	0.00E+00	4.72E-07	2.17E-10	1.55E-09	0.00E+00	1.77E-09	1.77E-03	0.00E+00	2.57E-05	4.90E-06
3743163758295	374316	3758295	7.88E-06	8.47E-06	8.13E-06	8.04E-08	1.58E-06	2.84E-06	0.00E+00	1.21E-06	6.03E-07	0.00E+00	0.00E+00	4.82E-07	2.22E-10	1.59E-09	0.00E+00	1.81E-09	1.81E-03	0.00E+00	2.62E-05	5.01E-06
3743263758295	374326	3758295	8.06E-06	8.67E-06	8.32E-06	8.22E-08	1.61E-06	2.90E-06	0.00E+00	1.23E-06	6.17E-07	0.00E+00	0.00E+00	4.93E-07	2.27E-10	1.62E-09	0.00E+00	1.85E-09	1.85E-03	0.00E+00	2.69E-05	5.13E-06
3743363758295	374336	3758295	8.25E-06	8.87E-06	8.51E-06	8.42E-08	1.65E-06	2.97E-06	0.00E+00	1.26E-06	6.31E-07	0.00E+00	0.00E+00	5.05E-07	2.32E-10	1.66E-09	0.00E+00	1.89E-09	1.89E-03	0.00E+00	2.75E-05	5.25E-06
3743463758295	374346	3758295	8.44E-06	9.08E-06	8.71E-06	8.61E-08	1.69E-06	3.04E-06	0.00E+00	1.29E-06	6.46E-07	0.00E+00	0.00E+00	5.17E-07	2.38E-10	1.70E-09	0.00E+00	1.94E-09	1.94E-03	0.00E+00	2.81E-05	5.37E-06
3743563758295	374356	3758295	8.64E-06	9.29E-06	8.92E-06	8.82E-08	1.73E-06	3.11E-06	0.00E+00	1.32E-06	6.61E-07	0.00E+00	0.00E+00	5.29E-07	2.43E-10	1.74E-09	0.00E+00	1.98E-09	1.98E-03	0.00E+00	2.88E-05	5.50E-06
3743663758295	374366	3758295	8.85E-06	9.52E-06	9.13E-06	9.03E-08	1.77E-06	3.19E-06	0.00E+00	1.35E-06	6.77E-07	0.00E+00	0.00E+00	5.42E-07	2.49E-10	1.78E-09	0.00E+00	2.03E-09	2.03E-03	0.00E+00	2.95E-05	5.63E-06
3743763758295	374376	3758295	9.06E-06	9.74E-06	9.35E-06	9.25E-08	1.81E-06	3.26E-06	0.00E+00	1.39E-06	6.93E-07	0.00E+00	0.00E+00	5.55E-07	2.55E-10	1.82E-09	0.00E+00	2.08E-09	2.08E-03	0.00E+00	3.02E-05	5.77E-06
3743963758295	374396	3758295	9.51E-06	1.02E-05	9.82E-06	9.70E-08	1.90E-06	3.42E-06	0.00E+00	1.46E-06	7.28E-07	0.00E+00	0.00E+00	5.82E-07	2.68E-10	1.91E-09	0.00E+00	2.18E-09	2.18E-03	0.00E+00	3.17E-05	6.06E-06
3744063758295	374406	3758295	9.75E-06	1.05E-05	1.01E-05	9.95E-08	1.95E-06	3.51E-06	0.00E+00	1.49E-06	7.48E-07	0.00E+00	0.00E+00	5.97E-07	2.74E-10	1.96E-09	0.00E+00	2.24E-09	2.24E-03	0.00E+00	3.25E-05	6.21E-06
3744163758295	374416	3758295	9.99E-06	1.07E-05	1.03E-05	1.02E-07	2.00E-06	3.60E-06	0.00E+00	1.53E-06	7.65E-07	0.00E+00	0.00E+00	6.12E-07	2.81E-10	2.01E-09	0.00E+00	2.29E-09	2.29E-03	0.00E+00	3.33E-05	6.36E-06
3744263758295	374426	3758295	1.02E-05	1.10E-05	1.06E-05	1.05E-07	2.05E-06	3.69E-06	0.00E+00	1.57E-06	7.84E-07	0.00E+00	0.00E+00	6.27E-07	2.88E-10	2.06E-09	0.00E+00	2.35E-09	2.35E-03	0.00E+00	3.41E-05	6.52E-06
3744363758295	374436	3758295	1.05E-05	1.13E-05	1.08E-05	1.07E-07	2.10E-06	3.78E-06	0.00E+00	1.61E-06	8.04E-07	0.00E+00	0.00E+00	6.43E-07	2.96E-10	2.12E-09	0.00E+00	2.41E-09	2.41E-03	0.00E+00	3.50E-05	6.69E-06
3744463758295	374446	3758295	1.08E-05	1.16E-05	1.11E-05	1.10E-07	2.16E-06	3.88E-06	0.00E+00	1.65E-06	8.25E-07	0.00E+00	0.00E+00	6.60E-07	3.03E-10	2.17E-09	0.00E+00	2.47E-09	2.47E-03	0.00E+00	3.59E-05	6.86E-06
3744543758294	374454	3758294	1.10E-05	1.18E-05	1.13E-05	1.12E-07	2.20E-06	3.96E-06	0.00E+00	1.68E-06	8.41E-07	0.00E+00	0.00E+00	6.73E-07	3.09E-10	2.21E-09	0.00E+00	2.52E-09	2.52E-03	0.00E+00	3.66E-05	7.00E-06
3744663758293	374466	3758293	1.13E-05	1.22E-05	1.17E-05	1.15E-07	2.26E-06	4.08E-06	0.00E+00	1.73E-06	8.66E-07	0.00E+00	0.00E+00	6.93E-07	3.19E-10	2.28E-09	0.00E+00	2.60E-09	2.60E-03	0.00E+00	3.77E-05	7.21E-06
3744763758295	374476	3758295	1.17E-05	1.25E-05	1.20E-05	1.19E-07	2.33E-06	4.20E-06	0.00E+00	1.78E-06	8.92E-07	0.00E+00	0.00E+00	7.14E-07	3.28E-10	2.35E-09	0.00E+00	2.67E-09	2.67E-03	0.00E+00	3.88E-05	7.42E-06
3744863758295	374486	3758295	1.20E-05	1.29E-05	1.24E-05	1.22E-07	2.39E-06	4.31E-06	0.00E+00	1.83E-06	9.16E-07	0.00E+00	0.00E+00	7.33E-07	3.37E-10	2.41E-09	0.00E+00	2.75E-09	2.75E-03	0.00E+00	3.99E-05	7.62E-06
3744963758295	374496	3758295	1.23E-05	1.32E-05	1.27E-05	1.25E-07	2.46E-06	4.43E-06	0.00E+00	1.88E-06	9.41E-07	0.00E+00	0.00E+00	7.53E-07	3.46E-10	2.48E-09	0.00E+00	2.82E-09	2.82E-03	0.00E+00	4.10E-05	7.83E-06
3745073758295	374507	3758295	1.27E-05	1.36E-05	1.31E-05	1.29E-07	2.54E-06	4.56E-06	0.00E+00	1.94E-06	9.70E-07	0.00E+00	0.00E+00	7.76E-07	3.57E-10	2.55E-09	0.00E+00	2.91E-09	2.91E-03	0.00E+00	4.22E-05	8.07E-06
3745163758295	374516	3758295	1.30E-05	1.40E-05	1.34E-05	1.33E-07	2.60E-06	4.68E-06	0.00E+00	1.99E-06	9.94E-07	0.00E+00	0.00E+00	7.95E-07	3.66E-10	2.62E-09	0.00E+00	2.98E-09	2.98E-03	0.00E+00	4.33E-05	8.27E-06
3745263758292	374526	3758292	1.33E-05	1.43E-05	1.37E-05	1.36E-07	2.66E-06	4.79E-06	0.00E+00	2.03E-06	1.02E-06	0.00E+00	0.00E+00	8.14E-07	3.74E-10	2.68E-09	0.00E+00	3.05E-09	3.05E-03	0.00E+00	4.43E-05	8.46E-06
3745363758295	374536	3758295	1.37E-05	1.48E-05	1.42E-05	1.40E-07	2.75E-06	4.95E-06	0.00E+00	2.10E-06	1.05E-06	0.00E+00	0.00E+00	8.41E-07	3.87E-10	2.77E-09	0.00E+00	3.15E-09	3.15E-03	0.00E+00	4.58E-05	8.75E-06
3745463758295	374546	3758295	1.41E-05	1.52E-05	1.46E-05	1.44E-07	2.83E-06	5.09E-06	0.00E+00	2.16E-06	1.08E-06	0.00E+00	0.00E+00	8.66E-07	3.98E-10	2.85E-09	0.00E+00	3.25E-09	3.25E-03	0.00E+00	4.71E-05	9.00E-06
3745563758295	374556	3758295	1.46E-05	1.57E-05	1.50E-05	1.49E-07	2.91E-06	5.24E-06	0.00E+00	2.23E-06	1.11E-06	0.00E+00	0.00E+00	8.91E-07	4.10E-10	2.93E-09	0.00E+00	3.34E-09	3.34E-03	0.00E+00	4.85E-05	9.27E-06
3745663758295	374566	3758295	1.50E-05	1.61E-05	1.55E-05	1.53E-07	3.00E-06	5.40E-06	0.00E+00	2.30E-06	1.15E-06	0.00E+00	0.00E+00	9.18E-07	4.22E-10	3.02E-09	0.00E+00	3.44E-09	3.44E-03	0.00E+00	5.00E-05	9.55E-06
3745763758295	374576	3758295	1.55E-05	1.66E-05	1.60E-05	1.58E-07	3.09E-06	5.56E-06	0.00E+00	2.37E-06	1.18E-06	0.00E+00	0.00E+00	9.46E-07	4.35E-10	3.11E-09	0.00E+00	3.55E-09	3.55E-03	0.00E+00	5.15E-05	9.84E-06
3746063758293	374606	3758293	1.69E-05	1.82E-05	1.75E-05	1.73E-07	3.38E-06	6.09E-06	0.00E+00	2.59E-06	1.29E-06	0.00E+00	0.00E+00	1.04E-06	4.76E-10	3.41E-09	0.00E+00	3.88E-09	3.88E-03	0.00E+00	5.64E-05	1.08E-05
3746153758293	374615	3758293	1.74E-05	1.87E-05	1.80E-05	1.78E-07	3.49E-06	6.27E-06	0.00E+00	2.67E-06	1.33E-06	0.00E+00	0.00E+00	1.07E-06	4.90E-10	3.51E-09	0.00E+00	4.00E-09	4.00E-03	0.00E+00	5.80E-05	1.11E-05
3746263758293	374626	3758293	1.81E-05	1.94E-05	1.86E-05	1.84E-07	3.61E-06	6.50E-06	0.00E+00	2.76E-06	1.38E-06	0.00E+00	0.00E+00	1.11E-06	5.08E-10	3.64E-09	0.00E+00	4.14E-09	4.14E-03	0.00E+00	6.02E-05	1.15E-05
3746373758293	374637	3758293	1.88E-05	2.02E-05	1.94E-05	1.91E-07	3.75E-06	6.75E-06	0.00E+00	2.87E-06	1.43E-06	0.00E+00	0.00E+00	1.15E-06	5.28E-10	3.78E-09	0.00E+00	4.30E-09	4.30E-03	0.00E+00	6.25E-05	1.19E-05
3746463758293	374646	3758293	1.94E-05	2.08E-05	2.00E-05	1.97E-07	3.87E-06	6.97E-06	0.00E+00	2.96E-06	1.48E-06	0.00E+00	0.00E+00	1.18E-06	5.45E-10	3.90E-09	0.00E+00	4.44E-09	4.44E-03	0.00E+00	6.45E-05	1.23E-05
3746563758291	374656	3758291	2.00E-05	2.15E-05	2.06E-05	2.04E-07	4.00E-06	7.19E-06	0.00E+00	3.06E-06	1.53E-06	0.00E+00	0.00E+00	1.22E-06	5.62E-10	4.02E-09	0.00E+00	4.58E-09	4.58E-03	0.00E+00	6.66E-05	1.27E-05
3746663758292	374666	3758292	2.08E-05	2.23E-05	2.14E-05	2.12E-07	4.15E-06	7.48E-06	0.00E+00	3.18E-06	1.59E-06	0.00E+00	0.00E+00	1.27E-06	5.84E-10	4.18E-09	0.00E+00	4.77E-09	4.77E-03	0.00E+00	6.92E-05	1.32E-05
3746843758292	374684	3758292	2.22E-05	2.39E-05	2.30E-05	2.27E-07	4.45E-06	8.01E-06	0.00E+00	3.40E-06	1.70E-06	0.00E+00	0.00E+00	1.36E-06	6.26E-10	4.48E-09	0.00E+00	5.10E-09	5.10E-03	0.00E+00	7.41E-05	1.42E-05
3746963758295	374696	3758295	2.35E-05	2.52E-05	2.42E-05	2.40E-07	4.70E-06	8.45E-06	0.00E+00	3.59E-06	1.80E-06	0.00E+00	0.00E+00	1.44E-06	6.61E-10	4.73E-09	0.00E+00	5.39E-09	5.39E-03	0.00E+00	7.82E-05	1.49E-05
3747063758295	374706	3758295	2.45E-05	2.63E-05	2.53E-05	2.50E-07	4.90E-06	8.81E-06	0.00E+00	3.75E-06	1.87E-06	0.00E+00	0.00E+00	1.50E-06	6.89E-10	4.93E-09	0.00E+00	5.62E-09	5.62E-03	0.00E+00	8.16E-05	1.56E-05
3747153758292	374715	3758292	2.53E-05	2.72E-05	2.61E-05	2.58E-07	5.06E-06	9.11E-06	0.00E+00	3.87E-06	1.93E-06	0.00E+00	0.00E+00	1.55E-06	7.12E-10	5.09E-09	0.00E+00	5.80E-09	5.80E-03	0.00E+00	8.42E-05	1.61E-05
3747263758291	374726	3758291	2.65E-05	2.85E-05	2.74E-05	2.70E-07	5.30E-06	9.54E-06	0.00E+00	4.05E-06	2.03E-06	0.00E+00	0.00E+00	1.62E-06	7.46E-10	5.33E-09	0.00E+00	6.08E-09	6.08E-03	0.00E+00	8.83E-05	1.69E-05
3747333758291	374733	3758291	2.74E-05	2.94E-05	2.82E-05	2.79E-07	5.47E-06	9.85E-06	0.00E+00	4.19E-06	2.09E-06	0.00E+00	0.00E+00	1.67E-06	7.70E-10	5.51E-09	0.00E+00	6.28E-09	6.28E-03	0.00E+00	9.12E-05	1.74E-05
3747463758292	374746	3758292	2.92E-05	3.14E-05	3.01E-05	2.98E-07	5.84E-06	1.05E-05	0.00E+00	4.47E-06	2.23E-06	0.00E+00	0.00E+00	1.79E-06	8.21E-10	5.87E-09	0.00E+00	6.70E-09	6.70E-03	0.00E+00	9.72E-05	1.86E-05
3747573758291	374757	3758291	3.08E-05	3.31E-05	3.18E-05	3.14E-07	6.16E-06	1.11E-05	0.00E+00	4.71E-06	2.35E-06	0.00E+00	0.00E+00	1.88E-06	8.66E-10	6.19E-09	0.00E+00	7.06E-09	7.06E-03	0.00E+00	1.03E-04	1.96E-05
3747653758291	374765	3758291	3.21E-05	3.45E-05	3.31E-05	3.27E-07	6.42E-06	1.16E-05	0.00E+00	4.91E-06	2.45E-06	0.00E+00	0.00E+00	1.96E-06	9.03E-10	6.44E-09	0.00E+00	7.36E-09	7.36E-03	0.00E+00	1.07E-04	2.04E-05
3747763758295	374776	3758295	3.44E-05	3.70E-05	3.55E-05	3.51E-07	6.88E-06	1.24E-05	0.00E+00	5.26E-06	2.63E-06	0.00E+00	0.00E+00	2.11E-06	9.68E-10	6.92E-09	0.00E+00	7.89E-09	7.89E-03	0.00E+00	1.15E-04	2.19E-05
3747863758295	374786	3758295	3.64E-05	3.92E-05	3.76E-05	3.72E-07	7.29E-06	1.31E-05	0.00E+00	5.58E-06	2.79E-06	0.00E+00	0.00E+00	2.23E-06	1.03E-09	7.34E-09	0.00E+00	8.36E-09	8.36E-03	0.00E+00	1.21E-04	2.32E-05
3747953758295	374795	3758295	3.85E-05	4.14E-05	3.97E-05	3.93E-07	7.70E-06	1.39E-05	0.00E+00	5.89E-06	2.95E-06	0.00E+00	0.00E+00	2.36E-06	1.08E-09	7.75E-09	0.00E+00	8.83E-09	8.83E-03	0.00E+00	1.28E-04	2.45E-05
3748263758295	374826	3758295	4.76E-05	5.12E-05	4.91E-05	4.86E-07	9.53E-06	1.71E-05	0.00E+00	7.29E-06	3.64E-06	0.00E+00	0.00E+00	2.91E-06	1.34E-09	9.59E-09	0.00E+00	1.09E-08	1.09E-02	0.00E+00	1.59E-04	3.03E-05
3748363758295	374836	3758295	5.14E-05	5.53E-05	5.31E-05	5.25E-07	1.03E-05	1.85E-05	0.00E+00	7.87E-06	3.94E-06	0.00E+00	0.00E+00	3.15E-06	1.45E-09	1.04E-08	0.00E+00	1.18E-08	1.18E-02	0.00E+00	1.71E-04	3.28E-05
3748463758295	374846	3758295	5.59E-05	6.02E-05	5.78E-05	5.71E-07	1.12E-05	2.01E-05	0.00E+00	8.56E-06	4.28E-06	0.00E+00	0.00E+00	3.43E-06	1.57E-09	1.13E-08	0.00E+00	1.28E-08	1.28E-02	0.00E+00	1.86E-04	3.56E-05
3748563758295	374856	3758295	6.12E-05	6.58E-05	6.32E-05	6.24E-07	1.22E-05	2.20E-05	0.00E+00	9.37E-06	4.68E-06	0.00E+00	0.00E+00	3.75E-06	1.72E-09	1.23E-08	0.00E+00	1.40E-08	1.40E-02	0.00E+00	2.04E-04	3.90E-05
3748663758291	374866	3758291	6.66E-05	7.16E-05	6.87E-05	6.79E-07	1.33E-05	2.40E-05	0.00E+00	1.02E-05	5.10E-06	0.00E+00	0.00E+00	4.08E-06	1.87E-09	1.34E-08	0.00E+00	1.53E-08	1.53E-02	0.00E+00	2.22E-04	4.24E-05
3748763758295	374876	3758295	7.54E-05	8.11E-05	7.79E-05	7.70E-07	1.51E-05	2.72E-05	0.00E+00	1.15E-05	5.77E-06	0.00E+00	0.00E+00	4.62E-06	2.12E-09	1.52E-08	0.00E+00	1.73E-08	1.73E-02	0.00E+00	2.51E-04	4.80E-05
3748863758295	374886	3758295	8.48E-05	9.12E-05	8.76E-05	8.65E-07	1.70E-05	3.05E-05	0.00E+00	1.30E-05	6.49E-06	0.00E+00	0.00E+00	5.19E-06	2.39E-09	1.71E-08	0.00E+00	1.95E-08	1.95E-02	0.00E+00	2.83E-04	5.40E-05
3748963758295	374896	3758295	9.67E-05	1.04E-04	9.99E-05	9.87E-07	1.94E-05	3.48E-05	0.00E+00	1.48E-05	7.40E-06	0.00E+00	0.00E+00	5.92E-06	2.72E-09	1.95E-08	0.00E+00	2.22E-08	2.22E-02	0.00E+00	3.22E-04	6.16E-05
3749063758295	374906	3758295	1.12E-04	1.21E-04	1.16E-04	1.14E-06	2.24E-05	4.04E-05	0.00E+00	1.72E-05	8.58E-06	0.00E+00	0.00E+00	6.86E-06	3.16E-09	2.26E-08	0.00E+00	2.57E-08	2.57E-02	0.00E+00	3.74E-04	7.14E-05
3749163758295	374916	3758295	1.31E-04	1.41E-04	1.37E-04	1.34E-06	2.66E-05	4.80E-05	0.00E+00	2.04E-05	1.02E-05	0.00E+00	0.00E+00	8.15E-06	3.75E-09	2.68E-08	0.00E+00	3.06E-08	3.06E-02	0.00E+00	4.44E-04	8.48E-05
3749263758295	374926	3758295	1.63E-04	1.75E-04	1.68E-04	1.66E-06	3.25E-05	5.85E-05	0.00E+00	2.49E-05	1.24E-05	0.00E+00	0.00E+00	9.95E-06	4.57E-09	3.27E-08	0.00E+00	3.73E-08	3.73E-02	0.00E+00	5.42E-04	1.03E-04
3748263758304	374826	3758304	4.88E-05	5.24E-05	5.03E-05	4.97E-07	9.75E-06	1.76E-05	0.00E+00	7.46E-06	3.73E-06	0.00E+00	0.00E+00	2.98E-06	1.37E-09	9.82E-09	0.00E+00	1.12E-08	1.12E-02	0.00E+00	1.62E-04	3.10E-05
3748363758303	374836	3758303	5.26E-05	5.66E-05	5.43E-05	5.37E-07	1.05E-05	1.90E-05	0.00E+00	8.06E-06	4.03E-06	0.00E+00	0.00E+00	3.22E-06	1.48E-09	1.06E-08	0.00E+00	1.21E-08	1.21E-02	0.00E+00	1.75E-04	3.35E-05
3748463758303	374846	3758303	5.73E-05	6.16E-05	5.92E-05	5.85E-07	1.15E-05	2.06E-05	0.00E+00	8.77E-06	4.39E-06	0.00E+00	0.00E+00	3.51E-06	1.61E-09	1.15E-08	0.00E+00	1.32E-08	1.32E-02	0.00E+00	1.91E-04	3.65E-05
3748563758304	374856	3758304	6.30E-05	6.77E-05	6.50E-05	6.43E-07	1.26E-05	2.27E-05	0.00E+00	9.64E-06	4.82E-06	0.00E+00	0.00E+00	3.86E-06	1.77E-09	1.27E-08	0.00E+00	1.45E-08	1.45E-02	0.00E+00	2.10E-04	4.01E-05
3748763758305	374876	3758305	7.82E-05	8.41E-05	8.08E-05	7.98E-07	1.57E-05	2.82E-05	0.00E+00	1.20E-05	5.99E-06	0.00E+00	0.00E+00	4.79E-06	2.20E-09	1.58E-08	0.00E+00	1.80E-08	1.80E-02	0.00E+00	2.61E-04	4.98E-05
3748863758305	374886	3758305	8.85E-05	9.51E-05	9.13E-05	9.03E-07	1.77E-05	3.19E-05	0.00E+00	1.35E-05	6.77E-06	0.00E+00	0.00E+00	5.42E-06	2.49E-09	1.78E-08	0.00E+00	2.03E-08	2.03E-02	0.00E+00	2.95E-04	5.63E-05
3748903758305	374890	3758305	9.33E-05	1.00E-04	9.64E-05	9.52E-07	1.87E-05	3.36E-05	0.00E+00	1.43E-05	7.14E-06	0.00E+00	0.00E+00	5.71E-06	2.63E-09	1.88E-08	0.00E+00	2.14E-08	2.14E-02	0.00E+00	3.11E-04	5.94E-05
3749003758305	374900	3758305	1.08E-04	1.16E-04	1.11E-04	1.10E-06	2.15E-05	3.87E-05	0.00E+00	1.65E-05	8.23E-06	0.00E+00	0.00E+00	6.58E-06	3.03E-09	2.17E-08	0.00E+00	2.47E-08	2.47E-02	0.00E+00	3.58E-04	6.85E-05
3749163758305	374916	3758305	1.42E-04	1.52E-04	1.46E-04	1.45E-06	2.84E-05	5.11E-05	0.00E+00	2.17E-05	1.08E-05	0.00E+00	0.00E+00	8.68E-06	3.99E-09	2.85E-08	0.00E+00	3.25E-08	3.25E-02	0.00E+00	4.72E-04	9.03E-

			SWBuilding Construction	SWDemolition	SWGrading	EYBuilding Construction	SWPaving	SWGrading	SWArchitectural Coating	NBBuilding Construction	NBBuilding Construction	NBArchitectural Coating	NBArchitectural Coating	RWBuilding Construction		Child Risk			Overlapping Phases - Maximum GLC		
Unique Identifier	X (UTM)	Y (UTM)	2026	2026	2026	2026	2027	2027	2027	2026	2027	2026	2027	2026	3rd Trimester	0<2	2<16	Total	per million	2025	2026	2027
3742775758808	374277	3758808	1.06E-05	1.14E-05	1.10E-05	1.09E-07	2.13E-06	3.83E-06	0.00E+00	1.63E-06	8.14E-07	0.00E+00	0.00E+00	6.51E-07	2.99E-10	2.14E-09	0.00E+00	2.44E-09	2.44E-03	0.00E+00	3.54E-05	6.77E-06
3742837758808	374287	3758808	1.10E-05	1.18E-05	1.14E-05	1.12E-07	2.20E-06	3.97E-06	0.00E+00	1.69E-06	8.43E-07	0.00E+00	0.00E+00	6.75E-07	3.10E-10	2.22E-09	0.00E+00	2.53E-09	2.53E-03	0.00E+00	3.67E-05	7.02E-06
3743173758808	374317	3758808	1.23E-05	1.32E-05	1.27E-05	1.26E-07	2.46E-06	4.44E-06	0.00E+00	1.89E-06	9.43E-07	0.00E+00	0.00E+00	7.54E-07	3.47E-10	2.48E-09	0.00E+00	2.83E-09	2.83E-03	0.00E+00	4.11E-05	7.84E-06
3743273758808	374327	3758808	1.28E-05	1.38E-05	1.32E-05	1.31E-07	2.56E-06	4.62E-06	0.00E+00	1.96E-06	9.81E-07	0.00E+00	0.00E+00	7.85E-07	3.61E-10	2.58E-09	0.00E+00	2.94E-09	2.94E-03	0.00E+00	4.27E-05	8.16E-06
3743373758808	374337	3758808	1.33E-05	1.44E-05	1.38E-05	1.36E-07	2.67E-06	4.81E-06	0.00E+00	2.04E-06	1.02E-06	0.00E+00	0.00E+00	8.17E-07	3.76E-10	2.69E-09	0.00E+00	3.06E-09	3.06E-03	0.00E+00	4.45E-05	8.50E-06
3743473758808	374347	3758808	1.39E-05	1.50E-05	1.44E-05	1.42E-07	2.78E-06	5.01E-06	0.00E+00	2.13E-06	1.07E-06	0.00E+00	0.00E+00	8.52E-07	3.92E-10	2.80E-09	0.00E+00	3.19E-09	3.19E-03	0.00E+00	4.64E-05	8.86E-06
3743573758808	374357	3758808	1.45E-05	1.56E-05	1.50E-05	1.48E-07	2.91E-06	5.23E-06	0.00E+00	2.22E-06	1.11E-06	0.00E+00	0.00E+00	8.90E-07	4.09E-10	2.93E-09	0.00E+00	3.34E-09	3.34E-03	0.00E+00	4.84E-05	9.25E-06
3743673758808	374367	3758808	1.52E-05	1.63E-05	1.57E-05	1.55E-07	3.04E-06	5.47E-06	0.00E+00	2.33E-06	1.16E-06	0.00E+00	0.00E+00	9.30E-07	4.28E-10	3.06E-09	0.00E+00	3.49E-09	3.49E-03	0.00E+00	5.06E-05	9.68E-06
3743773758808	374377	3758808	1.59E-05	1.71E-05	1.64E-05	1.62E-07	3.18E-06	5.73E-06	0.00E+00	2.44E-06	1.22E-06	0.00E+00	0.00E+00	9.74E-07	4.48E-10	3.20E-09	0.00E+00	3.65E-09	3.65E-03	0.00E+00	5.30E-05	1.01E-05
3741073758818	374107	3758818	6.51E-06	7.02E-06	6.72E-06	6.64E-08	1.30E-06	2.34E-06	0.00E+00	9.96E-07	4.98E-07	0.00E+00	0.00E+00	3.98E-07	1.83E-10	1.31E-09	0.00E+00	1.49E-09	1.49E-03	0.00E+00	2.17E-05	4.14E-06
3741173758818	374117	3758818	6.67E-06	7.17E-06	6.88E-06	6.80E-08	1.33E-06	2.40E-06	0.00E+00	1.02E-06	5.10E-07	0.00E+00	0.00E+00	4.08E-07	1.88E-10	1.34E-09	0.00E+00	1.53E-09	1.53E-03	0.00E+00	2.22E-05	4.24E-06
3741273758818	374127	3758818	6.83E-06	7.35E-06	7.05E-06	6.97E-08	1.37E-06	2.46E-06	0.00E+00	1.05E-06	5.23E-07	0.00E+00	0.00E+00	4.18E-07	1.92E-10	1.38E-09	0.00E+00	1.57E-09	1.57E-03	0.00E+00	2.28E-05	4.35E-06
3741373758818	374137	3758818	7.00E-06	7.53E-06	7.23E-06	7.14E-08	1.40E-06	2.52E-06	0.00E+00	1.07E-06	5.36E-07	0.00E+00	0.00E+00	4.29E-07	1.97E-10	1.41E-09	0.00E+00	1.61E-09	1.61E-03	0.00E+00	2.33E-05	4.46E-06
3741473758818	374147	3758818	7.18E-06	7.72E-06	7.41E-06	7.33E-08	1.44E-06	2.59E-06	0.00E+00	1.10E-06	5.50E-07	0.00E+00	0.00E+00	4.40E-07	2.02E-10	1.45E-09	0.00E+00	1.65E-09	1.65E-03	0.00E+00	2.39E-05	4.57E-06
3741573758818	374157	3758818	7.38E-06	7.93E-06	7.62E-06	7.53E-08	1.48E-06	2.66E-06	0.00E+00	1.13E-06	5.65E-07	0.00E+00	0.00E+00	4.52E-07	2.08E-10	1.49E-09	0.00E+00	1.69E-09	1.69E-03	0.00E+00	2.46E-05	4.70E-06
3741673758818	374167	3758818	7.57E-06	8.15E-06	7.82E-06	7.73E-08	1.52E-06	2.73E-06	0.00E+00	1.16E-06	5.80E-07	0.00E+00	0.00E+00	4.64E-07	2.13E-10	1.53E-09	0.00E+00	1.74E-09	1.74E-03	0.00E+00	2.52E-05	4.82E-06
3741773758818	374177	3758818	7.78E-06	8.37E-06	8.03E-06	7.94E-08	1.56E-06	2.80E-06	0.00E+00	1.19E-06	5.95E-07	0.00E+00	0.00E+00	4.76E-07	2.19E-10	1.57E-09	0.00E+00	1.79E-09	1.79E-03	0.00E+00	2.59E-05	4.95E-06
3741873758818	374187	3758818	8.00E-06	8.60E-06	8.26E-06	8.16E-08	1.60E-06	2.88E-06	0.00E+00	1.22E-06	6.12E-07	0.00E+00	0.00E+00	4.90E-07	2.25E-10	1.61E-09	0.00E+00	1.84E-09	1.84E-03	0.00E+00	2.66E-05	5.09E-06
3741973758818	374197	3758818	8.23E-06	8.85E-06	8.49E-06	8.39E-08	1.65E-06	2.96E-06	0.00E+00	1.26E-06	6.30E-07	0.00E+00	0.00E+00	5.04E-07	2.32E-10	1.66E-09	0.00E+00	1.89E-09	1.89E-03	0.00E+00	2.74E-05	5.24E-06
3742073758818	374207	3758818	8.47E-06	9.11E-06	8.74E-06	8.64E-08	1.69E-06	3.05E-06	0.00E+00	1.30E-06	6.48E-07	0.00E+00	0.00E+00	5.18E-07	2.38E-10	1.71E-09	0.00E+00	1.94E-09	1.94E-03	0.00E+00	2.82E-05	5.39E-06
3742173758818	374217	3758818	8.72E-06	9.38E-06	9.00E-06	8.90E-08	1.74E-06	3.14E-06	0.00E+00	1.33E-06	6.67E-07	0.00E+00	0.00E+00	5.34E-07	2.45E-10	1.76E-09	0.00E+00	2.00E-09	2.00E-03	0.00E+00	2.91E-05	5.55E-06
3742273758818	374227	3758818	8.99E-06	9.66E-06	9.28E-06	9.17E-08	1.80E-06	3.24E-06	0.00E+00	1.38E-06	6.88E-07	0.00E+00	0.00E+00	5.50E-07	2.53E-10	1.81E-09	0.00E+00	2.06E-09	2.06E-03	0.00E+00	2.99E-05	5.72E-06
3742373758818	374237	3758818	9.27E-06	9.97E-06	9.57E-06	9.46E-08	1.85E-06	3.34E-06	0.00E+00	1.42E-06	7.09E-07	0.00E+00	0.00E+00	5.67E-07	2.61E-10	1.87E-09	0.00E+00	2.13E-09	2.13E-03	0.00E+00	3.09E-05	5.90E-06
3742473758818	374247	3758818	9.56E-06	1.03E-05	9.87E-06	9.76E-08	1.91E-06	3.44E-06	0.00E+00	1.46E-06	7.32E-07	0.00E+00	0.00E+00	5.86E-07	2.69E-10	1.93E-09	0.00E+00	2.20E-09	2.20E-03	0.00E+00	3.19E-05	6.09E-06
3742573758818	374257	3758818	9.87E-06	1.06E-05	1.02E-05	1.01E-07	1.98E-06	3.56E-06	0.00E+00	1.51E-06	7.55E-07	0.00E+00	0.00E+00	6.04E-07	2.78E-10	1.99E-09	0.00E+00	2.27E-09	2.27E-03	0.00E+00	3.29E-05	6.29E-06
3742673758818	374267	3758818	1.02E-05	1.10E-05	1.05E-05	1.04E-07	2.04E-06	3.67E-06	0.00E+00	1.56E-06	7.80E-07	0.00E+00	0.00E+00	6.24E-07	2.87E-10	2.05E-09	0.00E+00	2.34E-09	2.34E-03	0.00E+00	3.40E-05	6.49E-06
3742773758818	374277	3758818	1.05E-05	1.13E-05	1.09E-05	1.08E-07	2.11E-06	3.80E-06	0.00E+00	1.61E-06	8.07E-07	0.00E+00	0.00E+00	6.46E-07	2.97E-10	2.12E-09	0.00E+00	2.42E-09	2.42E-03	0.00E+00	3.51E-05	6.71E-06
3742873758818	374287	3758818	1.09E-05	1.17E-05	1.13E-05	1.11E-07	2.19E-06	3.93E-06	0.00E+00	1.67E-06	8.36E-07	0.00E+00	0.00E+00	6.69E-07	3.08E-10	2.20E-09	0.00E+00	2.51E-09	2.51E-03	0.00E+00	3.64E-05	6.96E-06
3742973758818	374297	3758818	1.13E-05	1.21E-05	1.17E-05	1.16E-07	2.27E-06	4.08E-06	0.00E+00	1.73E-06	8.67E-07	0.00E+00	0.00E+00	6.93E-07	3.19E-10	2.28E-09	0.00E+00	2.60E-09	2.60E-03	0.00E+00	3.77E-05	7.21E-06
3743073758818	374307	3758818	1.17E-05	1.26E-05	1.21E-05	1.20E-07	2.35E-06	4.23E-06	0.00E+00	1.80E-06	8.99E-07	0.00E+00	0.00E+00	7.19E-07	3.31E-10	2.36E-09	0.00E+00	2.70E-09	2.70E-03	0.00E+00	3.91E-05	7.48E-06
3743173758818	374317	3758818	1.22E-05	1.31E-05	1.26E-05	1.24E-07	2.44E-06	4.39E-06	0.00E+00	1.87E-06	9.34E-07	0.00E+00	0.00E+00	7.47E-07	3.43E-10	2.46E-09	0.00E+00	2.80E-09	2.80E-03	0.00E+00	4.07E-05	7.77E-06
3743273758818	374327	3758818	1.27E-05	1.36E-05	1.31E-05	1.29E-07	2.54E-06	4.57E-06	0.00E+00	1.94E-06	9.70E-07	0.00E+00	0.00E+00	7.76E-07	3.57E-10	2.55E-09	0.00E+00	2.91E-09	2.91E-03	0.00E+00	4.22E-05	8.07E-06
3743373758818	374337	3758818	1.32E-05	1.42E-05	1.36E-05	1.35E-07	2.64E-06	4.75E-06	0.00E+00	2.02E-06	1.01E-06	0.00E+00	0.00E+00	8.08E-07	3.71E-10	2.66E-09	0.00E+00	3.03E-09	3.03E-03	0.00E+00	4.40E-05	8.40E-06
3743473758818	374347	3758818	1.37E-05	1.48E-05	1.42E-05	1.40E-07	2.75E-06	4.95E-06	0.00E+00	2.10E-06	1.05E-06	0.00E+00	0.00E+00	8.42E-07	3.87E-10	2.77E-09	0.00E+00	3.15E-09	3.15E-03	0.00E+00	4.58E-05	8.75E-06
3743573758818	374357	3758818	1.43E-05	1.54E-05	1.48E-05	1.46E-07	2.87E-06	5.16E-06	0.00E+00	2.19E-06	1.10E-06	0.00E+00	0.00E+00	8.78E-07	4.04E-10	2.89E-09	0.00E+00	3.29E-09	3.29E-03	0.00E+00	4.78E-05	9.13E-06
3743673758818	374367	3758818	1.50E-05	1.61E-05	1.55E-05	1.53E-07	3.00E-06	5.40E-06	0.00E+00	2.29E-06	1.15E-06	0.00E+00	0.00E+00	9.17E-07	4.22E-10	3.02E-09	0.00E+00	3.44E-09	3.44E-03	0.00E+00	4.99E-05	9.54E-06
3743773758818	374377	3758818	1.57E-05	1.69E-05	1.62E-05	1.60E-07	3.14E-06	5.64E-06	0.00E+00	2.40E-06	1.20E-06	0.00E+00	0.00E+00	9.59E-07	4.41E-10	3.16E-09	0.00E+00	3.60E-09	3.60E-03	0.00E+00	5.22E-05	9.98E-06
3741073758828	374107	3758828	6.48E-06	6.97E-06	6.69E-06	6.61E-08	1.30E-06	2.33E-06	0.00E+00	9.92E-07	4.96E-07	0.00E+00	0.00E+00	3.97E-07	1.82E-10	1.30E-09	0.00E+00	1.49E-09	1.49E-03	0.00E+00	2.16E-05	4.13E-06
3741173758828	374117	3758828	6.64E-06	7.14E-06	6.85E-06	6.77E-08	1.33E-06	2.39E-06	0.00E+00	1.02E-06	5.08E-07	0.00E+00	0.00E+00	4.06E-07	1.87E-10	1.34E-09	0.00E+00	1.52E-09	1.52E-03	0.00E+00	2.21E-05	4.23E-06
3741273758828	374127	3758828	6.80E-06	7.31E-06	7.02E-06	6.94E-08	1.36E-06	2.45E-06	0.00E+00	1.04E-06	5.21E-07	0.00E+00	0.00E+00	4.16E-07	1.91E-10	1.37E-09	0.00E+00	1.56E-09	1.56E-03	0.00E+00	2.27E-05	4.33E-06
3741373758828	374137	3758828	6.97E-06	7.49E-06	7.19E-06	7.11E-08	1.39E-06	2.51E-06	0.00E+00	1.07E-06	5.33E-07	0.00E+00	0.00E+00	4.27E-07	1.96E-10	1.40E-09	0.00E+00	1.60E-09	1.60E-03	0.00E+00	2.32E-05	4.44E-06
3741473758828	374147	3758828	7.14E-06	7.68E-06	7.37E-06	7.29E-08	1.43E-06	2.57E-06	0.00E+00	1.09E-06	5.47E-07	0.00E+00	0.00E+00	4.37E-07	2.01E-10	1.44E-09	0.00E+00	1.64E-09	1.64E-03	0.00E+00	2.38E-05	4.55E-06
3741573758828	374157	3758828	7.34E-06	7.89E-06	7.58E-06	7.49E-08	1.47E-06	2.64E-06	0.00E+00	1.12E-06	5.62E-07	0.00E+00	0.00E+00	4.49E-07	2.07E-10	1.48E-09	0.00E+00	1.68E-09	1.68E-03	0.00E+00	2.45E-05	4.67E-06
3741673758828	374167	3758828	7.53E-06	8.10E-06	7.78E-06	7.69E-08	1.51E-06	2.71E-06	0.00E+00	1.15E-06	5.77E-07	0.00E+00	0.00E+00	4.61E-07	2.12E-10	1.52E-09	0.00E+00	1.73E-09	1.73E-03	0.00E+00	2.51E-05	4.80E-06
3741773758828	374177	3758828	7.74E-06	8.32E-06	7.99E-06	7.90E-08	1.55E-06	2.79E-06	0.00E+00	1.18E-06	5.92E-07	0.00E+00	0.00E+00	4.74E-07	2.18E-10	1.56E-09	0.00E+00	1.78E-09	1.78E-03	0.00E+00	2.58E-05	4.93E-06
3741873758828	374187	3758828	7.95E-06	8.55E-06	8.21E-06	8.11E-08	1.59E-06	2.86E-06	0.00E+00	1.22E-06	6.09E-07	0.00E+00	0.00E+00	4.87E-07	2.24E-10	1.60E-09	0.00E+00	1.82E-09	1.82E-03	0.00E+00	2.65E-05	5.06E-06
3741973758828	374197	3758828	8.18E-06	8.79E-06	8.44E-06	8.34E-08	1.64E-06	2.95E-06	0.00E+00	1.25E-06	6.26E-07	0.00E+00	0.00E+00	5.01E-07	2.30E-10	1.65E-09	0.00E+00	1.88E-09	1.88E-03	0.00E+00	2.73E-05	5.21E-06
3742073758828	374207	3758828	8.41E-06	9.05E-06	8.69E-06	8.59E-08	1.68E-06	3.03E-06	0.00E+00	1.29E-06	6.44E-07	0.00E+00	0.00E+00	5.15E-07	2.37E-10	1.69E-09	0.00E+00	1.93E-09	1.93E-03	0.00E+00	2.80E-05	5.36E-06
3742173758828	374217	3758828	8.66E-06	9.32E-06	8.94E-06	8.84E-08	1.73E-06	3.12E-06	0.00E+00	1.33E-06	6.63E-07	0.00E+00	0.00E+00	5.30E-07	2.44E-10	1.74E-09	0.00E+00	1.99E-09	1.99E-03	0.00E+00	2.89E-05	5.52E-06
3742273758828	374227	3758828	8.92E-06	9.60E-06	9.21E-06	9.11E-08	1.79E-06	3.21E-06	0.00E+00	1.37E-06	6.83E-07	0.00E+00	0.00E+00	5.46E-07	2.51E-10	1.80E-09	0.00E+00	2.05E-09	2.05E-03	0.00E+00	2.97E-05	5.68E-06
3742373758828	374237	3758828	9.20E-06	9.89E-06	9.50E-06	9.39E-08	1.84E-06	3.31E-06	0.00E+00	1.41E-06	7.04E-07	0.00E+00	0.00E+00	5.63E-07	2.59E-10	1.85E-09	0.00E+00	2.11E-09	2.11E-03	0.00E+00	3.07E-05	5.86E-06
3742473758828	374247	3758828	9.49E-06	1.02E-05	9.80E-06	9.68E-08	1.90E-06	3.42E-06	0.00E+00	1.45E-06	7.26E-07	0.00E+00	0.00E+00	5.81E-07	2.67E-10	1.91E-09	0.00E+00	2.18E-09	2.18E-03	0.00E+00	3.16E-05	6.04E-06
3742573758828	374257	3758828	9.79E-06	1.05E-05	1.01E-05	9.99E-08	1.96E-06	3.53E-06	0.00E+00	1.50E-06	7.49E-07	0.00E+00	0.00E+00	5.99E-07	2.76E-10	1.97E-09	0.00E+00	2.25E-09	2.25E-03	0.00E+00	3.26E-05	6.23E-06
3742673758828	374267	3758828	1.01E-05	1.09E-05	1.04E-05	1.03E-07	2.02E-06	3.64E-06	0.00E+00	1.55E-06	7.74E-07	0.00E+00	0.00E+00	6.19E-07	2.85E-10	2.04E-09	0.00E+00	2.32E-09	2.32E-03	0.00E+00	3.37E-05	6.44E-06
3742773758828	374277	3758828	1.04E-05	1.12E-05	1.08E-05	1.07E-07	2.09E-06	3.77E-06	0.00E+00	1.60E-06	8.00E-07	0.00E+00	0.00E+00	6.40E-07	2.94E-10	2.11E-09	0.00E+00	2.40E-09	2.40E-03	0.00E+00	3.48E-05	6.66E-06
3742873758828	374287	3758828	1.08E-05	1.16E-05	1.12E-05	1.10E-07	2.17E-06	3.90E-06	0.00E+00	1.66E-06	8.29E-07	0.00E+00	0.00E+00	6.63E-07	3.05E-10	2.18E-09	0.00E+00	2.48E-09	2.48E-03	0.00E+00	3.61E-05	6.89E-06
3742973758828	374297	3758828	1.12E-05	1.21E-05	1.16E-05	1.14E-07	2.24E-06	4.04E-06	0.00E+00	1.72E-06	8.58E-07	0.00E+00	0.00E+00	6.86E-07	3.16E-10	2.26E-09	0.00E+00	2.57E-09	2.57E-03	0.00E+00	3.74E-05	7.14E-06
3743073758828	374307	3758828	1.16E-05	1.25E-05	1.20E-05	1.18E-07	2.32E-06	4.18E-06	0.00E+00	1.78E-06	8.89E-07	0.00E+00	0.00E+00	7.11E-07	3.27E-10	2.34E-09	0.00E+00	2.66E-09	2.66E-03	0.00E+00	3.87E-05	7.39E-06
3743173758828	374317	3758828	1.20E-05	1.30E-05	1.24E-05	1.23E-07	2.41E-06	4.34E-06	0.00E+00	1.84E-06	9.22E-07	0.00E+00	0.00E+00	7.37E-07	3.39E-10	2.43E-09	0.00E+00	2.76E-09	2.76E-03	0.00E+00	4.01E-05	7.67E-06
3743273758828	374327	3758828	1.25E-05	1.35E-05	1.29E-05	1.28E-07	2.50E-06	4.50E-06	0.00E+00	1.91E-06	9.57E-07	0.00E+00	0.00E+00	7.66E-07	3.52E-10	2.52E-09	0.00E+00	2.87E-09	2.87E-03	0.00E+00	4.17E-05	7.96E-06
3743373758828	374337	3758828	1.30E-05	1.40E-05	1.34E-05	1.33E-07	2.60E-06	4.68E-06	0.00E+00	1.99E-06	9.95E-07	0.00E+00	0.00E+00	7.96E-07	3.66E-10	2.62E-09	0.00E+00	2.98E-09	2.98E-03	0.00E+00	4.33E-05	8.28E-06
3743473758828	374347	3758828	1.35E-05	1.46E-05	1.40E-05	1.38E-07	2.71E-06	4.87E-06	0.00E+00	2.07E-06	1.04E-06	0.00E+00	0.00E+00	8.29E-07	3.81E-10	2.73E-09	0.00E+00	3.11E-09	3.11E-03	0.00E+00	4.51E-05	8.62E-06
3743573758828	374357	3758828	1.41E-05	1.52E-05	1.46E-05	1.44E-07	2.82E-06	5.08E-06	0.00E+00	2.16E-06	1.08E-06	0.00E+00	0.00E+00	8.64E-07	3.97E-10	2.84E-09	0.00E+00	3.24E-09	3.24E-03	0.00E+00	4.70E-05	8.98E-06
3743673758828	374367	3758828	1.47E-05	1.58E-05	1.52E-05	1.50E-07	2.95E-06	5.30E-06	0.00E+00	2.25E-06	1.13E-06	0.00E+00	0.00E+00	9.02E-07	4.15E-10	2.97E-09	0.00E+00	3.38E-09	3.38E-03	0.00E+00	4.91E-05	9.38E-06
3743773758828	374377	3758828	1.54E-05	1.66E-05	1.59E-05	1.57E-07	3.08E-06	5.54E-06	0.00E+00	2.36E-06	1.18E-06	0.00E+00	0.00E+00	9.43E-07	4.33E-10	3.10E-09	0.00E+00	3.53E-09	3.53E-03	0.00E+00	5.13E-05	9.80E-06
3741073758838	374107	3758838	6.45E-06	6.93E-06	6.66E-06	6.58E-08	1.29E-06	2.32E-06	0.00E+00	9.87E-07	4.93E-07	0.00E+00	0.00E+00	3.95E-07	1.81E-10	1.30E-09	0.00E+00	1.48E-09	1.48E-03	0.00E+00	2.15E-05	4.11E-06
3741173758838	374117	3758838	6.60E-06	7.10E-06	6.82E-06	6.74E-08	1.32E-06	2.38E-06	0.00E+00	1.01E-06	5.05E-07	0.00E+00	0.00E+00	4.04E-07	1.86E-10	1.33E-09	0.00E+00	1.52E-09	1.52E-03	0.00E+00	2.20E-05	4.20E-06
3741273758838	374127	3758838	6.76E-06	7.28E-06	6.99E-06	6.90E-08	1.35E-06	2.44E-06	0.00E+00	1.04E-06	5.18E-07	0.00E+00	0.00E+00	4.14E-07	1.90E-10	1.36E-09	0.00E+00	1.55E-09	1.55E-03	0.00E+00	2.25E-05	4.31E-06
3741373758838	374137	3758838	6.93E-06	7.45E-06	7.15E-06	7.07E-08	1.39E-06	2.50E-06	0.00E+00	1.06E-06	5.30E-07	0.00E+00	0.00E+00	4.24E-07	1.95E-10	1.40E-09	0.00E+00	1.59E-09	1.59E-03	0.00E+00	2.31E-05	4.41E-06
3741473758838	374147	3758838	7.10E-06	7.64E-06	7.33E-06	7.24E-08	1.42E-06	2.56E-06	0.00E+00	1.09E-06	5.43E-07	0.00E+00	0.00E+00	4.35E-07	2.00E-10	1.43E-09	0.00E+00	1.63E-09	1.63E-03	0.00E+00	2.37E-05	4.52E-06
3741573758838	374157	3758838	7.29E-06	7.84E-06	7.53E-06	7.44E-08	1.46E-06	2.63E-06	0.00E+00	1.12E-06	5.58E-07	0.00E+00	0.00E+00	4.47E-07	2.05E-10	1.47E-09	0.00E+00	1.67E-09	1.67E-03	0.00E+00	2.43E-05	4.64E-06
3741673758838	374167	3758838	7.49E-06	8.05E-06	7.73E-06	7.64E-08	1.50E-06	2.70E-06	0.00E+00	1.15E-06	5.73E-07	0.00E+00	0.00E+00	4.58E-07	2.11E-10	1.51E-09	0.00E+00	1.72E-09	1.72E-03	0.00E+00	2.50E-05	4.77E-06
3741773758838	374177	3758838	7.69E-06	8.27E-06	7.94E-06	7.85E-08	1.54E-06	2.77E-06	0.00E+00	1.18E-06	5.88E-07	0.00E+00	0.00E+00	4.71E-07	2.16E-10	1.55E-09	0.00E+00	1.76E-09	1.76E-03	0.00E+00	2.56E-05	4.90E-06
3741873758838	374187	3758838	7.90E-06	8.49E-06	8.15E-06	8.06E-08	1.58E-06	2.84E-06	0.00E+00	1.21E-06	6.04E-07	0.00E+00	0.00E+00	4.84E-07	2.22E-10	1.59E-09	0.00E+00	1.81E-09	1.81E-03	0.00E+00	2.63E-05	5.03E-06
3741973758838	374197	3758838	8.12E-06	8.73E-06	8.38E-06	8.29E-08	1.62E-06	2.92E-06	0.00E+00	1.24E-06	6.21E-07	0.00E+00	0.00E+00	4.97E-07	2.29E-10	1.64E-09	0.00E+00	1.86E-09	1.86E-03	0.00E+00	2.71E-05	5.17E-06
3742073758838	374207	3758838	8.35E-06	8.98E-06	8.62E-06	8.52E-08	1.67E-06	3.01E-06	0.00E+00	1.28E-06	6.39E-07	0.00E+00	0.00E+00	5.11E-07	2.35E-10	1.68E-09	0.00E+00	1.92E-09	1.92E-03	0.00E+00	2.78E-05	5.32E-06
3742173758838	374217	3758838	8.60E-06	9.25E-06	8.88E-06	8.77E-08	1.72E-06	3.10E-06	0.00E+00	1.32E-06	6.58E-07	0.00E+00	0.00E+00	5.26E-07	2.42E-10	1.73E-09	0.00E+00	1.97E-09	1.97E-03	0.00E+00	2.86E-05	5.47E-06
3742273758838	374227	3758838	8.85E-06	9.52E-06	9.14E-06	9.03E-08	1.77E-06	3.19E-06	0.00E+00	1.36E-06	6.78E-07	0.00E+00	0.00E+00	5.42E-07	2.49E-10	1.78E-09	0.00E+00	2.03E-09	2.03E-03	0.00E+00	2.95E-05	5.64E-

			SWBuilding Construction		SWGrading	EYBuilding Construction		SWGrading	SWArchitectural Coating	NBBuilding Construction	NBBuilding Construction	NBArchitectural Coating	NBArchitectural Coating	RWBuilding Construction						Overlapping Phases - Maximum GLC		
															Child Risk							
Unique Identifier	X (UTM)	Y (UTM)	2026	SWDemolition 2026	2026	2026	SWPaving 2027	2027	2027	2026	2027	2026	2027	2026	3rd Trimester	0<2	2<16	Total	per million	2025	2026	2027
3743137758889	374317	3758889	1.09E-05	1.17E-05	1.13E-05	1.11E-07	2.18E-06	3.93E-06	0.00E+00	1.67E-06	8.35E-07	0.00E+00	0.00E+00	6.68E-07	3.07E-10	2.20E-09	0.00E+00	2.50E-09	2.50E-03	0.00E+00	3.63E-05	6.94E-06
3743237758889	374327	3758889	1.13E-05	1.21E-05	1.16E-05	1.15E-07	2.25E-06	4.06E-06	0.00E+00	1.72E-06	8.62E-07	0.00E+00	0.00E+00	6.90E-07	3.17E-10	2.27E-09	0.00E+00	2.58E-09	2.58E-03	0.00E+00	3.75E-05	7.17E-06
3743337758889	374337	3758889	1.16E-05	1.25E-05	1.20E-05	1.19E-07	2.33E-06	4.19E-06	0.00E+00	1.78E-06	8.91E-07	0.00E+00	0.00E+00	7.13E-07	3.28E-10	2.34E-09	0.00E+00	2.67E-09	2.67E-03	0.00E+00	3.88E-05	7.41E-06
3743437758889	374347	3758889	1.20E-05	1.29E-05	1.24E-05	1.23E-07	2.41E-06	4.33E-06	0.00E+00	1.84E-06	9.21E-07	0.00E+00	0.00E+00	7.37E-07	3.39E-10	2.42E-09	0.00E+00	2.76E-09	2.76E-03	0.00E+00	4.01E-05	7.66E-06
3743537758889	374357	3758889	1.25E-05	1.34E-05	1.29E-05	1.27E-07	2.49E-06	4.49E-06	0.00E+00	1.91E-06	9.53E-07	0.00E+00	0.00E+00	7.63E-07	3.51E-10	2.51E-09	0.00E+00	2.86E-09	2.86E-03	0.00E+00	4.15E-05	7.93E-06
3743637758889	374367	3758889	1.29E-05	1.39E-05	1.33E-05	1.32E-07	2.58E-06	4.65E-06	0.00E+00	1.97E-06	9.87E-07	0.00E+00	0.00E+00	7.90E-07	3.63E-10	2.60E-09	0.00E+00	2.96E-09	2.96E-03	0.00E+00	4.30E-05	8.21E-06
3743737758889	374377	3758889	1.34E-05	1.44E-05	1.38E-05	1.36E-07	2.67E-06	4.81E-06	0.00E+00	2.05E-06	1.02E-06	0.00E+00	0.00E+00	8.18E-07	3.76E-10	2.69E-09	0.00E+00	3.07E-09	3.07E-03	0.00E+00	4.45E-05	8.51E-06
3743937758889	374397	3758889	1.44E-05	1.55E-05	1.49E-05	1.47E-07	2.88E-06	5.18E-06	0.00E+00	2.20E-06	1.10E-06	0.00E+00	0.00E+00	8.81E-07	4.05E-10	2.90E-09	0.00E+00	3.30E-09	3.30E-03	0.00E+00	4.79E-05	9.16E-06
3744037758889	374407	3758889	1.49E-05	1.61E-05	1.54E-05	1.52E-07	2.99E-06	5.38E-06	0.00E+00	2.29E-06	1.14E-06	0.00E+00	0.00E+00	9.15E-07	4.21E-10	3.01E-09	0.00E+00	3.43E-09	3.43E-03	0.00E+00	4.98E-05	9.51E-06
3744137758889	374417	3758889	1.55E-05	1.67E-05	1.60E-05	1.58E-07	3.11E-06	5.59E-06	0.00E+00	2.38E-06	1.19E-06	0.00E+00	0.00E+00	9.50E-07	4.37E-10	3.13E-09	0.00E+00	3.56E-09	3.56E-03	0.00E+00	5.17E-05	9.88E-06
3744237758889	374427	3758889	1.61E-05	1.74E-05	1.67E-05	1.65E-07	3.23E-06	5.81E-06	0.00E+00	2.47E-06	1.24E-06	0.00E+00	0.00E+00	9.88E-07	4.54E-10	3.25E-09	0.00E+00	3.70E-09	3.70E-03	0.00E+00	5.38E-05	1.03E-05
3744337758889	374437	3758889	1.68E-05	1.81E-05	1.73E-05	1.71E-07	3.36E-06	6.05E-06	0.00E+00	2.57E-06	1.29E-06	0.00E+00	0.00E+00	1.03E-06	4.73E-10	3.38E-09	0.00E+00	3.86E-09	3.86E-03	0.00E+00	5.60E-05	1.07E-05
3744437758889	374447	3758889	1.74E-05	1.87E-05	1.79E-05	1.77E-07	3.47E-06	6.25E-06	0.00E+00	2.66E-06	1.33E-06	0.00E+00	0.00E+00	1.06E-06	4.88E-10	3.49E-09	0.00E+00	3.98E-09	3.98E-03	0.00E+00	5.78E-05	1.11E-05
3744537758892	374457	3758892	1.80E-05	1.94E-05	1.86E-05	1.84E-07	3.61E-06	6.49E-06	0.00E+00	2.76E-06	1.38E-06	0.00E+00	0.00E+00	1.10E-06	5.07E-10	3.63E-09	0.00E+00	4.14E-09	4.14E-03	0.00E+00	6.01E-05	1.15E-05
3744637758890	374467	3758890	1.89E-05	2.04E-05	1.96E-05	1.93E-07	3.79E-06	6.82E-06	0.00E+00	2.90E-06	1.45E-06	0.00E+00	0.00E+00	1.16E-06	5.33E-10	3.81E-09	0.00E+00	4.35E-09	4.35E-03	0.00E+00	6.31E-05	1.21E-05
3744737758889	374477	3758889	1.98E-05	2.13E-05	2.05E-05	2.02E-07	3.97E-06	7.14E-06	0.00E+00	3.04E-06	1.52E-06	0.00E+00	0.00E+00	1.21E-06	5.58E-10	3.99E-09	0.00E+00	4.56E-09	4.56E-03	0.00E+00	6.61E-05	1.26E-05
3744837758891	374487	3758891	2.05E-05	2.21E-05	2.12E-05	2.09E-07	4.11E-06	7.39E-06	0.00E+00	3.14E-06	1.57E-06	0.00E+00	0.00E+00	1.26E-06	5.78E-10	4.13E-09	0.00E+00	4.71E-09	4.71E-03	0.00E+00	6.84E-05	1.31E-05
3744937758891	374497	3758891	2.14E-05	2.30E-05	2.21E-05	2.19E-07	4.29E-06	7.71E-06	0.00E+00	3.28E-06	1.64E-06	0.00E+00	0.00E+00	1.31E-06	6.03E-10	4.31E-09	0.00E+00	4.92E-09	4.92E-03	0.00E+00	7.14E-05	1.36E-05
3745037758893	374507	3758893	2.21E-05	2.38E-05	2.29E-05	2.26E-07	4.43E-06	7.97E-06	0.00E+00	3.39E-06	1.69E-06	0.00E+00	0.00E+00	1.36E-06	6.23E-10	4.46E-09	0.00E+00	5.08E-09	5.08E-03	0.00E+00	7.38E-05	1.41E-05
3745237758893	374527	3758893	2.41E-05	2.59E-05	2.49E-05	2.46E-07	4.82E-06	8.68E-06	0.00E+00	3.69E-06	1.85E-06	0.00E+00	0.00E+00	1.48E-06	6.79E-10	4.85E-09	0.00E+00	5.53E-09	5.53E-03	0.00E+00	8.03E-05	1.54E-05
3745337758893	374537	3758893	2.51E-05	2.70E-05	2.60E-05	2.57E-07	5.03E-06	9.06E-06	0.00E+00	3.85E-06	1.92E-06	0.00E+00	0.00E+00	1.54E-06	7.08E-10	5.06E-09	0.00E+00	5.77E-09	5.77E-03	0.00E+00	8.38E-05	1.60E-05
3745497758893	374549	3758893	2.64E-05	2.84E-05	2.73E-05	2.70E-07	5.29E-06	9.52E-06	0.00E+00	4.05E-06	2.02E-06	0.00E+00	0.00E+00	1.62E-06	7.44E-10	5.32E-09	0.00E+00	6.07E-09	6.07E-03	0.00E+00	8.81E-05	1.68E-05
3745577758888	374557	3758888	2.80E-05	3.01E-05	2.89E-05	2.86E-07	5.61E-06	1.01E-05	0.00E+00	4.29E-06	2.14E-06	0.00E+00	0.00E+00	1.72E-06	7.89E-10	5.64E-09	0.00E+00	6.43E-09	6.43E-03	0.00E+00	9.34E-05	1.78E-05
3745637758889	374563	3758889	2.87E-05	3.09E-05	2.97E-05	2.93E-07	5.75E-06	1.03E-05	0.00E+00	4.40E-06	2.20E-06	0.00E+00	0.00E+00	1.76E-06	8.09E-10	5.78E-09	0.00E+00	6.59E-09	6.59E-03	0.00E+00	9.57E-05	1.83E-05
3745737758889	374577	3758889	3.04E-05	3.27E-05	3.14E-05	3.10E-07	6.08E-06	1.09E-05	0.00E+00	4.65E-06	2.33E-06	0.00E+00	0.00E+00	1.86E-06	8.55E-10	6.12E-09	0.00E+00	6.97E-09	6.97E-03	0.00E+00	1.01E-04	1.93E-05
3744137758889	374137	3758899	6.59E-06	7.09E-06	6.81E-06	6.73E-08	1.32E-06	2.38E-06	0.00E+00	1.01E-06	5.05E-07	0.00E+00	0.00E+00	4.04E-07	1.86E-10	1.33E-09	0.00E+00	1.51E-09	1.51E-03	0.00E+00	2.20E-05	4.20E-06
3744147758899	374147	3758899	6.75E-06	7.26E-06	6.97E-06	6.89E-08	1.35E-06	2.43E-06	0.00E+00	1.03E-06	5.17E-07	0.00E+00	0.00E+00	4.13E-07	1.90E-10	1.36E-09	0.00E+00	1.55E-09	1.55E-03	0.00E+00	2.25E-05	4.30E-06
3744157758899	374157	3758899	6.91E-06	7.43E-06	7.14E-06	7.05E-08	1.38E-06	2.49E-06	0.00E+00	1.06E-06	5.29E-07	0.00E+00	0.00E+00	4.23E-07	1.95E-10	1.39E-09	0.00E+00	1.59E-09	1.59E-03	0.00E+00	2.30E-05	4.40E-06
3744167758899	374167	3758899	7.08E-06	7.61E-06	7.31E-06	7.22E-08	1.42E-06	2.55E-06	0.00E+00	1.08E-06	5.42E-07	0.00E+00	0.00E+00	4.33E-07	1.99E-10	1.43E-09	0.00E+00	1.62E-09	1.62E-03	0.00E+00	2.36E-05	4.51E-06
3744177758899	374177	3758899	7.25E-06	7.80E-06	7.49E-06	7.40E-08	1.45E-06	2.61E-06	0.00E+00	1.11E-06	5.55E-07	0.00E+00	0.00E+00	4.44E-07	2.04E-10	1.46E-09	0.00E+00	1.66E-09	1.66E-03	0.00E+00	2.42E-05	4.62E-06
3744187758899	374187	3758899	7.44E-06	8.00E-06	7.68E-06	7.59E-08	1.49E-06	2.68E-06	0.00E+00	1.14E-06	5.69E-07	0.00E+00	0.00E+00	4.55E-07	2.09E-10	1.50E-09	0.00E+00	1.71E-09	1.71E-03	0.00E+00	2.48E-05	4.73E-06
3744197758899	374197	3758899	7.63E-06	8.20E-06	7.87E-06	7.78E-08	1.53E-06	2.75E-06	0.00E+00	1.17E-06	5.84E-07	0.00E+00	0.00E+00	4.67E-07	2.15E-10	1.54E-09	0.00E+00	1.75E-09	1.75E-03	0.00E+00	2.54E-05	4.86E-06
3742037758899	374207	3758899	7.83E-06	8.42E-06	8.08E-06	7.99E-08	1.57E-06	2.82E-06	0.00E+00	1.20E-06	5.99E-07	0.00E+00	0.00E+00	4.79E-07	2.20E-10	1.58E-09	0.00E+00	1.80E-09	1.80E-03	0.00E+00	2.61E-05	4.98E-06
3742137758899	374217	3758899	8.03E-06	8.64E-06	8.29E-06	8.19E-08	1.61E-06	2.89E-06	0.00E+00	1.23E-06	6.15E-07	0.00E+00	0.00E+00	4.92E-07	2.26E-10	1.62E-09	0.00E+00	1.84E-09	1.84E-03	0.00E+00	2.68E-05	5.11E-06
3742237758899	374227	3758899	8.24E-06	8.87E-06	8.51E-06	8.41E-08	1.65E-06	2.97E-06	0.00E+00	1.26E-06	6.31E-07	0.00E+00	0.00E+00	5.05E-07	2.32E-10	1.66E-09	0.00E+00	1.89E-09	1.89E-03	0.00E+00	2.75E-05	5.25E-06
3742337758899	374237	3758899	8.46E-06	9.10E-06	8.74E-06	8.64E-08	1.69E-06	3.05E-06	0.00E+00	1.30E-06	6.48E-07	0.00E+00	0.00E+00	5.18E-07	2.38E-10	1.70E-09	0.00E+00	1.94E-09	1.94E-03	0.00E+00	2.82E-05	5.39E-06
3742437758899	374247	3758899	8.70E-06	9.35E-06	8.98E-06	8.88E-08	1.74E-06	3.13E-06	0.00E+00	1.33E-06	6.66E-07	0.00E+00	0.00E+00	5.33E-07	2.45E-10	1.75E-09	0.00E+00	2.00E-09	2.00E-03	0.00E+00	2.90E-05	5.54E-06
3742537758899	374257	3758899	8.94E-06	9.62E-06	9.23E-06	9.12E-08	1.79E-06	3.22E-06	0.00E+00	1.37E-06	6.84E-07	0.00E+00	0.00E+00	5.47E-07	2.52E-10	1.80E-09	0.00E+00	2.05E-09	2.05E-03	0.00E+00	2.98E-05	5.69E-06
3742637758899	374267	3758899	9.20E-06	9.89E-06	9.49E-06	9.38E-08	1.84E-06	3.31E-06	0.00E+00	1.41E-06	7.04E-07	0.00E+00	0.00E+00	5.63E-07	2.59E-10	1.85E-09	0.00E+00	2.11E-09	2.11E-03	0.00E+00	3.06E-05	5.86E-06
3742737758899	374277	3758899	9.48E-06	1.02E-05	9.78E-06	9.67E-08	1.90E-06	3.41E-06	0.00E+00	1.45E-06	7.25E-07	0.00E+00	0.00E+00	5.80E-07	2.67E-10	1.91E-09	0.00E+00	2.18E-09	2.18E-03	0.00E+00	3.16E-05	6.03E-06
3742837758899	374287	3758899	9.76E-06	1.05E-05	1.01E-05	9.96E-08	1.95E-06	3.51E-06	0.00E+00	1.49E-06	7.47E-07	0.00E+00	0.00E+00	5.97E-07	2.75E-10	1.96E-09	0.00E+00	2.24E-09	2.24E-03	0.00E+00	3.25E-05	6.21E-06
3742937758899	374297	3758899	1.01E-05	1.08E-05	1.04E-05	1.03E-07	2.01E-06	3.62E-06	0.00E+00	1.54E-06	7.69E-07	0.00E+00	0.00E+00	6.16E-07	2.83E-10	2.02E-09	0.00E+00	2.31E-09	2.31E-03	0.00E+00	3.35E-05	6.40E-06
3743037758899	374307	3758899	1.04E-05	1.11E-05	1.07E-05	1.06E-07	2.07E-06	3.73E-06	0.00E+00	1.59E-06	7.93E-07	0.00E+00	0.00E+00	6.35E-07	2.92E-10	2.09E-09	0.00E+00	2.38E-09	2.38E-03	0.00E+00	3.45E-05	6.60E-06
3743137758899	374317	3758899	1.07E-05	1.15E-05	1.10E-05	1.09E-07	2.14E-06	3.85E-06	0.00E+00	1.64E-06	8.18E-07	0.00E+00	0.00E+00	6.54E-07	3.01E-10	2.15E-09	0.00E+00	2.45E-09	2.45E-03	0.00E+00	3.56E-05	6.81E-06
3743237758899	374327	3758899	1.10E-05	1.19E-05	1.14E-05	1.13E-07	2.21E-06	3.97E-06	0.00E+00	1.69E-06	8.44E-07	0.00E+00	0.00E+00	6.75E-07	3.10E-10	2.22E-09	0.00E+00	2.53E-09	2.53E-03	0.00E+00	3.68E-05	7.02E-06
3743337758899	374337	3758899	1.14E-05	1.22E-05	1.18E-05	1.16E-07	2.28E-06	4.10E-06	0.00E+00	1.74E-06	8.72E-07	0.00E+00	0.00E+00	6.97E-07	3.21E-10	2.29E-09	0.00E+00	2.61E-09	2.61E-03	0.00E+00	3.79E-05	7.25E-06
3743437758899	374347	3758899	1.18E-05	1.27E-05	1.21E-05	1.20E-07	2.35E-06	4.24E-06	0.00E+00	1.80E-06	9.01E-07	0.00E+00	0.00E+00	7.20E-07	3.31E-10	2.37E-09	0.00E+00	2.70E-09	2.70E-03	0.00E+00	3.92E-05	7.49E-06
3743537758899	374357	3758899	1.22E-05	1.31E-05	1.26E-05	1.24E-07	2.43E-06	4.38E-06	0.00E+00	1.86E-06	9.31E-07	0.00E+00	0.00E+00	7.45E-07	3.42E-10	2.45E-09	0.00E+00	2.79E-09	2.79E-03	0.00E+00	4.05E-05	7.75E-06
3743637758899	374367	3758899	1.26E-05	1.35E-05	1.30E-05	1.28E-07	2.52E-06	4.53E-06	0.00E+00	1.93E-06	9.63E-07	0.00E+00	0.00E+00	7.70E-07	3.54E-10	2.53E-09	0.00E+00	2.89E-09	2.89E-03	0.00E+00	4.19E-05	8.01E-06
3743737758899	374377	3758899	1.30E-05	1.40E-05	1.34E-05	1.33E-07	2.61E-06	4.69E-06	0.00E+00	1.99E-06	9.97E-07	0.00E+00	0.00E+00	7.97E-07	3.67E-10	2.62E-09	0.00E+00	2.99E-09	2.99E-03	0.00E+00	4.34E-05	8.29E-06
3743937758899	374397	3758899	1.40E-05	1.50E-05	1.44E-05	1.43E-07	2.80E-06	5.03E-06	0.00E+00	2.14E-06	1.07E-06	0.00E+00	0.00E+00	8.56E-07	3.93E-10	2.81E-09	0.00E+00	3.21E-09	3.21E-03	0.00E+00	4.66E-05	8.90E-06
3744037758899	374407	3758899	1.45E-05	1.56E-05	1.50E-05	1.48E-07	2.90E-06	5.22E-06	0.00E+00	2.22E-06	1.11E-06	0.00E+00	0.00E+00	8.87E-07	4.08E-10	2.92E-09	0.00E+00	3.33E-09	3.33E-03	0.00E+00	4.83E-05	9.23E-06
3744137758899	374417	3758899	1.50E-05	1.62E-05	1.55E-05	1.53E-07	3.01E-06	5.41E-06	0.00E+00	2.30E-06	1.15E-06	0.00E+00	0.00E+00	9.20E-07	4.23E-10	3.03E-09	0.00E+00	3.45E-09	3.45E-03	0.00E+00	5.01E-05	9.57E-06
3744237758899	374427	3758899	1.56E-05	1.68E-05	1.61E-05	1.59E-07	3.12E-06	5.62E-06	0.00E+00	2.39E-06	1.19E-06	0.00E+00	0.00E+00	9.55E-07	4.39E-10	3.14E-09	0.00E+00	3.58E-09	3.58E-03	0.00E+00	5.20E-05	9.94E-06
3744337758899	374437	3758899	1.62E-05	1.74E-05	1.67E-05	1.65E-07	3.24E-06	5.84E-06	0.00E+00	2.48E-06	1.24E-06	0.00E+00	0.00E+00	9.93E-07	4.56E-10	3.26E-09	0.00E+00	3.72E-09	3.72E-03	0.00E+00	5.40E-05	1.03E-05
3744437758899	374447	3758899	1.69E-05	1.81E-05	1.74E-05	1.72E-07	3.37E-06	6.07E-06	0.00E+00	2.58E-06	1.29E-06	0.00E+00	0.00E+00	1.03E-06	4.75E-10	3.40E-09	0.00E+00	3.87E-09	3.87E-03	0.00E+00	5.62E-05	1.07E-05
3744537758899	374457	3758899	1.75E-05	1.89E-05	1.81E-05	1.79E-07	3.51E-06	6.32E-06	0.00E+00	2.69E-06	1.34E-06	0.00E+00	0.00E+00	1.07E-06	4.94E-10	3.53E-09	0.00E+00	4.03E-09	4.03E-03	0.00E+00	5.85E-05	1.12E-05
3744637758899	374467	3758899	1.83E-05	1.96E-05	1.89E-05	1.86E-07	3.65E-06	6.58E-06	0.00E+00	2.80E-06	1.40E-06	0.00E+00	0.00E+00	1.12E-06	5.14E-10	3.68E-09	0.00E+00	4.19E-09	4.19E-03	0.00E+00	6.09E-05	1.16E-05
3744737758899	374477	3758899	1.90E-05	2.04E-05	1.96E-05	1.94E-07	3.80E-06	6.85E-06	0.00E+00	2.91E-06	1.45E-06	0.00E+00	0.00E+00	1.16E-06	5.35E-10	3.83E-09	0.00E+00	4.36E-09	4.36E-03	0.00E+00	6.34E-05	1.21E-05
3744837758899	374487	3758899	1.98E-05	2.13E-05	2.04E-05	2.02E-07	3.96E-06	7.13E-06	0.00E+00	3.03E-06	1.52E-06	0.00E+00	0.00E+00	1.21E-06	5.57E-10	3.99E-09	0.00E+00	4.55E-09	4.55E-03	0.00E+00	6.60E-05	1.26E-05
3744937758899	374497	3758899	2.06E-05	2.22E-05	2.13E-05	2.11E-07	4.13E-06	7.43E-06	0.00E+00	3.16E-06	1.58E-06	0.00E+00	0.00E+00	1.26E-06	5.81E-10	4.15E-09	0.00E+00	4.74E-09	4.74E-03	0.00E+00	6.88E-05	1.31E-05
3745037758899	374507	3758899	2.15E-05	2.31E-05	2.22E-05	2.19E-07	4.30E-06	7.74E-06	0.00E+00	3.29E-06	1.65E-06	0.00E+00	0.00E+00	1.32E-06	6.05E-10	4.33E-09	0.00E+00	4.93E-09	4.93E-03	0.00E+00	7.16E-05	1.37E-05
3745137758899	374517	3758899	2.24E-05	2.41E-05	2.31E-05	2.29E-07	4.48E-06	8.07E-06	0.00E+00	3.43E-06	1.71E-06	0.00E+00	0.00E+00	1.37E-06	6.30E-10	4.51E-09	0.00E+00	5.14E-09	5.14E-03	0.00E+00	7.46E-05	1.43E-05
3745237758899	374527	3758899	2.33E-05	2.51E-05	2.41E-05	2.38E-07	4.67E-06	8.40E-06	0.00E+00	3.57E-06	1.79E-06	0.00E+00	0.00E+00	1.43E-06	6.57E-10	4.70E-09	0.00E+00	5.36E-09	5.36E-03	0.00E+00	7.78E-05	1.49E-05
3745337758899	374537	3758899	2.43E-05	2.61E-05	2.51E-05	2.48E-07	4.86E-06	8.75E-06	0.00E+00	3.72E-06	1.86E-06	0.00E+00	0.00E+00	1.49E-06	6.84E-10	4.89E-09	0.00E+00	5.58E-09	5.58E-03	0.00E+00	8.10E-05	1.55E-05
3745437758899	374547	3758899	2.53E-05	2.72E-05	2.61E-05	2.58E-07	5.06E-06	9.11E-06	0.00E+00	3.87E-06	1.94E-06	0.00E+00	0.00E+00	1.55E-06	7.12E-10	5.09E-09	0.00E+00	5.81E-09	5.81E-03	0.00E+00	8.43E-05	1.61E-05
3745577758889	374557	3758889	2.63E-05	2.83E-05	2.72E-05	2.69E-07	5.27E-06	9.48E-06	0.00E+00	4.03E-06	2.01E-06	0.00E+00	0.00E+00	1.61E-06	7.41E-10	5.30E-09	0.00E+00	6.04E-09	6.04E-03	0.00E+00	8.77E-05	1.68E-05
3745637589899	374563	3758899	2.74E-05	2.94E-05	2.82E-05	2.79E-07	5.49E-06	9.87E-06	0.00E+00	4.12E-06	2.06E-06	0.00E+00	0.00E+00	1.65E-06	7.58E-10	5.42E-09	0.00E+00	6.18E-09	6.18E-03	0.00E+00	8.98E-05	1.72E-05
3745737758899	374577	3758899	2.84E-05	3.05E-05	2.93E-05	2.90E-07	5.68E-06	1.02E-05	0.00E+00	4.35E-06	2.17E-06	0.00E+00	0.00E+00	1.74E-06	7.99E-10	5.72E-09	0.00E+00	6.52E-09	6.52E-03	0.00E+00	9.46E-05	1.81E-05
3744137758909	374137	3758909	6.53E-06	7.02E-06	6.74E-06	6.66E-08	1.31E-06	2.35E-06	0.00E+00	9.99E-07	4.99E-07	0.00E+00	0.00E+00	4.00E-07	1.84E-10	1.31E-09	0.00E+00	1.50E-09	1.50E-03	0.00E+00	2.17E-05	4.15E-06
3744147758909	374147	3758909	6.68E-06	7.18E-06	6.89E-06	6.81E-08	1.34E-06	2.40E-06	0.00E+00	1.02E-06	5.11E-07	0.00E+00	0.00E+00	4.09E-07	1.88E-10	1.34E-09	0.00E+00	1.53E-09	1.53E-03	0.00E+00	2.22E-05	4.25E-06
3744157758909	374157	3758909	6.83E-06	7.35E-06	7.05E-06	6.97E-08	1.37E-06	2.46E-06	0.00E+00	1.05E-06	5.23E-07	0.00E+00	0.00E+00	4.18E-07	1.92E-10	1.38E-09	0.00E+00	1.57E-09	1.57E-03	0.00E+00	2.28E-05	4.35E-06
3744167758909	374167	3758909	7.00E-06	7.52E-06	7.22E-06	7.14E-08	1.40E-06	2.52E-06	0.00E+00	1.07E-06	5.35E-07	0.00E+00	0.00E+00	4.28E-07	1.97E-10	1.41E-09	0.00E+00	1.61E-09	1.61E-03	0.00E+00	2.33E-05	4.46E-06
3744177758909	374177	3758909	7.17E-06	7.71E-06	7.40E-06	7.31E-08	1.43E-06	2.58E-06	0.00E+00	1.10E-06	5.48E-07	0.00E+00	0.00E+00	4.39E-07	2.02E-10	1.44E-09	0.00E+00	1.64E-09	1.64E-03	0.00E+00	2.39E-05	4.56E-06
3744187758909	374187	3758909	7.34E-06	7.90E-06	7.58E-06	7.49E-08	1.47E-06	2.64E-06	0.00E+00	1.12E-06	5.62E-07	0.00E+00	0.00E+00	4.50E-07	2.07E-10	1.48E-09	0.00E+00	1.69E-09	1.69E-03	0.00E+00	2.45E-05	4.68E-06
3744197758909	374197	3758909	7.53E-06	8.10E-06	7.77E-06	7.68E-08	1.51E-06	2.71E-06	0.00E+00	1.15E-06	5.76E-07	0.00E+00	0.00E+00	4.61E-07	2.12E-10	1.52E-09	0.00E+00	1.73E-09	1.73E-03	0.00E+00	2.51E-05	4.79E-06
3742037758909	374207	3758909	7.72E-06	8.30E-06	7.97E-06	7.88E-08	1.54E-06	2.78E-06	0.00E+00	1.18E-06	5.91E-07	0.00E+00	0.00E+00	4.73E-07	2.17E-10	1.55E-09	0.00E+00	1.77E-09	1.77E-03	0.00E+00	2.57E-05	4.92E-06
3742137758909	374217	3758909	7.92E-06	8.52E-06	8.18E-06	8.08E-08	1.58E-06	2.85E-06	0.00E+00	1.21E-06	6.06E-07	0.00E+00	0.00E+00	4.85E-07	2.23E-10	1.59E-09	0.00E+00	1.82E-09	1.82E

			SWBuilding Construction	SWDemolition	SWGrading	EYBuilding Construction	SWPaving	SWGrading	SWArchitectural Coating	NBBuilding Construction	NBBuilding Construction	NBArchitectural Coating	NBArchitectural Coating	RWBuilding Construction		Child Risk			Overlapping Phases - Maximum GLC		
Unique Identifier	X (UTM)	Y (UTM)	2026	2026	2026	2026	2027	2027	2027	2026	2027	2026	2027	2026	3rd Trimester	0<2	2<16	Total	per million	2025	2026	2027
3742337375829	374237	3758929	8.08E-06	8.69E-06	8.34E-06	8.24E-08	1.62E-06	2.91E-06	0.00E+00	1.24E-06	6.18E-07	0.00E+00	0.00E+00	4.95E-07	2.27E-10	1.63E-09	0.00E+00	1.85E-09	1.85E-03	0.00E+00	2.69E-05	5.14E-06
3742437375829	374247	3758929	8.29E-06	8.91E-06	8.55E-06	8.45E-08	1.66E-06	2.98E-06	0.00E+00	1.27E-06	6.34E-07	0.00E+00	0.00E+00	5.07E-07	2.33E-10	1.67E-09	0.00E+00	1.90E-09	1.90E-03	0.00E+00	2.76E-05	5.28E-06
3742537375829	374257	3758929	8.50E-06	9.14E-06	8.78E-06	8.67E-08	1.70E-06	3.06E-06	0.00E+00	1.30E-06	6.51E-07	0.00E+00	0.00E+00	5.20E-07	2.39E-10	1.71E-09	0.00E+00	1.95E-09	1.95E-03	0.00E+00	2.83E-05	5.41E-06
3742637375829	374267	3758929	8.73E-06	9.38E-06	9.01E-06	8.90E-08	1.75E-06	3.14E-06	0.00E+00	1.34E-06	6.68E-07	0.00E+00	0.00E+00	5.34E-07	2.46E-10	1.76E-09	0.00E+00	2.00E-09	2.00E-03	0.00E+00	2.91E-05	5.56E-06
3742737375829	374277	3758929	8.98E-06	9.66E-06	9.27E-06	9.16E-08	1.80E-06	3.23E-06	0.00E+00	1.37E-06	6.87E-07	0.00E+00	0.00E+00	5.50E-07	2.53E-10	1.81E-09	0.00E+00	2.06E-09	2.06E-03	0.00E+00	2.99E-05	5.72E-06
3742837375829	374287	3758929	9.23E-06	9.92E-06	9.52E-06	9.41E-08	1.85E-06	3.32E-06	0.00E+00	1.41E-06	7.06E-07	0.00E+00	0.00E+00	5.65E-07	2.60E-10	1.86E-09	0.00E+00	2.12E-09	2.12E-03	0.00E+00	3.07E-05	5.87E-06
3742937375829	374297	3758929	9.48E-06	1.02E-05	9.79E-06	9.68E-08	1.90E-06	3.42E-06	0.00E+00	1.45E-06	7.26E-07	0.00E+00	0.00E+00	5.81E-07	2.67E-10	1.91E-09	0.00E+00	2.18E-09	2.18E-03	0.00E+00	3.16E-05	6.04E-06
3743037375829	374307	3758929	9.75E-06	1.05E-05	1.01E-05	9.95E-08	1.95E-06	3.51E-06	0.00E+00	1.49E-06	7.47E-07	0.00E+00	0.00E+00	5.97E-07	2.75E-10	1.96E-09	0.00E+00	2.24E-09	2.24E-03	0.00E+00	3.25E-05	6.21E-06
3743137375829	374317	3758929	1.00E-05	1.08E-05	1.04E-05	1.02E-07	2.01E-06	3.61E-06	0.00E+00	1.54E-06	7.68E-07	0.00E+00	0.00E+00	6.14E-07	2.83E-10	2.02E-09	0.00E+00	2.30E-09	2.30E-03	0.00E+00	3.34E-05	6.39E-06
3743237375829	374327	3758929	1.03E-05	1.11E-05	1.07E-05	1.05E-07	2.07E-06	3.72E-06	0.00E+00	1.58E-06	7.91E-07	0.00E+00	0.00E+00	6.33E-07	2.91E-10	2.08E-09	0.00E+00	2.37E-09	2.37E-03	0.00E+00	3.44E-05	6.58E-06
3743337375829	374337	3758929	1.06E-05	1.14E-05	1.10E-05	1.09E-07	2.13E-06	3.83E-06	0.00E+00	1.63E-06	8.14E-07	0.00E+00	0.00E+00	6.51E-07	2.99E-10	2.14E-09	0.00E+00	2.44E-09	2.44E-03	0.00E+00	3.55E-05	6.78E-06
3743437375829	374347	3758929	1.10E-05	1.18E-05	1.13E-05	1.12E-07	2.19E-06	3.95E-06	0.00E+00	1.68E-06	8.39E-07	0.00E+00	0.00E+00	6.71E-07	3.09E-10	2.21E-09	0.00E+00	2.52E-09	2.52E-03	0.00E+00	3.65E-05	6.98E-06
3743537375829	374357	3758929	1.13E-05	1.22E-05	1.17E-05	1.15E-07	2.26E-06	4.07E-06	0.00E+00	1.73E-06	8.65E-07	0.00E+00	0.00E+00	6.92E-07	3.18E-10	2.28E-09	0.00E+00	2.59E-09	2.59E-03	0.00E+00	3.77E-05	7.20E-06
3743637375829	374367	3758929	1.17E-05	1.25E-05	1.20E-05	1.19E-07	2.33E-06	4.20E-06	0.00E+00	1.78E-06	8.92E-07	0.00E+00	0.00E+00	7.13E-07	3.28E-10	2.35E-09	0.00E+00	2.67E-09	2.67E-03	0.00E+00	3.88E-05	7.42E-06
3743737375829	374377	3758929	1.20E-05	1.29E-05	1.24E-05	1.23E-07	2.41E-06	4.33E-06	0.00E+00	1.84E-06	9.20E-07	0.00E+00	0.00E+00	7.36E-07	3.38E-10	2.42E-09	0.00E+00	2.76E-09	2.76E-03	0.00E+00	4.01E-05	7.65E-06
3743937375829	374397	3758929	1.28E-05	1.38E-05	1.32E-05	1.31E-07	2.56E-06	4.61E-06	0.00E+00	1.96E-06	9.81E-07	0.00E+00	0.00E+00	7.85E-07	3.61E-10	2.58E-09	0.00E+00	2.94E-09	2.94E-03	0.00E+00	4.27E-05	8.16E-06
3744037375829	374407	3758929	1.32E-05	1.42E-05	1.37E-05	1.35E-07	2.65E-06	4.77E-06	0.00E+00	2.03E-06	1.01E-06	0.00E+00	0.00E+00	8.11E-07	3.73E-10	2.67E-09	0.00E+00	3.04E-09	3.04E-03	0.00E+00	4.41E-05	8.43E-06
3744137375829	374417	3758929	1.37E-05	1.47E-05	1.41E-05	1.40E-07	2.74E-06	4.93E-06	0.00E+00	2.09E-06	1.05E-06	0.00E+00	0.00E+00	8.38E-07	3.85E-10	2.76E-09	0.00E+00	3.14E-09	3.14E-03	0.00E+00	4.56E-05	8.72E-06
3744237375829	374427	3758929	1.42E-05	1.52E-05	1.46E-05	1.44E-07	2.83E-06	5.10E-06	0.00E+00	2.17E-06	1.08E-06	0.00E+00	0.00E+00	8.66E-07	3.98E-10	2.85E-09	0.00E+00	3.25E-09	3.25E-03	0.00E+00	4.72E-05	9.01E-06
3744337375829	374437	3758929	1.46E-05	1.57E-05	1.51E-05	1.49E-07	2.93E-06	5.27E-06	0.00E+00	2.24E-06	1.12E-06	0.00E+00	0.00E+00	8.96E-07	4.12E-10	2.95E-09	0.00E+00	3.36E-09	3.36E-03	0.00E+00	4.88E-05	9.32E-06
3744437375829	374447	3758929	1.52E-05	1.63E-05	1.56E-05	1.55E-07	3.03E-06	5.46E-06	0.00E+00	2.32E-06	1.16E-06	0.00E+00	0.00E+00	9.28E-07	4.26E-10	3.05E-09	0.00E+00	3.48E-09	3.48E-03	0.00E+00	5.05E-05	9.65E-06
3744537375829	374457	3758929	1.57E-05	1.69E-05	1.62E-05	1.60E-07	3.14E-06	5.65E-06	0.00E+00	2.40E-06	1.20E-06	0.00E+00	0.00E+00	9.60E-07	4.41E-10	3.16E-09	0.00E+00	3.60E-09	3.60E-03	0.00E+00	5.23E-05	9.99E-06
3744637375829	374467	3758929	1.62E-05	1.75E-05	1.68E-05	1.66E-07	3.25E-06	5.85E-06	0.00E+00	2.49E-06	1.24E-06	0.00E+00	0.00E+00	9.94E-07	4.57E-10	3.27E-09	0.00E+00	3.73E-09	3.73E-03	0.00E+00	5.41E-05	1.03E-05
3744737375829	374477	3758929	1.68E-05	1.81E-05	1.74E-05	1.72E-07	3.36E-06	6.06E-06	0.00E+00	2.57E-06	1.29E-06	0.00E+00	0.00E+00	1.03E-06	4.73E-10	3.39E-09	0.00E+00	3.86E-09	3.86E-03	0.00E+00	5.60E-05	1.07E-05
3744837375829	374487	3758929	1.74E-05	1.87E-05	1.80E-05	1.78E-07	3.49E-06	6.27E-06	0.00E+00	2.67E-06	1.33E-06	0.00E+00	0.00E+00	1.07E-06	4.90E-10	3.51E-09	0.00E+00	4.00E-09	4.00E-03	0.00E+00	5.81E-05	1.11E-05
3744937375829	374497	3758929	1.80E-05	1.94E-05	1.86E-05	1.84E-07	3.61E-06	6.50E-06	0.00E+00	2.76E-06	1.38E-06	0.00E+00	0.00E+00	1.10E-06	5.08E-10	3.63E-09	0.00E+00	4.14E-09	4.14E-03	0.00E+00	6.01E-05	1.15E-05
3745037375829	374507	3758929	1.87E-05	2.01E-05	1.93E-05	1.91E-07	3.74E-06	6.73E-06	0.00E+00	2.86E-06	1.43E-06	0.00E+00	0.00E+00	1.14E-06	5.26E-10	3.76E-09	0.00E+00	4.29E-09	4.29E-03	0.00E+00	6.23E-05	1.19E-05
3745137375829	374517	3758929	1.94E-05	2.08E-05	2.00E-05	1.97E-07	3.87E-06	6.97E-06	0.00E+00	2.96E-06	1.48E-06	0.00E+00	0.00E+00	1.18E-06	5.45E-10	3.90E-09	0.00E+00	4.44E-09	4.44E-03	0.00E+00	6.45E-05	1.23E-05
3745237375829	374527	3758929	2.00E-05	2.15E-05	2.07E-05	2.04E-07	4.01E-06	7.21E-06	0.00E+00	3.07E-06	1.53E-06	0.00E+00	0.00E+00	1.23E-06	5.64E-10	4.03E-09	0.00E+00	4.60E-09	4.60E-03	0.00E+00	6.68E-05	1.28E-05
3745337375829	374537	3758929	2.07E-05	2.23E-05	2.14E-05	2.12E-07	4.15E-06	7.47E-06	0.00E+00	3.17E-06	1.59E-06	0.00E+00	0.00E+00	1.27E-06	5.83E-10	4.17E-09	0.00E+00	4.76E-09	4.76E-03	0.00E+00	6.91E-05	1.32E-05
3745437375829	374547	3758929	2.14E-05	2.31E-05	2.21E-05	2.19E-07	4.29E-06	7.72E-06	0.00E+00	3.28E-06	1.64E-06	0.00E+00	0.00E+00	1.31E-06	6.03E-10	4.32E-09	0.00E+00	4.92E-09	4.92E-03	0.00E+00	7.14E-05	1.37E-05
3745537375829	374557	3758929	2.22E-05	2.38E-05	2.29E-05	2.26E-07	4.43E-06	7.98E-06	0.00E+00	3.39E-06	1.70E-06	0.00E+00	0.00E+00	1.36E-06	6.24E-10	4.46E-09	0.00E+00	5.08E-09	5.08E-03	0.00E+00	7.38E-05	1.41E-05
3745637375829	374567	3758929	2.29E-05	2.46E-05	2.36E-05	2.33E-07	4.58E-06	8.24E-06	0.00E+00	3.50E-06	1.75E-06	0.00E+00	0.00E+00	1.40E-06	6.44E-10	4.61E-09	0.00E+00	5.25E-09	5.25E-03	0.00E+00	7.62E-05	1.46E-05
3745737375829	374577	3758929	2.36E-05	2.54E-05	2.44E-05	2.41E-07	4.72E-06	8.50E-06	0.00E+00	3.61E-06	1.81E-06	0.00E+00	0.00E+00	1.44E-06	6.64E-10	4.75E-09	0.00E+00	5.42E-09	5.42E-03	0.00E+00	7.86E-05	1.50E-05
3741437375839	374147	3758939	6.44E-06	6.93E-06	6.65E-06	6.57E-08	1.29E-06	2.32E-06	0.00E+00	9.86E-07	4.93E-07	0.00E+00	0.00E+00	3.94E-07	1.81E-10	1.30E-09	0.00E+00	1.48E-09	1.48E-03	0.00E+00	2.15E-05	4.10E-06
3741537375839	374157	3758939	6.58E-06	7.08E-06	6.80E-06	6.72E-08	1.32E-06	2.37E-06	0.00E+00	1.01E-06	5.04E-07	0.00E+00	0.00E+00	4.03E-07	1.85E-10	1.33E-09	0.00E+00	1.51E-09	1.51E-03	0.00E+00	2.19E-05	4.19E-06
3741637375839	374167	3758939	6.73E-06	7.24E-06	6.95E-06	6.87E-08	1.35E-06	2.43E-06	0.00E+00	1.03E-06	5.15E-07	0.00E+00	0.00E+00	4.12E-07	1.90E-10	1.36E-09	0.00E+00	1.55E-09	1.55E-03	0.00E+00	2.24E-05	4.29E-06
3741737375839	374177	3758939	6.89E-06	7.41E-06	7.11E-06	7.03E-08	1.38E-06	2.48E-06	0.00E+00	1.05E-06	5.27E-07	0.00E+00	0.00E+00	4.22E-07	1.94E-10	1.39E-09	0.00E+00	1.58E-09	1.58E-03	0.00E+00	2.30E-05	4.39E-06
3741837375839	374187	3758939	7.05E-06	7.58E-06	7.28E-06	7.19E-08	1.41E-06	2.54E-06	0.00E+00	1.08E-06	5.39E-07	0.00E+00	0.00E+00	4.32E-07	1.98E-10	1.42E-09	0.00E+00	1.62E-09	1.62E-03	0.00E+00	2.35E-05	4.49E-06
3741937375839	374197	3758939	7.22E-06	7.76E-06	7.45E-06	7.36E-08	1.44E-06	2.60E-06	0.00E+00	1.10E-06	5.52E-07	0.00E+00	0.00E+00	4.42E-07	2.03E-10	1.45E-09	0.00E+00	1.66E-09	1.66E-03	0.00E+00	2.40E-05	4.60E-06
3742037375839	374207	3758939	7.39E-06	7.95E-06	7.63E-06	7.54E-08	1.48E-06	2.66E-06	0.00E+00	1.13E-06	5.66E-07	0.00E+00	0.00E+00	4.52E-07	2.08E-10	1.49E-09	0.00E+00	1.70E-09	1.70E-03	0.00E+00	2.46E-05	4.71E-06
3742137375839	374217	3758939	7.57E-06	8.14E-06	7.82E-06	7.72E-08	1.51E-06	2.73E-06	0.00E+00	1.16E-06	5.79E-07	0.00E+00	0.00E+00	4.63E-07	2.13E-10	1.52E-09	0.00E+00	1.74E-09	1.74E-03	0.00E+00	2.52E-05	4.82E-06
3742237375839	374227	3758939	7.76E-06	8.34E-06	8.01E-06	7.91E-08	1.55E-06	2.79E-06	0.00E+00	1.19E-06	5.94E-07	0.00E+00	0.00E+00	4.75E-07	2.18E-10	1.56E-09	0.00E+00	1.78E-09	1.78E-03	0.00E+00	2.58E-05	4.94E-06
3742337375839	374237	3758939	7.95E-06	8.55E-06	8.21E-06	8.11E-08	1.59E-06	2.86E-06	0.00E+00	1.22E-06	6.08E-07	0.00E+00	0.00E+00	4.87E-07	2.24E-10	1.60E-09	0.00E+00	1.82E-09	1.82E-03	0.00E+00	2.65E-05	5.06E-06
3742437375839	374247	3758939	8.14E-06	8.76E-06	8.41E-06	8.31E-08	1.63E-06	2.93E-06	0.00E+00	1.25E-06	6.23E-07	0.00E+00	0.00E+00	4.99E-07	2.29E-10	1.64E-09	0.00E+00	1.87E-09	1.87E-03	0.00E+00	2.71E-05	5.19E-06
3742537375839	374257	3758939	8.35E-06	8.98E-06	8.62E-06	8.52E-08	1.67E-06	3.01E-06	0.00E+00	1.28E-06	6.39E-07	0.00E+00	0.00E+00	5.11E-07	2.35E-10	1.68E-09	0.00E+00	1.92E-09	1.92E-03	0.00E+00	2.78E-05	5.32E-06
3742637375839	374267	3758939	8.57E-06	9.21E-06	8.85E-06	8.74E-08	1.71E-06	3.09E-06	0.00E+00	1.31E-06	6.56E-07	0.00E+00	0.00E+00	5.25E-07	2.41E-10	1.73E-09	0.00E+00	1.97E-09	1.97E-03	0.00E+00	2.86E-05	5.46E-06
3742737375839	374277	3758939	8.81E-06	9.47E-06	9.10E-06	8.99E-08	1.76E-06	3.17E-06	0.00E+00	1.35E-06	6.74E-07	0.00E+00	0.00E+00	5.39E-07	2.48E-10	1.77E-09	0.00E+00	2.02E-09	2.02E-03	0.00E+00	2.94E-05	5.61E-06
3742837375839	374287	3758939	9.05E-06	9.73E-06	9.34E-06	9.23E-08	1.81E-06	3.26E-06	0.00E+00	1.38E-06	6.92E-07	0.00E+00	0.00E+00	5.54E-07	2.55E-10	1.82E-09	0.00E+00	2.08E-09	2.08E-03	0.00E+00	3.01E-05	5.76E-06
3742937375839	374297	3758939	9.29E-06	1.00E-05	9.60E-06	9.48E-08	1.86E-06	3.35E-06	0.00E+00	1.42E-06	7.11E-07	0.00E+00	0.00E+00	5.69E-07	2.62E-10	1.87E-09	0.00E+00	2.13E-09	2.13E-03	0.00E+00	3.10E-05	5.92E-06
3743037375839	374307	3758939	9.55E-06	1.03E-05	9.86E-06	9.75E-08	1.91E-06	3.44E-06	0.00E+00	1.46E-06	7.31E-07	0.00E+00	0.00E+00	5.85E-07	2.69E-10	1.92E-09	0.00E+00	2.19E-09	2.19E-03	0.00E+00	3.18E-05	6.08E-06
3743137375839	374317	3758939	9.82E-06	1.06E-05	1.01E-05	1.00E-07	1.97E-06	3.54E-06	0.00E+00	1.50E-06	7.52E-07	0.00E+00	0.00E+00	6.01E-07	2.76E-10	1.98E-09	0.00E+00	2.25E-09	2.25E-03	0.00E+00	3.27E-05	6.25E-06
3743237375839	374327	3758939	1.01E-05	1.09E-05	1.04E-05	1.03E-07	2.02E-06	3.64E-06	0.00E+00	1.55E-06	7.73E-07	0.00E+00	0.00E+00	6.19E-07	2.84E-10	2.03E-09	0.00E+00	2.32E-09	2.32E-03	0.00E+00	3.37E-05	6.43E-06
3743337375839	374337	3758939	1.04E-05	1.12E-05	1.07E-05	1.06E-07	2.08E-06	3.74E-06	0.00E+00	1.59E-06	7.96E-07	0.00E+00	0.00E+00	6.36E-07	2.93E-10	2.09E-09	0.00E+00	2.39E-09	2.39E-03	0.00E+00	3.46E-05	6.62E-06
3743437375839	374347	3758939	1.07E-05	1.15E-05	1.10E-05	1.09E-07	2.14E-06	3.85E-06	0.00E+00	1.64E-06	8.19E-07	0.00E+00	0.00E+00	6.55E-07	3.01E-10	2.15E-09	0.00E+00	2.46E-09	2.46E-03	0.00E+00	3.57E-05	6.81E-06
3743537375839	374357	3758939	1.10E-05	1.19E-05	1.14E-05	1.12E-07	2.21E-06	3.97E-06	0.00E+00	1.69E-06	8.43E-07	0.00E+00	0.00E+00	6.75E-07	3.10E-10	2.22E-09	0.00E+00	2.53E-09	2.53E-03	0.00E+00	3.67E-05	7.02E-06
3743637375839	374367	3758939	1.14E-05	1.22E-05	1.17E-05	1.16E-07	2.27E-06	4.09E-06	0.00E+00	1.74E-06	8.69E-07	0.00E+00	0.00E+00	6.95E-07	3.20E-10	2.29E-09	0.00E+00	2.61E-09	2.61E-03	0.00E+00	3.78E-05	7.23E-06
3743737375839	374377	3758939	1.17E-05	1.26E-05	1.21E-05	1.19E-07	2.34E-06	4.22E-06	0.00E+00	1.79E-06	8.96E-07	0.00E+00	0.00E+00	7.17E-07	3.29E-10	2.36E-09	0.00E+00	2.69E-09	2.69E-03	0.00E+00	3.90E-05	7.45E-06
3743937375839	374397	3758939	1.24E-05	1.34E-05	1.29E-05	1.27E-07	2.49E-06	4.48E-06	0.00E+00	1.91E-06	9.53E-07	0.00E+00	0.00E+00	7.62E-07	3.50E-10	2.51E-09	0.00E+00	2.86E-09	2.86E-03	0.00E+00	4.15E-05	7.93E-06
3744037375839	374407	3758939	1.28E-05	1.38E-05	1.33E-05	1.31E-07	2.57E-06	4.63E-06	0.00E+00	1.97E-06	9.83E-07	0.00E+00	0.00E+00	7.87E-07	3.62E-10	2.59E-09	0.00E+00	2.95E-09	2.95E-03	0.00E+00	4.28E-05	8.18E-06
3744137375839	374417	3758939	1.33E-05	1.43E-05	1.37E-05	1.35E-07	2.65E-06	4.78E-06	0.00E+00	2.03E-06	1.02E-06	0.00E+00	0.00E+00	8.12E-07	3.73E-10	2.67E-09	0.00E+00	3.04E-09	3.04E-03	0.00E+00	4.42E-05	8.45E-06
3744237375839	374427	3758939	1.37E-05	1.47E-05	1.41E-05	1.40E-07	2.74E-06	4.93E-06	0.00E+00	2.10E-06	1.05E-06	0.00E+00	0.00E+00	8.39E-07	3.86E-10	2.76E-09	0.00E+00	3.14E-09	3.14E-03	0.00E+00	4.56E-05	8.72E-06
3744337375839	374437	3758939	1.42E-05	1.52E-05	1.46E-05	1.44E-07	2.83E-06	5.10E-06	0.00E+00	2.17E-06	1.08E-06	0.00E+00	0.00E+00	8.67E-07	3.98E-10	2.85E-09	0.00E+00	3.25E-09	3.25E-03	0.00E+00	4.72E-05	9.01E-06
3744437375839	374447	3758939	1.46E-05	1.57E-05	1.51E-05	1.49E-07	2.93E-06	5.27E-06	0.00E+00	2.24E-06	1.12E-06	0.00E+00	0.00E+00	8.96E-07	4.12E-10	2.95E-09	0.00E+00	3.36E-09	3.36E-03	0.00E+00	4.88E-05	9.32E-06
3744537375839	374457	3758939	1.51E-05	1.63E-05	1.56E-05	1.54E-07	3.03E-06	5.45E-06	0.00E+00	2.32E-06	1.16E-06	0.00E+00	0.00E+00	9.26E-07	4.26E-10	3.05E-09	0.00E+00	3.47E-09	3.47E-03	0.00E+00	5.04E-05	9.63E-06
3744637375839	374467	3758939	1.56E-05	1.68E-05	1.61E-05	1.60E-07	3.13E-06	5.63E-06	0.00E+00	2.39E-06	1.20E-06	0.00E+00	0.00E+00	9.57E-07	4.40E-10	3.15E-09	0.00E+00	3.59E-09	3.59E-03	0.00E+00	5.21E-05	9.96E-06
3744737375839	374477	3758939	1.62E-05	1.74E-05	1.67E-05	1.65E-07	3.24E-06	5.82E-06	0.00E+00	2.48E-06	1.24E-06	0.00E+00	0.00E+00	9.90E-07	4.55E-10	3.26E-09	0.00E+00	3.71E-09	3.71E-03	0.00E+00	5.39E-05	1.03E-05
3744837375839	374487	3758939	1.67E-05	1.80E-05	1.73E-05	1.71E-07	3.35E-06	6.02E-06	0.00E+00	2.56E-06	1.28E-06	0.00E+00	0.00E+00	1.02E-06	4.71E-10	3.37E-09	0.00E+00	3.84E-09	3.84E-03	0.00E+00	5.57E-05	1.06E-05
3744937375839	374497	3758939	1.73E-05	1.86E-05	1.79E-05	1.76E-07	3.46E-06	6.23E-06	0.00E+00	2.65E-06	1.32E-06	0.00E+00	0.00E+00	1.06E-06	4.87E-10	3.48E-09	0.00E+00	3.97E-09	3.97E-03	0.00E+00	5.76E-05	1.10E-05
3745037375839	374507	3758939	1.79E-05	1.92E-05	1.85E-05	1.82E-07	3.58E-06	6.44E-06	0.00E+00	2.74E-06	1.37E-06	0.00E+00	0.00E+00	1.09E-06	5.03E-10	3.60E-09	0.00E+00	4.10E-09	4.10E-03	0.00E+00	5.96E-05	1.14E-05
3745137375839	374517	3758939	1.85E-05	1.99E-05	1.91E-05	1.89E-07	3.70E-06	6.66E-06	0.00E+00	2.83E-06	1.41E-06	0.00E+00	0.00E+00	1.13E-06	5.20E-10	3.72E-09	0.00E+00	4.24E-09	4.24E-03	0.00E+00	6.16E-05	1.18E-05
3745237375839	374527	3758939	1.91E-05	2.05E-05	1.97E-05	1.95E-07	3.82E-06	6.88E-06	0.00E+00	2.92E-06	1.46E-06	0.00E+00	0.00E+00	1.17E-06	5.38E-10	3.85E-09	0.00E+00	4.38E-09	4.38E-03	0.00E+00	6.37E-05	1.22E-05
3745337375839	374537	3758939	1.97E-05	2.12E-05	2.04E-05	2.01E-07	3.95E-06	7.11E-06	0.00E+00	3.02E-06	1.51E-06	0.00E+00	0.00E+00	1.21E-06	5.55E-10	3.97E-09	0.00E+00	4.53E-09	4.53E-03	0.00E+00	6.58E-05	1.26E-05
3745437375839	374547	3758939	2.04E-05	2.19E-05	2.10E-05	2.08E-07	4.08E-06	7.34E-06	0.00E+00	3.12E-06	1.56E-06	0.00E+00	0.00E+00	1.25E-06	5.73E-10	4.10E-09	0.00E+00	4.68E-09	4.68E-03	0.00E+00	6.79E-05	1.30E-05
3745537375839	374557	3758939	2.10E-05	2.26E-05	2.17E-05	2.14E-07	4.20E-06	7.57E-06	0.00E+00	3.22E-06	1.61E-06	0.00E+00	0.00E+00	1.29E-06	5.92E-10	4.23E-09	0.00E+00	4.82E-09	4.82E-03	0.00E+00	7.00E-05	1.34E-05
3745637375839	374567	3758939	2.17E-05	2.33E-05	2.24E-05	2.21E-07	4.33E-06	7.80E-06	0.00E+00	3.32E-06	1.66E-06	0.00E+00	0.00E+00	1.33E-06	6.10E-10	4.36E-09	0.00E+00	4.97E-09	4.97E-03	0.00E+00	7.22E-05	1.38E-05
3745737375839	374577	3758939	2.23E-05	2.40E-05	2.30E-05	2.28E-07	4.46E-06	8.03E-06	0.00E+00	3.41E-06	1.71E-06	0.00E+00	0.00E+00	1.37E-06	6.28E-10	4.49E-09	0.00E+00	5.12E-09	5.12E-03	0.00E+00	7.43E-05	1.42E-05
3741537375849	374157	3758949	6.50E-06	6.99E-06	6.71E-06	6.63E-08	1.30E-06	2.34E-06	0.00E+00	9.95E-07	4.97E-07	0.00E+00	0.00E+00	3.98E-07	1.83E-10	1.31E-09	0.00E+00	1.49E-09	1.49E-03	0.00E+00	2.17E-05	4.14E-

		SWBuilding Construction	SWDemolition	SWGrading	EYBuilding Construction	SWPaving	SWGrading	SWArchitectural Coating	NBBuilding Construction	NBBuilding Construction	NBArchitectural Coating	NBArchitectural Coating	RWBuilding Construction					Overlapping Phases - Maximum GLC		
														Child Risk						
Unique Identifier	X (UTM)	Y (UTM)	2026	2026	2026	2026	2027	2027	2027	2026	2027	2026	2027	2026	3rd Trimester	0<2	2<16	Total	per million	2025	2026	2027
3742437575869	374247	3758969	7.73E-06	8.31E-06	7.98E-06	7.89E-08	1.55E-06	2.78E-06	0.00E+00	1.18E-06	5.92E-07	0.00E+00	0.00E+00	4.73E-07	2.18E-10	1.56E-09	0.00E+00	1.77E-09	1.77E-03	0.00E+00	2.58E-05	4.92E-06
3742537585969	374257	3758969	7.91E-06	8.51E-06	8.17E-06	8.08E-08	1.58E-06	2.85E-06	0.00E+00	1.21E-06	6.06E-07	0.00E+00	0.00E+00	4.85E-07	2.23E-10	1.59E-09	0.00E+00	1.82E-09	1.82E-03	0.00E+00	2.64E-05	5.04E-06
3742637585969	374267	3758969	8.11E-06	8.72E-06	8.37E-06	8.28E-08	1.62E-06	2.92E-06	0.00E+00	1.24E-06	6.21E-07	0.00E+00	0.00E+00	4.97E-07	2.28E-10	1.63E-09	0.00E+00	1.86E-09	1.86E-03	0.00E+00	2.70E-05	5.16E-06
3742737585969	374277	3758969	8.31E-06	8.94E-06	8.58E-06	8.48E-08	1.66E-06	2.99E-06	0.00E+00	1.27E-06	6.36E-07	0.00E+00	0.00E+00	5.09E-07	2.34E-10	1.67E-09	0.00E+00	1.91E-09	1.91E-03	0.00E+00	2.77E-05	5.29E-06
3742837585969	374287	3758969	8.52E-06	9.16E-06	8.80E-06	8.69E-08	1.70E-06	3.07E-06	0.00E+00	1.30E-06	6.52E-07	0.00E+00	0.00E+00	5.22E-07	2.40E-10	1.72E-09	0.00E+00	1.96E-09	1.96E-03	0.00E+00	2.84E-05	5.43E-06
3742937585969	374297	3758969	8.74E-06	9.40E-06	9.02E-06	8.92E-08	1.75E-06	3.15E-06	0.00E+00	1.34E-06	6.69E-07	0.00E+00	0.00E+00	5.35E-07	2.46E-10	1.76E-09	0.00E+00	2.01E-09	2.01E-03	0.00E+00	2.91E-05	5.56E-06
3743037585969	374307	3758969	8.96E-06	9.64E-06	9.25E-06	9.15E-08	1.79E-06	3.23E-06	0.00E+00	1.37E-06	6.86E-07	0.00E+00	0.00E+00	5.49E-07	2.52E-10	1.80E-09	0.00E+00	2.06E-09	2.06E-03	0.00E+00	2.99E-05	5.71E-06
3743137585969	374317	3758969	9.20E-06	9.89E-06	9.49E-06	9.38E-08	1.84E-06	3.31E-06	0.00E+00	1.41E-06	7.04E-07	0.00E+00	0.00E+00	5.63E-07	2.59E-10	1.85E-09	0.00E+00	2.11E-09	2.11E-03	0.00E+00	3.06E-05	5.86E-06
3743237585969	374327	3758969	9.44E-06	1.02E-05	9.75E-06	9.63E-08	1.89E-06	3.40E-06	0.00E+00	1.44E-06	7.22E-07	0.00E+00	0.00E+00	5.78E-07	2.66E-10	1.90E-09	0.00E+00	2.17E-09	2.17E-03	0.00E+00	3.15E-05	6.01E-06
3743337585969	374337	3758969	9.69E-06	1.04E-05	1.00E-05	9.89E-08	1.94E-06	3.49E-06	0.00E+00	1.48E-06	7.41E-07	0.00E+00	0.00E+00	5.93E-07	2.73E-10	1.95E-09	0.00E+00	2.22E-09	2.22E-03	0.00E+00	3.23E-05	6.17E-06
3743437585969	374347	3758969	9.95E-06	1.07E-05	1.03E-05	1.02E-07	1.99E-06	3.59E-06	0.00E+00	1.52E-06	7.62E-07	0.00E+00	0.00E+00	6.09E-07	2.80E-10	2.00E-09	0.00E+00	2.28E-09	2.28E-03	0.00E+00	3.32E-05	6.34E-06
3743537585969	374357	3758969	1.02E-05	1.10E-05	1.06E-05	1.04E-07	2.05E-06	3.68E-06	0.00E+00	1.57E-06	7.83E-07	0.00E+00	0.00E+00	6.26E-07	2.88E-10	2.06E-09	0.00E+00	2.35E-09	2.35E-03	0.00E+00	3.41E-05	6.51E-06
3743637585969	374367	3758969	1.05E-05	1.13E-05	1.09E-05	1.07E-07	2.10E-06	3.79E-06	0.00E+00	1.61E-06	8.05E-07	0.00E+00	0.00E+00	6.44E-07	2.96E-10	2.12E-09	0.00E+00	2.41E-09	2.41E-03	0.00E+00	3.50E-05	6.69E-06
3743737585969	374377	3758969	1.08E-05	1.16E-05	1.12E-05	1.10E-07	2.16E-06	3.89E-06	0.00E+00	1.65E-06	8.27E-07	0.00E+00	0.00E+00	6.62E-07	3.04E-10	2.18E-09	0.00E+00	2.48E-09	2.48E-03	0.00E+00	3.60E-05	6.88E-06
3743937585969	374397	3758969	1.14E-05	1.23E-05	1.18E-05	1.17E-07	2.29E-06	4.12E-06	0.00E+00	1.75E-06	8.75E-07	0.00E+00	0.00E+00	7.00E-07	3.22E-10	2.30E-09	0.00E+00	2.62E-09	2.62E-03	0.00E+00	3.81E-05	7.28E-06
3744037585969	374407	3758969	1.18E-05	1.27E-05	1.21E-05	1.20E-07	2.35E-06	4.24E-06	0.00E+00	1.80E-06	9.00E-07	0.00E+00	0.00E+00	7.20E-07	3.31E-10	2.37E-09	0.00E+00	2.70E-09	2.70E-03	0.00E+00	3.92E-05	7.49E-06
3744137585969	374417	3758969	1.21E-05	1.30E-05	1.25E-05	1.24E-07	2.42E-06	4.36E-06	0.00E+00	1.85E-06	9.27E-07	0.00E+00	0.00E+00	7.41E-07	3.41E-10	2.44E-09	0.00E+00	2.78E-09	2.78E-03	0.00E+00	4.04E-05	7.71E-06
3744237585969	374427	3758969	1.25E-05	1.34E-05	1.29E-05	1.27E-07	2.49E-06	4.49E-06	0.00E+00	1.91E-06	9.54E-07	0.00E+00	0.00E+00	7.63E-07	3.51E-10	2.51E-09	0.00E+00	2.86E-09	2.86E-03	0.00E+00	4.16E-05	7.94E-06
3744337585969	374437	3758969	1.28E-05	1.38E-05	1.33E-05	1.31E-07	2.57E-06	4.62E-06	0.00E+00	1.97E-06	9.83E-07	0.00E+00	0.00E+00	7.86E-07	3.61E-10	2.59E-09	0.00E+00	2.95E-09	2.95E-03	0.00E+00	4.28E-05	8.18E-06
3744437585969	374447	3758969	1.32E-05	1.42E-05	1.37E-05	1.35E-07	2.65E-06	4.76E-06	0.00E+00	2.02E-06	1.01E-06	0.00E+00	0.00E+00	8.10E-07	3.72E-10	2.66E-09	0.00E+00	3.03E-09	3.03E-03	0.00E+00	4.41E-05	8.42E-06
3744537585969	374457	3758969	1.36E-05	1.46E-05	1.41E-05	1.39E-07	2.72E-06	4.90E-06	0.00E+00	2.08E-06	1.04E-06	0.00E+00	0.00E+00	8.34E-07	3.83E-10	2.74E-09	0.00E+00	3.13E-09	3.13E-03	0.00E+00	4.54E-05	8.67E-06
3744637585969	374467	3758969	1.40E-05	1.51E-05	1.45E-05	1.43E-07	2.81E-06	5.05E-06	0.00E+00	2.15E-06	1.07E-06	0.00E+00	0.00E+00	8.59E-07	3.95E-10	2.82E-09	0.00E+00	3.22E-09	3.22E-03	0.00E+00	4.67E-05	8.93E-06
3744737585969	374477	3758969	1.44E-05	1.55E-05	1.49E-05	1.47E-07	2.89E-06	5.20E-06	0.00E+00	2.21E-06	1.11E-06	0.00E+00	0.00E+00	8.85E-07	4.07E-10	2.91E-09	0.00E+00	3.32E-09	3.32E-03	0.00E+00	4.81E-05	9.20E-06
3744837585969	374487	3758969	1.49E-05	1.60E-05	1.54E-05	1.52E-07	2.98E-06	5.36E-06	0.00E+00	2.28E-06	1.14E-06	0.00E+00	0.00E+00	9.11E-07	4.19E-10	3.00E-09	0.00E+00	3.42E-09	3.42E-03	0.00E+00	4.96E-05	9.48E-06
3744937585969	374497	3758969	1.53E-05	1.65E-05	1.58E-05	1.56E-07	3.07E-06	5.52E-06	0.00E+00	2.35E-06	1.17E-06	0.00E+00	0.00E+00	9.38E-07	4.31E-10	3.09E-09	0.00E+00	3.52E-09	3.52E-03	0.00E+00	5.11E-05	9.76E-06
3745037585969	374507	3758969	1.58E-05	1.70E-05	1.63E-05	1.61E-07	3.16E-06	5.68E-06	0.00E+00	2.42E-06	1.21E-06	0.00E+00	0.00E+00	9.66E-07	4.44E-10	3.18E-09	0.00E+00	3.62E-09	3.62E-03	0.00E+00	5.26E-05	1.00E-05
3745137585969	374517	3758969	1.62E-05	1.75E-05	1.68E-05	1.66E-07	3.25E-06	5.85E-06	0.00E+00	2.49E-06	1.24E-06	0.00E+00	0.00E+00	9.95E-07	4.57E-10	3.27E-09	0.00E+00	3.73E-09	3.73E-03	0.00E+00	5.41E-05	1.03E-05
3745237585969	374527	3758969	1.67E-05	1.80E-05	1.73E-05	1.71E-07	3.34E-06	6.02E-06	0.00E+00	2.56E-06	1.28E-06	0.00E+00	0.00E+00	1.02E-06	4.70E-10	3.36E-09	0.00E+00	3.84E-09	3.84E-03	0.00E+00	5.57E-05	1.06E-05
3745337585969	374537	3758969	1.72E-05	1.85E-05	1.77E-05	1.75E-07	3.44E-06	6.19E-06	0.00E+00	2.63E-06	1.31E-06	0.00E+00	0.00E+00	1.05E-06	4.84E-10	3.46E-09	0.00E+00	3.95E-09	3.95E-03	0.00E+00	5.73E-05	1.09E-05
3745437585969	374547	3758969	1.77E-05	1.90E-05	1.82E-05	1.80E-07	3.53E-06	6.36E-06	0.00E+00	2.70E-06	1.35E-06	0.00E+00	0.00E+00	1.08E-06	4.97E-10	3.56E-09	0.00E+00	4.05E-09	4.05E-03	0.00E+00	5.88E-05	1.12E-05
3745537585969	374557	3758969	1.81E-05	1.95E-05	1.87E-05	1.85E-07	3.63E-06	6.53E-06	0.00E+00	2.78E-06	1.39E-06	0.00E+00	0.00E+00	1.11E-06	5.11E-10	3.65E-09	0.00E+00	4.16E-09	4.16E-03	0.00E+00	6.04E-05	1.16E-05
3745637585969	374567	3758969	1.86E-05	2.00E-05	1.92E-05	1.90E-07	3.73E-06	6.71E-06	0.00E+00	2.85E-06	1.42E-06	0.00E+00	0.00E+00	1.14E-06	5.24E-10	3.75E-09	0.00E+00	4.27E-09	4.27E-03	0.00E+00	6.20E-05	1.19E-05
3745737585969	374577	3758969	1.91E-05	2.05E-05	1.97E-05	1.95E-07	3.82E-06	6.88E-06	0.00E+00	2.92E-06	1.46E-06	0.00E+00	0.00E+00	1.17E-06	5.38E-10	3.85E-09	0.00E+00	4.38E-09	4.38E-03	0.00E+00	6.36E-05	1.22E-05
3745837585969	374587	3758969	6.64E-06	7.14E-06	6.85E-06	6.77E-08	1.33E-06	2.39E-06	0.00E+00	1.02E-06	5.08E-07	0.00E+00	0.00E+00	4.06E-07	1.87E-10	1.34E-09	0.00E+00	1.52E-09	1.52E-03	0.00E+00	2.21E-05	4.23E-06
3745937585979	374597	3758979	6.78E-06	7.30E-06	7.00E-06	6.92E-08	1.36E-06	2.44E-06	0.00E+00	1.04E-06	5.19E-07	0.00E+00	0.00E+00	4.15E-07	1.91E-10	1.37E-09	0.00E+00	1.56E-09	1.56E-03	0.00E+00	2.26E-05	4.32E-06
3742037585979	374207	3758979	6.94E-06	7.46E-06	7.16E-06	7.08E-08	1.39E-06	2.50E-06	0.00E+00	1.06E-06	5.31E-07	0.00E+00	0.00E+00	4.25E-07	1.95E-10	1.40E-09	0.00E+00	1.59E-09	1.59E-03	0.00E+00	2.31E-05	4.42E-06
3742137585979	374217	3758979	7.09E-06	7.62E-06	7.32E-06	7.23E-08	1.42E-06	2.55E-06	0.00E+00	1.09E-06	5.43E-07	0.00E+00	0.00E+00	4.34E-07	2.00E-10	1.43E-09	0.00E+00	1.63E-09	1.63E-03	0.00E+00	2.36E-05	4.51E-06
3742237585979	374227	3758979	7.25E-06	7.80E-06	7.49E-06	7.40E-08	1.45E-06	2.61E-06	0.00E+00	1.11E-06	5.55E-07	0.00E+00	0.00E+00	4.44E-07	2.04E-10	1.46E-09	0.00E+00	1.66E-09	1.66E-03	0.00E+00	2.42E-05	4.62E-06
3742337585979	374237	3758979	7.42E-06	7.98E-06	7.66E-06	7.57E-08	1.48E-06	2.67E-06	0.00E+00	1.14E-06	5.68E-07	0.00E+00	0.00E+00	4.54E-07	2.09E-10	1.49E-09	0.00E+00	1.70E-09	1.70E-03	0.00E+00	2.47E-05	4.72E-06
3742437585979	374247	3758979	7.59E-06	8.16E-06	7.84E-06	7.75E-08	1.52E-06	2.73E-06	0.00E+00	1.16E-06	5.81E-07	0.00E+00	0.00E+00	4.65E-07	2.14E-10	1.53E-09	0.00E+00	1.74E-09	1.74E-03	0.00E+00	2.53E-05	4.83E-06
3742537585979	374257	3758979	7.77E-06	8.36E-06	8.02E-06	7.93E-08	1.55E-06	2.80E-06	0.00E+00	1.19E-06	5.95E-07	0.00E+00	0.00E+00	4.76E-07	2.19E-10	1.56E-09	0.00E+00	1.78E-09	1.78E-03	0.00E+00	2.59E-05	4.95E-06
3742637585979	374267	3758979	7.96E-06	8.56E-06	8.21E-06	8.12E-08	1.59E-06	2.87E-06	0.00E+00	1.22E-06	6.09E-07	0.00E+00	0.00E+00	4.87E-07	2.24E-10	1.60E-09	0.00E+00	1.83E-09	1.83E-03	0.00E+00	2.65E-05	5.07E-06
3742737585979	374277	3758979	8.15E-06	8.76E-06	8.41E-06	8.32E-08	1.63E-06	2.94E-06	0.00E+00	1.25E-06	6.24E-07	0.00E+00	0.00E+00	4.99E-07	2.29E-10	1.64E-09	0.00E+00	1.87E-09	1.87E-03	0.00E+00	2.72E-05	5.19E-06
3742837585979	374287	3758979	8.35E-06	8.98E-06	8.62E-06	8.52E-08	1.67E-06	3.01E-06	0.00E+00	1.28E-06	6.39E-07	0.00E+00	0.00E+00	5.11E-07	2.35E-10	1.68E-09	0.00E+00	1.92E-09	1.92E-03	0.00E+00	2.78E-05	5.32E-06
3742937585979	374297	3758979	8.56E-06	9.20E-06	8.83E-06	8.73E-08	1.71E-06	3.08E-06	0.00E+00	1.31E-06	6.55E-07	0.00E+00	0.00E+00	5.24E-07	2.41E-10	1.72E-09	0.00E+00	1.96E-09	1.96E-03	0.00E+00	2.85E-05	5.45E-06
3743037585979	374307	3758979	8.77E-06	9.43E-06	9.06E-06	8.95E-08	1.76E-06	3.16E-06	0.00E+00	1.34E-06	6.71E-07	0.00E+00	0.00E+00	5.37E-07	2.47E-10	1.77E-09	0.00E+00	2.01E-09	2.01E-03	0.00E+00	2.92E-05	5.59E-06
3743137585979	374317	3758979	9.00E-06	9.67E-06	9.29E-06	9.18E-08	1.80E-06	3.24E-06	0.00E+00	1.38E-06	6.88E-07	0.00E+00	0.00E+00	5.51E-07	2.53E-10	1.81E-09	0.00E+00	2.06E-09	2.06E-03	0.00E+00	3.00E-05	5.73E-06
3743237585979	374327	3758979	9.23E-06	9.92E-06	9.53E-06	9.42E-08	1.85E-06	3.32E-06	0.00E+00	1.41E-06	7.06E-07	0.00E+00	0.00E+00	5.65E-07	2.60E-10	1.86E-09	0.00E+00	2.12E-09	2.12E-03	0.00E+00	3.08E-05	5.88E-06
3743337585979	374337	3758979	9.47E-06	1.02E-05	9.78E-06	9.66E-08	1.89E-06	3.41E-06	0.00E+00	1.45E-06	7.25E-07	0.00E+00	0.00E+00	5.80E-07	2.67E-10	1.91E-09	0.00E+00	2.17E-09	2.17E-03	0.00E+00	3.16E-05	6.03E-06
3743437585979	374347	3758979	9.72E-06	1.05E-05	1.00E-05	9.92E-08	1.94E-06	3.50E-06	0.00E+00	1.49E-06	7.44E-07	0.00E+00	0.00E+00	5.95E-07	2.74E-10	1.96E-09	0.00E+00	2.23E-09	2.23E-03	0.00E+00	3.24E-05	6.19E-06
3743537585979	374357	3758979	9.98E-06	1.07E-05	1.03E-05	1.02E-07	2.00E-06	3.59E-06	0.00E+00	1.53E-06	7.64E-07	0.00E+00	0.00E+00	6.11E-07	2.81E-10	2.01E-09	0.00E+00	2.29E-09	2.29E-03	0.00E+00	3.33E-05	6.35E-06
3743637585979	374367	3758979	1.02E-05	1.10E-05	1.06E-05	1.05E-07	2.05E-06	3.69E-06	0.00E+00	1.57E-06	7.84E-07	0.00E+00	0.00E+00	6.27E-07	2.88E-10	2.06E-09	0.00E+00	2.35E-09	2.35E-03	0.00E+00	3.41E-05	6.53E-06
3743737585979	374377	3758979	1.05E-05	1.13E-05	1.09E-05	1.07E-07	2.11E-06	3.79E-06	0.00E+00	1.61E-06	8.06E-07	0.00E+00	0.00E+00	6.45E-07	2.96E-10	2.12E-09	0.00E+00	2.42E-09	2.42E-03	0.00E+00	3.51E-05	6.70E-06
3743937585979	374397	3758979	1.11E-05	1.20E-05	1.15E-05	1.13E-07	2.22E-06	4.00E-06	0.00E+00	1.70E-06	8.51E-07	0.00E+00	0.00E+00	6.81E-07	3.13E-10	2.24E-09	0.00E+00	2.55E-09	2.55E-03	0.00E+00	3.71E-05	7.08E-06
3744037585979	374407	3758979	1.14E-05	1.23E-05	1.18E-05	1.17E-07	2.29E-06	4.12E-06	0.00E+00	1.75E-06	8.75E-07	0.00E+00	0.00E+00	7.00E-07	3.22E-10	2.30E-09	0.00E+00	2.62E-09	2.62E-03	0.00E+00	3.81E-05	7.28E-06
3744137585979	374417	3758979	1.18E-05	1.26E-05	1.21E-05	1.20E-07	2.35E-06	4.23E-06	0.00E+00	1.80E-06	9.00E-07	0.00E+00	0.00E+00	7.20E-07	3.31E-10	2.37E-09	0.00E+00	2.70E-09	2.70E-03	0.00E+00	3.92E-05	7.49E-06
3744237585979	374427	3758979	1.21E-05	1.30E-05	1.25E-05	1.23E-07	2.42E-06	4.35E-06	0.00E+00	1.85E-06	9.25E-07	0.00E+00	0.00E+00	7.40E-07	3.40E-10	2.43E-09	0.00E+00	2.78E-09	2.78E-03	0.00E+00	4.03E-05	7.70E-06
3744337585979	374437	3758979	1.24E-05	1.34E-05	1.28E-05	1.27E-07	2.49E-06	4.48E-06	0.00E+00	1.90E-06	9.52E-07	0.00E+00	0.00E+00	7.62E-07	3.50E-10	2.50E-09	0.00E+00	2.85E-09	2.85E-03	0.00E+00	4.15E-05	7.92E-06
3744437585979	374447	3758979	1.28E-05	1.38E-05	1.32E-05	1.31E-07	2.56E-06	4.61E-06	0.00E+00	1.96E-06	9.79E-07	0.00E+00	0.00E+00	7.84E-07	3.60E-10	2.58E-09	0.00E+00	2.94E-09	2.94E-03	0.00E+00	4.26E-05	8.15E-06
3744537585979	374457	3758979	1.32E-05	1.42E-05	1.36E-05	1.34E-07	2.63E-06	4.74E-06	0.00E+00	2.02E-06	1.01E-06	0.00E+00	0.00E+00	8.06E-07	3.71E-10	2.65E-09	0.00E+00	3.02E-09	3.02E-03	0.00E+00	4.39E-05	8.38E-06
3744637585979	374467	3758979	1.35E-05	1.46E-05	1.40E-05	1.38E-07	2.71E-06	4.88E-06	0.00E+00	2.07E-06	1.04E-06	0.00E+00	0.00E+00	8.29E-07	3.81E-10	2.72E-09	0.00E+00	3.11E-09	3.11E-03	0.00E+00	4.51E-05	8.63E-06
3744737585979	374477	3758979	1.39E-05	1.50E-05	1.44E-05	1.42E-07	2.79E-06	5.02E-06	0.00E+00	2.13E-06	1.07E-06	0.00E+00	0.00E+00	8.53E-07	3.92E-10	2.81E-09	0.00E+00	3.20E-09	3.20E-03	0.00E+00	4.64E-05	8.87E-06
3744837585979	374487	3758979	1.43E-05	1.54E-05	1.48E-05	1.46E-07	2.87E-06	5.16E-06	0.00E+00	2.19E-06	1.10E-06	0.00E+00	0.00E+00	8.78E-07	4.04E-10	2.89E-09	0.00E+00	3.29E-09	3.29E-03	0.00E+00	4.78E-05	9.13E-06
3744937585979	374497	3758979	1.47E-05	1.59E-05	1.52E-05	1.50E-07	2.95E-06	5.31E-06	0.00E+00	2.26E-06	1.13E-06	0.00E+00	0.00E+00	9.03E-07	4.15E-10	2.97E-09	0.00E+00	3.38E-09	3.38E-03	0.00E+00	4.91E-05	9.39E-06
3745037585979	374507	3758979	1.52E-05	1.63E-05	1.57E-05	1.55E-07	3.03E-06	5.46E-06	0.00E+00	2.32E-06	1.16E-06	0.00E+00	0.00E+00	9.29E-07	4.27E-10	3.05E-09	0.00E+00	3.48E-09	3.48E-03	0.00E+00	5.05E-05	9.66E-06
3745137585979	374517	3758979	1.56E-05	1.68E-05	1.61E-05	1.59E-07	3.12E-06	5.62E-06	0.00E+00	2.39E-06	1.19E-06	0.00E+00	0.00E+00	9.55E-07	4.39E-10	3.14E-09	0.00E+00	3.58E-09	3.58E-03	0.00E+00	5.20E-05	9.93E-06
3745237585979	374527	3758979	1.60E-05	1.72E-05	1.65E-05	1.63E-07	3.21E-06	5.77E-06	0.00E+00	2.45E-06	1.23E-06	0.00E+00	0.00E+00	9.81E-07	4.51E-10	3.23E-09	0.00E+00	3.68E-09	3.68E-03	0.00E+00	5.34E-05	1.02E-05
3745337585979	374537	3758979	1.64E-05	1.77E-05	1.70E-05	1.68E-07	3.29E-06	5.93E-06	0.00E+00	2.52E-06	1.26E-06	0.00E+00	0.00E+00	1.01E-06	4.63E-10	3.31E-09	0.00E+00	3.78E-09	3.78E-03	0.00E+00	5.48E-05	1.05E-05
3745437585979	374547	3758979	1.69E-05	1.82E-05	1.74E-05	1.72E-07	3.38E-06	6.08E-06	0.00E+00	2.59E-06	1.29E-06	0.00E+00	0.00E+00	1.03E-06	4.75E-10	3.40E-09	0.00E+00	3.88E-09	3.88E-03	0.00E+00	5.63E-05	1.08E-05
3745537585979	374557	3758979	1.73E-05	1.86E-05	1.79E-05	1.77E-07	3.47E-06	6.24E-06	0.00E+00	2.65E-06	1.33E-06	0.00E+00	0.00E+00	1.06E-06	4.88E-10	3.49E-09	0.00E+00	3.98E-09	3.98E-03	0.00E+00	5.77E-05	1.10E-05
3745637585979	374567	3758979	1.78E-05	1.91E-05	1.83E-05	1.81E-07	3.55E-06	6.40E-06	0.00E+00	2.72E-06	1.36E-06	0.00E+00	0.00E+00	1.09E-06	5.00E-10	3.58E-09	0.00E+00	4.08E-09	4.08E-03	0.00E+00	5.92E-05	1.13E-05
3745737585979	374577	3758979	1.82E-05	1.96E-05	1.88E-05	1.86E-07	3.64E-06	6.55E-06	0.00E+00	2.79E-06	1.39E-06	0.00E+00	0.00E+00	1.11E-06	5.12E-10	3.66E-09	0.00E+00	4.18E-09	4.18E-03	0.00E+00	6.06E-05	1.16E-05
3741837585989	374187	3758989	6.54E-06	7.03E-06	6.75E-06	6.67E-08	1.31E-06	2.35E-06	0.00E+00	1.00E-06	5.00E-07	0.00E+00	0.00E+00	4.00E-07	1.84E-10	1.32E-09	0.00E+00	1.50E-09	1.50E-03	0.00E+00	2.18E-05	4.16E-06
3741937585989	374197	3758989	6.68E-06	7.18E-06	6.89E-06	6.81E-08	1.34E-06	2.40E-06	0.00E+00	1.02E-06	5.11E-07	0.00E+00	0.00E+00	4.09E-07	1.88E-10	1.34E-09	0.00E+00	1.53E-09	1.53E-03	0.00E+00	2.22E-05	4.25E-06
3742037585989	374207	3758989	6.82E-06	7.34E-06	7.04E-06	6.96E-08	1.36E-06	2.46E-06	0.00E+00	1.04E-06	5.22E-07	0.00E+00	0.00E+00	4.18E-07	1.92E-10	1.37E-09	0.00E+00	1.57E-09	1.57E-03	0.00E+00	2.27E-05	4.34E-06
3742137585989	374217	3758989	6.97E-06	7.50E-06	7.20E-06	7.11E-08	1.39E-06	2.51E-06	0.00E+00	1.07E-06	5.33E-07	0.00E+00	0.00E+00	4.27E-07	1.96E-10	1.40E-09	0.00E+00	1.60E-09	1.60E-03	0.00E+00	2.32E-05	4.44E-06
3742237585989	374227	3758989	7.13E-06	7.66E-06	7.36E-06	7.27E-08	1.43E-06	2.57E-06	0.00E+00	1.09E-06	5.45E-07	0.00E+00	0.00E+00	4.36E-07	2.01E-10	1.44E-09	0.00E+00	1.64E-09	1.64E-03	0.00E+00	2.37E-05	4.54E-06
3742337585989	374237	3758989	7.29E-06	7.84E-06	7.53E-06	7.44E-08	1.46E-06	2.63E-06	0.00E+00	1.12E-06	5.58E-07	0.00E+00	0.00E+00	4.46E-07	2.05E-10	1.47E-09	0.00E+00	1.67E-09	1.67E-03	0.00

			SWBuilding Construction	SWDemolition	SWGrading	EYBuilding Construction	SWPaving	SWGrading	SWArchitectural Coating	NBBuilding Construction	NBBuilding Construction	NBArchitectural Coating	NBArchitectural Coating	RWBuilding Construction	Child Risk				Overlapping Phases - Maximum GLC		
Unique Identifier	X (UTM)	Y (UTM)	2026	2026	2026	2026	2027	2027	2027	2026	2027	2026	2027	2026	3rd Trimester	0<2	2<16	Total	per million	2025	2026	2027
3743937359009	374397	3759009	1.02E-05	1.10E-05	1.06E-05	1.05E-07	2.05E-06	3.69E-06	0.00E+00	1.57E-06	7.84E-07	0.00E+00	0.00E+00	6.27E-07	2.88E-10	2.06E-09	0.00E+00	2.35E-09	2.35E-03	0.00E+00	3.41E-05	6.52E-06
3744037359009	374407	3759009	1.05E-05	1.13E-05	1.09E-05	1.07E-07	2.10E-06	3.79E-06	0.00E+00	1.61E-06	8.04E-07	0.00E+00	0.00E+00	6.43E-07	2.96E-10	2.12E-09	0.00E+00	2.41E-09	2.41E-03	0.00E+00	3.50E-05	6.69E-06
3744137359009	374417	3759009	1.08E-05	1.16E-05	1.11E-05	1.10E-07	2.16E-06	3.88E-06	0.00E+00	1.65E-06	8.25E-07	0.00E+00	0.00E+00	6.60E-07	3.03E-10	2.17E-09	0.00E+00	2.47E-09	2.47E-03	0.00E+00	3.59E-05	6.86E-06
3744237359009	374427	3759009	1.11E-05	1.19E-05	1.14E-05	1.13E-07	2.21E-06	3.98E-06	0.00E+00	1.69E-06	8.46E-07	0.00E+00	0.00E+00	6.77E-07	3.11E-10	2.23E-09	0.00E+00	2.54E-09	2.54E-03	0.00E+00	3.69E-05	7.04E-06
3744337359009	374437	3759009	1.13E-05	1.22E-05	1.17E-05	1.16E-07	2.27E-06	4.09E-06	0.00E+00	1.74E-06	8.68E-07	0.00E+00	0.00E+00	6.95E-07	3.19E-10	2.28E-09	0.00E+00	2.60E-09	2.60E-03	0.00E+00	3.78E-05	7.22E-06
3744437359009	374447	3759009	1.16E-05	1.25E-05	1.20E-05	1.19E-07	2.33E-06	4.19E-06	0.00E+00	1.78E-06	8.91E-07	0.00E+00	0.00E+00	7.13E-07	3.28E-10	2.34E-09	0.00E+00	2.67E-09	2.67E-03	0.00E+00	3.88E-05	7.41E-06
3744537359009	374457	3759009	1.19E-05	1.28E-05	1.23E-05	1.22E-07	2.39E-06	4.30E-06	0.00E+00	1.83E-06	9.14E-07	0.00E+00	0.00E+00	7.31E-07	3.36E-10	2.40E-09	0.00E+00	2.74E-09	2.74E-03	0.00E+00	3.98E-05	7.60E-06
3744637359009	374467	3759009	1.22E-05	1.32E-05	1.26E-05	1.25E-07	2.45E-06	4.41E-06	0.00E+00	1.87E-06	9.37E-07	0.00E+00	0.00E+00	7.50E-07	3.45E-10	2.47E-09	0.00E+00	2.81E-09	2.81E-03	0.00E+00	4.08E-05	7.80E-06
3744737359009	374477	3759009	1.26E-05	1.35E-05	1.30E-05	1.28E-07	2.51E-06	4.53E-06	0.00E+00	1.92E-06	9.62E-07	0.00E+00	0.00E+00	7.69E-07	3.54E-10	2.53E-09	0.00E+00	2.88E-09	2.88E-03	0.00E+00	4.19E-05	8.00E-06
3744837359009	374487	3759009	1.29E-05	1.38E-05	1.33E-05	1.31E-07	2.58E-06	4.64E-06	0.00E+00	1.97E-06	9.86E-07	0.00E+00	0.00E+00	7.89E-07	3.63E-10	2.59E-09	0.00E+00	2.96E-09	2.96E-03	0.00E+00	4.29E-05	8.20E-06
3744937359009	374497	3759009	1.32E-05	1.42E-05	1.36E-05	1.35E-07	2.64E-06	4.76E-06	0.00E+00	2.02E-06	1.01E-06	0.00E+00	0.00E+00	8.09E-07	3.72E-10	2.66E-09	0.00E+00	3.03E-09	3.03E-03	0.00E+00	4.40E-05	8.41E-06
3745037359009	374507	3759009	1.35E-05	1.46E-05	1.40E-05	1.38E-07	2.71E-06	4.88E-06	0.00E+00	2.07E-06	1.04E-06	0.00E+00	0.00E+00	8.29E-07	3.81E-10	2.73E-09	0.00E+00	3.11E-09	3.11E-03	0.00E+00	4.51E-05	8.62E-06
3745137359009	374517	3759009	1.39E-05	1.49E-05	1.43E-05	1.42E-07	2.78E-06	5.00E-06	0.00E+00	2.12E-06	1.06E-06	0.00E+00	0.00E+00	8.50E-07	3.91E-10	2.79E-09	0.00E+00	3.19E-09	3.19E-03	0.00E+00	4.62E-05	8.84E-06
3745237359009	374527	3759009	1.42E-05	1.53E-05	1.47E-05	1.45E-07	2.84E-06	5.12E-06	0.00E+00	2.18E-06	1.09E-06	0.00E+00	0.00E+00	8.70E-07	4.00E-10	2.86E-09	0.00E+00	3.26E-09	3.26E-03	0.00E+00	4.74E-05	9.05E-06
3745337359009	374537	3759009	1.46E-05	1.56E-05	1.50E-05	1.48E-07	2.91E-06	5.24E-06	0.00E+00	2.23E-06	1.11E-06	0.00E+00	0.00E+00	8.91E-07	4.10E-10	2.93E-09	0.00E+00	3.34E-09	3.34E-03	0.00E+00	4.85E-05	9.26E-06
3745437359009	374547	3759009	1.49E-05	1.60E-05	1.54E-05	1.52E-07	2.98E-06	5.36E-06	0.00E+00	2.28E-06	1.14E-06	0.00E+00	0.00E+00	9.12E-07	4.19E-10	3.00E-09	0.00E+00	3.42E-09	3.42E-03	0.00E+00	4.96E-05	9.48E-06
3745537359009	374557	3759009	1.52E-05	1.64E-05	1.57E-05	1.55E-07	3.05E-06	5.48E-06	0.00E+00	2.33E-06	1.17E-06	0.00E+00	0.00E+00	9.32E-07	4.29E-10	3.07E-09	0.00E+00	3.49E-09	3.49E-03	0.00E+00	5.07E-05	9.70E-06
3745637359009	374567	3759009	1.56E-05	1.67E-05	1.61E-05	1.59E-07	3.11E-06	5.61E-06	0.00E+00	2.38E-06	1.19E-06	0.00E+00	0.00E+00	9.53E-07	4.38E-10	3.13E-09	0.00E+00	3.57E-09	3.57E-03	0.00E+00	5.19E-05	9.91E-06
3745737359009	374577	3759009	1.59E-05	1.71E-05	1.64E-05	1.62E-07	3.18E-06	5.73E-06	0.00E+00	2.43E-06	1.22E-06	0.00E+00	0.00E+00	9.73E-07	4.48E-10	3.20E-09	0.00E+00	3.65E-09	3.65E-03	0.00E+00	5.30E-05	1.01E-05
3742137359019	374217	3759019	6.62E-06	7.12E-06	6.84E-06	6.76E-08	1.33E-06	2.39E-06	0.00E+00	1.01E-06	5.07E-07	0.00E+00	0.00E+00	4.06E-07	1.86E-10	1.33E-09	0.00E+00	1.52E-09	1.52E-03	0.00E+00	2.21E-05	4.22E-06
3742237359019	374227	3759019	6.76E-06	7.27E-06	6.98E-06	6.90E-08	1.35E-06	2.44E-06	0.00E+00	1.04E-06	5.18E-07	0.00E+00	0.00E+00	4.14E-07	1.90E-10	1.36E-09	0.00E+00	1.55E-09	1.55E-03	0.00E+00	2.25E-05	4.31E-06
3742337359019	374237	3759019	6.91E-06	7.43E-06	7.13E-06	7.05E-08	1.38E-06	2.49E-06	0.00E+00	1.06E-06	5.28E-07	0.00E+00	0.00E+00	4.23E-07	1.94E-10	1.39E-09	0.00E+00	1.59E-09	1.59E-03	0.00E+00	2.30E-05	4.40E-06
3742437359019	374247	3759019	7.06E-06	7.59E-06	7.28E-06	7.20E-08	1.41E-06	2.54E-06	0.00E+00	1.08E-06	5.40E-07	0.00E+00	0.00E+00	4.32E-07	1.99E-10	1.42E-09	0.00E+00	1.62E-09	1.62E-03	0.00E+00	2.35E-05	4.49E-06
3742537359019	374257	3759019	7.21E-06	7.75E-06	7.44E-06	7.36E-08	1.44E-06	2.60E-06	0.00E+00	1.10E-06	5.52E-07	0.00E+00	0.00E+00	4.41E-07	2.03E-10	1.45E-09	0.00E+00	1.65E-09	1.65E-03	0.00E+00	2.40E-05	4.59E-06
3742637359019	374267	3759019	7.37E-06	7.92E-06	7.61E-06	7.52E-08	1.47E-06	2.65E-06	0.00E+00	1.13E-06	5.64E-07	0.00E+00	0.00E+00	4.51E-07	2.07E-10	1.48E-09	0.00E+00	1.69E-09	1.69E-03	0.00E+00	2.46E-05	4.69E-06
3742737359019	374277	3759019	7.53E-06	8.10E-06	7.78E-06	7.69E-08	1.51E-06	2.71E-06	0.00E+00	1.15E-06	5.76E-07	0.00E+00	0.00E+00	4.61E-07	2.12E-10	1.52E-09	0.00E+00	1.73E-09	1.73E-03	0.00E+00	2.51E-05	4.80E-06
3742837359019	374287	3759019	7.70E-06	8.28E-06	7.95E-06	7.86E-08	1.54E-06	2.77E-06	0.00E+00	1.18E-06	5.89E-07	0.00E+00	0.00E+00	4.71E-07	2.17E-10	1.55E-09	0.00E+00	1.77E-09	1.77E-03	0.00E+00	2.57E-05	4.90E-06
3742937359019	374297	3759019	7.88E-06	8.47E-06	8.13E-06	8.04E-08	1.58E-06	2.84E-06	0.00E+00	1.21E-06	6.03E-07	0.00E+00	0.00E+00	4.82E-07	2.22E-10	1.59E-09	0.00E+00	1.81E-09	1.81E-03	0.00E+00	2.62E-05	5.01E-06
3743037359019	374307	3759019	8.06E-06	8.66E-06	8.32E-06	8.22E-08	1.61E-06	2.90E-06	0.00E+00	1.23E-06	6.17E-07	0.00E+00	0.00E+00	4.93E-07	2.27E-10	1.62E-09	0.00E+00	1.85E-09	1.85E-03	0.00E+00	2.68E-05	5.13E-06
3743137359019	374317	3759019	8.24E-06	8.86E-06	8.51E-06	8.41E-08	1.65E-06	2.97E-06	0.00E+00	1.26E-06	6.31E-07	0.00E+00	0.00E+00	5.05E-07	2.32E-10	1.66E-09	0.00E+00	1.89E-09	1.89E-03	0.00E+00	2.75E-05	5.25E-06
3743237359019	374327	3759019	8.44E-06	9.07E-06	8.71E-06	8.61E-08	1.69E-06	3.04E-06	0.00E+00	1.29E-06	6.46E-07	0.00E+00	0.00E+00	5.16E-07	2.37E-10	1.70E-09	0.00E+00	1.94E-09	1.94E-03	0.00E+00	2.81E-05	5.37E-06
3743337359019	374337	3759019	8.64E-06	9.29E-06	8.92E-06	8.81E-08	1.73E-06	3.11E-06	0.00E+00	1.32E-06	6.61E-07	0.00E+00	0.00E+00	5.29E-07	2.43E-10	1.74E-09	0.00E+00	1.98E-09	1.98E-03	0.00E+00	2.88E-05	5.50E-06
3743437359019	374347	3759019	8.84E-06	9.51E-06	9.13E-06	9.02E-08	1.77E-06	3.18E-06	0.00E+00	1.35E-06	6.77E-07	0.00E+00	0.00E+00	5.41E-07	2.49E-10	1.78E-09	0.00E+00	2.03E-09	2.03E-03	0.00E+00	2.95E-05	5.63E-06
3743537359019	374357	3759019	9.06E-06	9.74E-06	9.35E-06	9.24E-08	1.81E-06	3.26E-06	0.00E+00	1.39E-06	6.93E-07	0.00E+00	0.00E+00	5.54E-07	2.55E-10	1.82E-09	0.00E+00	2.08E-09	2.08E-03	0.00E+00	3.02E-05	5.77E-06
3743637359019	374367	3759019	9.28E-06	9.97E-06	9.58E-06	9.46E-08	1.86E-06	3.34E-06	0.00E+00	1.42E-06	7.10E-07	0.00E+00	0.00E+00	5.68E-07	2.61E-10	1.87E-09	0.00E+00	2.13E-09	2.13E-03	0.00E+00	3.09E-05	5.91E-06
3743737359019	374377	3759019	9.50E-06	1.02E-05	9.81E-06	9.70E-08	1.90E-06	3.42E-06	0.00E+00	1.45E-06	7.27E-07	0.00E+00	0.00E+00	5.82E-07	2.67E-10	1.91E-09	0.00E+00	2.18E-09	2.18E-03	0.00E+00	3.17E-05	6.05E-06
3743937359019	374397	3759019	9.98E-06	1.07E-05	1.03E-05	1.02E-07	2.00E-06	3.59E-06	0.00E+00	1.53E-06	7.64E-07	0.00E+00	0.00E+00	6.11E-07	2.81E-10	2.01E-09	0.00E+00	2.29E-09	2.29E-03	0.00E+00	3.32E-05	6.35E-06
3744037359019	374407	3759019	1.02E-05	1.10E-05	1.06E-05	1.04E-07	2.05E-06	3.68E-06	0.00E+00	1.57E-06	7.83E-07	0.00E+00	0.00E+00	6.26E-07	2.88E-10	2.06E-09	0.00E+00	2.35E-09	2.35E-03	0.00E+00	3.41E-05	6.51E-06
3744137359019	374417	3759019	1.05E-05	1.13E-05	1.08E-05	1.07E-07	2.10E-06	3.78E-06	0.00E+00	1.60E-06	8.02E-07	0.00E+00	0.00E+00	6.42E-07	2.95E-10	2.11E-09	0.00E+00	2.41E-09	2.41E-03	0.00E+00	3.49E-05	6.67E-06
3744237359019	374427	3759019	1.07E-05	1.16E-05	1.11E-05	1.10E-07	2.15E-06	3.87E-06	0.00E+00	1.64E-06	8.22E-07	0.00E+00	0.00E+00	6.58E-07	3.02E-10	2.16E-09	0.00E+00	2.47E-09	2.47E-03	0.00E+00	3.58E-05	6.84E-06
3744337359019	374437	3759019	1.10E-05	1.18E-05	1.14E-05	1.12E-07	2.20E-06	3.97E-06	0.00E+00	1.69E-06	8.43E-07	0.00E+00	0.00E+00	6.74E-07	3.10E-10	2.22E-09	0.00E+00	2.53E-09	2.53E-03	0.00E+00	3.67E-05	7.01E-06
3744437359019	374447	3759019	1.13E-05	1.21E-05	1.17E-05	1.15E-07	2.26E-06	4.07E-06	0.00E+00	1.73E-06	8.64E-07	0.00E+00	0.00E+00	6.91E-07	3.18E-10	2.27E-09	0.00E+00	2.59E-09	2.59E-03	0.00E+00	3.76E-05	7.19E-06
3744537359019	374457	3759019	1.16E-05	1.24E-05	1.19E-05	1.18E-07	2.32E-06	4.17E-06	0.00E+00	1.77E-06	8.86E-07	0.00E+00	0.00E+00	7.09E-07	3.26E-10	2.33E-09	0.00E+00	2.66E-09	2.66E-03	0.00E+00	3.86E-05	7.37E-06
3744637359019	374467	3759019	1.19E-05	1.28E-05	1.22E-05	1.21E-07	2.37E-06	4.27E-06	0.00E+00	1.82E-06	9.08E-07	0.00E+00	0.00E+00	7.26E-07	3.34E-10	2.39E-09	0.00E+00	2.72E-09	2.72E-03	0.00E+00	3.95E-05	7.55E-06
3744737359019	374477	3759019	1.22E-05	1.31E-05	1.25E-05	1.24E-07	2.43E-06	4.38E-06	0.00E+00	1.86E-06	9.30E-07	0.00E+00	0.00E+00	7.44E-07	3.42E-10	2.45E-09	0.00E+00	2.79E-09	2.79E-03	0.00E+00	4.05E-05	7.74E-06
3744837359019	374487	3759019	1.25E-05	1.34E-05	1.29E-05	1.27E-07	2.49E-06	4.48E-06	0.00E+00	1.91E-06	9.53E-07	0.00E+00	0.00E+00	7.62E-07	3.51E-10	2.51E-09	0.00E+00	2.86E-09	2.86E-03	0.00E+00	4.15E-05	7.93E-06
3744937359019	374497	3759019	1.28E-05	1.37E-05	1.32E-05	1.30E-07	2.55E-06	4.59E-06	0.00E+00	1.95E-06	9.76E-07	0.00E+00	0.00E+00	7.81E-07	3.59E-10	2.57E-09	0.00E+00	2.93E-09	2.93E-03	0.00E+00	4.25E-05	8.12E-06
3745037359019	374507	3759019	1.31E-05	1.40E-05	1.35E-05	1.33E-07	2.61E-06	4.70E-06	0.00E+00	2.00E-06	1.00E-06	0.00E+00	0.00E+00	8.00E-07	3.68E-10	2.63E-09	0.00E+00	3.00E-09	3.00E-03	0.00E+00	4.35E-05	8.32E-06
3745137359019	374517	3759019	1.34E-05	1.44E-05	1.38E-05	1.36E-07	2.68E-06	4.82E-06	0.00E+00	2.05E-06	1.02E-06	0.00E+00	0.00E+00	8.19E-07	3.76E-10	2.69E-09	0.00E+00	3.07E-09	3.07E-03	0.00E+00	4.46E-05	8.52E-06
3745237359019	374527	3759019	1.37E-05	1.47E-05	1.41E-05	1.40E-07	2.74E-06	4.93E-06	0.00E+00	2.09E-06	1.05E-06	0.00E+00	0.00E+00	8.38E-07	3.85E-10	2.76E-09	0.00E+00	3.14E-09	3.14E-03	0.00E+00	4.56E-05	8.71E-06
3745337359019	374537	3759019	1.40E-05	1.51E-05	1.44E-05	1.43E-07	2.80E-06	5.04E-06	0.00E+00	2.14E-06	1.07E-06	0.00E+00	0.00E+00	8.57E-07	3.94E-10	2.82E-09	0.00E+00	3.21E-09	3.21E-03	0.00E+00	4.66E-05	8.91E-06
3745437359019	374547	3759019	1.43E-05	1.54E-05	1.48E-05	1.46E-07	2.86E-06	5.15E-06	0.00E+00	2.19E-06	1.10E-06	0.00E+00	0.00E+00	8.76E-07	4.03E-10	2.88E-09	0.00E+00	3.28E-09	3.28E-03	0.00E+00	4.77E-05	9.11E-06
3745537359019	374557	3759019	1.46E-05	1.57E-05	1.51E-05	1.49E-07	2.93E-06	5.27E-06	0.00E+00	2.24E-06	1.12E-06	0.00E+00	0.00E+00	8.95E-07	4.12E-10	2.94E-09	0.00E+00	3.36E-09	3.36E-03	0.00E+00	4.87E-05	9.31E-06
3745637359019	374567	3759019	1.49E-05	1.61E-05	1.54E-05	1.52E-07	2.99E-06	5.38E-06	0.00E+00	2.29E-06	1.14E-06	0.00E+00	0.00E+00	9.14E-07	4.20E-10	3.01E-09	0.00E+00	3.43E-09	3.43E-03	0.00E+00	4.98E-05	9.51E-06
3745737359019	374577	3759019	1.52E-05	1.64E-05	1.57E-05	1.56E-07	3.05E-06	5.49E-06	0.00E+00	2.33E-06	1.17E-06	0.00E+00	0.00E+00	9.33E-07	4.29E-10	3.07E-09	0.00E+00	3.50E-09	3.50E-03	0.00E+00	5.08E-05	9.70E-06
3742227359029	374227	3759029	6.65E-06	7.15E-06	6.86E-06	6.78E-08	1.33E-06	2.39E-06	0.00E+00	1.02E-06	5.09E-07	0.00E+00	0.00E+00	4.07E-07	1.87E-10	1.34E-09	0.00E+00	1.53E-09	1.53E-03	0.00E+00	2.21E-05	4.23E-06
3742337359029	374237	3759029	6.78E-06	7.30E-06	7.00E-06	6.92E-08	1.36E-06	2.44E-06	0.00E+00	1.04E-06	5.19E-07	0.00E+00	0.00E+00	4.15E-07	1.91E-10	1.37E-09	0.00E+00	1.56E-09	1.56E-03	0.00E+00	2.26E-05	4.32E-06
3742437359029	374247	3759029	6.93E-06	7.45E-06	7.15E-06	7.07E-08	1.39E-06	2.49E-06	0.00E+00	1.06E-06	5.30E-07	0.00E+00	0.00E+00	4.24E-07	1.95E-10	1.39E-09	0.00E+00	1.59E-09	1.59E-03	0.00E+00	2.31E-05	4.41E-06
3742537359029	374257	3759029	7.07E-06	7.61E-06	7.30E-06	7.22E-08	1.42E-06	2.55E-06	0.00E+00	1.08E-06	5.41E-07	0.00E+00	0.00E+00	4.33E-07	1.99E-10	1.42E-09	0.00E+00	1.62E-09	1.62E-03	0.00E+00	2.36E-05	4.50E-06
3742637359029	374267	3759029	7.23E-06	7.77E-06	7.46E-06	7.37E-08	1.45E-06	2.60E-06	0.00E+00	1.11E-06	5.53E-07	0.00E+00	0.00E+00	4.42E-07	2.03E-10	1.46E-09	0.00E+00	1.66E-09	1.66E-03	0.00E+00	2.41E-05	4.60E-06
3742737359029	374277	3759029	7.38E-06	7.94E-06	7.62E-06	7.53E-08	1.48E-06	2.66E-06	0.00E+00	1.13E-06	5.65E-07	0.00E+00	0.00E+00	4.52E-07	2.08E-10	1.49E-09	0.00E+00	1.69E-09	1.69E-03	0.00E+00	2.46E-05	4.70E-06
3742837359029	374287	3759029	7.55E-06	8.12E-06	7.79E-06	7.70E-08	1.51E-06	2.72E-06	0.00E+00	1.16E-06	5.78E-07	0.00E+00	0.00E+00	4.62E-07	2.12E-10	1.52E-09	0.00E+00	1.73E-09	1.73E-03	0.00E+00	2.51E-05	4.81E-06
3742937359029	374297	3759029	7.71E-06	8.30E-06	7.96E-06	7.87E-08	1.54E-06	2.78E-06	0.00E+00	1.18E-06	5.90E-07	0.00E+00	0.00E+00	4.72E-07	2.17E-10	1.55E-09	0.00E+00	1.77E-09	1.77E-03	0.00E+00	2.57E-05	4.91E-06
3743037359029	374307	3759029	7.89E-06	8.48E-06	8.14E-06	8.05E-08	1.58E-06	2.84E-06	0.00E+00	1.21E-06	6.04E-07	0.00E+00	0.00E+00	4.83E-07	2.22E-10	1.59E-09	0.00E+00	1.81E-09	1.81E-03	0.00E+00	2.63E-05	5.02E-06
3743137359029	374317	3759029	8.07E-06	8.68E-06	8.33E-06	8.23E-08	1.61E-06	2.91E-06	0.00E+00	1.23E-06	6.17E-07	0.00E+00	0.00E+00	4.94E-07	2.27E-10	1.62E-09	0.00E+00	1.85E-09	1.85E-03	0.00E+00	2.69E-05	5.14E-06
3743237359029	374327	3759029	8.25E-06	8.87E-06	8.52E-06	8.42E-08	1.65E-06	2.97E-06	0.00E+00	1.26E-06	6.31E-07	0.00E+00	0.00E+00	5.05E-07	2.32E-10	1.66E-09	0.00E+00	1.89E-09	1.89E-03	0.00E+00	2.75E-05	5.25E-06
3743337359029	374337	3759029	8.44E-06	9.08E-06	8.72E-06	8.61E-08	1.69E-06	3.04E-06	0.00E+00	1.29E-06	6.46E-07	0.00E+00	0.00E+00	5.17E-07	2.38E-10	1.70E-09	0.00E+00	1.94E-09	1.94E-03	0.00E+00	2.81E-05	5.38E-06
3743437359029	374347	3759029	8.64E-06	9.29E-06	8.92E-06	8.81E-08	1.73E-06	3.11E-06	0.00E+00	1.32E-06	6.61E-07	0.00E+00	0.00E+00	5.29E-07	2.43E-10	1.74E-09	0.00E+00	1.98E-09	1.98E-03	0.00E+00	2.88E-05	5.50E-06
3743537359029	374357	3759029	8.84E-06	9.51E-06	9.13E-06	9.02E-08	1.77E-06	3.18E-06	0.00E+00	1.35E-06	6.77E-07	0.00E+00	0.00E+00	5.41E-07	2.49E-10	1.78E-09	0.00E+00	2.03E-09	2.03E-03	0.00E+00	2.95E-05	5.63E-06
3743637359029	374367	3759029	9.05E-06	9.73E-06	9.34E-06	9.24E-08	1.81E-06	3.26E-06	0.00E+00	1.39E-06	6.93E-07	0.00E+00	0.00E+00	5.54E-07	2.55E-10	1.82E-09	0.00E+00	2.08E-09	2.08E-03	0.00E+00	3.02E-05	5.76E-06
3743737359029	374377	3759029	9.27E-06	9.97E-06	9.57E-06	9.46E-08	1.85E-06	3.34E-06	0.00E+00	1.42E-06	7.09E-07	0.00E+00	0.00E+00	5.67E-07	2.61E-10	1.87E-09	0.00E+00	2.13E-09	2.13E-03	0.00E+00	3.09E-05	5.90E-06
3743937359029	374397	3759029	9.72E-06	1.05E-05	1.00E-05	9.92E-08	1.94E-06	3.50E-06	0.00E+00	1.49E-06	7.44E-07	0.00E+00	0.00E+00	5.95E-07	2.74E-10	1.96E-09	0.00E+00	2.23E-09	2.23E-03	0.00E+00	3.24E-05	6.19E-06
3744037359029	374407	3759029	9.95E-06	1.07E-05	1.03E-05	1.02E-07	1.99E-06	3.58E-06	0.00E+00	1.52E-06	7.62E-07	0.00E+00	0.00E+00	6.09E-07	2.80E-10	2.00E-09	0.00E+00	2.28E-09	2.28E-03	0.00E+00	3.32E-05	6.34E-06
3744137359029	374417	3759029	1.02E-05	1.10E-05	1.05E-05	1.04E-07	2.04E-06	3.67E-06	0.00E+00	1.56E-06	7.80E-07	0.00E+00	0.00E+00	6.24E-07	2.87E-10	2.05E-09	0.00E+00	2.34E-09	2.34E-03	0.00E+00	3.40E-05	6.49E-06
3744227359029	374427	3759029	1.04E-05	1.12E-05	1.08E-05	1.07E-07	2.09E-06	3.76E-06	0.00E+00	1.60E-06	7.99E-07	0.00E+00	0.00E+00	6.39E-07	2.94E-10	2.10E-09	0.00E+00	2.40E-09	2.40E-03	0.00E+00	3.48E-05	6.65E-06
3744337359029	374437	3759029	1.07E-05	1.15E-05	1.10E-05	1.09E-07	2.14E-06	3.85E-06	0.00E+00	1.64E-06	8.18E-07	0.00E+00	0.00E+00	6.55E-07	3.01E-10	2.15E-09	0.00E+00	2.45E-09	2.45E-03	0.00E+00	3.56E-05	6.81E-06
3744437359029	374447	3759029	1.10E-05	1.18E-05	1.13E-05	1.12E-07	2.19E-06	3.95E-06	0.00E+00	1.68E-06	8.38E-07	0.00E+00	0.00E+00	6.71E-07	3.08E-10	2.21E-09	0.00E+00	2.51E-09	2.51E-03	0.00E+00	3.65E-05	6.98E-06
3744537359029	374457	3759029	1.12E-05	1.21E-05	1.16E-05	1.14E-07	2.24E-06	4.04E-06	0.00E+00	1.72E-06	8.59E-07	0.00E+00	0.00E+00	6.87E-07	3.16E-10	2.26E-09	0.00E+00	2.57E-09	2.57E-03	0.00E+00	3.74E-05	7.14E-

		SWBuilding Construction	SWDemolition	SWGrading	EYBuilding Construction	SWPaving	SWGrading	SWArchitectural Coating	NBBuilding Construction	NBBuilding Construction	NBArchitectural Coating	NBArchitectural Coating	RWBuilding Construction	Child Risk				Overlapping Phases - Maximum GLC		
Unique Identifier	X (UTM)	Y (UTM)	2026	2026	2026	2026	2027	2027	2027	2026	2027	2026	2027	2026	3rd Trimester	0<2	2<16	Total	per million	2025	2026	2027
3743403759076	374340	3759076	7.66E-06	8.24E-06	7.91E-06	7.82E-08	1.53E-06	2.76E-06	0.00E+00	1.17E-06	5.86E-07	0.00E+00	0.00E+00	4.69E-07	2.16E-10	1.54E-09	0.00E+00	1.76E-09	1.76E-03	0.00E+00	2.55E-05	4.88E-06
3743503759076	374350	3759076	7.82E-06	8.41E-06	8.07E-06	7.98E-08	1.56E-06	2.82E-06	0.00E+00	1.20E-06	5.98E-07	0.00E+00	0.00E+00	4.79E-07	2.20E-10	1.57E-09	0.00E+00	1.79E-09	1.79E-03	0.00E+00	2.61E-05	4.98E-06
3743603759076	374360	3759076	7.98E-06	8.59E-06	8.24E-06	8.15E-08	1.60E-06	2.88E-06	0.00E+00	1.22E-06	6.11E-07	0.00E+00	0.00E+00	4.89E-07	2.25E-10	1.61E-09	0.00E+00	1.83E-09	1.83E-03	0.00E+00	2.66E-05	5.08E-06
3743703759076	374370	3759076	8.15E-06	8.77E-06	8.42E-06	8.32E-08	1.63E-06	2.94E-06	0.00E+00	1.25E-06	6.24E-07	0.00E+00	0.00E+00	4.99E-07	2.29E-10	1.64E-09	0.00E+00	1.87E-09	1.87E-03	0.00E+00	2.72E-05	5.19E-06
3743803759076	374380	3759076	8.32E-06	8.95E-06	8.59E-06	8.49E-08	1.67E-06	3.00E-06	0.00E+00	1.27E-06	6.37E-07	0.00E+00	0.00E+00	5.10E-07	2.34E-10	1.68E-09	0.00E+00	1.91E-09	1.91E-03	0.00E+00	2.77E-05	5.30E-06
3743903759076	374390	3759076	8.50E-06	9.14E-06	8.78E-06	8.67E-08	1.70E-06	3.06E-06	0.00E+00	1.30E-06	6.51E-07	0.00E+00	0.00E+00	5.20E-07	2.39E-10	1.71E-09	0.00E+00	1.95E-09	1.95E-03	0.00E+00	2.83E-05	5.41E-06
3744003759076	374400	3759076	8.68E-06	9.34E-06	8.96E-06	8.86E-08	1.74E-06	3.13E-06	0.00E+00	1.33E-06	6.64E-07	0.00E+00	0.00E+00	5.31E-07	2.44E-10	1.75E-09	0.00E+00	1.99E-09	1.99E-03	0.00E+00	2.89E-05	5.53E-06
3744103759076	374410	3759076	8.86E-06	9.53E-06	9.15E-06	9.05E-08	1.77E-06	3.19E-06	0.00E+00	1.36E-06	6.78E-07	0.00E+00	0.00E+00	5.43E-07	2.50E-10	1.79E-09	0.00E+00	2.03E-09	2.03E-03	0.00E+00	2.95E-05	5.64E-06
3744203759076	374420	3759076	9.05E-06	9.73E-06	9.35E-06	9.24E-08	1.81E-06	3.26E-06	0.00E+00	1.39E-06	6.93E-07	0.00E+00	0.00E+00	5.54E-07	2.55E-10	1.82E-09	0.00E+00	2.08E-09	2.08E-03	0.00E+00	3.02E-05	5.76E-06
3744303759076	374430	3759076	9.24E-06	9.94E-06	9.54E-06	9.43E-08	1.85E-06	3.33E-06	0.00E+00	1.41E-06	7.07E-07	0.00E+00	0.00E+00	5.66E-07	2.60E-10	1.86E-09	0.00E+00	2.12E-09	2.12E-03	0.00E+00	3.08E-05	5.89E-06
3744403759076	374440	3759076	9.44E-06	1.01E-05	9.74E-06	9.63E-08	1.89E-06	3.40E-06	0.00E+00	1.44E-06	7.22E-07	0.00E+00	0.00E+00	5.78E-07	2.66E-10	1.90E-09	0.00E+00	2.17E-09	2.17E-03	0.00E+00	3.14E-05	6.01E-06
3744503759076	374450	3759076	9.63E-06	1.04E-05	9.95E-06	9.83E-08	1.93E-06	3.47E-06	0.00E+00	1.47E-06	7.37E-07	0.00E+00	0.00E+00	5.90E-07	2.71E-10	1.94E-09	0.00E+00	2.21E-09	2.21E-03	0.00E+00	3.21E-05	6.13E-06
3744603759076	374460	3759076	9.83E-06	1.06E-05	1.02E-05	1.00E-07	1.97E-06	3.54E-06	0.00E+00	1.51E-06	7.53E-07	0.00E+00	0.00E+00	6.02E-07	2.77E-10	1.98E-09	0.00E+00	2.26E-09	2.26E-03	0.00E+00	3.28E-05	6.26E-06
3744703759076	374470	3759076	1.00E-05	1.08E-05	1.04E-05	1.02E-07	2.01E-06	3.61E-06	0.00E+00	1.54E-06	7.68E-07	0.00E+00	0.00E+00	6.14E-07	2.82E-10	2.02E-09	0.00E+00	2.30E-09	2.30E-03	0.00E+00	3.34E-05	6.39E-06
3744803759076	374480	3759076	1.02E-05	1.10E-05	1.06E-05	1.04E-07	2.05E-06	3.69E-06	0.00E+00	1.57E-06	7.84E-07	0.00E+00	0.00E+00	6.27E-07	2.88E-10	2.06E-09	0.00E+00	2.35E-09	2.35E-03	0.00E+00	3.41E-05	6.52E-06
3744903759076	374490	3759076	1.04E-05	1.12E-05	1.08E-05	1.07E-07	2.09E-06	3.76E-06	0.00E+00	1.60E-06	7.99E-07	0.00E+00	0.00E+00	6.39E-07	2.94E-10	2.10E-09	0.00E+00	2.40E-09	2.40E-03	0.00E+00	3.48E-05	6.65E-06
3745003759076	374500	3759076	1.06E-05	1.15E-05	1.10E-05	1.09E-07	2.13E-06	3.84E-06	0.00E+00	1.63E-06	8.15E-07	0.00E+00	0.00E+00	6.52E-07	3.00E-10	2.14E-09	0.00E+00	2.44E-09	2.44E-03	0.00E+00	3.55E-05	6.78E-06
3745103759076	374510	3759076	1.09E-05	1.17E-05	1.12E-05	1.11E-07	2.17E-06	3.91E-06	0.00E+00	1.66E-06	8.31E-07	0.00E+00	0.00E+00	6.65E-07	3.06E-10	2.19E-09	0.00E+00	2.49E-09	2.49E-03	0.00E+00	3.62E-05	6.91E-06
3745203759076	374520	3759076	1.11E-05	1.19E-05	1.14E-05	1.13E-07	2.21E-06	3.98E-06	0.00E+00	1.69E-06	8.47E-07	0.00E+00	0.00E+00	6.77E-07	3.11E-10	2.23E-09	0.00E+00	2.54E-09	2.54E-03	0.00E+00	3.69E-05	7.05E-06
3745303759076	374530	3759076	1.13E-05	1.21E-05	1.16E-05	1.15E-07	2.26E-06	4.06E-06	0.00E+00	1.73E-06	8.63E-07	0.00E+00	0.00E+00	6.90E-07	3.17E-10	2.27E-09	0.00E+00	2.59E-09	2.59E-03	0.00E+00	3.76E-05	7.18E-06
3745403759076	374540	3759076	1.15E-05	1.23E-05	1.18E-05	1.17E-07	2.30E-06	4.13E-06	0.00E+00	1.76E-06	8.78E-07	0.00E+00	0.00E+00	7.03E-07	3.23E-10	2.31E-09	0.00E+00	2.63E-09	2.63E-03	0.00E+00	3.82E-05	7.31E-06
3745503759076	374550	3759076	1.17E-05	1.26E-05	1.21E-05	1.19E-07	2.34E-06	4.21E-06	0.00E+00	1.79E-06	8.94E-07	0.00E+00	0.00E+00	7.15E-07	3.29E-10	2.35E-09	0.00E+00	2.68E-09	2.68E-03	0.00E+00	3.89E-05	7.44E-06
3745603759076	374560	3759076	1.19E-05	1.28E-05	1.23E-05	1.21E-07	2.38E-06	4.28E-06	0.00E+00	1.82E-06	9.09E-07	0.00E+00	0.00E+00	7.27E-07	3.34E-10	2.39E-09	0.00E+00	2.73E-09	2.73E-03	0.00E+00	3.96E-05	7.57E-06
3745703759076	374570	3759076	1.21E-05	1.30E-05	1.25E-05	1.23E-07	2.42E-06	4.35E-06	0.00E+00	1.85E-06	9.25E-07	0.00E+00	0.00E+00	7.40E-07	3.40E-10	2.43E-09	0.00E+00	2.77E-09	2.77E-03	0.00E+00	4.03E-05	7.69E-06
3745803759076	374580	3759076	1.23E-05	1.32E-05	1.27E-05	1.25E-07	2.46E-06	4.42E-06	0.00E+00	1.88E-06	9.40E-07	0.00E+00	0.00E+00	7.52E-07	3.46E-10	2.47E-09	0.00E+00	2.82E-09	2.82E-03	0.00E+00	4.09E-05	7.82E-06
3742503759086	374250	3759086	6.28E-06	6.76E-06	6.49E-06	6.41E-08	1.26E-06	2.26E-06	0.00E+00	9.62E-07	4.81E-07	0.00E+00	0.00E+00	3.85E-07	1.77E-10	1.27E-09	0.00E+00	1.44E-09	1.44E-03	0.00E+00	2.09E-05	4.00E-06
3742603759086	374260	3759086	6.40E-06	6.89E-06	6.61E-06	6.53E-08	1.28E-06	2.31E-06	0.00E+00	9.80E-07	4.90E-07	0.00E+00	0.00E+00	3.92E-07	1.80E-10	1.29E-09	0.00E+00	1.47E-09	1.47E-03	0.00E+00	2.13E-05	4.08E-06
3742703759086	374270	3759086	6.53E-06	7.02E-06	6.74E-06	6.66E-08	1.31E-06	2.35E-06	0.00E+00	9.99E-07	5.00E-07	0.00E+00	0.00E+00	4.00E-07	1.84E-10	1.31E-09	0.00E+00	1.50E-09	1.50E-03	0.00E+00	2.18E-05	4.16E-06
3742803759086	374280	3759086	6.66E-06	7.16E-06	6.87E-06	6.79E-08	1.33E-06	2.40E-06	0.00E+00	1.02E-06	5.09E-07	0.00E+00	0.00E+00	4.07E-07	1.87E-10	1.34E-09	0.00E+00	1.53E-09	1.53E-03	0.00E+00	2.22E-05	4.24E-06
3742903759086	374290	3759086	6.79E-06	7.30E-06	7.01E-06	6.93E-08	1.36E-06	2.44E-06	0.00E+00	1.04E-06	5.19E-07	0.00E+00	0.00E+00	4.16E-07	1.91E-10	1.37E-09	0.00E+00	1.56E-09	1.56E-03	0.00E+00	2.26E-05	4.32E-06
3743003759086	374300	3759086	6.92E-06	7.44E-06	7.15E-06	7.06E-08	1.38E-06	2.49E-06	0.00E+00	1.06E-06	5.30E-07	0.00E+00	0.00E+00	4.24E-07	1.95E-10	1.39E-09	0.00E+00	1.59E-09	1.59E-03	0.00E+00	2.31E-05	4.41E-06
3743103759086	374310	3759086	7.06E-06	7.59E-06	7.29E-06	7.20E-08	1.41E-06	2.54E-06	0.00E+00	1.08E-06	5.40E-07	0.00E+00	0.00E+00	4.32E-07	1.99E-10	1.42E-09	0.00E+00	1.62E-09	1.62E-03	0.00E+00	2.35E-05	4.50E-06
3743203759086	374320	3759086	7.20E-06	7.74E-06	7.43E-06	7.35E-08	1.44E-06	2.59E-06	0.00E+00	1.10E-06	5.51E-07	0.00E+00	0.00E+00	4.41E-07	2.03E-10	1.45E-09	0.00E+00	1.65E-09	1.65E-03	0.00E+00	2.40E-05	4.59E-06
3743303759086	374330	3759086	7.35E-06	7.90E-06	7.59E-06	7.50E-08	1.47E-06	2.65E-06	0.00E+00	1.12E-06	5.62E-07	0.00E+00	0.00E+00	4.50E-07	2.07E-10	1.48E-09	0.00E+00	1.69E-09	1.69E-03	0.00E+00	2.45E-05	4.68E-06
3743403759086	374340	3759086	7.50E-06	8.06E-06	7.74E-06	7.65E-08	1.50E-06	2.70E-06	0.00E+00	1.15E-06	5.74E-07	0.00E+00	0.00E+00	4.59E-07	2.11E-10	1.51E-09	0.00E+00	1.72E-09	1.72E-03	0.00E+00	2.50E-05	4.77E-06
3743503759086	374350	3759086	7.65E-06	8.23E-06	7.90E-06	7.81E-08	1.53E-06	2.75E-06	0.00E+00	1.17E-06	5.85E-07	0.00E+00	0.00E+00	4.68E-07	2.15E-10	1.54E-09	0.00E+00	1.76E-09	1.76E-03	0.00E+00	2.55E-05	4.87E-06
3743603759086	374360	3759086	7.81E-06	8.40E-06	8.06E-06	7.97E-08	1.56E-06	2.81E-06	0.00E+00	1.19E-06	5.97E-07	0.00E+00	0.00E+00	4.78E-07	2.20E-10	1.57E-09	0.00E+00	1.79E-09	1.79E-03	0.00E+00	2.60E-05	4.97E-06
3743703759086	374370	3759086	7.97E-06	8.57E-06	8.22E-06	8.13E-08	1.59E-06	2.87E-06	0.00E+00	1.22E-06	6.10E-07	0.00E+00	0.00E+00	4.88E-07	2.24E-10	1.60E-09	0.00E+00	1.83E-09	1.83E-03	0.00E+00	2.65E-05	5.07E-06
3743803759086	374380	3759086	8.13E-06	8.74E-06	8.39E-06	8.30E-08	1.63E-06	2.93E-06	0.00E+00	1.24E-06	6.22E-07	0.00E+00	0.00E+00	4.98E-07	2.29E-10	1.64E-09	0.00E+00	1.87E-09	1.87E-03	0.00E+00	2.71E-05	5.18E-06
3743903759086	374390	3759086	8.30E-06	8.92E-06	8.57E-06	8.47E-08	1.66E-06	2.99E-06	0.00E+00	1.27E-06	6.35E-07	0.00E+00	0.00E+00	5.08E-07	2.34E-10	1.67E-09	0.00E+00	1.90E-09	1.90E-03	0.00E+00	2.77E-05	5.28E-06
3744003759086	374400	3759086	8.47E-06	9.11E-06	8.74E-06	8.64E-08	1.69E-06	3.05E-06	0.00E+00	1.30E-06	6.48E-07	0.00E+00	0.00E+00	5.19E-07	2.38E-10	1.71E-09	0.00E+00	1.94E-09	1.94E-03	0.00E+00	2.82E-05	5.39E-06
3744103759086	374410	3759086	8.64E-06	9.30E-06	8.92E-06	8.82E-08	1.73E-06	3.11E-06	0.00E+00	1.32E-06	6.62E-07	0.00E+00	0.00E+00	5.29E-07	2.43E-10	1.74E-09	0.00E+00	1.98E-09	1.98E-03	0.00E+00	2.88E-05	5.50E-06
3744203759086	374420	3759086	8.82E-06	9.49E-06	9.11E-06	9.00E-08	1.77E-06	3.18E-06	0.00E+00	1.35E-06	6.75E-07	0.00E+00	0.00E+00	5.40E-07	2.48E-10	1.78E-09	0.00E+00	2.02E-09	2.02E-03	0.00E+00	2.94E-05	5.62E-06
3744303759086	374430	3759086	9.00E-06	9.68E-06	9.29E-06	9.19E-08	1.80E-06	3.24E-06	0.00E+00	1.38E-06	6.89E-07	0.00E+00	0.00E+00	5.51E-07	2.53E-10	1.81E-09	0.00E+00	2.07E-09	2.07E-03	0.00E+00	3.00E-05	5.73E-06
3744403759086	374440	3759086	9.19E-06	9.88E-06	9.48E-06	9.37E-08	1.84E-06	3.31E-06	0.00E+00	1.41E-06	7.03E-07	0.00E+00	0.00E+00	5.62E-07	2.59E-10	1.85E-09	0.00E+00	2.11E-09	2.11E-03	0.00E+00	3.06E-05	5.85E-06
3744503759086	374450	3759086	9.37E-06	1.01E-05	9.68E-06	9.56E-08	1.88E-06	3.38E-06	0.00E+00	1.43E-06	7.17E-07	0.00E+00	0.00E+00	5.74E-07	2.64E-10	1.89E-09	0.00E+00	2.15E-09	2.15E-03	0.00E+00	3.12E-05	5.97E-06
3744603759086	374460	3759086	9.56E-06	1.03E-05	9.87E-06	9.75E-08	1.91E-06	3.44E-06	0.00E+00	1.46E-06	7.32E-07	0.00E+00	0.00E+00	5.85E-07	2.69E-10	1.92E-09	0.00E+00	2.19E-09	2.19E-03	0.00E+00	3.19E-05	6.09E-06
3744703759086	374470	3759086	9.75E-06	1.05E-05	1.01E-05	9.95E-08	1.95E-06	3.51E-06	0.00E+00	1.49E-06	7.46E-07	0.00E+00	0.00E+00	5.97E-07	2.74E-10	1.96E-09	0.00E+00	2.24E-09	2.24E-03	0.00E+00	3.25E-05	6.21E-06
3744803759086	374480	3759086	9.94E-06	1.07E-05	1.03E-05	1.01E-07	1.99E-06	3.58E-06	0.00E+00	1.52E-06	7.61E-07	0.00E+00	0.00E+00	6.09E-07	2.80E-10	2.00E-09	0.00E+00	2.28E-09	2.28E-03	0.00E+00	3.31E-05	6.33E-06
3744903759086	374490	3759086	1.01E-05	1.09E-05	1.05E-05	1.03E-07	2.03E-06	3.65E-06	0.00E+00	1.55E-06	7.76E-07	0.00E+00	0.00E+00	6.20E-07	2.85E-10	2.04E-09	0.00E+00	2.33E-09	2.33E-03	0.00E+00	3.38E-05	6.45E-06
3745003759086	374500	3759086	1.03E-05	1.11E-05	1.07E-05	1.05E-07	2.07E-06	3.72E-06	0.00E+00	1.58E-06	7.90E-07	0.00E+00	0.00E+00	6.32E-07	2.91E-10	2.08E-09	0.00E+00	2.37E-09	2.37E-03	0.00E+00	3.44E-05	6.58E-06
3745103759086	374510	3759086	1.05E-05	1.13E-05	1.09E-05	1.07E-07	2.11E-06	3.79E-06	0.00E+00	1.61E-06	8.05E-07	0.00E+00	0.00E+00	6.44E-07	2.96E-10	2.12E-09	0.00E+00	2.41E-09	2.41E-03	0.00E+00	3.51E-05	6.70E-06
3745203759086	374520	3759086	1.07E-05	1.15E-05	1.11E-05	1.09E-07	2.14E-06	3.86E-06	0.00E+00	1.64E-06	8.20E-07	0.00E+00	0.00E+00	6.56E-07	3.02E-10	2.16E-09	0.00E+00	2.46E-09	2.46E-03	0.00E+00	3.57E-05	6.82E-06
3745303759086	374530	3759086	1.09E-05	1.17E-05	1.13E-05	1.11E-07	2.18E-06	3.93E-06	0.00E+00	1.67E-06	8.35E-07	0.00E+00	0.00E+00	6.68E-07	3.07E-10	2.20E-09	0.00E+00	2.50E-09	2.50E-03	0.00E+00	3.63E-05	6.95E-06
3745403759086	374540	3759086	1.11E-05	1.19E-05	1.15E-05	1.13E-07	2.22E-06	4.00E-06	0.00E+00	1.70E-06	8.49E-07	0.00E+00	0.00E+00	6.80E-07	3.12E-10	2.24E-09	0.00E+00	2.55E-09	2.55E-03	0.00E+00	3.70E-05	7.07E-06
3745503759086	374550	3759086	1.13E-05	1.21E-05	1.17E-05	1.15E-07	2.26E-06	4.07E-06	0.00E+00	1.73E-06	8.64E-07	0.00E+00	0.00E+00	6.91E-07	3.18E-10	2.27E-09	0.00E+00	2.59E-09	2.59E-03	0.00E+00	3.76E-05	7.19E-06
3745603759086	374560	3759086	1.15E-05	1.23E-05	1.19E-05	1.17E-07	2.30E-06	4.13E-06	0.00E+00	1.76E-06	8.78E-07	0.00E+00	0.00E+00	7.03E-07	3.23E-10	2.31E-09	0.00E+00	2.63E-09	2.63E-03	0.00E+00	3.82E-05	7.31E-06
3745703759086	374570	3759086	1.17E-05	1.25E-05	1.20E-05	1.19E-07	2.33E-06	4.20E-06	0.00E+00	1.79E-06	8.93E-07	0.00E+00	0.00E+00	7.14E-07	3.28E-10	2.35E-09	0.00E+00	2.68E-09	2.68E-03	0.00E+00	3.89E-05	7.43E-06
3745803759086	374580	3759086	1.18E-05	1.27E-05	1.22E-05	1.21E-07	2.37E-06	4.27E-06	0.00E+00	1.81E-06	9.07E-07	0.00E+00	0.00E+00	7.25E-07	3.34E-10	2.39E-09	0.00E+00	2.72E-09	2.72E-03	0.00E+00	3.95E-05	7.54E-06
3742503759096	374250	3759096	6.17E-06	6.64E-06	6.37E-06	6.30E-08	1.23E-06	2.22E-06	0.00E+00	9.45E-07	4.72E-07	0.00E+00	0.00E+00	3.78E-07	1.74E-10	1.24E-09	0.00E+00	1.42E-09	1.42E-03	0.00E+00	2.06E-05	3.93E-06
3742603759096	374260	3759096	6.29E-06	6.76E-06	6.49E-06	6.42E-08	1.26E-06	2.26E-06	0.00E+00	9.62E-07	4.81E-07	0.00E+00	0.00E+00	3.85E-07	1.77E-10	1.27E-09	0.00E+00	1.44E-09	1.44E-03	0.00E+00	2.10E-05	4.00E-06
3742703759096	374270	3759096	6.41E-06	6.89E-06	6.62E-06	6.54E-08	1.28E-06	2.31E-06	0.00E+00	9.81E-07	4.90E-07	0.00E+00	0.00E+00	3.92E-07	1.80E-10	1.29E-09	0.00E+00	1.47E-09	1.47E-03	0.00E+00	2.14E-05	4.08E-06
3742803759096	374280	3759096	6.53E-06	7.02E-06	6.74E-06	6.66E-08	1.31E-06	2.35E-06	0.00E+00	1.00E-06	5.00E-07	0.00E+00	0.00E+00	4.00E-07	1.84E-10	1.32E-09	0.00E+00	1.50E-09	1.50E-03	0.00E+00	2.18E-05	4.16E-06
3742903759096	374290	3759096	6.66E-06	7.16E-06	6.87E-06	6.79E-08	1.33E-06	2.40E-06	0.00E+00	1.02E-06	5.09E-07	0.00E+00	0.00E+00	4.08E-07	1.87E-10	1.34E-09	0.00E+00	1.53E-09	1.53E-03	0.00E+00	2.22E-05	4.24E-06
3743003759096	374300	3759096	6.79E-06	7.30E-06	7.01E-06	6.92E-08	1.36E-06	2.44E-06	0.00E+00	1.04E-06	5.19E-07	0.00E+00	0.00E+00	4.15E-07	1.91E-10	1.37E-09	0.00E+00	1.56E-09	1.56E-03	0.00E+00	2.26E-05	4.32E-06
3743103759096	374310	3759096	6.92E-06	7.44E-06	7.14E-06	7.06E-08	1.38E-06	2.49E-06	0.00E+00	1.06E-06	5.30E-07	0.00E+00	0.00E+00	4.24E-07	1.95E-10	1.39E-09	0.00E+00	1.59E-09	1.59E-03	0.00E+00	2.31E-05	4.41E-06
3743203759096	374320	3759096	7.06E-06	7.59E-06	7.28E-06	7.20E-08	1.41E-06	2.54E-06	0.00E+00	1.08E-06	5.40E-07	0.00E+00	0.00E+00	4.32E-07	1.99E-10	1.42E-09	0.00E+00	1.62E-09	1.62E-03	0.00E+00	2.35E-05	4.49E-06
3743303759096	374330	3759096	7.74E-06	7.44E-06	7.43E-06	7.34E-08	1.44E-06	2.59E-06	0.00E+00	1.10E-06	5.51E-07	0.00E+00	0.00E+00	4.41E-07	2.03E-10	1.45E-09	0.00E+00	1.65E-09	1.65E-03	0.00E+00	2.40E-05	4.58E-06
3743403759096	374340	3759096	7.34E-06	7.89E-06	7.58E-06	7.49E-08	1.47E-06	2.64E-06	0.00E+00	1.12E-06	5.62E-07	0.00E+00	0.00E+00	4.49E-07	2.07E-10	1.48E-09	0.00E+00	1.68E-09	1.68E-03	0.00E+00	2.45E-05	4.67E-06
3743503759096	374350	3759096	7.48E-06	8.05E-06	7.73E-06	7.64E-08	1.50E-06	2.70E-06	0.00E+00	1.15E-06	5.73E-07	0.00E+00	0.00E+00	4.58E-07	2.11E-10	1.51E-09	0.00E+00	1.72E-09	1.72E-03	0.00E+00	2.49E-05	4.77E-06
3743603759096	374360	3759096	7.63E-06	8.21E-06	7.88E-06	7.79E-08	1.53E-06	2.75E-06	0.00E+00	1.17E-06	5.84E-07	0.00E+00	0.00E+00	4.67E-07	2.15E-10	1.54E-09	0.00E+00	1.75E-09	1.75E-03	0.00E+00	2.54E-05	4.86E-06
3743703759096	374370	3759096	7.79E-06	8.38E-06	8.04E-06	7.95E-08	1.56E-06	2.80E-06	0.00E+00	1.19E-06	5.96E-07	0.00E+00	0.00E+00	4.77E-07	2.19E-10	1.57E-09	0.00E+00	1.79E-09	1.79E-03	0.00E+00	2.60E-05	4.96E-06
3743803759096	374380	3759096	7.94E-06	8.54E-06	8.20E-06	8.11E-08	1.59E-06	2.86E-06	0.00E+00	1.22E-06	6.08E-07	0.00E+00	0.00E+00	4.86E-07	2.24E-10	1.60E-09	0.00E+00	1.82E-09	1.82E-03	0.00E+00	2.65E-05	5.06E-06
3743903759096	374390	3759096	8.10E-06	8.71E-06	8.37E-06	8.27E-08	1.62E-06	2.92E-06	0.00E+00	1.24E-06	6.20E-07	0.00E+00	0.00E+00	4.96E-07	2.28E-10	1.63E-09	0.00E+00	1.86E-09	1.86E-03	0.00E+00	2.70E-05	5.16E-06
3744003759096	374400	3759096	8.27E-06	8.89E-06	8.53E-06	8.43E-08	1.65E-06	2.98E-06	0.00E+00	1.27E-06	6.33E-07	0.00E+00	0.00E+00	5.06E-07	2.33E-10	1.66E-09	0.00E+00	1.90E-09	1.90E-03	0.00E+00	2.75E-05	5.26E-06
3744103759096	374410	3759096	8.43E-06	9.07E-06	8.71E-06	8.60E-08	1.69E-06	3.04E-06	0.00E+00	1.29E-06	6.45E-07	0.00E+00	0.00E+00	5.16E-07	2.37E-10	1.70E-09	0.00E+00	1.94E-09	1.94E-03	0.00E+00	2.81E-05	5.37E-06
3744203759096	374420	3759096	8.60E-06	9.25E-06	8.88E-06	8.78E-08	1.72E-06	3.10E-06	0.00E+00	1.32E-06	6.58E-07	0.00E+00	0.00E+00	5.27E-07	2.42E-10	1.73E-09	0.00E+00	1.97E-09	1.97E-03	0.00E+00	2.87E-05	5.48E-06
3744303759096	374430	3759096	8.77E-06	9.43E-06	9.06E-06	8.95E-08	1.76E-06	3.16E-06	0.00E+00	1.34E-06	6.71E-07	0.00E+00	0.00E+00	5.37E-07	2.47E-10	1.77E-09	0.00E+00	2.01E-09	2.01E-03	0.00E+00	2.92E-05	5.59E-06

			SWBuilding Construction	SWDemolition	SWGrading	EYBuilding Construction	SWPaving	SWGrading	SWArchitectural Coating	NBBuilding Construction	NBBuilding Construction	NBArchitectural Coating	NBArchitectural Coating	RWBuilding Construction		Child Risk			Overlapping Phases - Maximum GLC		
Unique Identifier	X (UTM)	Y (UTM)	2026	2026	2026	2026	2027	2027	2027	2026	2027	2026	2027	2026	3rd Trimester	0<2	2<16	Total	per million	2025	2026	2027
3749693759105	374969	3759105	1.21E-05	1.30E-05	1.25E-05	1.23E-07	2.42E-06	4.35E-06	0.00E+00	1.85E-06	9.25E-07	0.00E+00	0.00E+00	7.40E-07	3.40E-10	2.43E-09	0.00E+00	2.77E-09	2.77E-03	0.00E+00	4.03E-05	7.69E-06
3749793759105	374979	3759105	1.20E-05	1.29E-05	1.24E-05	1.23E-07	2.40E-06	4.33E-06	0.00E+00	1.84E-06	9.20E-07	0.00E+00	0.00E+00	7.36E-07	3.38E-10	2.42E-09	0.00E+00	2.76E-09	2.76E-03	0.00E+00	4.00E-05	7.65E-06
3749893759105	374989	3759105	1.19E-05	1.28E-05	1.23E-05	1.21E-07	2.38E-06	4.28E-06	0.00E+00	1.82E-06	9.09E-07	0.00E+00	0.00E+00	7.27E-07	3.34E-10	2.39E-09	0.00E+00	2.73E-09	2.73E-03	0.00E+00	3.96E-05	7.56E-06
3749993759105	374999	3759105	1.17E-05	1.26E-05	1.21E-05	1.20E-07	2.35E-06	4.23E-06	0.00E+00	1.80E-06	8.99E-07	0.00E+00	0.00E+00	7.19E-07	3.31E-10	2.37E-09	0.00E+00	2.70E-09	2.70E-03	0.00E+00	3.91E-05	7.48E-06
3750093759105	375009	3759105	1.17E-05	1.25E-05	1.20E-05	1.19E-07	2.33E-06	4.20E-06	0.00E+00	1.79E-06	8.93E-07	0.00E+00	0.00E+00	7.14E-07	3.28E-10	2.35E-09	0.00E+00	2.68E-09	2.68E-03	0.00E+00	3.89E-05	7.43E-06
3750193759105	375019	3759105	1.15E-05	1.24E-05	1.19E-05	1.18E-07	2.31E-06	4.15E-06	0.00E+00	1.76E-06	8.82E-07	0.00E+00	0.00E+00	7.06E-07	3.24E-10	2.32E-09	0.00E+00	2.64E-09	2.64E-03	0.00E+00	3.84E-05	7.34E-06
3750293759105	375029	3759105	1.14E-05	1.22E-05	1.17E-05	1.16E-07	2.27E-06	4.09E-06	0.00E+00	1.74E-06	8.70E-07	0.00E+00	0.00E+00	6.96E-07	3.20E-10	2.29E-09	0.00E+00	2.61E-09	2.61E-03	0.00E+00	3.79E-05	7.24E-06
3750393759105	375039	3759105	1.10E-05	1.18E-05	1.13E-05	1.12E-07	2.20E-06	3.96E-06	0.00E+00	1.68E-06	8.41E-07	0.00E+00	0.00E+00	6.73E-07	3.09E-10	2.21E-09	0.00E+00	2.52E-09	2.52E-03	0.00E+00	3.66E-05	7.00E-06
3750493759105	375049	3759105	1.08E-05	1.16E-05	1.11E-05	1.10E-07	2.15E-06	3.88E-06	0.00E+00	1.65E-06	8.24E-07	0.00E+00	0.00E+00	6.59E-07	3.03E-10	2.17E-09	0.00E+00	2.47E-09	2.47E-03	0.00E+00	3.59E-05	6.85E-06
3750593759105	375059	3759105	1.06E-05	1.14E-05	1.09E-05	1.08E-07	2.12E-06	3.81E-06	0.00E+00	1.62E-06	8.10E-07	0.00E+00	0.00E+00	6.48E-07	2.98E-10	2.13E-09	0.00E+00	2.43E-09	2.43E-03	0.00E+00	3.53E-05	6.74E-06
3750693759105	375069	3759105	1.05E-05	1.13E-05	1.09E-05	1.07E-07	2.11E-06	3.79E-06	0.00E+00	1.61E-06	8.06E-07	0.00E+00	0.00E+00	6.45E-07	2.96E-10	2.12E-09	0.00E+00	2.42E-09	2.42E-03	0.00E+00	3.51E-05	6.71E-06
3750793759105	375079	3759105	1.05E-05	1.13E-05	1.08E-05	1.07E-07	2.10E-06	3.78E-06	0.00E+00	1.61E-06	8.04E-07	0.00E+00	0.00E+00	6.43E-07	2.96E-10	2.12E-09	0.00E+00	2.41E-09	2.41E-03	0.00E+00	3.50E-05	6.69E-06
3749693759115	374969	3759115	1.16E-05	1.25E-05	1.20E-05	1.18E-07	2.32E-06	4.17E-06	0.00E+00	1.77E-06	8.86E-07	0.00E+00	0.00E+00	7.09E-07	3.26E-10	2.33E-09	0.00E+00	2.66E-09	2.66E-03	0.00E+00	3.86E-05	7.37E-06
3749793759115	374979	3759115	1.15E-05	1.24E-05	1.19E-05	1.17E-07	2.30E-06	4.14E-06	0.00E+00	1.76E-06	8.80E-07	0.00E+00	0.00E+00	7.04E-07	3.24E-10	2.32E-09	0.00E+00	2.64E-09	2.64E-03	0.00E+00	3.83E-05	7.32E-06
3749893759115	374989	3759115	1.14E-05	1.22E-05	1.17E-05	1.16E-07	2.28E-06	4.10E-06	0.00E+00	1.74E-06	8.71E-07	0.00E+00	0.00E+00	6.96E-07	3.20E-10	2.29E-09	0.00E+00	2.61E-09	2.61E-03	0.00E+00	3.79E-05	7.24E-06
3749993759115	374999	3759115	1.12E-05	1.21E-05	1.16E-05	1.15E-07	2.25E-06	4.05E-06	0.00E+00	1.72E-06	8.60E-07	0.00E+00	0.00E+00	6.88E-07	3.16E-10	2.26E-09	0.00E+00	2.58E-09	2.58E-03	0.00E+00	3.75E-05	7.15E-06
3750093759115	375009	3759115	1.12E-05	1.20E-05	1.15E-05	1.14E-07	2.23E-06	4.02E-06	0.00E+00	1.71E-06	8.53E-07	0.00E+00	0.00E+00	6.83E-07	3.14E-10	2.25E-09	0.00E+00	2.56E-09	2.56E-03	0.00E+00	3.72E-05	7.10E-06
3750193759115	375019	3759115	1.10E-05	1.19E-05	1.14E-05	1.12E-07	2.21E-06	3.97E-06	0.00E+00	1.69E-06	8.44E-07	0.00E+00	0.00E+00	6.75E-07	3.10E-10	2.22E-09	0.00E+00	2.53E-09	2.53E-03	0.00E+00	3.67E-05	7.02E-06
3750293759115	375029	3759115	1.09E-05	1.17E-05	1.13E-05	1.11E-07	2.18E-06	3.93E-06	0.00E+00	1.67E-06	8.35E-07	0.00E+00	0.00E+00	6.68E-07	3.07E-10	2.20E-09	0.00E+00	2.50E-09	2.50E-03	0.00E+00	3.63E-05	6.94E-06
3750393759115	375039	3759115	1.05E-05	1.13E-05	1.08E-05	1.07E-07	2.10E-06	3.78E-06	0.00E+00	1.61E-06	8.03E-07	0.00E+00	0.00E+00	6.43E-07	2.95E-10	2.11E-09	0.00E+00	2.41E-09	2.41E-03	0.00E+00	3.50E-05	6.68E-06
3750493759115	375049	3759115	1.02E-05	1.10E-05	1.06E-05	1.04E-07	2.05E-06	3.69E-06	0.00E+00	1.57E-06	7.84E-07	0.00E+00	0.00E+00	6.27E-07	2.88E-10	2.06E-09	0.00E+00	2.35E-09	2.35E-03	0.00E+00	3.41E-05	6.52E-06
3750593759115	375059	3759115	1.01E-05	1.08E-05	1.04E-05	1.03E-07	2.02E-06	3.63E-06	0.00E+00	1.54E-06	7.71E-07	0.00E+00	0.00E+00	6.17E-07	2.84E-10	2.03E-09	0.00E+00	2.31E-09	2.31E-03	0.00E+00	3.36E-05	6.42E-06
3750693759115	375069	3759115	1.00E-05	1.08E-05	1.03E-05	1.02E-07	2.01E-06	3.61E-06	0.00E+00	1.53E-06	7.67E-07	0.00E+00	0.00E+00	6.14E-07	2.82E-10	2.02E-09	0.00E+00	2.30E-09	2.30E-03	0.00E+00	3.34E-05	6.38E-06
3750793759115	375079	3759115	9.98E-06	1.07E-05	1.03E-05	1.02E-07	2.00E-06	3.60E-06	0.00E+00	1.53E-06	7.64E-07	0.00E+00	0.00E+00	6.11E-07	2.81E-10	2.01E-09	0.00E+00	2.29E-09	2.29E-03	0.00E+00	3.33E-05	6.36E-06
3749693759125	374969	3759125	1.11E-05	1.20E-05	1.15E-05	1.13E-07	2.22E-06	4.00E-06	0.00E+00	1.70E-06	8.51E-07	0.00E+00	0.00E+00	6.81E-07	3.13E-10	2.24E-09	0.00E+00	2.55E-09	2.55E-03	0.00E+00	3.70E-05	7.08E-06
3749793759125	374979	3759125	1.10E-05	1.19E-05	1.14E-05	1.13E-07	2.21E-06	3.98E-06	0.00E+00	1.69E-06	8.45E-07	0.00E+00	0.00E+00	6.76E-07	3.11E-10	2.22E-09	0.00E+00	2.53E-09	2.53E-03	0.00E+00	3.68E-05	7.03E-06
3749893759125	374989	3759125	1.09E-05	1.17E-05	1.12E-05	1.11E-07	2.18E-06	3.92E-06	0.00E+00	1.67E-06	8.34E-07	0.00E+00	0.00E+00	6.67E-07	3.07E-10	2.19E-09	0.00E+00	2.50E-09	2.50E-03	0.00E+00	3.63E-05	6.94E-06
3749993759125	374999	3759125	1.08E-05	1.16E-05	1.12E-05	1.11E-07	2.17E-06	3.90E-06	0.00E+00	1.66E-06	8.29E-07	0.00E+00	0.00E+00	6.63E-07	3.05E-10	2.18E-09	0.00E+00	2.49E-09	2.49E-03	0.00E+00	3.61E-05	6.90E-06
3750093759125	375009	3759125	1.07E-05	1.15E-05	1.10E-05	1.09E-07	2.14E-06	3.85E-06	0.00E+00	1.64E-06	8.18E-07	0.00E+00	0.00E+00	6.55E-07	3.01E-10	2.15E-09	0.00E+00	2.45E-09	2.45E-03	0.00E+00	3.56E-05	6.81E-06
3750193759125	375019	3759125	1.06E-05	1.14E-05	1.09E-05	1.08E-07	2.11E-06	3.80E-06	0.00E+00	1.62E-06	8.08E-07	0.00E+00	0.00E+00	6.46E-07	2.97E-10	2.13E-09	0.00E+00	2.42E-09	2.42E-03	0.00E+00	3.52E-05	6.72E-06
3750293759125	375029	3759125	1.03E-05	1.11E-05	1.07E-05	1.05E-07	2.06E-06	3.72E-06	0.00E+00	1.58E-06	7.90E-07	0.00E+00	0.00E+00	6.32E-07	2.90E-10	2.08E-09	0.00E+00	2.37E-09	2.37E-03	0.00E+00	3.44E-05	6.57E-06
3750393759125	375039	3759125	9.94E-06	1.07E-05	1.03E-05	1.01E-07	1.99E-06	3.58E-06	0.00E+00	1.52E-06	7.61E-07	0.00E+00	0.00E+00	6.09E-07	2.80E-10	2.00E-09	0.00E+00	2.28E-09	2.28E-03	0.00E+00	3.31E-05	6.33E-06
3750493759125	375049	3759125	9.74E-06	1.05E-05	1.01E-05	9.94E-08	1.95E-06	3.51E-06	0.00E+00	1.49E-06	7.46E-07	0.00E+00	0.00E+00	5.96E-07	2.74E-10	1.96E-09	0.00E+00	2.24E-09	2.24E-03	0.00E+00	3.25E-05	6.20E-06
3750593759125	375059	3759125	9.61E-06	1.03E-05	9.92E-06	9.80E-08	1.92E-06	3.46E-06	0.00E+00	1.47E-06	7.35E-07	0.00E+00	0.00E+00	5.88E-07	2.70E-10	1.93E-09	0.00E+00	2.20E-09	2.20E-03	0.00E+00	3.20E-05	6.12E-06
3750693759125	375069	3759125	9.54E-06	1.03E-05	9.85E-06	9.73E-08	1.91E-06	3.44E-06	0.00E+00	1.46E-06	7.30E-07	0.00E+00	0.00E+00	5.84E-07	2.69E-10	1.92E-09	0.00E+00	2.19E-09	2.19E-03	0.00E+00	3.18E-05	6.07E-06
3750793759125	375079	3759125	9.51E-06	1.02E-05	9.81E-06	9.70E-08	1.90E-06	3.42E-06	0.00E+00	1.46E-06	7.28E-07	0.00E+00	0.00E+00	5.82E-07	2.68E-10	1.91E-09	0.00E+00	2.18E-09	2.18E-03	0.00E+00	3.17E-05	6.05E-06
3749693759135	374969	3759135	1.07E-05	1.15E-05	1.11E-05	1.09E-07	2.15E-06	3.86E-06	0.00E+00	1.64E-06	8.21E-07	0.00E+00	0.00E+00	6.57E-07	3.02E-10	2.16E-09	0.00E+00	2.46E-09	2.46E-03	0.00E+00	3.58E-05	6.83E-06
3749793759135	374979	3759135	1.06E-05	1.14E-05	1.10E-05	1.08E-07	2.12E-06	3.82E-06	0.00E+00	1.62E-06	8.12E-07	0.00E+00	0.00E+00	6.50E-07	2.99E-10	2.14E-09	0.00E+00	2.44E-09	2.44E-03	0.00E+00	3.54E-05	6.76E-06
3749893759135	374989	3759135	1.05E-05	1.13E-05	1.08E-05	1.07E-07	2.10E-06	3.77E-06	0.00E+00	1.60E-06	8.02E-07	0.00E+00	0.00E+00	6.41E-07	2.95E-10	2.11E-09	0.00E+00	2.40E-09	2.40E-03	0.00E+00	3.49E-05	6.67E-06
3749993759135	374999	3759135	1.04E-05	1.12E-05	1.07E-05	1.06E-07	2.08E-06	3.75E-06	0.00E+00	1.59E-06	7.96E-07	0.00E+00	0.00E+00	6.37E-07	2.93E-10	2.09E-09	0.00E+00	2.39E-09	2.39E-03	0.00E+00	3.47E-05	6.62E-06
3750093759135	375009	3759135	1.03E-05	1.10E-05	1.06E-05	1.05E-07	2.05E-06	3.70E-06	0.00E+00	1.57E-06	7.85E-07	0.00E+00	0.00E+00	6.28E-07	2.89E-10	2.07E-09	0.00E+00	2.35E-09	2.35E-03	0.00E+00	3.42E-05	6.53E-06
3750193759135	375019	3759135	1.01E-05	1.09E-05	1.05E-05	1.03E-07	2.03E-06	3.65E-06	0.00E+00	1.55E-06	7.75E-07	0.00E+00	0.00E+00	6.20E-07	2.85E-10	2.04E-09	0.00E+00	2.32E-09	2.32E-03	0.00E+00	3.38E-05	6.45E-06
3750293759135	375029	3759135	9.97E-06	1.07E-05	1.03E-05	1.02E-07	1.99E-06	3.59E-06	0.00E+00	1.53E-06	7.63E-07	0.00E+00	0.00E+00	6.10E-07	2.81E-10	2.01E-09	0.00E+00	2.29E-09	2.29E-03	0.00E+00	3.32E-05	6.35E-06
3750393759135	375039	3759135	9.53E-06	1.03E-05	9.84E-06	9.73E-08	1.91E-06	3.43E-06	0.00E+00	1.46E-06	7.29E-07	0.00E+00	0.00E+00	5.84E-07	2.68E-10	1.92E-09	0.00E+00	2.19E-09	2.19E-03	0.00E+00	3.18E-05	6.07E-06
3750493759135	375049	3759135	9.35E-06	1.01E-05	9.65E-06	9.54E-08	1.87E-06	3.37E-06	0.00E+00	1.43E-06	7.16E-07	0.00E+00	0.00E+00	5.72E-07	2.63E-10	1.88E-09	0.00E+00	2.15E-09	2.15E-03	0.00E+00	3.12E-05	5.95E-06
3750593759135	375059	3759135	9.18E-06	9.87E-06	9.48E-06	9.37E-08	1.84E-06	3.31E-06	0.00E+00	1.40E-06	7.02E-07	0.00E+00	0.00E+00	5.62E-07	2.58E-10	1.85E-09	0.00E+00	2.11E-09	2.11E-03	0.00E+00	3.06E-05	5.84E-06
3750693759135	375069	3759135	9.11E-06	9.79E-06	9.40E-06	9.29E-08	1.82E-06	3.28E-06	0.00E+00	1.39E-06	6.97E-07	0.00E+00	0.00E+00	5.58E-07	2.56E-10	1.83E-09	0.00E+00	2.09E-09	2.09E-03	0.00E+00	3.03E-05	5.80E-06
3750793759135	375079	3759135	9.08E-06	9.76E-06	9.37E-06	9.26E-08	1.82E-06	3.27E-06	0.00E+00	1.39E-06	6.95E-07	0.00E+00	0.00E+00	5.56E-07	2.56E-10	1.83E-09	0.00E+00	2.08E-09	2.08E-03	0.00E+00	3.03E-05	5.78E-06
3749793759145	374979	3759145	1.02E-05	1.10E-05	1.06E-05	1.04E-07	2.05E-06	3.68E-06	0.00E+00	1.56E-06	7.82E-07	0.00E+00	0.00E+00	6.26E-07	2.88E-10	2.06E-09	0.00E+00	2.35E-09	2.35E-03	0.00E+00	3.41E-05	6.51E-06
3749893759145	374989	3759145	1.01E-05	1.09E-05	1.04E-05	1.03E-07	2.02E-06	3.63E-06	0.00E+00	1.54E-06	7.72E-07	0.00E+00	0.00E+00	6.18E-07	2.84E-10	2.03E-09	0.00E+00	2.32E-09	2.32E-03	0.00E+00	3.36E-05	6.42E-06
3749993759145	374999	3759145	1.00E-05	1.08E-05	1.03E-05	1.02E-07	2.00E-06	3.61E-06	0.00E+00	1.53E-06	7.66E-07	0.00E+00	0.00E+00	6.13E-07	2.82E-10	2.02E-09	0.00E+00	2.30E-09	2.30E-03	0.00E+00	3.34E-05	6.38E-06
3750093759145	375009	3759145	9.88E-06	1.06E-05	1.02E-05	1.01E-07	1.98E-06	3.56E-06	0.00E+00	1.51E-06	7.56E-07	0.00E+00	0.00E+00	6.05E-07	2.78E-10	1.99E-09	0.00E+00	2.27E-09	2.27E-03	0.00E+00	3.29E-05	6.29E-06
3750193759145	375019	3759145	9.75E-06	1.05E-05	1.01E-05	9.95E-08	1.95E-06	3.51E-06	0.00E+00	1.49E-06	7.46E-07	0.00E+00	0.00E+00	5.97E-07	2.74E-10	1.96E-09	0.00E+00	2.24E-09	2.24E-03	0.00E+00	3.25E-05	6.21E-06
3750293759145	375029	3759145	9.61E-06	1.03E-05	9.92E-06	9.81E-08	1.92E-06	3.46E-06	0.00E+00	1.47E-06	7.36E-07	0.00E+00	0.00E+00	5.88E-07	2.71E-10	1.94E-09	0.00E+00	2.21E-09	2.21E-03	0.00E+00	3.20E-05	6.12E-06
3750393759145	375039	3759145	9.16E-06	9.85E-06	9.45E-06	9.34E-08	1.83E-06	3.30E-06	0.00E+00	1.40E-06	7.01E-07	0.00E+00	0.00E+00	5.61E-07	2.58E-10	1.84E-09	0.00E+00	2.10E-09	2.10E-03	0.00E+00	3.05E-05	5.83E-06
3750493759145	375049	3759145	8.95E-06	9.63E-06	9.24E-06	9.13E-08	1.79E-06	3.22E-06	0.00E+00	1.37E-06	6.85E-07	0.00E+00	0.00E+00	5.48E-07	2.52E-10	1.80E-09	0.00E+00	2.05E-09	2.05E-03	0.00E+00	2.98E-05	5.70E-06
3750593759145	375059	3759145	8.81E-06	9.47E-06	9.09E-06	8.99E-08	1.76E-06	3.17E-06	0.00E+00	1.35E-06	6.74E-07	0.00E+00	0.00E+00	5.39E-07	2.48E-10	1.77E-09	0.00E+00	2.02E-09	2.02E-03	0.00E+00	2.93E-05	5.61E-06
3750693759145	375069	3759145	8.72E-06	9.38E-06	9.00E-06	8.90E-08	1.74E-06	3.14E-06	0.00E+00	1.33E-06	6.67E-07	0.00E+00	0.00E+00	5.34E-07	2.45E-10	1.76E-09	0.00E+00	2.00E-09	2.00E-03	0.00E+00	2.91E-05	5.55E-06
3750793759145	375079	3759145	8.66E-06	9.31E-06	8.94E-06	8.84E-08	1.73E-06	3.12E-06	0.00E+00	1.33E-06	6.63E-07	0.00E+00	0.00E+00	5.30E-07	2.44E-10	1.74E-09	0.00E+00	1.99E-09	1.99E-03	0.00E+00	2.89E-05	5.51E-06
3750093759155	375009	3759155	9.51E-06	1.02E-05	9.82E-06	9.71E-08	1.90E-06	3.43E-06	0.00E+00	1.46E-06	7.28E-07	0.00E+00	0.00E+00	5.82E-07	2.68E-10	1.92E-09	0.00E+00	2.18E-09	2.18E-03	0.00E+00	3.17E-05	6.06E-06
3750193759155	375019	3759155	9.38E-06	1.01E-05	9.68E-06	9.57E-08	1.88E-06	3.38E-06	0.00E+00	1.44E-06	7.18E-07	0.00E+00	0.00E+00	5.74E-07	2.64E-10	1.89E-09	0.00E+00	2.15E-09	2.15E-03	0.00E+00	3.13E-05	5.97E-06
3750293759155	375029	3759155	9.26E-06	9.95E-06	9.56E-06	9.44E-08	1.85E-06	3.33E-06	0.00E+00	1.42E-06	7.08E-07	0.00E+00	0.00E+00	5.67E-07	2.61E-10	1.86E-09	0.00E+00	2.12E-09	2.12E-03	0.00E+00	3.08E-05	5.89E-06
3750393759155	375039	3759155	8.88E-06	9.55E-06	9.17E-06	9.06E-08	1.78E-06	3.20E-06	0.00E+00	1.36E-06	6.80E-07	0.00E+00	0.00E+00	5.44E-07	2.50E-10	1.79E-09	0.00E+00	2.04E-09	2.04E-03	0.00E+00	2.96E-05	5.66E-06
3750493759155	375049	3759155	8.67E-06	9.33E-06	8.95E-06	8.85E-08	1.73E-06	3.12E-06	0.00E+00	1.33E-06	6.64E-07	0.00E+00	0.00E+00	5.31E-07	2.44E-10	1.75E-09	0.00E+00	1.99E-09	1.99E-03	0.00E+00	2.89E-05	5.52E-06
3750593759155	375059	3759155	8.48E-06	9.12E-06	8.76E-06	8.66E-08	1.70E-06	3.06E-06	0.00E+00	1.30E-06	6.49E-07	0.00E+00	0.00E+00	5.19E-07	2.39E-10	1.71E-09	0.00E+00	1.95E-09	1.95E-03	0.00E+00	2.83E-05	5.40E-06
3750693759155	375069	3759155	8.38E-06	9.01E-06	8.65E-06	8.55E-08	1.68E-06	3.02E-06	0.00E+00	1.28E-06	6.41E-07	0.00E+00	0.00E+00	5.13E-07	2.36E-10	1.69E-09	0.00E+00	1.92E-09	1.92E-03	0.00E+00	2.79E-05	5.33E-06
3750793759155	375079	3759155	8.30E-06	8.93E-06	8.57E-06	8.47E-08	1.66E-06	2.99E-06	0.00E+00	1.27E-06	6.35E-07	0.00E+00	0.00E+00	5.08E-07	2.34E-10	1.67E-09	0.00E+00	1.91E-09	1.91E-03	0.00E+00	2.77E-05	5.29E-06
3750193759165	375019	3759165	9.65E-06	9.73E-06	9.35E-06	9.24E-08	1.81E-06	3.26E-06	0.00E+00	1.39E-06	6.93E-07	0.00E+00	0.00E+00	5.54E-07	2.55E-10	1.82E-09	0.00E+00	2.08E-09	2.08E-03	0.00E+00	3.02E-05	5.76E-06
3750293759165	375029	3759165	8.97E-06	9.65E-06	9.26E-06	9.15E-08	1.79E-06	3.23E-06	0.00E+00	1.37E-06	6.86E-07	0.00E+00	0.00E+00	5.49E-07	2.52E-10	1.81E-09	0.00E+00	2.06E-09	2.06E-03	0.00E+00	2.99E-05	5.71E-06
3750393759165	375039	3759165	8.60E-06	9.25E-06	8.88E-06	8.78E-08	1.72E-06	3.10E-06	0.00E+00	1.32E-06	6.58E-07	0.00E+00	0.00E+00	5.27E-07	2.42E-10	1.73E-09	0.00E+00	1.97E-09	1.97E-03	0.00E+00	2.87E-05	5.48E-06
3750493759165	375049	3759165	8.35E-06	8.98E-06	8.62E-06	8.52E-08	1.67E-06	3.01E-06	0.00E+00	1.28E-06	6.39E-07	0.00E+00	0.00E+00	5.11E-07	2.35E-10	1.68E-09	0.00E+00	1.92E-09	1.92E-03	0.00E+00	2.78E-05	5.32E-06
3750593759165	375059	3759165	8.14E-06	8.75E-06	8.40E-06	8.30E-08	1.63E-06	2.93E-06	0.00E+00	1.25E-06	6.23E-07	0.00E+00	0.00E+00	4.98E-07	2.29E-10	1.64E-09	0.00E+00	1.87E-09	1.87E-03	0.00E+00	2.71E-05	5.18E-06
3750693759165	375069	3759165	8.04E-06	8.64E-06	8.30E-06	8.20E-08	1.61E-06	2.89E-06	0.00E+00	1.23E-06	6.15E-07	0.00E+00	0.00E+00	4.92E-07	2.26E-10	1.62E-09	0.00E+00	1.84E-09	1.84E-03	0.00E+00	2.68E-05	5.12E-06
3750793759165	375079	3759165	7.95E-06	8.55E-06	8.21E-06	8.11E-08	1.59E-06	2.86E-06	0.00E+00	1.22E-06	6.08E-07	0.00E+00	0.00E+00	4.87E-07	2.24E-10	1.60E-09	0.00E+00	1.82E-09	1.82E-03	0.00E+00	2.65E-05	5.06E-06
3750393759175	375039	3759175	8.29E-06	8.92E-06	8.56E-06	8.46E-08	1.66E-06	2.99E-06	0.00E+00	1.27E-06	6.35E-07	0.00E+00	0.00E+00	5.08E-07	2.33E-10	1.67E-09	0.00E+00	1.90E-09	1.90E-03	0.00E+00	2.76E-05	5.28E-06
3750493759175	375049	3759175	8.06E-06	8.67E-06	8.32E-06	8.22E-08	1.61E-06	2.90E-06	0.00E+00	1.23E-06	6.17E-07	0.00E+00	0.00E+00	4.93E-07	2.27E-10	1.62E-09	0.00E+00	1.85E-09	1.85E-03	0.00E+00	2.68E-05	5.13E-06
3750593759175	375059	3759175	7.84E-06	8.43E-06	8.10E-06	8.00E-08	1.57E-06	2.82E-06	0.00E+00	1.20E-06	6.00E-07	0.00E+00	0.00E+00	4.80E-07	2.21E-10	1.58E-09	0.00E+00	1.80E-09	1.80E-03	0.00E+00	2.61E-05	4.99E-06
3750693759175	375069	3759175	7.75E-06	8.34E-06	8.00E-06	7.91E-08	1.55E-06	2.79E-06	0.00E+00	1.19E-06	5.93E-07	0.00E+00	0.00E+00	4.75E-07	2.18E-10	1.56E-09	0.00E+00	1.78E-09	1.78E-03	0.00E+00	2.58E-05	4.94E-

			SWBuilding Construction	SWDemolition	SWGrading	EYBuilding Construction	SWPaving	SWGrading	SWArchitectural Coating	NBBuilding Construction	NBBuilding Construction	NBArchitectural Coating	NBArchitectural Coating	RWBuilding Construction	Child Risk				Overlapping Phases - Maximum GLC		
Unique Identifier	X (UTM)	Y (UTM)	2026	2026	2026	2026	2027	2027	2027	2026	2027	2026	2027	2026	3rd Trimester	0<2	2<16	Total	per million	2025	2026	2027
375144.03375898.03	375144.03	3758898.03	4.99E-05	5.37E-05	5.15E-05	5.09E-07	9.99E-06	1.80E-05	0.00E+00	7.64E-06	3.82E-06	0.00E+00	0.00E+00	3.06E-06	1.40E-09	1.01E-08	0.00E+00	1.15E-08	1.15E-02	0.00E+00	1.66E-04	3.18E-05
375154.03375898.03	375154.03	3758898.03	4.97E-05	5.34E-05	5.13E-05	5.07E-07	9.94E-06	1.79E-05	0.00E+00	7.61E-06	3.80E-06	0.00E+00	0.00E+00	3.04E-06	1.40E-09	1.00E-08	0.00E+00	1.14E-08	1.14E-02	0.00E+00	1.66E-04	3.16E-05
375161.03375898.03	375161.03	3758898.03	4.96E-05	5.33E-05	5.12E-05	5.06E-07	9.91E-06	1.78E-05	0.00E+00	7.58E-06	3.79E-06	0.00E+00	0.00E+00	3.03E-06	1.39E-09	9.98E-09	0.00E+00	1.14E-08	1.14E-02	0.00E+00	1.65E-04	3.16E-05
375028.03375865.03	375028.03	3758965.03	2.88E-05	3.10E-05	2.97E-05	2.94E-07	5.76E-06	1.04E-05	0.00E+00	4.41E-06	2.20E-06	0.00E+00	0.00E+00	1.76E-06	8.10E-10	5.80E-09	0.00E+00	6.61E-09	6.61E-03	0.00E+00	9.59E-05	1.83E-05
375038.03375865.03	375038.03	3758965.03	2.84E-05	3.06E-05	2.93E-05	2.90E-07	5.69E-06	1.02E-05	0.00E+00	4.35E-06	2.17E-06	0.00E+00	0.00E+00	1.74E-06	8.00E-10	5.72E-09	0.00E+00	6.52E-09	6.52E-03	0.00E+00	9.47E-05	1.81E-05
375048.03375865.03	375048.03	3758965.03	2.78E-05	2.99E-05	2.87E-05	2.84E-07	5.57E-06	1.00E-05	0.00E+00	4.26E-06	2.13E-06	0.00E+00	0.00E+00	1.70E-06	7.83E-10	5.60E-09	0.00E+00	6.39E-09	6.39E-03	0.00E+00	9.27E-05	1.77E-05
375058.03375865.03	375058.03	3758965.03	2.79E-05	3.00E-05	2.88E-05	2.85E-07	5.58E-06	1.00E-05	0.00E+00	4.27E-06	2.13E-06	0.00E+00	0.00E+00	1.71E-06	7.85E-10	5.61E-09	0.00E+00	6.40E-09	6.40E-03	0.00E+00	9.29E-05	1.78E-05
375068.03375865.03	375068.03	3758965.03	2.80E-05	3.01E-05	2.89E-05	2.85E-07	5.59E-06	1.01E-05	0.00E+00	4.28E-06	2.14E-06	0.00E+00	0.00E+00	1.71E-06	7.87E-10	5.63E-09	0.00E+00	6.42E-09	6.42E-03	0.00E+00	9.32E-05	1.78E-05
375078.03375865.03	375078.03	3758965.03	2.81E-05	3.02E-05	2.90E-05	2.87E-07	5.62E-06	1.01E-05	0.00E+00	4.30E-06	2.15E-06	0.00E+00	0.00E+00	1.72E-06	7.91E-10	5.66E-09	0.00E+00	6.45E-09	6.45E-03	0.00E+00	9.36E-05	1.79E-05
375028.03375875.03	375028.03	3758975.03	2.64E-05	2.84E-05	2.73E-05	2.70E-07	5.29E-06	9.52E-06	0.00E+00	4.05E-06	2.02E-06	0.00E+00	0.00E+00	1.62E-06	7.44E-10	5.32E-09	0.00E+00	6.07E-09	6.07E-03	0.00E+00	8.81E-05	1.68E-05
375038.03375875.03	375038.03	3758975.03	2.62E-05	2.82E-05	2.70E-05	2.67E-07	5.24E-06	9.44E-06	0.00E+00	4.01E-06	2.01E-06	0.00E+00	0.00E+00	1.60E-06	7.37E-10	5.28E-09	0.00E+00	6.01E-09	6.01E-03	0.00E+00	8.73E-05	1.67E-05
375048.03375875.03	375048.03	3758975.03	2.58E-05	2.77E-05	2.66E-05	2.63E-07	5.16E-06	9.28E-06	0.00E+00	3.95E-06	1.97E-06	0.00E+00	0.00E+00	1.58E-06	7.26E-10	5.19E-09	0.00E+00	5.92E-09	5.92E-03	0.00E+00	8.59E-05	1.64E-05
375058.03375875.03	375058.03	3758975.03	2.57E-05	2.76E-05	2.65E-05	2.62E-07	5.14E-06	9.25E-06	0.00E+00	3.93E-06	1.97E-06	0.00E+00	0.00E+00	1.57E-06	7.23E-10	5.17E-09	0.00E+00	5.90E-09	5.90E-03	0.00E+00	8.56E-05	1.64E-05
375068.03375875.03	375068.03	3758975.03	2.58E-05	2.77E-05	2.66E-05	2.63E-07	5.15E-06	9.27E-06	0.00E+00	3.94E-06	1.97E-06	0.00E+00	0.00E+00	1.58E-06	7.25E-10	5.19E-09	0.00E+00	5.91E-09	5.91E-03	0.00E+00	8.58E-05	1.64E-05
375078.03375875.03	375078.03	3758975.03	2.58E-05	2.78E-05	2.67E-05	2.64E-07	5.17E-06	9.30E-06	0.00E+00	3.95E-06	1.98E-06	0.00E+00	0.00E+00	1.58E-06	7.27E-10	5.20E-09	0.00E+00	5.93E-09	5.93E-03	0.00E+00	8.61E-05	1.64E-05
375028.03375885.03	375028.03	3758985.03	2.43E-05	2.62E-05	2.51E-05	2.48E-07	4.87E-06	8.76E-06	0.00E+00	3.72E-06	1.86E-06	0.00E+00	0.00E+00	1.49E-06	6.85E-10	4.90E-09	0.00E+00	5.59E-09	5.59E-03	0.00E+00	8.11E-05	1.55E-05
375038.03375885.03	375038.03	3758985.03	2.39E-05	2.58E-05	2.47E-05	2.44E-07	4.79E-06	8.63E-06	0.00E+00	3.67E-06	1.83E-06	0.00E+00	0.00E+00	1.47E-06	6.74E-10	4.82E-09	0.00E+00	5.50E-09	5.50E-03	0.00E+00	7.98E-05	1.53E-05
375048.03375885.03	375048.03	3758985.03	2.35E-05	2.53E-05	2.42E-05	2.40E-07	4.70E-06	8.46E-06	0.00E+00	3.59E-06	1.80E-06	0.00E+00	0.00E+00	1.44E-06	6.61E-10	4.73E-09	0.00E+00	5.39E-09	5.39E-03	0.00E+00	7.83E-05	1.50E-05
375058.03375885.03	375058.03	3758985.03	2.36E-05	2.54E-05	2.44E-05	2.41E-07	4.72E-06	8.50E-06	0.00E+00	3.61E-06	1.81E-06	0.00E+00	0.00E+00	1.44E-06	6.64E-10	4.75E-09	0.00E+00	5.42E-09	5.42E-03	0.00E+00	7.86E-05	1.50E-05
375068.03375885.03	375068.03	3758985.03	2.37E-05	2.55E-05	2.45E-05	2.42E-07	4.74E-06	8.53E-06	0.00E+00	3.63E-06	1.81E-06	0.00E+00	0.00E+00	1.45E-06	6.67E-10	4.77E-09	0.00E+00	5.44E-09	5.44E-03	0.00E+00	7.90E-05	1.51E-05
375078.03375885.03	375078.03	3758985.03	2.38E-05	2.56E-05	2.46E-05	2.43E-07	4.76E-06	8.56E-06	0.00E+00	3.64E-06	1.82E-06	0.00E+00	0.00E+00	1.46E-06	6.69E-10	4.79E-09	0.00E+00	5.46E-09	5.46E-03	0.00E+00	7.92E-05	1.51E-05
375028.03375894.03	375028.03	3758994.03	2.26E-05	2.44E-05	2.34E-05	2.31E-07	4.53E-06	8.16E-06	0.00E+00	3.47E-06	1.73E-06	0.00E+00	0.00E+00	1.39E-06	6.37E-10	4.56E-09	0.00E+00	5.20E-09	5.20E-03	0.00E+00	7.55E-05	1.44E-05
375038.03375894.03	375038.03	3758994.03	2.18E-05	2.34E-05	2.25E-05	2.22E-07	4.36E-06	7.84E-06	0.00E+00	3.33E-06	1.67E-06	0.00E+00	0.00E+00	1.33E-06	6.13E-10	4.39E-09	0.00E+00	5.00E-09	5.00E-03	0.00E+00	7.26E-05	1.39E-05
375048.03375894.03	375048.03	3758994.03	2.17E-05	2.33E-05	2.24E-05	2.21E-07	4.34E-06	7.82E-06	0.00E+00	3.32E-06	1.66E-06	0.00E+00	0.00E+00	1.33E-06	6.11E-10	4.37E-09	0.00E+00	4.98E-09	4.98E-03	0.00E+00	7.23E-05	1.38E-05
375058.03375894.03	375058.03	3758994.03	2.19E-05	2.35E-05	2.26E-05	2.23E-07	4.37E-06	7.87E-06	0.00E+00	3.35E-06	1.67E-06	0.00E+00	0.00E+00	1.34E-06	6.15E-10	4.40E-09	0.00E+00	5.02E-09	5.02E-03	0.00E+00	7.29E-05	1.39E-05
375068.03375894.03	375068.03	3758994.03	2.20E-05	2.36E-05	2.27E-05	2.24E-07	4.40E-06	7.92E-06	0.00E+00	3.36E-06	1.68E-06	0.00E+00	0.00E+00	1.35E-06	6.19E-10	4.43E-09	0.00E+00	5.04E-09	5.04E-03	0.00E+00	7.32E-05	1.40E-05
375078.03375894.03	375078.03	3758994.03	2.21E-05	2.38E-05	2.28E-05	2.26E-07	4.42E-06	7.96E-06	0.00E+00	3.38E-06	1.69E-06	0.00E+00	0.00E+00	1.35E-06	6.22E-10	4.45E-09	0.00E+00	5.07E-09	5.07E-03	0.00E+00	7.37E-05	1.41E-05
375100.03375957.03	375100.03	3758957.03	3.03E-05	3.25E-05	3.12E-05	3.09E-07	6.05E-06	1.09E-05	0.00E+00	4.63E-06	2.32E-06	0.00E+00	0.00E+00	1.85E-06	8.52E-10	6.09E-09	0.00E+00	6.94E-09	6.94E-03	0.00E+00	1.01E-04	1.93E-05
375110.03375957.03	375110.03	3758957.03	3.02E-05	3.25E-05	3.12E-05	3.08E-07	6.04E-06	1.09E-05	0.00E+00	4.62E-06	2.31E-06	0.00E+00	0.00E+00	1.85E-06	8.49E-10	6.08E-09	0.00E+00	6.92E-09	6.92E-03	0.00E+00	1.01E-04	1.92E-05
375120.03375957.03	375120.03	3758957.03	3.01E-05	3.24E-05	3.11E-05	3.07E-07	6.02E-06	1.08E-05	0.00E+00	4.61E-06	2.30E-06	0.00E+00	0.00E+00	1.84E-06	8.47E-10	6.06E-09	0.00E+00	6.91E-09	6.91E-03	0.00E+00	1.00E-04	1.92E-05
375130.03375957.03	375130.03	3758957.03	3.02E-05	3.24E-05	3.11E-05	3.08E-07	6.03E-06	1.09E-05	0.00E+00	4.62E-06	2.31E-06	0.00E+00	0.00E+00	1.85E-06	8.49E-10	6.07E-09	0.00E+00	6.92E-09	6.92E-03	0.00E+00	1.00E-04	1.92E-05
375140.03375957.03	375140.03	3758957.03	3.03E-05	3.25E-05	3.12E-05	3.09E-07	6.05E-06	1.09E-05	0.00E+00	4.63E-06	2.32E-06	0.00E+00	0.00E+00	1.85E-06	8.52E-10	6.09E-09	0.00E+00	6.94E-09	6.94E-03	0.00E+00	1.01E-04	1.93E-05
375150.03375957.03	375150.03	3758957.03	3.03E-05	3.26E-05	3.13E-05	3.09E-07	6.07E-06	1.09E-05	0.00E+00	4.64E-06	2.32E-06	0.00E+00	0.00E+00	1.86E-06	8.54E-10	6.11E-09	0.00E+00	6.96E-09	6.96E-03	0.00E+00	1.01E-04	1.93E-05
375160.03375957.03	375160.03	3758957.03	3.03E-05	3.26E-05	3.13E-05	3.09E-07	6.07E-06	1.09E-05	0.00E+00	4.64E-06	2.32E-06	0.00E+00	0.00E+00	1.86E-06	8.54E-10	6.11E-09	0.00E+00	6.96E-09	6.96E-03	0.00E+00	1.01E-04	1.93E-05
375100.03375967.03	375100.03	3758967.03	2.78E-05	2.99E-05	2.87E-05	2.83E-07	5.56E-06	1.00E-05	0.00E+00	4.25E-06	2.13E-06	0.00E+00	0.00E+00	1.70E-06	7.82E-10	5.59E-09	0.00E+00	6.38E-09	6.38E-03	0.00E+00	9.26E-05	1.77E-05
375110.03375967.03	375110.03	3758967.03	2.77E-05	2.98E-05	2.86E-05	2.82E-07	5.54E-06	9.97E-06	0.00E+00	4.24E-06	2.12E-06	0.00E+00	0.00E+00	1.70E-06	7.79E-10	5.58E-09	0.00E+00	6.35E-09	6.35E-03	0.00E+00	9.23E-05	1.76E-05
375120.03375967.03	375120.03	3758967.03	2.77E-05	2.98E-05	2.86E-05	2.82E-07	5.54E-06	9.97E-06	0.00E+00	4.24E-06	2.12E-06	0.00E+00	0.00E+00	1.69E-06	7.79E-10	5.57E-09	0.00E+00	6.35E-09	6.35E-03	0.00E+00	9.22E-05	1.76E-05
375130.03375967.03	375130.03	3758967.03	2.78E-05	2.99E-05	2.87E-05	2.83E-07	5.56E-06	1.00E-05	0.00E+00	4.25E-06	2.13E-06	0.00E+00	0.00E+00	1.70E-06	7.82E-10	5.59E-09	0.00E+00	6.37E-09	6.37E-03	0.00E+00	9.26E-05	1.77E-05
375140.03375967.03	375140.03	3758967.03	2.79E-05	3.00E-05	2.88E-05	2.85E-07	5.58E-06	1.00E-05	0.00E+00	4.27E-06	2.13E-06	0.00E+00	0.00E+00	1.71E-06	7.85E-10	5.62E-09	0.00E+00	6.40E-09	6.40E-03	0.00E+00	9.29E-05	1.78E-05
375150.03375967.03	375150.03	3758967.03	2.80E-05	3.01E-05	2.89E-05	2.85E-07	5.60E-06	1.01E-05	0.00E+00	4.28E-06	2.14E-06	0.00E+00	0.00E+00	1.71E-06	7.87E-10	5.63E-09	0.00E+00	6.42E-09	6.42E-03	0.00E+00	9.32E-05	1.78E-05
375160.03375967.03	375160.03	3758967.03	2.80E-05	3.01E-05	2.89E-05	2.85E-07	5.60E-06	1.01E-05	0.00E+00	4.28E-06	2.14E-06	0.00E+00	0.00E+00	1.71E-06	7.87E-10	5.63E-09	0.00E+00	6.42E-09	6.42E-03	0.00E+00	9.32E-05	1.78E-05
375100.03375977.03	375100.03	3758977.03	2.55E-05	2.75E-05	2.64E-05	2.61E-07	5.11E-06	9.19E-06	0.00E+00	3.91E-06	1.95E-06	0.00E+00	0.00E+00	1.56E-06	7.19E-10	5.14E-09	0.00E+00	5.86E-09	5.86E-03	0.00E+00	8.51E-05	1.63E-05
375110.03375977.03	375110.03	3758977.03	2.55E-05	2.74E-05	2.63E-05	2.60E-07	5.10E-06	9.18E-06	0.00E+00	3.90E-06	1.95E-06	0.00E+00	0.00E+00	1.56E-06	7.17E-10	5.13E-09	0.00E+00	5.85E-09	5.85E-03	0.00E+00	8.49E-05	1.62E-05
375120.03375977.03	375120.03	3758977.03	2.55E-05	2.74E-05	2.63E-05	2.60E-07	5.10E-06	9.17E-06	0.00E+00	3.90E-06	1.95E-06	0.00E+00	0.00E+00	1.56E-06	7.17E-10	5.13E-09	0.00E+00	5.85E-09	5.85E-03	0.00E+00	8.49E-05	1.62E-05
375130.03375977.03	375130.03	3758977.03	2.56E-05	2.75E-05	2.64E-05	2.61E-07	5.12E-06	9.21E-06	0.00E+00	3.91E-06	1.96E-06	0.00E+00	0.00E+00	1.57E-06	7.20E-10	5.15E-09	0.00E+00	5.87E-09	5.87E-03	0.00E+00	8.52E-05	1.63E-05
375140.03375977.03	375140.03	3758977.03	2.57E-05	2.76E-05	2.65E-05	2.62E-07	5.13E-06	9.24E-06	0.00E+00	3.93E-06	1.96E-06	0.00E+00	0.00E+00	1.57E-06	7.22E-10	5.17E-09	0.00E+00	5.89E-09	5.89E-03	0.00E+00	8.55E-05	1.63E-05
375150.03375977.03	375150.03	3758977.03	2.57E-05	2.77E-05	2.66E-05	2.63E-07	5.15E-06	9.27E-06	0.00E+00	3.94E-06	1.97E-06	0.00E+00	0.00E+00	1.58E-06	7.24E-10	5.18E-09	0.00E+00	5.91E-09	5.91E-03	0.00E+00	8.58E-05	1.64E-05
375160.03375977.03	375160.03	3758977.03	2.58E-05	2.77E-05	2.66E-05	2.63E-07	5.15E-06	9.28E-06	0.00E+00	3.94E-06	1.97E-06	0.00E+00	0.00E+00	1.58E-06	7.25E-10	5.19E-09	0.00E+00	5.91E-09	5.91E-03	0.00E+00	8.58E-05	1.64E-05
375100.03375987.03	375100.03	3758987.03	2.35E-05	2.53E-05	2.43E-05	2.40E-07	4.70E-06	8.47E-06	0.00E+00	3.60E-06	1.80E-06	0.00E+00	0.00E+00	1.44E-06	6.62E-10	4.74E-09	0.00E+00	5.40E-09	5.40E-03	0.00E+00	7.84E-05	1.50E-05
375110.03375987.03	375110.03	3758987.03	2.35E-05	2.53E-05	2.43E-05	2.40E-07	4.70E-06	8.46E-06	0.00E+00	3.60E-06	1.80E-06	0.00E+00	0.00E+00	1.44E-06	6.61E-10	4.73E-09	0.00E+00	5.39E-09	5.39E-03	0.00E+00	7.83E-05	1.50E-05
375120.03375987.03	375120.03	3758987.03	2.36E-05	2.54E-05	2.44E-05	2.41E-07	4.72E-06	8.50E-06	0.00E+00	3.61E-06	1.81E-06	0.00E+00	0.00E+00	1.44E-06	6.64E-10	4.75E-09	0.00E+00	5.41E-09	5.41E-03	0.00E+00	7.86E-05	1.50E-05
375130.03375987.03	375130.03	3758987.03	2.36E-05	2.54E-05	2.44E-05	2.41E-07	4.72E-06	8.50E-06	0.00E+00	3.61E-06	1.81E-06	0.00E+00	0.00E+00	1.44E-06	6.64E-10	4.75E-09	0.00E+00	5.41E-09	5.41E-03	0.00E+00	7.86E-05	1.50E-05
375140.03375987.03	375140.03	3758987.03	2.36E-05	2.54E-05	2.44E-05	2.41E-07	4.73E-06	8.51E-06	0.00E+00	3.62E-06	1.81E-06	0.00E+00	0.00E+00	1.45E-06	6.65E-10	4.76E-09	0.00E+00	5.43E-09	5.43E-03	0.00E+00	7.88E-05	1.51E-05
375150.03375987.03	375150.03	3758987.03	2.37E-05	2.55E-05	2.44E-05	2.42E-07	4.74E-06	8.52E-06	0.00E+00	3.62E-06	1.81E-06	0.00E+00	0.00E+00	1.45E-06	6.66E-10	4.77E-09	0.00E+00	5.43E-09	5.43E-03	0.00E+00	7.89E-05	1.51E-05
375160.03375987.03	375160.03	3758987.03	2.37E-05	2.55E-05	2.45E-05	2.42E-07	4.75E-06	8.55E-06	0.00E+00	3.63E-06	1.82E-06	0.00E+00	0.00E+00	1.45E-06	6.68E-10	4.78E-09	0.00E+00	5.45E-09	5.45E-03	0.00E+00	7.91E-05	1.51E-05
375100.03375994.03	375100.03	3758994.03	2.22E-05	2.38E-05	2.29E-05	2.26E-07	4.44E-06	7.99E-06	0.00E+00	3.39E-06	1.70E-06	0.00E+00	0.00E+00	1.36E-06	6.24E-10	4.47E-09	0.00E+00	5.09E-09	5.09E-03	0.00E+00	7.39E-05	1.41E-05
375110.03375994.03	375110.03	3758994.03	2.22E-05	2.39E-05	2.29E-05	2.27E-07	4.44E-06	7.99E-06	0.00E+00	3.40E-06	1.70E-06	0.00E+00	0.00E+00	1.36E-06	6.25E-10	4.47E-09	0.00E+00	5.09E-09	5.09E-03	0.00E+00	7.40E-05	1.41E-05
375120.03375994.03	375120.03	3758994.03	2.23E-05	2.40E-05	2.30E-05	2.28E-07	4.47E-06	8.04E-06	0.00E+00	3.42E-06	1.71E-06	0.00E+00	0.00E+00	1.37E-06	6.28E-10	4.50E-09	0.00E+00	5.12E-09	5.12E-03	0.00E+00	7.44E-05	1.42E-05
375130.03375994.03	375130.03	3758994.03	2.24E-05	2.41E-05	2.31E-05	2.28E-07	4.47E-06	8.05E-06	0.00E+00	3.42E-06	1.71E-06	0.00E+00	0.00E+00	1.37E-06	6.30E-10	4.50E-09	0.00E+00	5.13E-09	5.13E-03	0.00E+00	7.45E-05	1.42E-05
375140.03375994.03	375140.03	3758994.03	2.24E-05	2.41E-05	2.31E-05	2.29E-07	4.48E-06	8.07E-06	0.00E+00	3.43E-06	1.72E-06	0.00E+00	0.00E+00	1.37E-06	6.31E-10	4.51E-09	0.00E+00	5.14E-09	5.14E-03	0.00E+00	7.47E-05	1.43E-05
375150.03375994.03	375150.03	3758994.03	2.25E-05	2.42E-05	2.32E-05	2.29E-07	4.49E-06	8.09E-06	0.00E+00	3.44E-06	1.72E-06	0.00E+00	0.00E+00	1.38E-06	6.32E-10	4.52E-09	0.00E+00	5.16E-09	5.16E-03	0.00E+00	7.49E-05	1.43E-05
375160.03375994.03	375160.03	3758994.03	2.25E-05	2.42E-05	2.32E-05	2.29E-07	4.50E-06	8.10E-06	0.00E+00	3.44E-06	1.72E-06	0.00E+00	0.00E+00	1.38E-06	6.33E-10	4.53E-09	0.00E+00	5.16E-09	5.16E-03	0.00E+00	7.49E-05	1.43E-05
375854.03375491.03	375854.03	3758491.03	7.98E-05	8.59E-05	8.24E-05	8.15E-07	1.60E-05	2.88E-05	0.00E+00	1.22E-05	6.11E-06	0.00E+00	0.00E+00	4.89E-06	2.25E-09	1.61E-08	0.00E+00	1.83E-08	1.83E-02	0.00E+00	2.66E-04	5.08E-05
374859.03375491.03	374859.03	3758491.03	8.36E-05	8.99E-05	8.63E-05	8.53E-07	1.67E-05	3.01E-05	0.00E+00	1.28E-05	6.40E-06	0.00E+00	0.00E+00	5.12E-06	2.35E-09	1.68E-08	0.00E+00	1.92E-08	1.92E-02	0.00E+00	2.79E-04	5.32E-05
374864.03375491.03	374864.03	3758491.03	8.77E-05	9.43E-05	9.06E-05	8.95E-07	1.76E-05	3.16E-05	0.00E+00	1.34E-05	6.71E-06	0.00E+00	0.00E+00	5.37E-06	2.47E-09	1.77E-08	0.00E+00	2.01E-08	2.01E-02	0.00E+00	2.92E-04	5.59E-05
374869.03375491.03	374869.03	3758491.03	9.23E-05	9.93E-05	9.53E-05	9.42E-07	1.85E-05	3.32E-05	0.00E+00	1.41E-05	7.06E-06	0.00E+00	0.00E+00	5.65E-06	2.60E-09	1.86E-08	0.00E+00	2.12E-08	2.12E-02	0.00E+00	3.08E-04	5.88E-05
374874.03375491.03	374874.03	3758491.03	9.74E-05	1.05E-04	1.01E-04	9.94E-07	1.95E-05	3.51E-05	0.00E+00	1.49E-05	7.45E-06	0.00E+00	0.00E+00	5.96E-06	2.74E-09	1.96E-08	0.00E+00	2.23E-08	2.23E-02	0.00E+00	3.24E-04	6.20E-05
374879.03375491.03	374879.03	3758491.03	1.11E-04	1.19E-04	1.15E-04	1.06E-06	2.06E-05	3.71E-05	0.00E+00	1.58E-05	7.89E-06	0.00E+00	0.00E+00	6.31E-06	2.90E-09	2.08E-08	0.00E+00	2.37E-08	2.37E-02	0.00E+00	3.43E-04	6.56E-05
374884.03375491.03	374884.03	3758491.03	1.09E-04	1.18E-04	1.13E-04	1.12E-06	2.19E-05	3.94E-05	0.00E+00	1.68E-05	8.38E-06	0.00E+00	0.00E+00	6.70E-06	3.08E-09	2.20E-08	0.00E+00	2.51E-08	2.51E-02	0.00E+00	3.65E-04	6.97E-05
374889.03375491.03	374889.03	3758491.03	1.17E-04	1.26E-04	1.21E-04	1.19E-06	2.34E-05	4.20E-05	0.00E+00	1.79E-05	8.93E-06	0.00E+00	0.00E+00	7.15E-06	3.29E-09	2.35E-08	0.00E+00	2.68E-08	2.68E-02	0.00E+00	3.89E-04	7.43E-05
374894.03375491.03	374894.03	3758491.03	1.25E-04	1.34E-04	1.29E-04	1.28E-06	2.50E-05	4.50E-05	0.00E+00	1.91E-05	9.57E-06	0.00E+00	0.00E+00	7.65E-06	3.52E-09	2.52E-08	0.00E+00	2.87E-08	2.87E-02	0.00E+00	4.17E-04	7.96E-05
374899.03375491.03	374899.03	3758491.03	1.35E-04	1.45E-04	1.39E-04	1.37E-06	2.69E-05	4.85E-05	0.00E+00	2.06E-05	1.03E-05	0.00E+00	0.00E+00	8.24E-06	3.79E-09	2.71E-08	0.00E+00	3.09E-08	3.09E-02	0.00E+00	4.49E-04	8.57E-05
374904.03375491.03	374904.03	3758491.03	1.46E-04	1.57E-04	1.51E-04	1.49E-06	2.92E-05	5.25E-05	0.00E+00	2.23E-05	1.12E-05	0.00E+00	0.00E+00	8.93E-06	4.10E-09	2.94E-08	0.00E+00	3.35E-08	3.35E-02	0.00E+00	4.86E-04	9.29E-05
374909.03375491.03	374909.03	3758491.03	1.59E-04	1.71E-04	1.64E-04	1.62E-06	3.19E-05	5.73E-05	0.00E+00	2.44E-05	1.22E-05	0.00E+00	0.00E+00	9.75E-06	4.48E-09	3.21E-08	0.00E+00	3.65E-08	3.65E-02	0.00E+00	5.31E-04	1.01E-04
374914.03375491.03	374914.03	3758491.03	1.75E-04	1.89E-04	1.81E-04	1.79E-06	3.51E-05	6.32E-05	0.00E+00	2.68E-05	1.34E-05	0.00E+00	0.00E+00	1.07E-05	4.94E-09	3.53E-08	0.00E+00	4.03E-08	4.03E-02	0.00E+00	5.84E-04	1.12E-04
374919.03375491.03	374919.03	3758491.03	1.95E-04	2.10E-04	2.02E-04	1.99E-06	3.91E-05	7

		SWBuilding Construction	SWDemolition	SWGrading	EYBuilding Construction	SWPaving	SWGrading	SWArchitectural Coating	NBBuilding Construction	NBBuilding Construction	NBArchitectural Coating	NBArchitectural Coating	RWBuilding Construction	Child Risk				Overlapping Phases - Maximum GLC		
Unique Identifier	X (UTM)	Y (UTM)	2026	2026	2026	2026	2027	2027	2027	2026	2027	2026	2027	2026	3rd Trimester	0<2	2<16	Total	per million	2025	2026	2027
374939.03375809.03	374939.03	3758509.03	2.30E-04	2.47E-04	2.37E-04	2.35E-04	4.60E-05	8.28E-05	0.00E+00	3.52E-05	1.76E-05	0.00E+00	0.00E+00	1.41E-05	6.47E-09	4.63E-08	0.00E+00	5.28E-08	5.28E-02	0.00E+00	7.66E-04	1.46E-04
374944.03375809.03	374944.03	3758509.03	1.57E-04	1.69E-04	1.62E-04	1.60E-04	3.14E-05	5.66E-05	0.00E+00	2.41E-05	1.20E-05	0.00E+00	0.00E+00	9.62E-06	4.42E-09	3.16E-08	0.00E+00	3.61E-08	3.61E-02	0.00E+00	5.24E-04	1.00E-04
374949.03375809.03	374949.03	3758509.03	1.64E-04	1.76E-04	1.69E-04	1.67E-04	3.28E-05	5.91E-05	0.00E+00	2.51E-05	1.25E-05	0.00E+00	0.00E+00	1.00E-05	4.62E-09	3.30E-08	0.00E+00	3.76E-08	3.76E-02	0.00E+00	5.46E-04	1.04E-04
374954.03375809.03	374954.03	3758509.03	1.69E-04	1.82E-04	1.75E-04	1.73E-04	3.39E-05	6.10E-05	0.00E+00	2.59E-05	1.30E-05	0.00E+00	0.00E+00	1.04E-05	4.77E-09	3.41E-08	0.00E+00	3.89E-08	3.89E-02	0.00E+00	5.65E-04	1.08E-04
374849.03375814.03	374849.03	3758514.03	7.84E-05	8.44E-05	8.10E-05	8.00E-05	1.57E-05	2.82E-05	0.00E+00	1.20E-05	6.00E-06	0.00E+00	0.00E+00	4.80E-06	2.21E-09	1.58E-08	0.00E+00	1.80E-08	1.80E-02	0.00E+00	2.61E-04	4.99E-05
374854.03375814.03	374854.03	3758514.03	8.18E-05	8.79E-05	8.44E-05	8.34E-05	1.64E-05	2.94E-05	0.00E+00	1.25E-05	6.26E-06	0.00E+00	0.00E+00	5.01E-06	2.30E-09	1.65E-08	0.00E+00	1.88E-08	1.88E-02	0.00E+00	2.72E-04	5.21E-05
374859.03375814.03	374859.03	3758514.03	8.55E-05	9.20E-05	8.83E-05	8.72E-05	1.71E-05	3.08E-05	0.00E+00	1.31E-05	6.54E-06	0.00E+00	0.00E+00	5.23E-06	2.41E-09	1.72E-08	0.00E+00	1.96E-08	1.96E-02	0.00E+00	2.85E-04	5.44E-05
374864.03375814.03	374864.03	3758514.03	8.96E-05	9.64E-05	9.25E-05	9.15E-05	1.79E-05	3.23E-05	0.00E+00	1.37E-05	6.86E-06	0.00E+00	0.00E+00	5.49E-06	2.52E-09	1.80E-08	0.00E+00	2.06E-08	2.06E-02	0.00E+00	2.99E-04	5.71E-05
374869.03375814.03	374869.03	3758514.03	9.42E-05	1.01E-04	9.73E-05	9.62E-05	1.89E-05	3.39E-05	0.00E+00	1.44E-05	7.21E-06	0.00E+00	0.00E+00	5.77E-06	2.65E-09	1.90E-08	0.00E+00	2.16E-08	2.16E-02	0.00E+00	3.14E-04	6.00E-05
374874.03375814.03	374874.03	3758514.03	9.93E-05	1.06E-04	1.03E-04	1.01E-04	1.99E-05	3.58E-05	0.00E+00	1.52E-05	7.60E-06	0.00E+00	0.00E+00	6.08E-06	2.80E-09	2.00E-08	0.00E+00	2.28E-08	2.28E-02	0.00E+00	3.31E-04	6.33E-05
374879.03375814.03	374879.03	3758514.03	1.05E-04	1.13E-04	1.08E-04	1.07E-04	2.10E-05	3.78E-05	0.00E+00	1.61E-05	8.04E-06	0.00E+00	0.00E+00	6.43E-06	2.96E-09	2.12E-08	0.00E+00	2.41E-08	2.41E-02	0.00E+00	3.50E-04	6.69E-05
374884.03375814.03	374884.03	3758514.03	1.12E-04	1.20E-04	1.15E-04	1.14E-04	2.23E-05	4.02E-05	0.00E+00	1.71E-05	8.53E-06	0.00E+00	0.00E+00	6.83E-06	3.14E-09	2.25E-08	0.00E+00	2.56E-08	2.56E-02	0.00E+00	3.72E-04	7.10E-05
374889.03375814.03	374889.03	3758514.03	1.19E-04	1.28E-04	1.23E-04	1.21E-04	2.38E-05	4.28E-05	0.00E+00	1.82E-05	9.10E-06	0.00E+00	0.00E+00	7.28E-06	3.35E-09	2.39E-08	0.00E+00	2.73E-08	2.73E-02	0.00E+00	3.96E-04	7.57E-05
374894.03375814.03	374894.03	3758514.03	1.27E-04	1.37E-04	1.31E-04	1.30E-04	2.55E-05	4.58E-05	0.00E+00	1.95E-05	9.74E-06	0.00E+00	0.00E+00	7.79E-06	3.58E-09	2.56E-08	0.00E+00	2.92E-08	2.92E-02	0.00E+00	4.24E-04	8.10E-05
374899.03375814.03	374899.03	3758514.03	1.37E-04	1.48E-04	1.42E-04	1.40E-04	2.75E-05	4.94E-05	0.00E+00	2.10E-05	1.05E-05	0.00E+00	0.00E+00	8.40E-06	3.86E-09	2.76E-08	0.00E+00	3.15E-08	3.15E-02	0.00E+00	4.57E-04	8.74E-05
374904.03375814.03	374904.03	3758514.03	1.48E-04	1.60E-04	1.54E-04	1.52E-04	2.98E-05	5.36E-05	0.00E+00	2.28E-05	1.14E-05	0.00E+00	0.00E+00	9.12E-06	4.19E-09	3.00E-08	0.00E+00	3.42E-08	3.42E-02	0.00E+00	4.96E-04	9.48E-05
374909.03375814.03	374909.03	3758514.03	1.62E-04	1.75E-04	1.68E-04	1.66E-04	3.25E-05	5.85E-05	0.00E+00	2.49E-05	1.24E-05	0.00E+00	0.00E+00	9.95E-06	4.57E-09	3.27E-08	0.00E+00	3.73E-08	3.73E-02	0.00E+00	5.41E-04	1.03E-04
374914.03375814.03	374914.03	3758514.03	1.79E-04	1.92E-04	1.84E-04	1.82E-04	3.58E-05	6.44E-05	0.00E+00	2.73E-05	1.37E-05	0.00E+00	0.00E+00	1.09E-05	5.03E-09	3.60E-08	0.00E+00	4.10E-08	4.10E-02	0.00E+00	5.95E-04	1.14E-04
374919.03375814.03	374919.03	3758514.03	1.98E-04	2.13E-04	2.05E-04	2.02E-04	3.97E-05	7.15E-05	0.00E+00	3.04E-05	1.52E-05	0.00E+00	0.00E+00	1.21E-05	5.58E-09	4.00E-08	0.00E+00	4.55E-08	4.55E-02	0.00E+00	6.61E-04	1.26E-04
374924.03375814.03	374924.03	3758514.03	2.23E-04	2.40E-04	2.30E-04	2.28E-04	4.46E-05	8.03E-05	0.00E+00	3.41E-05	1.71E-05	0.00E+00	0.00E+00	1.37E-05	6.28E-09	4.49E-08	0.00E+00	5.12E-08	5.12E-02	0.00E+00	7.43E-04	1.42E-04
374929.03375814.03	374929.03	3758514.03	2.54E-04	2.73E-04	2.62E-04	2.59E-04	5.09E-05	9.15E-05	0.00E+00	3.89E-05	1.95E-05	0.00E+00	0.00E+00	1.56E-05	7.15E-09	5.12E-08	0.00E+00	5.83E-08	5.83E-02	0.00E+00	8.47E-04	1.62E-04
374934.03375814.03	374934.03	3758514.03	2.02E-04	2.17E-04	2.08E-04	2.06E-04	4.03E-05	7.26E-05	0.00E+00	3.08E-05	1.54E-05	0.00E+00	0.00E+00	1.23E-05	5.67E-09	4.06E-08	0.00E+00	4.62E-08	4.62E-02	0.00E+00	6.71E-04	1.28E-04
374939.03375814.03	374939.03	3758514.03	2.22E-04	2.38E-04	2.29E-04	2.26E-04	4.43E-05	7.98E-05	0.00E+00	3.39E-05	1.70E-05	0.00E+00	0.00E+00	1.36E-05	6.24E-09	4.46E-08	0.00E+00	5.09E-08	5.09E-02	0.00E+00	7.38E-04	1.41E-04
374944.03375814.03	374944.03	3758514.03	2.43E-04	2.61E-04	2.51E-04	2.48E-04	4.86E-05	8.75E-05	0.00E+00	3.72E-05	1.86E-05	0.00E+00	0.00E+00	1.49E-05	6.84E-09	4.89E-08	0.00E+00	5.58E-08	5.58E-02	0.00E+00	8.10E-04	1.55E-04
374949.03375814.03	374949.03	3758514.03	1.75E-04	1.88E-04	1.80E-04	1.78E-04	3.49E-05	6.29E-05	0.00E+00	2.67E-05	1.34E-05	0.00E+00	0.00E+00	1.07E-05	4.91E-09	3.51E-08	0.00E+00	4.01E-08	4.01E-02	0.00E+00	5.82E-04	1.11E-04
374954.03375814.03	374954.03	3758514.03	1.82E-04	1.95E-04	1.88E-04	1.85E-04	3.63E-05	6.54E-05	0.00E+00	2.78E-05	1.39E-05	0.00E+00	0.00E+00	1.11E-05	5.11E-09	3.66E-08	0.00E+00	4.17E-08	4.17E-02	0.00E+00	6.05E-04	1.16E-04
374849.03375819.03	374849.03	3758519.03	7.89E-05	8.49E-05	8.15E-05	8.05E-05	1.58E-05	2.84E-05	0.00E+00	1.21E-05	6.04E-06	0.00E+00	0.00E+00	4.83E-06	2.22E-09	1.59E-08	0.00E+00	1.81E-08	1.81E-02	0.00E+00	2.63E-04	5.02E-05
374854.03375819.03	374854.03	3758519.03	8.22E-05	8.84E-05	8.49E-05	8.39E-05	1.65E-05	2.96E-05	0.00E+00	1.26E-05	6.29E-06	0.00E+00	0.00E+00	5.04E-06	2.31E-09	1.66E-08	0.00E+00	1.89E-08	1.89E-02	0.00E+00	2.74E-04	5.24E-05
374859.03375819.03	374859.03	3758519.03	8.60E-05	9.25E-05	8.88E-05	8.77E-05	1.72E-05	3.10E-05	0.00E+00	1.32E-05	6.58E-06	0.00E+00	0.00E+00	5.26E-06	2.42E-09	1.73E-08	0.00E+00	1.97E-08	1.97E-02	0.00E+00	2.86E-04	5.47E-05
374864.03375819.03	374864.03	3758519.03	9.01E-05	9.69E-05	9.30E-05	9.19E-05	1.80E-05	3.24E-05	0.00E+00	1.38E-05	6.89E-06	0.00E+00	0.00E+00	5.52E-06	2.54E-09	1.81E-08	0.00E+00	2.07E-08	2.07E-02	0.00E+00	3.00E-04	5.74E-05
374869.03375819.03	374869.03	3758519.03	9.47E-05	1.02E-04	9.77E-05	9.66E-05	1.89E-05	3.41E-05	0.00E+00	1.45E-05	7.24E-06	0.00E+00	0.00E+00	5.80E-06	2.66E-09	1.91E-08	0.00E+00	2.17E-08	2.17E-02	0.00E+00	3.15E-04	6.03E-05
374874.03375819.03	374874.03	3758519.03	9.98E-05	1.07E-04	1.03E-04	1.02E-04	2.00E-05	3.59E-05	0.00E+00	1.53E-05	7.63E-06	0.00E+00	0.00E+00	6.11E-06	2.81E-09	2.01E-08	0.00E+00	2.29E-08	2.29E-02	0.00E+00	3.32E-04	6.35E-05
374879.03375819.03	374879.03	3758519.03	1.05E-04	1.13E-04	1.09E-04	1.08E-04	2.11E-05	3.80E-05	0.00E+00	1.61E-05	8.07E-06	0.00E+00	0.00E+00	6.46E-06	2.97E-09	2.12E-08	0.00E+00	2.42E-08	2.42E-02	0.00E+00	3.51E-04	6.72E-05
374884.03375819.03	374884.03	3758519.03	1.12E-04	1.20E-04	1.16E-04	1.14E-04	2.24E-05	4.03E-05	0.00E+00	1.71E-05	8.57E-06	0.00E+00	0.00E+00	6.85E-06	3.15E-09	2.25E-08	0.00E+00	2.57E-08	2.57E-02	0.00E+00	3.73E-04	7.13E-05
374889.03375819.03	374889.03	3758519.03	1.19E-04	1.28E-04	1.23E-04	1.22E-04	2.39E-05	4.30E-05	0.00E+00	1.83E-05	9.13E-06	0.00E+00	0.00E+00	7.30E-06	3.36E-09	2.40E-08	0.00E+00	2.74E-08	2.74E-02	0.00E+00	3.97E-04	7.59E-05
374894.03375819.03	374894.03	3758519.03	1.28E-04	1.37E-04	1.32E-04	1.30E-04	2.55E-05	4.60E-05	0.00E+00	1.95E-05	9.77E-06	0.00E+00	0.00E+00	7.82E-06	3.59E-09	2.57E-08	0.00E+00	2.93E-08	2.93E-02	0.00E+00	4.25E-04	8.13E-05
374899.03375819.03	374899.03	3758519.03	1.38E-04	1.48E-04	1.42E-04	1.40E-04	2.75E-05	4.96E-05	0.00E+00	2.11E-05	1.05E-05	0.00E+00	0.00E+00	8.43E-06	3.87E-09	2.77E-08	0.00E+00	3.16E-08	3.16E-02	0.00E+00	4.59E-04	8.76E-05
374904.03375819.03	374904.03	3758519.03	1.49E-04	1.61E-04	1.54E-04	1.52E-04	2.99E-05	5.38E-05	0.00E+00	2.29E-05	1.14E-05	0.00E+00	0.00E+00	9.15E-06	4.21E-09	3.01E-08	0.00E+00	3.43E-08	3.43E-02	0.00E+00	4.98E-04	9.51E-05
374909.03375819.03	374909.03	3758519.03	1.63E-04	1.75E-04	1.68E-04	1.66E-04	3.26E-05	5.87E-05	0.00E+00	2.49E-05	1.25E-05	0.00E+00	0.00E+00	9.98E-06	4.59E-09	3.28E-08	0.00E+00	3.74E-08	3.74E-02	0.00E+00	5.43E-04	1.04E-04
374914.03375819.03	374914.03	3758519.03	1.79E-04	1.93E-04	1.85E-04	1.83E-04	3.59E-05	6.45E-05	0.00E+00	2.74E-05	1.37E-05	0.00E+00	0.00E+00	1.10E-05	5.04E-09	3.61E-08	0.00E+00	4.11E-08	4.11E-02	0.00E+00	5.97E-04	1.14E-04
374919.03375819.03	374919.03	3758519.03	1.99E-04	2.14E-04	2.05E-04	2.03E-04	3.98E-05	7.17E-05	0.00E+00	3.05E-05	1.52E-05	0.00E+00	0.00E+00	1.22E-05	5.60E-09	4.01E-08	0.00E+00	4.57E-08	4.57E-02	0.00E+00	6.63E-04	1.27E-04
374924.03375819.03	374924.03	3758519.03	2.24E-04	2.40E-04	2.31E-04	2.28E-04	4.47E-05	8.05E-05	0.00E+00	3.42E-05	1.71E-05	0.00E+00	0.00E+00	1.37E-05	6.29E-09	4.50E-08	0.00E+00	5.13E-08	5.13E-02	0.00E+00	7.45E-04	1.42E-04
374929.03375819.03	374929.03	3758519.03	2.55E-04	2.74E-04	2.63E-04	2.60E-04	5.10E-05	9.18E-05	0.00E+00	3.90E-05	1.95E-05	0.00E+00	0.00E+00	1.56E-05	7.17E-09	5.13E-08	0.00E+00	5.85E-08	5.85E-02	0.00E+00	8.49E-04	1.62E-04
374934.03375819.03	374934.03	3758519.03	2.01E-04	2.16E-04	2.07E-04	2.05E-04	4.01E-05	7.23E-05	0.00E+00	3.07E-05	1.54E-05	0.00E+00	0.00E+00	1.23E-05	5.65E-09	4.04E-08	0.00E+00	4.60E-08	4.60E-02	0.00E+00	6.69E-04	1.28E-04
374939.03375819.03	374939.03	3758519.03	2.20E-04	2.37E-04	2.27E-04	2.25E-04	4.41E-05	7.93E-05	0.00E+00	3.37E-05	1.69E-05	0.00E+00	0.00E+00	1.35E-05	6.20E-09	4.43E-08	0.00E+00	5.05E-08	5.05E-02	0.00E+00	7.34E-04	1.40E-04
374944.03375819.03	374944.03	3758519.03	2.41E-04	2.59E-04	2.49E-04	2.46E-04	4.82E-05	8.68E-05	0.00E+00	3.69E-05	1.84E-05	0.00E+00	0.00E+00	1.48E-05	6.78E-09	4.85E-08	0.00E+00	5.53E-08	5.53E-02	0.00E+00	8.03E-04	1.53E-04
374949.03375819.03	374949.03	3758519.03	2.62E-04	2.82E-04	2.71E-04	2.67E-04	5.24E-05	9.44E-05	0.00E+00	4.01E-05	2.01E-05	0.00E+00	0.00E+00	1.60E-05	7.38E-09	5.28E-08	0.00E+00	6.01E-08	6.01E-02	0.00E+00	8.73E-04	1.67E-04
374954.03375819.03	374954.03	3758519.03	1.95E-04	2.10E-04	2.01E-04	1.99E-04	3.90E-05	7.02E-05	0.00E+00	2.98E-05	1.49E-05	0.00E+00	0.00E+00	1.19E-05	5.49E-09	3.93E-08	0.00E+00	4.48E-08	4.48E-02	0.00E+00	6.50E-04	1.24E-04
374849.03375824.03	374849.03	3758524.03	7.94E-05	8.54E-05	8.20E-05	8.10E-05	1.59E-05	2.86E-05	0.00E+00	1.22E-05	6.08E-06	0.00E+00	0.00E+00	4.86E-06	2.24E-09	1.60E-08	0.00E+00	1.82E-08	1.82E-02	0.00E+00	2.65E-04	5.06E-05
374854.03375824.03	374854.03	3758524.03	8.27E-05	8.90E-05	8.54E-05	8.44E-05	1.66E-05	2.98E-05	0.00E+00	1.27E-05	6.33E-06	0.00E+00	0.00E+00	5.07E-06	2.33E-09	1.67E-08	0.00E+00	1.90E-08	1.90E-02	0.00E+00	2.76E-04	5.27E-05
374859.03375824.03	374859.03	3758524.03	8.65E-05	9.30E-05	8.93E-05	8.82E-05	1.73E-05	3.11E-05	0.00E+00	1.32E-05	6.62E-06	0.00E+00	0.00E+00	5.29E-06	2.43E-09	1.74E-08	0.00E+00	1.98E-08	1.98E-02	0.00E+00	2.88E-04	5.51E-05
374864.03375824.03	374864.03	3758524.03	9.06E-05	9.74E-05	9.35E-05	9.24E-05	1.81E-05	3.26E-05	0.00E+00	1.39E-05	6.93E-06	0.00E+00	0.00E+00	5.54E-06	2.55E-09	1.82E-08	0.00E+00	2.08E-08	2.08E-02	0.00E+00	3.02E-04	5.77E-05
374869.03375824.03	374869.03	3758524.03	9.51E-05	1.02E-04	9.82E-05	9.71E-05	1.90E-05	3.43E-05	0.00E+00	1.46E-05	7.28E-06	0.00E+00	0.00E+00	5.82E-06	2.68E-09	1.92E-08	0.00E+00	2.18E-08	2.18E-02	0.00E+00	3.17E-04	6.06E-05
374874.03375824.03	374874.03	3758524.03	1.00E-04	1.08E-04	1.03E-04	1.02E-04	2.00E-05	3.61E-05	0.00E+00	1.53E-05	7.67E-06	0.00E+00	0.00E+00	6.13E-06	2.82E-09	2.02E-08	0.00E+00	2.30E-08	2.30E-02	0.00E+00	3.34E-04	6.38E-05
374879.03375824.03	374879.03	3758524.03	1.04E-04	1.14E-04	1.09E-04	1.08E-04	2.12E-05	3.81E-05	0.00E+00	1.62E-05	8.10E-06	0.00E+00	0.00E+00	6.48E-06	2.98E-09	2.13E-08	0.00E+00	2.43E-08	2.43E-02	0.00E+00	3.53E-04	6.74E-05
374884.03375824.03	374884.03	3758524.03	1.12E-04	1.21E-04	1.16E-04	1.15E-04	2.25E-05	4.05E-05	0.00E+00	1.72E-05	8.60E-06	0.00E+00	0.00E+00	6.88E-06	3.16E-09	2.26E-08	0.00E+00	2.58E-08	2.58E-02	0.00E+00	3.74E-04	7.15E-05
374889.03375824.03	374889.03	3758524.03	1.20E-04	1.29E-04	1.24E-04	1.22E-04	2.39E-05	4.31E-05	0.00E+00	1.83E-05	9.16E-06	0.00E+00	0.00E+00	7.33E-06	3.37E-09	2.41E-08	0.00E+00	2.75E-08	2.75E-02	0.00E+00	3.99E-04	7.62E-05
374894.03375824.03	374894.03	3758524.03	1.28E-04	1.38E-04	1.32E-04	1.31E-04	2.56E-05	4.61E-05	0.00E+00	1.96E-05	9.80E-06	0.00E+00	0.00E+00	7.84E-06	3.60E-09	2.58E-08	0.00E+00	2.94E-08	2.94E-02	0.00E+00	4.27E-04	8.15E-05
374899.03375824.03	374899.03	3758524.03	1.38E-04	1.48E-04	1.43E-04	1.41E-04	2.76E-05	4.97E-05	0.00E+00	2.11E-05	1.06E-05	0.00E+00	0.00E+00	8.45E-06	3.89E-09	2.78E-08	0.00E+00	3.17E-08	3.17E-02	0.00E+00	4.60E-04	8.79E-05
374904.03375824.03	374904.03	3758524.03	1.50E-04	1.61E-04	1.55E-04	1.53E-04	3.00E-05	5.40E-05	0.00E+00	2.29E-05	1.15E-05	0.00E+00	0.00E+00	9.18E-06	4.22E-09	3.02E-08	0.00E+00	3.44E-08	3.44E-02	0.00E+00	4.99E-04	9.54E-05
374909.03375824.03	374909.03	3758524.03	1.63E-04	1.76E-04	1.69E-04	1.67E-04	3.27E-05	5.89E-05	0.00E+00	2.50E-05	1.25E-05	0.00E+00	0.00E+00	1.00E-05	4.60E-09	3.29E-08	0.00E+00	3.75E-08	3.75E-02	0.00E+00	5.45E-04	1.04E-04
374914.03375824.03	374914.03	3758524.03	1.80E-04	1.93E-04	1.86E-04	1.83E-04	3.60E-05	6.47E-05	0.00E+00	2.75E-05	1.38E-05	0.00E+00	0.00E+00	1.10E-05	5.06E-09	3.62E-08	0.00E+00	4.12E-08	4.12E-02	0.00E+00	5.99E-04	1.14E-04
374919.03375824.03	374919.03	3758524.03	1.99E-04	2.15E-04	2.06E-04	2.04E-04	3.99E-05	7.18E-05	0.00E+00	3.05E-05	1.53E-05	0.00E+00	0.00E+00	1.22E-05	5.61E-09	4.02E-08	0.00E+00	4.58E-08	4.58E-02	0.00E+00	6.65E-04	1.27E-04
374924.03375824.03	374924.03	3758524.03	2.24E-04	2.41E-04	2.31E-04	2.29E-04	4.48E-05	8.07E-05	0.00E+00	3.43E-05	1.71E-05	0.00E+00	0.00E+00	1.37E-05	6.31E-09	4.51E-08	0.00E+00	5.14E-08	5.14E-02	0.00E+00	7.47E-04	1.43E-04
374929.03375824.03	374929.03	3758524.03	2.55E-04	2.74E-04	2.63E-04	2.60E-04	5.11E-05	9.19E-05	0.00E+00	3.91E-05	1.95E-05	0.00E+00	0.00E+00	1.56E-05	7.18E-09	5.14E-08	0.00E+00	5.86E-08	5.86E-02	0.00E+00	8.50E-04	1.63E-04
374934.03375824.03	374934.03	3758524.03	2.04E-04	2.20E-04	2.11E-04	2.08E-04	4.09E-05	7.36E-05	0.00E+00	3.13E-05	1.56E-05	0.00E+00	0.00E+00	1.25E-05	5.75E-09	4.11E-08	0.00E+00	4.69E-08	4.69E-02	0.00E+00	6.81E-04	1.30E-04
374939.03375824.03	374939.03	3758524.03	2.26E-04	2.43E-04	2.33E-04	2.31E-04	4.52E-05	8.14E-05	0.00E+00	3.46E-05	1.73E-05	0.00E+00	0.00E+00	1.38E-05	6.36E-09	4.55E-08	0.00E+00	5.19E-08	5.19E-02	0.00E+00	7.53E-04	1.44E-04
374944.03375824.03	374944.03	3758524.03	1.61E-04	1.73E-04	1.66E-04	1.64E-04	3.23E-05	5.81E-05	0.00E+00	2.47E-05	1.23E-05	0.00E+00	0.00E+00	9.87E-06	4.54E-09	3.25E-08	0.00E+00	3.70E-08	3.70E-02	0.00E+00	5.37E-04	1.03E-04
374949.03375824.03	374949.03	3758524.03	1.69E-04	1.82E-04	1.74E-04	1.72E-04	3.38E-05	6.08E-05	0.00E+00	2.58E-05	1.29E-05	0.00E+00	0.00E+00	1.03E-05	4.75E-09	3.40E-08	0.00E+00	3.87E-08	3.87E-02	0.00E+00	5.62E-04	1.07E-04
374954.03375824.03	374954.03	3758524.03	1.76E-04	1.90E-04	1.82E-04	1.80E-04	3.53E-05	6.36E-05	0.00E+00	2.70E-05	1.35E-05	0.00E+00	0.00E+00	1.08E-05	4.97E-09	3.55E-08	0.00E+00	4.05E-08	4.05E-02	0.00E+00	5.88E-04	1.12E-04
374849.03375829.03	374849.03	3758529.03	8.00E-05	8.60E-05	8.26E-05	8.16E-05	1.60E-05	2.88E-05	0.00E+00	1.22E-05	6.12E-06	0.00E+00	0.00E+00	4.90E-06	2.25E-09	1.61E-08	0.00E+00	1.84E-08	1.84E-02	0.00E+00	2.66E-04	5.09E-05
374854.03375829.03	374854.03	3758529.03	8.33E-05	8.95E-05	8.60E-05	8.50E-05	1.67E-05	3.00E-05	0.00E+00	1.27E-05	6.37E-06	0.00E+00	0.00E+00	5.10E-06	2.34E-09	1.68E-08	0.00E+00	1.91E-08	1.91E-02	0.00E+00	2.77E-04	5.30E-05
374859.03375829.03	374859.03	3758529.03	8.70E-05	9.35E-05	8.98E-05	8.87E-05	1.74E-05	3.13E-05	0.00E+00	1.33E-05	6.66E-06	0.00E+00	0.00E+00	5.32E-06	2.45E-09	1.75E-08	0.00E+00	2.00E-08	2.00E-02	0.00E+00	2.90E-04	5.54E-05
374864.03375829.03	374864.03	3758529.03	9.11E-05	9.79E-05	9.40E-05	9.29E-05	1.82E-05	3.28E-05	0.00E+00	1.39E-05	6.97E-06	0.00E+00	0.00E+00	5.57E-06	2.56E-09	1.83E-08	0.00E+00	2.09E-08	2.09E-02	0.00E+00	3.03E-04	5.80E-05
374869.03375829.03	374869.03	3758529.03	9.56E-05	1.03E-04	9.87E-05	9.76E-05	1.91E-05	3.44E-05	0.00E+00	1.46E-05	7.32E-06	0.00E+00	0.00E+00	5.85E-06	2.69E-09	1.93E-08	0.00E+00	2.19E-08	2.19E-02	0.00E+00	3.19E-04	6.09E-05
374874.03375829.03	374874.03	3758529.03	1.01E-04	1.08E-04	1.04E-04	1.03E-04	2.01E-05	3.63E

			SWBuilding Construction		SWGrading	EYBuilding Construction		SWGrading	SWArchitectural Coating	NBBuilding Construction	NBBuilding Construction	NBArchitectural Coating	NBArchitectural Coating	RWBuilding Construction	Child Risk				Overlapping Phases - Maximum GLC		
Unique Identifier	X (UTM)	Y (UTM)	2026	2026	2026	2026	2027	2027	2027	2026	2027	2026	2027	2026	3rd Trimester	0<2	2<16	Total	per million	2025	2026	2027
374894.033758564.03	374894.03	3758564.03	1.33E-04	1.43E-04	1.37E-04	1.35E-06	2.65E-05	4.77E-05	0.00E+00	2.03E-05	1.01E-05	0.00E+00	0.00E+00	8.11E-06	3.73E-09	2.67E-08	0.00E+00	3.04E-08	3.04E-02	0.00E+00	4.42E-04	8.44E-05
374899.033758564.03	374899.03	3758564.03	1.42E-04	1.53E-04	1.47E-04	1.45E-06	2.85E-05	5.12E-05	0.00E+00	2.18E-05	1.09E-05	0.00E+00	0.00E+00	8.71E-06	4.00E-09	2.86E-08	0.00E+00	3.27E-08	3.27E-02	0.00E+00	4.74E-04	9.06E-05
374849.033758569.03	374849.03	3758569.03	8.57E-05	9.22E-05	8.85E-05	8.75E-07	1.72E-05	3.09E-05	0.00E+00	1.31E-05	6.56E-06	0.00E+00	0.00E+00	5.25E-06	2.41E-09	1.73E-08	0.00E+00	1.97E-08	1.97E-02	0.00E+00	2.86E-04	5.46E-05
374854.033758569.03	374854.03	3758569.03	8.89E-05	9.56E-05	9.18E-05	9.07E-07	1.78E-05	3.20E-05	0.00E+00	1.36E-05	6.81E-06	0.00E+00	0.00E+00	5.44E-06	2.50E-09	1.79E-08	0.00E+00	2.04E-08	2.04E-02	0.00E+00	2.96E-04	5.66E-05
374859.033758569.03	374859.03	3758569.03	9.25E-05	9.95E-05	9.55E-05	9.44E-07	1.85E-05	3.33E-05	0.00E+00	1.42E-05	7.08E-06	0.00E+00	0.00E+00	5.66E-06	2.60E-09	1.86E-08	0.00E+00	2.12E-08	2.12E-02	0.00E+00	3.08E-04	5.89E-05
374864.033758569.03	374864.03	3758569.03	9.65E-05	1.04E-04	9.96E-05	9.85E-07	1.93E-05	3.48E-05	0.00E+00	1.48E-05	7.38E-06	0.00E+00	0.00E+00	5.91E-06	2.72E-09	1.94E-08	0.00E+00	2.21E-08	2.21E-02	0.00E+00	3.22E-04	6.14E-05
374869.033758569.03	374869.03	3758569.03	1.01E-04	1.09E-04	1.04E-04	1.03E-06	2.02E-05	3.63E-05	0.00E+00	1.54E-05	7.72E-06	0.00E+00	0.00E+00	6.18E-06	2.84E-09	2.03E-08	0.00E+00	2.32E-08	2.32E-02	0.00E+00	3.36E-04	6.43E-05
374874.033758569.03	374874.03	3758569.03	1.06E-04	1.14E-04	1.09E-04	1.08E-06	2.12E-05	3.81E-05	0.00E+00	1.62E-05	8.10E-06	0.00E+00	0.00E+00	6.48E-06	2.98E-09	2.13E-08	0.00E+00	2.43E-08	2.43E-02	0.00E+00	3.53E-04	6.74E-05
374879.033758569.03	374879.03	3758569.03	1.11E-04	1.20E-04	1.15E-04	1.14E-06	2.23E-05	4.01E-05	0.00E+00	1.71E-05	8.53E-06	0.00E+00	0.00E+00	6.82E-06	3.14E-09	2.24E-08	0.00E+00	2.56E-08	2.56E-02	0.00E+00	3.71E-04	7.10E-05
374884.033758569.03	374884.03	3758569.03	1.18E-04	1.27E-04	1.21E-04	1.20E-06	2.36E-05	4.24E-05	0.00E+00	1.80E-05	9.02E-06	0.00E+00	0.00E+00	7.22E-06	3.32E-09	2.37E-08	0.00E+00	2.70E-08	2.70E-02	0.00E+00	3.93E-04	7.50E-05
374889.033758569.03	374889.03	3758569.03	1.25E-04	1.35E-04	1.29E-04	1.28E-06	2.50E-05	4.51E-05	0.00E+00	1.92E-05	9.58E-06	0.00E+00	0.00E+00	7.66E-06	3.52E-09	2.52E-08	0.00E+00	2.87E-08	2.87E-02	0.00E+00	4.17E-04	7.97E-05
374894.033758569.03	374894.03	3758569.03	1.33E-04	1.43E-04	1.38E-04	1.36E-06	2.67E-05	4.80E-05	0.00E+00	2.04E-05	1.02E-05	0.00E+00	0.00E+00	8.16E-06	3.75E-09	2.69E-08	0.00E+00	3.06E-08	3.06E-02	0.00E+00	4.44E-04	8.49E-05
374899.033758569.03	374899.03	3758569.03	1.43E-04	1.54E-04	1.48E-04	1.46E-06	2.86E-05	5.15E-05	0.00E+00	2.19E-05	1.09E-05	0.00E+00	0.00E+00	8.76E-06	4.03E-09	2.88E-08	0.00E+00	3.28E-08	3.28E-02	0.00E+00	4.77E-04	9.11E-05
374849.033758574.03	374849.03	3758574.03	8.67E-05	9.33E-05	8.95E-05	8.85E-07	1.74E-05	3.12E-05	0.00E+00	1.33E-05	6.64E-06	0.00E+00	0.00E+00	5.31E-06	2.44E-09	1.75E-08	0.00E+00	1.99E-08	1.99E-02	0.00E+00	2.89E-04	5.52E-05
374854.033758574.03	374854.03	3758574.03	8.99E-05	9.67E-05	9.28E-05	9.17E-07	1.80E-05	3.24E-05	0.00E+00	1.38E-05	6.88E-06	0.00E+00	0.00E+00	5.50E-06	2.53E-09	1.81E-08	0.00E+00	2.06E-08	2.06E-02	0.00E+00	3.00E-04	5.72E-05
374859.033758574.03	374859.03	3758574.03	9.35E-05	1.01E-04	9.65E-05	9.54E-07	1.87E-05	3.37E-05	0.00E+00	1.43E-05	7.15E-06	0.00E+00	0.00E+00	5.72E-06	2.63E-09	1.88E-08	0.00E+00	2.15E-08	2.15E-02	0.00E+00	3.11E-04	5.95E-05
374864.033758574.03	374864.03	3758574.03	9.74E-05	1.05E-04	1.01E-04	9.94E-07	1.95E-05	3.51E-05	0.00E+00	1.49E-05	7.46E-06	0.00E+00	0.00E+00	5.96E-06	2.74E-09	1.96E-08	0.00E+00	2.24E-08	2.24E-02	0.00E+00	3.25E-04	6.20E-05
374869.033758574.03	374869.03	3758574.03	1.02E-04	1.10E-04	1.05E-04	1.04E-06	2.04E-05	3.67E-05	0.00E+00	1.56E-05	7.79E-06	0.00E+00	0.00E+00	6.23E-06	2.87E-09	2.05E-08	0.00E+00	2.34E-08	2.34E-02	0.00E+00	3.39E-04	6.48E-05
374874.033758574.03	374874.03	3758574.03	1.07E-04	1.15E-04	1.10E-04	1.09E-06	2.14E-05	3.84E-05	0.00E+00	1.63E-05	8.17E-06	0.00E+00	0.00E+00	6.54E-06	3.01E-09	2.15E-08	0.00E+00	2.45E-08	2.45E-02	0.00E+00	3.56E-04	6.80E-05
374879.033758574.03	374879.03	3758574.03	1.12E-04	1.21E-04	1.16E-04	1.15E-06	2.25E-05	4.05E-05	0.00E+00	1.72E-05	8.60E-06	0.00E+00	0.00E+00	6.88E-06	3.16E-09	2.26E-08	0.00E+00	2.58E-08	2.58E-02	0.00E+00	3.74E-04	7.15E-05
374884.033758574.03	374884.03	3758574.03	1.19E-04	1.28E-04	1.23E-04	1.21E-06	2.37E-05	4.27E-05	0.00E+00	1.82E-05	9.08E-06	0.00E+00	0.00E+00	7.27E-06	3.34E-09	2.39E-08	0.00E+00	2.72E-08	2.72E-02	0.00E+00	3.96E-04	7.56E-05
374889.033758574.03	374889.03	3758574.03	1.26E-04	1.35E-04	1.30E-04	1.29E-06	2.52E-05	4.54E-05	0.00E+00	1.93E-05	9.64E-06	0.00E+00	0.00E+00	7.71E-06	3.54E-09	2.54E-08	0.00E+00	2.89E-08	2.89E-02	0.00E+00	4.20E-04	8.02E-05
374894.033758574.03	374894.03	3758574.03	1.34E-04	1.44E-04	1.39E-04	1.37E-06	2.68E-05	4.83E-05	0.00E+00	2.05E-05	1.03E-05	0.00E+00	0.00E+00	8.21E-06	3.78E-09	2.70E-08	0.00E+00	3.08E-08	3.08E-02	0.00E+00	4.47E-04	8.54E-05
374899.033758574.03	374899.03	3758574.03	1.44E-04	1.55E-04	1.48E-04	1.47E-06	2.88E-05	5.18E-05	0.00E+00	2.20E-05	1.10E-05	0.00E+00	0.00E+00	8.80E-06	4.05E-09	2.89E-08	0.00E+00	3.30E-08	3.30E-02	0.00E+00	4.79E-04	9.15E-05
374849.033758579.03	374849.03	3758579.03	8.78E-05	9.44E-05	9.06E-05	8.96E-07	1.76E-05	3.16E-05	0.00E+00	1.34E-05	6.72E-06	0.00E+00	0.00E+00	5.37E-06	2.47E-09	1.77E-08	0.00E+00	2.01E-08	2.01E-02	0.00E+00	2.93E-04	5.59E-05
374854.033758579.03	374854.03	3758579.03	9.10E-05	9.78E-05	9.39E-05	9.28E-07	1.82E-05	3.28E-05	0.00E+00	1.39E-05	6.96E-06	0.00E+00	0.00E+00	5.57E-06	2.56E-09	1.83E-08	0.00E+00	2.09E-08	2.09E-02	0.00E+00	3.03E-04	5.79E-05
374859.033758579.03	374859.03	3758579.03	9.45E-05	1.02E-04	9.76E-05	9.64E-07	1.89E-05	3.40E-05	0.00E+00	1.45E-05	7.23E-06	0.00E+00	0.00E+00	5.79E-06	2.66E-09	1.90E-08	0.00E+00	2.17E-08	2.17E-02	0.00E+00	3.15E-04	6.02E-05
374864.033758579.03	374864.03	3758579.03	9.84E-05	1.06E-04	1.02E-04	1.00E-06	1.97E-05	3.54E-05	0.00E+00	1.51E-05	7.53E-06	0.00E+00	0.00E+00	6.03E-06	2.77E-09	1.98E-08	0.00E+00	2.26E-08	2.26E-02	0.00E+00	3.28E-04	6.27E-05
374869.033758579.03	374869.03	3758579.03	1.03E-04	1.11E-04	1.06E-04	1.05E-06	2.06E-05	3.70E-05	0.00E+00	1.57E-05	7.87E-06	0.00E+00	0.00E+00	6.29E-06	2.89E-09	2.07E-08	0.00E+00	2.36E-08	2.36E-02	0.00E+00	3.43E-04	6.55E-05
374874.033758579.03	374874.03	3758579.03	1.08E-04	1.16E-04	1.11E-04	1.10E-06	2.16E-05	3.88E-05	0.00E+00	1.65E-05	8.24E-06	0.00E+00	0.00E+00	6.60E-06	3.03E-09	2.17E-08	0.00E+00	2.47E-08	2.47E-02	0.00E+00	3.59E-04	6.86E-05
374879.033758579.03	374879.03	3758579.03	1.13E-04	1.22E-04	1.17E-04	1.16E-06	2.27E-05	4.08E-05	0.00E+00	1.73E-05	8.67E-06	0.00E+00	0.00E+00	6.94E-06	3.19E-09	2.28E-08	0.00E+00	2.60E-08	2.60E-02	0.00E+00	3.77E-04	7.21E-05
374884.033758579.03	374884.03	3758579.03	1.20E-04	1.29E-04	1.23E-04	1.22E-06	2.39E-05	4.31E-05	0.00E+00	1.83E-05	9.15E-06	0.00E+00	0.00E+00	7.32E-06	3.37E-09	2.41E-08	0.00E+00	2.74E-08	2.74E-02	0.00E+00	3.99E-04	7.62E-05
374889.033758579.03	374889.03	3758579.03	1.27E-04	1.36E-04	1.31E-04	1.29E-06	2.54E-05	4.57E-05	0.00E+00	1.94E-05	9.70E-06	0.00E+00	0.00E+00	7.76E-06	3.57E-09	2.55E-08	0.00E+00	2.91E-08	2.91E-02	0.00E+00	4.22E-04	8.07E-05
374894.033758579.03	374894.03	3758579.03	1.35E-04	1.45E-04	1.39E-04	1.38E-06	2.70E-05	4.86E-05	0.00E+00	2.07E-05	1.03E-05	0.00E+00	0.00E+00	8.26E-06	3.80E-09	2.72E-08	0.00E+00	3.10E-08	3.10E-02	0.00E+00	4.50E-04	8.59E-05
374899.033758579.03	374899.03	3758579.03	1.44E-04	1.55E-04	1.48E-04	1.47E-06	2.88E-05	5.20E-05	0.00E+00	2.21E-05	1.11E-05	0.00E+00	0.00E+00	8.84E-06	4.07E-09	2.91E-08	0.00E+00	3.32E-08	3.32E-02	0.00E+00	4.81E-04	9.20E-05
374849.033758584.03	374849.03	3758584.03	8.90E-05	9.57E-05	9.18E-05	9.08E-07	1.78E-05	3.20E-05	0.00E+00	1.36E-05	6.81E-06	0.00E+00	0.00E+00	5.45E-06	2.50E-09	1.79E-08	0.00E+00	2.04E-08	2.04E-02	0.00E+00	2.96E-04	5.66E-05
374854.033758584.03	374854.03	3758584.03	9.21E-05	9.91E-05	9.51E-05	9.40E-07	1.84E-05	3.32E-05	0.00E+00	1.41E-05	7.05E-06	0.00E+00	0.00E+00	5.64E-06	2.59E-09	1.85E-08	0.00E+00	2.11E-08	2.11E-02	0.00E+00	3.07E-04	5.87E-05
374859.033758584.03	374859.03	3758584.03	9.56E-05	1.03E-04	9.87E-05	9.76E-07	1.91E-05	3.44E-05	0.00E+00	1.46E-05	7.32E-06	0.00E+00	0.00E+00	5.85E-06	2.69E-09	1.93E-08	0.00E+00	2.19E-08	2.19E-02	0.00E+00	3.19E-04	6.09E-05
374864.033758584.03	374864.03	3758584.03	9.95E-05	1.07E-04	1.03E-04	1.02E-06	1.99E-05	3.58E-05	0.00E+00	1.52E-05	7.62E-06	0.00E+00	0.00E+00	6.09E-06	2.80E-09	2.00E-08	0.00E+00	2.28E-08	2.28E-02	0.00E+00	3.32E-04	6.34E-05
374869.033758584.03	374869.03	3758584.03	1.04E-04	1.12E-04	1.07E-04	1.06E-06	2.08E-05	3.74E-05	0.00E+00	1.59E-05	7.95E-06	0.00E+00	0.00E+00	6.36E-06	2.92E-09	2.09E-08	0.00E+00	2.38E-08	2.38E-02	0.00E+00	3.46E-04	6.61E-05
374874.033758584.03	374874.03	3758584.03	1.09E-04	1.17E-04	1.12E-04	1.11E-06	2.18E-05	3.92E-05	0.00E+00	1.66E-05	8.32E-06	0.00E+00	0.00E+00	6.66E-06	3.06E-09	2.19E-08	0.00E+00	2.50E-08	2.50E-02	0.00E+00	3.62E-04	6.92E-05
374879.033758584.03	374879.03	3758584.03	1.14E-04	1.23E-04	1.18E-04	1.17E-06	2.29E-05	4.12E-05	0.00E+00	1.75E-05	8.75E-06	0.00E+00	0.00E+00	7.00E-06	3.22E-09	2.30E-08	0.00E+00	2.62E-08	2.62E-02	0.00E+00	3.81E-04	7.28E-05
374884.033758584.03	374884.03	3758584.03	1.21E-04	1.30E-04	1.24E-04	1.23E-06	2.41E-05	4.34E-05	0.00E+00	1.85E-05	9.23E-06	0.00E+00	0.00E+00	7.38E-06	3.39E-09	2.43E-08	0.00E+00	2.77E-08	2.77E-02	0.00E+00	4.02E-04	7.68E-05
374889.033758584.03	374889.03	3758584.03	1.28E-04	1.37E-04	1.32E-04	1.30E-06	2.55E-05	4.60E-05	0.00E+00	1.95E-05	9.77E-06	0.00E+00	0.00E+00	7.82E-06	3.59E-09	2.57E-08	0.00E+00	2.93E-08	2.93E-02	0.00E+00	4.25E-04	8.13E-05
374894.033758584.03	374894.03	3758584.03	1.36E-04	1.46E-04	1.40E-04	1.39E-06	2.72E-05	4.89E-05	0.00E+00	2.08E-05	1.04E-05	0.00E+00	0.00E+00	8.31E-06	3.82E-09	2.73E-08	0.00E+00	3.12E-08	3.12E-02	0.00E+00	4.52E-04	8.64E-05
374899.033758584.03	374899.03	3758584.03	1.45E-04	1.56E-04	1.50E-04	1.48E-06	2.91E-05	5.23E-05	0.00E+00	2.22E-05	1.11E-05	0.00E+00	0.00E+00	8.89E-06	4.09E-09	2.92E-08	0.00E+00	3.33E-08	3.33E-02	0.00E+00	4.84E-04	9.25E-05
374849.033758589.03	374849.03	3758589.03	9.02E-05	9.70E-05	9.31E-05	9.20E-07	1.80E-05	3.25E-05	0.00E+00	1.38E-05	6.90E-06	0.00E+00	0.00E+00	5.52E-06	2.54E-09	1.82E-08	0.00E+00	2.07E-08	2.07E-02	0.00E+00	3.01E-04	5.74E-05
374854.033758589.03	374854.03	3758589.03	9.33E-05	1.02E-04	9.64E-05	9.52E-07	1.87E-05	3.36E-05	0.00E+00	1.43E-05	7.14E-06	0.00E+00	0.00E+00	5.71E-06	2.63E-09	1.88E-08	0.00E+00	2.14E-08	2.14E-02	0.00E+00	3.11E-04	5.94E-05
374859.033758589.03	374859.03	3758589.03	9.68E-05	1.04E-04	9.99E-05	9.88E-07	1.94E-05	3.49E-05	0.00E+00	1.48E-05	7.41E-06	0.00E+00	0.00E+00	5.93E-06	2.72E-09	1.95E-08	0.00E+00	2.22E-08	2.22E-02	0.00E+00	3.23E-04	6.16E-05
374864.033758589.03	374864.03	3758589.03	1.01E-04	1.08E-04	1.04E-04	1.03E-06	2.01E-05	3.63E-05	0.00E+00	1.54E-05	7.70E-06	0.00E+00	0.00E+00	6.16E-06	2.83E-09	2.03E-08	0.00E+00	2.31E-08	2.31E-02	0.00E+00	3.35E-04	6.41E-05
374869.033758589.03	374869.03	3758589.03	1.05E-04	1.13E-04	1.08E-04	1.07E-06	2.10E-05	3.78E-05	0.00E+00	1.61E-05	8.03E-06	0.00E+00	0.00E+00	6.43E-06	2.96E-09	2.11E-08	0.00E+00	2.41E-08	2.41E-02	0.00E+00	3.50E-04	6.69E-05
374874.033758589.03	374874.03	3758589.03	1.10E-04	1.18E-04	1.13E-04	1.12E-06	2.20E-05	3.96E-05	0.00E+00	1.68E-05	8.41E-06	0.00E+00	0.00E+00	6.72E-06	3.09E-09	2.21E-08	0.00E+00	2.52E-08	2.52E-02	0.00E+00	3.66E-04	6.99E-05
374879.033758589.03	374879.03	3758589.03	1.15E-04	1.24E-04	1.19E-04	1.18E-06	2.31E-05	4.15E-05	0.00E+00	1.76E-05	8.82E-06	0.00E+00	0.00E+00	7.06E-06	3.25E-09	2.32E-08	0.00E+00	2.65E-08	2.65E-02	0.00E+00	3.84E-04	7.34E-05
374884.033758589.03	374884.03	3758589.03	1.21E-04	1.31E-04	1.25E-04	1.24E-06	2.43E-05	4.38E-05	0.00E+00	1.86E-05	9.30E-06	0.00E+00	0.00E+00	7.44E-06	3.42E-09	2.45E-08	0.00E+00	2.79E-08	2.79E-02	0.00E+00	4.05E-04	7.74E-05
374889.033758589.03	374889.03	3758589.03	1.28E-04	1.38E-04	1.32E-04	1.31E-06	2.57E-05	4.63E-05	0.00E+00	1.97E-05	9.84E-06	0.00E+00	0.00E+00	7.87E-06	3.62E-09	2.59E-08	0.00E+00	2.95E-08	2.95E-02	0.00E+00	4.28E-04	8.18E-05
374894.033758589.03	374894.03	3758589.03	1.37E-04	1.47E-04	1.41E-04	1.39E-06	2.73E-05	4.92E-05	0.00E+00	2.09E-05	1.05E-05	0.00E+00	0.00E+00	8.36E-06	3.85E-09	2.75E-08	0.00E+00	3.14E-08	3.14E-02	0.00E+00	4.55E-04	8.70E-05
374899.033758589.03	374899.03	3758589.03	1.46E-04	1.57E-04	1.51E-04	1.49E-06	2.92E-05	5.26E-05	0.00E+00	2.23E-05	1.12E-05	0.00E+00	0.00E+00	8.94E-06	4.11E-09	2.94E-08	0.00E+00	3.35E-08	3.35E-02	0.00E+00	4.87E-04	9.30E-05
374849.033758594.03	374849.03	3758594.03	9.15E-05	9.84E-05	9.45E-05	9.34E-07	1.83E-05	3.30E-05	0.00E+00	1.40E-05	7.01E-06	0.00E+00	0.00E+00	5.60E-06	2.58E-09	1.84E-08	0.00E+00	2.10E-08	2.10E-02	0.00E+00	3.05E-04	5.83E-05
374854.033758594.03	374854.03	3758594.03	9.47E-05	1.02E-04	9.77E-05	9.66E-07	1.89E-05	3.41E-05	0.00E+00	1.45E-05	7.25E-06	0.00E+00	0.00E+00	5.80E-06	2.66E-09	1.91E-08	0.00E+00	2.17E-08	2.17E-02	0.00E+00	3.16E-04	6.03E-05
374859.033758594.03	374859.03	3758594.03	9.81E-05	1.06E-04	1.01E-04	1.00E-06	1.96E-05	3.53E-05	0.00E+00	1.50E-05	7.51E-06	0.00E+00	0.00E+00	6.01E-06	2.76E-09	1.98E-08	0.00E+00	2.25E-08	2.25E-02	0.00E+00	3.27E-04	6.25E-05
374864.033758594.03	374864.03	3758594.03	1.02E-04	1.10E-04	1.05E-04	1.04E-06	2.04E-05	3.67E-05	0.00E+00	1.56E-05	7.80E-06	0.00E+00	0.00E+00	6.24E-06	2.87E-09	2.05E-08	0.00E+00	2.34E-08	2.34E-02	0.00E+00	3.40E-04	6.49E-05
374869.033758594.03	374869.03	3758594.03	1.06E-04	1.14E-04	1.10E-04	1.08E-06	2.13E-05	3.83E-05	0.00E+00	1.63E-05	8.13E-06	0.00E+00	0.00E+00	6.50E-06	2.99E-09	2.14E-08	0.00E+00	2.44E-08	2.44E-02	0.00E+00	3.54E-04	6.77E-05
374874.033758594.03	374874.03	3758594.03	1.11E-04	1.19E-04	1.15E-04	1.13E-06	2.22E-05	4.00E-05	0.00E+00	1.70E-05	8.50E-06	0.00E+00	0.00E+00	6.80E-06	3.13E-09	2.24E-08	0.00E+00	2.55E-08	2.55E-02	0.00E+00	3.70E-04	7.07E-05
374879.033758594.03	374879.03	3758594.03	1.16E-04	1.25E-04	1.20E-04	1.19E-06	2.33E-05	4.19E-05	0.00E+00	1.78E-05	8.91E-06	0.00E+00	0.00E+00	7.13E-06	3.28E-09	2.35E-08	0.00E+00	2.67E-08	2.67E-02	0.00E+00	3.88E-04	7.42E-05
374884.033758594.03	374884.03	3758594.03	1.23E-04	1.32E-04	1.27E-04	1.25E-06	2.45E-05	4.41E-05	0.00E+00	1.88E-05	9.38E-06	0.00E+00	0.00E+00	7.50E-06	3.45E-09	2.47E-08	0.00E+00	2.81E-08	2.81E-02	0.00E+00	4.08E-04	7.81E-05
374889.033758594.03	374889.03	3758594.03	1.30E-04	1.39E-04	1.34E-04	1.32E-06	2.59E-05	4.67E-05	0.00E+00	1.98E-05	9.92E-06	0.00E+00	0.00E+00	7.93E-06	3.65E-09	2.61E-08	0.00E+00	2.97E-08	2.97E-02	0.00E+00	4.32E-04	8.25E-05
374894.033758594.03	374894.03	3758594.03	1.38E-04	1.48E-04	1.42E-04	1.40E-06	2.75E-05	4.96E-05	0.00E+00	2.11E-05	1.05E-05	0.00E+00	0.00E+00	8.43E-06	3.87E-09	2.77E-08	0.00E+00	3.16E-08	3.16E-02	0.00E+00	4.59E-04	8.76E-05
374899.033758594.03	374899.03	3758594.03	1.47E-04	1.58E-04	1.52E-04	1.50E-06	2.94E-05	5.29E-05	0.00E+00	2.25E-05	1.12E-05	0.00E+00	0.00E+00	9.00E-06	4.14E-09	2.96E-08	0.00E+00	3.37E-08	3.37E-02	0.00E+00	4.90E-04	9.36E-05
375028.033758878.03	375028.03	3758878.03	6.78E-05	7.30E-05	7.00E-05	6.92E-07	1.36E-05	2.44E-05	0.00E+00	1.04E-05	5.19E-06	0.00E+00	0.00E+00	4.15E-06	1.91E-09	1.37E-08	0.00E+00	1.56E-08	1.56E-02	0.00E+00	2.26E-04	4.32E-05
375038.033758878.03	375038.03	3758878.03	6.73E-05	7.24E-05	6.95E-05	6.87E-07	1.35E-05	2.43E-05	0.00E+00	1.03E-05	5.15E-06	0.00E+00	0.00E+00	4.12E-06	1.90E-09	1.36E-08	0.00E+00	1.55E-08	1.55E-02	0.00E+00	2.24E-04	4.29E-05
375048.033758878.03	375048.03	3758878.03	6.67E-05	7.17E-05	6.88E-05	6.80E-07	1.33E-05	2.40E-05	0.00E+00	1.02E-05	5.10E-06	0.00E+00	0.00E+00	4.08E-06	1.88E-09	1.34E-08	0.00E+00	1.53E-08	1.53E-02	0.00E+00	2.22E-04	4.25E-05
375058.033758878.03	375058.03	3758878.03	6.62E-05	7.12E-05	6.83E-05	6.75E-07	1.32E-05	2.38E-05	0.00E+00	1.01E-05	5.07E-06	0.00E+00	0.00E+00	4.05E-06	1.86E-09	1.33E-08	0.00E+00	1.52E-08	1.52E-02	0.00E+00	2.21E-04	4.22E-05
375068.033758878.03	375068.03	3758878.03	6.51E-05	7.00E-05	6.72E-05	6.64E-07	1.30E-05	2.34E-05	0.00E+00	9.97E-06	4.98E-06	0.00E+00	0.00E+00	3.99E-06	1.83E-09	1.31E-08	0.00E+00	1.49E-08	1.49E-02	0.00E+00	2.17E-04	4.15E-05
375078.033758878.03	375078.03	3758878.03	6.42E-05	6.91E-05	6.63E-05	6.55E-07	1.29E-05	2.31E-05	0.00E+00	9.83E-06	4.92E-06	0.00E+00	0.00E+00	3.93E-06	1.81E-09	1.29E-08	0.00E+00	1.47E-08	1.47E-02	0.00E+00	2.14E-04	4.09E-05
375028.033758888.03	375028.03	3758888.03	6.09E-05	6.55E-05	6.29E-05	6.21E-07	1.22E-05	2.19E-05	0.00E+00	9.32E-06	4.66E-06	0.00E+00	0.00E+00	3.73E-06	1.71E-09	1.23E-08	0.00E+00	1.40E-08	1.40E-02	0.00E+00	2.03E-04	3.88E-05
375038.033758888.03	375038.03	3758888.03	6.05E-05	6.51E-05	6.25E-05	6.18E-07	1.21E-05	2.18E-05	0.00

			SWBuilding Construction	SWDemolition	SWGrading	EYBuilding Construction	SWPaving	SWGrading	SWArchitectural Coating	NBBuilding Construction	NBBuilding Construction	NBArchitectural Coating	NBArchitectural Coating	RWBuilding Construction	Child Risk					Overlapping Phases - Maximum GLC		
Unique Identifier	X (UTM)	Y (UTM)	2026	2026	2026	2026	2027	2027	2027	2026	2027	2026	2027	2026	3rd Trimester	0<2	2<16	Total	per million	2025	2026	2027
375299.033758374.03	375299.03	3758374.03	5.72E-05	6.16E-05	5.91E-05	5.84E-07	1.15E-05	2.06E-05	0.00E+00	8.76E-06	4.38E-06	0.00E+00	0.00E+00	3.50E-06	1.61E-09	1.15E-08	0.00E+00	1.31E-08	1.31E-02	0.00E+00	1.91E-04	3.64E-05
375309.033758374.03	375309.03	3758374.03	5.62E-05	6.04E-05	5.80E-05	5.73E-07	1.12E-05	2.02E-05	0.00E+00	8.60E-06	4.30E-06	0.00E+00	0.00E+00	3.44E-06	1.58E-09	1.13E-08	0.00E+00	1.29E-08	1.29E-02	0.00E+00	1.87E-04	3.58E-05
375259.033758384.03	375259.03	3758384.03	6.15E-05	6.61E-05	6.35E-05	6.27E-07	1.23E-05	2.21E-05	0.00E+00	9.41E-06	4.70E-06	0.00E+00	0.00E+00	3.76E-06	1.73E-09	1.24E-08	0.00E+00	1.41E-08	1.41E-02	0.00E+00	2.05E-04	3.91E-05
375269.033758384.03	375269.03	3758384.03	6.01E-05	6.47E-05	6.21E-05	6.14E-07	1.20E-05	2.17E-05	0.00E+00	9.20E-06	4.60E-06	0.00E+00	0.00E+00	3.68E-06	1.69E-09	1.21E-08	0.00E+00	1.38E-08	1.38E-02	0.00E+00	2.00E-04	3.83E-05
375279.033758384.03	375279.03	3758384.03	5.86E-05	6.30E-05	6.05E-05	5.98E-07	1.17E-05	2.11E-05	0.00E+00	8.96E-06	4.48E-06	0.00E+00	0.00E+00	3.59E-06	1.65E-09	1.18E-08	0.00E+00	1.34E-08	1.34E-02	0.00E+00	1.95E-04	3.73E-05
375289.033758384.03	375289.03	3758384.03	5.85E-05	6.29E-05	6.04E-05	5.97E-07	1.17E-05	2.11E-05	0.00E+00	8.95E-06	4.47E-06	0.00E+00	0.00E+00	3.58E-06	1.65E-09	1.18E-08	0.00E+00	1.34E-08	1.34E-02	0.00E+00	1.95E-04	3.72E-05
375299.033758384.03	375299.03	3758384.03	5.73E-05	6.16E-05	5.92E-05	5.85E-07	1.15E-05	2.06E-05	0.00E+00	8.77E-06	4.39E-06	0.00E+00	0.00E+00	3.51E-06	1.61E-09	1.15E-08	0.00E+00	1.32E-08	1.32E-02	0.00E+00	1.91E-04	3.65E-05
375269.033758394.03	375269.03	3758394.03	5.91E-05	6.36E-05	6.10E-05	6.03E-07	1.18E-05	2.13E-05	0.00E+00	9.05E-06	4.52E-06	0.00E+00	0.00E+00	3.62E-06	1.66E-09	1.19E-08	0.00E+00	1.36E-08	1.36E-02	0.00E+00	1.97E-04	3.76E-05
375279.033758394.03	375279.03	3758394.03	5.81E-05	6.25E-05	6.00E-05	5.93E-07	1.16E-05	2.09E-05	0.00E+00	8.89E-06	4.45E-06	0.00E+00	0.00E+00	3.56E-06	1.64E-09	1.17E-08	0.00E+00	1.33E-08	1.33E-02	0.00E+00	1.94E-04	3.70E-05
375289.033758394.03	375289.03	3758394.03	5.83E-05	6.27E-05	6.02E-05	5.95E-07	1.17E-05	2.10E-05	0.00E+00	8.92E-06	4.46E-06	0.00E+00	0.00E+00	3.57E-06	1.64E-09	1.17E-08	0.00E+00	1.34E-08	1.34E-02	0.00E+00	1.94E-04	3.71E-05
375279.033758404.03	375279.03	3758404.03	5.74E-05	6.18E-05	5.93E-05	5.86E-07	1.15E-05	2.07E-05	0.00E+00	8.79E-06	4.39E-06	0.00E+00	0.00E+00	3.52E-06	1.62E-09	1.16E-08	0.00E+00	1.32E-08	1.32E-02	0.00E+00	1.91E-04	3.66E-05

IHS

Health Risk Assessment Results Summary

Unmitigated

Residential Receptors		MAX:	0.135	59.180	59.201
Unique Identifier	X (UTM)	Y (UTM)	Onroad	Offroad	Total Risk
3745223758574	374522	3758574	0.007	13.020	13.027
3745273758574	374527	3758574	0.007	14.173	14.181
3744573758579	374457	3758579	0.008	5.102	5.111
3744623758579	374462	3758579	0.008	5.395	5.404
3744673758579	374467	3758579	0.008	5.716	5.725
3744773758579	374477	3758579	0.008	6.461	6.469
3744823758579	374482	3758579	0.008	6.899	6.907
3744873758579	374487	3758579	0.008	7.390	7.398
3744923758579	374492	3758579	0.008	7.944	7.952
3744973758579	374497	3758579	0.008	8.568	8.576
3745023758579	374502	3758579	0.008	9.273	9.281
3745073758579	374507	3758579	0.008	10.091	10.099
3745123758579	374512	3758579	0.008	11.018	11.026
3745173758579	374517	3758579	0.008	12.020	12.028
3745223758579	374522	3758579	0.008	13.101	13.109
3745273758579	374527	3758579	0.008	14.249	14.257
3744523758584	374452	3758584	0.009	4.867	4.876
3744573758584	374457	3758584	0.009	5.137	5.145
3744623758584	374462	3758584	0.009	5.430	5.439
3744673758584	374467	3758584	0.009	5.752	5.761
3744773758584	374477	3758584	0.009	6.502	6.511
3744823758584	374482	3758584	0.009	6.942	6.950
3744873758584	374487	3758584	0.009	7.432	7.440
3744923758584	374492	3758584	0.008	7.985	7.993
3744973758584	374497	3758584	0.008	8.613	8.622
3745023758584	374502	3758584	0.008	9.328	9.336
3745073758584	374507	3758584	0.008	10.144	10.152
3745123758584	374512	3758584	0.008	11.071	11.079
3745173758584	374517	3758584	0.008	12.080	12.088
3745223758584	374522	3758584	0.008	13.155	13.163
3745273758584	374527	3758584	0.008	14.305	14.313
3744173758589	374417	3758589	0.009	3.512	3.521
3744223758589	374422	3758589	0.009	3.668	3.677
3744273758589	374427	3758589	0.009	3.835	3.844
3744323758589	374432	3758589	0.009	4.015	4.024
3744373758589	374437	3758589	0.009	4.207	4.216
3744423758589	374442	3758589	0.009	4.413	4.422
3744473758589	374447	3758589	0.009	4.644	4.653
3744523758589	374452	3758589	0.009	4.895	4.905
3744573758589	374457	3758589	0.009	5.165	5.174
3744623758589	374462	3758589	0.009	5.460	5.469
3744673758589	374467	3758589	0.009	5.782	5.791
3744773758589	374477	3758589	0.009	6.534	6.543
3744823758589	374482	3758589	0.009	6.973	6.982
3744873758589	374487	3758589	0.009	7.464	7.473
3744923758589	374492	3758589	0.009	8.018	8.027
3744973758589	374497	3758589	0.009	8.647	8.656
3745023758589	374502	3758589	0.009	9.363	9.372
3745073758589	374507	3758589	0.009	10.181	10.189
3745123758589	374512	3758589	0.009	11.109	11.118
3745173758589	374517	3758589	0.009	12.125	12.134
3745223758589	374522	3758589	0.009	13.198	13.206
3745273758589	374527	3758589	0.008	14.348	14.357
3744023758594	374402	3758594	0.010	3.116	3.126
3744073758594	374407	3758594	0.010	3.245	3.255
3744123758594	374412	3758594	0.010	3.383	3.393
3744173758594	374417	3758594	0.010	3.529	3.539
3744223758594	374422	3758594	0.010	3.686	3.696
3744273758594	374427	3758594	0.010	3.854	3.864
3744323758594	374432	3758594	0.010	4.035	4.044
3744373758594	374437	3758594	0.010	4.228	4.238
3744423758594	374442	3758594	0.010	4.436	4.446
3744473758594	374447	3758594	0.010	4.666	4.676
3744523758594	374452	3758594	0.010	4.915	4.925
3744573758594	374457	3758594	0.010	5.185	5.195
3744623758594	374462	3758594	0.010	5.480	5.489
3744673758594	374467	3758594	0.010	5.803	5.813
3744773758594	374477	3758594	0.010	6.557	6.566
3744823758594	374482	3758594	0.009	6.996	7.005
3744873758594	374487	3758594	0.009	7.487	7.496
3744923758594	374492	3758594	0.009	8.042	8.051
3744973758594	374497	3758594	0.009	8.672	8.681
3745023758594	374502	3758594	0.009	9.388	9.397
3745073758594	374507	3758594	0.009	10.206	10.215
3745123758594	374512	3758594	0.009	11.135	11.144
3745173758594	374517	3758594	0.009	12.157	12.166
3745223758594	374522	3758594	0.009	13.238	13.247
3745273758594	374527	3758594	0.009	14.388	14.397
3744023758599	374402	3758599	0.010	3.131	3.141
3744073758599	374407	3758599	0.010	3.260	3.270
3744123758599	374412	3758599	0.010	3.397	3.407
3744173758599	374417	3758599	0.010	3.544	3.554
3744223758599	374422	3758599	0.010	3.701	3.711
3744273758599	374427	3758599	0.010	3.869	3.879
3744323758599	374432	3758599	0.010	4.051	4.061
3744373758599	374437	3758599	0.010	4.245	4.256
3744423758599	374442	3758599	0.010	4.455	4.465
3744473758599	374447	3758599	0.010	4.683	4.693
3744523758599	374452	3758599	0.010	4.931	4.941
3744573758599	374457	3758599	0.010	5.200	5.211
3744623758599	374462	3758599	0.010	5.495	5.505
3744673758599	374467	3758599	0.010	5.818	5.828
3744773758599	374477	3758599	0.010	6.572	6.582
3744823758599	374482	3758599	0.010	7.011	7.021
3744873758599	374487	3758599	0.010	7.502	7.512
3744923758599	374492	3758599	0.010	8.057	8.067

IHS

Residential Health Risk Assessment Results Summary

Unmitigated

RESIDENTIAL RECEPTORS ONLY		MAX:	59.201
Unique Identifier	X (UTM)	Y (UTM)	Total Risk
3745223758574	374522	3758574	13.027
3745273758574	374527	3758574	14.181
3744573758579	374457	3758579	5.111
3744623758579	374462	3758579	5.404
3744673758579	374467	3758579	5.725
3744773758579	374477	3758579	6.469
3744823758579	374482	3758579	6.907
3744873758579	374487	3758579	7.398
3744923758579	374492	3758579	7.952
3744973758579	374497	3758579	8.576
3745023758579	374502	3758579	9.281
3745073758579	374507	3758579	10.099
3745123758579	374512	3758579	11.026
3745173758579	374517	3758579	12.028
3745223758579	374522	3758579	13.109
3745273758579	374527	3758579	14.257
3744523758584	374452	3758584	4.876
3744573758584	374457	3758584	5.145
3744623758584	374462	3758584	5.439
3744673758584	374467	3758584	5.761
3744773758584	374477	3758584	6.511
3744823758584	374482	3758584	6.950
3744873758584	374487	3758584	7.440
3744923758584	374492	3758584	7.993
3744973758584	374497	3758584	8.622
3745023758584	374502	3758584	9.336
3745073758584	374507	3758584	10.152
3745123758584	374512	3758584	11.079
3745173758584	374517	3758584	12.088
3745223758584	374522	3758584	13.163
3745273758584	374527	3758584	14.313
3744173758589	374417	3758589	3.521
3744223758589	374422	3758589	3.677
3744273758589	374427	3758589	3.844
3744323758589	374432	3758589	4.024
3744373758589	374437	3758589	4.216
3744423758589	374442	3758589	4.422
3744473758589	374447	3758589	4.653
3744523758589	374452	3758589	4.905
3744573758589	374457	3758589	5.174
3744623758589	374462	3758589	5.469
3744673758589	374467	3758589	5.791
3744773758589	374477	3758589	6.543
3744823758589	374482	3758589	6.982
3744873758589	374487	3758589	7.473
3744923758589	374492	3758589	8.027
3744973758589	374497	3758589	8.656
3745023758589	374502	3758589	9.372
3745073758589	374507	3758589	10.189
3745123758589	374512	3758589	11.118
3745173758589	374517	3758589	12.134
3745223758589	374522	3758589	13.206
3745273758589	374527	3758589	14.357
3744023758594	374402	3758594	3.126
3744073758594	374407	3758594	3.255
3744123758594	374412	3758594	3.393
3744173758594	374417	3758594	3.539
3744223758594	374422	3758594	3.696
3744273758594	374427	3758594	3.864
3744323758594	374432	3758594	4.044
3744373758594	374437	3758594	4.238
3744423758594	374442	3758594	4.446
3744473758594	374447	3758594	4.676
3744523758594	374452	3758594	4.925
3744573758594	374457	3758594	5.195
3744623758594	374462	3758594	5.489
3744673758594	374467	3758594	5.813
3744773758594	374477	3758594	6.566
3744823758594	374482	3758594	7.005
3744873758594	374487	3758594	7.496
3744923758594	374492	3758594	8.051
3744973758594	374497	3758594	8.681
3745023758594	374502	3758594	9.397
3745073758594	374507	3758594	10.215
3745123758594	374512	3758594	11.144
3745173758594	374517	3758594	12.166
3745223758594	374522	3758594	13.247
3745273758594	374527	3758594	14.397
3744023758599	374402	3758599	3.141
3744073758599	374407	3758599	3.270
3744123758599	374412	3758599	3.407
3744173758599	374417	3758599	3.554
3744223758599	374422	3758599	3.711
3744273758599	374427	3758599	3.879
3744323758599	374432	3758599	4.061
3744373758599	374437	3758599	4.256
3744423758599	374442	3758599	4.465
3744473758599	374447	3758599	4.693
3744523758599	374452	3758599	4.941
3744573758599	374457	3758599	5.211
3744623758599	374462	3758599	5.505
3744673758599	374467	3758599	5.828
3744773758599	374477	3758599	6.582
3744823758599	374482	3758599	7.021
3744873758599	374487	3758599	7.512
3744923758599	374492	3758599	8.067

FOR CHRONIC CALCS

MAX: 0.543

Overlapping Phases - Maximum GLC		
2025	2026	2027
0.00E+00	1.46E-01	9.04E-02
0.00E+00	1.59E-01	9.86E-02
0.00E+00	5.59E-02	3.46E-02
0.00E+00	5.91E-02	3.66E-02
0.00E+00	6.27E-02	3.88E-02
0.00E+00	7.10E-02	4.40E-02
0.00E+00	7.59E-02	4.71E-02
0.00E+00	8.14E-02	5.05E-02
0.00E+00	8.77E-02	5.44E-02
0.00E+00	9.47E-02	5.88E-02
0.00E+00	1.03E-01	6.38E-02
0.00E+00	1.12E-01	6.96E-02
0.00E+00	1.23E-01	7.61E-02
0.00E+00	1.34E-01	8.32E-02
0.00E+00	1.46E-01	9.09E-02
0.00E+00	1.59E-01	9.90E-02
0.00E+00	5.32E-02	3.29E-02
0.00E+00	5.62E-02	3.48E-02
0.00E+00	5.94E-02	3.68E-02
0.00E+00	6.30E-02	3.90E-02
0.00E+00	7.14E-02	4.43E-02
0.00E+00	7.63E-02	4.73E-02
0.00E+00	8.18E-02	5.07E-02
0.00E+00	8.80E-02	5.46E-02
0.00E+00	9.51E-02	5.90E-02
0.00E+00	1.03E-01	6.41E-02
0.00E+00	1.12E-01	6.98E-02
0.00E+00	1.23E-01	7.64E-02
0.00E+00	1.35E-01	8.35E-02
0.00E+00	1.47E-01	9.11E-02
0.00E+00	1.60E-01	9.92E-02
0.00E+00	3.82E-02	2.36E-02
0.00E+00	3.99E-02	2.47E-02
0.00E+00	4.17E-02	2.58E-02
0.00E+00	4.37E-02	2.70E-02
0.00E+00	4.58E-02	2.83E-02
0.00E+00	4.81E-02	2.98E-02
0.00E+00	5.07E-02	3.14E-02
0.00E+00	5.34E-02	3.31E-02
0.00E+00	5.64E-02	3.49E-02
0.00E+00	5.97E-02	3.70E-02
0.00E+00	6.33E-02	3.92E-02
0.00E+00	7.16E-02	4.44E-02
0.00E+00	7.65E-02	4.75E-02
0.00E+00	8.20E-02	5.09E-02
0.00E+00	8.83E-02	5.48E-02
0.00E+00	9.54E-02	5.92E-02
0.00E+00	1.03E-01	6.42E-02
0.00E+00	1.13E-01	7.00E-02
0.00E+00	1.23E-01	7.66E-02
0.00E+00	1.35E-01	8.38E-02
0.00E+00	1.47E-01	9.13E-02
0.00E+00	1.60E-01	9.94E-02
0.00E+00	3.38E-02	2.09E-02
0.00E+00	3.53E-02	2.18E-02
0.00E+00	3.68E-02	2.27E-02
0.00E+00	3.84E-02	2.37E-02
0.00E+00	4.01E-02	2.48E-02
0.00E+00	4.19E-02	2.59E-02
0.00E+00	4.39E-02	2.71E-02
0.00E+00	4.60E-02	2.85E-02
0.00E+00	4.83E-02	2.99E-02
0.00E+00	5.09E-02	3.15E-02
0.00E+00	5.36E-02	3.32E-02
0.00E+00	5.66E-02	3.50E-02
0.00E+00	5.99E-02	3.71E-02
0.00E+00	6.34E-02	3.93E-02
0.00E+00	7.18E-02	4.45E-02
0.00E+00	7.67E-02	4.76E-02
0.00E+00	8.22E-02	5.10E-02
0.00E+00	8.85E-02	5.49E-02
0.00E+00	9.56E-02	5.93E-02
0.00E+00	1.04E-01	6.43E-02
0.00E+00	1.13E-01	7.01E-02
0.00E+00	1.24E-01	7.67E-02
0.00E+00	1.35E-01	8.39E-02
0.00E+00	1.47E-01	9.15E-02
0.00E+00	1.60E-01	9.96E-02
0.00E+00	3.40E-02	2.10E-02
0.00E+00	3.54E-02	2.18E-02
0.00E+00	3.69E-02	2.28E-02
0.00E+00	3.85E-02	2.38E-02
0.00E+00	4.02E-02	2.48E-02
0.00E+00	4.21E-02	2.60E-02
0.00E+00	4.41E-02	2.72E-02
0.00E+00	4.62E-02	2.86E-02
0.00E+00	4.85E-02	3.00E-02
0.00E+00	5.10E-02	3.16E-02
0.00E+00	5.37E-02	3.33E-02
0.00E+00	5.67E-02	3.51E-02
0.00E+00	6.00E-02	3.71E-02
0.00E+00	6.36E-02	3.94E-02
0.00E+00	7.20E-02	4.46E-02
0.00E+00	7.69E-02	4.76E-02
0.00E+00	8.24E-02	5.11E-02
0.00E+00	8.86E-02	5.49E-02

IHS

Health Risk Assessment Results Summary

Unmitigated

Residential Receptors		MAX:	0.135	59.180	59.201
Unique Identifier	X (UTM)	Y (UTM)	Onroad	Offroad	Total Risk
3744973758599	374497	3758599	0.010	8.686	8.696
3745023758599	374502	3758599	0.010	9.402	9.412
3745073758599	374507	3758599	0.010	10.219	10.229
3745123758599	374512	3758599	0.010	11.147	11.157
3745173758599	374517	3758599	0.010	12.167	12.176
3745223758599	374522	3758599	0.009	13.258	13.268
3745273758599	374527	3758599	0.009	14.404	14.414
3744023758604	374402	3758604	0.011	3.142	3.153
3744073758604	374407	3758604	0.011	3.271	3.282
3744123758604	374412	3758604	0.011	3.408	3.419
3744173758604	374417	3758604	0.011	3.555	3.566
3744223758604	374422	3758604	0.011	3.712	3.723
3744273758604	374427	3758604	0.011	3.881	3.891
3744323758604	374432	3758604	0.011	4.062	4.073
3744373758604	374437	3758604	0.011	4.257	4.268
3744423758604	374442	3758604	0.011	4.466	4.477
3744473758604	374447	3758604	0.011	4.695	4.705
3744523758604	374452	3758604	0.011	4.943	4.953
3744573758604	374457	3758604	0.011	5.212	5.222
3744623758604	374462	3758604	0.011	5.506	5.516
3744673758604	374467	3758604	0.011	5.828	5.839
3744773758604	374477	3758604	0.011	6.581	6.591
3744823758604	374482	3758604	0.011	7.019	7.030
3744873758604	374487	3758604	0.010	7.510	7.520
3744923758604	374492	3758604	0.010	8.063	8.074
3744973758604	374497	3758604	0.010	8.691	8.702
3745023758604	374502	3758604	0.010	9.406	9.416
3745073758604	374507	3758604	0.010	10.221	10.231
3745123758604	374512	3758604	0.010	11.147	11.157
3745173758604	374517	3758604	0.010	12.163	12.173
3745223758604	374522	3758604	0.010	13.253	13.263
3745273758604	374527	3758604	0.010	14.400	14.410
3744023758609	374402	3758609	0.012	3.150	3.162
3744073758609	374407	3758609	0.012	3.279	3.291
3744123758609	374412	3758609	0.012	3.416	3.428
3744173758609	374417	3758609	0.012	3.563	3.574
3744223758609	374422	3758609	0.012	3.720	3.731
3744273758609	374427	3758609	0.012	3.889	3.900
3744323758609	374432	3758609	0.012	4.070	4.081
3744373758609	374437	3758609	0.011	4.264	4.276
3744423758609	374442	3758609	0.011	4.474	4.485
3744473758609	374447	3758609	0.011	4.702	4.713
3744523758609	374452	3758609	0.011	4.949	4.960
3744573758609	374457	3758609	0.011	5.218	5.229
3744623758609	374462	3758609	0.011	5.511	5.522
3744673758609	374467	3758609	0.011	5.832	5.843
3744773758609	374477	3758609	0.011	6.582	6.593
3744823758609	374482	3758609	0.011	7.020	7.031
3744873758609	374487	3758609	0.011	7.509	7.520
3744923758609	374492	3758609	0.011	8.061	8.072
3744973758609	374497	3758609	0.011	8.687	8.698
3745023758609	374502	3758609	0.011	9.399	9.410
3745073758609	374507	3758609	0.011	10.211	10.222
3745123758609	374512	3758609	0.011	11.134	11.145
3745173758609	374517	3758609	0.011	12.146	12.156
3745223758609	374522	3758609	0.011	13.239	13.250
3745273758609	374527	3758609	0.011	14.384	14.394
3744023758614	374402	3758614	0.012	3.157	3.169
3744073758614	374407	3758614	0.012	3.285	3.297
3744123758614	374412	3758614	0.012	3.422	3.434
3744173758614	374417	3758614	0.012	3.568	3.581
3744223758614	374422	3758614	0.012	3.725	3.737
3744273758614	374427	3758614	0.012	3.893	3.905
3744323758614	374432	3758614	0.012	4.074	4.086
3744373758614	374437	3758614	0.012	4.268	4.280
3744423758614	374442	3758614	0.012	4.477	4.489
3744473758614	374447	3758614	0.012	4.704	4.716
3744523758614	374452	3758614	0.012	4.950	4.962
3744573758614	374457	3758614	0.012	5.218	5.230
3744623758614	374462	3758614	0.012	5.511	5.523
3744673758614	374467	3758614	0.012	5.831	5.843
3744773758614	374477	3758614	0.012	6.577	6.589
3744823758614	374482	3758614	0.012	7.013	7.025
3744873758614	374487	3758614	0.012	7.500	7.512
3744923758614	374492	3758614	0.012	8.050	8.061
3744973758614	374497	3758614	0.012	8.673	8.685
3745023758614	374502	3758614	0.012	9.382	9.393
3745073758614	374507	3758614	0.011	10.191	10.202
3745123758614	374512	3758614	0.011	11.110	11.121
3745173758614	374517	3758614	0.011	12.115	12.126
3745223758614	374522	3758614	0.011	13.213	13.225
3745273758614	374527	3758614	0.011	14.352	14.363
3744023758619	374402	3758619	0.013	3.161	3.174
3744073758619	374407	3758619	0.013	3.289	3.302
3744123758619	374412	3758619	0.013	3.425	3.438
3744173758619	374417	3758619	0.013	3.571	3.584
3744223758619	374422	3758619	0.013	3.727	3.739
3744273758619	374427	3758619	0.013	3.894	3.907
3744323758619	374432	3758619	0.013	4.074	4.087
3744373758619	374437	3758619	0.013	4.267	4.280
3744423758619	374442	3758619	0.013	4.476	4.489
3744473758619	374447	3758619	0.013	4.701	4.714
3744523758619	374452	3758619	0.013	4.946	4.959
3744573758619	374457	3758619	0.013	5.213	5.226
3744623758619	374462	3758619	0.013	5.505	5.517
3744673758619	374467	3758619	0.013	5.823	5.836

IHS

Residential Health Risk Assessment Results Summary

Unmitigated

RESIDENTIAL RECEPTORS ONLY		MAX:	59.201
Unique Identifier	X (UTM)	Y (UTM)	Total Risk
3744973758599	374497	3758599	8.696
3745023758599	374502	3758599	9.412
3745073758599	374507	3758599	10.229
3745123758599	374512	3758599	11.157
3745173758599	374517	3758599	12.176
3745223758599	374522	3758599	13.268
3745273758599	374527	3758599	14.414
3744023758604	374402	3758604	3.153
3744073758604	374407	3758604	3.282
3744123758604	374412	3758604	3.419
3744173758604	374417	3758604	3.566
3744223758604	374422	3758604	3.723
3744273758604	374427	3758604	3.891
3744323758604	374432	3758604	4.073
3744373758604	374437	3758604	4.268
3744423758604	374442	3758604	4.477
3744473758604	374447	3758604	4.705
3744523758604	374452	3758604	4.953
3744573758604	374457	3758604	5.222
3744623758604	374462	3758604	5.516
3744673758604	374467	3758604	5.839
3744773758604	374477	3758604	6.591
3744823758604	374482	3758604	7.030
3744873758604	374487	3758604	7.520
3744923758604	374492	3758604	8.074
3744973758604	374497	3758604	8.702
3745023758604	374502	3758604	9.416
3745073758604	374507	3758604	10.231
3745123758604	374512	3758604	11.157
3745173758604	374517	3758604	12.173
3745223758604	374522	3758604	13.263
3745273758604	374527	3758604	14.410
3744023758609	374402	3758609	3.162
3744073758609	374407	3758609	3.291
3744123758609	374412	3758609	3.428
3744173758609	374417	3758609	3.574
3744223758609	374422	3758609	3.731
3744273758609	374427	3758609	3.900
3744323758609	374432	3758609	4.081
3744373758609	374437	3758609	4.276
3744423758609	374442	3758609	4.485
3744473758609	374447	3758609	4.713
3744523758609	374452	3758609	4.960
3744573758609	374457	3758609	5.229
3744623758609	374462	3758609	5.522
3744673758609	374467	3758609	5.843
3744773758609	374477	3758609	6.593
3744823758609	374482	3758609	7.031
3744873758609	374487	3758609	7.520
3744923758609	374492	3758609	8.072
3744973758609	374497	3758609	8.698
3745023758609	374502	3758609	9.410
3745073758609	374507	3758609	10.222
3745123758609	374512	3758609	11.145
3745173758609	374517	3758609	12.156
3745223758609	374522	3758609	13.250
3745273758609	374527	3758609	14.394
3744023758614	374402	3758614	3.169
3744073758614	374407	3758614	3.297
3744123758614	374412	3758614	3.434
3744173758614	374417	3758614	3.581
3744223758614	374422	3758614	3.737
3744273758614	374427	3758614	3.905
3744323758614	374432	3758614	4.086
3744373758614	374437	3758614	4.280
3744423758614	374442	3758614	4.489
3744473758614	374447	3758614	4.716
3744523758614	374452	3758614	4.962
3744573758614	374457	3758614	5.230
3744623758614	374462	3758614	5.523
3744673758614	374467	3758614	5.843
3744773758614	374477	3758614	6.589
3744823758614	374482	3758614	7.025
3744873758614	374487	3758614	7.512
3744923758614	374492	3758614	8.061
3744973758614	374497	3758614	8.685
3745023758614	374502	3758614	9.393
3745073758614	374507	3758614	10.202
3745123758614	374512	3758614	11.121
3745173758614	374517	3758614	12.126
3745223758614	374522	3758614	13.225
3745273758614	374527	3758614	14.363
3744023758619	374402	3758619	3.174
3744073758619	374407	3758619	3.302
3744123758619	374412	3758619	3.438
3744173758619	374417	3758619	3.584
3744223758619	374422	3758619	3.739
3744273758619	374427	3758619	3.907
3744323758619	374432	3758619	4.087
3744373758619	374437	3758619	4.280
3744423758619	374442	3758619	4.489
3744473758619	374447	3758619	4.714
3744523758619	374452	3758619	4.959
3744573758619	374457	3758619	5.226
3744623758619	374462	3758619	5.517
3744673758619	374467	3758619	5.836

FOR CHRONIC CALCS

MAX:			0.543
Overlapping Phases - Maximum GLC			
2025	2026	2027	
0.00E+00	9.57E-02	5.94E-02	
0.00E+00	1.04E-01	6.44E-02	
0.00E+00	1.13E-01	7.02E-02	
0.00E+00	1.24E-01	7.67E-02	
0.00E+00	1.35E-01	8.39E-02	
0.00E+00	1.48E-01	9.16E-02	
0.00E+00	1.61E-01	9.97E-02	
0.00E+00	3.41E-02	2.10E-02	
0.00E+00	3.55E-02	2.19E-02	
0.00E+00	3.70E-02	2.28E-02	
0.00E+00	3.86E-02	2.38E-02	
0.00E+00	4.03E-02	2.49E-02	
0.00E+00	4.22E-02	2.60E-02	
0.00E+00	4.42E-02	2.73E-02	
0.00E+00	4.63E-02	2.86E-02	
0.00E+00	4.86E-02	3.00E-02	
0.00E+00	5.11E-02	3.16E-02	
0.00E+00	5.39E-02	3.33E-02	
0.00E+00	5.68E-02	3.52E-02	
0.00E+00	6.01E-02	3.72E-02	
0.00E+00	6.37E-02	3.94E-02	
0.00E+00	7.20E-02	4.46E-02	
0.00E+00	7.69E-02	4.77E-02	
0.00E+00	8.24E-02	5.11E-02	
0.00E+00	8.87E-02	5.50E-02	
0.00E+00	9.58E-02	5.94E-02	
0.00E+00	1.04E-01	6.44E-02	
0.00E+00	1.13E-01	7.01E-02	
0.00E+00	1.24E-01	7.67E-02	
0.00E+00	1.35E-01	8.39E-02	
0.00E+00	1.48E-01	9.16E-02	
0.00E+00	1.61E-01	9.97E-02	
0.00E+00	3.42E-02	2.11E-02	
0.00E+00	3.56E-02	2.19E-02	
0.00E+00	3.71E-02	2.29E-02	
0.00E+00	3.87E-02	2.39E-02	
0.00E+00	4.04E-02	2.49E-02	
0.00E+00	4.22E-02	2.61E-02	
0.00E+00	4.42E-02	2.73E-02	
0.00E+00	4.64E-02	2.86E-02	
0.00E+00	4.87E-02	3.01E-02	
0.00E+00	5.12E-02	3.16E-02	
0.00E+00	5.39E-02	3.33E-02	
0.00E+00	5.69E-02	3.52E-02	
0.00E+00	6.01E-02	3.72E-02	
0.00E+00	6.37E-02	3.94E-02	
0.00E+00	7.21E-02	4.46E-02	
0.00E+00	7.69E-02	4.76E-02	
0.00E+00	8.24E-02	5.11E-02	
0.00E+00	8.86E-02	5.49E-02	
0.00E+00	9.57E-02	5.93E-02	
0.00E+00	1.04E-01	6.43E-02	
0.00E+00	1.13E-01	7.00E-02	
0.00E+00	1.24E-01	7.66E-02	
0.00E+00	1.35E-01	8.37E-02	
0.00E+00	1.48E-01	9.15E-02	
0.00E+00	1.61E-01	9.95E-02	
0.00E+00	3.42E-02	2.11E-02	
0.00E+00	3.56E-02	2.20E-02	
0.00E+00	3.71E-02	2.29E-02	
0.00E+00	3.87E-02	2.39E-02	
0.00E+00	4.04E-02	2.49E-02	
0.00E+00	4.23E-02	2.61E-02	
0.00E+00	4.43E-02	2.73E-02	
0.00E+00	4.64E-02	2.86E-02	
0.00E+00	4.87E-02	3.01E-02	
0.00E+00	5.12E-02	3.16E-02	
0.00E+00	5.39E-02	3.33E-02	
0.00E+00	5.69E-02	3.52E-02	
0.00E+00	6.01E-02	3.72E-02	
0.00E+00	6.37E-02	3.94E-02	
0.00E+00	7.20E-02	4.46E-02	
0.00E+00	7.69E-02	4.76E-02	
0.00E+00	8.24E-02	5.10E-02	
0.00E+00	8.86E-02	5.48E-02	
0.00E+00	9.56E-02	5.92E-02	
0.00E+00	1.04E-01	6.42E-02	
0.00E+00	1.13E-01	6.99E-02	
0.00E+00	1.23E-01	7.64E-02	
0.00E+00	1.35E-01	8.35E-02	
0.00E+00	1.47E-01	9.13E-02	
0.00E+00	1.60E-01	9.93E-02	
0.00E+00	3.43E-02	2.11E-02	
0.00E+00	3.57E-02	2.20E-02	
0.00E+00	3.72E-02	2.29E-02	
0.00E+00	3.88E-02	2.39E-02	
0.00E+00	4.05E-02	2.49E-02	
0.00E+00	4.23E-02	2.61E-02	
0.00E+00	4.43E-02	2.73E-02	
0.00E+00	4.64E-02	2.86E-02	
0.00E+00	4.87E-02	3.01E-02	
0.00E+00	5.12E-02	3.16E-02	
0.00E+00	5.39E-02	3.33E-02	
0.00E+00	5.69E-02	3.51E-02	
0.00E+00	6.01E-02	3.71E-02	
0.00E+00	6.36E-02	3.93E-02	

IHS

Health Risk Assessment Results Summary

Unmitigated

Residential Receptors

		MAX:	0.135	59.180	59.201
Unique Identifier	X (UTM)	Y (UTM)	Onroad	Offroad	Total Risk
3744773758619	374477	3758619	0.013	6.565	6.578
3744823758619	374482	3758619	0.012	6.999	7.011
3744873758619	374487	3758619	0.012	7.483	7.496
3744923758619	374492	3758619	0.012	8.030	8.042
3744973758619	374497	3758619	0.012	8.650	8.662
3745023758619	374502	3758619	0.012	9.355	9.367
3745073758619	374507	3758619	0.012	10.159	10.171
3745123758619	374512	3758619	0.012	11.074	11.086
3745173758619	374517	3758619	0.012	12.073	12.085
3745223758619	374522	3758619	0.012	13.177	13.189
3745273758619	374527	3758619	0.012	14.307	14.319
3744323758624	374432	3758624	0.014	4.070	4.084
3744373758624	374437	3758624	0.014	4.262	4.276
3744423758624	374442	3758624	0.014	4.470	4.483
3744473758624	374447	3758624	0.014	4.694	4.708
3744523758624	374452	3758624	0.014	4.938	4.951
3744573758624	374457	3758624	0.014	5.203	5.217
3744623758624	374462	3758624	0.013	5.493	5.506
3744673758624	374467	3758624	0.013	5.810	5.823
3744773758624	374477	3758624	0.013	6.547	6.560
3744823758624	374482	3758624	0.013	6.977	6.990
3744873758624	374487	3758624	0.013	7.459	7.472
3744923758624	374492	3758624	0.013	8.002	8.015
3744973758624	374497	3758624	0.013	8.618	8.631
3745023758624	374502	3758624	0.013	9.318	9.331
3745073758624	374507	3758624	0.013	10.118	10.131
3745123758624	374512	3758624	0.013	11.026	11.039
3745173758624	374517	3758624	0.013	12.018	12.031
3745223758624	374522	3758624	0.013	13.118	13.131
3745273758624	374527	3758624	0.013	14.238	14.251
3744273758629	374427	3758629	0.015	3.885	3.899
3744323758629	374432	3758629	0.015	4.062	4.076
3744373758629	374437	3758629	0.015	4.253	4.267
3744423758629	374442	3758629	0.015	4.458	4.473
3744473758629	374447	3758629	0.014	4.682	4.696
3744523758629	374452	3758629	0.014	4.925	4.939
3744573758629	374457	3758629	0.014	5.188	5.202
3744623758629	374462	3758629	0.014	5.475	5.490
3744673758629	374467	3758629	0.014	5.790	5.805
3744773758629	374477	3758629	0.014	6.521	6.536
3744823758629	374482	3758629	0.014	6.949	6.963
3744873758629	374487	3758629	0.014	7.426	7.440
3744923758629	374492	3758629	0.014	7.965	7.979
3744973758629	374497	3758629	0.014	8.577	8.591
3745023758629	374502	3758629	0.014	9.272	9.286
3745073758629	374507	3758629	0.014	10.066	10.080
3745123758629	374512	3758629	0.014	10.968	10.982
3745173758629	374517	3758629	0.014	11.954	11.967
3745223758629	374522	3758629	0.014	13.045	13.059
3745273758629	374527	3758629	0.013	14.163	14.176
3744273758634	374427	3758634	0.016	3.875	3.890
3744323758634	374432	3758634	0.016	4.051	4.066
3744373758634	374437	3758634	0.016	4.240	4.256
3744423758634	374442	3758634	0.015	4.445	4.460
3744473758634	374447	3758634	0.015	4.666	4.682
3744523758634	374452	3758634	0.015	4.907	4.922
3744573758634	374457	3758634	0.015	5.168	5.183
3744623758634	374462	3758634	0.015	5.453	5.468
3744673758634	374467	3758634	0.015	5.765	5.780
3744773758634	374477	3758634	0.015	6.490	6.505
3744823758634	374482	3758634	0.015	6.913	6.928
3744873758634	374487	3758634	0.015	7.387	7.402
3744923758634	374492	3758634	0.015	7.921	7.936
3744973758634	374497	3758634	0.015	8.528	8.543
3745023758634	374502	3758634	0.015	9.217	9.232
3745073758634	374507	3758634	0.015	10.005	10.019
3745123758634	374512	3758634	0.015	10.899	10.914
3745173758634	374517	3758634	0.015	11.879	11.893
3745223758634	374522	3758634	0.014	12.966	12.980
3745273758634	374527	3758634	0.014	14.075	14.089
3744273758639	374427	3758639	0.017	3.862	3.879
3744323758639	374432	3758639	0.017	4.036	4.053
3744373758639	374437	3758639	0.017	4.224	4.240
3744423758639	374442	3758639	0.017	4.427	4.443
3744473758639	374447	3758639	0.017	4.646	4.663
3744523758639	374452	3758639	0.016	4.884	4.901
3744573758639	374457	3758639	0.016	5.143	5.159
3744623758639	374462	3758639	0.016	5.425	5.441
3744673758639	374467	3758639	0.016	5.734	5.750
3744773758639	374477	3758639	0.016	6.452	6.468
3744823758639	374482	3758639	0.016	6.871	6.887
3744873758639	374487	3758639	0.016	7.340	7.356
3744923758639	374492	3758639	0.016	7.869	7.885
3744973758639	374497	3758639	0.016	8.470	8.486
3745023758639	374502	3758639	0.016	9.153	9.169
3745073758639	374507	3758639	0.016	9.934	9.950
3745123758639	374512	3758639	0.016	10.821	10.837
3745173758639	374517	3758639	0.016	11.793	11.808
3745223758639	374522	3758639	0.016	12.871	12.886
3745273758639	374527	3758639	0.015	13.982	13.997
3744273758644	374427	3758644	0.018	3.845	3.863
3744323758644	374432	3758644	0.018	4.018	4.036
3744373758644	374437	3758644	0.018	4.204	4.222
3744423758644	374442	3758644	0.018	4.405	4.423
3744473758644	374447	3758644	0.018	4.622	4.639
3744523758644	374452	3758644	0.018	4.857	4.875

IHS

Residential Health Risk Assessment Results Summary

Unmitigated

RESIDENTIAL RECEPTORS ONLY

		MAX:	59.201
Unique Identifier	X (UTM)	Y (UTM)	Total Risk
3744773758619	374477	3758619	6.578
3744823758619	374482	3758619	7.011
3744873758619	374487	3758619	7.496
3744923758619	374492	3758619	8.042
3744973758619	374497	3758619	8.662
3745023758619	374502	3758619	9.367
3745073758619	374507	3758619	10.171
3745123758619	374512	3758619	11.086
3745173758619	374517	3758619	12.085
3745223758619	374522	3758619	13.189
3745273758619	374527	3758619	14.319
3744323758624	374432	3758624	4.084
3744373758624	374437	3758624	4.276
3744423758624	374442	3758624	4.483
3744473758624	374447	3758624	4.708
3744523758624	374452	3758624	4.951
3744573758624	374457	3758624	5.217
3744623758624	374462	3758624	5.506
3744673758624	374467	3758624	5.823
3744773758624	374477	3758624	6.560
3744823758624	374482	3758624	6.990
3744873758624	374487	3758624	7.472
3744923758624	374492	3758624	8.015
3744973758624	374497	3758624	8.631
3745023758624	374502	3758624	9.331
3745073758624	374507	3758624	10.131
3745123758624	374512	3758624	11.039
3745173758624	374517	3758624	12.031
3745223758624	374522	3758624	13.131
3745273758624	374527	3758624	14.251
3744273758629	374427	3758629	3.899
3744323758629	374432	3758629	4.076
3744373758629	374437	3758629	4.267
3744423758629	374442	3758629	4.473
3744473758629	374447	3758629	4.696
3744523758629	374452	3758629	4.939
3744573758629	374457	3758629	5.202
3744623758629	374462	3758629	5.490
3744673758629	374467	3758629	5.805
3744773758629	374477	3758629	6.536
3744823758629	374482	3758629	6.963
3744873758629	374487	3758629	7.440
3744923758629	374492	3758629	7.979
3744973758629	374497	3758629	8.591
3745023758629	374502	3758629	9.286
3745073758629	374507	3758629	10.080
3745123758629	374512	3758629	10.982
3745173758629	374517	3758629	11.967
3745223758629	374522	3758629	13.059
3745273758629	374527	3758629	14.176
3744273758634	374427	3758634	3.890
3744323758634	374432	3758634	4.066
3744373758634	374437	3758634	4.256
3744423758634	374442	3758634	4.460
3744473758634	374447	3758634	4.682
3744523758634	374452	3758634	4.922
3744573758634	374457	3758634	5.183
3744623758634	374462	3758634	5.468
3744673758634	374467	3758634	5.780
3744773758634	374477	3758634	6.505
3744823758634	374482	3758634	6.928
3744873758634	374487	3758634	7.402
3744923758634	374492	3758634	7.936
3744973758634	374497	3758634	8.543
3745023758634	374502	3758634	9.232
3745073758634	374507	3758634	10.019
3745123758634	374512	3758634	10.914
3745173758634	374517	3758634	11.893
3745223758634	374522	3758634	12.980
3745273758634	374527	3758634	14.089
3744273758639	374427	3758639	3.879
3744323758639	374432	3758639	4.053
3744373758639	374437	3758639	4.240
3744423758639	374442	3758639	4.443
3744473758639	374447	3758639	4.663
3744523758639	374452	3758639	4.901
3744573758639	374457	3758639	5.159
3744623758639	374462	3758639	5.441
3744673758639	374467	3758639	5.750
3744773758639	374477	3758639	6.468
3744823758639	374482	3758639	6.887
3744873758639	374487	3758639	7.356
3744923758639	374492	3758639	7.885
3744973758639	374497	3758639	8.486
3745023758639	374502	3758639	9.169
3745073758639	374507	3758639	9.950
3745123758639	374512	3758639	10.837
3745173758639	374517	3758639	11.808
3745223758639	374522	3758639	12.886
3745273758639	374527	3758639	13.997
3744273758644	374427	3758644	3.863
3744323758644	374432	3758644	4.036
3744373758644	374437	3758644	4.222
3744423758644	374442	3758644	4.423
3744473758644	374447	3758644	4.639
3744523758644	374452	3758644	4.875

FOR CHRONIC CALCS

MAX: 0.543

Overlapping Phases - Maximum GLC		
2025	2026	2027
0.00E+00	7.19E-02	4.45E-02
0.00E+00	7.68E-02	4.75E-02
0.00E+00	8.22E-02	5.08E-02
0.00E+00	8.84E-02	5.47E-02
0.00E+00	9.54E-02	5.90E-02
0.00E+00	1.03E-01	6.40E-02
0.00E+00	1.13E-01	6.97E-02
0.00E+00	1.23E-01	7.62E-02
0.00E+00	1.35E-01	8.32E-02
0.00E+00	1.47E-01	9.11E-02
0.00E+00	1.60E-01	9.91E-02
0.00E+00	4.43E-02	2.73E-02
0.00E+00	4.64E-02	2.86E-02
0.00E+00	4.87E-02	3.00E-02
0.00E+00	5.11E-02	3.15E-02
0.00E+00	5.38E-02	3.32E-02
0.00E+00	5.68E-02	3.50E-02
0.00E+00	6.00E-02	3.70E-02
0.00E+00	6.35E-02	3.92E-02
0.00E+00	7.18E-02	4.43E-02
0.00E+00	7.66E-02	4.73E-02
0.00E+00	8.20E-02	5.07E-02
0.00E+00	8.82E-02	5.45E-02
0.00E+00	9.52E-02	5.88E-02
0.00E+00	1.03E-01	6.37E-02
0.00E+00	1.12E-01	6.94E-02
0.00E+00	1.23E-01	7.58E-02
0.00E+00	1.34E-01	8.29E-02
0.00E+00	1.47E-01	9.07E-02
0.00E+00	1.60E-01	9.86E-02
0.00E+00	4.23E-02	2.60E-02
0.00E+00	4.42E-02	2.72E-02
0.00E+00	4.63E-02	2.85E-02
0.00E+00	4.86E-02	2.99E-02
0.00E+00	5.11E-02	3.14E-02
0.00E+00	5.37E-02	3.31E-02
0.00E+00	5.67E-02	3.49E-02
0.00E+00	5.99E-02	3.69E-02
0.00E+00	6.34E-02	3.91E-02
0.00E+00	7.16E-02	4.41E-02
0.00E+00	7.64E-02	4.71E-02
0.00E+00	8.18E-02	5.04E-02
0.00E+00	8.79E-02	5.42E-02
0.00E+00	9.49E-02	5.85E-02
0.00E+00	1.03E-01	6.34E-02
0.00E+00	1.12E-01	6.90E-02
0.00E+00	1.22E-01	7.55E-02
0.00E+00	1.34E-01	8.25E-02
0.00E+00	1.46E-01	9.02E-02
0.00E+00	1.59E-01	9.81E-02
0.00E+00	4.22E-02	2.59E-02
0.00E+00	4.41E-02	2.71E-02
0.00E+00	4.62E-02	2.84E-02
0.00E+00	4.85E-02	2.98E-02
0.00E+00	5.09E-02	3.13E-02
0.00E+00	5.36E-02	3.30E-02
0.00E+00	5.65E-02	3.48E-02
0.00E+00	5.97E-02	3.67E-02
0.00E+00	6.32E-02	3.89E-02
0.00E+00	7.13E-02	4.39E-02
0.00E+00	7.61E-02	4.69E-02
0.00E+00	8.15E-02	5.02E-02
0.00E+00	8.76E-02	5.39E-02
0.00E+00	9.45E-02	5.82E-02
0.00E+00	1.02E-01	6.31E-02
0.00E+00	1.11E-01	6.86E-02
0.00E+00	1.22E-01	7.50E-02
0.00E+00	1.33E-01	8.20E-02
0.00E+00	1.46E-01	8.97E-02
0.00E+00	1.59E-01	9.76E-02
0.00E+00	4.21E-02	2.58E-02
0.00E+00	4.40E-02	2.70E-02
0.00E+00	4.61E-02	2.83E-02
0.00E+00	4.83E-02	2.97E-02
0.00E+00	5.08E-02	3.12E-02
0.00E+00	5.34E-02	3.28E-02
0.00E+00	5.63E-02	3.46E-02
0.00E+00	5.95E-02	3.65E-02
0.00E+00	6.29E-02	3.87E-02
0.00E+00	7.10E-02	4.37E-02
0.00E+00	7.58E-02	4.66E-02
0.00E+00	8.11E-02	4.99E-02
0.00E+00	8.71E-02	5.36E-02
0.00E+00	9.40E-02	5.78E-02
0.00E+00	1.02E-01	6.26E-02
0.00E+00	1.11E-01	6.82E-02
0.00E+00	1.21E-01	7.45E-02
0.00E+00	1.32E-01	8.14E-02
0.00E+00	1.45E-01	8.91E-02
0.00E+00	1.58E-01	9.70E-02
0.00E+00	4.20E-02	2.57E-02
0.00E+00	4.39E-02	2.69E-02
0.00E+00	4.59E-02	2.82E-02
0.00E+00	4.82E-02	2.95E-02
0.00E+00	5.06E-02	3.10E-02
0.00E+00	5.32E-02	3.26E-02

IHS

Health Risk Assessment Results Summary

Unmitigated

Residential Receptors

		MAX:	0.135	59.180	59.201
Unique Identifier	X (UTM)	Y (UTM)	Onroad	Offroad	Total Risk
3744573758644	374457	3758644	0.018	5.113	5.130
3744623758644	374462	3758644	0.018	5.392	5.409
3744673758644	374467	3758644	0.018	5.698	5.715
3744773758644	374477	3758644	0.017	6.408	6.425
3744823758644	374482	3758644	0.017	6.822	6.839
3744873758644	374487	3758644	0.017	7.286	7.303
3744923758644	374492	3758644	0.017	7.810	7.827
3744973758644	374497	3758644	0.017	8.404	8.421
3745023758644	374502	3758644	0.017	9.081	9.098
3745073758644	374507	3758644	0.017	9.854	9.871
3745123758644	374512	3758644	0.017	10.733	10.749
3745173758644	374517	3758644	0.017	11.696	11.713
3745223758644	374522	3758644	0.017	12.763	12.780
3745273758644	374527	3758644	0.017	13.876	13.893
3744273758649	374427	3758649	0.019	3.825	3.845
3744323758649	374432	3758649	0.019	3.997	4.016
3744373758649	374437	3758649	0.019	4.181	4.200
3744423758649	374442	3758649	0.019	4.379	4.398
3744473758649	374447	3758649	0.019	4.593	4.612
3744523758649	374452	3758649	0.019	4.825	4.844
3744573758649	374457	3758649	0.019	5.078	5.097
3744623758649	374462	3758649	0.019	5.353	5.372
3744673758649	374467	3758649	0.019	5.656	5.675
3744773758649	374477	3758649	0.019	6.357	6.376
3744823758649	374482	3758649	0.019	6.766	6.785
3744873758649	374487	3758649	0.019	7.225	7.243
3744923758649	374492	3758649	0.019	7.743	7.761
3744973758649	374497	3758649	0.018	8.330	8.349
3745023758649	374502	3758649	0.018	8.999	9.018
3745073758649	374507	3758649	0.018	9.765	9.783
3745123758649	374512	3758649	0.018	10.635	10.653
3745173758649	374517	3758649	0.018	11.591	11.609
3745223758649	374522	3758649	0.018	12.647	12.665
3745273758649	374527	3758649	0.018	13.755	13.773
3744223758654	374422	3758654	0.021	3.644	3.665
3744273758654	374427	3758654	0.021	3.802	3.823
3744323758654	374432	3758654	0.021	3.971	3.992
3744373758654	374437	3758654	0.021	4.153	4.173
3744423758654	374442	3758654	0.021	4.348	4.369
3744473758654	374447	3758654	0.021	4.560	4.580
3744523758654	374452	3758654	0.021	4.789	4.809
3744573758654	374457	3758654	0.020	5.038	5.059
3744623758654	374462	3758654	0.020	5.310	5.331
3744673758654	374467	3758654	0.020	5.609	5.629
3744723758654	374472	3758654	0.020	5.937	5.957
3744773758654	374477	3758654	0.020	6.300	6.321
3744823758654	374482	3758654	0.020	6.704	6.725
3744873758654	374487	3758654	0.020	7.157	7.177
3744923758654	374492	3758654	0.020	7.668	7.688
3744973758654	374497	3758654	0.020	8.249	8.269
3745023758654	374502	3758654	0.020	8.910	8.930
3745073758654	374507	3758654	0.020	9.667	9.686
3745123758654	374512	3758654	0.020	10.527	10.547
3745223758652	374522	3758652	0.019	12.572	12.591
3745273758652	374527	3758652	0.019	13.676	13.695
3744023758659	374402	3758659	0.022	3.092	3.115
3744073758659	374407	3758659	0.022	3.212	3.234
3744123758659	374412	3758659	0.022	3.339	3.362
3744173758659	374417	3758659	0.022	3.475	3.497
3744223758659	374422	3758659	0.022	3.620	3.642
3744273758659	374427	3758659	0.022	3.775	3.797
3744323758659	374432	3758659	0.022	3.942	3.964
3744373758659	374437	3758659	0.022	4.121	4.143
3744423758659	374442	3758659	0.022	4.314	4.336
3744473758659	374447	3758659	0.022	4.522	4.545
3744523758659	374452	3758659	0.022	4.748	4.770
3744573758659	374457	3758659	0.022	4.994	5.016
3744623758659	374462	3758659	0.022	5.262	5.284
3744673758659	374467	3758659	0.022	5.556	5.578
3744723758659	374472	3758659	0.022	5.880	5.902
3744773758659	374477	3758659	0.022	6.238	6.260
3744823758659	374482	3758659	0.022	6.636	6.658
3744873758659	374487	3758659	0.022	7.082	7.104
3744923758659	374492	3758659	0.022	7.586	7.608
3744973758659	374497	3758659	0.022	8.159	8.181
3745023758659	374502	3758659	0.022	8.812	8.833
3745073758659	374507	3758659	0.021	9.559	9.581
3745123758659	374512	3758659	0.021	10.409	10.431
3744023758664	374402	3758664	0.024	3.071	3.096
3744073758664	374407	3758664	0.024	3.190	3.214
3744123758664	374412	3758664	0.024	3.315	3.340
3744173758664	374417	3758664	0.024	3.449	3.473
3744223758664	374422	3758664	0.024	3.592	3.616
3744273758664	374427	3758664	0.024	3.745	3.769
3744323758664	374432	3758664	0.024	3.909	3.933
3744373758664	374437	3758664	0.024	4.085	4.110
3744423758664	374442	3758664	0.024	4.275	4.300
3744473758664	374447	3758664	0.024	4.481	4.505
3744923758664	374492	3758664	0.024	7.497	7.521
3744973758664	374497	3758664	0.024	8.062	8.086
3745023758664	374502	3758664	0.024	8.706	8.729
3745073758664	374507	3758664	0.023	9.443	9.466
3745123758664	374512	3758664	0.023	10.282	10.305
3744023758669	374402	3758669	0.027	3.048	3.075
3744073758669	374407	3758669	0.027	3.164	3.191
3744123758669	374412	3758669	0.027	3.288	3.315

IHS

Residential Health Risk Assessment Results Summary

Unmitigated

RESIDENTIAL RECEPTORS ONLY

		MAX:	59.201
Unique Identifier	X (UTM)	Y (UTM)	Total Risk
3744573758644	374457	3758644	5.130
3744623758644	374462	3758644	5.409
3744673758644	374467	3758644	5.715
3744773758644	374477	3758644	6.425
3744823758644	374482	3758644	6.839
3744873758644	374487	3758644	7.303
3744923758644	374492	3758644	7.827
3744973758644	374497	3758644	8.421
3745023758644	374502	3758644	9.098
3745073758644	374507	3758644	9.871
3745123758644	374512	3758644	10.749
3745173758644	374517	3758644	11.713
3745223758644	374522	3758644	12.780
3745273758644	374527	3758644	13.893
3744273758649	374427	3758649	3.845
3744323758649	374432	3758649	4.016
3744373758649	374437	3758649	4.200
3744423758649	374442	3758649	4.398
3744473758649	374447	3758649	4.612
3744523758649	374452	3758649	4.844
3744573758649	374457	3758649	5.097
3744623758649	374462	3758649	5.372
3744673758649	374467	3758649	5.675
3744773758649	374477	3758649	6.376
3744823758649	374482	3758649	6.785
3744873758649	374487	3758649	7.243
3744923758649	374492	3758649	7.761
3744973758649	374497	3758649	8.349
3745023758649	374502	3758649	9.018
3745073758649	374507	3758649	9.783
3745123758649	374512	3758649	10.653
3745173758649	374517	3758649	11.609
3745223758649	374522	3758649	12.665
3745273758649	374527	3758649	13.773
3744223758654	374422	3758654	3.665
3744273758654	374427	3758654	3.823
3744323758654	374432	3758654	3.992
3744373758654	374437	3758654	4.173
3744423758654	374442	3758654	4.369
3744473758654	374447	3758654	4.580
3744523758654	374452	3758654	4.809
3744573758654	374457	3758654	5.059
3744623758654	374462	3758654	5.331
3744673758654	374467	3758654	5.629
3744723758654	374472	3758654	5.957
3744773758654	374477	3758654	6.321
3744823758654	374482	3758654	6.725
3744873758654	374487	3758654	7.177
3744923758654	374492	3758654	7.688
3744973758654	374497	3758654	8.269
3745023758654	374502	3758654	8.930
3745073758654	374507	3758654	9.686
3745123758654	374512	3758654	10.547
3745223758652	374522	3758652	12.591
3745273758652	374527	3758652	13.695
3744023758659	374402	3758659	3.115
3744073758659	374407	3758659	3.234
3744123758659	374412	3758659	3.362
3744173758659	374417	3758659	3.497
3744223758659	374422	3758659	3.642
3744273758659	374427	3758659	3.797
3744323758659	374432	3758659	3.964
3744373758659	374437	3758659	4.143
3744423758659	374442	3758659	4.336
3744473758659	374447	3758659	4.545
3744523758659	374452	3758659	4.770
3744573758659	374457	3758659	5.016
3744623758659	374462	3758659	5.284
3744673758659	374467	3758659	5.578
3744723758659	374472	3758659	5.902
3744773758659	374477	3758659	6.260
3744823758659	374482	3758659	6.658
3744873758659	374487	3758659	7.104
3744923758659	374492	3758659	7.608
3744973758659	374497	3758659	8.181
3745023758659	374502	3758659	8.833
3745073758659	374507	3758659	9.581
3745123758659	374512	3758659	10.431
3744023758664	374402	3758664	3.096
3744073758664	374407	3758664	3.214
3744123758664	374412	3758664	3.340
3744173758664	374417	3758664	3.473
3744223758664	374422	3758664	3.616
3744273758664	374427	3758664	3.769
3744323758664	374432	3758664	3.933
3744373758664	374437	3758664	4.110
3744423758664	374442	3758664	4.300
3744473758664	374447	3758664	4.505
3744923758664	374492	3758664	7.521
3744973758664	374497	3758664	8.086
3745023758664	374502	3758664	8.729
3745073758664	374507	3758664	9.466
3745123758664	374512	3758664	10.305
3744023758669	374402	3758669	3.075
3744073758669	374407	3758669	3.191
3744123758669	374412	3758669	3.315

FOR CHRONIC CALCS

MAX:		0.543
Overlapping Phases - Maximum GLC		
2025	2026	2027
0.00E+00	5.61E-02	3.44E-02
0.00E+00	5.92E-02	3.63E-02
0.00E+00	6.26E-02	3.84E-02
0.00E+00	7.07E-02	4.34E-02
0.00E+00	7.54E-02	4.63E-02
0.00E+00	8.06E-02	4.95E-02
0.00E+00	8.66E-02	5.32E-02
0.00E+00	9.35E-02	5.74E-02
0.00E+00	1.01E-01	6.22E-02
0.00E+00	1.10E-01	6.77E-02
0.00E+00	1.20E-01	7.39E-02
0.00E+00	1.32E-01	8.08E-02
0.00E+00	1.44E-01	8.84E-02
0.00E+00	1.57E-01	9.63E-02
0.00E+00	4.18E-02	2.56E-02
0.00E+00	4.37E-02	2.67E-02
0.00E+00	4.57E-02	2.80E-02
0.00E+00	4.79E-02	2.93E-02
0.00E+00	5.03E-02	3.08E-02
0.00E+00	5.29E-02	3.24E-02
0.00E+00	5.58E-02	3.41E-02
0.00E+00	5.89E-02	3.61E-02
0.00E+00	6.23E-02	3.81E-02
0.00E+00	7.02E-02	4.30E-02
0.00E+00	7.49E-02	4.59E-02
0.00E+00	8.01E-02	4.91E-02
0.00E+00	8.61E-02	5.27E-02
0.00E+00	9.29E-02	5.69E-02
0.00E+00	1.01E-01	6.16E-02
0.00E+00	1.10E-01	6.71E-02
0.00E+00	1.20E-01	7.33E-02
0.00E+00	1.31E-01	8.01E-02
0.00E+00	1.43E-01	8.76E-02
0.00E+00	1.56E-01	9.56E-02
0.00E+00	3.99E-02	2.43E-02
0.00E+00	4.16E-02	2.54E-02
0.00E+00	4.35E-02	2.66E-02
0.00E+00	4.55E-02	2.78E-02
0.00E+00	4.77E-02	2.91E-02
0.00E+00	5.01E-02	3.06E-02
0.00E+00	5.26E-02	3.22E-02
0.00E+00	5.54E-02	3.39E-02
0.00E+00	5.85E-02	3.58E-02
0.00E+00	6.19E-02	3.78E-02
0.00E+00	6.56E-02	4.01E-02
0.00E+00	6.98E-02	4.26E-02
0.00E+00	7.44E-02	4.55E-02
0.00E+00	7.96E-02	4.86E-02
0.00E+00	8.55E-02	5.22E-02
0.00E+00	9.22E-02	5.63E-02
0.00E+00	9.99E-02	6.10E-02
0.00E+00	1.09E-01	6.64E-02
0.00E+00	1.19E-01	7.26E-02
0.00E+00	1.43E-01	8.72E-02
0.00E+00	1.55E-01	9.50E-02
0.00E+00	3.38E-02	2.06E-02
0.00E+00	3.51E-02	2.14E-02
0.00E+00	3.65E-02	2.23E-02
0.00E+00	3.80E-02	2.32E-02
0.00E+00	3.97E-02	2.42E-02
0.00E+00	4.14E-02	2.52E-02
0.00E+00	4.32E-02	2.64E-02
0.00E+00	4.52E-02	2.76E-02
0.00E+00	4.74E-02	2.89E-02
0.00E+00	4.97E-02	3.03E-02
0.00E+00	5.23E-02	3.19E-02
0.00E+00	5.51E-02	3.36E-02
0.00E+00	5.81E-02	3.54E-02
0.00E+00	6.14E-02	3.75E-02
0.00E+00	6.51E-02	3.97E-02
0.00E+00	6.92E-02	4.22E-02
0.00E+00	7.38E-02	4.50E-02
0.00E+00	7.89E-02	4.81E-02
0.00E+00	8.48E-02	5.17E-02
0.00E+00	9.14E-02	5.57E-02
0.00E+00	9.90E-02	6.04E-02
0.00E+00	1.08E-01	6.57E-02
0.00E+00	1.18E-01	7.18E-02
0.00E+00	3.36E-02	2.04E-02
0.00E+00	3.50E-02	2.12E-02
0.00E+00	3.63E-02	2.21E-02
0.00E+00	3.78E-02	2.30E-02
0.00E+00	3.94E-02	2.40E-02
0.00E+00	4.11E-02	2.50E-02
0.00E+00	4.30E-02	2.61E-02
0.00E+00	4.50E-02	2.73E-02
0.00E+00	4.71E-02	2.86E-02
0.00E+00	4.94E-02	3.01E-02
0.00E+00	8.40E-02	5.11E-02
0.00E+00	9.06E-02	5.51E-02
0.00E+00	9.81E-02	5.97E-02
0.00E+00	1.07E-01	6.49E-02
0.00E+00	1.17E-01	7.09E-02
0.00E+00	3.35E-02	2.03E-02
0.00E+00	3.48E-02	2.11E-02
0.00E+00	3.61E-02	2.19E-02

IHS

Health Risk Assessment Results Summary

Unmitigated

Residential Receptors

		MAX:	0.135	59.180	59.201
Unique Identifier	X (UTM)	Y (UTM)	Onroad	Offroad	Total Risk
3744173758669	374417	3758669	0.027	3.420	3.447
3744223758669	374422	3758669	0.027	3.561	3.587
3744273758669	374427	3758669	0.027	3.711	3.738
3744323758669	374432	3758669	0.027	3.873	3.899
3744373758669	374437	3758669	0.027	4.046	4.073
3744423758669	374442	3758669	0.027	4.233	4.259
3744473758669	374447	3758669	0.026	4.435	4.461
3744923758669	374492	3758669	0.026	7.401	7.427
3744973758669	374497	3758669	0.026	7.957	7.983
3745023758669	374502	3758669	0.026	8.590	8.616
3745073758669	374507	3758669	0.026	9.317	9.342
3745123758669	374512	3758669	0.026	10.144	10.169
3745223758669	374522	3758669	0.025	12.068	12.093
3745273758669	374527	3758669	0.025	13.138	13.163
3744073758674	374407	3758674	0.029	3.137	3.166
3744123758674	374412	3758674	0.029	3.258	3.288
3744173758674	374417	3758674	0.029	3.388	3.417
3744223758674	374422	3758674	0.029	3.526	3.555
3744273758674	374427	3758674	0.029	3.674	3.703
3744323758674	374432	3758674	0.029	3.833	3.862
3744373758674	374437	3758674	0.029	4.003	4.032
3744423758674	374442	3758674	0.029	4.186	4.215
3744923758674	374492	3758674	0.029	7.297	7.325
3744973758674	374497	3758674	0.028	7.843	7.871
3745023758674	374502	3758674	0.028	8.466	8.494
3745073758674	374507	3758674	0.028	9.180	9.209
3745123758674	374512	3758674	0.028	9.995	10.023
3745223758674	374522	3758674	0.028	11.891	11.919
3745273758674	374527	3758674	0.028	12.949	12.977
3744073758679	374407	3758679	0.032	3.106	3.139
3744123758679	374412	3758679	0.032	3.226	3.258
3744173758679	374417	3758679	0.032	3.353	3.385
3744223758679	374422	3758679	0.032	3.488	3.521
3744273758679	374427	3758679	0.032	3.633	3.666
3744323758679	374432	3758679	0.032	3.789	3.821
3744373758679	374437	3758679	0.032	3.956	3.988
3744423758679	374442	3758679	0.032	4.136	4.168
3745223758679	374522	3758679	0.031	11.701	11.732
3745273758679	374527	3758679	0.031	12.741	12.772
3744073758684	374407	3758684	0.036	3.073	3.109
3744123758684	374412	3758684	0.036	3.190	3.226
3744173758684	374417	3758684	0.036	3.315	3.351
3744223758684	374422	3758684	0.036	3.448	3.484
3744273758684	374427	3758684	0.036	3.590	3.626
3744323758684	374432	3758684	0.036	3.742	3.778
3744373758684	374437	3758684	0.036	3.905	3.941
3744423758684	374442	3758684	0.036	4.081	4.117
3744023758689	374402	3758689	0.041	2.929	2.970
3744073758689	374407	3758689	0.040	3.037	3.078
3744123758689	374412	3758689	0.040	3.152	3.192
3744173758689	374417	3758689	0.040	3.274	3.314
3744223758689	374422	3758689	0.040	3.404	3.444
3744273758689	374427	3758689	0.040	3.543	3.583
3744323758689	374432	3758689	0.040	3.691	3.732
3744373758689	374437	3758689	0.040	3.851	3.891
3744423758689	374442	3758689	0.040	4.023	4.063
3744023758694	374402	3758694	0.046	2.893	2.939
3744073758694	374407	3758694	0.046	2.999	3.044
3744123758694	374412	3758694	0.046	3.110	3.156
3744173758694	374417	3758694	0.046	3.230	3.275
3744223758694	374422	3758694	0.046	3.356	3.402
3744273758694	374427	3758694	0.046	3.492	3.538
3744323758694	374432	3758694	0.046	3.637	3.683
3744373758694	374437	3758694	0.046	3.793	3.838
3744423758694	374442	3758694	0.046	3.960	4.006
3744073758699	374407	3758699	0.053	2.957	3.010
3744123758699	374412	3758699	0.053	3.066	3.119
3744173758699	374417	3758699	0.053	3.182	3.235
3744223758699	374422	3758699	0.053	3.306	3.359
3744273758699	374427	3758699	0.053	3.438	3.491
3744323758699	374432	3758699	0.053	3.579	3.632
3744373758699	374437	3758699	0.053	3.731	3.783
3744423758699	374442	3758699	0.053	3.893	3.946
3744023758704	374402	3758704	0.062	2.813	2.875
3744073758704	374407	3758704	0.062	2.914	2.976
3744123758704	374412	3758704	0.062	3.020	3.082
3744173758704	374417	3758704	0.062	3.133	3.195
3744223758704	374422	3758704	0.062	3.253	3.315
3744273758704	374427	3758704	0.062	3.381	3.443
3744323758704	374432	3758704	0.062	3.518	3.580
3744373758704	374437	3758704	0.062	3.665	3.727
3744423758704	374442	3758704	0.062	3.823	3.884
3744023758709	374402	3758709	0.074	2.771	2.844
3744073758709	374407	3758709	0.074	2.868	2.942
3744123758709	374412	3758709	0.074	2.971	3.045
3744173758709	374417	3758709	0.074	3.080	3.154
3744223758709	374422	3758709	0.074	3.197	3.270
3744273758709	374427	3758709	0.073	3.321	3.394
3744323758709	374432	3758709	0.073	3.454	3.527
3744373758709	374437	3758709	0.074	3.596	3.669
3744423758709	374442	3758709	0.074	3.748	3.822
3744023758714	374402	3758714	0.067	2.725	2.792
3744073758714	374407	3758714	0.067	2.820	2.886
3744123758714	374412	3758714	0.091	2.920	3.011
3744173758714	374417	3758714	0.091	3.025	3.116
3744223758714	374422	3758714	0.069	3.138	3.207

IHS

Residential Health Risk Assessment Results Summary

Unmitigated

RESIDENTIAL RECEPTORS ONLY

		MAX:	59.201
Unique Identifier	X (UTM)	Y (UTM)	Total Risk
3744173758669	374417	3758669	3.447
3744223758669	374422	3758669	3.587
3744273758669	374427	3758669	3.738
3744323758669	374432	3758669	3.899
3744373758669	374437	3758669	4.073
3744423758669	374442	3758669	4.259
3744473758669	374447	3758669	4.461
3744923758669	374492	3758669	7.427
3744973758669	374497	3758669	7.983
3745023758669	374502	3758669	8.616
3745073758669	374507	3758669	9.342
3745123758669	374512	3758669	10.169
3745223758669	374522	3758669	12.093
3745273758669	374527	3758669	13.163
3744073758674	374407	3758674	3.166
3744123758674	374412	3758674	3.288
3744173758674	374417	3758674	3.417
3744223758674	374422	3758674	3.555
3744273758674	374427	3758674	3.703
3744323758674	374432	3758674	3.862
3744373758674	374437	3758674	4.032
3744423758674	374442	3758674	4.215
3744923758674	374492	3758674	7.325
3744973758674	374497	3758674	7.871
3745023758674	374502	3758674	8.494
3745073758674	374507	3758674	9.209
3745123758674	374512	3758674	10.023
3745223758674	374522	3758674	11.919
3745273758674	374527	3758674	12.977
3744073758679	374407	3758679	3.139
3744123758679	374412	3758679	3.258
3744173758679	374417	3758679	3.385
3744223758679	374422	3758679	3.521
3744273758679	374427	3758679	3.666
3744323758679	374432	3758679	3.821
3744373758679	374437	3758679	3.988
3744423758679	374442	3758679	4.168
3745223758679	374522	3758679	11.732
3745273758679	374527	3758679	12.772
3744073758684	374407	3758684	3.109
3744123758684	374412	3758684	3.226
3744173758684	374417	3758684	3.351
3744223758684	374422	3758684	3.484
3744273758684	374427	3758684	3.626
3744323758684	374432	3758684	3.778
3744373758684	374437	3758684	3.941
3744423758684	374442	3758684	4.117
3744023758689	374402	3758689	2.970
3744073758689	374407	3758689	3.078
3744123758689	374412	3758689	3.192
3744173758689	374417	3758689	3.314
3744223758689	374422	3758689	3.444
3744273758689	374427	3758689	3.583
3744323758689	374432	3758689	3.732
3744373758689	374437	3758689	3.891
3744423758689	374442	3758689	4.063
3744023758694	374402	3758694	2.939
3744073758694	374407	3758694	3.044
3744123758694	374412	3758694	3.156
3744173758694	374417	3758694	3.275
3744223758694	374422	3758694	3.402
3744273758694	374427	3758694	3.538
3744323758694	374432	3758694	3.683
3744373758694	374437	3758694	3.838
3744423758694	374442	3758694	4.006
3744073758699	374407	3758699	3.010
3744123758699	374412	3758699	3.119
3744173758699	374417	3758699	3.235
3744223758699	374422	3758699	3.359
3744273758699	374427	3758699	3.491
3744323758699	374432	3758699	3.632
3744373758699	374437	3758699	3.783
3744423758699	374442	3758699	3.946
3744023758704	374402	3758704	2.875
3744073758704	374407	3758704	2.976
3744123758704	374412	3758704	3.082
3744173758704	374417	3758704	3.195
3744223758704	374422	3758704	3.315
3744273758704	374427	3758704	3.443
3744323758704	374432	3758704	3.580
3744373758704	374437	3758704	3.727
3744423758704	374442	3758704	3.884
3744023758709	374402	3758709	2.844
3744073758709	374407	3758709	2.942
3744123758709	374412	3758709	3.045
3744173758709	374417	3758709	3.154
3744223758709	374422	3758709	3.270
3744273758709	374427	3758709	3.394
3744323758709	374432	3758709	3.527
3744373758709	374437	3758709	3.669
3744423758709	374442	3758709	3.822
3744023758714	374402	3758714	2.792
3744073758714	374407	3758714	2.886
3744123758714	374412	3758714	3.011
3744173758714	374417	3758714	3.116
3744223758714	374422	3758714	3.207

FOR CHRONIC CALCS

MAX: 0.543

Overlapping Phases - Maximum GLC		
2025	2026	2027
0.00E+00	3.76E-02	2.28E-02
0.00E+00	3.92E-02	2.38E-02
0.00E+00	4.09E-02	2.48E-02
0.00E+00	4.27E-02	2.59E-02
0.00E+00	4.46E-02	2.71E-02
0.00E+00	4.67E-02	2.84E-02
0.00E+00	4.90E-02	2.97E-02
0.00E+00	8.32E-02	5.04E-02
0.00E+00	8.97E-02	5.44E-02
0.00E+00	9.71E-02	5.89E-02
0.00E+00	1.06E-01	6.41E-02
0.00E+00	1.15E-01	7.00E-02
0.00E+00	1.38E-01	8.38E-02
0.00E+00	1.51E-01	9.15E-02
0.00E+00	3.45E-02	2.09E-02
0.00E+00	3.59E-02	2.17E-02
0.00E+00	3.73E-02	2.26E-02
0.00E+00	3.89E-02	2.35E-02
0.00E+00	4.05E-02	2.45E-02
0.00E+00	4.23E-02	2.56E-02
0.00E+00	4.43E-02	2.68E-02
0.00E+00	4.63E-02	2.80E-02
0.00E+00	8.22E-02	4.97E-02
0.00E+00	8.86E-02	5.36E-02
0.00E+00	9.60E-02	5.80E-02
0.00E+00	1.04E-01	6.32E-02
0.00E+00	1.14E-01	6.90E-02
0.00E+00	1.37E-01	8.26E-02
0.00E+00	1.49E-01	9.02E-02
0.00E+00	3.43E-02	2.07E-02
0.00E+00	3.56E-02	2.15E-02
0.00E+00	3.70E-02	2.24E-02
0.00E+00	3.86E-02	2.33E-02
0.00E+00	4.02E-02	2.43E-02
0.00E+00	4.20E-02	2.53E-02
0.00E+00	4.39E-02	2.65E-02
0.00E+00	4.59E-02	2.77E-02
0.00E+00	1.35E-01	8.13E-02
0.00E+00	1.47E-01	8.88E-02
0.00E+00	3.40E-02	2.05E-02
0.00E+00	3.53E-02	2.13E-02
0.00E+00	3.67E-02	2.21E-02
0.00E+00	3.82E-02	2.30E-02
0.00E+00	3.98E-02	2.40E-02
0.00E+00	4.16E-02	2.50E-02
0.00E+00	4.34E-02	2.61E-02
0.00E+00	4.54E-02	2.73E-02
0.00E+00	3.25E-02	1.95E-02
0.00E+00	3.37E-02	2.02E-02
0.00E+00	3.50E-02	2.10E-02
0.00E+00	3.64E-02	2.18E-02
0.00E+00	3.79E-02	2.27E-02
0.00E+00	3.95E-02	2.37E-02
0.00E+00	4.11E-02	2.47E-02
0.00E+00	4.30E-02	2.58E-02
0.00E+00	4.49E-02	2.70E-02
0.00E+00	3.23E-02	1.93E-02
0.00E+00	3.34E-02	2.00E-02
0.00E+00	3.47E-02	2.07E-02
0.00E+00	3.61E-02	2.15E-02
0.00E+00	3.75E-02	2.24E-02
0.00E+00	3.90E-02	2.33E-02
0.00E+00	4.07E-02	2.43E-02
0.00E+00	4.25E-02	2.54E-02
0.00E+00	4.44E-02	2.65E-02
0.00E+00	3.31E-02	1.97E-02
0.00E+00	3.44E-02	2.05E-02
0.00E+00	3.57E-02	2.12E-02
0.00E+00	3.71E-02	2.21E-02
0.00E+00	3.86E-02	2.30E-02
0.00E+00	4.02E-02	2.39E-02
0.00E+00	4.20E-02	2.50E-02
0.00E+00	4.38E-02	2.61E-02
0.00E+00	3.17E-02	1.88E-02
0.00E+00	3.28E-02	1.94E-02
0.00E+00	3.40E-02	2.02E-02
0.00E+00	3.53E-02	2.09E-02
0.00E+00	3.67E-02	2.17E-02
0.00E+00	3.82E-02	2.26E-02
0.00E+00	3.97E-02	2.35E-02
0.00E+00	4.14E-02	2.45E-02
0.00E+00	4.32E-02	2.56E-02
0.00E+00	3.14E-02	1.85E-02
0.00E+00	3.25E-02	1.92E-02
0.00E+00	3.37E-02	1.99E-02
0.00E+00	3.50E-02	2.06E-02
0.00E+00	3.63E-02	2.14E-02
0.00E+00	3.77E-02	2.22E-02
0.00E+00	3.93E-02	2.31E-02
0.00E+00	4.09E-02	2.41E-02
0.00E+00	4.27E-02	2.51E-02
0.00E+00	3.09E-02	1.82E-02
0.00E+00	3.19E-02	1.88E-02
0.00E+00	3.34E-02	1.96E-02
0.00E+00	3.46E-02	2.03E-02
0.00E+00	3.56E-02	2.10E-02

IHS

Health Risk Assessment Results Summary

Unmitigated

Residential Receptors

		MAX:	0.135	59.180	59.201
Unique Identifier	X (UTM)	Y (UTM)	Onroad	Offroad	Total Risk
3744273758714	374427	3758714	0.068	3.258	3.325
3744323758714	374432	3758714	0.067	3.386	3.452
3744373758714	374437	3758714	0.067	3.523	3.589
3744423758714	374442	3758714	0.091	3.670	3.761
3744023758719	374402	3758719	0.079	2.678	2.757
3744073758719	374407	3758719	0.079	2.769	2.848
3744123758719	374412	3758719	0.058	2.866	2.924
3744173758719	374417	3758719	0.057	2.968	3.025
3744223758719	374422	3758719	0.084	3.076	3.160
3744273758719	374427	3758719	0.080	3.192	3.272
3744323758719	374432	3758719	0.078	3.315	3.394
3744373758719	374437	3758719	0.079	3.447	3.525
3744423758719	374442	3758719	0.058	3.588	3.645
3744023758724	374402	3758724	0.093	2.629	2.722
3744073758724	374407	3758724	0.071	2.716	2.787
3744123758724	374412	3758724	0.067	2.809	2.876
3744173758724	374417	3758724	0.064	2.908	2.972
3744223758724	374422	3758724	0.063	3.012	3.076
3744273758724	374427	3758724	0.095	3.123	3.218
3744323758724	374432	3758724	0.092	3.242	3.334
3744373758724	374437	3758724	0.069	3.368	3.437
3744423758724	374442	3758724	0.066	3.503	3.568
3744323758729	374432	3758729	0.086	3.165	3.250
3744373758729	374437	3758729	0.079	3.285	3.364
3744423758729	374442	3758729	0.074	3.414	3.488
3745193758699	374519	3758699	0.052	10.202	10.253
3745243758699	374524	3758699	0.051	11.118	11.169
3745193758704	374519	3758704	0.060	9.915	9.975
3745243758704	374524	3758704	0.060	10.796	10.856
3745193758714	374519	3758714	0.065	9.231	9.296
3745243758714	374524	3758714	0.066	10.019	10.085
3745293758714	374529	3758714	0.090	10.819	10.908
3745193758719	374519	3758719	0.077	8.819	8.896
3745243758719	374524	3758719	0.058	9.553	9.610
3745293758719	374529	3758719	0.056	10.297	10.353
3745243758724	374524	3758724	0.067	9.027	9.093
3745293758724	374529	3758724	0.064	9.731	9.795
3744093758433	374409	3758433	0.003	1.938	1.941
3744143758433	374414	3758433	0.003	2.008	2.011
3744043758438	374404	3758438	0.003	1.921	1.924
3744093758438	374409	3758438	0.003	1.989	1.993
3744143758438	374414	3758438	0.003	2.062	2.066
3744193758438	374419	3758438	0.003	2.140	2.143
3744243758438	374424	3758438	0.003	2.223	2.226
3744293758438	374429	3758438	0.003	2.311	2.314
3744343758438	374434	3758438	0.003	2.406	2.409
3744393758438	374439	3758438	0.003	2.507	2.510
3744443758438	374444	3758438	0.003	2.617	2.620
3744493758438	374449	3758438	0.003	2.735	2.738
3744543758438	374454	3758438	0.003	2.863	2.866
3744593758438	374459	3758438	0.003	3.003	3.006
3744643758438	374464	3758438	0.003	3.156	3.159
3744693758438	374469	3758438	0.003	3.324	3.327
3744743758438	374474	3758438	0.003	3.510	3.513
3744793758438	374479	3758438	0.003	3.717	3.720
3744843758438	374484	3758438	0.003	3.949	3.952
3744893758438	374489	3758438	0.004	4.210	4.214
3744943758438	374494	3758438	0.004	4.508	4.512
3744993758438	374499	3758438	0.004	4.851	4.854
3745043758438	374504	3758438	0.004	5.246	5.250
3745093758438	374509	3758438	0.004	5.700	5.704
3745143758438	374514	3758438	0.004	6.204	6.207
3745193758438	374519	3758438	0.004	6.755	6.758
3745243758438	374524	3758438	0.004	7.339	7.343
3745293758438	374529	3758438	0.004	7.883	7.887
3744043758443	374404	3758443	0.003	1.969	1.973
3744093758443	374409	3758443	0.003	2.041	2.045
3744143758443	374414	3758443	0.003	2.118	2.121
3744193758443	374419	3758443	0.003	2.199	2.202
3744243758443	374424	3758443	0.003	2.286	2.289
3744293758443	374429	3758443	0.003	2.379	2.382
3744343758443	374434	3758443	0.003	2.479	2.482
3744393758443	374439	3758443	0.003	2.586	2.589
3744443758443	374444	3758443	0.003	2.702	2.705
3744493758443	374449	3758443	0.003	2.828	2.831
3744543758443	374454	3758443	0.003	2.964	2.967
3744593758443	374459	3758443	0.003	3.113	3.116
3744643758443	374464	3758443	0.003	3.276	3.279
3744693758443	374469	3758443	0.003	3.456	3.459
3744743758443	374474	3758443	0.003	3.656	3.659
3744793758443	374479	3758443	0.003	3.879	3.882
3744843758443	374484	3758443	0.004	4.131	4.134
3744893758443	374489	3758443	0.004	4.415	4.419
3744943758443	374494	3758443	0.004	4.740	4.744
3744993758443	374499	3758443	0.004	5.116	5.119
3745043758443	374504	3758443	0.004	5.552	5.556
3745093758443	374509	3758443	0.004	6.055	6.059
3745143758443	374514	3758443	0.004	6.617	6.620
3745193758443	374519	3758443	0.004	7.234	7.237
3745243758443	374524	3758443	0.004	7.900	7.904
3745293758443	374529	3758443	0.004	8.540	8.544
3744043758448	374404	3758448	0.003	2.019	2.023
3744093758448	374409	3758448	0.003	2.094	2.098
3744143758448	374414	3758448	0.003	2.174	2.177
3744193758448	374419	3758448	0.003	2.259	2.262
3744243758448	374424	3758448	0.003	2.350	2.353

IHS

Residential Health Risk Assessment Results Summary

Unmitigated

RESIDENTIAL RECEPTORS ONLY

		MAX:	59.201
Unique Identifier	X (UTM)	Y (UTM)	Total Risk
3744273758714	374427	3758714	3.325
3744323758714	374432	3758714	3.452
3744373758714	374437	3758714	3.589
3744423758714	374442	3758714	3.761
3744023758719	374402	3758719	2.757
3744073758719	374407	3758719	2.848
3744123758719	374412	3758719	2.924
3744173758719	374417	3758719	3.025
3744223758719	374422	3758719	3.160
3744273758719	374427	3758719	3.272
3744323758719	374432	3758719	3.394
3744373758719	374437	3758719	3.525
3744423758719	374442	3758719	3.645
3744023758724	374402	3758724	2.722
3744073758724	374407	3758724	2.787
3744123758724	374412	3758724	2.876
3744173758724	374417	3758724	2.972
3744223758724	374422	3758724	3.076
3744273758724	374427	3758724	3.218
3744323758724	374432	3758724	3.334
3744373758724	374437	3758724	3.437
3744423758724	374442	3758724	3.568
3744323758729	374432	3758729	3.250
3744373758729	374437	3758729	3.364
3744423758729	374442	3758729	3.488
3745193758699	374519	3758699	10.253
3745243758699	374524	3758699	11.169
3745193758704	374519	3758704	9.975
3745243758704	374524	3758704	10.856
3745193758714	374519	3758714	9.296
3745243758714	374524	3758714	10.085
3745293758714	374529	3758714	10.908
3745193758719	374519	3758719	8.896
3745243758719	374524	3758719	9.610
3745293758719	374529	3758719	10.353
3745243758724	374524	3758724	9.093
3745293758724	374529	3758724	9.795
3744093758433	374409	3758433	1.941
3744143758433	374414	3758433	2.011
3744043758438	374404	3758438	1.924
3744093758438	374409	3758438	1.993
3744143758438	374414	3758438	2.066
3744193758438	374419	3758438	2.143
3744243758438	374424	3758438	2.226
3744293758438	374429	3758438	2.314
3744343758438	374434	3758438	2.409
3744393758438	374439	3758438	2.510
3744443758438	374444	3758438	2.620
3744493758438	374449	3758438	2.738
3744543758438	374454	3758438	2.866
3744593758438	374459	3758438	3.006
3744643758438	374464	3758438	3.159
3744693758438	374469	3758438	3.327
3744743758438	374474	3758438	3.513
3744793758438	374479	3758438	3.720
3744843758438	374484	3758438	3.952
3744893758438	374489	3758438	4.214
3744943758438	374494	3758438	4.512
3744993758438	374499	3758438	4.854
3745043758438	374504	3758438	5.250
3745093758438	374509	3758438	5.704
3745143758438	374514	3758438	6.207
3745193758438	374519	3758438	6.758
3745243758438	374524	3758438	7.343
3745293758438	374529	3758438	7.887
3744043758443	374404	3758443	1.973
3744093758443	374409	3758443	2.045
3744143758443	374414	3758443	2.121
3744193758443	374419	3758443	2.202
3744243758443	374424	3758443	2.289
3744293758443	374429	3758443	2.382
3744343758443	374434	3758443	2.482
3744393758443	374439	3758443	2.589
3744443758443	374444	3758443	2.705
3744493758443	374449	3758443	2.831
3744543758443	374454	3758443	2.967
3744593758443	374459	3758443	3.116
3744643758443	374464	3758443	3.279
3744693758443	374469	3758443	3.459
3744743758443	374474	3758443	3.659
3744793758443	374479	3758443	3.882
3744843758443	374484	3758443	4.134
3744893758443	374489	3758443	4.419
3744943758443	374494	3758443	4.744
3744993758443	374499	3758443	5.119
3745043758443	374504	3758443	5.556
3745093758443	374509	3758443	6.059
3745143758443	374514	3758443	6.620
3745193758443	374519	3758443	7.237
3745243758443	374524	3758443	7.904
3745293758443	374529	3758443	8.544
3744043758448	374404	3758448	2.023
3744093758448	374409	3758448	2.098
3744143758448	374414	3758448	2.177
3744193758448	374419	3758448	2.262
3744243758448	374424	3758448	2.353

FOR CHRONIC CALCS

MAX: 0.543

Overlapping Phases - Maximum GLC		
2025	2026	2027
0.00E+00	3.70E-02	2.18E-02
0.00E+00	3.85E-02	2.26E-02
0.00E+00	4.00E-02	2.36E-02
0.00E+00	4.21E-02	2.46E-02
0.00E+00	3.06E-02	1.79E-02
0.00E+00	3.16E-02	1.85E-02
0.00E+00	3.24E-02	1.91E-02
0.00E+00	3.36E-02	1.98E-02
0.00E+00	3.52E-02	2.06E-02
0.00E+00	3.65E-02	2.14E-02
0.00E+00	3.79E-02	2.22E-02
0.00E+00	3.94E-02	2.31E-02
0.00E+00	4.08E-02	2.40E-02
0.00E+00	3.03E-02	1.76E-02
0.00E+00	3.09E-02	1.81E-02
0.00E+00	3.20E-02	1.87E-02
0.00E+00	3.31E-02	1.94E-02
0.00E+00	3.42E-02	2.01E-02
0.00E+00	3.60E-02	2.09E-02
0.00E+00	3.73E-02	2.17E-02
0.00E+00	3.85E-02	2.25E-02
0.00E+00	4.00E-02	2.34E-02
0.00E+00	3.64E-02	2.12E-02
0.00E+00	3.77E-02	2.20E-02
0.00E+00	3.91E-02	2.28E-02
0.00E+00	1.19E-01	7.07E-02
0.00E+00	1.30E-01	7.73E-02
0.00E+00	1.16E-01	6.87E-02
0.00E+00	1.27E-01	7.50E-02
0.00E+00	1.09E-01	6.37E-02
0.00E+00	1.18E-01	6.94E-02
0.00E+00	1.28E-01	7.51E-02
0.00E+00	1.04E-01	6.08E-02
0.00E+00	1.13E-01	6.59E-02
0.00E+00	1.22E-01	7.12E-02
0.00E+00	1.07E-01	6.21E-02
0.00E+00	1.15E-01	6.71E-02
0.00E+00	2.14E-02	1.32E-02
0.00E+00	2.22E-02	1.37E-02
0.00E+00	2.13E-02	1.30E-02
0.00E+00	2.20E-02	1.35E-02
0.00E+00	2.29E-02	1.40E-02
0.00E+00	2.38E-02	1.46E-02
0.00E+00	2.47E-02	1.52E-02
0.00E+00	2.57E-02	1.58E-02
0.00E+00	2.68E-02	1.65E-02
0.00E+00	2.80E-02	1.72E-02
0.00E+00	2.92E-02	1.80E-02
0.00E+00	3.06E-02	1.88E-02
0.00E+00	3.21E-02	1.97E-02
0.00E+00	3.37E-02	2.07E-02
0.00E+00	3.55E-02	2.18E-02
0.00E+00	3.75E-02	2.30E-02
0.00E+00	3.96E-02	2.43E-02
0.00E+00	4.21E-02	2.58E-02
0.00E+00	4.48E-02	2.75E-02
0.00E+00	4.79E-02	2.94E-02
0.00E+00	5.15E-02	3.16E-02
0.00E+00	5.55E-02	3.41E-02
0.00E+00	6.03E-02	3.70E-02
0.00E+00	6.57E-02	4.03E-02
0.00E+00	7.18E-02	4.40E-02
0.00E+00	7.84E-02	4.81E-02
0.00E+00	8.55E-02	5.24E-02
0.00E+00	9.20E-02	5.64E-02
0.00E+00	2.18E-02	1.34E-02
0.00E+00	2.26E-02	1.39E-02
0.00E+00	2.35E-02	1.44E-02
0.00E+00	2.44E-02	1.50E-02
0.00E+00	2.54E-02	1.56E-02
0.00E+00	2.65E-02	1.63E-02
0.00E+00	2.76E-02	1.70E-02
0.00E+00	2.89E-02	1.77E-02
0.00E+00	3.02E-02	1.86E-02
0.00E+00	3.17E-02	1.94E-02
0.00E+00	3.32E-02	2.04E-02
0.00E+00	3.50E-02	2.15E-02
0.00E+00	3.69E-02	2.27E-02
0.00E+00	3.90E-02	2.40E-02
0.00E+00	4.13E-02	2.54E-02
0.00E+00	4.40E-02	2.70E-02
0.00E+00	4.69E-02	2.88E-02
0.00E+00	5.03E-02	3.09E-02
0.00E+00	5.42E-02	3.33E-02
0.00E+00	5.87E-02	3.60E-02
0.00E+00	6.39E-02	3.92E-02
0.00E+00	7.00E-02	4.29E-02
0.00E+00	7.67E-02	4.71E-02
0.00E+00	8.42E-02	5.16E-02
0.00E+00	9.22E-02	5.65E-02
0.00E+00	9.99E-02	6.12E-02
0.00E+00	2.24E-02	1.37E-02
0.00E+00	2.32E-02	1.43E-02
0.00E+00	2.41E-02	1.48E-02
0.00E+00	2.51E-02	1.54E-02
0.00E+00	2.62E-02	1.61E-02

IHS

Health Risk Assessment Results Summary

Unmitigated

Residential Receptors		MAX:	0.135	59.180	59.201
Unique Identifier	X (UTM)	Y (UTM)	Onroad	Offroad	Total Risk
3744293758448	374429	3758448	0.003	2.448	2.451
3744343758448	374434	3758448	0.003	2.553	2.556
3744393758448	374439	3758448	0.003	2.666	2.669
3744443758448	374444	3758448	0.003	2.788	2.791
3744493758448	374449	3758448	0.003	2.920	2.924
3744543758448	374454	3758448	0.003	3.065	3.068
3744593758448	374459	3758448	0.003	3.223	3.226
3744643758448	374464	3758448	0.003	3.397	3.400
3744693758448	374469	3758448	0.003	3.589	3.592
3744743758448	374474	3758448	0.003	3.801	3.805
3744793758448	374479	3758448	0.003	4.040	4.044
3744843758448	374484	3758448	0.004	4.310	4.313
3744893758448	374489	3758448	0.004	4.616	4.619
3744943758448	374494	3758448	0.004	4.967	4.970
3744993758448	374499	3758448	0.004	5.372	5.376
3745043758448	374504	3758448	0.004	5.844	5.848
3745093758448	374509	3758448	0.004	6.387	6.391
3745143758448	374514	3758448	0.004	6.999	7.003
3745193758448	374519	3758448	0.004	7.672	7.675
3744043758453	374404	3758453	0.004	2.069	2.073
3744093758453	374409	3758453	0.004	2.148	2.151
3744143758453	374414	3758453	0.004	2.231	2.235
3744193758453	374419	3758453	0.004	2.320	2.323
3744243758453	374424	3758453	0.004	2.415	2.419
3744293758453	374429	3758453	0.004	2.517	2.521
3744343758453	374434	3758453	0.003	2.627	2.631
3744393758453	374439	3758453	0.003	2.746	2.749
3744443758453	374444	3758453	0.003	2.874	2.878
3744493758453	374449	3758453	0.003	3.013	3.017
3744543758453	374454	3758453	0.003	3.165	3.169
3744593758453	374459	3758453	0.003	3.332	3.335
3744643758453	374464	3758453	0.003	3.517	3.520
3744693758453	374469	3758453	0.003	3.720	3.723
3744743758453	374474	3758453	0.003	3.945	3.948
3744793758453	374479	3758453	0.004	4.198	4.202
3744843758453	374484	3758453	0.004	4.484	4.488
3744893758453	374489	3758453	0.004	4.810	4.814
3744943758453	374494	3758453	0.004	5.184	5.188
3744993758453	374499	3758453	0.004	5.616	5.620
3745043758453	374504	3758453	0.004	6.117	6.121
3745093758453	374509	3758453	0.004	6.695	6.699
3745143758453	374514	3758453	0.004	7.349	7.352
3745193758453	374519	3758453	0.004	8.064	8.068
3745243758453	374524	3758453	0.004	8.824	8.828
3745293758453	374529	3758453	0.004	9.592	9.596
3744043758458	374404	3758458	0.004	2.120	2.124
3744093758458	374409	3758458	0.004	2.201	2.205
3744143758458	374414	3758458	0.004	2.288	2.292
3744193758458	374419	3758458	0.004	2.381	2.384
3744243758458	374424	3758458	0.004	2.480	2.484
3744293758458	374429	3758458	0.004	2.587	2.590
3744343758458	374434	3758458	0.004	2.702	2.705
3744393758458	374439	3758458	0.004	2.826	2.830
3744443758458	374444	3758458	0.004	2.960	2.964
3744493758458	374449	3758458	0.004	3.106	3.109
3744543758458	374454	3758458	0.004	3.265	3.269
3744593758458	374459	3758458	0.004	3.441	3.444
3744643758458	374464	3758458	0.004	3.635	3.638
3744693758458	374469	3758458	0.003	3.848	3.852
3744743758458	374474	3758458	0.003	4.083	4.087
3744793758458	374479	3758458	0.004	4.348	4.351
3744843758458	374484	3758458	0.004	4.646	4.650
3744893758458	374489	3758458	0.004	4.994	4.998
3744943758458	374494	3758458	0.004	5.392	5.396
3744993758458	374499	3758458	0.004	5.846	5.850
3745043758458	374504	3758458	0.004	6.372	6.376
3745093758458	374509	3758458	0.004	6.978	6.982
3745143758458	374514	3758458	0.004	7.664	7.668
3745193758458	374519	3758458	0.004	8.417	8.421
3745243758458	374524	3758458	0.004	9.209	9.213
3745293758458	374529	3758458	0.004	10.026	10.030
3744093758463	374409	3758463	0.004	2.255	2.259
3744143758463	374414	3758463	0.004	2.345	2.349
3744193758463	374419	3758463	0.004	2.442	2.445
3744243758463	374424	3758463	0.004	2.545	2.549
3744293758463	374429	3758463	0.004	2.656	2.660
3744343758463	374434	3758463	0.004	2.776	2.779
3744393758463	374439	3758463	0.004	2.905	2.909
3744443758463	374444	3758463	0.004	3.045	3.049
3744493758463	374449	3758463	0.004	3.197	3.201
3744543758463	374454	3758463	0.004	3.364	3.368
3744593758463	374459	3758463	0.004	3.547	3.551
3744643758463	374464	3758463	0.004	3.751	3.754
3744693758463	374469	3758463	0.004	3.973	3.977
3744743758463	374474	3758463	0.004	4.216	4.220
3744793758463	374479	3758463	0.004	4.489	4.492
3744843758463	374484	3758463	0.004	4.797	4.800
3744893758463	374489	3758463	0.004	5.169	5.173
3744943758463	374494	3758463	0.004	5.591	5.594
3744993758463	374499	3758463	0.004	6.061	6.064
3745043758463	374504	3758463	0.004	6.607	6.611
3745093758463	374509	3758463	0.004	7.237	7.241
3745143758463	374514	3758463	0.004	7.953	7.957
3745193758463	374519	3758463	0.004	8.736	8.740
3744093758468	374409	3758468	0.004	2.309	2.313
3744143758468	374414	3758468	0.004	2.402	2.406

IHS

Residential Health Risk Assessment Results Summary

Unmitigated

RESIDENTIAL RECEPTORS ONLY		MAX:	59.201
Unique Identifier	X (UTM)	Y (UTM)	Total Risk
3744293758448	374429	3758448	2.451
3744343758448	374434	3758448	2.556
3744393758448	374439	3758448	2.669
3744443758448	374444	3758448	2.791
3744493758448	374449	3758448	2.924
3744543758448	374454	3758448	3.068
3744593758448	374459	3758448	3.226
3744643758448	374464	3758448	3.400
3744693758448	374469	3758448	3.592
3744743758448	374474	3758448	3.805
3744793758448	374479	3758448	4.044
3744843758448	374484	3758448	4.313
3744893758448	374489	3758448	4.619
3744943758448	374494	3758448	4.970
3744993758448	374499	3758448	5.376
3745043758448	374504	3758448	5.848
3745093758448	374509	3758448	6.391
3745143758448	374514	3758448	7.003
3745193758448	374519	3758448	7.675
3744043758453	374404	3758453	2.073
3744093758453	374409	3758453	2.151
3744143758453	374414	3758453	2.235
3744193758453	374419	3758453	2.323
3744243758453	374424	3758453	2.419
3744293758453	374429	3758453	2.521
3744343758453	374434	3758453	2.631
3744393758453	374439	3758453	2.749
3744443758453	374444	3758453	2.878
3744493758453	374449	3758453	3.017
3744543758453	374454	3758453	3.169
3744593758453	374459	3758453	3.335
3744643758453	374464	3758453	3.520
3744693758453	374469	3758453	3.723
3744743758453	374474	3758453	3.948
3744793758453	374479	3758453	4.202
3744843758453	374484	3758453	4.488
3744893758453	374489	3758453	4.814
3744943758453	374494	3758453	5.188
3744993758453	374499	3758453	5.620
3745043758453	374504	3758453	6.121
3745093758453	374509	3758453	6.699
3745143758453	374514	3758453	7.352
3745193758453	374519	3758453	8.068
3745243758453	374524	3758453	8.828
3745293758453	374529	3758453	9.596
3744043758458	374404	3758458	2.124
3744093758458	374409	3758458	2.205
3744143758458	374414	3758458	2.292
3744193758458	374419	3758458	2.384
3744243758458	374424	3758458	2.484
3744293758458	374429	3758458	2.590
3744343758458	374434	3758458	2.705
3744393758458	374439	3758458	2.830
3744443758458	374444	3758458	2.964
3744493758458	374449	3758458	3.109
3744543758458	374454	3758458	3.269
3744593758458	374459	3758458	3.444
3744643758458	374464	3758458	3.638
3744693758458	374469	3758458	3.852
3744743758458	374474	3758458	4.087
3744793758458	374479	3758458	4.351
3744843758458	374484	3758458	4.650
3744893758458	374489	3758458	4.998
3744943758458	374494	3758458	5.396
3744993758458	374499	3758458	5.850
3745043758458	374504	3758458	6.376
3745093758458	374509	3758458	6.982
3745143758458	374514	3758458	7.668
3745193758458	374519	3758458	8.421
3745243758458	374524	3758458	9.213
3745293758458	374529	3758458	10.030
3744093758463	374409	3758463	2.259
3744143758463	374414	3758463	2.349
3744193758463	374419	3758463	2.445
3744243758463	374424	3758463	2.549
3744293758463	374429	3758463	2.660
3744343758463	374434	3758463	2.779
3744393758463	374439	3758463	2.909
3744443758463	374444	3758463	3.049
3744493758463	374449	3758463	3.201
3744543758463	374454	3758463	3.368
3744593758463	374459	3758463	3.551
3744643758463	374464	3758463	3.754
3744693758463	374469	3758463	3.977
3744743758463	374474	3758463	4.220
3744793758463	374479	3758463	4.492
3744843758463	374484	3758463	4.800
3744893758463	374489	3758463	5.173
3744943758463	374494	3758463	5.594
3744993758463	374499	3758463	6.064
3745043758463	374504	3758463	6.611
3745093758463	374509	3758463	7.241
3745143758463	374514	3758463	7.957
3745193758463	374519	3758463	8.740
3744093758468	374409	3758468	2.313
3744143758468	374414	3758468	2.406

FOR CHRONIC CALCS

MAX:			0.543
Overlapping Phases - Maximum GLC			
2025	2026	2027	
0.00E+00	2.73E-02	1.67E-02	
0.00E+00	2.85E-02	1.75E-02	
0.00E+00	2.98E-02	1.83E-02	
0.00E+00	3.12E-02	1.92E-02	
0.00E+00	3.27E-02	2.01E-02	
0.00E+00	3.44E-02	2.11E-02	
0.00E+00	3.63E-02	2.23E-02	
0.00E+00	3.83E-02	2.35E-02	
0.00E+00	4.05E-02	2.49E-02	
0.00E+00	4.30E-02	2.64E-02	
0.00E+00	4.59E-02	2.82E-02	
0.00E+00	4.91E-02	3.01E-02	
0.00E+00	5.27E-02	3.23E-02	
0.00E+00	5.69E-02	3.49E-02	
0.00E+00	6.17E-02	3.79E-02	
0.00E+00	6.74E-02	4.13E-02	
0.00E+00	7.39E-02	4.53E-02	
0.00E+00	8.13E-02	4.99E-02	
0.00E+00	8.94E-02	5.48E-02	
0.00E+00	2.29E-02	1.41E-02	
0.00E+00	2.38E-02	1.46E-02	
0.00E+00	2.48E-02	1.52E-02	
0.00E+00	2.58E-02	1.58E-02	
0.00E+00	2.69E-02	1.65E-02	
0.00E+00	2.81E-02	1.72E-02	
0.00E+00	2.93E-02	1.80E-02	
0.00E+00	3.07E-02	1.89E-02	
0.00E+00	3.22E-02	1.98E-02	
0.00E+00	3.38E-02	2.08E-02	
0.00E+00	3.56E-02	2.18E-02	
0.00E+00	3.75E-02	2.30E-02	
0.00E+00	3.97E-02	2.44E-02	
0.00E+00	4.21E-02	2.58E-02	
0.00E+00	4.47E-02	2.75E-02	
0.00E+00	4.77E-02	2.93E-02	
0.00E+00	5.11E-02	3.14E-02	
0.00E+00	5.50E-02	3.37E-02	
0.00E+00	5.94E-02	3.65E-02	
0.00E+00	6.46E-02	3.96E-02	
0.00E+00	7.06E-02	4.33E-02	
0.00E+00	7.76E-02	4.76E-02	
0.00E+00	8.55E-02	5.24E-02	
0.00E+00	9.41E-02	5.77E-02	
0.00E+00	1.03E-01	6.33E-02	
0.00E+00	1.13E-01	6.89E-02	
0.00E+00	2.35E-02	1.44E-02	
0.00E+00	2.44E-02	1.50E-02	
0.00E+00	2.54E-02	1.56E-02	
0.00E+00	2.65E-02	1.63E-02	
0.00E+00	2.76E-02	1.70E-02	
0.00E+00	2.89E-02	1.77E-02	
0.00E+00	3.02E-02	1.85E-02	
0.00E+00	3.16E-02	1.94E-02	
0.00E+00	3.32E-02	2.04E-02	
0.00E+00	3.49E-02	2.14E-02	
0.00E+00	3.67E-02	2.26E-02	
0.00E+00	3.88E-02	2.38E-02	
0.00E+00	4.10E-02	2.52E-02	
0.00E+00	4.35E-02	2.67E-02	
0.00E+00	4.63E-02	2.84E-02	
0.00E+00	4.94E-02	3.04E-02	
0.00E+00	5.30E-02	3.25E-02	
0.00E+00	5.71E-02	3.51E-02	
0.00E+00	6.19E-02	3.80E-02	
0.00E+00	6.73E-02	4.13E-02	
0.00E+00	7.36E-02	4.52E-02	
0.00E+00	8.09E-02	4.96E-02	
0.00E+00	8.92E-02	5.47E-02	
0.00E+00	9.83E-02	6.02E-02	
0.00E+00	1.08E-01	6.61E-02	
0.00E+00	1.18E-01	7.21E-02	
0.00E+00	2.51E-02	1.54E-02	
0.00E+00	2.61E-02	1.60E-02	
0.00E+00	2.72E-02	1.67E-02	
0.00E+00	2.84E-02	1.74E-02	
0.00E+00	2.97E-02	1.82E-02	
0.00E+00	3.10E-02	1.91E-02	
0.00E+00	3.25E-02	2.00E-02	
0.00E+00	3.41E-02	2.10E-02	
0.00E+00	3.59E-02	2.21E-02	
0.00E+00	3.79E-02	2.33E-02	
0.00E+00	4.00E-02	2.46E-02	
0.00E+00	4.24E-02	2.60E-02	
0.00E+00	4.50E-02	2.76E-02	
0.00E+00	4.78E-02	2.94E-02	
0.00E+00	5.11E-02	3.14E-02	
0.00E+00	5.47E-02	3.36E-02	
0.00E+00	5.91E-02	3.63E-02	
0.00E+00	6.42E-02	3.94E-02	
0.00E+00	6.98E-02	4.28E-02	
0.00E+00	7.64E-02	4.68E-02	
0.00E+00	8.39E-02	5.15E-02	
0.00E+00	9.26E-02	5.68E-02	
0.00E+00	1.02E-01	6.25E-02	
0.00E+00	2.57E-02	1.57E-02	
0.00E+00	2.67E-02	1.64E-02	

IHS

Health Risk Assessment Results Summary

Unmitigated

Residential Receptors

		MAX:	0.135	59.180	59.201
Unique Identifier	X (UTM)	Y (UTM)	Onroad	Offroad	Total Risk
3744193758468	374419	3758468	0.004	2.502	2.506
3744243758468	374424	3758468	0.004	2.610	2.613
3744293758468	374429	3758468	0.004	2.725	2.729
3744343758468	374434	3758468	0.004	2.849	2.853
3744393758468	374439	3758468	0.004	2.984	2.988
3744443758468	374444	3758468	0.004	3.129	3.133
3744493758468	374449	3758468	0.004	3.288	3.291
3744543758468	374454	3758468	0.004	3.461	3.465
3744593758468	374459	3758468	0.004	3.652	3.656
3744643758468	374464	3758468	0.004	3.863	3.867
3744693758468	374469	3758468	0.004	4.095	4.099
3744743758468	374474	3758468	0.004	4.349	4.353
3744793758468	374479	3758468	0.004	4.633	4.637
3744843758468	374484	3758468	0.004	4.953	4.956
3744893758468	374489	3758468	0.004	5.339	5.343
3744943758468	374494	3758468	0.004	5.776	5.780
3744993758468	374499	3758468	0.004	6.263	6.266
3745043758468	374504	3758468	0.004	6.829	6.833
3745093758468	374509	3758468	0.004	7.485	7.489
3745143758468	374514	3758468	0.004	8.227	8.231
3745193758468	374519	3758468	0.004	9.036	9.040
3745243758468	374524	3758468	0.004	9.875	9.879
3745293758468	374529	3758468	0.004	10.747	10.751
3744093758473	374409	3758473	0.004	2.363	2.367
3744143758473	374414	3758473	0.004	2.459	2.463
3744193758473	374419	3758473	0.004	2.563	2.567
3744243758473	374424	3758473	0.004	2.674	2.678
3744293758473	374429	3758473	0.004	2.794	2.797
3744343758473	374434	3758473	0.004	2.922	2.926
3744393758473	374439	3758473	0.004	3.061	3.065
3744443758473	374444	3758473	0.004	3.213	3.216
3744493758473	374449	3758473	0.004	3.377	3.381
3744543758473	374454	3758473	0.004	3.557	3.561
3744593758473	374459	3758473	0.004	3.755	3.759
3744643758473	374464	3758473	0.004	3.973	3.976
3744693758473	374469	3758473	0.004	4.214	4.217
3744743758473	374474	3758473	0.004	4.481	4.485
3744793758473	374479	3758473	0.004	4.778	4.782
3744843758473	374484	3758473	0.004	5.111	5.115
3744893758473	374489	3758473	0.004	5.504	5.508
3744943758473	374494	3758473	0.004	5.951	5.955
3744993758473	374499	3758473	0.004	6.452	6.456
3745043758473	374504	3758473	0.004	7.037	7.041
3745093758473	374509	3758473	0.004	7.717	7.721
3745143758473	374514	3758473	0.004	8.485	8.489
3745193758473	374519	3758473	0.004	9.320	9.324
3745243758473	374524	3758473	0.004	10.166	10.170
3745293758473	374529	3758473	0.004	11.056	11.060
3744093758478	374409	3758478	0.004	2.416	2.420
3744143758478	374414	3758478	0.004	2.516	2.520
3744193758478	374419	3758478	0.004	2.623	2.627
3744243758478	374424	3758478	0.004	2.738	2.742
3744293758478	374429	3758478	0.004	2.861	2.865
3744343758478	374434	3758478	0.004	2.994	2.998
3744393758478	374439	3758478	0.004	3.138	3.142
3744443758478	374444	3758478	0.004	3.294	3.298
3744493758478	374449	3758478	0.004	3.465	3.469
3744543758478	374454	3758478	0.004	3.650	3.654
3744593758478	374459	3758478	0.004	3.854	3.858
3744643758478	374464	3758478	0.004	4.079	4.083
3744693758478	374469	3758478	0.004	4.328	4.332
3744743758478	374474	3758478	0.004	4.605	4.609
3744793758478	374479	3758478	0.004	4.913	4.917
3744843758478	374484	3758478	0.004	5.258	5.262
3744893758478	374489	3758478	0.004	5.658	5.662
3744943758478	374494	3758478	0.004	6.113	6.117
3744993758478	374499	3758478	0.004	6.629	6.633
3745043758478	374504	3758478	0.004	7.228	7.232
3745093758478	374509	3758478	0.004	7.922	7.926
3745143758478	374514	3758478	0.004	8.703	8.707
3745193758478	374519	3758478	0.004	9.552	9.556
3745243758478	374524	3758478	0.004	10.426	10.430
3745293758478	374529	3758478	0.004	11.348	11.352
3744093758483	374409	3758483	0.004	2.470	2.474
3744143758483	374414	3758483	0.004	2.572	2.576
3744193758483	374419	3758483	0.004	2.682	2.687
3744243758483	374424	3758483	0.004	2.801	2.805
3744293758483	374429	3758483	0.004	2.928	2.932
3744343758483	374434	3758483	0.004	3.065	3.069
3744393758483	374439	3758483	0.004	3.213	3.217
3744443758483	374444	3758483	0.004	3.374	3.378
3744493758483	374449	3758483	0.004	3.550	3.554
3744543758483	374454	3758483	0.004	3.741	3.745
3744593758483	374459	3758483	0.004	3.951	3.955
3744643758483	374464	3758483	0.004	4.182	4.186
3744693758483	374469	3758483	0.004	4.437	4.441
3744743758483	374474	3758483	0.004	4.723	4.727
3744793758483	374479	3758483	0.004	5.040	5.044
3744843758483	374484	3758483	0.004	5.396	5.400
3744893758483	374489	3758483	0.004	5.802	5.806
3744943758483	374494	3758483	0.004	6.264	6.268
3744993758483	374499	3758483	0.004	6.794	6.798
3745043758483	374504	3758483	0.004	7.405	7.409
3745093758483	374509	3758483	0.004	8.107	8.111
3745143758483	374514	3758483	0.004	8.893	8.897
3745193758483	374519	3758483	0.004	9.750	9.754

IHS

Residential Health Risk Assessment Results Summary

Unmitigated

RESIDENTIAL RECEPTORS ONLY

		MAX:	59.201
Unique Identifier	X (UTM)	Y (UTM)	Total Risk
3744193758468	374419	3758468	2.506
3744243758468	374424	3758468	2.613
3744293758468	374429	3758468	2.729
3744343758468	374434	3758468	2.853
3744393758468	374439	3758468	2.988
3744443758468	374444	3758468	3.133
3744493758468	374449	3758468	3.291
3744543758468	374454	3758468	3.465
3744593758468	374459	3758468	3.656
3744643758468	374464	3758468	3.867
3744693758468	374469	3758468	4.099
3744743758468	374474	3758468	4.353
3744793758468	374479	3758468	4.637
3744843758468	374484	3758468	4.956
3744893758468	374489	3758468	5.343
3744943758468	374494	3758468	5.780
3744993758468	374499	3758468	6.266
3745043758468	374504	3758468	6.833
3745093758468	374509	3758468	7.489
3745143758468	374514	3758468	8.231
3745193758468	374519	3758468	9.040
3745243758468	374524	3758468	9.879
3745293758468	374529	3758468	10.751
3744093758473	374409	3758473	2.367
3744143758473	374414	3758473	2.463
3744193758473	374419	3758473	2.567
3744243758473	374424	3758473	2.678
3744293758473	374429	3758473	2.797
3744343758473	374434	3758473	2.926
3744393758473	374439	3758473	3.065
3744443758473	374444	3758473	3.216
3744493758473	374449	3758473	3.381
3744543758473	374454	3758473	3.561
3744593758473	374459	3758473	3.759
3744643758473	374464	3758473	3.976
3744693758473	374469	3758473	4.217
3744743758473	374474	3758473	4.485
3744793758473	374479	3758473	4.782
3744843758473	374484	3758473	5.115
3744893758473	374489	3758473	5.508
3744943758473	374494	3758473	5.955
3744993758473	374499	3758473	6.456
3745043758473	374504	3758473	7.041
3745093758473	374509	3758473	7.721
3745143758473	374514	3758473	8.489
3745193758473	374519	3758473	9.324
3745243758473	374524	3758473	10.170
3745293758473	374529	3758473	11.060
3744093758478	374409	3758478	2.420
3744143758478	374414	3758478	2.520
3744193758478	374419	3758478	2.627
3744243758478	374424	3758478	2.742
3744293758478	374429	3758478	2.865
3744343758478	374434	3758478	2.998
3744393758478	374439	3758478	3.142
3744443758478	374444	3758478	3.298
3744493758478	374449	3758478	3.469
3744543758478	374454	3758478	3.654
3744593758478	374459	3758478	3.858
3744643758478	374464	3758478	4.083
3744693758478	374469	3758478	4.332
3744743758478	374474	3758478	4.609
3744793758478	374479	3758478	4.917
3744843758478	374484	3758478	5.262
3744893758478	374489	3758478	5.662
3744943758478	374494	3758478	6.117
3744993758478	374499	3758478	6.633
3745043758478	374504	3758478	7.232
3745093758478	374509	3758478	7.926
3745143758478	374514	3758478	8.707
3745193758478	374519	3758478	9.556
3745243758478	374524	3758478	10.430
3745293758478	374529	3758478	11.352
3744093758483	374409	3758483	2.474
3744143758483	374414	3758483	2.576
3744193758483	374419	3758483	2.687
3744243758483	374424	3758483	2.805
3744293758483	374429	3758483	2.932
3744343758483	374434	3758483	3.069
3744393758483	374439	3758483	3.217
3744443758483	374444	3758483	3.378
3744493758483	374449	3758483	3.554
3744543758483	374454	3758483	3.745
3744593758483	374459	3758483	3.955
3744643758483	374464	3758483	4.186
3744693758483	374469	3758483	4.441
3744743758483	374474	3758483	4.727
3744793758483	374479	3758483	5.044
3744843758483	374484	3758483	5.400
3744893758483	374489	3758483	5.806
3744943758483	374494	3758483	6.268
3744993758483	374499	3758483	6.798
3745043758483	374504	3758483	7.409
3745093758483	374509	3758483	8.111
3745143758483	374514	3758483	8.897
3745193758483	374519	3758483	9.754

FOR CHRONIC CALCS

MAX: 0.543

Overlapping Phases - Maximum GLC		
2025	2026	2027
0.00E+00	2.79E-02	1.71E-02
0.00E+00	2.91E-02	1.79E-02
0.00E+00	3.04E-02	1.87E-02
0.00E+00	3.19E-02	1.96E-02
0.00E+00	3.34E-02	2.05E-02
0.00E+00	3.51E-02	2.16E-02
0.00E+00	3.69E-02	2.27E-02
0.00E+00	3.90E-02	2.39E-02
0.00E+00	4.12E-02	2.53E-02
0.00E+00	4.37E-02	2.68E-02
0.00E+00	4.64E-02	2.85E-02
0.00E+00	4.94E-02	3.03E-02
0.00E+00	5.27E-02	3.24E-02
0.00E+00	5.65E-02	3.47E-02
0.00E+00	6.11E-02	3.75E-02
0.00E+00	6.63E-02	4.07E-02
0.00E+00	7.21E-02	4.43E-02
0.00E+00	7.89E-02	4.84E-02
0.00E+00	8.68E-02	5.32E-02
0.00E+00	9.57E-02	5.87E-02
0.00E+00	1.05E-01	6.47E-02
0.00E+00	1.16E-01	7.09E-02
0.00E+00	1.26E-01	7.73E-02
0.00E+00	2.63E-02	1.61E-02
0.00E+00	2.74E-02	1.68E-02
0.00E+00	2.85E-02	1.75E-02
0.00E+00	2.98E-02	1.83E-02
0.00E+00	3.12E-02	1.92E-02
0.00E+00	3.27E-02	2.01E-02
0.00E+00	3.43E-02	2.11E-02
0.00E+00	3.60E-02	2.21E-02
0.00E+00	3.80E-02	2.33E-02
0.00E+00	4.00E-02	2.46E-02
0.00E+00	4.23E-02	2.60E-02
0.00E+00	4.49E-02	2.76E-02
0.00E+00	4.77E-02	2.93E-02
0.00E+00	5.09E-02	3.12E-02
0.00E+00	5.44E-02	3.34E-02
0.00E+00	5.83E-02	3.58E-02
0.00E+00	6.30E-02	3.87E-02
0.00E+00	6.83E-02	4.19E-02
0.00E+00	7.43E-02	4.56E-02
0.00E+00	8.13E-02	4.99E-02
0.00E+00	8.95E-02	5.49E-02
0.00E+00	9.87E-02	6.05E-02
0.00E+00	1.09E-01	6.67E-02
0.00E+00	1.19E-01	7.29E-02
0.00E+00	1.30E-01	7.95E-02
0.00E+00	2.69E-02	1.65E-02
0.00E+00	2.80E-02	1.72E-02
0.00E+00	2.92E-02	1.79E-02
0.00E+00	3.05E-02	1.88E-02
0.00E+00	3.20E-02	1.96E-02
0.00E+00	3.35E-02	2.06E-02
0.00E+00	3.51E-02	2.16E-02
0.00E+00	3.70E-02	2.27E-02
0.00E+00	3.89E-02	2.39E-02
0.00E+00	4.11E-02	2.52E-02
0.00E+00	4.35E-02	2.67E-02
0.00E+00	4.61E-02	2.83E-02
0.00E+00	4.90E-02	3.01E-02
0.00E+00	5.23E-02	3.21E-02
0.00E+00	5.59E-02	3.43E-02
0.00E+00	6.00E-02	3.68E-02
0.00E+00	6.47E-02	3.98E-02
0.00E+00	7.01E-02	4.31E-02
0.00E+00	7.63E-02	4.68E-02
0.00E+00	8.35E-02	5.12E-02
0.00E+00	9.18E-02	5.63E-02
0.00E+00	1.01E-01	6.21E-02
0.00E+00	1.11E-01	6.83E-02
0.00E+00	1.22E-01	7.47E-02
0.00E+00	1.33E-01	8.15E-02
0.00E+00	2.74E-02	1.68E-02
0.00E+00	2.86E-02	1.76E-02
0.00E+00	2.99E-02	1.83E-02
0.00E+00	3.12E-02	1.92E-02
0.00E+00	3.27E-02	2.01E-02
0.00E+00	3.43E-02	2.11E-02
0.00E+00	3.60E-02	2.21E-02
0.00E+00	3.78E-02	2.33E-02
0.00E+00	3.99E-02	2.45E-02
0.00E+00	4.21E-02	2.59E-02
0.00E+00	4.45E-02	2.74E-02
0.00E+00	4.72E-02	2.90E-02
0.00E+00	5.02E-02	3.09E-02
0.00E+00	5.36E-02	3.29E-02
0.00E+00	5.73E-02	3.52E-02
0.00E+00	6.15E-02	3.78E-02
0.00E+00	6.63E-02	4.07E-02
0.00E+00	7.18E-02	4.41E-02
0.00E+00	7.81E-02	4.80E-02
0.00E+00	8.54E-02	5.25E-02
0.00E+00	9.39E-02	5.76E-02
0.00E+00	1.03E-01	6.34E-02
0.00E+00	1.14E-01	6.97E-02

IHS

Health Risk Assessment Results Summary

Unmitigated

Residential Receptors

		MAX:	0.135	59.180	59.201
Unique Identifier	X (UTM)	Y (UTM)	Onroad	Offroad	Total Risk
3745243758483	374524	3758483	0.004	10.662	10.667
3745293758483	374529	3758483	0.004	11.622	11.627
3744093758488	374409	3758488	0.004	2.522	2.526
3744143758488	374414	3758488	0.004	2.627	2.632
3744193758488	374419	3758488	0.004	2.741	2.745
3744243758488	374424	3758488	0.004	2.862	2.867
3744293758488	374429	3758488	0.004	2.993	2.997
3744343758488	374434	3758488	0.004	3.134	3.138
3744393758488	374439	3758488	0.004	3.287	3.291
3744443758488	374444	3758488	0.004	3.452	3.456
3744493758488	374449	3758488	0.004	3.632	3.636
3744543758488	374454	3758488	0.004	3.828	3.832
3744593758488	374459	3758488	0.004	4.043	4.047
3744643758488	374464	3758488	0.004	4.280	4.285
3744693758488	374469	3758488	0.004	4.543	4.547
3744743758488	374474	3758488	0.004	4.835	4.839
3744793758488	374479	3758488	0.004	5.160	5.164
3744843758488	374484	3758488	0.004	5.525	5.529
3744893758488	374489	3758488	0.004	5.938	5.942
3744943758488	374494	3758488	0.004	6.409	6.413
3744993758488	374499	3758488	0.004	6.949	6.953
3745093758488	374509	3758488	0.004	8.280	8.284
3745143758488	374514	3758488	0.004	9.077	9.081
3745193758488	374519	3758488	0.004	9.944	9.948
3745243758488	374524	3758488	0.004	10.880	10.885
3745293758488	374529	3758488	0.004	11.865	11.869
3744093758493	374409	3758493	0.004	2.573	2.577
3744143758493	374414	3758493	0.004	2.681	2.686
3744193758493	374419	3758493	0.004	2.798	2.802
3744243758493	374424	3758493	0.004	2.922	2.927
3744293758493	374429	3758493	0.004	3.056	3.061
3744343758493	374434	3758493	0.004	3.201	3.206
3744393758493	374439	3758493	0.004	3.358	3.362
3744443758493	374444	3758493	0.004	3.527	3.532
3744493758493	374449	3758493	0.004	3.712	3.716
3744543758493	374454	3758493	0.004	3.912	3.916
3744593758493	374459	3758493	0.004	4.132	4.136
3744643758493	374464	3758493	0.004	4.375	4.380
3744693758493	374469	3758493	0.004	4.644	4.648
3744743758493	374474	3758493	0.004	4.941	4.946
3744793758493	374479	3758493	0.004	5.274	5.278
3744843758493	374484	3758493	0.004	5.647	5.651
3744893758493	374489	3758493	0.004	6.068	6.072
3744943758493	374494	3758493	0.004	6.548	6.552
3744993758493	374499	3758493	0.004	7.096	7.100
3745093758493	374509	3758493	0.004	8.443	8.447
3745143758493	374514	3758493	0.004	9.251	9.256
3745193758493	374519	3758493	0.004	10.132	10.136
3744093758498	374409	3758498	0.005	2.623	2.628
3744143758498	374414	3758498	0.005	2.734	2.739
3744193758498	374419	3758498	0.005	2.853	2.858
3744243758498	374424	3758498	0.005	2.981	2.986
3744293758498	374429	3758498	0.005	3.118	3.123
3744343758498	374434	3758498	0.005	3.267	3.271
3744393758498	374439	3758498	0.005	3.427	3.431
3744443758498	374444	3758498	0.005	3.600	3.605
3744493758498	374449	3758498	0.005	3.789	3.793
3744543758498	374454	3758498	0.005	3.994	3.998
3744593758498	374459	3758498	0.004	4.218	4.223
3744643758498	374464	3758498	0.004	4.467	4.471
3744693758498	374469	3758498	0.004	4.741	4.745
3744743758498	374474	3758498	0.004	5.044	5.049
3744793758498	374479	3758498	0.004	5.383	5.387
3744843758498	374484	3758498	0.004	5.763	5.768
3744893758498	374489	3758498	0.004	6.191	6.196
3744943758498	374494	3758498	0.004	6.678	6.682
3744993758498	374499	3758498	0.004	7.235	7.239
3745093758498	374509	3758498	0.004	8.603	8.607
3745143758498	374514	3758498	0.004	9.422	9.427
3745193758498	374519	3758498	0.004	10.311	10.316
3745243758498	374524	3758498	0.004	11.273	11.278
3745293758498	374529	3758498	0.005	12.289	12.294
3744093758503	374409	3758503	0.005	2.672	2.677
3744143758503	374414	3758503	0.005	2.786	2.791
3744193758503	374419	3758503	0.005	2.908	2.912
3744243758503	374424	3758503	0.005	3.038	3.043
3744293758503	374429	3758503	0.005	3.179	3.184
3744343758503	374434	3758503	0.005	3.330	3.335
3744393758503	374439	3758503	0.005	3.494	3.499
3744443758503	374444	3758503	0.005	3.671	3.676
3744493758503	374449	3758503	0.005	3.864	3.868
3744543758503	374454	3758503	0.005	4.073	4.078
3744593758503	374459	3758503	0.005	4.303	4.307
3744643758503	374464	3758503	0.005	4.556	4.560
3744693758503	374469	3758503	0.005	4.835	4.839
3744743758503	374474	3758503	0.005	5.144	5.148
3744793758503	374479	3758503	0.005	5.488	5.493
3744843758503	374484	3758503	0.005	5.875	5.879
3744893758503	374489	3758503	0.004	6.309	6.314
3744943758503	374494	3758503	0.004	6.803	6.808
3744993758503	374499	3758503	0.004	7.367	7.372
3745093758503	374509	3758503	0.004	8.762	8.766
3745143758503	374514	3758503	0.004	9.590	9.594
3745193758503	374519	3758503	0.004	10.489	10.493
3745243758503	374524	3758503	0.005	11.453	11.457
3745293758503	374529	3758503	0.005	12.470	12.475

IHS

Residential Health Risk Assessment Results Summary

Unmitigated

RESIDENTIAL RECEPTORS ONLY

		MAX:	59.201
Unique Identifier	X (UTM)	Y (UTM)	Total Risk
3745243758483	374524	3758483	10.667
3745293758483	374529	3758483	11.627
3744093758488	374409	3758488	2.526
3744143758488	374414	3758488	2.632
3744193758488	374419	3758488	2.745
3744243758488	374424	3758488	2.867
3744293758488	374429	3758488	2.997
3744343758488	374434	3758488	3.138
3744393758488	374439	3758488	3.291
3744443758488	374444	3758488	3.456
3744493758488	374449	3758488	3.636
3744543758488	374454	3758488	3.832
3744593758488	374459	3758488	4.047
3744643758488	374464	3758488	4.285
3744693758488	374469	3758488	4.547
3744743758488	374474	3758488	4.839
3744793758488	374479	3758488	5.164
3744843758488	374484	3758488	5.529
3744893758488	374489	3758488	5.942
3744943758488	374494	3758488	6.413
3744993758488	374499	3758488	6.953
3745093758488	374509	3758488	8.284
3745143758488	374514	3758488	9.081
3745193758488	374519	3758488	9.948
3745243758488	374524	3758488	10.885
3745293758488	374529	3758488	11.869
3744093758493	374409	3758493	2.577
3744143758493	374414	3758493	2.686
3744193758493	374419	3758493	2.802
3744243758493	374424	3758493	2.927
3744293758493	374429	3758493	3.061
3744343758493	374434	3758493	3.206
3744393758493	374439	3758493	3.362
3744443758493	374444	3758493	3.532
3744493758493	374449	3758493	3.716
3744543758493	374454	3758493	3.916
3744593758493	374459	3758493	4.136
3744643758493	374464	3758493	4.380
3744693758493	374469	3758493	4.648
3744743758493	374474	3758493	4.946
3744793758493	374479	3758493	5.278
3744843758493	374484	3758493	5.651
3744893758493	374489	3758493	6.072
3744943758493	374494	3758493	6.552
3744993758493	374499	3758493	7.100
3745093758493	374509	3758493	8.447
3745143758493	374514	3758493	9.256
3745193758493	374519	3758493	10.136
3744093758498	374409	3758498	2.628
3744143758498	374414	3758498	2.739
3744193758498	374419	3758498	2.858
3744243758498	374424	3758498	2.986
3744293758498	374429	3758498	3.123
3744343758498	374434	3758498	3.271
3744393758498	374439	3758498	3.431
3744443758498	374444	3758498	3.605
3744493758498	374449	3758498	3.793
3744543758498	374454	3758498	3.998
3744593758498	374459	3758498	4.223
3744643758498	374464	3758498	4.471
3744693758498	374469	3758498	4.745
3744743758498	374474	3758498	5.049
3744793758498	374479	3758498	5.387
3744843758498	374484	3758498	5.768
3744893758498	374489	3758498	6.196
3744943758498	374494	3758498	6.682
3744993758498	374499	3758498	7.239
3745093758498	374509	3758498	8.607
3745143758498	374514	3758498	9.427
3745193758498	374519	3758498	10.316
3745243758498	374524	3758498	11.278
3745293758498	374529	3758498	12.294
3744093758503	374409	3758503	2.677
3744143758503	374414	3758503	2.791
3744193758503	374419	3758503	2.912
3744243758503	374424	3758503	3.043
3744293758503	374429	3758503	3.184
3744343758503	374434	3758503	3.335
3744393758503	374439	3758503	3.499
3744443758503	374444	3758503	3.676
3744493758503	374449	3758503	3.868
3744543758503	374454	3758503	4.078
3744593758503	374459	3758503	4.307
3744643758503	374464	3758503	4.560
3744693758503	374469	3758503	4.839
3744743758503	374474	3758503	5.148
3744793758503	374479	3758503	5.493
3744843758503	374484	3758503	5.879
3744893758503	374489	3758503	6.314
3744943758503	374494	3758503	6.808
3744993758503	374499	3758503	7.372
3745093758503	374509	3758503	8.766
3745143758503	374514	3758503	9.594
3745193758503	374519	3758503	10.493
3745243758503	374524	3758503	11.457
3745293758503	374529	3758503	12.475

FOR CHRONIC CALCS

MAX: 0.543

Overlapping Phases - Maximum GLC		
2025	2026	2027
0.00E+00	1.25E-01	7.64E-02
0.00E+00	1.36E-01	8.34E-02
0.00E+00	2.80E-02	1.72E-02
0.00E+00	2.92E-02	1.79E-02
0.00E+00	3.05E-02	1.87E-02
0.00E+00	3.19E-02	1.96E-02
0.00E+00	3.34E-02	2.05E-02
0.00E+00	3.50E-02	2.15E-02
0.00E+00	3.68E-02	2.26E-02
0.00E+00	3.87E-02	2.38E-02
0.00E+00	4.08E-02	2.51E-02
0.00E+00	4.31E-02	2.65E-02
0.00E+00	4.56E-02	2.80E-02
0.00E+00	4.83E-02	2.97E-02
0.00E+00	5.14E-02	3.16E-02
0.00E+00	5.48E-02	3.37E-02
0.00E+00	5.86E-02	3.60E-02
0.00E+00	6.29E-02	3.87E-02
0.00E+00	6.78E-02	4.17E-02
0.00E+00	7.34E-02	4.51E-02
0.00E+00	7.98E-02	4.90E-02
0.00E+00	9.58E-02	5.88E-02
0.00E+00	1.05E-01	6.46E-02
0.00E+00	1.16E-01	7.10E-02
0.00E+00	1.27E-01	7.79E-02
0.00E+00	1.39E-01	8.51E-02
0.00E+00	2.86E-02	1.75E-02
0.00E+00	2.98E-02	1.83E-02
0.00E+00	3.11E-02	1.91E-02
0.00E+00	3.26E-02	2.00E-02
0.00E+00	3.41E-02	2.10E-02
0.00E+00	3.58E-02	2.20E-02
0.00E+00	3.76E-02	2.31E-02
0.00E+00	3.95E-02	2.43E-02
0.00E+00	4.16E-02	2.56E-02
0.00E+00	4.40E-02	2.70E-02
0.00E+00	4.65E-02	2.86E-02
0.00E+00	4.94E-02	3.03E-02
0.00E+00	5.25E-02	3.23E-02
0.00E+00	5.60E-02	3.44E-02
0.00E+00	5.99E-02	3.68E-02
0.00E+00	6.43E-02	3.95E-02
0.00E+00	6.92E-02	4.26E-02
0.00E+00	7.49E-02	4.60E-02
0.00E+00	8.14E-02	5.00E-02
0.00E+00	9.75E-02	5.99E-02
0.00E+00	1.07E-01	6.58E-02
0.00E+00	1.18E-01	7.23E-02
0.00E+00	2.91E-02	1.79E-02
0.00E+00	3.04E-02	1.87E-02
0.00E+00	3.17E-02	1.95E-02
0.00E+00	3.32E-02	2.04E-02
0.00E+00	3.48E-02	2.14E-02
0.00E+00	3.65E-02	2.24E-02
0.00E+00	3.83E-02	2.36E-02
0.00E+00	4.03E-02	2.48E-02
0.00E+00	4.25E-02	2.61E-02
0.00E+00	4.48E-02	2.76E-02
0.00E+00	4.75E-02	2.92E-02
0.00E+00	5.03E-02	3.10E-02
0.00E+00	5.35E-02	3.29E-02
0.00E+00	5.71E-02	3.51E-02
0.00E+00	6.10E-02	3.75E-02
0.00E+00	6.55E-02	4.03E-02
0.00E+00	7.06E-02	4.34E-02
0.00E+00	7.63E-02	4.69E-02
0.00E+00	8.29E-02	5.10E-02
0.00E+00	9.92E-02	6.10E-02
0.00E+00	1.09E-01	6.70E-02
0.00E+00	1.20E-01	7.35E-02
0.00E+00	1.31E-01	8.05E-02
0.00E+00	1.43E-01	8.80E-02
0.00E+00	2.96E-02	1.82E-02
0.00E+00	3.09E-02	1.90E-02
0.00E+00	3.23E-02	1.99E-02
0.00E+00	3.38E-02	2.08E-02
0.00E+00	3.54E-02	2.18E-02
0.00E+00	3.71E-02	2.28E-02
0.00E+00	3.90E-02	2.40E-02
0.00E+00	4.11E-02	2.53E-02
0.00E+00	4.33E-02	2.66E-02
0.00E+00	4.57E-02	2.81E-02
0.00E+00	4.83E-02	2.97E-02
0.00E+00	5.13E-02	3.16E-02
0.00E+00	5.45E-02	3.36E-02
0.00E+00	5.81E-02	3.58E-02
0.00E+00	6.22E-02	3.82E-02
0.00E+00	6.67E-02	4.10E-02
0.00E+00	7.18E-02	4.42E-02
0.00E+00	7.76E-02	4.78E-02
0.00E+00	8.43E-02	5.19E-02
0.00E+00	1.01E-01	6.20E-02
0.00E+00	1.11E-01	6.81E-02
0.00E+00	1.21E-01	7.46E-02
0.00E+00	1.33E-01	8.17E-02
0.00E+00	1.45E-01	8.91E-02

IHS

Health Risk Assessment Results Summary

Unmitigated

Residential Receptors		MAX:	0.135	59.180	59.201
Unique Identifier	X (UTM)	Y (UTM)	Onroad	Offroad	Total Risk
3744093758508	374409	3758508	0.005	2.720	2.725
3744143758508	374414	3758508	0.005	2.836	2.841
3744193758508	374419	3758508	0.005	2.961	2.966
3744243758508	374424	3758508	0.005	3.094	3.099
3744293758508	374429	3758508	0.005	3.238	3.243
3744343758508	374434	3758508	0.005	3.393	3.397
3744393758508	374439	3758508	0.005	3.559	3.564
3744443758508	374444	3758508	0.005	3.740	3.745
3744493758508	374449	3758508	0.005	3.936	3.941
3744543758508	374454	3758508	0.005	4.150	4.155
3744593758508	374459	3758508	0.005	4.384	4.389
3744643758508	374464	3758508	0.005	4.641	4.646
3744693758508	374469	3758508	0.005	4.925	4.930
3744743758508	374474	3758508	0.005	5.239	5.244
3744793758508	374479	3758508	0.005	5.589	5.594
3744843758508	374484	3758508	0.005	5.982	5.986
3744893758508	374489	3758508	0.005	6.423	6.427
3744943758508	374494	3758508	0.005	6.924	6.928
3744993758508	374499	3758508	0.005	7.496	7.500
3745093758508	374509	3758508	0.005	8.906	8.910
3745143758508	374514	3758508	0.004	9.744	9.748
3745243758508	374524	3758508	0.005	11.625	11.630
3745293758508	374529	3758508	0.005	12.643	12.648
3744093758513	374409	3758513	0.005	2.768	2.773
3744143758513	374414	3758513	0.005	2.886	2.891
3744193758513	374419	3758513	0.005	3.013	3.018
3744243758513	374424	3758513	0.005	3.149	3.154
3744293758513	374429	3758513	0.005	3.295	3.300
3744343758513	374434	3758513	0.005	3.453	3.458
3744393758513	374439	3758513	0.005	3.623	3.628
3744443758513	374444	3758513	0.005	3.807	3.812
3744493758513	374449	3758513	0.005	4.007	4.012
3744543758513	374454	3758513	0.005	4.225	4.230
3744593758513	374459	3758513	0.005	4.463	4.468
3744643758513	374464	3758513	0.005	4.725	4.729
3744693758513	374469	3758513	0.005	5.012	5.017
3744743758513	374474	3758513	0.005	5.331	5.336
3744793758513	374479	3758513	0.005	5.687	5.692
3744843758513	374484	3758513	0.005	6.086	6.090
3744893758513	374489	3758513	0.005	6.533	6.538
3744943758513	374494	3758513	0.005	7.041	7.046
3744993758513	374499	3758513	0.005	7.620	7.625
3745093758513	374509	3758513	0.005	9.036	9.040
3745143758513	374514	3758513	0.005	9.881	9.885
3745243758513	374524	3758513	0.005	11.792	11.797
3745293758513	374529	3758513	0.005	12.820	12.824
3744093758518	374409	3758518	0.005	2.814	2.819
3744143758518	374414	3758518	0.005	2.935	2.940
3744193758518	374419	3758518	0.005	3.064	3.069
3744243758518	374424	3758518	0.005	3.202	3.208
3744293758518	374429	3758518	0.005	3.351	3.356
3744343758518	374434	3758518	0.005	3.511	3.516
3744393758518	374439	3758518	0.005	3.685	3.690
3744443758518	374444	3758518	0.005	3.872	3.878
3744493758518	374449	3758518	0.005	4.075	4.080
3744543758518	374454	3758518	0.005	4.297	4.302
3744593758518	374459	3758518	0.005	4.540	4.545
3744643758518	374464	3758518	0.005	4.804	4.810
3744693758518	374469	3758518	0.005	5.097	5.102
3744743758518	374474	3758518	0.005	5.420	5.425
3744793758518	374479	3758518	0.005	5.781	5.786
3744843758518	374484	3758518	0.005	6.185	6.190
3744893758518	374489	3758518	0.005	6.639	6.644
3744943758518	374494	3758518	0.005	7.153	7.158
3744993758518	374499	3758518	0.005	7.741	7.746
3745093758518	374509	3758518	0.005	9.166	9.171
3745143758518	374514	3758518	0.005	10.018	10.023
3745243758518	374524	3758518	0.005	11.953	11.958
3745293758518	374529	3758518	0.005	12.991	12.996
3744093758523	374409	3758523	0.005	2.859	2.864
3744143758523	374414	3758523	0.005	2.982	2.987
3744193758523	374419	3758523	0.005	3.113	3.119
3744243758523	374424	3758523	0.005	3.254	3.259
3744293758523	374429	3758523	0.005	3.405	3.410
3744343758523	374434	3758523	0.005	3.568	3.573
3744393758523	374439	3758523	0.005	3.746	3.751
3744443758523	374444	3758523	0.005	3.936	3.942
3744493758523	374449	3758523	0.005	4.141	4.146
3744543758523	374454	3758523	0.005	4.366	4.371
3744593758523	374459	3758523	0.005	4.612	4.617
3744643758523	374464	3758523	0.005	4.881	4.887
3744693758523	374469	3758523	0.005	5.178	5.183
3744743758523	374474	3758523	0.005	5.506	5.511
3744793758523	374479	3758523	0.005	5.871	5.877
3744843758523	374484	3758523	0.005	6.282	6.287
3744893758523	374489	3758523	0.005	6.740	6.745
3744943758523	374494	3758523	0.005	7.261	7.266
3744993758523	374499	3758523	0.005	7.857	7.862
3745093758523	374509	3758523	0.005	9.297	9.302
3745143758523	374514	3758523	0.005	10.156	10.161
3743993758528	374399	3758528	0.006	2.674	2.679
3744043758528	374404	3758528	0.006	2.784	2.790
3744093758528	374409	3758528	0.006	2.902	2.908
3744143758528	374414	3758528	0.006	3.027	3.033
3744193758528	374419	3758528	0.006	3.161	3.166
3744243758528	374424	3758528	0.006	3.304	3.309

IHS

Residential Health Risk Assessment Results Summary

Unmitigated

RESIDENTIAL RECEPTORS ONLY		MAX:	59.201
Unique Identifier	X (UTM)	Y (UTM)	Total Risk
3744093758508	374409	3758508	2.725
3744143758508	374414	3758508	2.841
3744193758508	374419	3758508	2.966
3744243758508	374424	3758508	3.099
3744293758508	374429	3758508	3.243
3744343758508	374434	3758508	3.397
3744393758508	374439	3758508	3.564
3744443758508	374444	3758508	3.745
3744493758508	374449	3758508	3.941
3744543758508	374454	3758508	4.155
3744593758508	374459	3758508	4.389
3744643758508	374464	3758508	4.646
3744693758508	374469	3758508	4.930
3744743758508	374474	3758508	5.244
3744793758508	374479	3758508	5.594
3744843758508	374484	3758508	5.986
3744893758508	374489	3758508	6.427
3744943758508	374494	3758508	6.928
3744993758508	374499	3758508	7.500
3745093758508	374509	3758508	8.910
3745143758508	374514	3758508	9.748
3745243758508	374524	3758508	11.630
3745293758508	374529	3758508	12.648
3744093758513	374409	3758513	2.773
3744143758513	374414	3758513	2.891
3744193758513	374419	3758513	3.018
3744243758513	374424	3758513	3.154
3744293758513	374429	3758513	3.300
3744343758513	374434	3758513	3.458
3744393758513	374439	3758513	3.628
3744443758513	374444	3758513	3.812
3744493758513	374449	3758513	4.012
3744543758513	374454	3758513	4.230
3744593758513	374459	3758513	4.468
3744643758513	374464	3758513	4.729
3744693758513	374469	3758513	5.017
3744743758513	374474	3758513	5.336
3744793758513	374479	3758513	5.692
3744843758513	374484	3758513	6.090
3744893758513	374489	3758513	6.538
3744943758513	374494	3758513	7.046
3744993758513	374499	3758513	7.625
3745093758513	374509	3758513	9.040
3745143758513	374514	3758513	9.885
3745243758513	374524	3758513	11.797
3745293758513	374529	3758513	12.824
3744093758518	374409	3758518	2.819
3744143758518	374414	3758518	2.940
3744193758518	374419	3758518	3.069
3744243758518	374424	3758518	3.208
3744293758518	374429	3758518	3.356
3744343758518	374434	3758518	3.516
3744393758518	374439	3758518	3.690
3744443758518	374444	3758518	3.878
3744493758518	374449	3758518	4.080
3744543758518	374454	3758518	4.302
3744593758518	374459	3758518	4.545
3744643758518	374464	3758518	4.810
3744693758518	374469	3758518	5.102
3744743758518	374474	3758518	5.425
3744793758518	374479	3758518	5.786
3744843758518	374484	3758518	6.190
3744893758518	374489	3758518	6.644
3744943758518	374494	3758518	7.158
3744993758518	374499	3758518	7.746
3745093758518	374509	3758518	9.171
3745143758518	374514	3758518	10.023
3745243758518	374524	3758518	11.958
3745293758518	374529	3758518	12.996
3744093758523	374409	3758523	2.864
3744143758523	374414	3758523	2.987
3744193758523	374419	3758523	3.119
3744243758523	374424	3758523	3.259
3744293758523	374429	3758523	3.410
3744343758523	374434	3758523	3.573
3744393758523	374439	3758523	3.751
3744443758523	374444	3758523	3.942
3744493758523	374449	3758523	4.146
3744543758523	374454	3758523	4.371
3744593758523	374459	3758523	4.617
3744643758523	374464	3758523	4.887
3744693758523	374469	3758523	5.183
3744743758523	374474	3758523	5.511
3744793758523	374479	3758523	5.877
3744843758523	374484	3758523	6.287
3744893758523	374489	3758523	6.745
3744943758523	374494	3758523	7.266
3744993758523	374499	3758523	7.862
3745093758523	374509	3758523	9.302
3745143758523	374514	3758523	10.161
3743993758528	374399	3758528	2.679
3744043758528	374404	3758528	2.790
3744093758528	374409	3758528	2.908
3744143758528	374414	3758528	3.033
3744193758528	374419	3758528	3.166
3744243758528	374424	3758528	3.309

FOR CHRONIC CALCS

MAX: 0.543

Overlapping Phases - Maximum GLC		
2025	2026	2027
0.00E+00	3.01E-02	1.85E-02
0.00E+00	3.15E-02	1.93E-02
0.00E+00	3.29E-02	2.02E-02
0.00E+00	3.44E-02	2.12E-02
0.00E+00	3.60E-02	2.22E-02
0.00E+00	3.78E-02	2.33E-02
0.00E+00	3.97E-02	2.44E-02
0.00E+00	4.18E-02	2.57E-02
0.00E+00	4.40E-02	2.71E-02
0.00E+00	4.65E-02	2.86E-02
0.00E+00	4.92E-02	3.03E-02
0.00E+00	5.22E-02	3.21E-02
0.00E+00	5.55E-02	3.41E-02
0.00E+00	5.91E-02	3.64E-02
0.00E+00	6.32E-02	3.89E-02
0.00E+00	6.78E-02	4.17E-02
0.00E+00	7.30E-02	4.49E-02
0.00E+00	7.89E-02	4.85E-02
0.00E+00	8.56E-02	5.27E-02
0.00E+00	1.02E-01	6.30E-02
0.00E+00	1.12E-01	6.91E-02
0.00E+00	1.35E-01	8.28E-02
0.00E+00	1.47E-01	9.02E-02
0.00E+00	3.06E-02	1.88E-02
0.00E+00	3.20E-02	1.97E-02
0.00E+00	3.34E-02	2.06E-02
0.00E+00	3.50E-02	2.15E-02
0.00E+00	3.66E-02	2.25E-02
0.00E+00	3.84E-02	2.36E-02
0.00E+00	4.04E-02	2.48E-02
0.00E+00	4.25E-02	2.62E-02
0.00E+00	4.48E-02	2.76E-02
0.00E+00	4.73E-02	2.91E-02
0.00E+00	5.00E-02	3.08E-02
0.00E+00	5.30E-02	3.27E-02
0.00E+00	5.64E-02	3.47E-02
0.00E+00	6.01E-02	3.70E-02
0.00E+00	6.42E-02	3.95E-02
0.00E+00	6.89E-02	4.24E-02
0.00E+00	7.41E-02	4.56E-02
0.00E+00	8.01E-02	4.93E-02
0.00E+00	8.69E-02	5.35E-02
0.00E+00	1.04E-01	6.38E-02
0.00E+00	1.14E-01	6.99E-02
0.00E+00	1.36E-01	8.39E-02
0.00E+00	1.49E-01	9.13E-02
0.00E+00	3.11E-02	1.91E-02
0.00E+00	3.25E-02	2.00E-02
0.00E+00	3.39E-02	2.09E-02
0.00E+00	3.55E-02	2.19E-02
0.00E+00	3.72E-02	2.29E-02
0.00E+00	3.90E-02	2.40E-02
0.00E+00	4.10E-02	2.53E-02
0.00E+00	4.31E-02	2.66E-02
0.00E+00	4.55E-02	2.80E-02
0.00E+00	4.80E-02	2.96E-02
0.00E+00	5.08E-02	3.13E-02
0.00E+00	5.38E-02	3.32E-02
0.00E+00	5.72E-02	3.53E-02
0.00E+00	6.10E-02	3.76E-02
0.00E+00	6.52E-02	4.01E-02
0.00E+00	6.99E-02	4.30E-02
0.00E+00	7.52E-02	4.63E-02
0.00E+00	8.12E-02	5.00E-02
0.00E+00	8.81E-02	5.43E-02
0.00E+00	1.05E-01	6.46E-02
0.00E+00	1.15E-01	7.08E-02
0.00E+00	1.38E-01	8.49E-02
0.00E+00	1.50E-01	9.24E-02
0.00E+00	3.16E-02	1.94E-02
0.00E+00	3.30E-02	2.03E-02
0.00E+00	3.44E-02	2.12E-02
0.00E+00	3.60E-02	2.22E-02
0.00E+00	3.78E-02	2.33E-02
0.00E+00	3.96E-02	2.44E-02
0.00E+00	4.16E-02	2.56E-02
0.00E+00	4.38E-02	2.70E-02
0.00E+00	4.61E-02	2.84E-02
0.00E+00	4.87E-02	3.00E-02
0.00E+00	5.15E-02	3.18E-02
0.00E+00	5.46E-02	3.37E-02
0.00E+00	5.80E-02	3.58E-02
0.00E+00	6.18E-02	3.81E-02
0.00E+00	6.60E-02	4.07E-02
0.00E+00	7.08E-02	4.37E-02
0.00E+00	7.61E-02	4.69E-02
0.00E+00	8.22E-02	5.07E-02
0.00E+00	8.92E-02	5.50E-02
0.00E+00	1.06E-01	6.54E-02
0.00E+00	1.16E-01	7.16E-02
0.00E+00	2.94E-02	1.81E-02
0.00E+00	3.07E-02	1.89E-02
0.00E+00	3.20E-02	1.97E-02
0.00E+00	3.34E-02	2.06E-02
0.00E+00	3.49E-02	2.15E-02
0.00E+00	3.65E-02	2.25E-02

IHS

Health Risk Assessment Results Summary

Unmitigated

Residential Receptors

		MAX:	0.135	59.180	59.201
Unique Identifier	X (UTM)	Y (UTM)	Onroad	Offroad	Total Risk
3744293758528	374429	3758528	0.006	3.457	3.463
3744343758528	374434	3758528	0.006	3.623	3.629
3744393758528	374439	3758528	0.006	3.804	3.809
3744443758528	374444	3758528	0.006	3.997	4.003
3744493758528	374449	3758528	0.006	4.205	4.210
3744543758528	374454	3758528	0.006	4.432	4.438
3744593758528	374459	3758528	0.006	4.682	4.687
3744643758528	374464	3758528	0.005	4.955	4.961
3744693758528	374469	3758528	0.005	5.256	5.262
3744743758528	374474	3758528	0.005	5.588	5.594
3744793758528	374479	3758528	0.005	5.959	5.964
3744843758528	374484	3758528	0.005	6.374	6.379
3744893758528	374489	3758528	0.005	6.839	6.844
3744943758528	374494	3758528	0.005	7.365	7.370
3744993758528	374499	3758528	0.005	7.968	7.974
3745093758528	374509	3758528	0.005	9.422	9.428
3745143758528	374514	3758528	0.005	10.289	10.294
3745243758528	374524	3758528	0.005	12.260	12.265
3745293758528	374529	3758528	0.005	13.311	13.316
3744043758533	374404	3758533	0.006	2.824	2.830
3744093758533	374409	3758533	0.006	2.944	2.950
3744143758533	374414	3758533	0.006	3.071	3.077
3744193758533	374419	3758533	0.006	3.206	3.212
3744243758533	374424	3758533	0.006	3.351	3.357
3744293758533	374429	3758533	0.006	3.507	3.513
3744343758533	374434	3758533	0.006	3.676	3.682
3744393758533	374439	3758533	0.006	3.858	3.864
3744443758533	374444	3758533	0.006	4.054	4.060
3744493758533	374449	3758533	0.006	4.266	4.271
3744543758533	374454	3758533	0.006	4.497	4.502
3744593758533	374459	3758533	0.006	4.749	4.755
3744643758533	374464	3758533	0.006	5.026	5.032
3744693758533	374469	3758533	0.006	5.331	5.337
3744743758533	374474	3758533	0.006	5.668	5.674
3744793758533	374479	3758533	0.006	6.043	6.049
3744843758533	374484	3758533	0.006	6.464	6.469
3744893758533	374489	3758533	0.006	6.934	6.940
3744943758533	374494	3758533	0.006	7.467	7.473
3744993758533	374499	3758533	0.005	8.072	8.077
3745093758533	374509	3758533	0.005	9.544	9.549
3745143758533	374514	3758533	0.005	10.417	10.422
3745243758533	374524	3758533	0.005	12.406	12.411
3745293758533	374529	3758533	0.005	13.471	13.476
3744043758538	374404	3758538	0.006	2.863	2.869
3744093758538	374409	3758538	0.006	2.984	2.990
3744143758538	374414	3758538	0.006	3.113	3.119
3744193758538	374419	3758538	0.006	3.250	3.256
3744243758538	374424	3758538	0.006	3.397	3.403
3744293758538	374429	3758538	0.006	3.556	3.562
3744343758538	374434	3758538	0.006	3.727	3.733
3744393758538	374439	3758538	0.006	3.910	3.916
3744443758538	374444	3758538	0.006	4.108	4.114
3744493758538	374449	3758538	0.006	4.324	4.330
3744543758538	374454	3758538	0.006	4.558	4.564
3744593758538	374459	3758538	0.006	4.814	4.819
3744643758538	374464	3758538	0.006	5.095	5.101
3744693758538	374469	3758538	0.006	5.404	5.410
3744743758538	374474	3758538	0.006	5.745	5.750
3744793758538	374479	3758538	0.006	6.124	6.130
3744843758538	374484	3758538	0.006	6.550	6.556
3744893758538	374489	3758538	0.006	7.027	7.033
3744943758538	374494	3758538	0.006	7.566	7.572
3744993758538	374499	3758538	0.006	8.174	8.179
3745093758538	374509	3758538	0.006	9.658	9.664
3745143758538	374514	3758538	0.006	10.536	10.542
3745243758538	374524	3758538	0.005	12.545	12.550
3745293758538	374529	3758538	0.005	13.618	13.623
3744093758543	374409	3758543	0.006	3.023	3.029
3744143758543	374414	3758543	0.006	3.153	3.159
3744193758543	374419	3758543	0.006	3.292	3.298
3744243758543	374424	3758543	0.006	3.441	3.447
3744293758543	374429	3758543	0.006	3.602	3.608
3744343758543	374434	3758543	0.006	3.775	3.782
3744393758543	374439	3758543	0.006	3.961	3.967
3744443758543	374444	3758543	0.006	4.161	4.167
3744493758543	374449	3758543	0.006	4.380	4.386
3744543758543	374454	3758543	0.006	4.617	4.623
3744593758543	374459	3758543	0.006	4.876	4.882
3744643758543	374464	3758543	0.006	5.160	5.166
3744693758543	374469	3758543	0.006	5.473	5.479
3744743758543	374474	3758543	0.006	5.817	5.823
3744793758543	374479	3758543	0.006	6.203	6.209
3744843758543	374484	3758543	0.006	6.637	6.643
3744893758543	374489	3758543	0.006	7.119	7.125
3744943758543	374494	3758543	0.006	7.662	7.668
3744993758543	374499	3758543	0.006	8.274	8.280
3744093758548	374409	3758548	0.007	3.060	3.067
3744143758548	374414	3758548	0.007	3.192	3.198
3744193758548	374419	3758548	0.007	3.332	3.339
3744243758548	374424	3758548	0.007	3.483	3.490
3744293758548	374429	3758548	0.007	3.646	3.653
3744343758548	374434	3758548	0.007	3.822	3.828
3744393758548	374439	3758548	0.007	4.009	4.015
3744443758548	374444	3758548	0.006	4.212	4.218
3744493758548	374449	3758548	0.006	4.432	4.439
3744543758548	374454	3758548	0.006	4.672	4.679

IHS

Residential Health Risk Assessment Results Summary

Unmitigated

RESIDENTIAL RECEPTORS ONLY

		MAX:	59.201
Unique Identifier	X (UTM)	Y (UTM)	Total Risk
3744293758528	374429	3758528	3.463
3744343758528	374434	3758528	3.629
3744393758528	374439	3758528	3.809
3744443758528	374444	3758528	4.003
3744493758528	374449	3758528	4.210
3744543758528	374454	3758528	4.438
3744593758528	374459	3758528	4.687
3744643758528	374464	3758528	4.961
3744693758528	374469	3758528	5.262
3744743758528	374474	3758528	5.594
3744793758528	374479	3758528	5.964
3744843758528	374484	3758528	6.379
3744893758528	374489	3758528	6.844
3744943758528	374494	3758528	7.370
3744993758528	374499	3758528	7.974
3745093758528	374509	3758528	9.428
3745143758528	374514	3758528	10.294
3745243758528	374524	3758528	12.265
3745293758528	374529	3758528	13.316
3744043758533	374404	3758533	2.830
3744093758533	374409	3758533	2.950
3744143758533	374414	3758533	3.077
3744193758533	374419	3758533	3.212
3744243758533	374424	3758533	3.357
3744293758533	374429	3758533	3.513
3744343758533	374434	3758533	3.682
3744393758533	374439	3758533	3.864
3744443758533	374444	3758533	4.060
3744493758533	374449	3758533	4.271
3744543758533	374454	3758533	4.502
3744593758533	374459	3758533	4.755
3744643758533	374464	3758533	5.032
3744693758533	374469	3758533	5.337
3744743758533	374474	3758533	5.674
3744793758533	374479	3758533	6.049
3744843758533	374484	3758533	6.469
3744893758533	374489	3758533	6.940
3744943758533	374494	3758533	7.473
3744993758533	374499	3758533	8.077
3745093758533	374509	3758533	9.549
3745143758533	374514	3758533	10.422
3745243758533	374524	3758533	12.411
3745293758533	374529	3758533	13.476
3744043758538	374404	3758538	2.869
3744093758538	374409	3758538	2.990
3744143758538	374414	3758538	3.119
3744193758538	374419	3758538	3.256
3744243758538	374424	3758538	3.403
3744293758538	374429	3758538	3.562
3744343758538	374434	3758538	3.733
3744393758538	374439	3758538	3.916
3744443758538	374444	3758538	4.114
3744493758538	374449	3758538	4.330
3744543758538	374454	3758538	4.564
3744593758538	374459	3758538	4.819
3744643758538	374464	3758538	5.101
3744693758538	374469	3758538	5.410
3744743758538	374474	3758538	5.750
3744793758538	374479	3758538	6.130
3744843758538	374484	3758538	6.556
3744893758538	374489	3758538	7.033
3744943758538	374494	3758538	7.572
3744993758538	374499	3758538	8.179
3745093758538	374509	3758538	9.664
3745143758538	374514	3758538	10.542
3745243758538	374524	3758538	12.550
3745293758538	374529	3758538	13.623
3744093758543	374409	3758543	3.029
3744143758543	374414	3758543	3.159
3744193758543	374419	3758543	3.298
3744243758543	374424	3758543	3.447
3744293758543	374429	3758543	3.608
3744343758543	374434	3758543	3.782
3744393758543	374439	3758543	3.967
3744443758543	374444	3758543	4.167
3744493758543	374449	3758543	4.386
3744543758543	374454	3758543	4.623
3744593758543	374459	3758543	4.882
3744643758543	374464	3758543	5.166
3744693758543	374469	3758543	5.479
3744743758543	374474	3758543	5.823
3744793758543	374479	3758543	6.209
3744843758543	374484	3758543	6.643
3744893758543	374489	3758543	7.125
3744943758543	374494	3758543	7.668
3744993758543	374499	3758543	8.280
3744093758548	374409	3758548	3.067
3744143758548	374414	3758548	3.198
3744193758548	374419	3758548	3.339
3744243758548	374424	3758548	3.490
3744293758548	374429	3758548	3.653
3744343758548	374434	3758548	3.828
3744393758548	374439	3758548	4.015
3744443758548	374444	3758548	4.218
3744493758548	374449	3758548	4.439
3744543758548	374454	3758548	4.679

FOR CHRONIC CALCS

	MAX:	0.543	
	Overlapping Phases - Maximum GLC		
	2025	2026	2027
3744293758528	0.00E+00	3.83E-02	2.36E-02
3744343758528	0.00E+00	4.02E-02	2.47E-02
3744393758528	0.00E+00	4.22E-02	2.60E-02
3744443758528	0.00E+00	4.44E-02	2.74E-02
3744493758528	0.00E+00	4.68E-02	2.88E-02
3744543758528	0.00E+00	4.94E-02	3.04E-02
3744593758528	0.00E+00	5.22E-02	3.22E-02
3744643758528	0.00E+00	5.53E-02	3.41E-02
3744693758528	0.00E+00	5.88E-02	3.63E-02
3744743758528	0.00E+00	6.26E-02	3.86E-02
3744793758528	0.00E+00	6.69E-02	4.13E-02
3744843758528	0.00E+00	7.17E-02	4.42E-02
3744893758528	0.00E+00	7.71E-02	4.76E-02
3744943758528	0.00E+00	8.32E-02	5.13E-02
3744993758528	0.00E+00	9.03E-02	5.57E-02
3745093758528	0.00E+00	1.07E-01	6.62E-02
3745143758528	0.00E+00	1.17E-01	7.25E-02
3745243758528	0.00E+00	1.41E-01	8.67E-02
3745293758528	0.00E+00	1.53E-01	9.43E-02
3744043758533	0.00E+00	3.11E-02	1.91E-02
3744093758533	0.00E+00	3.24E-02	2.00E-02
3744143758533	0.00E+00	3.39E-02	2.09E-02
3744193758533	0.00E+00	3.54E-02	2.18E-02
3744243758533	0.00E+00	3.70E-02	2.28E-02
3744293758533	0.00E+00	3.88E-02	2.39E-02
3744343758533	0.00E+00	4.07E-02	2.51E-02
3744393758533	0.00E+00	4.27E-02	2.64E-02
3744443758533	0.00E+00	4.50E-02	2.77E-02
3744493758533	0.00E+00	4.74E-02	2.92E-02
3744543758533	0.00E+00	5.00E-02	3.08E-02
3744593758533	0.00E+00	5.29E-02	3.26E-02
3744643758533	0.00E+00	5.60E-02	3.46E-02
3744693758533	0.00E+00	5.95E-02	3.67E-02
3744743758533	0.00E+00	6.34E-02	3.91E-02
3744793758533	0.00E+00	6.77E-02	4.18E-02
3744843758533	0.00E+00	7.25E-02	4.48E-02
3744893758533	0.00E+00	7.80E-02	4.81E-02
3744943758533	0.00E+00	8.42E-02	5.20E-02
3744993758533	0.00E+00	9.12E-02	5.63E-02
3745093758533	0.00E+00	1.08E-01	6.69E-02
3745143758533	0.00E+00	1.19E-01	7.32E-02
3745243758533	0.00E+00	1.42E-01	8.76E-02
3745293758533	0.00E+00	1.54E-01	9.52E-02
3744043758538	0.00E+00	3.15E-02	1.94E-02
3744093758538	0.00E+00	3.28E-02	2.02E-02
3744143758538	0.00E+00	3.43E-02	2.11E-02
3744193758538	0.00E+00	3.58E-02	2.21E-02
3744243758538	0.00E+00	3.75E-02	2.31E-02
3744293758538	0.00E+00	3.92E-02	2.42E-02
3744343758538	0.00E+00	4.12E-02	2.54E-02
3744393758538	0.00E+00	4.32E-02	2.67E-02
3744443758538	0.00E+00	4.55E-02	2.81E-02
3744493758538	0.00E+00	4.79E-02	2.96E-02
3744543758538	0.00E+00	5.06E-02	3.12E-02
3744593758538	0.00E+00	5.35E-02	3.30E-02
3744643758538	0.00E+00	5.67E-02	3.50E-02
3744693758538	0.00E+00	6.02E-02	3.72E-02
3744743758538	0.00E+00	6.41E-02	3.96E-02
3744793758538	0.00E+00	6.84E-02	4.23E-02
3744843758538	0.00E+00	7.33E-02	4.53E-02
3744893758538	0.00E+00	7.88E-02	4.87E-02
3744943758538	0.00E+00	8.51E-02	5.26E-02
3744993758538	0.00E+00	9.21E-02	5.69E-02
3745093758538	0.00E+00	1.09E-01	6.76E-02
3745143758538	0.00E+00	1.20E-01	7.39E-02
3745243758538	0.00E+00	1.43E-01	8.84E-02
3745293758538	0.00E+00	1.56E-01	9.61E-02
3744093758543	0.00E+00	3.32E-02	2.05E-02
3744143758543	0.00E+00	3.47E-02	2.14E-02
3744193758543	0.00E+00	3.62E-02	2.23E-02
3744243758543	0.00E+00	3.79E-02	2.34E-02
3744293758543	0.00E+00	3.97E-02	2.45E-02
3744343758543	0.00E+00	4.16E-02	2.57E-02
3744393758543	0.00E+00	4.37E-02	2.70E-02
3744443758543	0.00E+00	4.60E-02	2.84E-02
3744493758543	0.00E+00	4.85E-02	2.99E-02
3744543758543	0.00E+00	5.11E-02	3.16E-02
3744593758543	0.00E+00	5.41E-02	3.34E-02
3744643758543	0.00E+00	5.73E-02	3.54E-02
3744693758543	0.00E+00	6.08E-02	3.76E-02
3744743758543	0.00E+00	6.48E-02	4.00E-02
3744793758543	0.00E+00	6.92E-02	4.28E-02
3744843758543	0.00E+00	7.41E-02	4.58E-02
3744893758543	0.00E+00	7.97E-02	4.93E-02
3744943758543	0.00E+00	8.59E-02	5.31E-02
3744993758543	0.00E+00	9.30E-02	5.75E-02
3744093758548	0.00E+00	3.36E-02	2.07E-02
3744143758548	0.00E+00	3.50E-02	2.16E-02
3744193758548	0.00E+00	3.66E-02	2.26E-02
3744243758548	0.00E+00	3.83E-02	2.36E-02
3744293758548	0.00E+00	4.01E-02	2.48E-02
3744343758548	0.00E+00	4.21E-02	2.60E-02
3744393758548	0.00E+00	4.42E-02	2.73E-02
3744443758548	0.00E+00	4.65E-02	2.87E-02
3744493758548	0.00E+00	4.89E-02	3.02E-02
3744543758548	0.00E+00	5.17E-02	3.19E-02

IHS

Health Risk Assessment Results Summary

Unmitigated

Residential Receptors

		MAX:	0.135	59.180	59.201
Unique Identifier	X (UTM)	Y (UTM)	Onroad	Offroad	Total Risk
3744593758548	374459	3758548	0.006	4.935	4.941
3744643758548	374464	3758548	0.006	5.222	5.229
3744693758548	374469	3758548	0.006	5.538	5.545
3744743758548	374474	3758548	0.006	5.885	5.892
3744793758548	374479	3758548	0.006	6.276	6.282
3744843758548	374484	3758548	0.006	6.716	6.722
3744893758548	374489	3758548	0.006	7.202	7.208
3744943758548	374494	3758548	0.006	7.750	7.756
3744093758553	374409	3758553	0.007	3.095	3.102
3744143758553	374414	3758553	0.007	3.229	3.235
3744193758553	374419	3758553	0.007	3.371	3.378
3744243758553	374424	3758553	0.007	3.523	3.529
3744293758553	374429	3758553	0.007	3.687	3.694
3744343758553	374434	3758553	0.007	3.864	3.871
3744393758553	374439	3758553	0.007	4.054	4.061
3744443758553	374444	3758553	0.007	4.259	4.266
3744493758553	374449	3758553	0.007	4.481	4.488
3744543758553	374454	3758553	0.007	4.724	4.730
3744593758553	374459	3758553	0.007	4.988	4.995
3744643758553	374464	3758553	0.007	5.278	5.285
3744693758553	374469	3758553	0.007	5.597	5.604
3744093758558	374409	3758558	0.007	3.129	3.136
3744143758558	374414	3758558	0.007	3.263	3.271
3744193758558	374419	3758558	0.007	3.407	3.414
3744243758558	374424	3758558	0.007	3.560	3.567
3744293758558	374429	3758558	0.007	3.726	3.733
3744093758563	374409	3758563	0.007	3.158	3.166
3744143758563	374414	3758563	0.007	3.294	3.301
3744193758563	374419	3758563	0.007	3.438	3.446
3744243758563	374424	3758563	0.007	3.593	3.600
3746063758323	374606	3758323	0.004	2.573	2.577
3746113758323	374611	3758323	0.004	2.609	2.613
3746163758323	374616	3758323	0.004	2.645	2.649
3746213758323	374621	3758323	0.004	2.680	2.684
3746263758323	374626	3758323	0.004	2.714	2.718
3746313758323	374631	3758323	0.004	2.748	2.752
3746363758323	374636	3758323	0.005	2.781	2.786
3746413758323	374641	3758323	0.005	2.814	2.819
3746463758323	374646	3758323	0.005	2.846	2.851
3746513758323	374651	3758323	0.005	2.876	2.880
3746563758323	374656	3758323	0.005	2.905	2.910
3746613758323	374661	3758323	0.005	2.933	2.938
3746663758323	374666	3758323	0.005	2.961	2.966
3746713758323	374671	3758323	0.005	2.988	2.993
3746763758323	374676	3758323	0.005	3.013	3.018
3746813758323	374681	3758323	0.005	3.038	3.043
3746863758323	374686	3758323	0.005	3.061	3.066
3746913758323	374691	3758323	0.006	3.083	3.088
3746963758323	374696	3758323	0.006	3.103	3.109
3747013758323	374701	3758323	0.006	3.122	3.128
3747063758323	374706	3758323	0.006	3.141	3.147
3747113758323	374711	3758323	0.006	3.158	3.164
3747163758323	374716	3758323	0.006	3.174	3.180
3747213758323	374721	3758323	0.006	3.188	3.195
3747263758323	374726	3758323	0.006	3.202	3.209
3747313758323	374731	3758323	0.007	3.215	3.221
3747363758323	374736	3758323	0.007	3.226	3.233
3747413758323	374741	3758323	0.007	3.237	3.244
3747463758323	374746	3758323	0.007	3.246	3.253
3747513758323	374751	3758323	0.007	3.254	3.262
3747563758323	374756	3758323	0.008	3.262	3.269
3747613758323	374761	3758323	0.008	3.268	3.276
3746063758328	374606	3758328	0.004	2.690	2.694
3746113758328	374611	3758328	0.004	2.729	2.734
3746163758328	374616	3758328	0.004	2.768	2.772
3746213758328	374621	3758328	0.004	2.806	2.810
3746263758328	374626	3758328	0.004	2.843	2.847
3746313758328	374631	3758328	0.005	2.879	2.883
3746363758328	374636	3758328	0.005	2.915	2.919
3746413758328	374641	3758328	0.005	2.949	2.954
3746463758328	374646	3758328	0.005	2.983	2.988
3746513758328	374651	3758328	0.005	3.015	3.019
3746563758328	374656	3758328	0.005	3.046	3.050
3746613758328	374661	3758328	0.005	3.076	3.081
3746663758328	374666	3758328	0.005	3.105	3.110
3746713758328	374671	3758328	0.005	3.133	3.139
3746763758328	374676	3758328	0.005	3.159	3.165
3746813758328	374681	3758328	0.005	3.185	3.190
3746863758328	374686	3758328	0.006	3.209	3.214
3746913758328	374691	3758328	0.006	3.231	3.237
3746963758328	374696	3758328	0.006	3.253	3.258
3747013758328	374701	3758328	0.006	3.272	3.278
3747063758328	374706	3758328	0.006	3.291	3.297
3747113758328	374711	3758328	0.006	3.309	3.315
3747163758328	374716	3758328	0.006	3.325	3.331
3747213758328	374721	3758328	0.006	3.340	3.346
3747263758328	374726	3758328	0.007	3.353	3.360
3747313758328	374731	3758328	0.007	3.365	3.371
3747363758328	374736	3758328	0.007	3.376	3.383
3747413758328	374741	3758328	0.007	3.386	3.393
3747463758328	374746	3758328	0.007	3.394	3.401
3747513758328	374751	3758328	0.007	3.402	3.409
3747563758328	374756	3758328	0.008	3.409	3.416
3747613758328	374761	3758328	0.008	3.415	3.423
3746063758333	374606	3758333	0.004	2.818	2.822
3746113758333	374611	3758333	0.004	2.860	2.865

IHS

Residential Health Risk Assessment Results Summary

Unmitigated

RESIDENTIAL RECEPTORS ONLY

		MAX:	59.201
Unique Identifier	X (UTM)	Y (UTM)	Total Risk
3744593758548	374459	3758548	4.941
3744643758548	374464	3758548	5.229
3744693758548	374469	3758548	5.545
3744743758548	374474	3758548	5.892
3744793758548	374479	3758548	6.282
3744843758548	374484	3758548	6.722
3744893758548	374489	3758548	7.208
3744943758548	374494	3758548	7.756
3744093758553	374409	3758553	3.102
3744143758553	374414	3758553	3.235
3744193758553	374419	3758553	3.378
3744243758553	374424	3758553	3.529
3744293758553	374429	3758553	3.694
3744343758553	374434	3758553	3.871
3744393758553	374439	3758553	4.061
3744443758553	374444	3758553	4.266
3744493758553	374449	3758553	4.488
3744543758553	374454	3758553	4.730
3744593758553	374459	3758553	4.995
3744643758553	374464	3758553	5.285
3744693758553	374469	3758553	5.604
3744093758558	374409	3758558	3.136
3744143758558	374414	3758558	3.271
3744193758558	374419	3758558	3.414
3744243758558	374424	3758558	3.567
3744293758558	374429	3758558	3.733
3744093758563	374409	3758563	3.166
3744143758563	374414	3758563	3.301
3744193758563	374419	3758563	3.446
3744243758563	374424	3758563	3.600
3746063758323	374606	3758323	2.577
3746113758323	374611	3758323	2.613
3746163758323	374616	3758323	2.649
3746213758323	374621	3758323	2.684
3746263758323	374626	3758323	2.718
3746313758323	374631	3758323	2.752
3746363758323	374636	3758323	2.786
3746413758323	374641	3758323	2.819
3746463758323	374646	3758323	2.851
3746513758323	374651	3758323	2.880
3746563758323	374656	3758323	2.910
3746613758323	374661	3758323	2.938
3746663758323	374666	3758323	2.966
3746713758323	374671	3758323	2.993
3746763758323	374676	3758323	3.018
3746813758323	374681	3758323	3.043
3746863758323	374686	3758323	3.066
3746913758323	374691	3758323	3.088
3746963758323	374696	3758323	3.109
3747013758323	374701	3758323	3.128
3747063758323	374706	3758323	3.147
3747113758323	374711	3758323	3.164
3747163758323	374716	3758323	3.180
3747213758323	374721	3758323	3.195
3747263758323	374726	3758323	3.209
3747313758323	374731	3758323	3.221
3747363758323	374736	3758323	3.233
3747413758323	374741	3758323	3.244
3747463758323	374746	3758323	3.253
3747513758323	374751	3758323	3.262
3747563758323	374756	3758323	3.269
3747613758323	374761	3758323	3.276
3746063758328	374606	3758328	2.694
3746113758328	374611	3758328	2.734
3746163758328	374616	3758328	2.772
3746213758328	374621	3758328	2.810
3746263758328	374626	3758328	2.847
3746313758328	374631	3758328	2.883
3746363758328	374636	3758328	2.919
3746413758328	374641	3758328	2.954
3746463758328	374646	3758328	2.988
3746513758328	374651	3758328	3.019
3746563758328	374656	3758328	3.050
3746613758328	374661	3758328	3.081
3746663758328	374666	3758328	3.110
3746713758328	374671	3758328	3.139
3746763758328	374676	3758328	3.165
3746813758328	374681	3758328	3.190
3746863758328	374686	3758328	3.214
3746913758328	374691	3758328	3.237
3746963758328	374696	3758328	3.258
3747013758328	374701	3758328	3.278
3747063758328	374706	3758328	3.297
3747113758328	374711	3758328	3.315
3747163758328	374716	3758328	3.331
3747213758328	374721	3758328	3.346
3747263758328	374726	3758328	3.360
3747313758328	374731	3758328	3.371
3747363758328	374736	3758328	3.383
3747413758328	374741	3758328	3.393
3747463758328	374746	3758328	3.401
3747513758328	374751	3758328	3.409
3747563758328	374756	3758328	3.416
3747613758328	374761	3758328	3.423
3746063758333	374606	3758333	2.822
3746113758333	374611	3758333	2.865

FOR CHRONIC CALCS

MAX: 0.543

Overlapping Phases - Maximum GLC		
2025	2026	2027
0.00E+00	5.46E-02	3.37E-02
0.00E+00	5.79E-02	3.58E-02
0.00E+00	6.14E-02	3.80E-02
0.00E+00	6.54E-02	4.04E-02
0.00E+00	6.98E-02	4.32E-02
0.00E+00	7.49E-02	4.63E-02
0.00E+00	8.04E-02	4.97E-02
0.00E+00	8.67E-02	5.36E-02
0.00E+00	3.39E-02	2.09E-02
0.00E+00	3.54E-02	2.18E-02
0.00E+00	3.70E-02	2.28E-02
0.00E+00	3.87E-02	2.39E-02
0.00E+00	4.05E-02	2.50E-02
0.00E+00	4.25E-02	2.62E-02
0.00E+00	4.46E-02	2.76E-02
0.00E+00	4.69E-02	2.90E-02
0.00E+00	4.94E-02	3.05E-02
0.00E+00	5.21E-02	3.22E-02
0.00E+00	5.51E-02	3.41E-02
0.00E+00	5.84E-02	3.61E-02
0.00E+00	6.20E-02	3.83E-02
0.00E+00	3.42E-02	2.11E-02
0.00E+00	3.57E-02	2.21E-02
0.00E+00	3.73E-02	2.30E-02
0.00E+00	3.90E-02	2.41E-02
0.00E+00	4.09E-02	2.52E-02
0.00E+00	3.45E-02	2.13E-02
0.00E+00	3.60E-02	2.22E-02
0.00E+00	3.76E-02	2.32E-02
0.00E+00	3.93E-02	2.43E-02
0.00E+00	2.82E-02	1.74E-02
0.00E+00	2.86E-02	1.76E-02
0.00E+00	2.90E-02	1.79E-02
0.00E+00	2.94E-02	1.81E-02
0.00E+00	2.98E-02	1.83E-02
0.00E+00	3.01E-02	1.86E-02
0.00E+00	3.05E-02	1.88E-02
0.00E+00	3.08E-02	1.90E-02
0.00E+00	3.12E-02	1.92E-02
0.00E+00	3.15E-02	1.94E-02
0.00E+00	3.18E-02	1.96E-02
0.00E+00	3.21E-02	1.98E-02
0.00E+00	3.24E-02	2.00E-02
0.00E+00	3.27E-02	2.01E-02
0.00E+00	3.30E-02	2.03E-02
0.00E+00	3.32E-02	2.05E-02
0.00E+00	3.35E-02	2.06E-02
0.00E+00	3.37E-02	2.08E-02
0.00E+00	3.39E-02	2.09E-02
0.00E+00	3.41E-02	2.10E-02
0.00E+00	3.43E-02	2.11E-02
0.00E+00	3.45E-02	2.12E-02
0.00E+00	3.47E-02	2.13E-02
0.00E+00	3.48E-02	2.14E-02
0.00E+00	3.49E-02	2.15E-02
0.00E+00	3.51E-02	2.16E-02
0.00E+00	3.52E-02	2.16E-02
0.00E+00	3.53E-02	2.17E-02
0.00E+00	3.54E-02	2.17E-02
0.00E+00	3.54E-02	2.18E-02
0.00E+00	3.55E-02	2.18E-02
0.00E+00	3.56E-02	2.19E-02
0.00E+00	2.96E-02	1.82E-02
0.00E+00	3.00E-02	1.85E-02
0.00E+00	3.04E-02	1.87E-02
0.00E+00	3.08E-02	1.90E-02
0.00E+00	3.12E-02	1.92E-02
0.00E+00	3.16E-02	1.95E-02
0.00E+00	3.20E-02	1.97E-02
0.00E+00	3.24E-02	1.99E-02
0.00E+00	3.27E-02	2.02E-02
0.00E+00	3.31E-02	2.04E-02
0.00E+00	3.34E-02	2.06E-02
0.00E+00	3.37E-02	2.08E-02
0.00E+00	3.41E-02	2.10E-02
0.00E+00	3.44E-02	2.12E-02
0.00E+00	3.46E-02	2.13E-02
0.00E+00	3.49E-02	2.15E-02
0.00E+00	3.52E-02	2.16E-02
0.00E+00	3.54E-02	2.18E-02
0.00E+00	3.56E-02	2.19E-02
0.00E+00	3.58E-02	2.20E-02
0.00E+00	3.60E-02	2.22E-02
0.00E+00	3.62E-02	2.23E-02
0.00E+00	3.64E-02	2.24E-02
0.00E+00	3.65E-02	2.24E-02
0.00E+00	3.66E-02	2.25E-02
0.00E+00	3.67E-02	2.26E-02
0.00E+00	3.69E-02	2.27E-02
0.00E+00	3.69E-02	2.27E-02
0.00E+00	3.70E-02	2.28E-02
0.00E+00	3.71E-02	2.28E-02
0.00E+00	3.71E-02	2.28E-02
0.00E+00	3.72E-02	2.29E-02
0.00E+00	3.10E-02	1.91E-02
0.00E+00	3.15E-02	1.94E-02

IHS

Health Risk Assessment Results Summary

Unmitigated

Residential Receptors

		MAX:	0.135	59.180	59.201
Unique Identifier	X (UTM)	Y (UTM)	Onroad	Offroad	Total Risk
3746163758333	374616	3758333	0.004	2.902	2.906
3746213758333	374621	3758333	0.004	2.942	2.947
3746263758333	374626	3758333	0.004	2.982	2.987
3746313758333	374631	3758333	0.005	3.021	3.026
3746363758333	374636	3758333	0.005	3.059	3.064
3746413758333	374641	3758333	0.005	3.096	3.101
3746463758333	374646	3758333	0.005	3.132	3.136
3746513758333	374651	3758333	0.005	3.166	3.170
3746563758333	374656	3758333	0.005	3.198	3.203
3746613758333	374661	3758333	0.005	3.230	3.235
3746663758333	374666	3758333	0.005	3.261	3.266
3746713758333	374671	3758333	0.005	3.290	3.296
3746763758333	374676	3758333	0.005	3.318	3.323
3746813758333	374681	3758333	0.005	3.344	3.350
3746863758333	374686	3758333	0.006	3.369	3.374
3746913758333	374691	3758333	0.006	3.392	3.398
3746963758333	374696	3758333	0.006	3.414	3.420
3747013758333	374701	3758333	0.006	3.434	3.440
3747063758333	374706	3758333	0.006	3.453	3.459
3747113758333	374711	3758333	0.006	3.471	3.477
3747163758333	374716	3758333	0.006	3.487	3.493
3747213758333	374721	3758333	0.006	3.502	3.509
3747263758333	374726	3758333	0.007	3.515	3.522
3747313758333	374731	3758333	0.007	3.527	3.533
3747363758333	374736	3758333	0.007	3.538	3.545
3747413758333	374741	3758333	0.007	3.547	3.554
3747463758333	374746	3758333	0.007	3.555	3.562
3747513758333	374751	3758333	0.007	3.562	3.570
3747563758333	374756	3758333	0.008	3.569	3.576
3747613758333	374761	3758333	0.008	3.574	3.582
3746063758338	374606	3758338	0.004	2.957	2.962
3746113758338	374611	3758338	0.004	3.003	3.007
3746163758338	374616	3758338	0.004	3.048	3.052
3746213758338	374621	3758338	0.004	3.092	3.096
3746263758338	374626	3758338	0.005	3.134	3.139
3746313758338	374631	3758338	0.005	3.176	3.181
3746363758338	374636	3758338	0.005	3.217	3.222
3746413758338	374641	3758338	0.005	3.256	3.261
3746463758338	374646	3758338	0.005	3.294	3.299
3746513758338	374651	3758338	0.005	3.330	3.335
3746563758338	374656	3758338	0.005	3.365	3.370
3746613758338	374661	3758338	0.005	3.398	3.404
3746663758338	374666	3758338	0.005	3.431	3.436
3746713758338	374671	3758338	0.005	3.461	3.467
3746763758338	374676	3758338	0.005	3.490	3.495
3746813758338	374681	3758338	0.006	3.517	3.523
3746863758338	374686	3758338	0.006	3.543	3.548
3746913758338	374691	3758338	0.006	3.567	3.572
3746963758338	374696	3758338	0.006	3.589	3.595
3747013758338	374701	3758338	0.006	3.610	3.616
3747063758338	374706	3758338	0.006	3.629	3.635
3747113758338	374711	3758338	0.006	3.647	3.653
3747163758338	374716	3758338	0.006	3.662	3.669
3747213758338	374721	3758338	0.007	3.677	3.684
3747263758338	374726	3758338	0.007	3.690	3.697
3747313758338	374731	3758338	0.007	3.701	3.708
3747363758338	374736	3758338	0.007	3.712	3.719
3747413758338	374741	3758338	0.007	3.721	3.728
3747463758338	374746	3758338	0.007	3.728	3.736
3747513758338	374751	3758338	0.008	3.735	3.742
3747563758338	374756	3758338	0.008	3.741	3.748
3747613758338	374761	3758338	0.008	3.745	3.753
3746063758343	374606	3758343	0.004	3.110	3.114
3746113758343	374611	3758343	0.004	3.159	3.163
3746163758343	374616	3758343	0.004	3.207	3.211
3746213758343	374621	3758343	0.004	3.254	3.259
3746263758343	374626	3758343	0.005	3.301	3.305
3746313758343	374631	3758343	0.005	3.346	3.350
3746363758343	374636	3758343	0.005	3.389	3.394
3746413758343	374641	3758343	0.005	3.431	3.436
3746463758343	374646	3758343	0.005	3.471	3.476
3746513758343	374651	3758343	0.005	3.510	3.515
3746563758343	374656	3758343	0.005	3.547	3.552
3746613758343	374661	3758343	0.005	3.582	3.587
3746663758343	374666	3758343	0.005	3.616	3.621
3746713758343	374671	3758343	0.005	3.648	3.653
3746763758343	374676	3758343	0.005	3.678	3.683
3746813758343	374681	3758343	0.006	3.706	3.711
3746863758343	374686	3758343	0.006	3.732	3.738
3746913758343	374691	3758343	0.006	3.757	3.762
3746963758343	374696	3758343	0.006	3.780	3.785
3747013758343	374701	3758343	0.006	3.801	3.807
3747063758343	374706	3758343	0.006	3.820	3.826
3747113758343	374711	3758343	0.006	3.838	3.845
3747163758343	374716	3758343	0.006	3.853	3.859
3747213758343	374721	3758343	0.007	3.867	3.873
3747263758343	374726	3758343	0.007	3.879	3.886
3747313758343	374731	3758343	0.007	3.890	3.897
3747363758343	374736	3758343	0.007	3.900	3.907
3747413758343	374741	3758343	0.007	3.908	3.916
3747463758343	374746	3758343	0.007	3.915	3.923
3747513758343	374751	3758343	0.008	3.920	3.928
3746063758348	374606	3758348	0.004	3.277	3.281
3746113758348	374611	3758348	0.004	3.329	3.334
3746163758348	374616	3758348	0.004	3.382	3.386
3746213758348	374621	3758348	0.005	3.433	3.437

IHS

Residential Health Risk Assessment Results Summary

Unmitigated

RESIDENTIAL RECEPTORS ONLY

		MAX:	59.201
Unique Identifier	X (UTM)	Y (UTM)	Total Risk
3746163758333	374616	3758333	2.906
3746213758333	374621	3758333	2.947
3746263758333	374626	3758333	2.987
3746313758333	374631	3758333	3.026
3746363758333	374636	3758333	3.064
3746413758333	374641	3758333	3.101
3746463758333	374646	3758333	3.136
3746513758333	374651	3758333	3.170
3746563758333	374656	3758333	3.203
3746613758333	374661	3758333	3.235
3746663758333	374666	3758333	3.266
3746713758333	374671	3758333	3.296
3746763758333	374676	3758333	3.323
3746813758333	374681	3758333	3.350
3746863758333	374686	3758333	3.374
3746913758333	374691	3758333	3.398
3746963758333	374696	3758333	3.420
3747013758333	374701	3758333	3.440
3747063758333	374706	3758333	3.459
3747113758333	374711	3758333	3.477
3747163758333	374716	3758333	3.493
3747213758333	374721	3758333	3.509
3747263758333	374726	3758333	3.522
3747313758333	374731	3758333	3.533
3747363758333	374736	3758333	3.545
3747413758333	374741	3758333	3.554
3747463758333	374746	3758333	3.562
3747513758333	374751	3758333	3.570
3747563758333	374756	3758333	3.576
3747613758333	374761	3758333	3.582
3746063758338	374606	3758338	2.962
3746113758338	374611	3758338	3.007
3746163758338	374616	3758338	3.052
3746213758338	374621	3758338	3.096
3746263758338	374626	3758338	3.139
3746313758338	374631	3758338	3.181
3746363758338	374636	3758338	3.222
3746413758338	374641	3758338	3.261
3746463758338	374646	3758338	3.299
3746513758338	374651	3758338	3.335
3746563758338	374656	3758338	3.370
3746613758338	374661	3758338	3.404
3746663758338	374666	3758338	3.436
3746713758338	374671	3758338	3.467
3746763758338	374676	3758338	3.495
3746813758338	374681	3758338	3.523
3746863758338	374686	3758338	3.548
3746913758338	374691	3758338	3.572
3746963758338	374696	3758338	3.595
3747013758338	374701	3758338	3.616
3747063758338	374706	3758338	3.635
3747113758338	374711	3758338	3.653
3747163758338	374716	3758338	3.669
3747213758338	374721	3758338	3.684
3747263758338	374726	3758338	3.697
3747313758338	374731	3758338	3.708
3747363758338	374736	3758338	3.719
3747413758338	374741	3758338	3.728
3747463758338	374746	3758338	3.736
3747513758338	374751	3758338	3.742
3747563758338	374756	3758338	3.748
3747613758338	374761	3758338	3.753
3746063758343	374606	3758343	3.114
3746113758343	374611	3758343	3.163
3746163758343	374616	3758343	3.211
3746213758343	374621	3758343	3.259
3746263758343	374626	3758343	3.305
3746313758343	374631	3758343	3.350
3746363758343	374636	3758343	3.394
3746413758343	374641	3758343	3.436
3746463758343	374646	3758343	3.476
3746513758343	374651	3758343	3.515
3746563758343	374656	3758343	3.552
3746613758343	374661	3758343	3.587
3746663758343	374666	3758343	3.621
3746713758343	374671	3758343	3.653
3746763758343	374676	3758343	3.683
3746813758343	374681	3758343	3.711
3746863758343	374686	3758343	3.738
3746913758343	374691	3758343	3.762
3746963758343	374696	3758343	3.785
3747013758343	374701	3758343	3.807
3747063758343	374706	3758343	3.826
3747113758343	374711	3758343	3.845
3747163758343	374716	3758343	3.859
3747213758343	374721	3758343	3.873
3747263758343	374726	3758343	3.886
3747313758343	374731	3758343	3.897
3747363758343	374736	3758343	3.907
3747413758343	374741	3758343	3.916
3747463758343	374746	3758343	3.923
3747513758343	374751	3758343	3.928
3746063758348	374606	3758348	3.281
3746113758348	374611	3758348	3.334
3746163758348	374616	3758348	3.386
3746213758348	374621	3758348	3.437

FOR CHRONIC CALCS

MAX: 0.543

Overlapping Phases - Maximum GLC		
2025	2026	2027
0.00E+00	3.19E-02	1.97E-02
0.00E+00	3.24E-02	2.00E-02
0.00E+00	3.28E-02	2.02E-02
0.00E+00	3.32E-02	2.05E-02
0.00E+00	3.37E-02	2.07E-02
0.00E+00	3.40E-02	2.10E-02
0.00E+00	3.44E-02	2.12E-02
0.00E+00	3.48E-02	2.14E-02
0.00E+00	3.52E-02	2.16E-02
0.00E+00	3.55E-02	2.19E-02
0.00E+00	3.58E-02	2.21E-02
0.00E+00	3.61E-02	2.22E-02
0.00E+00	3.64E-02	2.24E-02
0.00E+00	3.67E-02	2.26E-02
0.00E+00	3.70E-02	2.28E-02
0.00E+00	3.72E-02	2.29E-02
0.00E+00	3.74E-02	2.30E-02
0.00E+00	3.76E-02	2.32E-02
0.00E+00	3.78E-02	2.33E-02
0.00E+00	3.80E-02	2.34E-02
0.00E+00	3.82E-02	2.35E-02
0.00E+00	3.83E-02	2.36E-02
0.00E+00	3.85E-02	2.36E-02
0.00E+00	3.86E-02	2.37E-02
0.00E+00	3.87E-02	2.38E-02
0.00E+00	3.88E-02	2.38E-02
0.00E+00	3.88E-02	2.39E-02
0.00E+00	3.89E-02	2.39E-02
0.00E+00	3.89E-02	2.39E-02
0.00E+00	3.90E-02	2.39E-02
0.00E+00	3.26E-02	2.01E-02
0.00E+00	3.31E-02	2.04E-02
0.00E+00	3.36E-02	2.07E-02
0.00E+00	3.41E-02	2.10E-02
0.00E+00	3.45E-02	2.13E-02
0.00E+00	3.50E-02	2.16E-02
0.00E+00	3.54E-02	2.18E-02
0.00E+00	3.59E-02	2.21E-02
0.00E+00	3.63E-02	2.23E-02
0.00E+00	3.67E-02	2.26E-02
0.00E+00	3.70E-02	2.28E-02
0.00E+00	3.74E-02	2.30E-02
0.00E+00	3.78E-02	2.32E-02
0.00E+00	3.81E-02	2.34E-02
0.00E+00	3.84E-02	2.36E-02
0.00E+00	3.87E-02	2.38E-02
0.00E+00	3.89E-02	2.40E-02
0.00E+00	3.92E-02	2.41E-02
0.00E+00	3.94E-02	2.43E-02
0.00E+00	3.96E-02	2.44E-02
0.00E+00	3.98E-02	2.45E-02
0.00E+00	4.00E-02	2.46E-02
0.00E+00	4.02E-02	2.47E-02
0.00E+00	4.03E-02	2.48E-02
0.00E+00	4.04E-02	2.48E-02
0.00E+00	4.05E-02	2.49E-02
0.00E+00	4.06E-02	2.50E-02
0.00E+00	4.07E-02	2.50E-02
0.00E+00	4.08E-02	2.50E-02
0.00E+00	4.08E-02	2.51E-02
0.00E+00	4.08E-02	2.51E-02
0.00E+00	4.09E-02	2.51E-02
0.00E+00	3.44E-02	2.12E-02
0.00E+00	3.49E-02	2.15E-02
0.00E+00	3.54E-02	2.18E-02
0.00E+00	3.59E-02	2.21E-02
0.00E+00	3.64E-02	2.25E-02
0.00E+00	3.69E-02	2.28E-02
0.00E+00	3.74E-02	2.31E-02
0.00E+00	3.79E-02	2.33E-02
0.00E+00	3.83E-02	2.36E-02
0.00E+00	3.87E-02	2.38E-02
0.00E+00	3.91E-02	2.41E-02
0.00E+00	3.95E-02	2.43E-02
0.00E+00	3.99E-02	2.45E-02
0.00E+00	4.02E-02	2.47E-02
0.00E+00	4.05E-02	2.49E-02
0.00E+00	4.08E-02	2.51E-02
0.00E+00	4.11E-02	2.53E-02
0.00E+00	4.13E-02	2.54E-02
0.00E+00	4.16E-02	2.56E-02
0.00E+00	4.18E-02	2.57E-02
0.00E+00	4.20E-02	2.58E-02
0.00E+00	4.22E-02	2.59E-02
0.00E+00	4.23E-02	2.60E-02
0.00E+00	4.24E-02	2.61E-02
0.00E+00	4.26E-02	2.62E-02
0.00E+00	4.27E-02	2.62E-02
0.00E+00	4.27E-02	2.63E-02
0.00E+00	4.28E-02	2.63E-02
0.00E+00	4.28E-02	2.63E-02
0.00E+00	4.29E-02	2.63E-02
0.00E+00	3.63E-02	2.24E-02
0.00E+00	3.69E-02	2.27E-02
0.00E+00	3.74E-02	2.31E-02
0.00E+00	3.80E-02	2.34E-02

IHS

Health Risk Assessment Results Summary

Unmitigated

Residential Receptors

		MAX:	0.135	59.180	59.201
Unique Identifier	X (UTM)	Y (UTM)	Onroad	Offroad	Total Risk
3746263758348	374626	3758348	0.005	3.483	3.487
3746313758348	374631	3758348	0.005	3.531	3.536
3746363758348	374636	3758348	0.005	3.578	3.583
3746413758348	374641	3758348	0.005	3.623	3.628
3746463758348	374646	3758348	0.005	3.666	3.671
3746513758348	374651	3758348	0.005	3.707	3.712
3746563758348	374656	3758348	0.005	3.746	3.751
3746613758348	374661	3758348	0.005	3.783	3.788
3746663758348	374666	3758348	0.005	3.818	3.824
3746713758348	374671	3758348	0.005	3.852	3.857
3746763758348	374676	3758348	0.006	3.883	3.888
3746813758348	374681	3758348	0.006	3.912	3.917
3746863758348	374686	3758348	0.006	3.939	3.945
3746913758348	374691	3758348	0.006	3.964	3.970
3746963758348	374696	3758348	0.006	3.987	3.993
3747013758348	374701	3758348	0.006	4.009	4.015
3747063758348	374706	3758348	0.006	4.028	4.034
3747113758348	374711	3758348	0.006	4.045	4.052
3747163758348	374716	3758348	0.006	4.059	4.066
3747213758348	374721	3758348	0.007	4.073	4.079
3747263758348	374726	3758348	0.007	4.084	4.091
3747313758348	374731	3758348	0.007	4.095	4.102
3747363758348	374736	3758348	0.007	4.104	4.111
3747413758348	374741	3758348	0.007	4.111	4.119
3747463758348	374746	3758348	0.007	4.117	4.125
3747513758348	374751	3758348	0.008	4.121	4.129
3746063758353	374606	3758353	0.004	3.460	3.464
3746113758353	374611	3758353	0.004	3.518	3.522
3746163758353	374616	3758353	0.004	3.575	3.579
3746213758353	374621	3758353	0.005	3.630	3.635
3746263758353	374626	3758353	0.005	3.684	3.688
3746313758353	374631	3758353	0.005	3.736	3.741
3746363758353	374636	3758353	0.005	3.787	3.791
3746413758353	374641	3758353	0.005	3.835	3.840
3746463758353	374646	3758353	0.005	3.881	3.886
3746513758353	374651	3758353	0.005	3.924	3.929
3746563758353	374656	3758353	0.005	3.965	3.970
3746613758353	374661	3758353	0.005	4.004	4.010
3746663758353	374666	3758353	0.005	4.041	4.046
3746713758353	374671	3758353	0.005	4.076	4.081
3746763758353	374676	3758353	0.006	4.108	4.113
3746813758353	374681	3758353	0.006	4.138	4.143
3746863758353	374686	3758353	0.006	4.165	4.171
3746913758353	374691	3758353	0.006	4.191	4.197
3746963758353	374696	3758353	0.006	4.214	4.220
3747013758353	374701	3758353	0.006	4.236	4.242
3747063758353	374706	3758353	0.006	4.255	4.261
3747113758353	374711	3758353	0.006	4.270	4.277
3747163758353	374716	3758353	0.007	4.283	4.290
3747213758353	374721	3758353	0.007	4.296	4.303
3747263758353	374726	3758353	0.007	4.308	4.315
3747313758353	374731	3758353	0.007	4.317	4.324
3747363758353	374736	3758353	0.007	4.326	4.333
3747413758353	374741	3758353	0.007	4.332	4.339
3747463758353	374746	3758353	0.008	4.337	4.345
3747513758353	374751	3758353	0.008	4.338	4.346
3746063758358	374606	3758358	0.004	3.663	3.667
3746113758358	374611	3758358	0.004	3.727	3.731
3746163758358	374616	3758358	0.005	3.789	3.793
3746213758358	374621	3758358	0.005	3.849	3.853
3746263758358	374626	3758358	0.005	3.907	3.912
3746313758358	374631	3758358	0.005	3.963	3.968
3746363758358	374636	3758358	0.005	4.017	4.022
3746413758358	374641	3758358	0.005	4.069	4.074
3746463758358	374646	3758358	0.005	4.118	4.123
3746513758358	374651	3758358	0.005	4.164	4.169
3746563758358	374656	3758358	0.005	4.208	4.213
3746613758358	374661	3758358	0.005	4.248	4.254
3746663758358	374666	3758358	0.005	4.287	4.292
3746713758358	374671	3758358	0.005	4.322	4.328
3746763758358	374676	3758358	0.006	4.356	4.361
3746813758358	374681	3758358	0.006	4.386	4.392
3746863758358	374686	3758358	0.006	4.414	4.420
3746913758358	374691	3758358	0.006	4.440	4.446
3746963758358	374696	3758358	0.006	4.463	4.470
3747013758358	374701	3758358	0.006	4.485	4.491
3747063758358	374706	3758358	0.006	4.504	4.510
3747113758358	374711	3758358	0.006	4.515	4.522
3747163758358	374716	3758358	0.007	4.527	4.534
3747213758358	374721	3758358	0.007	4.540	4.547
3747263758358	374726	3758358	0.007	4.551	4.558
3747313758358	374731	3758358	0.007	4.560	4.568
3747363758358	374736	3758358	0.007	4.567	4.574
3747413758358	374741	3758358	0.007	4.572	4.580
3747463758358	374746	3758358	0.008	4.575	4.583
3747513758358	374751	3758358	0.008	4.575	4.582
3746023758363	374602	3758363	0.004	3.834	3.838
3746063758363	374606	3758363	0.004	3.891	3.895
3746113758363	374611	3758363	0.004	3.961	3.966
3746163758363	374616	3758363	0.005	4.029	4.034
3746213758363	374621	3758363	0.005	4.095	4.099
3746263758363	374626	3758363	0.005	4.158	4.162
3746313758363	374631	3758363	0.005	4.217	4.222
3746363758363	374636	3758363	0.005	4.275	4.280
3746413758363	374641	3758363	0.005	4.330	4.335
3746463758363	374646	3758363	0.005	4.383	4.388

IHS

Residential Health Risk Assessment Results Summary

Unmitigated

RESIDENTIAL RECEPTORS ONLY

		MAX:	59.201
Unique Identifier	X (UTM)	Y (UTM)	Total Risk
3746263758348	374626	3758348	3.487
3746313758348	374631	3758348	3.536
3746363758348	374636	3758348	3.583
3746413758348	374641	3758348	3.628
3746463758348	374646	3758348	3.671
3746513758348	374651	3758348	3.712
3746563758348	374656	3758348	3.751
3746613758348	374661	3758348	3.788
3746663758348	374666	3758348	3.824
3746713758348	374671	3758348	3.857
3746763758348	374676	3758348	3.888
3746813758348	374681	3758348	3.917
3746863758348	374686	3758348	3.945
3746913758348	374691	3758348	3.970
3746963758348	374696	3758348	3.993
3747013758348	374701	3758348	4.015
3747063758348	374706	3758348	4.034
3747113758348	374711	3758348	4.052
3747163758348	374716	3758348	4.066
3747213758348	374721	3758348	4.079
3747263758348	374726	3758348	4.091
3747313758348	374731	3758348	4.102
3747363758348	374736	3758348	4.111
3747413758348	374741	3758348	4.119
3747463758348	374746	3758348	4.125
3747513758348	374751	3758348	4.129
3746063758353	374606	3758353	3.464
3746113758353	374611	3758353	3.522
3746163758353	374616	3758353	3.579
3746213758353	374621	3758353	3.635
3746263758353	374626	3758353	3.688
3746313758353	374631	3758353	3.741
3746363758353	374636	3758353	3.791
3746413758353	374641	3758353	3.840
3746463758353	374646	3758353	3.886
3746513758353	374651	3758353	3.929
3746563758353	374656	3758353	3.970
3746613758353	374661	3758353	4.010
3746663758353	374666	3758353	4.046
3746713758353	374671	3758353	4.081
3746763758353	374676	3758353	4.113
3746813758353	374681	3758353	4.143
3746863758353	374686	3758353	4.171
3746913758353	374691	3758353	4.197
3746963758353	374696	3758353	4.220
3747013758353	374701	3758353	4.242
3747063758353	374706	3758353	4.261
3747113758353	374711	3758353	4.277
3747163758353	374716	3758353	4.290
3747213758353	374721	3758353	4.303
3747263758353	374726	3758353	4.315
3747313758353	374731	3758353	4.324
3747363758353	374736	3758353	4.333
3747413758353	374741	3758353	4.339
3747463758353	374746	3758353	4.345
3747513758353	374751	3758353	4.346
3746063758358	374606	3758358	3.667
3746113758358	374611	3758358	3.731
3746163758358	374616	3758358	3.793
3746213758358	374621	3758358	3.853
3746263758358	374626	3758358	3.912
3746313758358	374631	3758358	3.968
3746363758358	374636	3758358	4.022
3746413758358	374641	3758358	4.074
3746463758358	374646	3758358	4.123
3746513758358	374651	3758358	4.169
3746563758358	374656	3758358	4.213
3746613758358	374661	3758358	4.254
3746663758358	374666	3758358	4.292
3746713758358	374671	3758358	4.328
3746763758358	374676	3758358	4.361
3746813758358	374681	3758358	4.392
3746863758358	374686	3758358	4.420
3746913758358	374691	3758358	4.446
3746963758358	374696	3758358	4.470
3747013758358	374701	3758358	4.491
3747063758358	374706	3758358	4.510
3747113758358	374711	3758358	4.522
3747163758358	374716	3758358	4.534
3747213758358	374721	3758358	4.547
3747263758358	374726	3758358	4.558
3747313758358	374731	3758358	4.568
3747363758358	374736	3758358	4.574
3747413758358	374741	3758358	4.580
3747463758358	374746	3758358	4.583
3747513758358	374751	3758358	4.582
3746023758363	374602	3758363	3.838
3746063758363	374606	3758363	3.895
3746113758363	374611	3758363	3.966
3746163758363	374616	3758363	4.034
3746213758363	374621	3758363	4.099
3746263758363	374626	3758363	4.162
3746313758363	374631	3758363	4.222
3746363758363	374636	3758363	4.280
3746413758363	374641	3758363	4.335
3746463758363	374646	3758363	4.388

FOR CHRONIC CALCS

MAX: 0.543

Overlapping Phases - Maximum GLC		
2025	2026	2027
0.00E+00	3.85E-02	2.37E-02
0.00E+00	3.91E-02	2.41E-02
0.00E+00	3.96E-02	2.44E-02
0.00E+00	4.01E-02	2.47E-02
0.00E+00	4.05E-02	2.50E-02
0.00E+00	4.10E-02	2.52E-02
0.00E+00	4.14E-02	2.55E-02
0.00E+00	4.18E-02	2.57E-02
0.00E+00	4.22E-02	2.60E-02
0.00E+00	4.25E-02	2.62E-02
0.00E+00	4.29E-02	2.64E-02
0.00E+00	4.32E-02	2.66E-02
0.00E+00	4.34E-02	2.67E-02
0.00E+00	4.37E-02	2.69E-02
0.00E+00	4.39E-02	2.70E-02
0.00E+00	4.42E-02	2.72E-02
0.00E+00	4.44E-02	2.73E-02
0.00E+00	4.45E-02	2.74E-02
0.00E+00	4.46E-02	2.74E-02
0.00E+00	4.48E-02	2.75E-02
0.00E+00	4.49E-02	2.76E-02
0.00E+00	4.50E-02	2.76E-02
0.00E+00	4.50E-02	2.77E-02
0.00E+00	4.51E-02	2.77E-02
0.00E+00	4.51E-02	2.77E-02
0.00E+00	4.51E-02	2.77E-02
0.00E+00	3.84E-02	2.37E-02
0.00E+00	3.90E-02	2.41E-02
0.00E+00	3.97E-02	2.44E-02
0.00E+00	4.03E-02	2.48E-02
0.00E+00	4.09E-02	2.52E-02
0.00E+00	4.14E-02	2.55E-02
0.00E+00	4.20E-02	2.59E-02
0.00E+00	4.25E-02	2.62E-02
0.00E+00	4.30E-02	2.65E-02
0.00E+00	4.35E-02	2.68E-02
0.00E+00	4.39E-02	2.70E-02
0.00E+00	4.43E-02	2.73E-02
0.00E+00	4.47E-02	2.75E-02
0.00E+00	4.51E-02	2.77E-02
0.00E+00	4.54E-02	2.80E-02
0.00E+00	4.57E-02	2.81E-02
0.00E+00	4.60E-02	2.83E-02
0.00E+00	4.63E-02	2.85E-02
0.00E+00	4.65E-02	2.86E-02
0.00E+00	4.67E-02	2.87E-02
0.00E+00	4.69E-02	2.88E-02
0.00E+00	4.71E-02	2.89E-02
0.00E+00	4.72E-02	2.90E-02
0.00E+00	4.73E-02	2.91E-02
0.00E+00	4.74E-02	2.91E-02
0.00E+00	4.75E-02	2.92E-02
0.00E+00	4.75E-02	2.92E-02
0.00E+00	4.76E-02	2.92E-02
0.00E+00	4.76E-02	2.92E-02
0.00E+00	4.76E-02	2.92E-02
0.00E+00	4.07E-02	2.51E-02
0.00E+00	4.14E-02	2.55E-02
0.00E+00	4.21E-02	2.60E-02
0.00E+00	4.28E-02	2.64E-02
0.00E+00	4.34E-02	2.68E-02
0.00E+00	4.40E-02	2.71E-02
0.00E+00	4.46E-02	2.75E-02
0.00E+00	4.52E-02	2.78E-02
0.00E+00	4.57E-02	2.82E-02
0.00E+00	4.62E-02	2.85E-02
0.00E+00	4.67E-02	2.88E-02
0.00E+00	4.71E-02	2.90E-02
0.00E+00	4.75E-02	2.93E-02
0.00E+00	4.79E-02	2.95E-02
0.00E+00	4.83E-02	2.97E-02
0.00E+00	4.86E-02	2.99E-02
0.00E+00	4.89E-02	3.01E-02
0.00E+00	4.91E-02	3.02E-02
0.00E+00	4.94E-02	3.04E-02
0.00E+00	4.96E-02	3.05E-02
0.00E+00	4.98E-02	3.06E-02
0.00E+00	4.99E-02	3.06E-02
0.00E+00	5.00E-02	3.07E-02
0.00E+00	5.01E-02	3.08E-02
0.00E+00	5.02E-02	3.08E-02
0.00E+00	5.02E-02	3.08E-02
0.00E+00	5.03E-02	3.09E-02
0.00E+00	5.03E-02	3.09E-02
0.00E+00	5.03E-02	3.09E-02
0.00E+00	5.02E-02	3.08E-02
0.00E+00	4.27E-02	2.63E-02
0.00E+00	4.34E-02	2.67E-02
0.00E+00	4.42E-02	2.72E-02
0.00E+00	4.49E-02	2.77E-02
0.00E+00	4.56E-02	2.81E-02
0.00E+00	4.63E-02	2.85E-02
0.00E+00	4.70E-02	2.89E-02
0.00E+00	4.76E-02	2.93E-02
0.00E+00	4.82E-02	2.97E-02
0.00E+00	4.88E-02	3.00E-02

IHS

Health Risk Assessment Results Summary

Unmitigated

Residential Receptors

		MAX:	0.135	59.180	59.201
Unique Identifier	X (UTM)	Y (UTM)	Onroad	Offroad	Total Risk
3746513758363	374651	3758363	0.005	4.431	4.436
3746563758363	374656	3758363	0.005	4.477	4.482
3746613758363	374661	3758363	0.005	4.519	4.525
3746663758363	374666	3758363	0.005	4.559	4.564
3746713758363	374671	3758363	0.006	4.596	4.601
3746763758363	374676	3758363	0.006	4.630	4.635
3746813758363	374681	3758363	0.006	4.661	4.666
3746863758363	374686	3758363	0.006	4.689	4.695
3746913758363	374691	3758363	0.006	4.715	4.721
3746963758363	374696	3758363	0.006	4.738	4.744
3747013758363	374701	3758363	0.006	4.758	4.765
3747063758363	374706	3758363	0.006	4.777	4.783
3747113758363	374711	3758363	0.007	4.786	4.792
3747163758363	374716	3758363	0.007	4.797	4.803
3747213758363	374721	3758363	0.007	4.809	4.816
3747263758363	374726	3758363	0.007	4.819	4.826
3747313758363	374731	3758363	0.007	4.826	4.833
3747363758363	374736	3758363	0.007	4.831	4.838
3747413758363	374741	3758363	0.007	4.834	4.841
3747463758363	374746	3758363	0.008	4.834	4.842
3747513758363	374751	3758363	0.008	4.831	4.839
3746023758368	374602	3758368	0.004	4.087	4.092
3746063758368	374606	3758368	0.004	4.150	4.154
3746113758368	374611	3758368	0.005	4.226	4.230
3746163758368	374616	3758368	0.005	4.301	4.306
3746213758368	374621	3758368	0.005	4.372	4.377
3746263758368	374626	3758368	0.005	4.440	4.445
3746313758368	374631	3758368	0.005	4.504	4.509
3746363758368	374636	3758368	0.005	4.565	4.570
3746413758368	374641	3758368	0.005	4.623	4.628
3746463758368	374646	3758368	0.005	4.678	4.683
3746513758368	374651	3758368	0.005	4.729	4.735
3746563758368	374656	3758368	0.005	4.777	4.782
3746613758368	374661	3758368	0.005	4.821	4.827
3746663758368	374666	3758368	0.005	4.862	4.868
3746713758368	374671	3758368	0.006	4.900	4.905
3746763758368	374676	3758368	0.006	4.934	4.940
3746813758368	374681	3758368	0.006	4.965	4.971
3746863758368	374686	3758368	0.006	4.994	4.999
3746913758368	374691	3758368	0.006	5.019	5.025
3746963758368	374696	3758368	0.006	5.041	5.047
3747013758368	374701	3758368	0.006	5.061	5.067
3747063758368	374706	3758368	0.006	5.077	5.083
3747113758368	374711	3758368	0.007	5.084	5.090
3747163758368	374716	3758368	0.007	5.094	5.100
3747213758368	374721	3758368	0.007	5.105	5.112
3747263758368	374726	3758368	0.007	5.113	5.120
3747313758368	374731	3758368	0.007	5.117	5.125
3747363758368	374736	3758368	0.007	5.120	5.127
3747413758368	374741	3758368	0.008	5.120	5.127
3747463758368	374746	3758368	0.008	5.116	5.124
3747513758368	374751	3758368	0.008	5.111	5.119
3746063758373	374606	3758373	0.004	4.443	4.448
3746113758373	374611	3758373	0.005	4.526	4.531
3746163758373	374616	3758373	0.005	4.608	4.613
3746213758373	374621	3758373	0.005	4.686	4.691
3746263758373	374626	3758373	0.005	4.759	4.764
3746313758373	374631	3758373	0.005	4.828	4.833
3746363758373	374636	3758373	0.005	4.893	4.898
3746413758373	374641	3758373	0.005	4.953	4.958
3746463758373	374646	3758373	0.005	5.010	5.015
3746513758373	374651	3758373	0.005	5.065	5.070
3746563758373	374656	3758373	0.005	5.114	5.119
3746613758373	374661	3758373	0.005	5.156	5.162
3746663758373	374666	3758373	0.006	5.201	5.206
3746713758373	374671	3758373	0.006	5.239	5.245
3746763758373	374676	3758373	0.006	5.274	5.280
3746813758373	374681	3758373	0.006	5.305	5.311
3746863758373	374686	3758373	0.006	5.332	5.338
3746913758373	374691	3758373	0.006	5.357	5.363
3746963758373	374696	3758373	0.006	5.378	5.384
3747013758373	374701	3758373	0.006	5.396	5.403
3747063758373	374706	3758373	0.006	5.412	5.418
3747113758373	374711	3758373	0.007	5.419	5.426
3747163758373	374716	3758373	0.007	5.427	5.434
3747213758373	374721	3758373	0.007	5.435	5.442
3747263758373	374726	3758373	0.007	5.438	5.445
3747313758373	374731	3758373	0.007	5.438	5.445
3747363758373	374736	3758373	0.007	5.436	5.443
3747413758373	374741	3758373	0.008	5.432	5.440
3747463758373	374746	3758373	0.008	5.427	5.435
3747513758373	374751	3758373	0.008	5.420	5.428
3747563758373	374756	3758373	0.008	5.412	5.421
3747613758373	374761	3758373	0.008	5.405	5.413
3747663758373	374766	3758373	0.009	5.396	5.405
3746063758378	374606	3758378	0.005	4.779	4.783
3746113758378	374611	3758378	0.005	4.870	4.874
3746163758378	374616	3758378	0.005	4.959	4.963
3746213758378	374621	3758378	0.005	5.043	5.047
3746263758378	374626	3758378	0.005	5.121	5.126
3746313758378	374631	3758378	0.005	5.195	5.200
3746363758378	374636	3758378	0.005	5.264	5.269
3746413758378	374641	3758378	0.005	5.328	5.333
3746463758378	374646	3758378	0.005	5.387	5.392
3746513758378	374651	3758378	0.005	5.443	5.449
3746563758378	374656	3758378	0.005	5.492	5.497

IHS

Residential Health Risk Assessment Results Summary

Unmitigated

RESIDENTIAL RECEPTORS ONLY

		MAX:	59.201
Unique Identifier	X (UTM)	Y (UTM)	Total Risk
3746513758363	374651	3758363	4.436
3746563758363	374656	3758363	4.482
3746613758363	374661	3758363	4.525
3746663758363	374666	3758363	4.564
3746713758363	374671	3758363	4.601
3746763758363	374676	3758363	4.635
3746813758363	374681	3758363	4.666
3746863758363	374686	3758363	4.695
3746913758363	374691	3758363	4.721
3746963758363	374696	3758363	4.744
3747013758363	374701	3758363	4.765
3747063758363	374706	3758363	4.783
3747113758363	374711	3758363	4.792
3747163758363	374716	3758363	4.803
3747213758363	374721	3758363	4.816
3747263758363	374726	3758363	4.826
3747313758363	374731	3758363	4.833
3747363758363	374736	3758363	4.838
3747413758363	374741	3758363	4.841
3747463758363	374746	3758363	4.842
3747513758363	374751	3758363	4.839
3746023758368	374602	3758368	4.092
3746063758368	374606	3758368	4.154
3746113758368	374611	3758368	4.230
3746163758368	374616	3758368	4.306
3746213758368	374621	3758368	4.377
3746263758368	374626	3758368	4.445
3746313758368	374631	3758368	4.509
3746363758368	374636	3758368	4.570
3746413758368	374641	3758368	4.628
3746463758368	374646	3758368	4.683
3746513758368	374651	3758368	4.735
3746563758368	374656	3758368	4.782
3746613758368	374661	3758368	4.827
3746663758368	374666	3758368	4.868
3746713758368	374671	3758368	4.905
3746763758368	374676	3758368	4.940
3746813758368	374681	3758368	4.971
3746863758368	374686	3758368	4.999
3746913758368	374691	3758368	5.025
3746963758368	374696	3758368	5.047
3747013758368	374701	3758368	5.067
3747063758368	374706	3758368	5.083
3747113758368	374711	3758368	5.090
3747163758368	374716	3758368	5.100
3747213758368	374721	3758368	5.112
3747263758368	374726	3758368	5.120
3747313758368	374731	3758368	5.125
3747363758368	374736	3758368	5.127
3747413758368	374741	3758368	5.127
3747463758368	374746	3758368	5.124
3747513758368	374751	3758368	5.119
3746063758373	374606	3758373	4.448
3746113758373	374611	3758373	4.531
3746163758373	374616	3758373	4.613
3746213758373	374621	3758373	4.691
3746263758373	374626	3758373	4.764
3746313758373	374631	3758373	4.833
3746363758373	374636	3758373	4.898
3746413758373	374641	3758373	4.958
3746463758373	374646	3758373	5.015
3746513758373	374651	3758373	5.070
3746563758373	374656	3758373	5.119
3746613758373	374661	3758373	5.162
3746663758373	374666	3758373	5.206
3746713758373	374671	3758373	5.245
3746763758373	374676	3758373	5.280
3746813758373	374681	3758373	5.311
3746863758373	374686	3758373	5.338
3746913758373	374691	3758373	5.363
3746963758373	374696	3758373	5.384
3747013758373	374701	3758373	5.403
3747063758373	374706	3758373	5.418
3747113758373	374711	3758373	5.426
3747163758373	374716	3758373	5.434
3747213758373	374721	3758373	5.442
3747263758373	374726	3758373	5.445
3747313758373	374731	3758373	5.445
3747363758373	374736	3758373	5.443
3747413758373	374741	3758373	5.440
3747463758373	374746	3758373	5.435
3747513758373	374751	3758373	5.428
3747563758373	374756	3758373	5.421
3747613758373	374761	3758373	5.413
3747663758373	374766	3758373	5.405
3746063758378	374606	3758378	4.783
3746113758378	374611	3758378	4.874
3746163758378	374616	3758378	4.963
3746213758378	374621	3758378	5.047
3746263758378	374626	3758378	5.126
3746313758378	374631	3758378	5.200
3746363758378	374636	3758378	5.269
3746413758378	374641	3758378	5.333
3746463758378	374646	3758378	5.392
3746513758378	374651	3758378	5.449
3746563758378	374656	3758378	5.497

FOR CHRONIC CALCS

	MAX:	0.543	
	Overlapping Phases - Maximum GLC		
	2025	2026	2027
3746513758363	0.00E+00	4.93E-02	3.04E-02
3746563758363	0.00E+00	4.98E-02	3.07E-02
3746613758363	0.00E+00	5.03E-02	3.09E-02
3746663758363	0.00E+00	5.07E-02	3.12E-02
3746713758363	0.00E+00	5.11E-02	3.14E-02
3746763758363	0.00E+00	5.14E-02	3.16E-02
3746813758363	0.00E+00	5.17E-02	3.18E-02
3746863758363	0.00E+00	5.20E-02	3.20E-02
3746913758363	0.00E+00	5.23E-02	3.21E-02
3746963758363	0.00E+00	5.25E-02	3.23E-02
3747013758363	0.00E+00	5.27E-02	3.24E-02
3747063758363	0.00E+00	5.29E-02	3.25E-02
3747113758363	0.00E+00	5.29E-02	3.25E-02
3747163758363	0.00E+00	5.30E-02	3.26E-02
3747213758363	0.00E+00	5.31E-02	3.26E-02
3747263758363	0.00E+00	5.32E-02	3.27E-02
3747313758363	0.00E+00	5.32E-02	3.27E-02
3747363758363	0.00E+00	5.33E-02	3.27E-02
3747413758363	0.00E+00	5.32E-02	3.27E-02
3747463758363	0.00E+00	5.32E-02	3.27E-02
3747513758363	0.00E+00	5.31E-02	3.26E-02
3746023758368	0.00E+00	4.57E-02	2.82E-02
3746063758368	0.00E+00	4.64E-02	2.86E-02
3746113758368	0.00E+00	4.73E-02	2.91E-02
3746163758368	0.00E+00	4.81E-02	2.96E-02
3746213758368	0.00E+00	4.89E-02	3.01E-02
3746263758368	0.00E+00	4.96E-02	3.06E-02
3746313758368	0.00E+00	5.03E-02	3.10E-02
3746363758368	0.00E+00	5.10E-02	3.14E-02
3746413758368	0.00E+00	5.16E-02	3.18E-02
3746463758368	0.00E+00	5.22E-02	3.22E-02
3746513758368	0.00E+00	5.28E-02	3.25E-02
3746563758368	0.00E+00	5.33E-02	3.28E-02
3746613758368	0.00E+00	5.38E-02	3.31E-02
3746663758368	0.00E+00	5.42E-02	3.33E-02
3746713758368	0.00E+00	5.46E-02	3.36E-02
3746763758368	0.00E+00	5.49E-02	3.38E-02
3746813758368	0.00E+00	5.53E-02	3.40E-02
3746863758368	0.00E+00	5.55E-02	3.41E-02
3746913758368	0.00E+00	5.58E-02	3.43E-02
3746963758368	0.00E+00	5.60E-02	3.44E-02
3747013758368	0.00E+00	5.62E-02	3.45E-02
3747063758368	0.00E+00	5.63E-02	3.46E-02
3747113758368	0.00E+00	5.64E-02	3.46E-02
3747163758368	0.00E+00	5.64E-02	3.46E-02
3747213758368	0.00E+00	5.65E-02	3.47E-02
3747263758368	0.00E+00	5.65E-02	3.47E-02
3747313758368	0.00E+00	5.66E-02	3.47E-02
3747363758368	0.00E+00	5.65E-02	3.47E-02
3747413758368	0.00E+00	5.65E-02	3.47E-02
3747463758368	0.00E+00	5.64E-02	3.46E-02
3747513758368	0.00E+00	5.63E-02	3.45E-02
3746063758373	0.00E+00	4.98E-02	3.07E-02
3746113758373	0.00E+00	5.08E-02	3.13E-02
3746163758373	0.00E+00	5.17E-02	3.18E-02
3746213758373	0.00E+00	5.25E-02	3.24E-02
3746263758373	0.00E+00	5.34E-02	3.29E-02
3746313758373	0.00E+00	5.41E-02	3.33E-02
3746363758373	0.00E+00	5.48E-02	3.37E-02
3746413758373	0.00E+00	5.55E-02	3.41E-02
3746463758373	0.00E+00	5.61E-02	3.45E-02
3746513758373	0.00E+00	5.67E-02	3.49E-02
3746563758373	0.00E+00	5.72E-02	3.52E-02
3746613758373	0.00E+00	5.76E-02	3.55E-02
3746663758373	0.00E+00	5.81E-02	3.58E-02
3746713758373	0.00E+00	5.85E-02	3.60E-02
3746763758373	0.00E+00	5.89E-02	3.62E-02
3746813758373	0.00E+00	5.92E-02	3.64E-02
3746863758373	0.00E+00	5.95E-02	3.65E-02
3746913758373	0.00E+00	5.97E-02	3.67E-02
3746963758373	0.00E+00	5.99E-02	3.68E-02
3747013758373	0.00E+00	6.00E-02	3.69E-02
3747063758373	0.00E+00	6.02E-02	3.69E-02
3747113758373	0.00E+00	6.02E-02	3.70E-02
3747163758373	0.00E+00	6.02E-02	3.70E-02
3747213758373	0.00E+00	6.03E-02	3.70E-02
3747263758373	0.00E+00	6.03E-02	3.70E-02
3747313758373	0.00E+00	6.02E-02	3.69E-02
3747363758373	0.00E+00	6.01E-02	3.69E-02
3747413758373	0.00E+00	6.00E-02	3.68E-02
3747463758373	0.00E+00	5.99E-02	3.67E-02
3747513758373	0.00E+00	5.98E-02	3.67E-02
3747563758373	0.00E+00	5.96E-02	3.66E-02
3747613758373	0.00E+00	5.95E-02	3.65E-02
3747663758373	0.00E+00	5.93E-02	3.64E-02
3746063758378	0.00E+00	5.38E-02	3.31E-02
3746113758378	0.00E+00	5.48E-02	3.37E-02
3746163758378	0.00E+00	5.58E-02	3.44E-02
3746213758378	0.00E+00	5.67E-02	3.49E-02
3746263758378	0.00E+00	5.76E-02	3.55E-02
3746313758378	0.00E+00	5.84E-02	3.60E-02
3746363758378	0.00E+00	5.92E-02	3.64E-02
3746413758378	0.00E+00	5.99E-02	3.68E-02
3746463758378	0.00E+00	6.05E-02	3.72E-02
3746513758378	0.00E+00	6.11E-02	3.76E-02
3746563758378	0.00E+00	6.16E-02	3.79E-02

IHS

Health Risk Assessment Results Summary

Unmitigated

Residential Receptors		MAX:	0.135	59.180	59.201
Unique Identifier	X (UTM)	Y (UTM)	Onroad	Offroad	Total Risk
3746613758378	374661	3758378	0.005	5.515	5.521
3746663758378	374666	3758378	0.006	5.568	5.574
3746713758378	374671	3758378	0.006	5.621	5.626
3746763758378	374676	3758378	0.006	5.655	5.661
3746813758378	374681	3758378	0.006	5.685	5.691
3746863758378	374686	3758378	0.006	5.712	5.718
3746913758378	374691	3758378	0.006	5.734	5.740
3746963758378	374696	3758378	0.006	5.754	5.760
3747013758378	374701	3758378	0.006	5.770	5.776
3747113758378	374711	3758378	0.007	5.792	5.799
3747163758378	374716	3758378	0.007	5.800	5.806
3747213758378	374721	3758378	0.007	5.802	5.809
3747263758378	374726	3758378	0.007	5.798	5.805
3747313758378	374731	3758378	0.007	5.791	5.798
3747363758378	374736	3758378	0.008	5.784	5.791
3747413758378	374741	3758378	0.008	5.776	5.783
3747463758378	374746	3758378	0.008	5.768	5.776
3747513758378	374751	3758378	0.008	5.761	5.769
3747563758378	374756	3758378	0.008	5.752	5.760
3747613758378	374761	3758378	0.009	5.740	5.748
3747663758378	374766	3758378	0.009	5.726	5.735
3746023758383	374602	3758383	0.005	5.081	5.085
3746063758383	374606	3758383	0.005	5.166	5.170
3746113758383	374611	3758383	0.005	5.266	5.271
3746163758383	374616	3758383	0.005	5.362	5.367
3746213758383	374621	3758383	0.005	5.452	5.457
3746263758383	374626	3758383	0.005	5.536	5.540
3746313758383	374631	3758383	0.005	5.615	5.620
3746363758383	374636	3758383	0.005	5.688	5.693
3746413758383	374641	3758383	0.005	5.755	5.761
3746463758383	374646	3758383	0.005	5.816	5.821
3746513758383	374651	3758383	0.005	5.874	5.880
3746563758383	374656	3758383	0.005	5.913	5.918
3746613758383	374661	3758383	0.006	5.923	5.928
3746663758383	374666	3758383	0.006	5.979	5.985
3746713758383	374671	3758383	0.006	6.045	6.050
3746763758383	374676	3758383	0.006	6.085	6.091
3746813758383	374681	3758383	0.006	6.114	6.120
3746863758383	374686	3758383	0.006	6.138	6.144
3746913758383	374691	3758383	0.006	6.158	6.164
3746963758383	374696	3758383	0.006	6.175	6.181
3747013758383	374701	3758383	0.006	6.188	6.194
3747113758383	374711	3758383	0.007	6.203	6.210
3747163758383	374716	3758383	0.007	6.206	6.213
3747213758383	374721	3758383	0.007	6.206	6.213
3747263758383	374726	3758383	0.007	6.197	6.204
3747313758383	374731	3758383	0.007	6.183	6.190
3747363758383	374736	3758383	0.008	6.170	6.178
3747413758383	374741	3758383	0.008	6.158	6.166
3747463758383	374746	3758383	0.008	6.146	6.154
3747513758383	374751	3758383	0.008	6.134	6.142
3747563758383	374756	3758383	0.008	6.120	6.129
3747613758383	374761	3758383	0.009	6.102	6.110
3747663758383	374766	3758383	0.009	6.082	6.091
3747713758383	374771	3758383	0.009	6.063	6.072
3747763758383	374776	3758383	0.009	6.040	6.049
3747813758383	374781	3758383	0.010	6.014	6.023
3747863758383	374786	3758383	0.010	5.988	5.998
3747913758383	374791	3758383	0.010	5.961	5.971
3746063758388	374606	3758388	0.005	5.616	5.621
3746113758388	374611	3758388	0.005	5.730	5.734
3746163758388	374616	3758388	0.005	5.832	5.836
3746213758388	374621	3758388	0.005	5.927	5.932
3746263758388	374626	3758388	0.005	6.014	6.019
3746313758388	374631	3758388	0.005	6.099	6.104
3746363758388	374636	3758388	0.005	6.178	6.183
3746413758388	374641	3758388	0.005	6.248	6.253
3746463758388	374646	3758388	0.005	6.308	6.313
3746513758388	374651	3758388	0.005	6.354	6.359
3746563758388	374656	3758388	0.005	6.383	6.388
3746613758388	374661	3758388	0.006	6.391	6.397
3746663758388	374666	3758388	0.006	6.448	6.453
3746713758388	374671	3758388	0.006	6.515	6.521
3746763758388	374676	3758388	0.006	6.572	6.577
3746813758388	374681	3758388	0.006	6.600	6.606
3746863758388	374686	3758388	0.006	6.621	6.627
3746913758388	374691	3758388	0.006	6.637	6.643
3746963758388	374696	3758388	0.006	6.649	6.656
3747013758388	374701	3758388	0.007	6.657	6.664
3747113758388	374711	3758388	0.007	6.663	6.670
3747163758388	374716	3758388	0.007	6.661	6.668
3747213758388	374721	3758388	0.007	6.656	6.663
3747263758388	374726	3758388	0.007	6.642	6.649
3747313758388	374731	3758388	0.007	6.618	6.625
3747413758388	374741	3758388	0.008	6.583	6.590
3747463758388	374746	3758388	0.008	6.564	6.572
3747513758388	374751	3758388	0.008	6.545	6.553
3747563758388	374756	3758388	0.008	6.524	6.532
3747613758388	374761	3758388	0.009	6.499	6.507
3747663758388	374766	3758388	0.009	6.472	6.481
3747713758388	374771	3758388	0.009	6.447	6.456
3747763758388	374776	3758388	0.009	6.419	6.428
3747813758388	374781	3758388	0.010	6.388	6.397
3747863758388	374786	3758388	0.010	6.355	6.365
3747913758388	374791	3758388	0.010	6.320	6.330
3746013758393	374601	3758393	0.005	6.010	6.015

IHS

Residential Health Risk Assessment Results Summary

Unmitigated

RESIDENTIAL RECEPTORS ONLY

		MAX:	59.201
Unique Identifier	X (UTM)	Y (UTM)	Total Risk
3746613758378	374661	3758378	5.521
3746663758378	374666	3758378	5.574
3746713758378	374671	3758378	5.626
3746763758378	374676	3758378	5.661
3746813758378	374681	3758378	5.691
3746863758378	374686	3758378	5.718
3746913758378	374691	3758378	5.740
3746963758378	374696	3758378	5.760
3747013758378	374701	3758378	5.776
3747113758378	374711	3758378	5.799
3747163758378	374716	3758378	5.806
3747213758378	374721	3758378	5.809
3747263758378	374726	3758378	5.805
3747313758378	374731	3758378	5.798
3747363758378	374736	3758378	5.791
3747413758378	374741	3758378	5.783
3747463758378	374746	3758378	5.776
3747513758378	374751	3758378	5.769
3747563758378	374756	3758378	5.760
3747613758378	374761	3758378	5.748
3747663758378	374766	3758378	5.735
3746023758383	374602	3758383	5.085
3746063758383	374606	3758383	5.170
3746113758383	374611	3758383	5.271
3746163758383	374616	3758383	5.367
3746213758383	374621	3758383	5.457
3746263758383	374626	3758383	5.540
3746313758383	374631	3758383	5.620
3746363758383	374636	3758383	5.693
3746413758383	374641	3758383	5.761
3746463758383	374646	3758383	5.821
3746513758383	374651	3758383	5.880
3746563758383	374656	3758383	5.918
3746613758383	374661	3758383	5.928
3746663758383	374666	3758383	5.985
3746713758383	374671	3758383	6.050
3746763758383	374676	3758383	6.091
3746813758383	374681	3758383	6.120
3746863758383	374686	3758383	6.144
3746913758383	374691	3758383	6.164
3746963758383	374696	3758383	6.181
3747013758383	374701	3758383	6.194
3747113758383	374711	3758383	6.210
3747163758383	374716	3758383	6.213
3747213758383	374721	3758383	6.213
3747263758383	374726	3758383	6.204
3747313758383	374731	3758383	6.190
3747363758383	374736	3758383	6.178
3747413758383	374741	3758383	6.166
3747463758383	374746	3758383	6.154
3747513758383	374751	3758383	6.142
3747563758383	374756	3758383	6.129
3747613758383	374761	3758383	6.110
3747663758383	374766	3758383	6.091
3747713758383	374771	3758383	6.072
3747763758383	374776	3758383	6.049
3747813758383	374781	3758383	6.023
3747863758383	374786	3758383	5.998
3747913758383	374791	3758383	5.971
3746063758388	374606	3758388	5.621
3746113758388	374611	3758388	5.734
3746163758388	374616	3758388	5.836
3746213758388	374621	3758388	5.932
3746263758388	374626	3758388	6.019
3746313758388	374631	3758388	6.104
3746363758388	374636	3758388	6.183
3746413758388	374641	3758388	6.253
3746463758388	374646	3758388	6.313
3746513758388	374651	3758388	6.359
3746563758388	374656	3758388	6.388
3746613758388	374661	3758388	6.397
3746663758388	374666	3758388	6.453
3746713758388	374671	3758388	6.521
3746763758388	374676	3758388	6.577
3746813758388	374681	3758388	6.606
3746863758388	374686	3758388	6.627
3746913758388	374691	3758388	6.643
3746963758388	374696	3758388	6.656
3747013758388	374701	3758388	6.664
3747113758388	374711	3758388	6.670
3747163758388	374716	3758388	6.668
3747213758388	374721	3758388	6.663
3747263758388	374726	3758388	6.649
3747313758388	374731	3758388	6.625
3747413758388	374741	3758388	6.590
3747463758388	374746	3758388	6.572
3747513758388	374751	3758388	6.553
3747563758388	374756	3758388	6.532
3747613758388	374761	3758388	6.507
3747663758388	374766	3758388	6.481
3747713758388	374771	3758388	6.456
3747763758388	374776	3758388	6.428
3747813758388	374781	3758388	6.397
3747863758388	374786	3758388	6.365
3747913758388	374791	3758388	6.330
3746013758393	374601	3758393	6.015

FOR CHRONIC CALCS

	MAX:	0.543	
Overlapping Phases - Maximum GLC			
2025	2026	2027	
0.00E+00	6.18E-02	3.80E-02	
0.00E+00	6.24E-02	3.84E-02	
0.00E+00	6.29E-02	3.87E-02	
0.00E+00	6.33E-02	3.89E-02	
0.00E+00	6.36E-02	3.91E-02	
0.00E+00	6.38E-02	3.92E-02	
0.00E+00	6.41E-02	3.93E-02	
0.00E+00	6.42E-02	3.94E-02	
0.00E+00	6.44E-02	3.95E-02	
0.00E+00	6.45E-02	3.96E-02	
0.00E+00	6.45E-02	3.96E-02	
0.00E+00	6.45E-02	3.96E-02	
0.00E+00	6.44E-02	3.95E-02	
0.00E+00	6.42E-02	3.94E-02	
0.00E+00	6.41E-02	3.93E-02	
0.00E+00	6.39E-02	3.92E-02	
0.00E+00	6.38E-02	3.91E-02	
0.00E+00	6.36E-02	3.90E-02	
0.00E+00	6.35E-02	3.89E-02	
0.00E+00	6.33E-02	3.88E-02	
0.00E+00	6.30E-02	3.87E-02	
0.00E+00	5.74E-02	3.53E-02	
0.00E+00	5.83E-02	3.59E-02	
0.00E+00	5.95E-02	3.66E-02	
0.00E+00	6.05E-02	3.73E-02	
0.00E+00	6.15E-02	3.79E-02	
0.00E+00	6.25E-02	3.84E-02	
0.00E+00	6.33E-02	3.90E-02	
0.00E+00	6.41E-02	3.95E-02	
0.00E+00	6.49E-02	3.99E-02	
0.00E+00	6.55E-02	4.03E-02	
0.00E+00	6.61E-02	4.07E-02	
0.00E+00	6.65E-02	4.09E-02	
0.00E+00	6.66E-02	4.09E-02	
0.00E+00	6.72E-02	4.13E-02	
0.00E+00	6.79E-02	4.17E-02	
0.00E+00	6.83E-02	4.20E-02	
0.00E+00	6.86E-02	4.21E-02	
0.00E+00	6.88E-02	4.23E-02	
0.00E+00	6.90E-02	4.24E-02	
0.00E+00	6.91E-02	4.24E-02	
0.00E+00	6.92E-02	4.25E-02	
0.00E+00	6.92E-02	4.25E-02	
0.00E+00	6.92E-02	4.25E-02	
0.00E+00	6.92E-02	4.24E-02	
0.00E+00	6.90E-02	4.23E-02	
0.00E+00	6.87E-02	4.21E-02	
0.00E+00	6.85E-02	4.20E-02	
0.00E+00	6.83E-02	4.19E-02	
0.00E+00	6.81E-02	4.17E-02	
0.00E+00	6.79E-02	4.16E-02	
0.00E+00	6.77E-02	4.15E-02	
0.00E+00	6.74E-02	4.13E-02	
0.00E+00	6.71E-02	4.11E-02	
0.00E+00	6.68E-02	4.09E-02	
0.00E+00	6.64E-02	4.07E-02	
0.00E+00	6.61E-02	4.05E-02	
0.00E+00	6.57E-02	4.03E-02	
0.00E+00	6.53E-02	4.00E-02	
0.00E+00	6.37E-02	3.92E-02	
0.00E+00	6.50E-02	4.00E-02	
0.00E+00	6.61E-02	4.07E-02	
0.00E+00	6.72E-02	4.13E-02	
0.00E+00	6.81E-02	4.19E-02	
0.00E+00	6.90E-02	4.25E-02	
0.00E+00	6.99E-02	4.30E-02	
0.00E+00	7.07E-02	4.35E-02	
0.00E+00	7.13E-02	4.39E-02	
0.00E+00	7.18E-02	4.41E-02	
0.00E+00	7.20E-02	4.43E-02	
0.00E+00	7.21E-02	4.43E-02	
0.00E+00	7.27E-02	4.47E-02	
0.00E+00	7.34E-02	4.51E-02	
0.00E+00	7.40E-02	4.55E-02	
0.00E+00	7.42E-02	4.56E-02	
0.00E+00	7.44E-02	4.57E-02	
0.00E+00	7.45E-02	4.58E-02	
0.00E+00	7.46E-02	4.58E-02	
0.00E+00	7.46E-02	4.58E-02	
0.00E+00	7.46E-02	4.57E-02	
0.00E+00	7.45E-02	4.57E-02	
0.00E+00	7.43E-02	4.56E-02	
0.00E+00	7.41E-02	4.54E-02	
0.00E+00	7.37E-02	4.52E-02	
0.00E+00	7.32E-02	4.48E-02	
0.00E+00	7.29E-02	4.46E-02	
0.00E+00	7.26E-02	4.44E-02	
0.00E+00	7.22E-02	4.42E-02	
0.00E+00	7.19E-02	4.40E-02	
0.00E+00	7.15E-02	4.38E-02	
0.00E+00	7.11E-02	4.36E-02	
0.00E+00	7.07E-02	4.33E-02	
0.00E+00	7.03E-02	4.30E-02	
0.00E+00	6.98E-02	4.28E-02	
0.00E+00	6.94E-02	4.25E-02	
0.00E+00	6.84E-02	4.21E-02	

IHS

Health Risk Assessment Results Summary

Unmitigated

Residential Receptors		MAX:	0.135	59.180	59.201
Unique Identifier	X (UTM)	Y (UTM)	Onroad	Offroad	Total Risk
3746063758393	374606	3758393	0.005	6.149	6.154
3746113758393	374611	3758393	0.005	6.276	6.281
3746163758393	374616	3758393	0.005	6.386	6.390
3746213758393	374621	3758393	0.005	6.486	6.491
3746263758393	374626	3758393	0.005	6.577	6.582
3746313758393	374631	3758393	0.005	6.665	6.670
3746363758393	374636	3758393	0.005	6.750	6.755
3746413758393	374641	3758393	0.005	6.820	6.826
3746463758393	374646	3758393	0.005	6.881	6.886
3746513758393	374651	3758393	0.005	6.912	6.918
3746563758393	374656	3758393	0.006	6.931	6.937
3746613758393	374661	3758393	0.006	6.935	6.941
3746663758393	374666	3758393	0.006	6.990	6.995
3746713758393	374671	3758393	0.006	7.056	7.062
3746763758393	374676	3758393	0.006	7.124	7.130
3746813758393	374681	3758393	0.006	7.154	7.160
3746863758393	374686	3758393	0.006	7.170	7.176
3746913758393	374691	3758393	0.006	7.181	7.187
3746963758393	374696	3758393	0.006	7.187	7.194
3747013758393	374701	3758393	0.007	7.189	7.196
3747113758393	374711	3758393	0.007	7.181	7.188
3747163758393	374716	3758393	0.007	7.172	7.179
3747213758393	374721	3758393	0.007	7.160	7.167
3747263758393	374726	3758393	0.007	7.138	7.145
3747313758393	374731	3758393	0.008	7.104	7.111
3747413758393	374741	3758393	0.008	7.056	7.064
3747463758393	374746	3758393	0.008	7.031	7.039
3747513758393	374751	3758393	0.008	7.003	7.011
3747563758393	374756	3758393	0.008	6.973	6.981
3747613758393	374761	3758393	0.009	6.940	6.949
3747663758393	374766	3758393	0.009	6.906	6.915
3747713758393	374771	3758393	0.009	6.873	6.882
3747763758393	374776	3758393	0.009	6.837	6.847
3747813758393	374781	3758393	0.010	6.798	6.808
3747863758393	374786	3758393	0.010	6.756	6.766
3747913758393	374791	3758393	0.010	6.712	6.722
3746033758398	374603	3758398	0.005	6.702	6.706
3746063758398	374606	3758398	0.005	6.790	6.794
3746113758398	374611	3758398	0.005	6.927	6.932
3746183758398	374618	3758398	0.005	7.091	7.096
3746213758398	374621	3758398	0.005	7.154	7.159
3746263758398	374626	3758398	0.005	7.249	7.254
3746313758398	374631	3758398	0.005	7.340	7.345
3746363758398	374636	3758398	0.005	7.424	7.429
3746413758398	374641	3758398	0.005	7.496	7.501
3746463758398	374646	3758398	0.005	7.554	7.559
3746513758398	374651	3758398	0.005	7.577	7.582
3746563758398	374656	3758398	0.006	7.586	7.592
3746613758398	374661	3758398	0.006	7.576	7.582
3746663758398	374666	3758398	0.006	7.625	7.631
3746713758398	374671	3758398	0.006	7.691	7.697
3746763758398	374676	3758398	0.006	7.763	7.769
3746813758398	374681	3758398	0.006	7.791	7.797
3746863758398	374686	3758398	0.006	7.799	7.806
3746913758398	374691	3758398	0.006	7.802	7.809
3746963758398	374696	3758398	0.007	7.800	7.807
3747013758398	374701	3758398	0.007	7.794	7.800
3747113758398	374711	3758398	0.007	7.768	7.775
3747163758398	374716	3758398	0.007	7.749	7.756
3747213758398	374721	3758398	0.007	7.727	7.734
3747263758398	374726	3758398	0.007	7.697	7.704
3747313758398	374731	3758398	0.008	7.649	7.656
3747413758398	374741	3758398	0.008	7.587	7.595
3747463758398	374746	3758398	0.008	7.551	7.559
3747513758398	374751	3758398	0.008	7.513	7.521
3747563758398	374756	3758398	0.009	7.473	7.482
3747613758398	374761	3758398	0.009	7.431	7.440
3747663758398	374766	3758398	0.009	7.387	7.396
3747713758398	374771	3758398	0.009	7.344	7.353
3747763758398	374776	3758398	0.010	7.299	7.308
3747813758398	374781	3758398	0.010	7.249	7.259
3747863758398	374786	3758398	0.010	7.196	7.206
3747913758398	374791	3758398	0.010	7.140	7.150
3746033758403	374603	3758403	0.005	7.470	7.474
3746063758403	374606	3758403	0.005	7.565	7.570
3746113758403	374611	3758403	0.005	7.715	7.719
3746183758403	374618	3758403	0.005	7.891	7.896
3746213758403	374621	3758403	0.005	7.957	7.962
3746263758403	374626	3758403	0.005	8.056	8.061
3746313758403	374631	3758403	0.005	8.147	8.152
3746363758403	374636	3758403	0.005	8.227	8.233
3746413758403	374641	3758403	0.005	8.297	8.302
3746463758403	374646	3758403	0.005	8.352	8.357
3746513758403	374651	3758403	0.006	8.361	8.366
3746563758403	374656	3758403	0.006	8.353	8.359
3746613758403	374661	3758403	0.006	8.325	8.331
3746663758403	374666	3758403	0.006	8.366	8.372
3746713758403	374671	3758403	0.006	8.432	8.438
3746763758403	374676	3758403	0.006	8.506	8.512
3746813758403	374681	3758403	0.006	8.529	8.535
3746863758403	374686	3758403	0.006	8.526	8.532
3746913758403	374691	3758403	0.006	8.517	8.524
3746963758403	374696	3758403	0.007	8.504	8.510
3747013758403	374701	3758403	0.007	8.485	8.492
3747113758403	374711	3758403	0.007	8.435	8.442
3747163758403	374716	3758403	0.007	8.404	8.411

IHS

Residential Health Risk Assessment Results Summary

Unmitigated

RESIDENTIAL RECEPTORS ONLY		MAX:	59.201
Unique Identifier	X (UTM)	Y (UTM)	Total Risk
3746063758393	374606	3758393	6.154
3746113758393	374611	3758393	6.281
3746163758393	374616	3758393	6.390
3746213758393	374621	3758393	6.491
3746263758393	374626	3758393	6.582
3746313758393	374631	3758393	6.670
3746363758393	374636	3758393	6.755
3746413758393	374641	3758393	6.826
3746463758393	374646	3758393	6.886
3746513758393	374651	3758393	6.918
3746563758393	374656	3758393	6.937
3746613758393	374661	3758393	6.941
3746663758393	374666	3758393	6.995
3746713758393	374671	3758393	7.062
3746763758393	374676	3758393	7.130
3746813758393	374681	3758393	7.160
3746863758393	374686	3758393	7.176
3746913758393	374691	3758393	7.187
3746963758393	374696	3758393	7.194
3747013758393	374701	3758393	7.196
3747113758393	374711	3758393	7.188
3747163758393	374716	3758393	7.179
3747213758393	374721	3758393	7.167
3747263758393	374726	3758393	7.145
3747313758393	374731	3758393	7.111
3747413758393	374741	3758393	7.064
3747463758393	374746	3758393	7.039
3747513758393	374751	3758393	7.011
3747563758393	374756	3758393	6.981
3747613758393	374761	3758393	6.949
3747663758393	374766	3758393	6.915
3747713758393	374771	3758393	6.882
3747763758393	374776	3758393	6.847
3747813758393	374781	3758393	6.808
3747863758393	374786	3758393	6.766
3747913758393	374791	3758393	6.722
3746033758398	374603	3758398	6.706
3746063758398	374606	3758398	6.794
3746113758398	374611	3758398	6.932
3746183758398	374618	3758398	7.096
3746213758398	374621	3758398	7.159
3746263758398	374626	3758398	7.254
3746313758398	374631	3758398	7.345
3746363758398	374636	3758398	7.429
3746413758398	374641	3758398	7.501
3746463758398	374646	3758398	7.559
3746513758398	374651	3758398	7.582
3746563758398	374656	3758398	7.592
3746613758398	374661	3758398	7.582
3746663758398	374666	3758398	7.631
3746713758398	374671	3758398	7.697
3746763758398	374676	3758398	7.769
3746813758398	374681	3758398	7.797
3746863758398	374686	3758398	7.806
3746913758398	374691	3758398	7.809
3746963758398	374696	3758398	7.807
3747013758398	374701	3758398	7.800
3747113758398	374711	3758398	7.775
3747163758398	374716	3758398	7.756
3747213758398	374721	3758398	7.734
3747263758398	374726	3758398	7.704
3747313758398	374731	3758398	7.656
3747413758398	374741	3758398	7.595
3747463758398	374746	3758398	7.559
3747513758398	374751	3758398	7.521
3747563758398	374756	3758398	7.482
3747613758398	374761	3758398	7.440
3747663758398	374766	3758398	7.396
3747713758398	374771	3758398	7.353
3747763758398	374776	3758398	7.308
3747813758398	374781	3758398	7.259
3747863758398	374786	3758398	7.206
3747913758398	374791	3758398	7.150
3746033758403	374603	3758403	7.474
3746063758403	374606	3758403	7.570
3746113758403	374611	3758403	7.719
3746183758403	374618	3758403	7.896
3746213758403	374621	3758403	7.962
3746263758403	374626	3758403	8.061
3746313758403	374631	3758403	8.152
3746363758403	374636	3758403	8.233
3746413758403	374641	3758403	8.302
3746463758403	374646	3758403	8.357
3746513758403	374651	3758403	8.366
3746563758403	374656	3758403	8.359
3746613758403	374661	3758403	8.331
3746663758403	374666	3758403	8.372
3746713758403	374671	3758403	8.438
3746763758403	374676	3758403	8.512
3746813758403	374681	3758403	8.535
3746863758403	374686	3758403	8.532
3746913758403	374691	3758403	8.524
3746963758403	374696	3758403	8.510
3747013758403	374701	3758403	8.492
3747113758403	374711	3758403	8.442
3747163758403	374716	3758403	8.411

FOR CHRONIC CALCS

MAX:			0.543
Overlapping Phases - Maximum GLC			
2025	2026	2027	
0.00E+00	7.00E-02	4.31E-02	
0.00E+00	7.15E-02	4.40E-02	
0.00E+00	7.27E-02	4.47E-02	
0.00E+00	7.38E-02	4.54E-02	
0.00E+00	7.48E-02	4.60E-02	
0.00E+00	7.58E-02	4.66E-02	
0.00E+00	7.67E-02	4.72E-02	
0.00E+00	7.74E-02	4.76E-02	
0.00E+00	7.81E-02	4.80E-02	
0.00E+00	7.84E-02	4.82E-02	
0.00E+00	7.85E-02	4.83E-02	
0.00E+00	7.85E-02	4.82E-02	
0.00E+00	7.90E-02	4.86E-02	
0.00E+00	7.97E-02	4.90E-02	
0.00E+00	8.05E-02	4.94E-02	
0.00E+00	8.07E-02	4.96E-02	
0.00E+00	8.08E-02	4.96E-02	
0.00E+00	8.09E-02	4.96E-02	
0.00E+00	8.09E-02	4.96E-02	
0.00E+00	8.08E-02	4.96E-02	
0.00E+00	8.06E-02	4.94E-02	
0.00E+00	8.04E-02	4.93E-02	
0.00E+00	8.02E-02	4.91E-02	
0.00E+00	7.98E-02	4.89E-02	
0.00E+00	7.93E-02	4.86E-02	
0.00E+00	7.86E-02	4.81E-02	
0.00E+00	7.82E-02	4.79E-02	
0.00E+00	7.78E-02	4.76E-02	
0.00E+00	7.74E-02	4.73E-02	
0.00E+00	7.69E-02	4.71E-02	
0.00E+00	7.64E-02	4.68E-02	
0.00E+00	7.59E-02	4.65E-02	
0.00E+00	7.54E-02	4.62E-02	
0.00E+00	7.49E-02	4.58E-02	
0.00E+00	7.44E-02	4.55E-02	
0.00E+00	7.38E-02	4.51E-02	
0.00E+00	7.67E-02	4.71E-02	
0.00E+00	7.77E-02	4.78E-02	
0.00E+00	7.92E-02	4.87E-02	
0.00E+00	8.11E-02	4.98E-02	
0.00E+00	8.18E-02	5.03E-02	
0.00E+00	8.28E-02	5.09E-02	
0.00E+00	8.38E-02	5.15E-02	
0.00E+00	8.47E-02	5.21E-02	
0.00E+00	8.55E-02	5.25E-02	
0.00E+00	8.60E-02	5.29E-02	
0.00E+00	8.62E-02	5.30E-02	
0.00E+00	8.62E-02	5.30E-02	
0.00E+00	8.60E-02	5.29E-02	
0.00E+00	8.65E-02	5.32E-02	
0.00E+00	8.72E-02	5.36E-02	
0.00E+00	8.80E-02	5.40E-02	
0.00E+00	8.82E-02	5.42E-02	
0.00E+00	8.82E-02	5.41E-02	
0.00E+00	8.82E-02	5.41E-02	
0.00E+00	8.81E-02	5.40E-02	
0.00E+00	8.79E-02	5.39E-02	
0.00E+00	8.74E-02	5.36E-02	
0.00E+00	8.71E-02	5.33E-02	
0.00E+00	8.67E-02	5.31E-02	
0.00E+00	8.63E-02	5.28E-02	
0.00E+00	8.56E-02	5.24E-02	
0.00E+00	8.47E-02	5.18E-02	
0.00E+00	8.42E-02	5.15E-02	
0.00E+00	8.36E-02	5.12E-02	
0.00E+00	8.31E-02	5.08E-02	
0.00E+00	8.25E-02	5.04E-02	
0.00E+00	8.19E-02	5.01E-02	
0.00E+00	8.13E-02	4.97E-02	
0.00E+00	8.07E-02	4.93E-02	
0.00E+00	8.00E-02	4.89E-02	
0.00E+00	7.93E-02	4.85E-02	
0.00E+00	7.86E-02	4.80E-02	
0.00E+00	8.59E-02	5.28E-02	
0.00E+00	8.70E-02	5.35E-02	
0.00E+00	8.87E-02	5.45E-02	
0.00E+00	9.07E-02	5.57E-02	
0.00E+00	9.14E-02	5.62E-02	
0.00E+00	9.25E-02	5.68E-02	
0.00E+00	9.34E-02	5.74E-02	
0.00E+00	9.43E-02	5.79E-02	
0.00E+00	9.50E-02	5.84E-02	
0.00E+00	9.55E-02	5.87E-02	
0.00E+00	9.55E-02	5.87E-02	
0.00E+00	9.53E-02	5.86E-02	
0.00E+00	9.49E-02	5.83E-02	
0.00E+00	9.53E-02	5.85E-02	
0.00E+00	9.60E-02	5.89E-02	
0.00E+00	9.67E-02	5.94E-02	
0.00E+00	9.69E-02	5.95E-02	
0.00E+00	9.68E-02	5.94E-02	
0.00E+00	9.66E-02	5.92E-02	
0.00E+00	9.63E-02	5.90E-02	
0.00E+00	9.60E-02	5.88E-02	
0.00E+00	9.52E-02	5.83E-02	
0.00E+00	9.47E-02	5.80E-02	

IHS

Health Risk Assessment Results Summary

Unmitigated

Residential Receptors		MAX:	0.135	59.180	59.201
Unique Identifier	X (UTM)	Y (UTM)	Onroad	Offroad	Total Risk
3747213758403	374721	3758403	0.007	8.370	8.377
3747263758403	374726	3758403	0.007	8.326	8.334
3747313758403	374731	3758403	0.008	8.265	8.272
3747413758403	374741	3758403	0.008	8.179	8.187
3747463758403	374746	3758403	0.008	8.130	8.138
3747513758403	374751	3758403	0.008	8.081	8.089
3747563758403	374756	3758403	0.009	8.030	8.038
3747613758403	374761	3758403	0.009	7.976	7.984
3747663758403	374766	3758403	0.009	7.919	7.928
3747713758403	374771	3758403	0.009	7.864	7.873
3747763758403	374776	3758403	0.010	7.806	7.816
3747813758403	374781	3758403	0.010	7.745	7.755
3747863758403	374786	3758403	0.010	7.681	7.691
3747913758403	374791	3758403	0.010	7.614	7.624
3746063758407	374606	3758407	0.005	8.303	8.308
3746113758408	374611	3758408	0.005	8.671	8.676
3746183758408	374618	3758408	0.005	8.864	8.869
3746213758408	374621	3758408	0.005	8.934	8.939
3746263758408	374626	3758408	0.005	9.032	9.037
3746363758408	374636	3758408	0.005	9.190	9.196
3746413758408	374641	3758408	0.005	9.256	9.261
3746463758408	374646	3758408	0.005	9.305	9.310
3746513758408	374651	3758408	0.006	9.292	9.297
3746563758408	374656	3758408	0.006	9.260	9.266
3746613758408	374661	3758408	0.006	9.205	9.211
3746663758408	374666	3758408	0.006	9.238	9.244
3746713758408	374671	3758408	0.006	9.303	9.309
3746763758408	374676	3758408	0.006	9.377	9.383
3746813758408	374681	3758408	0.006	9.389	9.396
3746863758408	374686	3758408	0.006	9.371	9.377
3746913758408	374691	3758408	0.006	9.346	9.353
3746963758408	374696	3758408	0.007	9.316	9.323
3747013758408	374701	3758408	0.007	9.282	9.289
3747053758408	374705	3758408	0.007	9.251	9.258
3747113758408	374711	3758408	0.007	9.199	9.206
3747163758408	374716	3758408	0.007	9.152	9.159
3747213758408	374721	3758408	0.007	9.101	9.109
3747263758408	374726	3758408	0.008	9.040	9.047
3747313758408	374731	3758408	0.008	8.962	8.970
3747413758408	374741	3758408	0.008	8.845	8.853
3747463758408	374746	3758408	0.008	8.780	8.789
3747513758408	374751	3758408	0.008	8.717	8.725
3747563758408	374756	3758408	0.009	8.652	8.661
3747613758408	374761	3758408	0.009	8.582	8.591
3747663758408	374766	3758408	0.009	8.511	8.521
3747713758408	374771	3758408	0.009	8.440	8.450
3747763758408	374776	3758408	0.010	8.367	8.377
3747813758408	374781	3758408	0.010	8.293	8.303
3747863758408	374786	3758408	0.010	8.215	8.225
3747913758408	374791	3758408	0.011	8.136	8.146
3746213758412	374621	3758412	0.005	9.875	9.880
3746253758412	374625	3758412	0.005	9.951	9.956
3746373758413	374637	3758413	0.005	10.374	10.379
3746413758413	374641	3758413	0.005	10.418	10.424
3746463758413	374646	3758413	0.006	10.456	10.462
3746513758413	374651	3758413	0.006	10.418	10.424
3746563758413	374656	3758413	0.006	10.356	10.362
3746613758413	374661	3758413	0.006	10.266	10.272
3746663758413	374666	3758413	0.006	10.283	10.289
3746713758413	374671	3758413	0.006	10.342	10.348
3746763758413	374676	3758413	0.006	10.407	10.414
3746823758413	374682	3758413	0.006	10.393	10.400
3746863758413	374686	3758413	0.006	10.360	10.366
3746913758413	374691	3758413	0.007	10.314	10.320
3746963758413	374696	3758413	0.007	10.262	10.269
3747013758413	374701	3758413	0.007	10.205	10.212
3747053758413	374705	3758413	0.007	10.157	10.164
3747113758413	374711	3758413	0.007	10.079	10.086
3747163758413	374716	3758413	0.007	10.010	10.018
3747213758413	374721	3758413	0.007	9.938	9.946
3747263758413	374726	3758413	0.008	9.854	9.862
3747313758413	374731	3758413	0.008	9.755	9.762
3747413758413	374741	3758413	0.008	9.596	9.604
3747463758413	374746	3758413	0.008	9.514	9.523
3747513758413	374751	3758413	0.009	9.432	9.440
3747563758413	374756	3758413	0.009	9.349	9.357
3747613758413	374761	3758413	0.009	9.261	9.270
3747663758413	374766	3758413	0.009	9.172	9.181
3747713758413	374771	3758413	0.009	9.082	9.091
3747763758413	374776	3758413	0.010	8.990	9.000
3747813758413	374781	3758413	0.010	8.897	8.907
3747863758413	374786	3758413	0.010	8.803	8.813
3747913758413	374791	3758413	0.011	8.707	8.718
3746373758416	374637	3758416	0.005	11.202	11.208
3746413758416	374641	3758416	0.005	11.240	11.246
3746463758416	374646	3758416	0.006	11.268	11.274
3746513758418	374651	3758418	0.006	11.805	11.811
3746563758418	374656	3758418	0.006	11.716	11.722
3746663758418	374666	3758418	0.006	11.563	11.569
3746713758418	374671	3758418	0.006	11.596	11.602
3746763758418	374676	3758418	0.006	11.638	11.645
3746823758418	374682	3758418	0.006	11.584	11.591
3746863758418	374686	3758418	0.006	11.527	11.533
3746913758418	374691	3758418	0.007	11.451	11.457
3746963758418	374696	3758418	0.007	11.369	11.376
3747013758418	374701	3758418	0.007	11.284	11.291

IHS

Residential Health Risk Assessment Results Summary

Unmitigated

RESIDENTIAL RECEPTORS ONLY		MAX:	59.201
Unique Identifier	X (UTM)	Y (UTM)	Total Risk
3747213758403	374721	3758403	8.377
3747263758403	374726	3758403	8.334
3747313758403	374731	3758403	8.272
3747413758403	374741	3758403	8.187
3747463758403	374746	3758403	8.138
3747513758403	374751	3758403	8.089
3747563758403	374756	3758403	8.038
3747613758403	374761	3758403	7.984
3747663758403	374766	3758403	7.928
3747713758403	374771	3758403	7.873
3747763758403	374776	3758403	7.816
3747813758403	374781	3758403	7.755
3747863758403	374786	3758403	7.691
3747913758403	374791	3758403	7.624
3746063758407	374606	3758407	8.308
3746113758408	374611	3758408	8.676
3746183758408	374618	3758408	8.869
3746213758408	374621	3758408	8.939
3746263758408	374626	3758408	9.037
3746363758408	374636	3758408	9.196
3746413758408	374641	3758408	9.261
3746463758408	374646	3758408	9.310
3746513758408	374651	3758408	9.297
3746563758408	374656	3758408	9.266
3746613758408	374661	3758408	9.211
3746663758408	374666	3758408	9.244
3746713758408	374671	3758408	9.309
3746763758408	374676	3758408	9.383
3746813758408	374681	3758408	9.396
3746863758408	374686	3758408	9.377
3746913758408	374691	3758408	9.353
3746963758408	374696	3758408	9.323
3747013758408	374701	3758408	9.289
3747053758408	374705	3758408	9.258
3747113758408	374711	3758408	9.206
3747163758408	374716	3758408	9.159
3747213758408	374721	3758408	9.109
3747263758408	374726	3758408	9.047
3747313758408	374731	3758408	8.970
3747413758408	374741	3758408	8.853
3747463758408	374746	3758408	8.789
3747513758408	374751	3758408	8.725
3747563758408	374756	3758408	8.661
3747613758408	374761	3758408	8.591
3747663758408	374766	3758408	8.521
3747713758408	374771	3758408	8.450
3747763758408	374776	3758408	8.377
3747813758408	374781	3758408	8.303
3747863758408	374786	3758408	8.225
3747913758408	374791	3758408	8.146
3746213758412	374621	3758412	9.880
3746253758412	374625	3758412	9.956
3746373758413	374637	3758413	10.379
3746413758413	374641	3758413	10.424
3746463758413	374646	3758413	10.462
3746513758413	374651	3758413	10.424
3746563758413	374656	3758413	10.362
3746613758413	374661	3758413	10.272
3746663758413	374666	3758413	10.289
3746713758413	374671	3758413	10.348
3746763758413	374676	3758413	10.414
3746823758413	374682	3758413	10.400
3746863758413	374686	3758413	10.366
3746913758413	374691	3758413	10.320
3746963758413	374696	3758413	10.269
3747013758413	374701	3758413	10.212
3747053758413	374705	3758413	10.164
3747113758413	374711	3758413	10.086
3747163758413	374716	3758413	10.018
3747213758413	374721	3758413	9.946
3747263758413	374726	3758413	9.862
3747313758413	374731	3758413	9.762
3747413758413	374741	3758413	9.604
3747463758413	374746	3758413	9.523
3747513758413	374751	3758413	9.440
3747563758413	374756	3758413	9.357
3747613758413	374761	3758413	9.270
3747663758413	374766	3758413	9.181
3747713758413	374771	3758413	9.091
3747763758413	374776	3758413	9.000
3747813758413	374781	3758413	8.907
3747863758413	374786	3758413	8.813
3747913758413	374791	3758413	8.718
3746373758416	374637	3758416	11.208
3746413758416	374641	3758416	11.246
3746463758416	374646	3758416	11.274
3746513758418	374651	3758418	11.811
3746563758418	374656	3758418	11.722
3746663758418	374666	3758418	11.569
3746713758418	374671	3758418	11.602
3746763758418	374676	3758418	11.645
3746823758418	374682	3758418	11.591
3746863758418	374686	3758418	11.533
3746913758418	374691	3758418	11.457
3746963758418	374696	3758418	11.376
3747013758418	374701	3758418	11.291

FOR CHRONIC CALCS

MAX:			0.543
Overlapping Phases - Maximum GLC			
2025	2026	2027	
0.00E+00	9.42E-02	5.77E-02	
0.00E+00	9.36E-02	5.73E-02	
0.00E+00	9.28E-02	5.67E-02	
0.00E+00	9.15E-02	5.60E-02	
0.00E+00	9.09E-02	5.55E-02	
0.00E+00	9.02E-02	5.51E-02	
0.00E+00	8.95E-02	5.47E-02	
0.00E+00	8.87E-02	5.42E-02	
0.00E+00	8.80E-02	5.37E-02	
0.00E+00	8.72E-02	5.33E-02	
0.00E+00	8.65E-02	5.28E-02	
0.00E+00	8.57E-02	5.23E-02	
0.00E+00	8.48E-02	5.18E-02	
0.00E+00	8.40E-02	5.13E-02	
0.00E+00	9.59E-02	5.89E-02	
0.00E+00	1.00E-01	6.15E-02	
0.00E+00	1.02E-01	6.29E-02	
0.00E+00	1.03E-01	6.33E-02	
0.00E+00	1.04E-01	6.40E-02	
0.00E+00	1.06E-01	6.50E-02	
0.00E+00	1.06E-01	6.54E-02	
0.00E+00	1.07E-01	6.57E-02	
0.00E+00	1.07E-01	6.55E-02	
0.00E+00	1.06E-01	6.52E-02	
0.00E+00	1.05E-01	6.47E-02	
0.00E+00	1.06E-01	6.48E-02	
0.00E+00	1.06E-01	6.52E-02	
0.00E+00	1.07E-01	6.57E-02	
0.00E+00	1.07E-01	6.57E-02	
0.00E+00	1.07E-01	6.55E-02	
0.00E+00	1.06E-01	6.52E-02	
0.00E+00	1.06E-01	6.49E-02	
0.00E+00	1.05E-01	6.45E-02	
0.00E+00	1.05E-01	6.42E-02	
0.00E+00	1.04E-01	6.37E-02	
0.00E+00	1.03E-01	6.33E-02	
0.00E+00	1.03E-01	6.28E-02	
0.00E+00	1.02E-01	6.23E-02	
0.00E+00	1.01E-01	6.16E-02	
0.00E+00	9.93E-02	6.06E-02	
0.00E+00	9.84E-02	6.01E-02	
0.00E+00	9.75E-02	5.95E-02	
0.00E+00	9.66E-02	5.90E-02	
0.00E+00	9.57E-02	5.84E-02	
0.00E+00	9.48E-02	5.78E-02	
0.00E+00	9.38E-02	5.72E-02	
0.00E+00	9.29E-02	5.67E-02	
0.00E+00	9.19E-02	5.61E-02	
0.00E+00	9.09E-02	5.54E-02	
0.00E+00	8.99E-02	5.48E-02	
0.00E+00	1.14E-01	7.03E-02	
0.00E+00	1.15E-01	7.08E-02	
0.00E+00	1.20E-01	7.37E-02	
0.00E+00	1.20E-01	7.39E-02	
0.00E+00	1.21E-01	7.41E-02	
0.00E+00	1.20E-01	7.37E-02	
0.00E+00	1.19E-01	7.32E-02	
0.00E+00	1.18E-01	7.24E-02	
0.00E+00	1.18E-01	7.25E-02	
0.00E+00	1.19E-01	7.28E-02	
0.00E+00	1.19E-01	7.32E-02	
0.00E+00	1.19E-01	7.29E-02	
0.00E+00	1.18E-01	7.26E-02	
0.00E+00	1.18E-01	7.22E-02	
0.00E+00	1.17E-01	7.17E-02	
0.00E+00	1.16E-01	7.12E-02	
0.00E+00	1.16E-01	7.07E-02	
0.00E+00	1.14E-01	7.00E-02	
0.00E+00	1.14E-01	6.94E-02	
0.00E+00	1.13E-01	6.88E-02	
0.00E+00	1.11E-01	6.81E-02	
0.00E+00	1.10E-01	6.72E-02	
0.00E+00	1.08E-01	6.59E-02	
0.00E+00	1.07E-01	6.52E-02	
0.00E+00	1.06E-01	6.45E-02	
0.00E+00	1.05E-01	6.38E-02	
0.00E+00	1.04E-01	6.31E-02	
0.00E+00	1.02E-01	6.24E-02	
0.00E+00	1.01E-01	6.17E-02	
0.00E+00	1.00E-01	6.09E-02	
0.00E+00	9.88E-02	6.02E-02	
0.00E+00	9.76E-02	5.94E-02	
0.00E+00	9.64E-02	5.87E-02	
0.00E+00	1.30E-01	7.98E-02	
0.00E+00	1.30E-01	8.00E-02	
0.00E+00	1.30E-01	8.01E-02	
0.00E+00	1.37E-01	8.39E-02	
0.00E+00	1.36E-01	8.32E-02	
0.00E+00	1.33E-01	8.18E-02	
0.00E+00	1.34E-01	8.19E-02	
0.00E+00	1.34E-01	8.21E-02	
0.00E+00	1.33E-01	8.16E-02	
0.00E+00	1.32E-01	8.11E-02	
0.00E+00	1.31E-01	8.04E-02	
0.00E+00	1.30E-01	7.97E-02	
0.00E+00	1.29E-01	7.89E-02	

IHS

Health Risk Assessment Results Summary

Unmitigated

Residential Receptors		MAX:	0.135	59.180	59.201
Unique Identifier	X (UTM)	Y (UTM)	Onroad	Offroad	Total Risk
3747053758418	374705	3758418	0.007	11.212	11.219
3747113758418	374711	3758418	0.007	11.100	11.107
3747163758418	374716	3758418	0.007	11.002	11.010
3747213758418	374721	3758418	0.007	10.902	10.910
3747263758418	374726	3758418	0.008	10.789	10.797
3747313758418	374731	3758418	0.008	10.657	10.664
3747413758418	374741	3758418	0.008	10.451	10.459
3747463758418	374746	3758418	0.008	10.347	10.355
3747513758418	374751	3758418	0.009	10.240	10.249
3747563758418	374756	3758418	0.009	10.133	10.142
3747613758418	374761	3758418	0.009	10.023	10.032
3747663758418	374766	3758418	0.009	9.911	9.920
3747713758418	374771	3758418	0.010	9.797	9.807
3747763758418	374776	3758418	0.010	9.683	9.693
3747813758418	374781	3758418	0.010	9.568	9.578
3747863758418	374786	3758418	0.010	9.451	9.462
3747913758418	374791	3758418	0.011	9.335	9.346
3746513758421	374651	3758421	0.006	12.784	12.789
3746563758423	374656	3758423	0.006	13.363	13.368
3746663758421	374666	3758421	0.006	12.456	12.462
3746713758423	374671	3758423	0.006	13.115	13.121
3746763758423	374676	3758423	0.006	13.117	13.123
3746823758423	374682	3758423	0.006	13.001	13.008
3746863758423	374686	3758423	0.007	12.912	12.918
3746913758423	374691	3758423	0.007	12.795	12.802
3746963758423	374696	3758423	0.007	12.675	12.681
3747013758423	374701	3758423	0.007	12.550	12.557
3747053758423	374705	3758423	0.007	12.448	12.455
3747113758423	374711	3758423	0.007	12.290	12.297
3747163758423	374716	3758423	0.007	12.156	12.163
3747213758423	374721	3758423	0.008	12.019	12.027
3747263758423	374726	3758423	0.008	11.872	11.880
3747313758423	374731	3758423	0.008	11.698	11.706
3747413758423	374741	3758423	0.008	11.426	11.435
3747463758423	374746	3758423	0.008	11.294	11.302
3747513758423	374751	3758423	0.009	11.158	11.167
3747563758423	374756	3758423	0.009	11.019	11.028
3747613758423	374761	3758423	0.009	10.879	10.888
3747663758423	374766	3758423	0.009	10.739	10.749
3747713758423	374771	3758423	0.010	10.598	10.608
3747763758423	374776	3758423	0.010	10.457	10.467
3747813758423	374781	3758423	0.010	10.316	10.326
3747863758423	374786	3758423	0.010	10.174	10.185
3747913758423	374791	3758423	0.011	10.033	10.044
3746713758426	374671	3758426	0.006	14.192	14.198
3746823758426	374682	3758426	0.006	13.981	13.988
3746863758426	374686	3758426	0.007	13.867	13.873
3746913758426	374691	3758426	0.007	13.720	13.727
3746963758428	374696	3758428	0.007	14.221	14.228
3747013758428	374701	3758428	0.007	14.046	14.053
3747053758428	374705	3758428	0.007	13.904	13.911
3747113758428	374711	3758428	0.007	13.688	13.695
3747163758428	374716	3758428	0.007	13.505	13.513
3747213758428	374721	3758428	0.008	13.321	13.329
3747263758428	374726	3758428	0.008	13.132	13.140
3747313758428	374731	3758428	0.008	12.908	12.916
3747413758428	374741	3758428	0.008	12.548	12.556
3747463758428	374746	3758428	0.009	12.377	12.386
3747513758428	374751	3758428	0.009	12.201	12.210
3747563758428	374756	3758428	0.009	12.025	12.034
3747613758428	374761	3758428	0.009	11.847	11.856
3747663758428	374766	3758428	0.009	11.672	11.681
3747713758428	374771	3758428	0.010	11.497	11.507
3747763758428	374776	3758428	0.010	11.323	11.333
3747813758428	374781	3758428	0.010	11.151	11.161
3747863758428	374786	3758428	0.011	10.979	10.989
3747913758428	374791	3758428	0.011	10.808	10.819
3746963758433	374696	3758433	0.007	16.062	16.069
3747013758433	374701	3758433	0.007	15.822	15.829
3747053758433	374705	3758433	0.007	15.629	15.637
3747113758433	374711	3758433	0.007	15.337	15.345
3747163758433	374716	3758433	0.008	15.093	15.100
3747213758433	374721	3758433	0.008	14.848	14.855
3747263758433	374726	3758433	0.008	14.593	14.601
3747313758433	374731	3758433	0.008	14.316	14.324
3747413758433	374741	3758433	0.008	13.843	13.851
3747463758433	374746	3758433	0.009	13.623	13.632
3747513758433	374751	3758433	0.009	13.399	13.408
3747563758433	374756	3758433	0.009	13.169	13.178
3747613758433	374761	3758433	0.009	12.943	12.953
3747663758433	374766	3758433	0.009	12.720	12.730
3747713758433	374771	3758433	0.010	12.506	12.516
3747763758433	374776	3758433	0.010	12.293	12.303
3747813758433	374781	3758433	0.010	12.079	12.089
3747863758433	374786	3758433	0.011	11.870	11.881
3747913758433	374791	3758433	0.011	11.666	11.677
3746963758436	374696	3758436	0.007	17.330	17.337
3747013758436	374701	3758436	0.007	17.045	17.052
3747053758436	374705	3758436	0.007	16.816	16.823
3747113758438	374711	3758438	0.007	17.292	17.299
3747163758438	374716	3758438	0.008	16.947	16.955
3747213758438	374721	3758438	0.008	16.623	16.630
3747263758438	374726	3758438	0.008	16.289	16.297
3747313758438	374731	3758438	0.008	15.960	15.968
3747413758438	374741	3758438	0.008	15.347	15.355
3747463758438	374746	3758438	0.009	15.067	15.075

IHS

Residential Health Risk Assessment Results Summary

Unmitigated

RESIDENTIAL RECEPTORS ONLY MAX: 59.201

Unique Identifier	X (UTM)	Y (UTM)	Total Risk
3747053758418	374705	3758418	11.219
3747113758418	374711	3758418	11.107
3747163758418	374716	3758418	11.010
3747213758418	374721	3758418	10.910
3747263758418	374726	3758418	10.797
3747313758418	374731	3758418	10.664
3747413758418	374741	3758418	10.459
3747463758418	374746	3758418	10.355
3747513758418	374751	3758418	10.249
3747563758418	374756	3758418	10.142
3747613758418	374761	3758418	10.032
3747663758418	374766	3758418	9.920
3747713758418	374771	3758418	9.807
3747763758418	374776	3758418	9.693
3747813758418	374781	3758418	9.578
3747863758418	374786	3758418	9.462
3747913758418	374791	3758418	9.346
3746513758421	374651	3758421	12.789
3746563758423	374656	3758423	13.368
3746663758421	374666	3758421	12.462
3746713758423	374671	3758423	13.121
3746763758423	374676	3758423	13.123
3746823758423	374682	3758423	13.008
3746863758423	374686	3758423	12.918
3746913758423	374691	3758423	12.802
3746963758423	374696	3758423	12.681
3747013758423	374701	3758423	12.557
3747053758423	374705	3758423	12.455
3747113758423	374711	3758423	12.297
3747163758423	374716	3758423	12.163
3747213758423	374721	3758423	12.027
3747263758423	374726	3758423	11.880
3747313758423	374731	3758423	11.706
3747413758423	374741	3758423	11.435
3747463758423	374746	3758423	11.302
3747513758423	374751	3758423	11.167
3747563758423	374756	3758423	11.028
3747613758423	374761	3758423	10.888
3747663758423	374766	3758423	10.749
3747713758423	374771	3758423	10.608
3747763758423	374776	3758423	10.467
3747813758423	374781	3758423	10.326
3747863758423	374786	3758423	10.185
3747913758423	374791	3758423	10.044
3746713758426	374671	3758426	14.198
3746823758426	374682	3758426	13.988
3746863758426	374686	3758426	13.873
3746913758426	374691	3758426	13.727
3746963758428	374696	3758428	14.228
3747013758428	374701	3758428	14.053
3747053758428	374705	3758428	13.911
3747113758428	374711	3758428	13.695
3747163758428	374716	3758428	13.513
3747213758428	374721	3758428	13.329
3747263758428	374726	3758428	13.140
3747313758428	374731	3758428	12.916
3747413758428	374741	3758428	12.556
3747463758428	374746	3758428	12.386
3747513758428	374751	3758428	12.210
3747563758428	374756	3758428	12.034
3747613758428	374761	3758428	11.856
3747663758428	374766	3758428	11.681
3747713758428	374771	3758428	11.507
3747763758428	374776	3758428	11.333
3747813758428	374781	3758428	11.161
3747863758428	374786	3758428	10.989
3747913758428	374791	3758428	10.819
3746963758433	374696	3758433	16.069
3747013758433	374701	3758433	15.829
3747053758433	374705	3758433	15.637
3747113758433	374711	3758433	15.345
3747163758433	374716	3758433	15.100
3747213758433	374721	3758433	14.855
3747263758433	374726	3758433	14.601
3747313758433	374731	3758433	14.324
3747413758433	374741	3758433	13.851
3747463758433	374746	3758433	13.632
3747513758433	374751	3758433	13.408
3747563758433	374756	3758433	13.178
3747613758433	374761	3758433	12.953
3747663758433	374766	3758433	12.730
3747713758433	374771	3758433	12.516
3747763758433	374776	3758433	12.303
3747813758433	374781	3758433	12.089
3747863758433	374786	3758433	11.881
3747913758433	374791	3758433	11.677
3746963758436	374696	3758436	17.337
3747013758436	374701	3758436	17.052
3747053758436	374705	3758436	16.823
3747113758438	374711	3758438	17.299
3747163758438	374716	3758438	16.955
3747213758438	374721	3758438	16.630
3747263758438	374726	3758438	16.297
3747313758438	374731	3758438	15.968
3747413758438	374741	3758438	15.355
3747463758438	374746	3758438	15.075

FOR CHRONIC CALCS

MAX: 0.543

Overlapping Phases - Maximum GLC		
2025	2026	2027
0.00E+00	1.28E-01	7.83E-02
0.00E+00	1.27E-01	7.73E-02
0.00E+00	1.25E-01	7.65E-02
0.00E+00	1.24E-01	7.57E-02
0.00E+00	1.22E-01	7.47E-02
0.00E+00	1.21E-01	7.36E-02
0.00E+00	1.18E-01	7.19E-02
0.00E+00	1.17E-01	7.10E-02
0.00E+00	1.15E-01	7.02E-02
0.00E+00	1.14E-01	6.93E-02
0.00E+00	1.12E-01	6.84E-02
0.00E+00	1.11E-01	6.75E-02
0.00E+00	1.09E-01	6.66E-02
0.00E+00	1.08E-01	6.57E-02
0.00E+00	1.06E-01	6.48E-02
0.00E+00	1.05E-01	6.38E-02
0.00E+00	1.04E-01	6.29E-02
0.00E+00	1.49E-01	9.11E-02
0.00E+00	1.55E-01	9.53E-02
0.00E+00	1.44E-01	8.84E-02
0.00E+00	1.52E-01	9.31E-02
0.00E+00	1.52E-01	9.29E-02
0.00E+00	1.50E-01	9.19E-02
0.00E+00	1.49E-01	9.12E-02
0.00E+00	1.47E-01	9.02E-02
0.00E+00	1.46E-01	8.91E-02
0.00E+00	1.44E-01	8.81E-02
0.00E+00	1.43E-01	8.72E-02
0.00E+00	1.41E-01	8.59E-02
0.00E+00	1.39E-01	8.48E-02
0.00E+00	1.37E-01	8.36E-02
0.00E+00	1.35E-01	8.24E-02
0.00E+00	1.33E-01	8.10E-02
0.00E+00	1.29E-01	7.88E-02
0.00E+00	1.28E-01	7.77E-02
0.00E+00	1.26E-01	7.66E-02
0.00E+00	1.24E-01	7.55E-02
0.00E+00	1.22E-01	7.43E-02
0.00E+00	1.20E-01	7.32E-02
0.00E+00	1.19E-01	7.21E-02
0.00E+00	1.17E-01	7.10E-02
0.00E+00	1.15E-01	6.99E-02
0.00E+00	1.13E-01	6.88E-02
0.00E+00	1.12E-01	6.77E-02
0.00E+00	1.65E-01	1.01E-01
0.00E+00	1.62E-01	9.91E-02
0.00E+00	1.60E-01	9.81E-02
0.00E+00	1.58E-01	9.69E-02
0.00E+00	1.64E-01	1.00E-01
0.00E+00	1.62E-01	9.89E-02
0.00E+00	1.60E-01	9.77E-02
0.00E+00	1.57E-01	9.60E-02
0.00E+00	1.55E-01	9.45E-02
0.00E+00	1.52E-01	9.29E-02
0.00E+00	1.50E-01	9.14E-02
0.00E+00	1.47E-01	8.96E-02
0.00E+00	1.43E-01	8.67E-02
0.00E+00	1.40E-01	8.53E-02
0.00E+00	1.38E-01	8.39E-02
0.00E+00	1.36E-01	8.25E-02
0.00E+00	1.34E-01	8.10E-02
0.00E+00	1.31E-01	7.96E-02
0.00E+00	1.29E-01	7.83E-02
0.00E+00	1.27E-01	7.69E-02
0.00E+00	1.25E-01	7.56E-02
0.00E+00	1.23E-01	7.42E-02
0.00E+00	1.21E-01	7.29E-02
0.00E+00	1.86E-01	1.14E-01
0.00E+00	1.83E-01	1.12E-01
0.00E+00	1.80E-01	1.10E-01
0.00E+00	1.77E-01	1.08E-01
0.00E+00	1.74E-01	1.06E-01
0.00E+00	1.71E-01	1.04E-01
0.00E+00	1.67E-01	1.02E-01
0.00E+00	1.64E-01	9.96E-02
0.00E+00	1.58E-01	9.58E-02
0.00E+00	1.55E-01	9.40E-02
0.00E+00	1.52E-01	9.22E-02
0.00E+00	1.49E-01	9.04E-02
0.00E+00	1.46E-01	8.86E-02
0.00E+00	1.44E-01	8.69E-02
0.00E+00	1.41E-01	8.52E-02
0.00E+00	1.38E-01	8.35E-02
0.00E+00	1.36E-01	8.19E-02
0.00E+00	1.33E-01	8.03E-02
0.00E+00	1.30E-01	7.87E-02
0.00E+00	2.01E-01	1.23E-01
0.00E+00	1.98E-01	1.21E-01
0.00E+00	1.95E-01	1.19E-01
0.00E+00	2.00E-01	1.22E-01
0.00E+00	1.96E-01	1.19E-01
0.00E+00	1.92E-01	1.17E-01
0.00E+00	1.88E-01	1.14E-01
0.00E+00	1.83E-01	1.11E-01
0.00E+00	1.76E-01	1.06E-01
0.00E+00	1.72E-01	1.04E-01

IHS

Health Risk Assessment Results Summary

Unmitigated

Residential Receptors

		MAX:	0.135	59.180	59.201
Unique Identifier	X (UTM)	Y (UTM)	Onroad	Offroad	Total Risk
3747513758438	374751	3758438	0.009	14.776	14.785
3747563758438	374756	3758438	0.009	14.479	14.488
3747613758438	374761	3758438	0.009	14.188	14.198
3747663758438	374766	3758438	0.010	13.904	13.914
3747713758438	374771	3758438	0.010	13.642	13.652
3747763758438	374776	3758438	0.010	13.379	13.389
3747813758438	374781	3758438	0.010	13.112	13.122
3747863758438	374786	3758438	0.011	12.860	12.871
3747913758438	374791	3758438	0.011	12.619	12.630
3747263758443	374726	3758443	0.008	18.326	18.334
3747313758443	374731	3758443	0.008	17.916	17.925
3747413758443	374741	3758443	0.009	17.114	17.122
3747463758443	374746	3758443	0.009	16.743	16.752
3747513758443	374751	3758443	0.009	16.364	16.373
3747563758443	374756	3758443	0.009	15.980	15.989
3747613758443	374761	3758443	0.009	15.611	15.620
3747663758443	374766	3758443	0.010	15.254	15.264
3747713758443	374771	3758443	0.010	14.927	14.937
3747763758443	374776	3758443	0.010	14.602	14.612
3747813758443	374781	3758443	0.010	14.276	14.287
3747863758443	374786	3758443	0.011	13.969	13.979
3747913758443	374791	3758443	0.011	13.675	13.686
3747413758445	374741	3758445	0.009	17.909	17.918
3747463758446	374746	3758446	0.009	17.885	17.893
3747513758448	374751	3758448	0.009	18.202	18.211
3747563758448	374756	3758448	0.009	17.704	17.714
3747613758448	374761	3758448	0.009	17.238	17.248
3747713758448	374771	3758448	0.010	16.379	16.389
3747763758448	374776	3758448	0.010	15.977	15.987
3747823758448	374782	3758448	0.011	15.512	15.522
3747863758448	374786	3758448	0.011	15.211	15.222
3747913758448	374791	3758448	0.011	14.847	14.858
3747563758451	374756	3758451	0.009	18.862	18.872
3747613758453	374761	3758453	0.010	19.120	19.129
3747713758453	374771	3758453	0.010	18.035	18.045
3747763758453	374776	3758453	0.010	17.532	17.542
3747823758453	374782	3758453	0.011	16.962	16.972
3747863758453	374786	3758453	0.011	16.592	16.603
3747913758453	374791	3758453	0.011	16.152	16.163
3747863758456	374786	3758456	0.011	17.495	17.505
3747913758458	374791	3758458	0.011	17.601	17.612
3744003758323	374400	3758323	0.002	1.116	1.118
3744053758323	374405	3758323	0.002	1.140	1.143
3744103758323	374410	3758323	0.002	1.165	1.167
3744153758323	374415	3758323	0.002	1.190	1.193
3744203758323	374420	3758323	0.002	1.216	1.219
3744253758323	374425	3758323	0.002	1.244	1.246
3744303758323	374430	3758323	0.002	1.272	1.274
3744353758323	374435	3758323	0.003	1.301	1.303
3744403758323	374440	3758323	0.003	1.330	1.332
3744453758323	374445	3758323	0.003	1.360	1.363
3744503758323	374450	3758323	0.003	1.391	1.393
3744553758323	374455	3758323	0.003	1.423	1.425
3744603758323	374460	3758323	0.003	1.455	1.458
3744653758323	374465	3758323	0.003	1.488	1.491
3744703758323	374470	3758323	0.003	1.522	1.525
3744753758323	374475	3758323	0.003	1.556	1.559
3744803758323	374480	3758323	0.003	1.592	1.595
3744853758323	374485	3758323	0.003	1.628	1.631
3744903758323	374490	3758323	0.003	1.665	1.668
3744953758323	374495	3758323	0.003	1.702	1.705
3745003758323	374500	3758323	0.003	1.740	1.743
3745053758323	374505	3758323	0.003	1.779	1.782
3745103758323	374510	3758323	0.003	1.818	1.821
3745153758323	374515	3758323	0.003	1.857	1.860
3745203758323	374520	3758323	0.003	1.897	1.900
3745253758323	374525	3758323	0.003	1.937	1.941
3745303758323	374530	3758323	0.003	1.978	1.981
3745353758323	374535	3758323	0.003	2.019	2.022
3745403758323	374540	3758323	0.003	2.060	2.063
3745453758323	374545	3758323	0.003	2.100	2.104
3745503758323	374550	3758323	0.003	2.140	2.144
3745553758323	374555	3758323	0.004	2.181	2.184
3745603758323	374560	3758323	0.004	2.221	2.225
3745653758323	374565	3758323	0.004	2.261	2.264
3744003758328	374400	3758328	0.002	1.138	1.140
3744053758328	374405	3758328	0.002	1.163	1.165
3744103758328	374410	3758328	0.002	1.189	1.191
3744153758328	374415	3758328	0.002	1.216	1.218
3744203758328	374420	3758328	0.002	1.243	1.245
3744253758328	374425	3758328	0.002	1.271	1.274
3744303758328	374430	3758328	0.002	1.301	1.303
3744353758328	374435	3758328	0.003	1.331	1.333
3744403758328	374440	3758328	0.003	1.362	1.364
3744453758328	374445	3758328	0.003	1.393	1.396
3744503758328	374450	3758328	0.003	1.426	1.428
3744553758328	374455	3758328	0.003	1.459	1.462
3744603758328	374460	3758328	0.003	1.493	1.496
3744653758328	374465	3758328	0.003	1.528	1.531
3744703758328	374470	3758328	0.003	1.564	1.567
3744753758328	374475	3758328	0.003	1.601	1.603
3744803758328	374480	3758328	0.003	1.638	1.641
3744853758328	374485	3758328	0.003	1.677	1.680
3744903758328	374490	3758328	0.003	1.716	1.719
3744953758328	374495	3758328	0.003	1.756	1.759
3745003758328	374500	3758328	0.003	1.797	1.800

IHS

Residential Health Risk Assessment Results Summary

Unmitigated

RESIDENTIAL RECEPTORS ONLY

		MAX:	59.201
Unique Identifier	X (UTM)	Y (UTM)	Total Risk
3747513758438	374751	3758438	14.785
3747563758438	374756	3758438	14.488
3747613758438	374761	3758438	14.198
3747663758438	374766	3758438	13.914
3747713758438	374771	3758438	13.652
3747763758438	374776	3758438	13.389
3747813758438	374781	3758438	13.122
3747863758438	374786	3758438	12.871
3747913758438	374791	3758438	12.630
3747263758443	374726	3758443	18.334
3747313758443	374731	3758443	17.925
3747413758443	374741	3758443	17.122
3747463758443	374746	3758443	16.752
3747513758443	374751	3758443	16.373
3747563758443	374756	3758443	15.989
3747613758443	374761	3758443	15.620
3747663758443	374766	3758443	15.264
3747713758443	374771	3758443	14.937
3747763758443	374776	3758443	14.612
3747813758443	374781	3758443	14.287
3747863758443	374786	3758443	13.979
3747913758443	374791	3758443	13.686
3747413758445	374741	3758445	17.918
3747463758446	374746	3758446	17.893
3747513758448	374751	3758448	18.211
3747563758448	374756	3758448	17.714
3747613758448	374761	3758448	17.248
3747713758448	374771	3758448	16.389
3747763758448	374776	3758448	15.987
3747823758448	374782	3758448	15.522
3747863758448	374786	3758448	15.222
3747913758448	374791	3758448	14.858
3747563758451	374756	3758451	18.872
3747613758453	374761	3758453	19.129
3747713758453	374771	3758453	18.045
3747763758453	374776	3758453	17.542
3747823758453	374782	3758453	16.972
3747863758453	374786	3758453	16.603
3747913758453	374791	3758453	16.163
3747863758456	374786	3758456	17.505
3747913758458	374791	3758458	17.612
3744003758323	374400	3758323	1.118
3744053758323	374405	3758323	1.143
3744103758323	374410	3758323	1.167
3744153758323	374415	3758323	1.193
3744203758323	374420	3758323	1.219
3744253758323	374425	3758323	1.246
3744303758323	374430	3758323	1.274
3744353758323	374435	3758323	1.303
3744403758323	374440	3758323	1.332
3744453758323	374445	3758323	1.363
3744503758323	374450	3758323	1.393
3744553758323	374455	3758323	1.425
3744603758323	374460	3758323	1.458
3744653758323	374465	3758323	1.491
3744703758323	374470	3758323	1.525
3744753758323	374475	3758323	1.559
3744803758323	374480	3758323	1.595
3744853758323	374485	3758323	1.631
3744903758323	374490	3758323	1.668
3744953758323	374495	3758323	1.705
3745003758323	374500	3758323	1.743
3745053758323	374505	3758323	1.782
3745103758323	374510	3758323	1.821
3745153758323	374515	3758323	1.860
3745203758323	374520	3758323	1.900
3745253758323	374525	3758323	1.941
3745303758323	374530	3758323	1.981
3745353758323	374535	3758323	2.022
3745403758323	374540	3758323	2.063
3745453758323	374545	3758323	2.104
3745503758323	374550	3758323	2.144
3745553758323	374555	3758323	2.184
3745603758323	374560	3758323	2.225
3745653758323	374565	3758323	2.264
3744003758328	374400	3758328	1.140
3744053758328	374405	3758328	1.165
3744103758328	374410	3758328	1.191
3744153758328	374415	3758328	1.218
3744203758328	374420	3758328	1.245
3744253758328	374425	3758328	1.274
3744303758328	374430	3758328	1.303
3744353758328	374435	3758328	1.333
3744403758328	374440	3758328	1.364
3744453758328	374445	3758328	1.396
3744503758328	374450	3758328	1.428
3744553758328	374455	3758328	1.462
3744603758328	374460	3758328	1.496
3744653758328	374465	3758328	1.531
3744703758328	374470	3758328	1.567
3744753758328	374475	3758328	1.603
3744803758328	374480	3758328	1.641
3744853758328	374485	3758328	1.680
3744903758328	374490	3758328	1.719
3744953758328	374495	3758328	1.759
3745003758328	374500	3758328	1.800

FOR CHRONIC CALCS

MAX: 0.543

Overlapping Phases - Maximum GLC		
2025	2026	2027
0.00E+00	1.68E-01	1.02E-01
0.00E+00	1.65E-01	9.95E-02
0.00E+00	1.61E-01	9.72E-02
0.00E+00	1.58E-01	9.50E-02
0.00E+00	1.54E-01	9.30E-02
0.00E+00	1.51E-01	9.09E-02
0.00E+00	1.48E-01	8.89E-02
0.00E+00	1.45E-01	8.69E-02
0.00E+00	1.42E-01	8.51E-02
0.00E+00	2.12E-01	1.29E-01
0.00E+00	2.07E-01	1.25E-01
0.00E+00	1.97E-01	1.19E-01
0.00E+00	1.92E-01	1.16E-01
0.00E+00	1.87E-01	1.13E-01
0.00E+00	1.83E-01	1.10E-01
0.00E+00	1.78E-01	1.07E-01
0.00E+00	1.74E-01	1.04E-01
0.00E+00	1.70E-01	1.02E-01
0.00E+00	1.65E-01	9.92E-02
0.00E+00	1.61E-01	9.67E-02
0.00E+00	1.58E-01	9.44E-02
0.00E+00	1.54E-01	9.22E-02
0.00E+00	2.06E-01	1.25E-01
0.00E+00	2.06E-01	1.24E-01
0.00E+00	2.09E-01	1.26E-01
0.00E+00	2.03E-01	1.22E-01
0.00E+00	1.98E-01	1.18E-01
0.00E+00	1.87E-01	1.12E-01
0.00E+00	1.82E-01	1.09E-01
0.00E+00	1.76E-01	1.05E-01
0.00E+00	1.72E-01	1.03E-01
0.00E+00	1.68E-01	1.00E-01
0.00E+00	2.17E-01	1.30E-01
0.00E+00	2.20E-01	1.31E-01
0.00E+00	2.07E-01	1.23E-01
0.00E+00	2.01E-01	1.19E-01
0.00E+00	1.94E-01	1.15E-01
0.00E+00	1.89E-01	1.12E-01
0.00E+00	1.84E-01	1.09E-01
0.00E+00	2.00E-01	1.18E-01
0.00E+00	2.01E-01	1.18E-01
0.00E+00	1.21E-02	7.45E-03
0.00E+00	1.24E-02	7.61E-03
0.00E+00	1.27E-02	7.78E-03
0.00E+00	1.29E-02	7.96E-03
0.00E+00	1.32E-02	8.13E-03
0.00E+00	1.35E-02	8.32E-03
0.00E+00	1.38E-02	8.51E-03
0.00E+00	1.42E-02	8.71E-03
0.00E+00	1.45E-02	8.91E-03
0.00E+00	1.48E-02	9.12E-03
0.00E+00	1.52E-02	9.33E-03
0.00E+00	1.55E-02	9.55E-03
0.00E+00	1.59E-02	9.77E-03
0.00E+00	1.62E-02	9.99E-03
0.00E+00	1.66E-02	1.02E-02
0.00E+00	1.70E-02	1.05E-02
0.00E+00	1.74E-02	1.07E-02
0.00E+00	1.78E-02	1.10E-02
0.00E+00	1.82E-02	1.12E-02
0.00E+00	1.86E-02	1.15E-02
0.00E+00	1.90E-02	1.17E-02
0.00E+00	1.95E-02	1.20E-02
0.00E+00	1.99E-02	1.23E-02
0.00E+00	2.03E-02	1.25E-02
0.00E+00	2.08E-02	1.28E-02
0.00E+00	2.12E-02	1.31E-02
0.00E+00	2.17E-02	1.34E-02
0.00E+00	2.21E-02	1.36E-02
0.00E+00	2.26E-02	1.39E-02
0.00E+00	2.30E-02	1.42E-02
0.00E+00	2.35E-02	1.45E-02
0.00E+00	2.39E-02	1.48E-02
0.00E+00	2.44E-02	1.50E-02
0.00E+00	2.48E-02	1.53E-02
0.00E+00	1.24E-02	7.60E-03
0.00E+00	1.26E-02	7.77E-03
0.00E+00	1.29E-02	7.95E-03
0.00E+00	1.32E-02	8.13E-03
0.00E+00	1.35E-02	8.32E-03
0.00E+00	1.38E-02	8.51E-03
0.00E+00	1.42E-02	8.71E-03
0.00E+00	1.45E-02	8.92E-03
0.00E+00	1.48E-02	9.13E-03
0.00E+00	1.52E-02	9.34E-03
0.00E+00	1.55E-02	9.57E-03
0.00E+00	1.59E-02	9.80E-03
0.00E+00	1.63E-02	1.00E-02
0.00E+00	1.67E-02	1.03E-02
0.00E+00	1.71E-02	1.05E-02
0.00E+00	1.75E-02	1.08E-02
0.00E+00	1.79E-02	1.10E-02
0.00E+00	1.83E-02	1.13E-02
0.00E+00	1.88E-02	1.16E-02
0.00E+00	1.92E-02	1.18E-02
0.00E+00	1.97E-02	1.21E-02

IHS

Health Risk Assessment Results Summary

Unmitigated

Residential Receptors		MAX:	0.135	59.180	59.201
Unique Identifier	X (UTM)	Y (UTM)	Onroad	Offroad	Total Risk
3745053758328	374505	3758328	0.003	1.838	1.841
3745103758328	374510	3758328	0.003	1.880	1.883
3745153758328	374515	3758328	0.003	1.922	1.925
3745203758328	374520	3758328	0.003	1.965	1.968
3745253758328	374525	3758328	0.003	2.008	2.011
3745303758328	374530	3758328	0.003	2.052	2.055
3745353758328	374535	3758328	0.003	2.095	2.099
3745403758328	374540	3758328	0.003	2.139	2.143
3745453758328	374545	3758328	0.003	2.183	2.186
3745503758328	374550	3758328	0.003	2.226	2.229
3745553758328	374555	3758328	0.004	2.269	2.273
3745603758328	374560	3758328	0.004	2.312	2.316
3745653758328	374565	3758328	0.004	2.355	2.358
3744003758333	374400	3758333	0.002	1.160	1.163
3744053758333	374405	3758333	0.002	1.187	1.189
3744103758333	374410	3758333	0.002	1.214	1.216
3744153758333	374415	3758333	0.002	1.242	1.244
3744203758333	374420	3758333	0.002	1.270	1.273
3744253758333	374425	3758333	0.002	1.300	1.302
3744303758333	374430	3758333	0.003	1.331	1.333
3744353758333	374435	3758333	0.003	1.362	1.364
3744403758333	374440	3758333	0.003	1.394	1.397
3744453758333	374445	3758333	0.003	1.428	1.430
3744503758333	374450	3758333	0.003	1.462	1.464
3744553758333	374455	3758333	0.003	1.497	1.500
3744603758333	374460	3758333	0.003	1.533	1.536
3744653758333	374465	3758333	0.003	1.570	1.573
3744703758333	374470	3758333	0.003	1.608	1.611
3744753758333	374475	3758333	0.003	1.647	1.650
3744803758333	374480	3758333	0.003	1.687	1.690
3744853758333	374485	3758333	0.003	1.728	1.731
3744903758333	374490	3758333	0.003	1.770	1.773
3744953758333	374495	3758333	0.003	1.813	1.816
3745003758333	374500	3758333	0.003	1.856	1.859
3745053758333	374505	3758333	0.003	1.900	1.903
3745103758333	374510	3758333	0.003	1.945	1.948
3745153758333	374515	3758333	0.003	1.990	1.993
3745203758333	374520	3758333	0.003	2.036	2.039
3745253758333	374525	3758333	0.003	2.083	2.086
3745303758333	374530	3758333	0.003	2.130	2.133
3745353758333	374535	3758333	0.003	2.177	2.180
3745403758333	374540	3758333	0.003	2.224	2.228
3745453758333	374545	3758333	0.003	2.271	2.275
3745503758333	374550	3758333	0.004	2.318	2.321
3745553758333	374555	3758333	0.004	2.364	2.368
3745603758333	374560	3758333	0.004	2.410	2.414
3745653758333	374565	3758333	0.004	2.456	2.460
3744003758338	374400	3758338	0.002	1.184	1.186
3744053758338	374405	3758338	0.002	1.211	1.213
3744103758338	374410	3758338	0.002	1.239	1.242
3744153758338	374415	3758338	0.002	1.268	1.271
3744203758338	374420	3758338	0.002	1.298	1.301
3744253758338	374425	3758338	0.003	1.329	1.332
3744303758338	374430	3758338	0.003	1.361	1.364
3744353758338	374435	3758338	0.003	1.394	1.397
3744403758338	374440	3758338	0.003	1.428	1.431
3744453758338	374445	3758338	0.003	1.463	1.466
3744503758338	374450	3758338	0.003	1.499	1.502
3744553758338	374455	3758338	0.003	1.536	1.539
3744603758338	374460	3758338	0.003	1.574	1.577
3744653758338	374465	3758338	0.003	1.613	1.616
3744703758338	374470	3758338	0.003	1.654	1.657
3744753758338	374475	3758338	0.003	1.695	1.698
3744803758338	374480	3758338	0.003	1.738	1.741
3744853758338	374485	3758338	0.003	1.782	1.785
3744903758338	374490	3758338	0.003	1.826	1.829
3744953758338	374495	3758338	0.003	1.872	1.875
3745003758338	374500	3758338	0.003	1.919	1.922
3745053758338	374505	3758338	0.003	1.966	1.969
3745103758338	374510	3758338	0.003	2.014	2.018
3745153758338	374515	3758338	0.003	2.063	2.066
3745203758338	374520	3758338	0.003	2.113	2.116
3745253758338	374525	3758338	0.003	2.163	2.166
3745303758338	374530	3758338	0.003	2.213	2.217
3745353758338	374535	3758338	0.003	2.264	2.268
3745403758338	374540	3758338	0.003	2.315	2.319
3745453758338	374545	3758338	0.003	2.366	2.369
3745503758338	374550	3758338	0.004	2.416	2.420
3745553758338	374555	3758338	0.004	2.466	2.470
3745603758338	374560	3758338	0.004	2.516	2.520
3745653758338	374565	3758338	0.004	2.566	2.570
3744003758343	374400	3758343	0.002	1.208	1.210
3744053758343	374405	3758343	0.002	1.236	1.239
3744103758343	374410	3758343	0.002	1.266	1.268
3744153758343	374415	3758343	0.002	1.296	1.299
3744203758343	374420	3758343	0.002	1.327	1.330
3744253758343	374425	3758343	0.003	1.360	1.362
3744303758343	374430	3758343	0.003	1.393	1.396
3744353758343	374435	3758343	0.003	1.427	1.430
3744403758343	374440	3758343	0.003	1.463	1.466
3744453758343	374445	3758343	0.003	1.500	1.503
3744503758343	374450	3758343	0.003	1.538	1.541
3744553758343	374455	3758343	0.003	1.577	1.580
3744603758343	374460	3758343	0.003	1.617	1.620
3744653758343	374465	3758343	0.003	1.659	1.661
3744703758343	374470	3758343	0.003	1.702	1.705

IHS

Residential Health Risk Assessment Results Summary

Unmitigated

RESIDENTIAL RECEPTORS ONLY		MAX:	59.201
Unique Identifier	X (UTM)	Y (UTM)	Total Risk
3745053758328	374505	3758328	1.841
3745103758328	374510	3758328	1.883
3745153758328	374515	3758328	1.925
3745203758328	374520	3758328	1.968
3745253758328	374525	3758328	2.011
3745303758328	374530	3758328	2.055
3745353758328	374535	3758328	2.099
3745403758328	374540	3758328	2.143
3745453758328	374545	3758328	2.186
3745503758328	374550	3758328	2.229
3745553758328	374555	3758328	2.273
3745603758328	374560	3758328	2.316
3745653758328	374565	3758328	2.358
3744003758333	374400	3758333	1.163
3744053758333	374405	3758333	1.189
3744103758333	374410	3758333	1.216
3744153758333	374415	3758333	1.244
3744203758333	374420	3758333	1.273
3744253758333	374425	3758333	1.302
3744303758333	374430	3758333	1.333
3744353758333	374435	3758333	1.364
3744403758333	374440	3758333	1.397
3744453758333	374445	3758333	1.430
3744503758333	374450	3758333	1.464
3744553758333	374455	3758333	1.500
3744603758333	374460	3758333	1.536
3744653758333	374465	3758333	1.573
3744703758333	374470	3758333	1.611
3744753758333	374475	3758333	1.650
3744803758333	374480	3758333	1.690
3744853758333	374485	3758333	1.731
3744903758333	374490	3758333	1.773
3744953758333	374495	3758333	1.816
3745003758333	374500	3758333	1.859
3745053758333	374505	3758333	1.903
3745103758333	374510	3758333	1.948
3745153758333	374515	3758333	1.993
3745203758333	374520	3758333	2.039
3745253758333	374525	3758333	2.086
3745303758333	374530	3758333	2.133
3745353758333	374535	3758333	2.180
3745403758333	374540	3758333	2.228
3745453758333	374545	3758333	2.275
3745503758333	374550	3758333	2.321
3745553758333	374555	3758333	2.368
3745603758333	374560	3758333	2.414
3745653758333	374565	3758333	2.460
3744003758338	374400	3758338	1.186
3744053758338	374405	3758338	1.213
3744103758338	374410	3758338	1.242
3744153758338	374415	3758338	1.271
3744203758338	374420	3758338	1.301
3744253758338	374425	3758338	1.332
3744303758338	374430	3758338	1.364
3744353758338	374435	3758338	1.397
3744403758338	374440	3758338	1.431
3744453758338	374445	3758338	1.466
3744503758338	374450	3758338	1.502
3744553758338	374455	3758338	1.539
3744603758338	374460	3758338	1.577
3744653758338	374465	3758338	1.616
3744703758338	374470	3758338	1.657
3744753758338	374475	3758338	1.698
3744803758338	374480	3758338	1.741
3744853758338	374485	3758338	1.785
3744903758338	374490	3758338	1.829
3744953758338	374495	3758338	1.875
3745003758338	374500	3758338	1.922
3745053758338	374505	3758338	1.969
3745103758338	374510	3758338	2.018
3745153758338	374515	3758338	2.066
3745203758338	374520	3758338	2.116
3745253758338	374525	3758338	2.166
3745303758338	374530	3758338	2.217
3745353758338	374535	3758338	2.268
3745403758338	374540	3758338	2.319
3745453758338	374545	3758338	2.369
3745503758338	374550	3758338	2.420
3745553758338	374555	3758338	2.470
3745603758338	374560	3758338	2.520
3745653758338	374565	3758338	2.570
3744003758343	374400	3758343	1.210
3744053758343	374405	3758343	1.239
3744103758343	374410	3758343	1.268
3744153758343	374415	3758343	1.299
3744203758343	374420	3758343	1.330
3744253758343	374425	3758343	1.362
3744303758343	374430	3758343	1.396
3744353758343	374435	3758343	1.430
3744403758343	374440	3758343	1.466
3744453758343	374445	3758343	1.503
3744503758343	374450	3758343	1.541
3744553758343	374455	3758343	1.580
3744603758343	374460	3758343	1.620
3744653758343	374465	3758343	1.661
3744703758343	374470	3758343	1.705

FOR CHRONIC CALCS

MAX: 0.543

Overlapping Phases - Maximum GLC		
2025	2026	2027
0.00E+00	2.01E-02	1.24E-02
0.00E+00	2.06E-02	1.27E-02
0.00E+00	2.11E-02	1.30E-02
0.00E+00	2.16E-02	1.33E-02
0.00E+00	2.20E-02	1.36E-02
0.00E+00	2.25E-02	1.39E-02
0.00E+00	2.30E-02	1.42E-02
0.00E+00	2.35E-02	1.45E-02
0.00E+00	2.40E-02	1.48E-02
0.00E+00	2.45E-02	1.51E-02
0.00E+00	2.49E-02	1.54E-02
0.00E+00	2.54E-02	1.57E-02
0.00E+00	2.59E-02	1.60E-02
0.00E+00	1.26E-02	7.75E-03
0.00E+00	1.29E-02	7.93E-03
0.00E+00	1.32E-02	8.12E-03
0.00E+00	1.35E-02	8.31E-03
0.00E+00	1.38E-02	8.50E-03
0.00E+00	1.42E-02	8.71E-03
0.00E+00	1.45E-02	8.92E-03
0.00E+00	1.48E-02	9.13E-03
0.00E+00	1.52E-02	9.35E-03
0.00E+00	1.56E-02	9.58E-03
0.00E+00	1.59E-02	9.82E-03
0.00E+00	1.63E-02	1.01E-02
0.00E+00	1.67E-02	1.03E-02
0.00E+00	1.72E-02	1.06E-02
0.00E+00	1.76E-02	1.08E-02
0.00E+00	1.80E-02	1.11E-02
0.00E+00	1.85E-02	1.14E-02
0.00E+00	1.89E-02	1.17E-02
0.00E+00	1.94E-02	1.19E-02
0.00E+00	1.99E-02	1.22E-02
0.00E+00	2.04E-02	1.25E-02
0.00E+00	2.08E-02	1.28E-02
0.00E+00	2.13E-02	1.32E-02
0.00E+00	2.19E-02	1.35E-02
0.00E+00	2.24E-02	1.38E-02
0.00E+00	2.29E-02	1.41E-02
0.00E+00	2.34E-02	1.44E-02
0.00E+00	2.39E-02	1.48E-02
0.00E+00	2.45E-02	1.51E-02
0.00E+00	2.50E-02	1.54E-02
0.00E+00	2.55E-02	1.57E-02
0.00E+00	2.60E-02	1.60E-02
0.00E+00	2.65E-02	1.64E-02
0.00E+00	2.70E-02	1.67E-02
0.00E+00	1.29E-02	7.91E-03
0.00E+00	1.32E-02	8.10E-03
0.00E+00	1.35E-02	8.29E-03
0.00E+00	1.38E-02	8.49E-03
0.00E+00	1.41E-02	8.70E-03
0.00E+00	1.45E-02	8.91E-03
0.00E+00	1.48E-02	9.13E-03
0.00E+00	1.52E-02	9.35E-03
0.00E+00	1.56E-02	9.59E-03
0.00E+00	1.60E-02	9.83E-03
0.00E+00	1.64E-02	1.01E-02
0.00E+00	1.68E-02	1.03E-02
0.00E+00	1.72E-02	1.06E-02
0.00E+00	1.76E-02	1.09E-02
0.00E+00	1.81E-02	1.11E-02
0.00E+00	1.86E-02	1.14E-02
0.00E+00	1.90E-02	1.17E-02
0.00E+00	1.95E-02	1.20E-02
0.00E+00	2.00E-02	1.23E-02
0.00E+00	2.05E-02	1.27E-02
0.00E+00	2.11E-02	1.30E-02
0.00E+00	2.16E-02	1.33E-02
0.00E+00	2.21E-02	1.36E-02
0.00E+00	2.27E-02	1.40E-02
0.00E+00	2.32E-02	1.43E-02
0.00E+00	2.38E-02	1.47E-02
0.00E+00	2.44E-02	1.50E-02
0.00E+00	2.49E-02	1.54E-02
0.00E+00	2.55E-02	1.57E-02
0.00E+00	2.61E-02	1.61E-02
0.00E+00	2.66E-02	1.64E-02
0.00E+00	2.72E-02	1.68E-02
0.00E+00	2.77E-02	1.71E-02
0.00E+00	2.83E-02	1.74E-02
0.00E+00	1.31E-02	8.08E-03
0.00E+00	1.35E-02	8.27E-03
0.00E+00	1.38E-02	8.47E-03
0.00E+00	1.41E-02	8.68E-03
0.00E+00	1.45E-02	8.90E-03
0.00E+00	1.48E-02	9.12E-03
0.00E+00	1.52E-02	9.35E-03
0.00E+00	1.56E-02	9.58E-03
0.00E+00	1.60E-02	9.83E-03
0.00E+00	1.64E-02	1.01E-02
0.00E+00	1.68E-02	1.03E-02
0.00E+00	1.72E-02	1.06E-02
0.00E+00	1.77E-02	1.09E-02
0.00E+00	1.82E-02	1.12E-02
0.00E+00	1.86E-02	1.15E-02

IHS

Health Risk Assessment Results Summary

Unmitigated

Residential Receptors		MAX:	0.135	59.180	59.201
Unique Identifier	X (UTM)	Y (UTM)	Onroad	Offroad	Total Risk
3744753758343	374475	3758343	0.003	1.746	1.749
3744803758343	374480	3758343	0.003	1.792	1.794
3744853758343	374485	3758343	0.003	1.838	1.841
3744903758343	374490	3758343	0.003	1.886	1.889
3744953758343	374495	3758343	0.003	1.935	1.938
3745003758343	374500	3758343	0.003	1.985	1.988
3745053758343	374505	3758343	0.003	2.036	2.039
3745103758343	374510	3758343	0.003	2.088	2.092
3745153758343	374515	3758343	0.003	2.141	2.144
3745203758343	374520	3758343	0.003	2.194	2.198
3745253758343	374525	3758343	0.003	2.248	2.252
3745303758343	374530	3758343	0.003	2.303	2.306
3745353758343	374535	3758343	0.003	2.358	2.361
3745403758343	374540	3758343	0.003	2.413	2.417
3745453758343	374545	3758343	0.004	2.468	2.472
3745503758343	374550	3758343	0.004	2.523	2.526
3745553758343	374555	3758343	0.004	2.577	2.581
3745603758343	374560	3758343	0.004	2.631	2.635
3745653758343	374565	3758343	0.004	2.685	2.689
3744003758348	374400	3758348	0.002	1.233	1.235
3744053758348	374405	3758348	0.002	1.262	1.265
3744103758348	374410	3758348	0.002	1.293	1.295
3744153758348	374415	3758348	0.002	1.325	1.327
3744203758348	374420	3758348	0.003	1.357	1.360
3744253758348	374425	3758348	0.003	1.391	1.393
3744303758348	374430	3758348	0.003	1.426	1.428
3744353758348	374435	3758348	0.003	1.462	1.465
3744403758348	374440	3758348	0.003	1.499	1.502
3744453758348	374445	3758348	0.003	1.538	1.541
3744503758348	374450	3758348	0.003	1.578	1.581
3744553758348	374455	3758348	0.003	1.620	1.623
3744603758348	374460	3758348	0.003	1.662	1.665
3744653758348	374465	3758348	0.003	1.706	1.709
3744703758348	374470	3758348	0.003	1.752	1.755
3744753758348	374475	3758348	0.003	1.799	1.802
3744803758348	374480	3758348	0.003	1.848	1.851
3744853758348	374485	3758348	0.003	1.898	1.901
3744903758348	374490	3758348	0.003	1.949	1.952
3744953758348	374495	3758348	0.003	2.001	2.004
3745003758348	374500	3758348	0.003	2.055	2.058
3745053758348	374505	3758348	0.003	2.111	2.114
3745103758348	374510	3758348	0.003	2.167	2.170
3745153758348	374515	3758348	0.003	2.224	2.227
3745203758348	374520	3758348	0.003	2.282	2.285
3745253758348	374525	3758348	0.003	2.340	2.344
3745303758348	374530	3758348	0.003	2.400	2.403
3745353758348	374535	3758348	0.003	2.459	2.463
3745403758348	374540	3758348	0.004	2.519	2.522
3745453758348	374545	3758348	0.004	2.579	2.582
3745503758348	374550	3758348	0.004	2.638	2.642
3745553758348	374555	3758348	0.004	2.697	2.701
3745603758348	374560	3758348	0.004	2.756	2.760
3745653758348	374565	3758348	0.004	2.814	2.818
3744003758353	374400	3758353	0.002	1.258	1.261
3744053758353	374405	3758353	0.002	1.289	1.292
3744103758353	374410	3758353	0.002	1.321	1.324
3744153758353	374415	3758353	0.002	1.354	1.357
3744203758353	374420	3758353	0.003	1.388	1.391
3744253758353	374425	3758353	0.003	1.423	1.426
3744303758353	374430	3758353	0.003	1.460	1.463
3744353758353	374435	3758353	0.003	1.498	1.501
3744403758353	374440	3758353	0.003	1.537	1.540
3744453758353	374445	3758353	0.003	1.578	1.581
3744503758353	374450	3758353	0.003	1.621	1.623
3744553758353	374455	3758353	0.003	1.664	1.667
3744603758353	374460	3758353	0.003	1.709	1.712
3744653758353	374465	3758353	0.003	1.756	1.759
3744703758353	374470	3758353	0.003	1.805	1.808
3744753758353	374475	3758353	0.003	1.855	1.858
3744803758353	374480	3758353	0.003	1.907	1.910
3744853758353	374485	3758353	0.003	1.960	1.963
3744903758353	374490	3758353	0.003	2.015	2.018
3744953758353	374495	3758353	0.003	2.072	2.075
3745003758353	374500	3758353	0.003	2.130	2.133
3745053758353	374505	3758353	0.003	2.190	2.193
3745103758353	374510	3758353	0.003	2.251	2.254
3745153758353	374515	3758353	0.003	2.313	2.316
3745203758353	374520	3758353	0.003	2.376	2.379
3745253758353	374525	3758353	0.003	2.440	2.443
3745303758353	374530	3758353	0.003	2.504	2.507
3745353758353	374535	3758353	0.003	2.569	2.572
3745403758353	374540	3758353	0.004	2.634	2.637
3745453758353	374545	3758353	0.004	2.699	2.702
3745503758353	374550	3758353	0.004	2.763	2.767
3745553758353	374555	3758353	0.004	2.828	2.832
3745603758353	374560	3758353	0.004	2.892	2.896
3745653758353	374565	3758353	0.004	2.956	2.960
3745703758353	374570	3758353	0.004	3.019	3.023
3744003758358	374400	3758358	0.002	1.285	1.287
3744053758358	374405	3758358	0.002	1.317	1.319
3744103758358	374410	3758358	0.002	1.350	1.353
3744153758358	374415	3758358	0.003	1.384	1.387
3744203758358	374420	3758358	0.003	1.420	1.423
3744253758358	374425	3758358	0.003	1.457	1.460
3744303758358	374430	3758358	0.003	1.496	1.498
3744353758358	374435	3758358	0.003	1.535	1.538

IHS

Residential Health Risk Assessment Results Summary

Unmitigated

RESIDENTIAL RECEPTORS ONLY		MAX:	59.201
Unique Identifier	X (UTM)	Y (UTM)	Total Risk
3744753758343	374475	3758343	1.749
3744803758343	374480	3758343	1.794
3744853758343	374485	3758343	1.841
3744903758343	374490	3758343	1.889
3744953758343	374495	3758343	1.938
3745003758343	374500	3758343	1.988
3745053758343	374505	3758343	2.039
3745103758343	374510	3758343	2.092
3745153758343	374515	3758343	2.144
3745203758343	374520	3758343	2.198
3745253758343	374525	3758343	2.252
3745303758343	374530	3758343	2.306
3745353758343	374535	3758343	2.361
3745403758343	374540	3758343	2.417
3745453758343	374545	3758343	2.472
3745503758343	374550	3758343	2.526
3745553758343	374555	3758343	2.581
3745603758343	374560	3758343	2.635
3745653758343	374565	3758343	2.689
3744003758348	374400	3758348	1.235
3744053758348	374405	3758348	1.265
3744103758348	374410	3758348	1.295
3744153758348	374415	3758348	1.327
3744203758348	374420	3758348	1.360
3744253758348	374425	3758348	1.393
3744303758348	374430	3758348	1.428
3744353758348	374435	3758348	1.465
3744403758348	374440	3758348	1.502
3744453758348	374445	3758348	1.541
3744503758348	374450	3758348	1.581
3744553758348	374455	3758348	1.623
3744603758348	374460	3758348	1.665
3744653758348	374465	3758348	1.709
3744703758348	374470	3758348	1.755
3744753758348	374475	3758348	1.802
3744803758348	374480	3758348	1.851
3744853758348	374485	3758348	1.901
3744903758348	374490	3758348	1.952
3744953758348	374495	3758348	2.004
3745003758348	374500	3758348	2.058
3745053758348	374505	3758348	2.114
3745103758348	374510	3758348	2.170
3745153758348	374515	3758348	2.227
3745203758348	374520	3758348	2.285
3745253758348	374525	3758348	2.344
3745303758348	374530	3758348	2.403
3745353758348	374535	3758348	2.463
3745403758348	374540	3758348	2.522
3745453758348	374545	3758348	2.582
3745503758348	374550	3758348	2.642
3745553758348	374555	3758348	2.701
3745603758348	374560	3758348	2.760
3745653758348	374565	3758348	2.818
3744003758353	374400	3758353	1.261
3744053758353	374405	3758353	1.292
3744103758353	374410	3758353	1.324
3744153758353	374415	3758353	1.357
3744203758353	374420	3758353	1.391
3744253758353	374425	3758353	1.426
3744303758353	374430	3758353	1.463
3744353758353	374435	3758353	1.501
3744403758353	374440	3758353	1.540
3744453758353	374445	3758353	1.581
3744503758353	374450	3758353	1.623
3744553758353	374455	3758353	1.667
3744603758353	374460	3758353	1.712
3744653758353	374465	3758353	1.759
3744703758353	374470	3758353	1.808
3744753758353	374475	3758353	1.858
3744803758353	374480	3758353	1.910
3744853758353	374485	3758353	1.963
3744903758353	374490	3758353	2.018
3744953758353	374495	3758353	2.075
3745003758353	374500	3758353	2.133
3745053758353	374505	3758353	2.193
3745103758353	374510	3758353	2.254
3745153758353	374515	3758353	2.316
3745203758353	374520	3758353	2.379
3745253758353	374525	3758353	2.443
3745303758353	374530	3758353	2.507
3745353758353	374535	3758353	2.572
3745403758353	374540	3758353	2.637
3745453758353	374545	3758353	2.702
3745503758353	374550	3758353	2.767
3745553758353	374555	3758353	2.832
3745603758353	374560	3758353	2.896
3745653758353	374565	3758353	2.960
3745703758353	374570	3758353	3.023
3744003758358	374400	3758358	1.287
3744053758358	374405	3758358	1.319
3744103758358	374410	3758358	1.353
3744153758358	374415	3758358	1.387
3744203758358	374420	3758358	1.423
3744253758358	374425	3758358	1.460
3744303758358	374430	3758358	1.498
3744353758358	374435	3758358	1.538

FOR CHRONIC CALCS

MAX:		0.543
Overlapping Phases - Maximum GLC		
2025	2026	2027
0.00E+00	1.91E-02	1.18E-02
0.00E+00	1.96E-02	1.21E-02
0.00E+00	2.02E-02	1.24E-02
0.00E+00	2.07E-02	1.28E-02
0.00E+00	2.13E-02	1.31E-02
0.00E+00	2.18E-02	1.34E-02
0.00E+00	2.24E-02	1.38E-02
0.00E+00	2.30E-02	1.42E-02
0.00E+00	2.36E-02	1.45E-02
0.00E+00	2.42E-02	1.49E-02
0.00E+00	2.48E-02	1.53E-02
0.00E+00	2.54E-02	1.56E-02
0.00E+00	2.60E-02	1.60E-02
0.00E+00	2.66E-02	1.64E-02
0.00E+00	2.72E-02	1.68E-02
0.00E+00	2.79E-02	1.72E-02
0.00E+00	2.85E-02	1.75E-02
0.00E+00	2.91E-02	1.79E-02
0.00E+00	2.97E-02	1.83E-02
0.00E+00	1.34E-02	8.25E-03
0.00E+00	1.37E-02	8.45E-03
0.00E+00	1.41E-02	8.66E-03
0.00E+00	1.44E-02	8.88E-03
0.00E+00	1.48E-02	9.10E-03
0.00E+00	1.52E-02	9.33E-03
0.00E+00	1.56E-02	9.57E-03
0.00E+00	1.60E-02	9.82E-03
0.00E+00	1.64E-02	1.01E-02
0.00E+00	1.68E-02	1.03E-02
0.00E+00	1.73E-02	1.06E-02
0.00E+00	1.77E-02	1.09E-02
0.00E+00	1.82E-02	1.12E-02
0.00E+00	1.87E-02	1.15E-02
0.00E+00	1.92E-02	1.18E-02
0.00E+00	1.97E-02	1.22E-02
0.00E+00	2.03E-02	1.25E-02
0.00E+00	2.08E-02	1.28E-02
0.00E+00	2.14E-02	1.32E-02
0.00E+00	2.20E-02	1.36E-02
0.00E+00	2.26E-02	1.39E-02
0.00E+00	2.32E-02	1.43E-02
0.00E+00	2.39E-02	1.47E-02
0.00E+00	2.45E-02	1.51E-02
0.00E+00	2.52E-02	1.55E-02
0.00E+00	2.58E-02	1.59E-02
0.00E+00	2.65E-02	1.63E-02
0.00E+00	2.72E-02	1.67E-02
0.00E+00	2.78E-02	1.72E-02
0.00E+00	2.85E-02	1.76E-02
0.00E+00	2.92E-02	1.80E-02
0.00E+00	2.98E-02	1.84E-02
0.00E+00	3.05E-02	1.88E-02
0.00E+00	3.12E-02	1.92E-02
0.00E+00	1.37E-02	8.43E-03
0.00E+00	1.41E-02	8.64E-03
0.00E+00	1.44E-02	8.86E-03
0.00E+00	1.48E-02	9.08E-03
0.00E+00	1.51E-02	9.32E-03
0.00E+00	1.55E-02	9.56E-03
0.00E+00	1.59E-02	9.81E-03
0.00E+00	1.64E-02	1.01E-02
0.00E+00	1.68E-02	1.03E-02
0.00E+00	1.73E-02	1.06E-02
0.00E+00	1.77E-02	1.09E-02
0.00E+00	1.82E-02	1.12E-02
0.00E+00	1.87E-02	1.15E-02
0.00E+00	1.93E-02	1.19E-02
0.00E+00	1.98E-02	1.22E-02
0.00E+00	2.04E-02	1.25E-02
0.00E+00	2.10E-02	1.29E-02
0.00E+00	2.16E-02	1.33E-02
0.00E+00	2.22E-02	1.37E-02
0.00E+00	2.28E-02	1.41E-02
0.00E+00	2.35E-02	1.45E-02
0.00E+00	2.42E-02	1.49E-02
0.00E+00	2.48E-02	1.53E-02
0.00E+00	2.55E-02	1.57E-02
0.00E+00	2.63E-02	1.62E-02
0.00E+00	2.70E-02	1.66E-02
0.00E+00	2.77E-02	1.71E-02
0.00E+00	2.84E-02	1.75E-02
0.00E+00	2.92E-02	1.80E-02
0.00E+00	2.99E-02	1.84E-02
0.00E+00	3.06E-02	1.89E-02
0.00E+00	3.13E-02	1.93E-02
0.00E+00	3.21E-02	1.98E-02
0.00E+00	3.28E-02	2.02E-02
0.00E+00	3.35E-02	2.06E-02
0.00E+00	1.40E-02	8.61E-03
0.00E+00	1.44E-02	8.83E-03
0.00E+00	1.47E-02	9.06E-03
0.00E+00	1.51E-02	9.29E-03
0.00E+00	1.55E-02	9.54E-03
0.00E+00	1.59E-02	9.79E-03
0.00E+00	1.64E-02	1.01E-02
0.00E+00	1.68E-02	1.03E-02

IHS

Health Risk Assessment Results Summary

Unmitigated

Residential Receptors		MAX:	0.135	59.180	59.201
Unique Identifier	X (UTM)	Y (UTM)	Onroad	Offroad	Total Risk
3744403758358	374440	3758358	0.003	1.577	1.579
3744453758358	374445	3758358	0.003	1.620	1.623
3744503758358	374450	3758358	0.003	1.665	1.667
3744553758358	374455	3758358	0.003	1.711	1.714
3744603758358	374460	3758358	0.003	1.759	1.761
3744653758358	374465	3758358	0.003	1.808	1.811
3744703758358	374470	3758358	0.003	1.860	1.863
3744753758358	374475	3758358	0.003	1.913	1.916
3744803758358	374480	3758358	0.003	1.969	1.972
3744853758358	374485	3758358	0.003	2.026	2.029
3744903758358	374490	3758358	0.003	2.086	2.089
3744953758358	374495	3758358	0.003	2.147	2.150
3745003758358	374500	3758358	0.003	2.209	2.212
3745053758358	374505	3758358	0.003	2.275	2.278
3745103758358	374510	3758358	0.003	2.341	2.345
3745153758358	374515	3758358	0.003	2.409	2.412
3745203758358	374520	3758358	0.003	2.478	2.481
3745253758358	374525	3758358	0.003	2.547	2.551
3745303758358	374530	3758358	0.003	2.617	2.620
3745353758358	374535	3758358	0.004	2.687	2.691
3745403758358	374540	3758358	0.004	2.759	2.762
3745453758358	374545	3758358	0.004	2.830	2.833
3745503758358	374550	3758358	0.004	2.900	2.904
3745553758358	374555	3758358	0.004	2.971	2.974
3745603758358	374560	3758358	0.004	3.041	3.044
3745653758358	374565	3758358	0.004	3.110	3.114
3745703758358	374570	3758358	0.004	3.179	3.183
3744003758363	374400	3758363	0.002	1.312	1.314
3744053758363	374405	3758363	0.002	1.345	1.348
3744103758363	374410	3758363	0.002	1.380	1.383
3744153758363	374415	3758363	0.003	1.416	1.419
3744203758363	374420	3758363	0.003	1.453	1.456
3744253758363	374425	3758363	0.003	1.492	1.495
3744303758363	374430	3758363	0.003	1.533	1.535
3744353758363	374435	3758363	0.003	1.575	1.577
3744403758363	374440	3758363	0.003	1.618	1.621
3744453758363	374445	3758363	0.003	1.664	1.666
3744503758363	374450	3758363	0.003	1.711	1.714
3744553758363	374455	3758363	0.003	1.760	1.762
3744603758363	374460	3758363	0.003	1.810	1.813
3744653758363	374465	3758363	0.003	1.863	1.866
3744703758363	374470	3758363	0.003	1.918	1.921
3744753758363	374475	3758363	0.003	1.975	1.978
3744803758363	374480	3758363	0.003	2.035	2.038
3744853758363	374485	3758363	0.003	2.096	2.099
3744903758363	374490	3758363	0.003	2.160	2.163
3744953758363	374495	3758363	0.003	2.226	2.229
3745003758363	374500	3758363	0.003	2.294	2.297
3745053758363	374505	3758363	0.003	2.365	2.369
3745103758363	374510	3758363	0.003	2.438	2.442
3745153758363	374515	3758363	0.003	2.512	2.515
3745203758363	374520	3758363	0.003	2.587	2.591
3745253758363	374525	3758363	0.003	2.663	2.667
3745303758363	374530	3758363	0.003	2.740	2.743
3745353758363	374535	3758363	0.004	2.817	2.821
3745403758363	374540	3758363	0.004	2.895	2.899
3745453758363	374545	3758363	0.004	2.974	2.977
3745503758363	374550	3758363	0.004	3.051	3.055
3745553758363	374555	3758363	0.004	3.129	3.132
3745603758363	374560	3758363	0.004	3.205	3.209
3745653758363	374565	3758363	0.004	3.282	3.286
3745703758363	374570	3758363	0.004	3.358	3.362
3744003758368	374400	3758368	0.002	1.340	1.343
3744053758368	374405	3758368	0.002	1.375	1.378
3744103758368	374410	3758368	0.003	1.412	1.414
3744153758368	374415	3758368	0.003	1.449	1.452
3744203758368	374420	3758368	0.003	1.488	1.491
3744253758368	374425	3758368	0.003	1.529	1.531
3744303758368	374430	3758368	0.003	1.571	1.574
3744353758368	374435	3758368	0.003	1.615	1.618
3744403758368	374440	3758368	0.003	1.661	1.664
3744453758368	374445	3758368	0.003	1.709	1.712
3744503758368	374450	3758368	0.003	1.759	1.762
3744553758368	374455	3758368	0.003	1.811	1.813
3744603758368	374460	3758368	0.003	1.864	1.867
3744653758368	374465	3758368	0.003	1.920	1.923
3744703758368	374470	3758368	0.003	1.979	1.982
3744753758368	374475	3758368	0.003	2.040	2.043
3744803758368	374480	3758368	0.003	2.104	2.107
3744853758368	374485	3758368	0.003	2.170	2.173
3744903758368	374490	3758368	0.003	2.239	2.242
3744953758368	374495	3758368	0.003	2.310	2.313
3745003758368	374500	3758368	0.003	2.384	2.388
3745053758368	374505	3758368	0.003	2.462	2.465
3745103758368	374510	3758368	0.003	2.541	2.545
3745153758368	374515	3758368	0.003	2.622	2.626
3745203758368	374520	3758368	0.003	2.705	2.708
3745253758368	374525	3758368	0.003	2.789	2.792
3745303758368	374530	3758368	0.004	2.873	2.877
3745353758368	374535	3758368	0.004	2.959	2.963
3745403758368	374540	3758368	0.004	3.046	3.049
3745453758368	374545	3758368	0.004	3.132	3.136
3745503758368	374550	3758368	0.004	3.219	3.223
3745553758368	374555	3758368	0.004	3.304	3.308
3745603758368	374560	3758368	0.004	3.390	3.393
3745653758368	374565	3758368	0.004	3.475	3.479

IHS

Residential Health Risk Assessment Results Summary

Unmitigated

RESIDENTIAL RECEPTORS ONLY		MAX:	59.201
Unique Identifier	X (UTM)	Y (UTM)	Total Risk
3744403758358	374440	3758358	1.579
3744453758358	374445	3758358	1.623
3744503758358	374450	3758358	1.667
3744553758358	374455	3758358	1.714
3744603758358	374460	3758358	1.761
3744653758358	374465	3758358	1.811
3744703758358	374470	3758358	1.863
3744753758358	374475	3758358	1.916
3744803758358	374480	3758358	1.972
3744853758358	374485	3758358	2.029
3744903758358	374490	3758358	2.089
3744953758358	374495	3758358	2.150
3745003758358	374500	3758358	2.212
3745053758358	374505	3758358	2.278
3745103758358	374510	3758358	2.345
3745153758358	374515	3758358	2.412
3745203758358	374520	3758358	2.481
3745253758358	374525	3758358	2.551
3745303758358	374530	3758358	2.620
3745353758358	374535	3758358	2.691
3745403758358	374540	3758358	2.762
3745453758358	374545	3758358	2.833
3745503758358	374550	3758358	2.904
3745553758358	374555	3758358	2.974
3745603758358	374560	3758358	3.044
3745653758358	374565	3758358	3.114
3745703758358	374570	3758358	3.183
3744003758363	374400	3758363	1.314
3744053758363	374405	3758363	1.348
3744103758363	374410	3758363	1.383
3744153758363	374415	3758363	1.419
3744203758363	374420	3758363	1.456
3744253758363	374425	3758363	1.495
3744303758363	374430	3758363	1.535
3744353758363	374435	3758363	1.577
3744403758363	374440	3758363	1.621
3744453758363	374445	3758363	1.666
3744503758363	374450	3758363	1.714
3744553758363	374455	3758363	1.762
3744603758363	374460	3758363	1.813
3744653758363	374465	3758363	1.866
3744703758363	374470	3758363	1.921
3744753758363	374475	3758363	1.978
3744803758363	374480	3758363	2.038
3744853758363	374485	3758363	2.099
3744903758363	374490	3758363	2.163
3744953758363	374495	3758363	2.229
3745003758363	374500	3758363	2.297
3745053758363	374505	3758363	2.369
3745103758363	374510	3758363	2.442
3745153758363	374515	3758363	2.515
3745203758363	374520	3758363	2.591
3745253758363	374525	3758363	2.667
3745303758363	374530	3758363	2.743
3745353758363	374535	3758363	2.821
3745403758363	374540	3758363	2.899
3745453758363	374545	3758363	2.977
3745503758363	374550	3758363	3.055
3745553758363	374555	3758363	3.132
3745603758363	374560	3758363	3.209
3745653758363	374565	3758363	3.286
3745703758363	374570	3758363	3.362
3744003758368	374400	3758368	1.343
3744053758368	374405	3758368	1.378
3744103758368	374410	3758368	1.414
3744153758368	374415	3758368	1.452
3744203758368	374420	3758368	1.491
3744253758368	374425	3758368	1.531
3744303758368	374430	3758368	1.574
3744353758368	374435	3758368	1.618
3744403758368	374440	3758368	1.664
3744453758368	374445	3758368	1.712
3744503758368	374450	3758368	1.762
3744553758368	374455	3758368	1.813
3744603758368	374460	3758368	1.867
3744653758368	374465	3758368	1.923
3744703758368	374470	3758368	1.982
3744753758368	374475	3758368	2.043
3744803758368	374480	3758368	2.107
3744853758368	374485	3758368	2.173
3744903758368	374490	3758368	2.242
3744953758368	374495	3758368	2.313
3745003758368	374500	3758368	2.388
3745053758368	374505	3758368	2.465
3745103758368	374510	3758368	2.545
3745153758368	374515	3758368	2.626
3745203758368	374520	3758368	2.708
3745253758368	374525	3758368	2.792
3745303758368	374530	3758368	2.877
3745353758368	374535	3758368	2.963
3745403758368	374540	3758368	3.049
3745453758368	374545	3758368	3.136
3745503758368	374550	3758368	3.223
3745553758368	374555	3758368	3.308
3745603758368	374560	3758368	3.393
3745653758368	374565	3758368	3.479

FOR CHRONIC CALCS

MAX: 0.543

Overlapping Phases - Maximum GLC		
2025	2026	2027
0.00E+00	1.73E-02	1.06E-02
0.00E+00	1.77E-02	1.09E-02
0.00E+00	1.82E-02	1.12E-02
0.00E+00	1.88E-02	1.15E-02
0.00E+00	1.93E-02	1.19E-02
0.00E+00	1.98E-02	1.22E-02
0.00E+00	2.04E-02	1.26E-02
0.00E+00	2.10E-02	1.30E-02
0.00E+00	2.17E-02	1.33E-02
0.00E+00	2.23E-02	1.37E-02
0.00E+00	2.30E-02	1.42E-02
0.00E+00	2.37E-02	1.46E-02
0.00E+00	2.44E-02	1.50E-02
0.00E+00	2.51E-02	1.55E-02
0.00E+00	2.59E-02	1.59E-02
0.00E+00	2.66E-02	1.64E-02
0.00E+00	2.74E-02	1.69E-02
0.00E+00	2.82E-02	1.74E-02
0.00E+00	2.90E-02	1.79E-02
0.00E+00	2.98E-02	1.84E-02
0.00E+00	3.06E-02	1.89E-02
0.00E+00	3.14E-02	1.94E-02
0.00E+00	3.22E-02	1.98E-02
0.00E+00	3.30E-02	2.03E-02
0.00E+00	3.38E-02	2.08E-02
0.00E+00	3.46E-02	2.13E-02
0.00E+00	3.53E-02	2.18E-02
0.00E+00	1.43E-02	8.80E-03
0.00E+00	1.47E-02	9.03E-03
0.00E+00	1.51E-02	9.26E-03
0.00E+00	1.55E-02	9.51E-03
0.00E+00	1.59E-02	9.77E-03
0.00E+00	1.63E-02	1.00E-02
0.00E+00	1.68E-02	1.03E-02
0.00E+00	1.72E-02	1.06E-02
0.00E+00	1.77E-02	1.09E-02
0.00E+00	1.82E-02	1.12E-02
0.00E+00	1.88E-02	1.15E-02
0.00E+00	1.93E-02	1.19E-02
0.00E+00	1.99E-02	1.22E-02
0.00E+00	2.05E-02	1.26E-02
0.00E+00	2.11E-02	1.30E-02
0.00E+00	2.17E-02	1.34E-02
0.00E+00	2.24E-02	1.38E-02
0.00E+00	2.31E-02	1.42E-02
0.00E+00	2.38E-02	1.47E-02
0.00E+00	2.46E-02	1.51E-02
0.00E+00	2.54E-02	1.56E-02
0.00E+00	2.62E-02	1.61E-02
0.00E+00	2.70E-02	1.66E-02
0.00E+00	2.78E-02	1.71E-02
0.00E+00	2.87E-02	1.77E-02
0.00E+00	2.96E-02	1.82E-02
0.00E+00	3.04E-02	1.87E-02
0.00E+00	3.13E-02	1.93E-02
0.00E+00	3.22E-02	1.98E-02
0.00E+00	3.31E-02	2.04E-02
0.00E+00	3.40E-02	2.09E-02
0.00E+00	3.48E-02	2.15E-02
0.00E+00	3.57E-02	2.20E-02
0.00E+00	3.66E-02	2.25E-02
0.00E+00	3.74E-02	2.31E-02
0.00E+00	1.46E-02	8.99E-03
0.00E+00	1.50E-02	9.23E-03
0.00E+00	1.54E-02	9.48E-03
0.00E+00	1.58E-02	9.74E-03
0.00E+00	1.63E-02	1.00E-02
0.00E+00	1.67E-02	1.03E-02
0.00E+00	1.72E-02	1.06E-02
0.00E+00	1.77E-02	1.09E-02
0.00E+00	1.82E-02	1.12E-02
0.00E+00	1.87E-02	1.15E-02
0.00E+00	1.93E-02	1.19E-02
0.00E+00	1.99E-02	1.22E-02
0.00E+00	2.05E-02	1.26E-02
0.00E+00	2.11E-02	1.30E-02
0.00E+00	2.18E-02	1.34E-02
0.00E+00	2.25E-02	1.38E-02
0.00E+00	2.32E-02	1.43E-02
0.00E+00	2.40E-02	1.48E-02
0.00E+00	2.47E-02	1.52E-02
0.00E+00	2.56E-02	1.57E-02
0.00E+00	2.64E-02	1.63E-02
0.00E+00	2.73E-02	1.68E-02
0.00E+00	2.82E-02	1.74E-02
0.00E+00	2.91E-02	1.79E-02
0.00E+00	3.01E-02	1.85E-02
0.00E+00	3.10E-02	1.91E-02
0.00E+00	3.20E-02	1.97E-02
0.00E+00	3.30E-02	2.03E-02
0.00E+00	3.39E-02	2.09E-02
0.00E+00	3.49E-02	2.15E-02
0.00E+00	3.59E-02	2.21E-02
0.00E+00	3.69E-02	2.27E-02
0.00E+00	3.78E-02	2.33E-02
0.00E+00	3.88E-02	2.39E-02

IHS

Health Risk Assessment Results Summary

Unmitigated

Residential Receptors		MAX:	0.135	59.180	59.201
Unique Identifier	X (UTM)	Y (UTM)	Onroad	Offroad	Total Risk
3745703758368	374570	3758368	0.004	3.559	3.563
3744003758373	374400	3758373	0.002	1.370	1.372
3744053758373	374405	3758373	0.002	1.406	1.409
3744103758373	374410	3758373	0.003	1.444	1.447
3744153758373	374415	3758373	0.003	1.484	1.486
3744203758373	374420	3758373	0.003	1.524	1.527
3744253758373	374425	3758373	0.003	1.567	1.570
3744303758373	374430	3758373	0.003	1.611	1.614
3744353758373	374435	3758373	0.003	1.657	1.660
3744403758373	374440	3758373	0.003	1.706	1.708
3744453758373	374445	3758373	0.003	1.756	1.759
3744503758373	374450	3758373	0.003	1.809	1.812
3744553758373	374455	3758373	0.003	1.864	1.867
3744603758373	374460	3758373	0.003	1.921	1.924
3744653758373	374465	3758373	0.003	1.981	1.984
3744703758373	374470	3758373	0.003	2.044	2.047
3744753758373	374475	3758373	0.003	2.109	2.112
3744803758373	374480	3758373	0.003	2.177	2.180
3744853758373	374485	3758373	0.003	2.249	2.252
3744903758373	374490	3758373	0.003	2.323	2.326
3744953758373	374495	3758373	0.003	2.400	2.404
3745003758373	374500	3758373	0.003	2.481	2.485
3745053758373	374505	3758373	0.003	2.566	2.569
3745103758373	374510	3758373	0.003	2.652	2.656
3745153758373	374515	3758373	0.003	2.742	2.745
3745203758373	374520	3758373	0.003	2.833	2.837
3745253758373	374525	3758373	0.003	2.926	2.930
3745303758373	374530	3758373	0.004	3.020	3.024
3745353758373	374535	3758373	0.004	3.116	3.119
3745403758373	374540	3758373	0.004	3.212	3.216
3745453758373	374545	3758373	0.004	3.309	3.313
3745503758373	374550	3758373	0.004	3.405	3.409
3745553758373	374555	3758373	0.004	3.501	3.505
3745603758373	374560	3758373	0.004	3.596	3.600
3745653758373	374565	3758373	0.004	3.691	3.695
3745703758373	374570	3758373	0.004	3.785	3.789
3745753758373	374575	3758373	0.004	3.878	3.883
3744003758378	374400	3758378	0.002	1.400	1.403
3744053758378	374405	3758378	0.003	1.439	1.441
3744103758378	374410	3758378	0.003	1.478	1.481
3744153758378	374415	3758378	0.003	1.519	1.522
3744203758378	374420	3758378	0.003	1.562	1.565
3744253758378	374425	3758378	0.003	1.607	1.609
3744303758378	374430	3758378	0.003	1.653	1.656
3744353758378	374435	3758378	0.003	1.702	1.705
3744403758378	374440	3758378	0.003	1.753	1.755
3744453758378	374445	3758378	0.003	1.806	1.809
3744503758378	374450	3758378	0.003	1.862	1.865
3744553758378	374455	3758378	0.003	1.920	1.923
3744603758378	374460	3758378	0.003	1.981	1.984
3744653758378	374465	3758378	0.003	2.045	2.048
3744703758378	374470	3758378	0.003	2.112	2.115
3744753758378	374475	3758378	0.003	2.181	2.184
3744803758378	374480	3758378	0.003	2.254	2.257
3744853758378	374485	3758378	0.003	2.331	2.334
3744903758378	374490	3758378	0.003	2.413	2.416
3744953758378	374495	3758378	0.003	2.497	2.501
3745003758378	374500	3758378	0.003	2.586	2.589
3745053758378	374505	3758378	0.003	2.678	2.682
3745103758378	374510	3758378	0.003	2.774	2.777
3745153758378	374515	3758378	0.003	2.873	2.877
3745203758378	374520	3758378	0.003	2.975	2.978
3745253758378	374525	3758378	0.004	3.078	3.082
3745303758378	374530	3758378	0.004	3.184	3.187
3745353758378	374535	3758378	0.004	3.291	3.294
3745403758378	374540	3758378	0.004	3.399	3.403
3745453758378	374545	3758378	0.004	3.508	3.511
3745503758378	374550	3758378	0.004	3.614	3.618
3745553758378	374555	3758378	0.004	3.721	3.725
3745603758378	374560	3758378	0.004	3.828	3.832
3745653758378	374565	3758378	0.004	3.935	3.939
3745703758378	374570	3758378	0.004	4.041	4.045
3745753758378	374575	3758378	0.004	4.146	4.150
3744003758383	374400	3758383	0.003	1.432	1.435
3744053758383	374405	3758383	0.003	1.472	1.475
3744103758383	374410	3758383	0.003	1.514	1.516
3744153758383	374415	3758383	0.003	1.557	1.559
3744203758383	374420	3758383	0.003	1.602	1.604
3744253758383	374425	3758383	0.003	1.649	1.651
3744303758383	374430	3758383	0.003	1.698	1.700
3744353758383	374435	3758383	0.003	1.749	1.751
3744403758383	374440	3758383	0.003	1.802	1.805
3744453758383	374445	3758383	0.003	1.859	1.862
3744503758383	374450	3758383	0.003	1.918	1.921
3744553758383	374455	3758383	0.003	1.980	1.983
3744603758383	374460	3758383	0.003	2.045	2.048
3744653758383	374465	3758383	0.003	2.113	2.116
3744703758383	374470	3758383	0.003	2.184	2.187
3744753758383	374475	3758383	0.003	2.258	2.261
3744803758383	374480	3758383	0.003	2.336	2.339
3744853758383	374485	3758383	0.003	2.420	2.423
3744903758383	374490	3758383	0.003	2.509	2.512
3744953758383	374495	3758383	0.003	2.602	2.605
3745003758383	374500	3758383	0.003	2.699	2.702
3745053758383	374505	3758383	0.003	2.801	2.804
3745103758383	374510	3758383	0.003	2.907	2.910

IHS

Residential Health Risk Assessment Results Summary

Unmitigated

RESIDENTIAL RECEPTORS ONLY		MAX:	59.201
Unique Identifier	X (UTM)	Y (UTM)	Total Risk
3745703758368	374570	3758368	3.563
3744003758373	374400	3758373	1.372
3744053758373	374405	3758373	1.409
3744103758373	374410	3758373	1.447
3744153758373	374415	3758373	1.486
3744203758373	374420	3758373	1.527
3744253758373	374425	3758373	1.570
3744303758373	374430	3758373	1.614
3744353758373	374435	3758373	1.660
3744403758373	374440	3758373	1.708
3744453758373	374445	3758373	1.759
3744503758373	374450	3758373	1.812
3744553758373	374455	3758373	1.867
3744603758373	374460	3758373	1.924
3744653758373	374465	3758373	1.984
3744703758373	374470	3758373	2.047
3744753758373	374475	3758373	2.112
3744803758373	374480	3758373	2.180
3744853758373	374485	3758373	2.252
3744903758373	374490	3758373	2.326
3744953758373	374495	3758373	2.404
3745003758373	374500	3758373	2.485
3745053758373	374505	3758373	2.569
3745103758373	374510	3758373	2.656
3745153758373	374515	3758373	2.745
3745203758373	374520	3758373	2.837
3745253758373	374525	3758373	2.930
3745303758373	374530	3758373	3.024
3745353758373	374535	3758373	3.119
3745403758373	374540	3758373	3.216
3745453758373	374545	3758373	3.313
3745503758373	374550	3758373	3.409
3745553758373	374555	3758373	3.505
3745603758373	374560	3758373	3.600
3745653758373	374565	3758373	3.695
3745703758373	374570	3758373	3.789
3745753758373	374575	3758373	3.883
3744003758378	374400	3758378	1.403
3744053758378	374405	3758378	1.441
3744103758378	374410	3758378	1.481
3744153758378	374415	3758378	1.522
3744203758378	374420	3758378	1.565
3744253758378	374425	3758378	1.609
3744303758378	374430	3758378	1.656
3744353758378	374435	3758378	1.705
3744403758378	374440	3758378	1.755
3744453758378	374445	3758378	1.809
3744503758378	374450	3758378	1.865
3744553758378	374455	3758378	1.923
3744603758378	374460	3758378	1.984
3744653758378	374465	3758378	2.048
3744703758378	374470	3758378	2.115
3744753758378	374475	3758378	2.184
3744803758378	374480	3758378	2.257
3744853758378	374485	3758378	2.334
3744903758378	374490	3758378	2.416
3744953758378	374495	3758378	2.501
3745003758378	374500	3758378	2.589
3745053758378	374505	3758378	2.682
3745103758378	374510	3758378	2.777
3745153758378	374515	3758378	2.877
3745203758378	374520	3758378	2.978
3745253758378	374525	3758378	3.082
3745303758378	374530	3758378	3.187
3745353758378	374535	3758378	3.294
3745403758378	374540	3758378	3.403
3745453758378	374545	3758378	3.511
3745503758378	374550	3758378	3.618
3745553758378	374555	3758378	3.725
3745603758378	374560	3758378	3.832
3745653758378	374565	3758378	3.939
3745703758378	374570	3758378	4.045
3745753758378	374575	3758378	4.150
3744003758383	374400	3758383	1.435
3744053758383	374405	3758383	1.475
3744103758383	374410	3758383	1.516
3744153758383	374415	3758383	1.559
3744203758383	374420	3758383	1.604
3744253758383	374425	3758383	1.651
3744303758383	374430	3758383	1.700
3744353758383	374435	3758383	1.751
3744403758383	374440	3758383	1.805
3744453758383	374445	3758383	1.862
3744503758383	374450	3758383	1.921
3744553758383	374455	3758383	1.983
3744603758383	374460	3758383	2.048
3744653758383	374465	3758383	2.116
3744703758383	374470	3758383	2.187
3744753758383	374475	3758383	2.261
3744803758383	374480	3758383	2.339
3744853758383	374485	3758383	2.423
3744903758383	374490	3758383	2.512
3744953758383	374495	3758383	2.605
3745003758383	374500	3758383	2.702
3745053758383	374505	3758383	2.804
3745103758383	374510	3758383	2.910

FOR CHRONIC CALCS

MAX: 0.543

Overlapping Phases - Maximum GLC		
2025	2026	2027
0.00E+00	3.98E-02	2.45E-02
0.00E+00	1.50E-02	9.20E-03
0.00E+00	1.54E-02	9.45E-03
0.00E+00	1.58E-02	9.71E-03
0.00E+00	1.62E-02	9.98E-03
0.00E+00	1.67E-02	1.03E-02
0.00E+00	1.72E-02	1.06E-02
0.00E+00	1.77E-02	1.09E-02
0.00E+00	1.82E-02	1.12E-02
0.00E+00	1.87E-02	1.15E-02
0.00E+00	1.93E-02	1.19E-02
0.00E+00	1.99E-02	1.22E-02
0.00E+00	2.05E-02	1.26E-02
0.00E+00	2.11E-02	1.30E-02
0.00E+00	2.18E-02	1.34E-02
0.00E+00	2.25E-02	1.39E-02
0.00E+00	2.33E-02	1.43E-02
0.00E+00	2.41E-02	1.48E-02
0.00E+00	2.49E-02	1.53E-02
0.00E+00	2.57E-02	1.58E-02
0.00E+00	2.66E-02	1.64E-02
0.00E+00	2.75E-02	1.69E-02
0.00E+00	2.85E-02	1.75E-02
0.00E+00	2.95E-02	1.82E-02
0.00E+00	3.05E-02	1.88E-02
0.00E+00	3.15E-02	1.94E-02
0.00E+00	3.26E-02	2.01E-02
0.00E+00	3.37E-02	2.08E-02
0.00E+00	3.48E-02	2.14E-02
0.00E+00	3.59E-02	2.21E-02
0.00E+00	3.70E-02	2.28E-02
0.00E+00	3.81E-02	2.35E-02
0.00E+00	3.92E-02	2.41E-02
0.00E+00	4.03E-02	2.48E-02
0.00E+00	4.13E-02	2.55E-02
0.00E+00	4.24E-02	2.61E-02
0.00E+00	4.35E-02	2.68E-02
0.00E+00	1.53E-02	9.41E-03
0.00E+00	1.57E-02	9.67E-03
0.00E+00	1.62E-02	9.95E-03
0.00E+00	1.66E-02	1.02E-02
0.00E+00	1.71E-02	1.05E-02
0.00E+00	1.76E-02	1.08E-02
0.00E+00	1.81E-02	1.12E-02
0.00E+00	1.87E-02	1.15E-02
0.00E+00	1.93E-02	1.18E-02
0.00E+00	1.99E-02	1.22E-02
0.00E+00	2.05E-02	1.26E-02
0.00E+00	2.11E-02	1.30E-02
0.00E+00	2.18E-02	1.34E-02
0.00E+00	2.26E-02	1.39E-02
0.00E+00	2.33E-02	1.44E-02
0.00E+00	2.41E-02	1.48E-02
0.00E+00	2.49E-02	1.54E-02
0.00E+00	2.58E-02	1.59E-02
0.00E+00	2.67E-02	1.65E-02
0.00E+00	2.77E-02	1.71E-02
0.00E+00	2.87E-02	1.77E-02
0.00E+00	2.98E-02	1.83E-02
0.00E+00	3.09E-02	1.90E-02
0.00E+00	3.20E-02	1.97E-02
0.00E+00	3.32E-02	2.04E-02
0.00E+00	3.44E-02	2.12E-02
0.00E+00	3.56E-02	2.19E-02
0.00E+00	3.68E-02	2.27E-02
0.00E+00	3.81E-02	2.35E-02
0.00E+00	3.93E-02	2.42E-02
0.00E+00	4.05E-02	2.50E-02
0.00E+00	4.18E-02	2.57E-02
0.00E+00	4.30E-02	2.65E-02
0.00E+00	4.42E-02	2.72E-02
0.00E+00	4.54E-02	2.80E-02
0.00E+00	4.66E-02	2.87E-02
0.00E+00	1.57E-02	9.63E-03
0.00E+00	1.61E-02	9.91E-03
0.00E+00	1.66E-02	1.02E-02
0.00E+00	1.71E-02	1.05E-02
0.00E+00	1.76E-02	1.08E-02
0.00E+00	1.81E-02	1.11E-02
0.00E+00	1.86E-02	1.15E-02
0.00E+00	1.92E-02	1.18E-02
0.00E+00	1.98E-02	1.22E-02
0.00E+00	2.05E-02	1.26E-02
0.00E+00	2.11E-02	1.30E-02
0.00E+00	2.18E-02	1.34E-02
0.00E+00	2.26E-02	1.39E-02
0.00E+00	2.33E-02	1.44E-02
0.00E+00	2.41E-02	1.49E-02
0.00E+00	2.50E-02	1.54E-02
0.00E+00	2.59E-02	1.59E-02
0.00E+00	2.68E-02	1.65E-02
0.00E+00	2.79E-02	1.72E-02
0.00E+00	2.89E-02	1.78E-02
0.00E+00	3.00E-02	1.85E-02
0.00E+00	3.12E-02	1.92E-02
0.00E+00	3.24E-02	2.00E-02

IHS

Health Risk Assessment Results Summary

Unmitigated

Residential Receptors

		MAX:	0.135	59.180	59.201
Unique Identifier	X (UTM)	Y (UTM)	Onroad	Offroad	Total Risk
3745153758383	374515	3758383	0.003	3.018	3.021
3745203758383	374520	3758383	0.004	3.131	3.135
3745253758383	374525	3758383	0.004	3.247	3.251
3745303758383	374530	3758383	0.004	3.367	3.370
3745353758383	374535	3758383	0.004	3.488	3.491
3745403758383	374540	3758383	0.004	3.610	3.614
3745453758383	374545	3758383	0.004	3.732	3.736
3745503758383	374550	3758383	0.004	3.852	3.856
3745603758383	374560	3758383	0.004	4.094	4.098
3745653758383	374565	3758383	0.004	4.215	4.219
3745703758383	374570	3758383	0.004	4.336	4.340
3744003758388	374400	3758388	0.003	1.465	1.468
3744053758388	374405	3758388	0.003	1.507	1.510
3744103758388	374410	3758388	0.003	1.550	1.553
3744153758388	374415	3758388	0.003	1.596	1.598
3744203758388	374420	3758388	0.003	1.643	1.645
3744253758388	374425	3758388	0.003	1.692	1.695
3744303758388	374430	3758388	0.003	1.744	1.746
3744353758388	374435	3758388	0.003	1.798	1.800
3744403758388	374440	3758388	0.003	1.854	1.857
3744453758388	374445	3758388	0.003	1.914	1.917
3744503758388	374450	3758388	0.003	1.977	1.980
3744553758388	374455	3758388	0.003	2.042	2.045
3744603758388	374460	3758388	0.003	2.112	2.115
3744653758388	374465	3758388	0.003	2.185	2.188
3744703758388	374470	3758388	0.003	2.261	2.264
3744753758388	374475	3758388	0.003	2.341	2.344
3744803758388	374480	3758388	0.003	2.426	2.429
3744853758388	374485	3758388	0.003	2.517	2.520
3744903758388	374490	3758388	0.003	2.614	2.617
3744953758388	374495	3758388	0.003	2.715	2.718
3745003758388	374500	3758388	0.003	2.821	2.824
3745053758388	374505	3758388	0.003	2.934	2.937
3745103758388	374510	3758388	0.003	3.052	3.056
3745153758388	374515	3758388	0.003	3.176	3.180
3745203758388	374520	3758388	0.004	3.304	3.308
3745253758388	374525	3758388	0.004	3.436	3.439
3745303758388	374530	3758388	0.004	3.572	3.575
3745353758388	374535	3758388	0.004	3.710	3.713
3745453758388	374545	3758388	0.004	3.986	3.990
3745503758388	374550	3758388	0.004	4.124	4.128
3745603758388	374560	3758388	0.004	4.403	4.407
3745653758388	374565	3758388	0.004	4.544	4.548
3745703758388	374570	3758388	0.004	4.684	4.688
3744003758393	374400	3758393	0.003	1.500	1.502
3744053758393	374405	3758393	0.003	1.543	1.546
3744103758393	374410	3758393	0.003	1.589	1.591
3744153758393	374415	3758393	0.003	1.636	1.639
3744203758393	374420	3758393	0.003	1.685	1.688
3744253758393	374425	3758393	0.003	1.737	1.740
3744303758393	374430	3758393	0.003	1.792	1.795
3744353758393	374435	3758393	0.003	1.849	1.852
3744403758393	374440	3758393	0.003	1.909	1.912
3744453758393	374445	3758393	0.003	1.972	1.975
3744503758393	374450	3758393	0.003	2.039	2.042
3744553758393	374455	3758393	0.003	2.109	2.112
3744603758393	374460	3758393	0.003	2.183	2.186
3744653758393	374465	3758393	0.003	2.261	2.264
3744703758393	374470	3758393	0.003	2.343	2.346
3744753758393	374475	3758393	0.003	2.430	2.433
3744803758393	374480	3758393	0.003	2.523	2.526
3744853758393	374485	3758393	0.003	2.622	2.625
3744903758393	374490	3758393	0.003	2.727	2.730
3745053758393	374505	3758393	0.003	3.080	3.083
3745103758393	374510	3758393	0.003	3.213	3.216
3745153758393	374515	3758393	0.004	3.353	3.356
3745203758393	374520	3758393	0.004	3.498	3.502
3745253758393	374525	3758393	0.004	3.648	3.651
3745303758393	374530	3758393	0.004	3.804	3.808
3745353758393	374535	3758393	0.004	3.963	3.967
3745373758393	374537	3758393	0.004	4.026	4.030
3745453758393	374545	3758393	0.004	4.279	4.283
3745503758393	374550	3758393	0.004	4.439	4.442
3745603758393	374560	3758393	0.004	4.765	4.769
3745653758393	374565	3758393	0.004	4.931	4.935
3745703758393	374570	3758393	0.004	5.095	5.099
3744003758398	374400	3758398	0.003	1.535	1.538
3744053758398	374405	3758398	0.003	1.581	1.584
3744103758398	374410	3758398	0.003	1.629	1.631
3744153758398	374415	3758398	0.003	1.678	1.681
3744203758398	374420	3758398	0.003	1.730	1.733
3744253758398	374425	3758398	0.003	1.785	1.788
3744303758398	374430	3758398	0.003	1.842	1.845
3744353758398	374435	3758398	0.003	1.903	1.906
3744403758398	374440	3758398	0.003	1.967	1.969
3744453758398	374445	3758398	0.003	2.034	2.037
3744503758398	374450	3758398	0.003	2.105	2.108
3744553758398	374455	3758398	0.003	2.179	2.182
3744603758398	374460	3758398	0.003	2.259	2.262
3744653758398	374465	3758398	0.003	2.343	2.346
3744703758398	374470	3758398	0.003	2.431	2.435
3744753758398	374475	3758398	0.003	2.525	2.528
3744803758398	374480	3758398	0.003	2.626	2.629
3744853758398	374485	3758398	0.003	2.733	2.737
3744903758398	374490	3758398	0.003	2.849	2.852
3744953758398	374495	3758398	0.003	2.971	2.974

IHS

Residential Health Risk Assessment Results Summary

Unmitigated

RESIDENTIAL RECEPTORS ONLY

		MAX:	59.201
Unique Identifier	X (UTM)	Y (UTM)	Total Risk
3745153758383	374515	3758383	3.021
3745203758383	374520	3758383	3.135
3745253758383	374525	3758383	3.251
3745303758383	374530	3758383	3.370
3745353758383	374535	3758383	3.491
3745403758383	374540	3758383	3.614
3745453758383	374545	3758383	3.736
3745503758383	374550	3758383	3.856
3745603758383	374560	3758383	4.098
3745653758383	374565	3758383	4.219
3745703758383	374570	3758383	4.340
3744003758388	374400	3758388	1.468
3744053758388	374405	3758388	1.510
3744103758388	374410	3758388	1.553
3744153758388	374415	3758388	1.598
3744203758388	374420	3758388	1.645
3744253758388	374425	3758388	1.695
3744303758388	374430	3758388	1.746
3744353758388	374435	3758388	1.800
3744403758388	374440	3758388	1.857
3744453758388	374445	3758388	1.917
3744503758388	374450	3758388	1.980
3744553758388	374455	3758388	2.045
3744603758388	374460	3758388	2.115
3744653758388	374465	3758388	2.188
3744703758388	374470	3758388	2.264
3744753758388	374475	3758388	2.344
3744803758388	374480	3758388	2.429
3744853758388	374485	3758388	2.520
3744903758388	374490	3758388	2.617
3744953758388	374495	3758388	2.718
3745003758388	374500	3758388	2.824
3745053758388	374505	3758388	2.937
3745103758388	374510	3758388	3.056
3745153758388	374515	3758388	3.180
3745203758388	374520	3758388	3.308
3745253758388	374525	3758388	3.439
3745303758388	374530	3758388	3.575
3745353758388	374535	3758388	3.713
3745453758388	374545	3758388	3.990
3745503758388	374550	3758388	4.128
3745603758388	374560	3758388	4.407
3745653758388	374565	3758388	4.548
3745703758388	374570	3758388	4.688
3744003758393	374400	3758393	1.502
3744053758393	374405	3758393	1.546
3744103758393	374410	3758393	1.591
3744153758393	374415	3758393	1.639
3744203758393	374420	3758393	1.688
3744253758393	374425	3758393	1.740
3744303758393	374430	3758393	1.795
3744353758393	374435	3758393	1.852
3744403758393	374440	3758393	1.912
3744453758393	374445	3758393	1.975
3744503758393	374450	3758393	2.042
3744553758393	374455	3758393	2.112
3744603758393	374460	3758393	2.186
3744653758393	374465	3758393	2.264
3744703758393	374470	3758393	2.346
3744753758393	374475	3758393	2.433
3744803758393	374480	3758393	2.526
3744853758393	374485	3758393	2.625
3744903758393	374490	3758393	2.730
3745053758393	374505	3758393	3.083
3745103758393	374510	3758393	3.216
3745153758393	374515	3758393	3.356
3745203758393	374520	3758393	3.502
3745253758393	374525	3758393	3.651
3745303758393	374530	3758393	3.808
3745353758393	374535	3758393	3.967
3745373758393	374537	3758393	4.030
3745453758393	374545	3758393	4.283
3745503758393	374550	3758393	4.442
3745603758393	374560	3758393	4.769
3745653758393	374565	3758393	4.935
3745703758393	374570	3758393	5.099
3744003758398	374400	3758398	1.538
3744053758398	374405	3758398	1.584
3744103758398	374410	3758398	1.631
3744153758398	374415	3758398	1.681
3744203758398	374420	3758398	1.733
3744253758398	374425	3758398	1.788
3744303758398	374430	3758398	1.845
3744353758398	374435	3758398	1.906
3744403758398	374440	3758398	1.969
3744453758398	374445	3758398	2.037
3744503758398	374450	3758398	2.108
3744553758398	374455	3758398	2.182
3744603758398	374460	3758398	2.262
3744653758398	374465	3758398	2.346
3744703758398	374470	3758398	2.435
3744753758398	374475	3758398	2.528
3744803758398	374480	3758398	2.629
3744853758398	374485	3758398	2.737
3744903758398	374490	3758398	2.852
3744953758398	374495	3758398	2.974

FOR CHRONIC CALCS

MAX:		0.543
Overlapping Phases - Maximum GLC		
2025	2026	2027
0.00E+00	3.37E-02	2.08E-02
0.00E+00	3.50E-02	2.16E-02
0.00E+00	3.64E-02	2.24E-02
0.00E+00	3.78E-02	2.32E-02
0.00E+00	3.92E-02	2.41E-02
0.00E+00	4.06E-02	2.50E-02
0.00E+00	4.20E-02	2.58E-02
0.00E+00	4.34E-02	2.67E-02
0.00E+00	4.61E-02	2.84E-02
0.00E+00	4.75E-02	2.93E-02
0.00E+00	4.89E-02	3.01E-02
0.00E+00	1.61E-02	9.86E-03
0.00E+00	1.65E-02	1.02E-02
0.00E+00	1.70E-02	1.04E-02
0.00E+00	1.75E-02	1.08E-02
0.00E+00	1.80E-02	1.11E-02
0.00E+00	1.86E-02	1.14E-02
0.00E+00	1.92E-02	1.18E-02
0.00E+00	1.98E-02	1.22E-02
0.00E+00	2.04E-02	1.26E-02
0.00E+00	2.11E-02	1.30E-02
0.00E+00	2.18E-02	1.34E-02
0.00E+00	2.25E-02	1.39E-02
0.00E+00	2.33E-02	1.44E-02
0.00E+00	2.42E-02	1.49E-02
0.00E+00	2.50E-02	1.54E-02
0.00E+00	2.60E-02	1.60E-02
0.00E+00	2.69E-02	1.66E-02
0.00E+00	2.80E-02	1.72E-02
0.00E+00	2.91E-02	1.79E-02
0.00E+00	3.02E-02	1.86E-02
0.00E+00	3.15E-02	1.94E-02
0.00E+00	3.28E-02	2.02E-02
0.00E+00	3.41E-02	2.10E-02
0.00E+00	3.56E-02	2.19E-02
0.00E+00	3.71E-02	2.28E-02
0.00E+00	3.86E-02	2.38E-02
0.00E+00	4.02E-02	2.47E-02
0.00E+00	4.18E-02	2.57E-02
0.00E+00	4.50E-02	2.77E-02
0.00E+00	4.66E-02	2.87E-02
0.00E+00	4.98E-02	3.06E-02
0.00E+00	5.14E-02	3.16E-02
0.00E+00	5.30E-02	3.26E-02
0.00E+00	1.64E-02	1.01E-02
0.00E+00	1.69E-02	1.04E-02
0.00E+00	1.74E-02	1.07E-02
0.00E+00	1.80E-02	1.10E-02
0.00E+00	1.85E-02	1.14E-02
0.00E+00	1.91E-02	1.17E-02
0.00E+00	1.97E-02	1.21E-02
0.00E+00	2.04E-02	1.25E-02
0.00E+00	2.10E-02	1.29E-02
0.00E+00	2.18E-02	1.34E-02
0.00E+00	2.25E-02	1.39E-02
0.00E+00	2.33E-02	1.43E-02
0.00E+00	2.42E-02	1.49E-02
0.00E+00	2.51E-02	1.54E-02
0.00E+00	2.60E-02	1.60E-02
0.00E+00	2.70E-02	1.66E-02
0.00E+00	2.80E-02	1.73E-02
0.00E+00	2.92E-02	1.80E-02
0.00E+00	3.04E-02	1.87E-02
0.00E+00	3.45E-02	2.12E-02
0.00E+00	3.60E-02	2.22E-02
0.00E+00	3.77E-02	2.32E-02
0.00E+00	3.94E-02	2.42E-02
0.00E+00	4.11E-02	2.53E-02
0.00E+00	4.29E-02	2.64E-02
0.00E+00	4.48E-02	2.75E-02
0.00E+00	4.55E-02	2.80E-02
0.00E+00	4.85E-02	2.98E-02
0.00E+00	5.03E-02	3.10E-02
0.00E+00	5.41E-02	3.33E-02
0.00E+00	5.60E-02	3.45E-02
0.00E+00	5.79E-02	3.56E-02
0.00E+00	1.69E-02	1.03E-02
0.00E+00	1.74E-02	1.07E-02
0.00E+00	1.79E-02	1.10E-02
0.00E+00	1.85E-02	1.13E-02
0.00E+00	1.90E-02	1.17E-02
0.00E+00	1.97E-02	1.21E-02
0.00E+00	2.03E-02	1.25E-02
0.00E+00	2.10E-02	1.29E-02
0.00E+00	2.17E-02	1.33E-02
0.00E+00	2.25E-02	1.38E-02
0.00E+00	2.33E-02	1.43E-02
0.00E+00	2.41E-02	1.48E-02
0.00E+00	2.50E-02	1.54E-02
0.00E+00	2.60E-02	1.60E-02
0.00E+00	2.70E-02	1.66E-02
0.00E+00	2.81E-02	1.73E-02
0.00E+00	2.92E-02	1.80E-02
0.00E+00	3.05E-02	1.88E-02
0.00E+00	3.18E-02	1.96E-02
0.00E+00	3.32E-02	2.05E-02

IHS

Health Risk Assessment Results Summary

Unmitigated

Residential Receptors

		MAX:	0.135	59.180	59.201
Unique Identifier	X (UTM)	Y (UTM)	Onroad	Offroad	Total Risk
3744973758398	374497	3758398	0.003	3.022	3.025
3745053758398	374505	3758398	0.003	3.242	3.245
3745103758398	374510	3758398	0.003	3.391	3.395
3745153758398	374515	3758398	0.004	3.551	3.554
3745203758398	374520	3758398	0.004	3.717	3.721
3745253758398	374525	3758398	0.004	3.889	3.892
3745303758398	374530	3758398	0.004	4.071	4.075
3745353758398	374535	3758398	0.004	4.256	4.260
3745373758398	374537	3758398	0.004	4.330	4.333
3745453758398	374545	3758398	0.004	4.624	4.627
3745503758398	374550	3758398	0.004	4.809	4.813
3745613758398	374561	3758398	0.004	5.232	5.236
3745653758398	374565	3758398	0.004	5.388	5.392
3745703758398	374570	3758398	0.004	5.580	5.584
3744053758403	374405	3758403	0.003	1.620	1.623
3744103758403	374410	3758403	0.003	1.670	1.673
3744153758403	374415	3758403	0.003	1.722	1.725
3744203758403	374420	3758403	0.003	1.777	1.779
3744253758403	374425	3758403	0.003	1.834	1.837
3744303758403	374430	3758403	0.003	1.895	1.898
3744353758403	374435	3758403	0.003	1.959	1.962
3744403758403	374440	3758403	0.003	2.027	2.030
3744453758403	374445	3758403	0.003	2.099	2.101
3744503758403	374450	3758403	0.003	2.174	2.177
3744553758403	374455	3758403	0.003	2.254	2.257
3744603758403	374460	3758403	0.003	2.339	2.342
3744653758403	374465	3758403	0.003	2.430	2.433
3744753758403	374475	3758403	0.003	2.628	2.631
3744803758403	374480	3758403	0.003	2.737	2.740
3744853758403	374485	3758403	0.003	2.855	2.858
3744903758403	374490	3758403	0.003	2.982	2.985
3744953758403	374495	3758403	0.003	3.117	3.121
3744973758403	374497	3758403	0.003	3.175	3.178
3745053758403	374505	3758403	0.003	3.422	3.425
3745103758403	374510	3758403	0.004	3.592	3.595
3745153758403	374515	3758403	0.004	3.774	3.778
3745203758403	374520	3758403	0.004	3.966	3.970
3745253758403	374525	3758403	0.004	4.165	4.169
3745303758403	374530	3758403	0.004	4.379	4.383
3745353758403	374535	3758403	0.004	4.598	4.602
3745373758403	374537	3758403	0.004	4.684	4.688
3745453758403	374545	3758403	0.004	5.028	5.032
3745503758403	374550	3758403	0.004	5.246	5.250
3745653758403	374565	3758403	0.004	5.937	5.942
3745703758403	374570	3758403	0.004	6.165	6.169
3744053758408	374405	3758408	0.003	1.661	1.663
3744103758408	374410	3758408	0.003	1.713	1.716
3744153758408	374415	3758408	0.003	1.768	1.770
3744203758408	374420	3758408	0.003	1.825	1.828
3744253758408	374425	3758408	0.003	1.886	1.889
3744303758408	374430	3758408	0.003	1.950	1.953
3744503758408	374450	3758408	0.003	2.247	2.250
3744553758408	374455	3758408	0.003	2.332	2.335
3744753758406	374475	3758406	0.003	2.693	2.696
3744803758406	374480	3758406	0.003	2.808	2.811
3744853758406	374485	3758406	0.003	2.932	2.935
3744903758407	374490	3758407	0.003	3.096	3.099
3744953758408	374495	3758408	0.003	3.277	3.280
3744973758406	374497	3758406	0.003	3.273	3.276
3745053758407	374505	3758407	0.003	3.579	3.582
3745103758407	374510	3758407	0.004	3.767	3.771
3745153758407	374515	3758407	0.004	3.970	3.974
3745203758407	374520	3758407	0.004	4.186	4.190
3745253758407	374525	3758407	0.004	4.413	4.416
3745453758406	374545	3758406	0.004	5.298	5.302
3745483758406	374548	3758406	0.004	5.442	5.446
3748213758387	374821	3758387	0.013	6.016	6.029
3748263758387	374826	3758387	0.013	5.966	5.979
3748313758387	374831	3758387	0.014	5.922	5.935
3748363758387	374836	3758387	0.014	5.876	5.890
3748413758387	374841	3758387	0.015	5.829	5.844
3748463758387	374846	3758387	0.016	5.785	5.800
3748963758387	374896	3758387	0.028	5.324	5.352
3749013758387	374901	3758387	0.031	5.269	5.300
3749063758387	374906	3758387	0.034	5.219	5.252
3749113758387	374911	3758387	0.037	5.169	5.206
3749163758387	374916	3758387	0.041	5.117	5.158
3749213758387	374921	3758387	0.046	5.065	5.112
3749263758387	374926	3758387	0.053	5.013	5.066
3748213758392	374821	3758392	0.013	6.357	6.369
3748263758392	374826	3758392	0.013	6.297	6.310
3748313758392	374831	3758392	0.014	6.246	6.260
3748363758392	374836	3758392	0.014	6.195	6.209
3748413758392	374841	3758392	0.015	6.141	6.156
3748463758392	374846	3758392	0.016	6.091	6.106
3748663758392	374866	3758392	0.019	5.889	5.908
3748713758392	374871	3758392	0.020	5.837	5.857
3748763758392	374876	3758392	0.021	5.784	5.805
3748813758392	374881	3758392	0.023	5.728	5.751
3748863758392	374886	3758392	0.024	5.674	5.699
3748913758392	374891	3758392	0.026	5.626	5.652
3748963758392	374896	3758392	0.028	5.570	5.598
3749013758392	374901	3758392	0.031	5.508	5.539
3749063758392	374906	3758392	0.034	5.452	5.485
3749113758392	374911	3758392	0.037	5.396	5.433
3749163758392	374916	3758392	0.041	5.340	5.381

IHS

Residential Health Risk Assessment Results Summary

Unmitigated

RESIDENTIAL RECEPTORS ONLY

		MAX:	59.201
Unique Identifier	X (UTM)	Y (UTM)	Total Risk
3744973758398	374497	3758398	3.025
3745053758398	374505	3758398	3.245
3745103758398	374510	3758398	3.395
3745153758398	374515	3758398	3.554
3745203758398	374520	3758398	3.721
3745253758398	374525	3758398	3.892
3745303758398	374530	3758398	4.075
3745353758398	374535	3758398	4.260
3745373758398	374537	3758398	4.333
3745453758398	374545	3758398	4.627
3745503758398	374550	3758398	4.813
3745613758398	374561	3758398	5.236
3745653758398	374565	3758398	5.392
3745703758398	374570	3758398	5.584
3744053758403	374405	3758403	1.623
3744103758403	374410	3758403	1.673
3744153758403	374415	3758403	1.725
3744203758403	374420	3758403	1.779
3744253758403	374425	3758403	1.837
3744303758403	374430	3758403	1.898
3744353758403	374435	3758403	1.962
3744403758403	374440	3758403	2.030
3744453758403	374445	3758403	2.101
3744503758403	374450	3758403	2.177
3744553758403	374455	3758403	2.257
3744603758403	374460	3758403	2.342
3744653758403	374465	3758403	2.433
3744753758403	374475	3758403	2.631
3744803758403	374480	3758403	2.740
3744853758403	374485	3758403	2.858
3744903758403	374490	3758403	2.985
3744953758403	374495	3758403	3.121
3744973758403	374497	3758403	3.178
3745053758403	374505	3758403	3.425
3745103758403	374510	3758403	3.595
3745153758403	374515	3758403	3.778
3745203758403	374520	3758403	3.970
3745253758403	374525	3758403	4.169
3745303758403	374530	3758403	4.383
3745353758403	374535	3758403	4.602
3745373758403	374537	3758403	4.688
3745453758403	374545	3758403	5.032
3745503758403	374550	3758403	5.250
3745653758403	374565	3758403	5.942
3745703758403	374570	3758403	6.169
3744053758408	374405	3758408	1.663
3744103758408	374410	3758408	1.716
3744153758408	374415	3758408	1.770
3744203758408	374420	3758408	1.828
3744253758408	374425	3758408	1.889
3744303758408	374430	3758408	1.953
3744503758408	374450	3758408	2.250
3744553758408	374455	3758408	2.335
3744753758406	374475	3758406	2.696
3744803758406	374480	3758406	2.811
3744853758406	374485	3758406	2.935
3744903758407	374490	3758407	3.099
3744953758408	374495	3758408	3.280
3744973758406	374497	3758406	3.276
3745053758407	374505	3758407	3.582
3745103758407	374510	3758407	3.771
3745153758407	374515	3758407	3.974
3745203758407	374520	3758407	4.190
3745253758407	374525	3758407	4.416
3745453758406	374545	3758406	5.302
3745483758406	374548	3758406	5.446
3748213758387	374821	3758387	6.029
3748263758387	374826	3758387	5.979
3748313758387	374831	3758387	5.935
3748363758387	374836	3758387	5.890
3748413758387	374841	3758387	5.844
3748463758387	374846	3758387	5.800
3748963758387	374896	3758387	5.352
3749013758387	374901	3758387	5.300
3749063758387	374906	3758387	5.252
3749113758387	374911	3758387	5.206
3749163758387	374916	3758387	5.158
3749213758387	374921	3758387	5.112
3749263758387	374926	3758387	5.066
3748213758392	374821	3758392	6.369
3748263758392	374826	3758392	6.310
3748313758392	374831	3758392	6.260
3748363758392	374836	3758392	6.209
3748413758392	374841	3758392	6.156
3748463758392	374846	3758392	6.106
3748663758392	374866	3758392	5.908
3748713758392	374871	3758392	5.857
3748763758392	374876	3758392	5.805
3748813758392	374881	3758392	5.751
3748863758392	374886	3758392	5.699
3748913758392	374891	3758392	5.652
3748963758392	374896	3758392	5.598
3749013758392	374901	3758392	5.539
3749063758392	374906	3758392	5.485
3749113758392	374911	3758392	5.433
3749163758392	374916	3758392	5.381

FOR CHRONIC CALCS

MAX: 0.543

Overlapping Phases - Maximum GLC		
2025	2026	2027
0.00E+00	3.38E-02	2.08E-02
0.00E+00	3.64E-02	2.24E-02
0.00E+00	3.81E-02	2.35E-02
0.00E+00	4.00E-02	2.46E-02
0.00E+00	4.19E-02	2.58E-02
0.00E+00	4.40E-02	2.70E-02
0.00E+00	4.61E-02	2.84E-02
0.00E+00	4.83E-02	2.97E-02
0.00E+00	4.91E-02	3.02E-02
0.00E+00	5.26E-02	3.23E-02
0.00E+00	5.47E-02	3.37E-02
0.00E+00	5.97E-02	3.67E-02
0.00E+00	6.15E-02	3.78E-02
0.00E+00	6.37E-02	3.92E-02
0.00E+00	1.78E-02	1.09E-02
0.00E+00	1.84E-02	1.13E-02
0.00E+00	1.90E-02	1.16E-02
0.00E+00	1.96E-02	1.20E-02
0.00E+00	2.02E-02	1.24E-02
0.00E+00	2.09E-02	1.29E-02
0.00E+00	2.16E-02	1.33E-02
0.00E+00	2.24E-02	1.38E-02
0.00E+00	2.32E-02	1.43E-02
0.00E+00	2.41E-02	1.48E-02
0.00E+00	2.50E-02	1.54E-02
0.00E+00	2.60E-02	1.60E-02
0.00E+00	2.70E-02	1.66E-02
0.00E+00	2.93E-02	1.80E-02
0.00E+00	3.05E-02	1.88E-02
0.00E+00	3.19E-02	1.96E-02
0.00E+00	3.34E-02	2.05E-02
0.00E+00	3.50E-02	2.15E-02
0.00E+00	3.56E-02	2.19E-02
0.00E+00	3.85E-02	2.37E-02
0.00E+00	4.05E-02	2.49E-02
0.00E+00	4.26E-02	2.62E-02
0.00E+00	4.49E-02	2.76E-02
0.00E+00	4.72E-02	2.91E-02
0.00E+00	4.98E-02	3.06E-02
0.00E+00	5.23E-02	3.22E-02
0.00E+00	5.34E-02	3.28E-02
0.00E+00	5.74E-02	3.53E-02
0.00E+00	6.00E-02	3.69E-02
0.00E+00	6.81E-02	4.18E-02
0.00E+00	7.08E-02	4.35E-02
0.00E+00	1.83E-02	1.12E-02
0.00E+00	1.89E-02	1.16E-02
0.00E+00	1.95E-02	1.20E-02
0.00E+00	2.01E-02	1.24E-02
0.00E+00	2.08E-02	1.28E-02
0.00E+00	2.15E-02	1.32E-02
0.00E+00	2.49E-02	1.53E-02
0.00E+00	2.59E-02	1.59E-02
0.00E+00	3.00E-02	1.85E-02
0.00E+00	3.14E-02	1.93E-02
0.00E+00	3.28E-02	2.02E-02
0.00E+00	3.47E-02	2.14E-02
0.00E+00	3.68E-02	2.27E-02
0.00E+00	3.68E-02	2.26E-02
0.00E+00	4.04E-02	2.48E-02
0.00E+00	4.26E-02	2.62E-02
0.00E+00	4.50E-02	2.77E-02
0.00E+00	4.75E-02	2.92E-02
0.00E+00	5.02E-02	3.09E-02
0.00E+00	6.06E-02	3.73E-02
0.00E+00	6.23E-02	3.83E-02
0.00E+00	6.56E-02	4.01E-02
0.00E+00	6.50E-02	3.98E-02
0.00E+00	6.44E-02	3.94E-02
0.00E+00	6.39E-02	3.91E-02
0.00E+00	6.33E-02	3.87E-02
0.00E+00	6.28E-02	3.84E-02
0.00E+00	5.73E-02	3.51E-02
0.00E+00	5.67E-02	3.47E-02
0.00E+00	5.62E-02	3.43E-02
0.00E+00	5.56E-02	3.40E-02
0.00E+00	5.51E-02	3.37E-02
0.00E+00	5.46E-02	3.33E-02
0.00E+00	5.41E-02	3.30E-02
0.00E+00	6.94E-02	4.24E-02
0.00E+00	6.87E-02	4.20E-02
0.00E+00	6.80E-02	4.16E-02
0.00E+00	6.74E-02	4.12E-02
0.00E+00	6.68E-02	4.08E-02
0.00E+00	6.61E-02	4.04E-02
0.00E+00	6.37E-02	3.89E-02
0.00E+00	6.31E-02	3.86E-02
0.00E+00	6.24E-02	3.82E-02
0.00E+00	6.18E-02	3.78E-02
0.00E+00	6.12E-02	3.74E-02
0.00E+00	6.06E-02	3.71E-02
0.00E+00	6.00E-02	3.67E-02
0.00E+00	5.93E-02	3.63E-02
0.00E+00	5.87E-02	3.59E-02
0.00E+00	5.81E-02	3.55E-02
0.00E+00	5.75E-02	3.51E-02

IHS

Health Risk Assessment Results Summary

Unmitigated

Residential Receptors		MAX:	0.135	59.180	59.201
Unique Identifier	X (UTM)	Y (UTM)	Onroad	Offroad	Total Risk
3749213758392	374921	3758392	0.046	5.283	5.330
3749263758392	374926	3758392	0.053	5.227	5.280
3748213758397	374821	3758397	0.013	6.726	6.739
3748263758397	374826	3758397	0.013	6.657	6.671
3748313758397	374831	3758397	0.014	6.599	6.613
3748363758397	374836	3758397	0.014	6.540	6.554
3748413758397	374841	3758397	0.015	6.480	6.495
3748463758397	374846	3758397	0.016	6.421	6.437
3748663758397	374866	3758397	0.019	6.192	6.211
3748713758397	374871	3758397	0.020	6.133	6.153
3748763758397	374876	3758397	0.022	6.073	6.095
3748813758397	374881	3758397	0.023	6.012	6.035
3748863758397	374886	3758397	0.025	5.951	5.976
3748913758397	374891	3758397	0.026	5.896	5.922
3748963758397	374896	3758397	0.028	5.833	5.861
3749013758397	374901	3758397	0.031	5.763	5.794
3749063758397	374906	3758397	0.034	5.698	5.732
3749113758397	374911	3758397	0.037	5.636	5.673
3749163758397	374916	3758397	0.042	5.574	5.616
3749213758397	374921	3758397	0.047	5.514	5.560
3749263758397	374926	3758397	0.053	5.453	5.506
3748233758402	374823	3758402	0.013	7.096	7.109
3748263758402	374826	3758402	0.013	7.050	7.064
3748313758402	374831	3758402	0.014	6.982	6.996
3748363758402	374836	3758402	0.014	6.914	6.929
3748413758402	374841	3758402	0.015	6.847	6.862
3748463758402	374846	3758402	0.016	6.777	6.793
3748663758402	374866	3758402	0.019	6.516	6.535
3748713758402	374871	3758402	0.020	6.450	6.470
3748763758402	374876	3758402	0.022	6.384	6.406
3748813758402	374881	3758402	0.023	6.314	6.337
3748863758402	374886	3758402	0.025	6.246	6.271
3748913758402	374891	3758402	0.026	6.184	6.210
3748963758402	374896	3758402	0.029	6.113	6.141
3749013758402	374901	3758402	0.031	6.034	6.065
3749063758402	374906	3758402	0.034	5.963	5.997
3749113758402	374911	3758402	0.038	5.894	5.931
3749163758402	374916	3758402	0.042	5.827	5.869
3749213758402	374921	3758402	0.047	5.760	5.807
3749263758402	374926	3758402	0.053	5.692	5.745
3748213758407	374821	3758407	0.013	7.567	7.579
3748263758407	374826	3758407	0.013	7.478	7.491
3748313758407	374831	3758407	0.014	7.398	7.412
3748363758407	374836	3758407	0.015	7.320	7.334
3748413758407	374841	3758407	0.015	7.243	7.258
3748463758407	374846	3758407	0.016	7.162	7.178
3748663758407	374866	3758407	0.019	6.862	6.881
3748713758407	374871	3758407	0.020	6.789	6.809
3748763758407	374876	3758407	0.022	6.717	6.739
3748813758407	374881	3758407	0.023	6.638	6.662
3748863758407	374886	3758407	0.025	6.561	6.586
3748913758407	374891	3758407	0.027	6.490	6.517
3748963758407	374896	3758407	0.029	6.411	6.440
3749013758407	374901	3758407	0.031	6.323	6.354
3749063758407	374906	3758407	0.034	6.244	6.278
3749113758407	374911	3758407	0.038	6.168	6.206
3749163758407	374916	3758407	0.042	6.096	6.137
3749213758407	374921	3758407	0.047	6.022	6.069
3749263758407	374926	3758407	0.053	5.945	5.999
3748233758412	374823	3758412	0.013	8.000	8.014
3748263758412	374826	3758412	0.013	7.940	7.953
3748313758412	374831	3758412	0.014	7.848	7.862
3748363758412	374836	3758412	0.015	7.759	7.773
3748413758412	374841	3758412	0.015	7.671	7.686
3748463758412	374846	3758412	0.016	7.579	7.594
3748663758412	374866	3758412	0.019	7.238	7.257
3748713758412	374871	3758412	0.021	7.155	7.176
3748763758412	374876	3758412	0.022	7.073	7.095
3748813758412	374881	3758412	0.023	6.985	7.008
3748863758412	374886	3758412	0.025	6.897	6.922
3748913758412	374891	3758412	0.027	6.817	6.844
3748963758412	374896	3758412	0.029	6.723	6.752
3749013758412	374901	3758412	0.031	6.615	6.647
3749063758412	374906	3758412	0.034	6.528	6.562
3749113758412	374911	3758412	0.038	6.447	6.485
3749163758412	374916	3758412	0.042	6.370	6.412
3749213758412	374921	3758412	0.047	6.291	6.338
3749263758412	374926	3758412	0.054	6.211	6.265
3748233758417	374823	3758417	0.013	8.509	8.523
3748263758417	374826	3758417	0.014	8.439	8.453
3748313758417	374831	3758417	0.014	8.337	8.351
3748363758417	374836	3758417	0.015	8.235	8.250
3748413758417	374841	3758417	0.015	8.133	8.149
3748463758417	374846	3758417	0.016	8.029	8.045
3748663758417	374866	3758417	0.019	7.644	7.663
3748713758417	374871	3758417	0.021	7.549	7.570
3748763758417	374876	3758417	0.022	7.454	7.475
3748813758417	374881	3758417	0.023	7.354	7.377
3748863758417	374886	3758417	0.025	7.256	7.281
3748913758417	374891	3758417	0.027	7.166	7.193
3748963758417	374896	3758417	0.029	7.055	7.084
3749013758417	374901	3758417	0.032	6.922	6.953
3749063758417	374906	3758417	0.035	6.824	6.859
3749113758417	374911	3758417	0.038	6.740	6.778
3749163758417	374916	3758417	0.042	6.657	6.699
3749213758417	374921	3758417	0.047	6.575	6.622

IHS

Residential Health Risk Assessment Results Summary

Unmitigated

RESIDENTIAL RECEPTORS ONLY MAX: 59.201

Unique Identifier	X (UTM)	Y (UTM)	Total Risk
3749213758392	374921	3758392	5.330
3749263758392	374926	3758392	5.280
3748213758397	374821	3758397	6.739
3748263758397	374826	3758397	6.671
3748313758397	374831	3758397	6.613
3748363758397	374836	3758397	6.554
3748413758397	374841	3758397	6.495
3748463758397	374846	3758397	6.437
3748663758397	374866	3758397	6.211
3748713758397	374871	3758397	6.153
3748763758397	374876	3758397	6.095
3748813758397	374881	3758397	6.035
3748863758397	374886	3758397	5.976
3748913758397	374891	3758397	5.922
3748963758397	374896	3758397	5.861
3749013758397	374901	3758397	5.794
3749063758397	374906	3758397	5.732
3749113758397	374911	3758397	5.673
3749163758397	374916	3758397	5.616
3749213758397	374921	3758397	5.560
3749263758397	374926	3758397	5.506
3748233758402	374823	3758402	7.109
3748263758402	374826	3758402	7.064
3748313758402	374831	3758402	6.996
3748363758402	374836	3758402	6.929
3748413758402	374841	3758402	6.862
3748463758402	374846	3758402	6.793
3748663758402	374866	3758402	6.535
3748713758402	374871	3758402	6.470
3748763758402	374876	3758402	6.406
3748813758402	374881	3758402	6.337
3748863758402	374886	3758402	6.271
3748913758402	374891	3758402	6.210
3748963758402	374896	3758402	6.141
3749013758402	374901	3758402	6.065
3749063758402	374906	3758402	5.997
3749113758402	374911	3758402	5.931
3749163758402	374916	3758402	5.869
3749213758402	374921	3758402	5.807
3749263758402	374926	3758402	5.745
3748213758407	374821	3758407	7.579
3748263758407	374826	3758407	7.491
3748313758407	374831	3758407	7.412
3748363758407	374836	3758407	7.334
3748413758407	374841	3758407	7.258
3748463758407	374846	3758407	7.178
3748663758407	374866	3758407	6.881
3748713758407	374871	3758407	6.809
3748763758407	374876	3758407	6.739
3748813758407	374881	3758407	6.662
3748863758407	374886	3758407	6.586
3748913758407	374891	3758407	6.517
3748963758407	374896	3758407	6.440
3749013758407	374901	3758407	6.354
3749063758407	374906	3758407	6.278
3749113758407	374911	3758407	6.206
3749163758407	374916	3758407	6.137
3749213758407	374921	3758407	6.069
3749263758407	374926	3758407	5.999
3748233758412	374823	3758412	8.014
3748263758412	374826	3758412	7.953
3748313758412	374831	3758412	7.862
3748363758412	374836	3758412	7.773
3748413758412	374841	3758412	7.686
3748463758412	374846	3758412	7.594
3748663758412	374866	3758412	7.257
3748713758412	374871	3758412	7.176
3748763758412	374876	3758412	7.095
3748813758412	374881	3758412	7.008
3748863758412	374886	3758412	6.922
3748913758412	374891	3758412	6.844
3748963758412	374896	3758412	6.752
3749013758412	374901	3758412	6.647
3749063758412	374906	3758412	6.562
3749113758412	374911	3758412	6.485
3749163758412	374916	3758412	6.412
3749213758412	374921	3758412	6.338
3749263758412	374926	3758412	6.265
3748233758417	374823	3758417	8.523
3748263758417	374826	3758417	8.453
3748313758417	374831	3758417	8.351
3748363758417	374836	3758417	8.250
3748413758417	374841	3758417	8.149
3748463758417	374846	3758417	8.045
3748663758417	374866	3758417	7.663
3748713758417	374871	3758417	7.570
3748763758417	374876	3758417	7.475
3748813758417	374881	3758417	7.377
3748863758417	374886	3758417	7.281
3748913758417	374891	3758417	7.193
3748963758417	374896	3758417	7.084
3749013758417	374901	3758417	6.953
3749063758417	374906	3758417	6.859
3749113758417	374911	3758417	6.778
3749163758417	374916	3758417	6.699
3749213758417	374921	3758417	6.622

FOR CHRONIC CALCS

MAX: 0.543

Overlapping Phases - Maximum GLC		
2025	2026	2027
0.00E+00	5.69E-02	3.47E-02
0.00E+00	5.63E-02	3.44E-02
0.00E+00	7.35E-02	4.49E-02
0.00E+00	7.27E-02	4.44E-02
0.00E+00	7.20E-02	4.39E-02
0.00E+00	7.12E-02	4.35E-02
0.00E+00	7.05E-02	4.30E-02
0.00E+00	6.98E-02	4.26E-02
0.00E+00	6.70E-02	4.09E-02
0.00E+00	6.63E-02	4.05E-02
0.00E+00	6.56E-02	4.01E-02
0.00E+00	6.49E-02	3.97E-02
0.00E+00	6.42E-02	3.92E-02
0.00E+00	6.35E-02	3.88E-02
0.00E+00	6.28E-02	3.84E-02
0.00E+00	6.20E-02	3.79E-02
0.00E+00	6.13E-02	3.75E-02
0.00E+00	6.06E-02	3.71E-02
0.00E+00	6.00E-02	3.66E-02
0.00E+00	5.94E-02	3.62E-02
0.00E+00	5.87E-02	3.58E-02
0.00E+00	7.76E-02	4.73E-02
0.00E+00	7.71E-02	4.70E-02
0.00E+00	7.62E-02	4.65E-02
0.00E+00	7.54E-02	4.60E-02
0.00E+00	7.46E-02	4.55E-02
0.00E+00	7.37E-02	4.50E-02
0.00E+00	7.05E-02	4.31E-02
0.00E+00	6.97E-02	4.26E-02
0.00E+00	6.90E-02	4.21E-02
0.00E+00	6.81E-02	4.16E-02
0.00E+00	6.73E-02	4.12E-02
0.00E+00	6.66E-02	4.07E-02
0.00E+00	6.58E-02	4.02E-02
0.00E+00	6.49E-02	3.97E-02
0.00E+00	6.41E-02	3.92E-02
0.00E+00	6.34E-02	3.87E-02
0.00E+00	6.27E-02	3.83E-02
0.00E+00	6.20E-02	3.78E-02
0.00E+00	6.13E-02	3.74E-02
0.00E+00	8.29E-02	5.05E-02
0.00E+00	8.18E-02	4.98E-02
0.00E+00	8.08E-02	4.93E-02
0.00E+00	7.99E-02	4.87E-02
0.00E+00	7.89E-02	4.81E-02
0.00E+00	7.80E-02	4.75E-02
0.00E+00	7.43E-02	4.53E-02
0.00E+00	7.34E-02	4.48E-02
0.00E+00	7.26E-02	4.43E-02
0.00E+00	7.16E-02	4.38E-02
0.00E+00	7.07E-02	4.32E-02
0.00E+00	6.99E-02	4.27E-02
0.00E+00	6.90E-02	4.22E-02
0.00E+00	6.80E-02	4.16E-02
0.00E+00	6.72E-02	4.10E-02
0.00E+00	6.63E-02	4.05E-02
0.00E+00	6.56E-02	4.00E-02
0.00E+00	6.48E-02	3.95E-02
0.00E+00	6.40E-02	3.90E-02
0.00E+00	8.77E-02	5.34E-02
0.00E+00	8.70E-02	5.29E-02
0.00E+00	8.59E-02	5.22E-02
0.00E+00	8.48E-02	5.16E-02
0.00E+00	8.37E-02	5.09E-02
0.00E+00	8.26E-02	5.03E-02
0.00E+00	7.84E-02	4.78E-02
0.00E+00	7.74E-02	4.72E-02
0.00E+00	7.64E-02	4.66E-02
0.00E+00	7.54E-02	4.60E-02
0.00E+00	7.44E-02	4.54E-02
0.00E+00	7.35E-02	4.49E-02
0.00E+00	7.24E-02	4.42E-02
0.00E+00	7.12E-02	4.35E-02
0.00E+00	7.02E-02	4.29E-02
0.00E+00	6.93E-02	4.23E-02
0.00E+00	6.85E-02	4.18E-02
0.00E+00	6.77E-02	4.13E-02
0.00E+00	6.68E-02	4.08E-02
0.00E+00	9.35E-02	5.68E-02
0.00E+00	9.26E-02	5.62E-02
0.00E+00	9.13E-02	5.55E-02
0.00E+00	9.01E-02	5.47E-02
0.00E+00	8.88E-02	5.40E-02
0.00E+00	8.76E-02	5.32E-02
0.00E+00	8.29E-02	5.05E-02
0.00E+00	8.17E-02	4.98E-02
0.00E+00	8.06E-02	4.91E-02
0.00E+00	7.94E-02	4.84E-02
0.00E+00	7.83E-02	4.78E-02
0.00E+00	7.72E-02	4.71E-02
0.00E+00	7.60E-02	4.64E-02
0.00E+00	7.45E-02	4.55E-02
0.00E+00	7.34E-02	4.48E-02
0.00E+00	7.25E-02	4.42E-02
0.00E+00	7.16E-02	4.37E-02
0.00E+00	7.07E-02	4.31E-02

IHS

Health Risk Assessment Results Summary

Unmitigated

Residential Receptors		MAX:	0.135	59.180	59.201
Unique Identifier	X (UTM)	Y (UTM)	Onroad	Offroad	Total Risk
3749263758417	374926	3758417	0.054	6.493	6.547
3748213758422	374821	3758422	0.013	9.124	9.137
3748263758422	374826	3758422	0.014	8.987	9.001
3748313758422	374831	3758422	0.014	8.870	8.884
3748363758422	374836	3758422	0.015	8.753	8.768
3748413758422	374841	3758422	0.015	8.637	8.652
3748463758422	374846	3758422	0.016	8.518	8.534
3748663758422	374866	3758422	0.020	8.079	8.098
3748713758422	374871	3758422	0.021	7.970	7.991
3748763758422	374876	3758422	0.022	7.860	7.882
3748813758422	374881	3758422	0.023	7.749	7.773
3748863758422	374886	3758422	0.025	7.641	7.666
3748913758422	374891	3758422	0.027	7.539	7.566
3748233758426	374823	3758426	0.013	9.553	9.566
3748263758426	374826	3758426	0.014	9.464	9.478
3748313758427	374831	3758427	0.014	9.452	9.466
3748363758427	374836	3758427	0.015	9.317	9.331
3748413758427	374841	3758427	0.015	9.183	9.199
3748463758427	374846	3758427	0.016	9.048	9.064
3748663758427	374866	3758427	0.020	8.544	8.564
3748713758427	374871	3758427	0.021	8.420	8.441
3748763758427	374876	3758427	0.022	8.294	8.316
3748813758427	374881	3758427	0.023	8.172	8.195
3748863758427	374886	3758427	0.025	8.052	8.077
3748913758427	374891	3758427	0.027	7.937	7.964
3748233758432	374823	3758432	0.013	10.343	10.357
3748263758432	374826	3758432	0.014	10.237	10.251
3748313758432	374831	3758432	0.014	10.082	10.096
3748363758432	374836	3758432	0.015	9.928	9.943
3748413758432	374841	3758432	0.016	9.775	9.790
3748463758432	374846	3758432	0.016	9.621	9.637
3748663758432	374866	3758432	0.020	9.045	9.065
3748713758432	374871	3758432	0.021	8.905	8.926
3748763758432	374876	3758432	0.022	8.765	8.788
3748813758432	374881	3758432	0.024	8.630	8.653
3748863758432	374886	3758432	0.025	8.497	8.522
3748913758432	374891	3758432	0.027	8.368	8.395
3748233758437	374823	3758437	0.014	11.063	11.076
3748263758437	374826	3758437	0.014	10.938	10.952
3748313758437	374831	3758437	0.014	10.766	10.780
3748363758437	374836	3758437	0.015	10.593	10.608
3748413758437	374841	3758437	0.016	10.415	10.431
3748463758437	374846	3758437	0.016	10.239	10.255
3748663758437	374866	3758437	0.020	9.585	9.604
3748713758437	374871	3758437	0.021	9.428	9.449
3748763758437	374876	3758437	0.022	9.275	9.297
3748813758437	374881	3758437	0.024	9.124	9.147
3748863758437	374886	3758437	0.025	8.975	9.000
3748913758437	374891	3758437	0.027	8.832	8.859
3748233758442	374823	3758442	0.014	11.856	11.870
3748263758442	374826	3758442	0.014	11.710	11.724
3748313758442	374831	3758442	0.014	11.513	11.527
3748363758442	374836	3758442	0.015	11.316	11.331
3748413758442	374841	3758442	0.016	11.113	11.128
3748463758442	374846	3758442	0.016	10.912	10.928
3748663758442	374866	3758442	0.020	10.165	10.185
3748713758442	374871	3758442	0.021	9.989	10.010
3748763758442	374876	3758442	0.022	9.819	9.842
3748813758442	374881	3758442	0.024	9.649	9.673
3748863758442	374886	3758442	0.025	9.483	9.508
3748913758442	374891	3758442	0.027	9.323	9.350
3748233758446	374823	3758446	0.014	12.552	12.565
3748263758446	374826	3758446	0.014	12.391	12.405
3748313758446	374831	3758446	0.015	12.163	12.178
3748363758446	374836	3758446	0.015	11.939	11.954
3748413758446	374841	3758446	0.016	11.716	11.732
3748463758446	374846	3758446	0.016	11.492	11.509
3748663758447	374866	3758447	0.020	10.791	10.810
3748713758447	374871	3758447	0.021	10.590	10.611
3748763758447	374876	3758447	0.022	10.399	10.421
3748813758447	374881	3758447	0.024	10.209	10.233
3748863758447	374886	3758447	0.025	10.024	10.049
3748913758447	374891	3758447	0.027	9.843	9.870
3748663758452	374866	3758452	0.020	11.463	11.483
3748713758452	374871	3758452	0.021	11.237	11.259
3748763758452	374876	3758452	0.022	11.023	11.046
3748813758452	374881	3758452	0.024	10.809	10.833
3748863758452	374886	3758452	0.025	10.599	10.624
3748913758452	374891	3758452	0.027	10.398	10.425
3748663758457	374866	3758457	0.020	12.188	12.208
3748713758457	374871	3758457	0.021	11.935	11.956
3748763758457	374876	3758457	0.022	11.695	11.717
3748813758457	374881	3758457	0.024	11.452	11.475
3748863758457	374886	3758457	0.025	11.213	11.239
3748913758457	374891	3758457	0.027	10.990	11.017
3748663758462	374866	3758462	0.020	12.965	12.985
3748713758462	374871	3758462	0.021	12.681	12.703
3748763758462	374876	3758462	0.022	12.411	12.434
3748813758462	374881	3758462	0.024	12.138	12.162
3748863758462	374886	3758462	0.025	11.870	11.896
3748913758462	374891	3758462	0.027	11.623	11.650
3748663758467	374866	3758467	0.020	13.797	13.818
3748713758467	374871	3758467	0.021	13.479	13.500
3748763758467	374876	3758467	0.023	13.176	13.198
3748813758467	374881	3758467	0.024	12.872	12.896
3748863758467	374886	3758467	0.025	12.576	12.602

IHS

Residential Health Risk Assessment Results Summary

Unmitigated

RESIDENTIAL RECEPTORS ONLY		MAX:	59.201
Unique Identifier	X (UTM)	Y (UTM)	Total Risk
3749263758417	374926	3758417	6.547
3748213758422	374821	3758422	9.137
3748263758422	374826	3758422	9.001
3748313758422	374831	3758422	8.884
3748363758422	374836	3758422	8.768
3748413758422	374841	3758422	8.652
3748463758422	374846	3758422	8.534
3748663758422	374866	3758422	8.098
3748713758422	374871	3758422	7.991
3748763758422	374876	3758422	7.882
3748813758422	374881	3758422	7.773
3748863758422	374886	3758422	7.666
3748913758422	374891	3758422	7.566
3748233758426	374823	3758426	9.566
3748263758426	374826	3758426	9.478
3748313758427	374831	3758427	9.466
3748363758427	374836	3758427	9.331
3748413758427	374841	3758427	9.199
3748463758427	374846	3758427	9.064
3748663758427	374866	3758427	8.564
3748713758427	374871	3758427	8.441
3748763758427	374876	3758427	8.316
3748813758427	374881	3758427	8.195
3748863758427	374886	3758427	8.077
3748913758427	374891	3758427	7.964
3748233758432	374823	3758432	10.357
3748263758432	374826	3758432	10.251
3748313758432	374831	3758432	10.096
3748363758432	374836	3758432	9.943
3748413758432	374841	3758432	9.790
3748463758432	374846	3758432	9.637
3748663758432	374866	3758432	9.065
3748713758432	374871	3758432	8.926
3748763758432	374876	3758432	8.788
3748813758432	374881	3758432	8.653
3748863758432	374886	3758432	8.522
3748913758432	374891	3758432	8.395
3748233758437	374823	3758437	11.076
3748263758437	374826	3758437	10.952
3748313758437	374831	3758437	10.780
3748363758437	374836	3758437	10.608
3748413758437	374841	3758437	10.431
3748463758437	374846	3758437	10.255
3748663758437	374866	3758437	9.604
3748713758437	374871	3758437	9.449
3748763758437	374876	3758437	9.297
3748813758437	374881	3758437	9.147
3748863758437	374886	3758437	9.000
3748913758437	374891	3758437	8.859
3748233758442	374823	3758442	11.870
3748263758442	374826	3758442	11.724
3748313758442	374831	3758442	11.527
3748363758442	374836	3758442	11.331
3748413758442	374841	3758442	11.128
3748463758442	374846	3758442	10.928
3748663758442	374866	3758442	10.185
3748713758442	374871	3758442	10.010
3748763758442	374876	3758442	9.842
3748813758442	374881	3758442	9.673
3748863758442	374886	3758442	9.508
3748913758442	374891	3758442	9.350
3748233758446	374823	3758446	12.565
3748263758446	374826	3758446	12.405
3748313758446	374831	3758446	12.178
3748363758446	374836	3758446	11.954
3748413758446	374841	3758446	11.732
3748463758446	374846	3758446	11.509
3748663758447	374866	3758447	10.810
3748713758447	374871	3758447	10.611
3748763758447	374876	3758447	10.421
3748813758447	374881	3758447	10.233
3748863758447	374886	3758447	10.049
3748913758447	374891	3758447	9.870
3748663758452	374866	3758452	11.483
3748713758452	374871	3758452	11.259
3748763758452	374876	3758452	11.046
3748813758452	374881	3758452	10.833
3748863758452	374886	3758452	10.624
3748913758452	374891	3758452	10.425
3748663758457	374866	3758457	12.208
3748713758457	374871	3758457	11.956
3748763758457	374876	3758457	11.717
3748813758457	374881	3758457	11.475
3748863758457	374886	3758457	11.239
3748913758457	374891	3758457	11.017
3748663758462	374866	3758462	12.985
3748713758462	374871	3758462	12.703
3748763758462	374876	3758462	12.434
3748813758462	374881	3758462	12.162
3748863758462	374886	3758462	11.896
3748913758462	374891	3758462	11.650
3748663758467	374866	3758467	13.818
3748713758467	374871	3758467	13.500
3748763758467	374876	3758467	13.198
3748813758467	374881	3758467	12.896
3748863758467	374886	3758467	12.602

FOR CHRONIC CALCS

MAX:		0.543
Overlapping Phases - Maximum GLC		
2025	2026	2027
0.00E+00	6.98E-02	4.26E-02
0.00E+00	1.00E-01	6.09E-02
0.00E+00	9.88E-02	5.99E-02
0.00E+00	9.73E-02	5.90E-02
0.00E+00	9.59E-02	5.82E-02
0.00E+00	9.44E-02	5.73E-02
0.00E+00	9.30E-02	5.65E-02
0.00E+00	8.76E-02	5.33E-02
0.00E+00	8.63E-02	5.25E-02
0.00E+00	8.50E-02	5.18E-02
0.00E+00	8.37E-02	5.10E-02
0.00E+00	8.24E-02	5.03E-02
0.00E+00	8.13E-02	4.96E-02
0.00E+00	1.05E-01	6.37E-02
0.00E+00	1.04E-01	6.30E-02
0.00E+00	1.04E-01	6.29E-02
0.00E+00	1.02E-01	6.19E-02
0.00E+00	1.01E-01	6.09E-02
0.00E+00	9.89E-02	5.99E-02
0.00E+00	9.27E-02	5.64E-02
0.00E+00	9.12E-02	5.55E-02
0.00E+00	8.97E-02	5.46E-02
0.00E+00	8.83E-02	5.38E-02
0.00E+00	8.69E-02	5.29E-02
0.00E+00	8.56E-02	5.21E-02
0.00E+00	1.14E-01	6.89E-02
0.00E+00	1.13E-01	6.81E-02
0.00E+00	1.11E-01	6.70E-02
0.00E+00	1.09E-01	6.59E-02
0.00E+00	1.07E-01	6.48E-02
0.00E+00	1.05E-01	6.37E-02
0.00E+00	9.82E-02	5.96E-02
0.00E+00	9.65E-02	5.86E-02
0.00E+00	9.49E-02	5.77E-02
0.00E+00	9.33E-02	5.67E-02
0.00E+00	9.17E-02	5.58E-02
0.00E+00	9.02E-02	5.49E-02
0.00E+00	1.22E-01	7.37E-02
0.00E+00	1.21E-01	7.28E-02
0.00E+00	1.19E-01	7.15E-02
0.00E+00	1.17E-01	7.02E-02
0.00E+00	1.14E-01	6.90E-02
0.00E+00	1.12E-01	6.77E-02
0.00E+00	1.04E-01	6.31E-02
0.00E+00	1.02E-01	6.20E-02
0.00E+00	1.00E-01	6.10E-02
0.00E+00	9.86E-02	5.99E-02
0.00E+00	9.69E-02	5.89E-02
0.00E+00	9.52E-02	5.79E-02
0.00E+00	1.32E-01	7.89E-02
0.00E+00	1.30E-01	7.78E-02
0.00E+00	1.27E-01	7.64E-02
0.00E+00	1.25E-01	7.50E-02
0.00E+00	1.22E-01	7.35E-02
0.00E+00	1.20E-01	7.21E-02
0.00E+00	1.10E-01	6.69E-02
0.00E+00	1.08E-01	6.56E-02
0.00E+00	1.06E-01	6.45E-02
0.00E+00	1.04E-01	6.33E-02
0.00E+00	1.02E-01	6.22E-02
0.00E+00	1.01E-01	6.11E-02
0.00E+00	1.40E-01	8.34E-02
0.00E+00	1.37E-01	8.23E-02
0.00E+00	1.35E-01	8.06E-02
0.00E+00	1.32E-01	7.90E-02
0.00E+00	1.29E-01	7.74E-02
0.00E+00	1.26E-01	7.59E-02
0.00E+00	1.17E-01	7.09E-02
0.00E+00	1.15E-01	6.95E-02
0.00E+00	1.13E-01	6.82E-02
0.00E+00	1.10E-01	6.69E-02
0.00E+00	1.08E-01	6.56E-02
0.00E+00	1.06E-01	6.44E-02
0.00E+00	1.25E-01	7.52E-02
0.00E+00	1.22E-01	7.37E-02
0.00E+00	1.19E-01	7.22E-02
0.00E+00	1.17E-01	7.07E-02
0.00E+00	1.14E-01	6.93E-02
0.00E+00	1.12E-01	6.80E-02
0.00E+00	1.33E-01	7.98E-02
0.00E+00	1.30E-01	7.81E-02
0.00E+00	1.27E-01	7.65E-02
0.00E+00	1.24E-01	7.48E-02
0.00E+00	1.21E-01	7.32E-02
0.00E+00	1.18E-01	7.17E-02
0.00E+00	1.41E-01	8.48E-02
0.00E+00	1.38E-01	8.28E-02
0.00E+00	1.35E-01	8.10E-02
0.00E+00	1.31E-01	7.92E-02
0.00E+00	1.28E-01	7.74E-02
0.00E+00	1.25E-01	7.58E-02
0.00E+00	1.50E-01	9.00E-02
0.00E+00	1.46E-01	8.79E-02
0.00E+00	1.43E-01	8.58E-02
0.00E+00	1.39E-01	8.38E-02
0.00E+00	1.36E-01	8.19E-02

IHS

Health Risk Assessment Results Summary

Unmitigated

Residential Receptors

		MAX:	0.135	59.180	59.201
Unique Identifier	X (UTM)	Y (UTM)	Onroad	Offroad	Total Risk
3748913758467	374891	3758467	0.027	12.300	12.327
3748663758472	374866	3758472	0.020	14.705	14.726
3748713758472	374871	3758472	0.021	14.346	14.368
3748763758472	374876	3758472	0.023	14.004	14.027
3748813758472	374881	3758472	0.024	13.665	13.689
3748863758472	374886	3758472	0.026	13.336	13.361
3748913758472	374891	3758472	0.027	13.027	13.055
3748513758617	374851	3758617	0.023	56.026	56.049
3748563758617	374856	3758617	0.024	53.559	53.583
3748613758617	374861	3758617	0.025	51.225	51.250
3748663758617	374866	3758617	0.026	49.082	49.107
3748713758617	374871	3758617	0.027	47.072	47.098
3748763758617	374876	3758617	0.028	45.169	45.197
3748813758617	374881	3758617	0.029	43.368	43.397
3748863758617	374886	3758617	0.030	41.661	41.692
3748913758617	374891	3758617	0.032	40.048	40.081
3748513758622	374851	3758622	0.024	55.314	55.338
3748563758622	374856	3758622	0.025	52.913	52.938
3748613758622	374861	3758622	0.025	50.734	50.760
3748663758622	374866	3758622	0.026	48.702	48.728
3748713758622	374871	3758622	0.027	46.776	46.804
3748763758622	374876	3758622	0.028	44.932	44.960
3748813758622	374881	3758622	0.030	43.187	43.217
3748863758622	374886	3758622	0.031	41.547	41.578
3748913758622	374891	3758622	0.033	39.986	40.018
3748513758627	374851	3758627	0.024	54.751	54.776
3748563758627	374856	3758627	0.025	52.409	52.434
3748613758627	374861	3758627	0.026	50.313	50.339
3748663758627	374866	3758627	0.027	48.333	48.359
3748713758627	374871	3758627	0.028	46.457	46.485
3748763758627	374876	3758627	0.029	44.673	44.702
3748813758627	374881	3758627	0.030	42.986	43.017
3748863758627	374886	3758627	0.032	41.391	41.423
3748913758627	374891	3758627	0.033	39.869	39.902
3748513758632	374851	3758632	0.025	54.381	54.406
3748563758632	374856	3758632	0.026	52.066	52.092
3748613758632	374861	3758632	0.027	49.971	49.997
3748663758632	374866	3758632	0.027	47.996	48.024
3748763758632	374876	3758632	0.029	44.405	44.434
3748813758632	374881	3758632	0.031	42.766	42.797
3748863758632	374886	3758632	0.032	41.202	41.234
3748913758632	374891	3758632	0.034	39.710	39.743
3748513758637	374851	3758637	0.026	54.076	54.102
3748563758637	374856	3758637	0.027	51.755	51.782
3748613758637	374861	3758637	0.027	49.650	49.677
3748663758637	374866	3758637	0.028	47.683	47.711
3748763758635	374876	3758635	0.030	44.243	44.273
3748813758635	374881	3758635	0.031	42.622	42.653
3748863758635	374886	3758635	0.033	41.075	41.107
3748913758635	374891	3758635	0.034	39.596	39.630
3748513758642	374851	3758642	0.027	53.819	53.845
3748563758642	374856	3758642	0.027	51.464	51.491
3748613758642	374861	3758642	0.028	49.356	49.384
3748663758642	374866	3758642	0.029	47.391	47.420
3748513758647	374851	3758647	0.028	53.624	53.652
3748563758647	374856	3758647	0.028	51.248	51.277
3748613758647	374861	3758647	0.029	49.109	49.138
3748663758647	374866	3758647	0.030	47.135	47.165
3748513758652	374851	3758652	0.029	53.443	53.472
3748563758652	374856	3758652	0.030	51.078	51.108
3748613758652	374861	3758652	0.030	48.898	48.928
3748663758652	374866	3758652	0.031	46.891	46.922
3746413758756	374641	3758756	0.068	15.196	15.264
3746463758756	374646	3758756	0.099	15.598	15.697
3746413758761	374641	3758761	0.088	13.226	13.314
3746453758761	374645	3758761	0.087	13.507	13.594
3746413758766	374641	3758766	0.073	11.609	11.682
3746453758766	374645	3758766	0.073	11.857	11.931
3746413758771	374641	3758771	0.081	10.272	10.354
3746453758771	374645	3758771	0.084	10.491	10.575
3746413758776	374641	3758776	0.064	9.160	9.225
3746453758776	374645	3758776	0.067	9.353	9.420
3746413758781	374641	3758781	0.052	8.216	8.268
3746453758781	374645	3758781	0.054	8.396	8.450
3746413758786	374641	3758786	0.048	7.436	7.484
3746463758786	374646	3758786	0.047	7.624	7.671
3746063758791	374606	3758791	0.054	5.622	5.677
3746113758791	374611	3758791	0.053	5.778	5.831
3746163758791	374616	3758791	0.052	5.939	5.991
3746213758791	374621	3758791	0.050	6.105	6.155
3746263758791	374626	3758791	0.049	6.272	6.322
3746313758791	374631	3758791	0.048	6.440	6.488
3746363758791	374636	3758791	0.046	6.606	6.652
3746413758791	374641	3758791	0.045	6.769	6.814
3746463758791	374646	3758791	0.044	6.930	6.973
3746063758796	374606	3758796	0.049	5.208	5.258
3746113758796	374611	3758796	0.048	5.341	5.390
3746163758796	374616	3758796	0.047	5.479	5.526
3746213758796	374621	3758796	0.046	5.621	5.667
3746263758796	374626	3758796	0.045	5.764	5.809
3746313758796	374631	3758796	0.044	5.908	5.952
3746363758796	374636	3758796	0.043	6.051	6.094
3746413758796	374641	3758796	0.042	6.193	6.235
3746463758796	374646	3758796	0.041	6.334	6.374
3746063758801	374606	3758801	0.045	4.846	4.891
3746113758801	374611	3758801	0.044	4.961	5.005

IHS

Residential Health Risk Assessment Results Summary

Unmitigated

RESIDENTIAL RECEPTORS ONLY

		MAX:	59.201
Unique Identifier	X (UTM)	Y (UTM)	Total Risk
3748913758467	374891	3758467	12.327
3748663758472	374866	3758472	14.726
3748713758472	374871	3758472	14.368
3748763758472	374876	3758472	14.027
3748813758472	374881	3758472	13.689
3748863758472	374886	3758472	13.361
3748913758472	374891	3758472	13.055
3748513758617	374851	3758617	56.049
3748563758617	374856	3758617	53.583
3748613758617	374861	3758617	51.250
3748663758617	374866	3758617	49.107
3748713758617	374871	3758617	47.098
3748763758617	374876	3758617	45.197
3748813758617	374881	3758617	43.397
3748863758617	374886	3758617	41.692
3748913758617	374891	3758617	40.081
3748513758622	374851	3758622	55.338
3748563758622	374856	3758622	52.938
3748613758622	374861	3758622	50.760
3748663758622	374866	3758622	48.728
3748713758622	374871	3758622	46.804
3748763758622	374876	3758622	44.960
3748813758622	374881	3758622	43.217
3748863758622	374886	3758622	41.578
3748913758622	374891	3758622	40.018
3748513758627	374851	3758627	54.776
3748563758627	374856	3758627	52.434
3748613758627	374861	3758627	50.339
3748663758627	374866	3758627	48.359
3748713758627	374871	3758627	46.485
3748763758627	374876	3758627	44.702
3748813758627	374881	3758627	43.017
3748863758627	374886	3758627	41.423
3748913758627	374891	3758627	39.902
3748513758632	374851	3758632	54.406
3748563758632	374856	3758632	52.092
3748613758632	374861	3758632	49.997
3748663758632	374866	3758632	48.024
3748763758632	374876	3758632	44.434
3748813758632	374881	3758632	42.797
3748863758632	374886	3758632	41.234
3748913758632	374891	3758632	39.743
3748513758637	374851	3758637	54.102
3748563758637	374856	3758637	51.782
3748613758637	374861	3758637	49.677
3748663758637	374866	3758637	47.711
3748763758635	374876	3758635	44.273
3748813758635	374881	3758635	42.653
3748863758635	374886	3758635	41.107
3748913758635	374891	3758635	39.630
3748513758642	374851	3758642	53.845
3748563758642	374856	3758642	51.491
3748613758642	374861	3758642	49.384
3748663758642	374866	3758642	47.420
3748513758647	374851	3758647	53.652
3748563758647	374856	3758647	51.277
3748613758647	374861	3758647	49.138
3748663758647	374866	3758647	47.165
3748513758652	374851	3758652	53.472
3748563758652	374856	3758652	51.108
3748613758652	374861	3758652	48.928
3748663758652	374866	3758652	46.922
3746413758756	374641	3758756	15.264
3746463758756	374646	3758756	15.697
3746413758761	374641	3758761	13.314
3746453758761	374645	3758761	13.594
3746413758766	374641	3758766	11.682
3746453758766	374645	3758766	11.931
3746413758771	374641	3758771	10.354
3746453758771	374645	3758771	10.575
3746413758776	374641	3758776	9.225
3746453758776	374645	3758776	9.420
3746413758781	374641	3758781	8.268
3746453758781	374645	3758781	8.450
3746413758786	374641	3758786	7.484
3746463758786	374646	3758786	7.671
3746063758791	374606	3758791	5.677
3746113758791	374611	3758791	5.831
3746163758791	374616	3758791	5.991
3746213758791	374621	3758791	6.155
3746263758791	374626	3758791	6.322
3746313758791	374631	3758791	6.488
3746363758791	374636	3758791	6.652
3746413758791	374641	3758791	6.814
3746463758791	374646	3758791	6.973
3746063758796	374606	3758796	5.258
3746113758796	374611	3758796	5.390
3746163758796	374616	3758796	5.526
3746213758796	374621	3758796	5.667
3746263758796	374626	3758796	5.809
3746313758796	374631	3758796	5.952
3746363758796	374636	3758796	6.094
3746413758796	374641	3758796	6.235
3746463758796	374646	3758796	6.374
3746063758801	374606	3758801	4.891
3746113758801	374611	3758801	5.005

FOR CHRONIC CALCS

	MAX:	0.543	
	Overlapping Phases - Maximum GLC		
	2025	2026	2027
	0.00E+00	1.32E-01	8.00E-02
	0.00E+00	1.60E-01	9.57E-02
	0.00E+00	1.56E-01	9.33E-02
	0.00E+00	1.52E-01	9.10E-02
	0.00E+00	1.48E-01	8.88E-02
	0.00E+00	1.44E-01	8.66E-02
	0.00E+00	1.40E-01	8.46E-02
	0.00E+00	5.24E-01	3.46E-01
	0.00E+00	5.01E-01	3.31E-01
	0.00E+00	4.80E-01	3.17E-01
	0.00E+00	4.61E-01	3.04E-01
	0.00E+00	4.42E-01	2.91E-01
	0.00E+00	4.25E-01	2.80E-01
	0.00E+00	4.09E-01	2.68E-01
	0.00E+00	3.94E-01	2.58E-01
	0.00E+00	3.79E-01	2.48E-01
	0.00E+00	5.20E-01	3.43E-01
	0.00E+00	4.98E-01	3.28E-01
	0.00E+00	4.78E-01	3.14E-01
	0.00E+00	4.59E-01	3.02E-01
	0.00E+00	4.41E-01	2.90E-01
	0.00E+00	4.24E-01	2.78E-01
	0.00E+00	4.08E-01	2.68E-01
	0.00E+00	3.94E-01	2.57E-01
	0.00E+00	3.79E-01	2.48E-01
	0.00E+00	5.17E-01	3.40E-01
	0.00E+00	4.95E-01	3.25E-01
	0.00E+00	4.76E-01	3.12E-01
	0.00E+00	4.57E-01	3.00E-01
	0.00E+00	4.40E-01	2.88E-01
	0.00E+00	4.23E-01	2.77E-01
	0.00E+00	4.08E-01	2.67E-01
	0.00E+00	3.93E-01	2.57E-01
	0.00E+00	3.79E-01	2.47E-01
	0.00E+00	5.16E-01	3.37E-01
	0.00E+00	4.94E-01	3.23E-01
	0.00E+00	4.74E-01	3.10E-01
	0.00E+00	4.56E-01	2.98E-01
	0.00E+00	4.22E-01	2.75E-01
	0.00E+00	4.07E-01	2.65E-01
	0.00E+00	3.92E-01	2.56E-01
	0.00E+00	3.79E-01	2.46E-01
	0.00E+00	5.14E-01	3.36E-01
	0.00E+00	4.92E-01	3.21E-01
	0.00E+00	4.73E-01	3.08E-01
	0.00E+00	4.54E-01	2.96E-01
	0.00E+00	4.21E-01	2.75E-01
	0.00E+00	4.06E-01	2.64E-01
	0.00E+00	3.92E-01	2.55E-01
	0.00E+00	3.78E-01	2.46E-01
	0.00E+00	5.13E-01	3.34E-01
	0.00E+00	4.91E-01	3.19E-01
	0.00E+00	4.71E-01	3.06E-01
	0.00E+00	4.53E-01	2.94E-01
	0.00E+00	5.12E-01	3.32E-01
	0.00E+00	4.90E-01	3.18E-01
	0.00E+00	4.70E-01	3.05E-01
	0.00E+00	4.51E-01	2.92E-01
	0.00E+00	5.11E-01	3.31E-01
	0.00E+00	4.89E-01	3.16E-01
	0.00E+00	4.69E-01	3.03E-01
	0.00E+00	4.50E-01	2.91E-01
	0.00E+00	1.92E-01	9.45E-02
	0.00E+00	1.97E-01	9.72E-02
	0.00E+00	1.66E-01	8.27E-02
	0.00E+00	1.69E-01	8.47E-02
	0.00E+00	1.44E-01	7.29E-02
	0.00E+00	1.47E-01	7.46E-02
	0.00E+00	1.26E-01	6.47E-02
	0.00E+00	1.29E-01	6.62E-02
	0.00E+00	1.12E-01	5.78E-02
	0.00E+00	1.14E-01	5.91E-02
	0.00E+00	9.92E-02	5.18E-02
	0.00E+00	1.01E-01	5.31E-02
	0.00E+00	8.92E-02	4.69E-02
	0.00E+00	9.14E-02	4.82E-02
	0.00E+00	6.66E-02	3.57E-02
	0.00E+00	6.85E-02	3.67E-02
	0.00E+00	7.05E-02	3.76E-02
	0.00E+00	7.26E-02	3.86E-02
	0.00E+00	7.47E-02	3.96E-02
	0.00E+00	7.67E-02	4.06E-02
	0.00E+00	7.87E-02	4.17E-02
	0.00E+00	8.07E-02	4.28E-02
	0.00E+00	8.25E-02	4.38E-02
	0.00E+00	6.14E-02	3.31E-02
	0.00E+00	6.30E-02	3.39E-02
	0.00E+00	6.47E-02	3.47E-02
	0.00E+00	6.64E-02	3.55E-02
	0.00E+00	6.82E-02	3.64E-02
	0.00E+00	7.00E-02	3.73E-02
	0.00E+00	7.17E-02	3.82E-02
	0.00E+00	7.34E-02	3.91E-02
	0.00E+00	7.50E-02	4.01E-02
	0.00E+00	5.68E-02	3.08E-02
	0.00E+00	5.82E-02	3.15E-02

IHS

Health Risk Assessment Results Summary

Unmitigated

Residential Receptors

		MAX:	0.135	59.180	59.201
Unique Identifier	X (UTM)	Y (UTM)	Onroad	Offroad	Total Risk
3746163758801	374616	3758801	0.043	5.079	5.123
3746213758801	374621	3758801	0.042	5.201	5.243
3746263758801	374626	3758801	0.042	5.324	5.366
3746313758801	374631	3758801	0.041	5.448	5.489
3746363758801	374636	3758801	0.040	5.572	5.612
3746413758801	374641	3758801	0.039	5.696	5.735
3746463758801	374646	3758801	0.038	5.819	5.857
3746063758806	374606	3758806	0.041	4.527	4.568
3746113758806	374611	3758806	0.040	4.626	4.667
3746163758806	374616	3758806	0.040	4.729	4.769
3746213758806	374621	3758806	0.039	4.834	4.873
3746263758806	374626	3758806	0.038	4.940	4.979
3746313758806	374631	3758806	0.038	5.048	5.086
3746363758806	374636	3758806	0.037	5.155	5.192
3746413758806	374641	3758806	0.036	5.263	5.299
3746463758806	374646	3758806	0.036	5.371	5.406
3746063758811	374606	3758811	0.038	4.243	4.281
3746113758811	374611	3758811	0.037	4.330	4.367
3746163758811	374616	3758811	0.037	4.419	4.456
3746213758811	374621	3758811	0.036	4.510	4.547
3746263758811	374626	3758811	0.036	4.603	4.639
3746313758811	374631	3758811	0.035	4.696	4.731
3746363758811	374636	3758811	0.034	4.790	4.825
3746413758811	374641	3758811	0.034	4.884	4.918
3746463758811	374646	3758811	0.033	4.979	5.012
3746063758816	374606	3758816	0.035	3.989	4.024
3746113758816	374611	3758816	0.035	4.065	4.100
3746163758816	374616	3758816	0.034	4.144	4.178
3746213758816	374621	3758816	0.034	4.223	4.257
3746263758816	374626	3758816	0.033	4.304	4.337
3746313758816	374631	3758816	0.033	4.386	4.418
3746363758816	374636	3758816	0.032	4.468	4.500
3746413758816	374641	3758816	0.032	4.550	4.582
3746463758816	374646	3758816	0.031	4.633	4.664
3746063758821	374606	3758821	0.033	3.760	3.792
3746113758821	374611	3758821	0.032	3.828	3.860
3746163758821	374616	3758821	0.032	3.897	3.928
3746213758821	374621	3758821	0.031	3.967	3.998
3746263758821	374626	3758821	0.031	4.038	4.069
3746313758821	374631	3758821	0.030	4.110	4.140
3746363758821	374636	3758821	0.030	4.182	4.212
3746413758821	374641	3758821	0.030	4.254	4.284
3746463758821	374646	3758821	0.029	4.327	4.357
3746063758826	374606	3758826	0.030	3.552	3.583
3746113758826	374611	3758826	0.030	3.613	3.643
3746163758826	374616	3758826	0.030	3.674	3.704
3746213758826	374621	3758826	0.029	3.736	3.766
3746263758826	374626	3758826	0.029	3.799	3.828
3746313758826	374631	3758826	0.029	3.863	3.891
3746363758826	374636	3758826	0.028	3.926	3.954
3746413758826	374641	3758826	0.028	3.990	4.018
3746463758826	374646	3758826	0.027	4.055	4.082
3746063758831	374606	3758831	0.028	3.363	3.392
3746113758831	374611	3758831	0.028	3.418	3.446
3746163758831	374616	3758831	0.028	3.473	3.500
3746213758831	374621	3758831	0.027	3.528	3.556
3746263758831	374626	3758831	0.027	3.584	3.611
3746313758831	374631	3758831	0.027	3.640	3.667
3746363758831	374636	3758831	0.026	3.697	3.723
3746413758831	374641	3758831	0.026	3.754	3.780
3746463758831	374646	3758831	0.026	3.811	3.837
3746013758836	374601	3758836	0.027	3.142	3.169
3746063758836	374606	3758836	0.027	3.191	3.217
3746113758836	374611	3758836	0.026	3.240	3.266
3746163758836	374616	3758836	0.026	3.289	3.315
3746213758836	374621	3758836	0.026	3.339	3.365
3746263758836	374626	3758836	0.025	3.389	3.414
3746313758836	374631	3758836	0.025	3.439	3.464
3746363758836	374636	3758836	0.025	3.490	3.514
3746413758836	374641	3758836	0.025	3.540	3.565
3746463758836	374646	3758836	0.024	3.591	3.616
3746013758841	374601	3758841	0.025	2.988	3.013
3746063758841	374606	3758841	0.025	3.032	3.057
3746113758841	374611	3758841	0.025	3.077	3.101
3746163758841	374616	3758841	0.024	3.121	3.146
3746213758841	374621	3758841	0.024	3.166	3.191
3746263758841	374626	3758841	0.024	3.211	3.235
3746313758841	374631	3758841	0.024	3.256	3.280
3746363758841	374636	3758841	0.023	3.302	3.325
3746413758841	374641	3758841	0.023	3.347	3.370
3746463758841	374646	3758841	0.023	3.393	3.416
3746013758846	374601	3758846	0.024	2.845	2.869
3746063758846	374606	3758846	0.024	2.886	2.910
3746113758846	374611	3758846	0.023	2.927	2.950
3746163758846	374616	3758846	0.023	2.968	2.991
3746213758846	374621	3758846	0.023	3.008	3.031
3746263758846	374626	3758846	0.023	3.049	3.072
3746313758846	374631	3758846	0.022	3.090	3.112
3746363758846	374636	3758846	0.022	3.130	3.153
3746413758846	374641	3758846	0.022	3.171	3.193
3746463758846	374646	3758846	0.022	3.212	3.234
3746013758851	374601	3758851	0.022	2.714	2.736
3746063758851	374606	3758851	0.022	2.751	2.773
3746113758851	374611	3758851	0.022	2.789	2.811
3746163758851	374616	3758851	0.022	2.826	2.848
3746213758851	374621	3758851	0.022	2.863	2.885

IHS

Residential Health Risk Assessment Results Summary

Unmitigated

RESIDENTIAL RECEPTORS ONLY

		MAX:	59.201
Unique Identifier	X (UTM)	Y (UTM)	Total Risk
3746163758801	374616	3758801	5.123
3746213758801	374621	3758801	5.243
3746263758801	374626	3758801	5.366
3746313758801	374631	3758801	5.489
3746363758801	374636	3758801	5.612
3746413758801	374641	3758801	5.735
3746463758801	374646	3758801	5.857
3746063758806	374606	3758806	4.568
3746113758806	374611	3758806	4.667
3746163758806	374616	3758806	4.769
3746213758806	374621	3758806	4.873
3746263758806	374626	3758806	4.979
3746313758806	374631	3758806	5.086
3746363758806	374636	3758806	5.192
3746413758806	374641	3758806	5.299
3746463758806	374646	3758806	5.406
3746063758811	374606	3758811	4.281
3746113758811	374611	3758811	4.367
3746163758811	374616	3758811	4.456
3746213758811	374621	3758811	4.547
3746263758811	374626	3758811	4.639
3746313758811	374631	3758811	4.731
3746363758811	374636	3758811	4.825
3746413758811	374641	3758811	4.918
3746463758811	374646	3758811	5.012
3746063758816	374606	3758816	4.024
3746113758816	374611	3758816	4.100
3746163758816	374616	3758816	4.178
3746213758816	374621	3758816	4.257
3746263758816	374626	3758816	4.337
3746313758816	374631	3758816	4.418
3746363758816	374636	3758816	4.500
3746413758816	374641	3758816	4.582
3746463758816	374646	3758816	4.664
3746063758821	374606	3758821	3.792
3746113758821	374611	3758821	3.860
3746163758821	374616	3758821	3.928
3746213758821	374621	3758821	3.998
3746263758821	374626	3758821	4.069
3746313758821	374631	3758821	4.140
3746363758821	374636	3758821	4.212
3746413758821	374641	3758821	4.284
3746463758821	374646	3758821	4.357
3746063758826	374606	3758826	3.583
3746113758826	374611	3758826	3.643
3746163758826	374616	3758826	3.704
3746213758826	374621	3758826	3.766
3746263758826	374626	3758826	3.828
3746313758826	374631	3758826	3.891
3746363758826	374636	3758826	3.954
3746413758826	374641	3758826	4.018
3746463758826	374646	3758826	4.082
3746063758831	374606	3758831	3.392
3746113758831	374611	3758831	3.446
3746163758831	374616	3758831	3.500
3746213758831	374621	3758831	3.556
3746263758831	374626	3758831	3.611
3746313758831	374631	3758831	3.667
3746363758831	374636	3758831	3.723
3746413758831	374641	3758831	3.780
3746463758831	374646	3758831	3.837
3746013758836	374601	3758836	3.169
3746063758836	374606	3758836	3.217
3746113758836	374611	3758836	3.266
3746163758836	374616	3758836	3.315
3746213758836	374621	3758836	3.365
3746263758836	374626	3758836	3.414
3746313758836	374631	3758836	3.464
3746363758836	374636	3758836	3.514
3746413758836	374641	3758836	3.565
3746463758836	374646	3758836	3.616
3746013758841	374601	3758841	3.013
3746063758841	374606	3758841	3.057
3746113758841	374611	3758841	3.101
3746163758841	374616	3758841	3.146
3746213758841	374621	3758841	3.191
3746263758841	374626	3758841	3.235
3746313758841	374631	3758841	3.280
3746363758841	374636	3758841	3.325
3746413758841	374641	3758841	3.370
3746463758841	374646	3758841	3.416
3746013758846	374601	3758846	2.869
3746063758846	374606	3758846	2.910
3746113758846	374611	3758846	2.950
3746163758846	374616	3758846	2.991
3746213758846	374621	3758846	3.031
3746263758846	374626	3758846	3.072
3746313758846	374631	3758846	3.112
3746363758846	374636	3758846	3.153
3746413758846	374641	3758846	3.193
3746463758846	374646	3758846	3.234
3746013758851	374601	3758851	2.736
3746063758851	374606	3758851	2.773
3746113758851	374611	3758851	2.811
3746163758851	374616	3758851	2.848
3746213758851	374621	3758851	2.885

FOR CHRONIC CALCS

MAX: 0.543

Overlapping Phases - Maximum GLC		
2025	2026	2027
0.00E+00	5.97E-02	3.22E-02
0.00E+00	6.12E-02	3.29E-02
0.00E+00	6.27E-02	3.36E-02
0.00E+00	6.42E-02	3.44E-02
0.00E+00	6.56E-02	3.52E-02
0.00E+00	6.71E-02	3.60E-02
0.00E+00	6.85E-02	3.68E-02
0.00E+00	5.28E-02	2.88E-02
0.00E+00	5.40E-02	2.94E-02
0.00E+00	5.53E-02	2.99E-02
0.00E+00	5.66E-02	3.06E-02
0.00E+00	5.79E-02	3.12E-02
0.00E+00	5.91E-02	3.19E-02
0.00E+00	6.04E-02	3.26E-02
0.00E+00	6.17E-02	3.33E-02
0.00E+00	6.29E-02	3.40E-02
0.00E+00	4.93E-02	2.70E-02
0.00E+00	5.04E-02	2.75E-02
0.00E+00	5.14E-02	2.80E-02
0.00E+00	5.25E-02	2.85E-02
0.00E+00	5.37E-02	2.91E-02
0.00E+00	5.48E-02	2.97E-02
0.00E+00	5.59E-02	3.03E-02
0.00E+00	5.70E-02	3.09E-02
0.00E+00	5.81E-02	3.15E-02
0.00E+00	4.62E-02	2.54E-02
0.00E+00	4.71E-02	2.58E-02
0.00E+00	4.80E-02	2.63E-02
0.00E+00	4.90E-02	2.67E-02
0.00E+00	5.00E-02	2.72E-02
0.00E+00	5.09E-02	2.77E-02
0.00E+00	5.19E-02	2.82E-02
0.00E+00	5.28E-02	2.88E-02
0.00E+00	5.38E-02	2.93E-02
0.00E+00	4.34E-02	2.39E-02
0.00E+00	4.42E-02	2.43E-02
0.00E+00	4.50E-02	2.47E-02
0.00E+00	4.58E-02	2.51E-02
0.00E+00	4.67E-02	2.55E-02
0.00E+00	4.75E-02	2.60E-02
0.00E+00	4.84E-02	2.64E-02
0.00E+00	4.92E-02	2.69E-02
0.00E+00	5.00E-02	2.74E-02
0.00E+00	4.08E-02	2.26E-02
0.00E+00	4.16E-02	2.29E-02
0.00E+00	4.23E-02	2.33E-02
0.00E+00	4.30E-02	2.37E-02
0.00E+00	4.38E-02	2.40E-02
0.00E+00	4.45E-02	2.44E-02
0.00E+00	4.52E-02	2.48E-02
0.00E+00	4.60E-02	2.52E-02
0.00E+00	4.67E-02	2.57E-02
0.00E+00	3.85E-02	2.14E-02
0.00E+00	3.92E-02	2.17E-02
0.00E+00	3.98E-02	2.20E-02
0.00E+00	4.05E-02	2.24E-02
0.00E+00	4.11E-02	2.27E-02
0.00E+00	4.18E-02	2.30E-02
0.00E+00	4.24E-02	2.34E-02
0.00E+00	4.31E-02	2.37E-02
0.00E+00	4.37E-02	2.41E-02
0.00E+00	3.59E-02	2.00E-02
0.00E+00	3.65E-02	2.03E-02
0.00E+00	3.70E-02	2.06E-02
0.00E+00	3.76E-02	2.09E-02
0.00E+00	3.82E-02	2.12E-02
0.00E+00	3.88E-02	2.15E-02
0.00E+00	3.94E-02	2.18E-02
0.00E+00	3.99E-02	2.21E-02
0.00E+00	4.05E-02	2.24E-02
0.00E+00	4.11E-02	2.27E-02
0.00E+00	3.40E-02	1.90E-02
0.00E+00	3.46E-02	1.93E-02
0.00E+00	3.51E-02	1.96E-02
0.00E+00	3.56E-02	1.98E-02
0.00E+00	3.61E-02	2.01E-02
0.00E+00	3.66E-02	2.03E-02
0.00E+00	3.71E-02	2.06E-02
0.00E+00	3.77E-02	2.09E-02
0.00E+00	3.82E-02	2.12E-02
0.00E+00	3.87E-02	2.15E-02
0.00E+00	3.23E-02	1.81E-02
0.00E+00	3.28E-02	1.84E-02
0.00E+00	3.33E-02	1.86E-02
0.00E+00	3.38E-02	1.88E-02
0.00E+00	3.42E-02	1.91E-02
0.00E+00	3.47E-02	1.93E-02
0.00E+00	3.51E-02	1.96E-02
0.00E+00	3.56E-02	1.98E-02
0.00E+00	3.61E-02	2.01E-02
0.00E+00	3.65E-02	2.03E-02
0.00E+00	3.08E-02	1.73E-02
0.00E+00	3.12E-02	1.75E-02
0.00E+00	3.16E-02	1.77E-02
0.00E+00	3.21E-02	1.80E-02
0.00E+00	3.25E-02	1.82E-02

IHS

Health Risk Assessment Results Summary

Unmitigated

Residential Receptors

		MAX:	0.135	59.180	59.201
Unique Identifier	X (UTM)	Y (UTM)	Onroad	Offroad	Total Risk
3746263758851	374626	3758851	0.021	2.900	2.921
3746313758851	374631	3758851	0.021	2.937	2.958
3746363758851	374636	3758851	0.021	2.974	2.995
3746413758851	374641	3758851	0.021	3.011	3.031
3746463758851	374646	3758851	0.021	3.048	3.068
3746013758856	374601	3758856	0.021	2.592	2.613
3746063758856	374606	3758856	0.021	2.626	2.647
3746113758856	374611	3758856	0.021	2.661	2.682
3746163758856	374616	3758856	0.021	2.695	2.716
3746213758856	374621	3758856	0.020	2.729	2.749
3746263758856	374626	3758856	0.020	2.763	2.783
3746313758856	374631	3758856	0.020	2.796	2.816
3746363758856	374636	3758856	0.020	2.830	2.850
3746413758856	374641	3758856	0.020	2.863	2.883
3746213758861	374621	3758861	0.019	2.605	2.624
3746263758861	374626	3758861	0.019	2.636	2.655
3746313758861	374631	3758861	0.019	2.667	2.686
3746363758861	374636	3758861	0.019	2.697	2.716
3746413758861	374641	3758861	0.019	2.728	2.746
3744493758756	374449	3758756	0.089	3.053	3.143
3744543758756	374454	3758756	0.087	3.160	3.248
3744583758756	374458	3758756	0.132	3.250	3.382
3744743758756	374474	3758756	0.091	3.651	3.742
3744793758756	374479	3758756	0.088	3.792	3.880
3744843758756	374484	3758756	0.135	3.942	4.077
3744893758756	374489	3758756	0.108	4.101	4.209
3745193758755	374519	3758755	0.105	5.368	5.474
3745243758755	374524	3758755	0.097	5.624	5.721
3745293758755	374529	3758755	0.091	5.896	5.987
3745343758755	374534	3758755	0.087	6.183	6.270
3745393758755	374539	3758755	0.085	6.480	6.564
3745443758755	374544	3758755	0.129	6.775	6.904
3744493758760	374449	3758760	0.087	2.973	3.060
3744543758760	374454	3758760	0.128	3.073	3.202
3744583758760	374458	3758760	0.124	3.158	3.282
3744743758760	374474	3758760	0.089	3.532	3.621
3744793758760	374479	3758760	0.086	3.663	3.749
3744843758760	374484	3758760	0.126	3.802	3.928
3744893758760	374489	3758760	0.121	3.948	4.069
3745043758760	374504	3758760	0.087	4.442	4.529
3745193758760	374519	3758760	0.119	5.030	5.150
3745243758760	374524	3758760	0.093	5.251	5.345
3745293758760	374529	3758760	0.088	5.485	5.574
3745343758760	374534	3758760	0.084	5.730	5.814
3745393758760	374539	3758760	0.126	5.981	6.107
3745443758760	374544	3758760	0.120	6.234	6.354
3744493758765	374449	3758765	0.120	2.872	2.993
3744543758765	374454	3758765	0.116	2.966	3.081
3744593758765	374459	3758765	0.112	3.063	3.176
3744743758765	374474	3758765	0.085	3.388	3.472
3744793758765	374479	3758765	0.118	3.507	3.625
3744843758765	374484	3758765	0.114	3.633	3.747
3744893758765	374489	3758765	0.111	3.765	3.876
3745043758765	374504	3758765	0.121	4.206	4.327
3745193758765	374519	3758765	0.109	4.724	4.833
3745243758765	374524	3758765	0.107	4.917	5.024
3745293758765	374529	3758765	0.084	5.120	5.203
3745343758765	374534	3758765	0.117	5.331	5.448
3745393758765	374539	3758765	0.112	5.547	5.659
3745443758765	374544	3758765	0.108	5.765	5.873
3744493758770	374449	3758770	0.125	2.774	2.900
3744543758770	374454	3758770	0.103	2.861	2.963
3744593758770	374459	3758770	0.101	2.951	3.051
3744643758770	374464	3758770	0.126	3.046	3.172
3744693758770	374469	3758770	0.125	3.145	3.270
3744743758770	374474	3758770	0.125	3.249	3.374
3744793758770	374479	3758770	0.104	3.358	3.462
3744843758770	374484	3758770	0.101	3.472	3.574
3744893758770	374489	3758770	0.099	3.592	3.691
3745043758770	374504	3758770	0.124	3.988	4.112
3745193758770	374519	3758770	0.097	4.448	4.545
3745243758770	374524	3758770	0.124	4.617	4.741
3745293758770	374529	3758770	0.123	4.795	4.917
3745343758770	374534	3758770	0.122	4.979	5.101
3745393758770	374539	3758770	0.099	5.167	5.266
3745443758770	374544	3758770	0.096	5.356	5.453
3744493758775	374449	3758775	0.107	2.678	2.785
3744543758775	374454	3758775	0.107	2.758	2.866
3744593758775	374459	3758775	0.107	2.842	2.949
3744643758775	374464	3758775	0.107	2.929	3.037
3744693758775	374469	3758775	0.107	3.021	3.128
3744743758775	374474	3758775	0.107	3.116	3.223
3744793758775	374479	3758775	0.107	3.216	3.323
3744843758775	374484	3758775	0.107	3.320	3.427
3744893758775	374489	3758775	0.107	3.429	3.536
3745043758775	374504	3758775	0.106	3.786	3.892
3745193758775	374519	3758775	0.105	4.198	4.303
3745243758775	374524	3758775	0.105	4.348	4.453
3745293758775	374529	3758775	0.104	4.504	4.609
3745343758775	374534	3758775	0.104	4.666	4.770
3745393758775	374539	3758775	0.104	4.831	4.934
3745443758775	374544	3758775	0.103	4.997	5.100
3744493758780	374449	3758780	0.093	2.585	2.678
3744543758780	374454	3758780	0.092	2.660	2.752
3744593758780	374459	3758780	0.092	2.737	2.830
3744643758780	374464	3758780	0.092	2.818	2.910

IHS

Residential Health Risk Assessment Results Summary

Unmitigated

RESIDENTIAL RECEPTORS ONLY

		MAX:	59.201
Unique Identifier	X (UTM)	Y (UTM)	Total Risk
3746263758851	374626	3758851	2.921
3746313758851	374631	3758851	2.958
3746363758851	374636	3758851	2.995
3746413758851	374641	3758851	3.031
3746463758851	374646	3758851	3.068
3746013758856	374601	3758856	2.613
3746063758856	374606	3758856	2.647
3746113758856	374611	3758856	2.682
3746163758856	374616	3758856	2.716
3746213758856	374621	3758856	2.749
3746263758856	374626	3758856	2.783
3746313758856	374631	3758856	2.816
3746363758856	374636	3758856	2.850
3746413758856	374641	3758856	2.883
3746213758861	374621	3758861	2.624
3746263758861	374626	3758861	2.655
3746313758861	374631	3758861	2.686
3746363758861	374636	3758861	2.716
3746413758861	374641	3758861	2.746
3744493758756	374449	3758756	3.143
3744543758756	374454	3758756	3.248
3744583758756	374458	3758756	3.382
3744743758756	374474	3758756	3.742
3744793758756	374479	3758756	3.880
3744843758756	374484	3758756	4.077
3744893758756	374489	3758756	4.209
3745193758755	374519	3758755	5.474
3745243758755	374524	3758755	5.721
3745293758755	374529	3758755	5.987
3745343758755	374534	3758755	6.270
3745393758755	374539	3758755	6.564
3745443758755	374544	3758755	6.904
3744493758760	374449	3758760	3.060
3744543758760	374454	3758760	3.202
3744583758760	374458	3758760	3.282
3744743758760	374474	3758760	3.621
3744793758760	374479	3758760	3.749
3744843758760	374484	3758760	3.928
3744893758760	374489	3758760	4.069
3745043758760	374504	3758760	4.529
3745193758760	374519	3758760	5.150
3745243758760	374524	3758760	5.345
3745293758760	374529	3758760	5.574
3745343758760	374534	3758760	5.814
3745393758760	374539	3758760	6.107
3745443758760	374544	3758760	6.354
3744493758765	374449	3758765	2.993
3744543758765	374454	3758765	3.081
3744593758765	374459	3758765	3.176
3744743758765	374474	3758765	3.472
3744793758765	374479	3758765	3.625
3744843758765	374484	3758765	3.747
3744893758765	374489	3758765	3.876
3745043758765	374504	3758765	4.327
3745193758765	374519	3758765	4.833
3745243758765	374524	3758765	5.024
3745293758765	374529	3758765	5.203
3745343758765	374534	3758765	5.448
3745393758765	374539	3758765	5.659
3745443758765	374544	3758765	5.873
3744493758770	374449	3758770	2.900
3744543758770	374454	3758770	2.963
3744593758770	374459	3758770	3.051
3744643758770	374464	3758770	3.172
3744693758770	374469	3758770	3.270
3744743758770	374474	3758770	3.374
3744793758770	374479	3758770	3.462
3744843758770	374484	3758770	3.574
3744893758770	374489	3758770	3.691
3745043758770	374504	3758770	4.112
3745193758770	374519	3758770	4.545
3745243758770	374524	3758770	4.741
3745293758770	374529	3758770	4.917
3745343758770	374534	3758770	5.101
3745393758770	374539	3758770	5.266
3745443758770	374544	3758770	5.453
3744493758775	374449	3758775	2.785
3744543758775	374454	3758775	2.866
3744593758775	374459	3758775	2.949
3744643758775	374464	3758775	3.037
3744693758775	374469	3758775	3.128
3744743758775	374474	3758775	3.223
3744793758775	374479	3758775	3.323
3744843758775	374484	3758775	3.427
3744893758775	374489	3758775	3.536
3745043758775	374504	3758775	3.892
3745193758775	374519	3758775	4.303
3745243758775	374524	3758775	4.453
3745293758775	374529	3758775	4.609
3745343758775	374534	3758775	4.770
3745393758775	374539	3758775	4.934
3745443758775	374544	3758775	5.100
3744493758780	374449	3758780	2.678
3744543758780	374454	3758780	2.752
3744593758780	374459	3758780	2.830
3744643758780	374464	3758780	2.910

FOR CHRONIC CALCS

	MAX:	0.543	
	Overlapping Phases - Maximum GLC		
	2025	2026	2027
3746263758851	0.00E+00	3.29E-02	1.84E-02
3746313758851	0.00E+00	3.33E-02	1.86E-02
3746363758851	0.00E+00	3.37E-02	1.88E-02
3746413758851	0.00E+00	3.41E-02	1.91E-02
3746463758851	0.00E+00	3.46E-02	1.93E-02
3746013758856	0.00E+00	2.93E-02	1.65E-02
3746063758856	0.00E+00	2.97E-02	1.67E-02
3746113758856	0.00E+00	3.01E-02	1.69E-02
3746163758856	0.00E+00	3.05E-02	1.71E-02
3746213758856	0.00E+00	3.09E-02	1.73E-02
3746263758856	0.00E+00	3.13E-02	1.75E-02
3746313758856	0.00E+00	3.16E-02	1.77E-02
3746363758856	0.00E+00	3.20E-02	1.79E-02
3746413758856	0.00E+00	3.24E-02	1.81E-02
3746213758861	0.00E+00	2.94E-02	1.65E-02
3746263758861	0.00E+00	2.98E-02	1.67E-02
3746313758861	0.00E+00	3.01E-02	1.69E-02
3746363758861	0.00E+00	3.04E-02	1.71E-02
3746413758861	0.00E+00	3.08E-02	1.73E-02
3744493758756	0.00E+00	3.55E-02	2.03E-02
3744543758756	0.00E+00	3.68E-02	2.10E-02
3744583758756	0.00E+00	3.85E-02	2.18E-02
3744743758756	0.00E+00	4.27E-02	2.43E-02
3744793758756	0.00E+00	4.43E-02	2.53E-02
3744843758756	0.00E+00	4.68E-02	2.64E-02
3744893758756	0.00E+00	4.83E-02	2.74E-02
3745193758755	0.00E+00	6.37E-02	3.58E-02
3745243758755	0.00E+00	6.68E-02	3.75E-02
3745293758755	0.00E+00	7.00E-02	3.93E-02
3745343758755	0.00E+00	7.36E-02	4.12E-02
3745393758755	0.00E+00	7.72E-02	4.31E-02
3745443758755	0.00E+00	8.16E-02	4.51E-02
3744493758760	0.00E+00	3.46E-02	1.98E-02
3744543758760	0.00E+00	3.64E-02	2.06E-02
3744583758760	0.00E+00	3.73E-02	2.11E-02
3744743758760	0.00E+00	4.13E-02	2.35E-02
3744793758760	0.00E+00	4.28E-02	2.44E-02
3744843758760	0.00E+00	4.51E-02	2.54E-02
3744893758760	0.00E+00	4.68E-02	2.63E-02
3745043758760	0.00E+00	5.23E-02	2.95E-02
3745193758760	0.00E+00	5.99E-02	3.35E-02
3745243758760	0.00E+00	6.23E-02	3.49E-02
3745293758760	0.00E+00	6.51E-02	3.64E-02
3745343758760	0.00E+00	6.81E-02	3.80E-02
3745393758760	0.00E+00	7.18E-02	3.97E-02
3745443758760	0.00E+00	7.49E-02	4.13E-02
3744493758765	0.00E+00	3.40E-02	1.92E-02
3744543758765	0.00E+00	3.50E-02	1.98E-02
3744593758765	0.00E+00	3.61E-02	2.04E-02
3744743758765	0.00E+00	3.96E-02	2.25E-02
3744793758765	0.00E+00	4.15E-02	2.34E-02
3744843758765	0.00E+00	4.29E-02	2.42E-02
3744893758765	0.00E+00	4.45E-02	2.50E-02
3745043758765	0.00E+00	5.00E-02	2.80E-02
3745193758765	0.00E+00	5.61E-02	3.13E-02
3745243758765	0.00E+00	5.85E-02	3.26E-02
3745293758765	0.00E+00	6.06E-02	3.38E-02
3745343758765	0.00E+00	6.37E-02	3.53E-02
3745393758765	0.00E+00	6.63E-02	3.66E-02
3745443758765	0.00E+00	6.90E-02	3.80E-02
3744493758770	0.00E+00	3.29E-02	1.85E-02
3744543758770	0.00E+00	3.36E-02	1.90E-02
3744593758770	0.00E+00	3.47E-02	1.96E-02
3744643758770	0.00E+00	3.62E-02	2.03E-02
3744693758770	0.00E+00	3.73E-02	2.09E-02
3744743758770	0.00E+00	3.86E-02	2.16E-02
3744793758770	0.00E+00	3.96E-02	2.23E-02
3744843758770	0.00E+00	4.09E-02	2.30E-02
3744893758770	0.00E+00	4.23E-02	2.38E-02
3745043758770	0.00E+00	4.74E-02	2.65E-02
3745193758770	0.00E+00	5.27E-02	2.94E-02
3745243758770	0.00E+00	5.51E-02	3.05E-02
3745293758770	0.00E+00	5.73E-02	3.17E-02
3745343758770	0.00E+00	5.95E-02	3.29E-02
3745393758770	0.00E+00	6.15E-02	3.40E-02
3745443758770	0.00E+00	6.38E-02	3.52E-02
3744493758775	0.00E+00	3.16E-02	1.78E-02
3744543758775	0.00E+00	3.25E-02	1.83E-02
3744593758775	0.00E+00	3.35E-02	1.89E-02
3744643758775	0.00E+00	3.46E-02	1.94E-02
3744693758775	0.00E+00	3.56E-02	2.00E-02
3744743758775	0.00E+00	3.68E-02	2.07E-02
3744793758775	0.00E+00	3.80E-02	2.13E-02
3744843758775	0.00E+00	3.92E-02	2.20E-02
3744893758775	0.00E+00	4.05E-02	2.27E-02
3745043758775	0.00E+00	4.48E-02	2.50E-02
3745193758775	0.00E+00	4.98E-02	2.77E-02
3745243758775	0.00E+00	5.16E-02	2.86E-02
3745293758775	0.00E+00	5.35E-02	2.96E-02
3745343758775	0.00E+00	5.55E-02	3.07E-02
3745393758775	0.00E+00	5.75E-02	3.17E-02
3745443758775	0.00E+00	5.96E-02	3.28E-02
3744493758780	0.00E+00	3.03E-02	1.71E-02
3744543758780	0.00E+00	3.12E-02	1.76E-02
3744593758780	0.00E+00	3.21E-02	1.81E-02
3744643758780	0.00E+00	3.31E-02	1.86E-02

IHS

Health Risk Assessment Results Summary

Unmitigated

Residential Receptors

		MAX:	0.135	59.180	59.201
Unique Identifier	X (UTM)	Y (UTM)	Onroad	Offroad	Total Risk
3744693758780	374469	3758780	0.092	2.902	2.994
3744743758780	374474	3758780	0.092	2.990	3.082
3744793758780	374479	3758780	0.092	3.081	3.173
3744843758780	374484	3758780	0.092	3.176	3.268
3744893758780	374489	3758780	0.092	3.275	3.367
3744943758780	374494	3758780	0.092	3.379	3.471
3745043758780	374504	3758780	0.091	3.600	3.691
3745193758780	374519	3758780	0.091	3.969	4.060
3745243758780	374524	3758780	0.090	4.104	4.194
3745293758780	374529	3758780	0.090	4.242	4.332
3745343758780	374534	3758780	0.089	4.385	4.475
3745393758780	374539	3758780	0.089	4.531	4.620
3745443758780	374544	3758780	0.088	4.678	4.766
3744493758785	374449	3758785	0.081	2.495	2.576
3744543758785	374454	3758785	0.081	2.564	2.645
3744593758785	374459	3758785	0.081	2.636	2.717
3744643758785	374464	3758785	0.081	2.711	2.792
3744693758785	374469	3758785	0.081	2.789	2.869
3744743758785	374474	3758785	0.081	2.869	2.950
3744793758785	374479	3758785	0.080	2.953	3.034
3744843758785	374484	3758785	0.080	3.041	3.121
3744893758785	374489	3758785	0.080	3.131	3.212
3744943758785	374494	3758785	0.080	3.226	3.306
3745043758785	374504	3758785	0.080	3.427	3.507
3745193758785	374519	3758785	0.079	3.760	3.839
3745243758785	374524	3758785	0.079	3.881	3.959
3745293758785	374529	3758785	0.078	4.005	4.083
3745343758785	374534	3758785	0.078	4.132	4.210
3745393758785	374539	3758785	0.077	4.261	4.339
3745443758785	374544	3758785	0.077	4.391	4.468
3744043758790	374404	3758790	0.071	1.923	1.994
3744093758790	374409	3758790	0.071	1.969	2.041
3744143758790	374414	3758790	0.071	2.018	2.089
3744193758790	374419	3758790	0.071	2.068	2.139
3744243758790	374424	3758790	0.071	2.120	2.191
3744293758790	374429	3758790	0.071	2.173	2.245
3744343758790	374434	3758790	0.071	2.229	2.300
3744393758790	374439	3758790	0.071	2.287	2.358
3744443758790	374444	3758790	0.071	2.346	2.418
3744493758790	374449	3758790	0.071	2.408	2.480
3744543758790	374454	3758790	0.071	2.473	2.544
3744593758790	374459	3758790	0.071	2.539	2.611
3744643758790	374464	3758790	0.071	2.609	2.680
3744693758790	374469	3758790	0.071	2.680	2.752
3744743758790	374474	3758790	0.071	2.755	2.826
3744793758790	374479	3758790	0.071	2.832	2.903
3744843758790	374484	3758790	0.071	2.913	2.984
3744893758790	374489	3758790	0.071	2.996	3.067
3744943758790	374494	3758790	0.071	3.083	3.153
3745143758790	374514	3758790	0.070	3.464	3.534
3745193758790	374519	3758790	0.070	3.568	3.638
3745243758790	374524	3758790	0.069	3.676	3.746
3745293758790	374529	3758790	0.069	3.788	3.857
3745343758790	374534	3758790	0.069	3.902	3.970
3745393758790	374539	3758790	0.068	4.017	4.085
3745443758790	374544	3758790	0.068	4.133	4.201
3745493758790	374549	3758790	0.067	4.250	4.317
3745543758790	374554	3758790	0.067	4.366	4.433
3745593758790	374559	3758790	0.066	4.483	4.548
3745643758790	374564	3758790	0.065	4.599	4.664
3745693758790	374569	3758790	0.064	4.717	4.781
3744043758795	374404	3758795	0.064	1.869	1.933
3744093758795	374409	3758795	0.064	1.913	1.977
3744143758795	374414	3758795	0.064	1.959	2.022
3744193758795	374419	3758795	0.064	2.006	2.069
3744243758795	374424	3758795	0.064	2.054	2.118
3744293758795	374429	3758795	0.064	2.105	2.169
3744343758795	374434	3758795	0.064	2.157	2.221
3744393758795	374439	3758795	0.064	2.211	2.275
3744443758795	374444	3758795	0.064	2.267	2.331
3744493758795	374449	3758795	0.064	2.325	2.388
3744543758795	374454	3758795	0.064	2.385	2.448
3744593758795	374459	3758795	0.064	2.447	2.510
3744643758795	374464	3758795	0.064	2.511	2.575
3744693758795	374469	3758795	0.064	2.578	2.641
3744743758795	374474	3758795	0.063	2.647	2.710
3744793758795	374479	3758795	0.063	2.718	2.781
3744843758795	374484	3758795	0.063	2.792	2.855
3744893758795	374489	3758795	0.063	2.869	2.932
3744943758795	374494	3758795	0.063	2.948	3.011
3745143758795	374514	3758795	0.062	3.296	3.358
3745193758795	374519	3758795	0.062	3.391	3.453
3745243758795	374524	3758795	0.062	3.489	3.550
3745293758795	374529	3758795	0.062	3.589	3.651
3745343758795	374534	3758795	0.061	3.691	3.753
3745393758795	374539	3758795	0.061	3.795	3.856
3745443758795	374544	3758795	0.060	3.899	3.960
3745493758795	374549	3758795	0.060	4.004	4.064
3745543758795	374554	3758795	0.059	4.108	4.168
3745593758795	374559	3758795	0.059	4.213	4.271
3745643758795	374564	3758795	0.058	4.317	4.375
3745693758795	374569	3758795	0.057	4.422	4.479
3745723758793	374572	3758793	0.059	4.602	4.662
3744043758800	374404	3758800	0.057	1.816	1.874
3744093758800	374409	3758800	0.057	1.858	1.915
3744143758800	374414	3758800	0.057	1.901	1.958

IHS

Residential Health Risk Assessment Results Summary

Unmitigated

RESIDENTIAL RECEPTORS ONLY

		MAX:	59.201
Unique Identifier	X (UTM)	Y (UTM)	Total Risk
3744693758780	374469	3758780	2.994
3744743758780	374474	3758780	3.082
3744793758780	374479	3758780	3.173
3744843758780	374484	3758780	3.268
3744893758780	374489	3758780	3.367
3744943758780	374494	3758780	3.471
3745043758780	374504	3758780	3.691
3745193758780	374519	3758780	4.060
3745243758780	374524	3758780	4.194
3745293758780	374529	3758780	4.332
3745343758780	374534	3758780	4.475
3745393758780	374539	3758780	4.620
3745443758780	374544	3758780	4.766
3744493758785	374449	3758785	2.576
3744543758785	374454	3758785	2.645
3744593758785	374459	3758785	2.717
3744643758785	374464	3758785	2.792
3744693758785	374469	3758785	2.869
3744743758785	374474	3758785	2.950
3744793758785	374479	3758785	3.034
3744843758785	374484	3758785	3.121
3744893758785	374489	3758785	3.212
3744943758785	374494	3758785	3.306
3745043758785	374504	3758785	3.507
3745193758785	374519	3758785	3.839
3745243758785	374524	3758785	3.959
3745293758785	374529	3758785	4.083
3745343758785	374534	3758785	4.210
3745393758785	374539	3758785	4.339
3745443758785	374544	3758785	4.468
3744043758790	374404	3758790	1.994
3744093758790	374409	3758790	2.041
3744143758790	374414	3758790	2.089
3744193758790	374419	3758790	2.139
3744243758790	374424	3758790	2.191
3744293758790	374429	3758790	2.245
3744343758790	374434	3758790	2.300
3744393758790	374439	3758790	2.358
3744443758790	374444	3758790	2.418
3744493758790	374449	3758790	2.480
3744543758790	374454	3758790	2.544
3744593758790	374459	3758790	2.611
3744643758790	374464	3758790	2.680
3744693758790	374469	3758790	2.752
3744743758790	374474	3758790	2.826
3744793758790	374479	3758790	2.903
3744843758790	374484	3758790	2.984
3744893758790	374489	3758790	3.067
3744943758790	374494	3758790	3.153
3745143758790	374514	3758790	3.534
3745193758790	374519	3758790	3.638
3745243758790	374524	3758790	3.746
3745293758790	374529	3758790	3.857
3745343758790	374534	3758790	3.970
3745393758790	374539	3758790	4.085
3745443758790	374544	3758790	4.201
3745493758790	374549	3758790	4.317
3745543758790	374554	3758790	4.433
3745593758790	374559	3758790	4.548
3745643758790	374564	3758790	4.664
3745693758790	374569	3758790	4.781
3744043758795	374404	3758795	1.933
3744093758795	374409	3758795	1.977
3744143758795	374414	3758795	2.022
3744193758795	374419	3758795	2.069
3744243758795	374424	3758795	2.118
3744293758795	374429	3758795	2.169
3744343758795	374434	3758795	2.221
3744393758795	374439	3758795	2.275
3744443758795	374444	3758795	2.331
3744493758795	374449	3758795	2.388
3744543758795	374454	3758795	2.448
3744593758795	374459	3758795	2.510
3744643758795	374464	3758795	2.575
3744693758795	374469	3758795	2.641
3744743758795	374474	3758795	2.710
3744793758795	374479	3758795	2.781
3744843758795	374484	3758795	2.855
3744893758795	374489	3758795	2.932
3744943758795	374494	3758795	3.011
3745143758795	374514	3758795	3.358
3745193758795	374519	3758795	3.453
3745243758795	374524	3758795	3.550
3745293758795	374529	3758795	3.651
3745343758795	374534	3758795	3.753
3745393758795	374539	3758795	3.856
3745443758795	374544	3758795	3.960
3745493758795	374549	3758795	4.064
3745543758795	374554	3758795	4.168
3745593758795	374559	3758795	4.271
3745643758795	374564	3758795	4.375
3745693758795	374569	3758795	4.479
3745723758793	374572	3758793	4.662
3744043758800	374404	3758800	1.874
3744093758800	374409	3758800	1.915
3744143758800	374414	3758800	1.958

FOR CHRONIC CALCS

	MAX:	0.543	
	Overlapping Phases - Maximum GLC		
	2025	2026	2027
3744693758780	0.00E+00	3.41E-02	1.92E-02
3744743758780	0.00E+00	3.51E-02	1.98E-02
3744793758780	0.00E+00	3.62E-02	2.04E-02
3744843758780	0.00E+00	3.73E-02	2.10E-02
3744893758780	0.00E+00	3.85E-02	2.16E-02
3744943758780	0.00E+00	3.97E-02	2.23E-02
3745043758780	0.00E+00	4.24E-02	2.37E-02
3745193758780	0.00E+00	4.68E-02	2.61E-02
3745243758780	0.00E+00	4.85E-02	2.69E-02
3745293758780	0.00E+00	5.02E-02	2.78E-02
3745343758780	0.00E+00	5.19E-02	2.87E-02
3745393758780	0.00E+00	5.37E-02	2.97E-02
3745443758780	0.00E+00	5.55E-02	3.06E-02
3744493758785	0.00E+00	2.91E-02	1.65E-02
3744543758785	0.00E+00	2.99E-02	1.69E-02
3744593758785	0.00E+00	3.08E-02	1.74E-02
3744643758785	0.00E+00	3.17E-02	1.79E-02
3744693758785	0.00E+00	3.26E-02	1.84E-02
3744743758785	0.00E+00	3.35E-02	1.89E-02
3744793758785	0.00E+00	3.45E-02	1.95E-02
3744843758785	0.00E+00	3.56E-02	2.00E-02
3744893758785	0.00E+00	3.66E-02	2.06E-02
3744943758785	0.00E+00	3.78E-02	2.12E-02
3745043758785	0.00E+00	4.02E-02	2.25E-02
3745193758785	0.00E+00	4.42E-02	2.46E-02
3745243758785	0.00E+00	4.56E-02	2.54E-02
3745293758785	0.00E+00	4.71E-02	2.62E-02
3745343758785	0.00E+00	4.87E-02	2.70E-02
3745393758785	0.00E+00	5.02E-02	2.78E-02
3745443758785	0.00E+00	5.18E-02	2.86E-02
3744043758790	0.00E+00	2.23E-02	1.27E-02
3744093758790	0.00E+00	2.29E-02	1.30E-02
3744143758790	0.00E+00	2.34E-02	1.33E-02
3744193758790	0.00E+00	2.40E-02	1.37E-02
3744243758790	0.00E+00	2.46E-02	1.40E-02
3744293758790	0.00E+00	2.52E-02	1.43E-02
3744343758790	0.00E+00	2.59E-02	1.47E-02
3744393758790	0.00E+00	2.66E-02	1.51E-02
3744443758790	0.00E+00	2.73E-02	1.55E-02
3744493758790	0.00E+00	2.80E-02	1.59E-02
3744543758790	0.00E+00	2.87E-02	1.63E-02
3744593758790	0.00E+00	2.95E-02	1.67E-02
3744643758790	0.00E+00	3.03E-02	1.72E-02
3744693758790	0.00E+00	3.12E-02	1.76E-02
3744743758790	0.00E+00	3.21E-02	1.81E-02
3744793758790	0.00E+00	3.30E-02	1.86E-02
3744843758790	0.00E+00	3.39E-02	1.91E-02
3744893758790	0.00E+00	3.49E-02	1.97E-02
3744943758790	0.00E+00	3.60E-02	2.02E-02
3745143758790	0.00E+00	4.05E-02	2.27E-02
3745193758790	0.00E+00	4.18E-02	2.33E-02
3745243758790	0.00E+00	4.31E-02	2.40E-02
3745293758790	0.00E+00	4.44E-02	2.47E-02
3745343758790	0.00E+00	4.58E-02	2.54E-02
3745393758790	0.00E+00	4.71E-02	2.62E-02
3745443758790	0.00E+00	4.85E-02	2.69E-02
3745493758790	0.00E+00	4.99E-02	2.76E-02
3745543758790	0.00E+00	5.14E-02	2.83E-02
3745593758790	0.00E+00	5.28E-02	2.90E-02
3745643758790	0.00E+00	5.42E-02	2.98E-02
3745693758790	0.00E+00	5.56E-02	3.05E-02
3744043758795	0.00E+00	2.16E-02	1.23E-02
3744093758795	0.00E+00	2.21E-02	1.26E-02
3744143758795	0.00E+00	2.26E-02	1.29E-02
3744193758795	0.00E+00	2.32E-02	1.32E-02
3744243758795	0.00E+00	2.38E-02	1.35E-02
3744293758795	0.00E+00	2.43E-02	1.39E-02
3744343758795	0.00E+00	2.50E-02	1.42E-02
3744393758795	0.00E+00	2.56E-02	1.46E-02
3744443758795	0.00E+00	2.62E-02	1.49E-02
3744493758795	0.00E+00	2.69E-02	1.53E-02
3744543758795	0.00E+00	2.76E-02	1.57E-02
3744593758795	0.00E+00	2.83E-02	1.61E-02
3744643758795	0.00E+00	2.91E-02	1.65E-02
3744693758795	0.00E+00	2.99E-02	1.69E-02
3744743758795	0.00E+00	3.07E-02	1.74E-02
3744793758795	0.00E+00	3.15E-02	1.78E-02
3744843758795	0.00E+00	3.24E-02	1.83E-02
3744893758795	0.00E+00	3.33E-02	1.88E-02
3744943758795	0.00E+00	3.43E-02	1.93E-02
3745143758795	0.00E+00	3.84E-02	2.15E-02
3745193758795	0.00E+00	3.95E-02	2.21E-02
3745243758795	0.00E+00	4.07E-02	2.28E-02
3745293758795	0.00E+00	4.19E-02	2.34E-02
3745343758795	0.00E+00	4.31E-02	2.40E-02
3745393758795	0.00E+00	4.44E-02	2.47E-02
3745443758795	0.00E+00	4.56E-02	2.53E-02
3745493758795	0.00E+00	4.69E-02	2.60E-02
3745543758795	0.00E+00	4.81E-02	2.66E-02
3745593758795	0.00E+00	4.93E-02	2.73E-02
3745643758795	0.00E+00	5.06E-02	2.79E-02
3745693758795	0.00E+00	5.19E-02	2.85E-02
3745723758793	0.00E+00	5.41E-02	2.97E-02
3744043758800	0.00E+00	2.09E-02	1.20E-02
3744093758800	0.00E+00	2.14E-02	1.22E-02
3744143758800	0.00E+00	2.19E-02	1.25E-02

IHS

Health Risk Assessment Results Summary

Unmitigated

Residential Receptors

		MAX:	0.135	59.180	59.201
Unique Identifier	X (UTM)	Y (UTM)	Onroad	Offroad	Total Risk
3744193758800	374419	3758800	0.057	1.945	2.003
3744243758800	374424	3758800	0.057	1.991	2.048
3744293758800	374429	3758800	0.057	2.039	2.096
3744343758800	374434	3758800	0.057	2.087	2.145
3744393758800	374439	3758800	0.057	2.138	2.195
3744443758800	374444	3758800	0.057	2.190	2.248
3744493758800	374449	3758800	0.057	2.244	2.302
3744543758800	374454	3758800	0.057	2.300	2.358
3744593758800	374459	3758800	0.057	2.358	2.415
3744643758800	374464	3758800	0.057	2.418	2.475
3744693758800	374469	3758800	0.057	2.480	2.537
3744743758800	374474	3758800	0.057	2.544	2.601
3744793758800	374479	3758800	0.057	2.610	2.667
3744843758800	374484	3758800	0.057	2.678	2.735
3744893758800	374489	3758800	0.057	2.749	2.806
3744943758800	374494	3758800	0.057	2.822	2.879
3745143758800	374514	3758800	0.056	3.140	3.196
3745193758800	374519	3758800	0.056	3.227	3.283
3745243758800	374524	3758800	0.056	3.316	3.371
3745293758800	374529	3758800	0.055	3.406	3.462
3745343758800	374534	3758800	0.055	3.499	3.554
3745393758800	374539	3758800	0.055	3.592	3.647
3745443758800	374544	3758800	0.054	3.686	3.741
3745493758800	374549	3758800	0.054	3.781	3.835
3745543758800	374554	3758800	0.053	3.875	3.928
3745593758800	374559	3758800	0.053	3.969	4.021
3745643758800	374564	3758800	0.052	4.062	4.115
3745693758800	374569	3758800	0.052	4.156	4.208
3744043758805	374404	3758805	0.052	1.765	1.817
3744093758805	374409	3758805	0.052	1.804	1.856
3744143758805	374414	3758805	0.052	1.845	1.897
3744193758805	374419	3758805	0.052	1.887	1.938
3744243758805	374424	3758805	0.052	1.930	1.982
3744293758805	374429	3758805	0.052	1.974	2.026
3744343758805	374434	3758805	0.052	2.020	2.072
3744393758805	374439	3758805	0.052	2.068	2.120
3744443758805	374444	3758805	0.052	2.117	2.169
3744493758805	374449	3758805	0.052	2.167	2.219
3744543758805	374454	3758805	0.052	2.220	2.272
3744593758805	374459	3758805	0.052	2.274	2.325
3744643758805	374464	3758805	0.052	2.329	2.381
3744693758805	374469	3758805	0.052	2.387	2.439
3744743758805	374474	3758805	0.052	2.446	2.498
3744793758805	374479	3758805	0.052	2.507	2.559
3744843758805	374484	3758805	0.052	2.571	2.622
3744893758805	374489	3758805	0.051	2.636	2.688
3744943758805	374494	3758805	0.051	2.704	2.755
3745143758805	374514	3758805	0.051	2.996	3.047
3745193758805	374519	3758805	0.051	3.075	3.125
3745243758805	374524	3758805	0.050	3.156	3.206
3745293758805	374529	3758805	0.050	3.238	3.288
3745343758805	374534	3758805	0.050	3.322	3.372
3745393758805	374539	3758805	0.049	3.407	3.456
3745443758805	374544	3758805	0.049	3.492	3.541
3745493758805	374549	3758805	0.049	3.577	3.626
3745543758805	374554	3758805	0.048	3.662	3.711
3745593758805	374559	3758805	0.048	3.747	3.795
3745643758805	374564	3758805	0.047	3.832	3.879
3745693758805	374569	3758805	0.047	3.917	3.964
3744043758810	374404	3758810	0.047	1.715	1.762
3744093758810	374409	3758810	0.047	1.752	1.799
3744143758810	374414	3758810	0.047	1.790	1.837
3744193758810	374419	3758810	0.047	1.830	1.877
3744243758810	374424	3758810	0.047	1.870	1.918
3744293758810	374429	3758810	0.047	1.912	1.960
3744343758810	374434	3758810	0.047	1.956	2.003
3744393758810	374439	3758810	0.047	2.000	2.047
3744443758810	374444	3758810	0.047	2.046	2.093
3744493758810	374449	3758810	0.047	2.094	2.141
3744543758810	374454	3758810	0.047	2.142	2.190
3744593758810	374459	3758810	0.047	2.193	2.240
3744643758810	374464	3758810	0.047	2.245	2.292
3744693758810	374469	3758810	0.047	2.298	2.345
3744743758810	374474	3758810	0.047	2.354	2.401
3744793758810	374479	3758810	0.047	2.411	2.458
3744843758810	374484	3758810	0.047	2.469	2.516
3744893758810	374489	3758810	0.047	2.530	2.577
3744943758810	374494	3758810	0.047	2.592	2.639
3744993758810	374499	3758810	0.047	2.657	2.703
3745043758810	374504	3758810	0.047	2.723	2.770
3745093758810	374509	3758810	0.046	2.791	2.838
3745143758810	374514	3758810	0.046	2.861	2.908
3745193758810	374519	3758810	0.046	2.933	2.980
3745243758810	374524	3758810	0.046	3.007	3.053
3745293758810	374529	3758810	0.046	3.082	3.128
3745343758810	374534	3758810	0.045	3.159	3.204
3745393758810	374539	3758810	0.045	3.236	3.281
3745443758810	374544	3758810	0.045	3.313	3.358
3745493758810	374549	3758810	0.044	3.391	3.435
3745543758810	374554	3758810	0.044	3.468	3.512
3745593758810	374559	3758810	0.044	3.546	3.589
3745643758810	374564	3758810	0.043	3.623	3.666
3745693758810	374569	3758810	0.043	3.700	3.742
3744043758815	374404	3758815	0.043	1.666	1.709
3744093758815	374409	3758815	0.043	1.701	1.744
3744143758815	374414	3758815	0.043	1.737	1.781

IHS

Residential Health Risk Assessment Results Summary

Unmitigated

RESIDENTIAL RECEPTORS ONLY

		MAX:	59.201
Unique Identifier	X (UTM)	Y (UTM)	Total Risk
3744193758800	374419	3758800	2.003
3744243758800	374424	3758800	2.048
3744293758800	374429	3758800	2.096
3744343758800	374434	3758800	2.145
3744393758800	374439	3758800	2.195
3744443758800	374444	3758800	2.248
3744493758800	374449	3758800	2.302
3744543758800	374454	3758800	2.358
3744593758800	374459	3758800	2.415
3744643758800	374464	3758800	2.475
3744693758800	374469	3758800	2.537
3744743758800	374474	3758800	2.601
3744793758800	374479	3758800	2.667
3744843758800	374484	3758800	2.735
3744893758800	374489	3758800	2.806
3744943758800	374494	3758800	2.879
3745143758800	374514	3758800	3.196
3745193758800	374519	3758800	3.283
3745243758800	374524	3758800	3.371
3745293758800	374529	3758800	3.462
3745343758800	374534	3758800	3.554
3745393758800	374539	3758800	3.647
3745443758800	374544	3758800	3.741
3745493758800	374549	3758800	3.835
3745543758800	374554	3758800	3.928
3745593758800	374559	3758800	4.021
3745643758800	374564	3758800	4.115
3745693758800	374569	3758800	4.208
3744043758805	374404	3758805	1.817
3744093758805	374409	3758805	1.856
3744143758805	374414	3758805	1.897
3744193758805	374419	3758805	1.938
3744243758805	374424	3758805	1.982
3744293758805	374429	3758805	2.026
3744343758805	374434	3758805	2.072
3744393758805	374439	3758805	2.120
3744443758805	374444	3758805	2.169
3744493758805	374449	3758805	2.219
3744543758805	374454	3758805	2.272
3744593758805	374459	3758805	2.325
3744643758805	374464	3758805	2.381
3744693758805	374469	3758805	2.439
3744743758805	374474	3758805	2.498
3744793758805	374479	3758805	2.559
3744843758805	374484	3758805	2.622
3744893758805	374489	3758805	2.688
3744943758805	374494	3758805	2.755
3745143758805	374514	3758805	3.047
3745193758805	374519	3758805	3.125
3745243758805	374524	3758805	3.206
3745293758805	374529	3758805	3.288
3745343758805	374534	3758805	3.372
3745393758805	374539	3758805	3.456
3745443758805	374544	3758805	3.541
3745493758805	374549	3758805	3.626
3745543758805	374554	3758805	3.711
3745593758805	374559	3758805	3.795
3745643758805	374564	3758805	3.879
3745693758805	374569	3758805	3.964
3744043758810	374404	3758810	1.762
3744093758810	374409	3758810	1.799
3744143758810	374414	3758810	1.837
3744193758810	374419	3758810	1.877
3744243758810	374424	3758810	1.918
3744293758810	374429	3758810	1.960
3744343758810	374434	3758810	2.003
3744393758810	374439	3758810	2.047
3744443758810	374444	3758810	2.093
3744493758810	374449	3758810	2.141
3744543758810	374454	3758810	2.190
3744593758810	374459	3758810	2.240
3744643758810	374464	3758810	2.292
3744693758810	374469	3758810	2.345
3744743758810	374474	3758810	2.401
3744793758810	374479	3758810	2.458
3744843758810	374484	3758810	2.516
3744893758810	374489	3758810	2.577
3744943758810	374494	3758810	2.639
3744993758810	374499	3758810	2.703
3745043758810	374504	3758810	2.770
3745093758810	374509	3758810	2.838
3745143758810	374514	3758810	2.908
3745193758810	374519	3758810	2.980
3745243758810	374524	3758810	3.053
3745293758810	374529	3758810	3.128
3745343758810	374534	3758810	3.204
3745393758810	374539	3758810	3.281
3745443758810	374544	3758810	3.358
3745493758810	374549	3758810	3.435
3745543758810	374554	3758810	3.512
3745593758810	374559	3758810	3.589
3745643758810	374564	3758810	3.666
3745693758810	374569	3758810	3.742
3744043758815	374404	3758815	1.709
3744093758815	374409	3758815	1.744
3744143758815	374414	3758815	1.781

FOR CHRONIC CALCS

MAX: 0.543

Overlapping Phases - Maximum GLC		
2025	2026	2027
0.00E+00	2.24E-02	1.28E-02
0.00E+00	2.30E-02	1.31E-02
0.00E+00	2.35E-02	1.34E-02
0.00E+00	2.41E-02	1.37E-02
0.00E+00	2.47E-02	1.40E-02
0.00E+00	2.53E-02	1.44E-02
0.00E+00	2.59E-02	1.47E-02
0.00E+00	2.66E-02	1.51E-02
0.00E+00	2.72E-02	1.55E-02
0.00E+00	2.79E-02	1.59E-02
0.00E+00	2.87E-02	1.62E-02
0.00E+00	2.94E-02	1.67E-02
0.00E+00	3.02E-02	1.71E-02
0.00E+00	3.10E-02	1.75E-02
0.00E+00	3.18E-02	1.80E-02
0.00E+00	3.27E-02	1.84E-02
0.00E+00	3.65E-02	2.05E-02
0.00E+00	3.75E-02	2.10E-02
0.00E+00	3.85E-02	2.16E-02
0.00E+00	3.96E-02	2.22E-02
0.00E+00	4.07E-02	2.27E-02
0.00E+00	4.18E-02	2.33E-02
0.00E+00	4.29E-02	2.39E-02
0.00E+00	4.41E-02	2.45E-02
0.00E+00	4.52E-02	2.51E-02
0.00E+00	4.63E-02	2.57E-02
0.00E+00	4.74E-02	2.62E-02
0.00E+00	4.85E-02	2.68E-02
0.00E+00	2.03E-02	1.16E-02
0.00E+00	2.07E-02	1.19E-02
0.00E+00	2.12E-02	1.21E-02
0.00E+00	2.17E-02	1.24E-02
0.00E+00	2.22E-02	1.27E-02
0.00E+00	2.27E-02	1.30E-02
0.00E+00	2.32E-02	1.33E-02
0.00E+00	2.38E-02	1.36E-02
0.00E+00	2.44E-02	1.39E-02
0.00E+00	2.49E-02	1.42E-02
0.00E+00	2.56E-02	1.45E-02
0.00E+00	2.62E-02	1.49E-02
0.00E+00	2.68E-02	1.52E-02
0.00E+00	2.75E-02	1.56E-02
0.00E+00	2.82E-02	1.60E-02
0.00E+00	2.89E-02	1.64E-02
0.00E+00	2.97E-02	1.68E-02
0.00E+00	3.04E-02	1.72E-02
0.00E+00	3.12E-02	1.76E-02
0.00E+00	3.47E-02	1.95E-02
0.00E+00	3.56E-02	2.00E-02
0.00E+00	3.65E-02	2.05E-02
0.00E+00	3.75E-02	2.10E-02
0.00E+00	3.85E-02	2.16E-02
0.00E+00	3.95E-02	2.21E-02
0.00E+00	4.05E-02	2.26E-02
0.00E+00	4.15E-02	2.32E-02
0.00E+00	4.25E-02	2.37E-02
0.00E+00	4.35E-02	2.42E-02
0.00E+00	4.45E-02	2.47E-02
0.00E+00	4.55E-02	2.52E-02
0.00E+00	1.96E-02	1.13E-02
0.00E+00	2.01E-02	1.15E-02
0.00E+00	2.05E-02	1.17E-02
0.00E+00	2.10E-02	1.20E-02
0.00E+00	2.14E-02	1.23E-02
0.00E+00	2.19E-02	1.25E-02
0.00E+00	2.24E-02	1.28E-02
0.00E+00	2.29E-02	1.31E-02
0.00E+00	2.35E-02	1.34E-02
0.00E+00	2.40E-02	1.37E-02
0.00E+00	2.46E-02	1.40E-02
0.00E+00	2.52E-02	1.43E-02
0.00E+00	2.58E-02	1.47E-02
0.00E+00	2.64E-02	1.50E-02
0.00E+00	2.71E-02	1.54E-02
0.00E+00	2.77E-02	1.57E-02
0.00E+00	2.84E-02	1.61E-02
0.00E+00	2.91E-02	1.65E-02
0.00E+00	2.98E-02	1.69E-02
0.00E+00	3.06E-02	1.73E-02
0.00E+00	3.14E-02	1.77E-02
0.00E+00	3.22E-02	1.82E-02
0.00E+00	3.30E-02	1.86E-02
0.00E+00	3.39E-02	1.91E-02
0.00E+00	3.47E-02	1.95E-02
0.00E+00	3.56E-02	2.00E-02
0.00E+00	3.65E-02	2.05E-02
0.00E+00	3.74E-02	2.10E-02
0.00E+00	3.83E-02	2.15E-02
0.00E+00	3.92E-02	2.19E-02
0.00E+00	4.01E-02	2.24E-02
0.00E+00	4.10E-02	2.29E-02
0.00E+00	4.20E-02	2.34E-02
0.00E+00	4.29E-02	2.38E-02
0.00E+00	1.90E-02	1.09E-02
0.00E+00	1.94E-02	1.11E-02
0.00E+00	1.99E-02	1.14E-02

IHS

Health Risk Assessment Results Summary

Unmitigated

Residential Receptors		MAX:	0.135	59.180	59.201
Unique Identifier	X (UTM)	Y (UTM)	Onroad	Offroad	Total Risk
3744193758815	374419	3758815	0.043	1.775	1.818
3744243758815	374424	3758815	0.043	1.813	1.856
3744293758815	374429	3758815	0.043	1.853	1.896
3744343758815	374434	3758815	0.043	1.893	1.937
3744393758815	374439	3758815	0.043	1.935	1.978
3744443758815	374444	3758815	0.043	1.978	2.022
3744493758815	374449	3758815	0.043	2.023	2.066
3744543758815	374454	3758815	0.043	2.069	2.112
3744593758815	374459	3758815	0.043	2.116	2.159
3744643758815	374464	3758815	0.043	2.164	2.207
3744693758815	374469	3758815	0.043	2.214	2.257
3744743758815	374474	3758815	0.043	2.266	2.309
3744793758815	374479	3758815	0.043	2.319	2.362
3744843758815	374484	3758815	0.043	2.373	2.416
3744893758815	374489	3758815	0.043	2.430	2.473
3744943758815	374494	3758815	0.043	2.488	2.530
3744993758815	374499	3758815	0.043	2.547	2.590
3745043758815	374504	3758815	0.043	2.608	2.651
3745093758815	374509	3758815	0.043	2.671	2.714
3745143758815	374514	3758815	0.042	2.736	2.778
3745193758815	374519	3758815	0.042	2.802	2.844
3745243758815	374524	3758815	0.042	2.869	2.911
3745293758815	374529	3758815	0.042	2.938	2.980
3745343758815	374534	3758815	0.042	3.008	3.049
3745393758815	374539	3758815	0.041	3.078	3.120
3745443758815	374544	3758815	0.041	3.149	3.190
3745493758815	374549	3758815	0.041	3.220	3.261
3745543758815	374554	3758815	0.040	3.290	3.331
3745593758815	374559	3758815	0.040	3.361	3.401
3745643758815	374564	3758815	0.040	3.431	3.471
3745693758815	374569	3758815	0.039	3.501	3.541
3744043758820	374404	3758820	0.040	1.619	1.658
3744093758820	374409	3758820	0.040	1.652	1.692
3744143758820	374414	3758820	0.040	1.686	1.726
3744193758820	374419	3758820	0.040	1.721	1.761
3744243758820	374424	3758820	0.040	1.758	1.797
3744293758820	374429	3758820	0.040	1.795	1.835
3744343758820	374434	3758820	0.040	1.833	1.873
3744393758820	374439	3758820	0.040	1.872	1.912
3744443758820	374444	3758820	0.040	1.913	1.953
3744493758820	374449	3758820	0.040	1.955	1.995
3744543758820	374454	3758820	0.040	1.998	2.038
3744593758820	374459	3758820	0.040	2.042	2.082
3744643758820	374464	3758820	0.040	2.088	2.127
3744693758820	374469	3758820	0.040	2.134	2.174
3744743758820	374474	3758820	0.040	2.182	2.222
3744793758820	374479	3758820	0.040	2.232	2.272
3744843758820	374484	3758820	0.040	2.283	2.322
3744893758820	374489	3758820	0.039	2.335	2.375
3744943758820	374494	3758820	0.039	2.389	2.428
3744993758820	374499	3758820	0.039	2.444	2.483
3745043758820	374504	3758820	0.039	2.501	2.540
3745093758820	374509	3758820	0.039	2.559	2.598
3745143758820	374514	3758820	0.039	2.618	2.657
3745193758820	374519	3758820	0.039	2.679	2.718
3745243758820	374524	3758820	0.039	2.741	2.780
3745293758820	374529	3758820	0.038	2.804	2.843
3745343758820	374534	3758820	0.038	2.868	2.906
3745393758820	374539	3758820	0.038	2.933	2.971
3745443758820	374544	3758820	0.038	2.997	3.035
3745493758820	374549	3758820	0.037	3.062	3.100
3745543758820	374554	3758820	0.037	3.127	3.164
3745593758820	374559	3758820	0.037	3.192	3.228
3745643758820	374564	3758820	0.037	3.256	3.292
3745693758820	374569	3758820	0.036	3.320	3.356
3744043758825	374404	3758825	0.036	1.573	1.609
3744093758825	374409	3758825	0.037	1.604	1.641
3744143758825	374414	3758825	0.037	1.637	1.673
3744193758825	374419	3758825	0.037	1.670	1.707
3744243758825	374424	3758825	0.037	1.704	1.741
3744293758825	374429	3758825	0.037	1.739	1.776
3744343758825	374434	3758825	0.037	1.776	1.812
3744393758825	374439	3758825	0.037	1.812	1.849
3744443758825	374444	3758825	0.037	1.850	1.887
3744493758825	374449	3758825	0.037	1.890	1.927
3744543758825	374454	3758825	0.037	1.931	1.967
3744593758825	374459	3758825	0.037	1.972	2.009
3744643758825	374464	3758825	0.037	2.015	2.051
3744693758825	374469	3758825	0.037	2.058	2.095
3744743758825	374474	3758825	0.037	2.103	2.140
3744793758825	374479	3758825	0.037	2.150	2.186
3744843758825	374484	3758825	0.037	2.197	2.234
3744893758825	374489	3758825	0.036	2.246	2.282
3744943758825	374494	3758825	0.036	2.296	2.332
3744993758825	374499	3758825	0.036	2.347	2.383
3745043758825	374504	3758825	0.036	2.400	2.436
3745093758825	374509	3758825	0.036	2.453	2.490
3745143758825	374514	3758825	0.036	2.508	2.544
3745193758825	374519	3758825	0.036	2.565	2.600
3745243758825	374524	3758825	0.036	2.622	2.657
3745293758825	374529	3758825	0.036	2.680	2.715
3745343758825	374534	3758825	0.035	2.739	2.774
3745393758825	374539	3758825	0.035	2.798	2.833
3745443758825	374544	3758825	0.035	2.857	2.892
3745493758825	374549	3758825	0.035	2.917	2.951
3745543758825	374554	3758825	0.034	2.976	3.011

IHS

Residential Health Risk Assessment Results Summary

Unmitigated

RESIDENTIAL RECEPTORS ONLY		MAX:	59.201
Unique Identifier	X (UTM)	Y (UTM)	Total Risk
3744193758815	374419	3758815	1.818
3744243758815	374424	3758815	1.856
3744293758815	374429	3758815	1.896
3744343758815	374434	3758815	1.937
3744393758815	374439	3758815	1.978
3744443758815	374444	3758815	2.022
3744493758815	374449	3758815	2.066
3744543758815	374454	3758815	2.112
3744593758815	374459	3758815	2.159
3744643758815	374464	3758815	2.207
3744693758815	374469	3758815	2.257
3744743758815	374474	3758815	2.309
3744793758815	374479	3758815	2.362
3744843758815	374484	3758815	2.416
3744893758815	374489	3758815	2.473
3744943758815	374494	3758815	2.530
3744993758815	374499	3758815	2.590
3745043758815	374504	3758815	2.651
3745093758815	374509	3758815	2.714
3745143758815	374514	3758815	2.778
3745193758815	374519	3758815	2.844
3745243758815	374524	3758815	2.911
3745293758815	374529	3758815	2.980
3745343758815	374534	3758815	3.049
3745393758815	374539	3758815	3.120
3745443758815	374544	3758815	3.190
3745493758815	374549	3758815	3.261
3745543758815	374554	3758815	3.331
3745593758815	374559	3758815	3.401
3745643758815	374564	3758815	3.471
3745693758815	374569	3758815	3.541
3744043758820	374404	3758820	1.658
3744093758820	374409	3758820	1.692
3744143758820	374414	3758820	1.726
3744193758820	374419	3758820	1.761
3744243758820	374424	3758820	1.797
3744293758820	374429	3758820	1.835
3744343758820	374434	3758820	1.873
3744393758820	374439	3758820	1.912
3744443758820	374444	3758820	1.953
3744493758820	374449	3758820	1.995
3744543758820	374454	3758820	2.038
3744593758820	374459	3758820	2.082
3744643758820	374464	3758820	2.127
3744693758820	374469	3758820	2.174
3744743758820	374474	3758820	2.222
3744793758820	374479	3758820	2.272
3744843758820	374484	3758820	2.322
3744893758820	374489	3758820	2.375
3744943758820	374494	3758820	2.428
3744993758820	374499	3758820	2.483
3745043758820	374504	3758820	2.540
3745093758820	374509	3758820	2.598
3745143758820	374514	3758820	2.657
3745193758820	374519	3758820	2.718
3745243758820	374524	3758820	2.780
3745293758820	374529	3758820	2.843
3745343758820	374534	3758820	2.906
3745393758820	374539	3758820	2.971
3745443758820	374544	3758820	3.035
3745493758820	374549	3758820	3.100
3745543758820	374554	3758820	3.164
3745593758820	374559	3758820	3.228
3745643758820	374564	3758820	3.292
3745693758820	374569	3758820	3.356
3744043758825	374404	3758825	1.609
3744093758825	374409	3758825	1.641
3744143758825	374414	3758825	1.673
3744193758825	374419	3758825	1.707
3744243758825	374424	3758825	1.741
3744293758825	374429	3758825	1.776
3744343758825	374434	3758825	1.812
3744393758825	374439	3758825	1.849
3744443758825	374444	3758825	1.887
3744493758825	374449	3758825	1.927
3744543758825	374454	3758825	1.967
3744593758825	374459	3758825	2.009
3744643758825	374464	3758825	2.051
3744693758825	374469	3758825	2.095
3744743758825	374474	3758825	2.140
3744793758825	374479	3758825	2.186
3744843758825	374484	3758825	2.234
3744893758825	374489	3758825	2.282
3744943758825	374494	3758825	2.332
3744993758825	374499	3758825	2.383
3745043758825	374504	3758825	2.436
3745093758825	374509	3758825	2.490
3745143758825	374514	3758825	2.544
3745193758825	374519	3758825	2.600
3745243758825	374524	3758825	2.657
3745293758825	374529	3758825	2.715
3745343758825	374534	3758825	2.774
3745393758825	374539	3758825	2.833
3745443758825	374544	3758825	2.892
3745493758825	374549	3758825	2.951
3745543758825	374554	3758825	3.011

FOR CHRONIC CALCS

MAX:			0.543
Overlapping Phases - Maximum GLC			
2025	2026	2027	
0.00E+00	2.03E-02	1.16E-02	
0.00E+00	2.07E-02	1.19E-02	
0.00E+00	2.12E-02	1.21E-02	
0.00E+00	2.17E-02	1.24E-02	
0.00E+00	2.21E-02	1.27E-02	
0.00E+00	2.26E-02	1.29E-02	
0.00E+00	2.32E-02	1.32E-02	
0.00E+00	2.37E-02	1.35E-02	
0.00E+00	2.42E-02	1.38E-02	
0.00E+00	2.48E-02	1.41E-02	
0.00E+00	2.54E-02	1.44E-02	
0.00E+00	2.60E-02	1.48E-02	
0.00E+00	2.66E-02	1.51E-02	
0.00E+00	2.72E-02	1.55E-02	
0.00E+00	2.79E-02	1.58E-02	
0.00E+00	2.86E-02	1.62E-02	
0.00E+00	2.93E-02	1.66E-02	
0.00E+00	3.00E-02	1.70E-02	
0.00E+00	3.07E-02	1.74E-02	
0.00E+00	3.15E-02	1.78E-02	
0.00E+00	3.22E-02	1.82E-02	
0.00E+00	3.30E-02	1.86E-02	
0.00E+00	3.38E-02	1.91E-02	
0.00E+00	3.46E-02	1.95E-02	
0.00E+00	3.55E-02	1.99E-02	
0.00E+00	3.63E-02	2.04E-02	
0.00E+00	3.71E-02	2.08E-02	
0.00E+00	3.80E-02	2.13E-02	
0.00E+00	3.88E-02	2.17E-02	
0.00E+00	3.96E-02	2.21E-02	
0.00E+00	4.04E-02	2.25E-02	
0.00E+00	1.85E-02	1.06E-02	
0.00E+00	1.88E-02	1.08E-02	
0.00E+00	1.92E-02	1.10E-02	
0.00E+00	1.96E-02	1.13E-02	
0.00E+00	2.01E-02	1.15E-02	
0.00E+00	2.05E-02	1.17E-02	
0.00E+00	2.09E-02	1.20E-02	
0.00E+00	2.14E-02	1.22E-02	
0.00E+00	2.18E-02	1.25E-02	
0.00E+00	2.23E-02	1.28E-02	
0.00E+00	2.28E-02	1.30E-02	
0.00E+00	2.33E-02	1.33E-02	
0.00E+00	2.39E-02	1.36E-02	
0.00E+00	2.44E-02	1.39E-02	
0.00E+00	2.50E-02	1.42E-02	
0.00E+00	2.55E-02	1.45E-02	
0.00E+00	2.61E-02	1.49E-02	
0.00E+00	2.67E-02	1.52E-02	
0.00E+00	2.74E-02	1.55E-02	
0.00E+00	2.80E-02	1.59E-02	
0.00E+00	2.87E-02	1.63E-02	
0.00E+00	2.93E-02	1.66E-02	
0.00E+00	3.00E-02	1.70E-02	
0.00E+00	3.07E-02	1.74E-02	
0.00E+00	3.15E-02	1.78E-02	
0.00E+00	3.22E-02	1.82E-02	
0.00E+00	3.29E-02	1.86E-02	
0.00E+00	3.37E-02	1.90E-02	
0.00E+00	3.44E-02	1.94E-02	
0.00E+00	3.52E-02	1.98E-02	
0.00E+00	3.60E-02	2.02E-02	
0.00E+00	3.67E-02	2.06E-02	
0.00E+00	3.75E-02	2.10E-02	
0.00E+00	3.82E-02	2.14E-02	
0.00E+00	1.79E-02	1.03E-02	
0.00E+00	1.83E-02	1.05E-02	
0.00E+00	1.86E-02	1.07E-02	
0.00E+00	1.90E-02	1.09E-02	
0.00E+00	1.94E-02	1.11E-02	
0.00E+00	1.98E-02	1.14E-02	
0.00E+00	2.02E-02	1.16E-02	
0.00E+00	2.06E-02	1.18E-02	
0.00E+00	2.11E-02	1.21E-02	
0.00E+00	2.15E-02	1.23E-02	
0.00E+00	2.20E-02	1.26E-02	
0.00E+00	2.25E-02	1.28E-02	
0.00E+00	2.30E-02	1.31E-02	
0.00E+00	2.35E-02	1.34E-02	
0.00E+00	2.40E-02	1.37E-02	
0.00E+00	2.45E-02	1.40E-02	
0.00E+00	2.51E-02	1.43E-02	
0.00E+00	2.56E-02	1.46E-02	
0.00E+00	2.62E-02	1.49E-02	
0.00E+00	2.68E-02	1.52E-02	
0.00E+00	2.74E-02	1.56E-02	
0.00E+00	2.81E-02	1.59E-02	
0.00E+00	2.87E-02	1.63E-02	
0.00E+00	2.93E-02	1.66E-02	
0.00E+00	3.00E-02	1.70E-02	
0.00E+00	3.07E-02	1.74E-02	
0.00E+00	3.14E-02	1.77E-02	
0.00E+00	3.20E-02	1.81E-02	
0.00E+00	3.27E-02	1.85E-02	
0.00E+00	3.34E-02	1.88E-02	
0.00E+00	3.41E-02	1.92E-02	

IHS

Health Risk Assessment Results Summary

Unmitigated

Residential Receptors		MAX:	0.135	59.180	59.201
Unique Identifier	X (UTM)	Y (UTM)	Onroad	Offroad	Total Risk
3745593758825	374559	3758825	0.034	3.036	3.070
3745643758825	374564	3758825	0.034	3.095	3.128
3745693758825	374569	3758825	0.034	3.154	3.187
3745743758825	374574	3758825	0.033	3.212	3.245
3744043758830	374404	3758830	0.034	1.528	1.562
3744093758830	374409	3758830	0.034	1.558	1.592
3744143758830	374414	3758830	0.034	1.589	1.623
3744193758830	374419	3758830	0.034	1.621	1.654
3744243758830	374424	3758830	0.034	1.653	1.687
3744293758830	374429	3758830	0.034	1.686	1.720
3744343758830	374434	3758830	0.034	1.720	1.754
3744393758830	374439	3758830	0.034	1.755	1.789
3744443758830	374444	3758830	0.034	1.791	1.825
3744493758830	374449	3758830	0.034	1.828	1.862
3744543758830	374454	3758830	0.034	1.866	1.900
3744593758830	374459	3758830	0.034	1.905	1.939
3744643758830	374464	3758830	0.034	1.945	1.979
3744693758830	374469	3758830	0.034	1.986	2.020
3744743758830	374474	3758830	0.034	2.028	2.062
3744793758830	374479	3758830	0.034	2.072	2.106
3744843758830	374484	3758830	0.034	2.116	2.150
3744893758830	374489	3758830	0.034	2.161	2.195
3744943758830	374494	3758830	0.034	2.208	2.242
3744993758830	374499	3758830	0.034	2.256	2.289
3745043758830	374504	3758830	0.034	2.305	2.338
3745093758830	374509	3758830	0.033	2.354	2.388
3745143758830	374514	3758830	0.033	2.405	2.439
3745193758830	374519	3758830	0.033	2.457	2.491
3745243758830	374524	3758830	0.033	2.510	2.543
3745293758830	374529	3758830	0.033	2.564	2.597
3745343758830	374534	3758830	0.033	2.618	2.651
3745393758830	374539	3758830	0.033	2.672	2.705
3745443758830	374544	3758830	0.032	2.727	2.760
3745493758830	374549	3758830	0.032	2.782	2.814
3745543758830	374554	3758830	0.032	2.837	2.869
3745593758830	374559	3758830	0.032	2.891	2.923
3745643758830	374564	3758830	0.031	2.946	2.977
3745693758830	374569	3758830	0.031	3.000	3.031
3745743758830	374574	3758830	0.031	3.054	3.085
3744043758835	374404	3758835	0.031	1.485	1.517
3744093758835	374409	3758835	0.031	1.514	1.545
3744143758835	374414	3758835	0.031	1.543	1.574
3744193758835	374419	3758835	0.032	1.573	1.604
3744243758835	374424	3758835	0.032	1.603	1.635
3744293758835	374429	3758835	0.032	1.635	1.666
3744343758835	374434	3758835	0.032	1.667	1.699
3744393758835	374439	3758835	0.032	1.700	1.732
3744443758835	374444	3758835	0.032	1.734	1.766
3744493758835	374449	3758835	0.032	1.769	1.801
3744543758835	374454	3758835	0.032	1.805	1.836
3744593758835	374459	3758835	0.032	1.841	1.873
3744643758835	374464	3758835	0.032	1.879	1.911
3744693758835	374469	3758835	0.032	1.918	1.949
3744743758835	374474	3758835	0.032	1.957	1.989
3744793758835	374479	3758835	0.031	1.998	2.029
3744843758835	374484	3758835	0.031	2.039	2.071
3744893758835	374489	3758835	0.031	2.082	2.113
3744943758835	374494	3758835	0.031	2.125	2.156
3744993758835	374499	3758835	0.031	2.170	2.201
3745043758835	374504	3758835	0.031	2.215	2.246
3745093758835	374509	3758835	0.031	2.261	2.293
3745143758835	374514	3758835	0.031	2.309	2.340
3745193758835	374519	3758835	0.031	2.357	2.388
3745243758835	374524	3758835	0.031	2.406	2.437
3745293758835	374529	3758835	0.031	2.455	2.486
3745343758835	374534	3758835	0.030	2.505	2.536
3745393758835	374539	3758835	0.030	2.556	2.586
3745443758835	374544	3758835	0.030	2.606	2.637
3745493758835	374549	3758835	0.030	2.657	2.687
3745543758835	374554	3758835	0.030	2.708	2.737
3745593758835	374559	3758835	0.030	2.758	2.788
3745643758835	374564	3758835	0.029	2.808	2.838
3745693758835	374569	3758835	0.029	2.858	2.887
3745743758835	374574	3758835	0.029	2.908	2.937
3744043758840	374404	3758840	0.029	1.444	1.473
3744093758840	374409	3758840	0.029	1.471	1.500
3744143758840	374414	3758840	0.029	1.498	1.528
3744193758840	374419	3758840	0.029	1.527	1.556
3744243758840	374424	3758840	0.029	1.556	1.585
3744293758840	374429	3758840	0.029	1.585	1.615
3744343758840	374434	3758840	0.029	1.616	1.645
3744393758840	374439	3758840	0.029	1.647	1.677
3744443758840	374444	3758840	0.029	1.679	1.709
3744493758840	374449	3758840	0.029	1.712	1.742
3744543758840	374454	3758840	0.029	1.746	1.775
3744593758840	374459	3758840	0.029	1.781	1.810
3744643758840	374464	3758840	0.029	1.816	1.845
3744693758840	374469	3758840	0.029	1.852	1.882
3744743758840	374474	3758840	0.029	1.889	1.919
3744793758840	374479	3758840	0.029	1.927	1.957
3744843758840	374484	3758840	0.029	1.966	1.996
3744893758840	374489	3758840	0.029	2.006	2.035
3744943758840	374494	3758840	0.029	2.047	2.076
3744993758840	374499	3758840	0.029	2.088	2.117
3745043758840	374504	3758840	0.029	2.131	2.160
3745093758840	374509	3758840	0.029	2.174	2.203

IHS

Residential Health Risk Assessment Results Summary

Unmitigated

RESIDENTIAL RECEPTORS ONLY		MAX:	59.201
Unique Identifier	X (UTM)	Y (UTM)	Total Risk
3745593758825	374559	3758825	3.070
3745643758825	374564	3758825	3.128
3745693758825	374569	3758825	3.187
3745743758825	374574	3758825	3.245
3744043758830	374404	3758830	1.562
3744093758830	374409	3758830	1.592
3744143758830	374414	3758830	1.623
3744193758830	374419	3758830	1.654
3744243758830	374424	3758830	1.687
3744293758830	374429	3758830	1.720
3744343758830	374434	3758830	1.754
3744393758830	374439	3758830	1.789
3744443758830	374444	3758830	1.825
3744493758830	374449	3758830	1.862
3744543758830	374454	3758830	1.900
3744593758830	374459	3758830	1.939
3744643758830	374464	3758830	1.979
3744693758830	374469	3758830	2.020
3744743758830	374474	3758830	2.062
3744793758830	374479	3758830	2.106
3744843758830	374484	3758830	2.150
3744893758830	374489	3758830	2.195
3744943758830	374494	3758830	2.242
3744993758830	374499	3758830	2.289
3745043758830	374504	3758830	2.338
3745093758830	374509	3758830	2.388
3745143758830	374514	3758830	2.439
3745193758830	374519	3758830	2.491
3745243758830	374524	3758830	2.543
3745293758830	374529	3758830	2.597
3745343758830	374534	3758830	2.651
3745393758830	374539	3758830	2.705
3745443758830	374544	3758830	2.760
3745493758830	374549	3758830	2.814
3745543758830	374554	3758830	2.869
3745593758830	374559	3758830	2.923
3745643758830	374564	3758830	2.977
3745693758830	374569	3758830	3.031
3745743758830	374574	3758830	3.085
3744043758835	374404	3758835	1.517
3744093758835	374409	3758835	1.545
3744143758835	374414	3758835	1.574
3744193758835	374419	3758835	1.604
3744243758835	374424	3758835	1.635
3744293758835	374429	3758835	1.666
3744343758835	374434	3758835	1.699
3744393758835	374439	3758835	1.732
3744443758835	374444	3758835	1.766
3744493758835	374449	3758835	1.801
3744543758835	374454	3758835	1.836
3744593758835	374459	3758835	1.873
3744643758835	374464	3758835	1.911
3744693758835	374469	3758835	1.949
3744743758835	374474	3758835	1.989
3744793758835	374479	3758835	2.029
3744843758835	374484	3758835	2.071
3744893758835	374489	3758835	2.113
3744943758835	374494	3758835	2.156
3744993758835	374499	3758835	2.201
3745043758835	374504	3758835	2.246
3745093758835	374509	3758835	2.293
3745143758835	374514	3758835	2.340
3745193758835	374519	3758835	2.388
3745243758835	374524	3758835	2.437
3745293758835	374529	3758835	2.486
3745343758835	374534	3758835	2.536
3745393758835	374539	3758835	2.586
3745443758835	374544	3758835	2.637
3745493758835	374549	3758835	2.687
3745543758835	374554	3758835	2.737
3745593758835	374559	3758835	2.788
3745643758835	374564	3758835	2.838
3745693758835	374569	3758835	2.887
3745743758835	374574	3758835	2.937
3744043758840	374404	3758840	1.473
3744093758840	374409	3758840	1.500
3744143758840	374414	3758840	1.528
3744193758840	374419	3758840	1.556
3744243758840	374424	3758840	1.585
3744293758840	374429	3758840	1.615
3744343758840	374434	3758840	1.645
3744393758840	374439	3758840	1.677
3744443758840	374444	3758840	1.709
3744493758840	374449	3758840	1.742
3744543758840	374454	3758840	1.775
3744593758840	374459	3758840	1.810
3744643758840	374464	3758840	1.845
3744693758840	374469	3758840	1.882
3744743758840	374474	3758840	1.919
3744793758840	374479	3758840	1.957
3744843758840	374484	3758840	1.996
3744893758840	374489	3758840	2.035
3744943758840	374494	3758840	2.076
3744993758840	374499	3758840	2.117
3745043758840	374504	3758840	2.160
3745093758840	374509	3758840	2.203

FOR CHRONIC CALCS

MAX:			0.543
Overlapping Phases - Maximum GLC			
2025	2026	2027	
0.00E+00	3.48E-02	1.96E-02	
0.00E+00	3.55E-02	1.99E-02	
0.00E+00	3.62E-02	2.03E-02	
0.00E+00	3.69E-02	2.06E-02	
0.00E+00	1.74E-02	9.98E-03	
0.00E+00	1.77E-02	1.02E-02	
0.00E+00	1.80E-02	1.04E-02	
0.00E+00	1.84E-02	1.06E-02	
0.00E+00	1.88E-02	1.08E-02	
0.00E+00	1.92E-02	1.10E-02	
0.00E+00	1.96E-02	1.12E-02	
0.00E+00	2.00E-02	1.14E-02	
0.00E+00	2.04E-02	1.17E-02	
0.00E+00	2.08E-02	1.19E-02	
0.00E+00	2.12E-02	1.22E-02	
0.00E+00	2.17E-02	1.24E-02	
0.00E+00	2.21E-02	1.27E-02	
0.00E+00	2.26E-02	1.29E-02	
0.00E+00	2.31E-02	1.32E-02	
0.00E+00	2.36E-02	1.35E-02	
0.00E+00	2.41E-02	1.38E-02	
0.00E+00	2.46E-02	1.40E-02	
0.00E+00	2.52E-02	1.43E-02	
0.00E+00	2.57E-02	1.46E-02	
0.00E+00	2.63E-02	1.50E-02	
0.00E+00	2.69E-02	1.53E-02	
0.00E+00	2.74E-02	1.56E-02	
0.00E+00	2.80E-02	1.59E-02	
0.00E+00	2.87E-02	1.63E-02	
0.00E+00	2.93E-02	1.66E-02	
0.00E+00	2.99E-02	1.69E-02	
0.00E+00	3.05E-02	1.73E-02	
0.00E+00	3.12E-02	1.76E-02	
0.00E+00	3.18E-02	1.80E-02	
0.00E+00	3.24E-02	1.83E-02	
0.00E+00	3.31E-02	1.86E-02	
0.00E+00	3.37E-02	1.90E-02	
0.00E+00	3.43E-02	1.93E-02	
0.00E+00	3.49E-02	1.96E-02	
0.00E+00	1.68E-02	9.69E-03	
0.00E+00	1.72E-02	9.87E-03	
0.00E+00	1.75E-02	1.01E-02	
0.00E+00	1.78E-02	1.03E-02	
0.00E+00	1.82E-02	1.04E-02	
0.00E+00	1.85E-02	1.07E-02	
0.00E+00	1.89E-02	1.09E-02	
0.00E+00	1.93E-02	1.11E-02	
0.00E+00	1.97E-02	1.13E-02	
0.00E+00	2.01E-02	1.15E-02	
0.00E+00	2.05E-02	1.17E-02	
0.00E+00	2.09E-02	1.20E-02	
0.00E+00	2.13E-02	1.22E-02	
0.00E+00	2.18E-02	1.25E-02	
0.00E+00	2.22E-02	1.27E-02	
0.00E+00	2.27E-02	1.30E-02	
0.00E+00	2.32E-02	1.32E-02	
0.00E+00	2.37E-02	1.35E-02	
0.00E+00	2.42E-02	1.38E-02	
0.00E+00	2.47E-02	1.41E-02	
0.00E+00	2.52E-02	1.44E-02	
0.00E+00	2.57E-02	1.47E-02	
0.00E+00	2.63E-02	1.50E-02	
0.00E+00	2.68E-02	1.53E-02	
0.00E+00	2.74E-02	1.56E-02	
0.00E+00	2.80E-02	1.59E-02	
0.00E+00	2.85E-02	1.62E-02	
0.00E+00	2.91E-02	1.65E-02	
0.00E+00	2.97E-02	1.68E-02	
0.00E+00	3.03E-02	1.71E-02	
0.00E+00	3.09E-02	1.75E-02	
0.00E+00	3.15E-02	1.78E-02	
0.00E+00	3.20E-02	1.81E-02	
0.00E+00	3.26E-02	1.84E-02	
0.00E+00	3.32E-02	1.87E-02	
0.00E+00	1.63E-02	9.41E-03	
0.00E+00	1.66E-02	9.58E-03	
0.00E+00	1.70E-02	9.76E-03	
0.00E+00	1.73E-02	9.94E-03	
0.00E+00	1.76E-02	1.01E-02	
0.00E+00	1.79E-02	1.03E-02	
0.00E+00	1.83E-02	1.05E-02	
0.00E+00	1.87E-02	1.07E-02	
0.00E+00	1.90E-02	1.09E-02	
0.00E+00	1.94E-02	1.11E-02	
0.00E+00	1.98E-02	1.14E-02	
0.00E+00	2.02E-02	1.16E-02	
0.00E+00	2.06E-02	1.18E-02	
0.00E+00	2.10E-02	1.20E-02	
0.00E+00	2.14E-02	1.23E-02	
0.00E+00	2.19E-02	1.25E-02	
0.00E+00	2.23E-02	1.28E-02	
0.00E+00	2.28E-02	1.30E-02	
0.00E+00	2.32E-02	1.33E-02	
0.00E+00	2.37E-02	1.35E-02	
0.00E+00	2.42E-02	1.38E-02	
0.00E+00	2.47E-02	1.41E-02	

IHS

Health Risk Assessment Results Summary

Unmitigated

Residential Receptors

		MAX:	0.135	59.180	59.201
Unique Identifier	X (UTM)	Y (UTM)	Onroad	Offroad	Total Risk
3745143758840	374514	3758840	0.029	2.218	2.247
3745193758840	374519	3758840	0.029	2.263	2.291
3745243758840	374524	3758840	0.029	2.308	2.337
3745293758840	374529	3758840	0.029	2.354	2.382
3745343758840	374534	3758840	0.028	2.400	2.429
3745393758840	374539	3758840	0.028	2.447	2.475
3745443758840	374544	3758840	0.028	2.494	2.522
3745493758840	374549	3758840	0.028	2.541	2.569
3745543758840	374554	3758840	0.028	2.588	2.615
3745593758840	374559	3758840	0.028	2.634	2.662
3745643758840	374564	3758840	0.027	2.681	2.708
3745693758840	374569	3758840	0.027	2.727	2.754
3745743758840	374574	3758840	0.027	2.773	2.800
3744043758845	374404	3758845	0.027	1.404	1.431
3744093758845	374409	3758845	0.027	1.429	1.456
3744143758845	374414	3758845	0.027	1.455	1.483
3744193758845	374419	3758845	0.027	1.482	1.510
3744243758845	374424	3758845	0.027	1.510	1.537
3744293758845	374429	3758845	0.027	1.538	1.565
3744343758845	374434	3758845	0.027	1.567	1.594
3744393758845	374439	3758845	0.027	1.597	1.624
3744443758845	374444	3758845	0.027	1.627	1.654
3744493758845	374449	3758845	0.027	1.658	1.686
3744543758845	374454	3758845	0.027	1.690	1.717
3744593758845	374459	3758845	0.027	1.723	1.750
3744643758845	374464	3758845	0.027	1.756	1.783
3744693758845	374469	3758845	0.027	1.790	1.817
3744743758845	374474	3758845	0.027	1.825	1.852
3744793758845	374479	3758845	0.027	1.861	1.888
3744843758845	374484	3758845	0.027	1.897	1.925
3744893758845	374489	3758845	0.027	1.935	1.962
3744943758845	374494	3758845	0.027	1.973	2.000
3744993758845	374499	3758845	0.027	2.011	2.039
3745043758845	374504	3758845	0.027	2.051	2.078
3745093758845	374509	3758845	0.027	2.091	2.118
3745143758845	374514	3758845	0.027	2.132	2.159
3745193758845	374519	3758845	0.027	2.174	2.201
3745243758845	374524	3758845	0.027	2.216	2.243
3745293758845	374529	3758845	0.027	2.259	2.286
3745343758845	374534	3758845	0.027	2.302	2.329
3745393758845	374539	3758845	0.026	2.345	2.372
3745443758845	374544	3758845	0.026	2.389	2.415
3745493758845	374549	3758845	0.026	2.432	2.458
3745543758845	374554	3758845	0.026	2.476	2.502
3745593758845	374559	3758845	0.026	2.519	2.545
3745643758845	374564	3758845	0.026	2.562	2.588
3745693758845	374569	3758845	0.025	2.605	2.630
3745743758845	374574	3758845	0.025	2.647	2.673
3744043758850	374404	3758850	0.025	1.365	1.390
3744093758850	374409	3758850	0.025	1.389	1.415
3744143758850	374414	3758850	0.025	1.414	1.440
3744193758850	374419	3758850	0.026	1.440	1.465
3744243758850	374424	3758850	0.026	1.466	1.491
3744293758850	374429	3758850	0.026	1.493	1.518
3744343758850	374434	3758850	0.026	1.520	1.546
3744393758850	374439	3758850	0.026	1.548	1.574
3744443758850	374444	3758850	0.026	1.577	1.602
3744493758850	374449	3758850	0.026	1.606	1.632
3744543758850	374454	3758850	0.026	1.636	1.662
3744593758850	374459	3758850	0.026	1.667	1.693
3744643758850	374464	3758850	0.026	1.699	1.724
3744693758850	374469	3758850	0.026	1.731	1.757
3744743758850	374474	3758850	0.026	1.764	1.789
3744793758850	374479	3758850	0.026	1.797	1.823
3744843758850	374484	3758850	0.026	1.832	1.857
3744893758850	374489	3758850	0.026	1.867	1.892
3744943758850	374494	3758850	0.025	1.902	1.928
3744993758850	374499	3758850	0.025	1.939	1.964
3745043758850	374504	3758850	0.025	1.976	2.001
3745093758850	374509	3758850	0.025	2.013	2.039
3745143758850	374514	3758850	0.025	2.052	2.077
3745193758850	374519	3758850	0.025	2.091	2.116
3745243758850	374524	3758850	0.025	2.130	2.155
3745293758850	374529	3758850	0.025	2.170	2.195
3745343758850	374534	3758850	0.025	2.210	2.235
3745393758850	374539	3758850	0.025	2.250	2.274
3745443758850	374544	3758850	0.025	2.291	2.315
3745493758850	374549	3758850	0.024	2.331	2.355
3745543758850	374554	3758850	0.024	2.371	2.396
3745593758850	374559	3758850	0.024	2.412	2.436
3745643758850	374564	3758850	0.024	2.452	2.476
3745693758850	374569	3758850	0.024	2.491	2.515
3745743758850	374574	3758850	0.024	2.531	2.555
3744043758855	374404	3758855	0.024	1.327	1.351
3744093758855	374409	3758855	0.024	1.351	1.374
3744143758855	374414	3758855	0.024	1.374	1.398
3744193758855	374419	3758855	0.024	1.399	1.423
3744243758855	374424	3758855	0.024	1.424	1.447
3744293758855	374429	3758855	0.024	1.449	1.473
3744343758855	374434	3758855	0.024	1.475	1.499
3744393758855	374439	3758855	0.024	1.502	1.526
3744443758855	374444	3758855	0.024	1.529	1.553
3744493758855	374449	3758855	0.024	1.557	1.581
3744543758855	374454	3758855	0.024	1.585	1.609
3744593758855	374459	3758855	0.024	1.614	1.638
3744643758855	374464	3758855	0.024	1.644	1.668

IHS

Residential Health Risk Assessment Results Summary

Unmitigated

RESIDENTIAL RECEPTORS ONLY

		MAX:	59.201
Unique Identifier	X (UTM)	Y (UTM)	Total Risk
3745143758840	374514	3758840	2.247
3745193758840	374519	3758840	2.291
3745243758840	374524	3758840	2.337
3745293758840	374529	3758840	2.382
3745343758840	374534	3758840	2.429
3745393758840	374539	3758840	2.475
3745443758840	374544	3758840	2.522
3745493758840	374549	3758840	2.569
3745543758840	374554	3758840	2.615
3745593758840	374559	3758840	2.662
3745643758840	374564	3758840	2.708
3745693758840	374569	3758840	2.754
3745743758840	374574	3758840	2.800
3744043758845	374404	3758845	1.431
3744093758845	374409	3758845	1.456
3744143758845	374414	3758845	1.483
3744193758845	374419	3758845	1.510
3744243758845	374424	3758845	1.537
3744293758845	374429	3758845	1.565
3744343758845	374434	3758845	1.594
3744393758845	374439	3758845	1.624
3744443758845	374444	3758845	1.654
3744493758845	374449	3758845	1.686
3744543758845	374454	3758845	1.717
3744593758845	374459	3758845	1.750
3744643758845	374464	3758845	1.783
3744693758845	374469	3758845	1.817
3744743758845	374474	3758845	1.852
3744793758845	374479	3758845	1.888
3744843758845	374484	3758845	1.925
3744893758845	374489	3758845	1.962
3744943758845	374494	3758845	2.000
3744993758845	374499	3758845	2.039
3745043758845	374504	3758845	2.078
3745093758845	374509	3758845	2.118
3745143758845	374514	3758845	2.159
3745193758845	374519	3758845	2.201
3745243758845	374524	3758845	2.243
3745293758845	374529	3758845	2.286
3745343758845	374534	3758845	2.329
3745393758845	374539	3758845	2.372
3745443758845	374544	3758845	2.415
3745493758845	374549	3758845	2.458
3745543758845	374554	3758845	2.502
3745593758845	374559	3758845	2.545
3745643758845	374564	3758845	2.588
3745693758845	374569	3758845	2.630
3745743758845	374574	3758845	2.673
3744043758850	374404	3758850	1.390
3744093758850	374409	3758850	1.415
3744143758850	374414	3758850	1.440
3744193758850	374419	3758850	1.465
3744243758850	374424	3758850	1.491
3744293758850	374429	3758850	1.518
3744343758850	374434	3758850	1.546
3744393758850	374439	3758850	1.574
3744443758850	374444	3758850	1.602
3744493758850	374449	3758850	1.632
3744543758850	374454	3758850	1.662
3744593758850	374459	3758850	1.693
3744643758850	374464	3758850	1.724
3744693758850	374469	3758850	1.757
3744743758850	374474	3758850	1.789
3744793758850	374479	3758850	1.823
3744843758850	374484	3758850	1.857
3744893758850	374489	3758850	1.892
3744943758850	374494	3758850	1.928
3744993758850	374499	3758850	1.964
3745043758850	374504	3758850	2.001
3745093758850	374509	3758850	2.039
3745143758850	374514	3758850	2.077
3745193758850	374519	3758850	2.116
3745243758850	374524	3758850	2.155
3745293758850	374529	3758850	2.195
3745343758850	374534	3758850	2.235
3745393758850	374539	3758850	2.274
3745443758850	374544	3758850	2.315
3745493758850	374549	3758850	2.355
3745543758850	374554	3758850	2.396
3745593758850	374559	3758850	2.436
3745643758850	374564	3758850	2.476
3745693758850	374569	3758850	2.515
3745743758850	374574	3758850	2.555
3744043758855	374404	3758855	1.351
3744093758855	374409	3758855	1.374
3744143758855	374414	3758855	1.398
3744193758855	374419	3758855	1.423
3744243758855	374424	3758855	1.447
3744293758855	374429	3758855	1.473
3744343758855	374434	3758855	1.499
3744393758855	374439	3758855	1.526
3744443758855	374444	3758855	1.553
3744493758855	374449	3758855	1.581
3744543758855	374454	3758855	1.609
3744593758855	374459	3758855	1.638
3744643758855	374464	3758855	1.668

FOR CHRONIC CALCS

MAX: 0.543

Overlapping Phases - Maximum GLC		
2025	2026	2027
0.00E+00	2.52E-02	1.44E-02
0.00E+00	2.57E-02	1.46E-02
0.00E+00	2.62E-02	1.49E-02
0.00E+00	2.67E-02	1.52E-02
0.00E+00	2.73E-02	1.55E-02
0.00E+00	2.78E-02	1.58E-02
0.00E+00	2.84E-02	1.61E-02
0.00E+00	2.89E-02	1.64E-02
0.00E+00	2.94E-02	1.67E-02
0.00E+00	3.00E-02	1.70E-02
0.00E+00	3.05E-02	1.72E-02
0.00E+00	3.10E-02	1.75E-02
0.00E+00	3.16E-02	1.78E-02
0.00E+00	1.58E-02	9.14E-03
0.00E+00	1.61E-02	9.31E-03
0.00E+00	1.64E-02	9.48E-03
0.00E+00	1.67E-02	9.65E-03
0.00E+00	1.71E-02	9.83E-03
0.00E+00	1.74E-02	1.00E-02
0.00E+00	1.77E-02	1.02E-02
0.00E+00	1.80E-02	1.04E-02
0.00E+00	1.84E-02	1.06E-02
0.00E+00	1.87E-02	1.08E-02
0.00E+00	1.91E-02	1.10E-02
0.00E+00	1.95E-02	1.12E-02
0.00E+00	1.99E-02	1.14E-02
0.00E+00	2.03E-02	1.16E-02
0.00E+00	2.06E-02	1.18E-02
0.00E+00	2.11E-02	1.21E-02
0.00E+00	2.15E-02	1.23E-02
0.00E+00	2.19E-02	1.25E-02
0.00E+00	2.23E-02	1.28E-02
0.00E+00	2.28E-02	1.30E-02
0.00E+00	2.32E-02	1.33E-02
0.00E+00	2.37E-02	1.35E-02
0.00E+00	2.42E-02	1.38E-02
0.00E+00	2.46E-02	1.41E-02
0.00E+00	2.51E-02	1.43E-02
0.00E+00	2.56E-02	1.46E-02
0.00E+00	2.61E-02	1.49E-02
0.00E+00	2.66E-02	1.51E-02
0.00E+00	2.71E-02	1.54E-02
0.00E+00	2.76E-02	1.57E-02
0.00E+00	2.81E-02	1.60E-02
0.00E+00	2.86E-02	1.62E-02
0.00E+00	2.91E-02	1.65E-02
0.00E+00	2.96E-02	1.67E-02
0.00E+00	3.01E-02	1.70E-02
0.00E+00	1.54E-02	8.88E-03
0.00E+00	1.57E-02	9.04E-03
0.00E+00	1.59E-02	9.20E-03
0.00E+00	1.62E-02	9.36E-03
0.00E+00	1.65E-02	9.53E-03
0.00E+00	1.68E-02	9.71E-03
0.00E+00	1.71E-02	9.88E-03
0.00E+00	1.75E-02	1.01E-02
0.00E+00	1.78E-02	1.02E-02
0.00E+00	1.81E-02	1.04E-02
0.00E+00	1.85E-02	1.06E-02
0.00E+00	1.88E-02	1.08E-02
0.00E+00	1.92E-02	1.10E-02
0.00E+00	1.95E-02	1.12E-02
0.00E+00	1.99E-02	1.14E-02
0.00E+00	2.03E-02	1.17E-02
0.00E+00	2.07E-02	1.19E-02
0.00E+00	2.11E-02	1.21E-02
0.00E+00	2.15E-02	1.23E-02
0.00E+00	2.19E-02	1.26E-02
0.00E+00	2.23E-02	1.28E-02
0.00E+00	2.28E-02	1.30E-02
0.00E+00	2.32E-02	1.33E-02
0.00E+00	2.36E-02	1.35E-02
0.00E+00	2.41E-02	1.38E-02
0.00E+00	2.45E-02	1.40E-02
0.00E+00	2.50E-02	1.43E-02
0.00E+00	2.55E-02	1.45E-02
0.00E+00	2.59E-02	1.48E-02
0.00E+00	2.64E-02	1.50E-02
0.00E+00	2.69E-02	1.53E-02
0.00E+00	2.73E-02	1.55E-02
0.00E+00	2.78E-02	1.58E-02
0.00E+00	2.82E-02	1.60E-02
0.00E+00	2.87E-02	1.62E-02
0.00E+00	1.49E-02	8.63E-03
0.00E+00	1.52E-02	8.78E-03
0.00E+00	1.55E-02	8.94E-03
0.00E+00	1.57E-02	9.09E-03
0.00E+00	1.60E-02	9.25E-03
0.00E+00	1.63E-02	9.42E-03
0.00E+00	1.66E-02	9.58E-03
0.00E+00	1.69E-02	9.75E-03
0.00E+00	1.72E-02	9.93E-03
0.00E+00	1.75E-02	1.01E-02
0.00E+00	1.79E-02	1.03E-02
0.00E+00	1.82E-02	1.05E-02
0.00E+00	1.85E-02	1.07E-02

IHS

Health Risk Assessment Results Summary

Unmitigated

Residential Receptors

		MAX:	0.135	59.180	59.201
Unique Identifier	X (UTM)	Y (UTM)	Onroad	Offroad	Total Risk
3744693758855	374469	3758855	0.024	1.674	1.698
3744743758855	374474	3758855	0.024	1.705	1.730
3744793758855	374479	3758855	0.024	1.737	1.761
3744843758855	374484	3758855	0.024	1.769	1.793
3744893758855	374489	3758855	0.024	1.802	1.826
3744943758855	374494	3758855	0.024	1.836	1.860
3744993758855	374499	3758855	0.024	1.870	1.894
3745043758855	374504	3758855	0.024	1.905	1.929
3745093758855	374509	3758855	0.024	1.940	1.964
3745143758855	374514	3758855	0.024	1.976	1.999
3745193758855	374519	3758855	0.024	2.012	2.036
3745243758855	374524	3758855	0.024	2.049	2.072
3745293758855	374529	3758855	0.023	2.086	2.109
3745343758855	374534	3758855	0.023	2.123	2.147
3745393758855	374539	3758855	0.023	2.160	2.183
3745443758855	374544	3758855	0.023	2.198	2.222
3745493758855	374549	3758855	0.023	2.236	2.259
3745543758855	374554	3758855	0.023	2.274	2.297
3745593758855	374559	3758855	0.023	2.311	2.334
3745643758855	374564	3758855	0.023	2.348	2.371
3745693758855	374569	3758855	0.022	2.385	2.408
3745743758855	374574	3758855	0.022	2.422	2.444
3744043758860	374404	3758860	0.022	1.291	1.314
3744093758860	374409	3758860	0.022	1.313	1.336
3744143758860	374414	3758860	0.022	1.336	1.358
3744193758860	374419	3758860	0.022	1.359	1.382
3744243758860	374424	3758860	0.022	1.383	1.405
3744293758860	374429	3758860	0.022	1.407	1.429
3741163758436	374116	3758436	0.003	0.515	0.518
3741263758436	374126	3758436	0.003	0.532	0.535
3741363758436	374136	3758436	0.003	0.550	0.553
3741463758436	374146	3758436	0.003	0.569	0.572
3741563758436	374156	3758436	0.003	0.588	0.591
3741663758436	374166	3758436	0.003	0.609	0.612
3741763758436	374176	3758436	0.003	0.631	0.634
3741963758436	374196	3758436	0.003	0.679	0.682
3742063758436	374206	3758436	0.003	0.705	0.708
3742163758436	374216	3758436	0.003	0.733	0.736
3742263758436	374226	3758436	0.003	0.762	0.765
3742363758436	374236	3758436	0.003	0.793	0.797
3742463758436	374246	3758436	0.003	0.827	0.830
3742563758436	374256	3758436	0.003	0.862	0.866
3742663758436	374266	3758436	0.003	0.900	0.904
3742763758436	374276	3758436	0.003	0.941	0.945
3742863758436	374286	3758436	0.003	0.985	0.989
3742963758436	374296	3758436	0.003	1.033	1.036
3743063758436	374306	3758436	0.003	1.084	1.087
3743163758436	374316	3758436	0.003	1.139	1.142
3743263758436	374326	3758436	0.003	1.198	1.201
3743363758436	374336	3758436	0.003	1.262	1.266
3743463758436	374346	3758436	0.003	1.333	1.336
3743563758436	374356	3758436	0.003	1.409	1.412
3743663758438	374366	3758438	0.003	1.506	1.509
3741163758446	374116	3758446	0.003	0.527	0.530
3741263758446	374126	3758446	0.003	0.544	0.548
3741363758446	374136	3758446	0.003	0.563	0.566
3741463758446	374146	3758446	0.003	0.582	0.585
3741563758446	374156	3758446	0.003	0.603	0.606
3741663758446	374166	3758446	0.003	0.624	0.627
3741763758446	374176	3758446	0.003	0.647	0.650
3741963758446	374196	3758446	0.003	0.696	0.700
3742063758446	374206	3758446	0.003	0.724	0.727
3742163758446	374216	3758446	0.003	0.753	0.756
3742263758446	374226	3758446	0.003	0.784	0.787
3742363758446	374236	3758446	0.003	0.816	0.820
3742463758446	374246	3758446	0.003	0.851	0.855
3742563758446	374256	3758446	0.003	0.888	0.892
3742663758446	374266	3758446	0.003	0.928	0.932
3742763758446	374276	3758446	0.003	0.972	0.975
3742863758446	374286	3758446	0.003	1.018	1.021
3742963758446	374296	3758446	0.004	1.068	1.071
3743063758446	374306	3758446	0.004	1.121	1.125
3743163758446	374316	3758446	0.004	1.179	1.183
3743263758446	374326	3758446	0.004	1.242	1.246
3743363758446	374336	3758446	0.004	1.311	1.314
3743463758446	374346	3758446	0.003	1.386	1.389
3743563758446	374356	3758446	0.003	1.468	1.471
3743663758446	374366	3758446	0.003	1.558	1.561
3741163758456	374116	3758456	0.003	0.539	0.542
3741263758456	374126	3758456	0.003	0.557	0.560
3741363758456	374136	3758456	0.003	0.576	0.580
3741463758456	374146	3758456	0.003	0.596	0.600
3741563758456	374156	3758456	0.003	0.617	0.621
3741663758456	374166	3758456	0.003	0.640	0.643
3741763758456	374176	3758456	0.003	0.663	0.667
3741963758456	374196	3758456	0.004	0.715	0.718
3742063758456	374206	3758456	0.004	0.743	0.747
3742163758456	374216	3758456	0.004	0.774	0.777
3742263758456	374226	3758456	0.004	0.806	0.809
3742363758456	374236	3758456	0.004	0.840	0.843
3742463758456	374246	3758456	0.004	0.876	0.880
3742563758456	374256	3758456	0.004	0.915	0.919
3742663758456	374266	3758456	0.004	0.957	0.961
3742763758456	374276	3758456	0.004	1.002	1.006
3742863758456	374286	3758456	0.004	1.051	1.055
3742963758456	374296	3758456	0.004	1.104	1.107

IHS

Residential Health Risk Assessment Results Summary

Unmitigated

RESIDENTIAL RECEPTORS ONLY

		MAX:	59.201
Unique Identifier	X (UTM)	Y (UTM)	Total Risk
3744693758855	374469	3758855	1.698
3744743758855	374474	3758855	1.730
3744793758855	374479	3758855	1.761
3744843758855	374484	3758855	1.793
3744893758855	374489	3758855	1.826
3744943758855	374494	3758855	1.860
3744993758855	374499	3758855	1.894
3745043758855	374504	3758855	1.929
3745093758855	374509	3758855	1.964
3745143758855	374514	3758855	1.999
3745193758855	374519	3758855	2.036
3745243758855	374524	3758855	2.072
3745293758855	374529	3758855	2.109
3745343758855	374534	3758855	2.147
3745393758855	374539	3758855	2.183
3745443758855	374544	3758855	2.222
3745493758855	374549	3758855	2.259
3745543758855	374554	3758855	2.297
3745593758855	374559	3758855	2.334
3745643758855	374564	3758855	2.371
3745693758855	374569	3758855	2.408
3745743758855	374574	3758855	2.444
3744043758860	374404	3758860	1.314
3744093758860	374409	3758860	1.336
3744143758860	374414	3758860	1.358
3744193758860	374419	3758860	1.382
3744243758860	374424	3758860	1.405
3744293758860	374429	3758860	1.429
3741163758436	374116	3758436	0.518
3741263758436	374126	3758436	0.535
3741363758436	374136	3758436	0.553
3741463758436	374146	3758436	0.572
3741563758436	374156	3758436	0.591
3741663758436	374166	3758436	0.612
3741763758436	374176	3758436	0.634
3741963758436	374196	3758436	0.682
3742063758436	374206	3758436	0.708
3742163758436	374216	3758436	0.736
3742263758436	374226	3758436	0.765
3742363758436	374236	3758436	0.797
3742463758436	374246	3758436	0.830
3742563758436	374256	3758436	0.866
3742663758436	374266	3758436	0.904
3742763758436	374276	3758436	0.945
3742863758436	374286	3758436	0.989
3742963758436	374296	3758436	1.036
3743063758436	374306	3758436	1.087
3743163758436	374316	3758436	1.142
3743263758436	374326	3758436	1.201
3743363758436	374336	3758436	1.266
3743463758436	374346	3758436	1.336
3743563758436	374356	3758436	1.412
3743663758438	374366	3758438	1.509
3741163758446	374116	3758446	0.530
3741263758446	374126	3758446	0.548
3741363758446	374136	3758446	0.566
3741463758446	374146	3758446	0.585
3741563758446	374156	3758446	0.606
3741663758446	374166	3758446	0.627
3741763758446	374176	3758446	0.650
3741963758446	374196	3758446	0.700
3742063758446	374206	3758446	0.727
3742163758446	374216	3758446	0.756
3742263758446	374226	3758446	0.787
3742363758446	374236	3758446	0.820
3742463758446	374246	3758446	0.855
3742563758446	374256	3758446	0.892
3742663758446	374266	3758446	0.932
3742763758446	374276	3758446	0.975
3742863758446	374286	3758446	1.021
3742963758446	374296	3758446	1.071
3743063758446	374306	3758446	1.125
3743163758446	374316	3758446	1.183
3743263758446	374326	3758446	1.246
3743363758446	374336	3758446	1.314
3743463758446	374346	3758446	1.389
3743563758446	374356	3758446	1.471
3743663758446	374366	3758446	1.561
3741163758456	374116	3758456	0.542
3741263758456	374126	3758456	0.560
3741363758456	374136	3758456	0.580
3741463758456	374146	3758456	0.600
3741563758456	374156	3758456	0.621
3741663758456	374166	3758456	0.643
3741763758456	374176	3758456	0.667
3741963758456	374196	3758456	0.718
3742063758456	374206	3758456	0.747
3742163758456	374216	3758456	0.777
3742263758456	374226	3758456	0.809
3742363758456	374236	3758456	0.843
3742463758456	374246	3758456	0.880
3742563758456	374256	3758456	0.919
3742663758456	374266	3758456	0.961
3742763758456	374276	3758456	1.006
3742863758456	374286	3758456	1.055
3742963758456	374296	3758456	1.107

FOR CHRONIC CALCS

MAX: 0.543

Overlapping Phases - Maximum GLC		
2025	2026	2027
0.00E+00	1.89E-02	1.09E-02
0.00E+00	1.92E-02	1.11E-02
0.00E+00	1.96E-02	1.13E-02
0.00E+00	1.99E-02	1.15E-02
0.00E+00	2.03E-02	1.17E-02
0.00E+00	2.07E-02	1.19E-02
0.00E+00	2.11E-02	1.21E-02
0.00E+00	2.15E-02	1.23E-02
0.00E+00	2.19E-02	1.26E-02
0.00E+00	2.23E-02	1.28E-02
0.00E+00	2.27E-02	1.30E-02
0.00E+00	2.31E-02	1.32E-02
0.00E+00	2.36E-02	1.35E-02
0.00E+00	2.40E-02	1.37E-02
0.00E+00	2.44E-02	1.39E-02
0.00E+00	2.48E-02	1.42E-02
0.00E+00	2.53E-02	1.44E-02
0.00E+00	2.57E-02	1.46E-02
0.00E+00	2.61E-02	1.49E-02
0.00E+00	2.66E-02	1.51E-02
0.00E+00	2.70E-02	1.53E-02
0.00E+00	2.74E-02	1.55E-02
0.00E+00	1.45E-02	8.39E-03
0.00E+00	1.48E-02	8.54E-03
0.00E+00	1.50E-02	8.68E-03
0.00E+00	1.53E-02	8.83E-03
0.00E+00	1.55E-02	8.98E-03
0.00E+00	1.58E-02	9.14E-03
0.00E+00	5.59E-03	3.41E-03
0.00E+00	5.77E-03	3.52E-03
0.00E+00	5.96E-03	3.64E-03
0.00E+00	6.17E-03	3.76E-03
0.00E+00	6.38E-03	3.90E-03
0.00E+00	6.61E-03	4.04E-03
0.00E+00	6.85E-03	4.18E-03
0.00E+00	7.38E-03	4.50E-03
0.00E+00	7.66E-03	4.68E-03
0.00E+00	7.97E-03	4.87E-03
0.00E+00	8.30E-03	5.07E-03
0.00E+00	8.64E-03	5.28E-03
0.00E+00	9.01E-03	5.51E-03
0.00E+00	9.40E-03	5.75E-03
0.00E+00	9.82E-03	6.01E-03
0.00E+00	1.03E-02	6.28E-03
0.00E+00	1.08E-02	6.58E-03
0.00E+00	1.13E-02	6.91E-03
0.00E+00	1.19E-02	7.25E-03
0.00E+00	1.25E-02	7.63E-03
0.00E+00	1.31E-02	8.04E-03
0.00E+00	1.38E-02	8.48E-03
0.00E+00	1.46E-02	8.96E-03
0.00E+00	1.55E-02	9.49E-03
0.00E+00	1.66E-02	1.02E-02
0.00E+00	5.71E-03	3.48E-03
0.00E+00	5.91E-03	3.60E-03
0.00E+00	6.11E-03	3.73E-03
0.00E+00	6.32E-03	3.86E-03
0.00E+00	6.54E-03	3.99E-03
0.00E+00	6.78E-03	4.14E-03
0.00E+00	7.03E-03	4.29E-03
0.00E+00	7.57E-03	4.62E-03
0.00E+00	7.87E-03	4.81E-03
0.00E+00	8.19E-03	5.01E-03
0.00E+00	8.53E-03	5.21E-03
0.00E+00	8.89E-03	5.43E-03
0.00E+00	9.28E-03	5.67E-03
0.00E+00	9.69E-03	5.92E-03
0.00E+00	1.01E-02	6.20E-03
0.00E+00	1.06E-02	6.49E-03
0.00E+00	1.11E-02	6.80E-03
0.00E+00	1.17E-02	7.14E-03
0.00E+00	1.23E-02	7.51E-03
0.00E+00	1.29E-02	7.91E-03
0.00E+00	1.36E-02	8.34E-03
0.00E+00	1.44E-02	8.81E-03
0.00E+00	1.52E-02	9.33E-03
0.00E+00	1.61E-02	9.89E-03
0.00E+00	1.72E-02	1.05E-02
0.00E+00	5.85E-03	3.57E-03
0.00E+00	6.04E-03	3.69E-03
0.00E+00	6.25E-03	3.82E-03
0.00E+00	6.47E-03	3.95E-03
0.00E+00	6.70E-03	4.09E-03
0.00E+00	6.95E-03	4.24E-03
0.00E+00	7.21E-03	4.40E-03
0.00E+00	7.78E-03	4.75E-03
0.00E+00	8.09E-03	4.94E-03
0.00E+00	8.42E-03	5.15E-03
0.00E+00	8.77E-03	5.36E-03
0.00E+00	9.15E-03	5.59E-03
0.00E+00	9.55E-03	5.84E-03
0.00E+00	9.99E-03	6.11E-03
0.00E+00	1.05E-02	6.39E-03
0.00E+00	1.10E-02	6.70E-03
0.00E+00	1.15E-02	7.03E-03
0.00E+00	1.21E-02	7.39E-03

IHS

Health Risk Assessment Results Summary

Unmitigated

Residential Receptors MAX: 0.135 59.180 59.201

Unique Identifier	X (UTM)	Y (UTM)	Onroad	Offroad	Total Risk
3743063758456	374306	3758456	0.004	1.160	1.164
3743163758456	374316	3758456	0.004	1.222	1.225
3743263758456	374326	3758456	0.004	1.288	1.292
3743363758456	374336	3758456	0.004	1.361	1.365
3743463758456	374346	3758456	0.004	1.440	1.444
3743563758456	374356	3758456	0.004	1.528	1.532
3743663758456	374366	3758456	0.004	1.624	1.628
3741163758466	374116	3758466	0.003	0.552	0.555
3741263758466	374126	3758466	0.003	0.570	0.574
3741363758466	374136	3758466	0.004	0.590	0.594
3741463758466	374146	3758466	0.004	0.611	0.614
3741563758466	374156	3758466	0.004	0.633	0.636
3741663758466	374166	3758466	0.004	0.656	0.659
3741763758466	374176	3758466	0.004	0.680	0.684
3741963758466	374196	3758466	0.004	0.734	0.738
3742063758466	374206	3758466	0.004	0.763	0.767
3742163758466	374216	3758466	0.004	0.795	0.799
3742263758466	374226	3758466	0.004	0.828	0.832
3742363758466	374236	3758466	0.004	0.864	0.868
3742463758466	374246	3758466	0.004	0.902	0.906
3742563758466	374256	3758466	0.004	0.943	0.947
3742663758466	374266	3758466	0.004	0.987	0.991
3742763758466	374276	3758466	0.004	1.034	1.038
3742863758466	374286	3758466	0.004	1.085	1.089
3742963758466	374296	3758466	0.004	1.140	1.144
3743063758466	374306	3758466	0.004	1.200	1.204
3743163758466	374316	3758466	0.004	1.265	1.268
3743263758466	374326	3758466	0.004	1.335	1.339
3743363758466	374336	3758466	0.004	1.412	1.416
3743463758466	374346	3758466	0.004	1.496	1.500
3743563758466	374356	3758466	0.004	1.589	1.593
3743633758466	374363	3758466	0.004	1.660	1.664
3741163758476	374116	3758476	0.004	0.564	0.568
3741263758476	374126	3758476	0.004	0.584	0.587
3741363758476	374136	3758476	0.004	0.604	0.608
3741463758476	374146	3758476	0.004	0.625	0.629
3741563758476	374156	3758476	0.004	0.648	0.652
3741663758476	374166	3758476	0.004	0.672	0.676
3741763758476	374176	3758476	0.004	0.698	0.701
3741963758476	374196	3758476	0.004	0.753	0.757
3742063758476	374206	3758476	0.004	0.784	0.788
3742163758476	374216	3758476	0.004	0.817	0.821
3742263758476	374226	3758476	0.004	0.851	0.855
3742363758476	374236	3758476	0.004	0.889	0.893
3742463758476	374246	3758476	0.004	0.928	0.933
3742563758476	374256	3758476	0.004	0.971	0.975
3742663758476	374266	3758476	0.004	1.017	1.021
3742763758476	374276	3758476	0.004	1.067	1.071
3742863758476	374286	3758476	0.004	1.120	1.124
3742963758476	374296	3758476	0.004	1.178	1.182
3743063758476	374306	3758476	0.004	1.240	1.244
3743163758476	374316	3758476	0.004	1.308	1.313
3743263758476	374326	3758476	0.004	1.383	1.387
3743363758476	374336	3758476	0.004	1.464	1.468
3743463758476	374346	3758476	0.004	1.553	1.557
3743563758475	374356	3758475	0.004	1.645	1.649
3743633758475	374363	3758475	0.004	1.719	1.724
3741163758486	374116	3758486	0.004	0.577	0.581
3741263758486	374126	3758486	0.004	0.597	0.601
3741363758486	374136	3758486	0.004	0.618	0.622
3741463758486	374146	3758486	0.004	0.640	0.644
3741563758486	374156	3758486	0.004	0.664	0.668
3741663758486	374166	3758486	0.004	0.689	0.693
3741763758486	374176	3758486	0.004	0.715	0.719
3741963758486	374196	3758486	0.004	0.773	0.777
3742063758486	374206	3758486	0.004	0.805	0.809
3742163758486	374216	3758486	0.004	0.839	0.843
3742263758486	374226	3758486	0.004	0.875	0.879
3742363758486	374236	3758486	0.004	0.914	0.918
3742463758486	374246	3758486	0.004	0.956	0.960
3742563758486	374256	3758486	0.004	1.000	1.004
3742663758486	374266	3758486	0.004	1.048	1.052
3742763758486	374276	3758486	0.004	1.099	1.104
3742863758486	374286	3758486	0.004	1.155	1.159
3742963758486	374296	3758486	0.004	1.216	1.220
3743063758486	374306	3758486	0.004	1.281	1.285
3743163758486	374316	3758486	0.004	1.353	1.357
3741163758496	374116	3758496	0.004	0.591	0.595
3741263758496	374126	3758496	0.004	0.611	0.615
3741363758496	374136	3758496	0.004	0.633	0.637
3741463758496	374146	3758496	0.004	0.656	0.660
3741563758496	374156	3758496	0.004	0.680	0.684
3741663758496	374166	3758496	0.004	0.706	0.710
3741763758496	374176	3758496	0.004	0.733	0.737
3741963758496	374196	3758496	0.004	0.793	0.797
3742063758496	374206	3758496	0.004	0.826	0.830
3742163758496	374216	3758496	0.005	0.861	0.866
3742263758496	374226	3758496	0.005	0.899	0.903
3742363758496	374236	3758496	0.005	0.939	0.943
3742463758496	374246	3758496	0.005	0.982	0.987
3742563758496	374256	3758496	0.005	1.029	1.033
3742663758496	374266	3758496	0.005	1.078	1.083
3742763758496	374276	3758496	0.005	1.132	1.137
3742863758496	374286	3758496	0.005	1.190	1.195
3742963758496	374296	3758496	0.005	1.254	1.258
3743063758496	374306	3758496	0.005	1.322	1.327

IHS

Residential Health Risk Assessment Results Summary

Unmitigated

RESIDENTIAL RECEPTORS ONLY MAX: 59.201

Unique Identifier	X (UTM)	Y (UTM)	Total Risk
3743063758456	374306	3758456	1.164
3743163758456	374316	3758456	1.225
3743263758456	374326	3758456	1.292
3743363758456	374336	3758456	1.365
3743463758456	374346	3758456	1.444
3743563758456	374356	3758456	1.532
3743663758456	374366	3758456	1.628
3741163758466	374116	3758466	0.555
3741263758466	374126	3758466	0.574
3741363758466	374136	3758466	0.594
3741463758466	374146	3758466	0.614
3741563758466	374156	3758466	0.636
3741663758466	374166	3758466	0.659
3741763758466	374176	3758466	0.684
3741963758466	374196	3758466	0.738
3742063758466	374206	3758466	0.767
3742163758466	374216	3758466	0.799
3742263758466	374226	3758466	0.832
3742363758466	374236	3758466	0.868
3742463758466	374246	3758466	0.906
3742563758466	374256	3758466	0.947
3742663758466	374266	3758466	0.991
3742763758466	374276	3758466	1.038
3742863758466	374286	3758466	1.089
3742963758466	374296	3758466	1.144
3743063758466	374306	3758466	1.204
3743163758466	374316	3758466	1.268
3743263758466	374326	3758466	1.339
3743363758466	374336	3758466	1.416
3743463758466	374346	3758466	1.500
3743563758466	374356	3758466	1.593
3743633758466	374363	3758466	1.664
3741163758476	374116	3758476	0.568
3741263758476	374126	3758476	0.587
3741363758476	374136	3758476	0.608
3741463758476	374146	3758476	0.629
3741563758476	374156	3758476	0.652
3741663758476	374166	3758476	0.676
3741763758476	374176	3758476	0.701
3741963758476	374196	3758476	0.757
3742063758476	374206	3758476	0.788
3742163758476	374216	3758476	0.821
3742263758476	374226	3758476	0.855
3742363758476	374236	3758476	0.893
3742463758476	374246	3758476	0.933
3742563758476	374256	3758476	0.975
3742663758476	374266	3758476	1.021
3742763758476	374276	3758476	1.071
3742863758476	374286	3758476	1.124
3742963758476	374296	3758476	1.182
3743063758476	374306	3758476	1.244
3743163758476	374316	3758476	1.313
3743263758476	374326	3758476	1.387
3743363758476	374336	3758476	1.468
3743463758476	374346	3758476	1.557
3743563758475	374356	3758475	1.649
3743633758475	374363	3758475	1.724
3741163758486	374116	3758486	0.581
3741263758486	374126	3758486	0.601
3741363758486	374136	3758486	0.622
3741463758486	374146	3758486	0.644
3741563758486	374156	3758486	0.668
3741663758486	374166	3758486	0.693
3741763758486	374176	3758486	0.719
3741963758486	374196	3758486	0.777
3742063758486	374206	3758486	0.809
3742163758486	374216	3758486	0.843
3742263758486	374226	3758486	0.879
3742363758486	374236	3758486	0.918
3742463758486	374246	3758486	0.960
3742563758486	374256	3758486	1.004
3742663758486	374266	3758486	1.052
3742763758486	374276	3758486	1.104
3742863758486	374286	3758486	1.159
3742963758486	374296	3758486	1.220
3743063758486	374306	3758486	1.285
3743163758486	374316	3758486	1.357
3741163758496	374116	3758496	0.595
3741263758496	374126	3758496	0.615
3741363758496	374136	3758496	0.637
3741463758496	374146	3758496	0.660
3741563758496	374156	3758496	0.684
3741663758496	374166	3758496	0.710
3741763758496	374176	3758496	0.737
3741963758496	374196	3758496	0.797
3742063758496	374206	3758496	0.830
3742163758496	374216	3758496	0.866
3742263758496	374226	3758496	0.903
3742363758496	374236	3758496	0.943
3742463758496	374246	3758496	0.987
3742563758496	374256	3758496	1.033
3742663758496	374266	3758496	1.083
3742763758496	374276	3758496	1.137
3742863758496	374286	3758496	1.195
3742963758496	374296	3758496	1.258
3743063758496	374306	3758496	1.327

FOR CHRONIC CALCS

MAX: 0.543

Overlapping Phases - Maximum GLC		
2025	2026	2027
0.00E+00	1.27E-02	7.78E-03
0.00E+00	1.34E-02	8.20E-03
0.00E+00	1.41E-02	8.66E-03
0.00E+00	1.49E-02	9.15E-03
0.00E+00	1.58E-02	9.70E-03
0.00E+00	1.68E-02	1.03E-02
0.00E+00	1.79E-02	1.10E-02
0.00E+00	5.98E-03	3.65E-03
0.00E+00	6.19E-03	3.77E-03
0.00E+00	6.40E-03	3.91E-03
0.00E+00	6.63E-03	4.05E-03
0.00E+00	6.87E-03	4.19E-03
0.00E+00	7.12E-03	4.35E-03
0.00E+00	7.39E-03	4.51E-03
0.00E+00	7.98E-03	4.88E-03
0.00E+00	8.31E-03	5.07E-03
0.00E+00	8.65E-03	5.29E-03
0.00E+00	9.02E-03	5.51E-03
0.00E+00	9.42E-03	5.76E-03
0.00E+00	9.84E-03	6.01E-03
0.00E+00	1.03E-02	6.29E-03
0.00E+00	1.08E-02	6.59E-03
0.00E+00	1.13E-02	6.91E-03
0.00E+00	1.19E-02	7.26E-03
0.00E+00	1.25E-02	7.64E-03
0.00E+00	1.31E-02	8.05E-03
0.00E+00	1.39E-02	8.49E-03
0.00E+00	1.46E-02	8.97E-03
0.00E+00	1.55E-02	9.50E-03
0.00E+00	1.65E-02	1.01E-02
0.00E+00	1.75E-02	1.07E-02
0.00E+00	1.83E-02	1.12E-02
0.00E+00	6.12E-03	3.73E-03
0.00E+00	6.33E-03	3.86E-03
0.00E+00	6.55E-03	4.00E-03
0.00E+00	6.79E-03	4.14E-03
0.00E+00	7.04E-03	4.30E-03
0.00E+00	7.30E-03	4.46E-03
0.00E+00	7.58E-03	4.63E-03
0.00E+00	8.19E-03	5.01E-03
0.00E+00	8.53E-03	5.21E-03
0.00E+00	8.89E-03	5.43E-03
0.00E+00	9.27E-03	5.67E-03
0.00E+00	9.68E-03	5.92E-03
0.00E+00	1.01E-02	6.19E-03
0.00E+00	1.06E-02	6.48E-03
0.00E+00	1.11E-02	6.79E-03
0.00E+00	1.17E-02	7.13E-03
0.00E+00	1.22E-02	7.50E-03
0.00E+00	1.29E-02	7.89E-03
0.00E+00	1.36E-02	8.32E-03
0.00E+00	1.43E-02	8.79E-03
0.00E+00	1.52E-02	9.30E-03
0.00E+00	1.61E-02	9.86E-03
0.00E+00	1.71E-02	1.05E-02
0.00E+00	1.81E-02	1.11E-02
0.00E+00	1.90E-02	1.16E-02
0.00E+00	6.26E-03	3.82E-03
0.00E+00	6.48E-03	3.95E-03
0.00E+00	6.71E-03	4.10E-03
0.00E+00	6.95E-03	4.24E-03
0.00E+00	7.21E-03	4.40E-03
0.00E+00	7.48E-03	4.57E-03
0.00E+00	7.77E-03	4.75E-03
0.00E+00	8.41E-03	5.14E-03
0.00E+00	8.76E-03	5.35E-03
0.00E+00	9.13E-03	5.58E-03
0.00E+00	9.53E-03	5.83E-03
0.00E+00	9.96E-03	6.09E-03
0.00E+00	1.04E-02	6.37E-03
0.00E+00	1.09E-02	6.68E-03
0.00E+00	1.14E-02	7.00E-03
0.00E+00	1.20E-02	7.35E-03
0.00E+00	1.26E-02	7.73E-03
0.00E+00	1.33E-02	8.14E-03
0.00E+00	1.40E-02	8.59E-03
0.00E+00	1.48E-02	9.08E-03
0.00E+00	6.40E-03	3.91E-03
0.00E+00	6.63E-03	4.05E-03
0.00E+00	6.87E-03	4.19E-03
0.00E+00	7.12E-03	4.35E-03
0.00E+00	7.38E-03	4.51E-03
0.00E+00	7.67E-03	4.68E-03
0.00E+00	7.96E-03	4.87E-03
0.00E+00	8.62E-03	5.27E-03
0.00E+00	8.98E-03	5.49E-03
0.00E+00	9.37E-03	5.73E-03
0.00E+00	9.78E-03	5.98E-03
0.00E+00	1.02E-02	6.26E-03
0.00E+00	1.07E-02	6.55E-03
0.00E+00	1.12E-02	6.87E-03
0.00E+00	1.18E-02	7.20E-03
0.00E+00	1.24E-02	7.57E-03
0.00E+00	1.30E-02	7.97E-03
0.00E+00	1.37E-02	8.40E-03
0.00E+00	1.45E-02	8.87E-03

IHS

Health Risk Assessment Results Summary

Unmitigated

Residential Receptors		MAX:	0.135	59.180	59.201
Unique Identifier	X (UTM)	Y (UTM)	Onroad	Offroad	Total Risk
3743163758496	374316	3758496	0.005	1.397	1.401
3741163758506	374116	3758506	0.004	0.604	0.608
3741263758506	374126	3758506	0.004	0.625	0.629
3741363758506	374136	3758506	0.004	0.647	0.652
3741463758506	374146	3758506	0.005	0.671	0.676
3741563758506	374156	3758506	0.005	0.696	0.701
3741663758506	374166	3758506	0.005	0.723	0.727
3741763758506	374176	3758506	0.005	0.751	0.756
3741963758506	374196	3758506	0.005	0.813	0.818
3742063758506	374206	3758506	0.005	0.847	0.852
3742163758506	374216	3758506	0.005	0.883	0.888
3742263758506	374226	3758506	0.005	0.922	0.927
3742363758506	374236	3758506	0.005	0.964	0.969
3742463758506	374246	3758506	0.005	1.009	1.014
3742563758506	374256	3758506	0.005	1.057	1.062
3742663758506	374266	3758506	0.005	1.109	1.114
3742763758506	374276	3758506	0.005	1.165	1.170
3742863758506	374286	3758506	0.005	1.226	1.231
3742963758506	374296	3758506	0.005	1.291	1.296
3743063758506	374306	3758506	0.005	1.362	1.367
3743163758506	374316	3758506	0.005	1.441	1.446
3741163758516	374116	3758516	0.005	0.617	0.622
3741263758516	374126	3758516	0.005	0.639	0.644
3741363758516	374136	3758516	0.005	0.662	0.667
3741463758516	374146	3758516	0.005	0.687	0.691
3741563758516	374156	3758516	0.005	0.712	0.717
3741663758516	374166	3758516	0.005	0.740	0.745
3741763758516	374176	3758516	0.005	0.769	0.774
3741963758516	374196	3758516	0.005	0.833	0.838
3742063758516	374206	3758516	0.005	0.868	0.873
3742163758516	374216	3758516	0.005	0.906	0.911
3742263758516	374226	3758516	0.005	0.946	0.951
3742363758516	374236	3758516	0.005	0.989	0.994
3742463758516	374246	3758516	0.005	1.036	1.041
3742563758516	374256	3758516	0.005	1.086	1.091
3742663758516	374266	3758516	0.005	1.139	1.144
3742763758516	374276	3758516	0.005	1.197	1.203
3742863758516	374286	3758516	0.005	1.260	1.266
3742963758516	374296	3758516	0.005	1.328	1.334
3743063758516	374306	3758516	0.005	1.403	1.408
3743163758516	374316	3758516	0.005	1.484	1.489
3741163758526	374116	3758526	0.005	0.630	0.635
3741263758526	374126	3758526	0.005	0.653	0.658
3741363758526	374136	3758526	0.005	0.677	0.682
3741463758526	374146	3758526	0.005	0.702	0.707
3741563758526	374156	3758526	0.005	0.729	0.734
3741663758526	374166	3758526	0.005	0.757	0.762
3741763758526	374176	3758526	0.005	0.787	0.792
3741963758526	374196	3758526	0.005	0.853	0.858
3742063758526	374206	3758526	0.005	0.889	0.895
3742163758526	374216	3758526	0.005	0.928	0.933
3742263758526	374226	3758526	0.006	0.969	0.975
3742363758526	374236	3758526	0.006	1.014	1.019
3742463758526	374246	3758526	0.006	1.062	1.067
3742563758526	374256	3758526	0.006	1.113	1.119
3742663758526	374266	3758526	0.006	1.169	1.174
3741163758536	374116	3758536	0.005	0.644	0.649
3741263758536	374126	3758536	0.005	0.667	0.672
3741363758536	374136	3758536	0.005	0.691	0.697
3741463758536	374146	3758536	0.005	0.717	0.722
3741563758536	374156	3758536	0.006	0.744	0.750
3741663758536	374166	3758536	0.006	0.773	0.779
3741763758536	374176	3758536	0.006	0.804	0.810
3741963758536	374196	3758536	0.006	0.872	0.878
3742063758536	374206	3758536	0.006	0.910	0.915
3742163758536	374216	3758536	0.006	0.950	0.955
3742263758536	374226	3758536	0.006	0.992	0.998
3742363758536	374236	3758536	0.006	1.038	1.044
3742463758536	374246	3758536	0.006	1.087	1.093
3742563758536	374256	3758536	0.006	1.140	1.146
3741163758546	374116	3758546	0.006	0.656	0.662
3741263758546	374126	3758546	0.006	0.680	0.686
3741363758546	374136	3758546	0.006	0.705	0.711
3741463758546	374146	3758546	0.006	0.732	0.738
3741563758546	374156	3758546	0.006	0.760	0.766
3741663758546	374166	3758546	0.006	0.790	0.796
3741763758546	374176	3758546	0.006	0.821	0.827
3741963758546	374196	3758546	0.006	0.891	0.897
3742063758546	374206	3758546	0.006	0.930	0.936
3742163758546	374216	3758546	0.006	0.971	0.977
3742263758546	374226	3758546	0.006	1.015	1.021
3742363758546	374236	3758546	0.006	1.062	1.068
3742463758546	374246	3758546	0.006	1.113	1.119
3742563758546	374256	3758546	0.006	1.167	1.174
3742663758546	374266	3758546	0.007	1.226	1.233
3742763758546	374276	3758546	0.007	1.290	1.296
3742863758546	374286	3758546	0.007	1.358	1.365
3742963758546	374296	3758546	0.007	1.433	1.440
3743063758546	374306	3758546	0.007	1.514	1.521
3743163758546	374316	3758546	0.007	1.603	1.610
3743263758546	374326	3758546	0.007	1.700	1.707
3743363758546	374336	3758546	0.007	1.807	1.813
3743463758546	374346	3758546	0.007	1.924	1.931
3743563758546	374356	3758546	0.007	2.054	2.060
3743663758546	374366	3758546	0.007	2.198	2.205
3743733758546	374373	3758546	0.007	2.308	2.315

IHS

Residential Health Risk Assessment Results Summary

Unmitigated

RESIDENTIAL RECEPTORS ONLY		MAX:	59.201
Unique Identifier	X (UTM)	Y (UTM)	Total Risk
3743163758496	374316	3758496	1.401
3741163758506	374116	3758506	0.608
3741263758506	374126	3758506	0.629
3741363758506	374136	3758506	0.652
3741463758506	374146	3758506	0.676
3741563758506	374156	3758506	0.701
3741663758506	374166	3758506	0.727
3741763758506	374176	3758506	0.756
3741963758506	374196	3758506	0.818
3742063758506	374206	3758506	0.852
3742163758506	374216	3758506	0.888
3742263758506	374226	3758506	0.927
3742363758506	374236	3758506	0.969
3742463758506	374246	3758506	1.014
3742563758506	374256	3758506	1.062
3742663758506	374266	3758506	1.114
3742763758506	374276	3758506	1.170
3742863758506	374286	3758506	1.231
3742963758506	374296	3758506	1.296
3743063758506	374306	3758506	1.367
3743163758506	374316	3758506	1.446
3741163758516	374116	3758516	0.622
3741263758516	374126	3758516	0.644
3741363758516	374136	3758516	0.667
3741463758516	374146	3758516	0.691
3741563758516	374156	3758516	0.717
3741663758516	374166	3758516	0.745
3741763758516	374176	3758516	0.774
3741963758516	374196	3758516	0.838
3742063758516	374206	3758516	0.873
3742163758516	374216	3758516	0.911
3742263758516	374226	3758516	0.951
3742363758516	374236	3758516	0.994
3742463758516	374246	3758516	1.041
3742563758516	374256	3758516	1.091
3742663758516	374266	3758516	1.144
3742763758516	374276	3758516	1.203
3742863758516	374286	3758516	1.266
3742963758516	374296	3758516	1.334
3743063758516	374306	3758516	1.408
3743163758516	374316	3758516	1.489
3741163758526	374116	3758526	0.635
3741263758526	374126	3758526	0.658
3741363758526	374136	3758526	0.682
3741463758526	374146	3758526	0.707
3741563758526	374156	3758526	0.734
3741663758526	374166	3758526	0.762
3741763758526	374176	3758526	0.792
3741963758526	374196	3758526	0.858
3742063758526	374206	3758526	0.895
3742163758526	374216	3758526	0.933
3742263758526	374226	3758526	0.975
3742363758526	374236	3758526	1.019
3742463758526	374246	3758526	1.067
3742563758526	374256	3758526	1.119
3742663758526	374266	3758526	1.174
3741163758536	374116	3758536	0.649
3741263758536	374126	3758536	0.672
3741363758536	374136	3758536	0.697
3741463758536	374146	3758536	0.722
3741563758536	374156	3758536	0.750
3741663758536	374166	3758536	0.779
3741763758536	374176	3758536	0.810
3741963758536	374196	3758536	0.878
3742063758536	374206	3758536	0.915
3742163758536	374216	3758536	0.955
3742263758536	374226	3758536	0.998
3742363758536	374236	3758536	1.044
3742463758536	374246	3758536	1.093
3742563758536	374256	3758536	1.146
3741163758546	374116	3758546	0.662
3741263758546	374126	3758546	0.686
3741363758546	374136	3758546	0.711
3741463758546	374146	3758546	0.738
3741563758546	374156	3758546	0.766
3741663758546	374166	3758546	0.796
3741763758546	374176	3758546	0.827
3741963758546	374196	3758546	0.897
3742063758546	374206	3758546	0.936
3742163758546	374216	3758546	0.977
3742263758546	374226	3758546	1.021
3742363758546	374236	3758546	1.068
3742463758546	374246	3758546	1.119
3742563758546	374256	3758546	1.174
3742663758546	374266	3758546	1.233
3742763758546	374276	3758546	1.296
3742863758546	374286	3758546	1.365
3742963758546	374296	3758546	1.440
3743063758546	374306	3758546	1.521
3743163758546	374316	3758546	1.610
3743263758546	374326	3758546	1.707
3743363758546	374336	3758546	1.813
3743463758546	374346	3758546	1.931
3743563758546	374356	3758546	2.060
3743663758546	374366	3758546	2.205
3743733758546	374373	3758546	2.315

FOR CHRONIC CALCS

MAX:			0.543
Overlapping Phases - Maximum GLC			
2025	2026	2027	
0.00E+00	1.53E-02	9.38E-03	
0.00E+00	6.55E-03	4.00E-03	
0.00E+00	6.78E-03	4.14E-03	
0.00E+00	7.02E-03	4.29E-03	
0.00E+00	7.28E-03	4.45E-03	
0.00E+00	7.56E-03	4.62E-03	
0.00E+00	7.85E-03	4.80E-03	
0.00E+00	8.16E-03	4.99E-03	
0.00E+00	8.84E-03	5.40E-03	
0.00E+00	9.21E-03	5.63E-03	
0.00E+00	9.61E-03	5.88E-03	
0.00E+00	1.00E-02	6.14E-03	
0.00E+00	1.05E-02	6.42E-03	
0.00E+00	1.10E-02	6.73E-03	
0.00E+00	1.15E-02	7.06E-03	
0.00E+00	1.21E-02	7.41E-03	
0.00E+00	1.27E-02	7.79E-03	
0.00E+00	1.34E-02	8.20E-03	
0.00E+00	1.41E-02	8.65E-03	
0.00E+00	1.49E-02	9.13E-03	
0.00E+00	1.58E-02	9.67E-03	
0.00E+00	6.69E-03	4.08E-03	
0.00E+00	6.93E-03	4.23E-03	
0.00E+00	7.18E-03	4.39E-03	
0.00E+00	7.45E-03	4.55E-03	
0.00E+00	7.73E-03	4.72E-03	
0.00E+00	8.03E-03	4.91E-03	
0.00E+00	8.35E-03	5.10E-03	
0.00E+00	9.05E-03	5.53E-03	
0.00E+00	9.44E-03	5.77E-03	
0.00E+00	9.85E-03	6.03E-03	
0.00E+00	1.03E-02	6.30E-03	
0.00E+00	1.08E-02	6.59E-03	
0.00E+00	1.13E-02	6.90E-03	
0.00E+00	1.18E-02	7.24E-03	
0.00E+00	1.24E-02	7.60E-03	
0.00E+00	1.31E-02	8.00E-03	
0.00E+00	1.37E-02	8.43E-03	
0.00E+00	1.45E-02	8.89E-03	
0.00E+00	1.53E-02	9.40E-03	
0.00E+00	1.62E-02	9.95E-03	
0.00E+00	6.84E-03	4.17E-03	
0.00E+00	7.08E-03	4.32E-03	
0.00E+00	7.34E-03	4.48E-03	
0.00E+00	7.61E-03	4.65E-03	
0.00E+00	7.91E-03	4.83E-03	
0.00E+00	8.21E-03	5.02E-03	
0.00E+00	8.54E-03	5.22E-03	
0.00E+00	9.26E-03	5.66E-03	
0.00E+00	9.66E-03	5.91E-03	
0.00E+00	1.01E-02	6.17E-03	
0.00E+00	1.05E-02	6.45E-03	
0.00E+00	1.10E-02	6.75E-03	
0.00E+00	1.16E-02	7.07E-03	
0.00E+00	1.21E-02	7.42E-03	
0.00E+00	1.27E-02	7.80E-03	
0.00E+00	6.98E-03	4.26E-03	
0.00E+00	7.23E-03	4.41E-03	
0.00E+00	7.50E-03	4.58E-03	
0.00E+00	7.78E-03	4.75E-03	
0.00E+00	8.08E-03	4.93E-03	
0.00E+00	8.39E-03	5.13E-03	
0.00E+00	8.73E-03	5.33E-03	
0.00E+00	9.47E-03	5.79E-03	
0.00E+00	9.88E-03	6.04E-03	
0.00E+00	1.03E-02	6.31E-03	
0.00E+00	1.08E-02	6.60E-03	
0.00E+00	1.13E-02	6.91E-03	
0.00E+00	1.18E-02	7.24E-03	
0.00E+00	1.24E-02	7.60E-03	
0.00E+00	7.12E-03	4.34E-03	
0.00E+00	7.37E-03	4.50E-03	
0.00E+00	7.65E-03	4.67E-03	
0.00E+00	7.94E-03	4.85E-03	
0.00E+00	8.24E-03	5.03E-03	
0.00E+00	8.57E-03	5.23E-03	
0.00E+00	8.91E-03	5.45E-03	
0.00E+00	9.67E-03	5.91E-03	
0.00E+00	1.01E-02	6.17E-03	
0.00E+00	1.05E-02	6.45E-03	
0.00E+00	1.10E-02	6.75E-03	
0.00E+00	1.15E-02	7.06E-03	
0.00E+00	1.21E-02	7.41E-03	
0.00E+00	1.27E-02	7.77E-03	
0.00E+00	1.33E-02	8.17E-03	
0.00E+00	1.40E-02	8.60E-03	
0.00E+00	1.48E-02	9.07E-03	
0.00E+00	1.56E-02	9.57E-03	
0.00E+00	1.65E-02	1.01E-02	
0.00E+00	1.75E-02	1.07E-02	
0.00E+00	1.85E-02	1.14E-02	
0.00E+00	1.97E-02	1.21E-02	
0.00E+00	2.10E-02	1.29E-02	
0.00E+00	2.24E-02	1.38E-02	
0.00E+00	2.40E-02	1.48E-02	
0.00E+00	2.52E-02	1.55E-02	

IHS

Health Risk Assessment Results Summary

Unmitigated

Residential Receptors		MAX:	0.135	59.180	59.201
Unique Identifier	X (UTM)	Y (UTM)	Onroad	Offroad	Total Risk
3741163758556	374116	3758556	0.006	0.669	0.675
3741263758556	374126	3758556	0.006	0.693	0.699
3741363758556	374136	3758556	0.006	0.719	0.725
3741463758556	374146	3758556	0.006	0.746	0.752
3741563758556	374156	3758556	0.006	0.775	0.781
3741663758556	374166	3758556	0.007	0.805	0.812
3741763758556	374176	3758556	0.007	0.838	0.844
3741963758556	374196	3758556	0.007	0.909	0.916
3742063758556	374206	3758556	0.007	0.949	0.956
3742163758556	374216	3758556	0.007	0.991	0.998
3742263758556	374226	3758556	0.007	1.036	1.043
3742363758556	374236	3758556	0.007	1.084	1.091
3742463758556	374246	3758556	0.007	1.137	1.144
3742563758556	374256	3758556	0.007	1.193	1.200
3742663758556	374266	3758556	0.007	1.253	1.260
3742763758556	374276	3758556	0.007	1.318	1.325
3742863758556	374286	3758556	0.007	1.388	1.396
3742963758556	374296	3758556	0.007	1.465	1.472
3743063758556	374306	3758556	0.007	1.548	1.555
3743163758556	374316	3758556	0.007	1.639	1.646
3743263758556	374326	3758556	0.007	1.739	1.746
3743363758556	374336	3758556	0.007	1.848	1.855
3743463758556	374346	3758556	0.007	1.968	1.975
3743563758556	374356	3758556	0.007	2.101	2.108
3743663758556	374366	3758556	0.007	2.248	2.256
3743733758556	374373	3758556	0.007	2.362	2.369
3741163758566	374116	3758566	0.007	0.681	0.687
3741263758566	374126	3758566	0.007	0.706	0.712
3741363758566	374136	3758566	0.007	0.732	0.739
3741463758566	374146	3758566	0.007	0.760	0.767
3741563758566	374156	3758566	0.007	0.789	0.796
3741663758566	374166	3758566	0.007	0.820	0.827
3741763758566	374176	3758566	0.007	0.853	0.861
3741963758566	374196	3758566	0.007	0.926	0.934
3742063758566	374206	3758566	0.007	0.967	0.974
3742163758566	374216	3758566	0.007	1.010	1.018
3742263758566	374226	3758566	0.007	1.056	1.064
3742363758566	374236	3758566	0.008	1.106	1.113
3742463758566	374246	3758566	0.008	1.159	1.166
3742563758566	374256	3758566	0.008	1.216	1.224
3742663758566	374266	3758566	0.008	1.278	1.285
3742763758566	374276	3758566	0.008	1.344	1.352
3742863758566	374286	3758566	0.008	1.416	1.424
3742963758566	374296	3758566	0.008	1.494	1.502
3743063758566	374306	3758566	0.008	1.579	1.587
3743163758566	374316	3758566	0.008	1.672	1.680
3743263758566	374326	3758566	0.008	1.774	1.781
3743363758566	374336	3758566	0.008	1.885	1.893
3743463758566	374346	3758566	0.008	2.008	2.016
3743563758566	374356	3758566	0.008	2.143	2.151
3743663758566	374366	3758566	0.008	2.294	2.301
3743723758566	374372	3758566	0.008	2.392	2.400
3741163758576	374116	3758576	0.007	0.692	0.699
3741263758576	374126	3758576	0.007	0.718	0.725
3741363758576	374136	3758576	0.007	0.744	0.752
3741463758576	374146	3758576	0.007	0.773	0.780
3741563758576	374156	3758576	0.008	0.803	0.810
3741663758576	374166	3758576	0.008	0.834	0.842
3741763758576	374176	3758576	0.008	0.868	0.876
3741963758576	374196	3758576	0.008	0.943	0.950
3742063758576	374206	3758576	0.008	0.984	0.992
3742163758576	374216	3758576	0.008	1.028	1.036
3742263758576	374226	3758576	0.008	1.075	1.083
3742363758576	374236	3758576	0.008	1.125	1.133
3742463758576	374246	3758576	0.008	1.179	1.187
3742563758576	374256	3758576	0.008	1.237	1.246
3742663758576	374266	3758576	0.008	1.300	1.308
3742763758576	374276	3758576	0.008	1.368	1.376
3742863758576	374286	3758576	0.008	1.441	1.450
3742963758576	374296	3758576	0.008	1.521	1.529
3743063758576	374306	3758576	0.008	1.607	1.616
3743163758576	374316	3758576	0.008	1.702	1.710
3743263758576	374326	3758576	0.008	1.805	1.813
3743363758576	374336	3758576	0.008	1.918	1.927
3743463758576	374346	3758576	0.008	2.043	2.051
3743563758576	374356	3758576	0.008	2.180	2.188
3743663758576	374366	3758576	0.008	2.332	2.341
3741163758586	374116	3758586	0.008	0.703	0.711
3741263758586	374126	3758586	0.008	0.729	0.737
3741363758586	374136	3758586	0.008	0.756	0.764
3741463758586	374146	3758586	0.008	0.785	0.793
3741563758586	374156	3758586	0.008	0.815	0.823
3741663758586	374166	3758586	0.008	0.848	0.856
3741763758586	374176	3758586	0.008	0.882	0.890
3741963758586	374196	3758586	0.009	0.957	0.966
3742063758586	374206	3758586	0.009	1.000	1.008
3742163758586	374216	3758586	0.009	1.044	1.053
3742263758586	374226	3758586	0.009	1.092	1.101
3742363758586	374236	3758586	0.009	1.143	1.152
3742463758586	374246	3758586	0.009	1.198	1.207
3742563758586	374256	3758586	0.009	1.257	1.266
3742663758586	374266	3758586	0.009	1.321	1.330
3742763758586	374276	3758586	0.009	1.389	1.399
3742863758586	374286	3758586	0.009	1.464	1.473
3742963758586	374296	3758586	0.009	1.544	1.554
3743063758586	374306	3758586	0.009	1.632	1.641

IHS

Residential Health Risk Assessment Results Summary

Unmitigated

RESIDENTIAL RECEPTORS ONLY		MAX:	59.201
Unique Identifier	X (UTM)	Y (UTM)	Total Risk
3741163758556	374116	3758556	0.675
3741263758556	374126	3758556	0.699
3741363758556	374136	3758556	0.725
3741463758556	374146	3758556	0.752
3741563758556	374156	3758556	0.781
3741663758556	374166	3758556	0.812
3741763758556	374176	3758556	0.844
3741963758556	374196	3758556	0.916
3742063758556	374206	3758556	0.956
3742163758556	374216	3758556	0.998
3742263758556	374226	3758556	1.043
3742363758556	374236	3758556	1.091
3742463758556	374246	3758556	1.144
3742563758556	374256	3758556	1.200
3742663758556	374266	3758556	1.260
3742763758556	374276	3758556	1.325
3742863758556	374286	3758556	1.396
3742963758556	374296	3758556	1.472
3743063758556	374306	3758556	1.555
3743163758556	374316	3758556	1.646
3743263758556	374326	3758556	1.746
3743363758556	374336	3758556	1.855
3743463758556	374346	3758556	1.975
3743563758556	374356	3758556	2.108
3743663758556	374366	3758556	2.256
3743733758556	374373	3758556	2.369
3741163758566	374116	3758566	0.687
3741263758566	374126	3758566	0.712
3741363758566	374136	3758566	0.739
3741463758566	374146	3758566	0.767
3741563758566	374156	3758566	0.796
3741663758566	374166	3758566	0.827
3741763758566	374176	3758566	0.861
3741963758566	374196	3758566	0.934
3742063758566	374206	3758566	0.974
3742163758566	374216	3758566	1.018
3742263758566	374226	3758566	1.064
3742363758566	374236	3758566	1.113
3742463758566	374246	3758566	1.166
3742563758566	374256	3758566	1.224
3742663758566	374266	3758566	1.285
3742763758566	374276	3758566	1.352
3742863758566	374286	3758566	1.424
3742963758566	374296	3758566	1.502
3743063758566	374306	3758566	1.587
3743163758566	374316	3758566	1.680
3743263758566	374326	3758566	1.781
3743363758566	374336	3758566	1.893
3743463758566	374346	3758566	2.016
3743563758566	374356	3758566	2.151
3743663758566	374366	3758566	2.301
3743723758566	374372	3758566	2.400
3741163758576	374116	3758576	0.699
3741263758576	374126	3758576	0.725
3741363758576	374136	3758576	0.752
3741463758576	374146	3758576	0.780
3741563758576	374156	3758576	0.810
3741663758576	374166	3758576	0.842
3741763758576	374176	3758576	0.876
3741963758576	374196	3758576	0.950
3742063758576	374206	3758576	0.992
3742163758576	374216	3758576	1.036
3742263758576	374226	3758576	1.083
3742363758576	374236	3758576	1.133
3742463758576	374246	3758576	1.187
3742563758576	374256	3758576	1.246
3742663758576	374266	3758576	1.308
3742763758576	374276	3758576	1.376
3742863758576	374286	3758576	1.450
3742963758576	374296	3758576	1.529
3743063758576	374306	3758576	1.616
3743163758576	374316	3758576	1.710
3743263758576	374326	3758576	1.813
3743363758576	374336	3758576	1.927
3743463758576	374346	3758576	2.051
3743563758576	374356	3758576	2.188
3743663758576	374366	3758576	2.341
3741163758586	374116	3758586	0.711
3741263758586	374126	3758586	0.737
3741363758586	374136	3758586	0.764
3741463758586	374146	3758586	0.793
3741563758586	374156	3758586	0.823
3741663758586	374166	3758586	0.856
3741763758586	374176	3758586	0.890
3741963758586	374196	3758586	0.966
3742063758586	374206	3758586	1.008
3742163758586	374216	3758586	1.053
3742263758586	374226	3758586	1.101
3742363758586	374236	3758586	1.152
3742463758586	374246	3758586	1.207
3742563758586	374256	3758586	1.266
3742663758586	374266	3758586	1.330
3742763758586	374276	3758586	1.399
3742863758586	374286	3758586	1.473
3742963758586	374296	3758586	1.554
3743063758586	374306	3758586	1.641

FOR CHRONIC CALCS

MAX: 0.543

Overlapping Phases - Maximum GLC		
2025	2026	2027
0.00E+00	7.25E-03	4.42E-03
0.00E+00	7.51E-03	4.59E-03
0.00E+00	7.79E-03	4.76E-03
0.00E+00	8.09E-03	4.94E-03
0.00E+00	8.40E-03	5.13E-03
0.00E+00	8.73E-03	5.34E-03
0.00E+00	9.09E-03	5.55E-03
0.00E+00	9.86E-03	6.03E-03
0.00E+00	1.03E-02	6.30E-03
0.00E+00	1.08E-02	6.58E-03
0.00E+00	1.12E-02	6.88E-03
0.00E+00	1.18E-02	7.21E-03
0.00E+00	1.23E-02	7.56E-03
0.00E+00	1.30E-02	7.94E-03
0.00E+00	1.36E-02	8.34E-03
0.00E+00	1.43E-02	8.78E-03
0.00E+00	1.51E-02	9.26E-03
0.00E+00	1.59E-02	9.78E-03
0.00E+00	1.68E-02	1.03E-02
0.00E+00	1.78E-02	1.10E-02
0.00E+00	1.89E-02	1.16E-02
0.00E+00	2.01E-02	1.24E-02
0.00E+00	2.14E-02	1.32E-02
0.00E+00	2.29E-02	1.41E-02
0.00E+00	2.45E-02	1.51E-02
0.00E+00	2.58E-02	1.59E-02
0.00E+00	7.38E-03	4.50E-03
0.00E+00	7.65E-03	4.67E-03
0.00E+00	7.94E-03	4.84E-03
0.00E+00	8.24E-03	5.03E-03
0.00E+00	8.56E-03	5.22E-03
0.00E+00	8.90E-03	5.43E-03
0.00E+00	9.26E-03	5.65E-03
0.00E+00	1.00E-02	6.14E-03
0.00E+00	1.05E-02	6.41E-03
0.00E+00	1.10E-02	6.70E-03
0.00E+00	1.15E-02	7.01E-03
0.00E+00	1.20E-02	7.34E-03
0.00E+00	1.26E-02	7.70E-03
0.00E+00	1.32E-02	8.09E-03
0.00E+00	1.39E-02	8.50E-03
0.00E+00	1.46E-02	8.95E-03
0.00E+00	1.54E-02	9.43E-03
0.00E+00	1.62E-02	9.96E-03
0.00E+00	1.72E-02	1.05E-02
0.00E+00	1.82E-02	1.12E-02
0.00E+00	1.93E-02	1.18E-02
0.00E+00	2.05E-02	1.26E-02
0.00E+00	2.18E-02	1.34E-02
0.00E+00	2.33E-02	1.44E-02
0.00E+00	2.50E-02	1.54E-02
0.00E+00	2.60E-02	1.60E-02
0.00E+00	7.51E-03	4.58E-03
0.00E+00	7.78E-03	4.74E-03
0.00E+00	8.07E-03	4.92E-03
0.00E+00	8.38E-03	5.11E-03
0.00E+00	8.70E-03	5.31E-03
0.00E+00	9.05E-03	5.52E-03
0.00E+00	9.42E-03	5.75E-03
0.00E+00	1.02E-02	6.25E-03
0.00E+00	1.07E-02	6.52E-03
0.00E+00	1.11E-02	6.82E-03
0.00E+00	1.17E-02	7.13E-03
0.00E+00	1.22E-02	7.47E-03
0.00E+00	1.28E-02	7.83E-03
0.00E+00	1.34E-02	8.22E-03
0.00E+00	1.41E-02	8.64E-03
0.00E+00	1.48E-02	9.10E-03
0.00E+00	1.56E-02	9.59E-03
0.00E+00	1.65E-02	1.01E-02
0.00E+00	1.74E-02	1.07E-02
0.00E+00	1.85E-02	1.13E-02
0.00E+00	1.96E-02	1.20E-02
0.00E+00	2.08E-02	1.28E-02
0.00E+00	2.22E-02	1.37E-02
0.00E+00	2.37E-02	1.46E-02
0.00E+00	2.53E-02	1.56E-02
0.00E+00	7.63E-03	4.65E-03
0.00E+00	7.91E-03	4.82E-03
0.00E+00	8.20E-03	5.00E-03
0.00E+00	8.51E-03	5.19E-03
0.00E+00	8.84E-03	5.39E-03
0.00E+00	9.19E-03	5.61E-03
0.00E+00	9.57E-03	5.84E-03
0.00E+00	1.04E-02	6.34E-03
0.00E+00	1.08E-02	6.62E-03
0.00E+00	1.13E-02	6.92E-03
0.00E+00	1.18E-02	7.24E-03
0.00E+00	1.24E-02	7.58E-03
0.00E+00	1.30E-02	7.95E-03
0.00E+00	1.36E-02	8.34E-03
0.00E+00	1.43E-02	8.77E-03
0.00E+00	1.51E-02	9.23E-03
0.00E+00	1.59E-02	9.73E-03
0.00E+00	1.67E-02	1.03E-02
0.00E+00	1.77E-02	1.09E-02

IHS

Health Risk Assessment Results Summary

Unmitigated

Residential Receptors MAX: 0.135 59.180 59.201

Unique Identifier	X (UTM)	Y (UTM)	Onroad	Offroad	Total Risk
3743163758586	374316	3758586	0.009	1.727	1.736
3743263758586	374326	3758586	0.009	1.831	1.841
3741163758596	374116	3758596	0.009	0.713	0.722
3741263758596	374126	3758596	0.009	0.739	0.748
3741363758596	374136	3758596	0.009	0.767	0.776
3741463758596	374146	3758596	0.009	0.796	0.805
3741563758596	374156	3758596	0.009	0.827	0.836
3741663758596	374166	3758596	0.009	0.860	0.869
3741763758596	374176	3758596	0.009	0.894	0.904
3741963758596	374196	3758596	0.010	0.971	0.981
3742063758596	374206	3758596	0.010	1.014	1.023
3742163758596	374216	3758596	0.010	1.059	1.069
3742263758596	374226	3758596	0.010	1.107	1.117
3742363758596	374236	3758596	0.010	1.159	1.168
3742463758596	374246	3758596	0.010	1.214	1.224
3742563758596	374256	3758596	0.010	1.274	1.284
3742663758596	374266	3758596	0.010	1.338	1.348
3742763758596	374276	3758596	0.010	1.408	1.418
3742863758596	374286	3758596	0.010	1.483	1.493
3742963758596	374296	3758596	0.010	1.564	1.574
3741163758606	374116	3758606	0.009	0.722	0.732
3741263758606	374126	3758606	0.010	0.748	0.758
3741363758606	374136	3758606	0.010	0.776	0.786
3741463758606	374146	3758606	0.010	0.806	0.816
3741563758606	374156	3758606	0.010	0.837	0.847
3741663758606	374166	3758606	0.010	0.870	0.881
3741763758606	374176	3758606	0.010	0.906	0.916
3741963758606	374196	3758606	0.011	0.983	0.994
3742063758606	374206	3758606	0.011	1.026	1.036
3742163758606	374216	3758606	0.011	1.071	1.082
3742263758606	374226	3758606	0.011	1.120	1.131
3742363758606	374236	3758606	0.011	1.172	1.183
3742463758606	374246	3758606	0.011	1.228	1.239
3742563758606	374256	3758606	0.011	1.288	1.299
3743363758606	374336	3758606	0.011	1.990	2.001
3743463758606	374346	3758606	0.011	2.118	2.129
3743563758606	374356	3758606	0.011	2.260	2.271
3743653758608	374365	3758608	0.012	2.404	2.415
3741163758616	374116	3758616	0.011	0.730	0.741
3741263758616	374126	3758616	0.011	0.757	0.768
3741363758616	374136	3758616	0.011	0.785	0.796
3741463758616	374146	3758616	0.011	0.815	0.826
3741563758616	374156	3758616	0.011	0.846	0.857
3741663758616	374166	3758616	0.011	0.880	0.891
3741763758616	374176	3758616	0.012	0.915	0.927
3741963758616	374196	3758616	0.012	0.993	1.005
3742063758616	374206	3758616	0.012	1.036	1.048
3743363758616	374336	3758616	0.013	2.005	2.017
3743463758616	374346	3758616	0.013	2.133	2.146
3743563758616	374356	3758616	0.013	2.274	2.287
3743663758616	374366	3758616	0.013	2.431	2.443
3741163758626	374116	3758626	0.012	0.737	0.749
3741263758626	374126	3758626	0.012	0.764	0.776
3741363758626	374136	3758626	0.012	0.792	0.805
3741463758626	374146	3758626	0.012	0.822	0.835
3741563758626	374156	3758626	0.013	0.854	0.867
3741963758626	374196	3758626	0.013	1.002	1.015
3742063758626	374206	3758626	0.013	1.045	1.058
3742163758626	374216	3758626	0.013	1.091	1.104
3742263758626	374226	3758626	0.014	1.140	1.154
3742363758626	374236	3758626	0.014	1.193	1.207
3743363758626	374336	3758626	0.014	2.014	2.028
3743463758626	374346	3758626	0.014	2.141	2.155
3743563758626	374356	3758626	0.014	2.282	2.296
3743663758626	374366	3758626	0.014	2.437	2.452
3741163758636	374116	3758636	0.013	0.743	0.756
3741463758636	374146	3758636	0.014	0.828	0.843
3741563758636	374156	3758636	0.014	0.860	0.875
3741663758636	374166	3758636	0.014	0.894	0.908
3741763758636	374176	3758636	0.015	0.930	0.944
3741963758636	374196	3758636	0.015	1.008	1.023
3742063758636	374206	3758636	0.015	1.052	1.067
3742163758636	374216	3758636	0.015	1.098	1.113
3742263758636	374226	3758636	0.015	1.147	1.163
3742363758636	374236	3758636	0.015	1.200	1.215
3743363758636	374336	3758636	0.016	2.017	2.033
3743463758636	374346	3758636	0.016	2.143	2.159
3743563758636	374356	3758636	0.016	2.283	2.299
3743663758636	374366	3758636	0.016	2.437	2.453
3743733758636	374373	3758636	0.016	2.554	2.570
3741163758646	374116	3758646	0.015	0.748	0.763
3741263758646	374126	3758646	0.016	0.775	0.790
3741363758646	374136	3758646	0.016	0.803	0.819
3741463758646	374146	3758646	0.016	0.833	0.849
3741563758646	374156	3758646	0.016	0.865	0.882
3741663758646	374166	3758646	0.017	0.899	0.916
3741763758646	374176	3758646	0.017	0.935	0.951
3741963758646	374196	3758646	0.017	1.013	1.030
3742063758646	374206	3758646	0.017	1.056	1.074
3742163758646	374216	3758646	0.017	1.102	1.120
3742263758646	374226	3758646	0.018	1.151	1.169
3742363758646	374236	3758646	0.018	1.204	1.222
3743363758646	374336	3758646	0.018	2.014	2.032
3743463758646	374346	3758646	0.018	2.139	2.157
3743563758646	374356	3758646	0.018	2.276	2.295
3743663758646	374366	3758646	0.018	2.428	2.447

IHS

Residential Health Risk Assessment Results Summary

Unmitigated

RESIDENTIAL RECEPTORS ONLY MAX: 59.201

Unique Identifier	X (UTM)	Y (UTM)	Total Risk
3743163758586	374316	3758586	1.736
3743263758586	374326	3758586	1.841
3741163758596	374116	3758596	0.722
3741263758596	374126	3758596	0.748
3741363758596	374136	3758596	0.776
3741463758596	374146	3758596	0.805
3741563758596	374156	3758596	0.836
3741663758596	374166	3758596	0.869
3741763758596	374176	3758596	0.904
3741963758596	374196	3758596	0.981
3742063758596	374206	3758596	1.023
3742163758596	374216	3758596	1.069
3742263758596	374226	3758596	1.117
3742363758596	374236	3758596	1.168
3742463758596	374246	3758596	1.224
3742563758596	374256	3758596	1.284
3742663758596	374266	3758596	1.348
3742763758596	374276	3758596	1.418
3742863758596	374286	3758596	1.493
3742963758596	374296	3758596	1.574
3741163758606	374116	3758606	0.732
3741263758606	374126	3758606	0.758
3741363758606	374136	3758606	0.786
3741463758606	374146	3758606	0.816
3741563758606	374156	3758606	0.847
3741663758606	374166	3758606	0.881
3741763758606	374176	3758606	0.916
3741963758606	374196	3758606	0.994
3742063758606	374206	3758606	1.036
3742163758606	374216	3758606	1.082
3742263758606	374226	3758606	1.131
3742363758606	374236	3758606	1.183
3742463758606	374246	3758606	1.239
3742563758606	374256	3758606	1.299
3743363758606	374336	3758606	2.001
3743463758606	374346	3758606	2.129
3743563758606	374356	3758606	2.271
3743653758608	374365	3758608	2.415
3741163758616	374116	3758616	0.741
3741263758616	374126	3758616	0.768
3741363758616	374136	3758616	0.796
3741463758616	374146	3758616	0.826
3741563758616	374156	3758616	0.857
3741663758616	374166	3758616	0.891
3741763758616	374176	3758616	0.927
3741963758616	374196	3758616	1.005
3742063758616	374206	3758616	1.048
3743363758616	374336	3758616	2.017
3743463758616	374346	3758616	2.146
3743563758616	374356	3758616	2.287
3743663758616	374366	3758616	2.443
3741163758626	374116	3758626	0.749
3741263758626	374126	3758626	0.776
3741363758626	374136	3758626	0.805
3741463758626	374146	3758626	0.835
3741563758626	374156	3758626	0.867
3741963758626	374196	3758626	1.015
3742063758626	374206	3758626	1.058
3742163758626	374216	3758626	1.104
3742263758626	374226	3758626	1.154
3742363758626	374236	3758626	1.207
3743363758626	374336	3758626	2.028
3743463758626	374346	3758626	2.155
3743563758626	374356	3758626	2.296
3743663758626	374366	3758626	2.452
3741163758636	374116	3758636	0.756
3741463758636	374146	3758636	0.843
3741563758636	374156	3758636	0.875
3741663758636	374166	3758636	0.908
3741763758636	374176	3758636	0.944
3741963758636	374196	3758636	1.023
3742063758636	374206	3758636	1.067
3742163758636	374216	3758636	1.113
3742263758636	374226	3758636	1.163
3742363758636	374236	3758636	1.215
3743363758636	374336	3758636	2.033
3743463758636	374346	3758636	2.159
3743563758636	374356	3758636	2.299
3743663758636	374366	3758636	2.453
3743733758636	374373	3758636	2.570
3741163758646	374116	3758646	0.763
3741263758646	374126	3758646	0.790
3741363758646	374136	3758646	0.819
3741463758646	374146	3758646	0.849
3741563758646	374156	3758646	0.882
3741663758646	374166	3758646	0.916
3741763758646	374176	3758646	0.951
3741963758646	374196	3758646	1.030
3742063758646	374206	3758646	1.074
3742163758646	374216	3758646	1.120
3742263758646	374226	3758646	1.169
3742363758646	374236	3758646	1.222
3743363758646	374336	3758646	2.032
3743463758646	374346	3758646	2.157
3743563758646	374356	3758646	2.295
3743663758646	374366	3758646	2.447

FOR CHRONIC CALCS

MAX: 0.543

Overlapping Phases - Maximum GLC		
2025	2026	2027
0.00E+00	1.87E-02	1.15E-02
0.00E+00	1.99E-02	1.22E-02
0.00E+00	7.74E-03	4.71E-03
0.00E+00	8.02E-03	4.88E-03
0.00E+00	8.32E-03	5.07E-03
0.00E+00	8.64E-03	5.26E-03
0.00E+00	8.97E-03	5.47E-03
0.00E+00	9.33E-03	5.69E-03
0.00E+00	9.71E-03	5.92E-03
0.00E+00	1.05E-02	6.43E-03
0.00E+00	1.10E-02	6.71E-03
0.00E+00	1.15E-02	7.01E-03
0.00E+00	1.20E-02	7.34E-03
0.00E+00	1.26E-02	7.68E-03
0.00E+00	1.32E-02	8.05E-03
0.00E+00	1.38E-02	8.45E-03
0.00E+00	1.45E-02	8.88E-03
0.00E+00	1.53E-02	9.35E-03
0.00E+00	1.61E-02	9.85E-03
0.00E+00	1.70E-02	1.04E-02
0.00E+00	7.85E-03	4.77E-03
0.00E+00	8.13E-03	4.94E-03
0.00E+00	8.44E-03	5.13E-03
0.00E+00	8.76E-03	5.33E-03
0.00E+00	9.09E-03	5.53E-03
0.00E+00	9.45E-03	5.76E-03
0.00E+00	9.83E-03	5.99E-03
0.00E+00	1.07E-02	6.50E-03
0.00E+00	1.11E-02	6.79E-03
0.00E+00	1.16E-02	7.09E-03
0.00E+00	1.22E-02	7.42E-03
0.00E+00	1.27E-02	7.77E-03
0.00E+00	1.33E-02	8.14E-03
0.00E+00	1.40E-02	8.54E-03
0.00E+00	2.16E-02	1.32E-02
0.00E+00	2.29E-02	1.41E-02
0.00E+00	2.45E-02	1.51E-02
0.00E+00	2.60E-02	1.60E-02
0.00E+00	7.95E-03	4.82E-03
0.00E+00	8.24E-03	5.00E-03
0.00E+00	8.54E-03	5.19E-03
0.00E+00	8.86E-03	5.38E-03
0.00E+00	9.20E-03	5.59E-03
0.00E+00	9.57E-03	5.82E-03
0.00E+00	9.95E-03	6.05E-03
0.00E+00	1.08E-02	6.57E-03
0.00E+00	1.13E-02	6.86E-03
0.00E+00	2.17E-02	1.33E-02
0.00E+00	2.31E-02	1.42E-02
0.00E+00	2.46E-02	1.51E-02
0.00E+00	2.63E-02	1.62E-02
0.00E+00	8.04E-03	4.87E-03
0.00E+00	8.33E-03	5.05E-03
0.00E+00	8.64E-03	5.23E-03
0.00E+00	8.96E-03	5.43E-03
0.00E+00	9.30E-03	5.64E-03
0.00E+00	1.09E-02	6.62E-03
0.00E+00	1.14E-02	6.91E-03
0.00E+00	1.19E-02	7.22E-03
0.00E+00	1.24E-02	7.54E-03
0.00E+00	1.30E-02	7.89E-03
0.00E+00	2.18E-02	1.34E-02
0.00E+00	2.32E-02	1.42E-02
0.00E+00	2.47E-02	1.52E-02
0.00E+00	2.64E-02	1.62E-02
0.00E+00	8.12E-03	4.91E-03
0.00E+00	9.05E-03	5.47E-03
0.00E+00	9.39E-03	5.69E-03
0.00E+00	9.76E-03	5.91E-03
0.00E+00	1.01E-02	6.15E-03
0.00E+00	1.10E-02	6.67E-03
0.00E+00	1.15E-02	6.96E-03
0.00E+00	1.20E-02	7.26E-03
0.00E+00	1.25E-02	7.59E-03
0.00E+00	1.31E-02	7.94E-03
0.00E+00	2.19E-02	1.34E-02
0.00E+00	2.33E-02	1.42E-02
0.00E+00	2.48E-02	1.52E-02
0.00E+00	2.65E-02	1.62E-02
0.00E+00	2.77E-02	1.70E-02
0.00E+00	8.20E-03	4.94E-03
0.00E+00	8.49E-03	5.12E-03
0.00E+00	8.80E-03	5.31E-03
0.00E+00	9.13E-03	5.51E-03
0.00E+00	9.47E-03	5.72E-03
0.00E+00	9.84E-03	5.94E-03
0.00E+00	1.02E-02	6.18E-03
0.00E+00	1.11E-02	6.70E-03
0.00E+00	1.15E-02	6.99E-03
0.00E+00	1.20E-02	7.29E-03
0.00E+00	1.26E-02	7.61E-03
0.00E+00	1.31E-02	7.96E-03
0.00E+00	2.19E-02	1.34E-02
0.00E+00	2.33E-02	1.42E-02
0.00E+00	2.48E-02	1.51E-02
0.00E+00	2.64E-02	1.61E-02

IHS

Health Risk Assessment Results Summary

Unmitigated

Residential Receptors		MAX:	0.135	59.180	59.201
Unique Identifier	X (UTM)	Y (UTM)	Onroad	Offroad	Total Risk
3741163758656	374116	3758656	0.018	0.752	0.769
3741263758656	374126	3758656	0.018	0.778	0.797
3741363758656	374136	3758656	0.019	0.807	0.825
3741463758656	374146	3758656	0.019	0.837	0.855
3741563758656	374156	3758656	0.019	0.868	0.887
3741663758656	374166	3758656	0.019	0.902	0.921
3741763758656	374176	3758656	0.020	0.938	0.957
3741963758656	374196	3758656	0.020	1.016	1.035
3742063758656	374206	3758656	0.020	1.059	1.079
3742163758656	374216	3758656	0.020	1.104	1.125
3742263758656	374226	3758656	0.020	1.153	1.173
3742363758656	374236	3758656	0.021	1.205	1.225
3743363758656	374336	3758656	0.021	2.005	2.026
3743463758656	374346	3758656	0.021	2.128	2.150
3743563758656	374356	3758656	0.021	2.263	2.285
3743663758656	374366	3758656	0.021	2.413	2.434
3743733758656	374373	3758656	0.021	2.526	2.548
3741163758666	374116	3758666	0.021	0.754	0.775
3741263758666	374126	3758666	0.022	0.780	0.802
3741363758666	374136	3758666	0.022	0.809	0.831
3741963758666	374196	3758666	0.024	1.016	1.039
3742063758666	374206	3758666	0.024	1.058	1.082
3742163758666	374216	3758666	0.024	1.104	1.128
3742263758666	374226	3758666	0.024	1.152	1.176
3742363758666	374236	3758666	0.024	1.203	1.228
3743363758666	374336	3758666	0.025	1.990	2.016
3741163758676	374116	3758676	0.026	0.755	0.781
3741263758676	374126	3758676	0.026	0.781	0.807
3741363758676	374136	3758676	0.027	0.809	0.836
3743363758676	374336	3758676	0.030	1.970	2.000
3743463758676	374346	3758676	0.030	2.087	2.118
3743563758676	374356	3758676	0.031	2.216	2.247
3743663758676	374366	3758676	0.031	2.358	2.389
3743723758676	374372	3758676	0.031	2.450	2.481
3741163758686	374116	3758686	0.032	0.754	0.786
3741263758686	374126	3758686	0.033	0.780	0.813
3741363758686	374136	3758686	0.033	0.808	0.841
3741463758686	374146	3758686	0.034	0.837	0.871
3741563758686	374156	3758686	0.034	0.868	0.902
3741663758686	374166	3758686	0.035	0.901	0.935
3741763758686	374176	3758686	0.035	0.935	0.970
3743363758686	374336	3758686	0.038	1.944	1.981
3743463758686	374346	3758686	0.038	2.058	2.095
3743563758686	374356	3758686	0.038	2.183	2.220
3743663758686	374366	3758686	0.038	2.320	2.358
3741163758696	374116	3758696	0.042	0.752	0.795
3741263758696	374126	3758696	0.043	0.778	0.821
3741363758696	374136	3758696	0.044	0.805	0.849
3741463758696	374146	3758696	0.044	0.834	0.878
3741563758696	374156	3758696	0.045	0.864	0.909
3741663758696	374166	3758696	0.045	0.896	0.941
3741763758696	374176	3758696	0.045	0.930	0.976
3743363758696	374336	3758696	0.048	1.912	1.960
3743463758696	374346	3758696	0.049	2.022	2.070
3743563758696	374356	3758696	0.049	2.142	2.191
3743663758693	374366	3758693	0.045	2.289	2.334
3742073758319	374207	3758319	0.002	0.539	0.541
3742173758319	374217	3758319	0.002	0.556	0.558
3742273758319	374227	3758319	0.002	0.575	0.577
3742373758319	374237	3758319	0.002	0.594	0.596
3742473758319	374247	3758319	0.002	0.614	0.616
3742573758319	374257	3758319	0.002	0.636	0.638
3742673758319	374267	3758319	0.002	0.658	0.660
3742773758319	374277	3758319	0.002	0.682	0.684
3742073758329	374207	3758329	0.002	0.550	0.552
3742173758329	374217	3758329	0.002	0.568	0.570
3742273758329	374227	3758329	0.002	0.587	0.589
3742373758329	374237	3758329	0.002	0.607	0.609
3742473758329	374247	3758329	0.002	0.629	0.631
3742573758329	374257	3758329	0.002	0.651	0.653
3742673758329	374267	3758329	0.002	0.674	0.676
3742773758329	374277	3758329	0.002	0.699	0.701
3742873758329	374287	3758329	0.002	0.725	0.727
3742973758329	374297	3758329	0.002	0.752	0.754
3743073758329	374307	3758329	0.002	0.781	0.783
3743173758329	374317	3758329	0.002	0.812	0.814
3743273758329	374327	3758329	0.002	0.844	0.846
3743373758329	374337	3758329	0.002	0.878	0.880
3743473758329	374347	3758329	0.002	0.914	0.916
3743573758329	374357	3758329	0.002	0.952	0.954
3743673758329	374367	3758329	0.002	0.992	0.994
3742073758339	374207	3758339	0.002	0.561	0.564
3742173758339	374217	3758339	0.002	0.580	0.583
3742273758339	374227	3758339	0.002	0.600	0.602
3742373758339	374237	3758339	0.002	0.621	0.623
3742473758339	374247	3758339	0.002	0.643	0.645
3742573758339	374257	3758339	0.002	0.666	0.669
3742673758339	374267	3758339	0.002	0.691	0.693
3742773758339	374277	3758339	0.002	0.717	0.719
3742873758339	374287	3758339	0.002	0.744	0.746
3742973758339	374297	3758339	0.002	0.773	0.775
3743073758339	374307	3758339	0.002	0.803	0.805
3743173758339	374317	3758339	0.002	0.835	0.837
3743273758339	374327	3758339	0.002	0.869	0.871
3743373758339	374337	3758339	0.002	0.905	0.907
3743473758339	374347	3758339	0.002	0.943	0.946

IHS

Residential Health Risk Assessment Results Summary

Unmitigated

RESIDENTIAL RECEPTORS ONLY MAX: 59.201

Unique Identifier	X (UTM)	Y (UTM)	Total Risk
3741163758656	374116	3758656	0.769
3741263758656	374126	3758656	0.797
3741363758656	374136	3758656	0.825
3741463758656	374146	3758656	0.855
3741563758656	374156	3758656	0.887
3741663758656	374166	3758656	0.921
3741763758656	374176	3758656	0.957
3741963758656	374196	3758656	1.035
3742063758656	374206	3758656	1.079
3742163758656	374216	3758656	1.125
3742263758656	374226	3758656	1.173
3742363758656	374236	3758656	1.225
3743363758656	374336	3758656	2.026
3743463758656	374346	3758656	2.150
3743563758656	374356	3758656	2.285
3743663758656	374366	3758656	2.434
3743733758656	374373	3758656	2.548
3741163758666	374116	3758666	0.775
3741263758666	374126	3758666	0.802
3741363758666	374136	3758666	0.831
3741963758666	374196	3758666	1.039
3742063758666	374206	3758666	1.082
3742163758666	374216	3758666	1.128
3742263758666	374226	3758666	1.176
3742363758666	374236	3758666	1.228
3743363758666	374336	3758666	2.016
3741163758676	374116	3758676	0.781
3741263758676	374126	3758676	0.807
3741363758676	374136	3758676	0.836
3743363758676	374336	3758676	2.000
3743463758676	374346	3758676	2.118
3743563758676	374356	3758676	2.247
3743663758676	374366	3758676	2.389
3743723758676	374372	3758676	2.481
3741163758686	374116	3758686	0.786
3741263758686	374126	3758686	0.813
3741363758686	374136	3758686	0.841
3741463758686	374146	3758686	0.871
3741563758686	374156	3758686	0.902
3741663758686	374166	3758686	0.935
3741763758686	374176	3758686	0.970
3743363758686	374336	3758686	1.981
3743463758686	374346	3758686	2.095
3743563758686	374356	3758686	2.220
3743663758686	374366	3758686	2.358
3741163758696	374116	3758696	0.795
3741263758696	374126	3758696	0.821
3741363758696	374136	3758696	0.849
3741463758696	374146	3758696	0.878
3741563758696	374156	3758696	0.909
3741663758696	374166	3758696	0.941
3741763758696	374176	3758696	0.976
3743363758696	374336	3758696	1.960
3743463758696	374346	3758696	2.070
3743563758696	374356	3758696	2.191
3743663758693	374366	3758693	2.334
3742073758319	374207	3758319	0.541
3742173758319	374217	3758319	0.558
3742273758319	374227	3758319	0.577
3742373758319	374237	3758319	0.596
3742473758319	374247	3758319	0.616
3742573758319	374257	3758319	0.638
3742673758319	374267	3758319	0.660
3742773758319	374277	3758319	0.684
3742073758329	374207	3758329	0.552
3742173758329	374217	3758329	0.570
3742273758329	374227	3758329	0.589
3742373758329	374237	3758329	0.609
3742473758329	374247	3758329	0.631
3742573758329	374257	3758329	0.653
3742673758329	374267	3758329	0.676
3742773758329	374277	3758329	0.701
3742873758329	374287	3758329	0.727
3742973758329	374297	3758329	0.754
3743073758329	374307	3758329	0.783
3743173758329	374317	3758329	0.814
3743273758329	374327	3758329	0.846
3743373758329	374337	3758329	0.880
3743473758329	374347	3758329	0.916
3743573758329	374357	3758329	0.954
3743673758329	374367	3758329	0.994
3742073758339	374207	3758339	0.564
3742173758339	374217	3758339	0.583
3742273758339	374227	3758339	0.602
3742373758339	374237	3758339	0.623
3742473758339	374247	3758339	0.645
3742573758339	374257	3758339	0.669
3742673758339	374267	3758339	0.693
3742773758339	374277	3758339	0.719
3742873758339	374287	3758339	0.746
3742973758339	374297	3758339	0.775
3743073758339	374307	3758339	0.805
3743173758339	374317	3758339	0.837
3743273758339	374327	3758339	0.871
3743373758339	374337	3758339	0.907
3743473758339	374347	3758339	0.946

FOR CHRONIC CALCS

MAX: 0.543

Overlapping Phases - Maximum GLC		
2025	2026	2027
0.00E+00	8.28E-03	4.97E-03
0.00E+00	8.57E-03	5.15E-03
0.00E+00	8.88E-03	5.33E-03
0.00E+00	9.20E-03	5.53E-03
0.00E+00	9.55E-03	5.74E-03
0.00E+00	9.91E-03	5.96E-03
0.00E+00	1.03E-02	6.20E-03
0.00E+00	1.11E-02	6.72E-03
0.00E+00	1.16E-02	7.00E-03
0.00E+00	1.21E-02	7.30E-03
0.00E+00	1.26E-02	7.63E-03
0.00E+00	1.32E-02	7.97E-03
0.00E+00	2.19E-02	1.33E-02
0.00E+00	2.32E-02	1.41E-02
0.00E+00	2.47E-02	1.50E-02
0.00E+00	2.63E-02	1.60E-02
0.00E+00	2.76E-02	1.68E-02
0.00E+00	8.35E-03	4.99E-03
0.00E+00	8.64E-03	5.17E-03
0.00E+00	8.95E-03	5.35E-03
0.00E+00	1.12E-02	6.72E-03
0.00E+00	1.17E-02	7.00E-03
0.00E+00	1.22E-02	7.30E-03
0.00E+00	1.27E-02	7.62E-03
0.00E+00	1.32E-02	7.96E-03
0.00E+00	2.18E-02	1.32E-02
0.00E+00	8.42E-03	5.00E-03
0.00E+00	8.71E-03	5.18E-03
0.00E+00	9.02E-03	5.36E-03
0.00E+00	2.17E-02	1.31E-02
0.00E+00	2.29E-02	1.38E-02
0.00E+00	2.44E-02	1.47E-02
0.00E+00	2.59E-02	1.57E-02
0.00E+00	2.69E-02	1.63E-02
0.00E+00	8.51E-03	5.01E-03
0.00E+00	8.80E-03	5.19E-03
0.00E+00	9.11E-03	5.37E-03
0.00E+00	9.43E-03	5.56E-03
0.00E+00	9.77E-03	5.77E-03
0.00E+00	1.01E-02	5.98E-03
0.00E+00	1.05E-02	6.21E-03
0.00E+00	2.15E-02	1.29E-02
0.00E+00	2.28E-02	1.37E-02
0.00E+00	2.41E-02	1.45E-02
0.00E+00	2.57E-02	1.54E-02
0.00E+00	8.64E-03	5.03E-03
0.00E+00	8.93E-03	5.20E-03
0.00E+00	9.23E-03	5.38E-03
0.00E+00	9.55E-03	5.57E-03
0.00E+00	9.88E-03	5.77E-03
0.00E+00	1.02E-02	5.98E-03
0.00E+00	1.06E-02	6.20E-03
0.00E+00	2.14E-02	1.27E-02
0.00E+00	2.26E-02	1.34E-02
0.00E+00	2.39E-02	1.42E-02
0.00E+00	2.55E-02	1.52E-02
0.00E+00	5.81E-03	3.55E-03
0.00E+00	6.00E-03	3.67E-03
0.00E+00	6.20E-03	3.79E-03
0.00E+00	6.41E-03	3.92E-03
0.00E+00	6.63E-03	4.06E-03
0.00E+00	6.86E-03	4.20E-03
0.00E+00	7.11E-03	4.35E-03
0.00E+00	7.36E-03	4.51E-03
0.00E+00	5.94E-03	3.63E-03
0.00E+00	6.14E-03	3.75E-03
0.00E+00	6.34E-03	3.88E-03
0.00E+00	6.56E-03	4.01E-03
0.00E+00	6.79E-03	4.16E-03
0.00E+00	7.03E-03	4.30E-03
0.00E+00	7.29E-03	4.46E-03
0.00E+00	7.56E-03	4.63E-03
0.00E+00	7.84E-03	4.80E-03
0.00E+00	8.13E-03	4.99E-03
0.00E+00	8.45E-03	5.18E-03
0.00E+00	8.78E-03	5.39E-03
0.00E+00	9.13E-03	5.60E-03
0.00E+00	9.50E-03	5.83E-03
0.00E+00	9.90E-03	6.08E-03
0.00E+00	1.03E-02	6.33E-03
0.00E+00	1.08E-02	6.61E-03
0.00E+00	6.07E-03	3.71E-03
0.00E+00	6.27E-03	3.83E-03
0.00E+00	6.49E-03	3.97E-03
0.00E+00	6.72E-03	4.11E-03
0.00E+00	6.96E-03	4.26E-03
0.00E+00	7.21E-03	4.41E-03
0.00E+00	7.47E-03	4.58E-03
0.00E+00	7.76E-03	4.75E-03
0.00E+00	8.05E-03	4.93E-03
0.00E+00	8.36E-03	5.12E-03
0.00E+00	8.70E-03	5.33E-03
0.00E+00	9.05E-03	5.55E-03
0.00E+00	9.42E-03	5.78E-03
0.00E+00	9.81E-03	6.02E-03
0.00E+00	1.02E-02	6.28E-03

IHS

Health Risk Assessment Results Summary

Unmitigated

Residential Receptors		MAX:	0.135	59.180	59.201
Unique Identifier	X (UTM)	Y (UTM)	Onroad	Offroad	Total Risk
3743573758339	374357	3758339	0.002	0.984	0.986
3743673758339	374367	3758339	0.002	1.027	1.029
3742073758349	374207	3758349	0.002	0.574	0.576
3742173758349	374217	3758349	0.002	0.593	0.595
3742273758349	374227	3758349	0.002	0.614	0.616
3742373758349	374237	3758349	0.002	0.636	0.638
3742473758349	374247	3758349	0.002	0.659	0.661
3742573758349	374257	3758349	0.002	0.683	0.685
3742673758349	374267	3758349	0.002	0.708	0.711
3742773758349	374277	3758349	0.002	0.735	0.738
3742873758349	374287	3758349	0.002	0.764	0.766
3742973758349	374297	3758349	0.002	0.794	0.796
3743073758349	374307	3758349	0.002	0.826	0.828
3743173758349	374317	3758349	0.002	0.860	0.862
3743273758349	374327	3758349	0.002	0.896	0.898
3743373758349	374337	3758349	0.002	0.934	0.936
3743473758349	374347	3758349	0.002	0.975	0.977
3743573758349	374357	3758349	0.002	1.018	1.020
3743673758349	374367	3758349	0.002	1.064	1.066
3742073758359	374207	3758359	0.002	0.586	0.588
3742173758359	374217	3758359	0.002	0.607	0.609
3742273758359	374227	3758359	0.002	0.628	0.630
3742373758359	374237	3758359	0.002	0.651	0.653
3742473758359	374247	3758359	0.002	0.675	0.677
3742573758359	374257	3758359	0.002	0.700	0.702
3742673758359	374267	3758359	0.002	0.727	0.729
3742773758359	374277	3758359	0.002	0.755	0.757
3742873758359	374287	3758359	0.002	0.785	0.787
3742973758359	374297	3758359	0.002	0.817	0.819
3743073758359	374307	3758359	0.002	0.850	0.853
3743173758359	374317	3758359	0.002	0.886	0.888
3743273758359	374327	3758359	0.002	0.924	0.927
3743373758359	374337	3758359	0.002	0.965	0.967
3743473758359	374347	3758359	0.002	1.008	1.010
3743573758359	374357	3758359	0.002	1.054	1.056
3743673758359	374367	3758359	0.002	1.103	1.105
3742073758369	374207	3758369	0.002	0.599	0.602
3742173758369	374217	3758369	0.002	0.621	0.623
3742273758369	374227	3758369	0.002	0.643	0.645
3742373758369	374237	3758369	0.002	0.667	0.669
3742473758369	374247	3758369	0.002	0.692	0.694
3742573758369	374257	3758369	0.002	0.718	0.721
3742673758369	374267	3758369	0.002	0.746	0.749
3742773758369	374277	3758369	0.002	0.776	0.778
3742873758369	374287	3758369	0.002	0.807	0.810
3742973758369	374297	3758369	0.002	0.841	0.843
3743073758369	374307	3758369	0.002	0.876	0.878
3743173758369	374317	3758369	0.002	0.914	0.916
3743273758369	374327	3758369	0.002	0.954	0.956
3743373758369	374337	3758369	0.002	0.997	0.999
3743473758369	374347	3758369	0.002	1.043	1.045
3743573758369	374357	3758369	0.002	1.092	1.094
3743673758369	374367	3758369	0.002	1.144	1.147
3742073758379	374207	3758379	0.002	0.613	0.616
3742173758379	374217	3758379	0.002	0.635	0.638
3742273758379	374227	3758379	0.002	0.659	0.661
3742373758379	374237	3758379	0.002	0.683	0.686
3742473758379	374247	3758379	0.003	0.709	0.712
3742573758379	374257	3758379	0.003	0.737	0.740
3742673758379	374267	3758379	0.003	0.766	0.769
3742773758379	374277	3758379	0.003	0.798	0.800
3742873758379	374287	3758379	0.003	0.831	0.833
3742973758379	374297	3758379	0.003	0.866	0.868
3743073758379	374307	3758379	0.003	0.903	0.906
3743173758379	374317	3758379	0.003	0.943	0.945
3743273758379	374327	3758379	0.003	0.986	0.988
3743373758375	374337	3758375	0.002	1.017	1.020
3743473758375	374347	3758375	0.002	1.065	1.067
3743573758375	374357	3758375	0.002	1.116	1.118
3743673758375	374367	3758375	0.002	1.170	1.173
3742073758389	374207	3758389	0.003	0.628	0.631
3742173758389	374217	3758389	0.003	0.651	0.654
3742273758389	374227	3758389	0.003	0.675	0.678
3742373758389	374237	3758389	0.003	0.701	0.704
3742473758389	374247	3758389	0.003	0.728	0.731
3742573758389	374257	3758389	0.003	0.757	0.760
3742673758389	374267	3758389	0.003	0.788	0.790
3742773758389	374277	3758389	0.003	0.820	0.823
3742873758389	374287	3758389	0.003	0.855	0.858
3742973758389	374297	3758389	0.003	0.892	0.895
3743073758389	374307	3758389	0.003	0.932	0.934
3743173758389	374317	3758389	0.003	0.974	0.976
3743273758389	374327	3758389	0.003	1.019	1.022
3743373758389	374337	3758389	0.003	1.068	1.070
3743473758389	374347	3758389	0.003	1.120	1.122
3743573758389	374357	3758389	0.003	1.176	1.178
3743673758389	374367	3758389	0.003	1.236	1.238
3742073758399	374207	3758399	0.003	0.644	0.646
3742173758399	374217	3758399	0.003	0.667	0.670
3742273758399	374227	3758399	0.003	0.693	0.696
3742373758399	374237	3758399	0.003	0.720	0.722
3742473758399	374247	3758399	0.003	0.748	0.751
3742573758399	374257	3758399	0.003	0.778	0.781
3742673758399	374267	3758399	0.003	0.810	0.813
3742773758399	374277	3758399	0.003	0.845	0.847
3742873758399	374287	3758399	0.003	0.881	0.884

IHS

Residential Health Risk Assessment Results Summary

Unmitigated

RESIDENTIAL RECEPTORS ONLY		MAX:	59.201
Unique Identifier	X (UTM)	Y (UTM)	Total Risk
3743573758339	374357	3758339	0.986
3743673758339	374367	3758339	1.029
3742073758349	374207	3758349	0.576
3742173758349	374217	3758349	0.595
3742273758349	374227	3758349	0.616
3742373758349	374237	3758349	0.638
3742473758349	374247	3758349	0.661
3742573758349	374257	3758349	0.685
3742673758349	374267	3758349	0.711
3742773758349	374277	3758349	0.738
3742873758349	374287	3758349	0.766
3742973758349	374297	3758349	0.796
3743073758349	374307	3758349	0.828
3743173758349	374317	3758349	0.862
3743273758349	374327	3758349	0.898
3743373758349	374337	3758349	0.936
3743473758349	374347	3758349	0.977
3743573758349	374357	3758349	1.020
3743673758349	374367	3758349	1.066
3742073758359	374207	3758359	0.588
3742173758359	374217	3758359	0.609
3742273758359	374227	3758359	0.630
3742373758359	374237	3758359	0.653
3742473758359	374247	3758359	0.677
3742573758359	374257	3758359	0.702
3742673758359	374267	3758359	0.729
3742773758359	374277	3758359	0.757
3742873758359	374287	3758359	0.787
3742973758359	374297	3758359	0.819
3743073758359	374307	3758359	0.853
3743173758359	374317	3758359	0.888
3743273758359	374327	3758359	0.927
3743373758359	374337	3758359	0.967
3743473758359	374347	3758359	1.010
3743573758359	374357	3758359	1.056
3743673758359	374367	3758359	1.105
3742073758369	374207	3758369	0.602
3742173758369	374217	3758369	0.623
3742273758369	374227	3758369	0.645
3742373758369	374237	3758369	0.669
3742473758369	374247	3758369	0.694
3742573758369	374257	3758369	0.721
3742673758369	374267	3758369	0.749
3742773758369	374277	3758369	0.778
3742873758369	374287	3758369	0.810
3742973758369	374297	3758369	0.843
3743073758369	374307	3758369	0.878
3743173758369	374317	3758369	0.916
3743273758369	374327	3758369	0.956
3743373758369	374337	3758369	0.999
3743473758369	374347	3758369	1.045
3743573758369	374357	3758369	1.094
3743673758369	374367	3758369	1.147
3742073758379	374207	3758379	0.616
3742173758379	374217	3758379	0.638
3742273758379	374227	3758379	0.661
3742373758379	374237	3758379	0.686
3742473758379	374247	3758379	0.712
3742573758379	374257	3758379	0.740
3742673758379	374267	3758379	0.769
3742773758379	374277	3758379	0.800
3742873758379	374287	3758379	0.833
3742973758379	374297	3758379	0.868
3743073758379	374307	3758379	0.906
3743173758379	374317	3758379	0.945
3743273758379	374327	3758379	0.988
3743373758375	374337	3758375	1.020
3743473758375	374347	3758375	1.067
3743573758375	374357	3758375	1.118
3743673758375	374367	3758375	1.173
3742073758389	374207	3758389	0.631
3742173758389	374217	3758389	0.654
3742273758389	374227	3758389	0.678
3742373758389	374237	3758389	0.704
3742473758389	374247	3758389	0.731
3742573758389	374257	3758389	0.760
3742673758389	374267	3758389	0.790
3742773758389	374277	3758389	0.823
3742873758389	374287	3758389	0.858
3742973758389	374297	3758389	0.895
3743073758389	374307	3758389	0.934
3743173758389	374317	3758389	0.976
3743273758389	374327	3758389	1.022
3743373758389	374337	3758389	1.070
3743473758389	374347	3758389	1.122
3743573758389	374357	3758389	1.178
3743673758389	374367	3758389	1.238
3742073758399	374207	3758399	0.646
3742173758399	374217	3758399	0.670
3742273758399	374227	3758399	0.696
3742373758399	374237	3758399	0.722
3742473758399	374247	3758399	0.751
3742573758399	374257	3758399	0.781
3742673758399	374267	3758399	0.813
3742773758399	374277	3758399	0.847
3742873758399	374287	3758399	0.884

FOR CHRONIC CALCS

MAX: 0.543

Overlapping Phases - Maximum GLC		
2025	2026	2027
0.00E+00	1.07E-02	6.55E-03
0.00E+00	1.11E-02	6.84E-03
0.00E+00	6.20E-03	3.79E-03
0.00E+00	6.42E-03	3.92E-03
0.00E+00	6.64E-03	4.06E-03
0.00E+00	6.88E-03	4.21E-03
0.00E+00	7.13E-03	4.36E-03
0.00E+00	7.39E-03	4.52E-03
0.00E+00	7.67E-03	4.69E-03
0.00E+00	7.97E-03	4.88E-03
0.00E+00	8.28E-03	5.07E-03
0.00E+00	8.61E-03	5.27E-03
0.00E+00	8.95E-03	5.49E-03
0.00E+00	9.33E-03	5.72E-03
0.00E+00	9.72E-03	5.96E-03
0.00E+00	1.01E-02	6.22E-03
0.00E+00	1.06E-02	6.49E-03
0.00E+00	1.11E-02	6.79E-03
0.00E+00	1.16E-02	7.10E-03
0.00E+00	6.34E-03	3.88E-03
0.00E+00	6.57E-03	4.01E-03
0.00E+00	6.80E-03	4.16E-03
0.00E+00	7.05E-03	4.31E-03
0.00E+00	7.31E-03	4.47E-03
0.00E+00	7.59E-03	4.64E-03
0.00E+00	7.88E-03	4.82E-03
0.00E+00	8.19E-03	5.01E-03
0.00E+00	8.51E-03	5.21E-03
0.00E+00	8.86E-03	5.43E-03
0.00E+00	9.23E-03	5.65E-03
0.00E+00	9.62E-03	5.90E-03
0.00E+00	1.00E-02	6.15E-03
0.00E+00	1.05E-02	6.43E-03
0.00E+00	1.10E-02	6.72E-03
0.00E+00	1.15E-02	7.03E-03
0.00E+00	1.20E-02	7.36E-03
0.00E+00	6.49E-03	3.96E-03
0.00E+00	6.72E-03	4.11E-03
0.00E+00	6.97E-03	4.26E-03
0.00E+00	7.23E-03	4.42E-03
0.00E+00	7.50E-03	4.58E-03
0.00E+00	7.79E-03	4.76E-03
0.00E+00	8.09E-03	4.95E-03
0.00E+00	8.42E-03	5.15E-03
0.00E+00	8.76E-03	5.36E-03
0.00E+00	9.13E-03	5.59E-03
0.00E+00	9.52E-03	5.83E-03
0.00E+00	9.93E-03	6.08E-03
0.00E+00	1.04E-02	6.36E-03
0.00E+00	1.08E-02	6.65E-03
0.00E+00	1.13E-02	6.96E-03
0.00E+00	1.19E-02	7.29E-03
0.00E+00	1.25E-02	7.65E-03
0.00E+00	6.65E-03	4.06E-03
0.00E+00	6.89E-03	4.21E-03
0.00E+00	7.14E-03	4.37E-03
0.00E+00	7.41E-03	4.53E-03
0.00E+00	7.70E-03	4.71E-03
0.00E+00	8.00E-03	4.89E-03
0.00E+00	8.32E-03	5.09E-03
0.00E+00	8.66E-03	5.30E-03
0.00E+00	9.03E-03	5.52E-03
0.00E+00	9.41E-03	5.76E-03
0.00E+00	9.82E-03	6.01E-03
0.00E+00	1.03E-02	6.28E-03
0.00E+00	1.07E-02	6.57E-03
0.00E+00	1.11E-02	6.79E-03
0.00E+00	1.16E-02	7.11E-03
0.00E+00	1.22E-02	7.46E-03
0.00E+00	1.28E-02	7.83E-03
0.00E+00	6.81E-03	4.16E-03
0.00E+00	7.06E-03	4.31E-03
0.00E+00	7.33E-03	4.48E-03
0.00E+00	7.61E-03	4.65E-03
0.00E+00	7.91E-03	4.83E-03
0.00E+00	8.23E-03	5.03E-03
0.00E+00	8.56E-03	5.24E-03
0.00E+00	8.92E-03	5.46E-03
0.00E+00	9.30E-03	5.69E-03
0.00E+00	9.71E-03	5.94E-03
0.00E+00	1.01E-02	6.21E-03
0.00E+00	1.06E-02	6.50E-03
0.00E+00	1.11E-02	6.80E-03
0.00E+00	1.16E-02	7.13E-03
0.00E+00	1.22E-02	7.49E-03
0.00E+00	1.28E-02	7.87E-03
0.00E+00	1.35E-02	8.29E-03
0.00E+00	6.99E-03	4.27E-03
0.00E+00	7.25E-03	4.43E-03
0.00E+00	7.53E-03	4.60E-03
0.00E+00	7.82E-03	4.78E-03
0.00E+00	8.13E-03	4.97E-03
0.00E+00	8.46E-03	5.17E-03
0.00E+00	8.82E-03	5.39E-03
0.00E+00	9.19E-03	5.62E-03
0.00E+00	9.60E-03	5.87E-03

IHS

Health Risk Assessment Results Summary

Unmitigated

Residential Receptors

		MAX:	0.135	59.180	59.201
Unique Identifier	X (UTM)	Y (UTM)	Onroad	Offroad	Total Risk
3742973758399	374297	3758399	0.003	0.920	0.923
3743073758399	374307	3758399	0.003	0.962	0.965
3743173758399	374317	3758399	0.003	1.007	1.009
3743263758399	374326	3758399	0.003	1.050	1.052
3743373758399	374337	3758399	0.003	1.106	1.109
3743473758399	374347	3758399	0.003	1.162	1.165
3743573758399	374357	3758399	0.003	1.222	1.224
3743673758399	374367	3758399	0.003	1.287	1.289
3742073758408	374207	3758408	0.003	0.658	0.661
3742173758406	374217	3758406	0.003	0.679	0.682
3742273758406	374227	3758406	0.003	0.706	0.708
3742373758409	374237	3758409	0.003	0.739	0.742
3742473758406	374247	3758406	0.003	0.763	0.765
3742673758406	374267	3758406	0.003	0.827	0.830
3742773758407	374277	3758407	0.003	0.865	0.868
3742873758407	374287	3758407	0.003	0.903	0.906
3742973758407	374297	3758407	0.003	0.944	0.947
3743073758407	374307	3758407	0.003	0.987	0.990
3743173758406	374317	3758406	0.003	1.031	1.033
3743253758406	374325	3758406	0.003	1.070	1.073
3743373758406	374337	3758406	0.003	1.135	1.137
3743473758406	374347	3758406	0.003	1.193	1.196
3743593758409	374359	3758409	0.003	1.284	1.287
3743673758409	374367	3758409	0.003	1.340	1.343
3744063758005	374406	3758005	0.001	0.407	0.409
3744163758005	374416	3758005	0.001	0.413	0.415
3744263758005	374426	3758005	0.001	0.420	0.421
3744363758005	374436	3758005	0.002	0.426	0.428
3744463758005	374446	3758005	0.002	0.433	0.434
3744563758005	374456	3758005	0.002	0.440	0.441
3744663758005	374466	3758005	0.002	0.446	0.448
3744763758005	374476	3758005	0.002	0.453	0.455
3744863758005	374486	3758005	0.002	0.460	0.462
3744963758005	374496	3758005	0.002	0.467	0.468
3745063758005	374506	3758005	0.002	0.474	0.475
3745163758005	374516	3758005	0.002	0.481	0.482
3745463758005	374546	3758005	0.002	0.502	0.504
3745563758005	374556	3758005	0.002	0.509	0.511
3745663758005	374566	3758005	0.002	0.516	0.518
3745763758005	374576	3758005	0.002	0.523	0.525
3745863758005	374586	3758005	0.002	0.530	0.532
3745963758005	374596	3758005	0.002	0.537	0.539
3746063758005	374606	3758005	0.002	0.543	0.546
3746163758005	374616	3758005	0.002	0.550	0.552
3746263758005	374626	3758005	0.002	0.557	0.559
3746363758005	374636	3758005	0.002	0.563	0.566
3743963758015	374396	3758015	0.001	0.411	0.412
3744063758015	374406	3758015	0.001	0.418	0.419
3744163758015	374416	3758015	0.001	0.424	0.426
3744263758015	374426	3758015	0.001	0.431	0.432
3744363758015	374436	3758015	0.002	0.438	0.439
3744463758015	374446	3758015	0.002	0.445	0.446
3744563758015	374456	3758015	0.002	0.452	0.453
3744663758015	374466	3758015	0.002	0.459	0.460
3744763758015	374476	3758015	0.002	0.466	0.468
3744863758015	374486	3758015	0.002	0.473	0.475
3744963758015	374496	3758015	0.002	0.480	0.482
3745063758015	374506	3758015	0.002	0.488	0.489
3745163758015	374516	3758015	0.002	0.495	0.497
3745463758015	374546	3758015	0.002	0.517	0.519
3745563758015	374556	3758015	0.002	0.524	0.526
3745663758015	374566	3758015	0.002	0.532	0.534
3745763758015	374576	3758015	0.002	0.539	0.541
3745863758015	374586	3758015	0.002	0.546	0.548
3745963758015	374596	3758015	0.002	0.553	0.556
3746063758015	374606	3758015	0.002	0.561	0.563
3746163758015	374616	3758015	0.002	0.568	0.570
3746263758015	374626	3758015	0.002	0.575	0.577
3746363758015	374636	3758015	0.002	0.582	0.584
3746463758015	374646	3758015	0.002	0.588	0.591
3746563758015	374656	3758015	0.002	0.595	0.597
3746763758015	374676	3758015	0.003	0.608	0.610
3743963758025	374396	3758025	0.001	0.422	0.423
3744063758025	374406	3758025	0.001	0.429	0.430
3744163758025	374416	3758025	0.001	0.436	0.437
3744263758025	374426	3758025	0.002	0.443	0.444
3744363758025	374436	3758025	0.002	0.450	0.451
3744463758025	374446	3758025	0.002	0.457	0.459
3744563758025	374456	3758025	0.002	0.464	0.466
3744663758025	374466	3758025	0.002	0.472	0.473
3744763758025	374476	3758025	0.002	0.479	0.481
3744863758025	374486	3758025	0.002	0.487	0.489
3744963758025	374496	3758025	0.002	0.494	0.496
3745063758025	374506	3758025	0.002	0.502	0.504
3745163758025	374516	3758025	0.002	0.510	0.511
3745463758025	374546	3758025	0.002	0.533	0.535
3745563758025	374556	3758025	0.002	0.541	0.543
3745663758025	374566	3758025	0.002	0.548	0.550
3745763758025	374576	3758025	0.002	0.556	0.558
3745863758025	374586	3758025	0.002	0.564	0.566
3745963758025	374596	3758025	0.002	0.571	0.573
3746063758025	374606	3758025	0.002	0.579	0.581
3746163758025	374616	3758025	0.002	0.586	0.589
3746263758025	374626	3758025	0.002	0.594	0.596
3746363758025	374636	3758025	0.002	0.601	0.603
3746463758025	374646	3758025	0.002	0.608	0.610

IHS

Residential Health Risk Assessment Results Summary

Unmitigated

RESIDENTIAL RECEPTORS ONLY

		MAX:	59.201
Unique Identifier	X (UTM)	Y (UTM)	Total Risk
3742973758399	374297	3758399	0.923
3743073758399	374307	3758399	0.965
3743173758399	374317	3758399	1.009
3743263758399	374326	3758399	1.052
3743373758399	374337	3758399	1.109
3743473758399	374347	3758399	1.165
3743573758399	374357	3758399	1.224
3743673758399	374367	3758399	1.289
3742073758408	374207	3758408	0.661
3742173758406	374217	3758406	0.682
3742273758406	374227	3758406	0.708
3742373758409	374237	3758409	0.742
3742473758406	374247	3758406	0.765
3742673758406	374267	3758406	0.830
3742773758407	374277	3758407	0.868
3742873758407	374287	3758407	0.906
3742973758407	374297	3758407	0.947
3743073758407	374307	3758407	0.990
3743173758406	374317	3758406	1.033
3743253758406	374325	3758406	1.073
3743373758406	374337	3758406	1.137
3743473758406	374347	3758406	1.196
3743593758409	374359	3758409	1.287
3743673758409	374367	3758409	1.343
3744063758005	374406	3758005	0.409
3744163758005	374416	3758005	0.415
3744263758005	374426	3758005	0.421
3744363758005	374436	3758005	0.428
3744463758005	374446	3758005	0.434
3744563758005	374456	3758005	0.441
3744663758005	374466	3758005	0.448
3744763758005	374476	3758005	0.455
3744863758005	374486	3758005	0.462
3744963758005	374496	3758005	0.468
3745063758005	374506	3758005	0.475
3745163758005	374516	3758005	0.482
3745463758005	374546	3758005	0.504
3745563758005	374556	3758005	0.511
3745663758005	374566	3758005	0.518
3745763758005	374576	3758005	0.525
3745863758005	374586	3758005	0.532
3745963758005	374596	3758005	0.539
3746063758005	374606	3758005	0.546
3746163758005	374616	3758005	0.552
3746263758005	374626	3758005	0.559
3746363758005	374636	3758005	0.566
3743963758015	374396	3758015	0.412
3744063758015	374406	3758015	0.419
3744163758015	374416	3758015	0.426
3744263758015	374426	3758015	0.432
3744363758015	374436	3758015	0.439
3744463758015	374446	3758015	0.446
3744563758015	374456	3758015	0.453
3744663758015	374466	3758015	0.460
3744763758015	374476	3758015	0.468
3744863758015	374486	3758015	0.475
3744963758015	374496	3758015	0.482
3745063758015	374506	3758015	0.489
3745163758015	374516	3758015	0.497
3745463758015	374546	3758015	0.519
3745563758015	374556	3758015	0.526
3745663758015	374566	3758015	0.534
3745763758015	374576	3758015	0.541
3745863758015	374586	3758015	0.548
3745963758015	374596	3758015	0.556
3746063758015	374606	3758015	0.563
3746163758015	374616	3758015	0.570
3746263758015	374626	3758015	0.577
3746363758015	374636	3758015	0.584
3746463758015	374646	3758015	0.591
3746563758015	374656	3758015	0.597
3746763758015	374676	3758015	0.610
3743963758025	374396	3758025	0.423
3744063758025	374406	3758025	0.430
3744163758025	374416	3758025	0.437
3744263758025	374426	3758025	0.444
3744363758025	374436	3758025	0.451
3744463758025	374446	3758025	0.459
3744563758025	374456	3758025	0.466
3744663758025	374466	3758025	0.473
3744763758025	374476	3758025	0.481
3744863758025	374486	3758025	0.489
3744963758025	374496	3758025	0.496
3745063758025	374506	3758025	0.504
3745163758025	374516	3758025	0.511
3745463758025	374546	3758025	0.535
3745563758025	374556	3758025	0.543
3745663758025	374566	3758025	0.550
3745763758025	374576	3758025	0.558
3745863758025	374586	3758025	0.566
3745963758025	374596	3758025	0.573
3746063758025	374606	3758025	0.581
3746163758025	374616	3758025	0.589
3746263758025	374626	3758025	0.596
3746363758025	374636	3758025	0.603
3746463758025	374646	3758025	0.610

FOR CHRONIC CALCS

MAX: 0.543

Overlapping Phases - Maximum GLC		
2025	2026	2027
0.00E+00	1.00E-02	6.13E-03
0.00E+00	1.05E-02	6.42E-03
0.00E+00	1.10E-02	6.72E-03
0.00E+00	1.15E-02	7.02E-03
0.00E+00	1.21E-02	7.40E-03
0.00E+00	1.27E-02	7.78E-03
0.00E+00	1.34E-02	8.19E-03
0.00E+00	1.41E-02	8.64E-03
0.00E+00	7.15E-03	4.36E-03
0.00E+00	7.38E-03	4.51E-03
0.00E+00	7.67E-03	4.68E-03
0.00E+00	8.04E-03	4.91E-03
0.00E+00	8.29E-03	5.07E-03
0.00E+00	9.00E-03	5.50E-03
0.00E+00	9.42E-03	5.76E-03
0.00E+00	9.84E-03	6.02E-03
0.00E+00	1.03E-02	6.30E-03
0.00E+00	1.08E-02	6.59E-03
0.00E+00	1.12E-02	6.89E-03
0.00E+00	1.17E-02	7.16E-03
0.00E+00	1.24E-02	7.60E-03
0.00E+00	1.30E-02	8.00E-03
0.00E+00	1.41E-02	8.62E-03
0.00E+00	1.47E-02	9.01E-03
0.00E+00	4.35E-03	2.67E-03
0.00E+00	4.41E-03	2.71E-03
0.00E+00	4.48E-03	2.75E-03
0.00E+00	4.55E-03	2.79E-03
0.00E+00	4.62E-03	2.84E-03
0.00E+00	4.69E-03	2.88E-03
0.00E+00	4.77E-03	2.92E-03
0.00E+00	4.84E-03	2.97E-03
0.00E+00	4.91E-03	3.01E-03
0.00E+00	4.98E-03	3.06E-03
0.00E+00	5.06E-03	3.10E-03
0.00E+00	5.13E-03	3.15E-03
0.00E+00	5.36E-03	3.29E-03
0.00E+00	5.43E-03	3.33E-03
0.00E+00	5.51E-03	3.38E-03
0.00E+00	5.58E-03	3.43E-03
0.00E+00	5.66E-03	3.47E-03
0.00E+00	5.73E-03	3.52E-03
0.00E+00	5.80E-03	3.56E-03
0.00E+00	5.87E-03	3.61E-03
0.00E+00	5.94E-03	3.65E-03
0.00E+00	6.01E-03	3.69E-03
0.00E+00	4.39E-03	2.69E-03
0.00E+00	4.46E-03	2.74E-03
0.00E+00	4.53E-03	2.78E-03
0.00E+00	4.60E-03	2.82E-03
0.00E+00	4.68E-03	2.87E-03
0.00E+00	4.75E-03	2.91E-03
0.00E+00	4.83E-03	2.96E-03
0.00E+00	4.90E-03	3.01E-03
0.00E+00	4.98E-03	3.05E-03
0.00E+00	5.05E-03	3.10E-03
0.00E+00	5.13E-03	3.15E-03
0.00E+00	5.21E-03	3.20E-03
0.00E+00	5.29E-03	3.24E-03
0.00E+00	5.52E-03	3.39E-03
0.00E+00	5.60E-03	3.44E-03
0.00E+00	5.68E-03	3.49E-03
0.00E+00	5.76E-03	3.53E-03
0.00E+00	5.83E-03	3.58E-03
0.00E+00	5.91E-03	3.63E-03
0.00E+00	5.99E-03	3.68E-03
0.00E+00	6.06E-03	3.72E-03
0.00E+00	6.14E-03	3.77E-03
0.00E+00	6.21E-03	3.81E-03
0.00E+00	6.28E-03	3.86E-03
0.00E+00	6.35E-03	3.90E-03
0.00E+00	6.48E-03	3.98E-03
0.00E+00	4.50E-03	2.76E-03
0.00E+00	4.58E-03	2.81E-03
0.00E+00	4.65E-03	2.85E-03
0.00E+00	4.73E-03	2.90E-03
0.00E+00	4.81E-03	2.95E-03
0.00E+00	4.88E-03	3.00E-03
0.00E+00	4.96E-03	3.04E-03
0.00E+00	5.04E-03	3.09E-03
0.00E+00	5.12E-03	3.14E-03
0.00E+00	5.20E-03	3.19E-03
0.00E+00	5.28E-03	3.24E-03
0.00E+00	5.36E-03	3.29E-03
0.00E+00	5.45E-03	3.34E-03
0.00E+00	5.69E-03	3.50E-03
0.00E+00	5.78E-03	3.55E-03
0.00E+00	5.86E-03	3.60E-03
0.00E+00	5.94E-03	3.65E-03
0.00E+00	6.02E-03	3.70E-03
0.00E+00	6.10E-03	3.75E-03
0.00E+00	6.18E-03	3.80E-03
0.00E+00	6.26E-03	3.84E-03
0.00E+00	6.34E-03	3.89E-03
0.00E+00	6.42E-03	3.94E-03
0.00E+00	6.49E-03	3.98E-03

IHS

Health Risk Assessment Results Summary

Unmitigated

Residential Receptors		MAX:	0.135	59.180	59.201
Unique Identifier	X (UTM)	Y (UTM)	Onroad	Offroad	Total Risk
3746563758025	374656	3758025	0.002	0.615	0.617
3746763758025	374676	3758025	0.003	0.628	0.631
3746863758025	374686	3758025	0.003	0.634	0.637
3746963758025	374696	3758025	0.003	0.641	0.643
3747063758025	374706	3758025	0.003	0.646	0.649
3747163758025	374716	3758025	0.003	0.652	0.655
3747263758025	374726	3758025	0.003	0.658	0.661
3743363758035	374336	3758035	0.001	0.391	0.392
3743463758035	374346	3758035	0.001	0.398	0.399
3743563758035	374356	3758035	0.001	0.405	0.406
3743663758035	374366	3758035	0.001	0.411	0.413
3743763758035	374376	3758035	0.001	0.419	0.420
3745463758035	374546	3758035	0.002	0.550	0.552
3745563758035	374556	3758035	0.002	0.558	0.560
3745663758035	374566	3758035	0.002	0.566	0.568
3745763758035	374576	3758035	0.002	0.573	0.576
3745863758035	374586	3758035	0.002	0.582	0.584
3745963758035	374596	3758035	0.002	0.590	0.592
3746063758035	374606	3758035	0.002	0.598	0.600
3746163758035	374616	3758035	0.002	0.606	0.608
3746263758035	374626	3758035	0.002	0.614	0.616
3746363758035	374636	3758035	0.002	0.621	0.624
3746463758035	374646	3758035	0.002	0.629	0.631
3746563758035	374656	3758035	0.003	0.636	0.638
3746763758035	374676	3758035	0.003	0.649	0.652
3746863758035	374686	3758035	0.003	0.656	0.659
3746963758035	374696	3758035	0.003	0.663	0.666
3747063758035	374706	3758035	0.003	0.669	0.672
3747163758035	374716	3758035	0.003	0.675	0.678
3747263758035	374726	3758035	0.003	0.680	0.683
3747363758035	374736	3758035	0.003	0.686	0.689
3747463758035	374746	3758035	0.003	0.691	0.694
3747563758035	374756	3758035	0.003	0.696	0.699
3747663758035	374766	3758035	0.004	0.700	0.704
3747763758035	374776	3758035	0.004	0.704	0.708
3747863758035	374786	3758035	0.004	0.708	0.712
3747963758035	374796	3758035	0.004	0.712	0.716
3743163758045	374316	3758045	0.001	0.387	0.388
3743263758045	374326	3758045	0.001	0.394	0.395
3743363758045	374336	3758045	0.001	0.401	0.402
3743463758045	374346	3758045	0.001	0.408	0.409
3743563758045	374356	3758045	0.001	0.415	0.416
3743663758045	374366	3758045	0.001	0.422	0.423
3743763758045	374376	3758045	0.001	0.429	0.431
3745463758045	374546	3758045	0.002	0.567	0.569
3745563758045	374556	3758045	0.002	0.575	0.577
3745663758045	374566	3758045	0.002	0.584	0.586
3745763758045	374576	3758045	0.002	0.592	0.594
3745863758045	374586	3758045	0.002	0.601	0.603
3745963758045	374596	3758045	0.002	0.610	0.612
3746063758045	374606	3758045	0.002	0.618	0.621
3746163758045	374616	3758045	0.002	0.627	0.629
3746263758045	374626	3758045	0.002	0.635	0.637
3746363758045	374636	3758045	0.002	0.643	0.645
3746463758045	374646	3758045	0.003	0.650	0.653
3746563758045	374656	3758045	0.003	0.658	0.660
3746763758045	374676	3758045	0.003	0.672	0.675
3746863758045	374686	3758045	0.003	0.679	0.682
3746963758045	374696	3758045	0.003	0.686	0.689
3747063758045	374706	3758045	0.003	0.692	0.695
3747163758045	374716	3758045	0.003	0.699	0.702
3747263758045	374726	3758045	0.003	0.704	0.708
3747363758045	374736	3758045	0.003	0.710	0.713
3747463758045	374746	3758045	0.003	0.715	0.719
3747563758045	374756	3758045	0.004	0.720	0.724
3747663758045	374766	3758045	0.004	0.725	0.729
3747763758045	374776	3758045	0.004	0.729	0.733
3747863758045	374786	3758045	0.004	0.733	0.737
3747963758045	374796	3758045	0.004	0.737	0.741
3748163758045	374816	3758045	0.004	0.744	0.748
3748263758045	374826	3758045	0.005	0.747	0.751
3748363758045	374836	3758045	0.005	0.750	0.754
3748463758045	374846	3758045	0.005	0.752	0.757
3743063758055	374306	3758055	0.001	0.389	0.390
3743163758055	374316	3758055	0.001	0.396	0.397
3743263758055	374326	3758055	0.001	0.403	0.405
3743363758055	374336	3758055	0.001	0.411	0.412
3743463758055	374346	3758055	0.001	0.418	0.419
3743563758055	374356	3758055	0.001	0.426	0.427
3743663758055	374366	3758055	0.001	0.433	0.435
3743763758055	374376	3758055	0.001	0.441	0.442
3743963758055	374396	3758055	0.002	0.457	0.458
3744063758055	374406	3758055	0.002	0.465	0.466
3744163758055	374416	3758055	0.002	0.473	0.474
3744263758055	374426	3758055	0.002	0.481	0.483
3744363758055	374436	3758055	0.002	0.489	0.491
3744463758055	374446	3758055	0.002	0.498	0.499
3744563758055	374456	3758055	0.002	0.506	0.508
3744663758055	374466	3758055	0.002	0.515	0.517
3744763758055	374476	3758055	0.002	0.524	0.525
3744863758055	374486	3758055	0.002	0.532	0.534
3744963758055	374496	3758055	0.002	0.541	0.543
3745063758055	374506	3758055	0.002	0.550	0.552
3745163758055	374516	3758055	0.002	0.559	0.561
3745463758055	374546	3758055	0.002	0.585	0.587
3745563758055	374556	3758055	0.002	0.594	0.596

IHS

Residential Health Risk Assessment Results Summary

Unmitigated

RESIDENTIAL RECEPTORS ONLY		MAX:	59.201
Unique Identifier	X (UTM)	Y (UTM)	Total Risk
3746563758025	374656	3758025	0.617
3746763758025	374676	3758025	0.631
3746863758025	374686	3758025	0.637
3746963758025	374696	3758025	0.643
3747063758025	374706	3758025	0.649
3747163758025	374716	3758025	0.655
3747263758025	374726	3758025	0.661
3743363758035	374336	3758035	0.392
3743463758035	374346	3758035	0.399
3743563758035	374356	3758035	0.406
3743663758035	374366	3758035	0.413
3743763758035	374376	3758035	0.420
3745463758035	374546	3758035	0.552
3745563758035	374556	3758035	0.560
3745663758035	374566	3758035	0.568
3745763758035	374576	3758035	0.576
3745863758035	374586	3758035	0.584
3745963758035	374596	3758035	0.592
3746063758035	374606	3758035	0.600
3746163758035	374616	3758035	0.608
3746263758035	374626	3758035	0.616
3746363758035	374636	3758035	0.624
3746463758035	374646	3758035	0.631
3746563758035	374656	3758035	0.638
3746763758035	374676	3758035	0.652
3746863758035	374686	3758035	0.659
3746963758035	374696	3758035	0.666
3747063758035	374706	3758035	0.672
3747163758035	374716	3758035	0.678
3747263758035	374726	3758035	0.683
3747363758035	374736	3758035	0.689
3747463758035	374746	3758035	0.694
3747563758035	374756	3758035	0.699
3747663758035	374766	3758035	0.704
3747763758035	374776	3758035	0.708
3747863758035	374786	3758035	0.712
3747963758035	374796	3758035	0.716
3743163758045	374316	3758045	0.388
3743263758045	374326	3758045	0.395
3743363758045	374336	3758045	0.402
3743463758045	374346	3758045	0.409
3743563758045	374356	3758045	0.416
3743663758045	374366	3758045	0.423
3743763758045	374376	3758045	0.431
3745463758045	374546	3758045	0.569
3745563758045	374556	3758045	0.577
3745663758045	374566	3758045	0.586
3745763758045	374576	3758045	0.594
3745863758045	374586	3758045	0.603
3745963758045	374596	3758045	0.612
3746063758045	374606	3758045	0.621
3746163758045	374616	3758045	0.629
3746263758045	374626	3758045	0.637
3746363758045	374636	3758045	0.645
3746463758045	374646	3758045	0.653
3746563758045	374656	3758045	0.660
3746763758045	374676	3758045	0.675
3746863758045	374686	3758045	0.682
3746963758045	374696	3758045	0.689
3747063758045	374706	3758045	0.695
3747163758045	374716	3758045	0.702
3747263758045	374726	3758045	0.708
3747363758045	374736	3758045	0.713
3747463758045	374746	3758045	0.719
3747563758045	374756	3758045	0.724
3747663758045	374766	3758045	0.729
3747763758045	374776	3758045	0.733
3747863758045	374786	3758045	0.737
3747963758045	374796	3758045	0.741
3748163758045	374816	3758045	0.748
3748263758045	374826	3758045	0.751
3748363758045	374836	3758045	0.754
3748463758045	374846	3758045	0.757
3743063758055	374306	3758055	0.390
3743163758055	374316	3758055	0.397
3743263758055	374326	3758055	0.405
3743363758055	374336	3758055	0.412
3743463758055	374346	3758055	0.419
3743563758055	374356	3758055	0.427
3743663758055	374366	3758055	0.435
3743763758055	374376	3758055	0.442
3743963758055	374396	3758055	0.458
3744063758055	374406	3758055	0.466
3744163758055	374416	3758055	0.474
3744263758055	374426	3758055	0.483
3744363758055	374436	3758055	0.491
3744463758055	374446	3758055	0.499
3744563758055	374456	3758055	0.508
3744663758055	374466	3758055	0.517
3744763758055	374476	3758055	0.525
3744863758055	374486	3758055	0.534
3744963758055	374496	3758055	0.543
3745063758055	374506	3758055	0.552
3745163758055	374516	3758055	0.561
3745463758055	374546	3758055	0.587
3745563758055	374556	3758055	0.596

FOR CHRONIC CALCS

MAX:			0.543
Overlapping Phases - Maximum GLC			
2025	2026	2027	
0.00E+00	6.56E-03	4.03E-03	
0.00E+00	6.70E-03	4.11E-03	
0.00E+00	6.77E-03	4.16E-03	
0.00E+00	6.83E-03	4.19E-03	
0.00E+00	6.89E-03	4.23E-03	
0.00E+00	6.95E-03	4.27E-03	
0.00E+00	7.01E-03	4.30E-03	
0.00E+00	4.18E-03	2.56E-03	
0.00E+00	4.25E-03	2.61E-03	
0.00E+00	4.32E-03	2.65E-03	
0.00E+00	4.40E-03	2.70E-03	
0.00E+00	4.47E-03	2.74E-03	
0.00E+00	5.87E-03	3.61E-03	
0.00E+00	5.96E-03	3.66E-03	
0.00E+00	6.05E-03	3.71E-03	
0.00E+00	6.13E-03	3.76E-03	
0.00E+00	6.22E-03	3.82E-03	
0.00E+00	6.30E-03	3.87E-03	
0.00E+00	6.39E-03	3.92E-03	
0.00E+00	6.47E-03	3.97E-03	
0.00E+00	6.55E-03	4.02E-03	
0.00E+00	6.63E-03	4.07E-03	
0.00E+00	6.71E-03	4.12E-03	
0.00E+00	6.79E-03	4.17E-03	
0.00E+00	6.93E-03	4.26E-03	
0.00E+00	7.00E-03	4.30E-03	
0.00E+00	7.07E-03	4.34E-03	
0.00E+00	7.13E-03	4.38E-03	
0.00E+00	7.19E-03	4.42E-03	
0.00E+00	7.25E-03	4.45E-03	
0.00E+00	7.31E-03	4.49E-03	
0.00E+00	7.36E-03	4.52E-03	
0.00E+00	7.41E-03	4.55E-03	
0.00E+00	7.46E-03	4.58E-03	
0.00E+00	7.50E-03	4.60E-03	
0.00E+00	7.54E-03	4.63E-03	
0.00E+00	7.58E-03	4.65E-03	
0.00E+00	4.13E-03	2.53E-03	
0.00E+00	4.21E-03	2.58E-03	
0.00E+00	4.28E-03	2.63E-03	
0.00E+00	4.36E-03	2.67E-03	
0.00E+00	4.43E-03	2.72E-03	
0.00E+00	4.51E-03	2.77E-03	
0.00E+00	4.59E-03	2.81E-03	
0.00E+00	6.06E-03	3.72E-03	
0.00E+00	6.15E-03	3.78E-03	
0.00E+00	6.24E-03	3.83E-03	
0.00E+00	6.33E-03	3.89E-03	
0.00E+00	6.42E-03	3.94E-03	
0.00E+00	6.52E-03	4.00E-03	
0.00E+00	6.61E-03	4.06E-03	
0.00E+00	6.70E-03	4.11E-03	
0.00E+00	6.78E-03	4.16E-03	
0.00E+00	6.86E-03	4.22E-03	
0.00E+00	6.95E-03	4.27E-03	
0.00E+00	7.02E-03	4.31E-03	
0.00E+00	7.18E-03	4.41E-03	
0.00E+00	7.25E-03	4.45E-03	
0.00E+00	7.32E-03	4.50E-03	
0.00E+00	7.39E-03	4.54E-03	
0.00E+00	7.45E-03	4.57E-03	
0.00E+00	7.51E-03	4.61E-03	
0.00E+00	7.57E-03	4.65E-03	
0.00E+00	7.62E-03	4.68E-03	
0.00E+00	7.68E-03	4.71E-03	
0.00E+00	7.73E-03	4.74E-03	
0.00E+00	7.77E-03	4.77E-03	
0.00E+00	7.81E-03	4.79E-03	
0.00E+00	7.85E-03	4.82E-03	
0.00E+00	7.92E-03	4.86E-03	
0.00E+00	7.96E-03	4.88E-03	
0.00E+00	7.99E-03	4.90E-03	
0.00E+00	8.01E-03	4.91E-03	
0.00E+00	4.16E-03	2.55E-03	
0.00E+00	4.23E-03	2.60E-03	
0.00E+00	4.31E-03	2.64E-03	
0.00E+00	4.39E-03	2.69E-03	
0.00E+00	4.47E-03	2.74E-03	
0.00E+00	4.55E-03	2.79E-03	
0.00E+00	4.63E-03	2.84E-03	
0.00E+00	4.71E-03	2.89E-03	
0.00E+00	4.88E-03	2.99E-03	
0.00E+00	4.97E-03	3.05E-03	
0.00E+00	5.06E-03	3.10E-03	
0.00E+00	5.14E-03	3.16E-03	
0.00E+00	5.23E-03	3.21E-03	
0.00E+00	5.32E-03	3.27E-03	
0.00E+00	5.41E-03	3.32E-03	
0.00E+00	5.51E-03	3.38E-03	
0.00E+00	5.60E-03	3.44E-03	
0.00E+00	5.69E-03	3.49E-03	
0.00E+00	5.79E-03	3.55E-03	
0.00E+00	5.88E-03	3.61E-03	
0.00E+00	5.98E-03	3.67E-03	
0.00E+00	6.26E-03	3.84E-03	
0.00E+00	6.35E-03	3.90E-03	

IHS

Health Risk Assessment Results Summary

Unmitigated

Residential Receptors

		MAX:	0.135	59.180	59.201
Unique Identifier	X (UTM)	Y (UTM)	Onroad	Offroad	Total Risk
3745663758055	374566	3758055	0.002	0.603	0.605
3745763758055	374576	3758055	0.002	0.612	0.614
3745863758055	374586	3758055	0.002	0.621	0.624
3745963758055	374596	3758055	0.002	0.631	0.633
3746063758055	374606	3758055	0.002	0.640	0.642
3746163758055	374616	3758055	0.002	0.648	0.651
3746263758055	374626	3758055	0.002	0.657	0.659
3746363758055	374636	3758055	0.003	0.665	0.668
3746463758055	374646	3758055	0.003	0.673	0.676
3746563758055	374656	3758055	0.003	0.681	0.684
3746763758055	374676	3758055	0.003	0.696	0.699
3746863758055	374686	3758055	0.003	0.704	0.707
3746963758055	374696	3758055	0.003	0.711	0.714
3747063758055	374706	3758055	0.003	0.717	0.720
3747163758055	374716	3758055	0.003	0.724	0.727
3747263758055	374726	3758055	0.003	0.730	0.733
3747363758055	374736	3758055	0.003	0.736	0.739
3747463758055	374746	3758055	0.004	0.741	0.745
3747563758055	374756	3758055	0.004	0.746	0.750
3747663758055	374766	3758055	0.004	0.751	0.755
3747763758055	374776	3758055	0.004	0.756	0.760
3747863758055	374786	3758055	0.004	0.760	0.764
3747963758055	374796	3758055	0.004	0.764	0.768
3748163758055	374816	3758055	0.005	0.771	0.775
3748263758055	374826	3758055	0.005	0.774	0.779
3748363758055	374836	3758055	0.005	0.777	0.782
3748463758055	374846	3758055	0.005	0.779	0.785
3748563758055	374856	3758055	0.005	0.782	0.787
3748663758055	374866	3758055	0.006	0.784	0.789
3748763758055	374876	3758055	0.006	0.785	0.791
3748863758055	374886	3758055	0.006	0.787	0.793
3748963758055	374896	3758055	0.007	0.788	0.794
3749063758055	374906	3758055	0.007	0.789	0.796
3742963758065	374296	3758065	0.001	0.391	0.392
3743063758065	374306	3758065	0.001	0.398	0.400
3743163758065	374316	3758065	0.001	0.406	0.407
3743263758065	374326	3758065	0.001	0.413	0.415
3743363758065	374336	3758065	0.001	0.421	0.422
3743463758065	374346	3758065	0.001	0.429	0.430
3743563758065	374356	3758065	0.001	0.437	0.438
3743663758065	374366	3758065	0.001	0.444	0.446
3743763758065	374376	3758065	0.001	0.453	0.454
3743963758065	374396	3758065	0.002	0.469	0.471
3744063758065	374406	3758065	0.002	0.478	0.479
3744163758065	374416	3758065	0.002	0.486	0.488
3744263758065	374426	3758065	0.002	0.495	0.496
3744363758065	374436	3758065	0.002	0.504	0.505
3744463758065	374446	3758065	0.002	0.513	0.514
3744563758065	374456	3758065	0.002	0.522	0.523
3744663758065	374466	3758065	0.002	0.531	0.532
3744763758065	374476	3758065	0.002	0.540	0.542
3744863758065	374486	3758065	0.002	0.549	0.551
3744963758065	374496	3758065	0.002	0.558	0.560
3745063758065	374506	3758065	0.002	0.568	0.570
3745163758065	374516	3758065	0.002	0.577	0.579
3745463758065	374546	3758065	0.002	0.605	0.607
3745563758065	374556	3758065	0.002	0.614	0.616
3745663758065	374566	3758065	0.002	0.624	0.626
3745763758065	374576	3758065	0.002	0.633	0.635
3745863758065	374586	3758065	0.002	0.643	0.645
3745963758065	374596	3758065	0.002	0.653	0.655
3746063758065	374606	3758065	0.002	0.662	0.665
3746163758065	374616	3758065	0.002	0.671	0.674
3746263758065	374626	3758065	0.003	0.680	0.683
3746363758065	374636	3758065	0.003	0.689	0.692
3746463758065	374646	3758065	0.003	0.698	0.700
3746563758065	374656	3758065	0.003	0.706	0.709
3746763758065	374676	3758065	0.003	0.722	0.725
3746863758065	374686	3758065	0.003	0.729	0.732
3746963758065	374696	3758065	0.003	0.737	0.740
3747063758065	374706	3758065	0.003	0.744	0.747
3747163758065	374716	3758065	0.003	0.750	0.754
3747263758065	374726	3758065	0.003	0.757	0.760
3747363758065	374736	3758065	0.004	0.763	0.766
3747463758065	374746	3758065	0.004	0.769	0.772
3747563758065	374756	3758065	0.004	0.774	0.778
3747663758065	374766	3758065	0.004	0.779	0.783
3747763758065	374776	3758065	0.004	0.784	0.788
3747863758065	374786	3758065	0.004	0.788	0.792
3747963758065	374796	3758065	0.004	0.792	0.797
3748163758065	374816	3758065	0.005	0.799	0.804
3748263758065	374826	3758065	0.005	0.803	0.807
3748363758065	374836	3758065	0.005	0.806	0.811
3748463758065	374846	3758065	0.005	0.808	0.814
3748563758065	374856	3758065	0.006	0.811	0.816
3748663758065	374866	3758065	0.006	0.813	0.818
3748763758065	374876	3758065	0.006	0.814	0.820
3748863758065	374886	3758065	0.007	0.816	0.822
3748963758065	374896	3758065	0.007	0.817	0.824
3749063758065	374906	3758065	0.008	0.818	0.825
3749163758065	374916	3758065	0.008	0.819	0.827
3749363758065	374936	3758065	0.010	0.820	0.829
3749463758065	374946	3758065	0.010	0.820	0.830
3749563758065	374956	3758065	0.012	0.820	0.832
3742863758075	374286	3758075	0.001	0.393	0.394
3742963758075	374296	3758075	0.001	0.400	0.402

IHS

Residential Health Risk Assessment Results Summary

Unmitigated

RESIDENTIAL RECEPTORS ONLY

		MAX:	59.201
Unique Identifier	X (UTM)	Y (UTM)	Total Risk
3745663758055	374566	3758055	0.605
3745763758055	374576	3758055	0.614
3745863758055	374586	3758055	0.624
3745963758055	374596	3758055	0.633
3746063758055	374606	3758055	0.642
3746163758055	374616	3758055	0.651
3746263758055	374626	3758055	0.659
3746363758055	374636	3758055	0.668
3746463758055	374646	3758055	0.676
3746563758055	374656	3758055	0.684
3746763758055	374676	3758055	0.699
3746863758055	374686	3758055	0.707
3746963758055	374696	3758055	0.714
3747063758055	374706	3758055	0.720
3747163758055	374716	3758055	0.727
3747263758055	374726	3758055	0.733
3747363758055	374736	3758055	0.739
3747463758055	374746	3758055	0.745
3747563758055	374756	3758055	0.750
3747663758055	374766	3758055	0.755
3747763758055	374776	3758055	0.760
3747863758055	374786	3758055	0.764
3747963758055	374796	3758055	0.768
3748163758055	374816	3758055	0.775
3748263758055	374826	3758055	0.779
3748363758055	374836	3758055	0.782
3748463758055	374846	3758055	0.785
3748563758055	374856	3758055	0.787
3748663758055	374866	3758055	0.789
3748763758055	374876	3758055	0.791
3748863758055	374886	3758055	0.793
3748963758055	374896	3758055	0.794
3749063758055	374906	3758055	0.796
3742963758065	374296	3758065	0.392
3743063758065	374306	3758065	0.400
3743163758065	374316	3758065	0.407
3743263758065	374326	3758065	0.415
3743363758065	374336	3758065	0.422
3743463758065	374346	3758065	0.430
3743563758065	374356	3758065	0.438
3743663758065	374366	3758065	0.446
3743763758065	374376	3758065	0.454
3743963758065	374396	3758065	0.471
3744063758065	374406	3758065	0.479
3744163758065	374416	3758065	0.488
3744263758065	374426	3758065	0.496
3744363758065	374436	3758065	0.505
3744463758065	374446	3758065	0.514
3744563758065	374456	3758065	0.523
3744663758065	374466	3758065	0.532
3744763758065	374476	3758065	0.542
3744863758065	374486	3758065	0.551
3744963758065	374496	3758065	0.560
3745063758065	374506	3758065	0.570
3745163758065	374516	3758065	0.579
3745463758065	374546	3758065	0.607
3745563758065	374556	3758065	0.616
3745663758065	374566	3758065	0.626
3745763758065	374576	3758065	0.635
3745863758065	374586	3758065	0.645
3745963758065	374596	3758065	0.655
3746063758065	374606	3758065	0.665
3746163758065	374616	3758065	0.674
3746263758065	374626	3758065	0.683
3746363758065	374636	3758065	0.692
3746463758065	374646	3758065	0.700
3746563758065	374656	3758065	0.709
3746763758065	374676	3758065	0.725
3746863758065	374686	3758065	0.732
3746963758065	374696	3758065	0.740
3747063758065	374706	3758065	0.747
3747163758065	374716	3758065	0.754
3747263758065	374726	3758065	0.760
3747363758065	374736	3758065	0.766
3747463758065	374746	3758065	0.772
3747563758065	374756	3758065	0.778
3747663758065	374766	3758065	0.783
3747763758065	374776	3758065	0.788
3747863758065	374786	3758065	0.792
3747963758065	374796	3758065	0.797
3748163758065	374816	3758065	0.804
3748263758065	374826	3758065	0.807
3748363758065	374836	3758065	0.811
3748463758065	374846	3758065	0.814
3748563758065	374856	3758065	0.816
3748663758065	374866	3758065	0.818
3748763758065	374876	3758065	0.820
3748863758065	374886	3758065	0.822
3748963758065	374896	3758065	0.824
3749063758065	374906	3758065	0.825
3749163758065	374916	3758065	0.827
3749363758065	374936	3758065	0.829
3749463758065	374946	3758065	0.830
3749563758065	374956	3758065	0.832
3742863758075	374286	3758075	0.394
3742963758075	374296	3758075	0.402

FOR CHRONIC CALCS

MAX: 0.543

Overlapping Phases - Maximum GLC		
2025	2026	2027
0.00E+00	6.45E-03	3.96E-03
0.00E+00	6.54E-03	4.02E-03
0.00E+00	6.64E-03	4.08E-03
0.00E+00	6.74E-03	4.14E-03
0.00E+00	6.84E-03	4.20E-03
0.00E+00	6.93E-03	4.26E-03
0.00E+00	7.02E-03	4.31E-03
0.00E+00	7.11E-03	4.37E-03
0.00E+00	7.19E-03	4.42E-03
0.00E+00	7.28E-03	4.47E-03
0.00E+00	7.43E-03	4.57E-03
0.00E+00	7.51E-03	4.61E-03
0.00E+00	7.58E-03	4.66E-03
0.00E+00	7.65E-03	4.70E-03
0.00E+00	7.72E-03	4.74E-03
0.00E+00	7.78E-03	4.78E-03
0.00E+00	7.84E-03	4.82E-03
0.00E+00	7.90E-03	4.85E-03
0.00E+00	7.96E-03	4.88E-03
0.00E+00	8.01E-03	4.92E-03
0.00E+00	8.05E-03	4.94E-03
0.00E+00	8.10E-03	4.97E-03
0.00E+00	8.14E-03	4.99E-03
0.00E+00	8.21E-03	5.04E-03
0.00E+00	8.25E-03	5.06E-03
0.00E+00	8.28E-03	5.08E-03
0.00E+00	8.31E-03	5.09E-03
0.00E+00	8.33E-03	5.11E-03
0.00E+00	8.35E-03	5.12E-03
0.00E+00	8.38E-03	5.13E-03
0.00E+00	8.39E-03	5.14E-03
0.00E+00	8.41E-03	5.15E-03
0.00E+00	8.42E-03	5.15E-03
0.00E+00	4.18E-03	2.56E-03
0.00E+00	4.26E-03	2.61E-03
0.00E+00	4.34E-03	2.66E-03
0.00E+00	4.42E-03	2.71E-03
0.00E+00	4.50E-03	2.76E-03
0.00E+00	4.58E-03	2.81E-03
0.00E+00	4.67E-03	2.86E-03
0.00E+00	4.75E-03	2.92E-03
0.00E+00	4.84E-03	2.97E-03
0.00E+00	5.02E-03	3.08E-03
0.00E+00	5.11E-03	3.14E-03
0.00E+00	5.20E-03	3.19E-03
0.00E+00	5.29E-03	3.25E-03
0.00E+00	5.39E-03	3.31E-03
0.00E+00	5.48E-03	3.36E-03
0.00E+00	5.58E-03	3.42E-03
0.00E+00	5.68E-03	3.49E-03
0.00E+00	5.78E-03	3.55E-03
0.00E+00	5.87E-03	3.61E-03
0.00E+00	5.97E-03	3.67E-03
0.00E+00	6.07E-03	3.73E-03
0.00E+00	6.17E-03	3.79E-03
0.00E+00	6.47E-03	3.97E-03
0.00E+00	6.57E-03	4.04E-03
0.00E+00	6.67E-03	4.10E-03
0.00E+00	6.77E-03	4.16E-03
0.00E+00	6.88E-03	4.22E-03
0.00E+00	6.98E-03	4.29E-03
0.00E+00	7.08E-03	4.35E-03
0.00E+00	7.18E-03	4.41E-03
0.00E+00	7.27E-03	4.47E-03
0.00E+00	7.36E-03	4.52E-03
0.00E+00	7.45E-03	4.58E-03
0.00E+00	7.54E-03	4.63E-03
0.00E+00	7.71E-03	4.73E-03
0.00E+00	7.79E-03	4.78E-03
0.00E+00	7.86E-03	4.83E-03
0.00E+00	7.94E-03	4.88E-03
0.00E+00	8.01E-03	4.92E-03
0.00E+00	8.07E-03	4.96E-03
0.00E+00	8.14E-03	5.00E-03
0.00E+00	8.20E-03	5.03E-03
0.00E+00	8.25E-03	5.07E-03
0.00E+00	8.31E-03	5.10E-03
0.00E+00	8.35E-03	5.13E-03
0.00E+00	8.40E-03	5.16E-03
0.00E+00	8.44E-03	5.18E-03
0.00E+00	8.52E-03	5.23E-03
0.00E+00	8.55E-03	5.25E-03
0.00E+00	8.59E-03	5.27E-03
0.00E+00	8.62E-03	5.28E-03
0.00E+00	8.64E-03	5.30E-03
0.00E+00	8.67E-03	5.31E-03
0.00E+00	8.69E-03	5.32E-03
0.00E+00	8.71E-03	5.33E-03
0.00E+00	8.72E-03	5.34E-03
0.00E+00	8.74E-03	5.35E-03
0.00E+00	8.76E-03	5.35E-03
0.00E+00	8.79E-03	5.36E-03
0.00E+00	8.80E-03	5.37E-03
0.00E+00	8.82E-03	5.37E-03
0.00E+00	4.20E-03	2.57E-03
0.00E+00	4.28E-03	2.62E-03

IHS

Health Risk Assessment Results Summary

Unmitigated

Residential Receptors

		MAX:	0.135	59.180	59.201
Unique Identifier	X (UTM)	Y (UTM)	Onroad	Offroad	Total Risk
3743063758075	374306	3758075	0.001	0.408	0.409
3743163758075	374316	3758075	0.001	0.416	0.417
3743263758075	374326	3758075	0.001	0.424	0.425
3743363758075	374336	3758075	0.001	0.432	0.433
3743463758075	374346	3758075	0.001	0.440	0.441
3743563758075	374356	3758075	0.001	0.448	0.450
3743663758075	374366	3758075	0.001	0.456	0.458
3743763758075	374376	3758075	0.001	0.465	0.467
3743963758075	374396	3758075	0.002	0.482	0.484
3744063758075	374406	3758075	0.002	0.491	0.493
3744163758075	374416	3758075	0.002	0.500	0.502
3744263758075	374426	3758075	0.002	0.509	0.511
3744363758075	374436	3758075	0.002	0.519	0.520
3744463758075	374446	3758075	0.002	0.528	0.530
3744563758075	374456	3758075	0.002	0.538	0.539
3744663758075	374466	3758075	0.002	0.547	0.549
3744763758075	374476	3758075	0.002	0.557	0.559
3744863758075	374486	3758075	0.002	0.567	0.568
3744963758075	374496	3758075	0.002	0.576	0.578
3745063758075	374506	3758075	0.002	0.586	0.588
3745163758075	374516	3758075	0.002	0.596	0.598
3745463758075	374546	3758075	0.002	0.626	0.628
3745563758075	374556	3758075	0.002	0.635	0.637
3745663758075	374566	3758075	0.002	0.645	0.647
3745763758075	374576	3758075	0.002	0.656	0.658
3745863758075	374586	3758075	0.002	0.666	0.669
3745963758075	374596	3758075	0.002	0.676	0.679
3746063758075	374606	3758075	0.002	0.686	0.689
3746163758075	374616	3758075	0.003	0.696	0.698
3746263758075	374626	3758075	0.003	0.705	0.708
3746363758075	374636	3758075	0.003	0.714	0.717
3746463758075	374646	3758075	0.003	0.723	0.726
3746563758075	374656	3758075	0.003	0.732	0.735
3746763758075	374676	3758075	0.003	0.749	0.752
3746863758075	374686	3758075	0.003	0.757	0.760
3746963758075	374696	3758075	0.003	0.764	0.768
3747063758075	374706	3758075	0.003	0.772	0.775
3747163758075	374716	3758075	0.003	0.779	0.782
3747263758075	374726	3758075	0.003	0.785	0.789
3747363758075	374736	3758075	0.004	0.792	0.795
3747463758075	374746	3758075	0.004	0.798	0.801
3747563758075	374756	3758075	0.004	0.803	0.807
3747663758075	374766	3758075	0.004	0.809	0.813
3747763758075	374776	3758075	0.004	0.814	0.818
3747863758075	374786	3758075	0.004	0.818	0.822
3747963758075	374796	3758075	0.005	0.822	0.827
3748163758075	374816	3758075	0.005	0.830	0.835
3748263758075	374826	3758075	0.005	0.833	0.838
3748363758075	374836	3758075	0.005	0.836	0.841
3748463758075	374846	3758075	0.006	0.839	0.845
3748563758075	374856	3758075	0.006	0.841	0.847
3748663758075	374866	3758075	0.006	0.843	0.850
3748763758075	374876	3758075	0.007	0.845	0.852
3748863758075	374886	3758075	0.007	0.846	0.853
3748963758075	374896	3758075	0.007	0.848	0.855
3749063758075	374906	3758075	0.008	0.849	0.857
3749163758075	374916	3758075	0.009	0.849	0.858
3749263758075	374926	3758075	0.009	0.850	0.859
3749463758075	374946	3758075	0.011	0.851	0.862
3749563758075	374956	3758075	0.012	0.851	0.863
3749663758075	374966	3758075	0.014	0.851	0.865
3749763758075	374976	3758075	0.016	0.850	0.866
3749863758075	374986	3758075	0.019	0.850	0.869
3742763758085	374276	3758085	0.001	0.394	0.395
3742863758085	374286	3758085	0.001	0.402	0.403
3742963758085	374296	3758085	0.001	0.410	0.411
3743063758085	374306	3758085	0.001	0.418	0.419
3743163758085	374316	3758085	0.001	0.426	0.427
3743263758085	374326	3758085	0.001	0.434	0.436
3743363758085	374336	3758085	0.001	0.443	0.444
3743463758085	374346	3758085	0.001	0.451	0.453
3743563758085	374356	3758085	0.001	0.460	0.462
3743663758085	374366	3758085	0.001	0.469	0.470
3743763758085	374376	3758085	0.002	0.478	0.479
3743963758085	374396	3758085	0.002	0.496	0.498
3744063758085	374406	3758085	0.002	0.506	0.507
3744163758085	374416	3758085	0.002	0.515	0.517
3744263758085	374426	3758085	0.002	0.525	0.526
3744363758085	374436	3758085	0.002	0.535	0.536
3744463758085	374446	3758085	0.002	0.544	0.546
3744563758085	374456	3758085	0.002	0.554	0.556
3744663758085	374466	3758085	0.002	0.565	0.566
3744763758085	374476	3758085	0.002	0.575	0.577
3744863758085	374486	3758085	0.002	0.585	0.587
3744963758085	374496	3758085	0.002	0.595	0.597
3745063758085	374506	3758085	0.002	0.606	0.608
3745163758085	374516	3758085	0.002	0.616	0.618
3745463758085	374546	3758085	0.002	0.647	0.649
3745563758085	374556	3758085	0.002	0.658	0.660
3745663758085	374566	3758085	0.002	0.668	0.670
3745763758085	374576	3758085	0.002	0.679	0.681
3745863758085	374586	3758085	0.002	0.689	0.692
3745963758085	374596	3758085	0.002	0.701	0.703
3746063758085	374606	3758085	0.003	0.711	0.714
3746163758085	374616	3758085	0.003	0.722	0.724
3746263758085	374626	3758085	0.003	0.731	0.734

IHS

Residential Health Risk Assessment Results Summary

Unmitigated

RESIDENTIAL RECEPTORS ONLY

		MAX:	59.201
Unique Identifier	X (UTM)	Y (UTM)	Total Risk
3743063758075	374306	3758075	0.409
3743163758075	374316	3758075	0.417
3743263758075	374326	3758075	0.425
3743363758075	374336	3758075	0.433
3743463758075	374346	3758075	0.441
3743563758075	374356	3758075	0.450
3743663758075	374366	3758075	0.458
3743763758075	374376	3758075	0.467
3743963758075	374396	3758075	0.484
3744063758075	374406	3758075	0.493
3744163758075	374416	3758075	0.502
3744263758075	374426	3758075	0.511
3744363758075	374436	3758075	0.520
3744463758075	374446	3758075	0.530
3744563758075	374456	3758075	0.539
3744663758075	374466	3758075	0.549
3744763758075	374476	3758075	0.559
3744863758075	374486	3758075	0.568
3744963758075	374496	3758075	0.578
3745063758075	374506	3758075	0.588
3745163758075	374516	3758075	0.598
3745463758075	374546	3758075	0.628
3745563758075	374556	3758075	0.637
3745663758075	374566	3758075	0.647
3745763758075	374576	3758075	0.658
3745863758075	374586	3758075	0.669
3745963758075	374596	3758075	0.679
3746063758075	374606	3758075	0.689
3746163758075	374616	3758075	0.698
3746263758075	374626	3758075	0.708
3746363758075	374636	3758075	0.717
3746463758075	374646	3758075	0.726
3746563758075	374656	3758075	0.735
3746763758075	374676	3758075	0.752
3746863758075	374686	3758075	0.760
3746963758075	374696	3758075	0.768
3747063758075	374706	3758075	0.775
3747163758075	374716	3758075	0.782
3747263758075	374726	3758075	0.789
3747363758075	374736	3758075	0.795
3747463758075	374746	3758075	0.801
3747563758075	374756	3758075	0.807
3747663758075	374766	3758075	0.813
3747763758075	374776	3758075	0.818
3747863758075	374786	3758075	0.822
3747963758075	374796	3758075	0.827
3748163758075	374816	3758075	0.835
3748263758075	374826	3758075	0.838
3748363758075	374836	3758075	0.841
3748463758075	374846	3758075	0.845
3748563758075	374856	3758075	0.847
3748663758075	374866	3758075	0.850
3748763758075	374876	3758075	0.852
3748863758075	374886	3758075	0.853
3748963758075	374896	3758075	0.855
3749063758075	374906	3758075	0.857
3749163758075	374916	3758075	0.858
3749263758075	374926	3758075	0.859
3749463758075	374946	3758075	0.862
3749563758075	374956	3758075	0.863
3749663758075	374966	3758075	0.865
3749763758075	374976	3758075	0.866
3749863758075	374986	3758075	0.869
3742763758085	374276	3758085	0.395
3742863758085	374286	3758085	0.403
3742963758085	374296	3758085	0.411
3743063758085	374306	3758085	0.419
3743163758085	374316	3758085	0.427
3743263758085	374326	3758085	0.436
3743363758085	374336	3758085	0.444
3743463758085	374346	3758085	0.453
3743563758085	374356	3758085	0.462
3743663758085	374366	3758085	0.470
3743763758085	374376	3758085	0.479
3743963758085	374396	3758085	0.498
3744063758085	374406	3758085	0.507
3744163758085	374416	3758085	0.517
3744263758085	374426	3758085	0.526
3744363758085	374436	3758085	0.536
3744463758085	374446	3758085	0.546
3744563758085	374456	3758085	0.556
3744663758085	374466	3758085	0.566
3744763758085	374476	3758085	0.577
3744863758085	374486	3758085	0.587
3744963758085	374496	3758085	0.597
3745063758085	374506	3758085	0.608
3745163758085	374516	3758085	0.618
3745463758085	374546	3758085	0.649
3745563758085	374556	3758085	0.660
3745663758085	374566	3758085	0.670
3745763758085	374576	3758085	0.681
3745863758085	374586	3758085	0.692
3745963758085	374596	3758085	0.703
3746063758085	374606	3758085	0.714
3746163758085	374616	3758085	0.724
3746263758085	374626	3758085	0.734

FOR CHRONIC CALCS

MAX: 0.543

Overlapping Phases - Maximum GLC		
2025	2026	2027
0.00E+00	4.36E-03	2.67E-03
0.00E+00	4.44E-03	2.73E-03
0.00E+00	4.53E-03	2.78E-03
0.00E+00	4.62E-03	2.83E-03
0.00E+00	4.70E-03	2.89E-03
0.00E+00	4.79E-03	2.94E-03
0.00E+00	4.88E-03	3.00E-03
0.00E+00	4.97E-03	3.05E-03
0.00E+00	5.16E-03	3.17E-03
0.00E+00	5.26E-03	3.23E-03
0.00E+00	5.35E-03	3.29E-03
0.00E+00	5.45E-03	3.35E-03
0.00E+00	5.55E-03	3.41E-03
0.00E+00	5.65E-03	3.47E-03
0.00E+00	5.75E-03	3.53E-03
0.00E+00	5.86E-03	3.59E-03
0.00E+00	5.96E-03	3.66E-03
0.00E+00	6.06E-03	3.72E-03
0.00E+00	6.17E-03	3.79E-03
0.00E+00	6.28E-03	3.85E-03
0.00E+00	6.38E-03	3.92E-03
0.00E+00	6.70E-03	4.11E-03
0.00E+00	6.80E-03	4.18E-03
0.00E+00	6.90E-03	4.24E-03
0.00E+00	7.02E-03	4.31E-03
0.00E+00	7.13E-03	4.38E-03
0.00E+00	7.23E-03	4.44E-03
0.00E+00	7.34E-03	4.51E-03
0.00E+00	7.44E-03	4.57E-03
0.00E+00	7.54E-03	4.63E-03
0.00E+00	7.64E-03	4.69E-03
0.00E+00	7.73E-03	4.75E-03
0.00E+00	7.82E-03	4.81E-03
0.00E+00	8.00E-03	4.91E-03
0.00E+00	8.08E-03	4.96E-03
0.00E+00	8.16E-03	5.01E-03
0.00E+00	8.24E-03	5.06E-03
0.00E+00	8.31E-03	5.10E-03
0.00E+00	8.38E-03	5.15E-03
0.00E+00	8.45E-03	5.19E-03
0.00E+00	8.51E-03	5.22E-03
0.00E+00	8.56E-03	5.26E-03
0.00E+00	8.62E-03	5.29E-03
0.00E+00	8.67E-03	5.32E-03
0.00E+00	8.72E-03	5.35E-03
0.00E+00	8.77E-03	5.38E-03
0.00E+00	8.84E-03	5.43E-03
0.00E+00	8.88E-03	5.45E-03
0.00E+00	8.91E-03	5.47E-03
0.00E+00	8.95E-03	5.49E-03
0.00E+00	8.97E-03	5.50E-03
0.00E+00	9.00E-03	5.51E-03
0.00E+00	9.02E-03	5.52E-03
0.00E+00	9.04E-03	5.53E-03
0.00E+00	9.06E-03	5.54E-03
0.00E+00	9.07E-03	5.55E-03
0.00E+00	9.09E-03	5.56E-03
0.00E+00	9.11E-03	5.56E-03
0.00E+00	9.14E-03	5.57E-03
0.00E+00	9.16E-03	5.58E-03
0.00E+00	9.18E-03	5.58E-03
0.00E+00	9.21E-03	5.58E-03
0.00E+00	9.24E-03	5.59E-03
0.00E+00	4.21E-03	2.58E-03
0.00E+00	4.30E-03	2.64E-03
0.00E+00	4.38E-03	2.69E-03
0.00E+00	4.47E-03	2.74E-03
0.00E+00	4.56E-03	2.79E-03
0.00E+00	4.64E-03	2.85E-03
0.00E+00	4.74E-03	2.90E-03
0.00E+00	4.83E-03	2.96E-03
0.00E+00	4.92E-03	3.02E-03
0.00E+00	5.02E-03	3.08E-03
0.00E+00	5.11E-03	3.14E-03
0.00E+00	5.31E-03	3.26E-03
0.00E+00	5.41E-03	3.32E-03
0.00E+00	5.51E-03	3.38E-03
0.00E+00	5.62E-03	3.45E-03
0.00E+00	5.72E-03	3.51E-03
0.00E+00	5.83E-03	3.58E-03
0.00E+00	5.94E-03	3.64E-03
0.00E+00	6.04E-03	3.71E-03
0.00E+00	6.15E-03	3.78E-03
0.00E+00	6.26E-03	3.85E-03
0.00E+00	6.37E-03	3.91E-03
0.00E+00	6.49E-03	3.98E-03
0.00E+00	6.60E-03	4.05E-03
0.00E+00	6.93E-03	4.26E-03
0.00E+00	7.04E-03	4.32E-03
0.00E+00	7.15E-03	4.39E-03
0.00E+00	7.26E-03	4.46E-03
0.00E+00	7.38E-03	4.53E-03
0.00E+00	7.50E-03	4.61E-03
0.00E+00	7.61E-03	4.68E-03
0.00E+00	7.72E-03	4.74E-03
0.00E+00	7.82E-03	4.81E-03

IHS

Health Risk Assessment Results Summary

Unmitigated

Residential Receptors		MAX:	0.135	59.180	59.201
Unique Identifier	X (UTM)	Y (UTM)	Onroad	Offroad	Total Risk
3746363758085	374636	3758085	0.003	0.741	0.744
3746463758085	374646	3758085	0.003	0.751	0.753
3746563758085	374656	3758085	0.003	0.760	0.763
3746763758085	374676	3758085	0.003	0.777	0.780
3746863758085	374686	3758085	0.003	0.786	0.789
3746963758085	374696	3758085	0.003	0.794	0.797
3747063758085	374706	3758085	0.003	0.801	0.805
3747163758085	374716	3758085	0.003	0.809	0.812
3747263758085	374726	3758085	0.004	0.816	0.819
3747363758085	374736	3758085	0.004	0.822	0.826
3747463758085	374746	3758085	0.004	0.828	0.832
3747563758085	374756	3758085	0.004	0.833	0.837
3747663758085	374766	3758085	0.004	0.840	0.844
3747763758085	374776	3758085	0.004	0.845	0.849
3747863758085	374786	3758085	0.004	0.850	0.854
3747963758085	374796	3758085	0.005	0.854	0.859
3748163758085	374816	3758085	0.005	0.862	0.867
3748263758085	374826	3758085	0.005	0.866	0.871
3748363758085	374836	3758085	0.006	0.869	0.874
3748463758085	374846	3758085	0.006	0.871	0.877
3748563758085	374856	3758085	0.006	0.874	0.880
3748663758085	374866	3758085	0.007	0.876	0.883
3748763758085	374876	3758085	0.007	0.878	0.885
3748863758085	374886	3758085	0.007	0.879	0.887
3748963758085	374896	3758085	0.008	0.881	0.888
3749063758085	374906	3758085	0.008	0.882	0.890
3749163758085	374916	3758085	0.009	0.882	0.891
3749263758085	374926	3758085	0.010	0.883	0.893
3749363758085	374936	3758085	0.011	0.883	0.894
3749563758085	374956	3758085	0.013	0.884	0.897
3749663758085	374966	3758085	0.015	0.883	0.898
3749763758085	374976	3758085	0.018	0.883	0.900
3742563758095	374256	3758095	0.001	0.387	0.389
3742663758095	374266	3758095	0.001	0.395	0.397
3742763758095	374276	3758095	0.001	0.403	0.405
3742863758095	374286	3758095	0.001	0.411	0.413
3742963758095	374296	3758095	0.001	0.420	0.421
3743063758095	374306	3758095	0.001	0.428	0.429
3743163758095	374316	3758095	0.001	0.437	0.438
3743263758095	374326	3758095	0.001	0.445	0.447
3743363758095	374336	3758095	0.001	0.454	0.456
3743463758095	374346	3758095	0.001	0.463	0.465
3743563758095	374356	3758095	0.001	0.472	0.474
3743663758095	374366	3758095	0.002	0.482	0.483
3743763758095	374376	3758095	0.002	0.491	0.493
3743963758095	374396	3758095	0.002	0.510	0.512
3744063758095	374406	3758095	0.002	0.520	0.522
3744163758095	374416	3758095	0.002	0.530	0.532
3744263758095	374426	3758095	0.002	0.541	0.542
3744363758095	374436	3758095	0.002	0.551	0.553
3744463758095	374446	3758095	0.002	0.561	0.563
3744563758095	374456	3758095	0.002	0.572	0.574
3744663758095	374466	3758095	0.002	0.583	0.585
3744763758095	374476	3758095	0.002	0.593	0.595
3744863758095	374486	3758095	0.002	0.604	0.606
3744963758095	374496	3758095	0.002	0.615	0.617
3745063758095	374506	3758095	0.002	0.627	0.629
3745163758095	374516	3758095	0.002	0.638	0.640
3745463758095	374546	3758095	0.002	0.672	0.674
3745563758095	374556	3758095	0.002	0.683	0.685
3745663758095	374566	3758095	0.002	0.694	0.696
3745763758095	374576	3758095	0.002	0.705	0.708
3745863758095	374586	3758095	0.002	0.716	0.719
3745963758095	374596	3758095	0.003	0.727	0.730
3746063758095	374606	3758095	0.003	0.738	0.741
3746163758095	374616	3758095	0.003	0.749	0.752
3746263758095	374626	3758095	0.003	0.759	0.762
3746363758095	374636	3758095	0.003	0.770	0.772
3746463758095	374646	3758095	0.003	0.780	0.782
3746563758095	374656	3758095	0.003	0.789	0.792
3746763758095	374676	3758095	0.003	0.808	0.811
3746863758095	374686	3758095	0.003	0.817	0.820
3746963758095	374696	3758095	0.003	0.825	0.828
3747063758095	374706	3758095	0.003	0.833	0.836
3747163758095	374716	3758095	0.004	0.841	0.844
3747263758095	374726	3758095	0.004	0.848	0.852
3747363758095	374736	3758095	0.004	0.855	0.859
3747463758095	374746	3758095	0.004	0.861	0.865
3747563758095	374756	3758095	0.004	0.866	0.870
3747663758095	374766	3758095	0.004	0.873	0.878
3747763758095	374776	3758095	0.004	0.879	0.883
3747863758095	374786	3758095	0.005	0.884	0.888
3747963758095	374796	3758095	0.005	0.888	0.893
3748163758095	374816	3758095	0.005	0.896	0.902
3748263758095	374826	3758095	0.006	0.900	0.906
3748363758095	374836	3758095	0.006	0.903	0.909
3748463758095	374846	3758095	0.006	0.906	0.912
3748563758095	374856	3758095	0.006	0.909	0.915
3748663758095	374866	3758095	0.007	0.911	0.918
3748763758095	374876	3758095	0.007	0.913	0.920
3748863758095	374886	3758095	0.008	0.914	0.922
3748963758095	374896	3758095	0.008	0.916	0.924
3749063758095	374906	3758095	0.009	0.917	0.925
3749163758095	374916	3758095	0.010	0.917	0.927
3749263758095	374926	3758095	0.010	0.918	0.928
3749363758095	374936	3758095	0.011	0.918	0.930

IHS

Residential Health Risk Assessment Results Summary

Unmitigated

RESIDENTIAL RECEPTORS ONLY		MAX:	59.201
Unique Identifier	X (UTM)	Y (UTM)	Total Risk
3746363758085	374636	3758085	0.744
3746463758085	374646	3758085	0.753
3746563758085	374656	3758085	0.763
3746763758085	374676	3758085	0.780
3746863758085	374686	3758085	0.789
3746963758085	374696	3758085	0.797
3747063758085	374706	3758085	0.805
3747163758085	374716	3758085	0.812
3747263758085	374726	3758085	0.819
3747363758085	374736	3758085	0.826
3747463758085	374746	3758085	0.832
3747563758085	374756	3758085	0.837
3747663758085	374766	3758085	0.844
3747763758085	374776	3758085	0.849
3747863758085	374786	3758085	0.854
3747963758085	374796	3758085	0.859
3748163758085	374816	3758085	0.867
3748263758085	374826	3758085	0.871
3748363758085	374836	3758085	0.874
3748463758085	374846	3758085	0.877
3748563758085	374856	3758085	0.880
3748663758085	374866	3758085	0.883
3748763758085	374876	3758085	0.885
3748863758085	374886	3758085	0.887
3748963758085	374896	3758085	0.888
3749063758085	374906	3758085	0.890
3749163758085	374916	3758085	0.891
3749263758085	374926	3758085	0.893
3749363758085	374936	3758085	0.894
3749563758085	374956	3758085	0.897
3749663758085	374966	3758085	0.898
3749763758085	374976	3758085	0.900
3742563758095	374256	3758095	0.389
3742663758095	374266	3758095	0.397
3742763758095	374276	3758095	0.405
3742863758095	374286	3758095	0.413
3742963758095	374296	3758095	0.421
3743063758095	374306	3758095	0.429
3743163758095	374316	3758095	0.438
3743263758095	374326	3758095	0.447
3743363758095	374336	3758095	0.456
3743463758095	374346	3758095	0.465
3743563758095	374356	3758095	0.474
3743663758095	374366	3758095	0.483
3743763758095	374376	3758095	0.493
3743963758095	374396	3758095	0.512
3744063758095	374406	3758095	0.522
3744163758095	374416	3758095	0.532
3744263758095	374426	3758095	0.542
3744363758095	374436	3758095	0.553
3744463758095	374446	3758095	0.563
3744563758095	374456	3758095	0.574
3744663758095	374466	3758095	0.585
3744763758095	374476	3758095	0.595
3744863758095	374486	3758095	0.606
3744963758095	374496	3758095	0.617
3745063758095	374506	3758095	0.629
3745163758095	374516	3758095	0.640
3745463758095	374546	3758095	0.674
3745563758095	374556	3758095	0.685
3745663758095	374566	3758095	0.696
3745763758095	374576	3758095	0.708
3745863758095	374586	3758095	0.719
3745963758095	374596	3758095	0.730
3746063758095	374606	3758095	0.741
3746163758095	374616	3758095	0.752
3746263758095	374626	3758095	0.762
3746363758095	374636	3758095	0.772
3746463758095	374646	3758095	0.782
3746563758095	374656	3758095	0.792
3746763758095	374676	3758095	0.811
3746863758095	374686	3758095	0.820
3746963758095	374696	3758095	0.828
3747063758095	374706	3758095	0.836
3747163758095	374716	3758095	0.844
3747263758095	374726	3758095	0.852
3747363758095	374736	3758095	0.859
3747463758095	374746	3758095	0.865
3747563758095	374756	3758095	0.870
3747663758095	374766	3758095	0.878
3747763758095	374776	3758095	0.883
3747863758095	374786	3758095	0.888
3747963758095	374796	3758095	0.893
3748163758095	374816	3758095	0.902
3748263758095	374826	3758095	0.906
3748363758095	374836	3758095	0.909
3748463758095	374846	3758095	0.912
3748563758095	374856	3758095	0.915
3748663758095	374866	3758095	0.918
3748763758095	374876	3758095	0.920
3748863758095	374886	3758095	0.922
3748963758095	374896	3758095	0.924
3749063758095	374906	3758095	0.925
3749163758095	374916	3758095	0.927
3749263758095	374926	3758095	0.928
3749363758095	374936	3758095	0.930

FOR CHRONIC CALCS

MAX:			0.543
Overlapping Phases - Maximum GLC			
2025	2026	2027	
0.00E+00	7.93E-03	4.87E-03	
0.00E+00	8.03E-03	4.93E-03	
0.00E+00	8.12E-03	4.99E-03	
0.00E+00	8.30E-03	5.10E-03	
0.00E+00	8.39E-03	5.16E-03	
0.00E+00	8.48E-03	5.21E-03	
0.00E+00	8.56E-03	5.26E-03	
0.00E+00	8.63E-03	5.30E-03	
0.00E+00	8.71E-03	5.35E-03	
0.00E+00	8.77E-03	5.39E-03	
0.00E+00	8.84E-03	5.43E-03	
0.00E+00	8.89E-03	5.46E-03	
0.00E+00	8.96E-03	5.50E-03	
0.00E+00	9.01E-03	5.53E-03	
0.00E+00	9.06E-03	5.56E-03	
0.00E+00	9.11E-03	5.59E-03	
0.00E+00	9.19E-03	5.64E-03	
0.00E+00	9.23E-03	5.66E-03	
0.00E+00	9.26E-03	5.68E-03	
0.00E+00	9.30E-03	5.70E-03	
0.00E+00	9.33E-03	5.72E-03	
0.00E+00	9.35E-03	5.73E-03	
0.00E+00	9.37E-03	5.74E-03	
0.00E+00	9.39E-03	5.75E-03	
0.00E+00	9.41E-03	5.76E-03	
0.00E+00	9.43E-03	5.77E-03	
0.00E+00	9.45E-03	5.77E-03	
0.00E+00	9.46E-03	5.78E-03	
0.00E+00	9.48E-03	5.78E-03	
0.00E+00	9.52E-03	5.79E-03	
0.00E+00	9.54E-03	5.80E-03	
0.00E+00	9.57E-03	5.80E-03	
0.00E+00	4.14E-03	2.54E-03	
0.00E+00	4.23E-03	2.59E-03	
0.00E+00	4.31E-03	2.64E-03	
0.00E+00	4.40E-03	2.70E-03	
0.00E+00	4.49E-03	2.75E-03	
0.00E+00	4.58E-03	2.81E-03	
0.00E+00	4.67E-03	2.86E-03	
0.00E+00	4.76E-03	2.92E-03	
0.00E+00	4.86E-03	2.98E-03	
0.00E+00	4.96E-03	3.04E-03	
0.00E+00	5.05E-03	3.10E-03	
0.00E+00	5.16E-03	3.16E-03	
0.00E+00	5.26E-03	3.23E-03	
0.00E+00	5.46E-03	3.35E-03	
0.00E+00	5.57E-03	3.42E-03	
0.00E+00	5.68E-03	3.49E-03	
0.00E+00	5.79E-03	3.55E-03	
0.00E+00	5.90E-03	3.62E-03	
0.00E+00	6.01E-03	3.69E-03	
0.00E+00	6.13E-03	3.76E-03	
0.00E+00	6.24E-03	3.83E-03	
0.00E+00	6.36E-03	3.90E-03	
0.00E+00	6.47E-03	3.98E-03	
0.00E+00	6.59E-03	4.05E-03	
0.00E+00	6.71E-03	4.12E-03	
0.00E+00	6.83E-03	4.20E-03	
0.00E+00	7.19E-03	4.42E-03	
0.00E+00	7.31E-03	4.49E-03	
0.00E+00	7.43E-03	4.57E-03	
0.00E+00	7.55E-03	4.64E-03	
0.00E+00	7.67E-03	4.71E-03	
0.00E+00	7.79E-03	4.78E-03	
0.00E+00	7.90E-03	4.86E-03	
0.00E+00	8.01E-03	4.93E-03	
0.00E+00	8.13E-03	4.99E-03	
0.00E+00	8.23E-03	5.06E-03	
0.00E+00	8.34E-03	5.12E-03	
0.00E+00	8.44E-03	5.19E-03	
0.00E+00	8.63E-03	5.30E-03	
0.00E+00	8.73E-03	5.36E-03	
0.00E+00	8.81E-03	5.42E-03	
0.00E+00	8.90E-03	5.47E-03	
0.00E+00	8.98E-03	5.52E-03	
0.00E+00	9.05E-03	5.56E-03	
0.00E+00	9.12E-03	5.61E-03	
0.00E+00	9.19E-03	5.65E-03	
0.00E+00	9.24E-03	5.68E-03	
0.00E+00	9.32E-03	5.72E-03	
0.00E+00	9.37E-03	5.76E-03	
0.00E+00	9.43E-03	5.79E-03	
0.00E+00	9.47E-03	5.82E-03	
0.00E+00	9.56E-03	5.87E-03	
0.00E+00	9.60E-03	5.89E-03	
0.00E+00	9.64E-03	5.91E-03	
0.00E+00	9.67E-03	5.93E-03	
0.00E+00	9.70E-03	5.95E-03	
0.00E+00	9.73E-03	5.96E-03	
0.00E+00	9.75E-03	5.97E-03	
0.00E+00	9.77E-03	5.98E-03	
0.00E+00	9.79E-03	5.99E-03	
0.00E+00	9.81E-03	6.00E-03	
0.00E+00	9.83E-03	6.01E-03	
0.00E+00	9.84E-03	6.01E-03	
0.00E+00	9.86E-03	6.02E-03	

IHS

Health Risk Assessment Results Summary

Unmitigated

Residential Receptors		MAX:	0.135	59.180	59.201
Unique Identifier	X (UTM)	Y (UTM)	Onroad	Offroad	Total Risk
3749463758095	374946	3758095	0.013	0.918	0.931
3749663758095	374966	3758095	0.016	0.918	0.934
3742463758105	374246	3758105	0.001	0.388	0.389
3742563758105	374256	3758105	0.001	0.396	0.397
3742663758105	374266	3758105	0.001	0.404	0.405
3742763758105	374276	3758105	0.001	0.412	0.414
3742863758105	374286	3758105	0.001	0.421	0.422
3742963758105	374296	3758105	0.001	0.430	0.431
3743063758105	374306	3758105	0.001	0.439	0.440
3743163758105	374316	3758105	0.001	0.448	0.449
3743263758105	374326	3758105	0.001	0.457	0.458
3743363758105	374336	3758105	0.001	0.466	0.467
3743463758105	374346	3758105	0.001	0.476	0.477
3743563758105	374356	3758105	0.002	0.485	0.487
3743663758105	374366	3758105	0.002	0.495	0.497
3743763758105	374376	3758105	0.002	0.505	0.507
3743963758105	374396	3758105	0.002	0.525	0.527
3744063758105	374406	3758105	0.002	0.536	0.538
3744163758105	374416	3758105	0.002	0.547	0.548
3744263758105	374426	3758105	0.002	0.557	0.559
3744363758105	374436	3758105	0.002	0.568	0.570
3744463758105	374446	3758105	0.002	0.579	0.581
3744563758105	374456	3758105	0.002	0.591	0.593
3744663758105	374466	3758105	0.002	0.602	0.604
3744763758105	374476	3758105	0.002	0.613	0.615
3744863758105	374486	3758105	0.002	0.625	0.627
3744963758105	374496	3758105	0.002	0.637	0.639
3745063758105	374506	3758105	0.002	0.648	0.650
3745163758105	374516	3758105	0.002	0.660	0.662
3745463758105	374546	3758105	0.002	0.696	0.698
3745563758105	374556	3758105	0.002	0.708	0.710
3745663758105	374566	3758105	0.002	0.720	0.722
3745763758105	374576	3758105	0.002	0.732	0.734
3745863758105	374586	3758105	0.003	0.744	0.746
3745963758105	374596	3758105	0.003	0.755	0.758
3746063758105	374606	3758105	0.003	0.767	0.769
3746163758105	374616	3758105	0.003	0.778	0.781
3746263758105	374626	3758105	0.003	0.789	0.792
3746363758105	374636	3758105	0.003	0.800	0.803
3746463758105	374646	3758105	0.003	0.810	0.813
3746563758105	374656	3758105	0.003	0.821	0.824
3746763758105	374676	3758105	0.003	0.840	0.843
3746863758105	374686	3758105	0.003	0.850	0.853
3746963758105	374696	3758105	0.003	0.858	0.862
3747063758105	374706	3758105	0.004	0.867	0.870
3747163758105	374716	3758105	0.004	0.875	0.879
3747263758105	374726	3758105	0.004	0.883	0.886
3747363758105	374736	3758105	0.004	0.890	0.894
3747463758105	374746	3758105	0.004	0.897	0.901
3747563758105	374756	3758105	0.004	0.903	0.907
3747663758105	374766	3758105	0.004	0.909	0.913
3747763758105	374776	3758105	0.005	0.915	0.919
3747863758105	374786	3758105	0.005	0.920	0.925
3747963758105	374796	3758105	0.005	0.925	0.930
3748163758105	374816	3758105	0.005	0.933	0.938
3748263758105	374826	3758105	0.006	0.937	0.943
3748363758105	374836	3758105	0.006	0.940	0.946
3748463758105	374846	3758105	0.006	0.943	0.950
3748563758105	374856	3758105	0.007	0.946	0.953
3748663758105	374866	3758105	0.007	0.948	0.955
3748763758105	374876	3758105	0.008	0.950	0.958
3748863758105	374886	3758105	0.008	0.952	0.960
3748963758105	374896	3758105	0.009	0.953	0.961
3749063758105	374906	3758105	0.009	0.954	0.963
3749163758105	374916	3758105	0.010	0.955	0.965
3749263758105	374926	3758105	0.011	0.955	0.966
3749363758105	374936	3758105	0.012	0.955	0.967
3749463758105	374946	3758105	0.013	0.955	0.969
3749563758105	374956	3758105	0.015	0.955	0.970
3742363758115	374236	3758115	0.001	0.388	0.389
3742463758115	374246	3758115	0.001	0.396	0.398
3742563758115	374256	3758115	0.001	0.405	0.406
3742663758115	374266	3758115	0.001	0.413	0.415
3742763758115	374276	3758115	0.001	0.422	0.423
3742863758115	374286	3758115	0.001	0.431	0.432
3742963758115	374296	3758115	0.001	0.440	0.441
3743063758115	374306	3758115	0.001	0.449	0.451
3743163758115	374316	3758115	0.001	0.459	0.460
3743263758115	374326	3758115	0.001	0.469	0.470
3743363758115	374336	3758115	0.001	0.478	0.480
3743463758115	374346	3758115	0.002	0.488	0.490
3743563758115	374356	3758115	0.002	0.499	0.500
3743663758115	374366	3758115	0.002	0.509	0.511
3743763758115	374376	3758115	0.002	0.520	0.521
3743963758115	374396	3758115	0.002	0.541	0.543
3744063758115	374406	3758115	0.002	0.552	0.554
3744163758115	374416	3758115	0.002	0.563	0.565
3744263758115	374426	3758115	0.002	0.575	0.577
3744363758115	374436	3758115	0.002	0.586	0.588
3744463758115	374446	3758115	0.002	0.598	0.600
3744563758115	374456	3758115	0.002	0.610	0.612
3744663758115	374466	3758115	0.002	0.622	0.624
3744763758115	374476	3758115	0.002	0.634	0.636
3744863758115	374486	3758115	0.002	0.647	0.649
3744963758115	374496	3758115	0.002	0.659	0.661
3745063758115	374506	3758115	0.002	0.671	0.674

IHS

Residential Health Risk Assessment Results Summary

Unmitigated

RESIDENTIAL RECEPTORS ONLY		MAX:	59.201
Unique Identifier	X (UTM)	Y (UTM)	Total Risk
3749463758095	374946	3758095	0.931
3749663758095	374966	3758095	0.934
3742463758105	374246	3758105	0.389
3742563758105	374256	3758105	0.397
3742663758105	374266	3758105	0.405
3742763758105	374276	3758105	0.414
3742863758105	374286	3758105	0.422
3742963758105	374296	3758105	0.431
3743063758105	374306	3758105	0.440
3743163758105	374316	3758105	0.449
3743263758105	374326	3758105	0.458
3743363758105	374336	3758105	0.467
3743463758105	374346	3758105	0.477
3743563758105	374356	3758105	0.487
3743663758105	374366	3758105	0.497
3743763758105	374376	3758105	0.507
3743963758105	374396	3758105	0.527
3744063758105	374406	3758105	0.538
3744163758105	374416	3758105	0.548
3744263758105	374426	3758105	0.559
3744363758105	374436	3758105	0.570
3744463758105	374446	3758105	0.581
3744563758105	374456	3758105	0.593
3744663758105	374466	3758105	0.604
3744763758105	374476	3758105	0.615
3744863758105	374486	3758105	0.627
3744963758105	374496	3758105	0.639
3745063758105	374506	3758105	0.650
3745163758105	374516	3758105	0.662
3745463758105	374546	3758105	0.698
3745563758105	374556	3758105	0.710
3745663758105	374566	3758105	0.722
3745763758105	374576	3758105	0.734
3745863758105	374586	3758105	0.746
3745963758105	374596	3758105	0.758
3746063758105	374606	3758105	0.769
3746163758105	374616	3758105	0.781
3746263758105	374626	3758105	0.792
3746363758105	374636	3758105	0.803
3746463758105	374646	3758105	0.813
3746563758105	374656	3758105	0.824
3746763758105	374676	3758105	0.843
3746863758105	374686	3758105	0.853
3746963758105	374696	3758105	0.862
3747063758105	374706	3758105	0.870
3747163758105	374716	3758105	0.879
3747263758105	374726	3758105	0.886
3747363758105	374736	3758105	0.894
3747463758105	374746	3758105	0.901
3747563758105	374756	3758105	0.907
3747663758105	374766	3758105	0.913
3747763758105	374776	3758105	0.919
3747863758105	374786	3758105	0.925
3747963758105	374796	3758105	0.930
3748163758105	374816	3758105	0.938
3748263758105	374826	3758105	0.943
3748363758105	374836	3758105	0.946
3748463758105	374846	3758105	0.950
3748563758105	374856	3758105	0.953
3748663758105	374866	3758105	0.955
3748763758105	374876	3758105	0.958
3748863758105	374886	3758105	0.960
3748963758105	374896	3758105	0.961
3749063758105	374906	3758105	0.963
3749163758105	374916	3758105	0.965
3749263758105	374926	3758105	0.966
3749363758105	374936	3758105	0.967
3749463758105	374946	3758105	0.969
3749563758105	374956	3758105	0.970
3742363758115	374236	3758115	0.389
3742463758115	374246	3758115	0.398
3742563758115	374256	3758115	0.406
3742663758115	374266	3758115	0.415
3742763758115	374276	3758115	0.423
3742863758115	374286	3758115	0.432
3742963758115	374296	3758115	0.441
3743063758115	374306	3758115	0.451
3743163758115	374316	3758115	0.460
3743263758115	374326	3758115	0.470
3743363758115	374336	3758115	0.480
3743463758115	374346	3758115	0.490
3743563758115	374356	3758115	0.500
3743663758115	374366	3758115	0.511
3743763758115	374376	3758115	0.521
3743963758115	374396	3758115	0.543
3744063758115	374406	3758115	0.554
3744163758115	374416	3758115	0.565
3744263758115	374426	3758115	0.577
3744363758115	374436	3758115	0.588
3744463758115	374446	3758115	0.600
3744563758115	374456	3758115	0.612
3744663758115	374466	3758115	0.624
3744763758115	374476	3758115	0.636
3744863758115	374486	3758115	0.649
3744963758115	374496	3758115	0.661
3745063758115	374506	3758115	0.674

FOR CHRONIC CALCS

MAX:			0.543
Overlapping Phases - Maximum GLC			
2025	2026	2027	
0.00E+00	9.88E-03	6.02E-03	
0.00E+00	9.93E-03	6.03E-03	
0.00E+00	4.15E-03	2.54E-03	
0.00E+00	4.23E-03	2.60E-03	
0.00E+00	4.32E-03	2.65E-03	
0.00E+00	4.41E-03	2.71E-03	
0.00E+00	4.50E-03	2.76E-03	
0.00E+00	4.60E-03	2.82E-03	
0.00E+00	4.69E-03	2.88E-03	
0.00E+00	4.79E-03	2.94E-03	
0.00E+00	4.89E-03	3.00E-03	
0.00E+00	4.99E-03	3.06E-03	
0.00E+00	5.09E-03	3.12E-03	
0.00E+00	5.19E-03	3.19E-03	
0.00E+00	5.30E-03	3.25E-03	
0.00E+00	5.41E-03	3.32E-03	
0.00E+00	5.63E-03	3.45E-03	
0.00E+00	5.74E-03	3.52E-03	
0.00E+00	5.85E-03	3.59E-03	
0.00E+00	5.97E-03	3.67E-03	
0.00E+00	6.09E-03	3.74E-03	
0.00E+00	6.21E-03	3.81E-03	
0.00E+00	6.33E-03	3.89E-03	
0.00E+00	6.45E-03	3.96E-03	
0.00E+00	6.57E-03	4.04E-03	
0.00E+00	6.70E-03	4.11E-03	
0.00E+00	6.82E-03	4.19E-03	
0.00E+00	6.95E-03	4.27E-03	
0.00E+00	7.07E-03	4.35E-03	
0.00E+00	7.46E-03	4.58E-03	
0.00E+00	7.59E-03	4.66E-03	
0.00E+00	7.71E-03	4.74E-03	
0.00E+00	7.84E-03	4.82E-03	
0.00E+00	7.97E-03	4.90E-03	
0.00E+00	8.09E-03	4.97E-03	
0.00E+00	8.21E-03	5.05E-03	
0.00E+00	8.33E-03	5.12E-03	
0.00E+00	8.45E-03	5.19E-03	
0.00E+00	8.56E-03	5.26E-03	
0.00E+00	8.67E-03	5.33E-03	
0.00E+00	8.78E-03	5.40E-03	
0.00E+00	8.98E-03	5.52E-03	
0.00E+00	9.08E-03	5.58E-03	
0.00E+00	9.17E-03	5.64E-03	
0.00E+00	9.26E-03	5.69E-03	
0.00E+00	9.34E-03	5.74E-03	
0.00E+00	9.42E-03	5.79E-03	
0.00E+00	9.50E-03	5.84E-03	
0.00E+00	9.57E-03	5.88E-03	
0.00E+00	9.63E-03	5.92E-03	
0.00E+00	9.70E-03	5.96E-03	
0.00E+00	9.76E-03	5.99E-03	
0.00E+00	9.81E-03	6.02E-03	
0.00E+00	9.86E-03	6.06E-03	
0.00E+00	9.95E-03	6.11E-03	
0.00E+00	1.00E-02	6.13E-03	
0.00E+00	1.00E-02	6.16E-03	
0.00E+00	1.01E-02	6.18E-03	
0.00E+00	1.01E-02	6.19E-03	
0.00E+00	1.01E-02	6.21E-03	
0.00E+00	1.02E-02	6.22E-03	
0.00E+00	1.02E-02	6.23E-03	
0.00E+00	1.02E-02	6.24E-03	
0.00E+00	1.02E-02	6.25E-03	
0.00E+00	1.02E-02	6.25E-03	
0.00E+00	1.03E-02	6.26E-03	
0.00E+00	1.03E-02	6.26E-03	
0.00E+00	1.03E-02	6.27E-03	
0.00E+00	1.03E-02	6.27E-03	
0.00E+00	4.15E-03	2.54E-03	
0.00E+00	4.24E-03	2.60E-03	
0.00E+00	4.33E-03	2.65E-03	
0.00E+00	4.42E-03	2.71E-03	
0.00E+00	4.52E-03	2.77E-03	
0.00E+00	4.61E-03	2.83E-03	
0.00E+00	4.71E-03	2.89E-03	
0.00E+00	4.81E-03	2.95E-03	
0.00E+00	4.91E-03	3.01E-03	
0.00E+00	5.02E-03	3.08E-03	
0.00E+00	5.12E-03	3.14E-03	
0.00E+00	5.23E-03	3.21E-03	
0.00E+00	5.34E-03	3.28E-03	
0.00E+00	5.45E-03	3.35E-03	
0.00E+00	5.56E-03	3.42E-03	
0.00E+00	5.80E-03	3.56E-03	
0.00E+00	5.92E-03	3.63E-03	
0.00E+00	6.04E-03	3.71E-03	
0.00E+00	6.16E-03	3.78E-03	
0.00E+00	6.28E-03	3.86E-03	
0.00E+00	6.41E-03	3.94E-03	
0.00E+00	6.54E-03	4.02E-03	
0.00E+00	6.67E-03	4.10E-03	
0.00E+00	6.80E-03	4.18E-03	
0.00E+00	6.93E-03	4.26E-03	
0.00E+00	7.06E-03	4.34E-03	
0.00E+00	7.20E-03	4.42E-03	

IHS

Health Risk Assessment Results Summary

Unmitigated

Residential Receptors

		MAX:	0.135	59.180	59.201
Unique Identifier	X (UTM)	Y (UTM)	Onroad	Offroad	Total Risk
3745163758115	374516	3758115	0.002	0.684	0.686
3745463758115	374546	3758115	0.002	0.722	0.724
3745563758115	374556	3758115	0.002	0.735	0.737
3745663758115	374566	3758115	0.002	0.748	0.750
3745763758115	374576	3758115	0.002	0.760	0.763
3745863758115	374586	3758115	0.003	0.773	0.775
3745963758115	374596	3758115	0.003	0.785	0.788
3746063758115	374606	3758115	0.003	0.797	0.800
3746163758115	374616	3758115	0.003	0.809	0.812
3746263758115	374626	3758115	0.003	0.821	0.824
3746363758115	374636	3758115	0.003	0.832	0.835
3746463758115	374646	3758115	0.003	0.843	0.847
3746563758115	374656	3758115	0.003	0.854	0.857
3746763758115	374676	3758115	0.003	0.874	0.878
3746863758115	374686	3758115	0.003	0.885	0.888
3746963758115	374696	3758115	0.004	0.894	0.897
3747063758115	374706	3758115	0.004	0.903	0.906
3747163758115	374716	3758115	0.004	0.911	0.915
3747263758115	374726	3758115	0.004	0.919	0.923
3747363758115	374736	3758115	0.004	0.927	0.931
3747463758115	374746	3758115	0.004	0.934	0.938
3747563758115	374756	3758115	0.004	0.941	0.945
3747663758115	374766	3758115	0.005	0.947	0.952
3747763758115	374776	3758115	0.005	0.953	0.958
3747863758115	374786	3758115	0.005	0.958	0.963
3747963758115	374796	3758115	0.005	0.963	0.968
3748163758115	374816	3758115	0.006	0.972	0.978
3748263758115	374826	3758115	0.006	0.976	0.982
3748363758115	374836	3758115	0.006	0.980	0.986
3748463758115	374846	3758115	0.007	0.983	0.989
3748563758115	374856	3758115	0.007	0.985	0.992
3748663758115	374866	3758115	0.007	0.988	0.995
3748763758115	374876	3758115	0.008	0.990	0.998
3748863758115	374886	3758115	0.008	0.991	1.000
3748963758115	374896	3758115	0.009	0.993	1.002
3749063758115	374906	3758115	0.010	0.994	1.003
3749163758115	374916	3758115	0.010	0.995	1.005
3749263758115	374926	3758115	0.011	0.995	1.006
3749363758115	374936	3758115	0.013	0.995	1.007
3749463758115	374946	3758115	0.014	0.995	1.009
3749563758115	374956	3758115	0.016	0.995	1.010
3749663758115	374966	3758115	0.018	0.995	1.012
3742263758125	374226	3758125	0.001	0.388	0.389
3742363758125	374236	3758125	0.001	0.396	0.397
3742463758125	374246	3758125	0.001	0.405	0.406
3742563758125	374256	3758125	0.001	0.414	0.415
3742663758125	374266	3758125	0.001	0.423	0.424
3742763758125	374276	3758125	0.001	0.432	0.433
3742863758125	374286	3758125	0.001	0.441	0.443
3742963758125	374296	3758125	0.001	0.451	0.452
3743063758125	374306	3758125	0.001	0.461	0.462
3743163758125	374316	3758125	0.001	0.471	0.472
3743263758125	374326	3758125	0.001	0.481	0.482
3743363758125	374336	3758125	0.001	0.491	0.493
3743463758125	374346	3758125	0.002	0.502	0.503
3743563758125	374356	3758125	0.002	0.513	0.514
3743663758125	374366	3758125	0.002	0.524	0.525
3743763758125	374376	3758125	0.002	0.535	0.536
3743963758125	374396	3758125	0.002	0.557	0.559
3744063758125	374406	3758125	0.002	0.569	0.571
3744163758125	374416	3758125	0.002	0.581	0.583
3744263758125	374426	3758125	0.002	0.593	0.595
3744363758125	374436	3758125	0.002	0.606	0.608
3744463758125	374446	3758125	0.002	0.618	0.620
3744563758125	374456	3758125	0.002	0.631	0.633
3744663758125	374466	3758125	0.002	0.644	0.646
3744763758125	374476	3758125	0.002	0.657	0.659
3744863758125	374486	3758125	0.002	0.670	0.672
3744963758125	374496	3758125	0.002	0.683	0.685
3745063758125	374506	3758125	0.002	0.696	0.698
3745163758125	374516	3758125	0.002	0.709	0.711
3745463758125	374546	3758125	0.002	0.750	0.752
3745563758125	374556	3758125	0.002	0.763	0.766
3745663758125	374566	3758125	0.002	0.777	0.779
3745763758125	374576	3758125	0.003	0.790	0.793
3745863758125	374586	3758125	0.003	0.804	0.806
3745963758125	374596	3758125	0.003	0.817	0.819
3746063758125	374606	3758125	0.003	0.829	0.832
3746163758125	374616	3758125	0.003	0.842	0.845
3746263758125	374626	3758125	0.003	0.855	0.858
3746363758125	374636	3758125	0.003	0.867	0.870
3746463758125	374646	3758125	0.003	0.879	0.882
3746563758125	374656	3758125	0.003	0.890	0.893
3746763758125	374676	3758125	0.003	0.911	0.915
3746863758125	374686	3758125	0.004	0.922	0.925
3746963758125	374696	3758125	0.004	0.932	0.935
3747063758125	374706	3758125	0.004	0.941	0.945
3747163758125	374716	3758125	0.004	0.950	0.954
3747263758125	374726	3758125	0.004	0.959	0.963
3747363758125	374736	3758125	0.004	0.967	0.971
3747463758125	374746	3758125	0.004	0.974	0.978
3747563758125	374756	3758125	0.005	0.981	0.986
3747663758125	374766	3758125	0.005	0.988	0.993
3747763758125	374776	3758125	0.005	0.994	0.999
3747863758125	374786	3758125	0.005	1.000	1.005
3747963758125	374796	3758125	0.005	1.005	1.010

IHS

Residential Health Risk Assessment Results Summary

Unmitigated

RESIDENTIAL RECEPTORS ONLY

		MAX:	59.201
Unique Identifier	X (UTM)	Y (UTM)	Total Risk
3745163758115	374516	3758115	0.686
3745463758115	374546	3758115	0.724
3745563758115	374556	3758115	0.737
3745663758115	374566	3758115	0.750
3745763758115	374576	3758115	0.763
3745863758115	374586	3758115	0.775
3745963758115	374596	3758115	0.788
3746063758115	374606	3758115	0.800
3746163758115	374616	3758115	0.812
3746263758115	374626	3758115	0.824
3746363758115	374636	3758115	0.835
3746463758115	374646	3758115	0.847
3746563758115	374656	3758115	0.857
3746763758115	374676	3758115	0.878
3746863758115	374686	3758115	0.888
3746963758115	374696	3758115	0.897
3747063758115	374706	3758115	0.906
3747163758115	374716	3758115	0.915
3747263758115	374726	3758115	0.923
3747363758115	374736	3758115	0.931
3747463758115	374746	3758115	0.938
3747563758115	374756	3758115	0.945
3747663758115	374766	3758115	0.952
3747763758115	374776	3758115	0.958
3747863758115	374786	3758115	0.963
3747963758115	374796	3758115	0.968
3748163758115	374816	3758115	0.978
3748263758115	374826	3758115	0.982
3748363758115	374836	3758115	0.986
3748463758115	374846	3758115	0.989
3748563758115	374856	3758115	0.992
3748663758115	374866	3758115	0.995
3748763758115	374876	3758115	0.998
3748863758115	374886	3758115	1.000
3748963758115	374896	3758115	1.002
3749063758115	374906	3758115	1.003
3749163758115	374916	3758115	1.005
3749263758115	374926	3758115	1.006
3749363758115	374936	3758115	1.007
3749463758115	374946	3758115	1.009
3749563758115	374956	3758115	1.010
3749663758115	374966	3758115	1.012
3742263758125	374226	3758125	0.389
3742363758125	374236	3758125	0.397
3742463758125	374246	3758125	0.406
3742563758125	374256	3758125	0.415
3742663758125	374266	3758125	0.424
3742763758125	374276	3758125	0.433
3742863758125	374286	3758125	0.443
3742963758125	374296	3758125	0.452
3743063758125	374306	3758125	0.462
3743163758125	374316	3758125	0.472
3743263758125	374326	3758125	0.482
3743363758125	374336	3758125	0.493
3743463758125	374346	3758125	0.503
3743563758125	374356	3758125	0.514
3743663758125	374366	3758125	0.525
3743763758125	374376	3758125	0.536
3743963758125	374396	3758125	0.559
3744063758125	374406	3758125	0.571
3744163758125	374416	3758125	0.583
3744263758125	374426	3758125	0.595
3744363758125	374436	3758125	0.608
3744463758125	374446	3758125	0.620
3744563758125	374456	3758125	0.633
3744663758125	374466	3758125	0.646
3744763758125	374476	3758125	0.659
3744863758125	374486	3758125	0.672
3744963758125	374496	3758125	0.685
3745063758125	374506	3758125	0.698
3745163758125	374516	3758125	0.711
3745463758125	374546	3758125	0.752
3745563758125	374556	3758125	0.766
3745663758125	374566	3758125	0.779
3745763758125	374576	3758125	0.793
3745863758125	374586	3758125	0.806
3745963758125	374596	3758125	0.819
3746063758125	374606	3758125	0.832
3746163758125	374616	3758125	0.845
3746263758125	374626	3758125	0.858
3746363758125	374636	3758125	0.870
3746463758125	374646	3758125	0.882
3746563758125	374656	3758125	0.893
3746763758125	374676	3758125	0.915
3746863758125	374686	3758125	0.925
3746963758125	374696	3758125	0.935
3747063758125	374706	3758125	0.945
3747163758125	374716	3758125	0.954
3747263758125	374726	3758125	0.963
3747363758125	374736	3758125	0.971
3747463758125	374746	3758125	0.978
3747563758125	374756	3758125	0.986
3747663758125	374766	3758125	0.993
3747763758125	374776	3758125	0.999
3747863758125	374786	3758125	1.005
3747963758125	374796	3758125	1.010

FOR CHRONIC CALCS

MAX: 0.543

Overlapping Phases - Maximum GLC		
2025	2026	2027
0.00E+00	7.33E-03	4.50E-03
0.00E+00	7.74E-03	4.76E-03
0.00E+00	7.88E-03	4.84E-03
0.00E+00	8.01E-03	4.92E-03
0.00E+00	8.15E-03	5.01E-03
0.00E+00	8.28E-03	5.09E-03
0.00E+00	8.41E-03	5.17E-03
0.00E+00	8.54E-03	5.25E-03
0.00E+00	8.67E-03	5.33E-03
0.00E+00	8.79E-03	5.40E-03
0.00E+00	8.91E-03	5.48E-03
0.00E+00	9.03E-03	5.55E-03
0.00E+00	9.14E-03	5.62E-03
0.00E+00	9.35E-03	5.75E-03
0.00E+00	9.46E-03	5.81E-03
0.00E+00	9.55E-03	5.87E-03
0.00E+00	9.65E-03	5.93E-03
0.00E+00	9.74E-03	5.98E-03
0.00E+00	9.82E-03	6.03E-03
0.00E+00	9.90E-03	6.08E-03
0.00E+00	9.97E-03	6.13E-03
0.00E+00	1.00E-02	6.17E-03
0.00E+00	1.01E-02	6.21E-03
0.00E+00	1.02E-02	6.25E-03
0.00E+00	1.02E-02	6.28E-03
0.00E+00	1.03E-02	6.31E-03
0.00E+00	1.04E-02	6.37E-03
0.00E+00	1.04E-02	6.40E-03
0.00E+00	1.05E-02	6.42E-03
0.00E+00	1.05E-02	6.44E-03
0.00E+00	1.05E-02	6.45E-03
0.00E+00	1.06E-02	6.47E-03
0.00E+00	1.06E-02	6.48E-03
0.00E+00	1.06E-02	6.49E-03
0.00E+00	1.06E-02	6.50E-03
0.00E+00	1.06E-02	6.51E-03
0.00E+00	1.07E-02	6.52E-03
0.00E+00	1.07E-02	6.52E-03
0.00E+00	1.07E-02	6.53E-03
0.00E+00	1.07E-02	6.53E-03
0.00E+00	1.07E-02	6.53E-03
0.00E+00	1.08E-02	6.53E-03
0.00E+00	4.15E-03	2.54E-03
0.00E+00	4.24E-03	2.60E-03
0.00E+00	4.33E-03	2.65E-03
0.00E+00	4.43E-03	2.71E-03
0.00E+00	4.52E-03	2.77E-03
0.00E+00	4.62E-03	2.83E-03
0.00E+00	4.72E-03	2.90E-03
0.00E+00	4.83E-03	2.96E-03
0.00E+00	4.93E-03	3.02E-03
0.00E+00	5.04E-03	3.09E-03
0.00E+00	5.15E-03	3.16E-03
0.00E+00	5.26E-03	3.23E-03
0.00E+00	5.37E-03	3.30E-03
0.00E+00	5.49E-03	3.37E-03
0.00E+00	5.61E-03	3.44E-03
0.00E+00	5.73E-03	3.52E-03
0.00E+00	5.97E-03	3.67E-03
0.00E+00	6.10E-03	3.75E-03
0.00E+00	6.23E-03	3.83E-03
0.00E+00	6.36E-03	3.91E-03
0.00E+00	6.49E-03	3.99E-03
0.00E+00	6.63E-03	4.07E-03
0.00E+00	6.76E-03	4.16E-03
0.00E+00	6.90E-03	4.24E-03
0.00E+00	7.04E-03	4.33E-03
0.00E+00	7.18E-03	4.41E-03
0.00E+00	7.32E-03	4.50E-03
0.00E+00	7.46E-03	4.59E-03
0.00E+00	7.61E-03	4.67E-03
0.00E+00	8.04E-03	4.94E-03
0.00E+00	8.19E-03	5.03E-03
0.00E+00	8.33E-03	5.12E-03
0.00E+00	8.47E-03	5.21E-03
0.00E+00	8.62E-03	5.30E-03
0.00E+00	8.75E-03	5.38E-03
0.00E+00	8.89E-03	5.46E-03
0.00E+00	9.02E-03	5.55E-03
0.00E+00	9.16E-03	5.63E-03
0.00E+00	9.28E-03	5.71E-03
0.00E+00	9.41E-03	5.78E-03
0.00E+00	9.53E-03	5.86E-03
0.00E+00	9.75E-03	5.99E-03
0.00E+00	9.86E-03	6.06E-03
0.00E+00	9.96E-03	6.12E-03
0.00E+00	1.01E-02	6.18E-03
0.00E+00	1.02E-02	6.24E-03
0.00E+00	1.02E-02	6.30E-03
0.00E+00	1.03E-02	6.35E-03
0.00E+00	1.04E-02	6.39E-03
0.00E+00	1.05E-02	6.44E-03
0.00E+00	1.05E-02	6.48E-03
0.00E+00	1.06E-02	6.52E-03
0.00E+00	1.07E-02	6.55E-03
0.00E+00	1.07E-02	6.59E-03

IHS

Health Risk Assessment Results Summary

Unmitigated

Residential Receptors		MAX:	0.135	59.180	59.201
Unique Identifier	X (UTM)	Y (UTM)	Onroad	Offroad	Total Risk
3748163758125	374816	3758125	0.006	1.014	1.020
3748263758125	374826	3758125	0.006	1.018	1.025
3748363758125	374836	3758125	0.007	1.022	1.029
3748463758125	374846	3758125	0.007	1.025	1.032
3748563758125	374856	3758125	0.007	1.028	1.035
3748663758125	374866	3758125	0.008	1.030	1.038
3748763758125	374876	3758125	0.008	1.033	1.041
3748863758125	374886	3758125	0.009	1.034	1.043
3748963758125	374896	3758125	0.009	1.035	1.045
3749063758125	374906	3758125	0.010	1.036	1.046
3749163758125	374916	3758125	0.011	1.037	1.048
3749263758125	374926	3758125	0.012	1.037	1.049
3749363758125	374936	3758125	0.013	1.037	1.050
3749463758125	374946	3758125	0.015	1.037	1.052
3749563758125	374956	3758125	0.016	1.037	1.053
3749663758125	374966	3758125	0.018	1.036	1.055
3749763758125	374976	3758125	0.021	1.036	1.057
3742163758135	374216	3758135	0.001	0.387	0.388
3742263758135	374226	3758135	0.001	0.396	0.397
3742363758135	374236	3758135	0.001	0.404	0.406
3742463758135	374246	3758135	0.001	0.413	0.415
3742563758135	374256	3758135	0.001	0.423	0.424
3742663758135	374266	3758135	0.001	0.432	0.433
3742763758135	374276	3758135	0.001	0.442	0.443
3742863758135	374286	3758135	0.001	0.452	0.453
3742963758135	374296	3758135	0.001	0.462	0.463
3743063758135	374306	3758135	0.001	0.472	0.474
3743163758135	374316	3758135	0.001	0.483	0.484
3743263758135	374326	3758135	0.001	0.493	0.495
3743363758135	374336	3758135	0.002	0.504	0.506
3743463758135	374346	3758135	0.002	0.516	0.517
3743563758135	374356	3758135	0.002	0.527	0.529
3743663758135	374366	3758135	0.002	0.539	0.540
3743763758135	374376	3758135	0.002	0.550	0.552
3743963758135	374396	3758135	0.002	0.575	0.576
3744063758135	374406	3758135	0.002	0.587	0.589
3744163758135	374416	3758135	0.002	0.600	0.602
3744263758135	374426	3758135	0.002	0.613	0.615
3744363758135	374436	3758135	0.002	0.626	0.628
3744463758135	374446	3758135	0.002	0.639	0.641
3744563758135	374456	3758135	0.002	0.653	0.655
3744663758135	374466	3758135	0.002	0.666	0.668
3744763758135	374476	3758135	0.002	0.680	0.682
3744863758135	374486	3758135	0.002	0.694	0.696
3744963758135	374496	3758135	0.002	0.708	0.710
3745063758135	374506	3758135	0.002	0.722	0.724
3745163758135	374516	3758135	0.002	0.736	0.738
3745463758135	374546	3758135	0.002	0.779	0.782
3745563758135	374556	3758135	0.002	0.794	0.796
3745663758135	374566	3758135	0.003	0.808	0.811
3745763758135	374576	3758135	0.003	0.822	0.825
3745863758135	374586	3758135	0.003	0.836	0.839
3745963758135	374596	3758135	0.003	0.850	0.853
3746063758135	374606	3758135	0.003	0.864	0.867
3746163758135	374616	3758135	0.003	0.878	0.880
3746263758135	374626	3758135	0.003	0.891	0.894
3746363758135	374636	3758135	0.003	0.903	0.907
3746463758135	374646	3758135	0.003	0.916	0.919
3746563758135	374656	3758135	0.003	0.928	0.931
3746763758135	374676	3758135	0.003	0.951	0.954
3746863758135	374686	3758135	0.004	0.962	0.966
3746963758135	374696	3758135	0.004	0.972	0.976
3747063758135	374706	3758135	0.004	0.982	0.986
3747163758135	374716	3758135	0.004	0.992	0.996
3747263758135	374726	3758135	0.004	1.001	1.005
3747363758135	374736	3758135	0.004	1.009	1.014
3747463758135	374746	3758135	0.004	1.017	1.022
3747563758135	374756	3758135	0.005	1.025	1.029
3747663758135	374766	3758135	0.005	1.032	1.036
3747763758135	374776	3758135	0.005	1.038	1.043
3747863758135	374786	3758135	0.005	1.044	1.049
3747963758135	374796	3758135	0.006	1.049	1.055
3748163758135	374816	3758135	0.006	1.059	1.065
3748263758135	374826	3758135	0.006	1.064	1.070
3748363758135	374836	3758135	0.007	1.067	1.074
3748463758135	374846	3758135	0.007	1.071	1.078
3748563758135	374856	3758135	0.008	1.073	1.081
3748663758135	374866	3758135	0.008	1.076	1.084
3748763758135	374876	3758135	0.009	1.078	1.087
3748863758135	374886	3758135	0.009	1.080	1.089
3748963758135	374896	3758135	0.010	1.081	1.091
3749063758135	374906	3758135	0.011	1.082	1.092
3749163758135	374916	3758135	0.011	1.082	1.094
3749263758135	374926	3758135	0.012	1.083	1.095
3749363758135	374936	3758135	0.014	1.083	1.096
3749463758135	374946	3758135	0.015	1.082	1.097
3749563758135	374956	3758135	0.017	1.082	1.099
3749663758135	374966	3758135	0.019	1.081	1.100
3749763758135	374976	3758135	0.022	1.080	1.102
3749863758135	374986	3758135	0.025	1.080	1.105
3742063758145	374206	3758145	0.001	0.386	0.387
3742163758145	374216	3758145	0.001	0.395	0.396
3742263758145	374226	3758145	0.001	0.404	0.405
3742363758145	374236	3758145	0.001	0.413	0.414
3742463758145	374246	3758145	0.001	0.422	0.424
3742563758145	374256	3758145	0.001	0.432	0.433

IHS

Residential Health Risk Assessment Results Summary

Unmitigated

RESIDENTIAL RECEPTORS ONLY		MAX:	59.201
Unique Identifier	X (UTM)	Y (UTM)	Total Risk
3748163758125	374816	3758125	1.020
3748263758125	374826	3758125	1.025
3748363758125	374836	3758125	1.029
3748463758125	374846	3758125	1.032
3748563758125	374856	3758125	1.035
3748663758125	374866	3758125	1.038
3748763758125	374876	3758125	1.041
3748863758125	374886	3758125	1.043
3748963758125	374896	3758125	1.045
3749063758125	374906	3758125	1.046
3749163758125	374916	3758125	1.048
3749263758125	374926	3758125	1.049
3749363758125	374936	3758125	1.050
3749463758125	374946	3758125	1.052
3749563758125	374956	3758125	1.053
3749663758125	374966	3758125	1.055
3749763758125	374976	3758125	1.057
3742163758135	374216	3758135	0.388
3742263758135	374226	3758135	0.397
3742363758135	374236	3758135	0.406
3742463758135	374246	3758135	0.415
3742563758135	374256	3758135	0.424
3742663758135	374266	3758135	0.433
3742763758135	374276	3758135	0.443
3742863758135	374286	3758135	0.453
3742963758135	374296	3758135	0.463
3743063758135	374306	3758135	0.474
3743163758135	374316	3758135	0.484
3743263758135	374326	3758135	0.495
3743363758135	374336	3758135	0.506
3743463758135	374346	3758135	0.517
3743563758135	374356	3758135	0.529
3743663758135	374366	3758135	0.540
3743763758135	374376	3758135	0.552
3743963758135	374396	3758135	0.576
3744063758135	374406	3758135	0.589
3744163758135	374416	3758135	0.602
3744263758135	374426	3758135	0.615
3744363758135	374436	3758135	0.628
3744463758135	374446	3758135	0.641
3744563758135	374456	3758135	0.655
3744663758135	374466	3758135	0.668
3744763758135	374476	3758135	0.682
3744863758135	374486	3758135	0.696
3744963758135	374496	3758135	0.710
3745063758135	374506	3758135	0.724
3745163758135	374516	3758135	0.738
3745463758135	374546	3758135	0.782
3745563758135	374556	3758135	0.796
3745663758135	374566	3758135	0.811
3745763758135	374576	3758135	0.825
3745863758135	374586	3758135	0.839
3745963758135	374596	3758135	0.853
3746063758135	374606	3758135	0.867
3746163758135	374616	3758135	0.880
3746263758135	374626	3758135	0.894
3746363758135	374636	3758135	0.907
3746463758135	374646	3758135	0.919
3746563758135	374656	3758135	0.931
3746763758135	374676	3758135	0.954
3746863758135	374686	3758135	0.966
3746963758135	374696	3758135	0.976
3747063758135	374706	3758135	0.986
3747163758135	374716	3758135	0.996
3747263758135	374726	3758135	1.005
3747363758135	374736	3758135	1.014
3747463758135	374746	3758135	1.022
3747563758135	374756	3758135	1.029
3747663758135	374766	3758135	1.036
3747763758135	374776	3758135	1.043
3747863758135	374786	3758135	1.049
3747963758135	374796	3758135	1.055
3748163758135	374816	3758135	1.065
3748263758135	374826	3758135	1.070
3748363758135	374836	3758135	1.074
3748463758135	374846	3758135	1.078
3748563758135	374856	3758135	1.081
3748663758135	374866	3758135	1.084
3748763758135	374876	3758135	1.087
3748863758135	374886	3758135	1.089
3748963758135	374896	3758135	1.091
3749063758135	374906	3758135	1.092
3749163758135	374916	3758135	1.094
3749263758135	374926	3758135	1.095
3749363758135	374936	3758135	1.096
3749463758135	374946	3758135	1.097
3749563758135	374956	3758135	1.099
3749663758135	374966	3758135	1.100
3749763758135	374976	3758135	1.102
3749863758135	374986	3758135	1.105
3742063758145	374206	3758145	0.387
3742163758145	374216	3758145	0.396
3742263758145	374226	3758145	0.405
3742363758145	374236	3758145	0.414
3742463758145	374246	3758145	0.424
3742563758145	374256	3758145	0.433

FOR CHRONIC CALCS

MAX:			0.543
Overlapping Phases - Maximum GLC			
2025	2026	2027	
0.00E+00	1.08E-02	6.65E-03	
0.00E+00	1.09E-02	6.67E-03	
0.00E+00	1.09E-02	6.70E-03	
0.00E+00	1.10E-02	6.72E-03	
0.00E+00	1.10E-02	6.73E-03	
0.00E+00	1.10E-02	6.75E-03	
0.00E+00	1.10E-02	6.77E-03	
0.00E+00	1.11E-02	6.78E-03	
0.00E+00	1.11E-02	6.79E-03	
0.00E+00	1.11E-02	6.79E-03	
0.00E+00	1.11E-02	6.80E-03	
0.00E+00	1.11E-02	6.80E-03	
0.00E+00	1.12E-02	6.81E-03	
0.00E+00	1.12E-02	6.81E-03	
0.00E+00	1.12E-02	6.81E-03	
0.00E+00	1.12E-02	6.81E-03	
0.00E+00	1.12E-02	6.82E-03	
0.00E+00	4.14E-03	2.54E-03	
0.00E+00	4.23E-03	2.59E-03	
0.00E+00	4.33E-03	2.65E-03	
0.00E+00	4.42E-03	2.71E-03	
0.00E+00	4.52E-03	2.77E-03	
0.00E+00	4.63E-03	2.84E-03	
0.00E+00	4.73E-03	2.90E-03	
0.00E+00	4.84E-03	2.97E-03	
0.00E+00	4.94E-03	3.03E-03	
0.00E+00	5.06E-03	3.10E-03	
0.00E+00	5.17E-03	3.17E-03	
0.00E+00	5.29E-03	3.24E-03	
0.00E+00	5.40E-03	3.32E-03	
0.00E+00	5.52E-03	3.39E-03	
0.00E+00	5.65E-03	3.47E-03	
0.00E+00	5.77E-03	3.54E-03	
0.00E+00	5.90E-03	3.62E-03	
0.00E+00	6.16E-03	3.78E-03	
0.00E+00	6.29E-03	3.87E-03	
0.00E+00	6.43E-03	3.95E-03	
0.00E+00	6.57E-03	4.04E-03	
0.00E+00	6.71E-03	4.12E-03	
0.00E+00	6.85E-03	4.21E-03	
0.00E+00	7.00E-03	4.30E-03	
0.00E+00	7.15E-03	4.39E-03	
0.00E+00	7.29E-03	4.48E-03	
0.00E+00	7.44E-03	4.57E-03	
0.00E+00	7.59E-03	4.67E-03	
0.00E+00	7.75E-03	4.76E-03	
0.00E+00	7.90E-03	4.85E-03	
0.00E+00	8.36E-03	5.14E-03	
0.00E+00	8.52E-03	5.23E-03	
0.00E+00	8.67E-03	5.33E-03	
0.00E+00	8.82E-03	5.42E-03	
0.00E+00	8.97E-03	5.52E-03	
0.00E+00	9.12E-03	5.61E-03	
0.00E+00	9.26E-03	5.70E-03	
0.00E+00	9.41E-03	5.78E-03	
0.00E+00	9.55E-03	5.87E-03	
0.00E+00	9.68E-03	5.95E-03	
0.00E+00	9.81E-03	6.03E-03	
0.00E+00	9.94E-03	6.11E-03	
0.00E+00	1.02E-02	6.26E-03	
0.00E+00	1.03E-02	6.33E-03	
0.00E+00	1.04E-02	6.39E-03	
0.00E+00	1.05E-02	6.46E-03	
0.00E+00	1.06E-02	6.52E-03	
0.00E+00	1.07E-02	6.57E-03	
0.00E+00	1.08E-02	6.63E-03	
0.00E+00	1.09E-02	6.68E-03	
0.00E+00	1.09E-02	6.73E-03	
0.00E+00	1.10E-02	6.77E-03	
0.00E+00	1.11E-02	6.81E-03	
0.00E+00	1.12E-02	6.85E-03	
0.00E+00	1.12E-02	6.88E-03	
0.00E+00	1.13E-02	6.94E-03	
0.00E+00	1.14E-02	6.97E-03	
0.00E+00	1.14E-02	7.00E-03	
0.00E+00	1.14E-02	7.02E-03	
0.00E+00	1.15E-02	7.04E-03	
0.00E+00	1.15E-02	7.05E-03	
0.00E+00	1.15E-02	7.07E-03	
0.00E+00	1.16E-02	7.08E-03	
0.00E+00	1.16E-02	7.09E-03	
0.00E+00	1.16E-02	7.10E-03	
0.00E+00	1.16E-02	7.10E-03	
0.00E+00	1.16E-02	7.10E-03	
0.00E+00	1.16E-02	7.11E-03	
0.00E+00	1.17E-02	7.11E-03	
0.00E+00	1.17E-02	7.11E-03	
0.00E+00	1.17E-02	7.11E-03	
0.00E+00	1.17E-02	7.11E-03	
0.00E+00	1.18E-02	7.12E-03	
0.00E+00	4.13E-03	2.53E-03	
0.00E+00	4.22E-03	2.59E-03	
0.00E+00	4.32E-03	2.65E-03	
0.00E+00	4.42E-03	2.71E-03	
0.00E+00	4.52E-03	2.77E-03	
0.00E+00	4.63E-03	2.84E-03	

IHS

Health Risk Assessment Results Summary

Unmitigated

Residential Receptors		MAX:	0.135	59.180	59.201
Unique Identifier	X (UTM)	Y (UTM)	Onroad	Offroad	Total Risk
3742663758145	374266	3758145	0.001	0.442	0.443
3742763758145	374276	3758145	0.001	0.452	0.453
3742863758145	374286	3758145	0.001	0.462	0.464
3742963758145	374296	3758145	0.001	0.473	0.475
3743063758145	374306	3758145	0.001	0.484	0.485
3743163758145	374316	3758145	0.001	0.495	0.497
3743263758145	374326	3758145	0.002	0.507	0.508
3743363758145	374336	3758145	0.002	0.518	0.520
3743463758145	374346	3758145	0.002	0.530	0.531
3743563758145	374356	3758145	0.002	0.542	0.544
3743663758145	374366	3758145	0.002	0.554	0.556
3743763758145	374376	3758145	0.002	0.567	0.568
3743963758145	374396	3758145	0.002	0.592	0.594
3744063758145	374406	3758145	0.002	0.606	0.608
3744163758145	374416	3758145	0.002	0.619	0.621
3744263758145	374426	3758145	0.002	0.633	0.635
3744363758145	374436	3758145	0.002	0.647	0.649
3744463758145	374446	3758145	0.002	0.661	0.663
3744563758145	374456	3758145	0.002	0.675	0.677
3744663758145	374466	3758145	0.002	0.690	0.692
3744763758145	374476	3758145	0.002	0.705	0.707
3744863758145	374486	3758145	0.002	0.719	0.721
3744963758145	374496	3758145	0.002	0.734	0.736
3745063758145	374506	3758145	0.002	0.749	0.752
3745163758145	374516	3758145	0.002	0.765	0.767
3745463758145	374546	3758145	0.002	0.811	0.813
3745563758145	374556	3758145	0.003	0.826	0.829
3745663758145	374566	3758145	0.003	0.841	0.844
3745763758145	374576	3758145	0.003	0.857	0.859
3745863758145	374586	3758145	0.003	0.872	0.874
3745963758145	374596	3758145	0.003	0.886	0.889
3746063758145	374606	3758145	0.003	0.901	0.904
3746163758145	374616	3758145	0.003	0.916	0.919
3746263758145	374626	3758145	0.003	0.929	0.933
3746363758145	374636	3758145	0.003	0.943	0.946
3746463758145	374646	3758145	0.003	0.956	0.960
3746563758145	374656	3758145	0.003	0.969	0.972
3746763758145	374676	3758145	0.004	0.993	0.997
3746863758145	374686	3758145	0.004	1.005	1.009
3746963758145	374696	3758145	0.004	1.016	1.020
3747063758145	374706	3758145	0.004	1.027	1.031
3747163758145	374716	3758145	0.004	1.037	1.041
3747263758145	374726	3758145	0.004	1.046	1.050
3747363758145	374736	3758145	0.004	1.055	1.059
3747463758145	374746	3758145	0.005	1.063	1.068
3747563758145	374756	3758145	0.005	1.071	1.076
3747663758145	374766	3758145	0.005	1.079	1.084
3747763758145	374776	3758145	0.005	1.085	1.091
3747863758145	374786	3758145	0.005	1.092	1.097
3747963758145	374796	3758145	0.006	1.097	1.103
3748163758145	374816	3758145	0.006	1.107	1.113
3748263758145	374826	3758145	0.007	1.112	1.119
3748363758145	374836	3758145	0.007	1.116	1.123
3748463758145	374846	3758145	0.007	1.119	1.127
3748563758145	374856	3758145	0.008	1.122	1.130
3748663758145	374866	3758145	0.008	1.125	1.133
3748763758145	374876	3758145	0.009	1.127	1.136
3748863758145	374886	3758145	0.009	1.129	1.138
3748963758145	374896	3758145	0.010	1.130	1.140
3749063758145	374906	3758145	0.011	1.131	1.142
3749163758145	374916	3758145	0.012	1.131	1.143
3749263758145	374926	3758145	0.013	1.131	1.144
3749363758145	374936	3758145	0.014	1.131	1.145
3749463758145	374946	3758145	0.016	1.130	1.146
3749563758145	374956	3758145	0.018	1.130	1.147
3749663758145	374966	3758145	0.020	1.129	1.149
3749763758145	374976	3758145	0.022	1.128	1.151
3749863758145	374986	3758145	0.026	1.127	1.153
3749963758145	374996	3758145	0.031	1.126	1.157
3742063758155	374206	3758155	0.001	0.393	0.394
3742163758155	374216	3758155	0.001	0.402	0.404
3742263758155	374226	3758155	0.001	0.412	0.413
3742363758155	374236	3758155	0.001	0.421	0.423
3742463758155	374246	3758155	0.001	0.431	0.433
3742563758155	374256	3758155	0.001	0.442	0.443
3742663758155	374266	3758155	0.001	0.452	0.453
3742763758155	374276	3758155	0.001	0.463	0.464
3742863758155	374286	3758155	0.001	0.474	0.475
3742963758155	374296	3758155	0.001	0.485	0.486
3743063758155	374306	3758155	0.001	0.496	0.498
3743163758155	374316	3758155	0.001	0.508	0.509
3743263758155	374326	3758155	0.002	0.520	0.522
3743363758155	374336	3758155	0.002	0.532	0.534
3743463758155	374346	3758155	0.002	0.545	0.546
3743563758155	374356	3758155	0.002	0.558	0.559
3743663758155	374366	3758155	0.002	0.571	0.572
3743763758155	374376	3758155	0.002	0.584	0.586
3743963758155	374396	3758155	0.002	0.611	0.613
3744063758155	374406	3758155	0.002	0.625	0.627
3744163758155	374416	3758155	0.002	0.640	0.642
3744263758155	374426	3758155	0.002	0.654	0.656
3744363758155	374436	3758155	0.002	0.669	0.671
3744463758155	374446	3758155	0.002	0.684	0.686
3744563758155	374456	3758155	0.002	0.700	0.702
3744663758155	374466	3758155	0.002	0.715	0.717
3744763758155	374476	3758155	0.002	0.731	0.733

IHS

Residential Health Risk Assessment Results Summary

Unmitigated

RESIDENTIAL RECEPTORS ONLY		MAX:	59.201
Unique Identifier	X (UTM)	Y (UTM)	Total Risk
3742663758145	374266	3758145	0.443
3742763758145	374276	3758145	0.453
3742863758145	374286	3758145	0.464
3742963758145	374296	3758145	0.475
3743063758145	374306	3758145	0.485
3743163758145	374316	3758145	0.497
3743263758145	374326	3758145	0.508
3743363758145	374336	3758145	0.520
3743463758145	374346	3758145	0.531
3743563758145	374356	3758145	0.544
3743663758145	374366	3758145	0.556
3743763758145	374376	3758145	0.568
3743963758145	374396	3758145	0.594
3744063758145	374406	3758145	0.608
3744163758145	374416	3758145	0.621
3744263758145	374426	3758145	0.635
3744363758145	374436	3758145	0.649
3744463758145	374446	3758145	0.663
3744563758145	374456	3758145	0.677
3744663758145	374466	3758145	0.692
3744763758145	374476	3758145	0.707
3744863758145	374486	3758145	0.721
3744963758145	374496	3758145	0.736
3745063758145	374506	3758145	0.752
3745163758145	374516	3758145	0.767
3745463758145	374546	3758145	0.813
3745563758145	374556	3758145	0.829
3745663758145	374566	3758145	0.844
3745763758145	374576	3758145	0.859
3745863758145	374586	3758145	0.874
3745963758145	374596	3758145	0.889
3746063758145	374606	3758145	0.904
3746163758145	374616	3758145	0.919
3746263758145	374626	3758145	0.933
3746363758145	374636	3758145	0.946
3746463758145	374646	3758145	0.960
3746563758145	374656	3758145	0.972
3746763758145	374676	3758145	0.997
3746863758145	374686	3758145	1.009
3746963758145	374696	3758145	1.020
3747063758145	374706	3758145	1.031
3747163758145	374716	3758145	1.041
3747263758145	374726	3758145	1.050
3747363758145	374736	3758145	1.059
3747463758145	374746	3758145	1.068
3747563758145	374756	3758145	1.076
3747663758145	374766	3758145	1.084
3747763758145	374776	3758145	1.091
3747863758145	374786	3758145	1.097
3747963758145	374796	3758145	1.103
3748163758145	374816	3758145	1.113
3748263758145	374826	3758145	1.119
3748363758145	374836	3758145	1.123
3748463758145	374846	3758145	1.127
3748563758145	374856	3758145	1.130
3748663758145	374866	3758145	1.133
3748763758145	374876	3758145	1.136
3748863758145	374886	3758145	1.138
3748963758145	374896	3758145	1.140
3749063758145	374906	3758145	1.142
3749163758145	374916	3758145	1.143
3749263758145	374926	3758145	1.144
3749363758145	374936	3758145	1.145
3749463758145	374946	3758145	1.146
3749563758145	374956	3758145	1.147
3749663758145	374966	3758145	1.149
3749763758145	374976	3758145	1.151
3749863758145	374986	3758145	1.153
3749963758145	374996	3758145	1.157
3742063758155	374206	3758155	0.394
3742163758155	374216	3758155	0.404
3742263758155	374226	3758155	0.413
3742363758155	374236	3758155	0.423
3742463758155	374246	3758155	0.433
3742563758155	374256	3758155	0.443
3742663758155	374266	3758155	0.453
3742763758155	374276	3758155	0.464
3742863758155	374286	3758155	0.475
3742963758155	374296	3758155	0.486
3743063758155	374306	3758155	0.498
3743163758155	374316	3758155	0.509
3743263758155	374326	3758155	0.522
3743363758155	374336	3758155	0.534
3743463758155	374346	3758155	0.546
3743563758155	374356	3758155	0.559
3743663758155	374366	3758155	0.572
3743763758155	374376	3758155	0.586
3743963758155	374396	3758155	0.613
3744063758155	374406	3758155	0.627
3744163758155	374416	3758155	0.642
3744263758155	374426	3758155	0.656
3744363758155	374436	3758155	0.671
3744463758155	374446	3758155	0.686
3744563758155	374456	3758155	0.702
3744663758155	374466	3758155	0.717
3744763758155	374476	3758155	0.733

FOR CHRONIC CALCS

MAX:			0.543
Overlapping Phases - Maximum GLC			
2025	2026	2027	
0.00E+00	4.73E-03	2.90E-03	
0.00E+00	4.84E-03	2.97E-03	
0.00E+00	4.95E-03	3.04E-03	
0.00E+00	5.07E-03	3.11E-03	
0.00E+00	5.18E-03	3.18E-03	
0.00E+00	5.30E-03	3.25E-03	
0.00E+00	5.43E-03	3.33E-03	
0.00E+00	5.55E-03	3.41E-03	
0.00E+00	5.68E-03	3.49E-03	
0.00E+00	5.81E-03	3.57E-03	
0.00E+00	5.94E-03	3.65E-03	
0.00E+00	6.08E-03	3.73E-03	
0.00E+00	6.35E-03	3.90E-03	
0.00E+00	6.50E-03	3.99E-03	
0.00E+00	6.64E-03	4.08E-03	
0.00E+00	6.79E-03	4.17E-03	
0.00E+00	6.94E-03	4.27E-03	
0.00E+00	7.09E-03	4.36E-03	
0.00E+00	7.25E-03	4.45E-03	
0.00E+00	7.41E-03	4.55E-03	
0.00E+00	7.56E-03	4.65E-03	
0.00E+00	7.72E-03	4.75E-03	
0.00E+00	7.88E-03	4.84E-03	
0.00E+00	8.04E-03	4.94E-03	
0.00E+00	8.21E-03	5.05E-03	
0.00E+00	8.70E-03	5.35E-03	
0.00E+00	8.87E-03	5.45E-03	
0.00E+00	9.03E-03	5.55E-03	
0.00E+00	9.19E-03	5.65E-03	
0.00E+00	9.35E-03	5.75E-03	
0.00E+00	9.51E-03	5.85E-03	
0.00E+00	9.67E-03	5.94E-03	
0.00E+00	9.82E-03	6.04E-03	
0.00E+00	9.97E-03	6.13E-03	
0.00E+00	1.01E-02	6.22E-03	
0.00E+00	1.02E-02	6.30E-03	
0.00E+00	1.04E-02	6.39E-03	
0.00E+00	1.06E-02	6.54E-03	
0.00E+00	1.08E-02	6.61E-03	
0.00E+00	1.09E-02	6.69E-03	
0.00E+00	1.10E-02	6.75E-03	
0.00E+00	1.11E-02	6.82E-03	
0.00E+00	1.12E-02	6.88E-03	
0.00E+00	1.13E-02	6.93E-03	
0.00E+00	1.14E-02	6.98E-03	
0.00E+00	1.14E-02	7.03E-03	
0.00E+00	1.15E-02	7.08E-03	
0.00E+00	1.16E-02	7.12E-03	
0.00E+00	1.17E-02	7.16E-03	
0.00E+00	1.17E-02	7.20E-03	
0.00E+00	1.18E-02	7.26E-03	
0.00E+00	1.19E-02	7.30E-03	
0.00E+00	1.19E-02	7.32E-03	
0.00E+00	1.20E-02	7.34E-03	
0.00E+00	1.20E-02	7.36E-03	
0.00E+00	1.20E-02	7.38E-03	
0.00E+00	1.21E-02	7.39E-03	
0.00E+00	1.21E-02	7.41E-03	
0.00E+00	1.21E-02	7.41E-03	
0.00E+00	1.21E-02	7.42E-03	
0.00E+00	1.21E-02	7.42E-03	
0.00E+00	1.22E-02	7.43E-03	
0.00E+00	1.22E-02	7.43E-03	
0.00E+00	1.22E-02	7.43E-03	
0.00E+00	1.22E-02	7.43E-03	
0.00E+00	1.22E-02	7.43E-03	
0.00E+00	1.22E-02	7.43E-03	
0.00E+00	1.23E-02	7.43E-03	
0.00E+00	1.23E-02	7.43E-03	
0.00E+00	4.21E-03	2.58E-03	
0.00E+00	4.31E-03	2.64E-03	
0.00E+00	4.41E-03	2.70E-03	
0.00E+00	4.51E-03	2.77E-03	
0.00E+00	4.62E-03	2.83E-03	
0.00E+00	4.73E-03	2.90E-03	
0.00E+00	4.84E-03	2.97E-03	
0.00E+00	4.96E-03	3.04E-03	
0.00E+00	5.07E-03	3.11E-03	
0.00E+00	5.19E-03	3.19E-03	
0.00E+00	5.32E-03	3.26E-03	
0.00E+00	5.44E-03	3.34E-03	
0.00E+00	5.57E-03	3.42E-03	
0.00E+00	5.71E-03	3.50E-03	
0.00E+00	5.84E-03	3.59E-03	
0.00E+00	5.98E-03	3.67E-03	
0.00E+00	6.12E-03	3.76E-03	
0.00E+00	6.26E-03	3.85E-03	
0.00E+00	6.56E-03	4.03E-03	
0.00E+00	6.71E-03	4.12E-03	
0.00E+00	6.87E-03	4.22E-03	
0.00E+00	7.02E-03	4.32E-03	
0.00E+00	7.19E-03	4.41E-03	
0.00E+00	7.35E-03	4.51E-03	
0.00E+00	7.51E-03	4.62E-03	
0.00E+00	7.68E-03	4.72E-03	
0.00E+00	7.85E-03	4.82E-03	

IHS

Health Risk Assessment Results Summary

Unmitigated

Residential Receptors MAX: 0.135 59.180 59.201

Unique Identifier	X (UTM)	Y (UTM)	Onroad	Offroad	Total Risk
3744863758155	374486	3758155	0.002	0.747	0.749
3744963758155	374496	3758155	0.002	0.763	0.765
3745063758155	374506	3758155	0.002	0.779	0.781
3745163758155	374516	3758155	0.002	0.795	0.797
3745463758155	374546	3758155	0.003	0.844	0.847
3745563758155	374556	3758155	0.003	0.861	0.863
3745663758155	374566	3758155	0.003	0.877	0.879
3745763758155	374576	3758155	0.003	0.893	0.896
3745863758155	374586	3758155	0.003	0.909	0.912
3745963758155	374596	3758155	0.003	0.925	0.928
3746063758155	374606	3758155	0.003	0.941	0.944
3746163758155	374616	3758155	0.003	0.956	0.959
3746263758155	374626	3758155	0.003	0.971	0.974
3746363758155	374636	3758155	0.003	0.985	0.989
3746463758155	374646	3758155	0.003	0.999	1.003
3746563758155	374656	3758155	0.003	1.013	1.016
3746763758155	374676	3758155	0.004	1.039	1.042
3746863758155	374686	3758155	0.004	1.051	1.055
3746963758155	374696	3758155	0.004	1.063	1.067
3747063758155	374706	3758155	0.004	1.074	1.078
3747163758155	374716	3758155	0.004	1.085	1.089
3747263758155	374726	3758155	0.004	1.095	1.099
3747363758155	374736	3758155	0.005	1.104	1.109
3747463758155	374746	3758155	0.005	1.113	1.118
3747563758155	374756	3758155	0.005	1.121	1.126
3747663758155	374766	3758155	0.005	1.129	1.134
3747763758155	374776	3758155	0.005	1.136	1.142
3747863758155	374786	3758155	0.006	1.143	1.148
3747963758155	374796	3758155	0.006	1.149	1.155
3748263758155	374826	3758155	0.007	1.164	1.171
3748363758155	374836	3758155	0.007	1.168	1.176
3748463758155	374846	3758155	0.008	1.171	1.179
3748563758155	374856	3758155	0.008	1.174	1.183
3748663758155	374866	3758155	0.009	1.177	1.186
3748763758155	374876	3758155	0.009	1.180	1.189
3748863758155	374886	3758155	0.010	1.182	1.192
3748963758155	374896	3758155	0.011	1.182	1.193
3749063758155	374906	3758155	0.012	1.183	1.194
3749163758155	374916	3758155	0.012	1.184	1.196
3749263758155	374926	3758155	0.014	1.184	1.197
3749363758155	374936	3758155	0.015	1.183	1.198
3749463758155	374946	3758155	0.016	1.182	1.199
3749563758155	374956	3758155	0.018	1.181	1.200
3749663758155	374966	3758155	0.021	1.180	1.201
3749763758155	374976	3758155	0.023	1.179	1.203
3749863758155	374986	3758155	0.027	1.178	1.205
3749963758155	374996	3758155	0.031	1.176	1.208
3750063758155	375006	3758155	0.038	1.175	1.213
3742063758165	374206	3758165	0.001	0.401	0.402
3742163758165	374216	3758165	0.001	0.410	0.412
3742263758165	374226	3758165	0.001	0.420	0.421
3742363758165	374236	3758165	0.001	0.430	0.432
3742463758165	374246	3758165	0.001	0.441	0.442
3742563758165	374256	3758165	0.001	0.451	0.453
3742663758165	374266	3758165	0.001	0.462	0.464
3742763758165	374276	3758165	0.001	0.473	0.475
3742863758165	374286	3758165	0.001	0.485	0.486
3742963758165	374296	3758165	0.001	0.497	0.498
3743063758165	374306	3758165	0.001	0.509	0.510
3743163758165	374316	3758165	0.002	0.521	0.523
3743263758165	374326	3758165	0.002	0.534	0.535
3743363758165	374336	3758165	0.002	0.547	0.548
3743463758165	374346	3758165	0.002	0.560	0.562
3743563758165	374356	3758165	0.002	0.574	0.575
3743663758165	374366	3758165	0.002	0.588	0.589
3743763758165	374376	3758165	0.002	0.602	0.604
3743963758165	374396	3758165	0.002	0.631	0.633
3744063758165	374406	3758165	0.002	0.646	0.648
3744163758165	374416	3758165	0.002	0.661	0.663
3744263758165	374426	3758165	0.002	0.677	0.679
3744363758165	374436	3758165	0.002	0.693	0.695
3744463758165	374446	3758165	0.002	0.709	0.711
3744563758165	374456	3758165	0.002	0.725	0.727
3744663758165	374466	3758165	0.002	0.742	0.744
3744763758165	374476	3758165	0.002	0.758	0.761
3744863758165	374486	3758165	0.002	0.775	0.778
3744963758165	374496	3758165	0.002	0.793	0.795
3745063758165	374506	3758165	0.002	0.810	0.812
3745163758165	374516	3758165	0.002	0.827	0.830
3745463758165	374546	3758165	0.003	0.880	0.882
3745563758165	374556	3758165	0.003	0.897	0.900
3745663758165	374566	3758165	0.003	0.915	0.918
3745763758165	374576	3758165	0.003	0.932	0.935
3745863758165	374586	3758165	0.003	0.950	0.952
3745963758165	374596	3758165	0.003	0.966	0.969
3746063758165	374606	3758165	0.003	0.983	0.986
3746163758165	374616	3758165	0.003	0.999	1.003
3746263758165	374626	3758165	0.003	1.015	1.019
3746363758165	374636	3758165	0.003	1.031	1.034
3746463758165	374646	3758165	0.003	1.046	1.049
3746563758165	374656	3758165	0.004	1.060	1.064
3746763758165	374676	3758165	0.004	1.088	1.091
3746863758165	374686	3758165	0.004	1.101	1.105
3746963758165	374696	3758165	0.004	1.113	1.117
3747063758165	374706	3758165	0.004	1.125	1.129
3747163758165	374716	3758165	0.004	1.137	1.141

IHS

Residential Health Risk Assessment Results Summary

Unmitigated

RESIDENTIAL RECEPTORS ONLY MAX: 59.201

Unique Identifier	X (UTM)	Y (UTM)	Total Risk
3744863758155	374486	3758155	0.749
3744963758155	374496	3758155	0.765
3745063758155	374506	3758155	0.781
3745163758155	374516	3758155	0.797
3745463758155	374546	3758155	0.847
3745563758155	374556	3758155	0.863
3745663758155	374566	3758155	0.879
3745763758155	374576	3758155	0.896
3745863758155	374586	3758155	0.912
3745963758155	374596	3758155	0.928
3746063758155	374606	3758155	0.944
3746163758155	374616	3758155	0.959
3746263758155	374626	3758155	0.974
3746363758155	374636	3758155	0.989
3746463758155	374646	3758155	1.003
3746563758155	374656	3758155	1.016
3746763758155	374676	3758155	1.042
3746863758155	374686	3758155	1.055
3746963758155	374696	3758155	1.067
3747063758155	374706	3758155	1.078
3747163758155	374716	3758155	1.089
3747263758155	374726	3758155	1.099
3747363758155	374736	3758155	1.109
3747463758155	374746	3758155	1.118
3747563758155	374756	3758155	1.126
3747663758155	374766	3758155	1.134
3747763758155	374776	3758155	1.142
3747863758155	374786	3758155	1.148
3747963758155	374796	3758155	1.155
3748263758155	374826	3758155	1.171
3748363758155	374836	3758155	1.176
3748463758155	374846	3758155	1.179
3748563758155	374856	3758155	1.183
3748663758155	374866	3758155	1.186
3748763758155	374876	3758155	1.189
3748863758155	374886	3758155	1.192
3748963758155	374896	3758155	1.193
3749063758155	374906	3758155	1.194
3749163758155	374916	3758155	1.196
3749263758155	374926	3758155	1.197
3749363758155	374936	3758155	1.198
3749463758155	374946	3758155	1.199
3749563758155	374956	3758155	1.200
3749663758155	374966	3758155	1.201
3749763758155	374976	3758155	1.203
3749863758155	374986	3758155	1.205
3749963758155	374996	3758155	1.208
3750063758155	375006	3758155	1.213
3742063758165	374206	3758165	0.402
3742163758165	374216	3758165	0.412
3742263758165	374226	3758165	0.421
3742363758165	374236	3758165	0.432
3742463758165	374246	3758165	0.442
3742563758165	374256	3758165	0.453
3742663758165	374266	3758165	0.464
3742763758165	374276	3758165	0.475
3742863758165	374286	3758165	0.486
3742963758165	374296	3758165	0.498
3743063758165	374306	3758165	0.510
3743163758165	374316	3758165	0.523
3743263758165	374326	3758165	0.535
3743363758165	374336	3758165	0.548
3743463758165	374346	3758165	0.562
3743563758165	374356	3758165	0.575
3743663758165	374366	3758165	0.589
3743763758165	374376	3758165	0.604
3743963758165	374396	3758165	0.633
3744063758165	374406	3758165	0.648
3744163758165	374416	3758165	0.663
3744263758165	374426	3758165	0.679
3744363758165	374436	3758165	0.695
3744463758165	374446	3758165	0.711
3744563758165	374456	3758165	0.727
3744663758165	374466	3758165	0.744
3744763758165	374476	3758165	0.761
3744863758165	374486	3758165	0.778
3744963758165	374496	3758165	0.795
3745063758165	374506	3758165	0.812
3745163758165	374516	3758165	0.830
3745463758165	374546	3758165	0.882
3745563758165	374556	3758165	0.900
3745663758165	374566	3758165	0.918
3745763758165	374576	3758165	0.935
3745863758165	374586	3758165	0.952
3745963758165	374596	3758165	0.969
3746063758165	374606	3758165	0.986
3746163758165	374616	3758165	1.003
3746263758165	374626	3758165	1.019
3746363758165	374636	3758165	1.034
3746463758165	374646	3758165	1.049
3746563758165	374656	3758165	1.064
3746763758165	374676	3758165	1.091
3746863758165	374686	3758165	1.105
3746963758165	374696	3758165	1.117
3747063758165	374706	3758165	1.129
3747163758165	374716	3758165	1.141

FOR CHRONIC CALCS

MAX: 0.543

Overlapping Phases - Maximum GLC		
2025	2026	2027
0.00E+00	8.02E-03	4.93E-03
0.00E+00	8.19E-03	5.03E-03
0.00E+00	8.36E-03	5.14E-03
0.00E+00	8.54E-03	5.25E-03
0.00E+00	9.07E-03	5.57E-03
0.00E+00	9.24E-03	5.68E-03
0.00E+00	9.42E-03	5.79E-03
0.00E+00	9.59E-03	5.90E-03
0.00E+00	9.76E-03	6.00E-03
0.00E+00	9.93E-03	6.11E-03
0.00E+00	1.01E-02	6.21E-03
0.00E+00	1.03E-02	6.31E-03
0.00E+00	1.04E-02	6.41E-03
0.00E+00	1.06E-02	6.50E-03
0.00E+00	1.07E-02	6.59E-03
0.00E+00	1.09E-02	6.68E-03
0.00E+00	1.11E-02	6.84E-03
0.00E+00	1.13E-02	6.92E-03
0.00E+00	1.14E-02	7.00E-03
0.00E+00	1.15E-02	7.07E-03
0.00E+00	1.16E-02	7.14E-03
0.00E+00	1.17E-02	7.20E-03
0.00E+00	1.18E-02	7.26E-03
0.00E+00	1.19E-02	7.32E-03
0.00E+00	1.20E-02	7.37E-03
0.00E+00	1.21E-02	7.42E-03
0.00E+00	1.21E-02	7.46E-03
0.00E+00	1.22E-02	7.50E-03
0.00E+00	1.23E-02	7.54E-03
0.00E+00	1.24E-02	7.64E-03
0.00E+00	1.25E-02	7.67E-03
0.00E+00	1.25E-02	7.69E-03
0.00E+00	1.26E-02	7.71E-03
0.00E+00	1.26E-02	7.73E-03
0.00E+00	1.26E-02	7.74E-03
0.00E+00	1.27E-02	7.76E-03
0.00E+00	1.27E-02	7.76E-03
0.00E+00	1.27E-02	7.77E-03
0.00E+00	1.27E-02	7.77E-03
0.00E+00	1.27E-02	7.77E-03
0.00E+00	1.27E-02	7.77E-03
0.00E+00	1.27E-02	7.77E-03
0.00E+00	1.28E-02	7.77E-03
0.00E+00	1.28E-02	7.77E-03
0.00E+00	1.28E-02	7.76E-03
0.00E+00	1.28E-02	7.76E-03
0.00E+00	1.29E-02	7.76E-03
0.00E+00	1.30E-02	7.77E-03
0.00E+00	4.29E-03	2.63E-03
0.00E+00	4.39E-03	2.69E-03
0.00E+00	4.50E-03	2.76E-03
0.00E+00	4.61E-03	2.82E-03
0.00E+00	4.72E-03	2.89E-03
0.00E+00	4.83E-03	2.96E-03
0.00E+00	4.95E-03	3.04E-03
0.00E+00	5.07E-03	3.11E-03
0.00E+00	5.20E-03	3.19E-03
0.00E+00	5.32E-03	3.27E-03
0.00E+00	5.46E-03	3.35E-03
0.00E+00	5.59E-03	3.43E-03
0.00E+00	5.72E-03	3.51E-03
0.00E+00	5.86E-03	3.60E-03
0.00E+00	6.01E-03	3.69E-03
0.00E+00	6.15E-03	3.78E-03
0.00E+00	6.31E-03	3.87E-03
0.00E+00	6.46E-03	3.97E-03
0.00E+00	6.77E-03	4.16E-03
0.00E+00	6.94E-03	4.26E-03
0.00E+00	7.10E-03	4.36E-03
0.00E+00	7.27E-03	4.47E-03
0.00E+00	7.44E-03	4.57E-03
0.00E+00	7.61E-03	4.68E-03
0.00E+00	7.79E-03	4.79E-03
0.00E+00	7.97E-03	4.90E-03
0.00E+00	8.15E-03	5.01E-03
0.00E+00	8.33E-03	5.12E-03
0.00E+00	8.52E-03	5.24E-03
0.00E+00	8.70E-03	5.35E-03
0.00E+00	8.89E-03	5.47E-03
0.00E+00	9.46E-03	5.82E-03
0.00E+00	9.65E-03	5.93E-03
0.00E+00	9.83E-03	6.05E-03
0.00E+00	1.00E-02	6.16E-03
0.00E+00	1.02E-02	6.27E-03
0.00E+00	1.04E-02	6.39E-03
0.00E+00	1.06E-02	6.49E-03
0.00E+00	1.07E-02	6.60E-03
0.00E+00	1.09E-02	6.70E-03
0.00E+00	1.11E-02	6.80E-03
0.00E+00	1.12E-02	6.90E-03
0.00E+00	1.14E-02	6.99E-03
0.00E+00	1.17E-02	7.17E-03
0.00E+00	1.18E-02	7.26E-03
0.00E+00	1.19E-02	7.33E-03
0.00E+00	1.20E-02	7.41E-03
0.00E+00	1.22E-02	7.48E-03

IHS

Health Risk Assessment Results Summary

Unmitigated

Residential Receptors		MAX:	0.135	59.180	59.201
Unique Identifier	X (UTM)	Y (UTM)	Onroad	Offroad	Total Risk
3747263758165	374726	3758165	0.004	1.147	1.152
3747363758165	374736	3758165	0.005	1.157	1.162
3747463758165	374746	3758165	0.005	1.167	1.171
3747563758165	374756	3758165	0.005	1.176	1.181
3747663758165	374766	3758165	0.005	1.184	1.189
3747763758165	374776	3758165	0.006	1.191	1.197
3747863758165	374786	3758165	0.006	1.198	1.204
3747963758165	374796	3758165	0.006	1.204	1.211
3748363758165	374836	3758165	0.008	1.225	1.232
3748463758165	374846	3758165	0.008	1.228	1.236
3748563758165	374856	3758165	0.009	1.231	1.239
3748663758165	374866	3758165	0.009	1.233	1.242
3748763758165	374876	3758165	0.010	1.236	1.245
3748863758165	374886	3758165	0.010	1.238	1.248
3748963758165	374896	3758165	0.011	1.238	1.249
3749063758165	374906	3758165	0.012	1.239	1.251
3749163758165	374916	3758165	0.013	1.239	1.253
3749263758165	374926	3758165	0.014	1.240	1.254
3749363758165	374936	3758165	0.016	1.239	1.254
3749463758165	374946	3758165	0.017	1.238	1.255
3749563758165	374956	3758165	0.019	1.237	1.256
3749663758165	374966	3758165	0.021	1.236	1.257
3749763758165	374976	3758165	0.024	1.234	1.258
3749863758165	374986	3758165	0.028	1.232	1.260
3749963758165	374996	3758165	0.032	1.230	1.263
3750063758165	375006	3758165	0.039	1.228	1.267
3742063758175	374206	3758175	0.001	0.409	0.410
3742163758175	374216	3758175	0.001	0.418	0.420
3742263758175	374226	3758175	0.001	0.429	0.430
3742363758175	374236	3758175	0.001	0.439	0.441
3742463758175	374246	3758175	0.001	0.450	0.451
3742563758175	374256	3758175	0.001	0.461	0.463
3742663758175	374266	3758175	0.001	0.473	0.474
3742763758175	374276	3758175	0.001	0.484	0.486
3742863758175	374286	3758175	0.001	0.497	0.498
3742963758175	374296	3758175	0.001	0.509	0.511
3743063758175	374306	3758175	0.002	0.522	0.523
3743163758175	374316	3758175	0.002	0.535	0.536
3743263758175	374326	3758175	0.002	0.548	0.550
3743363758175	374336	3758175	0.002	0.562	0.564
3743463758175	374346	3758175	0.002	0.576	0.578
3743563758175	374356	3758175	0.002	0.591	0.592
3743663758175	374366	3758175	0.002	0.605	0.607
3743763758175	374376	3758175	0.002	0.620	0.622
3743963758175	374396	3758175	0.002	0.651	0.653
3744063758175	374406	3758175	0.002	0.667	0.669
3744163758175	374416	3758175	0.002	0.684	0.686
3744263758175	374426	3758175	0.002	0.700	0.702
3744363758175	374436	3758175	0.002	0.717	0.719
3744463758175	374446	3758175	0.002	0.735	0.737
3744563758175	374456	3758175	0.002	0.752	0.754
3744663758175	374466	3758175	0.002	0.770	0.772
3744763758175	374476	3758175	0.002	0.788	0.790
3744863758175	374486	3758175	0.002	0.806	0.808
3744963758175	374496	3758175	0.002	0.824	0.827
3745063758175	374506	3758175	0.002	0.843	0.845
3745163758175	374516	3758175	0.002	0.862	0.864
3745463758175	374546	3758175	0.003	0.918	0.921
3745563758175	374556	3758175	0.003	0.937	0.940
3745663758175	374566	3758175	0.003	0.956	0.959
3745763758175	374576	3758175	0.003	0.974	0.977
3745863758175	374586	3758175	0.003	0.993	0.996
3745963758175	374596	3758175	0.003	1.011	1.014
3746063758175	374606	3758175	0.003	1.029	1.032
3746163758175	374616	3758175	0.003	1.046	1.049
3746263758175	374626	3758175	0.003	1.063	1.067
3746363758175	374636	3758175	0.003	1.080	1.083
3746463758175	374646	3758175	0.003	1.096	1.099
3746563758175	374656	3758175	0.004	1.111	1.115
3746763758175	374676	3758175	0.004	1.140	1.144
3746863758175	374686	3758175	0.004	1.155	1.159
3746963758175	374696	3758175	0.004	1.168	1.172
3747063758175	374706	3758175	0.004	1.181	1.185
3747163758175	374716	3758175	0.004	1.193	1.197
3747263758175	374726	3758175	0.005	1.204	1.208
3747363758175	374736	3758175	0.005	1.214	1.219
3747463758175	374746	3758175	0.005	1.224	1.229
3747563758175	374756	3758175	0.005	1.234	1.239
3747663758175	374766	3758175	0.005	1.242	1.248
3747763758175	374776	3758175	0.006	1.250	1.256
3747863758175	374786	3758175	0.006	1.258	1.264
3747963758175	374796	3758175	0.006	1.265	1.271
3748463758175	374846	3758175	0.008	1.289	1.298
3748563758175	374856	3758175	0.009	1.292	1.301
3748663758175	374866	3758175	0.009	1.294	1.304
3748763758175	374876	3758175	0.010	1.296	1.306
3748863758175	374886	3758175	0.011	1.297	1.308
3748963758175	374896	3758175	0.012	1.298	1.310
3749063758175	374906	3758175	0.013	1.299	1.312
3749163758175	374916	3758175	0.014	1.299	1.313
3749263758175	374926	3758175	0.015	1.299	1.314
3749363758175	374936	3758175	0.016	1.299	1.315
3749463758175	374946	3758175	0.018	1.297	1.315
3749563758175	374956	3758175	0.020	1.297	1.317
3749663758175	374966	3758175	0.022	1.296	1.319
3749763758175	374976	3758175	0.025	1.292	1.317

IHS

Residential Health Risk Assessment Results Summary

Unmitigated

RESIDENTIAL RECEPTORS ONLY		MAX:	59.201
Unique Identifier	X (UTM)	Y (UTM)	Total Risk
3747263758165	374726	3758165	1.152
3747363758165	374736	3758165	1.162
3747463758165	374746	3758165	1.171
3747563758165	374756	3758165	1.181
3747663758165	374766	3758165	1.189
3747763758165	374776	3758165	1.197
3747863758165	374786	3758165	1.204
3747963758165	374796	3758165	1.211
3748363758165	374836	3758165	1.232
3748463758165	374846	3758165	1.236
3748563758165	374856	3758165	1.239
3748663758165	374866	3758165	1.242
3748763758165	374876	3758165	1.245
3748863758165	374886	3758165	1.248
3748963758165	374896	3758165	1.249
3749063758165	374906	3758165	1.251
3749163758165	374916	3758165	1.253
3749263758165	374926	3758165	1.254
3749363758165	374936	3758165	1.254
3749463758165	374946	3758165	1.255
3749563758165	374956	3758165	1.256
3749663758165	374966	3758165	1.257
3749763758165	374976	3758165	1.258
3749863758165	374986	3758165	1.260
3749963758165	374996	3758165	1.263
3750063758165	375006	3758165	1.267
3742063758175	374206	3758175	0.410
3742163758175	374216	3758175	0.420
3742263758175	374226	3758175	0.430
3742363758175	374236	3758175	0.441
3742463758175	374246	3758175	0.451
3742563758175	374256	3758175	0.463
3742663758175	374266	3758175	0.474
3742763758175	374276	3758175	0.486
3742863758175	374286	3758175	0.498
3742963758175	374296	3758175	0.511
3743063758175	374306	3758175	0.523
3743163758175	374316	3758175	0.536
3743263758175	374326	3758175	0.550
3743363758175	374336	3758175	0.564
3743463758175	374346	3758175	0.578
3743563758175	374356	3758175	0.592
3743663758175	374366	3758175	0.607
3743763758175	374376	3758175	0.622
3743963758175	374396	3758175	0.653
3744063758175	374406	3758175	0.669
3744163758175	374416	3758175	0.686
3744263758175	374426	3758175	0.702
3744363758175	374436	3758175	0.719
3744463758175	374446	3758175	0.737
3744563758175	374456	3758175	0.754
3744663758175	374466	3758175	0.772
3744763758175	374476	3758175	0.790
3744863758175	374486	3758175	0.808
3744963758175	374496	3758175	0.827
3745063758175	374506	3758175	0.845
3745163758175	374516	3758175	0.864
3745463758175	374546	3758175	0.921
3745563758175	374556	3758175	0.940
3745663758175	374566	3758175	0.959
3745763758175	374576	3758175	0.977
3745863758175	374586	3758175	0.996
3745963758175	374596	3758175	1.014
3746063758175	374606	3758175	1.032
3746163758175	374616	3758175	1.049
3746263758175	374626	3758175	1.067
3746363758175	374636	3758175	1.083
3746463758175	374646	3758175	1.099
3746563758175	374656	3758175	1.115
3746763758175	374676	3758175	1.144
3746863758175	374686	3758175	1.159
3746963758175	374696	3758175	1.172
3747063758175	374706	3758175	1.185
3747163758175	374716	3758175	1.197
3747263758175	374726	3758175	1.208
3747363758175	374736	3758175	1.219
3747463758175	374746	3758175	1.229
3747563758175	374756	3758175	1.239
3747663758175	374766	3758175	1.248
3747763758175	374776	3758175	1.256
3747863758175	374786	3758175	1.264
3747963758175	374796	3758175	1.271
3748463758175	374846	3758175	1.298
3748563758175	374856	3758175	1.301
3748663758175	374866	3758175	1.304
3748763758175	374876	3758175	1.306
3748863758175	374886	3758175	1.308
3748963758175	374896	3758175	1.310
3749063758175	374906	3758175	1.312
3749163758175	374916	3758175	1.313
3749263758175	374926	3758175	1.314
3749363758175	374936	3758175	1.315
3749463758175	374946	3758175	1.315
3749563758175	374956	3758175	1.317
3749663758175	374966	3758175	1.319
3749763758175	374976	3758175	1.317

FOR CHRONIC CALCS

MAX: 0.543

Overlapping Phases - Maximum GLC		
2025	2026	2027
0.00E+00	1.23E-02	7.55E-03
0.00E+00	1.24E-02	7.61E-03
0.00E+00	1.25E-02	7.67E-03
0.00E+00	1.26E-02	7.73E-03
0.00E+00	1.27E-02	7.78E-03
0.00E+00	1.27E-02	7.83E-03
0.00E+00	1.28E-02	7.87E-03
0.00E+00	1.29E-02	7.91E-03
0.00E+00	1.31E-02	8.04E-03
0.00E+00	1.31E-02	8.06E-03
0.00E+00	1.32E-02	8.08E-03
0.00E+00	1.32E-02	8.10E-03
0.00E+00	1.32E-02	8.11E-03
0.00E+00	1.33E-02	8.13E-03
0.00E+00	1.33E-02	8.13E-03
0.00E+00	1.33E-02	8.14E-03
0.00E+00	1.33E-02	8.14E-03
0.00E+00	1.33E-02	8.14E-03
0.00E+00	1.33E-02	8.14E-03
0.00E+00	1.33E-02	8.14E-03
0.00E+00	1.34E-02	8.13E-03
0.00E+00	1.34E-02	8.13E-03
0.00E+00	1.34E-02	8.13E-03
0.00E+00	1.34E-02	8.12E-03
0.00E+00	1.35E-02	8.12E-03
0.00E+00	1.35E-02	8.12E-03
0.00E+00	4.38E-03	2.68E-03
0.00E+00	4.48E-03	2.75E-03
0.00E+00	4.59E-03	2.81E-03
0.00E+00	4.71E-03	2.88E-03
0.00E+00	4.82E-03	2.96E-03
0.00E+00	4.94E-03	3.03E-03
0.00E+00	5.07E-03	3.11E-03
0.00E+00	5.19E-03	3.19E-03
0.00E+00	5.32E-03	3.27E-03
0.00E+00	5.46E-03	3.35E-03
0.00E+00	5.60E-03	3.43E-03
0.00E+00	5.74E-03	3.52E-03
0.00E+00	5.88E-03	3.61E-03
0.00E+00	6.03E-03	3.70E-03
0.00E+00	6.18E-03	3.80E-03
0.00E+00	6.34E-03	3.89E-03
0.00E+00	6.50E-03	3.99E-03
0.00E+00	6.66E-03	4.09E-03
0.00E+00	6.99E-03	4.30E-03
0.00E+00	7.17E-03	4.40E-03
0.00E+00	7.34E-03	4.51E-03
0.00E+00	7.52E-03	4.62E-03
0.00E+00	7.71E-03	4.74E-03
0.00E+00	7.89E-03	4.85E-03
0.00E+00	8.08E-03	4.97E-03
0.00E+00	8.28E-03	5.09E-03
0.00E+00	8.47E-03	5.21E-03
0.00E+00	8.67E-03	5.33E-03
0.00E+00	8.86E-03	5.45E-03
0.00E+00	9.06E-03	5.57E-03
0.00E+00	9.27E-03	5.70E-03
0.00E+00	9.87E-03	6.07E-03
0.00E+00	1.01E-02	6.20E-03
0.00E+00	1.03E-02	6.32E-03
0.00E+00	1.05E-02	6.44E-03
0.00E+00	1.07E-02	6.57E-03
0.00E+00	1.09E-02	6.68E-03
0.00E+00	1.11E-02	6.80E-03
0.00E+00	1.12E-02	6.91E-03
0.00E+00	1.14E-02	7.03E-03
0.00E+00	1.16E-02	7.13E-03
0.00E+00	1.18E-02	7.24E-03
0.00E+00	1.19E-02	7.34E-03
0.00E+00	1.22E-02	7.52E-03
0.00E+00	1.24E-02	7.61E-03
0.00E+00	1.25E-02	7.70E-03
0.00E+00	1.26E-02	7.78E-03
0.00E+00	1.28E-02	7.86E-03
0.00E+00	1.29E-02	7.93E-03
0.00E+00	1.30E-02	7.99E-03
0.00E+00	1.31E-02	8.06E-03
0.00E+00	1.32E-02	8.12E-03
0.00E+00	1.33E-02	8.17E-03
0.00E+00	1.34E-02	8.22E-03
0.00E+00	1.35E-02	8.27E-03
0.00E+00	1.35E-02	8.31E-03
0.00E+00	1.38E-02	8.47E-03
0.00E+00	1.38E-02	8.49E-03
0.00E+00	1.39E-02	8.50E-03
0.00E+00	1.39E-02	8.52E-03
0.00E+00	1.39E-02	8.52E-03
0.00E+00	1.39E-02	8.53E-03
0.00E+00	1.39E-02	8.54E-03
0.00E+00	1.40E-02	8.54E-03
0.00E+00	1.40E-02	8.54E-03
0.00E+00	1.40E-02	8.54E-03
0.00E+00	1.40E-02	8.53E-03
0.00E+00	1.40E-02	8.54E-03
0.00E+00	1.40E-02	8.53E-03
0.00E+00	1.40E-02	8.51E-03

IHS

Health Risk Assessment Results Summary

Unmitigated

Residential Receptors		MAX:	0.135	59.180	59.201
Unique Identifier	X (UTM)	Y (UTM)	Onroad	Offroad	Total Risk
3749863758175	374986	3758175	0.029	1.289	1.319
3749963758175	374996	3758175	0.034	1.288	1.322
3748563758185	374856	3758185	0.009	1.358	1.367
3748663758185	374866	3758185	0.010	1.360	1.370
3748763758185	374876	3758185	0.011	1.362	1.372
3748863758185	374886	3758185	0.011	1.363	1.374
3748963758185	374896	3758185	0.012	1.364	1.376
3749063758185	374906	3758185	0.013	1.364	1.377
3749163758185	374916	3758185	0.014	1.364	1.378
3749263758185	374926	3758185	0.016	1.363	1.379
3749363758185	374936	3758185	0.017	1.363	1.380
3749463758185	374946	3758185	0.019	1.361	1.380
3749563758185	374956	3758185	0.021	1.362	1.383
3749663758185	374966	3758185	0.024	1.359	1.382
3749763758185	374976	3758185	0.027	1.354	1.381
3749863758185	374986	3758185	0.031	1.352	1.383
3748163758195	374816	3758195	0.007	1.413	1.420
3748663758195	374866	3758195	0.010	1.432	1.442
3748763758195	374876	3758195	0.011	1.433	1.444
3748863758195	374886	3758195	0.012	1.434	1.445
3748963758195	374896	3758195	0.013	1.434	1.446
3749063758195	374906	3758195	0.014	1.433	1.447
3749163758195	374916	3758195	0.015	1.433	1.448
3749263758195	374926	3758195	0.017	1.433	1.449
3749363758195	374936	3758195	0.018	1.432	1.450
3749463758195	374946	3758195	0.020	1.430	1.450
3749563758195	374956	3758195	0.023	1.428	1.450
3749663758195	374966	3758195	0.026	1.424	1.450
3749763758195	374976	3758195	0.029	1.421	1.450
3742063758205	374206	3758205	0.001	0.433	0.434
3742163758205	374216	3758205	0.001	0.444	0.445
3742263758205	374226	3758205	0.001	0.456	0.457
3742363758205	374236	3758205	0.001	0.468	0.469
3742463758205	374246	3758205	0.001	0.480	0.481
3742563758205	374256	3758205	0.001	0.493	0.494
3742663758205	374266	3758205	0.001	0.506	0.507
3742763758205	374276	3758205	0.001	0.520	0.521
3742863758205	374286	3758205	0.002	0.534	0.535
3742963758205	374296	3758205	0.002	0.548	0.550
3743063758205	374306	3758205	0.002	0.563	0.565
3743163758205	374316	3758205	0.002	0.579	0.580
3743263758205	374326	3758205	0.002	0.595	0.596
3743363758205	374336	3758205	0.002	0.611	0.613
3743463758205	374346	3758205	0.002	0.628	0.630
3743563758205	374356	3758205	0.002	0.645	0.647
3743663758205	374366	3758205	0.002	0.663	0.665
3743763758205	374376	3758205	0.002	0.681	0.683
3743963758205	374396	3758205	0.002	0.719	0.721
3744063758205	374406	3758205	0.002	0.739	0.741
3744163758205	374416	3758205	0.002	0.759	0.761
3744263758205	374426	3758205	0.002	0.779	0.782
3744363758205	374436	3758205	0.002	0.800	0.803
3744463758205	374446	3758205	0.002	0.822	0.824
3744563758205	374456	3758205	0.002	0.843	0.846
3744663758205	374466	3758205	0.002	0.866	0.868
3744763758205	374476	3758205	0.002	0.888	0.891
3744863758205	374486	3758205	0.002	0.911	0.913
3744963758205	374496	3758205	0.002	0.934	0.936
3745063758205	374506	3758205	0.002	0.957	0.960
3745163758205	374516	3758205	0.003	0.981	0.983
3745263758205	374526	3758205	0.003	1.004	1.007
3745363758205	374536	3758205	0.003	1.028	1.031
3745463758205	374546	3758205	0.003	1.052	1.054
3745563758205	374556	3758205	0.003	1.075	1.078
3745663758205	374566	3758205	0.003	1.099	1.102
3745763758205	374576	3758205	0.003	1.122	1.125
3745963758205	374596	3758205	0.003	1.167	1.170
3746063758205	374606	3758205	0.003	1.190	1.193
3746163758205	374616	3758205	0.003	1.211	1.215
3746263758205	374626	3758205	0.003	1.232	1.236
3746363758205	374636	3758205	0.004	1.250	1.253
3746463758205	374646	3758205	0.004	1.272	1.276
3746563758205	374656	3758205	0.004	1.292	1.295
3746663758205	374666	3758205	0.004	1.311	1.315
3746763758205	374676	3758205	0.004	1.328	1.332
3746863758205	374686	3758205	0.004	1.345	1.350
3746963758205	374696	3758205	0.004	1.361	1.366
3747063758205	374706	3758205	0.005	1.377	1.382
3747163758205	374716	3758205	0.005	1.392	1.397
3747263758205	374726	3758205	0.005	1.406	1.411
3747363758205	374736	3758205	0.005	1.419	1.424
3747463758205	374746	3758205	0.005	1.431	1.436
3747563758205	374756	3758205	0.006	1.442	1.448
3747663758205	374766	3758205	0.006	1.452	1.458
3747763758205	374776	3758205	0.006	1.462	1.468
3747863758205	374786	3758205	0.007	1.470	1.477
3747963758205	374796	3758205	0.007	1.478	1.485
3748163758205	374816	3758205	0.008	1.491	1.498
3748263758205	374826	3758205	0.008	1.496	1.505
3748363758205	374836	3758205	0.009	1.501	1.510
3748763758205	374876	3758205	0.011	1.510	1.521
3748863758205	374886	3758205	0.012	1.510	1.523
3748963758205	374896	3758205	0.013	1.510	1.523
3749063758205	374906	3758205	0.015	1.509	1.524
3749163758205	374916	3758205	0.016	1.509	1.525
3749263758205	374926	3758205	0.018	1.508	1.525

IHS

Residential Health Risk Assessment Results Summary

Unmitigated

RESIDENTIAL RECEPTORS ONLY		MAX:	59.201
Unique Identifier	X (UTM)	Y (UTM)	Total Risk
3749863758175	374986	3758175	1.319
3749963758175	374996	3758175	1.322
3748563758185	374856	3758185	1.367
3748663758185	374866	3758185	1.370
3748763758185	374876	3758185	1.372
3748863758185	374886	3758185	1.374
3748963758185	374896	3758185	1.376
3749063758185	374906	3758185	1.377
3749163758185	374916	3758185	1.378
3749263758185	374926	3758185	1.379
3749363758185	374936	3758185	1.380
3749463758185	374946	3758185	1.380
3749563758185	374956	3758185	1.383
3749663758185	374966	3758185	1.382
3749763758185	374976	3758185	1.381
3749863758185	374986	3758185	1.383
3748163758195	374816	3758195	1.420
3748663758195	374866	3758195	1.442
3748763758195	374876	3758195	1.444
3748863758195	374886	3758195	1.445
3748963758195	374896	3758195	1.446
3749063758195	374906	3758195	1.447
3749163758195	374916	3758195	1.448
3749263758195	374926	3758195	1.449
3749363758195	374936	3758195	1.450
3749463758195	374946	3758195	1.450
3749563758195	374956	3758195	1.450
3749663758195	374966	3758195	1.450
3749763758195	374976	3758195	1.450
3742063758205	374206	3758205	0.434
3742163758205	374216	3758205	0.445
3742263758205	374226	3758205	0.457
3742363758205	374236	3758205	0.469
3742463758205	374246	3758205	0.481
3742563758205	374256	3758205	0.494
3742663758205	374266	3758205	0.507
3742763758205	374276	3758205	0.521
3742863758205	374286	3758205	0.535
3742963758205	374296	3758205	0.550
3743063758205	374306	3758205	0.565
3743163758205	374316	3758205	0.580
3743263758205	374326	3758205	0.596
3743363758205	374336	3758205	0.613
3743463758205	374346	3758205	0.630
3743563758205	374356	3758205	0.647
3743663758205	374366	3758205	0.665
3743763758205	374376	3758205	0.683
3743963758205	374396	3758205	0.721
3744063758205	374406	3758205	0.741
3744163758205	374416	3758205	0.761
3744263758205	374426	3758205	0.782
3744363758205	374436	3758205	0.803
3744463758205	374446	3758205	0.824
3744563758205	374456	3758205	0.846
3744663758205	374466	3758205	0.868
3744763758205	374476	3758205	0.891
3744863758205	374486	3758205	0.913
3744963758205	374496	3758205	0.936
3745063758205	374506	3758205	0.960
3745163758205	374516	3758205	0.983
3745263758205	374526	3758205	1.007
3745363758205	374536	3758205	1.031
3745463758205	374546	3758205	1.054
3745563758205	374556	3758205	1.078
3745663758205	374566	3758205	1.102
3745763758205	374576	3758205	1.125
3745963758205	374596	3758205	1.170
3746063758205	374606	3758205	1.193
3746163758205	374616	3758205	1.215
3746263758205	374626	3758205	1.236
3746363758205	374636	3758205	1.253
3746463758205	374646	3758205	1.276
3746563758205	374656	3758205	1.295
3746663758205	374666	3758205	1.315
3746763758205	374676	3758205	1.332
3746863758205	374686	3758205	1.350
3746963758205	374696	3758205	1.366
3747063758205	374706	3758205	1.382
3747163758205	374716	3758205	1.397
3747263758205	374726	3758205	1.411
3747363758205	374736	3758205	1.424
3747463758205	374746	3758205	1.436
3747563758205	374756	3758205	1.448
3747663758205	374766	3758205	1.458
3747763758205	374776	3758205	1.468
3747863758205	374786	3758205	1.477
3747963758205	374796	3758205	1.485
3748163758205	374816	3758205	1.498
3748263758205	374826	3758205	1.505
3748363758205	374836	3758205	1.510
3748763758205	374876	3758205	1.521
3748863758205	374886	3758205	1.523
3748963758205	374896	3758205	1.523
3749063758205	374906	3758205	1.524
3749163758205	374916	3758205	1.525
3749263758205	374926	3758205	1.525

FOR CHRONIC CALCS

MAX: 0.543

Overlapping Phases - Maximum GLC		
2025	2026	2027
0.00E+00	1.41E-02	8.50E-03
0.00E+00	1.41E-02	8.50E-03
0.00E+00	1.46E-02	8.93E-03
0.00E+00	1.46E-02	8.94E-03
0.00E+00	1.46E-02	8.95E-03
0.00E+00	1.46E-02	8.96E-03
0.00E+00	1.46E-02	8.96E-03
0.00E+00	1.46E-02	8.97E-03
0.00E+00	1.47E-02	8.97E-03
0.00E+00	1.47E-02	8.97E-03
0.00E+00	1.47E-02	8.96E-03
0.00E+00	1.47E-02	8.96E-03
0.00E+00	1.47E-02	8.96E-03
0.00E+00	1.47E-02	8.95E-03
0.00E+00	1.47E-02	8.92E-03
0.00E+00	1.47E-02	8.92E-03
0.00E+00	1.51E-02	9.30E-03
0.00E+00	1.54E-02	9.42E-03
0.00E+00	1.54E-02	9.42E-03
0.00E+00	1.54E-02	9.43E-03
0.00E+00	1.54E-02	9.43E-03
0.00E+00	1.54E-02	9.43E-03
0.00E+00	1.54E-02	9.43E-03
0.00E+00	1.54E-02	9.43E-03
0.00E+00	1.54E-02	9.42E-03
0.00E+00	1.54E-02	9.41E-03
0.00E+00	1.54E-02	9.40E-03
0.00E+00	1.54E-02	9.38E-03
0.00E+00	1.55E-02	9.37E-03
0.00E+00	4.64E-03	2.84E-03
0.00E+00	4.76E-03	2.92E-03
0.00E+00	4.88E-03	2.99E-03
0.00E+00	5.01E-03	3.07E-03
0.00E+00	5.15E-03	3.16E-03
0.00E+00	5.29E-03	3.24E-03
0.00E+00	5.43E-03	3.33E-03
0.00E+00	5.58E-03	3.42E-03
0.00E+00	5.73E-03	3.51E-03
0.00E+00	5.89E-03	3.61E-03
0.00E+00	6.05E-03	3.71E-03
0.00E+00	6.21E-03	3.81E-03
0.00E+00	6.39E-03	3.92E-03
0.00E+00	6.56E-03	4.03E-03
0.00E+00	6.75E-03	4.14E-03
0.00E+00	6.93E-03	4.26E-03
0.00E+00	7.13E-03	4.38E-03
0.00E+00	7.32E-03	4.50E-03
0.00E+00	7.73E-03	4.75E-03
0.00E+00	7.95E-03	4.89E-03
0.00E+00	8.17E-03	5.02E-03
0.00E+00	8.39E-03	5.16E-03
0.00E+00	8.62E-03	5.30E-03
0.00E+00	8.85E-03	5.44E-03
0.00E+00	9.08E-03	5.58E-03
0.00E+00	9.32E-03	5.73E-03
0.00E+00	9.57E-03	5.88E-03
0.00E+00	9.82E-03	6.04E-03
0.00E+00	1.01E-02	6.19E-03
0.00E+00	1.03E-02	6.35E-03
0.00E+00	1.06E-02	6.50E-03
0.00E+00	1.08E-02	6.66E-03
0.00E+00	1.11E-02	6.82E-03
0.00E+00	1.13E-02	6.97E-03
0.00E+00	1.16E-02	7.13E-03
0.00E+00	1.18E-02	7.29E-03
0.00E+00	1.21E-02	7.44E-03
0.00E+00	1.26E-02	7.74E-03
0.00E+00	1.28E-02	7.89E-03
0.00E+00	1.30E-02	8.03E-03
0.00E+00	1.33E-02	8.16E-03
0.00E+00	1.34E-02	8.28E-03
0.00E+00	1.37E-02	8.42E-03
0.00E+00	1.39E-02	8.55E-03
0.00E+00	1.41E-02	8.67E-03
0.00E+00	1.43E-02	8.78E-03
0.00E+00	1.44E-02	8.89E-03
0.00E+00	1.46E-02	9.00E-03
0.00E+00	1.48E-02	9.09E-03
0.00E+00	1.49E-02	9.19E-03
0.00E+00	1.51E-02	9.28E-03
0.00E+00	1.52E-02	9.36E-03
0.00E+00	1.53E-02	9.44E-03
0.00E+00	1.55E-02	9.51E-03
0.00E+00	1.56E-02	9.57E-03
0.00E+00	1.57E-02	9.63E-03
0.00E+00	1.58E-02	9.69E-03
0.00E+00	1.58E-02	9.74E-03
0.00E+00	1.60E-02	9.82E-03
0.00E+00	1.60E-02	9.85E-03
0.00E+00	1.61E-02	9.88E-03
0.00E+00	1.62E-02	9.94E-03
0.00E+00	1.62E-02	9.94E-03
0.00E+00	1.62E-02	9.93E-03
0.00E+00	1.62E-02	9.93E-03
0.00E+00	1.62E-02	9.93E-03
0.00E+00	1.62E-02	9.92E-03

IHS

Health Risk Assessment Results Summary

Unmitigated

Residential Receptors		MAX:	0.135	59.180	59.201
Unique Identifier	X (UTM)	Y (UTM)	Onroad	Offroad	Total Risk
3749363758205	374936	3758205	0.020	1.506	1.526
3749463758205	374946	3758205	0.022	1.504	1.525
3749563758205	374956	3758205	0.024	1.501	1.525
3749663758205	374966	3758205	0.028	1.497	1.525
3742063758215	374206	3758215	0.001	0.441	0.442
3742163758215	374216	3758215	0.001	0.453	0.454
3742263758215	374226	3758215	0.001	0.465	0.466
3742363758215	374236	3758215	0.001	0.477	0.479
3742463758215	374246	3758215	0.001	0.490	0.492
3742563758215	374256	3758215	0.001	0.504	0.505
3742663758215	374266	3758215	0.001	0.518	0.519
3742763758215	374276	3758215	0.001	0.532	0.533
3742863758215	374286	3758215	0.002	0.547	0.548
3742963758215	374296	3758215	0.002	0.562	0.564
3743063758215	374306	3758215	0.002	0.578	0.580
3743163758215	374316	3758215	0.002	0.594	0.596
3743263758215	374326	3758215	0.002	0.611	0.613
3743363758215	374336	3758215	0.002	0.629	0.630
3743463758215	374346	3758215	0.002	0.646	0.648
3743563758215	374356	3758215	0.002	0.665	0.667
3743663758215	374366	3758215	0.002	0.684	0.686
3743763758215	374376	3758215	0.002	0.703	0.705
3743963758215	374396	3758215	0.002	0.744	0.746
3744063758215	374406	3758215	0.002	0.765	0.767
3744163758215	374416	3758215	0.002	0.787	0.789
3744263758215	374426	3758215	0.002	0.809	0.811
3744363758215	374436	3758215	0.002	0.831	0.833
3744463758215	374446	3758215	0.002	0.854	0.856
3744563758215	374456	3758215	0.002	0.878	0.880
3744663758215	374466	3758215	0.002	0.902	0.904
3744763758215	374476	3758215	0.002	0.926	0.928
3744863758215	374486	3758215	0.002	0.951	0.953
3744963758215	374496	3758215	0.002	0.976	0.978
3745063758215	374506	3758215	0.003	1.001	1.004
3745163758215	374516	3758215	0.003	1.026	1.029
3745263758215	374526	3758215	0.003	1.052	1.055
3745363758215	374536	3758215	0.003	1.078	1.080
3745463758215	374546	3758215	0.003	1.103	1.106
3745563758215	374556	3758215	0.003	1.129	1.132
3745663758215	374566	3758215	0.003	1.155	1.158
3745763758215	374576	3758215	0.003	1.180	1.183
3745963758215	374596	3758215	0.003	1.228	1.232
3746063758215	374606	3758215	0.003	1.253	1.256
3746163758215	374616	3758215	0.003	1.276	1.280
3746263758215	374626	3758215	0.004	1.299	1.302
3746363758215	374636	3758215	0.004	1.314	1.318
3746463758215	374646	3758215	0.004	1.341	1.344
3746563758215	374656	3758215	0.004	1.363	1.367
3746663758215	374666	3758215	0.004	1.383	1.387
3746763758215	374676	3758215	0.004	1.402	1.406
3746863758215	374686	3758215	0.004	1.421	1.425
3746963758215	374696	3758215	0.005	1.438	1.443
3747063758215	374706	3758215	0.005	1.455	1.459
3747163758215	374716	3758215	0.005	1.471	1.475
3747263758215	374726	3758215	0.005	1.485	1.491
3747363758215	374736	3758215	0.005	1.499	1.505
3747463758215	374746	3758215	0.006	1.512	1.518
3747563758215	374756	3758215	0.006	1.525	1.530
3747663758215	374766	3758215	0.006	1.535	1.541
3747763758215	374776	3758215	0.006	1.545	1.552
3747863758215	374786	3758215	0.007	1.554	1.561
3747963758215	374796	3758215	0.007	1.562	1.569
3748163758215	374816	3758215	0.008	1.575	1.583
3748263758215	374826	3758215	0.008	1.581	1.589
3748363758215	374836	3758215	0.009	1.585	1.594
3748463758215	374846	3758215	0.010	1.589	1.599
3748863758215	374886	3758215	0.013	1.594	1.607
3748963758215	374896	3758215	0.014	1.593	1.607
3749063758215	374906	3758215	0.015	1.592	1.607
3749163758215	374916	3758215	0.017	1.591	1.608
3749263758215	374926	3758215	0.019	1.589	1.607
3749363758215	374936	3758215	0.021	1.586	1.607
3749463758215	374946	3758215	0.024	1.583	1.606
3749563758215	374956	3758215	0.027	1.579	1.606
3742063758225	374206	3758225	0.001	0.449	0.450
3742163758225	374216	3758225	0.001	0.461	0.463
3742263758225	374226	3758225	0.001	0.474	0.475
3742363758225	374236	3758225	0.001	0.487	0.489
3742463758225	374246	3758225	0.001	0.501	0.502
3742563758225	374256	3758225	0.001	0.515	0.516
3742663758225	374266	3758225	0.001	0.529	0.531
3742763758225	374276	3758225	0.002	0.544	0.546
3742863758225	374286	3758225	0.002	0.560	0.562
3742963758225	374296	3758225	0.002	0.576	0.578
3743063758225	374306	3758225	0.002	0.593	0.595
3743163758225	374316	3758225	0.002	0.610	0.612
3743263758225	374326	3758225	0.002	0.628	0.630
3743363758225	374336	3758225	0.002	0.647	0.648
3743463758225	374346	3758225	0.002	0.666	0.667
3743563758225	374356	3758225	0.002	0.685	0.687
3743663758225	374366	3758225	0.002	0.705	0.707
3743763758225	374376	3758225	0.002	0.726	0.728
3743963758225	374396	3758225	0.002	0.769	0.771
3744063758225	374406	3758225	0.002	0.793	0.795
3744163758225	374416	3758225	0.002	0.816	0.818
3744263758225	374426	3758225	0.002	0.840	0.842

IHS

Residential Health Risk Assessment Results Summary

Unmitigated

RESIDENTIAL RECEPTORS ONLY		MAX:	59.201
Unique Identifier	X (UTM)	Y (UTM)	Total Risk
3749363758205	374936	3758205	1.526
3749463758205	374946	3758205	1.525
3749563758205	374956	3758205	1.525
3749663758205	374966	3758205	1.525
3742063758215	374206	3758215	0.442
3742163758215	374216	3758215	0.454
3742263758215	374226	3758215	0.466
3742363758215	374236	3758215	0.479
3742463758215	374246	3758215	0.492
3742563758215	374256	3758215	0.505
3742663758215	374266	3758215	0.519
3742763758215	374276	3758215	0.533
3742863758215	374286	3758215	0.548
3742963758215	374296	3758215	0.564
3743063758215	374306	3758215	0.580
3743163758215	374316	3758215	0.596
3743263758215	374326	3758215	0.613
3743363758215	374336	3758215	0.630
3743463758215	374346	3758215	0.648
3743563758215	374356	3758215	0.667
3743663758215	374366	3758215	0.686
3743763758215	374376	3758215	0.705
3743963758215	374396	3758215	0.746
3744063758215	374406	3758215	0.767
3744163758215	374416	3758215	0.789
3744263758215	374426	3758215	0.811
3744363758215	374436	3758215	0.833
3744463758215	374446	3758215	0.856
3744563758215	374456	3758215	0.880
3744663758215	374466	3758215	0.904
3744763758215	374476	3758215	0.928
3744863758215	374486	3758215	0.953
3744963758215	374496	3758215	0.978
3745063758215	374506	3758215	1.004
3745163758215	374516	3758215	1.029
3745263758215	374526	3758215	1.055
3745363758215	374536	3758215	1.080
3745463758215	374546	3758215	1.106
3745563758215	374556	3758215	1.132
3745663758215	374566	3758215	1.158
3745763758215	374576	3758215	1.183
3745963758215	374596	3758215	1.232
3746063758215	374606	3758215	1.256
3746163758215	374616	3758215	1.280
3746263758215	374626	3758215	1.302
3746363758215	374636	3758215	1.318
3746463758215	374646	3758215	1.344
3746563758215	374656	3758215	1.367
3746663758215	374666	3758215	1.387
3746763758215	374676	3758215	1.406
3746863758215	374686	3758215	1.425
3746963758215	374696	3758215	1.443
3747063758215	374706	3758215	1.459
3747163758215	374716	3758215	1.475
3747263758215	374726	3758215	1.491
3747363758215	374736	3758215	1.505
3747463758215	374746	3758215	1.518
3747563758215	374756	3758215	1.530
3747663758215	374766	3758215	1.541
3747763758215	374776	3758215	1.552
3747863758215	374786	3758215	1.561
3747963758215	374796	3758215	1.569
3748163758215	374816	3758215	1.583
3748263758215	374826	3758215	1.589
3748363758215	374836	3758215	1.594
3748463758215	374846	3758215	1.599
3748863758215	374886	3758215	1.607
3748963758215	374896	3758215	1.607
3749063758215	374906	3758215	1.607
3749163758215	374916	3758215	1.608
3749263758215	374926	3758215	1.607
3749363758215	374936	3758215	1.607
3749463758215	374946	3758215	1.606
3749563758215	374956	3758215	1.606
3742063758225	374206	3758225	0.450
3742163758225	374216	3758225	0.463
3742263758225	374226	3758225	0.475
3742363758225	374236	3758225	0.489
3742463758225	374246	3758225	0.502
3742563758225	374256	3758225	0.516
3742663758225	374266	3758225	0.531
3742763758225	374276	3758225	0.546
3742863758225	374286	3758225	0.562
3742963758225	374296	3758225	0.578
3743063758225	374306	3758225	0.595
3743163758225	374316	3758225	0.612
3743263758225	374326	3758225	0.630
3743363758225	374336	3758225	0.648
3743463758225	374346	3758225	0.667
3743563758225	374356	3758225	0.687
3743663758225	374366	3758225	0.707
3743763758225	374376	3758225	0.728
3743963758225	374396	3758225	0.771
3744063758225	374406	3758225	0.795
3744163758225	374416	3758225	0.818
3744263758225	374426	3758225	0.842

FOR CHRONIC CALCS

MAX: 0.543

Overlapping Phases - Maximum GLC		
2025	2026	2027
0.00E+00	1.62E-02	9.91E-03
0.00E+00	1.62E-02	9.90E-03
0.00E+00	1.62E-02	9.88E-03
0.00E+00	1.62E-02	9.87E-03
0.00E+00	4.73E-03	2.90E-03
0.00E+00	4.85E-03	2.97E-03
0.00E+00	4.98E-03	3.05E-03
0.00E+00	5.12E-03	3.14E-03
0.00E+00	5.26E-03	3.22E-03
0.00E+00	5.41E-03	3.31E-03
0.00E+00	5.55E-03	3.41E-03
0.00E+00	5.71E-03	3.50E-03
0.00E+00	5.87E-03	3.60E-03
0.00E+00	6.04E-03	3.70E-03
0.00E+00	6.21E-03	3.81E-03
0.00E+00	6.38E-03	3.92E-03
0.00E+00	6.57E-03	4.03E-03
0.00E+00	6.76E-03	4.15E-03
0.00E+00	6.95E-03	4.27E-03
0.00E+00	7.15E-03	4.39E-03
0.00E+00	7.35E-03	4.52E-03
0.00E+00	7.56E-03	4.65E-03
0.00E+00	8.00E-03	4.92E-03
0.00E+00	8.24E-03	5.06E-03
0.00E+00	8.47E-03	5.21E-03
0.00E+00	8.71E-03	5.35E-03
0.00E+00	8.95E-03	5.51E-03
0.00E+00	9.20E-03	5.66E-03
0.00E+00	9.46E-03	5.82E-03
0.00E+00	9.72E-03	5.98E-03
0.00E+00	9.98E-03	6.14E-03
0.00E+00	1.03E-02	6.31E-03
0.00E+00	1.05E-02	6.47E-03
0.00E+00	1.08E-02	6.64E-03
0.00E+00	1.11E-02	6.81E-03
0.00E+00	1.13E-02	6.98E-03
0.00E+00	1.16E-02	7.15E-03
0.00E+00	1.19E-02	7.33E-03
0.00E+00	1.22E-02	7.50E-03
0.00E+00	1.25E-02	7.67E-03
0.00E+00	1.27E-02	7.83E-03
0.00E+00	1.32E-02	8.15E-03
0.00E+00	1.35E-02	8.31E-03
0.00E+00	1.38E-02	8.47E-03
0.00E+00	1.40E-02	8.61E-03
0.00E+00	1.42E-02	8.71E-03
0.00E+00	1.44E-02	8.88E-03
0.00E+00	1.47E-02	9.03E-03
0.00E+00	1.49E-02	9.16E-03
0.00E+00	1.51E-02	9.28E-03
0.00E+00	1.53E-02	9.40E-03
0.00E+00	1.55E-02	9.51E-03
0.00E+00	1.56E-02	9.62E-03
0.00E+00	1.58E-02	9.72E-03
0.00E+00	1.59E-02	9.81E-03
0.00E+00	1.61E-02	9.90E-03
0.00E+00	1.62E-02	9.98E-03
0.00E+00	1.64E-02	1.01E-02
0.00E+00	1.65E-02	1.01E-02
0.00E+00	1.66E-02	1.02E-02
0.00E+00	1.67E-02	1.02E-02
0.00E+00	1.68E-02	1.03E-02
0.00E+00	1.69E-02	1.04E-02
0.00E+00	1.70E-02	1.04E-02
0.00E+00	1.70E-02	1.04E-02
0.00E+00	1.71E-02	1.05E-02
0.00E+00	1.71E-02	1.05E-02
0.00E+00	1.71E-02	1.05E-02
0.00E+00	1.71E-02	1.05E-02
0.00E+00	1.71E-02	1.05E-02
0.00E+00	1.71E-02	1.05E-02
0.00E+00	1.71E-02	1.04E-02
0.00E+00	1.71E-02	1.04E-02
0.00E+00	1.71E-02	1.04E-02
0.00E+00	4.82E-03	2.95E-03
0.00E+00	4.95E-03	3.03E-03
0.00E+00	5.09E-03	3.12E-03
0.00E+00	5.23E-03	3.20E-03
0.00E+00	5.38E-03	3.30E-03
0.00E+00	5.53E-03	3.39E-03
0.00E+00	5.68E-03	3.49E-03
0.00E+00	5.85E-03	3.59E-03
0.00E+00	6.02E-03	3.69E-03
0.00E+00	6.19E-03	3.80E-03
0.00E+00	6.37E-03	3.91E-03
0.00E+00	6.56E-03	4.03E-03
0.00E+00	6.75E-03	4.14E-03
0.00E+00	6.95E-03	4.27E-03
0.00E+00	7.16E-03	4.40E-03
0.00E+00	7.37E-03	4.53E-03
0.00E+00	7.59E-03	4.66E-03
0.00E+00	7.82E-03	4.80E-03
0.00E+00	8.28E-03	5.09E-03
0.00E+00	8.54E-03	5.25E-03
0.00E+00	8.79E-03	5.40E-03
0.00E+00	9.05E-03	5.56E-03

IHS

Health Risk Assessment Results Summary

Unmitigated

Residential Receptors		MAX:	0.135	59.180	59.201
Unique Identifier	X (UTM)	Y (UTM)	Onroad	Offroad	Total Risk
3744363758225	374436	3758225	0.002	0.864	0.866
3744463758225	374446	3758225	0.002	0.889	0.891
3744563758225	374456	3758225	0.002	0.914	0.916
3744663758225	374466	3758225	0.002	0.940	0.943
3744763758225	374476	3758225	0.002	0.967	0.969
3744863758225	374486	3758225	0.002	0.993	0.996
3744963758225	374496	3758225	0.003	1.020	1.023
3745063758225	374506	3758225	0.003	1.048	1.051
3745163758225	374516	3758225	0.003	1.076	1.078
3745263758225	374526	3758225	0.003	1.104	1.106
3745363758225	374536	3758225	0.003	1.132	1.134
3745463758225	374546	3758225	0.003	1.159	1.162
3745563758225	374556	3758225	0.003	1.187	1.190
3745663758225	374566	3758225	0.003	1.215	1.218
3745763758225	374576	3758225	0.003	1.242	1.245
3746063758225	374606	3758225	0.003	1.322	1.325
3746163758225	374616	3758225	0.004	1.347	1.351
3746263758225	374626	3758225	0.004	1.371	1.375
3746363758225	374636	3758225	0.004	1.387	1.391
3746463758225	374646	3758225	0.004	1.417	1.420
3746563758225	374656	3758225	0.004	1.441	1.445
3746663758225	374666	3758225	0.004	1.462	1.467
3746763758225	374676	3758225	0.004	1.483	1.488
3746863758225	374686	3758225	0.004	1.503	1.508
3746963758225	374696	3758225	0.005	1.522	1.527
3747063758225	374706	3758225	0.005	1.540	1.545
3747163758225	374716	3758225	0.005	1.557	1.562
3747263758225	374726	3758225	0.005	1.573	1.578
3747363758225	374736	3758225	0.005	1.588	1.593
3747463758225	374746	3758225	0.006	1.602	1.607
3747563758225	374756	3758225	0.006	1.615	1.621
3747663758225	374766	3758225	0.006	1.627	1.633
3747763758225	374776	3758225	0.007	1.637	1.643
3747863758225	374786	3758225	0.007	1.646	1.653
3747963758225	374796	3758225	0.007	1.654	1.662
3748163758225	374816	3758225	0.008	1.668	1.676
3748263758225	374826	3758225	0.009	1.673	1.681
3748363758225	374836	3758225	0.009	1.677	1.686
3748463758225	374846	3758225	0.010	1.680	1.690
3748563758225	374856	3758225	0.011	1.683	1.694
3748963758225	374896	3758225	0.015	1.684	1.699
3749063758225	374906	3758225	0.016	1.681	1.697
3749163758225	374916	3758225	0.018	1.679	1.697
3749263758225	374926	3758225	0.020	1.676	1.696
3749363758225	374936	3758225	0.023	1.672	1.695
3749463758225	374946	3758225	0.026	1.668	1.694
3742063758235	374206	3758235	0.001	0.458	0.459
3742163758235	374216	3758235	0.001	0.470	0.472
3742263758235	374226	3758235	0.001	0.484	0.485
3742363758235	374236	3758235	0.001	0.497	0.499
3742463758235	374246	3758235	0.001	0.512	0.513
3742563758235	374256	3758235	0.001	0.526	0.528
3742663758235	374266	3758235	0.002	0.541	0.543
3742763758235	374276	3758235	0.002	0.557	0.559
3742863758235	374286	3758235	0.002	0.574	0.575
3742963758235	374296	3758235	0.002	0.591	0.592
3743063758235	374306	3758235	0.002	0.608	0.610
3743163758235	374316	3758235	0.002	0.627	0.628
3743263758235	374326	3758235	0.002	0.646	0.647
3743363758235	374336	3758235	0.002	0.665	0.667
3743463758235	374346	3758235	0.002	0.686	0.687
3743563758235	374356	3758235	0.002	0.706	0.708
3743663758235	374366	3758235	0.002	0.728	0.730
3743763758235	374376	3758235	0.002	0.750	0.752
3743963758235	374396	3758235	0.002	0.797	0.799
3744063758235	374406	3758235	0.002	0.821	0.823
3744163758235	374416	3758235	0.002	0.847	0.849
3744263758235	374426	3758235	0.002	0.872	0.874
3744363758235	374436	3758235	0.002	0.898	0.901
3744463758235	374446	3758235	0.002	0.925	0.928
3744563758235	374456	3758235	0.002	0.953	0.955
3744663758235	374466	3758235	0.002	0.981	0.983
3744763758235	374476	3758235	0.002	1.010	1.012
3744863758235	374486	3758235	0.002	1.039	1.041
3744963758235	374496	3758235	0.003	1.068	1.071
3745063758235	374506	3758235	0.003	1.098	1.101
3745163758235	374516	3758235	0.003	1.129	1.131
3745263758235	374526	3758235	0.003	1.159	1.162
3745363758235	374536	3758235	0.003	1.190	1.192
3745463758235	374546	3758235	0.003	1.220	1.223
3745563758235	374556	3758235	0.003	1.251	1.254
3745663758235	374566	3758235	0.003	1.281	1.284
3745763758235	374576	3758235	0.003	1.310	1.313
3746063758235	374606	3758235	0.003	1.397	1.400
3746163758235	374616	3758235	0.004	1.424	1.428
3746263758235	374626	3758235	0.004	1.451	1.455
3746363758235	374636	3758235	0.004	1.468	1.471
3746463758235	374646	3758235	0.004	1.500	1.504
3746563758235	374656	3758235	0.004	1.526	1.530
3746663758235	374666	3758235	0.004	1.550	1.554
3746763758235	374676	3758235	0.004	1.572	1.577
3746863758235	374686	3758235	0.005	1.594	1.599
3746963758235	374696	3758235	0.005	1.615	1.620
3747063758235	374706	3758235	0.005	1.634	1.639
3747163758235	374716	3758235	0.005	1.652	1.658
3747263758235	374726	3758235	0.005	1.670	1.675

IHS

Residential Health Risk Assessment Results Summary

Unmitigated

RESIDENTIAL RECEPTORS ONLY		MAX:	59.201
Unique Identifier	X (UTM)	Y (UTM)	Total Risk
3744363758225	374436	3758225	0.866
3744463758225	374446	3758225	0.891
3744563758225	374456	3758225	0.916
3744663758225	374466	3758225	0.943
3744763758225	374476	3758225	0.969
3744863758225	374486	3758225	0.996
3744963758225	374496	3758225	1.023
3745063758225	374506	3758225	1.051
3745163758225	374516	3758225	1.078
3745263758225	374526	3758225	1.106
3745363758225	374536	3758225	1.134
3745463758225	374546	3758225	1.162
3745563758225	374556	3758225	1.190
3745663758225	374566	3758225	1.218
3745763758225	374576	3758225	1.245
3746063758225	374606	3758225	1.325
3746163758225	374616	3758225	1.351
3746263758225	374626	3758225	1.375
3746363758225	374636	3758225	1.391
3746463758225	374646	3758225	1.420
3746563758225	374656	3758225	1.445
3746663758225	374666	3758225	1.467
3746763758225	374676	3758225	1.488
3746863758225	374686	3758225	1.508
3746963758225	374696	3758225	1.527
3747063758225	374706	3758225	1.545
3747163758225	374716	3758225	1.562
3747263758225	374726	3758225	1.578
3747363758225	374736	3758225	1.593
3747463758225	374746	3758225	1.607
3747563758225	374756	3758225	1.621
3747663758225	374766	3758225	1.633
3747763758225	374776	3758225	1.643
3747863758225	374786	3758225	1.653
3747963758225	374796	3758225	1.662
3748163758225	374816	3758225	1.676
3748263758225	374826	3758225	1.681
3748363758225	374836	3758225	1.686
3748463758225	374846	3758225	1.690
3748563758225	374856	3758225	1.694
3748963758225	374896	3758225	1.699
3749063758225	374906	3758225	1.697
3749163758225	374916	3758225	1.697
3749263758225	374926	3758225	1.696
3749363758225	374936	3758225	1.695
3749463758225	374946	3758225	1.694
3742063758235	374206	3758235	0.459
3742163758235	374216	3758235	0.472
3742263758235	374226	3758235	0.485
3742363758235	374236	3758235	0.499
3742463758235	374246	3758235	0.513
3742563758235	374256	3758235	0.528
3742663758235	374266	3758235	0.543
3742763758235	374276	3758235	0.559
3742863758235	374286	3758235	0.575
3742963758235	374296	3758235	0.592
3743063758235	374306	3758235	0.610
3743163758235	374316	3758235	0.628
3743263758235	374326	3758235	0.647
3743363758235	374336	3758235	0.667
3743463758235	374346	3758235	0.687
3743563758235	374356	3758235	0.708
3743663758235	374366	3758235	0.730
3743763758235	374376	3758235	0.752
3743963758235	374396	3758235	0.799
3744063758235	374406	3758235	0.823
3744163758235	374416	3758235	0.849
3744263758235	374426	3758235	0.874
3744363758235	374436	3758235	0.901
3744463758235	374446	3758235	0.928
3744563758235	374456	3758235	0.955
3744663758235	374466	3758235	0.983
3744763758235	374476	3758235	1.012
3744863758235	374486	3758235	1.041
3744963758235	374496	3758235	1.071
3745063758235	374506	3758235	1.101
3745163758235	374516	3758235	1.131
3745263758235	374526	3758235	1.162
3745363758235	374536	3758235	1.192
3745463758235	374546	3758235	1.223
3745563758235	374556	3758235	1.254
3745663758235	374566	3758235	1.284
3745763758235	374576	3758235	1.313
3746063758235	374606	3758235	1.400
3746163758235	374616	3758235	1.428
3746263758235	374626	3758235	1.455
3746363758235	374636	3758235	1.471
3746463758235	374646	3758235	1.504
3746563758235	374656	3758235	1.530
3746663758235	374666	3758235	1.554
3746763758235	374676	3758235	1.577
3746863758235	374686	3758235	1.599
3746963758235	374696	3758235	1.620
3747063758235	374706	3758235	1.639
3747163758235	374716	3758235	1.658
3747263758235	374726	3758235	1.675

FOR CHRONIC CALCS

MAX:			0.543
Overlapping Phases - Maximum GLC			
2025	2026	2027	
0.00E+00	9.31E-03	5.73E-03	
0.00E+00	9.58E-03	5.89E-03	
0.00E+00	9.86E-03	6.06E-03	
0.00E+00	1.01E-02	6.24E-03	
0.00E+00	1.04E-02	6.41E-03	
0.00E+00	1.07E-02	6.59E-03	
0.00E+00	1.10E-02	6.78E-03	
0.00E+00	1.13E-02	6.96E-03	
0.00E+00	1.16E-02	7.15E-03	
0.00E+00	1.19E-02	7.33E-03	
0.00E+00	1.22E-02	7.52E-03	
0.00E+00	1.25E-02	7.71E-03	
0.00E+00	1.28E-02	7.89E-03	
0.00E+00	1.31E-02	8.08E-03	
0.00E+00	1.34E-02	8.26E-03	
0.00E+00	1.43E-02	8.78E-03	
0.00E+00	1.45E-02	8.94E-03	
0.00E+00	1.48E-02	9.10E-03	
0.00E+00	1.50E-02	9.20E-03	
0.00E+00	1.53E-02	9.40E-03	
0.00E+00	1.55E-02	9.55E-03	
0.00E+00	1.57E-02	9.69E-03	
0.00E+00	1.60E-02	9.83E-03	
0.00E+00	1.62E-02	9.95E-03	
0.00E+00	1.64E-02	1.01E-02	
0.00E+00	1.66E-02	1.02E-02	
0.00E+00	1.67E-02	1.03E-02	
0.00E+00	1.69E-02	1.04E-02	
0.00E+00	1.71E-02	1.05E-02	
0.00E+00	1.72E-02	1.06E-02	
0.00E+00	1.73E-02	1.07E-02	
0.00E+00	1.75E-02	1.07E-02	
0.00E+00	1.76E-02	1.08E-02	
0.00E+00	1.77E-02	1.09E-02	
0.00E+00	1.78E-02	1.09E-02	
0.00E+00	1.79E-02	1.10E-02	
0.00E+00	1.80E-02	1.10E-02	
0.00E+00	1.80E-02	1.11E-02	
0.00E+00	1.80E-02	1.11E-02	
0.00E+00	1.81E-02	1.11E-02	
0.00E+00	1.81E-02	1.11E-02	
0.00E+00	1.81E-02	1.11E-02	
0.00E+00	1.81E-02	1.11E-02	
0.00E+00	1.81E-02	1.10E-02	
0.00E+00	1.81E-02	1.10E-02	
0.00E+00	4.91E-03	3.01E-03	
0.00E+00	5.05E-03	3.09E-03	
0.00E+00	5.19E-03	3.18E-03	
0.00E+00	5.34E-03	3.27E-03	
0.00E+00	5.49E-03	3.37E-03	
0.00E+00	5.65E-03	3.46E-03	
0.00E+00	5.82E-03	3.57E-03	
0.00E+00	5.99E-03	3.67E-03	
0.00E+00	6.17E-03	3.78E-03	
0.00E+00	6.35E-03	3.90E-03	
0.00E+00	6.54E-03	4.01E-03	
0.00E+00	6.74E-03	4.14E-03	
0.00E+00	6.94E-03	4.26E-03	
0.00E+00	7.16E-03	4.39E-03	
0.00E+00	7.38E-03	4.53E-03	
0.00E+00	7.60E-03	4.67E-03	
0.00E+00	7.84E-03	4.81E-03	
0.00E+00	8.08E-03	4.96E-03	
0.00E+00	8.58E-03	5.28E-03	
0.00E+00	8.85E-03	5.44E-03	
0.00E+00	9.13E-03	5.61E-03	
0.00E+00	9.40E-03	5.78E-03	
0.00E+00	9.69E-03	5.96E-03	
0.00E+00	9.98E-03	6.14E-03	
0.00E+00	1.03E-02	6.33E-03	
0.00E+00	1.06E-02	6.51E-03	
0.00E+00	1.09E-02	6.71E-03	
0.00E+00	1.12E-02	6.90E-03	
0.00E+00	1.15E-02	7.10E-03	
0.00E+00	1.19E-02	7.30E-03	
0.00E+00	1.22E-02	7.51E-03	
0.00E+00	1.25E-02	7.71E-03	
0.00E+00	1.29E-02	7.92E-03	
0.00E+00	1.32E-02	8.12E-03	
0.00E+00	1.35E-02	8.32E-03	
0.00E+00	1.38E-02	8.52E-03	
0.00E+00	1.42E-02	8.72E-03	
0.00E+00	1.51E-02	9.29E-03	
0.00E+00	1.54E-02	9.47E-03	
0.00E+00	1.57E-02	9.64E-03	
0.00E+00	1.58E-02	9.75E-03	
0.00E+00	1.62E-02	9.96E-03	
0.00E+00	1.65E-02	1.01E-02	
0.00E+00	1.67E-02	1.03E-02	
0.00E+00	1.69E-02	1.04E-02	
0.00E+00	1.72E-02	1.06E-02	
0.00E+00	1.74E-02	1.07E-02	
0.00E+00	1.76E-02	1.08E-02	
0.00E+00	1.78E-02	1.09E-02	
0.00E+00	1.80E-02	1.11E-02	

IHS

Health Risk Assessment Results Summary

Unmitigated

Residential Receptors		MAX:	0.135	59.180	59.201
Unique Identifier	X (UTM)	Y (UTM)	Onroad	Offroad	Total Risk
3747363758235	374736	3758235	0.006	1.686	1.691
3747463758235	374746	3758235	0.006	1.700	1.706
3747563758235	374756	3758235	0.006	1.714	1.720
3747663758235	374766	3758235	0.006	1.726	1.733
3747763758235	374776	3758235	0.007	1.737	1.744
3747863758235	374786	3758235	0.007	1.747	1.754
3747963758235	374796	3758235	0.008	1.755	1.763
3748263758235	374826	3758235	0.009	1.774	1.783
3748363758235	374836	3758235	0.010	1.777	1.787
3748463758235	374846	3758235	0.010	1.780	1.790
3748563758235	374856	3758235	0.011	1.782	1.794
3748663758235	374866	3758235	0.012	1.785	1.797
3749063758235	374906	3758235	0.017	1.779	1.796
3749163758235	374916	3758235	0.019	1.775	1.794
3749263758235	374926	3758235	0.022	1.770	1.792
3749363758235	374936	3758235	0.025	1.766	1.791
3742063758245	374206	3758245	0.001	0.466	0.468
3742163758245	374216	3758245	0.001	0.480	0.481
3742263758245	374226	3758245	0.001	0.493	0.495
3742363758245	374236	3758245	0.001	0.508	0.509
3742463758245	374246	3758245	0.001	0.522	0.524
3742563758245	374256	3758245	0.001	0.538	0.539
3742663758245	374266	3758245	0.002	0.554	0.555
3742763758245	374276	3758245	0.002	0.571	0.572
3742863758245	374286	3758245	0.002	0.588	0.589
3742963758245	374296	3758245	0.002	0.606	0.607
3743063758245	374306	3758245	0.002	0.624	0.626
3743163758245	374316	3758245	0.002	0.644	0.645
3743263758245	374326	3758245	0.002	0.664	0.665
3743363758245	374336	3758245	0.002	0.685	0.686
3743463758245	374346	3758245	0.002	0.706	0.708
3743563758245	374356	3758245	0.002	0.728	0.730
3743663758245	374366	3758245	0.002	0.751	0.753
3743763758245	374376	3758245	0.002	0.775	0.777
3743963758245	374396	3758245	0.002	0.825	0.827
3744063758245	374406	3758245	0.002	0.852	0.854
3744163758245	374416	3758245	0.002	0.879	0.881
3744263758245	374426	3758245	0.002	0.907	0.909
3744363758245	374436	3758245	0.002	0.935	0.937
3744463758245	374446	3758245	0.002	0.964	0.966
3744563758245	374456	3758245	0.002	0.994	0.996
3744663758245	374466	3758245	0.002	1.025	1.027
3744763758245	374476	3758245	0.002	1.056	1.058
3744863758245	374486	3758245	0.003	1.088	1.090
3744963758245	374496	3758245	0.003	1.120	1.123
3745063758245	374506	3758245	0.003	1.153	1.156
3745163758245	374516	3758245	0.003	1.186	1.189
3745263758245	374526	3758245	0.003	1.219	1.222
3745363758245	374536	3758245	0.003	1.253	1.256
3745463758245	374546	3758245	0.003	1.286	1.289
3745563758245	374556	3758245	0.003	1.320	1.323
3745663758245	374566	3758245	0.003	1.353	1.356
3745763758245	374576	3758245	0.003	1.385	1.388
3746063758245	374606	3758245	0.004	1.480	1.483
3746163758245	374616	3758245	0.004	1.510	1.513
3746263758245	374626	3758245	0.004	1.539	1.542
3746363758245	374636	3758245	0.004	1.561	1.565
3746463758245	374646	3758245	0.004	1.594	1.598
3746563758245	374656	3758245	0.004	1.621	1.625
3746663758245	374666	3758245	0.004	1.647	1.651
3746763758245	374676	3758245	0.004	1.671	1.676
3746863758245	374686	3758245	0.005	1.695	1.700
3746963758245	374696	3758245	0.005	1.717	1.722
3747063758245	374706	3758245	0.005	1.738	1.743
3747163758245	374716	3758245	0.005	1.758	1.763
3747263758245	374726	3758245	0.005	1.777	1.782
3747363758245	374736	3758245	0.006	1.794	1.799
3747463758245	374746	3758245	0.006	1.809	1.815
3747563758245	374756	3758245	0.006	1.823	1.830
3747663758245	374766	3758245	0.007	1.836	1.843
3747763758245	374776	3758245	0.007	1.848	1.855
3747863758245	374786	3758245	0.007	1.858	1.865
3747963758245	374796	3758245	0.008	1.866	1.874
3748263758245	374826	3758245	0.009	1.884	1.893
3748363758245	374836	3758245	0.010	1.887	1.897
3748463758245	374846	3758245	0.011	1.889	1.899
3748563758245	374856	3758245	0.012	1.890	1.902
3748663758245	374866	3758245	0.013	1.891	1.904
3748763758245	374876	3758245	0.014	1.892	1.906
3749163758245	374916	3758245	0.021	1.880	1.901
3749263758245	374926	3758245	0.024	1.874	1.898
3742063758255	374206	3758255	0.002	0.475	0.477
3742163758255	374216	3758255	0.002	0.489	0.490
3742263758255	374226	3758255	0.002	0.503	0.505
3742363758255	374236	3758255	0.002	0.518	0.520
3742463758255	374246	3758255	0.002	0.534	0.535
3742563758255	374256	3758255	0.002	0.550	0.551
3742663758255	374266	3758255	0.002	0.567	0.568
3742763758255	374276	3758255	0.002	0.584	0.586
3742863758255	374286	3758255	0.002	0.602	0.604
3742963758255	374296	3758255	0.002	0.621	0.623
3743063758255	374306	3758255	0.002	0.641	0.642
3743163758255	374316	3758255	0.002	0.661	0.663
3743263758255	374326	3758255	0.002	0.682	0.684
3743363758255	374336	3758255	0.002	0.704	0.706
3743463758255	374346	3758255	0.002	0.727	0.729

IHS

Residential Health Risk Assessment Results Summary

Unmitigated

RESIDENTIAL RECEPTORS ONLY		MAX:	59.201
Unique Identifier	X (UTM)	Y (UTM)	Total Risk
3747363758235	374736	3758235	1.691
3747463758235	374746	3758235	1.706
3747563758235	374756	3758235	1.720
3747663758235	374766	3758235	1.733
3747763758235	374776	3758235	1.744
3747863758235	374786	3758235	1.754
3747963758235	374796	3758235	1.763
3748263758235	374826	3758235	1.783
3748363758235	374836	3758235	1.787
3748463758235	374846	3758235	1.790
3748563758235	374856	3758235	1.794
3748663758235	374866	3758235	1.797
3749063758235	374906	3758235	1.796
3749163758235	374916	3758235	1.794
3749263758235	374926	3758235	1.792
3749363758235	374936	3758235	1.791
3742063758245	374206	3758245	0.468
3742163758245	374216	3758245	0.481
3742263758245	374226	3758245	0.495
3742363758245	374236	3758245	0.509
3742463758245	374246	3758245	0.524
3742563758245	374256	3758245	0.539
3742663758245	374266	3758245	0.555
3742763758245	374276	3758245	0.572
3742863758245	374286	3758245	0.589
3742963758245	374296	3758245	0.607
3743063758245	374306	3758245	0.626
3743163758245	374316	3758245	0.645
3743263758245	374326	3758245	0.665
3743363758245	374336	3758245	0.686
3743463758245	374346	3758245	0.708
3743563758245	374356	3758245	0.730
3743663758245	374366	3758245	0.753
3743763758245	374376	3758245	0.777
3743963758245	374396	3758245	0.827
3744063758245	374406	3758245	0.854
3744163758245	374416	3758245	0.881
3744263758245	374426	3758245	0.909
3744363758245	374436	3758245	0.937
3744463758245	374446	3758245	0.966
3744563758245	374456	3758245	0.996
3744663758245	374466	3758245	1.027
3744763758245	374476	3758245	1.058
3744863758245	374486	3758245	1.090
3744963758245	374496	3758245	1.123
3745063758245	374506	3758245	1.156
3745163758245	374516	3758245	1.189
3745263758245	374526	3758245	1.222
3745363758245	374536	3758245	1.256
3745463758245	374546	3758245	1.289
3745563758245	374556	3758245	1.323
3745663758245	374566	3758245	1.356
3745763758245	374576	3758245	1.388
3746063758245	374606	3758245	1.483
3746163758245	374616	3758245	1.513
3746263758245	374626	3758245	1.542
3746363758245	374636	3758245	1.565
3746463758245	374646	3758245	1.598
3746563758245	374656	3758245	1.625
3746663758245	374666	3758245	1.651
3746763758245	374676	3758245	1.676
3746863758245	374686	3758245	1.700
3746963758245	374696	3758245	1.722
3747063758245	374706	3758245	1.743
3747163758245	374716	3758245	1.763
3747263758245	374726	3758245	1.782
3747363758245	374736	3758245	1.799
3747463758245	374746	3758245	1.815
3747563758245	374756	3758245	1.830
3747663758245	374766	3758245	1.843
3747763758245	374776	3758245	1.855
3747863758245	374786	3758245	1.865
3747963758245	374796	3758245	1.874
3748263758245	374826	3758245	1.893
3748363758245	374836	3758245	1.897
3748463758245	374846	3758245	1.899
3748563758245	374856	3758245	1.902
3748663758245	374866	3758245	1.904
3748763758245	374876	3758245	1.906
3749163758245	374916	3758245	1.901
3749263758245	374926	3758245	1.898
3742063758255	374206	3758255	0.477
3742163758255	374216	3758255	0.490
3742263758255	374226	3758255	0.505
3742363758255	374236	3758255	0.520
3742463758255	374246	3758255	0.535
3742563758255	374256	3758255	0.551
3742663758255	374266	3758255	0.568
3742763758255	374276	3758255	0.586
3742863758255	374286	3758255	0.604
3742963758255	374296	3758255	0.623
3743063758255	374306	3758255	0.642
3743163758255	374316	3758255	0.663
3743263758255	374326	3758255	0.684
3743363758255	374336	3758255	0.706
3743463758255	374346	3758255	0.729

FOR CHRONIC CALCS

MAX:			0.543
Overlapping Phases - Maximum GLC			
2025	2026	2027	
0.00E+00	1.81E-02	1.12E-02	
0.00E+00	1.83E-02	1.12E-02	
0.00E+00	1.84E-02	1.13E-02	
0.00E+00	1.86E-02	1.14E-02	
0.00E+00	1.87E-02	1.15E-02	
0.00E+00	1.88E-02	1.15E-02	
0.00E+00	1.89E-02	1.16E-02	
0.00E+00	1.90E-02	1.17E-02	
0.00E+00	1.91E-02	1.17E-02	
0.00E+00	1.91E-02	1.17E-02	
0.00E+00	1.91E-02	1.18E-02	
0.00E+00	1.92E-02	1.18E-02	
0.00E+00	1.91E-02	1.17E-02	
0.00E+00	1.91E-02	1.17E-02	
0.00E+00	1.91E-02	1.17E-02	
0.00E+00	1.91E-02	1.16E-02	
0.00E+00	5.01E-03	3.07E-03	
0.00E+00	5.15E-03	3.15E-03	
0.00E+00	5.30E-03	3.25E-03	
0.00E+00	5.45E-03	3.34E-03	
0.00E+00	5.61E-03	3.44E-03	
0.00E+00	5.78E-03	3.54E-03	
0.00E+00	5.95E-03	3.65E-03	
0.00E+00	6.13E-03	3.76E-03	
0.00E+00	6.32E-03	3.88E-03	
0.00E+00	6.51E-03	4.00E-03	
0.00E+00	6.71E-03	4.12E-03	
0.00E+00	6.92E-03	4.25E-03	
0.00E+00	7.14E-03	4.38E-03	
0.00E+00	7.37E-03	4.52E-03	
0.00E+00	7.60E-03	4.67E-03	
0.00E+00	7.84E-03	4.82E-03	
0.00E+00	8.09E-03	4.97E-03	
0.00E+00	8.35E-03	5.13E-03	
0.00E+00	8.89E-03	5.47E-03	
0.00E+00	9.18E-03	5.65E-03	
0.00E+00	9.48E-03	5.83E-03	
0.00E+00	9.78E-03	6.02E-03	
0.00E+00	1.01E-02	6.21E-03	
0.00E+00	1.04E-02	6.40E-03	
0.00E+00	1.07E-02	6.61E-03	
0.00E+00	1.11E-02	6.81E-03	
0.00E+00	1.14E-02	7.02E-03	
0.00E+00	1.18E-02	7.24E-03	
0.00E+00	1.21E-02	7.45E-03	
0.00E+00	1.25E-02	7.68E-03	
0.00E+00	1.28E-02	7.90E-03	
0.00E+00	1.32E-02	8.12E-03	
0.00E+00	1.36E-02	8.35E-03	
0.00E+00	1.39E-02	8.57E-03	
0.00E+00	1.43E-02	8.79E-03	
0.00E+00	1.46E-02	9.01E-03	
0.00E+00	1.50E-02	9.23E-03	
0.00E+00	1.60E-02	9.85E-03	
0.00E+00	1.63E-02	1.00E-02	
0.00E+00	1.66E-02	1.02E-02	
0.00E+00	1.69E-02	1.04E-02	
0.00E+00	1.72E-02	1.06E-02	
0.00E+00	1.75E-02	1.08E-02	
0.00E+00	1.78E-02	1.09E-02	
0.00E+00	1.80E-02	1.11E-02	
0.00E+00	1.83E-02	1.13E-02	
0.00E+00	1.85E-02	1.14E-02	
0.00E+00	1.87E-02	1.15E-02	
0.00E+00	1.89E-02	1.17E-02	
0.00E+00	1.91E-02	1.18E-02	
0.00E+00	1.93E-02	1.19E-02	
0.00E+00	1.95E-02	1.20E-02	
0.00E+00	1.96E-02	1.21E-02	
0.00E+00	1.98E-02	1.22E-02	
0.00E+00	1.99E-02	1.22E-02	
0.00E+00	2.00E-02	1.23E-02	
0.00E+00	2.01E-02	1.23E-02	
0.00E+00	2.02E-02	1.24E-02	
0.00E+00	2.03E-02	1.25E-02	
0.00E+00	2.03E-02	1.25E-02	
0.00E+00	2.03E-02	1.25E-02	
0.00E+00	2.03E-02	1.25E-02	
0.00E+00	2.03E-02	1.25E-02	
0.00E+00	2.03E-02	1.24E-02	
0.00E+00	2.02E-02	1.24E-02	
0.00E+00	5.10E-03	3.12E-03	
0.00E+00	5.25E-03	3.22E-03	
0.00E+00	5.41E-03	3.31E-03	
0.00E+00	5.57E-03	3.41E-03	
0.00E+00	5.74E-03	3.51E-03	
0.00E+00	5.91E-03	3.62E-03	
0.00E+00	6.09E-03	3.74E-03	
0.00E+00	6.28E-03	3.85E-03	
0.00E+00	6.48E-03	3.97E-03	
0.00E+00	6.68E-03	4.10E-03	
0.00E+00	6.89E-03	4.23E-03	
0.00E+00	7.11E-03	4.37E-03	
0.00E+00	7.35E-03	4.51E-03	
0.00E+00	7.59E-03	4.66E-03	
0.00E+00	7.83E-03	4.81E-03	

IHS

Health Risk Assessment Results Summary

Unmitigated

Residential Receptors

		MAX:	0.135	59.180	59.201
Unique Identifier	X (UTM)	Y (UTM)	Onroad	Offroad	Total Risk
3743563758255	374356	3758255	0.002	0.751	0.753
3743663758255	374366	3758255	0.002	0.775	0.777
3743763758255	374376	3758255	0.002	0.801	0.803
3743963758255	374396	3758255	0.002	0.855	0.857
3744063758255	374406	3758255	0.002	0.883	0.885
3744163758255	374416	3758255	0.002	0.912	0.915
3744263758255	374426	3758255	0.002	0.943	0.945
3744363758255	374436	3758255	0.002	0.974	0.976
3744463758255	374446	3758255	0.002	1.005	1.008
3744563758255	374456	3758255	0.002	1.038	1.040
3744663758255	374466	3758255	0.002	1.071	1.074
3744763758255	374476	3758255	0.003	1.106	1.108
3744863758255	374486	3758255	0.003	1.141	1.143
3744963758255	374496	3758255	0.003	1.176	1.179
3745063758255	374506	3758255	0.003	1.212	1.215
3745163758255	374516	3758255	0.003	1.249	1.251
3745263758255	374526	3758255	0.003	1.285	1.288
3745363758255	374536	3758255	0.003	1.322	1.325
3745463758255	374546	3758255	0.003	1.359	1.362
3745563758255	374556	3758255	0.003	1.395	1.398
3745663758255	374566	3758255	0.003	1.432	1.435
3745763758255	374576	3758255	0.003	1.468	1.471
3746063758255	374606	3758255	0.004	1.571	1.575
3746163758255	374616	3758255	0.004	1.604	1.608
3746263758255	374626	3758255	0.004	1.636	1.640
3746363758255	374636	3758255	0.004	1.666	1.670
3746463758255	374646	3758255	0.004	1.697	1.701
3746563758255	374656	3758255	0.004	1.726	1.730
3746663758255	374666	3758255	0.004	1.754	1.759
3746763758255	374676	3758255	0.005	1.781	1.786
3746863758255	374686	3758255	0.005	1.807	1.812
3746963758255	374696	3758255	0.005	1.832	1.837
3747063758255	374706	3758255	0.005	1.855	1.860
3747163758255	374716	3758255	0.005	1.875	1.880
3747263758255	374726	3758255	0.006	1.895	1.901
3747363758255	374736	3758255	0.006	1.913	1.919
3747463758255	374746	3758255	0.006	1.930	1.936
3747563758255	374756	3758255	0.006	1.945	1.951
3747663758255	374766	3758255	0.007	1.958	1.965
3747763758255	374776	3758255	0.007	1.970	1.977
3747863758255	374786	3758255	0.008	1.980	1.988
3747963758255	374796	3758255	0.008	1.989	1.997
3748263758255	374826	3758255	0.010	2.005	2.014
3748363758255	374836	3758255	0.010	2.007	2.018
3748463758255	374846	3758255	0.011	2.009	2.020
3748563758255	374856	3758255	0.012	2.010	2.022
3748663758255	374866	3758255	0.013	2.008	2.021
3748763758255	374876	3758255	0.014	2.008	2.023
3748863758255	374886	3758255	0.016	2.007	2.023
3742063758265	374206	3758265	0.002	0.484	0.486
3742163758265	374216	3758265	0.002	0.498	0.500
3742263758265	374226	3758265	0.002	0.513	0.515
3742363758265	374236	3758265	0.002	0.529	0.530
3742463758265	374246	3758265	0.002	0.545	0.547
3742563758265	374256	3758265	0.002	0.562	0.564
3742663758265	374266	3758265	0.002	0.580	0.581
3742763758265	374276	3758265	0.002	0.598	0.599
3742863758265	374286	3758265	0.002	0.617	0.619
3742963758265	374296	3758265	0.002	0.637	0.638
3743063758265	374306	3758265	0.002	0.657	0.659
3743163758265	374316	3758265	0.002	0.679	0.681
3743263758265	374326	3758265	0.002	0.701	0.703
3743363758265	374336	3758265	0.002	0.725	0.727
3743463758265	374346	3758265	0.002	0.749	0.751
3743563758265	374356	3758265	0.002	0.774	0.776
3743663758265	374366	3758265	0.002	0.801	0.803
3743763758265	374376	3758265	0.002	0.828	0.830
3743963758265	374396	3758265	0.002	0.886	0.888
3744063758265	374406	3758265	0.002	0.916	0.919
3744163758265	374416	3758265	0.002	0.948	0.950
3744263758265	374426	3758265	0.002	0.981	0.983
3744363758265	374436	3758265	0.002	1.015	1.017
3744463758265	374446	3758265	0.002	1.049	1.052
3744563758265	374456	3758265	0.002	1.085	1.087
3744663758265	374466	3758265	0.002	1.121	1.124
3744763758265	374476	3758265	0.003	1.159	1.161
3744863758265	374486	3758265	0.003	1.198	1.200
3744963758265	374496	3758265	0.003	1.236	1.239
3745063758265	374506	3758265	0.003	1.276	1.279
3745163758265	374516	3758265	0.003	1.317	1.319
3745263758265	374526	3758265	0.003	1.357	1.360
3745363758265	374536	3758265	0.003	1.398	1.401
3745463758265	374546	3758265	0.003	1.438	1.441
3745563758265	374556	3758265	0.003	1.478	1.481
3745663758265	374566	3758265	0.003	1.519	1.522
3745763758265	374576	3758265	0.003	1.558	1.561
3746063758265	374606	3758265	0.004	1.673	1.676
3746163758265	374616	3758265	0.004	1.709	1.712
3746263758265	374626	3758265	0.004	1.744	1.748
3746363758265	374636	3758265	0.004	1.778	1.782
3746463758265	374646	3758265	0.004	1.811	1.815
3746563758265	374656	3758265	0.004	1.843	1.847
3746663758265	374666	3758265	0.005	1.874	1.878
3746763758265	374676	3758265	0.005	1.903	1.908
3746863758265	374686	3758265	0.005	1.932	1.936
3746963758265	374696	3758265	0.005	1.959	1.964

IHS

Residential Health Risk Assessment Results Summary

Unmitigated

RESIDENTIAL RECEPTORS ONLY

		MAX:	59.201
Unique Identifier	X (UTM)	Y (UTM)	Total Risk
3743563758255	374356	3758255	0.753
3743663758255	374366	3758255	0.777
3743763758255	374376	3758255	0.803
3743963758255	374396	3758255	0.857
3744063758255	374406	3758255	0.885
3744163758255	374416	3758255	0.915
3744263758255	374426	3758255	0.945
3744363758255	374436	3758255	0.976
3744463758255	374446	3758255	1.008
3744563758255	374456	3758255	1.040
3744663758255	374466	3758255	1.074
3744763758255	374476	3758255	1.108
3744863758255	374486	3758255	1.143
3744963758255	374496	3758255	1.179
3745063758255	374506	3758255	1.215
3745163758255	374516	3758255	1.251
3745263758255	374526	3758255	1.288
3745363758255	374536	3758255	1.325
3745463758255	374546	3758255	1.362
3745563758255	374556	3758255	1.398
3745663758255	374566	3758255	1.435
3745763758255	374576	3758255	1.471
3746063758255	374606	3758255	1.575
3746163758255	374616	3758255	1.608
3746263758255	374626	3758255	1.640
3746363758255	374636	3758255	1.670
3746463758255	374646	3758255	1.701
3746563758255	374656	3758255	1.730
3746663758255	374666	3758255	1.759
3746763758255	374676	3758255	1.786
3746863758255	374686	3758255	1.812
3746963758255	374696	3758255	1.837
3747063758255	374706	3758255	1.860
3747163758255	374716	3758255	1.880
3747263758255	374726	3758255	1.901
3747363758255	374736	3758255	1.919
3747463758255	374746	3758255	1.936
3747563758255	374756	3758255	1.951
3747663758255	374766	3758255	1.965
3747763758255	374776	3758255	1.977
3747863758255	374786	3758255	1.988
3747963758255	374796	3758255	1.997
3748263758255	374826	3758255	2.014
3748363758255	374836	3758255	2.018
3748463758255	374846	3758255	2.020
3748563758255	374856	3758255	2.022
3748663758255	374866	3758255	2.021
3748763758255	374876	3758255	2.023
3748863758255	374886	3758255	2.023
3742063758265	374206	3758265	0.486
3742163758265	374216	3758265	0.500
3742263758265	374226	3758265	0.515
3742363758265	374236	3758265	0.530
3742463758265	374246	3758265	0.547
3742563758265	374256	3758265	0.564
3742663758265	374266	3758265	0.581
3742763758265	374276	3758265	0.599
3742863758265	374286	3758265	0.619
3742963758265	374296	3758265	0.638
3743063758265	374306	3758265	0.659
3743163758265	374316	3758265	0.681
3743263758265	374326	3758265	0.703
3743363758265	374336	3758265	0.727
3743463758265	374346	3758265	0.751
3743563758265	374356	3758265	0.776
3743663758265	374366	3758265	0.803
3743763758265	374376	3758265	0.830
3743963758265	374396	3758265	0.888
3744063758265	374406	3758265	0.919
3744163758265	374416	3758265	0.950
3744263758265	374426	3758265	0.983
3744363758265	374436	3758265	1.017
3744463758265	374446	3758265	1.052
3744563758265	374456	3758265	1.087
3744663758265	374466	3758265	1.124
3744763758265	374476	3758265	1.161
3744863758265	374486	3758265	1.200
3744963758265	374496	3758265	1.239
3745063758265	374506	3758265	1.279
3745163758265	374516	3758265	1.319
3745263758265	374526	3758265	1.360
3745363758265	374536	3758265	1.401
3745463758265	374546	3758265	1.441
3745563758265	374556	3758265	1.481
3745663758265	374566	3758265	1.522
3745763758265	374576	3758265	1.561
3746063758265	374606	3758265	1.676
3746163758265	374616	3758265	1.712
3746263758265	374626	3758265	1.748
3746363758265	374636	3758265	1.782
3746463758265	374646	3758265	1.815
3746563758265	374656	3758265	1.847
3746663758265	374666	3758265	1.878
3746763758265	374676	3758265	1.908
3746863758265	374686	3758265	1.936
3746963758265	374696	3758265	1.964

FOR CHRONIC CALCS

MAX: 0.543

Overlapping Phases - Maximum GLC		
2025	2026	2027
0.00E+00	8.09E-03	4.97E-03
0.00E+00	8.36E-03	5.14E-03
0.00E+00	8.64E-03	5.31E-03
0.00E+00	9.22E-03	5.67E-03
0.00E+00	9.53E-03	5.86E-03
0.00E+00	9.85E-03	6.06E-03
0.00E+00	1.02E-02	6.26E-03
0.00E+00	1.05E-02	6.47E-03
0.00E+00	1.09E-02	6.69E-03
0.00E+00	1.12E-02	6.90E-03
0.00E+00	1.16E-02	7.13E-03
0.00E+00	1.20E-02	7.36E-03
0.00E+00	1.23E-02	7.60E-03
0.00E+00	1.27E-02	7.84E-03
0.00E+00	1.31E-02	8.08E-03
0.00E+00	1.35E-02	8.33E-03
0.00E+00	1.39E-02	8.57E-03
0.00E+00	1.43E-02	8.82E-03
0.00E+00	1.47E-02	9.07E-03
0.00E+00	1.51E-02	9.31E-03
0.00E+00	1.55E-02	9.55E-03
0.00E+00	1.59E-02	9.79E-03
0.00E+00	1.70E-02	1.05E-02
0.00E+00	1.74E-02	1.07E-02
0.00E+00	1.77E-02	1.09E-02
0.00E+00	1.80E-02	1.11E-02
0.00E+00	1.83E-02	1.13E-02
0.00E+00	1.86E-02	1.15E-02
0.00E+00	1.89E-02	1.17E-02
0.00E+00	1.92E-02	1.18E-02
0.00E+00	1.95E-02	1.20E-02
0.00E+00	1.98E-02	1.22E-02
0.00E+00	2.00E-02	1.23E-02
0.00E+00	2.02E-02	1.24E-02
0.00E+00	2.04E-02	1.26E-02
0.00E+00	2.06E-02	1.27E-02
0.00E+00	2.08E-02	1.28E-02
0.00E+00	2.10E-02	1.29E-02
0.00E+00	2.11E-02	1.30E-02
0.00E+00	2.12E-02	1.30E-02
0.00E+00	2.13E-02	1.31E-02
0.00E+00	2.14E-02	1.32E-02
0.00E+00	2.16E-02	1.32E-02
0.00E+00	2.16E-02	1.33E-02
0.00E+00	2.16E-02	1.33E-02
0.00E+00	2.16E-02	1.33E-02
0.00E+00	2.16E-02	1.33E-02
0.00E+00	2.16E-02	1.32E-02
0.00E+00	5.20E-03	3.19E-03
0.00E+00	5.36E-03	3.28E-03
0.00E+00	5.52E-03	3.38E-03
0.00E+00	5.69E-03	3.48E-03
0.00E+00	5.86E-03	3.59E-03
0.00E+00	6.05E-03	3.71E-03
0.00E+00	6.24E-03	3.82E-03
0.00E+00	6.43E-03	3.94E-03
0.00E+00	6.64E-03	4.07E-03
0.00E+00	6.85E-03	4.20E-03
0.00E+00	7.08E-03	4.34E-03
0.00E+00	7.31E-03	4.49E-03
0.00E+00	7.56E-03	4.64E-03
0.00E+00	7.81E-03	4.80E-03
0.00E+00	8.08E-03	4.96E-03
0.00E+00	8.35E-03	5.13E-03
0.00E+00	8.64E-03	5.31E-03
0.00E+00	8.93E-03	5.49E-03
0.00E+00	9.56E-03	5.88E-03
0.00E+00	9.90E-03	6.09E-03
0.00E+00	1.02E-02	6.30E-03
0.00E+00	1.06E-02	6.52E-03
0.00E+00	1.10E-02	6.75E-03
0.00E+00	1.14E-02	6.98E-03
0.00E+00	1.17E-02	7.23E-03
0.00E+00	1.21E-02	7.47E-03
0.00E+00	1.26E-02	7.73E-03
0.00E+00	1.30E-02	7.99E-03
0.00E+00	1.34E-02	8.25E-03
0.00E+00	1.38E-02	8.52E-03
0.00E+00	1.43E-02	8.79E-03
0.00E+00	1.47E-02	9.06E-03
0.00E+00	1.52E-02	9.34E-03
0.00E+00	1.56E-02	9.61E-03
0.00E+00	1.60E-02	9.88E-03
0.00E+00	1.65E-02	1.01E-02
0.00E+00	1.69E-02	1.04E-02
0.00E+00	1.81E-02	1.12E-02
0.00E+00	1.85E-02	1.14E-02
0.00E+00	1.89E-02	1.16E-02
0.00E+00	1.92E-02	1.19E-02
0.00E+00	1.96E-02	1.21E-02
0.00E+00	1.99E-02	1.23E-02
0.00E+00	2.03E-02	1.25E-02
0.00E+00	2.06E-02	1.27E-02
0.00E+00	2.09E-02	1.29E-02
0.00E+00	2.12E-02	1.30E-02

IHS

Health Risk Assessment Results Summary

Unmitigated

Residential Receptors		MAX:	0.135	59.180	59.201
Unique Identifier	X (UTM)	Y (UTM)	Onroad	Offroad	Total Risk
3747063758265	374706	3758265	0.005	1.983	1.989
3747163758265	374716	3758265	0.005	2.006	2.011
3747263758265	374726	3758265	0.006	2.027	2.033
3747463758265	374746	3758265	0.006	2.064	2.070
3747563758265	374756	3758265	0.007	2.079	2.086
3747663758265	374766	3758265	0.007	2.093	2.100
3747763758265	374776	3758265	0.007	2.105	2.112
3747863758265	374786	3758265	0.008	2.115	2.123
3747963758265	374796	3758265	0.008	2.124	2.132
3748263758265	374826	3758265	0.010	2.139	2.149
3748363758265	374836	3758265	0.011	2.140	2.151
3748463758265	374846	3758265	0.012	2.141	2.152
3748563758265	374856	3758265	0.013	2.141	2.153
3748663758265	374866	3758265	0.014	2.138	2.152
3748763758265	374876	3758265	0.015	2.136	2.151
3748863758265	374886	3758265	0.017	2.133	2.150
3748963758265	374896	3758265	0.019	2.130	2.149
3742063758275	374206	3758275	0.002	0.493	0.495
3742163758275	374216	3758275	0.002	0.508	0.510
3742263758275	374226	3758275	0.002	0.524	0.525
3742363758275	374236	3758275	0.002	0.540	0.541
3742463758275	374246	3758275	0.002	0.557	0.558
3742563758275	374256	3758275	0.002	0.574	0.576
3742663758275	374266	3758275	0.002	0.593	0.594
3742763758275	374276	3758275	0.002	0.612	0.614
3742863758275	374286	3758275	0.002	0.632	0.634
3742963758275	374296	3758275	0.002	0.653	0.655
3743063758275	374306	3758275	0.002	0.675	0.676
3743163758275	374316	3758275	0.002	0.697	0.699
3743263758275	374326	3758275	0.002	0.721	0.723
3743363758275	374336	3758275	0.002	0.746	0.748
3743463758275	374346	3758275	0.002	0.772	0.774
3743563758275	374356	3758275	0.002	0.799	0.801
3743663758275	374366	3758275	0.002	0.827	0.829
3743763758275	374376	3758275	0.002	0.856	0.858
3743963758275	374396	3758275	0.002	0.918	0.920
3744063758275	374406	3758275	0.002	0.951	0.953
3744163758275	374416	3758275	0.002	0.986	0.988
3744263758275	374426	3758275	0.002	1.021	1.023
3744363758275	374436	3758275	0.002	1.058	1.060
3744463758275	374446	3758275	0.002	1.096	1.098
3744563758275	374456	3758275	0.002	1.135	1.137
3744663758275	374466	3758275	0.003	1.175	1.178
3744763758275	374476	3758275	0.003	1.216	1.219
3744863758275	374486	3758275	0.003	1.259	1.262
3744963758275	374496	3758275	0.003	1.302	1.305
3745073758275	374507	3758275	0.003	1.350	1.353
3745163758275	374516	3758275	0.003	1.391	1.393
3745263758275	374526	3758275	0.003	1.435	1.438
3745363758275	374536	3758275	0.003	1.481	1.484
3745463758275	374546	3758275	0.003	1.526	1.529
3745563758275	374556	3758275	0.003	1.570	1.573
3745663758275	374566	3758275	0.003	1.615	1.618
3745763758275	374576	3758275	0.003	1.658	1.662
3746063758275	374606	3758275	0.004	1.785	1.789
3746163758275	374616	3758275	0.004	1.825	1.829
3746263758275	374626	3758275	0.004	1.864	1.868
3746363758275	374636	3758275	0.004	1.902	1.906
3746463758275	374646	3758275	0.004	1.939	1.943
3746563758275	374656	3758275	0.004	1.974	1.978
3746663758275	374666	3758275	0.005	2.008	2.012
3746763758275	374676	3758275	0.005	2.040	2.045
3746863758275	374686	3758275	0.005	2.071	2.076
3746963758275	374696	3758275	0.005	2.101	2.106
3747063758275	374706	3758275	0.005	2.127	2.133
3747163758275	374716	3758275	0.006	2.152	2.157
3747263758275	374726	3758275	0.006	2.174	2.180
3747463758275	374746	3758275	0.006	2.213	2.219
3747563758275	374756	3758275	0.007	2.229	2.236
3747663758275	374766	3758275	0.007	2.244	2.251
3747763758275	374776	3758275	0.008	2.255	2.263
3747863758275	374786	3758275	0.008	2.266	2.274
3747953758275	374795	3758275	0.008	2.274	2.282
3748263758275	374826	3758275	0.010	2.287	2.298
3748363758275	374836	3758275	0.011	2.288	2.299
3748463758275	374846	3758275	0.012	2.288	2.300
3748563758275	374856	3758275	0.013	2.286	2.300
3748663758275	374866	3758275	0.014	2.281	2.296
3748763758275	374876	3758275	0.016	2.277	2.293
3748863758275	374886	3758275	0.018	2.273	2.290
3748963758275	374896	3758275	0.020	2.267	2.287
3749063758275	374906	3758275	0.023	2.261	2.283
3742063758285	374206	3758285	0.002	0.503	0.504
3742163758285	374216	3758285	0.002	0.518	0.520
3742263758285	374226	3758285	0.002	0.534	0.536
3742363758285	374236	3758285	0.002	0.551	0.553
3742463758285	374246	3758285	0.002	0.569	0.570
3742563758285	374256	3758285	0.002	0.587	0.589
3742663758285	374266	3758285	0.002	0.606	0.608
3742763758285	374276	3758285	0.002	0.626	0.628
3742863758285	374286	3758285	0.002	0.647	0.649
3742963758285	374296	3758285	0.002	0.669	0.671
3743063758285	374306	3758285	0.002	0.692	0.694
3743163758285	374316	3758285	0.002	0.716	0.718
3743263758285	374326	3758285	0.002	0.741	0.743
3743363758285	374336	3758285	0.002	0.768	0.770

IHS

Residential Health Risk Assessment Results Summary

Unmitigated

RESIDENTIAL RECEPTORS ONLY		MAX:	59.201
Unique Identifier	X (UTM)	Y (UTM)	Total Risk
3747063758265	374706	3758265	1.989
3747163758265	374716	3758265	2.011
3747263758265	374726	3758265	2.033
3747463758265	374746	3758265	2.070
3747563758265	374756	3758265	2.086
3747663758265	374766	3758265	2.100
3747763758265	374776	3758265	2.112
3747863758265	374786	3758265	2.123
3747963758265	374796	3758265	2.132
3748263758265	374826	3758265	2.149
3748363758265	374836	3758265	2.151
3748463758265	374846	3758265	2.152
3748563758265	374856	3758265	2.153
3748663758265	374866	3758265	2.152
3748763758265	374876	3758265	2.151
3748863758265	374886	3758265	2.150
3748963758265	374896	3758265	2.149
3742063758275	374206	3758275	0.495
3742163758275	374216	3758275	0.510
3742263758275	374226	3758275	0.525
3742363758275	374236	3758275	0.541
3742463758275	374246	3758275	0.558
3742563758275	374256	3758275	0.576
3742663758275	374266	3758275	0.594
3742763758275	374276	3758275	0.614
3742863758275	374286	3758275	0.634
3742963758275	374296	3758275	0.655
3743063758275	374306	3758275	0.676
3743163758275	374316	3758275	0.699
3743263758275	374326	3758275	0.723
3743363758275	374336	3758275	0.748
3743463758275	374346	3758275	0.774
3743563758275	374356	3758275	0.801
3743663758275	374366	3758275	0.829
3743763758275	374376	3758275	0.858
3743963758275	374396	3758275	0.920
3744063758275	374406	3758275	0.953
3744163758275	374416	3758275	0.988
3744263758275	374426	3758275	1.023
3744363758275	374436	3758275	1.060
3744463758275	374446	3758275	1.098
3744563758275	374456	3758275	1.137
3744663758275	374466	3758275	1.178
3744763758275	374476	3758275	1.219
3744863758275	374486	3758275	1.262
3744963758275	374496	3758275	1.305
3745073758275	374507	3758275	1.353
3745163758275	374516	3758275	1.393
3745263758275	374526	3758275	1.438
3745363758275	374536	3758275	1.484
3745463758275	374546	3758275	1.529
3745563758275	374556	3758275	1.573
3745663758275	374566	3758275	1.618
3745763758275	374576	3758275	1.662
3746063758275	374606	3758275	1.789
3746163758275	374616	3758275	1.829
3746263758275	374626	3758275	1.868
3746363758275	374636	3758275	1.906
3746463758275	374646	3758275	1.943
3746563758275	374656	3758275	1.978
3746663758275	374666	3758275	2.012
3746763758275	374676	3758275	2.045
3746863758275	374686	3758275	2.076
3746963758275	374696	3758275	2.106
3747063758275	374706	3758275	2.133
3747163758275	374716	3758275	2.157
3747263758275	374726	3758275	2.180
3747463758275	374746	3758275	2.219
3747563758275	374756	3758275	2.236
3747663758275	374766	3758275	2.251
3747763758275	374776	3758275	2.263
3747863758275	374786	3758275	2.274
3747953758275	374795	3758275	2.282
3748263758275	374826	3758275	2.298
3748363758275	374836	3758275	2.299
3748463758275	374846	3758275	2.300
3748563758275	374856	3758275	2.300
3748663758275	374866	3758275	2.296
3748763758275	374876	3758275	2.293
3748863758275	374886	3758275	2.290
3748963758275	374896	3758275	2.287
3749063758275	374906	3758275	2.283
3742063758285	374206	3758285	0.504
3742163758285	374216	3758285	0.520
3742263758285	374226	3758285	0.536
3742363758285	374236	3758285	0.553
3742463758285	374246	3758285	0.570
3742563758285	374256	3758285	0.589
3742663758285	374266	3758285	0.608
3742763758285	374276	3758285	0.628
3742863758285	374286	3758285	0.649
3742963758285	374296	3758285	0.671
3743063758285	374306	3758285	0.694
3743163758285	374316	3758285	0.718
3743263758285	374326	3758285	0.743
3743363758285	374336	3758285	0.770

FOR CHRONIC CALCS

MAX: 0.543

Overlapping Phases - Maximum GLC		
2025	2026	2027
0.00E+00	2.14E-02	1.32E-02
0.00E+00	2.17E-02	1.33E-02
0.00E+00	2.19E-02	1.35E-02
0.00E+00	2.23E-02	1.37E-02
0.00E+00	2.24E-02	1.38E-02
0.00E+00	2.26E-02	1.39E-02
0.00E+00	2.27E-02	1.40E-02
0.00E+00	2.28E-02	1.40E-02
0.00E+00	2.29E-02	1.41E-02
0.00E+00	2.30E-02	1.41E-02
0.00E+00	2.30E-02	1.42E-02
0.00E+00	2.30E-02	1.41E-02
0.00E+00	2.30E-02	1.41E-02
0.00E+00	2.30E-02	1.41E-02
0.00E+00	2.30E-02	1.41E-02
0.00E+00	2.29E-02	1.41E-02
0.00E+00	5.31E-03	3.25E-03
0.00E+00	5.47E-03	3.35E-03
0.00E+00	5.63E-03	3.45E-03
0.00E+00	5.81E-03	3.56E-03
0.00E+00	5.99E-03	3.67E-03
0.00E+00	6.18E-03	3.79E-03
0.00E+00	6.38E-03	3.91E-03
0.00E+00	6.59E-03	4.04E-03
0.00E+00	6.80E-03	4.17E-03
0.00E+00	7.03E-03	4.31E-03
0.00E+00	7.27E-03	4.46E-03
0.00E+00	7.51E-03	4.61E-03
0.00E+00	7.77E-03	4.77E-03
0.00E+00	8.04E-03	4.94E-03
0.00E+00	8.33E-03	5.11E-03
0.00E+00	8.62E-03	5.29E-03
0.00E+00	8.92E-03	5.48E-03
0.00E+00	9.24E-03	5.68E-03
0.00E+00	9.92E-03	6.10E-03
0.00E+00	1.03E-02	6.32E-03
0.00E+00	1.07E-02	6.56E-03
0.00E+00	1.10E-02	6.80E-03
0.00E+00	1.14E-02	7.04E-03
0.00E+00	1.19E-02	7.30E-03
0.00E+00	1.23E-02	7.57E-03
0.00E+00	1.27E-02	7.84E-03
0.00E+00	1.32E-02	8.12E-03
0.00E+00	1.37E-02	8.41E-03
0.00E+00	1.41E-02	8.70E-03
0.00E+00	1.47E-02	9.03E-03
0.00E+00	1.51E-02	9.30E-03
0.00E+00	1.56E-02	9.60E-03
0.00E+00	1.61E-02	9.91E-03
0.00E+00	1.66E-02	1.02E-02
0.00E+00	1.71E-02	1.05E-02
0.00E+00	1.75E-02	1.08E-02
0.00E+00	1.80E-02	1.11E-02
0.00E+00	1.94E-02	1.19E-02
0.00E+00	1.98E-02	1.22E-02
0.00E+00	2.02E-02	1.25E-02
0.00E+00	2.06E-02	1.27E-02
0.00E+00	2.10E-02	1.29E-02
0.00E+00	2.14E-02	1.32E-02
0.00E+00	2.18E-02	1.34E-02
0.00E+00	2.21E-02	1.36E-02
0.00E+00	2.24E-02	1.38E-02
0.00E+00	2.27E-02	1.40E-02
0.00E+00	2.30E-02	1.42E-02
0.00E+00	2.33E-02	1.43E-02
0.00E+00	2.35E-02	1.45E-02
0.00E+00	2.39E-02	1.47E-02
0.00E+00	2.41E-02	1.48E-02
0.00E+00	2.42E-02	1.49E-02
0.00E+00	2.43E-02	1.50E-02
0.00E+00	2.44E-02	1.50E-02
0.00E+00	2.45E-02	1.51E-02
0.00E+00	2.46E-02	1.51E-02
0.00E+00	2.46E-02	1.51E-02
0.00E+00	2.46E-02	1.51E-02
0.00E+00	2.46E-02	1.51E-02
0.00E+00	2.45E-02	1.51E-02
0.00E+00	2.45E-02	1.50E-02
0.00E+00	2.45E-02	1.50E-02
0.00E+00	2.44E-02	1.50E-02
0.00E+00	2.44E-02	1.49E-02
0.00E+00	5.41E-03	3.31E-03
0.00E+00	5.58E-03	3.41E-03
0.00E+00	5.75E-03	3.52E-03
0.00E+00	5.93E-03	3.63E-03
0.00E+00	6.12E-03	3.75E-03
0.00E+00	6.32E-03	3.87E-03
0.00E+00	6.53E-03	4.00E-03
0.00E+00	6.75E-03	4.14E-03
0.00E+00	6.98E-03	4.28E-03
0.00E+00	7.21E-03	4.42E-03
0.00E+00	7.46E-03	4.58E-03
0.00E+00	7.72E-03	4.74E-03
0.00E+00	8.00E-03	4.91E-03
0.00E+00	8.28E-03	5.09E-03

IHS

Health Risk Assessment Results Summary

Unmitigated

Residential Receptors		MAX:	0.135	59.180	59.201
Unique Identifier	X (UTM)	Y (UTM)	Onroad	Offroad	Total Risk
3743463758285	374346	3758285	0.002	0.795	0.797
3743563758285	374356	3758285	0.002	0.824	0.826
3743663758285	374366	3758285	0.002	0.854	0.856
3743763758285	374376	3758285	0.002	0.885	0.887
3743963758285	374396	3758285	0.002	0.952	0.954
3744063758285	374406	3758285	0.002	0.988	0.990
3744163758285	374416	3758285	0.002	1.025	1.027
3744263758285	374426	3758285	0.002	1.064	1.066
3744363758285	374436	3758285	0.002	1.104	1.106
3744463758285	374446	3758285	0.002	1.145	1.148
3744563758285	374456	3758285	0.002	1.188	1.191
3744663758285	374466	3758285	0.003	1.233	1.235
3744763758285	374476	3758285	0.003	1.278	1.281
3744863758285	374486	3758285	0.003	1.325	1.328
3744963758285	374496	3758285	0.003	1.373	1.376
3745073758285	374507	3758285	0.003	1.427	1.430
3745163758285	374516	3758285	0.003	1.472	1.475
3745263758285	374526	3758285	0.003	1.522	1.525
3745363758285	374536	3758285	0.003	1.572	1.575
3745463758285	374546	3758285	0.003	1.623	1.626
3745563758285	374556	3758285	0.003	1.673	1.676
3745663758285	374566	3758285	0.003	1.722	1.725
3745763758285	374576	3758285	0.003	1.770	1.774
3746063758285	374606	3758285	0.004	1.912	1.915
3746163758285	374616	3758285	0.004	1.956	1.960
3746263758285	374626	3758285	0.004	1.999	2.003
3746373758285	374637	3758285	0.004	2.046	2.050
3746463758285	374646	3758285	0.004	2.082	2.087
3746563758285	374656	3758285	0.005	2.122	2.126
3746663758285	374666	3758285	0.005	2.159	2.164
3746863758285	374686	3758285	0.005	2.229	2.234
3746963758285	374696	3758285	0.005	2.261	2.266
3747063758285	374706	3758285	0.006	2.289	2.295
3747163758285	374716	3758285	0.006	2.316	2.322
3747263758285	374726	3758285	0.006	2.340	2.346
3747463758285	374746	3758285	0.007	2.381	2.387
3747563758285	374756	3758285	0.007	2.397	2.404
3747663758285	374766	3758285	0.007	2.412	2.419
3747763758285	374776	3758285	0.008	2.423	2.431
3747863758285	374786	3758285	0.008	2.433	2.441
3747953758285	374795	3758285	0.009	2.440	2.448
3748263758281	374826	3758281	0.010	2.385	2.395
3748363758281	374836	3758281	0.011	2.384	2.396
3748463758281	374846	3758281	0.012	2.383	2.395
3748563758281	374856	3758281	0.013	2.381	2.394
3748663758285	374866	3758285	0.015	2.438	2.453
3748763758285	374876	3758285	0.017	2.432	2.449
3748863758285	374886	3758285	0.019	2.425	2.444
3748963758285	374896	3758285	0.021	2.417	2.438
3749063758285	374906	3758285	0.024	2.408	2.432
3749163758285	374916	3758285	0.028	2.398	2.427
3742063758295	374206	3758295	0.002	0.512	0.514
3742163758295	374216	3758295	0.002	0.528	0.530
3742263758295	374226	3758295	0.002	0.545	0.547
3742363758295	374236	3758295	0.002	0.563	0.564
3742463758295	374246	3758295	0.002	0.581	0.582
3742563758295	374256	3758295	0.002	0.600	0.602
3742663758295	374266	3758295	0.002	0.620	0.622
3742763758295	374276	3758295	0.002	0.641	0.643
3742863758295	374286	3758295	0.002	0.663	0.665
3742963758295	374296	3758295	0.002	0.686	0.688
3743063758295	374306	3758295	0.002	0.711	0.712
3743163758295	374316	3758295	0.002	0.736	0.738
3743263758295	374326	3758295	0.002	0.762	0.764
3743363758295	374336	3758295	0.002	0.790	0.792
3743463758295	374346	3758295	0.002	0.820	0.821
3743563758295	374356	3758295	0.002	0.850	0.852
3743663758295	374366	3758295	0.002	0.882	0.884
3743763758295	374376	3758295	0.002	0.916	0.918
3743963758295	374396	3758295	0.002	0.988	0.990
3744063758295	374406	3758295	0.002	1.026	1.029
3744163758295	374416	3758295	0.002	1.067	1.069
3744263758295	374426	3758295	0.002	1.109	1.111
3744363758295	374436	3758295	0.002	1.152	1.155
3744463758295	374446	3758295	0.002	1.198	1.200
3744543758294	374454	3758294	0.003	1.230	1.232
3744663758293	374466	3758293	0.003	1.282	1.284
3744763758295	374476	3758295	0.003	1.345	1.347
3744863758295	374486	3758295	0.003	1.397	1.400
3744963758295	374496	3758295	0.003	1.450	1.453
3745073758295	374507	3758295	0.003	1.510	1.513
3745163758295	374516	3758295	0.003	1.561	1.563
3745263758292	374526	3758292	0.003	1.587	1.590
3745363758295	374536	3758295	0.003	1.673	1.676
3745463758295	374546	3758295	0.003	1.730	1.733
3745563758295	374556	3758295	0.003	1.786	1.789
3745663758295	374566	3758295	0.003	1.841	1.845
3745763758295	374576	3758295	0.004	1.896	1.899
3746063758293	374606	3758293	0.004	2.024	2.028
3746153758293	374615	3758293	0.004	2.068	2.072
3746263758293	374626	3758293	0.004	2.120	2.124
3746373758293	374637	3758293	0.004	2.171	2.175
3746463758293	374646	3758293	0.004	2.211	2.216
3746563758291	374656	3758291	0.005	2.220	2.224
3746663758292	374666	3758292	0.005	2.277	2.282
3746843758292	374684	3758292	0.005	2.344	2.349

IHS

Residential Health Risk Assessment Results Summary

Unmitigated

RESIDENTIAL RECEPTORS ONLY		MAX:	59.201
Unique Identifier	X (UTM)	Y (UTM)	Total Risk
3743463758285	374346	3758285	0.797
3743563758285	374356	3758285	0.826
3743663758285	374366	3758285	0.856
3743763758285	374376	3758285	0.887
3743963758285	374396	3758285	0.954
3744063758285	374406	3758285	0.990
3744163758285	374416	3758285	1.027
3744263758285	374426	3758285	1.066
3744363758285	374436	3758285	1.106
3744463758285	374446	3758285	1.148
3744563758285	374456	3758285	1.191
3744663758285	374466	3758285	1.235
3744763758285	374476	3758285	1.281
3744863758285	374486	3758285	1.328
3744963758285	374496	3758285	1.376
3745073758285	374507	3758285	1.430
3745163758285	374516	3758285	1.475
3745263758285	374526	3758285	1.525
3745363758285	374536	3758285	1.575
3745463758285	374546	3758285	1.626
3745563758285	374556	3758285	1.676
3745663758285	374566	3758285	1.725
3745763758285	374576	3758285	1.774
3746063758285	374606	3758285	1.915
3746163758285	374616	3758285	1.960
3746263758285	374626	3758285	2.003
3746373758285	374637	3758285	2.050
3746463758285	374646	3758285	2.087
3746563758285	374656	3758285	2.126
3746663758285	374666	3758285	2.164
3746863758285	374686	3758285	2.234
3746963758285	374696	3758285	2.266
3747063758285	374706	3758285	2.295
3747163758285	374716	3758285	2.322
3747263758285	374726	3758285	2.346
3747463758285	374746	3758285	2.387
3747563758285	374756	3758285	2.404
3747663758285	374766	3758285	2.419
3747763758285	374776	3758285	2.431
3747863758285	374786	3758285	2.441
3747953758285	374795	3758285	2.448
3748263758281	374826	3758281	2.395
3748363758281	374836	3758281	2.396
3748463758281	374846	3758281	2.395
3748563758281	374856	3758281	2.394
3748663758285	374866	3758285	2.453
3748763758285	374876	3758285	2.449
3748863758285	374886	3758285	2.444
3748963758285	374896	3758285	2.438
3749063758285	374906	3758285	2.432
3749163758285	374916	3758285	2.427
3742063758295	374206	3758295	0.514
3742163758295	374216	3758295	0.530
3742263758295	374226	3758295	0.547
3742363758295	374236	3758295	0.564
3742463758295	374246	3758295	0.582
3742563758295	374256	3758295	0.602
3742663758295	374266	3758295	0.622
3742763758295	374276	3758295	0.643
3742863758295	374286	3758295	0.665
3742963758295	374296	3758295	0.688
3743063758295	374306	3758295	0.712
3743163758295	374316	3758295	0.738
3743263758295	374326	3758295	0.764
3743363758295	374336	3758295	0.792
3743463758295	374346	3758295	0.821
3743563758295	374356	3758295	0.852
3743663758295	374366	3758295	0.884
3743763758295	374376	3758295	0.918
3743963758295	374396	3758295	0.990
3744063758295	374406	3758295	1.029
3744163758295	374416	3758295	1.069
3744263758295	374426	3758295	1.111
3744363758295	374436	3758295	1.155
3744463758295	374446	3758295	1.200
3744543758294	374454	3758294	1.232
3744663758293	374466	3758293	1.284
3744763758295	374476	3758295	1.347
3744863758295	374486	3758295	1.400
3744963758295	374496	3758295	1.453
3745073758295	374507	3758295	1.513
3745163758295	374516	3758295	1.563
3745263758292	374526	3758292	1.590
3745363758295	374536	3758295	1.676
3745463758295	374546	3758295	1.733
3745563758295	374556	3758295	1.789
3745663758295	374566	3758295	1.845
3745763758295	374576	3758295	1.899
3746063758293	374606	3758293	2.028
3746153758293	374615	3758293	2.072
3746263758293	374626	3758293	2.124
3746373758293	374637	3758293	2.175
3746463758293	374646	3758293	2.216
3746563758291	374656	3758291	2.224
3746663758292	374666	3758292	2.282
3746843758292	374684	3758292	2.349

FOR CHRONIC CALCS

MAX: 0.543

Overlapping Phases - Maximum GLC		
2025	2026	2027
0.00E+00	8.58E-03	5.27E-03
0.00E+00	8.90E-03	5.47E-03
0.00E+00	9.22E-03	5.67E-03
0.00E+00	9.56E-03	5.88E-03
0.00E+00	1.03E-02	6.33E-03
0.00E+00	1.07E-02	6.57E-03
0.00E+00	1.11E-02	6.82E-03
0.00E+00	1.15E-02	7.09E-03
0.00E+00	1.20E-02	7.36E-03
0.00E+00	1.24E-02	7.64E-03
0.00E+00	1.29E-02	7.93E-03
0.00E+00	1.34E-02	8.23E-03
0.00E+00	1.39E-02	8.54E-03
0.00E+00	1.44E-02	8.86E-03
0.00E+00	1.49E-02	9.19E-03
0.00E+00	1.55E-02	9.55E-03
0.00E+00	1.60E-02	9.86E-03
0.00E+00	1.66E-02	1.02E-02
0.00E+00	1.71E-02	1.05E-02
0.00E+00	1.77E-02	1.09E-02
0.00E+00	1.82E-02	1.12E-02
0.00E+00	1.87E-02	1.15E-02
0.00E+00	1.93E-02	1.19E-02
0.00E+00	2.08E-02	1.28E-02
0.00E+00	2.13E-02	1.31E-02
0.00E+00	2.17E-02	1.34E-02
0.00E+00	2.22E-02	1.37E-02
0.00E+00	2.26E-02	1.39E-02
0.00E+00	2.30E-02	1.42E-02
0.00E+00	2.34E-02	1.44E-02
0.00E+00	2.42E-02	1.49E-02
0.00E+00	2.45E-02	1.51E-02
0.00E+00	2.48E-02	1.53E-02
0.00E+00	2.51E-02	1.54E-02
0.00E+00	2.53E-02	1.56E-02
0.00E+00	2.58E-02	1.58E-02
0.00E+00	2.59E-02	1.59E-02
0.00E+00	2.61E-02	1.60E-02
0.00E+00	2.62E-02	1.61E-02
0.00E+00	2.63E-02	1.62E-02
0.00E+00	2.63E-02	1.62E-02
0.00E+00	2.57E-02	1.58E-02
0.00E+00	2.57E-02	1.58E-02
0.00E+00	2.57E-02	1.58E-02
0.00E+00	2.56E-02	1.57E-02
0.00E+00	2.62E-02	1.61E-02
0.00E+00	2.62E-02	1.61E-02
0.00E+00	2.61E-02	1.60E-02
0.00E+00	2.60E-02	1.60E-02
0.00E+00	2.60E-02	1.59E-02
0.00E+00	2.59E-02	1.58E-02
0.00E+00	5.52E-03	3.38E-03
0.00E+00	5.69E-03	3.48E-03
0.00E+00	5.87E-03	3.59E-03
0.00E+00	6.06E-03	3.71E-03
0.00E+00	6.26E-03	3.83E-03
0.00E+00	6.46E-03	3.96E-03
0.00E+00	6.69E-03	4.10E-03
0.00E+00	6.91E-03	4.24E-03
0.00E+00	7.15E-03	4.38E-03
0.00E+00	7.40E-03	4.54E-03
0.00E+00	7.67E-03	4.70E-03
0.00E+00	7.94E-03	4.87E-03
0.00E+00	8.23E-03	5.05E-03
0.00E+00	8.53E-03	5.24E-03
0.00E+00	8.85E-03	5.44E-03
0.00E+00	9.18E-03	5.64E-03
0.00E+00	9.53E-03	5.86E-03
0.00E+00	9.90E-03	6.09E-03
0.00E+00	1.07E-02	6.57E-03
0.00E+00	1.11E-02	6.83E-03
0.00E+00	1.16E-02	7.11E-03
0.00E+00	1.20E-02	7.39E-03
0.00E+00	1.25E-02	7.69E-03
0.00E+00	1.30E-02	8.00E-03
0.00E+00	1.34E-02	8.22E-03
0.00E+00	1.39E-02	8.57E-03
0.00E+00	1.46E-02	9.00E-03
0.00E+00	1.52E-02	9.36E-03
0.00E+00	1.58E-02	9.72E-03
0.00E+00	1.64E-02	1.01E-02
0.00E+00	1.70E-02	1.05E-02
0.00E+00	1.73E-02	1.07E-02
0.00E+00	1.82E-02	1.12E-02
0.00E+00	1.89E-02	1.16E-02
0.00E+00	1.95E-02	1.20E-02
0.00E+00	2.01E-02	1.24E-02
0.00E+00	2.07E-02	1.27E-02
0.00E+00	2.20E-02	1.36E-02
0.00E+00	2.25E-02	1.39E-02
0.00E+00	2.31E-02	1.42E-02
0.00E+00	2.36E-02	1.46E-02
0.00E+00	2.41E-02	1.48E-02
0.00E+00	2.41E-02	1.49E-02
0.00E+00	2.47E-02	1.52E-02
0.00E+00	2.55E-02	1.57E-02

IHS

Health Risk Assessment Results Summary

Unmitigated

Residential Receptors		MAX:	0.135	59.180	59.201
Unique Identifier	X (UTM)	Y (UTM)	Onroad	Offroad	Total Risk
3746963758295	374696	3758295	0.005	2.442	2.447
3747063758295	374706	3758295	0.006	2.473	2.479
3747153758292	374715	3758292	0.006	2.441	2.446
3747263758291	374726	3758291	0.006	2.449	2.455
3747333758291	374733	3758291	0.006	2.465	2.471
3747463758292	374746	3758292	0.007	2.510	2.517
3747573758291	374757	3758291	0.007	2.510	2.517
3747653758291	374765	3758291	0.007	2.522	2.529
3747763758295	374776	3758295	0.008	2.613	2.621
3747863758295	374786	3758295	0.008	2.622	2.631
3747953758295	374795	3758295	0.009	2.628	2.637
3748263758295	374826	3758295	0.011	2.634	2.645
3748363758295	374836	3758295	0.012	2.633	2.644
3748463758295	374846	3758295	0.013	2.628	2.641
3748563758295	374856	3758295	0.014	2.623	2.637
3748663758291	374866	3758291	0.015	2.543	2.558
3748763758295	374876	3758295	0.017	2.603	2.620
3748863758295	374886	3758295	0.019	2.594	2.614
3748963758295	374896	3758295	0.022	2.584	2.606
3749063758295	374906	3758295	0.026	2.572	2.598
3749163758295	374916	3758295	0.031	2.558	2.588
3749263758295	374926	3758295	0.037	2.543	2.580
3748263758304	374826	3758304	0.011	2.818	2.829
3748363758303	374836	3758303	0.012	2.792	2.804
3748463758303	374846	3758303	0.013	2.786	2.800
3748563758304	374856	3758304	0.014	2.800	2.814
3748763758305	374876	3758305	0.018	2.795	2.813
3748863758305	374886	3758305	0.020	2.782	2.802
3748903758305	374890	3758305	0.021	2.776	2.797
3749003758305	374900	3758305	0.025	2.763	2.788
3749163758305	374916	3758305	0.033	2.736	2.769
3749263758305	374926	3758305	0.040	2.715	2.756
3749363758305	374936	3758305	0.053	2.695	2.748
3751493758524	375149	3758524	0.022	6.747	6.769
3751393758534	375139	3758534	0.023	7.316	7.339
3741073758758	374107	3758758	0.071	0.693	0.764
3741173758758	374117	3758758	0.111	0.714	0.825
3741273758758	374127	3758758	0.081	0.736	0.818
3741373758758	374137	3758758	0.075	0.760	0.835
3741873758758	374187	3758758	0.085	0.895	0.980
3742473758761	374247	3758761	0.084	1.102	1.187
3742573758762	374257	3758762	0.117	1.142	1.259
3742673758760	374267	3758760	0.093	1.194	1.287
3741073758768	374107	3758768	0.091	0.683	0.774
3741173758768	374117	3758768	0.087	0.704	0.791
3741273758768	374127	3758768	0.117	0.725	0.842
3741373758768	374137	3758768	0.095	0.747	0.843
3741873758768	374187	3758768	0.123	0.877	1.000
3742473758768	374247	3758768	0.107	1.083	1.190
3742573758768	374257	3758768	0.102	1.124	1.226
3742673758768	374267	3758768	0.099	1.168	1.267
3743173758768	374317	3758768	0.103	1.431	1.534
3743263758768	374326	3758768	0.101	1.488	1.589
3741073758778	374107	3758778	0.077	0.672	0.750
3741173758778	374117	3758778	0.080	0.692	0.772
3741273758778	374127	3758778	0.081	0.713	0.794
3741373758778	374137	3758778	0.083	0.734	0.817
3741873758778	374187	3758778	0.088	0.858	0.946
3742473758778	374247	3758778	0.092	1.054	1.146
3742573758778	374257	3758778	0.093	1.093	1.186
3742673758778	374267	3758778	0.093	1.134	1.227
3743173758778	374317	3758778	0.096	1.380	1.476
3743263758778	374326	3758778	0.096	1.433	1.529
3741073758788	374107	3758788	0.055	0.661	0.716
3741173758788	374117	3758788	0.057	0.679	0.737
3741273758788	374127	3758788	0.059	0.699	0.758
3741373758788	374137	3758788	0.060	0.720	0.780
3741873758788	374187	3758788	0.066	0.838	0.904
3741973758788	374197	3758788	0.067	0.865	0.932
3742073758788	374207	3758788	0.067	0.894	0.961
3742173758788	374217	3758788	0.068	0.924	0.992
3742273758788	374227	3758788	0.069	0.955	1.024
3742373758788	374237	3758788	0.069	0.989	1.058
3742473758788	374247	3758788	0.070	1.023	1.093
3742573758788	374257	3758788	0.070	1.060	1.130
3742673758788	374267	3758788	0.071	1.099	1.170
3743173758788	374317	3758788	0.073	1.329	1.402
3743273758788	374327	3758788	0.073	1.383	1.456
3743373758788	374337	3758788	0.073	1.441	1.515
3743533758788	374353	3758788	0.074	1.542	1.616
3743633758788	374363	3758788	0.074	1.611	1.685
3743673758788	374367	3758788	0.074	1.639	1.713
3743773758788	374377	3758788	0.074	1.714	1.789
3741073758798	374107	3758798	0.041	0.648	0.689
3741173758798	374117	3758798	0.043	0.666	0.709
3741273758798	374127	3758798	0.044	0.685	0.730
3741373758798	374137	3758798	0.046	0.705	0.751
3741873758798	374187	3758798	0.051	0.818	0.869
3741973758798	374197	3758798	0.052	0.843	0.895
3742073758798	374207	3758798	0.052	0.871	0.923
3742173758798	374217	3758798	0.053	0.899	0.952
3742273758798	374227	3758798	0.054	0.928	0.982
3742373758798	374237	3758798	0.054	0.960	1.014
3742473758798	374247	3758798	0.055	0.992	1.047
3742573758798	374257	3758798	0.055	1.027	1.082
3742673758798	374267	3758798	0.056	1.063	1.119

IHS

Residential Health Risk Assessment Results Summary

Unmitigated

RESIDENTIAL RECEPTORS ONLY		MAX:	59.201
Unique Identifier	X (UTM)	Y (UTM)	Total Risk
3746963758295	374696	3758295	2.447
3747063758295	374706	3758295	2.479
3747153758292	374715	3758292	2.446
3747263758291	374726	3758291	2.455
3747333758291	374733	3758291	2.471
3747463758292	374746	3758292	2.517
3747573758291	374757	3758291	2.517
3747653758291	374765	3758291	2.529
3747763758295	374776	3758295	2.621
3747863758295	374786	3758295	2.631
3747953758295	374795	3758295	2.637
3748263758295	374826	3758295	2.645
3748363758295	374836	3758295	2.644
3748463758295	374846	3758295	2.641
3748563758295	374856	3758295	2.637
3748663758291	374866	3758291	2.558
3748763758295	374876	3758295	2.620
3748863758295	374886	3758295	2.614
3748963758295	374896	3758295	2.606
3749063758295	374906	3758295	2.598
3749163758295	374916	3758295	2.588
3749263758295	374926	3758295	2.580
3748263758304	374826	3758304	2.829
3748363758303	374836	3758303	2.804
3748463758303	374846	3758303	2.800
3748563758304	374856	3758304	2.814
3748763758305	374876	3758305	2.813
3748863758305	374886	3758305	2.802
3748903758305	374890	3758305	2.797
3749003758305	374900	3758305	2.788
3749163758305	374916	3758305	2.769
3749263758305	374926	3758305	2.756
3749363758305	374936	3758305	2.748
3751493758524	375149	3758524	6.769
3751393758534	375139	3758534	7.339
3741073758758	374107	3758758	0.764
3741173758758	374117	3758758	0.825
3741273758758	374127	3758758	0.818
3741373758758	374137	3758758	0.835
3741873758758	374187	3758758	0.980
3742473758761	374247	3758761	1.187
3742573758762	374257	3758762	1.259
3742673758760	374267	3758760	1.287
3741073758768	374107	3758768	0.774
3741173758768	374117	3758768	0.791
3741273758768	374127	3758768	0.842
3741373758768	374137	3758768	0.843
3741873758768	374187	3758768	1.000
3742473758768	374247	3758768	1.190
3742573758768	374257	3758768	1.226
3742673758768	374267	3758768	1.267
3743173758768	374317	3758768	1.534
3743263758768	374326	3758768	1.589
3741073758778	374107	3758778	0.750
3741173758778	374117	3758778	0.772
3741273758778	374127	3758778	0.794
3741373758778	374137	3758778	0.817
3741873758778	374187	3758778	0.946
3742473758778	374247	3758778	1.146
3742573758778	374257	3758778	1.186
3742673758778	374267	3758778	1.227
3743173758778	374317	3758778	1.476
3743263758778	374326	3758778	1.529
3741073758788	374107	3758788	0.716
3741173758788	374117	3758788	0.737
3741273758788	374127	3758788	0.758
3741373758788	374137	3758788	0.780
3741873758788	374187	3758788	0.904
3741973758788	374197	3758788	0.932
3742073758788	374207	3758788	0.961
3742173758788	374217	3758788	0.992
3742273758788	374227	3758788	1.024
3742373758788	374237	3758788	1.058
3742473758788	374247	3758788	1.093
3742573758788	374257	3758788	1.130
3742673758788	374267	3758788	1.170
3743173758788	374317	3758788	1.402
3743273758788	374327	3758788	1.456
3743373758788	374337	3758788	1.515
3743533758788	374353	3758788	1.616
3743633758788	374363	3758788	1.685
3743673758788	374367	3758788	1.713
3743773758788	374377	3758788	1.789
3741073758798	374107	3758798	0.689
3741173758798	374117	3758798	0.709
3741273758798	374127	3758798	0.730
3741373758798	374137	3758798	0.751
3741873758798	374187	3758798	0.869
3741973758798	374197	3758798	0.895
3742073758798	374207	3758798	0.923
3742173758798	374217	3758798	0.952
3742273758798	374227	3758798	0.982
3742373758798	374237	3758798	1.014
3742473758798	374247	3758798	1.047
3742573758798	374257	3758798	1.082
3742673758798	374267	3758798	1.119

FOR CHRONIC CALCS

MAX: 0.543

Overlapping Phases - Maximum GLC		
2025	2026	2027
0.00E+00	2.65E-02	1.63E-02
0.00E+00	2.69E-02	1.65E-02
0.00E+00	2.65E-02	1.63E-02
0.00E+00	2.66E-02	1.63E-02
0.00E+00	2.67E-02	1.64E-02
0.00E+00	2.72E-02	1.67E-02
0.00E+00	2.72E-02	1.67E-02
0.00E+00	2.73E-02	1.68E-02
0.00E+00	2.83E-02	1.74E-02
0.00E+00	2.84E-02	1.74E-02
0.00E+00	2.84E-02	1.75E-02
0.00E+00	2.84E-02	1.75E-02
0.00E+00	2.84E-02	1.74E-02
0.00E+00	2.83E-02	1.74E-02
0.00E+00	2.83E-02	1.74E-02
0.00E+00	2.74E-02	1.68E-02
0.00E+00	2.80E-02	1.72E-02
0.00E+00	2.79E-02	1.71E-02
0.00E+00	2.78E-02	1.71E-02
0.00E+00	2.77E-02	1.70E-02
0.00E+00	2.76E-02	1.69E-02
0.00E+00	2.75E-02	1.68E-02
0.00E+00	3.04E-02	1.87E-02
0.00E+00	3.01E-02	1.85E-02
0.00E+00	3.00E-02	1.85E-02
0.00E+00	3.02E-02	1.85E-02
0.00E+00	3.01E-02	1.85E-02
0.00E+00	3.00E-02	1.84E-02
0.00E+00	2.99E-02	1.83E-02
0.00E+00	2.98E-02	1.82E-02
0.00E+00	2.96E-02	1.81E-02
0.00E+00	2.94E-02	1.79E-02
0.00E+00	2.94E-02	1.78E-02
0.00E+00	6.96E-02	4.32E-02
0.00E+00	7.52E-02	4.68E-02
0.00E+00	8.43E-03	4.70E-03
0.00E+00	9.24E-03	4.95E-03
0.00E+00	9.06E-03	5.01E-03
0.00E+00	9.22E-03	5.15E-03
0.00E+00	1.08E-02	6.05E-03
0.00E+00	1.31E-02	7.41E-03
0.00E+00	1.40E-02	7.76E-03
0.00E+00	1.43E-02	8.03E-03
0.00E+00	8.62E-03	4.69E-03
0.00E+00	8.80E-03	4.81E-03
0.00E+00	9.46E-03	5.03E-03
0.00E+00	9.39E-03	5.12E-03
0.00E+00	1.12E-02	6.04E-03
0.00E+00	1.32E-02	7.34E-03
0.00E+00	1.36E-02	7.59E-03
0.00E+00	1.41E-02	7.87E-03
0.00E+00	1.71E-02	9.61E-03
0.00E+00	1.77E-02	9.97E-03
0.00E+00	8.32E-03	4.58E-03
0.00E+00	8.56E-03	4.71E-03
0.00E+00	8.81E-03	4.85E-03
0.00E+00	9.07E-03	4.99E-03
0.00E+00	1.05E-02	5.81E-03
0.00E+00	1.27E-02	7.10E-03
0.00E+00	1.32E-02	7.36E-03
0.00E+00	1.36E-02	7.63E-03
0.00E+00	1.64E-02	9.24E-03
0.00E+00	1.70E-02	9.59E-03
0.00E+00	7.87E-03	4.44E-03
0.00E+00	8.11E-03	4.56E-03
0.00E+00	8.34E-03	4.70E-03
0.00E+00	8.59E-03	4.84E-03
0.00E+00	9.97E-03	5.62E-03
0.00E+00	1.03E-02	5.80E-03
0.00E+00	1.06E-02	5.99E-03
0.00E+00	1.09E-02	6.18E-03
0.00E+00	1.13E-02	6.39E-03
0.00E+00	1.17E-02	6.61E-03
0.00E+00	1.21E-02	6.84E-03
0.00E+00	1.25E-02	7.08E-03
0.00E+00	1.29E-02	7.33E-03
0.00E+00	1.55E-02	8.84E-03
0.00E+00	1.62E-02	9.19E-03
0.00E+00	1.68E-02	9.57E-03
0.00E+00	1.80E-02	1.02E-02
0.00E+00	1.88E-02	1.07E-02
0.00E+00	1.91E-02	1.09E-02
0.00E+00	2.00E-02	1.14E-02
0.00E+00	7.54E-03	4.31E-03
0.00E+00	7.76E-03	4.44E-03
0.00E+00	7.99E-03	4.56E-03
0.00E+00	8.22E-03	4.69E-03
0.00E+00	9.53E-03	5.44E-03
0.00E+00	9.83E-03	5.61E-03
0.00E+00	1.01E-02	5.79E-03
0.00E+00	1.05E-02	5.97E-03
0.00E+00	1.08E-02	6.17E-03
0.00E+00	1.12E-02	6.37E-03
0.00E+00	1.15E-02	6.59E-03
0.00E+00	1.19E-02	6.81E-03
0.00E+00	1.23E-02	7.05E-03

IHS

Health Risk Assessment Results Summary

Unmitigated

Residential Receptors		MAX:	0.135	59.180	59.201
Unique Identifier	X (UTM)	Y (UTM)	Onroad	Offroad	Total Risk
3743173758798	374317	3758798	0.058	1.277	1.335
3743273758798	374327	3758798	0.058	1.327	1.385
3743373758798	374337	3758798	0.058	1.381	1.439
3743473758798	374347	3758798	0.059	1.438	1.496
3743573758798	374357	3758798	0.059	1.498	1.557
3743673758798	374367	3758798	0.059	1.562	1.621
3743773758798	374377	3758798	0.059	1.630	1.689
3741073758808	374107	3758808	0.032	0.635	0.667
3741173758808	374117	3758808	0.033	0.652	0.686
3741273758808	374127	3758808	0.034	0.670	0.705
3741373758808	374137	3758808	0.036	0.689	0.725
3741473758808	374147	3758808	0.037	0.709	0.746
3741573758808	374157	3758808	0.038	0.729	0.767
3741673758808	374167	3758808	0.039	0.751	0.790
3741773758808	374177	3758808	0.040	0.773	0.813
3741873758808	374187	3758808	0.041	0.796	0.837
3741973758808	374197	3758808	0.041	0.821	0.862
3742073758808	374207	3758808	0.042	0.846	0.888
3742173758808	374217	3758808	0.042	0.873	0.915
3742273758808	374227	3758808	0.043	0.901	0.944
3742373758808	374237	3758808	0.044	0.930	0.974
3742473758808	374247	3758808	0.044	0.961	1.005
3742573758808	374257	3758808	0.045	0.993	1.038
3742673758808	374267	3758808	0.045	1.027	1.072
3742773758808	374277	3758808	0.046	1.063	1.109
3742873758808	374287	3758808	0.046	1.100	1.146
3743173758808	374317	3758808	0.047	1.226	1.273
3743273758808	374327	3758808	0.047	1.272	1.319
3743373758808	374337	3758808	0.048	1.321	1.369
3743473758808	374347	3758808	0.048	1.373	1.421
3743573758808	374357	3758808	0.048	1.428	1.476
3743673758808	374367	3758808	0.048	1.486	1.535
3743773758808	374377	3758808	0.049	1.548	1.597
3741073758818	374107	3758818	0.025	0.622	0.647
3741173758818	374117	3758818	0.026	0.638	0.664
3741273758818	374127	3758818	0.027	0.655	0.683
3741373758818	374137	3758818	0.029	0.673	0.702
3741473758818	374147	3758818	0.029	0.692	0.721
3741573758818	374157	3758818	0.030	0.711	0.742
3741673758818	374167	3758818	0.031	0.732	0.763
3741773758818	374177	3758818	0.032	0.753	0.785
3741873758818	374187	3758818	0.033	0.775	0.807
3741973758818	374197	3758818	0.034	0.798	0.831
3742073758818	374207	3758818	0.034	0.822	0.856
3742173758818	374217	3758818	0.035	0.847	0.882
3742273758818	374227	3758818	0.035	0.873	0.908
3742373758818	374237	3758818	0.036	0.900	0.936
3742473758818	374247	3758818	0.036	0.929	0.966
3742573758818	374257	3758818	0.037	0.959	0.996
3742673758818	374267	3758818	0.037	0.990	1.028
3742773758818	374277	3758818	0.038	1.023	1.061
3742873758818	374287	3758818	0.038	1.059	1.097
3742973758818	374297	3758818	0.039	1.096	1.134
3743073758818	374307	3758818	0.039	1.134	1.173
3743173758818	374317	3758818	0.039	1.175	1.214
3743273758818	374327	3758818	0.040	1.218	1.257
3743373758818	374337	3758818	0.040	1.263	1.303
3743473758818	374347	3758818	0.040	1.310	1.350
3743573758818	374357	3758818	0.040	1.361	1.401
3743673758818	374367	3758818	0.041	1.414	1.454
3743773758818	374377	3758818	0.041	1.470	1.510
3741073758828	374107	3758828	0.021	0.608	0.628
3741173758828	374117	3758828	0.021	0.623	0.645
3741273758828	374127	3758828	0.022	0.640	0.662
3741373758828	374137	3758828	0.023	0.656	0.680
3741473758828	374147	3758828	0.024	0.674	0.698
3741573758828	374157	3758828	0.025	0.693	0.718
3741673758828	374167	3758828	0.026	0.712	0.737
3741773758828	374177	3758828	0.026	0.732	0.758
3741873758828	374187	3758828	0.027	0.752	0.780
3741973758828	374197	3758828	0.028	0.774	0.802
3742073758828	374207	3758828	0.028	0.797	0.825
3742173758828	374217	3758828	0.029	0.820	0.849
3742273758828	374227	3758828	0.029	0.845	0.874
3742373758828	374237	3758828	0.030	0.871	0.901
3742473758828	374247	3758828	0.030	0.898	0.928
3742573758828	374257	3758828	0.031	0.925	0.956
3742673758828	374267	3758828	0.031	0.954	0.986
3742773758828	374277	3758828	0.032	0.986	1.018
3742873758828	374287	3758828	0.032	1.018	1.051
3742973758828	374297	3758828	0.033	1.052	1.085
3743073758828	374307	3758828	0.033	1.087	1.120
3743173758828	374317	3758828	0.033	1.125	1.158
3743273758828	374327	3758828	0.033	1.164	1.197
3743373758828	374337	3758828	0.034	1.205	1.239
3743473758828	374347	3758828	0.034	1.249	1.283
3743573758828	374357	3758828	0.034	1.295	1.329
3743673758828	374367	3758828	0.034	1.343	1.378
3743773758828	374377	3758828	0.035	1.395	1.429
3741073758838	374107	3758838	0.017	0.593	0.611
3741173758838	374117	3758838	0.018	0.608	0.626
3741273758838	374127	3758838	0.019	0.624	0.642
3741373758838	374137	3758838	0.019	0.639	0.659
3741473758838	374147	3758838	0.020	0.656	0.676
3741573758838	374157	3758838	0.021	0.674	0.695
3741673758838	374167	3758838	0.021	0.692	0.713

IHS

Residential Health Risk Assessment Results Summary

Unmitigated

RESIDENTIAL RECEPTORS ONLY		MAX:	59.201
Unique Identifier	X (UTM)	Y (UTM)	Total Risk
3743173758798	374317	3758798	1.335
3743273758798	374327	3758798	1.385
3743373758798	374337	3758798	1.439
3743473758798	374347	3758798	1.496
3743573758798	374357	3758798	1.557
3743673758798	374367	3758798	1.621
3743773758798	374377	3758798	1.689
3741073758808	374107	3758808	0.667
3741173758808	374117	3758808	0.686
3741273758808	374127	3758808	0.705
3741373758808	374137	3758808	0.725
3741473758808	374147	3758808	0.746
3741573758808	374157	3758808	0.767
3741673758808	374167	3758808	0.790
3741773758808	374177	3758808	0.813
3741873758808	374187	3758808	0.837
3741973758808	374197	3758808	0.862
3742073758808	374207	3758808	0.888
3742173758808	374217	3758808	0.915
3742273758808	374227	3758808	0.944
3742373758808	374237	3758808	0.974
3742473758808	374247	3758808	1.005
3742573758808	374257	3758808	1.038
3742673758808	374267	3758808	1.072
3742773758808	374277	3758808	1.109
3742873758808	374287	3758808	1.146
3743173758808	374317	3758808	1.273
3743273758808	374327	3758808	1.319
3743373758808	374337	3758808	1.369
3743473758808	374347	3758808	1.421
3743573758808	374357	3758808	1.476
3743673758808	374367	3758808	1.535
3743773758808	374377	3758808	1.597
3741073758818	374107	3758818	0.647
3741173758818	374117	3758818	0.664
3741273758818	374127	3758818	0.683
3741373758818	374137	3758818	0.702
3741473758818	374147	3758818	0.721
3741573758818	374157	3758818	0.742
3741673758818	374167	3758818	0.763
3741773758818	374177	3758818	0.785
3741873758818	374187	3758818	0.807
3741973758818	374197	3758818	0.831
3742073758818	374207	3758818	0.856
3742173758818	374217	3758818	0.882
3742273758818	374227	3758818	0.908
3742373758818	374237	3758818	0.936
3742473758818	374247	3758818	0.966
3742573758818	374257	3758818	0.996
3742673758818	374267	3758818	1.028
3742773758818	374277	3758818	1.061
3742873758818	374287	3758818	1.097
3742973758818	374297	3758818	1.134
3743073758818	374307	3758818	1.173
3743173758818	374317	3758818	1.214
3743273758818	374327	3758818	1.257
3743373758818	374337	3758818	1.303
3743473758818	374347	3758818	1.350
3743573758818	374357	3758818	1.401
3743673758818	374367	3758818	1.454
3743773758818	374377	3758818	1.510
3741073758828	374107	3758828	0.628
3741173758828	374117	3758828	0.645
3741273758828	374127	3758828	0.662
3741373758828	374137	3758828	0.680
3741473758828	374147	3758828	0.698
3741573758828	374157	3758828	0.718
3741673758828	374167	3758828	0.737
3741773758828	374177	3758828	0.758
3741873758828	374187	3758828	0.780
3741973758828	374197	3758828	0.802
3742073758828	374207	3758828	0.825
3742173758828	374217	3758828	0.849
3742273758828	374227	3758828	0.874
3742373758828	374237	3758828	0.901
3742473758828	374247	3758828	0.928
3742573758828	374257	3758828	0.956
3742673758828	374267	3758828	0.986
3742773758828	374277	3758828	1.018
3742873758828	374287	3758828	1.051
3742973758828	374297	3758828	1.085
3743073758828	374307	3758828	1.120
3743173758828	374317	3758828	1.158
3743273758828	374327	3758828	1.197
3743373758828	374337	3758828	1.239
3743473758828	374347	3758828	1.283
3743573758828	374357	3758828	1.329
3743673758828	374367	3758828	1.378
3743773758828	374377	3758828	1.429
3741073758838	374107	3758838	0.611
3741173758838	374117	3758838	0.626
3741273758838	374127	3758838	0.642
3741373758838	374137	3758838	0.659
3741473758838	374147	3758838	0.676
3741573758838	374157	3758838	0.695
3741673758838	374167	3758838	0.713

FOR CHRONIC CALCS

MAX: 0.543

Overlapping Phases - Maximum GLC		
2025	2026	2027
0.00E+00	1.48E-02	8.45E-03
0.00E+00	1.53E-02	8.78E-03
0.00E+00	1.59E-02	9.13E-03
0.00E+00	1.66E-02	9.50E-03
0.00E+00	1.73E-02	9.89E-03
0.00E+00	1.80E-02	1.03E-02
0.00E+00	1.88E-02	1.08E-02
0.00E+00	7.26E-03	4.20E-03
0.00E+00	7.47E-03	4.32E-03
0.00E+00	7.69E-03	4.44E-03
0.00E+00	7.91E-03	4.56E-03
0.00E+00	8.14E-03	4.69E-03
0.00E+00	8.38E-03	4.83E-03
0.00E+00	8.63E-03	4.97E-03
0.00E+00	8.89E-03	5.12E-03
0.00E+00	9.16E-03	5.27E-03
0.00E+00	9.44E-03	5.43E-03
0.00E+00	9.73E-03	5.60E-03
0.00E+00	1.00E-02	5.77E-03
0.00E+00	1.04E-02	5.96E-03
0.00E+00	1.07E-02	6.15E-03
0.00E+00	1.10E-02	6.35E-03
0.00E+00	1.14E-02	6.56E-03
0.00E+00	1.18E-02	6.78E-03
0.00E+00	1.22E-02	7.01E-03
0.00E+00	1.26E-02	7.26E-03
0.00E+00	1.40E-02	8.08E-03
0.00E+00	1.46E-02	8.38E-03
0.00E+00	1.51E-02	8.70E-03
0.00E+00	1.57E-02	9.04E-03
0.00E+00	1.64E-02	9.40E-03
0.00E+00	1.70E-02	9.78E-03
0.00E+00	1.77E-02	1.02E-02
0.00E+00	7.03E-03	4.09E-03
0.00E+00	7.22E-03	4.20E-03
0.00E+00	7.43E-03	4.32E-03
0.00E+00	7.64E-03	4.43E-03
0.00E+00	7.85E-03	4.56E-03
0.00E+00	8.08E-03	4.69E-03
0.00E+00	8.32E-03	4.82E-03
0.00E+00	8.56E-03	4.96E-03
0.00E+00	8.82E-03	5.10E-03
0.00E+00	9.08E-03	5.25E-03
0.00E+00	9.36E-03	5.41E-03
0.00E+00	9.64E-03	5.58E-03
0.00E+00	9.94E-03	5.75E-03
0.00E+00	1.03E-02	5.93E-03
0.00E+00	1.06E-02	6.12E-03
0.00E+00	1.09E-02	6.31E-03
0.00E+00	1.13E-02	6.52E-03
0.00E+00	1.17E-02	6.73E-03
0.00E+00	1.21E-02	6.96E-03
0.00E+00	1.25E-02	7.20E-03
0.00E+00	1.29E-02	7.45E-03
0.00E+00	1.34E-02	7.72E-03
0.00E+00	1.39E-02	8.00E-03
0.00E+00	1.44E-02	8.29E-03
0.00E+00	1.49E-02	8.60E-03
0.00E+00	1.55E-02	8.93E-03
0.00E+00	1.61E-02	9.27E-03
0.00E+00	1.68E-02	9.63E-03
0.00E+00	6.81E-03	3.99E-03
0.00E+00	7.00E-03	4.09E-03
0.00E+00	7.19E-03	4.20E-03
0.00E+00	7.38E-03	4.31E-03
0.00E+00	7.58E-03	4.42E-03
0.00E+00	7.81E-03	4.55E-03
0.00E+00	8.03E-03	4.67E-03
0.00E+00	8.26E-03	4.81E-03
0.00E+00	8.50E-03	4.94E-03
0.00E+00	8.75E-03	5.08E-03
0.00E+00	9.01E-03	5.23E-03
0.00E+00	9.28E-03	5.39E-03
0.00E+00	9.56E-03	5.55E-03
0.00E+00	9.85E-03	5.71E-03
0.00E+00	1.02E-02	5.89E-03
0.00E+00	1.05E-02	6.07E-03
0.00E+00	1.08E-02	6.26E-03
0.00E+00	1.12E-02	6.47E-03
0.00E+00	1.15E-02	6.68E-03
0.00E+00	1.19E-02	6.90E-03
0.00E+00	1.23E-02	7.13E-03
0.00E+00	1.27E-02	7.37E-03
0.00E+00	1.32E-02	7.63E-03
0.00E+00	1.37E-02	7.89E-03
0.00E+00	1.42E-02	8.18E-03
0.00E+00	1.47E-02	8.47E-03
0.00E+00	1.52E-02	8.79E-03
0.00E+00	1.58E-02	9.12E-03
0.00E+00	6.61E-03	3.88E-03
0.00E+00	6.78E-03	3.98E-03
0.00E+00	6.96E-03	4.08E-03
0.00E+00	7.15E-03	4.19E-03
0.00E+00	7.34E-03	4.29E-03
0.00E+00	7.54E-03	4.41E-03
0.00E+00	7.75E-03	4.53E-03

IHS

Health Risk Assessment Results Summary

Unmitigated

Residential Receptors		MAX:	0.135	59.180	59.201
Unique Identifier	X (UTM)	Y (UTM)	Onroad	Offroad	Total Risk
3741773758838	374177	3758838	0.022	0.711	0.733
3741873758838	374187	3758838	0.023	0.730	0.753
3741973758838	374197	3758838	0.023	0.751	0.774
3742073758838	374207	3758838	0.024	0.772	0.796
3742173758838	374217	3758838	0.024	0.794	0.818
3742273758838	374227	3758838	0.025	0.817	0.842
3742373758838	374237	3758838	0.025	0.841	0.866
3742473758838	374247	3758838	0.026	0.866	0.892
3742573758838	374257	3758838	0.026	0.892	0.919
3742673758838	374267	3758838	0.027	0.919	0.946
3742773758838	374277	3758838	0.027	0.948	0.975
3742873758838	374287	3758838	0.027	0.978	1.006
3742973758838	374297	3758838	0.028	1.010	1.038
3743073758838	374307	3758838	0.028	1.042	1.070
3743173758838	374317	3758838	0.028	1.077	1.105
3743273758838	374327	3758838	0.029	1.113	1.141
3743373758838	374337	3758838	0.029	1.151	1.180
3743473758838	374347	3758838	0.029	1.190	1.220
3743573758838	374357	3758838	0.029	1.232	1.262
3743673758838	374367	3758838	0.030	1.277	1.306
3743773758838	374377	3758838	0.030	1.323	1.353
3741073758848	374107	3758848	0.015	0.579	0.593
3741173758848	374117	3758848	0.015	0.593	0.608
3741273758848	374127	3758848	0.016	0.608	0.623
3741373758848	374137	3758848	0.016	0.622	0.639
3741473758848	374147	3758848	0.017	0.638	0.655
3741573758848	374157	3758848	0.018	0.655	0.672
3741673758848	374167	3758848	0.018	0.672	0.690
3741773758848	374177	3758848	0.019	0.690	0.708
3741873758848	374187	3758848	0.019	0.708	0.727
3741973758848	374197	3758848	0.020	0.727	0.747
3742073758848	374207	3758848	0.020	0.747	0.767
3742173758848	374217	3758848	0.021	0.768	0.788
3742273758848	374227	3758848	0.021	0.789	0.810
3742373758848	374237	3758848	0.022	0.812	0.833
3742473758848	374247	3758848	0.022	0.835	0.857
3742573758848	374257	3758848	0.022	0.859	0.882
3742673758848	374267	3758848	0.023	0.885	0.908
3742773758848	374277	3758848	0.023	0.912	0.935
3742873758848	374287	3758848	0.023	0.939	0.963
3742973758848	374297	3758848	0.024	0.969	0.992
3743073758848	374307	3758848	0.024	0.999	1.023
3743173758848	374317	3758848	0.024	1.031	1.055
3743273758848	374327	3758848	0.025	1.064	1.089
3743373758848	374337	3758848	0.025	1.099	1.124
3743473758848	374347	3758848	0.025	1.135	1.160
3743573758848	374357	3758848	0.025	1.173	1.199
3743673758848	374367	3758848	0.026	1.214	1.239
3743773758848	374377	3758848	0.026	1.256	1.282
3741073758858	374107	3758858	0.013	0.564	0.577
3741173758858	374117	3758858	0.013	0.577	0.591
3741273758858	374127	3758858	0.014	0.591	0.605
3741373758858	374137	3758858	0.014	0.606	0.620
3741473758858	374147	3758858	0.015	0.620	0.635
3741573758858	374157	3758858	0.015	0.636	0.651
3741673758858	374167	3758858	0.015	0.652	0.667
3741773758858	374177	3758858	0.016	0.669	0.685
3741873758858	374187	3758858	0.016	0.686	0.702
3741973758858	374197	3758858	0.017	0.704	0.721
3742073758858	374207	3758858	0.017	0.722	0.740
3742173758858	374217	3758858	0.018	0.742	0.760
3742273758858	374227	3758858	0.018	0.762	0.780
3742373758858	374237	3758858	0.019	0.783	0.801
3742473758858	374247	3758858	0.019	0.805	0.824
3742573758858	374257	3758858	0.019	0.827	0.847
3742673758858	374267	3758858	0.020	0.851	0.871
3742773758858	374277	3758858	0.020	0.875	0.895
3742873758858	374287	3758858	0.020	0.902	0.922
3742973758858	374297	3758858	0.021	0.929	0.949
3743073758858	374307	3758858	0.021	0.956	0.977
3743173758858	374317	3758858	0.021	0.986	1.007
3743273758858	374327	3758858	0.021	1.017	1.038
3743373758858	374337	3758858	0.022	1.049	1.070
3743473758858	374347	3758858	0.022	1.082	1.104
3743573758858	374357	3758858	0.022	1.117	1.139
3743673758858	374367	3758858	0.022	1.154	1.176
3743773758858	374377	3758858	0.022	1.193	1.215
3741373758889	374137	3758889	0.010	0.553	0.562
3741473758889	374147	3758889	0.010	0.565	0.575
3741573758889	374157	3758889	0.010	0.578	0.588
3741673758889	374167	3758889	0.010	0.591	0.602
3741773758889	374177	3758889	0.011	0.605	0.615
3741873758889	374187	3758889	0.011	0.619	0.630
3741973758889	374197	3758889	0.011	0.634	0.645
3742073758889	374207	3758889	0.011	0.649	0.660
3742173758889	374217	3758889	0.012	0.665	0.676
3742273758889	374227	3758889	0.012	0.681	0.693
3742373758889	374237	3758889	0.012	0.698	0.710
3742473758889	374247	3758889	0.013	0.715	0.728
3742573758889	374257	3758889	0.013	0.734	0.747
3742673758889	374267	3758889	0.013	0.753	0.766
3742773758889	374277	3758889	0.013	0.772	0.786
3742873758889	374287	3758889	0.013	0.792	0.806
3742973758889	374297	3758889	0.014	0.814	0.828
3743073758889	374307	3758889	0.014	0.837	0.851
3743173758889	374317	3758889	0.014	0.860	0.874

IHS

Residential Health Risk Assessment Results Summary

Unmitigated

RESIDENTIAL RECEPTORS ONLY		MAX:	59.201
Unique Identifier	X (UTM)	Y (UTM)	Total Risk
3741773758838	374177	3758838	0.733
3741873758838	374187	3758838	0.753
3741973758838	374197	3758838	0.774
3742073758838	374207	3758838	0.796
3742173758838	374217	3758838	0.818
3742273758838	374227	3758838	0.842
3742373758838	374237	3758838	0.866
3742473758838	374247	3758838	0.892
3742573758838	374257	3758838	0.919
3742673758838	374267	3758838	0.946
3742773758838	374277	3758838	0.975
3742873758838	374287	3758838	1.006
3742973758838	374297	3758838	1.038
3743073758838	374307	3758838	1.070
3743173758838	374317	3758838	1.105
3743273758838	374327	3758838	1.141
3743373758838	374337	3758838	1.180
3743473758838	374347	3758838	1.220
3743573758838	374357	3758838	1.262
3743673758838	374367	3758838	1.306
3743773758838	374377	3758838	1.353
3741073758848	374107	3758848	0.593
3741173758848	374117	3758848	0.608
3741273758848	374127	3758848	0.623
3741373758848	374137	3758848	0.639
3741473758848	374147	3758848	0.655
3741573758848	374157	3758848	0.672
3741673758848	374167	3758848	0.690
3741773758848	374177	3758848	0.708
3741873758848	374187	3758848	0.727
3741973758848	374197	3758848	0.747
3742073758848	374207	3758848	0.767
3742173758848	374217	3758848	0.788
3742273758848	374227	3758848	0.810
3742373758848	374237	3758848	0.833
3742473758848	374247	3758848	0.857
3742573758848	374257	3758848	0.882
3742673758848	374267	3758848	0.908
3742773758848	374277	3758848	0.935
3742873758848	374287	3758848	0.963
3742973758848	374297	3758848	0.992
3743073758848	374307	3758848	1.023
3743173758848	374317	3758848	1.055
3743273758848	374327	3758848	1.089
3743373758848	374337	3758848	1.124
3743473758848	374347	3758848	1.160
3743573758848	374357	3758848	1.199
3743673758848	374367	3758848	1.239
3743773758848	374377	3758848	1.282
3741073758858	374107	3758858	0.577
3741173758858	374117	3758858	0.591
3741273758858	374127	3758858	0.605
3741373758858	374137	3758858	0.620
3741473758858	374147	3758858	0.635
3741573758858	374157	3758858	0.651
3741673758858	374167	3758858	0.667
3741773758858	374177	3758858	0.685
3741873758858	374187	3758858	0.702
3741973758858	374197	3758858	0.721
3742073758858	374207	3758858	0.740
3742173758858	374217	3758858	0.760
3742273758858	374227	3758858	0.780
3742373758858	374237	3758858	0.801
3742473758858	374247	3758858	0.824
3742573758858	374257	3758858	0.847
3742673758858	374267	3758858	0.871
3742773758858	374277	3758858	0.895
3742873758858	374287	3758858	0.922
3742973758858	374297	3758858	0.949
3743073758858	374307	3758858	0.977
3743173758858	374317	3758858	1.007
3743273758858	374327	3758858	1.038
3743373758858	374337	3758858	1.070
3743473758858	374347	3758858	1.104
3743573758858	374357	3758858	1.139
3743673758858	374367	3758858	1.176
3743773758858	374377	3758858	1.215
3741373758889	374137	3758889	0.562
3741473758889	374147	3758889	0.575
3741573758889	374157	3758889	0.588
3741673758889	374167	3758889	0.602
3741773758889	374177	3758889	0.615
3741873758889	374187	3758889	0.630
3741973758889	374197	3758889	0.645
3742073758889	374207	3758889	0.660
3742173758889	374217	3758889	0.676
3742273758889	374227	3758889	0.693
3742373758889	374237	3758889	0.710
3742473758889	374247	3758889	0.728
3742573758889	374257	3758889	0.747
3742673758889	374267	3758889	0.766
3742773758889	374277	3758889	0.786
3742873758889	374287	3758889	0.806
3742973758889	374297	3758889	0.828
3743073758889	374307	3758889	0.851
3743173758889	374317	3758889	0.874

FOR CHRONIC CALCS

MAX: 0.543

Overlapping Phases - Maximum GLC		
2025	2026	2027
0.00E+00	7.97E-03	4.65E-03
0.00E+00	8.20E-03	4.78E-03
0.00E+00	8.43E-03	4.92E-03
0.00E+00	8.67E-03	5.05E-03
0.00E+00	8.93E-03	5.20E-03
0.00E+00	9.19E-03	5.35E-03
0.00E+00	9.46E-03	5.51E-03
0.00E+00	9.75E-03	5.67E-03
0.00E+00	1.01E-02	5.84E-03
0.00E+00	1.04E-02	6.02E-03
0.00E+00	1.07E-02	6.21E-03
0.00E+00	1.10E-02	6.40E-03
0.00E+00	1.14E-02	6.61E-03
0.00E+00	1.18E-02	6.82E-03
0.00E+00	1.22E-02	7.04E-03
0.00E+00	1.26E-02	7.28E-03
0.00E+00	1.30E-02	7.52E-03
0.00E+00	1.35E-02	7.78E-03
0.00E+00	1.39E-02	8.05E-03
0.00E+00	1.44E-02	8.34E-03
0.00E+00	1.50E-02	8.64E-03
0.00E+00	6.42E-03	3.78E-03
0.00E+00	6.58E-03	3.87E-03
0.00E+00	6.75E-03	3.97E-03
0.00E+00	6.92E-03	4.06E-03
0.00E+00	7.10E-03	4.17E-03
0.00E+00	7.30E-03	4.28E-03
0.00E+00	7.49E-03	4.39E-03
0.00E+00	7.70E-03	4.51E-03
0.00E+00	7.91E-03	4.63E-03
0.00E+00	8.13E-03	4.75E-03
0.00E+00	8.35E-03	4.88E-03
0.00E+00	8.59E-03	5.02E-03
0.00E+00	8.84E-03	5.16E-03
0.00E+00	9.09E-03	5.30E-03
0.00E+00	9.36E-03	5.46E-03
0.00E+00	9.64E-03	5.61E-03
0.00E+00	9.93E-03	5.78E-03
0.00E+00	1.02E-02	5.95E-03
0.00E+00	1.06E-02	6.13E-03
0.00E+00	1.09E-02	6.32E-03
0.00E+00	1.12E-02	6.52E-03
0.00E+00	1.16E-02	6.73E-03
0.00E+00	1.20E-02	6.94E-03
0.00E+00	1.24E-02	7.17E-03
0.00E+00	1.28E-02	7.40E-03
0.00E+00	1.32E-02	7.65E-03
0.00E+00	1.37E-02	7.91E-03
0.00E+00	1.42E-02	8.18E-03
0.00E+00	6.23E-03	3.68E-03
0.00E+00	6.39E-03	3.76E-03
0.00E+00	6.55E-03	3.85E-03
0.00E+00	6.71E-03	3.95E-03
0.00E+00	6.88E-03	4.04E-03
0.00E+00	7.06E-03	4.15E-03
0.00E+00	7.24E-03	4.25E-03
0.00E+00	7.43E-03	4.36E-03
0.00E+00	7.63E-03	4.47E-03
0.00E+00	7.83E-03	4.59E-03
0.00E+00	8.05E-03	4.71E-03
0.00E+00	8.27E-03	4.84E-03
0.00E+00	8.50E-03	4.97E-03
0.00E+00	8.74E-03	5.11E-03
0.00E+00	8.99E-03	5.25E-03
0.00E+00	9.25E-03	5.40E-03
0.00E+00	9.52E-03	5.55E-03
0.00E+00	9.78E-03	5.70E-03
0.00E+00	1.01E-02	5.88E-03
0.00E+00	1.04E-02	6.05E-03
0.00E+00	1.07E-02	6.23E-03
0.00E+00	1.11E-02	6.42E-03
0.00E+00	1.14E-02	6.62E-03
0.00E+00	1.18E-02	6.83E-03
0.00E+00	1.21E-02	7.05E-03
0.00E+00	1.25E-02	7.28E-03
0.00E+00	1.30E-02	7.51E-03
0.00E+00	1.34E-02	7.76E-03
0.00E+00	6.08E-03	3.59E-03
0.00E+00	6.22E-03	3.67E-03
0.00E+00	6.36E-03	3.75E-03
0.00E+00	6.51E-03	3.84E-03
0.00E+00	6.67E-03	3.93E-03
0.00E+00	6.83E-03	4.02E-03
0.00E+00	7.00E-03	4.12E-03
0.00E+00	7.17E-03	4.21E-03
0.00E+00	7.35E-03	4.32E-03
0.00E+00	7.53E-03	4.42E-03
0.00E+00	7.72E-03	4.53E-03
0.00E+00	7.92E-03	4.65E-03
0.00E+00	8.13E-03	4.77E-03
0.00E+00	8.35E-03	4.89E-03
0.00E+00	8.57E-03	5.02E-03
0.00E+00	8.79E-03	5.14E-03
0.00E+00	9.04E-03	5.29E-03
0.00E+00	9.29E-03	5.43E-03
0.00E+00	9.55E-03	5.58E-03

IHS

Health Risk Assessment Results Summary

Unmitigated

Residential Receptors

		MAX:	0.135	59.180	59.201
Unique Identifier	X (UTM)	Y (UTM)	Onroad	Offroad	Total Risk
3743273758889	374327	3758889	0.014	0.884	0.898
3743373758889	374337	3758889	0.015	0.909	0.923
3743473758889	374347	3758889	0.015	0.935	0.950
3743573758889	374357	3758889	0.015	0.962	0.977
3743673758889	374367	3758889	0.015	0.991	1.006
3743773758889	374377	3758889	0.015	1.020	1.035
3743973758889	374397	3758889	0.016	1.083	1.099
3744073758889	374407	3758889	0.016	1.116	1.132
3744173758889	374417	3758889	0.016	1.151	1.167
3744273758889	374427	3758889	0.016	1.187	1.203
3744373758889	374437	3758889	0.016	1.225	1.241
3744453758889	374445	3758889	0.016	1.256	1.272
3744573758892	374457	3758892	0.015	1.282	1.297
3744673758890	374467	3758890	0.016	1.338	1.354
3744773758889	374477	3758889	0.016	1.389	1.405
3744873758891	374487	3758891	0.016	1.415	1.431
3744973758891	374497	3758891	0.016	1.459	1.475
3745073758893	374507	3758893	0.015	1.486	1.501
3745273758893	374527	3758893	0.015	1.577	1.592
3745373758893	374537	3758893	0.015	1.623	1.638
3745493758893	374549	3758893	0.015	1.678	1.693
3745573758889	374557	3758889	0.016	1.765	1.780
3745633758889	374563	3758889	0.015	1.794	1.809
3745773758889	374577	3758889	0.015	1.860	1.875
3741373758899	374137	3758899	0.009	0.536	0.545
3741473758899	374147	3758899	0.009	0.548	0.557
3741573758899	374157	3758899	0.009	0.560	0.569
3741673758899	374167	3758899	0.009	0.572	0.582
3741773758899	374177	3758899	0.010	0.585	0.595
3741873758899	374187	3758899	0.010	0.598	0.608
3741973758899	374197	3758899	0.010	0.612	0.622
3742073758899	374207	3758899	0.010	0.626	0.637
3742173758899	374217	3758899	0.010	0.641	0.652
3742273758899	374227	3758899	0.011	0.656	0.667
3742373758899	374237	3758899	0.011	0.672	0.683
3742473758899	374247	3758899	0.011	0.689	0.700
3742573758899	374257	3758899	0.011	0.706	0.717
3742673758899	374267	3758899	0.012	0.723	0.735
3742773758899	374277	3758899	0.012	0.742	0.754
3742873758899	374287	3758899	0.012	0.760	0.772
3742973758899	374297	3758899	0.012	0.780	0.793
3743073758899	374307	3758899	0.012	0.802	0.814
3743173758899	374317	3758899	0.013	0.823	0.836
3743273758899	374327	3758899	0.013	0.845	0.858
3743373758899	374337	3758899	0.013	0.869	0.882
3743473758899	374347	3758899	0.013	0.893	0.906
3743573758899	374357	3758899	0.013	0.918	0.931
3743673758899	374367	3758899	0.013	0.944	0.958
3743773758899	374377	3758899	0.014	0.972	0.985
3743973758899	374397	3758899	0.014	1.030	1.044
3744073758899	374407	3758899	0.014	1.060	1.074
3744173758899	374417	3758899	0.014	1.092	1.106
3744273758899	374427	3758899	0.014	1.125	1.140
3744373758899	374437	3758899	0.014	1.160	1.174
3744473758899	374447	3758899	0.014	1.195	1.210
3744573758899	374457	3758899	0.014	1.232	1.246
3744673758899	374467	3758899	0.014	1.269	1.284
3744773758899	374477	3758899	0.014	1.308	1.323
3744873758899	374487	3758899	0.014	1.348	1.362
3744973758899	374497	3758899	0.014	1.388	1.403
3745073758899	374507	3758899	0.014	1.431	1.445
3745173758899	374517	3758899	0.014	1.473	1.487
3745273758899	374527	3758899	0.014	1.516	1.530
3745373758899	374537	3758899	0.014	1.559	1.573
3745473758899	374547	3758899	0.014	1.602	1.616
3745573758899	374557	3758899	0.014	1.645	1.659
3745633758899	374563	3758899	0.014	1.670	1.684
3745773758899	374577	3758899	0.014	1.729	1.743
3741373758909	374137	3758909	0.008	0.520	0.528
3741473758909	374147	3758909	0.008	0.531	0.539
3741573758909	374157	3758909	0.008	0.542	0.550
3741673758909	374167	3758909	0.008	0.554	0.562
3741773758909	374177	3758909	0.009	0.566	0.574
3741873758909	374187	3758909	0.009	0.578	0.587
3741973758909	374197	3758909	0.009	0.591	0.600
3742073758909	374207	3758909	0.009	0.605	0.614
3742173758909	374217	3758909	0.009	0.618	0.628
3742273758909	374227	3758909	0.010	0.633	0.642
3742373758909	374237	3758909	0.010	0.647	0.657
3742473758909	374247	3758909	0.010	0.663	0.673
3742573758909	374257	3758909	0.010	0.679	0.689
3742673758909	374267	3758909	0.010	0.695	0.706
3742773758909	374277	3758909	0.011	0.712	0.723
3742873758909	374287	3758909	0.011	0.729	0.740
3742973758909	374297	3758909	0.011	0.748	0.759
3743073758909	374307	3758909	0.011	0.768	0.779
3743173758909	374317	3758909	0.011	0.788	0.800
3743273758909	374327	3758909	0.011	0.809	0.821
3743373758909	374337	3758909	0.012	0.831	0.843
3743473758909	374347	3758909	0.012	0.853	0.865
3743573758909	374357	3758909	0.012	0.877	0.889
3743673758909	374367	3758909	0.012	0.901	0.913
3743773758909	374377	3758909	0.012	0.927	0.939
3743973758909	374397	3758909	0.012	0.980	0.993
3744073758909	374407	3758909	0.013	1.008	1.021
3744173758909	374417	3758909	0.013	1.038	1.051

IHS

Residential Health Risk Assessment Results Summary

Unmitigated

RESIDENTIAL RECEPTORS ONLY

		MAX:	59.201
Unique Identifier	X (UTM)	Y (UTM)	Total Risk
3743273758889	374327	3758889	0.898
3743373758889	374337	3758889	0.923
3743473758889	374347	3758889	0.950
3743573758889	374357	3758889	0.977
3743673758889	374367	3758889	1.006
3743773758889	374377	3758889	1.035
3743973758889	374397	3758889	1.099
3744073758889	374407	3758889	1.132
3744173758889	374417	3758889	1.167
3744273758889	374427	3758889	1.203
3744373758889	374437	3758889	1.241
3744453758889	374445	3758889	1.272
3744573758892	374457	3758892	1.297
3744673758890	374467	3758890	1.354
3744773758889	374477	3758889	1.405
3744873758891	374487	3758891	1.431
3744973758891	374497	3758891	1.475
3745073758893	374507	3758893	1.501
3745273758893	374527	3758893	1.592
3745373758893	374537	3758893	1.638
3745493758893	374549	3758893	1.693
3745573758889	374557	3758889	1.780
3745633758889	374563	3758889	1.809
3745773758889	374577	3758889	1.875
3741373758899	374137	3758899	0.545
3741473758899	374147	3758899	0.557
3741573758899	374157	3758899	0.569
3741673758899	374167	3758899	0.582
3741773758899	374177	3758899	0.595
3741873758899	374187	3758899	0.608
3741973758899	374197	3758899	0.622
3742073758899	374207	3758899	0.637
3742173758899	374217	3758899	0.652
3742273758899	374227	3758899	0.667
3742373758899	374237	3758899	0.683
3742473758899	374247	3758899	0.700
3742573758899	374257	3758899	0.717
3742673758899	374267	3758899	0.735
3742773758899	374277	3758899	0.754
3742873758899	374287	3758899	0.772
3742973758899	374297	3758899	0.793
3743073758899	374307	3758899	0.814
3743173758899	374317	3758899	0.836
3743273758899	374327	3758899	0.858
3743373758899	374337	3758899	0.882
3743473758899	374347	3758899	0.906
3743573758899	374357	3758899	0.931
3743673758899	374367	3758899	0.958
3743773758899	374377	3758899	0.985
3743973758899	374397	3758899	1.044
3744073758899	374407	3758899	1.074
3744173758899	374417	3758899	1.106
3744273758899	374427	3758899	1.140
3744373758899	374437	3758899	1.174
3744473758899	374447	3758899	1.210
3744573758899	374457	3758899	1.246
3744673758899	374467	3758899	1.284
3744773758899	374477	3758899	1.323
3744873758899	374487	3758899	1.362
3744973758899	374497	3758899	1.403
3745073758899	374507	3758899	1.445
3745173758899	374517	3758899	1.487
3745273758899	374527	3758899	1.530
3745373758899	374537	3758899	1.573
3745473758899	374547	3758899	1.616
3745573758899	374557	3758899	1.659
3745633758899	374563	3758899	1.684
3745773758899	374577	3758899	1.743
3741373758909	374137	3758909	0.528
3741473758909	374147	3758909	0.539
3741573758909	374157	3758909	0.550
3741673758909	374167	3758909	0.562
3741773758909	374177	3758909	0.574
3741873758909	374187	3758909	0.587
3741973758909	374197	3758909	0.600
3742073758909	374207	3758909	0.614
3742173758909	374217	3758909	0.628
3742273758909	374227	3758909	0.642
3742373758909	374237	3758909	0.657
3742473758909	374247	3758909	0.673
3742573758909	374257	3758909	0.689
3742673758909	374267	3758909	0.706
3742773758909	374277	3758909	0.723
3742873758909	374287	3758909	0.740
3742973758909	374297	3758909	0.759
3743073758909	374307	3758909	0.779
3743173758909	374317	3758909	0.800
3743273758909	374327	3758909	0.821
3743373758909	374337	3758909	0.843
3743473758909	374347	3758909	0.865
3743573758909	374357	3758909	0.889
3743673758909	374367	3758909	0.913
3743773758909	374377	3758909	0.939
3743973758909	374397	3758909	0.993
3744073758909	374407	3758909	1.021
3744173758909	374417	3758909	1.051

FOR CHRONIC CALCS

MAX: 0.543

Overlapping Phases - Maximum GLC		
2025	2026	2027
0.00E+00	9.83E-03	5.74E-03
0.00E+00	1.01E-02	5.90E-03
0.00E+00	1.04E-02	6.07E-03
0.00E+00	1.07E-02	6.24E-03
0.00E+00	1.10E-02	6.43E-03
0.00E+00	1.14E-02	6.62E-03
0.00E+00	1.21E-02	7.02E-03
0.00E+00	1.24E-02	7.24E-03
0.00E+00	1.28E-02	7.46E-03
0.00E+00	1.32E-02	7.69E-03
0.00E+00	1.37E-02	7.94E-03
0.00E+00	1.40E-02	8.13E-03
0.00E+00	1.43E-02	8.30E-03
0.00E+00	1.49E-02	8.66E-03
0.00E+00	1.55E-02	8.98E-03
0.00E+00	1.58E-02	9.15E-03
0.00E+00	1.63E-02	9.43E-03
0.00E+00	1.66E-02	9.59E-03
0.00E+00	1.76E-02	1.02E-02
0.00E+00	1.81E-02	1.04E-02
0.00E+00	1.87E-02	1.08E-02
0.00E+00	1.97E-02	1.13E-02
0.00E+00	2.01E-02	1.15E-02
0.00E+00	2.08E-02	1.19E-02
0.00E+00	5.89E-03	3.48E-03
0.00E+00	6.02E-03	3.55E-03
0.00E+00	6.15E-03	3.63E-03
0.00E+00	6.29E-03	3.71E-03
0.00E+00	6.44E-03	3.80E-03
0.00E+00	6.59E-03	3.88E-03
0.00E+00	6.74E-03	3.97E-03
0.00E+00	6.91E-03	4.06E-03
0.00E+00	7.07E-03	4.16E-03
0.00E+00	7.25E-03	4.26E-03
0.00E+00	7.42E-03	4.36E-03
0.00E+00	7.61E-03	4.47E-03
0.00E+00	7.80E-03	4.58E-03
0.00E+00	8.00E-03	4.69E-03
0.00E+00	8.21E-03	4.81E-03
0.00E+00	8.41E-03	4.93E-03
0.00E+00	8.64E-03	5.06E-03
0.00E+00	8.88E-03	5.20E-03
0.00E+00	9.13E-03	5.34E-03
0.00E+00	9.38E-03	5.48E-03
0.00E+00	9.64E-03	5.64E-03
0.00E+00	9.91E-03	5.79E-03
0.00E+00	1.02E-02	5.95E-03
0.00E+00	1.05E-02	6.12E-03
0.00E+00	1.08E-02	6.30E-03
0.00E+00	1.14E-02	6.67E-03
0.00E+00	1.18E-02	6.87E-03
0.00E+00	1.21E-02	7.08E-03
0.00E+00	1.25E-02	7.29E-03
0.00E+00	1.29E-02	7.51E-03
0.00E+00	1.33E-02	7.74E-03
0.00E+00	1.37E-02	7.97E-03
0.00E+00	1.41E-02	8.21E-03
0.00E+00	1.46E-02	8.46E-03
0.00E+00	1.50E-02	8.71E-03
0.00E+00	1.54E-02	8.96E-03
0.00E+00	1.59E-02	9.23E-03
0.00E+00	1.64E-02	9.50E-03
0.00E+00	1.69E-02	9.76E-03
0.00E+00	1.74E-02	1.00E-02
0.00E+00	1.79E-02	1.03E-02
0.00E+00	1.83E-02	1.06E-02
0.00E+00	1.86E-02	1.07E-02
0.00E+00	1.93E-02	1.11E-02
0.00E+00	5.70E-03	3.37E-03
0.00E+00	5.82E-03	3.44E-03
0.00E+00	5.95E-03	3.51E-03
0.00E+00	6.08E-03	3.59E-03
0.00E+00	6.22E-03	3.67E-03
0.00E+00	6.36E-03	3.75E-03
0.00E+00	6.50E-03	3.83E-03
0.00E+00	6.65E-03	3.92E-03
0.00E+00	6.81E-03	4.01E-03
0.00E+00	6.97E-03	4.10E-03
0.00E+00	7.14E-03	4.20E-03
0.00E+00	7.31E-03	4.30E-03
0.00E+00	7.49E-03	4.40E-03
0.00E+00	7.68E-03	4.51E-03
0.00E+00	7.87E-03	4.62E-03
0.00E+00	8.06E-03	4.73E-03
0.00E+00	8.27E-03	4.85E-03
0.00E+00	8.50E-03	4.98E-03
0.00E+00	8.72E-03	5.11E-03
0.00E+00	8.96E-03	5.25E-03
0.00E+00	9.20E-03	5.39E-03
0.00E+00	9.45E-03	5.53E-03
0.00E+00	9.71E-03	5.68E-03
0.00E+00	9.99E-03	5.84E-03
0.00E+00	1.03E-02	6.00E-03
0.00E+00	1.09E-02	6.35E-03
0.00E+00	1.12E-02	6.53E-03
0.00E+00	1.15E-02	6.72E-03

IHS

Health Risk Assessment Results Summary

Unmitigated

Residential Receptors

		MAX:	0.135	59.180	59.201
Unique Identifier	X (UTM)	Y (UTM)	Onroad	Offroad	Total Risk
3744273758909	374427	3758909	0.013	1.068	1.081
3744373758909	374437	3758909	0.013	1.100	1.113
3744473758909	374447	3758909	0.013	1.132	1.145
3744573758909	374457	3758909	0.013	1.165	1.178
3744673758909	374467	3758909	0.013	1.200	1.213
3744773758909	374477	3758909	0.013	1.235	1.248
3744873758909	374487	3758909	0.013	1.271	1.284
3744973758909	374497	3758909	0.013	1.307	1.320
3745073758909	374507	3758909	0.013	1.345	1.358
3745173758909	374517	3758909	0.013	1.383	1.396
3745273758909	374527	3758909	0.013	1.421	1.434
3745373758909	374537	3758909	0.013	1.460	1.473
3745473758909	374547	3758909	0.013	1.499	1.511
3745573758909	374557	3758909	0.013	1.537	1.549
3745673758909	374567	3758909	0.013	1.575	1.587
3745773758909	374577	3758909	0.013	1.612	1.624
3741373758919	374137	3758919	0.007	0.504	0.511
3741473758919	374147	3758919	0.007	0.514	0.521
3741573758919	374157	3758919	0.008	0.525	0.532
3741673758919	374167	3758919	0.008	0.536	0.543
3741773758919	374177	3758919	0.008	0.547	0.555
3741873758919	374187	3758919	0.008	0.559	0.567
3741973758919	374197	3758919	0.008	0.571	0.579
3742073758919	374207	3758919	0.008	0.583	0.592
3742173758919	374217	3758919	0.008	0.596	0.605
3742273758919	374227	3758919	0.009	0.610	0.619
3742373758919	374237	3758919	0.009	0.624	0.633
3742473758919	374247	3758919	0.009	0.638	0.647
3742573758919	374257	3758919	0.009	0.653	0.662
3742673758919	374267	3758919	0.009	0.668	0.678
3742773758919	374277	3758919	0.009	0.685	0.694
3742873758919	374287	3758919	0.010	0.700	0.710
3742973758919	374297	3758919	0.010	0.718	0.728
3743073758919	374307	3758919	0.010	0.737	0.747
3743173758919	374317	3758919	0.010	0.756	0.766
3743273758919	374327	3758919	0.010	0.775	0.785
3743373758919	374337	3758919	0.010	0.795	0.805
3743473758919	374347	3758919	0.011	0.816	0.827
3743573758919	374357	3758919	0.011	0.838	0.849
3743673758919	374367	3758919	0.011	0.861	0.872
3743773758919	374377	3758919	0.011	0.884	0.895
3743973758919	374397	3758919	0.011	0.934	0.945
3744073758919	374407	3758919	0.011	0.960	0.971
3744173758919	374417	3758919	0.011	0.987	0.998
3744273758919	374427	3758919	0.011	1.015	1.026
3744373758919	374437	3758919	0.011	1.044	1.055
3744473758919	374447	3758919	0.012	1.074	1.085
3744573758919	374457	3758919	0.012	1.104	1.116
3744673758919	374467	3758919	0.012	1.136	1.147
3744773758919	374477	3758919	0.012	1.168	1.180
3744873758919	374487	3758919	0.012	1.200	1.212
3744973758919	374497	3758919	0.012	1.233	1.245
3745073758919	374507	3758919	0.012	1.268	1.279
3745173758919	374517	3758919	0.012	1.302	1.314
3745273758919	374527	3758919	0.012	1.336	1.348
3745373758919	374537	3758919	0.012	1.370	1.382
3745473758919	374547	3758919	0.012	1.405	1.416
3745573758919	374557	3758919	0.012	1.439	1.451
3745673758919	374567	3758919	0.011	1.473	1.484
3745773758919	374577	3758919	0.011	1.507	1.518
3741373758929	374137	3758929	0.007	0.488	0.495
3741473758929	374147	3758929	0.007	0.498	0.505
3741573758929	374157	3758929	0.007	0.508	0.515
3741673758929	374167	3758929	0.007	0.518	0.525
3741773758929	374177	3758929	0.007	0.529	0.536
3741873758929	374187	3758929	0.007	0.540	0.547
3741973758929	374197	3758929	0.007	0.551	0.559
3742073758929	374207	3758929	0.008	0.563	0.571
3742173758929	374217	3758929	0.008	0.575	0.583
3742273758929	374227	3758929	0.008	0.588	0.596
3742373758929	374237	3758929	0.008	0.601	0.609
3742473758929	374247	3758929	0.008	0.615	0.623
3742573758929	374257	3758929	0.008	0.629	0.637
3742673758929	374267	3758929	0.008	0.643	0.652
3742773758929	374277	3758929	0.009	0.658	0.667
3742873758929	374287	3758929	0.009	0.673	0.682
3742973758929	374297	3758929	0.009	0.690	0.699
3743073758929	374307	3758929	0.009	0.707	0.716
3743173758929	374317	3758929	0.009	0.725	0.734
3743273758929	374327	3758929	0.009	0.743	0.752
3743373758929	374337	3758929	0.009	0.761	0.771
3743473758929	374347	3758929	0.010	0.781	0.791
3743573758929	374357	3758929	0.010	0.802	0.811
3743673758929	374367	3758929	0.010	0.823	0.833
3743773758929	374377	3758929	0.010	0.845	0.855
3743973758929	374397	3758929	0.010	0.891	0.901
3744073758929	374407	3758929	0.010	0.915	0.925
3744173758929	374417	3758929	0.010	0.940	0.951
3744273758929	374427	3758929	0.010	0.966	0.977
3744373758929	374437	3758929	0.010	0.993	1.003
3744473758929	374447	3758929	0.010	1.020	1.031
3744573758929	374457	3758929	0.011	1.048	1.059
3744673758929	374467	3758929	0.011	1.077	1.087
3744773758929	374477	3758929	0.011	1.106	1.117
3744873758929	374487	3758929	0.011	1.135	1.146
3744973758929	374497	3758929	0.011	1.165	1.176

IHS

Residential Health Risk Assessment Results Summary

Unmitigated

RESIDENTIAL RECEPTORS ONLY

		MAX:	59.201
Unique Identifier	X (UTM)	Y (UTM)	Total Risk
3744273758909	374427	3758909	1.081
3744373758909	374437	3758909	1.113
3744473758909	374447	3758909	1.145
3744573758909	374457	3758909	1.178
3744673758909	374467	3758909	1.213
3744773758909	374477	3758909	1.248
3744873758909	374487	3758909	1.284
3744973758909	374497	3758909	1.320
3745073758909	374507	3758909	1.358
3745173758909	374517	3758909	1.396
3745273758909	374527	3758909	1.434
3745373758909	374537	3758909	1.473
3745473758909	374547	3758909	1.511
3745573758909	374557	3758909	1.549
3745673758909	374567	3758909	1.587
3745773758909	374577	3758909	1.624
3741373758919	374137	3758919	0.511
3741473758919	374147	3758919	0.521
3741573758919	374157	3758919	0.532
3741673758919	374167	3758919	0.543
3741773758919	374177	3758919	0.555
3741873758919	374187	3758919	0.567
3741973758919	374197	3758919	0.579
3742073758919	374207	3758919	0.592
3742173758919	374217	3758919	0.605
3742273758919	374227	3758919	0.619
3742373758919	374237	3758919	0.633
3742473758919	374247	3758919	0.647
3742573758919	374257	3758919	0.662
3742673758919	374267	3758919	0.678
3742773758919	374277	3758919	0.694
3742873758919	374287	3758919	0.710
3742973758919	374297	3758919	0.728
3743073758919	374307	3758919	0.747
3743173758919	374317	3758919	0.766
3743273758919	374327	3758919	0.785
3743373758919	374337	3758919	0.805
3743473758919	374347	3758919	0.827
3743573758919	374357	3758919	0.849
3743673758919	374367	3758919	0.872
3743773758919	374377	3758919	0.895
3743973758919	374397	3758919	0.945
3744073758919	374407	3758919	0.971
3744173758919	374417	3758919	0.998
3744273758919	374427	3758919	1.026
3744373758919	374437	3758919	1.055
3744473758919	374447	3758919	1.085
3744573758919	374457	3758919	1.116
3744673758919	374467	3758919	1.147
3744773758919	374477	3758919	1.180
3744873758919	374487	3758919	1.212
3744973758919	374497	3758919	1.245
3745073758919	374507	3758919	1.279
3745173758919	374517	3758919	1.314
3745273758919	374527	3758919	1.348
3745373758919	374537	3758919	1.382
3745473758919	374547	3758919	1.416
3745573758919	374557	3758919	1.451
3745673758919	374567	3758919	1.484
3745773758919	374577	3758919	1.518
3741373758929	374137	3758929	0.495
3741473758929	374147	3758929	0.505
3741573758929	374157	3758929	0.515
3741673758929	374167	3758929	0.525
3741773758929	374177	3758929	0.536
3741873758929	374187	3758929	0.547
3741973758929	374197	3758929	0.559
3742073758929	374207	3758929	0.571
3742173758929	374217	3758929	0.583
3742273758929	374227	3758929	0.596
3742373758929	374237	3758929	0.609
3742473758929	374247	3758929	0.623
3742573758929	374257	3758929	0.637
3742673758929	374267	3758929	0.652
3742773758929	374277	3758929	0.667
3742873758929	374287	3758929	0.682
3742973758929	374297	3758929	0.699
3743073758929	374307	3758929	0.716
3743173758929	374317	3758929	0.734
3743273758929	374327	3758929	0.752
3743373758929	374337	3758929	0.771
3743473758929	374347	3758929	0.791
3743573758929	374357	3758929	0.811
3743673758929	374367	3758929	0.833
3743773758929	374377	3758929	0.855
3743973758929	374397	3758929	0.901
3744073758929	374407	3758929	0.925
3744173758929	374417	3758929	0.951
3744273758929	374427	3758929	0.977
3744373758929	374437	3758929	1.003
3744473758929	374447	3758929	1.031
3744573758929	374457	3758929	1.059
3744673758929	374467	3758929	1.087
3744773758929	374477	3758929	1.117
3744873758929	374487	3758929	1.146
3744973758929	374497	3758929	1.176

FOR CHRONIC CALCS

MAX: 0.543

Overlapping Phases - Maximum GLC		
2025	2026	2027
0.00E+00	1.18E-02	6.92E-03
0.00E+00	1.22E-02	7.12E-03
0.00E+00	1.26E-02	7.32E-03
0.00E+00	1.29E-02	7.54E-03
0.00E+00	1.33E-02	7.75E-03
0.00E+00	1.37E-02	7.98E-03
0.00E+00	1.41E-02	8.21E-03
0.00E+00	1.45E-02	8.43E-03
0.00E+00	1.49E-02	8.68E-03
0.00E+00	1.54E-02	8.91E-03
0.00E+00	1.58E-02	9.15E-03
0.00E+00	1.62E-02	9.39E-03
0.00E+00	1.67E-02	9.63E-03
0.00E+00	1.71E-02	9.87E-03
0.00E+00	1.75E-02	1.01E-02
0.00E+00	1.79E-02	1.03E-02
0.00E+00	5.52E-03	3.26E-03
0.00E+00	5.63E-03	3.33E-03
0.00E+00	5.75E-03	3.40E-03
0.00E+00	5.88E-03	3.47E-03
0.00E+00	6.00E-03	3.54E-03
0.00E+00	6.13E-03	3.62E-03
0.00E+00	6.27E-03	3.70E-03
0.00E+00	6.41E-03	3.78E-03
0.00E+00	6.56E-03	3.86E-03
0.00E+00	6.71E-03	3.95E-03
0.00E+00	6.86E-03	4.04E-03
0.00E+00	7.03E-03	4.13E-03
0.00E+00	7.19E-03	4.23E-03
0.00E+00	7.37E-03	4.33E-03
0.00E+00	7.55E-03	4.44E-03
0.00E+00	7.72E-03	4.54E-03
0.00E+00	7.92E-03	4.65E-03
0.00E+00	8.13E-03	4.77E-03
0.00E+00	8.34E-03	4.90E-03
0.00E+00	8.56E-03	5.02E-03
0.00E+00	8.78E-03	5.15E-03
0.00E+00	9.02E-03	5.29E-03
0.00E+00	9.26E-03	5.43E-03
0.00E+00	9.52E-03	5.58E-03
0.00E+00	9.78E-03	5.73E-03
0.00E+00	1.03E-02	6.05E-03
0.00E+00	1.06E-02	6.21E-03
0.00E+00	1.09E-02	6.39E-03
0.00E+00	1.12E-02	6.57E-03
0.00E+00	1.16E-02	6.75E-03
0.00E+00	1.19E-02	6.94E-03
0.00E+00	1.22E-02	7.14E-03
0.00E+00	1.26E-02	7.34E-03
0.00E+00	1.29E-02	7.54E-03
0.00E+00	1.33E-02	7.75E-03
0.00E+00	1.37E-02	7.95E-03
0.00E+00	1.40E-02	8.17E-03
0.00E+00	1.44E-02	8.39E-03
0.00E+00	1.48E-02	8.60E-03
0.00E+00	1.52E-02	8.81E-03
0.00E+00	1.56E-02	9.03E-03
0.00E+00	1.60E-02	9.24E-03
0.00E+00	1.63E-02	9.44E-03
0.00E+00	1.67E-02	9.65E-03
0.00E+00	5.34E-03	3.16E-03
0.00E+00	5.45E-03	3.22E-03
0.00E+00	5.56E-03	3.29E-03
0.00E+00	5.68E-03	3.35E-03
0.00E+00	5.80E-03	3.42E-03
0.00E+00	5.92E-03	3.50E-03
0.00E+00	6.05E-03	3.57E-03
0.00E+00	6.18E-03	3.65E-03
0.00E+00	6.32E-03	3.73E-03
0.00E+00	6.46E-03	3.81E-03
0.00E+00	6.61E-03	3.89E-03
0.00E+00	6.76E-03	3.98E-03
0.00E+00	6.91E-03	4.07E-03
0.00E+00	7.08E-03	4.16E-03
0.00E+00	7.24E-03	4.26E-03
0.00E+00	7.41E-03	4.36E-03
0.00E+00	7.60E-03	4.47E-03
0.00E+00	7.79E-03	4.58E-03
0.00E+00	7.99E-03	4.69E-03
0.00E+00	8.19E-03	4.81E-03
0.00E+00	8.39E-03	4.93E-03
0.00E+00	8.62E-03	5.06E-03
0.00E+00	8.84E-03	5.19E-03
0.00E+00	9.08E-03	5.33E-03
0.00E+00	9.32E-03	5.47E-03
0.00E+00	9.84E-03	5.77E-03
0.00E+00	1.01E-02	5.92E-03
0.00E+00	1.04E-02	6.08E-03
0.00E+00	1.07E-02	6.25E-03
0.00E+00	1.10E-02	6.42E-03
0.00E+00	1.13E-02	6.59E-03
0.00E+00	1.16E-02	6.77E-03
0.00E+00	1.19E-02	6.95E-03
0.00E+00	1.22E-02	7.14E-03
0.00E+00	1.25E-02	7.32E-03
0.00E+00	1.29E-02	7.51E-03

IHS

Health Risk Assessment Results Summary

Unmitigated

Residential Receptors		MAX:	0.135	59.180	59.201
Unique Identifier	X (UTM)	Y (UTM)	Onroad	Offroad	Total Risk
3745073758929	374507	3758929	0.011	1.197	1.207
3745173758929	374517	3758929	0.011	1.228	1.238
3745273758929	374527	3758929	0.011	1.259	1.269
3745373758929	374537	3758929	0.011	1.289	1.300
3745473758929	374547	3758929	0.011	1.320	1.330
3745573758929	374557	3758929	0.011	1.351	1.361
3745673758929	374567	3758929	0.010	1.382	1.392
3745773758929	374577	3758929	0.010	1.412	1.422
3741473758939	374147	3758939	0.006	0.482	0.488
3741573758939	374157	3758939	0.006	0.491	0.498
3741673758939	374167	3758939	0.007	0.501	0.508
3741773758939	374177	3758939	0.007	0.511	0.518
3741873758939	374187	3758939	0.007	0.522	0.528
3741973758939	374197	3758939	0.007	0.533	0.539
3742073758939	374207	3758939	0.007	0.544	0.551
3742173758939	374217	3758939	0.007	0.555	0.562
3742273758939	374227	3758939	0.007	0.567	0.574
3742373758939	374237	3758939	0.007	0.579	0.587
3742473758939	374247	3758939	0.007	0.592	0.599
3742573758939	374257	3758939	0.008	0.605	0.613
3742673758939	374267	3758939	0.008	0.619	0.627
3742773758939	374277	3758939	0.008	0.633	0.641
3742873758939	374287	3758939	0.008	0.647	0.655
3742973758939	374297	3758939	0.008	0.663	0.671
3743073758939	374307	3758939	0.008	0.679	0.687
3743173758939	374317	3758939	0.008	0.696	0.704
3743273758939	374327	3758939	0.008	0.713	0.721
3743373758939	374337	3758939	0.009	0.730	0.739
3743473758939	374347	3758939	0.009	0.749	0.757
3743573758939	374357	3758939	0.009	0.768	0.776
3743673758939	374367	3758939	0.009	0.788	0.796
3743773758939	374377	3758939	0.009	0.808	0.817
3743973758939	374397	3758939	0.009	0.851	0.860
3744073758939	374407	3758939	0.009	0.874	0.883
3744173758939	374417	3758939	0.009	0.897	0.906
3744273758939	374427	3758939	0.009	0.921	0.930
3744373758939	374437	3758939	0.009	0.945	0.955
3744473758939	374447	3758939	0.009	0.970	0.980
3744573758939	374457	3758939	0.010	0.996	1.006
3744673758939	374467	3758939	0.010	1.022	1.032
3744773758939	374477	3758939	0.010	1.049	1.059
3744873758939	374487	3758939	0.010	1.076	1.085
3744973758939	374497	3758939	0.010	1.103	1.113
3745073758939	374507	3758939	0.010	1.131	1.141
3745173758939	374517	3758939	0.010	1.160	1.169
3745273758939	374527	3758939	0.010	1.188	1.197
3745373758939	374537	3758939	0.010	1.216	1.226
3745473758939	374547	3758939	0.010	1.244	1.254
3745573758939	374557	3758939	0.010	1.271	1.281
3745673758939	374567	3758939	0.010	1.299	1.309
3745773758939	374577	3758939	0.010	1.326	1.335
3741573758949	374157	3758949	0.006	0.476	0.482
3741673758949	374167	3758949	0.006	0.485	0.491
3741773758949	374177	3758949	0.006	0.494	0.501
3741873758949	374187	3758949	0.006	0.504	0.510
3741973758949	374197	3758949	0.006	0.514	0.521
3742073758949	374207	3758949	0.006	0.525	0.531
3742173758949	374217	3758949	0.007	0.536	0.542
3742273758949	374227	3758949	0.007	0.547	0.554
3742373758949	374237	3758949	0.007	0.559	0.565
3742473758949	374247	3758949	0.007	0.571	0.577
3742573758949	374257	3758949	0.007	0.583	0.590
3742673758949	374267	3758949	0.007	0.596	0.603
3742773758949	374277	3758949	0.007	0.609	0.616
3742873758949	374287	3758949	0.007	0.623	0.630
3742973758949	374297	3758949	0.007	0.637	0.644
3743073758949	374307	3758949	0.007	0.653	0.660
3743173758949	374317	3758949	0.008	0.668	0.676
3743273758949	374327	3758949	0.008	0.684	0.692
3743373758949	374337	3758949	0.008	0.701	0.708
3743473758949	374347	3758949	0.008	0.718	0.726
3743573758949	374357	3758949	0.008	0.736	0.744
3743673758949	374367	3758949	0.008	0.755	0.763
3743773758949	374377	3758949	0.008	0.774	0.782
3743973758949	374397	3758949	0.008	0.814	0.822
3744073758949	374407	3758949	0.008	0.835	0.843
3744173758949	374417	3758949	0.008	0.856	0.865
3744273758949	374427	3758949	0.009	0.878	0.887
3744373758949	374437	3758949	0.009	0.901	0.910
3744473758949	374447	3758949	0.009	0.924	0.933
3744573758949	374457	3758949	0.009	0.948	0.957
3744673758949	374467	3758949	0.009	0.972	0.981
3744773758949	374477	3758949	0.009	0.996	1.005
3744873758949	374487	3758949	0.009	1.021	1.030
3744973758949	374497	3758949	0.009	1.046	1.055
3745073758949	374507	3758949	0.009	1.071	1.080
3745173758949	374517	3758949	0.009	1.097	1.106
3745273758949	374527	3758949	0.009	1.122	1.131
3745373758949	374537	3758949	0.009	1.148	1.157
3745473758949	374547	3758949	0.009	1.174	1.183
3745573758949	374557	3758949	0.009	1.199	1.208
3745673758949	374567	3758949	0.009	1.223	1.232
3745773758949	374577	3758949	0.009	1.248	1.256
3741673758959	374167	3758959	0.006	0.469	0.475
3741773758959	374177	3758959	0.006	0.478	0.484
3741873758959	374187	3758959	0.006	0.487	0.493

IHS

Residential Health Risk Assessment Results Summary

Unmitigated

RESIDENTIAL RECEPTORS ONLY		MAX:	59.201
Unique Identifier	X (UTM)	Y (UTM)	Total Risk
3745073758929	374507	3758929	1.207
3745173758929	374517	3758929	1.238
3745273758929	374527	3758929	1.269
3745373758929	374537	3758929	1.300
3745473758929	374547	3758929	1.330
3745573758929	374557	3758929	1.361
3745673758929	374567	3758929	1.392
3745773758929	374577	3758929	1.422
3741473758939	374147	3758939	0.488
3741573758939	374157	3758939	0.498
3741673758939	374167	3758939	0.508
3741773758939	374177	3758939	0.518
3741873758939	374187	3758939	0.528
3741973758939	374197	3758939	0.539
3742073758939	374207	3758939	0.551
3742173758939	374217	3758939	0.562
3742273758939	374227	3758939	0.574
3742373758939	374237	3758939	0.587
3742473758939	374247	3758939	0.599
3742573758939	374257	3758939	0.613
3742673758939	374267	3758939	0.627
3742773758939	374277	3758939	0.641
3742873758939	374287	3758939	0.655
3742973758939	374297	3758939	0.671
3743073758939	374307	3758939	0.687
3743173758939	374317	3758939	0.704
3743273758939	374327	3758939	0.721
3743373758939	374337	3758939	0.739
3743473758939	374347	3758939	0.757
3743573758939	374357	3758939	0.776
3743673758939	374367	3758939	0.796
3743773758939	374377	3758939	0.817
3743973758939	374397	3758939	0.860
3744073758939	374407	3758939	0.883
3744173758939	374417	3758939	0.906
3744273758939	374427	3758939	0.930
3744373758939	374437	3758939	0.955
3744473758939	374447	3758939	0.980
3744573758939	374457	3758939	1.006
3744673758939	374467	3758939	1.032
3744773758939	374477	3758939	1.059
3744873758939	374487	3758939	1.085
3744973758939	374497	3758939	1.113
3745073758939	374507	3758939	1.141
3745173758939	374517	3758939	1.169
3745273758939	374527	3758939	1.197
3745373758939	374537	3758939	1.226
3745473758939	374547	3758939	1.254
3745573758939	374557	3758939	1.281
3745673758939	374567	3758939	1.309
3745773758939	374577	3758939	1.335
3741573758949	374157	3758949	0.482
3741673758949	374167	3758949	0.491
3741773758949	374177	3758949	0.501
3741873758949	374187	3758949	0.510
3741973758949	374197	3758949	0.521
3742073758949	374207	3758949	0.531
3742173758949	374217	3758949	0.542
3742273758949	374227	3758949	0.554
3742373758949	374237	3758949	0.565
3742473758949	374247	3758949	0.577
3742573758949	374257	3758949	0.590
3742673758949	374267	3758949	0.603
3742773758949	374277	3758949	0.616
3742873758949	374287	3758949	0.630
3742973758949	374297	3758949	0.644
3743073758949	374307	3758949	0.660
3743173758949	374317	3758949	0.676
3743273758949	374327	3758949	0.692
3743373758949	374337	3758949	0.708
3743473758949	374347	3758949	0.726
3743573758949	374357	3758949	0.744
3743673758949	374367	3758949	0.763
3743773758949	374377	3758949	0.782
3743973758949	374397	3758949	0.822
3744073758949	374407	3758949	0.843
3744173758949	374417	3758949	0.865
3744273758949	374427	3758949	0.887
3744373758949	374437	3758949	0.910
3744473758949	374447	3758949	0.933
3744573758949	374457	3758949	0.957
3744673758949	374467	3758949	0.981
3744773758949	374477	3758949	1.005
3744873758949	374487	3758949	1.030
3744973758949	374497	3758949	1.055
3745073758949	374507	3758949	1.080
3745173758949	374517	3758949	1.106
3745273758949	374527	3758949	1.131
3745373758949	374537	3758949	1.157
3745473758949	374547	3758949	1.183
3745573758949	374557	3758949	1.208
3745673758949	374567	3758949	1.232
3745773758949	374577	3758949	1.256
3741673758959	374167	3758959	0.475
3741773758959	374177	3758959	0.484
3741873758959	374187	3758959	0.493

FOR CHRONIC CALCS

MAX:			0.543
Overlapping Phases - Maximum GLC			
2025	2026	2027	
0.00E+00	1.32E-02	7.71E-03	
0.00E+00	1.36E-02	7.90E-03	
0.00E+00	1.39E-02	8.10E-03	
0.00E+00	1.43E-02	8.29E-03	
0.00E+00	1.46E-02	8.48E-03	
0.00E+00	1.50E-02	8.67E-03	
0.00E+00	1.53E-02	8.86E-03	
0.00E+00	1.56E-02	9.04E-03	
0.00E+00	5.27E-03	3.12E-03	
0.00E+00	5.38E-03	3.18E-03	
0.00E+00	5.49E-03	3.24E-03	
0.00E+00	5.60E-03	3.31E-03	
0.00E+00	5.71E-03	3.38E-03	
0.00E+00	5.83E-03	3.45E-03	
0.00E+00	5.96E-03	3.52E-03	
0.00E+00	6.09E-03	3.59E-03	
0.00E+00	6.22E-03	3.67E-03	
0.00E+00	6.36E-03	3.75E-03	
0.00E+00	6.50E-03	3.83E-03	
0.00E+00	6.65E-03	3.92E-03	
0.00E+00	6.80E-03	4.01E-03	
0.00E+00	6.96E-03	4.10E-03	
0.00E+00	7.11E-03	4.19E-03	
0.00E+00	7.29E-03	4.29E-03	
0.00E+00	7.47E-03	4.40E-03	
0.00E+00	7.65E-03	4.50E-03	
0.00E+00	7.84E-03	4.61E-03	
0.00E+00	8.03E-03	4.73E-03	
0.00E+00	8.24E-03	4.85E-03	
0.00E+00	8.45E-03	4.97E-03	
0.00E+00	8.67E-03	5.10E-03	
0.00E+00	8.90E-03	5.23E-03	
0.00E+00	9.38E-03	5.51E-03	
0.00E+00	9.63E-03	5.65E-03	
0.00E+00	9.88E-03	5.80E-03	
0.00E+00	1.01E-02	5.95E-03	
0.00E+00	1.04E-02	6.11E-03	
0.00E+00	1.07E-02	6.27E-03	
0.00E+00	1.10E-02	6.43E-03	
0.00E+00	1.13E-02	6.60E-03	
0.00E+00	1.16E-02	6.77E-03	
0.00E+00	1.19E-02	6.94E-03	
0.00E+00	1.22E-02	7.11E-03	
0.00E+00	1.25E-02	7.29E-03	
0.00E+00	1.28E-02	7.46E-03	
0.00E+00	1.31E-02	7.64E-03	
0.00E+00	1.34E-02	7.81E-03	
0.00E+00	1.37E-02	7.99E-03	
0.00E+00	1.40E-02	8.16E-03	
0.00E+00	1.43E-02	8.33E-03	
0.00E+00	1.46E-02	8.49E-03	
0.00E+00	5.20E-03	3.08E-03	
0.00E+00	5.30E-03	3.14E-03	
0.00E+00	5.41E-03	3.20E-03	
0.00E+00	5.52E-03	3.26E-03	
0.00E+00	5.63E-03	3.33E-03	
0.00E+00	5.75E-03	3.40E-03	
0.00E+00	5.87E-03	3.47E-03	
0.00E+00	5.99E-03	3.54E-03	
0.00E+00	6.12E-03	3.61E-03	
0.00E+00	6.26E-03	3.69E-03	
0.00E+00	6.39E-03	3.77E-03	
0.00E+00	6.54E-03	3.86E-03	
0.00E+00	6.68E-03	3.94E-03	
0.00E+00	6.83E-03	4.03E-03	
0.00E+00	6.99E-03	4.12E-03	
0.00E+00	7.17E-03	4.22E-03	
0.00E+00	7.34E-03	4.32E-03	
0.00E+00	7.52E-03	4.43E-03	
0.00E+00	7.70E-03	4.53E-03	
0.00E+00	7.89E-03	4.65E-03	
0.00E+00	8.09E-03	4.76E-03	
0.00E+00	8.30E-03	4.88E-03	
0.00E+00	8.51E-03	5.01E-03	
0.00E+00	8.95E-03	5.26E-03	
0.00E+00	9.18E-03	5.40E-03	
0.00E+00	9.42E-03	5.54E-03	
0.00E+00	9.67E-03	5.68E-03	
0.00E+00	9.92E-03	5.82E-03	
0.00E+00	1.02E-02	5.97E-03	
0.00E+00	1.04E-02	6.12E-03	
0.00E+00	1.07E-02	6.27E-03	
0.00E+00	1.10E-02	6.43E-03	
0.00E+00	1.12E-02	6.58E-03	
0.00E+00	1.15E-02	6.74E-03	
0.00E+00	1.18E-02	6.90E-03	
0.00E+00	1.21E-02	7.06E-03	
0.00E+00	1.24E-02	7.22E-03	
0.00E+00	1.27E-02	7.38E-03	
0.00E+00	1.29E-02	7.53E-03	
0.00E+00	1.32E-02	7.69E-03	
0.00E+00	1.35E-02	7.84E-03	
0.00E+00	1.37E-02	7.99E-03	
0.00E+00	5.12E-03	3.03E-03	
0.00E+00	5.22E-03	3.09E-03	
0.00E+00	5.33E-03	3.15E-03	

IHS

Health Risk Assessment Results Summary

Unmitigated

Residential Receptors		MAX:	0.135	59.180	59.201
Unique Identifier	X (UTM)	Y (UTM)	Onroad	Offroad	Total Risk
3741973758959	374197	3758959	0.006	0.497	0.503
3742073758959	374207	3758959	0.006	0.507	0.513
3742173758959	374217	3758959	0.006	0.517	0.523
3742273758959	374227	3758959	0.006	0.528	0.534
3742373758959	374237	3758959	0.006	0.539	0.545
3742473758959	374247	3758959	0.006	0.550	0.557
3742573758959	374257	3758959	0.006	0.562	0.568
3742673758959	374267	3758959	0.006	0.574	0.581
3742773758959	374277	3758959	0.007	0.587	0.593
3742873758959	374287	3758959	0.007	0.600	0.606
3742973758959	374297	3758959	0.007	0.613	0.620
3743073758959	374307	3758959	0.007	0.627	0.634
3743173758959	374317	3758959	0.007	0.642	0.649
3743273758959	374327	3758959	0.007	0.657	0.664
3743373758959	374337	3758959	0.007	0.673	0.680
3743473758959	374347	3758959	0.007	0.689	0.696
3743573758959	374357	3758959	0.007	0.706	0.713
3743673758959	374367	3758959	0.007	0.723	0.731
3743773758959	374377	3758959	0.007	0.741	0.749
3743973758959	374397	3758959	0.008	0.779	0.786
3744073758959	374407	3758959	0.008	0.798	0.806
3744173758959	374417	3758959	0.008	0.818	0.826
3744273758959	374427	3758959	0.008	0.839	0.846
3744373758959	374437	3758959	0.008	0.859	0.867
3744473758959	374447	3758959	0.008	0.881	0.889
3744573758959	374457	3758959	0.008	0.903	0.911
3744673758959	374467	3758959	0.008	0.925	0.933
3744773758959	374477	3758959	0.008	0.948	0.956
3744873758959	374487	3758959	0.008	0.971	0.979
3744973758959	374497	3758959	0.008	0.993	1.001
3745073758959	374507	3758959	0.008	1.015	1.023
3745173758959	374517	3758959	0.008	1.039	1.047
3745273758959	374527	3758959	0.008	1.061	1.069
3745373758959	374537	3758959	0.008	1.086	1.094
3745473758959	374547	3758959	0.008	1.109	1.117
3745573758959	374557	3758959	0.008	1.132	1.140
3745673758959	374567	3758959	0.008	1.154	1.162
3745773758959	374577	3758959	0.008	1.176	1.184
3741773758969	374177	3758969	0.005	0.463	0.468
3741873758969	374187	3758969	0.005	0.471	0.477
3741973758969	374197	3758969	0.005	0.480	0.486
3742073758969	374207	3758969	0.006	0.490	0.495
3742173758969	374217	3758969	0.006	0.500	0.505
3742273758969	374227	3758969	0.006	0.510	0.515
3742373758969	374237	3758969	0.006	0.520	0.526
3742473758969	374247	3758969	0.006	0.531	0.537
3742573758969	374257	3758969	0.006	0.542	0.548
3742673758969	374267	3758969	0.006	0.554	0.560
3742773758969	374277	3758969	0.006	0.566	0.572
3742873758969	374287	3758969	0.006	0.578	0.584
3742973758969	374297	3758969	0.006	0.591	0.597
3743073758969	374307	3758969	0.006	0.604	0.610
3743173758969	374317	3758969	0.006	0.617	0.624
3743273758969	374327	3758969	0.006	0.632	0.638
3743373758969	374337	3758969	0.006	0.647	0.653
3743473758969	374347	3758969	0.007	0.662	0.669
3743573758969	374357	3758969	0.007	0.678	0.684
3743673758969	374367	3758969	0.007	0.694	0.701
3743773758969	374377	3758969	0.007	0.711	0.718
3743973758969	374397	3758969	0.007	0.746	0.753
3744073758969	374407	3758969	0.007	0.764	0.771
3744173758969	374417	3758969	0.007	0.783	0.790
3744273758969	374427	3758969	0.007	0.802	0.809
3744373758969	374437	3758969	0.007	0.821	0.828
3744473758969	374447	3758969	0.007	0.841	0.849
3744573758969	374457	3758969	0.007	0.862	0.869
3744673758969	374467	3758969	0.007	0.882	0.889
3744773758969	374477	3758969	0.007	0.903	0.910
3744873758969	374487	3758969	0.007	0.924	0.931
3744973758969	374497	3758969	0.007	0.944	0.951
3745073758969	374507	3758969	0.007	0.964	0.971
3745173758969	374517	3758969	0.007	0.984	0.992
3745273758969	374527	3758969	0.007	1.006	1.014
3745373758969	374537	3758969	0.007	1.028	1.036
3745473758969	374547	3758969	0.007	1.049	1.057
3745573758969	374557	3758969	0.007	1.070	1.077
3745673758969	374567	3758969	0.007	1.090	1.097
3745773758969	374577	3758969	0.007	1.110	1.118
3741873758979	374187	3758979	0.005	0.456	0.461
3741973758979	374197	3758979	0.005	0.465	0.470
3742073758979	374207	3758979	0.005	0.474	0.479
3742173758979	374217	3758979	0.005	0.483	0.488
3742273758979	374227	3758979	0.005	0.492	0.498
3742373758979	374237	3758979	0.005	0.502	0.508
3742473758979	374247	3758979	0.005	0.513	0.518
3742573758979	374257	3758979	0.005	0.523	0.529
3742673758979	374267	3758979	0.006	0.534	0.540
3742773758979	374277	3758979	0.006	0.545	0.551
3742873758979	374287	3758979	0.006	0.557	0.563
3742973758979	374297	3758979	0.006	0.569	0.575
3743073758979	374307	3758979	0.006	0.582	0.587
3743173758979	374317	3758979	0.006	0.595	0.600
3743273758979	374327	3758979	0.006	0.608	0.614
3743373758979	374337	3758979	0.006	0.622	0.628
3743473758979	374347	3758979	0.006	0.637	0.643
3743573758979	374357	3758979	0.006	0.651	0.658

IHS

Residential Health Risk Assessment Results Summary

Unmitigated

RESIDENTIAL RECEPTORS ONLY		MAX:	59.201
Unique Identifier	X (UTM)	Y (UTM)	Total Risk
3741973758959	374197	3758959	0.503
3742073758959	374207	3758959	0.513
3742173758959	374217	3758959	0.523
3742273758959	374227	3758959	0.534
3742373758959	374237	3758959	0.545
3742473758959	374247	3758959	0.557
3742573758959	374257	3758959	0.568
3742673758959	374267	3758959	0.581
3742773758959	374277	3758959	0.593
3742873758959	374287	3758959	0.606
3742973758959	374297	3758959	0.620
3743073758959	374307	3758959	0.634
3743173758959	374317	3758959	0.649
3743273758959	374327	3758959	0.664
3743373758959	374337	3758959	0.680
3743473758959	374347	3758959	0.696
3743573758959	374357	3758959	0.713
3743673758959	374367	3758959	0.731
3743773758959	374377	3758959	0.749
3743973758959	374397	3758959	0.786
3744073758959	374407	3758959	0.806
3744173758959	374417	3758959	0.826
3744273758959	374427	3758959	0.846
3744373758959	374437	3758959	0.867
3744473758959	374447	3758959	0.889
3744573758959	374457	3758959	0.911
3744673758959	374467	3758959	0.933
3744773758959	374477	3758959	0.956
3744873758959	374487	3758959	0.979
3744973758959	374497	3758959	1.001
3745073758959	374507	3758959	1.023
3745173758959	374517	3758959	1.047
3745273758959	374527	3758959	1.069
3745373758959	374537	3758959	1.094
3745473758959	374547	3758959	1.117
3745573758959	374557	3758959	1.140
3745673758959	374567	3758959	1.162
3745773758959	374577	3758959	1.184
3741773758969	374177	3758969	0.468
3741873758969	374187	3758969	0.477
3741973758969	374197	3758969	0.486
3742073758969	374207	3758969	0.495
3742173758969	374217	3758969	0.505
3742273758969	374227	3758969	0.515
3742373758969	374237	3758969	0.526
3742473758969	374247	3758969	0.537
3742573758969	374257	3758969	0.548
3742673758969	374267	3758969	0.560
3742773758969	374277	3758969	0.572
3742873758969	374287	3758969	0.584
3742973758969	374297	3758969	0.597
3743073758969	374307	3758969	0.610
3743173758969	374317	3758969	0.624
3743273758969	374327	3758969	0.638
3743373758969	374337	3758969	0.653
3743473758969	374347	3758969	0.669
3743573758969	374357	3758969	0.684
3743673758969	374367	3758969	0.701
3743773758969	374377	3758969	0.718
3743973758969	374397	3758969	0.753
3744073758969	374407	3758969	0.771
3744173758969	374417	3758969	0.790
3744273758969	374427	3758969	0.809
3744373758969	374437	3758969	0.828
3744473758969	374447	3758969	0.849
3744573758969	374457	3758969	0.869
3744673758969	374467	3758969	0.889
3744773758969	374477	3758969	0.910
3744873758969	374487	3758969	0.931
3744973758969	374497	3758969	0.951
3745073758969	374507	3758969	0.971
3745173758969	374517	3758969	0.992
3745273758969	374527	3758969	1.014
3745373758969	374537	3758969	1.036
3745473758969	374547	3758969	1.057
3745573758969	374557	3758969	1.077
3745673758969	374567	3758969	1.097
3745773758969	374577	3758969	1.118
3741873758979	374187	3758979	0.461
3741973758979	374197	3758979	0.470
3742073758979	374207	3758979	0.479
3742173758979	374217	3758979	0.488
3742273758979	374227	3758979	0.498
3742373758979	374237	3758979	0.508
3742473758979	374247	3758979	0.518
3742573758979	374257	3758979	0.529
3742673758979	374267	3758979	0.540
3742773758979	374277	3758979	0.551
3742873758979	374287	3758979	0.563
3742973758979	374297	3758979	0.575
3743073758979	374307	3758979	0.587
3743173758979	374317	3758979	0.600
3743273758979	374327	3758979	0.614
3743373758979	374337	3758979	0.628
3743473758979	374347	3758979	0.643
3743573758979	374357	3758979	0.658

FOR CHRONIC CALCS

MAX:			0.543
Overlapping Phases - Maximum GLC			
2025	2026	2027	
0.00E+00	5.43E-03	3.21E-03	
0.00E+00	5.55E-03	3.28E-03	
0.00E+00	5.66E-03	3.35E-03	
0.00E+00	5.78E-03	3.41E-03	
0.00E+00	5.90E-03	3.49E-03	
0.00E+00	6.03E-03	3.56E-03	
0.00E+00	6.16E-03	3.64E-03	
0.00E+00	6.29E-03	3.72E-03	
0.00E+00	6.43E-03	3.80E-03	
0.00E+00	6.57E-03	3.88E-03	
0.00E+00	6.72E-03	3.97E-03	
0.00E+00	6.88E-03	4.06E-03	
0.00E+00	7.04E-03	4.15E-03	
0.00E+00	7.21E-03	4.25E-03	
0.00E+00	7.38E-03	4.35E-03	
0.00E+00	7.56E-03	4.46E-03	
0.00E+00	7.75E-03	4.57E-03	
0.00E+00	7.94E-03	4.68E-03	
0.00E+00	8.14E-03	4.79E-03	
0.00E+00	8.55E-03	5.04E-03	
0.00E+00	8.77E-03	5.16E-03	
0.00E+00	8.99E-03	5.29E-03	
0.00E+00	9.21E-03	5.42E-03	
0.00E+00	9.44E-03	5.55E-03	
0.00E+00	9.68E-03	5.69E-03	
0.00E+00	9.93E-03	5.83E-03	
0.00E+00	1.02E-02	5.97E-03	
0.00E+00	1.04E-02	6.11E-03	
0.00E+00	1.07E-02	6.25E-03	
0.00E+00	1.09E-02	6.39E-03	
0.00E+00	1.12E-02	6.53E-03	
0.00E+00	1.14E-02	6.68E-03	
0.00E+00	1.17E-02	6.82E-03	
0.00E+00	1.19E-02	6.97E-03	
0.00E+00	1.22E-02	7.12E-03	
0.00E+00	1.24E-02	7.26E-03	
0.00E+00	1.27E-02	7.40E-03	
0.00E+00	1.29E-02	7.53E-03	
0.00E+00	5.05E-03	2.99E-03	
0.00E+00	5.15E-03	3.05E-03	
0.00E+00	5.25E-03	3.11E-03	
0.00E+00	5.35E-03	3.17E-03	
0.00E+00	5.46E-03	3.23E-03	
0.00E+00	5.57E-03	3.30E-03	
0.00E+00	5.69E-03	3.36E-03	
0.00E+00	5.81E-03	3.43E-03	
0.00E+00	5.93E-03	3.51E-03	
0.00E+00	6.06E-03	3.58E-03	
0.00E+00	6.19E-03	3.66E-03	
0.00E+00	6.33E-03	3.74E-03	
0.00E+00	6.47E-03	3.82E-03	
0.00E+00	6.61E-03	3.90E-03	
0.00E+00	6.76E-03	3.99E-03	
0.00E+00	6.92E-03	4.09E-03	
0.00E+00	7.08E-03	4.18E-03	
0.00E+00	7.25E-03	4.28E-03	
0.00E+00	7.43E-03	4.38E-03	
0.00E+00	7.61E-03	4.49E-03	
0.00E+00	7.80E-03	4.60E-03	
0.00E+00	8.18E-03	4.82E-03	
0.00E+00	8.38E-03	4.94E-03	
0.00E+00	8.59E-03	5.06E-03	
0.00E+00	8.80E-03	5.18E-03	
0.00E+00	9.01E-03	5.30E-03	
0.00E+00	9.23E-03	5.43E-03	
0.00E+00	9.45E-03	5.56E-03	
0.00E+00	9.68E-03	5.69E-03	
0.00E+00	9.91E-03	5.82E-03	
0.00E+00	1.01E-02	5.95E-03	
0.00E+00	1.04E-02	6.08E-03	
0.00E+00	1.06E-02	6.20E-03	
0.00E+00	1.08E-02	6.33E-03	
0.00E+00	1.10E-02	6.46E-03	
0.00E+00	1.13E-02	6.60E-03	
0.00E+00	1.15E-02	6.73E-03	
0.00E+00	1.17E-02	6.86E-03	
0.00E+00	1.20E-02	6.98E-03	
0.00E+00	1.22E-02	7.11E-03	
0.00E+00	4.97E-03	2.95E-03	
0.00E+00	5.07E-03	3.00E-03	
0.00E+00	5.17E-03	3.06E-03	
0.00E+00	5.27E-03	3.12E-03	
0.00E+00	5.38E-03	3.18E-03	
0.00E+00	5.49E-03	3.25E-03	
0.00E+00	5.60E-03	3.31E-03	
0.00E+00	5.72E-03	3.38E-03	
0.00E+00	5.84E-03	3.45E-03	
0.00E+00	5.96E-03	3.53E-03	
0.00E+00	6.09E-03	3.60E-03	
0.00E+00	6.22E-03	3.68E-03	
0.00E+00	6.36E-03	3.76E-03	
0.00E+00	6.50E-03	3.84E-03	
0.00E+00	6.65E-03	3.93E-03	
0.00E+00	6.81E-03	4.02E-03	
0.00E+00	6.97E-03	4.12E-03	
0.00E+00	7.13E-03	4.21E-03	

IHS

Health Risk Assessment Results Summary

Unmitigated

Residential Receptors

		MAX:	0.135	59.180	59.201
Unique Identifier	X (UTM)	Y (UTM)	Onroad	Offroad	Total Risk
3743673758979	374367	3758979	0.006	0.667	0.673
3743773758979	374377	3758979	0.006	0.683	0.689
3743973758979	374397	3758979	0.006	0.716	0.722
3744073758979	374407	3758979	0.006	0.733	0.739
3744173758979	374417	3758979	0.006	0.750	0.757
3744273758979	374427	3758979	0.007	0.768	0.774
3744373758979	374437	3758979	0.007	0.786	0.792
3744473758979	374447	3758979	0.007	0.804	0.811
3744573758979	374457	3758979	0.007	0.823	0.829
3744673758979	374467	3758979	0.007	0.842	0.848
3744773758979	374477	3758979	0.007	0.861	0.867
3744873758979	374487	3758979	0.007	0.880	0.887
3744973758979	374497	3758979	0.007	0.899	0.906
3745073758979	374507	3758979	0.007	0.917	0.924
3745173758979	374517	3758979	0.007	0.936	0.942
3745273758979	374527	3758979	0.007	0.956	0.962
3745373758979	374537	3758979	0.007	0.976	0.982
3745473758979	374547	3758979	0.007	0.995	1.002
3745573758979	374557	3758979	0.007	1.014	1.020
3745673758979	374567	3758979	0.007	1.032	1.039
3745773758979	374577	3758979	0.007	1.051	1.057
3741873758989	374187	3758989	0.005	0.441	0.446
3741973758989	374197	3758989	0.005	0.449	0.454
3742073758989	374207	3758989	0.005	0.458	0.463
3742173758989	374217	3758989	0.005	0.467	0.472
3742273758989	374227	3758989	0.005	0.476	0.481
3742373758989	374237	3758989	0.005	0.485	0.490
3742473758989	374247	3758989	0.005	0.495	0.500
3742573758989	374257	3758989	0.005	0.505	0.510
3742673758989	374267	3758989	0.005	0.516	0.521
3742773758989	374277	3758989	0.005	0.526	0.531
3742873758989	374287	3758989	0.005	0.537	0.543
3742973758989	374297	3758989	0.005	0.549	0.554
3743073758989	374307	3758989	0.005	0.561	0.566
3743173758989	374317	3758989	0.005	0.573	0.579
3743273758989	374327	3758989	0.005	0.586	0.591
3743373758989	374337	3758989	0.006	0.599	0.605
3743473758989	374347	3758989	0.006	0.613	0.618
3743573758989	374357	3758989	0.006	0.627	0.632
3743673758989	374367	3758989	0.006	0.641	0.647
3743773758989	374377	3758989	0.006	0.656	0.662
3743973758989	374397	3758989	0.006	0.687	0.693
3744073758989	374407	3758989	0.006	0.703	0.709
3744173758989	374417	3758989	0.006	0.719	0.725
3744273758989	374427	3758989	0.006	0.736	0.742
3744373758989	374437	3758989	0.006	0.752	0.758
3744473758989	374447	3758989	0.006	0.769	0.776
3744573758989	374457	3758989	0.006	0.787	0.793
3744673758989	374467	3758989	0.006	0.804	0.810
3744773758989	374477	3758989	0.006	0.822	0.828
3744873758989	374487	3758989	0.006	0.840	0.846
3744973758989	374497	3758989	0.006	0.857	0.863
3745073758989	374507	3758989	0.006	0.874	0.880
3745173758989	374517	3758989	0.006	0.890	0.897
3745273758989	374527	3758989	0.006	0.909	0.915
3745373758989	374537	3758989	0.006	0.927	0.933
3745473758989	374547	3758989	0.006	0.944	0.951
3745573758989	374557	3758989	0.006	0.962	0.968
3745673758989	374567	3758989	0.006	0.978	0.985
3745773758989	374577	3758989	0.006	0.995	1.001
3741973758999	374197	3758999	0.004	0.435	0.440
3742073758999	374207	3758999	0.005	0.443	0.448
3742173758999	374217	3758999	0.005	0.452	0.456
3742273758999	374227	3758999	0.005	0.460	0.465
3742373758999	374237	3758999	0.005	0.469	0.474
3742473758999	374247	3758999	0.005	0.478	0.483
3742573758999	374257	3758999	0.005	0.488	0.493
3742673758999	374267	3758999	0.005	0.498	0.503
3742773758999	374277	3758999	0.005	0.508	0.513
3742873758999	374287	3758999	0.005	0.519	0.524
3742973758999	374297	3758999	0.005	0.530	0.535
3743073758999	374307	3758999	0.005	0.541	0.546
3743173758999	374317	3758999	0.005	0.553	0.558
3743273758999	374327	3758999	0.005	0.565	0.570
3743373758999	374337	3758999	0.005	0.577	0.583
3743473758999	374347	3758999	0.005	0.590	0.595
3743573758999	374357	3758999	0.005	0.604	0.609
3743673758999	374367	3758999	0.005	0.617	0.622
3743773758999	374377	3758999	0.005	0.631	0.636
3743973758999	374397	3758999	0.005	0.660	0.665
3744073758999	374407	3758999	0.005	0.675	0.680
3744173758999	374417	3758999	0.005	0.690	0.696
3744273758999	374427	3758999	0.006	0.705	0.711
3744373758999	374437	3758999	0.006	0.721	0.727
3744473758999	374447	3758999	0.006	0.737	0.743
3744573758999	374457	3758999	0.006	0.753	0.759
3744673758999	374467	3758999	0.006	0.769	0.775
3744773758999	374477	3758999	0.006	0.785	0.791
3744873758999	374487	3758999	0.006	0.802	0.807
3744973758999	374497	3758999	0.006	0.818	0.823
3745073758999	374507	3758999	0.006	0.833	0.839
3745173758999	374517	3758999	0.006	0.848	0.854
3745273758999	374527	3758999	0.006	0.865	0.871
3745373758999	374537	3758999	0.006	0.882	0.888
3745473758999	374547	3758999	0.006	0.898	0.904
3745573758999	374557	3758999	0.006	0.914	0.919

IHS

Residential Health Risk Assessment Results Summary

Unmitigated

RESIDENTIAL RECEPTORS ONLY

		MAX:	59.201
Unique Identifier	X (UTM)	Y (UTM)	Total Risk
3743673758979	374367	3758979	0.673
3743773758979	374377	3758979	0.689
3743973758979	374397	3758979	0.722
3744073758979	374407	3758979	0.739
3744173758979	374417	3758979	0.757
3744273758979	374427	3758979	0.774
3744373758979	374437	3758979	0.792
3744473758979	374447	3758979	0.811
3744573758979	374457	3758979	0.829
3744673758979	374467	3758979	0.848
3744773758979	374477	3758979	0.867
3744873758979	374487	3758979	0.887
3744973758979	374497	3758979	0.906
3745073758979	374507	3758979	0.924
3745173758979	374517	3758979	0.942
3745273758979	374527	3758979	0.962
3745373758979	374537	3758979	0.982
3745473758979	374547	3758979	1.002
3745573758979	374557	3758979	1.020
3745673758979	374567	3758979	1.039
3745773758979	374577	3758979	1.057
3741873758989	374187	3758989	0.446
3741973758989	374197	3758989	0.454
3742073758989	374207	3758989	0.463
3742173758989	374217	3758989	0.472
3742273758989	374227	3758989	0.481
3742373758989	374237	3758989	0.490
3742473758989	374247	3758989	0.500
3742573758989	374257	3758989	0.510
3742673758989	374267	3758989	0.521
3742773758989	374277	3758989	0.531
3742873758989	374287	3758989	0.543
3742973758989	374297	3758989	0.554
3743073758989	374307	3758989	0.566
3743173758989	374317	3758989	0.579
3743273758989	374327	3758989	0.591
3743373758989	374337	3758989	0.605
3743473758989	374347	3758989	0.618
3743573758989	374357	3758989	0.632
3743673758989	374367	3758989	0.647
3743773758989	374377	3758989	0.662
3743973758989	374397	3758989	0.693
3744073758989	374407	3758989	0.709
3744173758989	374417	3758989	0.725
3744273758989	374427	3758989	0.742
3744373758989	374437	3758989	0.758
3744473758989	374447	3758989	0.776
3744573758989	374457	3758989	0.793
3744673758989	374467	3758989	0.810
3744773758989	374477	3758989	0.828
3744873758989	374487	3758989	0.846
3744973758989	374497	3758989	0.863
3745073758989	374507	3758989	0.880
3745173758989	374517	3758989	0.897
3745273758989	374527	3758989	0.915
3745373758989	374537	3758989	0.933
3745473758989	374547	3758989	0.951
3745573758989	374557	3758989	0.968
3745673758989	374567	3758989	0.985
3745773758989	374577	3758989	1.001
3741973758999	374197	3758999	0.440
3742073758999	374207	3758999	0.448
3742173758999	374217	3758999	0.456
3742273758999	374227	3758999	0.465
3742373758999	374237	3758999	0.474
3742473758999	374247	3758999	0.483
3742573758999	374257	3758999	0.493
3742673758999	374267	3758999	0.503
3742773758999	374277	3758999	0.513
3742873758999	374287	3758999	0.524
3742973758999	374297	3758999	0.535
3743073758999	374307	3758999	0.546
3743173758999	374317	3758999	0.558
3743273758999	374327	3758999	0.570
3743373758999	374337	3758999	0.583
3743473758999	374347	3758999	0.595
3743573758999	374357	3758999	0.609
3743673758999	374367	3758999	0.622
3743773758999	374377	3758999	0.636
3743973758999	374397	3758999	0.665
3744073758999	374407	3758999	0.680
3744173758999	374417	3758999	0.696
3744273758999	374427	3758999	0.711
3744373758999	374437	3758999	0.727
3744473758999	374447	3758999	0.743
3744573758999	374457	3758999	0.759
3744673758999	374467	3758999	0.775
3744773758999	374477	3758999	0.791
3744873758999	374487	3758999	0.807
3744973758999	374497	3758999	0.823
3745073758999	374507	3758999	0.839
3745173758999	374517	3758999	0.854
3745273758999	374527	3758999	0.871
3745373758999	374537	3758999	0.888
3745473758999	374547	3758999	0.904
3745573758999	374557	3758999	0.919

FOR CHRONIC CALCS

MAX: 0.543

Overlapping Phases - Maximum GLC		
2025	2026	2027
0.00E+00	7.30E-03	4.31E-03
0.00E+00	7.47E-03	4.41E-03
0.00E+00	7.84E-03	4.62E-03
0.00E+00	8.02E-03	4.73E-03
0.00E+00	8.21E-03	4.84E-03
0.00E+00	8.41E-03	4.96E-03
0.00E+00	8.61E-03	5.07E-03
0.00E+00	8.81E-03	5.19E-03
0.00E+00	9.01E-03	5.30E-03
0.00E+00	9.22E-03	5.43E-03
0.00E+00	9.43E-03	5.54E-03
0.00E+00	9.65E-03	5.67E-03
0.00E+00	9.85E-03	5.78E-03
0.00E+00	1.01E-02	5.90E-03
0.00E+00	1.03E-02	6.01E-03
0.00E+00	1.05E-02	6.14E-03
0.00E+00	1.07E-02	6.26E-03
0.00E+00	1.09E-02	6.38E-03
0.00E+00	1.11E-02	6.50E-03
0.00E+00	1.13E-02	6.61E-03
0.00E+00	1.15E-02	6.72E-03
0.00E+00	4.81E-03	2.85E-03
0.00E+00	4.90E-03	2.91E-03
0.00E+00	4.99E-03	2.96E-03
0.00E+00	5.09E-03	3.02E-03
0.00E+00	5.19E-03	3.08E-03
0.00E+00	5.30E-03	3.14E-03
0.00E+00	5.40E-03	3.20E-03
0.00E+00	5.51E-03	3.27E-03
0.00E+00	5.63E-03	3.33E-03
0.00E+00	5.75E-03	3.40E-03
0.00E+00	5.87E-03	3.48E-03
0.00E+00	6.00E-03	3.55E-03
0.00E+00	6.12E-03	3.63E-03
0.00E+00	6.26E-03	3.71E-03
0.00E+00	6.40E-03	3.79E-03
0.00E+00	6.55E-03	3.87E-03
0.00E+00	6.70E-03	3.96E-03
0.00E+00	6.85E-03	4.05E-03
0.00E+00	7.01E-03	4.14E-03
0.00E+00	7.17E-03	4.24E-03
0.00E+00	7.51E-03	4.44E-03
0.00E+00	7.69E-03	4.54E-03
0.00E+00	7.86E-03	4.64E-03
0.00E+00	8.05E-03	4.75E-03
0.00E+00	8.23E-03	4.85E-03
0.00E+00	8.42E-03	4.96E-03
0.00E+00	8.61E-03	5.07E-03
0.00E+00	8.80E-03	5.18E-03
0.00E+00	8.99E-03	5.29E-03
0.00E+00	9.19E-03	5.40E-03
0.00E+00	9.38E-03	5.51E-03
0.00E+00	9.56E-03	5.61E-03
0.00E+00	9.75E-03	5.72E-03
0.00E+00	9.95E-03	5.83E-03
0.00E+00	1.01E-02	5.95E-03
0.00E+00	1.03E-02	6.06E-03
0.00E+00	1.05E-02	6.16E-03
0.00E+00	1.07E-02	6.27E-03
0.00E+00	1.09E-02	6.37E-03
0.00E+00	4.74E-03	2.81E-03
0.00E+00	4.83E-03	2.86E-03
0.00E+00	4.92E-03	2.92E-03
0.00E+00	5.02E-03	2.97E-03
0.00E+00	5.11E-03	3.03E-03
0.00E+00	5.22E-03	3.09E-03
0.00E+00	5.32E-03	3.16E-03
0.00E+00	5.43E-03	3.22E-03
0.00E+00	5.54E-03	3.29E-03
0.00E+00	5.66E-03	3.35E-03
0.00E+00	5.78E-03	3.43E-03
0.00E+00	5.90E-03	3.50E-03
0.00E+00	6.03E-03	3.57E-03
0.00E+00	6.16E-03	3.65E-03
0.00E+00	6.30E-03	3.73E-03
0.00E+00	6.44E-03	3.81E-03
0.00E+00	6.59E-03	3.90E-03
0.00E+00	6.74E-03	3.99E-03
0.00E+00	6.89E-03	4.08E-03
0.00E+00	7.21E-03	4.26E-03
0.00E+00	7.37E-03	4.36E-03
0.00E+00	7.54E-03	4.45E-03
0.00E+00	7.71E-03	4.55E-03
0.00E+00	7.88E-03	4.65E-03
0.00E+00	8.05E-03	4.75E-03
0.00E+00	8.23E-03	4.85E-03
0.00E+00	8.41E-03	4.95E-03
0.00E+00	8.58E-03	5.06E-03
0.00E+00	8.76E-03	5.16E-03
0.00E+00	8.94E-03	5.26E-03
0.00E+00	9.11E-03	5.35E-03
0.00E+00	9.27E-03	5.45E-03
0.00E+00	9.46E-03	5.55E-03
0.00E+00	9.64E-03	5.66E-03
0.00E+00	9.81E-03	5.76E-03
0.00E+00	9.98E-03	5.85E-03

IHS

Health Risk Assessment Results Summary

Unmitigated

Residential Receptors

		MAX:	0.135	59.180	59.201
Unique Identifier	X (UTM)	Y (UTM)	Onroad	Offroad	Total Risk
3745673758999	374567	3758999	0.006	0.929	0.935
3745773758999	374577	3758999	0.006	0.944	0.950
3742073759009	374207	3759009	0.004	0.429	0.433
3742173759009	374217	3759009	0.004	0.437	0.441
3742273759009	374227	3759009	0.004	0.445	0.450
3742373759009	374237	3759009	0.004	0.454	0.458
3742473759009	374247	3759009	0.004	0.463	0.467
3742573759009	374257	3759009	0.004	0.472	0.476
3742673759009	374267	3759009	0.004	0.481	0.486
3742773759009	374277	3759009	0.005	0.491	0.496
3742873759009	374287	3759009	0.005	0.501	0.506
3742973759009	374297	3759009	0.005	0.512	0.516
3743073759009	374307	3759009	0.005	0.522	0.527
3743173759009	374317	3759009	0.005	0.533	0.538
3743273759009	374327	3759009	0.005	0.545	0.550
3743373759009	374337	3759009	0.005	0.557	0.562
3743473759009	374347	3759009	0.005	0.569	0.574
3743573759009	374357	3759009	0.005	0.582	0.586
3743673759009	374367	3759009	0.005	0.594	0.599
3743773759009	374377	3759009	0.005	0.608	0.612
3743973759009	374397	3759009	0.005	0.635	0.640
3744073759009	374407	3759009	0.005	0.649	0.654
3744173759009	374417	3759009	0.005	0.663	0.668
3744273759009	374427	3759009	0.005	0.677	0.682
3744373759009	374437	3759009	0.005	0.692	0.697
3744473759009	374447	3759009	0.005	0.706	0.712
3744573759009	374457	3759009	0.005	0.721	0.727
3744673759009	374467	3759009	0.005	0.736	0.742
3744773759009	374477	3759009	0.005	0.751	0.757
3744873759009	374487	3759009	0.005	0.766	0.772
3744973759009	374497	3759009	0.005	0.781	0.787
3745073759009	374507	3759009	0.005	0.795	0.801
3745173759009	374517	3759009	0.005	0.809	0.815
3745273759009	374527	3759009	0.005	0.825	0.830
3745373759009	374537	3759009	0.005	0.840	0.845
3745473759009	374547	3759009	0.005	0.855	0.860
3745573759009	374557	3759009	0.005	0.869	0.874
3745673759009	374567	3759009	0.005	0.883	0.888
3745773759009	374577	3759009	0.005	0.897	0.902
3742173759019	374217	3759019	0.004	0.423	0.427
3742273759019	374227	3759019	0.004	0.431	0.435
3742373759019	374237	3759019	0.004	0.439	0.443
3742473759019	374247	3759019	0.004	0.448	0.452
3742573759019	374257	3759019	0.004	0.457	0.461
3742673759019	374267	3759019	0.004	0.466	0.470
3742773759019	374277	3759019	0.004	0.475	0.479
3742873759019	374287	3759019	0.004	0.485	0.489
3742973759019	374297	3759019	0.004	0.495	0.499
3743073759019	374307	3759019	0.004	0.505	0.509
3743173759019	374317	3759019	0.004	0.515	0.520
3743273759019	374327	3759019	0.004	0.526	0.531
3743373759019	374337	3759019	0.004	0.537	0.542
3743473759019	374347	3759019	0.004	0.549	0.553
3743573759019	374357	3759019	0.005	0.561	0.565
3743673759019	374367	3759019	0.005	0.573	0.577
3743773759019	374377	3759019	0.005	0.585	0.590
3743973759019	374397	3759019	0.005	0.611	0.616
3744073759019	374407	3759019	0.005	0.624	0.628
3744173759019	374417	3759019	0.005	0.637	0.642
3744273759019	374427	3759019	0.005	0.651	0.655
3744373759019	374437	3759019	0.005	0.664	0.669
3744473759019	374447	3759019	0.005	0.678	0.683
3744573759019	374457	3759019	0.005	0.692	0.697
3744673759019	374467	3759019	0.005	0.706	0.711
3744773759019	374477	3759019	0.005	0.719	0.724
3744873759019	374487	3759019	0.005	0.733	0.738
3744973759019	374497	3759019	0.005	0.747	0.752
3745073759019	374507	3759019	0.005	0.761	0.766
3745173759019	374517	3759019	0.005	0.774	0.779
3745273759019	374527	3759019	0.005	0.789	0.794
3745373759019	374537	3759019	0.005	0.801	0.806
3745473759019	374547	3759019	0.005	0.815	0.820
3745573759019	374557	3759019	0.005	0.828	0.833
3745673759019	374567	3759019	0.005	0.840	0.845
3745773759019	374577	3759019	0.005	0.853	0.858
3742273759029	374227	3759029	0.004	0.418	0.422
3742373759029	374237	3759029	0.004	0.426	0.429
3742473759029	374247	3759029	0.004	0.434	0.438
3742573759029	374257	3759029	0.004	0.442	0.446
3742673759029	374267	3759029	0.004	0.451	0.455
3742773759029	374277	3759029	0.004	0.460	0.464
3742873759029	374287	3759029	0.004	0.469	0.473
3742973759029	374297	3759029	0.004	0.478	0.482
3743073759029	374307	3759029	0.004	0.488	0.492
3743173759029	374317	3759029	0.004	0.498	0.502
3743273759029	374327	3759029	0.004	0.509	0.513
3743373759029	374337	3759029	0.004	0.519	0.523
3743473759029	374347	3759029	0.004	0.530	0.534
3743573759029	374357	3759029	0.004	0.541	0.546
3743673759029	374367	3759029	0.004	0.553	0.557
3743773759029	374377	3759029	0.004	0.564	0.569
3743973759029	374397	3759029	0.004	0.588	0.593
3744073759029	374407	3759029	0.004	0.601	0.605
3744173759029	374417	3759029	0.004	0.613	0.617
3744273759029	374427	3759029	0.004	0.626	0.630
3744373759029	374437	3759029	0.004	0.638	0.643

IHS

Residential Health Risk Assessment Results Summary

Unmitigated

RESIDENTIAL RECEPTORS ONLY

		MAX:	59.201
Unique Identifier	X (UTM)	Y (UTM)	Total Risk
3745673758999	374567	3758999	0.935
3745773758999	374577	3758999	0.950
3742073759009	374207	3759009	0.433
3742173759009	374217	3759009	0.441
3742273759009	374227	3759009	0.450
3742373759009	374237	3759009	0.458
3742473759009	374247	3759009	0.467
3742573759009	374257	3759009	0.476
3742673759009	374267	3759009	0.486
3742773759009	374277	3759009	0.496
3742873759009	374287	3759009	0.506
3742973759009	374297	3759009	0.516
3743073759009	374307	3759009	0.527
3743173759009	374317	3759009	0.538
3743273759009	374327	3759009	0.550
3743373759009	374337	3759009	0.562
3743473759009	374347	3759009	0.574
3743573759009	374357	3759009	0.586
3743673759009	374367	3759009	0.599
3743773759009	374377	3759009	0.612
3743973759009	374397	3759009	0.640
3744073759009	374407	3759009	0.654
3744173759009	374417	3759009	0.668
3744273759009	374427	3759009	0.682
3744373759009	374437	3759009	0.697
3744473759009	374447	3759009	0.712
3744573759009	374457	3759009	0.727
3744673759009	374467	3759009	0.742
3744773759009	374477	3759009	0.757
3744873759009	374487	3759009	0.772
3744973759009	374497	3759009	0.787
3745073759009	374507	3759009	0.801
3745173759009	374517	3759009	0.815
3745273759009	374527	3759009	0.830
3745373759009	374537	3759009	0.845
3745473759009	374547	3759009	0.860
3745573759009	374557	3759009	0.874
3745673759009	374567	3759009	0.888
3745773759009	374577	3759009	0.902
3742173759019	374217	3759019	0.427
3742273759019	374227	3759019	0.435
3742373759019	374237	3759019	0.443
3742473759019	374247	3759019	0.452
3742573759019	374257	3759019	0.461
3742673759019	374267	3759019	0.470
3742773759019	374277	3759019	0.479
3742873759019	374287	3759019	0.489
3742973759019	374297	3759019	0.499
3743073759019	374307	3759019	0.509
3743173759019	374317	3759019	0.520
3743273759019	374327	3759019	0.531
3743373759019	374337	3759019	0.542
3743473759019	374347	3759019	0.553
3743573759019	374357	3759019	0.565
3743673759019	374367	3759019	0.577
3743773759019	374377	3759019	0.590
3743973759019	374397	3759019	0.616
3744073759019	374407	3759019	0.628
3744173759019	374417	3759019	0.642
3744273759019	374427	3759019	0.655
3744373759019	374437	3759019	0.669
3744473759019	374447	3759019	0.683
3744573759019	374457	3759019	0.697
3744673759019	374467	3759019	0.711
3744773759019	374477	3759019	0.724
3744873759019	374487	3759019	0.738
3744973759019	374497	3759019	0.752
3745073759019	374507	3759019	0.766
3745173759019	374517	3759019	0.779
3745273759019	374527	3759019	0.794
3745373759019	374537	3759019	0.806
3745473759019	374547	3759019	0.820
3745573759019	374557	3759019	0.833
3745673759019	374567	3759019	0.845
3745773759019	374577	3759019	0.858
3742273759029	374227	3759029	0.422
3742373759029	374237	3759029	0.429
3742473759029	374247	3759029	0.438
3742573759029	374257	3759029	0.446
3742673759029	374267	3759029	0.455
3742773759029	374277	3759029	0.464
3742873759029	374287	3759029	0.473
3742973759029	374297	3759029	0.482
3743073759029	374307	3759029	0.492
3743173759029	374317	3759029	0.502
3743273759029	374327	3759029	0.513
3743373759029	374337	3759029	0.523
3743473759029	374347	3759029	0.534
3743573759029	374357	3759029	0.546
3743673759029	374367	3759029	0.557
3743773759029	374377	3759029	0.569
3743973759029	374397	3759029	0.593
3744073759029	374407	3759029	0.605
3744173759029	374417	3759029	0.617
3744273759029	374427	3759029	0.630
3744373759029	374437	3759029	0.643

FOR CHRONIC CALCS

MAX: 0.543

Overlapping Phases - Maximum GLC		
2025	2026	2027
0.00E+00	1.01E-02	5.95E-03
0.00E+00	1.03E-02	6.04E-03
0.00E+00	4.67E-03	2.77E-03
0.00E+00	4.76E-03	2.82E-03
0.00E+00	4.85E-03	2.88E-03
0.00E+00	4.94E-03	2.93E-03
0.00E+00	5.04E-03	2.99E-03
0.00E+00	5.14E-03	3.05E-03
0.00E+00	5.24E-03	3.11E-03
0.00E+00	5.35E-03	3.17E-03
0.00E+00	5.46E-03	3.24E-03
0.00E+00	5.58E-03	3.31E-03
0.00E+00	5.69E-03	3.38E-03
0.00E+00	5.81E-03	3.45E-03
0.00E+00	5.94E-03	3.52E-03
0.00E+00	6.07E-03	3.60E-03
0.00E+00	6.20E-03	3.68E-03
0.00E+00	6.34E-03	3.76E-03
0.00E+00	6.48E-03	3.84E-03
0.00E+00	6.63E-03	3.92E-03
0.00E+00	6.92E-03	4.10E-03
0.00E+00	7.08E-03	4.19E-03
0.00E+00	7.23E-03	4.28E-03
0.00E+00	7.39E-03	4.37E-03
0.00E+00	7.55E-03	4.46E-03
0.00E+00	7.71E-03	4.55E-03
0.00E+00	7.87E-03	4.65E-03
0.00E+00	8.04E-03	4.74E-03
0.00E+00	8.20E-03	4.83E-03
0.00E+00	8.37E-03	4.93E-03
0.00E+00	8.53E-03	5.02E-03
0.00E+00	8.68E-03	5.11E-03
0.00E+00	8.83E-03	5.20E-03
0.00E+00	9.01E-03	5.29E-03
0.00E+00	9.17E-03	5.39E-03
0.00E+00	9.33E-03	5.48E-03
0.00E+00	9.48E-03	5.57E-03
0.00E+00	9.63E-03	5.65E-03
0.00E+00	9.78E-03	5.74E-03
0.00E+00	4.61E-03	2.74E-03
0.00E+00	4.69E-03	2.79E-03
0.00E+00	4.78E-03	2.84E-03
0.00E+00	4.87E-03	2.89E-03
0.00E+00	4.97E-03	2.95E-03
0.00E+00	5.07E-03	3.01E-03
0.00E+00	5.17E-03	3.07E-03
0.00E+00	5.28E-03	3.13E-03
0.00E+00	5.39E-03	3.20E-03
0.00E+00	5.50E-03	3.26E-03
0.00E+00	5.61E-03	3.33E-03
0.00E+00	5.73E-03	3.40E-03
0.00E+00	5.85E-03	3.47E-03
0.00E+00	5.98E-03	3.55E-03
0.00E+00	6.11E-03	3.62E-03
0.00E+00	6.24E-03	3.70E-03
0.00E+00	6.38E-03	3.78E-03
0.00E+00	6.66E-03	3.94E-03
0.00E+00	6.80E-03	4.02E-03
0.00E+00	6.94E-03	4.11E-03
0.00E+00	7.09E-03	4.19E-03
0.00E+00	7.24E-03	4.28E-03
0.00E+00	7.39E-03	4.37E-03
0.00E+00	7.54E-03	4.45E-03
0.00E+00	7.69E-03	4.54E-03
0.00E+00	7.84E-03	4.63E-03
0.00E+00	8.00E-03	4.71E-03
0.00E+00	8.15E-03	4.80E-03
0.00E+00	8.30E-03	4.89E-03
0.00E+00	8.43E-03	4.97E-03
0.00E+00	8.60E-03	5.06E-03
0.00E+00	8.74E-03	5.14E-03
0.00E+00	8.88E-03	5.22E-03
0.00E+00	9.02E-03	5.30E-03
0.00E+00	9.16E-03	5.38E-03
0.00E+00	9.29E-03	5.46E-03
0.00E+00	4.54E-03	2.70E-03
0.00E+00	4.63E-03	2.75E-03
0.00E+00	4.72E-03	2.80E-03
0.00E+00	4.81E-03	2.86E-03
0.00E+00	4.90E-03	2.91E-03
0.00E+00	5.00E-03	2.97E-03
0.00E+00	5.10E-03	3.03E-03
0.00E+00	5.20E-03	3.09E-03
0.00E+00	5.31E-03	3.15E-03
0.00E+00	5.42E-03	3.22E-03
0.00E+00	5.53E-03	3.29E-03
0.00E+00	5.65E-03	3.35E-03
0.00E+00	5.77E-03	3.42E-03
0.00E+00	5.89E-03	3.50E-03
0.00E+00	6.02E-03	3.57E-03
0.00E+00	6.14E-03	3.64E-03
0.00E+00	6.41E-03	3.80E-03
0.00E+00	6.54E-03	3.87E-03
0.00E+00	6.68E-03	3.95E-03
0.00E+00	6.81E-03	4.03E-03
0.00E+00	6.95E-03	4.11E-03

IHS

Health Risk Assessment Results Summary

Unmitigated

Residential Receptors		MAX:	0.135	59.180	59.201
Unique Identifier	X (UTM)	Y (UTM)	Onroad	Offroad	Total Risk
3744473759029	374447	3759029	0.004	0.651	0.656
3744573759029	374457	3759029	0.004	0.664	0.668
3744673759029	374467	3759029	0.004	0.677	0.681
3744773759029	374477	3759029	0.005	0.690	0.694
3744873759029	374487	3759029	0.005	0.703	0.707
3744973759029	374497	3759029	0.005	0.715	0.720
3745073759029	374507	3759029	0.005	0.728	0.733
3745173759029	374517	3759029	0.005	0.741	0.745
3745273759029	374527	3759029	0.005	0.753	0.758
3745373759029	374537	3759029	0.005	0.766	0.770
3745473759029	374547	3759029	0.005	0.778	0.783
3745573759029	374557	3759029	0.005	0.790	0.795
3745673759029	374567	3759029	0.005	0.801	0.806
3745773759029	374577	3759029	0.005	0.813	0.817
3742503759056	374250	3759056	0.003	0.401	0.405
3742603759056	374260	3759056	0.003	0.409	0.412
3742703759056	374270	3759056	0.003	0.416	0.420
3742803759056	374280	3759056	0.003	0.424	0.428
3742903759056	374290	3759056	0.003	0.433	0.436
3743003759056	374300	3759056	0.003	0.441	0.445
3743103759056	374310	3759056	0.003	0.450	0.453
3743203759056	374320	3759056	0.004	0.459	0.462
3743303759056	374330	3759056	0.004	0.468	0.471
3743403759056	374340	3759056	0.004	0.477	0.481
3743503759056	374350	3759056	0.004	0.487	0.490
3743603759056	374360	3759056	0.004	0.496	0.500
3743703759056	374370	3759056	0.004	0.506	0.510
3743803759056	374380	3759056	0.004	0.516	0.520
3743903759056	374390	3759056	0.004	0.526	0.530
3744003759056	374400	3759056	0.004	0.537	0.540
3744103759056	374410	3759056	0.004	0.547	0.551
3744203759056	374420	3759056	0.004	0.557	0.561
3744303759056	374430	3759056	0.004	0.568	0.572
3744403759056	374440	3759056	0.004	0.579	0.582
3744503759056	374450	3759056	0.004	0.589	0.593
3744603759056	374460	3759056	0.004	0.600	0.603
3744703759056	374470	3759056	0.004	0.610	0.614
3744803759056	374480	3759056	0.004	0.621	0.624
3744903759056	374490	3759056	0.004	0.631	0.635
3745003759056	374500	3759056	0.004	0.641	0.645
3745103759056	374510	3759056	0.004	0.651	0.655
3745203759056	374520	3759056	0.004	0.661	0.665
3745303759056	374530	3759056	0.004	0.671	0.675
3745403759056	374540	3759056	0.004	0.681	0.684
3745503759056	374550	3759056	0.004	0.690	0.694
3745603759056	374560	3759056	0.004	0.700	0.703
3745703759056	374570	3759056	0.004	0.709	0.713
3745803759056	374580	3759056	0.004	0.718	0.722
3742503759066	374250	3759066	0.003	0.389	0.393
3742603759066	374260	3759066	0.003	0.397	0.400
3742703759066	374270	3759066	0.003	0.404	0.407
3742803759066	374280	3759066	0.003	0.412	0.415
3742903759066	374290	3759066	0.003	0.420	0.423
3743003759066	374300	3759066	0.003	0.428	0.431
3743103759066	374310	3759066	0.003	0.436	0.439
3743203759066	374320	3759066	0.003	0.444	0.448
3743303759066	374330	3759066	0.003	0.453	0.456
3743403759066	374340	3759066	0.003	0.462	0.465
3743503759066	374350	3759066	0.003	0.471	0.474
3743603759066	374360	3759066	0.003	0.480	0.483
3743703759066	374370	3759066	0.003	0.489	0.493
3743803759066	374380	3759066	0.003	0.499	0.502
3743903759066	374390	3759066	0.003	0.509	0.512
3744003759066	374400	3759066	0.003	0.518	0.522
3744103759066	374410	3759066	0.003	0.528	0.531
3744203759066	374420	3759066	0.003	0.538	0.541
3744303759066	374430	3759066	0.003	0.547	0.551
3744403759066	374440	3759066	0.003	0.557	0.561
3744503759066	374450	3759066	0.003	0.567	0.571
3744603759066	374460	3759066	0.003	0.577	0.580
3744703759066	374470	3759066	0.003	0.587	0.590
3744803759066	374480	3759066	0.003	0.597	0.600
3744903759066	374490	3759066	0.003	0.606	0.610
3745003759066	374500	3759066	0.004	0.616	0.619
3745103759066	374510	3759066	0.003	0.624	0.627
3745203759066	374520	3759066	0.004	0.633	0.636
3745303759066	374530	3759066	0.004	0.642	0.645
3745403759066	374540	3759066	0.004	0.651	0.654
3745503759066	374550	3759066	0.004	0.660	0.663
3745603759066	374560	3759066	0.004	0.669	0.672
3745703759066	374570	3759066	0.004	0.677	0.681
3745803759066	374580	3759066	0.004	0.686	0.689
3742503759076	374250	3759076	0.003	0.378	0.381
3742603759076	374260	3759076	0.003	0.385	0.388
3742703759076	374270	3759076	0.003	0.392	0.395
3742803759076	374280	3759076	0.003	0.400	0.403
3742903759076	374290	3759076	0.003	0.407	0.410
3743003759076	374300	3759076	0.003	0.415	0.418
3743103759076	374310	3759076	0.003	0.423	0.426
3743203759076	374320	3759076	0.003	0.431	0.434
3743303759076	374330	3759076	0.003	0.439	0.442
3743403759076	374340	3759076	0.003	0.447	0.451
3743503759076	374350	3759076	0.003	0.456	0.459
3743603759076	374360	3759076	0.003	0.465	0.468
3743703759076	374370	3759076	0.003	0.473	0.477
3743803759076	374380	3759076	0.003	0.482	0.486

IHS

Residential Health Risk Assessment Results Summary

Unmitigated

RESIDENTIAL RECEPTORS ONLY MAX: 59.201

Unique Identifier	X (UTM)	Y (UTM)	Total Risk
3744473759029	374447	3759029	0.656
3744573759029	374457	3759029	0.668
3744673759029	374467	3759029	0.681
3744773759029	374477	3759029	0.694
3744873759029	374487	3759029	0.707
3744973759029	374497	3759029	0.720
3745073759029	374507	3759029	0.733
3745173759029	374517	3759029	0.745
3745273759029	374527	3759029	0.758
3745373759029	374537	3759029	0.770
3745473759029	374547	3759029	0.783
3745573759029	374557	3759029	0.795
3745673759029	374567	3759029	0.806
3745773759029	374577	3759029	0.817
3742503759056	374250	3759056	0.405
3742603759056	374260	3759056	0.412
3742703759056	374270	3759056	0.420
3742803759056	374280	3759056	0.428
3742903759056	374290	3759056	0.436
3743003759056	374300	3759056	0.445
3743103759056	374310	3759056	0.453
3743203759056	374320	3759056	0.462
3743303759056	374330	3759056	0.471
3743403759056	374340	3759056	0.481
3743503759056	374350	3759056	0.490
3743603759056	374360	3759056	0.500
3743703759056	374370	3759056	0.510
3743803759056	374380	3759056	0.520
3743903759056	374390	3759056	0.530
3744003759056	374400	3759056	0.540
3744103759056	374410	3759056	0.551
3744203759056	374420	3759056	0.561
3744303759056	374430	3759056	0.572
3744403759056	374440	3759056	0.582
3744503759056	374450	3759056	0.593
3744603759056	374460	3759056	0.603
3744703759056	374470	3759056	0.614
3744803759056	374480	3759056	0.624
3744903759056	374490	3759056	0.635
3745003759056	374500	3759056	0.645
3745103759056	374510	3759056	0.655
3745203759056	374520	3759056	0.665
3745303759056	374530	3759056	0.675
3745403759056	374540	3759056	0.684
3745503759056	374550	3759056	0.694
3745603759056	374560	3759056	0.703
3745703759056	374570	3759056	0.713
3745803759056	374580	3759056	0.722
3742503759066	374250	3759066	0.393
3742603759066	374260	3759066	0.400
3742703759066	374270	3759066	0.407
3742803759066	374280	3759066	0.415
3742903759066	374290	3759066	0.423
3743003759066	374300	3759066	0.431
3743103759066	374310	3759066	0.439
3743203759066	374320	3759066	0.448
3743303759066	374330	3759066	0.456
3743403759066	374340	3759066	0.465
3743503759066	374350	3759066	0.474
3743603759066	374360	3759066	0.483
3743703759066	374370	3759066	0.493
3743803759066	374380	3759066	0.502
3743903759066	374390	3759066	0.512
3744003759066	374400	3759066	0.522
3744103759066	374410	3759066	0.531
3744203759066	374420	3759066	0.541
3744303759066	374430	3759066	0.551
3744403759066	374440	3759066	0.561
3744503759066	374450	3759066	0.571
3744603759066	374460	3759066	0.580
3744703759066	374470	3759066	0.590
3744803759066	374480	3759066	0.600
3744903759066	374490	3759066	0.610
3745003759066	374500	3759066	0.619
3745103759066	374510	3759066	0.627
3745203759066	374520	3759066	0.636
3745303759066	374530	3759066	0.645
3745403759066	374540	3759066	0.654
3745503759066	374550	3759066	0.663
3745603759066	374560	3759066	0.672
3745703759066	374570	3759066	0.681
3745803759066	374580	3759066	0.689
3742503759076	374250	3759076	0.381
3742603759076	374260	3759076	0.388
3742703759076	374270	3759076	0.395
3742803759076	374280	3759076	0.403
3742903759076	374290	3759076	0.410
3743003759076	374300	3759076	0.418
3743103759076	374310	3759076	0.426
3743203759076	374320	3759076	0.434
3743303759076	374330	3759076	0.442
3743403759076	374340	3759076	0.451
3743503759076	374350	3759076	0.459
3743603759076	374360	3759076	0.468
3743703759076	374370	3759076	0.477
3743803759076	374380	3759076	0.486

FOR CHRONIC CALCS

MAX: 0.543

Overlapping Phases - Maximum GLC		
2025	2026	2027
0.00E+00	7.09E-03	4.19E-03
0.00E+00	7.23E-03	4.27E-03
0.00E+00	7.37E-03	4.36E-03
0.00E+00	7.51E-03	4.44E-03
0.00E+00	7.65E-03	4.52E-03
0.00E+00	7.79E-03	4.60E-03
0.00E+00	7.93E-03	4.68E-03
0.00E+00	8.07E-03	4.76E-03
0.00E+00	8.20E-03	4.83E-03
0.00E+00	8.34E-03	4.91E-03
0.00E+00	8.47E-03	4.99E-03
0.00E+00	8.60E-03	5.06E-03
0.00E+00	8.72E-03	5.13E-03
0.00E+00	8.84E-03	5.20E-03
0.00E+00	4.35E-03	2.59E-03
0.00E+00	4.44E-03	2.64E-03
0.00E+00	4.52E-03	2.69E-03
0.00E+00	4.61E-03	2.74E-03
0.00E+00	4.70E-03	2.80E-03
0.00E+00	4.79E-03	2.85E-03
0.00E+00	4.88E-03	2.91E-03
0.00E+00	4.98E-03	2.96E-03
0.00E+00	5.08E-03	3.02E-03
0.00E+00	5.18E-03	3.08E-03
0.00E+00	5.28E-03	3.14E-03
0.00E+00	5.39E-03	3.20E-03
0.00E+00	5.50E-03	3.27E-03
0.00E+00	5.61E-03	3.33E-03
0.00E+00	5.72E-03	3.40E-03
0.00E+00	5.83E-03	3.46E-03
0.00E+00	5.94E-03	3.53E-03
0.00E+00	6.05E-03	3.59E-03
0.00E+00	6.17E-03	3.66E-03
0.00E+00	6.28E-03	3.72E-03
0.00E+00	6.40E-03	3.79E-03
0.00E+00	6.51E-03	3.86E-03
0.00E+00	6.63E-03	3.92E-03
0.00E+00	6.74E-03	3.99E-03
0.00E+00	6.85E-03	4.05E-03
0.00E+00	6.96E-03	4.12E-03
0.00E+00	7.07E-03	4.18E-03
0.00E+00	7.18E-03	4.24E-03
0.00E+00	7.28E-03	4.30E-03
0.00E+00	7.39E-03	4.36E-03
0.00E+00	7.49E-03	4.42E-03
0.00E+00	7.59E-03	4.48E-03
0.00E+00	7.68E-03	4.53E-03
0.00E+00	7.78E-03	4.59E-03
0.00E+00	4.22E-03	2.52E-03
0.00E+00	4.30E-03	2.56E-03
0.00E+00	4.38E-03	2.61E-03
0.00E+00	4.47E-03	2.66E-03
0.00E+00	4.55E-03	2.71E-03
0.00E+00	4.64E-03	2.76E-03
0.00E+00	4.73E-03	2.81E-03
0.00E+00	4.82E-03	2.87E-03
0.00E+00	4.91E-03	2.92E-03
0.00E+00	5.01E-03	2.98E-03
0.00E+00	5.11E-03	3.04E-03
0.00E+00	5.21E-03	3.10E-03
0.00E+00	5.31E-03	3.16E-03
0.00E+00	5.41E-03	3.22E-03
0.00E+00	5.52E-03	3.28E-03
0.00E+00	5.62E-03	3.34E-03
0.00E+00	5.73E-03	3.40E-03
0.00E+00	5.83E-03	3.46E-03
0.00E+00	5.94E-03	3.52E-03
0.00E+00	6.05E-03	3.59E-03
0.00E+00	6.15E-03	3.65E-03
0.00E+00	6.26E-03	3.71E-03
0.00E+00	6.37E-03	3.77E-03
0.00E+00	6.47E-03	3.83E-03
0.00E+00	6.58E-03	3.89E-03
0.00E+00	6.68E-03	3.95E-03
0.00E+00	6.76E-03	4.00E-03
0.00E+00	6.86E-03	4.06E-03
0.00E+00	6.96E-03	4.11E-03
0.00E+00	7.05E-03	4.17E-03
0.00E+00	7.15E-03	4.22E-03
0.00E+00	7.24E-03	4.28E-03
0.00E+00	7.33E-03	4.33E-03
0.00E+00	7.43E-03	4.39E-03
0.00E+00	4.10E-03	2.44E-03
0.00E+00	4.17E-03	2.49E-03
0.00E+00	4.25E-03	2.53E-03
0.00E+00	4.33E-03	2.58E-03
0.00E+00	4.41E-03	2.63E-03
0.00E+00	4.50E-03	2.68E-03
0.00E+00	4.58E-03	2.73E-03
0.00E+00	4.67E-03	2.78E-03
0.00E+00	4.76E-03	2.83E-03
0.00E+00	4.85E-03	2.89E-03
0.00E+00	4.94E-03	2.94E-03
0.00E+00	5.04E-03	3.00E-03
0.00E+00	5.13E-03	3.05E-03
0.00E+00	5.23E-03	3.11E-03

IHS

Health Risk Assessment Results Summary

Unmitigated

Residential Receptors

		MAX:	0.135	59.180	59.201
Unique Identifier	X (UTM)	Y (UTM)	Onroad	Offroad	Total Risk
3743903759076	374390	3759076	0.003	0.492	0.495
3744003759076	374400	3759076	0.003	0.501	0.504
3744103759076	374410	3759076	0.003	0.510	0.513
3744203759076	374420	3759076	0.003	0.519	0.522
3744303759076	374430	3759076	0.003	0.528	0.531
3744403759076	374440	3759076	0.003	0.537	0.540
3744503759076	374450	3759076	0.003	0.546	0.550
3744603759076	374460	3759076	0.003	0.556	0.559
3744703759076	374470	3759076	0.003	0.565	0.568
3744803759076	374480	3759076	0.003	0.574	0.577
3744903759076	374490	3759076	0.003	0.583	0.586
3745003759076	374500	3759076	0.003	0.591	0.595
3745103759076	374510	3759076	0.003	0.598	0.602
3745203759076	374520	3759076	0.003	0.607	0.610
3745303759076	374530	3759076	0.003	0.615	0.619
3745403759076	374540	3759076	0.003	0.623	0.627
3745503759076	374550	3759076	0.003	0.632	0.635
3745603759076	374560	3759076	0.003	0.640	0.643
3745703759076	374570	3759076	0.003	0.647	0.651
3745803759076	374580	3759076	0.003	0.656	0.659
3742503759086	374250	3759086	0.003	0.367	0.370
3742603759086	374260	3759086	0.003	0.374	0.377
3742703759086	374270	3759086	0.003	0.381	0.384
3742803759086	374280	3759086	0.003	0.388	0.391
3742903759086	374290	3759086	0.003	0.395	0.398
3743003759086	374300	3759086	0.003	0.403	0.406
3743103759086	374310	3759086	0.003	0.410	0.413
3743203759086	374320	3759086	0.003	0.418	0.421
3743303759086	374330	3759086	0.003	0.426	0.429
3743403759086	374340	3759086	0.003	0.434	0.437
3743503759086	374350	3759086	0.003	0.442	0.445
3743603759086	374360	3759086	0.003	0.450	0.453
3743703759086	374370	3759086	0.003	0.458	0.461
3743803759086	374380	3759086	0.003	0.467	0.470
3743903759086	374390	3759086	0.003	0.475	0.478
3744003759086	374400	3759086	0.003	0.484	0.487
3744103759086	374410	3759086	0.003	0.492	0.495
3744203759086	374420	3759086	0.003	0.501	0.504
3744303759086	374430	3759086	0.003	0.510	0.513
3744403759086	374440	3759086	0.003	0.518	0.521
3744503759086	374450	3759086	0.003	0.527	0.530
3744603759086	374460	3759086	0.003	0.535	0.538
3744703759086	374470	3759086	0.003	0.544	0.547
3744803759086	374480	3759086	0.003	0.552	0.555
3744903759086	374490	3759086	0.003	0.560	0.563
3745003759086	374500	3759086	0.003	0.568	0.571
3745103759086	374510	3759086	0.003	0.575	0.578
3745203759086	374520	3759086	0.003	0.583	0.586
3745303759086	374530	3759086	0.003	0.591	0.594
3745403759086	374540	3759086	0.003	0.598	0.601
3745503759086	374550	3759086	0.003	0.606	0.609
3745603759086	374560	3759086	0.003	0.613	0.616
3745703759086	374570	3759086	0.003	0.620	0.623
3745803759086	374580	3759086	0.003	0.628	0.632
3742503759096	374250	3759096	0.003	0.357	0.360
3742603759096	374260	3759096	0.003	0.364	0.366
3742703759096	374270	3759096	0.003	0.370	0.373
3742803759096	374280	3759096	0.003	0.377	0.380
3742903759096	374290	3759096	0.003	0.384	0.387
3743003759096	374300	3759096	0.003	0.391	0.394
3743103759096	374310	3759096	0.003	0.398	0.401
3743203759096	374320	3759096	0.003	0.405	0.408
3743303759096	374330	3759096	0.003	0.413	0.416
3743403759096	374340	3759096	0.003	0.420	0.423
3743503759096	374350	3759096	0.003	0.428	0.431
3743603759096	374360	3759096	0.003	0.436	0.439
3743703759096	374370	3759096	0.003	0.444	0.447
3743803759096	374380	3759096	0.003	0.452	0.455
3743903759096	374390	3759096	0.003	0.460	0.463
3744003759096	374400	3759096	0.003	0.468	0.471
3744103759096	374410	3759096	0.003	0.476	0.479
3744203759096	374420	3759096	0.003	0.484	0.487
3744303759096	374430	3759096	0.003	0.492	0.495
3744403759096	374440	3759096	0.003	0.500	0.503
3745303759096	374530	3759096	0.003	0.568	0.571
3745403759096	374540	3759096	0.003	0.575	0.578
3745503759096	374550	3759096	0.003	0.582	0.585
3745603759096	374560	3759096	0.003	0.589	0.591
3745703759096	374570	3759096	0.003	0.595	0.598
3745803759096	374580	3759096	0.003	0.603	0.606
3742903759106	374290	3759106	0.003	0.373	0.376
3743003759106	374300	3759106	0.003	0.380	0.383
3743103759106	374310	3759106	0.003	0.387	0.389
3743203759106	374320	3759106	0.003	0.394	0.396
3745303759106	374530	3759106	0.003	0.546	0.549
3745403759106	374540	3759106	0.003	0.553	0.556
3745503759106	374550	3759106	0.003	0.560	0.562
3745603759106	374560	3759106	0.003	0.566	0.569
3745703759106	374570	3759106	0.003	0.572	0.575
3745803759106	374580	3759106	0.003	0.579	0.582
3749693759045	374969	3759045	0.004	0.957	0.961
3749793759045	374979	3759045	0.004	0.972	0.976
3749893759045	374989	3759045	0.004	0.984	0.989
3749993759045	374999	3759045	0.004	0.998	1.002
3750093759045	375009	3759045	0.004	1.012	1.017
3750193759045	375019	3759045	0.004	1.028	1.032

IHS

Residential Health Risk Assessment Results Summary

Unmitigated

RESIDENTIAL RECEPTORS ONLY

		MAX:	59.201
Unique Identifier	X (UTM)	Y (UTM)	Total Risk
3743903759076	374390	3759076	0.495
3744003759076	374400	3759076	0.504
3744103759076	374410	3759076	0.513
3744203759076	374420	3759076	0.522
3744303759076	374430	3759076	0.531
3744403759076	374440	3759076	0.540
3744503759076	374450	3759076	0.550
3744603759076	374460	3759076	0.559
3744703759076	374470	3759076	0.568
3744803759076	374480	3759076	0.577
3744903759076	374490	3759076	0.586
3745003759076	374500	3759076	0.595
3745103759076	374510	3759076	0.602
3745203759076	374520	3759076	0.610
3745303759076	374530	3759076	0.619
3745403759076	374540	3759076	0.627
3745503759076	374550	3759076	0.635
3745603759076	374560	3759076	0.643
3745703759076	374570	3759076	0.651
3745803759076	374580	3759076	0.659
3742503759086	374250	3759086	0.370
3742603759086	374260	3759086	0.377
3742703759086	374270	3759086	0.384
3742803759086	374280	3759086	0.391
3742903759086	374290	3759086	0.398
3743003759086	374300	3759086	0.406
3743103759086	374310	3759086	0.413
3743203759086	374320	3759086	0.421
3743303759086	374330	3759086	0.429
3743403759086	374340	3759086	0.437
3743503759086	374350	3759086	0.445
3743603759086	374360	3759086	0.453
3743703759086	374370	3759086	0.461
3743803759086	374380	3759086	0.470
3743903759086	374390	3759086	0.478
3744003759086	374400	3759086	0.487
3744103759086	374410	3759086	0.495
3744203759086	374420	3759086	0.504
3744303759086	374430	3759086	0.513
3744403759086	374440	3759086	0.521
3744503759086	374450	3759086	0.530
3744603759086	374460	3759086	0.538
3744703759086	374470	3759086	0.547
3744803759086	374480	3759086	0.555
3744903759086	374490	3759086	0.563
3745003759086	374500	3759086	0.571
3745103759086	374510	3759086	0.578
3745203759086	374520	3759086	0.586
3745303759086	374530	3759086	0.594
3745403759086	374540	3759086	0.601
3745503759086	374550	3759086	0.609
3745603759086	374560	3759086	0.616
3745703759086	374570	3759086	0.623
3745803759086	374580	3759086	0.632
3742503759096	374250	3759096	0.360
3742603759096	374260	3759096	0.366
3742703759096	374270	3759096	0.373
3742803759096	374280	3759096	0.380
3742903759096	374290	3759096	0.387
3743003759096	374300	3759096	0.394
3743103759096	374310	3759096	0.401
3743203759096	374320	3759096	0.408
3743303759096	374330	3759096	0.416
3743403759096	374340	3759096	0.423
3743503759096	374350	3759096	0.431
3743603759096	374360	3759096	0.439
3743703759096	374370	3759096	0.447
3743803759096	374380	3759096	0.455
3743903759096	374390	3759096	0.463
3744003759096	374400	3759096	0.471
3744103759096	374410	3759096	0.479
3744203759096	374420	3759096	0.487
3744303759096	374430	3759096	0.495
3744403759096	374440	3759096	0.503
3745303759096	374530	3759096	0.571
3745403759096	374540	3759096	0.578
3745503759096	374550	3759096	0.585
3745603759096	374560	3759096	0.591
3745703759096	374570	3759096	0.598
3745803759096	374580	3759096	0.606
3742903759106	374290	3759106	0.376
3743003759106	374300	3759106	0.383
3743103759106	374310	3759106	0.389
3743203759106	374320	3759106	0.396
3745303759106	374530	3759106	0.549
3745403759106	374540	3759106	0.556
3745503759106	374550	3759106	0.562
3745603759106	374560	3759106	0.569
3745703759106	374570	3759106	0.575
3745803759106	374580	3759106	0.582
3749693759045	374969	3759045	0.961
3749793759045	374979	3759045	0.976
3749893759045	374989	3759045	0.989
3749993759045	374999	3759045	1.002
3750093759045	375009	3759045	1.017
3750193759045	375019	3759045	1.032

FOR CHRONIC CALCS

MAX: 0.543

Overlapping Phases - Maximum GLC		
2025	2026	2027
0.00E+00	5.33E-03	3.17E-03
0.00E+00	5.43E-03	3.23E-03
0.00E+00	5.53E-03	3.28E-03
0.00E+00	5.63E-03	3.34E-03
0.00E+00	5.72E-03	3.40E-03
0.00E+00	5.82E-03	3.46E-03
0.00E+00	5.92E-03	3.51E-03
0.00E+00	6.02E-03	3.57E-03
0.00E+00	6.12E-03	3.63E-03
0.00E+00	6.22E-03	3.69E-03
0.00E+00	6.31E-03	3.74E-03
0.00E+00	6.41E-03	3.79E-03
0.00E+00	6.48E-03	3.84E-03
0.00E+00	6.57E-03	3.89E-03
0.00E+00	6.66E-03	3.94E-03
0.00E+00	6.75E-03	3.99E-03
0.00E+00	6.84E-03	4.04E-03
0.00E+00	6.92E-03	4.10E-03
0.00E+00	7.00E-03	4.14E-03
0.00E+00	7.10E-03	4.20E-03
0.00E+00	3.98E-03	2.37E-03
0.00E+00	4.05E-03	2.42E-03
0.00E+00	4.13E-03	2.46E-03
0.00E+00	4.20E-03	2.51E-03
0.00E+00	4.28E-03	2.55E-03
0.00E+00	4.36E-03	2.60E-03
0.00E+00	4.44E-03	2.65E-03
0.00E+00	4.53E-03	2.70E-03
0.00E+00	4.61E-03	2.75E-03
0.00E+00	4.70E-03	2.80E-03
0.00E+00	4.79E-03	2.85E-03
0.00E+00	4.87E-03	2.90E-03
0.00E+00	4.97E-03	2.96E-03
0.00E+00	5.06E-03	3.01E-03
0.00E+00	5.15E-03	3.06E-03
0.00E+00	5.24E-03	3.12E-03
0.00E+00	5.33E-03	3.17E-03
0.00E+00	5.43E-03	3.23E-03
0.00E+00	5.52E-03	3.28E-03
0.00E+00	5.61E-03	3.33E-03
0.00E+00	5.71E-03	3.39E-03
0.00E+00	5.80E-03	3.44E-03
0.00E+00	5.89E-03	3.49E-03
0.00E+00	5.98E-03	3.55E-03
0.00E+00	6.07E-03	3.60E-03
0.00E+00	6.15E-03	3.64E-03
0.00E+00	6.22E-03	3.69E-03
0.00E+00	6.31E-03	3.74E-03
0.00E+00	6.39E-03	3.78E-03
0.00E+00	6.47E-03	3.83E-03
0.00E+00	6.55E-03	3.88E-03
0.00E+00	6.63E-03	3.92E-03
0.00E+00	6.70E-03	3.97E-03
0.00E+00	6.79E-03	4.02E-03
0.00E+00	3.87E-03	2.31E-03
0.00E+00	3.94E-03	2.35E-03
0.00E+00	4.01E-03	2.39E-03
0.00E+00	4.08E-03	2.43E-03
0.00E+00	4.16E-03	2.48E-03
0.00E+00	4.23E-03	2.52E-03
0.00E+00	4.31E-03	2.57E-03
0.00E+00	4.39E-03	2.62E-03
0.00E+00	4.47E-03	2.66E-03
0.00E+00	4.55E-03	2.71E-03
0.00E+00	4.63E-03	2.76E-03
0.00E+00	4.72E-03	2.81E-03
0.00E+00	4.80E-03	2.86E-03
0.00E+00	4.89E-03	2.91E-03
0.00E+00	4.98E-03	2.96E-03
0.00E+00	5.07E-03	3.01E-03
0.00E+00	5.15E-03	3.06E-03
0.00E+00	5.24E-03	3.11E-03
0.00E+00	5.33E-03	3.17E-03
0.00E+00	5.41E-03	3.22E-03
0.00E+00	6.14E-03	3.64E-03
0.00E+00	6.21E-03	3.68E-03
0.00E+00	6.28E-03	3.72E-03
0.00E+00	6.36E-03	3.77E-03
0.00E+00	6.42E-03	3.81E-03
0.00E+00	6.51E-03	3.86E-03
0.00E+00	4.04E-03	2.41E-03
0.00E+00	4.11E-03	2.45E-03
0.00E+00	4.18E-03	2.50E-03
0.00E+00	4.26E-03	2.54E-03
0.00E+00	5.90E-03	3.50E-03
0.00E+00	5.97E-03	3.54E-03
0.00E+00	6.04E-03	3.58E-03
0.00E+00	6.11E-03	3.62E-03
0.00E+00	6.17E-03	3.66E-03
0.00E+00	6.25E-03	3.70E-03
0.00E+00	1.05E-02	6.11E-03
0.00E+00	1.07E-02	6.21E-03
0.00E+00	1.08E-02	6.28E-03
0.00E+00	1.10E-02	6.37E-03
0.00E+00	1.12E-02	6.47E-03
0.00E+00	1.13E-02	6.56E-03

IHS

Health Risk Assessment Results Summary

Unmitigated

Residential Receptors

		MAX:	0.135	59.180	59.201
Unique Identifier	X (UTM)	Y (UTM)	Onroad	Offroad	Total Risk
3750293759045	375029	3759045	0.004	1.043	1.048
3750393759045	375039	3759045	0.004	1.061	1.065
3750493759045	375049	3759045	0.004	1.079	1.084
3750593759045	375059	3759045	0.004	1.098	1.103
3750693759045	375069	3759045	0.004	1.119	1.123
3750793759045	375079	3759045	0.004	1.141	1.146
3749693759055	374969	3759055	0.004	0.900	0.904
3749793759055	374979	3759055	0.004	0.911	0.916
3749893759055	374989	3759055	0.004	0.923	0.927
3749993759055	374999	3759055	0.004	0.935	0.939
3750093759055	375009	3759055	0.004	0.946	0.951
3750193759055	375019	3759055	0.004	0.959	0.964
3750293759055	375029	3759055	0.004	0.971	0.975
3750393759055	375039	3759055	0.004	0.986	0.990
3750493759055	375049	3759055	0.004	1.003	1.007
3750593759055	375059	3759055	0.004	1.018	1.022
3750693759055	375069	3759055	0.004	1.036	1.040
3750793759055	375079	3759055	0.004	1.059	1.063
3749693759065	374969	3759065	0.004	0.849	0.853
3749793759065	374979	3759065	0.004	0.859	0.863
3749893759065	374989	3759065	0.004	0.869	0.873
3749993759065	374999	3759065	0.004	0.879	0.883
3750093759065	375009	3759065	0.004	0.889	0.893
3750193759065	375019	3759065	0.004	0.900	0.904
3750293759065	375029	3759065	0.004	0.909	0.913
3750393759065	375039	3759065	0.004	0.921	0.925
3750493759065	375049	3759065	0.004	0.936	0.940
3750593759065	375059	3759065	0.004	0.949	0.953
3750693759065	375069	3759065	0.004	0.965	0.969
3750793759065	375079	3759065	0.004	0.986	0.990
3749693759075	374969	3759075	0.004	0.803	0.806
3749793759075	374979	3759075	0.004	0.811	0.815
3749893759075	374989	3759075	0.004	0.819	0.823
3749993759075	374999	3759075	0.004	0.828	0.832
3750093759075	375009	3759075	0.004	0.836	0.840
3750193759075	375019	3759075	0.004	0.845	0.849
3750293759075	375029	3759075	0.004	0.853	0.857
3750393759075	375039	3759075	0.004	0.864	0.868
3750493759075	375049	3759075	0.004	0.876	0.880
3750593759075	375059	3759075	0.004	0.889	0.892
3750693759075	375069	3759075	0.004	0.903	0.907
3750793759075	375079	3759075	0.004	0.921	0.925
3749693759085	374969	3759085	0.004	0.761	0.764
3749793759085	374979	3759085	0.004	0.767	0.771
3749893759085	374989	3759085	0.004	0.775	0.778
3749993759085	374999	3759085	0.004	0.782	0.785
3750093759085	375009	3759085	0.004	0.789	0.792
3750193759085	375019	3759085	0.004	0.796	0.800
3750293759085	375029	3759085	0.004	0.805	0.809
3750393759085	375039	3759085	0.004	0.815	0.818
3750493759085	375049	3759085	0.004	0.824	0.828
3750593759085	375059	3759085	0.004	0.835	0.838
3750693759085	375069	3759085	0.004	0.848	0.851
3750793759085	375079	3759085	0.004	0.863	0.867
3749693759095	374969	3759095	0.003	0.722	0.726
3749793759095	374979	3759095	0.003	0.729	0.732
3749893759095	374989	3759095	0.003	0.734	0.738
3749993759095	374999	3759095	0.003	0.740	0.744
3750093759095	375009	3759095	0.003	0.747	0.750
3750193759095	375019	3759095	0.003	0.753	0.757
3750293759095	375029	3759095	0.003	0.760	0.764
3750393759095	375039	3759095	0.003	0.768	0.771
3750493759095	375049	3759095	0.003	0.776	0.780
3750593759095	375059	3759095	0.003	0.786	0.789
3750693759095	375069	3759095	0.003	0.797	0.801
3750793759095	375079	3759095	0.003	0.810	0.814
3749693759105	374969	3759105	0.003	0.688	0.691
3749793759105	374979	3759105	0.003	0.693	0.696
3749893759105	374989	3759105	0.003	0.697	0.700
3749993759105	374999	3759105	0.003	0.702	0.706
3750093759105	375009	3759105	0.003	0.708	0.711
3750193759105	375019	3759105	0.003	0.713	0.716
3750293759105	375029	3759105	0.003	0.720	0.723
3750393759105	375039	3759105	0.003	0.726	0.729
3750493759105	375049	3759105	0.003	0.733	0.736
3750593759105	375059	3759105	0.003	0.741	0.744
3750693759105	375069	3759105	0.003	0.751	0.754
3750793759105	375079	3759105	0.003	0.762	0.766
3749693759115	374969	3759115	0.003	0.656	0.659
3749793759115	374979	3759115	0.003	0.660	0.663
3749893759115	374989	3759115	0.003	0.664	0.667
3749993759115	374999	3759115	0.003	0.668	0.671
3750093759115	375009	3759115	0.003	0.672	0.675
3750193759115	375019	3759115	0.003	0.677	0.681
3750293759115	375029	3759115	0.003	0.683	0.687
3750393759115	375039	3759115	0.003	0.688	0.691
3750493759115	375049	3759115	0.003	0.694	0.697
3750593759115	375059	3759115	0.003	0.701	0.704
3750693759115	375069	3759115	0.003	0.710	0.713
3750793759115	375079	3759115	0.003	0.719	0.722
3749693759125	374969	3759125	0.003	0.626	0.629
3749793759125	374979	3759125	0.003	0.630	0.633
3749893759125	374989	3759125	0.003	0.633	0.636
3749993759125	374999	3759125	0.003	0.637	0.640
3750093759125	375009	3759125	0.003	0.641	0.644
3750193759125	375019	3759125	0.003	0.645	0.648

IHS

Residential Health Risk Assessment Results Summary

Unmitigated

RESIDENTIAL RECEPTORS ONLY

		MAX:	59.201
Unique Identifier	X (UTM)	Y (UTM)	Total Risk
3750293759045	375029	3759045	1.048
3750393759045	375039	3759045	1.065
3750493759045	375049	3759045	1.084
3750593759045	375059	3759045	1.103
3750693759045	375069	3759045	1.123
3750793759045	375079	3759045	1.146
3749693759055	374969	3759055	0.904
3749793759055	374979	3759055	0.916
3749893759055	374989	3759055	0.927
3749993759055	374999	3759055	0.939
3750093759055	375009	3759055	0.951
3750193759055	375019	3759055	0.964
3750293759055	375029	3759055	0.975
3750393759055	375039	3759055	0.990
3750493759055	375049	3759055	1.007
3750593759055	375059	3759055	1.022
3750693759055	375069	3759055	1.040
3750793759055	375079	3759055	1.063
3749693759065	374969	3759065	0.853
3749793759065	374979	3759065	0.863
3749893759065	374989	3759065	0.873
3749993759065	374999	3759065	0.883
3750093759065	375009	3759065	0.893
3750193759065	375019	3759065	0.904
3750293759065	375029	3759065	0.913
3750393759065	375039	3759065	0.925
3750493759065	375049	3759065	0.940
3750593759065	375059	3759065	0.953
3750693759065	375069	3759065	0.969
3750793759065	375079	3759065	0.990
3749693759075	374969	3759075	0.806
3749793759075	374979	3759075	0.815
3749893759075	374989	3759075	0.823
3749993759075	374999	3759075	0.832
3750093759075	375009	3759075	0.840
3750193759075	375019	3759075	0.849
3750293759075	375029	3759075	0.857
3750393759075	375039	3759075	0.868
3750493759075	375049	3759075	0.880
3750593759075	375059	3759075	0.892
3750693759075	375069	3759075	0.907
3750793759075	375079	3759075	0.925
3749693759085	374969	3759085	0.764
3749793759085	374979	3759085	0.771
3749893759085	374989	3759085	0.778
3749993759085	374999	3759085	0.785
3750093759085	375009	3759085	0.792
3750193759085	375019	3759085	0.800
3750293759085	375029	3759085	0.809
3750393759085	375039	3759085	0.818
3750493759085	375049	3759085	0.828
3750593759085	375059	3759085	0.838
3750693759085	375069	3759085	0.851
3750793759085	375079	3759085	0.867
3749693759095	374969	3759095	0.726
3749793759095	374979	3759095	0.732
3749893759095	374989	3759095	0.738
3749993759095	374999	3759095	0.744
3750093759095	375009	3759095	0.750
3750193759095	375019	3759095	0.757
3750293759095	375029	3759095	0.764
3750393759095	375039	3759095	0.771
3750493759095	375049	3759095	0.780
3750593759095	375059	3759095	0.789
3750693759095	375069	3759095	0.801
3750793759095	375079	3759095	0.814
3749693759105	374969	3759105	0.691
3749793759105	374979	3759105	0.696
3749893759105	374989	3759105	0.700
3749993759105	374999	3759105	0.706
3750093759105	375009	3759105	0.711
3750193759105	375019	3759105	0.716
3750293759105	375029	3759105	0.723
3750393759105	375039	3759105	0.729
3750493759105	375049	3759105	0.736
3750593759105	375059	3759105	0.744
3750693759105	375069	3759105	0.754
3750793759105	375079	3759105	0.766
3749693759115	374969	3759115	0.659
3749793759115	374979	3759115	0.663
3749893759115	374989	3759115	0.667
3749993759115	374999	3759115	0.671
3750093759115	375009	3759115	0.675
3750193759115	375019	3759115	0.681
3750293759115	375029	3759115	0.687
3750393759115	375039	3759115	0.691
3750493759115	375049	3759115	0.697
3750593759115	375059	3759115	0.704
3750693759115	375069	3759115	0.713
3750793759115	375079	3759115	0.722
3749693759125	374969	3759125	0.629
3749793759125	374979	3759125	0.633
3749893759125	374989	3759125	0.636
3749993759125	374999	3759125	0.640
3750093759125	375009	3759125	0.644
3750193759125	375019	3759125	0.648

FOR CHRONIC CALCS

MAX: 0.543

Overlapping Phases - Maximum GLC		
2025	2026	2027
0.00E+00	1.15E-02	6.66E-03
0.00E+00	1.17E-02	6.78E-03
0.00E+00	1.20E-02	6.90E-03
0.00E+00	1.22E-02	7.02E-03
0.00E+00	1.24E-02	7.15E-03
0.00E+00	1.27E-02	7.29E-03
0.00E+00	9.83E-03	5.75E-03
0.00E+00	9.97E-03	5.82E-03
0.00E+00	1.01E-02	5.90E-03
0.00E+00	1.03E-02	5.97E-03
0.00E+00	1.04E-02	6.05E-03
0.00E+00	1.06E-02	6.13E-03
0.00E+00	1.07E-02	6.21E-03
0.00E+00	1.09E-02	6.30E-03
0.00E+00	1.11E-02	6.41E-03
0.00E+00	1.13E-02	6.51E-03
0.00E+00	1.15E-02	6.62E-03
0.00E+00	1.17E-02	6.77E-03
0.00E+00	9.24E-03	5.42E-03
0.00E+00	9.37E-03	5.48E-03
0.00E+00	9.50E-03	5.55E-03
0.00E+00	9.62E-03	5.61E-03
0.00E+00	9.74E-03	5.68E-03
0.00E+00	9.87E-03	5.75E-03
0.00E+00	9.99E-03	5.81E-03
0.00E+00	1.01E-02	5.89E-03
0.00E+00	1.03E-02	5.98E-03
0.00E+00	1.05E-02	6.07E-03
0.00E+00	1.07E-02	6.17E-03
0.00E+00	1.09E-02	6.30E-03
0.00E+00	8.72E-03	5.12E-03
0.00E+00	8.82E-03	5.18E-03
0.00E+00	8.93E-03	5.23E-03
0.00E+00	9.03E-03	5.29E-03
0.00E+00	9.14E-03	5.34E-03
0.00E+00	9.25E-03	5.40E-03
0.00E+00	9.35E-03	5.45E-03
0.00E+00	9.49E-03	5.52E-03
0.00E+00	9.63E-03	5.60E-03
0.00E+00	9.78E-03	5.68E-03
0.00E+00	9.95E-03	5.77E-03
0.00E+00	1.02E-02	5.89E-03
0.00E+00	8.24E-03	4.86E-03
0.00E+00	8.33E-03	4.90E-03
0.00E+00	8.42E-03	4.95E-03
0.00E+00	8.51E-03	4.99E-03
0.00E+00	8.60E-03	5.04E-03
0.00E+00	8.69E-03	5.09E-03
0.00E+00	8.80E-03	5.14E-03
0.00E+00	8.92E-03	5.21E-03
0.00E+00	9.04E-03	5.27E-03
0.00E+00	9.16E-03	5.33E-03
0.00E+00	9.32E-03	5.42E-03
0.00E+00	9.50E-03	5.52E-03
0.00E+00	7.81E-03	4.61E-03
0.00E+00	7.89E-03	4.65E-03
0.00E+00	7.96E-03	4.69E-03
0.00E+00	8.04E-03	4.73E-03
0.00E+00	8.12E-03	4.77E-03
0.00E+00	8.20E-03	4.81E-03
0.00E+00	8.29E-03	4.86E-03
0.00E+00	8.38E-03	4.91E-03
0.00E+00	8.49E-03	4.96E-03
0.00E+00	8.60E-03	5.02E-03
0.00E+00	8.74E-03	5.10E-03
0.00E+00	8.89E-03	5.18E-03
0.00E+00	7.42E-03	4.39E-03
0.00E+00	7.49E-03	4.42E-03
0.00E+00	7.54E-03	4.45E-03
0.00E+00	7.61E-03	4.49E-03
0.00E+00	7.68E-03	4.52E-03
0.00E+00	7.74E-03	4.56E-03
0.00E+00	7.83E-03	4.60E-03
0.00E+00	7.90E-03	4.64E-03
0.00E+00	7.99E-03	4.68E-03
0.00E+00	8.09E-03	4.74E-03
0.00E+00	8.21E-03	4.80E-03
0.00E+00	8.35E-03	4.87E-03
0.00E+00	7.07E-03	4.19E-03
0.00E+00	7.12E-03	4.21E-03
0.00E+00	7.17E-03	4.24E-03
0.00E+00	7.22E-03	4.27E-03
0.00E+00	7.28E-03	4.30E-03
0.00E+00	7.34E-03	4.33E-03
0.00E+00	7.42E-03	4.37E-03
0.00E+00	7.47E-03	4.40E-03
0.00E+00	7.54E-03	4.43E-03
0.00E+00	7.63E-03	4.48E-03
0.00E+00	7.74E-03	4.54E-03
0.00E+00	7.86E-03	4.60E-03
0.00E+00	6.74E-03	4.00E-03
0.00E+00	6.78E-03	4.02E-03
0.00E+00	6.82E-03	4.04E-03
0.00E+00	6.88E-03	4.07E-03
0.00E+00	6.92E-03	4.09E-03
0.00E+00	6.97E-03	4.12E-03

IHS

Health Risk Assessment Results Summary

Unmitigated

Residential Receptors

		MAX:	0.135	59.180	59.201
Unique Identifier	X (UTM)	Y (UTM)	Onroad	Offroad	Total Risk
3750293759125	375029	3759125	0.003	0.649	0.652
3750393759125	375039	3759125	0.003	0.653	0.656
3750493759125	375049	3759125	0.003	0.658	0.661
3750593759125	375059	3759125	0.003	0.665	0.668
3750693759125	375069	3759125	0.003	0.672	0.675
3750793759125	375079	3759125	0.003	0.680	0.683
3749693759135	374969	3759135	0.003	0.599	0.602
3749793759135	374979	3759135	0.003	0.603	0.605
3749893759135	374989	3759135	0.003	0.605	0.608
3749993759135	374999	3759135	0.003	0.608	0.611
3750093759135	375009	3759135	0.003	0.611	0.614
3750193759135	375019	3759135	0.003	0.615	0.618
3750293759135	375029	3759135	0.003	0.619	0.621
3750393759135	375039	3759135	0.003	0.622	0.625
3750493759135	375049	3759135	0.003	0.626	0.629
3750593759135	375059	3759135	0.003	0.631	0.634
3750693759135	375069	3759135	0.003	0.638	0.640
3750793759135	375079	3759135	0.003	0.645	0.648
3749793759145	374979	3759145	0.003	0.578	0.580
3749893759145	374989	3759145	0.003	0.580	0.582
3749993759145	374999	3759145	0.003	0.583	0.585
3750093759145	375009	3759145	0.003	0.585	0.588
3750193759145	375019	3759145	0.003	0.588	0.591
3750293759145	375029	3759145	0.003	0.591	0.593
3750393759145	375039	3759145	0.003	0.593	0.596
3750493759145	375049	3759145	0.003	0.597	0.599
3750593759145	375059	3759145	0.003	0.602	0.604
3750693759145	375069	3759145	0.003	0.607	0.609
3750793759145	375079	3759145	0.003	0.613	0.616
3750093759155	375009	3759155	0.002	0.560	0.563
3750193759155	375019	3759155	0.003	0.563	0.565
3750293759155	375029	3759155	0.003	0.565	0.568
3750393759155	375039	3759155	0.003	0.567	0.570
3750493759155	375049	3759155	0.003	0.571	0.573
3750593759155	375059	3759155	0.003	0.574	0.577
3750693759155	375069	3759155	0.003	0.579	0.581
3750793759155	375079	3759155	0.003	0.584	0.586
3750193759165	375019	3759165	0.002	0.540	0.542
3750293759165	375029	3759165	0.002	0.542	0.544
3750393759165	375039	3759165	0.002	0.544	0.546
3750493759165	375049	3759165	0.002	0.546	0.549
3750593759165	375059	3759165	0.002	0.549	0.551
3750693759165	375069	3759165	0.002	0.552	0.555
3750793759165	375079	3759165	0.002	0.557	0.560
3750393759175	375039	3759175	0.002	0.522	0.524
3750493759175	375049	3759175	0.002	0.524	0.526
3750593759175	375059	3759175	0.002	0.526	0.528
3750693759175	375069	3759175	0.002	0.529	0.531
3750793759175	375079	3759175	0.002	0.533	0.535
3750593759185	375059	3759185	0.002	0.505	0.507
3750693759185	375069	3759185	0.002	0.507	0.510
3750793759185	375079	3759185	0.002	0.510	0.513
3750693759195	375069	3759195	0.002	0.487	0.489
3749053759045	374905	3759045	0.004	0.924	0.929
3749153759045	374915	3759045	0.004	0.912	0.917
3749253759045	374925	3759045	0.004	0.915	0.920
3749353759045	374935	3759045	0.004	0.923	0.928
3749453759045	374945	3759045	0.004	0.931	0.935
3749553759045	374955	3759045	0.004	0.941	0.945
3749053759055	374905	3759055	0.004	0.855	0.859
3749153759055	374915	3759055	0.004	0.858	0.862
3749253759055	374925	3759055	0.004	0.863	0.867
3749353759055	374935	3759055	0.004	0.869	0.873
3749453759055	374945	3759055	0.004	0.876	0.880
3749553759055	374955	3759055	0.004	0.886	0.890
3749053759065	374905	3759065	0.004	0.809	0.813
3749153759065	374915	3759065	0.004	0.811	0.815
3749253759065	374925	3759065	0.004	0.817	0.821
3749353759065	374935	3759065	0.004	0.821	0.825
3749453759065	374945	3759065	0.004	0.828	0.832
3749553759065	374955	3759065	0.004	0.837	0.841
3749053759075	374905	3759075	0.004	0.767	0.770
3749153759075	374915	3759075	0.004	0.770	0.774
3749253759075	374925	3759075	0.004	0.775	0.779
3749353759075	374935	3759075	0.004	0.779	0.783
3749453759075	374945	3759075	0.004	0.785	0.789
3749553759075	374955	3759075	0.004	0.792	0.796
3749053759085	374905	3759085	0.003	0.729	0.733
3749153759085	374915	3759085	0.003	0.733	0.737
3749253759085	374925	3759085	0.004	0.737	0.740
3749353759085	374935	3759085	0.004	0.740	0.744
3749453759085	374945	3759085	0.004	0.745	0.749
3749553759085	374955	3759085	0.004	0.752	0.755
3748953759095	374895	3759095	0.003	0.704	0.707
3749053759095	374905	3759095	0.003	0.695	0.698
3749153759095	374915	3759095	0.003	0.698	0.702
3749253759095	374925	3759095	0.003	0.701	0.705
3749353759095	374935	3759095	0.003	0.705	0.708
3749453759095	374945	3759095	0.003	0.709	0.712
3749553759095	374955	3759095	0.003	0.715	0.718
3748853759105	374885	3759105	0.003	0.670	0.673
3748953759105	374895	3759105	0.003	0.673	0.676
3749053759105	374905	3759105	0.003	0.676	0.679
3749153759105	374915	3759105	0.003	0.668	0.671
3749253759105	374925	3759105	0.003	0.671	0.674
3749353759105	374935	3759105	0.003	0.674	0.677

IHS

Residential Health Risk Assessment Results Summary

Unmitigated

RESIDENTIAL RECEPTORS ONLY

		MAX:	59.201
Unique Identifier	X (UTM)	Y (UTM)	Total Risk
3750293759125	375029	3759125	0.652
3750393759125	375039	3759125	0.656
3750493759125	375049	3759125	0.661
3750593759125	375059	3759125	0.668
3750693759125	375069	3759125	0.675
3750793759125	375079	3759125	0.683
3749693759135	374969	3759135	0.602
3749793759135	374979	3759135	0.605
3749893759135	374989	3759135	0.608
3749993759135	374999	3759135	0.611
3750093759135	375009	3759135	0.614
3750193759135	375019	3759135	0.618
3750293759135	375029	3759135	0.621
3750393759135	375039	3759135	0.625
3750493759135	375049	3759135	0.629
3750593759135	375059	3759135	0.634
3750693759135	375069	3759135	0.640
3750793759135	375079	3759135	0.648
3749793759145	374979	3759145	0.580
3749893759145	374989	3759145	0.582
3749993759145	374999	3759145	0.585
3750093759145	375009	3759145	0.588
3750193759145	375019	3759145	0.591
3750293759145	375029	3759145	0.593
3750393759145	375039	3759145	0.596
3750493759145	375049	3759145	0.599
3750593759145	375059	3759145	0.604
3750693759145	375069	3759145	0.609
3750793759145	375079	3759145	0.616
3750093759155	375009	3759155	0.563
3750193759155	375019	3759155	0.565
3750293759155	375029	3759155	0.568
3750393759155	375039	3759155	0.570
3750493759155	375049	3759155	0.573
3750593759155	375059	3759155	0.577
3750693759155	375069	3759155	0.581
3750793759155	375079	3759155	0.586
3750193759165	375019	3759165	0.542
3750293759165	375029	3759165	0.544
3750393759165	375039	3759165	0.546
3750493759165	375049	3759165	0.549
3750593759165	375059	3759165	0.551
3750693759165	375069	3759165	0.555
3750793759165	375079	3759165	0.560
3750393759175	375039	3759175	0.524
3750493759175	375049	3759175	0.526
3750593759175	375059	3759175	0.528
3750693759175	375069	3759175	0.531
3750793759175	375079	3759175	0.535
3750593759185	375059	3759185	0.507
3750693759185	375069	3759185	0.510
3750793759185	375079	3759185	0.513
3750693759195	375069	3759195	0.489
3749053759045	374905	3759045	0.929
3749153759045	374915	3759045	0.917
3749253759045	374925	3759045	0.920
3749353759045	374935	3759045	0.928
3749453759045	374945	3759045	0.935
3749553759045	374955	3759045	0.945
3749053759055	374905	3759055	0.859
3749153759055	374915	3759055	0.862
3749253759055	374925	3759055	0.867
3749353759055	374935	3759055	0.873
3749453759055	374945	3759055	0.880
3749553759055	374955	3759055	0.890
3749053759065	374905	3759065	0.813
3749153759065	374915	3759065	0.815
3749253759065	374925	3759065	0.821
3749353759065	374935	3759065	0.825
3749453759065	374945	3759065	0.832
3749553759065	374955	3759065	0.841
3749053759075	374905	3759075	0.770
3749153759075	374915	3759075	0.774
3749253759075	374925	3759075	0.779
3749353759075	374935	3759075	0.783
3749453759075	374945	3759075	0.789
3749553759075	374955	3759075	0.796
3749053759085	374905	3759085	0.733
3749153759085	374915	3759085	0.737
3749253759085	374925	3759085	0.740
3749353759085	374935	3759085	0.744
3749453759085	374945	3759085	0.749
3749553759085	374955	3759085	0.755
3748953759095	374895	3759095	0.707
3749053759095	374905	3759095	0.698
3749153759095	374915	3759095	0.702
3749253759095	374925	3759095	0.705
3749353759095	374935	3759095	0.708
3749453759095	374945	3759095	0.712
3749553759095	374955	3759095	0.718
3748853759105	374885	3759105	0.673
3748953759105	374895	3759105	0.676
3749053759105	374905	3759105	0.679
3749153759105	374915	3759105	0.671
3749253759105	374925	3759105	0.674
3749353759105	374935	3759105	0.677

FOR CHRONIC CALCS

MAX: 0.543

Overlapping Phases - Maximum GLC		
2025	2026	2027
0.00E+00	7.02E-03	4.15E-03
0.00E+00	7.08E-03	4.17E-03
0.00E+00	7.14E-03	4.21E-03
0.00E+00	7.22E-03	4.25E-03
0.00E+00	7.31E-03	4.30E-03
0.00E+00	7.41E-03	4.35E-03
0.00E+00	6.44E-03	3.83E-03
0.00E+00	6.48E-03	3.85E-03
0.00E+00	6.51E-03	3.86E-03
0.00E+00	6.55E-03	3.89E-03
0.00E+00	6.59E-03	3.91E-03
0.00E+00	6.64E-03	3.93E-03
0.00E+00	6.68E-03	3.95E-03
0.00E+00	6.73E-03	3.97E-03
0.00E+00	6.78E-03	4.00E-03
0.00E+00	6.84E-03	4.04E-03
0.00E+00	6.92E-03	4.08E-03
0.00E+00	7.01E-03	4.12E-03
0.00E+00	6.20E-03	3.69E-03
0.00E+00	6.23E-03	3.70E-03
0.00E+00	6.27E-03	3.72E-03
0.00E+00	6.30E-03	3.74E-03
0.00E+00	6.34E-03	3.76E-03
0.00E+00	6.37E-03	3.77E-03
0.00E+00	6.41E-03	3.79E-03
0.00E+00	6.45E-03	3.81E-03
0.00E+00	6.51E-03	3.85E-03
0.00E+00	6.57E-03	3.88E-03
0.00E+00	6.65E-03	3.92E-03
0.00E+00	6.02E-03	3.58E-03
0.00E+00	6.05E-03	3.59E-03
0.00E+00	6.09E-03	3.61E-03
0.00E+00	6.11E-03	3.63E-03
0.00E+00	6.15E-03	3.65E-03
0.00E+00	6.20E-03	3.67E-03
0.00E+00	6.25E-03	3.70E-03
0.00E+00	6.32E-03	3.73E-03
0.00E+00	5.80E-03	3.45E-03
0.00E+00	5.83E-03	3.46E-03
0.00E+00	5.85E-03	3.48E-03
0.00E+00	5.88E-03	3.49E-03
0.00E+00	5.92E-03	3.51E-03
0.00E+00	5.96E-03	3.53E-03
0.00E+00	6.02E-03	3.56E-03
0.00E+00	5.60E-03	3.33E-03
0.00E+00	5.63E-03	3.35E-03
0.00E+00	5.66E-03	3.36E-03
0.00E+00	5.70E-03	3.38E-03
0.00E+00	5.75E-03	3.41E-03
0.00E+00	5.42E-03	3.22E-03
0.00E+00	5.46E-03	3.24E-03
0.00E+00	5.49E-03	3.26E-03
0.00E+00	5.23E-03	3.11E-03
0.00E+00	1.01E-02	5.90E-03
0.00E+00	9.93E-03	5.80E-03
0.00E+00	9.95E-03	5.84E-03
0.00E+00	1.01E-02	5.89E-03
0.00E+00	1.02E-02	5.94E-03
0.00E+00	1.03E-02	6.01E-03
0.00E+00	9.26E-03	5.43E-03
0.00E+00	9.29E-03	5.47E-03
0.00E+00	9.35E-03	5.50E-03
0.00E+00	9.44E-03	5.55E-03
0.00E+00	9.53E-03	5.59E-03
0.00E+00	9.66E-03	5.66E-03
0.00E+00	8.75E-03	5.15E-03
0.00E+00	8.76E-03	5.17E-03
0.00E+00	8.83E-03	5.21E-03
0.00E+00	8.90E-03	5.24E-03
0.00E+00	8.98E-03	5.28E-03
0.00E+00	9.10E-03	5.34E-03
0.00E+00	8.26E-03	4.89E-03
0.00E+00	8.31E-03	4.91E-03
0.00E+00	8.37E-03	4.94E-03
0.00E+00	8.42E-03	4.97E-03
0.00E+00	8.50E-03	5.01E-03
0.00E+00	8.59E-03	5.06E-03
0.00E+00	7.85E-03	4.65E-03
0.00E+00	7.89E-03	4.67E-03
0.00E+00	7.94E-03	4.70E-03
0.00E+00	7.99E-03	4.72E-03
0.00E+00	8.05E-03	4.76E-03
0.00E+00	8.14E-03	4.80E-03
0.00E+00	7.58E-03	4.49E-03
0.00E+00	7.47E-03	4.43E-03
0.00E+00	7.51E-03	4.45E-03
0.00E+00	7.55E-03	4.47E-03
0.00E+00	7.59E-03	4.50E-03
0.00E+00	7.65E-03	4.53E-03
0.00E+00	7.72E-03	4.56E-03
0.00E+00	7.19E-03	4.27E-03
0.00E+00	7.23E-03	4.29E-03
0.00E+00	7.27E-03	4.31E-03
0.00E+00	7.18E-03	4.26E-03
0.00E+00	7.21E-03	4.28E-03
0.00E+00	7.24E-03	4.30E-03

IHS

Health Risk Assessment Results Summary

Unmitigated

Residential Receptors		MAX:	0.135	59.180	59.201
Unique Identifier	X (UTM)	Y (UTM)	Onroad	Offroad	Total Risk
3749453759105	374945	3759105	0.003	0.676	0.679
3749553759105	374955	3759105	0.003	0.681	0.684
3748853759115	374885	3759115	0.003	0.641	0.644
3748953759115	374895	3759115	0.003	0.643	0.646
3749053759115	374905	3759115	0.003	0.646	0.648
3749153759115	374915	3759115	0.003	0.641	0.644
3749253759115	374925	3759115	0.003	0.642	0.645
3749353759115	374935	3759115	0.003	0.645	0.648
3749453759115	374945	3759115	0.003	0.646	0.649
3749553759115	374955	3759115	0.003	0.650	0.653
3748853759123	374885	3759123	0.003	0.619	0.622
3748953759122	374895	3759122	0.003	0.623	0.626
3749053759123	374905	3759123	0.003	0.623	0.626
3749153759125	374915	3759125	0.003	0.613	0.616
3749253759125	374925	3759125	0.003	0.615	0.617
3749353759125	374935	3759125	0.003	0.617	0.620
3749453759125	374945	3759125	0.003	0.620	0.623
3749553759125	374955	3759125	0.003	0.621	0.624
3749553759135	374955	3759135	0.003	0.595	0.598
3751423758567	375142	3758567	0.023	8.336	8.359
3751423758577	375142	3758577	0.023	8.657	8.681
3751423758587	375142	3758587	0.023	8.971	8.994
374232.013758599.01	374232.01	3758599.01	0.010	1.142	1.152
375104.033758878.03	375104.03	3758878.03	0.014	5.043	5.057
375114.033758878.03	375114.03	3758878.03	0.014	5.052	5.066
375124.033758878.03	375124.03	3758878.03	0.014	5.052	5.066
375134.033758878.03	375134.03	3758878.03	0.014	5.046	5.060
375144.033758878.03	375144.03	3758878.03	0.014	5.035	5.048
375154.033758878.03	375154.03	3758878.03	0.014	5.022	5.036
375161.033758878.03	375161.03	3758878.03	0.013	5.012	5.026
375104.033758888.03	375104.03	3758888.03	0.013	4.644	4.657
375114.033758888.03	375114.03	3758888.03	0.013	4.663	4.676
375124.033758888.03	375124.03	3758888.03	0.013	4.668	4.681
375134.033758888.03	375134.03	3758888.03	0.013	4.658	4.671
375144.033758888.03	375144.03	3758888.03	0.012	4.647	4.659
375154.033758888.03	375154.03	3758888.03	0.012	4.656	4.668
375161.033758888.03	375161.03	3758888.03	0.012	4.672	4.685
375104.033758898.03	375104.03	3758898.03	0.012	4.271	4.283
375114.033758898.03	375114.03	3758898.03	0.012	4.287	4.299
375124.033758898.03	375124.03	3758898.03	0.012	4.292	4.304
375134.033758898.03	375134.03	3758898.03	0.012	4.297	4.308
375144.033758898.03	375144.03	3758898.03	0.011	4.311	4.323
375154.033758898.03	375154.03	3758898.03	0.011	4.333	4.344
375161.033758898.03	375161.03	3758898.03	0.011	4.350	4.361
375028.033758965.03	375028.03	3758965.03	0.007	2.021	2.028
375038.033758965.03	375038.03	3758965.03	0.007	2.053	2.059
375048.033758965.03	375048.03	3758965.03	0.006	2.090	2.097
375058.033758965.03	375058.03	3758965.03	0.006	2.139	2.145
375068.033758965.03	375068.03	3758965.03	0.006	2.189	2.195
375078.033758965.03	375078.03	3758965.03	0.006	2.241	2.248
375028.033758975.03	375028.03	3758975.03	0.006	1.842	1.848
375038.033758975.03	375038.03	3758975.03	0.006	1.875	1.881
375048.033758975.03	375048.03	3758975.03	0.006	1.912	1.918
375058.033758975.03	375058.03	3758975.03	0.006	1.956	1.962
375068.033758975.03	375068.03	3758975.03	0.006	2.002	2.007
375078.033758975.03	375078.03	3758975.03	0.006	2.048	2.054
375028.033758985.03	375028.03	3758985.03	0.006	1.681	1.687
375038.033758985.03	375038.03	3758985.03	0.005	1.710	1.716
375048.033758985.03	375048.03	3758985.03	0.005	1.743	1.749
375058.033758985.03	375058.03	3758985.03	0.005	1.786	1.792
375068.033758985.03	375068.03	3758985.03	0.005	1.829	1.835
375078.033758985.03	375078.03	3758985.03	0.005	1.873	1.879
375028.033758994.03	375028.03	3758994.03	0.005	1.553	1.558
375038.033758994.03	375038.03	3758994.03	0.005	1.573	1.578
375048.033758994.03	375048.03	3758994.03	0.005	1.605	1.610
375058.033758994.03	375058.03	3758994.03	0.005	1.647	1.653
375068.033758994.03	375068.03	3758994.03	0.005	1.688	1.693
375078.033758994.03	375078.03	3758994.03	0.005	1.731	1.736
375100.033758957.03	375100.03	3758957.03	0.007	2.523	2.530
375110.033758957.03	375110.03	3758957.03	0.007	2.563	2.570
375120.033758957.03	375120.03	3758957.03	0.007	2.601	2.608
375130.033758957.03	375130.03	3758957.03	0.007	2.643	2.650
375140.033758957.03	375140.03	3758957.03	0.007	2.686	2.693
375150.033758957.03	375150.03	3758957.03	0.007	2.725	2.732
375160.033758957.03	375160.03	3758957.03	0.007	2.756	2.762
375100.033758967.03	375100.03	3758967.03	0.006	2.307	2.313
375110.033758967.03	375110.03	3758967.03	0.006	2.346	2.352
375120.033758967.03	375120.03	3758967.03	0.006	2.387	2.393
375130.033758967.03	375130.03	3758967.03	0.006	2.431	2.437
375140.033758967.03	375140.03	3758967.03	0.006	2.474	2.481
375150.033758967.03	375150.03	3758967.03	0.006	2.514	2.520
375160.033758967.03	375160.03	3758967.03	0.006	2.543	2.550
375100.033758977.03	375100.03	3758977.03	0.006	2.111	2.117
375110.033758977.03	375110.03	3758977.03	0.006	2.149	2.155
375120.033758977.03	375120.03	3758977.03	0.006	2.189	2.194
375130.033758977.03	375130.03	3758977.03	0.006	2.232	2.238
375140.033758977.03	375140.03	3758977.03	0.006	2.272	2.278
375150.033758977.03	375150.03	3758977.03	0.006	2.309	2.315
375160.033758977.03	375160.03	3758977.03	0.006	2.340	2.346
375100.033758987.03	375100.03	3758987.03	0.005	1.933	1.939
375110.033758987.03	375110.03	3758987.03	0.005	1.972	1.977
375120.033758987.03	375120.03	3758987.03	0.005	2.012	2.018
375130.033758987.03	375130.03	3758987.03	0.005	2.051	2.056
375140.033758987.03	375140.03	3758987.03	0.005	2.086	2.092
375150.033758987.03	375150.03	3758987.03	0.005	2.119	2.124
375160.033758987.03	375160.03	3758987.03	0.005	2.153	2.158

IHS

Residential Health Risk Assessment Results Summary

Unmitigated

RESIDENTIAL RECEPTORS ONLY		MAX:	59.201
Unique Identifier	X (UTM)	Y (UTM)	Total Risk
3749453759105	374945	3759105	0.679
3749553759105	374955	3759105	0.684
3748853759115	374885	3759115	0.644
3748953759115	374895	3759115	0.646
3749053759115	374905	3759115	0.648
3749153759115	374915	3759115	0.644
3749253759115	374925	3759115	0.645
3749353759115	374935	3759115	0.648
3749453759115	374945	3759115	0.649
3749553759115	374955	3759115	0.653
3748853759123	374885	3759123	0.622
3748953759122	374895	3759122	0.626
3749053759123	374905	3759123	0.626
3749153759125	374915	3759125	0.616
3749253759125	374925	3759125	0.617
3749353759125	374935	3759125	0.620
3749453759125	374945	3759125	0.623
3749553759125	374955	3759125	0.624
3749553759135	374955	3759135	0.598
3751423758567	375142	3758567	8.359
3751423758577	375142	3758577	8.681
3751423758587	375142	3758587	8.994
374232.013758599.01	374232	3758599.01	1.152
375104.033758878.03	375104	3758878.03	5.057
375114.033758878.03	375114	3758878.03	5.066
375124.033758878.03	375124	3758878.03	5.066
375134.033758878.03	375134	3758878.03	5.060
375144.033758878.03	375144	3758878.03	5.048
375154.033758878.03	375154	3758878.03	5.036
375161.033758878.03	375161	3758878.03	5.026
375104.033758888.03	375104	3758888.03	4.657
375114.033758888.03	375114	3758888.03	4.676
375124.033758888.03	375124	3758888.03	4.681
375134.033758888.03	375134	3758888.03	4.671
375144.033758888.03	375144	3758888.03	4.659
375154.033758888.03	375154	3758888.03	4.668
375161.033758888.03	375161	3758888.03	4.685
375104.033758898.03	375104	3758898.03	4.283
375114.033758898.03	375114	3758898.03	4.299
375124.033758898.03	375124	3758898.03	4.304
375134.033758898.03	375134	3758898.03	4.308
375144.033758898.03	375144	3758898.03	4.323
375154.033758898.03	375154	3758898.03	4.344
375161.033758898.03	375161	3758898.03	4.361
375028.033758965.03	375028	3758965.03	2.028
375038.033758965.03	375038	3758965.03	2.059
375048.033758965.03	375048	3758965.03	2.097
375058.033758965.03	375058	3758965.03	2.145
375068.033758965.03	375068	3758965.03	2.195
375078.033758965.03	375078	3758965.03	2.248
375028.033758975.03	375028	3758975.03	1.848
375038.033758975.03	375038	3758975.03	1.881
375048.033758975.03	375048	3758975.03	1.918
375058.033758975.03	375058	3758975.03	1.962
375068.033758975.03	375068	3758975.03	2.007
375078.033758975.03	375078	3758975.03	2.054
375028.033758985.03	375028	3758985.03	1.687
375038.033758985.03	375038	3758985.03	1.716
375048.033758985.03	375048	3758985.03	1.749
375058.033758985.03	375058	3758985.03	1.792
375068.033758985.03	375068	3758985.03	1.835
375078.033758985.03	375078	3758985.03	1.879
375028.033758994.03	375028	3758994.03	1.558
375038.033758994.03	375038	3758994.03	1.578
375048.033758994.03	375048	3758994.03	1.610
375058.033758994.03	375058	3758994.03	1.653
375068.033758994.03	375068	3758994.03	1.693
375078.033758994.03	375078	3758994.03	1.736
375100.033758957.03	375100	3758957.03	2.530
375110.033758957.03	375110	3758957.03	2.570
375120.033758957.03	375120	3758957.03	2.608
375130.033758957.03	375130	3758957.03	2.650
375140.033758957.03	375140	3758957.03	2.693
375150.033758957.03	375150	3758957.03	2.732
375160.033758957.03	375160	3758957.03	2.762
375100.033758967.03	375100	3758967.03	2.313
375110.033758967.03	375110	3758967.03	2.352
375120.033758967.03	375120	3758967.03	2.393
375130.033758967.03	375130	3758967.03	2.437
375140.033758967.03	375140	3758967.03	2.481
375150.033758967.03	375150	3758967.03	2.520
375160.033758967.03	375160	3758967.03	2.550
375100.033758977.03	375100	3758977.03	2.117
375110.033758977.03	375110	3758977.03	2.155
375120.033758977.03	375120	3758977.03	2.194
375130.033758977.03	375130	3758977.03	2.238
375140.033758977.03	375140	3758977.03	2.278
375150.033758977.03	375150	3758977.03	2.315
375160.033758977.03	375160	3758977.03	2.346
375100.033758987.03	375100	3758987.03	1.939
375110.033758987.03	375110	3758987.03	1.977
375120.033758987.03	375120	3758987.03	2.018
375130.033758987.03	375130	3758987.03	2.056
375140.033758987.03	375140	3758987.03	2.092
375150.033758987.03	375150	3758987.03	2.124
375160.033758987.03	375160	3758987.03	2.158

FOR CHRONIC CALCS

MAX:			0.543
Overlapping Phases - Maximum GLC			
2025	2026	2027	
0.00E+00	7.28E-03	4.32E-03	
0.00E+00	7.34E-03	4.35E-03	
0.00E+00	6.87E-03	4.09E-03	
0.00E+00	6.90E-03	4.10E-03	
0.00E+00	6.93E-03	4.12E-03	
0.00E+00	6.88E-03	4.08E-03	
0.00E+00	6.90E-03	4.10E-03	
0.00E+00	6.93E-03	4.11E-03	
0.00E+00	6.95E-03	4.13E-03	
0.00E+00	7.00E-03	4.15E-03	
0.00E+00	6.63E-03	3.95E-03	
0.00E+00	6.68E-03	3.98E-03	
0.00E+00	6.68E-03	3.97E-03	
0.00E+00	6.58E-03	3.91E-03	
0.00E+00	6.59E-03	3.92E-03	
0.00E+00	6.62E-03	3.94E-03	
0.00E+00	6.65E-03	3.95E-03	
0.00E+00	6.68E-03	3.97E-03	
0.00E+00	6.39E-03	3.80E-03	
0.00E+00	8.51E-02	5.30E-02	
0.00E+00	8.81E-02	5.50E-02	
0.00E+00	9.11E-02	5.69E-02	
0.00E+00	1.24E-02	7.57E-03	
0.00E+00	5.44E-02	3.18E-02	
0.00E+00	5.44E-02	3.19E-02	
0.00E+00	5.42E-02	3.19E-02	
0.00E+00	5.40E-02	3.19E-02	
0.00E+00	5.38E-02	3.18E-02	
0.00E+00	5.35E-02	3.17E-02	
0.00E+00	5.33E-02	3.17E-02	
0.00E+00	5.03E-02	2.93E-02	
0.00E+00	5.04E-02	2.95E-02	
0.00E+00	5.03E-02	2.95E-02	
0.00E+00	5.01E-02	2.94E-02	
0.00E+00	4.98E-02	2.94E-02	
0.00E+00	4.98E-02	2.94E-02	
0.00E+00	4.99E-02	2.95E-02	
0.00E+00	4.65E-02	2.70E-02	
0.00E+00	4.65E-02	2.71E-02	
0.00E+00	4.65E-02	2.71E-02	
0.00E+00	4.64E-02	2.72E-02	
0.00E+00	4.64E-02	2.73E-02	
0.00E+00	4.65E-02	2.74E-02	
0.00E+00	4.66E-02	2.75E-02	
0.00E+00	2.27E-02	1.29E-02	
0.00E+00	2.31E-02	1.31E-02	
0.00E+00	2.34E-02	1.33E-02	
0.00E+00	2.40E-02	1.36E-02	
0.00E+00	2.45E-02	1.39E-02	
0.00E+00	2.50E-02	1.43E-02	
0.00E+00	2.07E-02	1.17E-02	
0.00E+00	2.10E-02	1.19E-02	
0.00E+00	2.14E-02	1.22E-02	
0.00E+00	2.19E-02	1.25E-02	
0.00E+00	2.24E-02	1.27E-02	
0.00E+00	2.29E-02	1.30E-02	
0.00E+00	1.89E-02	1.07E-02	
0.00E+00	1.92E-02	1.09E-02	
0.00E+00	1.95E-02	1.11E-02	
0.00E+00	2.00E-02	1.14E-02	
0.00E+00	2.05E-02	1.17E-02	
0.00E+00	2.09E-02	1.19E-02	
0.00E+00	1.74E-02	9.90E-03	
0.00E+00	1.76E-02	1.00E-02	
0.00E+00	1.80E-02	1.02E-02	
0.00E+00	1.84E-02	1.05E-02	
0.00E+00	1.89E-02	1.08E-02	
0.00E+00	1.93E-02	1.10E-02	
0.00E+00	2.80E-02	1.60E-02	
0.00E+00	2.84E-02	1.63E-02	
0.00E+00	2.87E-02	1.65E-02	
0.00E+00	2.91E-02	1.68E-02	
0.00E+00	2.95E-02	1.71E-02	
0.00E+00	2.99E-02	1.73E-02	
0.00E+00	3.02E-02	1.75E-02	
0.00E+00	2.56E-02	1.47E-02	
0.00E+00	2.60E-02	1.49E-02	
0.00E+00	2.64E-02	1.52E-02	
0.00E+00	2.69E-02	1.54E-02	
0.00E+00	2.73E-02	1.57E-02	
0.00E+00	2.76E-02	1.60E-02	
0.00E+00	2.79E-02	1.62E-02	
0.00E+00	2.35E-02	1.34E-02	
0.00E+00	2.39E-02	1.37E-02	
0.00E+00	2.43E-02	1.39E-02	
0.00E+00	2.47E-02	1.42E-02	
0.00E+00	2.51E-02	1.44E-02	
0.00E+00	2.55E-02	1.47E-02	
0.00E+00	2.57E-02	1.49E-02	
0.00E+00	2.15E-02	1.23E-02	
0.00E+00	2.19E-02	1.25E-02	
0.00E+00	2.23E-02	1.28E-02	
0.00E+00	2.27E-02	1.30E-02	
0.00E+00	2.31E-02	1.33E-02	
0.00E+00	2.34E-02	1.35E-02	
0.00E+00	2.37E-02	1.37E-02	

IHS

Health Risk Assessment Results Summary

Unmitigated

Residential Receptors

		MAX:	0.135	59.180	59.201
Unique Identifier	X (UTM)	Y (UTM)	Onroad	Offroad	Total Risk
375100.033758994.03	375100.03	3758994.03	0.005	1.819	1.824
375110.033758994.03	375110.03	3758994.03	0.005	1.855	1.860
375120.033758994.03	375120.03	3758994.03	0.005	1.897	1.902
375130.033758994.03	375130.03	3758994.03	0.005	1.936	1.941
375140.033758994.03	375140.03	3758994.03	0.005	1.972	1.977
375150.033758994.03	375150.03	3758994.03	0.005	2.005	2.010
375160.033758994.03	375160.03	3758994.03	0.005	2.035	2.040
374854.033758491.03	374854.03	3758491.03	0.018	20.345	20.364
374859.033758491.03	374859.03	3758491.03	0.019	19.706	19.725
374864.033758491.03	374864.03	3758491.03	0.020	19.096	19.116
374869.033758491.03	374869.03	3758491.03	0.021	18.514	18.535
374874.033758491.03	374874.03	3758491.03	0.022	17.963	17.985
374879.033758491.03	374879.03	3758491.03	0.024	17.436	17.460
374884.033758491.03	374884.03	3758491.03	0.025	16.931	16.956
374889.033758491.03	374889.03	3758491.03	0.027	16.446	16.473
374894.033758491.03	374894.03	3758491.03	0.029	15.982	16.011
374899.033758491.03	374899.03	3758491.03	0.031	15.537	15.568
374904.033758491.03	374904.03	3758491.03	0.033	15.110	15.143
374909.033758491.03	374909.03	3758491.03	0.037	14.692	14.729
374914.033758491.03	374914.03	3758491.03	0.040	14.289	14.330
374919.033758491.03	374919.03	3758491.03	0.045	13.901	13.946
374924.033758491.03	374924.03	3758491.03	0.050	13.529	13.579
374929.033758491.03	374929.03	3758491.03	0.058	13.173	13.230
374934.033758491.03	374934.03	3758491.03	0.046	12.831	12.876
374939.033758491.03	374939.03	3758491.03	0.050	12.504	12.555
374944.033758491.03	374944.03	3758491.03	0.055	12.192	12.247
374949.033758491.03	374949.03	3758491.03	0.041	11.896	11.937
374954.033758491.03	374954.03	3758491.03	0.044	11.613	11.657
374849.033758494.03	374849.03	3758494.03	0.018	21.947	21.965
374854.033758494.03	374854.03	3758494.03	0.018	21.230	21.248
374859.033758494.03	374859.03	3758494.03	0.019	20.535	20.555
374864.033758494.03	374864.03	3758494.03	0.020	19.878	19.898
374869.033758494.03	374869.03	3758494.03	0.021	19.251	19.272
374874.033758494.03	374874.03	3758494.03	0.022	18.659	18.682
374879.033758494.03	374879.03	3758494.03	0.024	18.092	18.116
374884.033758494.03	374884.03	3758494.03	0.025	17.550	17.575
374889.033758494.03	374889.03	3758494.03	0.027	17.033	17.059
374894.033758494.03	374894.03	3758494.03	0.029	16.539	16.568
374899.033758494.03	374899.03	3758494.03	0.031	16.067	16.098
374904.033758494.03	374904.03	3758494.03	0.034	15.614	15.647
374909.033758494.03	374909.03	3758494.03	0.037	15.172	15.208
374914.033758494.03	374914.03	3758494.03	0.040	14.746	14.787
374919.033758494.03	374919.03	3758494.03	0.045	14.334	14.379
374924.033758494.03	374924.03	3758494.03	0.051	13.943	13.994
374929.033758494.03	374929.03	3758494.03	0.058	13.569	13.627
374934.033758494.03	374934.03	3758494.03	0.046	13.211	13.257
374939.033758494.03	374939.03	3758494.03	0.051	12.869	12.919
374944.033758494.03	374944.03	3758494.03	0.037	12.542	12.580
374949.033758494.03	374949.03	3758494.03	0.039	12.231	12.270
374954.033758494.03	374954.03	3758494.03	0.041	11.934	11.975
374849.033758499.03	374849.03	3758499.03	0.018	23.629	23.647
374854.033758499.03	374854.03	3758499.03	0.018	22.812	22.831
374859.033758499.03	374859.03	3758499.03	0.019	22.020	22.039
374864.033758499.03	374864.03	3758499.03	0.020	21.269	21.289
374869.033758499.03	374869.03	3758499.03	0.021	20.557	20.579
374874.033758499.03	374874.03	3758499.03	0.023	19.885	19.908
374879.033758499.03	374879.03	3758499.03	0.024	19.247	19.271
374884.033758499.03	374884.03	3758499.03	0.025	18.639	18.664
374889.033758499.03	374889.03	3758499.03	0.027	18.062	18.089
374894.033758499.03	374894.03	3758499.03	0.029	17.514	17.543
374899.033758499.03	374899.03	3758499.03	0.031	16.992	17.023
374904.033758499.03	374904.03	3758499.03	0.034	16.494	16.528
374909.033758499.03	374909.03	3758499.03	0.037	16.008	16.045
374914.033758499.03	374914.03	3758499.03	0.040	15.540	15.581
374919.033758499.03	374919.03	3758499.03	0.045	15.087	15.133
374924.033758499.03	374924.03	3758499.03	0.051	14.661	14.712
374929.033758499.03	374929.03	3758499.03	0.058	14.256	14.314
374934.033758499.03	374934.03	3758499.03	0.047	13.869	13.917
374939.033758499.03	374939.03	3758499.03	0.034	13.499	13.533
374944.033758499.03	374944.03	3758499.03	0.036	13.147	13.182
374949.033758499.03	374949.03	3758499.03	0.037	12.811	12.848
374954.033758499.03	374954.03	3758499.03	0.039	12.489	12.527
374849.033758504.03	374849.03	3758504.03	0.018	25.486	25.504
374854.033758504.03	374854.03	3758504.03	0.019	24.553	24.572
374859.033758504.03	374859.03	3758504.03	0.019	23.647	23.666
374864.033758504.03	374864.03	3758504.03	0.020	22.790	22.810
374869.033758504.03	374869.03	3758504.03	0.021	21.977	21.999
374874.033758504.03	374874.03	3758504.03	0.023	21.214	21.237
374879.033758504.03	374879.03	3758504.03	0.024	20.495	20.518
374884.033758504.03	374884.03	3758504.03	0.025	19.810	19.836
374889.033758504.03	374889.03	3758504.03	0.027	19.164	19.191
374894.033758504.03	374894.03	3758504.03	0.029	18.553	18.582
374899.033758504.03	374899.03	3758504.03	0.031	17.967	17.998
374904.033758504.03	374904.03	3758504.03	0.034	17.409	17.442
374909.033758504.03	374909.03	3758504.03	0.037	16.876	16.913
374914.033758504.03	374914.03	3758504.03	0.041	16.366	16.407
374919.033758504.03	374919.03	3758504.03	0.045	15.877	15.923
374924.033758504.03	374924.03	3758504.03	0.051	15.416	15.467
374929.033758504.03	374929.03	3758504.03	0.058	14.977	15.035
374934.033758504.03	374934.03	3758504.03	0.067	14.556	14.623
374939.033758504.03	374939.03	3758504.03	0.034	14.155	14.189
374944.033758504.03	374944.03	3758504.03	0.035	13.773	13.809
374949.033758504.03	374949.03	3758504.03	0.037	13.410	13.447
374954.033758504.03	374954.03	3758504.03	0.038	13.064	13.102
374849.033758509.03	374849.03	3758509.03	0.018	27.539	27.556
374854.033758509.03	374854.03	3758509.03	0.019	26.465	26.483

IHS

Residential Health Risk Assessment Results Summary

Unmitigated

RESIDENTIAL RECEPTORS ONLY

		MAX:	59.201
Unique Identifier	X (UTM)	Y (UTM)	Total Risk
375100.033758994.03	375100	3758994.03	1.824
375110.033758994.03	375110	3758994.03	1.860
375120.033758994.03	375120	3758994.03	1.902
375130.033758994.03	375130	3758994.03	1.941
375140.033758994.03	375140	3758994.03	1.977
375150.033758994.03	375150	3758994.03	2.010
375160.033758994.03	375160	3758994.03	2.040
374854.033758491.03	374854	3758491.03	20.364
374859.033758491.03	374859	3758491.03	19.725
374864.033758491.03	374864	3758491.03	19.116
374869.033758491.03	374869	3758491.03	18.535
374874.033758491.03	374874	3758491.03	17.985
374879.033758491.03	374879	3758491.03	17.460
374884.033758491.03	374884	3758491.03	16.956
374889.033758491.03	374889	3758491.03	16.473
374894.033758491.03	374894	3758491.03	16.011
374899.033758491.03	374899	3758491.03	15.568
374904.033758491.03	374904	3758491.03	15.143
374909.033758491.03	374909	3758491.03	14.729
374914.033758491.03	374914	3758491.03	14.330
374919.033758491.03	374919	3758491.03	13.946
374924.033758491.03	374924	3758491.03	13.579
374929.033758491.03	374929	3758491.03	13.230
374934.033758491.03	374934	3758491.03	12.876
374939.033758491.03	374939	3758491.03	12.555
374944.033758491.03	374944	3758491.03	12.247
374949.033758491.03	374949	3758491.03	11.937
374954.033758491.03	374954	3758491.03	11.657
374849.033758494.03	374849	3758494.03	21.965
374854.033758494.03	374854	3758494.03	21.248
374859.033758494.03	374859	3758494.03	20.555
374864.033758494.03	374864	3758494.03	19.898
374869.033758494.03	374869	3758494.03	19.272
374874.033758494.03	374874	3758494.03	18.682
374879.033758494.03	374879	3758494.03	18.116
374884.033758494.03	374884	3758494.03	17.575
374889.033758494.03	374889	3758494.03	17.059
374894.033758494.03	374894	3758494.03	16.568
374899.033758494.03	374899	3758494.03	16.098
374904.033758494.03	374904	3758494.03	15.647
374909.033758494.03	374909	3758494.03	15.208
374914.033758494.03	374914	3758494.03	14.787
374919.033758494.03	374919	3758494.03	14.379
374924.033758494.03	374924	3758494.03	13.994
374929.033758494.03	374929	3758494.03	13.627
374934.033758494.03	374934	3758494.03	13.257
374939.033758494.03	374939	3758494.03	12.919
374944.033758494.03	374944	3758494.03	12.580
374949.033758494.03	374949	3758494.03	12.270
374954.033758494.03	374954	3758494.03	11.975
374849.033758499.03	374849	3758499.03	23.647
374854.033758499.03	374854	3758499.03	22.831
374859.033758499.03	374859	3758499.03	22.039
374864.033758499.03	374864	3758499.03	21.289
374869.033758499.03	374869	3758499.03	20.579
374874.033758499.03	374874	3758499.03	19.908
374879.033758499.03	374879	3758499.03	19.271
374884.033758499.03	374884	3758499.03	18.664
374889.033758499.03	374889	3758499.03	18.089
374894.033758499.03	374894	3758499.03	17.543
374899.033758499.03	374899	3758499.03	17.023
374904.033758499.03	374904	3758499.03	16.528
374909.033758499.03	374909	3758499.03	16.045
374914.033758499.03	374914	3758499.03	15.581
374919.033758499.03	374919	3758499.03	15.133
374924.033758499.03	374924	3758499.03	14.712
374929.033758499.03	374929	3758499.03	14.314
374934.033758499.03	374934	3758499.03	13.917
374939.033758499.03	374939	3758499.03	13.533
374944.033758499.03	374944	3758499.03	13.182
374949.033758499.03	374949	3758499.03	12.848
374954.033758499.03	374954	3758499.03	12.527
374849.033758504.03	374849	3758504.03	25.504
374854.033758504.03	374854	3758504.03	24.572
374859.033758504.03	374859	3758504.03	23.666
374864.033758504.03	374864	3758504.03	22.810
374869.033758504.03	374869	3758504.03	21.999
374874.033758504.03	374874	3758504.03	21.237
374879.033758504.03	374879	3758504.03	20.518
374884.033758504.03	374884	3758504.03	19.836
374889.033758504.03	374889	3758504.03	19.191
374894.033758504.03	374894	3758504.03	18.582
374899.033758504.03	374899	3758504.03	17.998
374904.033758504.03	374904	3758504.03	17.442
374909.033758504.03	374909	3758504.03	16.913
374914.033758504.03	374914	3758504.03	16.407
374919.033758504.03	374919	3758504.03	15.923
374924.033758504.03	374924	3758504.03	15.467
374929.033758504.03	374929	3758504.03	15.035
374934.033758504.03	374934	3758504.03	14.623
374939.033758504.03	374939	3758504.03	14.189
374944.033758504.03	374944	3758504.03	13.809
374949.033758504.03	374949	3758504.03	13.447
374954.033758504.03	374954	3758504.03	13.102
374849.033758509.03	374849	3758509.03	27.556
374854.033758509.03	374854	3758509.03	26.483

FOR CHRONIC CALCS

MAX: 0.543

Overlapping Phases - Maximum GLC		
2025	2026	2027
0.00E+00	2.03E-02	1.16E-02
0.00E+00	2.06E-02	1.18E-02
0.00E+00	2.11E-02	1.21E-02
0.00E+00	2.15E-02	1.23E-02
0.00E+00	2.18E-02	1.25E-02
0.00E+00	2.22E-02	1.28E-02
0.00E+00	2.25E-02	1.29E-02
0.00E+00	2.22E-01	1.31E-01
0.00E+00	2.14E-01	1.27E-01
0.00E+00	2.07E-01	1.23E-01
0.00E+00	2.00E-01	1.19E-01
0.00E+00	1.93E-01	1.16E-01
0.00E+00	1.87E-01	1.12E-01
0.00E+00	1.81E-01	1.09E-01
0.00E+00	1.76E-01	1.06E-01
0.00E+00	1.70E-01	1.03E-01
0.00E+00	1.65E-01	1.00E-01
0.00E+00	1.61E-01	9.73E-02
0.00E+00	1.56E-01	9.46E-02
0.00E+00	1.51E-01	9.21E-02
0.00E+00	1.47E-01	8.96E-02
0.00E+00	1.43E-01	8.72E-02
0.00E+00	1.39E-01	8.49E-02
0.00E+00	1.35E-01	8.27E-02
0.00E+00	1.32E-01	8.06E-02
0.00E+00	1.29E-01	7.86E-02
0.00E+00	1.25E-01	7.66E-02
0.00E+00	1.22E-01	7.48E-02
0.00E+00	2.40E-01	1.41E-01
0.00E+00	2.31E-01	1.36E-01
0.00E+00	2.23E-01	1.32E-01
0.00E+00	2.15E-01	1.28E-01
0.00E+00	2.07E-01	1.24E-01
0.00E+00	2.00E-01	1.20E-01
0.00E+00	1.94E-01	1.16E-01
0.00E+00	1.87E-01	1.13E-01
0.00E+00	1.82E-01	1.10E-01
0.00E+00	1.76E-01	1.06E-01
0.00E+00	1.71E-01	1.03E-01
0.00E+00	1.66E-01	1.00E-01
0.00E+00	1.61E-01	9.76E-02
0.00E+00	1.56E-01	9.49E-02
0.00E+00	1.51E-01	9.22E-02
0.00E+00	1.47E-01	8.98E-02
0.00E+00	1.43E-01	8.74E-02
0.00E+00	1.39E-01	8.50E-02
0.00E+00	1.35E-01	8.28E-02
0.00E+00	1.32E-01	8.07E-02
0.00E+00	1.28E-01	7.87E-02
0.00E+00	1.25E-01	7.68E-02
0.00E+00	2.57E-01	1.51E-01
0.00E+00	2.47E-01	1.46E-01
0.00E+00	2.38E-01	1.41E-01
0.00E+00	2.29E-01	1.36E-01
0.00E+00	2.20E-01	1.32E-01
0.00E+00	2.13E-01	1.28E-01
0.00E+00	2.05E-01	1.23E-01
0.00E+00	1.98E-01	1.20E-01
0.00E+00	1.92E-01	1.16E-01
0.00E+00	1.86E-01	1.12E-01
0.00E+00	1.80E-01	1.09E-01
0.00E+00	1.74E-01	1.06E-01
0.00E+00	1.69E-01	1.03E-01
0.00E+00	1.64E-01	9.98E-02
0.00E+00	1.59E-01	9.69E-02
0.00E+00	1.54E-01	9.42E-02
0.00E+00	1.50E-01	9.16E-02
0.00E+00	1.46E-01	8.91E-02
0.00E+00	1.41E-01	8.67E-02
0.00E+00	1.38E-01	8.44E-02
0.00E+00	1.34E-01	8.23E-02
0.00E+00	1.31E-01	8.02E-02
0.00E+00	2.76E-01	1.63E-01
0.00E+00	2.64E-01	1.57E-01
0.00E+00	2.54E-01	1.51E-01
0.00E+00	2.44E-01	1.46E-01
0.00E+00	2.34E-01	1.41E-01
0.00E+00	2.26E-01	1.36E-01
0.00E+00	2.17E-01	1.31E-01
0.00E+00	2.10E-01	1.27E-01
0.00E+00	2.02E-01	1.23E-01
0.00E+00	1.96E-01	1.19E-01
0.00E+00	1.89E-01	1.15E-01
0.00E+00	1.83E-01	1.12E-01
0.00E+00	1.77E-01	1.08E-01
0.00E+00	1.72E-01	1.05E-01
0.00E+00	1.67E-01	1.02E-01
0.00E+00	1.62E-01	9.88E-02
0.00E+00	1.57E-01	9.61E-02
0.00E+00	1.53E-01	9.34E-02
0.00E+00	1.48E-01	9.07E-02
0.00E+00	1.44E-01	8.83E-02
0.00E+00	1.40E-01	8.60E-02
0.00E+00	1.36E-01	8.38E-02
0.00E+00	2.95E-01	1.75E-01
0.00E+00	2.82E-01	1.69E-01

IHS

Health Risk Assessment Results Summary

Unmitigated

Residential Receptors

		MAX:	0.135	59.180	59.201
Unique Identifier	X (UTM)	Y (UTM)	Onroad	Offroad	Total Risk
374859.033758509.03	374859.03	3758509.03	0.020	25.424	25.444
374864.033758509.03	374864.03	3758509.03	0.020	24.445	24.465
374869.033758509.03	374869.03	3758509.03	0.022	23.516	23.537
374874.033758509.03	374874.03	3758509.03	0.023	22.647	22.670
374879.033758509.03	374879.03	3758509.03	0.024	21.833	21.857
374884.033758509.03	374884.03	3758509.03	0.025	21.064	21.089
374889.033758509.03	374889.03	3758509.03	0.027	20.339	20.366
374894.033758509.03	374894.03	3758509.03	0.029	19.656	19.685
374899.033758509.03	374899.03	3758509.03	0.031	18.993	19.025
374904.033758509.03	374904.03	3758509.03	0.034	18.365	18.399
374909.033758509.03	374909.03	3758509.03	0.037	17.781	17.818
374914.033758509.03	374914.03	3758509.03	0.041	17.229	17.270
374919.033758509.03	374919.03	3758509.03	0.045	16.704	16.749
374924.033758509.03	374924.03	3758509.03	0.051	16.204	16.255
374929.033758509.03	374929.03	3758509.03	0.058	15.729	15.787
374934.033758509.03	374934.03	3758509.03	0.047	15.273	15.320
374939.033758509.03	374939.03	3758509.03	0.053	14.837	14.890
374944.033758509.03	374944.03	3758509.03	0.036	14.424	14.460
374949.033758509.03	374949.03	3758509.03	0.038	14.032	14.070
374954.033758509.03	374954.03	3758509.03	0.039	13.661	13.700
374849.033758514.03	374849.03	3758514.03	0.018	29.798	29.816
374854.033758514.03	374854.03	3758514.03	0.019	28.549	28.568
374859.033758514.03	374859.03	3758514.03	0.020	27.350	27.370
374864.033758514.03	374864.03	3758514.03	0.021	26.227	26.248
374869.033758514.03	374869.03	3758514.03	0.022	25.170	25.191
374874.033758514.03	374874.03	3758514.03	0.023	24.183	24.206
374879.033758514.03	374879.03	3758514.03	0.024	23.263	23.287
374884.033758514.03	374884.03	3758514.03	0.026	22.398	22.424
374889.033758514.03	374889.03	3758514.03	0.027	21.589	21.616
374894.033758514.03	374894.03	3758514.03	0.029	20.828	20.857
374899.033758514.03	374899.03	3758514.03	0.031	20.085	20.116
374904.033758514.03	374904.03	3758514.03	0.034	19.382	19.417
374909.033758514.03	374909.03	3758514.03	0.037	18.744	18.781
374914.033758514.03	374914.03	3758514.03	0.041	18.141	18.182
374919.033758514.03	374919.03	3758514.03	0.046	17.571	17.616
374924.033758514.03	374924.03	3758514.03	0.051	17.027	17.079
374929.033758514.03	374929.03	3758514.03	0.058	16.511	16.570
374934.033758514.03	374934.03	3758514.03	0.046	16.016	16.062
374939.033758514.03	374939.03	3758514.03	0.051	15.544	15.595
374944.033758514.03	374944.03	3758514.03	0.056	15.099	15.154
374949.033758514.03	374949.03	3758514.03	0.040	14.677	14.717
374954.033758514.03	374954.03	3758514.03	0.042	14.277	14.318
374849.033758519.03	374849.03	3758519.03	0.018	32.260	32.278
374854.033758519.03	374854.03	3758519.03	0.019	30.801	30.820
374859.033758519.03	374859.03	3758519.03	0.020	29.417	29.437
374864.033758519.03	374864.03	3758519.03	0.021	28.133	28.153
374869.033758519.03	374869.03	3758519.03	0.022	26.932	26.954
374874.033758519.03	374874.03	3758519.03	0.023	25.817	25.840
374879.033758519.03	374879.03	3758519.03	0.024	24.779	24.803
374884.033758519.03	374884.03	3758519.03	0.026	23.810	23.836
374889.033758519.03	374889.03	3758519.03	0.027	22.906	22.933
374894.033758519.03	374894.03	3758519.03	0.029	22.059	22.088
374899.033758519.03	374899.03	3758519.03	0.032	21.233	21.265
374904.033758519.03	374904.03	3758519.03	0.034	20.452	20.486
374909.033758519.03	374909.03	3758519.03	0.037	19.754	19.791
374914.033758519.03	374914.03	3758519.03	0.041	19.095	19.136
374919.033758519.03	374919.03	3758519.03	0.046	18.472	18.517
374924.033758519.03	374924.03	3758519.03	0.051	17.881	17.932
374929.033758519.03	374929.03	3758519.03	0.058	17.320	17.379
374934.033758519.03	374934.03	3758519.03	0.046	16.783	16.829
374939.033758519.03	374939.03	3758519.03	0.051	16.274	16.324
374944.033758519.03	374944.03	3758519.03	0.055	15.795	15.851
374949.033758519.03	374949.03	3758519.03	0.060	15.341	15.401
374954.033758519.03	374954.03	3758519.03	0.045	14.912	14.956
374849.033758524.03	374849.03	3758524.03	0.018	34.887	34.905
374854.033758524.03	374854.03	3758524.03	0.019	33.196	33.215
374859.033758524.03	374859.03	3758524.03	0.020	31.607	31.627
374864.033758524.03	374864.03	3758524.03	0.021	30.143	30.163
374869.033758524.03	374869.03	3758524.03	0.022	28.786	28.808
374874.033758524.03	374874.03	3758524.03	0.023	27.530	27.553
374879.033758524.03	374879.03	3758524.03	0.024	26.369	26.393
374884.033758524.03	374884.03	3758524.03	0.026	25.288	25.314
374889.033758524.03	374889.03	3758524.03	0.027	24.283	24.311
374894.033758524.03	374894.03	3758524.03	0.029	23.346	23.375
374899.033758524.03	374899.03	3758524.03	0.032	22.429	22.461
374904.033758524.03	374904.03	3758524.03	0.034	21.564	21.599
374909.033758524.03	374909.03	3758524.03	0.038	20.799	20.837
374914.033758524.03	374914.03	3758524.03	0.041	20.079	20.121
374919.033758524.03	374919.03	3758524.03	0.046	19.401	19.447
374924.033758524.03	374924.03	3758524.03	0.051	18.759	18.810
374929.033758524.03	374929.03	3758524.03	0.059	18.153	18.212
374934.033758524.03	374934.03	3758524.03	0.047	17.576	17.623
374939.033758524.03	374939.03	3758524.03	0.052	17.030	17.082
374944.033758524.03	374944.03	3758524.03	0.037	16.514	16.551
374949.033758524.03	374949.03	3758524.03	0.039	16.026	16.065
374954.033758524.03	374954.03	3758524.03	0.041	15.563	15.604
374849.033758529.03	374849.03	3758529.03	0.018	37.623	37.642
374854.033758529.03	374854.03	3758529.03	0.019	35.693	35.712
374859.033758529.03	374859.03	3758529.03	0.020	33.886	33.906
374864.033758529.03	374864.03	3758529.03	0.021	32.230	32.251
374869.033758529.03	374869.03	3758529.03	0.022	30.707	30.729
374874.033758529.03	374874.03	3758529.03	0.023	29.305	29.328
374879.033758529.03	374879.03	3758529.03	0.024	28.014	28.039
374884.033758529.03	374884.03	3758529.03	0.026	26.821	26.847
374889.033758529.03	374889.03	3758529.03	0.028	25.712	25.739
374894.033758529.03	374894.03	3758529.03	0.029	24.676	24.706

IHS

Residential Health Risk Assessment Results Summary

Unmitigated

RESIDENTIAL RECEPTORS ONLY

		MAX:	59.201
Unique Identifier	X (UTM)	Y (UTM)	Total Risk
374859.033758509.03	374859	3758509.03	25.444
374864.033758509.03	374864	3758509.03	24.465
374869.033758509.03	374869	3758509.03	23.537
374874.033758509.03	374874	3758509.03	22.670
374879.033758509.03	374879	3758509.03	21.857
374884.033758509.03	374884	3758509.03	21.089
374889.033758509.03	374889	3758509.03	20.366
374894.033758509.03	374894	3758509.03	19.685
374899.033758509.03	374899	3758509.03	19.025
374904.033758509.03	374904	3758509.03	18.399
374909.033758509.03	374909	3758509.03	17.818
374914.033758509.03	374914	3758509.03	17.270
374919.033758509.03	374919	3758509.03	16.749
374924.033758509.03	374924	3758509.03	16.255
374929.033758509.03	374929	3758509.03	15.787
374934.033758509.03	374934	3758509.03	15.320
374939.033758509.03	374939	3758509.03	14.890
374944.033758509.03	374944	3758509.03	14.460
374949.033758509.03	374949	3758509.03	14.070
374954.033758509.03	374954	3758509.03	13.700
374849.033758514.03	374849	3758514.03	29.816
374854.033758514.03	374854	3758514.03	28.568
374859.033758514.03	374859	3758514.03	27.370
374864.033758514.03	374864	3758514.03	26.248
374869.033758514.03	374869	3758514.03	25.191
374874.033758514.03	374874	3758514.03	24.206
374879.033758514.03	374879	3758514.03	23.287
374884.033758514.03	374884	3758514.03	22.424
374889.033758514.03	374889	3758514.03	21.616
374894.033758514.03	374894	3758514.03	20.857
374899.033758514.03	374899	3758514.03	20.116
374904.033758514.03	374904	3758514.03	19.417
374909.033758514.03	374909	3758514.03	18.781
374914.033758514.03	374914	3758514.03	18.182
374919.033758514.03	374919	3758514.03	17.616
374924.033758514.03	374924	3758514.03	17.079
374929.033758514.03	374929	3758514.03	16.570
374934.033758514.03	374934	3758514.03	16.062
374939.033758514.03	374939	3758514.03	15.595
374944.033758514.03	374944	3758514.03	15.154
374949.033758514.03	374949	3758514.03	14.717
374954.033758514.03	374954	3758514.03	14.318
374849.033758519.03	374849	3758519.03	32.278
374854.033758519.03	374854	3758519.03	30.820
374859.033758519.03	374859	3758519.03	29.437
374864.033758519.03	374864	3758519.03	28.153
374869.033758519.03	374869	3758519.03	26.954
374874.033758519.03	374874	3758519.03	25.840
374879.033758519.03	374879	3758519.03	24.803
374884.033758519.03	374884	3758519.03	23.836
374889.033758519.03	374889	3758519.03	22.933
374894.033758519.03	374894	3758519.03	22.088
374899.033758519.03	374899	3758519.03	21.265
374904.033758519.03	374904	3758519.03	20.486
374909.033758519.03	374909	3758519.03	19.791
374914.033758519.03	374914	3758519.03	19.136
374919.033758519.03	374919	3758519.03	18.517
374924.033758519.03	374924	3758519.03	17.932
374929.033758519.03	374929	3758519.03	17.379
374934.033758519.03	374934	3758519.03	16.829
374939.033758519.03	374939	3758519.03	16.324
374944.033758519.03	374944	3758519.03	15.851
374949.033758519.03	374949	3758519.03	15.401
374954.033758519.03	374954	3758519.03	14.956
374849.033758524.03	374849	3758524.03	34.905
374854.033758524.03	374854	3758524.03	33.215
374859.033758524.03	374859	3758524.03	31.627
374864.033758524.03	374864	3758524.03	30.163
374869.033758524.03	374869	3758524.03	28.808
374874.033758524.03	374874	3758524.03	27.553
374879.033758524.03	374879	3758524.03	26.393
374884.033758524.03	374884	3758524.03	25.314
374889.033758524.03	374889	3758524.03	24.311
374894.033758524.03	374894	3758524.03	23.375
374899.033758524.03	374899	3758524.03	22.461
374904.033758524.03	374904	3758524.03	21.599
374909.033758524.03	374909	3758524.03	20.837
374914.033758524.03	374914	3758524.03	20.121
374919.033758524.03	374919	3758524.03	19.447
374924.033758524.03	374924	3758524.03	18.810
374929.033758524.03	374929	3758524.03	18.212
374934.033758524.03	374934	3758524.03	17.623
374939.033758524.03	374939	3758524.03	17.082
374944.033758524.03	374944	3758524.03	16.551
374949.033758524.03	374949	3758524.03	16.065
374954.033758524.03	374954	3758524.03	15.604
374849.033758529.03	374849	3758529.03	37.642
374854.033758529.03	374854	3758529.03	35.712
374859.033758529.03	374859	3758529.03	33.906
374864.033758529.03	374864	3758529.03	32.251
374869.033758529.03	374869	3758529.03	30.729
374874.033758529.03	374874	3758529.03	29.328
374879.033758529.03	374879	3758529.03	28.039
374884.033758529.03	374884	3758529.03	26.847
374889.033758529.03	374889	3758529.03	25.739
374894.033758529.03	374894	3758529.03	24.706

FOR CHRONIC CALCS

MAX:	0.543	
Overlapping Phases - Maximum GLC		
2025	2026	2027
0.00E+00	2.70E-01	1.62E-01
0.00E+00	2.59E-01	1.56E-01
0.00E+00	2.49E-01	1.50E-01
0.00E+00	2.39E-01	1.44E-01
0.00E+00	2.30E-01	1.39E-01
0.00E+00	2.22E-01	1.34E-01
0.00E+00	2.14E-01	1.30E-01
0.00E+00	2.06E-01	1.26E-01
0.00E+00	1.99E-01	1.21E-01
0.00E+00	1.92E-01	1.17E-01
0.00E+00	1.86E-01	1.14E-01
0.00E+00	1.80E-01	1.10E-01
0.00E+00	1.74E-01	1.07E-01
0.00E+00	1.69E-01	1.04E-01
0.00E+00	1.64E-01	1.01E-01
0.00E+00	1.59E-01	9.77E-02
0.00E+00	1.55E-01	9.50E-02
0.00E+00	1.50E-01	9.23E-02
0.00E+00	1.46E-01	8.98E-02
0.00E+00	1.42E-01	8.75E-02
0.00E+00	3.16E-01	1.89E-01
0.00E+00	3.02E-01	1.81E-01
0.00E+00	2.88E-01	1.74E-01
0.00E+00	2.76E-01	1.67E-01
0.00E+00	2.64E-01	1.60E-01
0.00E+00	2.53E-01	1.54E-01
0.00E+00	2.43E-01	1.48E-01
0.00E+00	2.34E-01	1.43E-01
0.00E+00	2.25E-01	1.37E-01
0.00E+00	2.17E-01	1.33E-01
0.00E+00	2.09E-01	1.28E-01
0.00E+00	2.02E-01	1.24E-01
0.00E+00	1.95E-01	1.20E-01
0.00E+00	1.89E-01	1.16E-01
0.00E+00	1.83E-01	1.12E-01
0.00E+00	1.77E-01	1.09E-01
0.00E+00	1.72E-01	1.05E-01
0.00E+00	1.66E-01	1.02E-01
0.00E+00	1.61E-01	9.93E-02
0.00E+00	1.57E-01	9.65E-02
0.00E+00	1.52E-01	9.38E-02
0.00E+00	1.48E-01	9.13E-02
0.00E+00	3.37E-01	2.04E-01
0.00E+00	3.21E-01	1.95E-01
0.00E+00	3.06E-01	1.86E-01
0.00E+00	2.93E-01	1.78E-01
0.00E+00	2.80E-01	1.71E-01
0.00E+00	2.68E-01	1.64E-01
0.00E+00	2.57E-01	1.57E-01
0.00E+00	2.47E-01	1.51E-01
0.00E+00	2.37E-01	1.45E-01
0.00E+00	2.28E-01	1.40E-01
0.00E+00	2.20E-01	1.35E-01
0.00E+00	2.11E-01	1.30E-01
0.00E+00	2.04E-01	1.26E-01
0.00E+00	1.97E-01	1.22E-01
0.00E+00	1.91E-01	1.18E-01
0.00E+00	1.85E-01	1.14E-01
0.00E+00	1.79E-01	1.10E-01
0.00E+00	1.73E-01	1.07E-01
0.00E+00	1.68E-01	1.04E-01
0.00E+00	1.63E-01	1.01E-01
0.00E+00	1.59E-01	9.79E-02
0.00E+00	1.54E-01	9.52E-02
0.00E+00	3.60E-01	2.20E-01
0.00E+00	3.42E-01	2.09E-01
0.00E+00	3.25E-01	2.00E-01
0.00E+00	3.10E-01	1.90E-01
0.00E+00	2.96E-01	1.82E-01
0.00E+00	2.83E-01	1.74E-01
0.00E+00	2.71E-01	1.67E-01
0.00E+00	2.60E-01	1.60E-01
0.00E+00	2.49E-01	1.54E-01
0.00E+00	2.40E-01	1.48E-01
0.00E+00	2.30E-01	1.42E-01
0.00E+00	2.21E-01	1.37E-01
0.00E+00	2.14E-01	1.32E-01
0.00E+00	2.06E-01	1.28E-01
0.00E+00	1.99E-01	1.23E-01
0.00E+00	1.93E-01	1.19E-01
0.00E+00	1.87E-01	1.15E-01
0.00E+00	1.81E-01	1.12E-01
0.00E+00	1.75E-01	1.08E-01
0.00E+00	1.70E-01	1.05E-01
0.00E+00	1.65E-01	1.02E-01
0.00E+00	1.60E-01	9.91E-02
0.00E+00	3.82E-01	2.36E-01
0.00E+00	3.63E-01	2.24E-01
0.00E+00	3.44E-01	2.13E-01
0.00E+00	3.28E-01	2.03E-01
0.00E+00	3.12E-01	1.94E-01
0.00E+00	2.98E-01	1.85E-01
0.00E+00	2.85E-01	1.77E-01
0.00E+00	2.73E-01	1.69E-01
0.00E+00	2.62E-01	1.62E-01
0.00E+00	2.51E-01	1.56E-01

IHS

Health Risk Assessment Results Summary

Unmitigated

Residential Receptors

		MAX:	0.135	59.180	59.201
Unique Identifier	X (UTM)	Y (UTM)	Onroad	Offroad	Total Risk
374899.033758529.03	374899.03	3758529.03	0.032	23.665	23.697
374904.033758529.03	374904.03	3758529.03	0.035	22.711	22.746
374909.033758529.03	374909.03	3758529.03	0.038	21.875	21.912
374914.033758529.03	374914.03	3758529.03	0.041	21.088	21.130
374919.033758529.03	374919.03	3758529.03	0.046	20.350	20.396
374924.033758529.03	374924.03	3758529.03	0.052	19.657	19.708
374929.033758529.03	374929.03	3758529.03	0.059	19.006	19.065
374934.033758529.03	374934.03	3758529.03	0.068	18.388	18.456
374939.033758529.03	374939.03	3758529.03	0.034	17.805	17.839
374944.033758529.03	374944.03	3758529.03	0.036	17.250	17.285
374949.033758529.03	374949.03	3758529.03	0.037	16.726	16.763
374954.033758529.03	374954.03	3758529.03	0.038	16.228	16.266
374849.033758534.03	374849.03	3758534.03	0.018	40.403	40.422
374854.033758534.03	374854.03	3758534.03	0.019	38.229	38.248
374859.033758534.03	374859.03	3758534.03	0.020	36.205	36.225
374864.033758534.03	374864.03	3758534.03	0.021	34.357	34.378
374869.033758534.03	374869.03	3758534.03	0.022	32.666	32.689
374874.033758534.03	374874.03	3758534.03	0.023	31.116	31.139
374879.033758534.03	374879.03	3758534.03	0.025	29.691	29.716
374884.033758534.03	374884.03	3758534.03	0.026	28.382	28.408
374889.033758534.03	374889.03	3758534.03	0.028	27.165	27.193
374894.033758534.03	374894.03	3758534.03	0.030	26.032	26.062
374899.033758534.03	374899.03	3758534.03	0.032	24.925	24.957
374849.033758539.03	374849.03	3758539.03	0.019	43.144	43.163
374854.033758539.03	374854.03	3758539.03	0.019	40.741	40.761
374859.033758539.03	374859.03	3758539.03	0.020	38.509	38.530
374864.033758539.03	374864.03	3758539.03	0.021	36.480	36.501
374869.033758539.03	374869.03	3758539.03	0.022	34.626	34.649
374874.033758539.03	374874.03	3758539.03	0.023	32.931	32.955
374879.033758539.03	374879.03	3758539.03	0.025	31.380	31.404
374884.033758539.03	374884.03	3758539.03	0.026	29.951	29.978
374889.033758539.03	374889.03	3758539.03	0.028	28.629	28.656
374894.033758539.03	374894.03	3758539.03	0.030	27.396	27.426
374899.033758539.03	374899.03	3758539.03	0.032	26.194	26.226
374849.033758544.03	374849.03	3758544.03	0.019	45.773	45.792
374854.033758544.03	374854.03	3758544.03	0.020	43.167	43.186
374859.033758544.03	374859.03	3758544.03	0.020	40.751	40.771
374864.033758544.03	374864.03	3758544.03	0.021	38.547	38.568
374869.033758544.03	374869.03	3758544.03	0.022	36.533	36.556
374874.033758544.03	374874.03	3758544.03	0.023	34.707	34.730
374879.033758544.03	374879.03	3758544.03	0.025	33.033	33.058
374884.033758544.03	374884.03	3758544.03	0.026	31.492	31.518
374889.033758544.03	374889.03	3758544.03	0.028	30.067	30.095
374894.033758544.03	374894.03	3758544.03	0.030	28.743	28.773
374899.033758544.03	374899.03	3758544.03	0.032	27.451	27.484
374849.033758549.03	374849.03	3758549.03	0.019	48.221	48.239
374854.033758549.03	374854.03	3758549.03	0.020	45.451	45.470
374859.033758549.03	374859.03	3758549.03	0.021	42.873	42.894
374864.033758549.03	374864.03	3758549.03	0.021	40.515	40.537
374869.033758549.03	374869.03	3758549.03	0.022	38.342	38.364
374874.033758549.03	374874.03	3758549.03	0.024	36.400	36.424
374879.033758549.03	374879.03	3758549.03	0.025	34.628	34.653
374884.033758549.03	374884.03	3758549.03	0.026	32.978	33.004
374889.033758549.03	374889.03	3758549.03	0.028	31.458	31.486
374894.033758549.03	374894.03	3758549.03	0.030	30.054	30.084
374899.033758549.03	374899.03	3758549.03	0.032	28.684	28.716
374849.033758554.03	374849.03	3758554.03	0.019	50.448	50.467
374854.033758554.03	374854.03	3758554.03	0.020	47.551	47.570
374859.033758554.03	374859.03	3758554.03	0.021	44.847	44.868
374864.033758554.03	374864.03	3758554.03	0.022	42.362	42.384
374869.033758554.03	374869.03	3758554.03	0.023	40.063	40.086
374874.033758554.03	374874.03	3758554.03	0.024	38.019	38.042
374879.033758554.03	374879.03	3758554.03	0.025	36.148	36.173
374884.033758554.03	374884.03	3758554.03	0.027	34.395	34.422
374889.033758554.03	374889.03	3758554.03	0.028	32.788	32.816
374894.033758554.03	374894.03	3758554.03	0.030	31.310	31.340
374899.033758554.03	374899.03	3758554.03	0.032	29.876	29.908
374849.033758559.03	374849.03	3758559.03	0.019	52.424	52.443
374854.033758559.03	374854.03	3758559.03	0.020	49.440	49.460
374859.033758559.03	374859.03	3758559.03	0.021	46.642	46.663
374864.033758559.03	374864.03	3758559.03	0.022	44.068	44.089
374869.033758559.03	374869.03	3758559.03	0.023	41.694	41.716
374874.033758559.03	374874.03	3758559.03	0.024	39.547	39.571
374879.033758559.03	374879.03	3758559.03	0.025	37.574	37.599
374884.033758559.03	374884.03	3758559.03	0.027	35.718	35.744
374889.033758559.03	374889.03	3758559.03	0.028	34.027	34.055
374894.033758559.03	374894.03	3758559.03	0.030	32.493	32.524
374899.033758559.03	374899.03	3758559.03	0.032	31.009	31.041
374849.033758564.03	374849.03	3758564.03	0.019	54.153	54.173
374854.033758564.03	374854.03	3758564.03	0.020	51.109	51.129
374859.033758564.03	374859.03	3758564.03	0.021	48.241	48.262
374864.033758564.03	374864.03	3758564.03	0.022	45.602	45.624
374869.033758564.03	374869.03	3758564.03	0.023	43.171	43.194
374874.033758564.03	374874.03	3758564.03	0.024	40.941	40.965
374879.033758564.03	374879.03	3758564.03	0.025	38.886	38.911
374884.033758564.03	374884.03	3758564.03	0.027	36.952	36.979
374889.033758564.03	374889.03	3758564.03	0.029	35.189	35.218
374894.033758564.03	374894.03	3758564.03	0.030	33.598	33.629
374899.033758564.03	374899.03	3758564.03	0.033	32.075	32.108
374849.033758569.03	374849.03	3758569.03	0.020	55.631	55.651
374854.033758569.03	374854.03	3758569.03	0.020	52.545	52.566
374859.033758569.03	374859.03	3758569.03	0.021	49.633	49.654
374864.033758569.03	374864.03	3758569.03	0.022	46.948	46.971
374869.033758569.03	374869.03	3758569.03	0.023	44.468	44.491
374874.033758569.03	374874.03	3758569.03	0.024	42.180	42.205
374879.033758569.03	374879.03	3758569.03	0.026	40.073	40.099

IHS

Residential Health Risk Assessment Results Summary

Unmitigated

RESIDENTIAL RECEPTORS ONLY

		MAX:	59.201
Unique Identifier	X (UTM)	Y (UTM)	Total Risk
374899.033758529.03	374899	3758529.03	23.697
374904.033758529.03	374904	3758529.03	22.746
374909.033758529.03	374909	3758529.03	21.912
374914.033758529.03	374914	3758529.03	21.130
374919.033758529.03	374919	3758529.03	20.396
374924.033758529.03	374924	3758529.03	19.708
374929.033758529.03	374929	3758529.03	19.065
374934.033758529.03	374934	3758529.03	18.456
374939.033758529.03	374939	3758529.03	17.839
374944.033758529.03	374944	3758529.03	17.285
374949.033758529.03	374949	3758529.03	16.763
374954.033758529.03	374954	3758529.03	16.266
374849.033758534.03	374849	3758534.03	40.422
374854.033758534.03	374854	3758534.03	38.248
374859.033758534.03	374859	3758534.03	36.225
374864.033758534.03	374864	3758534.03	34.378
374869.033758534.03	374869	3758534.03	32.689
374874.033758534.03	374874	3758534.03	31.139
374879.033758534.03	374879	3758534.03	29.716
374884.033758534.03	374884	3758534.03	28.408
374889.033758534.03	374889	3758534.03	27.193
374894.033758534.03	374894	3758534.03	26.062
374899.033758534.03	374899	3758534.03	24.957
374849.033758539.03	374849	3758539.03	43.163
374854.033758539.03	374854	3758539.03	40.761
374859.033758539.03	374859	3758539.03	38.530
374864.033758539.03	374864	3758539.03	36.501
374869.033758539.03	374869	3758539.03	34.649
374874.033758539.03	374874	3758539.03	32.955
374879.033758539.03	374879	3758539.03	31.404
374884.033758539.03	374884	3758539.03	29.978
374889.033758539.03	374889	3758539.03	28.656
374894.033758539.03	374894	3758539.03	27.426
374899.033758539.03	374899	3758539.03	26.226
374849.033758544.03	374849	3758544.03	45.792
374854.033758544.03	374854	3758544.03	43.186
374859.033758544.03	374859	3758544.03	40.771
374864.033758544.03	374864	3758544.03	38.568
374869.033758544.03	374869	3758544.03	36.556
374874.033758544.03	374874	3758544.03	34.730
374879.033758544.03	374879	3758544.03	33.058
374884.033758544.03	374884	3758544.03	31.518
374889.033758544.03	374889	3758544.03	30.095
374894.033758544.03	374894	3758544.03	28.773
374899.033758544.03	374899	3758544.03	27.484
374849.033758549.03	374849	3758549.03	48.239
374854.033758549.03	374854	3758549.03	45.470
374859.033758549.03	374859	3758549.03	42.894
374864.033758549.03	374864	3758549.03	40.537
374869.033758549.03	374869	3758549.03	38.364
374874.033758549.03	374874	3758549.03	36.424
374879.033758549.03	374879	3758549.03	34.653
374884.033758549.03	374884	3758549.03	33.004
374889.033758549.03	374889	3758549.03	31.486
374894.033758549.03	374894	3758549.03	30.084
374899.033758549.03	374899	3758549.03	28.716
374849.033758554.03	374849	3758554.03	50.467
374854.033758554.03	374854	3758554.03	47.570
374859.033758554.03	374859	3758554.03	44.868
374864.033758554.03	374864	3758554.03	42.384
374869.033758554.03	374869	3758554.03	40.086
374874.033758554.03	374874	3758554.03	38.042
374879.033758554.03	374879	3758554.03	36.173
374884.033758554.03	374884	3758554.03	34.422
374889.033758554.03	374889	3758554.03	32.816
374894.033758554.03	374894	3758554.03	31.340
374899.033758554.03	374899	3758554.03	29.908
374849.033758559.03	374849	3758559.03	52.443
374854.033758559.03	374854	3758559.03	49.460
374859.033758559.03	374859	3758559.03	46.663
374864.033758559.03	374864	3758559.03	44.089
374869.033758559.03	374869	3758559.03	41.716
374874.033758559.03	374874	3758559.03	39.571
374879.033758559.03	374879	3758559.03	37.599
374884.033758559.03	374884	3758559.03	35.744
374889.033758559.03	374889	3758559.03	34.055
374894.033758559.03	374894	3758559.03	32.524
374899.033758559.03	374899	3758559.03	31.041
374849.033758564.03	374849	3758564.03	54.173
374854.033758564.03	374854	3758564.03	51.129
374859.033758564.03	374859	3758564.03	48.262
374864.033758564.03	374864	3758564.03	45.624
374869.033758564.03	374869	3758564.03	43.194
374874.033758564.03	374874	3758564.03	40.965
374879.033758564.03	374879	3758564.03	38.911
374884.033758564.03	374884	3758564.03	36.979
374889.033758564.03	374889	3758564.03	35.218
374894.033758564.03	374894	3758564.03	33.629
374899.033758564.03	374899	3758564.03	32.108
374849.033758569.03	374849	3758569.03	55.651
374854.033758569.03	374854	3758569.03	52.566
374859.033758569.03	374859	3758569.03	49.654
374864.033758569.03	374864	3758569.03	46.971
374869.033758569.03	374869	3758569.03	44.491
374874.033758569.03	374874	3758569.03	42.205
374879.033758569.03	374879	3758569.03	40.099

FOR CHRONIC CALCS

MAX: 0.543

Overlapping Phases - Maximum GLC		
2025	2026	2027
0.00E+00	2.41E-01	1.50E-01
0.00E+00	2.32E-01	1.44E-01
0.00E+00	2.23E-01	1.39E-01
0.00E+00	2.15E-01	1.34E-01
0.00E+00	2.08E-01	1.29E-01
0.00E+00	2.01E-01	1.25E-01
0.00E+00	1.94E-01	1.21E-01
0.00E+00	1.88E-01	1.17E-01
0.00E+00	1.82E-01	1.13E-01
0.00E+00	1.76E-01	1.10E-01
0.00E+00	1.71E-01	1.06E-01
0.00E+00	1.66E-01	1.03E-01
0.00E+00	4.04E-01	2.53E-01
0.00E+00	3.83E-01	2.40E-01
0.00E+00	3.63E-01	2.27E-01
0.00E+00	3.45E-01	2.16E-01
0.00E+00	3.28E-01	2.05E-01
0.00E+00	3.13E-01	1.96E-01
0.00E+00	2.99E-01	1.87E-01
0.00E+00	2.86E-01	1.79E-01
0.00E+00	2.74E-01	1.71E-01
0.00E+00	2.63E-01	1.64E-01
0.00E+00	2.52E-01	1.57E-01
0.00E+00	4.25E-01	2.69E-01
0.00E+00	4.02E-01	2.55E-01
0.00E+00	3.81E-01	2.41E-01
0.00E+00	3.62E-01	2.28E-01
0.00E+00	3.44E-01	2.17E-01
0.00E+00	3.28E-01	2.07E-01
0.00E+00	3.13E-01	1.97E-01
0.00E+00	2.99E-01	1.88E-01
0.00E+00	2.87E-01	1.80E-01
0.00E+00	2.75E-01	1.72E-01
0.00E+00	2.63E-01	1.65E-01
0.00E+00	4.45E-01	2.85E-01
0.00E+00	4.21E-01	2.69E-01
0.00E+00	3.99E-01	2.54E-01
0.00E+00	3.78E-01	2.41E-01
0.00E+00	3.59E-01	2.28E-01
0.00E+00	3.42E-01	2.17E-01
0.00E+00	3.27E-01	2.07E-01
0.00E+00	3.12E-01	1.97E-01
0.00E+00	2.98E-01	1.89E-01
0.00E+00	2.86E-01	1.80E-01
0.00E+00	2.73E-01	1.72E-01
0.00E+00	4.63E-01	2.99E-01
0.00E+00	4.38E-01	2.82E-01
0.00E+00	4.15E-01	2.67E-01
0.00E+00	3.93E-01	2.52E-01
0.00E+00	3.73E-01	2.39E-01
0.00E+00	3.56E-01	2.27E-01
0.00E+00	3.39E-01	2.16E-01
0.00E+00	3.24E-01	2.06E-01
0.00E+00	3.10E-01	1.97E-01
0.00E+00	2.96E-01	1.88E-01
0.00E+00	2.84E-01	1.80E-01
0.00E+00	4.79E-01	3.12E-01
0.00E+00	4.53E-01	2.94E-01
0.00E+00	4.29E-01	2.78E-01
0.00E+00	4.07E-01	2.63E-01
0.00E+00	3.87E-01	2.49E-01
0.00E+00	3.68E-01	2.37E-01
0.00E+00	3.51E-01	2.25E-01
0.00E+00	3.35E-01	2.15E-01
0.00E+00	3.20E-01	2.05E-01
0.00E+00	3.07E-01	1.96E-01
0.00E+00	2.93E-01	1.87E-01
0.00E+00	4.93E-01	3.23E-01
0.00E+00	4.67E-01	3.05E-01
0.00E+00	4.43E-01	2.89E-01
0.00E+00	4.20E-01	2.73E-01
0.00E+00	3.99E-01	2.59E-01
0.00E+00	3.80E-01	2.46E-01
0.00E+00	3.62E-01	2.34E-01
0.00E+00	3.45E-01	2.22E-01
0.00E+00	3.30E-01	2.12E-01
0.00E+00	3.16E-01	2.03E-01
0.00E+00	3.02E-01	1.94E-01
0.00E+00	5.05E-01	3.33E-01
0.00E+00	4.79E-01	3.15E-01
0.00E+00	4.54E-01	2.98E-01
0.00E+00	4.31E-01	2.82E-01
0.00E+00	4.10E-01	2.67E-01
0.00E+00	3.90E-01	2.54E-01
0.00E+00	3.72E-01	2.41E-01
0.00E+00	3.55E-01	2.30E-01
0.00E+00	3.39E-01	2.19E-01
0.00E+00	3.25E-01	2.09E-01
0.00E+00	3.11E-01	2.00E-01
0.00E+00	5.15E-01	3.42E-01
0.00E+00	4.89E-01	3.23E-01
0.00E+00	4.64E-01	3.06E-01
0.00E+00	4.41E-01	2.90E-01
0.00E+00	4.20E-01	2.75E-01
0.00E+00	4.00E-01	2.61E-01
0.00E+00	3.81E-01	2.48E-01

IHS

Health Risk Assessment Results Summary

Unmitigated

Residential Receptors

		MAX:	0.135	59.180	59.201
Unique Identifier	X (UTM)	Y (UTM)	Onroad	Offroad	Total Risk
374884.033758569.03	374884.03	3758569.03	0.027	38.088	38.115
374889.033758569.03	374889.03	3758569.03	0.029	36.272	36.301
374894.033758569.03	374894.03	3758569.03	0.031	34.621	34.652
374899.033758569.03	374899.03	3758569.03	0.033	33.064	33.097
374849.033758574.03	374849.03	3758574.03	0.020	56.860	56.879
374854.033758574.03	374854.03	3758574.03	0.021	53.749	53.770
374859.033758574.03	374859.03	3758574.03	0.021	50.815	50.836
374864.033758574.03	374864.03	3758574.03	0.022	48.101	48.124
374869.033758574.03	374869.03	3758574.03	0.023	45.589	45.613
374874.033758574.03	374874.03	3758574.03	0.025	43.268	43.293
374879.033758574.03	374879.03	3758574.03	0.026	41.116	41.142
374884.033758574.03	374884.03	3758574.03	0.027	39.100	39.127
374889.033758574.03	374889.03	3758574.03	0.029	37.245	37.274
374894.033758574.03	374894.03	3758574.03	0.031	35.556	35.586
374899.033758574.03	374899.03	3758574.03	0.033	33.973	34.006
374849.033758579.03	374849.03	3758579.03	0.020	57.829	57.849
374854.033758579.03	374854.03	3758579.03	0.021	54.709	54.730
374859.033758579.03	374859.03	3758579.03	0.022	51.777	51.799
374864.033758579.03	374864.03	3758579.03	0.023	49.059	49.082
374869.033758579.03	374869.03	3758579.03	0.024	46.538	46.561
374874.033758579.03	374874.03	3758579.03	0.025	44.191	44.215
374879.033758579.03	374879.03	3758579.03	0.026	42.013	42.039
374884.033758579.03	374884.03	3758579.03	0.027	39.984	40.011
374889.033758579.03	374889.03	3758579.03	0.029	38.119	38.148
374894.033758579.03	374894.03	3758579.03	0.031	36.409	36.440
374899.033758579.03	374899.03	3758579.03	0.033	34.805	34.838
374849.033758584.03	374849.03	3758584.03	0.020	58.538	58.559
374854.033758584.03	374854.03	3758584.03	0.021	55.421	55.443
374859.033758584.03	374859.03	3758584.03	0.022	52.516	52.538
374864.033758584.03	374864.03	3758584.03	0.023	49.813	49.836
374869.033758584.03	374869.03	3758584.03	0.024	47.300	47.324
374874.033758584.03	374874.03	3758584.03	0.025	44.952	44.977
374879.033758584.03	374879.03	3758584.03	0.026	42.768	42.794
374884.033758584.03	374884.03	3758584.03	0.028	40.743	40.770
374889.033758584.03	374889.03	3758584.03	0.029	38.872	38.901
374894.033758584.03	374894.03	3758584.03	0.031	37.154	37.185
374899.033758584.03	374899.03	3758584.03	0.033	35.538	35.572
374849.033758589.03	374849.03	3758589.03	0.021	59.007	59.028
374854.033758589.03	374854.03	3758589.03	0.021	55.914	55.935
374859.033758589.03	374859.03	3758589.03	0.022	53.041	53.063
374864.033758589.03	374864.03	3758589.03	0.023	50.368	50.391
374869.033758589.03	374869.03	3758589.03	0.024	47.881	47.905
374874.033758589.03	374874.03	3758589.03	0.025	45.561	45.586
374879.033758589.03	374879.03	3758589.03	0.026	43.400	43.426
374884.033758589.03	374884.03	3758589.03	0.028	41.395	41.422
374889.033758589.03	374889.03	3758589.03	0.030	39.529	39.558
374894.033758589.03	374894.03	3758589.03	0.031	37.796	37.827
374899.033758589.03	374899.03	3758589.03	0.034	36.170	36.203
374849.033758594.03	374849.03	3758594.03	0.021	59.180	59.201
374854.033758594.03	374854.03	3758594.03	0.022	56.145	56.166
374859.033758594.03	374859.03	3758594.03	0.023	53.333	53.356
374864.033758594.03	374864.03	3758594.03	0.023	50.713	50.736
374869.033758594.03	374869.03	3758594.03	0.024	48.271	48.296
374874.033758594.03	374874.03	3758594.03	0.025	45.994	46.020
374879.033758594.03	374879.03	3758594.03	0.027	43.869	43.895
374884.033758594.03	374884.03	3758594.03	0.028	41.890	41.918
374889.033758594.03	374889.03	3758594.03	0.030	40.038	40.068
374894.033758594.03	374894.03	3758594.03	0.032	38.306	38.337
374899.033758594.03	374899.03	3758594.03	0.034	36.684	36.718
375028.033758878.03	375028.03	3758878.03	0.016	4.832	4.848
375038.033758878.03	375038.03	3758878.03	0.015	4.875	4.890
375048.033758878.03	375048.03	3758878.03	0.015	4.911	4.926
375058.033758878.03	375058.03	3758878.03	0.015	4.941	4.957
375068.033758878.03	375068.03	3758878.03	0.015	4.966	4.981
375078.033758878.03	375078.03	3758878.03	0.015	4.993	5.008
375028.033758888.03	375028.03	3758888.03	0.014	4.370	4.384
375038.033758888.03	375038.03	3758888.03	0.014	4.413	4.427
375048.033758888.03	375048.03	3758888.03	0.014	4.455	4.469
375058.033758888.03	375058.03	3758888.03	0.014	4.495	4.509
375068.033758888.03	375068.03	3758888.03	0.013	4.528	4.542
375078.033758888.03	375078.03	3758888.03	0.013	4.567	4.580
375028.033758898.03	375028.03	3758898.03	0.013	3.944	3.957
375038.033758898.03	375038.03	3758898.03	0.013	3.993	4.005
375048.033758898.03	375048.03	3758898.03	0.012	4.032	4.044
375058.033758898.03	375058.03	3758898.03	0.012	4.081	4.093
375068.033758898.03	375068.03	3758898.03	0.012	4.126	4.138
375078.033758898.03	375078.03	3758898.03	0.012	4.171	4.183
375028.033758908.03	375028.03	3758908.03	0.011	3.559	3.571
375038.033758908.03	375038.03	3758908.03	0.011	3.602	3.613
375048.033758908.03	375048.03	3758908.03	0.011	3.647	3.658
375058.033758908.03	375058.03	3758908.03	0.011	3.700	3.711
375068.033758908.03	375068.03	3758908.03	0.011	3.752	3.763
375078.033758908.03	375078.03	3758908.03	0.011	3.806	3.816
375028.033758918.03	375028.03	3758918.03	0.010	3.214	3.225
375038.033758918.03	375038.03	3758918.03	0.010	3.248	3.258
375048.033758918.03	375048.03	3758918.03	0.010	3.300	3.310
375058.033758918.03	375058.03	3758918.03	0.010	3.357	3.367
375068.033758918.03	375068.03	3758918.03	0.010	3.413	3.423
375078.033758918.03	375078.03	3758918.03	0.010	3.469	3.479
375028.033758928.03	375028.03	3758928.03	0.009	2.904	2.913
375038.033758928.03	375038.03	3758928.03	0.009	2.937	2.946
375048.033758928.03	375048.03	3758928.03	0.009	2.993	3.002
375058.033758928.03	375058.03	3758928.03	0.009	3.050	3.059
375068.033758928.03	375068.03	3758928.03	0.009	3.104	3.113
375078.033758928.03	375078.03	3758928.03	0.009	3.161	3.170
375028.033758938.03	375028.03	3758938.03	0.008	2.626	2.635

IHS

Residential Health Risk Assessment Results Summary

Unmitigated

RESIDENTIAL RECEPTORS ONLY

		MAX:	59.201
Unique Identifier	X (UTM)	Y (UTM)	Total Risk
374884.033758569.03	374884	3758569.03	38.115
374889.033758569.03	374889	3758569.03	36.301
374894.033758569.03	374894	3758569.03	34.652
374899.033758569.03	374899	3758569.03	33.097
374849.033758574.03	374849	3758574.03	56.879
374854.033758574.03	374854	3758574.03	53.770
374859.033758574.03	374859	3758574.03	50.836
374864.033758574.03	374864	3758574.03	48.124
374869.033758574.03	374869	3758574.03	45.613
374874.033758574.03	374874	3758574.03	43.293
374879.033758574.03	374879	3758574.03	41.142
374884.033758574.03	374884	3758574.03	39.127
374889.033758574.03	374889	3758574.03	37.274
374894.033758574.03	374894	3758574.03	35.586
374899.033758574.03	374899	3758574.03	34.006
374849.033758579.03	374849	3758579.03	57.849
374854.033758579.03	374854	3758579.03	54.730
374859.033758579.03	374859	3758579.03	51.799
374864.033758579.03	374864	3758579.03	49.082
374869.033758579.03	374869	3758579.03	46.561
374874.033758579.03	374874	3758579.03	44.215
374879.033758579.03	374879	3758579.03	42.039
374884.033758579.03	374884	3758579.03	40.011
374889.033758579.03	374889	3758579.03	38.148
374894.033758579.03	374894	3758579.03	36.440
374899.033758579.03	374899	3758579.03	34.838
374849.033758584.03	374849	3758584.03	58.559
374854.033758584.03	374854	3758584.03	55.443
374859.033758584.03	374859	3758584.03	52.538
374864.033758584.03	374864	3758584.03	49.836
374869.033758584.03	374869	3758584.03	47.324
374874.033758584.03	374874	3758584.03	44.977
374879.033758584.03	374879	3758584.03	42.794
374884.033758584.03	374884	3758584.03	40.770
374889.033758584.03	374889	3758584.03	38.901
374894.033758584.03	374894	3758584.03	37.185
374899.033758584.03	374899	3758584.03	35.572
374849.033758589.03	374849	3758589.03	59.028
374854.033758589.03	374854	3758589.03	55.935
374859.033758589.03	374859	3758589.03	53.063
374864.033758589.03	374864	3758589.03	50.391
374869.033758589.03	374869	3758589.03	47.905
374874.033758589.03	374874	3758589.03	45.586
374879.033758589.03	374879	3758589.03	43.426
374884.033758589.03	374884	3758589.03	41.422
374889.033758589.03	374889	3758589.03	39.558
374894.033758589.03	374894	3758589.03	37.827
374899.033758589.03	374899	3758589.03	36.203
374849.033758594.03	374849	3758594.03	59.201 MAX HERE
374854.033758594.03	374854	3758594.03	56.166
374859.033758594.03	374859	3758594.03	53.356
374864.033758594.03	374864	3758594.03	50.736
374869.033758594.03	374869	3758594.03	48.296
374874.033758594.03	374874	3758594.03	46.020
374879.033758594.03	374879	3758594.03	43.895
374884.033758594.03	374884	3758594.03	41.918
374889.033758594.03	374889	3758594.03	40.068
374894.033758594.03	374894	3758594.03	38.337
374899.033758594.03	374899	3758594.03	36.718
375028.033758878.03	375028	3758878.03	4.848
375038.033758878.03	375038	3758878.03	4.890
375048.033758878.03	375048	3758878.03	4.926
375058.033758878.03	375058	3758878.03	4.957
375068.033758878.03	375068	3758878.03	4.981
375078.033758878.03	375078	3758878.03	5.008
375028.033758888.03	375028	3758888.03	4.384
375038.033758888.03	375038	3758888.03	4.427
375048.033758888.03	375048	3758888.03	4.469
375058.033758888.03	375058	3758888.03	4.509
375068.033758888.03	375068	3758888.03	4.542
375078.033758888.03	375078	3758888.03	4.580
375028.033758898.03	375028	3758898.03	3.957
375038.033758898.03	375038	3758898.03	4.005
375048.033758898.03	375048	3758898.03	4.044
375058.033758898.03	375058	3758898.03	4.093
375068.033758898.03	375068	3758898.03	4.138
375078.033758898.03	375078	3758898.03	4.183
375028.033758908.03	375028	3758908.03	3.571
375038.033758908.03	375038	3758908.03	3.613
375048.033758908.03	375048	3758908.03	3.658
375058.033758908.03	375058	3758908.03	3.711
375068.033758908.03	375068	3758908.03	3.763
375078.033758908.03	375078	3758908.03	3.816
375028.033758918.03	375028	3758918.03	3.225
375038.033758918.03	375038	3758918.03	3.258
375048.033758918.03	375048	3758918.03	3.310
375058.033758918.03	375058	3758918.03	3.367
375068.033758918.03	375068	3758918.03	3.423
375078.033758918.03	375078	3758918.03	3.479
375028.033758928.03	375028	3758928.03	2.913
375038.033758928.03	375038	3758928.03	2.946
375048.033758928.03	375048	3758928.03	3.002
375058.033758928.03	375058	3758928.03	3.059
375068.033758928.03	375068	3758928.03	3.113
375078.033758928.03	375078	3758928.03	3.170
375028.033758938.03	375028	3758938.03	2.635

FOR CHRONIC CALCS

MAX:	0.543	
Overlapping Phases - Maximum GLC		
2025	2026	2027
0.00E+00	3.64E-01	2.36E-01
0.00E+00	3.47E-01	2.25E-01
0.00E+00	3.33E-01	2.15E-01
0.00E+00	3.19E-01	2.06E-01
0.00E+00	5.24E-01	3.49E-01
0.00E+00	4.98E-01	3.30E-01
0.00E+00	4.73E-01	3.13E-01
0.00E+00	4.50E-01	2.96E-01
0.00E+00	4.28E-01	2.81E-01
0.00E+00	4.08E-01	2.67E-01
0.00E+00	3.89E-01	2.54E-01
0.00E+00	3.71E-01	2.42E-01
0.00E+00	3.55E-01	2.31E-01
0.00E+00	3.40E-01	2.21E-01
0.00E+00	3.26E-01	2.11E-01
0.00E+00	5.31E-01	3.54E-01
0.00E+00	5.05E-01	3.36E-01
0.00E+00	4.80E-01	3.18E-01
0.00E+00	4.57E-01	3.02E-01
0.00E+00	4.35E-01	2.87E-01
0.00E+00	4.15E-01	2.73E-01
0.00E+00	3.96E-01	2.60E-01
0.00E+00	3.78E-01	2.47E-01
0.00E+00	3.62E-01	2.36E-01
0.00E+00	3.47E-01	2.26E-01
0.00E+00	3.33E-01	2.16E-01
0.00E+00	5.36E-01	3.58E-01
0.00E+00	5.10E-01	3.40E-01
0.00E+00	4.86E-01	3.23E-01
0.00E+00	4.63E-01	3.06E-01
0.00E+00	4.41E-01	2.91E-01
0.00E+00	4.21E-01	2.77E-01
0.00E+00	4.02E-01	2.64E-01
0.00E+00	3.84E-01	2.52E-01
0.00E+00	3.68E-01	2.41E-01
0.00E+00	3.53E-01	2.30E-01
0.00E+00	3.39E-01	2.21E-01
0.00E+00	5.40E-01	3.61E-01
0.00E+00	5.14E-01	3.43E-01
0.00E+00	4.90E-01	3.26E-01
0.00E+00	4.67E-01	3.10E-01
0.00E+00	4.46E-01	2.95E-01
0.00E+00	4.26E-01	2.81E-01
0.00E+00	4.07E-01	2.68E-01
0.00E+00	3.90E-01	2.56E-01
0.00E+00	3.73E-01	2.45E-01
0.00E+00	3.58E-01	2.34E-01
0.00E+00	3.44E-01	2.24E-01
0.00E+00	5.43E-01	3.63E-01
0.00E+00	5.17E-01	3.45E-01
0.00E+00	4.93E-01	3.28E-01
0.00E+00	4.70E-01	3.12E-01
0.00E+00	4.49E-01	2.97E-01
0.00E+00	4.29E-01	2.84E-01
0.00E+00	4.11E-01	2.71E-01
0.00E+00	3.94E-01	2.59E-01
0.00E+00	3.78E-01	2.48E-01
0.00E+00	3.62E-01	2.37E-01
0.00E+00	3.48E-01	2.27E-01
0.00E+00	5.34E-02	3.05E-02
0.00E+00	5.37E-02	3.08E-02
0.00E+00	5.39E-02	3.10E-02
0.00E+00	5.41E-02	3.12E-02
0.00E+00	5.42E-02	3.14E-02
0.00E+00	5.43E-02	3.15E-02
0.00E+00	4.85E-02	2.76E-02
0.00E+00	4.88E-02	2.79E-02
0.00E+00	4.91E-02	2.82E-02
0.00E+00	4.94E-02	2.84E-02
0.00E+00	4.96E-02	2.86E-02
0.00E+00	4.99E-02	2.89E-02
0.00E+00	4.39E-02	2.50E-02
0.00E+00	4.43E-02	2.53E-02
0.00E+00	4.46E-02	2.55E-02
0.00E+00	4.50E-02	2.58E-02
0.00E+00	4.54E-02	2.61E-02
0.00E+00	4.57E-02	2.64E-02
0.00E+00	3.98E-02	2.26E-02
0.00E+00	4.01E-02	2.28E-02
0.00E+00	4.05E-02	2.31E-02
0.00E+00	4.10E-02	2.34E-02
0.00E+00	4.14E-02	2.38E-02
0.00E+00	4.19E-02	2.41E-02
0.00E+00	3.60E-02	2.04E-02
0.00E+00	3.63E-02	2.06E-02
0.00E+00	3.68E-02	2.09E-02
0.00E+00	3.73E-02	2.13E-02
0.00E+00	3.78E-02	2.16E-02
0.00E+00	3.83E-02	2.20E-02
0.00E+00	3.26E-02	1.84E-02
0.00E+00	3.29E-02	1.86E-02
0.00E+00	3.34E-02	1.90E-02
0.00E+00	3.40E-02	1.94E-02
0.00E+00	3.45E-02	1.97E-02
0.00E+00	3.50E-02	2.00E-02
0.00E+00	2.95E-02	1.67E-02

IHS

Health Risk Assessment Results Summary

Unmitigated

Residential Receptors

		MAX:	0.135	59.180	59.201
Unique Identifier	X (UTM)	Y (UTM)	Onroad	Offroad	Total Risk
375038.033758938.03	375038.03	3758938.03	0.008	2.668	2.676
375048.033758938.03	375048.03	3758938.03	0.008	2.719	2.728
375058.033758938.03	375058.03	3758938.03	0.008	2.771	2.779
375068.033758938.03	375068.03	3758938.03	0.008	2.824	2.832
375078.033758938.03	375078.03	3758938.03	0.008	2.880	2.888
375028.033758948.03	375028.03	3758948.03	0.008	2.380	2.388
375038.033758948.03	375038.03	3758948.03	0.008	2.421	2.429
375048.033758948.03	375048.03	3758948.03	0.008	2.467	2.475
375058.033758948.03	375058.03	3758948.03	0.008	2.516	2.524
375068.033758948.03	375068.03	3758948.03	0.007	2.568	2.576
375078.033758948.03	375078.03	3758948.03	0.007	2.623	2.631
375028.033758958.03	375028.03	3758958.03	0.007	2.160	2.167
375038.033758958.03	375038.03	3758958.03	0.007	2.193	2.200
375048.033758958.03	375048.03	3758958.03	0.007	2.231	2.238
375058.033758958.03	375058.03	3758958.03	0.007	2.282	2.289
375068.033758958.03	375068.03	3758958.03	0.007	2.334	2.340
375078.033758958.03	375078.03	3758958.03	0.007	2.390	2.396
375028.033758963.03	375028.03	3758963.03	0.007	2.059	2.066
375038.033758963.03	375038.03	3758963.03	0.007	2.090	2.097
375048.033758963.03	375048.03	3758963.03	0.006	2.127	2.134
375058.033758963.03	375058.03	3758963.03	0.007	2.178	2.184
375068.033758963.03	375068.03	3758963.03	0.007	2.228	2.235
375078.033758963.03	375078.03	3758963.03	0.007	2.283	2.289
375269.033758314.03	375269.03	3758314.03	0.015	1.950	1.966
375259.033758324.03	375259.03	3758324.03	0.016	2.064	2.079
375269.033758324.03	375269.03	3758324.03	0.015	2.040	2.055
375279.033758324.03	375279.03	3758324.03	0.015	2.017	2.031
375249.033758334.03	375249.03	3758334.03	0.016	2.186	2.202
375259.033758334.03	375259.03	3758334.03	0.015	2.160	2.175
375269.033758334.03	375269.03	3758334.03	0.015	2.134	2.149
375279.033758334.03	375279.03	3758334.03	0.014	2.111	2.125
375289.033758334.03	375289.03	3758334.03	0.014	2.086	2.100
375239.033758344.03	375239.03	3758344.03	0.016	2.319	2.335
375249.033758344.03	375249.03	3758344.03	0.016	2.289	2.305
375259.033758344.03	375259.03	3758344.03	0.015	2.259	2.274
375269.033758344.03	375269.03	3758344.03	0.015	2.234	2.248
375279.033758344.03	375279.03	3758344.03	0.014	2.208	2.222
375289.033758344.03	375289.03	3758344.03	0.014	2.181	2.194
375299.033758344.03	375299.03	3758344.03	0.013	2.153	2.166
375229.033758354.03	375229.03	3758354.03	0.016	2.463	2.480
375239.033758354.03	375239.03	3758354.03	0.016	2.431	2.446
375249.033758354.03	375249.03	3758354.03	0.015	2.397	2.412
375259.033758354.03	375259.03	3758354.03	0.015	2.364	2.379
375269.033758354.03	375269.03	3758354.03	0.014	2.334	2.349
375279.033758354.03	375279.03	3758354.03	0.014	2.306	2.320
375289.033758354.03	375289.03	3758354.03	0.013	2.278	2.291
375299.033758354.03	375299.03	3758354.03	0.013	2.249	2.262
375309.033758354.03	375309.03	3758354.03	0.013	2.219	2.232
375239.033758364.03	375239.03	3758364.03	0.016	2.548	2.564
375249.033758364.03	375249.03	3758364.03	0.015	2.510	2.525
375259.033758364.03	375259.03	3758364.03	0.015	2.474	2.489
375269.033758364.03	375269.03	3758364.03	0.015	2.440	2.454
375279.033758364.03	375279.03	3758364.03	0.014	2.408	2.422
375289.033758364.03	375289.03	3758364.03	0.013	2.377	2.390
375299.033758364.03	375299.03	3758364.03	0.013	2.346	2.359
375309.033758364.03	375309.03	3758364.03	0.013	2.313	2.326
375319.033758364.03	375319.03	3758364.03	0.013	2.281	2.293
375249.033758374.03	375249.03	3758374.03	0.015	2.631	2.646
375259.033758374.03	375259.03	3758374.03	0.014	2.591	2.605
375269.033758374.03	375269.03	3758374.03	0.014	2.551	2.565
375279.033758374.03	375279.03	3758374.03	0.014	2.515	2.529
375289.033758374.03	375289.03	3758374.03	0.013	2.481	2.494
375299.033758374.03	375299.03	3758374.03	0.013	2.444	2.457
375309.033758374.03	375309.03	3758374.03	0.013	2.408	2.420
375259.033758384.03	375259.03	3758384.03	0.014	2.711	2.725
375269.033758384.03	375269.03	3758384.03	0.014	2.668	2.682
375279.033758384.03	375279.03	3758384.03	0.013	2.627	2.640
375289.033758384.03	375289.03	3758384.03	0.013	2.586	2.600
375299.033758384.03	375299.03	3758384.03	0.013	2.545	2.558
375269.033758394.03	375269.03	3758394.03	0.014	2.788	2.802
375279.033758394.03	375279.03	3758394.03	0.013	2.742	2.755
375289.033758394.03	375289.03	3758394.03	0.013	2.695	2.709
375279.033758404.03	375279.03	3758404.03	0.013	2.861	2.874

IHS

Residential Health Risk Assessment Results Summary

Unmitigated

RESIDENTIAL RECEPTORS ONLY

		MAX:	59.201
Unique Identifier	X (UTM)	Y (UTM)	Total Risk
375038.033758938.03	375038	3758938.03	2.676
375048.033758938.03	375048	3758938.03	2.728
375058.033758938.03	375058	3758938.03	2.779
375068.033758938.03	375068	3758938.03	2.832
375078.033758938.03	375078	3758938.03	2.888
375028.033758948.03	375028	3758948.03	2.388
375038.033758948.03	375038	3758948.03	2.429
375048.033758948.03	375048	3758948.03	2.475
375058.033758948.03	375058	3758948.03	2.524
375068.033758948.03	375068	3758948.03	2.576
375078.033758948.03	375078	3758948.03	2.631
375028.033758958.03	375028	3758958.03	2.167
375038.033758958.03	375038	3758958.03	2.200
375048.033758958.03	375048	3758958.03	2.238
375058.033758958.03	375058	3758958.03	2.289
375068.033758958.03	375068	3758958.03	2.340
375078.033758958.03	375078	3758958.03	2.396
375028.033758963.03	375028	3758963.03	2.066
375038.033758963.03	375038	3758963.03	2.097
375048.033758963.03	375048	3758963.03	2.134
375058.033758963.03	375058	3758963.03	2.184
375068.033758963.03	375068	3758963.03	2.235
375078.033758963.03	375078	3758963.03	2.289
375269.033758314.03	375269	3758314.03	1.966
375259.033758324.03	375259	3758324.03	2.079
375269.033758324.03	375269	3758324.03	2.055
375279.033758324.03	375279	3758324.03	2.031
375249.033758334.03	375249	3758334.03	2.202
375259.033758334.03	375259	3758334.03	2.175
375269.033758334.03	375269	3758334.03	2.149
375279.033758334.03	375279	3758334.03	2.125
375289.033758334.03	375289	3758334.03	2.100
375239.033758344.03	375239	3758344.03	2.335
375249.033758344.03	375249	3758344.03	2.305
375259.033758344.03	375259	3758344.03	2.274
375269.033758344.03	375269	3758344.03	2.248
375279.033758344.03	375279	3758344.03	2.222
375289.033758344.03	375289	3758344.03	2.194
375299.033758344.03	375299	3758344.03	2.166
375229.033758354.03	375229	3758354.03	2.480
375239.033758354.03	375239	3758354.03	2.446
375249.033758354.03	375249	3758354.03	2.412
375259.033758354.03	375259	3758354.03	2.379
375269.033758354.03	375269	3758354.03	2.349
375279.033758354.03	375279	3758354.03	2.320
375289.033758354.03	375289	3758354.03	2.291
375299.033758354.03	375299	3758354.03	2.262
375309.033758354.03	375309	3758354.03	2.232
375239.033758364.03	375239	3758364.03	2.564
375249.033758364.03	375249	3758364.03	2.525
375259.033758364.03	375259	3758364.03	2.489
375269.033758364.03	375269	3758364.03	2.454
375279.033758364.03	375279	3758364.03	2.422
375289.033758364.03	375289	3758364.03	2.390
375299.033758364.03	375299	3758364.03	2.359
375309.033758364.03	375309	3758364.03	2.326
375319.033758364.03	375319	3758364.03	2.293
375249.033758374.03	375249	3758374.03	2.646
375259.033758374.03	375259	3758374.03	2.605
375269.033758374.03	375269	3758374.03	2.565
375279.033758374.03	375279	3758374.03	2.529
375289.033758374.03	375289	3758374.03	2.494
375299.033758374.03	375299	3758374.03	2.457
375309.033758374.03	375309	3758374.03	2.420
375259.033758384.03	375259	3758384.03	2.725
375269.033758384.03	375269	3758384.03	2.682
375279.033758384.03	375279	3758384.03	2.640
375289.033758384.03	375289	3758384.03	2.600
375299.033758384.03	375299	3758384.03	2.558
375269.033758394.03	375269	3758394.03	2.802
375279.033758394.03	375279	3758394.03	2.755
375289.033758394.03	375289	3758394.03	2.709
375279.033758404.03	375279	3758404.03	2.874

FOR CHRONIC CALCS

MAX:		0.543
Overlapping Phases - Maximum GLC		
2025	2026	2027
0.00E+00	2.99E-02	1.69E-02
0.00E+00	3.04E-02	1.73E-02
0.00E+00	3.09E-02	1.76E-02
0.00E+00	3.15E-02	1.79E-02
0.00E+00	3.20E-02	1.83E-02
0.00E+00	2.68E-02	1.51E-02
0.00E+00	2.72E-02	1.54E-02
0.00E+00	2.76E-02	1.57E-02
0.00E+00	2.81E-02	1.60E-02
0.00E+00	2.87E-02	1.63E-02
0.00E+00	2.92E-02	1.67E-02
0.00E+00	2.43E-02	1.37E-02
0.00E+00	2.46E-02	1.40E-02
0.00E+00	2.50E-02	1.42E-02
0.00E+00	2.55E-02	1.45E-02
0.00E+00	2.61E-02	1.48E-02
0.00E+00	2.66E-02	1.52E-02
0.00E+00	2.32E-02	1.31E-02
0.00E+00	2.35E-02	1.33E-02
0.00E+00	2.39E-02	1.35E-02
0.00E+00	2.44E-02	1.39E-02
0.00E+00	2.49E-02	1.42E-02
0.00E+00	2.55E-02	1.45E-02
0.00E+00	2.06E-02	1.27E-02
0.00E+00	2.18E-02	1.34E-02
0.00E+00	2.15E-02	1.32E-02
0.00E+00	2.13E-02	1.31E-02
0.00E+00	2.31E-02	1.42E-02
0.00E+00	2.28E-02	1.40E-02
0.00E+00	2.25E-02	1.39E-02
0.00E+00	2.22E-02	1.37E-02
0.00E+00	2.20E-02	1.35E-02
0.00E+00	2.44E-02	1.51E-02
0.00E+00	2.41E-02	1.49E-02
0.00E+00	2.38E-02	1.47E-02
0.00E+00	2.35E-02	1.45E-02
0.00E+00	2.32E-02	1.43E-02
0.00E+00	2.29E-02	1.41E-02
0.00E+00	2.26E-02	1.40E-02
0.00E+00	2.59E-02	1.60E-02
0.00E+00	2.56E-02	1.58E-02
0.00E+00	2.52E-02	1.55E-02
0.00E+00	2.49E-02	1.53E-02
0.00E+00	2.45E-02	1.51E-02
0.00E+00	2.42E-02	1.49E-02
0.00E+00	2.39E-02	1.48E-02
0.00E+00	2.36E-02	1.46E-02
0.00E+00	2.33E-02	1.44E-02
0.00E+00	2.68E-02	1.65E-02
0.00E+00	2.64E-02	1.63E-02
0.00E+00	2.60E-02	1.60E-02
0.00E+00	2.56E-02	1.58E-02
0.00E+00	2.53E-02	1.56E-02
0.00E+00	2.49E-02	1.54E-02
0.00E+00	2.46E-02	1.52E-02
0.00E+00	2.43E-02	1.50E-02
0.00E+00	2.39E-02	1.48E-02
0.00E+00	2.76E-02	1.70E-02
0.00E+00	2.72E-02	1.68E-02
0.00E+00	2.68E-02	1.65E-02
0.00E+00	2.64E-02	1.63E-02
0.00E+00	2.60E-02	1.60E-02
0.00E+00	2.56E-02	1.58E-02
0.00E+00	2.52E-02	1.56E-02
0.00E+00	2.84E-02	1.75E-02
0.00E+00	2.80E-02	1.73E-02
0.00E+00	2.75E-02	1.70E-02
0.00E+00	2.71E-02	1.67E-02
0.00E+00	2.66E-02	1.64E-02
0.00E+00	2.92E-02	1.80E-02
0.00E+00	2.87E-02	1.77E-02
0.00E+00	2.82E-02	1.74E-02
0.00E+00	2.99E-02	1.85E-02

IHS

Maximum Individual Non-Cancer Impact Calculations - (Impact at all other sensitive receptors would be less than shown)
Unmitigated Residential Receptors

Maximum Non-cancer Chronic Hazards / Toxicological Endpoints*

Receptor Group	Pollutant	CREL[1]	CONC	WFrac	$CONC_{WF}$	HI		ALIM	BN	CVS	DEV	ENDC	EYE	HEM	IMMUN	KIDN	NS	REPRO	RESP	SK
Project:																				
MEI - Max	DPM	5.00E+00	5.43E-01	1.00E+00	5.43E-01	1.09E-01		-	-	-	-	-	-	-	-	-	-	-	1.09E-01	-
							Total Risk				-			-				-	0.1085	
							Threshold				1.00			1.00				1.00	1.00	
							Over?				NO			NO				NO	NO	

Notes:

1. California Air Resources Board, "Consolidated Table of OEHHA/ARB Approved Risk Assessment Health Values," "OEHHA/ARB Approved Chronic Reference Exposure Levels and Target Organs," "OEHHA/ARB Approved Acute Reference Exposure Levels and Target Organs," and "OEHHA/ARB Approved 8-Hour Reference Exposure Levels and Target Organs," http://www.arb.ca.gov/toxics/healthval/healthval.htm. Tables last updated: August 18, 2025; July 20, 2025

Source: ESA, 2025

Where:

$CONC_{WF}$	Pollutant Concentration ($\mu g/m^3$) multiplied by the weight fraction
CREL	Chronic Reference Exposure Level
HI	Hazard Index
MEI	Maximally Exposed Individual
WFrac	Weight fraction of speciated component

* Key to Toxicological Endpoints

ALIM	Alimentary Tract	EYE	Eye	NS	Nervous System
BN	Bone	HEM	Hematologic System	REPRO	Reproductive System
CVS	Cardiovascular System	IMMUN	Immune System	RESP	Respiratory System
DEV	Developmental System	KIDN	Kidney	SK	Skin
ENDC	Endocrine System				

IHS

Health Risk Assessment Exposure Duration Assumptions for Offroad Equipment and Haul Activities

Unmitigated

Off Site School Receptors <2

				Start Date		*1/5/2026*	*1/6/2028*
				End Date		*1/5/2028*	*1/2/2042*
				Days	*90*	*730*	*5110*
Phase		Start Date	End Date	Hrs/Day	Duration (days)	3rd Tri	0<2	2<16
SWBuilding Construction	2026	1/5/2026	9/21/2026	13	260	0	260	0
SWDemolition	2026	1/5/2026	6/6/2026	13	153	0	153	0
SWGrading	2026	5/25/2026	8/2/2026	13	70	0	70	0
EYBuilding Construction	2026	6/17/2026	10/9/2026	13	115	0	115	0
SWPaving	2027	2/8/2027	6/28/2027	13	141	0	141	0
SWGrading	2027	2/8/2027	6/28/2027	13	141	0	141	0
SWArchitectural Coating	2027	2/8/2027	6/28/2027	13	141	0	141	0
NBBuilding Construction	2026	7/1/2026	12/31/2026	13	184	0	184	0
NBBuilding Construction	2027	1/1/2027	12/25/2027	13	359	0	359	0
NBArchitectural Coating	2026	9/11/2026	12/31/2026	13	112	0	112	0
NBArchitectural Coating	2027	1/1/2027	2/25/2027	13	56	0	56	0
RWBuilding Construction	2026	9/15/2026	11/14/2026	13	61	0	61	0

Risk Factors

	Abbreviation	UOM	3rd Trimester	0<2	2<16	16<30	
Daily Breathing Rate (95th %'ile)	DBR	L/kg-day	361	1200	520	261	
Modeling Adjustment Factor	FAH	unitless	1	2.154	2.154	0.73	Eliminates averging with zeros in AERMOD
Exposure Frequency	EF	days/year	0.96	0.68	0.68	0.96	
Age Sensitivity Factor	ASF	unitless	10	10	3	1	
Inhalation Absorption Factor	A	unitless	1	1	1	1	discount factor = (5 days in class / 6 day of construction) * (8 hours in
Conversion Factor	CF_1	m^3/L	0.001	0.001	0.001	0.001	class / 13 hours construction)
Conversion Factor	CF_2	$\mu g/m^3$	0.001	0.001	0.001	0.001	
Cancer Potency Factor (diesel exhaust)	CPF	$mg/kg\text{-}day^{-1}$	1.1	1.1	1.1	1.1	
Averaging Time (for residential exposure)	AT	years	70.00	70.00	70.00	70.00	

[a] assume school or daycare will have cancer risk of >1 per million

Intake Factor for Inhalation, IF (m^3/kg-day)

Phase	Year	Equation	3rd Trimester	0<2	2<16
SWBuilding Construction	2026		0.00E+00	1.80E-01	0.00E+00
SWDemolition	2026		0.00E+00	1.06E-01	0.00E+00
SWGrading	2026	$\frac{DBR \cdot FAH \cdot EF \cdot ED \cdot ASF \cdot A \cdot CF_1}{AT}$	0.00E+00	4.85E-02	0.00E+00
EYBuilding Construction	2026		0.00E+00	7.97E-02	0.00E+00
SWPaving	2027		0.00E+00	9.77E-02	0.00E+00
SWGrading	2027		0.00E+00	9.77E-02	0.00E+00
SWArchitectural Coating	2027		0.00E+00	9.77E-02	0.00E+00
NBBuilding Construction	2026		0.00E+00	1.27E-01	0.00E+00
NBBuilding Construction	2027		0.00E+00	2.49E-01	0.00E+00
NBArchitectural Coating	2026		0.00E+00	7.76E-02	0.00E+00
NBArchitectural Coating	2027		0.00E+00	3.88E-02	0.00E+00
RWBuilding Construction	2026		0.00E+00	4.23E-02	0.00E+00

Risk Calculation Part 1, R1

Equation	3rd Trimester	0<2	2<16
	0.00E+00	1.98E-04	0.00E+00
	0.00E+00	1.17E-04	0.00E+00
$IF \cdot CPF \cdot CF_2$	0.00E+00	5.34E-05	0.00E+00
	0.00E+00	8.77E-05	0.00E+00
	0.00E+00	1.07E-04	0.00E+00
	0.00E+00	1.07E-04	0.00E+00
	0.00E+00	1.07E-04	0.00E+00
	0.00E+00	1.40E-04	0.00E+00
	0.00E+00	2.74E-04	0.00E+00
	0.00E+00	8.54E-05	0.00E+00
	0.00E+00	4.27E-05	0.00E+00
	0.00E+00	4.65E-05	0.00E+00

IHS

Offroad DPM Emissions, Ground Level Concentrations and Health Risk Calculations

Off Site School Receptors <2

Unmitigated

Phase		Start Date	End Date	Work Days	Emissions (lbs/d	Emissions (lbs/y	Emissions (g/s)
SWBuilding Construction	2026	1/5/2026	9/21/2026	223	0.27235	60.735	1.43E-03
SWDemolition	2026	1/5/2026	6/6/2026	132	0.84309	111.288	4.43E-03
SWGrading	2026	5/25/2026	8/2/2026	60	1.12137	67.282	5.89E-03
EYBuilding Construction	2026	6/17/2026	10/9/2026	99	0.05905	5.846	3.10E-04
SWPaving	2027	2/8/2027	6/28/2027	121	0.29813	36.073	1.57E-03
SWGrading	2027	2/8/2027	6/28/2027	121	1.04307	126.211	5.48E-03
SWArchitectural Coating	2027	2/8/2027	6/28/2027	121	0.01905	2.305	1.00E-04
NBBuilding Construction	2026	7/1/2026	12/31/2026	158	0.36038	56.941	1.89E-03
NBBuilding Construction	2027	1/1/2027	12/25/2027	308	0.32173	99.094	1.69E-03
NBArchitectural Coating	2026	9/11/2026	12/31/2026	96	0.13892	13.336	7.29E-04
NBArchitectural Coating	2027	1/1/2027	2/25/2027	48	0.11429	5.486	6.00E-04
RWBuilding Construction	2026	9/15/2026	11/14/2026	53	0.14018	7.430	7.36E-04

AERMOD Column Identifier:			4	4	4	5	4	4	4	6	6	6	6	7	4									
			SWBuilding Construction	SWDemolition	SWGrading	EYBuilding Construction	SWPaving	SWGrading	SWArchitectural Coating	NBBuilding Construction	NBBuilding Construction	NBArchitectural Coating	NBArchitectural Coating	RWBuilding Construction	0	Child Risk						Overlapping Phases - Maximum G		
Unique Identifier	X (UTM)	Y (UTM)	2026	2026	2026	2026	2027	2027	2027	2026	2027	2026	2027	2026	0	3rd Trimester	0<2	2<16	Total	per million		2025	2026	2027
374141.023758664.02	374141.02	3758664.02	8.49E-04	2.63E-03	3.49E-03	1.64E-04	9.29E-04	3.25E-03	5.94E-05	9.49E-04	8.47E-04	3.66E-04	3.01E-04	3.33E-04	0.00E+00	0.00E+00	1.56E-06	0.00E+00	1.56E-06	1.555		0.00E+00	8.78E-03	5.39E-03
374151.023758664.02	374151.02	3758664.02	8.81E-04	2.73E-03	3.63E-03	1.71E-04	9.65E-04	3.37E-03	6.16E-05	9.82E-04	8.77E-04	3.79E-04	3.12E-04	3.44E-04	0.00E+00	0.00E+00	1.61E-06	0.00E+00	1.61E-06	1.614		0.00E+00	9.11E-03	5.59E-03
374161.023758664.02	374161.02	3758664.02	9.15E-04	2.83E-03	3.77E-03	1.77E-04	1.00E-03	3.51E-03	6.40E-05	1.02E-03	9.09E-04	3.92E-04	3.23E-04	3.56E-04	0.00E+00	0.00E+00	1.68E-06	0.00E+00	1.68E-06	1.675		0.00E+00	9.46E-03	5.80E-03
374171.023758664.02	374171.02	3758664.02	9.52E-04	2.95E-03	3.92E-03	1.84E-04	1.04E-03	3.64E-03	6.66E-05	1.06E-03	9.42E-04	4.07E-04	3.35E-04	3.68E-04	0.00E+00	0.00E+00	1.74E-06	0.00E+00	1.74E-06	1.740		0.00E+00	9.83E-03	6.03E-03
374181.023758664.02	374181.02	3758664.02	9.90E-04	3.06E-03	4.08E-03	1.92E-04	1.08E-03	3.79E-03	6.92E-05	1.10E-03	9.78E-04	4.22E-04	3.47E-04	3.81E-04	0.00E+00	0.00E+00	1.81E-06	0.00E+00	1.81E-06	1.809	MAX HERE	0.00E+00	1.02E-02	6.27E-03
374141.023758673.02	374141.02	3758673.02	8.48E-04	2.63E-03	3.49E-03	1.69E-04	9.28E-04	3.25E-03	5.93E-05	9.51E-04	8.49E-04	3.67E-04	3.02E-04	3.37E-04	0.00E+00	0.00E+00	1.56E-06	0.00E+00	1.56E-06	1.556		0.00E+00	8.79E-03	5.39E-03
374151.023758673.02	374151.02	3758673.02	8.80E-04	2.72E-03	3.62E-03	1.75E-04	9.64E-04	3.37E-03	6.16E-05	9.85E-04	8.79E-04	3.80E-04	3.12E-04	3.48E-04	0.00E+00	0.00E+00	1.61E-06	0.00E+00	1.61E-06	1.614		0.00E+00	9.12E-03	5.59E-03
374161.023758673.02	374161.02	3758673.02	9.14E-04	2.83E-03	3.76E-03	1.82E-04	1.00E-03	3.50E-03	6.39E-05	1.02E-03	9.11E-04	3.93E-04	3.24E-04	3.60E-04	0.00E+00	0.00E+00	1.68E-06	0.00E+00	1.68E-06	1.675		0.00E+00	9.46E-03	5.80E-03
374171.023758673.02	374171.02	3758673.02	9.50E-04	2.94E-03	3.91E-03	1.90E-04	1.04E-03	3.64E-03	6.65E-05	1.06E-03	9.44E-04	4.08E-04	3.35E-04	3.73E-04	0.00E+00	0.00E+00	1.74E-06	0.00E+00	1.74E-06	1.740		0.00E+00	9.83E-03	6.02E-03
374181.023758673.02	374181.02	3758673.02	9.88E-04	3.06E-03	4.07E-03	1.98E-04	1.08E-03	3.78E-03	6.91E-05	1.10E-03	9.79E-04	4.23E-04	3.48E-04	3.86E-04	0.00E+00	0.00E+00	1.81E-06	0.00E+00	1.81E-06	1.808		0.00E+00	1.02E-02	6.26E-03
374141.023758679.02	374141.02	3758679.02	8.47E-04	2.62E-03	3.49E-03	1.72E-04	9.27E-04	3.24E-03	5.93E-05	9.52E-04	8.50E-04	3.67E-04	3.02E-04	3.39E-04	0.00E+00	0.00E+00	1.56E-06	0.00E+00	1.56E-06	1.556		0.00E+00	8.79E-03	5.38E-03
374151.023758679.02	374151.02	3758679.02	8.79E-04	2.72E-03	3.62E-03	1.78E-04	9.62E-04	3.37E-03	6.15E-05	9.85E-04	8.80E-04	3.80E-04	3.12E-04	3.51E-04	0.00E+00	0.00E+00	1.61E-06	0.00E+00	1.61E-06	1.613		0.00E+00	9.11E-03	5.58E-03
374161.023758679.02	374161.02	3758679.02	9.13E-04	2.82E-03	3.76E-03	1.85E-04	9.99E-04	3.49E-03	6.38E-05	1.02E-03	9.11E-04	3.93E-04	3.24E-04	3.63E-04	0.00E+00	0.00E+00	1.67E-06	0.00E+00	1.67E-06	1.673		0.00E+00	9.46E-03	5.79E-03
374171.023758679.02	374171.02	3758679.02	9.48E-04	2.94E-03	3.90E-03	1.93E-04	1.04E-03	3.63E-03	6.63E-05	1.06E-03	9.44E-04	4.08E-04	3.35E-04	3.76E-04	0.00E+00	0.00E+00	1.74E-06	0.00E+00	1.74E-06	1.738		0.00E+00	9.82E-03	6.02E-03
374181.023758679.02	374181.02	3758679.02	9.86E-04	3.05E-03	4.06E-03	2.01E-04	1.08E-03	3.78E-03	6.89E-05	1.10E-03	9.79E-04	4.23E-04	3.48E-04	3.89E-04	0.00E+00	0.00E+00	1.81E-06	0.00E+00	1.81E-06	1.805		0.00E+00	1.02E-02	6.25E-03

Equipment Max 1.809

FOR CHRONIC CALCS

IHS

Onroad DPM Emissions, Ground Level Concentrations and Health Risk Calculations

Off Site School Receptors <2

Unmitigated

Phase		Start Date	End Date	Work Days	missions (lbs/da	missions (lbs/yr	Emissions (g/s)
SWBuilding Construction	2026	1/5/2026	9/21/2026	223	1.68E-03	3.75E-01	8.82E-06
SWDemolition	2026	1/5/2026	6/6/2026	132	1.81E-03	2.38E-01	9.48E-06
SWGrading	2026	5/25/2026	8/2/2026	60	1.73E-03	1.04E-01	9.10E-06
EYBuilding Construction	2026	6/17/2026	10/9/2026	99	1.71E-05	1.70E-03	9.00E-08
SWPaving	2027	2/8/2027	6/28/2027	121	3.36E-04	4.07E-02	1.76E-06
SWGrading	2027	2/8/2027	6/28/2027	121	6.05E-04	7.32E-02	3.18E-06
SWArchitectural Coating	2027	2/8/2027	6/28/2027	121	0.00E+00	0.00E+00	0.00E+00
NBBuilding Construction	2026	7/1/2026	12/31/2026	158	2.57E-04	4.06E-02	1.35E-06
NBBuilding Construction	2027	1/1/2027	12/25/2027	308	1.29E-04	3.96E-02	6.75E-07
NBArchitectural Coating	2026	9/11/2026	12/31/2026	96	0.00E+00	0.00E+00	0.00E+00
NBArchitectural Coating	2027	1/1/2027	2/25/2027	48	0.00E+00	0.00E+00	0.00E+00
RWBuilding Construction	2026	9/15/2026	11/14/2026	53	1.03E-04	5.45E-03	5.40E-07

From AQ Summary Emissions (lbs/day)

0.08815
0.09480
0.09101
0.00090
0.01764
0.03175
0.00000
0.01349
0.00675
0.00000
0.00000
0.00540

Haul Truck/Worker Trip Adjustment Factor to Model

	Total (miles)
	HAUL
Haul Distance (Haz Waste Facility or Landfill)	86
Hauling Default	40
Vendor	20.40
AERMOD	0.39
% in Dispersion Model, Hauling (Haz Waste Facility or Landfill)	0.5%
Hauling Default	1.0%
% in Dispersion Model, Vendor	1.9%

Calculated in Lake AERMOD View

			Emissions (g/s)
Haul Route -W	625.6	m	1.000
Haul Route -E	1102	m	
Haul Route Model	625.6		
	0.6256	km modeled	
	0.62	km to mile conversion	
	0.39	Miles modeled	

Conservatively multiplying by largest percentage of emissions by vehicle class included within each phase

MAX: 0.063

FOR CHRONIC CALCS

AERMOD Column Identifier:			8	8	8	8	8	8	8	8	8	8	8	8	8						Overlapping Phases - Maximum GLC		
			SWBuilding Construction	SWDemolition	SWGrading	EYBuilding Construction	SWPaving	SWGrading	SWArchitectural Coating	NBBuilding Construction	NBBuilding Construction	NBArchitectural Coating	NBArchitectural Coating	RWBuilding Construction	Child Risk								
Unique Identifier	X (UTM)	Y (UTM)	2026	2026	2026	2026	2027	2027	2027	2026	2027	2026	2027	2026	3rd Trimester	0<2	2<16	Total	per million		2025	2026	2027
374141.023758664.02	374141.02	3758664.02	9.32E-05	1.00E-04	9.63E-05	9.51E-07	1.87E-05	3.36E-05	0.00E+00	1.43E-05	7.14E-06	0.00E+00	0.00E+00	5.71E-06	0.00E+00	4.52E-08	0.00E+00	4.52E-08	4.523E-02		0.00E+00	3.11E-04	5.94E-05
374151.023758664.02	374151.02	3758664.02	9.45E-05	1.02E-04	9.76E-05	9.65E-07	1.89E-05	3.41E-05	0.00E+00	1.45E-05	7.24E-06	0.00E+00	0.00E+00	5.79E-06	0.00E+00	4.59E-08	0.00E+00	4.59E-08	4.586E-02		0.00E+00	3.15E-04	6.02E-05
374161.023758664.02	374161.02	3758664.02	9.58E-05	1.03E-04	9.89E-05	9.77E-07	1.92E-05	3.45E-05	0.00E+00	1.47E-05	7.33E-06	0.00E+00	0.00E+00	5.86E-06	0.00E+00	4.64E-08	0.00E+00	4.64E-08	4.644E-02		0.00E+00	3.19E-04	6.10E-05
374171.023758664.02	374171.02	3758664.02	9.69E-05	1.04E-04	1.00E-04	9.88E-07	1.94E-05	3.49E-05	0.00E+00	1.48E-05	7.41E-06	0.00E+00	0.00E+00	5.93E-06	0.00E+00	4.70E-08	0.00E+00	4.70E-08	4.698E-02		0.00E+00	3.23E-04	6.17E-05
374181.023758664.02	374181.02	3758664.02	9.79E-05	1.05E-04	1.01E-04	9.99E-07	1.96E-05	3.52E-05	0.00E+00	1.50E-05	7.49E-06	0.00E+00	0.00E+00	5.99E-06	0.00E+00	4.75E-08	0.00E+00	4.75E-08	4.746E-02		0.00E+00	3.26E-04	6.23E-05
374141.023758673.02	374141.02	3758673.02	1.10E-04	1.19E-04	1.14E-04	1.13E-06	2.21E-05	3.97E-05	0.00E+00	1.69E-05	8.44E-06	0.00E+00	0.00E+00	6.75E-06	0.00E+00	5.35E-08	0.00E+00	5.35E-08	5.349E-02		0.00E+00	3.68E-04	7.02E-05
374151.023758673.02	374151.02	3758673.02	1.12E-04	1.20E-04	1.15E-04	1.14E-06	2.24E-05	4.03E-05	0.00E+00	1.71E-05	8.55E-06	0.00E+00	0.00E+00	6.84E-06	0.00E+00	5.42E-08	0.00E+00	5.42E-08	5.421E-02		0.00E+00	3.72E-04	7.12E-05
374161.023758673.02	374161.02	3758673.02	1.13E-04	1.22E-04	1.17E-04	1.15E-06	2.26E-05	4.08E-05	0.00E+00	1.73E-05	8.66E-06	0.00E+00	0.00E+00	6.93E-06	0.00E+00	5.49E-08	0.00E+00	5.49E-08	5.489E-02		0.00E+00	3.77E-04	7.21E-05
374171.023758673.02	374171.02	3758673.02	1.14E-04	1.23E-04	1.18E-04	1.17E-06	2.29E-05	4.12E-05	0.00E+00	1.75E-05	8.76E-06	0.00E+00	0.00E+00	7.01E-06	0.00E+00	5.55E-08	0.00E+00	5.55E-08	5.553E-02		0.00E+00	3.81E-04	7.29E-05
374181.023758673.02	374181.02	3758673.02	1.16E-04	1.24E-04	1.19E-04	1.18E-06	2.31E-05	4.16E-05	0.00E+00	1.77E-05	8.85E-06	0.00E+00	0.00E+00	7.08E-06	0.00E+00	5.61E-08	0.00E+00	5.61E-08	5.608E-02		0.00E+00	3.85E-04	7.36E-05
374141.023758679.02	374141.02	3758679.02	1.25E-04	1.34E-04	1.29E-04	1.27E-06	2.50E-05	4.50E-05	0.00E+00	1.91E-05	9.55E-06	0.00E+00	0.00E+00	7.64E-06	0.00E+00	6.06E-08	0.00E+00	6.06E-08	6.056E-02		0.00E+00	4.16E-04	7.95E-05
374151.023758679.02	374151.02	3758679.02	1.27E-04	1.36E-04	1.31E-04	1.29E-06	2.53E-05	4.56E-05	0.00E+00	1.94E-05	9.68E-06	0.00E+00	0.00E+00	7.75E-06	0.00E+00	6.14E-08	0.00E+00	6.14E-08	6.136E-02		0.00E+00	4.22E-04	8.06E-05
374161.023758679.02	374161.02	3758679.02	1.28E-04	1.38E-04	1.32E-04	1.31E-06	2.56E-05	4.61E-05	0.00E+00	1.96E-05	9.80E-06	0.00E+00	0.00E+00	7.84E-06	0.00E+00	6.21E-08	0.00E+00	6.21E-08	6.210E-02		0.00E+00	4.27E-04	8.15E-05
374171.023758679.02	374171.02	3758679.02	1.29E-04	1.39E-04	1.34E-04	1.32E-06	2.59E-05	4.66E-05	0.00E+00	1.98E-05	9.91E-06	0.00E+00	0.00E+00	7.93E-06	0.00E+00	6.28E-08	0.00E+00	6.28E-08	6.280E-02		0.00E+00	4.31E-04	8.24E-05
374181.023758679.02	374181.02	3758679.02	1.31E-04	1.41E-04	1.35E-04	1.33E-06	2.62E-05	4.71E-05	0.00E+00	2.00E-05	1.00E-05	0.00E+00	0.00E+00	8.00E-06	0.00E+00	6.34E-08	0.00E+00	6.34E-08	6.339E-02	MAX HERE	0.00E+00	4.36E-04	8.32E-05

IHS

Onroad DPM Emissions, Ground Level Concentrations and Health Risk Calculations

Off Site School Receptors <2

Unmitigated

Phase		Start Date	End Date	Work Days	missions (lbs/da	missions (lbs/yr	Emissions (g/s)
SWBuilding Construction	2026	1/5/2026	9/21/2026	223	2.96E-03	6.60E-01	1.55E-05
SWDemolition	2026	1/5/2026	6/6/2026	132	3.18E-03	4.20E-01	1.67E-05
SWGrading	2026	5/25/2026	8/2/2026	60	3.05E-03	1.83E-01	1.60E-05
EYBuilding Construction	2026	6/17/2026	10/9/2026	99	3.02E-05	2.99E-03	1.59E-07
SWPaving	2027	2/8/2027	6/28/2027	121	5.92E-04	7.16E-02	3.11E-06
SWGrading	2027	2/8/2027	6/28/2027	121	1.07E-03	1.29E-01	5.59E-06
SWArchitectural Coating	2027	2/8/2027	6/28/2027	121	0.00E+00	0.00E+00	0.00E+00
NBBuilding Construction	2026	7/1/2026	12/31/2026	158	4.53E-04	7.16E-02	2.38E-06
NBBuilding Construction	2027	1/1/2027	12/25/2027	308	2.26E-04	6.97E-02	1.19E-06
NBArchitectural Coating	2026	9/11/2026	12/31/2026	96	0.00E+00	0.00E+00	0.00E+00
NBArchitectural Coating	2027	1/1/2027	2/25/2027	48	0.00E+00	0.00E+00	0.00E+00
RWBuilding Construction	2026	9/15/2026	11/14/2026	53	1.81E-04	9.60E-03	9.51E-07

From AQ Summary

Emissions (lbs/day)

0.08815
0.09480
0.09101
0.00090
0.01764
0.03175
0.00000
0.01349
0.00675
0.00000
0.00000
0.00540

Haul Truck/Worker Trip Adjustment Factor to Model

	Total (miles)
	HAUL
Haul Distance (Haz Waste Facility or Landfill)	86
Hauling Default	40
Vendor	20.40
AERMOD	0.68
% in Dispersion Model, Hauling (Haz Waste Facility or Landfill)	0.8%
Hauling Default	1.7%
% in Dispersion Model, Vendor	3.4%

Calculated in Lake AERMOD View

			Emissions (g/s)
Haul Route -W	625.6	m	
Haul Route -E	1102	m	1.000
Haul Route Model	1102		
	1.102	km modeled	
	0.62	km to mile conversion	
	0.68	Miles modeled	

Conservatively multiplying by largest percentage of emissions by vehicle class included within each phase

MAX: 0.004

FOR CHRONIC CALCS

AERMOD Column Identifier:			9	9	9	9	9	9	9	9	9	9	9	9	9						Overlapping Phases - Maximum GLC		
			SWBuilding Construction	SWDemolition	SWGrading	EYBuilding Construction	SWPaving	SWGrading	SWArchitectural Coating	NBBuilding Construction	NBBuilding Construction	NBArchitectural Coating	NBArchitectural Coating	RWBuilding Construction	Child Risk								
Unique Identifier	X (UTM)	Y (UTM)	2026	2026	2026	2026	2027	2027	2027	2026	2027	2026	2027	2026	3rd Trimester	0<2	2<16	Total	per million		2025	2026	2027
374141.023758664.02	374141.02	3758664.02	6.96E-06	7.48E-06	7.18E-06	7.10E-08	1.39E-06	2.51E-06	0.00E+00	1.07E-06	5.33E-07	0.00E+00	0.00E+00	4.26E-07	0.00E+00	3.38E-09	0.00E+00	3.38E-09	3.375E-03		0.00E+00	2.32E-05	4.43E-06
374151.023758664.02	374151.02	3758664.02	7.14E-06	7.67E-06	7.37E-06	7.28E-08	1.43E-06	2.57E-06	0.00E+00	1.09E-06	5.46E-07	0.00E+00	0.00E+00	4.37E-07	0.00E+00	3.46E-09	0.00E+00	3.46E-09	3.461E-03		0.00E+00	2.38E-05	4.54E-06
374161.023758664.02	374161.02	3758664.02	7.32E-06	7.87E-06	7.56E-06	7.47E-08	1.46E-06	2.64E-06	0.00E+00	1.12E-06	5.60E-07	0.00E+00	0.00E+00	4.48E-07	0.00E+00	3.55E-09	0.00E+00	3.55E-09	3.551E-03		0.00E+00	2.44E-05	4.66E-06
374171.023758664.02	374171.02	3758664.02	7.51E-06	8.08E-06	7.76E-06	7.67E-08	1.50E-06	2.71E-06	0.00E+00	1.15E-06	5.75E-07	0.00E+00	0.00E+00	4.60E-07	0.00E+00	3.64E-09	0.00E+00	3.64E-09	3.645E-03		0.00E+00	2.50E-05	4.78E-06
374181.023758664.02	374181.02	3758664.02	7.72E-06	8.30E-06	7.97E-06	7.87E-08	1.54E-06	2.78E-06	0.00E+00	1.18E-06	5.90E-07	0.00E+00	0.00E+00	4.72E-07	0.00E+00	3.74E-09	0.00E+00	3.74E-09	3.742E-03		0.00E+00	2.57E-05	4.91E-06
374141.023758673.02	374141.02	3758673.02	6.99E-06	7.51E-06	7.21E-06	7.13E-08	1.40E-06	2.52E-06	0.00E+00	1.07E-06	5.35E-07	0.00E+00	0.00E+00	4.28E-07	0.00E+00	3.39E-09	0.00E+00	3.39E-09	3.388E-03		0.00E+00	2.33E-05	4.45E-06
374151.023758673.02	374151.02	3758673.02	7.16E-06	7.70E-06	7.40E-06	7.31E-08	1.43E-06	2.58E-06	0.00E+00	1.10E-06	5.48E-07	0.00E+00	0.00E+00	4.39E-07	0.00E+00	3.47E-09	0.00E+00	3.47E-09	3.475E-03		0.00E+00	2.39E-05	4.56E-06
374161.023758673.02	374161.02	3758673.02	7.35E-06	7.91E-06	7.59E-06	7.50E-08	1.47E-06	2.65E-06	0.00E+00	1.13E-06	5.63E-07	0.00E+00	0.00E+00	4.50E-07	0.00E+00	3.57E-09	0.00E+00	3.57E-09	3.566E-03		0.00E+00	2.45E-05	4.68E-06
374171.023758673.02	374171.02	3758673.02	7.55E-06	8.12E-06	7.79E-06	7.70E-08	1.51E-06	2.72E-06	0.00E+00	1.16E-06	5.78E-07	0.00E+00	0.00E+00	4.62E-07	0.00E+00	3.66E-09	0.00E+00	3.66E-09	3.661E-03		0.00E+00	2.51E-05	4.81E-06
374181.023758673.02	374181.02	3758673.02	7.75E-06	8.33E-06	8.00E-06	7.91E-08	1.55E-06	2.79E-06	0.00E+00	1.19E-06	5.93E-07	0.00E+00	0.00E+00	4.75E-07	0.00E+00	3.76E-09	0.00E+00	3.76E-09	3.759E-03		0.00E+00	2.58E-05	4.94E-06
374141.023758679.02	374141.02	3758679.02	7.00E-06	7.53E-06	7.23E-06	7.15E-08	1.40E-06	2.52E-06	0.00E+00	1.07E-06	5.36E-07	0.00E+00	0.00E+00	4.29E-07	0.00E+00	3.40E-09	0.00E+00	3.40E-09	3.397E-03		0.00E+00	2.33E-05	4.46E-06
374151.023758679.02	374151.02	3758679.02	7.18E-06	7.72E-06	7.42E-06	7.33E-08	1.44E-06	2.59E-06	0.00E+00	1.10E-06	5.50E-07	0.00E+00	0.00E+00	4.40E-07	0.00E+00	3.48E-09	0.00E+00	3.48E-09	3.484E-03		0.00E+00	2.39E-05	4.57E-06
374161.023758679.02	374161.02	3758679.02	7.37E-06	7.93E-06	7.61E-06	7.52E-08	1.47E-06	2.65E-06	0.00E+00	1.13E-06	5.64E-07	0.00E+00	0.00E+00	4.51E-07	0.00E+00	3.58E-09	0.00E+00	3.58E-09	3.575E-03		0.00E+00	2.46E-05	4.69E-06
374171.023758679.02	374171.02	3758679.02	7.57E-06	8.14E-06	7.81E-06	7.72E-08	1.51E-06	2.73E-06	0.00E+00	1.16E-06	5.79E-07	0.00E+00	0.00E+00	4.63E-07	0.00E+00	3.67E-09	0.00E+00	3.67E-09	3.671E-03		0.00E+00	2.52E-05	4.82E-06
374181.023758679.02	374181.02	3758679.02	7.77E-06	8.36E-06	8.02E-06	7.93E-08	1.56E-06	2.80E-06	0.00E+00	1.19E-06	5.95E-07	0.00E+00	0.00E+00	4.76E-07	0.00E+00	3.77E-09	0.00E+00	3.77E-09	3.770E-03	MAX HERE	0.00E+00	2.59E-05	4.95E-06

IHS

Health Risk Assessment Results Summary

Unmitigated

Off Site School Receptors <2

		MAX:	0.063	1.809	1.869
Unique Identifier	X (UTM)	Y (UTM)	Onroad	Offroad	Total Risk
374141.023758664.02	374141.02	3758664.02	0.045	1.555	1.601
374151.023758664.02	374151.02	3758664.02	0.046	1.614	1.659
374161.023758664.02	374161.02	3758664.02	0.046	1.675	1.722
374171.023758664.02	374171.02	3758664.02	0.047	1.740	1.787
374181.023758664.02	374181.02	3758664.02	0.047	1.809	1.857
374141.023758673.02	374141.02	3758673.02	0.053	1.556	1.610
374151.023758673.02	374151.02	3758673.02	0.054	1.614	1.668
374161.023758673.02	374161.02	3758673.02	0.055	1.675	1.730
374171.023758673.02	374171.02	3758673.02	0.056	1.740	1.795
374181.023758673.02	374181.02	3758673.02	0.056	1.808	1.864
374141.023758679.02	374141.02	3758679.02	0.061	1.556	1.616
374151.023758679.02	374151.02	3758679.02	0.061	1.613	1.674
374161.023758679.02	374161.02	3758679.02	0.062	1.673	1.736
374171.023758679.02	374171.02	3758679.02	0.063	1.738	1.800
374181.023758679.02	374181.02	3758679.02	0.063	1.805	1.869

IHS

Residential Health Risk Assessment Results Summary

Unmitigated

RESIDENTIAL RECEPTORS ONLY

		MAX:	1.869	
Unique Identifier	X (UTM)	Y (UTM)	Total Risk	
374141.023758664.02	374141	3758664.02	1.601	
374151.023758664.02	374151	3758664.02	1.659	
374161.023758664.02	374161	3758664.02	1.722	
374171.023758664.02	374171	3758664.02	1.787	
374181.023758664.02	374181	3758664.02	1.857	
374141.023758673.02	374141	3758673.02	1.610	
374151.023758673.02	374151	3758673.02	1.668	
374161.023758673.02	374161	3758673.02	1.730	
374171.023758673.02	374171	3758673.02	1.795	
374181.023758673.02	374181	3758673.02	1.864	
374141.023758679.02	374141	3758679.02	1.616	
374151.023758679.02	374151	3758679.02	1.674	
374161.023758679.02	374161	3758679.02	1.736	
374171.023758679.02	374171	3758679.02	1.800	
374181.023758679.02	374181	3758679.02	1.869	MAX HERE

FOR CHRONIC CALCS

MAX:		0.011
Overlapping Phases - Maximum GLC		
2025	2026	2027
0.00E+00	9.09E-03	5.45E-03
0.00E+00	9.43E-03	5.65E-03
0.00E+00	9.78E-03	5.86E-03
0.00E+00	1.02E-02	6.09E-03
0.00E+00	1.05E-02	6.33E-03
0.00E+00	9.16E-03	5.46E-03
0.00E+00	9.49E-03	5.66E-03
0.00E+00	9.84E-03	5.87E-03
0.00E+00	1.02E-02	6.10E-03
0.00E+00	1.06E-02	6.34E-03
0.00E+00	9.20E-03	5.46E-03
0.00E+00	9.53E-03	5.66E-03
0.00E+00	9.88E-03	5.87E-03
0.00E+00	1.03E-02	6.10E-03
0.00E+00	1.06E-02	6.33E-03

IHS

Maximum Individual Non-Cancer Impact Calculations - (Impact at all other sensitive receptors would be less than shown)
Unmitigated Off Site School Receptors <2

Maximum Non-cancer Chronic Hazards / Toxicological Endpoints*

Receptor Group	Pollutant	CREL[1]	CONC	WFrac	$CONC_{WF}$	HI		ALIM	BN	CVS	DEV	ENDC	EYE	HEM	IMMUN	KIDN	NS	REPRO	RESP	SK
Project:																				
MEI - Max	DPM	5.00E+00	1.06E-02	1.00E+00	1.06E-02	2.13E-03		-	-	-	-	-	-	-	-	-	-	-	2.13E-03	-
							Total Risk				-			-				-	0.0021	
							Threshold				1.00			1.00				1.00	1.00	
							Over?				NO			NO				NO	NO	

Notes:

1. California Air Resources Board, "Consolidated Table of OEHHA/ARB Approved Risk Assessment Health Values," "OEHHA/ARB Approved Chronic Reference Exposure Levels and Target Organs," "OEHHA/ARB Approved Acute Reference Exposure Levels and Target Organs," and "OEHHA/ARB Approved 8-Hour Reference Exposure Levels and Target Organs," http://www.arb.ca.gov/toxics/healthval/healthval.htm. Tables last updated: August 18, 2025; July 20, 2025

Source: ESA, 2025

Where:

$CONC_{WF}$	Pollutant Concentration ($\mu g/m^3$) multiplied by the weight fraction
CREL	Chronic Reference Exposure Level
HI	Hazard Index
MEI	Maximally Exposed Individual
WFrac	Weight fraction of speciated component

* Key to Toxicological Endpoints

ALIM	Alimentary Tract	EYE	Eye	NS	Nervous System
BN	Bone	HEM	Hematologic System	REPRO	Reproductive System
CVS	Cardiovascular System	IMMUN	Immune System	RESP	Respiratory System
DEV	Developmental System	KIDN	Kidney	SK	Skin
ENDC	Endocrine System				

IHS

Health Risk Assessment Exposure Duration Assumptions for Offroad Equipment and Haul Activities

Unmitigated

Offsite School Receptors >2

				Start Date			*1/5/2026*
				End Date			*1/2/2040*
				Days	*90*	*730*	*5110*
Phase		Start Date	End Date	Hrs/Day	Duration (days)	3rd Tri	0<2	2<16
SWBuilding Construction	2026	1/5/2026	9/21/2026	13	260	0	0	260
SWDemolition	2026	1/5/2026	6/6/2026	13	153	0	0	153
SWGrading	2026	5/25/2026	8/2/2026	13	70	0	0	70
EYBuilding Construction	2026	6/17/2026	10/9/2026	13	115	0	0	115
SWPaving	2027	2/8/2027	6/28/2027	13	141	0	0	141
SWGrading	2027	2/8/2027	6/28/2027	13	141	0	0	141
SWArchitectural Coating	2027	2/8/2027	6/28/2027	13	141	0	0	141
NBBuilding Construction	2026	7/1/2026	12/31/2026	13	184	0	0	184
NBBuilding Construction	2027	1/1/2027	12/25/2027	13	359	0	0	359
NBArchitectural Coating	2026	9/11/2026	12/31/2026	13	112	0	0	112
NBArchitectural Coating	2027	1/1/2027	2/25/2027	13	56	0	0	56
RWBuilding Construction	2026	9/15/2026	11/14/2026	13	61	0	0	61

Risk Factors

	Abbreviation	UOM	3rd Trimester	0<2	2<16	16<30
Daily Breathing Rate (95th %'ile)	DBR	L/kg-day	361	1200	520	261
Modeling Adjustment Factor	FAH	unitless	1	1	2.154	0.73
Exposure Frequency	EF	days/year	0.96	0.96	0.49	0.96
Age Sensitivity Factor	ASF	unitless	10	10	3	1
Inhalation Absorption Factor	A	unitless	1	1	1	1
Conversion Factor	CF_1	m^3/L	0.001	0.001	0.001	0.001
Conversion Factor	CF_2	$\mu g/m^3$	0.001	0.001	0.001	0.001
Cancer Potency Factor (diesel exhaust)	CPF	$mg/kg\text{-}day^{-1}$	1.1	1.1	1.1	1.1
Averaging Time (for residential exposure)	AT	years	70.00	70.00	70.00	70.00

[a] assume school or daycare will have cancer risk of >1 per million

Intake Factor for Inhalation, IF ($m^3/kg\text{-}day$)

Phase	Year	Equation	3rd Trimester	0<2	2<16
SWBuilding Construction	2026	$\frac{DBR \cdot FAH \cdot EF \cdot ED \cdot ASF \cdot A \cdot CF_1}{AT}$	0.00E+00	0.00E+00	1.69E-02
SWDemolition	2026		0.00E+00	0.00E+00	9.92E-03
SWGrading	2026		0.00E+00	0.00E+00	4.54E-03
EYBuilding Construction	2026		0.00E+00	0.00E+00	7.46E-03
SWPaving	2027		0.00E+00	0.00E+00	9.14E-03
SWGrading	2027		0.00E+00	0.00E+00	9.14E-03
SWArchitectural Coating	2027		0.00E+00	0.00E+00	9.14E-03
NBBuilding Construction	2026		0.00E+00	0.00E+00	1.19E-02
NBBuilding Construction	2027		0.00E+00	0.00E+00	2.33E-02
NBArchitectural Coating	2026		0.00E+00	0.00E+00	7.26E-03
NBArchitectural Coating	2027		0.00E+00	0.00E+00	3.63E-03
RWBuilding Construction	2026		0.00E+00	0.00E+00	3.96E-03

Risk Calculation Part 1, R1

Equation	3rd Trimester	0<2	2<16
$IF \cdot CPF \cdot CF_2$	0.00E+00	0.00E+00	1.85E-05
	0.00E+00	0.00E+00	1.09E-05
	0.00E+00	0.00E+00	4.99E-06
	0.00E+00	0.00E+00	8.20E-06
	0.00E+00	0.00E+00	1.01E-05
	0.00E+00	0.00E+00	1.01E-05
	0.00E+00	0.00E+00	1.01E-05
	0.00E+00	0.00E+00	1.31E-05
	0.00E+00	0.00E+00	2.56E-05
	0.00E+00	0.00E+00	7.99E-06
	0.00E+00	0.00E+00	4.00E-06
	0.00E+00	0.00E+00	4.35E-06

IHS

Offroad DPM Emissions, Ground Level Concentrations and Health Risk Calculations

Offsite School Receptors >2

Unmitigated

Phase		Start Date	End Date	Work Days	issions (lbs/d	missions (lbs/y	missions (g/s)
SWBuilding Construction	2026	1/5/2026	9/21/2026	223	0.27235	60.735	1.43E-03
SWDemolition	2026	1/5/2026	6/6/2026	132	0.84309	111.288	4.43E-03
SWGrading	2026	5/25/2026	8/2/2026	60	1.12137	67.282	5.89E-03
EYBuilding Construction	2026	6/17/2026	10/9/2026	99	0.05905	5.846	3.10E-04
SWPaving	2027	2/8/2027	6/28/2027	121	0.29813	36.073	1.57E-03
SWGrading	2027	2/8/2027	6/28/2027	121	1.04307	126.211	5.48E-03
SWArchitectural Coating	2027	2/8/2027	6/28/2027	121	0.01905	2.305	1.00E-04
NBBuilding Construction	2026	7/1/2026	12/31/2026	158	0.36038	56.941	1.89E-03
NBBuilding Construction	2027	1/1/2027	12/25/2027	308	0.32173	99.094	1.69E-03
NBArchitectural Coating	2026	9/11/2026	12/31/2026	96	0.13892	13.336	7.29E-04
NBArchitectural Coating	2027	1/1/2027	2/25/2027	48	0.11429	5.486	6.00E-04
RWBuilding Construction	2026	9/15/2026	11/14/2026	53	0.14018	7.430	7.36E-04

AERMOD Column Identifier: 4 4 4 5 4 4 4 6 6 6 6 7 Equipment Max 3.644 FOR CHRONIC CALCS

Unique Identifier	X (UTM)	Y (UTM)	SWBuilding Construction 2026	SWDemolition 2026	SWGrading 2026	EYBuilding Construction 2026	SWPaving 2027	SWGrading 2027	SWArchitectural Coating 2027	NBBuilding Coating 2026	NBBuilding Construction 2027	NBArchitectural Coating 2026	NBArchitectural Coating 2027	RWBuilding Construction 2026	Child Risk 3rd Trimester	0<2	2<16	Total	per million	Overlapping Phases - Maximum Gl 2025	2026	2027
374322.01375800.01	374322.01	3758600.01	1.95E-03	6.02E-03	8.01E-03	2.88E-04	2.13E-03	7.45E-03	1.36E-04	1.94E-03	1.74E-03	7.49E-04	6.16E-04	5.93E-04	0.00E+00	0.00E+00	3.23E-07	3.23E-07	0.323	0.00E+00	1.95E-02	1.21E-02
374272.01375810.01	374272.01	3758610.01	1.48E-03	4.58E-03	6.09E-03	2.35E-04	1.62E-03	5.67E-03	1.04E-04	1.53E-03	1.37E-03	5.92E-04	4.87E-04	4.89E-04	0.00E+00	0.00E+00	2.48E-07	2.48E-07	0.248	0.00E+00	1.50E-02	9.25E-03
374282.01375810.01	374282.01	3758610.01	1.56E-03	4.83E-03	6.42E-03	2.46E-04	1.71E-03	5.98E-03	1.09E-04	1.61E-03	1.44E-03	6.21E-04	5.11E-04	5.10E-04	0.00E+00	0.00E+00	2.61E-07	2.61E-07	0.261	0.00E+00	1.58E-02	9.74E-03
374292.01375810.01	374292.01	3758610.01	1.65E-03	5.10E-03	6.78E-03	2.58E-04	1.80E-03	6.31E-03	1.15E-04	1.69E-03	1.51E-03	6.52E-04	5.37E-04	5.32E-04	0.00E+00	0.00E+00	2.76E-07	2.76E-07	0.276	0.00E+00	1.67E-02	1.03E-02
374302.01375810.01	374302.01	3758610.01	1.74E-03	5.39E-03	7.17E-03	2.71E-04	1.91E-03	6.67E-03	1.22E-04	1.78E-03	1.59E-03	6.86E-04	5.64E-04	5.56E-04	0.00E+00	0.00E+00	2.91E-07	2.91E-07	0.291	0.00E+00	1.76E-02	1.09E-02
374312.01375810.01	374312.01	3758610.01	1.85E-03	5.71E-03	7.60E-03	2.84E-04	2.02E-03	7.07E-03	1.29E-04	1.88E-03	1.67E-03	7.23E-04	5.95E-04	5.81E-04	0.00E+00	0.00E+00	3.08E-07	3.08E-07	0.308	0.00E+00	1.86E-02	1.15E-02
374322.01375810.01	374322.01	3758610.01	1.96E-03	6.06E-03	8.06E-03	2.99E-04	2.14E-03	7.50E-03	1.37E-04	1.98E-03	1.77E-03	7.62E-04	6.27E-04	6.08E-04	0.00E+00	0.00E+00	3.26E-07	3.26E-07	0.326	0.00E+00	1.97E-02	1.22E-02
374242.01375820.01	374242.01	3758620.01	1.28E-03	3.97E-03	5.28E-03	2.13E-04	1.40E-03	4.91E-03	8.97E-05	1.36E-03	1.21E-03	5.23E-04	4.31E-04	4.43E-04	0.00E+00	0.00E+00	2.16E-07	2.16E-07	0.216	0.00E+00	1.31E-02	8.05E-03
374252.01375820.01	374252.01	3758620.01	1.35E-03	4.17E-03	5.54E-03	2.23E-04	1.47E-03	5.16E-03	9.42E-05	1.42E-03	1.27E-03	5.47E-04	4.50E-04	4.61E-04	0.00E+00	0.00E+00	2.27E-07	2.27E-07	0.227	0.00E+00	1.37E-02	8.44E-03
374262.01375820.01	374262.01	3758620.01	1.41E-03	4.38E-03	5.83E-03	2.33E-04	1.55E-03	5.42E-03	9.90E-05	1.49E-03	1.33E-03	5.73E-04	4.71E-04	4.80E-04	0.00E+00	0.00E+00	2.38E-07	2.38E-07	0.238	0.00E+00	1.44E-02	8.86E-03
374272.01375820.01	374272.01	3758620.01	1.49E-03	4.61E-03	6.13E-03	2.44E-04	1.63E-03	5.70E-03	1.04E-04	1.56E-03	1.39E-03	6.00E-04	4.94E-04	5.00E-04	0.00E+00	0.00E+00	2.50E-07	2.50E-07	0.250	0.00E+00	1.51E-02	9.32E-03
374282.01375820.01	374282.01	3758620.01	1.57E-03	4.86E-03	6.46E-03	2.56E-04	1.72E-03	6.01E-03	1.10E-04	1.63E-03	1.46E-03	6.30E-04	5.18E-04	5.22E-04	0.00E+00	0.00E+00	2.63E-07	2.63E-07	0.263	0.00E+00	1.59E-02	9.81E-03
374292.01375820.01	374292.01	3758620.01	1.66E-03	5.13E-03	6.82E-03	2.68E-04	1.81E-03	6.34E-03	1.16E-04	1.72E-03	1.53E-03	6.61E-04	5.44E-04	5.44E-04	0.00E+00	0.00E+00	2.78E-07	2.78E-07	0.278	0.00E+00	1.68E-02	1.03E-02
374302.01375820.01	374302.01	3758620.01	1.75E-03	5.42E-03	7.21E-03	2.82E-04	1.92E-03	6.70E-03	1.22E-04	1.80E-03	1.61E-03	6.96E-04	5.72E-04	5.69E-04	0.00E+00	0.00E+00	2.93E-07	2.93E-07	0.293	0.00E+00	1.77E-02	1.09E-02
374312.01375820.01	374312.01	3758620.01	1.85E-03	5.74E-03	7.63E-03	2.96E-04	2.03E-03	7.10E-03	1.30E-04	1.90E-03	1.70E-03	7.33E-04	6.03E-04	5.95E-04	0.00E+00	0.00E+00	3.10E-07	3.10E-07	0.310	0.00E+00	1.87E-02	1.16E-02
374322.01375820.01	374322.01	3758620.01	1.96E-03	6.08E-03	8.09E-03	3.12E-04	2.15E-03	7.53E-03	1.37E-04	2.00E-03	1.79E-03	7.73E-04	6.36E-04	6.23E-04	0.00E+00	0.00E+00	3.28E-07	3.28E-07	0.328	0.00E+00	1.99E-02	1.22E-02
374242.01375830.01	374242.01	3758630.01	1.29E-03	3.99E-03	5.30E-03	2.21E-04	1.41E-03	4.93E-03	9.01E-05	1.37E-03	1.23E-03	5.29E-04	4.36E-04	4.52E-04	0.00E+00	0.00E+00	2.18E-07	2.18E-07	0.218	0.00E+00	1.32E-02	8.10E-03
374252.01375830.01	374252.01	3758630.01	1.35E-03	4.18E-03	5.57E-03	2.31E-04	1.48E-03	5.18E-03	9.46E-05	1.44E-03	1.28E-03	5.54E-04	4.55E-04	4.71E-04	0.00E+00	0.00E+00	2.28E-07	2.28E-07	0.228	0.00E+00	1.38E-02	8.49E-03
374262.01375830.01	374262.01	3758630.01	1.42E-03	4.40E-03	5.85E-03	2.42E-04	1.55E-03	5.44E-03	9.93E-05	1.50E-03	1.34E-03	5.79E-04	4.77E-04	4.90E-04	0.00E+00	0.00E+00	2.40E-07	2.40E-07	0.240	0.00E+00	1.45E-02	8.91E-03
374272.01375830.01	374272.01	3758630.01	1.49E-03	4.62E-03	6.15E-03	2.53E-04	1.64E-03	5.72E-03	1.04E-04	1.57E-03	1.41E-03	6.07E-04	4.99E-04	5.11E-04	0.00E+00	0.00E+00	2.52E-07	2.52E-07	0.252	0.00E+00	1.52E-02	9.37E-03
374282.01375830.01	374282.01	3758630.01	1.57E-03	4.87E-03	6.48E-03	2.66E-04	1.72E-03	6.03E-03	1.10E-04	1.65E-03	1.47E-03	6.36E-04	5.24E-04	5.33E-04	0.00E+00	0.00E+00	2.65E-07	2.65E-07	0.265	0.00E+00	1.60E-02	9.86E-03
374292.01375830.01	374292.01	3758630.01	1.66E-03	5.14E-03	6.83E-03	2.79E-04	1.82E-03	6.36E-03	1.16E-04	1.73E-03	1.55E-03	6.68E-04	5.50E-04	5.56E-04	0.00E+00	0.00E+00	2.79E-07	2.79E-07	0.279	0.00E+00	1.69E-02	1.04E-02
374302.01375830.01	374302.01	3758630.01	1.75E-03	5.43E-03	7.22E-03	2.93E-04	1.92E-03	6.72E-03	1.23E-04	1.82E-03	1.63E-03	7.03E-04	5.78E-04	5.82E-04	0.00E+00	0.00E+00	2.94E-07	2.94E-07	0.294	0.00E+00	1.78E-02	1.10E-02
374312.01375830.01	374312.01	3758630.01	1.86E-03	5.74E-03	7.64E-03	3.09E-04	2.03E-03	7.11E-03	1.30E-04	1.92E-03	1.71E-03	7.40E-04	6.09E-04	6.09E-04	0.00E+00	0.00E+00	3.11E-07	3.11E-07	0.311	0.00E+00	1.88E-02	1.16E-02
374322.01375830.01	374322.01	3758630.01	1.97E-03	6.09E-03	8.10E-03	3.25E-04	2.15E-03	7.53E-03	1.38E-04	2.02E-03	1.81E-03	7.80E-04	6.42E-04	6.37E-04	0.00E+00	0.00E+00	3.29E-07	3.29E-07	0.329	0.00E+00	1.99E-02	1.23E-02
374242.01375840.01	374242.01	3758640.01	1.29E-03	4.00E-03	5.32E-03	2.29E-04	1.41E-03	4.95E-03	9.03E-05	1.39E-03	1.24E-03	5.34E-04	4.39E-04	4.61E-04	0.00E+00	0.00E+00	2.19E-07	2.19E-07	0.219	0.00E+00	1.32E-02	8.13E-03
374252.01375840.01	374252.01	3758640.01	1.35E-03	4.19E-03	5.58E-03	2.40E-04	1.48E-03	5.19E-03	9.47E-05	1.45E-03	1.29E-03	5.58E-04	4.59E-04	4.80E-04	0.00E+00	0.00E+00	2.29E-07	2.29E-07	0.229	0.00E+00	1.38E-02	8.52E-03
374262.01375840.01	374262.01	3758640.01	1.42E-03	4.40E-03	5.86E-03	2.51E-04	1.56E-03	5.45E-03	9.95E-05	1.51E-03	1.35E-03	5.84E-04	4.80E-04	5.00E-04	0.00E+00	0.00E+00	2.40E-07	2.40E-07	0.240	0.00E+00	1.45E-02	8.94E-03
374272.01375840.01	374272.01	3758640.01	1.50E-03	4.63E-03	6.16E-03	2.63E-04	1.64E-03	5.73E-03	1.05E-04	1.59E-03	1.42E-03	6.11E-04	5.03E-04	5.21E-04	0.00E+00	0.00E+00	2.53E-07	2.53E-07	0.253	0.00E+00	1.53E-02	9.39E-03
374282.01375840.01	374282.01	3758640.01	1.57E-03	4.87E-03	6.48E-03	2.76E-04	1.72E-03	6.03E-03	1.10E-04	1.66E-03	1.48E-03	6.41E-04	5.27E-04	5.44E-04	0.00E+00	0.00E+00	2.66E-07	2.66E-07	0.266	0.00E+00	1.61E-02	9.87E-03
374292.01375840.01	374292.01	3758640.01	1.66E-03	5.14E-03	6.83E-03	2.90E-04	1.82E-03	6.36E-03	1.16E-04	1.74E-03	1.56E-03	6.73E-04	5.53E-04	5.68E-04	0.00E+00	0.00E+00	2.80E-07	2.80E-07	0.280	0.00E+00	1.69E-02	1.04E-02
374302.01375840.01	374302.01	3758640.01	1.75E-03	5.43E-03	7.22E-03	3.06E-04	1.92E-03	6.71E-03	1.23E-04	1.83E-03	1.64E-03	7.07E-04	5.82E-04	5.94E-04	0.00E+00	0.00E+00	2.95E-07	2.95E-07	0.295	0.00E+00	1.78E-02	1.10E-02
374312.01375840.01	374312.01	3758640.01	1.85E-03	5.74E-03	7.64E-03	3.22E-04	2.03E-03	7.10E-03	1.30E-04	1.93E-03	1.72E-03	7.44E-04	6.12E-04	6.22E-04	0.00E+00	0.00E+00	3.12E-07	3.12E-07	0.312	0.00E+00	1.88E-02	1.16E-02
374322.01375840.01	374322.01	3758640.01	1.96E-03	6.08E-03	8.09E-03	3.40E-04	2.15E-03	7.52E-03	1.37E-04	2.03E-03	1.81E-03	7.84E-04	6.45E-04	6.52E-04	0.00E+00	0.00E+00	3.30E-07	3.30E-07	0.330	0.00E+00	1.99E-02	1.23E-02
374242.01375850.01	374242.01	3758650.01	1.29E-03	4.00E-03	5.32E-03	2.38E-04	1.41E-03	4.95E-03	9.03E-05	1.39E-03	1.24E-03	5.37E-04	4.42E-04	4.70E-04	0.00E+00	0.00E+00	2.19E-07	2.19E-07	0.219	0.00E+00	1.32E-02	8.13E-03
374252.01375850.01	374252.01	3758650.01	1.35E-03	4.19E-03	5.57E-03	2.49E-04	1.48E-03	5.19E-03	9.47E-05	1.45E-03	1.30E-03	5.61E-04	4.61E-04	4.89E-04	0.00E+00	0.00E+00	2.30E-07	2.30E-07	0.230	0.00E+00	1.39E-02	8.52E-03
374262.01375850.01	374262.01	3758650.01	1.42E-03	4.40E-03	5.85E-03	2.61E-04	1.56E-03	5.44E-03	9.94E-05	1.52E-03	1.36E-03	5.86E-04	4.82E-04	5.09E-04	0.00E+00	0.00E+00	2.41E-07	2.41E-07	0.241	0.00E+00	1.45E-02	8.94E-03
374272.01375850.01	374272.01	3758650.01	1.49E-03	4.62E-03	6.15E-03	2.74E-04	1.63E-03	5.72E-03	1.04E-04	1.59E-03	1.42E-03	6.14E-04	5.05E-04	5.31E-04	0.00E+00	0.00E+00	2.53E-07	2.53E-07	0.253	0.00E+00	1.53E-02	9.38E-03
374282.01375850.01	374282.01	3758650.01	1.57E-03	4.87E-03	6.47E-03	2.88E-04	1.72E-03	6.02E-03	1.10E-04	1.67E-03	1.49E-03	6.43E-04	5.29E-04	5.55E-04	0.00E+00	0.00E+00	2.66E-07	2.66E-07	0.266	0.00E+00	1.61E-02	9.87E-03
374292.01375850.01	374292.01	3758650.01	1.66E-03	5.13E-03	6.82E-03	3.03E-04	1.81E-03	6.34E-03	1.16E-04	1.75E-03	1.56E-03	6.75E-04	5.55E-04	5.80E-04	0.00E+00	0.00E+00	2.80E-07	2.80E-07	0.280	0.00E+00	1.69E-02	1.04E-02
374302.01375850.01	374302.01	3758650.01	1.75E-03	5.41E-03	7.20E-03	3.19E-04	1.91E-03	6.70E-03	1.22E-04	1.84E-03	1.64E-03	7.09E-04	5.83E-04	6.07E-04	0.00E+00	0.00E+00	2.95E-07	2.95E-07	0.295	0.00E+00	1.78E-02	1.10E-02
374312.01375850.01	374312.01	3758650.01	1.85E-03	5.72E-03	7.61E-03	3.37E-04	2.02E-03	7.08E-03	1.29E-04	1.93E-03	1.73E-03	7.45E-04	6.13E-04	6.35E-04	0.00E+00	0.00E+00	3.11E-07	3.11E-07	0.311	0.00E+00	1.88E-02	1.16E-02
374322.01375850.01	374322.01	3758650.01	1.96E-03	6.06E-03	8.06E-03	3.55E-04	2.14E-03	7.50E-03	1.37E-04	2.03E-03	1.82E-03	7.84E-04	6.45E-04	6.66E-04	0.00E+00	0.00E+00	3.29E-07	3.29E-07	0.329	0.00E+00	1.99E-02	1.22E-02
374243.01375860.01	374243.01	3758660.01	1.29E-03	4.01E-03	5.31E-03	2.48E-04	1.42E-03	4.96E-03	9.05E-05	1.40E-03	1.25E-03	5.40E-04	4.45E-04	4.80E-04	0.00E+00	0.00E+00	2.20E-07	2.20E-07	0.220	0.00E+00	1.33E-02	8.16E-03
374252.01375860.01	374252.01	3758660.01	1.35E-03	4.18E-03	5.56E-03	2.59E-04	1.48E-03	5.17E-03	9.44E-05	1.46E-03	1.30E-03	5.62E-04	4.62E-04	4.97E-04	0.00E+00	0.00E+00	2.29E-07	2.29E-07	0.229	0.00E+00	1.39E-02	8.51E-03
374262.01375860.01	374262.01	3758660.01	1.42E-03	4.39E-03	5.83E-03	2.71E-04	1.55E-03	5.43E-03	9.91E-05	1.52E-03	1.36E-03	5.87E-04	4.83E-04	5.18E-04	0.00E+00	0.00E+00	2.40E-07	2.40E-07	0.240	0.00E+00	1.45E-02	8.92E-03
374272.01375860.01	374272.01	3758660.01	1.49E-03	4.61E-03	6.13E-03	2.85E-04	1.63E-03	5.70E-03	1.04E-04	1.59E-03	1.42E-03	6.14E-04	5.05E-04	5.41E-04	0.00E+00	0.00E+00	2.52E-07	2.52E-07	0.252	0.00E+00	1.53E-02	9.36E-03
374282.01375860.01	374282.01	3758660.01	1.57E-03	4.85E-03	6.44E-03	3.00E-04	1.71E-03	5.99E-03	1.09E-04	1.67E-03	1.49E-03	6.43E-04	5.29E-04	5.65E-04	0.00E+00	0.00E+00	2.65E-07	2.65E-07	0.265	0.00E+00	1.60E-02	9.84E-03
374292.01375860.01	374292.01	3758660.01	1.65E-03	5.10E-03	6.79E-03	3.16E-04	1.80E-03	6.32E-03	1.15E-04	1.75E-03	1.56E-03	6.74E-04	5.55E-04	5.91E-04	0.00E+00	0.00E+00	2.79E-07	2.79E-07	0.279	0.00E+00	1.69E-02	1.04E-02
374302.01375860.01	374302.01	3758660.01	1.74E-03	5.39E-03	7.16E-03	3.33E-04	1.90E-03	6.66E-03	1.22E-04	1.84E-03	1.64E-03	7.08E-04	5.82E-04	6.18E-04	0.00E+00	0.00E+00	2.94E-07	2.94E-07	0.294	0.00E+00	1.78E-02	1.09E-02
374312.01375860.01	374312.01	3758660.01	1.84E-03	5.69E-03	7.57E-03	3.52E-04	2.01E-03	7.04E-03	1.29E-04	1.93E-03	1.72E-03	7.44E-04	6.12E-04	6.48E-04	0.00E+00	0.00E+00	3.10E-07	3.10E-07	0.310	0.00E+00	1.88E-02	1.15E-02
374322.01375860.01	374322.01	3758660.01	1.95E-03	6.02E-03	8.01E-03	3.72E-04	2.13E-03	7.45E-03	1.36E-04	2.03E-03	1.81E-03	7.82E-04	6.43E-04	6.80E-04	0.00E+00	0.00E+00	3.27E-07	3.27E-07	0.327	0.00E+00	1.98E-02	1.22E-02
374243.01375870.01	374243.01	3758670.01	1.29E-03	3.99E-03	5.31E-03	2.57E-04	1.41E-03	4.94E-03	9.02E-05	1.40E-03	1.25E-03	5.40E-04	4.44E-04	4.87E-04	0.00E+00	0.00E+00	2.19E-07	2.19E-07	0.219	0.00E+00	1.33E-02	8.13E-03
374252.01375870.01	374252.01	3758670.01	1.34E-03	4.16E-03	5.53E-03	2.68E-04	1.47E-03	5.15E-03	9.40E-05	1.46E-03	1.30E-03	5.61E-04	4.62E-04	5.05E-04	0.00E+00	0.00E+00	2.29E-07	2.29E-07	0.229	0.00E+00	1.38E-02	8.47E-03
374262.01375870.01	374262.01	3758670.01	1.41E-03	4.36E-03	5.80E-03	2.82E-04	1.54E-03	5.40E-03	9.86E-05	1.52E-03	1.36E-03	5.86E-04	4.82E-04	5.27E-04	0.00E+00	0.00E+00	2.39E-07	2.39E-07	0.239	0.00E+00	1.45E-02	8.88E-03
374272.01375870.01	374272.01	3758670.01	1.48E-03	4.58E-03	6.09E-03	2.96E-04	1.62E-03	5.67E-03	1.03E-04	1.59E-03	1.42E-03	6.13E-04	5.04E-04	5.50E-04	0.00E+00	0.00E+00	2.51E-07	2.51E-07	0.251	0.00E+00	1.52E-02	9.31E-03
374282.01375870.01	374282.01	3758670.01	1.56E-03	4.81E-03	6.40E-03	3.12E-04	1.70E-03	5.96E-03	1.09E-04	1.66E-03	1.48E-03	6.41E-04	5.27E-04	5.75E-04	0.00E+00	0.00E+00	2.64E-07	2.64E-07	0.264	0.00E+00	1.60E-02	9.78E-03
374292.01375870.01	374292.01	3758670.01	1.64E-03	5.07E-03	6.74E-03	3.29E-04	1.79E-03	6.27E-03	1.15E-04	1.74E-03	1.56E-03	6.71E-04	5.52E-04	6.01E-04	0.00E+00	0.00E+00	2.77E-07	2.77E-07	0.277	0.00E+00	1.68E-02	1.03E-02
374302.01375870.01	374302.01	3758670.01	1.73E-03	5.34E-03	7.11E-03	3.48E-04	1.89E-03	6.61E-03	1.21E-04	1.83E-03	1.63E-03	7.04E-04	5.79E-04	6.29E-04	0.00E+00	0.00E+00	2.92E-07	2.92E-07	0.292	0.00E+00	1.77E-02	1.08E-02
374312.01375870.01	374312.01	3758670.01	1.82E-03	5.64E-03	7.51E-03	3.68E-04	2.00E-03	6.98E-03	1.28E-04	1.92E-03	1.71E-03	7.39E-04	6.08E-04	6.60E-04	0.00E+00	0.00E+00	3.08E-07	3.08E-07	0.308	0.00E+00	1.87E-02	1.14E-02
374322.01375870.01	374322.01	3758670.01	1.93E-03	5.97E-03	7.94E-03	3.90E-04	2.11E-03	7.38E-03	1.35E-04	2.01E-03	1.80E-03	7.77E-04	6.39E-04	6.92E-04	0.00E+00	0.00E+00	3.25E-07	3.25E-07	0.325	0.00E+00	1.97E-02	1.21E-02
374242.01375880.01	374242.01	3758680.01	1.27E-03	3.95E-03	5.25E-03	2.65E-04	1.40E-03	4.88E-03	8.92E-05	1.39E-03	1.24E-03	5.36E-04	4.41E-04	4.92E-04	0.00E+00	0.00E+00	2.17E-07	2.17E-07	0.217	0.00E+00	1.32E-02	8.05E-03
374252.01375880.01	374252.01	3758680.01	1.33E-03	4.13E-03	5.49E-03	2.78E-04	1.46E-03	5.11E-03	9.33E-05	1.45E-03	1.29E-03	5.59E-04	4.60E-04	5.13E-04	0.00E+00	0.00E+00	2.27E-07	2.27E-07	0.227	0.00E+00	1.38E-02	8.42E-03
374262.01375880.01	374262.01	3758680.01	1.40E-03	4.33E-03	5.76E-03	2.93E-04	1.53E-03	5.36E-03	9.78E-05	1.51E-03	1.35E-03	5.83E-04	4.80E-04	5.35E-04	0.00E+00	0.00E+00	2.38E-07	2.38E-07	0.238	0.00E+00	1.44E-02	8.81E-03
374272.01375880.01	374272.01	3758680.01	1.47E-03	4.54E-03	6.04E-03	3.08E-04	1.61E-03	5.62E-03	1.03E-04	1.58E-03	1.41E-03	6.09E-04	5.01E-04	5.58E-04	0.00E+00	0.00E+00	2.49E-07	2.49E-07	0.249	0.00E+00	1.51E-02	9.24E-03
374282.01375880.01	374282.01	3758680.01	1.54E-03	4.77E-03	6.35E-03	3.25E-04	1.69E-03	5.90E-03	1.08E-04	1.65E-03	1.47E-03	6.37E-04	5.24E-04	5.83E-04	0.00E+00	0.00E+00	2.62E-07	2.62E-07	0.262	0.00E+00	1.59E-02	9.70E-03
374292.01375880.01	374292.01	3758680.01	1.62E-03	5.02E-03	6.68E-03	3.43E-04	1.78E-03	6.21E-03	1.13E-04	1.73E-03	1.54E-03	6.66E-04	5.48E-04	6.10E-04	0.00E+00	0.00E+00	2.75E-07	2.75E-07	0.275	0.00E+00	1.67E-02	1.02E-02
374302.01375880.01	374302.01	3758680.01	1.71E-03	5.29E-03	7.04E-03	3.63E-04	1.87E-03	6.54E-03	1.20E-04	1.81E-03	1.62E-03	6.98E-04	5.74E-04	6.39E-04	0.00E+00	0.00E+00	2.89E-07	2.89E-07	0.289	0.00E+00	1.75E-02	1.07E-02
374312.01375880.01	374312.01	3758680.01	1.80E-03	5.58E-03	7.42E-03	3.84E-04	1.97E-03	6.91E-03	1.26E-04	1.90E-03	1.70E-03	7.32E-04	6.02E-04	6.70E-04	0.00E+00	0.00E+00	3.05E-07	3.05E-07	0.305	0.00E+00	1.85E-02	1.13E-02
374322.01375880.01	374322.01	3758680.01	1.91E-03	5.90E-03	7.85E-03	4.07E-04	2.09E-03	7.30E-03	1.33E-04	1.99E-03	1.78E-03	7.68E-04	6.32E-04	7.03E-04	0.00E+00	0.00E+00	3.22E-07	3.22E-07	0.322	0.00E+00	1.95E-02	1.19E-02
374242.01375890.01	374242.01	3758690.01	1.26E-03	3.91E-03	5.20E-03	2.74E-04	1.38E-03	4.84E-03	8.84E-05	1.38E-03	1.23E-03	5.33E-04	4.38E-04	4.98E-04	0.00E+00	0.00E+00	2.16E-07	2.16E-07	0.216	0.00E+00	1.31E-02	7.98E-03
374252.01375890.01	374252.01	3758690.01	1.32E-03	4.09E-03	5.44E-03	2.88E-04	1.45E-03	5.06E-03	9.25E-05	1.44E-03	1.29E-03	5.55E-04	4.57E-04	5.19E-04	0.00E+00	0.00E+00	2.25E-07	2.25E-07	0.225	0.00E+00	1.37E-02	8.34E-03
374262.01375890.01	374262.01	3758690.01	1

			SWBuilding Construction	SWDemolition	SWGrading	EYBuilding Construction	SWPaving	SWGrading	SWArchitectural Coating	NBBuilding Construction	NBBuilding Construction	NBArchitectural Coating	NBArchitectural Coating	RWBuilding Construction	Child Risk					Overlapping Phases - Maximum Gl		
Unique Identifier	X (UTM)	Y (UTM)	2026	2026	2026	2026	2027	2027	2027	2026	2027	2026	2027	2026	3rd Trimester	0<2	2<16	Total	per million	2025	2026	2027
374841.013758335.01	374841.01	3758335.01	3.81E-03	1.18E-02	1.57E-02	2.94E-04	4.17E-03	1.46E-02	2.66E-04	3.93E-03	3.51E-03	1.52E-03	1.25E-03	1.55E-03	0.00E+00	0.00E+00	6.37E-07	6.37E-07	0.637	0.00E+00	3.86E-02	2.38E-02
374851.013758335.01	374851.01	3758335.01	3.77E-03	1.17E-02	1.55E-02	2.95E-04	4.13E-03	1.44E-02	2.64E-04	3.95E-03	3.52E-03	1.52E-03	1.25E-03	1.56E-03	0.00E+00	0.00E+00	6.33E-07	6.33E-07	0.633	0.00E+00	3.83E-02	2.36E-02
374861.013758335.01	374861.01	3758335.01	3.72E-03	1.15E-02	1.53E-02	2.95E-04	4.08E-03	1.43E-02	2.60E-04	3.95E-03	3.53E-03	1.52E-03	1.25E-03	1.57E-03	0.00E+00	0.00E+00	6.27E-07	6.27E-07	0.627	0.00E+00	3.79E-02	2.34E-02
374871.013758335.01	374871.01	3758335.01	3.68E-03	1.14E-02	1.52E-02	2.96E-04	4.03E-03	1.41E-02	2.58E-04	3.96E-03	3.54E-03	1.53E-03	1.26E-03	1.58E-03	0.00E+00	0.00E+00	6.23E-07	6.23E-07	0.623	0.00E+00	3.76E-02	2.32E-02
374821.013758345.01	374821.01	3758345.01	4.26E-03	1.32E-02	1.75E-02	3.07E-04	4.66E-03	1.63E-02	2.98E-04	4.22E-03	3.77E-03	1.63E-03	1.34E-03	1.68E-03	0.00E+00	0.00E+00	7.05E-07	7.05E-07	0.705	0.00E+00	4.28E-02	2.64E-02
374831.013758345.01	374831.01	3758345.01	4.21E-03	1.30E-02	1.73E-02	3.08E-04	4.61E-03	1.61E-02	2.94E-04	4.25E-03	3.79E-03	1.64E-03	1.35E-03	1.70E-03	0.00E+00	0.00E+00	7.00E-07	7.00E-07	0.700	0.00E+00	4.25E-02	2.62E-02
374841.013758345.01	374841.01	3758345.01	4.16E-03	1.29E-02	1.71E-02	3.09E-04	4.55E-03	1.59E-02	2.91E-04	4.27E-03	3.81E-03	1.64E-03	1.35E-03	1.72E-03	0.00E+00	0.00E+00	6.94E-07	6.94E-07	0.694	0.00E+00	4.21E-02	2.59E-02
374851.013758345.01	374851.01	3758345.01	4.11E-03	1.27E-02	1.69E-02	3.10E-04	4.50E-03	1.57E-02	2.87E-04	4.28E-03	3.82E-03	1.65E-03	1.36E-03	1.73E-03	0.00E+00	0.00E+00	6.88E-07	6.88E-07	0.688	0.00E+00	4.17E-02	2.57E-02
374861.013758345.01	374861.01	3758345.01	4.05E-03	1.25E-02	1.67E-02	3.11E-04	4.43E-03	1.55E-02	2.83E-04	4.28E-03	3.83E-03	1.65E-03	1.36E-03	1.74E-03	0.00E+00	0.00E+00	6.82E-07	6.82E-07	0.682	0.00E+00	4.13E-02	2.54E-02
374871.013758345.01	374871.01	3758345.01	4.00E-03	1.24E-02	1.65E-02	3.11E-04	4.38E-03	1.53E-02	2.80E-04	4.29E-03	3.83E-03	1.65E-03	1.36E-03	1.74E-03	0.00E+00	0.00E+00	6.76E-07	6.76E-07	0.676	0.00E+00	4.08E-02	2.52E-02
374821.013758355.01	374821.01	3758355.01	4.68E-03	1.45E-02	1.93E-02	3.23E-04	5.13E-03	1.79E-02	3.28E-04	4.60E-03	4.11E-03	1.77E-03	1.46E-03	1.87E-03	0.00E+00	0.00E+00	7.73E-07	7.73E-07	0.773	0.00E+00	4.70E-02	2.90E-02
374831.013758355.01	374831.01	3758355.01	4.62E-03	1.43E-02	1.90E-02	3.24E-04	5.06E-03	1.77E-02	3.23E-04	4.62E-03	4.13E-03	1.78E-03	1.47E-03	1.89E-03	0.00E+00	0.00E+00	7.66E-07	7.66E-07	0.766	0.00E+00	4.66E-02	2.87E-02
374841.013758355.01	374841.01	3758355.01	4.55E-03	1.41E-02	1.88E-02	3.25E-04	4.99E-03	1.74E-02	3.19E-04	4.64E-03	4.14E-03	1.79E-03	1.47E-03	1.91E-03	0.00E+00	0.00E+00	7.59E-07	7.59E-07	0.759	0.00E+00	4.61E-02	2.84E-02
374851.013758355.01	374851.01	3758355.01	4.49E-03	1.39E-02	1.85E-02	3.26E-04	4.91E-03	1.72E-02	3.14E-04	4.65E-03	4.16E-03	1.79E-03	1.48E-03	1.93E-03	0.00E+00	0.00E+00	7.52E-07	7.52E-07	0.752	0.00E+00	4.56E-02	2.81E-02
374861.013758355.01	374861.01	3758355.01	4.42E-03	1.37E-02	1.82E-02	3.27E-04	4.84E-03	1.69E-02	3.09E-04	4.66E-03	4.16E-03	1.80E-03	1.48E-03	1.93E-03	0.00E+00	0.00E+00	7.44E-07	7.44E-07	0.744	0.00E+00	4.50E-02	2.77E-02
374871.013758355.01	374871.01	3758355.01	4.36E-03	1.35E-02	1.79E-02	3.28E-04	4.77E-03	1.67E-02	3.05E-04	4.66E-03	4.16E-03	1.80E-03	1.48E-03	1.93E-03	0.00E+00	0.00E+00	7.36E-07	7.36E-07	0.736	0.00E+00	4.45E-02	2.74E-02
374821.013758365.01	374821.01	3758365.01	5.17E-03	1.60E-02	2.13E-02	3.41E-04	5.66E-03	1.98E-02	3.62E-04	5.03E-03	4.49E-03	1.94E-03	1.60E-03	2.11E-03	0.00E+00	0.00E+00	8.52E-07	8.52E-07	0.852	0.00E+00	5.19E-02	3.19E-02
374831.013758365.01	374831.01	3758365.01	5.09E-03	1.58E-02	2.09E-02	3.42E-04	5.57E-03	1.95E-02	3.56E-04	5.06E-03	4.51E-03	1.95E-03	1.60E-03	2.13E-03	0.00E+00	0.00E+00	8.43E-07	8.43E-07	0.843	0.00E+00	5.13E-02	3.15E-02
374841.013758365.01	374841.01	3758365.01	5.01E-03	1.55E-02	2.06E-02	3.43E-04	5.48E-03	1.92E-02	3.50E-04	5.07E-03	4.53E-03	1.96E-03	1.61E-03	2.15E-03	0.00E+00	0.00E+00	8.33E-07	8.33E-07	0.833	0.00E+00	5.06E-02	3.11E-02
374851.013758365.01	374851.01	3758365.01	4.93E-03	1.52E-02	2.03E-02	3.44E-04	5.39E-03	1.89E-02	3.44E-04	5.08E-03	4.54E-03	1.96E-03	1.61E-03	2.16E-03	0.00E+00	0.00E+00	8.24E-07	8.24E-07	0.824	0.00E+00	5.00E-02	3.07E-02
374861.013758365.01	374861.01	3758365.01	4.84E-03	1.50E-02	1.99E-02	3.45E-04	5.30E-03	1.85E-02	3.39E-04	5.09E-03	4.54E-03	1.96E-03	1.61E-03	2.17E-03	0.00E+00	0.00E+00	8.14E-07	8.14E-07	0.814	0.00E+00	4.93E-02	3.03E-02
374871.013758365.01	374871.01	3758365.01	4.76E-03	1.47E-02	1.96E-02	3.46E-04	5.21E-03	1.82E-02	3.33E-04	5.09E-03	4.54E-03	1.96E-03	1.61E-03	2.16E-03	0.00E+00	0.00E+00	8.04E-07	8.04E-07	0.804	0.00E+00	4.87E-02	2.99E-02
374976.013758350.01	374976.01	3758350.01	3.40E-03	1.05E-02	1.40E-02	3.21E-04	3.72E-03	1.30E-02	2.38E-04	4.26E-03	3.80E-03	1.64E-03	1.35E-03	1.66E-03	0.00E+00	0.00E+00	6.00E-07	6.00E-07	0.600	0.00E+00	3.58E-02	2.21E-02
374976.013758360.01	374976.01	3758360.01	3.66E-03	1.13E-02	1.51E-02	3.38E-04	4.00E-03	1.40E-02	2.56E-04	4.57E-03	4.08E-03	1.76E-03	1.45E-03	1.79E-03	0.00E+00	0.00E+00	6.45E-07	6.45E-07	0.645	0.00E+00	3.85E-02	2.38E-02
374986.013758360.01	374986.01	3758360.01	3.60E-03	1.11E-02	1.48E-02	2.90E-04	3.94E-03	1.38E-02	2.52E-04	4.52E-03	4.03E-03	1.74E-03	1.43E-03	1.77E-03	0.00E+00	0.00E+00	6.36E-07	6.36E-07	0.636	0.00E+00	3.79E-02	2.34E-02
374976.013758370.01	374976.01	3758370.01	3.94E-03	1.22E-02	1.62E-02	3.55E-04	4.31E-03	1.51E-02	2.76E-04	4.91E-03	4.38E-03	1.89E-03	1.56E-03	1.95E-03	0.00E+00	0.00E+00	6.95E-07	6.95E-07	0.695	0.00E+00	4.15E-02	2.56E-02
374986.013758370.01	374986.01	3758370.01	3.87E-03	1.20E-02	1.59E-02	3.05E-04	4.23E-03	1.48E-02	2.71E-04	4.85E-03	4.33E-03	1.87E-03	1.54E-03	1.91E-03	0.00E+00	0.00E+00	6.83E-07	6.83E-07	0.683	0.00E+00	4.07E-02	2.52E-02
374996.013758370.01	374996.01	3758370.01	3.80E-03	1.18E-02	1.57E-02	3.04E-04	4.16E-03	1.46E-02	2.66E-04	4.79E-03	4.27E-03	1.85E-03	1.52E-03	1.88E-03	0.00E+00	0.00E+00	6.72E-07	6.72E-07	0.672	0.00E+00	4.01E-02	2.48E-02
374976.013758380.01	374976.01	3758380.01	4.25E-03	1.32E-02	1.75E-02	3.74E-04	4.65E-03	1.63E-02	2.97E-04	5.29E-03	4.72E-03	2.04E-03	1.68E-03	2.12E-03	0.00E+00	0.00E+00	7.49E-07	7.49E-07	0.749	0.00E+00	4.47E-02	2.76E-02
374986.013758380.01	374986.01	3758380.01	4.17E-03	1.29E-02	1.72E-02	3.21E-04	4.56E-03	1.60E-02	2.91E-04	5.21E-03	4.65E-03	2.01E-03	1.65E-03	2.08E-03	0.00E+00	0.00E+00	7.35E-07	7.35E-07	0.735	0.00E+00	4.38E-02	2.71E-02
374996.013758380.01	374996.01	3758380.01	4.09E-03	1.26E-02	1.68E-02	3.20E-04	4.47E-03	1.56E-02	2.86E-04	5.12E-03	4.57E-03	1.98E-03	1.62E-03	1.92E-03	0.00E+00	0.00E+00	7.21E-07	7.21E-07	0.721	0.00E+00	4.29E-02	2.66E-02
375006.013758380.01	375006.01	3758380.01	4.01E-03	1.24E-02	1.65E-02	3.19E-04	4.39E-03	1.54E-02	2.81E-04	5.04E-03	4.50E-03	1.94E-03	1.60E-03	1.88E-03	0.00E+00	0.00E+00	7.08E-07	7.08E-07	0.708	0.00E+00	4.21E-02	2.61E-02
374976.013758390.01	374976.01	3758390.01	4.59E-03	1.42E-02	1.89E-02	3.95E-04	5.03E-03	1.76E-02	3.21E-04	5.70E-03	5.09E-03	2.20E-03	1.81E-03	2.31E-03	0.00E+00	0.00E+00	8.09E-07	8.09E-07	0.809	0.00E+00	4.83E-02	2.98E-02
374986.013758390.01	374986.01	3758390.01	4.49E-03	1.39E-02	1.85E-02	3.39E-04	4.91E-03	1.72E-02	3.14E-04	5.61E-03	5.01E-03	2.16E-03	1.78E-03	2.26E-03	0.00E+00	0.00E+00	7.91E-07	7.91E-07	0.791	0.00E+00	4.72E-02	2.92E-02
374996.013758390.01	374996.01	3758390.01	4.39E-03	1.36E-02	1.81E-02	3.38E-04	4.81E-03	1.68E-02	3.07E-04	5.50E-03	4.91E-03	2.12E-03	1.74E-03	2.09E-03	0.00E+00	0.00E+00	7.75E-07	7.75E-07	0.775	0.00E+00	4.61E-02	2.86E-02
375006.013758390.01	375006.01	3758390.01	4.31E-03	1.33E-02	1.77E-02	3.37E-04	4.71E-03	1.65E-02	3.01E-04	5.38E-03	4.80E-03	2.07E-03	1.71E-03	2.04E-03	0.00E+00	0.00E+00	7.59E-07	7.59E-07	0.759	0.00E+00	4.52E-02	2.80E-02
375016.013758390.01	375016.01	3758390.01	4.22E-03	1.31E-02	1.74E-02	3.37E-04	4.62E-03	1.62E-02	2.95E-04	5.31E-03	4.74E-03	2.05E-03	1.68E-03	2.00E-03	0.00E+00	0.00E+00	7.46E-07	7.46E-07	0.746	0.00E+00	4.44E-02	2.75E-02
374976.013758400.01	374976.01	3758400.01	4.96E-03	1.54E-02	2.04E-02	4.16E-04	5.43E-03	1.90E-02	3.47E-04	6.16E-03	5.50E-03	2.37E-03	1.95E-03	2.53E-03	0.00E+00	0.00E+00	8.74E-07	8.74E-07	0.874	0.00E+00	5.23E-02	3.22E-02
374986.013758400.01	374986.01	3758400.01	4.84E-03	1.50E-02	1.99E-02	3.59E-04	5.30E-03	1.85E-02	3.38E-04	6.06E-03	5.41E-03	2.34E-03	1.92E-03	2.47E-03	0.00E+00	0.00E+00	8.53E-07	8.53E-07	0.853	0.00E+00	5.02E-02	3.15E-02
374996.013758400.01	374996.01	3758400.01	4.73E-03	1.46E-02	1.95E-02	3.57E-04	5.17E-03	1.81E-02	3.31E-04	5.90E-03	5.27E-03	2.27E-03	1.87E-03	2.28E-03	0.00E+00	0.00E+00	8.33E-07	8.33E-07	0.833	0.00E+00	4.96E-02	3.07E-02
375006.013758400.01	375006.01	3758400.01	4.63E-03	1.43E-02	1.91E-02	3.57E-04	5.07E-03	1.77E-02	3.24E-04	5.81E-03	5.19E-03	2.24E-03	1.84E-03	2.23E-03	0.00E+00	0.00E+00	8.17E-07	8.17E-07	0.817	0.00E+00	4.87E-02	3.02E-02
375016.013758400.01	375016.01	3758400.01	4.53E-03	1.40E-02	1.87E-02	3.57E-04	4.96E-03	1.74E-02	3.17E-04	5.72E-03	5.10E-03	2.20E-03	1.81E-03	2.18E-03	0.00E+00	0.00E+00	8.01E-07	8.01E-07	0.801	0.00E+00	4.77E-02	2.96E-02
374976.013758410.01	374976.01	3758410.01	5.37E-03	1.66E-02	2.21E-02	4.40E-04	5.88E-03	2.06E-02	3.76E-04	6.67E-03	5.96E-03	2.57E-03	2.12E-03	2.79E-03	0.00E+00	0.00E+00	9.46E-07	9.46E-07	0.946	0.00E+00	5.66E-02	3.49E-02
374986.013758410.01	374986.01	3758410.01	5.23E-03	1.62E-02	2.15E-02	3.81E-04	5.72E-03	2.00E-02	3.65E-04	6.56E-03	5.86E-03	2.53E-03	2.08E-03	2.58E-03	0.00E+00	0.00E+00	9.23E-07	9.23E-07	0.923	0.00E+00	5.50E-02	3.40E-02
374996.013758410.01	374996.01	3758410.01	5.09E-03	1.58E-02	2.10E-02	3.79E-04	5.58E-03	1.95E-02	3.56E-04	6.39E-03	5.71E-03	2.46E-03	2.03E-03	2.50E-03	0.00E+00	0.00E+00	8.99E-07	8.99E-07	0.899	0.00E+00	5.36E-02	3.32E-02
375006.013758410.01	375006.01	3758410.01	4.98E-03	1.54E-02	2.05E-02	3.79E-04	5.45E-03	1.91E-02	3.48E-04	6.29E-03	5.61E-03	2.42E-03	1.99E-03	2.44E-03	0.00E+00	0.00E+00	8.81E-07	8.81E-07	0.881	0.00E+00	5.24E-02	3.25E-02
375016.013758410.01	375016.01	3758410.01	4.87E-03	1.51E-02	2.00E-02	3.79E-04	5.33E-03	1.86E-02	3.40E-04	6.17E-03	5.51E-03	2.38E-03	1.96E-03	2.37E-03	0.00E+00	0.00E+00	8.61E-07	8.61E-07	0.861	0.00E+00	5.13E-02	3.18E-02
374976.013758420.01	374976.01	3758420.01	5.85E-03	1.81E-02	2.41E-02	4.64E-04	6.41E-03	2.24E-02	4.09E-04	7.24E-03	6.47E-03	2.79E-03	2.30E-03	3.07E-03	0.00E+00	0.00E+00	1.03E-06	1.03E-06	1.030	0.00E+00	6.17E-02	3.80E-02
374986.013758420.01	374986.01	3758420.01	5.65E-03	1.75E-02	2.33E-02	4.06E-04	6.18E-03	2.16E-02	3.95E-04	7.08E-03	6.32E-03	2.73E-03	2.24E-03	2.84E-03	0.00E+00	0.00E+00	9.97E-07	9.97E-07	0.997	0.00E+00	5.94E-02	3.68E-02
374996.013758420.01	374996.01	3758420.01	5.49E-03	1.70E-02	2.26E-02	4.03E-04	6.01E-03	2.10E-02	3.84E-04	6.94E-03	6.19E-03	2.67E-03	2.20E-03	2.75E-03	0.00E+00	0.00E+00	9.72E-07	9.72E-07	0.972	0.00E+00	5.79E-02	3.58E-02
375006.013758420.01	375006.01	3758420.01	5.36E-03	1.66E-02	2.21E-02	4.03E-04	5.87E-03	2.05E-02	3.75E-04	6.80E-03	6.07E-03	2.62E-03	2.16E-03	2.67E-03	0.00E+00	0.00E+00	9.49E-07	9.49E-07	0.949	0.00E+00	5.65E-02	3.50E-02
375016.013758420.01	375016.01	3758420.01	5.22E-03	1.62E-02	2.15E-02	4.02E-04	5.72E-03	2.00E-02	3.65E-04	6.65E-03	5.93E-03	2.56E-03	2.11E-03	2.64E-03	0.00E+00	0.00E+00	9.26E-07	9.26E-07	0.926	0.00E+00	5.51E-02	3.41E-02
374976.013758430.01	374976.01	3758430.01	6.32E-03	1.96E-02	2.60E-02	4.91E-04	6.92E-03	2.42E-02	4.42E-04	7.88E-03	7.04E-03	3.04E-03	2.50E-03	3.40E-03	0.00E+00	0.00E+00	1.12E-06	1.12E-06	1.115	0.00E+00	6.67E-02	4.11E-02
374986.013758430.01	374986.01	3758430.01	6.11E-03	1.89E-02	2.52E-02	4.35E-04	6.69E-03	2.34E-02	4.28E-04	7.69E-03	6.87E-03	2.97E-03	2.44E-03	3.72E-03	0.00E+00	0.00E+00	1.08E-06	1.08E-06	1.081	0.00E+00	6.42E-02	3.98E-02
374996.013758430.01	374996.01	3758430.01	5.93E-03	1.84E-02	2.44E-02	4.32E-04	6.49E-03	2.27E-02	4.15E-04	7.56E-03	6.75E-03	2.92E-03	2.40E-03	3.04E-03	0.00E+00	0.00E+00	1.05E-06	1.05E-06	1.052	0.00E+00	6.27E-02	3.88E-02
375006.013758430.01	375006.01	3758430.01	5.76E-03	1.78E-02	2.37E-02	4.29E-04	6.31E-03	2.21E-02	4.03E-04	7.37E-03	6.58E-03	2.84E-03	2.34E-03	2.98E-03	0.00E+00	0.00E+00	1.02E-06	1.02E-06	1.023	0.00E+00	6.09E-02	3.77E-02
375016.013758430.01	375016.01	3758430.01	5.61E-03	1.74E-02	2.31E-02	4.27E-04	6.14E-03	2.15E-02	3.92E-04	7.21E-03	6.44E-03	2.78E-03	2.29E-03	2.89E-03	0.00E+00	0.00E+00	9.98E-07	9.98E-07	0.998	0.00E+00	5.94E-02	3.67E-02
375186.013758338.01	375186.01	3758338.01	2.37E-03	7.35E-03	9.77E-03	2.47E-04	2.60E-03	9.09E-03	1.66E-04	3.05E-03	2.72E-03	1.17E-03	9.66E-04	1.10E-03	0.00E+00	0.00E+00	4.22E-07	4.22E-07	0.422	0.00E+00	2.51E-02	1.55E-02
375176.013758348.01	375176.01	3758348.01	2.53E-03	7.83E-03	1.04E-02	2.59E-04	2.77E-03	9.68E-03	1.77E-04	3.25E-03	2.90E-03	1.25E-03	1.03E-03	1.18E-03	0.00E+00	0.00E+00	4.50E-07	4.50E-07	0.450	0.00E+00	2.67E-02	1.66E-02
375186.013758348.01	375186.01	3758348.01	2.49E-03	7.72E-03	1.03E-02	2.59E-04	2.73E-03	9.55E-03	1.74E-04	3.22E-03	2.88E-03	1.24E-03	1.02E-03	1.16E-03	0.00E+00	0.00E+00	4.44E-07	4.44E-07	0.444	0.00E+00	2.64E-02	1.64E-02
375196.013758348.01	375196.01	3758348.01	2.46E-03	7.62E-03	1.01E-02	2.59E-04	2.69E-03	9.43E-03	1.72E-04	3.19E-03	2.85E-03	1.23E-03	1.01E-03	1.15E-03	0.00E+00	0.00E+00	4.39E-07	4.39E-07	0.439	0.00E+00	2.60E-02	1.62E-02
375166.013758358.01	375166.01	3758358.01	2.70E-03	8.34E-03	1.11E-02	2.72E-04	2.95E-03	1.03E-02	1.89E-04	3.48E-03	3.11E-03	1.34E-03	1.10E-03	1.26E-03	0.00E+00	0.00E+00	4.80E-07	4.80E-07	0.480	0.00E+00	2.85E-02	1.77E-02
375176.013758358.01	375176.01	3758358.01	2.66E-03	8.23E-03	1.09E-02	2.72E-04	2.91E-03	1.02E-02	1.86E-04	3.44E-03	3.07E-03	1.33E-03	1.09E-03	1.25E-03	0.00E+00	0.00E+00	4.74E-07	4.74E-07	0.474	0.00E+00	2.81E-02	1.74E-02
375186.013758358.01	375186.01	3758358.01	2.62E-03	8.12E-03	1.08E-02	2.72E-04	2.87E-03	1.00E-02	1.83E-04	3.41E-03	3.04E-03	1.31E-03	1.08E-03	1.23E-03	0.00E+00	0.00E+00	4.68E-07	4.68E-07	0.468	0.00E+00	2.78E-02	1.72E-02
375196.013758358.01	375196.01	3758358.01	2.59E-03	8.00E-03	1.06E-02	2.72E-04	2.83E-03	9.90E-03	1.81E-04	3.37E-03	3.01E-03	1.30E-03	1.07E-03	1.22E-03	0.00E+00	0.00E+00	4.62E-07	4.62E-07	0.462	0.00E+00	2.74E-02	1.70E-02
375204.013758358.01	375204.01	3758358.01	2.56E-03	7.91E-03	1.05E-02	2.72E-04	2.80E-03	9.79E-03	1.79E-04	3.34E-03	2.98E-03	1.29E-03	1.06E-03	1.20E-03	0.00E+00	0.00E+00	4.57E-07	4.57E-07	0.457	0.00E+00	2.71E-02	1.68E-02
375176.013758368.01	375176.01	3758368.01	2.80E-03	8.66E-03	1.15E-02	2.87E-04	3.06E-03	1.07E-02	1.96E-04	3.65E-03	3.26E-03	1.41E-03	1.16E-03	1.32E-03	0.00E+00	0.00E+00	5.00E-07	5.00E-07	0.500	0.00E+00	2.96E-02	1.84E-02
375186.013758368.01	375186.01	3758368.01	2.76E-03	8.53E-03	1.13E-02	2.87E-04	3.02E-03	1.06E-02	1.93E-04	3.61E-03	3.22E-03	1.39E-03	1.14E-03	1.30E-03	0.00E+00	0.00E+00	4.93E-07	4.93E-07	0.493	0.00E+00	2.92E-02	1.81E-02
374975.013758702.01	374975.01	3758702.01	1.81E-02	5.60E-02	7.45E-02	3.10E-03	1.98E-02	6.93E-02	1.27E-03	3.33E-02	2.97E-02	1.28E-02	1.06E-02	1.08E-02	0.00E+00	0.00E+00	3.64E-06	3.64E-06	3.644	MAX HERE	0.00E+00	2.09E-01	1.31E-01
374985.013758702.01	374985.01	3758702.01	1.73E-02	5.33E-02	7.10E-02	2.93E-03	1.89E-02	6.58E-02	1.21E-03	3.16E-02	2.82E-02	1.22E-02	1.01E-02	1.02E-02	0.00E+00	0.00E+00	3.46E-06	3.46E-06	3.464		0.00E+00	1.99E-01	1.24E-01
374995.013758702.01	374995.01	3758702.01	1.65E-02	5.10E-02	6.78E-02	2.83E-03	1.80E-02	6.30E-02	1.15E-03	3.00E-02	2.68E-02	1.16E-02	9.52E-03	9.74E-03	0.00E+00	0.00E+00	3.30E-06	3.30E-06	3.303		0.00E+00	1.89E-01	1.19E-01
375005.013758702.01	375005.01	3758702.01	1.57E-02	4.87E-02	6.48E-02	2.69E-03	1.72E-02	6.03E-02	1.10E-03	2.87E-02	2.56E-02	1.11E-02	9.10E-03	9.22E-03	0.00E+00	0.00E+00	3.16E-06	3.16E-06	3.158		0.00E+00	1.81E-01	1.13E-01
374975.013758712.01	374975.01	3758712.01	1.76E-02	5.43E-02	7.23E-02	3.30E-03	1.92E-02	6.72E-02	1.23E-03	3.18E-02	2.84E-02	1.23E-02	1.01E-02	1.10E-02	0.00E+00	0.00E+00	3.52E-06	3.52E-06	3.521		0.00E+00	2.03E-01	1.26E-01
374985.013758712.01	374985.01	3758712.01	1.67E-02	5.18E-02	6.89E-02	3.12E-03	1.83E-02	6.40E-02	1.17E-03	3.02E-02	2.70E-02	1.17E-02	9.59E-03	1.04E-02	0.00E+00	0.00E+00	3.35E-06	3.35E-06	3.350		0.00E+00	1.93E-01	1.20E-01
374995.013758712.01	374995.01	3758712.01	1.60E-02	4.95E-02	6.59E-02	3.00E-03	1.75E-02	6.13E-02	1.12E-03	2.88E-02	2.58E-02	1.11E-02	9.15E-03	9.92E-03	0.00E+00	0.00E+00	3.20E-06	3.20E-06	3.202		0.00E+00	1.84E-01	1.15E-01
375005.013758712.01	375005.01	3758712.01	1.53E-02	4.75E-02	6.32E-02	2.85E-03	1.68E-02	5.88E-02	1.07E-03	2.76E-02	2.47E-02	1.06E-02	8.76E-03	9.39E-03	0.00E+00	0.00E+00	3.07E-06	3.07E-06	3.069		0.00E+00	1.77E-01	1.10E-01
374904.013758832.01	374904.01	3758832.01	7.38E-03	2.28E-02	3.04E-02	5.19E-03	8.08E-03	2.83E

			SWBuilding Construction	SWDemolition	SWGrading	EYBuilding Construction	SWPaving	SWGrading	SWArchitectural Coating	NBBuilding Construction	NBBuilding Construction	NBArchitectural Coating	NBArchitectural Coating	RWBuilding Construction	Child Risk					Overlapping Phases - Maximum Gl		
Unique Identifier	X (UTM)	Y (UTM)	2026	2026	2026	2026	2027	2027	2027	2026	2027	2026	2027	2026	3rd Trimester	0<2	2<16	Total	per million	2025	2026	2027
374708.013758904.01	374708.01	3758904.01	2.04E-03	6.31E-03	8.40E-03	1.09E-03	2.23E-03	7.81E-03	1.43E-04	2.47E-03	2.20E-03	9.51E-04	7.82E-04	1.49E-03	0.00E+00	0.00E+00	3.66E-07	3.66E-07	0.366	0.00E+00	2.28E-02	1.32E-02
374718.013758904.01	374718.01	3758904.01	2.07E-03	6.41E-03	8.52E-03	1.10E-03	2.26E-03	7.92E-03	1.45E-04	2.50E-03	2.23E-03	9.65E-04	7.94E-04	1.50E-03	0.00E+00	0.00E+00	3.71E-07	3.71E-07	0.371	0.00E+00	2.31E-02	1.34E-02
374728.013758904.01	374728.01	3758904.01	2.10E-03	6.51E-03	8.66E-03	1.12E-03	2.30E-03	8.05E-03	1.47E-04	2.54E-03	2.26E-03	9.77E-04	8.04E-04	1.50E-03	0.00E+00	0.00E+00	3.77E-07	3.77E-07	0.377	0.00E+00	2.34E-02	1.36E-02
374738.013758904.01	374738.01	3758904.01	2.14E-03	6.61E-03	8.80E-03	1.16E-03	2.34E-03	8.18E-03	1.49E-04	2.57E-03	2.29E-03	9.89E-04	8.14E-04	1.50E-03	0.00E+00	0.00E+00	3.83E-07	3.83E-07	0.383	0.00E+00	2.38E-02	1.38E-02
374748.013758904.01	374748.01	3758904.01	2.17E-03	6.73E-03	8.95E-03	1.22E-03	2.38E-03	8.33E-03	1.52E-04	2.59E-03	2.31E-03	9.99E-04	8.22E-04	1.49E-03	0.00E+00	0.00E+00	3.89E-07	3.89E-07	0.389	0.00E+00	2.42E-02	1.40E-02
374758.013758904.01	374758.01	3758904.01	2.21E-03	6.85E-03	9.12E-03	1.29E-03	2.42E-03	8.48E-03	1.55E-04	2.61E-03	2.33E-03	1.01E-03	8.29E-04	1.49E-03	0.00E+00	0.00E+00	3.95E-07	3.95E-07	0.395	0.00E+00	2.46E-02	1.42E-02
374768.013758904.01	374768.01	3758904.01	2.26E-03	6.98E-03	9.29E-03	1.37E-03	2.47E-03	8.64E-03	1.58E-04	2.63E-03	2.35E-03	1.01E-03	8.35E-04	1.48E-03	0.00E+00	0.00E+00	4.02E-07	4.02E-07	0.402	0.00E+00	2.50E-02	1.45E-02
374778.013758904.01	374778.01	3758904.01	2.30E-03	7.12E-03	9.47E-03	1.46E-03	2.52E-03	8.81E-03	1.61E-04	2.65E-03	2.36E-03	1.02E-03	8.39E-04	1.48E-03	0.00E+00	0.00E+00	4.09E-07	4.09E-07	0.409	0.00E+00	2.55E-02	1.47E-02
374788.013758904.01	374788.01	3758904.01	2.35E-03	7.28E-03	9.68E-03	1.56E-03	2.57E-03	9.01E-03	1.64E-04	2.66E-03	2.37E-03	1.02E-03	8.42E-04	1.49E-03	0.00E+00	0.00E+00	4.16E-07	4.16E-07	0.416	0.00E+00	2.61E-02	1.50E-02
374598.013758914.01	374598.01	3758914.01	1.63E-03	5.05E-03	6.71E-03	9.12E-04	1.78E-03	6.24E-03	1.14E-04	1.84E-03	1.65E-03	7.11E-04	5.85E-04	1.06E-03	0.00E+00	0.00E+00	2.87E-07	2.87E-07	0.287	0.00E+00	1.79E-02	1.04E-02
374608.013758914.01	374608.01	3758914.01	1.66E-03	5.13E-03	6.82E-03	9.40E-04	1.81E-03	6.35E-03	1.16E-04	1.89E-03	1.69E-03	7.28E-04	5.99E-04	1.09E-03	0.00E+00	0.00E+00	2.93E-07	2.93E-07	0.293	0.00E+00	1.83E-02	1.06E-02
374618.013758914.01	374618.01	3758914.01	1.68E-03	5.21E-03	6.93E-03	9.65E-04	1.84E-03	6.45E-03	1.18E-04	1.93E-03	1.73E-03	7.46E-04	6.13E-04	1.13E-03	0.00E+00	0.00E+00	2.98E-07	2.98E-07	0.298	0.00E+00	1.86E-02	1.07E-02
374628.013758914.01	374628.01	3758914.01	1.71E-03	5.28E-03	7.03E-03	9.84E-04	1.87E-03	6.53E-03	1.19E-04	1.98E-03	1.77E-03	7.63E-04	6.28E-04	1.16E-03	0.00E+00	0.00E+00	3.03E-07	3.03E-07	0.303	0.00E+00	1.89E-02	1.09E-02
374638.013758914.01	374638.01	3758914.01	1.73E-03	5.35E-03	7.11E-03	9.97E-04	1.89E-03	6.62E-03	1.21E-04	2.02E-03	1.81E-03	7.80E-04	6.41E-04	1.20E-03	0.00E+00	0.00E+00	3.08E-07	3.08E-07	0.308	0.00E+00	1.92E-02	1.11E-02
374648.013758914.01	374648.01	3758914.01	1.75E-03	5.41E-03	7.20E-03	1.00E-03	1.91E-03	6.70E-03	1.22E-04	2.07E-03	1.84E-03	7.96E-04	6.55E-04	1.23E-03	0.00E+00	0.00E+00	3.12E-07	3.12E-07	0.312	0.00E+00	1.95E-02	1.12E-02
374658.013758914.01	374658.01	3758914.01	1.77E-03	5.48E-03	7.28E-03	1.01E-03	1.94E-03	6.77E-03	1.24E-04	2.11E-03	1.88E-03	8.13E-04	6.68E-04	1.26E-03	0.00E+00	0.00E+00	3.17E-07	3.17E-07	0.317	0.00E+00	1.97E-02	1.14E-02
374668.013758914.01	374668.01	3758914.01	1.79E-03	5.54E-03	7.36E-03	1.00E-03	1.96E-03	6.85E-03	1.25E-04	2.15E-03	1.92E-03	8.28E-04	6.81E-04	1.29E-03	0.00E+00	0.00E+00	3.21E-07	3.21E-07	0.321	0.00E+00	2.00E-02	1.15E-02
374678.013758914.01	374678.01	3758914.01	1.81E-03	5.60E-03	7.45E-03	9.95E-04	1.98E-03	6.93E-03	1.27E-04	2.19E-03	1.95E-03	8.43E-04	6.94E-04	1.31E-03	0.00E+00	0.00E+00	3.25E-07	3.25E-07	0.325	0.00E+00	2.02E-02	1.17E-02
374688.013758914.01	374688.01	3758914.01	1.83E-03	5.66E-03	7.53E-03	9.86E-04	2.00E-03	7.00E-03	1.28E-04	2.22E-03	1.99E-03	8.58E-04	7.06E-04	1.33E-03	0.00E+00	0.00E+00	3.29E-07	3.29E-07	0.329	0.00E+00	2.04E-02	1.18E-02
374698.013758914.01	374698.01	3758914.01	1.85E-03	5.72E-03	7.61E-03	9.76E-04	2.02E-03	7.08E-03	1.29E-04	2.26E-03	2.02E-03	8.71E-04	7.17E-04	1.35E-03	0.00E+00	0.00E+00	3.33E-07	3.33E-07	0.333	0.00E+00	2.06E-02	1.20E-02
374708.013758914.01	374708.01	3758914.01	1.87E-03	5.79E-03	7.70E-03	9.70E-04	2.05E-03	7.16E-03	1.31E-04	2.29E-03	2.05E-03	8.84E-04	7.27E-04	1.36E-03	0.00E+00	0.00E+00	3.37E-07	3.37E-07	0.337	0.00E+00	2.09E-02	1.21E-02
374718.013758914.01	374718.01	3758914.01	1.89E-03	5.86E-03	7.80E-03	9.73E-04	2.07E-03	7.26E-03	1.33E-04	2.32E-03	2.07E-03	8.96E-04	7.37E-04	1.37E-03	0.00E+00	0.00E+00	3.41E-07	3.41E-07	0.341	0.00E+00	2.11E-02	1.23E-02
374728.013758914.01	374728.01	3758914.01	1.92E-03	5.94E-03	7.90E-03	9.87E-04	2.10E-03	7.35E-03	1.34E-04	2.35E-03	2.10E-03	9.07E-04	7.46E-04	1.37E-03	0.00E+00	0.00E+00	3.45E-07	3.45E-07	0.345	0.00E+00	2.14E-02	1.24E-02
374738.013758914.01	374738.01	3758914.01	1.95E-03	6.03E-03	8.02E-03	1.01E-03	2.13E-03	7.46E-03	1.36E-04	2.38E-03	2.12E-03	9.17E-04	7.54E-04	1.36E-03	0.00E+00	0.00E+00	3.50E-07	3.50E-07	0.350	0.00E+00	2.17E-02	1.26E-02
374748.013758914.01	374748.01	3758914.01	1.98E-03	6.12E-03	8.14E-03	1.05E-03	2.16E-03	7.57E-03	1.38E-04	2.40E-03	2.14E-03	9.26E-04	7.61E-04	1.36E-03	0.00E+00	0.00E+00	3.55E-07	3.55E-07	0.355	0.00E+00	2.20E-02	1.28E-02
374758.013758914.01	374758.01	3758914.01	2.01E-03	6.22E-03	8.27E-03	1.11E-03	2.20E-03	7.70E-03	1.41E-04	2.42E-03	2.16E-03	9.33E-04	7.67E-04	1.35E-03	0.00E+00	0.00E+00	3.60E-07	3.60E-07	0.360	0.00E+00	2.23E-02	1.30E-02
374768.013758914.01	374768.01	3758914.01	2.04E-03	6.33E-03	8.42E-03	1.17E-03	2.24E-03	7.83E-03	1.43E-04	2.44E-03	2.17E-03	9.39E-04	7.72E-04	1.35E-03	0.00E+00	0.00E+00	3.65E-07	3.65E-07	0.365	0.00E+00	2.27E-02	1.32E-02
374778.013758914.01	374778.01	3758914.01	2.08E-03	6.44E-03	8.57E-03	1.24E-03	2.28E-03	7.97E-03	1.46E-04	2.45E-03	2.18E-03	9.43E-04	7.76E-04	1.35E-03	0.00E+00	0.00E+00	3.71E-07	3.71E-07	0.371	0.00E+00	2.31E-02	1.34E-02
374788.013758914.01	374788.01	3758914.01	2.12E-03	6.58E-03	8.75E-03	1.32E-03	2.33E-03	8.14E-03	1.49E-04	2.45E-03	2.19E-03	9.46E-04	7.79E-04	1.35E-03	0.00E+00	0.00E+00	3.77E-07	3.77E-07	0.377	0.00E+00	2.35E-02	1.36E-02
374598.013758924.01	374598.01	3758924.01	1.52E-03	4.70E-03	6.26E-03	8.24E-04	1.66E-03	5.82E-03	1.06E-04	1.74E-03	1.55E-03	6.70E-04	5.51E-04	9.84E-04	0.00E+00	0.00E+00	2.68E-07	2.68E-07	0.268	0.00E+00	1.67E-02	9.69E-03
374608.013758924.01	374608.01	3758924.01	1.54E-03	4.78E-03	6.36E-03	8.48E-04	1.69E-03	5.91E-03	1.08E-04	1.78E-03	1.59E-03	6.85E-04	5.64E-04	1.01E-03	0.00E+00	0.00E+00	2.73E-07	2.73E-07	0.273	0.00E+00	1.70E-02	9.86E-03
374618.013758924.01	374618.01	3758924.01	1.57E-03	4.85E-03	6.45E-03	8.68E-04	1.71E-03	6.00E-03	1.10E-04	1.82E-03	1.62E-03	7.01E-04	5.77E-04	1.04E-03	0.00E+00	0.00E+00	2.78E-07	2.78E-07	0.278	0.00E+00	1.73E-02	1.00E-02
374628.013758924.01	374628.01	3758924.01	1.59E-03	4.91E-03	6.53E-03	8.84E-04	1.74E-03	6.07E-03	1.11E-04	1.86E-03	1.66E-03	7.16E-04	5.89E-04	1.07E-03	0.00E+00	0.00E+00	2.82E-07	2.82E-07	0.282	0.00E+00	1.76E-02	1.02E-02
374638.013758924.01	374638.01	3758924.01	1.61E-03	4.97E-03	6.61E-03	8.95E-04	1.76E-03	6.15E-03	1.12E-04	1.90E-03	1.69E-03	7.32E-04	6.02E-04	1.10E-03	0.00E+00	0.00E+00	2.86E-07	2.86E-07	0.286	0.00E+00	1.78E-02	1.03E-02
374648.013758924.01	374648.01	3758924.01	1.62E-03	5.02E-03	6.68E-03	9.01E-04	1.78E-03	6.22E-03	1.14E-04	1.94E-03	1.73E-03	7.46E-04	6.14E-04	1.13E-03	0.00E+00	0.00E+00	2.90E-07	2.90E-07	0.290	0.00E+00	1.80E-02	1.04E-02
374658.013758924.01	374658.01	3758924.01	1.64E-03	5.08E-03	6.75E-03	9.02E-04	1.80E-03	6.28E-03	1.15E-04	1.97E-03	1.76E-03	7.61E-04	6.26E-04	1.16E-03	0.00E+00	0.00E+00	2.94E-07	2.94E-07	0.294	0.00E+00	1.83E-02	1.06E-02
374668.013758924.01	374668.01	3758924.01	1.66E-03	5.13E-03	6.83E-03	9.00E-04	1.81E-03	6.35E-03	1.16E-04	2.01E-03	1.79E-03	7.75E-04	6.37E-04	1.18E-03	0.00E+00	0.00E+00	2.98E-07	2.98E-07	0.298	0.00E+00	1.85E-02	1.07E-02
374678.013758924.01	374678.01	3758924.01	1.67E-03	5.18E-03	6.89E-03	8.95E-04	1.83E-03	6.41E-03	1.17E-04	2.04E-03	1.82E-03	7.88E-04	6.48E-04	1.20E-03	0.00E+00	0.00E+00	3.01E-07	3.01E-07	0.301	0.00E+00	1.87E-02	1.08E-02
374688.013758924.01	374688.01	3758924.01	1.69E-03	5.23E-03	6.96E-03	8.88E-04	1.85E-03	6.47E-03	1.18E-04	2.08E-03	1.85E-03	8.01E-04	6.58E-04	1.22E-03	0.00E+00	0.00E+00	3.05E-07	3.05E-07	0.305	0.00E+00	1.89E-02	1.10E-02
374698.013758924.01	374698.01	3758924.01	1.71E-03	5.28E-03	7.02E-03	8.80E-04	1.87E-03	6.53E-03	1.19E-04	2.11E-03	1.88E-03	8.13E-04	6.68E-04	1.23E-03	0.00E+00	0.00E+00	3.08E-07	3.08E-07	0.308	0.00E+00	1.90E-02	1.11E-02
374708.013758924.01	374708.01	3758924.01	1.72E-03	5.34E-03	7.10E-03	8.73E-04	1.89E-03	6.60E-03	1.21E-04	2.14E-03	1.91E-03	8.24E-04	6.78E-04	1.24E-03	0.00E+00	0.00E+00	3.11E-07	3.11E-07	0.311	0.00E+00	1.92E-02	1.12E-02
374718.013758924.01	374718.01	3758924.01	1.74E-03	5.40E-03	7.18E-03	8.73E-04	1.91E-03	6.68E-03	1.22E-04	2.16E-03	1.93E-03	8.34E-04	6.86E-04	1.25E-03	0.00E+00	0.00E+00	3.15E-07	3.15E-07	0.315	0.00E+00	1.94E-02	1.13E-02
374728.013758924.01	374728.01	3758924.01	1.76E-03	5.46E-03	7.26E-03	8.79E-04	1.93E-03	6.76E-03	1.23E-04	2.19E-03	1.95E-03	8.44E-04	6.94E-04	1.25E-03	0.00E+00	0.00E+00	3.18E-07	3.18E-07	0.318	0.00E+00	1.96E-02	1.15E-02
374738.013758924.01	374738.01	3758924.01	1.79E-03	5.53E-03	7.35E-03	8.96E-04	1.96E-03	6.84E-03	1.25E-04	2.21E-03	1.97E-03	8.52E-04	7.01E-04	1.25E-03	0.00E+00	0.00E+00	3.22E-07	3.22E-07	0.322	0.00E+00	1.99E-02	1.16E-02
374748.013758924.01	374748.01	3758924.01	1.81E-03	5.60E-03	7.45E-03	9.24E-04	1.98E-03	6.93E-03	1.27E-04	2.23E-03	1.99E-03	8.60E-04	7.07E-04	1.25E-03	0.00E+00	0.00E+00	3.26E-07	3.26E-07	0.326	0.00E+00	2.01E-02	1.17E-02
374758.013758924.01	374758.01	3758924.01	1.84E-03	5.68E-03	7.56E-03	9.62E-04	2.01E-03	7.03E-03	1.28E-04	2.25E-03	2.01E-03	8.66E-04	7.13E-04	1.24E-03	0.00E+00	0.00E+00	3.30E-07	3.30E-07	0.330	0.00E+00	2.04E-02	1.19E-02
374768.013758924.01	374768.01	3758924.01	1.86E-03	5.77E-03	7.67E-03	1.01E-03	2.04E-03	7.14E-03	1.30E-04	2.26E-03	2.02E-03	8.71E-04	7.17E-04	1.24E-03	0.00E+00	0.00E+00	3.34E-07	3.34E-07	0.334	0.00E+00	2.07E-02	1.20E-02
374778.013758924.01	374778.01	3758924.01	1.89E-03	5.86E-03	7.80E-03	1.07E-03	2.07E-03	7.26E-03	1.33E-04	2.27E-03	2.03E-03	8.75E-04	7.20E-04	1.23E-03	0.00E+00	0.00E+00	3.39E-07	3.39E-07	0.339	0.00E+00	2.10E-02	1.22E-02
374788.013758924.01	374788.01	3758924.01	1.93E-03	5.97E-03	7.95E-03	1.13E-03	2.11E-03	7.39E-03	1.35E-04	2.28E-03	2.03E-03	8.78E-04	7.22E-04	1.24E-03	0.00E+00	0.00E+00	3.44E-07	3.44E-07	0.344	0.00E+00	2.14E-02	1.24E-02
374598.013758934.01	374598.01	3758934.01	1.42E-03	4.40E-03	5.85E-03	7.48E-04	1.55E-03	5.44E-03	9.93E-05	1.64E-03	1.46E-03	6.32E-04	5.20E-04	9.16E-04	0.00E+00	0.00E+00	2.51E-07	2.51E-07	0.251	0.00E+00	1.56E-02	9.08E-03
374608.013758934.01	374608.01	3758934.01	1.44E-03	4.46E-03	5.94E-03	7.68E-04	1.58E-03	5.52E-03	1.01E-04	1.68E-03	1.50E-03	6.46E-04	5.31E-04	9.43E-04	0.00E+00	0.00E+00	2.56E-07	2.56E-07	0.256	0.00E+00	1.59E-02	9.23E-03
374618.013758934.01	374618.01	3758934.01	1.46E-03	4.52E-03	6.01E-03	7.85E-04	1.60E-03	5.59E-03	1.02E-04	1.71E-03	1.53E-03	6.60E-04	5.43E-04	9.70E-04	0.00E+00	0.00E+00	2.60E-07	2.60E-07	0.260	0.00E+00	1.61E-02	9.36E-03
374628.013758934.01	374628.01	3758934.01	1.48E-03	4.58E-03	6.09E-03	7.98E-04	1.62E-03	5.66E-03	1.03E-04	1.75E-03	1.56E-03	6.74E-04	5.54E-04	9.95E-04	0.00E+00	0.00E+00	2.64E-07	2.64E-07	0.264	0.00E+00	1.64E-02	9.50E-03
374638.013758934.01	374638.01	3758934.01	1.50E-03	4.63E-03	6.16E-03	8.08E-04	1.64E-03	5.73E-03	1.05E-04	1.78E-03	1.59E-03	6.88E-04	5.64E-04	1.01E-03	0.00E+00	0.00E+00	2.67E-07	2.67E-07	0.267	0.00E+00	1.66E-02	9.63E-03
374648.013758934.01	374648.01	3758934.01	1.51E-03	4.68E-03	6.22E-03	8.12E-04	1.65E-03	5.79E-03	1.06E-04	1.82E-03	1.62E-03	7.01E-04	5.77E-04	1.04E-03	0.00E+00	0.00E+00	2.71E-07	2.71E-07	0.271	0.00E+00	1.68E-02	9.75E-03
374658.013758934.01	374658.01	3758934.01	1.53E-03	4.73E-03	6.28E-03	8.14E-04	1.67E-03	5.85E-03	1.07E-04	1.85E-03	1.65E-03	7.14E-04	5.87E-04	1.07E-03	0.00E+00	0.00E+00	2.74E-07	2.74E-07	0.274	0.00E+00	1.70E-02	9.86E-03
374668.013758934.01	374668.01	3758934.01	1.54E-03	4.77E-03	6.35E-03	8.13E-04	1.69E-03	5.90E-03	1.08E-04	1.88E-03	1.68E-03	7.26E-04	5.97E-04	1.09E-03	0.00E+00	0.00E+00	2.77E-07	2.77E-07	0.277	0.00E+00	1.72E-02	9.98E-03
374678.013758934.01	374678.01	3758934.01	1.55E-03	4.81E-03	6.40E-03	8.08E-04	1.70E-03	5.95E-03	1.09E-04	1.91E-03	1.71E-03	7.38E-04	6.07E-04	1.11E-03	0.00E+00	0.00E+00	2.80E-07	2.80E-07	0.280	0.00E+00	1.73E-02	1.01E-02
374688.013758934.01	374688.01	3758934.01	1.57E-03	4.85E-03	6.46E-03	8.04E-04	1.72E-03	6.01E-03	1.10E-04	1.94E-03	1.73E-03	7.49E-04	6.16E-04	1.12E-03	0.00E+00	0.00E+00	2.83E-07	2.83E-07	0.283	0.00E+00	1.75E-02	1.02E-02
374698.013758934.01	374698.01	3758934.01	1.58E-03	4.89E-03	6.51E-03	7.97E-04	1.73E-03	6.06E-03	1.11E-04	1.97E-03	1.76E-03	7.59E-04	6.25E-04	1.13E-03	0.00E+00	0.00E+00	2.86E-07	2.86E-07	0.286	0.00E+00	1.76E-02	1.03E-02
374708.013758934.01	374708.01	3758934.01	1.60E-03	4.94E-03	6.57E-03	7.91E-04	1.75E-03	6.11E-03	1.12E-04	2.00E-03	1.78E-03	7.69E-04	6.33E-04	1.14E-03	0.00E+00	0.00E+00	2.88E-07	2.88E-07	0.288	0.00E+00	1.78E-02	1.04E-02
374718.013758934.01	374718.01	3758934.01	1.61E-03	4.99E-03	6.64E-03	7.89E-04	1.76E-03	6.17E-03	1.13E-04	2.02E-03	1.80E-03	7.78E-04	6.40E-04	1.15E-03	0.00E+00	0.00E+00	2.91E-07	2.91E-07	0.291	0.00E+00	1.80E-02	1.05E-02
374728.013758934.01	374728.01	3758934.01	1.63E-03	5.04E-03	6.70E-03	7.91E-04	1.78E-03	6.24E-03	1.14E-04	2.04E-03	1.82E-03	7.87E-04	6.47E-04	1.15E-03	0.00E+00	0.00E+00	2.94E-07	2.94E-07	0.294	0.00E+00	1.81E-02	1.06E-02
374738.013758934.01	374738.01	3758934.01	1.65E-03	5.10E-03	6.78E-03	8.00E-04	1.80E-03	6.31E-03	1.15E-04	2.06E-03	1.84E-03	7.94E-04	6.54E-04	1.15E-03	0.00E+00	0.00E+00	2.97E-07	2.97E-07	0.297	0.00E+00	1.83E-02	1.07E-02
374748.013758934.01	374748.01	3758934.01	1.66E-03	5.15E-03	6.86E-03	8.18E-04	1.82E-03	6.38E-03	1.16E-04	2.08E-03	1.86E-03	8.01E-04	6.59E-04	1.14E-03	0.00E+00	0.00E+00	3.01E-07	3.01E-07	0.301	0.00E+00	1.85E-02	1.08E-02
374758.013758934.01	374758.01	3758934.01	1.69E-03	5.22E-03	6.94E-03	8.46E-04	1.85E-03	6.46E-03	1.18E-04	2.09E-03	1.87E-03	8.06E-04	6.64E-04	1.14E-03	0.00E+00	0.00E+00	3.04E-07	3.04E-07	0.304	0.00E+00	1.87E-02	1.10E-02
374768.013758934.01	374768.01	3758934.01	1.71E-03	5.29E-03	7.03E-03	8.81E-04	1.87E-03	6.54E-03	1.19E-04	2.10E-03	1.88E-03	8.11E-04	6.67E-04	1.14E-03	0.00E+00	0.00E+00	3.07E-07	3.07E-07	0.307	0.00E+00	1.90E-02	1.11E-02
374778.013758934.01	374778.01	3758934.01	1.73E-03	5.37E-03	7.14E-03	9.24E-04	1.90E-03	6.64E-03	1.21E-04	2.11E-03	1.89E-03	8.14E-04	6.70E-04	1.13E-03	0.00E+00	0.00E+00	3.11E-07	3.11E-07	0.311	0.00E+00	1.92E-02	1.12E-02
374788.013758934.01	374788.01	3758934.01	1.76E-03	5.46E-03	7.26E-03	9.76E-04	1.93E-03	6.75E-03	1.23E-04	2.12E-03	1.89E-03	8.17E-04	6.72E-04	1.13E-03	0.00E+00	0.00E+00	3.16E-07	3.16E-07	0.316	0.00E+00	1.95E-02	1.14E-02
374598.013758944.01	374598.01	3758944.01	1.35E-03	4.12E-03	5.55E-03	6.82E-04	1.47E-03	5.16E-03	9.42E-05	1.55E-03	1.38E-03	5.97E-04	4.91E-04	8.65E-04	0.00E+00	0.00E+00	2.36E-07	2.36E-07	0.236	0.00E+00	1.47E-02	8.52E-03
374608.013758944.01	374608.01	3758944.01	1.35E-03	4.17E-03	5.55E-03	6.98E-04	1.47E-03	5.16E-03	9.42E-05	1.58E-03	1.41E-03	6.10E-04	5.02E-04	8.79E-04	0.00E+00	0.00E+00	2.39E-07	2.39E-07	0.239	0.00E+00	1.48E-02	8.64E-03
374618.013758944.01	374618.01	3758944.01	1.36E-03	4.22E-03	5.61E-03	7.11E-04	1.49E-03	5.22E-03	9.54E-05	1.62E-03	1.44E-03	6.23E-04	5.12E-04	9.02E-04	0.00E+00	0.00E+00	2.43E-07	2.43E-07	0.243	0.00E+00	1.50E-02	8.76E-03
374628.013758944.01	374628.01	3758944.01	1.38E-03	4.27E-03	5.68E-03	7.22E-04	1.51E-03	5.29E-03	9.65E-05	1.65E-03	1.47E-03	6.35E-04	5.23E-04	9.24E-04	0.00E+00	0.00E+00	2.46E-07	2.46E-07	0.246	0.00E+00	1.53E-02	8.89E-03
374638.013758944.01	374638.01	3758944.01	1.40E-03	4.32E-03	5.75E-03	7.30E-04	1.53E-03	5.35E-03	9.76E-05	1.68E-03	1.50E-03	6.47E-04	5.33E-04	9.46E-04	0.00E+00	0.00E+00	2.50E-07	2.50E-07	0.250	0.00E+00	1.55E-02	9.00E-03
374648.013758944.01	374648.01	3758944.01	1.41E-03	4.36E-03	5.81E-03	7.35E-04	1.54E-03	5.40E-03	9.86E-05	1.71E-03	1.53E-03	6.59E-04	5.42E-04	9.66E-04	0.00E+00	0.00E+00	2.53E-07	2.53E-07	0.253	0.00E+00	1.56E-02	9.11E-03
374658.013758944.01	374658.01	3758944.01	1.42E-03	4.41E-03	5.86E-03	7.37E-04	1.56E-03	5.46E-03	9.96E-05	1.74E-03	1.55E-03	6.71E-04	5.52E-04	9.86E-04	0.00E+00	0.00E+00	2.56E-07	2.56E-07	0.256	0.00E+00	1.58E-02	9.22E-03
374668.013758944.01	374668.01	3758944.01	1.44E-03	4.45E-03	5.92E-03	7.37E-04	1.57E-03	5.51E-03	1.01E-04

			SWBuilding Construction	SWDemolition	SWGrading	EYBuilding Construction	SWPaving	SWGrading	SWArchitectural Coating	NBBuilding Construction	NBBuilding Construction	NBArchitectural Coating	NBArchitectural Coating	RWBuilding Construction	Child Risk					Overlapping Phases - Maximum Gl		
Unique Identifier	X (UTM)	Y (UTM)	2026	2026	2026	2026	2027	2027	2027	2026	2027	2026	2027	2026	3rd Trimester	0<2	2<16	Total	per million	2025	2026	2027
374778.013758974.01	374778.01	3758974.01	1.27E-03	3.93E-03	5.23E-03	5.77E-04	1.39E-03	4.87E-03	8.89E-05	1.62E-03	1.45E-03	6.26E-04	5.15E-04	8.36E-04	0.00E+00	0.00E+00	2.30E-07	2.30E-07	0.230	0.00E+00	1.41E-02	8.31E-03
374788.013758974.01	374788.01	3758974.01	1.29E-03	3.99E-03	5.30E-03	5.97E-04	1.41E-03	4.93E-03	9.01E-05	1.63E-03	1.46E-03	6.29E-04	5.18E-04	8.39E-04	0.00E+00	0.00E+00	2.33E-07	2.33E-07	0.233	0.00E+00	1.43E-02	8.41E-03
374598.013758984.01	374598.01	3758984.01	1.04E-03	3.23E-03	4.29E-03	4.86E-04	1.14E-03	4.00E-03	7.30E-05	1.25E-03	1.12E-03	4.83E-04	3.97E-04	6.62E-04	0.00E+00	0.00E+00	1.86E-07	1.86E-07	0.186	0.00E+00	1.15E-02	6.73E-03
374608.013758984.01	374608.01	3758984.01	1.05E-03	3.26E-03	4.34E-03	4.94E-04	1.15E-03	4.04E-03	7.38E-05	1.28E-03	1.14E-03	4.92E-04	4.05E-04	6.76E-04	0.00E+00	0.00E+00	1.88E-07	1.88E-07	0.188	0.00E+00	1.16E-02	6.81E-03
374618.013758984.01	374618.01	3758984.01	1.07E-03	3.30E-03	4.39E-03	5.02E-04	1.17E-03	4.09E-03	7.46E-05	1.30E-03	1.16E-03	5.00E-04	4.12E-04	6.90E-04	0.00E+00	0.00E+00	1.91E-07	1.91E-07	0.191	0.00E+00	1.18E-02	6.90E-03
374628.013758984.01	374628.01	3758984.01	1.08E-03	3.34E-03	4.44E-03	5.08E-04	1.18E-03	4.13E-03	7.54E-05	1.32E-03	1.18E-03	5.09E-04	4.18E-04	7.03E-04	0.00E+00	0.00E+00	1.93E-07	1.93E-07	0.193	0.00E+00	1.19E-02	6.98E-03
374638.013758984.01	374638.01	3758984.01	1.09E-03	3.37E-03	4.48E-03	5.13E-04	1.19E-03	4.17E-03	7.62E-05	1.34E-03	1.20E-03	5.17E-04	4.25E-04	7.16E-04	0.00E+00	0.00E+00	1.96E-07	1.96E-07	0.196	0.00E+00	1.20E-02	7.06E-03
374648.013758984.01	374648.01	3758984.01	1.10E-03	3.40E-03	4.52E-03	5.17E-04	1.20E-03	4.21E-03	7.68E-05	1.36E-03	1.21E-03	5.25E-04	4.32E-04	7.28E-04	0.00E+00	0.00E+00	1.98E-07	1.98E-07	0.198	0.00E+00	1.22E-02	7.13E-03
374658.013758984.01	374658.01	3758984.01	1.11E-03	3.43E-03	4.56E-03	5.19E-04	1.21E-03	4.24E-03	7.75E-05	1.38E-03	1.23E-03	5.32E-04	4.38E-04	7.39E-04	0.00E+00	0.00E+00	2.00E-07	2.00E-07	0.200	0.00E+00	1.23E-02	7.20E-03
374668.013758984.01	374668.01	3758984.01	1.12E-03	3.45E-03	4.59E-03	5.19E-04	1.22E-03	4.27E-03	7.80E-05	1.40E-03	1.25E-03	5.39E-04	4.44E-04	7.49E-04	0.00E+00	0.00E+00	2.01E-07	2.01E-07	0.201	0.00E+00	1.24E-02	7.26E-03
374678.013758984.01	374678.01	3758984.01	1.12E-03	3.47E-03	4.62E-03	5.18E-04	1.23E-03	4.30E-03	7.85E-05	1.42E-03	1.26E-03	5.46E-04	4.49E-04	7.58E-04	0.00E+00	0.00E+00	2.03E-07	2.03E-07	0.203	0.00E+00	1.25E-02	7.32E-03
374688.013758984.01	374688.01	3758984.01	1.13E-03	3.49E-03	4.65E-03	5.18E-04	1.24E-03	4.32E-03	7.89E-05	1.43E-03	1.28E-03	5.52E-04	4.54E-04	7.66E-04	0.00E+00	0.00E+00	2.04E-07	2.04E-07	0.204	0.00E+00	1.25E-02	7.37E-03
374698.013758984.01	374698.01	3758984.01	1.14E-03	3.51E-03	4.67E-03	5.17E-04	1.24E-03	4.35E-03	7.94E-05	1.45E-03	1.29E-03	5.58E-04	4.59E-04	7.73E-04	0.00E+00	0.00E+00	2.06E-07	2.06E-07	0.206	0.00E+00	1.26E-02	7.42E-03
374708.013758984.01	374708.01	3758984.01	1.14E-03	3.53E-03	4.70E-03	5.16E-04	1.25E-03	4.37E-03	7.98E-05	1.46E-03	1.31E-03	5.64E-04	4.64E-04	7.79E-04	0.00E+00	0.00E+00	2.07E-07	2.07E-07	0.207	0.00E+00	1.27E-02	7.47E-03
374718.013758984.01	374718.01	3758984.01	1.15E-03	3.55E-03	4.73E-03	5.14E-04	1.26E-03	4.40E-03	8.03E-05	1.48E-03	1.32E-03	5.69E-04	4.68E-04	7.84E-04	0.00E+00	0.00E+00	2.09E-07	2.09E-07	0.209	0.00E+00	1.28E-02	7.52E-03
374728.013758984.01	374728.01	3758984.01	1.15E-03	3.57E-03	4.75E-03	5.11E-04	1.26E-03	4.42E-03	8.07E-05	1.49E-03	1.33E-03	5.74E-04	4.72E-04	7.86E-04	0.00E+00	0.00E+00	2.10E-07	2.10E-07	0.210	0.00E+00	1.28E-02	7.57E-03
374738.013758984.01	374738.01	3758984.01	1.16E-03	3.60E-03	4.78E-03	5.11E-04	1.27E-03	4.45E-03	8.13E-05	1.50E-03	1.34E-03	5.79E-04	4.76E-04	7.89E-04	0.00E+00	0.00E+00	2.11E-07	2.11E-07	0.211	0.00E+00	1.29E-02	7.62E-03
374748.013758984.01	374748.01	3758984.01	1.17E-03	3.61E-03	4.81E-03	5.09E-04	1.28E-03	4.47E-03	8.17E-05	1.51E-03	1.35E-03	5.82E-04	4.79E-04	7.88E-04	0.00E+00	0.00E+00	2.12E-07	2.12E-07	0.212	0.00E+00	1.30E-02	7.66E-03
374758.013758984.01	374758.01	3758984.01	1.17E-03	3.63E-03	4.83E-03	5.10E-04	1.28E-03	4.49E-03	8.20E-05	1.52E-03	1.36E-03	5.85E-04	4.81E-04	7.86E-04	0.00E+00	0.00E+00	2.13E-07	2.13E-07	0.213	0.00E+00	1.30E-02	7.69E-03
374768.013758984.01	374768.01	3758984.01	1.18E-03	3.65E-03	4.85E-03	5.14E-04	1.29E-03	4.51E-03	8.24E-05	1.52E-03	1.36E-03	5.87E-04	4.83E-04	7.83E-04	0.00E+00	0.00E+00	2.14E-07	2.14E-07	0.214	0.00E+00	1.31E-02	7.73E-03
374778.013758984.01	374778.01	3758984.01	1.19E-03	3.68E-03	4.89E-03	5.24E-04	1.30E-03	4.55E-03	8.31E-05	1.53E-03	1.37E-03	5.90E-04	4.85E-04	7.81E-04	0.00E+00	0.00E+00	2.16E-07	2.16E-07	0.216	0.00E+00	1.32E-02	7.78E-03
374788.013758984.01	374788.01	3758984.01	1.20E-03	3.72E-03	4.95E-03	5.39E-04	1.32E-03	4.61E-03	8.41E-05	1.54E-03	1.37E-03	5.93E-04	4.88E-04	7.83E-04	0.00E+00	0.00E+00	2.18E-07	2.18E-07	0.218	0.00E+00	1.33E-02	7.87E-03
374598.013758994.01	374598.01	3758994.01	9.87E-04	3.06E-03	4.06E-03	4.50E-04	1.08E-03	3.78E-03	6.90E-05	1.19E-03	1.06E-03	4.60E-04	3.78E-04	6.24E-04	0.00E+00	0.00E+00	1.76E-07	1.76E-07	0.176	0.00E+00	1.08E-02	6.37E-03
374608.013758994.01	374608.01	3758994.01	9.98E-04	3.09E-03	4.11E-03	4.57E-04	1.09E-03	3.82E-03	6.98E-05	1.21E-03	1.08E-03	4.67E-04	3.85E-04	6.36E-04	0.00E+00	0.00E+00	1.78E-07	1.78E-07	0.178	0.00E+00	1.10E-02	6.45E-03
374618.013758994.01	374618.01	3758994.01	1.01E-03	3.12E-03	4.16E-03	4.64E-04	1.10E-03	3.87E-03	7.06E-05	1.23E-03	1.10E-03	4.75E-04	3.91E-04	6.49E-04	0.00E+00	0.00E+00	1.81E-07	1.81E-07	0.181	0.00E+00	1.11E-02	6.53E-03
374628.013758994.01	374628.01	3758994.01	1.02E-03	3.15E-03	4.20E-03	4.70E-04	1.12E-03	3.90E-03	7.13E-05	1.25E-03	1.12E-03	4.83E-04	3.97E-04	6.60E-04	0.00E+00	0.00E+00	1.83E-07	1.83E-07	0.183	0.00E+00	1.12E-02	6.60E-03
374638.013758994.01	374638.01	3758994.01	1.03E-03	3.18E-03	4.24E-03	4.74E-04	1.13E-03	3.94E-03	7.20E-05	1.27E-03	1.14E-03	4.90E-04	4.03E-04	6.71E-04	0.00E+00	0.00E+00	1.85E-07	1.85E-07	0.185	0.00E+00	1.14E-02	6.68E-03
374648.013758994.01	374648.01	3758994.01	1.04E-03	3.21E-03	4.27E-03	4.78E-04	1.14E-03	3.97E-03	7.26E-05	1.29E-03	1.15E-03	4.97E-04	4.09E-04	6.82E-04	0.00E+00	0.00E+00	1.87E-07	1.87E-07	0.187	0.00E+00	1.15E-02	6.74E-03
374658.013758994.01	374658.01	3758994.01	1.05E-03	3.24E-03	4.30E-03	4.79E-04	1.14E-03	4.00E-03	7.31E-05	1.31E-03	1.17E-03	5.04E-04	4.15E-04	6.92E-04	0.00E+00	0.00E+00	1.88E-07	1.88E-07	0.188	0.00E+00	1.16E-02	6.80E-03
374668.013758994.01	374668.01	3758994.01	1.05E-03	3.26E-03	4.33E-03	4.80E-04	1.15E-03	4.03E-03	7.36E-05	1.32E-03	1.18E-03	5.10E-04	4.20E-04	7.01E-04	0.00E+00	0.00E+00	1.90E-07	1.90E-07	0.190	0.00E+00	1.17E-02	6.86E-03
374678.013758994.01	374678.01	3758994.01	1.06E-03	3.28E-03	4.36E-03	4.80E-04	1.16E-03	4.05E-03	7.40E-05	1.34E-03	1.20E-03	5.16E-04	4.25E-04	7.09E-04	0.00E+00	0.00E+00	1.91E-07	1.91E-07	0.191	0.00E+00	1.17E-02	6.91E-03
374688.013758994.01	374688.01	3758994.01	1.06E-03	3.30E-03	4.38E-03	4.79E-04	1.17E-03	4.08E-03	7.45E-05	1.35E-03	1.21E-03	5.22E-04	4.30E-04	7.16E-04	0.00E+00	0.00E+00	1.93E-07	1.93E-07	0.193	0.00E+00	1.18E-02	6.96E-03
374698.013758994.01	374698.01	3758994.01	1.07E-03	3.31E-03	4.41E-03	4.79E-04	1.17E-03	4.10E-03	7.49E-05	1.37E-03	1.22E-03	5.28E-04	4.34E-04	7.23E-04	0.00E+00	0.00E+00	1.94E-07	1.94E-07	0.194	0.00E+00	1.19E-02	7.00E-03
374708.013758994.01	374708.01	3758994.01	1.08E-03	3.33E-03	4.43E-03	4.78E-04	1.18E-03	4.12E-03	7.52E-05	1.38E-03	1.23E-03	5.33E-04	4.38E-04	7.28E-04	0.00E+00	0.00E+00	1.95E-07	1.95E-07	0.195	0.00E+00	1.20E-02	7.04E-03
374718.013758994.01	374718.01	3758994.01	1.08E-03	3.35E-03	4.45E-03	4.76E-04	1.18E-03	4.14E-03	7.56E-05	1.39E-03	1.25E-03	5.38E-04	4.42E-04	7.32E-04	0.00E+00	0.00E+00	1.96E-07	1.96E-07	0.196	0.00E+00	1.20E-02	7.09E-03
374728.013758994.01	374728.01	3758994.01	1.09E-03	3.36E-03	4.47E-03	4.75E-04	1.19E-03	4.16E-03	7.60E-05	1.41E-03	1.26E-03	5.42E-04	4.46E-04	7.35E-04	0.00E+00	0.00E+00	1.98E-07	1.98E-07	0.198	0.00E+00	1.21E-02	7.13E-03
374738.013758994.01	374738.01	3758994.01	1.09E-03	3.39E-03	4.51E-03	4.74E-04	1.20E-03	4.19E-03	7.66E-05	1.42E-03	1.27E-03	5.46E-04	4.50E-04	7.39E-04	0.00E+00	0.00E+00	1.99E-07	1.99E-07	0.199	0.00E+00	1.22E-02	7.18E-03
374748.013758994.01	374748.01	3758994.01	1.10E-03	3.39E-03	4.51E-03	4.71E-04	1.20E-03	4.20E-03	7.67E-05	1.42E-03	1.27E-03	5.49E-04	4.52E-04	7.36E-04	0.00E+00	0.00E+00	2.00E-07	2.00E-07	0.200	0.00E+00	1.22E-02	7.20E-03
374758.013758994.01	374758.01	3758994.01	1.10E-03	3.41E-03	4.54E-03	4.71E-04	1.21E-03	4.22E-03	7.70E-05	1.43E-03	1.28E-03	5.52E-04	4.54E-04	7.35E-04	0.00E+00	0.00E+00	2.00E-07	2.00E-07	0.200	0.00E+00	1.22E-02	7.23E-03
374768.013758994.01	374768.01	3758994.01	1.11E-03	3.42E-03	4.56E-03	4.73E-04	1.21E-03	4.24E-03	7.74E-05	1.44E-03	1.28E-03	5.54E-04	4.56E-04	7.33E-04	0.00E+00	0.00E+00	2.01E-07	2.01E-07	0.201	0.00E+00	1.23E-02	7.26E-03
374778.013758994.01	374778.01	3758994.01	1.11E-03	3.45E-03	4.59E-03	4.79E-04	1.22E-03	4.27E-03	7.80E-05	1.44E-03	1.29E-03	5.56E-04	4.58E-04	7.32E-04	0.00E+00	0.00E+00	2.03E-07	2.03E-07	0.203	0.00E+00	1.24E-02	7.31E-03
374788.013758994.01	374788.01	3758994.01	1.13E-03	3.49E-03	4.64E-03	4.91E-04	1.23E-03	4.32E-03	7.88E-05	1.45E-03	1.30E-03	5.59E-04	4.60E-04	7.34E-04	0.00E+00	0.00E+00	2.05E-07	2.05E-07	0.205	0.00E+00	1.25E-02	7.38E-03
374598.013759004.01	374598.01	3759004.01	9.35E-04	2.90E-03	3.85E-03	4.18E-04	1.02E-03	3.58E-03	6.54E-05	1.14E-03	1.01E-03	4.38E-04	3.60E-04	5.89E-04	0.00E+00	0.00E+00	1.67E-07	1.67E-07	0.167	0.00E+00	1.03E-02	6.04E-03
374608.013759004.01	374608.01	3759004.01	9.46E-04	2.93E-03	3.90E-03	4.25E-04	1.04E-03	3.62E-03	6.62E-05	1.15E-03	1.03E-03	4.45E-04	3.66E-04	6.00E-04	0.00E+00	0.00E+00	1.69E-07	1.69E-07	0.169	0.00E+00	1.04E-02	6.12E-03
374618.013759004.01	374618.01	3759004.01	9.57E-04	2.96E-03	3.94E-03	4.31E-04	1.05E-03	3.66E-03	6.69E-05	1.17E-03	1.05E-03	4.52E-04	3.72E-04	6.11E-04	0.00E+00	0.00E+00	1.71E-07	1.71E-07	0.171	0.00E+00	1.05E-02	6.20E-03
374628.013759004.01	374628.01	3759004.01	9.66E-04	2.99E-03	3.98E-03	4.36E-04	1.06E-03	3.70E-03	6.75E-05	1.19E-03	1.06E-03	4.59E-04	3.77E-04	6.21E-04	0.00E+00	0.00E+00	1.73E-07	1.73E-07	0.173	0.00E+00	1.06E-02	6.26E-03
374638.013759004.01	374638.01	3759004.01	9.74E-04	3.02E-03	4.01E-03	4.40E-04	1.07E-03	3.73E-03	6.81E-05	1.21E-03	1.08E-03	4.65E-04	3.83E-04	6.31E-04	0.00E+00	0.00E+00	1.75E-07	1.75E-07	0.175	0.00E+00	1.07E-02	6.33E-03
374648.013759004.01	374648.01	3759004.01	9.82E-04	3.04E-03	4.04E-03	4.43E-04	1.07E-03	3.76E-03	6.87E-05	1.22E-03	1.09E-03	4.72E-04	3.88E-04	6.40E-04	0.00E+00	0.00E+00	1.77E-07	1.77E-07	0.177	0.00E+00	1.08E-02	6.39E-03
374658.013759004.01	374658.01	3759004.01	9.89E-04	3.06E-03	4.07E-03	4.44E-04	1.08E-03	3.79E-03	6.91E-05	1.24E-03	1.11E-03	4.78E-04	3.93E-04	6.49E-04	0.00E+00	0.00E+00	1.78E-07	1.78E-07	0.178	0.00E+00	1.09E-02	6.44E-03
374668.013759004.01	374668.01	3759004.01	9.94E-04	3.08E-03	4.09E-03	4.45E-04	1.09E-03	3.81E-03	6.95E-05	1.26E-03	1.12E-03	4.84E-04	3.98E-04	6.57E-04	0.00E+00	0.00E+00	1.80E-07	1.80E-07	0.180	0.00E+00	1.10E-02	6.48E-03
374678.013759004.01	374678.01	3759004.01	1.00E-03	3.10E-03	4.12E-03	4.45E-04	1.09E-03	3.83E-03	7.00E-05	1.27E-03	1.13E-03	4.89E-04	4.03E-04	6.64E-04	0.00E+00	0.00E+00	1.81E-07	1.81E-07	0.181	0.00E+00	1.11E-02	6.53E-03
374688.013759004.01	374688.01	3759004.01	1.01E-03	3.11E-03	4.14E-03	4.45E-04	1.10E-03	3.85E-03	7.04E-05	1.28E-03	1.15E-03	4.95E-04	4.07E-04	6.71E-04	0.00E+00	0.00E+00	1.82E-07	1.82E-07	0.182	0.00E+00	1.12E-02	6.58E-03
374698.013759004.01	374698.01	3759004.01	1.01E-03	3.13E-03	4.16E-03	4.45E-04	1.11E-03	3.87E-03	7.07E-05	1.30E-03	1.16E-03	5.00E-04	4.11E-04	6.77E-04	0.00E+00	0.00E+00	1.83E-07	1.83E-07	0.183	0.00E+00	1.12E-02	6.62E-03
374708.013759004.01	374708.01	3759004.01	1.02E-03	3.14E-03	4.18E-03	4.44E-04	1.11E-03	3.89E-03	7.11E-05	1.31E-03	1.17E-03	5.04E-04	4.14E-04	6.82E-04	0.00E+00	0.00E+00	1.84E-07	1.84E-07	0.184	0.00E+00	1.13E-02	6.66E-03
374718.013759004.01	374718.01	3759004.01	1.02E-03	3.16E-03	4.20E-03	4.43E-04	1.12E-03	3.91E-03	7.14E-05	1.32E-03	1.18E-03	5.09E-04	4.18E-04	6.85E-04	0.00E+00	0.00E+00	1.86E-07	1.86E-07	0.186	0.00E+00	1.13E-02	6.69E-03
374728.013759004.01	374728.01	3759004.01	1.03E-03	3.17E-03	4.22E-03	4.42E-04	1.12E-03	3.93E-03	7.17E-05	1.33E-03	1.19E-03	5.13E-04	4.22E-04	6.88E-04	0.00E+00	0.00E+00	1.87E-07	1.87E-07	0.187	0.00E+00	1.14E-02	6.73E-03
374738.013759004.01	374738.01	3759004.01	1.03E-03	3.19E-03	4.24E-03	4.40E-04	1.13E-03	3.94E-03	7.20E-05	1.34E-03	1.20E-03	5.16E-04	4.25E-04	6.90E-04	0.00E+00	0.00E+00	1.87E-07	1.87E-07	0.187	0.00E+00	1.14E-02	6.77E-03
374748.013759004.01	374748.01	3759004.01	1.03E-03	3.20E-03	4.26E-03	4.38E-04	1.13E-03	3.96E-03	7.23E-05	1.35E-03	1.20E-03	5.19E-04	4.27E-04	6.90E-04	0.00E+00	0.00E+00	1.88E-07	1.88E-07	0.188	0.00E+00	1.15E-02	6.79E-03
374758.013759004.01	374758.01	3759004.01	1.04E-03	3.21E-03	4.28E-03	4.37E-04	1.14E-03	3.98E-03	7.26E-05	1.35E-03	1.21E-03	5.22E-04	4.30E-04	6.90E-04	0.00E+00	0.00E+00	1.89E-07	1.89E-07	0.189	0.00E+00	1.15E-02	6.82E-03
374768.013759004.01	374768.01	3759004.01	1.04E-03	3.23E-03	4.30E-03	4.38E-04	1.14E-03	4.00E-03	7.30E-05	1.36E-03	1.21E-03	5.24E-04	4.31E-04	6.89E-04	0.00E+00	0.00E+00	1.90E-07	1.90E-07	0.190	0.00E+00	1.16E-02	6.86E-03
374778.013759004.01	374778.01	3759004.01	1.05E-03	3.25E-03	4.32E-03	4.42E-04	1.15E-03	4.02E-03	7.34E-05	1.37E-03	1.22E-03	5.27E-04	4.33E-04	6.88E-04	0.00E+00	0.00E+00	1.91E-07	1.91E-07	0.191	0.00E+00	1.16E-02	6.90E-03
374788.013759004.01	374788.01	3759004.01	1.06E-03	3.28E-03	4.36E-03	4.49E-04	1.16E-03	4.05E-03	7.41E-05	1.37E-03	1.22E-03	5.29E-04	4.35E-04	6.89E-04	0.00E+00	0.00E+00	1.92E-07	1.92E-07	0.192	0.00E+00	1.17E-02	6.95E-03
374598.013759014.01	374598.01	3759014.01	8.87E-04	2.75E-03	3.65E-03	3.89E-04	9.71E-04	3.40E-03	6.21E-05	1.08E-03	9.66E-04	4.17E-04	3.43E-04	5.56E-04	0.00E+00	0.00E+00	1.59E-07	1.59E-07	0.159	0.00E+00	9.73E-03	5.74E-03
374608.013759014.01	374608.01	3759014.01	8.97E-04	2.78E-03	3.69E-03	3.95E-04	9.82E-04	3.44E-03	6.28E-05	1.10E-03	9.82E-04	4.24E-04	3.49E-04	5.66E-04	0.00E+00	0.00E+00	1.61E-07	1.61E-07	0.161	0.00E+00	9.85E-03	5.81E-03
374618.013759014.01	374618.01	3759014.01	9.07E-04	2.81E-03	3.73E-03	4.00E-04	9.93E-04	3.47E-03	6.34E-05	1.12E-03	9.96E-04	4.30E-04	3.54E-04	5.76E-04	0.00E+00	0.00E+00	1.63E-07	1.63E-07	0.163	0.00E+00	9.97E-03	5.88E-03
374628.013759014.01	374628.01	3759014.01	9.15E-04	2.83E-03	3.77E-03	4.05E-04	1.00E-03	3.50E-03	6.40E-05	1.13E-03	1.01E-03	4.37E-04	3.59E-04	5.85E-04	0.00E+00	0.00E+00	1.64E-07	1.64E-07	0.164	0.00E+00	1.01E-02	5.94E-03
374638.013759014.01	374638.01	3759014.01	9.23E-04	2.86E-03	3.80E-03	4.09E-04	1.01E-03	3.53E-03	6.46E-05	1.15E-03	1.03E-03	4.43E-04	3.64E-04	5.94E-04	0.00E+00	0.00E+00	1.66E-07	1.66E-07	0.166	0.00E+00	1.02E-02	6.00E-03
374648.013759014.01	374648.01	3759014.01	9.30E-04	2.88E-03	3.83E-03	4.11E-04	1.02E-03	3.56E-03	6.51E-05	1.16E-03	1.04E-03	4.48E-04	3.69E-04	6.02E-04	0.00E+00	0.00E+00	1.67E-07	1.67E-07	0.167	0.00E+00	1.03E-02	6.05E-03
374658.013759014.01	374658.01	3759014.01	9.37E-04	2.90E-03	3.86E-03	4.13E-04	1.03E-03	3.59E-03	6.55E-05	1.18E-03	1.05E-03	4.54E-04	3.74E-04	6.10E-04	0.00E+00	0.00E+00	1.69E-07	1.69E-07	0.169	0.00E+00	1.03E-02	6.10E-03
374668.013759014.01	374668.01	3759014.01	9.44E-04	2.92E-03	3.88E-03	4.14E-04	1.03E-03	3.61E-03	6.59E-05	1.19E-03	1.06E-03	4.59E-04	3.78E-04	6.14E-04	0.00E+00	0.00E+00	1.70E-07	1.70E-07	0.170	0.00E+00	1.04E-02	6.15E-03
374678.013759014.01	374678.01	3759014.01	9.47E-04	2.93E-03	3.90E-03	4.14E-04	1.04E-03	3.63E-03	6.63E-05	1.20E-03	1.08E-03	4.64E-04	3.82E-04	6.24E-04	0.00E+00	0.00E+00	1.71E-07	1.71E-07	0.171	0.00E+00	1.05E-02	6.19E-03
374688.013759014.01	374688.01	3759014.01	9.53E-04	2.95E-03	3.92E-03	4.14E-04	1.04E-03	3.65E-03	6.66E-05	1.22E-03	1.09E-03	4.69E-04	3.86E-04	6.30E-04	0.00E+00	0.00E+00	1.73E-07	1.73E-07	0.173	0.00E+00	1.06E-02	6.23E-03
374698.013759014.01	374698.01	3759014.01	9.58E-04	2.96E-03	3.94E-03	4.14E-04	1.05E-03	3.67E-03	6.70E-05	1.23E-03	1.10E-03	4.74E-04	3.90E-04	6.36E-04	0.00E+00	0.00E+00	1.74E-07	1.74E-07	0.174	0.00E+00	1.06E-02	6.27E-03
374708.013759014.01	374708.01	3759014.01	9.62E-04	2.98E-03	3.96E-03	4.14E-04	1.05E-03	3.68E-03	6.73E-05	1.24E-03	1.11E-03	4.78E-04	3.93E-04	6.40E-04	0.00E+00	0.00E+00	1.75E-07	1.75E-07	0.175	0.00E+00	1.07E-02	6.30E-03
374718.013759014.01	374718.01	3759014.01	9.66E-04	2.99E-03	3.98E-03	4.13E-04	1.06E-03	3.70E-03	6.76E-05	1.25E-03	1.12E-03	4.82E-04	3.97E-04	6.44E-04	0.00E+00	0.00E+00	1.76E-07	1.76E-07	0.176	0.00E+00	1.07E-02	6.34E-03
374728.013759014.01	374728.01	3759014.01	9.70E-04	3.00E-03	3.99E-03	4.12E-04	1.06E-03	3.71E-03	6.78E-05	1.26E-03	1.13E-03	4.86E-04	4.00E-04	6.46E-04	0.00E+00	0.00E+00	1.76E-07	1.76E-07	0.176	0.00E+00	1.08E-02	6.37E-03
374738.013759014.01	374738.01	3759014.01	9.74E-04	3.01E-03	4.01E-03	4.11E-04	1.07E-03	3.73E-03	6.81E-05

			SWBuilding Construction	SWDemolition	SWGrading	EYBuilding Construction	SWPaving	SWGrading	SWArchitectural Coating	NBBuilding Construction	NBBuilding Construction	NBArchitectural Coating	NBArchitectural Coating	RWBuilding Construction	Child Risk					Overlapping Phases - Maximum Gl		
Unique Identifier	X (UTM)	Y (UTM)	2026	2026	2026	2026	2027	2027	2027	2026	2027	2026	2027	2026	3rd Trimester	0<2	2<16	Total	per million	2025	2026	2027
374040.013758206.01	374040.01	3758206.01	2.98E-04	9.23E-04	1.23E-03	5.55E-05	3.26E-04	1.14E-03	2.08E-05	3.40E-04	3.04E-04	1.31E-04	1.08E-04	1.26E-04	0.00E+00	0.00E+00	5.14E-08	5.14E-08	0.051	0.00E+00	3.10E-03	1.90E-03
374050.013758206.01	374050.01	3758206.01	3.05E-04	9.44E-04	1.26E-03	5.65E-05	3.34E-04	1.17E-03	2.13E-05	3.47E-04	3.10E-04	1.34E-04	1.10E-04	1.28E-04	0.00E+00	0.00E+00	5.26E-08	5.26E-08	0.053	0.00E+00	3.17E-03	1.94E-03
374060.013758206.01	374060.01	3758206.01	3.12E-04	9.66E-04	1.28E-03	5.75E-05	3.42E-04	1.20E-03	2.18E-05	3.55E-04	3.17E-04	1.37E-04	1.13E-04	1.31E-04	0.00E+00	0.00E+00	5.38E-08	5.38E-08	0.054	0.00E+00	3.24E-03	1.99E-03
374070.013758206.01	374070.01	3758206.01	3.19E-04	9.89E-04	1.32E-03	5.86E-05	3.50E-04	1.22E-03	2.23E-05	3.63E-04	3.24E-04	1.40E-04	1.15E-04	1.33E-04	0.00E+00	0.00E+00	5.50E-08	5.50E-08	0.055	0.00E+00	3.32E-03	2.03E-03
374080.013758206.01	374080.01	3758206.01	3.27E-04	1.01E-03	1.35E-03	5.97E-05	3.58E-04	1.25E-03	2.29E-05	3.71E-04	3.31E-04	1.43E-04	1.18E-04	1.36E-04	0.00E+00	0.00E+00	5.63E-08	5.63E-08	0.056	0.00E+00	3.40E-03	2.08E-03
374090.013758206.01	374090.01	3758206.01	3.35E-04	1.04E-03	1.38E-03	6.08E-05	3.67E-04	1.28E-03	2.34E-05	3.79E-04	3.38E-04	1.46E-04	1.20E-04	1.39E-04	0.00E+00	0.00E+00	5.76E-08	5.76E-08	0.058	0.00E+00	3.48E-03	2.13E-03
374100.013758206.01	374100.01	3758206.01	3.43E-04	1.06E-03	1.41E-03	6.19E-05	3.76E-04	1.31E-03	2.40E-05	3.88E-04	3.46E-04	1.49E-04	1.23E-04	1.42E-04	0.00E+00	0.00E+00	5.90E-08	5.90E-08	0.059	0.00E+00	3.56E-03	2.18E-03
374110.013758206.01	374110.01	3758206.01	3.52E-04	1.09E-03	1.45E-03	6.30E-05	3.85E-04	1.35E-03	2.46E-05	3.96E-04	3.54E-04	1.53E-04	1.26E-04	1.45E-04	0.00E+00	0.00E+00	6.04E-08	6.04E-08	0.060	0.00E+00	3.64E-03	2.24E-03
374120.013758206.01	374120.01	3758206.01	3.60E-04	1.12E-03	1.48E-03	6.42E-05	3.94E-04	1.38E-03	2.52E-05	4.05E-04	3.62E-04	1.56E-04	1.29E-04	1.48E-04	0.00E+00	0.00E+00	6.19E-08	6.19E-08	0.062	0.00E+00	3.73E-03	2.29E-03
374130.013758206.01	374130.01	3758206.01	3.69E-04	1.14E-03	1.52E-03	6.54E-05	4.04E-04	1.41E-03	2.58E-05	4.15E-04	3.70E-04	1.60E-04	1.32E-04	1.51E-04	0.00E+00	0.00E+00	6.34E-08	6.34E-08	0.063	0.00E+00	3.82E-03	2.35E-03
374140.013758206.01	374140.01	3758206.01	3.79E-04	1.17E-03	1.56E-03	6.66E-05	4.14E-04	1.45E-03	2.65E-05	4.24E-04	3.79E-04	1.64E-04	1.35E-04	1.54E-04	0.00E+00	0.00E+00	6.50E-08	6.50E-08	0.065	0.00E+00	3.92E-03	2.40E-03
374150.013758206.01	374150.01	3758206.01	3.88E-04	1.20E-03	1.60E-03	6.78E-05	4.25E-04	1.49E-03	2.72E-05	4.34E-04	3.88E-04	1.67E-04	1.38E-04	1.57E-04	0.00E+00	0.00E+00	6.66E-08	6.66E-08	0.067	0.00E+00	4.02E-03	2.46E-03
374160.013758206.01	374160.01	3758206.01	3.98E-04	1.23E-03	1.64E-03	6.91E-05	4.36E-04	1.53E-03	2.79E-05	4.45E-04	3.97E-04	1.71E-04	1.41E-04	1.61E-04	0.00E+00	0.00E+00	6.82E-08	6.82E-08	0.068	0.00E+00	4.12E-03	2.53E-03
374170.013758206.01	374170.01	3758206.01	4.09E-04	1.26E-03	1.68E-03	7.03E-05	4.47E-04	1.56E-03	2.86E-05	4.55E-04	4.06E-04	1.75E-04	1.44E-04	1.64E-04	0.00E+00	0.00E+00	7.00E-08	7.00E-08	0.070	0.00E+00	4.22E-03	2.59E-03
374180.013758206.01	374180.01	3758206.01	4.19E-04	1.30E-03	1.73E-03	7.16E-05	4.59E-04	1.60E-03	2.93E-05	4.66E-04	4.16E-04	1.80E-04	1.48E-04	1.68E-04	0.00E+00	0.00E+00	7.17E-08	7.17E-08	0.072	0.00E+00	4.33E-03	2.66E-03
373990.013758216.01	373990.01	3758216.01	2.69E-04	8.34E-04	1.11E-03	5.14E-05	2.95E-04	1.03E-03	1.88E-05	3.09E-04	2.76E-04	1.19E-04	9.81E-05	1.15E-04	0.00E+00	0.00E+00	4.66E-08	4.66E-08	0.047	0.00E+00	2.81E-03	1.72E-03
374000.013758216.01	374000.01	3758216.01	2.76E-04	8.53E-04	1.13E-03	5.24E-05	3.02E-04	1.06E-03	1.93E-05	3.16E-04	2.82E-04	1.22E-04	1.00E-04	1.17E-04	0.00E+00	0.00E+00	4.76E-08	4.76E-08	0.048	0.00E+00	2.87E-03	1.76E-03
374010.013758216.01	374010.01	3758216.01	2.82E-04	8.73E-04	1.16E-03	5.34E-05	3.09E-04	1.08E-03	1.97E-05	3.22E-04	2.88E-04	1.24E-04	1.02E-04	1.20E-04	0.00E+00	0.00E+00	4.87E-08	4.87E-08	0.049	0.00E+00	2.93E-03	1.80E-03
374020.013758216.01	374020.01	3758216.01	2.88E-04	8.93E-04	1.19E-03	5.43E-05	3.16E-04	1.10E-03	2.02E-05	3.29E-04	2.94E-04	1.27E-04	1.04E-04	1.22E-04	0.00E+00	0.00E+00	4.98E-08	4.98E-08	0.050	0.00E+00	3.00E-03	1.84E-03
374030.013758216.01	374030.01	3758216.01	2.95E-04	9.13E-04	1.21E-03	5.53E-05	3.23E-04	1.13E-03	2.06E-05	3.36E-04	3.00E-04	1.30E-04	1.07E-04	1.24E-04	0.00E+00	0.00E+00	5.09E-08	5.09E-08	0.051	0.00E+00	3.07E-03	1.88E-03
374040.013758216.01	374040.01	3758216.01	3.02E-04	9.34E-04	1.24E-03	5.63E-05	3.30E-04	1.16E-03	2.11E-05	3.44E-04	3.07E-04	1.32E-04	1.09E-04	1.27E-04	0.00E+00	0.00E+00	5.20E-08	5.20E-08	0.052	0.00E+00	3.14E-03	1.92E-03
374050.013758216.01	374050.01	3758216.01	3.09E-04	9.56E-04	1.27E-03	5.73E-05	3.38E-04	1.18E-03	2.16E-05	3.51E-04	3.13E-04	1.35E-04	1.11E-04	1.30E-04	0.00E+00	0.00E+00	5.32E-08	5.32E-08	0.053	0.00E+00	3.21E-03	1.97E-03
374060.013758216.01	374060.01	3758216.01	3.16E-04	9.79E-04	1.30E-03	5.84E-05	3.46E-04	1.21E-03	2.21E-05	3.59E-04	3.20E-04	1.38E-04	1.14E-04	1.32E-04	0.00E+00	0.00E+00	5.45E-08	5.45E-08	0.054	0.00E+00	3.28E-03	2.01E-03
374070.013758216.01	374070.01	3758216.01	3.24E-04	1.00E-03	1.33E-03	5.95E-05	3.54E-04	1.24E-03	2.26E-05	3.67E-04	3.27E-04	1.41E-04	1.16E-04	1.35E-04	0.00E+00	0.00E+00	5.58E-08	5.58E-08	0.056	0.00E+00	3.36E-03	2.06E-03
374080.013758216.01	374080.01	3758216.01	3.32E-04	1.03E-03	1.37E-03	6.06E-05	3.63E-04	1.27E-03	2.32E-05	3.75E-04	3.35E-04	1.45E-04	1.19E-04	1.38E-04	0.00E+00	0.00E+00	5.71E-08	5.71E-08	0.057	0.00E+00	3.44E-03	2.11E-03
374090.013758216.01	374090.01	3758216.01	3.40E-04	1.05E-03	1.40E-03	6.18E-05	3.72E-04	1.30E-03	2.38E-05	3.84E-04	3.42E-04	1.48E-04	1.22E-04	1.41E-04	0.00E+00	0.00E+00	5.84E-08	5.84E-08	0.058	0.00E+00	3.52E-03	2.16E-03
374100.013758216.01	374100.01	3758216.01	3.48E-04	1.08E-03	1.43E-03	6.29E-05	3.81E-04	1.33E-03	2.44E-05	3.92E-04	3.50E-04	1.51E-04	1.24E-04	1.44E-04	0.00E+00	0.00E+00	5.98E-08	5.98E-08	0.060	0.00E+00	3.61E-03	2.21E-03
374110.013758216.01	374110.01	3758216.01	3.57E-04	1.10E-03	1.47E-03	6.41E-05	3.91E-04	1.37E-03	2.50E-05	4.01E-04	3.58E-04	1.55E-04	1.27E-04	1.47E-04	0.00E+00	0.00E+00	6.13E-08	6.13E-08	0.061	0.00E+00	3.70E-03	2.27E-03
374120.013758216.01	374120.01	3758216.01	3.66E-04	1.13E-03	1.51E-03	6.53E-05	4.01E-04	1.40E-03	2.56E-05	4.11E-04	3.67E-04	1.58E-04	1.30E-04	1.50E-04	0.00E+00	0.00E+00	6.28E-08	6.28E-08	0.063	0.00E+00	3.79E-03	2.32E-03
374130.013758216.01	374130.01	3758216.01	3.75E-04	1.16E-03	1.54E-03	6.65E-05	4.11E-04	1.44E-03	2.62E-05	4.20E-04	3.75E-04	1.62E-04	1.33E-04	1.53E-04	0.00E+00	0.00E+00	6.44E-08	6.44E-08	0.064	0.00E+00	3.88E-03	2.38E-03
374140.013758216.01	374140.01	3758216.01	3.85E-04	1.19E-03	1.58E-03	6.78E-05	4.21E-04	1.47E-03	2.69E-05	4.30E-04	3.84E-04	1.66E-04	1.36E-04	1.56E-04	0.00E+00	0.00E+00	6.60E-08	6.60E-08	0.066	0.00E+00	3.98E-03	2.44E-03
374150.013758216.01	374150.01	3758216.01	3.95E-04	1.22E-03	1.63E-03	6.91E-05	4.32E-04	1.51E-03	2.76E-05	4.40E-04	3.93E-04	1.70E-04	1.40E-04	1.60E-04	0.00E+00	0.00E+00	6.76E-08	6.76E-08	0.068	0.00E+00	4.08E-03	2.50E-03
374160.013758216.01	374160.01	3758216.01	4.05E-04	1.25E-03	1.67E-03	7.04E-05	4.44E-04	1.55E-03	2.83E-05	4.51E-04	4.03E-04	1.74E-04	1.43E-04	1.63E-04	0.00E+00	0.00E+00	6.94E-08	6.94E-08	0.069	0.00E+00	4.19E-03	2.57E-03
374170.013758216.01	374170.01	3758216.01	4.16E-04	1.29E-03	1.71E-03	7.17E-05	4.55E-04	1.59E-03	2.91E-05	4.62E-04	4.12E-04	1.78E-04	1.47E-04	1.67E-04	0.00E+00	0.00E+00	7.12E-08	7.12E-08	0.071	0.00E+00	4.29E-03	2.64E-03
374180.013758216.01	374180.01	3758216.01	4.27E-04	1.32E-03	1.76E-03	7.30E-05	4.67E-04	1.63E-03	2.99E-05	4.73E-04	4.22E-04	1.82E-04	1.50E-04	1.70E-04	0.00E+00	0.00E+00	7.30E-08	7.30E-08	0.073	0.00E+00	4.40E-03	2.70E-03
373990.013758226.01	373990.01	3758226.01	2.73E-04	8.44E-04	1.12E-03	5.21E-05	2.98E-04	1.04E-03	1.91E-05	3.12E-04	2.79E-04	1.20E-04	9.90E-05	1.16E-04	0.00E+00	0.00E+00	4.71E-08	4.71E-08	0.047	0.00E+00	2.84E-03	1.74E-03
374000.013758226.01	374000.01	3758226.01	2.79E-04	8.63E-04	1.15E-03	5.31E-05	3.05E-04	1.07E-03	1.95E-05	3.19E-04	2.85E-04	1.23E-04	1.01E-04	1.19E-04	0.00E+00	0.00E+00	4.82E-08	4.82E-08	0.048	0.00E+00	2.90E-03	1.78E-03
374010.013758226.01	374010.01	3758226.01	2.85E-04	8.83E-04	1.17E-03	5.40E-05	3.12E-04	1.09E-03	2.00E-05	3.26E-04	2.91E-04	1.26E-04	1.03E-04	1.21E-04	0.00E+00	0.00E+00	4.92E-08	4.92E-08	0.049	0.00E+00	2.97E-03	1.82E-03
374020.013758226.01	374020.01	3758226.01	2.92E-04	9.03E-04	1.20E-03	5.51E-05	3.19E-04	1.12E-03	2.04E-05	3.33E-04	2.97E-04	1.28E-04	1.05E-04	1.24E-04	0.00E+00	0.00E+00	5.03E-08	5.03E-08	0.050	0.00E+00	3.04E-03	1.86E-03
374030.013758226.01	374030.01	3758226.01	2.99E-04	9.25E-04	1.23E-03	5.61E-05	3.27E-04	1.14E-03	2.09E-05	3.40E-04	3.03E-04	1.31E-04	1.08E-04	1.26E-04	0.00E+00	0.00E+00	5.15E-08	5.15E-08	0.051	0.00E+00	3.11E-03	1.90E-03
374040.013758226.01	374040.01	3758226.01	3.06E-04	9.46E-04	1.26E-03	5.71E-05	3.35E-04	1.17E-03	2.14E-05	3.47E-04	3.10E-04	1.34E-04	1.10E-04	1.28E-04	0.00E+00	0.00E+00	5.27E-08	5.27E-08	0.053	0.00E+00	3.18E-03	1.95E-03
374050.013758226.01	374050.01	3758226.01	3.13E-04	9.69E-04	1.29E-03	5.82E-05	3.43E-04	1.20E-03	2.19E-05	3.55E-04	3.17E-04	1.37E-04	1.13E-04	1.31E-04	0.00E+00	0.00E+00	5.39E-08	5.39E-08	0.054	0.00E+00	3.25E-03	1.99E-03
374060.013758226.01	374060.01	3758226.01	3.20E-04	9.92E-04	1.32E-03	5.93E-05	3.51E-04	1.23E-03	2.24E-05	3.63E-04	3.24E-04	1.40E-04	1.15E-04	1.34E-04	0.00E+00	0.00E+00	5.52E-08	5.52E-08	0.055	0.00E+00	3.33E-03	2.04E-03
374070.013758226.01	374070.01	3758226.01	3.28E-04	1.02E-03	1.35E-03	6.04E-05	3.59E-04	1.26E-03	2.30E-05	3.71E-04	3.31E-04	1.43E-04	1.18E-04	1.37E-04	0.00E+00	0.00E+00	5.65E-08	5.65E-08	0.056	0.00E+00	3.41E-03	2.09E-03
374080.013758226.01	374080.01	3758226.01	3.36E-04	1.04E-03	1.38E-03	6.15E-05	3.68E-04	1.29E-03	2.35E-05	3.79E-04	3.39E-04	1.46E-04	1.20E-04	1.39E-04	0.00E+00	0.00E+00	5.78E-08	5.78E-08	0.058	0.00E+00	3.49E-03	2.14E-03
374090.013758226.01	374090.01	3758226.01	3.45E-04	1.07E-03	1.42E-03	6.27E-05	3.77E-04	1.32E-03	2.41E-05	3.88E-04	3.46E-04	1.50E-04	1.23E-04	1.42E-04	0.00E+00	0.00E+00	5.92E-08	5.92E-08	0.059	0.00E+00	3.57E-03	2.19E-03
374100.013758226.01	374100.01	3758226.01	3.53E-04	1.09E-03	1.46E-03	6.40E-05	3.87E-04	1.35E-03	2.47E-05	3.97E-04	3.55E-04	1.53E-04	1.26E-04	1.45E-04	0.00E+00	0.00E+00	6.07E-08	6.07E-08	0.061	0.00E+00	3.66E-03	2.25E-03
374110.013758226.01	374110.01	3758226.01	3.62E-04	1.12E-03	1.49E-03	6.52E-05	3.97E-04	1.39E-03	2.53E-05	4.06E-04	3.63E-04	1.57E-04	1.29E-04	1.48E-04	0.00E+00	0.00E+00	6.22E-08	6.22E-08	0.062	0.00E+00	3.75E-03	2.30E-03
374120.013758226.01	374120.01	3758226.01	3.72E-04	1.15E-03	1.53E-03	6.64E-05	4.07E-04	1.42E-03	2.60E-05	4.16E-04	3.71E-04	1.60E-04	1.32E-04	1.52E-04	0.00E+00	0.00E+00	6.37E-08	6.37E-08	0.064	0.00E+00	3.85E-03	2.36E-03
374130.013758226.01	374130.01	3758226.01	3.81E-04	1.18E-03	1.57E-03	6.77E-05	4.17E-04	1.46E-03	2.67E-05	4.26E-04	3.80E-04	1.64E-04	1.35E-04	1.55E-04	0.00E+00	0.00E+00	6.54E-08	6.54E-08	0.065	0.00E+00	3.94E-03	2.42E-03
374140.013758226.01	374140.01	3758226.01	3.91E-04	1.21E-03	1.61E-03	6.90E-05	4.28E-04	1.50E-03	2.74E-05	4.36E-04	3.89E-04	1.68E-04	1.38E-04	1.58E-04	0.00E+00	0.00E+00	6.70E-08	6.70E-08	0.067	0.00E+00	4.04E-03	2.48E-03
374150.013758226.01	374150.01	3758226.01	4.02E-04	1.24E-03	1.65E-03	7.03E-05	4.40E-04	1.54E-03	2.81E-05	4.47E-04	3.99E-04	1.72E-04	1.42E-04	1.62E-04	0.00E+00	0.00E+00	6.87E-08	6.87E-08	0.069	0.00E+00	4.15E-03	2.55E-03
374160.013758226.01	374160.01	3758226.01	4.12E-04	1.28E-03	1.70E-03	7.17E-05	4.51E-04	1.58E-03	2.88E-05	4.58E-04	4.08E-04	1.76E-04	1.45E-04	1.65E-04	0.00E+00	0.00E+00	7.05E-08	7.05E-08	0.071	0.00E+00	4.26E-03	2.61E-03
374170.013758226.01	374170.01	3758226.01	4.23E-04	1.31E-03	1.74E-03	7.31E-05	4.63E-04	1.62E-03	2.96E-05	4.69E-04	4.19E-04	1.81E-04	1.49E-04	1.69E-04	0.00E+00	0.00E+00	7.24E-08	7.24E-08	0.072	0.00E+00	4.37E-03	2.68E-03
374180.013758226.01	374180.01	3758226.01	4.35E-04	1.35E-03	1.79E-03	7.45E-05	4.76E-04	1.66E-03	3.04E-05	4.80E-04	4.29E-04	1.85E-04	1.52E-04	1.73E-04	0.00E+00	0.00E+00	7.43E-08	7.43E-08	0.074	0.00E+00	4.48E-03	2.75E-03
373990.013758236.01	373990.01	3758236.01	2.76E-04	8.54E-04	1.14E-03	5.28E-05	3.02E-04	1.06E-03	1.93E-05	3.15E-04	2.81E-04	1.21E-04	9.99E-05	1.17E-04	0.00E+00	0.00E+00	4.76E-08	4.76E-08	0.048	0.00E+00	2.87E-03	1.76E-03
374000.013758236.01	374000.01	3758236.01	2.82E-04	8.74E-04	1.16E-03	5.38E-05	3.09E-04	1.08E-03	1.97E-05	3.22E-04	2.87E-04	1.24E-04	1.02E-04	1.20E-04	0.00E+00	0.00E+00	4.87E-08	4.87E-08	0.049	0.00E+00	2.94E-03	1.80E-03
374010.013758236.01	374010.01	3758236.01	2.89E-04	8.94E-04	1.19E-03	5.48E-05	3.16E-04	1.11E-03	2.02E-05	3.29E-04	2.94E-04	1.27E-04	1.04E-04	1.22E-04	0.00E+00	0.00E+00	4.98E-08	4.98E-08	0.050	0.00E+00	3.00E-03	1.84E-03
374020.013758236.01	374020.01	3758236.01	2.95E-04	9.15E-04	1.22E-03	5.59E-05	3.23E-04	1.13E-03	2.07E-05	3.36E-04	3.00E-04	1.30E-04	1.07E-04	1.25E-04	0.00E+00	0.00E+00	5.09E-08	5.09E-08	0.051	0.00E+00	3.07E-03	1.88E-03
374030.013758236.01	374030.01	3758236.01	3.02E-04	9.36E-04	1.25E-03	5.69E-05	3.31E-04	1.16E-03	2.12E-05	3.43E-04	3.06E-04	1.32E-04	1.09E-04	1.27E-04	0.00E+00	0.00E+00	5.21E-08	5.21E-08	0.052	0.00E+00	3.14E-03	1.93E-03
374040.013758236.01	374040.01	3758236.01	3.10E-04	9.58E-04	1.27E-03	5.80E-05	3.39E-04	1.19E-03	2.17E-05	3.51E-04	3.13E-04	1.35E-04	1.11E-04	1.30E-04	0.00E+00	0.00E+00	5.33E-08	5.33E-08	0.053	0.00E+00	3.22E-03	1.97E-03
374050.013758236.01	374050.01	3758236.01	3.17E-04	9.82E-04	1.31E-03	5.91E-05	3.47E-04	1.21E-03	2.22E-05	3.59E-04	3.20E-04	1.38E-04	1.14E-04	1.33E-04	0.00E+00	0.00E+00	5.46E-08	5.46E-08	0.055	0.00E+00	3.29E-03	2.02E-03
374060.013758236.01	374060.01	3758236.01	3.25E-04	1.01E-03	1.34E-03	6.02E-05	3.56E-04	1.24E-03	2.27E-05	3.67E-04	3.27E-04	1.41E-04	1.16E-04	1.35E-04	0.00E+00	0.00E+00	5.59E-08	5.59E-08	0.056	0.00E+00	3.37E-03	2.07E-03
374070.013758236.01	374070.01	3758236.01	3.33E-04	1.03E-03	1.37E-03	6.13E-05	3.64E-04	1.27E-03	2.33E-05	3.75E-04	3.35E-04	1.45E-04	1.19E-04	1.38E-04	0.00E+00	0.00E+00	5.72E-08	5.72E-08	0.057	0.00E+00	3.45E-03	2.12E-03
374080.013758236.01	374080.01	3758236.01	3.41E-04	1.06E-03	1.40E-03	6.26E-05	3.73E-04	1.31E-03	2.39E-05	3.84E-04	3.43E-04	1.48E-04	1.22E-04	1.41E-04	0.00E+00	0.00E+00	5.86E-08	5.86E-08	0.059	0.00E+00	3.54E-03	2.17E-03
374090.013758236.01	374090.01	3758236.01	3.50E-04	1.08E-03	1.44E-03	6.37E-05	3.83E-04	1.34E-03	2.45E-05	3.93E-04	3.51E-04	1.51E-04	1.25E-04	1.44E-04	0.00E+00	0.00E+00	6.01E-08	6.01E-08	0.060	0.00E+00	3.62E-03	2.22E-03
374100.013758236.01	374100.01	3758236.01	3.59E-04	1.11E-03	1.48E-03	6.50E-05	3.93E-04	1.37E-03	2.51E-05	4.02E-04	3.59E-04	1.55E-04	1.27E-04	1.47E-04	0.00E+00	0.00E+00	6.15E-08	6.15E-08	0.062	0.00E+00	3.71E-03	2.28E-03
374110.013758236.01	374110.01	3758236.01	3.68E-04	1.14E-03	1.51E-03	6.63E-05	4.03E-04	1.41E-03	2.57E-05	4.11E-04	3.67E-04	1.59E-04	1.30E-04	1.50E-04	0.00E+00	0.00E+00	6.31E-08	6.31E-08	0.063	0.00E+00	3.81E-03	2.34E-03
374120.013758236.01	374120.01	3758236.01	3.77E-04	1.17E-03	1.55E-03	6.76E-05	4.13E-04	1.45E-03	2.64E-05	4.21E-04	3.76E-04	1.62E-04	1.34E-04	1.54E-04	0.00E+00	0.00E+00	6.47E-08	6.47E-08	0.065	0.00E+00	3.90E-03	2.39E-03
374130.013758236.01	374130.01	3758236.01	3.87E-04	1.20E-03	1.59E-03	6.89E-05	4.24E-04	1.48E-03	2.71E-05	4.31E-04	3.85E-04	1.66E-04	1.37E-04	1.57E-04	0.00E+00	0.00E+00	6.64E-08	6.64E-08	0.066	0.00E+00	4.00E-03	2.45E-03
374140.013758236.01	374140.01	3758236.01	3.98E-04	1.23E-03	1.64E-03	7.03E-05	4.35E-04	1.52E-03	2.78E-05	4.42E-04	3.95E-04	1.70E-04	1.40E-04	1.61E-04	0.00E+00	0.00E+00	6.81E-08	6.81E-08	0.068	0.00E+00	4.11E-03	2.52E-03
374150.013758236.01	374150.01	3758236.01	4.08E-04	1.26E-03	1.68E-03	7.17E-05	4.47E-04	1.56E-03	2.86E-05	4.53E-04	4.04E-04	1.75E-04	1.44E-04	1.64E-04	0.00E+00	0.00E+00	6.99E-08	6.99E-08	0.070	0.00E+00	4.22E-03	2.59E-03
374160.013758236.01	374160.01	3758236.01	4.19E-04	1.30E-03	1.73E-03	7.30E-05	4.59E-04	1.61E-03	2.93E-05	4.64E-04	4.14E-04	1.79E-04	1.47E-04	1.68E-04	0.00E+00	0.00E+00	7.17E-08	7.17E-08	0.072	0.00E+00	4.33E-03	2.66E-03
374170.013758236.01	374170.01	3758236.01	4.31E-04	1.33E-03	1.77E-03	7.45E-05	4.72E-04	1.65E-03	3.01E-05	4.76E-04	4.25E-04	1.83E-04	1.51E-04	1.72E-04	0.00E+00	0.00E+00	7.36E-08	7.36E-08	0.074	0.00E+00	4.44E-03	2.73E-03
374180.013758236.01	374180.01	3758236.01	4.43E-04	1.37E-03	1.82E-03	7.59E-05	4.85E-04	1.70E-03	3.10E-05	4.88E-04	4.35E-04	1.88E-04	1.55E-04	1.76E-04	0.00E+00	0.00E+00	7.56E-08	7.56E-08	0.076	0.00E+00	4.56E-03	2.80E-03
373990.013758246.01	373990.01	3758246.01	2.79E-04	8.64E-04	1.15E-03	5.35E-05	3.05E-04	1.07E-03	1.95E-05	3.18E-04	2.84E-04	1.23E-04	1.01E-04	1.19E-04	0.00E+00	0.00E+00	4.82E-08	4.82E-08	0.048	0.00E+00	2.90E-03	1.78E-03
374000.013758246.01	374000.01	3758246.01	2.86E-04	8.84E-04	1.18E-03	5.45E-05	3.13E-04	1.09E-03	2.00E-05

			SWBuilding Construction	SWDemolition	SWGrading	EYBuilding Construction	SWPaving	SWGrading	SWArchitectural Coating	NBBuilding Construction	NBBuilding Construction	NBArchitectural Coating	NBArchitectural Coating	RWBuilding Construction	Child Risk					Overlapping Phases - Maximum Gl		
Unique Identifier	X (UTM)	Y (UTM)	2026	2026	2026	2026	2027	2027	2027	2026	2027	2026	2027	2026	3rd Trimester	0<2	2<16	Total	per million	2025	2026	2027
374110.013758276.01	374110.01	3758276.01	3.91E-04	1.21E-03	1.61E-03	7.08E-05	4.28E-04	1.50E-03	2.74E-05	4.32E-04	3.86E-04	1.67E-04	1.37E-04	1.59E-04	0.00E+00	0.00E+00	6.69E-08	6.69E-08	0.067	0.00E+00	4.04E-03	2.48E-03
374120.013758276.01	374120.01	3758276.01	4.02E-04	1.24E-03	1.66E-03	7.24E-05	4.40E-04	1.54E-03	2.81E-05	4.43E-04	3.96E-04	1.71E-04	1.41E-04	1.62E-04	0.00E+00	0.00E+00	6.87E-08	6.87E-08	0.069	0.00E+00	4.15E-03	2.54E-03
374130.013758276.01	374130.01	3758276.01	4.13E-04	1.28E-03	1.70E-03	7.39E-05	4.52E-04	1.58E-03	2.89E-05	4.54E-04	4.06E-04	1.75E-04	1.44E-04	1.66E-04	0.00E+00	0.00E+00	7.06E-08	7.06E-08	0.071	0.00E+00	4.26E-03	2.61E-03
374140.013758276.01	374140.01	3758276.01	4.25E-04	1.32E-03	1.75E-03	7.54E-05	4.65E-04	1.63E-03	2.97E-05	4.66E-04	4.16E-04	1.80E-04	1.48E-04	1.70E-04	0.00E+00	0.00E+00	7.25E-08	7.25E-08	0.073	0.00E+00	4.38E-03	2.69E-03
374150.013758276.01	374150.01	3758276.01	4.37E-04	1.35E-03	1.80E-03	7.71E-05	4.79E-04	1.67E-03	3.06E-05	4.78E-04	4.27E-04	1.84E-04	1.52E-04	1.74E-04	0.00E+00	0.00E+00	7.45E-08	7.45E-08	0.075	0.00E+00	4.50E-03	2.76E-03
374160.013758276.01	374160.01	3758276.01	4.50E-04	1.39E-03	1.85E-03	7.87E-05	4.92E-04	1.72E-03	3.15E-05	4.91E-04	4.38E-04	1.89E-04	1.56E-04	1.78E-04	0.00E+00	0.00E+00	7.66E-08	7.66E-08	0.077	0.00E+00	4.63E-03	2.84E-03
374170.013758276.01	374170.01	3758276.01	4.63E-04	1.43E-03	1.91E-03	8.04E-05	5.07E-04	1.77E-03	3.24E-05	5.04E-04	4.50E-04	1.94E-04	1.60E-04	1.83E-04	0.00E+00	0.00E+00	7.88E-08	7.88E-08	0.079	0.00E+00	4.76E-03	2.92E-03
374180.013758276.01	374180.01	3758276.01	4.77E-04	1.48E-03	1.96E-03	8.22E-05	5.22E-04	1.83E-03	3.34E-05	5.17E-04	4.62E-04	1.99E-04	1.64E-04	1.87E-04	0.00E+00	0.00E+00	8.11E-08	8.11E-08	0.081	0.00E+00	4.90E-03	3.01E-03
373990.013758286.01	373990.01	3758286.01	2.93E-04	9.08E-04	1.21E-03	5.63E-05	3.21E-04	1.12E-03	2.05E-05	3.31E-04	2.95E-04	1.28E-04	1.05E-04	1.24E-04	0.00E+00	0.00E+00	5.04E-08	5.04E-08	0.050	0.00E+00	3.05E-03	1.86E-03
374000.013758286.01	374000.01	3758286.01	3.00E-04	9.29E-04	1.24E-03	5.75E-05	3.29E-04	1.15E-03	2.10E-05	3.38E-04	3.02E-04	1.30E-04	1.07E-04	1.26E-04	0.00E+00	0.00E+00	5.16E-08	5.16E-08	0.052	0.00E+00	3.12E-03	1.91E-03
374010.013758286.01	374010.01	3758286.01	3.08E-04	9.52E-04	1.27E-03	5.86E-05	3.37E-04	1.18E-03	2.15E-05	3.46E-04	3.09E-04	1.33E-04	1.10E-04	1.29E-04	0.00E+00	0.00E+00	5.29E-08	5.29E-08	0.053	0.00E+00	3.19E-03	1.95E-03
374020.013758286.01	374020.01	3758286.01	3.15E-04	9.75E-04	1.30E-03	5.97E-05	3.45E-04	1.21E-03	2.20E-05	3.54E-04	3.16E-04	1.36E-04	1.12E-04	1.32E-04	0.00E+00	0.00E+00	5.41E-08	5.41E-08	0.054	0.00E+00	3.27E-03	2.00E-03
374030.013758286.01	374030.01	3758286.01	3.23E-04	1.00E-03	1.33E-03	6.09E-05	3.53E-04	1.24E-03	2.26E-05	3.62E-04	3.23E-04	1.39E-04	1.15E-04	1.35E-04	0.00E+00	0.00E+00	5.54E-08	5.54E-08	0.055	0.00E+00	3.35E-03	2.05E-03
374040.013758286.01	374040.01	3758286.01	3.31E-04	1.02E-03	1.36E-03	6.22E-05	3.62E-04	1.27E-03	2.32E-05	3.70E-04	3.30E-04	1.43E-04	1.17E-04	1.37E-04	0.00E+00	0.00E+00	5.68E-08	5.68E-08	0.057	0.00E+00	3.43E-03	2.10E-03
374050.013758286.01	374050.01	3758286.01	3.40E-04	1.05E-03	1.40E-03	6.35E-05	3.72E-04	1.30E-03	2.37E-05	3.79E-04	3.38E-04	1.46E-04	1.20E-04	1.40E-04	0.00E+00	0.00E+00	5.82E-08	5.82E-08	0.058	0.00E+00	3.52E-03	2.15E-03
374060.013758286.01	374060.01	3758286.01	3.48E-04	1.08E-03	1.43E-03	6.49E-05	3.81E-04	1.33E-03	2.44E-05	3.88E-04	3.46E-04	1.49E-04	1.23E-04	1.44E-04	0.00E+00	0.00E+00	5.97E-08	5.97E-08	0.060	0.00E+00	3.61E-03	2.21E-03
374070.013758286.01	374070.01	3758286.01	3.57E-04	1.11E-03	1.47E-03	6.63E-05	3.91E-04	1.37E-03	2.50E-05	3.97E-04	3.54E-04	1.53E-04	1.26E-04	1.47E-04	0.00E+00	0.00E+00	6.12E-08	6.12E-08	0.061	0.00E+00	3.70E-03	2.26E-03
374080.013758286.01	374080.01	3758286.01	3.67E-04	1.14E-03	1.51E-03	6.76E-05	4.01E-04	1.40E-03	2.57E-05	4.06E-04	3.63E-04	1.57E-04	1.29E-04	1.50E-04	0.00E+00	0.00E+00	6.28E-08	6.28E-08	0.063	0.00E+00	3.79E-03	2.32E-03
374090.013758286.01	374090.01	3758286.01	3.77E-04	1.17E-03	1.55E-03	6.90E-05	4.12E-04	1.44E-03	2.63E-05	4.16E-04	3.72E-04	1.61E-04	1.32E-04	1.54E-04	0.00E+00	0.00E+00	6.44E-08	6.44E-08	0.064	0.00E+00	3.89E-03	2.39E-03
374100.013758286.01	374100.01	3758286.01	3.87E-04	1.20E-03	1.59E-03	7.06E-05	4.24E-04	1.48E-03	2.71E-05	4.27E-04	3.81E-04	1.65E-04	1.35E-04	1.57E-04	0.00E+00	0.00E+00	6.61E-08	6.61E-08	0.066	0.00E+00	4.00E-03	2.45E-03
374110.013758286.01	374110.01	3758286.01	3.98E-04	1.23E-03	1.64E-03	7.20E-05	4.35E-04	1.52E-03	2.78E-05	4.38E-04	3.91E-04	1.69E-04	1.39E-04	1.61E-04	0.00E+00	0.00E+00	6.79E-08	6.79E-08	0.068	0.00E+00	4.11E-03	2.52E-03
374120.013758286.01	374120.01	3758286.01	4.09E-04	1.27E-03	1.68E-03	7.36E-05	4.47E-04	1.57E-03	2.86E-05	4.49E-04	4.01E-04	1.73E-04	1.42E-04	1.65E-04	0.00E+00	0.00E+00	6.98E-08	6.98E-08	0.070	0.00E+00	4.22E-03	2.58E-03
374130.013758286.01	374130.01	3758286.01	4.20E-04	1.30E-03	1.73E-03	7.52E-05	4.60E-04	1.61E-03	2.94E-05	4.60E-04	4.11E-04	1.77E-04	1.46E-04	1.68E-04	0.00E+00	0.00E+00	7.17E-08	7.17E-08	0.072	0.00E+00	4.33E-03	2.66E-03
374140.013758286.01	374140.01	3758286.01	4.32E-04	1.34E-03	1.78E-03	7.68E-05	4.73E-04	1.66E-03	3.02E-05	4.72E-04	4.22E-04	1.82E-04	1.50E-04	1.72E-04	0.00E+00	0.00E+00	7.37E-08	7.37E-08	0.074	0.00E+00	4.45E-03	2.73E-03
374150.013758286.01	374150.01	3758286.01	4.45E-04	1.38E-03	1.83E-03	7.85E-05	4.87E-04	1.70E-03	3.11E-05	4.85E-04	4.33E-04	1.87E-04	1.54E-04	1.77E-04	0.00E+00	0.00E+00	7.58E-08	7.58E-08	0.076	0.00E+00	4.58E-03	2.81E-03
374160.013758286.01	374160.01	3758286.01	4.58E-04	1.42E-03	1.89E-03	8.02E-05	5.01E-04	1.75E-03	3.20E-05	4.98E-04	4.44E-04	1.92E-04	1.58E-04	1.81E-04	0.00E+00	0.00E+00	7.79E-08	7.79E-08	0.078	0.00E+00	4.71E-03	2.89E-03
374170.013758286.01	374170.01	3758286.01	4.72E-04	1.46E-03	1.94E-03	8.20E-05	5.16E-04	1.81E-03	3.30E-05	5.11E-04	4.56E-04	1.97E-04	1.62E-04	1.85E-04	0.00E+00	0.00E+00	8.02E-08	8.02E-08	0.080	0.00E+00	4.85E-03	2.97E-03
374180.013758286.01	374180.01	3758286.01	4.86E-04	1.50E-03	2.00E-03	8.38E-05	5.32E-04	1.86E-03	3.40E-05	5.25E-04	4.69E-04	2.02E-04	1.67E-04	1.90E-04	0.00E+00	0.00E+00	8.25E-08	8.25E-08	0.083	0.00E+00	4.99E-03	3.06E-03
373990.013758296.01	373990.01	3758296.01	2.97E-04	9.20E-04	1.22E-03	5.69E-05	3.25E-04	1.14E-03	2.08E-05	3.34E-04	2.99E-04	1.29E-04	1.06E-04	1.25E-04	0.00E+00	0.00E+00	5.11E-08	5.11E-08	0.051	0.00E+00	3.08E-03	1.89E-03
374000.013758296.01	374000.01	3758296.01	3.04E-04	9.42E-04	1.25E-03	5.81E-05	3.33E-04	1.17E-03	2.13E-05	3.42E-04	3.05E-04	1.32E-04	1.08E-04	1.28E-04	0.00E+00	0.00E+00	5.23E-08	5.23E-08	0.052	0.00E+00	3.16E-03	1.93E-03
374010.013758296.01	374010.01	3758296.01	3.12E-04	9.65E-04	1.28E-03	5.93E-05	3.41E-04	1.19E-03	2.18E-05	3.50E-04	3.12E-04	1.35E-04	1.11E-04	1.30E-04	0.00E+00	0.00E+00	5.35E-08	5.35E-08	0.054	0.00E+00	3.23E-03	1.98E-03
374020.013758296.01	374020.01	3758296.01	3.19E-04	9.89E-04	1.32E-03	6.06E-05	3.50E-04	1.22E-03	2.23E-05	3.57E-04	3.19E-04	1.38E-04	1.13E-04	1.33E-04	0.00E+00	0.00E+00	5.48E-08	5.48E-08	0.055	0.00E+00	3.31E-03	2.03E-03
374030.013758296.01	374030.01	3758296.01	3.27E-04	1.01E-03	1.35E-03	6.18E-05	3.58E-04	1.25E-03	2.29E-05	3.66E-04	3.26E-04	1.41E-04	1.16E-04	1.36E-04	0.00E+00	0.00E+00	5.62E-08	5.62E-08	0.056	0.00E+00	3.39E-03	2.08E-03
374040.013758296.01	374040.01	3758296.01	3.36E-04	1.04E-03	1.38E-03	6.31E-05	3.68E-04	1.29E-03	2.35E-05	3.74E-04	3.34E-04	1.44E-04	1.19E-04	1.39E-04	0.00E+00	0.00E+00	5.76E-08	5.76E-08	0.058	0.00E+00	3.48E-03	2.13E-03
374050.013758296.01	374050.01	3758296.01	3.44E-04	1.07E-03	1.42E-03	6.44E-05	3.77E-04	1.32E-03	2.41E-05	3.83E-04	3.42E-04	1.48E-04	1.21E-04	1.42E-04	0.00E+00	0.00E+00	5.90E-08	5.90E-08	0.059	0.00E+00	3.57E-03	2.18E-03
374060.013758296.01	374060.01	3758296.01	3.53E-04	1.09E-03	1.46E-03	6.58E-05	3.87E-04	1.35E-03	2.47E-05	3.92E-04	3.50E-04	1.51E-04	1.24E-04	1.45E-04	0.00E+00	0.00E+00	6.05E-08	6.05E-08	0.061	0.00E+00	3.66E-03	2.24E-03
374070.013758296.01	374070.01	3758296.01	3.63E-04	1.12E-03	1.49E-03	6.72E-05	3.97E-04	1.39E-03	2.54E-05	4.02E-04	3.59E-04	1.55E-04	1.27E-04	1.49E-04	0.00E+00	0.00E+00	6.21E-08	6.21E-08	0.062	0.00E+00	3.75E-03	2.30E-03
374080.013758296.01	374080.01	3758296.01	3.72E-04	1.15E-03	1.53E-03	6.87E-05	4.08E-04	1.43E-03	2.60E-05	4.11E-04	3.67E-04	1.59E-04	1.30E-04	1.52E-04	0.00E+00	0.00E+00	6.37E-08	6.37E-08	0.064	0.00E+00	3.85E-03	2.36E-03
374090.013758296.01	374090.01	3758296.01	3.83E-04	1.18E-03	1.58E-03	7.02E-05	4.19E-04	1.48E-03	2.68E-05	4.22E-04	3.76E-04	1.62E-04	1.34E-04	1.56E-04	0.00E+00	0.00E+00	6.54E-08	6.54E-08	0.065	0.00E+00	3.95E-03	2.42E-03
374100.013758296.01	374100.01	3758296.01	3.93E-04	1.22E-03	1.62E-03	7.17E-05	4.30E-04	1.51E-03	2.75E-05	4.32E-04	3.86E-04	1.67E-04	1.37E-04	1.59E-04	0.00E+00	0.00E+00	6.71E-08	6.71E-08	0.067	0.00E+00	4.06E-03	2.49E-03
374110.013758296.01	374110.01	3758296.01	4.04E-04	1.25E-03	1.66E-03	7.33E-05	4.42E-04	1.55E-03	2.83E-05	4.43E-04	3.96E-04	1.71E-04	1.41E-04	1.63E-04	0.00E+00	0.00E+00	6.90E-08	6.90E-08	0.069	0.00E+00	4.17E-03	2.55E-03
374120.013758296.01	374120.01	3758296.01	4.16E-04	1.29E-03	1.71E-03	7.49E-05	4.55E-04	1.59E-03	2.91E-05	4.55E-04	4.06E-04	1.75E-04	1.44E-04	1.67E-04	0.00E+00	0.00E+00	7.09E-08	7.09E-08	0.071	0.00E+00	4.29E-03	2.63E-03
374130.013758296.01	374130.01	3758296.01	4.28E-04	1.32E-03	1.76E-03	7.65E-05	4.68E-04	1.64E-03	2.99E-05	4.66E-04	4.16E-04	1.80E-04	1.48E-04	1.71E-04	0.00E+00	0.00E+00	7.28E-08	7.28E-08	0.073	0.00E+00	4.41E-03	2.70E-03
374140.013758296.01	374140.01	3758296.01	4.40E-04	1.36E-03	1.81E-03	7.82E-05	4.82E-04	1.69E-03	3.08E-05	4.79E-04	4.27E-04	1.85E-04	1.52E-04	1.75E-04	0.00E+00	0.00E+00	7.49E-08	7.49E-08	0.075	0.00E+00	4.53E-03	2.78E-03
374150.013758296.01	374150.01	3758296.01	4.53E-04	1.40E-03	1.87E-03	8.00E-05	4.96E-04	1.73E-03	3.17E-05	4.92E-04	4.39E-04	1.89E-04	1.56E-04	1.79E-04	0.00E+00	0.00E+00	7.70E-08	7.70E-08	0.077	0.00E+00	4.66E-03	2.86E-03
374160.013758296.01	374160.01	3758296.01	4.67E-04	1.44E-03	1.92E-03	8.17E-05	5.11E-04	1.79E-03	3.26E-05	5.05E-04	4.51E-04	1.95E-04	1.60E-04	1.84E-04	0.00E+00	0.00E+00	7.93E-08	7.93E-08	0.079	0.00E+00	4.80E-03	2.94E-03
374170.013758296.01	374170.01	3758296.01	4.81E-04	1.49E-03	1.98E-03	8.36E-05	5.26E-04	1.84E-03	3.36E-05	5.19E-04	4.63E-04	2.00E-04	1.64E-04	1.88E-04	0.00E+00	0.00E+00	8.16E-08	8.16E-08	0.082	0.00E+00	4.94E-03	3.03E-03
374180.013758296.01	374180.01	3758296.01	4.95E-04	1.53E-03	2.04E-03	8.54E-05	5.42E-04	1.90E-03	3.47E-05	5.33E-04	4.76E-04	2.05E-04	1.69E-04	1.93E-04	0.00E+00	0.00E+00	8.40E-08	8.40E-08	0.084	0.00E+00	5.09E-03	3.12E-03
373990.013758306.01	373990.01	3758306.01	3.01E-04	9.32E-04	1.24E-03	5.77E-05	3.30E-04	1.15E-03	2.11E-05	3.38E-04	3.02E-04	1.30E-04	1.07E-04	1.26E-04	0.00E+00	0.00E+00	5.17E-08	5.17E-08	0.052	0.00E+00	3.13E-03	1.91E-03
374000.013758306.01	374000.01	3758306.01	3.08E-04	9.55E-04	1.27E-03	5.88E-05	3.38E-04	1.18E-03	2.16E-05	3.46E-04	3.08E-04	1.33E-04	1.10E-04	1.29E-04	0.00E+00	0.00E+00	5.30E-08	5.30E-08	0.053	0.00E+00	3.20E-03	1.96E-03
374010.013758306.01	374010.01	3758306.01	3.16E-04	9.78E-04	1.30E-03	6.00E-05	3.46E-04	1.21E-03	2.21E-05	3.53E-04	3.15E-04	1.36E-04	1.12E-04	1.32E-04	0.00E+00	0.00E+00	5.42E-08	5.42E-08	0.054	0.00E+00	3.28E-03	2.01E-03
374020.013758306.01	374020.01	3758306.01	3.24E-04	1.00E-03	1.33E-03	6.13E-05	3.55E-04	1.24E-03	2.27E-05	3.61E-04	3.23E-04	1.39E-04	1.15E-04	1.35E-04	0.00E+00	0.00E+00	5.56E-08	5.56E-08	0.056	0.00E+00	3.36E-03	2.06E-03
374030.013758306.01	374030.01	3758306.01	3.32E-04	1.03E-03	1.37E-03	6.26E-05	3.64E-04	1.27E-03	2.32E-05	3.70E-04	3.30E-04	1.43E-04	1.17E-04	1.38E-04	0.00E+00	0.00E+00	5.69E-08	5.69E-08	0.057	0.00E+00	3.44E-03	2.11E-03
374040.013758306.01	374040.01	3758306.01	3.41E-04	1.05E-03	1.40E-03	6.40E-05	3.73E-04	1.30E-03	2.38E-05	3.78E-04	3.38E-04	1.46E-04	1.20E-04	1.41E-04	0.00E+00	0.00E+00	5.84E-08	5.84E-08	0.058	0.00E+00	3.53E-03	2.16E-03
374050.013758306.01	374050.01	3758306.01	3.50E-04	1.08E-03	1.44E-03	6.54E-05	3.83E-04	1.34E-03	2.45E-05	3.87E-04	3.46E-04	1.49E-04	1.23E-04	1.44E-04	0.00E+00	0.00E+00	5.98E-08	5.98E-08	0.060	0.00E+00	3.62E-03	2.21E-03
374060.013758306.01	374060.01	3758306.01	3.59E-04	1.11E-03	1.48E-03	6.68E-05	3.93E-04	1.37E-03	2.51E-05	3.97E-04	3.54E-04	1.53E-04	1.26E-04	1.47E-04	0.00E+00	0.00E+00	6.14E-08	6.14E-08	0.061	0.00E+00	3.71E-03	2.27E-03
374070.013758306.01	374070.01	3758306.01	3.68E-04	1.14E-03	1.52E-03	6.82E-05	4.03E-04	1.41E-03	2.58E-05	4.06E-04	3.63E-04	1.57E-04	1.29E-04	1.50E-04	0.00E+00	0.00E+00	6.30E-08	6.30E-08	0.063	0.00E+00	3.81E-03	2.33E-03
374080.013758306.01	374080.01	3758306.01	3.78E-04	1.17E-03	1.56E-03	6.97E-05	4.14E-04	1.45E-03	2.65E-05	4.16E-04	3.72E-04	1.61E-04	1.32E-04	1.54E-04	0.00E+00	0.00E+00	6.46E-08	6.46E-08	0.065	0.00E+00	3.91E-03	2.39E-03
374090.013758306.01	374090.01	3758306.01	3.89E-04	1.20E-03	1.60E-03	7.13E-05	4.26E-04	1.49E-03	2.72E-05	4.27E-04	3.81E-04	1.65E-04	1.35E-04	1.58E-04	0.00E+00	0.00E+00	6.64E-08	6.64E-08	0.066	0.00E+00	4.01E-03	2.46E-03
374100.013758306.01	374100.01	3758306.01	4.00E-04	1.24E-03	1.65E-03	7.29E-05	4.37E-04	1.53E-03	2.80E-05	4.38E-04	3.91E-04	1.69E-04	1.39E-04	1.61E-04	0.00E+00	0.00E+00	6.82E-08	6.82E-08	0.068	0.00E+00	4.12E-03	2.53E-03
374110.013758306.01	374110.01	3758306.01	4.11E-04	1.27E-03	1.69E-03	7.45E-05	4.50E-04	1.57E-03	2.87E-05	4.49E-04	4.01E-04	1.73E-04	1.42E-04	1.65E-04	0.00E+00	0.00E+00	7.00E-08	7.00E-08	0.070	0.00E+00	4.24E-03	2.60E-03
374120.013758306.01	374120.01	3758306.01	4.23E-04	1.31E-03	1.74E-03	7.61E-05	4.63E-04	1.62E-03	2.96E-05	4.61E-04	4.11E-04	1.78E-04	1.46E-04	1.69E-04	0.00E+00	0.00E+00	7.20E-08	7.20E-08	0.072	0.00E+00	4.36E-03	2.67E-03
374130.013758306.01	374130.01	3758306.01	4.35E-04	1.35E-03	1.79E-03	7.79E-05	4.76E-04	1.67E-03	3.04E-05	4.73E-04	4.22E-04	1.82E-04	1.50E-04	1.73E-04	0.00E+00	0.00E+00	7.40E-08	7.40E-08	0.074	0.00E+00	4.48E-03	2.74E-03
374140.013758306.01	374140.01	3758306.01	4.48E-04	1.39E-03	1.84E-03	7.96E-05	4.90E-04	1.72E-03	3.13E-05	4.85E-04	4.33E-04	1.87E-04	1.54E-04	1.78E-04	0.00E+00	0.00E+00	7.62E-08	7.62E-08	0.076	0.00E+00	4.61E-03	2.82E-03
374150.013758306.01	374150.01	3758306.01	4.61E-04	1.43E-03	1.90E-03	8.14E-05	5.05E-04	1.77E-03	3.23E-05	4.98E-04	4.45E-04	1.92E-04	1.58E-04	1.82E-04	0.00E+00	0.00E+00	7.84E-08	7.84E-08	0.078	0.00E+00	4.74E-03	2.91E-03
374160.013758306.01	374160.01	3758306.01	4.75E-04	1.47E-03	1.96E-03	8.33E-05	5.20E-04	1.82E-03	3.32E-05	5.12E-04	4.57E-04	1.97E-04	1.62E-04	1.86E-04	0.00E+00	0.00E+00	8.07E-08	8.07E-08	0.081	0.00E+00	4.88E-03	2.99E-03
374170.013758306.01	374170.01	3758306.01	4.90E-04	1.52E-03	2.02E-03	8.52E-05	5.36E-04	1.88E-03	3.43E-05	5.26E-04	4.70E-04	2.03E-04	1.67E-04	1.91E-04	0.00E+00	0.00E+00	8.31E-08	8.31E-08	0.083	0.00E+00	5.03E-03	3.08E-03
374180.013758306.01	374180.01	3758306.01	5.05E-04	1.56E-03	2.08E-03	8.71E-05	5.53E-04	1.93E-03	3.53E-05	5.41E-04	4.83E-04	2.09E-04	1.72E-04	1.96E-04	0.00E+00	0.00E+00	8.56E-08	8.56E-08	0.086	0.00E+00	5.18E-03	3.18E-03
373990.013758316.01	373990.01	3758316.01	3.05E-04	9.45E-04	1.26E-03	5.84E-05	3.34E-04	1.17E-03	2.14E-05	3.42E-04	3.05E-04	1.32E-04	1.08E-04	1.28E-04	0.00E+00	0.00E+00	5.24E-08	5.24E-08	0.052	0.00E+00	3.17E-03	1.94E-03
374000.013758316.01	374000.01	3758316.01	3.13E-04	9.68E-04	1.29E-03	5.96E-05	3.42E-04	1.19E-03	2.19E-05	3.49E-04	3.12E-04	1.35E-04	1.11E-04	1.31E-04	0.00E+00	0.00E+00	5.37E-08	5.37E-08	0.054	0.00E+00	3.25E-03	1.99E-03
374010.013758316.01	374010.01	3758316.01	3.21E-04	9.92E-04	1.32E-03	6.09E-05	3.51E-04	1.23E-03	2.24E-05	3.57E-04	3.19E-04	1.38E-04	1.13E-04	1.33E-04	0.00E+00	0.00E+00	5.50E-08	5.50E-08	0.055	0.00E+00	3.32E-03	2.03E-03
374020.013758316.01	374020.01	3758316.01	3.29E-04	1.02E-03	1.35E-03	6.21E-05	3.60E-04	1.26E-03	2.30E-05	3.66E-04	3.26E-04	1.41E-04	1.16E-04	1.36E-04	0.00E+00	0.00E+00	5.63E-08	5.63E-08	0.056	0.00E+00	3.40E-03	2.08E-03
374030.013758316.01	374030.01	3758316.01	3.37E-04	1.04E-03	1.39E-03	6.35E-05	3.69E-04	1.29E-03	2.36E-05	3.74E-04	3.34E-04	1.44E-04	1.19E-04	1.39E-04	0.00E+00	0.00E+00	5.77E-08	5.77E-08	0.058	0.00E+00	3.49E-03	2.14E-03
374040.013758316.01	374040.01	3758316.01	3.46E-04	1.07E-03	1.42E-03	6.48E-05	3.79E-04	1.32E-03	2.42E-05	3.83E-04	3.42E-04	1.48E-04	1.21E-04	1.42E-04	0.00E+00	0.00E+00	5.92E-08	5.92E-08	0.059	0.00E+00	3.58E-03	2.19E-03
374050.013758316.01	374050.01	3758316.01	3.55E-04	1.10E-03	1.46E-03	6.63E-05	3.89E-04	1.36E-03	2.48E-05	3.92E-04	3.50E-04	1.51E-04	1.24E-04	1.46E-04	0.00E+00	0.00E+00	6.07E-08	6.07E-08	0.061	0.00E+00	3.67E-03	2.25E-03
374060.013758316.01	374060.01	3758316.01	3.64E-04	1.13E-03	1.50E-03	6.78E-05	3.99E-04	1.40E-03	2.55E-05	4.02E-04	3.59E-04	1.55E-04	1.27E-04	1.49E-04	0.00E+00	0.00E+00	6.23E-08	6.23E-08	0.062	0.00E+00	3.77E-03	2.31E-03
374070.013758316.01	374070.01	3758316.01	3.74E-04	1.16E-03	1.54E-03	6.93E-05	4.10E-04	1.43E-03	2.62E-05

			SWBuilding Construction	SWDemolition	SWGrading	EYBuilding Construction	SWPaving	SWGrading	SWArchitectural Coating	NBBuilding Construction	NBBuilding Construction	NBArchitectural Coating	NBArchitectural Coating	RWBuilding Construction	Child Risk					Overlapping Phases - Maximum Gl		
Unique Identifier	X (UTM)	Y (UTM)	2026	2026	2026	2026	2027	2027	2027	2026	2027	2026	2027	2026	3rd Trimester	0<2	2<16	Total	per million	2025	2026	2027
374180.013758346.01	374180.01	3758346.01	5.49E-04	1.70E-03	2.26E-03	9.43E-05	6.01E-04	2.10E-03	3.84E-05	5.76E-04	5.14E-04	2.22E-04	1.83E-04	2.09E-04	0.00E+00	0.00E+00	9.25E-08	9.25E-08	0.092	0.00E+00	5.61E-03	3.44E-03
373990.013758356.01	373990.01	3758356.01	3.24E-04	1.00E-03	1.33E-03	6.11E-05	3.55E-04	1.24E-03	2.27E-05	3.59E-04	3.21E-04	1.38E-04	1.14E-04	1.34E-04	0.00E+00	0.00E+00	5.55E-08	5.55E-08	0.055	0.00E+00	3.36E-03	2.05E-03
374000.013758356.01	374000.01	3758356.01	3.32E-04	1.03E-03	1.37E-03	6.24E-05	3.64E-04	1.27E-03	2.33E-05	3.67E-04	3.28E-04	1.42E-04	1.16E-04	1.37E-04	0.00E+00	0.00E+00	5.69E-08	5.69E-08	0.057	0.00E+00	3.44E-03	2.10E-03
374010.013758356.01	374010.01	3758356.01	3.41E-04	1.06E-03	1.40E-03	6.39E-05	3.73E-04	1.31E-03	2.39E-05	3.76E-04	3.35E-04	1.45E-04	1.19E-04	1.40E-04	0.00E+00	0.00E+00	5.83E-08	5.83E-08	0.058	0.00E+00	3.53E-03	2.16E-03
374020.013758356.01	374020.01	3758356.01	3.50E-04	1.08E-03	1.44E-03	6.54E-05	3.83E-04	1.34E-03	2.45E-05	3.85E-04	3.43E-04	1.48E-04	1.22E-04	1.43E-04	0.00E+00	0.00E+00	5.98E-08	5.98E-08	0.060	0.00E+00	3.62E-03	2.21E-03
374030.013758356.01	374030.01	3758356.01	3.59E-04	1.11E-03	1.48E-03	6.69E-05	3.93E-04	1.38E-03	2.51E-05	3.94E-04	3.51E-04	1.52E-04	1.25E-04	1.46E-04	0.00E+00	0.00E+00	6.13E-08	6.13E-08	0.061	0.00E+00	3.71E-03	2.27E-03
374040.013758356.01	374040.01	3758356.01	3.69E-04	1.14E-03	1.52E-03	6.84E-05	4.04E-04	1.41E-03	2.58E-05	4.03E-04	3.60E-04	1.55E-04	1.28E-04	1.50E-04	0.00E+00	0.00E+00	6.29E-08	6.29E-08	0.063	0.00E+00	3.81E-03	2.33E-03
374050.013758356.01	374050.01	3758356.01	3.79E-04	1.17E-03	1.56E-03	7.00E-05	4.15E-04	1.45E-03	2.65E-05	4.13E-04	3.69E-04	1.59E-04	1.31E-04	1.53E-04	0.00E+00	0.00E+00	6.46E-08	6.46E-08	0.065	0.00E+00	3.91E-03	2.39E-03
374060.013758356.01	374060.01	3758356.01	3.90E-04	1.21E-03	1.60E-03	7.16E-05	4.26E-04	1.49E-03	2.72E-05	4.23E-04	3.78E-04	1.63E-04	1.34E-04	1.57E-04	0.00E+00	0.00E+00	6.63E-08	6.63E-08	0.066	0.00E+00	4.01E-03	2.46E-03
374070.013758356.01	374070.01	3758356.01	4.00E-04	1.24E-03	1.65E-03	7.33E-05	4.38E-04	1.53E-03	2.80E-05	4.34E-04	3.87E-04	1.67E-04	1.38E-04	1.61E-04	0.00E+00	0.00E+00	6.81E-08	6.81E-08	0.068	0.00E+00	4.12E-03	2.52E-03
374080.013758356.01	374080.01	3758356.01	4.12E-04	1.27E-03	1.70E-03	7.51E-05	4.51E-04	1.58E-03	2.88E-05	4.45E-04	3.97E-04	1.72E-04	1.41E-04	1.65E-04	0.00E+00	0.00E+00	7.00E-08	7.00E-08	0.070	0.00E+00	4.24E-03	2.60E-03
374090.013758356.01	374090.01	3758356.01	4.24E-04	1.31E-03	1.75E-03	7.69E-05	4.64E-04	1.62E-03	2.96E-05	4.56E-04	4.08E-04	1.76E-04	1.45E-04	1.69E-04	0.00E+00	0.00E+00	7.20E-08	7.20E-08	0.072	0.00E+00	4.36E-03	2.67E-03
374100.013758356.01	374100.01	3758356.01	4.37E-04	1.35E-03	1.80E-03	7.88E-05	4.78E-04	1.67E-03	3.05E-05	4.69E-04	4.18E-04	1.81E-04	1.49E-04	1.73E-04	0.00E+00	0.00E+00	7.41E-08	7.41E-08	0.074	0.00E+00	4.49E-03	2.75E-03
374110.013758356.01	374110.01	3758356.01	4.50E-04	1.39E-03	1.85E-03	8.07E-05	4.92E-04	1.72E-03	3.15E-05	4.81E-04	4.30E-04	1.86E-04	1.53E-04	1.77E-04	0.00E+00	0.00E+00	7.62E-08	7.62E-08	0.076	0.00E+00	4.62E-03	2.83E-03
374120.013758356.01	374120.01	3758356.01	4.63E-04	1.43E-03	1.91E-03	8.27E-05	5.07E-04	1.77E-03	3.24E-05	4.94E-04	4.41E-04	1.91E-04	1.57E-04	1.82E-04	0.00E+00	0.00E+00	7.85E-08	7.85E-08	0.078	0.00E+00	4.76E-03	2.91E-03
374130.013758356.01	374130.01	3758356.01	4.78E-04	1.48E-03	1.97E-03	8.48E-05	5.23E-04	1.83E-03	3.34E-05	5.08E-04	4.53E-04	1.96E-04	1.61E-04	1.86E-04	0.00E+00	0.00E+00	8.08E-08	8.08E-08	0.081	0.00E+00	4.90E-03	3.00E-03
374140.013758356.01	374140.01	3758356.01	4.93E-04	1.53E-03	2.03E-03	8.70E-05	5.39E-04	1.89E-03	3.45E-05	5.22E-04	4.66E-04	2.01E-04	1.66E-04	1.91E-04	0.00E+00	0.00E+00	8.33E-08	8.33E-08	0.083	0.00E+00	5.05E-03	3.09E-03
374150.013758356.01	374150.01	3758356.01	5.09E-04	1.57E-03	2.09E-03	8.91E-05	5.57E-04	1.95E-03	3.56E-05	5.37E-04	4.79E-04	2.07E-04	1.70E-04	1.96E-04	0.00E+00	0.00E+00	8.59E-08	8.59E-08	0.086	0.00E+00	5.21E-03	3.19E-03
374160.013758356.01	374160.01	3758356.01	5.25E-04	1.63E-03	2.16E-03	9.14E-05	5.75E-04	2.01E-03	3.67E-05	5.52E-04	4.93E-04	2.13E-04	1.75E-04	2.02E-04	0.00E+00	0.00E+00	8.86E-08	8.86E-08	0.089	0.00E+00	5.37E-03	3.29E-03
374170.013758356.01	374170.01	3758356.01	5.43E-04	1.68E-03	2.23E-03	9.37E-05	5.94E-04	2.08E-03	3.80E-05	5.68E-04	5.07E-04	2.19E-04	1.80E-04	2.07E-04	0.00E+00	0.00E+00	9.14E-08	9.14E-08	0.091	0.00E+00	5.55E-03	3.40E-03
374180.013758356.01	374180.01	3758356.01	5.61E-04	1.74E-03	2.31E-03	9.60E-05	6.14E-04	2.15E-03	3.92E-05	5.85E-04	5.22E-04	2.26E-04	1.86E-04	2.13E-04	0.00E+00	0.00E+00	9.44E-08	9.44E-08	0.094	0.00E+00	5.73E-03	3.51E-03
373990.013758366.01	373990.01	3758366.01	3.30E-04	1.02E-03	1.36E-03	6.17E-05	3.61E-04	1.26E-03	2.30E-05	3.64E-04	3.25E-04	1.40E-04	1.15E-04	1.36E-04	0.00E+00	0.00E+00	5.64E-08	5.64E-08	0.056	0.00E+00	3.41E-03	2.09E-03
374000.013758366.01	374000.01	3758366.01	3.38E-04	1.05E-03	1.39E-03	6.31E-05	3.70E-04	1.29E-03	2.36E-05	3.72E-04	3.32E-04	1.44E-04	1.18E-04	1.39E-04	0.00E+00	0.00E+00	5.78E-08	5.78E-08	0.058	0.00E+00	3.49E-03	2.14E-03
374010.013758366.01	374010.01	3758366.01	3.47E-04	1.07E-03	1.43E-03	6.46E-05	3.80E-04	1.33E-03	2.43E-05	3.81E-04	3.40E-04	1.47E-04	1.21E-04	1.42E-04	0.00E+00	0.00E+00	5.92E-08	5.92E-08	0.059	0.00E+00	3.58E-03	2.19E-03
374020.013758366.01	374020.01	3758366.01	3.56E-04	1.10E-03	1.47E-03	6.61E-05	3.90E-04	1.36E-03	2.49E-05	3.90E-04	3.48E-04	1.50E-04	1.24E-04	1.45E-04	0.00E+00	0.00E+00	6.07E-08	6.07E-08	0.061	0.00E+00	3.67E-03	2.25E-03
374030.013758366.01	374030.01	3758366.01	3.65E-04	1.13E-03	1.50E-03	6.76E-05	4.00E-04	1.40E-03	2.56E-05	3.99E-04	3.56E-04	1.54E-04	1.27E-04	1.48E-04	0.00E+00	0.00E+00	6.23E-08	6.23E-08	0.062	0.00E+00	3.77E-03	2.31E-03
374040.013758366.01	374040.01	3758366.01	3.75E-04	1.16E-03	1.55E-03	6.93E-05	4.11E-04	1.44E-03	2.63E-05	4.09E-04	3.65E-04	1.58E-04	1.30E-04	1.52E-04	0.00E+00	0.00E+00	6.39E-08	6.39E-08	0.064	0.00E+00	3.87E-03	2.37E-03
374050.013758366.01	374050.01	3758366.01	3.86E-04	1.19E-03	1.59E-03	7.09E-05	4.22E-04	1.48E-03	2.70E-05	4.19E-04	3.74E-04	1.62E-04	1.33E-04	1.55E-04	0.00E+00	0.00E+00	6.57E-08	6.57E-08	0.066	0.00E+00	3.97E-03	2.43E-03
374060.013758366.01	374060.01	3758366.01	3.97E-04	1.23E-03	1.63E-03	7.26E-05	4.34E-04	1.52E-03	2.77E-05	4.29E-04	3.83E-04	1.66E-04	1.36E-04	1.59E-04	0.00E+00	0.00E+00	6.74E-08	6.74E-08	0.067	0.00E+00	4.08E-03	2.50E-03
374070.013758366.01	374070.01	3758366.01	4.08E-04	1.26E-03	1.68E-03	7.43E-05	4.46E-04	1.56E-03	2.85E-05	4.40E-04	3.93E-04	1.70E-04	1.40E-04	1.63E-04	0.00E+00	0.00E+00	6.93E-08	6.93E-08	0.069	0.00E+00	4.20E-03	2.57E-03
374080.013758366.01	374080.01	3758366.01	4.20E-04	1.30E-03	1.73E-03	7.61E-05	4.59E-04	1.61E-03	2.93E-05	4.52E-04	4.03E-04	1.74E-04	1.43E-04	1.67E-04	0.00E+00	0.00E+00	7.12E-08	7.12E-08	0.071	0.00E+00	4.31E-03	2.64E-03
374090.013758366.01	374090.01	3758366.01	4.32E-04	1.34E-03	1.78E-03	7.80E-05	4.73E-04	1.65E-03	3.02E-05	4.63E-04	4.14E-04	1.79E-04	1.47E-04	1.71E-04	0.00E+00	0.00E+00	7.33E-08	7.33E-08	0.073	0.00E+00	4.44E-03	2.72E-03
374100.013758366.01	374100.01	3758366.01	4.45E-04	1.38E-03	1.83E-03	8.00E-05	4.87E-04	1.70E-03	3.11E-05	4.76E-04	4.25E-04	1.83E-04	1.51E-04	1.75E-04	0.00E+00	0.00E+00	7.54E-08	7.54E-08	0.075	0.00E+00	4.57E-03	2.80E-03
374110.013758366.01	374110.01	3758366.01	4.59E-04	1.42E-03	1.89E-03	8.21E-05	5.02E-04	1.76E-03	3.21E-05	4.89E-04	4.36E-04	1.88E-04	1.55E-04	1.80E-04	0.00E+00	0.00E+00	7.76E-08	7.76E-08	0.078	0.00E+00	4.71E-03	2.88E-03
374120.013758366.01	374120.01	3758366.01	4.73E-04	1.46E-03	1.95E-03	8.40E-05	5.17E-04	1.81E-03	3.31E-05	5.02E-04	4.48E-04	1.94E-04	1.59E-04	1.85E-04	0.00E+00	0.00E+00	8.00E-08	8.00E-08	0.080	0.00E+00	4.85E-03	2.97E-03
374130.013758366.01	374130.01	3758366.01	4.88E-04	1.51E-03	2.01E-03	8.62E-05	5.34E-04	1.87E-03	3.41E-05	5.16E-04	4.61E-04	1.99E-04	1.64E-04	1.89E-04	0.00E+00	0.00E+00	8.24E-08	8.24E-08	0.082	0.00E+00	4.99E-03	3.06E-03
374140.013758366.01	374140.01	3758366.01	5.03E-04	1.56E-03	2.07E-03	8.84E-05	5.51E-04	1.93E-03	3.52E-05	5.30E-04	4.74E-04	2.04E-04	1.68E-04	1.94E-04	0.00E+00	0.00E+00	8.49E-08	8.49E-08	0.085	0.00E+00	5.15E-03	3.15E-03
374150.013758366.01	374150.01	3758366.01	5.20E-04	1.61E-03	2.14E-03	9.07E-05	5.69E-04	1.99E-03	3.63E-05	5.46E-04	4.87E-04	2.10E-04	1.73E-04	2.00E-04	0.00E+00	0.00E+00	8.76E-08	8.76E-08	0.088	0.00E+00	5.31E-03	3.25E-03
374160.013758366.01	374160.01	3758366.01	5.37E-04	1.66E-03	2.21E-03	9.30E-05	5.88E-04	2.06E-03	3.75E-05	5.61E-04	5.01E-04	2.16E-04	1.78E-04	2.05E-04	0.00E+00	0.00E+00	9.04E-08	9.04E-08	0.090	0.00E+00	5.48E-03	3.36E-03
374170.013758366.01	374170.01	3758366.01	5.55E-04	1.72E-03	2.28E-03	9.54E-05	6.07E-04	2.12E-03	3.88E-05	5.78E-04	5.16E-04	2.23E-04	1.83E-04	2.11E-04	0.00E+00	0.00E+00	9.33E-08	9.33E-08	0.093	0.00E+00	5.66E-03	3.47E-03
374180.013758366.01	374180.01	3758366.01	5.74E-04	1.78E-03	2.36E-03	9.80E-05	6.28E-04	2.20E-03	4.01E-05	5.95E-04	5.31E-04	2.29E-04	1.89E-04	2.17E-04	0.00E+00	0.00E+00	9.64E-08	9.64E-08	0.096	0.00E+00	5.85E-03	3.59E-03
373990.013758376.01	373990.01	3758376.01	3.35E-04	1.04E-03	1.38E-03	6.24E-05	3.67E-04	1.28E-03	2.34E-05	3.69E-04	3.30E-04	1.42E-04	1.17E-04	1.37E-04	0.00E+00	0.00E+00	5.73E-08	5.73E-08	0.057	0.00E+00	3.46E-03	2.12E-03
374000.013758376.01	374000.01	3758376.01	3.44E-04	1.06E-03	1.42E-03	6.39E-05	3.76E-04	1.32E-03	2.40E-05	3.78E-04	3.37E-04	1.46E-04	1.20E-04	1.40E-04	0.00E+00	0.00E+00	5.87E-08	5.87E-08	0.059	0.00E+00	3.55E-03	2.17E-03
374010.013758376.01	374010.01	3758376.01	3.53E-04	1.09E-03	1.45E-03	6.53E-05	3.86E-04	1.35E-03	2.47E-05	3.87E-04	3.45E-04	1.49E-04	1.23E-04	1.44E-04	0.00E+00	0.00E+00	6.02E-08	6.02E-08	0.060	0.00E+00	3.64E-03	2.23E-03
374020.013758376.01	374020.01	3758376.01	3.62E-04	1.12E-03	1.49E-03	6.68E-05	3.96E-04	1.39E-03	2.53E-05	3.96E-04	3.53E-04	1.53E-04	1.25E-04	1.47E-04	0.00E+00	0.00E+00	6.17E-08	6.17E-08	0.062	0.00E+00	3.74E-03	2.29E-03
374030.013758376.01	374030.01	3758376.01	3.72E-04	1.15E-03	1.53E-03	6.84E-05	4.07E-04	1.42E-03	2.60E-05	4.05E-04	3.62E-04	1.56E-04	1.28E-04	1.50E-04	0.00E+00	0.00E+00	6.34E-08	6.34E-08	0.063	0.00E+00	3.83E-03	2.35E-03
374040.013758376.01	374040.01	3758376.01	3.82E-04	1.18E-03	1.57E-03	7.01E-05	4.18E-04	1.46E-03	2.67E-05	4.15E-04	3.71E-04	1.60E-04	1.32E-04	1.54E-04	0.00E+00	0.00E+00	6.50E-08	6.50E-08	0.065	0.00E+00	3.94E-03	2.41E-03
374050.013758376.01	374050.01	3758376.01	3.93E-04	1.22E-03	1.62E-03	7.18E-05	4.30E-04	1.50E-03	2.75E-05	4.25E-04	3.80E-04	1.64E-04	1.35E-04	1.57E-04	0.00E+00	0.00E+00	6.68E-08	6.68E-08	0.067	0.00E+00	4.04E-03	2.48E-03
374060.013758376.01	374060.01	3758376.01	4.04E-04	1.25E-03	1.66E-03	7.35E-05	4.42E-04	1.55E-03	2.82E-05	4.36E-04	3.89E-04	1.68E-04	1.38E-04	1.61E-04	0.00E+00	0.00E+00	6.86E-08	6.86E-08	0.069	0.00E+00	4.16E-03	2.54E-03
374070.013758376.01	374070.01	3758376.01	4.15E-04	1.29E-03	1.71E-03	7.54E-05	4.55E-04	1.59E-03	2.91E-05	4.47E-04	3.99E-04	1.72E-04	1.42E-04	1.65E-04	0.00E+00	0.00E+00	7.05E-08	7.05E-08	0.071	0.00E+00	4.27E-03	2.62E-03
374080.013758376.01	374080.01	3758376.01	4.28E-04	1.32E-03	1.76E-03	7.73E-05	4.68E-04	1.64E-03	2.99E-05	4.59E-04	4.09E-04	1.77E-04	1.45E-04	1.69E-04	0.00E+00	0.00E+00	7.25E-08	7.25E-08	0.073	0.00E+00	4.39E-03	2.69E-03
374090.013758376.01	374090.01	3758376.01	4.40E-04	1.36E-03	1.81E-03	7.91E-05	4.82E-04	1.69E-03	3.08E-05	4.71E-04	4.20E-04	1.81E-04	1.49E-04	1.73E-04	0.00E+00	0.00E+00	7.46E-08	7.46E-08	0.075	0.00E+00	4.52E-03	2.77E-03
374100.013758376.01	374100.01	3758376.01	4.54E-04	1.40E-03	1.87E-03	8.11E-05	4.97E-04	1.74E-03	3.17E-05	4.83E-04	4.32E-04	1.86E-04	1.53E-04	1.78E-04	0.00E+00	0.00E+00	7.68E-08	7.68E-08	0.077	0.00E+00	4.66E-03	2.85E-03
374110.013758376.01	374110.01	3758376.01	4.68E-04	1.45E-03	1.93E-03	8.32E-05	5.12E-04	1.79E-03	3.27E-05	4.97E-04	4.44E-04	1.91E-04	1.57E-04	1.83E-04	0.00E+00	0.00E+00	7.91E-08	7.91E-08	0.079	0.00E+00	4.80E-03	2.94E-03
374120.013758376.01	374120.01	3758376.01	4.83E-04	1.49E-03	1.99E-03	8.55E-05	5.28E-04	1.85E-03	3.38E-05	5.10E-04	4.56E-04	1.97E-04	1.62E-04	1.87E-04	0.00E+00	0.00E+00	8.15E-08	8.15E-08	0.082	0.00E+00	4.94E-03	3.03E-03
374130.013758376.01	374130.01	3758376.01	4.98E-04	1.54E-03	2.05E-03	8.77E-05	5.45E-04	1.91E-03	3.48E-05	5.24E-04	4.68E-04	2.02E-04	1.66E-04	1.92E-04	0.00E+00	0.00E+00	8.40E-08	8.40E-08	0.084	0.00E+00	5.10E-03	3.12E-03
374140.013758376.01	374140.01	3758376.01	5.14E-04	1.59E-03	2.12E-03	8.99E-05	5.63E-04	1.97E-03	3.60E-05	5.39E-04	4.82E-04	2.08E-04	1.71E-04	1.97E-04	0.00E+00	0.00E+00	8.67E-08	8.67E-08	0.087	0.00E+00	5.26E-03	3.22E-03
374150.013758376.01	374150.01	3758376.01	5.31E-04	1.64E-03	2.19E-03	9.23E-05	5.81E-04	2.03E-03	3.71E-05	5.55E-04	4.95E-04	2.14E-04	1.76E-04	2.03E-04	0.00E+00	0.00E+00	8.94E-08	8.94E-08	0.089	0.00E+00	5.42E-03	3.32E-03
374160.013758376.01	374160.01	3758376.01	5.49E-04	1.70E-03	2.26E-03	9.48E-05	6.01E-04	2.10E-03	3.84E-05	5.71E-04	5.10E-04	2.20E-04	1.81E-04	2.08E-04	0.00E+00	0.00E+00	9.23E-08	9.23E-08	0.092	0.00E+00	5.60E-03	3.43E-03
374170.013758376.01	374170.01	3758376.01	5.68E-04	1.76E-03	2.34E-03	9.73E-05	6.21E-04	2.17E-03	3.97E-05	5.88E-04	5.25E-04	2.27E-04	1.87E-04	2.14E-04	0.00E+00	0.00E+00	9.53E-08	9.53E-08	0.095	0.00E+00	5.79E-03	3.55E-03
374180.013758376.01	374180.01	3758376.01	5.87E-04	1.82E-03	2.42E-03	9.98E-05	6.43E-04	2.25E-03	4.11E-05	6.06E-04	5.41E-04	2.34E-04	1.92E-04	2.20E-04	0.00E+00	0.00E+00	9.85E-08	9.85E-08	0.099	0.00E+00	5.98E-03	3.67E-03
373990.013758386.01	373990.01	3758386.01	3.41E-04	1.06E-03	1.40E-03	6.30E-05	3.73E-04	1.31E-03	2.38E-05	3.75E-04	3.35E-04	1.44E-04	1.19E-04	1.39E-04	0.00E+00	0.00E+00	5.82E-08	5.82E-08	0.058	0.00E+00	3.52E-03	2.16E-03
374000.013758386.01	374000.01	3758386.01	3.50E-04	1.08E-03	1.44E-03	6.45E-05	3.83E-04	1.34E-03	2.45E-05	3.83E-04	3.42E-04	1.48E-04	1.22E-04	1.42E-04	0.00E+00	0.00E+00	5.97E-08	5.97E-08	0.060	0.00E+00	3.61E-03	2.21E-03
374010.013758386.01	374010.01	3758386.01	3.59E-04	1.11E-03	1.48E-03	6.60E-05	3.93E-04	1.38E-03	2.51E-05	3.92E-04	3.50E-04	1.51E-04	1.24E-04	1.45E-04	0.00E+00	0.00E+00	6.12E-08	6.12E-08	0.061	0.00E+00	3.70E-03	2.27E-03
374020.013758386.01	374020.01	3758386.01	3.69E-04	1.14E-03	1.52E-03	6.76E-05	4.04E-04	1.41E-03	2.58E-05	4.02E-04	3.59E-04	1.55E-04	1.27E-04	1.49E-04	0.00E+00	0.00E+00	6.28E-08	6.28E-08	0.063	0.00E+00	3.80E-03	2.33E-03
374030.013758386.01	374030.01	3758386.01	3.79E-04	1.17E-03	1.56E-03	6.93E-05	4.15E-04	1.45E-03	2.65E-05	4.11E-04	3.67E-04	1.59E-04	1.30E-04	1.52E-04	0.00E+00	0.00E+00	6.45E-08	6.45E-08	0.064	0.00E+00	3.90E-03	2.39E-03
374040.013758386.01	374040.01	3758386.01	3.89E-04	1.20E-03	1.60E-03	7.09E-05	4.26E-04	1.49E-03	2.72E-05	4.22E-04	3.76E-04	1.62E-04	1.34E-04	1.56E-04	0.00E+00	0.00E+00	6.62E-08	6.62E-08	0.066	0.00E+00	4.01E-03	2.45E-03
374050.013758386.01	374050.01	3758386.01	4.00E-04	1.24E-03	1.65E-03	7.26E-05	4.38E-04	1.53E-03	2.80E-05	4.32E-04	3.86E-04	1.67E-04	1.37E-04	1.60E-04	0.00E+00	0.00E+00	6.80E-08	6.80E-08	0.068	0.00E+00	4.12E-03	2.52E-03
374060.013758386.01	374060.01	3758386.01	4.12E-04	1.27E-03	1.69E-03	7.45E-05	4.50E-04	1.58E-03	2.88E-05	4.43E-04	3.95E-04	1.71E-04	1.40E-04	1.63E-04	0.00E+00	0.00E+00	6.99E-08	6.99E-08	0.070	0.00E+00	4.23E-03	2.59E-03
374070.013758386.01	374070.01	3758386.01	4.23E-04	1.31E-03	1.74E-03	7.63E-05	4.62E-04	1.62E-03	2.96E-05	4.56E-04	4.06E-04	1.75E-04	1.44E-04	1.67E-04	0.00E+00	0.00E+00	7.18E-08	7.18E-08	0.072	0.00E+00	4.35E-03	2.66E-03
374080.013758386.01	374080.01	3758386.01	4.36E-04	1.35E-03	1.80E-03	7.83E-05	4.77E-04	1.67E-03	3.05E-05	4.66E-04	4.16E-04	1.80E-04	1.48E-04	1.72E-04	0.00E+00	0.00E+00	7.39E-08	7.39E-08	0.074	0.00E+00	4.48E-03	2.74E-03
374090.013758386.01	374090.01	3758386.01	4.49E-04	1.39E-03	1.85E-03	8.03E-05	4.92E-04	1.72E-03	3.14E-05	4.78E-04	4.27E-04	1.84E-04	1.52E-04	1.76E-04	0.00E+00	0.00E+00	7.60E-08	7.60E-08	0.076	0.00E+00	4.61E-03	2.82E-03
374100.013758386.01	374100.01	3758386.01	4.63E-04	1.43E-03	1.91E-03	8.24E-05	5.07E-04	1.77E-03	3.24E-05	4.91E-04	4.39E-04	1.89E-04	1.56E-04	1.81E-04	0.00E+00	0.00E+00	7.83E-08	7.83E-08	0.078	0.00E+00	4.75E-03	2.91E-03
374110.013758386.01	374110.01	3758386.01	4.78E-04	1.48E-03	1.97E-03	8.45E-05	5.23E-04	1.83E-03	3.34E-05	5.05E-04	4.51E-04	1.95E-04	1.60E-04	1.85E-04	0.00E+00	0.00E+00	8.07E-08	8.07E-08	0.081	0.00E+00	4.89E-03	3.00E-03
374120.013758386.01	374120.01	3758386.01	4.93E-04	1.53E-03	2.03E-03	8.66E-05	5.39E-04	1.89E-03	3.45E-05	5.19E-04	4.63E-04	2.00E-04	1.65E-04	1.90E-04	0.00E+00	0.00E+00	8.32E-08	8.32E-08	0.083	0.00E+00	5.04E-03	3.09E-03
374130.013758386.01	374130.01	3758386.01	5.09E-04	1.57E-03	2.09E-03	8.90E-05	5.57E-04	1.95E-03	3.56E-05	5.34E-04	4.76E-04	2.06E-04	1.69E-04	1.95E-04	0.00E+00	0.00E+00	8.58E-08	8.58E-08	0.086	0.00E+00	5.20E-03	3.19E-03
374140.013758386.01	374140.01	3758386.01	5.25E-04	1.63E-03	2.16E-03	9.15E-05	5.75E-04	2.01E-03	3.68E-05

IHS

Onroad DPM Emissions, Ground Level Concentrations and Health Risk Calculations

Offsite School Receptors >2

Unmitigated

Phase		Start Date	End Date	Work Days	missions (lbs/da	missions (lbs/yr	Emissions (g/s)
SWBuilding Construction	2026	1/5/2026	9/21/2026	223	1.68E-03	3.75E-01	8.82E-06
SWDemolition	2026	1/5/2026	6/6/2026	132	1.81E-03	2.38E-01	9.48E-06
SWGrading	2026	5/25/2026	8/2/2026	60	1.73E-03	1.04E-01	9.10E-06
EYBuilding Construction	2026	6/17/2026	10/9/2026	99	1.71E-05	1.70E-03	9.00E-08
SWPaving	2027	2/8/2027	6/28/2027	121	3.36E-04	4.07E-02	1.76E-06
SWGrading	2027	2/8/2027	6/28/2027	121	6.05E-04	7.32E-02	3.18E-06
SWArchitectural Coating	2027	2/8/2027	6/28/2027	121	0.00E+00	0.00E+00	0.00E+00
NBBuilding Construction	2026	7/1/2026	12/31/2026	158	2.57E-04	4.06E-02	1.35E-06
NBBuilding Construction	2027	1/1/2027	12/25/2027	308	1.29E-04	3.96E-02	6.75E-07
NBArchitectural Coating	2026	9/11/2026	12/31/2026	96	0.00E+00	0.00E+00	0.00E+00
NBArchitectural Coating	2027	1/1/2027	2/25/2027	48	0.00E+00	0.00E+00	0.00E+00
RWBuilding Construction	2026	9/15/2026	11/14/2026	53	1.03E-04	5.45E-03	5.40E-07
0							
0							
0							
0							
0							
0							
0							

From AQ Summary

Emissions (lbs/day)
0.08815
0.09480
0.09101
0.00090
0.01764
0.03175
0.00000
0.01349
0.00675
0.00000
0.00000
0.00540
0.00000
0.00000
0.00000
0.00000
0.00000
0.00000
0.00000
0.00000

Haul Truck/Worker Trip Adjustment Factor to Model

	Total (miles)
	HAUL
Haul Distance (Haz Waste Facility or Landfill)	86
Hauling Default	40
Vendor	20.40
AERMOD	0.39
% in Dispersion Model, Hauling (Haz Waste Facility or Landfill)	0.5%
Hauling Default	1.0%
% in Dispersion Model, Vendor	1.9%

			Emissions (g/s)
Haul Route -W	625.6	m	1.000
Haul Route -E	1102	m	
Haul Route Model	625.6		
	0.6256	km modeled	
Calculated in Lake AERMOD View	0.62	km to mile conversion	
	0.39	Miles modeled	

Conservatively multiplying by largest percentage of emissions by vehicle class included within each phase

AERMOD Column Identifier: 8 8 8 8 8 8 8 8 8 8 8 8 MAX: 0.017

FOR CHRONIC CALCS

			SWBuilding Construction	SWDemolition	SWGrading	EYBuilding Construction	SWPaving	SWGrading	SWArchitectural Coating	NBBuilding Construction	NBBuilding Construction	NBArchitectural Coating	NBArchitectural Coating	RWBuilding Construction	Child Risk					Overlapping Phases - Maximum GLC		
Unique Identifier	X (UTM)	Y (UTM)	2026	2026	2026	2026	2027	2027	2027	2026	2027	2026	2027	2026	3rd Trimester	0<2	2<16	Total	per million	2025	2026	2027
374322.01375860	374322.01	3758600.01	4.62E-05	4.97E-05	4.77E-05	4.71E-07	9.24E-06	1.66E-05	0.00E+00	7.07E-06	3.53E-06	0.00E+00	0.00E+00	2.83E-06	0.00E+00	0.00E+00	2.10E-09	2.10E-09	2.097E-03	0.00E+00	1.54E-04	2.94E-05
374272.01375861	374272.01	3758610.01	5.04E-05	5.42E-05	5.21E-05	5.15E-07	1.01E-05	1.82E-05	0.00E+00	7.72E-06	3.86E-06	0.00E+00	0.00E+00	3.09E-06	0.00E+00	0.00E+00	2.29E-09	2.29E-09	2.290E-03	0.00E+00	1.68E-04	3.21E-05
374282.01375861	374282.01	3758610.01	5.07E-05	5.45E-05	5.23E-05	5.17E-07	1.01E-05	1.82E-05	0.00E+00	7.75E-06	3.88E-06	0.00E+00	0.00E+00	3.10E-06	0.00E+00	0.00E+00	2.30E-09	2.30E-09	2.300E-03	0.00E+00	1.69E-04	3.23E-05
374292.01375861	374292.01	3758610.01	5.09E-05	5.47E-05	5.25E-05	5.19E-07	1.02E-05	1.83E-05	0.00E+00	7.79E-06	3.89E-06	0.00E+00	0.00E+00	3.11E-06	0.00E+00	0.00E+00	2.31E-09	2.31E-09	2.309E-03	0.00E+00	1.69E-04	3.24E-05
374302.01375861	374302.01	3758610.01	5.10E-05	5.49E-05	5.27E-05	5.21E-07	1.02E-05	1.84E-05	0.00E+00	7.81E-06	3.91E-06	0.00E+00	0.00E+00	3.12E-06	0.00E+00	0.00E+00	2.32E-09	2.32E-09	2.317E-03	0.00E+00	1.70E-04	3.25E-05
374312.01375861	374312.01	3758610.01	5.12E-05	5.50E-05	5.28E-05	5.22E-07	1.02E-05	1.84E-05	0.00E+00	7.83E-06	3.92E-06	0.00E+00	0.00E+00	3.13E-06	0.00E+00	0.00E+00	2.32E-09	2.32E-09	2.323E-03	0.00E+00	1.71E-04	3.26E-05
374322.01375861	374322.01	3758610.01	5.13E-05	5.52E-05	5.30E-05	5.23E-07	1.03E-05	1.85E-05	0.00E+00	7.85E-06	3.93E-06	0.00E+00	0.00E+00	3.14E-06	0.00E+00	0.00E+00	2.33E-09	2.33E-09	2.329E-03	0.00E+00	1.71E-04	3.27E-05
374242.01375862	374242.01	3758620.01	5.55E-05	5.97E-05	5.73E-05	5.66E-07	1.11E-05	2.00E-05	0.00E+00	8.49E-06	4.25E-06	0.00E+00	0.00E+00	3.40E-06	0.00E+00	0.00E+00	2.52E-09	2.52E-09	2.518E-03	0.00E+00	1.85E-04	3.53E-05
374252.01375862	374252.01	3758620.01	5.58E-05	6.00E-05	5.76E-05	5.70E-07	1.12E-05	2.01E-05	0.00E+00	8.54E-06	4.27E-06	0.00E+00	0.00E+00	3.42E-06	0.00E+00	0.00E+00	2.53E-09	2.53E-09	2.534E-03	0.00E+00	1.86E-04	3.55E-05
374262.01375862	374262.01	3758620.01	5.61E-05	6.04E-05	5.79E-05	5.73E-07	1.12E-05	2.02E-05	0.00E+00	8.59E-06	4.30E-06	0.00E+00	0.00E+00	3.44E-06	0.00E+00	0.00E+00	2.55E-09	2.55E-09	2.548E-03	0.00E+00	1.87E-04	3.57E-05
374272.01375862	374272.01	3758620.01	5.64E-05	6.06E-05	5.82E-05	5.75E-07	1.13E-05	2.03E-05	0.00E+00	8.63E-06	4.32E-06	0.00E+00	0.00E+00	3.45E-06	0.00E+00	0.00E+00	2.56E-09	2.56E-09	2.560E-03	0.00E+00	1.88E-04	3.59E-05
374282.01375862	374282.01	3758620.01	5.66E-05	6.09E-05	5.85E-05	5.78E-07	1.13E-05	2.04E-05	0.00E+00	8.67E-06	4.33E-06	0.00E+00	0.00E+00	3.47E-06	0.00E+00	0.00E+00	2.57E-09	2.57E-09	2.572E-03	0.00E+00	1.89E-04	3.61E-05
374292.01375862	374292.01	3758620.01	5.69E-05	6.11E-05	5.87E-05	5.80E-07	1.14E-05	2.05E-05	0.00E+00	8.70E-06	4.35E-06	0.00E+00	0.00E+00	3.48E-06	0.00E+00	0.00E+00	2.58E-09	2.58E-09	2.581E-03	0.00E+00	1.89E-04	3.62E-05
374302.01375862	374302.01	3758620.01	5.70E-05	6.13E-05	5.89E-05	5.82E-07	1.14E-05	2.05E-05	0.00E+00	8.73E-06	4.37E-06	0.00E+00	0.00E+00	3.49E-06	0.00E+00	0.00E+00	2.59E-09	2.59E-09	2.590E-03	0.00E+00	1.90E-04	3.63E-05
374312.01375862	374312.01	3758620.01	5.72E-05	6.15E-05	5.91E-05	5.84E-07	1.14E-05	2.06E-05	0.00E+00	8.76E-06	4.38E-06	0.00E+00	0.00E+00	3.50E-06	0.00E+00	0.00E+00	2.60E-09	2.60E-09	2.597E-03	0.00E+00	1.91E-04	3.64E-05
374322.01375862	374322.01	3758620.01	5.73E-05	6.17E-05	5.92E-05	5.85E-07	1.15E-05	2.07E-05	0.00E+00	8.78E-06	4.39E-06	0.00E+00	0.00E+00	3.51E-06	0.00E+00	0.00E+00	2.60E-09	2.60E-09	2.604E-03	0.00E+00	1.91E-04	3.65E-05
374242.01375863	374242.01	3758630.01	6.25E-05	6.73E-05	6.46E-05	6.38E-07	1.25E-05	2.25E-05	0.00E+00	9.57E-06	4.79E-06	0.00E+00	0.00E+00	3.83E-06	0.00E+00	0.00E+00	2.84E-09	2.84E-09	2.839E-03	0.00E+00	2.08E-04	3.98E-05
374252.01375863	374252.01	3758630.01	6.29E-05	6.77E-05	6.50E-05	6.42E-07	1.26E-05	2.27E-05	0.00E+00	9.63E-06	4.81E-06	0.00E+00	0.00E+00	3.85E-06	0.00E+00	0.00E+00	2.86E-09	2.86E-09	2.856E-03	0.00E+00	2.10E-04	4.01E-05
374262.01375863	374262.01	3758630.01	6.33E-05	6.80E-05	6.53E-05	6.45E-07	1.27E-05	2.28E-05	0.00E+00	9.68E-06	4.84E-06	0.00E+00	0.00E+00	3.87E-06	0.00E+00	0.00E+00	2.87E-09	2.87E-09	2.872E-03	0.00E+00	2.11E-04	4.03E-05
374272.01375863	374272.01	3758630.01	6.36E-05	6.84E-05	6.56E-05	6.49E-07	1.27E-05	2.29E-05	0.00E+00	9.73E-06	4.86E-06	0.00E+00	0.00E+00	3.89E-06	0.00E+00	0.00E+00	2.89E-09	2.89E-09	2.885E-03	0.00E+00	2.12E-04	4.05E-05
374282.01375863	374282.01	3758630.01	6.38E-05	6.87E-05	6.59E-05	6.51E-07	1.28E-05	2.30E-05	0.00E+00	9.77E-06	4.89E-06	0.00E+00	0.00E+00	3.91E-06	0.00E+00	0.00E+00	2.90E-09	2.90E-09	2.898E-03	0.00E+00	2.13E-04	4.07E-05
374292.01375863	374292.01	3758630.01	6.41E-05	6.89E-05	6.62E-05	6.54E-07	1.28E-05	2.31E-05	0.00E+00	9.81E-06	4.90E-06	0.00E+00	0.00E+00	3.92E-06	0.00E+00	0.00E+00	2.91E-09	2.91E-09	2.909E-03	0.00E+00	2.14E-04	4.08E-05
374302.01375863	374302.01	3758630.01	6.43E-05	6.91E-05	6.64E-05	6.56E-07	1.29E-05	2.32E-05	0.00E+00	9.84E-06	4.92E-06	0.00E+00	0.00E+00	3.94E-06	0.00E+00	0.00E+00	2.92E-09	2.92E-09	2.919E-03	0.00E+00	2.14E-04	4.09E-05
374312.01375863	374312.01	3758630.01	6.45E-05	6.94E-05	6.66E-05	6.58E-07	1.29E-05	2.32E-05	0.00E+00	9.87E-06	4.94E-06	0.00E+00	0.00E+00	3.95E-06	0.00E+00	0.00E+00	2.93E-09	2.93E-09	2.928E-03	0.00E+00	2.15E-04	4.11E-05
374322.01375863	374322.01	3758630.01	6.47E-05	6.95E-05	6.68E-05	6.60E-07	1.29E-05	2.33E-05	0.00E+00	9.90E-06	4.95E-06	0.00E+00	0.00E+00	3.96E-06	0.00E+00	0.00E+00	2.94E-09	2.94E-09	2.936E-03	0.00E+00	2.15E-04	4.12E-05
374242.01375864	374242.01	3758640.01	7.12E-05	7.66E-05	7.35E-05	7.27E-07	1.42E-05	2.56E-05	0.00E+00	1.09E-05	5.45E-06	0.00E+00	0.00E+00	4.36E-06	0.00E+00	0.00E+00	3.23E-09	3.23E-09	3.233E-03	0.00E+00	2.37E-04	4.53E-05
374252.01375864	374252.01	3758640.01	7.16E-05	7.70E-05	7.40E-05	7.31E-07	1.43E-05	2.58E-05	0.00E+00	1.10E-05	5.48E-06	0.00E+00	0.00E+00	4.39E-06	0.00E+00	0.00E+00	3.25E-09	3.25E-09	3.252E-03	0.00E+00	2.39E-04	4.56E-05
374262.01375864	374262.01	3758640.01	7.20E-05	7.74E-05	7.43E-05	7.35E-07	1.44E-05	2.59E-05	0.00E+00	1.10E-05	5.51E-06	0.00E+00	0.00E+00	4.41E-06	0.00E+00	0.00E+00	3.27E-09	3.27E-09	3.269E-03	0.00E+00	2.40E-04	4.59E-05
374272.01375864	374272.01	3758640.01	7.24E-05	7.78E-05	7.47E-05	7.38E-07	1.45E-05	2.61E-05	0.00E+00	1.11E-05	5.54E-06	0.00E+00	0.00E+00	4.43E-06	0.00E+00	0.00E+00	3.29E-09	3.29E-09	3.285E-03	0.00E+00	2.41E-04	4.61E-05
374282.01375864	374282.01	3758640.01	7.27E-05	7.82E-05	7.50E-05	7.42E-07	1.45E-05	2.62E-05	0.00E+00	1.11E-05	5.56E-06	0.00E+00	0.00E+00	4.45E-06	0.00E+00	0.00E+00	3.30E-09	3.30E-09	3.300E-03	0.00E+00	2.42E-04	4.63E-05
374292.01375864	374292.01	3758640.01	7.30E-05	7.85E-05	7.53E-05	7.45E-07	1.46E-05	2.63E-05	0.00E+00	1.12E-05	5.58E-06	0.00E+00	0.00E+00	4.47E-06	0.00E+00	0.00E+00	3.31E-09	3.31E-09	3.313E-03	0.00E+00	2.43E-04	4.65E-05
374302.01375864	374302.01	3758640.01	7.32E-05	7.87E-05	7.56E-05	7.47E-07	1.46E-05	2.64E-05	0.00E+00	1.12E-05	5.60E-06	0.00E+00	0.00E+00	4.48E-06	0.00E+00	0.00E+00	3.32E-09	3.32E-09	3.323E-03	0.00E+00	2.44E-04	4.66E-05
374312.01375864	374312.01	3758640.01	7.34E-05	7.89E-05	7.57E-05	7.49E-07	1.47E-05	2.64E-05	0.00E+00	1.12E-05	5.61E-06	0.00E+00	0.00E+00	4.49E-06	0.00E+00	0.00E+00	3.33E-09	3.33E-09	3.331E-03	0.00E+00	2.44E-04	4.67E-05
374322.01375864	374322.01	3758640.01	7.36E-05	7.92E-05	7.60E-05	7.51E-07	1.47E-05	2.65E-05	0.00E+00	1.13E-05	5.64E-06	0.00E+00	0.00E+00	4.51E-06	0.00E+00	0.00E+00	3.34E-09	3.34E-09	3.343E-03	0.00E+00	2.45E-04	4.69E-05
374242.01375865	374242.01	3758650.01	8.21E-05	8.83E-05	8.47E-05	8.38E-07	1.64E-05	2.96E-05	0.00E+00	1.26E-05	6.28E-06	0.00E+00	0.00E+00	5.03E-06	0.00E+00	0.00E+00	3.73E-09	3.73E-09	3.726E-03	0.00E+00	2.74E-04	5.23E-05
374252.01375865	374252.01	3758650.01	8.26E-05	8.88E-05	8.52E-05	8.42E-07	1.65E-05	2.97E-05	0.00E+00	1.26E-05	6.32E-06	0.00E+00	0.00E+00	5.05E-06	0.00E+00	0.00E+00	3.75E-09	3.75E-09	3.748E-03	0.00E+00	2.75E-04	5.26E-05
374262.01375865	374262.01	3758650.01	8.30E-05	8.93E-05	8.57E-05	8.47E-07	1.66E-05	2.99E-05	0.00E+00	1.27E-05	6.35E-06	0.00E+00	0.00E+00	5.08E-06	0.00E+00	0.00E+00	3.77E-09	3.77E-09	3.768E-03	0.00E+00	2.77E-04	5.28E-05
374272.01375865	374272.01	3758650.01	8.34E-05	8.97E-05	8.61E-05	8.51E-07	1.67E-05	3.00E-05	0.00E+00	1.28E-05	6.38E-06	0.00E+00	0.00E+00	5.11E-06	0.00E+00	0.00E+00	3.79E-09	3.79E-09	3.787E-03	0.00E+00	2.78E-04	5.31E-05
374282.01375865	374282.01	3758650.01	8.38E-05	9.01E-05	8.65E-05	8.55E-07	1.68E-05	3.02E-05	0.00E+00	1.28E-05	6.41E-06	0.00E+00	0.00E+00	5.13E-06	0.00E+00	0.00E+00	3.80E-09	3.80E-09	3.803E-03	0.00E+00	2.79E-04	5.33E-05
374292.01375865	374292.01	3758650.01	8.41E-05	9.04E-05	8.68E-05	8.58E-07	1.68E-05	3.03E-05	0.00E+00	1.29E-05	6.43E-06	0.00E+00	0.00E+00	5.15E-06	0.00E+00	0.00E+00	3.82E-09	3.82E-09	3.817E-03	0.00E+00	2.80E-04	5.35E-05
374302.01375865	374302.01	3758650.01	8.43E-05	9.07E-05	8.70E-05	8.60E-07	1.69E-05	3.04E-05	0.00E+00	1.29E-05	6.45E-06	0.00E+00	0.00E+00	5.16E-06	0.00E+00	0.00E+00	3.83E-09	3.83E-09	3.828E-03	0.00E+00	2.81E-04	5.37E-05
374312.01375865	374312.01	3758650.01	8.45E-05	9.09E-05	8.72E-05	8.62E-07	1.69E-05	3.04E-05	0.00E+00	1.29E-05	6.47E-06	0.00E+00	0.00E+00	5.17E-06	0.00E+00	0.00E+00	3.84E-09	3.84E-09	3.836E-03	0.00E+00	2.82E-04	5.38E-05
374322.01375865	374322.01	3758650.01	8.48E-05	9.12E-05	8.76E-05	8.66E-07	1.70E-05	3.06E-05	0.00E+00	1.30E-05	6.48E-06	0.00E+00	0.00E+00	5.19E-06	0.00E+00	0.00E+00	3.85E-09	3.85E-09	3.845E-03	0.00E+00	2.83E-04	5.40E-05
374243.01375866	374243.01	3758660.01	9.61E-05	1.03E-04	9.92E-05	9.81E-07	1.92E-05	3.46E-05	0.00E+00	1.47E-05	7.35E-06	0.00E+00	0.00E+00	5.88E-06	0.00E+00	0.00E+00	4.36E-09	4.36E-09	4.363E-03	0.00E+00	3.20E-04	6.12E-05
374252.01375866	374252.01	3758660.01	9.66E-05	1.04E-04	9.97E-05	9.86E-07	1.93E-05	3.48E-05	0.00E+00	1.48E-05	7.39E-06	0.00E+00	0.00E+00	5.91E-06	0.00E+00	0.00E+00	4.39E-09	4.39E-09	4.385E-03	0.00E+00	3.22E-04	6.15E-05
374262.01375866	374262.01	3758660.01	9.71E-05	1.04E-04	1.00E-04	9.91E-07	1.94E-05	3.50E-05	0.00E+00	1.49E-05	7.43E-06	0.00E+00	0.00E+00	5.94E-06	0.00E+00	0.00E+00	4.41E-09	4.41E-09	4.408E-03	0.00E+00	3.24E-04	6.18E-05
374272.01375866	374272.01	3758660.01	9.75E-05	1.05E-04	1.01E-04	9.95E-07	1.95E-05	3.51E-05	0.00E+00	1.49E-05	7.46E-06	0.00E+00	0.00E+00	5.97E-06	0.00E+00	0.00E+00	4.43E-09	4.43E-09	4.428E-03	0.00E+00	3.25E-04	6.21E-05
374282.01375866	374282.01	3758660.01	9.79E-05	1.05E-04	1.01E-04	9.99E-07	1.96E-05	3.53E-05	0.00E+00	1.50E-05	7.49E-06	0.00E+00	0.00E+00	6.00E-06	0.00E+00	0.00E+00	4.45E-09	4.45E-09	4.446E-03	0.00E+00	3.26E-04	6.24E-05
374292.01375866	374292.01	3758660.01	9.82E-05	1.06E-04	1.02E-04	1.00E-06	1.97E-05	3.54E-05	0.00E+00	1.50E-05	7.52E-06	0.00E+00	0.00E+00	6.01E-06	0.00E+00	0.00E+00	4.46E-09	4.46E-09	4.466E-03	0.00E+00	3.27E-04	6.25E-05
374302.01375866	374302.01	3758660.01	9.84E-05	1.06E-04	1.02E-04	1.00E-06	1.97E-05	3.54E-05	0.00E+00	1.51E-05	7.53E-06	0.00E+00	0.00E+00	6.02E-06	0.00E+00	0.00E+00	4.47E-09	4.47E-09	4.467E-03	0.00E+00	3.28E-04	6.27E-05
374312.01375866	374312.01	3758660.01	9.85E-05	1.06E-04	1.02E-04	1.01E-06	1.97E-05	3.55E-05	0.00E+00	1.51E-05	7.54E-06	0.00E+00	0.00E+00	6.03E-06	0.00E+00	0.00E+00	4.47E-09	4.47E-09	4.473E-03	0.00E+00	3.28E-04	6.27E-05
374322.01375866	374322.01	3758660.01	9.91E-05	1.07E-04	1.02E-04	1.01E-06	1.98E-05	3.57E-05	0.00E+00	1.52E-05	7.58E-06	0.00E+00	0.00E+00	6.07E-06	0.00E+00	0.00E+00	4.50E-09	4.50E-09	4.498E-03	0.00E+00	3.30E-04	6.31E-05
374243.01375867	374243.01	3758670.01	1.15E-04	1.23E-04	1.18E-04	1.17E-06	2.29E-05	4.12E-05	0.00E+00	1.75E-05	8.76E-06	0.00E+00	0.00E+00	7.01E-06	0.00E+00	0.00E+00	5.20E-09	5.20E-09	5.198E-03	0.00E+00	3.82E-04	7.29E-05
374252.01375867	374252.01	3758670.01	1.15E-04	1.24E-04	1.19E-04	1.17E-06	2.30E-05	4.14E-05	0.00E+00	1.76E-05	8.81E-06	0.00E+00	0.00E+00	7.05E-06	0.00E+00	0.00E+00	5.23E-09	5.23E-09	5.225E-03	0.00E+00	3.84E-04	7.33E-05
374262.01375867	374262.01	3758670.01	1.16E-04	1.24E-04	1.19E-04	1.18E-06	2.31E-05	4.17E-05	0.00E+00	1.77E-05	8.85E-06	0.00E+00	0.00E+00	7.08E-06	0.00E+00	0.00E+00	5.25E-09	5.25E-09	5.251E-03	0.00E+00	3.85E-04	7.36E-05
374272.01375867	374272.01	3758670.01	1.16E-04	1.25E-04	1.20E-04	1.19E-06	2.32E-05	4.18E-05	0.00E+00	1.78E-05	8.89E-06	0.00E+00	0.00E+00	7.11E-06	0.00E+00	0.00E+00	5.27E-09	5.27E-09	5.274E-03	0.00E+00	3.87E-04	7.40E-05
374282.01375867	374282.01	3758670.01	1.17E-04	1.25E-04	1.20E-04	1.19E-06	2.33E-05	4.20E-05	0.00E+00	1.78E-05	8.92E-06	0.00E+00	0.00E+00	7.14E-06	0.00E+00	0.00E+00	5.29E-09	5.29E-09	5.294E-03	0.00E+00	3.89E-04	7.42E-05
374292.01375867	374292.01	3758670.01	1.17E-04	1.26E-04	1.21E-04	1.19E-06	2.34E-05	4.21E-05	0.00E+00	1.79E-05	8.94E-06	0.00E+00	0.00E+00	7.15E-06	0.00E+00	0.00E+00	5.30E-09	5.30E-09	5.305E-03	0.00E+00	3.89E-04	7.44E-05
374302.01375867	374302.01	3758670.01	1.17E-04	1.26E-04	1.21E-04	1.19E-06	2.34E-05	4.21E-05	0.00E+00	1.79E-05	8.95E-06	0.00E+00	0.00E+00	7.16E-06	0.00E+00	0.00E+00	5.31E-09	5.31E-09	5.307E-03	0.00E+00	3.90E-04	7.44E-05
374312.01375867	374312.01	3758670.01	1.17E-04	1.26E-04	1.21E-04	1.20E-06	2.34E-05	4.22E-05	0.00E+00	1.79E-05	8.96E-06	0.00E+00	0.00E+00	7.17E-06	0.00E+00	0.00E+00	5.32E-09	5.32E-09	5.318E-03	0.00E+00	3.90E-04	7.46E-05
374322.01375867	374322.01	3758670.01	1.18E-04	1.27E-04	1.21E-04	1.20E-06	2.35E-05	4.24E-05	0.00E+00	1.80E-05	9.00E-06	0.00E+00	0.00E+00	7.20E-06	0.00E+00	0.00E+00	5.34E-09	5.34E-09	5.342E-03	0.00E+00	3.92E-04	7.49E-05
374242.01375868	374242.01	3758680.01	1.40E-04	1.51E-04	1.44E-04	1.43E-06	2.80E-05	5.03E-05	0.00E+00	2.14E-05	1.07E-05	0.00E+00	0.00E+00	8.55E-06	0.00E+00	0.00E+00	6.34E-09	6.34E-09	6.342E-03	0.00E+00	4.66E-04	8.90E-05
374252.01375868	374252.01	3758680.01	1.40E-04	1.51E-04	1.45E-04	1.43E-06	2.81E-05	5.06E-05	0.00E+00	2.15E-05	1.07E-05	0.00E+00	0.00E+00	8.60E-06	0.00E+00	0.00E+00	6.38E-09	6.38E-09	6.375E-03	0.00E+00	4.68E-04	8.94E-05
374262.01375868	374262.01	3758680.01	1.41E-04	1.52E-04	1.46E-04	1.44E-06	2.82E-05	5.08E-05	0.00E+00	2.16E-05	1.08E-05	0.00E+00	0.00E+00	8.64E-06	0.00E+00	0.00E+00	6.40E-09	6.40E-09	6.404E-03	0.00E+00	4.70E-04	8.98E-05
374272.01375868	374272.01	3758680.01	1.42E-04	1.52E-04	1.46E-04	1.45E-06	2.83E-05	5.10E-05	0.00E+00	2.17E-05	1.08E-05	0.00E+00	0.00E+00	8.67E-06	0.00E+00	0.00E+00	6.43E-09	6.43E-09	6.429E-03	0.00E+00	4.72E-04	9.02E-05
374282.01375868	374282.01	3758680.01	1.42E-04	1.53E-04	1.47E-04	1.45E-06	2.84E-05	5.12E-05	0.00E+00	2.17E-05	1.09E-05	0.00E+00	0.00E+00	8.70E-06	0.00E+00	0.00E+00	6.45E-09	6.45E-09	6.448E-03	0.00E+00	4.73E-04	9.04E-05
374292.01375868	374292.01	3758680.01	1.42E-04	1.53E-04	1.47E-04	1.45E-06	2.85E-05	5.12E-05	0.00E+00	2.18E-05	1.09E-05	0.00E+00	0.00E+00	8.71E-06	0.00E+00	0.00E+00	6.46E-09	6.46E-09	6.458E-03	0.00E+00	4.74E-04	9.06E-05
374302.01375868	374302.01	3758680.01	1.42E-04	1.53E-04	1.47E-04	1.45E-06	2.84E-05	5.12E-05	0.00E+00	2.18E-05	1.09E-05	0.00E+00	0.00E+00	8.70E-06	0.00E+00	0.00E+00	6.45E-09	6.45E-09	6.455E-03	0.00E+00	4.74E-04	9.05E-05
374312.01375868

			SWBuilding Construction	SWDemolition	SWGrading	EYBuilding Construction	SWPaving	SWGrading	SWArchitectural Coating	NBBuilding Construction	NBBuilding Construction	NBArchitectural Coating	NBArchitectural Coating	RWBuilding Construction	Child Risk				Overlapping Phases - Maximum GLC		
Unique Identifier	X (UTM)	Y (UTM)	2026	2026	2026	2026	2027	2027	2027	2026	2027	2026	2027	2026	3rd Trimester	0<2	2<16	Total	per million	2025	2026	2027
374851.013758325.01	374851.01	3758325.01	4.82E-06	5.19E-06	4.98E-06	4.92E-08	9.65E-07	1.74E-06	0.00E+00	7.38E-07	3.69E-07	0.00E+00	0.00E+00	2.95E-07	0.00E+00	0.00E+00	2.19E-10	2.19E-10	2.189E-04	0.00E+00	1.61E-05	3.07E-06
374861.013758325.01	374861.01	3758325.01	4.74E-06	5.10E-06	4.89E-06	4.84E-08	9.48E-07	1.71E-06	0.00E+00	7.25E-07	3.63E-07	0.00E+00	0.00E+00	2.90E-07	0.00E+00	0.00E+00	2.15E-10	2.15E-10	2.152E-04	0.00E+00	1.58E-05	3.02E-06
374871.013758325.01	374871.01	3758325.01	4.66E-06	5.01E-06	4.81E-06	4.76E-08	9.33E-07	1.68E-06	0.00E+00	7.14E-07	3.57E-07	0.00E+00	0.00E+00	2.85E-07	0.00E+00	0.00E+00	2.12E-10	2.12E-10	2.117E-04	0.00E+00	1.55E-05	2.97E-06
374821.013758335.01	374821.01	3758335.01	5.22E-06	5.62E-06	5.39E-06	5.33E-08	1.05E-06	1.88E-06	0.00E+00	7.99E-07	4.00E-07	0.00E+00	0.00E+00	3.20E-07	0.00E+00	0.00E+00	2.37E-10	2.37E-10	2.371E-04	0.00E+00	1.74E-05	3.33E-06
374831.013758335.01	374831.01	3758335.01	5.13E-06	5.52E-06	5.30E-06	5.23E-08	1.03E-06	1.85E-06	0.00E+00	7.85E-07	3.93E-07	0.00E+00	0.00E+00	3.14E-07	0.00E+00	0.00E+00	2.33E-10	2.33E-10	2.329E-04	0.00E+00	1.71E-05	3.27E-06
374841.013758335.01	374841.01	3758335.01	5.04E-06	5.42E-06	5.21E-06	5.14E-08	1.01E-06	1.82E-06	0.00E+00	7.72E-07	3.86E-07	0.00E+00	0.00E+00	3.09E-07	0.00E+00	0.00E+00	2.29E-10	2.29E-10	2.289E-04	0.00E+00	1.68E-05	3.21E-06
374851.013758335.01	374851.01	3758335.01	4.96E-06	5.33E-06	5.12E-06	5.06E-08	9.91E-07	1.78E-06	0.00E+00	7.58E-07	3.79E-07	0.00E+00	0.00E+00	3.03E-07	0.00E+00	0.00E+00	2.25E-10	2.25E-10	2.250E-04	0.00E+00	1.65E-05	3.16E-06
374861.013758335.01	374861.01	3758335.01	4.87E-06	5.23E-06	5.02E-06	4.97E-08	9.74E-07	1.75E-06	0.00E+00	7.45E-07	3.72E-07	0.00E+00	0.00E+00	2.98E-07	0.00E+00	0.00E+00	2.21E-10	2.21E-10	2.210E-04	0.00E+00	1.62E-05	3.10E-06
374871.013758335.01	374871.01	3758335.01	4.79E-06	5.15E-06	4.94E-06	4.89E-08	9.58E-07	1.72E-06	0.00E+00	7.33E-07	3.67E-07	0.00E+00	0.00E+00	2.93E-07	0.00E+00	0.00E+00	2.17E-10	2.17E-10	2.174E-04	0.00E+00	1.60E-05	3.05E-06
374821.013758345.01	374821.01	3758345.01	5.38E-06	5.78E-06	5.55E-06	5.49E-08	1.08E-06	1.94E-06	0.00E+00	8.23E-07	4.12E-07	0.00E+00	0.00E+00	3.29E-07	0.00E+00	0.00E+00	2.44E-10	2.44E-10	2.441E-04	0.00E+00	1.79E-05	3.42E-06
374831.013758345.01	374831.01	3758345.01	5.28E-06	5.68E-06	5.45E-06	5.39E-08	1.06E-06	1.90E-06	0.00E+00	8.08E-07	4.04E-07	0.00E+00	0.00E+00	3.23E-07	0.00E+00	0.00E+00	2.40E-10	2.40E-10	2.398E-04	0.00E+00	1.76E-05	3.36E-06
374841.013758345.01	374841.01	3758345.01	5.19E-06	5.58E-06	5.36E-06	5.29E-08	1.04E-06	1.87E-06	0.00E+00	7.94E-07	3.97E-07	0.00E+00	0.00E+00	3.18E-07	0.00E+00	0.00E+00	2.36E-10	2.36E-10	2.355E-04	0.00E+00	1.73E-05	3.30E-06
374851.013758345.01	374851.01	3758345.01	5.10E-06	5.48E-06	5.26E-06	5.20E-08	1.02E-06	1.84E-06	0.00E+00	7.80E-07	3.90E-07	0.00E+00	0.00E+00	3.12E-07	0.00E+00	0.00E+00	2.31E-10	2.31E-10	2.314E-04	0.00E+00	1.70E-05	3.25E-06
374861.013758345.01	374861.01	3758345.01	5.01E-06	5.38E-06	5.17E-06	5.11E-08	1.00E-06	1.80E-06	0.00E+00	7.66E-07	3.83E-07	0.00E+00	0.00E+00	3.07E-07	0.00E+00	0.00E+00	2.27E-10	2.27E-10	2.273E-04	0.00E+00	1.67E-05	3.19E-06
374871.013758345.01	374871.01	3758345.01	4.92E-06	5.30E-06	5.08E-06	5.02E-08	9.85E-07	1.77E-06	0.00E+00	7.54E-07	3.77E-07	0.00E+00	0.00E+00	3.01E-07	0.00E+00	0.00E+00	2.24E-10	2.24E-10	2.236E-04	0.00E+00	1.64E-05	3.14E-06
374821.013758355.01	374821.01	3758355.01	5.54E-06	5.96E-06	5.72E-06	5.65E-08	1.11E-06	1.99E-06	0.00E+00	8.48E-07	4.24E-07	0.00E+00	0.00E+00	3.39E-07	0.00E+00	0.00E+00	2.51E-10	2.51E-10	2.514E-04	0.00E+00	1.85E-05	3.53E-06
374831.013758355.01	374831.01	3758355.01	5.44E-06	5.85E-06	5.61E-06	5.55E-08	1.09E-06	1.96E-06	0.00E+00	8.32E-07	4.16E-07	0.00E+00	0.00E+00	3.33E-07	0.00E+00	0.00E+00	2.47E-10	2.47E-10	2.469E-04	0.00E+00	1.81E-05	3.46E-06
374841.013758355.01	374841.01	3758355.01	5.34E-06	5.74E-06	5.51E-06	5.45E-08	1.07E-06	1.92E-06	0.00E+00	8.17E-07	4.09E-07	0.00E+00	0.00E+00	3.27E-07	0.00E+00	0.00E+00	2.42E-10	2.42E-10	2.424E-04	0.00E+00	1.78E-05	3.40E-06
374851.013758355.01	374851.01	3758355.01	5.25E-06	5.64E-06	5.42E-06	5.35E-08	1.05E-06	1.89E-06	0.00E+00	8.03E-07	4.02E-07	0.00E+00	0.00E+00	3.21E-07	0.00E+00	0.00E+00	2.38E-10	2.38E-10	2.382E-04	0.00E+00	1.75E-05	3.34E-06
374861.013758355.01	374861.01	3758355.01	5.15E-06	5.54E-06	5.32E-06	5.26E-08	1.03E-06	1.86E-06	0.00E+00	7.89E-07	3.95E-07	0.00E+00	0.00E+00	3.16E-07	0.00E+00	0.00E+00	2.34E-10	2.34E-10	2.340E-04	0.00E+00	1.72E-05	3.28E-06
374871.013758355.01	374871.01	3758355.01	5.07E-06	5.45E-06	5.23E-06	5.17E-08	1.01E-06	1.82E-06	0.00E+00	7.76E-07	3.88E-07	0.00E+00	0.00E+00	3.10E-07	0.00E+00	0.00E+00	2.30E-10	2.30E-10	2.300E-04	0.00E+00	1.69E-05	3.23E-06
374821.013758365.01	374821.01	3758365.01	5.71E-06	6.14E-06	5.89E-06	5.82E-08	1.14E-06	2.06E-06	0.00E+00	8.73E-07	4.37E-07	0.00E+00	0.00E+00	3.49E-07	0.00E+00	0.00E+00	2.59E-10	2.59E-10	2.590E-04	0.00E+00	1.90E-05	3.63E-06
374831.013758365.01	374831.01	3758365.01	5.60E-06	6.02E-06	5.78E-06	5.72E-08	1.12E-06	2.02E-06	0.00E+00	8.57E-07	4.29E-07	0.00E+00	0.00E+00	3.43E-07	0.00E+00	0.00E+00	2.54E-10	2.54E-10	2.543E-04	0.00E+00	1.87E-05	3.57E-06
374841.013758365.01	374841.01	3758365.01	5.50E-06	5.92E-06	5.68E-06	5.61E-08	1.10E-06	1.98E-06	0.00E+00	8.42E-07	4.21E-07	0.00E+00	0.00E+00	3.37E-07	0.00E+00	0.00E+00	2.50E-10	2.50E-10	2.498E-04	0.00E+00	1.83E-05	3.50E-06
374851.013758365.01	374851.01	3758365.01	5.41E-06	5.81E-06	5.58E-06	5.52E-08	1.08E-06	1.95E-06	0.00E+00	8.27E-07	4.14E-07	0.00E+00	0.00E+00	3.31E-07	0.00E+00	0.00E+00	2.45E-10	2.45E-10	2.454E-04	0.00E+00	1.80E-05	3.44E-06
374861.013758365.01	374861.01	3758365.01	5.31E-06	5.71E-06	5.48E-06	5.42E-08	1.06E-06	1.91E-06	0.00E+00	8.13E-07	4.06E-07	0.00E+00	0.00E+00	3.25E-07	0.00E+00	0.00E+00	2.41E-10	2.41E-10	2.411E-04	0.00E+00	1.77E-05	3.38E-06
374871.013758365.01	374871.01	3758365.01	5.22E-06	5.61E-06	5.39E-06	5.32E-08	1.04E-06	1.88E-06	0.00E+00	7.99E-07	3.99E-07	0.00E+00	0.00E+00	3.19E-07	0.00E+00	0.00E+00	2.37E-10	2.37E-10	2.369E-04	0.00E+00	1.74E-05	3.32E-06
374976.013758350.01	374976.01	3758350.01	4.65E-06	5.01E-06	4.81E-06	4.75E-08	9.31E-07	1.68E-06	0.00E+00	7.12E-07	3.56E-07	0.00E+00	0.00E+00	2.85E-07	0.00E+00	0.00E+00	2.11E-10	2.11E-10	2.113E-04	0.00E+00	1.55E-05	2.96E-06
374976.013758360.01	374976.01	3758360.01	4.83E-06	5.19E-06	4.98E-06	4.92E-08	9.66E-07	1.74E-06	0.00E+00	7.39E-07	3.69E-07	0.00E+00	0.00E+00	2.95E-07	0.00E+00	0.00E+00	2.19E-10	2.19E-10	2.191E-04	0.00E+00	1.61E-05	3.07E-06
374986.013758360.01	374986.01	3758360.01	4.79E-06	5.15E-06	4.95E-06	4.89E-08	9.59E-07	1.73E-06	0.00E+00	7.33E-07	3.67E-07	0.00E+00	0.00E+00	2.93E-07	0.00E+00	0.00E+00	2.17E-10	2.17E-10	2.175E-04	0.00E+00	1.60E-05	3.05E-06
374976.013758370.01	374976.01	3758370.01	5.00E-06	5.38E-06	5.17E-06	5.11E-08	1.00E-06	1.80E-06	0.00E+00	7.66E-07	3.83E-07	0.00E+00	0.00E+00	3.06E-07	0.00E+00	0.00E+00	2.27E-10	2.27E-10	2.272E-04	0.00E+00	1.67E-05	3.19E-06
374986.013758370.01	374986.01	3758370.01	4.98E-06	5.35E-06	5.14E-06	5.08E-08	9.95E-07	1.79E-06	0.00E+00	7.62E-07	3.81E-07	0.00E+00	0.00E+00	3.05E-07	0.00E+00	0.00E+00	2.26E-10	2.26E-10	2.259E-04	0.00E+00	1.66E-05	3.17E-06
374996.013758370.01	374996.01	3758370.01	4.94E-06	5.31E-06	5.10E-06	5.04E-08	9.89E-07	1.78E-06	0.00E+00	7.56E-07	3.78E-07	0.00E+00	0.00E+00	3.03E-07	0.00E+00	0.00E+00	2.24E-10	2.24E-10	2.244E-04	0.00E+00	1.65E-05	3.15E-06
374976.013758380.01	374976.01	3758380.01	5.19E-06	5.58E-06	5.36E-06	5.30E-08	1.04E-06	1.87E-06	0.00E+00	7.95E-07	3.97E-07	0.00E+00	0.00E+00	3.18E-07	0.00E+00	0.00E+00	2.36E-10	2.36E-10	2.357E-04	0.00E+00	1.73E-05	3.31E-06
374986.013758380.01	374986.01	3758380.01	5.17E-06	5.55E-06	5.33E-06	5.27E-08	1.03E-06	1.86E-06	0.00E+00	7.91E-07	3.95E-07	0.00E+00	0.00E+00	3.16E-07	0.00E+00	0.00E+00	2.35E-10	2.35E-10	2.345E-04	0.00E+00	1.72E-05	3.29E-06
374996.013758380.01	374996.01	3758380.01	5.14E-06	5.53E-06	5.31E-06	5.24E-08	1.03E-06	1.85E-06	0.00E+00	7.87E-07	3.93E-07	0.00E+00	0.00E+00	3.15E-07	0.00E+00	0.00E+00	2.33E-10	2.33E-10	2.333E-04	0.00E+00	1.71E-05	3.27E-06
375006.013758380.01	375006.01	3758380.01	5.11E-06	5.49E-06	5.27E-06	5.21E-08	1.02E-06	1.84E-06	0.00E+00	7.82E-07	3.91E-07	0.00E+00	0.00E+00	3.13E-07	0.00E+00	0.00E+00	2.32E-10	2.32E-10	2.319E-04	0.00E+00	1.70E-05	3.25E-06
374976.013758390.01	374976.01	3758390.01	5.39E-06	5.80E-06	5.57E-06	5.50E-08	1.08E-06	1.94E-06	0.00E+00	8.25E-07	4.13E-07	0.00E+00	0.00E+00	3.30E-07	0.00E+00	0.00E+00	2.45E-10	2.45E-10	2.447E-04	0.00E+00	1.80E-05	3.43E-06
374986.013758390.01	374986.01	3758390.01	5.37E-06	5.78E-06	5.55E-06	5.48E-08	1.08E-06	1.94E-06	0.00E+00	8.23E-07	4.11E-07	0.00E+00	0.00E+00	3.29E-07	0.00E+00	0.00E+00	2.44E-10	2.44E-10	2.440E-04	0.00E+00	1.79E-05	3.42E-06
374996.013758390.01	374996.01	3758390.01	5.35E-06	5.76E-06	5.53E-06	5.46E-08	1.07E-06	1.93E-06	0.00E+00	8.19E-07	4.10E-07	0.00E+00	0.00E+00	3.28E-07	0.00E+00	0.00E+00	2.43E-10	2.43E-10	2.430E-04	0.00E+00	1.78E-05	3.41E-06
375006.013758390.01	375006.01	3758390.01	5.32E-06	5.72E-06	5.49E-06	5.43E-08	1.06E-06	1.92E-06	0.00E+00	8.14E-07	4.07E-07	0.00E+00	0.00E+00	3.26E-07	0.00E+00	0.00E+00	2.41E-10	2.41E-10	2.415E-04	0.00E+00	1.77E-05	3.39E-06
375016.013758390.01	375016.01	3758390.01	5.28E-06	5.68E-06	5.45E-06	5.38E-08	1.06E-06	1.90E-06	0.00E+00	8.08E-07	4.04E-07	0.00E+00	0.00E+00	3.23E-07	0.00E+00	0.00E+00	2.40E-10	2.40E-10	2.396E-04	0.00E+00	1.76E-05	3.36E-06
374976.013758400.01	374976.01	3758400.01	5.60E-06	6.02E-06	5.78E-06	5.71E-08	1.12E-06	2.02E-06	0.00E+00	8.57E-07	4.28E-07	0.00E+00	0.00E+00	3.43E-07	0.00E+00	0.00E+00	2.54E-10	2.54E-10	2.542E-04	0.00E+00	1.87E-05	3.56E-06
374986.013758400.01	374986.01	3758400.01	5.60E-06	6.02E-06	5.78E-06	5.71E-08	1.12E-06	2.02E-06	0.00E+00	8.56E-07	4.28E-07	0.00E+00	0.00E+00	3.43E-07	0.00E+00	0.00E+00	2.54E-10	2.54E-10	2.540E-04	0.00E+00	1.86E-05	3.56E-06
374996.013758400.01	374996.01	3758400.01	5.58E-06	6.00E-06	5.76E-06	5.69E-08	1.12E-06	2.01E-06	0.00E+00	8.54E-07	4.27E-07	0.00E+00	0.00E+00	3.41E-07	0.00E+00	0.00E+00	2.53E-10	2.53E-10	2.532E-04	0.00E+00	1.86E-05	3.55E-06
375006.013758400.01	375006.01	3758400.01	5.53E-06	5.95E-06	5.71E-06	5.64E-08	1.11E-06	1.99E-06	0.00E+00	8.47E-07	4.23E-07	0.00E+00	0.00E+00	3.39E-07	0.00E+00	0.00E+00	2.51E-10	2.51E-10	2.511E-04	0.00E+00	1.84E-05	3.52E-06
375016.013758400.01	375016.01	3758400.01	5.49E-06	5.91E-06	5.67E-06	5.61E-08	1.10E-06	1.98E-06	0.00E+00	8.41E-07	4.20E-07	0.00E+00	0.00E+00	3.36E-07	0.00E+00	0.00E+00	2.49E-10	2.49E-10	2.494E-04	0.00E+00	1.83E-05	3.50E-06
374976.013758410.01	374976.01	3758410.01	5.81E-06	6.25E-06	6.00E-06	5.93E-08	1.16E-06	2.09E-06	0.00E+00	8.90E-07	4.45E-07	0.00E+00	0.00E+00	3.56E-07	0.00E+00	0.00E+00	2.64E-10	2.64E-10	2.640E-04	0.00E+00	1.94E-05	3.70E-06
374986.013758410.01	374986.01	3758410.01	5.82E-06	6.26E-06	6.01E-06	5.94E-08	1.16E-06	2.10E-06	0.00E+00	8.91E-07	4.46E-07	0.00E+00	0.00E+00	3.56E-07	0.00E+00	0.00E+00	2.64E-10	2.64E-10	2.643E-04	0.00E+00	1.94E-05	3.71E-06
374996.013758410.01	374996.01	3758410.01	5.81E-06	6.24E-06	5.99E-06	5.92E-08	1.16E-06	2.09E-06	0.00E+00	8.89E-07	4.44E-07	0.00E+00	0.00E+00	3.55E-07	0.00E+00	0.00E+00	2.64E-10	2.64E-10	2.636E-04	0.00E+00	1.93E-05	3.70E-06
375006.013758410.01	375006.01	3758410.01	5.75E-06	6.19E-06	5.94E-06	5.87E-08	1.15E-06	2.07E-06	0.00E+00	8.81E-07	4.40E-07	0.00E+00	0.00E+00	3.52E-07	0.00E+00	0.00E+00	2.61E-10	2.61E-10	2.613E-04	0.00E+00	1.92E-05	3.66E-06
375016.013758410.01	375016.01	3758410.01	5.72E-06	6.15E-06	5.91E-06	5.84E-08	1.14E-06	2.06E-06	0.00E+00	8.76E-07	4.38E-07	0.00E+00	0.00E+00	3.50E-07	0.00E+00	0.00E+00	2.60E-10	2.60E-10	2.597E-04	0.00E+00	1.91E-05	3.64E-06
374976.013758420.01	374976.01	3758420.01	6.01E-06	6.46E-06	6.20E-06	6.13E-08	1.20E-06	2.16E-06	0.00E+00	9.20E-07	4.60E-07	0.00E+00	0.00E+00	3.68E-07	0.00E+00	0.00E+00	2.73E-10	2.73E-10	2.728E-04	0.00E+00	2.00E-05	3.83E-06
374986.013758420.01	374986.01	3758420.01	6.05E-06	6.51E-06	6.25E-06	6.18E-08	1.21E-06	2.18E-06	0.00E+00	9.27E-07	4.63E-07	0.00E+00	0.00E+00	3.71E-07	0.00E+00	0.00E+00	2.75E-10	2.75E-10	2.748E-04	0.00E+00	2.02E-05	3.85E-06
374996.013758420.01	374996.01	3758420.01	6.04E-06	6.50E-06	6.24E-06	6.17E-08	1.21E-06	2.18E-06	0.00E+00	9.25E-07	4.63E-07	0.00E+00	0.00E+00	3.70E-07	0.00E+00	0.00E+00	2.74E-10	2.74E-10	2.744E-04	0.00E+00	2.01E-05	3.85E-06
375006.013758420.01	375006.01	3758420.01	6.00E-06	6.45E-06	6.19E-06	6.12E-08	1.20E-06	2.16E-06	0.00E+00	9.18E-07	4.59E-07	0.00E+00	0.00E+00	3.67E-07	0.00E+00	0.00E+00	2.72E-10	2.72E-10	2.722E-04	0.00E+00	2.00E-05	3.82E-06
375016.013758420.01	375016.01	3758420.01	5.97E-06	6.42E-06	6.16E-06	6.09E-08	1.19E-06	2.15E-06	0.00E+00	9.13E-07	4.57E-07	0.00E+00	0.00E+00	3.65E-07	0.00E+00	0.00E+00	2.71E-10	2.71E-10	2.708E-04	0.00E+00	1.99E-05	3.80E-06
374976.013758430.01	374976.01	3758430.01	6.19E-06	6.66E-06	6.39E-06	6.32E-08	1.24E-06	2.23E-06	0.00E+00	9.48E-07	4.74E-07	0.00E+00	0.00E+00	3.79E-07	0.00E+00	0.00E+00	2.81E-10	2.81E-10	2.811E-04	0.00E+00	2.06E-05	3.94E-06
374986.013758430.01	374986.01	3758430.01	6.28E-06	6.75E-06	6.48E-06	6.40E-08	1.26E-06	2.26E-06	0.00E+00	9.61E-07	4.80E-07	0.00E+00	0.00E+00	3.84E-07	0.00E+00	0.00E+00	2.85E-10	2.85E-10	2.849E-04	0.00E+00	2.09E-05	4.00E-06
374996.013758430.01	374996.01	3758430.01	6.27E-06	6.74E-06	6.47E-06	6.40E-08	1.25E-06	2.26E-06	0.00E+00	9.60E-07	4.80E-07	0.00E+00	0.00E+00	3.84E-07	0.00E+00	0.00E+00	2.85E-10	2.85E-10	2.847E-04	0.00E+00	2.09E-05	3.99E-06
375006.013758430.01	375006.01	3758430.01	6.24E-06	6.71E-06	6.44E-06	6.37E-08	1.25E-06	2.25E-06	0.00E+00	9.55E-07	4.79E-07	0.00E+00	0.00E+00	3.83E-07	0.00E+00	0.00E+00	2.84E-10	2.84E-10	2.843E-04	0.00E+00	2.09E-05	3.98E-06
375016.013758430.01	375016.01	3758430.01	6.22E-06	6.69E-06	6.42E-06	6.35E-08	1.24E-06	2.24E-06	0.00E+00	9.52E-07	4.76E-07	0.00E+00	0.00E+00	3.81E-07	0.00E+00	0.00E+00	2.82E-10	2.82E-10	2.825E-04	0.00E+00	2.07E-05	3.96E-06
375186.013758338.01	375186.01	3758338.01	4.09E-06	4.40E-06	4.22E-06	4.17E-08	8.18E-07	1.47E-06	0.00E+00	6.26E-07	3.13E-07	0.00E+00	0.00E+00	2.50E-07	0.00E+00	0.00E+00	1.86E-10	1.86E-10	1.856E-04	0.00E+00	1.36E-05	2.60E-06
375176.013758348.01	375176.01	3758348.01	4.26E-06	4.58E-06	4.40E-06	4.35E-08	8.52E-07	1.53E-06	0.00E+00	6.52E-07	3.26E-07	0.00E+00	0.00E+00	2.61E-07	0.00E+00	0.00E+00	1.93E-10	1.93E-10	1.933E-04	0.00E+00	1.42E-05	2.71E-06
375186.013758348.01	375186.01	3758348.01	4.25E-06	4.57E-06	4.38E-06	4.33E-08	8.49E-07	1.53E-06	0.00E+00	6.50E-07	3.25E-07	0.00E+00	0.00E+00	2.60E-07	0.00E+00	0.00E+00	1.93E-10	1.93E-10	1.927E-04	0.00E+00	1.41E-05	2.70E-06
375196.013758348.01	375196.01	3758348.01	4.23E-06	4.55E-06	4.36E-06	4.31E-08	8.46E-07	1.52E-06	0.00E+00	6.47E-07	3.23E-07	0.00E+00	0.00E+00	2.59E-07	0.00E+00	0.00E+00	1.92E-10	1.92E-10	1.919E-04	0.00E+00	1.41E-05	2.69E-06
375166.013758358.01	375166.01	3758358.01	4.45E-06	4.79E-06	4.59E-06	4.54E-08	8.90E-07	1.60E-06	0.00E+00	6.81E-07	3.41E-07	0.00E+00	0.00E+00	2.72E-07	0.00E+00	0.00E+00	2.02E-10	2.02E-10	2.021E-04	0.00E+00	1.48E-05	2.83E-06
375176.013758358.01	375176.01	3758358.01	4.42E-06	4.76E-06	4.57E-06	4.51E-08	8.85E-07	1.59E-06	0.00E+00	6.77E-07	3.38E-07	0.00E+00	0.00E+00	2.71E-07	0.00E+00	0.00E+00	2.01E-10	2.01E-10	2.008E-04	0.00E+00	1.47E-05	2.82E-06
375186.013758358.01	375186.01	3758358.01	4.40E-06	4.73E-06	4.54E-06	4.49E-08	8.80E-07	1.58E-06	0.00E+00	6.73E-07	3.37E-07	0.00E+00	0.00E+00	2.69E-07	0.00E+00	0.00E+00	2.00E-10	2.00E-10	1.997E-04	0.00E+00	1.47E-05	2.80E-06
375196.013758358.01	375196.01	3758358.01	4.38E-06	4.71E-06	4.52E-06	4.47E-08	8.76E-07	1.58E-06	0.00E+00	6.70E-07	3.35E-07	0.00E+00	0.00E+00	2.68E-07	0.00E+00	0.00E+00	1.99E-10	1.99E-10	1.989E-04	0.00E+00	1.46E-05	2.79E-06
375204.013758358.01	375204.01	3758358.01	4.36E-06	4.69E-06	4.50E-06	4.45E-08	8.73E-07	1.57E-06	0.00E+00	6.68E-07	3.34E-07	0.00E+00	0.00E+00	2.67E-07	0.00E+00	0.00E+00	1.98E-10	1.98E-10	1.981E-04	0.00E+00	1.45E-05	2.78E-06
375176.013758368.01	375176.01	3758368.01	4.59E-06	4.93E-06	4.73E-06	4.68E-08	9.18E-07	1.65E-06	0.00E+00	7.02E-07	3.51E-07	0.00E+00	0.00E+00	2.81E-07	0.00E+00	0.00E+00	2.08E-10	2.08E-10	2.082E-04	0.00E+00	1.53E-05	2.92E-06
375186.013758368.01	375186.01	3758368.01	4.56E-06	4.90E-06	4.70E-06	4.65E-08	9.12E-07	1.64E-06	0.00E+00	6.97E-07	3.49E-07	0.00E+00	0.00E+00	2.79E-07	0.00E+00	0.00E+00	2.07E-10	2.07E-10	2.069E-04	0.00E+00	1.52E-05	2.90E-06
374975.013758702.01	374975.01	3758702.01	1.99E-05	2.14E-05	2.05E-05	2.03E-07	3.99E-06	7.17E-06	0.00E+00	3.05E-06	1.52E-06	0.00E+00	0.00E+00	1.22E-06	0.00E+00	0.00E+00	9.04E-10	9.04E-10	9.043E-04	0.00E+00	6.64E-05	1.27E-05
374985.013758702.01	374985.01	3758702.01	2.15E-05	2.31E-05	2.22E-05	2.19E-07	4.30E-06	7.73E-06	0.00E+00	3.29E-06	1.64E-06	0.00E+00	0.00E+00	1.31E-06	0.00E+00	0.00E+00	9.75E-10	9.75E-10	9.747E-04	0.00E+00	7.15E-05	1.37E-05
374995.013758702.01	374995.01	3758702.01	2.10E-05	2.26E-05	2.17E-05	2.15E-07	4.21E-06	7

		SWBuilding Construction	SWDemolition	SWGrading	EYBuilding Construction	SWPaving	SWGrading	SWArchitectural Coating	NBBuilding Construction	NBBuilding Construction	NBArchitectural Coating	NBArchitectural Coating	RWBuilding Construction	Child Risk				Overlapping Phases - Maximum GLC		
Unique Identifier	X (UTM)	Y (UTM)	2026	2026	2026	2026	2027	2027	2027	2026	2027	2026	2027	2026	3rd Trimester	0<2	2<16	Total	per million	2025	2026	2027
374658.013758914.01	374658.01	3758914.01	4.87E-05	5.24E-05	5.03E-05	4.97E-07	9.75E-06	1.76E-05	0.00E+00	7.46E-06	3.73E-06	0.00E+00	0.00E+00	2.98E-06	0.00E+00	0.00E+00	2.21E-09	2.21E-09	2.213E-03	0.00E+00	1.62E-04	3.10E-05
374668.013758914.01	374668.01	3758914.01	4.83E-05	5.20E-05	4.99E-05	4.93E-07	9.67E-06	1.74E-05	0.00E+00	7.40E-06	3.70E-06	0.00E+00	0.00E+00	2.96E-06	0.00E+00	0.00E+00	2.19E-09	2.19E-09	2.194E-03	0.00E+00	1.61E-04	3.08E-05
374678.013758914.01	374678.01	3758914.01	4.79E-05	5.15E-05	4.95E-05	4.89E-07	9.59E-06	1.73E-05	0.00E+00	7.34E-06	3.67E-06	0.00E+00	0.00E+00	2.93E-06	0.00E+00	0.00E+00	2.18E-09	2.18E-09	2.176E-03	0.00E+00	1.60E-04	3.05E-05
374688.013758914.01	374688.01	3758914.01	4.75E-05	5.11E-05	4.91E-05	4.85E-07	9.51E-06	1.71E-05	0.00E+00	7.27E-06	3.64E-06	0.00E+00	0.00E+00	2.91E-06	0.00E+00	0.00E+00	2.16E-09	2.16E-09	2.158E-03	0.00E+00	1.58E-04	3.03E-05
374698.013758914.01	374698.01	3758914.01	4.71E-05	5.07E-05	4.87E-05	4.81E-07	9.43E-06	1.70E-05	0.00E+00	7.21E-06	3.61E-06	0.00E+00	0.00E+00	2.89E-06	0.00E+00	0.00E+00	2.14E-09	2.14E-09	2.140E-03	0.00E+00	1.57E-04	3.00E-05
374708.013758914.01	374708.01	3758914.01	4.67E-05	5.03E-05	4.83E-05	4.77E-07	9.35E-06	1.68E-05	0.00E+00	7.15E-06	3.58E-06	0.00E+00	0.00E+00	2.86E-06	0.00E+00	0.00E+00	2.12E-09	2.12E-09	2.122E-03	0.00E+00	1.56E-04	2.98E-05
374718.013758914.01	374718.01	3758914.01	4.64E-05	4.99E-05	4.79E-05	4.73E-07	9.28E-06	1.67E-05	0.00E+00	7.10E-06	3.55E-06	0.00E+00	0.00E+00	2.84E-06	0.00E+00	0.00E+00	2.10E-09	2.10E-09	2.105E-03	0.00E+00	1.54E-04	2.95E-05
374728.013758914.01	374728.01	3758914.01	4.60E-05	4.94E-05	4.75E-05	4.69E-07	9.20E-06	1.66E-05	0.00E+00	7.03E-06	3.52E-06	0.00E+00	0.00E+00	2.81E-06	0.00E+00	0.00E+00	2.09E-09	2.09E-09	2.087E-03	0.00E+00	1.53E-04	2.93E-05
374738.013758914.01	374738.01	3758914.01	4.56E-05	4.90E-05	4.70E-05	4.65E-07	9.11E-06	1.64E-05	0.00E+00	6.97E-06	3.49E-06	0.00E+00	0.00E+00	2.79E-06	0.00E+00	0.00E+00	2.07E-09	2.07E-09	2.068E-03	0.00E+00	1.52E-04	2.90E-05
374748.013758914.01	374748.01	3758914.01	4.51E-05	4.85E-05	4.66E-05	4.60E-07	9.03E-06	1.63E-05	0.00E+00	6.91E-06	3.45E-06	0.00E+00	0.00E+00	2.76E-06	0.00E+00	0.00E+00	2.05E-09	2.05E-09	2.049E-03	0.00E+00	1.50E-04	2.87E-05
374758.013758914.01	374758.01	3758914.01	4.47E-05	4.81E-05	4.61E-05	4.56E-07	8.94E-06	1.61E-05	0.00E+00	6.84E-06	3.42E-06	0.00E+00	0.00E+00	2.74E-06	0.00E+00	0.00E+00	2.03E-09	2.03E-09	2.028E-03	0.00E+00	1.49E-04	2.85E-05
374768.013758914.01	374768.01	3758914.01	4.42E-05	4.75E-05	4.56E-05	4.51E-07	8.84E-06	1.59E-05	0.00E+00	6.77E-06	3.38E-06	0.00E+00	0.00E+00	2.71E-06	0.00E+00	0.00E+00	2.01E-09	2.01E-09	2.007E-03	0.00E+00	1.47E-04	2.81E-05
374778.013758914.01	374778.01	3758914.01	4.37E-05	4.70E-05	4.51E-05	4.46E-07	8.74E-06	1.57E-05	0.00E+00	6.69E-06	3.34E-06	0.00E+00	0.00E+00	2.67E-06	0.00E+00	0.00E+00	1.98E-09	1.98E-09	1.984E-03	0.00E+00	1.46E-04	2.78E-05
374788.013758914.01	374788.01	3758914.01	4.32E-05	4.64E-05	4.46E-05	4.41E-07	8.64E-06	1.55E-05	0.00E+00	6.61E-06	3.30E-06	0.00E+00	0.00E+00	2.64E-06	0.00E+00	0.00E+00	1.96E-09	1.96E-09	1.960E-03	0.00E+00	1.44E-04	2.75E-05
374598.013758924.01	374598.01	3758924.01	4.69E-05	5.05E-05	4.85E-05	4.79E-07	9.39E-06	1.69E-05	0.00E+00	7.19E-06	3.59E-06	0.00E+00	0.00E+00	2.87E-06	0.00E+00	0.00E+00	2.13E-09	2.13E-09	2.131E-03	0.00E+00	1.56E-04	2.99E-05
374608.013758924.01	374608.01	3758924.01	4.66E-05	5.01E-05	4.81E-05	4.75E-07	9.32E-06	1.68E-05	0.00E+00	7.13E-06	3.57E-06	0.00E+00	0.00E+00	2.85E-06	0.00E+00	0.00E+00	2.12E-09	2.12E-09	2.115E-03	0.00E+00	1.55E-04	2.97E-05
374618.013758924.01	374618.01	3758924.01	4.62E-05	4.97E-05	4.77E-05	4.72E-07	9.25E-06	1.67E-05	0.00E+00	7.08E-06	3.54E-06	0.00E+00	0.00E+00	2.83E-06	0.00E+00	0.00E+00	2.10E-09	2.10E-09	2.099E-03	0.00E+00	1.54E-04	2.94E-05
374628.013758924.01	374628.01	3758924.01	4.59E-05	4.93E-05	4.74E-05	4.68E-07	9.18E-06	1.65E-05	0.00E+00	7.02E-06	3.51E-06	0.00E+00	0.00E+00	2.81E-06	0.00E+00	0.00E+00	2.08E-09	2.08E-09	2.082E-03	0.00E+00	1.53E-04	2.92E-05
374638.013758924.01	374638.01	3758924.01	4.55E-05	4.89E-05	4.70E-05	4.64E-07	9.11E-06	1.64E-05	0.00E+00	6.97E-06	3.48E-06	0.00E+00	0.00E+00	2.79E-06	0.00E+00	0.00E+00	2.07E-09	2.07E-09	2.066E-03	0.00E+00	1.52E-04	2.90E-05
374648.013758924.01	374648.01	3758924.01	4.51E-05	4.86E-05	4.66E-05	4.61E-07	9.03E-06	1.63E-05	0.00E+00	6.91E-06	3.46E-06	0.00E+00	0.00E+00	2.76E-06	0.00E+00	0.00E+00	2.05E-09	2.05E-09	2.050E-03	0.00E+00	1.50E-04	2.87E-05
374658.013758924.01	374658.01	3758924.01	4.48E-05	4.82E-05	4.63E-05	4.57E-07	8.97E-06	1.61E-05	0.00E+00	6.86E-06	3.43E-06	0.00E+00	0.00E+00	2.74E-06	0.00E+00	0.00E+00	2.03E-09	2.03E-09	2.034E-03	0.00E+00	1.49E-04	2.85E-05
374668.013758924.01	374668.01	3758924.01	4.45E-05	4.78E-05	4.59E-05	4.54E-07	8.90E-06	1.60E-05	0.00E+00	6.81E-06	3.40E-06	0.00E+00	0.00E+00	2.72E-06	0.00E+00	0.00E+00	2.02E-09	2.02E-09	2.019E-03	0.00E+00	1.48E-04	2.83E-05
374678.013758924.01	374678.01	3758924.01	4.41E-05	4.75E-05	4.56E-05	4.50E-07	8.83E-06	1.59E-05	0.00E+00	6.76E-06	3.38E-06	0.00E+00	0.00E+00	2.70E-06	0.00E+00	0.00E+00	2.00E-09	2.00E-09	2.004E-03	0.00E+00	1.47E-04	2.81E-05
374688.013758924.01	374688.01	3758924.01	4.38E-05	4.71E-05	4.52E-05	4.47E-07	8.77E-06	1.58E-05	0.00E+00	6.71E-06	3.35E-06	0.00E+00	0.00E+00	2.68E-06	0.00E+00	0.00E+00	1.99E-09	1.99E-09	1.990E-03	0.00E+00	1.46E-04	2.79E-05
374698.013758924.01	374698.01	3758924.01	4.35E-05	4.68E-05	4.49E-05	4.44E-07	8.70E-06	1.57E-05	0.00E+00	6.66E-06	3.33E-06	0.00E+00	0.00E+00	2.66E-06	0.00E+00	0.00E+00	1.97E-09	1.97E-09	1.975E-03	0.00E+00	1.45E-04	2.77E-05
374708.013758924.01	374708.01	3758924.01	4.32E-05	4.65E-05	4.46E-05	4.41E-07	8.64E-06	1.56E-05	0.00E+00	6.61E-06	3.31E-06	0.00E+00	0.00E+00	2.64E-06	0.00E+00	0.00E+00	1.96E-09	1.96E-09	1.961E-03	0.00E+00	1.44E-04	2.75E-05
374718.013758924.01	374718.01	3758924.01	4.29E-05	4.61E-05	4.43E-05	4.38E-07	8.58E-06	1.54E-05	0.00E+00	6.57E-06	3.28E-06	0.00E+00	0.00E+00	2.63E-06	0.00E+00	0.00E+00	1.95E-09	1.95E-09	1.947E-03	0.00E+00	1.43E-04	2.73E-05
374728.013758924.01	374728.01	3758924.01	4.26E-05	4.58E-05	4.40E-05	4.35E-07	8.52E-06	1.53E-05	0.00E+00	6.52E-06	3.26E-06	0.00E+00	0.00E+00	2.61E-06	0.00E+00	0.00E+00	1.93E-09	1.93E-09	1.934E-03	0.00E+00	1.42E-04	2.71E-05
374738.013758924.01	374738.01	3758924.01	4.23E-05	4.55E-05	4.36E-05	4.31E-07	8.46E-06	1.52E-05	0.00E+00	6.47E-06	3.24E-06	0.00E+00	0.00E+00	2.59E-06	0.00E+00	0.00E+00	1.92E-09	1.92E-09	1.919E-03	0.00E+00	1.41E-04	2.69E-05
374748.013758924.01	374748.01	3758924.01	4.19E-05	4.51E-05	4.33E-05	4.28E-07	8.39E-06	1.51E-05	0.00E+00	6.42E-06	3.21E-06	0.00E+00	0.00E+00	2.57E-06	0.00E+00	0.00E+00	1.90E-09	1.90E-09	1.904E-03	0.00E+00	1.40E-04	2.67E-05
374758.013758924.01	374758.01	3758924.01	4.16E-05	4.47E-05	4.29E-05	4.24E-07	8.32E-06	1.50E-05	0.00E+00	6.37E-06	3.18E-06	0.00E+00	0.00E+00	2.55E-06	0.00E+00	0.00E+00	1.89E-09	1.89E-09	1.888E-03	0.00E+00	1.39E-04	2.65E-05
374768.013758924.01	374768.01	3758924.01	4.12E-05	4.43E-05	4.26E-05	4.21E-07	8.25E-06	1.48E-05	0.00E+00	6.31E-06	3.15E-06	0.00E+00	0.00E+00	2.52E-06	0.00E+00	0.00E+00	1.87E-09	1.87E-09	1.871E-03	0.00E+00	1.37E-04	2.62E-05
374778.013758924.01	374778.01	3758924.01	4.08E-05	4.39E-05	4.22E-05	4.17E-07	8.17E-06	1.47E-05	0.00E+00	6.25E-06	3.12E-06	0.00E+00	0.00E+00	2.50E-06	0.00E+00	0.00E+00	1.85E-09	1.85E-09	1.854E-03	0.00E+00	1.36E-04	2.60E-05
374788.013758924.01	374788.01	3758924.01	4.04E-05	4.35E-05	4.17E-05	4.12E-07	8.09E-06	1.46E-05	0.00E+00	6.19E-06	3.09E-06	0.00E+00	0.00E+00	2.47E-06	0.00E+00	0.00E+00	1.84E-09	1.84E-09	1.835E-03	0.00E+00	1.35E-04	2.57E-05
374598.013758934.01	374598.01	3758934.01	4.30E-05	4.62E-05	4.44E-05	4.38E-07	8.60E-06	1.55E-05	0.00E+00	6.53E-06	3.26E-06	0.00E+00	0.00E+00	2.63E-06	0.00E+00	0.00E+00	1.95E-09	1.95E-09	1.951E-03	0.00E+00	1.43E-04	2.74E-05
374608.013758934.01	374608.01	3758934.01	4.27E-05	4.59E-05	4.41E-05	4.36E-07	8.54E-06	1.54E-05	0.00E+00	6.48E-06	3.27E-06	0.00E+00	0.00E+00	2.61E-06	0.00E+00	0.00E+00	1.94E-09	1.94E-09	1.938E-03	0.00E+00	1.42E-04	2.72E-05
374618.013758934.01	374618.01	3758934.01	4.24E-05	4.56E-05	4.38E-05	4.33E-07	8.48E-06	1.53E-05	0.00E+00	6.49E-06	3.24E-06	0.00E+00	0.00E+00	2.60E-06	0.00E+00	0.00E+00	1.92E-09	1.92E-09	1.924E-03	0.00E+00	1.41E-04	2.70E-05
374628.013758934.01	374628.01	3758934.01	4.21E-05	4.53E-05	4.35E-05	4.30E-07	8.43E-06	1.52E-05	0.00E+00	6.45E-06	3.22E-06	0.00E+00	0.00E+00	2.58E-06	0.00E+00	0.00E+00	1.91E-09	1.91E-09	1.912E-03	0.00E+00	1.40E-04	2.68E-05
374638.013758934.01	374638.01	3758934.01	4.18E-05	4.50E-05	4.32E-05	4.27E-07	8.37E-06	1.51E-05	0.00E+00	6.40E-06	3.20E-06	0.00E+00	0.00E+00	2.56E-06	0.00E+00	0.00E+00	1.90E-09	1.90E-09	1.899E-03	0.00E+00	1.39E-04	2.66E-05
374648.013758934.01	374648.01	3758934.01	4.15E-05	4.47E-05	4.29E-05	4.24E-07	8.31E-06	1.50E-05	0.00E+00	6.36E-06	3.18E-06	0.00E+00	0.00E+00	2.54E-06	0.00E+00	0.00E+00	1.89E-09	1.89E-09	1.886E-03	0.00E+00	1.38E-04	2.65E-05
374658.013758934.01	374658.01	3758934.01	4.13E-05	4.44E-05	4.26E-05	4.21E-07	8.26E-06	1.49E-05	0.00E+00	6.32E-06	3.16E-06	0.00E+00	0.00E+00	2.53E-06	0.00E+00	0.00E+00	1.87E-09	1.87E-09	1.873E-03	0.00E+00	1.38E-04	2.63E-05
374668.013758934.01	374668.01	3758934.01	4.10E-05	4.41E-05	4.23E-05	4.18E-07	8.20E-06	1.48E-05	0.00E+00	6.28E-06	3.14E-06	0.00E+00	0.00E+00	2.51E-06	0.00E+00	0.00E+00	1.86E-09	1.86E-09	1.861E-03	0.00E+00	1.37E-04	2.61E-05
374678.013758934.01	374678.01	3758934.01	4.07E-05	4.38E-05	4.20E-05	4.16E-07	8.15E-06	1.47E-05	0.00E+00	6.23E-06	3.12E-06	0.00E+00	0.00E+00	2.49E-06	0.00E+00	0.00E+00	1.85E-09	1.85E-09	1.849E-03	0.00E+00	1.36E-04	2.59E-05
374688.013758934.01	374688.01	3758934.01	4.05E-05	4.35E-05	4.18E-05	4.13E-07	8.10E-06	1.46E-05	0.00E+00	6.20E-06	3.10E-06	0.00E+00	0.00E+00	2.48E-06	0.00E+00	0.00E+00	1.84E-09	1.84E-09	1.838E-03	0.00E+00	1.35E-04	2.58E-05
374698.013758934.01	374698.01	3758934.01	4.02E-05	4.32E-05	4.15E-05	4.10E-07	8.05E-06	1.45E-05	0.00E+00	6.16E-06	3.08E-06	0.00E+00	0.00E+00	2.46E-06	0.00E+00	0.00E+00	1.83E-09	1.83E-09	1.826E-03	0.00E+00	1.34E-04	2.56E-05
374708.013758934.01	374708.01	3758934.01	4.00E-05	4.30E-05	4.13E-05	4.08E-07	8.00E-06	1.44E-05	0.00E+00	6.12E-06	3.06E-06	0.00E+00	0.00E+00	2.45E-06	0.00E+00	0.00E+00	1.81E-09	1.81E-09	1.815E-03	0.00E+00	1.33E-04	2.55E-05
374718.013758934.01	374718.01	3758934.01	3.97E-05	4.27E-05	4.10E-05	4.06E-07	7.95E-06	1.43E-05	0.00E+00	6.08E-06	3.04E-06	0.00E+00	0.00E+00	2.43E-06	0.00E+00	0.00E+00	1.80E-09	1.80E-09	1.804E-03	0.00E+00	1.32E-04	2.53E-05
374728.013758934.01	374728.01	3758934.01	3.95E-05	4.25E-05	4.08E-05	4.03E-07	7.90E-06	1.42E-05	0.00E+00	6.05E-06	3.02E-06	0.00E+00	0.00E+00	2.42E-06	0.00E+00	0.00E+00	1.79E-09	1.79E-09	1.793E-03	0.00E+00	1.32E-04	2.52E-05
374738.013758934.01	374738.01	3758934.01	3.93E-05	4.22E-05	4.05E-05	4.01E-07	7.86E-06	1.41E-05	0.00E+00	6.01E-06	3.00E-06	0.00E+00	0.00E+00	2.40E-06	0.00E+00	0.00E+00	1.78E-09	1.78E-09	1.782E-03	0.00E+00	1.31E-04	2.50E-05
374748.013758934.01	374748.01	3758934.01	3.90E-05	4.19E-05	4.03E-05	3.98E-07	7.80E-06	1.40E-05	0.00E+00	5.97E-06	2.98E-06	0.00E+00	0.00E+00	2.39E-06	0.00E+00	0.00E+00	1.77E-09	1.77E-09	1.771E-03	0.00E+00	1.30E-04	2.48E-05
374758.013758934.01	374758.01	3758934.01	3.87E-05	4.17E-05	4.00E-05	3.95E-07	7.75E-06	1.39E-05	0.00E+00	5.93E-06	2.96E-06	0.00E+00	0.00E+00	2.37E-06	0.00E+00	0.00E+00	1.76E-09	1.76E-09	1.758E-03	0.00E+00	1.29E-04	2.47E-05
374768.013758934.01	374768.01	3758934.01	3.84E-05	4.13E-05	3.97E-05	3.92E-07	7.69E-06	1.38E-05	0.00E+00	5.88E-06	2.94E-06	0.00E+00	0.00E+00	2.35E-06	0.00E+00	0.00E+00	1.75E-09	1.75E-09	1.745E-03	0.00E+00	1.28E-04	2.45E-05
374778.013758934.01	374778.01	3758934.01	3.81E-05	4.10E-05	3.94E-05	3.89E-07	7.63E-06	1.37E-05	0.00E+00	5.84E-06	2.92E-06	0.00E+00	0.00E+00	2.34E-06	0.00E+00	0.00E+00	1.73E-09	1.73E-09	1.732E-03	0.00E+00	1.27E-04	2.43E-05
374788.013758934.01	374788.01	3758934.01	3.78E-05	4.07E-05	3.91E-05	3.86E-07	7.57E-06	1.36E-05	0.00E+00	5.79E-06	2.90E-06	0.00E+00	0.00E+00	2.32E-06	0.00E+00	0.00E+00	1.72E-09	1.72E-09	1.718E-03	0.00E+00	1.26E-04	2.41E-05
374598.013758944.01	374598.01	3758944.01	3.94E-05	4.24E-05	4.07E-05	4.02E-07	7.88E-06	1.42E-05	0.00E+00	6.03E-06	3.02E-06	0.00E+00	0.00E+00	2.41E-06	0.00E+00	0.00E+00	1.79E-09	1.79E-09	1.789E-03	0.00E+00	1.31E-04	2.51E-05
374608.013758944.01	374608.01	3758944.01	3.91E-05	4.21E-05	4.04E-05	3.99E-07	7.83E-06	1.41E-05	0.00E+00	5.99E-06	3.00E-06	0.00E+00	0.00E+00	2.40E-06	0.00E+00	0.00E+00	1.78E-09	1.78E-09	1.777E-03	0.00E+00	1.30E-04	2.49E-05
374618.013758944.01	374618.01	3758944.01	3.89E-05	4.18E-05	4.02E-05	3.97E-07	7.78E-06	1.40E-05	0.00E+00	5.95E-06	2.98E-06	0.00E+00	0.00E+00	2.38E-06	0.00E+00	0.00E+00	1.77E-09	1.77E-09	1.766E-03	0.00E+00	1.30E-04	2.48E-05
374628.013758944.01	374628.01	3758944.01	3.87E-05	4.16E-05	3.99E-05	3.95E-07	7.74E-06	1.39E-05	0.00E+00	5.92E-06	2.96E-06	0.00E+00	0.00E+00	2.37E-06	0.00E+00	0.00E+00	1.76E-09	1.76E-09	1.757E-03	0.00E+00	1.29E-04	2.46E-05
374638.013758944.01	374638.01	3758944.01	3.85E-05	4.14E-05	3.97E-05	3.93E-07	7.70E-06	1.39E-05	0.00E+00	5.89E-06	2.94E-06	0.00E+00	0.00E+00	2.36E-06	0.00E+00	0.00E+00	1.75E-09	1.75E-09	1.747E-03	0.00E+00	1.28E-04	2.45E-05
374648.013758944.01	374648.01	3758944.01	3.83E-05	4.11E-05	3.95E-05	3.90E-07	7.66E-06	1.38E-05	0.00E+00	5.86E-06	2.93E-06	0.00E+00	0.00E+00	2.34E-06	0.00E+00	0.00E+00	1.74E-09	1.74E-09	1.737E-03	0.00E+00	1.27E-04	2.44E-05
374658.013758944.01	374658.01	3758944.01	3.81E-05	4.09E-05	3.93E-05	3.88E-07	7.62E-06	1.37E-05	0.00E+00	5.83E-06	2.91E-06	0.00E+00	0.00E+00	2.33E-06	0.00E+00	0.00E+00	1.73E-09	1.73E-09	1.728E-03	0.00E+00	1.27E-04	2.42E-05
374668.013758944.01	374668.01	3758944.01	3.79E-05	4.07E-05	3.91E-05	3.86E-07	7.57E-06	1.36E-05	0.00E+00	5.79E-06	2.90E-06	0.00E+00	0.00E+00	2.32E-06	0.00E+00	0.00E+00	1.72E-09	1.72E-09	1.719E-03	0.00E+00	1.26E-04	2.41E-05
374678.013758944.01	374678.01	3758944.01	3.76E-05	4.05E-05	3.89E-05	3.84E-07	7.53E-06	1.36E-05	0.00E+00	5.76E-06	2.88E-06	0.00E+00	0.00E+00	2.30E-06	0.00E+00	0.00E+00	1.71E-09	1.71E-09	1.709E-03	0.00E+00	1.25E-04	2.40E-05
374688.013758944.01	374688.01	3758944.01	3.74E-05	4.02E-05	3.86E-05	3.82E-07	7.48E-06	1.35E-05	0.00E+00	5.72E-06	2.86E-06	0.00E+00	0.00E+00	2.29E-06	0.00E+00	0.00E+00	1.70E-09	1.70E-09	1.698E-03	0.00E+00	1.25E-04	2.38E-05
374698.013758944.01	374698.01	3758944.01	3.72E-05	4.00E-05	3.84E-05	3.80E-07	7.44E-06	1.34E-05	0.00E+00	5.69E-06	2.85E-06	0.00E+00	0.00E+00	2.28E-06	0.00E+00	0.00E+00	1.69E-09	1.69E-09	1.689E-03	0.00E+00	1.24E-04	2.37E-05
374708.013758944.01	374708.01	3758944.01	3.70E-05	3.98E-05	3.82E-05	3.78E-07	7.41E-06	1.33E-05	0.00E+00	5.67E-06	2.83E-06	0.00E+00	0.00E+00	2.27E-06	0.00E+00	0.00E+00	1.68E-09	1.68E-09	1.681E-03	0.00E+00	1.23E-04	2.36E-05
374718.013758944.01	374718.01	3758944.01	3.69E-05	3.96E-05	3.81E-05	3.76E-07	7.37E-06	1.33E-05	0.00E+00	5.64E-06	2.82E-06	0.00E+00	0.00E+00	2.26E-06	0.00E+00	0.00E+00	1.67E-09	1.67E-09	1.673E-03	0.00E+00	1.23E-04	2.35E-05
374728.013758944.01	374728.01	3758944.01	3.67E-05	3.94E-05	3.79E-05	3.74E-07	7.34E-06	1.32E-05	0.00E+00	5.61E-06	2.81E-06	0.00E+00	0.00E+00	2.25E-06	0.00E+00	0.00E+00	1.67E-09	1.67E-09	1.665E-03	0.00E+00	1.22E-04	2.34E-05
374738.013758944.01	374738.01	3758944.01	3.65E-05	3.92E-05	3.77E-05	3.72E-07	7.30E-06	1.31E-05	0.00E+00	5.58E-06	2.79E-06	0.00E+00	0.00E+00	2.23E-06	0.00E+00	0.00E+00	1.66E-09	1.66E-09	1.656E-03	0.00E+00	1.22E-04	2.32E-05
374748.013758944.01	374748.01	3758944.01	3.63E-05	3.90E-05	3.75E-05	3.70E-07	7.26E-06	1.31E-05	0.00E+00	5.55E-06	2.78E-06	0.00E+00	0.00E+00	2.22E-06	0.00E+00	0.00E+00	1.65E-09	1.65E-09	1.647E-03	0.00E+00	1.21E-04	2.31E-05
374758.013758944.01	374758.01	3758944.01	3.61E-05	3.88E-05	3.72E-05	3.68E-07	7.22E-06	1.30E-05	0.00E+00	5.52E-06	2.76E-06	0.00E+00	0.00E+00	2.21E-06	0.00E+00	0.00E+00	1.64E-09	1.64E-09	1.637E-03	0.00E+00	1.20E-04	2.30E-05
374768.013758944.01	374768.01	3758944.01	3.58E-05	3.86E-05	3.70E-05	3.66E-07	7.17E-06	1.29E-05	0.00E+00	5.49E-06	2.74E-06	0.00E+00	0.00E+00	2.19E-06	0.00E+00	0.00E+00	1.63E-09	1.63E-09	1.628E-03	0.00E+00	1.19E-04	2.28E-05
374778.013758944.01	374778.01	3758944.01	3.56E-05	3.83E-05	3.68E-05	3.64E-07	7.13E-06	1.28E-05	0.00E+00	5.45E-06	2.73E-06	0.00E+00	0.00E+00	2.18E-06	0.00E+00	0.00E+00	1.62E-09	1.62E-09	1.617E-03	0.00E+00	1.19E-04	2.27E-05
374788.013758944.01	374788.01	3758944.01	3.54E-05	3.81E-05	3.65E-05	3.61E-07	7.08E-06	1.27E-05	0.00E+00	5.42E-06	2.71E-06	0.00E+00	0.00E+00	2.17E-06	0.00E+00	0.00E+00	1.61E-09	1.61E-09	1.607E-03	0.00E+00	1.18E-04	2.25E-05
374598.013758954.01	374598.01	3758954.01	3.62E-05	3.89E-05	3.73E-05	3.69E-07	7.24E-06	1.30E-05	0.00E+00	5.54E-06	2.77E-06	0.00E+00	0.00E+00	2.21E-06	0.00E+00	0.00E+00	1.64E-09	1.64E-09	1.642E-03	0.00E+00	1.21E-04	2.30E-05
374608.013758954.01	374608.01	3758954.01	3.60E-05	3.87E-05	3.71E-05	3.67E-07	7.20E-06	1.30E

			SWBuilding Construction	SWDemolition	SWGrading	EYBuilding Construction	SWPaving	SWGrading	SWArchitectural Coating	NBBuilding Construction	NBBuilding Construction	NBArchitectural Coating	NBArchitectural Coating	RWBuilding Construction	Child Risk				Overlapping Phases - Maximum GLC		
Unique Identifier	X (UTM)	Y (UTM)	2026	2026	2026	2026	2027	2027	2027	2026	2027	2026	2027	2026	3rd Trimester	0<2	2<16	Total	per million	2025	2026	2027
374728.013758994.01	374728.01	3758994.01	2.57E-05	2.76E-05	2.65E-05	2.62E-07	5.13E-06	9.24E-06	0.00E+00	3.93E-06	1.96E-06	0.00E+00	0.00E+00	1.57E-06	0.00E+00	0.00E+00	1.16E-09	1.16E-09	1.165E-03	0.00E+00	8.55E-05	1.63E-05
374738.013758994.01	374738.01	3758994.01	2.57E-05	2.76E-05	2.65E-05	2.62E-07	5.13E-06	9.24E-06	0.00E+00	3.93E-06	1.96E-06	0.00E+00	0.00E+00	1.57E-06	0.00E+00	0.00E+00	1.16E-09	1.16E-09	1.165E-03	0.00E+00	8.55E-05	1.63E-05
374748.013758994.01	374748.01	3758994.01	2.56E-05	2.75E-05	2.64E-05	2.61E-07	5.12E-06	9.21E-06	0.00E+00	3.91E-06	1.96E-06	0.00E+00	0.00E+00	1.57E-06	0.00E+00	0.00E+00	1.16E-09	1.16E-09	1.161E-03	0.00E+00	8.52E-05	1.63E-05
374758.013758994.01	374758.01	3758994.01	2.55E-05	2.75E-05	2.64E-05	2.61E-07	5.11E-06	9.20E-06	0.00E+00	3.91E-06	1.95E-06	0.00E+00	0.00E+00	1.56E-06	0.00E+00	0.00E+00	1.16E-09	1.16E-09	1.159E-03	0.00E+00	8.51E-05	1.63E-05
374768.013758994.01	374768.01	3758994.01	2.55E-05	2.74E-05	2.63E-05	2.60E-07	5.10E-06	9.18E-06	0.00E+00	3.90E-06	1.95E-06	0.00E+00	0.00E+00	1.56E-06	0.00E+00	0.00E+00	1.16E-09	1.16E-09	1.157E-03	0.00E+00	8.49E-05	1.62E-05
374778.013758994.01	374778.01	3758994.01	2.55E-05	2.74E-05	2.63E-05	2.60E-07	5.09E-06	9.17E-06	0.00E+00	3.90E-06	1.95E-06	0.00E+00	0.00E+00	1.56E-06	0.00E+00	0.00E+00	1.16E-09	1.16E-09	1.156E-03	0.00E+00	8.48E-05	1.62E-05
374788.013758994.01	374788.01	3758994.01	2.55E-05	2.74E-05	2.63E-05	2.60E-07	5.09E-06	9.17E-06	0.00E+00	3.90E-06	1.95E-06	0.00E+00	0.00E+00	1.56E-06	0.00E+00	0.00E+00	1.16E-09	1.16E-09	1.156E-03	0.00E+00	8.48E-05	1.62E-05
374598.013759004.01	374598.01	3759004.01	2.42E-05	2.61E-05	2.50E-05	2.47E-07	4.85E-06	8.73E-06	0.00E+00	3.71E-06	1.86E-06	0.00E+00	0.00E+00	1.48E-06	0.00E+00	0.00E+00	1.10E-09	1.10E-09	1.101E-03	0.00E+00	8.08E-05	1.54E-05
374608.013759004.01	374608.01	3759004.01	2.42E-05	2.61E-05	2.50E-05	2.47E-07	4.85E-06	8.73E-06	0.00E+00	3.71E-06	1.85E-06	0.00E+00	0.00E+00	1.48E-06	0.00E+00	0.00E+00	1.10E-09	1.10E-09	1.100E-03	0.00E+00	8.07E-05	1.54E-05
374618.013759004.01	374618.01	3759004.01	2.42E-05	2.61E-05	2.50E-05	2.47E-07	4.85E-06	8.72E-06	0.00E+00	3.71E-06	1.85E-06	0.00E+00	0.00E+00	1.48E-06	0.00E+00	0.00E+00	1.10E-09	1.10E-09	1.100E-03	0.00E+00	8.07E-05	1.54E-05
374628.013759004.01	374628.01	3759004.01	2.42E-05	2.60E-05	2.50E-05	2.47E-07	4.84E-06	8.71E-06	0.00E+00	3.70E-06	1.85E-06	0.00E+00	0.00E+00	1.48E-06	0.00E+00	0.00E+00	1.10E-09	1.10E-09	1.098E-03	0.00E+00	8.06E-05	1.54E-05
374638.013759004.01	374638.01	3759004.01	2.42E-05	2.60E-05	2.49E-05	2.47E-07	4.84E-06	8.70E-06	0.00E+00	3.70E-06	1.85E-06	0.00E+00	0.00E+00	1.48E-06	0.00E+00	0.00E+00	1.10E-09	1.10E-09	1.097E-03	0.00E+00	8.05E-05	1.54E-05
374648.013759004.01	374648.01	3759004.01	2.41E-05	2.60E-05	2.49E-05	2.46E-07	4.83E-06	8.69E-06	0.00E+00	3.69E-06	1.85E-06	0.00E+00	0.00E+00	1.48E-06	0.00E+00	0.00E+00	1.10E-09	1.10E-09	1.096E-03	0.00E+00	8.04E-05	1.54E-05
374658.013759004.01	374658.01	3759004.01	2.41E-05	2.59E-05	2.49E-05	2.46E-07	4.82E-06	8.68E-06	0.00E+00	3.69E-06	1.84E-06	0.00E+00	0.00E+00	1.48E-06	0.00E+00	0.00E+00	1.09E-09	1.09E-09	1.094E-03	0.00E+00	8.03E-05	1.53E-05
374668.013759004.01	374668.01	3759004.01	2.41E-05	2.59E-05	2.48E-05	2.46E-07	4.82E-06	8.67E-06	0.00E+00	3.68E-06	1.84E-06	0.00E+00	0.00E+00	1.47E-06	0.00E+00	0.00E+00	1.09E-09	1.09E-09	1.093E-03	0.00E+00	8.02E-05	1.53E-05
374678.013759004.01	374678.01	3759004.01	2.40E-05	2.59E-05	2.48E-05	2.45E-07	4.81E-06	8.66E-06	0.00E+00	3.68E-06	1.84E-06	0.00E+00	0.00E+00	1.47E-06	0.00E+00	0.00E+00	1.09E-09	1.09E-09	1.091E-03	0.00E+00	8.01E-05	1.53E-05
374688.013759004.01	374688.01	3759004.01	2.40E-05	2.58E-05	2.48E-05	2.45E-07	4.81E-06	8.65E-06	0.00E+00	3.68E-06	1.84E-06	0.00E+00	0.00E+00	1.47E-06	0.00E+00	0.00E+00	1.09E-09	1.09E-09	1.091E-03	0.00E+00	8.00E-05	1.53E-05
374698.013759004.01	374698.01	3759004.01	2.40E-05	2.58E-05	2.48E-05	2.45E-07	4.80E-06	8.64E-06	0.00E+00	3.67E-06	1.84E-06	0.00E+00	0.00E+00	1.47E-06	0.00E+00	0.00E+00	1.09E-09	1.09E-09	1.090E-03	0.00E+00	8.00E-05	1.53E-05
374708.013759004.01	374708.01	3759004.01	2.40E-05	2.58E-05	2.48E-05	2.45E-07	4.80E-06	8.63E-06	0.00E+00	3.67E-06	1.83E-06	0.00E+00	0.00E+00	1.47E-06	0.00E+00	0.00E+00	1.09E-09	1.09E-09	1.089E-03	0.00E+00	7.99E-05	1.53E-05
374718.013759004.01	374718.01	3759004.01	2.40E-05	2.58E-05	2.47E-05	2.44E-07	4.79E-06	8.63E-06	0.00E+00	3.67E-06	1.83E-06	0.00E+00	0.00E+00	1.47E-06	0.00E+00	0.00E+00	1.09E-09	1.09E-09	1.088E-03	0.00E+00	7.98E-05	1.53E-05
374728.013759004.01	374728.01	3759004.01	2.39E-05	2.57E-05	2.47E-05	2.44E-07	4.79E-06	8.62E-06	0.00E+00	3.66E-06	1.83E-06	0.00E+00	0.00E+00	1.47E-06	0.00E+00	0.00E+00	1.09E-09	1.09E-09	1.087E-03	0.00E+00	7.98E-05	1.52E-05
374738.013759004.01	374738.01	3759004.01	2.39E-05	2.57E-05	2.47E-05	2.44E-07	4.78E-06	8.62E-06	0.00E+00	3.66E-06	1.83E-06	0.00E+00	0.00E+00	1.46E-06	0.00E+00	0.00E+00	1.09E-09	1.09E-09	1.086E-03	0.00E+00	7.97E-05	1.52E-05
374748.013759004.01	374748.01	3759004.01	2.39E-05	2.57E-05	2.47E-05	2.44E-07	4.78E-06	8.61E-06	0.00E+00	3.66E-06	1.83E-06	0.00E+00	0.00E+00	1.46E-06	0.00E+00	0.00E+00	1.09E-09	1.09E-09	1.085E-03	0.00E+00	7.97E-05	1.52E-05
374758.013759004.01	374758.01	3759004.01	2.39E-05	2.57E-05	2.47E-05	2.44E-07	4.78E-06	8.60E-06	0.00E+00	3.66E-06	1.83E-06	0.00E+00	0.00E+00	1.46E-06	0.00E+00	0.00E+00	1.08E-09	1.08E-09	1.084E-03	0.00E+00	7.96E-05	1.52E-05
374768.013759004.01	374768.01	3759004.01	2.39E-05	2.57E-05	2.46E-05	2.43E-07	4.77E-06	8.59E-06	0.00E+00	3.65E-06	1.83E-06	0.00E+00	0.00E+00	1.46E-06	0.00E+00	0.00E+00	1.08E-09	1.08E-09	1.083E-03	0.00E+00	7.95E-05	1.52E-05
374778.013759004.01	374778.01	3759004.01	2.38E-05	2.56E-05	2.46E-05	2.43E-07	4.77E-06	8.59E-06	0.00E+00	3.65E-06	1.82E-06	0.00E+00	0.00E+00	1.46E-06	0.00E+00	0.00E+00	1.08E-09	1.08E-09	1.083E-03	0.00E+00	7.95E-05	1.52E-05
374788.013759004.01	374788.01	3759004.01	2.39E-05	2.57E-05	2.46E-05	2.43E-07	4.77E-06	8.59E-06	0.00E+00	3.65E-06	1.83E-06	0.00E+00	0.00E+00	1.46E-06	0.00E+00	0.00E+00	1.08E-09	1.08E-09	1.083E-03	0.00E+00	7.95E-05	1.52E-05
374598.013759014.01	374598.01	3759014.01	2.25E-05	2.42E-05	2.32E-05	2.29E-07	4.50E-06	8.10E-06	0.00E+00	3.44E-06	1.72E-06	0.00E+00	0.00E+00	1.38E-06	0.00E+00	0.00E+00	1.02E-09	1.02E-09	1.021E-03	0.00E+00	7.49E-05	1.43E-05
374608.013759014.01	374608.01	3759014.01	2.25E-05	2.42E-05	2.32E-05	2.29E-07	4.50E-06	8.10E-06	0.00E+00	3.44E-06	1.72E-06	0.00E+00	0.00E+00	1.38E-06	0.00E+00	0.00E+00	1.02E-09	1.02E-09	1.021E-03	0.00E+00	7.49E-05	1.43E-05
374618.013759014.01	374618.01	3759014.01	2.25E-05	2.42E-05	2.32E-05	2.29E-07	4.50E-06	8.10E-06	0.00E+00	3.44E-06	1.72E-06	0.00E+00	0.00E+00	1.38E-06	0.00E+00	0.00E+00	1.02E-09	1.02E-09	1.021E-03	0.00E+00	7.49E-05	1.43E-05
374628.013759014.01	374628.01	3759014.01	2.25E-05	2.42E-05	2.32E-05	2.29E-07	4.50E-06	8.09E-06	0.00E+00	3.44E-06	1.72E-06	0.00E+00	0.00E+00	1.38E-06	0.00E+00	0.00E+00	1.02E-09	1.02E-09	1.020E-03	0.00E+00	7.49E-05	1.43E-05
374638.013759014.01	374638.01	3759014.01	2.25E-05	2.42E-05	2.32E-05	2.29E-07	4.49E-06	8.09E-06	0.00E+00	3.44E-06	1.72E-06	0.00E+00	0.00E+00	1.37E-06	0.00E+00	0.00E+00	1.02E-09	1.02E-09	1.020E-03	0.00E+00	7.48E-05	1.43E-05
374648.013759014.01	374648.01	3759014.01	2.24E-05	2.41E-05	2.32E-05	2.29E-07	4.49E-06	8.08E-06	0.00E+00	3.44E-06	1.72E-06	0.00E+00	0.00E+00	1.37E-06	0.00E+00	0.00E+00	1.02E-09	1.02E-09	1.019E-03	0.00E+00	7.48E-05	1.43E-05
374658.013759014.01	374658.01	3759014.01	2.24E-05	2.41E-05	2.32E-05	2.29E-07	4.49E-06	8.08E-06	0.00E+00	3.43E-06	1.72E-06	0.00E+00	0.00E+00	1.37E-06	0.00E+00	0.00E+00	1.02E-09	1.02E-09	1.018E-03	0.00E+00	7.47E-05	1.43E-05
374668.013759014.01	374668.01	3759014.01	2.24E-05	2.41E-05	2.31E-05	2.28E-07	4.48E-06	8.07E-06	0.00E+00	3.43E-06	1.71E-06	0.00E+00	0.00E+00	1.37E-06	0.00E+00	0.00E+00	1.02E-09	1.02E-09	1.017E-03	0.00E+00	7.47E-05	1.43E-05
374678.013759014.01	374678.01	3759014.01	2.24E-05	2.41E-05	2.31E-05	2.29E-07	4.48E-06	8.07E-06	0.00E+00	3.43E-06	1.71E-06	0.00E+00	0.00E+00	1.37E-06	0.00E+00	0.00E+00	1.02E-09	1.02E-09	1.017E-03	0.00E+00	7.46E-05	1.43E-05
374688.013759014.01	374688.01	3759014.01	2.24E-05	2.41E-05	2.31E-05	2.28E-07	4.48E-06	8.06E-06	0.00E+00	3.43E-06	1.71E-06	0.00E+00	0.00E+00	1.37E-06	0.00E+00	0.00E+00	1.02E-09	1.02E-09	1.016E-03	0.00E+00	7.46E-05	1.43E-05
374698.013759014.01	374698.01	3759014.01	2.24E-05	2.41E-05	2.31E-05	2.28E-07	4.48E-06	8.06E-06	0.00E+00	3.43E-06	1.71E-06	0.00E+00	0.00E+00	1.37E-06	0.00E+00	0.00E+00	1.02E-09	1.02E-09	1.016E-03	0.00E+00	7.46E-05	1.43E-05
374708.013759014.01	374708.01	3759014.01	2.24E-05	2.41E-05	2.31E-05	2.28E-07	4.48E-06	8.06E-06	0.00E+00	3.43E-06	1.71E-06	0.00E+00	0.00E+00	1.37E-06	0.00E+00	0.00E+00	1.02E-09	1.02E-09	1.016E-03	0.00E+00	7.46E-05	1.42E-05
374718.013759014.01	374718.01	3759014.01	2.24E-05	2.41E-05	2.31E-05	2.28E-07	4.48E-06	8.06E-06	0.00E+00	3.42E-06	1.71E-06	0.00E+00	0.00E+00	1.37E-06	0.00E+00	0.00E+00	1.02E-09	1.02E-09	1.016E-03	0.00E+00	7.45E-05	1.42E-05
374728.013759014.01	374728.01	3759014.01	2.24E-05	2.41E-05	2.31E-05	2.28E-07	4.48E-06	8.06E-06	0.00E+00	3.42E-06	1.71E-06	0.00E+00	0.00E+00	1.37E-06	0.00E+00	0.00E+00	1.02E-09	1.02E-09	1.015E-03	0.00E+00	7.45E-05	1.42E-05
374738.013759014.01	374738.01	3759014.01	2.24E-05	2.41E-05	2.31E-05	2.28E-07	4.47E-06	8.05E-06	0.00E+00	3.42E-06	1.71E-06	0.00E+00	0.00E+00	1.37E-06	0.00E+00	0.00E+00	1.02E-09	1.02E-09	1.015E-03	0.00E+00	7.45E-05	1.42E-05
374748.013759014.01	374748.01	3759014.01	2.24E-05	2.40E-05	2.31E-05	2.28E-07	4.47E-06	8.05E-06	0.00E+00	3.42E-06	1.71E-06	0.00E+00	0.00E+00	1.37E-06	0.00E+00	0.00E+00	1.02E-09	1.02E-09	1.015E-03	0.00E+00	7.45E-05	1.42E-05
374758.013759014.01	374758.01	3759014.01	2.24E-05	2.40E-05	2.31E-05	2.28E-07	4.47E-06	8.05E-06	0.00E+00	3.42E-06	1.71E-06	0.00E+00	0.00E+00	1.37E-06	0.00E+00	0.00E+00	1.02E-09	1.02E-09	1.015E-03	0.00E+00	7.45E-05	1.42E-05
374768.013759014.01	374768.01	3759014.01	2.24E-05	2.40E-05	2.31E-05	2.28E-07	4.47E-06	8.05E-06	0.00E+00	3.42E-06	1.71E-06	0.00E+00	0.00E+00	1.37E-06	0.00E+00	0.00E+00	1.01E-09	1.01E-09	1.015E-03	0.00E+00	7.45E-05	1.42E-05
374778.013759014.01	374778.01	3759014.01	2.23E-05	2.40E-05	2.31E-05	2.28E-07	4.47E-06	8.05E-06	0.00E+00	3.42E-06	1.71E-06	0.00E+00	0.00E+00	1.37E-06	0.00E+00	0.00E+00	1.01E-09	1.01E-09	1.015E-03	0.00E+00	7.45E-05	1.42E-05
374788.013759014.01	374788.01	3759014.01	2.24E-05	2.40E-05	2.31E-05	2.28E-07	4.47E-06	8.05E-06	0.00E+00	3.42E-06	1.71E-06	0.00E+00	0.00E+00	1.37E-06	0.00E+00	0.00E+00	1.01E-09	1.01E-09	1.015E-03	0.00E+00	7.45E-05	1.42E-05
374598.013759024.01	374598.01	3759024.01	2.09E-05	2.25E-05	2.16E-05	2.13E-07	4.18E-06	7.52E-06	0.00E+00	3.20E-06	1.60E-06	0.00E+00	0.00E+00	1.28E-06	0.00E+00	0.00E+00	9.48E-10	9.48E-10	9.477E-04	0.00E+00	6.96E-05	1.33E-05
374608.013759024.01	374608.01	3759024.01	2.09E-05	2.25E-05	2.16E-05	2.13E-07	4.18E-06	7.52E-06	0.00E+00	3.20E-06	1.60E-06	0.00E+00	0.00E+00	1.28E-06	0.00E+00	0.00E+00	9.48E-10	9.48E-10	9.479E-04	0.00E+00	6.96E-05	1.33E-05
374618.013759024.01	374618.01	3759024.01	2.09E-05	2.25E-05	2.16E-05	2.13E-07	4.18E-06	7.52E-06	0.00E+00	3.20E-06	1.60E-06	0.00E+00	0.00E+00	1.28E-06	0.00E+00	0.00E+00	9.48E-10	9.48E-10	9.481E-04	0.00E+00	6.96E-05	1.33E-05
374628.013759024.01	374628.01	3759024.01	2.09E-05	2.25E-05	2.16E-05	2.13E-07	4.18E-06	7.52E-06	0.00E+00	3.20E-06	1.60E-06	0.00E+00	0.00E+00	1.28E-06	0.00E+00	0.00E+00	9.48E-10	9.48E-10	9.481E-04	0.00E+00	6.96E-05	1.33E-05
374638.013759024.01	374638.01	3759024.01	2.09E-05	2.25E-05	2.16E-05	2.13E-07	4.18E-06	7.52E-06	0.00E+00	3.20E-06	1.60E-06	0.00E+00	0.00E+00	1.28E-06	0.00E+00	0.00E+00	9.48E-10	9.48E-10	9.482E-04	0.00E+00	6.96E-05	1.33E-05
374648.013759024.01	374648.01	3759024.01	2.09E-05	2.25E-05	2.16E-05	2.13E-07	4.18E-06	7.52E-06	0.00E+00	3.20E-06	1.60E-06	0.00E+00	0.00E+00	1.28E-06	0.00E+00	0.00E+00	9.48E-10	9.48E-10	9.483E-04	0.00E+00	6.96E-05	1.33E-05
374658.013759024.01	374658.01	3759024.01	2.09E-05	2.25E-05	2.16E-05	2.13E-07	4.18E-06	7.52E-06	0.00E+00	3.20E-06	1.60E-06	0.00E+00	0.00E+00	1.28E-06	0.00E+00	0.00E+00	9.48E-10	9.48E-10	9.483E-04	0.00E+00	6.96E-05	1.33E-05
374668.013759024.01	374668.01	3759024.01	2.09E-05	2.25E-05	2.16E-05	2.13E-07	4.18E-06	7.52E-06	0.00E+00	3.20E-06	1.60E-06	0.00E+00	0.00E+00	1.28E-06	0.00E+00	0.00E+00	9.48E-10	9.48E-10	9.481E-04	0.00E+00	6.96E-05	1.33E-05
374678.013759024.01	374678.01	3759024.01	2.09E-05	2.25E-05	2.16E-05	2.13E-07	4.18E-06	7.52E-06	0.00E+00	3.20E-06	1.60E-06	0.00E+00	0.00E+00	1.28E-06	0.00E+00	0.00E+00	9.48E-10	9.48E-10	9.485E-04	0.00E+00	6.96E-05	1.33E-05
374688.013759024.01	374688.01	3759024.01	2.09E-05	2.25E-05	2.16E-05	2.13E-07	4.18E-06	7.53E-06	0.00E+00	3.20E-06	1.60E-06	0.00E+00	0.00E+00	1.28E-06	0.00E+00	0.00E+00	9.49E-10	9.49E-10	9.486E-04	0.00E+00	6.96E-05	1.33E-05
374698.013759024.01	374698.01	3759024.01	2.09E-05	2.25E-05	2.16E-05	2.13E-07	4.18E-06	7.53E-06	0.00E+00	3.20E-06	1.60E-06	0.00E+00	0.00E+00	1.28E-06	0.00E+00	0.00E+00	9.49E-10	9.49E-10	9.488E-04	0.00E+00	6.96E-05	1.33E-05
374708.013759024.01	374708.01	3759024.01	2.09E-05	2.25E-05	2.16E-05	2.13E-07	4.18E-06	7.53E-06	0.00E+00	3.20E-06	1.60E-06	0.00E+00	0.00E+00	1.28E-06	0.00E+00	0.00E+00	9.49E-10	9.49E-10	9.490E-04	0.00E+00	6.97E-05	1.33E-05
374718.013759024.01	374718.01	3759024.01	2.09E-05	2.25E-05	2.16E-05	2.13E-07	4.18E-06	7.53E-06	0.00E+00	3.20E-06	1.60E-06	0.00E+00	0.00E+00	1.28E-06	0.00E+00	0.00E+00	9.49E-10	9.49E-10	9.491E-04	0.00E+00	6.97E-05	1.33E-05
374728.013759024.01	374728.01	3759024.01	2.09E-05	2.25E-05	2.16E-05	2.13E-07	4.18E-06	7.53E-06	0.00E+00	3.20E-06	1.60E-06	0.00E+00	0.00E+00	1.28E-06	0.00E+00	0.00E+00	9.49E-10	9.49E-10	9.493E-04	0.00E+00	6.97E-05	1.33E-05
374738.013759024.01	374738.01	3759024.01	2.09E-05	2.25E-05	2.16E-05	2.13E-07	4.19E-06	7.53E-06	0.00E+00	3.20E-06	1.60E-06	0.00E+00	0.00E+00	1.28E-06	0.00E+00	0.00E+00	9.50E-10	9.50E-10	9.496E-04	0.00E+00	6.97E-05	1.33E-05
374748.013759024.01	374748.01	3759024.01	2.09E-05	2.25E-05	2.16E-05	2.14E-07	4.19E-06	7.54E-06	0.00E+00	3.20E-06	1.60E-06	0.00E+00	0.00E+00	1.28E-06	0.00E+00	0.00E+00	9.50E-10	9.50E-10	9.500E-04	0.00E+00	6.97E-05	1.33E-05
374758.013759024.01	374758.01	3759024.01	2.09E-05	2.25E-05	2.16E-05	2.14E-07	4.19E-06	7.54E-06	0.00E+00	3.20E-06	1.60E-06	0.00E+00	0.00E+00	1.28E-06	0.00E+00	0.00E+00	9.50E-10	9.50E-10	9.503E-04	0.00E+00	6.98E-05	1.33E-05
374768.013759024.01	374768.01	3759024.01	2.09E-05	2.25E-05	2.16E-05	2.14E-07	4.19E-06	7.54E-06	0.00E+00	3.20E-06	1.60E-06	0.00E+00	0.00E+00	1.28E-06	0.00E+00	0.00E+00	9.51E-10	9.51E-10	9.505E-04	0.00E+00	6.98E-05	1.33E-05
374778.013759024.01	374778.01	3759024.01	2.09E-05	2.25E-05	2.16E-05	2.14E-07	4.19E-06	7.54E-06	0.00E+00	3.21E-06	1.60E-06	0.00E+00	0.00E+00	1.28E-06	0.00E+00	0.00E+00	9.51E-10	9.51E-10	9.508E-04	0.00E+00	6.98E-05	1.33E-05
374788.013759024.01	374788.01	3759024.01	2.10E-05	2.25E-05	2.16E-05	2.14E-07	4.19E-06	7.55E-06	0.00E+00	3.21E-06	1.60E-06	0.00E+00	0.00E+00	1.28E-06	0.00E+00	0.00E+00	9.52E-10	9.52E-10	9.517E-04	0.00E+00	6.99E-05	1.33E-05
373998.013758186.01	373998.01	3758186.01	4.34E-06	4.87E-06	4.68E-06	4.62E-08	9.07E-07	1.63E-06	0.00E+00	6.94E-07	3.47E-07	0.00E+00	0.00E+00	2.77E-07	0.00E+00	0.00E+00	2.06E-10	2.06E-10	2.057E-04	0.00E+00	1.51E-05	2.89E-06
374000.013758186.01	374000.01	3758186.01	4.58E-06	4.93E-06	4.73E-06	4.67E-08	9.16E-07	1.65E-06	0.00E+00	7.01E-07	3.51E-07	0.00E+00	0.00E+00	2.80E-07	0.00E+00	0.00E+00	2.08E-10	2.08E-10	2.079E-04	0.00E+00	1.53E-05	2.92E-06
374010.013758186.01	374010.01	3758186.01	4.63E-06	4.98E-06	4.78E-06	4.72E-08	9.26E-07	1.67E-06	0.00E+00	7.08E-07	3.54E-07	0.00E+00	0.00E+00	2.83E-07	0.00E+00	0.00E+00	2.10E-10	2.10E-10	2.101E-04	0.00E+00	1.54E-05	2.95E-06
374020.013758186.01	374020.01	3758186.01	4.67E-06	5.03E-06	4.83E-06	4.77E-08	9.35E-07	1.68E-06	0.00E+00	7.15E-07	3.58E-07	0.00E+00	0.00E+00	2.86E-07	0.00E+00	0.00E+00	2.12E-10	2.12E-10	2.122E-04	0.00E+00	1.56E-05	2.98E-06
374030.013758186.01	374030.01	3758186.01	4.72E-06	5.08E-06	4.87E-06	4.82E-08	9.44E-07	1.70E-06	0.00E+00	7.22E-07	3.61E-07	0.00E+00	0.00E+00	2.89E-07	0.00E+00	0.00E+00	2.14E-10	2.14E-10	2.143E-04	0.00E+00	1.57E-05	3.01E-06
374040.013758186.01	374040.01	3758186.01	4.76E-06	5.12E-06	4.92E-06	4.86E-08	9.53E-07	1.72E-06	0.00E+00	7.29E-07	3.65E-07	0.00E+00	0.00E+00	2.92E-07	0.00E+00	0.00E+00	2.16E-10	2.16E-10	2.163E-04	0.00E+00	1.59E-05	3.03E-06
374050.013758186.01	374050.01	3758186.01	4.81E-06	5.17E-06	4.96E-06	4.91E-08	9.62E-07	1.73E-06	0.00E+00	7.36E-07	3.68E-07	0.00E+00	0.00E+00	2.94E-07	0.00E+00	0.00E+00	2.18E-10	2.18E-10	2.183E-04	0.00E+00	1.60E-05	3.06E-06
374060.013758186.01	374060.01	3758186.01	4.85E-06	5.22E-06	5.01E-06	4.95E-08	9.71E-07	1.75E-06	0.00E+00	7.42E-07	3.71E-07	0.00E+00	0.00E+00	2.97E-07	0.00E+00	0.00E+00	2.20E-10	2.20E-10	2.202E-04	0.00E+00	1.62E-05	3.09E-06
374070.013758186.01	374070.01	3758186.01	4.89E-06	5.26E-06	5.05E-06	4.99E-08	9.79E-07	1

			SWBuilding Construction	SWDemolition	SWGrading	EYBuilding Construction	SWPaving	SWGrading	SWArchitectural Coating	NBBuilding Construction	NBBuilding Construction	NBArchitectural Coating	NBArchitectural Coating	RWBuilding Construction	Child Risk					Overlapping Phases - Maximum GLC		
Unique Identifier	X (UTM)	Y (UTM)	2026	2026	2026	2026	2027	2027	2027	2026	2027	2026	2027	2026	3rd Trimester	0<2	2<16	Total	per million	2025	2026	2027
373990.013758236.01	373990.01	3758236.01	5.19E-06	5.58E-06	5.36E-06	5.30E-08	1.04E-06	1.87E-06	0.00E+00	7.95E-07	3.97E-07	0.00E+00	0.00E+00	3.18E-07	0.00E+00	0.00E+00	2.36E-10	2.36E-10	2.357E-04	0.00E+00	1.73E-05	3.31E-06
374000.013758236.01	374000.01	3758236.01	5.26E-06	5.66E-06	5.43E-06	5.37E-08	1.05E-06	1.89E-06	0.00E+00	8.05E-07	4.02E-07	0.00E+00	0.00E+00	3.22E-07	0.00E+00	0.00E+00	2.39E-10	2.39E-10	2.387E-04	0.00E+00	1.75E-05	3.35E-06
374010.013758236.01	374010.01	3758236.01	5.32E-06	5.72E-06	5.49E-06	5.43E-08	1.06E-06	1.92E-06	0.00E+00	8.15E-07	4.07E-07	0.00E+00	0.00E+00	3.26E-07	0.00E+00	0.00E+00	2.42E-10	2.42E-10	2.416E-04	0.00E+00	1.77E-05	3.39E-06
374020.013758236.01	374020.01	3758236.01	5.38E-06	5.79E-06	5.56E-06	5.49E-08	1.08E-06	1.94E-06	0.00E+00	8.24E-07	4.12E-07	0.00E+00	0.00E+00	3.30E-07	0.00E+00	0.00E+00	2.44E-10	2.44E-10	2.443E-04	0.00E+00	1.79E-05	3.43E-06
374030.013758236.01	374030.01	3758236.01	5.44E-06	5.85E-06	5.62E-06	5.55E-08	1.09E-06	1.96E-06	0.00E+00	8.33E-07	4.16E-07	0.00E+00	0.00E+00	3.33E-07	0.00E+00	0.00E+00	2.47E-10	2.47E-10	2.470E-04	0.00E+00	1.81E-05	3.46E-06
374040.013758236.01	374040.01	3758236.01	5.50E-06	5.91E-06	5.68E-06	5.61E-08	1.10E-06	1.98E-06	0.00E+00	8.42E-07	4.21E-07	0.00E+00	0.00E+00	3.37E-07	0.00E+00	0.00E+00	2.50E-10	2.50E-10	2.497E-04	0.00E+00	1.83E-05	3.50E-06
374050.013758236.01	374050.01	3758236.01	5.56E-06	5.97E-06	5.74E-06	5.67E-08	1.11E-06	2.00E-06	0.00E+00	8.50E-07	4.25E-07	0.00E+00	0.00E+00	3.40E-07	0.00E+00	0.00E+00	2.52E-10	2.52E-10	2.522E-04	0.00E+00	1.85E-05	3.54E-06
374060.013758236.01	374060.01	3758236.01	5.61E-06	6.03E-06	5.79E-06	5.73E-08	1.12E-06	2.02E-06	0.00E+00	8.59E-07	4.29E-07	0.00E+00	0.00E+00	3.44E-07	0.00E+00	0.00E+00	2.55E-10	2.55E-10	2.547E-04	0.00E+00	1.87E-05	3.57E-06
374070.013758236.01	374070.01	3758236.01	5.67E-06	6.09E-06	5.85E-06	5.78E-08	1.13E-06	2.04E-06	0.00E+00	8.67E-07	4.34E-07	0.00E+00	0.00E+00	3.47E-07	0.00E+00	0.00E+00	2.57E-10	2.57E-10	2.572E-04	0.00E+00	1.89E-05	3.61E-06
374080.013758236.01	374080.01	3758236.01	5.72E-06	6.15E-06	5.90E-06	5.84E-08	1.14E-06	2.06E-06	0.00E+00	8.75E-07	4.38E-07	0.00E+00	0.00E+00	3.50E-07	0.00E+00	0.00E+00	2.60E-10	2.60E-10	2.596E-04	0.00E+00	1.91E-05	3.64E-06
374090.013758236.01	374090.01	3758236.01	5.77E-06	6.21E-06	5.96E-06	5.89E-08	1.15E-06	2.08E-06	0.00E+00	8.83E-07	4.42E-07	0.00E+00	0.00E+00	3.53E-07	0.00E+00	0.00E+00	2.62E-10	2.62E-10	2.620E-04	0.00E+00	1.92E-05	3.67E-06
374100.013758236.01	374100.01	3758236.01	5.82E-06	6.26E-06	6.01E-06	5.94E-08	1.16E-06	2.10E-06	0.00E+00	8.91E-07	4.45E-07	0.00E+00	0.00E+00	3.56E-07	0.00E+00	0.00E+00	2.64E-10	2.64E-10	2.642E-04	0.00E+00	1.94E-05	3.71E-06
374110.013758236.01	374110.01	3758236.01	5.87E-06	6.31E-06	6.06E-06	5.99E-08	1.17E-06	2.11E-06	0.00E+00	8.98E-07	4.49E-07	0.00E+00	0.00E+00	3.59E-07	0.00E+00	0.00E+00	2.66E-10	2.66E-10	2.664E-04	0.00E+00	1.96E-05	3.74E-06
374120.013758236.01	374120.01	3758236.01	5.91E-06	6.36E-06	6.10E-06	6.03E-08	1.18E-06	2.13E-06	0.00E+00	9.05E-07	4.53E-07	0.00E+00	0.00E+00	3.62E-07	0.00E+00	0.00E+00	2.68E-10	2.68E-10	2.684E-04	0.00E+00	1.97E-05	3.76E-06
374130.013758236.01	374130.01	3758236.01	5.96E-06	6.41E-06	6.15E-06	6.08E-08	1.19E-06	2.15E-06	0.00E+00	9.12E-07	4.56E-07	0.00E+00	0.00E+00	3.65E-07	0.00E+00	0.00E+00	2.70E-10	2.70E-10	2.704E-04	0.00E+00	1.98E-05	3.79E-06
374140.013758236.01	374140.01	3758236.01	6.00E-06	6.45E-06	6.19E-06	6.12E-08	1.20E-06	2.16E-06	0.00E+00	9.18E-07	4.59E-07	0.00E+00	0.00E+00	3.67E-07	0.00E+00	0.00E+00	2.72E-10	2.72E-10	2.723E-04	0.00E+00	2.00E-05	3.82E-06
374150.013758236.01	374150.01	3758236.01	6.04E-06	6.49E-06	6.23E-06	6.16E-08	1.21E-06	2.17E-06	0.00E+00	9.24E-07	4.62E-07	0.00E+00	0.00E+00	3.70E-07	0.00E+00	0.00E+00	2.74E-10	2.74E-10	2.741E-04	0.00E+00	2.01E-05	3.84E-06
374160.013758236.01	374160.01	3758236.01	6.07E-06	6.53E-06	6.27E-06	6.20E-08	1.22E-06	2.19E-06	0.00E+00	9.30E-07	4.65E-07	0.00E+00	0.00E+00	3.72E-07	0.00E+00	0.00E+00	2.76E-10	2.76E-10	2.758E-04	0.00E+00	2.02E-05	3.87E-06
374170.013758236.01	374170.01	3758236.01	6.11E-06	6.57E-06	6.31E-06	6.23E-08	1.22E-06	2.20E-06	0.00E+00	9.35E-07	4.68E-07	0.00E+00	0.00E+00	3.74E-07	0.00E+00	0.00E+00	2.77E-10	2.77E-10	2.774E-04	0.00E+00	2.04E-05	3.89E-06
374180.013758236.01	374180.01	3758236.01	6.14E-06	6.60E-06	6.34E-06	6.27E-08	1.23E-06	2.21E-06	0.00E+00	9.40E-07	4.70E-07	0.00E+00	0.00E+00	3.76E-07	0.00E+00	0.00E+00	2.79E-10	2.79E-10	2.788E-04	0.00E+00	2.05E-05	3.91E-06
373990.013758246.01	373990.01	3758246.01	5.34E-06	5.75E-06	5.52E-06	5.45E-08	1.07E-06	1.92E-06	0.00E+00	8.18E-07	4.09E-07	0.00E+00	0.00E+00	3.27E-07	0.00E+00	0.00E+00	2.43E-10	2.43E-10	2.425E-04	0.00E+00	1.78E-05	3.40E-06
374000.013758246.01	374000.01	3758246.01	5.41E-06	5.82E-06	5.59E-06	5.52E-08	1.08E-06	1.95E-06	0.00E+00	8.28E-07	4.14E-07	0.00E+00	0.00E+00	3.31E-07	0.00E+00	0.00E+00	2.46E-10	2.46E-10	2.457E-04	0.00E+00	1.80E-05	3.45E-06
374010.013758246.01	374010.01	3758246.01	5.48E-06	5.89E-06	5.66E-06	5.59E-08	1.10E-06	1.97E-06	0.00E+00	8.39E-07	4.19E-07	0.00E+00	0.00E+00	3.35E-07	0.00E+00	0.00E+00	2.49E-10	2.49E-10	2.487E-04	0.00E+00	1.83E-05	3.49E-06
374020.013758246.01	374020.01	3758246.01	5.54E-06	5.96E-06	5.72E-06	5.66E-08	1.11E-06	2.00E-06	0.00E+00	8.48E-07	4.24E-07	0.00E+00	0.00E+00	3.39E-07	0.00E+00	0.00E+00	2.52E-10	2.52E-10	2.516E-04	0.00E+00	1.85E-05	3.53E-06
374030.013758246.01	374030.01	3758246.01	5.60E-06	6.03E-06	5.79E-06	5.72E-08	1.12E-06	2.02E-06	0.00E+00	8.58E-07	4.29E-07	0.00E+00	0.00E+00	3.43E-07	0.00E+00	0.00E+00	2.54E-10	2.54E-10	2.545E-04	0.00E+00	1.87E-05	3.57E-06
374040.013758246.01	374040.01	3758246.01	5.67E-06	6.09E-06	5.85E-06	5.78E-08	1.13E-06	2.04E-06	0.00E+00	8.67E-07	4.34E-07	0.00E+00	0.00E+00	3.47E-07	0.00E+00	0.00E+00	2.57E-10	2.57E-10	2.572E-04	0.00E+00	1.89E-05	3.61E-06
374050.013758246.01	374050.01	3758246.01	5.73E-06	6.16E-06	5.91E-06	5.84E-08	1.15E-06	2.06E-06	0.00E+00	8.76E-07	4.38E-07	0.00E+00	0.00E+00	3.51E-07	0.00E+00	0.00E+00	2.60E-10	2.60E-10	2.600E-04	0.00E+00	1.91E-05	3.65E-06
374060.013758246.01	374060.01	3758246.01	5.78E-06	6.22E-06	5.97E-06	5.90E-08	1.16E-06	2.08E-06	0.00E+00	8.85E-07	4.43E-07	0.00E+00	0.00E+00	3.54E-07	0.00E+00	0.00E+00	2.63E-10	2.63E-10	2.626E-04	0.00E+00	1.93E-05	3.68E-06
374070.013758246.01	374070.01	3758246.01	5.84E-06	6.28E-06	6.03E-06	5.96E-08	1.17E-06	2.10E-06	0.00E+00	8.94E-07	4.47E-07	0.00E+00	0.00E+00	3.58E-07	0.00E+00	0.00E+00	2.65E-10	2.65E-10	2.652E-04	0.00E+00	1.95E-05	3.72E-06
374080.013758246.01	374080.01	3758246.01	5.90E-06	6.34E-06	6.09E-06	6.02E-08	1.18E-06	2.12E-06	0.00E+00	9.03E-07	4.51E-07	0.00E+00	0.00E+00	3.61E-07	0.00E+00	0.00E+00	2.68E-10	2.68E-10	2.678E-04	0.00E+00	1.97E-05	3.76E-06
374090.013758246.01	374090.01	3758246.01	5.95E-06	6.40E-06	6.15E-06	6.07E-08	1.19E-06	2.14E-06	0.00E+00	9.11E-07	4.56E-07	0.00E+00	0.00E+00	3.64E-07	0.00E+00	0.00E+00	2.70E-10	2.70E-10	2.702E-04	0.00E+00	1.98E-05	3.79E-06
374100.013758246.01	374100.01	3758246.01	6.01E-06	6.46E-06	6.20E-06	6.13E-08	1.20E-06	2.16E-06	0.00E+00	9.19E-07	4.60E-07	0.00E+00	0.00E+00	3.68E-07	0.00E+00	0.00E+00	2.73E-10	2.73E-10	2.727E-04	0.00E+00	2.00E-05	3.82E-06
374110.013758246.01	374110.01	3758246.01	6.06E-06	6.51E-06	6.25E-06	6.18E-08	1.21E-06	2.18E-06	0.00E+00	9.27E-07	4.63E-07	0.00E+00	0.00E+00	3.71E-07	0.00E+00	0.00E+00	2.75E-10	2.75E-10	2.749E-04	0.00E+00	2.02E-05	3.86E-06
374120.013758246.01	374120.01	3758246.01	6.10E-06	6.56E-06	6.30E-06	6.23E-08	1.22E-06	2.20E-06	0.00E+00	9.34E-07	4.67E-07	0.00E+00	0.00E+00	3.74E-07	0.00E+00	0.00E+00	2.77E-10	2.77E-10	2.771E-04	0.00E+00	2.03E-05	3.89E-06
374130.013758246.01	374130.01	3758246.01	6.15E-06	6.61E-06	6.35E-06	6.27E-08	1.23E-06	2.21E-06	0.00E+00	9.41E-07	4.71E-07	0.00E+00	0.00E+00	3.76E-07	0.00E+00	0.00E+00	2.79E-10	2.79E-10	2.792E-04	0.00E+00	2.05E-05	3.92E-06
374140.013758246.01	374140.01	3758246.01	6.19E-06	6.66E-06	6.39E-06	6.32E-08	1.24E-06	2.23E-06	0.00E+00	9.48E-07	4.74E-07	0.00E+00	0.00E+00	3.79E-07	0.00E+00	0.00E+00	2.81E-10	2.81E-10	2.812E-04	0.00E+00	2.06E-05	3.94E-06
374150.013758246.01	374150.01	3758246.01	6.24E-06	6.71E-06	6.44E-06	6.36E-08	1.25E-06	2.25E-06	0.00E+00	9.54E-07	4.77E-07	0.00E+00	0.00E+00	3.82E-07	0.00E+00	0.00E+00	2.83E-10	2.83E-10	2.831E-04	0.00E+00	2.08E-05	3.97E-06
374160.013758246.01	374160.01	3758246.01	6.28E-06	6.75E-06	6.48E-06	6.40E-08	1.26E-06	2.26E-06	0.00E+00	9.61E-07	4.80E-07	0.00E+00	0.00E+00	3.84E-07	0.00E+00	0.00E+00	2.85E-10	2.85E-10	2.849E-04	0.00E+00	2.09E-05	4.00E-06
374170.013758246.01	374170.01	3758246.01	6.31E-06	6.79E-06	6.52E-06	6.44E-08	1.26E-06	2.27E-06	0.00E+00	9.66E-07	4.83E-07	0.00E+00	0.00E+00	3.87E-07	0.00E+00	0.00E+00	2.87E-10	2.87E-10	2.866E-04	0.00E+00	2.10E-05	4.02E-06
374180.013758246.01	374180.01	3758246.01	6.35E-06	6.82E-06	6.55E-06	6.48E-08	1.27E-06	2.29E-06	0.00E+00	9.71E-07	4.86E-07	0.00E+00	0.00E+00	3.89E-07	0.00E+00	0.00E+00	2.88E-10	2.88E-10	2.881E-04	0.00E+00	2.11E-05	4.04E-06
373990.013758256.01	373990.01	3758256.01	5.50E-06	5.91E-06	5.68E-06	5.61E-08	1.10E-06	1.98E-06	0.00E+00	8.42E-07	4.21E-07	0.00E+00	0.00E+00	3.37E-07	0.00E+00	0.00E+00	2.50E-10	2.50E-10	2.497E-04	0.00E+00	1.83E-05	3.50E-06
374000.013758256.01	374000.01	3758256.01	5.57E-06	5.99E-06	5.75E-06	5.69E-08	1.12E-06	2.01E-06	0.00E+00	8.53E-07	4.26E-07	0.00E+00	0.00E+00	3.41E-07	0.00E+00	0.00E+00	2.53E-10	2.53E-10	2.530E-04	0.00E+00	1.86E-05	3.55E-06
374010.013758256.01	374010.01	3758256.01	5.64E-06	6.07E-06	5.83E-06	5.76E-08	1.13E-06	2.03E-06	0.00E+00	8.64E-07	4.32E-07	0.00E+00	0.00E+00	3.45E-07	0.00E+00	0.00E+00	2.56E-10	2.56E-10	2.562E-04	0.00E+00	1.88E-05	3.59E-06
374020.013758256.01	374020.01	3758256.01	5.71E-06	6.14E-06	5.90E-06	5.83E-08	1.14E-06	2.06E-06	0.00E+00	8.74E-07	4.37E-07	0.00E+00	0.00E+00	3.50E-07	0.00E+00	0.00E+00	2.59E-10	2.59E-10	2.592E-04	0.00E+00	1.90E-05	3.64E-06
374030.013758256.01	374030.01	3758256.01	5.78E-06	6.21E-06	5.96E-06	5.89E-08	1.16E-06	2.08E-06	0.00E+00	8.84E-07	4.42E-07	0.00E+00	0.00E+00	3.54E-07	0.00E+00	0.00E+00	2.62E-10	2.62E-10	2.622E-04	0.00E+00	1.92E-05	3.68E-06
374040.013758256.01	374040.01	3758256.01	5.84E-06	6.28E-06	6.03E-06	5.96E-08	1.17E-06	2.10E-06	0.00E+00	8.94E-07	4.47E-07	0.00E+00	0.00E+00	3.58E-07	0.00E+00	0.00E+00	2.65E-10	2.65E-10	2.652E-04	0.00E+00	1.95E-05	3.72E-06
374050.013758256.01	374050.01	3758256.01	5.91E-06	6.35E-06	6.10E-06	6.03E-08	1.18E-06	2.13E-06	0.00E+00	9.04E-07	4.52E-07	0.00E+00	0.00E+00	3.62E-07	0.00E+00	0.00E+00	2.68E-10	2.68E-10	2.681E-04	0.00E+00	1.97E-05	3.76E-06
374060.013758256.01	374060.01	3758256.01	5.97E-06	6.42E-06	6.16E-06	6.09E-08	1.19E-06	2.15E-06	0.00E+00	9.13E-07	4.57E-07	0.00E+00	0.00E+00	3.65E-07	0.00E+00	0.00E+00	2.71E-10	2.71E-10	2.709E-04	0.00E+00	1.99E-05	3.80E-06
374070.013758256.01	374070.01	3758256.01	6.03E-06	6.48E-06	6.22E-06	6.15E-08	1.21E-06	2.17E-06	0.00E+00	9.23E-07	4.61E-07	0.00E+00	0.00E+00	3.69E-07	0.00E+00	0.00E+00	2.74E-10	2.74E-10	2.737E-04	0.00E+00	2.01E-05	3.84E-06
374080.013758256.01	374080.01	3758256.01	6.09E-06	6.55E-06	6.28E-06	6.21E-08	1.22E-06	2.19E-06	0.00E+00	9.32E-07	4.66E-07	0.00E+00	0.00E+00	3.73E-07	0.00E+00	0.00E+00	2.76E-10	2.76E-10	2.763E-04	0.00E+00	2.03E-05	3.88E-06
374090.013758256.01	374090.01	3758256.01	6.14E-06	6.61E-06	6.34E-06	6.27E-08	1.23E-06	2.21E-06	0.00E+00	9.41E-07	4.70E-07	0.00E+00	0.00E+00	3.76E-07	0.00E+00	0.00E+00	2.79E-10	2.79E-10	2.790E-04	0.00E+00	2.05E-05	3.91E-06
374100.013758256.01	374100.01	3758256.01	6.20E-06	6.67E-06	6.40E-06	6.33E-08	1.24E-06	2.23E-06	0.00E+00	9.49E-07	4.75E-07	0.00E+00	0.00E+00	3.80E-07	0.00E+00	0.00E+00	2.82E-10	2.82E-10	2.815E-04	0.00E+00	2.07E-05	3.95E-06
374110.013758256.01	374110.01	3758256.01	6.25E-06	6.73E-06	6.46E-06	6.38E-08	1.25E-06	2.25E-06	0.00E+00	9.57E-07	4.79E-07	0.00E+00	0.00E+00	3.83E-07	0.00E+00	0.00E+00	2.84E-10	2.84E-10	2.839E-04	0.00E+00	2.08E-05	3.98E-06
374120.013758256.01	374120.01	3758256.01	6.30E-06	6.78E-06	6.51E-06	6.43E-08	1.26E-06	2.27E-06	0.00E+00	9.65E-07	4.83E-07	0.00E+00	0.00E+00	3.86E-07	0.00E+00	0.00E+00	2.86E-10	2.86E-10	2.862E-04	0.00E+00	2.10E-05	4.01E-06
374130.013758256.01	374130.01	3758256.01	6.35E-06	6.83E-06	6.56E-06	6.48E-08	1.27E-06	2.29E-06	0.00E+00	9.72E-07	4.86E-07	0.00E+00	0.00E+00	3.89E-07	0.00E+00	0.00E+00	2.88E-10	2.88E-10	2.884E-04	0.00E+00	2.12E-05	4.05E-06
374140.013758256.01	374140.01	3758256.01	6.40E-06	6.88E-06	6.61E-06	6.53E-08	1.28E-06	2.30E-06	0.00E+00	9.80E-07	4.90E-07	0.00E+00	0.00E+00	3.92E-07	0.00E+00	0.00E+00	2.91E-10	2.91E-10	2.906E-04	0.00E+00	2.13E-05	4.08E-06
374150.013758256.01	374150.01	3758256.01	6.44E-06	6.93E-06	6.65E-06	6.58E-08	1.29E-06	2.32E-06	0.00E+00	9.86E-07	4.93E-07	0.00E+00	0.00E+00	3.95E-07	0.00E+00	0.00E+00	2.93E-10	2.93E-10	2.926E-04	0.00E+00	2.15E-05	4.10E-06
374160.013758256.01	374160.01	3758256.01	6.49E-06	6.98E-06	6.70E-06	6.62E-08	1.30E-06	2.34E-06	0.00E+00	9.93E-07	4.96E-07	0.00E+00	0.00E+00	3.97E-07	0.00E+00	0.00E+00	2.94E-10	2.94E-10	2.945E-04	0.00E+00	2.16E-05	4.13E-06
374170.013758256.01	374170.01	3758256.01	6.53E-06	7.02E-06	6.74E-06	6.66E-08	1.31E-06	2.35E-06	0.00E+00	9.99E-07	4.99E-07	0.00E+00	0.00E+00	4.00E-07	0.00E+00	0.00E+00	2.96E-10	2.96E-10	2.963E-04	0.00E+00	2.17E-05	4.16E-06
374180.013758256.01	374180.01	3758256.01	6.56E-06	7.06E-06	6.77E-06	6.70E-08	1.31E-06	2.36E-06	0.00E+00	1.00E-06	5.02E-07	0.00E+00	0.00E+00	4.02E-07	0.00E+00	0.00E+00	2.98E-10	2.98E-10	2.979E-04	0.00E+00	2.19E-05	4.18E-06
373990.013758266.01	373990.01	3758266.01	5.66E-06	6.09E-06	5.85E-06	5.78E-08	1.13E-06	2.04E-06	0.00E+00	8.67E-07	4.33E-07	0.00E+00	0.00E+00	3.47E-07	0.00E+00	0.00E+00	2.57E-10	2.57E-10	2.571E-04	0.00E+00	1.89E-05	3.61E-06
374000.013758266.01	374000.01	3758266.01	5.74E-06	6.17E-06	5.93E-06	5.86E-08	1.15E-06	2.07E-06	0.00E+00	8.79E-07	4.39E-07	0.00E+00	0.00E+00	3.51E-07	0.00E+00	0.00E+00	2.61E-10	2.61E-10	2.606E-04	0.00E+00	1.91E-05	3.66E-06
374010.013758266.01	374010.01	3758266.01	5.81E-06	6.25E-06	6.00E-06	5.93E-08	1.16E-06	2.09E-06	0.00E+00	8.90E-07	4.45E-07	0.00E+00	0.00E+00	3.56E-07	0.00E+00	0.00E+00	2.64E-10	2.64E-10	2.640E-04	0.00E+00	1.94E-05	3.70E-06
374020.013758266.01	374020.01	3758266.01	5.89E-06	6.33E-06	6.08E-06	6.01E-08	1.18E-06	2.12E-06	0.00E+00	9.01E-07	4.50E-07	0.00E+00	0.00E+00	3.60E-07	0.00E+00	0.00E+00	2.67E-10	2.67E-10	2.672E-04	0.00E+00	1.96E-05	3.75E-06
374030.013758266.01	374030.01	3758266.01	5.96E-06	6.41E-06	6.15E-06	6.08E-08	1.19E-06	2.14E-06	0.00E+00	9.12E-07	4.56E-07	0.00E+00	0.00E+00	3.65E-07	0.00E+00	0.00E+00	2.70E-10	2.70E-10	2.704E-04	0.00E+00	1.98E-05	3.79E-06
374040.013758266.01	374040.01	3758266.01	6.03E-06	6.48E-06	6.22E-06	6.15E-08	1.21E-06	2.17E-06	0.00E+00	9.22E-07	4.61E-07	0.00E+00	0.00E+00	3.69E-07	0.00E+00	0.00E+00	2.74E-10	2.74E-10	2.736E-04	0.00E+00	2.01E-05	3.84E-06
374050.013758266.01	374050.01	3758266.01	6.09E-06	6.55E-06	6.29E-06	6.22E-08	1.22E-06	2.19E-06	0.00E+00	9.33E-07	4.66E-07	0.00E+00	0.00E+00	3.73E-07	0.00E+00	0.00E+00	2.77E-10	2.77E-10	2.767E-04	0.00E+00	2.03E-05	3.88E-06
374060.013758266.01	374060.01	3758266.01	6.16E-06	6.62E-06	6.36E-06	6.29E-08	1.23E-06	2.22E-06	0.00E+00	9.43E-07	4.71E-07	0.00E+00	0.00E+00	3.77E-07	0.00E+00	0.00E+00	2.80E-10	2.80E-10	2.797E-04	0.00E+00	2.05E-05	3.92E-06
374070.013758266.01	374070.01	3758266.01	6.22E-06	6.69E-06	6.43E-06	6.35E-08	1.25E-06	2.24E-06	0.00E+00	9.53E-07	4.76E-07	0.00E+00	0.00E+00	3.81E-07	0.00E+00	0.00E+00	2.83E-10	2.83E-10	2.825E-04	0.00E+00	2.07E-05	3.96E-06
374080.013758266.01	374080.01	3758266.01	6.29E-06	6.76E-06	6.49E-06	6.41E-08	1.26E-06	2.26E-06	0.00E+00	9.62E-07	4.81E-07	0.00E+00	0.00E+00	3.85E-07	0.00E+00	0.00E+00	2.85E-10	2.85E-10	2.853E-04	0.00E+00	2.09E-05	4.00E-06
374090.013758266.01	374090.01	3758266.01	6.35E-06	6.82E-06	6.55E-06	6.48E-08	1.27E-06	2.29E-06	0.00E+00	9.71E-07	4.86E-07	0.00E+00	0.00E+00	3.89E-07	0.00E+00	0.00E+00	2.88E-10	2.88E-10	2.881E-04	0.00E+00	2.11E-05	4.04E-06
374100.013758266.01	374100.01	3758266.01	6.41E-06	6.89E-06	6.61E-06	6.54E-08	1.28E-06	2.31E-06	0.00E+00	9.81E-07	4.90E-07	0.00E+00	0.00E+00	3.92E-07	0.00E+00	0.00E+00	2.91E-10	2.91E-10	2.908E-04	0.00E+00	2.13E-05	4.08E-06
374110.013758266.01	374110.01	3758266.01	6.46E-06	6.95E-06	6.67E-06	6.59E-08	1.29E-06	2.33E-06	0.00E+00	9.89E-07	4.95E-07	0.00E+00	0.00E+00	3.96E-07	0.00E+00	0.00E+00	2.93E-10	2.93E-10	2.934E-04	0.00E+00	2.15E-05	4.12E-06
374120.013758266.01	374120.01	3758266.01	6.52E-06	7.01E-06	6.73E-06	6.65E-08	1.30E-06	2.35E-06	0.00E+00	9.97E-07	4.99E-07	0.00E+00	0.00E+00	3.99E-07	0.00E+00	0.00E+00	2.96E-10	2.96E-10	2.958E-04	0.00E+00	2.17E-05	4.15E-06
374130.013758266.01	374130.01	3758266.01	6.57E-06	7.06E-06	6.78E-06	6.70E-08	1.31E-06	2.37E-06	0.00E+00	1.01E-06	5.03E-07	0.00E+00	0.00E+00	4.02E-07	0.00E+00	0.00E+00	2.98E-10	2.98E-10	2.982E-04	0.00E+00	2.19E-05	4.18E-06
374140.013758266.01	374140.01	3758266.01	6.62E-06	7.12E-06	6.83E-06	6.75E-08	1.32E-06

			SWBuilding Construction	SWDemolition	SWGrading	EYBuilding Construction	SWPaving	SWGrading	SWArchitectural Coating	NBBuilding Construction	NBBuilding Construction	NBArchitectural Coating	NBArchitectural Coating	RWBuilding Construction	Child Risk					Overlapping Phases - Maximum GLC		
Unique Identifier	X (UTM)	Y (UTM)	2026	2026	2026	2026	2027	2027	2027	2026	2027	2026	2027	2026	3rd Trimester	0<2	2<16	Total	per million	2025	2026	2027
374060.013758316.01	374060.01	3758316.01	7.28E-06	7.83E-06	7.52E-06	7.43E-08	1.46E-06	2.62E-06	0.00E+00	1.11E-06	5.57E-07	0.00E+00	0.00E+00	4.46E-07	0.00E+00	0.00E+00	3.31E-10	3.31E-10	3.305E-04	0.00E+00	2.43E-05	4.64E-06
374070.013758316.01	374070.01	3758316.01	7.37E-06	7.92E-06	7.60E-06	7.52E-08	1.47E-06	2.65E-06	0.00E+00	1.13E-06	5.64E-07	0.00E+00	0.00E+00	4.51E-07	0.00E+00	0.00E+00	3.34E-10	3.34E-10	3.344E-04	0.00E+00	2.45E-05	4.69E-06
374080.013758316.01	374080.01	3758316.01	7.45E-06	8.01E-06	7.69E-06	7.60E-08	1.49E-06	2.68E-06	0.00E+00	1.14E-06	5.70E-07	0.00E+00	0.00E+00	4.56E-07	0.00E+00	0.00E+00	3.38E-10	3.38E-10	3.381E-04	0.00E+00	2.48E-05	4.74E-06
374090.013758316.01	374090.01	3758316.01	7.53E-06	8.10E-06	7.78E-06	7.68E-08	1.51E-06	2.71E-06	0.00E+00	1.15E-06	5.76E-07	0.00E+00	0.00E+00	4.61E-07	0.00E+00	0.00E+00	3.42E-10	3.42E-10	3.419E-04	0.00E+00	2.51E-05	4.80E-06
374100.013758316.01	374100.01	3758316.01	7.61E-06	8.19E-06	7.86E-06	7.77E-08	1.52E-06	2.74E-06	0.00E+00	1.17E-06	5.83E-07	0.00E+00	0.00E+00	4.66E-07	0.00E+00	0.00E+00	3.46E-10	3.46E-10	3.456E-04	0.00E+00	2.54E-05	4.85E-06
374110.013758316.01	374110.01	3758316.01	7.69E-06	8.27E-06	7.94E-06	7.85E-08	1.54E-06	2.77E-06	0.00E+00	1.18E-06	5.89E-07	0.00E+00	0.00E+00	4.71E-07	0.00E+00	0.00E+00	3.49E-10	3.49E-10	3.492E-04	0.00E+00	2.56E-05	4.90E-06
374120.013758316.01	374120.01	3758316.01	7.77E-06	8.35E-06	8.02E-06	7.93E-08	1.55E-06	2.80E-06	0.00E+00	1.19E-06	5.94E-07	0.00E+00	0.00E+00	4.76E-07	0.00E+00	0.00E+00	3.53E-10	3.53E-10	3.526E-04	0.00E+00	2.59E-05	4.95E-06
374130.013758316.01	374130.01	3758316.01	7.84E-06	8.43E-06	8.09E-06	8.00E-08	1.57E-06	2.82E-06	0.00E+00	1.20E-06	6.00E-07	0.00E+00	0.00E+00	4.80E-07	0.00E+00	0.00E+00	3.56E-10	3.56E-10	3.558E-04	0.00E+00	2.61E-05	4.99E-06
374140.013758316.01	374140.01	3758316.01	7.90E-06	8.50E-06	8.16E-06	8.07E-08	1.58E-06	2.85E-06	0.00E+00	1.21E-06	6.05E-07	0.00E+00	0.00E+00	4.84E-07	0.00E+00	0.00E+00	3.59E-10	3.59E-10	3.588E-04	0.00E+00	2.63E-05	5.03E-06
374150.013758316.01	374150.01	3758316.01	7.97E-06	8.57E-06	8.23E-06	8.13E-08	1.59E-06	2.87E-06	0.00E+00	1.22E-06	6.10E-07	0.00E+00	0.00E+00	4.88E-07	0.00E+00	0.00E+00	3.62E-10	3.62E-10	3.617E-04	0.00E+00	2.65E-05	5.07E-06
374160.013758316.01	374160.01	3758316.01	8.03E-06	8.63E-06	8.29E-06	8.19E-08	1.61E-06	2.89E-06	0.00E+00	1.23E-06	6.14E-07	0.00E+00	0.00E+00	4.91E-07	0.00E+00	0.00E+00	3.64E-10	3.64E-10	3.644E-04	0.00E+00	2.67E-05	5.11E-06
374170.013758316.01	374170.01	3758316.01	8.08E-06	8.69E-06	8.34E-06	8.25E-08	1.62E-06	2.91E-06	0.00E+00	1.24E-06	6.18E-07	0.00E+00	0.00E+00	4.95E-07	0.00E+00	0.00E+00	3.67E-10	3.67E-10	3.669E-04	0.00E+00	2.69E-05	5.15E-06
374180.013758316.01	374180.01	3758316.01	8.13E-06	8.75E-06	8.40E-06	8.30E-08	1.63E-06	2.93E-06	0.00E+00	1.24E-06	6.22E-07	0.00E+00	0.00E+00	4.98E-07	0.00E+00	0.00E+00	3.69E-10	3.69E-10	3.692E-04	0.00E+00	2.71E-05	5.18E-06
373990.013758326.01	373990.01	3758326.01	6.84E-06	7.35E-06	7.06E-06	6.97E-08	1.37E-06	2.46E-06	0.00E+00	1.05E-06	5.23E-07	0.00E+00	0.00E+00	4.18E-07	0.00E+00	0.00E+00	3.10E-10	3.10E-10	3.103E-04	0.00E+00	2.28E-05	4.35E-06
374000.013758326.01	374000.01	3758326.01	6.94E-06	7.47E-06	7.17E-06	7.08E-08	1.39E-06	2.50E-06	0.00E+00	1.06E-06	5.31E-07	0.00E+00	0.00E+00	4.25E-07	0.00E+00	0.00E+00	3.15E-10	3.15E-10	3.151E-04	0.00E+00	2.31E-05	4.42E-06
374010.013758326.01	374010.01	3758326.01	7.05E-06	7.58E-06	7.28E-06	7.19E-08	1.41E-06	2.54E-06	0.00E+00	1.08E-06	5.39E-07	0.00E+00	0.00E+00	4.31E-07	0.00E+00	0.00E+00	3.21E-10	3.21E-10	3.199E-04	0.00E+00	2.35E-05	4.49E-06
374020.013758326.01	374020.01	3758326.01	7.15E-06	7.69E-06	7.38E-06	7.30E-08	1.43E-06	2.57E-06	0.00E+00	1.09E-06	5.47E-07	0.00E+00	0.00E+00	4.38E-07	0.00E+00	0.00E+00	3.25E-10	3.25E-10	3.246E-04	0.00E+00	2.38E-05	4.55E-06
374030.013758326.01	374030.01	3758326.01	7.25E-06	7.80E-06	7.48E-06	7.40E-08	1.45E-06	2.61E-06	0.00E+00	1.11E-06	5.55E-07	0.00E+00	0.00E+00	4.44E-07	0.00E+00	0.00E+00	3.29E-10	3.29E-10	3.291E-04	0.00E+00	2.42E-05	4.62E-06
374040.013758326.01	374040.01	3758326.01	7.35E-06	7.90E-06	7.59E-06	7.50E-08	1.47E-06	2.65E-06	0.00E+00	1.12E-06	5.62E-07	0.00E+00	0.00E+00	4.50E-07	0.00E+00	0.00E+00	3.34E-10	3.34E-10	3.337E-04	0.00E+00	2.45E-05	4.68E-06
374050.013758326.01	374050.01	3758326.01	7.45E-06	8.01E-06	7.69E-06	7.60E-08	1.49E-06	2.68E-06	0.00E+00	1.14E-06	5.70E-07	0.00E+00	0.00E+00	4.56E-07	0.00E+00	0.00E+00	3.38E-10	3.38E-10	3.381E-04	0.00E+00	2.48E-05	4.74E-06
374060.013758326.01	374060.01	3758326.01	7.54E-06	8.11E-06	7.79E-06	7.70E-08	1.51E-06	2.72E-06	0.00E+00	1.15E-06	5.77E-07	0.00E+00	0.00E+00	4.62E-07	0.00E+00	0.00E+00	3.42E-10	3.42E-10	3.424E-04	0.00E+00	2.51E-05	4.80E-06
374070.013758326.01	374070.01	3758326.01	7.63E-06	8.21E-06	7.88E-06	7.79E-08	1.53E-06	2.75E-06	0.00E+00	1.17E-06	5.84E-07	0.00E+00	0.00E+00	4.67E-07	0.00E+00	0.00E+00	3.47E-10	3.47E-10	3.465E-04	0.00E+00	2.54E-05	4.86E-06
374080.013758326.01	374080.01	3758326.01	7.72E-06	8.30E-06	7.97E-06	7.88E-08	1.54E-06	2.78E-06	0.00E+00	1.18E-06	5.91E-07	0.00E+00	0.00E+00	4.73E-07	0.00E+00	0.00E+00	3.51E-10	3.51E-10	3.506E-04	0.00E+00	2.57E-05	4.92E-06
374090.013758326.01	374090.01	3758326.01	7.81E-06	8.40E-06	8.06E-06	7.97E-08	1.56E-06	2.81E-06	0.00E+00	1.20E-06	5.98E-07	0.00E+00	0.00E+00	4.78E-07	0.00E+00	0.00E+00	3.55E-10	3.55E-10	3.545E-04	0.00E+00	2.60E-05	4.97E-06
374100.013758326.01	374100.01	3758326.01	7.90E-06	8.49E-06	8.15E-06	8.06E-08	1.58E-06	2.84E-06	0.00E+00	1.21E-06	6.04E-07	0.00E+00	0.00E+00	4.84E-07	0.00E+00	0.00E+00	3.59E-10	3.59E-10	3.585E-04	0.00E+00	2.63E-05	5.03E-06
374110.013758326.01	374110.01	3758326.01	7.98E-06	8.58E-06	8.24E-06	8.14E-08	1.60E-06	2.87E-06	0.00E+00	1.22E-06	6.11E-07	0.00E+00	0.00E+00	4.89E-07	0.00E+00	0.00E+00	3.62E-10	3.62E-10	3.623E-04	0.00E+00	2.66E-05	5.08E-06
374120.013758326.01	374120.01	3758326.01	8.06E-06	8.67E-06	8.32E-06	8.22E-08	1.61E-06	2.90E-06	0.00E+00	1.23E-06	6.17E-07	0.00E+00	0.00E+00	4.93E-07	0.00E+00	0.00E+00	3.66E-10	3.66E-10	3.659E-04	0.00E+00	2.69E-05	5.13E-06
374130.013758326.01	374130.01	3758326.01	8.13E-06	8.75E-06	8.40E-06	8.30E-08	1.63E-06	2.93E-06	0.00E+00	1.25E-06	6.23E-07	0.00E+00	0.00E+00	4.98E-07	0.00E+00	0.00E+00	3.69E-10	3.69E-10	3.693E-04	0.00E+00	2.71E-05	5.18E-06
374140.013758326.01	374140.01	3758326.01	8.21E-06	8.82E-06	8.47E-06	8.37E-08	1.64E-06	2.95E-06	0.00E+00	1.26E-06	6.28E-07	0.00E+00	0.00E+00	5.02E-07	0.00E+00	0.00E+00	3.73E-10	3.73E-10	3.732E-04	0.00E+00	2.74E-05	5.22E-06
374150.013758326.01	374150.01	3758326.01	8.27E-06	8.90E-06	8.54E-06	8.44E-08	1.66E-06	2.98E-06	0.00E+00	1.27E-06	6.33E-07	0.00E+00	0.00E+00	5.06E-07	0.00E+00	0.00E+00	3.76E-10	3.76E-10	3.756E-04	0.00E+00	2.76E-05	5.27E-06
374160.013758326.01	374160.01	3758326.01	8.34E-06	8.96E-06	8.61E-06	8.51E-08	1.67E-06	3.00E-06	0.00E+00	1.28E-06	6.38E-07	0.00E+00	0.00E+00	5.10E-07	0.00E+00	0.00E+00	3.78E-10	3.78E-10	3.784E-04	0.00E+00	2.78E-05	5.31E-06
374170.013758326.01	374170.01	3758326.01	8.39E-06	9.03E-06	8.67E-06	8.57E-08	1.68E-06	3.02E-06	0.00E+00	1.28E-06	6.42E-07	0.00E+00	0.00E+00	5.14E-07	0.00E+00	0.00E+00	3.81E-10	3.81E-10	3.811E-04	0.00E+00	2.80E-05	5.35E-06
374180.013758326.01	374180.01	3758326.01	8.45E-06	9.09E-06	8.72E-06	8.62E-08	1.69E-06	3.04E-06	0.00E+00	1.29E-06	6.47E-07	0.00E+00	0.00E+00	5.17E-07	0.00E+00	0.00E+00	3.84E-10	3.84E-10	3.836E-04	0.00E+00	2.82E-05	5.38E-06
373990.013758336.01	373990.01	3758336.01	7.07E-06	7.60E-06	7.30E-06	7.21E-08	1.41E-06	2.55E-06	0.00E+00	1.08E-06	5.41E-07	0.00E+00	0.00E+00	4.33E-07	0.00E+00	0.00E+00	3.21E-10	3.21E-10	3.209E-04	0.00E+00	2.36E-05	4.50E-06
374000.013758336.01	374000.01	3758336.01	7.18E-06	7.72E-06	7.41E-06	7.32E-08	1.44E-06	2.59E-06	0.00E+00	1.10E-06	5.50E-07	0.00E+00	0.00E+00	4.40E-07	0.00E+00	0.00E+00	3.26E-10	3.26E-10	3.260E-04	0.00E+00	2.39E-05	4.57E-06
374010.013758336.01	374010.01	3758336.01	7.29E-06	7.84E-06	7.53E-06	7.44E-08	1.46E-06	2.63E-06	0.00E+00	1.12E-06	5.58E-07	0.00E+00	0.00E+00	4.46E-07	0.00E+00	0.00E+00	3.31E-10	3.31E-10	3.310E-04	0.00E+00	2.43E-05	4.64E-06
374020.013758336.01	374020.01	3758336.01	7.40E-06	7.96E-06	7.64E-06	7.55E-08	1.48E-06	2.67E-06	0.00E+00	1.13E-06	5.66E-07	0.00E+00	0.00E+00	4.53E-07	0.00E+00	0.00E+00	3.36E-10	3.36E-10	3.360E-04	0.00E+00	2.47E-05	4.71E-06
374030.013758336.01	374030.01	3758336.01	7.51E-06	8.07E-06	7.75E-06	7.66E-08	1.50E-06	2.70E-06	0.00E+00	1.15E-06	5.75E-07	0.00E+00	0.00E+00	4.60E-07	0.00E+00	0.00E+00	3.41E-10	3.41E-10	3.409E-04	0.00E+00	2.50E-05	4.78E-06
374040.013758336.01	374040.01	3758336.01	7.61E-06	8.19E-06	7.86E-06	7.77E-08	1.52E-06	2.74E-06	0.00E+00	1.17E-06	5.83E-07	0.00E+00	0.00E+00	4.66E-07	0.00E+00	0.00E+00	3.46E-10	3.46E-10	3.457E-04	0.00E+00	2.54E-05	4.85E-06
374050.013758336.01	374050.01	3758336.01	7.72E-06	8.30E-06	7.97E-06	7.88E-08	1.54E-06	2.78E-06	0.00E+00	1.18E-06	5.91E-07	0.00E+00	0.00E+00	4.73E-07	0.00E+00	0.00E+00	3.50E-10	3.50E-10	3.504E-04	0.00E+00	2.57E-05	4.92E-06
374060.013758336.01	374060.01	3758336.01	7.82E-06	8.41E-06	8.07E-06	7.98E-08	1.56E-06	2.82E-06	0.00E+00	1.20E-06	5.98E-07	0.00E+00	0.00E+00	4.79E-07	0.00E+00	0.00E+00	3.55E-10	3.55E-10	3.550E-04	0.00E+00	2.61E-05	4.98E-06
374070.013758336.01	374070.01	3758336.01	7.91E-06	8.51E-06	8.17E-06	8.08E-08	1.58E-06	2.85E-06	0.00E+00	1.21E-06	6.06E-07	0.00E+00	0.00E+00	4.85E-07	0.00E+00	0.00E+00	3.59E-10	3.59E-10	3.594E-04	0.00E+00	2.64E-05	5.04E-06
374080.013758336.01	374080.01	3758336.01	8.01E-06	8.61E-06	8.27E-06	8.17E-08	1.60E-06	2.89E-06	0.00E+00	1.23E-06	6.13E-07	0.00E+00	0.00E+00	4.90E-07	0.00E+00	0.00E+00	3.64E-10	3.64E-10	3.637E-04	0.00E+00	2.67E-05	5.10E-06
374090.013758336.01	374090.01	3758336.01	8.10E-06	8.72E-06	8.37E-06	8.27E-08	1.62E-06	2.92E-06	0.00E+00	1.24E-06	6.20E-07	0.00E+00	0.00E+00	4.96E-07	0.00E+00	0.00E+00	3.68E-10	3.68E-10	3.679E-04	0.00E+00	2.70E-05	5.16E-06
374100.013758336.01	374100.01	3758336.01	8.20E-06	8.82E-06	8.46E-06	8.37E-08	1.64E-06	2.95E-06	0.00E+00	1.25E-06	6.27E-07	0.00E+00	0.00E+00	5.02E-07	0.00E+00	0.00E+00	3.72E-10	3.72E-10	3.722E-04	0.00E+00	2.73E-05	5.22E-06
374110.013758336.01	374110.01	3758336.01	8.29E-06	8.91E-06	8.55E-06	8.46E-08	1.66E-06	2.98E-06	0.00E+00	1.27E-06	6.34E-07	0.00E+00	0.00E+00	5.07E-07	0.00E+00	0.00E+00	3.76E-10	3.76E-10	3.762E-04	0.00E+00	2.76E-05	5.28E-06
374120.013758336.01	374120.01	3758336.01	8.37E-06	9.00E-06	8.64E-06	8.54E-08	1.67E-06	3.01E-06	0.00E+00	1.28E-06	6.41E-07	0.00E+00	0.00E+00	5.13E-07	0.00E+00	0.00E+00	3.80E-10	3.80E-10	3.800E-04	0.00E+00	2.79E-05	5.33E-06
374130.013758336.01	374130.01	3758336.01	8.45E-06	9.09E-06	8.72E-06	8.62E-08	1.69E-06	3.04E-06	0.00E+00	1.29E-06	6.47E-07	0.00E+00	0.00E+00	5.17E-07	0.00E+00	0.00E+00	3.84E-10	3.84E-10	3.836E-04	0.00E+00	2.82E-05	5.38E-06
374140.013758336.01	374140.01	3758336.01	8.53E-06	9.17E-06	8.80E-06	8.70E-08	1.71E-06	3.07E-06	0.00E+00	1.31E-06	6.53E-07	0.00E+00	0.00E+00	5.22E-07	0.00E+00	0.00E+00	3.87E-10	3.87E-10	3.871E-04	0.00E+00	2.84E-05	5.43E-06
374150.013758336.01	374150.01	3758336.01	8.60E-06	9.25E-06	8.88E-06	8.77E-08	1.72E-06	3.10E-06	0.00E+00	1.32E-06	6.58E-07	0.00E+00	0.00E+00	5.26E-07	0.00E+00	0.00E+00	3.90E-10	3.90E-10	3.903E-04	0.00E+00	2.86E-05	5.47E-06
374160.013758336.01	374160.01	3758336.01	8.67E-06	9.32E-06	8.95E-06	8.84E-08	1.73E-06	3.12E-06	0.00E+00	1.33E-06	6.63E-07	0.00E+00	0.00E+00	5.31E-07	0.00E+00	0.00E+00	3.93E-10	3.93E-10	3.934E-04	0.00E+00	2.89E-05	5.52E-06
374170.013758336.01	374170.01	3758336.01	8.73E-06	9.39E-06	9.01E-06	8.91E-08	1.75E-06	3.14E-06	0.00E+00	1.34E-06	6.68E-07	0.00E+00	0.00E+00	5.34E-07	0.00E+00	0.00E+00	3.96E-10	3.96E-10	3.963E-04	0.00E+00	2.91E-05	5.56E-06
374180.013758336.01	374180.01	3758336.01	8.79E-06	9.45E-06	9.07E-06	8.97E-08	1.76E-06	3.16E-06	0.00E+00	1.34E-06	6.72E-07	0.00E+00	0.00E+00	5.38E-07	0.00E+00	0.00E+00	3.99E-10	3.99E-10	3.989E-04	0.00E+00	2.93E-05	5.59E-06
373990.013758346.01	373990.01	3758346.01	7.31E-06	7.86E-06	7.55E-06	7.46E-08	1.46E-06	2.63E-06	0.00E+00	1.12E-06	5.60E-07	0.00E+00	0.00E+00	4.48E-07	0.00E+00	0.00E+00	3.32E-10	3.32E-10	3.320E-04	0.00E+00	2.44E-05	4.66E-06
374000.013758346.01	374000.01	3758346.01	7.43E-06	7.99E-06	7.67E-06	7.58E-08	1.49E-06	2.68E-06	0.00E+00	1.14E-06	5.69E-07	0.00E+00	0.00E+00	4.55E-07	0.00E+00	0.00E+00	3.37E-10	3.37E-10	3.374E-04	0.00E+00	2.48E-05	4.73E-06
374010.013758346.01	374010.01	3758346.01	7.55E-06	8.12E-06	7.80E-06	7.71E-08	1.51E-06	2.72E-06	0.00E+00	1.16E-06	5.78E-07	0.00E+00	0.00E+00	4.62E-07	0.00E+00	0.00E+00	3.43E-10	3.43E-10	3.428E-04	0.00E+00	2.52E-05	4.81E-06
374020.013758346.01	374020.01	3758346.01	7.67E-06	8.25E-06	7.92E-06	7.82E-08	1.53E-06	2.76E-06	0.00E+00	1.17E-06	5.87E-07	0.00E+00	0.00E+00	4.69E-07	0.00E+00	0.00E+00	3.48E-10	3.48E-10	3.481E-04	0.00E+00	2.56E-05	4.88E-06
374030.013758346.01	374030.01	3758346.01	7.78E-06	8.37E-06	8.03E-06	7.94E-08	1.56E-06	2.80E-06	0.00E+00	1.19E-06	5.95E-07	0.00E+00	0.00E+00	4.76E-07	0.00E+00	0.00E+00	3.53E-10	3.53E-10	3.533E-04	0.00E+00	2.59E-05	4.95E-06
374040.013758346.01	374040.01	3758346.01	7.89E-06	8.49E-06	8.15E-06	8.06E-08	1.58E-06	2.84E-06	0.00E+00	1.21E-06	6.04E-07	0.00E+00	0.00E+00	4.83E-07	0.00E+00	0.00E+00	3.58E-10	3.58E-10	3.584E-04	0.00E+00	2.63E-05	5.03E-06
374050.013758346.01	374050.01	3758346.01	8.01E-06	8.61E-06	8.27E-06	8.17E-08	1.60E-06	2.88E-06	0.00E+00	1.23E-06	6.13E-07	0.00E+00	0.00E+00	4.90E-07	0.00E+00	0.00E+00	3.63E-10	3.63E-10	3.635E-04	0.00E+00	2.67E-05	5.10E-06
374060.013758346.01	374060.01	3758346.01	8.11E-06	8.73E-06	8.38E-06	8.28E-08	1.62E-06	2.92E-06	0.00E+00	1.24E-06	6.21E-07	0.00E+00	0.00E+00	4.97E-07	0.00E+00	0.00E+00	3.68E-10	3.68E-10	3.684E-04	0.00E+00	2.70E-05	5.17E-06
374070.013758346.01	374070.01	3758346.01	8.22E-06	8.84E-06	8.48E-06	8.38E-08	1.64E-06	2.96E-06	0.00E+00	1.26E-06	6.29E-07	0.00E+00	0.00E+00	5.03E-07	0.00E+00	0.00E+00	3.73E-10	3.73E-10	3.730E-04	0.00E+00	2.74E-05	5.23E-06
374080.013758346.01	374080.01	3758346.01	8.32E-06	8.94E-06	8.59E-06	8.49E-08	1.66E-06	3.00E-06	0.00E+00	1.27E-06	6.37E-07	0.00E+00	0.00E+00	5.09E-07	0.00E+00	0.00E+00	3.78E-10	3.78E-10	3.776E-04	0.00E+00	2.77E-05	5.30E-06
374090.013758346.01	374090.01	3758346.01	8.42E-06	9.05E-06	8.69E-06	8.59E-08	1.68E-06	3.03E-06	0.00E+00	1.29E-06	6.44E-07	0.00E+00	0.00E+00	5.15E-07	0.00E+00	0.00E+00	3.82E-10	3.82E-10	3.822E-04	0.00E+00	2.81E-05	5.36E-06
374100.013758346.01	374100.01	3758346.01	8.52E-06	9.16E-06	8.79E-06	8.69E-08	1.70E-06	3.07E-06	0.00E+00	1.30E-06	6.52E-07	0.00E+00	0.00E+00	5.22E-07	0.00E+00	0.00E+00	3.87E-10	3.87E-10	3.867E-04	0.00E+00	2.84E-05	5.42E-06
374110.013758346.01	374110.01	3758346.01	8.61E-06	9.26E-06	8.89E-06	8.79E-08	1.72E-06	3.10E-06	0.00E+00	1.32E-06	6.59E-07	0.00E+00	0.00E+00	5.27E-07	0.00E+00	0.00E+00	3.91E-10	3.91E-10	3.910E-04	0.00E+00	2.87E-05	5.48E-06
374120.013758346.01	374120.01	3758346.01	8.70E-06	9.36E-06	8.98E-06	8.88E-08	1.74E-06	3.13E-06	0.00E+00	1.33E-06	6.66E-07	0.00E+00	0.00E+00	5.33E-07	0.00E+00	0.00E+00	3.95E-10	3.95E-10	3.951E-04	0.00E+00	2.90E-05	5.54E-06
374130.013758346.01	374130.01	3758346.01	8.78E-06	9.45E-06	9.07E-06	8.97E-08	1.76E-06	3.16E-06	0.00E+00	1.34E-06	6.72E-07	0.00E+00	0.00E+00	5.38E-07	0.00E+00	0.00E+00	3.99E-10	3.99E-10	3.989E-04	0.00E+00	2.93E-05	5.59E-06
374140.013758346.01	374140.01	3758346.01	8.87E-06	9.53E-06	9.15E-06	9.05E-08	1.77E-06	3.19E-06	0.00E+00	1.36E-06	6.79E-07	0.00E+00	0.00E+00	5.43E-07	0.00E+00	0.00E+00	4.03E-10	4.03E-10	4.025E-04	0.00E+00	2.95E-05	5.65E-06
374150.013758346.01	374150.01	3758346.01	8.94E-06	9.62E-06	9.23E-06	9.13E-08	1.79E-06	3.22E-06	0.00E+00	1.37E-06	6.84E-07	0.00E+00	0.00E+00	5.48E-07	0.00E+00	0.00E+00	4.06E-10	4.06E-10	4.060E-04	0.00E+00	2.98E-05	5.69E-06
374160.013758346.01	374160.01	3758346.01	9.02E-06	9.70E-06	9.31E-06	9.20E-08	1.80E-06	3.25E-06	0.00E+00	1.38E-06	6.90E-07	0.00E+00	0.00E+00	5.52E-07	0.00E+00	0.00E+00	4.09E-10	4.09E-10	4.093E-04	0.00E+00	3.00E-05	5.74E-06
374170.013758346.01	374170.01	3758346.01	9.08E-06	9.77E-06	9.38E-06	9.27E-08	1.82E-06	3.27E-06	0.00E+00	1.39E-06	6.95E-07	0.00E+00	0.00E+00	5.56E-07	0.00E+00	0.00E+00	4.12E-10	4.12E-10	4.124E-04	0.00E+00	3.03E-05	5.78E-06
374180.013758346.01	374180.01	3758346.01	9.15E-06	9.84E-06	9.44E-06	9.33E-08	1.83E-06	3.29E-06	0.00E+00	1.40E-06	7.00E-07	0.00E+00	0.00E+00	5.60E-07	0.00E+00	0.00E+00	4.15E-10	4.15E-10	4.152E-04	0.00E+00	3.05E-05	5.82E-06
373990.013758356.01	373990.01	3758356.01	7.57E-06	8.14E-06	7.82E-06	7.73E-08	1.51E-06	2.73E-06	0.00E+00	1.16E-06	5.79E-07	0.00E+00	0.00E+00	4.64E-07	0.00E+00	0.00E+00	3.44E-10	3.44E-10	3.437E-04	0.00E+00	2.52E-05	4.82E-06
374000.013758356.01	374000.01	3758356.01	7.70E-06	8.28E-06	7.95E-06	7.86E-08	1.54E-06	2.77E-06	0.00E+00	1.18E-06	5.89E-07	0.00E+00	0.00E+00	4.71E-07	0.00E+00	0.00E+00	3.50E-10	3.50E-10	3.495E-04	0.00E+00	2.57E-05	4.90E-06
374010.013758356.01	374010.01	3758356.01	7.83E-06	8.42E-06	8.08E-06	7.99E-08	1.57E-06

			SWBuilding Construction	SWDemolition	SWGrading	EYBuilding Construction	SWPaving	SWGrading	SWArchitectural Coating	NBBuilding Construction	NBBuilding Construction	NBArchitectural Coating	NBArchitectural Coating	RWBuilding Construction	Child Risk					Overlapping Phases - Maximum GLC		
Unique Identifier	X (UTM)	Y (UTM)	2026	2026	2026	2026	2027	2027	2027	2026	2027	2026	2027	2026	3rd Trimester	0<2	2<16	Total	per million	2025	2026	2027
374130.013758396.01	374130.01	3758396.01	1.08E-05	1.16E-05	1.12E-05	1.11E-07	2.17E-06	3.90E-06	0.00E+00	1.66E-06	8.29E-07	0.00E+00	0.00E+00	6.63E-07	0.00E+00	0.00E+00	4.92E-10	4.92E-10	4.917E-04	0.00E+00	3.61E-05	6.90E-06
374140.013758396.01	374140.01	3758396.01	1.09E-05	1.18E-05	1.13E-05	1.12E-07	2.19E-06	3.94E-06	0.00E+00	1.67E-06	8.37E-07	0.00E+00	0.00E+00	6.70E-07	0.00E+00	0.00E+00	4.97E-10	4.97E-10	4.968E-04	0.00E+00	3.65E-05	6.97E-06
374150.013758396.01	374150.01	3758396.01	1.10E-05	1.19E-05	1.14E-05	1.13E-07	2.21E-06	3.98E-06	0.00E+00	1.69E-06	8.46E-07	0.00E+00	0.00E+00	6.76E-07	0.00E+00	0.00E+00	5.02E-10	5.02E-10	5.016E-04	0.00E+00	3.68E-05	7.04E-06
374160.013758396.01	374160.01	3758396.01	1.11E-05	1.20E-05	1.15E-05	1.14E-07	2.23E-06	4.02E-06	0.00E+00	1.71E-06	8.53E-07	0.00E+00	0.00E+00	6.83E-07	0.00E+00	0.00E+00	5.06E-10	5.06E-10	5.062E-04	0.00E+00	3.72E-05	7.10E-06
374170.013758396.01	374170.01	3758396.01	1.12E-05	1.21E-05	1.16E-05	1.15E-07	2.25E-06	4.05E-06	0.00E+00	1.72E-06	8.60E-07	0.00E+00	0.00E+00	6.88E-07	0.00E+00	0.00E+00	5.10E-10	5.10E-10	5.104E-04	0.00E+00	3.75E-05	7.16E-06
374180.013758396.01	374180.01	3758396.01	1.13E-05	1.22E-05	1.17E-05	1.16E-07	2.27E-06	4.08E-06	0.00E+00	1.73E-06	8.67E-07	0.00E+00	0.00E+00	6.94E-07	0.00E+00	0.00E+00	5.14E-10	5.14E-10	5.143E-04	0.00E+00	3.78E-05	7.21E-06
373990.013758406.01	373990.01	3758406.01	9.11E-06	9.80E-06	9.41E-06	9.30E-08	1.82E-06	3.28E-06	0.00E+00	1.39E-06	6.97E-07	0.00E+00	0.00E+00	5.58E-07	0.00E+00	0.00E+00	4.14E-10	4.14E-10	4.137E-04	0.00E+00	3.04E-05	5.80E-06
374000.013758406.01	374000.01	3758406.01	9.29E-06	9.99E-06	9.59E-06	9.48E-08	1.86E-06	3.35E-06	0.00E+00	1.42E-06	7.11E-07	0.00E+00	0.00E+00	5.69E-07	0.00E+00	0.00E+00	4.22E-10	4.22E-10	4.218E-04	0.00E+00	3.10E-05	5.92E-06
374010.013758406.01	374010.01	3758406.01	9.47E-06	1.02E-05	9.77E-06	9.66E-08	1.89E-06	3.41E-06	0.00E+00	1.45E-06	7.25E-07	0.00E+00	0.00E+00	5.80E-07	0.00E+00	0.00E+00	4.30E-10	4.30E-10	4.298E-04	0.00E+00	3.16E-05	6.03E-06
374020.013758406.01	374020.01	3758406.01	9.64E-06	1.04E-05	9.96E-06	9.84E-08	1.93E-06	3.47E-06	0.00E+00	1.48E-06	7.38E-07	0.00E+00	0.00E+00	5.90E-07	0.00E+00	0.00E+00	4.38E-10	4.38E-10	4.378E-04	0.00E+00	3.21E-05	6.14E-06
374030.013758406.01	374030.01	3758406.01	9.82E-06	1.06E-05	1.01E-05	1.00E-07	1.96E-06	3.53E-06	0.00E+00	1.50E-06	7.51E-07	0.00E+00	0.00E+00	6.01E-07	0.00E+00	0.00E+00	4.46E-10	4.46E-10	4.456E-04	0.00E+00	3.27E-05	6.25E-06
374040.013758406.01	374040.01	3758406.01	9.98E-06	1.07E-05	1.03E-05	1.02E-07	2.00E-06	3.60E-06	0.00E+00	1.53E-06	7.64E-07	0.00E+00	0.00E+00	6.11E-07	0.00E+00	0.00E+00	4.53E-10	4.53E-10	4.532E-04	0.00E+00	3.33E-05	6.36E-06
374050.013758406.01	374050.01	3758406.01	1.01E-05	1.09E-05	1.05E-05	1.04E-07	2.03E-06	3.66E-06	0.00E+00	1.55E-06	7.77E-07	0.00E+00	0.00E+00	6.21E-07	0.00E+00	0.00E+00	4.61E-10	4.61E-10	4.608E-04	0.00E+00	3.38E-05	6.46E-06
374060.013758406.01	374060.01	3758406.01	1.03E-05	1.11E-05	1.06E-05	1.05E-07	2.06E-06	3.71E-06	0.00E+00	1.58E-06	7.89E-07	0.00E+00	0.00E+00	6.31E-07	0.00E+00	0.00E+00	4.68E-10	4.68E-10	4.681E-04	0.00E+00	3.44E-05	6.57E-06
374070.013758406.01	374070.01	3758406.01	1.05E-05	1.13E-05	1.08E-05	1.07E-07	2.09E-06	3.77E-06	0.00E+00	1.60E-06	8.01E-07	0.00E+00	0.00E+00	6.41E-07	0.00E+00	0.00E+00	4.75E-10	4.75E-10	4.753E-04	0.00E+00	3.49E-05	6.67E-06
374080.013758406.01	374080.01	3758406.01	1.06E-05	1.14E-05	1.10E-05	1.08E-07	2.13E-06	3.83E-06	0.00E+00	1.63E-06	8.13E-07	0.00E+00	0.00E+00	6.50E-07	0.00E+00	0.00E+00	4.82E-10	4.82E-10	4.823E-04	0.00E+00	3.54E-05	6.77E-06
374090.013758406.01	374090.01	3758406.01	1.08E-05	1.16E-05	1.11E-05	1.10E-07	2.16E-06	3.88E-06	0.00E+00	1.65E-06	8.25E-07	0.00E+00	0.00E+00	6.60E-07	0.00E+00	0.00E+00	4.89E-10	4.89E-10	4.892E-04	0.00E+00	3.59E-05	6.86E-06
374100.013758406.01	374100.01	3758406.01	1.09E-05	1.17E-05	1.13E-05	1.11E-07	2.19E-06	3.93E-06	0.00E+00	1.67E-06	8.36E-07	0.00E+00	0.00E+00	6.69E-07	0.00E+00	0.00E+00	4.96E-10	4.96E-10	4.959E-04	0.00E+00	3.64E-05	6.96E-06
374110.013758406.01	374110.01	3758406.01	1.11E-05	1.19E-05	1.14E-05	1.13E-07	2.21E-06	3.98E-06	0.00E+00	1.69E-06	8.47E-07	0.00E+00	0.00E+00	6.77E-07	0.00E+00	0.00E+00	5.02E-10	5.02E-10	5.023E-04	0.00E+00	3.69E-05	7.05E-06
374120.013758406.01	374120.01	3758406.01	1.12E-05	1.20E-05	1.16E-05	1.14E-07	2.24E-06	4.03E-06	0.00E+00	1.71E-06	8.57E-07	0.00E+00	0.00E+00	6.86E-07	0.00E+00	0.00E+00	5.08E-10	5.08E-10	5.084E-04	0.00E+00	3.73E-05	7.13E-06
374130.013758406.01	374130.01	3758406.01	1.13E-05	1.22E-05	1.17E-05	1.16E-07	2.27E-06	4.08E-06	0.00E+00	1.73E-06	8.67E-07	0.00E+00	0.00E+00	6.93E-07	0.00E+00	0.00E+00	5.14E-10	5.14E-10	5.142E-04	0.00E+00	3.77E-05	7.21E-06
374140.013758406.01	374140.01	3758406.01	1.14E-05	1.23E-05	1.18E-05	1.17E-07	2.29E-06	4.12E-06	0.00E+00	1.75E-06	8.76E-07	0.00E+00	0.00E+00	7.01E-07	0.00E+00	0.00E+00	5.20E-10	5.20E-10	5.197E-04	0.00E+00	3.81E-05	7.29E-06
374150.013758406.01	374150.01	3758406.01	1.16E-05	1.24E-05	1.19E-05	1.18E-07	2.31E-06	4.16E-06	0.00E+00	1.77E-06	8.85E-07	0.00E+00	0.00E+00	7.08E-07	0.00E+00	0.00E+00	5.25E-10	5.25E-10	5.248E-04	0.00E+00	3.85E-05	7.36E-06
374160.013758406.01	374160.01	3758406.01	1.17E-05	1.25E-05	1.20E-05	1.19E-07	2.33E-06	4.20E-06	0.00E+00	1.79E-06	8.93E-07	0.00E+00	0.00E+00	7.14E-07	0.00E+00	0.00E+00	5.30E-10	5.30E-10	5.298E-04	0.00E+00	3.89E-05	7.43E-06
374170.013758406.01	374170.01	3758406.01	1.18E-05	1.27E-05	1.22E-05	1.20E-07	2.35E-06	4.24E-06	0.00E+00	1.80E-06	9.01E-07	0.00E+00	0.00E+00	7.21E-07	0.00E+00	0.00E+00	5.34E-10	5.34E-10	5.344E-04	0.00E+00	3.92E-05	7.49E-06
374180.013758406.01	374180.01	3758406.01	1.19E-05	1.28E-05	1.22E-05	1.21E-07	2.37E-06	4.27E-06	0.00E+00	1.82E-06	9.08E-07	0.00E+00	0.00E+00	7.26E-07	0.00E+00	0.00E+00	5.39E-10	5.39E-10	5.386E-04	0.00E+00	3.95E-05	7.55E-06
373990.013758416.01	373990.01	3758416.01	9.48E-06	1.02E-05	9.79E-06	9.67E-08	1.90E-06	3.41E-06	0.00E+00	1.45E-06	7.26E-07	0.00E+00	0.00E+00	5.80E-07	0.00E+00	0.00E+00	4.30E-10	4.30E-10	4.304E-04	0.00E+00	3.16E-05	6.04E-06
374000.013758416.01	374000.01	3758416.01	9.67E-06	1.04E-05	9.99E-06	9.87E-08	1.94E-06	3.48E-06	0.00E+00	1.48E-06	7.40E-07	0.00E+00	0.00E+00	5.92E-07	0.00E+00	0.00E+00	4.39E-10	4.39E-10	4.391E-04	0.00E+00	3.22E-05	6.16E-06
374010.013758416.01	374010.01	3758416.01	9.86E-06	1.06E-05	1.02E-05	1.01E-07	1.97E-06	3.55E-06	0.00E+00	1.51E-06	7.55E-07	0.00E+00	0.00E+00	6.04E-07	0.00E+00	0.00E+00	4.48E-10	4.48E-10	4.478E-04	0.00E+00	3.29E-05	6.28E-06
374020.013758416.01	374020.01	3758416.01	1.01E-05	1.08E-05	1.04E-05	1.03E-07	2.01E-06	3.62E-06	0.00E+00	1.54E-06	7.69E-07	0.00E+00	0.00E+00	6.15E-07	0.00E+00	0.00E+00	4.56E-10	4.56E-10	4.563E-04	0.00E+00	3.35E-05	6.40E-06
374030.013758416.01	374030.01	3758416.01	1.02E-05	1.10E-05	1.06E-05	1.04E-07	2.05E-06	3.69E-06	0.00E+00	1.57E-06	7.83E-07	0.00E+00	0.00E+00	6.27E-07	0.00E+00	0.00E+00	4.65E-10	4.65E-10	4.648E-04	0.00E+00	3.41E-05	6.52E-06
374040.013758416.01	374040.01	3758416.01	1.04E-05	1.12E-05	1.08E-05	1.06E-07	2.08E-06	3.75E-06	0.00E+00	1.59E-06	7.97E-07	0.00E+00	0.00E+00	6.38E-07	0.00E+00	0.00E+00	4.73E-10	4.73E-10	4.730E-04	0.00E+00	3.47E-05	6.63E-06
374050.013758416.01	374050.01	3758416.01	1.06E-05	1.14E-05	1.09E-05	1.08E-07	2.12E-06	3.82E-06	0.00E+00	1.62E-06	8.11E-07	0.00E+00	0.00E+00	6.49E-07	0.00E+00	0.00E+00	4.81E-10	4.81E-10	4.812E-04	0.00E+00	3.53E-05	6.75E-06
374060.013758416.01	374060.01	3758416.01	1.08E-05	1.16E-05	1.11E-05	1.10E-07	2.16E-06	3.88E-06	0.00E+00	1.65E-06	8.24E-07	0.00E+00	0.00E+00	6.60E-07	0.00E+00	0.00E+00	4.89E-10	4.89E-10	4.891E-04	0.00E+00	3.59E-05	6.86E-06
374070.013758416.01	374070.01	3758416.01	1.09E-05	1.18E-05	1.13E-05	1.12E-07	2.19E-06	3.94E-06	0.00E+00	1.68E-06	8.38E-07	0.00E+00	0.00E+00	6.70E-07	0.00E+00	0.00E+00	4.97E-10	4.97E-10	4.968E-04	0.00E+00	3.65E-05	6.97E-06
374080.013758416.01	374080.01	3758416.01	1.11E-05	1.19E-05	1.15E-05	1.13E-07	2.22E-06	4.00E-06	0.00E+00	1.70E-06	8.50E-07	0.00E+00	0.00E+00	6.80E-07	0.00E+00	0.00E+00	5.04E-10	5.04E-10	5.044E-04	0.00E+00	3.70E-05	7.07E-06
374090.013758416.01	374090.01	3758416.01	1.13E-05	1.21E-05	1.16E-05	1.15E-07	2.26E-06	4.06E-06	0.00E+00	1.73E-06	8.63E-07	0.00E+00	0.00E+00	6.90E-07	0.00E+00	0.00E+00	5.12E-10	5.12E-10	5.117E-04	0.00E+00	3.76E-05	7.18E-06
374100.013758416.01	374100.01	3758416.01	1.14E-05	1.23E-05	1.18E-05	1.17E-07	2.29E-06	4.12E-06	0.00E+00	1.75E-06	8.74E-07	0.00E+00	0.00E+00	7.00E-07	0.00E+00	0.00E+00	5.19E-10	5.19E-10	5.188E-04	0.00E+00	3.81E-05	7.28E-06
374110.013758416.01	374110.01	3758416.01	1.16E-05	1.24E-05	1.20E-05	1.18E-07	2.32E-06	4.17E-06	0.00E+00	1.77E-06	8.86E-07	0.00E+00	0.00E+00	7.09E-07	0.00E+00	0.00E+00	5.26E-10	5.26E-10	5.255E-04	0.00E+00	3.86E-05	7.37E-06
374120.013758416.01	374120.01	3758416.01	1.17E-05	1.26E-05	1.21E-05	1.20E-07	2.34E-06	4.22E-06	0.00E+00	1.79E-06	8.97E-07	0.00E+00	0.00E+00	7.17E-07	0.00E+00	0.00E+00	5.32E-10	5.32E-10	5.320E-04	0.00E+00	3.91E-05	7.46E-06
374130.013758416.01	374130.01	3758416.01	1.19E-05	1.28E-05	1.22E-05	1.21E-07	2.37E-06	4.27E-06	0.00E+00	1.81E-06	9.07E-07	0.00E+00	0.00E+00	7.26E-07	0.00E+00	0.00E+00	5.38E-10	5.38E-10	5.383E-04	0.00E+00	3.95E-05	7.55E-06
374140.013758416.01	374140.01	3758416.01	1.20E-05	1.29E-05	1.24E-05	1.22E-07	2.40E-06	4.32E-06	0.00E+00	1.83E-06	9.17E-07	0.00E+00	0.00E+00	7.34E-07	0.00E+00	0.00E+00	5.44E-10	5.44E-10	5.441E-04	0.00E+00	3.99E-05	7.63E-06
374150.013758416.01	374150.01	3758416.01	1.21E-05	1.30E-05	1.25E-05	1.24E-07	2.42E-06	4.36E-06	0.00E+00	1.85E-06	9.27E-07	0.00E+00	0.00E+00	7.41E-07	0.00E+00	0.00E+00	5.50E-10	5.50E-10	5.497E-04	0.00E+00	4.03E-05	7.71E-06
374160.013758416.01	374160.01	3758416.01	1.22E-05	1.31E-05	1.26E-05	1.25E-07	2.45E-06	4.40E-06	0.00E+00	1.87E-06	9.36E-07	0.00E+00	0.00E+00	7.48E-07	0.00E+00	0.00E+00	5.55E-10	5.55E-10	5.550E-04	0.00E+00	4.07E-05	7.78E-06
374170.013758416.01	374170.01	3758416.01	1.23E-05	1.33E-05	1.27E-05	1.26E-07	2.47E-06	4.44E-06	0.00E+00	1.89E-06	9.44E-07	0.00E+00	0.00E+00	7.55E-07	0.00E+00	0.00E+00	5.60E-10	5.60E-10	5.599E-04	0.00E+00	4.11E-05	7.85E-06
374180.013758416.01	374180.01	3758416.01	1.24E-05	1.34E-05	1.28E-05	1.27E-07	2.49E-06	4.48E-06	0.00E+00	1.90E-06	9.52E-07	0.00E+00	0.00E+00	7.61E-07	0.00E+00	0.00E+00	5.64E-10	5.64E-10	5.645E-04	0.00E+00	4.14E-05	7.92E-06

IHS

Onroad DPM Emissions, Ground Level Concentrations and Health Risk Calculations

Offsite School Receptors >2

Unmitigated

Phase		Start Date	End Date	Work Days	missions (lbs/da	missions (lbs/yr	Emissions (g/s)
SWBuilding Construction	2026	1/5/2026	9/21/2026	223	2.96E-03	6.60E-01	1.55E-05
SWDemolition	2026	1/5/2026	6/6/2026	132	3.18E-03	4.20E-01	1.67E-05
SWGrading	2026	5/25/2026	8/2/2026	60	3.05E-03	1.83E-01	1.60E-05
EYBuilding Construction	2026	6/17/2026	10/9/2026	99	3.02E-05	2.99E-03	1.59E-07
SWPaving	2027	2/8/2027	6/28/2027	121	5.92E-04	7.16E-02	3.11E-06
SWGrading	2027	2/8/2027	6/28/2027	121	1.07E-03	1.29E-01	5.59E-06
SWArchitectural Coating	2027	2/8/2027	6/28/2027	121	0.00E+00	0.00E+00	0.00E+00
NBBuilding Construction	2026	7/1/2026	12/31/2026	158	4.53E-04	7.16E-02	2.38E-06
NBBuilding Construction	2027	1/1/2027	12/25/2027	308	2.26E-04	6.97E-02	1.19E-06
NBArchitectural Coating	2026	9/11/2026	12/31/2026	96	0.00E+00	0.00E+00	0.00E+00
NBArchitectural Coating	2027	1/1/2027	2/25/2027	48	0.00E+00	0.00E+00	0.00E+00
RWBuilding Construction	2026	9/15/2026	11/14/2026	53	1.81E-04	9.60E-03	9.51E-07
0							
0							
0							
0							
0							
0							
0							

From AQ Summary

Emissions (lbs/day)
0.08815
0.09480
0.09101
0.00090
0.01764
0.03175
0.00000
0.01349
0.00675
0.00000
0.00000
0.00540
0.00000
0.00000
0.00000
0.00000
0.00000
0.00000
0.00000
0.00000

Haul Truck/Worker Trip Adjustment Factor to Model

	Total (miles)
	HAUL
Haul Distance (Haz Waste Facility or Landfill)	86
Hauling Default	40
Vendor	20.40
AERMOD	0.68
% in Dispersion Model, Hauling (Haz Waste Facility or Landfill)	0.8%
Hauling Default	1.7%
% in Dispersion Model, Vendor	3.4%

Calculated in Lake AERMOD View

			Emissions (g/s)
Haul Route -W	625.6	m	
Haul Route -E	1102	m	1.000
Haul Route Model	1102		
	1.102	km modeled	
	0.62	km to mile conversion	
	0.68	Miles modeled	

Conservatively multiplying by largest percentage of emissions by vehicle class included within each phase

AERMOD Column Identifier:

			9	9	9	9	9	9	9	9	9	9	9	9						MAX:	0.024
			SWBuilding Construction	SWDemolition	SWGrading	EYBuilding Construction	SWPaving	SWGrading	SWArchitectural Coating	NBBuilding Construction	NBBuilding Construction	NBArchitectural Coating	NBArchitectural Coating	RWBuilding Construction	Child Risk						
Unique Identifier	X (UTM)	Y (UTM)	2026	2026	2026	2026	2027	2027	2027	2026	2027	2026	2027	2026	3rd Trimester	0<2	2<16	Total	per million		
374322.013758600.01	374322.01	3758600.01	1.13E-05	1.21E-05	1.17E-05	1.15E-07	2.26E-06	4.07E-06	0.00E+00	1.73E-06	8.64E-07	0.00E+00	0.00E+00	6.91E-07	0.00E+00	0.00E+00	5.12E-10	5.12E-10	5.125E-04	0.00E+00	3.76E-05	7.19E-06
374272.013758610.01	374272.01	3758610.01	9.69E-06	1.04E-05	1.00E-05	9.89E-08	1.94E-06	3.49E-06	0.00E+00	1.48E-06	7.42E-07	0.00E+00	0.00E+00	5.93E-07	0.00E+00	0.00E+00	4.40E-10	4.40E-10	4.399E-04	0.00E+00	3.23E-05	6.17E-06
374282.013758610.01	374282.01	3758610.01	1.00E-05	1.08E-05	1.03E-05	1.02E-07	2.00E-06	3.60E-06	0.00E+00	1.53E-06	7.65E-07	0.00E+00	0.00E+00	6.12E-07	0.00E+00	0.00E+00	4.54E-10	4.54E-10	4.539E-04	0.00E+00	3.33E-05	6.37E-06
374292.013758610.01	374292.01	3758610.01	1.03E-05	1.11E-05	1.07E-05	1.05E-07	2.07E-06	3.72E-06	0.00E+00	1.58E-06	7.90E-07	0.00E+00	0.00E+00	6.32E-07	0.00E+00	0.00E+00	4.69E-10	4.69E-10	4.686E-04	0.00E+00	3.44E-05	6.57E-06
374302.013758610.01	374302.01	3758610.01	1.07E-05	1.15E-05	1.10E-05	1.09E-07	2.13E-06	3.84E-06	0.00E+00	1.63E-06	8.16E-07	0.00E+00	0.00E+00	6.53E-07	0.00E+00	0.00E+00	4.84E-10	4.84E-10	4.842E-04	0.00E+00	3.55E-05	6.79E-06
374312.013758610.01	374312.01	3758610.01	1.10E-05	1.19E-05	1.14E-05	1.13E-07	2.21E-06	3.97E-06	0.00E+00	1.69E-06	8.44E-07	0.00E+00	0.00E+00	6.75E-07	0.00E+00	0.00E+00	5.01E-10	5.01E-10	5.006E-04	0.00E+00	3.67E-05	7.02E-06
374322.013758610.01	374322.01	3758610.01	1.14E-05	1.23E-05	1.18E-05	1.16E-07	2.28E-06	4.11E-06	0.00E+00	1.75E-06	8.73E-07	0.00E+00	0.00E+00	6.98E-07	0.00E+00	0.00E+00	5.18E-10	5.18E-10	5.179E-04	0.00E+00	3.80E-05	7.26E-06
374242.013758620.01	374242.01	3758620.01	8.92E-06	9.60E-06	9.21E-06	9.10E-08	1.79E-06	3.21E-06	0.00E+00	1.37E-06	6.83E-07	0.00E+00	0.00E+00	5.46E-07	0.00E+00	0.00E+00	4.05E-10	4.05E-10	4.051E-04	0.00E+00	2.97E-05	5.68E-06
374252.013758620.01	374252.01	3758620.01	9.19E-06	9.88E-06	9.49E-06	9.38E-08	1.84E-06	3.31E-06	0.00E+00	1.41E-06	7.03E-07	0.00E+00	0.00E+00	5.63E-07	0.00E+00	0.00E+00	4.17E-10	4.17E-10	4.172E-04	0.00E+00	3.06E-05	5.85E-06
374262.013758620.01	374262.01	3758620.01	9.47E-06	1.02E-05	9.78E-06	9.67E-08	1.90E-06	3.41E-06	0.00E+00	1.45E-06	7.25E-07	0.00E+00	0.00E+00	5.80E-07	0.00E+00	0.00E+00	4.30E-10	4.30E-10	4.301E-04	0.00E+00	3.16E-05	6.03E-06
374272.013758620.01	374272.01	3758620.01	9.77E-06	1.05E-05	1.01E-05	9.97E-08	1.96E-06	3.52E-06	0.00E+00	1.50E-06	7.48E-07	0.00E+00	0.00E+00	5.98E-07	0.00E+00	0.00E+00	4.44E-10	4.44E-10	4.436E-04	0.00E+00	3.26E-05	6.22E-06
374282.013758620.01	374282.01	3758620.01	1.01E-05	1.08E-05	1.04E-05	1.03E-07	2.02E-06	3.63E-06	0.00E+00	1.54E-06	7.72E-07	0.00E+00	0.00E+00	6.17E-07	0.00E+00	0.00E+00	4.58E-10	4.58E-10	4.578E-04	0.00E+00	3.36E-05	6.42E-06
374292.013758620.01	374292.01	3758620.01	1.04E-05	1.12E-05	1.08E-05	1.06E-07	2.08E-06	3.75E-06	0.00E+00	1.59E-06	7.97E-07	0.00E+00	0.00E+00	6.38E-07	0.00E+00	0.00E+00	4.73E-10	4.73E-10	4.728E-04	0.00E+00	3.47E-05	6.63E-06
374302.013758620.01	374302.01	3758620.01	1.08E-05	1.16E-05	1.11E-05	1.10E-07	2.15E-06	3.88E-06	0.00E+00	1.65E-06	8.24E-07	0.00E+00	0.00E+00	6.59E-07	0.00E+00	0.00E+00	4.89E-10	4.89E-10	4.887E-04	0.00E+00	3.59E-05	6.85E-06
374312.013758620.01	374312.01	3758620.01	1.11E-05	1.20E-05	1.15E-05	1.14E-07	2.23E-06	4.01E-06	0.00E+00	1.70E-06	8.52E-07	0.00E+00	0.00E+00	6.82E-07	0.00E+00	0.00E+00	5.05E-10	5.05E-10	5.055E-04	0.00E+00	3.71E-05	7.09E-06
374322.013758620.01	374322.01	3758620.01	1.15E-05	1.24E-05	1.19E-05	1.18E-07	2.31E-06	4.15E-06	0.00E+00	1.76E-06	8.82E-07	0.00E+00	0.00E+00	7.06E-07	0.00E+00	0.00E+00	5.23E-10	5.23E-10	5.232E-04	0.00E+00	3.84E-05	7.34E-06
374242.013758630.01	374242.01	3758630.01	8.98E-06	9.66E-06	9.28E-06	9.17E-08	1.80E-06	3.24E-06	0.00E+00	1.38E-06	6.88E-07	0.00E+00	0.00E+00	5.50E-07	0.00E+00	0.00E+00	4.08E-10	4.08E-10	4.079E-04	0.00E+00	2.99E-05	5.72E-06
374252.013758630.01	374252.01	3758630.01	9.26E-06	9.96E-06	9.56E-06	9.45E-08	1.85E-06	3.33E-06	0.00E+00	1.42E-06	7.09E-07	0.00E+00	0.00E+00	5.67E-07	0.00E+00	0.00E+00	4.20E-10	4.20E-10	4.203E-04	0.00E+00	3.09E-05	5.90E-06
374262.013758630.01	374262.01	3758630.01	9.55E-06	1.03E-05	9.85E-06	9.74E-08	1.91E-06	3.44E-06	0.00E+00	1.46E-06	7.31E-07	0.00E+00	0.00E+00	5.84E-07	0.00E+00	0.00E+00	4.33E-10	4.33E-10	4.334E-04	0.00E+00	3.18E-05	6.08E-06
374272.013758630.01	374272.01	3758630.01	9.85E-06	1.06E-05	1.02E-05	1.00E-07	1.97E-06	3.55E-06	0.00E+00	1.51E-06	7.54E-07	0.00E+00	0.00E+00	6.03E-07	0.00E+00	0.00E+00	4.47E-10	4.47E-10	4.471E-04	0.00E+00	3.28E-05	6.27E-06
374282.013758630.01	374282.01	3758630.01	1.02E-05	1.09E-05	1.05E-05	1.04E-07	2.03E-06	3.66E-06	0.00E+00	1.56E-06	7.78E-07	0.00E+00	0.00E+00	6.22E-07	0.00E+00	0.00E+00	4.62E-10	4.62E-10	4.616E-04	0.00E+00	3.39E-05	6.47E-06
374292.013758630.01	374292.01	3758630.01	1.05E-05	1.13E-05	1.08E-05	1.07E-07	2.10E-06	3.78E-06	0.00E+00	1.61E-06	8.04E-07	0.00E+00	0.00E+00	6.43E-07	0.00E+00	0.00E+00	4.77E-10	4.77E-10	4.769E-04	0.00E+00	3.50E-05	6.69E-06
374302.013758630.01	374302.01	3758630.01	1.09E-05	1.17E-05	1.12E-05	1.11E-07	2.17E-06	3.91E-06	0.00E+00	1.66E-06	8.31E-07	0.00E+00	0.00E+00	6.65E-07	0.00E+00	0.00E+00	4.93E-10	4.93E-10	4.931E-04	0.00E+00	3.62E-05	6.92E-06
374312.013758630.01	374312.01	3758630.01	1.12E-05	1.21E-05	1.16E-05	1.15E-07	2.25E-06	4.05E-06	0.00E+00	1.72E-06	8.60E-07	0.00E+00	0.00E+00	6.88E-07	0.00E+00	0.00E+00	5.10E-10	5.10E-10	5.102E-04	0.00E+00	3.75E-05	7.16E-06
374322.013758630.01	374322.01	3758630.01	1.16E-05	1.25E-05	1.20E-05	1.19E-07	2.33E-06	4.19E-06	0.00E+00	1.78E-06	8.91E-07	0.00E+00	0.00E+00	7.13E-07	0.00E+00	0.00E+00	5.28E-10	5.28E-10	5.284E-04	0.00E+00	3.88E-05	7.41E-06
374242.013758640.01	374242.01	3758640.01	9.05E-06	9.73E-06	9.34E-06	9.23E-08	1.81E-06	3.26E-06	0.00E+00	1.38E-06	6.92E-07	0.00E+00	0.00E+00	5.54E-07	0.00E+00	0.00E+00	4.11E-10	4.11E-10	4.107E-04	0.00E+00	3.01E-05	5.76E-06
374252.013758640.01	374252.01	3758640.01	9.32E-06	1.00E-05	9.63E-06	9.51E-08	1.87E-06	3.36E-06	0.00E+00	1.43E-06	7.14E-07	0.00E+00	0.00E+00	5.71E-07	0.00E+00	0.00E+00	4.23E-10	4.23E-10	4.233E-04	0.00E+00	3.11E-05	5.94E-06
374262.013758640.01	374262.01	3758640.01	9.62E-06	1.03E-05	9.93E-06	9.81E-08	1.92E-06	3.46E-06	0.00E+00	1.47E-06	7.36E-07	0.00E+00	0.00E+00	5.89E-07	0.00E+00	0.00E+00	4.37E-10	4.37E-10	4.365E-04	0.00E+00	3.20E-05	6.12E-06
374272.013758640.01	374272.01	3758640.01	9.92E-06	1.07E-05	1.02E-05	1.01E-07	1.99E-06	3.57E-06	0.00E+00	1.52E-06	7.59E-07	0.00E+00	0.00E+00	6.08E-07	0.00E+00	0.00E+00	4.51E-10	4.51E-10	4.505E-04	0.00E+00	3.31E-05	6.32E-06
374282.013758640.01	374282.01	3758640.01	1.02E-05	1.10E-05	1.06E-05	1.05E-07	2.05E-06	3.69E-06	0.00E+00	1.57E-06	7.84E-07	0.00E+00	0.00E+00	6.27E-07	0.00E+00	0.00E+00	4.65E-10	4.65E-10	4.652E-04	0.00E+00	3.41E-05	6.53E-06
374292.013758640.01	374292.01	3758640.01	1.06E-05	1.14E-05	1.09E-05	1.08E-07	2.12E-06	3.81E-06	0.00E+00	1.62E-06	8.11E-07	0.00E+00	0.00E+00	6.48E-07	0.00E+00	0.00E+00	4.81E-10	4.81E-10	4.809E-04	0.00E+00	3.53E-05	6.74E-06
374302.013758640.01	374302.01	3758640.01	1.10E-05	1.18E-05	1.13E-05	1.12E-07	2.19E-06	3.95E-06	0.00E+00	1.68E-06	8.39E-07	0.00E+00	0.00E+00	6.71E-07	0.00E+00	0.00E+00	4.97E-10	4.97E-10	4.975E-04	0.00E+00	3.65E-05	6.98E-06
374312.013758640.01	374312.01	3758640.01	1.13E-05	1.22E-05	1.17E-05	1.16E-07	2.27E-06	4.09E-06	0.00E+00	1.74E-06	8.68E-07	0.00E+00	0.00E+00	6.95E-07	0.00E+00	0.00E+00	5.15E-10	5.15E-10	5.150E-04	0.00E+00	3.78E-05	7.22E-06
374322.013758640.01	374322.01	3758640.01	1.16E-05	1.26E-05	1.21E-05	1.20E-07	2.35E-06	4.23E-06	0.00E+00	1.80E-06	8.99E-07	0.00E+00	0.00E+00	7.20E-07	0.00E+00	0.00E+00	5.34E-10	5.34E-10	5.336E-04	0.00E+00	3.92E-05	7.48E-06
374242.013758650.01	374242.01	3758650.01	9.11E-06	9.79E-06	9.40E-06	9.29E-08	1.82E-06	3.28E-06	0.00E+00	1.39E-06	6.97E-07	0.00E+00	0.00E+00	5.58E-07	0.00E+00	0.00E+00	4.13E-10	4.13E-10	4.134E-04	0.00E+00	3.03E-05	5.80E-06
374252.013758650.01	374252.01	3758650.01	9.39E-06	1.01E-05	9.69E-06	9.58E-08	1.88E-06	3.38E-06	0.00E+00	1.44E-06	7.18E-07	0.00E+00	0.00E+00	5.75E-07	0.00E+00	0.00E+00	4.26E-10	4.26E-10	4.262E-04	0.00E+00	3.13E-05	5.98E-06
374262.013758650.01	374262.01	3758650.01	9.68E-06	1.04E-05	1.00E-05	9.88E-08	1.94E-06	3.49E-06	0.00E+00	1.48E-06	7.41E-07	0.00E+00	0.00E+00	5.93E-07	0.00E+00	0.00E+00	4.40E-10	4.40E-10	4.397E-04	0.00E+00	3.23E-05	6.17E-06
374272.013758650.01	374272.01	3758650.01	1.00E-05	1.08E-05	1.03E-05	1.02E-07	2.00E-06	3.60E-06	0.00E+00	1.53E-06	7.65E-07	0.00E+00	0.00E+00	6.12E-07	0.00E+00	0.00E+00	4.54E-10	4.54E-10	4.539E-04	0.00E+00	3.33E-05	6.37E-06
374282.013758650.01	374282.01	3758650.01	1.03E-05	1.11E-05	1.07E-05	1.05E-07	2.07E-06	3.72E-06	0.00E+00	1.58E-06	7.90E-07	0.00E+00	0.00E+00	6.32E-07	0.00E+00	0.00E+00	4.69E-10	4.69E-10	4.689E-04	0.00E+00	3.44E-05	6.58E-06
374292.013758650.01	374292.01	3758650.01	1.07E-05	1.15E-05	1.10E-05	1.09E-07	2.14E-06	3.85E-06	0.00E+00	1.63E-06	8.17E-07	0.00E+00	0.00E+00	6.54E-07	0.00E+00	0.00E+00	4.85E-10	4.85E-10	4.849E-04	0.00E+00	3.56E-05	6.80E-06
374302.013758650.01	374302.01	3758650.01	1.11E-05	1.19E-05	1.14E-05	1.13E-07	2.21E-06	3.98E-06	0.00E+00	1.69E-06	8.46E-07	0.00E+00	0.00E+00	6.77E-07	0.00E+00	0.00E+00	5.02E-10	5.02E-10	5.018E-04	0.00E+00	3.68E-05	7.04E-06
374312.013758650.01	374312.01	3758650.01	1.14E-05	1.23E-05	1.18E-05	1.17E-07	2.29E-06	4.12E-06	0.00E+00	1.75E-06	8.76E-07	0.00E+00	0.00E+00	7.01E-07	0.00E+00	0.00E+00	5.20E-10	5.20E-10	5.198E-04	0.00E+00	3.82E-05	7.29E-06
374322.013758650.01	374322.01	3758650.01	1.19E-05	1.28E-05	1.23E-05	1.21E-07	2.37E-06	4.27E-06	0.00E+00	1.82E-06	9.08E-07	0.00E+00	0.00E+00	7.27E-07	0.00E+00	0.00E+00	5.39E-10	5.39E-10	5.389E-04	0.00E+00	3.96E-05	7.56E-06
374243.013758660.01	374243.01	3758660.01	9.19E-06	9.89E-06	9.49E-06	9.38E-08	1.84E-06	3.31E-06	0.00E+00	1.41E-06	7.04E-07	0.00E+00	0.00E+00	5.63E-07	0.00E+00	0.00E+00	4.17E-10	4.17E-10	4.173E-04	0.00E+00	3.06E-05	5.85E-06
374252.013758660.01	374252.01	3758660.01	9.45E-06	1.02E-05	9.76E-06	9.64E-08	1.89E-06	3.40E-06	0.00E+00	1.45E-06	7.23E-07	0.00E+00	0.00E+00	5.79E-07	0.00E+00	0.00E+00	4.29E-10	4.29E-10	4.290E-04	0.00E+00	3.15E-05	6.02E-06
374262.013758660.01	374262.01	3758660.01	9.75E-06	1.05E-05	1.01E-05	9.95E-08	1.95E-06	3.51E-06	0.00E+00	1.49E-06	7.46E-07	0.00E+00	0.00E+00	5.97E-07	0.00E+00	0.00E+00	4.43E-10	4.43E-10	4.428E-04	0.00E+00	3.25E-05	6.21E-06
374272.013758660.01	374272.01	3758660.01	1.01E-05	1.08E-05	1.04E-05	1.03E-07	2.02E-06	3.63E-06	0.00E+00	1.54E-06	7.71E-07	0.00E+00	0.00E+00	6.17E-07	0.00E+00	0.00E+00	4.57E-10	4.57E-10	4.573E-04	0.00E+00	3.36E-05	6.41E-06
374282.013758660.01	374282.01	3758660.01	1.04E-05	1.12E-05	1.07E-05	1.06E-07	2.08E-06	3.75E-06	0.00E+00	1.59E-06	7.97E-07	0.00E+00	0.00E+00	6.37E-07	0.00E+00	0.00E+00	4.73E-10	4.73E-10	4.726E-04	0.00E+00	3.47E-05	6.63E-06
374292.013758660.01	374292.01	3758660.01	1.08E-05	1.16E-05	1.11E-05	1.10E-07	2.15E-06	3.88E-06	0.00E+00	1.65E-06	8.24E-07	0.00E+00	0.00E+00	6.59E-07	0.00E+00	0.00E+00	4.89E-10	4.89E-10	4.889E-04	0.00E+00	3.59E-05	6.86E-06
374302.013758660.01	374302.01	3758660.01	1.12E-05	1.20E-05	1.15E-05	1.14E-07	2.23E-06	4.02E-06	0.00E+00	1.71E-06	8.53E-07	0.00E+00	0.00E+00	6.83E-07	0.00E+00	0.00E+00	5.06E-10	5.06E-10	5.063E-04	0.00E+00	3.72E-05	7.10E-06
374312.013758660.01	374312.01	3758660.01	1.16E-05	1.24E-05	1.19E-05	1.18E-07	2.31E-06	4.16E-06	0.00E+00	1.77E-06	8.84E-07	0.00E+00	0.00E+00	7.08E-07	0.00E+00	0.00E+00	5.25E-10	5.25E-10	5.247E-04	0.00E+00	3.85E-05	7.36E-06
374322.013758660.01	374322.01	3758660.01	1.20E-05	1.29E-05	1.24E-05	1.22E-07	2.40E-06	4.32E-06	0.00E+00	1.83E-06	9.17E-07	0.00E+00	0.00E+00	7.34E-07	0.00E+00	0.00E+00	5.44E-10	5.44E-10	5.442E-04	0.00E+00	3.99E-05	7.63E-06
374243.013758670.01	374243.01	3758670.01	9.25E-06	9.95E-06	9.55E-06	9.44E-08	1.85E-06	3.33E-06	0.00E+00	1.42E-06	7.08E-07	0.00E+00	0.00E+00	5.66E-07	0.00E+00	0.00E+00	4.20E-10	4.20E-10	4.201E-04	0.00E+00	3.08E-05	5.89E-06
374252.013758670.01	374252.01	3758670.01	9.51E-06	1.02E-05	9.82E-06	9.71E-08	1.90E-06	3.43E-06	0.00E+00	1.46E-06	7.28E-07	0.00E+00	0.00E+00	5.82E-07	0.00E+00	0.00E+00	4.32E-10	4.32E-10	4.319E-04	0.00E+00	3.17E-05	6.06E-06
374262.013758670.01	374262.01	3758670.01	9.82E-06	1.06E-05	1.01E-05	1.00E-07	1.96E-06	3.54E-06	0.00E+00	1.50E-06	7.52E-07	0.00E+00	0.00E+00	6.01E-07	0.00E+00	0.00E+00	4.46E-10	4.46E-10	4.456E-04	0.00E+00	3.27E-05	6.25E-06
374272.013758670.01	374272.01	3758670.01	1.01E-05	1.09E-05	1.05E-05	1.04E-07	2.03E-06	3.65E-06	0.00E+00	1.55E-06	7.76E-07	0.00E+00	0.00E+00	6.21E-07	0.00E+00	0.00E+00	4.61E-10	4.61E-10	4.606E-04	0.00E+00	3.38E-05	6.46E-06
374282.013758670.01	374282.01	3758670.01	1.05E-05	1.13E-05	1.08E-05	1.07E-07	2.10E-06	3.78E-06	0.00E+00	1.61E-06	8.03E-07	0.00E+00	0.00E+00	6.42E-07	0.00E+00	0.00E+00	4.76E-10	4.76E-10	4.763E-04	0.00E+00	3.50E-05	6.68E-06
374292.013758670.01	374292.01	3758670.01	1.09E-05	1.17E-05	1.12E-05	1.11E-07	2.17E-06	3.91E-06	0.00E+00	1.66E-06	8.31E-07	0.00E+00	0.00E+00	6.65E-07	0.00E+00	0.00E+00	4.93E-10	4.93E-10	4.929E-04	0.00E+00	3.62E-05	6.91E-06
374302.013758670.01	374302.01	3758670.01	1.12E-05	1.21E-05	1.16E-05	1.15E-07	2.25E-06	4.05E-06	0.00E+00	1.72E-06	8.61E-07	0.00E+00	0.00E+00	6.89E-07	0.00E+00	0.00E+00	5.11E-10	5.11E-10	5.106E-04	0.00E+00	3.75E-05	7.16E-06
374312.013758670.01	374312.01	3758670.01	1.17E-05	1.25E-05	1.20E-05	1.19E-07	2.33E-06	4.20E-06	0.00E+00	1.79E-06	8.93E-07	0.00E+00	0.00E+00	7.14E-07	0.00E+00	0.00E+00	5.29E-10	5.29E-10	5.294E-04	0.00E+00	3.89E-05	7.43E-06
374322.013758670.01	374322.01	3758670.01	1.21E-05	1.30E-05	1.25E-05	1.23E-07	2.42E-06	4.36E-06	0.00E+00	1.85E-06	9.26E-07	0.00E+00	0.00E+00	7.41E-07	0.00E+00	0.00E+00	5.49E-10	5.49E-10	5.495E-04	0.00E+00	4.03E-05	7.71E-06
374242.013758680.01	374242.01	3758680.01	9.28E-06	9.98E-06	9.58E-06	9.47E-08	1.86E-06	3.34E-06	0.00E+00	1.42E-06	7.10E-07	0.00E+00	0.00E+00	5.68E-07	0.00E+00	0.00E+00	4.21E-10	4.21E-10	4.214E-04	0.00E+00	3.09E-05	5.91E-06
374252.013758680.01	374252.01	3758680.01	9.58E-06	1.03E-05	9.89E-06	9.77E-08	1.92E-06	3.45E-06	0.00E+00	1.47E-06	7.33E-07	0.00E+00	0.00E+00	5.86E-07	0.00E+00	0.00E+00	4.35E-10	4.35E-10	4.347E-04	0.00E+00	3.19E-05	6.10E-06
374262.013758680.01	374262.01	3758680.01	9.89E-06	1.06E-05	1.02E-05	1.01E-07	1.98E-06	3.56E-06	0.00E+00	1.51E-06	7.57E-07	0.00E+00	0.00E+00	6.05E-07	0.00E+00	0.00E+00	4.49E-10	4.49E-10	4.489E-04	0.00E+00	3.30E-05	6.30E-06
374272.013758680.01	374272.01	3758680.01	1.02E-05	1.10E-05	1.06E-05	1.04E-07	2.04E-06	3.68E-06	0.00E+00	1.56E-06	7.82E-07	0.00E+00	0.00E+00	6.26E-07	0.00E+00	0.00E+00	4.64E-10	4.64E-10	4.640E-04	0.00E+00	3.41E-05	6.51E-06
374282.013758680.01	374282.01	3758680.01	1.06E-05	1.14E-05	1.09E-05	1.08E-07	2.12E-06	3.81E-06	0.00E+00	1.62E-06	8.09E-07	0.00E+00	0.00E+00	6.47E-07	0.00E+00	0.00E+00	4.80E-10	4.80E-10	4.799E-04	0.00E+00	3.52E-05	6.73E-06
374292.013758680.01	374292.01	3758680.01	1.09E-05	1.18E-05	1.13E-05	1.12E-07	2.19E-06	3.94E-06	0.00E+00	1.68E-06	8.38E-07	0.00E+00	0.00E+00	6.70E-07	0.00E+00	0.00E+00	4.97E-10	4.97E-10	4.969E-04	0.00E+00	3.65E-05	6.97E-06
374302.013758680.01	374302.01	3758680.01	1.13E-05	1.22E-05	1.17E-05	1.16E-07	2.27E-06	4.08E-06	0.00E+00	1.74E-06

			SWBuilding Construction	SWDemolition	SWGrading	EYBuilding Construction	SWPaving	SWGrading	SWArchitectural Coating	NBBuilding Construction	NBBuilding Construction	NBArchitectural Coating	NBArchitectural Coating	RWBuilding Construction	Child Risk					Overlapping Phases - Maximum GLC		
Unique Identifier	X (UTM)	Y (UTM)	2026	2026	2026	2026	2027	2027	2027	2026	2027	2026	2027	2026	3rd Trimester	0<2	2<16	Total	per million	2025	2026	2027
374861.01375825.01	374861.01	3758325.01	7.06E-05	7.59E-05	7.28E-05	7.20E-07	1.41E-05	2.54E-05	0.00E+00	1.08E-05	5.40E-06	0.00E+00	0.00E+00	4.32E-06	0.00E+00	0.00E+00	3.20E-03	3.20E-03	3.203E-03	0.00E+00	2.35E-04	4.49E-05
374871.01375825.01	374871.01	3758325.01	7.87E-05	8.47E-05	8.13E-05	8.03E-07	1.58E-05	2.84E-05	0.00E+00	1.21E-05	6.03E-06	0.00E+00	0.00E+00	4.82E-06	0.00E+00	0.00E+00	3.57E-03	3.57E-03	3.574E-03	0.00E+00	2.62E-04	5.01E-05
374821.01375835.01	374821.01	3758335.01	5.04E-05	5.42E-05	5.20E-05	5.14E-07	1.01E-05	1.81E-05	0.00E+00	7.71E-06	3.85E-06	0.00E+00	0.00E+00	3.08E-06	0.00E+00	0.00E+00	2.29E-03	2.29E-03	2.288E-03	0.00E+00	1.68E-04	3.21E-05
374831.01375835.01	374831.01	3758335.01	5.46E-05	5.87E-05	5.63E-05	5.57E-07	1.09E-05	1.97E-05	0.00E+00	8.35E-06	4.18E-06	0.00E+00	0.00E+00	3.34E-06	0.00E+00	0.00E+00	2.48E-03	2.48E-03	2.477E-03	0.00E+00	1.82E-04	3.47E-05
374841.01375835.01	374841.01	3758335.01	5.94E-05	6.39E-05	6.14E-05	6.07E-07	1.19E-05	2.14E-05	0.00E+00	9.10E-06	4.55E-06	0.00E+00	0.00E+00	3.64E-06	0.00E+00	0.00E+00	2.70E-03	2.70E-03	2.699E-03	0.00E+00	1.98E-04	3.79E-05
374851.01375835.01	374851.01	3758335.01	6.53E-05	7.02E-05	6.74E-05	6.66E-07	1.31E-05	2.35E-05	0.00E+00	9.99E-06	4.99E-06	0.00E+00	0.00E+00	3.99E-06	0.00E+00	0.00E+00	2.96E-03	2.96E-03	2.962E-03	0.00E+00	2.17E-04	4.15E-05
374861.01375835.01	374861.01	3758335.01	7.24E-05	7.78E-05	7.47E-05	7.38E-07	1.45E-05	2.61E-05	0.00E+00	1.11E-05	5.54E-06	0.00E+00	0.00E+00	4.43E-06	0.00E+00	0.00E+00	3.28E-03	3.28E-03	3.285E-03	0.00E+00	2.41E-04	4.61E-05
374871.01375835.01	374871.01	3758335.01	8.08E-05	8.68E-05	8.34E-05	8.24E-07	1.62E-05	2.91E-05	0.00E+00	1.24E-05	6.18E-06	0.00E+00	0.00E+00	4.94E-06	0.00E+00	0.00E+00	3.67E-03	3.67E-03	3.666E-03	0.00E+00	2.69E-04	5.14E-05
374821.01375845.01	374821.01	3758345.01	5.13E-05	5.52E-05	5.30E-05	5.23E-07	1.03E-05	1.85E-05	0.00E+00	7.85E-06	3.93E-06	0.00E+00	0.00E+00	3.14E-06	0.00E+00	0.00E+00	2.33E-03	2.33E-03	2.329E-03	0.00E+00	1.71E-04	3.27E-05
374831.01375845.01	374831.01	3758345.01	5.56E-05	5.98E-05	5.74E-05	5.67E-07	1.11E-05	2.00E-05	0.00E+00	8.51E-06	4.25E-06	0.00E+00	0.00E+00	3.40E-06	0.00E+00	0.00E+00	2.52E-03	2.52E-03	2.524E-03	0.00E+00	1.85E-04	3.54E-05
374841.01375845.01	374841.01	3758345.01	6.06E-05	6.52E-05	6.26E-05	6.18E-07	1.21E-05	2.18E-05	0.00E+00	9.28E-06	4.64E-06	0.00E+00	0.00E+00	3.71E-06	0.00E+00	0.00E+00	2.75E-03	2.75E-03	2.751E-03	0.00E+00	2.02E-04	3.86E-05
374851.01375845.01	374851.01	3758345.01	6.66E-05	7.16E-05	6.87E-05	6.79E-07	1.33E-05	2.40E-05	0.00E+00	1.02E-05	5.09E-06	0.00E+00	0.00E+00	4.07E-06	0.00E+00	0.00E+00	3.02E-03	3.02E-03	3.021E-03	0.00E+00	2.22E-04	4.24E-05
374861.01375845.01	374861.01	3758345.01	7.38E-05	7.93E-05	7.62E-05	7.53E-07	1.48E-05	2.66E-05	0.00E+00	1.13E-05	5.65E-06	0.00E+00	0.00E+00	4.52E-06	0.00E+00	0.00E+00	3.35E-03	3.35E-03	3.349E-03	0.00E+00	2.46E-04	4.70E-05
374871.01375845.01	374871.01	3758345.01	8.25E-05	8.87E-05	8.51E-05	8.41E-07	1.65E-05	2.97E-05	0.00E+00	1.26E-05	6.31E-06	0.00E+00	0.00E+00	5.05E-06	0.00E+00	0.00E+00	3.74E-03	3.74E-03	3.744E-03	0.00E+00	2.75E-04	5.25E-05
374821.01375855.01	374821.01	3758355.01	5.22E-05	5.61E-05	5.39E-05	5.33E-07	1.04E-05	1.88E-05	0.00E+00	7.99E-06	4.00E-06	0.00E+00	0.00E+00	3.20E-06	0.00E+00	0.00E+00	2.37E-03	2.37E-03	2.370E-03	0.00E+00	1.74E-04	3.32E-05
374831.01375855.01	374831.01	3758355.01	5.66E-05	6.08E-05	5.84E-05	5.77E-07	1.13E-05	2.04E-05	0.00E+00	8.66E-06	4.33E-06	0.00E+00	0.00E+00	3.46E-06	0.00E+00	0.00E+00	2.57E-03	2.57E-03	2.568E-03	0.00E+00	1.88E-04	3.60E-05
374841.01375855.01	374841.01	3758355.01	6.17E-05	6.63E-05	6.37E-05	6.29E-07	1.23E-05	2.22E-05	0.00E+00	9.44E-06	4.72E-06	0.00E+00	0.00E+00	3.78E-06	0.00E+00	0.00E+00	2.80E-03	2.80E-03	2.800E-03	0.00E+00	2.06E-04	3.93E-05
374851.01375855.01	374851.01	3758355.01	6.77E-05	7.28E-05	6.99E-05	6.91E-07	1.35E-05	2.44E-05	0.00E+00	1.04E-05	5.18E-06	0.00E+00	0.00E+00	4.14E-06	0.00E+00	0.00E+00	3.07E-03	3.07E-03	3.074E-03	0.00E+00	2.26E-04	4.31E-05
374861.01375855.01	374861.01	3758355.01	7.50E-05	8.07E-05	7.74E-05	7.65E-07	1.50E-05	2.70E-05	0.00E+00	1.15E-05	5.74E-06	0.00E+00	0.00E+00	4.59E-06	0.00E+00	0.00E+00	3.40E-03	3.40E-03	3.405E-03	0.00E+00	2.50E-04	4.78E-05
374871.01375855.01	374871.01	3758355.01	8.39E-05	9.02E-05	8.66E-05	8.56E-07	1.68E-05	3.02E-05	0.00E+00	1.28E-05	6.42E-06	0.00E+00	0.00E+00	5.14E-06	0.00E+00	0.00E+00	3.81E-03	3.81E-03	3.808E-03	0.00E+00	2.80E-04	5.34E-05
374821.01375865.01	374821.01	3758365.01	5.30E-05	5.71E-05	5.48E-05	5.41E-07	1.06E-05	1.91E-05	0.00E+00	8.12E-06	4.06E-06	0.00E+00	0.00E+00	3.25E-06	0.00E+00	0.00E+00	2.41E-03	2.41E-03	2.408E-03	0.00E+00	1.77E-04	3.38E-05
374831.01375865.01	374831.01	3758365.01	5.75E-05	6.18E-05	5.93E-05	5.86E-07	1.15E-05	2.07E-05	0.00E+00	8.80E-06	4.40E-06	0.00E+00	0.00E+00	3.52E-06	0.00E+00	0.00E+00	2.61E-03	2.61E-03	2.609E-03	0.00E+00	1.92E-04	3.66E-05
374841.01375865.01	374841.01	3758365.01	6.26E-05	6.74E-05	6.47E-05	6.39E-07	1.25E-05	2.26E-05	0.00E+00	9.59E-06	4.79E-06	0.00E+00	0.00E+00	3.83E-06	0.00E+00	0.00E+00	2.84E-03	2.84E-03	2.843E-03	0.00E+00	2.09E-04	3.99E-05
374851.01375865.01	374851.01	3758365.01	6.87E-05	7.39E-05	7.09E-05	7.01E-07	1.37E-05	2.47E-05	0.00E+00	1.05E-05	5.26E-06	0.00E+00	0.00E+00	4.21E-06	0.00E+00	0.00E+00	3.12E-03	3.12E-03	3.119E-03	0.00E+00	2.29E-04	4.38E-05
374861.01375865.01	374861.01	3758365.01	7.61E-05	8.18E-05	7.85E-05	7.76E-07	1.52E-05	2.74E-05	0.00E+00	1.16E-05	5.82E-06	0.00E+00	0.00E+00	4.66E-06	0.00E+00	0.00E+00	3.45E-03	3.45E-03	3.454E-03	0.00E+00	2.53E-04	4.84E-05
374871.01375865.01	374871.01	3758365.01	8.51E-05	9.15E-05	8.78E-05	8.68E-07	1.70E-05	3.06E-05	0.00E+00	1.30E-05	6.51E-06	0.00E+00	0.00E+00	5.21E-06	0.00E+00	0.00E+00	3.86E-03	3.86E-03	3.862E-03	0.00E+00	2.84E-04	5.42E-05
374976.01375835.01	374976.01	3758350.01	2.13E-04	2.29E-04	2.19E-04	2.17E-06	4.25E-05	7.65E-05	0.00E+00	3.25E-05	1.63E-05	0.00E+00	0.00E+00	1.30E-05	0.00E+00	0.00E+00	9.65E-03	9.65E-03	9.647E-03	0.00E+00	7.08E-04	1.35E-04
374976.01375860.01	374976.01	3758360.01	1.73E-04	1.86E-04	1.79E-04	1.77E-06	3.46E-05	6.23E-05	0.00E+00	2.65E-05	1.32E-05	0.00E+00	0.00E+00	1.06E-05	0.00E+00	0.00E+00	7.85E-03	7.85E-03	7.855E-03	0.00E+00	5.77E-04	1.10E-04
374986.01375860.01	374986.01	3758360.01	1.72E-04	1.85E-04	1.78E-04	1.76E-06	3.44E-05	6.20E-05	0.00E+00	2.63E-05	1.32E-05	0.00E+00	0.00E+00	1.05E-05	0.00E+00	0.00E+00	7.81E-03	7.81E-03	7.810E-03	0.00E+00	5.73E-04	1.10E-04
374976.01375870.01	374976.01	3758370.01	1.82E-04	1.96E-04	1.88E-04	1.86E-06	3.64E-05	6.55E-05	0.00E+00	2.78E-05	1.39E-05	0.00E+00	0.00E+00	1.11E-05	0.00E+00	0.00E+00	8.25E-03	8.25E-03	8.255E-03	0.00E+00	6.06E-04	1.16E-04
374986.01375870.01	374986.01	3758370.01	3.26E-04	3.51E-04	3.37E-04	3.33E-06	6.52E-05	1.17E-04	0.00E+00	4.99E-05	2.50E-05	0.00E+00	0.00E+00	2.00E-05	0.00E+00	0.00E+00	1.48E-02	1.48E-02	1.480E-02	0.00E+00	1.09E-03	2.08E-04
374996.01375870.01	374996.01	3758370.01	4.56E-04	4.90E-04	4.71E-04	4.65E-06	9.12E-05	1.64E-04	0.00E+00	6.98E-05	3.49E-05	0.00E+00	0.00E+00	2.79E-05	0.00E+00	0.00E+00	2.07E-02	2.07E-02	2.069E-02	0.00E+00	1.52E-03	2.90E-04
374976.01375880.01	374976.01	3758380.01	2.00E-04	2.15E-04	2.06E-04	2.04E-06	4.00E-05	7.20E-05	0.00E+00	3.06E-05	1.53E-05	0.00E+00	0.00E+00	1.22E-05	0.00E+00	0.00E+00	9.07E-03	9.07E-03	9.074E-03	0.00E+00	6.66E-04	1.27E-04
374986.01375880.01	374986.01	3758380.01	2.99E-04	3.21E-04	3.08E-04	3.05E-06	5.97E-05	1.08E-04	0.00E+00	4.57E-05	2.29E-05	0.00E+00	0.00E+00	1.83E-05	0.00E+00	0.00E+00	1.36E-02	1.36E-02	1.356E-02	0.00E+00	9.95E-04	1.90E-04
374996.01375880.01	374996.01	3758380.01	4.52E-04	4.86E-04	4.66E-04	4.61E-06	9.04E-05	1.63E-04	0.00E+00	6.91E-05	3.46E-05	0.00E+00	0.00E+00	2.77E-05	0.00E+00	0.00E+00	2.05E-02	2.05E-02	2.051E-02	0.00E+00	1.51E-03	2.88E-04
375006.01375880.01	375006.01	3758380.01	3.72E-04	4.00E-04	3.84E-04	3.79E-06	7.43E-05	1.34E-04	0.00E+00	5.69E-05	2.84E-05	0.00E+00	0.00E+00	2.27E-05	0.00E+00	0.00E+00	1.69E-02	1.69E-02	1.687E-02	0.00E+00	1.24E-03	2.37E-04
374976.01375890.01	374976.01	3758390.01	1.70E-04	1.83E-04	1.76E-04	1.74E-06	3.40E-05	6.13E-05	0.00E+00	2.60E-05	1.30E-05	0.00E+00	0.00E+00	1.04E-05	0.00E+00	0.00E+00	7.72E-03	7.72E-03	7.723E-03	0.00E+00	5.67E-04	1.08E-04
374986.01375890.01	374986.01	3758390.01	1.66E-04	1.79E-04	1.72E-04	1.70E-06	3.33E-05	5.99E-05	0.00E+00	2.55E-05	1.27E-05	0.00E+00	0.00E+00	1.02E-05	0.00E+00	0.00E+00	7.56E-03	7.56E-03	7.556E-03	0.00E+00	5.55E-04	1.06E-04
374996.01375890.01	374996.01	3758390.01	4.49E-04	4.82E-04	4.63E-04	4.58E-06	8.97E-05	1.62E-04	0.00E+00	6.87E-05	3.43E-05	0.00E+00	0.00E+00	2.75E-05	0.00E+00	0.00E+00	2.04E-02	2.04E-02	2.036E-02	0.00E+00	1.49E-03	2.86E-04
375006.01375890.01	375006.01	3758390.01	3.69E-04	3.97E-04	3.81E-04	3.77E-06	7.39E-05	1.33E-04	0.00E+00	5.65E-05	2.83E-05	0.00E+00	0.00E+00	2.26E-05	0.00E+00	0.00E+00	1.68E-02	1.68E-02	1.676E-02	0.00E+00	1.23E-03	2.35E-04
375016.01375890.01	375016.01	3758390.01	3.13E-04	3.36E-04	3.23E-04	3.19E-06	6.26E-05	1.13E-04	0.00E+00	4.79E-05	2.39E-05	0.00E+00	0.00E+00	1.91E-05	0.00E+00	0.00E+00	1.42E-02	1.42E-02	1.420E-02	0.00E+00	1.04E-03	1.99E-04
374976.01375840.01	374976.01	3758400.01	1.86E-04	2.00E-04	1.92E-04	1.90E-06	3.73E-05	6.71E-05	0.00E+00	2.85E-05	1.43E-05	0.00E+00	0.00E+00	1.14E-05	0.00E+00	0.00E+00	8.46E-03	8.46E-03	8.461E-03	0.00E+00	6.21E-04	1.19E-04
374986.01375840.01	374986.01	3758400.01	3.12E-04	3.35E-04	3.22E-04	3.18E-06	6.24E-05	1.12E-04	0.00E+00	4.77E-05	2.39E-05	0.00E+00	0.00E+00	1.91E-05	0.00E+00	0.00E+00	1.42E-02	1.42E-02	1.415E-02	0.00E+00	1.04E-03	1.98E-04
374996.01375840.01	374996.01	3758400.01	4.48E-04	4.82E-04	4.63E-04	4.57E-06	8.96E-05	1.61E-04	0.00E+00	6.86E-05	3.43E-05	0.00E+00	0.00E+00	2.74E-05	0.00E+00	0.00E+00	2.03E-02	2.03E-02	2.034E-02	0.00E+00	1.49E-03	2.85E-04
375006.01375840.01	375006.01	3758400.01	3.69E-04	3.96E-04	3.81E-04	3.76E-06	7.37E-05	1.33E-04	0.00E+00	5.64E-05	2.82E-05	0.00E+00	0.00E+00	2.26E-05	0.00E+00	0.00E+00	1.67E-02	1.67E-02	1.673E-02	0.00E+00	1.23E-03	2.35E-04
375016.01375840.01	375016.01	3758400.01	3.12E-04	3.35E-04	3.22E-04	3.18E-06	6.24E-05	1.12E-04	0.00E+00	4.77E-05	2.38E-05	0.00E+00	0.00E+00	1.91E-05	0.00E+00	0.00E+00	1.41E-02	1.41E-02	1.415E-02	0.00E+00	1.04E-03	1.98E-04
374976.01375841.01	374976.01	3758410.01	1.91E-04	2.06E-04	1.98E-04	1.95E-06	3.83E-05	6.90E-05	0.00E+00	2.93E-05	1.47E-05	0.00E+00	0.00E+00	1.17E-05	0.00E+00	0.00E+00	8.69E-03	8.69E-03	8.694E-03	0.00E+00	6.38E-04	1.22E-04
374986.01375841.01	374986.01	3758410.01	2.99E-04	3.22E-04	3.09E-04	3.05E-06	5.98E-05	1.08E-04	0.00E+00	4.58E-05	2.29E-05	0.00E+00	0.00E+00	1.83E-05	0.00E+00	0.00E+00	1.36E-02	1.36E-02	1.357E-02	0.00E+00	9.96E-04	1.90E-04
374996.01375841.01	374996.01	3758410.01	4.47E-04	4.81E-04	4.62E-04	4.56E-06	8.95E-05	1.61E-04	0.00E+00	6.85E-05	3.42E-05	0.00E+00	0.00E+00	2.74E-05	0.00E+00	0.00E+00	2.03E-02	2.03E-02	2.030E-02	0.00E+00	1.49E-03	2.85E-04
375006.01375841.01	375006.01	3758410.01	3.68E-04	3.96E-04	3.80E-04	3.76E-06	7.37E-05	1.33E-04	0.00E+00	5.64E-05	2.82E-05	0.00E+00	0.00E+00	2.25E-05	0.00E+00	0.00E+00	1.67E-02	1.67E-02	1.672E-02	0.00E+00	1.23E-03	2.34E-04
375016.01375841.01	375016.01	3758410.01	3.11E-04	3.34E-04	3.21E-04	3.17E-06	6.22E-05	1.12E-04	0.00E+00	4.76E-05	2.38E-05	0.00E+00	0.00E+00	1.90E-05	0.00E+00	0.00E+00	1.41E-02	1.41E-02	1.412E-02	0.00E+00	1.04E-03	1.98E-04
374976.01375842.01	374976.01	3758420.01	1.69E-04	1.82E-04	1.75E-04	1.73E-06	3.39E-05	6.10E-05	0.00E+00	2.59E-05	1.30E-05	0.00E+00	0.00E+00	1.04E-05	0.00E+00	0.00E+00	7.69E-03	7.69E-03	7.689E-03	0.00E+00	5.64E-04	1.08E-04
374986.01375842.01	374986.01	3758420.01	3.71E-04	3.99E-04	3.83E-04	3.78E-06	7.42E-05	1.34E-04	0.00E+00	5.67E-05	2.84E-05	0.00E+00	0.00E+00	2.27E-05	0.00E+00	0.00E+00	1.68E-02	1.68E-02	1.683E-02	0.00E+00	1.24E-03	2.36E-04
374996.01375842.01	374996.01	3758420.01	4.47E-04	4.80E-04	4.61E-04	4.56E-06	8.93E-05	1.61E-04	0.00E+00	6.83E-05	3.42E-05	0.00E+00	0.00E+00	2.73E-05	0.00E+00	0.00E+00	2.03E-02	2.03E-02	2.027E-02	0.00E+00	1.49E-03	2.84E-04
375006.01375842.01	375006.01	3758420.01	3.68E-04	3.95E-04	3.79E-04	3.75E-06	7.35E-05	1.32E-04	0.00E+00	5.63E-05	2.81E-05	0.00E+00	0.00E+00	2.25E-05	0.00E+00	0.00E+00	1.67E-02	1.67E-02	1.669E-02	0.00E+00	1.23E-03	2.34E-04
375016.01375842.01	375016.01	3758420.01	3.10E-04	3.34E-04	3.20E-04	3.17E-06	6.21E-05	1.12E-04	0.00E+00	4.75E-05	2.37E-05	0.00E+00	0.00E+00	1.90E-05	0.00E+00	0.00E+00	1.41E-02	1.41E-02	1.409E-02	0.00E+00	1.03E-03	1.98E-04
374976.01375843.01	374976.01	3758430.01	3.33E-04	3.59E-04	3.44E-04	3.40E-06	6.67E-05	1.20E-04	0.00E+00	5.10E-05	2.55E-05	0.00E+00	0.00E+00	2.04E-05	0.00E+00	0.00E+00	1.51E-02	1.51E-02	1.514E-02	0.00E+00	1.11E-03	2.12E-04
374986.01375843.01	374986.01	3758430.01	3.06E-04	3.29E-04	3.15E-04	3.12E-06	6.11E-05	1.10E-04	0.00E+00	4.68E-05	2.34E-05	0.00E+00	0.00E+00	1.87E-05	0.00E+00	0.00E+00	1.39E-02	1.39E-02	1.387E-02	0.00E+00	1.02E-03	1.95E-04
374996.01375843.01	374996.01	3758430.01	4.49E-04	4.82E-04	4.63E-04	4.58E-06	8.97E-05	1.62E-04	0.00E+00	6.87E-05	3.43E-05	0.00E+00	0.00E+00	2.75E-05	0.00E+00	0.00E+00	2.04E-02	2.04E-02	2.036E-02	0.00E+00	1.49E-03	2.86E-04
375006.01375843.01	375006.01	3758430.01	3.67E-04	3.94E-04	3.79E-04	3.74E-06	7.34E-05	1.32E-04	0.00E+00	5.61E-05	2.81E-05	0.00E+00	0.00E+00	2.25E-05	0.00E+00	0.00E+00	1.67E-02	1.67E-02	1.665E-02	0.00E+00	1.22E-03	2.34E-04
375016.01375843.01	375016.01	3758430.01	3.10E-04	3.33E-04	3.20E-04	3.16E-06	6.20E-05	1.12E-04	0.00E+00	4.74E-05	2.37E-05	0.00E+00	0.00E+00	1.90E-05	0.00E+00	0.00E+00	1.41E-02	1.41E-02	1.407E-02	0.00E+00	1.03E-03	1.97E-04
375186.01375838.01	375186.01	3758338.01	8.93E-05	9.61E-05	9.22E-05	9.12E-07	1.79E-05	3.22E-05	0.00E+00	1.37E-05	6.84E-06	0.00E+00	0.00E+00	5.47E-06	0.00E+00	0.00E+00	4.06E-03	4.06E-03	4.056E-03	0.00E+00	2.98E-04	5.69E-05
375176.01375848.01	375176.01	3758348.01	9.12E-05	9.80E-05	9.41E-05	9.30E-07	1.82E-05	3.28E-05	0.00E+00	1.40E-05	6.98E-06	0.00E+00	0.00E+00	5.58E-06	0.00E+00	0.00E+00	4.14E-03	4.14E-03	4.139E-03	0.00E+00	3.04E-04	5.80E-05
375186.01375848.01	375186.01	3758348.01	8.70E-05	9.36E-05	8.98E-05	8.88E-07	1.74E-05	3.13E-05	0.00E+00	1.33E-05	6.66E-06	0.00E+00	0.00E+00	5.33E-06	0.00E+00	0.00E+00	3.95E-03	3.95E-03	3.949E-03	0.00E+00	2.90E-04	5.54E-05
375196.01375848.01	375196.01	3758348.01	8.32E-05	8.95E-05	8.59E-05	8.49E-07	1.67E-05	3.00E-05	0.00E+00	1.27E-05	6.37E-06	0.00E+00	0.00E+00	5.10E-06	0.00E+00	0.00E+00	3.78E-03	3.78E-03	3.778E-03	0.00E+00	2.77E-04	5.30E-05
375166.01375858.01	375166.01	3758358.01	9.33E-05	1.00E-04	9.63E-05	9.52E-07	1.87E-05	3.36E-05	0.00E+00	1.43E-05	7.14E-06	0.00E+00	0.00E+00	5.71E-06	0.00E+00	0.00E+00	4.24E-03	4.24E-03	4.235E-03	0.00E+00	3.11E-04	5.94E-05
375176.01375858.01	375176.01	3758358.01	8.90E-05	9.57E-05	9.19E-05	9.08E-07	1.78E-05	3.21E-05	0.00E+00	1.36E-05	6.81E-06	0.00E+00	0.00E+00	5.45E-06	0.00E+00	0.00E+00	4.04E-03	4.04E-03	4.041E-03	0.00E+00	2.97E-04	5.67E-05
375186.01375858.01	375186.01	3758358.01	8.61E-05	9.15E-05	8.78E-05	8.68E-07	1.70E-05	3.06E-05	0.00E+00	1.30E-05	6.51E-06	0.00E+00	0.00E+00	5.21E-06	0.00E+00	0.00E+00	3.86E-03	3.86E-03	3.862E-03	0.00E+00	2.84E-04	5.42E-05
375196.01375858.01	375196.01	3758358.01	8.14E-05	8.76E-05	8.41E-05	8.31E-07	1.63E-05	2.93E-05	0.00E+00	1.25E-05	6.23E-06	0.00E+00	0.00E+00	4.99E-06	0.00E+00	0.00E+00	3.70E-03	3.70E-03	3.697E-03	0.00E+00	2.71E-04	5.19E-05
375204.01375858.01	375204.01	3758358.01	7.87E-05	8.47E-05	8.13E-05	8.03E-07	1.58E-05	2.84E-05	0.00E+00	1.21E-05	6.03E-06	0.00E+00	0.00E+00	4.82E-06	0.00E+00	0.00E+00	3.57E-03	3.57E-03	3.575E-03	0.00E+00	2.62E-04	5.01E-05
375176.01375868.01	375176.01	3758368.01	8.73E-05	9.39E-05	9.02E-05	8.91E-07	1.75E-05	3.15E-05	0.00E+00	1.34E-05	6.68E-06	0.00E+00	0.00E+00	5.35E-06	0.00E+00	0.00E+00	3.96E-03	3.96E-03	3.965E-03	0.00E+00	2.91E-04	5.56E-05
375186.01375868.01	375186.01	3758368.01	8.35E-05	8.98E-05	8.62E-05	8.52E-07	1.67E-05	3.01E-05	0.00E+00	1.28E-05	6.39E-06	0.00E+00	0.00E+00	5.11E-06	0.00E+00	0.00E+00	3.79E-03	3.79E-03	3.791E-03	0.00E+00	2.78E-04	5.32E-05
374975.01375702.01	374975.01	3758702.01	2.38E-04	2.56E-04	2.45E-04	2.42E-06	4.75E-05	8.56E-05	0.00E+00	3.64E-05	1.82E-05	0.00E+00	0.00E+00	1.45E-05	0.00E+00	0.00E+00	1.08E-02	1.08E-02	1.079E-02	0.00E+00	7.92E-04	1.51E-04
374985.01375702.01	374985.01	3758702.01	2.22E-04	2.38E-04	2.28E-04	2.26E-06	4.43E-05	7.98E-05	0.00E+00	3.39E-05	1.70E-05	0.00E+00	0.00E+00	1.36E-05	0.00E+00	0.00E+00	1.01E-02	1.01E-02	1.006E-02	0.00E+00	7.39E-04	1.41E-04
374995.01375702.01	374995.01	3758702.01	5.07E-04	5.45E-04	5.24E-04	5.17E-06	1.01E-04	1.83E-04	0.00E+00	7.76E-05	3.88E-05	0.00E+00	0.00E+00	3.10E-05	0.00E+00	0.00E+00	2.30E-02	2.30E-02	2.302E-02	0.00E+00	1.69E-03	3.23E-04
375005.01375702.01	375005.01	3758702.01	4.16E-04	4.47E-04	4.29E-04	4.24E-06	8.31E-05

			SWBuilding Construction	SWDemolition	SWGrading	EYBuilding Construction	SWPaving	SWGrading	SWArchitectural Coating	NBBuilding Construction	NBBuilding Construction	NBArchitectural Coating	NBArchitectural Coating	RWBuilding Construction	Child Risk				Overlapping Phases - Maximum GLC		
Unique Identifier	X (UTM)	Y (UTM)	2026	2026	2026	2026	2027	2027	2027	2026	2027	2026	2027	2026	3rd Trimester	0<2	2<16	Total	per million	2025	2026	2027
374668.01375891401	374668.01	3758914.01	3.29E-05	3.54E-05	3.40E-05	3.36E-07	6.59E-06	1.19E-05	0.00E+00	5.04E-06	2.52E-06	0.00E+00	0.00E+00	2.02E-06	0.00E+00	0.00E+00	1.49E-09	1.49E-09	1.495E-03	0.00E+00	1.10E-04	2.10E-05
374678.01375891401	374678.01	3758914.01	3.36E-05	3.61E-05	3.47E-05	3.43E-07	6.72E-06	1.21E-05	0.00E+00	5.14E-06	2.57E-06	0.00E+00	0.00E+00	2.06E-06	0.00E+00	0.00E+00	1.52E-09	1.52E-09	1.524E-03	0.00E+00	1.12E-04	2.14E-05
374688.01375891401	374688.01	3758914.01	3.42E-05	3.68E-05	3.53E-05	3.49E-07	6.84E-06	1.23E-05	0.00E+00	5.24E-06	2.62E-06	0.00E+00	0.00E+00	2.09E-06	0.00E+00	0.00E+00	1.55E-09	1.55E-09	1.553E-03	0.00E+00	1.14E-04	2.18E-05
374698.01375891401	374698.01	3758914.01	3.48E-05	3.75E-05	3.60E-05	3.55E-07	6.97E-06	1.25E-05	0.00E+00	5.33E-06	2.67E-06	0.00E+00	0.00E+00	2.13E-06	0.00E+00	0.00E+00	1.58E-09	1.58E-09	1.581E-03	0.00E+00	1.16E-04	2.22E-05
374708.01375891401	374708.01	3758914.01	3.54E-05	3.81E-05	3.66E-05	3.62E-07	7.09E-06	1.28E-05	0.00E+00	5.42E-06	2.71E-06	0.00E+00	0.00E+00	2.17E-06	0.00E+00	0.00E+00	1.61E-09	1.61E-09	1.609E-03	0.00E+00	1.18E-04	2.26E-05
374718.01375891401	374718.01	3758914.01	3.60E-05	3.88E-05	3.72E-05	3.68E-07	7.21E-06	1.30E-05	0.00E+00	5.52E-06	2.76E-06	0.00E+00	0.00E+00	2.21E-06	0.00E+00	0.00E+00	1.64E-09	1.64E-09	1.636E-03	0.00E+00	1.20E-04	2.30E-05
374728.01375891401	374728.01	3758914.01	3.67E-05	3.94E-05	3.78E-05	3.74E-07	7.33E-06	1.32E-05	0.00E+00	5.61E-06	2.81E-06	0.00E+00	0.00E+00	2.24E-06	0.00E+00	0.00E+00	1.66E-09	1.66E-09	1.664E-03	0.00E+00	1.22E-04	2.33E-05
374738.01375891401	374738.01	3758914.01	3.73E-05	4.01E-05	3.85E-05	3.80E-07	7.46E-06	1.34E-05	0.00E+00	5.71E-06	2.85E-06	0.00E+00	0.00E+00	2.28E-06	0.00E+00	0.00E+00	1.69E-09	1.69E-09	1.693E-03	0.00E+00	1.24E-04	2.37E-05
374748.01375891401	374748.01	3758914.01	3.79E-05	4.08E-05	3.91E-05	3.87E-07	7.59E-06	1.37E-05	0.00E+00	5.80E-06	2.90E-06	0.00E+00	0.00E+00	2.32E-06	0.00E+00	0.00E+00	1.72E-09	1.72E-09	1.721E-03	0.00E+00	1.26E-04	2.41E-05
374758.01375891401	374758.01	3758914.01	3.86E-05	4.15E-05	3.98E-05	3.94E-07	7.72E-06	1.39E-05	0.00E+00	5.90E-06	2.95E-06	0.00E+00	0.00E+00	2.36E-06	0.00E+00	0.00E+00	1.75E-09	1.75E-09	1.751E-03	0.00E+00	1.29E-04	2.46E-05
374768.01375891401	374768.01	3758914.01	3.92E-05	4.22E-05	4.05E-05	4.00E-07	7.85E-06	1.41E-05	0.00E+00	6.00E-06	3.00E-06	0.00E+00	0.00E+00	2.40E-06	0.00E+00	0.00E+00	1.78E-09	1.78E-09	1.781E-03	0.00E+00	1.31E-04	2.50E-05
374778.01375891401	374778.01	3758914.01	3.99E-05	4.29E-05	4.12E-05	4.07E-07	7.98E-06	1.44E-05	0.00E+00	6.11E-06	3.05E-06	0.00E+00	0.00E+00	2.44E-06	0.00E+00	0.00E+00	1.81E-09	1.81E-09	1.812E-03	0.00E+00	1.33E-04	2.54E-05
374788.01375891401	374788.01	3758914.01	4.06E-05	4.37E-05	4.19E-05	4.14E-07	8.12E-06	1.46E-05	0.00E+00	6.21E-06	3.11E-06	0.00E+00	0.00E+00	2.49E-06	0.00E+00	0.00E+00	1.84E-09	1.84E-09	1.843E-03	0.00E+00	1.35E-04	2.58E-05
374598.01375892401	374598.01	3758924.01	2.59E-05	2.78E-05	2.67E-05	2.64E-07	5.18E-06	9.32E-06	0.00E+00	3.96E-06	1.98E-06	0.00E+00	0.00E+00	1.58E-06	0.00E+00	0.00E+00	1.18E-09	1.18E-09	1.175E-03	0.00E+00	8.62E-05	1.65E-05
374608.01375892401	374608.01	3758924.01	2.66E-05	2.86E-05	2.75E-05	2.72E-07	5.33E-06	9.59E-06	0.00E+00	4.08E-06	2.04E-06	0.00E+00	0.00E+00	1.63E-06	0.00E+00	0.00E+00	1.21E-09	1.21E-09	1.209E-03	0.00E+00	8.87E-05	1.70E-05
374618.01375892401	374618.01	3758924.01	2.74E-05	2.94E-05	2.82E-05	2.79E-07	5.47E-06	9.85E-06	0.00E+00	4.19E-06	2.09E-06	0.00E+00	0.00E+00	1.67E-06	0.00E+00	0.00E+00	1.24E-09	1.24E-09	1.242E-03	0.00E+00	9.11E-05	1.74E-05
374628.01375892401	374628.01	3758924.01	2.81E-05	3.02E-05	2.90E-05	2.86E-07	5.61E-06	1.01E-05	0.00E+00	4.29E-06	2.15E-06	0.00E+00	0.00E+00	1.72E-06	0.00E+00	0.00E+00	1.27E-09	1.27E-09	1.274E-03	0.00E+00	9.35E-05	1.79E-05
374638.01375892401	374638.01	3758924.01	2.87E-05	3.09E-05	2.97E-05	2.93E-07	5.75E-06	1.03E-05	0.00E+00	4.40E-06	2.20E-06	0.00E+00	0.00E+00	1.76E-06	0.00E+00	0.00E+00	1.30E-09	1.30E-09	1.305E-03	0.00E+00	9.58E-05	1.83E-05
374648.01375892401	374648.01	3758924.01	2.94E-05	3.16E-05	3.03E-05	3.00E-07	5.88E-06	1.06E-05	0.00E+00	4.50E-06	2.25E-06	0.00E+00	0.00E+00	1.80E-06	0.00E+00	0.00E+00	1.33E-09	1.33E-09	1.334E-03	0.00E+00	9.80E-05	1.87E-05
374658.01375892401	374658.01	3758924.01	3.00E-05	3.23E-05	3.10E-05	3.06E-07	6.01E-06	1.08E-05	0.00E+00	4.60E-06	2.30E-06	0.00E+00	0.00E+00	1.84E-06	0.00E+00	0.00E+00	1.36E-09	1.36E-09	1.363E-03	0.00E+00	1.00E-04	1.91E-05
374668.01375892401	374668.01	3758924.01	3.06E-05	3.29E-05	3.16E-05	3.13E-07	6.13E-06	1.10E-05	0.00E+00	4.69E-06	2.34E-06	0.00E+00	0.00E+00	1.88E-06	0.00E+00	0.00E+00	1.39E-09	1.39E-09	1.391E-03	0.00E+00	1.02E-04	1.95E-05
374678.01375892401	374678.01	3758924.01	3.12E-05	3.36E-05	3.22E-05	3.18E-07	6.24E-06	1.12E-05	0.00E+00	4.78E-06	2.39E-06	0.00E+00	0.00E+00	1.91E-06	0.00E+00	0.00E+00	1.42E-09	1.42E-09	1.417E-03	0.00E+00	1.04E-04	1.99E-05
374688.01375892401	374688.01	3758924.01	3.18E-05	3.42E-05	3.28E-05	3.24E-07	6.36E-06	1.14E-05	0.00E+00	4.86E-06	2.43E-06	0.00E+00	0.00E+00	1.94E-06	0.00E+00	0.00E+00	1.44E-09	1.44E-09	1.442E-03	0.00E+00	1.06E-04	2.02E-05
374698.01375892401	374698.01	3758924.01	3.23E-05	3.47E-05	3.34E-05	3.30E-07	6.46E-06	1.16E-05	0.00E+00	4.94E-06	2.47E-06	0.00E+00	0.00E+00	1.98E-06	0.00E+00	0.00E+00	1.47E-09	1.47E-09	1.467E-03	0.00E+00	1.08E-04	2.06E-05
374708.01375892401	374708.01	3758924.01	3.28E-05	3.53E-05	3.39E-05	3.35E-07	6.57E-06	1.18E-05	0.00E+00	5.03E-06	2.51E-06	0.00E+00	0.00E+00	2.01E-06	0.00E+00	0.00E+00	1.49E-09	1.49E-09	1.491E-03	0.00E+00	1.09E-04	2.09E-05
374718.01375892401	374718.01	3758924.01	3.34E-05	3.59E-05	3.44E-05	3.40E-07	6.67E-06	1.20E-05	0.00E+00	5.11E-06	2.55E-06	0.00E+00	0.00E+00	2.04E-06	0.00E+00	0.00E+00	1.51E-09	1.51E-09	1.515E-03	0.00E+00	1.11E-04	2.12E-05
374728.01375892401	374728.01	3758924.01	3.39E-05	3.64E-05	3.50E-05	3.46E-07	6.78E-06	1.22E-05	0.00E+00	5.19E-06	2.59E-06	0.00E+00	0.00E+00	2.07E-06	0.00E+00	0.00E+00	1.54E-09	1.54E-09	1.538E-03	0.00E+00	1.13E-04	2.16E-05
374738.01375892401	374738.01	3758924.01	3.44E-05	3.70E-05	3.55E-05	3.51E-07	6.88E-06	1.24E-05	0.00E+00	5.27E-06	2.63E-06	0.00E+00	0.00E+00	2.11E-06	0.00E+00	0.00E+00	1.56E-09	1.56E-09	1.562E-03	0.00E+00	1.15E-04	2.19E-05
374748.01375892401	374748.01	3758924.01	3.49E-05	3.76E-05	3.61E-05	3.56E-07	6.99E-06	1.26E-05	0.00E+00	5.35E-06	2.67E-06	0.00E+00	0.00E+00	2.14E-06	0.00E+00	0.00E+00	1.59E-09	1.59E-09	1.586E-03	0.00E+00	1.16E-04	2.22E-05
374758.01375892401	374758.01	3758924.01	3.55E-05	3.81E-05	3.66E-05	3.62E-07	7.09E-06	1.28E-05	0.00E+00	5.43E-06	2.71E-06	0.00E+00	0.00E+00	2.17E-06	0.00E+00	0.00E+00	1.61E-09	1.61E-09	1.610E-03	0.00E+00	1.18E-04	2.26E-05
374768.01375892401	374768.01	3758924.01	3.60E-05	3.87E-05	3.72E-05	3.67E-07	7.20E-06	1.30E-05	0.00E+00	5.51E-06	2.75E-06	0.00E+00	0.00E+00	2.20E-06	0.00E+00	0.00E+00	1.63E-09	1.63E-09	1.634E-03	0.00E+00	1.20E-04	2.29E-05
374778.01375892401	374778.01	3758924.01	3.65E-05	3.93E-05	3.77E-05	3.73E-07	7.31E-06	1.32E-05	0.00E+00	5.59E-06	2.80E-06	0.00E+00	0.00E+00	2.24E-06	0.00E+00	0.00E+00	1.66E-09	1.66E-09	1.659E-03	0.00E+00	1.22E-04	2.33E-05
374788.01375892401	374788.01	3758924.01	3.71E-05	3.99E-05	3.83E-05	3.79E-07	7.42E-06	1.34E-05	0.00E+00	5.68E-06	2.84E-06	0.00E+00	0.00E+00	2.27E-06	0.00E+00	0.00E+00	1.68E-09	1.68E-09	1.685E-03	0.00E+00	1.24E-04	2.36E-05
374598.01375893401	374598.01	3758934.01	2.44E-05	2.62E-05	2.51E-05	2.49E-07	4.87E-06	8.77E-06	0.00E+00	3.73E-06	1.86E-06	0.00E+00	0.00E+00	1.49E-06	0.00E+00	0.00E+00	1.11E-09	1.11E-09	1.106E-03	0.00E+00	8.12E-05	1.55E-05
374608.01375893401	374608.01	3758934.01	2.50E-05	2.69E-05	2.58E-05	2.55E-07	5.01E-06	9.01E-06	0.00E+00	3.83E-06	1.91E-06	0.00E+00	0.00E+00	1.53E-06	0.00E+00	0.00E+00	1.14E-09	1.14E-09	1.136E-03	0.00E+00	8.34E-05	1.59E-05
374618.01375893401	374618.01	3758934.01	2.57E-05	2.76E-05	2.65E-05	2.62E-07	5.14E-06	9.24E-06	0.00E+00	3.93E-06	1.96E-06	0.00E+00	0.00E+00	1.57E-06	0.00E+00	0.00E+00	1.17E-09	1.17E-09	1.165E-03	0.00E+00	8.55E-05	1.63E-05
374628.01375893401	374628.01	3758934.01	2.63E-05	2.83E-05	2.72E-05	2.68E-07	5.26E-06	9.47E-06	0.00E+00	4.03E-06	2.01E-06	0.00E+00	0.00E+00	1.61E-06	0.00E+00	0.00E+00	1.19E-09	1.19E-09	1.194E-03	0.00E+00	8.76E-05	1.67E-05
374638.01375893401	374638.01	3758934.01	2.69E-05	2.89E-05	2.78E-05	2.75E-07	5.38E-06	9.69E-06	0.00E+00	4.12E-06	2.06E-06	0.00E+00	0.00E+00	1.65E-06	0.00E+00	0.00E+00	1.22E-09	1.22E-09	1.222E-03	0.00E+00	8.97E-05	1.71E-05
374648.01375893401	374648.01	3758934.01	2.75E-05	2.96E-05	2.84E-05	2.81E-07	5.50E-06	9.90E-06	0.00E+00	4.21E-06	2.10E-06	0.00E+00	0.00E+00	1.68E-06	0.00E+00	0.00E+00	1.25E-09	1.25E-09	1.248E-03	0.00E+00	9.16E-05	1.75E-05
374658.01375893401	374658.01	3758934.01	2.81E-05	3.02E-05	2.90E-05	2.86E-07	5.61E-06	1.01E-05	0.00E+00	4.29E-06	2.15E-06	0.00E+00	0.00E+00	1.72E-06	0.00E+00	0.00E+00	1.27E-09	1.27E-09	1.274E-03	0.00E+00	9.35E-05	1.79E-05
374668.01375893401	374668.01	3758934.01	2.86E-05	3.08E-05	2.95E-05	2.92E-07	5.72E-06	1.03E-05	0.00E+00	4.38E-06	2.19E-06	0.00E+00	0.00E+00	1.75E-06	0.00E+00	0.00E+00	1.30E-09	1.30E-09	1.298E-03	0.00E+00	9.53E-05	1.82E-05
374678.01375893401	374678.01	3758934.01	2.92E-05	3.13E-05	3.01E-05	2.97E-07	5.83E-06	1.05E-05	0.00E+00	4.46E-06	2.23E-06	0.00E+00	0.00E+00	1.78E-06	0.00E+00	0.00E+00	1.32E-09	1.32E-09	1.322E-03	0.00E+00	9.70E-05	1.85E-05
374688.01375893401	374688.01	3758934.01	2.96E-05	3.19E-05	3.06E-05	3.02E-07	5.93E-06	1.07E-05	0.00E+00	4.53E-06	2.27E-06	0.00E+00	0.00E+00	1.81E-06	0.00E+00	0.00E+00	1.34E-09	1.34E-09	1.345E-03	0.00E+00	9.87E-05	1.89E-05
374698.01375893401	374698.01	3758934.01	3.01E-05	3.24E-05	3.11E-05	3.07E-07	6.02E-06	1.08E-05	0.00E+00	4.61E-06	2.30E-06	0.00E+00	0.00E+00	1.84E-06	0.00E+00	0.00E+00	1.37E-09	1.37E-09	1.366E-03	0.00E+00	1.00E-04	1.92E-05
374708.01375893401	374708.01	3758934.01	3.06E-05	3.29E-05	3.15E-05	3.12E-07	6.11E-06	1.10E-05	0.00E+00	4.68E-06	2.34E-06	0.00E+00	0.00E+00	1.87E-06	0.00E+00	0.00E+00	1.39E-09	1.39E-09	1.387E-03	0.00E+00	1.02E-04	1.95E-05
374718.01375893401	374718.01	3758934.01	3.10E-05	3.34E-05	3.20E-05	3.16E-07	6.21E-06	1.12E-05	0.00E+00	4.75E-06	2.37E-06	0.00E+00	0.00E+00	1.90E-06	0.00E+00	0.00E+00	1.41E-09	1.41E-09	1.408E-03	0.00E+00	1.03E-04	1.97E-05
374728.01375893401	374728.01	3758934.01	3.15E-05	3.38E-05	3.25E-05	3.21E-07	6.29E-06	1.13E-05	0.00E+00	4.82E-06	2.41E-06	0.00E+00	0.00E+00	1.93E-06	0.00E+00	0.00E+00	1.43E-09	1.43E-09	1.428E-03	0.00E+00	1.05E-04	2.00E-05
374738.01375893401	374738.01	3758934.01	3.19E-05	3.43E-05	3.29E-05	3.26E-07	6.38E-06	1.15E-05	0.00E+00	4.88E-06	2.44E-06	0.00E+00	0.00E+00	1.95E-06	0.00E+00	0.00E+00	1.45E-09	1.45E-09	1.448E-03	0.00E+00	1.06E-04	2.03E-05
374748.01375893401	374748.01	3758934.01	3.23E-05	3.48E-05	3.34E-05	3.30E-07	6.47E-06	1.16E-05	0.00E+00	4.95E-06	2.48E-06	0.00E+00	0.00E+00	1.98E-06	0.00E+00	0.00E+00	1.47E-09	1.47E-09	1.468E-03	0.00E+00	1.08E-04	2.06E-05
374758.01375893401	374758.01	3758934.01	3.28E-05	3.53E-05	3.38E-05	3.35E-07	6.56E-06	1.18E-05	0.00E+00	5.02E-06	2.51E-06	0.00E+00	0.00E+00	2.01E-06	0.00E+00	0.00E+00	1.49E-09	1.49E-09	1.488E-03	0.00E+00	1.09E-04	2.09E-05
374768.01375893401	374768.01	3758934.01	3.32E-05	3.57E-05	3.43E-05	3.39E-07	6.65E-06	1.20E-05	0.00E+00	5.09E-06	2.54E-06	0.00E+00	0.00E+00	2.03E-06	0.00E+00	0.00E+00	1.51E-09	1.51E-09	1.508E-03	0.00E+00	1.11E-04	2.12E-05
374778.01375893401	374778.01	3758934.01	3.37E-05	3.62E-05	3.48E-05	3.44E-07	6.74E-06	1.21E-05	0.00E+00	5.15E-06	2.58E-06	0.00E+00	0.00E+00	2.06E-06	0.00E+00	0.00E+00	1.53E-09	1.53E-09	1.529E-03	0.00E+00	1.12E-04	2.14E-05
374788.01375893401	374788.01	3758934.01	3.41E-05	3.67E-05	3.52E-05	3.48E-07	6.83E-06	1.23E-05	0.00E+00	5.22E-06	2.61E-06	0.00E+00	0.00E+00	2.09E-06	0.00E+00	0.00E+00	1.55E-09	1.55E-09	1.549E-03	0.00E+00	1.14E-04	2.17E-05
374598.01375894401	374598.01	3758944.01	2.30E-05	2.47E-05	2.37E-05	2.35E-07	4.60E-06	8.28E-06	0.00E+00	3.52E-06	1.76E-06	0.00E+00	0.00E+00	1.41E-06	0.00E+00	0.00E+00	1.04E-09	1.04E-09	1.044E-03	0.00E+00	7.66E-05	1.46E-05
374608.01375894401	374608.01	3758944.01	2.36E-05	2.54E-05	2.43E-05	2.41E-07	4.72E-06	8.49E-06	0.00E+00	3.61E-06	1.80E-06	0.00E+00	0.00E+00	1.44E-06	0.00E+00	0.00E+00	1.07E-09	1.07E-09	1.070E-03	0.00E+00	7.86E-05	1.50E-05
374618.01375894401	374618.01	3758944.01	2.42E-05	2.60E-05	2.49E-05	2.46E-07	4.83E-06	8.70E-06	0.00E+00	3.70E-06	1.85E-06	0.00E+00	0.00E+00	1.48E-06	0.00E+00	0.00E+00	1.10E-09	1.10E-09	1.097E-03	0.00E+00	8.05E-05	1.54E-05
374628.01375894401	374628.01	3758944.01	2.47E-05	2.66E-05	2.55E-05	2.52E-07	4.95E-06	8.90E-06	0.00E+00	3.78E-06	1.89E-06	0.00E+00	0.00E+00	1.51E-06	0.00E+00	0.00E+00	1.12E-09	1.12E-09	1.122E-03	0.00E+00	8.24E-05	1.57E-05
374638.01375894401	374638.01	3758944.01	2.53E-05	2.72E-05	2.61E-05	2.58E-07	5.06E-06	9.10E-06	0.00E+00	3.87E-06	1.93E-06	0.00E+00	0.00E+00	1.55E-06	0.00E+00	0.00E+00	1.15E-09	1.15E-09	1.147E-03	0.00E+00	8.42E-05	1.61E-05
374648.01375894401	374648.01	3758944.01	2.58E-05	2.77E-05	2.66E-05	2.63E-07	5.16E-06	9.29E-06	0.00E+00	3.95E-06	1.97E-06	0.00E+00	0.00E+00	1.58E-06	0.00E+00	0.00E+00	1.17E-09	1.17E-09	1.171E-03	0.00E+00	8.60E-05	1.64E-05
374658.01375894401	374658.01	3758944.01	2.63E-05	2.83E-05	2.72E-05	2.68E-07	5.26E-06	9.47E-06	0.00E+00	4.03E-06	2.01E-06	0.00E+00	0.00E+00	1.61E-06	0.00E+00	0.00E+00	1.19E-09	1.19E-09	1.194E-03	0.00E+00	8.77E-05	1.68E-05
374668.01375894401	374668.01	3758944.01	2.68E-05	2.88E-05	2.77E-05	2.73E-07	5.36E-06	9.65E-06	0.00E+00	4.10E-06	2.05E-06	0.00E+00	0.00E+00	1.64E-06	0.00E+00	0.00E+00	1.22E-09	1.22E-09	1.217E-03	0.00E+00	8.93E-05	1.71E-05
374678.01375894401	374678.01	3758944.01	2.73E-05	2.93E-05	2.81E-05	2.78E-07	5.45E-06	9.82E-06	0.00E+00	4.17E-06	2.09E-06	0.00E+00	0.00E+00	1.67E-06	0.00E+00	0.00E+00	1.24E-09	1.24E-09	1.238E-03	0.00E+00	9.08E-05	1.74E-05
374688.01375894401	374688.01	3758944.01	2.77E-05	2.98E-05	2.86E-05	2.83E-07	5.54E-06	9.97E-06	0.00E+00	4.24E-06	2.12E-06	0.00E+00	0.00E+00	1.70E-06	0.00E+00	0.00E+00	1.26E-09	1.26E-09	1.257E-03	0.00E+00	9.23E-05	1.76E-05
374698.01375894401	374698.01	3758944.01	2.81E-05	3.02E-05	2.90E-05	2.87E-07	5.63E-06	1.01E-05	0.00E+00	4.30E-06	2.15E-06	0.00E+00	0.00E+00	1.72E-06	0.00E+00	0.00E+00	1.28E-09	1.28E-09	1.277E-03	0.00E+00	9.37E-05	1.79E-05
374708.01375894401	374708.01	3758944.01	2.85E-05	3.07E-05	2.95E-05	2.91E-07	5.71E-06	1.03E-05	0.00E+00	4.37E-06	2.18E-06	0.00E+00	0.00E+00	1.75E-06	0.00E+00	0.00E+00	1.30E-09	1.30E-09	1.296E-03	0.00E+00	9.51E-05	1.82E-05
374718.01375894401	374718.01	3758944.01	2.89E-05	3.11E-05	2.99E-05	2.95E-07	5.79E-06	1.04E-05	0.00E+00	4.43E-06	2.22E-06	0.00E+00	0.00E+00	1.77E-06	0.00E+00	0.00E+00	1.31E-09	1.31E-09	1.314E-03	0.00E+00	9.65E-05	1.84E-05
374728.01375894401	374728.01	3758944.01	2.93E-05	3.15E-05	3.03E-05	2.99E-07	5.87E-06	1.06E-05	0.00E+00	4.49E-06	2.24E-06	0.00E+00	0.00E+00	1.80E-06	0.00E+00	0.00E+00	1.33E-09	1.33E-09	1.332E-03	0.00E+00	9.77E-05	1.87E-05
374738.01375894401	374738.01	3758944.01	2.97E-05	3.19E-05	3.07E-05	3.03E-07	5.94E-06	1.07E-05	0.00E+00	4.55E-06	2.27E-06	0.00E+00	0.00E+00	1.82E-06	0.00E+00	0.00E+00	1.35E-09	1.35E-09	1.349E-03	0.00E+00	9.90E-05	1.89E-05
374748.01375894401	374748.01	3758944.01	3.01E-05	3.23E-05	3.11E-05	3.07E-07	6.02E-06	1.08E-05	0.00E+00	4.60E-06	2.30E-06	0.00E+00	0.00E+00	1.84E-06	0.00E+00	0.00E+00	1.37E-09	1.37E-09	1.366E-03	0.00E+00	1.00E-04	1.92E-05
374758.01375894401	374758.01	3758944.01	3.04E-05	3.27E-05	3.14E-05	3.11E-07	6.09E-06	1.10E-05	0.00E+00	4.66E-06	2.33E-06	0.00E+00	0.00E+00	1.86E-06	0.00E+00	0.00E+00	1.38E-09	1.38E-09	1.382E-03	0.00E+00	1.01E-04	1.94E-05
374768.01375894401	374768.01	3758944.01	3.08E-05	3.31E-05	3.18E-05	3.14E-07	6.17E-06	1.11E-05	0.00E+00	4.72E-06	2.36E-06	0.00E+00	0.00E+00	1.89E-06	0.00E+00	0.00E+00	1.40E-09	1.40E-09	1.399E-03	0.00E+00	1.03E-04	1.96E-05
374778.01375894401	374778.01	3758944.01	3.12E-05	3.35E-05	3.22E-05	3.18E-07	6.24E-06	1.12E-05	0.00E+00	4.77E-06	2.39E-06	0.00E+00	0.00E+00	1.91E-06	0.00E+00	0.00E+00	1.42E-09	1.42E-09	1.416E-03	0.00E+00	1.04E-04	1.99E-05
374788.01375894401	374788.01	3758944.01	3.16E-05	3.39E-05	3.26E-05	3.22E-07	6.31E-06	1.14E-05	0.00E+00	4.83E-06	2.42E-06	0.00E+00	0.00E+00	1.93E-06	0.00E+00	0.00E+00	1.43E-09	1.43E-09	1.433E-03	0.00E+00	1.05E-04	2.01E-05
374598.01375895401	374598.01	3758954.01	2.17E-05	2.34E-05	2.24E-05	2.22E-07	4.35E-06	7.83E-06	0.00E+00	3.33E-06	1.66E-06	0.00E+00	0.00E+00	1.33E-06	0.00E+00	0.00E+00	9.87E-10	9.87E-10	9.871E-04	0.00E+00	7.25E-05	1.38E-05
374608.01375895401	374608.01	3758954.01	2.23E-05	2.40E-05	2.30E-05	2.27E-07	4.46E-06	8.02E-06	0.00E+00	3.41E-06	1.70E-06	0.00E+00	0.00E+00	1.36E-06	0.00E+00	0.00E+00	1.01E-09	1.01E-09	1.011E-03	0.00E+00	7.42E-05	1.42E-05
374618.01375895401	374618.01	3758954.01	2.28E-05	2.45E-05	2.35E-05	2.33E-07	4.56E-06	8.21E-06	0.00E+00	3.49E-06	1.74E-06	0.00E+00	0.00E+00	1.40E-06	0.00E+00	0.00E+

			SWBuilding Construction	SWDemolition	SWGrading	EYBuilding Construction	SWPaving	SWGrading	SWArchitectural Coating	NBBuilding Construction	NBBuilding Construction	NBArchitectural Coating	NBArchitectural Coating	RWBuilding Construction	Child Risk				Overlapping Phases - Maximum GLC		
Unique Identifier	X (UTM)	Y (UTM)	2026	2026	2026	2026	2027	2027	2027	2026	2027	2026	2027	2026	3rd Trimester	0<2	2<16	Total	per million	2025	2026	2027
374738.013758994.01	374738.01	3758994.01	2.18E-05	2.35E-05	2.25E-05	2.23E-07	4.37E-06	7.86E-06	0.00E+00	3.34E-06	1.67E-06	0.00E+00	0.00E+00	1.34E-06	0.00E+00	0.00E+00	9.91E-10	9.91E-10	9.913E-04	0.00E+00	7.28E-05	1.39E-05
374748.013758994.01	374748.01	3758994.01	2.20E-05	2.37E-05	2.27E-05	2.25E-07	4.40E-06	7.93E-06	0.00E+00	3.37E-06	1.68E-06	0.00E+00	0.00E+00	1.35E-06	0.00E+00	0.00E+00	9.99E-10	9.99E-10	9.994E-04	0.00E+00	7.34E-05	1.40E-05
374758.013758994.01	374758.01	3758994.01	2.22E-05	2.39E-05	2.29E-05	2.26E-07	4.44E-06	7.99E-06	0.00E+00	3.40E-06	1.70E-06	0.00E+00	0.00E+00	1.36E-06	0.00E+00	0.00E+00	1.01E-09	1.01E-09	1.007E-03	0.00E+00	7.39E-05	1.41E-05
374768.013758994.01	374768.01	3758994.01	2.23E-05	2.40E-05	2.31E-05	2.28E-07	4.47E-06	8.05E-06	0.00E+00	3.42E-06	1.71E-06	0.00E+00	0.00E+00	1.37E-06	0.00E+00	0.00E+00	1.01E-09	1.01E-09	1.014E-03	0.00E+00	7.44E-05	1.42E-05
374778.013758994.01	374778.01	3758994.01	2.25E-05	2.42E-05	2.32E-05	2.30E-07	4.50E-06	8.10E-06	0.00E+00	3.44E-06	1.72E-06	0.00E+00	0.00E+00	1.38E-06	0.00E+00	0.00E+00	1.02E-09	1.02E-09	1.021E-03	0.00E+00	7.50E-05	1.43E-05
374788.013758994.01	374788.01	3758994.01	2.27E-05	2.44E-05	2.34E-05	2.31E-07	4.53E-06	8.16E-06	0.00E+00	3.47E-06	1.73E-06	0.00E+00	0.00E+00	1.39E-06	0.00E+00	0.00E+00	1.03E-09	1.03E-09	1.028E-03	0.00E+00	7.55E-05	1.44E-05
374598.013759004.01	374598.01	3759004.01	1.70E-05	1.82E-05	1.75E-05	1.73E-07	3.39E-06	6.11E-06	0.00E+00	2.60E-06	1.30E-06	0.00E+00	0.00E+00	1.04E-06	0.00E+00	0.00E+00	7.70E-10	7.70E-10	7.703E-04	0.00E+00	5.65E-05	1.08E-05
374608.013759004.01	374608.01	3759004.01	1.73E-05	1.86E-05	1.79E-05	1.77E-07	3.46E-06	6.23E-06	0.00E+00	2.65E-06	1.32E-06	0.00E+00	0.00E+00	1.06E-06	0.00E+00	0.00E+00	7.85E-10	7.85E-10	7.854E-04	0.00E+00	5.77E-05	1.10E-05
374618.013759004.01	374618.01	3759004.01	1.76E-05	1.90E-05	1.82E-05	1.80E-07	3.53E-06	6.35E-06	0.00E+00	2.70E-06	1.35E-06	0.00E+00	0.00E+00	1.08E-06	0.00E+00	0.00E+00	8.00E-10	8.00E-10	8.003E-04	0.00E+00	5.87E-05	1.12E-05
374628.013759004.01	374628.01	3759004.01	1.78E-05	1.91E-05	1.85E-05	1.83E-07	3.59E-06	6.46E-06	0.00E+00	2.75E-06	1.37E-06	0.00E+00	0.00E+00	1.10E-06	0.00E+00	0.00E+00	8.15E-10	8.15E-10	8.147E-04	0.00E+00	5.98E-05	1.14E-05
374638.013759004.01	374638.01	3759004.01	1.83E-05	1.96E-05	1.88E-05	1.86E-07	3.65E-06	6.57E-06	0.00E+00	2.79E-06	1.40E-06	0.00E+00	0.00E+00	1.12E-06	0.00E+00	0.00E+00	8.29E-10	8.29E-10	8.287E-04	0.00E+00	6.08E-05	1.16E-05
374648.013759004.01	374648.01	3759004.01	1.86E-05	2.00E-05	1.92E-05	1.89E-07	3.71E-06	6.68E-06	0.00E+00	2.84E-06	1.42E-06	0.00E+00	0.00E+00	1.14E-06	0.00E+00	0.00E+00	8.42E-10	8.42E-10	8.423E-04	0.00E+00	6.18E-05	1.18E-05
374658.013759004.01	374658.01	3759004.01	1.88E-05	2.03E-05	1.95E-05	1.92E-07	3.77E-06	6.78E-06	0.00E+00	2.88E-06	1.44E-06	0.00E+00	0.00E+00	1.15E-06	0.00E+00	0.00E+00	8.55E-10	8.55E-10	8.553E-04	0.00E+00	6.28E-05	1.20E-05
374668.013759004.01	374668.01	3759004.01	1.91E-05	2.06E-05	1.97E-05	1.95E-07	3.82E-06	6.88E-06	0.00E+00	2.93E-06	1.46E-06	0.00E+00	0.00E+00	1.17E-06	0.00E+00	0.00E+00	8.68E-10	8.68E-10	8.677E-04	0.00E+00	6.37E-05	1.22E-05
374678.013759004.01	374678.01	3759004.01	1.94E-05	2.08E-05	2.00E-05	1.98E-07	3.88E-06	6.98E-06	0.00E+00	2.97E-06	1.48E-06	0.00E+00	0.00E+00	1.19E-06	0.00E+00	0.00E+00	8.80E-10	8.80E-10	8.796E-04	0.00E+00	6.46E-05	1.23E-05
374688.013759004.01	374688.01	3759004.01	1.96E-05	2.11E-05	2.03E-05	2.00E-07	3.93E-06	7.07E-06	0.00E+00	3.00E-06	1.50E-06	0.00E+00	0.00E+00	1.20E-06	0.00E+00	0.00E+00	8.91E-10	8.91E-10	8.916E-04	0.00E+00	6.54E-05	1.25E-05
374698.013759004.01	374698.01	3759004.01	1.99E-05	2.14E-05	2.05E-05	2.03E-07	3.97E-06	7.15E-06	0.00E+00	3.04E-06	1.52E-06	0.00E+00	0.00E+00	1.22E-06	0.00E+00	0.00E+00	9.02E-10	9.02E-10	9.018E-04	0.00E+00	6.62E-05	1.26E-05
374708.013759004.01	374708.01	3759004.01	2.01E-05	2.16E-05	2.07E-05	2.05E-07	4.02E-06	7.23E-06	0.00E+00	3.07E-06	1.54E-06	0.00E+00	0.00E+00	1.23E-06	0.00E+00	0.00E+00	9.12E-10	9.12E-10	9.118E-04	0.00E+00	6.69E-05	1.28E-05
374718.013759004.01	374718.01	3759004.01	2.03E-05	2.18E-05	2.10E-05	2.07E-07	4.06E-06	7.31E-06	0.00E+00	3.11E-06	1.55E-06	0.00E+00	0.00E+00	1.24E-06	0.00E+00	0.00E+00	9.21E-10	9.21E-10	9.213E-04	0.00E+00	6.76E-05	1.29E-05
374728.013759004.01	374728.01	3759004.01	2.05E-05	2.20E-05	2.12E-05	2.09E-07	4.10E-06	7.38E-06	0.00E+00	3.14E-06	1.57E-06	0.00E+00	0.00E+00	1.25E-06	0.00E+00	0.00E+00	9.30E-10	9.30E-10	9.302E-04	0.00E+00	6.83E-05	1.30E-05
374738.013759004.01	374738.01	3759004.01	2.07E-05	2.22E-05	2.13E-05	2.11E-07	4.14E-06	7.44E-06	0.00E+00	3.16E-06	1.58E-06	0.00E+00	0.00E+00	1.27E-06	0.00E+00	0.00E+00	9.38E-10	9.38E-10	9.385E-04	0.00E+00	6.89E-05	1.32E-05
374748.013759004.01	374748.01	3759004.01	2.08E-05	2.24E-05	2.15E-05	2.13E-07	4.17E-06	7.50E-06	0.00E+00	3.19E-06	1.59E-06	0.00E+00	0.00E+00	1.28E-06	0.00E+00	0.00E+00	9.46E-10	9.46E-10	9.459E-04	0.00E+00	6.94E-05	1.33E-05
374758.013759004.01	374758.01	3759004.01	2.10E-05	2.26E-05	2.17E-05	2.14E-07	4.20E-06	7.56E-06	0.00E+00	3.21E-06	1.61E-06	0.00E+00	0.00E+00	1.29E-06	0.00E+00	0.00E+00	9.53E-10	9.53E-10	9.529E-04	0.00E+00	6.99E-05	1.34E-05
374768.013759004.01	374768.01	3759004.01	2.11E-05	2.27E-05	2.18E-05	2.16E-07	4.23E-06	7.61E-06	0.00E+00	3.23E-06	1.62E-06	0.00E+00	0.00E+00	1.29E-06	0.00E+00	0.00E+00	9.59E-10	9.59E-10	9.593E-04	0.00E+00	7.04E-05	1.35E-05
374778.013759004.01	374778.01	3759004.01	2.13E-05	2.29E-05	2.20E-05	2.17E-07	4.25E-06	7.66E-06	0.00E+00	3.25E-06	1.63E-06	0.00E+00	0.00E+00	1.30E-06	0.00E+00	0.00E+00	9.65E-10	9.65E-10	9.652E-04	0.00E+00	7.08E-05	1.35E-05
374788.013759004.01	374788.01	3759004.01	2.14E-05	2.30E-05	2.21E-05	2.18E-07	4.28E-06	7.70E-06	0.00E+00	3.27E-06	1.64E-06	0.00E+00	0.00E+00	1.31E-06	0.00E+00	0.00E+00	9.71E-10	9.71E-10	9.710E-04	0.00E+00	7.13E-05	1.36E-05
374598.013759014.01	374598.01	3759014.01	1.62E-05	1.74E-05	1.67E-05	1.66E-07	3.25E-06	5.84E-06	0.00E+00	2.48E-06	1.24E-06	0.00E+00	0.00E+00	9.93E-07	0.00E+00	0.00E+00	7.37E-10	7.37E-10	7.365E-04	0.00E+00	5.41E-05	1.03E-05
374608.013759014.01	374608.01	3759014.01	1.65E-05	1.78E-05	1.71E-05	1.69E-07	3.31E-06	5.95E-06	0.00E+00	2.53E-06	1.27E-06	0.00E+00	0.00E+00	1.01E-06	0.00E+00	0.00E+00	7.50E-10	7.50E-10	7.505E-04	0.00E+00	5.51E-05	1.05E-05
374618.013759014.01	374618.01	3759014.01	1.68E-05	1.81E-05	1.74E-05	1.72E-07	3.37E-06	6.06E-06	0.00E+00	2.58E-06	1.29E-06	0.00E+00	0.00E+00	1.03E-06	0.00E+00	0.00E+00	7.64E-10	7.64E-10	7.641E-04	0.00E+00	5.61E-05	1.07E-05
374628.013759014.01	374628.01	3759014.01	1.71E-05	1.84E-05	1.77E-05	1.75E-07	3.43E-06	6.17E-06	0.00E+00	2.62E-06	1.31E-06	0.00E+00	0.00E+00	1.05E-06	0.00E+00	0.00E+00	7.77E-10	7.77E-10	7.773E-04	0.00E+00	5.71E-05	1.09E-05
374638.013759014.01	374638.01	3759014.01	1.74E-05	1.87E-05	1.80E-05	1.78E-07	3.48E-06	6.27E-06	0.00E+00	2.66E-06	1.33E-06	0.00E+00	0.00E+00	1.07E-06	0.00E+00	0.00E+00	7.90E-10	7.90E-10	7.902E-04	0.00E+00	5.80E-05	1.11E-05
374648.013759014.01	374648.01	3759014.01	1.77E-05	1.90E-05	1.83E-05	1.80E-07	3.54E-06	6.37E-06	0.00E+00	2.71E-06	1.35E-06	0.00E+00	0.00E+00	1.08E-06	0.00E+00	0.00E+00	8.03E-10	8.03E-10	8.026E-04	0.00E+00	5.89E-05	1.13E-05
374658.013759014.01	374658.01	3759014.01	1.79E-05	1.93E-05	1.85E-05	1.83E-07	3.59E-06	6.46E-06	0.00E+00	2.75E-06	1.37E-06	0.00E+00	0.00E+00	1.10E-06	0.00E+00	0.00E+00	8.15E-10	8.15E-10	8.146E-04	0.00E+00	5.98E-05	1.14E-05
374668.013759014.01	374668.01	3759014.01	1.82E-05	1.96E-05	1.88E-05	1.86E-07	3.64E-06	6.55E-06	0.00E+00	2.78E-06	1.39E-06	0.00E+00	0.00E+00	1.11E-06	0.00E+00	0.00E+00	8.26E-10	8.26E-10	8.259E-04	0.00E+00	6.06E-05	1.16E-05
374678.013759014.01	374678.01	3759014.01	1.84E-05	1.98E-05	1.90E-05	1.88E-07	3.69E-06	6.64E-06	0.00E+00	2.82E-06	1.41E-06	0.00E+00	0.00E+00	1.13E-06	0.00E+00	0.00E+00	8.37E-10	8.37E-10	8.369E-04	0.00E+00	6.14E-05	1.17E-05
374688.013759014.01	374688.01	3759014.01	1.87E-05	2.01E-05	1.93E-05	1.90E-07	3.73E-06	6.72E-06	0.00E+00	2.86E-06	1.43E-06	0.00E+00	0.00E+00	1.14E-06	0.00E+00	0.00E+00	8.47E-10	8.47E-10	8.473E-04	0.00E+00	6.22E-05	1.19E-05
374698.013759014.01	374698.01	3759014.01	1.89E-05	2.03E-05	1.95E-05	1.93E-07	3.78E-06	6.80E-06	0.00E+00	2.89E-06	1.44E-06	0.00E+00	0.00E+00	1.16E-06	0.00E+00	0.00E+00	8.57E-10	8.57E-10	8.571E-04	0.00E+00	6.29E-05	1.20E-05
374708.013759014.01	374708.01	3759014.01	1.91E-05	2.05E-05	1.97E-05	1.95E-07	3.82E-06	6.87E-06	0.00E+00	2.92E-06	1.46E-06	0.00E+00	0.00E+00	1.17E-06	0.00E+00	0.00E+00	8.66E-10	8.66E-10	8.664E-04	0.00E+00	6.36E-05	1.22E-05
374718.013759014.01	374718.01	3759014.01	1.93E-05	2.07E-05	1.99E-05	1.97E-07	3.86E-06	6.94E-06	0.00E+00	2.95E-06	1.47E-06	0.00E+00	0.00E+00	1.18E-06	0.00E+00	0.00E+00	8.75E-10	8.75E-10	8.750E-04	0.00E+00	6.42E-05	1.23E-05
374728.013759014.01	374728.01	3759014.01	1.94E-05	2.09E-05	2.01E-05	1.98E-07	3.89E-06	7.00E-06	0.00E+00	2.98E-06	1.49E-06	0.00E+00	0.00E+00	1.19E-06	0.00E+00	0.00E+00	8.83E-10	8.83E-10	8.830E-04	0.00E+00	6.48E-05	1.24E-05
374738.013759014.01	374738.01	3759014.01	1.96E-05	2.11E-05	2.02E-05	2.00E-07	3.92E-06	7.06E-06	0.00E+00	3.00E-06	1.50E-06	0.00E+00	0.00E+00	1.20E-06	0.00E+00	0.00E+00	8.90E-10	8.90E-10	8.904E-04	0.00E+00	6.54E-05	1.25E-05
374748.013759014.01	374748.01	3759014.01	1.98E-05	2.13E-05	2.04E-05	2.02E-07	3.95E-06	7.12E-06	0.00E+00	3.02E-06	1.51E-06	0.00E+00	0.00E+00	1.21E-06	0.00E+00	0.00E+00	8.97E-10	8.97E-10	8.972E-04	0.00E+00	6.59E-05	1.26E-05
374758.013759014.01	374758.01	3759014.01	1.99E-05	2.14E-05	2.05E-05	2.03E-07	3.98E-06	7.17E-06	0.00E+00	3.05E-06	1.52E-06	0.00E+00	0.00E+00	1.22E-06	0.00E+00	0.00E+00	9.03E-10	9.03E-10	9.034E-04	0.00E+00	6.63E-05	1.27E-05
374768.013759014.01	374768.01	3759014.01	2.00E-05	2.15E-05	2.07E-05	2.04E-07	4.01E-06	7.21E-06	0.00E+00	3.06E-06	1.53E-06	0.00E+00	0.00E+00	1.23E-06	0.00E+00	0.00E+00	9.09E-10	9.09E-10	9.090E-04	0.00E+00	6.67E-05	1.27E-05
374778.013759014.01	374778.01	3759014.01	2.01E-05	2.17E-05	2.08E-05	2.05E-07	4.03E-06	7.25E-06	0.00E+00	3.08E-06	1.54E-06	0.00E+00	0.00E+00	1.23E-06	0.00E+00	0.00E+00	9.14E-10	9.14E-10	9.141E-04	0.00E+00	6.71E-05	1.28E-05
374788.013759014.01	374788.01	3759014.01	2.02E-05	2.18E-05	2.09E-05	2.07E-07	4.05E-06	7.29E-06	0.00E+00	3.10E-06	1.55E-06	0.00E+00	0.00E+00	1.24E-06	0.00E+00	0.00E+00	9.19E-10	9.19E-10	9.188E-04	0.00E+00	6.74E-05	1.29E-05
374598.013759024.01	374598.01	3759024.01	1.55E-05	1.67E-05	1.60E-05	1.59E-07	3.11E-06	5.59E-06	0.00E+00	2.38E-06	1.19E-06	0.00E+00	0.00E+00	9.51E-07	0.00E+00	0.00E+00	7.05E-10	7.05E-10	7.053E-04	0.00E+00	5.18E-05	9.89E-06
374608.013759024.01	374608.01	3759024.01	1.58E-05	1.70E-05	1.63E-05	1.61E-07	3.16E-06	5.70E-06	0.00E+00	2.42E-06	1.21E-06	0.00E+00	0.00E+00	9.68E-07	0.00E+00	0.00E+00	7.18E-10	7.18E-10	7.181E-04	0.00E+00	5.27E-05	1.01E-05
374618.013759024.01	374618.01	3759024.01	1.61E-05	1.73E-05	1.66E-05	1.64E-07	3.22E-06	5.80E-06	0.00E+00	2.46E-06	1.23E-06	0.00E+00	0.00E+00	9.85E-07	0.00E+00	0.00E+00	7.31E-10	7.31E-10	7.306E-04	0.00E+00	5.36E-05	1.02E-05
374628.013759024.01	374628.01	3759024.01	1.64E-05	1.76E-05	1.69E-05	1.67E-07	3.27E-06	5.89E-06	0.00E+00	2.50E-06	1.25E-06	0.00E+00	0.00E+00	1.00E-06	0.00E+00	0.00E+00	7.43E-10	7.43E-10	7.428E-04	0.00E+00	5.45E-05	1.04E-05
374638.013759024.01	374638.01	3759024.01	1.66E-05	1.79E-05	1.72E-05	1.70E-07	3.33E-06	5.99E-06	0.00E+00	2.54E-06	1.27E-06	0.00E+00	0.00E+00	1.02E-06	0.00E+00	0.00E+00	7.55E-10	7.55E-10	7.546E-04	0.00E+00	5.54E-05	1.06E-05
374648.013759024.01	374648.01	3759024.01	1.69E-05	1.81E-05	1.74E-05	1.72E-07	3.38E-06	6.08E-06	0.00E+00	2.58E-06	1.29E-06	0.00E+00	0.00E+00	1.03E-06	0.00E+00	0.00E+00	7.66E-10	7.66E-10	7.660E-04	0.00E+00	5.62E-05	1.07E-05
374658.013759024.01	374658.01	3759024.01	1.71E-05	1.84E-05	1.77E-05	1.75E-07	3.42E-06	6.16E-06	0.00E+00	2.62E-06	1.31E-06	0.00E+00	0.00E+00	1.05E-06	0.00E+00	0.00E+00	7.77E-10	7.77E-10	7.770E-04	0.00E+00	5.70E-05	1.09E-05
374668.013759024.01	374668.01	3759024.01	1.73E-05	1.87E-05	1.79E-05	1.77E-07	3.47E-06	6.25E-06	0.00E+00	2.65E-06	1.33E-06	0.00E+00	0.00E+00	1.06E-06	0.00E+00	0.00E+00	7.87E-10	7.87E-10	7.875E-04	0.00E+00	5.78E-05	1.10E-05
374678.013759024.01	374678.01	3759024.01	1.74E-05	1.89E-05	1.81E-05	1.79E-07	3.51E-06	6.33E-06	0.00E+00	2.69E-06	1.34E-06	0.00E+00	0.00E+00	1.08E-06	0.00E+00	0.00E+00	7.98E-10	7.98E-10	7.975E-04	0.00E+00	5.85E-05	1.12E-05
374688.013759024.01	374688.01	3759024.01	1.78E-05	1.91E-05	1.84E-05	1.81E-07	3.56E-06	6.40E-06	0.00E+00	2.72E-06	1.36E-06	0.00E+00	0.00E+00	1.09E-06	0.00E+00	0.00E+00	8.07E-10	8.07E-10	8.071E-04	0.00E+00	5.92E-05	1.13E-05
374698.013759024.01	374698.01	3759024.01	1.80E-05	1.93E-05	1.86E-05	1.83E-07	3.60E-06	6.47E-06	0.00E+00	2.75E-06	1.38E-06	0.00E+00	0.00E+00	1.10E-06	0.00E+00	0.00E+00	8.16E-10	8.16E-10	8.161E-04	0.00E+00	5.99E-05	1.14E-05
374708.013759024.01	374708.01	3759024.01	1.82E-05	1.95E-05	1.87E-05	1.85E-07	3.63E-06	6.54E-06	0.00E+00	2.78E-06	1.39E-06	0.00E+00	0.00E+00	1.11E-06	0.00E+00	0.00E+00	8.24E-10	8.24E-10	8.245E-04	0.00E+00	6.05E-05	1.16E-05
374718.013759024.01	374718.01	3759024.01	1.83E-05	1.97E-05	1.89E-05	1.87E-07	3.67E-06	6.60E-06	0.00E+00	2.81E-06	1.40E-06	0.00E+00	0.00E+00	1.12E-06	0.00E+00	0.00E+00	8.32E-10	8.32E-10	8.323E-04	0.00E+00	6.11E-05	1.17E-05
374728.013759024.01	374728.01	3759024.01	1.85E-05	1.99E-05	1.91E-05	1.89E-07	3.70E-06	6.66E-06	0.00E+00	2.83E-06	1.42E-06	0.00E+00	0.00E+00	1.13E-06	0.00E+00	0.00E+00	8.40E-10	8.40E-10	8.396E-04	0.00E+00	6.16E-05	1.18E-05
374738.013759024.01	374738.01	3759024.01	1.86E-05	2.00E-05	1.92E-05	1.90E-07	3.73E-06	6.71E-06	0.00E+00	2.85E-06	1.43E-06	0.00E+00	0.00E+00	1.14E-06	0.00E+00	0.00E+00	8.46E-10	8.46E-10	8.463E-04	0.00E+00	6.21E-05	1.19E-05
374748.013759024.01	374748.01	3759024.01	1.88E-05	2.02E-05	1.94E-05	1.92E-07	3.76E-06	6.76E-06	0.00E+00	2.87E-06	1.44E-06	0.00E+00	0.00E+00	1.15E-06	0.00E+00	0.00E+00	8.52E-10	8.52E-10	8.524E-04	0.00E+00	6.26E-05	1.20E-05
374758.013759024.01	374758.01	3759024.01	1.89E-05	2.03E-05	1.95E-05	1.93E-07	3.78E-06	6.81E-06	0.00E+00	2.89E-06	1.45E-06	0.00E+00	0.00E+00	1.16E-06	0.00E+00	0.00E+00	8.58E-10	8.58E-10	8.579E-04	0.00E+00	6.30E-05	1.20E-05
374768.013759024.01	374768.01	3759024.01	1.90E-05	2.04E-05	1.96E-05	1.94E-07	3.80E-06	6.84E-06	0.00E+00	2.91E-06	1.45E-06	0.00E+00	0.00E+00	1.16E-06	0.00E+00	0.00E+00	8.63E-10	8.63E-10	8.628E-04	0.00E+00	6.33E-05	1.21E-05
374778.013759024.01	374778.01	3759024.01	1.91E-05	2.05E-05	1.97E-05	1.95E-07	3.82E-06	6.88E-06	0.00E+00	2.92E-06	1.46E-06	0.00E+00	0.00E+00	1.17E-06	0.00E+00	0.00E+00	8.67E-10	8.67E-10	8.672E-04	0.00E+00	6.37E-05	1.22E-05
374788.013759024.01	374788.01	3759024.01	1.92E-05	2.06E-05	1.98E-05	1.96E-07	3.84E-06	6.91E-06	0.00E+00	2.94E-06	1.47E-06	0.00E+00	0.00E+00	1.17E-06	0.00E+00	0.00E+00	8.71E-10	8.71E-10	8.712E-04	0.00E+00	6.39E-05	1.22E-05
374399.013758186.01	374399.01	3758186.01	3.81E-06	4.10E-06	3.93E-06	3.89E-08	7.62E-07	1.37E-06	0.00E+00	5.83E-07	2.91E-07	0.00E+00	0.00E+00	2.33E-07	0.00E+00	0.00E+00	1.73E-10	1.73E-10	1.729E-04	0.00E+00	1.27E-05	2.43E-06
374000.013758186.01	374000.01	3758186.01	3.87E-06	4.16E-06	3.99E-06	3.95E-08	7.74E-07	1.39E-06	0.00E+00	5.92E-07	2.96E-07	0.00E+00	0.00E+00	2.37E-07	0.00E+00	0.00E+00	1.76E-10	1.76E-10	1.757E-04	0.00E+00	1.29E-05	2.46E-06
374010.013758186.01	374010.01	3758186.01	3.93E-06	4.23E-06	4.06E-06	4.01E-08	7.86E-07	1.42E-06	0.00E+00	6.02E-07	3.01E-07	0.00E+00	0.00E+00	2.41E-07	0.00E+00	0.00E+00	1.78E-10	1.78E-10	1.784E-04	0.00E+00	1.31E-05	2.50E-06
374020.013758186.01	374020.01	3758186.01	3.99E-06	4.30E-06	4.12E-06	4.08E-08	7.99E-07	1.44E-06	0.00E+00	6.11E-07	3.06E-07	0.00E+00	0.00E+00	2.45E-07	0.00E+00	0.00E+00	1.81E-10	1.81E-10	1.813E-04	0.00E+00	1.33E-05	2.54E-06
374030.013758186.01	374030.01	3758186.01	4.06E-06	4.36E-06	4.19E-06	4.14E-08	8.12E-07	1.46E-06	0.00E+00	6.21E-07	3.11E-07	0.00E+00	0.00E+00	2.48E-07	0.00E+00	0.00E+00	1.84E-10	1.84E-10	1.843E-04	0.00E+00	1.35E-05	2.58E-06
374040.013758186.01	374040.01	3758186.01	4.12E-06	4.44E-06	4.26E-06	4.21E-08	8.25E-07	1.49E-06	0.00E+00	6.31E-07	3.16E-07	0.00E+00	0.00E+00	2.53E-07	0.00E+00	0.00E+00	1.87E-10	1.87E-10	1.872E-04	0.00E+00	1.37E-05	2.63E-06
374050.013758186.01	374050.01	3758186.01	4.19E-06	4.51E-06	4.33E-06	4.28E-08	8.39E-07	1.51E-06	0.00E+00	6.42E-07	3.21E-07	0.00E+00	0.00E+00	2.57E-07	0.00E+00	0.00E+00	1.90E-10	1.90E-10	1.903E-04	0.00E+00	1.40E-05	2.67E-06
374060.013758186.01	374060.01	3758186.01	4.26E-06	4.58E-06	4.40E-06	4.35E-08	8.53E-07	1.53E-06	0.00E+00	6.52E-07	3.26E-07	0.00E+00	0.00E+00	2.61E-07	0.00E+00	0.00E+00	1.93E-10	1.93E-10	1.935E-04	0.00E+00	1.42E-05	2.71E-06
374070.013758186.01	374070.01	3758186.01	4.33E-06	4.66E-06	4.47E-06	4.42E-08	8.67E-07	1.56E-06	0.00E+00	6.63E-07	3.32E-07	0.00E+00	0.00E+00	2.65E-07	0.00E+00	0.00E+00	1.97E-10	1.97E-10	1.967E-04	0.00E+00	1.44E-05	2.76E-06
374080.013758186.01	374080.01	3758186.01	4.41E-06	4.74E-06	4.55E-06	4.50E-08	8.82E-07	1

			SWBuilding Construction	SWDemolition	SWGrading	EYBuilding Construction	SWPaving	SWGrading	SWArchitectural Coating	NBBuilding Construction	NBBuilding Construction	NBArchitectural Coating	NBArchitectural Coating	RWBuilding Construction	Child Risk					Overlapping Phases - Maximum GLC		
Unique Identifier	X (UTM)	Y (UTM)	2026	2026	2026	2026	2027	2027	2027	2026	2027	2026	2027	2026	3rd Trimester	0<2	2<16	Total	per million	2025	2026	2027
374000.013758236.01	374000.01	3758236.01	4.04E-06	4.34E-06	4.17E-06	4.12E-08	8.08E-07	1.45E-06	0.00E+00	6.18E-07	3.09E-07	0.00E+00	0.00E+00	2.47E-07	0.00E+00	0.00E+00	1.83E-10	1.83E-10	1.832E-04	0.00E+00	1.35E-05	2.57E-06
374010.013758236.01	374010.01	3758236.01	4.10E-06	4.41E-06	4.24E-06	4.19E-08	8.21E-07	1.48E-06	0.00E+00	6.28E-07	3.14E-07	0.00E+00	0.00E+00	2.51E-07	0.00E+00	0.00E+00	1.86E-10	1.86E-10	1.863E-04	0.00E+00	1.37E-05	2.61E-06
374020.013758236.01	374020.01	3758236.01	4.17E-06	4.49E-06	4.31E-06	4.26E-08	8.35E-07	1.50E-06	0.00E+00	6.39E-07	3.19E-07	0.00E+00	0.00E+00	2.55E-07	0.00E+00	0.00E+00	1.89E-10	1.89E-10	1.894E-04	0.00E+00	1.39E-05	2.66E-06
374030.013758236.01	374030.01	3758236.01	4.24E-06	4.56E-06	4.38E-06	4.33E-08	8.49E-07	1.53E-06	0.00E+00	6.49E-07	3.25E-07	0.00E+00	0.00E+00	2.60E-07	0.00E+00	0.00E+00	1.93E-10	1.93E-10	1.926E-04	0.00E+00	1.41E-05	2.70E-06
374040.013758236.01	374040.01	3758236.01	4.31E-06	4.64E-06	4.45E-06	4.40E-08	8.63E-07	1.55E-06	0.00E+00	6.60E-07	3.30E-07	0.00E+00	0.00E+00	2.64E-07	0.00E+00	0.00E+00	1.96E-10	1.96E-10	1.958E-04	0.00E+00	1.44E-05	2.75E-06
374050.013758236.01	374050.01	3758236.01	4.39E-06	4.72E-06	4.53E-06	4.48E-08	8.78E-07	1.58E-06	0.00E+00	6.71E-07	3.36E-07	0.00E+00	0.00E+00	2.69E-07	0.00E+00	0.00E+00	1.99E-10	1.99E-10	1.992E-04	0.00E+00	1.46E-05	2.79E-06
374060.013758236.01	374060.01	3758236.01	4.46E-06	4.80E-06	4.61E-06	4.55E-08	8.93E-07	1.61E-06	0.00E+00	6.83E-07	3.41E-07	0.00E+00	0.00E+00	2.73E-07	0.00E+00	0.00E+00	2.03E-10	2.03E-10	2.026E-04	0.00E+00	1.49E-05	2.84E-06
374070.013758236.01	374070.01	3758236.01	4.54E-06	4.88E-06	4.69E-06	4.63E-08	9.08E-07	1.64E-06	0.00E+00	6.95E-07	3.47E-07	0.00E+00	0.00E+00	2.78E-07	0.00E+00	0.00E+00	2.06E-10	2.06E-10	2.061E-04	0.00E+00	1.51E-05	2.89E-06
374080.013758236.01	374080.01	3758236.01	4.62E-06	4.97E-06	4.77E-06	4.71E-08	9.24E-07	1.66E-06	0.00E+00	7.07E-07	3.54E-07	0.00E+00	0.00E+00	2.83E-07	0.00E+00	0.00E+00	2.10E-10	2.10E-10	2.097E-04	0.00E+00	1.54E-05	2.94E-06
374090.013758236.01	374090.01	3758236.01	4.74E-06	5.09E-06	4.89E-06	4.84E-08	9.41E-07	1.70E-06	0.00E+00	7.26E-07	3.63E-07	0.00E+00	0.00E+00	2.88E-07	0.00E+00	0.00E+00	2.13E-10	2.13E-10	2.134E-04	0.00E+00	1.57E-05	2.99E-06
374100.013758236.01	374100.01	3758236.01	4.79E-06	5.15E-06	4.94E-06	4.88E-08	9.57E-07	1.72E-06	0.00E+00	7.32E-07	3.66E-07	0.00E+00	0.00E+00	2.93E-07	0.00E+00	0.00E+00	2.17E-10	2.17E-10	2.172E-04	0.00E+00	1.59E-05	3.05E-06
374110.013758236.01	374110.01	3758236.01	4.87E-06	5.24E-06	5.03E-06	4.97E-08	9.75E-07	1.75E-06	0.00E+00	7.46E-07	3.73E-07	0.00E+00	0.00E+00	2.98E-07	0.00E+00	0.00E+00	2.21E-10	2.21E-10	2.211E-04	0.00E+00	1.62E-05	3.10E-06
374120.013758236.01	374120.01	3758236.01	4.96E-06	5.33E-06	5.12E-06	5.06E-08	9.92E-07	1.79E-06	0.00E+00	7.59E-07	3.80E-07	0.00E+00	0.00E+00	3.04E-07	0.00E+00	0.00E+00	2.25E-10	2.25E-10	2.251E-04	0.00E+00	1.65E-05	3.16E-06
374130.013758236.01	374130.01	3758236.01	5.05E-06	5.43E-06	5.21E-06	5.15E-08	1.01E-06	1.82E-06	0.00E+00	7.73E-07	3.86E-07	0.00E+00	0.00E+00	3.09E-07	0.00E+00	0.00E+00	2.29E-10	2.29E-10	2.292E-04	0.00E+00	1.68E-05	3.22E-06
374140.013758236.01	374140.01	3758236.01	5.14E-06	5.53E-06	5.31E-06	5.25E-08	1.03E-06	1.85E-06	0.00E+00	7.87E-07	3.93E-07	0.00E+00	0.00E+00	3.15E-07	0.00E+00	0.00E+00	2.33E-10	2.33E-10	2.334E-04	0.00E+00	1.71E-05	3.27E-06
374150.013758236.01	374150.01	3758236.01	5.24E-06	5.63E-06	5.41E-06	5.34E-08	1.05E-06	1.89E-06	0.00E+00	8.02E-07	4.01E-07	0.00E+00	0.00E+00	3.21E-07	0.00E+00	0.00E+00	2.38E-10	2.38E-10	2.377E-04	0.00E+00	1.75E-05	3.33E-06
374160.013758236.01	374160.01	3758236.01	5.33E-06	5.74E-06	5.51E-06	5.44E-08	1.07E-06	1.92E-06	0.00E+00	8.17E-07	4.08E-07	0.00E+00	0.00E+00	3.27E-07	0.00E+00	0.00E+00	2.42E-10	2.42E-10	2.422E-04	0.00E+00	1.78E-05	3.40E-06
374170.013758236.01	374170.01	3758236.01	5.44E-06	5.85E-06	5.61E-06	5.55E-08	1.09E-06	1.96E-06	0.00E+00	8.32E-07	4.16E-07	0.00E+00	0.00E+00	3.33E-07	0.00E+00	0.00E+00	2.47E-10	2.47E-10	2.468E-04	0.00E+00	1.81E-05	3.46E-06
374180.013758236.01	374180.01	3758236.01	5.54E-06	5.95E-06	5.72E-06	5.65E-08	1.11E-06	1.99E-06	0.00E+00	8.47E-07	4.24E-07	0.00E+00	0.00E+00	3.39E-07	0.00E+00	0.00E+00	2.51E-10	2.51E-10	2.513E-04	0.00E+00	1.84E-05	3.53E-06
373990.013758246.01	373990.01	3758246.01	4.00E-06	4.30E-06	4.13E-06	4.08E-08	8.00E-07	1.44E-06	0.00E+00	6.12E-07	3.06E-07	0.00E+00	0.00E+00	2.45E-07	0.00E+00	0.00E+00	1.82E-10	1.82E-10	1.816E-04	0.00E+00	1.33E-05	2.55E-06
374000.013758246.01	374000.01	3758246.01	4.07E-06	4.38E-06	4.20E-06	4.15E-08	8.14E-07	1.47E-06	0.00E+00	6.23E-07	3.11E-07	0.00E+00	0.00E+00	2.49E-07	0.00E+00	0.00E+00	1.85E-10	1.85E-10	1.847E-04	0.00E+00	1.36E-05	2.59E-06
374010.013758246.01	374010.01	3758246.01	4.14E-06	4.45E-06	4.27E-06	4.22E-08	8.28E-07	1.49E-06	0.00E+00	6.33E-07	3.17E-07	0.00E+00	0.00E+00	2.53E-07	0.00E+00	0.00E+00	1.88E-10	1.88E-10	1.878E-04	0.00E+00	1.38E-05	2.63E-06
374020.013758246.01	374020.01	3758246.01	4.21E-06	4.52E-06	4.34E-06	4.29E-08	8.42E-07	1.52E-06	0.00E+00	6.44E-07	3.22E-07	0.00E+00	0.00E+00	2.58E-07	0.00E+00	0.00E+00	1.91E-10	1.91E-10	1.910E-04	0.00E+00	1.40E-05	2.68E-06
374030.013758246.01	374030.01	3758246.01	4.28E-06	4.60E-06	4.42E-06	4.36E-08	8.56E-07	1.54E-06	0.00E+00	6.55E-07	3.27E-07	0.00E+00	0.00E+00	2.62E-07	0.00E+00	0.00E+00	1.94E-10	1.94E-10	1.942E-04	0.00E+00	1.43E-05	2.72E-06
374040.013758246.01	374040.01	3758246.01	4.35E-06	4.68E-06	4.49E-06	4.44E-08	8.70E-07	1.57E-06	0.00E+00	6.66E-07	3.33E-07	0.00E+00	0.00E+00	2.66E-07	0.00E+00	0.00E+00	1.97E-10	1.97E-10	1.975E-04	0.00E+00	1.45E-05	2.77E-06
374050.013758246.01	374050.01	3758246.01	4.42E-06	4.76E-06	4.57E-06	4.52E-08	8.85E-07	1.59E-06	0.00E+00	6.77E-07	3.39E-07	0.00E+00	0.00E+00	2.71E-07	0.00E+00	0.00E+00	2.01E-10	2.01E-10	2.009E-04	0.00E+00	1.47E-05	2.82E-06
374060.013758246.01	374060.01	3758246.01	4.50E-06	4.84E-06	4.65E-06	4.59E-08	9.01E-07	1.62E-06	0.00E+00	6.89E-07	3.44E-07	0.00E+00	0.00E+00	2.76E-07	0.00E+00	0.00E+00	2.04E-10	2.04E-10	2.044E-04	0.00E+00	1.50E-05	2.87E-06
374070.013758246.01	374070.01	3758246.01	4.58E-06	4.93E-06	4.73E-06	4.67E-08	9.16E-07	1.65E-06	0.00E+00	7.01E-07	3.51E-07	0.00E+00	0.00E+00	2.80E-07	0.00E+00	0.00E+00	2.08E-10	2.08E-10	2.079E-04	0.00E+00	1.53E-05	2.92E-06
374080.013758246.01	374080.01	3758246.01	4.66E-06	5.01E-06	4.81E-06	4.76E-08	9.33E-07	1.68E-06	0.00E+00	7.13E-07	3.57E-07	0.00E+00	0.00E+00	2.85E-07	0.00E+00	0.00E+00	2.12E-10	2.12E-10	2.116E-04	0.00E+00	1.55E-05	2.97E-06
374090.013758246.01	374090.01	3758246.01	4.74E-06	5.10E-06	4.90E-06	4.84E-08	9.49E-07	1.71E-06	0.00E+00	7.26E-07	3.63E-07	0.00E+00	0.00E+00	2.90E-07	0.00E+00	0.00E+00	2.15E-10	2.15E-10	2.154E-04	0.00E+00	1.58E-05	3.02E-06
374100.013758246.01	374100.01	3758246.01	4.83E-06	5.19E-06	4.99E-06	4.93E-08	9.66E-07	1.74E-06	0.00E+00	7.39E-07	3.70E-07	0.00E+00	0.00E+00	2.96E-07	0.00E+00	0.00E+00	2.19E-10	2.19E-10	2.193E-04	0.00E+00	1.61E-05	3.08E-06
374110.013758246.01	374110.01	3758246.01	4.92E-06	5.29E-06	5.08E-06	5.02E-08	9.84E-07	1.77E-06	0.00E+00	7.53E-07	3.76E-07	0.00E+00	0.00E+00	3.01E-07	0.00E+00	0.00E+00	2.23E-10	2.23E-10	2.233E-04	0.00E+00	1.64E-05	3.13E-06
374120.013758246.01	374120.01	3758246.01	5.01E-06	5.38E-06	5.17E-06	5.11E-08	1.00E-06	1.80E-06	0.00E+00	7.66E-07	3.83E-07	0.00E+00	0.00E+00	3.07E-07	0.00E+00	0.00E+00	2.27E-10	2.27E-10	2.273E-04	0.00E+00	1.67E-05	3.19E-06
374130.013758246.01	374130.01	3758246.01	5.10E-06	5.48E-06	5.26E-06	5.20E-08	1.02E-06	1.84E-06	0.00E+00	7.80E-07	3.90E-07	0.00E+00	0.00E+00	3.12E-07	0.00E+00	0.00E+00	2.31E-10	2.31E-10	2.315E-04	0.00E+00	1.70E-05	3.25E-06
374140.013758246.01	374140.01	3758246.01	5.19E-06	5.58E-06	5.36E-06	5.30E-08	1.04E-06	1.87E-06	0.00E+00	7.93E-07	3.97E-07	0.00E+00	0.00E+00	3.18E-07	0.00E+00	0.00E+00	2.36E-10	2.36E-10	2.356E-04	0.00E+00	1.73E-05	3.31E-06
374150.013758246.01	374150.01	3758246.01	5.29E-06	5.69E-06	5.46E-06	5.40E-08	1.06E-06	1.91E-06	0.00E+00	8.10E-07	4.05E-07	0.00E+00	0.00E+00	3.24E-07	0.00E+00	0.00E+00	2.40E-10	2.40E-10	2.402E-04	0.00E+00	1.76E-05	3.37E-06
374160.013758246.01	374160.01	3758246.01	5.39E-06	5.80E-06	5.56E-06	5.50E-08	1.08E-06	1.94E-06	0.00E+00	8.25E-07	4.13E-07	0.00E+00	0.00E+00	3.30E-07	0.00E+00	0.00E+00	2.45E-10	2.45E-10	2.447E-04	0.00E+00	1.80E-05	3.43E-06
374170.013758246.01	374170.01	3758246.01	5.49E-06	5.91E-06	5.67E-06	5.60E-08	1.10E-06	1.98E-06	0.00E+00	8.41E-07	4.20E-07	0.00E+00	0.00E+00	3.36E-07	0.00E+00	0.00E+00	2.49E-10	2.49E-10	2.494E-04	0.00E+00	1.83E-05	3.50E-06
374180.013758246.01	374180.01	3758246.01	5.60E-06	6.02E-06	5.78E-06	5.71E-08	1.12E-06	2.02E-06	0.00E+00	8.57E-07	4.28E-07	0.00E+00	0.00E+00	3.43E-07	0.00E+00	0.00E+00	2.54E-10	2.54E-10	2.540E-04	0.00E+00	1.86E-05	3.56E-06
373990.013758256.01	373990.01	3758256.01	4.03E-06	4.34E-06	4.16E-06	4.11E-08	8.07E-07	1.45E-06	0.00E+00	6.17E-07	3.09E-07	0.00E+00	0.00E+00	2.47E-07	0.00E+00	0.00E+00	1.83E-10	1.83E-10	1.830E-04	0.00E+00	1.34E-05	2.57E-06
374000.013758256.01	374000.01	3758256.01	4.10E-06	4.41E-06	4.23E-06	4.19E-08	8.21E-07	1.48E-06	0.00E+00	6.28E-07	3.14E-07	0.00E+00	0.00E+00	2.51E-07	0.00E+00	0.00E+00	1.86E-10	1.86E-10	1.862E-04	0.00E+00	1.37E-05	2.61E-06
374010.013758256.01	374010.01	3758256.01	4.17E-06	4.49E-06	4.31E-06	4.26E-08	8.35E-07	1.50E-06	0.00E+00	6.38E-07	3.19E-07	0.00E+00	0.00E+00	2.55E-07	0.00E+00	0.00E+00	1.89E-10	1.89E-10	1.894E-04	0.00E+00	1.39E-05	2.66E-06
374020.013758256.01	374020.01	3758256.01	4.24E-06	4.56E-06	4.38E-06	4.33E-08	8.49E-07	1.53E-06	0.00E+00	6.49E-07	3.25E-07	0.00E+00	0.00E+00	2.60E-07	0.00E+00	0.00E+00	1.93E-10	1.93E-10	1.925E-04	0.00E+00	1.41E-05	2.70E-06
374030.013758256.01	374030.01	3758256.01	4.31E-06	4.64E-06	4.45E-06	4.40E-08	8.63E-07	1.55E-06	0.00E+00	6.60E-07	3.30E-07	0.00E+00	0.00E+00	2.64E-07	0.00E+00	0.00E+00	1.96E-10	1.96E-10	1.958E-04	0.00E+00	1.44E-05	2.75E-06
374040.013758256.01	374040.01	3758256.01	4.39E-06	4.72E-06	4.53E-06	4.48E-08	8.78E-07	1.58E-06	0.00E+00	6.71E-07	3.36E-07	0.00E+00	0.00E+00	2.69E-07	0.00E+00	0.00E+00	1.99E-10	1.99E-10	1.992E-04	0.00E+00	1.46E-05	2.79E-06
374050.013758256.01	374050.01	3758256.01	4.46E-06	4.80E-06	4.61E-06	4.55E-08	8.93E-07	1.61E-06	0.00E+00	6.83E-07	3.41E-07	0.00E+00	0.00E+00	2.73E-07	0.00E+00	0.00E+00	2.03E-10	2.03E-10	2.026E-04	0.00E+00	1.49E-05	2.84E-06
374060.013758256.01	374060.01	3758256.01	4.54E-06	4.88E-06	4.69E-06	4.63E-08	9.08E-07	1.64E-06	0.00E+00	6.95E-07	3.47E-07	0.00E+00	0.00E+00	2.78E-07	0.00E+00	0.00E+00	2.06E-10	2.06E-10	2.061E-04	0.00E+00	1.51E-05	2.89E-06
374070.013758256.01	374070.01	3758256.01	4.62E-06	4.97E-06	4.77E-06	4.71E-08	9.24E-07	1.66E-06	0.00E+00	7.07E-07	3.54E-07	0.00E+00	0.00E+00	2.83E-07	0.00E+00	0.00E+00	2.10E-10	2.10E-10	2.097E-04	0.00E+00	1.54E-05	2.94E-06
374080.013758256.01	374080.01	3758256.01	4.70E-06	5.06E-06	4.85E-06	4.80E-08	9.41E-07	1.69E-06	0.00E+00	7.20E-07	3.60E-07	0.00E+00	0.00E+00	2.88E-07	0.00E+00	0.00E+00	2.13E-10	2.13E-10	2.135E-04	0.00E+00	1.57E-05	2.99E-06
374090.013758256.01	374090.01	3758256.01	4.79E-06	5.15E-06	4.94E-06	4.89E-08	9.58E-07	1.72E-06	0.00E+00	7.33E-07	3.66E-07	0.00E+00	0.00E+00	2.93E-07	0.00E+00	0.00E+00	2.17E-10	2.17E-10	2.174E-04	0.00E+00	1.60E-05	3.05E-06
374100.013758256.01	374100.01	3758256.01	4.88E-06	5.24E-06	5.03E-06	4.98E-08	9.76E-07	1.76E-06	0.00E+00	7.46E-07	3.73E-07	0.00E+00	0.00E+00	2.99E-07	0.00E+00	0.00E+00	2.21E-10	2.21E-10	2.214E-04	0.00E+00	1.62E-05	3.10E-06
374110.013758256.01	374110.01	3758256.01	4.96E-06	5.34E-06	5.12E-06	5.07E-08	9.93E-07	1.79E-06	0.00E+00	7.60E-07	3.80E-07	0.00E+00	0.00E+00	3.04E-07	0.00E+00	0.00E+00	2.25E-10	2.25E-10	2.254E-04	0.00E+00	1.65E-05	3.16E-06
374120.013758256.01	374120.01	3758256.01	5.05E-06	5.44E-06	5.22E-06	5.16E-08	1.01E-06	1.82E-06	0.00E+00	7.74E-07	3.87E-07	0.00E+00	0.00E+00	3.09E-07	0.00E+00	0.00E+00	2.29E-10	2.29E-10	2.295E-04	0.00E+00	1.68E-05	3.22E-06
374130.013758256.01	374130.01	3758256.01	5.15E-06	5.54E-06	5.32E-06	5.25E-08	1.03E-06	1.85E-06	0.00E+00	7.88E-07	3.94E-07	0.00E+00	0.00E+00	3.15E-07	0.00E+00	0.00E+00	2.34E-10	2.34E-10	2.337E-04	0.00E+00	1.72E-05	3.28E-06
374140.013758256.01	374140.01	3758256.01	5.24E-06	5.64E-06	5.41E-06	5.35E-08	1.05E-06	1.89E-06	0.00E+00	8.03E-07	4.01E-07	0.00E+00	0.00E+00	3.21E-07	0.00E+00	0.00E+00	2.38E-10	2.38E-10	2.381E-04	0.00E+00	1.75E-05	3.34E-06
374150.013758256.01	374150.01	3758256.01	5.34E-06	5.75E-06	5.52E-06	5.45E-08	1.07E-06	1.92E-06	0.00E+00	8.18E-07	4.09E-07	0.00E+00	0.00E+00	3.27E-07	0.00E+00	0.00E+00	2.43E-10	2.43E-10	2.426E-04	0.00E+00	1.78E-05	3.40E-06
374160.013758256.01	374160.01	3758256.01	5.45E-06	5.86E-06	5.62E-06	5.56E-08	1.09E-06	1.96E-06	0.00E+00	8.33E-07	4.17E-07	0.00E+00	0.00E+00	3.33E-07	0.00E+00	0.00E+00	2.47E-10	2.47E-10	2.472E-04	0.00E+00	1.81E-05	3.47E-06
374170.013758256.01	374170.01	3758256.01	5.55E-06	5.97E-06	5.73E-06	5.66E-08	1.11E-06	2.00E-06	0.00E+00	8.50E-07	4.25E-07	0.00E+00	0.00E+00	3.40E-07	0.00E+00	0.00E+00	2.52E-10	2.52E-10	2.520E-04	0.00E+00	1.85E-05	3.53E-06
374180.013758256.01	374180.01	3758256.01	5.66E-06	6.08E-06	5.84E-06	5.77E-08	1.13E-06	2.04E-06	0.00E+00	8.66E-07	4.33E-07	0.00E+00	0.00E+00	3.46E-07	0.00E+00	0.00E+00	2.57E-10	2.57E-10	2.568E-04	0.00E+00	1.88E-05	3.60E-06
373990.013758266.01	373990.01	3758266.01	4.06E-06	4.37E-06	4.19E-06	4.15E-08	8.13E-07	1.46E-06	0.00E+00	6.22E-07	3.11E-07	0.00E+00	0.00E+00	2.49E-07	0.00E+00	0.00E+00	1.84E-10	1.84E-10	1.845E-04	0.00E+00	1.35E-05	2.59E-06
374000.013758266.01	374000.01	3758266.01	4.13E-06	4.45E-06	4.27E-06	4.22E-08	8.27E-07	1.49E-06	0.00E+00	6.33E-07	3.16E-07	0.00E+00	0.00E+00	2.53E-07	0.00E+00	0.00E+00	1.88E-10	1.88E-10	1.877E-04	0.00E+00	1.38E-05	2.63E-06
374010.013758266.01	374010.01	3758266.01	4.20E-06	4.52E-06	4.34E-06	4.29E-08	8.41E-07	1.51E-06	0.00E+00	6.43E-07	3.22E-07	0.00E+00	0.00E+00	2.57E-07	0.00E+00	0.00E+00	1.91E-10	1.91E-10	1.909E-04	0.00E+00	1.40E-05	2.68E-06
374020.013758266.01	374020.01	3758266.01	4.28E-06	4.60E-06	4.41E-06	4.36E-08	8.55E-07	1.54E-06	0.00E+00	6.54E-07	3.27E-07	0.00E+00	0.00E+00	2.62E-07	0.00E+00	0.00E+00	1.94E-10	1.94E-10	1.941E-04	0.00E+00	1.42E-05	2.72E-06
374030.013758266.01	374030.01	3758266.01	4.35E-06	4.68E-06	4.49E-06	4.44E-08	8.70E-07	1.57E-06	0.00E+00	6.66E-07	3.33E-07	0.00E+00	0.00E+00	2.66E-07	0.00E+00	0.00E+00	1.97E-10	1.97E-10	1.974E-04	0.00E+00	1.45E-05	2.77E-06
374040.013758266.01	374040.01	3758266.01	4.42E-06	4.76E-06	4.57E-06	4.51E-08	8.85E-07	1.59E-06	0.00E+00	6.77E-07	3.39E-07	0.00E+00	0.00E+00	2.71E-07	0.00E+00	0.00E+00	2.01E-10	2.01E-10	2.008E-04	0.00E+00	1.47E-05	2.82E-06
374050.013758266.01	374050.01	3758266.01	4.50E-06	4.84E-06	4.65E-06	4.59E-08	9.01E-07	1.62E-06	0.00E+00	6.89E-07	3.45E-07	0.00E+00	0.00E+00	2.76E-07	0.00E+00	0.00E+00	2.04E-10	2.04E-10	2.044E-04	0.00E+00	1.50E-05	2.87E-06
374060.013758266.01	374060.01	3758266.01	4.58E-06	4.93E-06	4.73E-06	4.67E-08	9.17E-07	1.65E-06	0.00E+00	7.01E-07	3.51E-07	0.00E+00	0.00E+00	2.80E-07	0.00E+00	0.00E+00	2.08E-10	2.08E-10	2.080E-04	0.00E+00	1.53E-05	2.92E-06
374070.013758266.01	374070.01	3758266.01	4.66E-06	5.01E-06	4.81E-06	4.76E-08	9.33E-07	1.68E-06	0.00E+00	7.14E-07	3.57E-07	0.00E+00	0.00E+00	2.85E-07	0.00E+00	0.00E+00	2.12E-10	2.12E-10	2.116E-04	0.00E+00	1.55E-05	2.97E-06
374080.013758266.01	374080.01	3758266.01	4.74E-06	5.10E-06	4.90E-06	4.84E-08	9.49E-07	1.71E-06	0.00E+00	7.26E-07	3.63E-07	0.00E+00	0.00E+00	2.90E-07	0.00E+00	0.00E+00	2.15E-10	2.15E-10	2.154E-04	0.00E+00	1.58E-05	3.02E-06
374090.013758266.01	374090.01	3758266.01	4.83E-06	5.19E-06	4.99E-06	4.93E-08	9.66E-07	1.74E-06	0.00E+00	7.39E-07	3.70E-07	0.00E+00	0.00E+00	2.96E-07	0.00E+00	0.00E+00	2.19E-10	2.19E-10	2.193E-04	0.00E+00	1.61E-05	3.08E-06
374100.013758266.01	374100.01	3758266.01	4.92E-06	5.29E-06	5.08E-06	5.02E-08	9.84E-07	1.77E-06	0.00E+00	7.53E-07	3.77E-07	0.00E+00	0.00E+00	3.01E-07	0.00E+00	0.00E+00	2.23E-10	2.23E-10	2.234E-04	0.00E+00	1.64E-05	3.13E-06
374110.013758266.01	374110.01	3758266.01	5.01E-06	5.39E-06	5.17E-06	5.11E-08	1.00E-06	1.80E-06	0.00E+00	7.67E-07	3.83E-07	0.00E+00	0.00E+00	3.07E-07	0.00E+00	0.00E+00	2.27E-10	2.27E-10	2.275E-04	0.00E+00	1.67E-05	3.19E-06
374120.013758266.01	374120.01	3758266.01	5.10E-06	5.49E-06	5.27E-06	5.21E-08	1.02E-06	1.84E-06	0.00E+00	7.81E-07	3.91E-07	0.00E+00	0.00E+00	3.12E-07	0.00E+00	0.00E+00	2.32E-10	2.32E-10	2.317E-04	0.00E+00	1.70E-05	3.25E-06
374130.013758266.01	374130.01	3758266.01	5.20E-06	5.59E-06	5.37E-06	5.30E-08	1.04E-06	1.87E-06	0.00E+00	7.96E-07	3.98E-07	0.00E+00	0.00E+00	3.18E-07	0.00E+00	0.00E+00	2.36E-10	2.36E-10	2.360E-04	0.00E+00	1.73E-05	3.31E-06
374140.013758266.01	374140.01	3758266.01	5.30E-06	5.70E-06	5.47E-06	5.40E-08	1.06E-06	1.91E-06	0.00E+00	8.11E-07	4.05E-07	0.00E+00	0.00E+00	3.24E-07	0.00E+00	0.00E+00	2.40E-10	2.40E-10	2.404E-04	0.00E+00	1.76E-05	3.37E-06
374150.013758266.01	374150.01	3758266.01	5.40E-06	5.80E-06	5.57E-06	5.51E-08	1.08E-06

			SWBuilding Construction	SWDemolition	SWGrading	EYBuilding Construction	SWPaving	SWGrading	SWArchitectural Coating	NBBuilding Construction	NBBuilding Construction	NBArchitectural Coating	NBArchitectural Coating	RWBuilding Construction	Child Risk					Overlapping Phases - Maximum GLC		
Unique Identifier	X (UTM)	Y (UTM)	2026	2026	2026	2026	2027	2027	2027	2026	2027	2026	2027	2026	3rd Trimester	0<2	2<16	Total	per million	2025	2026	2027
374070.013758316.01	374070.01	3758316.01	4.86E-06	5.23E-06	5.02E-06	4.96E-08	9.72E-07	1.75E-06	0.00E+00	7.44E-07	3.72E-07	0.00E+00	0.00E+00	2.98E-07	0.00E+00	0.00E+00	2.21E-10	2.21E-10	2.20E-04	0.00E+00	1.62E-05	3.09E-06
374080.013758316.01	374080.01	3758316.01	4.95E-06	5.32E-06	5.11E-06	5.05E-08	9.90E-07	1.78E-06	0.00E+00	7.58E-07	3.79E-07	0.00E+00	0.00E+00	3.03E-07	0.00E+00	0.00E+00	2.25E-10	2.25E-10	2.24E-04	0.00E+00	1.65E-05	3.15E-06
374090.013758316.01	374090.01	3758316.01	5.04E-06	5.42E-06	5.21E-06	5.15E-08	1.01E-06	1.82E-06	0.00E+00	7.72E-07	3.86E-07	0.00E+00	0.00E+00	3.09E-07	0.00E+00	0.00E+00	2.29E-10	2.29E-10	2.29E-04	0.00E+00	1.68E-05	3.21E-06
374100.013758316.01	374100.01	3758316.01	5.14E-06	5.53E-06	5.31E-06	5.25E-08	1.03E-06	1.85E-06	0.00E+00	7.87E-07	3.93E-07	0.00E+00	0.00E+00	3.15E-07	0.00E+00	0.00E+00	2.33E-10	2.33E-10	2.334E-04	0.00E+00	1.71E-05	3.27E-06
374110.013758316.01	374110.01	3758316.01	5.24E-06	5.64E-06	5.41E-06	5.35E-08	1.05E-06	1.89E-06	0.00E+00	8.02E-07	4.01E-07	0.00E+00	0.00E+00	3.21E-07	0.00E+00	0.00E+00	2.38E-10	2.38E-10	2.379E-04	0.00E+00	1.75E-05	3.34E-06
374120.013758316.01	374120.01	3758316.01	5.34E-06	5.75E-06	5.52E-06	5.45E-08	1.07E-06	1.92E-06	0.00E+00	8.18E-07	4.09E-07	0.00E+00	0.00E+00	3.27E-07	0.00E+00	0.00E+00	2.43E-10	2.43E-10	2.426E-04	0.00E+00	1.78E-05	3.40E-06
374130.013758316.01	374130.01	3758316.01	5.45E-06	5.86E-06	5.63E-06	5.56E-08	1.09E-06	1.96E-06	0.00E+00	8.34E-07	4.17E-07	0.00E+00	0.00E+00	3.34E-07	0.00E+00	0.00E+00	2.47E-10	2.47E-10	2.474E-04	0.00E+00	1.82E-05	3.47E-06
374140.013758316.01	374140.01	3758316.01	5.56E-06	5.97E-06	5.74E-06	5.67E-08	1.11E-06	2.00E-06	0.00E+00	8.50E-07	4.25E-07	0.00E+00	0.00E+00	3.40E-07	0.00E+00	0.00E+00	2.52E-10	2.52E-10	2.522E-04	0.00E+00	1.85E-05	3.54E-06
374150.013758316.01	374150.01	3758316.01	5.67E-06	6.09E-06	5.85E-06	5.78E-08	1.13E-06	2.04E-06	0.00E+00	8.67E-07	4.34E-07	0.00E+00	0.00E+00	3.47E-07	0.00E+00	0.00E+00	2.57E-10	2.57E-10	2.572E-04	0.00E+00	1.89E-05	3.61E-06
374160.013758316.01	374160.01	3758316.01	5.78E-06	6.20E-06	5.97E-06	5.90E-08	1.16E-06	2.08E-06	0.00E+00	8.84E-07	4.42E-07	0.00E+00	0.00E+00	3.54E-07	0.00E+00	0.00E+00	2.62E-10	2.62E-10	2.623E-04	0.00E+00	1.93E-05	3.68E-06
374170.013758316.01	374170.01	3758316.01	5.89E-06	6.34E-06	6.08E-06	6.01E-08	1.18E-06	2.12E-06	0.00E+00	9.02E-07	4.51E-07	0.00E+00	0.00E+00	3.61E-07	0.00E+00	0.00E+00	2.68E-10	2.68E-10	2.675E-04	0.00E+00	1.96E-05	3.75E-06
374180.013758316.01	374180.01	3758316.01	6.01E-06	6.47E-06	6.21E-06	6.13E-08	1.20E-06	2.17E-06	0.00E+00	9.20E-07	4.60E-07	0.00E+00	0.00E+00	3.68E-07	0.00E+00	0.00E+00	2.73E-10	2.73E-10	2.729E-04	0.00E+00	2.00E-05	3.83E-06
373990.013758326.01	373990.01	3758326.01	4.25E-06	4.57E-06	4.38E-06	4.33E-08	8.50E-07	1.53E-06	0.00E+00	6.50E-07	3.25E-07	0.00E+00	0.00E+00	2.60E-07	0.00E+00	0.00E+00	1.93E-10	1.93E-10	1.928E-04	0.00E+00	1.42E-05	2.70E-06
374000.013758326.01	374000.01	3758326.01	4.32E-06	4.65E-06	4.46E-06	4.41E-08	8.65E-07	1.56E-06	0.00E+00	6.61E-07	3.31E-07	0.00E+00	0.00E+00	2.65E-07	0.00E+00	0.00E+00	1.96E-10	1.96E-10	1.962E-04	0.00E+00	1.44E-05	2.75E-06
374010.013758326.01	374010.01	3758326.01	4.40E-06	4.73E-06	4.54E-06	4.49E-08	8.80E-07	1.58E-06	0.00E+00	6.73E-07	3.37E-07	0.00E+00	0.00E+00	2.69E-07	0.00E+00	0.00E+00	2.00E-10	2.00E-10	1.997E-04	0.00E+00	1.47E-05	2.80E-06
374020.013758326.01	374020.01	3758326.01	4.48E-06	4.81E-06	4.62E-06	4.57E-08	8.96E-07	1.61E-06	0.00E+00	6.85E-07	3.43E-07	0.00E+00	0.00E+00	2.74E-07	0.00E+00	0.00E+00	2.03E-10	2.03E-10	2.032E-04	0.00E+00	1.49E-05	2.85E-06
374030.013758326.01	374030.01	3758326.01	4.56E-06	4.90E-06	4.70E-06	4.65E-08	9.12E-07	1.64E-06	0.00E+00	6.97E-07	3.49E-07	0.00E+00	0.00E+00	2.79E-07	0.00E+00	0.00E+00	2.07E-10	2.07E-10	2.068E-04	0.00E+00	1.52E-05	2.90E-06
374040.013758326.01	374040.01	3758326.01	4.64E-06	4.99E-06	4.79E-06	4.73E-08	9.28E-07	1.67E-06	0.00E+00	7.10E-07	3.55E-07	0.00E+00	0.00E+00	2.84E-07	0.00E+00	0.00E+00	2.11E-10	2.11E-10	2.106E-04	0.00E+00	1.55E-05	2.95E-06
374050.013758326.01	374050.01	3758326.01	4.72E-06	5.08E-06	4.88E-06	4.82E-08	9.45E-07	1.70E-06	0.00E+00	7.23E-07	3.62E-07	0.00E+00	0.00E+00	2.89E-07	0.00E+00	0.00E+00	2.14E-10	2.14E-10	2.145E-04	0.00E+00	1.57E-05	3.01E-06
374060.013758326.01	374060.01	3758326.01	4.81E-06	5.17E-06	4.97E-06	4.91E-08	9.63E-07	1.73E-06	0.00E+00	7.36E-07	3.68E-07	0.00E+00	0.00E+00	2.95E-07	0.00E+00	0.00E+00	2.18E-10	2.18E-10	2.184E-04	0.00E+00	1.60E-05	3.06E-06
374070.013758326.01	374070.01	3758326.01	4.90E-06	5.27E-06	5.06E-06	5.00E-08	9.80E-07	1.76E-06	0.00E+00	7.50E-07	3.75E-07	0.00E+00	0.00E+00	3.00E-07	0.00E+00	0.00E+00	2.22E-10	2.22E-10	2.224E-04	0.00E+00	1.63E-05	3.12E-06
374080.013758326.01	374080.01	3758326.01	4.99E-06	5.37E-06	5.15E-06	5.09E-08	9.98E-07	1.80E-06	0.00E+00	7.64E-07	3.82E-07	0.00E+00	0.00E+00	3.05E-07	0.00E+00	0.00E+00	2.27E-10	2.27E-10	2.263E-04	0.00E+00	1.66E-05	3.18E-06
374090.013758326.01	374090.01	3758326.01	5.08E-06	5.47E-06	5.25E-06	5.19E-08	1.02E-06	1.83E-06	0.00E+00	7.78E-07	3.89E-07	0.00E+00	0.00E+00	3.11E-07	0.00E+00	0.00E+00	2.31E-10	2.31E-10	2.308E-04	0.00E+00	1.69E-05	3.24E-06
374100.013758326.01	374100.01	3758326.01	5.18E-06	5.58E-06	5.35E-06	5.29E-08	1.04E-06	1.87E-06	0.00E+00	7.93E-07	3.97E-07	0.00E+00	0.00E+00	3.17E-07	0.00E+00	0.00E+00	2.35E-10	2.35E-10	2.354E-04	0.00E+00	1.73E-05	3.30E-06
374110.013758326.01	374110.01	3758326.01	5.29E-06	5.68E-06	5.46E-06	5.39E-08	1.06E-06	1.90E-06	0.00E+00	8.09E-07	4.04E-07	0.00E+00	0.00E+00	3.24E-07	0.00E+00	0.00E+00	2.40E-10	2.40E-10	2.399E-04	0.00E+00	1.76E-05	3.37E-06
374120.013758326.01	374120.01	3758326.01	5.39E-06	5.80E-06	5.56E-06	5.50E-08	1.08E-06	1.94E-06	0.00E+00	8.25E-07	4.12E-07	0.00E+00	0.00E+00	3.30E-07	0.00E+00	0.00E+00	2.45E-10	2.45E-10	2.447E-04	0.00E+00	1.80E-05	3.43E-06
374130.013758326.01	374130.01	3758326.01	5.50E-06	5.91E-06	5.67E-06	5.61E-08	1.10E-06	1.98E-06	0.00E+00	8.41E-07	4.21E-07	0.00E+00	0.00E+00	3.36E-07	0.00E+00	0.00E+00	2.49E-10	2.49E-10	2.495E-04	0.00E+00	1.83E-05	3.50E-06
374140.013758326.01	374140.01	3758326.01	5.60E-06	6.03E-06	5.79E-06	5.72E-08	1.12E-06	2.02E-06	0.00E+00	8.58E-07	4.29E-07	0.00E+00	0.00E+00	3.43E-07	0.00E+00	0.00E+00	2.54E-10	2.54E-10	2.544E-04	0.00E+00	1.87E-05	3.57E-06
374150.013758326.01	374150.01	3758326.01	5.72E-06	6.15E-06	5.90E-06	5.83E-08	1.14E-06	2.06E-06	0.00E+00	8.75E-07	4.37E-07	0.00E+00	0.00E+00	3.50E-07	0.00E+00	0.00E+00	2.59E-10	2.59E-10	2.595E-04	0.00E+00	1.90E-05	3.64E-06
374160.013758326.01	374160.01	3758326.01	5.83E-06	6.27E-06	6.02E-06	5.95E-08	1.17E-06	2.10E-06	0.00E+00	8.92E-07	4.46E-07	0.00E+00	0.00E+00	3.57E-07	0.00E+00	0.00E+00	2.65E-10	2.65E-10	2.647E-04	0.00E+00	1.94E-05	3.71E-06
374170.013758326.01	374170.01	3758326.01	5.95E-06	6.40E-06	6.14E-06	6.07E-08	1.19E-06	2.14E-06	0.00E+00	9.11E-07	4.55E-07	0.00E+00	0.00E+00	3.64E-07	0.00E+00	0.00E+00	2.70E-10	2.70E-10	2.701E-04	0.00E+00	1.98E-05	3.79E-06
374180.013758326.01	374180.01	3758326.01	6.07E-06	6.53E-06	6.27E-06	6.19E-08	1.21E-06	2.19E-06	0.00E+00	9.29E-07	4.65E-07	0.00E+00	0.00E+00	3.72E-07	0.00E+00	0.00E+00	2.76E-10	2.76E-10	2.756E-04	0.00E+00	2.02E-05	3.87E-06
373990.013758336.01	373990.01	3758336.01	4.28E-06	4.60E-06	4.42E-06	4.36E-08	8.56E-07	1.54E-06	0.00E+00	6.55E-07	3.27E-07	0.00E+00	0.00E+00	2.62E-07	0.00E+00	0.00E+00	1.94E-10	1.94E-10	1.942E-04	0.00E+00	1.43E-05	2.72E-06
374000.013758336.01	374000.01	3758336.01	4.35E-06	4.68E-06	4.49E-06	4.44E-08	8.71E-07	1.57E-06	0.00E+00	6.66E-07	3.33E-07	0.00E+00	0.00E+00	2.66E-07	0.00E+00	0.00E+00	1.98E-10	1.98E-10	1.976E-04	0.00E+00	1.45E-05	2.77E-06
374010.013758336.01	374010.01	3758336.01	4.43E-06	4.76E-06	4.57E-06	4.52E-08	8.86E-07	1.60E-06	0.00E+00	6.78E-07	3.39E-07	0.00E+00	0.00E+00	2.71E-07	0.00E+00	0.00E+00	2.01E-10	2.01E-10	2.011E-04	0.00E+00	1.48E-05	2.82E-06
374020.013758336.01	374020.01	3758336.01	4.51E-06	4.85E-06	4.65E-06	4.60E-08	9.02E-07	1.62E-06	0.00E+00	6.90E-07	3.45E-07	0.00E+00	0.00E+00	2.76E-07	0.00E+00	0.00E+00	2.05E-10	2.05E-10	2.047E-04	0.00E+00	1.50E-05	2.87E-06
374030.013758336.01	374030.01	3758336.01	4.59E-06	4.94E-06	4.74E-06	4.68E-08	9.18E-07	1.65E-06	0.00E+00	7.02E-07	3.51E-07	0.00E+00	0.00E+00	2.81E-07	0.00E+00	0.00E+00	2.08E-10	2.08E-10	2.083E-04	0.00E+00	1.53E-05	2.92E-06
374040.013758336.01	374040.01	3758336.01	4.67E-06	5.03E-06	4.82E-06	4.77E-08	9.35E-07	1.68E-06	0.00E+00	7.15E-07	3.58E-07	0.00E+00	0.00E+00	2.86E-07	0.00E+00	0.00E+00	2.12E-10	2.12E-10	2.121E-04	0.00E+00	1.56E-05	2.98E-06
374050.013758336.01	374050.01	3758336.01	4.76E-06	5.12E-06	4.91E-06	4.86E-08	9.52E-07	1.71E-06	0.00E+00	7.28E-07	3.64E-07	0.00E+00	0.00E+00	2.91E-07	0.00E+00	0.00E+00	2.16E-10	2.16E-10	2.161E-04	0.00E+00	1.59E-05	3.03E-06
374060.013758336.01	374060.01	3758336.01	4.85E-06	5.21E-06	5.00E-06	4.95E-08	9.70E-07	1.75E-06	0.00E+00	7.42E-07	3.71E-07	0.00E+00	0.00E+00	2.97E-07	0.00E+00	0.00E+00	2.20E-10	2.20E-10	2.201E-04	0.00E+00	1.62E-05	3.09E-06
374070.013758336.01	374070.01	3758336.01	4.94E-06	5.31E-06	5.10E-06	5.04E-08	9.88E-07	1.78E-06	0.00E+00	7.56E-07	3.78E-07	0.00E+00	0.00E+00	3.02E-07	0.00E+00	0.00E+00	2.24E-10	2.24E-10	2.241E-04	0.00E+00	1.65E-05	3.14E-06
374080.013758336.01	374080.01	3758336.01	5.03E-06	5.41E-06	5.19E-06	5.13E-08	1.01E-06	1.81E-06	0.00E+00	7.70E-07	3.85E-07	0.00E+00	0.00E+00	3.08E-07	0.00E+00	0.00E+00	2.28E-10	2.28E-10	2.283E-04	0.00E+00	1.68E-05	3.20E-06
374090.013758336.01	374090.01	3758336.01	5.13E-06	5.51E-06	5.29E-06	5.23E-08	1.03E-06	1.85E-06	0.00E+00	7.85E-07	3.92E-07	0.00E+00	0.00E+00	3.14E-07	0.00E+00	0.00E+00	2.33E-10	2.33E-10	2.327E-04	0.00E+00	1.71E-05	3.26E-06
374100.013758336.01	374100.01	3758336.01	5.23E-06	5.62E-06	5.40E-06	5.33E-08	1.05E-06	1.88E-06	0.00E+00	8.00E-07	4.00E-07	0.00E+00	0.00E+00	3.20E-07	0.00E+00	0.00E+00	2.37E-10	2.37E-10	2.373E-04	0.00E+00	1.74E-05	3.33E-06
374110.013758336.01	374110.01	3758336.01	5.33E-06	5.73E-06	5.50E-06	5.44E-08	1.07E-06	1.92E-06	0.00E+00	8.16E-07	4.08E-07	0.00E+00	0.00E+00	3.26E-07	0.00E+00	0.00E+00	2.42E-10	2.42E-10	2.420E-04	0.00E+00	1.78E-05	3.39E-06
374120.013758336.01	374120.01	3758336.01	5.44E-06	5.85E-06	5.61E-06	5.55E-08	1.09E-06	1.96E-06	0.00E+00	8.32E-07	4.16E-07	0.00E+00	0.00E+00	3.33E-07	0.00E+00	0.00E+00	2.47E-10	2.47E-10	2.468E-04	0.00E+00	1.81E-05	3.46E-06
374130.013758336.01	374130.01	3758336.01	5.54E-06	5.96E-06	5.72E-06	5.66E-08	1.11E-06	2.00E-06	0.00E+00	8.48E-07	4.24E-07	0.00E+00	0.00E+00	3.39E-07	0.00E+00	0.00E+00	2.52E-10	2.52E-10	2.516E-04	0.00E+00	1.85E-05	3.53E-06
374140.013758336.01	374140.01	3758336.01	5.65E-06	6.08E-06	5.84E-06	5.77E-08	1.13E-06	2.04E-06	0.00E+00	8.65E-07	4.33E-07	0.00E+00	0.00E+00	3.46E-07	0.00E+00	0.00E+00	2.57E-10	2.57E-10	2.567E-04	0.00E+00	1.88E-05	3.60E-06
374150.013758336.01	374150.01	3758336.01	5.77E-06	6.20E-06	5.95E-06	5.89E-08	1.15E-06	2.08E-06	0.00E+00	8.83E-07	4.41E-07	0.00E+00	0.00E+00	3.53E-07	0.00E+00	0.00E+00	2.62E-10	2.62E-10	2.618E-04	0.00E+00	1.92E-05	3.67E-06
374160.013758336.01	374160.01	3758336.01	5.88E-06	6.33E-06	6.08E-06	6.00E-08	1.18E-06	2.12E-06	0.00E+00	9.01E-07	4.50E-07	0.00E+00	0.00E+00	3.60E-07	0.00E+00	0.00E+00	2.67E-10	2.67E-10	2.671E-04	0.00E+00	1.96E-05	3.75E-06
374170.013758336.01	374170.01	3758336.01	6.00E-06	6.46E-06	6.20E-06	6.13E-08	1.20E-06	2.16E-06	0.00E+00	9.19E-07	4.60E-07	0.00E+00	0.00E+00	3.68E-07	0.00E+00	0.00E+00	2.73E-10	2.73E-10	2.726E-04	0.00E+00	2.00E-05	3.82E-06
374180.013758336.01	374180.01	3758336.01	6.13E-06	6.59E-06	6.33E-06	6.25E-08	1.23E-06	2.21E-06	0.00E+00	9.38E-07	4.69E-07	0.00E+00	0.00E+00	3.75E-07	0.00E+00	0.00E+00	2.78E-10	2.78E-10	2.782E-04	0.00E+00	2.04E-05	3.90E-06
373990.013758346.01	373990.01	3758346.01	4.31E-06	4.63E-06	4.45E-06	4.39E-08	8.61E-07	1.55E-06	0.00E+00	6.59E-07	3.30E-07	0.00E+00	0.00E+00	2.64E-07	0.00E+00	0.00E+00	1.95E-10	1.95E-10	1.955E-04	0.00E+00	1.43E-05	2.74E-06
374000.013758346.01	374000.01	3758346.01	4.38E-06	4.71E-06	4.52E-06	4.47E-08	8.77E-07	1.58E-06	0.00E+00	6.71E-07	3.35E-07	0.00E+00	0.00E+00	2.68E-07	0.00E+00	0.00E+00	1.99E-10	1.99E-10	1.989E-04	0.00E+00	1.46E-05	2.79E-06
374010.013758346.01	374010.01	3758346.01	4.46E-06	4.80E-06	4.60E-06	4.55E-08	8.92E-07	1.61E-06	0.00E+00	6.83E-07	3.41E-07	0.00E+00	0.00E+00	2.73E-07	0.00E+00	0.00E+00	2.02E-10	2.02E-10	2.025E-04	0.00E+00	1.49E-05	2.84E-06
374020.013758346.01	374020.01	3758346.01	4.54E-06	4.88E-06	4.69E-06	4.63E-08	9.08E-07	1.64E-06	0.00E+00	6.95E-07	3.47E-07	0.00E+00	0.00E+00	2.78E-07	0.00E+00	0.00E+00	2.06E-10	2.06E-10	2.061E-04	0.00E+00	1.51E-05	2.89E-06
374030.013758346.01	374030.01	3758346.01	4.62E-06	4.97E-06	4.77E-06	4.72E-08	9.25E-07	1.66E-06	0.00E+00	7.07E-07	3.54E-07	0.00E+00	0.00E+00	2.83E-07	0.00E+00	0.00E+00	2.10E-10	2.10E-10	2.098E-04	0.00E+00	1.54E-05	2.94E-06
374040.013758346.01	374040.01	3758346.01	4.71E-06	5.06E-06	4.86E-06	4.80E-08	9.42E-07	1.70E-06	0.00E+00	7.20E-07	3.60E-07	0.00E+00	0.00E+00	2.88E-07	0.00E+00	0.00E+00	2.14E-10	2.14E-10	2.137E-04	0.00E+00	1.57E-05	3.00E-06
374050.013758346.01	374050.01	3758346.01	4.79E-06	5.16E-06	4.95E-06	4.89E-08	9.59E-07	1.73E-06	0.00E+00	7.34E-07	3.67E-07	0.00E+00	0.00E+00	2.94E-07	0.00E+00	0.00E+00	2.18E-10	2.18E-10	2.177E-04	0.00E+00	1.60E-05	3.05E-06
374060.013758346.01	374060.01	3758346.01	4.88E-06	5.25E-06	5.04E-06	4.98E-08	9.77E-07	1.76E-06	0.00E+00	7.48E-07	3.74E-07	0.00E+00	0.00E+00	2.99E-07	0.00E+00	0.00E+00	2.22E-10	2.22E-10	2.217E-04	0.00E+00	1.63E-05	3.11E-06
374070.013758346.01	374070.01	3758346.01	4.97E-06	5.35E-06	5.14E-06	5.08E-08	9.95E-07	1.79E-06	0.00E+00	7.61E-07	3.81E-07	0.00E+00	0.00E+00	3.05E-07	0.00E+00	0.00E+00	2.26E-10	2.26E-10	2.258E-04	0.00E+00	1.66E-05	3.17E-06
374080.013758346.01	374080.01	3758346.01	5.07E-06	5.45E-06	5.23E-06	5.17E-08	1.01E-06	1.83E-06	0.00E+00	7.76E-07	3.88E-07	0.00E+00	0.00E+00	3.10E-07	0.00E+00	0.00E+00	2.30E-10	2.30E-10	2.301E-04	0.00E+00	1.69E-05	3.23E-06
374090.013758346.01	374090.01	3758346.01	5.17E-06	5.56E-06	5.33E-06	5.27E-08	1.03E-06	1.86E-06	0.00E+00	7.91E-07	3.95E-07	0.00E+00	0.00E+00	3.16E-07	0.00E+00	0.00E+00	2.35E-10	2.35E-10	2.346E-04	0.00E+00	1.72E-05	3.29E-06
374100.013758346.01	374100.01	3758346.01	5.27E-06	5.67E-06	5.44E-06	5.38E-08	1.05E-06	1.90E-06	0.00E+00	8.07E-07	4.03E-07	0.00E+00	0.00E+00	3.23E-07	0.00E+00	0.00E+00	2.39E-10	2.39E-10	2.392E-04	0.00E+00	1.76E-05	3.36E-06
374110.013758346.01	374110.01	3758346.01	5.37E-06	5.78E-06	5.55E-06	5.48E-08	1.08E-06	1.94E-06	0.00E+00	8.23E-07	4.11E-07	0.00E+00	0.00E+00	3.29E-07	0.00E+00	0.00E+00	2.44E-10	2.44E-10	2.440E-04	0.00E+00	1.79E-05	3.42E-06
374120.013758346.01	374120.01	3758346.01	5.48E-06	5.89E-06	5.66E-06	5.59E-08	1.10E-06	1.97E-06	0.00E+00	8.39E-07	4.19E-07	0.00E+00	0.00E+00	3.36E-07	0.00E+00	0.00E+00	2.49E-10	2.49E-10	2.488E-04	0.00E+00	1.83E-05	3.49E-06
374130.013758346.01	374130.01	3758346.01	5.59E-06	6.01E-06	5.77E-06	5.70E-08	1.12E-06	2.01E-06	0.00E+00	8.56E-07	4.28E-07	0.00E+00	0.00E+00	3.42E-07	0.00E+00	0.00E+00	2.54E-10	2.54E-10	2.538E-04	0.00E+00	1.86E-05	3.56E-06
374140.013758346.01	374140.01	3758346.01	5.70E-06	6.13E-06	5.89E-06	5.82E-08	1.14E-06	2.05E-06	0.00E+00	8.73E-07	4.36E-07	0.00E+00	0.00E+00	3.49E-07	0.00E+00	0.00E+00	2.59E-10	2.59E-10	2.589E-04	0.00E+00	1.90E-05	3.63E-06
374150.013758346.01	374150.01	3758346.01	5.82E-06	6.26E-06	6.02E-06	5.94E-08	1.16E-06	2.09E-06	0.00E+00	8.91E-07	4.46E-07	0.00E+00	0.00E+00	3.56E-07	0.00E+00	0.00E+00	2.64E-10	2.64E-10	2.642E-04	0.00E+00	1.94E-05	3.70E-06
374160.013758346.01	374160.01	3758346.01	5.94E-06	6.39E-06	6.13E-06	6.06E-08	1.19E-06	2.14E-06	0.00E+00	9.09E-07	4.54E-07	0.00E+00	0.00E+00	3.64E-07	0.00E+00	0.00E+00	2.70E-10	2.70E-10	2.696E-04	0.00E+00	1.98E-05	3.78E-06
374170.013758346.01	374170.01	3758346.01	6.06E-06	6.52E-06	6.26E-06	6.18E-08	1.21E-06	2.18E-06	0.00E+00	9.28E-07	4.64E-07	0.00E+00	0.00E+00	3.71E-07	0.00E+00	0.00E+00	2.75E-10	2.75E-10	2.752E-04	0.00E+00	2.02E-05	3.86E-06
374180.013758346.01	374180.01	3758346.01	6.19E-06	6.65E-06	6.39E-06	6.31E-08	1.24E-06	2.23E-06	0.00E+00	9.47E-07	4.73E-07	0.00E+00	0.00E+00	3.79E-07	0.00E+00	0.00E+00	2.81E-10	2.81E-10	2.809E-04	0.00E+00	2.06E-05	3.94E-06
373990.013758356.01	373990.01	3758356.01	4.33E-06	4.66E-06	4.47E-06	4.42E-08	8.67E-07	1.56E-06	0.00E+00	6.63E-07	3.32E-07	0.00E+00	0.00E+00	2.65E-07	0.00E+00	0.00E+00	1.97E-10	1.97E-10	1.968E-04	0.00E+00	1.44E-05	2.76E-06
374000.013758356.01	374000.01	3758356.01	4.41E-06	4.74E-06	4.55E-06	4.50E-08	8.83E-07	1.59E-06	0.00E+00	6.75E-07	3.38E-07	0.00E+00	0.00E+00	2.70E-07	0.00E+00	0.00E+00	2.00E-10	2.00E-10	2.003E-04	0.00E+00	1.47E-05	2.81E-06
374010.013758356.01	374010.01	3758356.01	4.49E-06	4.83E-06	4.64E-06	4.58E-08	8.99E-07	1.62E-06	0.00E+00	6.87E-07	3.44E-07	0.00E+00	0.00E+00	2.75E-07	0.00E+00	0.00E+00	2.04E-10	2.04E-10	2.039E-04	0.00E+00	1.50E-05	2.86E-06
374020.013758356.01	374020.01	3758356.01	4.57E-06	4.92E-06	4.72E-06	4.66E-08	9.15E-07

			SWBuilding Construction	SWDemolition	SWGrading	EYBuilding Construction	SWPaving	SWGrading	SWArchitectural Coating	NBBuilding Construction	NBBuilding Construction	NBArchitectural Coating	NBArchitectural Coating	RWBuilding Construction	Child Risk					Overlapping Phases - Maximum GLC		
Unique Identifier	X (UTM)	Y (UTM)	2026	2026	2026	2026	2027	2027	2027	2026	2027	2026	2027	2026	3rd Trimester	0<2	2<16	Total	per million	2025	2026	2027
374140.013758396.01	374140.01	3758396.01	5.94E-06	6.39E-06	6.14E-06	6.06E-08	1.19E-06	2.14E-06	0.00E+00	9.10E-07	4.55E-07	0.00E+00	0.00E+00	3.64E-07	0.00E+00	0.00E+00	2.70E-10	2.70E-10	2.698E-04	0.00E+00	1.98E-05	3.78E-06
374150.013758396.01	374150.01	3758396.01	6.07E-06	6.53E-06	6.27E-06	6.19E-08	1.21E-06	2.19E-06	0.00E+00	9.29E-07	4.64E-07	0.00E+00	0.00E+00	3.72E-07	0.00E+00	0.00E+00	2.76E-10	2.76E-10	2.755E-04	0.00E+00	2.02E-05	3.86E-06
374160.013758396.01	374160.01	3758396.01	6.20E-06	6.67E-06	6.40E-06	6.33E-08	1.24E-06	2.23E-06	0.00E+00	9.49E-07	4.74E-07	0.00E+00	0.00E+00	3.80E-07	0.00E+00	0.00E+00	2.81E-10	2.81E-10	2.814E-04	0.00E+00	2.07E-05	3.95E-06
374170.013758396.01	374170.01	3758396.01	6.33E-06	6.81E-06	6.54E-06	6.46E-08	1.27E-06	2.28E-06	0.00E+00	9.69E-07	4.85E-07	0.00E+00	0.00E+00	3.88E-07	0.00E+00	0.00E+00	2.88E-10	2.88E-10	2.875E-04	0.00E+00	2.11E-05	4.03E-06
374180.013758396.01	374180.01	3758396.01	6.47E-06	6.96E-06	6.68E-06	6.60E-08	1.29E-06	2.33E-06	0.00E+00	9.90E-07	4.95E-07	0.00E+00	0.00E+00	3.96E-07	0.00E+00	0.00E+00	2.94E-10	2.94E-10	2.937E-04	0.00E+00	2.16E-05	4.12E-06
373990.013758406.01	373990.01	3758406.01	4.47E-06	4.81E-06	4.62E-06	4.56E-08	8.95E-07	1.61E-06	0.00E+00	6.84E-07	3.42E-07	0.00E+00	0.00E+00	2.74E-07	0.00E+00	0.00E+00	2.03E-10	2.03E-10	2.030E-04	0.00E+00	1.49E-05	2.85E-06
374000.013758406.01	374000.01	3758406.01	4.55E-06	4.90E-06	4.70E-06	4.65E-08	9.11E-07	1.64E-06	0.00E+00	6.97E-07	3.48E-07	0.00E+00	0.00E+00	2.79E-07	0.00E+00	0.00E+00	2.07E-10	2.07E-10	2.067E-04	0.00E+00	1.52E-05	2.90E-06
374010.013758406.01	374010.01	3758406.01	4.64E-06	4.99E-06	4.79E-06	4.73E-08	9.28E-07	1.67E-06	0.00E+00	7.10E-07	3.55E-07	0.00E+00	0.00E+00	2.84E-07	0.00E+00	0.00E+00	2.10E-10	2.10E-10	2.105E-04	0.00E+00	1.54E-05	2.95E-06
374020.013758406.01	374020.01	3758406.01	4.72E-06	5.08E-06	4.88E-06	4.82E-08	9.45E-07	1.70E-06	0.00E+00	7.23E-07	3.61E-07	0.00E+00	0.00E+00	2.89E-07	0.00E+00	0.00E+00	2.14E-10	2.14E-10	2.144E-04	0.00E+00	1.57E-05	3.01E-06
374030.013758406.01	374030.01	3758406.01	4.81E-06	5.17E-06	4.97E-06	4.91E-08	9.62E-07	1.73E-06	0.00E+00	7.36E-07	3.68E-07	0.00E+00	0.00E+00	2.95E-07	0.00E+00	0.00E+00	2.18E-10	2.18E-10	2.184E-04	0.00E+00	1.60E-05	3.06E-06
374040.013758406.01	374040.01	3758406.01	4.90E-06	5.27E-06	5.06E-06	5.00E-08	9.81E-07	1.77E-06	0.00E+00	7.50E-07	3.75E-07	0.00E+00	0.00E+00	3.00E-07	0.00E+00	0.00E+00	2.23E-10	2.23E-10	2.225E-04	0.00E+00	1.63E-05	3.12E-06
374050.013758406.01	374050.01	3758406.01	4.99E-06	5.37E-06	5.16E-06	5.10E-08	9.99E-07	1.80E-06	0.00E+00	7.65E-07	3.82E-07	0.00E+00	0.00E+00	3.06E-07	0.00E+00	0.00E+00	2.27E-10	2.27E-10	2.268E-04	0.00E+00	1.66E-05	3.18E-06
374060.013758406.01	374060.01	3758406.01	5.09E-06	5.48E-06	5.26E-06	5.20E-08	1.02E-06	1.83E-06	0.00E+00	7.79E-07	3.90E-07	0.00E+00	0.00E+00	3.12E-07	0.00E+00	0.00E+00	2.31E-10	2.31E-10	2.311E-04	0.00E+00	1.70E-05	3.24E-06
374070.013758406.01	374070.01	3758406.01	5.19E-06	5.58E-06	5.36E-06	5.30E-08	1.04E-06	1.87E-06	0.00E+00	7.95E-07	3.97E-07	0.00E+00	0.00E+00	3.18E-07	0.00E+00	0.00E+00	2.36E-10	2.36E-10	2.357E-04	0.00E+00	1.73E-05	3.31E-06
374080.013758406.01	374080.01	3758406.01	5.29E-06	5.69E-06	5.47E-06	5.40E-08	1.06E-06	1.91E-06	0.00E+00	8.10E-07	4.05E-07	0.00E+00	0.00E+00	3.24E-07	0.00E+00	0.00E+00	2.40E-10	2.40E-10	2.404E-04	0.00E+00	1.76E-05	3.37E-06
374090.013758406.01	374090.01	3758406.01	5.40E-06	5.81E-06	5.58E-06	5.51E-08	1.08E-06	1.95E-06	0.00E+00	8.27E-07	4.13E-07	0.00E+00	0.00E+00	3.31E-07	0.00E+00	0.00E+00	2.45E-10	2.45E-10	2.452E-04	0.00E+00	1.80E-05	3.44E-06
374100.013758406.01	374100.01	3758406.01	5.51E-06	5.93E-06	5.69E-06	5.63E-08	1.10E-06	1.99E-06	0.00E+00	8.44E-07	4.22E-07	0.00E+00	0.00E+00	3.38E-07	0.00E+00	0.00E+00	2.50E-10	2.50E-10	2.503E-04	0.00E+00	1.84E-05	3.51E-06
374110.013758406.01	374110.01	3758406.01	5.63E-06	6.05E-06	5.81E-06	5.74E-08	1.13E-06	2.03E-06	0.00E+00	8.61E-07	4.31E-07	0.00E+00	0.00E+00	3.44E-07	0.00E+00	0.00E+00	2.55E-10	2.55E-10	2.554E-04	0.00E+00	1.87E-05	3.58E-06
374120.013758406.01	374120.01	3758406.01	5.74E-06	6.18E-06	5.93E-06	5.86E-08	1.15E-06	2.07E-06	0.00E+00	8.79E-07	4.40E-07	0.00E+00	0.00E+00	3.52E-07	0.00E+00	0.00E+00	2.61E-10	2.61E-10	2.608E-04	0.00E+00	1.91E-05	3.66E-06
374130.013758406.01	374130.01	3758406.01	5.87E-06	6.31E-06	6.06E-06	5.98E-08	1.17E-06	2.11E-06	0.00E+00	8.98E-07	4.49E-07	0.00E+00	0.00E+00	3.59E-07	0.00E+00	0.00E+00	2.66E-10	2.66E-10	2.663E-04	0.00E+00	1.95E-05	3.73E-06
374140.013758406.01	374140.01	3758406.01	5.99E-06	6.44E-06	6.18E-06	6.11E-08	1.20E-06	2.16E-06	0.00E+00	9.17E-07	4.58E-07	0.00E+00	0.00E+00	3.67E-07	0.00E+00	0.00E+00	2.72E-10	2.72E-10	2.719E-04	0.00E+00	2.00E-05	3.81E-06
374150.013758406.01	374150.01	3758406.01	6.12E-06	6.58E-06	6.31E-06	6.24E-08	1.22E-06	2.20E-06	0.00E+00	9.36E-07	4.68E-07	0.00E+00	0.00E+00	3.74E-07	0.00E+00	0.00E+00	2.78E-10	2.78E-10	2.777E-04	0.00E+00	2.04E-05	3.89E-06
374160.013758406.01	374160.01	3758406.01	6.25E-06	6.72E-06	6.45E-06	6.38E-08	1.25E-06	2.25E-06	0.00E+00	9.56E-07	4.78E-07	0.00E+00	0.00E+00	3.83E-07	0.00E+00	0.00E+00	2.84E-10	2.84E-10	2.837E-04	0.00E+00	2.08E-05	3.98E-06
374170.013758406.01	374170.01	3758406.01	6.39E-06	6.87E-06	6.59E-06	6.52E-08	1.28E-06	2.30E-06	0.00E+00	9.77E-07	4.89E-07	0.00E+00	0.00E+00	3.91E-07	0.00E+00	0.00E+00	2.90E-10	2.90E-10	2.899E-04	0.00E+00	2.13E-05	4.07E-06
374180.013758406.01	374180.01	3758406.01	6.53E-06	7.02E-06	6.74E-06	6.66E-08	1.31E-06	2.35E-06	0.00E+00	9.99E-07	4.99E-07	0.00E+00	0.00E+00	4.00E-07	0.00E+00	0.00E+00	2.96E-10	2.96E-10	2.962E-04	0.00E+00	2.17E-05	4.16E-06
373990.013758416.01	373990.01	3758416.01	4.50E-06	4.84E-06	4.64E-06	4.59E-08	9.00E-07	1.62E-06	0.00E+00	6.88E-07	3.44E-07	0.00E+00	0.00E+00	2.75E-07	0.00E+00	0.00E+00	2.04E-10	2.04E-10	2.042E-04	0.00E+00	1.50E-05	2.86E-06
374000.013758416.01	374000.01	3758416.01	4.58E-06	4.92E-06	4.73E-06	4.67E-08	9.16E-07	1.65E-06	0.00E+00	7.01E-07	3.50E-07	0.00E+00	0.00E+00	2.80E-07	0.00E+00	0.00E+00	2.08E-10	2.08E-10	2.079E-04	0.00E+00	1.53E-05	2.92E-06
374010.013758416.01	374010.01	3758416.01	4.66E-06	5.01E-06	4.81E-06	4.76E-08	9.33E-07	1.68E-06	0.00E+00	7.14E-07	3.57E-07	0.00E+00	0.00E+00	2.86E-07	0.00E+00	0.00E+00	2.12E-10	2.12E-10	2.117E-04	0.00E+00	1.55E-05	2.97E-06
374020.013758416.01	374020.01	3758416.01	4.75E-06	5.11E-06	4.90E-06	4.85E-08	9.50E-07	1.71E-06	0.00E+00	7.27E-07	3.64E-07	0.00E+00	0.00E+00	2.91E-07	0.00E+00	0.00E+00	2.16E-10	2.16E-10	2.157E-04	0.00E+00	1.58E-05	3.02E-06
374030.013758416.01	374030.01	3758416.01	4.84E-06	5.21E-06	5.00E-06	4.94E-08	9.68E-07	1.74E-06	0.00E+00	7.41E-07	3.70E-07	0.00E+00	0.00E+00	2.96E-07	0.00E+00	0.00E+00	2.20E-10	2.20E-10	2.197E-04	0.00E+00	1.61E-05	3.08E-06
374040.013758416.01	374040.01	3758416.01	4.93E-06	5.30E-06	5.09E-06	5.03E-08	9.87E-07	1.78E-06	0.00E+00	7.55E-07	3.77E-07	0.00E+00	0.00E+00	3.02E-07	0.00E+00	0.00E+00	2.24E-10	2.24E-10	2.239E-04	0.00E+00	1.64E-05	3.14E-06
374050.013758416.01	374050.01	3758416.01	5.03E-06	5.41E-06	5.19E-06	5.13E-08	1.01E-06	1.81E-06	0.00E+00	7.70E-07	3.85E-07	0.00E+00	0.00E+00	3.08E-07	0.00E+00	0.00E+00	2.28E-10	2.28E-10	2.282E-04	0.00E+00	1.68E-05	3.20E-06
374060.013758416.01	374060.01	3758416.01	5.13E-06	5.51E-06	5.29E-06	5.23E-08	1.03E-06	1.85E-06	0.00E+00	7.85E-07	3.92E-07	0.00E+00	0.00E+00	3.14E-07	0.00E+00	0.00E+00	2.33E-10	2.33E-10	2.327E-04	0.00E+00	1.71E-05	3.26E-06
374070.013758416.01	374070.01	3758416.01	5.23E-06	5.62E-06	5.40E-06	5.33E-08	1.05E-06	1.88E-06	0.00E+00	8.00E-07	4.00E-07	0.00E+00	0.00E+00	3.20E-07	0.00E+00	0.00E+00	2.37E-10	2.37E-10	2.373E-04	0.00E+00	1.74E-05	3.33E-06
374080.013758416.01	374080.01	3758416.01	5.33E-06	5.73E-06	5.50E-06	5.44E-08	1.07E-06	1.92E-06	0.00E+00	8.16E-07	4.08E-07	0.00E+00	0.00E+00	3.26E-07	0.00E+00	0.00E+00	2.42E-10	2.42E-10	2.420E-04	0.00E+00	1.78E-05	3.39E-06
374090.013758416.01	374090.01	3758416.01	5.44E-06	5.85E-06	5.62E-06	5.55E-08	1.09E-06	1.96E-06	0.00E+00	8.32E-07	4.16E-07	0.00E+00	0.00E+00	3.33E-07	0.00E+00	0.00E+00	2.47E-10	2.47E-10	2.469E-04	0.00E+00	1.81E-05	3.46E-06
374100.013758416.01	374100.01	3758416.01	5.55E-06	5.97E-06	5.73E-06	5.66E-08	1.11E-06	2.00E-06	0.00E+00	8.50E-07	4.25E-07	0.00E+00	0.00E+00	3.40E-07	0.00E+00	0.00E+00	2.52E-10	2.52E-10	2.520E-04	0.00E+00	1.85E-05	3.53E-06
374110.013758416.01	374110.01	3758416.01	5.67E-06	6.09E-06	5.85E-06	5.78E-08	1.13E-06	2.04E-06	0.00E+00	8.67E-07	4.34E-07	0.00E+00	0.00E+00	3.47E-07	0.00E+00	0.00E+00	2.57E-10	2.57E-10	2.572E-04	0.00E+00	1.89E-05	3.61E-06
374120.013758416.01	374120.01	3758416.01	5.78E-06	6.22E-06	5.97E-06	5.90E-08	1.16E-06	2.08E-06	0.00E+00	8.85E-07	4.43E-07	0.00E+00	0.00E+00	3.54E-07	0.00E+00	0.00E+00	2.63E-10	2.63E-10	2.626E-04	0.00E+00	1.93E-05	3.68E-06
374130.013758416.01	374130.01	3758416.01	5.91E-06	6.35E-06	6.10E-06	6.03E-08	1.18E-06	2.13E-06	0.00E+00	9.04E-07	4.52E-07	0.00E+00	0.00E+00	3.62E-07	0.00E+00	0.00E+00	2.68E-10	2.68E-10	2.681E-04	0.00E+00	1.97E-05	3.76E-06
374140.013758416.01	374140.01	3758416.01	6.03E-06	6.49E-06	6.23E-06	6.15E-08	1.21E-06	2.17E-06	0.00E+00	9.23E-07	4.62E-07	0.00E+00	0.00E+00	3.69E-07	0.00E+00	0.00E+00	2.74E-10	2.74E-10	2.738E-04	0.00E+00	2.01E-05	3.84E-06
374150.013758416.01	374150.01	3758416.01	6.16E-06	6.63E-06	6.36E-06	6.29E-08	1.23E-06	2.22E-06	0.00E+00	9.43E-07	4.72E-07	0.00E+00	0.00E+00	3.77E-07	0.00E+00	0.00E+00	2.80E-10	2.80E-10	2.797E-04	0.00E+00	2.05E-05	3.92E-06
374160.013758416.01	374160.01	3758416.01	6.30E-06	6.77E-06	6.50E-06	6.42E-08	1.26E-06	2.27E-06	0.00E+00	9.64E-07	4.82E-07	0.00E+00	0.00E+00	3.85E-07	0.00E+00	0.00E+00	2.86E-10	2.86E-10	2.858E-04	0.00E+00	2.10E-05	4.01E-06
374170.013758416.01	374170.01	3758416.01	6.43E-06	6.92E-06	6.64E-06	6.57E-08	1.29E-06	2.32E-06	0.00E+00	9.85E-07	4.92E-07	0.00E+00	0.00E+00	3.94E-07	0.00E+00	0.00E+00	2.92E-10	2.92E-10	2.921E-04	0.00E+00	2.14E-05	4.10E-06
374180.013758416.01	374180.01	3758416.01	6.58E-06	7.07E-06	6.79E-06	6.71E-08	1.32E-06	2.37E-06	0.00E+00	1.01E-06	5.03E-07	0.00E+00	0.00E+00	4.03E-07	0.00E+00	0.00E+00	2.99E-10	2.99E-10	2.987E-04	0.00E+00	2.19E-05	4.19E-06
374180.013758416.01	374180.01	3758416.01	6.58E-06	7.07E-06	6.79E-06	6.71E-08	1.32E-06	2.37E-06	0.00E+00	1.01E-06	5.03E-07	0.00E+00	0.00E+00	4.03E-07	0.00E+00	0.00E+00	2.99E-10	2.99E-10	2.987E-04	0.00E+00	2.19E-05	4.19E-06

IHS

Health Risk Assessment Results Summary

Unmitigated

Offsite School Receptors >2

		MAX:	0.024	3.644	3.655
Unique Identifier	X (UTM)	Y (UTM)	Onroad	Offroad	Total Risk
374322.013758600.01	374322.01	3758600.01	0.002	0.323	0.325
374272.013758610.01	374272.01	3758610.01	0.002	0.248	0.251
374282.013758610.01	374282.01	3758610.01	0.002	0.261	0.264
374292.013758610.01	374292.01	3758610.01	0.002	0.276	0.278
374302.013758610.01	374302.01	3758610.01	0.002	0.291	0.293
374312.013758610.01	374312.01	3758610.01	0.002	0.308	0.310
374322.013758610.01	374322.01	3758610.01	0.002	0.326	0.328
374242.013758620.01	374242.01	3758620.01	0.003	0.216	0.219
374252.013758620.01	374252.01	3758620.01	0.003	0.227	0.229
374262.013758620.01	374262.01	3758620.01	0.003	0.238	0.241
374272.013758620.01	374272.01	3758620.01	0.003	0.250	0.253
374282.013758620.01	374282.01	3758620.01	0.003	0.263	0.266
374292.013758620.01	374292.01	3758620.01	0.003	0.278	0.280
374302.013758620.01	374302.01	3758620.01	0.003	0.293	0.296
374312.013758620.01	374312.01	3758620.01	0.003	0.310	0.312
374322.013758620.01	374322.01	3758620.01	0.003	0.328	0.331
374242.013758630.01	374242.01	3758630.01	0.003	0.218	0.221
374252.013758630.01	374252.01	3758630.01	0.003	0.228	0.231
374262.013758630.01	374262.01	3758630.01	0.003	0.240	0.242
374272.013758630.01	374272.01	3758630.01	0.003	0.252	0.255
374282.013758630.01	374282.01	3758630.01	0.003	0.265	0.268
374292.013758630.01	374292.01	3758630.01	0.003	0.279	0.282
374302.013758630.01	374302.01	3758630.01	0.003	0.294	0.297
374312.013758630.01	374312.01	3758630.01	0.003	0.311	0.314
374322.013758630.01	374322.01	3758630.01	0.003	0.329	0.332
374242.013758640.01	374242.01	3758640.01	0.003	0.219	0.222
374252.013758640.01	374252.01	3758640.01	0.003	0.229	0.232
374262.013758640.01	374262.01	3758640.01	0.003	0.240	0.244
374272.013758640.01	374272.01	3758640.01	0.003	0.253	0.256
374282.013758640.01	374282.01	3758640.01	0.003	0.266	0.269
374292.013758640.01	374292.01	3758640.01	0.003	0.280	0.283
374302.013758640.01	374302.01	3758640.01	0.003	0.295	0.298
374312.013758640.01	374312.01	3758640.01	0.003	0.312	0.315
374322.013758640.01	374322.01	3758640.01	0.003	0.330	0.333
374242.013758650.01	374242.01	3758650.01	0.004	0.219	0.223
374252.013758650.01	374252.01	3758650.01	0.004	0.230	0.233
374262.013758650.01	374262.01	3758650.01	0.004	0.241	0.244
374272.013758650.01	374272.01	3758650.01	0.004	0.253	0.256
374282.013758650.01	374282.01	3758650.01	0.004	0.266	0.269
374292.013758650.01	374292.01	3758650.01	0.004	0.280	0.283
374302.013758650.01	374302.01	3758650.01	0.004	0.295	0.299
374312.013758650.01	374312.01	3758650.01	0.004	0.311	0.315
374322.013758650.01	374322.01	3758650.01	0.004	0.329	0.333
374243.013758660.01	374243.01	3758660.01	0.004	0.220	0.224
374252.013758660.01	374252.01	3758660.01	0.004	0.229	0.234
374262.013758660.01	374262.01	3758660.01	0.004	0.240	0.245
374272.013758660.01	374272.01	3758660.01	0.004	0.252	0.257
374282.013758660.01	374282.01	3758660.01	0.004	0.265	0.269
374292.013758660.01	374292.01	3758660.01	0.004	0.279	0.283
374302.013758660.01	374302.01	3758660.01	0.004	0.294	0.298
374312.013758660.01	374312.01	3758660.01	0.004	0.310	0.314
374322.013758660.01	374322.01	3758660.01	0.004	0.327	0.332
374243.013758670.01	374243.01	3758670.01	0.005	0.219	0.225
374252.013758670.01	374252.01	3758670.01	0.005	0.229	0.234
374262.013758670.01	374262.01	3758670.01	0.005	0.239	0.245
374272.013758670.01	374272.01	3758670.01	0.005	0.251	0.256
374282.013758670.01	374282.01	3758670.01	0.005	0.264	0.269
374292.013758670.01	374292.01	3758670.01	0.005	0.277	0.283
374302.013758670.01	374302.01	3758670.01	0.005	0.292	0.297
374312.013758670.01	374312.01	3758670.01	0.005	0.308	0.313
374322.013758670.01	374322.01	3758670.01	0.005	0.325	0.330
374242.013758680.01	374242.01	3758680.01	0.006	0.217	0.224
374252.013758680.01	374252.01	3758680.01	0.006	0.227	0.234
374262.013758680.01	374262.01	3758680.01	0.006	0.238	0.244
374272.013758680.01	374272.01	3758680.01	0.006	0.249	0.256
374282.013758680.01	374282.01	3758680.01	0.006	0.262	0.268
374292.013758680.01	374292.01	3758680.01	0.006	0.275	0.281
374302.013758680.01	374302.01	3758680.01	0.006	0.289	0.296
374312.013758680.01	374312.01	3758680.01	0.006	0.305	0.311
374322.013758680.01	374322.01	3758680.01	0.007	0.322	0.328
374242.013758690.01	374242.01	3758690.01	0.008	0.216	0.224
374252.013758690.01	374252.01	3758690.01	0.008	0.225	0.234
374262.013758690.01	374262.01	3758690.01	0.008	0.236	0.244
374272.013758690.01	374272.01	3758690.01	0.008	0.247	0.255
374282.013758690.01	374282.01	3758690.01	0.008	0.259	0.267
374292.013758690.01	374292.01	3758690.01	0.008	0.272	0.280
374302.013758690.01	374302.01	3758690.01	0.008	0.286	0.294
374312.013758690.01	374312.01	3758690.01	0.008	0.301	0.309
374322.013758690.01	374322.01	3758690.01	0.008	0.317	0.325
374242.013758700.01	374242.01	3758700.01	0.011	0.214	0.224
374252.013758700.01	374252.01	3758700.01	0.011	0.223	0.234
374262.013758700.01	374262.01	3758700.01	0.011	0.233	0.244
374272.013758700.01	374272.01	3758700.01	0.011	0.244	0.255
374282.013758700.01	374282.01	3758700.01	0.011	0.256	0.266
374292.013758700.01	374292.01	3758700.01	0.011	0.268	0.279
374302.013758700.01	374302.01	3758700.01	0.011	0.282	0.292
374312.013758700.01	374312.01	3758700.01	0.011	0.296	0.307
374322.013758700.01	374322.01	3758700.01	0.011	0.312	0.323
374242.013758710.01	374242.01	3758710.01	0.015	0.211	0.226
374252.013758710.01	374252.01	3758710.01	0.015	0.220	0.235
374262.013758710.01	374262.01	3758710.01	0.015	0.230	0.245
374272.013758710.01	374272.01	3758710.01	0.015	0.241	0.256
374282.013758710.01	374282.01	3758710.01	0.015	0.252	0.267
374292.013758710.01	374292.01	3758710.01	0.015	0.264	0.279
374302.013758710.01	374302.01	3758710.01	0.015	0.277	0.292
374312.013758710.01	374312.01	3758710.01	0.015	0.291	0.306

IHS

Residential Health Risk Assessment Results Summary

Unmitigated

RESIDENTIAL RECEPTORS ONLY

		MAX:	3.655
Unique Identifier	X (UTM)	Y (UTM)	Total Risk
374322.013758600.01	374322	3758600.01	0.325
374272.013758610.01	374272	3758610.01	0.251
374282.013758610.01	374282	3758610.01	0.264
374292.013758610.01	374292	3758610.01	0.278
374302.013758610.01	374302	3758610.01	0.293
374312.013758610.01	374312	3758610.01	0.310
374322.013758610.01	374322	3758610.01	0.328
374242.013758620.01	374242	3758620.01	0.219
374252.013758620.01	374252	3758620.01	0.229
374262.013758620.01	374262	3758620.01	0.241
374272.013758620.01	374272	3758620.01	0.253
374282.013758620.01	374282	3758620.01	0.266
374292.013758620.01	374292	3758620.01	0.280
374302.013758620.01	374302	3758620.01	0.296
374312.013758620.01	374312	3758620.01	0.312
374322.013758620.01	374322	3758620.01	0.331
374242.013758630.01	374242	3758630.01	0.221
374252.013758630.01	374252	3758630.01	0.231
374262.013758630.01	374262	3758630.01	0.242
374272.013758630.01	374272	3758630.01	0.255
374282.013758630.01	374282	3758630.01	0.268
374292.013758630.01	374292	3758630.01	0.282
374302.013758630.01	374302	3758630.01	0.297
374312.013758630.01	374312	3758630.01	0.314
374322.013758630.01	374322	3758630.01	0.332
374242.013758640.01	374242	3758640.01	0.222
374252.013758640.01	374252	3758640.01	0.232
374262.013758640.01	374262	3758640.01	0.244
374272.013758640.01	374272	3758640.01	0.256
374282.013758640.01	374282	3758640.01	0.269
374292.013758640.01	374292	3758640.01	0.283
374302.013758640.01	374302	3758640.01	0.298
374312.013758640.01	374312	3758640.01	0.315
374322.013758640.01	374322	3758640.01	0.333
374242.013758650.01	374242	3758650.01	0.223
374252.013758650.01	374252	3758650.01	0.233
374262.013758650.01	374262	3758650.01	0.244
374272.013758650.01	374272	3758650.01	0.256
374282.013758650.01	374282	3758650.01	0.269
374292.013758650.01	374292	3758650.01	0.283
374302.013758650.01	374302	3758650.01	0.299
374312.013758650.01	374312	3758650.01	0.315
374322.013758650.01	374322	3758650.01	0.333
374243.013758660.01	374243	3758660.01	0.224
374252.013758660.01	374252	3758660.01	0.234
374262.013758660.01	374262	3758660.01	0.245
374272.013758660.01	374272	3758660.01	0.257
374282.013758660.01	374282	3758660.01	0.269
374292.013758660.01	374292	3758660.01	0.283
374302.013758660.01	374302	3758660.01	0.298
374312.013758660.01	374312	3758660.01	0.314
374322.013758660.01	374322	3758660.01	0.332
374243.013758670.01	374243	3758670.01	0.225
374252.013758670.01	374252	3758670.01	0.234
374262.013758670.01	374262	3758670.01	0.245
374272.013758670.01	374272	3758670.01	0.256
374282.013758670.01	374282	3758670.01	0.269
374292.013758670.01	374292	3758670.01	0.283
374302.013758670.01	374302	3758670.01	0.297
374312.013758670.01	374312	3758670.01	0.313
374322.013758670.01	374322	3758670.01	0.330
374242.013758680.01	374242	3758680.01	0.224
374252.013758680.01	374252	3758680.01	0.234
374262.013758680.01	374262	3758680.01	0.244
374272.013758680.01	374272	3758680.01	0.256
374282.013758680.01	374282	3758680.01	0.268
374292.013758680.01	374292	3758680.01	0.281
374302.013758680.01	374302	3758680.01	0.296
374312.013758680.01	374312	3758680.01	0.311
374322.013758680.01	374322	3758680.01	0.328
374242.013758690.01	374242	3758690.01	0.224
374252.013758690.01	374252	3758690.01	0.234
374262.013758690.01	374262	3758690.01	0.244
374272.013758690.01	374272	3758690.01	0.255
374282.013758690.01	374282	3758690.01	0.267
374292.013758690.01	374292	3758690.01	0.280
374302.013758690.01	374302	3758690.01	0.294
374312.013758690.01	374312	3758690.01	0.309
374322.013758690.01	374322	3758690.01	0.325
374242.013758700.01	374242	3758700.01	0.224
374252.013758700.01	374252	3758700.01	0.234
374262.013758700.01	374262	3758700.01	0.244
374272.013758700.01	374272	3758700.01	0.255
374282.013758700.01	374282	3758700.01	0.266
374292.013758700.01	374292	3758700.01	0.279
374302.013758700.01	374302	3758700.01	0.292
374312.013758700.01	374312	3758700.01	0.307
374322.013758700.01	374322	3758700.01	0.323
374242.013758710.01	374242	3758710.01	0.226
374252.013758710.01	374252	3758710.01	0.235
374262.013758710.01	374262	3758710.01	0.245
374272.013758710.01	374272	3758710.01	0.256
374282.013758710.01	374282	3758710.01	0.267
374292.013758710.01	374292	3758710.01	0.279
374302.013758710.01	374302	3758710.01	0.292
374312.013758710.01	374312	3758710.01	0.306

FOR CHRONIC CALCS

MAX:	0.209	
Overlapping Phases - Maximum GLC		
2025	2026	2027
0.00E+00	1.97E-02	1.21E-02
0.00E+00	1.52E-02	9.28E-03
0.00E+00	1.60E-02	9.77E-03
0.00E+00	1.68E-02	1.03E-02
0.00E+00	1.78E-02	1.09E-02
0.00E+00	1.88E-02	1.15E-02
0.00E+00	1.99E-02	1.22E-02
0.00E+00	1.33E-02	8.08E-03
0.00E+00	1.39E-02	8.48E-03
0.00E+00	1.46E-02	8.90E-03
0.00E+00	1.53E-02	9.36E-03
0.00E+00	1.61E-02	9.85E-03
0.00E+00	1.70E-02	1.04E-02
0.00E+00	1.79E-02	1.10E-02
0.00E+00	1.89E-02	1.16E-02
0.00E+00	2.00E-02	1.23E-02
0.00E+00	1.34E-02	8.14E-03
0.00E+00	1.40E-02	8.53E-03
0.00E+00	1.47E-02	8.95E-03
0.00E+00	1.54E-02	9.41E-03
0.00E+00	1.62E-02	9.90E-03
0.00E+00	1.71E-02	1.04E-02
0.00E+00	1.80E-02	1.10E-02
0.00E+00	1.90E-02	1.16E-02
0.00E+00	2.01E-02	1.23E-02
0.00E+00	1.35E-02	8.17E-03
0.00E+00	1.41E-02	8.56E-03
0.00E+00	1.48E-02	8.98E-03
0.00E+00	1.55E-02	9.43E-03
0.00E+00	1.63E-02	9.92E-03
0.00E+00	1.72E-02	1.04E-02
0.00E+00	1.81E-02	1.10E-02
0.00E+00	1.91E-02	1.16E-02
0.00E+00	2.02E-02	1.23E-02
0.00E+00	1.35E-02	8.19E-03
0.00E+00	1.41E-02	8.57E-03
0.00E+00	1.48E-02	8.99E-03
0.00E+00	1.56E-02	9.44E-03
0.00E+00	1.63E-02	9.92E-03
0.00E+00	1.72E-02	1.04E-02
0.00E+00	1.81E-02	1.10E-02
0.00E+00	1.91E-02	1.16E-02
0.00E+00	2.02E-02	1.23E-02
0.00E+00	1.36E-02	8.22E-03
0.00E+00	1.42E-02	8.57E-03
0.00E+00	1.49E-02	8.98E-03
0.00E+00	1.56E-02	9.42E-03
0.00E+00	1.64E-02	9.90E-03
0.00E+00	1.72E-02	1.04E-02
0.00E+00	1.81E-02	1.10E-02
0.00E+00	1.91E-02	1.16E-02
0.00E+00	2.02E-02	1.22E-02
0.00E+00	1.37E-02	8.21E-03
0.00E+00	1.42E-02	8.55E-03
0.00E+00	1.49E-02	8.95E-03
0.00E+00	1.56E-02	9.39E-03
0.00E+00	1.64E-02	9.85E-03
0.00E+00	1.72E-02	1.04E-02
0.00E+00	1.81E-02	1.09E-02
0.00E+00	1.90E-02	1.15E-02
0.00E+00	2.01E-02	1.21E-02
0.00E+00	1.36E-02	8.14E-03
0.00E+00	1.42E-02	8.51E-03
0.00E+00	1.49E-02	8.90E-03
0.00E+00	1.56E-02	9.33E-03
0.00E+00	1.63E-02	9.79E-03
0.00E+00	1.71E-02	1.03E-02
0.00E+00	1.80E-02	1.08E-02
0.00E+00	1.90E-02	1.14E-02
0.00E+00	2.00E-02	1.20E-02
0.00E+00	1.37E-02	8.09E-03
0.00E+00	1.42E-02	8.46E-03
0.00E+00	1.49E-02	8.84E-03
0.00E+00	1.56E-02	9.26E-03
0.00E+00	1.63E-02	9.71E-03
0.00E+00	1.71E-02	1.02E-02
0.00E+00	1.80E-02	1.07E-02
0.00E+00	1.89E-02	1.13E-02
0.00E+00	1.99E-02	1.19E-02
0.00E+00	1.37E-02	8.05E-03
0.00E+00	1.43E-02	8.40E-03
0.00E+00	1.49E-02	8.78E-03
0.00E+00	1.56E-02	9.18E-03
0.00E+00	1.63E-02	9.61E-03
0.00E+00	1.71E-02	1.01E-02
0.00E+00	1.79E-02	1.06E-02
0.00E+00	1.88E-02	1.11E-02
0.00E+00	1.98E-02	1.17E-02
0.00E+00	1.39E-02	8.01E-03
0.00E+00	1.45E-02	8.35E-03
0.00E+00	1.51E-02	8.71E-03
0.00E+00	1.57E-02	9.10E-03
0.00E+00	1.64E-02	9.52E-03
0.00E+00	1.72E-02	9.97E-03
0.00E+00	1.80E-02	1.05E-02
0.00E+00	1.88E-02	1.10E-02

IHS

Health Risk Assessment Results Summary

Unmitigated

Offsite School Receptors >2

		MAX:	0.024	3.644	3.655
Unique Identifier	X (UTM)	Y (UTM)	Onroad	Offroad	Total Risk
374322.013758710.01	374322.01	3758710.01	0.015	0.306	0.321
374242.013758720.01	374242.01	3758720.01	0.011	0.208	0.219
374252.013758720.01	374252.01	3758720.01	0.017	0.217	0.234
374262.013758720.01	374262.01	3758720.01	0.016	0.226	0.242
374272.013758720.01	374272.01	3758720.01	0.011	0.236	0.248
374282.013758720.01	374282.01	3758720.01	0.017	0.247	0.264
374292.013758720.01	374292.01	3758720.01	0.016	0.259	0.275
374302.013758720.01	374302.01	3758720.01	0.012	0.271	0.283
374312.013758720.01	374312.01	3758720.01	0.017	0.285	0.301
374322.013758720.01	374322.01	3758720.01	0.016	0.299	0.315
374242.013758730.01	374242.01	3758730.01	0.015	0.204	0.219
374252.013758730.01	374252.01	3758730.01	0.014	0.213	0.227
374262.013758730.01	374262.01	3758730.01	0.017	0.222	0.239
374272.013758730.01	374272.01	3758730.01	0.015	0.232	0.246
374282.013758730.01	374282.01	3758730.01	0.014	0.242	0.256
374292.013758730.01	374292.01	3758730.01	0.017	0.253	0.270
374302.013758730.01	374302.01	3758730.01	0.015	0.265	0.280
374312.013758730.01	374312.01	3758730.01	0.014	0.278	0.292
374322.013758730.01	374322.01	3758730.01	0.016	0.292	0.308
374821.013758315.01	374821.01	3758315.01	0.002	0.546	0.548
374831.013758315.01	374831.01	3758315.01	0.002	0.544	0.546
374841.013758315.01	374841.01	3758315.01	0.003	0.542	0.544
374851.013758315.01	374851.01	3758315.01	0.003	0.540	0.543
374861.013758315.01	374861.01	3758315.01	0.003	0.537	0.540
374871.013758315.01	374871.01	3758315.01	0.003	0.534	0.537
374821.013758325.01	374821.01	3758325.01	0.002	0.592	0.594
374831.013758325.01	374831.01	3758325.01	0.002	0.589	0.592
374841.013758325.01	374841.01	3758325.01	0.003	0.587	0.589
374851.013758325.01	374851.01	3758325.01	0.003	0.583	0.586
374861.013758325.01	374861.01	3758325.01	0.003	0.579	0.583
374871.013758325.01	374871.01	3758325.01	0.004	0.576	0.579
374821.013758335.01	374821.01	3758335.01	0.002	0.645	0.647
374831.013758335.01	374831.01	3758335.01	0.002	0.641	0.643
374841.013758335.01	374841.01	3758335.01	0.003	0.637	0.640
374851.013758335.01	374851.01	3758335.01	0.003	0.633	0.635
374861.013758335.01	374861.01	3758335.01	0.003	0.627	0.630
374871.013758335.01	374871.01	3758335.01	0.004	0.623	0.627
374821.013758345.01	374821.01	3758345.01	0.002	0.705	0.707
374831.013758345.01	374831.01	3758345.01	0.003	0.700	0.702
374841.013758345.01	374841.01	3758345.01	0.003	0.694	0.697
374851.013758345.01	374851.01	3758345.01	0.003	0.688	0.691
374861.013758345.01	374861.01	3758345.01	0.003	0.682	0.685
374871.013758345.01	374871.01	3758345.01	0.004	0.676	0.680
374821.013758355.01	374821.01	3758355.01	0.002	0.773	0.776
374831.013758355.01	374831.01	3758355.01	0.003	0.766	0.769
374841.013758355.01	374841.01	3758355.01	0.003	0.759	0.762
374851.013758355.01	374851.01	3758355.01	0.003	0.752	0.755
374861.013758355.01	374861.01	3758355.01	0.003	0.744	0.747
374871.013758355.01	374871.01	3758355.01	0.004	0.736	0.740
374821.013758365.01	374821.01	3758365.01	0.002	0.852	0.854
374831.013758365.01	374831.01	3758365.01	0.003	0.843	0.845
374841.013758365.01	374841.01	3758365.01	0.003	0.833	0.836
374851.013758365.01	374851.01	3758365.01	0.003	0.824	0.827
374861.013758365.01	374861.01	3758365.01	0.003	0.814	0.817
374871.013758365.01	374871.01	3758365.01	0.004	0.804	0.808
374976.013758350.01	374976.01	3758350.01	0.010	0.600	0.610
374976.013758360.01	374976.01	3758360.01	0.008	0.645	0.653
374986.013758360.01	374986.01	3758360.01	0.008	0.636	0.643
374976.013758370.01	374976.01	3758370.01	0.008	0.695	0.703
374986.013758370.01	374986.01	3758370.01	0.015	0.683	0.698
374996.013758370.01	374996.01	3758370.01	0.021	0.672	0.693
374976.013758380.01	374976.01	3758380.01	0.009	0.749	0.758
374986.013758380.01	374986.01	3758380.01	0.014	0.735	0.748
374996.013758380.01	374996.01	3758380.01	0.021	0.721	0.741
375006.013758380.01	375006.01	3758380.01	0.017	0.708	0.725
374976.013758390.01	374976.01	3758390.01	0.008	0.809	0.816
374986.013758390.01	374986.01	3758390.01	0.008	0.791	0.799
374996.013758390.01	374996.01	3758390.01	0.020	0.775	0.795
375006.013758390.01	375006.01	3758390.01	0.017	0.759	0.776
375016.013758390.01	375016.01	3758390.01	0.014	0.746	0.760
374976.013758400.01	374976.01	3758400.01	0.008	0.874	0.883
374986.013758400.01	374986.01	3758400.01	0.014	0.853	0.868
374996.013758400.01	374996.01	3758400.01	0.020	0.833	0.853
375006.013758400.01	375006.01	3758400.01	0.017	0.817	0.834
375016.013758400.01	375016.01	3758400.01	0.014	0.801	0.815
374976.013758410.01	374976.01	3758410.01	0.009	0.946	0.955
374986.013758410.01	374986.01	3758410.01	0.014	0.923	0.936
374996.013758410.01	374996.01	3758410.01	0.020	0.899	0.919
375006.013758410.01	375006.01	3758410.01	0.017	0.881	0.897
375016.013758410.01	375016.01	3758410.01	0.014	0.861	0.876
374976.013758420.01	374976.01	3758420.01	0.008	1.030	1.038
374986.013758420.01	374986.01	3758420.01	0.017	0.997	1.014
374996.013758420.01	374996.01	3758420.01	0.020	0.972	0.992
375006.013758420.01	375006.01	3758420.01	0.017	0.949	0.966
375016.013758420.01	375016.01	3758420.01	0.014	0.926	0.940
374976.013758430.01	374976.01	3758430.01	0.015	1.115	1.131
374986.013758430.01	374986.01	3758430.01	0.014	1.081	1.095
374996.013758430.01	374996.01	3758430.01	0.020	1.052	1.073
375006.013758430.01	375006.01	3758430.01	0.017	1.023	1.040
375016.013758430.01	375016.01	3758430.01	0.014	0.998	1.012
375186.013758338.01	375186.01	3758338.01	0.004	0.422	0.426
375176.013758348.01	375176.01	3758348.01	0.004	0.450	0.454
375186.013758348.01	375186.01	3758348.01	0.004	0.444	0.448
375196.013758348.01	375196.01	3758348.01	0.004	0.439	0.443
375166.013758358.01	375166.01	3758358.01	0.004	0.480	0.484
375176.013758358.01	375176.01	3758358.01	0.004	0.474	0.478

IHS

Residential Health Risk Assessment Results Summary

Unmitigated

RESIDENTIAL RECEPTORS ONLY

		MAX:	3.655
Unique Identifier	X (UTM)	Y (UTM)	Total Risk
374322.013758710.01	374322	3758710.01	0.321
374242.013758720.01	374242	3758720.01	0.219
374252.013758720.01	374252	3758720.01	0.234
374262.013758720.01	374262	3758720.01	0.242
374272.013758720.01	374272	3758720.01	0.248
374282.013758720.01	374282	3758720.01	0.264
374292.013758720.01	374292	3758720.01	0.275
374302.013758720.01	374302	3758720.01	0.283
374312.013758720.01	374312	3758720.01	0.301
374322.013758720.01	374322	3758720.01	0.315
374242.013758730.01	374242	3758730.01	0.219
374252.013758730.01	374252	3758730.01	0.227
374262.013758730.01	374262	3758730.01	0.239
374272.013758730.01	374272	3758730.01	0.246
374282.013758730.01	374282	3758730.01	0.256
374292.013758730.01	374292	3758730.01	0.270
374302.013758730.01	374302	3758730.01	0.280
374312.013758730.01	374312	3758730.01	0.292
374322.013758730.01	374322	3758730.01	0.308
374821.013758315.01	374821	3758315.01	0.548
374831.013758315.01	374831	3758315.01	0.546
374841.013758315.01	374841	3758315.01	0.544
374851.013758315.01	374851	3758315.01	0.543
374861.013758315.01	374861	3758315.01	0.540
374871.013758315.01	374871	3758315.01	0.537
374821.013758325.01	374821	3758325.01	0.594
374831.013758325.01	374831	3758325.01	0.592
374841.013758325.01	374841	3758325.01	0.589
374851.013758325.01	374851	3758325.01	0.586
374861.013758325.01	374861	3758325.01	0.583
374871.013758325.01	374871	3758325.01	0.579
374821.013758335.01	374821	3758335.01	0.647
374831.013758335.01	374831	3758335.01	0.643
374841.013758335.01	374841	3758335.01	0.640
374851.013758335.01	374851	3758335.01	0.635
374861.013758335.01	374861	3758335.01	0.630
374871.013758335.01	374871	3758335.01	0.627
374821.013758345.01	374821	3758345.01	0.707
374831.013758345.01	374831	3758345.01	0.702
374841.013758345.01	374841	3758345.01	0.697
374851.013758345.01	374851	3758345.01	0.691
374861.013758345.01	374861	3758345.01	0.685
374871.013758345.01	374871	3758345.01	0.680
374821.013758355.01	374821	3758355.01	0.776
374831.013758355.01	374831	3758355.01	0.769
374841.013758355.01	374841	3758355.01	0.762
374851.013758355.01	374851	3758355.01	0.755
374861.013758355.01	374861	3758355.01	0.747
374871.013758355.01	374871	3758355.01	0.740
374821.013758365.01	374821	3758365.01	0.854
374831.013758365.01	374831	3758365.01	0.845
374841.013758365.01	374841	3758365.01	0.836
374851.013758365.01	374851	3758365.01	0.827
374861.013758365.01	374861	3758365.01	0.817
374871.013758365.01	374871	3758365.01	0.808
374976.013758350.01	374976	3758350.01	0.610
374976.013758360.01	374976	3758360.01	0.653
374986.013758360.01	374986	3758360.01	0.643
374976.013758370.01	374976	3758370.01	0.703
374986.013758370.01	374986	3758370.01	0.698
374996.013758370.01	374996	3758370.01	0.693
374976.013758380.01	374976	3758380.01	0.758
374986.013758380.01	374986	3758380.01	0.748
374996.013758380.01	374996	3758380.01	0.741
375006.013758380.01	375006	3758380.01	0.725
374976.013758390.01	374976	3758390.01	0.816
374986.013758390.01	374986	3758390.01	0.799
374996.013758390.01	374996	3758390.01	0.795
375006.013758390.01	375006	3758390.01	0.776
375016.013758390.01	375016	3758390.01	0.760
374976.013758400.01	374976	3758400.01	0.883
374986.013758400.01	374986	3758400.01	0.868
374996.013758400.01	374996	3758400.01	0.853
375006.013758400.01	375006	3758400.01	0.834
375016.013758400.01	375016	3758400.01	0.815
374976.013758410.01	374976	3758410.01	0.955
374986.013758410.01	374986	3758410.01	0.936
374996.013758410.01	374996	3758410.01	0.919
375006.013758410.01	375006	3758410.01	0.897
375016.013758410.01	375016	3758410.01	0.876
374976.013758420.01	374976	3758420.01	1.038
374986.013758420.01	374986	3758420.01	1.014
374996.013758420.01	374996	3758420.01	0.992
375006.013758420.01	375006	3758420.01	0.966
375016.013758420.01	375016	3758420.01	0.940
374976.013758430.01	374976	3758430.01	1.131
374986.013758430.01	374986	3758430.01	1.095
374996.013758430.01	374996	3758430.01	1.073
375006.013758430.01	375006	3758430.01	1.040
375016.013758430.01	375016	3758430.01	1.012
375186.013758338.01	375186	3758338.01	0.426
375176.013758348.01	375176	3758348.01	0.454
375186.013758348.01	375186	3758348.01	0.448
375196.013758348.01	375196	3758348.01	0.443
375166.013758358.01	375166	3758358.01	0.484
375176.013758358.01	375176	3758358.01	0.478

FOR CHRONIC CALCS

MAX:	0.209	
Overlapping Phases - Maximum GLC		
2025	2026	2027
0.00E+00	1.98E-02	1.15E-02
0.00E+00	1.35E-02	7.83E-03
0.00E+00	1.44E-02	8.24E-03
0.00E+00	1.49E-02	8.58E-03
0.00E+00	1.52E-02	8.89E-03
0.00E+00	1.63E-02	9.37E-03
0.00E+00	1.69E-02	9.79E-03
0.00E+00	1.74E-02	1.02E-02
0.00E+00	1.86E-02	1.08E-02
0.00E+00	1.95E-02	1.13E-02
0.00E+00	1.35E-02	7.75E-03
0.00E+00	1.40E-02	8.05E-03
0.00E+00	1.48E-02	8.43E-03
0.00E+00	1.52E-02	8.76E-03
0.00E+00	1.58E-02	9.13E-03
0.00E+00	1.67E-02	9.58E-03
0.00E+00	1.73E-02	9.99E-03
0.00E+00	1.80E-02	1.05E-02
0.00E+00	1.90E-02	1.10E-02
0.00E+00	3.32E-02	2.04E-02
0.00E+00	3.31E-02	2.03E-02
0.00E+00	3.30E-02	2.03E-02
0.00E+00	3.28E-02	2.02E-02
0.00E+00	3.27E-02	2.01E-02
0.00E+00	3.25E-02	1.99E-02
0.00E+00	3.61E-02	2.22E-02
0.00E+00	3.59E-02	2.21E-02
0.00E+00	3.57E-02	2.19E-02
0.00E+00	3.55E-02	2.18E-02
0.00E+00	3.52E-02	2.16E-02
0.00E+00	3.50E-02	2.15E-02
0.00E+00	3.93E-02	2.42E-02
0.00E+00	3.90E-02	2.40E-02
0.00E+00	3.88E-02	2.38E-02
0.00E+00	3.85E-02	2.36E-02
0.00E+00	3.82E-02	2.34E-02
0.00E+00	3.79E-02	2.32E-02
0.00E+00	4.30E-02	2.64E-02
0.00E+00	4.27E-02	2.62E-02
0.00E+00	4.23E-02	2.60E-02
0.00E+00	4.19E-02	2.57E-02
0.00E+00	4.15E-02	2.55E-02
0.00E+00	4.11E-02	2.52E-02
0.00E+00	4.72E-02	2.90E-02
0.00E+00	4.68E-02	2.87E-02
0.00E+00	4.63E-02	2.84E-02
0.00E+00	4.58E-02	2.81E-02
0.00E+00	4.53E-02	2.78E-02
0.00E+00	4.48E-02	2.75E-02
0.00E+00	5.21E-02	3.19E-02
0.00E+00	5.15E-02	3.16E-02
0.00E+00	5.08E-02	3.12E-02
0.00E+00	5.02E-02	3.08E-02
0.00E+00	4.96E-02	3.04E-02
0.00E+00	4.89E-02	3.00E-02
0.00E+00	3.65E-02	2.23E-02
0.00E+00	3.91E-02	2.39E-02
0.00E+00	3.84E-02	2.36E-02
0.00E+00	4.21E-02	2.57E-02
0.00E+00	4.18E-02	2.54E-02
0.00E+00	4.16E-02	2.51E-02
0.00E+00	4.54E-02	2.78E-02
0.00E+00	4.48E-02	2.73E-02
0.00E+00	4.44E-02	2.69E-02
0.00E+00	4.34E-02	2.64E-02
0.00E+00	4.89E-02	2.99E-02
0.00E+00	4.78E-02	2.93E-02
0.00E+00	4.76E-02	2.89E-02
0.00E+00	4.64E-02	2.82E-02
0.00E+00	4.54E-02	2.77E-02
0.00E+00	5.29E-02	3.24E-02
0.00E+00	5.19E-02	3.17E-02
0.00E+00	5.11E-02	3.10E-02
0.00E+00	4.99E-02	3.04E-02
0.00E+00	4.87E-02	2.97E-02
0.00E+00	5.72E-02	3.50E-02
0.00E+00	5.60E-02	3.42E-02
0.00E+00	5.51E-02	3.35E-02
0.00E+00	5.37E-02	3.27E-02
0.00E+00	5.23E-02	3.20E-02
0.00E+00	6.22E-02	3.81E-02
0.00E+00	6.07E-02	3.70E-02
0.00E+00	5.94E-02	3.61E-02
0.00E+00	5.77E-02	3.52E-02
0.00E+00	5.62E-02	3.43E-02
0.00E+00	6.79E-02	4.13E-02
0.00E+00	6.56E-02	4.00E-02
0.00E+00	6.42E-02	3.91E-02
0.00E+00	6.22E-02	3.79E-02
0.00E+00	6.04E-02	3.69E-02
0.00E+00	2.54E-02	1.56E-02
0.00E+00	2.70E-02	1.66E-02
0.00E+00	2.67E-02	1.64E-02
0.00E+00	2.63E-02	1.62E-02
0.00E+00	2.88E-02	1.77E-02
0.00E+00	2.84E-02	1.75E-02

IHS

Health Risk Assessment Results Summary

Unmitigated

Offsite School Receptors >2

		MAX:	0.024	3.644	3.655
Unique Identifier	X (UTM)	Y (UTM)	Onroad	Offroad	Total Risk
375186.013758358.01	375186.01	3758358.01	0.004	0.468	0.472
375196.013758358.01	375196.01	3758358.01	0.004	0.462	0.466
375204.013758358.01	375204.01	3758358.01	0.004	0.457	0.461
375176.013758368.01	375176.01	3758368.01	0.004	0.500	0.504
375186.013758368.01	375186.01	3758368.01	0.004	0.493	0.497
374975.013758702.01	374975.01	3758702.01	0.011	3.644	3.655
374985.013758702.01	374985.01	3758702.01	0.010	3.464	3.474
374995.013758702.01	374995.01	3758702.01	0.023	3.303	3.326
375005.013758702.01	375005.01	3758702.01	0.019	3.158	3.177
374975.013758712.01	374975.01	3758712.01	0.013	3.521	3.533
374985.013758712.01	374985.01	3758712.01	0.018	3.350	3.368
374995.013758712.01	374995.01	3758712.01	0.024	3.202	3.225
375005.013758712.01	375005.01	3758712.01	0.019	3.069	3.088
374904.013758832.01	374904.01	3758832.01	0.006	1.305	1.311
374914.013758832.01	374914.01	3758832.01	0.006	1.325	1.331
374924.013758832.01	374924.01	3758832.01	0.006	1.343	1.349
374934.013758832.01	374934.01	3758832.01	0.006	1.357	1.363
374944.013758832.01	374944.01	3758832.01	0.006	1.334	1.341
374904.013758842.01	374904.01	3758842.01	0.005	1.141	1.147
374914.013758842.01	374914.01	3758842.01	0.005	1.162	1.168
374924.013758842.01	374924.01	3758842.01	0.005	1.182	1.187
374934.013758842.01	374934.01	3758842.01	0.005	1.163	1.168
374944.013758842.01	374944.01	3758842.01	0.005	1.179	1.185
374904.013758852.01	374904.01	3758852.01	0.005	1.001	1.005
374914.013758852.01	374914.01	3758852.01	0.005	1.021	1.026
374924.013758852.01	374924.01	3758852.01	0.005	1.041	1.046
374934.013758852.01	374934.01	3758852.01	0.005	1.024	1.028
374944.013758852.01	374944.01	3758852.01	0.005	1.042	1.046
374904.013758860.01	374904.01	3758860.01	0.004	0.903	0.907
374914.013758860.01	374914.01	3758860.01	0.004	0.922	0.926
374924.013758860.01	374924.01	3758860.01	0.004	0.942	0.946
374934.013758860.01	374934.01	3758860.01	0.004	0.926	0.930
374944.013758860.01	374944.01	3758860.01	0.004	0.943	0.947
374598.013758884.01	374598.01	3758884.01	0.003	0.359	0.362
374608.013758884.01	374608.01	3758884.01	0.003	0.367	0.370
374618.013758884.01	374618.01	3758884.01	0.003	0.374	0.377
374628.013758884.01	374628.01	3758884.01	0.003	0.382	0.385
374638.013758884.01	374638.01	3758884.01	0.003	0.389	0.392
374648.013758884.01	374648.01	3758884.01	0.003	0.396	0.399
374658.013758884.01	374658.01	3758884.01	0.003	0.404	0.406
374668.013758884.01	374668.01	3758884.01	0.003	0.411	0.413
374678.013758884.01	374678.01	3758884.01	0.003	0.418	0.421
374688.013758884.01	374688.01	3758884.01	0.003	0.425	0.428
374698.013758884.01	374698.01	3758884.01	0.003	0.433	0.435
374708.013758884.01	374708.01	3758884.01	0.003	0.440	0.443
374718.013758884.01	374718.01	3758884.01	0.003	0.449	0.451
374728.013758884.01	374728.01	3758884.01	0.003	0.457	0.460
374738.013758884.01	374738.01	3758884.01	0.003	0.466	0.469
374748.013758884.01	374748.01	3758884.01	0.003	0.476	0.478
374758.013758884.01	374758.01	3758884.01	0.003	0.485	0.488
374768.013758884.01	374768.01	3758884.01	0.002	0.495	0.498
374778.013758884.01	374778.01	3758884.01	0.002	0.505	0.508
374788.013758884.01	374788.01	3758884.01	0.003	0.516	0.518
374598.013758894.01	374598.01	3758894.01	0.003	0.332	0.335
374608.013758894.01	374608.01	3758894.01	0.003	0.339	0.342
374618.013758894.01	374618.01	3758894.01	0.003	0.346	0.349
374628.013758894.01	374628.01	3758894.01	0.003	0.352	0.355
374638.013758894.01	374638.01	3758894.01	0.003	0.359	0.361
374648.013758894.01	374648.01	3758894.01	0.003	0.365	0.367
374658.013758894.01	374658.01	3758894.01	0.003	0.371	0.373
374668.013758894.01	374668.01	3758894.01	0.003	0.376	0.379
374678.013758894.01	374678.01	3758894.01	0.003	0.382	0.385
374688.013758894.01	374688.01	3758894.01	0.003	0.388	0.391
374698.013758894.01	374698.01	3758894.01	0.003	0.394	0.396
374708.013758894.01	374708.01	3758894.01	0.002	0.400	0.402
374718.013758894.01	374718.01	3758894.01	0.002	0.407	0.409
374728.013758894.01	374728.01	3758894.01	0.002	0.414	0.416
374738.013758894.01	374738.01	3758894.01	0.002	0.421	0.423
374748.013758894.01	374748.01	3758894.01	0.002	0.428	0.431
374758.013758894.01	374758.01	3758894.01	0.002	0.436	0.439
374768.013758894.01	374768.01	3758894.01	0.002	0.444	0.447
374778.013758894.01	374778.01	3758894.01	0.002	0.453	0.455
374788.013758894.01	374788.01	3758894.01	0.002	0.462	0.464
374598.013758904.01	374598.01	3758904.01	0.003	0.308	0.311
374608.013758904.01	374608.01	3758904.01	0.003	0.315	0.317
374618.013758904.01	374618.01	3758904.01	0.003	0.321	0.323
374628.013758904.01	374628.01	3758904.01	0.002	0.326	0.329
374638.013758904.01	374638.01	3758904.01	0.002	0.332	0.334
374648.013758904.01	374648.01	3758904.01	0.002	0.337	0.339
374658.013758904.01	374658.01	3758904.01	0.002	0.342	0.344
374668.013758904.01	374668.01	3758904.01	0.002	0.347	0.349
374678.013758904.01	374678.01	3758904.01	0.002	0.352	0.354
374688.013758904.01	374688.01	3758904.01	0.002	0.356	0.359
374698.013758904.01	374698.01	3758904.01	0.002	0.361	0.363
374708.013758904.01	374708.01	3758904.01	0.002	0.366	0.368
374718.013758904.01	374718.01	3758904.01	0.002	0.371	0.374
374728.013758904.01	374728.01	3758904.01	0.002	0.377	0.379
374738.013758904.01	374738.01	3758904.01	0.002	0.383	0.385
374748.013758904.01	374748.01	3758904.01	0.002	0.389	0.391
374758.013758904.01	374758.01	3758904.01	0.002	0.395	0.397
374768.013758904.01	374768.01	3758904.01	0.002	0.402	0.404
374778.013758904.01	374778.01	3758904.01	0.002	0.409	0.411
374788.013758904.01	374788.01	3758904.01	0.002	0.416	0.418
374598.013758914.01	374598.01	3758914.01	0.002	0.287	0.290
374608.013758914.01	374608.01	3758914.01	0.002	0.293	0.295
374618.013758914.01	374618.01	3758914.01	0.002	0.298	0.300

IHS

Residential Health Risk Assessment Results Summary

Unmitigated

RESIDENTIAL RECEPTORS ONLY

		MAX:	3.655
Unique Identifier	X (UTM)	Y (UTM)	Total Risk
375186.013758358.01	375186	3758358.01	0.472
375196.013758358.01	375196	3758358.01	0.466
375204.013758358.01	375204	3758358.01	0.461
375176.013758368.01	375176	3758368.01	0.504
375186.013758368.01	375186	3758368.01	0.497
374975.013758702.01	374975	3758702.01	3.655 MAX HERE
374985.013758702.01	374985	3758702.01	3.474
374995.013758702.01	374995	3758702.01	3.326
375005.013758702.01	375005	3758702.01	3.177
374975.013758712.01	374975	3758712.01	3.533
374985.013758712.01	374985	3758712.01	3.368
374995.013758712.01	374995	3758712.01	3.225
375005.013758712.01	375005	3758712.01	3.088
374904.013758832.01	374904	3758832.01	1.311
374914.013758832.01	374914	3758832.01	1.331
374924.013758832.01	374924	3758832.01	1.349
374934.013758832.01	374934	3758832.01	1.363
374944.013758832.01	374944	3758832.01	1.341
374904.013758842.01	374904	3758842.01	1.147
374914.013758842.01	374914	3758842.01	1.168
374924.013758842.01	374924	3758842.01	1.187
374934.013758842.01	374934	3758842.01	1.168
374944.013758842.01	374944	3758842.01	1.185
374904.013758852.01	374904	3758852.01	1.005
374914.013758852.01	374914	3758852.01	1.026
374924.013758852.01	374924	3758852.01	1.046
374934.013758852.01	374934	3758852.01	1.028
374944.013758852.01	374944	3758852.01	1.046
374904.013758860.01	374904	3758860.01	0.907
374914.013758860.01	374914	3758860.01	0.926
374924.013758860.01	374924	3758860.01	0.946
374934.013758860.01	374934	3758860.01	0.930
374944.013758860.01	374944	3758860.01	0.947
374598.013758884.01	374598	3758884.01	0.362
374608.013758884.01	374608	3758884.01	0.370
374618.013758884.01	374618	3758884.01	0.377
374628.013758884.01	374628	3758884.01	0.385
374638.013758884.01	374638	3758884.01	0.392
374648.013758884.01	374648	3758884.01	0.399
374658.013758884.01	374658	3758884.01	0.406
374668.013758884.01	374668	3758884.01	0.413
374678.013758884.01	374678	3758884.01	0.421
374688.013758884.01	374688	3758884.01	0.428
374698.013758884.01	374698	3758884.01	0.435
374708.013758884.01	374708	3758884.01	0.443
374718.013758884.01	374718	3758884.01	0.451
374728.013758884.01	374728	3758884.01	0.460
374738.013758884.01	374738	3758884.01	0.469
374748.013758884.01	374748	3758884.01	0.478
374758.013758884.01	374758	3758884.01	0.488
374768.013758884.01	374768	3758884.01	0.498
374778.013758884.01	374778	3758884.01	0.508
374788.013758884.01	374788	3758884.01	0.518
374598.013758894.01	374598	3758894.01	0.335
374608.013758894.01	374608	3758894.01	0.342
374618.013758894.01	374618	3758894.01	0.349
374628.013758894.01	374628	3758894.01	0.355
374638.013758894.01	374638	3758894.01	0.361
374648.013758894.01	374648	3758894.01	0.367
374658.013758894.01	374658	3758894.01	0.373
374668.013758894.01	374668	3758894.01	0.379
374678.013758894.01	374678	3758894.01	0.385
374688.013758894.01	374688	3758894.01	0.391
374698.013758894.01	374698	3758894.01	0.396
374708.013758894.01	374708	3758894.01	0.402
374718.013758894.01	374718	3758894.01	0.409
374728.013758894.01	374728	3758894.01	0.416
374738.013758894.01	374738	3758894.01	0.423
374748.013758894.01	374748	3758894.01	0.431
374758.013758894.01	374758	3758894.01	0.439
374768.013758894.01	374768	3758894.01	0.447
374778.013758894.01	374778	3758894.01	0.455
374788.013758894.01	374788	3758894.01	0.464
374598.013758904.01	374598	3758904.01	0.311
374608.013758904.01	374608	3758904.01	0.317
374618.013758904.01	374618	3758904.01	0.323
374628.013758904.01	374628	3758904.01	0.329
374638.013758904.01	374638	3758904.01	0.334
374648.013758904.01	374648	3758904.01	0.339
374658.013758904.01	374658	3758904.01	0.344
374668.013758904.01	374668	3758904.01	0.349
374678.013758904.01	374678	3758904.01	0.354
374688.013758904.01	374688	3758904.01	0.359
374698.013758904.01	374698	3758904.01	0.363
374708.013758904.01	374708	3758904.01	0.368
374718.013758904.01	374718	3758904.01	0.374
374728.013758904.01	374728	3758904.01	0.379
374738.013758904.01	374738	3758904.01	0.385
374748.013758904.01	374748	3758904.01	0.391
374758.013758904.01	374758	3758904.01	0.397
374768.013758904.01	374768	3758904.01	0.404
374778.013758904.01	374778	3758904.01	0.411
374788.013758904.01	374788	3758904.01	0.418
374598.013758914.01	374598	3758914.01	0.290
374608.013758914.01	374608	3758914.01	0.295
374618.013758914.01	374618	3758914.01	0.300

FOR CHRONIC CALCS

		MAX:	0.209		
			Overlapping Phases - Maximum GLC		
Unique Identifier	X (UTM)	Y (UTM)	2025	2026	2027
375186.013758358.01	375186	3758358.01	0.00E+00	2.80E-02	1.73E-02
375196.013758358.01	375196	3758358.01	0.00E+00	2.77E-02	1.70E-02
375204.013758358.01	375204	3758358.01	0.00E+00	2.74E-02	1.69E-02
375176.013758368.01	375176	3758368.01	0.00E+00	2.99E-02	1.84E-02
375186.013758368.01	375186	3758368.01	0.00E+00	2.95E-02	1.82E-02
374975.013758702.01	374975	3758702.01	0.00E+00	2.09E-01	1.31E-01
374985.013758702.01	374985	3758702.01	0.00E+00	1.99E-01	1.24E-01
374995.013758702.01	374995	3758702.01	0.00E+00	1.91E-01	1.19E-01
375005.013758702.01	375005	3758702.01	0.00E+00	1.82E-01	1.14E-01
374975.013758712.01	374975	3758712.01	0.00E+00	2.04E-01	1.26E-01
374985.013758712.01	374985	3758712.01	0.00E+00	1.94E-01	1.20E-01
374995.013758712.01	374995	3758712.01	0.00E+00	1.86E-01	1.15E-01
375005.013758712.01	375005	3758712.01	0.00E+00	1.78E-01	1.10E-01
374904.013758832.01	374904	3758832.01	0.00E+00	8.42E-02	4.66E-02
374914.013758832.01	374914	3758832.01	0.00E+00	8.51E-02	4.74E-02
374924.013758832.01	374924	3758832.01	0.00E+00	8.57E-02	4.80E-02
374934.013758832.01	374934	3758832.01	0.00E+00	8.62E-02	4.86E-02
374944.013758832.01	374944	3758832.01	0.00E+00	8.42E-02	4.76E-02
374904.013758842.01	374904	3758842.01	0.00E+00	7.40E-02	4.08E-02
374914.013758842.01	374914	3758842.01	0.00E+00	7.50E-02	4.16E-02
374924.013758842.01	374924	3758842.01	0.00E+00	7.58E-02	4.23E-02
374934.013758842.01	374934	3758842.01	0.00E+00	7.41E-02	4.15E-02
374944.013758842.01	374944	3758842.01	0.00E+00	7.48E-02	4.21E-02
374904.013758852.01	374904	3758852.01	0.00E+00	6.50E-02	3.58E-02
374914.013758852.01	374914	3758852.01	0.00E+00	6.61E-02	3.66E-02
374924.013758852.01	374924	3758852.01	0.00E+00	6.71E-02	3.73E-02
374934.013758852.01	374934	3758852.01	0.00E+00	6.56E-02	3.65E-02
374944.013758852.01	374944	3758852.01	0.00E+00	6.64E-02	3.72E-02
374904.013758860.01	374904	3758860.01	0.00E+00	5.87E-02	3.23E-02
374914.013758860.01	374914	3758860.01	0.00E+00	5.98E-02	3.30E-02
374924.013758860.01	374924	3758860.01	0.00E+00	6.08E-02	3.38E-02
374934.013758860.01	374934	3758860.01	0.00E+00	5.94E-02	3.30E-02
374944.013758860.01	374944	3758860.01	0.00E+00	6.03E-02	3.37E-02
374598.013758884.01	374598	3758884.01	0.00E+00	2.28E-02	1.30E-02
374608.013758884.01	374608	3758884.01	0.00E+00	2.33E-02	1.32E-02
374618.013758884.01	374618	3758884.01	0.00E+00	2.38E-02	1.35E-02
374628.013758884.01	374628	3758884.01	0.00E+00	2.42E-02	1.38E-02
374638.013758884.01	374638	3758884.01	0.00E+00	2.47E-02	1.40E-02
374648.013758884.01	374648	3758884.01	0.00E+00	2.51E-02	1.43E-02
374658.013758884.01	374658	3758884.01	0.00E+00	2.56E-02	1.45E-02
374668.013758884.01	374668	3758884.01	0.00E+00	2.60E-02	1.48E-02
374678.013758884.01	374678	3758884.01	0.00E+00	2.64E-02	1.50E-02
374688.013758884.01	374688	3758884.01	0.00E+00	2.68E-02	1.53E-02
374698.013758884.01	374698	3758884.01	0.00E+00	2.73E-02	1.56E-02
374708.013758884.01	374708	3758884.01	0.00E+00	2.77E-02	1.59E-02
374718.013758884.01	374718	3758884.01	0.00E+00	2.82E-02	1.62E-02
374728.013758884.01	374728	3758884.01	0.00E+00	2.88E-02	1.65E-02
374738.013758884.01	374738	3758884.01	0.00E+00	2.94E-02	1.68E-02
374748.013758884.01	374748	3758884.01	0.00E+00	3.00E-02	1.71E-02
374758.013758884.01	374758	3758884.01	0.00E+00	3.06E-02	1.75E-02
374768.013758884.01	374768	3758884.01	0.00E+00	3.13E-02	1.78E-02
374778.013758884.01	374778	3758884.01	0.00E+00	3.21E-02	1.82E-02
374788.013758884.01	374788	3758884.01	0.00E+00	3.28E-02	1.85E-02
374598.013758894.01	374598	3758894.01	0.00E+00	2.10E-02	1.20E-02
374608.013758894.01	374608	3758894.01	0.00E+00	2.15E-02	1.23E-02
374618.013758894.01	374618	3758894.01	0.00E+00	2.19E-02	1.25E-02
374628.013758894.01	374628	3758894.01	0.00E+00	2.23E-02	1.27E-02
374638.013758894.01	374638	3758894.01	0.00E+00	2.27E-02	1.29E-02
374648.013758894.01	374648	3758894.01	0.00E+00	2.31E-02	1.31E-02
374658.013758894.01	374658	3758894.01	0.00E+00	2.34E-02	1.33E-02
374668.013758894.01	374668	3758894.01	0.00E+00	2.37E-02	1.36E-02
374678.013758894.01	374678	3758894.01	0.00E+00	2.41E-02	1.38E-02
374688.013758894.01	374688	3758894.01	0.00E+00	2.44E-02	1.40E-02
374698.013758894.01	374698	3758894.01	0.00E+00	2.48E-02	1.42E-02
374708.013758894.01	374708	3758894.01	0.00E+00	2.51E-02	1.44E-02
374718.013758894.01	374718	3758894.01	0.00E+00	2.55E-02	1.47E-02
374728.013758894.01	374728	3758894.01	0.00E+00	2.59E-02	1.49E-02
374738.013758894.01	374738	3758894.01	0.00E+00	2.64E-02	1.52E-02
374748.013758894.01	374748	3758894.01	0.00E+00	2.69E-02	1.54E-02
374758.013758894.01	374758	3758894.01	0.00E+00	2.74E-02	1.57E-02
374768.013758894.01	374768	3758894.01	0.00E+00	2.80E-02	1.60E-02
374778.013758894.01	374778	3758894.01	0.00E+00	2.86E-02	1.63E-02
374788.013758894.01	374788	3758894.01	0.00E+00	2.92E-02	1.66E-02
374598.013758904.01	374598	3758904.01	0.00E+00	1.95E-02	1.12E-02
374608.013758904.01	374608	3758904.01	0.00E+00	1.99E-02	1.14E-02
374618.013758904.01	374618	3758904.01	0.00E+00	2.02E-02	1.16E-02
374628.013758904.01	374628	3758904.01	0.00E+00	2.06E-02	1.18E-02
374638.013758904.01	374638	3758904.01	0.00E+00	2.09E-02	1.20E-02
374648.013758904.01	374648	3758904.01	0.00E+00	2.12E-02	1.21E-02
374658.013758904.01	374658	3758904.01	0.00E+00	2.15E-02	1.23E-02
374668.013758904.01	374668	3758904.01	0.00E+00	2.18E-02	1.25E-02
374678.013758904.01	374678	3758904.01	0.00E+00	2.21E-02	1.27E-02
374688.013758904.01	374688	3758904.01	0.00E+00	2.23E-02	1.28E-02
374698.013758904.01	374698	3758904.01	0.00E+00	2.26E-02	1.30E-02
374708.013758904.01	374708	3758904.01	0.00E+00	2.29E-02	1.32E-02
374718.013758904.01	374718	3758904.01	0.00E+00	2.32E-02	1.34E-02
374728.013758904.01	374728	3758904.01	0.00E+00	2.36E-02	1.36E-02
374738.013758904.01	374738	3758904.01	0.00E+00	2.39E-02	1.38E-02
374748.013758904.01	374748	3758904.01	0.00E+00	2.43E-02	1.40E-02
374758.013758904.01	374758	3758904.01	0.00E+00	2.47E-02	1.43E-02
374768.013758904.01	374768	3758904.01	0.00E+00	2.52E-02	1.45E-02
374778.013758904.01	374778	3758904.01	0.00E+00	2.57E-02	1.47E-02
374788.013758904.01	374788	3758904.01	0.00E+00	2.62E-02	1.50E-02
374598.013758914.01	374598	3758914.01	0.00E+00	1.81E-02	1.04E-02
374608.013758914.01	374608	3758914.01	0.00E+00	1.84E-02	1.06E-02
374618.013758914.01	374618	3758914.01	0.00E+00	1.88E-02	1.08E-02

IHS

Health Risk Assessment Results Summary

Unmitigated

Offsite School Receptors >2

		MAX:	0.024	3.644	3.655
Unique Identifier	X (UTM)	Y (UTM)	Onroad	Offroad	Total Risk
374628.013758914.01	374628.01	3758914.01	0.002	0.303	0.305
374638.013758914.01	374638.01	3758914.01	0.002	0.308	0.310
374648.013758914.01	374648.01	3758914.01	0.002	0.312	0.314
374658.013758914.01	374658.01	3758914.01	0.002	0.317	0.319
374668.013758914.01	374668.01	3758914.01	0.002	0.321	0.323
374678.013758914.01	374678.01	3758914.01	0.002	0.325	0.327
374688.013758914.01	374688.01	3758914.01	0.002	0.329	0.331
374698.013758914.01	374698.01	3758914.01	0.002	0.333	0.335
374708.013758914.01	374708.01	3758914.01	0.002	0.337	0.339
374718.013758914.01	374718.01	3758914.01	0.002	0.341	0.343
374728.013758914.01	374728.01	3758914.01	0.002	0.345	0.347
374738.013758914.01	374738.01	3758914.01	0.002	0.350	0.352
374748.013758914.01	374748.01	3758914.01	0.002	0.355	0.357
374758.013758914.01	374758.01	3758914.01	0.002	0.360	0.362
374768.013758914.01	374768.01	3758914.01	0.002	0.365	0.367
374778.013758914.01	374778.01	3758914.01	0.002	0.371	0.373
374788.013758914.01	374788.01	3758914.01	0.002	0.377	0.379
374598.013758924.01	374598.01	3758924.01	0.002	0.268	0.270
374608.013758924.01	374608.01	3758924.01	0.002	0.273	0.275
374618.013758924.01	374618.01	3758924.01	0.002	0.278	0.280
374628.013758924.01	374628.01	3758924.01	0.002	0.282	0.284
374638.013758924.01	374638.01	3758924.01	0.002	0.286	0.288
374648.013758924.01	374648.01	3758924.01	0.002	0.290	0.292
374658.013758924.01	374658.01	3758924.01	0.002	0.294	0.296
374668.013758924.01	374668.01	3758924.01	0.002	0.298	0.300
374678.013758924.01	374678.01	3758924.01	0.002	0.301	0.303
374688.013758924.01	374688.01	3758924.01	0.002	0.305	0.306
374698.013758924.01	374698.01	3758924.01	0.002	0.308	0.310
374708.013758924.01	374708.01	3758924.01	0.002	0.311	0.313
374718.013758924.01	374718.01	3758924.01	0.002	0.315	0.317
374728.013758924.01	374728.01	3758924.01	0.002	0.318	0.320
374738.013758924.01	374738.01	3758924.01	0.002	0.322	0.324
374748.013758924.01	374748.01	3758924.01	0.002	0.326	0.328
374758.013758924.01	374758.01	3758924.01	0.002	0.330	0.332
374768.013758924.01	374768.01	3758924.01	0.002	0.334	0.336
374778.013758924.01	374778.01	3758924.01	0.002	0.339	0.341
374788.013758924.01	374788.01	3758924.01	0.002	0.344	0.346
374598.013758934.01	374598.01	3758934.01	0.002	0.251	0.253
374608.013758934.01	374608.01	3758934.01	0.002	0.256	0.257
374618.013758934.01	374618.01	3758934.01	0.002	0.260	0.261
374628.013758934.01	374628.01	3758934.01	0.002	0.264	0.265
374638.013758934.01	374638.01	3758934.01	0.002	0.267	0.269
374648.013758934.01	374648.01	3758934.01	0.002	0.271	0.273
374658.013758934.01	374658.01	3758934.01	0.002	0.274	0.276
374668.013758934.01	374668.01	3758934.01	0.002	0.277	0.279
374678.013758934.01	374678.01	3758934.01	0.002	0.280	0.282
374688.013758934.01	374688.01	3758934.01	0.002	0.283	0.285
374698.013758934.01	374698.01	3758934.01	0.002	0.286	0.287
374708.013758934.01	374708.01	3758934.01	0.002	0.288	0.290
374718.013758934.01	374718.01	3758934.01	0.002	0.291	0.293
374728.013758934.01	374728.01	3758934.01	0.002	0.294	0.296
374738.013758934.01	374738.01	3758934.01	0.002	0.297	0.299
374748.013758934.01	374748.01	3758934.01	0.002	0.301	0.302
374758.013758934.01	374758.01	3758934.01	0.002	0.304	0.306
374768.013758934.01	374768.01	3758934.01	0.002	0.307	0.309
374778.013758934.01	374778.01	3758934.01	0.002	0.311	0.313
374788.013758934.01	374788.01	3758934.01	0.002	0.316	0.317
374598.013758944.01	374598.01	3758944.01	0.002	0.236	0.237
374608.013758944.01	374608.01	3758944.01	0.002	0.239	0.241
374618.013758944.01	374618.01	3758944.01	0.002	0.243	0.245
374628.013758944.01	374628.01	3758944.01	0.002	0.246	0.248
374638.013758944.01	374638.01	3758944.01	0.002	0.250	0.251
374648.013758944.01	374648.01	3758944.01	0.002	0.253	0.255
374658.013758944.01	374658.01	3758944.01	0.002	0.256	0.258
374668.013758944.01	374668.01	3758944.01	0.002	0.259	0.260
374678.013758944.01	374678.01	3758944.01	0.002	0.261	0.263
374688.013758944.01	374688.01	3758944.01	0.002	0.263	0.265
374698.013758944.01	374698.01	3758944.01	0.002	0.266	0.267
374708.013758944.01	374708.01	3758944.01	0.002	0.268	0.270
374718.013758944.01	374718.01	3758944.01	0.002	0.271	0.273
374728.013758944.01	374728.01	3758944.01	0.002	0.273	0.275
374738.013758944.01	374738.01	3758944.01	0.002	0.276	0.277
374748.013758944.01	374748.01	3758944.01	0.002	0.278	0.280
374758.013758944.01	374758.01	3758944.01	0.002	0.281	0.283
374768.013758944.01	374768.01	3758944.01	0.002	0.284	0.285
374778.013758944.01	374778.01	3758944.01	0.002	0.287	0.289
374788.013758944.01	374788.01	3758944.01	0.002	0.291	0.292
374598.013758954.01	374598.01	3758954.01	0.002	0.221	0.223
374608.013758954.01	374608.01	3758954.01	0.002	0.225	0.226
374618.013758954.01	374618.01	3758954.01	0.002	0.228	0.230
374628.013758954.01	374628.01	3758954.01	0.002	0.231	0.233
374638.013758954.01	374638.01	3758954.01	0.002	0.234	0.236
374648.013758954.01	374648.01	3758954.01	0.002	0.237	0.239
374658.013758954.01	374658.01	3758954.01	0.002	0.240	0.241
374668.013758954.01	374668.01	3758954.01	0.002	0.242	0.244
374678.013758954.01	374678.01	3758954.01	0.002	0.244	0.246
374688.013758954.01	374688.01	3758954.01	0.002	0.246	0.248
374698.013758954.01	374698.01	3758954.01	0.002	0.248	0.250
374708.013758954.01	374708.01	3758954.01	0.002	0.251	0.252
374718.013758954.01	374718.01	3758954.01	0.002	0.253	0.254
374728.013758954.01	374728.01	3758954.01	0.002	0.255	0.256
374738.013758954.01	374738.01	3758954.01	0.002	0.257	0.258
374748.013758954.01	374748.01	3758954.01	0.002	0.259	0.260
374758.013758954.01	374758.01	3758954.01	0.002	0.261	0.262
374768.013758954.01	374768.01	3758954.01	0.002	0.263	0.265
374778.013758954.01	374778.01	3758954.01	0.002	0.266	0.267

IHS

Residential Health Risk Assessment Results Summary

Unmitigated

RESIDENTIAL RECEPTORS ONLY

		MAX:			3.655
Unique Identifier	X (UTM)	Y (UTM)			Total Risk
374628.013758914.01	374628	3758914.01			0.305
374638.013758914.01	374638	3758914.01			0.310
374648.013758914.01	374648	3758914.01			0.314
374658.013758914.01	374658	3758914.01			0.319
374668.013758914.01	374668	3758914.01			0.323
374678.013758914.01	374678	3758914.01			0.327
374688.013758914.01	374688	3758914.01			0.331
374698.013758914.01	374698	3758914.01			0.335
374708.013758914.01	374708	3758914.01			0.339
374718.013758914.01	374718	3758914.01			0.343
374728.013758914.01	374728	3758914.01			0.347
374738.013758914.01	374738	3758914.01			0.352
374748.013758914.01	374748	3758914.01			0.357
374758.013758914.01	374758	3758914.01			0.362
374768.013758914.01	374768	3758914.01			0.367
374778.013758914.01	374778	3758914.01			0.373
374788.013758914.01	374788	3758914.01			0.379
374598.013758924.01	374598	3758924.01			0.270
374608.013758924.01	374608	3758924.01			0.275
374618.013758924.01	374618	3758924.01			0.280
374628.013758924.01	374628	3758924.01			0.284
374638.013758924.01	374638	3758924.01			0.288
374648.013758924.01	374648	3758924.01			0.292
374658.013758924.01	374658	3758924.01			0.296
374668.013758924.01	374668	3758924.01			0.300
374678.013758924.01	374678	3758924.01			0.303
374688.013758924.01	374688	3758924.01			0.306
374698.013758924.01	374698	3758924.01			0.310
374708.013758924.01	374708	3758924.01			0.313
374718.013758924.01	374718	3758924.01			0.317
374728.013758924.01	374728	3758924.01			0.320
374738.013758924.01	374738	3758924.01			0.324
374748.013758924.01	374748	3758924.01			0.328
374758.013758924.01	374758	3758924.01			0.332
374768.013758924.01	374768	3758924.01			0.336
374778.013758924.01	374778	3758924.01			0.341
374788.013758924.01	374788	3758924.01			0.346
374598.013758934.01	374598	3758934.01			0.253
374608.013758934.01	374608	3758934.01			0.257
374618.013758934.01	374618	3758934.01			0.261
374628.013758934.01	374628	3758934.01			0.265
374638.013758934.01	374638	3758934.01			0.269
374648.013758934.01	374648	3758934.01			0.273
374658.013758934.01	374658	3758934.01			0.276
374668.013758934.01	374668	3758934.01			0.279
374678.013758934.01	374678	3758934.01			0.282
374688.013758934.01	374688	3758934.01			0.285
374698.013758934.01	374698	3758934.01			0.287
374708.013758934.01	374708	3758934.01			0.290
374718.013758934.01	374718	3758934.01			0.293
374728.013758934.01	374728	3758934.01			0.296
374738.013758934.01	374738	3758934.01			0.299
374748.013758934.01	374748	3758934.01			0.302
374758.013758934.01	374758	3758934.01			0.306
374768.013758934.01	374768	3758934.01			0.309
374778.013758934.01	374778	3758934.01			0.313
374788.013758934.01	374788	3758934.01			0.317
374598.013758944.01	374598	3758944.01			0.237
374608.013758944.01	374608	3758944.01			0.241
374618.013758944.01	374618	3758944.01			0.245
374628.013758944.01	374628	3758944.01			0.248
374638.013758944.01	374638	3758944.01			0.251
374648.013758944.01	374648	3758944.01			0.255
374658.013758944.01	374658	3758944.01			0.258
374668.013758944.01	374668	3758944.01			0.260
374678.013758944.01	374678	3758944.01			0.263
374688.013758944.01	374688	3758944.01			0.265
374698.013758944.01	374698	3758944.01			0.267
374708.013758944.01	374708	3758944.01			0.270
374718.013758944.01	374718	3758944.01			0.273
374728.013758944.01	374728	3758944.01			0.275
374738.013758944.01	374738	3758944.01			0.277
374748.013758944.01	374748	3758944.01			0.280
374758.013758944.01	374758	3758944.01			0.283
374768.013758944.01	374768	3758944.01			0.285
374778.013758944.01	374778	3758944.01			0.289
374788.013758944.01	374788	3758944.01			0.292
374598.013758954.01	374598	3758954.01			0.223
374608.013758954.01	374608	3758954.01			0.226
374618.013758954.01	374618	3758954.01			0.230
374628.013758954.01	374628	3758954.01			0.233
374638.013758954.01	374638	3758954.01			0.236
374648.013758954.01	374648	3758954.01			0.239
374658.013758954.01	374658	3758954.01			0.241
374668.013758954.01	374668	3758954.01			0.244
374678.013758954.01	374678	3758954.01			0.246
374688.013758954.01	374688	3758954.01			0.248
374698.013758954.01	374698	3758954.01			0.250
374708.013758954.01	374708	3758954.01			0.252
374718.013758954.01	374718	3758954.01			0.254
374728.013758954.01	374728	3758954.01			0.256
374738.013758954.01	374738	3758954.01			0.258
374748.013758954.01	374748	3758954.01			0.260
374758.013758954.01	374758	3758954.01			0.262
374768.013758954.01	374768	3758954.01			0.265
374778.013758954.01	374778	3758954.01			0.267

FOR CHRONIC CALCS

MAX:		0.209
Overlapping Phases - Maximum GLC		
2025	2026	2027
0.00E+00	1.91E-02	1.09E-02
0.00E+00	1.93E-02	1.11E-02
0.00E+00	1.96E-02	1.13E-02
0.00E+00	1.99E-02	1.14E-02
0.00E+00	2.01E-02	1.16E-02
0.00E+00	2.04E-02	1.17E-02
0.00E+00	2.06E-02	1.19E-02
0.00E+00	2.08E-02	1.20E-02
0.00E+00	2.10E-02	1.21E-02
0.00E+00	2.13E-02	1.23E-02
0.00E+00	2.15E-02	1.25E-02
0.00E+00	2.18E-02	1.26E-02
0.00E+00	2.21E-02	1.28E-02
0.00E+00	2.25E-02	1.30E-02
0.00E+00	2.28E-02	1.32E-02
0.00E+00	2.32E-02	1.34E-02
0.00E+00	2.37E-02	1.36E-02
0.00E+00	1.69E-02	9.72E-03
0.00E+00	1.72E-02	9.89E-03
0.00E+00	1.74E-02	1.01E-02
0.00E+00	1.77E-02	1.02E-02
0.00E+00	1.80E-02	1.03E-02
0.00E+00	1.82E-02	1.05E-02
0.00E+00	1.84E-02	1.06E-02
0.00E+00	1.86E-02	1.07E-02
0.00E+00	1.88E-02	1.09E-02
0.00E+00	1.90E-02	1.10E-02
0.00E+00	1.92E-02	1.11E-02
0.00E+00	1.94E-02	1.12E-02
0.00E+00	1.96E-02	1.14E-02
0.00E+00	1.98E-02	1.15E-02
0.00E+00	2.00E-02	1.16E-02
0.00E+00	2.03E-02	1.18E-02
0.00E+00	2.05E-02	1.19E-02
0.00E+00	2.08E-02	1.21E-02
0.00E+00	2.11E-02	1.22E-02
0.00E+00	2.15E-02	1.24E-02
0.00E+00	1.57E-02	9.10E-03
0.00E+00	1.60E-02	9.26E-03
0.00E+00	1.63E-02	9.39E-03
0.00E+00	1.65E-02	9.53E-03
0.00E+00	1.67E-02	9.65E-03
0.00E+00	1.69E-02	9.77E-03
0.00E+00	1.71E-02	9.89E-03
0.00E+00	1.73E-02	1.00E-02
0.00E+00	1.75E-02	1.01E-02
0.00E+00	1.76E-02	1.02E-02
0.00E+00	1.78E-02	1.03E-02
0.00E+00	1.79E-02	1.04E-02
0.00E+00	1.81E-02	1.05E-02
0.00E+00	1.83E-02	1.06E-02
0.00E+00	1.85E-02	1.07E-02
0.00E+00	1.86E-02	1.09E-02
0.00E+00	1.89E-02	1.10E-02
0.00E+00	1.91E-02	1.11E-02
0.00E+00	1.93E-02	1.12E-02
0.00E+00	1.97E-02	1.14E-02
0.00E+00	1.47E-02	8.54E-03
0.00E+00	1.50E-02	8.67E-03
0.00E+00	1.52E-02	8.79E-03
0.00E+00	1.54E-02	8.91E-03
0.00E+00	1.56E-02	9.03E-03
0.00E+00	1.58E-02	9.14E-03
0.00E+00	1.60E-02	9.24E-03
0.00E+00	1.61E-02	9.34E-03
0.00E+00	1.63E-02	9.43E-03
0.00E+00	1.64E-02	9.50E-03
0.00E+00	1.65E-02	9.59E-03
0.00E+00	1.66E-02	9.68E-03
0.00E+00	1.68E-02	9.78E-03
0.00E+00	1.69E-02	9.87E-03
0.00E+00	1.71E-02	9.96E-03
0.00E+00	1.72E-02	1.01E-02
0.00E+00	1.74E-02	1.01E-02
0.00E+00	1.76E-02	1.03E-02
0.00E+00	1.78E-02	1.04E-02
0.00E+00	1.80E-02	1.05E-02
0.00E+00	1.38E-02	8.03E-03
0.00E+00	1.40E-02	8.14E-03
0.00E+00	1.42E-02	8.26E-03
0.00E+00	1.44E-02	8.37E-03
0.00E+00	1.46E-02	8.47E-03
0.00E+00	1.48E-02	8.57E-03
0.00E+00	1.49E-02	8.66E-03
0.00E+00	1.51E-02	8.75E-03
0.00E+00	1.52E-02	8.82E-03
0.00E+00	1.53E-02	8.90E-03
0.00E+00	1.54E-02	8.96E-03
0.00E+00	1.55E-02	9.05E-03
0.00E+00	1.56E-02	9.12E-03
0.00E+00	1.58E-02	9.20E-03
0.00E+00	1.59E-02	9.27E-03
0.00E+00	1.60E-02	9.34E-03
0.00E+00	1.61E-02	9.42E-03
0.00E+00	1.63E-02	9.51E-03
0.00E+00	1.64E-02	9.61E-03

IHS

Health Risk Assessment Results Summary

Unmitigated

Offsite School Receptors >2

		MAX:	0.024	3.644	3.655
Unique Identifier	X (UTM)	Y (UTM)	Onroad	Offroad	Total Risk
374788.013758954.01	374788.01	3758954.01	0.002	0.269	0.270
374598.013758964.01	374598.01	3758964.01	0.002	0.208	0.210
374608.013758964.01	374608.01	3758964.01	0.002	0.211	0.213
374618.013758964.01	374618.01	3758964.01	0.001	0.215	0.216
374628.013758964.01	374628.01	3758964.01	0.001	0.217	0.219
374638.013758964.01	374638.01	3758964.01	0.001	0.220	0.222
374648.013758964.01	374648.01	3758964.01	0.001	0.223	0.224
374658.013758964.01	374658.01	3758964.01	0.001	0.225	0.227
374668.013758964.01	374668.01	3758964.01	0.001	0.227	0.229
374678.013758964.01	374678.01	3758964.01	0.001	0.229	0.231
374688.013758964.01	374688.01	3758964.01	0.001	0.230	0.232
374698.013758964.01	374698.01	3758964.01	0.001	0.232	0.233
374708.013758964.01	374708.01	3758964.01	0.001	0.234	0.236
374718.013758964.01	374718.01	3758964.01	0.001	0.236	0.238
374728.013758964.01	374728.01	3758964.01	0.001	0.238	0.239
374738.013758964.01	374738.01	3758964.01	0.001	0.240	0.241
374748.013758964.01	374748.01	3758964.01	0.001	0.241	0.243
374758.013758964.01	374758.01	3758964.01	0.001	0.243	0.245
374768.013758964.01	374768.01	3758964.01	0.001	0.245	0.246
374778.013758964.01	374778.01	3758964.01	0.001	0.247	0.248
374788.013758964.01	374788.01	3758964.01	0.001	0.250	0.251
374598.013758974.01	374598.01	3758974.01	0.001	0.197	0.198
374608.013758974.01	374608.01	3758974.01	0.001	0.199	0.201
374618.013758974.01	374618.01	3758974.01	0.001	0.202	0.204
374628.013758974.01	374628.01	3758974.01	0.001	0.205	0.206
374638.013758974.01	374638.01	3758974.01	0.001	0.207	0.209
374648.013758974.01	374648.01	3758974.01	0.001	0.210	0.211
374658.013758974.01	374658.01	3758974.01	0.001	0.212	0.213
374668.013758974.01	374668.01	3758974.01	0.001	0.214	0.215
374678.013758974.01	374678.01	3758974.01	0.001	0.215	0.217
374688.013758974.01	374688.01	3758974.01	0.001	0.217	0.218
374698.013758974.01	374698.01	3758974.01	0.001	0.218	0.220
374708.013758974.01	374708.01	3758974.01	0.001	0.220	0.222
374718.013758974.01	374718.01	3758974.01	0.001	0.222	0.223
374728.013758974.01	374728.01	3758974.01	0.001	0.223	0.224
374738.013758974.01	374738.01	3758974.01	0.001	0.225	0.226
374748.013758974.01	374748.01	3758974.01	0.001	0.226	0.228
374758.013758974.01	374758.01	3758974.01	0.001	0.227	0.229
374768.013758974.01	374768.01	3758974.01	0.001	0.228	0.230
374778.013758974.01	374778.01	3758974.01	0.001	0.230	0.232
374788.013758974.01	374788.01	3758974.01	0.001	0.233	0.234
374598.013758984.01	374598.01	3758984.01	0.001	0.186	0.187
374608.013758984.01	374608.01	3758984.01	0.001	0.188	0.190
374618.013758984.01	374618.01	3758984.01	0.001	0.191	0.192
374628.013758984.01	374628.01	3758984.01	0.001	0.193	0.195
374638.013758984.01	374638.01	3758984.01	0.001	0.196	0.197
374648.013758984.01	374648.01	3758984.01	0.001	0.198	0.199
374658.013758984.01	374658.01	3758984.01	0.001	0.200	0.201
374668.013758984.01	374668.01	3758984.01	0.001	0.201	0.203
374678.013758984.01	374678.01	3758984.01	0.001	0.203	0.204
374688.013758984.01	374688.01	3758984.01	0.001	0.204	0.206
374698.013758984.01	374698.01	3758984.01	0.001	0.206	0.207
374708.013758984.01	374708.01	3758984.01	0.001	0.207	0.208
374718.013758984.01	374718.01	3758984.01	0.001	0.209	0.210
374728.013758984.01	374728.01	3758984.01	0.001	0.210	0.211
374738.013758984.01	374738.01	3758984.01	0.001	0.211	0.213
374748.013758984.01	374748.01	3758984.01	0.001	0.212	0.214
374758.013758984.01	374758.01	3758984.01	0.001	0.213	0.214
374768.013758984.01	374768.01	3758984.01	0.001	0.214	0.215
374778.013758984.01	374778.01	3758984.01	0.001	0.216	0.217
374788.013758984.01	374788.01	3758984.01	0.001	0.218	0.219
374598.013758994.01	374598.01	3758994.01	0.001	0.176	0.177
374608.013758994.01	374608.01	3758994.01	0.001	0.178	0.179
374618.013758994.01	374618.01	3758994.01	0.001	0.181	0.182
374628.013758994.01	374628.01	3758994.01	0.001	0.183	0.184
374638.013758994.01	374638.01	3758994.01	0.001	0.185	0.186
374648.013758994.01	374648.01	3758994.01	0.001	0.187	0.188
374658.013758994.01	374658.01	3758994.01	0.001	0.188	0.190
374668.013758994.01	374668.01	3758994.01	0.001	0.190	0.191
374678.013758994.01	374678.01	3758994.01	0.001	0.191	0.193
374688.013758994.01	374688.01	3758994.01	0.001	0.193	0.194
374698.013758994.01	374698.01	3758994.01	0.001	0.194	0.195
374708.013758994.01	374708.01	3758994.01	0.001	0.195	0.196
374718.013758994.01	374718.01	3758994.01	0.001	0.196	0.198
374728.013758994.01	374728.01	3758994.01	0.001	0.198	0.199
374738.013758994.01	374738.01	3758994.01	0.001	0.199	0.200
374748.013758994.01	374748.01	3758994.01	0.001	0.200	0.201
374758.013758994.01	374758.01	3758994.01	0.001	0.200	0.202
374768.013758994.01	374768.01	3758994.01	0.001	0.201	0.202
374778.013758994.01	374778.01	3758994.01	0.001	0.203	0.204
374788.013758994.01	374788.01	3758994.01	0.001	0.205	0.206
374598.013759004.01	374598.01	3759004.01	0.001	0.167	0.168
374608.013759004.01	374608.01	3759004.01	0.001	0.169	0.170
374618.013759004.01	374618.01	3759004.01	0.001	0.171	0.172
374628.013759004.01	374628.01	3759004.01	0.001	0.173	0.174
374638.013759004.01	374638.01	3759004.01	0.001	0.175	0.176
374648.013759004.01	374648.01	3759004.01	0.001	0.177	0.178
374658.013759004.01	374658.01	3759004.01	0.001	0.178	0.179
374668.013759004.01	374668.01	3759004.01	0.001	0.180	0.181
374678.013759004.01	374678.01	3759004.01	0.001	0.181	0.182
374688.013759004.01	374688.01	3759004.01	0.001	0.182	0.183
374698.013759004.01	374698.01	3759004.01	0.001	0.183	0.185
374708.013759004.01	374708.01	3759004.01	0.001	0.184	0.186
374718.013759004.01	374718.01	3759004.01	0.001	0.186	0.187
374728.013759004.01	374728.01	3759004.01	0.001	0.187	0.188
374738.013759004.01	374738.01	3759004.01	0.001	0.187	0.189

IHS

Residential Health Risk Assessment Results Summary

Unmitigated

RESIDENTIAL RECEPTORS ONLY

		MAX:	3.655
Unique Identifier	X (UTM)	Y (UTM)	Total Risk
374788.013758954.01	374788	3758954.01	0.270
374598.013758964.01	374598	3758964.01	0.210
374608.013758964.01	374608	3758964.01	0.213
374618.013758964.01	374618	3758964.01	0.216
374628.013758964.01	374628	3758964.01	0.219
374638.013758964.01	374638	3758964.01	0.222
374648.013758964.01	374648	3758964.01	0.224
374658.013758964.01	374658	3758964.01	0.227
374668.013758964.01	374668	3758964.01	0.229
374678.013758964.01	374678	3758964.01	0.231
374688.013758964.01	374688	3758964.01	0.232
374698.013758964.01	374698	3758964.01	0.233
374708.013758964.01	374708	3758964.01	0.236
374718.013758964.01	374718	3758964.01	0.238
374728.013758964.01	374728	3758964.01	0.239
374738.013758964.01	374738	3758964.01	0.241
374748.013758964.01	374748	3758964.01	0.243
374758.013758964.01	374758	3758964.01	0.245
374768.013758964.01	374768	3758964.01	0.246
374778.013758964.01	374778	3758964.01	0.248
374788.013758964.01	374788	3758964.01	0.251
374598.013758974.01	374598	3758974.01	0.198
374608.013758974.01	374608	3758974.01	0.201
374618.013758974.01	374618	3758974.01	0.204
374628.013758974.01	374628	3758974.01	0.206
374638.013758974.01	374638	3758974.01	0.209
374648.013758974.01	374648	3758974.01	0.211
374658.013758974.01	374658	3758974.01	0.213
374668.013758974.01	374668	3758974.01	0.215
374678.013758974.01	374678	3758974.01	0.217
374688.013758974.01	374688	3758974.01	0.218
374698.013758974.01	374698	3758974.01	0.220
374708.013758974.01	374708	3758974.01	0.222
374718.013758974.01	374718	3758974.01	0.223
374728.013758974.01	374728	3758974.01	0.224
374738.013758974.01	374738	3758974.01	0.226
374748.013758974.01	374748	3758974.01	0.228
374758.013758974.01	374758	3758974.01	0.229
374768.013758974.01	374768	3758974.01	0.230
374778.013758974.01	374778	3758974.01	0.232
374788.013758974.01	374788	3758974.01	0.234
374598.013758984.01	374598	3758984.01	0.187
374608.013758984.01	374608	3758984.01	0.190
374618.013758984.01	374618	3758984.01	0.192
374628.013758984.01	374628	3758984.01	0.195
374638.013758984.01	374638	3758984.01	0.197
374648.013758984.01	374648	3758984.01	0.199
374658.013758984.01	374658	3758984.01	0.201
374668.013758984.01	374668	3758984.01	0.203
374678.013758984.01	374678	3758984.01	0.204
374688.013758984.01	374688	3758984.01	0.206
374698.013758984.01	374698	3758984.01	0.207
374708.013758984.01	374708	3758984.01	0.208
374718.013758984.01	374718	3758984.01	0.210
374728.013758984.01	374728	3758984.01	0.211
374738.013758984.01	374738	3758984.01	0.213
374748.013758984.01	374748	3758984.01	0.214
374758.013758984.01	374758	3758984.01	0.214
374768.013758984.01	374768	3758984.01	0.215
374778.013758984.01	374778	3758984.01	0.217
374788.013758984.01	374788	3758984.01	0.219
374598.013758994.01	374598	3758994.01	0.177
374608.013758994.01	374608	3758994.01	0.179
374618.013758994.01	374618	3758994.01	0.182
374628.013758994.01	374628	3758994.01	0.184
374638.013758994.01	374638	3758994.01	0.186
374648.013758994.01	374648	3758994.01	0.188
374658.013758994.01	374658	3758994.01	0.190
374668.013758994.01	374668	3758994.01	0.191
374678.013758994.01	374678	3758994.01	0.193
374688.013758994.01	374688	3758994.01	0.194
374698.013758994.01	374698	3758994.01	0.195
374708.013758994.01	374708	3758994.01	0.196
374718.013758994.01	374718	3758994.01	0.198
374728.013758994.01	374728	3758994.01	0.199
374738.013758994.01	374738	3758994.01	0.200
374748.013758994.01	374748	3758994.01	0.201
374758.013758994.01	374758	3758994.01	0.202
374768.013758994.01	374768	3758994.01	0.202
374778.013758994.01	374778	3758994.01	0.204
374788.013758994.01	374788	3758994.01	0.206
374598.013759004.01	374598	3759004.01	0.168
374608.013759004.01	374608	3759004.01	0.170
374618.013759004.01	374618	3759004.01	0.172
374628.013759004.01	374628	3759004.01	0.174
374638.013759004.01	374638	3759004.01	0.176
374648.013759004.01	374648	3759004.01	0.178
374658.013759004.01	374658	3759004.01	0.179
374668.013759004.01	374668	3759004.01	0.181
374678.013759004.01	374678	3759004.01	0.182
374688.013759004.01	374688	3759004.01	0.183
374698.013759004.01	374698	3759004.01	0.185
374708.013759004.01	374708	3759004.01	0.186
374718.013759004.01	374718	3759004.01	0.187
374728.013759004.01	374728	3759004.01	0.188
374738.013759004.01	374738	3759004.01	0.189

FOR CHRONIC CALCS

MAX: 0.209

Overlapping Phases - Maximum GLC		
2025	2026	2027
0.00E+00	1.67E-02	9.72E-03
0.00E+00	1.30E-02	7.56E-03
0.00E+00	1.32E-02	7.66E-03
0.00E+00	1.34E-02	7.77E-03
0.00E+00	1.35E-02	7.87E-03
0.00E+00	1.37E-02	7.97E-03
0.00E+00	1.38E-02	8.05E-03
0.00E+00	1.40E-02	8.14E-03
0.00E+00	1.41E-02	8.21E-03
0.00E+00	1.42E-02	8.28E-03
0.00E+00	1.43E-02	8.32E-03
0.00E+00	1.44E-02	8.38E-03
0.00E+00	1.45E-02	8.46E-03
0.00E+00	1.46E-02	8.54E-03
0.00E+00	1.47E-02	8.60E-03
0.00E+00	1.48E-02	8.66E-03
0.00E+00	1.49E-02	8.72E-03
0.00E+00	1.50E-02	8.79E-03
0.00E+00	1.51E-02	8.85E-03
0.00E+00	1.52E-02	8.93E-03
0.00E+00	1.54E-02	9.03E-03
0.00E+00	1.22E-02	7.13E-03
0.00E+00	1.24E-02	7.23E-03
0.00E+00	1.26E-02	7.32E-03
0.00E+00	1.27E-02	7.42E-03
0.00E+00	1.29E-02	7.50E-03
0.00E+00	1.30E-02	7.58E-03
0.00E+00	1.31E-02	7.66E-03
0.00E+00	1.32E-02	7.72E-03
0.00E+00	1.33E-02	7.78E-03
0.00E+00	1.34E-02	7.83E-03
0.00E+00	1.35E-02	7.89E-03
0.00E+00	1.36E-02	7.95E-03
0.00E+00	1.37E-02	8.01E-03
0.00E+00	1.38E-02	8.06E-03
0.00E+00	1.38E-02	8.11E-03
0.00E+00	1.39E-02	8.18E-03
0.00E+00	1.40E-02	8.22E-03
0.00E+00	1.41E-02	8.26E-03
0.00E+00	1.42E-02	8.33E-03
0.00E+00	1.44E-02	8.43E-03
0.00E+00	1.15E-02	6.74E-03
0.00E+00	1.17E-02	6.83E-03
0.00E+00	1.18E-02	6.92E-03
0.00E+00	1.20E-02	7.00E-03
0.00E+00	1.21E-02	7.08E-03
0.00E+00	1.22E-02	7.15E-03
0.00E+00	1.24E-02	7.22E-03
0.00E+00	1.25E-02	7.28E-03
0.00E+00	1.25E-02	7.33E-03
0.00E+00	1.26E-02	7.39E-03
0.00E+00	1.27E-02	7.44E-03
0.00E+00	1.28E-02	7.49E-03
0.00E+00	1.29E-02	7.54E-03
0.00E+00	1.29E-02	7.58E-03
0.00E+00	1.30E-02	7.64E-03
0.00E+00	1.31E-02	7.68E-03
0.00E+00	1.31E-02	7.71E-03
0.00E+00	1.32E-02	7.75E-03
0.00E+00	1.33E-02	7.80E-03
0.00E+00	1.34E-02	7.88E-03
0.00E+00	1.09E-02	6.39E-03
0.00E+00	1.11E-02	6.47E-03
0.00E+00	1.12E-02	6.55E-03
0.00E+00	1.13E-02	6.62E-03
0.00E+00	1.14E-02	6.69E-03
0.00E+00	1.16E-02	6.76E-03
0.00E+00	1.17E-02	6.82E-03
0.00E+00	1.17E-02	6.87E-03
0.00E+00	1.18E-02	6.92E-03
0.00E+00	1.19E-02	6.97E-03
0.00E+00	1.20E-02	7.02E-03
0.00E+00	1.20E-02	7.06E-03
0.00E+00	1.21E-02	7.10E-03
0.00E+00	1.22E-02	7.14E-03
0.00E+00	1.23E-02	7.20E-03
0.00E+00	1.23E-02	7.22E-03
0.00E+00	1.23E-02	7.25E-03
0.00E+00	1.24E-02	7.28E-03
0.00E+00	1.24E-02	7.33E-03
0.00E+00	1.26E-02	7.40E-03
0.00E+00	1.03E-02	6.06E-03
0.00E+00	1.05E-02	6.14E-03
0.00E+00	1.06E-02	6.21E-03
0.00E+00	1.07E-02	6.28E-03
0.00E+00	1.08E-02	6.34E-03
0.00E+00	1.09E-02	6.40E-03
0.00E+00	1.10E-02	6.45E-03
0.00E+00	1.11E-02	6.50E-03
0.00E+00	1.12E-02	6.55E-03
0.00E+00	1.12E-02	6.59E-03
0.00E+00	1.13E-02	6.64E-03
0.00E+00	1.14E-02	6.67E-03
0.00E+00	1.14E-02	6.71E-03
0.00E+00	1.15E-02	6.74E-03
0.00E+00	1.15E-02	6.78E-03

IHS

Health Risk Assessment Results Summary

Unmitigated

Offsite School Receptors >2

		MAX:	0.024	3.644	3.655
Unique Identifier	X (UTM)	Y (UTM)	Onroad	Offroad	Total Risk
374748.013759004.01	374748.01	3759004.01	0.001	0.188	0.189
374758.013759004.01	374758.01	3759004.01	0.001	0.189	0.190
374768.013759004.01	374768.01	3759004.01	0.001	0.190	0.191
374778.013759004.01	374778.01	3759004.01	0.001	0.191	0.192
374788.013759004.01	374788.01	3759004.01	0.001	0.192	0.193
374598.013759014.01	374598.01	3759014.01	0.001	0.159	0.160
374608.013759014.01	374608.01	3759014.01	0.001	0.161	0.162
374618.013759014.01	374618.01	3759014.01	0.001	0.163	0.164
374628.013759014.01	374628.01	3759014.01	0.001	0.164	0.165
374638.013759014.01	374638.01	3759014.01	0.001	0.166	0.167
374648.013759014.01	374648.01	3759014.01	0.001	0.167	0.168
374658.013759014.01	374658.01	3759014.01	0.001	0.169	0.170
374668.013759014.01	374668.01	3759014.01	0.001	0.170	0.171
374678.013759014.01	374678.01	3759014.01	0.001	0.171	0.172
374688.013759014.01	374688.01	3759014.01	0.001	0.173	0.174
374698.013759014.01	374698.01	3759014.01	0.001	0.174	0.175
374708.013759014.01	374708.01	3759014.01	0.001	0.175	0.176
374718.013759014.01	374718.01	3759014.01	0.001	0.176	0.177
374728.013759014.01	374728.01	3759014.01	0.001	0.176	0.177
374738.013759014.01	374738.01	3759014.01	0.001	0.177	0.178
374748.013759014.01	374748.01	3759014.01	0.001	0.178	0.179
374758.013759014.01	374758.01	3759014.01	0.001	0.179	0.180
374768.013759014.01	374768.01	3759014.01	0.001	0.180	0.181
374778.013759014.01	374778.01	3759014.01	0.001	0.180	0.181
374788.013759014.01	374788.01	3759014.01	0.001	0.181	0.182
374598.013759024.01	374598.01	3759024.01	0.001	0.151	0.152
374608.013759024.01	374608.01	3759024.01	0.001	0.153	0.153
374618.013759024.01	374618.01	3759024.01	0.001	0.154	0.155
374628.013759024.01	374628.01	3759024.01	0.001	0.156	0.157
374638.013759024.01	374638.01	3759024.01	0.001	0.157	0.158
374648.013759024.01	374648.01	3759024.01	0.001	0.159	0.160
374658.013759024.01	374658.01	3759024.01	0.001	0.160	0.161
374668.013759024.01	374668.01	3759024.01	0.001	0.161	0.162
374678.013759024.01	374678.01	3759024.01	0.001	0.163	0.164
374688.013759024.01	374688.01	3759024.01	0.001	0.164	0.165
374698.013759024.01	374698.01	3759024.01	0.001	0.165	0.166
374708.013759024.01	374708.01	3759024.01	0.001	0.166	0.167
374718.013759024.01	374718.01	3759024.01	0.001	0.166	0.167
374728.013759024.01	374728.01	3759024.01	0.001	0.167	0.168
374738.013759024.01	374738.01	3759024.01	0.001	0.168	0.169
374748.013759024.01	374748.01	3759024.01	0.001	0.169	0.170
374758.013759024.01	374758.01	3759024.01	0.001	0.169	0.170
374768.013759024.01	374768.01	3759024.01	0.001	0.170	0.171
374778.013759024.01	374778.01	3759024.01	0.001	0.171	0.172
374788.013759024.01	374788.01	3759024.01	0.001	0.171	0.172
373990.013758186.01	373990.01	3758186.01	0.000	0.045	0.045
374000.013758186.01	374000.01	3758186.01	0.000	0.046	0.046
374010.013758186.01	374010.01	3758186.01	0.000	0.047	0.047
374020.013758186.01	374020.01	3758186.01	0.000	0.048	0.048
374030.013758186.01	374030.01	3758186.01	0.000	0.049	0.049
374040.013758186.01	374040.01	3758186.01	0.000	0.050	0.050
374050.013758186.01	374050.01	3758186.01	0.000	0.051	0.051
374060.013758186.01	374060.01	3758186.01	0.000	0.052	0.053
374070.013758186.01	374070.01	3758186.01	0.000	0.054	0.054
374080.013758186.01	374080.01	3758186.01	0.000	0.055	0.055
374090.013758186.01	374090.01	3758186.01	0.000	0.056	0.056
374100.013758186.01	374100.01	3758186.01	0.000	0.057	0.058
374110.013758186.01	374110.01	3758186.01	0.000	0.059	0.059
374120.013758186.01	374120.01	3758186.01	0.000	0.060	0.060
374130.013758186.01	374130.01	3758186.01	0.000	0.061	0.062
374140.013758186.01	374140.01	3758186.01	0.000	0.063	0.063
374150.013758186.01	374150.01	3758186.01	0.000	0.064	0.065
374160.013758186.01	374160.01	3758186.01	0.000	0.066	0.066
374170.013758186.01	374170.01	3758186.01	0.000	0.068	0.068
374180.013758186.01	374180.01	3758186.01	0.000	0.069	0.069
373990.013758196.01	373990.01	3758196.01	0.000	0.046	0.046
374000.013758196.01	374000.01	3758196.01	0.000	0.047	0.047
374010.013758196.01	374010.01	3758196.01	0.000	0.048	0.048
374020.013758196.01	374020.01	3758196.01	0.000	0.049	0.049
374030.013758196.01	374030.01	3758196.01	0.000	0.050	0.050
374040.013758196.01	374040.01	3758196.01	0.000	0.051	0.051
374050.013758196.01	374050.01	3758196.01	0.000	0.052	0.052
374060.013758196.01	374060.01	3758196.01	0.000	0.053	0.053
374070.013758196.01	374070.01	3758196.01	0.000	0.054	0.055
374080.013758196.01	374080.01	3758196.01	0.000	0.056	0.056
374090.013758196.01	374090.01	3758196.01	0.000	0.057	0.057
374100.013758196.01	374100.01	3758196.01	0.000	0.058	0.058
374110.013758196.01	374110.01	3758196.01	0.000	0.060	0.060
374120.013758196.01	374120.01	3758196.01	0.000	0.061	0.061
374130.013758196.01	374130.01	3758196.01	0.000	0.062	0.063
374140.013758196.01	374140.01	3758196.01	0.000	0.064	0.064
374150.013758196.01	374150.01	3758196.01	0.000	0.066	0.066
374160.013758196.01	374160.01	3758196.01	0.000	0.067	0.067
374170.013758196.01	374170.01	3758196.01	0.000	0.069	0.069
374180.013758196.01	374180.01	3758196.01	0.000	0.070	0.071
373990.013758206.01	373990.01	3758206.01	0.000	0.046	0.046
374000.013758206.01	374000.01	3758206.01	0.000	0.047	0.047
374010.013758206.01	374010.01	3758206.01	0.000	0.048	0.048
374020.013758206.01	374020.01	3758206.01	0.000	0.049	0.049
374030.013758206.01	374030.01	3758206.01	0.000	0.050	0.051
374040.013758206.01	374040.01	3758206.01	0.000	0.051	0.052
374050.013758206.01	374050.01	3758206.01	0.000	0.053	0.053
374060.013758206.01	374060.01	3758206.01	0.000	0.054	0.054
374070.013758206.01	374070.01	3758206.01	0.000	0.055	0.055
374080.013758206.01	374080.01	3758206.01	0.000	0.056	0.057
374090.013758206.01	374090.01	3758206.01	0.000	0.058	0.058

IHS

Residential Health Risk Assessment Results Summary

Unmitigated

RESIDENTIAL RECEPTORS ONLY

		MAX:	3.655
Unique Identifier	X (UTM)	Y (UTM)	Total Risk
374748.013759004.01	374748	3759004.01	0.189
374758.013759004.01	374758	3759004.01	0.190
374768.013759004.01	374768	3759004.01	0.191
374778.013759004.01	374778	3759004.01	0.192
374788.013759004.01	374788	3759004.01	0.193
374598.013759014.01	374598	3759014.01	0.160
374608.013759014.01	374608	3759014.01	0.162
374618.013759014.01	374618	3759014.01	0.164
374628.013759014.01	374628	3759014.01	0.165
374638.013759014.01	374638	3759014.01	0.167
374648.013759014.01	374648	3759014.01	0.168
374658.013759014.01	374658	3759014.01	0.170
374668.013759014.01	374668	3759014.01	0.171
374678.013759014.01	374678	3759014.01	0.172
374688.013759014.01	374688	3759014.01	0.174
374698.013759014.01	374698	3759014.01	0.175
374708.013759014.01	374708	3759014.01	0.176
374718.013759014.01	374718	3759014.01	0.177
374728.013759014.01	374728	3759014.01	0.177
374738.013759014.01	374738	3759014.01	0.178
374748.013759014.01	374748	3759014.01	0.179
374758.013759014.01	374758	3759014.01	0.180
374768.013759014.01	374768	3759014.01	0.181
374778.013759014.01	374778	3759014.01	0.181
374788.013759014.01	374788	3759014.01	0.182
374598.013759024.01	374598	3759024.01	0.152
374608.013759024.01	374608	3759024.01	0.153
374618.013759024.01	374618	3759024.01	0.155
374628.013759024.01	374628	3759024.01	0.157
374638.013759024.01	374638	3759024.01	0.158
374648.013759024.01	374648	3759024.01	0.160
374658.013759024.01	374658	3759024.01	0.161
374668.013759024.01	374668	3759024.01	0.162
374678.013759024.01	374678	3759024.01	0.164
374688.013759024.01	374688	3759024.01	0.165
374698.013759024.01	374698	3759024.01	0.166
374708.013759024.01	374708	3759024.01	0.167
374718.013759024.01	374718	3759024.01	0.167
374728.013759024.01	374728	3759024.01	0.168
374738.013759024.01	374738	3759024.01	0.169
374748.013759024.01	374748	3759024.01	0.170
374758.013759024.01	374758	3759024.01	0.170
374768.013759024.01	374768	3759024.01	0.171
374778.013759024.01	374778	3759024.01	0.172
374788.013759024.01	374788	3759024.01	0.172
373990.013758186.01	373990	3758186.01	0.045
374000.013758186.01	374000	3758186.01	0.046
374010.013758186.01	374010	3758186.01	0.047
374020.013758186.01	374020	3758186.01	0.048
374030.013758186.01	374030	3758186.01	0.049
374040.013758186.01	374040	3758186.01	0.050
374050.013758186.01	374050	3758186.01	0.051
374060.013758186.01	374060	3758186.01	0.053
374070.013758186.01	374070	3758186.01	0.054
374080.013758186.01	374080	3758186.01	0.055
374090.013758186.01	374090	3758186.01	0.056
374100.013758186.01	374100	3758186.01	0.058
374110.013758186.01	374110	3758186.01	0.059
374120.013758186.01	374120	3758186.01	0.060
374130.013758186.01	374130	3758186.01	0.062
374140.013758186.01	374140	3758186.01	0.063
374150.013758186.01	374150	3758186.01	0.065
374160.013758186.01	374160	3758186.01	0.066
374170.013758186.01	374170	3758186.01	0.068
374180.013758186.01	374180	3758186.01	0.069
373990.013758196.01	373990	3758196.01	0.046
374000.013758196.01	374000	3758196.01	0.047
374010.013758196.01	374010	3758196.01	0.048
374020.013758196.01	374020	3758196.01	0.049
374030.013758196.01	374030	3758196.01	0.050
374040.013758196.01	374040	3758196.01	0.051
374050.013758196.01	374050	3758196.01	0.052
374060.013758196.01	374060	3758196.01	0.053
374070.013758196.01	374070	3758196.01	0.055
374080.013758196.01	374080	3758196.01	0.056
374090.013758196.01	374090	3758196.01	0.057
374100.013758196.01	374100	3758196.01	0.058
374110.013758196.01	374110	3758196.01	0.060
374120.013758196.01	374120	3758196.01	0.061
374130.013758196.01	374130	3758196.01	0.063
374140.013758196.01	374140	3758196.01	0.064
374150.013758196.01	374150	3758196.01	0.066
374160.013758196.01	374160	3758196.01	0.067
374170.013758196.01	374170	3758196.01	0.069
374180.013758196.01	374180	3758196.01	0.071
373990.013758206.01	373990	3758206.01	0.046
374000.013758206.01	374000	3758206.01	0.047
374010.013758206.01	374010	3758206.01	0.048
374020.013758206.01	374020	3758206.01	0.049
374030.013758206.01	374030	3758206.01	0.051
374040.013758206.01	374040	3758206.01	0.052
374050.013758206.01	374050	3758206.01	0.053
374060.013758206.01	374060	3758206.01	0.054
374070.013758206.01	374070	3758206.01	0.055
374080.013758206.01	374080	3758206.01	0.057
374090.013758206.01	374090	3758206.01	0.058

FOR CHRONIC CALCS

MAX:	0.209	
Overlapping Phases - Maximum GLC		
2025	2026	2027
0.00E+00	1.16E-02	6.81E-03
0.00E+00	1.16E-02	6.84E-03
0.00E+00	1.17E-02	6.87E-03
0.00E+00	1.17E-02	6.91E-03
0.00E+00	1.18E-02	6.96E-03
0.00E+00	9.81E-03	5.76E-03
0.00E+00	9.93E-03	5.83E-03
0.00E+00	1.00E-02	5.89E-03
0.00E+00	1.01E-02	5.95E-03
0.00E+00	1.02E-02	6.01E-03
0.00E+00	1.03E-02	6.07E-03
0.00E+00	1.04E-02	6.12E-03
0.00E+00	1.05E-02	6.16E-03
0.00E+00	1.06E-02	6.20E-03
0.00E+00	1.06E-02	6.24E-03
0.00E+00	1.07E-02	6.28E-03
0.00E+00	1.07E-02	6.32E-03
0.00E+00	1.08E-02	6.35E-03
0.00E+00	1.08E-02	6.38E-03
0.00E+00	1.09E-02	6.41E-03
0.00E+00	1.09E-02	6.44E-03
0.00E+00	1.10E-02	6.47E-03
0.00E+00	1.10E-02	6.50E-03
0.00E+00	1.11E-02	6.53E-03
0.00E+00	1.11E-02	6.57E-03
0.00E+00	9.31E-03	5.47E-03
0.00E+00	9.42E-03	5.54E-03
0.00E+00	9.52E-03	5.60E-03
0.00E+00	9.62E-03	5.65E-03
0.00E+00	9.71E-03	5.71E-03
0.00E+00	9.80E-03	5.76E-03
0.00E+00	9.88E-03	5.80E-03
0.00E+00	9.94E-03	5.85E-03
0.00E+00	1.00E-02	5.89E-03
0.00E+00	1.01E-02	5.93E-03
0.00E+00	1.01E-02	5.96E-03
0.00E+00	1.02E-02	5.99E-03
0.00E+00	1.02E-02	6.02E-03
0.00E+00	1.03E-02	6.05E-03
0.00E+00	1.03E-02	6.08E-03
0.00E+00	1.03E-02	6.10E-03
0.00E+00	1.04E-02	6.13E-03
0.00E+00	1.04E-02	6.15E-03
0.00E+00	1.05E-02	6.17E-03
0.00E+00	1.05E-02	6.21E-03
0.00E+00	2.73E-03	1.67E-03
0.00E+00	2.79E-03	1.70E-03
0.00E+00	2.85E-03	1.74E-03
0.00E+00	2.91E-03	1.78E-03
0.00E+00	2.97E-03	1.82E-03
0.00E+00	3.04E-03	1.86E-03
0.00E+00	3.11E-03	1.90E-03
0.00E+00	3.17E-03	1.94E-03
0.00E+00	3.25E-03	1.98E-03
0.00E+00	3.32E-03	2.03E-03
0.00E+00	3.40E-03	2.08E-03
0.00E+00	3.47E-03	2.12E-03
0.00E+00	3.55E-03	2.17E-03
0.00E+00	3.64E-03	2.22E-03
0.00E+00	3.72E-03	2.28E-03
0.00E+00	3.81E-03	2.33E-03
0.00E+00	3.90E-03	2.39E-03
0.00E+00	4.00E-03	2.45E-03
0.00E+00	4.09E-03	2.51E-03
0.00E+00	4.19E-03	2.57E-03
0.00E+00	2.76E-03	1.69E-03
0.00E+00	2.82E-03	1.72E-03
0.00E+00	2.88E-03	1.76E-03
0.00E+00	2.95E-03	1.80E-03
0.00E+00	3.01E-03	1.84E-03
0.00E+00	3.08E-03	1.88E-03
0.00E+00	3.15E-03	1.92E-03
0.00E+00	3.22E-03	1.97E-03
0.00E+00	3.29E-03	2.01E-03
0.00E+00	3.37E-03	2.06E-03
0.00E+00	3.44E-03	2.11E-03
0.00E+00	3.53E-03	2.16E-03
0.00E+00	3.61E-03	2.21E-03
0.00E+00	3.69E-03	2.26E-03
0.00E+00	3.78E-03	2.31E-03
0.00E+00	3.87E-03	2.37E-03
0.00E+00	3.97E-03	2.43E-03
0.00E+00	4.07E-03	2.49E-03
0.00E+00	4.17E-03	2.55E-03
0.00E+00	4.27E-03	2.61E-03
0.00E+00	2.79E-03	1.70E-03
0.00E+00	2.85E-03	1.74E-03
0.00E+00	2.92E-03	1.78E-03
0.00E+00	2.98E-03	1.82E-03
0.00E+00	3.05E-03	1.86E-03
0.00E+00	3.12E-03	1.90E-03
0.00E+00	3.19E-03	1.95E-03
0.00E+00	3.26E-03	1.99E-03
0.00E+00	3.34E-03	2.04E-03
0.00E+00	3.41E-03	2.09E-03
0.00E+00	3.49E-03	2.13E-03

IHS

Health Risk Assessment Results Summary

Unmitigated

Offsite School Receptors >2

		MAX:	0.024	3.644	3.655
Unique Identifier	X (UTM)	Y (UTM)	Onroad	Offroad	Total Risk
374100.013758206.01	374100.01	3758206.01	0.000	0.059	0.059
374110.013758206.01	374110.01	3758206.01	0.000	0.060	0.061
374120.013758206.01	374120.01	3758206.01	0.000	0.062	0.062
374130.013758206.01	374130.01	3758206.01	0.000	0.063	0.064
374140.013758206.01	374140.01	3758206.01	0.000	0.065	0.065
374150.013758206.01	374150.01	3758206.01	0.000	0.067	0.067
374160.013758206.01	374160.01	3758206.01	0.000	0.068	0.068
374170.013758206.01	374170.01	3758206.01	0.000	0.070	0.070
374180.013758206.01	374180.01	3758206.01	0.000	0.072	0.072
373990.013758216.01	373990.01	3758216.01	0.000	0.047	0.047
374000.013758216.01	374000.01	3758216.01	0.000	0.048	0.048
374010.013758216.01	374010.01	3758216.01	0.000	0.049	0.049
374020.013758216.01	374020.01	3758216.01	0.000	0.050	0.050
374030.013758216.01	374030.01	3758216.01	0.000	0.051	0.051
374040.013758216.01	374040.01	3758216.01	0.000	0.052	0.052
374050.013758216.01	374050.01	3758216.01	0.000	0.053	0.053
374060.013758216.01	374060.01	3758216.01	0.000	0.054	0.055
374070.013758216.01	374070.01	3758216.01	0.000	0.056	0.056
374080.013758216.01	374080.01	3758216.01	0.000	0.057	0.057
374090.013758216.01	374090.01	3758216.01	0.000	0.058	0.059
374100.013758216.01	374100.01	3758216.01	0.000	0.060	0.060
374110.013758216.01	374110.01	3758216.01	0.000	0.061	0.062
374120.013758216.01	374120.01	3758216.01	0.000	0.063	0.063
374130.013758216.01	374130.01	3758216.01	0.000	0.064	0.065
374140.013758216.01	374140.01	3758216.01	0.000	0.066	0.066
374150.013758216.01	374150.01	3758216.01	0.000	0.068	0.068
374160.013758216.01	374160.01	3758216.01	0.000	0.069	0.070
374170.013758216.01	374170.01	3758216.01	0.000	0.071	0.071
374180.013758216.01	374180.01	3758216.01	0.000	0.073	0.073
373990.013758226.01	373990.01	3758226.01	0.000	0.047	0.047
374000.013758226.01	374000.01	3758226.01	0.000	0.048	0.048
374010.013758226.01	374010.01	3758226.01	0.000	0.049	0.049
374020.013758226.01	374020.01	3758226.01	0.000	0.050	0.051
374030.013758226.01	374030.01	3758226.01	0.000	0.051	0.052
374040.013758226.01	374040.01	3758226.01	0.000	0.053	0.053
374050.013758226.01	374050.01	3758226.01	0.000	0.054	0.054
374060.013758226.01	374060.01	3758226.01	0.000	0.055	0.055
374070.013758226.01	374070.01	3758226.01	0.000	0.056	0.057
374080.013758226.01	374080.01	3758226.01	0.000	0.058	0.058
374090.013758226.01	374090.01	3758226.01	0.000	0.059	0.059
374100.013758226.01	374100.01	3758226.01	0.000	0.061	0.061
374110.013758226.01	374110.01	3758226.01	0.000	0.062	0.062
374120.013758226.01	374120.01	3758226.01	0.000	0.064	0.064
374130.013758226.01	374130.01	3758226.01	0.000	0.065	0.066
374140.013758226.01	374140.01	3758226.01	0.000	0.067	0.067
374150.013758226.01	374150.01	3758226.01	0.000	0.069	0.069
374160.013758226.01	374160.01	3758226.01	0.000	0.071	0.071
374170.013758226.01	374170.01	3758226.01	0.000	0.072	0.073
374180.013758226.01	374180.01	3758226.01	0.000	0.074	0.075
373990.013758236.01	373990.01	3758236.01	0.000	0.048	0.048
374000.013758236.01	374000.01	3758236.01	0.000	0.049	0.049
374010.013758236.01	374010.01	3758236.01	0.000	0.050	0.050
374020.013758236.01	374020.01	3758236.01	0.000	0.051	0.051
374030.013758236.01	374030.01	3758236.01	0.000	0.052	0.052
374040.013758236.01	374040.01	3758236.01	0.000	0.053	0.054
374050.013758236.01	374050.01	3758236.01	0.000	0.055	0.055
374060.013758236.01	374060.01	3758236.01	0.000	0.056	0.056
374070.013758236.01	374070.01	3758236.01	0.000	0.057	0.057
374080.013758236.01	374080.01	3758236.01	0.000	0.059	0.059
374090.013758236.01	374090.01	3758236.01	0.000	0.060	0.060
374100.013758236.01	374100.01	3758236.01	0.000	0.062	0.062
374110.013758236.01	374110.01	3758236.01	0.000	0.063	0.063
374120.013758236.01	374120.01	3758236.01	0.000	0.065	0.065
374130.013758236.01	374130.01	3758236.01	0.000	0.066	0.067
374140.013758236.01	374140.01	3758236.01	0.000	0.068	0.068
374150.013758236.01	374150.01	3758236.01	0.000	0.070	0.070
374160.013758236.01	374160.01	3758236.01	0.000	0.072	0.072
374170.013758236.01	374170.01	3758236.01	0.000	0.074	0.074
374180.013758236.01	374180.01	3758236.01	0.000	0.076	0.076
373990.013758246.01	373990.01	3758246.01	0.000	0.048	0.048
374000.013758246.01	374000.01	3758246.01	0.000	0.049	0.050
374010.013758246.01	374010.01	3758246.01	0.000	0.050	0.051
374020.013758246.01	374020.01	3758246.01	0.000	0.052	0.052
374030.013758246.01	374030.01	3758246.01	0.000	0.053	0.053
374040.013758246.01	374040.01	3758246.01	0.000	0.054	0.054
374050.013758246.01	374050.01	3758246.01	0.000	0.055	0.056
374060.013758246.01	374060.01	3758246.01	0.000	0.057	0.057
374070.013758246.01	374070.01	3758246.01	0.000	0.058	0.058
374080.013758246.01	374080.01	3758246.01	0.000	0.059	0.060
374090.013758246.01	374090.01	3758246.01	0.000	0.061	0.061
374100.013758246.01	374100.01	3758246.01	0.000	0.062	0.063
374110.013758246.01	374110.01	3758246.01	0.000	0.064	0.064
374120.013758246.01	374120.01	3758246.01	0.000	0.066	0.066
374130.013758246.01	374130.01	3758246.01	0.000	0.067	0.068
374140.013758246.01	374140.01	3758246.01	0.000	0.069	0.069
374150.013758246.01	374150.01	3758246.01	0.000	0.071	0.071
374160.013758246.01	374160.01	3758246.01	0.000	0.073	0.073
374170.013758246.01	374170.01	3758246.01	0.000	0.075	0.075
374180.013758246.01	374180.01	3758246.01	0.000	0.077	0.077
373990.013758256.01	373990.01	3758256.01	0.000	0.049	0.049
374000.013758256.01	374000.01	3758256.01	0.000	0.050	0.050
374010.013758256.01	374010.01	3758256.01	0.000	0.051	0.051
374020.013758256.01	374020.01	3758256.01	0.000	0.052	0.052
374030.013758256.01	374030.01	3758256.01	0.000	0.053	0.054
374040.013758256.01	374040.01	3758256.01	0.000	0.055	0.055
374050.013758256.01	374050.01	3758256.01	0.000	0.056	0.056

IHS

Residential Health Risk Assessment Results Summary

Unmitigated

RESIDENTIAL RECEPTORS ONLY

		MAX:	3.655
Unique Identifier	X (UTM)	Y (UTM)	Total Risk
374100.013758206.01	374100	3758206.01	0.059
374110.013758206.01	374110	3758206.01	0.061
374120.013758206.01	374120	3758206.01	0.062
374130.013758206.01	374130	3758206.01	0.064
374140.013758206.01	374140	3758206.01	0.065
374150.013758206.01	374150	3758206.01	0.067
374160.013758206.01	374160	3758206.01	0.068
374170.013758206.01	374170	3758206.01	0.070
374180.013758206.01	374180	3758206.01	0.072
373990.013758216.01	373990	3758216.01	0.047
374000.013758216.01	374000	3758216.01	0.048
374010.013758216.01	374010	3758216.01	0.049
374020.013758216.01	374020	3758216.01	0.050
374030.013758216.01	374030	3758216.01	0.051
374040.013758216.01	374040	3758216.01	0.052
374050.013758216.01	374050	3758216.01	0.053
374060.013758216.01	374060	3758216.01	0.055
374070.013758216.01	374070	3758216.01	0.056
374080.013758216.01	374080	3758216.01	0.057
374090.013758216.01	374090	3758216.01	0.059
374100.013758216.01	374100	3758216.01	0.060
374110.013758216.01	374110	3758216.01	0.062
374120.013758216.01	374120	3758216.01	0.063
374130.013758216.01	374130	3758216.01	0.065
374140.013758216.01	374140	3758216.01	0.066
374150.013758216.01	374150	3758216.01	0.068
374160.013758216.01	374160	3758216.01	0.070
374170.013758216.01	374170	3758216.01	0.071
374180.013758216.01	374180	3758216.01	0.073
373990.013758226.01	373990	3758226.01	0.047
374000.013758226.01	374000	3758226.01	0.048
374010.013758226.01	374010	3758226.01	0.049
374020.013758226.01	374020	3758226.01	0.051
374030.013758226.01	374030	3758226.01	0.052
374040.013758226.01	374040	3758226.01	0.053
374050.013758226.01	374050	3758226.01	0.054
374060.013758226.01	374060	3758226.01	0.055
374070.013758226.01	374070	3758226.01	0.057
374080.013758226.01	374080	3758226.01	0.058
374090.013758226.01	374090	3758226.01	0.059
374100.013758226.01	374100	3758226.01	0.061
374110.013758226.01	374110	3758226.01	0.062
374120.013758226.01	374120	3758226.01	0.064
374130.013758226.01	374130	3758226.01	0.066
374140.013758226.01	374140	3758226.01	0.067
374150.013758226.01	374150	3758226.01	0.069
374160.013758226.01	374160	3758226.01	0.071
374170.013758226.01	374170	3758226.01	0.073
374180.013758226.01	374180	3758226.01	0.075
373990.013758236.01	373990	3758236.01	0.048
374000.013758236.01	374000	3758236.01	0.049
374010.013758236.01	374010	3758236.01	0.050
374020.013758236.01	374020	3758236.01	0.051
374030.013758236.01	374030	3758236.01	0.052
374040.013758236.01	374040	3758236.01	0.054
374050.013758236.01	374050	3758236.01	0.055
374060.013758236.01	374060	3758236.01	0.056
374070.013758236.01	374070	3758236.01	0.057
374080.013758236.01	374080	3758236.01	0.059
374090.013758236.01	374090	3758236.01	0.060
374100.013758236.01	374100	3758236.01	0.062
374110.013758236.01	374110	3758236.01	0.063
374120.013758236.01	374120	3758236.01	0.065
374130.013758236.01	374130	3758236.01	0.067
374140.013758236.01	374140	3758236.01	0.068
374150.013758236.01	374150	3758236.01	0.070
374160.013758236.01	374160	3758236.01	0.072
374170.013758236.01	374170	3758236.01	0.074
374180.013758236.01	374180	3758236.01	0.076
373990.013758246.01	373990	3758246.01	0.048
374000.013758246.01	374000	3758246.01	0.050
374010.013758246.01	374010	3758246.01	0.051
374020.013758246.01	374020	3758246.01	0.052
374030.013758246.01	374030	3758246.01	0.053
374040.013758246.01	374040	3758246.01	0.054
374050.013758246.01	374050	3758246.01	0.056
374060.013758246.01	374060	3758246.01	0.057
374070.013758246.01	374070	3758246.01	0.058
374080.013758246.01	374080	3758246.01	0.060
374090.013758246.01	374090	3758246.01	0.061
374100.013758246.01	374100	3758246.01	0.063
374110.013758246.01	374110	3758246.01	0.064
374120.013758246.01	374120	3758246.01	0.066
374130.013758246.01	374130	3758246.01	0.068
374140.013758246.01	374140	3758246.01	0.069
374150.013758246.01	374150	3758246.01	0.071
374160.013758246.01	374160	3758246.01	0.073
374170.013758246.01	374170	3758246.01	0.075
374180.013758246.01	374180	3758246.01	0.077
373990.013758256.01	373990	3758256.01	0.049
374000.013758256.01	374000	3758256.01	0.050
374010.013758256.01	374010	3758256.01	0.051
374020.013758256.01	374020	3758256.01	0.052
374030.013758256.01	374030	3758256.01	0.054
374040.013758256.01	374040	3758256.01	0.055
374050.013758256.01	374050	3758256.01	0.056

FOR CHRONIC CALCS

MAX: 0.209

Overlapping Phases - Maximum GLC		
2025	2026	2027
0.00E+00	3.58E-03	2.19E-03
0.00E+00	3.66E-03	2.24E-03
0.00E+00	3.75E-03	2.29E-03
0.00E+00	3.84E-03	2.35E-03
0.00E+00	3.94E-03	2.41E-03
0.00E+00	4.03E-03	2.47E-03
0.00E+00	4.13E-03	2.53E-03
0.00E+00	4.24E-03	2.59E-03
0.00E+00	4.34E-03	2.66E-03
0.00E+00	2.82E-03	1.72E-03
0.00E+00	2.89E-03	1.76E-03
0.00E+00	2.95E-03	1.80E-03
0.00E+00	3.02E-03	1.84E-03
0.00E+00	3.09E-03	1.88E-03
0.00E+00	3.16E-03	1.93E-03
0.00E+00	3.23E-03	1.97E-03
0.00E+00	3.30E-03	2.02E-03
0.00E+00	3.38E-03	2.06E-03
0.00E+00	3.46E-03	2.11E-03
0.00E+00	3.54E-03	2.16E-03
0.00E+00	3.63E-03	2.22E-03
0.00E+00	3.72E-03	2.27E-03
0.00E+00	3.81E-03	2.33E-03
0.00E+00	3.90E-03	2.39E-03
0.00E+00	4.00E-03	2.45E-03
0.00E+00	4.10E-03	2.51E-03
0.00E+00	4.20E-03	2.57E-03
0.00E+00	4.31E-03	2.64E-03
0.00E+00	4.42E-03	2.71E-03
0.00E+00	2.86E-03	1.74E-03
0.00E+00	2.92E-03	1.78E-03
0.00E+00	2.99E-03	1.82E-03
0.00E+00	3.05E-03	1.86E-03
0.00E+00	3.12E-03	1.91E-03
0.00E+00	3.20E-03	1.95E-03
0.00E+00	3.27E-03	2.00E-03
0.00E+00	3.35E-03	2.04E-03
0.00E+00	3.43E-03	2.09E-03
0.00E+00	3.51E-03	2.14E-03
0.00E+00	3.59E-03	2.19E-03
0.00E+00	3.68E-03	2.25E-03
0.00E+00	3.77E-03	2.30E-03
0.00E+00	3.87E-03	2.36E-03
0.00E+00	3.96E-03	2.42E-03
0.00E+00	4.06E-03	2.49E-03
0.00E+00	4.17E-03	2.55E-03
0.00E+00	4.28E-03	2.62E-03
0.00E+00	4.39E-03	2.69E-03
0.00E+00	4.50E-03	2.76E-03
0.00E+00	2.89E-03	1.76E-03
0.00E+00	2.95E-03	1.80E-03
0.00E+00	3.02E-03	1.84E-03
0.00E+00	3.09E-03	1.89E-03
0.00E+00	3.16E-03	1.93E-03
0.00E+00	3.24E-03	1.97E-03
0.00E+00	3.31E-03	2.02E-03
0.00E+00	3.39E-03	2.07E-03
0.00E+00	3.47E-03	2.12E-03
0.00E+00	3.56E-03	2.17E-03
0.00E+00	3.64E-03	2.23E-03
0.00E+00	3.73E-03	2.28E-03
0.00E+00	3.83E-03	2.34E-03
0.00E+00	3.92E-03	2.40E-03
0.00E+00	4.03E-03	2.46E-03
0.00E+00	4.13E-03	2.52E-03
0.00E+00	4.24E-03	2.59E-03
0.00E+00	4.35E-03	2.66E-03
0.00E+00	4.46E-03	2.73E-03
0.00E+00	4.58E-03	2.81E-03
0.00E+00	2.92E-03	1.78E-03
0.00E+00	2.99E-03	1.82E-03
0.00E+00	3.06E-03	1.87E-03
0.00E+00	3.13E-03	1.91E-03
0.00E+00	3.20E-03	1.95E-03
0.00E+00	3.28E-03	2.00E-03
0.00E+00	3.35E-03	2.05E-03
0.00E+00	3.43E-03	2.10E-03
0.00E+00	3.52E-03	2.15E-03
0.00E+00	3.61E-03	2.20E-03
0.00E+00	3.70E-03	2.26E-03
0.00E+00	3.79E-03	2.31E-03
0.00E+00	3.88E-03	2.37E-03
0.00E+00	3.98E-03	2.43E-03
0.00E+00	4.09E-03	2.50E-03
0.00E+00	4.20E-03	2.56E-03
0.00E+00	4.31E-03	2.63E-03
0.00E+00	4.42E-03	2.70E-03
0.00E+00	4.54E-03	2.78E-03
0.00E+00	4.67E-03	2.86E-03
0.00E+00	2.96E-03	1.80E-03
0.00E+00	3.03E-03	1.84E-03
0.00E+00	3.10E-03	1.89E-03
0.00E+00	3.17E-03	1.93E-03
0.00E+00	3.24E-03	1.98E-03
0.00E+00	3.32E-03	2.02E-03
0.00E+00	3.40E-03	2.07E-03

IHS

Health Risk Assessment Results Summary

Unmitigated

Offsite School Receptors >2

		MAX:	0.024	3.644	3.655
Unique Identifier	X (UTM)	Y (UTM)	Onroad	Offroad	Total Risk
374060.013758256.01	374060.01	3758256.01	0.000	0.057	0.058
374070.013758256.01	374070.01	3758256.01	0.000	0.059	0.059
374080.013758256.01	374080.01	3758256.01	0.000	0.060	0.060
374090.013758256.01	374090.01	3758256.01	0.000	0.062	0.062
374100.013758256.01	374100.01	3758256.01	0.000	0.063	0.064
374110.013758256.01	374110.01	3758256.01	0.000	0.065	0.065
374120.013758256.01	374120.01	3758256.01	0.000	0.067	0.067
374130.013758256.01	374130.01	3758256.01	0.000	0.068	0.069
374140.013758256.01	374140.01	3758256.01	0.000	0.070	0.071
374150.013758256.01	374150.01	3758256.01	0.000	0.072	0.072
374160.013758256.01	374160.01	3758256.01	0.000	0.074	0.074
374170.013758256.01	374170.01	3758256.01	0.000	0.076	0.076
374180.013758256.01	374180.01	3758256.01	0.000	0.078	0.079
373990.013758266.01	373990.01	3758266.01	0.000	0.049	0.050
374000.013758266.01	374000.01	3758266.01	0.000	0.050	0.051
374010.013758266.01	374010.01	3758266.01	0.000	0.052	0.052
374020.013758266.01	374020.01	3758266.01	0.000	0.053	0.053
374030.013758266.01	374030.01	3758266.01	0.000	0.054	0.054
374040.013758266.01	374040.01	3758266.01	0.000	0.055	0.056
374050.013758266.01	374050.01	3758266.01	0.000	0.057	0.057
374060.013758266.01	374060.01	3758266.01	0.000	0.058	0.058
374070.013758266.01	374070.01	3758266.01	0.000	0.060	0.060
374080.013758266.01	374080.01	3758266.01	0.000	0.061	0.061
374090.013758266.01	374090.01	3758266.01	0.000	0.063	0.063
374100.013758266.01	374100.01	3758266.01	0.000	0.064	0.065
374110.013758266.01	374110.01	3758266.01	0.000	0.066	0.066
374120.013758266.01	374120.01	3758266.01	0.000	0.068	0.068
374130.013758266.01	374130.01	3758266.01	0.000	0.069	0.070
374140.013758266.01	374140.01	3758266.01	0.000	0.071	0.072
374150.013758266.01	374150.01	3758266.01	0.000	0.073	0.074
374160.013758266.01	374160.01	3758266.01	0.000	0.075	0.076
374170.013758266.01	374170.01	3758266.01	0.000	0.077	0.078
374180.013758266.01	374180.01	3758266.01	0.000	0.080	0.080
373990.013758276.01	373990.01	3758276.01	0.000	0.050	0.050
374000.013758276.01	374000.01	3758276.01	0.000	0.051	0.051
374010.013758276.01	374010.01	3758276.01	0.000	0.052	0.052
374020.013758276.01	374020.01	3758276.01	0.000	0.053	0.054
374030.013758276.01	374030.01	3758276.01	0.000	0.055	0.055
374040.013758276.01	374040.01	3758276.01	0.000	0.056	0.056
374050.013758276.01	374050.01	3758276.01	0.000	0.057	0.058
374060.013758276.01	374060.01	3758276.01	0.000	0.059	0.059
374070.013758276.01	374070.01	3758276.01	0.000	0.060	0.061
374080.013758276.01	374080.01	3758276.01	0.000	0.062	0.062
374090.013758276.01	374090.01	3758276.01	0.000	0.063	0.064
374100.013758276.01	374100.01	3758276.01	0.000	0.065	0.065
374110.013758276.01	374110.01	3758276.01	0.000	0.067	0.067
374120.013758276.01	374120.01	3758276.01	0.000	0.069	0.069
374130.013758276.01	374130.01	3758276.01	0.000	0.071	0.071
374140.013758276.01	374140.01	3758276.01	0.000	0.073	0.073
374150.013758276.01	374150.01	3758276.01	0.000	0.075	0.075
374160.013758276.01	374160.01	3758276.01	0.000	0.077	0.077
374170.013758276.01	374170.01	3758276.01	0.000	0.079	0.079
374180.013758276.01	374180.01	3758276.01	0.000	0.081	0.081
373990.013758286.01	373990.01	3758286.01	0.000	0.050	0.051
374000.013758286.01	374000.01	3758286.01	0.000	0.052	0.052
374010.013758286.01	374010.01	3758286.01	0.000	0.053	0.053
374020.013758286.01	374020.01	3758286.01	0.000	0.054	0.054
374030.013758286.01	374030.01	3758286.01	0.000	0.055	0.056
374040.013758286.01	374040.01	3758286.01	0.000	0.057	0.057
374050.013758286.01	374050.01	3758286.01	0.000	0.058	0.059
374060.013758286.01	374060.01	3758286.01	0.000	0.060	0.060
374070.013758286.01	374070.01	3758286.01	0.000	0.061	0.061
374080.013758286.01	374080.01	3758286.01	0.000	0.063	0.063
374090.013758286.01	374090.01	3758286.01	0.000	0.064	0.065
374100.013758286.01	374100.01	3758286.01	0.000	0.066	0.066
374110.013758286.01	374110.01	3758286.01	0.000	0.068	0.068
374120.013758286.01	374120.01	3758286.01	0.000	0.070	0.070
374130.013758286.01	374130.01	3758286.01	0.000	0.072	0.072
374140.013758286.01	374140.01	3758286.01	0.000	0.074	0.074
374150.013758286.01	374150.01	3758286.01	0.000	0.076	0.076
374160.013758286.01	374160.01	3758286.01	0.000	0.078	0.078
374170.013758286.01	374170.01	3758286.01	0.000	0.080	0.081
374180.013758286.01	374180.01	3758286.01	0.000	0.083	0.083
373990.013758296.01	373990.01	3758296.01	0.000	0.051	0.051
374000.013758296.01	374000.01	3758296.01	0.000	0.052	0.053
374010.013758296.01	374010.01	3758296.01	0.000	0.054	0.054
374020.013758296.01	374020.01	3758296.01	0.000	0.055	0.055
374030.013758296.01	374030.01	3758296.01	0.000	0.056	0.056
374040.013758296.01	374040.01	3758296.01	0.000	0.058	0.058
374050.013758296.01	374050.01	3758296.01	0.000	0.059	0.059
374060.013758296.01	374060.01	3758296.01	0.000	0.061	0.061
374070.013758296.01	374070.01	3758296.01	0.000	0.062	0.062
374080.013758296.01	374080.01	3758296.01	0.000	0.064	0.064
374090.013758296.01	374090.01	3758296.01	0.000	0.065	0.066
374100.013758296.01	374100.01	3758296.01	0.000	0.067	0.067
374110.013758296.01	374110.01	3758296.01	0.000	0.069	0.069
374120.013758296.01	374120.01	3758296.01	0.000	0.071	0.071
374130.013758296.01	374130.01	3758296.01	0.000	0.073	0.073
374140.013758296.01	374140.01	3758296.01	0.000	0.075	0.075
374150.013758296.01	374150.01	3758296.01	0.000	0.077	0.077
374160.013758296.01	374160.01	3758296.01	0.000	0.079	0.080
374170.013758296.01	374170.01	3758296.01	0.000	0.082	0.082
374180.013758296.01	374180.01	3758296.01	0.000	0.084	0.084
373990.013758306.01	373990.01	3758306.01	0.000	0.052	0.052
374000.013758306.01	374000.01	3758306.01	0.000	0.053	0.053
374010.013758306.01	374010.01	3758306.01	0.000	0.054	0.055

IHS

Residential Health Risk Assessment Results Summary

Unmitigated

RESIDENTIAL RECEPTORS ONLY

		MAX:	3.655
Unique Identifier	X (UTM)	Y (UTM)	Total Risk
374060.013758256.01	374060	3758256.01	0.058
374070.013758256.01	374070	3758256.01	0.059
374080.013758256.01	374080	3758256.01	0.060
374090.013758256.01	374090	3758256.01	0.062
374100.013758256.01	374100	3758256.01	0.064
374110.013758256.01	374110	3758256.01	0.065
374120.013758256.01	374120	3758256.01	0.067
374130.013758256.01	374130	3758256.01	0.069
374140.013758256.01	374140	3758256.01	0.071
374150.013758256.01	374150	3758256.01	0.072
374160.013758256.01	374160	3758256.01	0.074
374170.013758256.01	374170	3758256.01	0.076
374180.013758256.01	374180	3758256.01	0.079
373990.013758266.01	373990	3758266.01	0.050
374000.013758266.01	374000	3758266.01	0.051
374010.013758266.01	374010	3758266.01	0.052
374020.013758266.01	374020	3758266.01	0.053
374030.013758266.01	374030	3758266.01	0.054
374040.013758266.01	374040	3758266.01	0.056
374050.013758266.01	374050	3758266.01	0.057
374060.013758266.01	374060	3758266.01	0.058
374070.013758266.01	374070	3758266.01	0.060
374080.013758266.01	374080	3758266.01	0.061
374090.013758266.01	374090	3758266.01	0.063
374100.013758266.01	374100	3758266.01	0.065
374110.013758266.01	374110	3758266.01	0.066
374120.013758266.01	374120	3758266.01	0.068
374130.013758266.01	374130	3758266.01	0.070
374140.013758266.01	374140	3758266.01	0.072
374150.013758266.01	374150	3758266.01	0.074
374160.013758266.01	374160	3758266.01	0.076
374170.013758266.01	374170	3758266.01	0.078
374180.013758266.01	374180	3758266.01	0.080
373990.013758276.01	373990	3758276.01	0.050
374000.013758276.01	374000	3758276.01	0.051
374010.013758276.01	374010	3758276.01	0.052
374020.013758276.01	374020	3758276.01	0.054
374030.013758276.01	374030	3758276.01	0.055
374040.013758276.01	374040	3758276.01	0.056
374050.013758276.01	374050	3758276.01	0.058
374060.013758276.01	374060	3758276.01	0.059
374070.013758276.01	374070	3758276.01	0.061
374080.013758276.01	374080	3758276.01	0.062
374090.013758276.01	374090	3758276.01	0.064
374100.013758276.01	374100	3758276.01	0.065
374110.013758276.01	374110	3758276.01	0.067
374120.013758276.01	374120	3758276.01	0.069
374130.013758276.01	374130	3758276.01	0.071
374140.013758276.01	374140	3758276.01	0.073
374150.013758276.01	374150	3758276.01	0.075
374160.013758276.01	374160	3758276.01	0.077
374170.013758276.01	374170	3758276.01	0.079
374180.013758276.01	374180	3758276.01	0.081
373990.013758286.01	373990	3758286.01	0.051
374000.013758286.01	374000	3758286.01	0.052
374010.013758286.01	374010	3758286.01	0.053
374020.013758286.01	374020	3758286.01	0.054
374030.013758286.01	374030	3758286.01	0.056
374040.013758286.01	374040	3758286.01	0.057
374050.013758286.01	374050	3758286.01	0.059
374060.013758286.01	374060	3758286.01	0.060
374070.013758286.01	374070	3758286.01	0.061
374080.013758286.01	374080	3758286.01	0.063
374090.013758286.01	374090	3758286.01	0.065
374100.013758286.01	374100	3758286.01	0.066
374110.013758286.01	374110	3758286.01	0.068
374120.013758286.01	374120	3758286.01	0.070
374130.013758286.01	374130	3758286.01	0.072
374140.013758286.01	374140	3758286.01	0.074
374150.013758286.01	374150	3758286.01	0.076
374160.013758286.01	374160	3758286.01	0.078
374170.013758286.01	374170	3758286.01	0.081
374180.013758286.01	374180	3758286.01	0.083
373990.013758296.01	373990	3758296.01	0.051
374000.013758296.01	374000	3758296.01	0.053
374010.013758296.01	374010	3758296.01	0.054
374020.013758296.01	374020	3758296.01	0.055
374030.013758296.01	374030	3758296.01	0.056
374040.013758296.01	374040	3758296.01	0.058
374050.013758296.01	374050	3758296.01	0.059
374060.013758296.01	374060	3758296.01	0.061
374070.013758296.01	374070	3758296.01	0.062
374080.013758296.01	374080	3758296.01	0.064
374090.013758296.01	374090	3758296.01	0.066
374100.013758296.01	374100	3758296.01	0.067
374110.013758296.01	374110	3758296.01	0.069
374120.013758296.01	374120	3758296.01	0.071
374130.013758296.01	374130	3758296.01	0.073
374140.013758296.01	374140	3758296.01	0.075
374150.013758296.01	374150	3758296.01	0.077
374160.013758296.01	374160	3758296.01	0.080
374170.013758296.01	374170	3758296.01	0.082
374180.013758296.01	374180	3758296.01	0.084
373990.013758306.01	373990	3758306.01	0.052
374000.013758306.01	374000	3758306.01	0.053
374010.013758306.01	374010	3758306.01	0.055

FOR CHRONIC CALCS

MAX: 0.209

Overlapping Phases - Maximum GLC		
2025	2026	2027
0.00E+00	3.48E-03	2.12E-03
0.00E+00	3.57E-03	2.18E-03
0.00E+00	3.66E-03	2.23E-03
0.00E+00	3.75E-03	2.29E-03
0.00E+00	3.84E-03	2.35E-03
0.00E+00	3.94E-03	2.41E-03
0.00E+00	4.05E-03	2.47E-03
0.00E+00	4.15E-03	2.54E-03
0.00E+00	4.26E-03	2.61E-03
0.00E+00	4.38E-03	2.68E-03
0.00E+00	4.50E-03	2.75E-03
0.00E+00	4.62E-03	2.83E-03
0.00E+00	4.75E-03	2.91E-03
0.00E+00	2.99E-03	1.82E-03
0.00E+00	3.06E-03	1.87E-03
0.00E+00	3.13E-03	1.91E-03
0.00E+00	3.21E-03	1.96E-03
0.00E+00	3.28E-03	2.00E-03
0.00E+00	3.36E-03	2.05E-03
0.00E+00	3.44E-03	2.10E-03
0.00E+00	3.53E-03	2.15E-03
0.00E+00	3.62E-03	2.21E-03
0.00E+00	3.71E-03	2.26E-03
0.00E+00	3.80E-03	2.32E-03
0.00E+00	3.90E-03	2.38E-03
0.00E+00	4.00E-03	2.44E-03
0.00E+00	4.11E-03	2.51E-03
0.00E+00	4.22E-03	2.58E-03
0.00E+00	4.33E-03	2.65E-03
0.00E+00	4.45E-03	2.72E-03
0.00E+00	4.58E-03	2.80E-03
0.00E+00	4.70E-03	2.88E-03
0.00E+00	4.84E-03	2.96E-03
0.00E+00	3.03E-03	1.85E-03
0.00E+00	3.10E-03	1.89E-03
0.00E+00	3.17E-03	1.93E-03
0.00E+00	3.25E-03	1.98E-03
0.00E+00	3.33E-03	2.03E-03
0.00E+00	3.41E-03	2.08E-03
0.00E+00	3.49E-03	2.13E-03
0.00E+00	3.58E-03	2.18E-03
0.00E+00	3.67E-03	2.24E-03
0.00E+00	3.76E-03	2.29E-03
0.00E+00	3.86E-03	2.35E-03
0.00E+00	3.96E-03	2.42E-03
0.00E+00	4.06E-03	2.48E-03
0.00E+00	4.17E-03	2.55E-03
0.00E+00	4.29E-03	2.62E-03
0.00E+00	4.40E-03	2.69E-03
0.00E+00	4.53E-03	2.77E-03
0.00E+00	4.66E-03	2.85E-03
0.00E+00	4.79E-03	2.93E-03
0.00E+00	4.93E-03	3.01E-03
0.00E+00	3.07E-03	1.87E-03
0.00E+00	3.14E-03	1.91E-03
0.00E+00	3.21E-03	1.96E-03
0.00E+00	3.29E-03	2.01E-03
0.00E+00	3.37E-03	2.05E-03
0.00E+00	3.45E-03	2.11E-03
0.00E+00	3.54E-03	2.16E-03
0.00E+00	3.63E-03	2.21E-03
0.00E+00	3.72E-03	2.27E-03
0.00E+00	3.82E-03	2.33E-03
0.00E+00	3.92E-03	2.39E-03
0.00E+00	4.02E-03	2.45E-03
0.00E+00	4.13E-03	2.52E-03
0.00E+00	4.24E-03	2.59E-03
0.00E+00	4.36E-03	2.66E-03
0.00E+00	4.48E-03	2.74E-03
0.00E+00	4.60E-03	2.81E-03
0.00E+00	4.74E-03	2.89E-03
0.00E+00	4.87E-03	2.98E-03
0.00E+00	5.02E-03	3.07E-03
0.00E+00	3.11E-03	1.89E-03
0.00E+00	3.18E-03	1.94E-03
0.00E+00	3.26E-03	1.98E-03
0.00E+00	3.33E-03	2.03E-03
0.00E+00	3.42E-03	2.08E-03
0.00E+00	3.50E-03	2.13E-03
0.00E+00	3.59E-03	2.19E-03
0.00E+00	3.68E-03	2.24E-03
0.00E+00	3.77E-03	2.30E-03
0.00E+00	3.87E-03	2.36E-03
0.00E+00	3.98E-03	2.43E-03
0.00E+00	4.08E-03	2.49E-03
0.00E+00	4.19E-03	2.56E-03
0.00E+00	4.31E-03	2.63E-03
0.00E+00	4.43E-03	2.70E-03
0.00E+00	4.55E-03	2.78E-03
0.00E+00	4.69E-03	2.86E-03
0.00E+00	4.82E-03	2.95E-03
0.00E+00	4.96E-03	3.03E-03
0.00E+00	5.11E-03	3.12E-03
0.00E+00	3.15E-03	1.92E-03
0.00E+00	3.22E-03	1.96E-03
0.00E+00	3.30E-03	2.01E-03

IHS

Health Risk Assessment Results Summary

Unmitigated

Offsite School Receptors >2

		MAX:	0.024	3.644	3.655
Unique Identifier	X (UTM)	Y (UTM)	Onroad	Offroad	Total Risk
374020.013758306.01	374020.01	3758306.01	0.000	0.056	0.056
374030.013758306.01	374030.01	3758306.01	0.000	0.057	0.057
374040.013758306.01	374040.01	3758306.01	0.000	0.058	0.059
374050.013758306.01	374050.01	3758306.01	0.000	0.060	0.060
374060.013758306.01	374060.01	3758306.01	0.000	0.061	0.062
374070.013758306.01	374070.01	3758306.01	0.000	0.063	0.063
374080.013758306.01	374080.01	3758306.01	0.000	0.065	0.065
374090.013758306.01	374090.01	3758306.01	0.000	0.066	0.067
374100.013758306.01	374100.01	3758306.01	0.000	0.068	0.069
374110.013758306.01	374110.01	3758306.01	0.000	0.070	0.070
374120.013758306.01	374120.01	3758306.01	0.000	0.072	0.072
374130.013758306.01	374130.01	3758306.01	0.000	0.074	0.074
374140.013758306.01	374140.01	3758306.01	0.000	0.076	0.077
374150.013758306.01	374150.01	3758306.01	0.000	0.078	0.079
374160.013758306.01	374160.01	3758306.01	0.000	0.081	0.081
374170.013758306.01	374170.01	3758306.01	0.000	0.083	0.083
374180.013758306.01	374180.01	3758306.01	0.000	0.086	0.086
373990.013758316.01	373990.01	3758316.01	0.000	0.052	0.053
374000.013758316.01	374000.01	3758316.01	0.000	0.054	0.054
374010.013758316.01	374010.01	3758316.01	0.000	0.055	0.055
374020.013758316.01	374020.01	3758316.01	0.000	0.056	0.057
374030.013758316.01	374030.01	3758316.01	0.000	0.058	0.058
374040.013758316.01	374040.01	3758316.01	0.000	0.059	0.060
374050.013758316.01	374050.01	3758316.01	0.000	0.061	0.061
374060.013758316.01	374060.01	3758316.01	0.000	0.062	0.063
374070.013758316.01	374070.01	3758316.01	0.000	0.064	0.064
374080.013758316.01	374080.01	3758316.01	0.000	0.066	0.066
374090.013758316.01	374090.01	3758316.01	0.000	0.067	0.068
374100.013758316.01	374100.01	3758316.01	0.000	0.069	0.070
374110.013758316.01	374110.01	3758316.01	0.000	0.071	0.072
374120.013758316.01	374120.01	3758316.01	0.000	0.073	0.074
374130.013758316.01	374130.01	3758316.01	0.000	0.075	0.076
374140.013758316.01	374140.01	3758316.01	0.000	0.077	0.078
374150.013758316.01	374150.01	3758316.01	0.000	0.080	0.080
374160.013758316.01	374160.01	3758316.01	0.000	0.082	0.083
374170.013758316.01	374170.01	3758316.01	0.000	0.085	0.085
374180.013758316.01	374180.01	3758316.01	0.000	0.087	0.088
373990.013758326.01	373990.01	3758326.01	0.000	0.053	0.053
374000.013758326.01	374000.01	3758326.01	0.000	0.054	0.055
374010.013758326.01	374010.01	3758326.01	0.000	0.056	0.056
374020.013758326.01	374020.01	3758326.01	0.000	0.057	0.057
374030.013758326.01	374030.01	3758326.01	0.000	0.059	0.059
374040.013758326.01	374040.01	3758326.01	0.000	0.060	0.060
374050.013758326.01	374050.01	3758326.01	0.000	0.062	0.062
374060.013758326.01	374060.01	3758326.01	0.000	0.063	0.064
374070.013758326.01	374070.01	3758326.01	0.000	0.065	0.065
374080.013758326.01	374080.01	3758326.01	0.000	0.067	0.067
374090.013758326.01	374090.01	3758326.01	0.000	0.068	0.069
374100.013758326.01	374100.01	3758326.01	0.000	0.070	0.071
374110.013758326.01	374110.01	3758326.01	0.000	0.072	0.073
374120.013758326.01	374120.01	3758326.01	0.000	0.074	0.075
374130.013758326.01	374130.01	3758326.01	0.000	0.077	0.077
374140.013758326.01	374140.01	3758326.01	0.000	0.079	0.079
374150.013758326.01	374150.01	3758326.01	0.000	0.081	0.082
374160.013758326.01	374160.01	3758326.01	0.000	0.084	0.084
374170.013758326.01	374170.01	3758326.01	0.000	0.086	0.087
374180.013758326.01	374180.01	3758326.01	0.000	0.089	0.089
373990.013758336.01	373990.01	3758336.01	0.000	0.054	0.054
374000.013758336.01	374000.01	3758336.01	0.000	0.055	0.056
374010.013758336.01	374010.01	3758336.01	0.000	0.057	0.057
374020.013758336.01	374020.01	3758336.01	0.000	0.058	0.058
374030.013758336.01	374030.01	3758336.01	0.000	0.059	0.060
374040.013758336.01	374040.01	3758336.01	0.000	0.061	0.061
374050.013758336.01	374050.01	3758336.01	0.000	0.063	0.063
374060.013758336.01	374060.01	3758336.01	0.000	0.064	0.065
374070.013758336.01	374070.01	3758336.01	0.000	0.066	0.066
374080.013758336.01	374080.01	3758336.01	0.000	0.068	0.068
374090.013758336.01	374090.01	3758336.01	0.000	0.070	0.070
374100.013758336.01	374100.01	3758336.01	0.000	0.072	0.072
374110.013758336.01	374110.01	3758336.01	0.000	0.074	0.074
374120.013758336.01	374120.01	3758336.01	0.000	0.076	0.076
374130.013758336.01	374130.01	3758336.01	0.000	0.078	0.078
374140.013758336.01	374140.01	3758336.01	0.000	0.080	0.081
374150.013758336.01	374150.01	3758336.01	0.000	0.083	0.083
374160.013758336.01	374160.01	3758336.01	0.000	0.085	0.086
374170.013758336.01	374170.01	3758336.01	0.000	0.088	0.088
374180.013758336.01	374180.01	3758336.01	0.000	0.091	0.091
373990.013758346.01	373990.01	3758346.01	0.000	0.055	0.055
374000.013758346.01	374000.01	3758346.01	0.000	0.056	0.056
374010.013758346.01	374010.01	3758346.01	0.000	0.057	0.058
374020.013758346.01	374020.01	3758346.01	0.000	0.059	0.059
374030.013758346.01	374030.01	3758346.01	0.000	0.060	0.061
374040.013758346.01	374040.01	3758346.01	0.000	0.062	0.062
374050.013758346.01	374050.01	3758346.01	0.000	0.064	0.064
374060.013758346.01	374060.01	3758346.01	0.000	0.065	0.066
374070.013758346.01	374070.01	3758346.01	0.000	0.067	0.067
374080.013758346.01	374080.01	3758346.01	0.000	0.069	0.069
374090.013758346.01	374090.01	3758346.01	0.000	0.071	0.071
374100.013758346.01	374100.01	3758346.01	0.000	0.073	0.073
374110.013758346.01	374110.01	3758346.01	0.000	0.075	0.075
374120.013758346.01	374120.01	3758346.01	0.000	0.077	0.077
374130.013758346.01	374130.01	3758346.01	0.000	0.079	0.080
374140.013758346.01	374140.01	3758346.01	0.000	0.082	0.082
374150.013758346.01	374150.01	3758346.01	0.000	0.084	0.085
374160.013758346.01	374160.01	3758346.01	0.000	0.087	0.087
374170.013758346.01	374170.01	3758346.01	0.000	0.090	0.090

IHS

Residential Health Risk Assessment Results Summary

Unmitigated

RESIDENTIAL RECEPTORS ONLY

		MAX:			3.655
Unique Identifier	X (UTM)	Y (UTM)			Total Risk
374020.013758306.01	374020	3758306.01			0.056
374030.013758306.01	374030	3758306.01			0.057
374040.013758306.01	374040	3758306.01			0.059
374050.013758306.01	374050	3758306.01			0.060
374060.013758306.01	374060	3758306.01			0.062
374070.013758306.01	374070	3758306.01			0.063
374080.013758306.01	374080	3758306.01			0.065
374090.013758306.01	374090	3758306.01			0.067
374100.013758306.01	374100	3758306.01			0.069
374110.013758306.01	374110	3758306.01			0.070
374120.013758306.01	374120	3758306.01			0.072
374130.013758306.01	374130	3758306.01			0.074
374140.013758306.01	374140	3758306.01			0.077
374150.013758306.01	374150	3758306.01			0.079
374160.013758306.01	374160	3758306.01			0.081
374170.013758306.01	374170	3758306.01			0.083
374180.013758306.01	374180	3758306.01			0.086
373990.013758316.01	373990	3758316.01			0.053
374000.013758316.01	374000	3758316.01			0.054
374010.013758316.01	374010	3758316.01			0.055
374020.013758316.01	374020	3758316.01			0.057
374030.013758316.01	374030	3758316.01			0.058
374040.013758316.01	374040	3758316.01			0.060
374050.013758316.01	374050	3758316.01			0.061
374060.013758316.01	374060	3758316.01			0.063
374070.013758316.01	374070	3758316.01			0.064
374080.013758316.01	374080	3758316.01			0.066
374090.013758316.01	374090	3758316.01			0.068
374100.013758316.01	374100	3758316.01			0.070
374110.013758316.01	374110	3758316.01			0.072
374120.013758316.01	374120	3758316.01			0.074
374130.013758316.01	374130	3758316.01			0.076
374140.013758316.01	374140	3758316.01			0.078
374150.013758316.01	374150	3758316.01			0.080
374160.013758316.01	374160	3758316.01			0.083
374170.013758316.01	374170	3758316.01			0.085
374180.013758316.01	374180	3758316.01			0.088
373990.013758326.01	373990	3758326.01			0.053
374000.013758326.01	374000	3758326.01			0.055
374010.013758326.01	374010	3758326.01			0.056
374020.013758326.01	374020	3758326.01			0.057
374030.013758326.01	374030	3758326.01			0.059
374040.013758326.01	374040	3758326.01			0.060
374050.013758326.01	374050	3758326.01			0.062
374060.013758326.01	374060	3758326.01			0.064
374070.013758326.01	374070	3758326.01			0.065
374080.013758326.01	374080	3758326.01			0.067
374090.013758326.01	374090	3758326.01			0.069
374100.013758326.01	374100	3758326.01			0.071
374110.013758326.01	374110	3758326.01			0.073
374120.013758326.01	374120	3758326.01			0.075
374130.013758326.01	374130	3758326.01			0.077
374140.013758326.01	374140	3758326.01			0.079
374150.013758326.01	374150	3758326.01			0.082
374160.013758326.01	374160	3758326.01			0.084
374170.013758326.01	374170	3758326.01			0.087
374180.013758326.01	374180	3758326.01			0.089
373990.013758336.01	373990	3758336.01			0.054
374000.013758336.01	374000	3758336.01			0.056
374010.013758336.01	374010	3758336.01			0.057
374020.013758336.01	374020	3758336.01			0.058
374030.013758336.01	374030	3758336.01			0.060
374040.013758336.01	374040	3758336.01			0.061
374050.013758336.01	374050	3758336.01			0.063
374060.013758336.01	374060	3758336.01			0.065
374070.013758336.01	374070	3758336.01			0.066
374080.013758336.01	374080	3758336.01			0.068
374090.013758336.01	374090	3758336.01			0.070
374100.013758336.01	374100	3758336.01			0.072
374110.013758336.01	374110	3758336.01			0.074
374120.013758336.01	374120	3758336.01			0.076
374130.013758336.01	374130	3758336.01			0.078
374140.013758336.01	374140	3758336.01			0.081
374150.013758336.01	374150	3758336.01			0.083
374160.013758336.01	374160	3758336.01			0.086
374170.013758336.01	374170	3758336.01			0.088
374180.013758336.01	374180	3758336.01			0.091
373990.013758346.01	373990	3758346.01			0.055
374000.013758346.01	374000	3758346.01			0.056
374010.013758346.01	374010	3758346.01			0.058
374020.013758346.01	374020	3758346.01			0.059
374030.013758346.01	374030	3758346.01			0.061
374040.013758346.01	374040	3758346.01			0.062
374050.013758346.01	374050	3758346.01			0.064
374060.013758346.01	374060	3758346.01			0.066
374070.013758346.01	374070	3758346.01			0.067
374080.013758346.01	374080	3758346.01			0.069
374090.013758346.01	374090	3758346.01			0.071
374100.013758346.01	374100	3758346.01			0.073
374110.013758346.01	374110	3758346.01			0.075
374120.013758346.01	374120	3758346.01			0.077
374130.013758346.01	374130	3758346.01			0.080
374140.013758346.01	374140	3758346.01			0.082
374150.013758346.01	374150	3758346.01			0.085
374160.013758346.01	374160	3758346.01			0.087
374170.013758346.01	374170	3758346.01			0.090

FOR CHRONIC CALCS

MAX:		0.209
Overlapping Phases - Maximum GLC		
2025	2026	2027
0.00E+00	3.38E-03	2.06E-03
0.00E+00	3.46E-03	2.11E-03
0.00E+00	3.55E-03	2.16E-03
0.00E+00	3.64E-03	2.22E-03
0.00E+00	3.73E-03	2.28E-03
0.00E+00	3.83E-03	2.34E-03
0.00E+00	3.93E-03	2.40E-03
0.00E+00	4.04E-03	2.46E-03
0.00E+00	4.15E-03	2.53E-03
0.00E+00	4.26E-03	2.60E-03
0.00E+00	4.38E-03	2.67E-03
0.00E+00	4.50E-03	2.75E-03
0.00E+00	4.63E-03	2.83E-03
0.00E+00	4.77E-03	2.91E-03
0.00E+00	4.91E-03	3.00E-03
0.00E+00	5.06E-03	3.09E-03
0.00E+00	5.21E-03	3.18E-03
0.00E+00	3.19E-03	1.94E-03
0.00E+00	3.27E-03	1.99E-03
0.00E+00	3.35E-03	2.04E-03
0.00E+00	3.43E-03	2.09E-03
0.00E+00	3.51E-03	2.14E-03
0.00E+00	3.60E-03	2.20E-03
0.00E+00	3.69E-03	2.25E-03
0.00E+00	3.79E-03	2.31E-03
0.00E+00	3.89E-03	2.37E-03
0.00E+00	3.99E-03	2.43E-03
0.00E+00	4.10E-03	2.50E-03
0.00E+00	4.21E-03	2.57E-03
0.00E+00	4.33E-03	2.64E-03
0.00E+00	4.46E-03	2.72E-03
0.00E+00	4.58E-03	2.80E-03
0.00E+00	4.72E-03	2.88E-03
0.00E+00	4.86E-03	2.96E-03
0.00E+00	5.00E-03	3.05E-03
0.00E+00	5.15E-03	3.15E-03
0.00E+00	5.31E-03	3.24E-03
0.00E+00	3.23E-03	1.97E-03
0.00E+00	3.31E-03	2.02E-03
0.00E+00	3.39E-03	2.07E-03
0.00E+00	3.48E-03	2.12E-03
0.00E+00	3.56E-03	2.17E-03
0.00E+00	3.66E-03	2.23E-03
0.00E+00	3.75E-03	2.29E-03
0.00E+00	3.85E-03	2.35E-03
0.00E+00	3.95E-03	2.41E-03
0.00E+00	4.06E-03	2.47E-03
0.00E+00	4.17E-03	2.54E-03
0.00E+00	4.29E-03	2.61E-03
0.00E+00	4.41E-03	2.69E-03
0.00E+00	4.53E-03	2.77E-03
0.00E+00	4.66E-03	2.85E-03
0.00E+00	4.80E-03	2.93E-03
0.00E+00	4.94E-03	3.02E-03
0.00E+00	5.09E-03	3.11E-03
0.00E+00	5.25E-03	3.21E-03
0.00E+00	5.41E-03	3.31E-03
0.00E+00	3.28E-03	2.00E-03
0.00E+00	3.36E-03	2.05E-03
0.00E+00	3.44E-03	2.10E-03
0.00E+00	3.53E-03	2.15E-03
0.00E+00	3.62E-03	2.20E-03
0.00E+00	3.71E-03	2.26E-03
0.00E+00	3.81E-03	2.32E-03
0.00E+00	3.91E-03	2.38E-03
0.00E+00	4.01E-03	2.45E-03
0.00E+00	4.12E-03	2.51E-03
0.00E+00	4.24E-03	2.58E-03
0.00E+00	4.36E-03	2.66E-03
0.00E+00	4.48E-03	2.73E-03
0.00E+00	4.61E-03	2.81E-03
0.00E+00	4.75E-03	2.90E-03
0.00E+00	4.89E-03	2.98E-03
0.00E+00	5.04E-03	3.07E-03
0.00E+00	5.19E-03	3.17E-03
0.00E+00	5.35E-03	3.27E-03
0.00E+00	5.52E-03	3.37E-03
0.00E+00	3.33E-03	2.03E-03
0.00E+00	3.41E-03	2.08E-03
0.00E+00	3.50E-03	2.13E-03
0.00E+00	3.58E-03	2.18E-03
0.00E+00	3.68E-03	2.24E-03
0.00E+00	3.77E-03	2.30E-03
0.00E+00	3.87E-03	2.36E-03
0.00E+00	3.97E-03	2.42E-03
0.00E+00	4.08E-03	2.49E-03
0.00E+00	4.19E-03	2.56E-03
0.00E+00	4.31E-03	2.63E-03
0.00E+00	4.44E-03	2.70E-03
0.00E+00	4.56E-03	2.78E-03
0.00E+00	4.70E-03	2.87E-03
0.00E+00	4.84E-03	2.95E-03
0.00E+00	4.98E-03	3.04E-03
0.00E+00	5.14E-03	3.13E-03
0.00E+00	5.30E-03	3.23E-03
0.00E+00	5.46E-03	3.34E-03

IHS

Health Risk Assessment Results Summary

Unmitigated

Offsite School Receptors >2

		MAX:	0.024	3.644	3.655
Unique Identifier	X (UTM)	Y (UTM)	Onroad	Offroad	Total Risk
374180.013758346.01	374180.01	3758346.01	0.000	0.092	0.093
373990.013758356.01	373990.01	3758356.01	0.000	0.055	0.056
374000.013758356.01	374000.01	3758356.01	0.000	0.057	0.057
374010.013758356.01	374010.01	3758356.01	0.000	0.058	0.059
374020.013758356.01	374020.01	3758356.01	0.000	0.060	0.060
374030.013758356.01	374030.01	3758356.01	0.000	0.061	0.062
374040.013758356.01	374040.01	3758356.01	0.000	0.063	0.063
374050.013758356.01	374050.01	3758356.01	0.000	0.065	0.065
374060.013758356.01	374060.01	3758356.01	0.000	0.066	0.067
374070.013758356.01	374070.01	3758356.01	0.000	0.068	0.069
374080.013758356.01	374080.01	3758356.01	0.000	0.070	0.070
374090.013758356.01	374090.01	3758356.01	0.000	0.072	0.072
374100.013758356.01	374100.01	3758356.01	0.000	0.074	0.074
374110.013758356.01	374110.01	3758356.01	0.000	0.076	0.077
374120.013758356.01	374120.01	3758356.01	0.000	0.078	0.079
374130.013758356.01	374130.01	3758356.01	0.000	0.081	0.081
374140.013758356.01	374140.01	3758356.01	0.000	0.083	0.084
374150.013758356.01	374150.01	3758356.01	0.000	0.086	0.086
374160.013758356.01	374160.01	3758356.01	0.000	0.089	0.089
374170.013758356.01	374170.01	3758356.01	0.000	0.091	0.092
374180.013758356.01	374180.01	3758356.01	0.000	0.094	0.095
373990.013758366.01	373990.01	3758366.01	0.000	0.056	0.057
374000.013758366.01	374000.01	3758366.01	0.000	0.058	0.058
374010.013758366.01	374010.01	3758366.01	0.000	0.059	0.060
374020.013758366.01	374020.01	3758366.01	0.000	0.061	0.061
374030.013758366.01	374030.01	3758366.01	0.000	0.062	0.063
374040.013758366.01	374040.01	3758366.01	0.000	0.064	0.064
374050.013758366.01	374050.01	3758366.01	0.000	0.066	0.066
374060.013758366.01	374060.01	3758366.01	0.000	0.067	0.068
374070.013758366.01	374070.01	3758366.01	0.000	0.069	0.070
374080.013758366.01	374080.01	3758366.01	0.000	0.071	0.072
374090.013758366.01	374090.01	3758366.01	0.000	0.073	0.074
374100.013758366.01	374100.01	3758366.01	0.000	0.075	0.076
374110.013758366.01	374110.01	3758366.01	0.000	0.078	0.078
374120.013758366.01	374120.01	3758366.01	0.000	0.080	0.080
374130.013758366.01	374130.01	3758366.01	0.000	0.082	0.083
374140.013758366.01	374140.01	3758366.01	0.000	0.085	0.085
374150.013758366.01	374150.01	3758366.01	0.000	0.088	0.088
374160.013758366.01	374160.01	3758366.01	0.000	0.090	0.091
374170.013758366.01	374170.01	3758366.01	0.000	0.093	0.094
374180.013758366.01	374180.01	3758366.01	0.000	0.096	0.097
373990.013758376.01	373990.01	3758376.01	0.000	0.057	0.058
374000.013758376.01	374000.01	3758376.01	0.000	0.059	0.059
374010.013758376.01	374010.01	3758376.01	0.000	0.060	0.061
374020.013758376.01	374020.01	3758376.01	0.000	0.062	0.062
374030.013758376.01	374030.01	3758376.01	0.000	0.063	0.064
374040.013758376.01	374040.01	3758376.01	0.000	0.065	0.065
374050.013758376.01	374050.01	3758376.01	0.000	0.067	0.067
374060.013758376.01	374060.01	3758376.01	0.000	0.069	0.069
374070.013758376.01	374070.01	3758376.01	0.000	0.071	0.071
374080.013758376.01	374080.01	3758376.01	0.000	0.073	0.073
374090.013758376.01	374090.01	3758376.01	0.000	0.075	0.075
374100.013758376.01	374100.01	3758376.01	0.000	0.077	0.077
374110.013758376.01	374110.01	3758376.01	0.000	0.079	0.080
374120.013758376.01	374120.01	3758376.01	0.000	0.082	0.082
374130.013758376.01	374130.01	3758376.01	0.000	0.084	0.084
374140.013758376.01	374140.01	3758376.01	0.000	0.087	0.087
374150.013758376.01	374150.01	3758376.01	0.000	0.089	0.090
374160.013758376.01	374160.01	3758376.01	0.000	0.092	0.093
374170.013758376.01	374170.01	3758376.01	0.000	0.095	0.096
374180.013758376.01	374180.01	3758376.01	0.000	0.099	0.099
373990.013758386.01	373990.01	3758386.01	0.000	0.058	0.059
374000.013758386.01	374000.01	3758386.01	0.000	0.060	0.060
374010.013758386.01	374010.01	3758386.01	0.000	0.061	0.062
374020.013758386.01	374020.01	3758386.01	0.000	0.063	0.063
374030.013758386.01	374030.01	3758386.01	0.000	0.064	0.065
374040.013758386.01	374040.01	3758386.01	0.000	0.066	0.067
374050.013758386.01	374050.01	3758386.01	0.000	0.068	0.068
374060.013758386.01	374060.01	3758386.01	0.000	0.070	0.070
374070.013758386.01	374070.01	3758386.01	0.000	0.072	0.072
374080.013758386.01	374080.01	3758386.01	0.000	0.074	0.074
374090.013758386.01	374090.01	3758386.01	0.000	0.076	0.076
374100.013758386.01	374100.01	3758386.01	0.000	0.078	0.079
374110.013758386.01	374110.01	3758386.01	0.000	0.081	0.081
374120.013758386.01	374120.01	3758386.01	0.000	0.083	0.084
374130.013758386.01	374130.01	3758386.01	0.000	0.086	0.086
374140.013758386.01	374140.01	3758386.01	0.000	0.088	0.089
374150.013758386.01	374150.01	3758386.01	0.000	0.091	0.092
374160.013758386.01	374160.01	3758386.01	0.000	0.094	0.095
374170.013758386.01	374170.01	3758386.01	0.000	0.097	0.098
374180.013758386.01	374180.01	3758386.01	0.000	0.101	0.101
373990.013758396.01	373990.01	3758396.01	0.000	0.059	0.060
374000.013758396.01	374000.01	3758396.01	0.000	0.061	0.061
374010.013758396.01	374010.01	3758396.01	0.000	0.062	0.063
374020.013758396.01	374020.01	3758396.01	0.000	0.064	0.064
374030.013758396.01	374030.01	3758396.01	0.000	0.066	0.066
374040.013758396.01	374040.01	3758396.01	0.000	0.067	0.068
374050.013758396.01	374050.01	3758396.01	0.000	0.069	0.070
374060.013758396.01	374060.01	3758396.01	0.000	0.071	0.072
374070.013758396.01	374070.01	3758396.01	0.000	0.073	0.074
374080.013758396.01	374080.01	3758396.01	0.000	0.075	0.076
374090.013758396.01	374090.01	3758396.01	0.000	0.078	0.078
374100.013758396.01	374100.01	3758396.01	0.000	0.080	0.080
374110.013758396.01	374110.01	3758396.01	0.000	0.082	0.083
374120.013758396.01	374120.01	3758396.01	0.000	0.085	0.085
374130.013758396.01	374130.01	3758396.01	0.000	0.088	0.088

IHS

Residential Health Risk Assessment Results Summary

Unmitigated

RESIDENTIAL RECEPTORS ONLY

		MAX:	3.655
Unique Identifier	X (UTM)	Y (UTM)	Total Risk
374180.013758346.01	374180	3758346.01	0.093
373990.013758356.01	373990	3758356.01	0.056
374000.013758356.01	374000	3758356.01	0.057
374010.013758356.01	374010	3758356.01	0.059
374020.013758356.01	374020	3758356.01	0.060
374030.013758356.01	374030	3758356.01	0.062
374040.013758356.01	374040	3758356.01	0.063
374050.013758356.01	374050	3758356.01	0.065
374060.013758356.01	374060	3758356.01	0.067
374070.013758356.01	374070	3758356.01	0.069
374080.013758356.01	374080	3758356.01	0.070
374090.013758356.01	374090	3758356.01	0.072
374100.013758356.01	374100	3758356.01	0.074
374110.013758356.01	374110	3758356.01	0.077
374120.013758356.01	374120	3758356.01	0.079
374130.013758356.01	374130	3758356.01	0.081
374140.013758356.01	374140	3758356.01	0.084
374150.013758356.01	374150	3758356.01	0.086
374160.013758356.01	374160	3758356.01	0.089
374170.013758356.01	374170	3758356.01	0.092
374180.013758356.01	374180	3758356.01	0.095
373990.013758366.01	373990	3758366.01	0.057
374000.013758366.01	374000	3758366.01	0.058
374010.013758366.01	374010	3758366.01	0.060
374020.013758366.01	374020	3758366.01	0.061
374030.013758366.01	374030	3758366.01	0.063
374040.013758366.01	374040	3758366.01	0.064
374050.013758366.01	374050	3758366.01	0.066
374060.013758366.01	374060	3758366.01	0.068
374070.013758366.01	374070	3758366.01	0.070
374080.013758366.01	374080	3758366.01	0.072
374090.013758366.01	374090	3758366.01	0.074
374100.013758366.01	374100	3758366.01	0.076
374110.013758366.01	374110	3758366.01	0.078
374120.013758366.01	374120	3758366.01	0.080
374130.013758366.01	374130	3758366.01	0.083
374140.013758366.01	374140	3758366.01	0.085
374150.013758366.01	374150	3758366.01	0.088
374160.013758366.01	374160	3758366.01	0.091
374170.013758366.01	374170	3758366.01	0.094
374180.013758366.01	374180	3758366.01	0.097
373990.013758376.01	373990	3758376.01	0.058
374000.013758376.01	374000	3758376.01	0.059
374010.013758376.01	374010	3758376.01	0.061
374020.013758376.01	374020	3758376.01	0.062
374030.013758376.01	374030	3758376.01	0.064
374040.013758376.01	374040	3758376.01	0.065
374050.013758376.01	374050	3758376.01	0.067
374060.013758376.01	374060	3758376.01	0.069
374070.013758376.01	374070	3758376.01	0.071
374080.013758376.01	374080	3758376.01	0.073
374090.013758376.01	374090	3758376.01	0.075
374100.013758376.01	374100	3758376.01	0.077
374110.013758376.01	374110	3758376.01	0.080
374120.013758376.01	374120	3758376.01	0.082
374130.013758376.01	374130	3758376.01	0.084
374140.013758376.01	374140	3758376.01	0.087
374150.013758376.01	374150	3758376.01	0.090
374160.013758376.01	374160	3758376.01	0.093
374170.013758376.01	374170	3758376.01	0.096
374180.013758376.01	374180	3758376.01	0.099
373990.013758386.01	373990	3758386.01	0.059
374000.013758386.01	374000	3758386.01	0.060
374010.013758386.01	374010	3758386.01	0.062
374020.013758386.01	374020	3758386.01	0.063
374030.013758386.01	374030	3758386.01	0.065
374040.013758386.01	374040	3758386.01	0.067
374050.013758386.01	374050	3758386.01	0.068
374060.013758386.01	374060	3758386.01	0.070
374070.013758386.01	374070	3758386.01	0.072
374080.013758386.01	374080	3758386.01	0.074
374090.013758386.01	374090	3758386.01	0.076
374100.013758386.01	374100	3758386.01	0.079
374110.013758386.01	374110	3758386.01	0.081
374120.013758386.01	374120	3758386.01	0.084
374130.013758386.01	374130	3758386.01	0.086
374140.013758386.01	374140	3758386.01	0.089
374150.013758386.01	374150	3758386.01	0.092
374160.013758386.01	374160	3758386.01	0.095
374170.013758386.01	374170	3758386.01	0.098
374180.013758386.01	374180	3758386.01	0.101
373990.013758396.01	373990	3758396.01	0.060
374000.013758396.01	374000	3758396.01	0.061
374010.013758396.01	374010	3758396.01	0.063
374020.013758396.01	374020	3758396.01	0.064
374030.013758396.01	374030	3758396.01	0.066
374040.013758396.01	374040	3758396.01	0.068
374050.013758396.01	374050	3758396.01	0.070
374060.013758396.01	374060	3758396.01	0.072
374070.013758396.01	374070	3758396.01	0.074
374080.013758396.01	374080	3758396.01	0.076
374090.013758396.01	374090	3758396.01	0.078
374100.013758396.01	374100	3758396.01	0.080
374110.013758396.01	374110	3758396.01	0.083
374120.013758396.01	374120	3758396.01	0.085
374130.013758396.01	374130	3758396.01	0.088

FOR CHRONIC CALCS

MAX:	0.209	
Overlapping Phases - Maximum GLC		
2025	2026	2027
0.00E+00	5.64E-03	3.44E-03
0.00E+00	3.38E-03	2.06E-03
0.00E+00	3.46E-03	2.11E-03
0.00E+00	3.55E-03	2.16E-03
0.00E+00	3.64E-03	2.22E-03
0.00E+00	3.74E-03	2.28E-03
0.00E+00	3.83E-03	2.34E-03
0.00E+00	3.94E-03	2.40E-03
0.00E+00	4.04E-03	2.46E-03
0.00E+00	4.15E-03	2.53E-03
0.00E+00	4.27E-03	2.60E-03
0.00E+00	4.39E-03	2.67E-03
0.00E+00	4.52E-03	2.75E-03
0.00E+00	4.65E-03	2.83E-03
0.00E+00	4.79E-03	2.92E-03
0.00E+00	4.93E-03	3.01E-03
0.00E+00	5.08E-03	3.10E-03
0.00E+00	5.24E-03	3.20E-03
0.00E+00	5.40E-03	3.30E-03
0.00E+00	5.58E-03	3.40E-03
0.00E+00	5.76E-03	3.52E-03
0.00E+00	3.43E-03	2.09E-03
0.00E+00	3.52E-03	2.14E-03
0.00E+00	3.61E-03	2.20E-03
0.00E+00	3.70E-03	2.25E-03
0.00E+00	3.80E-03	2.31E-03
0.00E+00	3.90E-03	2.37E-03
0.00E+00	4.00E-03	2.44E-03
0.00E+00	4.11E-03	2.51E-03
0.00E+00	4.23E-03	2.57E-03
0.00E+00	4.34E-03	2.65E-03
0.00E+00	4.47E-03	2.72E-03
0.00E+00	4.60E-03	2.80E-03
0.00E+00	4.74E-03	2.89E-03
0.00E+00	4.88E-03	2.97E-03
0.00E+00	5.03E-03	3.07E-03
0.00E+00	5.18E-03	3.16E-03
0.00E+00	5.35E-03	3.26E-03
0.00E+00	5.52E-03	3.37E-03
0.00E+00	5.70E-03	3.48E-03
0.00E+00	5.88E-03	3.59E-03
0.00E+00	3.49E-03	2.13E-03
0.00E+00	3.58E-03	2.18E-03
0.00E+00	3.67E-03	2.23E-03
0.00E+00	3.76E-03	2.29E-03
0.00E+00	3.86E-03	2.35E-03
0.00E+00	3.97E-03	2.42E-03
0.00E+00	4.07E-03	2.48E-03
0.00E+00	4.19E-03	2.55E-03
0.00E+00	4.30E-03	2.62E-03
0.00E+00	4.42E-03	2.70E-03
0.00E+00	4.55E-03	2.77E-03
0.00E+00	4.69E-03	2.86E-03
0.00E+00	4.83E-03	2.94E-03
0.00E+00	4.98E-03	3.03E-03
0.00E+00	5.13E-03	3.13E-03
0.00E+00	5.29E-03	3.23E-03
0.00E+00	5.46E-03	3.33E-03
0.00E+00	5.64E-03	3.44E-03
0.00E+00	5.82E-03	3.55E-03
0.00E+00	6.02E-03	3.67E-03
0.00E+00	3.55E-03	2.16E-03
0.00E+00	3.64E-03	2.22E-03
0.00E+00	3.73E-03	2.27E-03
0.00E+00	3.83E-03	2.33E-03
0.00E+00	3.93E-03	2.39E-03
0.00E+00	4.04E-03	2.46E-03
0.00E+00	4.15E-03	2.53E-03
0.00E+00	4.26E-03	2.60E-03
0.00E+00	4.38E-03	2.67E-03
0.00E+00	4.51E-03	2.75E-03
0.00E+00	4.64E-03	2.83E-03
0.00E+00	4.78E-03	2.91E-03
0.00E+00	4.93E-03	3.00E-03
0.00E+00	5.08E-03	3.10E-03
0.00E+00	5.24E-03	3.19E-03
0.00E+00	5.40E-03	3.30E-03
0.00E+00	5.58E-03	3.40E-03
0.00E+00	5.76E-03	3.51E-03
0.00E+00	5.95E-03	3.63E-03
0.00E+00	6.16E-03	3.76E-03
0.00E+00	3.61E-03	2.20E-03
0.00E+00	3.70E-03	2.26E-03
0.00E+00	3.80E-03	2.31E-03
0.00E+00	3.90E-03	2.37E-03
0.00E+00	4.00E-03	2.44E-03
0.00E+00	4.11E-03	2.50E-03
0.00E+00	4.23E-03	2.57E-03
0.00E+00	4.34E-03	2.65E-03
0.00E+00	4.47E-03	2.72E-03
0.00E+00	4.60E-03	2.80E-03
0.00E+00	4.73E-03	2.89E-03
0.00E+00	4.88E-03	2.97E-03
0.00E+00	5.03E-03	3.06E-03
0.00E+00	5.18E-03	3.16E-03
0.00E+00	5.35E-03	3.26E-03

IHS

Health Risk Assessment Results Summary

Unmitigated

Offsite School Receptors >2

		MAX:	0.024	3.644	3.655
Unique Identifier	X (UTM)	Y (UTM)	Onroad	Offroad	Total Risk
374140.013758396.01	374140.01	3758396.01	0.000	0.090	0.091
374150.013758396.01	374150.01	3758396.01	0.001	0.093	0.094
374160.013758396.01	374160.01	3758396.01	0.001	0.096	0.097
374170.013758396.01	374170.01	3758396.01	0.001	0.100	0.100
374180.013758396.01	374180.01	3758396.01	0.001	0.103	0.104
373990.013758406.01	373990.01	3758406.01	0.000	0.060	0.061
374000.013758406.01	374000.01	3758406.01	0.000	0.062	0.062
374010.013758406.01	374010.01	3758406.01	0.000	0.063	0.064
374020.013758406.01	374020.01	3758406.01	0.000	0.065	0.066
374030.013758406.01	374030.01	3758406.01	0.000	0.067	0.067
374040.013758406.01	374040.01	3758406.01	0.000	0.069	0.069
374050.013758406.01	374050.01	3758406.01	0.000	0.071	0.071
374060.013758406.01	374060.01	3758406.01	0.000	0.073	0.073
374070.013758406.01	374070.01	3758406.01	0.000	0.075	0.075
374080.013758406.01	374080.01	3758406.01	0.000	0.077	0.077
374090.013758406.01	374090.01	3758406.01	0.000	0.079	0.080
374100.013758406.01	374100.01	3758406.01	0.000	0.082	0.082
374110.013758406.01	374110.01	3758406.01	0.001	0.084	0.085
374120.013758406.01	374120.01	3758406.01	0.001	0.087	0.087
374130.013758406.01	374130.01	3758406.01	0.001	0.089	0.090
374140.013758406.01	374140.01	3758406.01	0.001	0.092	0.093
374150.013758406.01	374150.01	3758406.01	0.001	0.095	0.096
374160.013758406.01	374160.01	3758406.01	0.001	0.099	0.099
374170.013758406.01	374170.01	3758406.01	0.001	0.102	0.103
374180.013758406.01	374180.01	3758406.01	0.001	0.106	0.106
373990.013758416.01	373990.01	3758416.01	0.000	0.061	0.062
374000.013758416.01	374000.01	3758416.01	0.000	0.063	0.063
374010.013758416.01	374010.01	3758416.01	0.000	0.065	0.065
374020.013758416.01	374020.01	3758416.01	0.000	0.066	0.067
374030.013758416.01	374030.01	3758416.01	0.000	0.068	0.069
374040.013758416.01	374040.01	3758416.01	0.000	0.070	0.070
374050.013758416.01	374050.01	3758416.01	0.000	0.072	0.072
374060.013758416.01	374060.01	3758416.01	0.000	0.074	0.074
374070.013758416.01	374070.01	3758416.01	0.000	0.076	0.077
374080.013758416.01	374080.01	3758416.01	0.001	0.078	0.079
374090.013758416.01	374090.01	3758416.01	0.001	0.081	0.081
374100.013758416.01	374100.01	3758416.01	0.001	0.083	0.084
374110.013758416.01	374110.01	3758416.01	0.001	0.086	0.086
374120.013758416.01	374120.01	3758416.01	0.001	0.089	0.089
374130.013758416.01	374130.01	3758416.01	0.001	0.091	0.092
374140.013758416.01	374140.01	3758416.01	0.001	0.094	0.095
374150.013758416.01	374150.01	3758416.01	0.001	0.098	0.098
374160.013758416.01	374160.01	3758416.01	0.001	0.101	0.101
374170.013758416.01	374170.01	3758416.01	0.001	0.104	0.105
374180.013758416.01	374180.01	3758416.01	0.001	0.108	0.109
374180.013758416.01	374180.01	3758416.01	0.001	0.108	0.109

IHS

Residential Health Risk Assessment Results Summary

Unmitigated

RESIDENTIAL RECEPTORS ONLY

		MAX:	3.655
Unique Identifier	X (UTM)	Y (UTM)	Total Risk
374140.013758396.01	374140	3758396.01	0.091
374150.013758396.01	374150	3758396.01	0.094
374160.013758396.01	374160	3758396.01	0.097
374170.013758396.01	374170	3758396.01	0.100
374180.013758396.01	374180	3758396.01	0.104
373990.013758406.01	373990	3758406.01	0.061
374000.013758406.01	374000	3758406.01	0.062
374010.013758406.01	374010	3758406.01	0.064
374020.013758406.01	374020	3758406.01	0.066
374030.013758406.01	374030	3758406.01	0.067
374040.013758406.01	374040	3758406.01	0.069
374050.013758406.01	374050	3758406.01	0.071
374060.013758406.01	374060	3758406.01	0.073
374070.013758406.01	374070	3758406.01	0.075
374080.013758406.01	374080	3758406.01	0.077
374090.013758406.01	374090	3758406.01	0.080
374100.013758406.01	374100	3758406.01	0.082
374110.013758406.01	374110	3758406.01	0.085
374120.013758406.01	374120	3758406.01	0.087
374130.013758406.01	374130	3758406.01	0.090
374140.013758406.01	374140	3758406.01	0.093
374150.013758406.01	374150	3758406.01	0.096
374160.013758406.01	374160	3758406.01	0.099
374170.013758406.01	374170	3758406.01	0.103
374180.013758406.01	374180	3758406.01	0.106
373990.013758416.01	373990	3758416.01	0.062
374000.013758416.01	374000	3758416.01	0.063
374010.013758416.01	374010	3758416.01	0.065
374020.013758416.01	374020	3758416.01	0.067
374030.013758416.01	374030	3758416.01	0.069
374040.013758416.01	374040	3758416.01	0.070
374050.013758416.01	374050	3758416.01	0.072
374060.013758416.01	374060	3758416.01	0.074
374070.013758416.01	374070	3758416.01	0.077
374080.013758416.01	374080	3758416.01	0.079
374090.013758416.01	374090	3758416.01	0.081
374100.013758416.01	374100	3758416.01	0.084
374110.013758416.01	374110	3758416.01	0.086
374120.013758416.01	374120	3758416.01	0.089
374130.013758416.01	374130	3758416.01	0.092
374140.013758416.01	374140	3758416.01	0.095
374150.013758416.01	374150	3758416.01	0.098
374160.013758416.01	374160	3758416.01	0.101
374170.013758416.01	374170	3758416.01	0.105
374180.013758416.01	374180	3758416.01	0.109
374180.013758416.01	374180	3758416.01	0.109

FOR CHRONIC CALCS

MAX:		0.209
Overlapping Phases - Maximum GLC		
2025	2026	2027
0.00E+00	5.52E-03	3.37E-03
0.00E+00	5.70E-03	3.48E-03
0.00E+00	5.89E-03	3.59E-03
0.00E+00	6.09E-03	3.72E-03
0.00E+00	6.30E-03	3.85E-03
0.00E+00	3.68E-03	2.24E-03
0.00E+00	3.77E-03	2.30E-03
0.00E+00	3.87E-03	2.36E-03
0.00E+00	3.97E-03	2.42E-03
0.00E+00	4.08E-03	2.48E-03
0.00E+00	4.19E-03	2.55E-03
0.00E+00	4.31E-03	2.62E-03
0.00E+00	4.43E-03	2.70E-03
0.00E+00	4.56E-03	2.78E-03
0.00E+00	4.69E-03	2.86E-03
0.00E+00	4.83E-03	2.94E-03
0.00E+00	4.98E-03	3.04E-03
0.00E+00	5.13E-03	3.13E-03
0.00E+00	5.30E-03	3.23E-03
0.00E+00	5.47E-03	3.33E-03
0.00E+00	5.64E-03	3.44E-03
0.00E+00	5.83E-03	3.56E-03
0.00E+00	6.03E-03	3.68E-03
0.00E+00	6.24E-03	3.80E-03
0.00E+00	6.45E-03	3.94E-03
0.00E+00	3.74E-03	2.28E-03
0.00E+00	3.84E-03	2.34E-03
0.00E+00	3.94E-03	2.40E-03
0.00E+00	4.05E-03	2.46E-03
0.00E+00	4.16E-03	2.53E-03
0.00E+00	4.27E-03	2.60E-03
0.00E+00	4.39E-03	2.68E-03
0.00E+00	4.52E-03	2.75E-03
0.00E+00	4.65E-03	2.83E-03
0.00E+00	4.79E-03	2.92E-03
0.00E+00	4.93E-03	3.01E-03
0.00E+00	5.08E-03	3.10E-03
0.00E+00	5.24E-03	3.20E-03
0.00E+00	5.41E-03	3.30E-03
0.00E+00	5.59E-03	3.41E-03
0.00E+00	5.77E-03	3.52E-03
0.00E+00	5.96E-03	3.64E-03
0.00E+00	6.17E-03	3.76E-03
0.00E+00	6.38E-03	3.90E-03
0.00E+00	6.61E-03	4.04E-03
0.00E+00	6.59E-03	4.03E-03

IHS

Maximum Individual Non-Cancer Impact Calculations - (Impact at all other sensitive receptors would be less than shown)

Unmitigated Offsite School Receptors >2

Maximum Non-cancer Chronic Hazards / Toxicological Endpoints*

Receptor Group	Pollutant	CREL[1]	CONC	WFrac	$CONC_{WF}$	HI		ALIM	BN	CVS	DEV	ENDC	EYE	HEM	IMMUN	KIDN	NS	REPRO	RESP	SK
Project:																				
MEI - Max	DPM	5.00E+00	2.09E-01	1.00E+00	2.09E-01	4.19E-02		-	-	-	-	-	-	-	-	-	-	-	4.19E-02	-
							Total Risk				-			-				-	0.0419	
							Threshold				1.00			1.00				1.00	1.00	
							Over?				NO			NO				NO	NO	

Notes:

1. California Air Resources Board, "Consolidated Table of OEHHA/ARB Approved Risk Assessment Health Values," "OEHHA/ARB Approved Chronic Reference Exposure Levels and Target Organs," "OEHHA/ARB Approved Acute Reference Exposure Levels and Target Organs," and "OEHHA/ARB Approved 8-Hour Reference Exposure Levels and Target Organs," http://www.arb.ca.gov/toxics/healthval/healthval.htm. Tables last updated: August 18, 2025; July 20, 2025

Source: ESA, 2025

Where:

$CONC_{WF}$	Pollutant Concentration ($\mu g/m^3$) multiplied by the weight fraction
CREL	Chronic Reference Exposure Level
HI	Hazard Index
MEI	Maximally Exposed Individual
WFrac	Weight fraction of speciated component

* Key to Toxicological Endpoints

ALIM	Alimentary Tract	EYE	Eye	NS	Nervous System
BN	Bone	HEM	Hematologic System	REPRO	Reproductive System
CVS	Cardiovascular System	IMMUN	Immune System	RESP	Respiratory System
DEV	Developmental System	KIDN	Kidney	SK	Skin
ENDC	Endocrine System				

IHS

Construction Modeling Assumptions

Mitigated

AERMOD Sources

Area Source			
Offroad Construction Exhaust			Source
Release Height	5	m	SCAQMD, LST Methodology
Initial Vertial Dimension	1.4	m	
Emissions rate	1	g/s	
Line Volume			
Onroad Hauling Exhaust			
Release Height	2.55	m	*USEPA Haul Road Workgroup Final Report Dec 6, 2011, Page 4*
Plume Height	5.1	m	*USEPA Haul Road Workgroup Final Report Dec 6, 2011, Page 4*
Plume Width	28.5	m	*USEPA Haul Road Workgroup Final Report Dec 6, 2011, Page 4*
Emissions rate	1	g/s	
Haul Route -W	625.6	m	
Haul Route -E	1102.0	m	

Construction hours	7 am to 8 pm	Monday - Saturday		https://ecode360.com/43777309#43777345
	Variable Emissi		1.847	
			24.011	

IHS

Health Risk Assessment Exposure Duration Assumptions for Offroad Equipment and Haul Activities

Mitigated

Residential Receptors

				Start Date	*1/5/2026*	*4/6/2026*	*4/6/2028*
				End Date	*4/5/2026*	*4/5/2028*	*4/3/2042*
				Days	*90*	*730*	*5110*
Phase		Start Date	End Date	Hrs/Day	Duration (days)	3rd Tri	0<2	2<16
SWBuilding Construction	2026	1/5/2026	9/21/2026	13	260	91	169	0
SWDemolition	2026	1/5/2026	6/6/2026	13	153	91	62	0
SWGrading	2026	5/25/2026	8/2/2026	13	70	0	70	0
EYBuilding Construction	2026	6/17/2026	10/9/2026	13	115	0	115	0
SWPaving	2027	2/8/2027	6/28/2027	13	141	0	141	0
SWGrading	2027	2/8/2027	6/28/2027	13	141	0	141	0
SWArchitectural Coating	2027	2/8/2027	6/28/2027	13	141	0	141	0
NBBuilding Construction	2026	7/1/2026	12/31/2026	13	184	0	184	0
NBBuilding Construction	2027	1/1/2027	12/25/2027	13	359	0	359	0
NBArchitectural Coating	2026	9/11/2026	12/31/2026	13	112	0	112	0
NBArchitectural Coating	2027	1/1/2027	2/25/2027	13	56	0	56	0
RWBuilding Construction	2026	9/15/2026	11/14/2026	13	61	0	61	0

Risk Factors

	Abbreviation	UOM	3rd Trimester	0<2	2<16	16<30
Daily Breathing Rate (95th %'ile)	DBR	L/kg-day	361	1090	572	261
Fraction Of Time At Home [a]	FAH	unitless	1	1	1	0.73
Exposure Frequency	EF	days/year	0.96	0.96	0.96	0.96
Age Sensitivity Factor	ASF	unitless	10	10	3	1
Inhalation Absorption Factor	A	unitless	1	1	1	1
Conversion Factor	CF_1	m^3/L	0.001	0.001	0.001	0.001
Conversion Factor	CF_2	$\mu g/m^3$	0.001	0.001	0.001	0.001
Cancer Potency Factor (diesel exhaust)	CPF	$mg/kg\text{-}day^{-1}$	1.1	1.1	1.1	1.1
Averaging Time (for residential exposure)	AT	years	70.00	70.00	70.00	70.00

[a] assume school or daycare will have cancer risk of >1 per million

Intake Factor for Inhalation, IF (m^3/kg-day)

Phase	Year	Equation	3rd Trimester	0<2	2<16
SWBuilding Construction	2026		1.23E-02	6.91E-02	0.00E+00
SWDemolition	2026		1.23E-02	2.54E-02	0.00E+00
SWGrading	2026	$\frac{DBR \cdot FAH \cdot EF \cdot ED \cdot ASF \cdot A \cdot CF_1}{AT}$	0.00E+00	2.86E-02	0.00E+00
EYBuilding Construction	2026		0.00E+00	4.70E-02	0.00E+00
SWPaving	2027		0.00E+00	5.77E-02	0.00E+00
SWGrading	2027		0.00E+00	5.77E-02	0.00E+00
SWArchitectural Coating	2027		0.00E+00	5.77E-02	0.00E+00
NBBuilding Construction	2026		0.00E+00	7.53E-02	0.00E+00
NBBuilding Construction	2027		0.00E+00	1.47E-01	0.00E+00
NBArchitectural Coating	2026		0.00E+00	4.58E-02	0.00E+00
NBArchitectural Coating	2027		0.00E+00	2.29E-02	0.00E+00
RWBuilding Construction	2026		0.00E+00	2.50E-02	0.00E+00

Risk Calculation Part 1, R1

Equation	3rd Trimester	0<2	2<16
	1.36E-05	7.60E-05	0.00E+00
	1.36E-05	2.79E-05	0.00E+00
$IF \cdot CPF \cdot CF_2$	0.00E+00	3.15E-05	0.00E+00
	0.00E+00	5.17E-05	0.00E+00
	0.00E+00	6.34E-05	0.00E+00
	0.00E+00	6.34E-05	0.00E+00
	0.00E+00	6.34E-05	0.00E+00
	0.00E+00	8.28E-05	0.00E+00
	0.00E+00	1.62E-04	0.00E+00
	0.00E+00	5.04E-05	0.00E+00
	0.00E+00	2.52E-05	0.00E+00
	0.00E+00	2.74E-05	0.00E+00

IHS

Offroad DPM Emissions, Ground Level Concentrations and Health Risk Calculations

Residential Receptors

Mitigated

Phase		Start Date	End Date	Work Days	missions (lbs/da	missions (lbs/y	missions (g/s)
SWBuilding Construction	2026	1/5/2026	9/21/2026	223	0.00758	1.691	3.98E-05
SWDemolition	2026	1/5/2026	6/6/2026	132	0.01619	2.137	8.50E-05
SWGrading	2026	5/25/2026	8/2/2026	60	0.04034	2.421	2.12E-04
EYBuilding Construction	2026	6/17/2026	10/9/2026	99	0.00105	0.104	5.50E-06
SWPaving	2027	2/8/2027	6/28/2027	121	0.01360	1.645	7.14E-05
SWGrading	2027	2/8/2027	6/28/2027	121	0.01687	2.041	8.86E-05
SWArchitectural Coating	2027	2/8/2027	6/28/2027	121	0.00039	0.047	2.06E-06
NBBuilding Construction	2026	7/1/2026	12/31/2026	158	0.00910	1.438	4.78E-05
NBBuilding Construction	2027	1/1/2027	12/25/2027	308	0.00905	2.786	4.75E-05
NBArchitectural Coating	2026	9/11/2026	12/31/2026	96	0.00235	0.226	1.23E-05
NBArchitectural Coating	2027	1/1/2027	2/25/2027	48	0.00235	0.113	1.23E-05
RWBuilding Construction	2026	9/15/2026	11/14/2026	53	0.00587	0.311	3.08E-05

Equipment Max 1.524

FOR CHRONIC CALCS

AERMOD Column Identifier:			4	4	4	5	4	4	4	6	6	6	6	7								
			SWBuilding Construction	SWDemolition	SWGrading	EYBuilding Construction	SWPaving	SWGrading	SWArchitectural Coating	NBBuilding Construction	NBBuilding Construction	NBArchitectural Coating	NBArchitectural Coating	RWBuilding Construction	Child Risk					Overlapping Phases - Maximum Gl		
Unique Identifier	X (UTM)	Y (UTM)	2026	2026	2026	2026	2027	2027	2027	2026	2027	2026	2027	2026	3rd Trimester	0<2	2<16	Total	per million	2025	2026	2027
3745223758574	374522	3758574	4.39E-04	9.38E-04	2.34E-03	1.58E-05	7.87E-04	9.77E-04	2.27E-05	2.42E-04	2.41E-04	6.25E-05	6.25E-05	7.51E-05	1.87E-08	3.13E-07	0.00E+00	3.32E-07	0.332	0.00E+00	4.11E-03	2.09E-03
3745273758574	374527	3758574	4.80E-04	1.02E-03	2.55E-03	1.63E-05	8.60E-04	1.07E-03	2.48E-05	2.60E-04	2.59E-04	6.72E-05	6.72E-05	7.80E-05	2.04E-08	3.41E-07	0.00E+00	3.61E-07	0.361	0.00E+00	4.48E-03	2.28E-03
3744573758579	374457	3758579	1.61E-04	3.43E-04	8.56E-04	1.04E-05	2.88E-04	3.58E-04	8.31E-06	1.19E-04	1.18E-04	3.08E-05	3.08E-05	4.84E-05	6.84E-09	1.24E-07	0.00E+00	1.30E-07	0.130	0.00E+00	1.57E-03	8.04E-04
3744623758579	374462	3758579	1.71E-04	3.64E-04	9.08E-04	1.07E-05	3.06E-04	3.80E-04	8.81E-06	1.25E-04	1.24E-04	3.22E-05	3.22E-05	5.00E-05	7.26E-09	1.31E-07	0.00E+00	1.38E-07	0.138	0.00E+00	1.66E-03	8.51E-04
3744673758579	374467	3758579	1.81E-04	3.87E-04	9.65E-04	1.11E-05	3.25E-04	4.04E-04	9.37E-06	1.31E-04	1.30E-04	3.38E-05	3.38E-05	5.16E-05	7.71E-09	1.38E-07	0.00E+00	1.46E-07	0.146	0.00E+00	1.76E-03	9.02E-04
3744773758579	374477	3758579	2.07E-04	4.41E-04	1.10E-03	1.19E-05	3.70E-04	4.60E-04	1.07E-05	1.45E-04	1.44E-04	3.74E-05	3.74E-05	5.52E-05	8.79E-09	1.56E-07	0.00E+00	1.65E-07	0.165	0.00E+00	2.00E-03	1.02E-03
3744823758579	374482	3758579	2.22E-04	4.73E-04	1.18E-03	1.24E-05	3.97E-04	4.93E-04	1.14E-05	1.52E-04	1.52E-04	3.94E-05	3.94E-05	5.71E-05	9.42E-09	1.67E-07	0.00E+00	1.76E-07	0.176	0.00E+00	2.13E-03	1.09E-03
3744873758579	374487	3758579	2.38E-04	5.09E-04	1.27E-03	1.28E-05	4.28E-04	5.31E-04	1.23E-05	1.61E-04	1.60E-04	4.15E-05	4.15E-05	5.91E-05	1.01E-08	1.78E-07	0.00E+00	1.89E-07	0.189	0.00E+00	2.29E-03	1.17E-03
3744923758579	374492	3758579	2.58E-04	5.50E-04	1.37E-03	1.33E-05	4.62E-04	5.73E-04	1.33E-05	1.70E-04	1.69E-04	4.39E-05	4.39E-05	6.12E-05	1.10E-08	1.92E-07	0.00E+00	2.03E-07	0.203	0.00E+00	2.47E-03	1.26E-03
3744973758579	374497	3758579	2.80E-04	5.97E-04	1.49E-03	1.38E-05	5.01E-04	6.22E-04	1.44E-05	1.80E-04	1.79E-04	4.65E-05	4.65E-05	6.34E-05	1.19E-08	2.07E-07	0.00E+00	2.19E-07	0.219	0.00E+00	2.67E-03	1.36E-03
3745023758579	374502	3758579	3.04E-04	6.50E-04	1.62E-03	1.43E-05	5.46E-04	6.77E-04	1.57E-05	1.91E-04	1.90E-04	4.93E-05	4.93E-05	6.57E-05	1.29E-08	2.24E-07	0.00E+00	2.37E-07	0.237	0.00E+00	2.89E-03	1.48E-03
3745073758579	374507	3758579	3.33E-04	7.12E-04	1.77E-03	1.48E-05	5.98E-04	7.42E-04	1.72E-05	2.03E-04	2.02E-04	5.24E-05	5.24E-05	6.82E-05	1.42E-08	2.43E-07	0.00E+00	2.57E-07	0.257	0.00E+00	3.16E-03	1.61E-03
3745123758579	374512	3758579	3.66E-04	7.82E-04	1.95E-03	1.53E-05	6.57E-04	8.15E-04	1.89E-05	2.17E-04	2.15E-04	5.59E-05	5.59E-05	7.08E-05	1.56E-08	2.65E-07	0.00E+00	2.81E-07	0.281	0.00E+00	3.46E-03	1.76E-03
3745173758579	374517	3758579	4.02E-04	8.58E-04	2.14E-03	1.59E-05	7.21E-04	8.94E-04	2.08E-05	2.31E-04	2.30E-04	5.97E-05	5.97E-05	7.35E-05	1.71E-08	2.89E-07	0.00E+00	3.06E-07	0.306	0.00E+00	3.78E-03	1.93E-03
3745223758579	374522	3758579	4.40E-04	9.40E-04	2.34E-03	1.64E-05	7.89E-04	9.79E-04	2.27E-05	2.48E-04	2.46E-04	6.39E-05	6.39E-05	7.64E-05	1.87E-08	3.15E-07	0.00E+00	3.34E-07	0.334	0.00E+00	4.13E-03	2.10E-03
3745273758579	374527	3758579	4.80E-04	1.03E-03	2.56E-03	1.70E-05	8.61E-04	1.07E-03	2.48E-05	2.66E-04	2.64E-04	6.87E-05	6.87E-05	7.94E-05	2.04E-08	3.43E-07	0.00E+00	3.63E-07	0.363	0.00E+00	4.49E-03	2.29E-03
3744523758584	374452	3758584	1.52E-04	3.26E-04	8.11E-04	1.03E-05	2.73E-04	3.39E-04	7.87E-06	1.16E-04	1.15E-04	2.99E-05	2.99E-05	4.76E-05	6.48E-09	1.18E-07	0.00E+00	1.24E-07	0.124	0.00E+00	1.49E-03	7.65E-04
3744573758584	374457	3758584	1.61E-04	3.45E-04	8.59E-04	1.07E-05	2.89E-04	3.59E-04	8.33E-06	1.21E-04	1.20E-04	3.13E-05	3.13E-05	4.91E-05	6.86E-09	1.24E-07	0.00E+00	1.31E-07	0.131	0.00E+00	1.58E-03	8.09E-04
3744623758584	374462	3758584	1.71E-04	3.65E-04	9.11E-04	1.10E-05	3.07E-04	3.81E-04	8.84E-06	1.27E-04	1.26E-04	3.28E-05	3.28E-05	5.07E-05	7.28E-09	1.31E-07	0.00E+00	1.39E-07	0.139	0.00E+00	1.67E-03	8.56E-04
3744673758584	374467	3758584	1.82E-04	3.88E-04	9.68E-04	1.14E-05	3.26E-04	4.05E-04	9.39E-06	1.33E-04	1.32E-04	3.44E-05	3.44E-05	5.24E-05	7.74E-09	1.39E-07	0.00E+00	1.47E-07	0.147	0.00E+00	1.77E-03	9.07E-04
3744773758584	374477	3758584	2.07E-04	4.43E-04	1.10E-03	1.23E-05	3.72E-04	4.61E-04	1.07E-05	1.47E-04	1.46E-04	3.80E-05	3.80E-05	5.61E-05	8.81E-09	1.57E-07	0.00E+00	1.66E-07	0.166	0.00E+00	2.01E-03	1.03E-03
3744823758584	374482	3758584	2.22E-04	4.74E-04	1.18E-03	1.28E-05	3.98E-04	4.94E-04	1.15E-05	1.55E-04	1.54E-04	4.00E-05	4.00E-05	5.80E-05	9.45E-09	1.68E-07	0.00E+00	1.77E-07	0.177	0.00E+00	2.14E-03	1.10E-03
3744873758584	374487	3758584	2.39E-04	5.10E-04	1.27E-03	1.32E-05	4.28E-04	5.32E-04	1.23E-05	1.64E-04	1.63E-04	4.23E-05	4.23E-05	6.01E-05	1.02E-08	1.80E-07	0.00E+00	1.90E-07	0.190	0.00E+00	2.30E-03	1.18E-03
3744923758584	374492	3758584	2.58E-04	5.51E-04	1.37E-03	1.37E-05	4.63E-04	5.74E-04	1.33E-05	1.73E-04	1.72E-04	4.47E-05	4.47E-05	6.22E-05	1.10E-08	1.93E-07	0.00E+00	2.04E-07	0.204	0.00E+00	2.48E-03	1.27E-03
3744973758584	374497	3758584	2.80E-04	5.98E-04	1.49E-03	1.43E-05	5.02E-04	6.23E-04	1.45E-05	1.83E-04	1.82E-04	4.73E-05	4.73E-05	6.45E-05	1.19E-08	2.08E-07	0.00E+00	2.20E-07	0.220	0.00E+00	2.68E-03	1.37E-03
3745023758584	374502	3758584	3.05E-04	6.51E-04	1.62E-03	1.48E-05	5.47E-04	6.79E-04	1.58E-05	1.94E-04	1.93E-04	5.02E-05	5.02E-05	6.69E-05	1.30E-08	2.25E-07	0.00E+00	2.38E-07	0.238	0.00E+00	2.91E-03	1.48E-03
3745073758584	374507	3758584	3.34E-04	7.13E-04	1.78E-03	1.54E-05	5.99E-04	7.43E-04	1.72E-05	2.07E-04	2.06E-04	5.34E-05	5.34E-05	6.94E-05	1.42E-08	2.45E-07	0.00E+00	2.59E-07	0.259	0.00E+00	3.17E-03	1.62E-03
3745123758584	374512	3758584	3.67E-04	7.83E-04	1.95E-03	1.59E-05	6.58E-04	8.16E-04	1.89E-05	2.20E-04	2.19E-04	5.69E-05	5.69E-05	7.20E-05	1.56E-08	2.67E-07	0.00E+00	2.82E-07	0.282	0.00E+00	3.47E-03	1.77E-03
3745173758584	374517	3758584	4.03E-04	8.60E-04	2.14E-03	1.65E-05	7.22E-04	8.96E-04	2.08E-05	2.35E-04	2.34E-04	6.07E-05	6.07E-05	7.48E-05	1.71E-08	2.91E-07	0.00E+00	3.08E-07	0.308	0.00E+00	3.79E-03	1.93E-03
3745223758584	374522	3758584	4.41E-04	9.41E-04	2.34E-03	1.71E-05	7.90E-04	9.80E-04	2.27E-05	2.52E-04	2.50E-04	6.50E-05	6.50E-05	7.78E-05	1.87E-08	3.17E-07	0.00E+00	3.35E-07	0.335	0.00E+00	4.14E-03	2.11E-03
3745273758584	374527	3758584	4.81E-04	1.03E-03	2.56E-03	1.78E-05	8.62E-04	1.07E-03	2.48E-05	2.71E-04	2.69E-04	6.98E-05	6.98E-05	8.09E-05	2.04E-08	3.44E-07	0.00E+00	3.65E-07	0.365	0.00E+00	4.50E-03	2.30E-03
3744173758589	374417	3758589	1.08E-04	2.30E-04	5.74E-04	8.37E-06	1.93E-04	2.40E-04	5.57E-06	8.80E-05	8.75E-05	2.27E-05	2.27E-05	3.92E-05	4.59E-09	8.52E-08	0.00E+00	8.98E-08	0.090	0.00E+00	1.07E-03	5.49E-04
3744223758589	374422	3758589	1.13E-04	2.41E-04	6.01E-04	8.64E-06	2.02E-04	2.51E-04	5.83E-06	9.15E-05	9.09E-05	2.36E-05	2.36E-05	4.03E-05	4.80E-09	8.90E-08	0.00E+00	9.38E-08	0.094	0.00E+00	1.12E-03	5.74E-04
3744273758589	374427	3758589	1.18E-04	2.53E-04	6.29E-04	8.92E-06	2.12E-04	2.63E-04	6.11E-06	9.51E-05	9.45E-05	2.46E-05	2.46E-05	4.15E-05	5.03E-09	9.30E-08	0.00E+00	9.80E-08	0.098	0.00E+00	1.17E-03	6.00E-04
3744323758589	374432	3758589	1.24E-04	2.65E-04	6.60E-04	9.22E-06	2.23E-04	2.76E-04	6.41E-06	9.90E-05	9.84E-05	2.56E-05	2.56E-05	4.28E-05	5.28E-09	9.74E-08	0.00E+00	1.03E-07	0.103	0.00E+00	1.23E-03	6.29E-04
3744373758589	374437	3758589	1.30E-04	2.78E-04	6.94E-04	9.54E-06	2.34E-04	2.90E-04	6.73E-06	1.03E-04	1.02E-04	2.66E-05	2.66E-05	4.40E-05	5.54E-09	1.02E-07	0.00E+00	1.08E-07	0.108	0.00E+00	1.29E-03	6.60E-04
3744423758589	374442	3758589	1.37E-04	2.93E-04	7.29E-04	9.86E-06	2.46E-04	3.05E-04	7.08E-06	1.07E-04	1.07E-04	2.77E-05	2.77E-05	4.54E-05	5.83E-09	1.07E-07	0.00E+00	1.13E-07	0.113	0.00E+00	1.35E-03	6.92E-04
3744473758589	374447	3758589	1.45E-04	3.09E-04	7.70E-04	1.02E-05	2.59E-04	3.22E-04	7.47E-06	1.12E-04	1.12E-04	2.90E-05	2.90E-05	4.68E-05	6.15E-09	1.13E-07	0.00E+00	1.19E-07	0.119	0.00E+00	1.42E-03	7.29E-04
3744523758589	374452	3758589	1.53E-04	3.26E-04	8.13E-04	1.06E-05	2.74E-04	3.40E-04	7.89E-06	1.17E-04	1.17E-04	3.03E-05	3.03E-05	4.83E-05	6.50E-09	1.19E-07	0.00E+00	1.25E-07	0.125	0.00E+00	1.50E-03	7.69E-04
3744573758589	374457	3758589	1.62E-04	3.45E-04	8.61E-04	1.10E-05	2.90E-04	3.60E-04	8.35E-06	1.23E-04	1.22E-04	3.17E-05	3.17E-05	4.99E-05	6.88E-09	1.25E-07	0.00E+00	1.32E-07	0.132	0.00E+00	1.58E-03	8.12E-04
3744623758589	374462	3758589	1.72E-04	3.66E-04	9.13E-04	1.14E-05	3.08E-04	3.82E-04	8.86E-06	1.29E-04	1.28E-04	3.32E-05	3.32E-05	5.15E-05	7.30E-09	1.32E-07	0.00E+00	1.39E-07	0.139	0.00E+00	1.68E-03	8.59E-04
3744673758589	374467	3758589	1.82E-04	3.89E-04	9.70E-04	1.18E-05	3.27E-04	4.06E-04	9.41E-06	1.35E-04	1.34E-04	3.49E-05	3.49E-05	5.33E-05	7.75E-09	1.40E-07	0.00E+00	1.48E-07	0.148	0.00E+00	1.78E-03	9.11E-04
3744773758589	374477	3758589	2.08E-04	4.43E-04	1.10E-03	1.27E-05	3.72E-04	4.62E-04	1.07E-05	1.49E-04	1.48E-04	3.85E-05	3.85E-05	5.70E-05	8.83E-09	1.58E-07	0.00E+00	1.67E-07	0.167	0.00E+00	2.01E-03	1.03E-03
3744823758589	374482	3758589	2.22E-04	4.75E-04	1.18E-03	1.32E-05	3.99E-04	4.95E-04	1.15E-05	1.57E-04	1.56E-04	4.06E-05	4.06E-05	5.90E-05	9.46E-09	1.69E-07	0.00E+00	1.78E-07	0.178	0.00E+00	2.15E-03	1.10E-03
3744873758589	374487	3758589	2.39E-04	5.11E-04	1.27E-03	1.37E-05	4.29E-04	5.32E-04	1.24E-05	1.66E-04	1.65E-04	4.29E-05	4.29E-05	6.11E-05	1.02E-08	1.80E-07	0.00E+00	1.91E-07	0.191	0.00E+00	2.31E-03	1.18E-03
3744923758589	374492	3758589	2.58E-04	5.52E-04	1.37E-03	1.42E-05	4.63E-04	5.75E-04	1.33E-05	1.76E-04	1.74E-04	4.53E-05	4.53E-05	6.33E-05	1.10E-08	1.94E-07	0.00E+00	2.05E-07	0.205	0.00E+00	2.48E-03	1.27E-03
3744973758589	374497	3758589	2.80E-04	5.98E-04	1.49E-03	1.47E-05	5.02E-04	6.23E-04	1.45E-05	1.86E-04	1.85E-04	4.80E-05	4.80E-05	6.56E-05	1.19E-08	2.09E-07	0.00E+00	2.21E-07	0.221	0.00E+00	2.68E-03	1.37E-03
3745023758589	374502	3758589	3.05E-04	6.52E-04	1.62E-03	1.53E-05	5.47E-04	6.79E-04	1.58E-05	1.97E-04	1.96E-04	5.09E-05	5.09E-05	6.81E-05	1.30E-08	2.26E-07	0.00E+00	2.39E-07	0.239	0.00E+00	2.91E-03	1.49E-03
3745073758589	374507	3758589	3.34E-04	7.13E-04	1.78E-03	1.59E-05	5.99E-04	7.43E-04	1.73E-05	2.10E-04	2.08E-04	5.41E-05	5.41E-05	7.06E-05	1.42E-08	2.45E-07	0.00E+00	2.60E-07	0.260	0.00E+00	3.18E-03	1.62E-03
3745123758589	374512	3758589	3.67E-04	7.84E-04	1.95E-03	1.66E-05	6.58E-04	8.17E-04	1.90E-05	2.23E-04	2.22E-04	5.77E-05	5.77E-05	7.34E-05	1.56E-08	2.68E-07	0.00E+00	2.83E-07	0.283	0.00E+00	3.47E-03	1.77E-03
3745173758589	374517	3758589	4.03E-04	8.61E-04	2.14E-03	1.72E-05	7.23E-04	8.97E-04	2.08E-05	2.38E-04	2.37E-04	6.16E-05	6.16E-05	7.62E-05	1.71E-08	2.92E-07	0.00E+00	3.09E-07	0.309	0.00E+00	3.80E-03	1.94E-03
3745223758589	374522	3758589	4.41E-04	9.41E-04	2.35E-03	1.79E-05	7.90E-04	9.81E-04	2.28E-05	2.55E-04	2.54E-04	6.59E-05	6.59E-05	7.93E-05	1.87E-08	3.18E-07	0.00E+00	3.36E-07	0.336	0.00E+00	4.15E-03	2.11E-03
3745273758589	374527	3758589	4.81E-04	1.03E-03	2.56E-03	1.86E-05	8.62E-04	1.07E-03	2.48E-05	2.74E-04	2.72E-04	7.07E-05	7.07E-05	8.25E-05	2.04E-08	3.45E-07	0.00E+00	3.66E-07	0.366	0.00E+00	4.51E-03	2.30E-03
3744023758594	374402	3758594	9.49E-05	2.03E-04	5.05E-04	7.79E-06	1.70E-04	2.11E-04	4.90E-06	7.97E-05	7.92E-05	2.06E-05	2.06E-05	3.65E-05	4.04E-09	7.57E-08	0.00E+00	7.97E-08	0.080	0.00E+00	9.48E-04	4.86E-04
3744073758594	374407	3758594	9.90E-05	2.12E-04	5.27E-04	8.03E-06	1.78E-04	2.20E-04	5.11E-06	8.27E-05	8.22E-05	2.13E-05	2.13E-05	3.76E-05	4.21E-09	7.88E-08	0.00E+00	8.30E-08	0.083	0.00E+00	9.87E-04	5.07E-04
3744123758594	374412	3758594	1.03E-04	2.21E-04	5.50E-04	8.29E-06	1.85E-04	2.30E-04	5.34E-06	8.58E-05	8.53E-05	2.21E-05	2.21E-05	3.86E-05	4.40E-09	8.21E-08	0.00E+00	8.65E-08	0.087	0.00E+00	1.03E-03	5.28E-04
3744173758594	374417	3758594	1.08E-04	2.31E-04	5.75E-04	8.56E-06	1.94E-04	2.41E-04	5.58E-06	8.91E-05	8.85E-05	2.30E-05	2.30E-05	3.97E-05	4.60E-09	8.56E-08	0.00E+00	9.02E-08	0.090	0.00E+00	1.07E-03	5.52E-04
3744223758594	374422	3758594	1.13E-04	2.42E-04	6.02E-04	8.84E-06	2.03E-04	2.52E-04	5.84E-06	9.26E-05	9.20E-05	2.39E-05	2.39E-05	4.09E-05	4.81E-09	8.94E-08	0.00E+00	9.42E-08	0.094	0.00E+00	1.12E-03	5.76E-04
3744273758594	374427	3758594	1.19E-04	2.53E-04	6.31E-04	9.14E-06	2.13E-04	2.64E-04	6.12E-06	9.63E-05	9.57E-05	2.48E-05	2.48E-05	4.21E-05	5.04E-09	9.35E-08	0.00E+00	9.85E-08	0.099	0.00E+00	1.17E-03	6.03E-04
3744323758594	374432	3758594	1.24E-04	2.66E-04	6.62E-04	9.45E-06	2.23E-04	2.77E-04	6.42E-06	1.00E-04	9.96E-05	2.59E-05	2.59E-05	4.34E-05	5.29E-09	9.79E-08	0.00E+00	1.03E-07	0.103	0.00E+00	1.23E-03	6.32E-04
3744373758594	374437	3758594	1.31E-04	2.79E-04	6.95E-04	9.78E-06	2.34E-04	2.91E-04	6.75E-06	1.04E-04	1.04E-04	2.69E-05	2.69E-05	4.47E-05	5.56E-09	1.03E-07	0.00E+00	1.08E-07	0.108	0.00E+00	1.29E-03	6.62E-04
3744423758594	374442	3758594	1.37E-04	2.93E-04	7.31E-04	1.01E-05	2.46E-04	3.06E-04	7.10E-06	1.09E-04	1.08E-04	2.81E-05	2.81E-05	4.61E-05	5.84E-09	1.08E-07	0.00E+00	1.13E-07	0.113	0.00E+00	1.36E-03	6.95E-04
3744473758594	374447	3758594	1.45E-04	3.09E-04	7.71E-04	1.05E-05	2.60E-04	3.22E-04	7.48E-06	1.14E-04	1.13E-04	2.93E-05	2.93E-05	4.76E-05	6.16E-09	1.13E-07	0.00E+00	1.19E-07	0.119	0.00E+00	1.43E-03	7.32E-04
3744523758594	374452	3758594	1.53E-04	3.27E-04	8.15E-04	1.09E-05	2.74E-04	3.41E-04	7.91E-06	1.19E-04	1.18E-04	3.07E-05	3.07E-05	4.91E-05	6.51E-09	1.19E-07	0.00E+00	1.26E-07	0.126	0.00E+00	1.50E-03	7.72E-04
3744573758594	374457	3758594	1.62E-04	3.46E-04	8.62E-04	1.13E-05	2.90E-04	3.60E-04	8.36E-06	1.24E-04	1.24E-04	3.21E-05	3.21E-05	5.07E-05	6.89E-09	1.26E-07	0.00E+00	1.32E-07	0.132	0.00E+00	1.59E-03	8.15E-04
3744623758594	374462	3758594	1.72E-04	3.67E-04	9.14E-04	1.17E-05	3.08E-04	3.82E-04	8.87E-06	1.30E-04	1.29E-04	3.36E-05	3.36E-05	5.24E-05	7.30E-09	1.33E-07	0.00E+00	1.40E-07	0.140	0.00E+00	1.68E-03	8.62E-04
3744673758594	374467	3758594	1.82E-04	3.90E-04	9.71E-04	1.21E-05	3.27E-04	4.06E-04	9.42E-06	1.37E-04	1.36E-04	3.53E-05	3.53E-05	5.41E-05	7.76E-09	1.40E-07	0.00E+00	1.48E-07	0.148	0.00E+00	1.78E-03	9.14E-04
3744773758594	374477	3758594	2.08E-04	4.44E-04	1.11E-03	1.31E-05	3.72E-04	4.62E-04	1.07E-05	1.51E-04	1.50E-04	3.90E-05	3.90E-05	5.79E-05	8.83E-09	1.59E-07	0.00E+00	1.67E-07	0.167	0.00E+00	2.02E-03	1.03E-03
3744823758594	374482	3758594	2.23E-04	4.75E-04	1.18E-03	1.36E-05	3.99E-04	4.95E-04	1.15E-05	1.59E-04	1.58E-04	4.11E-05	4.11E-05	6.00E-05	9.46E-09	1.69E-07	0.00E+00	1.79E-07	0.179	0.00E+00	2.16E-03	1.11E-03
3744873758594	374487	3758594	2.39E-04	5.11E-04	1.27E-03	1.41E-05	4.29E-04	5.33E-04	1.24E-05	1.68E-04	1.67E-04	4.33E-05	4.33E-05	6.21E-05	1.02E-08	1.81E-07	0.00E+00	1.91E-07	0.191	0.00E+00	2.31E-03	1.18E-03
3744923758594	374492	3758594	2.58E-04	5.52E-04	1.38E-03	1.47E-05	4.63E-04	5.75E-04	1.33E-05	1.77E-04	1.76E-04	4.58E-05	4.58E-05	6.44E-05	1.10E-08	1.94E-07	0.00E+00	2.05E-07	0.205	0.00E+00	2.49E-03	1.27E-03
3744973758594	374497	3758594	2.80E-04	5.99E-04	1.49E-03	1.53E-05	5.03E-04	6.24E-04	1.45E-05	1.88E-04	1.87E-04	4.85E-05	4.85E-05	6.68E-05	1.19E-08	2.09E-07	0.00E+00	2.21E-07	0.221	0.00E+00	2.69E-03	1.38E-03
3745023758594	374502	3758594	3.05E-04	6.52E-04	1.62E-03	1.59E-05	5.47E-04	6.79E-04	1.58E-05	1.99E-04	1.98E-04	5.14E-05	5.14E-05	6.93E-05	1.30E-08	2.27E-07	0.00E+00	2.40E-07	0.240	0.00E+00	2.92E-03	1.49E-03
3745073758594	374507	3758594	3.34E-04	7.13E-04	1.78E-03	1.65E-05	5.99E-04	7.43E-04	1.73E-05	2.12E-04	2.11E-04	5.47E-05	5.47E-05	7.20E-05	1.42E-08	2.46E-07	0.00E+00	2.60E-07	0.260	0.00E+00	3.18E-03	1.63E-03
3745123758594	374512	3758594	3.67E-04	7.84E-04	1.95E-03	1.72E-05

			SWBuilding Construction	SWDemolition	SWGrading	EYBuilding Construction	SWPaving	SWGrading	SWArchitectural Coating	NBBuilding Construction	NBBuilding Construction	NBArchitectural Coating	NBArchitectural Coating	RWBuilding Construction	Child Risk					Overlapping Phases - Maximum Gl		
Unique Identifier	X (UTM)	Y (UTM)	2026	2026	2026	2026	2027	2027	2027	2026	2027	2026	2027	2026	3rd Trimester	0<2	2<16	Total	per million	2025	2026	2027
3744073758609	374407	3758609	9.94E-05	2.12E-04	5.29E-04	8.61E-06	1.78E-04	2.21E-04	5.13E-06	8.48E-05	8.43E-05	2.19E-05	2.19E-05	3.92E-05	4.23E-09	7.96E-08	0.00E+00	8.39E-08	0.084	0.00E+00	9.95E-04	5.11E-04
3744123758609	374412	3758609	1.04E-04	2.22E-04	5.52E-04	8.90E-06	1.86E-04	2.31E-04	5.36E-06	8.80E-05	8.75E-05	2.27E-05	2.27E-05	4.03E-05	4.41E-09	8.30E-08	0.00E+00	8.74E-08	0.087	0.00E+00	1.04E-03	5.32E-04
3744173758609	374417	3758609	1.08E-04	2.32E-04	5.77E-04	9.20E-06	1.94E-04	2.41E-04	5.60E-06	9.14E-05	9.08E-05	2.36E-05	2.36E-05	4.15E-05	4.61E-09	8.65E-08	0.00E+00	9.11E-08	0.091	0.00E+00	1.08E-03	5.56E-04
3744223758609	374422	3758609	1.13E-04	2.42E-04	6.04E-04	9.52E-06	2.03E-04	2.52E-04	5.86E-06	9.49E-05	9.43E-05	2.45E-05	2.45E-05	4.28E-05	4.82E-09	9.03E-08	0.00E+00	9.51E-08	0.095	0.00E+00	1.13E-03	5.80E-04
3744273758609	374427	3758609	1.19E-04	2.54E-04	6.32E-04	9.85E-06	2.13E-04	2.64E-04	6.14E-06	9.87E-05	9.81E-05	2.55E-05	2.55E-05	4.41E-05	5.05E-09	9.44E-08	0.00E+00	9.94E-08	0.099	0.00E+00	1.18E-03	6.07E-04
3744323758609	374432	3758609	1.25E-04	2.66E-04	6.63E-04	1.02E-05	2.23E-04	2.77E-04	6.44E-06	1.03E-04	1.02E-04	2.65E-05	2.65E-05	4.54E-05	5.30E-09	9.88E-08	0.00E+00	1.04E-07	0.104	0.00E+00	1.24E-03	6.36E-04
3744373758609	374437	3758609	1.31E-04	2.80E-04	6.97E-04	1.06E-05	2.35E-04	2.91E-04	6.76E-06	1.07E-04	1.06E-04	2.76E-05	2.76E-05	4.69E-05	5.57E-09	1.03E-07	0.00E+00	1.09E-07	0.109	0.00E+00	1.30E-03	6.67E-04
3744423758609	374442	3758609	1.38E-04	2.94E-04	7.33E-04	1.10E-05	2.47E-04	3.06E-04	7.11E-06	1.12E-04	1.11E-04	2.88E-05	2.88E-05	4.83E-05	5.85E-09	1.09E-07	0.00E+00	1.14E-07	0.114	0.00E+00	1.36E-03	7.00E-04
3744473758609	374447	3758609	1.45E-04	3.10E-04	7.72E-04	1.14E-05	2.60E-04	3.23E-04	7.49E-06	1.16E-04	1.16E-04	3.00E-05	3.00E-05	4.99E-05	6.17E-09	1.14E-07	0.00E+00	1.20E-07	0.120	0.00E+00	1.43E-03	7.36E-04
3744523758609	374452	3758609	1.53E-04	3.27E-04	8.15E-04	1.18E-05	2.75E-04	3.41E-04	7.91E-06	1.22E-04	1.21E-04	3.14E-05	3.14E-05	5.15E-05	6.51E-09	1.20E-07	0.00E+00	1.26E-07	0.126	0.00E+00	1.51E-03	7.76E-04
3744573758609	374457	3758609	1.62E-04	3.46E-04	8.62E-04	1.22E-05	2.90E-04	3.60E-04	8.36E-06	1.27E-04	1.26E-04	3.28E-05	3.28E-05	5.33E-05	6.89E-09	1.26E-07	0.00E+00	1.33E-07	0.133	0.00E+00	1.60E-03	8.18E-04
3744623758609	374462	3758609	1.72E-04	3.67E-04	9.13E-04	1.27E-05	3.08E-04	3.82E-04	8.86E-06	1.33E-04	1.32E-04	3.43E-05	3.43E-05	5.51E-05	7.30E-09	1.34E-07	0.00E+00	1.41E-07	0.141	0.00E+00	1.69E-03	8.65E-04
3744673758609	374467	3758609	1.82E-04	3.89E-04	9.70E-04	1.32E-05	3.27E-04	4.06E-04	9.41E-06	1.39E-04	1.39E-04	3.60E-05	3.60E-05	5.70E-05	7.75E-09	1.41E-07	0.00E+00	1.49E-07	0.149	0.00E+00	1.79E-03	9.16E-04
3744773758609	374477	3758609	2.07E-04	4.43E-04	1.10E-03	1.43E-05	3.72E-04	4.62E-04	1.07E-05	1.54E-04	1.53E-04	3.97E-05	3.97E-05	6.11E-05	8.82E-09	1.59E-07	0.00E+00	1.68E-07	0.168	0.00E+00	2.02E-03	1.04E-03
3744823758609	374482	3758609	2.22E-04	4.74E-04	1.18E-03	1.49E-05	3.98E-04	4.94E-04	1.15E-05	1.62E-04	1.61E-04	4.18E-05	4.18E-05	6.33E-05	9.45E-09	1.70E-07	0.00E+00	1.79E-07	0.179	0.00E+00	2.16E-03	1.11E-03
3744873758609	374487	3758609	2.39E-04	5.10E-04	1.27E-03	1.56E-05	4.28E-04	5.31E-04	1.23E-05	1.71E-04	1.70E-04	4.40E-05	4.40E-05	6.56E-05	1.02E-08	1.82E-07	0.00E+00	1.92E-07	0.192	0.00E+00	2.32E-03	1.19E-03
3744923758609	374492	3758609	2.58E-04	5.51E-04	1.37E-03	1.62E-05	4.62E-04	5.74E-04	1.33E-05	1.80E-04	1.79E-04	4.65E-05	4.65E-05	6.81E-05	1.10E-08	1.95E-07	0.00E+00	2.06E-07	0.206	0.00E+00	2.49E-03	1.27E-03
3744973758609	374497	3758609	2.80E-04	5.97E-04	1.49E-03	1.70E-05	5.01E-04	6.22E-04	1.44E-05	1.90E-04	1.89E-04	4.91E-05	4.91E-05	7.07E-05	1.19E-08	2.10E-07	0.00E+00	2.22E-07	0.222	0.00E+00	2.69E-03	1.38E-03
3745023758609	374502	3758609	3.05E-04	6.50E-04	1.62E-03	1.77E-05	5.46E-04	6.78E-04	1.57E-05	2.01E-04	2.00E-04	5.20E-05	5.20E-05	7.35E-05	1.29E-08	2.27E-07	0.00E+00	2.40E-07	0.240	0.00E+00	2.92E-03	1.49E-03
3745073758609	374507	3758609	3.33E-04	7.12E-04	1.77E-03	1.85E-05	5.98E-04	7.41E-04	1.72E-05	2.14E-04	2.12E-04	5.52E-05	5.52E-05	7.64E-05	1.42E-08	2.46E-07	0.00E+00	2.60E-07	0.260	0.00E+00	3.18E-03	1.62E-03
3745123758609	374512	3758609	3.66E-04	7.82E-04	1.95E-03	1.94E-05	6.56E-04	8.14E-04	1.89E-05	2.27E-04	2.26E-04	5.86E-05	5.86E-05	7.95E-05	1.56E-08	2.68E-07	0.00E+00	2.84E-07	0.284	0.00E+00	3.48E-03	1.77E-03
3745173758609	374517	3758609	4.02E-04	8.59E-04	2.14E-03	2.02E-05	7.21E-04	8.95E-04	2.08E-05	2.42E-04	2.40E-04	6.24E-05	6.24E-05	8.28E-05	1.71E-08	2.93E-07	0.00E+00	3.10E-07	0.310	0.00E+00	3.81E-03	1.94E-03
3745223758609	374522	3758609	4.41E-04	9.42E-04	2.35E-03	2.12E-05	7.91E-04	9.81E-04	2.28E-05	2.58E-04	2.56E-04	6.65E-05	6.65E-05	8.63E-05	1.87E-08	3.19E-07	0.00E+00	3.37E-07	0.337	0.00E+00	4.16E-03	2.12E-03
3745273758609	374527	3758609	4.81E-04	1.03E-03	2.56E-03	2.21E-05	8.63E-04	1.07E-03	2.48E-05	2.75E-04	2.74E-04	7.11E-05	7.11E-05	9.00E-05	2.05E-08	3.46E-07	0.00E+00	3.67E-07	0.367	0.00E+00	4.53E-03	2.30E-03
3744023758614	374402	3758614	9.54E-05	2.04E-04	5.08E-04	8.54E-06	1.71E-04	2.12E-04	4.93E-06	8.23E-05	8.18E-05	2.13E-05	2.13E-05	3.87E-05	4.06E-09	7.67E-08	0.00E+00	8.08E-08	0.081	0.00E+00	9.57E-04	4.91E-04
3744073758614	374407	3758614	9.94E-05	2.12E-04	5.29E-04	8.83E-06	1.78E-04	2.21E-04	5.13E-06	8.53E-05	8.48E-05	2.20E-05	2.20E-05	3.98E-05	4.23E-09	7.98E-08	0.00E+00	8.40E-08	0.084	0.00E+00	9.97E-04	5.12E-04
3744123758614	374412	3758614	1.04E-04	2.22E-04	5.52E-04	9.13E-06	1.86E-04	2.31E-04	5.36E-06	8.85E-05	8.80E-05	2.28E-05	2.28E-05	4.09E-05	4.41E-09	8.31E-08	0.00E+00	8.75E-08	0.088	0.00E+00	1.04E-03	5.33E-04
3744173758614	374417	3758614	1.08E-04	2.31E-04	5.77E-04	9.44E-06	1.94E-04	2.41E-04	5.60E-06	9.19E-05	9.13E-05	2.37E-05	2.37E-05	4.22E-05	4.61E-09	8.67E-08	0.00E+00	9.13E-08	0.091	0.00E+00	1.08E-03	5.56E-04
3744223758614	374422	3758614	1.13E-04	2.42E-04	6.03E-04	9.77E-06	2.03E-04	2.52E-04	5.86E-06	9.54E-05	9.48E-05	2.46E-05	2.46E-05	4.34E-05	4.82E-09	9.04E-08	0.00E+00	9.53E-08	0.095	0.00E+00	1.13E-03	5.81E-04
3744273758614	374427	3758614	1.19E-04	2.54E-04	6.32E-04	1.01E-05	2.13E-04	2.64E-04	6.13E-06	9.92E-05	9.86E-05	2.56E-05	2.56E-05	4.48E-05	5.05E-09	9.45E-08	0.00E+00	9.95E-08	0.100	0.00E+00	1.18E-03	6.07E-04
3744323758614	374432	3758614	1.25E-04	2.66E-04	6.63E-04	1.05E-05	2.23E-04	2.77E-04	6.43E-06	1.03E-04	1.03E-04	2.66E-05	2.66E-05	4.62E-05	5.30E-09	9.89E-08	0.00E+00	1.04E-07	0.104	0.00E+00	1.24E-03	6.36E-04
3744373758614	374437	3758614	1.31E-04	2.79E-04	6.96E-04	1.09E-05	2.35E-04	2.91E-04	6.75E-06	1.07E-04	1.07E-04	2.77E-05	2.77E-05	4.76E-05	5.56E-09	1.04E-07	0.00E+00	1.09E-07	0.109	0.00E+00	1.30E-03	6.67E-04
3744423758614	374442	3758614	1.38E-04	2.94E-04	7.32E-04	1.13E-05	2.47E-04	3.06E-04	7.10E-06	1.12E-04	1.11E-04	2.89E-05	2.89E-05	4.91E-05	5.85E-09	1.09E-07	0.00E+00	1.14E-07	0.114	0.00E+00	1.36E-03	7.00E-04
3744473758614	374447	3758614	1.45E-04	3.10E-04	7.71E-04	1.17E-05	2.60E-04	3.22E-04	7.48E-06	1.17E-04	1.16E-04	3.01E-05	3.01E-05	5.07E-05	6.16E-09	1.14E-07	0.00E+00	1.20E-07	0.120	0.00E+00	1.44E-03	7.36E-04
3744523758614	374452	3758614	1.53E-04	3.27E-04	8.14E-04	1.21E-05	2.74E-04	3.40E-04	7.90E-06	1.22E-04	1.21E-04	3.15E-05	3.15E-05	5.24E-05	6.50E-09	1.20E-07	0.00E+00	1.27E-07	0.127	0.00E+00	1.51E-03	7.75E-04
3744573758614	374457	3758614	1.62E-04	3.45E-04	8.61E-04	1.26E-05	2.90E-04	3.60E-04	8.35E-06	1.27E-04	1.27E-04	3.29E-05	3.29E-05	5.42E-05	6.88E-09	1.26E-07	0.00E+00	1.33E-07	0.133	0.00E+00	1.60E-03	8.18E-04
3744623758614	374462	3758614	1.71E-04	3.66E-04	9.12E-04	1.31E-05	3.07E-04	3.81E-04	8.85E-06	1.33E-04	1.33E-04	3.44E-05	3.44E-05	5.60E-05	7.29E-09	1.34E-07	0.00E+00	1.41E-07	0.141	0.00E+00	1.69E-03	8.65E-04
3744673758614	374467	3758614	1.82E-04	3.89E-04	9.69E-04	1.36E-05	3.26E-04	4.05E-04	9.40E-06	1.40E-04	1.39E-04	3.61E-05	3.61E-05	5.80E-05	7.74E-09	1.41E-07	0.00E+00	1.49E-07	0.149	0.00E+00	1.79E-03	9.16E-04
3744773758614	374477	3758614	2.07E-04	4.42E-04	1.10E-03	1.48E-05	3.71E-04	4.61E-04	1.07E-05	1.54E-04	1.53E-04	3.97E-05	3.97E-05	6.24E-05	8.80E-09	1.59E-07	0.00E+00	1.68E-07	0.168	0.00E+00	2.02E-03	1.04E-03
3744823758614	374482	3758614	2.22E-04	4.74E-04	1.18E-03	1.54E-05	3.98E-04	4.94E-04	1.15E-05	1.62E-04	1.61E-04	4.18E-05	4.18E-05	6.45E-05	9.43E-09	1.70E-07	0.00E+00	1.79E-07	0.179	0.00E+00	2.16E-03	1.11E-03
3744873758614	374487	3758614	2.38E-04	5.09E-04	1.27E-03	1.61E-05	4.28E-04	5.31E-04	1.23E-05	1.70E-04	1.69E-04	4.40E-05	4.40E-05	6.69E-05	1.01E-08	1.81E-07	0.00E+00	1.91E-07	0.191	0.00E+00	2.31E-03	1.18E-03
3744923758614	374492	3758614	2.57E-04	5.50E-04	1.37E-03	1.68E-05	4.61E-04	5.73E-04	1.33E-05	1.80E-04	1.79E-04	4.64E-05	4.64E-05	6.95E-05	1.09E-08	1.95E-07	0.00E+00	2.05E-07	0.205	0.00E+00	2.49E-03	1.27E-03
3744973758614	374497	3758614	2.79E-04	5.96E-04	1.48E-03	1.76E-05	5.00E-04	6.21E-04	1.44E-05	1.90E-04	1.89E-04	4.90E-05	4.90E-05	7.22E-05	1.19E-08	2.09E-07	0.00E+00	2.21E-07	0.221	0.00E+00	2.69E-03	1.37E-03
3745023758614	374502	3758614	3.04E-04	6.49E-04	1.62E-03	1.84E-05	5.45E-04	6.76E-04	1.57E-05	2.01E-04	2.00E-04	5.19E-05	5.19E-05	7.51E-05	1.29E-08	2.26E-07	0.00E+00	2.39E-07	0.239	0.00E+00	2.92E-03	1.49E-03
3745073758614	374507	3758614	3.33E-04	7.10E-04	1.77E-03	1.92E-05	5.96E-04	7.40E-04	1.72E-05	2.13E-04	2.12E-04	5.50E-05	5.50E-05	7.81E-05	1.41E-08	2.46E-07	0.00E+00	2.60E-07	0.260	0.00E+00	3.18E-03	1.62E-03
3745123758614	374512	3758614	3.65E-04	7.80E-04	1.94E-03	2.01E-05	6.55E-04	8.13E-04	1.89E-05	2.26E-04	2.25E-04	5.83E-05	5.83E-05	8.13E-05	1.55E-08	2.68E-07	0.00E+00	2.83E-07	0.283	0.00E+00	3.48E-03	1.77E-03
3745173758614	374517	3758614	4.01E-04	8.57E-04	2.14E-03	2.11E-05	7.19E-04	8.93E-04	2.07E-05	2.40E-04	2.39E-04	6.20E-05	6.20E-05	8.47E-05	1.71E-08	2.92E-07	0.00E+00	3.09E-07	0.309	0.00E+00	3.80E-03	1.93E-03
3745223758614	374522	3758614	4.40E-04	9.41E-04	2.34E-03	2.21E-05	7.90E-04	9.80E-04	2.27E-05	2.56E-04	2.54E-04	6.60E-05	6.60E-05	8.83E-05	1.87E-08	3.18E-07	0.00E+00	3.37E-07	0.337	0.00E+00	4.16E-03	2.11E-03
3745273758614	374527	3758614	4.81E-04	1.03E-03	2.56E-03	2.31E-05	8.62E-04	1.07E-03	2.48E-05	2.73E-04	2.71E-04	7.05E-05	7.05E-05	9.22E-05	2.04E-08	3.45E-07	0.00E+00	3.66E-07	0.366	0.00E+00	4.52E-03	2.30E-03
3744023758619	374402	3758619	9.54E-05	2.04E-04	5.07E-04	8.76E-06	1.71E-04	2.12E-04	4.92E-06	8.27E-05	8.22E-05	2.13E-05	2.13E-05	3.92E-05	4.05E-09	7.68E-08	0.00E+00	8.09E-08	0.081	0.00E+00	9.58E-04	4.92E-04
3744073758619	374407	3758619	9.94E-05	2.12E-04	5.29E-04	9.05E-06	1.78E-04	2.21E-04	5.13E-06	8.57E-05	8.52E-05	2.21E-05	2.21E-05	4.04E-05	4.23E-09	7.99E-08	0.00E+00	8.41E-08	0.084	0.00E+00	9.98E-04	5.12E-04
3744123758619	374412	3758619	1.04E-04	2.21E-04	5.52E-04	9.36E-06	1.86E-04	2.31E-04	5.36E-06	8.88E-05	8.83E-05	2.29E-05	2.29E-05	4.16E-05	4.41E-09	8.32E-08	0.00E+00	8.76E-08	0.088	0.00E+00	1.04E-03	5.33E-04
3744173758619	374417	3758619	1.08E-04	2.31E-04	5.76E-04	9.69E-06	1.94E-04	2.41E-04	5.59E-06	9.21E-05	9.16E-05	2.38E-05	2.38E-05	4.28E-05	4.61E-09	8.67E-08	0.00E+00	9.13E-08	0.091	0.00E+00	1.08E-03	5.56E-04
3744223758619	374422	3758619	1.13E-04	2.42E-04	6.03E-04	1.00E-05	2.03E-04	2.52E-04	5.85E-06	9.57E-05	9.51E-05	2.47E-05	2.47E-05	4.41E-05	4.82E-09	9.05E-08	0.00E+00	9.53E-08	0.095	0.00E+00	1.13E-03	5.81E-04
3744273758619	374427	3758619	1.19E-04	2.53E-04	6.31E-04	1.04E-05	2.13E-04	2.64E-04	6.13E-06	9.95E-05	9.89E-05	2.57E-05	2.57E-05	4.55E-05	5.04E-09	9.45E-08	0.00E+00	9.96E-08	0.100	0.00E+00	1.18E-03	6.07E-04
3744323758619	374432	3758619	1.24E-04	2.66E-04	6.62E-04	1.08E-05	2.23E-04	2.77E-04	6.42E-06	1.03E-04	1.03E-04	2.67E-05	2.67E-05	4.69E-05	5.29E-09	9.89E-08	0.00E+00	1.04E-07	0.104	0.00E+00	1.24E-03	6.36E-04
3744373758619	374437	3758619	1.31E-04	2.79E-04	6.95E-04	1.12E-05	2.34E-04	2.91E-04	6.74E-06	1.08E-04	1.07E-04	2.78E-05	2.78E-05	4.84E-05	5.55E-09	1.04E-07	0.00E+00	1.09E-07	0.109	0.00E+00	1.30E-03	6.66E-04
3744423758619	374442	3758619	1.37E-04	2.93E-04	7.31E-04	1.16E-05	2.46E-04	3.06E-04	7.09E-06	1.12E-04	1.12E-04	2.90E-05	2.90E-05	5.00E-05	5.84E-09	1.09E-07	0.00E+00	1.14E-07	0.114	0.00E+00	1.36E-03	6.99E-04
3744473758619	374447	3758619	1.45E-04	3.09E-04	7.70E-04	1.20E-05	2.59E-04	3.22E-04	7.47E-06	1.17E-04	1.16E-04	3.02E-05	3.02E-05	5.16E-05	6.15E-09	1.14E-07	0.00E+00	1.20E-07	0.120	0.00E+00	1.43E-03	7.35E-04
3744523758619	374452	3758619	1.53E-04	3.26E-04	8.12E-04	1.25E-05	2.74E-04	3.40E-04	7.88E-06	1.22E-04	1.21E-04	3.15E-05	3.15E-05	5.33E-05	6.49E-09	1.20E-07	0.00E+00	1.26E-07	0.126	0.00E+00	1.51E-03	7.74E-04
3744573758619	374457	3758619	1.61E-04	3.45E-04	8.59E-04	1.30E-05	2.89E-04	3.59E-04	8.34E-06	1.28E-04	1.27E-04	3.29E-05	3.29E-05	5.51E-05	6.87E-09	1.26E-07	0.00E+00	1.33E-07	0.133	0.00E+00	1.59E-03	8.17E-04
3744623758619	374462	3758619	1.71E-04	3.65E-04	9.10E-04	1.35E-05	3.07E-04	3.81E-04	8.83E-06	1.33E-04	1.33E-04	3.44E-05	3.44E-05	5.70E-05	7.27E-09	1.33E-07	0.00E+00	1.41E-07	0.141	0.00E+00	1.69E-03	8.63E-04
3744673758619	374467	3758619	1.82E-04	3.88E-04	9.67E-04	1.41E-05	3.26E-04	4.04E-04	9.38E-06	1.40E-04	1.39E-04	3.60E-05	3.60E-05	5.90E-05	7.73E-09	1.41E-07	0.00E+00	1.49E-07	0.149	0.00E+00	1.79E-03	9.14E-04
3744773758619	374477	3758619	2.07E-04	4.41E-04	1.10E-03	1.53E-05	3.70E-04	4.60E-04	1.07E-05	1.54E-04	1.53E-04	3.97E-05	3.97E-05	6.34E-05	8.78E-09	1.59E-07	0.00E+00	1.68E-07	0.168	0.00E+00	2.02E-03	1.03E-03
3744823758619	374482	3758619	2.21E-04	4.72E-04	1.18E-03	1.60E-05	3.97E-04	4.92E-04	1.14E-05	1.62E-04	1.61E-04	4.17E-05	4.17E-05	6.58E-05	9.41E-09	1.69E-07	0.00E+00	1.79E-07	0.179	0.00E+00	2.16E-03	1.10E-03
3744873758619	374487	3758619	2.38E-04	5.08E-04	1.27E-03	1.67E-05	4.26E-04	5.29E-04	1.23E-05	1.70E-04	1.69E-04	4.39E-05	4.39E-05	6.83E-05	1.01E-08	1.81E-07	0.00E+00	1.91E-07	0.191	0.00E+00	2.31E-03	1.18E-03
3744923758619	374492	3758619	2.57E-04	5.48E-04	1.37E-03	1.74E-05	4.60E-04	5.71E-04	1.33E-05	1.79E-04	1.78E-04	4.62E-05	4.62E-05	7.09E-05	1.09E-08	1.94E-07	0.00E+00	2.05E-07	0.205	0.00E+00	2.48E-03	1.27E-03
3744973758619	374497	3758619	2.78E-04	5.94E-04	1.48E-03	1.82E-05	4.99E-04	6.19E-04	1.44E-05	1.89E-04	1.88E-04	4.88E-05	4.88E-05	7.37E-05	1.18E-08	2.09E-07	0.00E+00	2.21E-07	0.221	0.00E+00	2.68E-03	1.37E-03
3745023758619	374502	3758619	3.03E-04	6.47E-04	1.61E-03	1.91E-05	5.44E-04	6.74E-04	1.57E-05	2.00E-04	1.99E-04	5.16E-05	5.16E-05	7.67E-05	1.29E-08	2.26E-07	0.00E+00	2.39E-07	0.239	0.00E+00	2.91E-03	1.48E-03
3745073758619	374507	3758619	3.33E-04	7.08E-04	1.76E-03	2.00E-05	5.95E-04	7.38E-04	1.71E-05	2.12E-04	2.10E-04	5.46E-05	5.46E-05	7.98E-05	1.41E-08	2.47E-07	0.00E+00	2.59E-07	0.259	0.00E+00	3.17E-03	1.61E-03
3745123758619	374512	3758619	3.64E-04	7.78E-04	1.94E-03	2.10E-05	6.53E-04	8.11E-04	1.88E-05	2.24E-04	2.23E-04	5.79E-05	5.79E-05	8.32E-05	1.55E-08	2.67E-07	0.00E+00	2.82E-07	0.282	0.00E+00	3.47E-03	1.76E-03
3745173758619	374517	3758619	4.00E-04	8.55E-04	2.13E-03	2.20E-05	7.18E-04	8.91E-04	2.07E-05	2.38E-04	2.37E-04	6.14E-05	6.14E-05	8.68E-05	1.70E-08	2.91E-07	0.00E+00	3.08E-07	0.308	0.00E+00	3.79E-03	1.93E-03
3745223758619	374522	3758619	4.40E-04	9.39E-04	2.34E-03	2.31E-05	7.89E-04	9.79E-04	2.27E-05	2.53E-04	2.52E-04	6.53E-05	6.53E-05	9.05E-05	1.87E-08	3.17E-07	0.00E+00	3.36E-07	0.336	0.00E+00	4.15E-03	2.11E-03
3745273758619	374527	3758619	4.80E-04	1.02E-03	2.55E-03	2.42E-05	8.60E-04	1.07E-03	2.48E-05	2.70E-04	2.68E-04	6.97E-05	6.97E-05	9.46E-05	2.04E-08	3.44E-07	0.00E+00	3.65E-07	0.365	0.00E+00	4.52E-03	2.29E-03
3744023758624	374402	3758624	1.24E-04	2.65E-04	6.61E-04	1.11E-05	2.23E-04	2.76E-04	6.41E-06	1.04E-04	1.03E-04	2.67E-05	2.67E-05	4.76E-05	5.28E-09	9.88E-08	0.00E+00	1.04E-07	0.104	0.00E+00	1.24E-03	6.35E-04
3744373758624	374437	3758624	1.30E-04	2.78E-04	6.93E-04	1.15E-05	2.34E-04	2.90E-04	6.73E-06	1.08E-04	1.07E-04	2.78E-05	2.78E-05	4.92E-05	5.54E-09	1.03E-07	0.00E+00	1.09E-07	0.109	0.00E+00	1.30E-03	6.65E-04
3744423758624	374442	3758624	1.37E-04	2.93E-04	7.29E-04	1.19E-05	2.46E-04	3.05E-04	7.08E-06	1.12E-04	1.11E-04	2.90E-05	2.90E-05	5.08E-05	5.83E-09	1.08E-07	0.00E+00	1.14E-07	0.114	0.00E+00	1.36E-03	6.98E-04
3744473758624	374447	3758624	1.44E-04	3.08E-04	7.68E-04	1.24E-05	2.59E-04	3.21E-04	7.45E-06	1.17E-04	1.16E-04	3.02E-05	3.02E-05	5.25E-05	6.14E-09	1.14E-07	0.00E+00	1.20E-07	0.120	0.00E+00	1.43E-03	7.34E-04
3744523758624	374452	3758624	1.52E-04	3.25E-04	8.10E-04	1.29E-05	2.73E-04	3.39E-04	7.87E-06	1.22E-04	1.21E-04	3.15E-05	3.15E-05	5.42E-05	6.48E-09	1.20E-07	0.00E+00	1.26E-07	0.126	0.00E+00	1.51E-03	7.73E-04
3744573758624	374457	3758624	1.61E-04

			SWBuilding Construction	SWDemolition	SWGrading	EYBuilding Construction	SWPaving	SWGrading	SWArchitectural Coating	NBBuilding Construction	NBBuilding Construction	NBArchitectural Coating	NBArchitectural Coating	RWBuilding Construction	Child Risk					Overlapping Phases - Maximum Gl		
Unique Identifier	X (UTM)	Y (UTM)	2026	2026	2026	2026	2027	2027	2027	2026	2027	2026	2027	2026	3rd Trimester	0<2	2<16	Total	per million	2025	2026	2027
3745023758639	374502	3758639	2.98E-04	6.37E-04	1.59E-03	2.24E-05	5.35E-04	6.63E-04	1.54E-05	1.90E-04	1.89E-04	4.91E-05	4.91E-05	8.40E-05	1.27E-08	2.21E-07	0.00E+00	2.34E-07	0.234	0.00E+00	2.87E-03	1.45E-03
3745073758639	374507	3758639	3.26E-04	6.97E-04	1.74E-03	2.36E-05	5.85E-04	7.26E-04	1.68E-05	2.00E-04	1.99E-04	5.17E-05	5.17E-05	8.78E-05	1.39E-08	2.39E-07	0.00E+00	2.53E-07	0.253	0.00E+00	3.12E-03	1.58E-03
3745123758639	374512	3758639	3.59E-04	7.66E-04	1.91E-03	2.48E-05	6.43E-04	7.98E-04	1.85E-05	2.11E-04	2.10E-04	5.46E-05	5.46E-05	9.18E-05	1.52E-08	2.61E-07	0.00E+00	2.76E-07	0.276	0.00E+00	3.41E-03	1.72E-03
3745173758639	374517	3758639	3.94E-04	8.41E-04	2.10E-03	2.62E-05	7.06E-04	8.77E-04	2.03E-05	2.23E-04	2.22E-04	5.76E-05	5.76E-05	9.60E-05	1.68E-08	2.84E-07	0.00E+00	3.01E-07	0.301	0.00E+00	3.73E-03	1.88E-03
3745223758639	374522	3758639	4.33E-04	9.25E-04	2.31E-03	2.76E-05	7.77E-04	9.64E-04	2.24E-05	2.36E-04	2.35E-04	6.10E-05	6.10E-05	1.01E-04	1.84E-08	3.10E-07	0.00E+00	3.28E-07	0.328	0.00E+00	4.09E-03	2.06E-03
3745273758639	374527	3758639	4.74E-04	1.01E-03	2.52E-03	2.92E-05	8.49E-04	1.05E-03	2.45E-05	2.50E-04	2.49E-04	6.46E-05	6.46E-05	1.05E-04	2.01E-08	3.36E-07	0.00E+00	3.56E-07	0.356	0.00E+00	4.45E-03	2.24E-03
3744273758644	374427	3758644	1.17E-04	2.49E-04	6.21E-04	1.20E-05	2.09E-04	2.60E-04	6.03E-06	9.84E-05	9.78E-05	2.54E-05	2.54E-05	4.91E-05	4.96E-09	9.34E-08	0.00E+00	9.83E-08	0.098	0.00E+00	1.17E-03	5.98E-04
3744323758644	374432	3758644	1.22E-04	2.61E-04	6.51E-04	1.25E-05	2.19E-04	2.72E-04	6.32E-06	1.02E-04	1.01E-04	2.63E-05	2.63E-05	5.08E-05	5.20E-09	9.76E-08	0.00E+00	1.03E-07	0.103	0.00E+00	1.23E-03	6.26E-04
3744373758644	374437	3758644	1.28E-04	2.74E-04	6.83E-04	1.30E-05	2.30E-04	2.86E-04	6.63E-06	1.06E-04	1.05E-04	2.74E-05	2.74E-05	5.25E-05	5.46E-09	1.02E-07	0.00E+00	1.08E-07	0.108	0.00E+00	1.28E-03	6.55E-04
3744423758644	374442	3758644	1.35E-04	2.88E-04	7.18E-04	1.35E-05	2.42E-04	3.00E-04	6.97E-06	1.10E-04	1.09E-04	2.84E-05	2.84E-05	5.43E-05	5.74E-09	1.07E-07	0.00E+00	1.13E-07	0.113	0.00E+00	1.35E-03	6.87E-04
3744473758644	374447	3758644	1.42E-04	3.03E-04	7.56E-04	1.41E-05	2.55E-04	3.16E-04	7.33E-06	1.15E-04	1.14E-04	2.96E-05	2.96E-05	5.62E-05	6.04E-09	1.12E-07	0.00E+00	1.18E-07	0.118	0.00E+00	1.42E-03	7.21E-04
3744523758644	374452	3758644	1.50E-04	3.20E-04	7.97E-04	1.47E-05	2.69E-04	3.33E-04	7.73E-06	1.19E-04	1.18E-04	3.08E-05	3.08E-05	5.82E-05	6.37E-09	1.18E-07	0.00E+00	1.24E-07	0.124	0.00E+00	1.49E-03	7.59E-04
3744573758644	374457	3758644	1.58E-04	3.38E-04	8.42E-04	1.53E-05	2.84E-04	3.52E-04	8.17E-06	1.24E-04	1.23E-04	3.20E-05	3.20E-05	6.03E-05	6.73E-09	1.24E-07	0.00E+00	1.31E-07	0.131	0.00E+00	1.57E-03	7.99E-04
3744623758644	374462	3758644	1.68E-04	3.58E-04	8.92E-04	1.60E-05	3.01E-04	3.73E-04	8.65E-06	1.29E-04	1.29E-04	3.34E-05	3.34E-05	6.25E-05	7.13E-09	1.31E-07	0.00E+00	1.38E-07	0.138	0.00E+00	1.66E-03	8.44E-04
3744673758644	374467	3758644	1.78E-04	3.80E-04	9.47E-04	1.67E-05	3.19E-04	3.96E-04	9.19E-06	1.35E-04	1.34E-04	3.48E-05	3.48E-05	6.48E-05	7.56E-09	1.38E-07	0.00E+00	1.46E-07	0.146	0.00E+00	1.76E-03	8.93E-04
3744773758644	374477	3758644	2.02E-04	4.31E-04	1.08E-03	1.83E-05	3.62E-04	4.50E-04	1.04E-05	1.47E-04	1.46E-04	3.80E-05	3.80E-05	7.00E-05	8.59E-09	1.55E-07	0.00E+00	1.64E-07	0.164	0.00E+00	1.98E-03	1.01E-03
3744823758644	374482	3758644	2.16E-04	4.62E-04	1.15E-03	1.92E-05	3.88E-04	4.81E-04	1.12E-05	1.54E-04	1.53E-04	3.98E-05	3.98E-05	7.28E-05	9.20E-09	1.65E-07	0.00E+00	1.74E-07	0.174	0.00E+00	2.12E-03	1.07E-03
3744873758644	374487	3758644	2.33E-04	4.96E-04	1.24E-03	2.02E-05	4.17E-04	5.17E-04	1.20E-05	1.61E-04	1.61E-04	4.17E-05	4.17E-05	7.58E-05	9.89E-09	1.76E-07	0.00E+00	1.86E-07	0.186	0.00E+00	2.27E-03	1.15E-03
3744923758644	374492	3758644	2.51E-04	5.36E-04	1.34E-03	2.12E-05	4.50E-04	5.58E-04	1.30E-05	1.69E-04	1.68E-04	4.37E-05	4.37E-05	7.90E-05	1.07E-08	1.89E-07	0.00E+00	1.99E-07	0.199	0.00E+00	2.44E-03	1.23E-03
3744973758644	374497	3758644	2.72E-04	5.81E-04	1.45E-03	2.22E-05	4.88E-04	6.05E-04	1.40E-05	1.78E-04	1.77E-04	4.59E-05	4.59E-05	8.24E-05	1.16E-08	2.03E-07	0.00E+00	2.14E-07	0.214	0.00E+00	2.63E-03	1.33E-03
3745023758644	374502	3758644	2.96E-04	6.33E-04	1.58E-03	2.34E-05	5.31E-04	6.59E-04	1.53E-05	1.87E-04	1.86E-04	4.82E-05	4.82E-05	8.60E-05	1.26E-08	2.19E-07	0.00E+00	2.32E-07	0.232	0.00E+00	2.85E-03	1.44E-03
3745073758644	374507	3758644	3.24E-04	6.93E-04	1.73E-03	2.46E-05	5.82E-04	7.22E-04	1.67E-05	1.97E-04	1.95E-04	5.07E-05	5.07E-05	8.99E-05	1.38E-08	2.38E-07	0.00E+00	2.51E-07	0.251	0.00E+00	3.10E-03	1.57E-03
3745123758644	374512	3758644	3.56E-04	7.61E-04	1.90E-03	2.60E-05	6.39E-04	7.93E-04	1.84E-05	2.07E-04	2.06E-04	5.35E-05	5.35E-05	9.41E-05	1.52E-08	2.58E-07	0.00E+00	2.74E-07	0.274	0.00E+00	3.39E-03	1.71E-03
3745173758644	374517	3758644	3.92E-04	8.37E-04	2.08E-03	2.74E-05	7.02E-04	8.72E-04	2.02E-05	2.18E-04	2.17E-04	5.64E-05	5.64E-05	9.85E-05	1.67E-08	2.81E-07	0.00E+00	2.98E-07	0.298	0.00E+00	3.71E-03	1.87E-03
3745223758644	374522	3758644	4.31E-04	9.20E-04	2.29E-03	2.90E-05	7.73E-04	9.59E-04	2.23E-05	2.31E-04	2.29E-04	5.96E-05	5.96E-05	1.03E-04	1.83E-08	3.07E-07	0.00E+00	3.25E-07	0.325	0.00E+00	4.07E-03	2.04E-03
3745273758644	374527	3758644	4.72E-04	1.01E-03	2.51E-03	3.07E-05	8.45E-04	1.05E-03	2.43E-05	2.44E-04	2.43E-04	6.30E-05	6.30E-05	1.08E-04	2.01E-08	3.33E-07	0.00E+00	3.54E-07	0.354	0.00E+00	4.43E-03	2.22E-03
3744273758649	374427	3758649	1.16E-04	2.48E-04	6.18E-04	1.24E-05	2.08E-04	2.58E-04	6.00E-06	9.77E-05	9.71E-05	2.52E-05	2.52E-05	4.99E-05	4.94E-09	9.29E-08	0.00E+00	9.78E-08	0.098	0.00E+00	1.17E-03	5.95E-04
3744323758649	374432	3758649	1.22E-04	2.60E-04	6.47E-04	1.29E-05	2.18E-04	2.71E-04	6.28E-06	1.01E-04	1.01E-04	2.61E-05	2.61E-05	5.16E-05	5.17E-09	9.70E-08	0.00E+00	1.02E-07	0.102	0.00E+00	1.22E-03	6.22E-04
3744373758649	374437	3758649	1.28E-04	2.73E-04	6.79E-04	1.35E-05	2.29E-04	2.84E-04	6.59E-06	1.05E-04	1.04E-04	2.71E-05	2.71E-05	5.33E-05	5.43E-09	1.01E-07	0.00E+00	1.07E-07	0.107	0.00E+00	1.28E-03	6.51E-04
3744423758649	374442	3758649	1.34E-04	2.86E-04	7.14E-04	1.40E-05	2.41E-04	2.98E-04	6.93E-06	1.09E-04	1.08E-04	2.82E-05	2.82E-05	5.52E-05	5.70E-09	1.06E-07	0.00E+00	1.12E-07	0.112	0.00E+00	1.34E-03	6.83E-04
3744473758649	374447	3758649	1.41E-04	3.01E-04	7.51E-04	1.46E-05	2.53E-04	3.14E-04	7.29E-06	1.13E-04	1.13E-04	2.93E-05	2.93E-05	5.71E-05	6.00E-09	1.11E-07	0.00E+00	1.17E-07	0.117	0.00E+00	1.41E-03	7.17E-04
3744523758649	374452	3758649	1.49E-04	3.18E-04	7.92E-04	1.52E-05	2.67E-04	3.31E-04	7.69E-06	1.18E-04	1.17E-04	3.05E-05	3.05E-05	5.92E-05	6.33E-09	1.17E-07	0.00E+00	1.23E-07	0.123	0.00E+00	1.48E-03	7.54E-04
3744573758649	374457	3758649	1.57E-04	3.36E-04	8.37E-04	1.59E-05	2.82E-04	3.50E-04	8.12E-06	1.23E-04	1.22E-04	3.17E-05	3.17E-05	6.13E-05	6.69E-09	1.23E-07	0.00E+00	1.30E-07	0.130	0.00E+00	1.56E-03	7.94E-04
3744623758649	374462	3758649	1.67E-04	3.56E-04	8.86E-04	1.66E-05	2.99E-04	3.71E-04	8.60E-06	1.28E-04	1.27E-04	3.30E-05	3.30E-05	6.36E-05	7.08E-09	1.30E-07	0.00E+00	1.37E-07	0.137	0.00E+00	1.65E-03	8.38E-04
3744673758649	374467	3758649	1.77E-04	3.77E-04	9.40E-04	1.74E-05	3.17E-04	3.93E-04	9.13E-06	1.33E-04	1.32E-04	3.44E-05	3.44E-05	6.60E-05	7.52E-09	1.37E-07	0.00E+00	1.44E-07	0.144	0.00E+00	1.75E-03	8.86E-04
3744773758649	374477	3758649	2.01E-04	4.29E-04	1.07E-03	1.91E-05	3.60E-04	4.47E-04	1.04E-05	1.45E-04	1.44E-04	3.75E-05	3.75E-05	7.14E-05	8.54E-09	1.54E-07	0.00E+00	1.62E-07	0.162	0.00E+00	1.97E-03	9.99E-04
3744823758649	374482	3758649	2.15E-04	4.59E-04	1.14E-03	2.00E-05	3.85E-04	4.78E-04	1.11E-05	1.52E-04	1.51E-04	3.92E-05	3.92E-05	7.43E-05	9.14E-09	1.64E-07	0.00E+00	1.73E-07	0.173	0.00E+00	2.10E-03	1.06E-03
3744873758649	374487	3758649	2.31E-04	4.93E-04	1.23E-03	2.10E-05	4.14E-04	5.14E-04	1.19E-05	1.59E-04	1.58E-04	4.10E-05	4.10E-05	7.74E-05	9.82E-09	1.75E-07	0.00E+00	1.84E-07	0.184	0.00E+00	2.25E-03	1.14E-03
3744923758649	374492	3758649	2.47E-04	5.32E-04	1.33E-03	2.21E-05	4.47E-04	5.55E-04	1.29E-05	1.66E-04	1.65E-04	4.29E-05	4.29E-05	8.07E-05	1.06E-08	1.87E-07	0.00E+00	1.98E-07	0.198	0.00E+00	2.42E-03	1.22E-03
3744973758649	374497	3758649	2.70E-04	5.77E-04	1.44E-03	2.32E-05	4.84E-04	6.01E-04	1.40E-05	1.74E-04	1.73E-04	4.50E-05	4.50E-05	8.42E-05	1.15E-08	2.01E-07	0.00E+00	2.13E-07	0.213	0.00E+00	2.61E-03	1.32E-03
3745023758649	374502	3758649	2.94E-04	6.28E-04	1.57E-03	2.45E-05	5.28E-04	6.55E-04	1.52E-05	1.83E-04	1.82E-04	4.73E-05	4.73E-05	8.80E-05	1.25E-08	2.17E-07	0.00E+00	2.30E-07	0.230	0.00E+00	2.83E-03	1.43E-03
3745073758649	374507	3758649	3.22E-04	6.88E-04	1.71E-03	2.58E-05	5.78E-04	7.17E-04	1.66E-05	1.92E-04	1.91E-04	4.97E-05	4.97E-05	9.20E-05	1.37E-08	2.35E-07	0.00E+00	2.49E-07	0.249	0.00E+00	3.08E-03	1.55E-03
3745123758649	374512	3758649	3.54E-04	7.56E-04	1.88E-03	2.73E-05	6.35E-04	7.88E-04	1.83E-05	2.02E-04	2.01E-04	5.23E-05	5.23E-05	9.64E-05	1.51E-08	2.56E-07	0.00E+00	2.71E-07	0.271	0.00E+00	3.37E-03	1.69E-03
3745173758649	374517	3758649	3.89E-04	8.31E-04	2.07E-03	2.88E-05	6.98E-04	8.66E-04	2.01E-05	2.13E-04	2.12E-04	5.51E-05	5.51E-05	1.01E-04	1.66E-08	2.79E-07	0.00E+00	2.95E-07	0.295	0.00E+00	3.69E-03	1.85E-03
3745223758649	374522	3758649	4.28E-04	9.14E-04	2.28E-03	3.05E-05	7.68E-04	9.53E-04	2.21E-05	2.25E-04	2.24E-04	5.81E-05	5.81E-05	1.06E-04	1.82E-08	3.04E-07	0.00E+00	3.22E-07	0.322	0.00E+00	4.04E-03	2.02E-03
3745273758649	374527	3758649	4.69E-04	1.00E-03	2.49E-03	3.23E-05	8.41E-04	1.04E-03	2.42E-05	2.38E-04	2.36E-04	6.14E-05	6.14E-05	1.11E-04	1.99E-08	3.30E-07	0.00E+00	3.50E-07	0.350	0.00E+00	4.41E-03	2.21E-03
3744223758654	374422	3758654	1.10E-04	2.36E-04	5.87E-04	1.24E-05	1.98E-04	2.46E-04	5.70E-06	9.35E-05	9.29E-05	2.41E-05	2.41E-05	4.90E-05	4.69E-09	8.85E-08	0.00E+00	9.32E-08	0.093	0.00E+00	1.11E-03	5.66E-04
3744273758654	374427	3758654	1.15E-04	2.47E-04	6.14E-04	1.29E-05	2.07E-04	2.57E-04	5.96E-06	9.68E-05	9.62E-05	2.50E-05	2.50E-05	5.06E-05	4.91E-09	9.23E-08	0.00E+00	9.72E-08	0.097	0.00E+00	1.16E-03	5.91E-04
3744323758654	374432	3758654	1.21E-04	2.58E-04	6.43E-04	1.34E-05	2.17E-04	2.69E-04	6.24E-06	1.00E-04	9.98E-05	2.59E-05	2.59E-05	5.23E-05	5.14E-09	9.64E-08	0.00E+00	1.02E-07	0.102	0.00E+00	1.21E-03	6.18E-04
3744373758654	374437	3758654	1.27E-04	2.71E-04	6.75E-04	1.39E-05	2.27E-04	2.82E-04	6.55E-06	1.04E-04	1.03E-04	2.69E-05	2.69E-05	5.41E-05	5.39E-09	1.01E-07	0.00E+00	1.06E-07	0.106	0.00E+00	1.27E-03	6.47E-04
3744423758654	374442	3758654	1.33E-04	2.85E-04	7.09E-04	1.45E-05	2.39E-04	2.96E-04	6.88E-06	1.08E-04	1.07E-04	2.79E-05	2.79E-05	5.60E-05	5.67E-09	1.05E-07	0.00E+00	1.11E-07	0.111	0.00E+00	1.33E-03	6.78E-04
3744473758654	374447	3758654	1.40E-04	2.99E-04	7.46E-04	1.52E-05	2.51E-04	3.12E-04	7.24E-06	1.12E-04	1.11E-04	2.90E-05	2.90E-05	5.80E-05	5.96E-09	1.11E-07	0.00E+00	1.17E-07	0.117	0.00E+00	1.40E-03	7.11E-04
3744523758654	374452	3758654	1.48E-04	3.16E-04	7.87E-04	1.58E-05	2.65E-04	3.29E-04	7.63E-06	1.17E-04	1.16E-04	3.01E-05	3.01E-05	6.01E-05	6.29E-09	1.16E-07	0.00E+00	1.22E-07	0.122	0.00E+00	1.47E-03	7.48E-04
3744573758654	374457	3758654	1.56E-04	3.33E-04	8.31E-04	1.65E-05	2.80E-04	3.47E-04	8.04E-06	1.21E-04	1.20E-04	3.13E-05	3.13E-05	6.21E-05	6.64E-09	1.22E-07	0.00E+00	1.29E-07	0.129	0.00E+00	1.55E-03	7.87E-04
3744623758654	374462	3758654	1.65E-04	3.53E-04	8.80E-04	1.73E-05	2.96E-04	3.68E-04	8.54E-06	1.26E-04	1.25E-04	3.26E-05	3.26E-05	6.47E-05	7.03E-09	1.29E-07	0.00E+00	1.36E-07	0.136	0.00E+00	1.64E-03	8.31E-04
3744673758654	374467	3758654	1.75E-04	3.75E-04	9.34E-04	1.81E-05	3.15E-04	3.90E-04	9.06E-06	1.31E-04	1.31E-04	3.39E-05	3.39E-05	6.72E-05	7.46E-09	1.36E-07	0.00E+00	1.43E-07	0.143	0.00E+00	1.73E-03	8.79E-04
3744723758654	374472	3758654	1.87E-04	3.99E-04	9.93E-04	1.90E-05	3.35E-04	4.15E-04	9.64E-06	1.37E-04	1.36E-04	3.53E-05	3.53E-05	6.99E-05	7.94E-09	1.44E-07	0.00E+00	1.52E-07	0.152	0.00E+00	1.84E-03	9.31E-04
3744773758654	374477	3758654	1.99E-04	4.25E-04	1.06E-03	1.99E-05	3.57E-04	4.43E-04	1.03E-05	1.43E-04	1.42E-04	3.69E-05	3.69E-05	7.27E-05	8.47E-09	1.52E-07	0.00E+00	1.61E-07	0.161	0.00E+00	1.96E-03	9.90E-04
3744823758654	374482	3758654	2.13E-04	4.55E-04	1.13E-03	2.09E-05	3.82E-04	4.75E-04	1.10E-05	1.49E-04	1.48E-04	3.85E-05	3.85E-05	7.58E-05	9.07E-09	1.62E-07	0.00E+00	1.71E-07	0.171	0.00E+00	2.09E-03	1.05E-03
3744873758654	374487	3758654	2.29E-04	4.89E-04	1.22E-03	2.20E-05	4.11E-04	5.10E-04	1.18E-05	1.56E-04	1.55E-04	4.02E-05	4.02E-05	7.90E-05	9.74E-09	1.73E-07	0.00E+00	1.83E-07	0.183	0.00E+00	2.23E-03	1.13E-03
3744923758654	374492	3758654	2.47E-04	5.28E-04	1.32E-03	2.31E-05	4.43E-04	5.50E-04	1.28E-05	1.63E-04	1.62E-04	4.21E-05	4.21E-05	8.24E-05	1.05E-08	1.85E-07	0.00E+00	1.96E-07	0.196	0.00E+00	2.40E-03	1.21E-03
3744973758654	374497	3758654	2.68E-04	5.73E-04	1.43E-03	2.43E-05	4.81E-04	5.97E-04	1.38E-05	1.71E-04	1.70E-04	4.41E-05	4.41E-05	8.61E-05	1.14E-08	1.99E-07	0.00E+00	2.10E-07	0.210	0.00E+00	2.59E-03	1.31E-03
3745023758654	374502	3758654	2.92E-04	6.24E-04	1.55E-03	2.57E-05	5.24E-04	6.50E-04	1.51E-05	1.79E-04	1.78E-04	4.62E-05	4.62E-05	9.00E-05	1.24E-08	2.15E-07	0.00E+00	2.27E-07	0.227	0.00E+00	2.81E-03	1.41E-03
3745073758654	374507	3758654	3.20E-04	6.83E-04	1.70E-03	2.71E-05	5.73E-04	7.11E-04	1.65E-05	1.88E-04	1.87E-04	4.85E-05	4.85E-05	9.42E-05	1.36E-08	2.33E-07	0.00E+00	2.47E-07	0.247	0.00E+00	3.06E-03	1.54E-03
3745123758654	374512	3758654	3.51E-04	7.50E-04	1.87E-03	2.87E-05	6.30E-04	7.82E-04	1.81E-05	1.98E-04	1.96E-04	5.10E-05	5.10E-05	9.87E-05	1.49E-08	2.53E-07	0.00E+00	2.68E-07	0.268	0.00E+00	3.35E-03	1.68E-03
3745223758652	374522	3758652	4.26E-04	9.11E-04	2.27E-03	3.15E-05	7.65E-04	9.49E-04	2.20E-05	2.21E-04	2.20E-04	5.71E-05	5.71E-05	1.08E-04	1.81E-08	3.02E-07	0.00E+00	3.20E-07	0.320	0.00E+00	4.02E-03	2.01E-03
3745273758652	374527	3758652	4.67E-04	9.97E-04	2.49E-03	3.34E-05	8.38E-04	1.04E-03	2.41E-05	2.34E-04	2.32E-04	6.03E-05	6.03E-05	1.13E-04	1.99E-08	3.29E-07	0.00E+00	3.48E-07	0.348	0.00E+00	4.39E-03	2.19E-03
3744023758659	374402	3758659	9.28E-05	1.98E-04	4.94E-04	1.10E-05	1.66E-04	2.06E-04	4.79E-06	8.11E-05	8.06E-05	2.09E-05	2.09E-05	4.38E-05	3.94E-09	7.52E-08	0.00E+00	7.91E-08	0.079	0.00E+00	9.41E-04	4.79E-04
3744073758659	374407	3758659	9.66E-05	2.06E-04	5.14E-04	1.14E-05	1.73E-04	2.15E-04	4.99E-06	8.38E-05	8.33E-05	2.16E-05	2.16E-05	4.52E-05	4.11E-09	7.81E-08	0.00E+00	8.22E-08	0.082	0.00E+00	9.78E-04	4.98E-04
3744123758659	374412	3758659	1.00E-04	2.15E-04	5.35E-04	1.18E-05	1.80E-04	2.24E-04	5.20E-06	8.66E-05	8.60E-05	2.23E-05	2.23E-05	4.68E-05	4.28E-09	8.11E-08	0.00E+00	8.54E-08	0.085	0.00E+00	1.02E-03	5.18E-04
3744173758659	374417	3758659	1.05E-04	2.24E-04	5.59E-04	1.23E-05	1.88E-04	2.34E-04	5.42E-06	8.95E-05	8.90E-05	2.31E-05	2.31E-05	4.81E-05	4.46E-09	8.44E-08	0.00E+00	8.89E-08	0.089	0.00E+00	1.06E-03	5.39E-04
3744223758659	374422	3758659	1.10E-04	2.34E-04	5.83E-04	1.28E-05	1.97E-04	2.44E-04	5.66E-06	9.26E-05	9.20E-05	2.39E-05	2.39E-05	4.97E-05	4.66E-09	8.79E-08	0.00E+00	9.26E-08	0.093	0.00E+00	1.11E-03	5.62E-04
3744273758659	374427	3758659	1.15E-04	2.45E-04	6.10E-04	1.33E-05	2.06E-04	2.55E-04	5.92E-06	9.58E-05	9.53E-05	2.47E-05	2.47E-05	5.13E-05	4.88E-09	9.17E-08	0.00E+00	9.65E-08	0.097	0.00E+00	1.15E-03	5.87E-04
3744323758659	374432	3758659	1.20E-04	2.56E-04	6.39E-04	1.39E-05	2.15E-04	2.67E-04	6.20E-06	9.93E-05	9.87E-05	2.56E-05	2.56E-05	5.31E-05	5.11E-09	9.57E-08	0.00E+00	1.01E-07	0.101	0.00E+00	1.21E-03	6.13E-04
3744373758659	374437	3758659	1.26E-04	2.69E-04	6.70E-04	1.44E-05	2.26E-04	2.80E-04	6.50E-06	1.03E-04	1.02E-04	2.66E-05	2.66E-05	5.49E-05	5.35E-09	1.00E-07	0.00E+00	1.05E-07	0.105	0.00E+00	1.26E-03	6.41E-04
3744423758659	374442	3758659	1.32E-04	2.82E-04	7.04E-04	1.51E-05	2.37E-04	2.94E-04	6.83E-06	1.07E-04	1.06E-04	2.75E-05	2.75E-05	5.69E-05	5.62E-09	1.05E-07	0.00E+00	1.10E-07	0.110	0.00E+00	1.32E-03	6.72E-04
3744473758659	374447	3758659	1.39E-04	2.97E-04	7.40E-04	1.57E-05	2.50E-04	3.10E-04	7.19E-06	1.11E-04	1.10E-04	2.86E-05	2.86E-05	5.89E-05	5.92E-09	1.10E-07	0.00E+00	1.16E-07	0.116	0.00E+00	1.39E-03	7.05E-04
3744523758659	374452	3758659	1.47E-04	3.13E-04	7.81E-04	1.64E-05	2.63E-04	3.26E-04	7.58E-06	1.15E-04	1.14E-04	2.97E-05	2.97E-05	6.11E-05	6.24E-09	1.15E-07	0.00E+00	1.21E-07	0.121	0.00E+00	1.46E-03	7.41E-04
3744573758659	374457	3758659	1.55E-04	3.31E-04	8.24E-04	1.72E-05	2.78E-04	3.45E-04	8.00E-06	1.19E-04	1.19E-04	3.08E-05	3.08E-05	6.34E-05	6.59E-09	1.21E-07	0.00E+00	1.28E-07	0.128	0.00E+00	1.54E-03	7.80E-04
3744623758659	374462	3758659	1.64E-04

			SWBuilding Construction	SWDemolition	SWGrading	EYBuilding Construction	SWPaving	SWGrading	SWArchitectural Coating	NBBuilding Construction	NBBuilding Construction	NBArchitectural Coating	NBArchitectural Coating	RWBuilding Construction	Child Risk					Overlapping Phases - Maximum Gl		
Unique Identifier	X (UTM)	Y (UTM)	2026	2026	2026	2026	2027	2027	2027	2026	2027	2026	2027	2026	3rd Trimester	0<2	2<16	Total	per million	2025	2026	2027
3744073758684	374407	3758684	9.24E-05	1.97E-04	4.92E-04	1.33E-05	1.66E-04	2.06E-04	4.77E-06	7.90E-05	7.85E-05	2.04E-05	2.04E-05	4.77E-05	3.93E-09	7.47E-08	0.00E+00	7.86E-08	0.079	0.00E+00	9.42E-04	4.75E-04
3744123758684	374412	3758684	9.62E-05	2.05E-04	5.12E-04	1.39E-05	1.73E-04	2.14E-04	4.97E-06	8.14E-05	8.09E-05	2.10E-05	2.10E-05	4.93E-05	4.09E-09	7.75E-08	0.00E+00	8.16E-08	0.082	0.00E+00	9.79E-04	4.94E-04
3744173758684	374417	3758684	1.00E-04	2.14E-04	5.33E-04	1.45E-05	1.80E-04	2.23E-04	5.18E-06	8.39E-05	8.34E-05	2.17E-05	2.17E-05	5.09E-05	4.26E-09	8.05E-08	0.00E+00	8.48E-08	0.085	0.00E+00	1.02E-03	5.13E-04
3744223758684	374422	3758684	1.05E-04	2.23E-04	5.57E-04	1.51E-05	1.88E-04	2.33E-04	5.40E-06	8.66E-05	8.60E-05	2.23E-05	2.23E-05	5.27E-05	4.45E-09	8.37E-08	0.00E+00	8.82E-08	0.088	0.00E+00	1.06E-03	5.34E-04
3744273758684	374427	3758684	1.09E-04	2.33E-04	5.81E-04	1.58E-05	1.96E-04	2.43E-04	5.64E-06	8.93E-05	8.88E-05	2.31E-05	2.31E-05	5.45E-05	4.65E-09	8.71E-08	0.00E+00	9.18E-08	0.092	0.00E+00	1.11E-03	5.56E-04
3744323758684	374432	3758684	1.14E-04	2.44E-04	6.08E-04	1.65E-05	2.05E-04	2.54E-04	5.90E-06	9.22E-05	9.16E-05	2.38E-05	2.38E-05	5.64E-05	4.86E-09	9.08E-08	0.00E+00	9.57E-08	0.096	0.00E+00	1.16E-03	5.81E-04
3744373758684	374437	3758684	1.20E-04	2.56E-04	6.37E-04	1.73E-05	2.15E-04	2.66E-04	6.18E-06	9.52E-05	9.46E-05	2.46E-05	2.46E-05	5.85E-05	5.09E-09	9.47E-08	0.00E+00	9.98E-08	0.100	0.00E+00	1.21E-03	6.06E-04
3744423758684	374442	3758684	1.26E-04	2.68E-04	6.68E-04	1.81E-05	2.25E-04	2.79E-04	6.48E-06	9.84E-05	9.78E-05	2.54E-05	2.54E-05	6.06E-05	5.34E-09	9.90E-08	0.00E+00	1.04E-07	0.104	0.00E+00	1.26E-03	6.34E-04
3744023758689	374402	3758689	8.79E-05	1.88E-04	4.68E-04	1.32E-05	1.58E-04	1.96E-04	4.54E-06	7.56E-05	7.52E-05	1.95E-05	1.95E-05	4.66E-05	3.74E-09	7.12E-08	0.00E+00	7.49E-08	0.075	0.00E+00	8.98E-04	4.52E-04
3744073758689	374407	3758689	9.14E-05	1.95E-04	4.86E-04	1.37E-05	1.64E-04	2.03E-04	4.72E-06	7.79E-05	7.74E-05	2.01E-05	2.01E-05	4.81E-05	3.89E-09	7.38E-08	0.00E+00	7.77E-08	0.078	0.00E+00	9.32E-04	4.69E-04
3744123758689	374412	3758689	9.51E-05	2.03E-04	5.06E-04	1.43E-05	1.70E-04	2.12E-04	4.91E-06	8.02E-05	7.97E-05	2.07E-05	2.07E-05	4.97E-05	4.04E-09	7.66E-08	0.00E+00	8.06E-08	0.081	0.00E+00	9.69E-04	4.87E-04
3744173758689	374417	3758689	9.90E-05	2.11E-04	5.27E-04	1.49E-05	1.78E-04	2.20E-04	5.11E-06	8.26E-05	8.21E-05	2.13E-05	2.13E-05	5.14E-05	4.21E-09	7.95E-08	0.00E+00	8.37E-08	0.084	0.00E+00	1.01E-03	5.06E-04
3744223758689	374422	3758689	1.03E-04	2.21E-04	5.50E-04	1.56E-05	1.85E-04	2.30E-04	5.33E-06	8.51E-05	8.46E-05	2.20E-05	2.20E-05	5.31E-05	4.39E-09	8.26E-08	0.00E+00	8.70E-08	0.087	0.00E+00	1.05E-03	5.27E-04
3744273758689	374427	3758689	1.08E-04	2.30E-04	5.74E-04	1.63E-05	1.93E-04	2.40E-04	5.57E-06	8.78E-05	8.72E-05	2.27E-05	2.27E-05	5.50E-05	4.59E-09	8.60E-08	0.00E+00	9.06E-08	0.091	0.00E+00	1.09E-03	5.49E-04
3744323758689	374432	3758689	1.13E-04	2.41E-04	6.00E-04	1.71E-05	2.02E-04	2.51E-04	5.82E-06	9.05E-05	9.00E-05	2.34E-05	2.34E-05	5.69E-05	4.80E-09	8.96E-08	0.00E+00	9.44E-08	0.094	0.00E+00	1.14E-03	5.72E-04
3744373758689	374437	3758689	1.18E-04	2.52E-04	6.28E-04	1.79E-05	2.12E-04	2.63E-04	6.10E-06	9.34E-05	9.29E-05	2.41E-05	2.41E-05	5.90E-05	5.02E-09	9.34E-08	0.00E+00	9.84E-08	0.098	0.00E+00	1.19E-03	5.98E-04
3744423758689	374442	3758689	1.24E-04	2.64E-04	6.59E-04	1.88E-05	2.22E-04	2.76E-04	6.40E-06	9.64E-05	9.58E-05	2.49E-05	2.49E-05	6.12E-05	5.27E-09	9.75E-08	0.00E+00	1.03E-07	0.103	0.00E+00	1.25E-03	6.25E-04
3744023758694	374402	3758694	8.68E-05	1.85E-04	4.62E-04	1.35E-05	1.56E-04	1.93E-04	4.48E-06	7.45E-05	7.40E-05	1.92E-05	1.92E-05	4.69E-05	3.69E-09	7.03E-08	0.00E+00	7.40E-08	0.074	0.00E+00	8.88E-04	4.47E-04
3744073758694	374407	3758694	9.02E-05	1.93E-04	4.80E-04	1.41E-05	1.62E-04	2.01E-04	4.66E-06	7.66E-05	7.62E-05	1.98E-05	1.98E-05	4.85E-05	3.84E-09	7.29E-08	0.00E+00	7.67E-08	0.077	0.00E+00	9.22E-04	4.63E-04
3744123758694	374412	3758694	9.38E-05	2.00E-04	4.99E-04	1.47E-05	1.68E-04	2.09E-04	4.85E-06	7.89E-05	7.84E-05	2.04E-05	2.04E-05	5.01E-05	3.99E-09	7.56E-08	0.00E+00	7.95E-08	0.080	0.00E+00	9.58E-04	4.81E-04
3744173758694	374417	3758694	9.77E-05	2.09E-04	5.20E-04	1.54E-05	1.75E-04	2.17E-04	5.05E-06	8.12E-05	8.07E-05	2.10E-05	2.10E-05	5.17E-05	4.16E-09	7.84E-08	0.00E+00	8.26E-08	0.083	0.00E+00	9.96E-04	4.99E-04
3744223758694	374422	3758694	1.02E-04	2.18E-04	5.42E-04	1.61E-05	1.83E-04	2.27E-04	5.26E-06	8.36E-05	8.31E-05	2.16E-05	2.16E-05	5.35E-05	4.33E-09	8.15E-08	0.00E+00	8.58E-08	0.086	0.00E+00	1.04E-03	5.19E-04
3744273758694	374427	3758694	1.06E-04	2.27E-04	5.66E-04	1.68E-05	1.91E-04	2.37E-04	5.49E-06	8.62E-05	8.56E-05	2.22E-05	2.22E-05	5.54E-05	4.52E-09	8.47E-08	0.00E+00	8.93E-08	0.089	0.00E+00	1.08E-03	5.41E-04
3744323758694	374432	3758694	1.11E-04	2.37E-04	5.91E-04	1.76E-05	1.99E-04	2.47E-04	5.74E-06	8.88E-05	8.83E-05	2.29E-05	2.29E-05	5.74E-05	4.73E-09	8.82E-08	0.00E+00	9.30E-08	0.093	0.00E+00	1.13E-03	5.64E-04
3744373758694	374437	3758694	1.16E-04	2.48E-04	6.19E-04	1.85E-05	2.09E-04	2.59E-04	6.01E-06	9.16E-05	9.10E-05	2.36E-05	2.36E-05	5.95E-05	4.95E-09	9.20E-08	0.00E+00	9.69E-08	0.097	0.00E+00	1.18E-03	5.88E-04
3744423758694	374442	3758694	1.22E-04	2.60E-04	6.49E-04	1.94E-05	2.19E-04	2.71E-04	6.30E-06	9.45E-05	9.39E-05	2.44E-05	2.44E-05	6.17E-05	5.19E-09	9.60E-08	0.00E+00	1.01E-07	0.101	0.00E+00	1.23E-03	6.15E-04
3744073758699	374407	3758699	8.90E-05	1.90E-04	4.73E-04	1.45E-05	1.60E-04	1.98E-04	4.60E-06	7.53E-05	7.49E-05	1.94E-05	1.94E-05	4.87E-05	3.78E-09	7.18E-08	0.00E+00	7.56E-08	0.076	0.00E+00	9.10E-04	4.56E-04
3744123758699	374412	3758699	9.25E-05	1.98E-04	4.92E-04	1.51E-05	1.66E-04	2.06E-04	4.78E-06	7.75E-05	7.70E-05	2.00E-05	2.00E-05	5.04E-05	3.93E-09	7.45E-08	0.00E+00	7.84E-08	0.078	0.00E+00	9.45E-04	4.74E-04
3744173758699	374417	3758699	9.63E-05	2.06E-04	5.12E-04	1.58E-05	1.73E-04	2.14E-04	4.97E-06	7.97E-05	7.92E-05	2.06E-05	2.06E-05	5.21E-05	4.10E-09	7.73E-08	0.00E+00	8.14E-08	0.081	0.00E+00	9.83E-04	4.92E-04
3744223758699	374422	3758699	1.00E-04	2.14E-04	5.34E-04	1.66E-05	1.80E-04	2.23E-04	5.18E-06	8.21E-05	8.16E-05	2.12E-05	2.12E-05	5.39E-05	4.27E-09	8.03E-08	0.00E+00	8.45E-08	0.085	0.00E+00	1.02E-03	5.11E-04
3744273758699	374427	3758699	1.05E-04	2.24E-04	5.57E-04	1.73E-05	1.88E-04	2.33E-04	5.41E-06	8.45E-05	8.40E-05	2.18E-05	2.18E-05	5.58E-05	4.45E-09	8.34E-08	0.00E+00	8.79E-08	0.088	0.00E+00	1.06E-03	5.32E-04
3744323758699	374432	3758699	1.09E-04	2.34E-04	5.82E-04	1.82E-05	1.96E-04	2.43E-04	5.65E-06	8.70E-05	8.65E-05	2.25E-05	2.25E-05	5.78E-05	4.65E-09	8.68E-08	0.00E+00	9.15E-08	0.091	0.00E+00	1.11E-03	5.54E-04
3744373758699	374437	3758699	1.14E-04	2.44E-04	6.09E-04	1.91E-05	2.05E-04	2.55E-04	5.91E-06	8.97E-05	8.91E-05	2.31E-05	2.31E-05	5.99E-05	4.87E-09	9.05E-08	0.00E+00	9.53E-08	0.095	0.00E+00	1.16E-03	5.78E-04
3744423758699	374442	3758699	1.20E-04	2.56E-04	6.38E-04	2.00E-05	2.15E-04	2.67E-04	6.19E-06	9.24E-05	9.19E-05	2.39E-05	2.39E-05	6.21E-05	5.10E-09	9.44E-08	0.00E+00	9.95E-08	0.099	0.00E+00	1.21E-03	6.04E-04
3744023758704	374402	3758704	8.44E-05	1.80E-04	4.49E-04	1.43E-05	1.51E-04	1.88E-04	4.36E-06	7.20E-05	7.16E-05	1.86E-05	1.86E-05	4.74E-05	3.59E-09	6.84E-08	0.00E+00	7.20E-08	0.072	0.00E+00	8.66E-04	4.34E-04
3744073758704	374407	3758704	8.77E-05	1.87E-04	4.66E-04	1.49E-05	1.57E-04	1.95E-04	4.53E-06	7.40E-05	7.35E-05	1.91E-05	1.91E-05	4.90E-05	3.73E-09	7.08E-08	0.00E+00	7.45E-08	0.075	0.00E+00	8.98E-04	4.49E-04
3744123758704	374412	3758704	9.11E-05	1.95E-04	4.85E-04	1.55E-05	1.63E-04	2.03E-04	4.71E-06	7.61E-05	7.56E-05	1.96E-05	1.96E-05	5.06E-05	3.87E-09	7.33E-08	0.00E+00	7.72E-08	0.077	0.00E+00	9.32E-04	4.66E-04
3744173758704	374417	3758704	9.48E-05	2.02E-04	5.04E-04	1.63E-05	1.70E-04	2.11E-04	4.90E-06	7.82E-05	7.77E-05	2.02E-05	2.02E-05	5.23E-05	4.03E-09	7.61E-08	0.00E+00	8.01E-08	0.080	0.00E+00	9.69E-04	4.84E-04
3744223758704	374422	3758704	9.87E-05	2.11E-04	5.25E-04	1.70E-05	1.77E-04	2.20E-04	5.10E-06	8.06E-05	8.00E-05	2.08E-05	2.08E-05	5.41E-05	4.20E-09	7.94E-08	0.00E+00	8.32E-08	0.083	0.00E+00	1.01E-03	5.03E-04
3744273758704	374427	3758704	1.03E-04	2.20E-04	5.48E-04	1.78E-05	1.85E-04	2.29E-04	5.32E-06	8.28E-05	8.23E-05	2.14E-05	2.14E-05	5.60E-05	4.38E-09	8.20E-08	0.00E+00	8.64E-08	0.086	0.00E+00	1.05E-03	5.23E-04
3744323758704	374432	3758704	1.08E-04	2.30E-04	5.72E-04	1.87E-05	1.93E-04	2.39E-04	5.55E-06	8.52E-05	8.47E-05	2.20E-05	2.20E-05	5.80E-05	4.57E-09	8.53E-08	0.00E+00	8.99E-08	0.090	0.00E+00	1.09E-03	5.44E-04
3744373758704	374437	3758704	1.12E-04	2.40E-04	5.98E-04	1.97E-05	2.02E-04	2.50E-04	5.81E-06	8.77E-05	8.72E-05	2.27E-05	2.27E-05	6.02E-05	4.78E-09	8.89E-08	0.00E+00	9.36E-08	0.094	0.00E+00	1.14E-03	5.67E-04
3744423758704	374442	3758704	1.18E-04	2.51E-04	6.27E-04	2.07E-05	2.11E-04	2.62E-04	6.08E-06	9.04E-05	8.98E-05	2.33E-05	2.33E-05	6.24E-05	5.01E-09	9.27E-08	0.00E+00	9.77E-08	0.098	0.00E+00	1.19E-03	5.92E-04
3744023758709	374402	3758709	8.31E-05	1.77E-04	4.42E-04	1.46E-05	1.49E-04	1.85E-04	4.29E-06	7.07E-05	7.03E-05	1.83E-05	1.83E-05	4.76E-05	3.53E-09	6.73E-08	0.00E+00	7.09E-08	0.071	0.00E+00	8.54E-04	4.27E-04
3744073758709	374407	3758709	8.63E-05	1.84E-04	4.59E-04	1.53E-05	1.55E-04	1.92E-04	4.45E-06	7.26E-05	7.22E-05	1.88E-05	1.88E-05	4.92E-05	3.67E-09	6.97E-08	0.00E+00	7.33E-08	0.073	0.00E+00	8.85E-04	4.42E-04
3744123758709	374412	3758709	8.96E-05	1.91E-04	4.77E-04	1.59E-05	1.61E-04	1.99E-04	4.63E-06	7.46E-05	7.42E-05	1.93E-05	1.93E-05	5.08E-05	3.81E-09	7.22E-08	0.00E+00	7.60E-08	0.076	0.00E+00	9.18E-04	4.58E-04
3744173758709	374417	3758709	9.32E-05	1.99E-04	4.96E-04	1.67E-05	1.67E-04	2.07E-04	4.81E-06	7.67E-05	7.62E-05	1.98E-05	1.98E-05	5.25E-05	3.96E-09	7.48E-08	0.00E+00	7.88E-08	0.079	0.00E+00	9.54E-04	4.75E-04
3744223758709	374422	3758709	9.70E-05	2.07E-04	5.16E-04	1.75E-05	1.74E-04	2.16E-04	5.01E-06	7.88E-05	7.84E-05	2.04E-05	2.04E-05	5.43E-05	4.13E-09	7.76E-08	0.00E+00	8.17E-08	0.082	0.00E+00	9.91E-04	4.94E-04
3744273758709	374427	3758709	1.01E-04	2.16E-04	5.38E-04	1.83E-05	1.81E-04	2.25E-04	5.22E-06	8.11E-05	8.06E-05	2.09E-05	2.09E-05	5.62E-05	4.30E-09	8.06E-08	0.00E+00	8.49E-08	0.085	0.00E+00	1.03E-03	5.13E-04
3744323758709	374432	3758709	1.06E-04	2.25E-04	5.62E-04	1.92E-05	1.89E-04	2.35E-04	5.45E-06	8.34E-05	8.29E-05	2.15E-05	2.15E-05	5.82E-05	4.49E-09	8.38E-08	0.00E+00	8.83E-08	0.088	0.00E+00	1.07E-03	5.34E-04
3744373758709	374437	3758709	1.10E-04	2.36E-04	5.87E-04	2.02E-05	1.98E-04	2.45E-04	5.70E-06	8.58E-05	8.53E-05	2.21E-05	2.21E-05	6.04E-05	4.69E-09	8.72E-08	0.00E+00	9.19E-08	0.092	0.00E+00	1.12E-03	5.56E-04
3744423758709	374442	3758709	1.15E-04	2.46E-04	6.14E-04	2.13E-05	2.07E-04	2.57E-04	5.96E-06	8.83E-05	8.78E-05	2.28E-05	2.28E-05	6.26E-05	4.91E-09	9.08E-08	0.00E+00	9.57E-08	0.096	0.00E+00	1.17E-03	5.80E-04
3744023758714	374402	3758714	8.17E-05	1.75E-04	4.35E-04	1.49E-05	1.47E-04	1.82E-04	4.22E-06	6.94E-05	6.90E-05	1.79E-05	1.79E-05	4.77E-05	3.48E-09	6.62E-08	0.00E+00	6.97E-08	0.070	0.00E+00	8.41E-04	4.20E-04
3744073758714	374407	3758714	8.48E-05	1.81E-04	4.51E-04	1.56E-05	1.52E-04	1.89E-04	4.38E-06	7.13E-05	7.08E-05	1.84E-05	1.84E-05	4.95E-05	3.61E-09	6.86E-08	0.00E+00	7.22E-08	0.072	0.00E+00	8.74E-04	4.36E-04
3744123758714	374412	3758714	8.80E-05	1.88E-04	4.68E-04	1.63E-05	1.58E-04	1.96E-04	4.55E-06	7.32E-05	7.27E-05	1.89E-05	1.89E-05	5.09E-05	3.74E-09	7.09E-08	0.00E+00	7.46E-08	0.075	0.00E+00	9.04E-04	4.50E-04
3744173758714	374417	3758714	9.15E-05	1.95E-04	4.87E-04	1.71E-05	1.64E-04	2.04E-04	4.72E-06	7.51E-05	7.47E-05	1.94E-05	1.94E-05	5.26E-05	3.89E-09	7.35E-08	0.00E+00	7.73E-08	0.077	0.00E+00	9.38E-04	4.66E-04
3744223758714	374422	3758714	9.52E-05	2.03E-04	5.07E-04	1.79E-05	1.71E-04	2.12E-04	4.92E-06	7.72E-05	7.67E-05	1.99E-05	1.99E-05	5.44E-05	4.05E-09	7.62E-08	0.00E+00	8.02E-08	0.080	0.00E+00	9.74E-04	4.84E-04
3744273758714	374427	3758714	9.92E-05	2.12E-04	5.28E-04	1.88E-05	1.78E-04	2.21E-04	5.12E-06	7.93E-05	7.88E-05	2.05E-05	2.05E-05	5.63E-05	4.22E-09	7.90E-08	0.00E+00	8.33E-08	0.083	0.00E+00	1.01E-03	5.03E-04
3744323758714	374432	3758714	1.03E-04	2.21E-04	5.50E-04	1.97E-05	1.85E-04	2.30E-04	5.34E-06	8.15E-05	8.10E-05	2.10E-05	2.10E-05	5.84E-05	4.40E-09	8.21E-08	0.00E+00	8.65E-08	0.087	0.00E+00	1.06E-03	5.23E-04
3744373758714	374437	3758714	1.08E-04	2.31E-04	5.75E-04	2.07E-05	1.94E-04	2.40E-04	5.58E-06	8.38E-05	8.33E-05	2.16E-05	2.16E-05	6.05E-05	4.59E-09	8.54E-08	0.00E+00	9.00E-08	0.090	0.00E+00	1.10E-03	5.44E-04
3744423758714	374442	3758714	1.13E-04	2.41E-04	6.01E-04	2.19E-05	2.03E-04	2.51E-04	5.83E-06	8.62E-05	8.57E-05	2.23E-05	2.23E-05	6.27E-05	4.80E-09	8.89E-08	0.00E+00	9.37E-08	0.094	0.00E+00	1.15E-03	5.68E-04
3744023758719	374402	3758719	8.03E-05	1.71E-04	4.27E-04	1.52E-05	1.44E-04	1.79E-04	4.15E-06	6.81E-05	6.77E-05	1.76E-05	1.76E-05	4.78E-05	3.41E-09	6.51E-08	0.00E+00	6.85E-08	0.068	0.00E+00	8.27E-04	4.12E-04
3744073758719	374407	3758719	8.32E-05	1.78E-04	4.43E-04	1.59E-05	1.49E-04	1.85E-04	4.30E-06	6.98E-05	6.94E-05	1.80E-05	1.80E-05	4.93E-05	3.54E-09	6.73E-08	0.00E+00	7.08E-08	0.071	0.00E+00	8.57E-04	4.26E-04
3744123758719	374412	3758719	8.64E-05	1.84E-04	4.60E-04	1.66E-05	1.55E-04	1.92E-04	4.46E-06	7.17E-05	7.12E-05	1.85E-05	1.85E-05	5.10E-05	3.67E-09	6.96E-08	0.00E+00	7.33E-08	0.073	0.00E+00	8.88E-04	4.41E-04
3744173758719	374417	3758719	8.97E-05	1.92E-04	4.77E-04	1.74E-05	1.61E-04	2.00E-04	4.63E-06	7.36E-05	7.31E-05	1.90E-05	1.90E-05	5.27E-05	3.81E-09	7.20E-08	0.00E+00	7.59E-08	0.076	0.00E+00	9.21E-04	4.57E-04
3744223758719	374422	3758719	9.33E-05	1.99E-04	4.96E-04	1.83E-05	1.67E-04	2.08E-04	4.82E-06	7.55E-05	7.50E-05	1.95E-05	1.95E-05	5.45E-05	3.97E-09	7.47E-08	0.00E+00	7.86E-08	0.079	0.00E+00	9.57E-04	4.74E-04
3744273758719	374427	3758719	9.71E-05	2.07E-04	5.17E-04	1.92E-05	1.74E-04	2.16E-04	5.01E-06	7.75E-05	7.71E-05	2.00E-05	2.00E-05	5.64E-05	4.13E-09	7.74E-08	0.00E+00	8.16E-08	0.082	0.00E+00	9.94E-04	4.92E-04
3744323758719	374432	3758719	1.01E-04	2.16E-04	5.38E-04	2.02E-05	1.81E-04	2.25E-04	5.23E-06	7.97E-05	7.92E-05	2.06E-05	2.06E-05	5.84E-05	4.30E-09	8.04E-08	0.00E+00	8.47E-08	0.085	0.00E+00	1.03E-03	5.12E-04
3744373758719	374437	3758719	1.06E-04	2.25E-04	5.62E-04	2.12E-05	1.89E-04	2.35E-04	5.45E-06	8.19E-05	8.14E-05	2.11E-05	2.11E-05	6.05E-05	4.49E-09	8.36E-08	0.00E+00	8.81E-08	0.088	0.00E+00	1.08E-03	5.32E-04
3744423758719	374442	3758719	1.11E-04	2.36E-04	5.87E-04	2.24E-05	1.98E-04	2.45E-04	5.70E-06	8.41E-05	8.36E-05	2.17E-05	2.17E-05	6.25E-05	4.69E-09	8.69E-08	0.00E+00	9.16E-08	0.092	0.00E+00	1.12E-03	5.54E-04
3744023758724	374402	3758724	7.87E-05	1.68E-04	4.19E-04	1.55E-05	1.41E-04	1.75E-04	4.07E-06	6.67E-05	6.63E-05	1.72E-05	1.72E-05	4.78E-05	3.35E-09	6.39E-08	0.00E+00	6.72E-08	0.067	0.00E+00	8.13E-04	4.04E-04
3744073758724	374407	3758724	8.16E-05	1.74E-04	4.34E-04	1.62E-05	1.46E-04	1.82E-04	4.21E-06	6.84E-05	6.80E-05	1.77E-05	1.77E-05	4.93E-05	3.47E-09	6.60E-08	0.00E+00	6.95E-08	0.069	0.00E+00	8.42E-04	4.18E-04
3744123758724	374412	3758724	8.46E-05	1.81E-04	4.50E-04	1.69E-05	1.52E-04	1.88E-04	4.37E-06	7.01E-05	6.97E-05	1.81E-05	1.81E-05	5.09E-05	3.60E-09	6.82E-08	0.00E+00	7.18E-08	0.072	0.00E+00	8.72E-04	4.32E-04
3744173758724	374417	3758724	8.78E-05	1.88E-04	4.67E-04	1.77E-05	1.57E-04	1.95E-04	4.54E-06	7.19E-05	7.15E-05	1.86E-05	1.86E-05	5.26E-05	3.73E-09	7.06E-08	0.00E+00	7.43E-08	0.074	0.00E+00	9.04E-04	4.48E-04
3744223758724	374422	3758724	9.13E-05	1.95E-04	4.86E-04	1.86E-05	1.64E-04	2.03E-04	4.71E-06	7.38E-05	7.34E-05	1.91E-05	1.91E-05	5.44E-05	3.88E-09	7.31E-08	0.00E+00	7.70E-08	0.077	0.00E+00	9.38E-04	4.64E-04
3744273758724	374427	3758724	9.49E-05	2.03E-04	5.05E-04	1.95E-05	1.70E-04	2.11E-04	4.90E-06	7.58E-05	7.53E-05	1.96E-05	1.96E-05	5.63E-05	4.04E-09	7.58E-08	0.00E+00	7.98E-08	0.080	0.00E+00	9.74E-04	4.81E-04
3744323758724	374432	3758724	9.88E-05	2.11E-04	5.26E-04	2.06E-05	1.77E-04	2.20E-04	5.10E-06	7.78E-05	7.73E-05	2.01E-05	2.01E-05	5.83E-05	4.20E-09	7.86E-08	0.00E+00	8.28E-08	0.083	0.00E+00	1.01E-03	5.00E-04
3744373758724	374437	3758724	1.03E-04	2.20E-04	5.48E-04	2.16E-05	1.85E-04	2.29E-04	5.32E-06	7.99E-05	7.94E-05	2.06E-05	2.06E-05	6.04E-05	4.38E-09	8.16E-08	0.00E+00	8.60E-08	0.086	0.00E+00	1.05E-03	5.19E-04
3744423758724	374442	3758724	1.08E-04	2.30E-04	5.72E-04	2.28E-05	1.93E-04	2.39E-04	5.56E-06	8.20E-05	8.16E-05	2.12E-05	2.12E-05	6.26E-05	4.58E-09	8.49E-08	0.00E+00	8.95E-08	0.089	0.00E+00	1.10E-03	5.41E-04
3744323758729	374432	3758729	9.64E-05	2

			SWBuilding Construction	SWDemolition	SWGrading	EYBuilding Construction	SWPaving	SWGrading	SWArchitectural Coating	NBBuilding Construction	NBBuilding Construction	NBArchitectural Coating	NBArchitectural Coating	RWBuilding Construction	Child Risk					Overlapping Phases - Maximum Gl		
Unique Identifier	X (UTM)	Y (UTM)	2026	2026	2026	2026	2027	2027	2027	2026	2027	2026	2027	2026	3rd Trimester	0<2	2<16	Total	per million	2025	2026	2027
3745293758443	374529	3758443	3.16E-04	6.76E-04	1.68E-03	6.51E-06	5.67E-04	7.04E-04	1.63E-05	9.33E-05	9.28E-05	2.41E-05	2.41E-05	4.46E-05	1.35E-08	2.04E-07	0.00E+00	2.17E-07	0.217	0.00E+00	2.84E-03	1.40E-03
3744043758448	374404	3758448	6.46E-05	1.38E-04	3.44E-04	4.36E-06	1.16E-04	1.44E-04	3.34E-06	4.45E-05	4.42E-05	1.15E-05	1.15E-05	2.43E-05	2.75E-09	4.89E-08	0.00E+00	5.16E-08	0.052	0.00E+00	6.31E-04	3.19E-04
3744093758448	374409	3758448	6.72E-05	1.44E-04	3.58E-04	4.44E-06	1.21E-04	1.50E-04	3.47E-06	4.57E-05	4.54E-05	1.18E-05	1.18E-05	2.49E-05	2.86E-09	5.07E-08	0.00E+00	5.35E-08	0.054	0.00E+00	6.55E-04	3.31E-04
3744143758448	374414	3758448	7.00E-05	1.50E-04	3.73E-04	4.52E-06	1.26E-04	1.56E-04	3.62E-06	4.69E-05	4.66E-05	1.21E-05	1.21E-05	2.54E-05	2.98E-09	5.26E-08	0.00E+00	5.56E-08	0.056	0.00E+00	6.81E-04	3.44E-04
3744193758448	374419	3758448	7.30E-05	1.56E-04	3.88E-04	4.60E-06	1.31E-04	1.62E-04	3.77E-06	4.82E-05	4.79E-05	1.24E-05	1.24E-05	2.60E-05	3.10E-09	5.46E-08	0.00E+00	5.77E-08	0.058	0.00E+00	7.09E-04	3.57E-04
3744243758448	374424	3758448	7.62E-05	1.63E-04	4.06E-04	4.69E-06	1.37E-04	1.70E-04	3.94E-06	4.96E-05	4.93E-05	1.28E-05	1.28E-05	2.67E-05	3.24E-09	5.68E-08	0.00E+00	6.00E-08	0.060	0.00E+00	7.38E-04	3.72E-04
3744293758448	374429	3758448	7.97E-05	1.70E-04	4.24E-04	4.77E-06	1.43E-04	1.77E-04	4.12E-06	5.18E-05	5.06E-05	1.32E-05	1.32E-05	2.73E-05	3.39E-09	5.91E-08	0.00E+00	6.25E-08	0.063	0.00E+00	7.70E-04	3.88E-04
3744343758448	374434	3758448	8.35E-05	1.78E-04	4.44E-04	4.86E-06	1.50E-04	1.86E-04	4.31E-06	5.24E-05	5.21E-05	1.35E-05	1.35E-05	2.79E-05	3.55E-09	6.16E-08	0.00E+00	6.52E-08	0.065	0.00E+00	8.04E-04	4.05E-04
3744393758448	374439	3758448	8.75E-05	1.87E-04	4.66E-04	4.94E-06	1.57E-04	1.95E-04	4.52E-06	5.39E-05	5.36E-05	1.39E-05	1.39E-05	2.86E-05	3.72E-09	6.44E-08	0.00E+00	6.81E-08	0.068	0.00E+00	8.42E-04	4.24E-04
3744443758448	374444	3758448	9.19E-05	1.96E-04	4.89E-04	5.04E-06	1.65E-04	2.05E-04	4.75E-06	5.55E-05	5.52E-05	1.43E-05	1.43E-05	2.93E-05	3.91E-09	6.73E-08	0.00E+00	7.12E-08	0.071	0.00E+00	8.82E-04	4.44E-04
3744493758448	374449	3758448	9.68E-05	2.07E-04	5.15E-04	5.12E-06	1.74E-04	2.15E-04	5.00E-06	5.72E-05	5.68E-05	1.48E-05	1.48E-05	3.00E-05	4.11E-09	7.04E-08	0.00E+00	7.46E-08	0.075	0.00E+00	9.25E-04	4.65E-04
3744543758448	374454	3758448	1.02E-04	2.18E-04	5.43E-04	5.21E-06	1.83E-04	2.27E-04	5.27E-06	5.89E-05	5.85E-05	1.52E-05	1.52E-05	3.08E-05	4.34E-09	7.39E-08	0.00E+00	7.82E-08	0.078	0.00E+00	9.73E-04	4.89E-04
3744593758448	374459	3758448	1.08E-04	2.30E-04	5.74E-04	5.31E-06	1.93E-04	2.40E-04	5.57E-06	6.07E-05	6.03E-05	1.57E-05	1.57E-05	3.16E-05	4.59E-09	7.77E-08	0.00E+00	8.22E-08	0.082	0.00E+00	1.03E-03	5.15E-04
3744643758448	374464	3758448	1.14E-04	2.44E-04	6.08E-04	5.40E-06	2.05E-04	2.54E-04	5.90E-06	6.26E-05	6.22E-05	1.62E-05	1.62E-05	3.24E-05	4.86E-09	8.18E-08	0.00E+00	8.67E-08	0.087	0.00E+00	1.08E-03	5.44E-04
3744693758448	374469	3758448	1.22E-04	2.59E-04	6.47E-04	5.49E-06	2.18E-04	2.70E-04	6.27E-06	6.45E-05	6.42E-05	1.67E-05	1.67E-05	3.32E-05	5.17E-09	8.64E-08	0.00E+00	9.15E-08	0.092	0.00E+00	1.15E-03	5.75E-04
3744743758448	374474	3758448	1.30E-04	2.77E-04	6.89E-04	5.59E-06	2.32E-04	2.88E-04	6.69E-06	6.66E-05	6.62E-05	1.72E-05	1.72E-05	3.41E-05	5.51E-09	9.14E-08	0.00E+00	9.70E-08	0.097	0.00E+00	1.22E-03	6.10E-04
3744793758448	374479	3758448	1.39E-04	2.96E-04	7.37E-04	5.68E-06	2.48E-04	3.08E-04	7.16E-06	6.87E-05	6.83E-05	1.77E-05	1.77E-05	3.50E-05	5.89E-09	9.71E-08	0.00E+00	1.03E-07	0.103	0.00E+00	1.30E-03	6.50E-04
3744843758448	374484	3758448	1.49E-04	3.18E-04	7.92E-04	5.78E-06	2.67E-04	3.31E-04	7.69E-06	7.10E-05	7.06E-05	1.83E-05	1.83E-05	3.59E-05	6.33E-09	1.04E-07	0.00E+00	1.10E-07	0.110	0.00E+00	1.39E-03	6.95E-04
3744893758448	374489	3758448	1.61E-04	3.43E-04	8.55E-04	5.88E-06	2.88E-04	3.57E-04	8.30E-06	7.33E-05	7.29E-05	1.89E-05	1.89E-05	3.68E-05	6.83E-09	1.11E-07	0.00E+00	1.18E-07	0.118	0.00E+00	1.49E-03	7.46E-04
3744943758448	374494	3758448	1.74E-04	3.72E-04	9.27E-04	5.98E-06	3.13E-04	3.88E-04	9.00E-06	7.58E-05	7.53E-05	1.96E-05	1.96E-05	3.78E-05	7.41E-09	1.19E-07	0.00E+00	1.27E-07	0.127	0.00E+00	1.61E-03	8.04E-04
3744993758448	374499	3758448	1.90E-04	4.06E-04	1.01E-03	6.08E-06	3.41E-04	4.23E-04	9.82E-06	7.84E-05	7.79E-05	2.02E-05	2.02E-05	3.88E-05	8.09E-09	1.29E-07	0.00E+00	1.37E-07	0.137	0.00E+00	1.75E-03	8.72E-04
3745043758448	374504	3758448	2.09E-04	4.46E-04	1.11E-03	6.18E-06	3.74E-04	4.64E-04	1.08E-05	8.11E-05	8.06E-05	2.09E-05	2.09E-05	3.99E-05	8.88E-09	1.40E-07	0.00E+00	1.49E-07	0.149	0.00E+00	1.91E-03	9.51E-04
3745093758448	374509	3758448	2.30E-04	4.92E-04	1.23E-03	6.28E-06	4.13E-04	5.12E-04	1.19E-05	8.39E-05	8.34E-05	2.17E-05	2.17E-05	4.10E-05	9.79E-09	1.53E-07	0.00E+00	1.63E-07	0.163	0.00E+00	2.10E-03	1.04E-03
3745143758448	374514	3758448	2.55E-04	5.44E-04	1.35E-03	6.39E-06	4.57E-04	5.67E-04	1.31E-05	8.68E-05	8.63E-05	2.24E-05	2.24E-05	4.21E-05	1.08E-08	1.67E-07	0.00E+00	1.78E-07	0.178	0.00E+00	2.31E-03	1.15E-03
3745193758448	374519	3758448	2.81E-04	6.01E-04	1.50E-03	6.49E-06	5.05E-04	6.26E-04	1.45E-05	8.99E-05	8.94E-05	2.32E-05	2.32E-05	4.33E-05	1.20E-08	1.83E-07	0.00E+00	1.95E-07	0.195	0.00E+00	2.54E-03	1.26E-03
3744043758453	374404	3758453	6.63E-05	1.42E-04	3.53E-04	4.45E-06	1.19E-04	1.48E-04	3.43E-06	4.54E-05	4.51E-05	1.17E-05	1.17E-05	2.47E-05	2.82E-09	5.01E-08	0.00E+00	5.29E-08	0.053	0.00E+00	6.47E-04	3.27E-04
3744093758453	374409	3758453	6.91E-05	1.47E-04	3.67E-04	4.53E-06	1.24E-04	1.54E-04	3.57E-06	4.66E-05	4.63E-05	1.20E-05	1.20E-05	2.53E-05	2.94E-09	5.20E-08	0.00E+00	5.49E-08	0.055	0.00E+00	6.72E-04	3.39E-04
3744143758453	374414	3758453	7.20E-05	1.54E-04	3.83E-04	4.62E-06	1.29E-04	1.60E-04	3.72E-06	4.79E-05	4.76E-05	1.24E-05	1.24E-05	2.59E-05	3.06E-09	5.39E-08	0.00E+00	5.70E-08	0.057	0.00E+00	6.99E-04	3.53E-04
3744193758453	374419	3758453	7.51E-05	1.60E-04	4.00E-04	4.70E-06	1.35E-04	1.67E-04	3.88E-06	4.92E-05	4.89E-05	1.27E-05	1.27E-05	2.65E-05	3.19E-09	5.61E-08	0.00E+00	5.93E-08	0.059	0.00E+00	7.28E-04	3.67E-04
3744243758453	374424	3758453	7.85E-05	1.68E-04	4.18E-04	4.79E-06	1.41E-04	1.75E-04	4.05E-06	5.06E-05	5.03E-05	1.31E-05	1.31E-05	2.71E-05	3.34E-09	5.84E-08	0.00E+00	6.17E-08	0.062	0.00E+00	7.59E-04	3.83E-04
3744293758453	374429	3758453	8.21E-05	1.75E-04	4.37E-04	4.88E-06	1.47E-04	1.83E-04	4.24E-06	5.20E-05	5.17E-05	1.34E-05	1.34E-05	2.78E-05	3.49E-09	6.08E-08	0.00E+00	6.43E-08	0.064	0.00E+00	7.93E-04	3.99E-04
3744343758453	374434	3758453	8.61E-05	1.84E-04	4.58E-04	4.97E-06	1.54E-04	1.91E-04	4.44E-06	5.35E-05	5.32E-05	1.38E-05	1.38E-05	2.85E-05	3.66E-09	6.34E-08	0.00E+00	6.71E-08	0.067	0.00E+00	8.29E-04	4.17E-04
3744393758453	374439	3758453	9.03E-05	1.93E-04	4.81E-04	5.06E-06	1.62E-04	2.01E-04	4.67E-06	5.51E-05	5.48E-05	1.42E-05	1.42E-05	2.92E-05	3.84E-09	6.63E-08	0.00E+00	7.01E-08	0.070	0.00E+00	8.68E-04	4.37E-04
3744443758453	374444	3758453	9.50E-05	2.03E-04	5.05E-04	5.15E-06	1.70E-04	2.11E-04	4.91E-06	5.68E-05	5.64E-05	1.47E-05	1.47E-05	2.99E-05	4.04E-09	6.93E-08	0.00E+00	7.34E-08	0.073	0.00E+00	9.10E-04	4.58E-04
3744493758453	374449	3758453	1.00E-04	2.14E-04	5.32E-04	5.25E-06	1.79E-04	2.23E-04	5.17E-06	5.85E-05	5.81E-05	1.51E-05	1.51E-05	3.06E-05	4.25E-09	7.27E-08	0.00E+00	7.69E-08	0.077	0.00E+00	9.56E-04	4.80E-04
3744543758453	374454	3758453	1.06E-04	2.26E-04	5.62E-04	5.34E-06	1.89E-04	2.35E-04	5.46E-06	6.03E-05	5.99E-05	1.56E-05	1.56E-05	3.14E-05	4.49E-09	7.63E-08	0.00E+00	8.08E-08	0.081	0.00E+00	1.01E-03	5.05E-04
3744593758453	374459	3758453	1.12E-04	2.39E-04	5.95E-04	5.44E-06	2.00E-04	2.49E-04	5.77E-06	6.21E-05	6.18E-05	1.60E-05	1.60E-05	3.22E-05	4.75E-09	8.03E-08	0.00E+00	8.50E-08	0.085	0.00E+00	1.06E-03	5.33E-04
3744643758453	374464	3758453	1.19E-04	2.53E-04	6.31E-04	5.54E-06	2.13E-04	2.64E-04	6.13E-06	6.41E-05	6.37E-05	1.65E-05	1.65E-05	3.31E-05	5.05E-09	8.47E-08	0.00E+00	8.97E-08	0.090	0.00E+00	1.12E-03	5.63E-04
3744693758453	374469	3758453	1.26E-04	2.70E-04	6.72E-04	5.63E-06	2.26E-04	2.81E-04	6.52E-06	6.58E-05	6.58E-05	1.71E-05	1.71E-05	3.39E-05	5.37E-09	8.99E-08	0.00E+00	9.49E-08	0.095	0.00E+00	1.19E-03	5.97E-04
3744743758453	374474	3758453	1.35E-04	2.88E-04	7.17E-04	5.73E-06	2.42E-04	3.00E-04	6.96E-06	6.83E-05	6.79E-05	1.76E-05	1.76E-05	3.48E-05	5.73E-09	9.49E-08	0.00E+00	1.01E-07	0.101	0.00E+00	1.27E-03	6.34E-04
3744793758453	374479	3758453	1.44E-04	3.08E-04	7.68E-04	5.83E-06	2.59E-04	3.21E-04	7.46E-06	7.05E-05	7.01E-05	1.82E-05	1.82E-05	3.57E-05	6.14E-09	1.01E-07	0.00E+00	1.07E-07	0.107	0.00E+00	1.35E-03	6.76E-04
3744843758453	374484	3758453	1.55E-04	3.32E-04	8.27E-04	5.93E-06	2.79E-04	3.46E-04	8.02E-06	7.29E-05	7.25E-05	1.88E-05	1.88E-05	3.67E-05	6.61E-09	1.08E-07	0.00E+00	1.14E-07	0.114	0.00E+00	1.45E-03	7.23E-04
3744893758453	374489	3758453	1.68E-04	3.59E-04	8.93E-04	6.04E-06	3.01E-04	3.74E-04	8.67E-06	7.54E-05	7.49E-05	1.95E-05	1.95E-05	3.77E-05	7.14E-09	1.15E-07	0.00E+00	1.23E-07	0.123	0.00E+00	1.56E-03	7.78E-04
3744943758453	374494	3758453	1.82E-04	3.90E-04	9.71E-04	6.14E-06	3.27E-04	4.06E-04	9.42E-06	7.79E-05	7.75E-05	2.01E-05	2.01E-05	3.87E-05	7.76E-09	1.24E-07	0.00E+00	1.32E-07	0.132	0.00E+00	1.69E-03	8.40E-04
3744993758453	374499	3758453	1.99E-04	4.26E-04	1.06E-03	6.25E-06	3.57E-04	4.44E-04	1.03E-05	8.06E-05	8.02E-05	2.08E-05	2.08E-05	3.98E-05	8.48E-09	1.35E-07	0.00E+00	1.43E-07	0.143	0.00E+00	1.83E-03	9.12E-04
3745043758453	374504	3758453	2.19E-04	4.68E-04	1.17E-03	6.35E-06	3.93E-04	4.88E-04	1.13E-05	8.35E-05	8.30E-05	2.16E-05	2.16E-05	4.09E-05	9.32E-09	1.46E-07	0.00E+00	1.56E-07	0.156	0.00E+00	2.01E-03	9.96E-04
3745093758453	374509	3758453	2.42E-04	5.17E-04	1.29E-03	6.46E-06	4.34E-04	5.39E-04	1.25E-05	8.65E-05	8.59E-05	2.23E-05	2.23E-05	4.21E-05	1.03E-08	1.60E-07	0.00E+00	1.70E-07	0.170	0.00E+00	2.20E-03	1.09E-03
3745143758453	374514	3758453	2.68E-04	5.72E-04	1.43E-03	6.57E-06	4.81E-04	5.96E-04	1.38E-05	8.96E-05	8.90E-05	2.31E-05	2.31E-05	4.33E-05	1.14E-08	1.76E-07	0.00E+00	1.87E-07	0.187	0.00E+00	2.43E-03	1.20E-03
3745193758453	374519	3758453	2.97E-04	6.33E-04	1.58E-03	6.68E-06	5.32E-04	6.60E-04	1.53E-05	9.28E-05	9.23E-05	2.40E-05	2.40E-05	4.45E-05	1.26E-08	1.92E-07	0.00E+00	2.05E-07	0.205	0.00E+00	2.68E-03	1.32E-03
3745243758453	374524	3758453	3.27E-04	6.98E-04	1.74E-03	6.79E-06	5.86E-04	7.27E-04	1.69E-05	9.63E-05	9.57E-05	2.48E-05	2.48E-05	4.58E-05	1.39E-08	2.10E-07	0.00E+00	2.24E-07	0.224	0.00E+00	2.94E-03	1.45E-03
3745293758453	374529	3758453	3.58E-04	7.64E-04	1.90E-03	6.90E-06	6.41E-04	7.96E-04	1.85E-05	9.99E-05	9.92E-05	2.58E-05	2.58E-05	4.72E-05	1.52E-08	2.29E-07	0.00E+00	2.44E-07	0.244	0.00E+00	3.20E-03	1.58E-03
3744043758458	374404	3758458	6.80E-05	1.45E-04	3.62E-04	4.54E-06	1.22E-04	1.51E-04	3.51E-06	4.63E-05	4.60E-05	1.19E-05	1.19E-05	2.51E-05	2.89E-09	5.13E-08	0.00E+00	5.42E-08	0.054	0.00E+00	6.63E-04	3.35E-04
3744093758458	374409	3758458	7.09E-05	1.51E-04	3.77E-04	4.63E-06	1.27E-04	1.58E-04	3.66E-06	4.75E-05	4.73E-05	1.23E-05	1.23E-05	2.57E-05	3.01E-09	5.32E-08	0.00E+00	5.63E-08	0.056	0.00E+00	6.90E-04	3.48E-04
3744143758458	374414	3758458	7.38E-05	1.58E-04	3.93E-04	4.72E-06	1.33E-04	1.65E-04	3.82E-06	4.85E-05	4.84E-05	1.26E-05	1.26E-05	2.63E-05	3.14E-09	5.53E-08	0.00E+00	5.85E-08	0.058	0.00E+00	7.18E-04	3.62E-04
3744193758458	374419	3758458	7.72E-05	1.65E-04	4.11E-04	4.81E-06	1.38E-04	1.72E-04	3.99E-06	5.02E-05	4.99E-05	1.30E-05	1.30E-05	2.70E-05	3.28E-09	5.75E-08	0.00E+00	6.08E-08	0.061	0.00E+00	7.48E-04	3.77E-04
3744243758458	374424	3758458	8.07E-05	1.72E-04	4.30E-04	4.90E-06	1.45E-04	1.80E-04	4.17E-06	5.17E-05	5.14E-05	1.33E-05	1.33E-05	2.76E-05	3.43E-09	5.99E-08	0.00E+00	6.34E-08	0.063	0.00E+00	7.80E-04	3.93E-04
3744293758458	374429	3758458	8.45E-05	1.81E-04	4.50E-04	4.99E-06	1.52E-04	1.88E-04	4.37E-06	5.32E-05	5.28E-05	1.37E-05	1.37E-05	2.83E-05	3.59E-09	6.25E-08	0.00E+00	6.61E-08	0.066	0.00E+00	8.15E-04	4.11E-04
3744343758458	374434	3758458	8.87E-05	1.89E-04	4.72E-04	5.08E-06	1.59E-04	1.97E-04	4.58E-06	5.47E-05	5.44E-05	1.41E-05	1.41E-05	2.90E-05	3.77E-09	6.52E-08	0.00E+00	6.90E-08	0.069	0.00E+00	8.53E-04	4.29E-04
3744393758458	374439	3758458	9.31E-05	1.99E-04	4.96E-04	5.18E-06	1.67E-04	2.07E-04	4.81E-06	5.64E-05	5.60E-05	1.46E-05	1.46E-05	2.97E-05	3.96E-09	6.82E-08	0.00E+00	7.22E-08	0.072	0.00E+00	8.93E-04	4.50E-04
3744443758458	374444	3758458	9.80E-05	2.09E-04	5.21E-04	5.27E-06	1.76E-04	2.18E-04	5.06E-06	5.81E-05	5.77E-05	1.50E-05	1.50E-05	3.05E-05	4.17E-09	7.14E-08	0.00E+00	7.56E-08	0.076	0.00E+00	9.38E-04	4.72E-04
3744493758458	374449	3758458	1.03E-04	2.21E-04	5.50E-04	5.37E-06	1.85E-04	2.30E-04	5.34E-06	5.98E-05	5.95E-05	1.54E-05	1.54E-05	3.13E-05	4.39E-09	7.49E-08	0.00E+00	7.93E-08	0.079	0.00E+00	9.86E-04	4.95E-04
3744543758458	374454	3758458	1.09E-04	2.33E-04	5.81E-04	5.47E-06	1.96E-04	2.43E-04	5.64E-06	6.17E-05	6.13E-05	1.59E-05	1.59E-05	3.21E-05	4.64E-09	7.87E-08	0.00E+00	8.33E-08	0.083	0.00E+00	1.04E-03	5.22E-04
3744593758458	374459	3758458	1.16E-04	2.47E-04	6.16E-04	5.57E-06	2.07E-04	2.57E-04	5.97E-06	6.37E-05	6.33E-05	1.64E-05	1.64E-05	3.29E-05	4.92E-09	8.29E-08	0.00E+00	8.78E-08	0.088	0.00E+00	1.10E-03	5.50E-04
3744643758458	374464	3758458	1.23E-04	2.62E-04	6.54E-04	5.67E-06	2.20E-04	2.73E-04	6.35E-06	6.57E-05	6.53E-05	1.70E-05	1.70E-05	3.38E-05	5.23E-09	8.75E-08	0.00E+00	9.27E-08	0.093	0.00E+00	1.16E-03	5.83E-04
3744693758458	374469	3758458	1.31E-04	2.80E-04	6.97E-04	5.78E-06	2.35E-04	2.91E-04	6.76E-06	6.78E-05	6.74E-05	1.75E-05	1.75E-05	3.47E-05	5.57E-09	9.26E-08	0.00E+00	9.82E-08	0.098	0.00E+00	1.23E-03	6.18E-04
3744743758458	374474	3758458	1.40E-04	2.99E-04	7.44E-04	5.88E-06	2.51E-04	3.11E-04	7.22E-06	7.01E-05	6.96E-05	1.81E-05	1.81E-05	3.56E-05	5.94E-09	9.82E-08	0.00E+00	1.04E-07	0.104	0.00E+00	1.31E-03	6.57E-04
3744793758458	374479	3758458	1.50E-04	3.20E-04	7.97E-04	5.99E-06	2.69E-04	3.33E-04	7.74E-06	7.24E-05	7.20E-05	1.87E-05	1.87E-05	3.65E-05	6.37E-09	1.04E-07	0.00E+00	1.11E-07	0.111	0.00E+00	1.40E-03	7.00E-04
3744843758458	374484	3758458	1.61E-04	3.44E-04	8.58E-04	6.09E-06	2.89E-04	3.59E-04	8.33E-06	7.49E-05	7.44E-05	1.93E-05	1.93E-05	3.75E-05	6.86E-09	1.12E-07	0.00E+00	1.18E-07	0.118	0.00E+00	1.50E-03	7.50E-04
3744893758458	374489	3758458	1.75E-04	3.73E-04	9.30E-04	6.20E-06	3.13E-04	3.89E-04	9.02E-06	7.75E-05	7.70E-05	2.00E-05	2.00E-05	3.86E-05	7.43E-09	1.20E-07	0.00E+00	1.27E-07	0.127	0.00E+00	1.62E-03	8.08E-04
3744943758458	374494	3758458	4.06E-04	1.01E-03	6.31E-04	3.41E-04	4.24E-04	9.83E-06	7.97E-05	8.03E-05	2.07E-05	2.07E-05	3.96E-05	8.09E-09	1.24E-07	0.00E+00	1.37E-07	0.137	0.00E+00	1.75E-03	8.74E-04	
3744993758458	374499	3758458	2.08E-04	4.44E-04	1.11E-03	6.42E-06	3.73E-04	4.63E-04	1.07E-05	8.30E-05	8.25E-05	2.14E-05	2.14E-05	4.08E-05	8.84E-09	1.40E-07	0.00E+00	1.49E-07	0.149	0.00E+00	1.91E-03	9.50E-04
3745043758458	374504	3758458	2.29E-04	4.88E-04	1.22E-03	6.53E-06	4.10E-04	5.09E-04	1.18E-05	8.60E-05	8.55E-05	2.22E-05	2.22E-05	4.19E-05	9.72E-09	1.52E-07	0.00E+00	1.62E-07	0.162	0.00E+00	2.09E-03	1.04E-03
3745093758458	374509	3758458	2.53E-04	5.40E-04	1.34E-03	6.65E-06	4.53E-04	5.62E-04	1.30E-05	8.92E-05	8.86E-05	2.30E-05	2.30E-05	4.32E-05	1.07E-08	1.67E-07	0.00E+00	1.78E-07	0.178	0.00E+00	2.30E-03	1.14E-03
3745143758458	374514	3758458	2.80E-04	5.98E-04	1.49E-03	6.76E-06	5.02E-04	6.23E-04	1.45E-05	9.25E-05	9.19E-05	2.39E-05	2.39E-05	4.44E-05	1.19E-08	1.83E-07	0.00E+00	1.95E-07	0.195	0.00E+00	2.54E-03	1.26E-03
3745193758458	374519	3758458	3.10E-04	6.62E-04	1.65E-03	6.87E-06	5.56E-04	6.90E-04	1.60E-05	9.59E-05	9.53E-05	2.48E-05	2.48E-05	4.57E-05	1.32E-08	2.01E-07	0.00E+00	2.14E-07	0.214	0.00E+00	2.80E-03	1.38E-03
3745243758458	374524	3758458	3.42E-04	7.29E-04	1.82E-03	6.99E-06	6.13E-04	7.60E-04	1.76E-05	9.96E-05	9.89E-05	2.57E-05	2.57E-05	4.71E-05	1.45E-08	2.20E-07	0.00E+00	2.34E-07	0.234	0.00E+00	3.07E-03	1.51E-03
3745293758458	374529	3758458	3.74E-04	7.99E-04	1.99E-03	7.11E-06	6.71E-04	8.33E-04	1.93E-05	1.03E-04	1.03E-04	2.67E-05	2.67E-05	4.85E-05	1.59E-08	2.39E-07	0.00E+00	2.55E-07	0.255	0.00E+00	3.35E-03	1.65E-03
3744093758463	374409	3758463	7.27E-05	1.55E-04	3.87E-04	4.72E-06	1.30E-04	1.62E-04	3.75E-06	4.85E-05	4.82E-05	1.25E-05	1.25E-05	2.61E-05	3.09E-09	5.45E-08	0.00E+00	5.76E-08	0.058	0.00E+00	7.07E-04	3.57E-04
3744143758463	374414	3758463	7.59E-05	1.62E-04	4.04E-04	4.81E-06	1.36E-04	1.69E-04	3.92E-06	4.99E-05	4.96E-05	1.29E-05	1.29E-05	2.68E-05	3.23E-09	5.67E-08	0.00E+00	5.99E-08	0.060	0.00E+00	7.36E-04	3.71E-04
3744193758463	374419	3758463	7.93E-05	1.69E-04

			SWBuilding Construction	SWDemolition	SWGrading	EYBuilding Construction	SWPaving	SWGrading	SWArchitectural Coating	NBBuilding Construction	NBBuilding Construction	NBArchitectural Coating	NBArchitectural Coating	RWBuilding Construction	Child Risk					Overlapping Phases - Maximum Gl		
Unique Identifier	X (UTM)	Y (UTM)	2026	2026	2026	2026	2027	2027	2027	2026	2027	2026	2027	2026	3rd Trimester	0<2	2<16	Total	per million	2025	2026	2027
3745193758473	374519	3758473	3.43E-04	7.33E-04	1.83E-03	7.52E-06	6.16E-04	7.64E-04	1.77E-05	1.06E-04	1.06E-04	2.74E-05	2.74E-05	4.95E-05	1.46E-08	2.22E-07	0.00E+00	2.37E-07	0.237	0.00E+00	3.09E-03	1.53E-03
3745243758473	374524	3758473	3.77E-04	8.05E-04	2.01E-03	7.66E-06	6.76E-04	8.39E-04	1.95E-05	1.11E-04	1.10E-04	2.86E-05	2.86E-05	5.10E-05	1.60E-08	2.42E-07	0.00E+00	2.58E-07	0.258	0.00E+00	3.38E-03	1.67E-03
3745293758473	374529	3758473	4.12E-04	8.80E-04	2.19E-03	7.79E-06	7.39E-04	9.17E-04	2.13E-05	1.15E-04	1.15E-04	2.97E-05	2.97E-05	5.27E-05	1.75E-08	2.64E-07	0.00E+00	2.81E-07	0.281	0.00E+00	3.69E-03	1.82E-03
3744093758478	374409	3758478	7.80E-05	1.67E-04	4.15E-04	5.03E-06	1.40E-04	1.74E-04	4.03E-06	5.18E-05	5.15E-05	1.34E-05	1.34E-05	2.74E-05	3.32E-09	5.84E-08	0.00E+00	6.17E-08	0.062	0.00E+00	7.57E-04	3.82E-04
3744143758478	374414	3758478	8.15E-05	1.74E-04	4.34E-04	5.13E-06	1.46E-04	1.81E-04	4.21E-06	5.33E-05	5.30E-05	1.38E-05	1.38E-05	2.81E-05	3.47E-09	6.08E-08	0.00E+00	6.43E-08	0.064	0.00E+00	7.90E-04	3.98E-04
3744193758478	374419	3758478	8.53E-05	1.82E-04	4.54E-04	5.24E-06	1.53E-04	1.90E-04	4.40E-06	5.49E-05	5.45E-05	1.42E-05	1.42E-05	2.89E-05	3.63E-09	6.34E-08	0.00E+00	6.70E-08	0.067	0.00E+00	8.24E-04	4.16E-04
3744243758478	374424	3758478	8.94E-05	1.91E-04	4.76E-04	5.34E-06	1.60E-04	1.99E-04	4.61E-06	5.65E-05	5.62E-05	1.46E-05	1.46E-05	2.96E-05	3.80E-09	6.61E-08	0.00E+00	6.99E-08	0.070	0.00E+00	8.62E-04	4.34E-04
3744293758478	374429	3758478	9.38E-05	2.00E-04	4.99E-04	5.45E-06	1.68E-04	2.09E-04	4.84E-06	5.82E-05	5.79E-05	1.50E-05	1.50E-05	3.04E-05	3.99E-09	6.91E-08	0.00E+00	7.31E-08	0.073	0.00E+00	9.02E-04	4.55E-04
3744343758478	374434	3758478	9.86E-05	2.10E-04	5.24E-04	5.57E-06	1.77E-04	2.19E-04	5.09E-06	6.01E-05	5.97E-05	1.55E-05	1.55E-05	3.12E-05	4.19E-09	7.23E-08	0.00E+00	7.65E-08	0.076	0.00E+00	9.46E-04	4.76E-04
3744393758478	374439	3758478	1.04E-04	2.22E-04	5.52E-04	5.68E-06	1.86E-04	2.31E-04	5.36E-06	6.19E-05	6.16E-05	1.60E-05	1.60E-05	3.20E-05	4.41E-09	7.57E-08	0.00E+00	8.01E-08	0.080	0.00E+00	9.93E-04	5.00E-04
3744443758478	374444	3758478	1.09E-04	2.34E-04	5.82E-04	5.80E-06	1.96E-04	2.43E-04	5.65E-06	6.39E-05	6.35E-05	1.65E-05	1.65E-05	3.28E-05	4.65E-09	7.94E-08	0.00E+00	8.41E-08	0.084	0.00E+00	1.04E-03	5.25E-04
3744493758478	374449	3758478	1.16E-04	2.47E-04	6.15E-04	5.92E-06	2.07E-04	2.57E-04	5.97E-06	6.60E-05	6.56E-05	1.70E-05	1.70E-05	3.37E-05	4.92E-09	8.35E-08	0.00E+00	8.84E-08	0.088	0.00E+00	1.10E-03	5.53E-04
3744543758478	374454	3758478	1.22E-04	2.61E-04	6.52E-04	6.03E-06	2.20E-04	2.72E-04	6.32E-06	6.82E-05	6.78E-05	1.76E-05	1.76E-05	3.47E-05	5.21E-09	8.79E-08	0.00E+00	9.31E-08	0.093	0.00E+00	1.16E-03	5.84E-04
3744593758478	374459	3758478	1.30E-04	2.78E-04	6.92E-04	6.16E-06	2.33E-04	2.89E-04	6.71E-06	7.05E-05	7.01E-05	1.82E-05	1.82E-05	3.56E-05	5.53E-09	9.28E-08	0.00E+00	9.83E-08	0.098	0.00E+00	1.23E-03	6.17E-04
3744643758478	374464	3758478	1.38E-04	2.95E-04	7.36E-04	6.28E-06	2.48E-04	3.08E-04	7.14E-06	7.29E-05	7.25E-05	1.88E-05	1.88E-05	3.66E-05	5.88E-09	9.82E-08	0.00E+00	1.04E-07	0.104	0.00E+00	1.30E-03	6.54E-04
3744693758478	374469	3758478	1.48E-04	3.15E-04	7.85E-04	6.41E-06	2.65E-04	3.28E-04	7.62E-06	7.55E-05	7.50E-05	1.95E-05	1.95E-05	3.77E-05	6.28E-09	1.04E-07	0.00E+00	1.10E-07	0.110	0.00E+00	1.39E-03	6.95E-04
3744743758478	374474	3758478	1.58E-04	3.38E-04	8.41E-04	6.54E-06	2.83E-04	3.52E-04	8.16E-06	7.82E-05	7.77E-05	2.02E-05	2.02E-05	3.87E-05	6.72E-09	1.11E-07	0.00E+00	1.17E-07	0.117	0.00E+00	1.48E-03	7.41E-04
3744793758478	374479	3758478	1.70E-04	3.62E-04	9.03E-04	6.66E-06	3.04E-04	3.78E-04	8.76E-06	8.10E-05	8.05E-05	2.09E-05	2.09E-05	3.99E-05	7.22E-09	1.18E-07	0.00E+00	1.25E-07	0.125	0.00E+00	1.58E-03	7.92E-04
3744843758478	374484	3758478	1.83E-04	3.91E-04	9.73E-04	6.80E-06	3.28E-04	4.07E-04	9.44E-06	8.39E-05	8.34E-05	2.17E-05	2.17E-05	4.10E-05	7.78E-09	1.26E-07	0.00E+00	1.34E-07	0.134	0.00E+00	1.70E-03	8.49E-04
3744893758478	374489	3758478	1.98E-04	4.23E-04	1.05E-03	6.93E-06	3.55E-04	4.41E-04	1.02E-05	8.71E-05	8.66E-05	2.25E-05	2.25E-05	4.22E-05	8.43E-09	1.36E-07	0.00E+00	1.44E-07	0.144	0.00E+00	1.84E-03	9.16E-04
3744943758478	374494	3758478	2.16E-04	4.61E-04	1.15E-03	7.06E-06	3.87E-04	4.80E-04	1.11E-05	9.04E-05	8.99E-05	2.33E-05	2.33E-05	4.35E-05	9.18E-09	1.47E-07	0.00E+00	1.56E-07	0.156	0.00E+00	1.99E-03	9.92E-04
3744993758478	374499	3758478	2.36E-04	5.04E-04	1.26E-03	7.20E-06	4.23E-04	5.25E-04	1.22E-05	9.39E-05	9.34E-05	2.42E-05	2.42E-05	4.48E-05	1.00E-08	1.59E-07	0.00E+00	1.69E-07	0.169	0.00E+00	2.17E-03	1.08E-03
3745043758478	374504	3758478	2.59E-04	5.54E-04	1.38E-03	7.34E-06	4.65E-04	5.77E-04	1.34E-05	9.76E-05	9.70E-05	2.52E-05	2.52E-05	4.62E-05	1.10E-08	1.73E-07	0.00E+00	1.84E-07	0.184	0.00E+00	2.37E-03	1.18E-03
3745093758478	374509	3758478	2.87E-04	6.12E-04	1.53E-03	7.48E-06	5.14E-04	6.38E-04	1.48E-05	1.02E-04	1.01E-04	2.62E-05	2.62E-05	4.77E-05	1.22E-08	1.89E-07	0.00E+00	2.02E-07	0.202	0.00E+00	2.61E-03	1.29E-03
3745143758478	374514	3758478	3.18E-04	6.78E-04	1.69E-03	7.62E-06	5.70E-04	7.07E-04	1.64E-05	1.06E-04	1.05E-04	2.73E-05	2.73E-05	4.92E-05	1.35E-08	2.08E-07	0.00E+00	2.21E-07	0.221	0.00E+00	2.88E-03	1.43E-03
3745193758478	374519	3758478	3.51E-04	7.50E-04	1.87E-03	7.76E-06	6.30E-04	7.82E-04	1.81E-05	1.10E-04	1.09E-04	2.84E-05	2.84E-05	5.07E-05	1.49E-08	2.28E-07	0.00E+00	2.43E-07	0.243	0.00E+00	3.17E-03	1.57E-03
3745243758478	374524	3758478	3.86E-04	8.24E-04	2.05E-03	7.90E-06	6.92E-04	8.59E-04	1.99E-05	1.15E-04	1.14E-04	2.96E-05	2.96E-05	5.24E-05	1.64E-08	2.49E-07	0.00E+00	2.65E-07	0.265	0.00E+00	3.47E-03	1.71E-03
3745293758478	374529	3758478	4.22E-04	9.02E-04	2.25E-03	8.04E-06	7.57E-04	9.40E-04	2.18E-05	1.20E-04	1.19E-04	3.09E-05	3.09E-05	5.41E-05	1.80E-08	2.71E-07	0.00E+00	2.88E-07	0.288	0.00E+00	3.78E-03	1.87E-03
3744093758483	374409	3758483	7.97E-05	1.70E-04	4.24E-04	5.13E-06	1.43E-04	1.77E-04	4.12E-06	5.29E-05	5.26E-05	1.37E-05	1.37E-05	2.79E-05	3.39E-09	5.97E-08	0.00E+00	6.31E-08	0.063	0.00E+00	7.74E-04	3.91E-04
3744143758483	374414	3758483	8.33E-05	1.78E-04	4.43E-04	5.24E-06	1.49E-04	1.85E-04	4.30E-06	5.45E-05	5.42E-05	1.41E-05	1.41E-05	2.86E-05	3.54E-09	6.22E-08	0.00E+00	6.57E-08	0.066	0.00E+00	8.07E-04	4.07E-04
3744193758483	374419	3758483	8.72E-05	1.86E-04	4.64E-04	5.35E-06	1.56E-04	1.94E-04	4.50E-06	5.61E-05	5.58E-05	1.45E-05	1.45E-05	2.93E-05	3.71E-09	6.48E-08	0.00E+00	6.85E-08	0.069	0.00E+00	8.43E-04	4.25E-04
3744243758483	374424	3758483	9.14E-05	1.95E-04	4.86E-04	5.46E-06	1.64E-04	2.03E-04	4.72E-06	5.79E-05	5.75E-05	1.49E-05	1.49E-05	3.01E-05	3.89E-09	6.76E-08	0.00E+00	7.15E-08	0.072	0.00E+00	8.81E-04	4.44E-04
3744293758483	374429	3758483	9.59E-05	2.05E-04	5.10E-04	5.58E-06	1.72E-04	2.13E-04	4.95E-06	5.97E-05	5.93E-05	1.54E-05	1.54E-05	3.09E-05	4.08E-09	7.07E-08	0.00E+00	7.48E-08	0.075	0.00E+00	9.23E-04	4.65E-04
3744343758483	374434	3758483	1.01E-04	2.15E-04	5.37E-04	5.70E-06	1.81E-04	2.24E-04	5.21E-06	6.15E-05	6.12E-05	1.59E-05	1.59E-05	3.17E-05	4.29E-09	7.40E-08	0.00E+00	7.83E-08	0.078	0.00E+00	9.68E-04	4.88E-04
3744393758483	374439	3758483	1.06E-04	2.27E-04	5.65E-04	5.82E-06	1.90E-04	2.36E-04	5.48E-06	6.35E-05	6.31E-05	1.64E-05	1.64E-05	3.26E-05	4.52E-09	7.75E-08	0.00E+00	8.20E-08	0.082	0.00E+00	1.02E-03	5.12E-04
3744443758483	374444	3758483	1.12E-04	2.39E-04	5.96E-04	5.94E-06	2.01E-04	2.49E-04	5.79E-06	6.56E-05	6.52E-05	1.69E-05	1.69E-05	3.34E-05	4.76E-09	8.14E-08	0.00E+00	8.61E-08	0.086	0.00E+00	1.07E-03	5.38E-04
3744493758483	374449	3758483	1.18E-04	2.53E-04	6.30E-04	6.06E-06	2.12E-04	2.63E-04	6.12E-06	6.78E-05	6.73E-05	1.75E-05	1.75E-05	3.44E-05	5.04E-09	8.56E-08	0.00E+00	9.06E-08	0.091	0.00E+00	1.13E-03	5.67E-04
3744543758483	374454	3758483	1.25E-04	2.68E-04	6.67E-04	6.19E-06	2.25E-04	2.79E-04	6.48E-06	7.00E-05	6.96E-05	1.81E-05	1.81E-05	3.53E-05	5.33E-09	9.01E-08	0.00E+00	9.55E-08	0.095	0.00E+00	1.19E-03	5.98E-04
3744593758483	374459	3758483	1.33E-04	2.84E-04	7.09E-04	6.32E-06	2.39E-04	2.96E-04	6.88E-06	7.24E-05	7.20E-05	1.87E-05	1.87E-05	3.65E-05	5.66E-09	9.57E-08	0.00E+00	1.01E-07	0.101	0.00E+00	1.26E-03	6.33E-04
3744643758483	374464	3758483	1.42E-04	3.03E-04	7.54E-04	6.45E-06	2.54E-04	3.15E-04	7.32E-06	7.50E-05	7.45E-05	1.94E-05	1.94E-05	3.73E-05	6.03E-09	1.01E-07	0.00E+00	1.07E-07	0.107	0.00E+00	1.34E-03	6.71E-04
3744693758483	374469	3758483	1.51E-04	3.23E-04	8.05E-04	6.58E-06	2.71E-04	3.37E-04	7.81E-06	7.76E-05	7.72E-05	2.00E-05	2.00E-05	3.84E-05	6.43E-09	1.07E-07	0.00E+00	1.13E-07	0.113	0.00E+00	1.42E-03	7.13E-04
3744743758483	374474	3758483	1.62E-04	3.46E-04	8.62E-04	6.72E-06	2.90E-04	3.60E-04	8.36E-06	8.04E-05	8.00E-05	2.08E-05	2.08E-05	3.95E-05	6.89E-09	1.14E-07	0.00E+00	1.20E-07	0.120	0.00E+00	1.52E-03	7.60E-04
3744793758483	374479	3758483	1.74E-04	3.72E-04	9.26E-04	6.85E-06	3.12E-04	3.87E-04	8.98E-06	8.34E-05	8.29E-05	2.15E-05	2.15E-05	4.07E-05	7.40E-09	1.21E-07	0.00E+00	1.28E-07	0.128	0.00E+00	1.62E-03	8.12E-04
3744843758483	374484	3758483	1.88E-04	4.00E-04	9.98E-04	6.99E-06	3.36E-04	4.17E-04	9.68E-06	8.65E-05	8.60E-05	2.23E-05	2.23E-05	4.19E-05	7.97E-09	1.30E-07	0.00E+00	1.38E-07	0.138	0.00E+00	1.74E-03	8.71E-04
3744893758483	374489	3758483	2.03E-04	4.34E-04	1.08E-03	7.13E-06	3.64E-04	4.52E-04	1.05E-05	8.98E-05	8.93E-05	2.32E-05	2.32E-05	4.32E-05	8.64E-09	1.39E-07	0.00E+00	1.48E-07	0.148	0.00E+00	1.88E-03	9.39E-04
3744943758483	374494	3758483	2.21E-04	4.72E-04	1.18E-03	7.27E-06	3.96E-04	4.92E-04	1.14E-05	9.33E-05	9.28E-05	2.41E-05	2.41E-05	4.45E-05	9.39E-09	1.50E-07	0.00E+00	1.60E-07	0.160	0.00E+00	2.04E-03	1.02E-03
3744993758483	374499	3758483	2.41E-04	5.16E-04	1.28E-03	7.42E-06	4.33E-04	5.37E-04	1.25E-05	9.70E-05	9.64E-05	2.50E-05	2.50E-05	4.59E-05	1.03E-08	1.63E-07	0.00E+00	1.73E-07	0.173	0.00E+00	2.22E-03	1.10E-03
3745043758483	374504	3758483	2.65E-04	5.67E-04	1.41E-03	7.56E-06	4.76E-04	5.91E-04	1.37E-05	1.01E-04	1.00E-04	2.61E-05	2.61E-05	4.73E-05	1.13E-08	1.77E-07	0.00E+00	1.89E-07	0.189	0.00E+00	2.43E-03	1.21E-03
3745093758483	374509	3758483	2.93E-04	6.26E-04	1.56E-03	7.71E-06	5.25E-04	6.52E-04	1.51E-05	1.05E-04	1.04E-04	2.71E-05	2.71E-05	4.88E-05	1.25E-08	1.94E-07	0.00E+00	2.06E-07	0.206	0.00E+00	2.67E-03	1.32E-03
3745143758483	374514	3758483	3.24E-04	6.92E-04	1.72E-03	7.86E-06	5.81E-04	7.21E-04	1.67E-05	1.10E-04	1.09E-04	2.83E-05	2.83E-05	5.04E-05	1.38E-08	2.12E-07	0.00E+00	2.26E-07	0.226	0.00E+00	2.94E-03	1.46E-03
3745193758483	374519	3758483	3.58E-04	7.64E-04	1.90E-03	8.00E-06	6.42E-04	7.96E-04	1.85E-05	1.14E-04	1.13E-04	2.95E-05	2.95E-05	5.20E-05	1.52E-08	2.33E-07	0.00E+00	2.48E-07	0.248	0.00E+00	3.23E-03	1.60E-03
3745243758483	374524	3758483	3.94E-04	8.41E-04	2.10E-03	8.15E-06	7.06E-04	8.76E-04	2.03E-05	1.19E-04	1.18E-04	3.08E-05	3.08E-05	5.37E-05	1.68E-08	2.54E-07	0.00E+00	2.71E-07	0.271	0.00E+00	3.54E-03	1.75E-03
3745293758483	374529	3758483	4.32E-04	9.22E-04	2.30E-03	8.31E-06	7.74E-04	9.61E-04	2.23E-05	1.24E-04	1.24E-04	3.21E-05	3.21E-05	5.55E-05	1.84E-08	2.77E-07	0.00E+00	2.95E-07	0.295	0.00E+00	3.87E-03	1.91E-03
3744093758488	374409	3758488	8.45E-05	1.74E-04	4.33E-04	5.24E-06	1.46E-04	1.81E-04	4.20E-06	5.42E-05	5.38E-05	1.40E-05	1.40E-05	2.85E-05	3.66E-09	6.10E-08	0.00E+00	6.46E-08	0.064	0.00E+00	7.92E-04	3.99E-04
3744143758488	374414	3758488	8.51E-05	1.82E-04	4.53E-04	5.35E-06	1.53E-04	1.89E-04	4.39E-06	5.58E-05	5.54E-05	1.44E-05	1.44E-05	2.91E-05	3.62E-09	6.35E-08	0.00E+00	6.71E-08	0.067	0.00E+00	8.24E-04	4.16E-04
3744193758488	374419	3758488	8.91E-05	1.90E-04	4.74E-04	5.47E-06	1.60E-04	1.98E-04	4.60E-06	5.75E-05	5.71E-05	1.48E-05	1.48E-05	2.98E-05	3.79E-09	6.62E-08	0.00E+00	7.00E-08	0.070	0.00E+00	8.61E-04	4.34E-04
3744243758488	374424	3758488	9.34E-05	1.99E-04	4.97E-04	5.59E-06	1.67E-04	2.08E-04	4.82E-06	5.93E-05	5.89E-05	1.53E-05	1.53E-05	3.06E-05	3.97E-09	6.91E-08	0.00E+00	7.31E-08	0.073	0.00E+00	9.00E-04	4.54E-04
3744293758488	374429	3758488	9.80E-05	2.09E-04	5.22E-04	5.71E-06	1.76E-04	2.18E-04	5.06E-06	6.11E-05	6.08E-05	1.58E-05	1.58E-05	3.14E-05	4.17E-09	7.23E-08	0.00E+00	7.64E-08	0.076	0.00E+00	9.43E-04	4.75E-04
3744343758488	374434	3758488	1.03E-04	2.20E-04	5.48E-04	5.83E-06	1.85E-04	2.29E-04	5.32E-06	6.31E-05	6.27E-05	1.63E-05	1.63E-05	3.22E-05	4.38E-09	7.56E-08	0.00E+00	8.00E-08	0.080	0.00E+00	9.89E-04	4.98E-04
3744393758488	374439	3758488	1.09E-04	2.32E-04	5.78E-04	5.96E-06	1.95E-04	2.42E-04	5.61E-06	6.52E-05	6.48E-05	1.68E-05	1.68E-05	3.31E-05	4.62E-09	7.93E-08	0.00E+00	8.39E-08	0.084	0.00E+00	1.04E-03	5.23E-04
3744443758488	374444	3758488	1.15E-04	2.45E-04	6.09E-04	6.08E-06	2.05E-04	2.55E-04	5.91E-06	6.73E-05	6.69E-05	1.74E-05	1.74E-05	3.40E-05	4.87E-09	8.32E-08	0.00E+00	8.81E-08	0.088	0.00E+00	1.09E-03	5.50E-04
3744493758488	374449	3758488	1.21E-04	2.59E-04	6.44E-04	6.21E-06	2.17E-04	2.69E-04	6.25E-06	6.96E-05	6.92E-05	1.80E-05	1.80E-05	3.50E-05	5.15E-09	8.75E-08	0.00E+00	9.27E-08	0.093	0.00E+00	1.15E-03	5.80E-04
3744543758488	374454	3758488	1.28E-04	2.74E-04	6.82E-04	6.35E-06	2.30E-04	2.85E-04	6.62E-06	7.20E-05	7.15E-05	1.86E-05	1.86E-05	3.60E-05	5.45E-09	9.22E-08	0.00E+00	9.77E-08	0.098	0.00E+00	1.22E-03	6.12E-04
3744593758488	374459	3758488	1.36E-04	2.91E-04	7.24E-04	6.48E-06	2.44E-04	3.03E-04	7.03E-06	7.45E-05	7.40E-05	1.92E-05	1.92E-05	3.70E-05	5.79E-09	9.74E-08	0.00E+00	1.03E-07	0.103	0.00E+00	1.29E-03	6.47E-04
3744643758488	374464	3758488	1.45E-04	3.09E-04	7.71E-04	6.62E-06	2.60E-04	3.22E-04	7.48E-06	7.71E-05	7.66E-05	1.99E-05	1.99E-05	3.81E-05	6.16E-09	1.03E-07	0.00E+00	1.09E-07	0.109	0.00E+00	1.37E-03	6.86E-04
3744693758488	374469	3758488	1.55E-04	3.30E-04	8.23E-04	6.76E-06	2.77E-04	3.44E-04	7.99E-06	7.99E-05	7.94E-05	2.06E-05	2.06E-05	3.92E-05	6.58E-09	1.09E-07	0.00E+00	1.16E-07	0.116	0.00E+00	1.45E-03	7.30E-04
3744743758488	374474	3758488	1.66E-04	3.54E-04	8.81E-04	6.90E-06	2.97E-04	3.68E-04	8.55E-06	8.29E-05	8.24E-05	2.14E-05	2.14E-05	4.03E-05	7.04E-09	1.16E-07	0.00E+00	1.23E-07	0.123	0.00E+00	1.55E-03	7.78E-04
3744793758488	374479	3758488	1.78E-04	3.80E-04	9.46E-04	7.05E-06	3.19E-04	3.96E-04	9.19E-06	8.60E-05	8.54E-05	2.22E-05	2.22E-05	4.15E-05	7.56E-09	1.24E-07	0.00E+00	1.32E-07	0.132	0.00E+00	1.66E-03	8.32E-04
3744843758488	374484	3758488	1.92E-04	4.09E-04	1.02E-03	7.19E-06	3.44E-04	4.27E-04	9.90E-06	8.93E-05	8.87E-05	2.30E-05	2.30E-05	4.28E-05	8.15E-09	1.33E-07	0.00E+00	1.41E-07	0.141	0.00E+00	1.78E-03	8.92E-04
3744893758488	374489	3758488	2.08E-04	4.43E-04	1.10E-03	7.34E-06	3.72E-04	4.62E-04	1.07E-05	9.27E-05	9.22E-05	2.39E-05	2.39E-05	4.42E-05	8.82E-09	1.44E-07	0.00E+00	1.51E-07	0.151	0.00E+00	1.92E-03	9.61E-04
3744943758488	374494	3758488	2.26E-04	4.82E-04	1.20E-03	7.49E-06	4.05E-04	5.02E-04	1.17E-05	9.64E-05	9.58E-05	2.49E-05	2.49E-05	4.55E-05	9.59E-09	1.54E-07	0.00E+00	1.63E-07	0.163	0.00E+00	2.08E-03	1.04E-03
3744993758488	374499	3758488	2.47E-04	5.26E-04	1.31E-03	7.64E-06	4.42E-04	5.49E-04	1.27E-05	1.00E-04	9.97E-05	2.59E-05	2.59E-05	4.69E-05	1.05E-08	1.66E-07	0.00E+00	1.77E-07	0.177	0.00E+00	2.27E-03	1.13E-03
3745043758488	374504	3758488	2.99E-04	6.38E-04	1.59E-03	7.95E-06	5.35E-04	6.64E-04	1.54E-05	1.09E-04	1.08E-04	2.81E-05	2.81E-05	5.00E-05	1.27E-08	1.98E-07	0.00E+00	2.11E-07	0.211	0.00E+00	2.72E-03	1.35E-03
3745093758488	374509	3758488	3.30E-04	7.04E-04	1.76E-03	8.11E-06	5.92E-04	7.34E-04	1.70E-05	1.14E-04	1.13E-04	2.93E-05	2.93E-05	5.16E-05	1.40E-08	2.17E-07	0.00E+00	2.31E-07	0.231	0.00E+00	2.99E-03	1.48E-03
3745143758488	374514	3758488	3.64E-04	7.77E-04	1.94E-03	8.26E-06	6.53E-04	8.10E-04	1.88E-05	1.19E-04	1.18E-04	3.06E-05	3.06E-05	5.33E-05	1.55E-08	2.37E-07	0.00E+00	2.53E-07	0.253	0.00E+00	3.29E-03	1.63E-03
3745193758488	374519	3758488	4.01E-04	8.56E-04	2.13E-03	8.42E-06	7.19E-04	8.92E-04	2.07E-05	1.24E-04	1.23E-04	3.20E-05	3.20E-05	5.51E-05	1.71E-08	2.60E-07	0.00E+00	2.77E-07	0.277	0.00E+00	3.61E-03	1.79E-03
3745243758488	374524	3758488	4.40E-04	9.39E-04	2.34E-03	8.58E-06	7.89E-04	9.79E-04	2.27E-05	1.29E-04	1.29E-04	3.34E-05	3.34E-05	5.70E-05	1.87E-08	2.83E-07	0.00E+00	3.02E-07	0.302	0.00E+00	3.95E-03	1.95E-03
3744093758493	374409	3758493	8.29E-05	1.77E-04	4.41E-04	5.35E-06	1.49E-04	1.85E-04	4.28E-06	5.54E-05	5.51E-05	1.43E-05	1.43E-05	2.88E-05	3.53E-09	6.22E-08	0.00E+00	6.57E-08	0.066	0.00E+00	8.05E-04	4.07E-04
3744143758493	374414	3758493	8.67E-05	1.85E-04	4.62E-04	5.47E-06	1.56E-04	1.93E-04	4.48E-06	5.71E-05	5.68E-05	1.47E-05	1.47E-05	2.95E-05	3.69E-09	6.48E-08	0.00E+00	6.85E-08	0.068	0.00E+00	8.40E-04	4.25E-04
3744193758493	374419	3758493	9.08E-05

			SWBuilding Construction	SWDemolition	SWGrading	EYBuilding Construction	SWPaving	SWGrading	SWArchitectural Coating	NBBuilding Construction	NBBuilding Construction	NBArchitectural Coating	NBArchitectural Coating	RWBuilding Construction	Child Risk					Overlapping Phases - Maximum Gl		
Unique Identifier	X (UTM)	Y (UTM)	2026	2026	2026	2026	2027	2027	2027	2026	2027	2026	2027	2026	3rd Trimester	0<2	2<16	Total	per million	2025	2026	2027
3744093758508	374409	3758508	8.73E-05	1.86E-04	4.65E-04	5.70E-06	1.57E-04	1.94E-04	4.51E-06	5.95E-05	5.91E-05	1.54E-05	1.54E-05	3.01E-05	3.71E-09	6.58E-08	0.00E+00	6.95E-08	0.070	0.00E+00	8.49E-04	4.30E-04
3744143758508	374414	3758508	9.14E-05	1.95E-04	4.86E-04	5.83E-06	1.64E-04	2.03E-04	4.72E-06	6.14E-05	6.10E-05	1.58E-05	1.58E-05	3.09E-05	3.88E-09	6.86E-08	0.00E+00	7.25E-08	0.072	0.00E+00	8.86E-04	4.49E-04
3744193758508	374419	3758508	9.57E-05	2.04E-04	5.09E-04	5.97E-06	1.72E-04	2.13E-04	4.94E-06	6.34E-05	6.30E-05	1.64E-05	1.64E-05	3.17E-05	4.07E-09	7.16E-08	0.00E+00	7.56E-08	0.076	0.00E+00	9.27E-04	4.69E-04
3744243758508	374424	3758508	1.00E-04	2.14E-04	5.34E-04	6.11E-06	1.80E-04	2.23E-04	5.18E-06	6.55E-05	6.51E-05	1.69E-05	1.69E-05	3.26E-05	4.27E-09	7.48E-08	0.00E+00	7.90E-08	0.079	0.00E+00	9.70E-04	4.90E-04
3744293758508	374429	3758508	1.05E-04	2.25E-04	5.61E-04	6.26E-06	1.89E-04	2.35E-04	5.44E-06	6.77E-05	6.73E-05	1.75E-05	1.75E-05	3.35E-05	4.48E-09	7.82E-08	0.00E+00	8.27E-08	0.083	0.00E+00	1.02E-03	5.14E-04
3744343758508	374434	3758508	1.11E-04	2.37E-04	5.90E-04	6.40E-06	1.99E-04	2.47E-04	5.72E-06	7.00E-05	6.96E-05	1.81E-05	1.81E-05	3.44E-05	4.71E-09	8.19E-08	0.00E+00	8.66E-08	0.087	0.00E+00	1.07E-03	5.39E-04
3744393758508	374439	3758508	1.17E-04	2.49E-04	6.21E-04	6.56E-06	2.09E-04	2.60E-04	6.03E-06	7.24E-05	7.20E-05	1.87E-05	1.87E-05	3.54E-05	4.97E-09	8.59E-08	0.00E+00	9.09E-08	0.091	0.00E+00	1.12E-03	5.66E-04
3744443758508	374444	3758508	1.23E-04	2.63E-04	6.56E-04	6.71E-06	2.21E-04	2.74E-04	6.36E-06	7.50E-05	7.45E-05	1.94E-05	1.94E-05	3.64E-05	5.24E-09	9.02E-08	0.00E+00	9.55E-08	0.095	0.00E+00	1.18E-03	5.95E-04
3744493758508	374449	3758508	1.30E-04	2.78E-04	6.93E-04	6.87E-06	2.34E-04	2.90E-04	6.73E-06	7.77E-05	7.72E-05	2.01E-05	2.01E-05	3.74E-05	5.54E-09	9.49E-08	0.00E+00	1.00E-07	0.100	0.00E+00	1.24E-03	6.27E-04
3744543758508	374454	3758508	1.38E-04	2.95E-04	7.34E-04	7.03E-06	2.47E-04	3.07E-04	7.12E-06	8.05E-05	8.01E-05	2.08E-05	2.08E-05	3.85E-05	5.87E-09	1.00E-07	0.00E+00	1.06E-07	0.106	0.00E+00	1.31E-03	6.62E-04
3744593758508	374459	3758508	1.46E-04	3.13E-04	7.79E-04	7.19E-06	2.63E-04	3.26E-04	7.56E-06	8.36E-05	8.31E-05	2.16E-05	2.16E-05	3.97E-05	6.23E-09	1.06E-07	0.00E+00	1.12E-07	0.112	0.00E+00	1.39E-03	7.01E-04
3744643758508	374464	3758508	1.56E-04	3.33E-04	8.29E-04	7.36E-06	2.79E-04	3.47E-04	8.05E-06	8.68E-05	8.62E-05	2.24E-05	2.24E-05	4.09E-05	6.62E-09	1.12E-07	0.00E+00	1.18E-07	0.118	0.00E+00	1.47E-03	7.43E-04
3744693758508	374469	3758508	1.66E-04	3.55E-04	8.84E-04	7.54E-06	2.98E-04	3.70E-04	8.58E-06	9.02E-05	8.96E-05	2.33E-05	2.33E-05	4.21E-05	7.07E-09	1.19E-07	0.00E+00	1.26E-07	0.126	0.00E+00	1.57E-03	7.89E-04
3744743758508	374474	3758508	1.78E-04	3.80E-04	9.46E-04	7.72E-06	3.19E-04	3.96E-04	9.18E-06	9.38E-05	9.32E-05	2.42E-05	2.42E-05	4.34E-05	7.56E-09	1.26E-07	0.00E+00	1.34E-07	0.134	0.00E+00	1.67E-03	8.41E-04
3744793758508	374479	3758508	1.91E-04	4.07E-04	1.01E-03	7.89E-06	3.42E-04	4.24E-04	9.85E-06	9.76E-05	9.70E-05	2.52E-05	2.52E-05	4.48E-05	8.11E-09	1.34E-07	0.00E+00	1.43E-07	0.143	0.00E+00	1.79E-03	8.99E-04
3744843758508	374484	3758508	2.05E-04	4.39E-04	1.09E-03	8.08E-06	3.68E-04	4.57E-04	1.06E-05	1.02E-04	1.01E-04	2.63E-05	2.63E-05	4.62E-05	8.73E-09	1.44E-07	0.00E+00	1.52E-07	0.152	0.00E+00	1.92E-03	9.63E-04
3744893758508	374489	3758508	2.22E-04	4.74E-04	1.18E-03	8.26E-06	3.98E-04	4.94E-04	1.15E-05	1.06E-04	1.05E-04	2.74E-05	2.74E-05	4.77E-05	9.44E-09	1.54E-07	0.00E+00	1.64E-07	0.164	0.00E+00	2.07E-03	1.04E-03
3744943758508	374494	3758508	2.41E-04	5.15E-04	1.28E-03	8.45E-06	4.32E-04	5.36E-04	1.24E-05	1.11E-04	1.10E-04	2.86E-05	2.86E-05	4.93E-05	1.02E-08	1.66E-07	0.00E+00	1.76E-07	0.176	0.00E+00	2.23E-03	1.12E-03
3744993758508	374499	3758508	2.63E-04	5.61E-04	1.40E-03	8.64E-06	4.71E-04	5.85E-04	1.36E-05	1.16E-04	1.15E-04	2.98E-05	2.98E-05	5.09E-05	1.12E-08	1.80E-07	0.00E+00	1.91E-07	0.191	0.00E+00	2.43E-03	1.21E-03
3745093758508	374509	3758508	3.17E-04	6.77E-04	1.69E-03	9.03E-06	5.69E-04	7.05E-04	1.64E-05	1.27E-04	1.26E-04	3.27E-05	3.27E-05	5.44E-05	1.35E-08	2.13E-07	0.00E+00	2.27E-07	0.227	0.00E+00	2.90E-03	1.45E-03
3745143758508	374514	3758508	3.50E-04	7.46E-04	1.86E-03	9.23E-06	6.27E-04	7.78E-04	1.80E-05	1.33E-04	1.32E-04	3.42E-05	3.42E-05	5.63E-05	1.49E-08	2.33E-07	0.00E+00	2.48E-07	0.248	0.00E+00	3.19E-03	1.59E-03
3745243758508	374524	3758508	4.23E-04	9.02E-04	2.25E-03	9.64E-06	7.58E-04	9.40E-04	2.18E-05	1.46E-04	1.45E-04	3.77E-05	3.77E-05	6.04E-05	1.80E-08	2.78E-07	0.00E+00	2.96E-07	0.296	0.00E+00	3.83E-03	1.90E-03
3745293758508	374529	3758508	4.62E-04	9.86E-04	2.46E-03	9.84E-06	8.28E-04	1.03E-03	2.39E-05	1.54E-04	1.53E-04	3.97E-05	3.97E-05	6.26E-05	1.96E-08	3.02E-07	0.00E+00	3.22E-07	0.322	0.00E+00	4.17E-03	2.07E-03
3744093758513	374409	3758513	8.87E-05	1.89E-04	4.72E-04	5.82E-06	1.59E-04	1.97E-04	4.58E-06	6.09E-05	6.06E-05	1.57E-05	1.57E-05	3.05E-05	3.77E-09	6.69E-08	0.00E+00	7.07E-08	0.071	0.00E+00	8.63E-04	4.37E-04
3744143758513	374414	3758513	9.28E-05	1.98E-04	4.94E-04	5.96E-06	1.66E-04	2.06E-04	4.79E-06	6.29E-05	6.25E-05	1.62E-05	1.62E-05	3.13E-05	3.94E-09	6.98E-08	0.00E+00	7.37E-08	0.074	0.00E+00	9.01E-04	4.56E-04
3744193758513	374419	3758513	9.72E-05	2.07E-04	5.17E-04	6.10E-06	1.74E-04	2.16E-04	5.02E-06	6.50E-05	6.46E-05	1.68E-05	1.68E-05	3.22E-05	4.13E-09	7.28E-08	0.00E+00	7.70E-08	0.077	0.00E+00	9.42E-04	4.77E-04
3744243758513	374424	3758513	1.02E-04	2.18E-04	5.42E-04	6.25E-06	1.83E-04	2.27E-04	5.26E-06	6.72E-05	6.68E-05	1.73E-05	1.73E-05	3.31E-05	4.33E-09	7.61E-08	0.00E+00	8.04E-08	0.080	0.00E+00	9.86E-04	4.99E-04
3744293758513	374429	3758513	1.07E-04	2.29E-04	5.69E-04	6.40E-06	1.92E-04	2.38E-04	5.53E-06	6.95E-05	6.90E-05	1.79E-05	1.79E-05	3.40E-05	4.55E-09	7.96E-08	0.00E+00	8.42E-08	0.084	0.00E+00	1.03E-03	5.22E-04
3744343758513	374434	3758513	1.13E-04	2.40E-04	5.99E-04	6.56E-06	2.02E-04	2.50E-04	5.81E-06	7.19E-05	7.14E-05	1.86E-05	1.86E-05	3.49E-05	4.79E-09	8.34E-08	0.00E+00	8.82E-08	0.088	0.00E+00	1.08E-03	5.48E-04
3744393758513	374439	3758513	1.19E-04	2.53E-04	6.31E-04	6.72E-06	2.13E-04	2.64E-04	6.12E-06	7.44E-05	7.40E-05	1.92E-05	1.92E-05	3.59E-05	5.04E-09	8.75E-08	0.00E+00	9.25E-08	0.093	0.00E+00	1.14E-03	5.76E-04
3744443758513	374444	3758513	1.25E-04	2.67E-04	6.66E-04	6.88E-06	2.24E-04	2.78E-04	6.46E-06	7.71E-05	7.66E-05	1.99E-05	1.99E-05	3.70E-05	5.32E-09	9.19E-08	0.00E+00	9.72E-08	0.097	0.00E+00	1.20E-03	6.06E-04
3744493758513	374449	3758513	1.32E-04	2.82E-04	7.03E-04	7.04E-06	2.37E-04	2.94E-04	6.83E-06	7.99E-05	7.94E-05	2.06E-05	2.06E-05	3.80E-05	5.62E-09	9.66E-08	0.00E+00	1.02E-07	0.102	0.00E+00	1.26E-03	6.38E-04
3744543758513	374454	3758513	1.40E-04	2.99E-04	7.45E-04	7.21E-06	2.51E-04	3.12E-04	7.23E-06	8.29E-05	8.24E-05	2.14E-05	2.14E-05	3.92E-05	5.95E-09	1.02E-07	0.00E+00	1.08E-07	0.108	0.00E+00	1.33E-03	6.74E-04
3744593758513	374459	3758513	1.49E-04	3.17E-04	7.91E-04	7.39E-06	2.67E-04	3.31E-04	7.68E-06	8.61E-05	8.56E-05	2.22E-05	2.22E-05	4.04E-05	6.32E-09	1.08E-07	0.00E+00	1.14E-07	0.114	0.00E+00	1.41E-03	7.13E-04
3744643758513	374464	3758513	1.58E-04	3.38E-04	8.41E-04	7.57E-06	2.83E-04	3.52E-04	8.16E-06	8.95E-05	8.89E-05	2.31E-05	2.31E-05	4.16E-05	6.72E-09	1.14E-07	0.00E+00	1.21E-07	0.121	0.00E+00	1.50E-03	7.55E-04
3744693758513	374469	3758513	1.69E-04	3.60E-04	8.97E-04	7.75E-06	3.02E-04	3.75E-04	8.71E-06	9.30E-05	9.25E-05	2.40E-05	2.40E-05	4.29E-05	7.17E-09	1.21E-07	0.00E+00	1.28E-07	0.128	0.00E+00	1.59E-03	8.03E-04
3744743758513	374474	3758513	1.80E-04	3.85E-04	9.59E-04	7.94E-06	3.23E-04	4.01E-04	9.31E-06	9.69E-05	9.63E-05	2.50E-05	2.50E-05	4.42E-05	7.67E-09	1.28E-07	0.00E+00	1.36E-07	0.136	0.00E+00	1.70E-03	8.55E-04
3744793758513	374479	3758513	1.93E-04	4.13E-04	1.03E-03	8.13E-06	3.47E-04	4.30E-04	9.99E-06	1.01E-04	1.00E-04	2.60E-05	2.60E-05	4.56E-05	8.22E-09	1.37E-07	0.00E+00	1.45E-07	0.145	0.00E+00	1.82E-03	9.13E-04
3744843758513	374484	3758513	2.08E-04	4.45E-04	1.11E-03	8.32E-06	3.73E-04	4.63E-04	1.08E-05	1.05E-04	1.05E-04	2.72E-05	2.72E-05	4.71E-05	8.85E-09	1.48E-07	0.00E+00	1.55E-07	0.155	0.00E+00	1.96E-03	9.79E-04
3744893758513	374489	3758513	2.25E-04	4.80E-04	1.20E-03	8.52E-06	4.03E-04	5.01E-04	1.16E-05	1.10E-04	1.09E-04	2.84E-05	2.84E-05	4.86E-05	9.57E-09	1.57E-07	0.00E+00	1.67E-07	0.167	0.00E+00	2.10E-03	1.05E-03
3744943758513	374494	3758513	2.44E-04	5.21E-04	1.30E-03	8.72E-06	4.38E-04	5.43E-04	1.26E-05	1.15E-04	1.14E-04	2.96E-05	2.96E-05	5.02E-05	1.04E-08	1.69E-07	0.00E+00	1.79E-07	0.179	0.00E+00	2.27E-03	1.14E-03
3744993758513	374499	3758513	2.66E-04	5.68E-04	1.42E-03	8.92E-06	4.77E-04	5.92E-04	1.37E-05	1.20E-04	1.19E-04	3.10E-05	3.10E-05	5.19E-05	1.13E-08	1.83E-07	0.00E+00	1.94E-07	0.194	0.00E+00	2.46E-03	1.23E-03
3745093758513	374509	3758513	3.20E-04	6.84E-04	1.70E-03	9.33E-06	5.74E-04	7.13E-04	1.65E-05	1.32E-04	1.31E-04	3.40E-05	3.40E-05	5.55E-05	1.36E-08	2.16E-07	0.00E+00	2.30E-07	0.230	0.00E+00	2.94E-03	1.47E-03
3745143758513	374514	3758513	3.53E-04	7.54E-04	1.88E-03	9.55E-06	6.33E-04	7.85E-04	1.82E-05	1.38E-04	1.37E-04	3.57E-05	3.57E-05	5.75E-05	1.50E-08	2.37E-07	0.00E+00	2.52E-07	0.252	0.00E+00	3.22E-03	1.61E-03
3745243758513	374524	3758513	4.27E-04	9.11E-04	2.27E-03	9.97E-06	7.65E-04	9.49E-04	2.20E-05	1.53E-04	1.52E-04	3.94E-05	3.94E-05	6.16E-05	1.81E-08	2.82E-07	0.00E+00	3.00E-07	0.300	0.00E+00	3.87E-03	1.93E-03
3745293758513	374529	3758513	4.66E-04	9.95E-04	2.48E-03	1.02E-05	8.36E-04	1.04E-03	2.41E-05	1.61E-04	1.60E-04	4.15E-05	4.15E-05	6.39E-05	1.98E-08	3.06E-07	0.00E+00	3.26E-07	0.326	0.00E+00	4.22E-03	2.10E-03
3744093758518	374409	3758518	8.99E-05	1.92E-04	4.79E-04	5.94E-06	1.61E-04	2.00E-04	4.65E-06	6.24E-05	6.21E-05	1.61E-05	1.61E-05	3.09E-05	3.82E-09	6.81E-08	0.00E+00	7.19E-08	0.072	0.00E+00	8.76E-04	4.44E-04
3744143758518	374414	3758518	9.41E-05	2.01E-04	5.01E-04	6.09E-06	1.69E-04	2.09E-04	4.86E-06	6.45E-05	6.41E-05	1.66E-05	1.66E-05	3.18E-05	4.00E-09	7.10E-08	0.00E+00	7.50E-08	0.075	0.00E+00	9.15E-04	4.64E-04
3744193758518	374419	3758518	9.86E-05	2.10E-04	5.24E-04	6.24E-06	1.77E-04	2.19E-04	5.09E-06	6.66E-05	6.62E-05	1.72E-05	1.72E-05	3.26E-05	4.19E-09	7.41E-08	0.00E+00	7.83E-08	0.078	0.00E+00	9.56E-04	4.85E-04
3744243758518	374424	3758518	1.03E-04	2.21E-04	5.50E-04	6.39E-06	1.85E-04	2.30E-04	5.34E-06	6.89E-05	6.85E-05	1.78E-05	1.78E-05	3.35E-05	4.40E-09	7.74E-08	0.00E+00	8.18E-08	0.082	0.00E+00	1.00E-03	5.07E-04
3744293758518	374429	3758518	1.09E-04	2.32E-04	5.78E-04	6.55E-06	1.95E-04	2.42E-04	5.60E-06	7.13E-05	7.09E-05	1.84E-05	1.84E-05	3.45E-05	4.62E-09	8.10E-08	0.00E+00	8.56E-08	0.086	0.00E+00	1.05E-03	5.31E-04
3744343758518	374434	3758518	1.14E-04	2.44E-04	6.07E-04	6.71E-06	2.05E-04	2.54E-04	5.89E-06	7.38E-05	7.34E-05	1.91E-05	1.91E-05	3.55E-05	4.85E-09	8.48E-08	0.00E+00	8.97E-08	0.090	0.00E+00	1.10E-03	5.57E-04
3744393758518	374439	3758518	1.20E-04	2.57E-04	6.40E-04	6.88E-06	2.16E-04	2.68E-04	6.21E-06	7.65E-05	7.60E-05	1.97E-05	1.97E-05	3.65E-05	5.11E-09	8.90E-08	0.00E+00	9.41E-08	0.094	0.00E+00	1.16E-03	5.85E-04
3744443758518	374444	3758518	1.27E-04	2.71E-04	6.75E-04	7.05E-06	2.27E-04	2.82E-04	6.55E-06	7.93E-05	7.88E-05	2.05E-05	2.05E-05	3.75E-05	5.39E-09	9.35E-08	0.00E+00	9.88E-08	0.099	0.00E+00	1.22E-03	6.16E-04
3744493758518	374449	3758518	1.34E-04	2.86E-04	7.13E-04	7.23E-06	2.40E-04	2.98E-04	6.92E-06	8.22E-05	8.17E-05	2.12E-05	2.12E-05	3.86E-05	5.70E-09	9.83E-08	0.00E+00	1.04E-07	0.104	0.00E+00	1.28E-03	6.49E-04
3744543758518	374454	3758518	1.42E-04	3.03E-04	7.55E-04	7.41E-06	2.55E-04	3.16E-04	7.33E-06	8.54E-05	8.49E-05	2.20E-05	2.20E-05	3.98E-05	6.04E-09	1.04E-07	0.00E+00	1.10E-07	0.110	0.00E+00	1.36E-03	6.85E-04
3744593758518	374459	3758518	1.51E-04	3.22E-04	8.02E-04	7.59E-06	2.70E-04	3.35E-04	7.78E-06	8.87E-05	8.82E-05	2.29E-05	2.29E-05	4.10E-05	6.41E-09	1.09E-07	0.00E+00	1.16E-07	0.116	0.00E+00	1.43E-03	7.24E-04
3744643758518	374464	3758518	1.60E-04	3.42E-04	8.52E-04	7.78E-06	2.87E-04	3.56E-04	8.27E-06	9.23E-05	9.17E-05	2.38E-05	2.38E-05	4.23E-05	6.81E-09	1.16E-07	0.00E+00	1.23E-07	0.123	0.00E+00	1.52E-03	7.68E-04
3744693758518	374469	3758518	1.71E-04	3.65E-04	9.09E-04	7.97E-06	3.06E-04	3.80E-04	8.82E-06	9.60E-05	9.54E-05	2.48E-05	2.48E-05	4.36E-05	7.26E-09	1.23E-07	0.00E+00	1.30E-07	0.130	0.00E+00	1.62E-03	8.15E-04
3744743758518	374474	3758518	1.83E-04	3.90E-04	9.72E-04	8.17E-06	3.27E-04	4.06E-04	9.43E-06	1.00E-04	9.94E-05	2.58E-05	2.58E-05	4.50E-05	7.77E-09	1.30E-07	0.00E+00	1.38E-07	0.138	0.00E+00	1.72E-03	8.68E-04
3744793758518	374479	3758518	1.96E-04	4.18E-04	1.04E-03	8.37E-06	3.51E-04	4.36E-04	1.01E-05	1.04E-04	1.04E-04	2.69E-05	2.69E-05	4.64E-05	8.33E-09	1.39E-07	0.00E+00	1.47E-07	0.147	0.00E+00	1.84E-03	9.28E-04
3744843758518	374484	3758518	2.11E-04	4.50E-04	1.12E-03	8.58E-06	3.78E-04	4.69E-04	1.09E-05	1.09E-04	1.08E-04	2.81E-05	2.81E-05	4.79E-05	8.96E-09	1.49E-07	0.00E+00	1.58E-07	0.158	0.00E+00	1.98E-03	9.94E-04
3744893758518	374489	3758518	2.28E-04	4.86E-04	1.21E-03	8.78E-06	4.08E-04	5.07E-04	1.18E-05	1.14E-04	1.13E-04	2.94E-05	2.94E-05	4.95E-05	9.68E-09	1.60E-07	0.00E+00	1.69E-07	0.169	0.00E+00	2.13E-03	1.07E-03
3744943758518	374494	3758518	2.47E-04	5.27E-04	1.31E-03	8.99E-06	4.43E-04	5.49E-04	1.28E-05	1.19E-04	1.18E-04	3.07E-05	3.07E-05	5.11E-05	1.05E-08	1.72E-07	0.00E+00	1.82E-07	0.182	0.00E+00	2.30E-03	1.15E-03
3744993758518	374499	3758518	2.69E-04	5.75E-04	1.43E-03	9.21E-06	4.83E-04	5.99E-04	1.39E-05	1.25E-04	1.24E-04	3.22E-05	3.22E-05	5.29E-05	1.14E-08	1.86E-07	0.00E+00	1.97E-07	0.197	0.00E+00	2.49E-03	1.25E-03
3745093758518	374509	3758518	3.23E-04	6.91E-04	1.72E-03	9.65E-06	5.80E-04	7.20E-04	1.67E-05	1.37E-04	1.36E-04	3.54E-05	3.54E-05	5.66E-05	1.38E-08	2.20E-07	0.00E+00	2.33E-07	0.233	0.00E+00	2.97E-03	1.49E-03
3745143758518	374514	3758518	3.56E-04	7.60E-04	1.89E-03	9.88E-06	6.38E-04	7.92E-04	1.84E-05	1.44E-04	1.43E-04	3.72E-05	3.72E-05	5.86E-05	1.51E-08	2.40E-07	0.00E+00	2.55E-07	0.255	0.00E+00	3.26E-03	1.63E-03
3745243758518	374524	3758518	4.30E-04	9.19E-04	2.29E-03	1.03E-05	7.72E-04	9.58E-04	2.22E-05	1.60E-04	1.59E-04	4.12E-05	4.12E-05	6.29E-05	1.83E-08	2.86E-07	0.00E+00	3.04E-07	0.304	0.00E+00	3.91E-03	1.95E-03
3745293758518	374529	3758518	4.70E-04	1.00E-03	2.50E-03	1.06E-05	8.43E-04	1.05E-03	2.43E-05	1.69E-04	1.68E-04	4.35E-05	4.35E-05	6.52E-05	2.00E-08	3.11E-07	0.00E+00	3.31E-07	0.331	0.00E+00	4.26E-03	2.12E-03
3744093758523	374409	3758523	9.54E-05	1.95E-04	4.85E-04	6.06E-06	1.63E-04	2.03E-04	4.71E-06	6.40E-05	6.36E-05	1.65E-05	1.65E-05	3.18E-05	3.88E-09	6.95E-08	0.00E+00	7.34E-08	0.073	0.00E+00	8.91E-04	4.51E-04
3744143758523	374414	3758523	9.54E-05	2.04E-04	5.07E-04	6.22E-06	1.71E-04	2.12E-04	4.92E-06	6.61E-05	6.57E-05	1.71E-05	1.71E-05	3.22E-05	4.06E-09	7.21E-08	0.00E+00	7.62E-08	0.076	0.00E+00	9.28E-04	4.71E-04
3744193758523	374419	3758523	9.99E-05	2.13E-04	5.31E-04	6.37E-06	1.79E-04	2.22E-04	5.16E-06	6.83E-05	6.79E-05	1.76E-05	1.76E-05	3.31E-05	4.25E-09	7.53E-08	0.00E+00	7.95E-08	0.080	0.00E+00	9.70E-04	4.92E-04
3744243758523	374424	3758523	1.05E-04	2.24E-04	5.57E-04	6.54E-06	1.88E-04	2.33E-04	5.41E-06	7.07E-05	7.03E-05	1.82E-05	1.82E-05	3.40E-05	4.45E-09	7.87E-08	0.00E+00	8.31E-08	0.083	0.00E+00	1.02E-03	5.15E-04
3744293758523	374429	3758523	1.10E-04	2.35E-04	5.85E-04	6.70E-06	1.97E-04	2.45E-04	5.68E-06	7.32E-05	7.27E-05	1.89E-05	1.89E-05	3.50E-05	4.68E-09	8.23E-08	0.00E+00	8.70E-08	0.087	0.00E+00	1.06E-03	5.39E-04
3744343758523	374434	3758523	1.16E-04	2.47E-04	6.15E-04	6.87E-06	2.07E-04	2.57E-04	5.97E-06	7.58E-05	7.53E-05	1.96E-05	1.96E-05	3.60E-05	4.92E-09	8.62E-08	0.00E+00	9.11E-08	0.091	0.00E+00	1.12E-03	5.66E-04
3744393758523	374439	3758523	1.22E-04	2.60E-04	6.48E-04	7.05E-06	2.18E-04	2.71E-04	6.29E-06	7.86E-05	7.81E-05	2.03E-05	2.03E-05	3.70E-05	5.18E-09	9.05E-08	0.00E+00	9.56E-08	0.096	0.00E+00	1.17E-03	5.94E-04
3744443758523	374444	3758523	1.29E-04	2.75E-04	6.84E-04	7.23E-06	2.30E-04	2.86E-04	6.64E-06	8.15E-05	8.11E-05	2.11E-05	2.11E-05	3.81E-05	5.47E-09	9.50E-08	0.00E+00	1.00E-07	0.100	0.00E+00	1.23E-03	6.25E-04
3744493758523	374449	3758523	1.36E-04	2.90E-04	7.22E-04	7.41E-06	2.43E-04	3.02E-04	7.01E-06	8.46E-05	8.41E-05	2.18E-05	2.18E-05	3.92E-05	5.77E-09	9.99E-08	0.00E+00	1.06E-07	0.106	0.00E+00	1.30E-03	6.59E-04
3744543758523	374454	3758523	1.44E-04	3.07E-04	7.65E-04	7.60E-06	2.58E-04	3.20E-04	7.42E-06	8.79E-05	8.74E-05	2.27E-05	2.27E-05	4.04E-05	6.11E-09	1.05E-07	0.00E+00	1.11E-07	0.111	0.00E+00	1.37E-03	6.95E-04
3744593758523	374459	3758523	1.53E-04	3

			SWBuilding Construction	SWDemolition	SWGrading	EYBuilding Construction	SWPaving	SWGrading	SWArchitectural Coating	NBBuilding Construction	NBBuilding Construction	NBArchitectural Coating	NBArchitectural Coating	RWBuilding Construction	Child Risk					Overlapping Phases - Maximum Gl		
Unique Identifier	X (UTM)	Y (UTM)	2026	2026	2026	2026	2027	2027	2027	2026	2027	2026	2027	2026	3rd Trimester	0<2	2<16	Total	per million	2025	2026	2027
3744443758538	374444	3758538	1.33E-04	2.83E-04	7.06E-04	7.79E-06	2.38E-04	2.95E-04	6.85E-06	8.85E-05	8.80E-05	2.28E-05	2.28E-05	3.98E-05	5.64E-09	9.93E-08	0.00E+00	1.05E-07	0.105	0.00E+00	1.28E-03	6.51E-04
3744493758538	374449	3758538	1.40E-04	2.99E-04	7.46E-04	8.01E-06	2.51E-04	3.12E-04	7.24E-06	9.21E-05	9.15E-05	2.38E-05	2.38E-05	4.10E-05	5.96E-09	1.04E-07	0.00E+00	1.10E-07	0.110	0.00E+00	1.35E-03	6.86E-04
3744543758538	374454	3758538	1.48E-04	3.17E-04	7.89E-04	8.22E-06	2.66E-04	3.30E-04	7.66E-06	9.58E-05	9.53E-05	2.47E-05	2.47E-05	4.23E-05	6.31E-09	1.10E-07	0.00E+00	1.16E-07	0.116	0.00E+00	1.43E-03	7.24E-04
3744593758538	374459	3758538	1.57E-04	3.36E-04	8.37E-04	8.45E-06	2.82E-04	3.50E-04	8.12E-06	9.99E-05	9.93E-05	2.58E-05	2.58E-05	4.36E-05	6.69E-09	1.16E-07	0.00E+00	1.23E-07	0.123	0.00E+00	1.51E-03	7.65E-04
3744643758538	374464	3758538	1.67E-04	3.57E-04	8.89E-04	8.69E-06	3.00E-04	3.72E-04	8.63E-06	1.04E-04	1.04E-04	2.69E-05	2.69E-05	4.49E-05	7.11E-09	1.23E-07	0.00E+00	1.30E-07	0.130	0.00E+00	1.60E-03	8.11E-04
3744693758538	374469	3758538	1.78E-04	3.80E-04	9.47E-04	8.93E-06	3.19E-04	3.96E-04	9.20E-06	1.09E-04	1.08E-04	2.81E-05	2.81E-05	4.64E-05	7.57E-09	1.30E-07	0.00E+00	1.38E-07	0.138	0.00E+00	1.70E-03	8.61E-04
3744743758538	374474	3758538	1.90E-04	4.06E-04	1.01E-03	9.18E-06	3.41E-04	4.23E-04	9.82E-06	1.14E-04	1.13E-04	2.94E-05	2.94E-05	4.79E-05	8.09E-09	1.38E-07	0.00E+00	1.47E-07	0.147	0.00E+00	1.81E-03	9.16E-04
3744793758538	374479	3758538	2.04E-04	4.35E-04	1.08E-03	9.43E-06	3.65E-04	4.53E-04	1.05E-05	1.19E-04	1.18E-04	3.07E-05	3.07E-05	4.95E-05	8.67E-09	1.48E-07	0.00E+00	1.56E-07	0.156	0.00E+00	1.93E-03	9.78E-04
3744843758538	374484	3758538	2.19E-04	4.68E-04	1.17E-03	9.69E-06	3.93E-04	4.88E-04	1.13E-05	1.25E-04	1.24E-04	3.22E-05	3.22E-05	5.11E-05	9.32E-09	1.58E-07	0.00E+00	1.67E-07	0.167	0.00E+00	2.07E-03	1.05E-03
3744893758538	374489	3758538	2.36E-04	5.05E-04	1.26E-03	9.95E-06	4.24E-04	5.26E-04	1.22E-05	1.31E-04	1.30E-04	3.38E-05	3.38E-05	5.29E-05	1.01E-08	1.69E-07	0.00E+00	1.79E-07	0.179	0.00E+00	2.23E-03	1.13E-03
3744943758538	374494	3758538	2.56E-04	5.47E-04	1.36E-03	1.02E-05	4.59E-04	5.70E-04	1.32E-05	1.38E-04	1.37E-04	3.55E-05	3.55E-05	5.47E-05	1.09E-08	1.82E-07	0.00E+00	1.93E-07	0.193	0.00E+00	2.40E-03	1.21E-03
3744993758538	374499	3758538	2.78E-04	5.95E-04	1.48E-03	1.05E-05	4.99E-04	6.20E-04	1.44E-05	1.45E-04	1.44E-04	3.74E-05	3.74E-05	5.66E-05	1.18E-08	1.97E-07	0.00E+00	2.08E-07	0.208	0.00E+00	2.60E-03	1.31E-03
3745093758538	374509	3758538	3.34E-04	7.12E-04	1.77E-03	1.11E-05	5.98E-04	7.42E-04	1.72E-05	1.61E-04	1.60E-04	4.16E-05	4.16E-05	6.07E-05	1.42E-08	2.32E-07	0.00E+00	2.46E-07	0.246	0.00E+00	3.10E-03	1.56E-03
3745143758538	374514	3758538	3.66E-04	7.82E-04	1.95E-03	1.14E-05	6.57E-04	8.15E-04	1.89E-05	1.70E-04	1.69E-04	4.40E-05	4.40E-05	6.29E-05	1.56E-08	2.53E-07	0.00E+00	2.68E-07	0.268	0.00E+00	3.39E-03	1.70E-03
3745243758538	374524	3758538	4.41E-04	9.42E-04	2.35E-03	1.20E-05	7.91E-04	9.82E-04	2.28E-05	1.92E-04	1.90E-04	4.94E-05	4.94E-05	6.77E-05	1.88E-08	3.01E-07	0.00E+00	3.19E-07	0.319	0.00E+00	4.05E-03	2.04E-03
3745293758538	374529	3758538	4.81E-04	1.03E-03	2.56E-03	1.23E-05	8.63E-04	1.07E-03	2.48E-05	2.04E-04	2.03E-04	5.26E-05	5.26E-05	7.03E-05	2.05E-08	3.26E-07	0.00E+00	3.47E-07	0.347	0.00E+00	4.41E-03	2.21E-03
3744093758543	374409	3758543	9.53E-05	2.03E-04	5.07E-04	6.58E-06	1.71E-04	2.12E-04	4.92E-06	7.02E-05	6.98E-05	1.81E-05	1.81E-05	3.31E-05	4.05E-09	7.32E-08	0.00E+00	7.73E-08	0.077	0.00E+00	9.34E-04	4.76E-04
3744143758543	374414	3758543	9.96E-05	2.13E-04	5.30E-04	6.76E-06	1.79E-04	2.22E-04	5.15E-06	7.27E-05	7.23E-05	1.88E-05	1.88E-05	3.40E-05	4.24E-09	7.63E-08	0.00E+00	8.06E-08	0.081	0.00E+00	9.75E-04	4.97E-04
3744193758543	374419	3758543	1.04E-04	2.23E-04	5.55E-04	6.94E-06	1.87E-04	2.32E-04	5.39E-06	7.53E-05	7.49E-05	1.94E-05	1.94E-05	3.50E-05	4.44E-09	7.97E-08	0.00E+00	8.41E-08	0.084	0.00E+00	1.02E-03	5.19E-04
3744243758543	374424	3758543	1.09E-04	2.33E-04	5.82E-04	7.14E-06	1.96E-04	2.43E-04	5.65E-06	7.81E-05	7.76E-05	2.02E-05	2.02E-05	3.60E-05	4.65E-09	8.33E-08	0.00E+00	8.79E-08	0.088	0.00E+00	1.07E-03	5.43E-04
3744293758543	374429	3758543	1.15E-04	2.45E-04	6.11E-04	7.34E-06	2.06E-04	2.55E-04	5.93E-06	8.10E-05	8.05E-05	2.09E-05	2.09E-05	3.70E-05	4.88E-09	8.71E-08	0.00E+00	9.20E-08	0.092	0.00E+00	1.12E-03	5.69E-04
3744343758543	374434	3758543	1.21E-04	2.58E-04	6.42E-04	7.55E-06	2.16E-04	2.69E-04	6.23E-06	8.41E-05	8.36E-05	2.17E-05	2.17E-05	3.81E-05	5.13E-09	9.13E-08	0.00E+00	9.64E-08	0.096	0.00E+00	1.17E-03	5.96E-04
3744393758543	374439	3758543	1.27E-04	2.71E-04	6.76E-04	7.76E-06	2.28E-04	2.82E-04	6.56E-06	8.74E-05	8.69E-05	2.26E-05	2.26E-05	3.92E-05	5.40E-09	9.58E-08	0.00E+00	1.01E-07	0.101	0.00E+00	1.23E-03	6.26E-04
3744443758543	374444	3758543	1.34E-04	2.86E-04	7.12E-04	7.98E-06	2.40E-04	2.98E-04	6.91E-06	9.09E-05	9.03E-05	2.35E-05	2.35E-05	4.04E-05	5.69E-09	1.01E-07	0.00E+00	1.06E-07	0.106	0.00E+00	1.29E-03	6.59E-04
3744493758543	374449	3758543	1.41E-04	3.02E-04	7.52E-04	8.21E-06	2.54E-04	3.15E-04	7.30E-06	9.46E-05	9.40E-05	2.44E-05	2.44E-05	4.16E-05	6.01E-09	1.06E-07	0.00E+00	1.12E-07	0.112	0.00E+00	1.36E-03	6.94E-04
3744543758543	374454	3758543	1.50E-04	3.19E-04	7.96E-04	8.44E-06	2.68E-04	3.33E-04	7.73E-06	9.85E-05	9.79E-05	2.54E-05	2.54E-05	4.29E-05	6.36E-09	1.12E-07	0.00E+00	1.18E-07	0.118	0.00E+00	1.44E-03	7.32E-04
3744593758543	374459	3758543	1.59E-04	3.39E-04	8.44E-04	8.68E-06	2.84E-04	3.53E-04	8.19E-06	1.03E-04	1.02E-04	2.65E-05	2.65E-05	4.42E-05	6.74E-09	1.18E-07	0.00E+00	1.24E-07	0.124	0.00E+00	1.52E-03	7.74E-04
3744643758543	374464	3758543	1.69E-04	3.60E-04	8.97E-04	8.93E-06	3.02E-04	3.75E-04	8.70E-06	1.07E-04	1.07E-04	2.77E-05	2.77E-05	4.56E-05	7.17E-09	1.25E-07	0.00E+00	1.32E-07	0.132	0.00E+00	1.61E-03	8.20E-04
3744693758543	374469	3758543	1.80E-04	3.83E-04	9.55E-04	9.19E-06	3.22E-04	3.99E-04	9.27E-06	1.12E-04	1.11E-04	2.90E-05	2.90E-05	4.71E-05	7.63E-09	1.32E-07	0.00E+00	1.40E-07	0.140	0.00E+00	1.72E-03	8.71E-04
3744743758543	374474	3758543	1.92E-04	4.09E-04	1.02E-03	9.45E-06	3.44E-04	4.26E-04	9.90E-06	1.17E-04	1.17E-04	3.03E-05	3.03E-05	4.86E-05	8.15E-09	1.40E-07	0.00E+00	1.48E-07	0.148	0.00E+00	1.83E-03	9.27E-04
3744793758543	374479	3758543	2.05E-04	4.39E-04	1.09E-03	9.72E-06	3.68E-04	4.57E-04	1.06E-05	1.23E-04	1.22E-04	3.17E-05	3.17E-05	5.02E-05	8.73E-09	1.50E-07	0.00E+00	1.58E-07	0.158	0.00E+00	1.95E-03	9.90E-04
3744843758543	374484	3758543	2.21E-04	4.72E-04	1.18E-03	1.00E-05	3.96E-04	4.92E-04	1.14E-05	1.29E-04	1.28E-04	3.33E-05	3.33E-05	5.19E-05	9.39E-09	1.60E-07	0.00E+00	1.69E-07	0.169	0.00E+00	2.09E-03	1.06E-03
3744893758543	374489	3758543	2.38E-04	5.09E-04	1.27E-03	1.03E-05	4.27E-04	5.30E-04	1.23E-05	1.36E-04	1.35E-04	3.50E-05	3.50E-05	5.37E-05	1.01E-08	1.71E-07	0.00E+00	1.82E-07	0.182	0.00E+00	2.25E-03	1.14E-03
3744943758543	374494	3758543	2.58E-04	5.51E-04	1.37E-03	1.06E-05	4.63E-04	5.74E-04	1.33E-05	1.43E-04	1.42E-04	3.68E-05	3.68E-05	5.55E-05	1.10E-08	1.84E-07	0.00E+00	1.95E-07	0.195	0.00E+00	2.43E-03	1.23E-03
3744993758543	374499	3758543	2.80E-04	5.99E-04	1.49E-03	1.09E-05	5.03E-04	6.24E-04	1.45E-05	1.50E-04	1.49E-04	3.88E-05	3.88E-05	5.75E-05	1.19E-08	1.99E-07	0.00E+00	2.11E-07	0.211	0.00E+00	2.63E-03	1.33E-03
3744093758548	374409	3758548	9.61E-05	2.05E-04	5.12E-04	6.71E-06	1.72E-04	2.14E-04	4.96E-06	7.18E-05	7.14E-05	1.85E-05	1.85E-05	3.36E-05	4.09E-09	7.41E-08	0.00E+00	7.82E-08	0.078	0.00E+00	9.44E-04	4.81E-04
3744143758548	374414	3758548	1.01E-04	2.15E-04	5.35E-04	6.90E-06	1.80E-04	2.24E-04	5.19E-06	7.44E-05	7.39E-05	1.92E-05	1.92E-05	3.45E-05	4.27E-09	7.73E-08	0.00E+00	8.16E-08	0.082	0.00E+00	9.85E-04	5.02E-04
3744193758548	374419	3758548	1.05E-04	2.25E-04	5.60E-04	7.09E-06	1.89E-04	2.34E-04	5.43E-06	7.71E-05	7.66E-05	1.99E-05	1.99E-05	3.55E-05	4.47E-09	8.07E-08	0.00E+00	8.52E-08	0.085	0.00E+00	1.03E-03	5.25E-04
3744243758548	374424	3758548	1.10E-04	2.35E-04	5.87E-04	7.30E-06	1.98E-04	2.45E-04	5.69E-06	7.99E-05	7.94E-05	2.06E-05	2.06E-05	3.65E-05	4.69E-09	8.41E-08	0.00E+00	8.90E-08	0.089	0.00E+00	1.08E-03	5.49E-04
3744293758548	374429	3758548	1.16E-04	2.47E-04	6.16E-04	7.51E-06	2.08E-04	2.58E-04	5.98E-06	8.30E-05	8.25E-05	2.14E-05	2.14E-05	3.75E-05	4.92E-09	8.82E-08	0.00E+00	9.32E-08	0.093	0.00E+00	1.13E-03	5.75E-04
3744343758548	374434	3758548	1.22E-04	2.60E-04	6.48E-04	7.72E-06	2.18E-04	2.71E-04	6.28E-06	8.62E-05	8.57E-05	2.23E-05	2.23E-05	3.86E-05	5.18E-09	9.25E-08	0.00E+00	9.76E-08	0.098	0.00E+00	1.18E-03	6.03E-04
3744393758548	374439	3758548	1.28E-04	2.73E-04	6.81E-04	7.95E-06	2.30E-04	2.85E-04	6.61E-06	8.96E-05	8.91E-05	2.31E-05	2.31E-05	3.98E-05	5.45E-09	9.70E-08	0.00E+00	1.02E-07	0.102	0.00E+00	1.24E-03	6.33E-04
3744443758548	374444	3758548	1.35E-04	2.88E-04	7.18E-04	8.18E-06	2.42E-04	3.00E-04	6.97E-06	9.32E-05	9.27E-05	2.41E-05	2.41E-05	4.09E-05	5.74E-09	1.02E-07	0.00E+00	1.08E-07	0.108	0.00E+00	1.31E-03	6.66E-04
3744493758548	374449	3758548	1.43E-04	3.04E-04	7.58E-04	8.42E-06	2.56E-04	3.17E-04	7.36E-06	9.71E-05	9.65E-05	2.51E-05	2.51E-05	4.22E-05	6.06E-09	1.07E-07	0.00E+00	1.13E-07	0.113	0.00E+00	1.38E-03	7.02E-04
3744543758548	374454	3758548	1.51E-04	3.22E-04	8.02E-04	8.67E-06	2.70E-04	3.35E-04	7.79E-06	1.01E-04	1.01E-04	2.61E-05	2.61E-05	4.35E-05	6.41E-09	1.13E-07	0.00E+00	1.19E-07	0.119	0.00E+00	1.45E-03	7.40E-04
3744593758548	374459	3758548	1.60E-04	3.41E-04	8.50E-04	8.92E-06	2.87E-04	3.56E-04	8.25E-06	1.06E-04	1.05E-04	2.73E-05	2.73E-05	4.49E-05	6.80E-09	1.19E-07	0.00E+00	1.26E-07	0.126	0.00E+00	1.54E-03	7.83E-04
3744643758548	374464	3758548	1.70E-04	3.63E-04	9.03E-04	9.19E-06	3.04E-04	3.78E-04	8.77E-06	1.10E-04	1.10E-04	2.85E-05	2.85E-05	4.63E-05	7.22E-09	1.26E-07	0.00E+00	1.33E-07	0.133	0.00E+00	1.63E-03	8.29E-04
3744693758548	374469	3758548	1.81E-04	3.86E-04	9.62E-04	9.45E-06	3.24E-04	4.02E-04	9.34E-06	1.15E-04	1.15E-04	2.98E-05	2.98E-05	4.78E-05	7.69E-09	1.34E-07	0.00E+00	1.41E-07	0.141	0.00E+00	1.73E-03	8.80E-04
3744743758548	374474	3758548	1.93E-04	4.12E-04	1.03E-03	9.73E-06	3.46E-04	4.29E-04	9.97E-06	1.21E-04	1.20E-04	3.12E-05	3.12E-05	4.93E-05	8.21E-09	1.42E-07	0.00E+00	1.50E-07	0.150	0.00E+00	1.84E-03	9.37E-04
3744793758548	374479	3758548	2.07E-04	4.42E-04	1.10E-03	1.00E-05	3.71E-04	4.60E-04	1.07E-05	1.27E-04	1.26E-04	3.27E-05	3.27E-05	5.10E-05	8.79E-09	1.51E-07	0.00E+00	1.60E-07	0.160	0.00E+00	1.97E-03	1.00E-03
3744843758548	374484	3758548	2.22E-04	4.75E-04	1.18E-03	1.03E-05	3.99E-04	4.95E-04	1.15E-05	1.33E-04	1.32E-04	3.44E-05	3.44E-05	5.27E-05	9.46E-09	1.62E-07	0.00E+00	1.71E-07	0.171	0.00E+00	2.11E-03	1.07E-03
3744893758548	374489	3758548	2.40E-04	5.12E-04	1.28E-03	1.06E-05	4.30E-04	5.34E-04	1.24E-05	1.40E-04	1.39E-04	3.62E-05	3.62E-05	5.45E-05	1.02E-08	1.74E-07	0.00E+00	1.84E-07	0.184	0.00E+00	2.27E-03	1.15E-03
3744943758548	374494	3758548	2.60E-04	5.54E-04	1.38E-03	1.09E-05	4.65E-04	5.77E-04	1.34E-05	1.48E-04	1.47E-04	3.81E-05	3.81E-05	5.64E-05	1.10E-08	1.87E-07	0.00E+00	1.98E-07	0.198	0.00E+00	2.45E-03	1.24E-03
3744993758553	374499	3758553	2.07E-04	5.16E-04	6.85E-06	1.74E-04	2.25E-04	5.01E-06	7.34E-05	7.29E-05	1.89E-05	1.89E-05	3.45E-05	4.69E-09	8.52E-08	0.00E+00	8.93E-08	0.089	0.00E+00	9.53E-04	4.86E-04	
3744143758553	374414	3758553	1.01E-04	2.16E-04	5.39E-04	7.04E-06	1.82E-04	2.25E-04	5.23E-06	7.60E-05	7.56E-05	1.96E-05	1.96E-05	3.50E-05	4.31E-09	7.82E-08	0.00E+00	8.25E-08	0.083	0.00E+00	9.95E-04	5.08E-04
3744193758553	374419	3758553	1.06E-04	2.27E-04	5.64E-04	7.25E-06	1.90E-04	2.36E-04	5.48E-06	7.88E-05	7.83E-05	2.03E-05	2.03E-05	3.59E-05	4.51E-09	8.16E-08	0.00E+00	8.61E-08	0.086	0.00E+00	1.04E-03	5.30E-04
3744243758553	374424	3758553	1.11E-04	2.37E-04	5.91E-04	7.46E-06	1.99E-04	2.47E-04	5.74E-06	8.18E-05	8.13E-05	2.11E-05	2.11E-05	3.70E-05	4.73E-09	8.53E-08	0.00E+00	9.00E-08	0.090	0.00E+00	1.09E-03	5.55E-04
3744293758553	374429	3758553	1.17E-04	2.49E-04	6.21E-04	7.68E-06	2.09E-04	2.60E-04	6.02E-06	8.49E-05	8.44E-05	2.19E-05	2.19E-05	3.80E-05	4.96E-09	8.92E-08	0.00E+00	9.42E-08	0.094	0.00E+00	1.14E-03	5.81E-04
3744343758553	374434	3758553	1.23E-04	2.62E-04	6.52E-04	7.90E-06	2.20E-04	2.73E-04	6.33E-06	8.82E-05	8.77E-05	2.28E-05	2.28E-05	3.91E-05	5.21E-09	9.35E-08	0.00E+00	9.87E-08	0.099	0.00E+00	1.19E-03	6.09E-04
3744393758553	374439	3758553	1.29E-04	2.75E-04	6.86E-04	8.14E-06	2.31E-04	2.87E-04	6.66E-06	9.18E-05	9.12E-05	2.37E-05	2.37E-05	4.03E-05	5.49E-09	9.81E-08	0.00E+00	1.04E-07	0.104	0.00E+00	1.25E-03	6.40E-04
3744443758553	374444	3758553	1.36E-04	2.90E-04	7.23E-04	8.38E-06	2.44E-04	3.02E-04	7.02E-06	9.55E-05	9.50E-05	2.47E-05	2.47E-05	4.15E-05	5.78E-09	1.03E-07	0.00E+00	1.09E-07	0.109	0.00E+00	1.32E-03	6.73E-04
3744493758553	374449	3758553	1.43E-04	3.06E-04	7.64E-04	8.63E-06	2.57E-04	3.19E-04	7.41E-06	9.95E-05	9.89E-05	2.57E-05	2.57E-05	4.28E-05	6.10E-09	1.08E-07	0.00E+00	1.14E-07	0.114	0.00E+00	1.39E-03	7.09E-04
3744543758553	374454	3758553	1.52E-04	3.24E-04	8.08E-04	8.90E-06	2.72E-04	3.38E-04	7.84E-06	1.04E-04	1.03E-04	2.68E-05	2.68E-05	4.41E-05	6.45E-09	1.14E-07	0.00E+00	1.21E-07	0.121	0.00E+00	1.47E-03	7.48E-04
3744593758553	374459	3758553	1.61E-04	3.43E-04	8.56E-04	9.16E-06	2.88E-04	3.58E-04	8.31E-06	1.08E-04	1.08E-04	2.80E-05	2.80E-05	4.55E-05	6.84E-09	1.21E-07	0.00E+00	1.27E-07	0.127	0.00E+00	1.55E-03	7.90E-04
3744643758553	374464	3758553	1.71E-04	3.65E-04	9.09E-04	9.44E-06	3.06E-04	3.80E-04	8.82E-06	1.13E-04	1.13E-04	2.93E-05	2.93E-05	4.69E-05	7.26E-09	1.27E-07	0.00E+00	1.35E-07	0.135	0.00E+00	1.64E-03	8.37E-04
3744693758553	374469	3758553	1.82E-04	3.88E-04	9.68E-04	9.73E-06	3.26E-04	4.05E-04	9.39E-06	1.19E-04	1.18E-04	3.06E-05	3.06E-05	4.85E-05	7.73E-09	1.35E-07	0.00E+00	1.43E-07	0.143	0.00E+00	1.75E-03	8.89E-04
3744093758558	374409	3758558	9.76E-05	2.09E-04	5.20E-04	6.99E-06	1.75E-04	2.17E-04	5.04E-06	7.49E-05	7.45E-05	1.93E-05	1.93E-05	3.45E-05	4.15E-09	7.58E-08	0.00E+00	8.00E-08	0.080	0.00E+00	9.61E-04	4.91E-04
3744143758558	374414	3758558	1.02E-04	2.18E-04	5.43E-04	7.20E-06	1.83E-04	2.27E-04	5.27E-06	7.76E-05	7.72E-05	2.00E-05	2.00E-05	3.54E-05	4.34E-09	7.91E-08	0.00E+00	8.34E-08	0.083	0.00E+00	1.00E-03	5.13E-04
3744193758558	374419	3758558	1.07E-04	2.28E-04	5.68E-04	7.41E-06	1.92E-04	2.38E-04	5.52E-06	8.05E-05	8.00E-05	2.08E-05	2.08E-05	3.64E-05	4.54E-09	8.25E-08	0.00E+00	8.71E-08	0.087	0.00E+00	1.05E-03	5.36E-04
3744243758558	374424	3758558	1.13E-04	2.39E-04	5.95E-04	7.62E-06	2.01E-04	2.49E-04	5.78E-06	8.38E-05	8.33E-05	2.16E-05	2.16E-05	3.74E-05	4.76E-09	8.63E-08	0.00E+00	9.10E-08	0.091	0.00E+00	1.10E-03	5.60E-04
3744293758558	374429	3758558	1.17E-04	2.51E-04	6.25E-04	7.85E-06	2.11E-04	2.61E-04	6.06E-06	8.88E-05	8.63E-05	2.24E-05	2.24E-05	3.85E-05	4.99E-09	9.02E-08	0.00E+00	9.52E-08	0.095	0.00E+00	1.15E-03	5.87E-04
3744093758563	374409	3758563	9.82E-05	2.10E-04	5.23E-04	7.13E-06	1.76E-04	2.19E-04	5.07E-06	7.64E-05	7.59E-05	1.97E-05	1.97E-05	3.49E-05	4.18E-09	7.66E-08	0.00E+00	8.07E-08	0.081	0.00E+00	9.69E-04	4.95E-04
3744143758563	374414	3758563	1.03E-04	2.19E-04	5.46E-04	7.34E-06	1.84E-04	2.28E-04	5.30E-06	7.92E-05	7.87E-05	2.04E-05	2.04E-05	3.59E-05	4.37E-09	7.98E-08	0.00E+00	8.42E-08	0.084	0.00E+00	1.01E-03	5.17E-04
3744193758563	374419	3758563	1.07E-04	2.29E-04	5.72E-04	7.56E-06	1.93E-04	2.39E-04	5.55E-06	8.21E-05	8.16E-05	2.12E-05	2.12E-05	3.69E-05	4.57E-09	8.33E-08	0.00E+00	8.79E-08	0.088	0.00E+00	1.06E-03	5.40E-04
3744243758563	374424	3758563	1.13E-04	2.40E-04	5.99E-04	7.79E-06	2.02E-04	2.50E-04	5.81E-06	8.52E-05	8.47E-05	2.20E-05	2.20E-05	3.80E-05	4.79E-09	8.70E-08	0.00E+00	9.18E-08	0.092	0.00E+00	1.10E-03	5.65E-04
3746063758323	374606	3758323	8.07E-05	1.72E-04	4.29E-04	4.17E-06	1.45E-04	1.79E-04	4.17E-06	6.08E-05	6.05E-05	1.57E-05	1.57E-05	3.34E-05	3.43E-09	6.24E-08	0.00E+00	6.58E-08	0.066	0.00E+00	7.96E-04	4.04E-04
3746113758323	374611	3758323	8.18E-05	1.75E-04	4.35E-04	4.21E-06	1.47E-04	1.82E-04	4.22E-06	6.18E-05	6.14E-05	1.59E-05	1.59E-05	3.41E-05	3.48E-09	6.33E-08	0.00E+00	6.68E-08	0.067	0.00E+00	8.08E-04	4.10E-04
3746163758323	374616	3758323	8.29E-05	1.77E-04	4.41E-04	4.24E-06	1.49E-04	1.84E-04	4.28E-06	6.27E-05	6.23E-05	1.62E-05	1.62E-05	3.47E-05	3.52E-09	6.42E-08	0.00E+00	6.77E-08	0.068	0.00E+00	8.19E-04	4.16E-04
3746213758323	374621	3758323	8.39E-05	1.79E-04	4.46E-04	4.27E-06	1.50E-04	1.87E-04	4.33E-06	6.37E-05	6.33E-05	1.64E-05	1.64E-05	3.54E-05	3.57E-09	6.50E-08	0.00E+00	6.86E-08	0.069	0.00E+00	8.29E-04	4.21E-04
3746263758323	374626	3758323	8.49E-05	1.81E-04

			SWBuilding Construction	SWDemolition	SWGrading	EYBuilding Construction	SWPaving	SWGrading	SWArchitectural Coating	NBBuilding Construction	NBBuilding Construction	NBArchitectural Coating	NBArchitectural Coating	RWBuilding Construction	Child Risk					Overlapping Phases - Maximum Gl		
Unique Identifier	X (UTM)	Y (UTM)	2026	2026	2026	2026	2027	2027	2027	2026	2026	2026	2026	2026	3rd Trimester	0<2	2<16	Total	per million	2025	2026	2027
3746463758333	374646	3758333	9.86E-05	2.11E-04	5.25E-04	4.63E-06	1.77E-04	2.19E-04	5.09E-06	7.31E-05	7.26E-05	1.89E-05	1.89E-05	4.15E-05	4.19E-09	7.60E-08	0.00E+00	8.02E-08	0.080	0.00E+00	9.72E-04	4.93E-04
3746513758333	374651	3758333	9.96E-05	2.13E-04	5.30E-04	4.67E-06	1.79E-04	2.22E-04	5.14E-06	7.40E-05	7.36E-05	1.91E-05	1.91E-05	4.23E-05	4.24E-09	7.68E-08	0.00E+00	8.10E-08	0.081	0.00E+00	9.83E-04	4.98E-04
3746563758333	374656	3758333	1.01E-04	2.15E-04	5.35E-04	4.69E-06	1.80E-04	2.24E-04	5.19E-06	7.50E-05	7.46E-05	1.94E-05	1.94E-05	4.32E-05	4.28E-09	7.76E-08	0.00E+00	8.19E-08	0.082	0.00E+00	9.93E-04	5.03E-04
3746613758333	374661	3758333	1.01E-04	2.17E-04	5.40E-04	4.72E-06	1.82E-04	2.26E-04	5.24E-06	7.60E-05	7.55E-05	1.96E-05	1.96E-05	4.40E-05	4.31E-09	7.84E-08	0.00E+00	8.27E-08	0.083	0.00E+00	1.00E-03	5.08E-04
3746663758333	374666	3758333	1.02E-04	2.19E-04	5.45E-04	4.75E-06	1.84E-04	2.28E-04	5.28E-06	7.69E-05	7.65E-05	1.99E-05	1.99E-05	4.49E-05	4.35E-09	7.92E-08	0.00E+00	8.35E-08	0.084	0.00E+00	1.01E-03	5.13E-04
3746713758333	374671	3758333	1.03E-04	2.20E-04	5.49E-04	4.77E-06	1.85E-04	2.29E-04	5.33E-06	7.79E-05	7.74E-05	2.01E-05	2.01E-05	4.57E-05	4.39E-09	7.99E-08	0.00E+00	8.43E-08	0.084	0.00E+00	1.02E-03	5.17E-04
3746763758333	374676	3758333	1.04E-04	2.22E-04	5.53E-04	4.80E-06	1.86E-04	2.31E-04	5.36E-06	7.88E-05	7.83E-05	2.03E-05	2.03E-05	4.65E-05	4.42E-09	8.06E-08	0.00E+00	8.50E-08	0.085	0.00E+00	1.03E-03	5.21E-04
3746813758333	374681	3758333	1.05E-04	2.23E-04	5.56E-04	4.83E-06	1.88E-04	2.33E-04	5.40E-06	7.96E-05	7.92E-05	2.06E-05	2.06E-05	4.74E-05	4.45E-09	8.12E-08	0.00E+00	8.57E-08	0.086	0.00E+00	1.04E-03	5.25E-04
3746863758333	374686	3758333	1.05E-04	2.25E-04	5.60E-04	4.85E-06	1.89E-04	2.34E-04	5.43E-06	8.05E-05	8.00E-05	2.08E-05	2.08E-05	4.82E-05	4.47E-09	8.18E-08	0.00E+00	8.63E-08	0.086	0.00E+00	1.04E-03	5.29E-04
3746913758333	374691	3758333	1.06E-04	2.26E-04	5.63E-04	4.87E-06	1.90E-04	2.35E-04	5.46E-06	8.14E-05	8.09E-05	2.10E-05	2.10E-05	4.91E-05	4.50E-09	8.24E-08	0.00E+00	8.69E-08	0.087	0.00E+00	1.05E-03	5.33E-04
3746963758333	374696	3758333	1.06E-04	2.27E-04	5.66E-04	4.89E-06	1.91E-04	2.37E-04	5.49E-06	8.22E-05	8.17E-05	2.12E-05	2.12E-05	4.99E-05	4.52E-09	8.29E-08	0.00E+00	8.75E-08	0.087	0.00E+00	1.06E-03	5.36E-04
3747013758333	374701	3758333	1.07E-04	2.28E-04	5.69E-04	4.91E-06	1.92E-04	2.38E-04	5.52E-06	8.30E-05	8.25E-05	2.14E-05	2.14E-05	5.07E-05	4.54E-09	8.35E-08	0.00E+00	8.80E-08	0.088	0.00E+00	1.06E-03	5.39E-04
3747063758333	374706	3758333	1.07E-04	2.29E-04	5.71E-04	4.93E-06	1.92E-04	2.39E-04	5.54E-06	8.38E-05	8.33E-05	2.16E-05	2.16E-05	5.15E-05	4.56E-09	8.39E-08	0.00E+00	8.85E-08	0.088	0.00E+00	1.07E-03	5.42E-04
3747113758333	374711	3758333	1.08E-04	2.30E-04	5.73E-04	4.94E-06	1.93E-04	2.40E-04	5.56E-06	8.46E-05	8.41E-05	2.18E-05	2.18E-05	5.24E-05	4.58E-09	8.44E-08	0.00E+00	8.90E-08	0.089	0.00E+00	1.07E-03	5.44E-04
3747163758333	374716	3758333	1.08E-04	2.31E-04	5.75E-04	4.96E-06	1.94E-04	2.40E-04	5.58E-06	8.53E-05	8.48E-05	2.20E-05	2.20E-05	5.31E-05	4.59E-09	8.48E-08	0.00E+00	8.94E-08	0.089	0.00E+00	1.08E-03	5.46E-04
3747213758333	374721	3758333	1.08E-04	2.31E-04	5.76E-04	4.97E-06	1.94E-04	2.41E-04	5.59E-06	8.61E-05	8.55E-05	2.22E-05	2.22E-05	5.39E-05	4.60E-09	8.52E-08	0.00E+00	8.98E-08	0.090	0.00E+00	1.08E-03	5.48E-04
3747263758333	374726	3758333	1.09E-04	2.32E-04	5.77E-04	4.99E-06	1.95E-04	2.41E-04	5.60E-06	8.68E-05	8.63E-05	2.24E-05	2.24E-05	5.46E-05	4.61E-09	8.55E-08	0.00E+00	9.01E-08	0.090	0.00E+00	1.09E-03	5.50E-04
3747313758333	374731	3758333	1.09E-04	2.32E-04	5.78E-04	5.00E-06	1.95E-04	2.42E-04	5.61E-06	8.75E-05	8.69E-05	2.26E-05	2.26E-05	5.53E-05	4.62E-09	8.58E-08	0.00E+00	9.04E-08	0.090	0.00E+00	1.09E-03	5.52E-04
3747363758333	374736	3758333	1.09E-04	2.32E-04	5.79E-04	5.01E-06	1.95E-04	2.42E-04	5.62E-06	8.82E-05	8.76E-05	2.28E-05	2.28E-05	5.60E-05	4.63E-09	8.61E-08	0.00E+00	9.07E-08	0.091	0.00E+00	1.09E-03	5.53E-04
3747413758333	374741	3758333	1.09E-04	2.33E-04	5.80E-04	5.02E-06	1.95E-04	2.42E-04	5.63E-06	8.88E-05	8.83E-05	2.29E-05	2.29E-05	5.66E-05	4.63E-09	8.63E-08	0.00E+00	9.10E-08	0.091	0.00E+00	1.09E-03	5.55E-04
3747463758333	374746	3758333	1.09E-04	2.33E-04	5.80E-04	5.03E-06	1.95E-04	2.43E-04	5.63E-06	8.95E-05	8.89E-05	2.31E-05	2.31E-05	5.72E-05	4.63E-09	8.65E-08	0.00E+00	9.12E-08	0.091	0.00E+00	1.10E-03	5.56E-04
3747513758333	374751	3758333	1.09E-04	2.33E-04	5.80E-04	5.04E-06	1.95E-04	2.43E-04	5.63E-06	9.01E-05	8.95E-05	2.33E-05	2.33E-05	5.77E-05	4.64E-09	8.67E-08	0.00E+00	9.14E-08	0.091	0.00E+00	1.10E-03	5.56E-04
3747563758333	374756	3758333	1.09E-04	2.33E-04	5.80E-04	5.05E-06	1.95E-04	2.43E-04	5.63E-06	9.07E-05	9.01E-05	2.34E-05	2.34E-05	5.82E-05	4.64E-09	8.69E-08	0.00E+00	9.15E-08	0.092	0.00E+00	1.10E-03	5.57E-04
3747613758333	374761	3758333	1.09E-04	2.33E-04	5.80E-04	5.06E-06	1.95E-04	2.42E-04	5.63E-06	9.13E-05	9.07E-05	2.36E-05	2.36E-05	5.87E-05	4.63E-09	8.70E-08	0.00E+00	9.17E-08	0.092	0.00E+00	1.10E-03	5.58E-04
3746063758338	374606	3758338	9.41E-05	2.01E-04	5.01E-04	4.48E-06	1.69E-04	2.09E-04	4.86E-06	6.69E-05	6.65E-05	1.73E-05	1.73E-05	3.63E-05	4.00E-09	7.17E-08	0.00E+00	7.57E-08	0.076	0.00E+00	9.21E-04	4.67E-04
3746113758338	374611	3758338	9.55E-05	2.04E-04	5.08E-04	4.52E-06	1.71E-04	2.12E-04	4.93E-06	6.80E-05	6.76E-05	1.76E-05	1.76E-05	3.70E-05	4.06E-09	7.28E-08	0.00E+00	7.68E-08	0.077	0.00E+00	9.35E-04	4.74E-04
3746163758338	374616	3758338	9.69E-05	2.07E-04	5.16E-04	4.55E-06	1.74E-04	2.16E-04	5.00E-06	6.92E-05	6.87E-05	1.79E-05	1.79E-05	3.78E-05	4.12E-09	7.39E-08	0.00E+00	7.80E-08	0.078	0.00E+00	9.49E-04	4.81E-04
3746213758338	374621	3758338	9.82E-05	2.10E-04	5.23E-04	4.59E-06	1.76E-04	2.19E-04	5.07E-06	7.03E-05	6.98E-05	1.81E-05	1.81E-05	3.87E-05	4.18E-09	7.49E-08	0.00E+00	7.91E-08	0.079	0.00E+00	9.62E-04	4.88E-04
3746263758338	374626	3758338	9.95E-05	2.13E-04	5.30E-04	4.62E-06	1.78E-04	2.21E-04	5.14E-06	7.14E-05	7.09E-05	1.84E-05	1.84E-05	3.95E-05	4.23E-09	7.60E-08	0.00E+00	8.02E-08	0.080	0.00E+00	9.76E-04	4.94E-04
3746313758338	374631	3758338	1.01E-04	2.15E-04	5.36E-04	4.65E-06	1.81E-04	2.24E-04	5.21E-06	7.25E-05	7.20E-05	1.87E-05	1.87E-05	4.03E-05	4.29E-09	7.70E-08	0.00E+00	8.13E-08	0.081	0.00E+00	9.89E-04	5.01E-04
3746363758338	374636	3758338	1.02E-04	2.18E-04	5.43E-04	4.69E-06	1.83E-04	2.27E-04	5.27E-06	7.36E-05	7.31E-05	1.90E-05	1.90E-05	4.12E-05	4.34E-09	7.80E-08	0.00E+00	8.23E-08	0.082	0.00E+00	1.00E-03	5.07E-04
3746413758338	374641	3758338	1.03E-04	2.20E-04	5.49E-04	4.72E-06	1.85E-04	2.30E-04	5.33E-06	7.46E-05	7.42E-05	1.93E-05	1.93E-05	4.20E-05	4.39E-09	7.89E-08	0.00E+00	8.33E-08	0.083	0.00E+00	1.01E-03	5.13E-04
3746463758338	374646	3758338	1.04E-04	2.23E-04	5.55E-04	4.75E-06	1.87E-04	2.32E-04	5.39E-06	7.57E-05	7.52E-05	1.95E-05	1.95E-05	4.29E-05	4.43E-09	7.99E-08	0.00E+00	8.43E-08	0.084	0.00E+00	1.02E-03	5.19E-04
3746513758338	374651	3758338	1.05E-04	2.25E-04	5.60E-04	4.78E-06	1.89E-04	2.34E-04	5.44E-06	7.67E-05	7.63E-05	1.98E-05	1.98E-05	4.38E-05	4.48E-09	8.08E-08	0.00E+00	8.52E-08	0.085	0.00E+00	1.04E-03	5.25E-04
3746563758338	374656	3758338	1.06E-04	2.27E-04	5.66E-04	4.81E-06	1.91E-04	2.37E-04	5.49E-06	7.77E-05	7.73E-05	2.01E-05	2.01E-05	4.47E-05	4.52E-09	8.16E-08	0.00E+00	8.61E-08	0.086	0.00E+00	1.05E-03	5.30E-04
3746613758338	374661	3758338	1.07E-04	2.29E-04	5.71E-04	4.84E-06	1.92E-04	2.39E-04	5.54E-06	7.88E-05	7.83E-05	2.03E-05	2.03E-05	4.56E-05	4.56E-09	8.24E-08	0.00E+00	8.70E-08	0.087	0.00E+00	1.06E-03	5.35E-04
3746663758338	374666	3758338	1.08E-04	2.31E-04	5.76E-04	4.87E-06	1.94E-04	2.41E-04	5.59E-06	7.98E-05	7.93E-05	2.06E-05	2.06E-05	4.65E-05	4.60E-09	8.32E-08	0.00E+00	8.78E-08	0.088	0.00E+00	1.07E-03	5.40E-04
3746713758338	374671	3758338	1.09E-04	2.33E-04	5.80E-04	4.89E-06	1.95E-04	2.43E-04	5.63E-06	8.07E-05	8.03E-05	2.08E-05	2.08E-05	4.74E-05	4.64E-09	8.40E-08	0.00E+00	8.86E-08	0.089	0.00E+00	1.08E-03	5.45E-04
3746763758338	374676	3758338	1.10E-04	2.34E-04	5.84E-04	4.92E-06	1.97E-04	2.44E-04	5.67E-06	8.17E-05	8.12E-05	2.11E-05	2.11E-05	4.82E-05	4.67E-09	8.47E-08	0.00E+00	8.94E-08	0.089	0.00E+00	1.08E-03	5.49E-04
3746813758338	374681	3758338	1.11E-04	2.36E-04	5.88E-04	4.94E-06	1.98E-04	2.46E-04	5.71E-06	8.26E-05	8.21E-05	2.13E-05	2.13E-05	4.93E-05	4.70E-09	8.54E-08	0.00E+00	9.01E-08	0.090	0.00E+00	1.09E-03	5.53E-04
3746863758338	374686	3758338	1.11E-04	2.37E-04	5.91E-04	4.97E-06	1.99E-04	2.47E-04	5.74E-06	8.36E-05	8.30E-05	2.16E-05	2.16E-05	5.02E-05	4.73E-09	8.60E-08	0.00E+00	9.07E-08	0.091	0.00E+00	1.10E-03	5.57E-04
3746913758338	374691	3758338	1.12E-04	2.39E-04	5.95E-04	4.99E-06	2.00E-04	2.49E-04	5.77E-06	8.45E-05	8.39E-05	2.18E-05	2.18E-05	5.11E-05	4.75E-09	8.66E-08	0.00E+00	9.14E-08	0.091	0.00E+00	1.11E-03	5.61E-04
3746963758338	374696	3758338	1.12E-04	2.40E-04	5.98E-04	5.01E-06	2.01E-04	2.50E-04	5.80E-06	8.53E-05	8.48E-05	2.20E-05	2.20E-05	5.20E-05	4.78E-09	8.72E-08	0.00E+00	9.19E-08	0.092	0.00E+00	1.11E-03	5.64E-04
3747013758338	374701	3758338	1.13E-04	2.41E-04	6.00E-04	5.03E-06	2.02E-04	2.51E-04	5.82E-06	8.62E-05	8.57E-05	2.22E-05	2.22E-05	5.29E-05	4.80E-09	8.77E-08	0.00E+00	9.25E-08	0.092	0.00E+00	1.12E-03	5.67E-04
3747063758338	374706	3758338	1.13E-04	2.42E-04	6.02E-04	5.05E-06	2.03E-04	2.52E-04	5.85E-06	8.70E-05	8.65E-05	2.25E-05	2.25E-05	5.37E-05	4.81E-09	8.82E-08	0.00E+00	9.30E-08	0.093	0.00E+00	1.13E-03	5.70E-04
3747113758338	374711	3758338	1.14E-04	2.43E-04	6.04E-04	5.06E-06	2.04E-04	2.53E-04	5.87E-06	8.79E-05	8.73E-05	2.27E-05	2.27E-05	5.46E-05	4.83E-09	8.86E-08	0.00E+00	9.35E-08	0.093	0.00E+00	1.13E-03	5.72E-04
3747163758338	374716	3758338	1.14E-04	2.43E-04	6.06E-04	5.08E-06	2.04E-04	2.53E-04	5.88E-06	8.87E-05	8.81E-05	2.29E-05	2.29E-05	5.55E-05	4.84E-09	8.90E-08	0.00E+00	9.39E-08	0.094	0.00E+00	1.13E-03	5.74E-04
3747213758338	374721	3758338	1.14E-04	2.44E-04	6.07E-04	5.10E-06	2.05E-04	2.54E-04	5.89E-06	8.94E-05	8.89E-05	2.31E-05	2.31E-05	5.63E-05	4.85E-09	8.94E-08	0.00E+00	9.42E-08	0.094	0.00E+00	1.14E-03	5.76E-04
3747263758338	374726	3758338	1.14E-04	2.44E-04	6.08E-04	5.11E-06	2.05E-04	2.54E-04	5.90E-06	9.02E-05	8.96E-05	2.33E-05	2.33E-05	5.71E-05	4.86E-09	8.97E-08	0.00E+00	9.46E-08	0.095	0.00E+00	1.14E-03	5.78E-04
3747313758338	374731	3758338	1.14E-04	2.44E-04	6.09E-04	5.12E-06	2.05E-04	2.55E-04	5.91E-06	9.09E-05	9.04E-05	2.35E-05	2.35E-05	5.78E-05	4.87E-09	9.00E-08	0.00E+00	9.49E-08	0.095	0.00E+00	1.15E-03	5.80E-04
3747363758338	374736	3758338	1.15E-04	2.45E-04	6.10E-04	5.13E-06	2.05E-04	2.55E-04	5.92E-06	9.16E-05	9.11E-05	2.37E-05	2.37E-05	5.85E-05	4.87E-09	9.03E-08	0.00E+00	9.52E-08	0.095	0.00E+00	1.15E-03	5.81E-04
3747413758338	374741	3758338	1.15E-04	2.45E-04	6.10E-04	5.15E-06	2.06E-04	2.55E-04	5.92E-06	9.23E-05	9.18E-05	2.38E-05	2.38E-05	5.92E-05	4.88E-09	9.05E-08	0.00E+00	9.54E-08	0.095	0.00E+00	1.15E-03	5.82E-04
3747463758338	374746	3758338	1.15E-04	2.45E-04	6.10E-04	5.15E-06	2.06E-04	2.55E-04	5.92E-06	9.30E-05	9.24E-05	2.40E-05	2.40E-05	5.98E-05	4.88E-09	9.07E-08	0.00E+00	9.56E-08	0.096	0.00E+00	1.15E-03	5.83E-04
3747513758338	374751	3758338	1.15E-04	2.45E-04	6.10E-04	5.16E-06	2.06E-04	2.55E-04	5.92E-06	9.37E-05	9.31E-05	2.42E-05	2.42E-05	6.04E-05	4.87E-09	9.09E-08	0.00E+00	9.58E-08	0.096	0.00E+00	1.15E-03	5.84E-04
3747563758338	374756	3758338	1.15E-04	2.45E-04	6.10E-04	5.17E-06	2.05E-04	2.55E-04	5.92E-06	9.43E-05	9.37E-05	2.43E-05	2.43E-05	6.10E-05	4.87E-09	9.11E-08	0.00E+00	9.59E-08	0.096	0.00E+00	1.15E-03	5.84E-04
3747613758338	374761	3758338	1.14E-04	2.44E-04	6.09E-04	5.18E-06	2.05E-04	2.55E-04	5.91E-06	9.49E-05	9.44E-05	2.45E-05	2.45E-05	6.15E-05	4.87E-09	9.12E-08	0.00E+00	9.61E-08	0.096	0.00E+00	1.15E-03	5.85E-04
3746063758343	374606	3758343	9.95E-05	2.12E-04	5.29E-04	4.59E-06	1.78E-04	2.21E-04	5.14E-06	6.92E-05	6.88E-05	1.79E-05	1.79E-05	3.73E-05	4.23E-09	7.53E-08	0.00E+00	7.95E-08	0.080	0.00E+00	9.70E-04	4.91E-04
3746113758343	374611	3758343	1.01E-04	2.16E-04	5.37E-04	4.62E-06	1.81E-04	2.25E-04	5.22E-06	7.04E-05	6.99E-05	1.82E-05	1.82E-05	3.81E-05	4.30E-09	7.65E-08	0.00E+00	8.08E-08	0.081	0.00E+00	9.85E-04	4.99E-04
3746163758343	374616	3758343	1.03E-04	2.19E-04	5.45E-04	4.66E-06	1.84E-04	2.28E-04	5.29E-06	7.15E-05	7.11E-05	1.85E-05	1.85E-05	3.90E-05	4.36E-09	7.77E-08	0.00E+00	8.20E-08	0.082	0.00E+00	1.00E-03	5.07E-04
3746213758343	374621	3758343	1.04E-04	2.22E-04	5.53E-04	4.70E-06	1.86E-04	2.31E-04	5.37E-06	7.27E-05	7.23E-05	1.88E-05	1.88E-05	3.98E-05	4.42E-09	7.88E-08	0.00E+00	8.32E-08	0.083	0.00E+00	1.02E-03	5.14E-04
3746263758343	374626	3758343	1.05E-04	2.25E-04	5.61E-04	4.73E-06	1.89E-04	2.34E-04	5.44E-06	7.39E-05	7.34E-05	1.91E-05	1.91E-05	4.07E-05	4.48E-09	8.00E-08	0.00E+00	8.44E-08	0.084	0.00E+00	1.03E-03	5.21E-04
3746313758343	374631	3758343	1.07E-04	2.28E-04	5.68E-04	4.77E-06	1.91E-04	2.38E-04	5.51E-06	7.50E-05	7.46E-05	1.94E-05	1.94E-05	4.16E-05	4.54E-09	8.11E-08	0.00E+00	8.56E-08	0.086	0.00E+00	1.04E-03	5.28E-04
3746363758343	374636	3758343	1.08E-04	2.31E-04	5.75E-04	4.80E-06	1.94E-04	2.40E-04	5.58E-06	7.62E-05	7.57E-05	1.97E-05	1.97E-05	4.25E-05	4.60E-09	8.21E-08	0.00E+00	8.67E-08	0.087	0.00E+00	1.06E-03	5.35E-04
3746413758343	374641	3758343	1.09E-04	2.33E-04	5.82E-04	4.83E-06	1.96E-04	2.43E-04	5.64E-06	7.73E-05	7.68E-05	2.00E-05	2.00E-05	4.34E-05	4.65E-09	8.31E-08	0.00E+00	8.78E-08	0.088	0.00E+00	1.07E-03	5.42E-04
3746463758343	374646	3758343	1.10E-04	2.36E-04	5.88E-04	4.87E-06	1.98E-04	2.46E-04	5.71E-06	7.84E-05	7.80E-05	2.02E-05	2.02E-05	4.44E-05	4.70E-09	8.41E-08	0.00E+00	8.88E-08	0.089	0.00E+00	1.08E-03	5.48E-04
3746513758343	374651	3758343	1.12E-04	2.38E-04	5.94E-04	4.90E-06	2.00E-04	2.48E-04	5.76E-06	7.95E-05	7.91E-05	2.05E-05	2.05E-05	4.53E-05	4.75E-09	8.51E-08	0.00E+00	8.98E-08	0.090	0.00E+00	1.09E-03	5.54E-04
3746563758343	374656	3758343	1.13E-04	2.41E-04	6.00E-04	4.93E-06	2.02E-04	2.51E-04	5.82E-06	8.06E-05	8.01E-05	2.08E-05	2.08E-05	4.63E-05	4.79E-09	8.60E-08	0.00E+00	9.08E-08	0.091	0.00E+00	1.11E-03	5.60E-04
3746613758343	374661	3758343	1.14E-04	2.43E-04	6.05E-04	4.96E-06	2.04E-04	2.53E-04	5.87E-06	8.17E-05	8.12E-05	2.11E-05	2.11E-05	4.73E-05	4.83E-09	8.69E-08	0.00E+00	9.17E-08	0.092	0.00E+00	1.12E-03	5.65E-04
3746663758343	374666	3758343	1.15E-04	2.45E-04	6.10E-04	4.99E-06	2.05E-04	2.55E-04	5.92E-06	8.28E-05	8.23E-05	2.14E-05	2.14E-05	4.83E-05	4.87E-09	8.77E-08	0.00E+00	9.26E-08	0.093	0.00E+00	1.13E-03	5.70E-04
3746713758343	374671	3758343	1.16E-04	2.47E-04	6.14E-04	5.02E-06	2.07E-04	2.57E-04	5.96E-06	8.38E-05	8.33E-05	2.16E-05	2.16E-05	4.93E-05	4.91E-09	8.85E-08	0.00E+00	9.34E-08	0.093	0.00E+00	1.14E-03	5.75E-04
3746763758343	374676	3758343	1.16E-04	2.48E-04	6.19E-04	5.04E-06	2.08E-04	2.59E-04	6.00E-06	8.48E-05	8.43E-05	2.19E-05	2.19E-05	5.03E-05	4.94E-09	8.92E-08	0.00E+00	9.42E-08	0.094	0.00E+00	1.15E-03	5.79E-04
3746813758343	374681	3758343	1.17E-04	2.50E-04	6.23E-04	5.07E-06	2.10E-04	2.60E-04	6.04E-06	8.58E-05	8.53E-05	2.22E-05	2.22E-05	5.13E-05	4.97E-09	8.99E-08	0.00E+00	9.49E-08	0.095	0.00E+00	1.15E-03	5.84E-04
3746863758343	374686	3758343	1.18E-04	2.51E-04	6.26E-04	5.09E-06	2.11E-04	2.62E-04	6.08E-06	8.68E-05	8.63E-05	2.24E-05	2.24E-05	5.22E-05	5.00E-09	9.06E-08	0.00E+00	9.56E-08	0.096	0.00E+00	1.16E-03	5.88E-04
3746913758343	374691	3758343	1.18E-04	2.53E-04	6.29E-04	5.11E-06	2.12E-04	2.63E-04	6.11E-06	8.77E-05	8.72E-05	2.26E-05	2.26E-05	5.32E-05	5.03E-09	9.12E-08	0.00E+00	9.62E-08	0.096	0.00E+00	1.17E-03	5.91E-04
3746963758343	374696	3758343	1.19E-04	2.54E-04	6.32E-04	5.13E-06	2.13E-04	2.64E-04	6.13E-06	8.87E-05	8.81E-05	2.29E-05	2.29E-05	5.42E-05	5.05E-09	9.18E-08	0.00E+00	9.68E-08	0.097	0.00E+00	1.18E-03	5.94E-04
3747013758343	374701	3758343	1.19E-04	2.55E-04	6.35E-04	5.16E-06	2.14E-04	2.65E-04	6.16E-06	8.96E-05	8.90E-05	2.31E-05	2.31E-05	5.52E-05	5.07E-09	9.23E-08	0.00E+00	9.74E-08	0.097	0.00E+00	1.18E-03	5.98E-04
3747063758343	374706	3758343	1.20E-04	2.56E-04	6.37E-04	5.17E-06	2.15E-04	2.66E-04	6.18E-06	9.04E-05	8.99E-05	2.33E-05	2.33E-05	5.61E-05	5.09E-09	9.28E-08	0.00E+00	9.79E-08	0.098	0.00E+00	1.19E-03	6.00E-04
3747113758343	374711	3758343	1.20E-04	2.56E-04	6.39E-04	5.19E-06	2.15E-04	2.67E-04	6.20E-06	9.13E-05	9.08E-05	2.36E-05	2.36E-05	5.71E-05	5.10E-09	9.32E-08	0.00E+00	9.83E-08	0.098	0.00E+00	1.19E-03	6.03E-04
3747163758343	374716	3758343	1.20E-04	2.57E-04	6.40E-04	5.21E-06	2.16E-04	2.68E-04	6.21E-06	9.22E-05	9.16E-05	2.38E-05	2.38E-05	5.80E-05	5.11E-09	9.36E-08	0.00E+00	9.87E-08	0.099	0.00E+00	1.20E-03	6.05E-04
3747213758343	374721	3758343	1.20E-04

			SWBuilding Construction	SWDemolition	SWGrading	EYBuilding Construction	SWPaving	SWGrading	SWArchitectural Coating	NBBuilding Construction	NBBuilding Construction	NBArchitectural Coating	NBArchitectural Coating	RWBuilding Construction	Child Risk					Overlapping Phases - Maximum Gl		
Unique Identifier	X (UTM)	Y (UTM)	2026	2026	2026	2026	2027	2027	2027	2026	2027	2026	2027	2026	3rd Trimester	0<2	2<16	Total	per million	2025	2026	2027
3746113758358	374611	3758358	1.21E-04	2.59E-04	6.46E-04	4.98E-06	2.18E-04	2.70E-04	6.27E-06	7.80E-05	7.75E-05	2.01E-05	2.01E-05	4.16E-05	5.16E-09	9.01E-08	0.00E+00	9.53E-08	0.095	0.00E+00	1.17E-03	5.92E-04
3746163758358	374616	3758358	1.23E-04	2.64E-04	6.57E-04	5.02E-06	2.21E-04	2.75E-04	6.37E-06	7.94E-05	7.89E-05	2.05E-05	2.05E-05	4.26E-05	5.25E-09	9.16E-08	0.00E+00	9.68E-08	0.097	0.00E+00	1.19E-03	6.02E-04
3746213758358	374621	3758358	1.25E-04	2.68E-04	6.67E-04	5.06E-06	2.25E-04	2.79E-04	6.47E-06	8.08E-05	8.03E-05	2.09E-05	2.09E-05	4.36E-05	5.33E-09	9.31E-08	0.00E+00	9.84E-08	0.098	0.00E+00	1.21E-03	6.11E-04
3746263758358	374626	3758358	1.27E-04	2.71E-04	6.76E-04	5.10E-06	2.28E-04	2.83E-04	6.56E-06	8.22E-05	8.17E-05	2.12E-05	2.12E-05	4.47E-05	5.41E-09	9.45E-08	0.00E+00	9.99E-08	0.100	0.00E+00	1.23E-03	6.20E-04
3746313758358	374631	3758358	1.29E-04	2.75E-04	6.86E-04	5.14E-06	2.31E-04	2.87E-04	6.65E-06	8.36E-05	8.31E-05	2.16E-05	2.16E-05	4.58E-05	5.48E-09	9.58E-08	0.00E+00	1.01E-07	0.101	0.00E+00	1.25E-03	6.29E-04
3746363758358	374636	3758358	1.30E-04	2.79E-04	6.94E-04	5.18E-06	2.34E-04	2.90E-04	6.74E-06	8.50E-05	8.45E-05	2.19E-05	2.19E-05	4.69E-05	5.55E-09	9.72E-08	0.00E+00	1.03E-07	0.103	0.00E+00	1.26E-03	6.37E-04
3746413758358	374641	3758358	1.32E-04	2.82E-04	7.03E-04	5.21E-06	2.37E-04	2.94E-04	6.82E-06	8.64E-05	8.58E-05	2.23E-05	2.23E-05	4.81E-05	5.62E-09	9.84E-08	0.00E+00	1.04E-07	0.104	0.00E+00	1.28E-03	6.46E-04
3746463758358	374646	3758358	1.34E-04	2.85E-04	7.10E-04	5.25E-06	2.39E-04	2.97E-04	6.89E-06	8.77E-05	8.72E-05	2.26E-05	2.26E-05	4.93E-05	5.68E-09	9.96E-08	0.00E+00	1.05E-07	0.105	0.00E+00	1.29E-03	6.53E-04
3746513758358	374651	3758358	1.35E-04	2.88E-04	7.17E-04	5.28E-06	2.42E-04	3.00E-04	6.96E-06	8.91E-05	8.85E-05	2.30E-05	2.30E-05	5.05E-05	5.73E-09	1.01E-07	0.00E+00	1.07E-07	0.107	0.00E+00	1.31E-03	6.60E-04
3746563758358	374656	3758358	1.36E-04	2.91E-04	7.24E-04	5.32E-06	2.44E-04	3.03E-04	7.03E-06	9.04E-05	8.98E-05	2.33E-05	2.33E-05	5.17E-05	5.79E-09	1.02E-07	0.00E+00	1.08E-07	0.108	0.00E+00	1.32E-03	6.67E-04
3746613758358	374661	3758358	1.37E-04	2.93E-04	7.30E-04	5.35E-06	2.46E-04	3.05E-04	7.08E-06	9.16E-05	9.11E-05	2.37E-05	2.37E-05	5.29E-05	5.83E-09	1.03E-07	0.00E+00	1.09E-07	0.109	0.00E+00	1.33E-03	6.73E-04
3746663758358	374666	3758358	1.38E-04	2.95E-04	7.35E-04	5.38E-06	2.48E-04	3.08E-04	7.14E-06	9.29E-05	9.23E-05	2.40E-05	2.40E-05	5.42E-05	5.88E-09	1.04E-07	0.00E+00	1.10E-07	0.110	0.00E+00	1.35E-03	6.79E-04
3746713758358	374671	3758358	1.39E-04	2.97E-04	7.40E-04	5.41E-06	2.50E-04	3.10E-04	7.19E-06	9.42E-05	9.36E-05	2.43E-05	2.43E-05	5.55E-05	5.92E-09	1.05E-07	0.00E+00	1.11E-07	0.111	0.00E+00	1.36E-03	6.84E-04
3746763758358	374676	3758358	1.40E-04	2.99E-04	7.45E-04	5.44E-06	2.51E-04	3.11E-04	7.23E-06	9.54E-05	9.48E-05	2.46E-05	2.46E-05	5.68E-05	5.95E-09	1.06E-07	0.00E+00	1.11E-07	0.111	0.00E+00	1.37E-03	6.89E-04
3746813758358	374681	3758358	1.41E-04	3.00E-04	7.49E-04	5.47E-06	2.52E-04	3.13E-04	7.27E-06	9.66E-05	9.60E-05	2.49E-05	2.49E-05	5.81E-05	5.98E-09	1.06E-07	0.00E+00	1.12E-07	0.112	0.00E+00	1.38E-03	6.94E-04
3746863758358	374686	3758358	1.41E-04	3.02E-04	7.52E-04	5.49E-06	2.53E-04	3.15E-04	7.30E-06	9.77E-05	9.71E-05	2.52E-05	2.52E-05	5.94E-05	6.01E-09	1.07E-07	0.00E+00	1.13E-07	0.113	0.00E+00	1.38E-03	6.98E-04
3746913758358	374691	3758358	1.42E-04	3.03E-04	7.55E-04	5.52E-06	2.54E-04	3.16E-04	7.33E-06	9.89E-05	9.83E-05	2.55E-05	2.55E-05	6.06E-05	6.04E-09	1.08E-07	0.00E+00	1.14E-07	0.114	0.00E+00	1.39E-03	7.01E-04
3746963758358	374696	3758358	1.42E-04	3.04E-04	7.58E-04	5.54E-06	2.55E-04	3.17E-04	7.35E-06	1.00E-04	9.94E-05	2.58E-05	2.58E-05	6.19E-05	6.06E-09	1.08E-07	0.00E+00	1.14E-07	0.114	0.00E+00	1.40E-03	7.05E-04
3747013758358	374701	3758358	1.43E-04	3.05E-04	7.60E-04	5.56E-06	2.56E-04	3.18E-04	7.37E-06	1.01E-04	1.00E-04	2.61E-05	2.61E-05	6.32E-05	6.07E-09	1.09E-07	0.00E+00	1.15E-07	0.115	0.00E+00	1.40E-03	7.08E-04
3747063758358	374706	3758358	1.43E-04	3.06E-04	7.61E-04	5.58E-06	2.57E-04	3.18E-04	7.39E-06	1.02E-04	1.02E-04	2.64E-05	2.64E-05	6.44E-05	6.09E-09	1.09E-07	0.00E+00	1.15E-07	0.115	0.00E+00	1.41E-03	7.10E-04
3747113758358	374711	3758358	1.43E-04	3.06E-04	7.61E-04	5.60E-06	2.57E-04	3.18E-04	7.39E-06	1.03E-04	1.03E-04	2.66E-05	2.66E-05	6.57E-05	6.09E-09	1.10E-07	0.00E+00	1.16E-07	0.116	0.00E+00	1.41E-03	7.12E-04
3747163758358	374716	3758358	1.43E-04	3.06E-04	7.62E-04	5.61E-06	2.57E-04	3.19E-04	7.39E-06	1.04E-04	1.04E-04	2.69E-05	2.69E-05	6.69E-05	6.09E-09	1.10E-07	0.00E+00	1.16E-07	0.116	0.00E+00	1.41E-03	7.13E-04
3747213758358	374721	3758358	1.43E-04	3.06E-04	7.62E-04	5.63E-06	2.57E-04	3.19E-04	7.40E-06	1.05E-04	1.05E-04	2.72E-05	2.72E-05	6.80E-05	6.09E-09	1.10E-07	0.00E+00	1.16E-07	0.116	0.00E+00	1.42E-03	7.15E-04
3747263758358	374726	3758358	1.43E-04	3.06E-04	7.62E-04	5.65E-06	2.57E-04	3.19E-04	7.40E-06	1.06E-04	1.06E-04	2.74E-05	2.74E-05	6.91E-05	6.09E-09	1.11E-07	0.00E+00	1.17E-07	0.117	0.00E+00	1.42E-03	7.16E-04
3747313758358	374731	3758358	1.43E-04	3.06E-04	7.62E-04	5.66E-06	2.57E-04	3.19E-04	7.40E-06	1.07E-04	1.06E-04	2.77E-05	2.77E-05	7.02E-05	6.09E-09	1.11E-07	0.00E+00	1.17E-07	0.117	0.00E+00	1.42E-03	7.17E-04
3747363758358	374736	3758358	1.43E-04	3.06E-04	7.61E-04	5.67E-06	2.57E-04	3.18E-04	7.39E-06	1.08E-04	1.07E-04	2.79E-05	2.79E-05	7.12E-05	6.08E-09	1.11E-07	0.00E+00	1.17E-07	0.117	0.00E+00	1.42E-03	7.18E-04
3747413758358	374741	3758358	1.43E-04	3.05E-04	7.60E-04	5.68E-06	2.56E-04	3.18E-04	7.38E-06	1.09E-04	1.08E-04	2.81E-05	2.81E-05	7.21E-05	6.08E-09	1.11E-07	0.00E+00	1.17E-07	0.117	0.00E+00	1.42E-03	7.18E-04
3747463758358	374746	3758358	1.43E-04	3.05E-04	7.59E-04	5.69E-06	2.56E-04	3.17E-04	7.37E-06	1.10E-04	1.09E-04	2.83E-05	2.83E-05	7.30E-05	6.06E-09	1.11E-07	0.00E+00	1.17E-07	0.117	0.00E+00	1.42E-03	7.18E-04
3747513758358	374751	3758358	1.42E-04	3.04E-04	7.57E-04	5.70E-06	2.55E-04	3.16E-04	7.34E-06	1.11E-04	1.10E-04	2.86E-05	2.86E-05	7.38E-05	6.05E-09	1.11E-07	0.00E+00	1.17E-07	0.117	0.00E+00	1.42E-03	7.17E-04
3746023758363	374602	3758363	1.26E-04	2.69E-04	6.70E-04	5.03E-06	2.26E-04	2.80E-04	6.50E-06	7.82E-05	7.77E-05	2.02E-05	2.02E-05	4.10E-05	5.35E-09	9.26E-08	0.00E+00	9.80E-08	0.098	0.00E+00	1.21E-03	6.10E-04
3746063758363	374606	3758363	1.28E-04	2.73E-04	6.80E-04	5.06E-06	2.29E-04	2.84E-04	6.60E-06	7.94E-05	7.89E-05	2.05E-05	2.05E-05	4.18E-05	5.43E-09	9.40E-08	0.00E+00	9.94E-08	0.099	0.00E+00	1.23E-03	6.19E-04
3746113758363	374611	3758363	1.30E-04	2.78E-04	6.92E-04	5.11E-06	2.33E-04	2.89E-04	6.71E-06	8.09E-05	8.04E-05	2.09E-05	2.09E-05	4.28E-05	5.53E-09	9.57E-08	0.00E+00	1.01E-07	0.101	0.00E+00	1.25E-03	6.30E-04
3746163758363	374616	3758363	1.32E-04	2.82E-04	7.03E-04	5.15E-06	2.37E-04	2.94E-04	6.83E-06	8.24E-05	8.19E-05	2.13E-05	2.13E-05	4.39E-05	5.62E-09	9.73E-08	0.00E+00	1.03E-07	0.103	0.00E+00	1.27E-03	6.41E-04
3746213758363	374621	3758363	1.34E-04	2.87E-04	7.14E-04	5.19E-06	2.41E-04	2.99E-04	6.93E-06	8.39E-05	8.34E-05	2.17E-05	2.17E-05	4.50E-05	5.71E-09	9.89E-08	0.00E+00	1.05E-07	0.105	0.00E+00	1.29E-03	6.51E-04
3746263758363	374626	3758363	1.36E-04	2.91E-04	7.25E-04	5.23E-06	2.44E-04	3.03E-04	7.03E-06	8.54E-05	8.48E-05	2.20E-05	2.20E-05	4.61E-05	5.79E-09	1.00E-07	0.00E+00	1.06E-07	0.106	0.00E+00	1.31E-03	6.61E-04
3746313758363	374631	3758363	1.38E-04	2.95E-04	7.35E-04	5.27E-06	2.48E-04	3.07E-04	7.13E-06	8.68E-05	8.63E-05	2.24E-05	2.24E-05	4.73E-05	5.87E-09	1.02E-07	0.00E+00	1.08E-07	0.108	0.00E+00	1.33E-03	6.71E-04
3746363758363	374636	3758363	1.40E-04	2.99E-04	7.44E-04	5.31E-06	2.51E-04	3.11E-04	7.22E-06	8.83E-05	8.78E-05	2.28E-05	2.28E-05	4.85E-05	5.95E-09	1.03E-07	0.00E+00	1.09E-07	0.109	0.00E+00	1.35E-03	6.80E-04
3746413758363	374641	3758363	1.42E-04	3.02E-04	7.53E-04	5.35E-06	2.54E-04	3.15E-04	7.31E-06	8.98E-05	8.92E-05	2.32E-05	2.32E-05	4.98E-05	6.02E-09	1.05E-07	0.00E+00	1.11E-07	0.111	0.00E+00	1.36E-03	6.88E-04
3746463758363	374646	3758363	1.43E-04	3.05E-04	7.61E-04	5.39E-06	2.56E-04	3.18E-04	7.39E-06	9.12E-05	9.07E-05	2.35E-05	2.35E-05	5.10E-05	6.08E-09	1.06E-07	0.00E+00	1.12E-07	0.112	0.00E+00	1.38E-03	6.96E-04
3746513758363	374651	3758363	1.44E-04	3.08E-04	7.69E-04	5.42E-06	2.59E-04	3.21E-04	7.46E-06	9.26E-05	9.21E-05	2.39E-05	2.39E-05	5.23E-05	6.14E-09	1.07E-07	0.00E+00	1.13E-07	0.113	0.00E+00	1.40E-03	7.04E-04
3746563758363	374656	3758363	1.46E-04	3.11E-04	7.75E-04	5.46E-06	2.61E-04	3.24E-04	7.52E-06	9.40E-05	9.35E-05	2.43E-05	2.43E-05	5.37E-05	6.20E-09	1.08E-07	0.00E+00	1.14E-07	0.114	0.00E+00	1.41E-03	7.11E-04
3746613758363	374661	3758363	1.47E-04	3.14E-04	7.82E-04	5.49E-06	2.63E-04	3.27E-04	7.58E-06	9.54E-05	9.48E-05	2.46E-05	2.46E-05	5.50E-05	6.25E-09	1.09E-07	0.00E+00	1.16E-07	0.116	0.00E+00	1.42E-03	7.17E-04
3746663758363	374666	3758363	1.48E-04	3.16E-04	7.87E-04	5.52E-06	2.65E-04	3.29E-04	7.64E-06	9.67E-05	9.62E-05	2.50E-05	2.50E-05	5.64E-05	6.29E-09	1.10E-07	0.00E+00	1.17E-07	0.117	0.00E+00	1.43E-03	7.23E-04
3746713758363	374671	3758363	1.49E-04	3.18E-04	7.92E-04	5.56E-06	2.67E-04	3.31E-04	7.69E-06	9.81E-05	9.75E-05	2.53E-05	2.53E-05	5.78E-05	6.33E-09	1.11E-07	0.00E+00	1.18E-07	0.118	0.00E+00	1.45E-03	7.29E-04
3746763758363	374676	3758363	1.50E-04	3.20E-04	7.97E-04	5.58E-06	2.68E-04	3.33E-04	7.73E-06	9.94E-05	9.88E-05	2.57E-05	2.57E-05	5.92E-05	6.37E-09	1.12E-07	0.00E+00	1.18E-07	0.118	0.00E+00	1.46E-03	7.34E-04
3746813758363	374681	3758363	1.50E-04	3.21E-04	8.00E-04	5.61E-06	2.70E-04	3.35E-04	7.77E-06	1.01E-04	1.00E-04	2.60E-05	2.60E-05	6.07E-05	6.40E-09	1.13E-07	0.00E+00	1.19E-07	0.119	0.00E+00	1.46E-03	7.38E-04
3746863758363	374686	3758363	1.51E-04	3.23E-04	8.04E-04	5.64E-06	2.71E-04	3.36E-04	7.80E-06	1.02E-04	1.01E-04	2.63E-05	2.63E-05	6.21E-05	6.42E-09	1.14E-07	0.00E+00	1.20E-07	0.120	0.00E+00	1.47E-03	7.42E-04
3746913758363	374691	3758363	1.52E-04	3.24E-04	8.06E-04	5.66E-06	2.72E-04	3.37E-04	7.83E-06	1.03E-04	1.02E-04	2.66E-05	2.66E-05	6.35E-05	6.44E-09	1.14E-07	0.00E+00	1.21E-07	0.121	0.00E+00	1.48E-03	7.46E-04
3746963758363	374696	3758363	1.52E-04	3.25E-04	8.09E-04	5.69E-06	2.73E-04	3.38E-04	7.85E-06	1.04E-04	1.04E-04	2.69E-05	2.69E-05	6.49E-05	6.46E-09	1.15E-07	0.00E+00	1.21E-07	0.121	0.00E+00	1.49E-03	7.49E-04
3747013758363	374701	3758363	1.52E-04	3.25E-04	8.11E-04	5.71E-06	2.73E-04	3.39E-04	7.87E-06	1.05E-04	1.05E-04	2.72E-05	2.72E-05	6.63E-05	6.48E-09	1.15E-07	0.00E+00	1.22E-07	0.122	0.00E+00	1.49E-03	7.52E-04
3747063758363	374706	3758363	1.53E-04	3.26E-04	8.12E-04	5.73E-06	2.74E-04	3.39E-04	7.88E-06	1.07E-04	1.06E-04	2.75E-05	2.75E-05	6.77E-05	6.49E-09	1.16E-07	0.00E+00	1.22E-07	0.122	0.00E+00	1.50E-03	7.54E-04
3747113758363	374711	3758363	1.52E-04	3.26E-04	8.11E-04	5.75E-06	2.73E-04	3.39E-04	7.87E-06	1.08E-04	1.07E-04	2.78E-05	2.78E-05	6.90E-05	6.48E-09	1.16E-07	0.00E+00	1.23E-07	0.123	0.00E+00	1.50E-03	7.55E-04
3747163758363	374716	3758363	1.52E-04	3.25E-04	8.11E-04	5.76E-06	2.73E-04	3.39E-04	7.87E-06	1.09E-04	1.08E-04	2.81E-05	2.81E-05	7.04E-05	6.48E-09	1.16E-07	0.00E+00	1.23E-07	0.123	0.00E+00	1.50E-03	7.56E-04
3747213758363	374721	3758363	1.52E-04	3.26E-04	8.11E-04	5.78E-06	2.73E-04	3.39E-04	7.87E-06	1.10E-04	1.09E-04	2.84E-05	2.84E-05	7.18E-05	6.48E-09	1.17E-07	0.00E+00	1.23E-07	0.123	0.00E+00	1.50E-03	7.58E-04
3747263758363	374726	3758363	1.52E-04	3.25E-04	8.11E-04	5.79E-06	2.73E-04	3.39E-04	7.87E-06	1.11E-04	1.10E-04	2.86E-05	2.86E-05	7.29E-05	6.48E-09	1.17E-07	0.00E+00	1.23E-07	0.123	0.00E+00	1.51E-03	7.59E-04
3747313758363	374731	3758363	1.52E-04	3.25E-04	8.10E-04	5.81E-06	2.73E-04	3.39E-04	7.86E-06	1.12E-04	1.11E-04	2.89E-05	2.89E-05	7.40E-05	6.47E-09	1.17E-07	0.00E+00	1.24E-07	0.124	0.00E+00	1.51E-03	7.60E-04
3747363758363	374736	3758363	1.52E-04	3.24E-04	8.09E-04	5.82E-06	2.72E-04	3.38E-04	7.85E-06	1.13E-04	1.12E-04	2.91E-05	2.91E-05	7.51E-05	6.46E-09	1.17E-07	0.00E+00	1.24E-07	0.124	0.00E+00	1.51E-03	7.60E-04
3747413758363	374741	3758363	1.52E-04	3.24E-04	8.07E-04	5.83E-06	2.72E-04	3.37E-04	7.83E-06	1.14E-04	1.13E-04	2.94E-05	2.94E-05	7.62E-05	6.45E-09	1.17E-07	0.00E+00	1.24E-07	0.124	0.00E+00	1.51E-03	7.60E-04
3747463758363	374746	3758363	1.51E-04	3.23E-04	8.05E-04	5.84E-06	2.71E-04	3.36E-04	7.81E-06	1.15E-04	1.14E-04	2.96E-05	2.96E-05	7.71E-05	6.43E-09	1.18E-07	0.00E+00	1.24E-07	0.124	0.00E+00	1.51E-03	7.59E-04
3747513758363	374751	3758363	1.51E-04	3.22E-04	8.02E-04	5.85E-06	2.70E-04	3.35E-04	7.78E-06	1.16E-04	1.15E-04	2.99E-05	2.99E-05	7.80E-05	6.41E-09	1.17E-07	0.00E+00	1.24E-07	0.124	0.00E+00	1.50E-03	7.58E-04
3746023758368	374602	3758368	1.35E-04	2.89E-04	7.20E-04	5.16E-06	2.42E-04	3.01E-04	6.98E-06	8.10E-05	8.05E-05	2.09E-05	2.09E-05	4.22E-05	5.75E-09	9.87E-08	0.00E+00	1.04E-07	0.104	0.00E+00	1.29E-03	6.52E-04
3746063758368	374606	3758368	1.37E-04	2.93E-04	7.31E-04	5.20E-06	2.46E-04	3.05E-04	7.09E-06	8.23E-05	8.18E-05	2.12E-05	2.12E-05	4.30E-05	5.84E-09	1.00E-07	0.00E+00	1.06E-07	0.106	0.00E+00	1.31E-03	6.62E-04
3746113758368	374611	3758368	1.40E-04	2.98E-04	7.44E-04	5.24E-06	2.51E-04	3.11E-04	7.22E-06	8.39E-05	8.34E-05	2.17E-05	2.17E-05	4.41E-05	5.94E-09	1.02E-07	0.00E+00	1.08E-07	0.108	0.00E+00	1.34E-03	6.74E-04
3746163758368	374616	3758368	1.42E-04	3.04E-04	7.57E-04	5.29E-06	2.55E-04	3.16E-04	7.34E-06	8.55E-05	8.50E-05	2.21E-05	2.21E-05	4.53E-05	6.05E-09	1.04E-07	0.00E+00	1.10E-07	0.110	0.00E+00	1.36E-03	6.86E-04
3746213758368	374621	3758368	1.44E-04	3.09E-04	7.69E-04	5.33E-06	2.59E-04	3.21E-04	7.46E-06	8.71E-05	8.66E-05	2.25E-05	2.25E-05	4.64E-05	6.14E-09	1.06E-07	0.00E+00	1.12E-07	0.112	0.00E+00	1.38E-03	6.97E-04
3746263758368	374626	3758368	1.47E-04	3.13E-04	7.80E-04	5.37E-06	2.63E-04	3.26E-04	7.57E-06	8.87E-05	8.82E-05	2.29E-05	2.29E-05	4.77E-05	6.23E-09	1.07E-07	0.00E+00	1.13E-07	0.113	0.00E+00	1.40E-03	7.08E-04
3746313758368	374631	3758368	1.49E-04	3.17E-04	7.91E-04	5.41E-06	2.66E-04	3.31E-04	7.67E-06	9.03E-05	8.97E-05	2.33E-05	2.33E-05	4.89E-05	6.32E-09	1.09E-07	0.00E+00	1.15E-07	0.115	0.00E+00	1.42E-03	7.18E-04
3746363758368	374636	3758368	1.50E-04	3.21E-04	8.00E-04	5.45E-06	2.70E-04	3.35E-04	7.77E-06	9.18E-05	9.13E-05	2.37E-05	2.37E-05	5.02E-05	6.40E-09	1.10E-07	0.00E+00	1.17E-07	0.117	0.00E+00	1.44E-03	7.27E-04
3746413758368	374641	3758368	1.52E-04	3.25E-04	8.10E-04	5.49E-06	2.73E-04	3.39E-04	7.86E-06	9.34E-05	9.28E-05	2.41E-05	2.41E-05	5.15E-05	6.47E-09	1.12E-07	0.00E+00	1.18E-07	0.118	0.00E+00	1.46E-03	7.36E-04
3746463758368	374646	3758368	1.54E-04	3.28E-04	8.18E-04	5.53E-06	2.76E-04	3.42E-04	7.94E-06	9.49E-05	9.43E-05	2.45E-05	2.45E-05	5.28E-05	6.54E-09	1.13E-07	0.00E+00	1.20E-07	0.120	0.00E+00	1.48E-03	7.45E-04
3746513758368	374651	3758368	1.55E-04	3.32E-04	8.26E-04	5.57E-06	2.78E-04	3.45E-04	8.02E-06	9.64E-05	9.58E-05	2.49E-05	2.49E-05	5.43E-05	6.60E-09	1.14E-07	0.00E+00	1.21E-07	0.121	0.00E+00	1.49E-03	7.53E-04
3746563758368	374656	3758368	1.57E-04	3.34E-04	8.33E-04	5.61E-06	2.81E-04	3.48E-04	8.09E-06	9.79E-05	9.73E-05	2.53E-05	2.53E-05	5.58E-05	6.66E-09	1.15E-07	0.00E+00	1.22E-07	0.122	0.00E+00	1.51E-03	7.60E-04
3746613758368	374661	3758368	1.58E-04	3.37E-04	8.39E-04	5.64E-06	2.83E-04	3.51E-04	8.15E-06	9.94E-05	9.88E-05	2.57E-05	2.57E-05	5.73E-05	6.71E-09	1.17E-07	0.00E+00	1.23E-07	0.123	0.00E+00	1.52E-03	7.66E-04
3746663758368	374666	3758368	1.59E-04	3.39E-04	8.45E-04	5.67E-06	2.85E-04	3.53E-04	8.20E-06	1.01E-04	1.00E-04	2.60E-05	2.60E-05	5.88E-05	6.75E-09	1.18E-07	0.00E+00	1.24E-07	0.124	0.00E+00	1.53E-03	7.73E-04
3746713758368	374671	3758368	1.60E-04	3.41E-04	8.50E-04	5.70E-06	2.86E-04	3.55E-04	8.25E-06	1.02E-04	1.02E-04	2.64E-05	2.64E-05	6.03E-05	6.79E-09	1.19E-07	0.00E+00	1.25E-07	0.125	0.00E+00	1.55E-03	7.78E-04
3746763758368	374676	3758368	1.61E-04	3.43E-04	8.54E-04	5.73E-06	2.88E-04	3.57E-04	8.29E-06	1.04E-04	1.03E-04	2.68E-05	2.68E-05	6.19E-05	6.83E-09	1.19E-07	0.00E+00	1.26E-07	0.126	0.00E+00	1.56E-03	7.83E-04
3746813758368	374681	3758368	1.61E-04	3.44E-04	8.58E-04	5.76E-06	2.89E-04	3.59E-04	8.33E-06	1.05E-04	1.04E-04	2.71E-05	2.71E-05	6.34E-05	6.86E-09	1.20E-07	0.00E+00	1.27E-07	0.127	0.00E+00	1.56E-03	7.88E-04
3746863758368	374686	3758368	1.62E-04	3.46E-04	8.61E-04	5.79E-06	2.90E-04	3.60E-04	8.36E-06	1.06E-04	1.06E-04	2.74E-05	2.74E-05	6.50E-05	6.88E-09	1.21E-07	0.00E+00	1.28E-07	0.128	0.00E+00	1.57E-03	7.92E-04
3746913758368	374691	3758368	1.62E-04	3.47E-04	8.64E-04	5.81E-06	2.91E-04	3.61E-04	8.38E-06	1.08E-04	1.07E-04	2.78E-05	2.78E-05	6.66E-05	6.90E-09	1.22E-07	0.00E+00	1.28E-07	0.128	0.00E+00	1.58E-03	7.95E-04
3746963758368	374696	3758368	1.63E-04

			SWBuilding Construction	SWDemolition	SWGrading	EYBuilding Construction	SWPaving	SWGrading	SWArchitectural Coating	NBBuilding Construction	NBBuilding Construction	NBArchitectural Coating	NBArchitectural Coating	RWBuilding Construction	Child Risk					Overlapping Phases - Maximum Gl		
Unique Identifier	X (UTM)	Y (UTM)	2026	2026	2026	2026	2027	2027	2027	2026	2027	2026	2027	2026	3rd Trimester	0<2	2<16	Total	per million	2025	2026	2027
3747263758378	374726	3758378	1.86E-04	3.97E-04	9.90E-04	6.28E-06	3.34E-04	4.14E-04	9.61E-06	1.27E-04	1.26E-04	3.28E-05	3.28E-05	8.64E-05	7.91E-09	1.41E-07	0.00E+00	1.49E-07	0.149	0.00E+00	1.83E-03	9.17E-04
3747313758378	374731	3758378	1.85E-04	3.95E-04	9.85E-04	6.29E-06	3.32E-04	4.12E-04	9.56E-06	1.29E-04	1.28E-04	3.32E-05	3.32E-05	8.80E-05	7.87E-09	1.40E-07	0.00E+00	1.48E-07	0.148	0.00E+00	1.82E-03	9.15E-04
3747363758378	374736	3758378	1.84E-04	3.94E-04	9.81E-04	6.30E-06	3.30E-04	4.10E-04	9.52E-06	1.30E-04	1.29E-04	3.35E-05	3.35E-05	8.95E-05	7.84E-09	1.40E-07	0.00E+00	1.48E-07	0.148	0.00E+00	1.82E-03	9.12E-04
3747413758378	374741	3758378	1.83E-04	3.92E-04	9.76E-04	6.31E-06	3.29E-04	4.08E-04	9.47E-06	1.31E-04	1.30E-04	3.38E-05	3.38E-05	9.09E-05	7.80E-09	1.40E-07	0.00E+00	1.48E-07	0.148	0.00E+00	1.81E-03	9.10E-04
3747463758378	374746	3758378	1.83E-04	3.90E-04	9.72E-04	6.32E-06	3.27E-04	4.06E-04	9.43E-06	1.32E-04	1.31E-04	3.41E-05	3.41E-05	9.22E-05	7.76E-09	1.40E-07	0.00E+00	1.48E-07	0.148	0.00E+00	1.81E-03	9.08E-04
3747513758378	374751	3758378	1.82E-04	3.88E-04	9.67E-04	6.33E-06	3.26E-04	4.04E-04	9.39E-06	1.33E-04	1.32E-04	3.44E-05	3.44E-05	9.33E-05	7.73E-09	1.40E-07	0.00E+00	1.48E-07	0.148	0.00E+00	1.80E-03	9.07E-04
3747563758378	374756	3758378	1.81E-04	3.86E-04	9.63E-04	6.35E-06	3.24E-04	4.03E-04	9.34E-06	1.34E-04	1.33E-04	3.47E-05	3.47E-05	9.43E-05	7.69E-09	1.40E-07	0.00E+00	1.47E-07	0.147	0.00E+00	1.80E-03	9.04E-04
3747613758378	374761	3758378	1.80E-04	3.84E-04	9.58E-04	6.35E-06	3.23E-04	4.00E-04	9.29E-06	1.35E-04	1.34E-04	3.49E-05	3.49E-05	9.53E-05	7.65E-09	1.40E-07	0.00E+00	1.47E-07	0.147	0.00E+00	1.79E-03	9.02E-04
3747663758378	374766	3758378	1.79E-04	3.82E-04	9.52E-04	6.36E-06	3.21E-04	3.98E-04	9.24E-06	1.36E-04	1.35E-04	3.52E-05	3.52E-05	9.61E-05	7.61E-09	1.39E-07	0.00E+00	1.47E-07	0.147	0.00E+00	1.79E-03	8.99E-04
3746023758383	374602	3758383	1.73E-04	3.69E-04	9.19E-04	5.58E-06	3.10E-04	3.84E-04	8.92E-06	9.06E-05	9.01E-05	2.34E-05	2.34E-05	4.61E-05	7.34E-09	1.22E-07	0.00E+00	1.30E-07	0.130	0.00E+00	1.63E-03	8.16E-04
3746063758383	374606	3758383	1.76E-04	3.75E-04	9.34E-04	5.63E-06	3.15E-04	3.91E-04	9.06E-06	9.22E-05	9.16E-05	2.38E-05	2.38E-05	4.71E-05	7.46E-09	1.24E-07	0.00E+00	1.32E-07	0.132	0.00E+00	1.65E-03	8.30E-04
3746113758383	374611	3758383	1.79E-04	3.82E-04	9.52E-04	5.68E-06	3.21E-04	3.98E-04	9.24E-06	9.41E-05	9.35E-05	2.43E-05	2.43E-05	4.84E-05	7.61E-09	1.27E-07	0.00E+00	1.34E-07	0.134	0.00E+00	1.69E-03	8.46E-04
3746163758383	374616	3758383	1.82E-04	3.89E-04	9.69E-04	5.73E-06	3.26E-04	4.05E-04	9.40E-06	9.61E-05	9.55E-05	2.48E-05	2.48E-05	4.98E-05	7.74E-09	1.29E-07	0.00E+00	1.37E-07	0.137	0.00E+00	1.72E-03	8.61E-04
3746213758383	374621	3758383	1.85E-04	3.95E-04	9.84E-04	5.78E-06	3.32E-04	4.11E-04	9.55E-06	9.80E-05	9.74E-05	2.53E-05	2.53E-05	5.12E-05	7.86E-09	1.31E-07	0.00E+00	1.39E-07	0.139	0.00E+00	1.74E-03	8.75E-04
3746263758383	374626	3758383	1.88E-04	4.01E-04	9.98E-04	5.82E-06	3.36E-04	4.17E-04	9.69E-06	1.00E-04	9.93E-05	2.58E-05	2.58E-05	5.26E-05	7.98E-09	1.33E-07	0.00E+00	1.41E-07	0.141	0.00E+00	1.77E-03	8.88E-04
3746313758383	374631	3758383	1.90E-04	4.06E-04	1.01E-03	5.87E-06	3.41E-04	4.23E-04	9.81E-06	1.02E-04	1.01E-04	2.63E-05	2.63E-05	5.41E-05	8.08E-09	1.35E-07	0.00E+00	1.43E-07	0.143	0.00E+00	1.80E-03	9.01E-04
3746363758383	374636	3758383	1.92E-04	4.10E-04	1.02E-03	5.91E-06	3.45E-04	4.28E-04	9.93E-06	1.04E-04	1.03E-04	2.68E-05	2.68E-05	5.57E-05	8.17E-09	1.37E-07	0.00E+00	1.45E-07	0.145	0.00E+00	1.82E-03	9.12E-04
3746413758383	374641	3758383	1.94E-04	4.15E-04	1.03E-03	5.96E-06	3.48E-04	4.32E-04	1.00E-05	1.06E-04	1.05E-04	2.73E-05	2.73E-05	5.74E-05	8.26E-09	1.39E-07	0.00E+00	1.47E-07	0.147	0.00E+00	1.84E-03	9.23E-04
3746463758383	374646	3758383	1.96E-04	4.18E-04	1.04E-03	6.00E-06	3.51E-04	4.36E-04	1.01E-05	1.08E-04	1.07E-04	2.78E-05	2.78E-05	5.91E-05	8.33E-09	1.40E-07	0.00E+00	1.49E-07	0.149	0.00E+00	1.86E-03	9.32E-04
3746513758383	374651	3758383	1.98E-04	4.22E-04	1.05E-03	6.04E-06	3.54E-04	4.39E-04	1.02E-05	1.09E-04	1.09E-04	2.82E-05	2.82E-05	6.09E-05	8.40E-09	1.42E-07	0.00E+00	1.50E-07	0.150	0.00E+00	1.87E-03	9.41E-04
3746563758383	374656	3758383	1.98E-04	4.24E-04	1.06E-03	6.08E-06	3.56E-04	4.41E-04	1.02E-05	1.11E-04	1.10E-04	2.87E-05	2.87E-05	6.27E-05	8.43E-09	1.43E-07	0.00E+00	1.51E-07	0.151	0.00E+00	1.89E-03	9.46E-04
3746613758383	374661	3758383	1.98E-04	4.23E-04	1.05E-03	6.10E-06	3.55E-04	4.41E-04	1.02E-05	1.13E-04	1.12E-04	2.90E-05	2.90E-05	6.44E-05	8.42E-09	1.43E-07	0.00E+00	1.51E-07	0.151	0.00E+00	1.89E-03	9.47E-04
3746663758383	374666	3758383	2.00E-04	4.26E-04	1.06E-03	6.15E-06	3.58E-04	4.44E-04	1.03E-05	1.14E-04	1.14E-04	2.95E-05	2.95E-05	6.65E-05	8.49E-09	1.44E-07	0.00E+00	1.53E-07	0.153	0.00E+00	1.90E-03	9.56E-04
3746713758383	374671	3758383	2.01E-04	4.30E-04	1.07E-03	6.18E-06	3.61E-04	4.48E-04	1.04E-05	1.16E-04	1.16E-04	3.00E-05	3.00E-05	6.86E-05	8.57E-09	1.46E-07	0.00E+00	1.54E-07	0.154	0.00E+00	1.92E-03	9.66E-04
3746763758383	374676	3758383	2.02E-04	4.32E-04	1.08E-03	6.22E-06	3.63E-04	4.50E-04	1.04E-05	1.18E-04	1.17E-04	3.05E-05	3.05E-05	7.08E-05	8.60E-09	1.47E-07	0.00E+00	1.56E-07	0.156	0.00E+00	1.94E-03	9.71E-04
3746813758383	374681	3758383	2.03E-04	4.33E-04	1.08E-03	6.25E-06	3.64E-04	4.51E-04	1.05E-05	1.20E-04	1.19E-04	3.09E-05	3.09E-05	7.30E-05	8.62E-09	1.48E-07	0.00E+00	1.56E-07	0.156	0.00E+00	1.94E-03	9.75E-04
3746863758383	374686	3758383	2.03E-04	4.34E-04	1.08E-03	6.28E-06	3.64E-04	4.52E-04	1.05E-05	1.22E-04	1.21E-04	3.14E-05	3.14E-05	7.51E-05	8.63E-09	1.48E-07	0.00E+00	1.57E-07	0.157	0.00E+00	1.95E-03	9.78E-04
3746913758383	374691	3758383	2.03E-04	4.34E-04	1.08E-03	6.31E-06	3.64E-04	4.52E-04	1.05E-05	1.23E-04	1.22E-04	3.18E-05	3.18E-05	7.73E-05	8.64E-09	1.49E-07	0.00E+00	1.57E-07	0.157	0.00E+00	1.96E-03	9.81E-04
3746963758383	374696	3758383	2.03E-04	4.34E-04	1.08E-03	6.33E-06	3.64E-04	4.52E-04	1.05E-05	1.25E-04	1.24E-04	3.22E-05	3.22E-05	7.95E-05	8.64E-09	1.49E-07	0.00E+00	1.58E-07	0.158	0.00E+00	1.96E-03	9.83E-04
3747013758383	374701	3758383	2.03E-04	4.33E-04	1.08E-03	6.36E-06	3.64E-04	4.51E-04	1.05E-05	1.26E-04	1.25E-04	3.26E-05	3.26E-05	8.16E-05	8.63E-09	1.50E-07	0.00E+00	1.58E-07	0.158	0.00E+00	1.96E-03	9.84E-04
3747113758383	374711	3758383	2.02E-04	4.32E-04	1.08E-03	6.40E-06	3.63E-04	4.50E-04	1.04E-05	1.29E-04	1.28E-04	3.34E-05	3.34E-05	8.59E-05	8.60E-09	1.50E-07	0.00E+00	1.59E-07	0.159	0.00E+00	1.96E-03	9.85E-04
3747163758383	374716	3758383	2.02E-04	4.31E-04	1.07E-03	6.42E-06	3.62E-04	4.49E-04	1.04E-05	1.31E-04	1.30E-04	3.37E-05	3.37E-05	8.79E-05	8.57E-09	1.50E-07	0.00E+00	1.59E-07	0.159	0.00E+00	1.96E-03	9.84E-04
3747213758383	374721	3758383	2.01E-04	4.29E-04	1.07E-03	6.43E-06	3.60E-04	4.47E-04	1.04E-05	1.32E-04	1.31E-04	3.41E-05	3.41E-05	8.99E-05	8.55E-09	1.50E-07	0.00E+00	1.59E-07	0.159	0.00E+00	1.96E-03	9.83E-04
3747263758383	374726	3758383	2.00E-04	4.27E-04	1.06E-03	6.45E-06	3.58E-04	4.45E-04	1.03E-05	1.34E-04	1.33E-04	3.45E-05	3.45E-05	9.19E-05	8.50E-09	1.50E-07	0.00E+00	1.59E-07	0.159	0.00E+00	1.96E-03	9.81E-04
3747313758383	374731	3758383	1.99E-04	4.24E-04	1.06E-03	6.46E-06	3.56E-04	4.42E-04	1.03E-05	1.35E-04	1.34E-04	3.48E-05	3.48E-05	9.37E-05	8.45E-09	1.50E-07	0.00E+00	1.58E-07	0.158	0.00E+00	1.95E-03	9.78E-04
3747363758383	374736	3758383	1.98E-04	4.22E-04	1.05E-03	6.48E-06	3.54E-04	4.40E-04	1.02E-05	1.36E-04	1.35E-04	3.52E-05	3.52E-05	9.54E-05	8.40E-09	1.50E-07	0.00E+00	1.58E-07	0.158	0.00E+00	1.94E-03	9.75E-04
3747413758383	374741	3758383	1.96E-04	4.20E-04	1.05E-03	6.49E-06	3.52E-04	4.37E-04	1.01E-05	1.38E-04	1.37E-04	3.55E-05	3.55E-05	9.70E-05	8.35E-09	1.49E-07	0.00E+00	1.58E-07	0.158	0.00E+00	1.94E-03	9.72E-04
3747463758383	374746	3758383	1.95E-04	4.17E-04	1.04E-03	6.50E-06	3.50E-04	4.35E-04	1.01E-05	1.39E-04	1.38E-04	3.58E-05	3.58E-05	9.84E-05	8.31E-09	1.49E-07	0.00E+00	1.58E-07	0.158	0.00E+00	1.93E-03	9.69E-04
3747513758383	374751	3754383	1.94E-04	4.15E-04	1.03E-03	6.51E-06	3.48E-04	4.32E-04	1.00E-05	1.40E-04	1.39E-04	3.61E-05	3.61E-05	9.99E-05	8.26E-09	1.49E-07	0.00E+00	1.57E-07	0.157	0.00E+00	1.93E-03	9.66E-04
3747563758383	374756	3758383	1.93E-04	4.13E-04	1.03E-03	6.52E-06	3.47E-04	4.30E-04	9.98E-06	1.41E-04	1.40E-04	3.64E-05	3.64E-05	1.01E-04	8.22E-09	1.49E-07	0.00E+00	1.57E-07	0.157	0.00E+00	1.92E-03	9.63E-04
3747613758383	374761	3758383	1.92E-04	4.10E-04	1.02E-03	6.53E-06	3.44E-04	4.27E-04	9.91E-06	1.42E-04	1.41E-04	3.67E-05	3.67E-05	1.02E-04	8.16E-09	1.48E-07	0.00E+00	1.56E-07	0.156	0.00E+00	1.91E-03	9.59E-04
3747663758383	374766	3758383	1.91E-04	4.07E-04	1.01E-03	6.54E-06	3.42E-04	4.24E-04	9.85E-06	1.43E-04	1.42E-04	3.70E-05	3.70E-05	1.03E-04	8.11E-09	1.48E-07	0.00E+00	1.56E-07	0.156	0.00E+00	1.90E-03	9.55E-04
3747713758383	374771	3758383	1.89E-04	4.04E-04	1.01E-03	6.55E-06	3.40E-04	4.21E-04	9.78E-06	1.44E-04	1.43E-04	3.73E-05	3.73E-05	1.04E-04	8.05E-09	1.47E-07	0.00E+00	1.56E-07	0.156	0.00E+00	1.89E-03	9.52E-04
3747763758383	374776	3758383	1.88E-04	4.02E-04	1.00E-03	6.56E-06	3.37E-04	4.18E-04	9.71E-06	1.45E-04	1.44E-04	3.75E-05	3.75E-05	1.05E-04	8.00E-09	1.47E-07	0.00E+00	1.55E-07	0.155	0.00E+00	1.88E-03	9.47E-04
3747813758383	374781	3758383	1.87E-04	3.98E-04	9.93E-04	6.57E-06	3.34E-04	4.15E-04	9.63E-06	1.46E-04	1.45E-04	3.77E-05	3.77E-05	1.05E-04	7.93E-09	1.46E-07	0.00E+00	1.54E-07	0.154	0.00E+00	1.87E-03	9.42E-04
3747863758383	374786	3758383	1.85E-04	3.95E-04	9.85E-04	6.58E-06	3.32E-04	4.12E-04	9.56E-06	1.47E-04	1.46E-04	3.79E-05	3.79E-05	1.06E-04	7.87E-09	1.46E-07	0.00E+00	1.54E-07	0.154	0.00E+00	1.86E-03	9.37E-04
3747913758383	374791	3758383	1.84E-04	3.92E-04	9.77E-04	6.59E-06	3.29E-04	4.08E-04	9.48E-06	1.48E-04	1.47E-04	3.81E-05	3.81E-05	1.07E-04	7.81E-09	1.45E-07	0.00E+00	1.53E-07	0.153	0.00E+00	1.85E-03	9.32E-04
3746063758388	374606	3758388	1.93E-04	4.12E-04	1.03E-03	5.78E-06	3.46E-04	4.29E-04	9.96E-06	9.59E-05	9.53E-05	2.47E-05	2.47E-05	4.86E-05	8.20E-09	1.35E-07	0.00E+00	1.43E-07	0.143	0.00E+00	1.81E-03	9.05E-04
3746113758388	374611	3758388	1.97E-04	4.20E-04	1.05E-03	5.83E-06	3.53E-04	4.37E-04	1.02E-05	9.80E-05	9.74E-05	2.53E-05	2.53E-05	5.00E-05	8.36E-09	1.38E-07	0.00E+00	1.46E-07	0.146	0.00E+00	1.84E-03	9.23E-04
3746163758388	374616	3758388	2.00E-04	4.27E-04	1.06E-03	5.88E-06	3.59E-04	4.45E-04	1.03E-05	1.00E-04	9.94E-05	2.58E-05	2.58E-05	5.14E-05	8.50E-09	1.40E-07	0.00E+00	1.49E-07	0.149	0.00E+00	1.87E-03	9.39E-04
3746213758388	374621	3758388	2.03E-04	4.34E-04	1.08E-03	5.94E-06	3.64E-04	4.52E-04	1.05E-05	1.02E-04	1.01E-04	2.64E-05	2.64E-05	5.29E-05	8.63E-09	1.43E-07	0.00E+00	1.51E-07	0.151	0.00E+00	1.90E-03	9.54E-04
3746263758388	374626	3758388	2.06E-04	4.39E-04	1.09E-03	5.99E-06	3.69E-04	4.58E-04	1.06E-05	1.04E-04	1.04E-04	2.69E-05	2.69E-05	5.44E-05	8.75E-09	1.45E-07	0.00E+00	1.53E-07	0.153	0.00E+00	1.93E-03	9.68E-04
3746313758388	374631	3758388	2.08E-04	4.45E-04	1.11E-03	6.03E-06	3.74E-04	4.64E-04	1.08E-05	1.06E-04	1.06E-04	2.74E-05	2.74E-05	5.61E-05	8.86E-09	1.47E-07	0.00E+00	1.56E-07	0.156	0.00E+00	1.96E-03	9.81E-04
3746363758388	374636	3758388	2.11E-04	4.50E-04	1.12E-03	6.08E-06	3.78E-04	4.69E-04	1.09E-05	1.08E-04	1.08E-04	2.80E-05	2.80E-05	5.78E-05	8.96E-09	1.49E-07	0.00E+00	1.58E-07	0.158	0.00E+00	1.98E-03	9.93E-04
3746413758388	374641	3758388	2.13E-04	4.54E-04	1.13E-03	6.13E-06	3.82E-04	4.73E-04	1.10E-05	1.10E-04	1.10E-04	2.85E-05	2.85E-05	5.95E-05	9.05E-09	1.50E-07	0.00E+00	1.59E-07	0.159	0.00E+00	2.00E-03	1.00E-03
3746463758388	374646	3758388	2.14E-04	4.58E-04	1.14E-03	6.17E-06	3.84E-04	4.77E-04	1.11E-05	1.12E-04	1.12E-04	2.90E-05	2.90E-05	6.14E-05	9.12E-09	1.52E-07	0.00E+00	1.61E-07	0.161	0.00E+00	2.02E-03	1.01E-03
3746513758388	374651	3758388	2.15E-04	4.60E-04	1.15E-03	6.21E-06	3.86E-04	4.79E-04	1.11E-05	1.14E-04	1.14E-04	2.95E-05	2.95E-05	6.33E-05	9.16E-09	1.53E-07	0.00E+00	1.62E-07	0.162	0.00E+00	2.04E-03	1.02E-03
3746563758388	374656	3758388	2.16E-04	4.61E-04	1.15E-03	6.24E-06	3.87E-04	4.80E-04	1.11E-05	1.16E-04	1.15E-04	2.99E-05	2.99E-05	6.52E-05	9.18E-09	1.54E-07	0.00E+00	1.63E-07	0.163	0.00E+00	2.04E-03	1.02E-03
3746613758388	374661	3758388	2.16E-04	4.60E-04	1.15E-03	6.27E-06	3.86E-04	4.80E-04	1.11E-05	1.18E-04	1.17E-04	3.03E-05	3.03E-05	6.71E-05	9.16E-09	1.54E-07	0.00E+00	1.63E-07	0.163	0.00E+00	2.04E-03	1.02E-03
3746663758388	374666	3758388	2.17E-04	4.63E-04	1.15E-03	6.32E-06	3.89E-04	4.83E-04	1.12E-05	1.20E-04	1.19E-04	3.09E-05	3.09E-05	6.93E-05	9.23E-09	1.55E-07	0.00E+00	1.65E-07	0.165	0.00E+00	2.06E-03	1.03E-03
3746713758388	374671	3758388	2.19E-04	4.67E-04	1.16E-03	6.36E-06	3.92E-04	4.87E-04	1.13E-05	1.22E-04	1.21E-04	3.14E-05	3.14E-05	7.17E-05	9.31E-09	1.57E-07	0.00E+00	1.66E-07	0.166	0.00E+00	2.08E-03	1.04E-03
3746763758388	374676	3758388	2.20E-04	4.70E-04	1.17E-03	6.40E-06	3.95E-04	4.90E-04	1.14E-05	1.24E-04	1.23E-04	3.19E-05	3.19E-05	7.42E-05	9.37E-09	1.59E-07	0.00E+00	1.68E-07	0.168	0.00E+00	2.10E-03	1.05E-03
3746813758388	374681	3758388	2.21E-04	4.71E-04	1.17E-03	6.43E-06	3.96E-04	4.91E-04	1.14E-05	1.26E-04	1.25E-04	3.24E-05	3.24E-05	7.66E-05	9.38E-09	1.59E-07	0.00E+00	1.69E-07	0.169	0.00E+00	2.11E-03	1.05E-03
3746863758388	374686	3758388	2.21E-04	4.71E-04	1.17E-03	6.46E-06	3.96E-04	4.91E-04	1.14E-05	1.27E-04	1.27E-04	3.29E-05	3.29E-05	7.90E-05	9.38E-09	1.60E-07	0.00E+00	1.69E-07	0.169	0.00E+00	2.11E-03	1.06E-03
3746913758388	374691	3758388	2.21E-04	4.71E-04	1.17E-03	6.49E-06	3.95E-04	4.91E-04	1.14E-05	1.29E-04	1.28E-04	3.33E-05	3.33E-05	8.15E-05	9.38E-09	1.60E-07	0.00E+00	1.70E-07	0.170	0.00E+00	2.12E-03	1.06E-03
3746963758388	374696	3758388	2.20E-04	4.70E-04	1.17E-03	6.51E-06	3.95E-04	4.90E-04	1.14E-05	1.31E-04	1.30E-04	3.38E-05	3.38E-05	8.39E-05	9.37E-09	1.61E-07	0.00E+00	1.70E-07	0.170	0.00E+00	2.12E-03	1.06E-03
3747013758388	374701	3758388	2.20E-04	4.69E-04	1.17E-03	6.54E-06	3.94E-04	4.89E-04	1.14E-05	1.32E-04	1.32E-04	3.42E-05	3.42E-05	8.64E-05	9.35E-09	1.61E-07	0.00E+00	1.70E-07	0.170	0.00E+00	2.12E-03	1.06E-03
3747113758388	374711	3758388	2.19E-04	4.67E-04	1.16E-03	6.58E-06	3.92E-04	4.86E-04	1.13E-05	1.36E-04	1.35E-04	3.50E-05	3.50E-05	9.12E-05	9.29E-09	1.61E-07	0.00E+00	1.71E-07	0.171	0.00E+00	2.12E-03	1.06E-03
3747163758388	374716	3758388	2.18E-04	4.65E-04	1.16E-03	6.60E-06	3.90E-04	4.84E-04	1.12E-05	1.37E-04	1.36E-04	3.54E-05	3.54E-05	9.35E-05	9.26E-09	1.61E-07	0.00E+00	1.70E-07	0.170	0.00E+00	2.11E-03	1.06E-03
3747213758388	374721	3758388	2.17E-04	4.63E-04	1.15E-03	6.61E-06	3.89E-04	4.82E-04	1.12E-05	1.38E-04	1.38E-04	3.58E-05	3.58E-05	9.58E-05	9.22E-09	1.61E-07	0.00E+00	1.70E-07	0.170	0.00E+00	2.11E-03	1.06E-03
3747263758388	374726	3758388	2.15E-04	4.60E-04	1.15E-03	6.63E-06	3.86E-04	4.79E-04	1.11E-05	1.40E-04	1.40E-04	3.62E-05	3.62E-05	9.80E-05	9.16E-09	1.61E-07	0.00E+00	1.70E-07	0.170	0.00E+00	2.10E-03	1.05E-03
3747313758388	374731	3758388	2.14E-04	4.57E-04	1.14E-03	6.64E-06	3.83E-04	4.76E-04	1.10E-05	1.42E-04	1.41E-04	3.66E-05	3.66E-05	1.00E-04	9.09E-09	1.60E-07	0.00E+00	1.70E-07	0.170	0.00E+00	2.09E-03	1.05E-03
3747413758388	374741	3758388	2.11E-04	4.51E-04	1.12E-03	6.67E-06	3.78E-04	4.70E-04	1.09E-05	1.45E-04	1.44E-04	3.74E-05	3.74E-05	1.04E-04	8.97E-09	1.60E-07	0.00E+00	1.69E-07	0.169	0.00E+00	2.08E-03	1.04E-03
3747463758388	374746	3758388	2.10E-04	4.48E-04	1.12E-03	6.68E-06	3.76E-04	4.66E-04	1.08E-05	1.46E-04	1.45E-04	3.77E-05	3.77E-05	1.05E-04	8.91E-09	1.59E-07	0.00E+00	1.68E-07	0.168	0.00E+00	2.07E-03	1.04E-03
3747513758388	374751	3758388	2.08E-04	4.45E-04	1.11E-03	6.69E-06	3.73E-04	4.63E-04	1.08E-05	1.47E-04	1.46E-04	3.80E-05	3.80E-05	1.07E-04	8.85E-09	1.59E-07	0.00E+00	1.68E-07	0.168	0.00E+00	2.06E-03	1.03E-03
3747563758388	374756	3758388	2.07E-04	4.42E-04	1.10E-03	6.70E-06	3.71E-04	4.60E-04	1.07E-05	1.49E-04	1.48E-04	3.84E-05	3.84E-05	1.08E-04	8.79E-09	1.58E-07	0.00E+00	1.67E-07	0.167	0.00E+00	2.05E-03	1.03E-03
3747613758388	374761	3758388	2.05E-04	4.38E-04	1.09E-03	6.71E-06	3.68E-04	4.57E-04	1.06E-05	1.50E-04	1.49E-04	3.87E-05	3.87E-05	1.09E-04	8.73E-09	1.58E-07	0.00E+00	1.67E-07	0.167	0.00E+00	2.04E-03	1.02E-03
3747663758388	374766	3758388	2.04E-04	4.35E-04	1.08E-03	6.72E-06	3.65E-04	4.53E-04	1.05E-05	1.51E-04	1.50E-04	3.90E-05	3.90E-05	1.10E-04	8.66E-09	1.57E-07	0.00E+00	1.66E-07	0.166	0.00E+00	2.03E-03	1.02E-03
3747713758388	374771	3758388	2.02E-04	4.31E-04	1.08E-03	6.73E-06	3.62E-04	4.50E-04	1.04E-05	1.52E-04	1.51E-04	3.92E-05	3.92E-05	1.11E-04	8.59E-09	1.57E-07	0.00E+00	1.65E-07	0.165	0.00E+00	2.02E-03	1.01E-03
3747763758388	374776	3758388	2.00E-04

			SWBuilding Construction	SWDemolition	SWGrading	EYBuilding Construction	SWPaving	SWGrading	SWArchitectural Coating	NBBuilding Construction	NBBuilding Construction	NBArchitectural Coating	NBArchitectural Coating	RWBuilding Construction	Child Risk					Overlapping Phases - Maximum Gl		
Unique Identifier	X (UTM)	Y (UTM)	2026	2026	2026	2026	2027	2027	2027	2026	2027	2026	2027	2026	3rd Trimester	0<2	2<16	Total	per million	2025	2026	2027
3747463758398	374746	3758398	2.44E-04	5.20E-04	1.30E-03	7.07E-06	4.37E-04	5.42E-04	1.26E-05	1.62E-04	1.62E-04	4.19E-05	4.19E-05	1.22E-04	1.04E-08	1.83E-07	0.00E+00	1.94E-07	0.194	0.00E+00	2.39E-03	1.19E-03
3747513758398	374751	3758398	2.41E-04	5.15E-04	1.28E-03	7.09E-06	4.33E-04	5.37E-04	1.25E-05	1.64E-04	1.63E-04	4.23E-05	4.23E-05	1.24E-04	1.03E-08	1.82E-07	0.00E+00	1.93E-07	0.193	0.00E+00	2.38E-03	1.19E-03
3747563758398	374756	3758398	2.39E-04	5.10E-04	1.27E-03	7.10E-06	4.28E-04	5.32E-04	1.23E-05	1.65E-04	1.64E-04	4.27E-05	4.27E-05	1.26E-04	1.02E-08	1.81E-07	0.00E+00	1.92E-07	0.192	0.00E+00	2.36E-03	1.18E-03
3747613758398	374761	3758398	2.37E-04	5.05E-04	1.26E-03	7.11E-06	4.24E-04	5.26E-04	1.22E-05	1.67E-04	1.66E-04	4.31E-05	4.31E-05	1.27E-04	1.01E-08	1.81E-07	0.00E+00	1.91E-07	0.191	0.00E+00	2.34E-03	1.17E-03
3747663758398	374766	3758398	2.34E-04	5.00E-04	1.25E-03	7.12E-06	4.20E-04	5.21E-04	1.21E-05	1.68E-04	1.67E-04	4.34E-05	4.34E-05	1.29E-04	9.95E-09	1.80E-07	0.00E+00	1.89E-07	0.189	0.00E+00	2.33E-03	1.16E-03
3747713758398	374771	3758398	2.32E-04	4.95E-04	1.23E-03	7.13E-06	4.16E-04	5.16E-04	1.20E-05	1.69E-04	1.68E-04	4.37E-05	4.37E-05	1.30E-04	9.85E-09	1.79E-07	0.00E+00	1.88E-07	0.188	0.00E+00	2.31E-03	1.16E-03
3747763758398	374776	3758398	2.29E-04	4.90E-04	1.22E-03	7.15E-06	4.11E-04	5.10E-04	1.18E-05	1.70E-04	1.69E-04	4.40E-05	4.40E-05	1.31E-04	9.75E-09	1.78E-07	0.00E+00	1.87E-07	0.187	0.00E+00	2.29E-03	1.15E-03
3747813758398	374781	3758398	2.27E-04	4.84E-04	1.21E-03	7.16E-06	4.07E-04	5.05E-04	1.17E-05	1.72E-04	1.70E-04	4.43E-05	4.43E-05	1.33E-04	9.64E-09	1.76E-07	0.00E+00	1.86E-07	0.186	0.00E+00	2.27E-03	1.14E-03
3747863758398	374786	3758398	2.24E-04	4.79E-04	1.19E-03	7.17E-06	4.02E-04	4.99E-04	1.16E-05	1.72E-04	1.71E-04	4.45E-05	4.45E-05	1.34E-04	9.53E-09	1.75E-07	0.00E+00	1.85E-07	0.185	0.00E+00	2.25E-03	1.13E-03
3747913758398	374791	3758398	2.21E-04	4.73E-04	1.18E-03	7.18E-06	3.97E-04	4.93E-04	1.14E-05	1.73E-04	1.72E-04	4.47E-05	4.47E-05	1.35E-04	9.41E-09	1.74E-07	0.00E+00	1.83E-07	0.183	0.00E+00	2.23E-03	1.12E-03
3746033758403	374603	3758403	2.66E-04	5.67E-04	1.41E-03	6.25E-06	4.76E-04	5.91E-04	1.37E-05	1.07E-04	1.06E-04	2.76E-05	2.76E-05	5.27E-05	1.13E-08	1.79E-07	0.00E+00	1.90E-07	0.190	0.00E+00	2.44E-03	1.21E-03
3746063758403	374606	3758403	2.69E-04	5.74E-04	1.43E-03	6.29E-06	4.82E-04	5.98E-04	1.39E-05	1.08E-04	1.08E-04	2.80E-05	2.80E-05	5.36E-05	1.14E-08	1.81E-07	0.00E+00	1.93E-07	0.193	0.00E+00	2.47E-03	1.23E-03
3746113758403	374611	3758403	2.74E-04	5.85E-04	1.46E-03	6.35E-06	4.91E-04	6.10E-04	1.42E-05	1.11E-04	1.10E-04	2.87E-05	2.87E-05	5.52E-05	1.17E-08	1.85E-07	0.00E+00	1.97E-07	0.197	0.00E+00	2.52E-03	1.25E-03
3746183758403	374618	3758403	2.80E-04	5.98E-04	1.49E-03	6.43E-06	5.02E-04	6.23E-04	1.45E-05	1.15E-04	1.14E-04	2.96E-05	2.96E-05	5.76E-05	1.19E-08	1.89E-07	0.00E+00	2.01E-07	0.201	0.00E+00	2.57E-03	1.28E-03
3746213758403	374621	3758403	2.82E-04	6.02E-04	1.50E-03	6.46E-06	5.05E-04	6.27E-04	1.46E-05	1.16E-04	1.15E-04	3.00E-05	3.00E-05	5.87E-05	1.20E-08	1.91E-07	0.00E+00	2.03E-07	0.203	0.00E+00	2.60E-03	1.29E-03
3746263758403	374626	3758403	2.85E-04	6.08E-04	1.52E-03	6.52E-06	5.11E-04	6.34E-04	1.47E-05	1.19E-04	1.18E-04	3.07E-05	3.07E-05	6.05E-05	1.21E-08	1.93E-07	0.00E+00	2.05E-07	0.205	0.00E+00	2.63E-03	1.31E-03
3746313758403	374631	3758403	2.88E-04	6.14E-04	1.53E-03	6.57E-06	5.16E-04	6.40E-04	1.48E-05	1.21E-04	1.21E-04	3.13E-05	3.13E-05	6.25E-05	1.22E-08	1.95E-07	0.00E+00	2.08E-07	0.208	0.00E+00	2.65E-03	1.32E-03
3746363758403	374636	3758403	2.90E-04	6.19E-04	1.54E-03	6.63E-06	5.20E-04	6.45E-04	1.50E-05	1.24E-04	1.23E-04	3.20E-05	3.20E-05	6.46E-05	1.23E-08	1.97E-07	0.00E+00	2.10E-07	0.210	0.00E+00	2.68E-03	1.33E-03
3746413758403	374641	3758403	2.92E-04	6.23E-04	1.55E-03	6.68E-06	5.23E-04	6.49E-04	1.51E-05	1.26E-04	1.26E-04	3.26E-05	3.26E-05	6.68E-05	1.24E-08	1.99E-07	0.00E+00	2.12E-07	0.212	0.00E+00	2.70E-03	1.34E-03
3746463758403	374646	3758403	2.93E-04	6.25E-04	1.56E-03	6.72E-06	5.25E-04	6.51E-04	1.51E-05	1.29E-04	1.28E-04	3.33E-05	3.33E-05	6.91E-05	1.24E-08	2.00E-07	0.00E+00	2.13E-07	0.213	0.00E+00	2.71E-03	1.35E-03
3746513758403	374651	3758403	2.92E-04	6.24E-04	1.55E-03	6.77E-06	5.24E-04	6.50E-04	1.51E-05	1.31E-04	1.30E-04	3.39E-05	3.39E-05	7.14E-05	1.24E-08	2.01E-07	0.00E+00	2.13E-07	0.213	0.00E+00	2.71E-03	1.35E-03
3746563758403	374656	3758403	2.91E-04	6.21E-04	1.55E-03	6.81E-06	5.21E-04	6.47E-04	1.50E-05	1.33E-04	1.33E-04	3.44E-05	3.44E-05	7.39E-05	1.24E-08	2.01E-07	0.00E+00	2.13E-07	0.213	0.00E+00	2.71E-03	1.35E-03
3746613758403	374661	3758403	2.89E-04	6.16E-04	1.54E-03	6.84E-06	5.18E-04	6.42E-04	1.49E-05	1.35E-04	1.35E-04	3.50E-05	3.50E-05	7.64E-05	1.23E-08	2.00E-07	0.00E+00	2.12E-07	0.212	0.00E+00	2.69E-03	1.34E-03
3746663758403	374666	3758403	2.89E-04	6.18E-04	1.54E-03	6.89E-06	5.19E-04	6.44E-04	1.49E-05	1.38E-04	1.37E-04	3.56E-05	3.56E-05	7.93E-05	1.23E-08	2.01E-07	0.00E+00	2.13E-07	0.213	0.00E+00	2.71E-03	1.35E-03
3746713758403	374671	3758403	2.91E-04	6.21E-04	1.55E-03	6.93E-06	5.21E-04	6.47E-04	1.50E-05	1.40E-04	1.40E-04	3.63E-05	3.63E-05	8.24E-05	1.24E-08	2.03E-07	0.00E+00	2.15E-07	0.215	0.00E+00	2.73E-03	1.36E-03
3746763758403	374676	3758403	2.93E-04	6.25E-04	1.56E-03	6.97E-06	5.25E-04	6.51E-04	1.51E-05	1.43E-04	1.42E-04	3.70E-05	3.70E-05	8.59E-05	1.24E-08	2.05E-07	0.00E+00	2.17E-07	0.217	0.00E+00	2.75E-03	1.37E-03
3746813758403	374681	3758403	2.92E-04	6.25E-04	1.56E-03	7.01E-06	5.24E-04	6.51E-04	1.51E-05	1.46E-04	1.45E-04	3.76E-05	3.76E-05	8.94E-05	1.24E-08	2.05E-07	0.00E+00	2.18E-07	0.218	0.00E+00	2.75E-03	1.37E-03
3746863758403	374686	3758403	2.91E-04	6.22E-04	1.55E-03	7.04E-06	5.22E-04	6.48E-04	1.50E-05	1.48E-04	1.47E-04	3.82E-05	3.82E-05	9.29E-05	1.24E-08	2.05E-07	0.00E+00	2.18E-07	0.218	0.00E+00	2.75E-03	1.37E-03
3746913758403	374691	3758403	2.90E-04	6.19E-04	1.54E-03	7.07E-06	5.20E-04	6.45E-04	1.50E-05	1.50E-04	1.49E-04	3.88E-05	3.88E-05	9.64E-05	1.23E-08	2.05E-07	0.00E+00	2.18E-07	0.218	0.00E+00	2.74E-03	1.37E-03
3746963758403	374696	3758403	2.88E-04	6.16E-04	1.53E-03	7.10E-06	5.17E-04	6.42E-04	1.49E-05	1.52E-04	1.51E-04	3.93E-05	3.93E-05	1.00E-04	1.23E-08	2.05E-07	0.00E+00	2.17E-07	0.217	0.00E+00	2.74E-03	1.36E-03
3747013758403	374701	3758403	2.87E-04	6.12E-04	1.52E-03	7.13E-06	5.14E-04	6.38E-04	1.48E-05	1.54E-04	1.54E-04	3.99E-05	3.99E-05	1.04E-04	1.22E-08	2.05E-07	0.00E+00	2.17E-07	0.217	0.00E+00	2.73E-03	1.36E-03
3747113758403	374711	3758403	2.82E-04	6.03E-04	1.50E-03	7.17E-06	5.07E-04	6.29E-04	1.46E-05	1.59E-04	1.58E-04	4.10E-05	4.10E-05	1.11E-04	1.20E-08	2.04E-07	0.00E+00	2.16E-07	0.216	0.00E+00	2.71E-03	1.35E-03
3747163758403	374716	3758403	2.80E-04	5.98E-04	1.49E-03	7.19E-06	5.02E-04	6.24E-04	1.45E-05	1.61E-04	1.60E-04	4.15E-05	4.15E-05	1.15E-04	1.19E-08	2.03E-07	0.00E+00	2.15E-07	0.215	0.00E+00	2.69E-03	1.34E-03
3747213758403	374721	3758403	2.78E-04	5.93E-04	1.48E-03	7.21E-06	4.98E-04	6.18E-04	1.43E-05	1.63E-04	1.62E-04	4.20E-05	4.20E-05	1.18E-04	1.18E-08	2.02E-07	0.00E+00	2.14E-07	0.214	0.00E+00	2.68E-03	1.33E-03
3747263758403	374726	3758403	2.75E-04	5.87E-04	1.46E-03	7.23E-06	4.93E-04	6.12E-04	1.42E-05	1.65E-04	1.64E-04	4.25E-05	4.25E-05	1.21E-04	1.17E-08	2.01E-07	0.00E+00	2.13E-07	0.213	0.00E+00	2.66E-03	1.33E-03
3747313758403	374731	3758403	2.72E-04	5.80E-04	1.45E-03	7.24E-06	4.87E-04	6.04E-04	1.40E-05	1.67E-04	1.66E-04	4.30E-05	4.30E-05	1.25E-04	1.15E-08	2.00E-07	0.00E+00	2.12E-07	0.212	0.00E+00	2.64E-03	1.31E-03
3747413758403	374741	3758403	2.66E-04	5.69E-04	1.42E-03	7.27E-06	4.78E-04	5.93E-04	1.38E-05	1.70E-04	1.69E-04	4.39E-05	4.39E-05	1.30E-04	1.13E-08	1.98E-07	0.00E+00	2.10E-07	0.210	0.00E+00	2.60E-03	1.30E-03
3747463758403	374746	3758403	2.64E-04	5.63E-04	1.40E-03	7.28E-06	4.73E-04	5.86E-04	1.36E-05	1.72E-04	1.71E-04	4.44E-05	4.44E-05	1.32E-04	1.12E-08	1.97E-07	0.00E+00	2.08E-07	0.208	0.00E+00	2.58E-03	1.29E-03
3747513758403	374751	3758403	2.57E-04	5.47E-04	1.39E-03	7.30E-06	4.68E-04	5.80E-04	1.35E-05	1.72E-04	1.72E-04	4.48E-05	4.48E-05	1.34E-04	1.11E-08	1.96E-07	0.00E+00	2.07E-07	0.207	0.00E+00	2.56E-03	1.28E-03
3747563758403	374756	3758403	2.58E-04	5.51E-04	1.37E-03	7.31E-06	4.62E-04	5.74E-04	1.33E-05	1.75E-04	1.74E-04	4.52E-05	4.52E-05	1.36E-04	1.10E-08	1.95E-07	0.00E+00	2.06E-07	0.206	0.00E+00	2.54E-03	1.27E-03
3747613758403	374761	3758403	2.55E-04	5.44E-04	1.36E-03	7.32E-06	4.57E-04	5.67E-04	1.32E-05	1.76E-04	1.75E-04	4.56E-05	4.56E-05	1.38E-04	1.08E-08	1.94E-07	0.00E+00	2.05E-07	0.205	0.00E+00	2.52E-03	1.26E-03
3747663758403	374766	3758403	2.52E-04	5.38E-04	1.34E-03	7.33E-06	4.52E-04	5.61E-04	1.30E-05	1.78E-04	1.77E-04	4.59E-05	4.59E-05	1.40E-04	1.07E-08	1.92E-07	0.00E+00	2.03E-07	0.203	0.00E+00	2.50E-03	1.25E-03
3747713758403	374771	3758403	2.49E-04	5.32E-04	1.33E-03	7.35E-06	4.47E-04	5.54E-04	1.29E-05	1.79E-04	1.78E-04	4.63E-05	4.63E-05	1.41E-04	1.06E-08	1.91E-07	0.00E+00	2.02E-07	0.202	0.00E+00	2.48E-03	1.24E-03
3747763758403	374776	3758403	2.46E-04	5.25E-04	1.31E-03	7.36E-06	4.41E-04	5.48E-04	1.27E-05	1.80E-04	1.79E-04	4.66E-05	4.66E-05	1.43E-04	1.05E-08	1.90E-07	0.00E+00	2.00E-07	0.200	0.00E+00	2.46E-03	1.23E-03
3747813758403	374781	3758403	2.43E-04	5.19E-04	1.29E-03	7.37E-06	4.36E-04	5.41E-04	1.25E-05	1.81E-04	1.80E-04	4.68E-05	4.68E-05	1.45E-04	1.03E-08	1.88E-07	0.00E+00	1.99E-07	0.199	0.00E+00	2.44E-03	1.22E-03
3747863758403	374786	3758403	2.40E-04	5.12E-04	1.28E-03	7.39E-06	4.30E-04	5.34E-04	1.24E-05	1.82E-04	1.81E-04	4.71E-05	4.71E-05	1.46E-04	1.02E-08	1.87E-07	0.00E+00	1.97E-07	0.197	0.00E+00	2.41E-03	1.20E-03
3747913758403	374791	3758403	2.37E-04	5.05E-04	1.26E-03	7.40E-06	4.24E-04	5.27E-04	1.22E-05	1.83E-04	1.82E-04	4.73E-05	4.73E-05	1.48E-04	1.01E-08	1.85E-07	0.00E+00	1.96E-07	0.196	0.00E+00	2.39E-03	1.19E-03
3746063758407	374606	3758407	2.98E-04	6.37E-04	1.59E-03	6.43E-06	5.35E-04	6.64E-04	1.54E-05	1.12E-04	1.11E-04	2.90E-05	2.90E-05	5.51E-05	1.27E-08	1.99E-07	0.00E+00	2.11E-07	0.211	0.00E+00	2.72E-03	1.35E-03
3746113758408	374611	3758408	3.12E-04	6.66E-04	1.66E-03	6.54E-06	5.59E-04	6.94E-04	1.61E-05	1.16E-04	1.15E-04	2.99E-05	2.99E-05	5.71E-05	1.33E-08	2.08E-07	0.00E+00	2.21E-07	0.221	0.00E+00	2.85E-03	1.41E-03
3746183758408	374618	3758408	3.18E-04	6.80E-04	1.69E-03	6.62E-06	5.71E-04	7.08E-04	1.64E-05	1.20E-04	1.19E-04	3.09E-05	3.09E-05	5.97E-05	1.35E-08	2.12E-07	0.00E+00	2.26E-07	0.226	0.00E+00	2.91E-03	1.45E-03
3746213758408	374621	3758408	3.20E-04	6.84E-04	1.71E-03	6.65E-06	5.75E-04	7.13E-04	1.65E-05	1.22E-04	1.21E-04	3.14E-05	3.14E-05	6.08E-05	1.36E-08	2.14E-07	0.00E+00	2.28E-07	0.228	0.00E+00	2.93E-03	1.46E-03
3746263758408	374626	3758408	3.23E-04	6.91E-04	1.72E-03	6.71E-06	5.80E-04	7.20E-04	1.67E-05	1.24E-04	1.24E-04	3.21E-05	3.21E-05	6.28E-05	1.38E-08	2.16E-07	0.00E+00	2.30E-07	0.230	0.00E+00	2.96E-03	1.47E-03
3746363758408	374636	3758408	3.28E-04	6.99E-04	1.74E-03	6.82E-06	5.87E-04	7.29E-04	1.69E-05	1.30E-04	1.29E-04	3.35E-05	3.35E-05	6.71E-05	1.39E-08	2.20E-07	0.00E+00	2.34E-07	0.234	0.00E+00	3.01E-03	1.50E-03
3746413758408	374641	3758408	3.30E-04	7.03E-04	1.75E-03	6.88E-06	5.90E-04	7.32E-04	1.70E-05	1.32E-04	1.32E-04	3.42E-05	3.42E-05	6.85E-05	1.40E-08	2.22E-07	0.00E+00	2.36E-07	0.236	0.00E+00	3.04E-03	1.51E-03
3746463758408	374646	3758408	3.30E-04	7.04E-04	1.76E-03	6.93E-06	5.91E-04	7.34E-04	1.70E-05	1.35E-04	1.34E-04	3.49E-05	3.49E-05	7.20E-05	1.40E-08	2.23E-07	0.00E+00	2.37E-07	0.237	0.00E+00	3.04E-03	1.51E-03
3746513758408	374651	3758408	3.28E-04	7.01E-04	1.75E-03	6.97E-06	5.88E-04	7.30E-04	1.69E-05	1.38E-04	1.37E-04	3.56E-05	3.56E-05	7.45E-05	1.40E-08	2.23E-07	0.00E+00	2.37E-07	0.237	0.00E+00	3.03E-03	1.51E-03
3746563758408	374656	3758408	3.26E-04	6.96E-04	1.73E-03	7.01E-06	5.84E-04	7.25E-04	1.68E-05	1.40E-04	1.39E-04	3.62E-05	3.62E-05	7.72E-05	1.39E-08	2.22E-07	0.00E+00	2.36E-07	0.236	0.00E+00	3.02E-03	1.50E-03
3746613758408	374661	3758408	3.22E-04	6.89E-04	1.72E-03	7.05E-06	5.78E-04	7.18E-04	1.67E-05	1.42E-04	1.41E-04	3.67E-05	3.67E-05	7.99E-05	1.37E-08	2.21E-07	0.00E+00	2.35E-07	0.235	0.00E+00	2.99E-03	1.49E-03
3746663758408	374666	3758408	3.23E-04	6.89E-04	1.72E-03	7.09E-06	5.79E-04	7.18E-04	1.67E-05	1.45E-04	1.44E-04	3.74E-05	3.74E-05	8.31E-05	1.37E-08	2.22E-07	0.00E+00	2.36E-07	0.236	0.00E+00	3.00E-03	1.49E-03
3746713758408	374671	3758408	3.24E-04	6.92E-04	1.72E-03	7.14E-06	5.81E-04	7.21E-04	1.67E-05	1.48E-04	1.47E-04	3.82E-05	3.82E-05	8.66E-05	1.38E-08	2.24E-07	0.00E+00	2.37E-07	0.237	0.00E+00	3.02E-03	1.50E-03
3746763758408	374676	3758408	3.26E-04	6.96E-04	1.73E-03	7.18E-06	5.84E-04	7.25E-04	1.68E-05	1.51E-04	1.50E-04	3.89E-05	3.89E-05	9.04E-05	1.39E-08	2.25E-07	0.00E+00	2.39E-07	0.239	0.00E+00	3.04E-03	1.51E-03
3746813758408	374681	3758408	3.25E-04	6.94E-04	1.73E-03	7.22E-06	5.83E-04	7.23E-04	1.68E-05	1.54E-04	1.53E-04	3.96E-05	3.96E-05	9.44E-05	1.38E-08	2.26E-07	0.00E+00	2.40E-07	0.240	0.00E+00	3.04E-03	1.52E-03
3746863758408	374686	3758408	3.23E-04	6.90E-04	1.72E-03	7.25E-06	5.79E-04	7.19E-04	1.67E-05	1.56E-04	1.55E-04	4.03E-05	4.03E-05	9.83E-05	1.37E-08	2.25E-07	0.00E+00	2.39E-07	0.239	0.00E+00	3.03E-03	1.51E-03
3746913758408	374691	3758408	3.21E-04	6.85E-04	1.71E-03	7.29E-06	5.76E-04	7.14E-04	1.66E-05	1.58E-04	1.57E-04	4.09E-05	4.09E-05	1.02E-04	1.36E-08	2.25E-07	0.00E+00	2.39E-07	0.239	0.00E+00	3.02E-03	1.50E-03
3746963758408	374696	3758408	3.19E-04	6.80E-04	1.70E-03	7.31E-06	5.71E-04	7.09E-04	1.65E-05	1.61E-04	1.60E-04	4.15E-05	4.15E-05	1.06E-04	1.35E-08	2.24E-07	0.00E+00	2.38E-07	0.238	0.00E+00	3.01E-03	1.50E-03
3747013758408	374701	3758408	3.16E-04	6.75E-04	1.68E-03	7.34E-06	5.67E-04	7.03E-04	1.63E-05	1.63E-04	1.62E-04	4.21E-05	4.21E-05	1.11E-04	1.34E-08	2.24E-07	0.00E+00	2.37E-07	0.237	0.00E+00	3.00E-03	1.49E-03
3747053758408	374705	3758408	3.14E-04	6.70E-04	1.67E-03	7.36E-06	5.63E-04	6.98E-04	1.62E-05	1.65E-04	1.64E-04	4.26E-05	4.26E-05	1.14E-04	1.33E-08	2.23E-07	0.00E+00	2.36E-07	0.236	0.00E+00	2.98E-03	1.48E-03
3747113758408	374711	3758408	3.10E-04	6.63E-04	1.65E-03	7.39E-06	5.57E-04	6.91E-04	1.60E-05	1.68E-04	1.67E-04	4.33E-05	4.33E-05	1.19E-04	1.32E-08	2.22E-07	0.00E+00	2.35E-07	0.235	0.00E+00	2.96E-03	1.47E-03
3747163758408	374716	3758408	3.07E-04	6.56E-04	1.64E-03	7.41E-06	5.51E-04	6.84E-04	1.59E-05	1.70E-04	1.69E-04	4.39E-05	4.39E-05	1.23E-04	1.31E-08	2.21E-07	0.00E+00	2.34E-07	0.234	0.00E+00	2.94E-03	1.46E-03
3747213758408	374721	3758408	3.04E-04	6.50E-04	1.62E-03	7.43E-06	5.46E-04	6.77E-04	1.57E-05	1.72E-04	1.71E-04	4.44E-05	4.44E-05	1.28E-04	1.29E-08	2.20E-07	0.00E+00	2.33E-07	0.233	0.00E+00	2.92E-03	1.45E-03
3747263758408	374726	3758408	3.01E-04	6.42E-04	1.60E-03	7.44E-06	5.39E-04	6.69E-04	1.55E-05	1.74E-04	1.73E-04	4.50E-05	4.50E-05	1.31E-04	1.28E-08	2.19E-07	0.00E+00	2.31E-07	0.231	0.00E+00	2.90E-03	1.44E-03
3747313758408	374731	3758408	2.96E-04	6.33E-04	1.58E-03	7.46E-06	5.31E-04	6.59E-04	1.53E-05	1.76E-04	1.75E-04	4.55E-05	4.55E-05	1.35E-04	1.26E-08	2.17E-07	0.00E+00	2.29E-07	0.229	0.00E+00	2.87E-03	1.43E-03
3747413758408	374741	3758408	2.90E-04	6.19E-04	1.54E-03	7.49E-06	5.19E-04	6.44E-04	1.50E-05	1.80E-04	1.79E-04	4.65E-05	4.65E-05	1.42E-04	1.23E-08	2.14E-07	0.00E+00	2.27E-07	0.227	0.00E+00	2.83E-03	1.40E-03
3747463758408	374746	3758408	2.86E-04	6.11E-04	1.52E-03	7.50E-06	5.13E-04	6.37E-04	1.48E-05	1.82E-04	1.81E-04	4.70E-05	4.70E-05	1.44E-04	1.22E-08	2.13E-07	0.00E+00	2.25E-07	0.225	0.00E+00	2.80E-03	1.39E-03
3747513758408	374751	3758408	2.83E-04	6.04E-04	1.50E-03	7.52E-06	5.07E-04	6.29E-04	1.46E-05	1.84E-04	1.83E-04	4.75E-05	4.75E-05	1.47E-04	1.20E-08	2.11E-07	0.00E+00	2.23E-07	0.223	0.00E+00	2.78E-03	1.38E-03
3747563758408	374756	3758408	2.79E-04	5.96E-04	1.49E-03	7.53E-06	5.01E-04	6.21E-04	1.44E-05	1.85E-04	1.84E-04	4.79E-05	4.79E-05	1.49E-04	1.19E-08	2.10E-07	0.00E+00	2.22E-07	0.222	0.00E+00	2.75E-03	1.37E-03
3747613758408	374761	3758408	2.76E-04	5.88E-04	1.47E-03	7.54E-06	4.94E-04	6.13E-04	1.42E-05	1.87E-04	1.86E-04	4.83E-05	4.83E-05	1.51E-04	1.17E-08	2.08E-07	0.00E+00	2.20E-07	0.220	0.00E+00	2.72E-03	1.36E-03
3747663758408	374766	3758408	2.72E-04	5.81E-04	1.45E-03	7.56E-06	4.87E-04	6.05E-04	1.40E-05	1.89E-04	1.87E-04	4.87E-05	4.87E-05	1.53E-04	1.16E-08	2.07E-07	0.00E+00	2.18E-07	0.218	0.00E+00	2.70E-03	1.34E-03
3747713758408	374771	3758408	2.68E-04	5.73E-04	1.43E-03	7.57E-06	4.81E-04	5.97E-04	1.39E-05	1.90E-04	1.89E-04	4.90E-05	4.90E-05	1.55E-04	1.14E-08	2.05E-07	0.00E+00	2.17E-07	0.217	0.00E+00	2.67E-03	1.33E-03
3747763758408	374776	3758408	2.65E-04

			SWBuilding Construction	SWDemolition	SWGrading	EYBuilding Construction	SWPaving	SWGrading	SWArchitectural Coating	NBBuilding Construction	NBBuilding Construction	NBArchitectural Coating	NBArchitectural Coating	RWBuilding Construction	Child Risk					Overlapping Phases - Maximum Gl		
Unique Identifier	X (UTM)	Y (UTM)	2026	2026	2026	2026	2027	2027	2027	2026	2027	2026	2027	2026	3rd Trimester	0<2	2<16	Total	per million	2025	2026	2027
3746563758423	374656	3758423	4.87E-04	1.04E-03	2.59E-03	7.70E-06	8.73E-04	1.08E-03	2.51E-05	1.64E-04	1.63E-04	4.24E-05	4.24E-05	8.89E-05	2.07E-08	3.19E-07	0.00E+00	3.40E-07	0.340	0.00E+00	4.42E-03	2.19E-03
3746663758421	374666	3758421	4.48E-04	9.56E-04	2.38E-03	7.69E-06	8.03E-04	9.96E-04	2.31E-05	1.67E-04	1.66E-04	4.31E-05	4.31E-05	9.46E-05	1.90E-08	2.98E-07	0.00E+00	3.17E-07	0.317	0.00E+00	4.10E-03	2.03E-03
3746713758423	374671	3758423	4.72E-04	1.01E-03	2.51E-03	7.83E-06	8.46E-04	1.05E-03	2.44E-05	1.74E-04	1.73E-04	4.50E-05	4.50E-05	1.01E-04	2.01E-08	3.14E-07	0.00E+00	3.34E-07	0.334	0.00E+00	4.32E-03	2.14E-03
3746763758423	374676	3758423	4.70E-04	1.00E-03	2.50E-03	7.88E-06	8.44E-04	1.05E-03	2.43E-05	1.78E-04	1.77E-04	4.60E-05	4.60E-05	1.06E-04	2.00E-08	3.14E-07	0.00E+00	3.34E-07	0.334	0.00E+00	4.32E-03	2.14E-03
3746823758423	374682	3758423	4.64E-04	9.90E-04	2.47E-03	7.93E-06	8.31E-04	1.03E-03	2.39E-05	1.82E-04	1.81E-04	4.70E-05	4.70E-05	1.13E-04	1.97E-08	3.12E-07	0.00E+00	3.31E-07	0.331	0.00E+00	4.27E-03	2.12E-03
3746863758423	374686	3758423	4.59E-04	9.79E-04	2.44E-03	7.96E-06	8.22E-04	1.02E-03	2.37E-05	1.85E-04	1.84E-04	4.77E-05	4.77E-05	1.18E-04	1.95E-08	3.10E-07	0.00E+00	3.29E-07	0.329	0.00E+00	4.24E-03	2.10E-03
3746913758423	374691	3758423	4.52E-04	9.66E-04	2.41E-03	7.99E-06	8.11E-04	1.01E-03	2.34E-05	1.88E-04	1.87E-04	4.85E-05	4.85E-05	1.24E-04	1.92E-08	3.07E-07	0.00E+00	3.26E-07	0.326	0.00E+00	4.19E-03	2.08E-03
3746963758423	374696	3758423	4.46E-04	9.52E-04	2.37E-03	8.02E-06	7.99E-04	9.92E-04	2.30E-05	1.91E-04	1.90E-04	4.94E-05	4.94E-05	1.30E-04	1.90E-08	3.04E-07	0.00E+00	3.23E-07	0.323	0.00E+00	4.15E-03	2.05E-03
3747013758423	374701	3758423	4.39E-04	9.37E-04	2.34E-03	8.05E-06	7.87E-04	9.77E-04	2.27E-05	1.94E-04	1.93E-04	5.02E-05	5.02E-05	1.37E-04	1.87E-08	3.02E-07	0.00E+00	3.20E-07	0.320	0.00E+00	4.10E-03	2.03E-03
3747053758423	374705	3758423	4.34E-04	9.26E-04	2.31E-03	8.07E-06	7.77E-04	9.65E-04	2.24E-05	1.97E-04	1.96E-04	5.08E-05	5.08E-05	1.42E-04	1.84E-08	2.99E-07	0.00E+00	3.18E-07	0.318	0.00E+00	4.06E-03	2.01E-03
3747113758423	374711	3758423	4.25E-04	9.08E-04	2.26E-03	8.10E-06	7.62E-04	9.46E-04	2.20E-05	2.00E-04	1.99E-04	5.17E-05	5.17E-05	1.51E-04	1.81E-08	2.96E-07	0.00E+00	3.14E-07	0.314	0.00E+00	4.01E-03	1.98E-03
3747163758423	374716	3758423	4.18E-04	8.93E-04	2.22E-03	8.12E-06	7.50E-04	9.30E-04	2.16E-05	2.03E-04	2.02E-04	5.25E-05	5.25E-05	1.58E-04	1.78E-08	2.93E-07	0.00E+00	3.11E-07	0.311	0.00E+00	3.96E-03	1.96E-03
3747213758423	374721	3758423	4.11E-04	8.78E-04	2.19E-03	8.14E-06	7.37E-04	9.14E-04	2.12E-05	2.06E-04	2.05E-04	5.32E-05	5.32E-05	1.65E-04	1.75E-08	2.90E-07	0.00E+00	3.07E-07	0.307	0.00E+00	3.91E-03	1.93E-03
3747263758423	374726	3758423	4.03E-04	8.61E-04	2.15E-03	8.16E-06	7.23E-04	8.98E-04	2.08E-05	2.09E-04	2.08E-04	5.40E-05	5.40E-05	1.72E-04	1.72E-08	2.87E-07	0.00E+00	3.04E-07	0.304	0.00E+00	3.85E-03	1.90E-03
3747313758423	374731	3758423	3.95E-04	8.43E-04	2.10E-03	8.18E-06	7.08E-04	8.78E-04	2.04E-05	2.12E-04	2.11E-04	5.47E-05	5.47E-05	1.79E-04	1.68E-08	2.83E-07	0.00E+00	2.99E-07	0.299	0.00E+00	3.79E-03	1.87E-03
3747413758423	374741	3758423	3.81E-04	8.14E-04	2.03E-03	8.21E-06	6.83E-04	8.48E-04	1.97E-05	2.17E-04	2.16E-04	5.60E-05	5.60E-05	1.89E-04	1.62E-08	2.77E-07	0.00E+00	2.93E-07	0.293	0.00E+00	3.69E-03	1.82E-03
3747463758423	374746	3758423	3.74E-04	7.99E-04	1.99E-03	8.23E-06	6.71E-04	8.33E-04	1.93E-05	2.19E-04	2.18E-04	5.66E-05	5.66E-05	1.93E-04	1.59E-08	2.73E-07	0.00E+00	2.89E-07	0.289	0.00E+00	3.64E-03	1.80E-03
3747513758423	374751	3758423	3.68E-04	7.85E-04	1.96E-03	8.24E-06	6.59E-04	8.18E-04	1.90E-05	2.21E-04	2.20E-04	5.72E-05	5.72E-05	1.97E-04	1.56E-08	2.70E-07	0.00E+00	2.86E-07	0.286	0.00E+00	3.59E-03	1.77E-03
3747563758423	374756	3758423	3.61E-04	7.70E-04	1.92E-03	8.26E-06	6.47E-04	8.03E-04	1.86E-05	2.24E-04	2.22E-04	5.77E-05	5.77E-05	2.01E-04	1.53E-08	2.67E-07	0.00E+00	2.83E-07	0.283	0.00E+00	3.54E-03	1.75E-03
3747613758423	374761	3758423	3.54E-04	7.56E-04	1.88E-03	8.28E-06	6.35E-04	7.88E-04	1.83E-05	2.25E-04	2.24E-04	5.82E-05	5.82E-05	2.05E-04	1.51E-08	2.64E-07	0.00E+00	2.79E-07	0.279	0.00E+00	3.49E-03	1.72E-03
3747663758423	374766	3758423	3.47E-04	7.41E-04	1.85E-03	8.30E-06	6.23E-04	7.73E-04	1.79E-05	2.27E-04	2.26E-04	5.87E-05	5.87E-05	2.09E-04	1.48E-08	2.61E-07	0.00E+00	2.76E-07	0.276	0.00E+00	3.44E-03	1.70E-03
3747713758423	374771	3758423	3.40E-04	7.27E-04	1.81E-03	8.32E-06	6.11E-04	7.58E-04	1.76E-05	2.29E-04	2.28E-04	5.91E-05	5.91E-05	2.12E-04	1.45E-08	2.58E-07	0.00E+00	2.72E-07	0.272	0.00E+00	3.39E-03	1.67E-03
3747763758423	374776	3758423	3.34E-04	7.13E-04	1.78E-03	8.33E-06	5.99E-04	7.43E-04	1.72E-05	2.30E-04	2.29E-04	5.95E-05	5.95E-05	2.15E-04	1.42E-08	2.54E-07	0.00E+00	2.69E-07	0.269	0.00E+00	3.34E-03	1.65E-03
3747813758423	374781	3758423	3.27E-04	6.99E-04	1.74E-03	8.35E-06	5.87E-04	7.28E-04	1.69E-05	2.32E-04	2.30E-04	5.98E-05	5.98E-05	2.18E-04	1.39E-08	2.51E-07	0.00E+00	2.65E-07	0.265	0.00E+00	3.29E-03	1.62E-03
3747863758423	374786	3758423	3.21E-04	6.85E-04	1.71E-03	8.37E-06	5.75E-04	7.14E-04	1.66E-05	2.33E-04	2.31E-04	6.01E-05	6.01E-05	2.20E-04	1.36E-08	2.48E-07	0.00E+00	2.61E-07	0.261	0.00E+00	3.24E-03	1.60E-03
3747913758423	374791	3758423	3.15E-04	6.72E-04	1.67E-03	8.39E-06	5.64E-04	7.00E-04	1.62E-05	2.33E-04	2.32E-04	6.03E-05	6.03E-05	2.22E-04	1.34E-08	2.45E-07	0.00E+00	2.58E-07	0.258	0.00E+00	3.19E-03	1.57E-03
3746713758426	374671	3758426	5.14E-04	1.10E-03	2.74E-03	7.99E-06	9.22E-04	1.14E-03	2.66E-05	1.81E-04	1.80E-04	4.67E-05	4.67E-05	1.05E-04	2.19E-08	3.40E-07	0.00E+00	3.61E-07	0.361	0.00E+00	4.69E-03	2.32E-03
3746823758426	374682	3758426	5.02E-04	1.07E-03	2.67E-03	8.08E-06	9.00E-04	1.12E-03	2.59E-05	1.89E-04	1.88E-04	4.87E-05	4.87E-05	1.17E-04	2.13E-08	3.35E-07	0.00E+00	3.56E-07	0.356	0.00E+00	4.61E-03	2.28E-03
3746863758426	374686	3758426	4.96E-04	1.06E-03	2.64E-03	8.11E-06	8.89E-04	1.10E-03	2.56E-05	1.92E-04	1.90E-04	4.95E-05	4.95E-05	1.22E-04	2.11E-08	3.32E-07	0.00E+00	3.54E-07	0.354	0.00E+00	4.56E-03	2.26E-03
3746913758426	374691	3758426	4.88E-04	1.04E-03	2.60E-03	8.15E-06	8.75E-04	1.09E-03	2.52E-05	1.95E-04	1.94E-04	5.04E-05	5.04E-05	1.29E-04	2.07E-08	3.29E-07	0.00E+00	3.50E-07	0.350	0.00E+00	4.51E-03	2.23E-03
3746963758428	374696	3758428	5.05E-04	1.08E-03	2.69E-03	8.28E-06	9.06E-04	1.12E-03	2.61E-05	2.03E-04	2.02E-04	5.25E-05	5.25E-05	1.40E-04	2.15E-08	3.41E-07	0.00E+00	3.63E-07	0.363	0.00E+00	4.67E-03	2.31E-03
3747013758428	374701	3758428	4.96E-04	1.06E-03	2.64E-03	8.31E-06	8.89E-04	1.10E-03	2.56E-05	2.07E-04	2.06E-04	5.34E-05	5.34E-05	1.48E-04	2.11E-08	3.37E-07	0.00E+00	3.58E-07	0.358	0.00E+00	4.61E-03	2.28E-03
3747053758428	374705	3758428	4.89E-04	1.04E-03	2.60E-03	8.33E-06	8.76E-04	1.09E-03	2.52E-05	2.10E-04	2.08E-04	5.41E-05	5.41E-05	1.54E-04	2.08E-08	3.34E-07	0.00E+00	3.55E-07	0.355	0.00E+00	4.56E-03	2.25E-03
3747113758428	374711	3758428	4.78E-04	1.02E-03	2.54E-03	8.36E-06	8.57E-04	1.06E-03	2.47E-05	2.14E-04	2.12E-04	5.51E-05	5.51E-05	1.65E-04	2.03E-08	3.29E-07	0.00E+00	3.50E-07	0.350	0.00E+00	4.48E-03	2.21E-03
3747163758428	374716	3758428	4.68E-04	1.00E-03	2.49E-03	8.38E-06	8.40E-04	1.04E-03	2.42E-05	2.17E-04	2.16E-04	5.60E-05	5.60E-05	1.73E-04	1.99E-08	3.25E-07	0.00E+00	3.45E-07	0.345	0.00E+00	4.42E-03	2.18E-03
3747213758428	374721	3758428	4.59E-04	9.81E-04	2.44E-03	8.40E-06	8.23E-04	1.02E-03	2.37E-05	2.20E-04	2.19E-04	5.68E-05	5.68E-05	1.82E-04	1.95E-08	3.21E-07	0.00E+00	3.41E-07	0.341	0.00E+00	4.35E-03	2.14E-03
3747263758428	374726	3758428	4.50E-04	9.60E-04	2.39E-03	8.42E-06	8.06E-04	1.00E-03	2.32E-05	2.23E-04	2.22E-04	5.76E-05	5.76E-05	1.90E-04	1.91E-08	3.17E-07	0.00E+00	3.36E-07	0.336	0.00E+00	4.28E-03	2.11E-03
3747313758428	374731	3758428	4.39E-04	9.37E-04	2.33E-03	8.44E-06	7.87E-04	9.76E-04	2.27E-05	2.26E-04	2.25E-04	5.84E-05	5.84E-05	1.98E-04	1.87E-08	3.12E-07	0.00E+00	3.30E-07	0.330	0.00E+00	4.20E-03	2.07E-03
3747413758428	374741	3758428	4.21E-04	8.99E-04	2.24E-03	8.48E-06	7.55E-04	9.37E-04	2.17E-05	2.32E-04	2.30E-04	5.98E-05	5.98E-05	2.11E-04	1.79E-08	3.00E-07	0.00E+00	3.17E-07	0.317	0.00E+00	4.07E-03	2.00E-03
3747463758428	374746	3758428	4.13E-04	8.81E-04	2.20E-03	8.50E-06	7.40E-04	9.18E-04	2.13E-05	2.34E-04	2.33E-04	6.05E-05	6.05E-05	2.21E-04	1.75E-08	3.00E-07	0.00E+00	3.17E-07	0.317	0.00E+00	4.01E-03	1.97E-03
3747513758428	374751	3758428	4.04E-04	8.63E-04	2.15E-03	8.51E-06	7.25E-04	8.99E-04	2.09E-05	2.37E-04	2.35E-04	6.11E-05	6.11E-05	2.21E-04	1.72E-08	2.96E-07	0.00E+00	3.13E-07	0.313	0.00E+00	3.95E-03	1.94E-03
3747563758428	374756	3758428	3.96E-04	8.45E-04	2.11E-03	8.54E-06	7.09E-04	8.80E-04	2.04E-05	2.39E-04	2.37E-04	6.17E-05	6.17E-05	2.26E-04	1.68E-08	2.92E-07	0.00E+00	3.08E-07	0.308	0.00E+00	3.88E-03	1.91E-03
3747613758428	374761	3758428	3.87E-04	8.27E-04	2.06E-03	8.55E-06	6.94E-04	8.61E-04	2.00E-05	2.41E-04	2.40E-04	6.22E-05	6.22E-05	2.31E-04	1.65E-08	2.88E-07	0.00E+00	3.04E-07	0.304	0.00E+00	3.82E-03	1.88E-03
3747663758428	374766	3758428	3.79E-04	8.09E-04	2.02E-03	8.57E-06	6.79E-04	8.43E-04	1.96E-05	2.43E-04	2.42E-04	6.27E-05	6.27E-05	2.35E-04	1.61E-08	2.84E-07	0.00E+00	3.00E-07	0.300	0.00E+00	3.75E-03	1.85E-03
3747713758428	374771	3758428	3.71E-04	7.92E-04	1.97E-03	8.59E-06	6.65E-04	8.25E-04	1.91E-05	2.45E-04	2.43E-04	6.32E-05	6.32E-05	2.40E-04	1.58E-08	2.79E-07	0.00E+00	2.95E-07	0.295	0.00E+00	3.69E-03	1.82E-03
3747763758428	374776	3758428	3.63E-04	7.75E-04	1.93E-03	8.61E-06	6.50E-04	8.07E-04	1.87E-05	2.46E-04	2.45E-04	6.36E-05	6.36E-05	2.43E-04	1.54E-08	2.75E-07	0.00E+00	2.91E-07	0.291	0.00E+00	3.63E-03	1.78E-03
3747813758428	374781	3758428	3.55E-04	7.58E-04	1.89E-03	8.63E-06	6.36E-04	7.90E-04	1.83E-05	2.47E-04	2.46E-04	6.39E-05	6.39E-05	2.46E-04	1.51E-08	2.72E-07	0.00E+00	2.87E-07	0.287	0.00E+00	3.57E-03	1.75E-03
3747863758428	374786	3758428	3.47E-04	7.41E-04	1.85E-03	8.65E-06	6.23E-04	7.73E-04	1.79E-05	2.48E-04	2.47E-04	6.41E-05	6.41E-05	2.49E-04	1.48E-08	2.68E-07	0.00E+00	2.82E-07	0.282	0.00E+00	3.51E-03	1.72E-03
3747913758428	374791	3758428	3.40E-04	7.25E-04	1.81E-03	8.68E-06	6.09E-04	7.56E-04	1.75E-05	2.49E-04	2.48E-04	6.43E-05	6.43E-05	2.51E-04	1.44E-08	2.64E-07	0.00E+00	2.78E-07	0.278	0.00E+00	3.45E-03	1.69E-03
3746963758433	374696	3758433	5.76E-04	1.23E-03	3.07E-03	8.55E-06	1.03E-03	1.28E-03	2.98E-05	2.17E-04	2.16E-04	5.60E-05	5.60E-05	1.50E-04	2.45E-08	3.85E-07	0.00E+00	4.10E-07	0.410	0.00E+00	5.30E-03	2.62E-03
3747013758433	374701	3758433	5.64E-04	1.20E-03	3.00E-03	8.58E-06	1.01E-03	1.26E-03	2.91E-05	2.21E-04	2.19E-04	5.70E-05	5.70E-05	1.60E-04	2.40E-08	3.80E-07	0.00E+00	4.04E-07	0.404	0.00E+00	5.22E-03	2.57E-03
3747053758433	374705	3758433	5.55E-04	1.18E-03	2.95E-03	8.60E-06	9.94E-04	1.23E-03	2.86E-05	2.24E-04	2.22E-04	5.78E-05	5.78E-05	1.68E-04	2.36E-08	3.75E-07	0.00E+00	3.99E-07	0.399	0.00E+00	5.15E-03	2.54E-03
3747113758433	374711	3758433	5.40E-04	1.15E-03	2.87E-03	8.63E-06	9.69E-04	1.20E-03	2.79E-05	2.28E-04	2.27E-04	5.89E-05	5.89E-05	1.80E-04	2.30E-08	3.69E-07	0.00E+00	3.92E-07	0.392	0.00E+00	5.04E-03	2.48E-03
3747163758433	374716	3758433	5.24E-04	1.11E-03	2.81E-03	8.66E-06	9.47E-04	1.18E-03	2.73E-05	2.32E-04	2.30E-04	5.99E-05	5.99E-05	1.91E-04	2.25E-08	3.63E-07	0.00E+00	3.84E-07	0.386	0.00E+00	4.96E-03	2.44E-03
3747213758433	374721	3758433	5.16E-04	1.10E-03	2.75E-03	8.68E-06	9.25E-04	1.15E-03	2.67E-05	2.35E-04	2.34E-04	6.08E-05	6.08E-05	2.02E-04	2.19E-08	3.58E-07	0.00E+00	3.80E-07	0.380	0.00E+00	4.87E-03	2.39E-03
3747263758433	374726	3758433	5.04E-04	1.08E-03	2.68E-03	8.70E-06	9.03E-04	1.12E-03	2.60E-05	2.39E-04	2.37E-04	6.16E-05	6.16E-05	2.12E-04	2.14E-08	3.52E-07	0.00E+00	3.73E-07	0.373	0.00E+00	4.78E-03	2.35E-03
3747313758433	374731	3758433	4.90E-04	1.05E-03	2.61E-03	8.72E-06	8.79E-04	1.09E-03	2.53E-05	2.42E-04	2.41E-04	6.25E-05	6.25E-05	2.22E-04	2.09E-08	3.46E-07	0.00E+00	3.66E-07	0.366	0.00E+00	4.68E-03	2.30E-03
3747413758433	374741	3758433	4.68E-04	9.98E-04	2.49E-03	8.76E-06	8.38E-04	1.04E-03	2.41E-05	2.48E-04	2.47E-04	6.40E-05	6.40E-05	2.38E-04	1.99E-08	3.35E-07	0.00E+00	3.55E-07	0.355	0.00E+00	4.51E-03	2.21E-03
3747463758433	374746	3758433	4.57E-04	9.76E-04	2.43E-03	8.78E-06	8.20E-04	1.02E-03	2.36E-05	2.51E-04	2.49E-04	6.48E-05	6.48E-05	2.45E-04	1.94E-08	3.30E-07	0.00E+00	3.49E-07	0.349	0.00E+00	4.43E-03	2.17E-03
3747513758433	374751	3758433	4.46E-04	9.53E-04	2.38E-03	8.80E-06	8.00E-04	9.93E-04	2.31E-05	2.53E-04	2.52E-04	6.54E-05	6.54E-05	2.51E-04	1.90E-08	3.25E-07	0.00E+00	3.44E-07	0.344	0.00E+00	4.35E-03	2.13E-03
3747563758433	374756	3758433	4.35E-04	9.30E-04	2.32E-03	8.82E-06	7.81E-04	9.69E-04	2.25E-05	2.56E-04	2.54E-04	6.61E-05	6.61E-05	2.57E-04	1.85E-08	3.19E-07	0.00E+00	3.38E-07	0.338	0.00E+00	4.27E-03	2.09E-03
3747613758433	374761	3758433	4.25E-04	9.07E-04	2.26E-03	8.84E-06	7.62E-04	9.45E-04	2.19E-05	2.58E-04	2.57E-04	6.67E-05	6.67E-05	2.63E-04	1.81E-08	3.14E-07	0.00E+00	3.32E-07	0.332	0.00E+00	4.19E-03	2.05E-03
3747663758433	374766	3758433	4.15E-04	8.85E-04	2.21E-03	8.86E-06	7.43E-04	9.22E-04	2.14E-05	2.60E-04	2.59E-04	6.72E-05	6.72E-05	2.69E-04	1.76E-08	3.09E-07	0.00E+00	3.27E-07	0.327	0.00E+00	4.11E-03	2.01E-03
3747713758433	374771	3758433	4.05E-04	8.64E-04	2.15E-03	8.88E-06	7.26E-04	9.00E-04	2.09E-05	2.62E-04	2.61E-04	6.77E-05	6.77E-05	2.74E-04	1.72E-08	3.04E-07	0.00E+00	3.21E-07	0.321	0.00E+00	4.03E-03	1.98E-03
3747763758433	374776	3758433	3.95E-04	8.43E-04	2.10E-03	8.90E-06	7.08E-04	8.79E-04	2.04E-05	2.64E-04	2.62E-04	6.81E-05	6.81E-05	2.78E-04	1.68E-08	2.99E-07	0.00E+00	3.16E-07	0.316	0.00E+00	3.96E-03	1.94E-03
3747813758433	374781	3758433	3.85E-04	8.23E-04	2.05E-03	8.93E-06	6.91E-04	8.57E-04	1.99E-05	2.65E-04	2.63E-04	6.84E-05	6.84E-05	2.81E-04	1.64E-08	2.94E-07	0.00E+00	3.11E-07	0.311	0.00E+00	3.88E-03	1.90E-03
3747863758433	374786	3758433	3.76E-04	8.03E-04	2.00E-03	8.95E-06	6.75E-04	8.37E-04	1.94E-05	2.66E-04	2.64E-04	6.86E-05	6.86E-05	2.84E-04	1.60E-08	2.89E-07	0.00E+00	3.05E-07	0.305	0.00E+00	3.81E-03	1.86E-03
3747913758433	374791	3758433	3.67E-04	7.84E-04	1.95E-03	8.97E-06	6.59E-04	8.17E-04	1.90E-05	2.67E-04	2.65E-04	6.88E-05	6.88E-05	2.85E-04	1.56E-08	2.85E-07	0.00E+00	3.00E-07	0.300	0.00E+00	3.74E-03	1.83E-03
3746963758436	374696	3758436	6.25E-04	1.34E-03	3.33E-03	8.72E-06	1.12E-03	1.39E-03	3.23E-05	2.26E-04	2.24E-04	5.83E-05	5.83E-05	1.57E-04	2.66E-08	4.15E-07	0.00E+00	4.42E-07	0.442	0.00E+00	5.74E-03	2.83E-03
3747013758436	374701	3758436	6.13E-04	1.31E-03	3.26E-03	8.75E-06	1.10E-03	1.36E-03	3.16E-05	2.28E-04	2.26E-04	5.93E-05	5.93E-05	1.67E-04	2.60E-08	4.06E-07	0.00E+00	4.32E-07	0.435	0.00E+00	5.61E-03	2.78E-03
3747053758436	374705	3758436	6.00E-04	1.28E-03	3.19E-03	8.77E-06	1.08E-03	1.34E-03	3.10E-05	2.33E-04	2.32E-04	6.02E-05	6.02E-05	1.76E-04	2.55E-08	4.04E-07	0.00E+00	4.29E-07	0.429	0.00E+00	5.55E-03	2.73E-03
3747113758438	374711	3758438	6.15E-04	1.31E-03	3.27E-03	8.92E-06	1.10E-03	1.37E-03	3.17E-05	2.45E-04	2.43E-04	6.32E-05	6.32E-05	1.98E-04	2.61E-08	4.15E-07	0.00E+00	4.41E-07	0.441	0.00E+00	5.71E-03	2.81E-03
3747163758438	374716	3758438	5.98E-04	1.28E-03	3.18E-03	8.95E-06	1.07E-03	1.33E-03	3.09E-05	2.49E-04	2.47E-04	6.42E-05	6.42E-05	2.12E-04	2.54E-08	4.07E-07	0.00E+00	4.33E-07	0.433	0.00E+00	5.59E-03	2.75E-03
3747213758438	374721	3758438	5.82E-04	1.24E-03	3.10E-03	8.97E-06	1.04E-03	1.30E-03	3.01E-05	2.53E-04	2.51E-04	6.52E-05	6.52E-05	2.26E-04	2.48E-08	4.00E-07	0.00E+00	4.25E-07	0.425	0.00E+00	5.48E-03	2.69E-03
3747263758438	374726	3758438	5.67E-04	1.21E-03	3.01E-03	8.99E-06	1.02E-03	1.26E-03	2.93E-05	2.56E-04	2.55E-04	6.61E-05	6.61E-05	2.39E-04	2.41E-08	3.92E-07	0.00E+00	4.17E-07	0.417	0.00E+00	5.36E-03	2.63E-03
3747313758438	374731	3758438	5.51E-04	1.18E-03	2.93E-03	9.01E-06	9.88E-04	1.23E-03	2.85E-05	2.60E-04	2.58E-04	6.71E-05	6.71E-05	2.51E-04	2.34E-08	3.85E-07	0.00E+00	4.08E-07	0.408	0.00E+00	5.25E-03	2.57E-03
3747413758438	374741	3758438	5.22E-04	1.11E-03	2.78E-03	9.05E-06	9.36E-04	1.16E-03	2.70E-05	2.66E-04	2.65E-04	6.88E-05	6.88E-05	2.71E-04	2.22E-08	3.71E-07	0.00E+00	3.93E-07	0.393	0.00E+00	5.03E-03	2.46E-03
3747463758438	374746	3758438	5.09E-04	1.09E-03	2.71E-03	9.07E-06	9.12E-04	1.13E-03	2.63E-05	2.69E-04	2.68E-04	6.95E-05	6.95E-05	2.79E-04	2.16E-08	3.65E-07	0.00E+00	3.86E-07	0.386	0.00E+00	4.93E-03	2.41E-03
3747513758438	374751	3758438	4.95E-04	1.06E-03	2.63E-03	9.10E-06	8.88E-04	1.10E-03	2.56E-05	2.72E-04	2.71E-04	7.03E-05	7.03E-05	2.87E-04	2.11E-08	3.58E-07	0.00E+00	3.79E-07	0.379	0.00E+00	4.83E-03	2.36E-03
3747563758438	374756	3758438	4.81E-04

			SWBuilding Construction	SWDemolition	SWGrading	EYBuilding Construction	SWPaving	SWGrading	SWArchitectural Coating	NBBuilding Construction	NBBuilding Construction	NBArchitectural Coating	NBArchitectural Coating	RWBuilding Construction	Child Risk					Overlapping Phases - Maximum Gl		
Unique Identifier	X (UTM)	Y (UTM)	2026	2026	2026	2026	2027	2027	2027	2026	2027	2026	2027	2026	3rd Trimester	0<2	2<16	Total	per million	2025	2026	2027
3745403758323	374540	3758323	6.45E-05	1.38E-04	3.43E-04	3.71E-06	1.16E-04	1.44E-04	3.33E-06	4.87E-05	4.85E-05	1.26E-05	1.26E-05	2.60E-05	2.74E-09	5.00E-08	0.00E+00	5.27E-08	0.053	0.00E+00	6.37E-04	3.24E-04
3745453758323	374545	3758323	6.59E-05	1.41E-04	3.50E-04	3.75E-06	1.18E-04	1.47E-04	3.40E-06	4.96E-05	4.93E-05	1.28E-05	1.28E-05	2.65E-05	2.80E-09	5.09E-08	0.00E+00	5.37E-08	0.054	0.00E+00	6.50E-04	3.30E-04
3745503758323	374550	3758323	6.71E-05	1.43E-04	3.57E-04	3.79E-06	1.20E-04	1.49E-04	3.47E-06	5.05E-05	5.02E-05	1.30E-05	1.30E-05	2.70E-05	2.86E-09	5.19E-08	0.00E+00	5.48E-08	0.055	0.00E+00	6.62E-04	3.36E-04
3745553758323	374555	3758323	6.84E-05	1.46E-04	3.64E-04	3.82E-06	1.23E-04	1.52E-04	3.53E-06	5.14E-05	5.11E-05	1.33E-05	1.33E-05	2.75E-05	2.91E-09	5.29E-08	0.00E+00	5.58E-08	0.056	0.00E+00	6.75E-04	3.43E-04
3745603758323	374560	3758323	6.97E-05	1.49E-04	3.71E-04	3.86E-06	1.25E-04	1.55E-04	3.60E-06	5.23E-05	5.20E-05	1.35E-05	1.35E-05	2.80E-05	2.97E-09	5.39E-08	0.00E+00	5.68E-08	0.057	0.00E+00	6.87E-04	3.49E-04
3745653758323	374565	3758323	7.10E-05	1.52E-04	3.78E-04	3.89E-06	1.27E-04	1.58E-04	3.67E-06	5.32E-05	5.29E-05	1.37E-05	1.37E-05	2.85E-05	3.02E-09	5.48E-08	0.00E+00	5.78E-08	0.058	0.00E+00	7.00E-04	3.56E-04
3744003758328	374400	3758328	3.44E-05	7.36E-05	1.83E-04	2.76E-06	6.18E-05	7.67E-05	1.78E-06	2.95E-05	2.93E-05	7.60E-06	7.60E-06	1.63E-05	1.46E-09	2.77E-08	0.00E+00	2.91E-08	0.029	0.00E+00	3.47E-04	1.77E-04
3744053758328	374405	3758328	3.53E-05	7.53E-05	1.88E-04	2.79E-06	6.32E-05	7.85E-05	1.82E-06	3.00E-05	2.98E-05	7.75E-06	7.75E-06	1.65E-05	1.50E-09	2.83E-08	0.00E+00	2.98E-08	0.030	0.00E+00	3.55E-04	1.81E-04
3744103758328	374410	3758328	3.61E-05	7.71E-05	1.92E-04	2.83E-06	6.47E-05	8.03E-05	1.86E-06	3.06E-05	3.04E-05	7.90E-06	7.90E-06	1.68E-05	1.53E-09	2.89E-08	0.00E+00	3.04E-08	0.030	0.00E+00	3.63E-04	1.85E-04
3744153758328	374415	3758328	3.69E-05	7.89E-05	1.97E-04	2.86E-06	6.63E-05	8.22E-05	1.91E-06	3.12E-05	3.10E-05	8.05E-06	8.05E-06	1.71E-05	1.57E-09	2.96E-08	0.00E+00	3.11E-08	0.031	0.00E+00	3.72E-04	1.89E-04
3744203758328	374420	3758328	3.78E-05	8.08E-05	2.01E-04	2.89E-06	6.78E-05	8.42E-05	1.95E-06	3.18E-05	3.16E-05	8.20E-06	8.20E-06	1.74E-05	1.61E-09	3.02E-08	0.00E+00	3.18E-08	0.032	0.00E+00	3.80E-04	1.94E-04
3744253758328	374425	3758328	3.88E-05	8.27E-05	2.06E-04	2.93E-06	6.95E-05	8.62E-05	2.00E-06	3.24E-05	3.22E-05	8.36E-06	8.36E-06	1.77E-05	1.65E-09	3.09E-08	0.00E+00	3.26E-08	0.033	0.00E+00	3.89E-04	1.98E-04
3744303758328	374430	3758328	3.97E-05	8.48E-05	2.11E-04	2.96E-06	7.12E-05	8.83E-05	2.05E-06	3.30E-05	3.28E-05	8.52E-06	8.52E-06	1.80E-05	1.69E-09	3.16E-08	0.00E+00	3.33E-08	0.033	0.00E+00	3.98E-04	2.03E-04
3744353758328	374435	3758328	4.07E-05	8.69E-05	2.16E-04	3.00E-06	7.29E-05	9.05E-05	2.10E-06	3.36E-05	3.34E-05	8.68E-06	8.68E-06	1.83E-05	1.73E-09	3.23E-08	0.00E+00	3.41E-08	0.034	0.00E+00	4.08E-04	2.08E-04
3744403758328	374440	3758328	4.17E-05	8.90E-05	2.22E-04	3.03E-06	7.47E-05	9.27E-05	2.15E-06	3.43E-05	3.41E-05	8.85E-06	8.85E-06	1.86E-05	1.77E-09	3.31E-08	0.00E+00	3.49E-08	0.035	0.00E+00	4.17E-04	2.13E-04
3744453758328	374445	3758328	4.27E-05	9.12E-05	2.27E-04	3.07E-06	7.66E-05	9.50E-05	2.21E-06	3.50E-05	3.47E-05	9.02E-06	9.02E-06	1.89E-05	1.82E-09	3.38E-08	0.00E+00	3.57E-08	0.036	0.00E+00	4.27E-04	2.18E-04
3744503758328	374450	3758328	4.38E-05	9.35E-05	2.33E-04	3.11E-06	7.85E-05	9.74E-05	2.26E-06	3.56E-05	3.54E-05	9.20E-06	9.20E-06	1.92E-05	1.86E-09	3.46E-08	0.00E+00	3.65E-08	0.036	0.00E+00	4.37E-04	2.23E-04
3744553758328	374455	3758328	4.49E-05	9.58E-05	2.39E-04	3.14E-06	8.05E-05	9.98E-05	2.32E-06	3.63E-05	3.61E-05	9.38E-06	9.38E-06	1.96E-05	1.91E-09	3.54E-08	0.00E+00	3.73E-08	0.037	0.00E+00	4.48E-04	2.28E-04
3744603758328	374460	3758328	4.60E-05	9.82E-05	2.45E-04	3.18E-06	8.25E-05	1.02E-04	2.37E-06	3.70E-05	3.68E-05	9.56E-06	9.56E-06	1.99E-05	1.96E-09	3.63E-08	0.00E+00	3.82E-08	0.038	0.00E+00	4.59E-04	2.34E-04
3744653758328	374465	3758328	4.71E-05	1.01E-04	2.51E-04	3.22E-06	8.45E-05	1.05E-04	2.43E-06	3.77E-05	3.75E-05	9.74E-06	9.74E-06	2.02E-05	2.00E-09	3.71E-08	0.00E+00	3.91E-08	0.039	0.00E+00	4.70E-04	2.39E-04
3744703758328	374470	3758328	4.83E-05	1.03E-04	2.57E-04	3.25E-06	8.66E-05	1.08E-04	2.50E-06	3.85E-05	3.82E-05	9.93E-06	9.93E-06	2.06E-05	2.05E-09	3.80E-08	0.00E+00	4.00E-08	0.040	0.00E+00	4.81E-04	2.45E-04
3744753758328	374475	3758328	4.95E-05	1.06E-04	2.64E-04	3.29E-06	8.88E-05	1.10E-04	2.56E-06	3.92E-05	3.90E-05	1.01E-05	1.01E-05	2.10E-05	2.11E-09	3.89E-08	0.00E+00	4.10E-08	0.041	0.00E+00	4.92E-04	2.51E-04
3744803758328	374480	3758328	5.08E-05	1.08E-04	2.70E-04	3.33E-06	9.10E-05	1.13E-04	2.62E-06	4.00E-05	3.97E-05	1.03E-05	1.03E-05	2.13E-05	2.16E-09	3.98E-08	0.00E+00	4.19E-08	0.042	0.00E+00	5.04E-04	2.57E-04
3744853758328	374485	3758328	5.20E-05	1.11E-04	2.77E-04	3.37E-06	9.33E-05	1.16E-04	2.69E-06	4.07E-05	4.05E-05	1.05E-05	1.05E-05	2.17E-05	2.21E-09	4.07E-08	0.00E+00	4.29E-08	0.043	0.00E+00	5.16E-04	2.63E-04
3744903758328	374490	3758328	5.33E-05	1.14E-04	2.84E-04	3.41E-06	9.56E-05	1.19E-04	2.75E-06	4.15E-05	4.13E-05	1.07E-05	1.07E-05	2.21E-05	2.27E-09	4.16E-08	0.00E+00	4.39E-08	0.044	0.00E+00	5.29E-04	2.69E-04
3744953758328	374495	3758328	5.47E-05	1.17E-04	2.91E-04	3.44E-06	9.80E-05	1.22E-04	2.82E-06	4.23E-05	4.21E-05	1.09E-05	1.09E-05	2.25E-05	2.32E-09	4.26E-08	0.00E+00	4.49E-08	0.045	0.00E+00	5.41E-04	2.75E-04
3745003758328	374500	3758328	5.60E-05	1.20E-04	2.98E-04	3.48E-06	1.00E-04	1.25E-04	2.89E-06	4.31E-05	4.29E-05	1.11E-05	1.11E-05	2.29E-05	2.38E-09	4.36E-08	0.00E+00	4.60E-08	0.046	0.00E+00	5.54E-04	2.82E-04
3745053758328	374505	3758328	5.74E-05	1.23E-04	3.05E-04	3.52E-06	1.03E-04	1.28E-04	2.96E-06	4.39E-05	4.37E-05	1.13E-05	1.13E-05	2.33E-05	2.44E-09	4.46E-08	0.00E+00	4.70E-08	0.047	0.00E+00	5.67E-04	2.89E-04
3745103758328	374510	3758328	5.88E-05	1.25E-04	3.13E-04	3.56E-06	1.05E-04	1.31E-04	3.03E-06	4.48E-05	4.45E-05	1.16E-05	1.16E-05	2.37E-05	2.50E-09	4.56E-08	0.00E+00	4.81E-08	0.048	0.00E+00	5.81E-04	2.95E-04
3745153758328	374515	3758328	6.01E-05	1.28E-04	3.20E-04	3.60E-06	1.08E-04	1.34E-04	3.11E-06	4.56E-05	4.53E-05	1.18E-05	1.18E-05	2.42E-05	2.56E-09	4.66E-08	0.00E+00	4.92E-08	0.049	0.00E+00	5.94E-04	3.02E-04
3745203758328	374520	3758328	6.16E-05	1.31E-04	3.28E-04	3.64E-06	1.10E-04	1.37E-04	3.18E-06	4.65E-05	4.62E-05	1.20E-05	1.20E-05	2.46E-05	2.62E-09	4.76E-08	0.00E+00	5.03E-08	0.050	0.00E+00	6.07E-04	3.09E-04
3745253758328	374525	3758328	6.30E-05	1.35E-04	3.35E-04	3.68E-06	1.13E-04	1.40E-04	3.25E-06	4.73E-05	4.71E-05	1.22E-05	1.22E-05	2.51E-05	2.68E-09	4.87E-08	0.00E+00	5.14E-08	0.051	0.00E+00	6.21E-04	3.16E-04
3745303758328	374530	3758328	6.44E-05	1.38E-04	3.43E-04	3.72E-06	1.16E-04	1.43E-04	3.33E-06	4.82E-05	4.79E-05	1.25E-05	1.25E-05	2.56E-05	2.74E-09	4.97E-08	0.00E+00	5.25E-08	0.052	0.00E+00	6.35E-04	3.23E-04
3745353758328	374535	3758328	6.59E-05	1.41E-04	3.51E-04	3.76E-06	1.18E-04	1.47E-04	3.40E-06	4.91E-05	4.88E-05	1.27E-05	1.27E-05	2.60E-05	2.80E-09	5.08E-08	0.00E+00	5.36E-08	0.054	0.00E+00	6.49E-04	3.30E-04
3745403758328	374540	3758328	6.73E-05	1.44E-04	3.58E-04	3.79E-06	1.21E-04	1.50E-04	3.48E-06	5.00E-05	4.97E-05	1.29E-05	1.29E-05	2.65E-05	2.86E-09	5.19E-08	0.00E+00	5.47E-08	0.055	0.00E+00	6.62E-04	3.37E-04
3745453758328	374545	3758328	6.87E-05	1.47E-04	3.66E-04	3.83E-06	1.23E-04	1.53E-04	3.55E-06	5.10E-05	5.06E-05	1.32E-05	1.32E-05	2.70E-05	2.92E-09	5.29E-08	0.00E+00	5.58E-08	0.056	0.00E+00	6.76E-04	3.43E-04
3745503758328	374550	3758328	7.01E-05	1.50E-04	3.73E-04	3.87E-06	1.26E-04	1.56E-04	3.62E-06	5.19E-05	5.16E-05	1.34E-05	1.34E-05	2.76E-05	2.98E-09	5.40E-08	0.00E+00	5.69E-08	0.057	0.00E+00	6.90E-04	3.50E-04
3745553758328	374555	3758328	7.15E-05	1.53E-04	3.81E-04	3.91E-06	1.28E-04	1.59E-04	3.69E-06	5.28E-05	5.25E-05	1.36E-05	1.36E-05	2.81E-05	3.04E-09	5.50E-08	0.00E+00	5.81E-08	0.058	0.00E+00	7.03E-04	3.57E-04
3745603758328	374560	3758328	7.29E-05	1.56E-04	3.88E-04	3.94E-06	1.31E-04	1.62E-04	3.76E-06	5.38E-05	5.34E-05	1.39E-05	1.39E-05	2.87E-05	3.10E-09	5.61E-08	0.00E+00	5.93E-08	0.059	0.00E+00	7.17E-04	3.64E-04
3745653758328	374565	3758328	7.43E-05	1.59E-04	3.95E-04	3.98E-06	1.33E-04	1.65E-04	3.84E-06	5.47E-05	5.44E-05	1.41E-05	1.41E-05	2.92E-05	3.16E-09	5.71E-08	0.00E+00	6.02E-08	0.060	0.00E+00	7.30E-04	3.71E-04
3744003758333	374400	3758333	3.52E-05	7.51E-05	1.87E-04	2.81E-06	6.31E-05	7.83E-05	1.82E-06	2.99E-05	2.97E-05	7.72E-06	7.72E-06	1.65E-05	1.50E-09	2.82E-08	0.00E+00	2.97E-08	0.030	0.00E+00	3.55E-04	1.81E-04
3744053758333	374405	3758333	3.60E-05	7.69E-05	1.92E-04	2.84E-06	6.46E-05	8.02E-05	1.86E-06	3.05E-05	3.03E-05	7.87E-06	7.87E-06	1.68E-05	1.53E-09	2.89E-08	0.00E+00	3.04E-08	0.030	0.00E+00	3.63E-04	1.85E-04
3744103758333	374410	3758333	3.69E-05	7.88E-05	1.96E-04	2.88E-06	6.62E-05	8.21E-05	1.91E-06	3.11E-05	3.09E-05	8.02E-06	8.02E-06	1.71E-05	1.57E-09	2.95E-08	0.00E+00	3.11E-08	0.031	0.00E+00	3.71E-04	1.89E-04
3744153758333	374415	3758333	3.78E-05	8.07E-05	2.01E-04	2.91E-06	6.78E-05	8.41E-05	1.95E-06	3.17E-05	3.15E-05	8.18E-06	8.18E-06	1.74E-05	1.61E-09	3.02E-08	0.00E+00	3.18E-08	0.032	0.00E+00	3.80E-04	1.94E-04
3744203758333	374420	3758333	3.87E-05	8.27E-05	2.06E-04	2.95E-06	6.95E-05	8.62E-05	2.00E-06	3.23E-05	3.21E-05	8.34E-06	8.34E-06	1.77E-05	1.65E-09	3.09E-08	0.00E+00	3.25E-08	0.033	0.00E+00	3.89E-04	1.98E-04
3744253758333	374425	3758333	3.97E-05	8.48E-05	2.11E-04	2.98E-06	7.12E-05	8.83E-05	2.05E-06	3.29E-05	3.27E-05	8.50E-06	8.50E-06	1.80E-05	1.69E-09	3.16E-08	0.00E+00	3.33E-08	0.033	0.00E+00	3.98E-04	2.03E-04
3744303758333	374430	3758333	4.07E-05	8.69E-05	2.17E-04	3.02E-06	7.30E-05	9.05E-05	2.10E-06	3.36E-05	3.34E-05	8.67E-06	8.67E-06	1.83E-05	1.73E-09	3.23E-08	0.00E+00	3.41E-08	0.034	0.00E+00	4.08E-04	2.08E-04
3744353758333	374435	3758333	4.17E-05	8.91E-05	2.22E-04	3.06E-06	7.48E-05	9.28E-05	2.15E-06	3.42E-05	3.40E-05	8.84E-06	8.84E-06	1.86E-05	1.77E-09	3.31E-08	0.00E+00	3.49E-08	0.035	0.00E+00	4.17E-04	2.13E-04
3744403758333	374440	3758333	4.28E-05	9.13E-05	2.28E-04	3.09E-06	7.67E-05	9.52E-05	2.21E-06	3.49E-05	3.47E-05	9.01E-06	9.01E-06	1.89E-05	1.82E-09	3.39E-08	0.00E+00	3.57E-08	0.036	0.00E+00	4.28E-04	2.18E-04
3744453758333	374445	3758333	4.39E-05	9.37E-05	2.33E-04	3.13E-06	7.86E-05	9.76E-05	2.27E-06	3.56E-05	3.54E-05	9.19E-06	9.19E-06	1.92E-05	1.87E-09	3.47E-08	0.00E+00	3.65E-08	0.037	0.00E+00	4.38E-04	2.23E-04
3744503758333	374450	3758333	4.50E-05	9.61E-05	2.39E-04	3.17E-06	8.07E-05	1.00E-04	2.32E-06	3.63E-05	3.61E-05	9.37E-06	9.37E-06	1.96E-05	1.91E-09	3.55E-08	0.00E+00	3.74E-08	0.037	0.00E+00	4.49E-04	2.29E-04
3744553758333	374455	3758333	4.61E-05	9.85E-05	2.46E-04	3.20E-06	8.27E-05	1.03E-04	2.38E-06	3.70E-05	3.68E-05	9.56E-06	9.56E-06	1.99E-05	1.96E-09	3.64E-08	0.00E+00	3.83E-08	0.038	0.00E+00	4.60E-04	2.34E-04
3744603758333	374460	3758333	4.73E-05	1.01E-04	2.52E-04	3.24E-06	8.49E-05	1.05E-04	2.44E-06	3.78E-05	3.75E-05	9.75E-06	9.75E-06	2.02E-05	2.01E-09	3.72E-08	0.00E+00	3.92E-08	0.039	0.00E+00	4.71E-04	2.40E-04
3744653758333	374465	3758333	4.85E-05	1.04E-04	2.58E-04	3.28E-06	8.70E-05	1.08E-04	2.51E-06	3.85E-05	3.83E-05	9.94E-06	9.94E-06	2.06E-05	2.06E-09	3.81E-08	0.00E+00	4.01E-08	0.040	0.00E+00	4.83E-04	2.46E-04
3744703758333	374470	3758333	4.98E-05	1.06E-04	2.65E-04	3.32E-06	8.93E-05	1.11E-04	2.57E-06	3.93E-05	3.90E-05	1.01E-05	1.01E-05	2.10E-05	2.12E-09	3.90E-08	0.00E+00	4.11E-08	0.041	0.00E+00	4.95E-04	2.52E-04
3744753758333	374475	3758333	5.11E-05	1.09E-04	2.72E-04	3.36E-06	9.16E-05	1.14E-04	2.64E-06	4.00E-05	3.98E-05	1.03E-05	1.03E-05	2.13E-05	2.17E-09	4.00E-08	0.00E+00	4.21E-08	0.042	0.00E+00	5.07E-04	2.58E-04
3744803758333	374480	3758333	5.24E-05	1.12E-04	2.79E-04	3.39E-06	9.40E-05	1.17E-04	2.71E-06	4.08E-05	4.06E-05	1.05E-05	1.05E-05	2.17E-05	2.23E-09	4.09E-08	0.00E+00	4.32E-08	0.043	0.00E+00	5.20E-04	2.64E-04
3744853758333	374485	3758333	5.38E-05	1.15E-04	2.86E-04	3.43E-06	9.65E-05	1.20E-04	2.78E-06	4.16E-05	4.14E-05	1.07E-05	1.07E-05	2.21E-05	2.29E-09	4.19E-08	0.00E+00	4.42E-08	0.044	0.00E+00	5.33E-04	2.71E-04
3744903758333	374490	3758333	5.52E-05	1.18E-04	2.94E-04	3.47E-06	9.89E-05	1.23E-04	2.85E-06	4.24E-05	4.22E-05	1.10E-05	1.10E-05	2.25E-05	2.35E-09	4.29E-08	0.00E+00	4.53E-08	0.045	0.00E+00	5.46E-04	2.78E-04
3744953758333	374495	3758333	5.66E-05	1.21E-04	3.01E-04	3.51E-06	1.02E-04	1.26E-04	2.92E-06	4.33E-05	4.30E-05	1.12E-05	1.12E-05	2.29E-05	2.41E-09	4.40E-08	0.00E+00	4.64E-08	0.046	0.00E+00	5.60E-04	2.85E-04
3745003758333	374500	3758333	5.81E-05	1.24E-04	3.09E-04	3.55E-06	1.04E-04	1.29E-04	3.00E-06	4.41E-05	4.39E-05	1.14E-05	1.14E-05	2.33E-05	2.47E-09	4.50E-08	0.00E+00	4.75E-08	0.047	0.00E+00	5.73E-04	2.92E-04
3745053758333	374505	3758333	5.95E-05	1.27E-04	3.17E-04	3.60E-06	1.07E-04	1.32E-04	3.07E-06	4.50E-05	4.47E-05	1.16E-05	1.16E-05	2.38E-05	2.53E-09	4.61E-08	0.00E+00	4.86E-08	0.049	0.00E+00	5.87E-04	2.99E-04
3745103758333	374510	3758333	6.10E-05	1.30E-04	3.25E-04	3.63E-06	1.09E-04	1.36E-04	3.15E-06	4.58E-05	4.56E-05	1.18E-05	1.18E-05	2.42E-05	2.59E-09	4.72E-08	0.00E+00	4.98E-08	0.050	0.00E+00	6.02E-04	3.06E-04
3745153758333	374515	3758333	6.25E-05	1.34E-04	3.33E-04	3.67E-06	1.12E-04	1.39E-04	3.23E-06	4.67E-05	4.64E-05	1.21E-05	1.21E-05	2.47E-05	2.66E-09	4.83E-08	0.00E+00	5.09E-08	0.051	0.00E+00	6.16E-04	3.13E-04
3745203758333	374520	3758333	6.41E-05	1.37E-04	3.41E-04	3.72E-06	1.15E-04	1.43E-04	3.31E-06	4.76E-05	4.73E-05	1.23E-05	1.23E-05	2.51E-05	2.72E-09	4.94E-08	0.00E+00	5.21E-08	0.052	0.00E+00	6.30E-04	3.20E-04
3745253758333	374525	3758333	6.56E-05	1.40E-04	3.49E-04	3.76E-06	1.18E-04	1.46E-04	3.39E-06	4.85E-05	4.83E-05	1.25E-05	1.25E-05	2.56E-05	2.79E-09	5.05E-08	0.00E+00	5.33E-08	0.053	0.00E+00	6.45E-04	3.28E-04
3745303758333	374530	3758333	6.72E-05	1.43E-04	3.57E-04	3.80E-06	1.20E-04	1.49E-04	3.47E-06	4.95E-05	4.92E-05	1.28E-05	1.28E-05	2.61E-05	2.86E-09	5.16E-08	0.00E+00	5.45E-08	0.054	0.00E+00	6.60E-04	3.35E-04
3745353758333	374535	3758333	6.87E-05	1.47E-04	3.66E-04	3.84E-06	1.23E-04	1.53E-04	3.55E-06	5.04E-05	5.01E-05	1.30E-05	1.30E-05	2.66E-05	2.92E-09	5.28E-08	0.00E+00	5.57E-08	0.056	0.00E+00	6.75E-04	3.43E-04
3745403758333	374540	3758333	7.03E-05	1.50E-04	3.74E-04	3.88E-06	1.26E-04	1.56E-04	3.63E-06	5.14E-05	5.11E-05	1.33E-05	1.33E-05	2.71E-05	2.99E-09	5.39E-08	0.00E+00	5.69E-08	0.057	0.00E+00	6.90E-04	3.50E-04
3745453758333	374545	3758333	7.18E-05	1.53E-04	3.82E-04	3.92E-06	1.29E-04	1.60E-04	3.71E-06	5.25E-05	5.22E-05	1.35E-05	1.35E-05	2.75E-05	3.05E-09	5.50E-08	0.00E+00	5.81E-08	0.058	0.00E+00	7.04E-04	3.58E-04
3745503758333	374550	3758333	7.33E-05	1.57E-04	3.90E-04	3.95E-06	1.31E-04	1.63E-04	3.79E-06	5.33E-05	5.30E-05	1.38E-05	1.38E-05	2.82E-05	3.12E-09	5.62E-08	0.00E+00	5.93E-08	0.059	0.00E+00	7.19E-04	3.65E-04
3745553758333	374555	3758333	7.48E-05	1.60E-04	3.98E-04	4.00E-06	1.34E-04	1.67E-04	3.86E-06	5.43E-05	5.40E-05	1.40E-05	1.40E-05	2.87E-05	3.18E-09	5.73E-08	0.00E+00	6.05E-08	0.060	0.00E+00	7.34E-04	3.73E-04
3745603758333	374560	3758333	7.63E-05	1.63E-04	4.06E-04	4.03E-06	1.37E-04	1.70E-04	3.94E-06	5.53E-05	5.50E-05	1.43E-05	1.43E-05	2.93E-05	3.25E-09	5.84E-08	0.00E+00	6.17E-08	0.062	0.00E+00	7.48E-04	3.80E-04
3745653758333	374565	3758333	7.78E-05	1.66E-04	4.14E-04	4.07E-06	1.40E-04	1.73E-04	4.02E-06	5.63E-05	5.60E-05	1.45E-05	1.45E-05	2.99E-05	3.31E-09	5.95E-08	0.00E+00	6.28E-08	0.063	0.00E+00	7.63E-04	3.87E-04
3744003758338	374400	3758338	3.60E-05	7.68E-05	1.91E-04	2.85E-06	6.45E-05	8.00E-05	1.86E-06	3.04E-05	3.02E-05	7.84E-06	7.84E-06	1.68E-05	1.53E-09	2.88E-08	0.00E+00	3.03E-08	0.030	0.00E+00	3.62E-04	1.84E-04
3744053758338	374405	3758338	3.68E-05	7.87E-05	1.96E-04	2.89E-06	6.61E-05	8.20E-05	1.90E-06	3.10E-05	3.08E-05	7.99E-06	7.99E-06	1.71E-05	1.57E-09	2.94E-08	0.00E+00	3.10E-08	0.031	0.00E+00	3.70E-04	1.89E-04
3744103758338	374410	3758338	3.78E-05	8.06E-05	2.01E-04	2.93E-06	6.77E-05	8.40E-05	1.95E-06	3.16E-05	3.14E-05	8.15E-06	8.15E-06	1.73E-05	1.61E-09	3.01E-08	0.00E+00	3.17E-08	0.032	0.00E+00	3.79E-04	1.93E-04
3744153758338	374415	3758338	3.87E-05	8.26E-05	2.06E-04	2.96E-06	6.94E-05	8.61E-05	2.00E-06	3.22E-05	3.20E-05	8.31E-06	8.31E-06	1.76E-05	1.65E-09	3.08E-08	0.00E+00	3.25E-08	0.032	0.00E+00	3.88E-04	1.98E-04
3744203758338	374420	3758338	3.97E-05	8.47E-05	2.11E-04	3.00E-06	7.11E-05	8.83E-05	2.05E-06	3.28E-05	3.26E-05	8.48E-06	8.48E-06	1.79E-05	1.69E-09	3.16E-08	0.00E+00	3.32E-08	0.033	0.00E+00	3.98E-04	2.03E-04
3744253758338	374425	3758338	4.07E-05

			SWBuilding Construction	SWDemolition	SWGrading	EYBuilding Construction	SWPaving	SWGrading	SWArchitectural Coating	NBBuilding Construction	NBBuilding Construction	NBArchitectural Coating	NBArchitectural Coating	RWBuilding Construction	Child Risk					Overlapping Phases - Maximum Gl		
Unique Identifier	X (UTM)	Y (UTM)	2026	2026	2026	2026	2027	2027	2027	2026	2027	2026	2027	2026	3rd Trimester	0<2	2<16	Total	per million	2025	2026	2027
3744253758348	374425	3758348	4.27E-05	9.13E-05	2.27E-04	3.15E-06	7.66E-05	9.51E-05	2.21E-06	3.47E-05	3.44E-05	8.95E-06	8.95E-06	1.88E-05	1.82E-09	3.38E-08	0.00E+00	3.56E-08	0.036	0.00E+00	4.27E-04	2.17E-04
3744303758348	374430	3758348	4.39E-05	9.37E-05	2.34E-04	3.19E-06	7.87E-05	9.76E-05	2.27E-06	3.54E-05	3.52E-05	9.13E-06	9.13E-06	1.92E-05	1.87E-09	3.46E-08	0.00E+00	3.65E-08	0.036	0.00E+00	4.38E-04	2.23E-04
3744353758348	374435	3758348	4.51E-05	9.63E-05	2.40E-04	3.23E-06	8.08E-05	1.00E-04	2.33E-06	3.61E-05	3.59E-05	9.32E-06	9.32E-06	1.95E-05	1.92E-09	3.55E-08	0.00E+00	3.74E-08	0.037	0.00E+00	4.49E-04	2.29E-04
3744403758348	374440	3758348	4.63E-05	9.89E-05	2.46E-04	3.27E-06	8.30E-05	1.03E-04	2.39E-06	3.69E-05	3.66E-05	9.52E-06	9.52E-06	1.99E-05	1.97E-09	3.64E-08	0.00E+00	3.84E-08	0.038	0.00E+00	4.61E-04	2.35E-04
3744453758348	374445	3758348	4.76E-05	1.02E-04	2.53E-04	3.31E-06	8.53E-05	1.06E-04	2.46E-06	3.76E-05	3.74E-05	9.72E-06	9.72E-06	2.02E-05	2.02E-09	3.73E-08	0.00E+00	3.94E-08	0.039	0.00E+00	4.73E-04	2.41E-04
3744503758348	374450	3758348	4.89E-05	1.04E-04	2.60E-04	3.35E-06	8.77E-05	1.09E-04	2.53E-06	3.84E-05	3.82E-05	9.92E-06	9.92E-06	2.06E-05	2.08E-09	3.83E-08	0.00E+00	4.04E-08	0.040	0.00E+00	4.86E-04	2.47E-04
3744553758348	374455	3758348	5.03E-05	1.07E-04	2.68E-04	3.39E-06	9.02E-05	1.12E-04	2.60E-06	3.92E-05	3.90E-05	1.01E-05	1.01E-05	2.10E-05	2.14E-09	3.93E-08	0.00E+00	4.15E-08	0.041	0.00E+00	4.99E-04	2.54E-04
3744603758348	374460	3758348	5.17E-05	1.10E-04	2.75E-04	3.44E-06	9.28E-05	1.15E-04	2.67E-06	4.01E-05	3.98E-05	1.03E-05	1.03E-05	2.13E-05	2.20E-09	4.03E-08	0.00E+00	4.25E-08	0.043	0.00E+00	5.13E-04	2.61E-04
3744653758348	374465	3758348	5.32E-05	1.14E-04	2.83E-04	3.48E-06	9.54E-05	1.18E-04	2.75E-06	4.09E-05	4.06E-05	1.06E-05	1.06E-05	2.17E-05	2.26E-09	4.14E-08	0.00E+00	4.37E-08	0.044	0.00E+00	5.26E-04	2.68E-04
3744703758348	374470	3758348	5.47E-05	1.17E-04	2.91E-04	3.52E-06	9.81E-05	1.22E-04	2.83E-06	4.18E-05	4.15E-05	1.08E-05	1.08E-05	2.21E-05	2.33E-09	4.25E-08	0.00E+00	4.48E-08	0.045	0.00E+00	5.41E-04	2.75E-04
3744753758348	374475	3758348	5.63E-05	1.20E-04	3.00E-04	3.56E-06	1.01E-04	1.25E-04	2.91E-06	4.26E-05	4.24E-05	1.10E-05	1.10E-05	2.25E-05	2.39E-09	4.36E-08	0.00E+00	4.60E-08	0.046	0.00E+00	5.56E-04	2.83E-04
3744803758348	374480	3758348	5.80E-05	1.24E-04	3.08E-04	3.60E-06	1.04E-04	1.29E-04	2.99E-06	4.35E-05	4.33E-05	1.12E-05	1.12E-05	2.30E-05	2.46E-09	4.48E-08	0.00E+00	4.73E-08	0.047	0.00E+00	5.71E-04	2.90E-04
3744853758348	374485	3758348	5.96E-05	1.27E-04	3.17E-04	3.65E-06	1.07E-04	1.33E-04	3.08E-06	4.45E-05	4.42E-05	1.15E-05	1.15E-05	2.34E-05	2.54E-09	4.60E-08	0.00E+00	4.85E-08	0.049	0.00E+00	5.87E-04	2.98E-04
3744903758348	374490	3758348	6.14E-05	1.31E-04	3.27E-04	3.69E-06	1.10E-04	1.37E-04	3.17E-06	4.54E-05	4.51E-05	1.17E-05	1.17E-05	2.38E-05	2.61E-09	4.72E-08	0.00E+00	4.98E-08	0.050	0.00E+00	6.04E-04	3.07E-04
3744953758348	374495	3758348	6.32E-05	1.35E-04	3.36E-04	3.74E-06	1.13E-04	1.41E-04	3.26E-06	4.63E-05	4.61E-05	1.20E-05	1.20E-05	2.43E-05	2.69E-09	4.85E-08	0.00E+00	5.12E-08	0.051	0.00E+00	6.20E-04	3.15E-04
3745003758348	374500	3758348	6.50E-05	1.39E-04	3.46E-04	3.78E-06	1.17E-04	1.45E-04	3.36E-06	4.73E-05	4.70E-05	1.22E-05	1.22E-05	2.48E-05	2.76E-09	4.98E-08	0.00E+00	5.26E-08	0.053	0.00E+00	6.38E-04	3.24E-04
3745053758348	374505	3758348	6.69E-05	1.43E-04	3.56E-04	3.83E-06	1.20E-04	1.49E-04	3.45E-06	4.83E-05	4.80E-05	1.25E-05	1.25E-05	2.52E-05	2.84E-09	5.11E-08	0.00E+00	5.40E-08	0.054	0.00E+00	6.55E-04	3.33E-04
3745103758348	374510	3758348	6.88E-05	1.47E-04	3.66E-04	3.87E-06	1.23E-04	1.53E-04	3.55E-06	4.93E-05	4.90E-05	1.27E-05	1.27E-05	2.57E-05	2.93E-09	5.25E-08	0.00E+00	5.54E-08	0.055	0.00E+00	6.73E-04	3.42E-04
3745153758348	374515	3758348	7.07E-05	1.51E-04	3.76E-04	3.92E-06	1.27E-04	1.57E-04	3.65E-06	5.03E-05	5.00E-05	1.30E-05	1.30E-05	2.62E-05	3.01E-09	5.39E-08	0.00E+00	5.69E-08	0.057	0.00E+00	6.92E-04	3.51E-04
3745203758348	374520	3758348	7.27E-05	1.55E-04	3.87E-04	3.96E-06	1.30E-04	1.62E-04	3.75E-06	5.14E-05	5.11E-05	1.33E-05	1.33E-05	2.67E-05	3.09E-09	5.53E-08	0.00E+00	5.83E-08	0.058	0.00E+00	7.10E-04	3.60E-04
3745253758348	374525	3758348	7.47E-05	1.59E-04	3.97E-04	4.01E-06	1.34E-04	1.66E-04	3.86E-06	5.24E-05	5.21E-05	1.35E-05	1.35E-05	2.73E-05	3.18E-09	5.67E-08	0.00E+00	5.98E-08	0.060	0.00E+00	7.29E-04	3.70E-04
3745303758348	374530	3758348	7.67E-05	1.64E-04	4.08E-04	4.05E-06	1.37E-04	1.71E-04	3.96E-06	5.35E-05	5.32E-05	1.38E-05	1.38E-05	2.78E-05	3.26E-09	5.81E-08	0.00E+00	6.14E-08	0.061	0.00E+00	7.48E-04	3.79E-04
3745353758348	374535	3758348	7.87E-05	1.68E-04	4.19E-04	4.10E-06	1.41E-04	1.75E-04	4.06E-06	5.46E-05	5.43E-05	1.41E-05	1.41E-05	2.84E-05	3.35E-09	5.95E-08	0.00E+00	6.29E-08	0.063	0.00E+00	7.67E-04	3.89E-04
3745403758348	374540	3758348	8.07E-05	1.72E-04	4.29E-04	4.14E-06	1.45E-04	1.80E-04	4.17E-06	5.57E-05	5.54E-05	1.44E-05	1.44E-05	2.90E-05	3.43E-09	6.10E-08	0.00E+00	6.44E-08	0.064	0.00E+00	7.86E-04	3.98E-04
3745453758348	374545	3758348	8.27E-05	1.77E-04	4.40E-04	4.19E-06	1.48E-04	1.84E-04	4.27E-06	5.68E-05	5.65E-05	1.47E-05	1.47E-05	2.96E-05	3.52E-09	6.24E-08	0.00E+00	6.59E-08	0.066	0.00E+00	8.05E-04	4.08E-04
3745503758348	374550	3758348	8.47E-05	1.81E-04	4.51E-04	4.23E-06	1.52E-04	1.88E-04	4.37E-06	5.80E-05	5.76E-05	1.50E-05	1.50E-05	3.02E-05	3.60E-09	6.38E-08	0.00E+00	6.74E-08	0.067	0.00E+00	8.24E-04	4.17E-04
3745553758348	374555	3758348	8.67E-05	1.85E-04	4.61E-04	4.28E-06	1.55E-04	1.93E-04	4.48E-06	5.91E-05	5.88E-05	1.53E-05	1.53E-05	3.08E-05	3.68E-09	6.53E-08	0.00E+00	6.90E-08	0.069	0.00E+00	8.42E-04	4.27E-04
3745603758348	374560	3758348	8.86E-05	1.89E-04	4.71E-04	4.32E-06	1.59E-04	1.97E-04	4.58E-06	6.03E-05	5.99E-05	1.56E-05	1.56E-05	3.14E-05	3.77E-09	6.67E-08	0.00E+00	7.05E-08	0.070	0.00E+00	8.61E-04	4.36E-04
3745653758348	374565	3758348	9.05E-05	1.93E-04	4.82E-04	4.36E-06	1.62E-04	2.01E-04	4.68E-06	6.15E-05	6.11E-05	1.59E-05	1.59E-05	3.21E-05	3.85E-09	6.81E-08	0.00E+00	7.20E-08	0.072	0.00E+00	8.79E-04	4.45E-04
3744003758353	374400	3758353	3.84E-05	8.21E-05	2.04E-04	3.01E-06	6.89E-05	8.55E-05	1.98E-06	3.18E-05	3.16E-05	8.21E-06	8.21E-06	1.75E-05	1.63E-09	3.06E-08	0.00E+00	3.22E-08	0.032	0.00E+00	3.86E-04	1.96E-04
3744053758353	374405	3758353	3.94E-05	8.42E-05	2.10E-04	3.05E-06	7.07E-05	8.78E-05	2.04E-06	3.25E-05	3.23E-05	8.38E-06	8.38E-06	1.79E-05	1.68E-09	3.13E-08	0.00E+00	3.30E-08	0.033	0.00E+00	3.95E-04	2.01E-04
3744103758353	374410	3758353	4.05E-05	8.64E-05	2.15E-04	3.09E-06	7.26E-05	9.01E-05	2.09E-06	3.31E-05	3.29E-05	8.56E-06	8.56E-06	1.82E-05	1.72E-09	3.21E-08	0.00E+00	3.38E-08	0.034	0.00E+00	4.05E-04	2.06E-04
3744153758353	374415	3758353	4.16E-05	8.87E-05	2.21E-04	3.13E-06	7.45E-05	9.25E-05	2.15E-06	3.38E-05	3.36E-05	8.73E-06	8.73E-06	1.85E-05	1.77E-09	3.29E-08	0.00E+00	3.47E-08	0.035	0.00E+00	4.16E-04	2.11E-04
3744203758353	374420	3758353	4.27E-05	9.11E-05	2.27E-04	3.17E-06	7.65E-05	9.49E-05	2.20E-06	3.45E-05	3.43E-05	8.91E-06	8.91E-06	1.88E-05	1.81E-09	3.37E-08	0.00E+00	3.55E-08	0.036	0.00E+00	4.26E-04	2.17E-04
3744253758353	374425	3758353	4.38E-05	9.36E-05	2.33E-04	3.21E-06	7.86E-05	9.75E-05	2.26E-06	3.53E-05	3.50E-05	9.10E-06	9.10E-06	1.91E-05	1.86E-09	3.46E-08	0.00E+00	3.64E-08	0.036	0.00E+00	4.37E-04	2.23E-04
3744303758353	374430	3758353	4.50E-05	9.62E-05	2.40E-04	3.25E-06	8.08E-05	1.00E-04	2.33E-06	3.60E-05	3.58E-05	9.29E-06	9.29E-06	1.95E-05	1.92E-09	3.55E-08	0.00E+00	3.74E-08	0.037	0.00E+00	4.49E-04	2.28E-04
3744353758353	374435	3758353	4.63E-05	9.88E-05	2.46E-04	3.29E-06	8.30E-05	1.03E-04	2.39E-06	3.68E-05	3.65E-05	9.49E-06	9.49E-06	1.98E-05	1.97E-09	3.64E-08	0.00E+00	3.83E-08	0.038	0.00E+00	4.61E-04	2.34E-04
3744403758353	374440	3758353	4.76E-05	1.02E-04	2.53E-04	3.33E-06	8.53E-05	1.06E-04	2.46E-06	3.75E-05	3.73E-05	9.69E-06	9.69E-06	2.02E-05	2.02E-09	3.73E-08	0.00E+00	3.93E-08	0.039	0.00E+00	4.73E-04	2.41E-04
3744453758353	374445	3758353	4.89E-05	1.05E-04	2.60E-04	3.38E-06	8.78E-05	1.09E-04	2.52E-06	3.83E-05	3.81E-05	9.90E-06	9.90E-06	2.06E-05	2.08E-09	3.83E-08	0.00E+00	4.04E-08	0.040	0.00E+00	4.86E-04	2.47E-04
3744503758353	374450	3758353	5.04E-05	1.08E-04	2.68E-04	3.42E-06	9.03E-05	1.12E-04	2.60E-06	3.92E-05	3.89E-05	1.01E-05	1.01E-05	2.10E-05	2.14E-09	3.93E-08	0.00E+00	4.15E-08	0.041	0.00E+00	5.00E-04	2.54E-04
3744553758353	374455	3758353	5.18E-05	1.11E-04	2.76E-04	3.46E-06	9.29E-05	1.15E-04	2.68E-06	4.00E-05	3.98E-05	1.03E-05	1.03E-05	2.13E-05	2.20E-09	4.04E-08	0.00E+00	4.26E-08	0.043	0.00E+00	5.13E-04	2.61E-04
3744603758353	374460	3758353	5.33E-05	1.14E-04	2.84E-04	3.50E-06	9.56E-05	1.19E-04	2.75E-06	4.09E-05	4.06E-05	1.05E-05	1.05E-05	2.17E-05	2.27E-09	4.15E-08	0.00E+00	4.37E-08	0.044	0.00E+00	5.28E-04	2.68E-04
3744653758353	374465	3758353	5.49E-05	1.17E-04	2.92E-04	3.55E-06	9.85E-05	1.22E-04	2.84E-06	4.17E-05	4.15E-05	1.08E-05	1.08E-05	2.21E-05	2.33E-09	4.26E-08	0.00E+00	4.49E-08	0.045	0.00E+00	5.42E-04	2.76E-04
3744703758353	374470	3758353	5.65E-05	1.21E-04	3.01E-04	3.59E-06	1.01E-04	1.26E-04	2.92E-06	4.26E-05	4.24E-05	1.10E-05	1.10E-05	2.25E-05	2.40E-09	4.38E-08	0.00E+00	4.62E-08	0.046	0.00E+00	5.58E-04	2.84E-04
3744753758353	374475	3758353	5.82E-05	1.24E-04	3.10E-04	3.64E-06	1.04E-04	1.30E-04	3.01E-06	4.36E-05	4.33E-05	1.12E-05	1.12E-05	2.30E-05	2.48E-09	4.50E-08	0.00E+00	4.74E-08	0.047	0.00E+00	5.74E-04	2.92E-04
3744803758353	374480	3758353	6.00E-05	1.28E-04	3.19E-04	3.68E-06	1.08E-04	1.34E-04	3.10E-06	4.45E-05	4.42E-05	1.15E-05	1.15E-05	2.34E-05	2.55E-09	4.62E-08	0.00E+00	4.88E-08	0.049	0.00E+00	5.91E-04	3.00E-04
3744853758353	374485	3758353	6.18E-05	1.32E-04	3.29E-04	3.72E-06	1.11E-04	1.38E-04	3.19E-06	4.54E-05	4.52E-05	1.17E-05	1.17E-05	2.39E-05	2.63E-09	4.75E-08	0.00E+00	5.01E-08	0.050	0.00E+00	6.08E-04	3.09E-04
3744903758353	374490	3758353	6.37E-05	1.36E-04	3.39E-04	3.77E-06	1.14E-04	1.42E-04	3.29E-06	4.64E-05	4.61E-05	1.20E-05	1.20E-05	2.43E-05	2.71E-09	4.88E-08	0.00E+00	5.15E-08	0.052	0.00E+00	6.25E-04	3.17E-04
3744953758353	374495	3758353	6.56E-05	1.40E-04	3.49E-04	3.82E-06	1.18E-04	1.46E-04	3.39E-06	4.74E-05	4.71E-05	1.22E-05	1.22E-05	2.48E-05	2.79E-09	5.02E-08	0.00E+00	5.30E-08	0.053	0.00E+00	6.43E-04	3.26E-04
3745003758353	374500	3758353	6.76E-05	1.44E-04	3.60E-04	3.86E-06	1.21E-04	1.50E-04	3.49E-06	4.84E-05	4.81E-05	1.25E-05	1.25E-05	2.53E-05	2.88E-09	5.16E-08	0.00E+00	5.45E-08	0.054	0.00E+00	6.62E-04	3.36E-04
3745053758353	374505	3758353	6.97E-05	1.49E-04	3.71E-04	3.91E-06	1.25E-04	1.55E-04	3.60E-06	4.95E-05	4.92E-05	1.28E-05	1.28E-05	2.58E-05	2.96E-09	5.30E-08	0.00E+00	5.60E-08	0.056	0.00E+00	6.81E-04	3.46E-04
3745103758353	374510	3758353	7.18E-05	1.53E-04	3.82E-04	3.96E-06	1.29E-04	1.60E-04	3.71E-06	5.05E-05	5.02E-05	1.30E-05	1.30E-05	2.63E-05	3.05E-09	5.45E-08	0.00E+00	5.76E-08	0.058	0.00E+00	7.01E-04	3.55E-04
3745153758353	374515	3758353	7.39E-05	1.58E-04	3.93E-04	4.00E-06	1.32E-04	1.64E-04	3.82E-06	5.16E-05	5.13E-05	1.33E-05	1.33E-05	2.68E-05	3.14E-09	5.60E-08	0.00E+00	5.91E-08	0.059	0.00E+00	7.21E-04	3.65E-04
3745203758353	374520	3758353	7.59E-05	1.62E-04	4.05E-04	4.05E-06	1.36E-04	1.69E-04	3.93E-06	5.27E-05	5.24E-05	1.36E-05	1.36E-05	2.73E-05	3.23E-09	5.76E-08	0.00E+00	6.07E-08	0.061	0.00E+00	7.42E-04	3.75E-04
3745253758353	374525	3758353	7.82E-05	1.67E-04	4.16E-04	4.10E-06	1.40E-04	1.74E-04	4.04E-06	5.38E-05	5.35E-05	1.39E-05	1.39E-05	2.79E-05	3.33E-09	5.90E-08	0.00E+00	6.24E-08	0.062	0.00E+00	7.61E-04	3.86E-04
3745303758353	374530	3758353	8.04E-05	1.72E-04	4.28E-04	4.14E-06	1.44E-04	1.79E-04	4.15E-06	5.50E-05	5.46E-05	1.42E-05	1.42E-05	2.84E-05	3.42E-09	6.06E-08	0.00E+00	6.40E-08	0.064	0.00E+00	7.82E-04	3.96E-04
3745353758353	374535	3758353	8.26E-05	1.76E-04	4.40E-04	4.19E-06	1.48E-04	1.84E-04	4.27E-06	5.61E-05	5.58E-05	1.45E-05	1.45E-05	2.90E-05	3.51E-09	6.21E-08	0.00E+00	6.57E-08	0.066	0.00E+00	8.02E-04	4.06E-04
3745403758353	374540	3758353	8.48E-05	1.81E-04	4.51E-04	4.24E-06	1.52E-04	1.89E-04	4.38E-06	5.73E-05	5.69E-05	1.48E-05	1.48E-05	2.96E-05	3.61E-09	6.37E-08	0.00E+00	6.73E-08	0.067	0.00E+00	8.23E-04	4.17E-04
3745453758353	374545	3758353	8.70E-05	1.86E-04	4.63E-04	4.29E-06	1.56E-04	1.94E-04	4.49E-06	5.85E-05	5.81E-05	1.51E-05	1.51E-05	3.02E-05	3.70E-09	6.53E-08	0.00E+00	6.90E-08	0.069	0.00E+00	8.44E-04	4.27E-04
3745503758353	374550	3758353	8.92E-05	1.90E-04	4.75E-04	4.33E-06	1.60E-04	1.98E-04	4.61E-06	5.97E-05	5.93E-05	1.54E-05	1.54E-05	3.09E-05	3.79E-09	6.68E-08	0.00E+00	7.06E-08	0.071	0.00E+00	8.65E-04	4.38E-04
3745553758353	374555	3758353	9.14E-05	1.95E-04	4.86E-04	4.38E-06	1.64E-04	2.03E-04	4.72E-06	6.09E-05	6.05E-05	1.57E-05	1.57E-05	3.15E-05	3.89E-09	6.84E-08	0.00E+00	7.23E-08	0.072	0.00E+00	8.85E-04	4.48E-04
3745603758353	374560	3758353	9.35E-05	2.00E-04	4.98E-04	4.42E-06	1.68E-04	2.08E-04	4.83E-06	6.21E-05	6.17E-05	1.60E-05	1.60E-05	3.22E-05	3.98E-09	6.99E-08	0.00E+00	7.39E-08	0.074	0.00E+00	9.05E-04	4.58E-04
3745653758353	374565	3758353	9.56E-05	2.04E-04	5.09E-04	4.47E-06	1.71E-04	2.13E-04	4.94E-06	6.34E-05	6.30E-05	1.64E-05	1.64E-05	3.29E-05	4.07E-09	7.15E-08	0.00E+00	7.55E-08	0.076	0.00E+00	9.26E-04	4.69E-04
3744703758358	374570	3758358	9.77E-05	2.09E-04	5.20E-04	4.51E-06	1.75E-04	2.17E-04	5.05E-06	6.46E-05	6.42E-05	1.67E-05	1.67E-05	3.36E-05	4.15E-09	7.30E-08	0.00E+00	7.72E-08	0.077	0.00E+00	9.46E-04	4.79E-04
3744003758358	374400	3758358	3.93E-05	8.40E-05	2.09E-04	3.06E-06	7.05E-05	8.75E-05	2.03E-06	3.23E-05	3.21E-05	8.34E-06	8.34E-06	1.78E-05	1.67E-09	3.12E-08	0.00E+00	3.29E-08	0.033	0.00E+00	3.94E-04	2.00E-04
3744053758358	374405	3758358	4.04E-05	8.62E-05	2.15E-04	3.10E-06	7.24E-05	8.98E-05	2.08E-06	3.30E-05	3.28E-05	8.51E-06	8.51E-06	1.81E-05	1.72E-09	3.20E-08	0.00E+00	3.37E-08	0.034	0.00E+00	4.04E-04	2.06E-04
3744103758358	374410	3758358	4.15E-05	8.85E-05	2.21E-04	3.14E-06	7.43E-05	9.22E-05	2.14E-06	3.37E-05	3.35E-05	8.69E-06	8.69E-06	1.85E-05	1.76E-09	3.28E-08	0.00E+00	3.46E-08	0.035	0.00E+00	4.15E-04	2.11E-04
3744153758358	374415	3758358	4.26E-05	9.09E-05	2.27E-04	3.18E-06	7.63E-05	9.47E-05	2.20E-06	3.44E-05	3.42E-05	8.88E-06	8.88E-06	1.88E-05	1.81E-09	3.36E-08	0.00E+00	3.54E-08	0.035	0.00E+00	4.25E-04	2.16E-04
3744203758358	374420	3758358	4.38E-05	9.34E-05	2.33E-04	3.23E-06	7.84E-05	9.73E-05	2.26E-06	3.51E-05	3.49E-05	9.07E-06	9.07E-06	1.91E-05	1.86E-09	3.45E-08	0.00E+00	3.63E-08	0.036	0.00E+00	4.37E-04	2.22E-04
3744253758358	374425	3758358	4.49E-05	9.60E-05	2.39E-04	3.27E-06	8.06E-05	1.00E-04	2.32E-06	3.59E-05	3.56E-05	9.26E-06	9.26E-06	1.95E-05	1.91E-09	3.54E-08	0.00E+00	3.73E-08	0.037	0.00E+00	4.48E-04	2.28E-04
3744303758358	374430	3758358	4.62E-05	9.87E-05	2.46E-04	3.31E-06	8.29E-05	1.03E-04	2.39E-06	3.66E-05	3.64E-05	9.46E-06	9.46E-06	1.98E-05	1.97E-09	3.63E-08	0.00E+00	3.83E-08	0.038	0.00E+00	4.60E-04	2.34E-04
3744353758358	374435	3758358	4.76E-05	1.02E-04	2.53E-04	3.35E-06	8.53E-05	1.06E-04	2.46E-06	3.74E-05	3.72E-05	9.66E-06	9.66E-06	2.02E-05	2.02E-09	3.73E-08	0.00E+00	3.93E-08	0.039	0.00E+00	4.73E-04	2.40E-04
3744403758358	374440	3758358	4.89E-05	1.04E-04	2.60E-04	3.40E-06	8.77E-05	1.09E-04	2.53E-06	3.82E-05	3.80E-05	9.87E-06	9.87E-06	2.06E-05	2.08E-09	3.83E-08	0.00E+00	4.03E-08	0.040	0.00E+00	4.86E-04	2.47E-04
3744453758358	374445	3758358	5.04E-05	1.08E-04	2.68E-04	3.44E-06	9.03E-05	1.12E-04	2.60E-06	3.91E-05	3.88E-05	1.01E-05	1.01E-05	2.09E-05	2.14E-09	3.93E-08	0.00E+00	4.15E-08	0.041	0.00E+00	5.00E-04	2.54E-04
3744503758358	374450	3758358	5.19E-05	1.11E-04	2.76E-04	3.49E-06	9.30E-05	1.15E-04	2.68E-06	3.99E-05	3.97E-05	1.03E-05	1.03E-05	2.13E-05	2.21E-09	4.04E-08	0.00E+00	4.26E-08	0.043	0.00E+00	5.14E-04	2.61E-04
3744553758358	374455	3758358	5.34E-05	1.14E-04	2.84E-04	3.53E-06	9.58E-05	1.19E-04	2.76E-06	4.08E-05	4.05E-05	1.05E-05	1.05E-05	2.17E-05	2.27E-09	4.15E-08	0.00E+00	4.38E-08	0.044	0.00E+00	5.28E-04	2.69E-04
3744603758358	374460	3758358	5.50E-05	1.18E-04	2.93E-04	3.57E-06	9.87E-05	1.22E-04	2.84E-06	4.17E-05	4.14E-05	1.08E-05	1.08E-05	2.21E-05	2.34E-09	4.26E-08	0.00E+00	4.50E-08	0.045	0.00E+00	5.44E-04	2.76E-04
3744653758358	374465	3758358	5.67E-05	1.21E-04	3.02E-04	3.62E-06	1.02E-04	1.26E-04	2.93E-06	4.26E-05	4.23E-05	1.10E-05	1.10E-05	2.25E-05	2.41E-09	4.38E-08	0.00E+00	4.63E-08	0.046	0.00E+00	5.59E-04	2.84E-04
3744703758358	374470	3758358	5.85E-05	1.25E-04	3.11E-04	3.66E-06	1.05E-04	1.30E-04	3.02E-06	4.35E-05	4.33E-05	1.12E-05	1.12E-05	2.30E-05	2.49E-09	4.51E-08	0.00E+00	4.76E-08	0.048	0.00E+00	5.76E-04	2.92E-04
3744753758358	374475	3758358	6.03E-05

			SWBuilding Construction	SWDemolition	SWGrading	EYBuilding Construction	SWPaving	SWGrading	SWArchitectural Coating	NBBuilding Construction	NBBuilding Construction	NBArchitectural Coating	NBArchitectural Coating	RWBuilding Construction	Child Risk					Overlapping Phases - Maximum Gl		
Unique Identifier	X (UTM)	Y (UTM)	2026	2026	2026	2026	2027	2027	2027	2026	2027	2026	2027	2026	3rd Trimester	0<2	2<16	Total	per million	2025	2026	2027
3744653758368	374465	3758368	6.06E-05	1.29E-04	3.23E-04	3.77E-06	1.09E-04	1.35E-04	3.13E-06	4.44E-05	4.41E-05	1.15E-05	1.15E-05	2.34E-05	2.58E-09	4.65E-08	0.00E+00	4.91E-08	0.049	0.00E+00	5.96E-04	3.02E-04
3744703758368	374470	3758368	6.26E-05	1.34E-04	3.33E-04	3.82E-06	1.12E-04	1.39E-04	3.23E-06	4.54E-05	4.51E-05	1.17E-05	1.17E-05	2.39E-05	2.66E-09	4.79E-08	0.00E+00	5.06E-08	0.051	0.00E+00	6.14E-04	3.12E-04
3744753758368	374475	3758368	6.47E-05	1.38E-04	3.44E-04	3.87E-06	1.16E-04	1.44E-04	3.34E-06	4.64E-05	4.62E-05	1.20E-05	1.20E-05	2.43E-05	2.75E-09	4.94E-08	0.00E+00	5.22E-08	0.052	0.00E+00	6.34E-04	3.22E-04
3744803758368	374480	3758368	6.69E-05	1.43E-04	3.56E-04	3.92E-06	1.20E-04	1.49E-04	3.46E-06	4.75E-05	4.72E-05	1.23E-05	1.23E-05	2.48E-05	2.85E-09	5.09E-08	0.00E+00	5.38E-08	0.054	0.00E+00	6.54E-04	3.32E-04
3744853758368	374485	3758368	6.92E-05	1.48E-04	3.68E-04	3.97E-06	1.24E-04	1.54E-04	3.57E-06	4.86E-05	4.83E-05	1.25E-05	1.25E-05	2.53E-05	2.94E-09	5.25E-08	0.00E+00	5.55E-08	0.055	0.00E+00	6.76E-04	3.43E-04
3744903758368	374490	3758368	7.16E-05	1.53E-04	3.81E-04	4.02E-06	1.28E-04	1.59E-04	3.70E-06	4.97E-05	4.94E-05	1.28E-05	1.28E-05	2.58E-05	3.04E-09	5.42E-08	0.00E+00	5.72E-08	0.057	0.00E+00	6.98E-04	3.54E-04
3744953758368	374495	3758368	7.41E-05	1.58E-04	3.94E-04	4.07E-06	1.33E-04	1.65E-04	3.83E-06	5.09E-05	5.06E-05	1.31E-05	1.31E-05	2.63E-05	3.15E-09	5.59E-08	0.00E+00	5.91E-08	0.059	0.00E+00	7.21E-04	3.65E-04
3745003758368	374500	3758368	7.67E-05	1.64E-04	4.08E-04	4.12E-06	1.37E-04	1.71E-04	3.96E-06	5.20E-05	5.17E-05	1.34E-05	1.34E-05	2.69E-05	3.26E-09	5.77E-08	0.00E+00	6.09E-08	0.061	0.00E+00	7.45E-04	3.77E-04
3745053758368	374505	3758368	7.94E-05	1.70E-04	4.22E-04	4.17E-06	1.42E-04	1.77E-04	4.10E-06	5.33E-05	5.29E-05	1.37E-05	1.37E-05	2.74E-05	3.38E-09	5.95E-08	0.00E+00	6.29E-08	0.063	0.00E+00	7.70E-04	3.90E-04
3745103758368	374510	3758368	8.22E-05	1.75E-04	4.37E-04	4.23E-06	1.47E-04	1.83E-04	4.24E-06	5.45E-05	5.42E-05	1.41E-05	1.41E-05	2.80E-05	3.49E-09	6.14E-08	0.00E+00	6.49E-08	0.065	0.00E+00	7.96E-04	4.03E-04
3745153758368	374515	3758368	8.50E-05	1.82E-04	4.52E-04	4.28E-06	1.52E-04	1.89E-04	4.39E-06	5.57E-05	5.54E-05	1.44E-05	1.44E-05	2.86E-05	3.62E-09	6.34E-08	0.00E+00	6.70E-08	0.067	0.00E+00	8.22E-04	4.16E-04
3745203758368	374520	3758368	8.79E-05	1.88E-04	4.68E-04	4.33E-06	1.58E-04	1.96E-04	4.54E-06	5.70E-05	5.67E-05	1.47E-05	1.47E-05	2.92E-05	3.74E-09	6.54E-08	0.00E+00	6.91E-08	0.069	0.00E+00	8.49E-04	4.29E-04
3745253758368	374525	3758368	9.09E-05	1.94E-04	4.83E-04	4.38E-06	1.63E-04	2.02E-04	4.69E-06	5.83E-05	5.80E-05	1.51E-05	1.51E-05	2.98E-05	3.86E-09	6.74E-08	0.00E+00	7.13E-08	0.071	0.00E+00	8.76E-04	4.43E-04
3745303758368	374530	3758368	9.38E-05	2.00E-04	4.99E-04	4.44E-06	1.68E-04	2.09E-04	4.85E-06	5.96E-05	5.93E-05	1.54E-05	1.54E-05	3.04E-05	3.99E-09	6.94E-08	0.00E+00	7.34E-08	0.073	0.00E+00	9.03E-04	4.57E-04
3745353758368	374535	3758368	9.68E-05	2.07E-04	5.15E-04	4.49E-06	1.74E-04	2.15E-04	5.00E-06	6.10E-05	6.06E-05	1.57E-05	1.57E-05	3.11E-05	4.12E-09	7.15E-08	0.00E+00	7.56E-08	0.076	0.00E+00	9.31E-04	4.70E-04
3745403758368	374540	3758368	9.98E-05	2.13E-04	5.31E-04	4.54E-06	1.79E-04	2.22E-04	5.16E-06	6.23E-05	6.20E-05	1.61E-05	1.61E-05	3.17E-05	4.25E-09	7.36E-08	0.00E+00	7.78E-08	0.078	0.00E+00	9.59E-04	4.84E-04
3745453758368	374545	3758368	1.03E-04	2.20E-04	5.47E-04	4.60E-06	1.84E-04	2.29E-04	5.31E-06	6.38E-05	6.34E-05	1.65E-05	1.65E-05	3.24E-05	4.37E-09	7.56E-08	0.00E+00	8.00E-08	0.080	0.00E+00	9.87E-04	4.98E-04
3745503758368	374550	3758368	1.06E-04	2.26E-04	5.63E-04	4.65E-06	1.90E-04	2.36E-04	5.47E-06	6.52E-05	6.48E-05	1.68E-05	1.68E-05	3.31E-05	4.50E-09	7.77E-08	0.00E+00	8.22E-08	0.082	0.00E+00	1.01E-03	5.12E-04
3745553758368	374555	3758368	1.09E-04	2.32E-04	5.79E-04	4.70E-06	1.95E-04	2.42E-04	5.62E-06	6.66E-05	6.62E-05	1.72E-05	1.72E-05	3.39E-05	4.63E-09	7.98E-08	0.00E+00	8.44E-08	0.084	0.00E+00	1.04E-03	5.26E-04
3745603758368	374560	3758368	1.12E-04	2.39E-04	5.95E-04	4.75E-06	2.00E-04	2.49E-04	5.77E-06	6.81E-05	6.77E-05	1.76E-05	1.76E-05	3.46E-05	4.75E-09	8.18E-08	0.00E+00	8.66E-08	0.087	0.00E+00	1.07E-03	5.40E-04
3745653758368	374565	3758368	1.15E-04	2.45E-04	6.10E-04	4.80E-06	2.06E-04	2.55E-04	5.92E-06	6.96E-05	6.91E-05	1.80E-05	1.80E-05	3.54E-05	4.87E-09	8.39E-08	0.00E+00	8.87E-08	0.089	0.00E+00	1.10E-03	5.54E-04
3745703758368	374570	3758368	1.18E-04	2.51E-04	6.25E-04	4.85E-06	2.11E-04	2.61E-04	6.07E-06	7.11E-05	7.06E-05	1.83E-05	1.83E-05	3.62E-05	5.00E-09	8.59E-08	0.00E+00	9.09E-08	0.091	0.00E+00	1.12E-03	5.67E-04
3744003758373	374400	3758373	4.22E-05	9.01E-05	2.25E-04	3.23E-06	7.57E-05	9.39E-05	2.18E-06	3.38E-05	3.36E-05	8.74E-06	8.74E-06	1.87E-05	1.79E-09	3.33E-08	0.00E+00	3.51E-08	0.035	0.00E+00	4.21E-04	2.14E-04
3744053758373	374405	3758373	4.34E-05	9.27E-05	2.31E-04	3.28E-06	7.78E-05	9.66E-05	2.24E-06	3.46E-05	3.44E-05	8.93E-06	8.93E-06	1.90E-05	1.85E-09	3.41E-08	0.00E+00	3.60E-08	0.036	0.00E+00	4.33E-04	2.20E-04
3744103758373	374410	3758373	4.46E-05	9.53E-05	2.38E-04	3.32E-06	8.01E-05	9.93E-05	2.31E-06	3.53E-05	3.51E-05	9.13E-06	9.13E-06	1.94E-05	1.90E-09	3.51E-08	0.00E+00	3.70E-08	0.037	0.00E+00	4.45E-04	2.26E-04
3744153758373	374415	3758373	4.59E-05	9.81E-05	2.44E-04	3.37E-06	8.24E-05	1.02E-04	2.37E-06	3.61E-05	3.59E-05	9.33E-06	9.33E-06	1.97E-05	1.95E-09	3.60E-08	0.00E+00	3.80E-08	0.038	0.00E+00	4.57E-04	2.32E-04
3744203758373	374420	3758373	4.73E-05	1.01E-04	2.52E-04	3.41E-06	8.48E-05	1.05E-04	2.44E-06	3.69E-05	3.67E-05	9.54E-06	9.54E-06	2.01E-05	2.01E-09	3.70E-08	0.00E+00	3.90E-08	0.039	0.00E+00	4.70E-04	2.39E-04
3744253758373	374425	3758373	4.87E-05	1.04E-04	2.59E-04	3.46E-06	8.73E-05	1.08E-04	2.52E-06	3.78E-05	3.75E-05	9.75E-06	9.75E-06	2.05E-05	2.07E-09	3.80E-08	0.00E+00	4.01E-08	0.040	0.00E+00	4.83E-04	2.46E-04
3744303758373	374430	3758373	5.02E-05	1.07E-04	2.67E-04	3.51E-06	9.00E-05	1.12E-04	2.59E-06	3.86E-05	3.84E-05	9.97E-06	9.97E-06	2.09E-05	2.13E-09	3.91E-08	0.00E+00	4.12E-08	0.041	0.00E+00	4.97E-04	2.53E-04
3744353758373	374435	3758373	5.17E-05	1.10E-04	2.75E-04	3.55E-06	9.28E-05	1.15E-04	2.67E-06	3.95E-05	3.93E-05	1.02E-05	1.02E-05	2.13E-05	2.20E-09	4.02E-08	0.00E+00	4.24E-08	0.042	0.00E+00	5.12E-04	2.60E-04
3744403758373	374440	3758373	5.34E-05	1.14E-04	2.84E-04	3.60E-06	9.57E-05	1.19E-04	2.76E-06	4.04E-05	4.02E-05	1.04E-05	1.04E-05	2.17E-05	2.27E-09	4.14E-08	0.00E+00	4.36E-08	0.044	0.00E+00	5.27E-04	2.68E-04
3744453758373	374445	3758373	5.51E-05	1.18E-04	2.93E-04	3.65E-06	9.88E-05	1.23E-04	2.84E-06	4.13E-05	4.11E-05	1.07E-05	1.07E-05	2.21E-05	2.34E-09	4.26E-08	0.00E+00	4.49E-08	0.045	0.00E+00	5.44E-04	2.76E-04
3744503758373	374450	3758373	5.69E-05	1.21E-04	3.03E-04	3.70E-06	1.02E-04	1.27E-04	2.94E-06	4.23E-05	4.20E-05	1.09E-05	1.09E-05	2.25E-05	2.42E-09	4.39E-08	0.00E+00	4.63E-08	0.046	0.00E+00	5.60E-04	2.84E-04
3744553758373	374455	3758373	5.87E-05	1.25E-04	3.13E-04	3.75E-06	1.05E-04	1.31E-04	3.03E-06	4.33E-05	4.30E-05	1.12E-05	1.12E-05	2.30E-05	2.50E-09	4.52E-08	0.00E+00	4.77E-08	0.048	0.00E+00	5.78E-04	2.93E-04
3744603758373	374460	3758373	6.07E-05	1.30E-04	3.23E-04	3.80E-06	1.09E-04	1.35E-04	3.13E-06	4.43E-05	4.40E-05	1.14E-05	1.14E-05	2.34E-05	2.58E-09	4.66E-08	0.00E+00	4.91E-08	0.049	0.00E+00	5.96E-04	3.02E-04
3744653758373	374465	3758373	6.27E-05	1.34E-04	3.34E-04	3.85E-06	1.12E-04	1.40E-04	3.24E-06	4.53E-05	4.50E-05	1.17E-05	1.17E-05	2.39E-05	2.67E-09	4.80E-08	0.00E+00	5.07E-08	0.051	0.00E+00	6.15E-04	3.12E-04
3744703758373	374470	3758373	6.49E-05	1.39E-04	3.45E-04	3.90E-06	1.16E-04	1.44E-04	3.35E-06	4.64E-05	4.61E-05	1.20E-05	1.20E-05	2.43E-05	2.76E-09	4.95E-08	0.00E+00	5.23E-08	0.052	0.00E+00	6.35E-04	3.22E-04
3744753758373	374475	3758373	6.71E-05	1.43E-04	3.57E-04	3.95E-06	1.20E-04	1.49E-04	3.47E-06	4.75E-05	4.72E-05	1.23E-05	1.23E-05	2.48E-05	2.86E-09	5.11E-08	0.00E+00	5.39E-08	0.054	0.00E+00	6.56E-04	3.33E-04
3744803758373	374480	3758373	6.92E-05	1.48E-04	3.70E-04	4.00E-06	1.25E-04	1.55E-04	3.58E-06	4.86E-05	4.83E-05	1.25E-05	1.25E-05	2.53E-05	2.96E-09	5.27E-08	0.00E+00	5.57E-08	0.056	0.00E+00	6.76E-04	3.44E-04
3744853758373	374485	3758373	7.20E-05	1.54E-04	3.83E-04	4.06E-06	1.29E-04	1.60E-04	3.72E-06	4.97E-05	4.94E-05	1.28E-05	1.28E-05	2.58E-05	3.06E-09	5.44E-08	0.00E+00	5.75E-08	0.057	0.00E+00	7.01E-04	3.55E-04
3744903758373	374490	3758373	7.46E-05	1.59E-04	3.97E-04	4.11E-06	1.34E-04	1.66E-04	3.85E-06	5.09E-05	5.06E-05	1.31E-05	1.31E-05	2.63E-05	3.17E-09	5.62E-08	0.00E+00	5.94E-08	0.059	0.00E+00	7.25E-04	3.67E-04
3744953758373	374495	3758373	7.73E-05	1.65E-04	4.11E-04	4.16E-06	1.39E-04	1.72E-04	3.99E-06	5.21E-05	5.18E-05	1.34E-05	1.34E-05	2.69E-05	3.29E-09	5.81E-08	0.00E+00	6.13E-08	0.061	0.00E+00	7.50E-04	3.80E-04
3745003758373	374500	3758373	8.02E-05	1.71E-04	4.27E-04	4.22E-06	1.44E-04	1.78E-04	4.14E-06	5.33E-05	5.30E-05	1.38E-05	1.38E-05	2.74E-05	3.41E-09	6.00E-08	0.00E+00	6.34E-08	0.063	0.00E+00	7.77E-04	3.93E-04
3745053758373	374505	3758373	8.31E-05	1.78E-04	4.42E-04	4.27E-06	1.49E-04	1.85E-04	4.29E-06	5.46E-05	5.43E-05	1.41E-05	1.41E-05	2.80E-05	3.54E-09	6.20E-08	0.00E+00	6.56E-08	0.066	0.00E+00	8.04E-04	4.07E-04
3745103758373	374510	3758373	8.62E-05	1.84E-04	4.59E-04	4.32E-06	1.55E-04	1.92E-04	4.45E-06	5.59E-05	5.55E-05	1.44E-05	1.44E-05	2.86E-05	3.67E-09	6.41E-08	0.00E+00	6.78E-08	0.068	0.00E+00	8.32E-04	4.21E-04
3745153758373	374515	3758373	8.94E-05	1.91E-04	4.76E-04	4.38E-06	1.60E-04	1.99E-04	4.62E-06	5.72E-05	5.69E-05	1.48E-05	1.48E-05	2.92E-05	3.80E-09	6.63E-08	0.00E+00	7.01E-08	0.070	0.00E+00	8.61E-04	4.35E-04
3745203758373	374520	3758373	9.26E-05	1.98E-04	4.93E-04	4.43E-06	1.66E-04	2.06E-04	4.78E-06	5.85E-05	5.82E-05	1.51E-05	1.51E-05	2.98E-05	3.94E-09	6.84E-08	0.00E+00	7.24E-08	0.072	0.00E+00	8.91E-04	4.50E-04
3745253758373	374525	3758373	9.59E-05	2.05E-04	5.10E-04	4.49E-06	1.72E-04	2.13E-04	4.95E-06	5.99E-05	5.95E-05	1.55E-05	1.55E-05	3.05E-05	4.08E-09	7.07E-08	0.00E+00	7.48E-08	0.075	0.00E+00	9.21E-04	4.65E-04
3745303758373	374530	3758373	9.92E-05	2.12E-04	5.28E-04	4.54E-06	1.78E-04	2.21E-04	5.13E-06	6.13E-05	6.09E-05	1.58E-05	1.58E-05	3.11E-05	4.22E-09	7.29E-08	0.00E+00	7.71E-08	0.077	0.00E+00	9.52E-04	4.81E-04
3745353758373	374535	3758373	1.03E-04	2.19E-04	5.46E-04	4.60E-06	1.84E-04	2.28E-04	5.30E-06	6.27E-05	6.23E-05	1.62E-05	1.62E-05	3.18E-05	4.36E-09	7.52E-08	0.00E+00	7.96E-08	0.080	0.00E+00	9.83E-04	4.96E-04
3745403758373	374540	3758373	1.06E-04	2.26E-04	5.64E-04	4.65E-06	1.90E-04	2.36E-04	5.47E-06	6.42E-05	6.38E-05	1.66E-05	1.66E-05	3.25E-05	4.51E-09	7.75E-08	0.00E+00	8.20E-08	0.082	0.00E+00	1.01E-03	5.12E-04
3745453758373	374545	3758373	1.09E-04	2.34E-04	5.82E-04	4.71E-06	1.96E-04	2.43E-04	5.65E-06	6.57E-05	6.53E-05	1.70E-05	1.70E-05	3.32E-05	4.65E-09	7.99E-08	0.00E+00	8.45E-08	0.085	0.00E+00	1.05E-03	5.28E-04
3745503758373	374550	3758373	1.13E-04	2.41E-04	6.00E-04	4.76E-06	2.02E-04	2.51E-04	5.82E-06	6.72E-05	6.68E-05	1.73E-05	1.73E-05	3.40E-05	4.80E-09	8.22E-08	0.00E+00	8.70E-08	0.087	0.00E+00	1.08E-03	5.43E-04
3745553758373	374555	3758373	1.16E-04	2.48E-04	6.18E-04	4.82E-06	2.08E-04	2.58E-04	6.00E-06	6.87E-05	6.83E-05	1.77E-05	1.77E-05	3.47E-05	4.94E-09	8.45E-08	0.00E+00	8.94E-08	0.089	0.00E+00	1.11E-03	5.59E-04
3745603758373	374560	3758373	1.19E-04	2.55E-04	6.35E-04	4.87E-06	2.14E-04	2.66E-04	6.17E-06	7.03E-05	6.98E-05	1.81E-05	1.81E-05	3.55E-05	5.08E-09	8.67E-08	0.00E+00	9.18E-08	0.092	0.00E+00	1.14E-03	5.74E-04
3745653758373	374565	3758373	1.23E-04	2.62E-04	6.53E-04	4.92E-06	2.20E-04	2.73E-04	6.34E-06	7.18E-05	7.14E-05	1.85E-05	1.85E-05	3.64E-05	5.22E-09	8.90E-08	0.00E+00	9.42E-08	0.094	0.00E+00	1.17E-03	5.89E-04
3745703758373	374570	3758373	1.26E-04	2.69E-04	6.70E-04	4.98E-06	2.26E-04	2.80E-04	6.50E-06	7.34E-05	7.30E-05	1.90E-05	1.90E-05	3.72E-05	5.36E-09	9.13E-08	0.00E+00	9.67E-08	0.097	0.00E+00	1.20E-03	6.05E-04
3745753758373	374575	3758373	1.29E-04	2.76E-04	6.87E-04	5.03E-06	2.32E-04	2.87E-04	6.67E-06	7.50E-05	7.46E-05	1.94E-05	1.94E-05	3.81E-05	5.49E-09	9.35E-08	0.00E+00	9.90E-08	0.099	0.00E+00	1.23E-03	6.20E-04
3744003758378	374400	3758378	4.32E-05	9.23E-05	2.30E-04	3.29E-06	7.75E-05	9.62E-05	2.23E-06	3.44E-05	3.42E-05	8.87E-06	8.87E-06	1.90E-05	1.84E-09	3.40E-08	0.00E+00	3.58E-08	0.036	0.00E+00	4.31E-04	2.19E-04
3744053758378	374405	3758378	4.45E-05	9.50E-05	2.37E-04	3.34E-06	7.98E-05	9.90E-05	2.30E-06	3.51E-05	3.49E-05	9.07E-06	9.07E-06	1.93E-05	1.89E-09	3.49E-08	0.00E+00	3.68E-08	0.037	0.00E+00	4.43E-04	2.25E-04
3744103758378	374410	3758378	4.58E-05	9.78E-05	2.44E-04	3.39E-06	8.21E-05	1.02E-04	2.37E-06	3.59E-05	3.57E-05	9.28E-06	9.28E-06	1.97E-05	1.95E-09	3.59E-08	0.00E+00	3.78E-08	0.038	0.00E+00	4.56E-04	2.31E-04
3744153758378	374415	3758378	4.72E-05	1.01E-04	2.51E-04	3.43E-06	8.46E-05	1.05E-04	2.44E-06	3.67E-05	3.65E-05	9.48E-06	9.48E-06	2.01E-05	2.01E-09	3.69E-08	0.00E+00	3.89E-08	0.039	0.00E+00	4.69E-04	2.38E-04
3744203758378	374420	3758378	4.86E-05	1.04E-04	2.59E-04	3.48E-06	8.71E-05	1.08E-04	2.51E-06	3.76E-05	3.73E-05	9.70E-06	9.70E-06	2.04E-05	2.07E-09	3.79E-08	0.00E+00	4.00E-08	0.040	0.00E+00	4.82E-04	2.45E-04
3744253758378	374425	3758378	5.01E-05	1.07E-04	2.67E-04	3.53E-06	8.98E-05	1.11E-04	2.59E-06	3.84E-05	3.82E-05	9.92E-06	9.92E-06	2.08E-05	2.13E-09	3.90E-08	0.00E+00	4.11E-08	0.041	0.00E+00	4.96E-04	2.52E-04
3744303758378	374430	3758378	5.17E-05	1.10E-04	2.75E-04	3.58E-06	9.26E-05	1.15E-04	2.67E-06	3.93E-05	3.91E-05	1.01E-05	1.01E-05	2.12E-05	2.20E-09	4.01E-08	0.00E+00	4.23E-08	0.042	0.00E+00	5.11E-04	2.59E-04
3744353758378	374435	3758378	5.33E-05	1.14E-04	2.84E-04	3.63E-06	9.55E-05	1.19E-04	2.75E-06	4.02E-05	4.00E-05	1.04E-05	1.04E-05	2.16E-05	2.27E-09	4.13E-08	0.00E+00	4.35E-08	0.044	0.00E+00	5.26E-04	2.67E-04
3744403758378	374440	3758378	5.50E-05	1.17E-04	2.93E-04	3.68E-06	9.86E-05	1.22E-04	2.84E-06	4.12E-05	4.09E-05	1.06E-05	1.06E-05	2.21E-05	2.34E-09	4.25E-08	0.00E+00	4.48E-08	0.045	0.00E+00	5.43E-04	2.75E-04
3744453758378	374445	3758378	5.68E-05	1.21E-04	3.02E-04	3.73E-06	1.02E-04	1.26E-04	2.93E-06	4.21E-05	4.19E-05	1.09E-05	1.09E-05	2.25E-05	2.42E-09	4.38E-08	0.00E+00	4.62E-08	0.046	0.00E+00	5.60E-04	2.84E-04
3744503758378	374450	3758378	5.87E-05	1.25E-04	3.12E-04	3.78E-06	1.05E-04	1.31E-04	3.03E-06	4.31E-05	4.29E-05	1.11E-05	1.11E-05	2.29E-05	2.50E-09	4.51E-08	0.00E+00	4.76E-08	0.048	0.00E+00	5.78E-04	2.93E-04
3744553758378	374455	3758378	6.05E-05	1.30E-04	3.23E-04	3.83E-06	1.09E-04	1.35E-04	3.13E-06	4.41E-05	4.39E-05	1.14E-05	1.14E-05	2.34E-05	2.58E-09	4.65E-08	0.00E+00	4.91E-08	0.049	0.00E+00	5.96E-04	3.02E-04
3744603758378	374460	3758378	6.28E-05	1.34E-04	3.34E-04	3.88E-06	1.13E-04	1.40E-04	3.24E-06	4.52E-05	4.49E-05	1.17E-05	1.17E-05	2.39E-05	2.67E-09	4.80E-08	0.00E+00	5.07E-08	0.051	0.00E+00	6.16E-04	3.12E-04
3744653758378	374465	3758378	6.50E-05	1.39E-04	3.46E-04	3.93E-06	1.17E-04	1.45E-04	3.36E-06	4.63E-05	4.60E-05	1.19E-05	1.19E-05	2.43E-05	2.76E-09	4.95E-08	0.00E+00	5.23E-08	0.052	0.00E+00	6.36E-04	3.22E-04
3744703758378	374470	3758378	6.73E-05	1.44E-04	3.58E-04	3.99E-06	1.21E-04	1.50E-04	3.48E-06	4.74E-05	4.71E-05	1.22E-05	1.22E-05	2.48E-05	2.86E-09	5.11E-08	0.00E+00	5.40E-08	0.054	0.00E+00	6.58E-04	3.33E-04
3744753758378	374475	3758378	6.97E-05	1.49E-04	3.71E-04	4.04E-06	1.25E-04	1.55E-04	3.60E-06	4.85E-05	4.82E-05	1.25E-05	1.25E-05	2.53E-05	2.96E-09	5.28E-08	0.00E+00	5.58E-08	0.056	0.00E+00	6.80E-04	3.44E-04
3744803758378	374480	3758378	7.23E-05	1.54E-04	3.85E-04	4.09E-06	1.30E-04	1.61E-04	3.73E-06	4.97E-05	4.94E-05	1.28E-05	1.28E-05	2.58E-05	3.07E-09	5.46E-08	0.00E+00	5.76E-08	0.058	0.00E+00	7.04E-04	3.56E-04
3744853758378	374485	3758378	7.50E-05	1.60E-04	3.99E-04	4.15E-06	1.34E-04	1.67E-04	3.87E-06	5.09E-05	5.05E-05	1.31E-05	1.31E-05	2.64E-05	3.19E-09	5.64E-08	0.00E+00	5.96E-08	0.060	0.00E+00	7.28E-04	3.69E-04
3744903758378	374490	3758378	7.78E-05	1.66E-04	4.14E-04	4.20E-06	1.40E-04	1.73E-04	4.02E-06	5.21E-05	5.18E-05	1.34E-05	1.34E-05	2.69E-05	3.31E-09	5.83E-08	0.00E+00	6.17E-08	0.062	0.00E+00	7.55E-04	3.82E-04
3744953758378	374495	3758378	8.08E-05	1.73E-04	4.30E-04	4.25E-06	1.45E-04	1.80E-04	4.17E-06	5.34E-05	5.30E-05	1.38E-05	1.38E-05	2.75E-05	3.44E-09	6.04E-08	0.00E+00	6.38E-08	0.064	0.00E+00	7.82E-04	3.96E-04
3745003758378	374500	3758378	8.40E-05	1.79E-04	4.47E-04	4.31E-06	1.51E-04	1.87E-04	4.34E-06	5.47E-05	5.43E-05	1.41E-05	1.41E-05	2.80E-05	3.57E-09	6.25E-08	0.00E+00	6.61E-08	0.066	0.00E+00	8.11E-04	4.10E-04
3745053758378	374505	3758378	8.72E-05

			SWBuilding Construction	SWDemolition	SWGrading	EYBuilding Construction	SWPaving	SWGrading	SWArchitectural Coating	NBBuilding Construction	NBBuilding Construction	NBArchitectural Coating	NBArchitectural Coating	RWBuilding Construction	Child Risk					Overlapping Phases - Maximum Gl		
Unique Identifier	X (UTM)	Y (UTM)	2026	2026	2026	2026	2027	2027	2027	2026	2027	2026	2027	2026	3rd Trimester	0<2	2<16	Total	per million	2025	2026	2027
3744953758388	374495	3758388	8.88E-05	1.90E-04	4.72E-04	4.45E-06	1.59E-04	1.97E-04	4.58E-06	5.60E-05	5.57E-05	1.45E-05	1.45E-05	2.87E-05	3.77E-09	6.56E-08	0.00E+00	6.93E-08	0.069	0.00E+00	8.54E-04	4.31E-04
3745003758388	374500	3758388	9.26E-05	1.98E-04	4.93E-04	4.51E-06	1.66E-04	2.06E-04	4.78E-06	5.74E-05	5.71E-05	1.48E-05	1.48E-05	2.93E-05	3.94E-09	6.81E-08	0.00E+00	7.21E-08	0.072	0.00E+00	8.89E-04	4.49E-04
3745053758388	374505	3758388	9.67E-05	2.06E-04	5.14E-04	4.57E-06	1.73E-04	2.15E-04	4.99E-06	5.89E-05	5.85E-05	1.52E-05	1.52E-05	2.99E-05	4.11E-09	7.08E-08	0.00E+00	7.49E-08	0.075	0.00E+00	9.26E-04	4.67E-04
3745103758388	374510	3758388	1.01E-04	2.16E-04	5.37E-04	4.63E-06	1.81E-04	2.25E-04	5.21E-06	6.04E-05	6.00E-05	1.56E-05	1.56E-05	3.06E-05	4.29E-09	7.36E-08	0.00E+00	7.79E-08	0.078	0.00E+00	9.65E-04	4.87E-04
3745153758388	374515	3758388	1.05E-04	2.25E-04	5.61E-04	4.70E-06	1.89E-04	2.35E-04	5.45E-06	6.19E-05	6.16E-05	1.60E-05	1.60E-05	3.13E-05	4.49E-09	7.66E-08	0.00E+00	8.11E-08	0.081	0.00E+00	1.01E-03	5.07E-04
3745203758388	374520	3758388	1.10E-04	2.35E-04	5.86E-04	4.76E-06	1.98E-04	2.45E-04	5.69E-06	6.35E-05	6.31E-05	1.64E-05	1.64E-05	3.20E-05	4.68E-09	7.97E-08	0.00E+00	8.44E-08	0.084	0.00E+00	1.05E-03	5.28E-04
3745253758388	374525	3758388	1.15E-04	2.45E-04	6.12E-04	4.82E-06	2.06E-04	2.56E-04	5.94E-06	6.51E-05	6.47E-05	1.68E-05	1.68E-05	3.27E-05	4.89E-09	8.28E-08	0.00E+00	8.77E-08	0.088	0.00E+00	1.09E-03	5.49E-04
3745303758388	374530	3758388	1.20E-04	2.56E-04	6.38E-04	4.88E-06	2.15E-04	2.67E-04	6.19E-06	6.68E-05	6.64E-05	1.72E-05	1.72E-05	3.34E-05	5.10E-09	8.61E-08	0.00E+00	9.12E-08	0.091	0.00E+00	1.14E-03	5.72E-04
3745353758388	374535	3758388	1.25E-04	2.67E-04	6.65E-04	4.94E-06	2.24E-04	2.78E-04	6.45E-06	6.85E-05	6.80E-05	1.77E-05	1.77E-05	3.42E-05	5.31E-09	8.94E-08	0.00E+00	9.47E-08	0.095	0.00E+00	1.18E-03	5.94E-04
3745453758388	374545	3758388	1.35E-04	2.88E-04	7.18E-04	5.07E-06	2.42E-04	3.00E-04	6.97E-06	7.20E-05	7.15E-05	1.86E-05	1.86E-05	3.58E-05	5.74E-09	9.60E-08	0.00E+00	1.02E-07	0.102	0.00E+00	1.27E-03	6.40E-04
3745503758388	374550	3758388	1.40E-04	2.99E-04	7.45E-04	5.13E-06	2.51E-04	3.11E-04	7.23E-06	7.37E-05	7.33E-05	1.90E-05	1.90E-05	3.66E-05	5.95E-09	9.93E-08	0.00E+00	1.05E-07	0.105	0.00E+00	1.32E-03	6.62E-04
3745603758388	374560	3758388	1.50E-04	3.20E-04	7.98E-04	5.26E-06	2.69E-04	3.34E-04	7.75E-06	7.74E-05	7.70E-05	2.00E-05	2.00E-05	3.84E-05	6.38E-09	1.06E-07	0.00E+00	1.12E-07	0.112	0.00E+00	1.41E-03	7.08E-04
3745653758388	374565	3758388	1.55E-04	3.31E-04	8.26E-04	5.32E-06	2.78E-04	3.45E-04	8.01E-06	7.93E-05	7.89E-05	2.05E-05	2.05E-05	3.94E-05	6.60E-09	1.09E-07	0.00E+00	1.16E-07	0.116	0.00E+00	1.46E-03	7.31E-04
3745703758388	374570	3758388	1.60E-04	3.42E-04	8.52E-04	5.37E-06	2.87E-04	3.56E-04	8.27E-06	8.13E-05	8.08E-05	2.10E-05	2.10E-05	4.03E-05	6.81E-09	1.13E-07	0.00E+00	1.19E-07	0.119	0.00E+00	1.50E-03	7.54E-04
3744003758393	374400	3758393	4.66E-05	9.96E-05	2.48E-04	3.48E-06	8.36E-05	1.04E-04	2.41E-06	3.60E-05	3.58E-05	9.30E-06	9.30E-06	1.99E-05	1.98E-09	3.64E-08	0.00E+00	3.84E-08	0.038	0.00E+00	4.63E-04	2.35E-04
3744053758393	374405	3758393	4.81E-05	1.03E-04	2.56E-04	3.53E-06	8.62E-05	1.07E-04	2.48E-06	3.69E-05	3.67E-05	9.52E-06	9.52E-06	2.03E-05	2.05E-09	3.74E-08	0.00E+00	3.95E-08	0.039	0.00E+00	4.77E-04	2.42E-04
3744103758393	374410	3758393	4.96E-05	1.06E-04	2.64E-04	3.58E-06	8.90E-05	1.10E-04	2.56E-06	3.78E-05	3.75E-05	9.75E-06	9.75E-06	2.07E-05	2.11E-09	3.85E-08	0.00E+00	4.06E-08	0.041	0.00E+00	4.91E-04	2.49E-04
3744153758393	374415	3758393	5.12E-05	1.09E-04	2.72E-04	3.64E-06	9.18E-05	1.14E-04	2.64E-06	3.86E-05	3.84E-05	9.98E-06	9.98E-06	2.11E-05	2.18E-09	3.97E-08	0.00E+00	4.19E-08	0.042	0.00E+00	5.06E-04	2.57E-04
3744203758393	374420	3758393	5.29E-05	1.13E-04	2.81E-04	3.69E-06	9.48E-05	1.18E-04	2.73E-06	3.96E-05	3.93E-05	1.02E-05	1.02E-05	2.15E-05	2.25E-09	4.09E-08	0.00E+00	4.31E-08	0.043	0.00E+00	5.22E-04	2.65E-04
3744253758393	374425	3758393	5.46E-05	1.17E-04	2.91E-04	3.74E-06	9.80E-05	1.22E-04	2.82E-06	4.05E-05	4.03E-05	1.05E-05	1.05E-05	2.20E-05	2.32E-09	4.21E-08	0.00E+00	4.44E-08	0.044	0.00E+00	5.39E-04	2.73E-04
3744303758393	374430	3758393	5.65E-05	1.21E-04	3.01E-04	3.80E-06	1.01E-04	1.26E-04	2.92E-06	4.15E-05	4.12E-05	1.07E-05	1.07E-05	2.24E-05	2.40E-09	4.34E-08	0.00E+00	4.58E-08	0.046	0.00E+00	5.56E-04	2.82E-04
3744353758393	374435	3758393	5.84E-05	1.25E-04	3.11E-04	3.85E-06	1.05E-04	1.30E-04	3.02E-06	4.25E-05	4.22E-05	1.10E-05	1.10E-05	2.28E-05	2.48E-09	4.48E-08	0.00E+00	4.73E-08	0.047	0.00E+00	5.74E-04	2.91E-04
3744403758393	374440	3758393	6.04E-05	1.29E-04	3.22E-04	3.91E-06	1.08E-04	1.35E-04	3.12E-06	4.35E-05	4.33E-05	1.12E-05	1.12E-05	2.33E-05	2.57E-09	4.62E-08	0.00E+00	4.88E-08	0.049	0.00E+00	5.93E-04	3.01E-04
3744453758393	374445	3758393	6.27E-05	1.34E-04	3.33E-04	3.96E-06	1.12E-04	1.39E-04	3.24E-06	4.46E-05	4.43E-05	1.15E-05	1.15E-05	2.38E-05	2.66E-09	4.78E-08	0.00E+00	5.04E-08	0.050	0.00E+00	6.14E-04	3.11E-04
3744503758393	374450	3758393	6.50E-05	1.39E-04	3.46E-04	4.02E-06	1.16E-04	1.45E-04	3.35E-06	4.57E-05	4.54E-05	1.18E-05	1.18E-05	2.43E-05	2.76E-09	4.94E-08	0.00E+00	5.21E-08	0.052	0.00E+00	6.35E-04	3.22E-04
3744553758393	374455	3758393	6.74E-05	1.44E-04	3.59E-04	4.08E-06	1.21E-04	1.50E-04	3.48E-06	4.69E-05	4.66E-05	1.21E-05	1.21E-05	2.48E-05	2.87E-09	5.10E-08	0.00E+00	5.39E-08	0.054	0.00E+00	6.58E-04	3.33E-04
3744603758393	374460	3758393	7.00E-05	1.49E-04	3.72E-04	4.14E-06	1.25E-04	1.56E-04	3.61E-06	4.80E-05	4.77E-05	1.24E-05	1.24E-05	2.53E-05	2.98E-09	5.28E-08	0.00E+00	5.58E-08	0.056	0.00E+00	6.82E-04	3.45E-04
3744653758393	374465	3758393	7.27E-05	1.55E-04	3.87E-04	4.20E-06	1.30E-04	1.62E-04	3.75E-06	4.93E-05	4.90E-05	1.27E-05	1.27E-05	2.58E-05	3.09E-09	5.47E-08	0.00E+00	5.78E-08	0.058	0.00E+00	7.07E-04	3.58E-04
3744703758393	374470	3758393	7.56E-05	1.61E-04	4.02E-04	4.25E-06	1.36E-04	1.68E-04	3.90E-06	5.05E-05	5.02E-05	1.30E-05	1.30E-05	2.64E-05	3.21E-09	5.67E-08	0.00E+00	5.99E-08	0.060	0.00E+00	7.33E-04	3.71E-04
3744753758393	374475	3758393	7.87E-05	1.68E-04	4.19E-04	4.31E-06	1.41E-04	1.75E-04	4.06E-06	5.18E-05	5.15E-05	1.34E-05	1.34E-05	2.69E-05	3.34E-09	5.87E-08	0.00E+00	6.21E-08	0.062	0.00E+00	7.62E-04	3.85E-04
3744803758393	374480	3758393	8.20E-05	1.75E-04	4.36E-04	4.37E-06	1.47E-04	1.82E-04	4.23E-06	5.31E-05	5.28E-05	1.37E-05	1.37E-05	2.75E-05	3.49E-09	6.10E-08	0.00E+00	6.45E-08	0.064	0.00E+00	7.92E-04	4.00E-04
3744853758393	374485	3758393	8.55E-05	1.83E-04	4.55E-04	4.43E-06	1.53E-04	1.90E-04	4.42E-06	5.45E-05	5.42E-05	1.41E-05	1.41E-05	2.81E-05	3.64E-09	6.33E-08	0.00E+00	6.70E-08	0.067	0.00E+00	8.24E-04	4.16E-04
3744903758393	374490	3758393	8.93E-05	1.91E-04	4.75E-04	4.50E-06	1.60E-04	1.99E-04	4.61E-06	5.59E-05	5.56E-05	1.44E-05	1.44E-05	2.87E-05	3.80E-09	6.59E-08	0.00E+00	6.97E-08	0.070	0.00E+00	8.59E-04	4.33E-04
3745053758393	374505	3758393	1.02E-04	2.18E-04	5.43E-04	4.68E-06	1.83E-04	2.27E-04	5.27E-06	6.04E-05	6.01E-05	1.56E-05	1.56E-05	3.06E-05	4.34E-09	7.43E-08	0.00E+00	7.86E-08	0.079	0.00E+00	9.75E-04	4.91E-04
3745103758393	374510	3758393	1.07E-04	2.28E-04	5.69E-04	4.74E-06	1.92E-04	2.38E-04	5.52E-06	6.20E-05	6.16E-05	1.60E-05	1.60E-05	3.13E-05	4.55E-09	7.75E-08	0.00E+00	8.20E-08	0.082	0.00E+00	1.02E-03	5.13E-04
3745153758393	374515	3758393	1.12E-04	2.39E-04	5.97E-04	4.81E-06	2.01E-04	2.50E-04	5.79E-06	6.36E-05	6.32E-05	1.64E-05	1.64E-05	3.20E-05	4.77E-09	8.08E-08	0.00E+00	8.56E-08	0.086	0.00E+00	1.07E-03	5.36E-04
3745203758393	374520	3758393	1.17E-04	2.51E-04	6.25E-04	4.87E-06	2.11E-04	2.61E-04	6.07E-06	6.53E-05	6.49E-05	1.69E-05	1.69E-05	3.27E-05	5.00E-09	8.43E-08	0.00E+00	8.93E-08	0.089	0.00E+00	1.11E-03	5.60E-04
3745253758393	374525	3758393	1.23E-04	2.63E-04	6.55E-04	4.93E-06	2.21E-04	2.74E-04	6.35E-06	6.70E-05	6.66E-05	1.73E-05	1.73E-05	3.35E-05	5.23E-09	8.78E-08	0.00E+00	9.31E-08	0.093	0.00E+00	1.16E-03	5.84E-04
3745303758393	374530	3758393	1.29E-04	2.75E-04	6.85E-04	5.00E-06	2.31E-04	2.87E-04	6.65E-06	6.87E-05	6.83E-05	1.77E-05	1.77E-05	3.44E-05	5.48E-09	9.16E-08	0.00E+00	9.71E-08	0.097	0.00E+00	1.21E-03	6.10E-04
3745353758393	374535	3758393	1.35E-04	2.88E-04	7.17E-04	5.07E-06	2.41E-04	3.00E-04	6.95E-06	7.05E-05	7.01E-05	1.82E-05	1.82E-05	3.51E-05	5.73E-09	9.54E-08	0.00E+00	1.01E-07	0.101	0.00E+00	1.27E-03	6.36E-04
3745373758393	374537	3758393	1.37E-04	2.93E-04	7.29E-04	5.09E-06	2.46E-04	3.05E-04	7.07E-06	7.13E-05	7.08E-05	1.84E-05	1.84E-05	3.54E-05	5.82E-09	9.69E-08	0.00E+00	1.03E-07	0.103	0.00E+00	1.29E-03	6.47E-04
3745453758393	374545	3758393	1.46E-04	3.12E-04	7.78E-04	5.20E-06	2.62E-04	3.25E-04	7.55E-06	7.42E-05	7.38E-05	1.92E-05	1.92E-05	3.67E-05	6.22E-09	1.03E-07	0.00E+00	1.09E-07	0.109	0.00E+00	1.37E-03	6.88E-04
3745503758393	374550	3758393	1.52E-04	3.25E-04	8.09E-04	5.26E-06	2.73E-04	3.38E-04	7.86E-06	7.61E-05	7.57E-05	1.97E-05	1.97E-05	3.76E-05	6.47E-09	1.07E-07	0.00E+00	1.13E-07	0.113	0.00E+00	1.43E-03	7.14E-04
3745603758393	374560	3758393	1.64E-04	3.50E-04	8.73E-04	5.39E-06	2.94E-04	3.65E-04	8.47E-06	8.01E-05	7.96E-05	2.07E-05	2.07E-05	3.95E-05	6.98E-09	1.15E-07	0.00E+00	1.22E-07	0.122	0.00E+00	1.53E-03	7.68E-04
3745653758393	374565	3758393	1.70E-04	3.63E-04	9.05E-04	5.46E-06	3.05E-04	3.79E-04	8.79E-06	8.21E-05	8.16E-05	2.12E-05	2.12E-05	4.05E-05	7.23E-09	1.18E-07	0.00E+00	1.26E-07	0.126	0.00E+00	1.59E-03	7.95E-04
3745703758393	374570	3758393	1.76E-04	3.76E-04	9.37E-04	5.52E-06	3.16E-04	3.92E-04	9.09E-06	8.42E-05	8.36E-05	2.17E-05	2.17E-05	4.15E-05	7.49E-09	1.22E-07	0.00E+00	1.30E-07	0.130	0.00E+00	1.64E-03	8.22E-04
3744003758398	374400	3758398	4.79E-05	1.02E-04	2.55E-04	3.55E-06	8.58E-05	1.07E-04	2.47E-06	3.66E-05	3.64E-05	9.46E-06	9.46E-06	2.02E-05	2.04E-09	3.72E-08	0.00E+00	3.93E-08	0.039	0.00E+00	4.75E-04	2.41E-04
3744053758398	374405	3758398	4.94E-05	1.05E-04	2.63E-04	3.60E-06	8.86E-05	1.10E-04	2.55E-06	3.75E-05	3.73E-05	9.68E-06	9.68E-06	2.06E-05	2.10E-09	3.83E-08	0.00E+00	4.04E-08	0.040	0.00E+00	4.89E-04	2.48E-04
3744103758398	374410	3758398	5.10E-05	1.09E-04	2.71E-04	3.65E-06	9.14E-05	1.13E-04	2.63E-06	3.84E-05	3.82E-05	9.91E-06	9.91E-06	2.10E-05	2.17E-09	3.95E-08	0.00E+00	4.17E-08	0.042	0.00E+00	5.04E-04	2.56E-04
3744153758398	374415	3758398	5.27E-05	1.12E-04	2.80E-04	3.71E-06	9.44E-05	1.17E-04	2.72E-06	3.93E-05	3.91E-05	1.01E-05	1.01E-05	2.15E-05	2.24E-09	4.07E-08	0.00E+00	4.29E-08	0.043	0.00E+00	5.20E-04	2.64E-04
3744203758398	374420	3758398	5.44E-05	1.16E-04	2.90E-04	3.76E-06	9.76E-05	1.21E-04	2.81E-06	4.02E-05	4.00E-05	1.04E-05	1.04E-05	2.19E-05	2.31E-09	4.19E-08	0.00E+00	4.43E-08	0.044	0.00E+00	5.37E-04	2.72E-04
3744253758398	374425	3758398	5.63E-05	1.20E-04	2.99E-04	3.82E-06	1.01E-04	1.25E-04	2.91E-06	4.12E-05	4.10E-05	1.06E-05	1.06E-05	2.23E-05	2.39E-09	4.33E-08	0.00E+00	4.56E-08	0.046	0.00E+00	5.54E-04	2.81E-04
3744303758398	374430	3758398	5.83E-05	1.24E-04	3.10E-04	3.88E-06	1.04E-04	1.30E-04	3.01E-06	4.22E-05	4.20E-05	1.09E-05	1.09E-05	2.28E-05	2.48E-09	4.48E-08	0.00E+00	4.71E-08	0.047	0.00E+00	5.72E-04	2.90E-04
3744353758398	374435	3758398	6.04E-05	1.29E-04	3.21E-04	3.93E-06	1.08E-04	1.34E-04	3.12E-06	4.33E-05	4.30E-05	1.12E-05	1.12E-05	2.33E-05	2.57E-09	4.61E-08	0.00E+00	4.85E-08	0.049	0.00E+00	5.91E-04	3.00E-04
3744403758398	374440	3758398	6.25E-05	1.34E-04	3.33E-04	3.99E-06	1.12E-04	1.39E-04	3.23E-06	4.44E-05	4.41E-05	1.15E-05	1.15E-05	2.37E-05	2.66E-09	4.76E-08	0.00E+00	5.03E-08	0.050	0.00E+00	6.12E-04	3.10E-04
3744453758398	374445	3758398	6.48E-05	1.38E-04	3.45E-04	4.05E-06	1.16E-04	1.44E-04	3.35E-06	4.55E-05	4.52E-05	1.17E-05	1.17E-05	2.42E-05	2.76E-09	4.92E-08	0.00E+00	5.20E-08	0.052	0.00E+00	6.34E-04	3.21E-04
3744503758398	374450	3758398	6.73E-05	1.44E-04	3.58E-04	4.11E-06	1.21E-04	1.50E-04	3.48E-06	4.66E-05	4.63E-05	1.20E-05	1.20E-05	2.47E-05	2.86E-09	5.09E-08	0.00E+00	5.38E-08	0.054	0.00E+00	6.57E-04	3.32E-04
3744553758398	374455	3758398	6.99E-05	1.49E-04	3.72E-04	4.17E-06	1.25E-04	1.56E-04	3.61E-06	4.78E-05	4.75E-05	1.23E-05	1.23E-05	2.53E-05	2.97E-09	5.27E-08	0.00E+00	5.57E-08	0.056	0.00E+00	6.81E-04	3.44E-04
3744603758398	374460	3758398	7.27E-05	1.55E-04	3.87E-04	4.23E-06	1.30E-04	1.62E-04	3.75E-06	4.90E-05	4.87E-05	1.27E-05	1.27E-05	2.58E-05	3.09E-09	5.46E-08	0.00E+00	5.77E-08	0.058	0.00E+00	7.06E-04	3.57E-04
3744653758398	374465	3758398	7.57E-05	1.62E-04	4.03E-04	4.29E-06	1.36E-04	1.68E-04	3.91E-06	5.03E-05	5.00E-05	1.30E-05	1.30E-05	2.64E-05	3.22E-09	5.67E-08	0.00E+00	5.99E-08	0.060	0.00E+00	7.34E-04	3.71E-04
3744703758398	374470	3758398	7.88E-05	1.68E-04	4.19E-04	4.35E-06	1.41E-04	1.75E-04	4.07E-06	5.16E-05	5.13E-05	1.33E-05	1.33E-05	2.69E-05	3.35E-09	5.88E-08	0.00E+00	6.21E-08	0.062	0.00E+00	7.63E-04	3.85E-04
3744753758398	374475	3758398	8.21E-05	1.75E-04	4.37E-04	4.41E-06	1.47E-04	1.83E-04	4.24E-06	5.30E-05	5.26E-05	1.37E-05	1.37E-05	2.75E-05	3.49E-09	6.10E-08	0.00E+00	6.45E-08	0.065	0.00E+00	7.93E-04	4.01E-04
3744803758398	374480	3758398	8.57E-05	1.83E-04	4.56E-04	4.47E-06	1.54E-04	1.91E-04	4.43E-06	5.44E-05	5.40E-05	1.40E-05	1.40E-05	2.81E-05	3.65E-09	6.34E-08	0.00E+00	6.71E-08	0.067	0.00E+00	8.26E-04	4.17E-04
3744853758398	374485	3758398	8.96E-05	1.91E-04	4.77E-04	4.54E-06	1.61E-04	1.99E-04	4.63E-06	5.58E-05	5.55E-05	1.44E-05	1.44E-05	2.87E-05	3.81E-09	6.60E-08	0.00E+00	6.98E-08	0.070	0.00E+00	8.61E-04	4.35E-04
3744903758398	374490	3758398	9.38E-05	2.00E-04	4.99E-04	4.60E-06	1.68E-04	2.09E-04	4.84E-06	5.73E-05	5.69E-05	1.48E-05	1.48E-05	2.93E-05	3.99E-09	6.88E-08	0.00E+00	7.28E-08	0.073	0.00E+00	8.99E-04	4.53E-04
3744953758398	374495	3758398	9.82E-05	2.10E-04	5.23E-04	4.67E-06	1.76E-04	2.19E-04	5.07E-06	5.88E-05	5.85E-05	1.52E-05	1.52E-05	3.00E-05	4.18E-09	7.17E-08	0.00E+00	7.59E-08	0.076	0.00E+00	9.39E-04	4.73E-04
3744973758398	374497	3758398	1.00E-04	2.14E-04	5.33E-04	4.69E-06	1.80E-04	2.23E-04	5.17E-06	5.94E-05	5.91E-05	1.53E-05	1.53E-05	3.03E-05	4.26E-09	7.29E-08	0.00E+00	7.72E-08	0.077	0.00E+00	9.56E-04	4.82E-04
3745053758398	374505	3758398	1.08E-04	2.31E-04	5.76E-04	4.80E-06	1.94E-04	2.41E-04	5.59E-06	6.20E-05	6.16E-05	1.60E-05	1.60E-05	3.13E-05	4.60E-09	7.82E-08	0.00E+00	8.28E-08	0.083	0.00E+00	1.03E-03	5.18E-04
3745103758398	374510	3758398	1.14E-04	2.43E-04	6.05E-04	4.86E-06	2.04E-04	2.53E-04	5.87E-06	6.37E-05	6.33E-05	1.64E-05	1.64E-05	3.21E-05	4.84E-09	8.17E-08	0.00E+00	8.66E-08	0.087	0.00E+00	1.08E-03	5.43E-04
3745153758398	374515	3758398	1.20E-04	2.56E-04	6.37E-04	4.93E-06	2.15E-04	2.66E-04	6.16E-06	6.56E-05	6.52E-05	1.69E-05	1.69E-05	3.30E-05	5.09E-09	8.59E-08	0.00E+00	9.06E-08	0.091	0.00E+00	1.12E-03	5.69E-04
3745203758398	374520	3758398	1.26E-04	2.69E-04	6.70E-04	5.00E-06	2.26E-04	2.80E-04	6.50E-06	6.71E-05	6.67E-05	1.73E-05	1.73E-05	3.35E-05	5.35E-09	8.95E-08	0.00E+00	9.48E-08	0.095	0.00E+00	1.19E-03	5.96E-04
3745253758398	374525	3758398	1.32E-04	2.82E-04	7.04E-04	5.06E-06	2.37E-04	2.94E-04	6.83E-06	6.89E-05	6.85E-05	1.78E-05	1.78E-05	3.43E-05	5.62E-09	9.36E-08	0.00E+00	9.92E-08	0.099	0.00E+00	1.24E-03	6.25E-04
3745303758398	374530	3758398	1.39E-04	2.97E-04	7.40E-04	5.13E-06	2.49E-04	3.09E-04	7.18E-06	7.08E-05	7.04E-05	1.83E-05	1.83E-05	3.51E-05	5.91E-09	9.79E-08	0.00E+00	1.04E-07	0.104	0.00E+00	1.31E-03	6.55E-04
3745353758398	374535	3758398	1.46E-04	3.12E-04	7.77E-04	5.20E-06	2.62E-04	3.25E-04	7.54E-06	7.27E-05	7.23E-05	1.88E-05	1.88E-05	3.60E-05	6.21E-09	1.02E-07	0.00E+00	1.09E-07	0.109	0.00E+00	1.37E-03	6.85E-04
3745373758398	374537	3758398	1.49E-04	3.18E-04	7.91E-04	5.22E-06	2.67E-04	3.31E-04	7.68E-06	7.35E-05	7.30E-05	1.90E-05	1.90E-05	3.63E-05	6.32E-09	1.04E-07	0.00E+00	1.10E-07	0.110	0.00E+00	1.39E-03	6.97E-04
3745453758398	374545	3758398	1.60E-04	3.41E-04	8.50E-04	5.33E-06	2.86E-04	3.55E-04	8.24E-06	7.66E-05	7.62E-05	1.98E-05	1.98E-05	3.77E-05	6.79E-09	1.11E-07	0.00E+00	1.18E-07	0.118	0.00E+00	1.49E-03	7.46E-04
3745503758398	374550	3758398	1.67E-04	3.56E-04	8.86E-04	5.40E-06	2.99E-04	3.71E-04	8.60E-06	7.86E-05	7.82E-05	2.03E-05	2.03E-05	3.86E-05	7.08E-09	1.16E-07	0.00E+00	1.23E-07	0.123	0.00E+00	1.55E-03	7.76E-04
3745613758398	374561	3758398	1.82E-04	3.89E-04	9.70E-04	5.55E-06	3.27E-04	4.05E-04	9.41E-06	8.33E-05	8.28E-05	2.15E-05	2.15E-05	4.08E-05	7.75E-09	1.26E-07	0.00E+00	1.33E-07	0.133	0.00E+00	1.69E-03	8.46E-04
3745653758398	374565	3758398	1.88E-04	4.01E-04	1.00E-03	5.60E-06	3.37E-04	4.18E-04	9.71E-06	8.50E-05	8.45E-05	2.19E-05	2.19E-05	4.16E-05	7.99E-09	1.29E-07	0.00E+00	1.37E-07	0.137	0.00E+00	1.74E-03	8.72E-04
3745703758398	374570	3758398	1.95E-04

			SWBuilding Construction	SWDemolition	SWGrading	EYBuilding Construction	SWPaving	SWGrading	SWArchitectural Coating	NBBuilding Construction	NBBuilding Construction	NBArchitectural Coating	NBArchitectural Coating	RWBuilding Construction	Child Risk					Overlapping Phases - Maximum Gl		
Unique Identifier	X (UTM)	Y (UTM)	2026	2026	2026	2026	2027	2027	2027	2026	2027	2026	2027	2026	3rd Trimester	0<2	2<16	Total	per million	2025	2026	2027
3748313758392	374831	3758392	1.87E-04	4.00E-04	9.97E-04	7.06E-06	3.36E-04	4.17E-04	9.68E-06	1.66E-04	1.65E-04	4.28E-05	4.28E-05	1.29E-04	7.97E-09	1.53E-07	0.00E+00	1.61E-07	0.161	0.00E+00	1.93E-03	9.70E-04
3748363758392	374836	3758392	1.85E-04	3.95E-04	9.85E-04	7.07E-06	3.32E-04	4.12E-04	9.56E-06	1.66E-04	1.65E-04	4.28E-05	4.28E-05	1.29E-04	7.87E-09	1.51E-07	0.00E+00	1.59E-07	0.159	0.00E+00	1.91E-03	9.61E-04
3748413758392	374841	3758392	1.83E-04	3.91E-04	9.73E-04	7.09E-06	3.28E-04	4.07E-04	9.45E-06	1.66E-04	1.65E-04	4.28E-05	4.28E-05	1.29E-04	7.78E-09	1.50E-07	0.00E+00	1.58E-07	0.158	0.00E+00	1.89E-03	9.52E-04
3748463758392	374846	3758392	1.81E-04	3.86E-04	9.62E-04	7.10E-06	3.24E-04	4.02E-04	9.34E-06	1.66E-04	1.65E-04	4.28E-05	4.28E-05	1.29E-04	7.69E-09	1.49E-07	0.00E+00	1.57E-07	0.157	0.00E+00	1.87E-03	9.43E-04
3748663758392	374866	3758392	1.73E-04	3.69E-04	9.19E-04	7.15E-06	3.10E-04	3.84E-04	8.92E-06	1.65E-04	1.64E-04	4.26E-05	4.26E-05	1.26E-04	7.34E-09	1.44E-07	0.00E+00	1.52E-07	0.152	0.00E+00	1.80E-03	9.09E-04
3748713758392	374871	3758392	1.71E-04	3.64E-04	9.08E-04	7.16E-06	3.06E-04	3.80E-04	8.81E-06	1.65E-04	1.64E-04	4.26E-05	4.26E-05	1.25E-04	7.26E-09	1.43E-07	0.00E+00	1.50E-07	0.150	0.00E+00	1.78E-03	9.01E-04
3748763758392	374876	3758392	1.69E-04	3.60E-04	8.97E-04	7.16E-06	3.02E-04	3.75E-04	8.71E-06	1.64E-04	1.63E-04	4.25E-05	4.25E-05	1.24E-04	7.17E-09	1.42E-07	0.00E+00	1.49E-07	0.149	0.00E+00	1.76E-03	8.92E-04
3748813758392	374881	3758392	1.67E-04	3.56E-04	8.86E-04	7.17E-06	2.99E-04	3.71E-04	8.60E-06	1.64E-04	1.63E-04	4.23E-05	4.23E-05	1.23E-04	7.08E-09	1.40E-07	0.00E+00	1.47E-07	0.147	0.00E+00	1.74E-03	8.83E-04
3748863758392	374886	3758392	1.65E-04	3.51E-04	8.75E-04	7.17E-06	2.95E-04	3.66E-04	8.50E-06	1.63E-04	1.62E-04	4.22E-05	4.22E-05	1.22E-04	7.00E-09	1.39E-07	0.00E+00	1.46E-07	0.146	0.00E+00	1.73E-03	8.74E-04
3748913758392	374891	3758392	1.63E-04	3.47E-04	8.66E-04	7.18E-06	2.92E-04	3.62E-04	8.40E-06	1.63E-04	1.62E-04	4.21E-05	4.21E-05	1.21E-04	6.92E-09	1.38E-07	0.00E+00	1.45E-07	0.145	0.00E+00	1.71E-03	8.66E-04
3748963758392	374896	3758392	1.61E-04	3.43E-04	8.55E-04	7.18E-06	2.88E-04	3.58E-04	8.30E-06	1.62E-04	1.61E-04	4.19E-05	4.19E-05	1.19E-04	6.83E-09	1.37E-07	0.00E+00	1.43E-07	0.143	0.00E+00	1.69E-03	8.57E-04
3749013758392	374901	3758392	1.59E-04	3.39E-04	8.44E-04	7.18E-06	2.84E-04	3.53E-04	8.19E-06	1.61E-04	1.60E-04	4.17E-05	4.17E-05	1.18E-04	6.74E-09	1.35E-07	0.00E+00	1.42E-07	0.142	0.00E+00	1.67E-03	8.47E-04
3749063758392	374906	3758392	1.57E-04	3.34E-04	8.33E-04	7.17E-06	2.81E-04	3.48E-04	8.08E-06	1.61E-04	1.60E-04	4.14E-05	4.14E-05	1.16E-04	6.66E-09	1.34E-07	0.00E+00	1.40E-07	0.140	0.00E+00	1.65E-03	8.38E-04
3749113758392	374911	3758392	1.55E-04	3.30E-04	8.23E-04	7.17E-06	2.77E-04	3.44E-04	7.98E-06	1.60E-04	1.59E-04	4.12E-05	4.12E-05	1.15E-04	6.57E-09	1.32E-07	0.00E+00	1.39E-07	0.139	0.00E+00	1.63E-03	8.29E-04
3749163758392	374916	3758392	1.53E-04	3.26E-04	8.12E-04	7.17E-06	2.74E-04	3.40E-04	7.88E-06	1.59E-04	1.58E-04	4.10E-05	4.10E-05	1.13E-04	6.49E-09	1.31E-07	0.00E+00	1.37E-07	0.137	0.00E+00	1.61E-03	8.20E-04
3749213758392	374921	3758392	1.51E-04	3.22E-04	8.02E-04	7.16E-06	2.70E-04	3.35E-04	7.79E-06	1.58E-04	1.57E-04	4.07E-05	4.07E-05	1.12E-04	6.41E-09	1.30E-07	0.00E+00	1.36E-07	0.136	0.00E+00	1.59E-03	8.11E-04
3749263758392	374926	3758392	1.49E-04	3.18E-04	7.92E-04	7.16E-06	2.67E-04	3.31E-04	7.69E-06	1.57E-04	1.56E-04	4.05E-05	4.05E-05	1.11E-04	6.33E-09	1.28E-07	0.00E+00	1.35E-07	0.135	0.00E+00	1.57E-03	8.02E-04
3748213758397	374821	3758397	2.04E-04	4.35E-04	1.08E-03	7.24E-06	3.65E-04	4.53E-04	1.05E-05	1.74E-04	1.73E-04	4.50E-05	4.50E-05	1.39E-04	8.65E-09	1.64E-07	0.00E+00	1.73E-07	0.173	0.00E+00	2.09E-03	1.05E-03
3748263758397	374826	3758397	2.01E-04	4.28E-04	1.07E-03	7.26E-06	3.60E-04	4.46E-04	1.04E-05	1.74E-04	1.73E-04	4.50E-05	4.50E-05	1.39E-04	8.53E-09	1.63E-07	0.00E+00	1.71E-07	0.171	0.00E+00	2.06E-03	1.03E-03
3748313758397	374831	3758397	1.98E-04	4.23E-04	1.05E-03	7.27E-06	3.55E-04	4.41E-04	1.02E-05	1.74E-04	1.73E-04	4.50E-05	4.50E-05	1.40E-04	8.42E-09	1.61E-07	0.00E+00	1.70E-07	0.170	0.00E+00	2.04E-03	1.02E-03
3748363758397	374836	3758397	1.96E-04	4.18E-04	1.04E-03	7.29E-06	3.51E-04	4.35E-04	1.01E-05	1.74E-04	1.73E-04	4.50E-05	4.50E-05	1.40E-04	8.32E-09	1.60E-07	0.00E+00	1.68E-07	0.168	0.00E+00	2.02E-03	1.01E-03
3748413758397	374841	3758397	1.93E-04	4.12E-04	1.03E-03	7.30E-06	3.46E-04	4.30E-04	9.97E-06	1.74E-04	1.73E-04	4.50E-05	4.50E-05	1.39E-04	8.21E-09	1.58E-07	0.00E+00	1.67E-07	0.167	0.00E+00	2.00E-03	1.00E-03
3748463758397	374846	3758397	1.91E-04	4.07E-04	1.01E-03	7.32E-06	3.42E-04	4.24E-04	9.85E-06	1.74E-04	1.73E-04	4.50E-05	4.50E-05	1.39E-04	8.11E-09	1.57E-07	0.00E+00	1.65E-07	0.165	0.00E+00	1.98E-03	9.94E-04
3748663758397	374866	3758397	1.82E-04	3.88E-04	9.66E-04	7.36E-06	3.26E-04	4.04E-04	9.37E-06	1.74E-04	1.73E-04	4.48E-05	4.48E-05	1.35E-04	7.72E-09	1.52E-07	0.00E+00	1.59E-07	0.159	0.00E+00	1.90E-03	9.56E-04
3748713758397	374871	3758397	1.79E-04	3.83E-04	9.54E-04	7.37E-06	3.21E-04	3.99E-04	9.26E-06	1.73E-04	1.72E-04	4.47E-05	4.47E-05	1.34E-04	7.62E-09	1.50E-07	0.00E+00	1.58E-07	0.158	0.00E+00	1.88E-03	9.46E-04
3748763758397	374876	3758397	1.77E-04	3.78E-04	9.42E-04	7.38E-06	3.17E-04	3.94E-04	9.14E-06	1.73E-04	1.72E-04	4.46E-05	4.46E-05	1.32E-04	7.53E-09	1.49E-07	0.00E+00	1.56E-07	0.156	0.00E+00	1.85E-03	9.37E-04
3748813758397	374881	3758397	1.75E-04	3.73E-04	9.30E-04	7.38E-06	3.13E-04	3.89E-04	9.02E-06	1.72E-04	1.71E-04	4.44E-05	4.44E-05	1.31E-04	7.43E-09	1.47E-07	0.00E+00	1.55E-07	0.155	0.00E+00	1.83E-03	9.27E-04
3748863758397	374886	3758397	1.72E-04	3.68E-04	9.18E-04	7.39E-06	3.09E-04	3.84E-04	8.91E-06	1.71E-04	1.70E-04	4.43E-05	4.43E-05	1.29E-04	7.34E-09	1.46E-07	0.00E+00	1.53E-07	0.153	0.00E+00	1.81E-03	9.17E-04
3748913758397	374891	3758397	1.70E-04	3.64E-04	9.07E-04	7.39E-06	3.06E-04	3.79E-04	8.80E-06	1.71E-04	1.70E-04	4.41E-05	4.41E-05	1.28E-04	7.25E-09	1.45E-07	0.00E+00	1.52E-07	0.152	0.00E+00	1.79E-03	9.08E-04
3748963758397	374896	3758397	1.68E-04	3.59E-04	8.95E-04	7.39E-06	3.02E-04	3.74E-04	8.69E-06	1.70E-04	1.69E-04	4.39E-05	4.39E-05	1.26E-04	7.15E-09	1.43E-07	0.00E+00	1.50E-07	0.150	0.00E+00	1.77E-03	8.97E-04
3749013758397	374901	3758397	1.66E-04	3.54E-04	8.82E-04	7.39E-06	2.97E-04	3.69E-04	8.56E-06	1.69E-04	1.68E-04	4.36E-05	4.36E-05	1.25E-04	7.05E-09	1.41E-07	0.00E+00	1.48E-07	0.148	0.00E+00	1.75E-03	8.86E-04
3749063758397	374906	3758397	1.64E-04	3.49E-04	8.70E-04	7.38E-06	2.93E-04	3.64E-04	8.45E-06	1.68E-04	1.67E-04	4.34E-05	4.34E-05	1.23E-04	6.95E-09	1.40E-07	0.00E+00	1.47E-07	0.147	0.00E+00	1.72E-03	8.76E-04
3749113758397	374911	3758397	1.61E-04	3.45E-04	8.59E-04	7.38E-06	2.89E-04	3.59E-04	8.33E-06	1.67E-04	1.66E-04	4.31E-05	4.31E-05	1.21E-04	6.86E-09	1.38E-07	0.00E+00	1.45E-07	0.145	0.00E+00	1.70E-03	8.66E-04
3749163758397	374916	3758397	1.59E-04	3.40E-04	8.48E-04	7.38E-06	2.86E-04	3.54E-04	8.23E-06	1.66E-04	1.65E-04	4.28E-05	4.28E-05	1.20E-04	6.77E-09	1.37E-07	0.00E+00	1.44E-07	0.144	0.00E+00	1.68E-03	8.56E-04
3749213758397	374921	3758397	1.57E-04	3.36E-04	8.37E-04	7.37E-06	2.82E-04	3.50E-04	8.12E-06	1.65E-04	1.64E-04	4.26E-05	4.26E-05	1.18E-04	6.69E-09	1.35E-07	0.00E+00	1.42E-07	0.142	0.00E+00	1.66E-03	8.46E-04
3749263758397	374926	3758397	1.55E-04	3.31E-04	8.26E-04	7.36E-06	2.78E-04	3.45E-04	8.02E-06	1.64E-04	1.63E-04	4.23E-05	4.23E-05	1.17E-04	6.60E-09	1.34E-07	0.00E+00	1.40E-07	0.140	0.00E+00	1.64E-03	8.37E-04
3748233758402	374823	3758402	2.15E-04	4.58E-04	1.14E-03	7.47E-06	3.85E-04	4.77E-04	1.11E-05	1.84E-04	1.83E-04	4.75E-05	4.75E-05	1.51E-04	9.12E-09	1.73E-07	0.00E+00	1.82E-07	0.182	0.00E+00	2.20E-03	1.10E-03
3748263758402	374826	3758402	2.13E-04	4.54E-04	1.13E-03	7.48E-06	3.81E-04	4.73E-04	1.10E-05	1.84E-04	1.83E-04	4.75E-05	4.75E-05	1.51E-04	9.04E-09	1.72E-07	0.00E+00	1.81E-07	0.181	0.00E+00	2.19E-03	1.10E-03
3748313758402	374831	3758402	2.10E-04	4.48E-04	1.12E-03	7.50E-06	3.76E-04	4.67E-04	1.08E-05	1.84E-04	1.83E-04	4.75E-05	4.75E-05	1.51E-04	8.92E-09	1.71E-07	0.00E+00	1.80E-07	0.180	0.00E+00	2.16E-03	1.08E-03
3748363758402	374836	3758402	2.07E-04	4.42E-04	1.10E-03	7.52E-06	3.71E-04	4.60E-04	1.07E-05	1.84E-04	1.83E-04	4.75E-05	4.75E-05	1.51E-04	8.80E-09	1.69E-07	0.00E+00	1.78E-07	0.178	0.00E+00	2.14E-03	1.07E-03
3748413758402	374841	3758402	2.04E-04	4.36E-04	1.09E-03	7.53E-06	3.66E-04	4.54E-04	1.05E-05	1.84E-04	1.83E-04	4.75E-05	4.75E-05	1.51E-04	8.68E-09	1.67E-07	0.00E+00	1.76E-07	0.176	0.00E+00	2.12E-03	1.06E-03
3748463758402	374846	3758402	2.01E-04	4.30E-04	1.07E-03	7.55E-06	3.61E-04	4.48E-04	1.04E-05	1.84E-04	1.83E-04	4.74E-05	4.74E-05	1.50E-04	8.56E-09	1.66E-07	0.00E+00	1.74E-07	0.174	0.00E+00	2.09E-03	1.05E-03
3748663758402	374866	3758402	1.91E-04	4.08E-04	1.02E-03	7.59E-06	3.42E-04	4.25E-04	9.86E-06	1.83E-04	1.81E-04	4.71E-05	4.71E-05	1.45E-04	8.12E-09	1.60E-07	0.00E+00	1.68E-07	0.168	0.00E+00	2.00E-03	1.01E-03
3748713758402	374871	3758402	1.88E-04	4.03E-04	1.00E-03	7.60E-06	3.38E-04	4.19E-04	9.73E-06	1.82E-04	1.81E-04	4.70E-05	4.70E-05	1.43E-04	8.01E-09	1.58E-07	0.00E+00	1.66E-07	0.166	0.00E+00	1.97E-03	9.95E-04
3748763758402	374876	3758402	1.86E-04	3.97E-04	9.90E-04	7.60E-06	3.34E-04	4.14E-04	9.61E-06	1.82E-04	1.80E-04	4.69E-05	4.69E-05	1.42E-04	7.91E-09	1.56E-07	0.00E+00	1.64E-07	0.164	0.00E+00	1.95E-03	9.84E-04
3748813758402	374881	3758402	1.83E-04	3.92E-04	9.76E-04	7.61E-06	3.29E-04	4.08E-04	9.47E-06	1.81E-04	1.80E-04	4.67E-05	4.67E-05	1.40E-04	7.80E-09	1.55E-07	0.00E+00	1.63E-07	0.163	0.00E+00	1.93E-03	9.73E-04
3748863758402	374886	3758402	1.81E-04	3.86E-04	9.63E-04	7.61E-06	3.25E-04	4.03E-04	9.35E-06	1.80E-04	1.79E-04	4.65E-05	4.65E-05	1.38E-04	7.70E-09	1.53E-07	0.00E+00	1.61E-07	0.161	0.00E+00	1.90E-03	9.62E-04
3748913758402	374891	3758402	1.79E-04	3.82E-04	9.51E-04	7.62E-06	3.20E-04	3.98E-04	9.23E-06	1.79E-04	1.78E-04	4.63E-05	4.63E-05	1.36E-04	7.60E-09	1.52E-07	0.00E+00	1.59E-07	0.159	0.00E+00	1.88E-03	9.52E-04
3748963758402	374896	3758402	1.76E-04	3.76E-04	9.37E-04	7.61E-06	3.16E-04	3.92E-04	9.10E-06	1.78E-04	1.77E-04	4.60E-05	4.60E-05	1.34E-04	7.49E-09	1.50E-07	0.00E+00	1.57E-07	0.157	0.00E+00	1.86E-03	9.40E-04
3749013758402	374901	3758402	1.74E-04	3.71E-04	9.23E-04	7.61E-06	3.11E-04	3.86E-04	8.96E-06	1.77E-04	1.76E-04	4.57E-05	4.57E-05	1.32E-04	7.38E-09	1.48E-07	0.00E+00	1.55E-07	0.155	0.00E+00	1.83E-03	9.28E-04
3749063758402	374906	3758402	1.71E-04	3.65E-04	9.10E-04	7.60E-06	3.07E-04	3.81E-04	8.83E-06	1.76E-04	1.75E-04	4.54E-05	4.54E-05	1.30E-04	7.27E-09	1.46E-07	0.00E+00	1.54E-07	0.154	0.00E+00	1.81E-03	9.16E-04
3749113758402	374911	3758402	1.69E-04	3.60E-04	8.98E-04	7.60E-06	3.02E-04	3.75E-04	8.71E-06	1.75E-04	1.74E-04	4.51E-05	4.51E-05	1.28E-04	7.17E-09	1.45E-07	0.00E+00	1.52E-07	0.152	0.00E+00	1.78E-03	9.05E-04
3749163758402	374916	3758402	1.66E-04	3.55E-04	8.86E-04	7.59E-06	2.98E-04	3.70E-04	8.59E-06	1.74E-04	1.73E-04	4.48E-05	4.48E-05	1.27E-04	7.08E-09	1.43E-07	0.00E+00	1.50E-07	0.150	0.00E+00	1.76E-03	8.95E-04
3749213758402	374921	3758402	1.64E-04	3.51E-04	8.74E-04	7.59E-06	2.94E-04	3.65E-04	8.48E-06	1.73E-04	1.72E-04	4.45E-05	4.45E-05	1.25E-04	6.98E-09	1.41E-07	0.00E+00	1.48E-07	0.148	0.00E+00	1.74E-03	8.84E-04
3749263758402	374926	3758402	1.62E-04	3.46E-04	8.62E-04	7.58E-06	2.90E-04	3.60E-04	8.36E-06	1.71E-04	1.70E-04	4.42E-05	4.42E-05	1.23E-04	6.89E-09	1.40E-07	0.00E+00	1.47E-07	0.147	0.00E+00	1.72E-03	8.73E-04
3748213758407	374821	3758407	2.29E-04	4.90E-04	1.22E-03	7.70E-06	4.11E-04	5.10E-04	1.18E-05	1.94E-04	1.93E-04	5.02E-05	5.02E-05	1.65E-04	9.76E-09	1.85E-07	0.00E+00	1.95E-07	0.195	0.00E+00	2.36E-03	1.18E-03
3748263758407	374826	3758407	2.26E-04	4.82E-04	1.20E-03	7.72E-06	4.05E-04	5.02E-04	1.17E-05	1.94E-04	1.93E-04	5.02E-05	5.02E-05	1.65E-04	9.60E-09	1.83E-07	0.00E+00	1.92E-07	0.192	0.00E+00	2.33E-03	1.16E-03
3748313758407	374831	3758407	2.22E-04	4.75E-04	1.18E-03	7.74E-06	3.99E-04	4.95E-04	1.15E-05	1.94E-04	1.93E-04	5.02E-05	5.02E-05	1.65E-04	9.46E-09	1.81E-07	0.00E+00	1.90E-07	0.190	0.00E+00	2.30E-03	1.15E-03
3748363758407	374836	3758407	2.19E-04	4.68E-04	1.17E-03	7.75E-06	3.93E-04	4.88E-04	1.13E-05	1.94E-04	1.93E-04	5.02E-05	5.02E-05	1.64E-04	9.32E-09	1.79E-07	0.00E+00	1.88E-07	0.188	0.00E+00	2.27E-03	1.14E-03
3748413758407	374841	3758407	2.16E-04	4.61E-04	1.15E-03	7.77E-06	3.87E-04	4.81E-04	1.12E-05	1.94E-04	1.93E-04	5.01E-05	5.01E-05	1.63E-04	9.19E-09	1.77E-07	0.00E+00	1.86E-07	0.186	0.00E+00	2.24E-03	1.12E-03
3748463758407	374846	3758407	2.13E-04	4.54E-04	1.13E-03	7.78E-06	3.82E-04	4.74E-04	1.10E-05	1.94E-04	1.93E-04	5.00E-05	5.00E-05	1.62E-04	9.05E-09	1.75E-07	0.00E+00	1.84E-07	0.184	0.00E+00	2.21E-03	1.11E-03
3748663758407	374866	3758407	2.01E-04	4.29E-04	1.07E-03	7.82E-06	3.61E-04	4.47E-04	1.04E-05	1.92E-04	1.91E-04	4.96E-05	4.96E-05	1.55E-04	8.55E-09	1.68E-07	0.00E+00	1.77E-07	0.177	0.00E+00	2.11E-03	1.06E-03
3748713758407	374871	3758407	1.98E-04	4.24E-04	1.06E-03	7.83E-06	3.56E-04	4.41E-04	1.02E-05	1.92E-04	1.91E-04	4.95E-05	4.95E-05	1.54E-04	8.43E-09	1.66E-07	0.00E+00	1.75E-07	0.175	0.00E+00	2.08E-03	1.05E-03
3748763758407	374876	3758407	1.96E-04	4.18E-04	1.04E-03	7.84E-06	3.51E-04	4.35E-04	1.01E-05	1.91E-04	1.90E-04	4.93E-05	4.93E-05	1.52E-04	8.32E-09	1.65E-07	0.00E+00	1.73E-07	0.173	0.00E+00	2.05E-03	1.04E-03
3748813758407	374881	3758407	1.93E-04	4.12E-04	1.03E-03	7.84E-06	3.46E-04	4.29E-04	9.96E-06	1.90E-04	1.89E-04	4.91E-05	4.91E-05	1.49E-04	8.20E-09	1.63E-07	0.00E+00	1.71E-07	0.171	0.00E+00	2.03E-03	1.02E-03
3748863758407	374886	3758407	1.90E-04	4.06E-04	1.01E-03	7.85E-06	3.41E-04	4.23E-04	9.81E-06	1.89E-04	1.88E-04	4.88E-05	4.88E-05	1.47E-04	8.08E-09	1.61E-07	0.00E+00	1.69E-07	0.169	0.00E+00	2.00E-03	1.01E-03
3748913758407	374891	3758407	1.87E-04	4.00E-04	9.97E-04	7.85E-06	3.36E-04	4.17E-04	9.68E-06	1.88E-04	1.87E-04	4.86E-05	4.86E-05	1.45E-04	7.97E-09	1.59E-07	0.00E+00	1.67E-07	0.167	0.00E+00	1.98E-03	9.99E-04
3748963758407	374896	3758407	1.85E-04	3.94E-04	9.83E-04	7.85E-06	3.31E-04	4.11E-04	9.54E-06	1.87E-04	1.86E-04	4.83E-05	4.83E-05	1.43E-04	7.85E-09	1.57E-07	0.00E+00	1.65E-07	0.165	0.00E+00	1.95E-03	9.86E-04
3749013758407	374901	3758407	1.82E-04	3.88E-04	9.67E-04	7.84E-06	3.26E-04	4.04E-04	9.38E-06	1.86E-04	1.85E-04	4.79E-05	4.79E-05	1.41E-04	7.73E-09	1.55E-07	0.00E+00	1.63E-07	0.163	0.00E+00	1.92E-03	9.72E-04
3749063758407	374906	3758407	1.80E-04	3.82E-04	9.52E-04	7.83E-06	3.21E-04	3.98E-04	9.24E-06	1.86E-04	1.84E-04	4.76E-05	4.76E-05	1.40E-04	7.61E-09	1.53E-07	0.00E+00	1.61E-07	0.161	0.00E+00	1.89E-03	9.59E-04
3749113758407	374911	3758407	1.76E-04	3.77E-04	9.39E-04	7.83E-06	3.16E-04	3.93E-04	9.11E-06	1.83E-04	1.82E-04	4.73E-05	4.73E-05	1.36E-04	7.50E-09	1.51E-07	0.00E+00	1.59E-07	0.159	0.00E+00	1.87E-03	9.47E-04
3749163758407	374916	3758407	1.74E-04	3.72E-04	9.26E-04	7.82E-06	3.12E-04	3.87E-04	8.98E-06	1.82E-04	1.81E-04	4.69E-05	4.69E-05	1.34E-04	7.40E-09	1.50E-07	0.00E+00	1.57E-07	0.157	0.00E+00	1.84E-03	9.36E-04
3749213758407	374921	3758407	1.72E-04	3.66E-04	9.13E-04	7.81E-06	3.08E-04	3.82E-04	8.86E-06	1.80E-04	1.79E-04	4.66E-05	4.66E-05	1.32E-04	7.29E-09	1.48E-07	0.00E+00	1.55E-07	0.155	0.00E+00	1.82E-03	9.24E-04
3749263758407	374926	3758407	1.69E-04	3.61E-04	8.99E-04	7.80E-06	3.03E-04	3.76E-04	8.73E-06	1.79E-04	1.78E-04	4.62E-05	4.62E-05	1.30E-04	7.19E-09	1.46E-07	0.00E+00	1.53E-07	0.153	0.00E+00	1.79E-03	9.12E-04
3748233758412	374823	3758412	2.42E-04	5.17E-04	1.29E-03	7.96E-06	4.35E-04	5.39E-04	1.25E-05	2.06E-04	2.05E-04	5.31E-05	5.31E-05	1.81E-04	1.03E-08	1.96E-07	0.00E+00	2.06E-07	0.206	0.00E+00	2.50E-03	1.24E-03
3748263758412	374826	3758412	2.40E-04	5.12E-04	1.28E-03	7.97E-06	4.30E-04	5.34E-04	1.24E-05	2.06E-04	2.05E-04	5.31E-05	5.31E-05	1.81E-04	1.02E-08	1.94E-07	0.00E+00	2.04E-07	0.204	0.00E+00	2.48E-03	1.23E-03
3748313758412	374831	3758412	2.36E-04	5.04E-04	1.26E-03	7.98E-06	4.23E-04	5.25E-04	1.22E-05	2.06E-04	2.04E-04	5.31E-05	5.31E-05	1.80E-04	1.00E-08	1.92E-07	0.00E+00	2.02E-07	0.202	0.00E+00	2.44E-03	1.22E-03
3748363758412	374836	3758412	2.32E-04	4.96E-04	1.24E-03	8.00E-06	4.17E-04	5.17E-04	1.20E-05	2.05E-04	2.04E-04	5.30E-05	5.30E-05	1.79E-04	9.88E-09	1.90E-07	0.00E+00	2.00E-07	0.200	0.00E+00	2.41E-03	1.20E-03
3748413758412	374841	3758412	2.29E-04	4.89E-04	1.22E-03	8.02E-06	4.10E-04	5.09E-04	1.18E-05	2.05E-04	2.04E-04	5.30E-05	5.30E-05	1.78E-04	9.73E-09	1.88E-07	0.00E+00	1.97E-07	0.197	0.00E+00	2.38E-03	1.19E-03
3748463758412	374846	3758412	2.25E-04

			SWBuilding Construction	SWDemolition	SWGrading	EYBuilding Construction	SWPaving	SWGrading	SWArchitectural Coating	NBBuilding Construction	NBBuilding Construction	NBArchitectural Coating	NBArchitectural Coating	RWBuilding Construction	Child Risk				Overlapping Phases - Maximum Gl		
Unique Identifier	X (UTM)	Y (UTM)	2026	2026	2026	2026	2027	2027	2027	2026	2027	2026	2027	2026	3rd Trimester	0<2	2<16	Total	per million	2025	2026	2027
3748913758432	374891	3758432	2.40E-04	5.13E-04	1.28E-03	9.18E-06	4.31E-04	5.35E-04	1.24E-05	2.45E-04	2.43E-04	6.32E-05	6.32E-05	2.07E-04	1.02E-08	2.06E-07	0.00E+00	2.16E-07	0.216	0.00E+00	2.56E-03	1.28E-03
3748233758437	374823	3758437	3.35E-04	7.16E-04	1.79E-03	9.40E-06	6.02E-04	7.46E-04	1.73E-05	2.80E-04	2.79E-04	7.24E-05	7.24E-05	3.08E-04	1.43E-08	2.71E-07	0.00E+00	2.85E-07	0.285	0.00E+00	3.51E-03	1.72E-03
3748263758437	374826	3758437	3.31E-04	7.06E-04	1.76E-03	9.41E-06	5.93E-04	7.36E-04	1.71E-05	2.80E-04	2.78E-04	7.22E-05	7.22E-05	3.05E-04	1.41E-08	2.68E-07	0.00E+00	2.82E-07	0.282	0.00E+00	3.46E-03	1.70E-03
3748313758437	374831	3758437	3.24E-04	6.91E-04	1.72E-03	9.44E-06	5.80E-04	7.20E-04	1.67E-05	2.79E-04	2.78E-04	7.21E-05	7.21E-05	2.99E-04	1.38E-08	2.64E-07	0.00E+00	2.78E-07	0.278	0.00E+00	3.40E-03	1.67E-03
3748363758437	374836	3758437	3.17E-04	6.77E-04	1.69E-03	9.46E-06	5.68E-04	7.05E-04	1.64E-05	2.79E-04	2.77E-04	7.20E-05	7.20E-05	2.93E-04	1.35E-08	2.60E-07	0.00E+00	2.73E-07	0.273	0.00E+00	3.33E-03	1.64E-03
3748413758437	374841	3758437	3.10E-04	6.62E-04	1.65E-03	9.47E-06	5.56E-04	6.90E-04	1.60E-05	2.78E-04	2.76E-04	7.17E-05	7.17E-05	2.87E-04	1.32E-08	2.55E-07	0.00E+00	2.69E-07	0.269	0.00E+00	3.27E-03	1.61E-03
3748463758437	374846	3758437	3.03E-04	6.48E-04	1.61E-03	9.48E-06	5.44E-04	6.75E-04	1.57E-05	2.76E-04	2.75E-04	7.14E-05	7.14E-05	2.80E-04	1.29E-08	2.51E-07	0.00E+00	2.64E-07	0.264	0.00E+00	3.20E-03	1.58E-03
3748663758437	374866	3758437	2.79E-04	5.96E-04	1.49E-03	9.51E-06	5.01E-04	6.22E-04	1.44E-05	2.70E-04	2.69E-04	6.98E-05	6.98E-05	2.54E-04	1.19E-08	2.35E-07	0.00E+00	2.47E-07	0.247	0.00E+00	2.97E-03	1.48E-03
3748713758437	374871	3758437	2.74E-04	5.85E-04	1.46E-03	9.51E-06	4.91E-04	6.09E-04	1.41E-05	2.68E-04	2.67E-04	6.93E-05	6.93E-05	2.47E-04	1.16E-08	2.32E-07	0.00E+00	2.43E-07	0.243	0.00E+00	2.91E-03	1.45E-03
3748763758437	374876	3758437	2.68E-04	5.73E-04	1.43E-03	9.51E-06	4.81E-04	5.97E-04	1.39E-05	2.66E-04	2.65E-04	6.87E-05	6.87E-05	2.41E-04	1.14E-08	2.28E-07	0.00E+00	2.39E-07	0.239	0.00E+00	2.86E-03	1.43E-03
3748813758437	374881	3758437	2.63E-04	5.62E-04	1.40E-03	9.50E-06	4.72E-04	5.86E-04	1.36E-05	2.64E-04	2.62E-04	6.81E-05	6.81E-05	2.35E-04	1.12E-08	2.24E-07	0.00E+00	2.35E-07	0.235	0.00E+00	2.80E-03	1.40E-03
3748863758437	374886	3758437	2.58E-04	5.51E-04	1.37E-03	9.50E-06	4.63E-04	5.74E-04	1.33E-05	2.62E-04	2.60E-04	6.75E-05	6.75E-05	2.30E-04	1.10E-08	2.20E-07	0.00E+00	2.31E-07	0.231	0.00E+00	2.75E-03	1.38E-03
3748913758437	374891	3758437	2.53E-04	5.41E-04	1.35E-03	9.49E-06	4.54E-04	5.63E-04	1.31E-05	2.59E-04	2.58E-04	6.69E-05	6.69E-05	2.24E-04	1.08E-08	2.17E-07	0.00E+00	2.28E-07	0.228	0.00E+00	2.70E-03	1.36E-03
3748233758442	374823	3758442	3.59E-04	7.67E-04	1.91E-03	9.74E-06	6.44E-04	7.99E-04	1.86E-05	3.00E-04	2.98E-04	7.75E-05	7.75E-05	3.49E-04	1.53E-08	2.91E-07	0.00E+00	3.06E-07	0.306	0.00E+00	3.77E-03	1.84E-03
3748263758442	374826	3758442	3.54E-04	7.55E-04	1.88E-03	9.75E-06	6.34E-04	7.87E-04	1.83E-05	2.99E-04	2.98E-04	7.73E-05	7.73E-05	3.44E-04	1.50E-08	2.87E-07	0.00E+00	3.02E-07	0.302	0.00E+00	3.72E-03	1.81E-03
3748313758442	374831	3758442	3.46E-04	7.38E-04	1.84E-03	9.77E-06	6.20E-04	7.69E-04	1.79E-05	2.99E-04	2.97E-04	7.71E-05	7.71E-05	3.36E-04	1.47E-08	2.82E-07	0.00E+00	2.97E-07	0.297	0.00E+00	3.65E-03	1.78E-03
3748363758442	374836	3758442	3.38E-04	7.22E-04	1.80E-03	9.80E-06	6.06E-04	7.52E-04	1.75E-05	2.98E-04	2.96E-04	7.69E-05	7.69E-05	3.28E-04	1.44E-08	2.78E-07	0.00E+00	2.92E-07	0.292	0.00E+00	3.57E-03	1.75E-03
3748413758442	374841	3758442	3.30E-04	7.05E-04	1.76E-03	9.81E-06	5.92E-04	7.35E-04	1.71E-05	2.97E-04	2.95E-04	7.66E-05	7.66E-05	3.20E-04	1.40E-08	2.73E-07	0.00E+00	2.87E-07	0.287	0.00E+00	3.50E-03	1.72E-03
3748463758442	374846	3758442	3.23E-04	6.89E-04	1.72E-03	9.82E-06	5.79E-04	7.18E-04	1.67E-05	2.95E-04	2.93E-04	7.62E-05	7.62E-05	3.12E-04	1.37E-08	2.68E-07	0.00E+00	2.82E-07	0.282	0.00E+00	3.42E-03	1.68E-03
3748663758442	374866	3758442	2.96E-04	6.31E-04	1.57E-03	9.84E-06	5.30E-04	6.58E-04	1.53E-05	2.88E-04	2.86E-04	7.42E-05	7.42E-05	2.78E-04	1.26E-08	2.50E-07	0.00E+00	2.62E-07	0.262	0.00E+00	3.15E-03	1.56E-03
3748713758442	374871	3758442	2.89E-04	6.18E-04	1.54E-03	9.84E-06	5.19E-04	6.44E-04	1.49E-05	2.85E-04	2.83E-04	7.36E-05	7.36E-05	2.71E-04	1.23E-08	2.45E-07	0.00E+00	2.58E-07	0.258	0.00E+00	3.09E-03	1.54E-03
3748763758442	374876	3758442	2.84E-04	6.05E-04	1.51E-03	9.83E-06	5.08E-04	6.31E-04	1.46E-05	2.83E-04	2.81E-04	7.30E-05	7.30E-05	2.64E-04	1.21E-08	2.41E-07	0.00E+00	2.53E-07	0.253	0.00E+00	3.03E-03	1.51E-03
3748813758442	374881	3758442	2.78E-04	5.93E-04	1.48E-03	9.83E-06	4.98E-04	6.18E-04	1.43E-05	2.80E-04	2.78E-04	7.23E-05	7.23E-05	2.57E-04	1.18E-08	2.37E-07	0.00E+00	2.49E-07	0.249	0.00E+00	2.97E-03	1.48E-03
3748863758442	374886	3758442	2.72E-04	5.81E-04	1.45E-03	9.82E-06	4.88E-04	6.05E-04	1.41E-05	2.77E-04	2.76E-04	7.16E-05	7.16E-05	2.50E-04	1.16E-08	2.33E-07	0.00E+00	2.45E-07	0.245	0.00E+00	2.91E-03	1.45E-03
3748913758442	374891	3758442	2.67E-04	5.70E-04	1.42E-03	9.81E-06	4.78E-04	5.93E-04	1.38E-05	2.75E-04	2.73E-04	7.09E-05	7.09E-05	2.43E-04	1.13E-08	2.29E-07	0.00E+00	2.40E-07	0.240	0.00E+00	2.85E-03	1.43E-03
3748233758446	374823	3758446	3.80E-04	8.11E-04	2.02E-03	1.00E-05	6.81E-04	8.45E-04	1.96E-05	3.18E-04	3.16E-04	8.20E-05	8.20E-05	3.87E-04	1.62E-08	3.08E-07	0.00E+00	3.24E-07	0.324	0.00E+00	4.01E-03	1.94E-03
3748263758446	374826	3758446	3.74E-04	7.98E-04	1.99E-03	1.00E-05	6.70E-04	8.32E-04	1.93E-05	3.17E-04	3.15E-04	8.18E-05	8.18E-05	3.81E-04	1.59E-08	3.04E-07	0.00E+00	3.20E-07	0.320	0.00E+00	3.95E-03	1.92E-03
3748313758446	374831	3758446	3.65E-04	7.79E-04	1.94E-03	1.01E-05	6.54E-04	8.12E-04	1.88E-05	3.16E-04	3.14E-04	8.16E-05	8.16E-05	3.71E-04	1.55E-08	2.99E-07	0.00E+00	3.14E-07	0.314	0.00E+00	3.86E-03	1.88E-03
3748363758446	374836	3758446	3.56E-04	7.60E-04	1.89E-03	1.01E-05	6.39E-04	7.92E-04	1.84E-05	3.15E-04	3.13E-04	8.13E-05	8.13E-05	3.61E-04	1.51E-08	2.93E-07	0.00E+00	3.08E-07	0.308	0.00E+00	3.78E-03	1.84E-03
3748413758446	374841	3758446	3.48E-04	7.42E-04	1.85E-03	1.01E-05	6.23E-04	7.74E-04	1.80E-05	3.13E-04	3.12E-04	8.09E-05	8.09E-05	3.51E-04	1.48E-08	2.88E-07	0.00E+00	3.03E-07	0.303	0.00E+00	3.69E-03	1.81E-03
3748463758446	374846	3758446	3.39E-04	7.25E-04	1.81E-03	1.01E-05	6.08E-04	7.55E-04	1.75E-05	3.12E-04	3.10E-04	8.05E-05	8.05E-05	3.40E-04	1.44E-08	2.82E-07	0.00E+00	2.97E-07	0.297	0.00E+00	3.61E-03	1.77E-03
3748663758447	374866	3758447	3.13E-04	6.68E-04	1.67E-03	1.02E-05	5.61E-04	6.96E-04	1.62E-05	3.06E-04	3.05E-04	7.91E-05	7.91E-05	3.07E-04	1.33E-08	2.65E-07	0.00E+00	2.79E-07	0.279	0.00E+00	3.35E-03	1.66E-03
3748713758447	374871	3758447	3.06E-04	6.54E-04	1.63E-03	1.02E-05	5.49E-04	6.81E-04	1.58E-05	3.04E-04	3.02E-04	7.84E-05	7.84E-05	2.97E-04	1.30E-08	2.60E-07	0.00E+00	2.73E-07	0.273	0.00E+00	3.28E-03	1.63E-03
3748763758447	374876	3758447	3.00E-04	6.40E-04	1.59E-03	1.02E-05	5.37E-04	6.66E-04	1.55E-05	3.01E-04	2.99E-04	7.76E-05	7.76E-05	2.89E-04	1.27E-08	2.56E-07	0.00E+00	2.68E-07	0.268	0.00E+00	3.21E-03	1.60E-03
3748813758447	374881	3758447	2.93E-04	6.26E-04	1.56E-03	1.02E-05	5.26E-04	6.52E-04	1.51E-05	2.98E-04	2.96E-04	7.69E-05	7.69E-05	2.80E-04	1.25E-08	2.51E-07	0.00E+00	2.64E-07	0.264	0.00E+00	3.14E-03	1.57E-03
3748863758447	374886	3758447	2.87E-04	6.13E-04	1.53E-03	1.02E-05	5.14E-04	6.38E-04	1.48E-05	2.95E-04	2.93E-04	7.60E-05	7.60E-05	2.72E-04	1.22E-08	2.46E-07	0.00E+00	2.59E-07	0.259	0.00E+00	3.08E-03	1.54E-03
3748913758447	374891	3758447	2.81E-04	6.00E-04	1.49E-03	1.01E-05	5.04E-04	6.25E-04	1.45E-05	2.91E-04	2.90E-04	7.52E-05	7.52E-05	2.64E-04	1.19E-08	2.42E-07	0.00E+00	2.54E-07	0.254	0.00E+00	3.02E-03	1.51E-03
3748663758452	374866	3758452	3.31E-04	7.08E-04	1.76E-03	1.05E-05	5.94E-04	7.38E-04	1.71E-05	3.27E-04	3.25E-04	8.45E-05	8.45E-05	3.39E-04	1.41E-08	2.82E-07	0.00E+00	2.96E-07	0.296	0.00E+00	3.56E-03	1.76E-03
3748713758452	374871	3758452	3.24E-04	6.91E-04	1.72E-03	1.05E-05	5.81E-04	7.20E-04	1.67E-05	3.24E-04	3.22E-04	8.36E-05	8.36E-05	3.28E-04	1.38E-08	2.76E-07	0.00E+00	2.90E-07	0.290	0.00E+00	3.48E-03	1.72E-03
3748763758452	374876	3758452	3.17E-04	6.76E-04	1.68E-03	1.05E-05	5.68E-04	7.04E-04	1.63E-05	3.21E-04	3.19E-04	8.27E-05	8.27E-05	3.21E-04	1.35E-08	2.71E-07	0.00E+00	2.85E-07	0.285	0.00E+00	3.41E-03	1.69E-03
3748813758452	374881	3758452	3.09E-04	6.61E-04	1.65E-03	1.05E-05	5.55E-04	6.88E-04	1.60E-05	3.17E-04	3.15E-04	8.18E-05	8.18E-05	3.07E-04	1.32E-08	2.66E-07	0.00E+00	2.79E-07	0.279	0.00E+00	3.33E-03	1.66E-03
3748863758452	374886	3758452	3.02E-04	6.46E-04	1.61E-03	1.05E-05	5.42E-04	6.73E-04	1.56E-05	3.13E-04	3.11E-04	8.08E-05	8.08E-05	2.97E-04	1.29E-08	2.61E-07	0.00E+00	2.74E-07	0.274	0.00E+00	3.26E-03	1.62E-03
3748913758452	374891	3758452	2.96E-04	6.32E-04	1.57E-03	1.05E-05	5.30E-04	6.58E-04	1.53E-05	3.09E-04	3.07E-04	7.99E-05	7.99E-05	2.88E-04	1.26E-08	2.56E-07	0.00E+00	2.68E-07	0.268	0.00E+00	3.19E-03	1.59E-03
3748663758457	374866	3758457	3.51E-04	7.50E-04	1.87E-03	1.09E-05	6.30E-04	7.81E-04	1.81E-05	3.50E-04	3.48E-04	9.04E-05	9.04E-05	3.76E-04	1.49E-08	3.00E-07	0.00E+00	3.15E-07	0.315	0.00E+00	3.80E-03	1.87E-03
3748713758457	374871	3758457	3.43E-04	7.32E-04	1.82E-03	1.09E-05	6.14E-04	7.62E-04	1.77E-05	3.46E-04	3.44E-04	8.93E-05	8.93E-05	3.62E-04	1.46E-08	2.94E-07	0.00E+00	3.08E-07	0.308	0.00E+00	3.71E-03	1.83E-03
3748763758457	374876	3758457	3.35E-04	7.14E-04	1.78E-03	1.09E-05	6.00E-04	7.44E-04	1.73E-05	3.42E-04	3.40E-04	8.83E-05	8.83E-05	3.49E-04	1.42E-08	2.88E-07	0.00E+00	3.02E-07	0.302	0.00E+00	3.62E-03	1.79E-03
3748813758457	374881	3758457	3.27E-04	6.97E-04	1.74E-03	1.09E-05	5.86E-04	7.27E-04	1.69E-05	3.38E-04	3.36E-04	8.72E-05	8.72E-05	3.36E-04	1.39E-08	2.82E-07	0.00E+00	2.96E-07	0.296	0.00E+00	3.53E-03	1.75E-03
3748863758457	374886	3758457	3.19E-04	6.81E-04	1.70E-03	1.09E-05	5.72E-04	7.09E-04	1.65E-05	3.33E-04	3.31E-04	8.60E-05	8.60E-05	3.24E-04	1.36E-08	2.76E-07	0.00E+00	2.90E-07	0.290	0.00E+00	3.45E-03	1.71E-03
3748913758457	374891	3758457	3.12E-04	6.65E-04	1.66E-03	1.09E-05	5.59E-04	6.93E-04	1.61E-05	3.29E-04	3.27E-04	8.49E-05	8.49E-05	3.13E-04	1.33E-08	2.71E-07	0.00E+00	2.84E-07	0.284	0.00E+00	3.37E-03	1.68E-03
3748663758462	374866	3758462	3.72E-04	7.94E-04	1.98E-03	1.13E-05	6.67E-04	8.28E-04	1.92E-05	3.75E-04	3.73E-04	9.69E-05	9.69E-05	4.17E-04	1.58E-08	3.19E-07	0.00E+00	3.35E-07	0.335	0.00E+00	4.05E-03	1.98E-03
3748713758462	374871	3758462	3.62E-04	7.74E-04	1.93E-03	1.13E-05	6.50E-04	8.07E-04	1.87E-05	3.71E-04	3.68E-04	9.56E-05	9.56E-05	4.00E-04	1.54E-08	3.12E-07	0.00E+00	3.28E-07	0.328	0.00E+00	3.94E-03	1.94E-03
3748763758462	374876	3758462	3.54E-04	7.55E-04	1.88E-03	1.13E-05	6.34E-04	7.87E-04	1.83E-05	3.66E-04	3.64E-04	9.45E-05	9.45E-05	3.84E-04	1.50E-08	3.06E-07	0.00E+00	3.21E-07	0.321	0.00E+00	3.85E-03	1.90E-03
3748813758462	374881	3758462	3.45E-04	7.36E-04	1.83E-03	1.13E-05	6.18E-04	7.67E-04	1.78E-05	3.61E-04	3.59E-04	9.31E-05	9.31E-05	3.69E-04	1.47E-08	2.99E-07	0.00E+00	3.14E-07	0.314	0.00E+00	3.75E-03	1.85E-03
3748863758462	374886	3758462	3.37E-04	7.18E-04	1.79E-03	1.13E-05	6.03E-04	7.48E-04	1.74E-05	3.55E-04	3.53E-04	9.17E-05	9.17E-05	3.54E-04	1.44E-08	2.92E-07	0.00E+00	3.07E-07	0.307	0.00E+00	3.66E-03	1.81E-03
3748913758462	374891	3758462	3.28E-04	7.01E-04	1.75E-03	1.12E-05	5.89E-04	7.30E-04	1.70E-05	3.50E-04	3.48E-04	9.05E-05	9.05E-05	3.41E-04	1.40E-08	2.86E-07	0.00E+00	3.00E-07	0.300	0.00E+00	3.57E-03	1.77E-03
3748663758467	374866	3758467	3.94E-04	8.41E-04	2.10E-03	1.17E-05	7.06E-04	8.76E-04	2.03E-05	4.03E-04	4.00E-04	1.04E-04	1.04E-04	4.63E-04	1.67E-08	3.40E-07	0.00E+00	3.57E-07	0.357	0.00E+00	4.31E-03	2.11E-03
3748713758467	374871	3758467	3.83E-04	8.19E-04	2.04E-03	1.17E-05	6.87E-04	8.53E-04	1.98E-05	3.97E-04	3.95E-04	1.03E-04	1.03E-04	4.42E-04	1.63E-08	3.32E-07	0.00E+00	3.49E-07	0.349	0.00E+00	4.20E-03	2.06E-03
3748763758467	374876	3758467	3.74E-04	7.98E-04	1.99E-03	1.17E-05	6.70E-04	8.31E-04	1.93E-05	3.92E-04	3.89E-04	1.01E-04	1.01E-04	4.23E-04	1.59E-08	3.25E-07	0.00E+00	3.41E-07	0.341	0.00E+00	4.09E-03	2.01E-03
3748813758467	374881	3758467	3.64E-04	7.77E-04	1.94E-03	1.17E-05	6.52E-04	8.10E-04	1.88E-05	3.86E-04	3.83E-04	9.96E-05	9.96E-05	4.04E-04	1.55E-08	3.17E-07	0.00E+00	3.33E-07	0.333	0.00E+00	3.98E-03	1.96E-03
3748863758467	374886	3758467	3.55E-04	7.57E-04	1.89E-03	1.17E-05	6.36E-04	7.89E-04	1.83E-05	3.80E-04	3.77E-04	9.80E-05	9.80E-05	3.87E-04	1.51E-08	3.10E-07	0.00E+00	3.25E-07	0.325	0.00E+00	3.87E-03	1.92E-03
3748913758467	374891	3758467	3.46E-04	7.38E-04	1.84E-03	1.16E-05	6.20E-04	7.69E-04	1.79E-05	3.74E-04	3.72E-04	9.65E-05	9.65E-05	3.72E-04	1.47E-08	3.03E-07	0.00E+00	3.18E-07	0.318	0.00E+00	3.78E-03	1.88E-03
3748663758472	374866	3758472	4.17E-04	8.91E-04	2.22E-03	1.22E-05	7.48E-04	9.28E-04	2.15E-05	4.34E-04	4.31E-04	1.12E-04	1.12E-04	5.14E-04	1.77E-08	3.63E-07	0.00E+00	3.81E-07	0.381	0.00E+00	4.60E-03	2.24E-03
3748713758472	374871	3758472	4.06E-04	8.66E-04	2.16E-03	1.22E-05	7.27E-04	9.03E-04	2.09E-05	4.27E-04	4.25E-04	1.10E-04	1.10E-04	4.88E-04	1.73E-08	3.54E-07	0.00E+00	3.71E-07	0.371	0.00E+00	4.47E-03	2.19E-03
3748763758472	374876	3758472	3.95E-04	8.43E-04	2.10E-03	1.21E-05	7.08E-04	8.78E-04	2.04E-05	4.21E-04	4.18E-04	1.09E-04	1.09E-04	4.65E-04	1.68E-08	3.46E-07	0.00E+00	3.62E-07	0.362	0.00E+00	4.35E-03	2.13E-03
3748813758472	374881	3758472	3.84E-04	8.20E-04	2.04E-03	1.21E-05	6.89E-04	8.55E-04	1.98E-05	4.14E-04	4.11E-04	1.07E-04	1.07E-04	4.43E-04	1.63E-08	3.37E-07	0.00E+00	3.54E-07	0.354	0.00E+00	4.22E-03	2.08E-03
3748863758472	374886	3758472	3.74E-04	7.98E-04	1.99E-03	1.21E-05	6.70E-04	8.32E-04	1.93E-05	4.07E-04	4.04E-04	1.05E-04	1.05E-04	4.23E-04	1.59E-08	3.29E-07	0.00E+00	3.45E-07	0.345	0.00E+00	4.11E-03	2.03E-03
3748913758472	374891	3758472	3.64E-04	7.78E-04	1.94E-03	1.20E-05	6.53E-04	8.11E-04	1.88E-05	4.00E-04	3.98E-04	1.03E-04	1.03E-04	4.04E-04	1.55E-08	3.21E-07	0.00E+00	3.37E-07	0.337	0.00E+00	4.00E-03	1.98E-03
3748513758617	374851	3758617	1.25E-03	2.66E-03	6.64E-03	4.43E-05	2.24E-03	2.78E-03	6.44E-05	2.56E-03	2.54E-03	6.60E-04	6.60E-04	5.41E-04	5.30E-08	1.39E-06	0.00E+00	1.44E-06	1.443	0.00E+00	1.44E-02	8.28E-03
3748563758617	374856	3758617	1.19E-03	2.55E-03	6.35E-03	4.35E-05	2.14E-03	2.65E-03	6.16E-05	2.44E-03	2.43E-03	6.30E-04	6.30E-04	5.30E-04	5.07E-08	1.33E-06	0.00E+00	1.38E-06	1.379	0.00E+00	1.37E-02	7.91E-03
3748613758617	374861	3758617	1.20E-03	2.44E-03	6.08E-03	4.27E-05	2.05E-03	2.54E-03	5.90E-05	2.32E-03	2.31E-03	6.02E-04	6.02E-04	5.19E-04	4.86E-08	1.27E-06	0.00E+00	1.32E-06	1.319	0.00E+00	1.32E-02	7.57E-03
3748663758617	374866	3758617	1.10E-03	2.34E-03	5.83E-03	4.20E-05	1.97E-03	2.44E-03	5.66E-05	2.23E-03	2.22E-03	5.75E-04	5.75E-04	5.11E-04	4.66E-08	1.22E-06	0.00E+00	1.26E-06	1.264	0.00E+00	1.26E-02	7.25E-03
3748713758617	374871	3758617	1.05E-03	2.25E-03	5.60E-03	4.12E-05	1.89E-03	2.34E-03	5.44E-05	2.13E-03	2.12E-03	5.50E-04	5.50E-04	5.03E-04	4.48E-08	1.17E-06	0.00E+00	1.21E-06	1.212	0.00E+00	1.21E-02	6.96E-03
3748763758617	374876	3758617	1.01E-03	2.16E-03	5.39E-03	4.05E-05	1.82E-03	2.25E-03	5.23E-05	2.04E-03	2.03E-03	5.26E-04	5.26E-04	4.96E-04	4.31E-08	1.12E-06	0.00E+00	1.16E-06	1.164	0.00E+00	1.17E-02	6.68E-03
3748813758617	374881	3758617	9.75E-04	2.08E-03	5.19E-03	3.99E-05	1.75E-03	2.17E-03	5.04E-05	1.95E-03	1.94E-03	5.04E-04	5.04E-04	4.88E-04	4.15E-08	1.08E-06	0.00E+00	1.12E-06	1.117	0.00E+00	1.12E-02	6.41E-03
3748863758617	374886	3758617	9.39E-04	2.01E-03	5.00E-03	3.92E-05	1.68E-03	2.09E-03	4.85E-05	1.87E-03	1.86E-03	4.82E-04	4.82E-04	4.81E-04	3.99E-08	1.03E-06	0.00E+00	1.07E-06	1.073	0.00E+00	1.08E-02	6.16E-03
3748913758617	374891	3758617	9.05E-04	1.93E-03	4.82E-03	3.85E-05	1.62E-03	2.01E-03	4.68E-05	1.79E-03	1.78E-03	4.62E-04	4.62E-04	4.74E-04	3.85E-08	9.93E-07	0.00E+00	1.03E-06	1.032	0.00E+00	1.04E-02	5.92E-03
3748513758622	374851	3758622	1.24E-03	2.65E-03	6.61E-03	4.68E-05	2.23E-03	2.77E-03	6.42E-05	2.50E-03	2.48E-03	6.44E-04	6.44E-04	5.66E-04	5.28E-08	1.37E-06	0.00E+00	1.42E-06	1.424	0.00E+00	1.43E-02	8.18E-03
3748563758622	374856	3758622	1.19E-03	2.54E-03	6.32E-03	4.58E-05	2.13E-03	2.64E-03	6.14E-05	2.39E-03	2.37E-03	6.16E-04	6.16E-04	5.52E-04	5.05E-08	1.31E-06	0.00E+00	1.36E-06	1.363	0.00E+00	1.37E-02	7.83E-03
3748613758622	374861	3758622	1.14E-03	2.43E-03	6.06E-03	4.50E-05	2.04E-03	2.54E-03	5.89E-05	2.29E-03	2.27E-03	5.90E-04	5.90E-04	5.40E-04	4.85E-08	1.26E-06	0.00E+00	1.31E-06	1.307	0.00E+00	1.31E-02	7.50E-03
3748663758622	374866	3758622	1.09E-03	2.

			SWBuilding Construction	SWDemolition	SWGrading	EYBuilding Construction	SWPaving	SWGrading	SWArchitectural Coating	NBBuilding Construction	NBBuilding Construction	NBArchitectural Coating	NBArchitectural Coating	RWBuilding Construction	Child Risk					Overlapping Phases - Maximum Gl		
Unique Identifier	X (UTM)	Y (UTM)	2026	2026	2026	2026	2027	2027	2027	2026	2027	2026	2027	2026	3rd Trimester	0<2	2<16	Total	per million	2025	2026	2027
3746163758796	374616	3758796	1.60E-04	3.42E-04	8.52E-04	1.11E-04	2.87E-04	3.56E-04	8.27E-06	1.22E-04	1.21E-04	3.15E-05	3.15E-05	1.60E-04	6.81E-09	1.32E-07	0.00E+00	1.39E-07	0.139	0.00E+00	1.78E-03	8.04E-04
3746213758796	374621	3758796	1.64E-04	3.50E-04	8.73E-04	1.17E-04	2.94E-04	3.65E-04	8.47E-06	1.25E-04	1.24E-04	3.22E-05	3.22E-05	1.66E-04	6.98E-09	1.35E-07	0.00E+00	1.42E-07	0.142	0.00E+00	1.83E-03	8.24E-04
3746263758796	374626	3758796	1.68E-04	3.59E-04	8.95E-04	1.22E-04	3.01E-04	3.74E-04	8.68E-06	1.27E-04	1.27E-04	3.29E-05	3.29E-05	1.72E-04	7.15E-09	1.39E-07	0.00E+00	1.46E-07	0.146	0.00E+00	1.88E-03	8.44E-04
3746313758796	374631	3758796	1.72E-04	3.68E-04	9.17E-04	1.25E-04	3.09E-04	3.84E-04	8.90E-06	1.30E-04	1.29E-04	3.36E-05	3.36E-05	1.79E-04	7.33E-09	1.42E-07	0.00E+00	1.50E-07	0.150	0.00E+00	1.93E-03	8.64E-04
3746363758796	374636	3758796	1.77E-04	3.77E-04	9.40E-04	1.28E-04	3.17E-04	3.93E-04	9.13E-06	1.33E-04	1.32E-04	3.43E-05	3.43E-05	1.86E-04	7.52E-09	1.46E-07	0.00E+00	1.53E-07	0.153	0.00E+00	1.98E-03	8.86E-04
3746413758796	374641	3758796	1.81E-04	3.87E-04	9.64E-04	1.28E-04	3.25E-04	4.03E-04	9.36E-06	1.36E-04	1.35E-04	3.50E-05	3.50E-05	1.93E-04	7.71E-09	1.49E-07	0.00E+00	1.57E-07	0.157	0.00E+00	2.02E-03	9.07E-04
3746463758796	374646	3758796	1.86E-04	3.97E-04	9.89E-04	1.28E-04	3.33E-04	4.13E-04	9.60E-06	1.38E-04	1.37E-04	3.57E-05	3.57E-05	2.01E-04	7.90E-09	1.53E-07	0.00E+00	1.61E-07	0.161	0.00E+00	2.07E-03	9.29E-04
3746063758801	374606	3758801	1.41E-04	3.02E-04	7.52E-04	8.95E-05	2.53E-04	3.14E-04	7.30E-06	1.11E-04	1.11E-04	2.87E-05	2.87E-05	1.39E-04	6.01E-09	1.17E-07	0.00E+00	1.23E-07	0.123	0.00E+00	1.56E-03	7.14E-04
3746113758801	374611	3758801	1.44E-04	3.08E-04	7.68E-04	9.41E-05	2.59E-04	3.21E-04	7.46E-06	1.14E-04	1.13E-04	2.94E-05	2.94E-05	1.44E-04	6.14E-09	1.20E-07	0.00E+00	1.26E-07	0.126	0.00E+00	1.60E-03	7.30E-04
3746163758801	374616	3758801	1.48E-04	3.15E-04	7.85E-04	9.87E-05	2.65E-04	3.28E-04	7.62E-06	1.16E-04	1.15E-04	3.00E-05	3.00E-05	1.49E-04	6.28E-09	1.23E-07	0.00E+00	1.29E-07	0.129	0.00E+00	1.64E-03	7.46E-04
3746213758801	374621	3758801	1.51E-04	3.22E-04	8.03E-04	1.03E-04	2.71E-04	3.36E-04	7.79E-06	1.19E-04	1.18E-04	3.06E-05	3.06E-05	1.54E-04	6.42E-09	1.26E-07	0.00E+00	1.32E-07	0.132	0.00E+00	1.68E-03	7.63E-04
3746263758801	374626	3758801	1.54E-04	3.30E-04	8.22E-04	1.07E-04	2.77E-04	3.44E-04	7.97E-06	1.21E-04	1.20E-04	3.13E-05	3.13E-05	1.60E-04	6.57E-09	1.28E-07	0.00E+00	1.35E-07	0.135	0.00E+00	1.73E-03	7.80E-04
3746313758801	374631	3758801	1.58E-04	3.37E-04	8.41E-04	1.10E-04	2.83E-04	3.52E-04	8.16E-06	1.24E-04	1.23E-04	3.19E-05	3.19E-05	1.66E-04	6.72E-09	1.31E-07	0.00E+00	1.38E-07	0.138	0.00E+00	1.77E-03	7.98E-04
3746363758801	374636	3758801	1.62E-04	3.45E-04	8.61E-04	1.12E-04	2.90E-04	3.60E-04	8.35E-06	1.26E-04	1.25E-04	3.26E-05	3.26E-05	1.72E-04	6.88E-09	1.35E-07	0.00E+00	1.41E-07	0.141	0.00E+00	1.81E-03	8.16E-04
3746413758801	374641	3758801	1.66E-04	3.54E-04	8.81E-04	1.13E-04	2.97E-04	3.69E-04	8.55E-06	1.29E-04	1.28E-04	3.32E-05	3.32E-05	1.78E-04	7.04E-09	1.38E-07	0.00E+00	1.45E-07	0.145	0.00E+00	1.85E-03	8.35E-04
3746463758801	374646	3758801	1.70E-04	3.62E-04	9.02E-04	1.12E-04	3.04E-04	3.77E-04	8.76E-06	1.31E-04	1.30E-04	3.39E-05	3.39E-05	1.85E-04	7.21E-09	1.41E-07	0.00E+00	1.48E-07	0.148	0.00E+00	1.90E-03	8.54E-04
3746063758806	374606	3758806	1.31E-04	2.81E-04	6.99E-04	8.04E-05	2.36E-04	2.92E-04	6.78E-06	1.06E-04	1.06E-04	2.75E-05	2.75E-05	1.30E-04	5.59E-09	1.09E-07	0.00E+00	1.15E-07	0.115	0.00E+00	1.46E-03	6.68E-04
3746113758806	374611	3758806	1.34E-04	2.86E-04	7.13E-04	8.43E-05	2.40E-04	2.98E-04	6.92E-06	1.09E-04	1.08E-04	2.80E-05	2.80E-05	1.34E-04	5.70E-09	1.12E-07	0.00E+00	1.18E-07	0.118	0.00E+00	1.49E-03	6.81E-04
3746163758806	374616	3758806	1.37E-04	2.92E-04	7.27E-04	8.81E-05	2.45E-04	3.04E-04	7.06E-06	1.11E-04	1.10E-04	2.86E-05	2.86E-05	1.39E-04	5.81E-09	1.14E-07	0.00E+00	1.20E-07	0.120	0.00E+00	1.52E-03	6.95E-04
3746213758806	374621	3758806	1.40E-04	2.98E-04	7.43E-04	9.17E-05	2.50E-04	3.11E-04	7.21E-06	1.13E-04	1.12E-04	2.92E-05	2.92E-05	1.44E-04	5.93E-09	1.17E-07	0.00E+00	1.23E-07	0.123	0.00E+00	1.56E-03	7.10E-04
3746263758806	374626	3758806	1.43E-04	3.04E-04	7.58E-04	9.49E-05	2.56E-04	3.17E-04	7.36E-06	1.15E-04	1.15E-04	2.98E-05	2.98E-05	1.49E-04	6.06E-09	1.19E-07	0.00E+00	1.25E-07	0.125	0.00E+00	1.59E-03	7.25E-04
3746313758806	374631	3758806	1.46E-04	3.11E-04	7.75E-04	9.73E-05	2.61E-04	3.24E-04	7.52E-06	1.18E-04	1.17E-04	3.04E-05	3.04E-05	1.54E-04	6.19E-09	1.22E-07	0.00E+00	1.28E-07	0.128	0.00E+00	1.63E-03	7.40E-04
3746363758806	374636	3758806	1.49E-04	3.18E-04	7.92E-04	9.89E-05	2.67E-04	3.31E-04	7.69E-06	1.20E-04	1.19E-04	3.10E-05	3.10E-05	1.60E-04	6.33E-09	1.25E-07	0.00E+00	1.31E-07	0.131	0.00E+00	1.67E-03	7.56E-04
3746413758806	374641	3758806	1.52E-04	3.25E-04	8.10E-04	9.94E-05	2.73E-04	3.39E-04	7.86E-06	1.22E-04	1.22E-04	3.16E-05	3.16E-05	1.65E-04	6.47E-09	1.27E-07	0.00E+00	1.34E-07	0.134	0.00E+00	1.71E-03	7.72E-04
3746463758806	374646	3758806	1.56E-04	3.32E-04	8.28E-04	9.92E-05	2.79E-04	3.46E-04	8.03E-06	1.25E-04	1.24E-04	3.22E-05	3.22E-05	1.71E-04	6.62E-09	1.30E-07	0.00E+00	1.37E-07	0.137	0.00E+00	1.74E-03	7.89E-04
3746063758811	374606	3758811	1.23E-04	2.62E-04	6.52E-04	7.26E-05	2.20E-04	2.73E-04	6.33E-06	1.02E-04	1.01E-04	2.63E-05	2.63E-05	1.22E-04	5.21E-09	1.03E-07	0.00E+00	1.08E-07	0.108	0.00E+00	1.36E-03	6.26E-04
3746113758811	374611	3758811	1.25E-04	2.67E-04	6.64E-04	7.58E-05	2.24E-04	2.78E-04	6.45E-06	1.04E-04	1.03E-04	2.68E-05	2.68E-05	1.26E-04	5.31E-09	1.05E-07	0.00E+00	1.10E-07	0.110	0.00E+00	1.39E-03	6.38E-04
3746163758811	374616	3758811	1.27E-04	2.72E-04	6.77E-04	7.90E-05	2.28E-04	2.83E-04	6.57E-06	1.06E-04	1.05E-04	2.73E-05	2.73E-05	1.30E-04	5.41E-09	1.07E-07	0.00E+00	1.12E-07	0.112	0.00E+00	1.42E-03	6.50E-04
3746213758811	374621	3758811	1.30E-04	2.77E-04	6.90E-04	8.20E-05	2.32E-04	2.88E-04	6.70E-06	1.08E-04	1.07E-04	2.79E-05	2.79E-05	1.35E-04	5.51E-09	1.09E-07	0.00E+00	1.15E-07	0.115	0.00E+00	1.45E-03	6.63E-04
3746263758811	374626	3758811	1.32E-04	2.82E-04	7.03E-04	8.46E-05	2.37E-04	2.94E-04	6.83E-06	1.10E-04	1.09E-04	2.84E-05	2.84E-05	1.39E-04	5.62E-09	1.11E-07	0.00E+00	1.17E-07	0.117	0.00E+00	1.48E-03	6.76E-04
3746313758811	374631	3758811	1.35E-04	2.88E-04	7.18E-04	8.66E-05	2.42E-04	3.00E-04	6.96E-06	1.12E-04	1.12E-04	2.90E-05	2.90E-05	1.44E-04	5.73E-09	1.14E-07	0.00E+00	1.19E-07	0.119	0.00E+00	1.51E-03	6.89E-04
3746363758811	374636	3758811	1.38E-04	2.94E-04	7.32E-04	8.79E-05	2.47E-04	3.06E-04	7.11E-06	1.14E-04	1.14E-04	2.95E-05	2.95E-05	1.49E-04	5.85E-09	1.16E-07	0.00E+00	1.22E-07	0.122	0.00E+00	1.54E-03	7.03E-04
3746413758811	374641	3758811	1.40E-04	3.00E-04	7.47E-04	8.84E-05	2.52E-04	3.13E-04	7.25E-06	1.16E-04	1.16E-04	3.00E-05	3.00E-05	1.54E-04	5.97E-09	1.18E-07	0.00E+00	1.24E-07	0.124	0.00E+00	1.58E-03	7.17E-04
3746463758811	374646	3758811	1.43E-04	3.06E-04	7.63E-04	8.82E-05	2.57E-04	3.19E-04	7.41E-06	1.18E-04	1.18E-04	3.06E-05	3.06E-05	1.59E-04	6.10E-09	1.21E-07	0.00E+00	1.27E-07	0.127	0.00E+00	1.61E-03	7.32E-04
3746063758816	374606	3758816	1.15E-04	2.45E-04	6.11E-04	6.58E-05	2.06E-04	2.55E-04	5.93E-06	9.73E-05	9.68E-05	2.51E-05	2.51E-05	1.15E-04	4.88E-09	9.66E-08	0.00E+00	1.01E-07	0.101	0.00E+00	1.27E-03	5.89E-04
3746113758816	374611	3758816	1.17E-04	2.49E-04	6.21E-04	6.85E-05	2.09E-04	2.60E-04	6.03E-06	9.93E-05	9.87E-05	2.56E-05	2.56E-05	1.18E-04	4.97E-09	9.85E-08	0.00E+00	1.03E-07	0.103	0.00E+00	1.30E-03	6.00E-04
3746163758816	374616	3758816	1.19E-04	2.54E-04	6.32E-04	7.12E-05	2.13E-04	2.64E-04	6.14E-06	1.01E-04	1.01E-04	2.61E-05	2.61E-05	1.22E-04	5.05E-09	1.00E-07	0.00E+00	1.05E-07	0.105	0.00E+00	1.33E-03	6.10E-04
3746213758816	374621	3758816	1.21E-04	2.58E-04	6.43E-04	7.37E-05	2.17E-04	2.69E-04	6.24E-06	1.03E-04	1.03E-04	2.66E-05	2.66E-05	1.26E-04	5.14E-09	1.02E-07	0.00E+00	1.07E-07	0.107	0.00E+00	1.35E-03	6.21E-04
3746263758816	374626	3758816	1.23E-04	2.63E-04	6.55E-04	7.59E-05	2.21E-04	2.74E-04	6.36E-06	1.04E-04	1.04E-04	2.71E-05	2.71E-05	1.28E-04	5.24E-09	1.04E-07	0.00E+00	1.09E-07	0.109	0.00E+00	1.38E-03	6.33E-04
3746313758816	374631	3758816	1.25E-04	2.68E-04	6.67E-04	7.76E-05	2.25E-04	2.79E-04	6.48E-06	1.07E-04	1.06E-04	2.76E-05	2.76E-05	1.34E-04	5.33E-09	1.06E-07	0.00E+00	1.12E-07	0.112	0.00E+00	1.41E-03	6.44E-04
3746363758816	374636	3758816	1.28E-04	2.73E-04	6.80E-04	7.86E-05	2.29E-04	2.84E-04	6.60E-06	1.09E-04	1.08E-04	2.81E-05	2.81E-05	1.39E-04	5.43E-09	1.08E-07	0.00E+00	1.14E-07	0.114	0.00E+00	1.43E-03	6.56E-04
3746413758816	374641	3758816	1.30E-04	2.78E-04	6.93E-04	7.91E-05	2.34E-04	2.90E-04	6.72E-06	1.11E-04	1.10E-04	2.86E-05	2.86E-05	1.43E-04	5.54E-09	1.10E-07	0.00E+00	1.16E-07	0.116	0.00E+00	1.46E-03	6.69E-04
3746463758816	374646	3758816	1.33E-04	2.84E-04	7.06E-04	7.90E-05	2.38E-04	2.95E-04	6.86E-06	1.13E-04	1.12E-04	2.91E-05	2.91E-05	1.48E-04	5.65E-09	1.12E-07	0.00E+00	1.18E-07	0.118	0.00E+00	1.49E-03	6.82E-04
3746063758821	374606	3758821	1.08E-04	2.30E-04	5.74E-04	5.99E-05	1.93E-04	2.40E-04	5.57E-06	9.32E-05	9.27E-05	2.41E-05	2.41E-05	1.08E-04	4.59E-09	9.11E-08	0.00E+00	9.57E-08	0.096	0.00E+00	1.20E-03	5.56E-04
3746113758821	374611	3758821	1.10E-04	2.34E-04	5.83E-04	6.22E-05	1.96E-04	2.44E-04	5.66E-06	9.50E-05	9.44E-05	2.45E-05	2.45E-05	1.11E-04	4.66E-09	9.28E-08	0.00E+00	9.74E-08	0.097	0.00E+00	1.22E-03	5.65E-04
3746163758821	374616	3758821	1.11E-04	2.38E-04	5.92E-04	6.45E-05	2.00E-04	2.48E-04	5.75E-06	9.68E-05	9.62E-05	2.50E-05	2.50E-05	1.15E-04	4.73E-09	9.45E-08	0.00E+00	9.92E-08	0.099	0.00E+00	1.24E-03	5.74E-04
3746213758821	374621	3758821	1.13E-04	2.42E-04	6.02E-04	6.66E-05	2.03E-04	2.52E-04	5.84E-06	9.86E-05	9.80E-05	2.54E-05	2.54E-05	1.18E-04	4.81E-09	9.62E-08	0.00E+00	1.01E-07	0.101	0.00E+00	1.27E-03	5.84E-04
3746263758821	374626	3758821	1.15E-04	2.46E-04	6.12E-04	6.84E-05	2.06E-04	2.56E-04	5.94E-06	1.00E-04	9.98E-05	2.59E-05	2.59E-05	1.22E-04	4.89E-09	9.79E-08	0.00E+00	1.03E-07	0.103	0.00E+00	1.29E-03	5.94E-04
3746313758821	374631	3758821	1.17E-04	2.50E-04	6.23E-04	6.98E-05	2.10E-04	2.60E-04	6.04E-06	1.02E-04	1.02E-04	2.64E-05	2.64E-05	1.26E-04	4.98E-09	9.96E-08	0.00E+00	1.05E-07	0.105	0.00E+00	1.31E-03	6.04E-04
3746363758821	374636	3758821	1.19E-04	2.54E-04	6.34E-04	7.07E-05	2.14E-04	2.65E-04	6.15E-06	1.04E-04	1.03E-04	2.68E-05	2.68E-05	1.30E-04	5.06E-09	1.01E-07	0.00E+00	1.06E-07	0.106	0.00E+00	1.34E-03	6.15E-04
3746413758821	374641	3758821	1.21E-04	2.59E-04	6.45E-04	7.11E-05	2.17E-04	2.70E-04	6.26E-06	1.06E-04	1.05E-04	2.73E-05	2.73E-05	1.34E-04	5.15E-09	1.03E-07	0.00E+00	1.08E-07	0.108	0.00E+00	1.36E-03	6.26E-04
3746463758821	374646	3758821	1.23E-04	2.64E-04	6.57E-04	7.11E-05	2.21E-04	2.75E-04	6.37E-06	1.08E-04	1.07E-04	2.78E-05	2.78E-05	1.38E-04	5.25E-09	1.05E-07	0.00E+00	1.10E-07	0.110	0.00E+00	1.39E-03	6.37E-04
3746063758826	374606	3758826	1.02E-04	2.17E-04	5.41E-04	5.47E-05	1.82E-04	2.26E-04	5.25E-06	8.94E-05	8.88E-05	2.31E-05	2.31E-05	1.02E-04	4.32E-09	8.62E-08	0.00E+00	9.05E-08	0.090	0.00E+00	1.13E-03	5.25E-04
3746113758826	374611	3758826	1.03E-04	2.20E-04	5.49E-04	5.67E-05	1.85E-04	2.29E-04	5.33E-06	9.10E-05	9.05E-05	2.35E-05	2.35E-05	1.04E-04	4.38E-09	8.76E-08	0.00E+00	9.20E-08	0.092	0.00E+00	1.15E-03	5.34E-04
3746163758826	374616	3758826	1.05E-04	2.24E-04	5.57E-04	5.86E-05	1.88E-04	2.33E-04	5.41E-06	9.27E-05	9.21E-05	2.39E-05	2.39E-05	1.08E-04	4.45E-09	8.91E-08	0.00E+00	9.36E-08	0.094	0.00E+00	1.17E-03	5.42E-04
3746213758826	374621	3758826	1.06E-04	2.27E-04	5.65E-04	6.04E-05	1.91E-04	2.36E-04	5.49E-06	9.43E-05	9.37E-05	2.43E-05	2.43E-05	1.11E-04	4.52E-09	9.06E-08	0.00E+00	9.52E-08	0.095	0.00E+00	1.19E-03	5.51E-04
3746263758826	374626	3758826	1.08E-04	2.30E-04	5.74E-04	6.19E-05	1.94E-04	2.40E-04	5.57E-06	9.60E-05	9.54E-05	2.48E-05	2.48E-05	1.15E-04	4.59E-09	9.22E-08	0.00E+00	9.68E-08	0.097	0.00E+00	1.21E-03	5.59E-04
3746313758826	374631	3758826	1.10E-04	2.34E-04	5.83E-04	6.31E-05	1.97E-04	2.44E-04	5.66E-06	9.76E-05	9.70E-05	2.52E-05	2.52E-05	1.18E-04	4.66E-09	9.37E-08	0.00E+00	9.84E-08	0.098	0.00E+00	1.23E-03	5.68E-04
3746363758826	374636	3758826	1.11E-04	2.38E-04	5.93E-04	6.39E-05	2.00E-04	2.48E-04	5.75E-06	9.93E-05	9.87E-05	2.56E-05	2.56E-05	1.22E-04	4.74E-09	9.53E-08	0.00E+00	1.00E-07	0.100	0.00E+00	1.25E-03	5.78E-04
3746413758826	374641	3758826	1.13E-04	2.42E-04	6.03E-04	6.43E-05	2.03E-04	2.52E-04	5.85E-06	1.01E-04	1.00E-04	2.61E-05	2.61E-05	1.25E-04	4.82E-09	9.69E-08	0.00E+00	1.02E-07	0.102	0.00E+00	1.27E-03	5.87E-04
3746463758826	374646	3758826	1.15E-04	2.46E-04	6.13E-04	6.43E-05	2.07E-04	2.56E-04	5.95E-06	1.03E-04	1.02E-04	2.65E-05	2.65E-05	1.29E-04	4.90E-09	9.85E-08	0.00E+00	1.03E-07	0.103	0.00E+00	1.30E-03	5.97E-04
3746063758831	374606	3758831	9.59E-05	2.05E-04	5.10E-04	5.01E-05	1.72E-04	2.13E-04	4.95E-06	8.57E-05	8.52E-05	2.21E-05	2.21E-05	9.65E-05	4.08E-09	8.16E-08	0.00E+00	8.57E-08	0.086	0.00E+00	1.07E-03	4.98E-04
3746113758831	374611	3758831	9.73E-05	2.08E-04	5.18E-04	5.18E-05	1.74E-04	2.16E-04	5.02E-06	8.72E-05	8.67E-05	2.25E-05	2.25E-05	9.92E-05	4.14E-09	8.30E-08	0.00E+00	8.71E-08	0.087	0.00E+00	1.08E-03	5.05E-04
3746163758831	374616	3758831	9.87E-05	2.11E-04	5.25E-04	5.35E-05	1.77E-04	2.20E-04	5.09E-06	8.88E-05	8.82E-05	2.29E-05	2.29E-05	1.02E-04	4.20E-09	8.43E-08	0.00E+00	8.85E-08	0.088	0.00E+00	1.10E-03	5.13E-04
3746213758831	374621	3758831	1.00E-04	2.14E-04	5.32E-04	5.50E-05	1.79E-04	2.23E-04	5.17E-06	9.03E-05	8.98E-05	2.33E-05	2.33E-05	1.05E-04	4.26E-09	8.57E-08	0.00E+00	8.99E-08	0.090	0.00E+00	1.12E-03	5.20E-04
3746263758831	374626	3758831	1.02E-04	2.17E-04	5.40E-04	5.63E-05	1.82E-04	2.26E-04	5.24E-06	9.18E-05	9.13E-05	2.37E-05	2.37E-05	1.08E-04	4.32E-09	8.70E-08	0.00E+00	9.13E-08	0.091	0.00E+00	1.14E-03	5.28E-04
3746313758831	374631	3758831	1.03E-04	2.20E-04	5.48E-04	5.73E-05	1.85E-04	2.29E-04	5.32E-06	9.34E-05	9.28E-05	2.41E-05	2.41E-05	1.11E-04	4.38E-09	8.84E-08	0.00E+00	9.28E-08	0.093	0.00E+00	1.16E-03	5.36E-04
3746363758831	374636	3758831	1.05E-04	2.23E-04	5.56E-04	5.80E-05	1.88E-04	2.33E-04	5.40E-06	9.49E-05	9.43E-05	2.45E-05	2.45E-05	1.14E-04	4.45E-09	8.98E-08	0.00E+00	9.42E-08	0.094	0.00E+00	1.18E-03	5.44E-04
3746413758831	374641	3758831	1.06E-04	2.27E-04	5.65E-04	5.83E-05	1.90E-04	2.36E-04	5.48E-06	9.65E-05	9.59E-05	2.49E-05	2.49E-05	1.17E-04	4.51E-09	9.12E-08	0.00E+00	9.57E-08	0.096	0.00E+00	1.19E-03	5.53E-04
3746463758831	374646	3758831	1.08E-04	2.30E-04	5.74E-04	5.83E-05	1.93E-04	2.40E-04	5.57E-06	9.80E-05	9.74E-05	2.53E-05	2.53E-05	1.19E-04	4.59E-09	9.25E-08	0.00E+00	9.72E-08	0.097	0.00E+00	1.21E-03	5.62E-04
3746013758836	374601	3758836	8.96E-05	1.91E-04	4.77E-04	4.46E-05	1.61E-04	1.99E-04	4.63E-06	8.09E-05	8.04E-05	2.09E-05	2.09E-05	8.89E-05	3.81E-09	7.63E-08	0.00E+00	8.01E-08	0.080	0.00E+00	9.93E-04	4.66E-04
3746063758836	374606	3758836	9.08E-05	1.94E-04	4.83E-04	4.61E-05	1.63E-04	2.02E-04	4.69E-06	8.23E-05	8.18E-05	2.12E-05	2.12E-05	9.14E-05	3.86E-09	7.75E-08	0.00E+00	8.14E-08	0.081	0.00E+00	1.01E-03	4.73E-04
3746113758836	374611	3758836	9.20E-05	1.96E-04	4.89E-04	4.76E-05	1.65E-04	2.05E-04	4.75E-06	8.37E-05	8.32E-05	2.16E-05	2.16E-05	9.39E-05	3.91E-09	7.87E-08	0.00E+00	8.26E-08	0.083	0.00E+00	1.02E-03	4.79E-04
3746163758836	374616	3758836	9.32E-05	1.99E-04	4.96E-04	4.90E-05	1.67E-04	2.07E-04	4.81E-06	8.51E-05	8.46E-05	2.20E-05	2.20E-05	9.65E-05	3.96E-09	7.99E-08	0.00E+00	8.39E-08	0.084	0.00E+00	1.04E-03	4.86E-04
3746213758836	374621	3758836	9.45E-05	2.02E-04	5.03E-04	5.03E-05	1.69E-04	2.10E-04	4.88E-06	8.66E-05	8.60E-05	2.23E-05	2.23E-05	9.91E-05	4.02E-09	8.11E-08	0.00E+00	8.51E-08	0.085	0.00E+00	1.06E-03	4.93E-04
3746263758836	374626	3758836	9.57E-05	2.04E-04	5.09E-04	5.14E-05	1.72E-04	2.13E-04	4.94E-06	8.80E-05	8.75E-05	2.27E-05	2.27E-05	1.02E-04	4.07E-09	8.23E-08	0.00E+00	8.64E-08	0.086	0.00E+00	1.07E-03	5.00E-04
3746313758836	374631	3758836	9.71E-05	2.07E-04	5.16E-04	5.23E-05	1.74E-04	2.16E-04	5.01E-06	8.94E-05	8.89E-05	2.31E-05	2.31E-05	1.05E-04	4.13E-09	8.36E-08	0.00E+00	8.77E-08	0.088	0.00E+00	1.09E-03	5.07E-04
3746363758836	374636	3758836	9.84E-05	2.10E-04	5.24E-04	5.28E-05	1.76E-04	2.19E-04	5.08E-06	9.09E-05	9.03E-05	2.35E-05	2.35E-05	1.07E-04	4.19E-09	8.48E-08	0.00E+00	8.90E-08	0.089	0.00E+00	1.11E-03	5.14E-04
3746413758836	374641	3758836	9.98E-05	2.13E-04	5.31E-04	5.31E-05	1.79E-04	2.22E-04	5.16E-06	9.23E-05	9.17E-05	2.38E-05	2.38E-05	1.10E-04	4.25E-09	8.61E-08	0.00E+00	9.03E-08	0.090	0.00E+00	1.12E-03	5.22E-04
3746463758836	374646	3758836	1.01E-04

			SWBuilding Construction	SWDemolition	SWGrading	EYBuilding Construction	SWPaving	SWGrading	SWArchitectural Coating	NBBuilding Construction	NBBuilding Construction	NBArchitectural Coating	NBArchitectural Coating	RWBuilding Construction	Child Risk					Overlapping Phases - Maximum Gl		
Unique Identifier	X (UTM)	Y (UTM)	2026	2026	2026	2026	2027	2027	2027	2026	2027	2026	2027	2026	3rd Trimester	0<2	2<16	Total	per million	2025	2026	2027
3745293758760	374529	3758760	1.73E-04	3.70E-04	9.23E-04	7.31E-05	3.11E-04	3.86E-04	8.96E-06	1.05E-04	1.04E-04	2.70E-05	2.70E-05	1.15E-04	7.38E-09	1.32E-07	0.00E+00	1.39E-07	0.139	0.00E+00	1.79E-03	8.37E-04
3745343758760	374534	3758760	1.82E-04	3.88E-04	9.66E-04	7.93E-05	3.26E-04	4.04E-04	9.38E-06	1.08E-04	1.07E-04	2.78E-05	2.78E-05	1.20E-04	7.72E-09	1.38E-07	0.00E+00	1.45E-07	0.145	0.00E+00	1.87E-03	8.74E-04
3745393758760	374539	3758760	1.90E-04	4.05E-04	1.01E-03	8.63E-05	3.40E-04	4.22E-04	9.80E-06	1.11E-04	1.10E-04	2.86E-05	2.86E-05	1.26E-04	8.07E-09	1.44E-07	0.00E+00	1.52E-07	0.152	0.00E+00	1.96E-03	9.11E-04
3745443758760	374544	3758760	1.98E-04	4.23E-04	1.05E-03	9.40E-05	3.55E-04	4.41E-04	1.02E-05	1.14E-04	1.13E-04	2.94E-05	2.94E-05	1.32E-04	8.42E-09	1.50E-07	0.00E+00	1.58E-07	0.158	0.00E+00	2.04E-03	9.48E-04
3744493758765	374449	3758765	8.68E-05	1.85E-04	4.62E-04	2.53E-05	1.56E-04	1.93E-04	4.48E-06	6.82E-05	6.78E-05	1.76E-05	1.76E-05	6.06E-05	3.69E-09	6.96E-08	0.00E+00	7.33E-08	0.073	0.00E+00	9.06E-04	4.39E-04
3744543758765	374454	3758765	8.98E-05	1.92E-04	4.78E-04	2.67E-05	1.61E-04	2.00E-04	4.64E-06	6.98E-05	6.94E-05	1.80E-05	1.80E-05	6.27E-05	3.82E-09	7.19E-08	0.00E+00	7.57E-08	0.076	0.00E+00	9.36E-04	4.53E-04
3744593758765	374459	3758765	9.29E-05	1.98E-04	4.95E-04	2.82E-05	1.67E-04	2.07E-04	4.80E-06	7.15E-05	7.10E-05	1.84E-05	1.84E-05	6.49E-05	3.95E-09	7.42E-08	0.00E+00	7.82E-08	0.078	0.00E+00	9.69E-04	4.68E-04
3744743758765	374474	3758765	1.04E-04	2.21E-04	5.51E-04	3.34E-05	1.86E-04	2.30E-04	5.35E-06	7.66E-05	7.62E-05	1.98E-05	1.98E-05	7.21E-05	4.40E-09	8.20E-08	0.00E+00	8.64E-08	0.086	0.00E+00	1.08E-03	5.17E-04
3744793758765	374479	3758765	1.07E-04	2.29E-04	5.72E-04	3.54E-05	1.93E-04	2.39E-04	5.55E-06	7.85E-05	7.80E-05	2.03E-05	2.03E-05	7.47E-05	4.57E-09	8.48E-08	0.00E+00	8.94E-08	0.089	0.00E+00	1.12E-03	5.35E-04
3744843758765	374484	3758765	1.12E-04	2.38E-04	5.93E-04	3.76E-05	2.00E-04	2.48E-04	5.76E-06	8.04E-05	7.99E-05	2.08E-05	2.08E-05	7.75E-05	4.74E-09	8.78E-08	0.00E+00	9.26E-08	0.093	0.00E+00	1.16E-03	5.55E-04
3744893758765	374489	3758765	1.16E-04	2.47E-04	6.16E-04	4.00E-05	2.08E-04	2.58E-04	5.98E-06	8.24E-05	8.19E-05	2.13E-05	2.13E-05	8.05E-05	4.93E-09	9.10E-08	0.00E+00	9.59E-08	0.096	0.00E+00	1.20E-03	5.75E-04
3745043758765	374504	3758765	1.30E-04	2.78E-04	6.93E-04	4.87E-05	2.34E-04	2.90E-04	6.73E-06	8.88E-05	8.82E-05	2.29E-05	2.29E-05	9.04E-05	5.54E-09	1.01E-07	0.00E+00	1.07E-07	0.107	0.00E+00	1.35E-03	6.41E-04
3745193758765	374519	3758765	1.47E-04	3.14E-04	7.84E-04	6.01E-05	2.64E-04	3.28E-04	7.60E-06	9.59E-05	9.53E-05	2.48E-05	2.48E-05	1.02E-04	6.26E-09	1.14E-07	0.00E+00	1.20E-07	0.120	0.00E+00	1.53E-03	7.19E-04
3745243758765	374524	3758765	1.54E-04	3.28E-04	8.17E-04	6.47E-05	2.75E-04	3.42E-04	7.93E-06	9.84E-05	9.78E-05	2.54E-05	2.54E-05	1.07E-04	6.53E-09	1.18E-07	0.00E+00	1.25E-07	0.125	0.00E+00	1.59E-03	7.48E-04
3745293758765	374529	3758765	1.60E-04	3.42E-04	8.53E-04	6.97E-05	2.87E-04	3.57E-04	8.27E-06	1.01E-04	1.00E-04	2.61E-05	2.61E-05	1.11E-04	6.81E-09	1.23E-07	0.00E+00	1.30E-07	0.130	0.00E+00	1.66E-03	7.79E-04
3745343758765	374534	3758765	1.67E-04	3.57E-04	8.89E-04	7.53E-05	3.00E-04	3.72E-04	8.63E-06	1.04E-04	1.03E-04	2.68E-05	2.68E-05	1.16E-04	7.11E-09	1.28E-07	0.00E+00	1.35E-07	0.135	0.00E+00	1.74E-03	8.10E-04
3745393758765	374539	3758765	1.74E-04	3.72E-04	9.26E-04	8.14E-05	3.12E-04	3.87E-04	8.99E-06	1.07E-04	1.06E-04	2.75E-05	2.75E-05	1.22E-04	7.40E-09	1.33E-07	0.00E+00	1.41E-07	0.141	0.00E+00	1.81E-03	8.42E-04
3745443758765	374544	3758765	1.81E-04	3.86E-04	9.63E-04	8.82E-05	3.25E-04	4.03E-04	9.35E-06	1.10E-04	1.09E-04	2.83E-05	2.83E-05	1.27E-04	7.70E-09	1.38E-07	0.00E+00	1.46E-07	0.146	0.00E+00	1.88E-03	8.74E-04
3744493758770	374449	3758770	8.35E-05	1.78E-04	4.44E-04	2.50E-05	1.50E-04	1.86E-04	4.31E-06	6.64E-05	6.60E-05	1.71E-05	1.71E-05	5.95E-05	3.55E-09	6.73E-08	0.00E+00	7.08E-08	0.071	0.00E+00	8.74E-04	4.23E-04
3744543758770	374454	3758770	8.63E-05	1.84E-04	4.59E-04	2.63E-05	1.55E-04	1.92E-04	4.45E-06	6.79E-05	6.75E-05	1.75E-05	1.75E-05	6.15E-05	3.67E-09	6.93E-08	0.00E+00	7.30E-08	0.073	0.00E+00	9.03E-04	4.36E-04
3744593758770	374459	3758770	8.92E-05	1.90E-04	4.74E-04	2.77E-05	1.60E-04	1.98E-04	4.60E-06	6.94E-05	6.90E-05	1.79E-05	1.79E-05	6.36E-05	3.79E-09	7.15E-08	0.00E+00	7.53E-08	0.075	0.00E+00	9.33E-04	4.50E-04
3744643758770	374464	3758770	9.22E-05	1.97E-04	4.91E-04	2.93E-05	1.65E-04	2.05E-04	4.76E-06	7.10E-05	7.06E-05	1.83E-05	1.83E-05	6.58E-05	3.92E-09	7.38E-08	0.00E+00	7.77E-08	0.078	0.00E+00	9.64E-04	4.64E-04
3744693758770	374469	3758770	9.54E-05	2.04E-04	5.08E-04	3.09E-05	1.71E-04	2.12E-04	4.93E-06	7.27E-05	7.22E-05	1.88E-05	1.88E-05	6.81E-05	4.06E-09	7.61E-08	0.00E+00	8.02E-08	0.080	0.00E+00	9.97E-04	4.79E-04
3744743758770	374474	3758770	9.88E-05	2.11E-04	5.26E-04	3.27E-05	1.77E-04	2.20E-04	5.10E-06	7.44E-05	7.39E-05	1.92E-05	1.92E-05	7.05E-05	4.20E-09	7.86E-08	0.00E+00	8.28E-08	0.083	0.00E+00	1.03E-03	4.95E-04
3744793758770	374479	3758770	1.02E-04	2.18E-04	5.44E-04	3.46E-05	1.83E-04	2.28E-04	5.28E-06	7.62E-05	7.57E-05	1.97E-05	1.97E-05	7.30E-05	4.35E-09	8.12E-08	0.00E+00	8.56E-08	0.086	0.00E+00	1.07E-03	5.12E-04
3744843758770	374484	3758770	1.06E-04	2.26E-04	5.64E-04	3.67E-05	1.90E-04	2.36E-04	5.47E-06	7.80E-05	7.75E-05	2.01E-05	2.01E-05	7.57E-05	4.51E-09	8.40E-08	0.00E+00	8.85E-08	0.088	0.00E+00	1.11E-03	5.29E-04
3744893758770	374489	3758770	1.10E-04	2.35E-04	5.85E-04	3.89E-05	1.97E-04	2.44E-04	5.67E-06	7.98E-05	7.94E-05	2.06E-05	2.06E-05	7.85E-05	4.67E-09	8.68E-08	0.00E+00	9.15E-08	0.092	0.00E+00	1.15E-03	5.47E-04
3745043758770	374504	3758770	1.23E-04	2.62E-04	6.52E-04	4.70E-05	2.20E-04	2.73E-04	6.33E-06	8.59E-05	8.54E-05	2.22E-05	2.22E-05	8.79E-05	5.21E-09	9.63E-08	0.00E+00	1.01E-07	0.101	0.00E+00	1.28E-03	6.07E-04
3745193758770	374519	3758770	1.37E-04	2.94E-04	7.31E-04	5.75E-05	2.47E-04	3.06E-04	7.10E-06	9.26E-05	9.21E-05	2.39E-05	2.39E-05	9.89E-05	5.85E-09	1.07E-07	0.00E+00	1.13E-07	0.113	0.00E+00	1.44E-03	6.75E-04
3745243758770	374524	3758770	1.43E-04	3.05E-04	7.61E-04	6.16E-05	2.56E-04	3.18E-04	7.38E-06	9.51E-05	9.45E-05	2.45E-05	2.45E-05	1.03E-04	6.08E-09	1.11E-07	0.00E+00	1.17E-07	0.117	0.00E+00	1.49E-03	7.01E-04
3745293758770	374529	3758770	1.49E-04	3.17E-04	7.91E-04	6.61E-05	2.67E-04	3.31E-04	7.68E-06	9.75E-05	9.69E-05	2.52E-05	2.52E-05	1.07E-04	6.32E-09	1.15E-07	0.00E+00	1.22E-07	0.122	0.00E+00	1.55E-03	7.27E-04
3745343758770	374534	3758770	1.55E-04	3.30E-04	8.22E-04	7.10E-05	2.77E-04	3.44E-04	7.98E-06	1.00E-04	9.95E-05	2.58E-05	2.58E-05	1.12E-04	6.57E-09	1.20E-07	0.00E+00	1.26E-07	0.126	0.00E+00	1.62E-03	7.54E-04
3745393758770	374539	3758770	1.60E-04	3.43E-04	8.54E-04	7.64E-05	2.88E-04	3.57E-04	8.29E-06	1.03E-04	1.02E-04	2.65E-05	2.65E-05	1.17E-04	6.82E-09	1.24E-07	0.00E+00	1.31E-07	0.131	0.00E+00	1.68E-03	7.82E-04
3745443758770	374544	3758770	1.66E-04	3.55E-04	8.85E-04	8.23E-05	2.98E-04	3.70E-04	8.59E-06	1.06E-04	1.05E-04	2.73E-05	2.73E-05	1.22E-04	7.08E-09	1.29E-07	0.00E+00	1.36E-07	0.136	0.00E+00	1.74E-03	8.09E-04
3744493758775	374449	3758775	8.03E-05	1.72E-04	4.27E-04	2.46E-05	1.44E-04	1.79E-04	4.15E-06	6.46E-05	6.42E-05	1.67E-05	1.67E-05	5.84E-05	3.42E-09	6.50E-08	0.00E+00	6.84E-08	0.068	0.00E+00	8.43E-04	4.08E-04
3744543758775	374454	3758775	8.29E-05	1.77E-04	4.41E-04	2.58E-05	1.49E-04	1.84E-04	4.28E-06	6.60E-05	6.56E-05	1.70E-05	1.70E-05	6.03E-05	3.52E-09	6.69E-08	0.00E+00	7.04E-08	0.070	0.00E+00	8.70E-04	4.20E-04
3744593758775	374459	3758775	8.55E-05	1.83E-04	4.55E-04	2.72E-05	1.53E-04	1.90E-04	4.42E-06	6.75E-05	6.71E-05	1.74E-05	1.74E-05	6.23E-05	3.64E-09	6.89E-08	0.00E+00	7.25E-08	0.073	0.00E+00	8.98E-04	4.33E-04
3744643758775	374464	3758775	8.83E-05	1.89E-04	4.70E-04	2.86E-05	1.58E-04	1.97E-04	4.56E-06	6.90E-05	6.86E-05	1.78E-05	1.78E-05	6.44E-05	3.76E-09	7.10E-08	0.00E+00	7.47E-08	0.075	0.00E+00	9.27E-04	4.46E-04
3744693758775	374469	3758775	9.12E-05	1.95E-04	4.85E-04	3.02E-05	1.64E-04	2.03E-04	4.71E-06	7.06E-05	7.02E-05	1.82E-05	1.82E-05	6.65E-05	3.88E-09	7.32E-08	0.00E+00	7.70E-08	0.077	0.00E+00	9.57E-04	4.60E-04
3744743758775	374474	3758775	9.43E-05	2.01E-04	5.02E-04	3.19E-05	1.69E-04	2.10E-04	4.87E-06	7.22E-05	7.18E-05	1.86E-05	1.86E-05	6.88E-05	4.01E-09	7.55E-08	0.00E+00	7.95E-08	0.079	0.00E+00	9.89E-04	4.74E-04
3744793758775	374479	3758775	9.75E-05	2.08E-04	5.19E-04	3.37E-05	1.75E-04	2.17E-04	5.03E-06	7.39E-05	7.34E-05	1.91E-05	1.91E-05	7.12E-05	4.14E-09	7.78E-08	0.00E+00	8.20E-08	0.082	0.00E+00	1.02E-03	4.89E-04
3744843758775	374484	3758775	1.01E-04	2.15E-04	5.36E-04	3.56E-05	1.81E-04	2.24E-04	5.20E-06	7.56E-05	7.52E-05	1.95E-05	1.95E-05	7.37E-05	4.29E-09	8.03E-08	0.00E+00	8.46E-08	0.085	0.00E+00	1.06E-03	5.05E-04
3744893758775	374489	3758775	1.04E-04	2.23E-04	5.55E-04	3.78E-05	1.87E-04	2.32E-04	5.38E-06	7.74E-05	7.69E-05	2.00E-05	2.00E-05	7.64E-05	4.43E-09	8.29E-08	0.00E+00	8.74E-08	0.087	0.00E+00	1.09E-03	5.21E-04
3745043758775	374504	3758775	1.16E-04	2.47E-04	6.15E-04	4.52E-05	2.07E-04	2.57E-04	5.97E-06	8.32E-05	8.27E-05	2.15E-05	2.15E-05	8.52E-05	4.92E-09	9.15E-08	0.00E+00	9.64E-08	0.096	0.00E+00	1.21E-03	5.75E-04
3745193758775	374519	3758775	1.29E-04	2.75E-04	6.85E-04	5.46E-05	2.31E-04	2.86E-04	6.65E-06	8.95E-05	8.90E-05	2.31E-05	2.31E-05	9.55E-05	5.47E-09	1.01E-07	0.00E+00	1.07E-07	0.107	0.00E+00	1.35E-03	6.36E-04
3745243758775	374524	3758775	1.34E-04	2.85E-04	7.11E-04	5.83E-05	2.39E-04	2.97E-04	6.90E-06	9.18E-05	9.12E-05	2.37E-05	2.37E-05	9.93E-05	5.68E-09	1.05E-07	0.00E+00	1.11E-07	0.111	0.00E+00	1.40E-03	6.58E-04
3745293758775	374529	3758775	1.39E-04	2.96E-04	7.37E-04	6.23E-05	2.48E-04	3.08E-04	7.15E-06	9.41E-05	9.36E-05	2.43E-05	2.43E-05	1.03E-04	5.89E-09	1.09E-07	0.00E+00	1.14E-07	0.114	0.00E+00	1.46E-03	6.82E-04
3745343758775	374534	3758775	1.44E-04	3.07E-04	7.64E-04	6.66E-05	2.57E-04	3.20E-04	7.42E-06	9.66E-05	9.60E-05	2.49E-05	2.49E-05	1.08E-04	6.11E-09	1.12E-07	0.00E+00	1.19E-07	0.119	0.00E+00	1.51E-03	7.05E-04
3745393758775	374539	3758775	1.49E-04	3.18E-04	7.91E-04	7.13E-05	2.67E-04	3.31E-04	7.68E-06	9.91E-05	9.85E-05	2.56E-05	2.56E-05	1.12E-04	6.32E-09	1.16E-07	0.00E+00	1.23E-07	0.123	0.00E+00	1.57E-03	7.29E-04
3745443758775	374544	3758775	1.54E-04	3.29E-04	8.19E-04	7.64E-05	2.76E-04	3.42E-04	7.95E-06	1.02E-04	1.01E-04	2.63E-05	2.63E-05	1.17E-04	6.54E-09	1.20E-07	0.00E+00	1.27E-07	0.127	0.00E+00	1.62E-03	7.54E-04
3744493758780	374449	3758780	7.73E-05	1.65E-04	4.11E-04	2.41E-05	1.39E-04	1.72E-04	3.99E-06	6.28E-05	6.25E-05	1.62E-05	1.62E-05	5.72E-05	3.29E-09	6.27E-08	0.00E+00	6.60E-08	0.066	0.00E+00	8.14E-04	3.93E-04
3744543758780	374454	3758780	7.96E-05	1.70E-04	4.24E-04	2.53E-05	1.43E-04	1.77E-04	4.11E-06	6.42E-05	6.38E-05	1.66E-05	1.66E-05	5.90E-05	3.39E-09	6.45E-08	0.00E+00	6.79E-08	0.068	0.00E+00	8.38E-04	4.04E-04
3744593758780	374459	3758780	8.21E-05	1.75E-04	4.37E-04	2.66E-05	1.47E-04	1.83E-04	4.24E-06	6.56E-05	6.52E-05	1.69E-05	1.69E-05	6.09E-05	3.49E-09	6.64E-08	0.00E+00	6.99E-08	0.070	0.00E+00	8.64E-04	4.16E-04
3744643758780	374464	3758780	8.45E-05	1.81E-04	4.50E-04	2.79E-05	1.52E-04	1.88E-04	4.37E-06	6.71E-05	6.67E-05	1.73E-05	1.73E-05	6.25E-05	3.60E-09	6.84E-08	0.00E+00	7.19E-08	0.072	0.00E+00	8.91E-04	4.28E-04
3744693758780	374469	3758780	8.73E-05	1.86E-04	4.64E-04	2.94E-05	1.56E-04	1.94E-04	4.51E-06	6.86E-05	6.81E-05	1.77E-05	1.77E-05	6.49E-05	3.71E-09	7.03E-08	0.00E+00	7.40E-08	0.074	0.00E+00	9.18E-04	4.41E-04
3744743758780	374474	3758780	9.00E-05	1.92E-04	4.79E-04	3.10E-05	1.61E-04	2.00E-04	4.65E-06	7.01E-05	6.97E-05	1.81E-05	1.81E-05	6.71E-05	3.83E-09	7.24E-08	0.00E+00	7.62E-08	0.076	0.00E+00	9.48E-04	4.54E-04
3744793758780	374479	3758780	9.29E-05	1.98E-04	4.94E-04	3.27E-05	1.67E-04	2.07E-04	4.80E-06	7.17E-05	7.13E-05	1.85E-05	1.85E-05	6.94E-05	3.95E-09	7.46E-08	0.00E+00	7.86E-08	0.079	0.00E+00	9.78E-04	4.68E-04
3744843758780	374484	3758780	9.59E-05	2.05E-04	5.10E-04	3.45E-05	1.72E-04	2.13E-04	4.95E-06	7.33E-05	7.29E-05	1.89E-05	1.89E-05	7.17E-05	4.08E-09	7.69E-08	0.00E+00	8.10E-08	0.081	0.00E+00	1.01E-03	4.82E-04
3744893758780	374489	3758780	9.90E-05	2.12E-04	5.27E-04	3.64E-05	1.78E-04	2.20E-04	5.11E-06	7.50E-05	7.46E-05	1.94E-05	1.94E-05	7.42E-05	4.21E-09	7.93E-08	0.00E+00	8.35E-08	0.083	0.00E+00	1.04E-03	4.97E-04
3744943758780	374494	3758780	1.02E-04	2.18E-04	5.44E-04	3.85E-05	1.83E-04	2.28E-04	5.28E-06	7.68E-05	7.63E-05	1.98E-05	1.98E-05	7.69E-05	4.35E-09	8.17E-08	0.00E+00	8.61E-08	0.086	0.00E+00	1.08E-03	5.13E-04
3745043758780	374504	3758780	1.09E-04	2.33E-04	5.81E-04	4.33E-05	1.96E-04	2.43E-04	5.64E-06	8.05E-05	8.00E-05	2.08E-05	2.08E-05	8.25E-05	4.65E-09	8.70E-08	0.00E+00	9.17E-08	0.092	0.00E+00	1.15E-03	5.46E-04
3745193758780	374519	3758780	1.21E-04	2.58E-04	6.43E-04	5.17E-05	2.17E-04	2.69E-04	6.24E-06	8.65E-05	8.60E-05	2.23E-05	2.23E-05	9.21E-05	5.14E-09	9.58E-08	0.00E+00	1.01E-07	0.101	0.00E+00	1.28E-03	6.00E-04
3745243758780	374524	3758780	1.25E-04	2.67E-04	6.66E-04	5.50E-05	2.24E-04	2.78E-04	6.46E-06	8.87E-05	8.81E-05	2.29E-05	2.29E-05	9.56E-05	5.32E-09	9.90E-08	0.00E+00	1.04E-07	0.104	0.00E+00	1.32E-03	6.20E-04
3745293758780	374529	3758780	1.29E-04	2.76E-04	6.89E-04	5.85E-05	2.32E-04	2.88E-04	6.69E-06	9.09E-05	9.03E-05	2.35E-05	2.35E-05	9.93E-05	5.51E-09	1.02E-07	0.00E+00	1.08E-07	0.108	0.00E+00	1.37E-03	6.41E-04
3745343758780	374534	3758780	1.34E-04	2.86E-04	7.13E-04	6.22E-05	2.40E-04	2.98E-04	6.92E-06	9.32E-05	9.26E-05	2.41E-05	2.41E-05	1.03E-04	5.70E-09	1.06E-07	0.00E+00	1.11E-07	0.111	0.00E+00	1.42E-03	6.62E-04
3745393758780	374539	3758780	1.38E-04	2.96E-04	7.37E-04	6.63E-05	2.48E-04	3.08E-04	7.15E-06	9.56E-05	9.50E-05	2.47E-05	2.47E-05	1.07E-04	5.89E-09	1.09E-07	0.00E+00	1.15E-07	0.115	0.00E+00	1.46E-03	6.83E-04
3745443758780	374544	3758780	1.43E-04	3.05E-04	7.60E-04	7.06E-05	2.56E-04	3.18E-04	7.38E-06	9.80E-05	9.74E-05	2.53E-05	2.53E-05	1.12E-04	6.08E-09	1.13E-07	0.00E+00	1.19E-07	0.119	0.00E+00	1.51E-03	7.04E-04
3744493758785	374449	3758785	7.43E-05	1.59E-04	3.95E-04	2.35E-05	1.33E-04	1.65E-04	3.84E-06	6.11E-05	6.08E-05	1.58E-05	1.58E-05	5.59E-05	3.16E-09	6.05E-08	0.00E+00	6.37E-08	0.064	0.00E+00	7.85E-04	3.79E-04
3744543758785	374454	3758785	7.65E-05	1.63E-04	4.07E-04	2.47E-05	1.37E-04	1.70E-04	3.95E-06	6.24E-05	6.21E-05	1.61E-05	1.61E-05	5.76E-05	3.25E-09	6.22E-08	0.00E+00	6.55E-08	0.065	0.00E+00	8.08E-04	3.89E-04
3744593758785	374459	3758785	7.87E-05	1.68E-04	4.19E-04	2.59E-05	1.41E-04	1.75E-04	4.07E-06	6.38E-05	6.34E-05	1.65E-05	1.65E-05	5.94E-05	3.35E-09	6.43E-08	0.00E+00	6.78E-08	0.067	0.00E+00	4.00E-04	4.00E-04
3744643758785	374464	3758785	8.11E-05	1.73E-04	4.31E-04	2.72E-05	1.45E-04	1.80E-04	4.19E-06	6.52E-05	6.48E-05	1.68E-05	1.68E-05	6.13E-05	3.45E-09	6.57E-08	0.00E+00	6.92E-08	0.069	0.00E+00	8.56E-04	4.11E-04
3744693758785	374469	3758785	8.35E-05	1.78E-04	4.44E-04	2.85E-05	1.50E-04	1.86E-04	4.31E-06	6.66E-05	6.62E-05	1.72E-05	1.72E-05	6.33E-05	3.55E-09	6.76E-08	0.00E+00	7.11E-08	0.071	0.00E+00	8.82E-04	4.23E-04
3744743758785	374474	3758785	8.60E-05	1.84E-04	4.58E-04	3.00E-05	1.54E-04	1.91E-04	4.44E-06	6.81E-05	6.76E-05	1.76E-05	1.76E-05	6.53E-05	3.66E-09	6.95E-08	0.00E+00	7.32E-08	0.073	0.00E+00	9.08E-04	4.35E-04
3744793758785	374479	3758785	8.86E-05	1.89E-04	4.72E-04	3.16E-05	1.59E-04	1.97E-04	4.58E-06	6.96E-05	6.92E-05	1.80E-05	1.80E-05	6.75E-05	3.77E-09	7.15E-08	0.00E+00	7.53E-08	0.075	0.00E+00	9.36E-04	4.48E-04
3744843758785	374484	3758785	9.14E-05	1.95E-04	4.86E-04	3.32E-05	1.64E-04	2.03E-04	4.72E-06	7.11E-05	7.07E-05	1.84E-05	1.84E-05	6.97E-05	3.89E-09	7.36E-08	0.00E+00	7.75E-08	0.078	0.00E+00	9.65E-04	4.61E-04
3744893758785	374489	3758785	9.42E-05	2.01E-04	5.01E-04	3.50E-05	1.69E-04	2.10E-04	4.86E-06	7.28E-05	7.23E-05	1.88E-05	1.88E-05	7.21E-05	4.01E-09	7.58E-08	0.00E+00	7.98E-08	0.080	0.00E+00	9.95E-04	4.75E-04
3744943758785	374494	3758785	9.72E-05	2.07E-04	5.17E-04	3.70E-05	1.74E-04	2.16E-04	5.02E-06	7.44E-05	7.40E-05	1.92E-05	1.92E-05	7.45E-05	4.13E-09	7.81E-08	0.00E+00	8.22E-08	0.082	0.00E+00	1.03E-03	4.89E-04
3745043758785	374504	3758785	1.03E-04	2.21E-04	5.50E-04	4.12E-05	1.85E-04	2.30E-04	5.34E-06	7.80E-05	7.75E-05	2.01E-05	2.01E-05	7.98E-05	4.40E-09	8.29E-08	0.00E+00	8.73E-08	0.087	0.00E+00	1.09E-03	5.19E-04
3745193758785	374519	3758785	1.14E-04	2.43E-04	6.06E-04	4.88E-05	2.04E-04	2.53E-04	5.88E-06	8.37E-05	8.32E-05	2.16E-05	2.16E-05	8.87E-05	4.84E-09	9.09E-08	0.00E+00	9.57E-08	0.096	0.00E+00	1.21E-03	5.68E-04
3745243758785	374524	3758785	1.18E-04

			SWBuilding Construction	SWDemolition	SWGrading	EYBuilding Construction	SWPaving	SWGrading	SWArchitectural Coating	NBBuilding Construction	NBBuilding Construction	NBArchitectural Coating	NBArchitectural Coating	RWBuilding Construction	Child Risk					Overlapping Phases - Maximum Gl		
Unique Identifier	X (UTM)	Y (UTM)	2026	2026	2026	2026	2027	2027	2027	2026	2027	2026	2027	2026	3rd Trimester	0<2	2<16	Total	per million	2025	2026	2027
3744043758800	374404	3758800	5.31E-05	1.13E-04	2.83E-04	1.52E-05	9.52E-05	1.18E-04	2.74E-06	4.74E-05	4.71E-05	1.22E-05	1.22E-05	4.09E-05	2.26E-09	4.42E-08	0.00E+00	4.64E-08	0.046	0.00E+00	5.65E-04	2.75E-04
3744093758800	374409	3758800	5.44E-05	1.16E-04	2.89E-04	1.57E-05	9.75E-05	1.21E-04	2.81E-06	4.83E-05	4.80E-05	1.25E-05	1.25E-05	4.19E-05	2.31E-09	4.52E-08	0.00E+00	4.75E-08	0.048	0.00E+00	5.78E-04	2.82E-04
3744143758800	374414	3758800	5.57E-05	1.19E-04	2.96E-04	1.63E-05	9.99E-05	1.24E-04	2.88E-06	4.92E-05	4.89E-05	1.27E-05	1.27E-05	4.30E-05	2.37E-09	4.62E-08	0.00E+00	4.86E-08	0.049	0.00E+00	5.92E-04	2.88E-04
3744193758800	374419	3758800	5.70E-05	1.22E-04	3.04E-04	1.70E-05	1.02E-04	1.27E-04	2.95E-06	5.01E-05	4.98E-05	1.29E-05	1.29E-05	4.42E-05	2.43E-09	4.73E-08	0.00E+00	4.97E-08	0.050	0.00E+00	6.07E-04	2.95E-04
3744243758800	374424	3758800	5.84E-05	1.25E-04	3.11E-04	1.76E-05	1.05E-04	1.30E-04	3.02E-06	5.11E-05	5.08E-05	1.32E-05	1.32E-05	4.53E-05	2.49E-09	4.84E-08	0.00E+00	5.09E-08	0.051	0.00E+00	6.21E-04	3.02E-04
3744293758800	374429	3758800	5.99E-05	1.28E-04	3.19E-04	1.83E-05	1.07E-04	1.33E-04	3.09E-06	5.21E-05	5.18E-05	1.34E-05	1.34E-05	4.66E-05	2.55E-09	4.95E-08	0.00E+00	5.21E-08	0.052	0.00E+00	6.37E-04	3.09E-04
3744343758800	374434	3758800	6.14E-05	1.31E-04	3.27E-04	1.91E-05	1.10E-04	1.37E-04	3.17E-06	5.31E-05	5.28E-05	1.37E-05	1.37E-05	4.78E-05	2.61E-09	5.07E-08	0.00E+00	5.33E-08	0.053	0.00E+00	6.53E-04	3.16E-04
3744393758800	374439	3758800	6.29E-05	1.34E-04	3.35E-04	1.99E-05	1.13E-04	1.40E-04	3.25E-06	5.41E-05	5.38E-05	1.40E-05	1.40E-05	4.91E-05	2.68E-09	5.19E-08	0.00E+00	5.46E-08	0.055	0.00E+00	6.69E-04	3.24E-04
3744443758800	374444	3758800	6.45E-05	1.38E-04	3.43E-04	2.07E-05	1.16E-04	1.44E-04	3.33E-06	5.52E-05	5.49E-05	1.43E-05	1.43E-05	5.05E-05	2.74E-09	5.32E-08	0.00E+00	5.60E-08	0.056	0.00E+00	6.86E-04	3.32E-04
3744493758800	374449	3758800	6.62E-05	1.41E-04	3.52E-04	2.16E-05	1.19E-04	1.47E-04	3.42E-06	5.63E-05	5.60E-05	1.45E-05	1.45E-05	5.19E-05	2.81E-09	5.45E-08	0.00E+00	5.73E-08	0.057	0.00E+00	7.04E-04	3.40E-04
3744543758800	374454	3758800	6.79E-05	1.45E-04	3.61E-04	2.25E-05	1.22E-04	1.51E-04	3.51E-06	5.74E-05	5.71E-05	1.48E-05	1.48E-05	5.34E-05	2.89E-09	5.59E-08	0.00E+00	5.87E-08	0.059	0.00E+00	7.22E-04	3.48E-04
3744593758800	374459	3758800	6.97E-05	1.49E-04	3.71E-04	2.35E-05	1.25E-04	1.55E-04	3.60E-06	5.86E-05	5.83E-05	1.51E-05	1.51E-05	5.49E-05	2.96E-09	5.72E-08	0.00E+00	6.02E-08	0.060	0.00E+00	7.41E-04	3.57E-04
3744643758800	374464	3758800	7.15E-05	1.53E-04	3.80E-04	2.45E-05	1.28E-04	1.59E-04	3.69E-06	5.98E-05	5.95E-05	1.54E-05	1.54E-05	5.65E-05	3.04E-09	5.87E-08	0.00E+00	6.17E-08	0.062	0.00E+00	7.61E-04	3.66E-04
3744693758800	374469	3758800	7.34E-05	1.57E-04	3.90E-04	2.56E-05	1.32E-04	1.63E-04	3.79E-06	6.11E-05	6.07E-05	1.58E-05	1.58E-05	5.81E-05	3.12E-09	6.02E-08	0.00E+00	6.33E-08	0.063	0.00E+00	7.81E-04	3.75E-04
3744743758800	374474	3758800	7.53E-05	1.61E-04	4.01E-04	2.68E-05	1.35E-04	1.68E-04	3.89E-06	6.23E-05	6.20E-05	1.61E-05	1.61E-05	5.98E-05	3.20E-09	6.17E-08	0.00E+00	6.49E-08	0.065	0.00E+00	8.02E-04	3.85E-04
3744793758800	374479	3758800	7.74E-05	1.65E-04	4.12E-04	2.80E-05	1.39E-04	1.72E-04	3.99E-06	6.36E-05	6.33E-05	1.64E-05	1.64E-05	6.16E-05	3.29E-09	6.33E-08	0.00E+00	6.66E-08	0.067	0.00E+00	8.24E-04	3.95E-04
3744843758800	374484	3758800	7.94E-05	1.70E-04	4.23E-04	2.92E-05	1.42E-04	1.77E-04	4.10E-06	6.50E-05	6.46E-05	1.68E-05	1.68E-05	6.35E-05	3.38E-09	6.49E-08	0.00E+00	6.83E-08	0.068	0.00E+00	8.46E-04	4.05E-04
3744893758800	374489	3758800	8.16E-05	1.74E-04	4.34E-04	3.06E-05	1.46E-04	1.82E-04	4.21E-06	6.64E-05	6.60E-05	1.71E-05	1.71E-05	6.54E-05	3.47E-09	6.66E-08	0.00E+00	7.01E-08	0.070	0.00E+00	8.70E-04	4.15E-04
3744943758800	374494	3758800	8.38E-05	1.79E-04	4.46E-04	3.20E-05	1.50E-04	1.87E-04	4.33E-06	6.78E-05	6.74E-05	1.75E-05	1.75E-05	6.74E-05	3.56E-09	6.84E-08	0.00E+00	7.20E-08	0.072	0.00E+00	8.94E-04	4.26E-04
3745143758800	374514	3758800	9.35E-05	2.00E-04	4.97E-04	3.85E-05	1.68E-04	2.08E-04	4.83E-06	7.40E-05	7.36E-05	1.91E-05	1.91E-05	7.62E-05	3.98E-09	7.60E-08	0.00E+00	8.00E-08	0.080	0.00E+00	9.99E-04	4.73E-04
3745193758800	374519	3758800	9.61E-05	2.05E-04	5.12E-04	4.04E-05	1.72E-04	2.14E-04	4.96E-06	7.57E-05	7.52E-05	1.95E-05	1.95E-05	7.87E-05	4.09E-09	7.81E-08	0.00E+00	8.22E-08	0.082	0.00E+00	1.03E-03	4.86E-04
3745243758800	374524	3758800	9.88E-05	2.11E-04	5.26E-04	4.23E-05	1.77E-04	2.20E-04	5.10E-06	7.74E-05	7.69E-05	2.00E-05	2.00E-05	8.12E-05	4.20E-09	8.02E-08	0.00E+00	8.45E-08	0.084	0.00E+00	1.06E-03	4.99E-04
3745293758800	374529	3758800	1.02E-04	2.17E-04	5.40E-04	4.44E-05	1.82E-04	2.26E-04	5.24E-06	7.92E-05	7.87E-05	2.04E-05	2.04E-05	8.38E-05	4.32E-09	8.24E-08	0.00E+00	8.67E-08	0.087	0.00E+00	1.09E-03	5.12E-04
3745343758800	374534	3758800	1.04E-04	2.23E-04	5.55E-04	4.65E-05	1.87E-04	2.32E-04	5.39E-06	8.10E-05	8.05E-05	2.09E-05	2.09E-05	8.66E-05	4.44E-09	8.46E-08	0.00E+00	8.91E-08	0.089	0.00E+00	1.12E-03	5.26E-04
3745393758800	374539	3758800	1.07E-04	2.29E-04	5.70E-04	4.87E-05	1.92E-04	2.38E-04	5.53E-06	8.28E-05	8.23E-05	2.14E-05	2.14E-05	8.94E-05	4.56E-09	8.69E-08	0.00E+00	9.14E-08	0.091	0.00E+00	1.15E-03	5.40E-04
3745443758800	374544	3758800	1.10E-04	2.35E-04	5.85E-04	5.10E-05	1.97E-04	2.45E-04	5.68E-06	8.47E-05	8.42E-05	2.19E-05	2.19E-05	9.24E-05	4.67E-09	8.91E-08	0.00E+00	9.38E-08	0.094	0.00E+00	1.18E-03	5.53E-04
3745493758800	374549	3758800	1.13E-04	2.41E-04	5.99E-04	5.34E-05	2.02E-04	2.51E-04	5.82E-06	8.67E-05	8.61E-05	2.24E-05	2.24E-05	9.55E-05	4.79E-09	9.14E-08	0.00E+00	9.62E-08	0.096	0.00E+00	1.21E-03	5.67E-04
3745543758800	374554	3758800	1.15E-04	2.46E-04	6.14E-04	5.59E-05	2.07E-04	2.57E-04	5.96E-06	8.87E-05	8.81E-05	2.29E-05	2.29E-05	9.87E-05	4.91E-09	9.37E-08	0.00E+00	9.86E-08	0.099	0.00E+00	1.24E-03	5.80E-04
3745593758800	374559	3758800	1.18E-04	2.52E-04	6.28E-04	5.85E-05	2.12E-04	2.63E-04	6.09E-06	9.07E-05	9.01E-05	2.34E-05	2.34E-05	1.02E-04	5.02E-09	9.59E-08	0.00E+00	1.01E-07	0.101	0.00E+00	1.27E-03	5.94E-04
3745643758800	374564	3758800	1.21E-04	2.58E-04	6.42E-04	6.12E-05	2.16E-04	2.68E-04	6.23E-06	9.28E-05	9.22E-05	2.40E-05	2.40E-05	1.05E-04	5.13E-09	9.82E-08	0.00E+00	1.03E-07	0.103	0.00E+00	1.30E-03	6.07E-04
3745693758800	374569	3758800	1.23E-04	2.63E-04	6.56E-04	6.41E-05	2.21E-04	2.74E-04	6.36E-06	9.49E-05	9.44E-05	2.45E-05	2.45E-05	1.09E-04	5.24E-09	1.00E-07	0.00E+00	1.06E-07	0.106	0.00E+00	1.33E-03	6.20E-04
3744043758805	374404	3758805	5.15E-05	1.10E-04	2.74E-04	1.48E-05	9.23E-05	1.15E-04	2.66E-06	4.63E-05	4.60E-05	1.19E-05	1.19E-05	4.01E-05	2.19E-09	4.29E-08	0.00E+00	4.51E-08	0.045	0.00E+00	5.49E-04	2.68E-04
3744093758805	374409	3758805	5.27E-05	1.13E-04	2.80E-04	1.54E-05	9.45E-05	1.17E-04	2.72E-06	4.71E-05	4.68E-05	1.22E-05	1.22E-05	4.11E-05	2.24E-09	4.39E-08	0.00E+00	4.61E-08	0.046	0.00E+00	5.61E-04	2.73E-04
3744143758805	374414	3758805	5.39E-05	1.15E-04	2.87E-04	1.60E-05	9.67E-05	1.20E-04	2.78E-06	4.80E-05	4.77E-05	1.24E-05	1.24E-05	4.21E-05	2.29E-09	4.49E-08	0.00E+00	4.72E-08	0.047	0.00E+00	5.74E-04	2.80E-04
3744193758805	374419	3758805	5.52E-05	1.18E-04	2.94E-04	1.66E-05	9.90E-05	1.23E-04	2.85E-06	4.89E-05	4.86E-05	1.26E-05	1.26E-05	4.32E-05	2.35E-09	4.59E-08	0.00E+00	4.82E-08	0.048	0.00E+00	5.88E-04	2.86E-04
3744243758805	374424	3758805	5.65E-05	1.21E-04	3.01E-04	1.72E-05	1.01E-04	1.26E-04	2.92E-06	4.98E-05	4.95E-05	1.29E-05	1.29E-05	4.43E-05	2.40E-09	4.69E-08	0.00E+00	4.93E-08	0.049	0.00E+00	6.02E-04	2.92E-04
3744293758805	374429	3758805	5.79E-05	1.24E-04	3.08E-04	1.78E-05	1.04E-04	1.29E-04	2.99E-06	5.07E-05	5.04E-05	1.31E-05	1.31E-05	4.55E-05	2.46E-09	4.80E-08	0.00E+00	5.05E-08	0.050	0.00E+00	6.16E-04	2.99E-04
3744343758805	374434	3758805	5.93E-05	1.27E-04	3.15E-04	1.85E-05	1.06E-04	1.32E-04	3.06E-06	5.17E-05	5.14E-05	1.34E-05	1.34E-05	4.67E-05	2.52E-09	4.91E-08	0.00E+00	5.16E-08	0.052	0.00E+00	6.31E-04	3.06E-04
3744393758805	374439	3758805	6.08E-05	1.30E-04	3.23E-04	1.93E-05	1.09E-04	1.35E-04	3.13E-06	5.27E-05	5.24E-05	1.36E-05	1.36E-05	4.78E-05	2.58E-09	5.03E-08	0.00E+00	5.28E-08	0.053	0.00E+00	6.47E-04	3.13E-04
3744443758805	374444	3758805	6.22E-05	1.33E-04	3.31E-04	2.01E-05	1.12E-04	1.38E-04	3.21E-06	5.37E-05	5.34E-05	1.39E-05	1.39E-05	4.92E-05	2.64E-09	5.14E-08	0.00E+00	5.41E-08	0.054	0.00E+00	6.63E-04	3.20E-04
3744493758805	374449	3758805	6.37E-05	1.36E-04	3.39E-04	2.09E-05	1.14E-04	1.42E-04	3.29E-06	5.48E-05	5.45E-05	1.41E-05	1.41E-05	5.05E-05	2.71E-09	5.27E-08	0.00E+00	5.54E-08	0.055	0.00E+00	6.79E-04	3.28E-04
3744543758805	374454	3758805	6.53E-05	1.39E-04	3.48E-04	2.17E-05	1.17E-04	1.45E-04	3.37E-06	5.59E-05	5.55E-05	1.44E-05	1.44E-05	5.19E-05	2.78E-09	5.39E-08	0.00E+00	5.67E-08	0.057	0.00E+00	6.96E-04	3.36E-04
3744593758805	374459	3758805	6.70E-05	1.43E-04	3.56E-04	2.26E-05	1.20E-04	1.49E-04	3.46E-06	5.70E-05	5.67E-05	1.47E-05	1.47E-05	5.34E-05	2.85E-09	5.52E-08	0.00E+00	5.81E-08	0.058	0.00E+00	7.14E-04	3.44E-04
3744643758805	374464	3758805	6.86E-05	1.47E-04	3.65E-04	2.36E-05	1.23E-04	1.53E-04	3.54E-06	5.81E-05	5.78E-05	1.50E-05	1.50E-05	5.49E-05	2.92E-09	5.66E-08	0.00E+00	5.95E-08	0.059	0.00E+00	7.32E-04	3.52E-04
3744693758805	374469	3758805	7.04E-05	1.50E-04	3.75E-04	2.46E-05	1.26E-04	1.57E-04	3.63E-06	5.93E-05	5.90E-05	1.53E-05	1.53E-05	5.64E-05	2.99E-09	5.79E-08	0.00E+00	6.09E-08	0.061	0.00E+00	7.51E-04	3.61E-04
3744743758805	374474	3758805	7.22E-05	1.54E-04	3.84E-04	2.56E-05	1.29E-04	1.61E-04	3.73E-06	6.05E-05	6.02E-05	1.56E-05	1.56E-05	5.80E-05	3.07E-09	5.94E-08	0.00E+00	6.24E-08	0.062	0.00E+00	7.70E-04	3.70E-04
3744793758805	374479	3758805	7.40E-05	1.58E-04	3.94E-04	2.67E-05	1.33E-04	1.65E-04	3.82E-06	6.18E-05	6.14E-05	1.60E-05	1.60E-05	5.97E-05	3.15E-09	6.08E-08	0.00E+00	6.40E-08	0.064	0.00E+00	7.90E-04	3.79E-04
3744843758805	374484	3758805	7.60E-05	1.62E-04	4.04E-04	2.79E-05	1.36E-04	1.69E-04	3.92E-06	6.31E-05	6.27E-05	1.63E-05	1.63E-05	6.14E-05	3.23E-09	6.24E-08	0.00E+00	6.56E-08	0.066	0.00E+00	8.11E-04	3.88E-04
3744893758805	374489	3758805	7.79E-05	1.66E-04	4.15E-04	2.91E-05	1.40E-04	1.73E-04	4.03E-06	6.44E-05	6.40E-05	1.66E-05	1.66E-05	6.32E-05	3.31E-09	6.39E-08	0.00E+00	6.73E-08	0.067	0.00E+00	8.33E-04	3.98E-04
3744943758805	374494	3758805	8.00E-05	1.71E-04	4.26E-04	3.04E-05	1.43E-04	1.78E-04	4.13E-06	6.58E-05	6.54E-05	1.70E-05	1.70E-05	6.51E-05	3.40E-09	6.56E-08	0.00E+00	6.90E-08	0.069	0.00E+00	8.55E-04	4.08E-04
3745143758805	374514	3758805	8.88E-05	1.90E-04	4.73E-04	3.62E-05	1.59E-04	1.98E-04	4.59E-06	7.17E-05	7.12E-05	1.85E-05	1.85E-05	7.33E-05	3.78E-09	7.26E-08	0.00E+00	7.64E-08	0.076	0.00E+00	9.51E-04	4.51E-04
3745193758805	374519	3758805	9.12E-05	1.95E-04	4.85E-04	3.78E-05	1.64E-04	2.03E-04	4.71E-06	7.32E-05	7.28E-05	1.89E-05	1.89E-05	7.55E-05	3.88E-09	7.45E-08	0.00E+00	7.84E-08	0.078	0.00E+00	9.77E-04	4.63E-04
3745243758805	374524	3758805	9.36E-05	2.00E-04	4.98E-04	3.96E-05	1.68E-04	2.08E-04	4.83E-06	7.48E-05	7.44E-05	1.93E-05	1.93E-05	7.78E-05	3.98E-09	7.64E-08	0.00E+00	8.04E-08	0.080	0.00E+00	1.00E-03	4.75E-04
3745293758805	374529	3758805	9.61E-05	2.05E-04	5.11E-04	4.13E-05	1.72E-04	2.14E-04	4.96E-06	7.65E-05	7.60E-05	1.97E-05	1.97E-05	8.00E-05	4.08E-09	7.83E-08	0.00E+00	8.24E-08	0.082	0.00E+00	1.03E-03	4.87E-04
3745343758805	374534	3758805	9.86E-05	2.11E-04	5.25E-04	4.32E-05	1.77E-04	2.19E-04	5.09E-06	7.82E-05	7.77E-05	2.02E-05	2.02E-05	8.28E-05	4.19E-09	8.04E-08	0.00E+00	8.46E-08	0.085	0.00E+00	1.06E-03	4.99E-04
3745393758805	374539	3758805	1.01E-04	2.16E-04	5.38E-04	4.51E-05	1.81E-04	2.25E-04	5.22E-06	8.00E-05	7.95E-05	2.06E-05	2.06E-05	8.54E-05	4.30E-09	8.25E-08	0.00E+00	8.68E-08	0.087	0.00E+00	1.09E-03	5.12E-04
3745443758805	374544	3758805	1.04E-04	2.21E-04	5.51E-04	4.71E-05	1.86E-04	2.31E-04	5.35E-06	8.17E-05	8.12E-05	2.11E-05	2.11E-05	8.81E-05	4.41E-09	8.45E-08	0.00E+00	8.89E-08	0.089	0.00E+00	1.11E-03	5.24E-04
3745493758805	374549	3758805	1.06E-04	2.27E-04	5.64E-04	4.92E-05	1.90E-04	2.36E-04	5.48E-06	8.36E-05	8.30E-05	2.16E-05	2.16E-05	9.09E-05	4.51E-09	8.66E-08	0.00E+00	9.11E-08	0.091	0.00E+00	1.14E-03	5.36E-04
3745543758805	374554	3758805	1.09E-04	2.32E-04	5.77E-04	5.13E-05	1.95E-04	2.41E-04	5.60E-06	8.54E-05	8.49E-05	2.20E-05	2.20E-05	9.38E-05	4.61E-09	8.86E-08	0.00E+00	9.32E-08	0.093	0.00E+00	1.17E-03	5.49E-04
3745593758805	374559	3758805	1.11E-04	2.37E-04	5.90E-04	5.36E-05	1.99E-04	2.47E-04	5.73E-06	8.73E-05	8.68E-05	2.25E-05	2.25E-05	9.68E-05	4.72E-09	9.07E-08	0.00E+00	9.54E-08	0.095	0.00E+00	1.20E-03	5.61E-04
3745643758805	374564	3758805	1.13E-04	2.42E-04	6.03E-04	5.60E-05	2.03E-04	2.52E-04	5.85E-06	8.93E-05	8.87E-05	2.30E-05	2.30E-05	1.00E-04	4.82E-09	9.27E-08	0.00E+00	9.75E-08	0.098	0.00E+00	1.23E-03	5.73E-04
3745693758805	374569	3758805	1.16E-04	2.47E-04	6.15E-04	5.85E-05	2.07E-04	2.57E-04	5.97E-06	9.13E-05	9.07E-05	2.36E-05	2.36E-05	1.03E-04	4.91E-09	9.47E-08	0.00E+00	9.97E-08	0.100	0.00E+00	1.25E-03	5.85E-04
3744043758810	374404	3758810	4.99E-05	1.07E-04	2.66E-04	1.45E-05	8.95E-05	1.11E-04	2.58E-06	4.52E-05	4.49E-05	1.17E-05	1.17E-05	3.92E-05	2.12E-09	4.17E-08	0.00E+00	4.39E-08	0.044	0.00E+00	5.33E-04	2.60E-04
3744093758810	374409	3758810	5.11E-05	1.09E-04	2.72E-04	1.50E-05	9.15E-05	1.14E-04	2.64E-06	4.60E-05	4.57E-05	1.19E-05	1.19E-05	4.02E-05	2.17E-09	4.26E-08	0.00E+00	4.48E-08	0.045	0.00E+00	5.45E-04	2.65E-04
3744143758810	374414	3758810	5.22E-05	1.11E-04	2.78E-04	1.55E-05	9.36E-05	1.16E-04	2.70E-06	4.68E-05	4.65E-05	1.21E-05	1.21E-05	4.12E-05	2.22E-09	4.36E-08	0.00E+00	4.58E-08	0.046	0.00E+00	5.57E-04	2.71E-04
3744193758810	374419	3758810	5.34E-05	1.14E-04	2.84E-04	1.61E-05	9.58E-05	1.19E-04	2.76E-06	4.77E-05	4.74E-05	1.23E-05	1.23E-05	4.22E-05	2.27E-09	4.45E-08	0.00E+00	4.68E-08	0.047	0.00E+00	5.70E-04	2.77E-04
3744243758810	374424	3758810	5.46E-05	1.17E-04	2.91E-04	1.67E-05	9.80E-05	1.22E-04	2.82E-06	4.85E-05	4.83E-05	1.25E-05	1.25E-05	4.33E-05	2.32E-09	4.55E-08	0.00E+00	4.78E-08	0.048	0.00E+00	5.83E-04	2.83E-04
3744293758810	374429	3758810	5.59E-05	1.19E-04	2.97E-04	1.73E-05	1.00E-04	1.24E-04	2.89E-06	4.95E-05	4.92E-05	1.28E-05	1.28E-05	4.44E-05	2.38E-09	4.65E-08	0.00E+00	4.89E-08	0.049	0.00E+00	5.97E-04	2.89E-04
3744343758810	374434	3758810	5.72E-05	1.22E-04	3.04E-04	1.80E-05	1.03E-04	1.27E-04	2.95E-06	5.04E-05	5.01E-05	1.30E-05	1.30E-05	4.55E-05	2.43E-09	4.75E-08	0.00E+00	5.00E-08	0.050	0.00E+00	6.11E-04	2.96E-04
3744393758810	374439	3758810	5.86E-05	1.25E-04	3.12E-04	1.87E-05	1.05E-04	1.30E-04	3.02E-06	5.15E-05	5.12E-05	1.33E-05	1.33E-05	4.67E-05	2.49E-09	4.86E-08	0.00E+00	5.11E-08	0.051	0.00E+00	6.25E-04	3.03E-04
3744443758810	374444	3758810	5.99E-05	1.28E-04	3.19E-04	1.94E-05	1.07E-04	1.33E-04	3.10E-06	5.23E-05	5.20E-05	1.35E-05	1.35E-05	4.79E-05	2.55E-09	4.97E-08	0.00E+00	5.23E-08	0.052	0.00E+00	6.40E-04	3.09E-04
3744493758810	374449	3758810	6.14E-05	1.31E-04	3.27E-04	2.01E-05	1.10E-04	1.37E-04	3.17E-06	5.33E-05	5.30E-05	1.38E-05	1.38E-05	4.92E-05	2.61E-09	5.09E-08	0.00E+00	5.35E-08	0.053	0.00E+00	6.55E-04	3.17E-04
3744543758810	374454	3758810	6.29E-05	1.34E-04	3.34E-04	2.09E-05	1.13E-04	1.40E-04	3.25E-06	5.44E-05	5.40E-05	1.40E-05	1.40E-05	5.05E-05	2.67E-09	5.21E-08	0.00E+00	5.47E-08	0.055	0.00E+00	6.71E-04	3.24E-04
3744593758810	374459	3758810	6.44E-05	1.37E-04	3.43E-04	2.18E-05	1.15E-04	1.43E-04	3.32E-06	5.54E-05	5.51E-05	1.43E-05	1.43E-05	5.18E-05	2.74E-09	5.33E-08	0.00E+00	5.60E-08	0.056	0.00E+00	6.88E-04	3.31E-04
3744643758810	374464	3758810	6.59E-05	1.41E-04	3.51E-04	2.26E-05	1.18E-04	1.47E-04	3.41E-06	5.65E-05	5.62E-05	1.46E-05	1.46E-05	5.32E-05	2.80E-09	5.45E-08	0.00E+00	5.73E-08	0.057	0.00E+00	7.05E-04	3.39E-04
3744693758810	374469	3758810	6.76E-05	1.44E-04	3.59E-04	2.36E-05	1.21E-04	1.50E-04	3.49E-06	5.77E-05	5.73E-05	1.49E-05	1.49E-05	5.47E-05	2.87E-09	5.58E-08	0.00E+00	5.87E-08	0.059	0.00E+00	7.22E-04	3.47E-04
3744743758810	374474	3758810	6.92E-05	1.48E-04	3.68E-04	2.45E-05	1.24E-04	1.54E-04	3.57E-06	5.88E-05	5.85E-05	1.52E-05	1.52E-05	5.62E-05	2.94E-09	5.71E-08	0.00E+00	6.01E-08	0.060	0.00E+00	7.40E-04	3.55E-04
3744793758810	374479	3758810	7.09E-05	1.51E-04	3.77E-04	2.55E-05	1.27E-04	1.58E-04	3.66E-06	6.00E-05	5.97E-05	1.55E-05	1.55E-05	5.77E-05	3.02E-09	5.85E-08	0.00E+00	6.15E-08	0.062	0.00E+00	7.59E-04	3.64E-04
3744843758810	374484	3758810	7.27E-05	1.55E-04	3.87E-04	2.66E-05	1.30E-04	1.62E-04	3.75E-06	6.12E-05	6.09E-05	1.58E-05	1.58E-05	5.94E-05	3.09E-09	5.99E-08	0.00E+00	6.30E-08	0.063	0.00E+00	7.78E-04	3.73E-04
3744893758810	374489	3758810	7.45E-05

			SWBuilding Construction	SWDemolition	SWGrading	EYBuilding Construction	SWPaving	SWGrading	SWArchitectural Coating	NBBuilding Construction	NBBuilding Construction	NBArchitectural Coating	NBArchitectural Coating	RWBuilding Construction	Child Risk					Overlapping Phases - Maximum Gl		
Unique Identifier	X (UTM)	Y (UTM)	2026	2026	2026	2026	2027	2027	2027	2026	2027	2026	2026	2026	3rd Trimester	0<2	2<16	Total	per million	2025	2026	2027
3744893758820	374489	3758820	6.84E-05	1.46E-04	3.64E-04	2.49E-05	1.23E-04	1.52E-04	3.53E-06	5.89E-05	5.85E-05	1.52E-05	1.52E-05	5.68E-05	2.91E-09	5.67E-08	0.00E+00	5.96E-08	0.060	0.00E+00	7.34E-04	3.52E-04
3744943758820	374494	3758820	7.00E-05	1.49E-04	3.72E-04	2.59E-05	1.25E-04	1.56E-04	3.61E-06	6.01E-05	5.97E-05	1.55E-05	1.55E-05	5.83E-05	2.97E-09	5.80E-08	0.00E+00	6.10E-08	0.061	0.00E+00	7.51E-04	3.60E-04
3744993758820	374499	3758820	7.16E-05	1.53E-04	3.81E-04	2.68E-05	1.28E-04	1.59E-04	3.70E-06	6.13E-05	6.09E-05	1.58E-05	1.58E-05	5.99E-05	3.04E-09	5.93E-08	0.00E+00	6.24E-08	0.062	0.00E+00	7.69E-04	3.68E-04
3745043758820	374504	3758820	7.33E-05	1.56E-04	3.90E-04	2.79E-05	1.31E-04	1.63E-04	3.78E-06	6.25E-05	6.21E-05	1.61E-05	1.61E-05	6.15E-05	3.12E-09	6.07E-08	0.00E+00	6.38E-08	0.064	0.00E+00	7.88E-04	3.77E-04
3745093758820	374509	3758820	7.50E-05	1.60E-04	3.99E-04	2.89E-05	1.34E-04	1.67E-04	3.87E-06	6.38E-05	6.34E-05	1.65E-05	1.65E-05	6.31E-05	3.19E-09	6.21E-08	0.00E+00	6.53E-08	0.065	0.00E+00	8.07E-04	3.85E-04
3745143758820	374514	3758820	7.68E-05	1.64E-04	4.09E-04	3.00E-05	1.38E-04	1.71E-04	3.96E-06	6.51E-05	6.47E-05	1.68E-05	1.68E-05	6.48E-05	3.26E-09	6.35E-08	0.00E+00	6.68E-08	0.067	0.00E+00	8.26E-04	3.94E-04
3745193758820	374519	3758820	7.86E-05	1.68E-04	4.18E-04	3.11E-05	1.41E-04	1.75E-04	4.06E-06	6.64E-05	6.60E-05	1.71E-05	1.71E-05	6.66E-05	3.34E-09	6.50E-08	0.00E+00	6.84E-08	0.068	0.00E+00	8.46E-04	4.03E-04
3745243758820	374524	3758820	8.04E-05	1.72E-04	4.28E-04	3.23E-05	1.44E-04	1.79E-04	4.15E-06	6.78E-05	6.73E-05	1.75E-05	1.75E-05	6.84E-05	3.42E-09	6.65E-08	0.00E+00	6.99E-08	0.070	0.00E+00	8.66E-04	4.12E-04
3745293758820	374529	3758820	8.23E-05	1.76E-04	4.38E-04	3.35E-05	1.48E-04	1.83E-04	4.25E-06	6.91E-05	6.87E-05	1.78E-05	1.78E-05	7.03E-05	3.50E-09	6.80E-08	0.00E+00	7.15E-08	0.072	0.00E+00	8.86E-04	4.21E-04
3745343758820	374534	3758820	8.41E-05	1.80E-04	4.48E-04	3.48E-05	1.51E-04	1.87E-04	4.34E-06	7.06E-05	7.01E-05	1.82E-05	1.82E-05	7.23E-05	3.58E-09	6.96E-08	0.00E+00	7.31E-08	0.073	0.00E+00	9.07E-04	4.31E-04
3745393758820	374539	3758820	8.60E-05	1.84E-04	4.58E-04	3.61E-05	1.54E-04	1.91E-04	4.44E-06	7.20E-05	7.16E-05	1.86E-05	1.86E-05	7.43E-05	3.66E-09	7.11E-08	0.00E+00	7.48E-08	0.075	0.00E+00	9.28E-04	4.40E-04
3745443758820	374544	3758820	8.79E-05	1.88E-04	4.68E-04	3.75E-05	1.58E-04	1.96E-04	4.54E-06	7.35E-05	7.30E-05	1.90E-05	1.90E-05	7.64E-05	3.74E-09	7.27E-08	0.00E+00	7.64E-08	0.076	0.00E+00	9.49E-04	4.50E-04
3745493758820	374549	3758820	8.97E-05	1.92E-04	4.77E-04	3.89E-05	1.61E-04	2.00E-04	4.63E-06	7.50E-05	7.45E-05	1.94E-05	1.94E-05	7.85E-05	3.82E-09	7.43E-08	0.00E+00	7.81E-08	0.078	0.00E+00	9.70E-04	4.59E-04
3745543758820	374554	3758820	9.15E-05	1.95E-04	4.87E-04	4.04E-05	1.64E-04	2.04E-04	4.73E-06	7.65E-05	7.61E-05	1.98E-05	1.98E-05	8.08E-05	3.89E-09	7.58E-08	0.00E+00	7.97E-08	0.080	0.00E+00	9.92E-04	4.68E-04
3745593758820	374559	3758820	9.33E-05	1.99E-04	4.97E-04	4.20E-05	1.67E-04	2.08E-04	4.82E-06	7.81E-05	7.76E-05	2.02E-05	2.02E-05	8.31E-05	3.97E-09	7.74E-08	0.00E+00	8.13E-08	0.081	0.00E+00	1.01E-03	4.78E-04
3745643758820	374564	3758820	9.51E-05	2.03E-04	5.06E-04	4.36E-05	1.71E-04	2.12E-04	4.91E-06	7.97E-05	7.92E-05	2.06E-05	2.06E-05	8.55E-05	4.04E-09	7.89E-08	0.00E+00	8.30E-08	0.083	0.00E+00	1.03E-03	4.87E-04
3745693758820	374569	3758820	9.68E-05	2.07E-04	5.15E-04	4.53E-05	1.74E-04	2.15E-04	5.00E-06	8.13E-05	8.08E-05	2.10E-05	2.10E-05	8.79E-05	4.12E-09	8.05E-08	0.00E+00	8.46E-08	0.085	0.00E+00	1.05E-03	4.96E-04
3744043758825	374404	3758825	4.55E-05	9.72E-05	2.42E-04	1.34E-05	8.16E-05	1.01E-04	2.35E-06	4.20E-05	4.17E-05	1.08E-05	1.08E-05	3.66E-05	1.94E-09	3.83E-08	0.00E+00	4.02E-08	0.040	0.00E+00	4.88E-04	2.38E-04
3744093758825	374409	3758825	4.65E-05	9.92E-05	2.47E-04	1.38E-05	8.33E-05	1.03E-04	2.40E-06	4.27E-05	4.24E-05	1.10E-05	1.10E-05	3.74E-05	1.98E-09	3.91E-08	0.00E+00	4.10E-08	0.041	0.00E+00	4.98E-04	2.43E-04
3744143758825	374414	3758825	4.74E-05	1.01E-04	2.52E-04	1.42E-05	8.51E-05	1.06E-04	2.45E-06	4.34E-05	4.32E-05	1.12E-05	1.12E-05	3.83E-05	2.02E-09	3.98E-08	0.00E+00	4.19E-08	0.042	0.00E+00	5.08E-04	2.47E-04
3744193758825	374419	3758825	4.84E-05	1.03E-04	2.58E-04	1.47E-05	8.68E-05	1.08E-04	2.50E-06	4.42E-05	4.39E-05	1.14E-05	1.14E-05	3.92E-05	2.06E-09	4.06E-08	0.00E+00	4.27E-08	0.043	0.00E+00	5.19E-04	2.52E-04
3744243758825	374424	3758825	4.95E-05	1.06E-04	2.63E-04	1.52E-05	8.87E-05	1.10E-04	2.55E-06	4.50E-05	4.47E-05	1.16E-05	1.16E-05	4.01E-05	2.10E-09	4.15E-08	0.00E+00	4.36E-08	0.044	0.00E+00	5.30E-04	2.58E-04
3744293758825	374429	3758825	5.05E-05	1.08E-04	2.69E-04	1.57E-05	9.06E-05	1.12E-04	2.61E-06	4.58E-05	4.55E-05	1.18E-05	1.18E-05	4.10E-05	2.15E-09	4.23E-08	0.00E+00	4.45E-08	0.044	0.00E+00	5.41E-04	2.63E-04
3744343758825	374434	3758825	5.16E-05	1.10E-04	2.74E-04	1.62E-05	9.25E-05	1.15E-04	2.66E-06	4.66E-05	4.63E-05	1.20E-05	1.20E-05	4.20E-05	2.19E-09	4.32E-08	0.00E+00	4.54E-08	0.045	0.00E+00	5.53E-04	2.68E-04
3744393758825	374439	3758825	5.27E-05	1.12E-04	2.80E-04	1.68E-05	9.44E-05	1.17E-04	2.72E-06	4.74E-05	4.72E-05	1.22E-05	1.22E-05	4.30E-05	2.24E-09	4.41E-08	0.00E+00	4.63E-08	0.046	0.00E+00	5.65E-04	2.74E-04
3744443758825	374444	3758825	5.38E-05	1.15E-04	2.86E-04	1.73E-05	9.65E-05	1.20E-04	2.78E-06	4.83E-05	4.80E-05	1.25E-05	1.25E-05	4.40E-05	2.29E-09	4.50E-08	0.00E+00	4.73E-08	0.047	0.00E+00	5.77E-04	2.79E-04
3744493758825	374449	3758825	5.50E-05	1.17E-04	2.93E-04	1.79E-05	9.86E-05	1.22E-04	2.84E-06	4.92E-05	4.89E-05	1.27E-05	1.27E-05	4.51E-05	2.34E-09	4.60E-08	0.00E+00	4.83E-08	0.048	0.00E+00	5.90E-04	2.85E-04
3744543758825	374454	3758825	5.62E-05	1.20E-04	2.99E-04	1.86E-05	1.01E-04	1.25E-04	2.90E-06	5.01E-05	4.98E-05	1.29E-05	1.29E-05	4.61E-05	2.39E-09	4.69E-08	0.00E+00	4.93E-08	0.049	0.00E+00	6.03E-04	2.91E-04
3744593758825	374459	3758825	5.74E-05	1.23E-04	3.06E-04	1.92E-05	1.03E-04	1.28E-04	2.97E-06	5.10E-05	5.07E-05	1.32E-05	1.32E-05	4.73E-05	2.44E-09	4.79E-08	0.00E+00	5.04E-08	0.050	0.00E+00	6.16E-04	2.98E-04
3744643758825	374464	3758825	5.87E-05	1.25E-04	3.12E-04	1.99E-05	1.05E-04	1.31E-04	3.03E-06	5.20E-05	5.17E-05	1.34E-05	1.34E-05	4.84E-05	2.50E-09	4.90E-08	0.00E+00	5.15E-08	0.051	0.00E+00	6.30E-04	3.04E-04
3744693758825	374469	3758825	6.00E-05	1.28E-04	3.19E-04	2.06E-05	1.08E-04	1.33E-04	3.10E-06	5.30E-05	5.27E-05	1.37E-05	1.37E-05	4.96E-05	2.55E-09	5.00E-08	0.00E+00	5.26E-08	0.053	0.00E+00	6.44E-04	3.10E-04
3744743758825	374474	3758825	6.13E-05	1.31E-04	3.26E-04	2.13E-05	1.10E-04	1.36E-04	3.17E-06	5.40E-05	5.37E-05	1.39E-05	1.39E-05	5.09E-05	2.61E-09	5.11E-08	0.00E+00	5.37E-08	0.054	0.00E+00	6.59E-04	3.17E-04
3744793758825	374479	3758825	6.27E-05	1.34E-04	3.34E-04	2.20E-05	1.12E-04	1.40E-04	3.24E-06	5.50E-05	5.47E-05	1.42E-05	1.42E-05	5.21E-05	2.67E-09	5.22E-08	0.00E+00	5.49E-08	0.055	0.00E+00	6.74E-04	3.24E-04
3744843758825	374484	3758825	6.41E-05	1.37E-04	3.41E-04	2.28E-05	1.15E-04	1.43E-04	3.31E-06	5.61E-05	5.57E-05	1.45E-05	1.45E-05	5.35E-05	2.73E-09	5.34E-08	0.00E+00	5.61E-08	0.056	0.00E+00	6.89E-04	3.31E-04
3744893758825	374489	3758825	6.56E-05	1.40E-04	3.49E-04	2.37E-05	1.18E-04	1.46E-04	3.39E-06	5.72E-05	5.68E-05	1.48E-05	1.48E-05	5.48E-05	2.79E-09	5.46E-08	0.00E+00	5.74E-08	0.057	0.00E+00	7.05E-04	3.38E-04
3744943758825	374494	3758825	6.70E-05	1.43E-04	3.57E-04	2.45E-05	1.20E-04	1.49E-04	3.46E-06	5.83E-05	5.79E-05	1.50E-05	1.50E-05	5.62E-05	2.85E-09	5.58E-08	0.00E+00	5.86E-08	0.059	0.00E+00	7.21E-04	3.46E-04
3744993758825	374499	3758825	6.86E-05	1.46E-04	3.65E-04	2.54E-05	1.23E-04	1.53E-04	3.54E-06	5.94E-05	5.91E-05	1.53E-05	1.53E-05	5.76E-05	2.91E-09	5.70E-08	0.00E+00	5.99E-08	0.060	0.00E+00	7.37E-04	3.53E-04
3745043758825	374504	3758825	7.01E-05	1.50E-04	3.73E-04	2.63E-05	1.26E-04	1.56E-04	3.62E-06	6.06E-05	6.02E-05	1.56E-05	1.56E-05	5.91E-05	2.98E-09	5.83E-08	0.00E+00	6.13E-08	0.061	0.00E+00	7.55E-04	3.61E-04
3745093758825	374509	3758825	7.17E-05	1.53E-04	3.81E-04	2.72E-05	1.29E-04	1.60E-04	3.70E-06	6.18E-05	6.14E-05	1.60E-05	1.60E-05	6.05E-05	3.05E-09	5.96E-08	0.00E+00	6.26E-08	0.063	0.00E+00	7.72E-04	3.69E-04
3745143758825	374514	3758825	7.33E-05	1.57E-04	3.90E-04	2.82E-05	1.31E-04	1.63E-04	3.79E-06	6.30E-05	6.27E-05	1.63E-05	1.63E-05	6.23E-05	3.12E-09	6.09E-08	0.00E+00	6.40E-08	0.064	0.00E+00	7.90E-04	3.77E-04
3745193758825	374519	3758825	7.50E-05	1.60E-04	3.99E-04	2.92E-05	1.34E-04	1.67E-04	3.87E-06	6.43E-05	6.39E-05	1.66E-05	1.66E-05	6.39E-05	3.19E-09	6.23E-08	0.00E+00	6.54E-08	0.065	0.00E+00	8.08E-04	3.86E-04
3745243758825	374524	3758825	7.66E-05	1.64E-04	4.08E-04	3.03E-05	1.37E-04	1.71E-04	3.96E-06	6.56E-05	6.52E-05	1.69E-05	1.69E-05	6.56E-05	3.26E-09	6.36E-08	0.00E+00	6.69E-08	0.067	0.00E+00	8.27E-04	3.94E-04
3745293758825	374529	3758825	7.83E-05	1.67E-04	4.17E-04	3.14E-05	1.40E-04	1.74E-04	4.05E-06	6.69E-05	6.65E-05	1.73E-05	1.73E-05	6.73E-05	3.33E-09	6.50E-08	0.00E+00	6.84E-08	0.068	0.00E+00	8.45E-04	4.03E-04
3745343758825	374534	3758825	8.01E-05	1.71E-04	4.26E-04	3.25E-05	1.44E-04	1.78E-04	4.13E-06	6.82E-05	6.78E-05	1.76E-05	1.76E-05	6.91E-05	3.40E-09	6.65E-08	0.00E+00	6.99E-08	0.070	0.00E+00	8.64E-04	4.11E-04
3745393758825	374539	3758825	8.18E-05	1.75E-04	4.35E-04	3.37E-05	1.47E-04	1.82E-04	4.22E-06	6.96E-05	6.92E-05	1.80E-05	1.80E-05	7.10E-05	3.48E-09	6.79E-08	0.00E+00	7.14E-08	0.071	0.00E+00	8.84E-04	4.20E-04
3745443758825	374544	3758825	8.35E-05	1.78E-04	4.44E-04	3.49E-05	1.50E-04	1.86E-04	4.31E-06	7.10E-05	7.05E-05	1.83E-05	1.83E-05	7.29E-05	3.55E-09	6.93E-08	0.00E+00	7.29E-08	0.073	0.00E+00	9.03E-04	4.29E-04
3745493758825	374549	3758825	8.52E-05	1.82E-04	4.53E-04	3.62E-05	1.53E-04	1.89E-04	4.40E-06	7.24E-05	7.19E-05	1.87E-05	1.87E-05	7.49E-05	3.62E-09	7.08E-08	0.00E+00	7.44E-08	0.074	0.00E+00	9.22E-04	4.37E-04
3745543758825	374554	3758825	8.68E-05	1.85E-04	4.62E-04	3.75E-05	1.56E-04	1.93E-04	4.48E-06	7.38E-05	7.34E-05	1.91E-05	1.91E-05	7.70E-05	3.69E-09	7.22E-08	0.00E+00	7.59E-08	0.076	0.00E+00	9.42E-04	4.46E-04
3745593758825	374559	3758825	8.85E-05	1.89E-04	4.71E-04	3.89E-05	1.59E-04	1.97E-04	4.57E-06	7.53E-05	7.48E-05	1.94E-05	1.94E-05	7.91E-05	3.76E-09	7.36E-08	0.00E+00	7.74E-08	0.077	0.00E+00	9.61E-04	4.54E-04
3745643758825	374564	3758825	9.01E-05	1.92E-04	4.79E-04	4.04E-05	1.62E-04	2.00E-04	4.65E-06	7.68E-05	7.63E-05	1.98E-05	1.98E-05	8.13E-05	3.83E-09	7.51E-08	0.00E+00	7.89E-08	0.079	0.00E+00	9.80E-04	4.63E-04
3745693758825	374569	3758825	9.16E-05	1.96E-04	4.88E-04	4.19E-05	1.64E-04	2.04E-04	4.73E-06	7.83E-05	7.78E-05	2.02E-05	2.02E-05	8.36E-05	3.90E-09	7.65E-08	0.00E+00	8.04E-08	0.080	0.00E+00	9.99E-04	4.71E-04
3745743758825	374574	3758825	9.32E-05	1.99E-04	4.96E-04	4.35E-05	1.67E-04	2.07E-04	4.81E-06	7.98E-05	7.93E-05	2.06E-05	2.06E-05	8.59E-05	3.96E-09	7.79E-08	0.00E+00	8.19E-08	0.082	0.00E+00	1.02E-03	4.79E-04
3744043758830	374404	3758830	4.42E-05	9.43E-05	2.35E-04	1.30E-05	7.92E-05	9.83E-05	2.28E-06	4.10E-05	4.07E-05	1.06E-05	1.06E-05	3.57E-05	1.88E-09	3.72E-08	0.00E+00	3.91E-08	0.039	0.00E+00	4.74E-04	2.31E-04
3744093758830	374409	3758830	4.51E-05	9.62E-05	2.40E-04	1.34E-05	8.08E-05	1.00E-04	2.33E-06	4.17E-05	4.14E-05	1.08E-05	1.08E-05	3.65E-05	1.92E-09	3.79E-08	0.00E+00	3.98E-08	0.040	0.00E+00	4.83E-04	2.36E-04
3744143758830	374414	3758830	4.60E-05	9.82E-05	2.45E-04	1.38E-05	8.24E-05	1.02E-04	2.37E-06	4.24E-05	4.21E-05	1.09E-05	1.09E-05	3.73E-05	1.95E-09	3.87E-08	0.00E+00	4.06E-08	0.041	0.00E+00	4.93E-04	2.40E-04
3744193758830	374419	3758830	4.69E-05	1.00E-04	2.50E-04	1.42E-05	8.41E-05	1.04E-04	2.42E-06	4.31E-05	4.29E-05	1.11E-05	1.11E-05	3.82E-05	1.99E-09	3.95E-08	0.00E+00	4.14E-08	0.041	0.00E+00	5.03E-04	2.45E-04
3744243758830	374424	3758830	4.79E-05	1.02E-04	2.55E-04	1.47E-05	8.58E-05	1.06E-04	2.47E-06	4.39E-05	4.36E-05	1.13E-05	1.13E-05	3.90E-05	2.04E-09	4.02E-08	0.00E+00	4.23E-08	0.042	0.00E+00	5.14E-04	2.50E-04
3744293758830	374429	3758830	4.88E-05	1.04E-04	2.60E-04	1.52E-05	8.76E-05	1.09E-04	2.52E-06	4.46E-05	4.44E-05	1.15E-05	1.15E-05	3.99E-05	2.08E-09	4.10E-08	0.00E+00	4.31E-08	0.043	0.00E+00	5.24E-04	2.55E-04
3744343758830	374434	3758830	4.99E-05	1.06E-04	2.65E-04	1.56E-05	8.94E-05	1.11E-04	2.57E-06	4.54E-05	4.51E-05	1.17E-05	1.17E-05	4.08E-05	2.12E-09	4.19E-08	0.00E+00	4.40E-08	0.044	0.00E+00	5.35E-04	2.60E-04
3744393758830	374439	3758830	5.09E-05	1.09E-04	2.71E-04	1.62E-05	9.13E-05	1.13E-04	2.63E-06	4.62E-05	4.59E-05	1.19E-05	1.19E-05	4.18E-05	2.16E-09	4.27E-08	0.00E+00	4.49E-08	0.045	0.00E+00	5.47E-04	2.65E-04
3744443758830	374444	3758830	5.20E-05	1.11E-04	2.77E-04	1.67E-05	9.32E-05	1.16E-04	2.68E-06	4.70E-05	4.68E-05	1.21E-05	1.21E-05	4.27E-05	2.21E-09	4.36E-08	0.00E+00	4.58E-08	0.046	0.00E+00	5.58E-04	2.70E-04
3744493758830	374449	3758830	5.31E-05	1.13E-04	2.82E-04	1.72E-05	9.52E-05	1.18E-04	2.74E-06	4.79E-05	4.76E-05	1.24E-05	1.24E-05	4.37E-05	2.26E-09	4.45E-08	0.00E+00	4.67E-08	0.047	0.00E+00	5.70E-04	2.76E-04
3744543758830	374454	3758830	5.42E-05	1.16E-04	2.88E-04	1.78E-05	9.72E-05	1.21E-04	2.80E-06	4.88E-05	4.85E-05	1.26E-05	1.26E-05	4.48E-05	2.30E-09	4.54E-08	0.00E+00	4.77E-08	0.048	0.00E+00	5.82E-04	2.82E-04
3744593758830	374459	3758830	5.53E-05	1.18E-04	2.94E-04	1.84E-05	9.92E-05	1.23E-04	2.86E-06	4.97E-05	4.94E-05	1.28E-05	1.28E-05	4.58E-05	2.35E-09	4.63E-08	0.00E+00	4.87E-08	0.049	0.00E+00	5.95E-04	2.87E-04
3744643758830	374464	3758830	5.65E-05	1.21E-04	3.01E-04	1.90E-05	1.01E-04	1.26E-04	2.92E-06	5.06E-05	5.03E-05	1.31E-05	1.31E-05	4.69E-05	2.40E-09	4.73E-08	0.00E+00	4.97E-08	0.050	0.00E+00	6.08E-04	2.93E-04
3744693758830	374469	3758830	5.77E-05	1.23E-04	3.07E-04	1.96E-05	1.04E-04	1.28E-04	2.98E-06	5.15E-05	5.12E-05	1.33E-05	1.33E-05	4.80E-05	2.46E-09	4.83E-08	0.00E+00	5.08E-08	0.051	0.00E+00	6.21E-04	3.00E-04
3744743758830	374474	3758830	5.90E-05	1.26E-04	3.14E-04	2.03E-05	1.06E-04	1.31E-04	3.05E-06	5.25E-05	5.22E-05	1.35E-05	1.35E-05	4.92E-05	2.51E-09	4.93E-08	0.00E+00	5.18E-08	0.052	0.00E+00	6.34E-04	3.06E-04
3744793758830	374479	3758830	6.03E-05	1.29E-04	3.21E-04	2.10E-05	1.08E-04	1.34E-04	3.11E-06	5.35E-05	5.31E-05	1.38E-05	1.38E-05	5.04E-05	2.56E-09	5.04E-08	0.00E+00	5.29E-08	0.053	0.00E+00	6.48E-04	3.12E-04
3744843758830	374484	3758830	6.16E-05	1.31E-04	3.28E-04	2.17E-05	1.10E-04	1.37E-04	3.18E-06	5.45E-05	5.41E-05	1.41E-05	1.41E-05	5.16E-05	2.62E-09	5.14E-08	0.00E+00	5.41E-08	0.054	0.00E+00	6.63E-04	3.19E-04
3744893758830	374489	3758830	6.30E-05	1.34E-04	3.35E-04	2.24E-05	1.13E-04	1.40E-04	3.25E-06	5.55E-05	5.52E-05	1.43E-05	1.43E-05	5.28E-05	2.68E-09	5.25E-08	0.00E+00	5.52E-08	0.055	0.00E+00	6.77E-04	3.26E-04
3744943758830	374494	3758830	6.43E-05	1.37E-04	3.42E-04	2.32E-05	1.15E-04	1.43E-04	3.32E-06	5.66E-05	5.62E-05	1.46E-05	1.46E-05	5.42E-05	2.73E-09	5.37E-08	0.00E+00	5.64E-08	0.056	0.00E+00	6.92E-04	3.32E-04
3744993758830	374499	3758830	6.57E-05	1.40E-04	3.50E-04	2.40E-05	1.18E-04	1.46E-04	3.39E-06	5.77E-05	5.73E-05	1.49E-05	1.49E-05	5.55E-05	2.79E-09	5.48E-08	0.00E+00	5.76E-08	0.058	0.00E+00	7.08E-04	3.40E-04
3745043758830	374504	3758830	6.71E-05	1.43E-04	3.57E-04	2.48E-05	1.20E-04	1.49E-04	3.47E-06	5.88E-05	5.84E-05	1.52E-05	1.52E-05	5.69E-05	2.85E-09	5.60E-08	0.00E+00	5.88E-08	0.059	0.00E+00	7.23E-04	3.47E-04
3745093758830	374509	3758830	6.86E-05	1.46E-04	3.65E-04	2.57E-05	1.23E-04	1.53E-04	3.54E-06	5.99E-05	5.96E-05	1.55E-05	1.55E-05	5.83E-05	2.92E-09	5.72E-08	0.00E+00	6.01E-08	0.060	0.00E+00	7.39E-04	3.54E-04
3745143758830	374514	3758830	7.01E-05	1.50E-04	3.73E-04	2.66E-05	1.26E-04	1.56E-04	3.62E-06	6.11E-05	6.07E-05	1.58E-05	1.58E-05	5.98E-05	2.98E-09	5.84E-08	0.00E+00	6.14E-08	0.061	0.00E+00	7.56E-04	3.62E-04
3745193758830	374519	3758830	7.16E-05	1.53E-04	3.81E-04	2.75E-05	1.28E-04	1.59E-04	3.70E-06	6.23E-05	6.19E-05	1.61E-05	1.61E-05	6.13E-05	3.05E-09	5.97E-08	0.00E+00	6.27E-08	0.063	0.00E+00	7.73E-04	3.69E-04
3745243758830	374524	3758830	7.32E-05	1.56E-04	3.89E-04	2.84E-05	1.31E-04	1.63E-04	3.78E-06	6.35E-05	6.31E-05	1.64E-05	1.64E-05	6.29E-05	3.11E-09	6.10E-08	0.00E+00	6.41E-08	0.064	0.00E+00	7.90E-04	3.77E-04
3745293758830	374529	3758830	7.47E-05	1.60E-04	3.98E-04	2.94E-05	1.34E-04	1.66E-04	3.86E-06	6.47E-05	6.43E-05	1.67E-05	1.67E-05	6.45E-05	3.18E-09	6.23E-08	0.00E+00	6.54E-08	0.065	0.00E+00	8.07E-04	3.85E-04
3745343758830	374534	3758830	7.63E-05	1.63E-04	4.06E-04	3.04E-05	1.37E-04	1.70E-04	3.94E-06	6.60E-05	6.56E-05	1.70E-05	1.70E-05	6.62E-05	3.24E-09	6.36E-08	0.00E+00	6.68E-08	0.067	0.00E+00	8.25E-04	3.93E-04
3745393758830	374539	3758830	7.79E-05

			SWBuilding Construction	SWDemolition	SWGrading	EYBuilding Construction	SWPaving	SWGrading	SWArchitectural Coating	NBBuilding Construction	NBBuilding Construction	NBArchitectural Coating	NBArchitectural Coating	RWBuilding Construction	Child Risk					Overlapping Phases - Maximum Gl		
Unique Identifier	X (UTM)	Y (UTM)	2026	2026	2026	2026	2027	2027	2027	2026	2027	2026	2027	2026	3rd Trimester	0<2	2<16	Total	per million	2025	2026	2027
3745293758840	374529	3758840	6.82E-05	1.46E-04	3.63E-04	2.59E-05	1.22E-04	1.52E-04	3.52E-06	6.06E-05	6.03E-05	1.57E-05	1.57E-05	5.93E-05	2.90E-09	5.72E-08	0.00E+00	6.01E-08	0.060	0.00E+00	7.38E-04	3.54E-04
3745343758840	374534	3758840	6.95E-05	1.49E-04	3.70E-04	2.68E-05	1.25E-04	1.55E-04	3.59E-06	6.18E-05	6.14E-05	1.59E-05	1.59E-05	6.07E-05	2.96E-09	5.83E-08	0.00E+00	6.13E-08	0.061	0.00E+00	7.53E-04	3.60E-04
3745393758840	374539	3758840	7.09E-05	1.51E-04	3.77E-04	2.76E-05	1.27E-04	1.58E-04	3.66E-06	6.29E-05	6.25E-05	1.62E-05	1.62E-05	6.22E-05	3.01E-09	5.95E-08	0.00E+00	6.25E-08	0.062	0.00E+00	7.68E-04	3.67E-04
3745443758840	374544	3758840	7.22E-05	1.54E-04	3.84E-04	2.85E-05	1.29E-04	1.61E-04	3.73E-06	6.40E-05	6.37E-05	1.65E-05	1.65E-05	6.37E-05	3.07E-09	6.06E-08	0.00E+00	6.37E-08	0.064	0.00E+00	7.83E-04	3.74E-04
3745493758840	374549	3758840	7.35E-05	1.57E-04	3.91E-04	2.95E-05	1.32E-04	1.64E-04	3.80E-06	6.52E-05	6.48E-05	1.68E-05	1.68E-05	6.53E-05	3.13E-09	6.17E-08	0.00E+00	6.49E-08	0.065	0.00E+00	7.98E-04	3.81E-04
3745543758840	374554	3758840	7.48E-05	1.60E-04	3.98E-04	3.05E-05	1.34E-04	1.66E-04	3.86E-06	6.64E-05	6.60E-05	1.71E-05	1.71E-05	6.69E-05	3.18E-09	6.29E-08	0.00E+00	6.61E-08	0.066	0.00E+00	8.14E-04	3.88E-04
3745593758840	374559	3758840	7.61E-05	1.62E-04	4.05E-04	3.15E-05	1.36E-04	1.69E-04	3.93E-06	6.76E-05	6.72E-05	1.75E-05	1.75E-05	6.86E-05	3.24E-09	6.40E-08	0.00E+00	6.72E-08	0.067	0.00E+00	8.29E-04	3.94E-04
3745643758840	374564	3758840	7.73E-05	1.65E-04	4.11E-04	3.26E-05	1.39E-04	1.72E-04	3.99E-06	6.88E-05	6.84E-05	1.78E-05	1.78E-05	7.04E-05	3.29E-09	6.51E-08	0.00E+00	6.84E-08	0.068	0.00E+00	8.43E-04	4.01E-04
3745693758840	374569	3758840	7.86E-05	1.68E-04	4.18E-04	3.37E-05	1.41E-04	1.75E-04	4.06E-06	7.01E-05	6.96E-05	1.81E-05	1.81E-05	7.22E-05	3.34E-09	6.62E-08	0.00E+00	6.96E-08	0.070	0.00E+00	8.58E-04	4.07E-04
3745743758840	374574	3758840	7.98E-05	1.70E-04	4.24E-04	3.49E-05	1.43E-04	1.77E-04	4.12E-06	7.13E-05	7.09E-05	1.84E-05	1.84E-05	7.41E-05	3.39E-09	6.74E-08	0.00E+00	7.08E-08	0.071	0.00E+00	8.73E-04	4.14E-04
3744043758845	374404	3758845	4.04E-05	8.62E-05	2.15E-04	1.18E-05	7.24E-05	8.98E-05	2.08E-06	3.81E-05	3.79E-05	9.84E-06	9.84E-06	3.31E-05	1.72E-09	3.42E-08	0.00E+00	3.59E-08	0.036	0.00E+00	4.34E-04	2.12E-04
3744093758845	374409	3758845	4.11E-05	8.78E-05	2.19E-04	1.21E-05	7.37E-05	9.15E-05	2.12E-06	3.87E-05	3.85E-05	1.00E-05	1.00E-05	3.38E-05	1.75E-09	3.48E-08	0.00E+00	3.66E-08	0.037	0.00E+00	4.42E-04	2.16E-04
3744143758845	374414	3758845	4.19E-05	8.94E-05	2.23E-04	1.25E-05	7.51E-05	9.32E-05	2.16E-06	3.94E-05	3.91E-05	1.02E-05	1.02E-05	3.45E-05	1.78E-09	3.55E-08	0.00E+00	3.72E-08	0.037	0.00E+00	4.51E-04	2.20E-04
3744193758845	374419	3758845	4.27E-05	9.11E-05	2.27E-04	1.28E-05	7.65E-05	9.49E-05	2.20E-06	4.00E-05	3.98E-05	1.03E-05	1.03E-05	3.52E-05	1.81E-09	3.61E-08	0.00E+00	3.79E-08	0.038	0.00E+00	4.59E-04	2.24E-04
3744243758845	374424	3758845	4.35E-05	9.29E-05	2.31E-04	1.32E-05	7.80E-05	9.67E-05	2.25E-06	4.07E-05	4.04E-05	1.05E-05	1.05E-05	3.59E-05	1.85E-09	3.68E-08	0.00E+00	3.86E-08	0.039	0.00E+00	4.68E-04	2.28E-04
3744293758845	374429	3758845	4.43E-05	9.46E-05	2.36E-04	1.36E-05	7.95E-05	9.86E-05	2.29E-06	4.14E-05	4.11E-05	1.07E-05	1.07E-05	3.67E-05	1.88E-09	3.75E-08	0.00E+00	3.93E-08	0.039	0.00E+00	4.77E-04	2.32E-04
3744343758845	374434	3758845	4.52E-05	9.64E-05	2.40E-04	1.39E-05	8.10E-05	1.00E-04	2.33E-06	4.21E-05	4.18E-05	1.09E-05	1.09E-05	3.74E-05	1.92E-09	3.82E-08	0.00E+00	4.01E-08	0.040	0.00E+00	4.86E-04	2.36E-04
3744393758845	374439	3758845	4.60E-05	9.83E-05	2.45E-04	1.44E-05	8.25E-05	1.02E-04	2.38E-06	4.28E-05	4.25E-05	1.10E-05	1.10E-05	3.82E-05	1.96E-09	3.89E-08	0.00E+00	4.08E-08	0.041	0.00E+00	4.96E-04	2.41E-04
3744443758845	374444	3758845	4.69E-05	1.00E-04	2.50E-04	1.48E-05	8.41E-05	1.04E-04	2.42E-06	4.35E-05	4.32E-05	1.12E-05	1.12E-05	3.90E-05	2.00E-09	3.96E-08	0.00E+00	4.16E-08	0.042	0.00E+00	5.05E-04	2.45E-04
3744493758845	374449	3758845	4.78E-05	1.02E-04	2.55E-04	1.52E-05	8.58E-05	1.06E-04	2.47E-06	4.42E-05	4.40E-05	1.14E-05	1.14E-05	3.99E-05	2.03E-09	4.04E-08	0.00E+00	4.24E-08	0.042	0.00E+00	5.15E-04	2.50E-04
3744543758845	374454	3758845	4.88E-05	1.04E-04	2.59E-04	1.56E-05	8.74E-05	1.09E-04	2.52E-06	4.50E-05	4.47E-05	1.16E-05	1.16E-05	4.07E-05	2.07E-09	4.11E-08	0.00E+00	4.32E-08	0.043	0.00E+00	5.25E-04	2.55E-04
3744593758845	374459	3758845	4.97E-05	1.06E-04	2.65E-04	1.61E-05	8.92E-05	1.11E-04	2.57E-06	4.58E-05	4.55E-05	1.18E-05	1.18E-05	4.16E-05	2.11E-09	4.19E-08	0.00E+00	4.40E-08	0.044	0.00E+00	5.36E-04	2.60E-04
3744643758845	374464	3758845	5.07E-05	1.08E-04	2.70E-04	1.66E-05	9.09E-05	1.13E-04	2.62E-06	4.66E-05	4.63E-05	1.20E-05	1.20E-05	4.25E-05	2.16E-09	4.27E-08	0.00E+00	4.49E-08	0.045	0.00E+00	5.46E-04	2.65E-04
3744693758845	374469	3758845	5.17E-05	1.10E-04	2.75E-04	1.71E-05	9.27E-05	1.15E-04	2.67E-06	4.74E-05	4.71E-05	1.22E-05	1.22E-05	4.34E-05	2.20E-09	4.36E-08	0.00E+00	4.58E-08	0.046	0.00E+00	5.57E-04	2.70E-04
3744743758845	374474	3758845	5.27E-05	1.13E-04	2.81E-04	1.76E-05	9.45E-05	1.17E-04	2.72E-06	4.83E-05	4.80E-05	1.25E-05	1.25E-05	4.44E-05	2.24E-09	4.44E-08	0.00E+00	4.67E-08	0.047	0.00E+00	5.68E-04	2.75E-04
3744793758845	374479	3758845	5.38E-05	1.15E-04	2.86E-04	1.81E-05	9.64E-05	1.20E-04	2.78E-06	4.91E-05	4.88E-05	1.27E-05	1.27E-05	4.54E-05	2.29E-09	4.53E-08	0.00E+00	4.76E-08	0.048	0.00E+00	5.80E-04	2.80E-04
3744843758845	374484	3758845	5.48E-05	1.17E-04	2.92E-04	1.86E-05	9.83E-05	1.22E-04	2.83E-06	5.00E-05	4.97E-05	1.29E-05	1.29E-05	4.64E-05	2.33E-09	4.62E-08	0.00E+00	4.85E-08	0.048	0.00E+00	5.92E-04	2.86E-04
3744893758845	374489	3758845	5.59E-05	1.19E-04	2.98E-04	1.92E-05	1.00E-04	1.24E-04	2.89E-06	5.09E-05	5.06E-05	1.31E-05	1.31E-05	4.74E-05	2.38E-09	4.71E-08	0.00E+00	4.94E-08	0.049	0.00E+00	6.03E-04	2.91E-04
3744943758845	374494	3758845	5.70E-05	1.22E-04	3.03E-04	1.98E-05	1.02E-04	1.27E-04	2.94E-06	5.18E-05	5.15E-05	1.34E-05	1.34E-05	4.85E-05	2.42E-09	4.80E-08	0.00E+00	5.04E-08	0.050	0.00E+00	6.16E-04	2.97E-04
3744993758845	374499	3758845	5.82E-05	1.24E-04	3.09E-04	2.04E-05	1.04E-04	1.29E-04	3.00E-06	5.27E-05	5.24E-05	1.36E-05	1.36E-05	4.96E-05	2.47E-09	4.89E-08	0.00E+00	5.14E-08	0.051	0.00E+00	6.28E-04	3.03E-04
3745043758845	374504	3758845	5.93E-05	1.27E-04	3.16E-04	2.10E-05	1.06E-04	1.32E-04	3.06E-06	5.37E-05	5.34E-05	1.39E-05	1.39E-05	5.07E-05	2.52E-09	4.99E-08	0.00E+00	5.24E-08	0.052	0.00E+00	6.41E-04	3.09E-04
3745093758845	374509	3758845	6.05E-05	1.29E-04	3.22E-04	2.16E-05	1.08E-04	1.35E-04	3.12E-06	5.47E-05	5.43E-05	1.41E-05	1.41E-05	5.19E-05	2.57E-09	5.09E-08	0.00E+00	5.34E-08	0.053	0.00E+00	6.54E-04	3.15E-04
3745143758845	374514	3758845	6.17E-05	1.32E-04	3.28E-04	2.23E-05	1.11E-04	1.37E-04	3.18E-06	5.56E-05	5.53E-05	1.44E-05	1.44E-05	5.30E-05	2.62E-09	5.19E-08	0.00E+00	5.45E-08	0.054	0.00E+00	6.67E-04	3.21E-04
3745193758845	374519	3758845	6.29E-05	1.34E-04	3.34E-04	2.30E-05	1.13E-04	1.40E-04	3.25E-06	5.67E-05	5.63E-05	1.46E-05	1.46E-05	5.43E-05	2.67E-09	5.29E-08	0.00E+00	5.55E-08	0.056	0.00E+00	6.80E-04	3.27E-04
3745243758845	374524	3758845	6.41E-05	1.37E-04	3.41E-04	2.37E-05	1.15E-04	1.43E-04	3.31E-06	5.77E-05	5.73E-05	1.49E-05	1.49E-05	5.55E-05	2.72E-09	5.39E-08	0.00E+00	5.66E-08	0.057	0.00E+00	6.94E-04	3.33E-04
3745293758845	374529	3758845	6.53E-05	1.39E-04	3.47E-04	2.44E-05	1.17E-04	1.45E-04	3.37E-06	5.87E-05	5.84E-05	1.52E-05	1.52E-05	5.69E-05	2.78E-09	5.49E-08	0.00E+00	5.77E-08	0.058	0.00E+00	7.07E-04	3.39E-04
3745343758845	374534	3758845	6.65E-05	1.42E-04	3.54E-04	2.52E-05	1.19E-04	1.48E-04	3.44E-06	5.98E-05	5.94E-05	1.54E-05	1.54E-05	5.82E-05	2.83E-09	5.60E-08	0.00E+00	5.88E-08	0.059	0.00E+00	7.21E-04	3.46E-04
3745393758845	374539	3758845	6.78E-05	1.45E-04	3.61E-04	2.60E-05	1.21E-04	1.51E-04	3.50E-06	6.08E-05	6.05E-05	1.57E-05	1.57E-05	5.96E-05	2.88E-09	5.70E-08	0.00E+00	5.99E-08	0.060	0.00E+00	7.35E-04	3.52E-04
3745443758845	374544	3758845	6.90E-05	1.47E-04	3.67E-04	2.68E-05	1.24E-04	1.53E-04	3.56E-06	6.19E-05	6.16E-05	1.60E-05	1.60E-05	6.08E-05	2.93E-09	5.81E-08	0.00E+00	6.10E-08	0.061	0.00E+00	7.49E-04	3.58E-04
3745493758845	374549	3758845	7.02E-05	1.50E-04	3.73E-04	2.77E-05	1.26E-04	1.56E-04	3.62E-06	6.30E-05	6.26E-05	1.63E-05	1.63E-05	6.25E-05	2.98E-09	5.91E-08	0.00E+00	6.21E-08	0.062	0.00E+00	7.63E-04	3.65E-04
3745543758845	374554	3758845	7.14E-05	1.52E-04	3.80E-04	2.86E-05	1.28E-04	1.59E-04	3.69E-06	6.41E-05	6.38E-05	1.66E-05	1.66E-05	6.40E-05	3.04E-09	6.02E-08	0.00E+00	6.32E-08	0.063	0.00E+00	7.77E-04	3.71E-04
3745593758845	374559	3758845	7.26E-05	1.55E-04	3.86E-04	2.95E-05	1.30E-04	1.61E-04	3.75E-06	6.53E-05	6.49E-05	1.69E-05	1.69E-05	6.56E-05	3.09E-09	6.12E-08	0.00E+00	6.43E-08	0.064	0.00E+00	7.91E-04	3.77E-04
3745643758845	374564	3758845	7.37E-05	1.57E-04	3.92E-04	3.05E-05	1.32E-04	1.64E-04	3.81E-06	6.64E-05	6.60E-05	1.71E-05	1.71E-05	6.72E-05	3.13E-09	6.23E-08	0.00E+00	6.54E-08	0.065	0.00E+00	8.05E-04	3.83E-04
3745693758845	374569	3758845	7.48E-05	1.60E-04	3.98E-04	3.15E-05	1.34E-04	1.67E-04	3.87E-06	6.76E-05	6.72E-05	1.74E-05	1.74E-05	6.89E-05	3.18E-09	6.33E-08	0.00E+00	6.65E-08	0.066	0.00E+00	8.18E-04	3.89E-04
3745743758845	374574	3758845	7.60E-05	1.62E-04	4.04E-04	3.26E-05	1.36E-04	1.69E-04	3.92E-06	6.88E-05	6.83E-05	1.78E-05	1.78E-05	7.07E-05	3.23E-09	6.43E-08	0.00E+00	6.76E-08	0.068	0.00E+00	8.32E-04	3.95E-04
3744043758850	374404	3758850	3.92E-05	8.37E-05	2.08E-04	1.14E-05	7.03E-05	8.72E-05	2.02E-06	3.72E-05	3.70E-05	9.61E-06	9.61E-06	3.23E-05	1.67E-09	3.33E-08	0.00E+00	3.49E-08	0.035	0.00E+00	4.22E-04	2.06E-04
3744093758850	374409	3758850	3.99E-05	8.52E-05	2.12E-04	1.17E-05	7.15E-05	8.88E-05	2.06E-06	3.78E-05	3.76E-05	9.76E-06	9.76E-06	3.29E-05	1.70E-09	3.39E-08	0.00E+00	3.55E-08	0.036	0.00E+00	4.30E-04	2.10E-04
3744143758850	374414	3758850	4.06E-05	8.68E-05	2.16E-04	1.20E-05	7.28E-05	9.04E-05	2.10E-06	3.84E-05	3.82E-05	9.92E-06	9.92E-06	3.36E-05	1.73E-09	3.45E-08	0.00E+00	3.62E-08	0.036	0.00E+00	4.37E-04	2.13E-04
3744193758850	374419	3758850	4.14E-05	8.84E-05	2.20E-04	1.24E-05	7.42E-05	9.21E-05	2.14E-06	3.91E-05	3.88E-05	1.01E-05	1.01E-05	3.42E-05	1.76E-09	3.51E-08	0.00E+00	3.68E-08	0.037	0.00E+00	4.46E-04	2.17E-04
3744243758850	374424	3758850	4.21E-05	9.00E-05	2.24E-04	1.27E-05	7.56E-05	9.38E-05	2.18E-06	3.97E-05	3.94E-05	1.02E-05	1.02E-05	3.49E-05	1.79E-09	3.57E-08	0.00E+00	3.75E-08	0.038	0.00E+00	4.54E-04	2.21E-04
3744293758850	374429	3758850	4.29E-05	9.17E-05	2.28E-04	1.31E-05	7.70E-05	9.55E-05	2.22E-06	4.03E-05	4.01E-05	1.04E-05	1.04E-05	3.56E-05	1.83E-09	3.64E-08	0.00E+00	3.82E-08	0.038	0.00E+00	4.62E-04	2.25E-04
3744343758850	374434	3758850	4.37E-05	9.34E-05	2.33E-04	1.34E-05	7.84E-05	9.73E-05	2.26E-06	4.10E-05	4.08E-05	1.06E-05	1.06E-05	3.64E-05	1.86E-09	3.70E-08	0.00E+00	3.89E-08	0.039	0.00E+00	4.71E-04	2.29E-04
3744393758850	374439	3758850	4.46E-05	9.51E-05	2.37E-04	1.38E-05	7.99E-05	9.91E-05	2.30E-06	4.17E-05	4.14E-05	1.08E-05	1.08E-05	3.71E-05	1.89E-09	3.77E-08	0.00E+00	3.96E-08	0.040	0.00E+00	4.80E-04	2.34E-04
3744443758850	374444	3758850	4.54E-05	9.69E-05	2.42E-04	1.42E-05	8.14E-05	1.01E-04	2.34E-06	4.24E-05	4.21E-05	1.09E-05	1.09E-05	3.79E-05	1.93E-09	3.84E-08	0.00E+00	4.04E-08	0.040	0.00E+00	4.89E-04	2.38E-04
3744493758850	374449	3758850	4.63E-05	9.88E-05	2.46E-04	1.46E-05	8.29E-05	1.03E-04	2.39E-06	4.31E-05	4.28E-05	1.11E-05	1.11E-05	3.87E-05	1.97E-09	3.91E-08	0.00E+00	4.11E-08	0.041	0.00E+00	4.99E-04	2.42E-04
3744543758850	374454	3758850	4.71E-05	1.01E-04	2.51E-04	1.50E-05	8.45E-05	1.05E-04	2.43E-06	4.38E-05	4.36E-05	1.13E-05	1.13E-05	3.95E-05	2.00E-09	3.98E-08	0.00E+00	4.18E-08	0.042	0.00E+00	5.08E-04	2.47E-04
3744593758850	374459	3758850	4.80E-05	1.03E-04	2.56E-04	1.54E-05	8.61E-05	1.07E-04	2.48E-06	4.46E-05	4.43E-05	1.15E-05	1.15E-05	4.03E-05	2.04E-09	4.06E-08	0.00E+00	4.26E-08	0.043	0.00E+00	5.18E-04	2.51E-04
3744643758850	374464	3758850	4.89E-05	1.05E-04	2.60E-04	1.58E-05	8.78E-05	1.09E-04	2.53E-06	4.54E-05	4.51E-05	1.17E-05	1.17E-05	4.11E-05	2.08E-09	4.14E-08	0.00E+00	4.34E-08	0.043	0.00E+00	5.28E-04	2.56E-04
3744693758850	374469	3758850	4.99E-05	1.07E-04	2.65E-04	1.63E-05	8.95E-05	1.11E-04	2.58E-06	4.61E-05	4.59E-05	1.19E-05	1.19E-05	4.20E-05	2.12E-09	4.21E-08	0.00E+00	4.43E-08	0.044	0.00E+00	5.38E-04	2.61E-04
3744743758850	374474	3758850	5.08E-05	1.09E-04	2.71E-04	1.68E-05	9.12E-05	1.13E-04	2.63E-06	4.69E-05	4.67E-05	1.21E-05	1.21E-05	4.29E-05	2.16E-09	4.29E-08	0.00E+00	4.51E-08	0.045	0.00E+00	5.49E-04	2.66E-04
3744793758850	374479	3758850	5.18E-05	1.11E-04	2.76E-04	1.72E-05	9.29E-05	1.15E-04	2.68E-06	4.78E-05	4.75E-05	1.23E-05	1.23E-05	4.38E-05	2.20E-09	4.37E-08	0.00E+00	4.60E-08	0.046	0.00E+00	5.59E-04	2.71E-04
3744843758850	374484	3758850	5.28E-05	1.13E-04	2.81E-04	1.77E-05	9.47E-05	1.18E-04	2.73E-06	4.86E-05	4.83E-05	1.25E-05	1.25E-05	4.48E-05	2.25E-09	4.46E-08	0.00E+00	4.68E-08	0.047	0.00E+00	5.70E-04	2.76E-04
3744893758850	374489	3758850	5.38E-05	1.15E-04	2.86E-04	1.82E-05	9.65E-05	1.20E-04	2.78E-06	4.95E-05	4.92E-05	1.28E-05	1.28E-05	4.57E-05	2.29E-09	4.54E-08	0.00E+00	4.77E-08	0.048	0.00E+00	5.81E-04	2.81E-04
3744943758850	374494	3758850	5.49E-05	1.17E-04	2.92E-04	1.88E-05	9.84E-05	1.22E-04	2.83E-06	5.03E-05	5.00E-05	1.30E-05	1.30E-05	4.67E-05	2.33E-09	4.63E-08	0.00E+00	4.86E-08	0.049	0.00E+00	5.93E-04	2.86E-04
3744993758850	374499	3758850	5.59E-05	1.19E-04	2.98E-04	1.93E-05	1.00E-04	1.24E-04	2.89E-06	5.12E-05	5.09E-05	1.32E-05	1.32E-05	4.78E-05	2.38E-09	4.72E-08	0.00E+00	4.96E-08	0.050	0.00E+00	6.04E-04	2.92E-04
3745043758850	374504	3758850	5.70E-05	1.22E-04	3.03E-04	1.99E-05	1.02E-04	1.27E-04	2.94E-06	5.21E-05	5.18E-05	1.35E-05	1.35E-05	4.88E-05	2.42E-09	4.81E-08	0.00E+00	5.05E-08	0.050	0.00E+00	6.16E-04	2.97E-04
3745093758850	374509	3758850	5.81E-05	1.24E-04	3.09E-04	2.05E-05	1.04E-04	1.29E-04	3.00E-06	5.30E-05	5.27E-05	1.37E-05	1.37E-05	4.99E-05	2.47E-09	4.90E-08	0.00E+00	5.15E-08	0.051	0.00E+00	6.28E-04	3.03E-04
3745143758850	374514	3758850	5.92E-05	1.26E-04	3.15E-04	2.11E-05	1.06E-04	1.32E-04	3.06E-06	5.40E-05	5.36E-05	1.39E-05	1.39E-05	5.10E-05	2.52E-09	4.99E-08	0.00E+00	5.24E-08	0.052	0.00E+00	6.41E-04	3.08E-04
3745193758850	374519	3758850	6.03E-05	1.29E-04	3.21E-04	2.17E-05	1.08E-04	1.34E-04	3.11E-06	5.49E-05	5.46E-05	1.42E-05	1.42E-05	5.22E-05	2.56E-09	5.09E-08	0.00E+00	5.34E-08	0.053	0.00E+00	6.53E-04	3.14E-04
3745243758850	374524	3758850	6.14E-05	1.31E-04	3.27E-04	2.23E-05	1.10E-04	1.37E-04	3.17E-06	5.59E-05	5.56E-05	1.44E-05	1.44E-05	5.31E-05	2.61E-09	5.18E-08	0.00E+00	5.44E-08	0.054	0.00E+00	6.66E-04	3.20E-04
3745293758850	374529	3758850	6.26E-05	1.34E-04	3.33E-04	2.30E-05	1.12E-04	1.39E-04	3.23E-06	5.69E-05	5.65E-05	1.47E-05	1.47E-05	5.46E-05	2.66E-09	5.28E-08	0.00E+00	5.54E-08	0.055	0.00E+00	6.78E-04	3.26E-04
3745343758850	374534	3758850	6.37E-05	1.36E-04	3.39E-04	2.37E-05	1.14E-04	1.42E-04	3.29E-06	5.79E-05	5.75E-05	1.49E-05	1.49E-05	5.59E-05	2.71E-09	5.37E-08	0.00E+00	5.65E-08	0.056	0.00E+00	6.91E-04	3.32E-04
3745393758850	374539	3758850	6.48E-05	1.38E-04	3.45E-04	2.45E-05	1.16E-04	1.44E-04	3.35E-06	5.89E-05	5.85E-05	1.52E-05	1.52E-05	5.72E-05	2.76E-09	5.47E-08	0.00E+00	5.75E-08	0.057	0.00E+00	7.04E-04	3.38E-04
3745443758850	374544	3758850	6.60E-05	1.41E-04	3.51E-04	2.52E-05	1.18E-04	1.47E-04	3.41E-06	5.99E-05	5.95E-05	1.55E-05	1.55E-05	5.85E-05	2.81E-09	5.57E-08	0.00E+00	5.85E-08	0.059	0.00E+00	7.17E-04	3.44E-04
3745493758850	374549	3758850	6.71E-05	1.43E-04	3.57E-04	2.60E-05	1.20E-04	1.49E-04	3.46E-06	6.09E-05	6.06E-05	1.57E-05	1.57E-05	5.99E-05	2.85E-09	5.67E-08	0.00E+00	5.95E-08	0.060	0.00E+00	7.30E-04	3.49E-04
3745543758850	374554	3758850	6.82E-05	1.46E-04	3.63E-04	2.69E-05	1.22E-04	1.52E-04	3.52E-06	6.20E-05	6.16E-05	1.60E-05	1.60E-05	6.13E-05	2.90E-09	5.77E-08	0.00E+00	6.06E-08	0.061	0.00E+00	7.43E-04	3.55E-04
3745593758850	374559	3758850	6.93E-05	1.48E-04	3.69E-04	2.77E-05	1.24E-04	1.54E-04	3.58E-06	6.31E-05	6.27E-05	1.63E-05	1.63E-05	6.28E-05	2.95E-09	5.86E-08	0.00E+00	6.16E-08	0.062	0.00E+00	7.56E-04	3.61E-04
3745643758850	374564	3758850	7.04E-05	1.50E-04	3.74E-04	2.86E-05	1.26E-04	1.57E-04	3.63E-06	6.41E-05	6.38E-05	1.66E-05	1.66E-05	6.43E-05	2.99E-09	5.96E-08	0.00E+00	6.26E-08	0.063	0.00E+00	7.69E-04	3.67E-04
3745693758850	374569	3758850	7.14E-05	1.52E-04	3.80E-04	2.95E-05	1.28E-04	1.59E-04	3.69E-06	6.52E-05	6.48E-05	1.68E-05	1.68E-05	6.59E-05	3.04E-09	6.06E-08	0.00E+00	6.36E-08	0.064	0.00E+00	7.81E-04	3.72E-04
3745743758850	374574	3758850	7.24E-05

			SWBuilding Construction	SWDemolition	SWGrading	EYBuilding Construction	SWPaving	SWGrading	SWArchitectural Coating	NBBuilding Construction	NBBuilding Construction	NBArchitectural Coating	NBArchitectural Coating	RWBuilding Construction	Child Risk					Overlapping Phases - Maximum Gl		
Unique Identifier	X (UTM)	Y (UTM)	2026	2026	2026	2026	2027	2027	2027	2026	2027	2026	2027	2026	3rd Trimester	0<2	2<16	Total	per million	2025	2026	2027
3741263758446	374126	3758446	1.60E-05	3.42E-05	8.53E-05	1.71E-06	2.87E-05	3.57E-05	8.27E-07	1.50E-05	1.49E-05	3.87E-06	3.87E-06	8.94E-06	6.81E-10	1.33E-08	0.00E+00	1.40E-08	0.014	0.00E+00	1.65E-04	8.40E-05
3741363758446	374136	3758446	1.66E-05	3.54E-05	8.83E-05	1.76E-06	2.97E-05	3.69E-05	8.57E-07	1.54E-05	1.54E-05	3.99E-06	3.99E-06	9.20E-06	7.05E-10	1.37E-08	0.00E+00	1.44E-08	0.014	0.00E+00	1.71E-04	8.69E-05
3741463758446	374146	3758446	1.72E-05	3.67E-05	9.15E-05	1.81E-06	3.08E-05	3.82E-05	8.88E-07	1.59E-05	1.58E-05	4.11E-06	4.11E-06	9.47E-06	7.31E-10	1.42E-08	0.00E+00	1.49E-08	0.015	0.00E+00	1.77E-04	8.99E-05
3741563758446	374156	3758446	1.78E-05	3.81E-05	9.48E-05	1.87E-06	3.20E-05	3.97E-05	9.20E-07	1.64E-05	1.63E-05	4.24E-06	4.24E-06	9.75E-06	7.58E-10	1.47E-08	0.00E+00	1.54E-08	0.015	0.00E+00	1.83E-04	9.31E-05
3741663758446	374166	3758446	1.85E-05	3.95E-05	9.84E-05	1.92E-06	3.31E-05	4.11E-05	9.55E-07	1.69E-05	1.68E-05	4.37E-06	4.37E-06	1.00E-05	7.86E-10	1.52E-08	0.00E+00	1.60E-08	0.016	0.00E+00	1.90E-04	9.64E-05
3741763758446	374176	3758446	1.92E-05	4.10E-05	1.02E-04	1.98E-06	3.44E-05	4.27E-05	9.91E-07	1.75E-05	1.74E-05	4.51E-06	4.51E-06	1.03E-05	8.16E-10	1.58E-08	0.00E+00	1.66E-08	0.017	0.00E+00	1.97E-04	1.00E-04
3741963758446	374196	3758446	2.07E-05	4.43E-05	1.10E-04	2.11E-06	3.72E-05	4.62E-05	1.07E-06	1.86E-05	1.85E-05	4.81E-06	4.81E-06	1.10E-05	8.82E-10	1.70E-08	0.00E+00	1.78E-08	0.018	0.00E+00	2.12E-04	1.08E-04
3742063758446	374206	3758446	2.16E-05	4.61E-05	1.15E-04	2.18E-06	3.87E-05	4.81E-05	1.12E-06	1.93E-05	1.92E-05	4.98E-06	4.98E-06	1.14E-05	9.19E-10	1.76E-08	0.00E+00	1.85E-08	0.019	0.00E+00	2.20E-04	1.12E-04
3742163758446	374216	3758446	2.25E-05	4.81E-05	1.20E-04	2.25E-06	4.04E-05	5.01E-05	1.16E-06	2.00E-05	1.98E-05	5.15E-06	5.15E-06	1.17E-05	9.57E-10	1.83E-08	0.00E+00	1.93E-08	0.019	0.00E+00	2.29E-04	1.17E-04
3742263758446	374226	3758446	2.35E-05	5.02E-05	1.25E-04	2.33E-06	4.21E-05	5.23E-05	1.21E-06	2.07E-05	2.05E-05	5.33E-06	5.33E-06	1.21E-05	9.99E-10	1.91E-08	0.00E+00	2.01E-08	0.020	0.00E+00	2.39E-04	1.21E-04
3742363758446	374236	3758446	2.45E-05	5.24E-05	1.30E-04	2.41E-06	4.40E-05	5.46E-05	1.27E-06	2.14E-05	2.13E-05	5.53E-06	5.53E-06	1.25E-05	1.04E-09	1.99E-08	0.00E+00	2.09E-08	0.021	0.00E+00	2.49E-04	1.27E-04
3742463758446	374246	3758446	2.56E-05	5.47E-05	1.36E-04	2.49E-06	4.60E-05	5.70E-05	1.32E-06	2.22E-05	2.21E-05	5.73E-06	5.73E-06	1.30E-05	1.09E-09	2.07E-08	0.00E+00	2.18E-08	0.022	0.00E+00	2.60E-04	1.32E-04
3742563758446	374256	3758446	2.68E-05	5.73E-05	1.43E-04	2.57E-06	4.81E-05	5.97E-05	1.38E-06	2.30E-05	2.29E-05	5.94E-06	5.94E-06	1.34E-05	1.14E-09	2.16E-08	0.00E+00	2.28E-08	0.023	0.00E+00	2.72E-04	1.38E-04
3742663758446	374266	3758446	2.81E-05	6.00E-05	1.49E-04	2.66E-06	5.04E-05	6.25E-05	1.45E-06	2.39E-05	2.38E-05	6.17E-06	6.17E-06	1.39E-05	1.19E-09	2.26E-08	0.00E+00	2.38E-08	0.024	0.00E+00	2.84E-04	1.44E-04
3742763758446	374276	3758446	2.95E-05	6.30E-05	1.57E-04	2.75E-06	5.29E-05	6.56E-05	1.52E-06	2.48E-05	2.47E-05	6.41E-06	6.41E-06	1.44E-05	1.25E-09	2.36E-08	0.00E+00	2.49E-08	0.025	0.00E+00	2.98E-04	1.51E-04
3742863758446	374286	3758446	3.10E-05	6.61E-05	1.65E-04	2.85E-06	5.55E-05	6.89E-05	1.60E-06	2.58E-05	2.57E-05	6.67E-06	6.67E-06	1.49E-05	1.32E-09	2.47E-08	0.00E+00	2.61E-08	0.026	0.00E+00	3.12E-04	1.58E-04
3742963758446	374296	3758446	3.26E-05	6.96E-05	1.73E-04	2.95E-06	5.84E-05	7.25E-05	1.68E-06	2.69E-05	2.67E-05	6.94E-06	6.94E-06	1.55E-05	1.39E-09	2.59E-08	0.00E+00	2.73E-08	0.027	0.00E+00	3.28E-04	1.66E-04
3743063758446	374306	3758446	3.43E-05	7.33E-05	1.83E-04	3.05E-06	6.16E-05	7.64E-05	1.77E-06	2.80E-05	2.78E-05	7.23E-06	7.23E-06	1.61E-05	1.46E-09	2.72E-08	0.00E+00	2.87E-08	0.029	0.00E+00	3.45E-04	1.75E-04
3743163758446	374316	3758446	3.62E-05	7.74E-05	1.93E-04	3.16E-06	6.50E-05	8.06E-05	1.87E-06	2.92E-05	2.90E-05	7.54E-06	7.54E-06	1.67E-05	1.54E-09	2.86E-08	0.00E+00	3.02E-08	0.030	0.00E+00	3.63E-04	1.84E-04
3743263758446	374326	3758446	3.83E-05	8.18E-05	2.04E-04	3.28E-06	6.87E-05	8.52E-05	1.98E-06	3.05E-05	3.03E-05	7.87E-06	7.87E-06	1.74E-05	1.63E-09	3.02E-08	0.00E+00	3.18E-08	0.032	0.00E+00	3.83E-04	1.94E-04
3743363758446	374336	3758446	4.06E-05	8.66E-05	2.16E-04	3.39E-06	7.27E-05	9.03E-05	2.09E-06	3.19E-05	3.17E-05	8.22E-06	8.22E-06	1.81E-05	1.72E-09	3.18E-08	0.00E+00	3.35E-08	0.034	0.00E+00	4.05E-04	2.05E-04
3743463758446	374346	3758446	4.30E-05	9.19E-05	2.29E-04	3.52E-06	7.72E-05	9.58E-05	2.22E-06	3.33E-05	3.31E-05	8.60E-06	8.60E-06	1.88E-05	1.83E-09	3.36E-08	0.00E+00	3.54E-08	0.035	0.00E+00	4.28E-04	2.17E-04
3743563758446	374356	3758446	4.58E-05	9.78E-05	2.44E-04	3.64E-06	8.21E-05	1.02E-04	2.36E-06	3.49E-05	3.47E-05	9.00E-06	9.00E-06	1.96E-05	1.95E-09	3.56E-08	0.00E+00	3.75E-08	0.038	0.00E+00	4.54E-04	2.30E-04
3743663758446	374366	3758446	4.88E-05	1.04E-04	2.60E-04	3.78E-06	8.75E-05	1.09E-04	2.52E-06	3.65E-05	3.63E-05	9.43E-06	9.43E-06	2.05E-05	2.08E-09	3.78E-08	0.00E+00	3.98E-08	0.040	0.00E+00	4.83E-04	2.44E-04
3741163758456	374116	3758456	1.58E-05	3.38E-05	8.43E-05	1.69E-06	2.84E-05	3.53E-05	8.18E-07	1.49E-05	1.48E-05	3.85E-06	3.85E-06	8.85E-06	6.74E-10	1.31E-08	0.00E+00	1.38E-08	0.014	0.00E+00	1.63E-04	8.32E-05
3741263758456	374126	3758456	1.64E-05	3.50E-05	8.73E-05	1.74E-06	2.94E-05	3.65E-05	8.47E-07	1.53E-05	1.52E-05	3.96E-06	3.96E-06	9.10E-06	6.98E-10	1.36E-08	0.00E+00	1.43E-08	0.014	0.00E+00	1.69E-04	8.60E-05
3741363758456	374136	3758456	1.70E-05	3.63E-05	9.04E-05	1.79E-06	3.05E-05	3.78E-05	8.78E-07	1.58E-05	1.57E-05	4.08E-06	4.08E-06	9.37E-06	7.23E-10	1.40E-08	0.00E+00	1.48E-08	0.015	0.00E+00	1.75E-04	8.90E-05
3741463758456	374146	3758456	1.76E-05	3.76E-05	9.37E-05	1.84E-06	3.16E-05	3.92E-05	9.10E-07	1.63E-05	1.62E-05	4.21E-06	4.21E-06	9.64E-06	7.49E-10	1.45E-08	0.00E+00	1.53E-08	0.015	0.00E+00	1.81E-04	9.21E-05
3741563758456	374156	3758456	1.83E-05	3.90E-05	9.72E-05	1.90E-06	3.28E-05	4.06E-05	9.43E-07	1.68E-05	1.67E-05	4.34E-06	4.34E-06	9.93E-06	7.77E-10	1.50E-08	0.00E+00	1.58E-08	0.016	0.00E+00	1.87E-04	9.54E-05
3741663758456	374166	3758456	1.90E-05	4.05E-05	1.01E-04	1.96E-06	3.40E-05	4.22E-05	9.79E-07	1.73E-05	1.72E-05	4.48E-06	4.48E-06	1.02E-05	8.06E-10	1.56E-08	0.00E+00	1.64E-08	0.016	0.00E+00	1.94E-04	9.89E-05
3741763758456	374176	3758456	1.97E-05	4.21E-05	1.05E-04	2.02E-06	3.53E-05	4.38E-05	1.02E-06	1.79E-05	1.78E-05	4.62E-06	4.62E-06	1.05E-05	8.37E-10	1.62E-08	0.00E+00	1.70E-08	0.017	0.00E+00	2.02E-04	1.03E-04
3741963758456	374196	3758456	2.13E-05	4.55E-05	1.13E-04	2.15E-06	3.82E-05	4.74E-05	1.10E-06	1.91E-05	1.90E-05	4.94E-06	4.94E-06	1.12E-05	9.06E-10	1.74E-08	0.00E+00	1.83E-08	0.018	0.00E+00	2.18E-04	1.11E-04
3742063758456	374206	3758456	2.22E-05	4.74E-05	1.18E-04	2.22E-06	3.98E-05	4.94E-05	1.15E-06	1.98E-05	1.97E-05	5.11E-06	5.11E-06	1.16E-05	9.44E-10	1.81E-08	0.00E+00	1.90E-08	0.019	0.00E+00	2.26E-04	1.15E-04
3742163758456	374216	3758456	2.32E-05	4.94E-05	1.23E-04	2.30E-06	4.15E-05	5.15E-05	1.20E-06	2.05E-05	2.04E-05	5.29E-06	5.29E-06	1.20E-05	9.85E-10	1.88E-08	0.00E+00	1.98E-08	0.020	0.00E+00	2.36E-04	1.20E-04
3742263758456	374226	3758456	2.42E-05	5.16E-05	1.29E-04	2.37E-06	4.33E-05	5.38E-05	1.25E-06	2.12E-05	2.11E-05	5.48E-06	5.48E-06	1.24E-05	1.03E-09	1.96E-08	0.00E+00	2.06E-08	0.021	0.00E+00	2.46E-04	1.25E-04
3742363758456	374236	3758456	2.52E-05	5.39E-05	1.34E-04	2.46E-06	4.53E-05	5.62E-05	1.30E-06	2.20E-05	2.18E-05	5.67E-06	5.67E-06	1.28E-05	1.07E-09	2.04E-08	0.00E+00	2.15E-08	0.022	0.00E+00	2.56E-04	1.30E-04
3742463758456	374246	3758456	2.64E-05	5.64E-05	1.41E-04	2.54E-06	4.74E-05	5.88E-05	1.36E-06	2.28E-05	2.27E-05	5.89E-06	5.89E-06	1.32E-05	1.12E-09	2.13E-08	0.00E+00	2.24E-08	0.022	0.00E+00	2.68E-04	1.36E-04
3742563758456	374256	3758456	2.77E-05	5.91E-05	1.47E-04	2.63E-06	4.96E-05	6.15E-05	1.43E-06	2.37E-05	2.35E-05	6.11E-06	6.11E-06	1.37E-05	1.18E-09	2.23E-08	0.00E+00	2.34E-08	0.023	0.00E+00	2.80E-04	1.42E-04
3742663758456	374266	3758456	2.91E-05	6.19E-05	1.54E-04	2.72E-06	5.20E-05	6.45E-05	1.50E-06	2.46E-05	2.44E-05	6.35E-06	6.35E-06	1.43E-05	1.23E-09	2.32E-08	0.00E+00	2.43E-08	0.025	0.00E+00	2.91E-04	1.49E-04
3742763758456	374276	3758456	3.05E-05	6.50E-05	1.62E-04	2.82E-06	5.46E-05	6.78E-05	1.57E-06	2.56E-05	2.54E-05	6.60E-06	6.60E-06	1.47E-05	1.30E-09	2.44E-08	0.00E+00	2.57E-08	0.026	0.00E+00	3.07E-04	1.56E-04
3742863758456	374286	3758456	3.20E-05	6.84E-05	1.70E-04	2.92E-06	5.74E-05	7.13E-05	1.65E-06	2.66E-05	2.64E-05	6.87E-06	6.87E-06	1.53E-05	1.36E-09	2.55E-08	0.00E+00	2.69E-08	0.027	0.00E+00	3.22E-04	1.64E-04
3742963758456	374296	3758456	3.37E-05	7.20E-05	1.79E-04	3.03E-06	6.05E-05	7.50E-05	1.74E-06	2.77E-05	2.75E-05	7.15E-06	7.15E-06	1.59E-05	1.43E-09	2.68E-08	0.00E+00	2.82E-08	0.028	0.00E+00	3.39E-04	1.72E-04
3743063758456	374306	3758456	3.56E-05	7.60E-05	1.89E-04	3.14E-06	6.38E-05	7.92E-05	1.84E-06	2.89E-05	2.87E-05	7.46E-06	7.46E-06	1.65E-05	1.51E-09	2.82E-08	0.00E+00	2.97E-08	0.030	0.00E+00	3.57E-04	1.81E-04
3743163758456	374316	3758456	3.76E-05	8.03E-05	2.00E-04	3.25E-06	6.74E-05	8.36E-05	1.94E-06	3.01E-05	3.00E-05	7.78E-06	7.78E-06	1.71E-05	1.60E-09	2.97E-08	0.00E+00	3.13E-08	0.031	0.00E+00	3.76E-04	1.91E-04
3743263758456	374326	3758456	3.98E-05	8.50E-05	2.12E-04	3.38E-06	7.13E-05	8.85E-05	2.05E-06	3.15E-05	3.13E-05	8.13E-06	8.13E-06	1.78E-05	1.69E-09	3.13E-08	0.00E+00	3.30E-08	0.033	0.00E+00	3.97E-04	2.01E-04
3743363758456	374336	3758456	4.22E-05	9.01E-05	2.24E-04	3.50E-06	7.56E-05	9.39E-05	2.18E-06	3.29E-05	3.27E-05	8.49E-06	8.49E-06	1.86E-05	1.79E-09	3.30E-08	0.00E+00	3.48E-08	0.035	0.00E+00	4.20E-04	2.13E-04
3743463758456	374346	3758456	4.48E-05	9.57E-05	2.39E-04	3.63E-06	8.04E-05	9.98E-05	2.32E-06	3.44E-05	3.42E-05	8.89E-06	8.89E-06	1.93E-05	1.91E-09	3.49E-08	0.00E+00	3.68E-08	0.037	0.00E+00	4.45E-04	2.26E-04
3743563758456	374356	3758456	4.78E-05	1.02E-04	2.54E-04	3.77E-06	8.56E-05	1.06E-04	2.47E-06	3.61E-05	3.59E-05	9.31E-06	9.31E-06	2.02E-05	2.03E-09	3.71E-08	0.00E+00	3.91E-08	0.039	0.00E+00	4.73E-04	2.40E-04
3743663758456	374366	3758456	5.10E-05	1.09E-04	2.71E-04	3.91E-06	9.15E-05	1.13E-04	2.63E-06	3.78E-05	3.76E-05	9.77E-06	9.77E-06	2.11E-05	2.17E-09	3.94E-08	0.00E+00	4.15E-08	0.042	0.00E+00	5.04E-04	2.55E-04
3741163758466	374116	3758466	1.62E-05	3.46E-05	8.63E-05	1.71E-06	2.91E-05	3.61E-05	8.37E-07	1.52E-05	1.51E-05	3.93E-06	3.93E-06	9.01E-06	6.90E-10	1.34E-08	0.00E+00	1.41E-08	0.014	0.00E+00	1.67E-04	8.51E-05
3741263758466	374126	3758466	1.68E-05	3.59E-05	8.93E-05	1.76E-06	3.01E-05	3.74E-05	8.67E-07	1.57E-05	1.56E-05	4.05E-06	4.05E-06	9.26E-06	7.14E-10	1.39E-08	0.00E+00	1.46E-08	0.015	0.00E+00	1.73E-04	8.80E-05
3741363758466	374136	3758466	1.74E-05	3.72E-05	9.26E-05	1.81E-06	3.12E-05	3.87E-05	8.99E-07	1.62E-05	1.61E-05	4.18E-06	4.18E-06	9.54E-06	7.40E-10	1.44E-08	0.00E+00	1.51E-08	0.015	0.00E+00	1.79E-04	9.11E-05
3741463758466	374146	3758466	1.80E-05	3.85E-05	9.60E-05	1.87E-06	3.24E-05	4.02E-05	9.32E-07	1.67E-05	1.66E-05	4.31E-06	4.31E-06	9.82E-06	7.67E-10	1.49E-08	0.00E+00	1.57E-08	0.016	0.00E+00	1.85E-04	9.43E-05
3741563758466	374156	3758466	1.87E-05	4.00E-05	9.96E-05	1.93E-06	3.36E-05	4.17E-05	9.67E-07	1.72E-05	1.71E-05	4.44E-06	4.44E-06	1.01E-05	7.96E-10	1.54E-08	0.00E+00	1.62E-08	0.016	0.00E+00	1.92E-04	9.77E-05
3741663758466	374166	3758466	1.94E-05	4.15E-05	1.03E-04	1.99E-06	3.49E-05	4.33E-05	1.00E-06	1.78E-05	1.77E-05	4.59E-06	4.59E-06	1.04E-05	8.27E-10	1.60E-08	0.00E+00	1.68E-08	0.017	0.00E+00	1.99E-04	1.01E-04
3741763758466	374176	3758466	2.02E-05	4.31E-05	1.07E-04	2.05E-06	3.62E-05	4.49E-05	1.04E-06	1.84E-05	1.82E-05	4.74E-06	4.74E-06	1.07E-05	8.59E-10	1.66E-08	0.00E+00	1.74E-08	0.017	0.00E+00	2.07E-04	1.05E-04
3741963758466	374196	3758466	2.19E-05	4.67E-05	1.16E-04	2.19E-06	3.92E-05	4.87E-05	1.13E-06	1.96E-05	1.95E-05	5.06E-06	5.06E-06	1.14E-05	9.30E-10	1.79E-08	0.00E+00	1.88E-08	0.019	0.00E+00	2.23E-04	1.14E-04
3742063758466	374206	3758466	2.28E-05	4.87E-05	1.21E-04	2.26E-06	4.09E-05	5.07E-05	1.18E-06	2.03E-05	2.02E-05	5.24E-06	5.24E-06	1.18E-05	9.70E-10	1.86E-08	0.00E+00	1.95E-08	0.020	0.00E+00	2.32E-04	1.18E-04
3742163758466	374216	3758466	2.38E-05	5.08E-05	1.27E-04	2.34E-06	4.27E-05	5.30E-05	1.23E-06	2.10E-05	2.09E-05	5.43E-06	5.43E-06	1.22E-05	1.01E-09	1.93E-08	0.00E+00	2.04E-08	0.020	0.00E+00	2.42E-04	1.23E-04
3742263758466	374226	3758466	2.49E-05	5.31E-05	1.32E-04	2.42E-06	4.46E-05	5.53E-05	1.28E-06	2.18E-05	2.17E-05	5.63E-06	5.63E-06	1.26E-05	1.06E-09	2.02E-08	0.00E+00	2.12E-08	0.021	0.00E+00	2.53E-04	1.28E-04
3742363758466	374236	3758466	2.60E-05	5.55E-05	1.38E-04	2.51E-06	4.66E-05	5.78E-05	1.34E-06	2.26E-05	2.25E-05	5.83E-06	5.83E-06	1.31E-05	1.11E-09	2.10E-08	0.00E+00	2.21E-08	0.022	0.00E+00	2.64E-04	1.34E-04
3742463758466	374246	3758466	2.72E-05	5.81E-05	1.45E-04	2.60E-06	4.88E-05	6.05E-05	1.40E-06	2.34E-05	2.33E-05	6.05E-06	6.05E-06	1.35E-05	1.16E-09	2.19E-08	0.00E+00	2.31E-08	0.023	0.00E+00	2.76E-04	1.40E-04
3742563758466	374256	3758466	2.85E-05	6.09E-05	1.52E-04	2.69E-06	5.11E-05	6.34E-05	1.47E-06	2.44E-05	2.42E-05	6.29E-06	6.29E-06	1.40E-05	1.21E-09	2.29E-08	0.00E+00	2.41E-08	0.024	0.00E+00	2.88E-04	1.47E-04
3742663758466	374266	3758466	2.99E-05	6.39E-05	1.59E-04	2.79E-06	5.36E-05	6.66E-05	1.54E-06	2.53E-05	2.52E-05	6.53E-06	6.53E-06	1.45E-05	1.27E-09	2.40E-08	0.00E+00	2.53E-08	0.025	0.00E+00	3.02E-04	1.53E-04
3742763758466	374276	3758466	3.14E-05	6.71E-05	1.67E-04	2.89E-06	5.64E-05	7.00E-05	1.62E-06	2.63E-05	2.62E-05	6.80E-06	6.80E-06	1.51E-05	1.34E-09	2.51E-08	0.00E+00	2.65E-08	0.026	0.00E+00	3.17E-04	1.61E-04
3742863758466	374286	3758466	3.31E-05	7.07E-05	1.76E-04	2.99E-06	5.93E-05	7.36E-05	1.71E-06	2.74E-05	2.73E-05	7.08E-06	7.08E-06	1.56E-05	1.41E-09	2.64E-08	0.00E+00	2.78E-08	0.028	0.00E+00	3.33E-04	1.69E-04
3742963758466	374296	3758466	3.49E-05	7.45E-05	1.86E-04	3.11E-06	6.26E-05	7.76E-05	1.80E-06	2.86E-05	2.84E-05	7.38E-06	7.38E-06	1.63E-05	1.48E-09	2.77E-08	0.00E+00	2.92E-08	0.029	0.00E+00	3.50E-04	1.78E-04
3743063758466	374306	3758466	3.68E-05	7.86E-05	1.96E-04	3.23E-06	6.60E-05	8.19E-05	1.90E-06	2.98E-05	2.96E-05	7.69E-06	7.69E-06	1.69E-05	1.57E-09	2.91E-08	0.00E+00	3.07E-08	0.031	0.00E+00	3.69E-04	1.87E-04
3743163758466	374316	3758466	3.89E-05	8.32E-05	2.07E-04	3.35E-06	6.98E-05	8.67E-05	2.01E-06	3.11E-05	3.09E-05	8.03E-06	8.03E-06	1.76E-05	1.66E-09	3.07E-08	0.00E+00	3.24E-08	0.032	0.00E+00	3.89E-04	1.97E-04
3743263758466	374326	3758466	4.12E-05	8.81E-05	2.20E-04	3.48E-06	7.40E-05	9.18E-05	2.12E-06	3.23E-05	3.21E-05	8.40E-06	8.40E-06	1.85E-05	1.75E-09	3.24E-08	0.00E+00	3.42E-08	0.034	0.00E+00	4.12E-04	2.09E-04
3743363758466	374336	3758466	4.38E-05	9.36E-05	2.33E-04	3.61E-06	7.86E-05	9.75E-05	2.26E-06	3.40E-05	3.38E-05	8.79E-06	8.79E-06	1.91E-05	1.86E-09	3.43E-08	0.00E+00	3.61E-08	0.036	0.00E+00	4.36E-04	2.21E-04
3743463758466	374346	3758466	4.66E-05	9.96E-05	2.48E-04	3.75E-06	8.36E-05	1.04E-04	2.41E-06	3.56E-05	3.54E-05	9.20E-06	9.20E-06	1.99E-05	1.98E-09	3.63E-08	0.00E+00	3.83E-08	0.038	0.00E+00	4.63E-04	2.34E-04
3743563758466	374356	3758466	4.98E-05	1.06E-04	2.65E-04	3.90E-06	8.92E-05	1.11E-04	2.57E-06	3.74E-05	3.72E-05	9.65E-06	9.65E-06	2.07E-05	2.12E-09	3.85E-08	0.00E+00	4.06E-08	0.041	0.00E+00	4.92E-04	2.49E-04
3743633758466	374363	3758466	5.21E-05	1.11E-04	2.77E-04	4.00E-06	9.35E-05	1.16E-04	2.69E-06	3.87E-05	3.84E-05	9.98E-06	9.98E-06	2.14E-05	2.22E-09	4.02E-08	0.00E+00	4.24E-08	0.042	0.00E+00	5.15E-04	2.61E-04
3741163758476	374116	3758476	1.66E-05	3.54E-05	8.83E-05	1.74E-06	2.98E-05	3.69E-05	8.57E-07	1.56E-05	1.55E-05	4.03E-06	4.03E-06	9.17E-06	7.06E-10	1.38E-08	0.00E+00	1.45E-08	0.014	0.00E+00	1.71E-04	8.71E-05
3741263758476	374126	3758476	1.72E-05	3.67E-05	9.14E-05	1.79E-06	3.08E-05	3.82E-05	8.88E-07	1.61E-05	1.60E-05	4.15E-06	4.15E-06	9.43E-06	7.31E-10	1.42E-08	0.00E+00	1.50E-08	0.015	0.00E+00	1.77E-04	9.01E-05
3741363758476	374136	3758476	1.78E-05	3.80E-05	9.48E-05	1.84E-06	3.19E-05	3.96E-05	9.20E-07	1.66E-05	1.65E-05	4.28E-06	4.28E-06	9.71E-06	7.57E-10	1.47E-08	0.00E+00	1.55E-08	0.015	0.00E+00	1.83E-04	9.32E-05
3741463758476	374146	3758476	1.85E-05	3.95E-05	9.83E-05	1.90E-06	3.31E-05	4.11E-05	9.54E-07	1.71E-05	1.70E-05	4.41E-06	4.41E-06	1.00E-05	7.86E-10	1.52E-08	0.00E+00	1.60E-08	0.016	0.00E+00	1.90E-04	9.66E-05
3741563758476	374156	3758476	1.92E-05	4.10E-05	1.02E-04	1.96E-06	3.44E-05	4.27E-05	9.90E-07	1.76E-05	1.75E-05	4.55E-06	4.55E-06	1.03E-05	8.16E-10	1.58E-08	0.00E+00	1.66E-08	0.017	0.00E+00	1.97E-04	1.00E-04
3741663758476	374166	3758476	1.99E-05

			SWBuilding Construction	SWDemolition	SWGrading	EYBuilding Construction	SWPaving	SWGrading	SWArchitectural Coating	NBBuilding Construction	NBBuilding Construction	NBArchitectural Coating	NBArchitectural Coating	RWBuilding Construction	Child Risk					Overlapping Phases - Maximum GI		
Unique Identifier	X (UTM)	Y (UTM)	2026	2026	2026	2026	2027	2027	2027	2026	2027	2026	2027	2026	3rd Trimester	0<2	2<16	Total	per million	2025	2026	2027
3742063758506	374206	3758506	2.53E-05	5.40E-05	1.34E-04	2.44E-06	4.53E-05	5.62E-05	1.30E-06	2.27E-05	2.25E-05	5.85E-06	5.85E-06	1.28E-05	1.07E-09	2.06E-08	0.00E+00	2.17E-08	0.022	0.00E+00	2.57E-04	1.31E-04
3742163758506	374216	3758506	2.64E-05	5.64E-05	1.41E-04	2.53E-06	4.74E-05	5.88E-05	1.36E-06	2.35E-05	2.34E-05	6.07E-06	6.07E-06	1.33E-05	1.12E-09	2.15E-08	0.00E+00	2.26E-08	0.023	0.00E+00	2.69E-04	1.37E-04
3742263758506	374226	3758506	2.76E-05	5.90E-05	1.47E-04	2.62E-06	4.96E-05	6.15E-05	1.43E-06	2.44E-05	2.43E-05	6.31E-06	6.31E-06	1.37E-05	1.18E-09	2.24E-08	0.00E+00	2.36E-08	0.024	0.00E+00	2.81E-04	1.43E-04
3742363758506	374236	3758506	2.90E-05	6.18E-05	1.54E-04	2.72E-06	5.19E-05	6.44E-05	1.50E-06	2.54E-05	2.52E-05	6.55E-06	6.55E-06	1.42E-05	1.23E-09	2.35E-08	0.00E+00	2.47E-08	0.025	0.00E+00	2.94E-04	1.50E-04
3742463758506	374246	3758506	3.04E-05	6.49E-05	1.62E-04	2.83E-06	5.45E-05	6.76E-05	1.57E-06	2.64E-05	2.63E-05	6.82E-06	6.82E-06	1.47E-05	1.29E-09	2.46E-08	0.00E+00	2.58E-08	0.026	0.00E+00	3.08E-04	1.57E-04
3742563758506	374256	3758506	3.19E-05	6.81E-05	1.70E-04	2.93E-06	5.72E-05	7.10E-05	1.65E-06	2.75E-05	2.73E-05	7.10E-06	7.10E-06	1.53E-05	1.36E-09	2.57E-08	0.00E+00	2.71E-08	0.027	0.00E+00	3.23E-04	1.64E-04
3742663758506	374266	3758506	3.34E-05	7.16E-05	1.79E-04	3.05E-06	6.02E-05	7.47E-05	1.73E-06	2.87E-05	2.85E-05	7.40E-06	7.40E-06	1.59E-05	1.43E-09	2.70E-08	0.00E+00	2.84E-08	0.028	0.00E+00	3.39E-04	1.72E-04
3742763758506	374276	3758506	3.53E-05	7.55E-05	1.88E-04	3.17E-06	6.34E-05	7.86E-05	1.83E-06	2.99E-05	2.97E-05	7.72E-06	7.72E-06	1.65E-05	1.50E-09	2.83E-08	0.00E+00	2.98E-08	0.030	0.00E+00	3.56E-04	1.81E-04
3742863758506	374286	3758506	3.73E-05	7.96E-05	1.98E-04	3.30E-06	6.69E-05	8.30E-05	1.93E-06	3.12E-05	3.10E-05	8.06E-06	8.06E-06	1.71E-05	1.59E-09	2.98E-08	0.00E+00	3.14E-08	0.031	0.00E+00	3.75E-04	1.91E-04
3742963758506	374296	3758506	3.94E-05	8.42E-05	2.10E-04	3.44E-06	7.07E-05	8.77E-05	2.04E-06	3.26E-05	3.24E-05	8.42E-06	8.42E-06	1.78E-05	1.68E-09	3.14E-08	0.00E+00	3.30E-08	0.033	0.00E+00	3.96E-04	2.01E-04
3743063758506	374306	3758506	4.17E-05	8.91E-05	2.22E-04	3.58E-06	7.48E-05	9.28E-05	2.15E-06	3.41E-05	3.39E-05	8.81E-06	8.81E-06	1.86E-05	1.77E-09	3.31E-08	0.00E+00	3.49E-08	0.035	0.00E+00	4.18E-04	2.13E-04
3743163758506	374316	3758506	4.43E-05	9.45E-05	2.36E-04	3.73E-06	7.94E-05	9.85E-05	2.29E-06	3.58E-05	3.55E-05	9.23E-06	9.23E-06	1.94E-05	1.88E-09	3.50E-08	0.00E+00	3.69E-08	0.037	0.00E+00	4.42E-04	2.25E-04
3741163758516	374116	3758516	1.81E-05	3.87E-05	9.64E-05	1.86E-06	3.25E-05	4.03E-05	9.35E-07	1.72E-05	1.71E-05	4.43E-06	4.43E-06	9.87E-06	7.70E-10	1.50E-08	0.00E+00	1.58E-08	0.016	0.00E+00	1.86E-04	9.52E-05
3741263758516	374126	3758516	1.88E-05	4.01E-05	9.99E-05	1.91E-06	3.37E-05	4.18E-05	9.70E-07	1.77E-05	1.76E-05	4.57E-06	4.57E-06	1.02E-05	7.98E-10	1.56E-08	0.00E+00	1.64E-08	0.016	0.00E+00	1.93E-04	9.86E-05
3741363758516	374136	3758516	1.95E-05	4.16E-05	1.04E-04	1.97E-06	3.49E-05	4.34E-05	1.01E-06	1.83E-05	1.82E-05	4.72E-06	4.72E-06	1.05E-05	8.29E-10	1.61E-08	0.00E+00	1.70E-08	0.017	0.00E+00	2.00E-04	1.02E-04
3741463758516	374146	3758516	2.02E-05	4.32E-05	1.08E-04	2.04E-06	3.63E-05	4.50E-05	1.05E-06	1.89E-05	1.88E-05	4.88E-06	4.88E-06	1.08E-05	8.61E-10	1.67E-08	0.00E+00	1.76E-08	0.018	0.00E+00	2.08E-04	1.06E-04
3741563758516	374156	3758516	2.10E-05	4.49E-05	1.12E-04	2.10E-06	3.77E-05	4.68E-05	1.09E-06	1.95E-05	1.94E-05	5.05E-06	5.05E-06	1.11E-05	8.94E-10	1.74E-08	0.00E+00	1.83E-08	0.018	0.00E+00	2.16E-04	1.10E-04
3741663758516	374166	3758516	2.19E-05	4.67E-05	1.16E-04	2.17E-06	3.92E-05	4.87E-05	1.13E-06	2.02E-05	2.01E-05	5.22E-06	5.22E-06	1.15E-05	9.30E-10	1.80E-08	0.00E+00	1.90E-08	0.019	0.00E+00	2.24E-04	1.14E-04
3741763758516	374176	3758516	2.28E-05	4.86E-05	1.21E-04	2.25E-06	4.08E-05	5.07E-05	1.18E-06	2.09E-05	2.08E-05	5.40E-06	5.40E-06	1.19E-05	9.69E-10	1.87E-08	0.00E+00	1.97E-08	0.020	0.00E+00	2.33E-04	1.19E-04
3741963758516	374196	3758516	2.48E-05	5.29E-05	1.32E-04	2.41E-06	4.44E-05	5.51E-05	1.28E-06	2.25E-05	2.23E-05	5.80E-06	5.80E-06	1.27E-05	1.05E-09	2.03E-08	0.00E+00	2.13E-08	0.021	0.00E+00	2.53E-04	1.29E-04
3742063758516	374206	3758516	2.59E-05	5.52E-05	1.38E-04	2.49E-06	4.64E-05	5.76E-05	1.34E-06	2.33E-05	2.32E-05	6.02E-06	6.02E-06	1.31E-05	1.10E-09	2.11E-08	0.00E+00	2.22E-08	0.022	0.00E+00	2.64E-04	1.34E-04
3742163758516	374216	3758516	2.70E-05	5.78E-05	1.44E-04	2.58E-06	4.85E-05	6.02E-05	1.40E-06	2.42E-05	2.41E-05	6.25E-06	6.25E-06	1.35E-05	1.15E-09	2.21E-08	0.00E+00	2.32E-08	0.023	0.00E+00	2.75E-04	1.40E-04
3742263758516	374226	3758516	2.82E-05	6.04E-05	1.51E-04	2.68E-06	5.08E-05	6.30E-05	1.46E-06	2.52E-05	2.50E-05	6.49E-06	6.49E-06	1.40E-05	1.20E-09	2.30E-08	0.00E+00	2.42E-08	0.024	0.00E+00	2.88E-04	1.47E-04
3742363758516	374236	3758516	2.97E-05	6.33E-05	1.58E-04	2.78E-06	5.32E-05	6.60E-05	1.53E-06	2.62E-05	2.60E-05	6.75E-06	6.75E-06	1.45E-05	1.26E-09	2.41E-08	0.00E+00	2.53E-08	0.025	0.00E+00	3.01E-04	1.53E-04
3742463758516	374246	3758516	3.11E-05	6.65E-05	1.66E-04	2.89E-06	5.58E-05	6.93E-05	1.61E-06	2.72E-05	2.71E-05	7.03E-06	7.03E-06	1.51E-05	1.32E-09	2.52E-08	0.00E+00	2.65E-08	0.027	0.00E+00	3.15E-04	1.61E-04
3742563758516	374256	3758516	3.27E-05	6.99E-05	1.74E-04	3.00E-06	5.87E-05	7.28E-05	1.69E-06	2.84E-05	2.82E-05	7.32E-06	7.32E-06	1.56E-05	1.39E-09	2.64E-08	0.00E+00	2.78E-08	0.028	0.00E+00	3.31E-04	1.69E-04
3742663758516	374266	3758516	3.44E-05	7.35E-05	1.83E-04	3.12E-06	6.17E-05	7.66E-05	1.78E-06	2.96E-05	2.94E-05	7.63E-06	7.63E-06	1.62E-05	1.46E-09	2.77E-08	0.00E+00	2.92E-08	0.029	0.00E+00	3.48E-04	1.77E-04
3742763758516	374276	3758516	3.63E-05	7.74E-05	1.93E-04	3.25E-06	6.50E-05	8.07E-05	1.87E-06	3.09E-05	3.07E-05	7.97E-06	7.97E-06	1.69E-05	1.54E-09	2.91E-08	0.00E+00	3.07E-08	0.031	0.00E+00	3.66E-04	1.86E-04
3742863758516	374286	3758516	3.83E-05	8.17E-05	2.04E-04	3.38E-06	6.86E-05	8.52E-05	1.98E-06	3.23E-05	3.21E-05	8.33E-06	8.33E-06	1.75E-05	1.63E-09	3.06E-08	0.00E+00	3.23E-08	0.032	0.00E+00	3.85E-04	1.96E-04
3742963758516	374296	3758516	4.05E-05	8.64E-05	2.15E-04	3.52E-06	7.26E-05	9.01E-05	2.09E-06	3.38E-05	3.35E-05	8.71E-06	8.71E-06	1.83E-05	1.72E-09	3.23E-08	0.00E+00	3.40E-08	0.034	0.00E+00	4.06E-04	2.07E-04
3743063758516	374306	3758516	4.29E-05	9.15E-05	2.28E-04	3.68E-06	7.69E-05	9.54E-05	2.21E-06	3.54E-05	3.51E-05	9.13E-06	9.13E-06	1.90E-05	1.82E-09	3.41E-08	0.00E+00	3.59E-08	0.036	0.00E+00	4.30E-04	2.19E-04
3743163758516	374316	3758516	4.55E-05	9.71E-05	2.42E-04	3.84E-06	8.16E-05	1.01E-04	2.35E-06	3.71E-05	3.68E-05	9.57E-06	9.57E-06	1.98E-05	1.93E-09	3.60E-08	0.00E+00	3.80E-08	0.038	0.00E+00	4.55E-04	2.32E-04
3741163758526	374116	3758526	1.85E-05	3.95E-05	9.83E-05	1.89E-06	3.31E-05	4.11E-05	9.54E-07	1.76E-05	1.75E-05	4.54E-06	4.54E-06	1.01E-05	7.86E-10	1.54E-08	0.00E+00	1.62E-08	0.016	0.00E+00	1.90E-04	9.72E-05
3741263758526	374126	3758526	1.92E-05	4.09E-05	1.02E-04	1.95E-06	3.44E-05	4.26E-05	9.90E-07	1.82E-05	1.80E-05	4.69E-06	4.69E-06	1.04E-05	8.15E-10	1.59E-08	0.00E+00	1.67E-08	0.017	0.00E+00	1.97E-04	1.01E-04
3741363758526	374136	3758526	1.99E-05	4.25E-05	1.06E-04	2.01E-06	3.57E-05	4.43E-05	1.03E-06	1.88E-05	1.86E-05	4.84E-06	4.84E-06	1.07E-05	8.46E-10	1.65E-08	0.00E+00	1.73E-08	0.017	0.00E+00	2.05E-04	1.04E-04
3741463758526	374146	3758526	2.07E-05	4.41E-05	1.10E-04	2.08E-06	3.71E-05	4.60E-05	1.07E-06	1.94E-05	1.93E-05	5.00E-06	5.00E-06	1.10E-05	8.79E-10	1.71E-08	0.00E+00	1.80E-08	0.018	0.00E+00	2.12E-04	1.08E-04
3741563758526	374156	3758526	2.15E-05	4.59E-05	1.14E-04	2.14E-06	3.85E-05	4.78E-05	1.11E-06	2.01E-05	1.99E-05	5.18E-06	5.18E-06	1.13E-05	9.14E-10	1.78E-08	0.00E+00	1.87E-08	0.019	0.00E+00	2.20E-04	1.13E-04
3741663758526	374166	3758526	2.24E-05	4.77E-05	1.19E-04	2.22E-06	4.01E-05	4.97E-05	1.15E-06	2.08E-05	2.06E-05	5.36E-06	5.36E-06	1.17E-05	9.51E-10	1.84E-08	0.00E+00	1.94E-08	0.019	0.00E+00	2.29E-04	1.17E-04
3741763758526	374176	3758526	2.33E-05	4.97E-05	1.24E-04	2.29E-06	4.17E-05	5.18E-05	1.20E-06	2.15E-05	2.14E-05	5.55E-06	5.55E-06	1.21E-05	9.90E-10	1.92E-08	0.00E+00	2.02E-08	0.020	0.00E+00	2.38E-04	1.22E-04
3741963758526	374196	3758526	2.53E-05	5.41E-05	1.35E-04	2.46E-06	4.54E-05	5.63E-05	1.31E-06	2.31E-05	2.30E-05	5.96E-06	5.96E-06	1.29E-05	1.08E-09	2.08E-08	0.00E+00	2.18E-08	0.022	0.00E+00	2.59E-04	1.32E-04
3742063758526	374206	3758526	2.64E-05	5.65E-05	1.41E-04	2.54E-06	4.74E-05	5.89E-05	1.37E-06	2.40E-05	2.38E-05	6.19E-06	6.19E-06	1.34E-05	1.12E-09	2.17E-08	0.00E+00	2.28E-08	0.023	0.00E+00	2.70E-04	1.38E-04
3742163758526	374216	3758526	2.77E-05	5.91E-05	1.47E-04	2.64E-06	4.96E-05	6.15E-05	1.43E-06	2.49E-05	2.48E-05	6.43E-06	6.43E-06	1.38E-05	1.18E-09	2.26E-08	0.00E+00	2.38E-08	0.024	0.00E+00	2.82E-04	1.44E-04
3742263758526	374226	3758526	2.90E-05	6.18E-05	1.54E-04	2.74E-06	5.19E-05	6.44E-05	1.50E-06	2.59E-05	2.57E-05	6.68E-06	6.68E-06	1.43E-05	1.23E-09	2.36E-08	0.00E+00	2.48E-08	0.025	0.00E+00	2.94E-04	1.50E-04
3742363758526	374236	3758526	3.03E-05	6.48E-05	1.61E-04	2.84E-06	5.44E-05	6.75E-05	1.57E-06	2.69E-05	2.68E-05	6.95E-06	6.95E-06	1.48E-05	1.29E-09	2.47E-08	0.00E+00	2.60E-08	0.026	0.00E+00	3.08E-04	1.57E-04
3742463758526	374246	3758526	3.19E-05	6.80E-05	1.69E-04	2.95E-06	5.71E-05	7.09E-05	1.64E-06	2.81E-05	2.79E-05	7.24E-06	7.24E-06	1.54E-05	1.35E-09	2.58E-08	0.00E+00	2.72E-08	0.027	0.00E+00	3.23E-04	1.65E-04
3742563758526	374256	3758526	3.35E-05	7.15E-05	1.78E-04	3.07E-06	6.00E-05	7.45E-05	1.73E-06	2.92E-05	2.91E-05	7.55E-06	7.55E-06	1.60E-05	1.42E-09	2.71E-08	0.00E+00	2.85E-08	0.029	0.00E+00	3.39E-04	1.73E-04
3742663758526	374266	3758526	3.52E-05	7.52E-05	1.87E-04	3.19E-06	6.32E-05	7.84E-05	1.82E-06	3.05E-05	3.03E-05	7.88E-06	7.88E-06	1.66E-05	1.50E-09	2.84E-08	0.00E+00	2.99E-08	0.030	0.00E+00	3.56E-04	1.82E-04
3741163758536	374116	3758536	1.88E-05	4.02E-05	1.00E-04	1.93E-06	3.38E-05	4.19E-05	9.73E-07	1.80E-05	1.79E-05	4.65E-06	4.65E-06	1.03E-05	8.01E-10	1.57E-08	0.00E+00	1.65E-08	0.016	0.00E+00	1.94E-04	9.92E-05
3741263758536	374126	3758536	1.95E-05	4.17E-05	1.04E-04	1.99E-06	3.50E-05	4.35E-05	1.01E-06	1.86E-05	1.85E-05	4.80E-06	4.80E-06	1.06E-05	8.31E-10	1.63E-08	0.00E+00	1.71E-08	0.017	0.00E+00	2.01E-04	1.03E-04
3741363758536	374136	3758536	2.03E-05	4.33E-05	1.08E-04	2.05E-06	3.64E-05	4.51E-05	1.05E-06	1.92E-05	1.91E-05	4.96E-06	4.96E-06	1.09E-05	8.63E-10	1.69E-08	0.00E+00	1.77E-08	0.018	0.00E+00	2.09E-04	1.07E-04
3741463758536	374146	3758536	2.11E-05	4.50E-05	1.12E-04	2.12E-06	3.78E-05	4.69E-05	1.09E-06	1.99E-05	1.98E-05	5.13E-06	5.13E-06	1.12E-05	8.96E-10	1.75E-08	0.00E+00	1.84E-08	0.018	0.00E+00	2.17E-04	1.11E-04
3741563758536	374156	3758536	2.19E-05	4.68E-05	1.17E-04	2.19E-06	3.93E-05	4.88E-05	1.13E-06	2.06E-05	2.04E-05	5.31E-06	5.31E-06	1.16E-05	9.32E-10	1.81E-08	0.00E+00	1.91E-08	0.019	0.00E+00	2.25E-04	1.15E-04
3741663758536	374166	3758536	2.28E-05	4.87E-05	1.21E-04	2.26E-06	4.09E-05	5.08E-05	1.18E-06	2.13E-05	2.12E-05	5.50E-06	5.50E-06	1.19E-05	9.70E-10	1.88E-08	0.00E+00	1.98E-08	0.020	0.00E+00	2.34E-04	1.19E-04
3741763758536	374176	3758536	2.38E-05	5.07E-05	1.26E-04	2.34E-06	4.26E-05	5.29E-05	1.23E-06	2.21E-05	2.19E-05	5.69E-06	5.69E-06	1.23E-05	1.01E-09	1.96E-08	0.00E+00	2.06E-08	0.021	0.00E+00	2.44E-04	1.24E-04
3741963758536	374196	3758536	2.58E-05	5.52E-05	1.38E-04	2.51E-06	4.64E-05	5.75E-05	1.33E-06	2.37E-05	2.36E-05	6.12E-06	6.12E-06	1.32E-05	1.10E-09	2.12E-08	0.00E+00	2.23E-08	0.022	0.00E+00	2.64E-04	1.35E-04
3742063758536	374206	3758536	2.70E-05	5.77E-05	1.44E-04	2.60E-06	4.84E-05	6.01E-05	1.39E-06	2.46E-05	2.45E-05	6.36E-06	6.36E-06	1.36E-05	1.15E-09	2.22E-08	0.00E+00	2.33E-08	0.023	0.00E+00	2.76E-04	1.41E-04
3742163758536	374216	3758536	2.83E-05	6.03E-05	1.50E-04	2.70E-06	5.07E-05	6.29E-05	1.46E-06	2.56E-05	2.55E-05	6.61E-06	6.61E-06	1.41E-05	1.20E-09	2.31E-08	0.00E+00	2.43E-08	0.024	0.00E+00	2.88E-04	1.47E-04
3742263758536	374226	3758536	2.96E-05	6.32E-05	1.57E-04	2.80E-06	5.30E-05	6.58E-05	1.53E-06	2.66E-05	2.65E-05	6.88E-06	6.88E-06	1.46E-05	1.26E-09	2.42E-08	0.00E+00	2.54E-08	0.025	0.00E+00	3.01E-04	1.54E-04
3742363758536	374236	3758536	3.10E-05	6.62E-05	1.65E-04	2.91E-06	5.56E-05	6.90E-05	1.60E-06	2.77E-05	2.76E-05	7.16E-06	7.16E-06	1.52E-05	1.32E-09	2.53E-08	0.00E+00	2.66E-08	0.027	0.00E+00	3.15E-04	1.61E-04
3742463758536	374246	3758536	3.26E-05	6.95E-05	1.73E-04	3.02E-06	5.84E-05	7.24E-05	1.68E-06	2.89E-05	2.87E-05	7.46E-06	7.46E-06	1.57E-05	1.38E-09	2.65E-08	0.00E+00	2.78E-08	0.028	0.00E+00	3.30E-04	1.69E-04
3742563758536	374256	3758536	3.42E-05	7.31E-05	1.82E-04	3.14E-06	6.14E-05	7.61E-05	1.77E-06	3.02E-05	3.00E-05	7.78E-06	7.78E-06	1.63E-05	1.46E-09	2.77E-08	0.00E+00	2.92E-08	0.029	0.00E+00	3.47E-04	1.77E-04
3741163758546	374116	3758546	1.92E-05	4.10E-05	1.02E-04	1.97E-06	3.44E-05	4.27E-05	9.91E-07	1.84E-05	1.83E-05	4.76E-06	4.76E-06	1.04E-05	8.16E-10	1.60E-08	0.00E+00	1.68E-08	0.017	0.00E+00	1.98E-04	1.01E-04
3741263758546	374126	3758546	1.99E-05	4.25E-05	1.06E-04	2.03E-06	3.57E-05	4.43E-05	1.03E-06	1.90E-05	1.89E-05	4.92E-06	4.92E-06	1.08E-05	8.47E-10	1.66E-08	0.00E+00	1.74E-08	0.017	0.00E+00	2.05E-04	1.05E-04
3741363758546	374136	3758546	2.07E-05	4.41E-05	1.10E-04	2.09E-06	3.71E-05	4.60E-05	1.07E-06	1.97E-05	1.96E-05	5.08E-06	5.08E-06	1.11E-05	8.79E-10	1.72E-08	0.00E+00	1.81E-08	0.018	0.00E+00	2.13E-04	1.09E-04
3741463758546	374146	3758546	2.15E-05	4.59E-05	1.14E-04	2.16E-06	3.85E-05	4.78E-05	1.11E-06	2.04E-05	2.02E-05	5.26E-06	5.26E-06	1.14E-05	9.13E-10	1.78E-08	0.00E+00	1.88E-08	0.019	0.00E+00	2.21E-04	1.13E-04
3741563758546	374156	3758546	2.23E-05	4.77E-05	1.19E-04	2.24E-06	4.01E-05	4.97E-05	1.15E-06	2.11E-05	2.09E-05	5.44E-06	5.44E-06	1.18E-05	9.50E-10	1.85E-08	0.00E+00	1.95E-08	0.019	0.00E+00	2.29E-04	1.17E-04
3741663758546	374166	3758546	2.33E-05	4.96E-05	1.24E-04	2.31E-06	4.17E-05	5.17E-05	1.20E-06	2.18E-05	2.17E-05	5.64E-06	5.64E-06	1.22E-05	9.89E-10	1.92E-08	0.00E+00	2.02E-08	0.020	0.00E+00	2.39E-04	1.22E-04
3741763758546	374176	3758546	2.42E-05	5.17E-05	1.29E-04	2.39E-06	4.34E-05	5.39E-05	1.25E-06	2.26E-05	2.25E-05	5.84E-06	5.84E-06	1.26E-05	1.03E-09	2.00E-08	0.00E+00	2.10E-08	0.021	0.00E+00	2.48E-04	1.27E-04
3741963758546	374196	3758546	2.64E-05	5.63E-05	1.40E-04	2.57E-06	4.73E-05	5.87E-05	1.36E-06	2.44E-05	2.42E-05	6.29E-06	6.29E-06	1.35E-05	1.12E-09	2.17E-08	0.00E+00	2.28E-08	0.023	0.00E+00	2.70E-04	1.38E-04
3742063758546	374206	3758546	2.75E-05	5.88E-05	1.47E-04	2.66E-06	4.94E-05	6.14E-05	1.42E-06	2.52E-05	2.52E-05	6.54E-06	6.54E-06	1.41E-05	1.17E-09	2.26E-08	0.00E+00	2.38E-08	0.024	0.00E+00	2.81E-04	1.44E-04
3742163758546	374216	3758546	2.88E-05	6.16E-05	1.53E-04	2.76E-06	5.17E-05	6.41E-05	1.49E-06	2.63E-05	2.62E-05	6.80E-06	6.80E-06	1.44E-05	1.23E-09	2.36E-08	0.00E+00	2.49E-08	0.025	0.00E+00	2.94E-04	1.50E-04
3742263758546	374226	3758546	3.02E-05	6.45E-05	1.61E-04	2.87E-06	5.41E-05	6.72E-05	1.56E-06	2.74E-05	2.72E-05	7.07E-06	7.07E-06	1.49E-05	1.28E-09	2.47E-08	0.00E+00	2.60E-08	0.026	0.00E+00	3.08E-04	1.57E-04
3742363758546	374236	3758546	3.16E-05	6.76E-05	1.68E-04	2.98E-06	5.68E-05	7.04E-05	1.63E-06	2.85E-05	2.84E-05	7.37E-06	7.37E-06	1.55E-05	1.35E-09	2.59E-08	0.00E+00	2.72E-08	0.027	0.00E+00	3.22E-04	1.65E-04
3742463758546	374246	3758546	3.32E-05	7.10E-05	1.77E-04	3.10E-06	5.96E-05	7.39E-05	1.72E-06	2.98E-05	2.96E-05	7.69E-06	7.69E-06	1.61E-05	1.41E-09	2.71E-08	0.00E+00	2.85E-08	0.028	0.00E+00	3.38E-04	1.73E-04
3742563758546	374256	3758546	3.49E-05	7.46E-05	1.86E-04	3.22E-06	6.26E-05	7.77E-05	1.80E-06	3.11E-05	3.09E-05	8.02E-06	8.02E-06	1.67E-05	1.49E-09	2.84E-08	0.00E+00	2.99E-08	0.030	0.00E+00	3.54E-04	1.81E-04
3742663758546	374266	3758546	3.68E-05	7.85E-05	1.96E-04	3.36E-06	6.59E-05	8.18E-05	1.90E-06	3.25E-05	3.23E-05	8.38E-06	8.38E-06	1.74E-05	1.56E-09	2.98E-08	0.00E+00	3.14E-08	0.031	0.00E+00	3.73E-04	1.90E-04
3742763758546	374276	3758546	3.88E-05	8.28E-05	2.06E-04	3.50E-06	6.95E-05	8.63E-05	2.00E-06	3.40E-05	3.38E-05	8.77E-06	8.77E-06	1.80E-05	1.65E-09	3.14E-08	0.00E+00	3.30E-08	0.033	0.00E+00	3.92E-04	2.00E-04
3742863758546	374286	3758546	4.09E-05	8.74E-05	2.18E-04	3.65E-06	7.34E-05	9.11E-05	2.11E-06	3.56E-05	3.53E-05	9.18E-06	9.18E-06	1.88E-05	1.74E-09	3.30E-08	0.00E+00	3.48E-08	0.035	0.00E+00	4.13E-04	2.11E-04
3742963758546	374296	3758546	4.33E-05	9.24E-05	2.30E-04	3.81E-06	7.76E-05	9.63E-05	2.24E-06	3.73E-05	3.71E-05	9.62E-06	9.62E-06	1.96E-05	1.84E-09	3.48E-08	0.00E+00	3.67E-08	0.037	0.00E+00	4.36E-04	2.23E-04
3743063758546	374306	3758546	4.59E-05

			SWBuilding Construction	SWDemolition	SWGrading	EYBuilding Construction	SWPaving	SWGrading	SWArchitectural Coating	NBBuilding Construction	NBBuilding Construction	NBArchitectural Coating	NBArchitectural Coating	RWBuilding Construction	Child Risk					Overlapping Phases - Maximum Gl		
Unique Identifier	X (UTM)	Y (UTM)	2026	2026	2026	2026	2027	2027	2027	2026	2027	2026	2027	2026	3rd Trimester	0<2	2<16	Total	per million	2025	2026	2027
3742063758576	374206	3758576	2.90E-05	6.18E-05	1.54E-04	2.86E-06	5.19E-05	6.44E-05	1.50E-06	2.73E-05	2.71E-05	7.04E-06	7.04E-06	1.48E-05	1.23E-09	2.40E-08	0.00E+00	2.52E-08	0.025	0.00E+00	2.97E-04	1.52E-04
3742163758576	374216	3758576	3.03E-05	6.47E-05	1.61E-04	2.97E-06	5.43E-05	6.74E-05	1.56E-06	2.84E-05	2.82E-05	7.33E-06	7.33E-06	1.54E-05	1.29E-09	2.50E-08	0.00E+00	2.63E-08	0.026	0.00E+00	3.10E-04	1.59E-04
3742263758576	374226	3758576	3.17E-05	6.78E-05	1.69E-04	3.09E-06	5.69E-05	7.06E-05	1.64E-06	2.96E-05	2.94E-05	7.63E-06	7.63E-06	1.59E-05	1.35E-09	2.62E-08	0.00E+00	2.75E-08	0.028	0.00E+00	3.25E-04	1.66E-04
3742363758576	374236	3758576	3.33E-05	7.10E-05	1.77E-04	3.22E-06	5.96E-05	7.40E-05	1.72E-06	3.08E-05	3.07E-05	7.96E-06	7.96E-06	1.65E-05	1.41E-09	2.74E-08	0.00E+00	2.88E-08	0.029	0.00E+00	3.40E-04	1.74E-04
3742463758576	374246	3758576	3.49E-05	7.46E-05	1.86E-04	3.35E-06	6.26E-05	7.77E-05	1.80E-06	3.22E-05	3.20E-05	8.31E-06	8.31E-06	1.72E-05	1.49E-09	2.87E-08	0.00E+00	3.02E-08	0.030	0.00E+00	3.56E-04	1.82E-04
3742563758576	374256	3758576	3.67E-05	7.84E-05	1.95E-04	3.49E-06	6.58E-05	8.17E-05	1.90E-06	3.37E-05	3.35E-05	8.69E-06	8.69E-06	1.78E-05	1.56E-09	3.01E-08	0.00E+00	3.17E-08	0.032	0.00E+00	3.74E-04	1.92E-04
3742663758576	374266	3758576	3.86E-05	8.25E-05	2.06E-04	3.64E-06	6.93E-05	8.60E-05	2.00E-06	3.52E-05	3.50E-05	9.10E-06	9.10E-06	1.86E-05	1.64E-09	3.17E-08	0.00E+00	3.33E-08	0.033	0.00E+00	3.93E-04	2.01E-04
3742763758576	374276	3758576	4.07E-05	8.70E-05	2.17E-04	3.80E-06	7.30E-05	9.06E-05	2.10E-06	3.69E-05	3.67E-05	9.53E-06	9.53E-06	1.93E-05	1.73E-09	3.33E-08	0.00E+00	3.50E-08	0.035	0.00E+00	4.14E-04	2.12E-04
3742863758576	374286	3758576	4.30E-05	9.18E-05	2.29E-04	3.98E-06	7.71E-05	9.57E-05	2.22E-06	3.87E-05	3.85E-05	1.00E-05	1.00E-05	2.01E-05	1.83E-09	3.51E-08	0.00E+00	3.69E-08	0.037	0.00E+00	4.36E-04	2.23E-04
3742963758576	374296	3758576	4.55E-05	9.71E-05	2.42E-04	4.16E-06	8.15E-05	1.01E-04	2.35E-06	4.07E-05	4.04E-05	1.05E-05	1.05E-05	2.10E-05	1.93E-09	3.70E-08	0.00E+00	3.89E-08	0.039	0.00E+00	4.61E-04	2.36E-04
3743063758576	374306	3758576	4.81E-05	1.03E-04	2.56E-04	4.36E-06	8.63E-05	1.07E-04	2.49E-06	4.28E-05	4.25E-05	1.10E-05	1.10E-05	2.19E-05	2.05E-09	3.91E-08	0.00E+00	4.11E-08	0.041	0.00E+00	4.87E-04	2.50E-04
3743163758576	374316	3758576	5.11E-05	1.09E-04	2.72E-04	4.57E-06	9.16E-05	1.14E-04	2.64E-06	4.51E-05	4.48E-05	1.16E-05	1.16E-05	2.29E-05	2.17E-09	4.14E-08	0.00E+00	4.36E-08	0.044	0.00E+00	5.16E-04	2.64E-04
3743263758576	374326	3758576	5.43E-05	1.16E-04	2.89E-04	4.79E-06	9.74E-05	1.21E-04	2.80E-06	4.75E-05	4.72E-05	1.23E-05	1.23E-05	2.39E-05	2.31E-09	4.39E-08	0.00E+00	4.62E-08	0.046	0.00E+00	5.48E-04	2.81E-04
3743363758576	374336	3758576	5.79E-05	1.24E-04	3.08E-04	5.03E-06	1.04E-04	1.29E-04	2.99E-06	5.02E-05	4.99E-05	1.30E-05	1.30E-05	2.50E-05	2.46E-09	4.66E-08	0.00E+00	4.91E-08	0.049	0.00E+00	5.82E-04	2.98E-04
3743463758576	374346	3758576	6.18E-05	1.32E-04	3.29E-04	5.30E-06	1.11E-04	1.37E-04	3.19E-06	5.32E-05	5.28E-05	1.37E-05	1.37E-05	2.62E-05	2.63E-09	4.96E-08	0.00E+00	5.23E-08	0.052	0.00E+00	6.21E-04	3.18E-04
3743563758576	374356	3758576	6.61E-05	1.41E-04	3.52E-04	5.58E-06	1.19E-04	1.47E-04	3.41E-06	5.64E-05	5.60E-05	1.46E-05	1.46E-05	2.75E-05	2.81E-09	5.30E-08	0.00E+00	5.58E-08	0.056	0.00E+00	6.63E-04	3.40E-04
3743663758576	374366	3758576	7.09E-05	1.51E-04	3.77E-04	5.88E-06	1.27E-04	1.58E-04	3.66E-06	5.99E-05	5.95E-05	1.55E-05	1.55E-05	2.89E-05	3.02E-09	5.67E-08	0.00E+00	5.97E-08	0.060	0.00E+00	7.10E-04	3.64E-04
3741163758586	374116	3758586	2.04E-05	4.36E-05	1.09E-04	2.15E-06	3.66E-05	4.54E-05	1.05E-06	2.00E-05	1.99E-05	5.17E-06	5.17E-06	1.13E-05	8.68E-10	1.72E-08	0.00E+00	1.80E-08	0.018	0.00E+00	2.11E-04	1.08E-04
3741263758586	374126	3758586	2.12E-05	4.53E-05	1.13E-04	2.22E-06	3.80E-05	4.72E-05	1.09E-06	2.07E-05	2.06E-05	5.35E-06	5.35E-06	1.16E-05	9.01E-10	1.78E-08	0.00E+00	1.87E-08	0.019	0.00E+00	2.19E-04	1.12E-04
3741363758586	374136	3758586	2.20E-05	4.70E-05	1.17E-04	2.29E-06	3.95E-05	4.90E-05	1.14E-06	2.14E-05	2.13E-05	5.54E-06	5.54E-06	1.20E-05	9.36E-10	1.84E-08	0.00E+00	1.94E-08	0.019	0.00E+00	2.27E-04	1.16E-04
3741463758586	374146	3758586	2.29E-05	4.88E-05	1.22E-04	2.37E-06	4.10E-05	5.09E-05	1.18E-06	2.22E-05	2.21E-05	5.73E-06	5.73E-06	1.24E-05	9.72E-10	1.91E-08	0.00E+00	2.01E-08	0.020	0.00E+00	2.36E-04	1.21E-04
3741563758586	374156	3758586	2.38E-05	5.08E-05	1.27E-04	2.46E-06	4.26E-05	5.29E-05	1.23E-06	2.30E-05	2.29E-05	5.94E-06	5.94E-06	1.28E-05	1.01E-09	1.99E-08	0.00E+00	2.09E-08	0.021	0.00E+00	2.45E-04	1.26E-04
3741663758586	374166	3758586	2.48E-05	5.29E-05	1.32E-04	2.54E-06	4.44E-05	5.51E-05	1.28E-06	2.39E-05	2.37E-05	6.16E-06	6.16E-06	1.32E-05	1.05E-09	2.07E-08	0.00E+00	2.17E-08	0.022	0.00E+00	2.55E-04	1.31E-04
3741763758586	374176	3758586	2.58E-05	5.51E-05	1.37E-04	2.63E-06	4.62E-05	5.74E-05	1.33E-06	2.48E-05	2.46E-05	6.39E-06	6.39E-06	1.36E-05	1.10E-09	2.15E-08	0.00E+00	2.26E-08	0.023	0.00E+00	2.66E-04	1.36E-04
3741963758586	374196	3758586	2.81E-05	6.00E-05	1.49E-04	2.83E-06	5.03E-05	6.25E-05	1.45E-06	2.67E-05	2.66E-05	6.90E-06	6.90E-06	1.46E-05	1.19E-09	2.33E-08	0.00E+00	2.45E-08	0.025	0.00E+00	2.89E-04	1.48E-04
3742063758586	374206	3758586	2.93E-05	6.27E-05	1.56E-04	2.94E-06	5.26E-05	6.53E-05	1.52E-06	2.78E-05	2.77E-05	7.19E-06	7.19E-06	1.51E-05	1.25E-09	2.44E-08	0.00E+00	2.56E-08	0.026	0.00E+00	3.01E-04	1.54E-04
3742163758586	374216	3758586	3.07E-05	6.56E-05	1.63E-04	3.06E-06	5.51E-05	6.83E-05	1.59E-06	2.90E-05	2.88E-05	7.49E-06	7.49E-06	1.57E-05	1.31E-09	2.54E-08	0.00E+00	2.68E-08	0.027	0.00E+00	3.15E-04	1.61E-04
3742263758586	374226	3758586	3.21E-05	6.86E-05	1.71E-04	3.18E-06	5.76E-05	7.15E-05	1.66E-06	3.02E-05	3.00E-05	7.80E-06	7.80E-06	1.63E-05	1.37E-09	2.66E-08	0.00E+00	2.80E-08	0.028	0.00E+00	3.29E-04	1.69E-04
3742363758586	374236	3758586	3.37E-05	7.20E-05	1.79E-04	3.31E-06	6.04E-05	7.50E-05	1.74E-06	3.15E-05	3.13E-05	8.14E-06	8.14E-06	1.69E-05	1.43E-09	2.78E-08	0.00E+00	2.93E-08	0.029	0.00E+00	3.45E-04	1.77E-04
3742463758586	374246	3758586	3.54E-05	7.55E-05	1.88E-04	3.45E-06	6.34E-05	7.87E-05	1.83E-06	3.29E-05	3.27E-05	8.50E-06	8.50E-06	1.75E-05	1.50E-09	2.92E-08	0.00E+00	3.07E-08	0.031	0.00E+00	3.62E-04	1.85E-04
3742563758586	374256	3758586	3.72E-05	7.94E-05	1.98E-04	3.60E-06	6.67E-05	8.27E-05	1.92E-06	3.44E-05	3.42E-05	8.89E-06	8.89E-06	1.82E-05	1.58E-09	3.06E-08	0.00E+00	3.22E-08	0.032	0.00E+00	3.80E-04	1.94E-04
3742663758586	374266	3758586	3.91E-05	8.35E-05	2.08E-04	3.75E-06	7.02E-05	8.71E-05	2.02E-06	3.61E-05	3.58E-05	9.31E-06	9.31E-06	1.90E-05	1.66E-09	3.22E-08	0.00E+00	3.38E-08	0.034	0.00E+00	3.99E-04	2.04E-04
3742763758586	374276	3758586	4.12E-05	8.80E-05	2.19E-04	3.92E-06	7.39E-05	9.17E-05	2.13E-06	3.78E-05	3.76E-05	9.76E-06	9.76E-06	1.98E-05	1.75E-09	3.38E-08	0.00E+00	3.56E-08	0.036	0.00E+00	4.20E-04	2.15E-04
3742863758586	374286	3758586	4.35E-05	9.29E-05	2.32E-04	4.10E-06	7.80E-05	9.68E-05	2.25E-06	3.97E-05	3.94E-05	1.02E-05	1.02E-05	2.06E-05	1.85E-09	3.56E-08	0.00E+00	3.75E-08	0.037	0.00E+00	4.43E-04	2.27E-04
3742963758586	374296	3758586	4.60E-05	9.82E-05	2.45E-04	4.29E-06	8.25E-05	1.02E-04	2.38E-06	4.17E-05	4.14E-05	1.08E-05	1.08E-05	2.15E-05	1.96E-09	3.76E-08	0.00E+00	3.95E-08	0.040	0.00E+00	4.67E-04	2.39E-04
3743063758586	374306	3758586	4.87E-05	1.04E-04	2.59E-04	4.50E-06	8.73E-05	1.08E-04	2.51E-06	4.38E-05	4.36E-05	1.13E-05	1.13E-05	2.24E-05	2.07E-09	3.97E-08	0.00E+00	4.18E-08	0.042	0.00E+00	4.94E-04	2.53E-04
3743163758586	374316	3758586	5.16E-05	1.10E-04	2.75E-04	4.72E-06	9.26E-05	1.15E-04	2.67E-06	4.62E-05	4.59E-05	1.19E-05	1.19E-05	2.34E-05	2.20E-09	4.20E-08	0.00E+00	4.42E-08	0.044	0.00E+00	5.23E-04	2.68E-04
3743263758586	374326	3758586	5.49E-05	1.17E-04	2.92E-04	4.96E-06	9.84E-05	1.22E-04	2.83E-06	4.87E-05	4.84E-05	1.26E-05	1.26E-05	2.45E-05	2.33E-09	4.45E-08	0.00E+00	4.69E-08	0.047	0.00E+00	5.55E-04	2.84E-04
3741163758596	374116	3758596	2.15E-05	4.42E-05	1.10E-04	2.20E-06	3.71E-05	4.60E-05	1.07E-06	2.04E-05	2.03E-05	5.27E-06	5.27E-06	1.15E-05	8.79E-10	1.74E-08	0.00E+00	1.83E-08	0.018	0.00E+00	2.14E-04	1.10E-04
3741263758596	374126	3758596	2.15E-05	4.58E-05	1.14E-04	2.28E-06	3.85E-05	4.77E-05	1.11E-06	2.11E-05	2.10E-05	5.45E-06	5.45E-06	1.18E-05	9.12E-10	1.80E-08	0.00E+00	1.89E-08	0.019	0.00E+00	2.22E-04	1.14E-04
3741363758596	374136	3758596	2.23E-05	4.76E-05	1.19E-04	2.35E-06	3.99E-05	4.96E-05	1.15E-06	2.18E-05	2.17E-05	5.64E-06	5.64E-06	1.22E-05	9.47E-10	1.87E-08	0.00E+00	1.97E-08	0.020	0.00E+00	2.30E-04	1.18E-04
3741463758596	374146	3758596	2.31E-05	4.94E-05	1.23E-04	2.43E-06	4.15E-05	5.15E-05	1.20E-06	2.26E-05	2.25E-05	5.84E-06	5.84E-06	1.26E-05	9.84E-10	1.94E-08	0.00E+00	2.04E-08	0.020	0.00E+00	2.39E-04	1.23E-04
3741563758596	374156	3758596	2.41E-05	5.14E-05	1.28E-04	2.52E-06	4.32E-05	5.36E-05	1.24E-06	2.34E-05	2.33E-05	6.05E-06	6.05E-06	1.30E-05	1.02E-09	2.02E-08	0.00E+00	2.12E-08	0.021	0.00E+00	2.49E-04	1.27E-04
3741663758596	374166	3758596	2.51E-05	5.35E-05	1.33E-04	2.61E-06	4.49E-05	5.58E-05	1.29E-06	2.43E-05	2.42E-05	6.28E-06	6.28E-06	1.35E-05	1.07E-09	2.10E-08	0.00E+00	2.20E-08	0.022	0.00E+00	2.59E-04	1.32E-04
3741763758596	374176	3758596	2.61E-05	5.57E-05	1.39E-04	2.71E-06	4.68E-05	5.81E-05	1.35E-06	2.52E-05	2.51E-05	6.52E-06	6.52E-06	1.39E-05	1.11E-09	2.18E-08	0.00E+00	2.29E-08	0.023	0.00E+00	2.69E-04	1.38E-04
3741963758596	374196	3758596	2.84E-05	6.07E-05	1.51E-04	2.92E-06	5.09E-05	6.32E-05	1.47E-06	2.73E-05	2.71E-05	7.04E-06	7.04E-06	1.49E-05	1.21E-09	2.37E-08	0.00E+00	2.49E-08	0.025	0.00E+00	2.92E-04	1.50E-04
3742063758596	374206	3758596	2.97E-05	6.34E-05	1.58E-04	3.03E-06	5.32E-05	6.61E-05	1.53E-06	2.84E-05	2.82E-05	7.33E-06	7.33E-06	1.55E-05	1.26E-09	2.47E-08	0.00E+00	2.60E-08	0.026	0.00E+00	3.05E-04	1.56E-04
3742163758596	374216	3758596	3.11E-05	6.63E-05	1.65E-04	3.15E-06	5.57E-05	6.91E-05	1.60E-06	2.96E-05	2.94E-05	7.63E-06	7.63E-06	1.60E-05	1.32E-09	2.58E-08	0.00E+00	2.71E-08	0.027	0.00E+00	3.19E-04	1.63E-04
3742263758596	374226	3758596	3.25E-05	6.94E-05	1.73E-04	3.28E-06	5.83E-05	7.23E-05	1.68E-06	3.08E-05	3.06E-05	7.96E-06	7.96E-06	1.66E-05	1.38E-09	2.70E-08	0.00E+00	2.84E-08	0.028	0.00E+00	3.34E-04	1.71E-04
3742363758596	374236	3758596	3.41E-05	7.28E-05	1.81E-04	3.41E-06	6.11E-05	7.58E-05	1.76E-06	3.22E-05	3.20E-05	8.30E-06	8.30E-06	1.73E-05	1.45E-09	2.82E-08	0.00E+00	2.97E-08	0.030	0.00E+00	3.49E-04	1.79E-04
3742463758596	374246	3758596	3.58E-05	7.64E-05	1.90E-04	3.55E-06	6.41E-05	7.96E-05	1.85E-06	3.36E-05	3.34E-05	8.68E-06	8.68E-06	1.79E-05	1.52E-09	2.96E-08	0.00E+00	3.11E-08	0.031	0.00E+00	3.66E-04	1.88E-04
3742563758596	374256	3758596	3.76E-05	8.02E-05	2.00E-04	3.71E-06	6.74E-05	8.36E-05	1.94E-06	3.51E-05	3.49E-05	9.07E-06	9.07E-06	1.86E-05	1.60E-09	3.10E-08	0.00E+00	3.26E-08	0.033	0.00E+00	3.84E-04	1.97E-04
3742663758596	374266	3758596	3.95E-05	8.44E-05	2.10E-04	3.87E-06	7.09E-05	8.79E-05	2.04E-06	3.68E-05	3.66E-05	9.50E-06	9.50E-06	1.94E-05	1.68E-09	3.26E-08	0.00E+00	3.43E-08	0.034	0.00E+00	4.04E-04	2.07E-04
3742763758596	374276	3758596	4.16E-05	8.89E-05	2.22E-04	4.05E-06	7.47E-05	9.26E-05	2.15E-06	3.88E-05	3.83E-05	9.96E-06	9.96E-06	2.04E-05	1.77E-09	3.43E-08	0.00E+00	3.61E-08	0.036	0.00E+00	4.25E-04	2.18E-04
3742863758596	374286	3758596	4.39E-05	9.38E-05	2.34E-04	4.23E-06	7.88E-05	9.77E-05	2.27E-06	4.05E-05	4.02E-05	1.04E-05	1.04E-05	2.10E-05	1.87E-09	3.61E-08	0.00E+00	3.80E-08	0.038	0.00E+00	4.48E-04	2.29E-04
3742963758596	374296	3758596	4.64E-05	9.91E-05	2.47E-04	4.44E-06	8.32E-05	1.03E-04	2.40E-06	4.25E-05	4.23E-05	1.10E-05	1.10E-05	2.20E-05	1.97E-09	3.81E-08	0.00E+00	4.01E-08	0.040	0.00E+00	4.72E-04	2.42E-04
3741163758606	374116	3758606	2.09E-05	4.46E-05	1.11E-04	2.26E-06	3.75E-05	4.65E-05	1.08E-06	2.07E-05	2.06E-05	5.35E-06	5.35E-06	1.17E-05	8.89E-10	1.76E-08	0.00E+00	1.85E-08	0.019	0.00E+00	2.17E-04	1.11E-04
3741263758606	374126	3758606	2.17E-05	4.63E-05	1.15E-04	2.34E-06	3.89E-05	4.83E-05	1.12E-06	2.14E-05	2.13E-05	5.54E-06	5.54E-06	1.21E-05	9.22E-10	1.83E-08	0.00E+00	1.92E-08	0.019	0.00E+00	2.25E-04	1.15E-04
3741363758606	374136	3758606	2.25E-05	4.81E-05	1.20E-04	2.42E-06	4.04E-05	5.01E-05	1.16E-06	2.22E-05	2.21E-05	5.73E-06	5.73E-06	1.24E-05	9.57E-10	1.89E-08	0.00E+00	1.99E-08	0.020	0.00E+00	2.33E-04	1.19E-04
3741463758606	374146	3758606	2.34E-05	5.00E-05	1.24E-04	2.50E-06	4.19E-05	5.20E-05	1.21E-06	2.30E-05	2.29E-05	5.94E-06	5.94E-06	1.29E-05	9.95E-10	1.97E-08	0.00E+00	2.07E-08	0.021	0.00E+00	2.42E-04	1.24E-04
3741563758606	374156	3758606	2.43E-05	5.19E-05	1.29E-04	2.59E-06	4.36E-05	5.41E-05	1.26E-06	2.38E-05	2.37E-05	6.15E-06	6.15E-06	1.33E-05	1.03E-09	2.04E-08	0.00E+00	2.15E-08	0.021	0.00E+00	2.52E-04	1.29E-04
3741663758606	374166	3758606	2.53E-05	5.41E-05	1.35E-04	2.69E-06	4.54E-05	5.63E-05	1.31E-06	2.47E-05	2.46E-05	6.38E-06	6.38E-06	1.37E-05	1.08E-09	2.12E-08	0.00E+00	2.23E-08	0.022	0.00E+00	2.62E-04	1.34E-04
3741763758606	374176	3758606	2.64E-05	5.63E-05	1.40E-04	2.78E-06	4.73E-05	5.87E-05	1.36E-06	2.57E-05	2.55E-05	6.63E-06	6.63E-06	1.42E-05	1.12E-09	2.21E-08	0.00E+00	2.32E-08	0.023	0.00E+00	2.72E-04	1.39E-04
3741963758606	374196	3758606	2.87E-05	6.13E-05	1.53E-04	3.00E-06	5.14E-05	6.38E-05	1.48E-06	2.77E-05	2.76E-05	7.16E-06	7.16E-06	1.52E-05	1.22E-09	2.40E-08	0.00E+00	2.52E-08	0.025	0.00E+00	2.96E-04	1.51E-04
3742063758606	374206	3758606	3.00E-05	6.40E-05	1.59E-04	3.12E-06	5.37E-05	6.67E-05	1.55E-06	2.89E-05	2.87E-05	7.45E-06	7.45E-06	1.58E-05	1.27E-09	2.50E-08	0.00E+00	2.63E-08	0.026	0.00E+00	3.09E-04	1.58E-04
3742163758606	374216	3758606	3.13E-05	6.69E-05	1.67E-04	3.25E-06	5.62E-05	6.97E-05	1.62E-06	3.01E-05	2.99E-05	7.77E-06	7.77E-06	1.64E-05	1.33E-09	2.61E-08	0.00E+00	2.75E-08	0.027	0.00E+00	3.22E-04	1.65E-04
3742263758606	374226	3758606	3.28E-05	7.01E-05	1.75E-04	3.38E-06	5.88E-05	7.30E-05	1.69E-06	3.14E-05	3.12E-05	8.10E-06	8.10E-06	1.70E-05	1.40E-09	2.73E-08	0.00E+00	2.87E-08	0.029	0.00E+00	3.37E-04	1.73E-04
3742363758606	374236	3758606	3.44E-05	7.34E-05	1.83E-04	3.52E-06	6.16E-05	7.65E-05	1.78E-06	3.27E-05	3.25E-05	8.45E-06	8.45E-06	1.76E-05	1.46E-09	2.86E-08	0.00E+00	3.00E-08	0.030	0.00E+00	3.53E-04	1.81E-04
3742463758606	374246	3758606	3.61E-05	7.70E-05	1.92E-04	3.67E-06	6.47E-05	8.03E-05	1.86E-06	3.42E-05	3.40E-05	8.83E-06	8.83E-06	1.83E-05	1.53E-09	2.99E-08	0.00E+00	3.15E-08	0.031	0.00E+00	3.70E-04	1.90E-04
3742563758606	374256	3758606	3.79E-05	8.09E-05	2.02E-04	3.83E-06	6.79E-05	8.44E-05	1.96E-06	3.58E-05	3.55E-05	9.23E-06	9.23E-06	1.91E-05	1.61E-09	3.14E-08	0.00E+00	3.30E-08	0.033	0.00E+00	3.88E-04	1.99E-04
3742663758606	374266	3758606	5.93E-05	1.27E-04	3.15E-04	5.61E-06	1.06E-04	1.32E-04	3.06E-06	5.36E-05	5.33E-05	1.38E-05	1.38E-05	2.69E-05	2.52E-09	4.84E-08	0.00E+00	5.09E-08	0.051	0.00E+00	6.01E-04	3.08E-04
3742763758606	374276	3758606	6.32E-05	1.35E-04	3.36E-04	5.92E-06	1.13E-04	1.41E-04	3.27E-06	5.68E-05	5.65E-05	1.47E-05	1.47E-05	2.82E-05	2.69E-09	5.15E-08	0.00E+00	5.42E-08	0.054	0.00E+00	6.40E-04	3.29E-04
3742863758606	374286	3758606	6.76E-05	1.44E-04	3.60E-04	6.26E-06	1.21E-04	1.50E-04	3.49E-06	6.03E-05	6.00E-05	1.56E-05	1.56E-05	2.97E-05	2.88E-09	5.50E-08	0.00E+00	5.78E-08	0.058	0.00E+00	6.84E-04	3.51E-04
3743653758608	374365	3758608	7.20E-05	1.54E-04	3.83E-04	6.64E-06	1.29E-04	1.60E-04	3.72E-06	6.40E-05	6.36E-05	1.65E-05	1.65E-05	3.12E-05	3.06E-09	5.85E-08	0.00E+00	6.15E-08	0.062	0.00E+00	7.27E-04	3.73E-04
3741163758616	374116	3758616	2.11E-05	4.51E-05	1.12E-04	2.32E-06	3.78E-05	4.69E-05	1.09E-06	2.10E-05	2.09E-05	5.43E-06	5.43E-06	1.19E-05	8.97E-10	1.78E-08	0.00E+00	1.87E-08	0.019	0.00E+00	2.19E-04	1.12E-04
3741263758616	374126	3758616	2.19E-05	4.67E-05	1.16E-04	2.40E-06	3.92E-05	4.87E-05	1.13E-06	2.18E-05	2.16E-05	5.62E-06	5.62E-06	1.23E-05	9.31E-10	1.85E-08	0.00E+00	1.94E-08	0.019	0.00E+00	2.27E-04	1.16E-04
3741363758616	374136	3758616	2.27E-05	4.85E-05	1.21E-04	2.49E-06	4.07E-05	5.06E-05	1.17E-06	2.25E-05	2.24E-05	5.82E-06	5.82E-06	1.27E-05	9.66E-10	1.92E-08	0.00E+00	2.01E-08	0.020	0.00E+00	2.36E-04	1.21E-04
3741463758616	374146	3758616	2.36E-05	5.04E-05	1.26E-04	2.57E-06	4.23E-05	5.25E-05	1.22E-06	2.33E-05	2.32E-05	6.03E-06	6.03E-06	1.31E-05	1.00E-09	1.99E-08	0.00E+00	2.09E-08	0.021	0.00E+00	2.45E-04	1.25E-04
3741563758616	374156	3758616	2.45E-05	5.24E-05	1.31E-04	2.67E-06	4.40E-05	5.46E-05	1.27E-06	2.42E-05	2.40E-05	6.25E-06	6.25E-06	1.35E-05	1.04E-09	2.06E-08	0.00E+00	2.17E-08	0.022	0.00E+00	2.54E-04	1.30E-04
3741663758616	374166	3758616	2.55E-05

			SWBuilding Construction	SWDemolition	SWGrading	EYBuilding Construction	SWPaving	SWGrading	SWArchitectural Coating	NBBuilding Construction	NBBuilding Construction	NBArchitectural Coating	NBArchitectural Coating	RWBuilding Construction	Child Risk					Overlapping Phases - Maximum Gl		
Unique Identifier	X (UTM)	Y (UTM)	2026	2026	2026	2026	2027	2027	2027	2026	2027	2026	2027	2026	3rd Trimester	0<2	2<16	Total	per million	2025	2026	2027
3743663758656	374366	3758656	7.15E-05	1.53E-04	3.80E-04	8.44E-06	1.28E-04	1.59E-04	3.69E-06	6.53E-05	6.49E-05	1.69E-05	1.69E-05	3.54E-05	3.04E-09	5.87E-08	0.00E+00	6.18E-08	0.062	0.00E+00	7.31E-04	3.73E-04
3743733758656	374373	3758656	7.50E-05	1.60E-04	3.99E-04	8.83E-06	1.35E-04	1.67E-04	3.87E-06	6.81E-05	6.76E-05	1.76E-05	1.76E-05	3.67E-05	3.19E-09	6.15E-08	0.00E+00	6.47E-08	0.065	0.00E+00	7.66E-04	3.91E-04
3741163758666	374116	3758666	2.16E-05	4.61E-05	1.15E-04	2.67E-06	3.87E-05	4.81E-05	1.12E-06	2.20E-05	2.19E-05	5.69E-06	5.69E-06	1.29E-05	9.18E-10	1.84E-08	0.00E+00	1.93E-08	0.019	0.00E+00	2.26E-04	1.15E-04
3741263758666	374126	3758666	2.24E-05	4.78E-05	1.19E-04	2.77E-06	4.01E-05	4.98E-05	1.16E-06	2.28E-05	2.26E-05	5.88E-06	5.88E-06	1.33E-05	9.51E-10	1.91E-08	0.00E+00	2.00E-08	0.020	0.00E+00	2.34E-04	1.20E-04
3741363758666	374136	3758666	2.32E-05	4.95E-05	1.23E-04	2.87E-06	4.16E-05	5.16E-05	1.20E-06	2.36E-05	2.34E-05	6.08E-06	6.08E-06	1.37E-05	9.86E-10	1.97E-08	0.00E+00	2.07E-08	0.021	0.00E+00	2.42E-04	1.24E-04
3741963758666	374196	3758666	2.93E-05	6.25E-05	1.56E-04	3.64E-06	5.25E-05	6.52E-05	1.51E-06	2.93E-05	2.91E-05	7.56E-06	7.56E-06	1.69E-05	1.25E-09	2.48E-08	0.00E+00	2.60E-08	0.026	0.00E+00	3.05E-04	1.56E-04
3742063758666	374206	3758666	3.05E-05	6.52E-05	1.63E-04	3.80E-06	5.48E-05	6.80E-05	1.58E-06	3.05E-05	3.03E-05	7.86E-06	7.86E-06	1.76E-05	1.30E-09	2.58E-08	0.00E+00	2.71E-08	0.027	0.00E+00	3.18E-04	1.62E-04
3742163758666	374216	3758666	3.19E-05	6.81E-05	1.70E-04	3.97E-06	5.72E-05	7.09E-05	1.65E-06	3.17E-05	3.15E-05	8.18E-06	8.18E-06	1.82E-05	1.36E-09	2.69E-08	0.00E+00	2.83E-08	0.028	0.00E+00	3.32E-04	1.69E-04
3742263758666	374226	3758666	3.33E-05	7.11E-05	1.77E-04	4.15E-06	5.97E-05	7.41E-05	1.72E-06	3.30E-05	3.28E-05	8.52E-06	8.52E-06	1.90E-05	1.42E-09	2.81E-08	0.00E+00	2.95E-08	0.030	0.00E+00	3.46E-04	1.77E-04
3742363758666	374236	3758666	3.48E-05	7.44E-05	1.85E-04	4.35E-06	6.24E-05	7.75E-05	1.80E-06	3.44E-05	3.42E-05	8.88E-06	8.88E-06	1.97E-05	1.48E-09	2.94E-08	0.00E+00	3.08E-08	0.031	0.00E+00	3.62E-04	1.85E-04
3743363758666	374336	3758666	5.85E-05	1.25E-04	3.11E-04	7.36E-06	1.05E-04	1.30E-04	3.02E-06	5.48E-05	5.45E-05	1.42E-05	1.42E-05	3.08E-05	2.49E-09	4.85E-08	0.00E+00	5.10E-08	0.051	0.00E+00	6.02E-04	3.07E-04
3741163758676	374116	3758676	2.16E-05	4.61E-05	1.15E-04	2.75E-06	3.87E-05	4.80E-05	1.11E-06	2.21E-05	2.20E-05	5.71E-06	5.71E-06	1.31E-05	9.18E-10	1.84E-08	0.00E+00	1.94E-08	0.019	0.00E+00	2.26E-04	1.16E-04
3741263758676	374126	3758676	2.24E-05	4.77E-05	1.19E-04	2.85E-06	4.01E-05	4.98E-05	1.15E-06	2.28E-05	2.27E-05	5.90E-06	5.90E-06	1.35E-05	9.51E-10	1.91E-08	0.00E+00	2.00E-08	0.020	0.00E+00	2.34E-04	1.20E-04
3741363758676	374136	3758676	2.32E-05	4.95E-05	1.23E-04	2.96E-06	4.16E-05	5.16E-05	1.20E-06	2.36E-05	2.35E-05	6.10E-06	6.10E-06	1.39E-05	9.85E-10	1.98E-08	0.00E+00	2.07E-08	0.021	0.00E+00	2.43E-04	1.24E-04
3743363758676	374336	3758676	5.78E-05	1.23E-04	3.08E-04	7.72E-06	1.04E-04	1.29E-04	2.99E-06	5.42E-05	5.39E-05	1.40E-05	1.40E-05	3.14E-05	2.46E-09	4.80E-08	0.00E+00	5.04E-08	0.050	0.00E+00	5.96E-04	3.03E-04
3743463758676	374346	3758676	6.14E-05	1.31E-04	3.27E-04	8.22E-06	1.10E-04	1.37E-04	3.17E-06	5.71E-05	5.68E-05	1.47E-05	1.47E-05	3.31E-05	2.61E-09	5.08E-08	0.00E+00	5.34E-08	0.053	0.00E+00	6.33E-04	3.21E-04
3743563758676	374356	3758676	6.54E-05	1.40E-04	3.48E-04	8.77E-06	1.17E-04	1.45E-04	3.38E-06	6.02E-05	5.99E-05	1.56E-05	1.56E-05	3.49E-05	2.78E-09	5.40E-08	0.00E+00	5.67E-08	0.057	0.00E+00	6.72E-04	3.42E-04
3743663758676	374366	3758676	6.98E-05	1.49E-04	3.71E-04	9.38E-06	1.25E-04	1.55E-04	3.60E-06	6.36E-05	6.32E-05	1.64E-05	1.64E-05	3.68E-05	2.97E-09	5.74E-08	0.00E+00	6.04E-08	0.060	0.00E+00	7.16E-04	3.64E-04
3743723758676	374372	3758676	7.26E-05	1.55E-04	3.87E-04	9.77E-06	1.30E-04	1.62E-04	3.75E-06	6.58E-05	6.54E-05	1.70E-05	1.70E-05	3.81E-05	3.09E-09	5.96E-08	0.00E+00	6.27E-08	0.063	0.00E+00	7.45E-04	3.78E-04
3741163758686	374116	3758686	2.15E-05	4.60E-05	1.15E-04	2.82E-06	3.86E-05	4.79E-05	1.11E-06	2.21E-05	2.20E-05	5.71E-06	5.71E-06	1.32E-05	9.16E-10	1.84E-08	0.00E+00	1.93E-08	0.019	0.00E+00	2.26E-04	1.15E-04
3741263758686	374126	3758686	2.23E-05	4.76E-05	1.19E-04	2.93E-06	4.00E-05	4.96E-05	1.15E-06	2.29E-05	2.27E-05	5.90E-06	5.90E-06	1.36E-05	9.48E-10	1.91E-08	0.00E+00	2.00E-08	0.020	0.00E+00	2.34E-04	1.19E-04
3741363758686	374136	3758686	2.31E-05	4.93E-05	1.23E-04	3.04E-06	4.14E-05	5.14E-05	1.19E-06	2.36E-05	2.35E-05	6.10E-06	6.10E-06	1.41E-05	9.83E-10	1.97E-08	0.00E+00	2.07E-08	0.021	0.00E+00	2.42E-04	1.24E-04
3741463758686	374146	3758686	2.40E-05	5.12E-05	1.27E-04	3.16E-06	4.30E-05	5.33E-05	1.24E-06	2.45E-05	2.43E-05	6.31E-06	6.31E-06	1.46E-05	1.02E-09	2.04E-08	0.00E+00	2.15E-08	0.021	0.00E+00	2.51E-04	1.28E-04
3741563758686	374156	3758686	2.49E-05	5.31E-05	1.32E-04	3.29E-06	4.46E-05	5.53E-05	1.28E-06	2.53E-05	2.52E-05	6.53E-06	6.53E-06	1.51E-05	1.06E-09	2.12E-08	0.00E+00	2.23E-08	0.022	0.00E+00	2.60E-04	1.33E-04
3741663758686	374166	3758686	2.58E-05	5.51E-05	1.37E-04	3.42E-06	4.63E-05	5.74E-05	1.33E-06	2.62E-05	2.61E-05	6.77E-06	6.77E-06	1.56E-05	1.10E-09	2.20E-08	0.00E+00	2.31E-08	0.023	0.00E+00	2.70E-04	1.38E-04
3741763758686	374176	3758686	2.68E-05	5.73E-05	1.43E-04	3.57E-06	4.81E-05	5.97E-05	1.38E-06	2.72E-05	2.70E-05	7.01E-06	7.01E-06	1.62E-05	1.14E-09	2.28E-08	0.00E+00	2.40E-08	0.024	0.00E+00	2.81E-04	1.43E-04
3743363758686	374336	3758686	5.70E-05	1.22E-04	3.03E-04	8.08E-06	1.02E-04	1.27E-04	2.94E-06	5.35E-05	5.31E-05	1.38E-05	1.38E-05	3.19E-05	2.42E-09	4.73E-08	0.00E+00	4.98E-08	0.050	0.00E+00	5.89E-04	2.99E-04
3743463758686	374346	3758686	6.05E-05	1.29E-04	3.22E-04	8.62E-06	1.08E-04	1.35E-04	3.12E-06	5.62E-05	5.59E-05	1.45E-05	1.45E-05	3.36E-05	2.57E-09	5.01E-08	0.00E+00	5.27E-08	0.053	0.00E+00	6.25E-04	3.17E-04
3743563758686	374356	3758686	6.43E-05	1.37E-04	3.42E-04	9.21E-06	1.15E-04	1.43E-04	3.32E-06	5.92E-05	5.88E-05	1.53E-05	1.53E-05	3.54E-05	2.74E-09	5.31E-08	0.00E+00	5.59E-08	0.056	0.00E+00	6.63E-04	3.36E-04
3743663758686	374366	3758686	6.86E-05	1.47E-04	3.65E-04	9.87E-06	1.23E-04	1.53E-04	3.54E-06	6.24E-05	6.20E-05	1.61E-05	1.61E-05	3.74E-05	2.92E-09	5.65E-08	0.00E+00	5.94E-08	0.059	0.00E+00	7.06E-04	3.57E-04
3741163758696	374116	3758696	2.15E-05	4.58E-05	1.14E-04	2.90E-06	3.85E-05	4.77E-05	1.11E-06	2.21E-05	2.20E-05	5.71E-06	5.71E-06	1.33E-05	9.12E-10	1.84E-08	0.00E+00	1.93E-08	0.019	0.00E+00	2.26E-04	1.15E-04
3741263758696	374126	3758696	2.22E-05	4.74E-05	1.18E-04	3.01E-06	3.98E-05	4.94E-05	1.15E-06	2.28E-05	2.27E-05	5.90E-06	5.90E-06	1.38E-05	9.44E-10	1.90E-08	0.00E+00	2.00E-08	0.020	0.00E+00	2.33E-04	1.19E-04
3741363758696	374136	3758696	2.30E-05	4.91E-05	1.22E-04	3.12E-06	4.12E-05	5.12E-05	1.19E-06	2.36E-05	2.35E-05	6.09E-06	6.09E-06	1.42E-05	9.78E-10	1.97E-08	0.00E+00	2.06E-08	0.021	0.00E+00	2.42E-04	1.23E-04
3741463758696	374146	3758696	2.38E-05	5.09E-05	1.27E-04	3.25E-06	4.27E-05	5.30E-05	1.23E-06	2.44E-05	2.43E-05	6.30E-06	6.30E-06	1.47E-05	1.01E-09	2.04E-08	0.00E+00	2.14E-08	0.021	0.00E+00	2.50E-04	1.28E-04
3741563758696	374156	3758696	2.47E-05	5.28E-05	1.32E-04	3.38E-06	4.43E-05	5.50E-05	1.28E-06	2.52E-05	2.51E-05	6.52E-06	6.52E-06	1.52E-05	1.05E-09	2.11E-08	0.00E+00	2.22E-08	0.022	0.00E+00	2.59E-04	1.32E-04
3741663758696	374166	3758696	2.57E-05	5.48E-05	1.37E-04	3.52E-06	4.60E-05	5.71E-05	1.32E-06	2.61E-05	2.60E-05	6.75E-06	6.75E-06	1.58E-05	1.09E-09	2.19E-08	0.00E+00	2.30E-08	0.023	0.00E+00	2.69E-04	1.37E-04
3741763758696	374176	3758696	2.66E-05	5.69E-05	1.42E-04	3.67E-06	4.78E-05	5.93E-05	1.38E-06	2.71E-05	2.69E-05	6.99E-06	6.99E-06	1.63E-05	1.13E-09	2.27E-08	0.00E+00	2.38E-08	0.024	0.00E+00	2.79E-04	1.42E-04
3743363758696	374336	3758696	5.60E-05	1.20E-04	2.98E-04	8.44E-06	1.00E-04	1.25E-04	2.89E-06	5.25E-05	5.22E-05	1.35E-05	1.35E-05	3.23E-05	2.38E-09	4.66E-08	0.00E+00	4.90E-08	0.049	0.00E+00	5.81E-04	2.94E-04
3743463758696	374346	3758696	5.94E-05	1.27E-04	3.16E-04	9.01E-06	1.07E-04	1.32E-04	3.07E-06	5.51E-05	5.48E-05	1.42E-05	1.42E-05	3.40E-05	2.53E-09	4.92E-08	0.00E+00	5.18E-08	0.052	0.00E+00	6.09E-04	3.11E-04
3743563758696	374356	3758696	6.31E-05	1.35E-04	3.36E-04	9.65E-06	1.13E-04	1.40E-04	3.26E-06	5.79E-05	5.76E-05	1.50E-05	1.50E-05	3.59E-05	2.68E-09	5.22E-08	0.00E+00	5.48E-08	0.055	0.00E+00	6.52E-04	3.29E-04
3743663758693	374366	3758693	6.77E-05	1.45E-04	3.60E-04	1.02E-05	1.21E-04	1.51E-04	3.49E-06	6.14E-05	6.10E-05	1.59E-05	1.59E-05	3.78E-05	2.88E-09	5.57E-08	0.00E+00	5.86E-08	0.059	0.00E+00	6.98E-04	3.52E-04
3742073758319	374207	3758319	1.58E-05	3.36E-05	8.38E-05	1.69E-06	2.82E-05	3.51E-05	8.14E-07	1.51E-05	1.50E-05	3.89E-06	3.89E-06	9.01E-06	6.70E-10	1.31E-08	0.00E+00	1.38E-08	0.014	0.00E+00	1.63E-04	8.30E-05
3742173758319	374217	3758319	1.63E-05	3.48E-05	8.67E-05	1.73E-06	2.92E-05	3.62E-05	8.41E-07	1.55E-05	1.54E-05	4.01E-06	4.01E-06	9.25E-06	6.93E-10	1.36E-08	0.00E+00	1.43E-08	0.014	0.00E+00	1.68E-04	8.57E-05
3742273758319	374227	3758319	1.68E-05	3.60E-05	8.96E-05	1.77E-06	3.02E-05	3.75E-05	8.70E-07	1.60E-05	1.59E-05	4.13E-06	4.13E-06	9.51E-06	7.16E-10	1.40E-08	0.00E+00	1.47E-08	0.015	0.00E+00	1.74E-04	8.86E-05
3742373758319	374237	3758319	1.74E-05	3.72E-05	9.28E-05	1.81E-06	3.13E-05	3.88E-05	9.00E-07	1.65E-05	1.64E-05	4.26E-06	4.26E-06	9.77E-06	7.41E-10	1.45E-08	0.00E+00	1.52E-08	0.015	0.00E+00	1.80E-04	9.16E-05
3742473758319	374247	3758319	1.81E-05	3.86E-05	9.61E-05	1.86E-06	3.24E-05	4.02E-05	9.32E-07	1.70E-05	1.69E-05	4.39E-06	4.39E-06	1.00E-05	7.68E-10	1.50E-08	0.00E+00	1.57E-08	0.016	0.00E+00	1.86E-04	9.48E-05
3742573758319	374257	3758319	1.87E-05	3.99E-05	9.95E-05	1.91E-06	3.35E-05	4.16E-05	9.66E-07	1.75E-05	1.74E-05	4.53E-06	4.53E-06	1.03E-05	7.95E-10	1.55E-08	0.00E+00	1.63E-08	0.016	0.00E+00	1.92E-04	9.81E-05
3742673758319	374267	3758319	1.94E-05	4.14E-05	1.03E-04	1.95E-06	3.48E-05	4.32E-05	1.00E-06	1.81E-05	1.80E-05	4.68E-06	4.68E-06	1.06E-05	8.25E-10	1.60E-08	0.00E+00	1.69E-08	0.017	0.00E+00	1.99E-04	1.02E-04
3742773758319	374277	3758319	2.01E-05	4.30E-05	1.07E-04	2.00E-06	3.61E-05	4.48E-05	1.04E-06	1.87E-05	1.86E-05	4.83E-06	4.83E-06	1.09E-05	8.55E-10	1.66E-08	0.00E+00	1.75E-08	0.017	0.00E+00	2.07E-04	1.05E-04
3742073758329	374207	3758329	1.61E-05	3.44E-05	8.57E-05	1.73E-06	2.89E-05	3.58E-05	8.32E-07	1.53E-05	1.52E-05	3.95E-06	3.95E-06	9.17E-06	6.85E-10	1.34E-08	0.00E+00	1.41E-08	0.014	0.00E+00	1.66E-04	8.47E-05
3742173758329	374217	3758329	1.67E-05	3.56E-05	8.87E-05	1.77E-06	2.99E-05	3.71E-05	8.60E-07	1.58E-05	1.57E-05	4.08E-06	4.08E-06	9.42E-06	7.09E-10	1.39E-08	0.00E+00	1.46E-08	0.015	0.00E+00	1.72E-04	8.76E-05
3742273758329	374227	3758329	1.72E-05	3.68E-05	9.18E-05	1.81E-06	3.09E-05	3.84E-05	8.91E-07	1.63E-05	1.62E-05	4.20E-06	4.20E-06	9.68E-06	7.33E-10	1.43E-08	0.00E+00	1.51E-08	0.015	0.00E+00	1.78E-04	9.06E-05
3742373758329	374237	3758329	1.79E-05	3.81E-05	9.50E-05	1.86E-06	3.20E-05	3.97E-05	9.22E-07	1.68E-05	1.67E-05	4.33E-06	4.33E-06	9.96E-06	7.59E-10	1.48E-08	0.00E+00	1.56E-08	0.016	0.00E+00	1.84E-04	9.37E-05
3742473758329	374247	3758329	1.85E-05	3.95E-05	9.85E-05	1.90E-06	3.32E-05	4.12E-05	9.56E-07	1.73E-05	1.72E-05	4.47E-06	4.47E-06	1.03E-05	7.87E-10	1.54E-08	0.00E+00	1.61E-08	0.016	0.00E+00	1.90E-04	9.70E-05
3742573758329	374257	3758329	1.92E-05	4.10E-05	1.02E-04	1.95E-06	3.44E-05	4.27E-05	9.91E-07	1.79E-05	1.78E-05	4.62E-06	4.62E-06	1.05E-05	8.16E-10	1.59E-08	0.00E+00	1.67E-08	0.017	0.00E+00	1.97E-04	1.00E-04
3742673758329	374267	3758329	1.99E-05	4.25E-05	1.06E-04	2.00E-06	3.57E-05	4.43E-05	1.03E-06	1.85E-05	1.84E-05	4.77E-06	4.77E-06	1.08E-05	8.47E-10	1.64E-08	0.00E+00	1.73E-08	0.017	0.00E+00	2.04E-04	1.04E-04
3742773758329	374277	3758329	2.07E-05	4.41E-05	1.10E-04	2.05E-06	3.71E-05	4.60E-05	1.07E-06	1.91E-05	1.90E-05	4.93E-06	4.93E-06	1.12E-05	8.79E-10	1.70E-08	0.00E+00	1.79E-08	0.018	0.00E+00	2.12E-04	1.08E-04
3742873758329	374287	3758329	2.15E-05	4.58E-05	1.14E-04	2.10E-06	3.85E-05	4.78E-05	1.11E-06	1.97E-05	1.96E-05	5.09E-06	5.09E-06	1.15E-05	9.13E-10	1.77E-08	0.00E+00	1.86E-08	0.019	0.00E+00	2.20E-04	1.12E-04
3742973758329	374297	3758329	2.23E-05	4.76E-05	1.19E-04	2.15E-06	4.00E-05	4.96E-05	1.15E-06	2.04E-05	2.03E-05	5.27E-06	5.27E-06	1.18E-05	9.49E-10	1.83E-08	0.00E+00	1.93E-08	0.019	0.00E+00	2.28E-04	1.16E-04
3743073758329	374307	3758329	2.32E-05	4.96E-05	1.23E-04	2.21E-06	4.16E-05	5.16E-05	1.20E-06	2.11E-05	2.10E-05	5.45E-06	5.45E-06	1.22E-05	9.87E-10	1.90E-08	0.00E+00	2.00E-08	0.020	0.00E+00	2.37E-04	1.21E-04
3743173758329	374317	3758329	2.42E-05	5.16E-05	1.29E-04	2.26E-06	4.33E-05	5.37E-05	1.25E-06	2.19E-05	2.17E-05	5.64E-06	5.64E-06	1.26E-05	1.03E-09	1.98E-08	0.00E+00	2.08E-08	0.021	0.00E+00	2.47E-04	1.26E-04
3743273758329	374327	3758329	2.52E-05	5.37E-05	1.34E-04	2.32E-06	4.51E-05	5.60E-05	1.30E-06	2.26E-05	2.25E-05	5.84E-06	5.84E-06	1.30E-05	1.07E-09	2.06E-08	0.00E+00	2.16E-08	0.022	0.00E+00	2.56E-04	1.31E-04
3743373758329	374337	3758329	2.62E-05	5.60E-05	1.39E-04	2.38E-06	4.70E-05	5.83E-05	1.35E-06	2.34E-05	2.33E-05	6.05E-06	6.05E-06	1.34E-05	1.11E-09	2.14E-08	0.00E+00	2.25E-08	0.022	0.00E+00	2.67E-04	1.36E-04
3743473758329	374347	3758329	2.73E-05	5.84E-05	1.45E-04	2.44E-06	4.90E-05	6.08E-05	1.41E-06	2.43E-05	2.42E-05	6.27E-06	6.27E-06	1.38E-05	1.16E-09	2.22E-08	0.00E+00	2.34E-08	0.023	0.00E+00	2.78E-04	1.42E-04
3743573758329	374357	3758329	2.85E-05	6.09E-05	1.52E-04	2.50E-06	5.12E-05	6.35E-05	1.47E-06	2.52E-05	2.50E-05	6.50E-06	6.50E-06	1.42E-05	1.21E-09	2.32E-08	0.00E+00	2.44E-08	0.024	0.00E+00	2.90E-04	1.48E-04
3743673758329	374367	3758329	2.98E-05	6.37E-05	1.59E-04	2.56E-06	5.35E-05	6.63E-05	1.54E-06	2.61E-05	2.60E-05	6.75E-06	6.75E-06	1.47E-05	1.27E-09	2.41E-08	0.00E+00	2.54E-08	0.025	0.00E+00	3.02E-04	1.54E-04
3742073758339	374207	3758339	1.65E-05	3.52E-05	8.77E-05	1.76E-06	2.95E-05	3.67E-05	8.51E-07	1.56E-05	1.55E-05	4.02E-06	4.02E-06	9.33E-06	7.01E-10	1.37E-08	0.00E+00	1.44E-08	0.014	0.00E+00	1.70E-04	8.65E-05
3742173758339	374217	3758339	1.71E-05	3.64E-05	9.07E-05	1.81E-06	3.06E-05	3.79E-05	8.81E-07	1.61E-05	1.60E-05	4.15E-06	4.15E-06	9.59E-06	7.25E-10	1.42E-08	0.00E+00	1.49E-08	0.015	0.00E+00	1.76E-04	8.95E-05
3742273758339	374227	3758339	1.77E-05	3.77E-05	9.40E-05	1.85E-06	3.17E-05	3.93E-05	9.12E-07	1.66E-05	1.65E-05	4.28E-06	4.28E-06	9.87E-06	7.51E-10	1.46E-08	0.00E+00	1.54E-08	0.015	0.00E+00	1.82E-04	9.26E-05
3742373758339	374237	3758339	1.84E-05	3.91E-05	9.74E-05	1.90E-06	3.28E-05	4.07E-05	9.45E-07	1.71E-05	1.71E-05	4.41E-06	4.41E-06	1.02E-05	7.78E-10	1.51E-08	0.00E+00	1.59E-08	0.016	0.00E+00	1.88E-04	9.59E-05
3742473758339	374247	3758339	1.90E-05	4.05E-05	1.01E-04	1.95E-06	3.40E-05	4.22E-05	9.80E-07	1.76E-05	1.75E-05	4.55E-06	4.55E-06	1.04E-05	8.07E-10	1.57E-08	0.00E+00	1.65E-08	0.016	0.00E+00	1.95E-04	9.93E-05
3742573758339	374257	3758339	1.97E-05	4.20E-05	1.05E-04	2.00E-06	3.53E-05	4.38E-05	1.02E-06	1.82E-05	1.81E-05	4.70E-06	4.70E-06	1.08E-05	8.37E-10	1.62E-08	0.00E+00	1.71E-08	0.017	0.00E+00	2.02E-04	1.03E-04
3742673758339	374267	3758339	2.04E-05	4.37E-05	1.09E-04	2.05E-06	3.67E-05	4.55E-05	1.06E-06	1.88E-05	1.87E-05	4.86E-06	4.86E-06	1.11E-05	8.69E-10	1.68E-08	0.00E+00	1.77E-08	0.018	0.00E+00	2.10E-04	1.07E-04
3742773758339	374277	3758339	2.12E-05	4.54E-05	1.13E-04	2.11E-06	3.81E-05	4.73E-05	1.10E-06	1.95E-05	1.94E-05	5.03E-06	5.03E-06	1.14E-05	9.03E-10	1.75E-08	0.00E+00	1.84E-08	0.018	0.00E+00	2.18E-04	1.11E-04
3742873758339	374287	3758339	2.21E-05	4.71E-05	1.17E-04	2.16E-06	3.96E-05	4.91E-05	1.14E-06	2.01E-05	2.00E-05	5.20E-06	5.20E-06	1.17E-05	9.39E-10	1.81E-08	0.00E+00	1.91E-08	0.019	0.00E+00	2.26E-04	1.15E-04
3742973758339	374297	3758339	2.30E-05	4.90E-05	1.22E-04	2.21E-06	4.12E-05	5.11E-05	1.19E-06	2.08E-05	2.07E-05	5.38E-06	5.38E-06	1.21E-05	9.77E-10	1.88E-08	0.00E+00	1.98E-08	0.020	0.00E+00	2.35E-04	1.20E-04
3743073758339	374307	3758339	2.39E-05	5.11E-05	1.27E-04	2.27E-06	4.29E-05	5.32E-05	1.23E-06	2.16E-05	2.14E-05	5.57E-06	5.57E-06	1.25E-05	1.02E-09	1.96E-08	0.00E+00	2.06E-08	0.021	0.00E+00	2.44E-04	1.24E-04
3743173758339	374317	3758339	2.49E-05	5.32E-05	1.33E-04	2.33E-06	4.47E-05	5.54E-05	1.29E-06	2.24E-05	2.22E-05	5.77E-06	5.77E-06	1.29E-05	1.06E-09	2.03E-08	0.00E+00	2.14E-08	0.021	0.00E+00	2.54E-04	1.29E-04
3743273758339	374327	3758339	2.60E-05	5.55E-05	1.38E-04	2.39E-06	4.66E-05	5.78E-05	1.34E-06	2.32E-05	2.30E-05	5.98E-06	5.98E-06	1.33E-05	1.10E-09	2.12E-08	0.00E+00	2.23E-08	0.022	0.00E+00	2.65E-04	1.35E-04
3743373758339	374337	3758339	2.71E-05	5

			SWBuilding Construction	SWDemolition	SWGrading	EYBuilding Construction	SWPaving	SWGrading	SWArchitectural Coating	NBBuilding Construction	NBBuilding Construction	NBArchitectural Coating	NBArchitectural Coating	RWBuilding Construction	Child Risk					Overlapping Phases - Maximum Gl		
Unique Identifier	X (UTM)	Y (UTM)	2026	2026	2026	2026	2027	2027	2027	2026	2027	2026	2027	2026	3rd Trimester	0<2	2<16	Total	per million	2025	2026	2027
3743373758375	374337	3758375	3.08E-05	6.58E-05	1.64E-04	2.73E-06	5.52E-05	6.85E-05	1.59E-06	2.62E-05	2.61E-05	6.77E-06	6.77E-06	1.50E-05	1.31E-09	2.47E-08	0.00E+00	2.61E-08	0.026	0.00E+00	3.11E-04	1.58E-04
3743473758375	374347	3758375	3.23E-05	6.90E-05	1.72E-04	2.81E-06	5.79E-05	7.19E-05	1.67E-06	2.73E-05	2.71E-05	7.05E-06	7.05E-06	1.56E-05	1.37E-09	2.59E-08	0.00E+00	2.73E-08	0.027	0.00E+00	3.26E-04	1.66E-04
3743573758375	374357	3758375	3.40E-05	7.25E-05	1.81E-04	2.89E-06	6.09E-05	7.55E-05	1.75E-06	2.84E-05	2.83E-05	7.34E-06	7.34E-06	1.61E-05	1.44E-09	2.71E-08	0.00E+00	2.86E-08	0.029	0.00E+00	3.42E-04	1.74E-04
3743673758375	374367	3758375	3.57E-05	7.63E-05	1.90E-04	2.97E-06	6.40E-05	7.95E-05	1.84E-06	2.96E-05	2.94E-05	7.64E-06	7.64E-06	1.67E-05	1.52E-09	2.84E-08	0.00E+00	3.00E-08	0.030	0.00E+00	3.59E-04	1.82E-04
3742073758389	374207	3758389	1.86E-05	3.97E-05	9.89E-05	1.96E-06	3.33E-05	4.14E-05	9.60E-07	1.70E-05	1.69E-05	4.40E-06	4.40E-06	1.02E-05	7.91E-10	1.53E-08	0.00E+00	1.61E-08	0.016	0.00E+00	1.91E-04	9.70E-05
3742173758389	374217	3758389	1.93E-05	4.12E-05	1.03E-04	2.01E-06	3.46E-05	4.30E-05	9.97E-07	1.76E-05	1.75E-05	4.54E-06	4.54E-06	1.05E-05	8.21E-10	1.59E-08	0.00E+00	1.67E-08	0.017	0.00E+00	1.98E-04	1.01E-04
3742273758389	374227	3758389	2.01E-05	4.28E-05	1.07E-04	2.07E-06	3.60E-05	4.46E-05	1.04E-06	1.82E-05	1.81E-05	4.70E-06	4.70E-06	1.08E-05	8.53E-10	1.65E-08	0.00E+00	1.73E-08	0.017	0.00E+00	2.05E-04	1.04E-04
3742373758389	374237	3758389	2.09E-05	4.46E-05	1.11E-04	2.13E-06	3.74E-05	4.64E-05	1.08E-06	1.88E-05	1.87E-05	4.85E-06	4.85E-06	1.12E-05	8.87E-10	1.71E-08	0.00E+00	1.80E-08	0.018	0.00E+00	2.13E-04	1.08E-04
3742473758389	374247	3758389	2.17E-05	4.64E-05	1.16E-04	2.19E-06	3.89E-05	4.83E-05	1.12E-06	1.95E-05	1.93E-05	5.02E-06	5.02E-06	1.15E-05	9.23E-10	1.77E-08	0.00E+00	1.87E-08	0.019	0.00E+00	2.22E-04	1.13E-04
3742573758389	374257	3758389	2.26E-05	4.83E-05	1.20E-04	2.26E-06	4.06E-05	5.03E-05	1.17E-06	2.01E-05	2.00E-05	5.20E-06	5.20E-06	1.19E-05	9.62E-10	1.84E-08	0.00E+00	1.94E-08	0.019	0.00E+00	2.31E-04	1.17E-04
3742673758389	374267	3758389	2.36E-05	5.03E-05	1.25E-04	2.32E-06	4.23E-05	5.25E-05	1.22E-06	2.09E-05	2.07E-05	5.38E-06	5.38E-06	1.23E-05	1.00E-09	1.92E-08	0.00E+00	2.02E-08	0.020	0.00E+00	2.40E-04	1.22E-04
3742773758389	374277	3758389	2.46E-05	5.25E-05	1.31E-04	2.39E-06	4.41E-05	5.47E-05	1.27E-06	2.16E-05	2.15E-05	5.58E-06	5.58E-06	1.27E-05	1.05E-09	2.00E-08	0.00E+00	2.10E-08	0.021	0.00E+00	2.50E-04	1.27E-04
3742873758389	374287	3758389	2.57E-05	5.49E-05	1.37E-04	2.46E-06	4.61E-05	5.72E-05	1.33E-06	2.24E-05	2.23E-05	5.79E-06	5.79E-06	1.31E-05	1.09E-09	2.08E-08	0.00E+00	2.19E-08	0.022	0.00E+00	2.61E-04	1.33E-04
3742973758389	374297	3758389	2.69E-05	5.74E-05	1.43E-04	2.53E-06	4.82E-05	5.98E-05	1.39E-06	2.33E-05	2.31E-05	6.01E-06	6.01E-06	1.36E-05	1.14E-09	2.17E-08	0.00E+00	2.29E-08	0.023	0.00E+00	2.73E-04	1.38E-04
3743073758389	374307	3758389	2.81E-05	6.01E-05	1.50E-04	2.61E-06	5.04E-05	6.26E-05	1.45E-06	2.42E-05	2.40E-05	6.24E-06	6.24E-06	1.40E-05	1.20E-09	2.27E-08	0.00E+00	2.39E-08	0.024	0.00E+00	2.85E-04	1.45E-04
3743173758389	374317	3758389	2.95E-05	6.29E-05	1.57E-04	2.69E-06	5.28E-05	6.56E-05	1.52E-06	2.51E-05	2.50E-05	6.48E-06	6.48E-06	1.45E-05	1.25E-09	2.37E-08	0.00E+00	2.49E-08	0.025	0.00E+00	2.98E-04	1.51E-04
3743273758389	374327	3758389	3.09E-05	6.60E-05	1.64E-04	2.77E-06	5.54E-05	6.88E-05	1.60E-06	2.61E-05	2.60E-05	6.74E-06	6.74E-06	1.51E-05	1.31E-09	2.48E-08	0.00E+00	2.61E-08	0.026	0.00E+00	3.12E-04	1.59E-04
3743373758389	374337	3758389	3.25E-05	6.93E-05	1.73E-04	2.85E-06	5.82E-05	7.22E-05	1.68E-06	2.72E-05	2.70E-05	7.02E-06	7.02E-06	1.56E-05	1.38E-09	2.60E-08	0.00E+00	2.73E-08	0.027	0.00E+00	3.27E-04	1.66E-04
3743473758389	374347	3758389	3.41E-05	7.29E-05	1.82E-04	2.94E-06	6.12E-05	7.60E-05	1.76E-06	2.83E-05	2.81E-05	7.31E-06	7.31E-06	1.62E-05	1.45E-09	2.72E-08	0.00E+00	2.87E-08	0.029	0.00E+00	3.43E-04	1.74E-04
3743573758389	374357	3758389	3.60E-05	7.68E-05	1.91E-04	3.02E-06	6.45E-05	8.00E-05	1.86E-06	2.95E-05	2.93E-05	7.62E-06	7.62E-06	1.67E-05	1.53E-09	2.86E-08	0.00E+00	3.01E-08	0.030	0.00E+00	3.61E-04	1.83E-04
3743673758389	374367	3758389	3.79E-05	8.10E-05	2.02E-04	3.11E-06	6.80E-05	8.44E-05	1.96E-06	3.08E-05	3.06E-05	7.95E-06	7.95E-06	1.74E-05	1.61E-09	3.00E-08	0.00E+00	3.16E-08	0.032	0.00E+00	3.80E-04	1.93E-04
3742073758399	374207	3758399	1.91E-05	4.08E-05	1.02E-04	2.00E-06	3.42E-05	4.25E-05	9.86E-07	1.74E-05	1.73E-05	4.49E-06	4.49E-06	1.04E-05	8.12E-10	1.57E-08	0.00E+00	1.65E-08	0.016	0.00E+00	1.96E-04	9.95E-05
3742173758399	374217	3758399	1.98E-05	4.24E-05	1.06E-04	2.05E-06	3.56E-05	4.41E-05	1.02E-06	1.80E-05	1.79E-05	4.64E-06	4.64E-06	1.07E-05	8.43E-10	1.63E-08	0.00E+00	1.71E-08	0.017	0.00E+00	2.03E-04	1.03E-04
3742273758399	374227	3758399	2.06E-05	4.40E-05	1.10E-04	2.12E-06	3.70E-05	4.59E-05	1.06E-06	1.86E-05	1.85E-05	4.79E-06	4.79E-06	1.11E-05	8.77E-10	1.69E-08	0.00E+00	1.78E-08	0.018	0.00E+00	2.11E-04	1.07E-04
3742373758399	374237	3758399	2.15E-05	4.58E-05	1.14E-04	2.18E-06	3.85E-05	4.77E-05	1.11E-06	1.92E-05	1.91E-05	4.96E-06	4.96E-06	1.14E-05	9.13E-10	1.75E-08	0.00E+00	1.84E-08	0.018	0.00E+00	2.19E-04	1.11E-04
3742473758399	374247	3758399	2.24E-05	4.77E-05	1.19E-04	2.24E-06	4.01E-05	4.97E-05	1.15E-06	1.99E-05	1.98E-05	5.13E-06	5.13E-06	1.18E-05	9.50E-10	1.82E-08	0.00E+00	1.92E-08	0.019	0.00E+00	2.28E-04	1.16E-04
3742573758399	374257	3758399	2.33E-05	4.98E-05	1.24E-04	2.31E-06	4.18E-05	5.18E-05	1.20E-06	2.06E-05	2.05E-05	5.31E-06	5.31E-06	1.22E-05	9.91E-10	1.89E-08	0.00E+00	1.99E-08	0.020	0.00E+00	2.37E-04	1.21E-04
3742673758399	374267	3758399	2.43E-05	5.19E-05	1.29E-04	2.38E-06	4.36E-05	5.41E-05	1.26E-06	2.13E-05	2.12E-05	5.51E-06	5.51E-06	1.26E-05	1.03E-09	1.97E-08	0.00E+00	2.08E-08	0.021	0.00E+00	2.47E-04	1.26E-04
3742773758399	374277	3758399	2.54E-05	5.42E-05	1.35E-04	2.45E-06	4.55E-05	5.65E-05	1.31E-06	2.21E-05	2.20E-05	5.71E-06	5.71E-06	1.30E-05	1.08E-09	2.06E-08	0.00E+00	2.16E-08	0.022	0.00E+00	2.58E-04	1.31E-04
3742873758399	374287	3758399	2.66E-05	5.67E-05	1.41E-04	2.53E-06	4.76E-05	5.91E-05	1.37E-06	2.29E-05	2.28E-05	5.92E-06	5.92E-06	1.34E-05	1.13E-09	2.14E-08	0.00E+00	2.26E-08	0.023	0.00E+00	2.69E-04	1.37E-04
3742973758399	374297	3758399	2.78E-05	5.93E-05	1.48E-04	2.61E-06	4.98E-05	6.18E-05	1.44E-06	2.38E-05	2.37E-05	6.15E-06	6.15E-06	1.39E-05	1.18E-09	2.24E-08	0.00E+00	2.36E-08	0.024	0.00E+00	2.81E-04	1.43E-04
3743073758399	374307	3758399	2.91E-05	6.22E-05	1.55E-04	2.69E-06	5.22E-05	6.48E-05	1.50E-06	2.48E-05	2.46E-05	6.39E-06	6.39E-06	1.44E-05	1.24E-09	2.34E-08	0.00E+00	2.46E-08	0.025	0.00E+00	2.94E-04	1.50E-04
3743173758399	374317	3758399	3.06E-05	6.52E-05	1.63E-04	2.77E-06	5.48E-05	6.80E-05	1.58E-06	2.57E-05	2.56E-05	6.65E-06	6.65E-06	1.49E-05	1.30E-09	2.45E-08	0.00E+00	2.58E-08	0.026	0.00E+00	3.08E-04	1.57E-04
3743263758399	374326	3758399	3.19E-05	6.82E-05	1.70E-04	2.84E-06	5.73E-05	7.11E-05	1.65E-06	2.67E-05	2.65E-05	6.89E-06	6.89E-06	1.54E-05	1.36E-09	2.55E-08	0.00E+00	2.69E-08	0.027	0.00E+00	3.22E-04	1.63E-04
3743373758399	374337	3758399	3.38E-05	7.21E-05	1.80E-04	2.94E-06	6.05E-05	7.51E-05	1.74E-06	2.79E-05	2.77E-05	7.21E-06	7.21E-06	1.60E-05	1.44E-09	2.69E-08	0.00E+00	2.83E-08	0.028	0.00E+00	3.40E-04	1.72E-04
3743473758399	374347	3758399	3.56E-05	7.59E-05	1.89E-04	3.03E-06	6.38E-05	7.91E-05	1.84E-06	2.91E-05	2.89E-05	7.51E-06	7.51E-06	1.66E-05	1.51E-09	2.82E-08	0.00E+00	2.97E-08	0.030	0.00E+00	3.57E-04	1.81E-04
3743573758399	374357	3758399	3.75E-05	8.01E-05	2.00E-04	3.13E-06	6.73E-05	8.35E-05	1.94E-06	3.04E-05	3.02E-05	7.84E-06	7.84E-06	1.72E-05	1.60E-09	2.97E-08	0.00E+00	3.13E-08	0.031	0.00E+00	3.76E-04	1.91E-04
3743673758399	374367	3758399	3.96E-05	8.46E-05	2.11E-04	3.22E-06	7.11E-05	8.82E-05	2.05E-06	3.17E-05	3.15E-05	8.18E-06	8.18E-06	1.79E-05	1.69E-09	3.12E-08	0.00E+00	3.29E-08	0.033	0.00E+00	3.96E-04	2.01E-04
3742073758408	374207	3758408	4.17E-05	1.04E-04	2.03E-06	3.51E-05	8.25E-05	1.01E-06	1.77E-05	1.76E-05	4.58E-06	4.58E-06	1.08E-05	8.31E-10	1.66E-08	0.00E+00	1.69E-08	0.017	0.00E+00	1.02E-04	1.02E-04	1.02E-04
3742173758406	374217	3758406	2.02E-05	4.32E-05	1.08E-04	2.09E-06	3.62E-05	4.50E-05	1.04E-06	1.82E-05	1.81E-05	4.71E-06	4.71E-06	1.09E-05	8.59E-10	1.65E-08	0.00E+00	1.74E-08	0.017	0.00E+00	2.07E-04	1.05E-04
3742273758406	374227	3758406	2.10E-05	4.49E-05	1.12E-04	2.15E-06	3.77E-05	4.68E-05	1.09E-06	1.89E-05	1.87E-05	4.87E-06	4.87E-06	1.12E-05	8.94E-10	1.72E-08	0.00E+00	1.81E-08	0.018	0.00E+00	2.15E-04	1.09E-04
3742373758409	374237	3758409	2.21E-05	4.72E-05	1.17E-04	2.23E-06	3.96E-05	4.91E-05	1.14E-06	1.96E-05	1.95E-05	5.07E-06	5.07E-06	1.16E-05	9.39E-10	1.80E-08	0.00E+00	1.89E-08	0.019	0.00E+00	2.25E-04	1.14E-04
3742473758406	374247	3758406	2.28E-05	4.87E-05	1.21E-04	2.28E-06	4.09E-05	5.08E-05	1.18E-06	2.02E-05	2.01E-05	5.21E-06	5.21E-06	1.20E-05	9.70E-10	1.86E-08	0.00E+00	1.95E-08	0.020	0.00E+00	2.33E-04	1.18E-04
3742673758406	374267	3758406	2.48E-05	5.31E-05	1.32E-04	2.42E-06	4.46E-05	5.53E-05	1.28E-06	2.17E-05	2.15E-05	5.60E-06	5.60E-06	1.28E-05	1.06E-09	2.01E-08	0.00E+00	2.12E-08	0.021	0.00E+00	2.53E-04	1.28E-04
3742773758407	374277	3758407	2.61E-05	5.56E-05	1.39E-04	2.50E-06	4.67E-05	5.80E-05	1.35E-06	2.25E-05	2.24E-05	5.82E-06	5.82E-06	1.32E-05	1.11E-09	2.10E-08	0.00E+00	2.22E-08	0.022	0.00E+00	2.64E-04	1.34E-04
3742873758407	374287	3758407	2.73E-05	5.82E-05	1.45E-04	2.58E-06	4.89E-05	6.07E-05	1.41E-06	2.34E-05	2.32E-05	6.04E-06	6.04E-06	1.37E-05	1.16E-09	2.20E-08	0.00E+00	2.31E-08	0.023	0.00E+00	2.76E-04	1.40E-04
3742973758407	374297	3758407	2.86E-05	6.10E-05	1.52E-04	2.66E-06	5.12E-05	6.36E-05	1.47E-06	2.43E-05	2.42E-05	6.27E-06	6.27E-06	1.42E-05	1.21E-09	2.30E-08	0.00E+00	2.42E-08	0.024	0.00E+00	2.89E-04	1.47E-04
3743073758407	374307	3758407	3.00E-05	6.40E-05	1.59E-04	2.75E-06	5.37E-05	6.67E-05	1.55E-06	2.53E-05	2.51E-05	6.52E-06	6.52E-06	1.47E-05	1.27E-09	2.40E-08	0.00E+00	2.53E-08	0.025	0.00E+00	3.03E-04	1.54E-04
3743173758406	374317	3758406	3.13E-05	6.69E-05	1.67E-04	2.82E-06	5.62E-05	6.98E-05	1.62E-06	2.62E-05	2.61E-05	6.77E-06	6.77E-06	1.52E-05	1.33E-09	2.51E-08	0.00E+00	2.64E-08	0.026	0.00E+00	3.16E-04	1.60E-04
3743253758406	374325	3758406	3.26E-05	6.97E-05	1.74E-04	2.89E-06	5.85E-05	7.26E-05	1.68E-06	2.71E-05	2.69E-05	6.99E-06	6.99E-06	1.56E-05	1.39E-09	2.60E-08	0.00E+00	2.74E-08	0.027	0.00E+00	3.28E-04	1.67E-04
3743373758406	374337	3758406	3.47E-05	7.41E-05	1.85E-04	3.01E-06	6.22E-05	7.72E-05	1.79E-06	2.84E-05	2.83E-05	7.34E-06	7.34E-06	1.63E-05	1.48E-09	2.76E-08	0.00E+00	2.90E-08	0.029	0.00E+00	3.49E-04	1.77E-04
3743473758406	374347	3758406	3.66E-05	7.82E-05	1.95E-04	3.10E-06	6.56E-05	8.14E-05	1.89E-06	2.97E-05	2.95E-05	7.66E-06	7.66E-06	1.69E-05	1.56E-09	2.90E-08	0.00E+00	3.05E-08	0.031	0.00E+00	3.67E-04	1.86E-04
3743593758409	374359	3758409	3.96E-05	8.46E-05	2.11E-04	3.25E-06	7.10E-05	8.81E-05	2.05E-06	3.15E-05	3.13E-05	8.13E-06	8.13E-06	1.79E-05	1.68E-09	3.12E-08	0.00E+00	3.29E-08	0.033	0.00E+00	3.96E-04	2.01E-04
3743673758409	374367	3758409	4.15E-05	8.85E-05	2.21E-04	3.34E-06	7.43E-05	9.25E-05	2.14E-06	3.29E-05	3.28E-05	8.42E-06	8.42E-06	1.85E-05	1.76E-09	3.25E-08	0.00E+00	3.43E-08	0.034	0.00E+00	4.13E-04	2.10E-04
3744063758005	374406	3758005	1.16E-05	2.48E-05	6.18E-05	1.17E-06	2.08E-05	2.58E-05	5.99E-07	1.21E-05	1.20E-05	3.12E-06	3.12E-06	7.21E-06	4.94E-10	9.96E-09	0.00E+00	1.04E-08	0.010	0.00E+00	1.22E-04	6.24E-05
3744163758005	374416	3758005	1.18E-05	2.52E-05	6.27E-05	1.18E-06	2.11E-05	2.62E-05	6.09E-07	1.23E-05	1.22E-05	3.17E-06	3.17E-06	7.32E-06	5.01E-10	1.01E-08	0.00E+00	1.06E-08	0.011	0.00E+00	1.24E-04	6.34E-05
3744263758005	374426	3758005	1.20E-05	2.56E-05	6.37E-05	1.20E-06	2.15E-05	2.66E-05	6.18E-07	1.25E-05	1.24E-05	3.22E-06	3.22E-06	7.42E-06	5.09E-10	1.03E-08	0.00E+00	1.08E-08	0.011	0.00E+00	1.26E-04	6.43E-05
3744363758005	374436	3758005	1.22E-05	2.60E-05	6.47E-05	1.21E-06	2.18E-05	2.71E-05	6.28E-07	1.27E-05	1.26E-05	3.27E-06	3.27E-06	7.54E-06	5.17E-10	1.04E-08	0.00E+00	1.09E-08	0.011	0.00E+00	1.28E-04	6.53E-05
3744463758005	374446	3758005	1.24E-05	2.64E-05	6.57E-05	1.22E-06	2.21E-05	2.75E-05	6.38E-07	1.28E-05	1.28E-05	3.32E-06	3.32E-06	7.65E-06	5.25E-10	1.06E-08	0.00E+00	1.11E-08	0.011	0.00E+00	1.29E-04	6.64E-05
3744563758005	374456	3758005	1.25E-05	2.68E-05	6.68E-05	1.24E-06	2.25E-05	2.79E-05	6.48E-07	1.30E-05	1.30E-05	3.37E-06	3.37E-06	7.76E-06	5.33E-10	1.07E-08	0.00E+00	1.13E-08	0.011	0.00E+00	1.31E-04	6.74E-05
3744663758005	374466	3758005	1.27E-05	2.72E-05	6.78E-05	1.25E-06	2.28E-05	2.83E-05	6.58E-07	1.32E-05	1.32E-05	3.42E-06	3.42E-06	7.88E-06	5.42E-10	1.09E-08	0.00E+00	1.15E-08	0.011	0.00E+00	1.34E-04	6.84E-05
3744763758005	374476	3758005	1.29E-05	2.76E-05	6.88E-05	1.26E-06	2.32E-05	2.88E-05	6.68E-07	1.34E-05	1.34E-05	3.47E-06	3.47E-06	7.99E-06	5.50E-10	1.11E-08	0.00E+00	1.16E-08	0.012	0.00E+00	1.36E-04	6.95E-05
3744863758005	374486	3758005	1.31E-05	2.80E-05	6.99E-05	1.28E-06	2.35E-05	2.92E-05	6.78E-07	1.36E-05	1.36E-05	3.52E-06	3.52E-06	8.11E-06	5.58E-10	1.12E-08	0.00E+00	1.18E-08	0.012	0.00E+00	1.38E-04	7.05E-05
3744963758005	374496	3758005	1.33E-05	2.85E-05	7.09E-05	1.29E-06	2.39E-05	2.97E-05	6.88E-07	1.38E-05	1.38E-05	3.57E-06	3.57E-06	8.23E-06	5.67E-10	1.14E-08	0.00E+00	1.20E-08	0.012	0.00E+00	1.40E-04	7.16E-05
3745063758005	374506	3758005	1.35E-05	2.89E-05	7.20E-05	1.31E-06	2.43E-05	3.01E-05	6.99E-07	1.40E-05	1.40E-05	3.62E-06	3.62E-06	8.35E-06	5.75E-10	1.16E-08	0.00E+00	1.22E-08	0.012	0.00E+00	1.42E-04	7.26E-05
3745163758005	374516	3758005	1.37E-05	2.93E-05	7.30E-05	1.32E-06	2.46E-05	3.05E-05	7.09E-07	1.42E-05	1.42E-05	3.68E-06	3.68E-06	8.47E-06	5.84E-10	1.18E-08	0.00E+00	1.23E-08	0.012	0.00E+00	1.44E-04	7.37E-05
3745463758005	374546	3758005	1.43E-05	3.06E-05	7.62E-05	1.36E-06	2.57E-05	3.19E-05	7.40E-07	1.49E-05	1.48E-05	3.84E-06	3.84E-06	8.84E-06	6.09E-10	1.23E-08	0.00E+00	1.29E-08	0.013	0.00E+00	1.50E-04	7.69E-05
3745563758005	374556	3758005	1.45E-05	3.10E-05	7.73E-05	1.37E-06	2.60E-05	3.23E-05	7.50E-07	1.51E-05	1.50E-05	3.90E-06	3.90E-06	8.97E-06	6.18E-10	1.24E-08	0.00E+00	1.31E-08	0.013	0.00E+00	1.52E-04	7.80E-05
3745663758005	374566	3758005	1.47E-05	3.14E-05	7.83E-05	1.39E-06	2.64E-05	3.28E-05	7.60E-07	1.53E-05	1.52E-05	3.95E-06	3.95E-06	9.10E-06	6.26E-10	1.26E-08	0.00E+00	1.32E-08	0.013	0.00E+00	1.54E-04	7.91E-05
3745763758005	374576	3758005	1.49E-05	3.19E-05	7.94E-05	1.40E-06	2.68E-05	3.32E-05	7.70E-07	1.55E-05	1.54E-05	4.01E-06	4.01E-06	9.24E-06	6.34E-10	1.28E-08	0.00E+00	1.34E-08	0.013	0.00E+00	1.56E-04	8.02E-05
3745863758005	374586	3758005	1.51E-05	3.23E-05	8.04E-05	1.42E-06	2.71E-05	3.36E-05	7.81E-07	1.57E-05	1.56E-05	4.06E-06	4.06E-06	9.35E-06	6.43E-10	1.30E-08	0.00E+00	1.36E-08	0.014	0.00E+00	1.58E-04	8.12E-05
3745963758005	374596	3758005	1.53E-05	3.27E-05	8.15E-05	1.43E-06	2.74E-05	3.41E-05	7.91E-07	1.60E-05	1.59E-05	4.12E-06	4.12E-06	9.48E-06	6.51E-10	1.31E-08	0.00E+00	1.38E-08	0.014	0.00E+00	1.60E-04	8.23E-05
3746063758005	374606	3758005	1.55E-05	3.31E-05	8.25E-05	1.44E-06	2.78E-05	3.45E-05	8.00E-07	1.62E-05	1.61E-05	4.17E-06	4.17E-06	9.61E-06	6.59E-10	1.33E-08	0.00E+00	1.40E-08	0.014	0.00E+00	1.62E-04	8.33E-05
3746163758005	374616	3758005	1.57E-05	3.35E-05	8.35E-05	1.46E-06	2.81E-05	3.49E-05	8.10E-07	1.64E-05	1.63E-05	4.23E-06	4.23E-06	9.74E-06	6.67E-10	1.35E-08	0.00E+00	1.41E-08	0.014	0.00E+00	1.64E-04	8.44E-05
3746263758005	374626	3758005	1.59E-05	3.39E-05	8.44E-05	1.47E-06	2.85E-05	3.53E-05	8.20E-07	1.66E-05	1.65E-05	4.29E-06	4.29E-06	9.87E-06	6.75E-10	1.36E-08	0.00E+00	1.43E-08	0.014	0.00E+00	1.66E-04	8.54E-05
3746363758005	374636	3758005	1.60E-05	3.43E-05	8.54E-05	1.49E-06	2.88E-05	3.57E-05	8.29E-07	1.68E-05	1.67E-05	4.34E-06	4.34E-06	1.00E-05	6.82E-10	1.38E-08	0.00E+00	1.45E-08	0.014	0.00E+00	1.68E-04	8.64E-05
3743963758015	374396	3758015	1.17E-05	2.50E-05	6.24E-05	1.18E-06	2.10E-05	2.61E-05	6.06E-07	1.22E-05	1.21E-05	3.15E-06	3.15E-06	7.26E-06	4.99E-10	1.00E-08	0.00E+00	1.05E-08	0.011	0.00E+00	1.23E-04	6.30E-05
3744063758015	374406	3758015	1.19E-05	2.55E-05	6.34E-05	1.20E-06	2.14E-05	2.65E-05	6.16E-07	1.24E-05	1.23E-05	3.20E-06	3.20E-06	7.37E-06	5.07E-10	1.02E-08	0.00E+00	1.07E-08	0.011	0.00E+00	1.25E-04	6.40E-05
3744163758015	374416	3758015	1.21E-05	2.59E-05	6.45E-05	1.21E-06	2.17E-05	2.70E-05	6.26E-07	1.26E-05	1.25E-05	3.25E-06	3.25E-06	7.48E-06	5.15E-10	1.04E-08	0.00E+00	1.09E-08	0.011	0.00E+00	1.27E-04	6.50E-05
3744263758015	374426	3758015	1.23E-05

			SWBuilding Construction	SWDemolition	SWGrading	EYBuilding Construction	SWPaving	SWGrading	SWArchitectural Coating	NBBuilding Construction	NBBuilding Construction	NBArchitectural Coating	NBArchitectural Coating	RWBuilding Construction	Child Risk					Overlapping Phases - Maximum Gl		
Unique Identifier	X (UTM)	Y (UTM)	2026	2026	2026	2026	2027	2027	2027	2026	2027	2026	2027	2026	3rd Trimester	0<2	2<16	Total	per million	2025	2026	2027
3746363758035	374636	3758035	1.77E-05	3.79E-05	9.44E-05	1.61E-06	3.18E-05	3.95E-05	9.17E-07	1.84E-05	1.83E-05	4.76E-06	4.76E-06	1.09E-05	7.55E-10	1.52E-08	0.00E+00	1.59E-08	0.016	0.00E+00	1.86E-04	9.53E-05
3746463758035	374646	3758035	1.79E-05	3.83E-05	9.55E-05	1.62E-06	3.22E-05	3.99E-05	9.27E-07	1.87E-05	1.86E-05	4.82E-06	4.82E-06	1.11E-05	7.63E-10	1.54E-08	0.00E+00	1.61E-08	0.016	0.00E+00	1.88E-04	9.64E-05
3746563758035	374656	3758035	1.81E-05	3.87E-05	9.65E-05	1.64E-06	3.25E-05	4.04E-05	9.37E-07	1.89E-05	1.88E-05	4.88E-06	4.88E-06	1.12E-05	7.71E-10	1.55E-08	0.00E+00	1.63E-08	0.016	0.00E+00	1.90E-04	9.75E-05
3746763758035	374676	3758035	1.85E-05	3.95E-05	9.85E-05	1.67E-06	3.32E-05	4.12E-05	9.56E-07	1.94E-05	1.93E-05	5.00E-06	5.00E-06	1.15E-05	7.87E-10	1.59E-08	0.00E+00	1.67E-08	0.017	0.00E+00	1.94E-04	9.96E-05
3746863758035	374686	3758035	1.87E-05	3.99E-05	9.94E-05	1.68E-06	3.35E-05	4.16E-05	9.65E-07	1.96E-05	1.95E-05	5.07E-06	5.07E-06	1.17E-05	7.94E-10	1.61E-08	0.00E+00	1.69E-08	0.017	0.00E+00	1.96E-04	1.01E-04
3746963758035	374696	3758035	1.88E-05	4.02E-05	1.00E-04	1.69E-06	3.38E-05	4.19E-05	9.73E-07	1.99E-05	1.97E-05	5.13E-06	5.13E-06	1.18E-05	8.01E-10	1.62E-08	0.00E+00	1.70E-08	0.017	0.00E+00	1.98E-04	1.02E-04
3747063758035	374706	3758035	1.90E-05	4.06E-05	1.01E-04	1.71E-06	3.41E-05	4.23E-05	9.81E-07	2.01E-05	2.00E-05	5.18E-06	5.18E-06	1.20E-05	8.08E-10	1.64E-08	0.00E+00	1.72E-08	0.017	0.00E+00	2.00E-04	1.02E-04
3747163758035	374716	3758035	1.92E-05	4.09E-05	1.02E-04	1.72E-06	3.43E-05	4.26E-05	9.89E-07	2.03E-05	2.02E-05	5.24E-06	5.24E-06	1.21E-05	8.15E-10	1.65E-08	0.00E+00	1.73E-08	0.017	0.00E+00	2.01E-04	1.03E-04
3747263758035	374726	3758035	1.93E-05	4.12E-05	1.03E-04	1.73E-06	3.46E-05	4.29E-05	9.96E-07	2.05E-05	2.04E-05	5.29E-06	5.29E-06	1.22E-05	8.21E-10	1.67E-08	0.00E+00	1.75E-08	0.017	0.00E+00	2.03E-04	1.04E-04
3747363758035	374736	3758035	1.94E-05	4.15E-05	1.03E-04	1.74E-06	3.48E-05	4.32E-05	1.00E-06	2.07E-05	2.06E-05	5.35E-06	5.35E-06	1.24E-05	8.26E-10	1.68E-08	0.00E+00	1.76E-08	0.018	0.00E+00	2.04E-04	1.05E-04
3747463758035	374746	3758035	1.96E-05	4.18E-05	1.04E-04	1.75E-06	3.51E-05	4.35E-05	1.01E-06	2.09E-05	2.08E-05	5.40E-06	5.40E-06	1.25E-05	8.31E-10	1.69E-08	0.00E+00	1.77E-08	0.018	0.00E+00	2.06E-04	1.06E-04
3747563758035	374756	3758035	1.97E-05	4.20E-05	1.05E-04	1.76E-06	3.53E-05	4.38E-05	1.02E-06	2.11E-05	2.10E-05	5.45E-06	5.45E-06	1.26E-05	8.36E-10	1.70E-08	0.00E+00	1.79E-08	0.018	0.00E+00	2.07E-04	1.06E-04
3747663758035	374766	3758035	1.98E-05	4.22E-05	1.05E-04	1.77E-06	3.55E-05	4.40E-05	1.02E-06	2.13E-05	2.12E-05	5.49E-06	5.49E-06	1.28E-05	8.41E-10	1.71E-08	0.00E+00	1.80E-08	0.018	0.00E+00	2.09E-04	1.07E-04
3747763758035	374776	3758035	1.99E-05	4.25E-05	1.06E-04	1.78E-06	3.56E-05	4.42E-05	1.03E-06	2.15E-05	2.13E-05	5.54E-06	5.54E-06	1.29E-05	8.45E-10	1.72E-08	0.00E+00	1.81E-08	0.018	0.00E+00	2.10E-04	1.08E-04
3747863758035	374786	3758035	2.00E-05	4.26E-05	1.06E-04	1.79E-06	3.58E-05	4.44E-05	1.03E-06	2.16E-05	2.15E-05	5.58E-06	5.58E-06	1.30E-05	8.49E-10	1.73E-08	0.00E+00	1.82E-08	0.018	0.00E+00	2.11E-04	1.08E-04
3747963758035	374796	3758035	2.01E-05	4.28E-05	1.07E-04	1.80E-06	3.60E-05	4.46E-05	1.04E-06	2.18E-05	2.16E-05	5.62E-06	5.62E-06	1.31E-05	8.53E-10	1.74E-08	0.00E+00	1.83E-08	0.018	0.00E+00	2.12E-04	1.09E-04
3743163758045	374316	3758045	1.10E-05	2.36E-05	5.88E-05	1.14E-06	1.98E-05	2.46E-05	5.71E-07	1.15E-05	1.14E-05	2.96E-06	2.96E-06	6.82E-06	4.70E-10	9.46E-09	0.00E+00	9.93E-09	0.010	0.00E+00	1.16E-04	5.93E-05
3743263758045	374326	3758045	1.12E-05	2.40E-05	5.98E-05	1.15E-06	2.02E-05	2.50E-05	5.81E-07	1.16E-05	1.16E-05	3.01E-06	3.01E-06	6.93E-06	4.78E-10	9.63E-09	0.00E+00	1.01E-08	0.010	0.00E+00	1.18E-04	6.04E-05
3743363758045	374336	3758045	1.14E-05	2.44E-05	6.09E-05	1.17E-06	2.05E-05	2.55E-05	5.91E-07	1.18E-05	1.18E-05	3.06E-06	3.06E-06	7.04E-06	4.87E-10	9.80E-09	0.00E+00	1.03E-08	0.010	0.00E+00	1.20E-04	6.14E-05
3743463758045	374346	3758045	1.17E-05	2.49E-05	6.20E-05	1.18E-06	2.09E-05	2.59E-05	6.02E-07	1.20E-05	1.20E-05	3.11E-06	3.11E-06	7.16E-06	4.96E-10	9.97E-09	0.00E+00	1.05E-08	0.010	0.00E+00	1.22E-04	6.25E-05
3743563758045	374356	3758045	1.19E-05	2.53E-05	6.31E-05	1.20E-06	2.13E-05	2.64E-05	6.13E-07	1.23E-05	1.22E-05	3.16E-06	3.16E-06	7.28E-06	5.04E-10	1.01E-08	0.00E+00	1.06E-08	0.011	0.00E+00	1.24E-04	6.36E-05
3743663758045	374366	3758045	1.21E-05	2.58E-05	6.42E-05	1.22E-06	2.16E-05	2.69E-05	6.23E-07	1.25E-05	1.24E-05	3.22E-06	3.22E-06	7.40E-06	5.13E-10	1.03E-08	0.00E+00	1.08E-08	0.011	0.00E+00	1.26E-04	6.47E-05
3743763758045	374376	3758045	1.23E-05	2.62E-05	6.54E-05	1.23E-06	2.20E-05	2.73E-05	6.34E-07	1.27E-05	1.26E-05	3.27E-06	3.27E-06	7.52E-06	5.22E-10	1.05E-08	0.00E+00	1.10E-08	0.011	0.00E+00	1.29E-04	6.59E-05
3743463758045	374546	3758045	1.63E-05	3.47E-05	8.66E-05	1.50E-06	2.92E-05	3.62E-05	8.40E-07	1.67E-05	1.66E-05	4.30E-06	4.30E-06	9.85E-06	6.92E-10	1.39E-08	0.00E+00	1.46E-08	0.015	0.00E+00	1.70E-04	8.71E-05
3745563758045	374556	3758045	1.65E-05	3.52E-05	8.78E-05	1.52E-06	2.96E-05	3.67E-05	8.52E-07	1.69E-05	1.68E-05	4.36E-06	4.36E-06	1.00E-05	7.02E-10	1.41E-08	0.00E+00	1.48E-08	0.015	0.00E+00	1.72E-04	8.83E-05
3745663758045	374566	3758045	1.67E-05	3.57E-05	8.91E-05	1.53E-06	3.00E-05	3.72E-05	8.64E-07	1.72E-05	1.71E-05	4.43E-06	4.43E-06	1.01E-05	7.12E-10	1.43E-08	0.00E+00	1.50E-08	0.015	0.00E+00	1.75E-04	8.96E-05
3745763758045	374576	3758045	1.70E-05	3.63E-05	9.03E-05	1.55E-06	3.04E-05	3.78E-05	8.77E-07	1.74E-05	1.73E-05	4.50E-06	4.50E-06	1.03E-05	7.22E-10	1.45E-08	0.00E+00	1.52E-08	0.015	0.00E+00	1.77E-04	9.09E-05
3745863758045	374586	3758045	1.72E-05	3.68E-05	9.17E-05	1.57E-06	3.09E-05	3.83E-05	8.90E-07	1.77E-05	1.76E-05	4.57E-06	4.57E-06	1.05E-05	7.32E-10	1.47E-08	0.00E+00	1.54E-08	0.015	0.00E+00	1.80E-04	9.23E-05
3745963758045	374596	3758045	1.75E-05	3.73E-05	9.30E-05	1.58E-06	3.13E-05	3.89E-05	9.03E-07	1.80E-05	1.79E-05	4.64E-06	4.64E-06	1.06E-05	7.43E-10	1.49E-08	0.00E+00	1.57E-08	0.016	0.00E+00	1.83E-04	9.36E-05
3746063758045	374606	3758045	1.77E-05	3.78E-05	9.43E-05	1.60E-06	3.18E-05	3.94E-05	9.15E-07	1.82E-05	1.81E-05	4.71E-06	4.71E-06	1.08E-05	7.53E-10	1.51E-08	0.00E+00	1.59E-08	0.016	0.00E+00	1.85E-04	9.49E-05
3746163758045	374616	3758045	1.79E-05	3.83E-05	9.55E-05	1.62E-06	3.22E-05	3.99E-05	9.27E-07	1.85E-05	1.84E-05	4.78E-06	4.78E-06	1.09E-05	7.63E-10	1.53E-08	0.00E+00	1.61E-08	0.016	0.00E+00	1.88E-04	9.62E-05
3746263758045	374626	3758045	1.82E-05	3.88E-05	9.67E-05	1.63E-06	3.26E-05	4.04E-05	9.38E-07	1.88E-05	1.86E-05	4.84E-06	4.84E-06	1.11E-05	7.72E-10	1.55E-08	0.00E+00	1.63E-08	0.016	0.00E+00	1.90E-04	9.74E-05
3746363758045	374636	3758045	1.84E-05	3.93E-05	9.78E-05	1.65E-06	3.30E-05	4.09E-05	9.49E-07	1.90E-05	1.89E-05	4.91E-06	4.91E-06	1.13E-05	7.82E-10	1.57E-08	0.00E+00	1.65E-08	0.016	0.00E+00	1.92E-04	9.86E-05
3746463758045	374646	3758045	1.86E-05	3.97E-05	9.89E-05	1.66E-06	3.33E-05	4.14E-05	9.60E-07	1.93E-05	1.92E-05	4.98E-06	4.98E-06	1.14E-05	7.90E-10	1.59E-08	0.00E+00	1.67E-08	0.017	0.00E+00	1.95E-04	9.98E-05
3746563758045	374656	3758045	1.88E-05	4.01E-05	1.00E-04	1.68E-06	3.37E-05	4.18E-05	9.70E-07	1.95E-05	1.94E-05	5.04E-06	5.04E-06	1.16E-05	7.99E-10	1.61E-08	0.00E+00	1.69E-08	0.017	0.00E+00	1.97E-04	1.01E-04
3746763758045	374676	3758045	1.92E-05	4.09E-05	1.02E-04	1.71E-06	3.44E-05	4.27E-05	9.90E-07	2.00E-05	1.99E-05	5.17E-06	5.17E-06	1.19E-05	8.15E-10	1.64E-08	0.00E+00	1.73E-08	0.017	0.00E+00	2.01E-04	1.03E-04
3746863758045	374686	3758045	1.94E-05	4.13E-05	1.03E-04	1.73E-06	3.47E-05	4.31E-05	1.00E-06	2.03E-05	2.02E-05	5.23E-06	5.23E-06	1.21E-05	8.23E-10	1.66E-08	0.00E+00	1.74E-08	0.017	0.00E+00	2.03E-04	1.04E-04
3746963758045	374696	3758045	1.95E-05	4.17E-05	1.04E-04	1.74E-06	3.50E-05	4.35E-05	1.01E-06	2.05E-05	2.04E-05	5.30E-06	5.30E-06	1.22E-05	8.31E-10	1.68E-08	0.00E+00	1.76E-08	0.018	0.00E+00	2.05E-04	1.05E-04
3747063758045	374706	3758045	1.97E-05	4.21E-05	1.05E-04	1.75E-06	3.53E-05	4.38E-05	1.02E-06	2.08E-05	2.06E-05	5.36E-06	5.36E-06	1.24E-05	8.37E-10	1.69E-08	0.00E+00	1.78E-08	0.018	0.00E+00	2.07E-04	1.06E-04
3747163758045	374716	3758045	1.98E-05	4.24E-05	1.06E-04	1.77E-06	3.56E-05	4.42E-05	1.02E-06	2.10E-05	2.09E-05	5.42E-06	5.42E-06	1.25E-05	8.44E-10	1.71E-08	0.00E+00	1.79E-08	0.018	0.00E+00	2.09E-04	1.07E-04
3747263758045	374726	3758045	2.00E-05	4.27E-05	1.06E-04	1.78E-06	3.59E-05	4.45E-05	1.03E-06	2.12E-05	2.11E-05	5.47E-06	5.47E-06	1.27E-05	8.50E-10	1.72E-08	0.00E+00	1.81E-08	0.018	0.00E+00	2.10E-04	1.08E-04
3747363758045	374736	3758045	2.01E-05	4.30E-05	1.07E-04	1.79E-06	3.61E-05	4.48E-05	1.04E-06	2.14E-05	2.13E-05	5.53E-06	5.53E-06	1.28E-05	8.56E-10	1.74E-08	0.00E+00	1.82E-08	0.018	0.00E+00	2.12E-04	1.09E-04
3747463758045	374746	3758045	2.03E-05	4.33E-05	1.08E-04	1.80E-06	3.63E-05	4.51E-05	1.05E-06	2.16E-05	2.15E-05	5.58E-06	5.58E-06	1.29E-05	8.62E-10	1.75E-08	0.00E+00	1.84E-08	0.018	0.00E+00	2.13E-04	1.10E-04
3747563758045	374756	3758045	2.04E-05	4.35E-05	1.08E-04	1.81E-06	3.66E-05	4.54E-05	1.05E-06	2.18E-05	2.17E-05	5.63E-06	5.63E-06	1.31E-05	8.67E-10	1.76E-08	0.00E+00	1.85E-08	0.019	0.00E+00	2.15E-04	1.10E-04
3747663758045	374766	3758045	2.05E-05	4.38E-05	1.09E-04	1.82E-06	3.68E-05	4.56E-05	1.06E-06	2.20E-05	2.19E-05	5.68E-06	5.68E-06	1.32E-05	8.72E-10	1.78E-08	0.00E+00	1.86E-08	0.019	0.00E+00	2.16E-04	1.11E-04
3747763758045	374776	3758045	2.06E-05	4.40E-05	1.10E-04	1.83E-06	3.69E-05	4.58E-05	1.06E-06	2.22E-05	2.20E-05	5.73E-06	5.73E-06	1.33E-05	8.76E-10	1.79E-08	0.00E+00	1.87E-08	0.019	0.00E+00	2.17E-04	1.12E-04
3747863758045	374786	3758045	2.07E-05	4.42E-05	1.10E-04	1.84E-06	3.71E-05	4.61E-05	1.07E-06	2.24E-05	2.22E-05	5.77E-06	5.77E-06	1.34E-05	8.80E-10	1.80E-08	0.00E+00	1.88E-08	0.019	0.00E+00	2.18E-04	1.12E-04
3747963758045	374796	3758045	2.08E-05	4.44E-05	1.11E-04	1.85E-06	3.73E-05	4.62E-05	1.07E-06	2.25E-05	2.24E-05	5.81E-06	5.81E-06	1.35E-05	8.84E-10	1.81E-08	0.00E+00	1.89E-08	0.019	0.00E+00	2.19E-04	1.13E-04
3748163758045	374816	3758045	2.09E-05	4.47E-05	1.11E-04	1.86E-06	3.75E-05	4.66E-05	1.08E-06	2.28E-05	2.26E-05	5.88E-06	5.88E-06	1.37E-05	8.90E-10	1.82E-08	0.00E+00	1.91E-08	0.019	0.00E+00	2.21E-04	1.14E-04
3748263758045	374826	3758045	2.10E-05	4.49E-05	1.12E-04	1.87E-06	3.77E-05	4.67E-05	1.08E-06	2.29E-05	2.28E-05	5.92E-06	5.92E-06	1.38E-05	8.93E-10	1.83E-08	0.00E+00	1.92E-08	0.019	0.00E+00	2.22E-04	1.14E-04
3748363758045	374836	3758045	2.11E-05	4.50E-05	1.12E-04	1.87E-06	3.78E-05	4.69E-05	1.09E-06	2.30E-05	2.29E-05	5.95E-06	5.95E-06	1.39E-05	8.96E-10	1.84E-08	0.00E+00	1.93E-08	0.019	0.00E+00	2.23E-04	1.15E-04
3748463758045	374846	3758045	2.11E-05	4.51E-05	1.12E-04	1.88E-06	3.79E-05	4.70E-05	1.09E-06	2.31E-05	2.30E-05	5.97E-06	5.97E-06	1.40E-05	8.98E-10	1.84E-08	0.00E+00	1.93E-08	0.019	0.00E+00	2.24E-04	1.15E-04
3743063758055	374306	3758055	1.11E-05	2.37E-05	5.92E-05	1.15E-06	1.99E-05	2.47E-05	5.74E-07	1.15E-05	1.14E-05	2.97E-06	2.97E-06	6.84E-06	4.71E-10	9.51E-09	0.00E+00	9.99E-09	0.010	0.00E+00	1.16E-04	5.97E-05
3743163758055	374316	3758055	1.13E-05	2.42E-05	6.03E-05	1.16E-06	2.03E-05	2.52E-05	5.85E-07	1.17E-05	1.16E-05	3.02E-06	3.02E-06	6.96E-06	4.81E-10	9.69E-09	0.00E+00	1.02E-08	0.010	0.00E+00	1.18E-04	6.07E-05
3743263758055	374326	3758055	1.15E-05	2.46E-05	6.14E-05	1.18E-06	2.07E-05	2.57E-05	5.96E-07	1.19E-05	1.18E-05	3.07E-06	3.07E-06	7.07E-06	4.90E-10	9.86E-09	0.00E+00	1.04E-08	0.010	0.00E+00	1.21E-04	6.18E-05
3743363758055	374336	3758055	1.17E-05	2.51E-05	6.25E-05	1.20E-06	2.11E-05	2.61E-05	6.06E-07	1.21E-05	1.20E-05	3.13E-06	3.13E-06	7.19E-06	4.99E-10	1.00E-08	0.00E+00	1.05E-08	0.011	0.00E+00	1.23E-04	6.30E-05
3743463758055	374346	3758055	1.20E-05	2.55E-05	6.36E-05	1.21E-06	2.14E-05	2.66E-05	6.18E-07	1.23E-05	1.23E-05	3.18E-06	3.18E-06	7.31E-06	5.09E-10	1.02E-08	0.00E+00	1.07E-08	0.011	0.00E+00	1.25E-04	6.41E-05
3743563758055	374356	3758055	1.22E-05	2.60E-05	6.48E-05	1.23E-06	2.18E-05	2.71E-05	6.29E-07	1.25E-05	1.25E-05	3.24E-06	3.24E-06	7.44E-06	5.18E-10	1.04E-08	0.00E+00	1.09E-08	0.011	0.00E+00	1.27E-04	6.53E-05
3743663758055	374366	3758055	1.24E-05	2.65E-05	6.60E-05	1.24E-06	2.22E-05	2.76E-05	6.40E-07	1.28E-05	1.27E-05	3.29E-06	3.29E-06	7.56E-06	5.27E-10	1.06E-08	0.00E+00	1.11E-08	0.011	0.00E+00	1.30E-04	6.64E-05
3743763758055	374376	3758055	1.26E-05	2.70E-05	6.72E-05	1.26E-06	2.26E-05	2.81E-05	6.52E-07	1.30E-05	1.29E-05	3.35E-06	3.35E-06	7.69E-06	5.37E-10	1.08E-08	0.00E+00	1.13E-08	0.011	0.00E+00	1.32E-04	6.76E-05
3743963758055	374396	3758055	1.31E-05	2.79E-05	6.96E-05	1.29E-06	2.35E-05	2.91E-05	6.76E-07	1.34E-05	1.33E-05	3.46E-06	3.46E-06	7.95E-06	5.56E-10	1.12E-08	0.00E+00	1.17E-08	0.012	0.00E+00	1.37E-04	7.01E-05
3744063758055	374406	3758055	1.33E-05	2.84E-05	7.09E-05	1.31E-06	2.39E-05	2.96E-05	6.88E-07	1.37E-05	1.36E-05	3.53E-06	3.53E-06	8.08E-06	5.66E-10	1.14E-08	0.00E+00	1.19E-08	0.012	0.00E+00	1.39E-04	7.13E-05
3744163758055	374416	3758055	1.36E-05	2.89E-05	7.21E-05	1.33E-06	2.43E-05	3.02E-05	7.00E-07	1.39E-05	1.38E-05	3.58E-06	3.58E-06	8.22E-06	5.76E-10	1.16E-08	0.00E+00	1.21E-08	0.012	0.00E+00	1.42E-04	7.26E-05
3744263758055	374426	3758055	1.38E-05	2.95E-05	7.34E-05	1.34E-06	2.47E-05	3.07E-05	7.12E-07	1.41E-05	1.40E-05	3.64E-06	3.64E-06	8.35E-06	5.87E-10	1.18E-08	0.00E+00	1.23E-08	0.012	0.00E+00	1.44E-04	7.38E-05
3744363758055	374436	3758055	1.40E-05	3.00E-05	7.47E-05	1.36E-06	2.52E-05	3.12E-05	7.25E-07	1.44E-05	1.43E-05	3.71E-06	3.71E-06	8.49E-06	5.97E-10	1.20E-08	0.00E+00	1.26E-08	0.013	0.00E+00	1.47E-04	7.51E-05
3744463758055	374446	3758055	1.43E-05	3.05E-05	7.60E-05	1.38E-06	2.56E-05	3.18E-05	7.38E-07	1.46E-05	1.45E-05	3.77E-06	3.77E-06	8.63E-06	6.07E-10	1.22E-08	0.00E+00	1.28E-08	0.013	0.00E+00	1.49E-04	7.64E-05
3744563758055	374456	3758055	1.45E-05	3.10E-05	7.73E-05	1.39E-06	2.61E-05	3.23E-05	7.50E-07	1.48E-05	1.48E-05	3.83E-06	3.83E-06	8.77E-06	6.18E-10	1.24E-08	0.00E+00	1.30E-08	0.013	0.00E+00	1.52E-04	7.77E-05
3744663758055	374466	3758055	1.48E-05	3.16E-05	7.86E-05	1.41E-06	2.65E-05	3.29E-05	7.63E-07	1.51E-05	1.50E-05	3.90E-06	3.90E-06	8.92E-06	6.29E-10	1.26E-08	0.00E+00	1.32E-08	0.013	0.00E+00	1.54E-04	7.91E-05
3744763758055	374476	3758055	1.50E-05	3.21E-05	8.00E-05	1.42E-06	2.70E-05	3.35E-05	7.76E-07	1.53E-05	1.53E-05	3.96E-06	3.96E-06	9.06E-06	6.39E-10	1.28E-08	0.00E+00	1.34E-08	0.013	0.00E+00	1.57E-04	8.04E-05
3744863758055	374486	3758055	1.53E-05	3.26E-05	8.13E-05	1.44E-06	2.74E-05	3.40E-05	7.89E-07	1.55E-05	1.55E-05	4.03E-06	4.03E-06	9.20E-06	6.50E-10	1.30E-08	0.00E+00	1.37E-08	0.014	0.00E+00	1.60E-04	8.17E-05
3744963758055	374496	3758055	1.55E-05	3.32E-05	8.27E-05	1.46E-06	2.79E-05	3.46E-05	8.03E-07	1.59E-05	1.58E-05	4.09E-06	4.09E-06	9.36E-06	6.61E-10	1.32E-08	0.00E+00	1.39E-08	0.014	0.00E+00	1.62E-04	8.31E-05
3745063758055	374506	3758055	1.58E-05	3.37E-05	8.41E-05	1.47E-06	2.83E-05	3.52E-05	8.16E-07	1.61E-05	1.60E-05	4.16E-06	4.16E-06	9.51E-06	6.72E-10	1.34E-08	0.00E+00	1.41E-08	0.014	0.00E+00	1.65E-04	8.45E-05
3745163758055	374516	3758055	1.61E-05	3.43E-05	8.54E-05	1.49E-06	2.88E-05	3.57E-05	8.29E-07	1.64E-05	1.63E-05	4.23E-06	4.23E-06	9.67E-06	6.83E-10	1.37E-08	0.00E+00	1.43E-08	0.014	0.00E+00	1.68E-04	8.58E-05
3745463758055	374546	3758055	1.68E-05	3.59E-05	8.95E-05	1.54E-06	3.02E-05	3.74E-05	8.68E-07	1.72E-05	1.71E-05	4.43E-06	4.43E-06	1.01E-05	7.15E-10	1.43E-08	0.00E+00	1.50E-08	0.015	0.00E+00	1.75E-04	8.99E-05
3745563758055	374556	3758055	1.71E-05	3.64E-05	9.08E-05	1.56E-06	3.06E-05	3.80E-05	8.81E-07	1.74E-05	1.73E-05	4.50E-06	4.50E-06	1.03E-05	7.26E-10	1.45E-08	0.00E+00	1.52E-08	0.015	0.00E+00	1.78E-04	9.13E-05
3745663758055	374566	3758055	1.73E-05	3.70E-05	9.22E-05	1.57E-06	3.11E-05	3.85E-05	8.94E-07	1.77E-05	1.76E-05	4.57E-06	4.57E-06	1.04E-05	7.36E-10	1.47E-08	0.00E+00	1.55E-08	0.015	0.00E+00	1.81E-04	9.26E-05
3745763758055	374576	3758055	1.76E-05	3.75E-05	9.35E-05	1.59E-06	3.15E-05	3.91E-05	9.07E-07	1.80E-05	1.78E-05	4.64E-06	4.64E-06	1.06E-05	7.47E-10	1.50E-08	0.00E+00	1.57E-08	0.016	0.00E+00	1.83E-04	9.40E-05
3745863758055	374586	3758055	1.78E-05	3.81E-05	9.49E-05	1.61E-06	3.20E-05	3.97E-05	9.21E-07	1.82E-05	1.81E-05	4.71E-06	4.71E-06	1.08E-05	7.58E-10	1.52E-08	0.00E+00	1.59E-08	0.016	0.00E+00	1.86E-04	9.54E-05
3745963758055	374596	3758055	1.81E-05	3.86E-05	9.63E-05	1.63E-06	3.25E-05	4.03E-05	9.35E-07	1.85E-05	1.84E-05	4.79E-06	4.79E-06	1.09E-05	7.70E-10	1.54E-08	0.00E+00	1.62E-08	0.016	0.00E+00	1.89E-04	9.69E-05
3746063758055	374606	3758055	1.83E-05

			SWBuilding Construction	SWDemolition	SWGrading	EYBuilding Construction	SWPaving	SWGrading	SWArchitectural Coating	NBBuilding Construction	NBBuilding Construction	NBArchitectural Coating	NBArchitectural Coating	RWBuilding Construction	Child Risk					Overlapping Phases - Maximum Gl		
Unique Identifier	X (UTM)	Y (UTM)	2026	2026	2026	2026	2027	2027	2027	2026	2027	2026	2027	2026	3rd Trimester	0<2	2<16	Total	per million	2025	2026	2027
3747263758065	374726	3758065	2.15E-05	4.60E-05	1.15E-04	1.88E-06	3.86E-05	4.79E-05	1.11E-06	2.27E-05	2.26E-05	5.86E-06	5.86E-06	1.35E-05	9.15E-10	1.85E-08	0.00E+00	1.94E-08	0.019	0.00E+00	2.26E-04	1.16E-04
3747363758065	374736	3758065	2.17E-05	4.63E-05	1.15E-04	1.89E-06	3.89E-05	4.82E-05	1.12E-06	2.29E-05	2.28E-05	5.92E-06	5.92E-06	1.37E-05	9.21E-10	1.87E-08	0.00E+00	1.96E-08	0.020	0.00E+00	2.28E-04	1.17E-04
3747463758065	374746	3758065	2.18E-05	4.66E-05	1.16E-04	1.90E-06	3.91E-05	4.85E-05	1.13E-06	2.32E-05	2.30E-05	5.98E-06	5.98E-06	1.38E-05	9.27E-10	1.88E-08	0.00E+00	1.97E-08	0.020	0.00E+00	2.29E-04	1.18E-04
3747563758065	374756	3758065	2.19E-05	4.69E-05	1.17E-04	1.91E-06	3.93E-05	4.88E-05	1.13E-06	2.34E-05	2.32E-05	6.03E-06	6.03E-06	1.40E-05	9.33E-10	1.89E-08	0.00E+00	1.99E-08	0.020	0.00E+00	2.31E-04	1.19E-04
3747663758065	374766	3758065	2.21E-05	4.71E-05	1.17E-04	1.92E-06	3.96E-05	4.91E-05	1.14E-06	2.36E-05	2.34E-05	6.09E-06	6.09E-06	1.41E-05	9.38E-10	1.91E-08	0.00E+00	2.00E-08	0.020	0.00E+00	2.32E-04	1.19E-04
3747763758065	374776	3758065	2.22E-05	4.74E-05	1.18E-04	1.93E-06	3.98E-05	4.93E-05	1.15E-06	2.38E-05	2.36E-05	6.13E-06	6.13E-06	1.43E-05	9.43E-10	1.92E-08	0.00E+00	2.01E-08	0.020	0.00E+00	2.34E-04	1.20E-04
3747863758065	374786	3758065	2.23E-05	4.76E-05	1.19E-04	1.94E-06	3.99E-05	4.96E-05	1.15E-06	2.39E-05	2.38E-05	6.18E-06	6.18E-06	1.44E-05	9.47E-10	1.93E-08	0.00E+00	2.02E-08	0.020	0.00E+00	2.35E-04	1.21E-04
3747963758065	374796	3758065	2.24E-05	4.78E-05	1.19E-04	1.95E-06	4.01E-05	4.98E-05	1.16E-06	2.41E-05	2.40E-05	6.22E-06	6.22E-06	1.45E-05	9.51E-10	1.94E-08	0.00E+00	2.04E-08	0.020	0.00E+00	2.36E-04	1.21E-04
3748163758065	374816	3758065	2.25E-05	4.81E-05	1.20E-04	1.96E-06	4.04E-05	5.01E-05	1.16E-06	2.44E-05	2.43E-05	6.30E-06	6.30E-06	1.47E-05	9.58E-10	1.96E-08	0.00E+00	2.05E-08	0.021	0.00E+00	2.38E-04	1.22E-04
3748263758065	374826	3758065	2.26E-05	4.83E-05	1.20E-04	1.97E-06	4.05E-05	5.03E-05	1.17E-06	2.45E-05	2.44E-05	6.34E-06	6.34E-06	1.48E-05	9.61E-10	1.97E-08	0.00E+00	2.06E-08	0.021	0.00E+00	2.39E-04	1.23E-04
3748363758065	374836	3758065	2.27E-05	4.84E-05	1.21E-04	1.98E-06	4.07E-05	5.05E-05	1.17E-06	2.47E-05	2.45E-05	6.37E-06	6.37E-06	1.49E-05	9.64E-10	1.97E-08	0.00E+00	2.07E-08	0.021	0.00E+00	2.40E-04	1.23E-04
3748463758065	374846	3758065	2.27E-05	4.86E-05	1.21E-04	1.98E-06	4.08E-05	5.06E-05	1.17E-06	2.48E-05	2.46E-05	6.40E-06	6.40E-06	1.50E-05	9.67E-10	1.98E-08	0.00E+00	2.08E-08	0.021	0.00E+00	2.40E-04	1.24E-04
3748563758065	374856	3758065	2.28E-05	4.87E-05	1.21E-04	1.99E-06	4.09E-05	5.07E-05	1.18E-06	2.49E-05	2.47E-05	6.42E-06	6.42E-06	1.50E-05	9.69E-10	1.99E-08	0.00E+00	2.08E-08	0.021	0.00E+00	2.41E-04	1.24E-04
3748663758065	374866	3758065	2.28E-05	4.88E-05	1.22E-04	1.99E-06	4.09E-05	5.08E-05	1.18E-06	2.50E-05	2.48E-05	6.45E-06	6.45E-06	1.51E-05	9.71E-10	1.99E-08	0.00E+00	2.09E-08	0.021	0.00E+00	2.42E-04	1.24E-04
3748763758065	374876	3758065	2.29E-05	4.88E-05	1.22E-04	1.99E-06	4.10E-05	5.09E-05	1.18E-06	2.51E-05	2.49E-05	6.47E-06	6.47E-06	1.52E-05	9.73E-10	1.99E-08	0.00E+00	2.09E-08	0.021	0.00E+00	2.42E-04	1.24E-04
3748863758065	374886	3758065	2.29E-05	4.89E-05	1.22E-04	2.00E-06	4.11E-05	5.10E-05	1.18E-06	2.51E-05	2.50E-05	6.49E-06	6.49E-06	1.52E-05	9.74E-10	2.00E-08	0.00E+00	2.10E-08	0.021	0.00E+00	2.42E-04	1.25E-04
3748963758065	374896	3758065	2.29E-05	4.90E-05	1.22E-04	2.00E-06	4.11E-05	5.10E-05	1.18E-06	2.52E-05	2.50E-05	6.50E-06	6.50E-06	1.52E-05	9.75E-10	2.00E-08	0.00E+00	2.10E-08	0.021	0.00E+00	2.43E-04	1.25E-04
3749063758065	374906	3758065	2.29E-05	4.90E-05	1.22E-04	2.00E-06	4.11E-05	5.11E-05	1.18E-06	2.52E-05	2.51E-05	6.51E-06	6.51E-06	1.53E-05	9.76E-10	2.00E-08	0.00E+00	2.10E-08	0.021	0.00E+00	2.43E-04	1.25E-04
3749163758065	374916	3758065	2.30E-05	4.90E-05	1.22E-04	2.00E-06	4.12E-05	5.11E-05	1.19E-06	2.53E-05	2.51E-05	6.52E-06	6.52E-06	1.53E-05	9.76E-10	2.01E-08	0.00E+00	2.10E-08	0.021	0.00E+00	2.43E-04	1.25E-04
3749363758065	374936	3758065	2.30E-05	4.91E-05	1.22E-04	2.01E-06	4.12E-05	5.11E-05	1.19E-06	2.53E-05	2.52E-05	6.54E-06	6.54E-06	1.53E-05	9.77E-10	2.01E-08	0.00E+00	2.11E-08	0.021	0.00E+00	2.44E-04	1.25E-04
3749463758065	374946	3758065	2.30E-05	4.91E-05	1.22E-04	2.01E-06	4.12E-05	5.11E-05	1.19E-06	2.53E-05	2.52E-05	6.54E-06	6.54E-06	1.53E-05	9.77E-10	2.01E-08	0.00E+00	2.11E-08	0.021	0.00E+00	2.44E-04	1.25E-04
3749563758065	374956	3758065	2.30E-05	4.91E-05	1.22E-04	2.00E-06	4.12E-05	5.11E-05	1.19E-06	2.54E-05	2.52E-05	6.55E-06	6.55E-06	1.53E-05	9.77E-10	2.01E-08	0.00E+00	2.11E-08	0.021	0.00E+00	2.44E-04	1.25E-04
3749663758075	374966	3758075	1.15E-05	2.40E-05	5.98E-05	1.16E-06	2.02E-05	2.50E-05	5.80E-07	1.16E-05	1.15E-05	2.99E-06	2.99E-06	6.88E-06	4.78E-10	9.66E-09	0.00E+00	1.01E-08	0.010	0.00E+00	1.18E-04	6.02E-05
3749763758075	374976	3758075	1.15E-05	2.45E-05	6.10E-05	1.18E-06	2.05E-05	2.55E-05	5.92E-07	1.18E-05	1.17E-05	3.04E-06	3.04E-06	7.00E-06	4.87E-10	9.79E-09	0.00E+00	1.03E-08	0.010	0.00E+00	1.20E-04	6.14E-05
3743063758075	374306	3758075	1.17E-05	2.49E-05	6.22E-05	1.19E-06	2.09E-05	2.60E-05	6.03E-07	1.20E-05	1.19E-05	3.10E-06	3.10E-06	7.12E-06	4.97E-10	9.97E-09	0.00E+00	1.05E-08	0.010	0.00E+00	1.22E-04	6.26E-05
3743163758075	374316	3758075	1.19E-05	2.54E-05	6.34E-05	1.21E-06	2.14E-05	2.65E-05	6.15E-07	1.22E-05	1.22E-05	3.16E-06	3.16E-06	7.25E-06	5.06E-10	1.02E-08	0.00E+00	1.07E-08	0.011	0.00E+00	1.25E-04	6.38E-05
3743263758075	374326	3758075	1.21E-05	2.59E-05	6.46E-05	1.23E-06	2.18E-05	2.70E-05	6.27E-07	1.25E-05	1.24E-05	3.21E-06	3.21E-06	7.38E-06	5.16E-10	1.04E-08	0.00E+00	1.09E-08	0.011	0.00E+00	1.27E-04	6.50E-05
3743363758075	374336	3758075	1.24E-05	2.64E-05	6.58E-05	1.25E-06	2.22E-05	2.75E-05	6.39E-07	1.27E-05	1.26E-05	3.27E-06	3.27E-06	7.51E-06	5.26E-10	1.06E-08	0.00E+00	1.11E-08	0.011	0.00E+00	1.29E-04	6.62E-05
3743463758075	374346	3758075	1.26E-05	2.69E-05	6.71E-05	1.26E-06	2.26E-05	2.81E-05	6.51E-07	1.29E-05	1.28E-05	3.33E-06	3.33E-06	7.64E-06	5.36E-10	1.08E-08	0.00E+00	1.13E-08	0.011	0.00E+00	1.32E-04	6.75E-05
3743563758075	374356	3758075	1.29E-05	2.75E-05	6.84E-05	1.28E-06	2.31E-05	2.86E-05	6.64E-07	1.31E-05	1.31E-05	3.39E-06	3.39E-06	7.77E-06	5.47E-10	1.10E-08	0.00E+00	1.15E-08	0.011	0.00E+00	1.34E-04	6.88E-05
3743663758075	374366	3758075	1.31E-05	2.80E-05	6.97E-05	1.30E-06	2.35E-05	2.91E-05	6.76E-07	1.34E-05	1.33E-05	3.45E-06	3.45E-06	7.91E-06	5.57E-10	1.12E-08	0.00E+00	1.17E-08	0.012	0.00E+00	1.37E-04	7.01E-05
3743763758075	374376	3758075	1.33E-05	2.85E-05	7.10E-05	1.32E-06	2.39E-05	2.97E-05	6.89E-07	1.36E-05	1.35E-05	3.52E-06	3.52E-06	8.05E-06	5.68E-10	1.14E-08	0.00E+00	1.19E-08	0.012	0.00E+00	1.39E-04	7.14E-05
3743963758075	374396	3758075	1.39E-05	2.96E-05	7.37E-05	1.35E-06	2.48E-05	3.08E-05	7.15E-07	1.41E-05	1.40E-05	3.64E-06	3.64E-06	8.33E-06	5.89E-10	1.18E-08	0.00E+00	1.24E-08	0.012	0.00E+00	1.45E-04	7.40E-05
3744063758075	374406	3758075	1.41E-05	3.02E-05	7.51E-05	1.37E-06	2.53E-05	3.14E-05	7.29E-07	1.44E-05	1.43E-05	3.71E-06	3.71E-06	8.48E-06	6.00E-10	1.20E-08	0.00E+00	1.26E-08	0.013	0.00E+00	1.47E-04	7.55E-05
3744163758075	374416	3758075	1.44E-05	3.07E-05	7.65E-05	1.39E-06	2.58E-05	3.20E-05	7.43E-07	1.46E-05	1.45E-05	3.77E-06	3.77E-06	8.62E-06	6.12E-10	1.22E-08	0.00E+00	1.28E-08	0.013	0.00E+00	1.50E-04	7.68E-05
3744263758075	374426	3758075	1.46E-05	3.13E-05	7.79E-05	1.41E-06	2.63E-05	3.26E-05	7.56E-07	1.49E-05	1.48E-05	3.84E-06	3.84E-06	8.77E-06	6.23E-10	1.24E-08	0.00E+00	1.31E-08	0.013	0.00E+00	1.53E-04	7.82E-05
3744363758075	374436	3758075	1.49E-05	3.19E-05	7.94E-05	1.43E-06	2.67E-05	3.32E-05	7.70E-07	1.51E-05	1.50E-05	3.91E-06	3.91E-06	8.92E-06	6.34E-10	1.27E-08	0.00E+00	1.33E-08	0.013	0.00E+00	1.56E-04	7.97E-05
3744463758075	374446	3758075	1.52E-05	3.24E-05	8.08E-05	1.45E-06	2.72E-05	3.38E-05	7.85E-07	1.54E-05	1.53E-05	3.98E-06	3.98E-06	9.08E-06	6.46E-10	1.29E-08	0.00E+00	1.36E-08	0.014	0.00E+00	1.58E-04	8.11E-05
3744563758075	374456	3758075	1.55E-05	3.30E-05	8.23E-05	1.46E-06	2.77E-05	3.44E-05	7.99E-07	1.57E-05	1.56E-05	4.05E-06	4.05E-06	9.24E-06	6.58E-10	1.31E-08	0.00E+00	1.38E-08	0.014	0.00E+00	1.61E-04	8.26E-05
3744663758075	374466	3758075	1.57E-05	3.36E-05	8.38E-05	1.48E-06	2.82E-05	3.50E-05	8.13E-07	1.60E-05	1.59E-05	4.12E-06	4.12E-06	9.40E-06	6.70E-10	1.34E-08	0.00E+00	1.40E-08	0.014	0.00E+00	1.64E-04	8.41E-05
3744763758075	374476	3758075	1.60E-05	3.42E-05	8.53E-05	1.50E-06	2.87E-05	3.57E-05	8.28E-07	1.62E-05	1.61E-05	4.19E-06	4.19E-06	9.56E-06	6.82E-10	1.36E-08	0.00E+00	1.43E-08	0.014	0.00E+00	1.67E-04	8.56E-05
3744863758075	374486	3758075	1.63E-05	3.48E-05	8.68E-05	1.52E-06	2.93E-05	3.63E-05	8.43E-07	1.65E-05	1.64E-05	4.26E-06	4.26E-06	9.72E-06	6.94E-10	1.38E-08	0.00E+00	1.45E-08	0.015	0.00E+00	1.70E-04	8.71E-05
3744963758075	374496	3758075	1.66E-05	3.54E-05	8.83E-05	1.53E-06	2.98E-05	3.69E-05	8.57E-07	1.68E-05	1.67E-05	4.33E-06	4.33E-06	9.88E-06	7.06E-10	1.41E-08	0.00E+00	1.48E-08	0.015	0.00E+00	1.73E-04	8.86E-05
3745063758075	374506	3758075	1.69E-05	3.61E-05	8.99E-05	1.55E-06	3.03E-05	3.76E-05	8.72E-07	1.71E-05	1.70E-05	4.41E-06	4.41E-06	1.01E-05	7.18E-10	1.43E-08	0.00E+00	1.50E-08	0.015	0.00E+00	1.76E-04	9.01E-05
3745163758075	374516	3758075	1.72E-05	3.67E-05	9.14E-05	1.57E-06	3.08E-05	3.82E-05	8.87E-07	1.74E-05	1.73E-05	4.48E-06	4.48E-06	1.02E-05	7.30E-10	1.46E-08	0.00E+00	1.53E-08	0.015	0.00E+00	1.79E-04	9.16E-05
3745463758075	374546	3758075	1.80E-05	3.85E-05	9.59E-05	1.62E-06	3.23E-05	4.01E-05	9.31E-07	1.82E-05	1.81E-05	4.71E-06	4.71E-06	1.07E-05	7.66E-10	1.53E-08	0.00E+00	1.61E-08	0.016	0.00E+00	1.88E-04	9.62E-05
3745563758075	374556	3758075	1.83E-05	3.91E-05	9.74E-05	1.64E-06	3.28E-05	4.07E-05	9.45E-07	1.85E-05	1.84E-05	4.78E-06	4.78E-06	1.09E-05	7.78E-10	1.55E-08	0.00E+00	1.63E-08	0.016	0.00E+00	1.91E-04	9.76E-05
3745663758075	374566	3758075	1.86E-05	3.97E-05	9.89E-05	1.66E-06	3.33E-05	4.13E-05	9.59E-07	1.88E-05	1.87E-05	4.86E-06	4.86E-06	1.11E-05	7.90E-10	1.58E-08	0.00E+00	1.66E-08	0.017	0.00E+00	1.94E-04	9.92E-05
3745763758075	374576	3758075	1.89E-05	4.03E-05	1.00E-04	1.68E-06	3.38E-05	4.20E-05	9.75E-07	1.91E-05	1.90E-05	4.94E-06	4.94E-06	1.13E-05	8.03E-10	1.60E-08	0.00E+00	1.68E-08	0.017	0.00E+00	1.97E-04	1.01E-04
3745863758075	374586	3758075	1.92E-05	4.10E-05	1.02E-04	1.70E-06	3.44E-05	4.27E-05	9.90E-07	1.95E-05	1.93E-05	5.02E-06	5.02E-06	1.15E-05	8.16E-10	1.63E-08	0.00E+00	1.71E-08	0.017	0.00E+00	2.00E-04	1.02E-04
3745963758075	374596	3758075	1.95E-05	4.15E-05	1.04E-04	1.72E-06	3.49E-05	4.33E-05	1.00E-06	1.98E-05	1.96E-05	5.10E-06	5.10E-06	1.16E-05	8.27E-10	1.65E-08	0.00E+00	1.74E-08	0.017	0.00E+00	2.03E-04	1.04E-04
3746063758075	374606	3758075	1.97E-05	4.21E-05	1.05E-04	1.74E-06	3.54E-05	4.39E-05	1.02E-06	2.01E-05	2.00E-05	5.18E-06	5.18E-06	1.18E-05	8.39E-10	1.68E-08	0.00E+00	1.76E-08	0.018	0.00E+00	2.06E-04	1.05E-04
3746163758075	374616	3758075	2.00E-05	4.27E-05	1.06E-04	1.75E-06	3.59E-05	4.45E-05	1.03E-06	2.04E-05	2.03E-05	5.26E-06	5.26E-06	1.20E-05	8.51E-10	1.70E-08	0.00E+00	1.79E-08	0.018	0.00E+00	2.09E-04	1.07E-04
3746263758075	374626	3758075	2.03E-05	4.33E-05	1.08E-04	1.77E-06	3.63E-05	4.51E-05	1.05E-06	2.07E-05	2.06E-05	5.34E-06	5.34E-06	1.21E-05	8.61E-10	1.72E-08	0.00E+00	1.81E-08	0.018	0.00E+00	2.12E-04	1.08E-04
3746363758075	374636	3758075	2.05E-05	4.38E-05	1.09E-04	1.79E-06	3.68E-05	4.56E-05	1.06E-06	2.10E-05	2.09E-05	5.42E-06	5.42E-06	1.24E-05	8.72E-10	1.75E-08	0.00E+00	1.83E-08	0.018	0.00E+00	2.14E-04	1.10E-04
3746463758075	374646	3758075	2.08E-05	4.43E-05	1.10E-04	1.81E-06	3.72E-05	4.62E-05	1.07E-06	2.13E-05	2.12E-05	5.49E-06	5.49E-06	1.26E-05	8.82E-10	1.77E-08	0.00E+00	1.86E-08	0.019	0.00E+00	2.17E-04	1.11E-04
3746563758075	374656	3758075	2.10E-05	4.48E-05	1.12E-04	1.83E-06	3.76E-05	4.67E-05	1.08E-06	2.16E-05	2.14E-05	5.57E-06	5.57E-06	1.28E-05	8.92E-10	1.79E-08	0.00E+00	1.88E-08	0.019	0.00E+00	2.19E-04	1.12E-04
3746763758075	374676	3758075	2.14E-05	4.57E-05	1.14E-04	1.86E-06	3.84E-05	4.77E-05	1.11E-06	2.22E-05	2.20E-05	5.72E-06	5.72E-06	1.31E-05	9.11E-10	1.83E-08	0.00E+00	1.92E-08	0.019	0.00E+00	2.24E-04	1.15E-04
3746863758075	374686	3758075	2.16E-05	4.62E-05	1.15E-04	1.88E-06	3.88E-05	4.81E-05	1.12E-06	2.24E-05	2.23E-05	5.79E-06	5.79E-06	1.33E-05	9.20E-10	1.85E-08	0.00E+00	1.94E-08	0.019	0.00E+00	2.26E-04	1.16E-04
3746963758075	374696	3758075	2.18E-05	4.66E-05	1.16E-04	1.89E-06	3.91E-05	4.86E-05	1.13E-06	2.27E-05	2.26E-05	5.87E-06	5.87E-06	1.35E-05	9.28E-10	1.87E-08	0.00E+00	1.96E-08	0.020	0.00E+00	2.29E-04	1.17E-04
3747063758075	374706	3758075	2.20E-05	4.70E-05	1.17E-04	1.91E-06	3.95E-05	4.90E-05	1.14E-06	2.30E-05	2.29E-05	5.93E-06	5.93E-06	1.37E-05	9.36E-10	1.89E-08	0.00E+00	1.98E-08	0.020	0.00E+00	2.31E-04	1.18E-04
3747163758075	374716	3758075	2.22E-05	4.74E-05	1.18E-04	1.92E-06	3.98E-05	4.94E-05	1.15E-06	2.33E-05	2.31E-05	6.00E-06	6.00E-06	1.38E-05	9.44E-10	1.91E-08	0.00E+00	2.00E-08	0.020	0.00E+00	2.33E-04	1.19E-04
3747263758075	374726	3758075	2.24E-05	4.77E-05	1.19E-04	1.93E-06	4.01E-05	4.97E-05	1.15E-06	2.35E-05	2.34E-05	6.07E-06	6.07E-06	1.40E-05	9.51E-10	1.92E-08	0.00E+00	2.02E-08	0.020	0.00E+00	2.35E-04	1.20E-04
3747363758075	374736	3758075	2.25E-05	4.81E-05	1.20E-04	1.95E-06	4.04E-05	5.01E-05	1.16E-06	2.38E-05	2.36E-05	6.13E-06	6.13E-06	1.42E-05	9.57E-10	1.94E-08	0.00E+00	2.03E-08	0.020	0.00E+00	2.36E-04	1.21E-04
3747463758075	374746	3758075	2.27E-05	4.84E-05	1.21E-04	1.96E-06	4.06E-05	5.04E-05	1.17E-06	2.40E-05	2.38E-05	6.19E-06	6.19E-06	1.43E-05	9.63E-10	1.95E-08	0.00E+00	2.05E-08	0.020	0.00E+00	2.38E-04	1.22E-04
3747563758075	374756	3758075	2.28E-05	4.87E-05	1.21E-04	1.97E-06	4.09E-05	5.07E-05	1.18E-06	2.42E-05	2.41E-05	6.25E-06	6.25E-06	1.45E-05	9.69E-10	1.97E-08	0.00E+00	2.06E-08	0.021	0.00E+00	2.40E-04	1.23E-04
3747663758075	374766	3758075	2.29E-05	4.89E-05	1.22E-04	1.98E-06	4.11E-05	5.10E-05	1.18E-06	2.44E-05	2.43E-05	6.30E-06	6.30E-06	1.46E-05	9.75E-10	1.98E-08	0.00E+00	2.08E-08	0.021	0.00E+00	2.41E-04	1.24E-04
3747763758075	374776	3758075	2.30E-05	4.92E-05	1.23E-04	1.99E-06	4.13E-05	5.13E-05	1.19E-06	2.46E-05	2.45E-05	6.36E-06	6.36E-06	1.48E-05	9.80E-10	1.99E-08	0.00E+00	2.09E-08	0.021	0.00E+00	2.43E-04	1.25E-04
3747863758075	374786	3758075	2.31E-05	4.94E-05	1.23E-04	2.00E-06	4.15E-05	5.15E-05	1.20E-06	2.48E-05	2.47E-05	6.40E-06	6.40E-06	1.49E-05	9.84E-10	2.00E-08	0.00E+00	2.10E-08	0.021	0.00E+00	2.44E-04	1.25E-04
3747963758075	374796	3758075	2.32E-05	4.96E-05	1.24E-04	2.01E-06	4.17E-05	5.17E-05	1.20E-06	2.50E-05	2.48E-05	6.45E-06	6.45E-06	1.50E-05	9.88E-10	2.01E-08	0.00E+00	2.12E-08	0.021	0.00E+00	2.45E-04	1.26E-04
3748163758075	374816	3758075	2.34E-05	5.00E-05	1.25E-04	2.02E-06	4.20E-05	5.21E-05	1.21E-06	2.53E-05	2.51E-05	6.53E-06	6.53E-06	1.52E-05	9.96E-10	2.03E-08	0.00E+00	2.13E-08	0.021	0.00E+00	2.47E-04	1.27E-04
3748263758075	374826	3758075	2.35E-05	5.02E-05	1.25E-04	2.03E-06	4.21E-05	5.23E-05	1.21E-06	2.54E-05	2.53E-05	6.56E-06	6.56E-06	1.53E-05	9.99E-10	2.04E-08	0.00E+00	2.14E-08	0.021	0.00E+00	2.48E-04	1.27E-04
3748363758075	374836	3758075	2.36E-05	5.03E-05	1.25E-04	2.03E-06	4.23E-05	5.24E-05	1.22E-06	2.56E-05	2.54E-05	6.60E-06	6.60E-06	1.54E-05	1.00E-09	2.05E-08	0.00E+00	2.15E-08	0.021	0.00E+00	2.49E-04	1.28E-04
3748463758075	374846	3758075	2.36E-05	5.05E-05	1.26E-04	2.04E-06	4.24E-05	5.26E-05	1.22E-06	2.57E-05	2.55E-05	6.63E-06	6.63E-06	1.55E-05	1.00E-09	2.05E-08	0.00E+00	2.16E-08	0.022	0.00E+00	2.50E-04	1.28E-04
3748563758075	374856	3758075	2.37E-05	5.06E-05	1.26E-04	2.04E-06	4.25E-05	5.27E-05	1.22E-06	2.58E-05	2.56E-05	6.65E-06	6.65E-06	1.56E-05	1.01E-09	2.06E-08	0.00E+00	2.16E-08	0.022	0.00E+00	2.50E-04	1.29E-04
3748663758075	374866	3758075	2.37E-05	5.07E-05	1.26E-04	2.05E-06	4.25E-05	5.28E-05	1.23E-06	2.59E-05	2.57E-05	6.68E-06	6.68E-06	1.56E-05	1.01E-09	2.07E-08	0.00E+00	2.17E-08	0.022	0.00E+00	2.51E-04	1.29E-04
3748763758075	374876	3758075	2.38E-05	5.07E-05	1.26E-04	2.05E-06	4.26E-05	5.29E-05	1.23E-06	2.60E-05	2.58E-05	6.70E-06	6.70E-06	1.57E-05	1.01E-09	2.07E-08	0.00E+00	2.17E-08	0.022	0.00E+00	2.51E-04	1.29E-04
3748863758075	374886	3758075	2.38E-05	5.08E-05	1.27E-04	2.05E-06	4.27E-05	5.29E-05	1.23E-06	2.60E-05	2.59E-05	6.72E-06	6.72E-06	1.57E-05	1.01E-09	2.07E-08	0.00E+00	2.17E-08	0.022	0.00E+00	2.52E-04	1.29E-04
3748963758075	374896	3758075	2.38E-05	5.09E-05	1.27E-04	2.06E-06	4.27E-05	5.30E-05	1.23E-06	2.61E-05	2.59E-05	6.73E-06	6.73E-06	1.58E-05	1.01E-09	2.08E-08	0.00E+00	2.18E-08	0.022	0.00E+00	2.52E-04	1.30E-04
3749063758075	374906	3758075	2.38E-05

			SWBuilding Construction	SWDemolition	SWGrading	EYBuilding Construction	SWPaving	SWGrading	SWArchitectural Coating	NBBuilding Construction	NBBuilding Construction	NBArchitectural Coating	NBArchitectural Coating	RWBuilding Construction	Child Risk				Overlapping Phases - Maximum Gl		
Unique Identifier	X (UTM)	Y (UTM)	2026	2026	2026	2026	2027	2027	2027	2026	2027	2026	2027	2026	3rd Trimester	0<2	2<16	Total	per million	2025	2026	2027
3749263758085	374926	3758085	2.48E-05	5.30E-05	1.32E-04	2.12E-06	4.45E-05	5.52E-05	1.28E-06	2.72E-05	2.70E-05	7.01E-06	7.01E-06	1.64E-05	1.06E-09	2.16E-08	0.00E+00	2.27E-08	0.023	0.00E+00	2.62E-04	1.35E-04
3749363758085	374936	3758085	2.48E-05	5.30E-05	1.32E-04	2.12E-06	4.45E-05	5.52E-05	1.28E-06	2.72E-05	2.70E-05	7.02E-06	7.02E-06	1.64E-05	1.06E-09	2.16E-08	0.00E+00	2.27E-08	0.023	0.00E+00	2.63E-04	1.35E-04
3749563758085	374956	3758085	2.48E-05	5.30E-05	1.32E-04	2.12E-06	4.45E-05	5.52E-05	1.28E-06	2.72E-05	2.71E-05	7.03E-06	7.03E-06	1.64E-05	1.06E-09	2.16E-08	0.00E+00	2.27E-08	0.023	0.00E+00	2.63E-04	1.35E-04
3749663758085	374966	3758085	2.48E-05	5.30E-05	1.32E-04	2.11E-06	4.45E-05	5.52E-05	1.28E-06	2.72E-05	2.71E-05	7.03E-06	7.03E-06	1.64E-05	1.05E-09	2.16E-08	0.00E+00	2.27E-08	0.023	0.00E+00	2.63E-04	1.35E-04
3749763758085	374976	3758085	2.48E-05	5.29E-05	1.32E-04	2.11E-06	4.44E-05	5.51E-05	1.28E-06	2.72E-05	2.71E-05	7.03E-06	7.03E-06	1.64E-05	1.05E-09	2.16E-08	0.00E+00	2.27E-08	0.023	0.00E+00	2.62E-04	1.35E-04
3742563758095	374256	3758095	1.11E-05	2.37E-05	5.90E-05	1.16E-06	1.99E-05	2.47E-05	5.73E-07	1.14E-05	1.13E-05	2.94E-06	2.94E-06	6.77E-06	4.72E-10	9.47E-09	0.00E+00	9.94E-09	0.010	0.00E+00	1.16E-04	5.94E-05
3742663758095	374266	3758095	1.13E-05	2.42E-05	6.02E-05	1.17E-06	2.03E-05	2.52E-05	5.85E-07	1.16E-05	1.16E-05	3.00E-06	3.00E-06	6.90E-06	4.81E-10	9.66E-09	0.00E+00	1.01E-08	0.010	0.00E+00	1.18E-04	6.06E-05
3742763758095	374276	3758095	1.16E-05	2.47E-05	6.15E-05	1.19E-06	2.07E-05	2.57E-05	5.97E-07	1.18E-05	1.18E-05	3.06E-06	3.06E-06	7.02E-06	4.91E-10	9.86E-09	0.00E+00	1.03E-08	0.010	0.00E+00	1.21E-04	6.19E-05
3742863758095	374286	3758095	1.18E-05	2.52E-05	6.27E-05	1.21E-06	2.11E-05	2.62E-05	6.09E-07	1.21E-05	1.20E-05	3.12E-06	3.12E-06	7.15E-06	5.01E-10	1.01E-08	0.00E+00	1.06E-08	0.011	0.00E+00	1.23E-04	6.31E-05
3742963758095	374296	3758095	1.20E-05	2.57E-05	6.40E-05	1.23E-06	2.16E-05	2.68E-05	6.21E-07	1.23E-05	1.22E-05	3.18E-06	3.18E-06	7.28E-06	5.12E-10	1.03E-08	0.00E+00	1.08E-08	0.011	0.00E+00	1.26E-04	6.44E-05
3743063758095	374306	3758095	1.23E-05	2.62E-05	6.53E-05	1.24E-06	2.20E-05	2.73E-05	6.34E-07	1.25E-05	1.25E-05	3.24E-06	3.24E-06	7.42E-06	5.22E-10	1.05E-08	0.00E+00	1.10E-08	0.011	0.00E+00	1.28E-04	6.57E-05
3743163758095	374316	3758095	1.25E-05	2.68E-05	6.67E-05	1.26E-06	2.25E-05	2.79E-05	6.47E-07	1.28E-05	1.27E-05	3.30E-06	3.30E-06	7.55E-06	5.33E-10	1.07E-08	0.00E+00	1.12E-08	0.011	0.00E+00	1.31E-04	6.70E-05
3743263758095	374326	3758095	1.28E-05	2.73E-05	6.80E-05	1.28E-06	2.29E-05	2.85E-05	6.60E-07	1.30E-05	1.30E-05	3.36E-06	3.36E-06	7.69E-06	5.44E-10	1.09E-08	0.00E+00	1.14E-08	0.011	0.00E+00	1.34E-04	6.84E-05
3743363758095	374336	3758095	1.30E-05	2.79E-05	6.94E-05	1.30E-06	2.34E-05	2.90E-05	6.74E-07	1.33E-05	1.32E-05	3.43E-06	3.43E-06	7.83E-06	5.55E-10	1.11E-08	0.00E+00	1.17E-08	0.012	0.00E+00	1.36E-04	6.97E-05
3743463758095	374346	3758095	1.33E-05	2.84E-05	7.08E-05	1.32E-06	2.39E-05	2.96E-05	6.87E-07	1.35E-05	1.34E-05	3.49E-06	3.49E-06	7.98E-06	5.66E-10	1.13E-08	0.00E+00	1.19E-08	0.012	0.00E+00	1.39E-04	7.11E-05
3743563758095	374356	3758095	1.36E-05	2.90E-05	7.23E-05	1.34E-06	2.44E-05	3.02E-05	7.01E-07	1.38E-05	1.37E-05	3.56E-06	3.56E-06	8.12E-06	5.78E-10	1.15E-08	0.00E+00	1.21E-08	0.012	0.00E+00	1.42E-04	7.25E-05
3743663758095	374366	3758095	1.39E-05	2.96E-05	7.37E-05	1.36E-06	2.48E-05	3.08E-05	7.16E-07	1.40E-05	1.40E-05	3.63E-06	3.63E-06	8.27E-06	5.89E-10	1.18E-08	0.00E+00	1.24E-08	0.012	0.00E+00	1.44E-04	7.40E-05
3743763758095	374376	3758095	1.41E-05	3.02E-05	7.52E-05	1.38E-06	2.53E-05	3.15E-05	7.30E-07	1.43E-05	1.42E-05	3.69E-06	3.69E-06	8.43E-06	6.01E-10	1.20E-08	0.00E+00	1.26E-08	0.013	0.00E+00	1.47E-04	7.54E-05
3743963758095	374396	3758095	1.47E-05	3.14E-05	7.82E-05	1.42E-06	2.64E-05	3.27E-05	7.59E-07	1.48E-05	1.48E-05	3.83E-06	3.83E-06	8.73E-06	6.25E-10	1.25E-08	0.00E+00	1.31E-08	0.013	0.00E+00	1.53E-04	7.84E-05
3744063758095	374406	3758095	1.50E-05	3.20E-05	7.98E-05	1.44E-06	2.69E-05	3.34E-05	7.74E-07	1.51E-05	1.50E-05	3.91E-06	3.91E-06	8.89E-06	6.38E-10	1.27E-08	0.00E+00	1.34E-08	0.013	0.00E+00	1.56E-04	8.00E-05
3744163758095	374416	3758095	1.53E-05	3.26E-05	8.13E-05	1.46E-06	2.74E-05	3.40E-05	7.89E-07	1.54E-05	1.53E-05	3.98E-06	3.98E-06	9.06E-06	6.50E-10	1.30E-08	0.00E+00	1.36E-08	0.014	0.00E+00	1.59E-04	8.15E-05
3744263758095	374426	3758095	1.56E-05	3.33E-05	8.29E-05	1.48E-06	2.79E-05	3.47E-05	8.05E-07	1.57E-05	1.56E-05	4.05E-06	4.05E-06	9.22E-06	6.63E-10	1.32E-08	0.00E+00	1.39E-08	0.014	0.00E+00	1.62E-04	8.31E-05
3744363758095	374436	3758095	1.59E-05	3.39E-05	8.46E-05	1.50E-06	2.85E-05	3.54E-05	8.21E-07	1.60E-05	1.59E-05	4.13E-06	4.13E-06	9.39E-06	6.76E-10	1.35E-08	0.00E+00	1.41E-08	0.014	0.00E+00	1.65E-04	8.47E-05
3744463758095	374446	3758095	1.62E-05	3.46E-05	8.62E-05	1.52E-06	2.90E-05	3.60E-05	8.36E-07	1.63E-05	1.62E-05	4.20E-06	4.20E-06	9.56E-06	6.89E-10	1.37E-08	0.00E+00	1.44E-08	0.014	0.00E+00	1.69E-04	8.63E-05
3744563758095	374456	3758095	1.65E-05	3.53E-05	8.78E-05	1.54E-06	2.96E-05	3.67E-05	8.53E-07	1.66E-05	1.65E-05	4.28E-06	4.28E-06	9.73E-06	7.02E-10	1.40E-08	0.00E+00	1.47E-08	0.015	0.00E+00	1.72E-04	8.80E-05
3744663758095	374466	3758095	1.68E-05	3.59E-05	8.95E-05	1.56E-06	3.02E-05	3.74E-05	8.69E-07	1.69E-05	1.68E-05	4.36E-06	4.36E-06	9.91E-06	7.15E-10	1.42E-08	0.00E+00	1.50E-08	0.015	0.00E+00	1.75E-04	8.96E-05
3744763758095	374476	3758095	1.71E-05	3.66E-05	9.12E-05	1.58E-06	3.07E-05	3.81E-05	8.85E-07	1.72E-05	1.71E-05	4.44E-06	4.44E-06	1.01E-05	7.29E-10	1.45E-08	0.00E+00	1.52E-08	0.015	0.00E+00	1.78E-04	9.13E-05
3744863758095	374486	3758095	1.75E-05	3.73E-05	9.29E-05	1.60E-06	3.13E-05	3.88E-05	9.01E-07	1.75E-05	1.74E-05	4.52E-06	4.52E-06	1.03E-05	7.42E-10	1.48E-08	0.00E+00	1.55E-08	0.016	0.00E+00	1.81E-04	9.30E-05
3744963758095	374496	3758095	1.78E-05	3.80E-05	9.46E-05	1.62E-06	3.19E-05	3.96E-05	9.18E-07	1.78E-05	1.77E-05	4.60E-06	4.60E-06	1.05E-05	7.56E-10	1.50E-08	0.00E+00	1.58E-08	0.016	0.00E+00	1.85E-04	9.47E-05
3745063758095	374506	3758095	1.81E-05	3.87E-05	9.63E-05	1.64E-06	3.25E-05	4.03E-05	9.35E-07	1.81E-05	1.80E-05	4.68E-06	4.68E-06	1.06E-05	7.70E-10	1.53E-08	0.00E+00	1.61E-08	0.016	0.00E+00	1.88E-04	9.64E-05
3745163758095	374516	3758095	1.84E-05	3.93E-05	9.80E-05	1.66E-06	3.30E-05	4.10E-05	9.51E-07	1.85E-05	1.83E-05	4.76E-06	4.76E-06	1.08E-05	7.83E-10	1.56E-08	0.00E+00	1.64E-08	0.016	0.00E+00	1.92E-04	9.81E-05
3745463758095	374546	3758095	1.94E-05	4.14E-05	1.03E-04	1.72E-06	3.48E-05	4.32E-05	1.00E-06	1.94E-05	1.93E-05	5.02E-06	5.02E-06	1.14E-05	8.25E-10	1.64E-08	0.00E+00	1.72E-08	0.017	0.00E+00	2.02E-04	1.03E-04
3745563758095	374556	3758095	1.97E-05	4.21E-05	1.05E-04	1.74E-06	3.54E-05	4.39E-05	1.02E-06	1.98E-05	1.97E-05	5.11E-06	5.11E-06	1.16E-05	8.39E-10	1.67E-08	0.00E+00	1.75E-08	0.018	0.00E+00	2.05E-04	1.05E-04
3745663758095	374566	3758095	2.00E-05	4.28E-05	1.07E-04	1.76E-06	3.59E-05	4.46E-05	1.04E-06	2.01E-05	2.00E-05	5.19E-06	5.19E-06	1.18E-05	8.53E-10	1.70E-08	0.00E+00	1.78E-08	0.018	0.00E+00	2.08E-04	1.07E-04
3745763758095	374576	3758095	2.04E-05	4.35E-05	1.08E-04	1.78E-06	3.65E-05	4.53E-05	1.05E-06	2.04E-05	2.03E-05	5.28E-06	5.28E-06	1.20E-05	8.66E-10	1.72E-08	0.00E+00	1.81E-08	0.018	0.00E+00	2.12E-04	1.08E-04
3745863758095	374586	3758095	2.07E-05	4.42E-05	1.10E-04	1.80E-06	3.71E-05	4.60E-05	1.07E-06	2.08E-05	2.07E-05	5.37E-06	5.37E-06	1.22E-05	8.79E-10	1.75E-08	0.00E+00	1.84E-08	0.018	0.00E+00	2.15E-04	1.10E-04
3745963758095	374596	3758095	2.10E-05	4.48E-05	1.12E-04	1.82E-06	3.76E-05	4.67E-05	1.08E-06	2.11E-05	2.10E-05	5.45E-06	5.45E-06	1.24E-05	8.93E-10	1.78E-08	0.00E+00	1.87E-08	0.019	0.00E+00	2.18E-04	1.12E-04
3746063758095	374606	3758095	2.13E-05	4.55E-05	1.13E-04	1.84E-06	3.82E-05	4.74E-05	1.10E-06	2.15E-05	2.13E-05	5.54E-06	5.54E-06	1.26E-05	9.05E-10	1.80E-08	0.00E+00	1.89E-08	0.019	0.00E+00	2.22E-04	1.14E-04
3746163758095	374616	3758095	2.16E-05	4.61E-05	1.15E-04	1.86E-06	3.87E-05	4.80E-05	1.11E-06	2.18E-05	2.17E-05	5.63E-06	5.63E-06	1.28E-05	9.18E-10	1.83E-08	0.00E+00	1.92E-08	0.019	0.00E+00	2.25E-04	1.15E-04
3746263758095	374626	3758095	2.19E-05	4.67E-05	1.16E-04	1.88E-06	3.92E-05	4.87E-05	1.13E-06	2.21E-05	2.20E-05	5.72E-06	5.72E-06	1.30E-05	9.30E-10	1.86E-08	0.00E+00	1.95E-08	0.019	0.00E+00	2.28E-04	1.17E-04
3746363758095	374636	3758095	2.22E-05	4.73E-05	1.18E-04	1.90E-06	3.97E-05	4.93E-05	1.14E-06	2.25E-05	2.23E-05	5.80E-06	5.80E-06	1.32E-05	9.42E-10	1.88E-08	0.00E+00	1.98E-08	0.020	0.00E+00	2.31E-04	1.18E-04
3746463758095	374646	3758095	2.24E-05	4.79E-05	1.19E-04	1.91E-06	4.02E-05	4.99E-05	1.16E-06	2.28E-05	2.27E-05	5.89E-06	5.89E-06	1.34E-05	9.54E-10	1.91E-08	0.00E+00	2.00E-08	0.020	0.00E+00	2.34E-04	1.20E-04
3746563758095	374656	3758095	2.27E-05	4.84E-05	1.21E-04	1.93E-06	4.07E-05	5.05E-05	1.17E-06	2.31E-05	2.30E-05	5.97E-06	5.97E-06	1.37E-05	9.65E-10	1.93E-08	0.00E+00	2.03E-08	0.020	0.00E+00	2.37E-04	1.21E-04
3746763758095	374676	3758095	2.32E-05	4.95E-05	1.23E-04	1.97E-06	4.15E-05	5.15E-05	1.20E-06	2.38E-05	2.36E-05	6.14E-06	6.14E-06	1.41E-05	9.85E-10	1.97E-08	0.00E+00	2.07E-08	0.021	0.00E+00	2.42E-04	1.24E-04
3746863758095	374686	3758095	2.34E-05	5.00E-05	1.25E-04	1.99E-06	4.20E-05	5.21E-05	1.21E-06	2.41E-05	2.40E-05	6.22E-06	6.22E-06	1.43E-05	9.95E-10	2.00E-08	0.00E+00	2.10E-08	0.021	0.00E+00	2.44E-04	1.25E-04
3746963758095	374696	3758095	2.36E-05	5.04E-05	1.26E-04	2.00E-06	4.23E-05	5.25E-05	1.22E-06	2.44E-05	2.43E-05	6.30E-06	6.30E-06	1.45E-05	1.00E-09	2.02E-08	0.00E+00	2.12E-08	0.021	0.00E+00	2.47E-04	1.27E-04
3747063758095	374706	3758095	2.38E-05	5.09E-05	1.27E-04	2.02E-06	4.27E-05	5.30E-05	1.23E-06	2.47E-05	2.46E-05	6.38E-06	6.38E-06	1.47E-05	1.01E-09	2.04E-08	0.00E+00	2.14E-08	0.021	0.00E+00	2.49E-04	1.28E-04
3747163758095	374716	3758095	2.40E-05	5.13E-05	1.28E-04	2.03E-06	4.31E-05	5.34E-05	1.24E-06	2.50E-05	2.48E-05	6.45E-06	6.45E-06	1.49E-05	1.02E-09	2.06E-08	0.00E+00	2.16E-08	0.022	0.00E+00	2.51E-04	1.29E-04
3747263758095	374726	3758095	2.42E-05	5.17E-05	1.29E-04	2.05E-06	4.34E-05	5.38E-05	1.25E-06	2.53E-05	2.51E-05	6.52E-06	6.52E-06	1.50E-05	1.03E-09	2.07E-08	0.00E+00	2.18E-08	0.022	0.00E+00	2.53E-04	1.30E-04
3747363758095	374736	3758095	2.44E-05	5.20E-05	1.30E-04	2.06E-06	4.37E-05	5.42E-05	1.26E-06	2.55E-05	2.54E-05	6.59E-06	6.59E-06	1.52E-05	1.04E-09	2.09E-08	0.00E+00	2.20E-08	0.022	0.00E+00	2.55E-04	1.31E-04
3747463758095	374746	3758095	2.45E-05	5.24E-05	1.30E-04	2.07E-06	4.40E-05	5.46E-05	1.27E-06	2.58E-05	2.56E-05	6.66E-06	6.66E-06	1.54E-05	1.04E-09	2.11E-08	0.00E+00	2.21E-08	0.022	0.00E+00	2.57E-04	1.32E-04
3747563758095	374756	3758095	2.46E-05	5.26E-05	1.31E-04	2.08E-06	4.42E-05	5.48E-05	1.27E-06	2.60E-05	2.58E-05	6.71E-06	6.71E-06	1.56E-05	1.05E-09	2.12E-08	0.00E+00	2.22E-08	0.022	0.00E+00	2.59E-04	1.33E-04
3747663758095	374766	3758095	2.48E-05	5.30E-05	1.32E-04	2.10E-06	4.45E-05	5.52E-05	1.28E-06	2.63E-05	2.61E-05	6.78E-06	6.78E-06	1.57E-05	1.05E-09	2.14E-08	0.00E+00	2.24E-08	0.022	0.00E+00	2.61E-04	1.34E-04
3747763758095	374776	3758095	2.49E-05	5.33E-05	1.33E-04	2.11E-06	4.47E-05	5.55E-05	1.29E-06	2.64E-05	2.63E-05	6.84E-06	6.84E-06	1.59E-05	1.06E-09	2.15E-08	0.00E+00	2.26E-08	0.023	0.00E+00	2.62E-04	1.35E-04
3747863758095	374786	3758095	2.51E-05	5.35E-05	1.33E-04	2.12E-06	4.49E-05	5.58E-05	1.29E-06	2.67E-05	2.65E-05	6.89E-06	6.89E-06	1.60E-05	1.07E-09	2.16E-08	0.00E+00	2.27E-08	0.023	0.00E+00	2.64E-04	1.35E-04
3747963758095	374796	3758095	2.52E-05	5.37E-05	1.34E-04	2.13E-06	4.51E-05	5.60E-05	1.30E-06	2.69E-05	2.67E-05	6.94E-06	6.94E-06	1.62E-05	1.07E-09	2.17E-08	0.00E+00	2.28E-08	0.023	0.00E+00	2.65E-04	1.36E-04
3748163758095	374816	3758095	2.54E-05	5.41E-05	1.35E-04	2.14E-06	4.55E-05	5.64E-05	1.31E-06	2.72E-05	2.70E-05	7.02E-06	7.02E-06	1.64E-05	1.08E-09	2.19E-08	0.00E+00	2.30E-08	0.023	0.00E+00	2.67E-04	1.37E-04
3748263758095	374826	3758095	2.54E-05	5.43E-05	1.35E-04	2.14E-06	4.56E-05	5.66E-05	1.31E-06	2.74E-05	2.72E-05	7.06E-06	7.06E-06	1.65E-05	1.08E-09	2.20E-08	0.00E+00	2.31E-08	0.023	0.00E+00	2.68E-04	1.38E-04
3748363758095	374836	3758095	2.55E-05	5.45E-05	1.36E-04	2.15E-06	4.58E-05	5.68E-05	1.32E-06	2.75E-05	2.73E-05	7.10E-06	7.10E-06	1.66E-05	1.09E-09	2.21E-08	0.00E+00	2.32E-08	0.023	0.00E+00	2.69E-04	1.38E-04
3748463758095	374846	3758095	2.56E-05	5.46E-05	1.36E-04	2.15E-06	4.59E-05	5.69E-05	1.32E-06	2.76E-05	2.74E-05	7.13E-06	7.13E-06	1.67E-05	1.09E-09	2.22E-08	0.00E+00	2.33E-08	0.023	0.00E+00	2.70E-04	1.39E-04
3748563758095	374856	3758095	2.56E-05	5.48E-05	1.36E-04	2.16E-06	4.60E-05	5.71E-05	1.32E-06	2.77E-05	2.76E-05	7.16E-06	7.16E-06	1.68E-05	1.09E-09	2.23E-08	0.00E+00	2.33E-08	0.023	0.00E+00	2.71E-04	1.39E-04
3748663758095	374866	3758095	2.57E-05	5.49E-05	1.37E-04	2.16E-06	4.61E-05	5.72E-05	1.33E-06	2.78E-05	2.77E-05	7.18E-06	7.18E-06	1.68E-05	1.09E-09	2.23E-08	0.00E+00	2.34E-08	0.023	0.00E+00	2.71E-04	1.39E-04
3748763758095	374876	3758095	2.57E-05	5.49E-05	1.37E-04	2.17E-06	4.61E-05	5.73E-05	1.33E-06	2.79E-05	2.77E-05	7.20E-06	7.20E-06	1.69E-05	1.09E-09	2.24E-08	0.00E+00	2.35E-08	0.023	0.00E+00	2.72E-04	1.40E-04
3748863758095	374886	3758095	2.58E-05	5.50E-05	1.37E-04	2.17E-06	4.62E-05	5.73E-05	1.33E-06	2.80E-05	2.78E-05	7.22E-06	7.22E-06	1.69E-05	1.10E-09	2.24E-08	0.00E+00	2.35E-08	0.023	0.00E+00	2.72E-04	1.40E-04
3748963758095	374896	3758095	2.58E-05	5.51E-05	1.37E-04	2.17E-06	4.62E-05	5.74E-05	1.33E-06	2.80E-05	2.79E-05	7.24E-06	7.24E-06	1.69E-05	1.10E-09	2.24E-08	0.00E+00	2.35E-08	0.024	0.00E+00	2.72E-04	1.40E-04
3749063758095	374906	3758095	2.58E-05	5.51E-05	1.37E-04	2.18E-06	4.63E-05	5.74E-05	1.33E-06	2.81E-05	2.79E-05	7.25E-06	7.25E-06	1.70E-05	1.10E-09	2.25E-08	0.00E+00	2.35E-08	0.024	0.00E+00	2.73E-04	1.40E-04
3749163758095	374916	3758095	2.58E-05	5.51E-05	1.37E-04	2.18E-06	4.63E-05	5.74E-05	1.33E-06	2.81E-05	2.80E-05	7.26E-06	7.26E-06	1.70E-05	1.10E-09	2.25E-08	0.00E+00	2.36E-08	0.024	0.00E+00	2.73E-04	1.40E-04
3749263758095	374926	3758095	2.58E-05	5.52E-05	1.37E-04	2.18E-06	4.63E-05	5.75E-05	1.33E-06	2.82E-05	2.80E-05	7.27E-06	7.27E-06	1.70E-05	1.10E-09	2.25E-08	0.00E+00	2.36E-08	0.024	0.00E+00	2.73E-04	1.40E-04
3749363758095	374936	3758095	2.58E-05	5.52E-05	1.37E-04	2.18E-06	4.63E-05	5.75E-05	1.33E-06	2.82E-05	2.80E-05	7.28E-06	7.28E-06	1.70E-05	1.10E-09	2.25E-08	0.00E+00	2.36E-08	0.024	0.00E+00	2.73E-04	1.40E-04
3749463758095	374946	3758095	2.58E-05	5.52E-05	1.37E-04	2.18E-06	4.63E-05	5.75E-05	1.33E-06	2.82E-05	2.80E-05	7.28E-06	7.28E-06	1.70E-05	1.10E-09	2.25E-08	0.00E+00	2.36E-08	0.024	0.00E+00	2.73E-04	1.40E-04
3749663758095	374966	3758095	2.58E-05	5.51E-05	1.37E-04	2.17E-06	4.63E-05	5.74E-05	1.33E-06	2.82E-05	2.81E-05	7.29E-06	7.29E-06	1.70E-05	1.10E-09	2.25E-08	0.00E+00	2.36E-08	0.024	0.00E+00	2.73E-04	1.40E-04
3742463758105	374246	3758105	1.11E-05	2.37E-05	5.91E-05	1.16E-06	1.99E-05	2.47E-05	5.74E-07	1.14E-05	1.13E-05	2.94E-06	2.94E-06	6.78E-06	4.72E-10	9.48E-09	0.00E+00	9.95E-09	0.010	0.00E+00	1.16E-04	5.95E-05
3742563758105	374256	3758105	1.13E-05	2.42E-05	6.04E-05	1.18E-06	2.03E-05	2.52E-05	5.86E-07	1.16E-05	1.16E-05	3.00E-06	3.00E-06	6.90E-06	4.82E-10	9.68E-09	0.00E+00	1.02E-08	0.010	0.00E+00	1.19E-04	6.07E-05
3742663758105	374266	3758105	1.16E-05	2.47E-05	6.16E-05	1.20E-06	2.08E-05	2.58E-05	5.98E-07	1.19E-05	1.18E-05	3.06E-06	3.06E-06	7.03E-06	4.93E-10	9.88E-09	0.00E+00	1.04E-08	0.010	0.00E+00	1.21E-04	6.20E-05
3742763758105	374276	3758105	1.18E-05	2.53E-05	6.29E-05	1.21E-06	2.12E-05	2.63E-05	6.11E-07	1.21E-05	1.20E-05	3.12E-06	3.12E-06	7.16E-06	5.03E-10	1.01E-08	0.00E+00	1.06E-08	0.011	0.00E+00	1.24E-04	6.33E-05
3742863758105	374286	3758105	1.21E-05	2.58E-05	6.43E-05	1.23E-06	2.17E-05	2.69E-05	6.24E-07	1.23E-05	1.23E-05	3.18E-06	3.18E-06	7.29E-06	5.14E-10	1.03E-08	0.00E+00	1.08E-08	0.011	0.00E+00	1.26E-04	6.46E-05
3742963758105	374296	3758105	1.23E-05	2.63E-05	6.56E-05	1.25E-06	2.21E-05	2.74E-05	6.37E-07	1.26E-05	1.25E-05	3.25E-06	3.25E-06	7.43E-06	5.25E-10	1.05E-08	0.00E+00	1.10E-08	0.011	0.00E+00	1.29E-04	6.59E-05
3743063758105	374306	3758105	1.26E-05	2.69E-05	6.70E-05	1.27E-06	2.26E-05	2.80E-05	6.50E-07	1.28E-05	1.27E-05	3.31E-06	3.31E-06	7.57E-06	5.36E-10	1.07E-08	0.00E+00	1.13E-08	0.011	0.00E+00	1.31E-04	6.73E-05
3743163758105	374316	3758105	1.29E-05	2.75E-05	6.84E-05	1.29E-06	2.31E-05	2.86E-05	6.64E-07	1.31E-05	1.30E-05	3.37E-06	3.37E-06	7.71E-06	5.47E-10	1.09E-08	0.00E+00	1.15E-08	0.011	0.00E+00	1.34E-04	6.87E-05
3743263758105	374326	3758105	1.31E-05	2.

			SWBuilding Construction	SWDemolition	SWGrading	EYBuilding Construction	SWPaving	SWGrading	SWArchitectural Coating	NBBuilding Construction	NBBuilding Construction	NBArchitectural Coating	NBArchitectural Coating	RWBuilding Construction	Child Risk					Overlapping Phases - Maximum Gl		
Unique Identifier	X (UTM)	Y (UTM)	2026	2026	2026	2026	2027	2027	2027	2026	2027	2026	2027	2026	3rd Trimester	0<2	2<16	Total	per million	2025	2026	2027
3743263758115	374326	3758115	1.35E-05	2.88E-05	7.18E-05	1.34E-06	2.42E-05	3.00E-05	6.96E-07	1.36E-05	1.36E-05	3.52E-06	3.52E-06	8.03E-06	5.73E-10	1.14E-08	0.00E+00	1.20E-08	0.012	0.00E+00	1.41E-04	7.20E-05
3743363758115	374336	3758115	1.38E-05	2.94E-05	7.33E-05	1.36E-06	2.47E-05	3.07E-05	7.11E-07	1.39E-05	1.38E-05	3.59E-06	3.59E-06	8.18E-06	5.86E-10	1.17E-08	0.00E+00	1.23E-08	0.012	0.00E+00	1.44E-04	7.35E-05
3743463758115	374346	3758115	1.41E-05	3.00E-05	7.49E-05	1.38E-06	2.52E-05	3.13E-05	7.27E-07	1.42E-05	1.41E-05	3.66E-06	3.66E-06	8.34E-06	5.98E-10	1.19E-08	0.00E+00	1.25E-08	0.013	0.00E+00	1.47E-04	7.50E-05
3743563758115	374356	3758115	1.44E-05	3.07E-05	7.65E-05	1.40E-06	2.58E-05	3.20E-05	7.42E-07	1.45E-05	1.44E-05	3.74E-06	3.74E-06	8.50E-06	6.11E-10	1.22E-08	0.00E+00	1.28E-08	0.013	0.00E+00	1.50E-04	7.66E-05
3743663758115	374366	3758115	1.47E-05	3.13E-05	7.81E-05	1.42E-06	2.63E-05	3.27E-05	7.58E-07	1.48E-05	1.47E-05	3.81E-06	3.81E-06	8.66E-06	6.24E-10	1.24E-08	0.00E+00	1.31E-08	0.013	0.00E+00	1.53E-04	7.82E-05
3743763758115	374376	3758115	1.50E-05	3.20E-05	7.98E-05	1.45E-06	2.69E-05	3.34E-05	7.74E-07	1.51E-05	1.50E-05	3.89E-06	3.89E-06	8.83E-06	6.37E-10	1.27E-08	0.00E+00	1.33E-08	0.013	0.00E+00	1.56E-04	7.99E-05
3743963758115	374396	3758115	1.56E-05	3.34E-05	8.31E-05	1.49E-06	2.80E-05	3.48E-05	8.07E-07	1.57E-05	1.56E-05	4.04E-06	4.04E-06	9.17E-06	6.64E-10	1.32E-08	0.00E+00	1.39E-08	0.014	0.00E+00	1.62E-04	8.32E-05
3744063758115	374406	3758115	1.60E-05	3.41E-05	8.49E-05	1.51E-06	2.86E-05	3.55E-05	8.24E-07	1.60E-05	1.59E-05	4.12E-06	4.12E-06	9.35E-06	6.79E-10	1.35E-08	0.00E+00	1.42E-08	0.014	0.00E+00	1.66E-04	8.49E-05
3744163758115	374416	3758115	1.63E-05	3.48E-05	8.67E-05	1.53E-06	2.92E-05	3.62E-05	8.41E-07	1.63E-05	1.62E-05	4.20E-06	4.20E-06	9.52E-06	6.93E-10	1.38E-08	0.00E+00	1.45E-08	0.014	0.00E+00	1.69E-04	8.67E-05
3744263758115	374426	3758115	1.66E-05	3.55E-05	8.85E-05	1.55E-06	2.98E-05	3.70E-05	8.58E-07	1.66E-05	1.65E-05	4.28E-06	4.28E-06	9.71E-06	7.07E-10	1.40E-08	0.00E+00	1.47E-08	0.015	0.00E+00	1.73E-04	8.84E-05
3744363758115	374436	3758115	1.70E-05	3.62E-05	9.03E-05	1.58E-06	3.04E-05	3.77E-05	8.76E-07	1.69E-05	1.68E-05	4.37E-06	4.37E-06	9.89E-06	7.21E-10	1.43E-08	0.00E+00	1.50E-08	0.015	0.00E+00	1.76E-04	9.02E-05
3744463758115	374446	3758115	1.73E-05	3.70E-05	9.21E-05	1.60E-06	3.10E-05	3.85E-05	8.94E-07	1.72E-05	1.71E-05	4.45E-06	4.45E-06	1.01E-05	7.36E-10	1.46E-08	0.00E+00	1.53E-08	0.015	0.00E+00	1.80E-04	9.21E-05
3744563758115	374456	3758115	1.77E-05	3.77E-05	9.40E-05	1.62E-06	3.17E-05	3.93E-05	9.12E-07	1.76E-05	1.75E-05	4.54E-06	4.54E-06	1.03E-05	7.51E-10	1.49E-08	0.00E+00	1.57E-08	0.016	0.00E+00	1.83E-04	9.39E-05
3744663758115	374466	3758115	1.80E-05	3.85E-05	9.59E-05	1.64E-06	3.23E-05	4.01E-05	9.31E-07	1.79E-05	1.78E-05	4.62E-06	4.62E-06	1.05E-05	7.66E-10	1.52E-08	0.00E+00	1.60E-08	0.016	0.00E+00	1.87E-04	9.58E-05
3744763758115	374476	3758115	1.84E-05	3.92E-05	9.78E-05	1.66E-06	3.29E-05	4.09E-05	9.49E-07	1.83E-05	1.81E-05	4.71E-06	4.71E-06	1.07E-05	7.81E-10	1.55E-08	0.00E+00	1.63E-08	0.016	0.00E+00	1.91E-04	9.76E-05
3744863758115	374486	3758115	1.87E-05	4.00E-05	9.97E-05	1.69E-06	3.36E-05	4.17E-05	9.67E-07	1.86E-05	1.85E-05	4.80E-06	4.80E-06	1.09E-05	7.97E-10	1.58E-08	0.00E+00	1.66E-08	0.017	0.00E+00	1.94E-04	9.95E-05
3744963758115	374496	3758115	1.91E-05	4.08E-05	1.02E-04	1.71E-06	3.42E-05	4.25E-05	9.86E-07	1.89E-05	1.88E-05	4.89E-06	4.89E-06	1.11E-05	8.12E-10	1.61E-08	0.00E+00	1.69E-08	0.017	0.00E+00	1.98E-04	1.01E-04
3745063758115	374506	3758115	1.95E-05	4.16E-05	1.04E-04	1.73E-06	3.49E-05	4.33E-05	1.00E-06	1.93E-05	1.92E-05	4.98E-06	4.98E-06	1.13E-05	8.28E-10	1.64E-08	0.00E+00	1.72E-08	0.017	0.00E+00	2.02E-04	1.03E-04
3745163758115	374516	3758115	1.98E-05	4.23E-05	1.05E-04	1.75E-06	3.56E-05	4.41E-05	1.02E-06	1.97E-05	1.95E-05	5.07E-06	5.07E-06	1.15E-05	8.43E-10	1.67E-08	0.00E+00	1.75E-08	0.018	0.00E+00	2.06E-04	1.05E-04
3745463758115	374546	3758115	2.09E-05	4.47E-05	1.11E-04	1.82E-06	3.75E-05	4.66E-05	1.08E-06	2.08E-05	2.06E-05	5.36E-06	5.36E-06	1.21E-05	8.90E-10	1.76E-08	0.00E+00	1.85E-08	0.019	0.00E+00	2.17E-04	1.11E-04
3745563758115	374556	3758115	2.13E-05	4.55E-05	1.13E-04	1.84E-06	3.82E-05	4.74E-05	1.10E-06	2.11E-05	2.10E-05	5.45E-06	5.45E-06	1.24E-05	9.06E-10	1.79E-08	0.00E+00	1.89E-08	0.019	0.00E+00	2.21E-04	1.13E-04
3745663758115	374566	3758115	2.17E-05	4.63E-05	1.15E-04	1.86E-06	3.89E-05	4.82E-05	1.12E-06	2.15E-05	2.14E-05	5.55E-06	5.55E-06	1.26E-05	9.21E-10	1.83E-08	0.00E+00	1.92E-08	0.019	0.00E+00	2.25E-04	1.15E-04
3745763758115	374576	3758115	2.20E-05	4.70E-05	1.17E-04	1.88E-06	3.95E-05	4.90E-05	1.14E-06	2.19E-05	2.18E-05	5.65E-06	5.65E-06	1.28E-05	9.37E-10	1.86E-08	0.00E+00	1.95E-08	0.020	0.00E+00	2.28E-04	1.17E-04
3745863758115	374586	3758115	2.24E-05	4.78E-05	1.19E-04	1.90E-06	4.01E-05	4.98E-05	1.16E-06	2.23E-05	2.21E-05	5.75E-06	5.75E-06	1.30E-05	9.52E-10	1.89E-08	0.00E+00	1.98E-08	0.020	0.00E+00	2.32E-04	1.19E-04
3745963758115	374596	3758115	2.27E-05	4.85E-05	1.21E-04	1.92E-06	4.07E-05	5.06E-05	1.17E-06	2.26E-05	2.25E-05	5.85E-06	5.85E-06	1.33E-05	9.66E-10	1.92E-08	0.00E+00	2.01E-08	0.020	0.00E+00	2.36E-04	1.21E-04
3746063758115	374606	3758115	2.31E-05	4.93E-05	1.23E-04	1.95E-06	4.14E-05	5.13E-05	1.19E-06	2.30E-05	2.29E-05	5.94E-06	5.94E-06	1.35E-05	9.81E-10	1.95E-08	0.00E+00	2.05E-08	0.020	0.00E+00	2.39E-04	1.23E-04
3746163758115	374616	3758115	2.34E-05	5.00E-05	1.25E-04	1.97E-06	4.20E-05	5.21E-05	1.21E-06	2.34E-05	2.33E-05	6.04E-06	6.04E-06	1.37E-05	9.95E-10	1.98E-08	0.00E+00	2.08E-08	0.021	0.00E+00	2.43E-04	1.25E-04
3746263758115	374626	3758115	2.37E-05	5.07E-05	1.26E-04	1.99E-06	4.25E-05	5.28E-05	1.23E-06	2.38E-05	2.36E-05	6.14E-06	6.14E-06	1.40E-05	1.01E-09	2.01E-08	0.00E+00	2.11E-08	0.021	0.00E+00	2.46E-04	1.26E-04
3746363758115	374636	3758115	2.40E-05	5.13E-05	1.28E-04	2.01E-06	4.31E-05	5.35E-05	1.24E-06	2.42E-05	2.40E-05	6.24E-06	6.24E-06	1.42E-05	1.02E-09	2.03E-08	0.00E+00	2.14E-08	0.021	0.00E+00	2.50E-04	1.28E-04
3746463758115	374646	3758115	2.43E-05	5.20E-05	1.29E-04	2.03E-06	4.36E-05	5.41E-05	1.26E-06	2.45E-05	2.44E-05	6.33E-06	6.33E-06	1.44E-05	1.03E-09	2.06E-08	0.00E+00	2.16E-08	0.022	0.00E+00	2.53E-04	1.30E-04
3746563758115	374656	3758115	2.46E-05	5.26E-05	1.31E-04	2.05E-06	4.41E-05	5.48E-05	1.27E-06	2.49E-05	2.47E-05	6.43E-06	6.43E-06	1.47E-05	1.05E-09	2.09E-08	0.00E+00	2.19E-08	0.022	0.00E+00	2.56E-04	1.31E-04
3746763758115	374676	3758115	2.52E-05	5.37E-05	1.34E-04	2.09E-06	4.51E-05	5.60E-05	1.30E-06	2.56E-05	2.55E-05	6.61E-06	6.61E-06	1.51E-05	1.07E-09	2.14E-08	0.00E+00	2.24E-08	0.022	0.00E+00	2.62E-04	1.34E-04
3746863758115	374686	3758115	2.54E-05	5.43E-05	1.35E-04	2.11E-06	4.56E-05	5.66E-05	1.31E-06	2.60E-05	2.58E-05	6.70E-06	6.70E-06	1.53E-05	1.08E-09	2.16E-08	0.00E+00	2.27E-08	0.023	0.00E+00	2.65E-04	1.36E-04
3746963758115	374696	3758115	2.57E-05	5.48E-05	1.37E-04	2.13E-06	4.60E-05	5.71E-05	1.32E-06	2.63E-05	2.61E-05	6.79E-06	6.79E-06	1.56E-05	1.09E-09	2.19E-08	0.00E+00	2.29E-08	0.023	0.00E+00	2.68E-04	1.37E-04
3747063758115	374706	3758115	2.59E-05	5.53E-05	1.38E-04	2.15E-06	4.64E-05	5.76E-05	1.34E-06	2.66E-05	2.65E-05	6.88E-06	6.88E-06	1.58E-05	1.10E-09	2.21E-08	0.00E+00	2.32E-08	0.023	0.00E+00	2.70E-04	1.39E-04
3747163758115	374716	3758115	2.61E-05	5.57E-05	1.39E-04	2.16E-06	4.68E-05	5.81E-05	1.35E-06	2.70E-05	2.68E-05	6.96E-06	6.96E-06	1.60E-05	1.11E-09	2.23E-08	0.00E+00	2.34E-08	0.023	0.00E+00	2.73E-04	1.40E-04
3747263758115	374726	3758115	2.63E-05	5.62E-05	1.40E-04	2.18E-06	4.72E-05	5.85E-05	1.36E-06	2.73E-05	2.71E-05	7.04E-06	7.04E-06	1.62E-05	1.12E-09	2.25E-08	0.00E+00	2.36E-08	0.024	0.00E+00	2.75E-04	1.41E-04
3747363758115	374736	3758115	2.65E-05	5.65E-05	1.41E-04	2.19E-06	4.75E-05	5.89E-05	1.37E-06	2.76E-05	2.74E-05	7.11E-06	7.11E-06	1.64E-05	1.13E-09	2.27E-08	0.00E+00	2.38E-08	0.024	0.00E+00	2.77E-04	1.42E-04
3747463758115	374746	3758115	2.69E-05	5.69E-05	1.42E-04	2.20E-06	4.78E-05	5.94E-05	1.38E-06	2.78E-05	2.77E-05	7.19E-06	7.19E-06	1.66E-05	1.13E-09	2.30E-08	0.00E+00	2.40E-08	0.024	0.00E+00	2.79E-04	1.43E-04
3747563758115	374756	3758115	2.68E-05	5.73E-05	1.43E-04	2.22E-06	4.81E-05	5.97E-05	1.38E-06	2.81E-05	2.79E-05	7.25E-06	7.25E-06	1.68E-05	1.14E-09	2.30E-08	0.00E+00	2.42E-08	0.024	0.00E+00	2.81E-04	1.44E-04
3747663758115	374766	3758115	2.70E-05	5.76E-05	1.43E-04	2.23E-06	4.84E-05	6.00E-05	1.39E-06	2.83E-05	2.82E-05	7.32E-06	7.32E-06	1.70E-05	1.15E-09	2.32E-08	0.00E+00	2.43E-08	0.024	0.00E+00	2.83E-04	1.45E-04
3747763758115	374776	3758115	2.71E-05	5.79E-05	1.44E-04	2.24E-06	4.86E-05	6.03E-05	1.40E-06	2.86E-05	2.84E-05	7.38E-06	7.38E-06	1.72E-05	1.15E-09	2.33E-08	0.00E+00	2.45E-08	0.024	0.00E+00	2.85E-04	1.46E-04
3747863758115	374786	3758115	2.72E-05	5.82E-05	1.45E-04	2.25E-06	4.88E-05	6.06E-05	1.41E-06	2.88E-05	2.86E-05	7.43E-06	7.43E-06	1.73E-05	1.16E-09	2.35E-08	0.00E+00	2.46E-08	0.025	0.00E+00	2.86E-04	1.47E-04
3747963758115	374796	3758115	2.74E-05	5.84E-05	1.46E-04	2.25E-06	4.91E-05	6.09E-05	1.41E-06	2.90E-05	2.88E-05	7.49E-06	7.49E-06	1.75E-05	1.16E-09	2.36E-08	0.00E+00	2.47E-08	0.025	0.00E+00	2.88E-04	1.48E-04
3748163758115	374816	3758115	2.76E-05	5.89E-05	1.47E-04	2.27E-06	4.94E-05	6.13E-05	1.42E-06	2.94E-05	2.92E-05	7.58E-06	7.58E-06	1.77E-05	1.17E-09	2.38E-08	0.00E+00	2.50E-08	0.025	0.00E+00	2.90E-04	1.49E-04
3748263758115	374826	3758115	2.77E-05	5.91E-05	1.47E-04	2.27E-06	4.96E-05	6.16E-05	1.43E-06	2.95E-05	2.94E-05	7.62E-06	7.62E-06	1.78E-05	1.18E-09	2.39E-08	0.00E+00	2.51E-08	0.025	0.00E+00	2.91E-04	1.50E-04
3748363758115	374836	3758115	2.77E-05	5.93E-05	1.48E-04	2.28E-06	4.98E-05	6.17E-05	1.43E-06	2.97E-05	2.95E-05	7.66E-06	7.66E-06	1.79E-05	1.18E-09	2.40E-08	0.00E+00	2.52E-08	0.025	0.00E+00	2.92E-04	1.50E-04
3748463758115	374846	3758115	2.78E-05	5.94E-05	1.48E-04	2.28E-06	4.99E-05	6.19E-05	1.44E-06	2.98E-05	2.96E-05	7.69E-06	7.69E-06	1.80E-05	1.18E-09	2.41E-08	0.00E+00	2.53E-08	0.025	0.00E+00	2.93E-04	1.51E-04
3748563758115	374856	3758115	2.79E-05	5.95E-05	1.48E-04	2.29E-06	5.00E-05	6.20E-05	1.44E-06	2.99E-05	2.97E-05	7.72E-06	7.72E-06	1.81E-05	1.19E-09	2.41E-08	0.00E+00	2.53E-08	0.025	0.00E+00	2.94E-04	1.51E-04
3748663758115	374866	3758115	2.79E-05	5.97E-05	1.49E-04	2.29E-06	5.01E-05	6.22E-05	1.44E-06	3.00E-05	2.98E-05	7.75E-06	7.75E-06	1.81E-05	1.19E-09	2.42E-08	0.00E+00	2.54E-08	0.025	0.00E+00	2.94E-04	1.51E-04
3748763758115	374876	3758115	2.80E-05	5.98E-05	1.49E-04	2.30E-06	5.02E-05	6.23E-05	1.45E-06	3.01E-05	2.99E-05	7.77E-06	7.77E-06	1.82E-05	1.19E-09	2.42E-08	0.00E+00	2.54E-08	0.025	0.00E+00	2.95E-04	1.52E-04
3748863758115	374886	3758115	2.80E-05	5.98E-05	1.49E-04	2.30E-06	5.02E-05	6.23E-05	1.45E-06	3.02E-05	3.00E-05	7.79E-06	7.79E-06	1.82E-05	1.19E-09	2.43E-08	0.00E+00	2.55E-08	0.025	0.00E+00	2.95E-04	1.52E-04
3748963758115	374896	3758115	2.80E-05	5.99E-05	1.49E-04	2.30E-06	5.03E-05	6.24E-05	1.45E-06	3.03E-05	3.01E-05	7.81E-06	7.81E-06	1.83E-05	1.19E-09	2.43E-08	0.00E+00	2.55E-08	0.026	0.00E+00	2.96E-04	1.52E-04
3749063758115	374906	3758115	2.80E-05	5.99E-05	1.49E-04	2.30E-06	5.03E-05	6.24E-05	1.45E-06	3.03E-05	3.01E-05	7.82E-06	7.82E-06	1.83E-05	1.19E-09	2.44E-08	0.00E+00	2.56E-08	0.026	0.00E+00	2.96E-04	1.52E-04
3749163758115	374916	3758115	2.81E-05	5.99E-05	1.49E-04	2.31E-06	5.03E-05	6.24E-05	1.45E-06	3.04E-05	3.02E-05	7.84E-06	7.84E-06	1.83E-05	1.19E-09	2.44E-08	0.00E+00	2.56E-08	0.026	0.00E+00	2.96E-04	1.52E-04
3749263758115	374926	3758115	2.81E-05	5.99E-05	1.49E-04	2.31E-06	5.03E-05	6.24E-05	1.45E-06	3.04E-05	3.02E-05	7.85E-06	7.85E-06	1.83E-05	1.19E-09	2.44E-08	0.00E+00	2.56E-08	0.026	0.00E+00	2.96E-04	1.52E-04
3749363758115	374936	3758115	2.81E-05	5.99E-05	1.49E-04	2.30E-06	5.03E-05	6.24E-05	1.45E-06	3.04E-05	3.02E-05	7.85E-06	7.85E-06	1.83E-05	1.19E-09	2.44E-08	0.00E+00	2.56E-08	0.026	0.00E+00	2.96E-04	1.52E-04
3749463758115	374946	3758115	2.80E-05	5.99E-05	1.49E-04	2.30E-06	5.03E-05	6.24E-05	1.45E-06	3.04E-05	3.02E-05	7.86E-06	7.86E-06	1.83E-05	1.19E-09	2.44E-08	0.00E+00	2.56E-08	0.026	0.00E+00	2.96E-04	1.52E-04
3749563758115	374956	3758115	2.80E-05	5.98E-05	1.49E-04	2.30E-06	5.03E-05	6.24E-05	1.45E-06	3.05E-05	3.03E-05	7.86E-06	7.86E-06	1.83E-05	1.19E-09	2.44E-08	0.00E+00	2.56E-08	0.026	0.00E+00	2.96E-04	1.52E-04
3749663758115	374966	3758115	2.80E-05	5.98E-05	1.49E-04	2.30E-06	5.02E-05	6.23E-05	1.45E-06	3.05E-05	3.03E-05	7.87E-06	7.87E-06	1.84E-05	1.19E-09	2.44E-08	0.00E+00	2.56E-08	0.026	0.00E+00	2.96E-04	1.52E-04
3742263758125	374226	3758125	1.11E-05	2.37E-05	5.91E-05	1.17E-06	1.99E-05	2.47E-05	5.74E-07	1.14E-05	1.13E-05	2.94E-06	2.94E-06	6.76E-06	4.72E-10	9.47E-09	0.00E+00	9.94E-09	0.010	0.00E+00	1.16E-04	5.94E-05
3742363758125	374236	3758125	1.14E-05	2.43E-05	6.04E-05	1.19E-06	2.04E-05	2.53E-05	5.86E-07	1.16E-05	1.15E-05	3.00E-06	3.00E-06	6.89E-06	4.83E-10	9.68E-09	0.00E+00	1.02E-08	0.010	0.00E+00	1.19E-04	6.08E-05
3742463758125	374246	3758125	1.16E-05	2.48E-05	6.18E-05	1.21E-06	2.08E-05	2.58E-05	6.00E-07	1.19E-05	1.18E-05	3.06E-06	3.06E-06	7.02E-06	4.94E-10	9.89E-09	0.00E+00	1.04E-08	0.010	0.00E+00	1.21E-04	6.21E-05
3742563758125	374256	3758125	1.19E-05	2.54E-05	6.32E-05	1.23E-06	2.13E-05	2.64E-05	6.13E-07	1.21E-05	1.20E-05	3.12E-06	3.12E-06	7.16E-06	5.05E-10	1.01E-08	0.00E+00	1.06E-08	0.011	0.00E+00	1.24E-04	6.35E-05
3742663758125	374266	3758125	1.21E-05	2.59E-05	6.46E-05	1.25E-06	2.18E-05	2.70E-05	6.27E-07	1.23E-05	1.23E-05	3.19E-06	3.19E-06	7.30E-06	5.16E-10	1.03E-08	0.00E+00	1.08E-08	0.011	0.00E+00	1.27E-04	6.49E-05
3742763758125	374276	3758125	1.24E-05	2.65E-05	6.60E-05	1.27E-06	2.23E-05	2.76E-05	6.41E-07	1.26E-05	1.25E-05	3.25E-06	3.25E-06	7.44E-06	5.28E-10	1.06E-08	0.00E+00	1.11E-08	0.011	0.00E+00	1.30E-04	6.63E-05
3742863758125	374286	3758125	1.27E-05	2.71E-05	6.75E-05	1.29E-06	2.27E-05	2.82E-05	6.55E-07	1.29E-05	1.28E-05	3.32E-06	3.32E-06	7.59E-06	5.39E-10	1.08E-08	0.00E+00	1.13E-08	0.011	0.00E+00	1.32E-04	6.77E-05
3742963758125	374296	3758125	1.30E-05	2.77E-05	6.90E-05	1.31E-06	2.33E-05	2.89E-05	6.70E-07	1.31E-05	1.31E-05	3.39E-06	3.39E-06	7.74E-06	5.51E-10	1.10E-08	0.00E+00	1.16E-08	0.012	0.00E+00	1.35E-04	6.92E-05
3743063758125	374306	3758125	1.33E-05	2.83E-05	7.06E-05	1.33E-06	2.38E-05	2.95E-05	6.85E-07	1.34E-05	1.33E-05	3.46E-06	3.46E-06	7.89E-06	5.64E-10	1.13E-08	0.00E+00	1.18E-08	0.012	0.00E+00	1.38E-04	7.07E-05
3743163758125	374316	3758125	1.36E-05	2.89E-05	7.21E-05	1.35E-06	2.43E-05	3.02E-05	7.00E-07	1.37E-05	1.36E-05	3.53E-06	3.53E-06	8.04E-06	5.75E-10	1.15E-08	0.00E+00	1.21E-08	0.012	0.00E+00	1.41E-04	7.23E-05
3743263758125	374326	3758125	1.39E-05	2.96E-05	7.37E-05	1.37E-06	2.48E-05	3.08E-05	7.15E-07	1.40E-05	1.39E-05	3.60E-06	3.60E-06	8.20E-06	5.89E-10	1.17E-08	0.00E+00	1.23E-08	0.012	0.00E+00	1.44E-04	7.39E-05
3743363758125	374336	3758125	1.42E-05	3.02E-05	7.54E-05	1.39E-06	2.54E-05	3.15E-05	7.31E-07	1.42E-05	1.42E-05	3.68E-06	3.68E-06	8.36E-06	6.02E-10	1.20E-08	0.00E+00	1.26E-08	0.013	0.00E+00	1.47E-04	7.55E-05
3743463758125	374346	3758125	1.45E-05	3.09E-05	7.70E-05	1.41E-06	2.60E-05	3.22E-05	7.48E-07	1.45E-05	1.45E-05	3.75E-06	3.75E-06	8.53E-06	6.16E-10	1.23E-08	0.00E+00	1.29E-08	0.013	0.00E+00	1.51E-04	7.71E-05
3743563758125	374356	3758125	1.48E-05	3.16E-05	7.87E-05	1.44E-06	2.65E-05	3.29E-05	7.64E-07	1.48E-05	1.47E-05	3.83E-06	3.83E-06	8.69E-06	6.29E-10	1.25E-08	0.00E+00	1.31E-08	0.013	0.00E+00	1.54E-04	7.88E-05
3743663758125	374366	3758125	1.51E-05	3.23E-05	8.05E-05	1.46E-06	2.71E-05	3.36E-05	7.81E-07	1.51E-05	1.50E-05	3.91E-06	3.91E-06	8.86E-06	6.43E-10	1.28E-08	0.00E+00	1.34E-08	0.013	0.00E+00	1.57E-04	8.05E-05
3743763758125	374376	3758125	1.54E-05	3.30E-05	8.22E-05	1.48E-06	2.77E-05	3.44E-05	7.98E-07	1.54E-05	1.54E-05	3.99E-06	3.99E-06	9.04E-06	6.57E-10	1.31E-08	0.00E+00	1.37E-08	0.014	0.00E+00	1.61E-04	8.22E-05
3743963758125	374396	3758125	1.61E-05	3.44E-05	8.58E-05	1.52E-06	2.89E-05	3.59E-05	8.32E-07	1.61E-05	1.60E-05	4.15E-06	4.15E-06	9.39E-06	6.86E-10	1.36E-08	0.00E+00	1.43E-08	0.014	0.00E+00	1.67E-04	8.57E-05
3744063758125	374406	3758125	1.65E-05	3.52E-05	8.77E-05	1.55E-06	2.95E-05	3.67E-05	8.51E-07	1.64E-05	1.63E-05	4.23E-06	4.23E-06	9.58E-06	7.00E-10	1.39E-08	0.00E+00	1.46E-08	0.015	0.00E+00	1.71E-04	8.76E-05
3744163758125	374416	3758125	1.68E-05	3.59E-05	8.95E-05	1.57E-06	3.02E-05	3.74E-05	8.69E-07	1.67E-05	1.66E-05	4.32E-06	4.32E-06	9.77E-06	7.16E-10	1.42E-08	0.00E+00	1.49E-08	0.015	0.00E+00	1.75E-04	8.94E-05
3744263758125	374426	3758125	1.72E-05	3

			SWBuilding Construction	SWDemolition	SWGrading	EYBuilding Construction	SWPaving	SWGrading	SWArchitectural Coating	NBBuilding Construction	NBBuilding Construction	NBArchitectural Coating	NBArchitectural Coating	RWBuilding Construction	Child Risk					Overlapping Phases - Maximum Gl		
Unique Identifier	X (UTM)	Y (UTM)	2026	2026	2026	2026	2027	2027	2027	2026	2027	2026	2027	2026	3rd Trimester	0<2	2<16	Total	per million	2025	2026	2027
3743763758135	374376	3758135	1.59E-05	3.40E-05	8.47E-05	1.52E-06	2.86E-05	3.54E-05	8.22E-07	1.59E-05	1.58E-05	4.09E-06	4.09E-06	9.25E-06	6.77E-10	1.34E-08	0.00E+00	1.41E-08	0.014	0.00E+00	1.65E-04	8.47E-05
3743963758135	374396	3758135	1.66E-05	3.55E-05	8.86E-05	1.56E-06	2.98E-05	3.70E-05	8.59E-07	1.65E-05	1.64E-05	4.26E-06	4.26E-06	9.63E-06	7.08E-10	1.40E-08	0.00E+00	1.47E-08	0.015	0.00E+00	1.73E-04	8.84E-05
3744063758135	374406	3758135	1.70E-05	3.63E-05	9.05E-05	1.59E-06	3.05E-05	3.79E-05	8.79E-07	1.69E-05	1.68E-05	4.35E-06	4.35E-06	9.83E-06	7.24E-10	1.43E-08	0.00E+00	1.51E-08	0.015	0.00E+00	1.77E-04	9.04E-05
3744163758135	374416	3758135	1.74E-05	3.71E-05	9.25E-05	1.61E-06	3.12E-05	3.87E-05	8.98E-07	1.72E-05	1.71E-05	4.44E-06	4.44E-06	1.00E-05	7.40E-10	1.46E-08	0.00E+00	1.54E-08	0.015	0.00E+00	1.80E-04	9.23E-05
3744263758135	374426	3758135	1.78E-05	3.80E-05	9.46E-05	1.64E-06	3.19E-05	3.96E-05	9.18E-07	1.76E-05	1.75E-05	4.53E-06	4.53E-06	1.02E-05	7.56E-10	1.50E-08	0.00E+00	1.57E-08	0.016	0.00E+00	1.84E-04	9.43E-05
3744363758135	374436	3758135	1.82E-05	3.88E-05	9.67E-05	1.66E-06	3.26E-05	4.04E-05	9.38E-07	1.79E-05	1.78E-05	4.63E-06	4.63E-06	1.04E-05	7.72E-10	1.53E-08	0.00E+00	1.61E-08	0.016	0.00E+00	1.88E-04	9.64E-05
3744463758135	374446	3758135	1.86E-05	3.96E-05	9.87E-05	1.68E-06	3.33E-05	4.13E-05	9.58E-07	1.83E-05	1.82E-05	4.72E-06	4.72E-06	1.06E-05	7.89E-10	1.56E-08	0.00E+00	1.64E-08	0.016	0.00E+00	1.92E-04	9.84E-05
3744563758135	374456	3758135	1.90E-05	4.05E-05	1.01E-04	1.71E-06	3.40E-05	4.22E-05	9.79E-07	1.87E-05	1.85E-05	4.82E-06	4.82E-06	1.09E-05	8.06E-10	1.59E-08	0.00E+00	1.67E-08	0.017	0.00E+00	1.96E-04	1.01E-04
3744663758135	374466	3758135	1.94E-05	4.13E-05	1.03E-04	1.73E-06	3.47E-05	4.31E-05	1.00E-06	1.90E-05	1.89E-05	4.91E-06	4.91E-06	1.11E-05	8.23E-10	1.63E-08	0.00E+00	1.71E-08	0.017	0.00E+00	2.00E-04	1.03E-04
3744763758135	374476	3758135	1.98E-05	4.22E-05	1.05E-04	1.76E-06	3.54E-05	4.40E-05	1.02E-06	1.94E-05	1.93E-05	5.01E-06	5.01E-06	1.13E-05	8.40E-10	1.66E-08	0.00E+00	1.74E-08	0.017	0.00E+00	2.05E-04	1.05E-04
3744863758135	374486	3758135	2.02E-05	4.31E-05	1.07E-04	1.78E-06	3.62E-05	4.49E-05	1.04E-06	1.98E-05	1.97E-05	5.11E-06	5.11E-06	1.15E-05	8.58E-10	1.69E-08	0.00E+00	1.78E-08	0.018	0.00E+00	2.09E-04	1.07E-04
3744963758135	374496	3758135	2.06E-05	4.40E-05	1.10E-04	1.80E-06	3.69E-05	4.58E-05	1.06E-06	2.02E-05	2.01E-05	5.21E-06	5.21E-06	1.17E-05	8.75E-10	1.73E-08	0.00E+00	1.82E-08	0.018	0.00E+00	2.13E-04	1.09E-04
3745063758135	374506	3758135	2.10E-05	4.48E-05	1.12E-04	1.83E-06	3.77E-05	4.67E-05	1.08E-06	2.06E-05	2.05E-05	5.31E-06	5.31E-06	1.20E-05	8.93E-10	1.76E-08	0.00E+00	1.85E-08	0.019	0.00E+00	2.17E-04	1.11E-04
3745163758135	374516	3758135	2.14E-05	4.57E-05	1.14E-04	1.85E-06	3.84E-05	4.77E-05	1.11E-06	2.10E-05	2.09E-05	5.42E-06	5.42E-06	1.22E-05	9.11E-10	1.80E-08	0.00E+00	1.89E-08	0.019	0.00E+00	2.22E-04	1.13E-04
3745463758135	374546	3758135	2.27E-05	4.84E-05	1.21E-04	1.92E-06	4.07E-05	5.04E-05	1.17E-06	2.22E-05	2.21E-05	5.74E-06	5.74E-06	1.29E-05	9.64E-10	1.90E-08	0.00E+00	2.00E-08	0.020	0.00E+00	2.35E-04	1.20E-04
3745563758135	374556	3758135	2.31E-05	4.93E-05	1.23E-04	1.95E-06	4.14E-05	5.14E-05	1.19E-06	2.26E-05	2.25E-05	5.84E-06	5.84E-06	1.32E-05	9.82E-10	1.94E-08	0.00E+00	2.04E-08	0.020	0.00E+00	2.39E-04	1.22E-04
3745663758135	374566	3758135	2.35E-05	5.02E-05	1.25E-04	1.97E-06	4.22E-05	5.23E-05	1.21E-06	2.31E-05	2.29E-05	5.95E-06	5.95E-06	1.34E-05	1.00E-09	1.97E-08	0.00E+00	2.07E-08	0.021	0.00E+00	2.43E-04	1.25E-04
3745763758135	374576	3758135	2.39E-05	5.11E-05	1.27E-04	2.00E-06	4.29E-05	5.32E-05	1.23E-06	2.35E-05	2.33E-05	6.06E-06	6.06E-06	1.37E-05	1.02E-09	2.01E-08	0.00E+00	2.11E-08	0.021	0.00E+00	2.47E-04	1.27E-04
3745863758135	374586	3758135	2.43E-05	5.19E-05	1.29E-04	2.02E-06	4.36E-05	5.41E-05	1.26E-06	2.39E-05	2.38E-05	6.17E-06	6.17E-06	1.39E-05	1.03E-09	2.04E-08	0.00E+00	2.15E-08	0.021	0.00E+00	2.52E-04	1.29E-04
3745963758135	374596	3758135	2.47E-05	5.28E-05	1.31E-04	2.04E-06	4.43E-05	5.50E-05	1.28E-06	2.43E-05	2.42E-05	6.28E-06	6.28E-06	1.42E-05	1.05E-09	2.08E-08	0.00E+00	2.18E-08	0.022	0.00E+00	2.56E-04	1.31E-04
3746063758135	374606	3758135	2.51E-05	5.36E-05	1.34E-04	2.07E-06	4.50E-05	5.58E-05	1.30E-06	2.48E-05	2.46E-05	6.39E-06	6.39E-06	1.45E-05	1.07E-09	2.11E-08	0.00E+00	2.22E-08	0.022	0.00E+00	2.60E-04	1.33E-04
3746163758135	374616	3758135	2.55E-05	5.44E-05	1.36E-04	2.09E-06	4.57E-05	5.67E-05	1.32E-06	2.52E-05	2.50E-05	6.50E-06	6.50E-06	1.47E-05	1.08E-09	2.14E-08	0.00E+00	2.25E-08	0.023	0.00E+00	2.64E-04	1.35E-04
3746263758135	374626	3758135	2.59E-05	5.52E-05	1.37E-04	2.11E-06	4.63E-05	5.75E-05	1.33E-06	2.56E-05	2.55E-05	6.61E-06	6.61E-06	1.50E-05	1.10E-09	2.18E-08	0.00E+00	2.29E-08	0.023	0.00E+00	2.68E-04	1.37E-04
3746363758135	374636	3758135	2.62E-05	5.59E-05	1.39E-04	2.14E-06	4.69E-05	5.82E-05	1.35E-06	2.60E-05	2.59E-05	6.72E-06	6.72E-06	1.53E-05	1.11E-09	2.21E-08	0.00E+00	2.32E-08	0.023	0.00E+00	2.72E-04	1.39E-04
3746463758135	374646	3758135	2.65E-05	5.66E-05	1.41E-04	2.16E-06	4.75E-05	5.90E-05	1.37E-06	2.65E-05	2.63E-05	6.83E-06	6.83E-06	1.55E-05	1.13E-09	2.24E-08	0.00E+00	2.35E-08	0.024	0.00E+00	2.75E-04	1.41E-04
3746563758135	374656	3758135	2.68E-05	5.73E-05	1.43E-04	2.18E-06	4.81E-05	5.97E-05	1.39E-06	2.69E-05	2.67E-05	6.94E-06	6.94E-06	1.58E-05	1.14E-09	2.27E-08	0.00E+00	2.38E-08	0.024	0.00E+00	2.79E-04	1.43E-04
3746763758135	374676	3758135	2.74E-05	5.86E-05	1.46E-04	2.22E-06	4.92E-05	6.10E-05	1.42E-06	2.77E-05	2.75E-05	7.14E-06	7.14E-06	1.63E-05	1.17E-09	2.32E-08	0.00E+00	2.44E-08	0.024	0.00E+00	2.85E-04	1.46E-04
3746863758135	374686	3758135	2.77E-05	5.92E-05	1.48E-04	2.24E-06	4.97E-05	6.17E-05	1.43E-06	2.81E-05	2.79E-05	7.24E-06	7.24E-06	1.66E-05	1.18E-09	2.35E-08	0.00E+00	2.47E-08	0.025	0.00E+00	2.89E-04	1.48E-04
3746963758135	374696	3758135	2.80E-05	5.98E-05	1.49E-04	2.26E-06	5.02E-05	6.23E-05	1.45E-06	2.84E-05	2.83E-05	7.34E-06	7.34E-06	1.68E-05	1.19E-09	2.38E-08	0.00E+00	2.50E-08	0.025	0.00E+00	2.92E-04	1.50E-04
3747063758135	374706	3758135	2.82E-05	6.03E-05	1.50E-04	2.28E-06	5.06E-05	6.28E-05	1.46E-06	2.88E-05	2.86E-05	7.44E-06	7.44E-06	1.71E-05	1.20E-09	2.40E-08	0.00E+00	2.52E-08	0.025	0.00E+00	2.94E-04	1.51E-04
3747163758135	374716	3758135	2.85E-05	6.08E-05	1.52E-04	2.30E-06	5.11E-05	6.34E-05	1.47E-06	2.92E-05	2.90E-05	7.53E-06	7.53E-06	1.73E-05	1.21E-09	2.42E-08	0.00E+00	2.55E-08	0.025	0.00E+00	2.97E-04	1.52E-04
3747263758135	374726	3758135	2.87E-05	6.13E-05	1.53E-04	2.32E-06	5.15E-05	6.39E-05	1.48E-06	2.95E-05	2.93E-05	7.62E-06	7.62E-06	1.76E-05	1.22E-09	2.45E-08	0.00E+00	2.57E-08	0.026	0.00E+00	3.00E-04	1.54E-04
3747363758135	374736	3758135	2.89E-05	6.18E-05	1.54E-04	2.33E-06	5.19E-05	6.43E-05	1.49E-06	2.98E-05	2.97E-05	7.70E-06	7.70E-06	1.78E-05	1.23E-09	2.47E-08	0.00E+00	2.59E-08	0.026	0.00E+00	3.02E-04	1.55E-04
3747463758135	374746	3758135	2.91E-05	6.22E-05	1.55E-04	2.35E-06	5.22E-05	6.48E-05	1.50E-06	3.01E-05	3.00E-05	7.78E-06	7.78E-06	1.80E-05	1.24E-09	2.49E-08	0.00E+00	2.61E-08	0.026	0.00E+00	3.04E-04	1.56E-04
3747563758135	374756	3758135	2.93E-05	6.25E-05	1.56E-04	2.36E-06	5.25E-05	6.52E-05	1.51E-06	3.04E-05	3.02E-05	7.86E-06	7.86E-06	1.82E-05	1.25E-09	2.51E-08	0.00E+00	2.63E-08	0.026	0.00E+00	3.07E-04	1.57E-04
3747663758135	374766	3758135	2.95E-05	6.29E-05	1.57E-04	2.37E-06	5.28E-05	6.55E-05	1.52E-06	3.07E-05	3.05E-05	7.93E-06	7.93E-06	1.84E-05	1.25E-09	2.52E-08	0.00E+00	2.65E-08	0.026	0.00E+00	3.09E-04	1.58E-04
3747763758135	374776	3758135	2.96E-05	6.32E-05	1.58E-04	2.38E-06	5.31E-05	6.59E-05	1.53E-06	3.10E-05	3.08E-05	7.99E-06	7.99E-06	1.86E-05	1.26E-09	2.54E-08	0.00E+00	2.67E-08	0.027	0.00E+00	3.10E-04	1.59E-04
3747863758135	374786	3758135	2.98E-05	6.35E-05	1.58E-04	2.39E-06	5.34E-05	6.62E-05	1.54E-06	3.12E-05	3.10E-05	8.05E-06	8.05E-06	1.88E-05	1.27E-09	2.55E-08	0.00E+00	2.68E-08	0.027	0.00E+00	3.12E-04	1.60E-04
3747963758135	374796	3758135	3.00E-05	6.38E-05	1.59E-04	2.40E-06	5.36E-05	6.65E-05	1.54E-06	3.13E-05	3.12E-05	8.11E-06	8.11E-06	1.89E-05	1.27E-09	2.57E-08	0.00E+00	2.70E-08	0.027	0.00E+00	3.14E-04	1.61E-04
3748163758135	374816	3758135	3.01E-05	6.43E-05	1.60E-04	2.41E-06	5.40E-05	6.70E-05	1.56E-06	3.18E-05	3.16E-05	8.21E-06	8.21E-06	1.92E-05	1.28E-09	2.59E-08	0.00E+00	2.72E-08	0.027	0.00E+00	3.16E-04	1.62E-04
3748263758135	374826	3758135	3.02E-05	6.46E-05	1.61E-04	2.42E-06	5.42E-05	6.73E-05	1.56E-06	3.20E-05	3.18E-05	8.26E-06	8.26E-06	1.93E-05	1.29E-09	2.60E-08	0.00E+00	2.73E-08	0.027	0.00E+00	3.18E-04	1.63E-04
3748363758135	374836	3758135	3.03E-05	6.47E-05	1.61E-04	2.42E-06	5.44E-05	6.75E-05	1.57E-06	3.21E-05	3.19E-05	8.30E-06	8.30E-06	1.94E-05	1.29E-09	2.61E-08	0.00E+00	2.74E-08	0.027	0.00E+00	3.19E-04	1.64E-04
3748463758135	374846	3758135	3.04E-05	6.49E-05	1.62E-04	2.43E-06	5.45E-05	6.76E-05	1.57E-06	3.23E-05	3.21E-05	8.33E-06	8.33E-06	1.95E-05	1.29E-09	2.62E-08	0.00E+00	2.75E-08	0.028	0.00E+00	3.20E-04	1.64E-04
3748563758135	374856	3758135	3.05E-05	6.50E-05	1.62E-04	2.43E-06	5.46E-05	6.78E-05	1.57E-06	3.24E-05	3.22E-05	8.36E-06	8.36E-06	1.96E-05	1.30E-09	2.63E-08	0.00E+00	2.76E-08	0.028	0.00E+00	3.20E-04	1.65E-04
3748663758135	374866	3758135	3.05E-05	6.52E-05	1.62E-04	2.44E-06	5.47E-05	6.79E-05	1.58E-06	3.25E-05	3.23E-05	8.39E-06	8.39E-06	1.96E-05	1.30E-09	2.63E-08	0.00E+00	2.76E-08	0.028	0.00E+00	3.21E-04	1.65E-04
3748763758135	374876	3758135	3.06E-05	6.53E-05	1.63E-04	2.44E-06	5.48E-05	6.80E-05	1.58E-06	3.26E-05	3.24E-05	8.41E-06	8.41E-06	1.97E-05	1.30E-09	2.64E-08	0.00E+00	2.77E-08	0.028	0.00E+00	3.22E-04	1.65E-04
3748863758135	374886	3758135	3.06E-05	6.54E-05	1.63E-04	2.44E-06	5.49E-05	6.81E-05	1.58E-06	3.27E-05	3.25E-05	8.44E-06	8.44E-06	1.97E-05	1.30E-09	2.64E-08	0.00E+00	2.77E-08	0.028	0.00E+00	3.22E-04	1.65E-04
3748963758135	374896	3758135	3.06E-05	6.54E-05	1.63E-04	2.44E-06	5.49E-05	6.81E-05	1.58E-06	3.28E-05	3.26E-05	8.46E-06	8.46E-06	1.98E-05	1.30E-09	2.65E-08	0.00E+00	2.78E-08	0.028	0.00E+00	3.22E-04	1.66E-04
3749063758135	374906	3758135	3.06E-05	6.54E-05	1.63E-04	2.45E-06	5.49E-05	6.81E-05	1.58E-06	3.28E-05	3.26E-05	8.47E-06	8.47E-06	1.98E-05	1.30E-09	2.65E-08	0.00E+00	2.78E-08	0.028	0.00E+00	3.22E-04	1.66E-04
3749163758135	374916	3758135	3.06E-05	6.54E-05	1.63E-04	2.45E-06	5.49E-05	6.81E-05	1.58E-06	3.29E-05	3.27E-05	8.49E-06	8.49E-06	1.98E-05	1.30E-09	2.65E-08	0.00E+00	2.78E-08	0.028	0.00E+00	3.23E-04	1.66E-04
3749263758135	374926	3758135	3.06E-05	6.54E-05	1.63E-04	2.45E-06	5.49E-05	6.81E-05	1.58E-06	3.29E-05	3.27E-05	8.50E-06	8.50E-06	1.98E-05	1.30E-09	2.65E-08	0.00E+00	2.78E-08	0.028	0.00E+00	3.23E-04	1.66E-04
3749363758135	374936	3758135	3.06E-05	6.53E-05	1.63E-04	2.45E-06	5.49E-05	6.81E-05	1.58E-06	3.29E-05	3.27E-05	8.50E-06	8.50E-06	1.99E-05	1.30E-09	2.65E-08	0.00E+00	2.78E-08	0.028	0.00E+00	3.23E-04	1.66E-04
3749463758135	374946	3758135	3.06E-05	6.53E-05	1.63E-04	2.44E-06	5.48E-05	6.80E-05	1.58E-06	3.30E-05	3.28E-05	8.51E-06	8.51E-06	1.99E-05	1.30E-09	2.65E-08	0.00E+00	2.78E-08	0.028	0.00E+00	3.22E-04	1.66E-04
3749563758135	374956	3758135	3.05E-05	6.52E-05	1.63E-04	2.44E-06	5.48E-05	6.80E-05	1.58E-06	3.30E-05	3.28E-05	8.52E-06	8.52E-06	1.99E-05	1.30E-09	2.65E-08	0.00E+00	2.78E-08	0.028	0.00E+00	3.22E-04	1.66E-04
3749663758135	374966	3758135	3.05E-05	6.52E-05	1.62E-04	2.44E-06	5.47E-05	6.79E-05	1.58E-06	3.30E-05	3.28E-05	8.52E-06	8.52E-06	1.99E-05	1.30E-09	2.65E-08	0.00E+00	2.78E-08	0.028	0.00E+00	3.22E-04	1.66E-04
3749763758135	374976	3758135	3.05E-05	6.51E-05	1.62E-04	2.44E-06	5.46E-05	6.78E-05	1.57E-06	3.30E-05	3.28E-05	8.53E-06	8.53E-06	1.99E-05	1.30E-09	2.65E-08	0.00E+00	2.78E-08	0.028	0.00E+00	3.22E-04	1.65E-04
3749863758135	374986	3758135	3.04E-05	6.50E-05	1.62E-04	2.44E-06	5.46E-05	6.77E-05	1.57E-06	3.31E-05	3.29E-05	8.53E-06	8.53E-06	1.99E-05	1.29E-09	2.65E-08	0.00E+00	2.77E-08	0.028	0.00E+00	3.21E-04	1.65E-04
3742063758145	374206	3758145	1.11E-05	2.36E-05	5.89E-05	1.18E-06	1.98E-05	2.46E-05	5.71E-07	1.13E-05	1.12E-05	2.92E-06	2.92E-06	6.72E-06	4.70E-10	9.43E-09	0.00E+00	9.90E-09	0.010	0.00E+00	1.16E-04	5.92E-05
3742163758145	374216	3758145	1.13E-05	2.42E-05	6.03E-05	1.20E-06	2.03E-05	2.52E-05	5.85E-07	1.15E-05	1.15E-05	2.98E-06	2.98E-06	6.86E-06	4.82E-10	9.64E-09	0.00E+00	1.01E-08	0.010	0.00E+00	1.18E-04	6.05E-05
3742263758145	374226	3758145	1.16E-05	2.47E-05	6.17E-05	1.22E-06	2.08E-05	2.58E-05	5.98E-07	1.18E-05	1.17E-05	3.04E-06	3.04E-06	7.00E-06	4.93E-10	9.86E-09	0.00E+00	1.04E-08	0.010	0.00E+00	1.21E-04	6.19E-05
3742363758145	374236	3758145	1.19E-05	2.53E-05	6.31E-05	1.24E-06	2.13E-05	2.64E-05	6.12E-07	1.21E-05	1.20E-05	3.11E-06	3.11E-06	7.14E-06	5.04E-10	1.01E-08	0.00E+00	1.06E-08	0.011	0.00E+00	1.24E-04	6.34E-05
3742463758145	374246	3758145	1.21E-05	2.59E-05	6.46E-05	1.26E-06	2.18E-05	2.70E-05	6.27E-07	1.23E-05	1.22E-05	3.18E-06	3.18E-06	7.28E-06	5.16E-10	1.03E-08	0.00E+00	1.08E-08	0.011	0.00E+00	1.27E-04	6.48E-05
3742563758145	374256	3758145	1.24E-05	2.65E-05	6.61E-05	1.28E-06	2.23E-05	2.77E-05	6.42E-07	1.26E-05	1.25E-05	3.25E-06	3.25E-06	7.43E-06	5.28E-10	1.06E-08	0.00E+00	1.11E-08	0.011	0.00E+00	1.30E-04	6.63E-05
3742663758145	374266	3758145	1.27E-05	2.72E-05	6.77E-05	1.30E-06	2.28E-05	2.83E-05	6.57E-07	1.29E-05	1.28E-05	3.32E-06	3.32E-06	7.58E-06	5.41E-10	1.08E-08	0.00E+00	1.13E-08	0.011	0.00E+00	1.33E-04	6.79E-05
3742763758145	374276	3758145	1.30E-05	2.78E-05	6.93E-05	1.32E-06	2.33E-05	2.90E-05	6.72E-07	1.31E-05	1.31E-05	3.39E-06	3.39E-06	7.73E-06	5.54E-10	1.10E-08	0.00E+00	1.16E-08	0.012	0.00E+00	1.36E-04	6.94E-05
3742863758145	374286	3758145	1.33E-05	2.85E-05	7.09E-05	1.34E-06	2.39E-05	2.97E-05	6.88E-07	1.34E-05	1.33E-05	3.46E-06	3.46E-06	7.89E-06	5.67E-10	1.13E-08	0.00E+00	1.19E-08	0.012	0.00E+00	1.39E-04	7.10E-05
3742963758145	374296	3758145	1.36E-05	2.91E-05	7.26E-05	1.37E-06	2.45E-05	3.04E-05	7.05E-07	1.37E-05	1.36E-05	3.54E-06	3.54E-06	8.05E-06	5.80E-10	1.16E-08	0.00E+00	1.21E-08	0.012	0.00E+00	1.42E-04	7.27E-05
3743063758145	374306	3758145	1.40E-05	2.98E-05	7.43E-05	1.39E-06	2.50E-05	3.11E-05	7.21E-07	1.40E-05	1.39E-05	3.62E-06	3.62E-06	8.22E-06	5.94E-10	1.18E-08	0.00E+00	1.24E-08	0.012	0.00E+00	1.45E-04	7.44E-05
3743163758145	374316	3758145	1.43E-05	3.05E-05	7.61E-05	1.41E-06	2.56E-05	3.18E-05	7.38E-07	1.43E-05	1.42E-05	3.70E-06	3.70E-06	8.39E-06	6.08E-10	1.21E-08	0.00E+00	1.27E-08	0.013	0.00E+00	1.49E-04	7.61E-05
3743263758145	374326	3758145	1.46E-05	3.13E-05	7.79E-05	1.43E-06	2.62E-05	3.26E-05	7.56E-07	1.46E-05	1.45E-05	3.78E-06	3.78E-06	8.56E-06	6.22E-10	1.24E-08	0.00E+00	1.30E-08	0.013	0.00E+00	1.52E-04	7.79E-05
3743363758145	374336	3758145	1.50E-05	3.20E-05	7.97E-05	1.46E-06	2.69E-05	3.33E-05	7.74E-07	1.49E-05	1.49E-05	3.86E-06	3.86E-06	8.74E-06	6.37E-10	1.27E-08	0.00E+00	1.33E-08	0.013	0.00E+00	1.56E-04	7.97E-05
3743463758145	374346	3758145	1.53E-05	3.27E-05	8.16E-05	1.48E-06	2.75E-05	3.41E-05	7.92E-07	1.53E-05	1.52E-05	3.94E-06	3.94E-06	8.92E-06	6.52E-10	1.29E-08	0.00E+00	1.36E-08	0.014	0.00E+00	1.59E-04	8.15E-05
3743563758145	374356	3758145	1.57E-05	3.35E-05	8.35E-05	1.50E-06	2.81E-05	3.49E-05	8.10E-07	1.56E-05	1.55E-05	4.03E-06	4.03E-06	9.10E-06	6.67E-10	1.32E-08	0.00E+00	1.39E-08	0.014	0.00E+00	1.63E-04	8.34E-05
3743663758145	374366	3758145	1.61E-05	3.43E-05	8.54E-05	1.53E-06	2.88E-05	3.57E-05	8.29E-07	1.59E-05	1.58E-05	4.11E-06	4.11E-06	9.29E-06	6.83E-10	1.35E-08	0.00E+00	1.42E-08	0.014	0.00E+00	1.67E-04	8.53E-05
3743763758145	374376	3758145	1.64E-05	3.51E-05	8.74E-05	1.55E-06	2.95E-05	3.66E-05	8.48E-07	1.63E-05	1.62E-05	4.20E-06	4.20E-06	9.48E-06	6.99E-10	1.38E-08	0.00E+00	1.45E-08	0.015	0.00E+00	1.70E-04	8.72E-05
3743963758145	374396	3758145	1.72E-05	3.67E-05	9.15E-05	1.60E-06	3.08E-05	3.82E-05	8.88E-07	1.70E-05	1.69E-05	4.38E-06	4.38E-06	9.87E-06	7.31E-10	1.45E-08	0.00E+00	1.52E-08	0.015	0.00E+00	1.78E-04	9.12E-05
3744063758145	374406	3758145	1.76E-05	3.76E-05	9.36E-05	1.63E-06	3.15E-05	3.91E-05	9.08E-07	1.73E-05	1.72E-05	4.48E-06	4.48E-06	1.01E-05	7.48E-10	1.48E-08	0.00E+00	1.55E-08	0.016	0.00E+00	1.82E-04	9.33E-05
3744163758145	374416	3758145	1.80E-05	3.84E-05	9.57E-05	1.65E-06	3.23E-05	4.00E-05	9.29E-07	1.77E-05	1.76E-05	4.57E-06	4.57E-06	1.03E-05	7.65E-10	1.51E-08	0.00E+00	1.59E-08	0.016	0.00E+00	1.86E-04	9.54E-05
3744263758145	374426	3758145	1.84E-05	3.93E-05	9.79E-05	1.68E-06	3.30E-05	4.09E-05	9.50E-07	1.81E-05	1.80E-05	4.67E-06	4.67E-06	1.05E-05	7.82E-10	1.55E-08	0.00E+00	1.62E-08	0.016	0.00E+00	1.91E-04	9.75E-05
3744363758145	374436	3758145	1.88E-05	4

			SWBuilding Construction	SWDemolition	SWGrading	EYBuilding Construction	SWPaving	SWGrading	SWArchitectural Coating	NBBuilding Construction	NBBuilding Construction	NBArchitectural Coating	NBArchitectural Coating	RWBuilding Construction	Child Risk				Overlapping Phases - Maximum Gl		
Unique Identifier	X (UTM)	Y (UTM)	2026	2026	2026	2026	2027	2027	2027	2026	2027	2026	2027	2026	3rd Trimester	0<2	2<16	Total	per million	2025	2026	2027
3743563758155	374356	3758155	1.62E-05	3.45E-05	8.60E-05	1.54E-06	2.90E-05	3.60E-05	8.35E-07	1.60E-05	1.59E-05	4.13E-06	4.13E-06	9.31E-06	6.87E-10	1.36E-08	0.00E+00	1.43E-08	0.014	0.00E+00	1.68E-04	8.58E-05
3743663758155	374366	3758155	1.66E-05	3.53E-05	8.81E-05	1.57E-06	2.97E-05	3.68E-05	8.55E-07	1.63E-05	1.62E-05	4.22E-06	4.22E-06	9.51E-06	7.04E-10	1.39E-08	0.00E+00	1.46E-08	0.015	0.00E+00	1.72E-04	8.78E-05
3743763758155	374376	3758155	1.70E-05	3.62E-05	9.02E-05	1.59E-06	3.04E-05	3.77E-05	8.75E-07	1.67E-05	1.66E-05	4.31E-06	4.31E-06	9.71E-06	7.21E-10	1.43E-08	0.00E+00	1.50E-08	0.015	0.00E+00	1.76E-04	8.99E-05
3743963758155	374396	3758155	1.78E-05	3.79E-05	9.45E-05	1.64E-06	3.18E-05	3.95E-05	9.17E-07	1.74E-05	1.73E-05	4.50E-06	4.50E-06	1.01E-05	7.55E-10	1.49E-08	0.00E+00	1.57E-08	0.016	0.00E+00	1.84E-04	9.41E-05
3744063758155	374406	3758155	1.82E-05	3.88E-05	9.68E-05	1.67E-06	3.26E-05	4.05E-05	9.39E-07	1.78E-05	1.77E-05	4.60E-06	4.60E-06	1.03E-05	7.73E-10	1.53E-08	0.00E+00	1.60E-08	0.016	0.00E+00	1.88E-04	9.63E-05
3744163758155	374416	3758155	1.86E-05	3.97E-05	9.90E-05	1.70E-06	3.34E-05	4.14E-05	9.61E-07	1.82E-05	1.81E-05	4.70E-06	4.70E-06	1.06E-05	7.91E-10	1.56E-08	0.00E+00	1.64E-08	0.016	0.00E+00	1.93E-04	9.86E-05
3744263758155	374426	3758155	1.91E-05	4.07E-05	1.01E-04	1.72E-06	3.42E-05	4.24E-05	9.84E-07	1.86E-05	1.85E-05	4.81E-06	4.81E-06	1.08E-05	8.10E-10	1.60E-08	0.00E+00	1.68E-08	0.017	0.00E+00	1.97E-04	1.01E-04
3744363758155	374436	3758155	1.95E-05	4.16E-05	1.04E-04	1.75E-06	3.50E-05	4.34E-05	1.01E-06	1.90E-05	1.89E-05	4.91E-06	4.91E-06	1.10E-05	8.29E-10	1.63E-08	0.00E+00	1.72E-08	0.017	0.00E+00	2.02E-04	1.03E-04
3744463758155	374446	3758155	1.99E-05	4.26E-05	1.06E-04	1.78E-06	3.58E-05	4.44E-05	1.03E-06	1.94E-05	1.93E-05	5.02E-06	5.02E-06	1.13E-05	8.48E-10	1.67E-08	0.00E+00	1.76E-08	0.018	0.00E+00	2.06E-04	1.05E-04
3744563758155	374456	3758155	2.04E-05	4.36E-05	1.09E-04	1.81E-06	3.66E-05	4.54E-05	1.05E-06	1.98E-05	1.97E-05	5.12E-06	5.12E-06	1.15E-05	8.67E-10	1.71E-08	0.00E+00	1.79E-08	0.018	0.00E+00	2.11E-04	1.08E-04
3744663758155	374466	3758155	2.09E-05	4.45E-05	1.11E-04	1.83E-06	3.74E-05	4.64E-05	1.08E-06	2.03E-05	2.01E-05	5.23E-06	5.23E-06	1.17E-05	8.87E-10	1.75E-08	0.00E+00	1.83E-08	0.018	0.00E+00	2.15E-04	1.10E-04
3744763758155	374476	3758155	2.13E-05	4.55E-05	1.13E-04	1.86E-06	3.82E-05	4.74E-05	1.10E-06	2.07E-05	2.06E-05	5.34E-06	5.34E-06	1.20E-05	9.07E-10	1.78E-08	0.00E+00	1.87E-08	0.019	0.00E+00	2.20E-04	1.13E-04
3744863758155	374486	3758155	2.18E-05	4.65E-05	1.16E-04	1.89E-06	3.91E-05	4.85E-05	1.13E-06	2.11E-05	2.10E-05	5.45E-06	5.45E-06	1.22E-05	9.27E-10	1.82E-08	0.00E+00	1.92E-08	0.019	0.00E+00	2.25E-04	1.15E-04
3744963758155	374496	3758155	2.23E-05	4.75E-05	1.18E-04	1.91E-06	3.99E-05	4.95E-05	1.15E-06	2.16E-05	2.14E-05	5.57E-06	5.57E-06	1.25E-05	9.47E-10	1.86E-08	0.00E+00	1.96E-08	0.020	0.00E+00	2.30E-04	1.18E-04
3745063758155	374506	3758155	2.27E-05	4.86E-05	1.21E-04	1.94E-06	4.08E-05	5.06E-05	1.17E-06	2.20E-05	2.19E-05	5.68E-06	5.68E-06	1.27E-05	9.67E-10	1.90E-08	0.00E+00	2.00E-08	0.020	0.00E+00	2.35E-04	1.20E-04
3745163758155	374516	3758155	2.32E-05	4.96E-05	1.24E-04	1.96E-06	4.16E-05	5.17E-05	1.20E-06	2.25E-05	2.23E-05	5.80E-06	5.80E-06	1.30E-05	9.87E-10	1.94E-08	0.00E+00	2.04E-08	0.020	0.00E+00	2.40E-04	1.23E-04
3745463758155	374546	3758155	2.47E-05	5.27E-05	1.31E-04	2.04E-06	4.42E-05	5.49E-05	1.27E-06	2.39E-05	2.37E-05	6.16E-06	6.16E-06	1.38E-05	1.05E-09	2.06E-08	0.00E+00	2.17E-08	0.022	0.00E+00	2.54E-04	1.30E-04
3745563758155	374556	3758155	2.51E-05	5.37E-05	1.34E-04	2.07E-06	4.51E-05	5.59E-05	1.30E-06	2.43E-05	2.42E-05	6.28E-06	6.28E-06	1.41E-05	1.07E-09	2.10E-08	0.00E+00	2.21E-08	0.022	0.00E+00	2.59E-04	1.33E-04
3745663758155	374566	3758155	2.56E-05	5.47E-05	1.36E-04	2.10E-06	4.59E-05	5.70E-05	1.32E-06	2.48E-05	2.46E-05	6.40E-06	6.40E-06	1.44E-05	1.09E-09	2.14E-08	0.00E+00	2.25E-08	0.022	0.00E+00	2.64E-04	1.35E-04
3745763758155	374576	3758155	2.61E-05	5.57E-05	1.39E-04	2.12E-06	4.68E-05	5.80E-05	1.35E-06	2.53E-05	2.51E-05	6.53E-06	6.53E-06	1.47E-05	1.11E-09	2.18E-08	0.00E+00	2.29E-08	0.023	0.00E+00	2.69E-04	1.38E-04
3745863758155	374586	3758155	2.65E-05	5.67E-05	1.41E-04	2.15E-06	4.76E-05	5.91E-05	1.37E-06	2.58E-05	2.56E-05	6.65E-06	6.65E-06	1.50E-05	1.13E-09	2.22E-08	0.00E+00	2.33E-08	0.023	0.00E+00	2.74E-04	1.40E-04
3745963758155	374596	3758155	2.70E-05	5.76E-05	1.44E-04	2.17E-06	4.84E-05	6.01E-05	1.39E-06	2.62E-05	2.61E-05	6.78E-06	6.78E-06	1.53E-05	1.15E-09	2.26E-08	0.00E+00	2.37E-08	0.024	0.00E+00	2.79E-04	1.43E-04
3746063758155	374606	3758155	2.74E-05	5.86E-05	1.46E-04	2.20E-06	4.92E-05	6.10E-05	1.42E-06	2.67E-05	2.66E-05	6.90E-06	6.90E-06	1.56E-05	1.17E-09	2.30E-08	0.00E+00	2.41E-08	0.024	0.00E+00	2.83E-04	1.45E-04
3746163758155	374616	3758155	2.79E-05	5.95E-05	1.48E-04	2.23E-06	4.99E-05	6.20E-05	1.44E-06	2.72E-05	2.70E-05	7.03E-06	7.03E-06	1.59E-05	1.18E-09	2.33E-08	0.00E+00	2.45E-08	0.025	0.00E+00	2.88E-04	1.47E-04
3746263758155	374626	3758155	2.83E-05	6.04E-05	1.50E-04	2.25E-06	5.07E-05	6.29E-05	1.46E-06	2.77E-05	2.75E-05	7.15E-06	7.15E-06	1.62E-05	1.20E-09	2.37E-08	0.00E+00	2.49E-08	0.025	0.00E+00	2.92E-04	1.50E-04
3746363758155	374636	3758155	2.87E-05	6.12E-05	1.52E-04	2.28E-06	5.14E-05	6.38E-05	1.48E-06	2.82E-05	2.80E-05	7.27E-06	7.27E-06	1.65E-05	1.22E-09	2.41E-08	0.00E+00	2.53E-08	0.025	0.00E+00	2.97E-04	1.52E-04
3746463758155	374646	3758155	2.90E-05	6.20E-05	1.54E-04	2.30E-06	5.21E-05	6.46E-05	1.50E-06	2.86E-05	2.85E-05	7.39E-06	7.39E-06	1.68E-05	1.23E-09	2.44E-08	0.00E+00	2.56E-08	0.026	0.00E+00	3.01E-04	1.54E-04
3746563758155	374656	3758155	2.94E-05	6.28E-05	1.56E-04	2.33E-06	5.27E-05	6.54E-05	1.52E-06	2.91E-05	2.89E-05	7.51E-06	7.51E-06	1.71E-05	1.25E-09	2.47E-08	0.00E+00	2.60E-08	0.026	0.00E+00	3.05E-04	1.56E-04
3746763758155	374676	3758155	3.01E-05	6.42E-05	1.60E-04	2.37E-06	5.39E-05	6.69E-05	1.55E-06	3.00E-05	2.98E-05	7.74E-06	7.74E-06	1.76E-05	1.28E-09	2.54E-08	0.00E+00	2.67E-08	0.027	0.00E+00	3.12E-04	1.60E-04
3746863758155	374686	3758155	3.04E-05	6.49E-05	1.62E-04	2.39E-06	5.45E-05	6.76E-05	1.57E-06	3.04E-05	3.03E-05	7.86E-06	7.86E-06	1.79E-05	1.29E-09	2.57E-08	0.00E+00	2.70E-08	0.027	0.00E+00	3.16E-04	1.62E-04
3746963758155	374696	3758155	3.07E-05	6.56E-05	1.63E-04	2.41E-06	5.50E-05	6.83E-05	1.59E-06	3.09E-05	3.07E-05	7.97E-06	7.97E-06	1.82E-05	1.31E-09	2.60E-08	0.00E+00	2.73E-08	0.027	0.00E+00	3.19E-04	1.64E-04
3747063758155	374706	3758155	3.10E-05	6.62E-05	1.65E-04	2.43E-06	5.56E-05	6.89E-05	1.60E-06	3.13E-05	3.11E-05	8.08E-06	8.08E-06	1.85E-05	1.32E-09	2.63E-08	0.00E+00	2.76E-08	0.028	0.00E+00	3.22E-04	1.65E-04
3747163758155	374716	3758155	3.13E-05	6.67E-05	1.66E-04	2.45E-06	5.60E-05	6.95E-05	1.61E-06	3.17E-05	3.15E-05	8.18E-06	8.18E-06	1.88E-05	1.33E-09	2.65E-08	0.00E+00	2.78E-08	0.028	0.00E+00	3.25E-04	1.67E-04
3747263758155	374726	3758155	3.15E-05	6.73E-05	1.68E-04	2.47E-06	5.65E-05	7.01E-05	1.63E-06	3.21E-05	3.19E-05	8.28E-06	8.28E-06	1.91E-05	1.34E-09	2.68E-08	0.00E+00	2.81E-08	0.028	0.00E+00	3.28E-04	1.68E-04
3747363758155	374736	3758155	3.17E-05	6.78E-05	1.69E-04	2.49E-06	5.69E-05	7.06E-05	1.64E-06	3.24E-05	3.22E-05	8.37E-06	8.37E-06	1.93E-05	1.35E-09	2.70E-08	0.00E+00	2.83E-08	0.028	0.00E+00	3.31E-04	1.70E-04
3747463758155	374746	3758155	3.20E-05	6.82E-05	1.70E-04	2.50E-06	5.73E-05	7.11E-05	1.65E-06	3.28E-05	3.26E-05	8.46E-06	8.46E-06	1.96E-05	1.36E-09	2.72E-08	0.00E+00	2.86E-08	0.029	0.00E+00	3.33E-04	1.71E-04
3747563758155	374756	3758155	3.22E-05	6.87E-05	1.71E-04	2.51E-06	5.77E-05	7.16E-05	1.66E-06	3.31E-05	3.29E-05	8.54E-06	8.54E-06	1.98E-05	1.37E-09	2.74E-08	0.00E+00	2.88E-08	0.029	0.00E+00	3.36E-04	1.72E-04
3747663758155	374766	3758155	3.24E-05	6.91E-05	1.72E-04	2.53E-06	5.80E-05	7.20E-05	1.67E-06	3.34E-05	3.32E-05	8.62E-06	8.62E-06	2.00E-05	1.38E-09	2.76E-08	0.00E+00	2.90E-08	0.029	0.00E+00	3.38E-04	1.73E-04
3747763758155	374776	3758155	3.25E-05	6.95E-05	1.73E-04	2.54E-06	5.83E-05	7.24E-05	1.68E-06	3.37E-05	3.35E-05	8.69E-06	8.69E-06	2.02E-05	1.38E-09	2.76E-08	0.00E+00	2.90E-08	0.029	0.00E+00	3.40E-04	1.75E-04
3747863758155	374786	3758155	3.27E-05	6.98E-05	1.74E-04	2.55E-06	5.86E-05	7.27E-05	1.69E-06	3.39E-05	3.37E-05	8.76E-06	8.76E-06	2.04E-05	1.39E-09	2.80E-08	0.00E+00	2.94E-08	0.029	0.00E+00	3.42E-04	1.75E-04
3747963758155	374796	3758155	3.28E-05	7.01E-05	1.75E-04	2.55E-06	5.89E-05	7.30E-05	1.70E-06	3.42E-05	3.40E-05	8.82E-06	8.82E-06	2.06E-05	1.40E-09	2.81E-08	0.00E+00	2.95E-08	0.030	0.00E+00	3.44E-04	1.76E-04
3748263758155	374826	3758155	3.32E-05	7.09E-05	1.77E-04	2.57E-06	5.95E-05	7.39E-05	1.71E-06	3.48E-05	3.46E-05	8.98E-06	8.98E-06	2.10E-05	1.41E-09	2.85E-08	0.00E+00	2.99E-08	0.030	0.00E+00	3.48E-04	1.79E-04
3748363758155	374836	3758155	3.33E-05	7.11E-05	1.77E-04	2.58E-06	5.97E-05	7.41E-05	1.72E-06	3.50E-05	3.47E-05	9.02E-06	9.02E-06	2.11E-05	1.42E-09	2.86E-08	0.00E+00	3.00E-08	0.030	0.00E+00	3.49E-04	1.79E-04
3748463758155	374846	3758155	3.34E-05	7.12E-05	1.77E-04	2.58E-06	5.98E-05	7.42E-05	1.72E-06	3.51E-05	3.49E-05	9.06E-06	9.06E-06	2.12E-05	1.42E-09	2.87E-08	0.00E+00	3.01E-08	0.030	0.00E+00	3.50E-04	1.80E-04
3748563758155	374856	3758155	3.34E-05	7.14E-05	1.78E-04	2.59E-06	5.99E-05	7.44E-05	1.73E-06	3.52E-05	3.50E-05	9.10E-06	9.10E-06	2.13E-05	1.42E-09	2.87E-08	0.00E+00	3.02E-08	0.030	0.00E+00	3.51E-04	1.80E-04
3748663758155	374866	3758155	3.35E-05	7.15E-05	1.78E-04	2.59E-06	6.01E-05	7.45E-05	1.73E-06	3.53E-05	3.51E-05	9.13E-06	9.13E-06	2.14E-05	1.42E-09	2.88E-08	0.00E+00	3.02E-08	0.030	0.00E+00	3.52E-04	1.81E-04
3748763758155	374876	3758155	3.36E-05	7.17E-05	1.79E-04	2.60E-06	6.02E-05	7.47E-05	1.73E-06	3.54E-05	3.52E-05	9.15E-06	9.15E-06	2.14E-05	1.43E-09	2.89E-08	0.00E+00	3.03E-08	0.030	0.00E+00	3.52E-04	1.81E-04
3748863758155	374886	3758155	3.36E-05	7.17E-05	1.79E-04	2.60E-06	6.02E-05	7.47E-05	1.73E-06	3.55E-05	3.53E-05	9.17E-06	9.17E-06	2.15E-05	1.43E-09	2.89E-08	0.00E+00	3.04E-08	0.030	0.00E+00	3.53E-04	1.81E-04
3748963758155	374896	3758155	3.36E-05	7.17E-05	1.79E-04	2.60E-06	6.02E-05	7.47E-05	1.73E-06	3.56E-05	3.54E-05	9.20E-06	9.20E-06	2.15E-05	1.43E-09	2.89E-08	0.00E+00	3.04E-08	0.030	0.00E+00	3.53E-04	1.81E-04
3749063758155	374906	3758155	3.36E-05	7.17E-05	1.79E-04	2.60E-06	6.02E-05	7.47E-05	1.73E-06	3.57E-05	3.55E-05	9.22E-06	9.22E-06	2.15E-05	1.43E-09	2.90E-08	0.00E+00	3.04E-08	0.030	0.00E+00	3.53E-04	1.81E-04
3749163758155	374916	3758155	3.36E-05	7.17E-05	1.79E-04	2.60E-06	6.02E-05	7.47E-05	1.73E-06	3.58E-05	3.55E-05	9.23E-06	9.23E-06	2.16E-05	1.43E-09	2.90E-08	0.00E+00	3.04E-08	0.030	0.00E+00	3.53E-04	1.81E-04
3749263758155	374926	3758155	3.36E-05	7.17E-05	1.79E-04	2.60E-06	6.02E-05	7.47E-05	1.73E-06	3.58E-05	3.56E-05	9.24E-06	9.24E-06	2.16E-05	1.43E-09	2.90E-08	0.00E+00	3.04E-08	0.030	0.00E+00	3.53E-04	1.81E-04
3749363758155	374936	3758155	3.35E-05	7.16E-05	1.78E-04	2.60E-06	6.01E-05	7.46E-05	1.73E-06	3.58E-05	3.56E-05	9.25E-06	9.25E-06	2.16E-05	1.43E-09	2.90E-08	0.00E+00	3.04E-08	0.030	0.00E+00	3.53E-04	1.81E-04
3749463758155	374946	3758155	3.35E-05	7.15E-05	1.78E-04	2.60E-06	6.00E-05	7.45E-05	1.73E-06	3.59E-05	3.56E-05	9.26E-06	9.26E-06	2.16E-05	1.42E-09	2.89E-08	0.00E+00	3.04E-08	0.030	0.00E+00	3.52E-04	1.81E-04
3749563758155	374956	3758155	3.34E-05	7.14E-05	1.78E-04	2.60E-06	5.99E-05	7.44E-05	1.73E-06	3.59E-05	3.57E-05	9.27E-06	9.27E-06	2.16E-05	1.42E-09	2.89E-08	0.00E+00	3.04E-08	0.030	0.00E+00	3.52E-04	1.81E-04
3749663758155	374966	3758155	3.34E-05	7.13E-05	1.78E-04	2.60E-06	5.98E-05	7.43E-05	1.72E-06	3.59E-05	3.57E-05	9.27E-06	9.27E-06	2.16E-05	1.42E-09	2.89E-08	0.00E+00	3.03E-08	0.030	0.00E+00	3.52E-04	1.81E-04
3749763758155	374976	3758155	3.33E-05	7.11E-05	1.77E-04	2.59E-06	5.97E-05	7.41E-05	1.72E-06	3.59E-05	3.57E-05	9.28E-06	9.28E-06	2.17E-05	1.42E-09	2.89E-08	0.00E+00	3.03E-08	0.030	0.00E+00	3.51E-04	1.81E-04
3749863758155	374986	3758155	3.32E-05	7.10E-05	1.77E-04	2.59E-06	5.96E-05	7.40E-05	1.72E-06	3.60E-05	3.57E-05	9.28E-06	9.28E-06	2.17E-05	1.41E-09	2.89E-08	0.00E+00	3.03E-08	0.030	0.00E+00	3.51E-04	1.80E-04
3749963758155	374996	3758155	3.32E-05	7.09E-05	1.77E-04	2.59E-06	5.95E-05	7.38E-05	1.71E-06	3.60E-05	3.58E-05	9.29E-06	9.29E-06	2.17E-05	1.41E-09	2.88E-08	0.00E+00	3.02E-08	0.030	0.00E+00	3.50E-04	1.80E-04
3750063758155	375006	3758155	3.31E-05	7.07E-05	1.76E-04	2.59E-06	5.94E-05	7.37E-05	1.71E-06	3.60E-05	3.58E-05	9.29E-06	9.29E-06	2.17E-05	1.41E-09	2.88E-08	0.00E+00	3.02E-08	0.030	0.00E+00	3.50E-04	1.80E-04
3742063758165	374206	3758165	1.15E-05	2.46E-05	6.13E-05	1.23E-06	2.06E-05	2.56E-05	5.95E-07	1.17E-05	1.16E-05	3.02E-06	3.02E-06	6.95E-06	4.90E-10	9.79E-09	0.00E+00	1.03E-08	0.010	0.00E+00	1.20E-04	6.15E-05
3742163758165	374216	3758165	1.18E-05	2.52E-05	6.28E-05	1.25E-06	2.12E-05	2.63E-05	6.09E-07	1.20E-05	1.19E-05	3.09E-06	3.09E-06	7.09E-06	5.02E-10	1.00E-08	0.00E+00	1.05E-08	0.011	0.00E+00	1.23E-04	6.30E-05
3742263758165	374226	3758165	1.21E-05	2.58E-05	6.43E-05	1.27E-06	2.17E-05	2.69E-05	6.24E-07	1.22E-05	1.22E-05	3.16E-06	3.16E-06	7.24E-06	5.14E-10	1.03E-08	0.00E+00	1.08E-08	0.011	0.00E+00	1.26E-04	6.45E-05
3742363758165	374236	3758165	1.24E-05	2.64E-05	6.59E-05	1.29E-06	2.22E-05	2.76E-05	6.40E-07	1.25E-05	1.24E-05	3.23E-06	3.23E-06	7.39E-06	5.27E-10	1.05E-08	0.00E+00	1.10E-08	0.011	0.00E+00	1.29E-04	6.61E-05
3742463758165	374246	3758165	1.27E-05	2.71E-05	6.75E-05	1.31E-06	2.28E-05	2.82E-05	6.55E-07	1.28E-05	1.27E-05	3.30E-06	3.30E-06	7.55E-06	5.40E-10	1.08E-08	0.00E+00	1.13E-08	0.011	0.00E+00	1.32E-04	6.77E-05
3742563758165	374256	3758165	1.30E-05	2.78E-05	6.92E-05	1.33E-06	2.33E-05	2.89E-05	6.72E-07	1.31E-05	1.30E-05	3.38E-06	3.38E-06	7.71E-06	5.53E-10	1.10E-08	0.00E+00	1.16E-08	0.012	0.00E+00	1.36E-04	6.93E-05
3742663758165	374266	3758165	1.33E-05	2.85E-05	7.10E-05	1.36E-06	2.39E-05	2.97E-05	6.89E-07	1.34E-05	1.33E-05	3.45E-06	3.45E-06	7.87E-06	5.67E-10	1.13E-08	0.00E+00	1.19E-08	0.012	0.00E+00	1.39E-04	7.10E-05
3742763758165	374276	3758165	1.37E-05	2.92E-05	7.27E-05	1.38E-06	2.45E-05	3.04E-05	7.06E-07	1.37E-05	1.36E-05	3.53E-06	3.53E-06	8.04E-06	5.81E-10	1.16E-08	0.00E+00	1.21E-08	0.012	0.00E+00	1.42E-04	7.28E-05
3742863758165	374286	3758165	1.40E-05	2.99E-05	7.45E-05	1.40E-06	2.51E-05	3.12E-05	7.23E-07	1.40E-05	1.39E-05	3.61E-06	3.61E-06	8.21E-06	5.96E-10	1.18E-08	0.00E+00	1.24E-08	0.012	0.00E+00	1.46E-04	7.45E-05
3742963758165	374296	3758165	1.44E-05	3.07E-05	7.64E-05	1.43E-06	2.58E-05	3.20E-05	7.42E-07	1.43E-05	1.42E-05	3.69E-06	3.69E-06	8.37E-06	6.11E-10	1.21E-08	0.00E+00	1.27E-08	0.013	0.00E+00	1.49E-04	7.64E-05
3743063758165	374306	3758165	1.47E-05	3.14E-05	7.83E-05	1.45E-06	2.64E-05	3.28E-05	7.60E-07	1.47E-05	1.46E-05	3.78E-06	3.78E-06	8.57E-06	6.26E-10	1.24E-08	0.00E+00	1.31E-08	0.013	0.00E+00	1.53E-04	7.83E-05
3743163758165	374316	3758165	1.51E-05	3.22E-05	8.03E-05	1.48E-06	2.71E-05	3.36E-05	7.79E-07	1.50E-05	1.49E-05	3.87E-06	3.87E-06	8.75E-06	6.42E-10	1.27E-08	0.00E+00	1.34E-08	0.013	0.00E+00	1.57E-04	8.02E-05
3743263758165	374326	3758165	1.55E-05	3.30E-05	8.23E-05	1.50E-06	2.77E-05	3.44E-05	7.99E-07	1.53E-05	1.52E-05	3.96E-06	3.96E-06	8.94E-06	6.58E-10	1.30E-08	0.00E+00	1.37E-08	0.014	0.00E+00	1.61E-04	8.21E-05
3743363758165	374336	3758165	1.59E-05	3.39E-05	8.44E-05	1.53E-06	2.84E-05	3.53E-05	8.19E-07	1.57E-05	1.56E-05	4.05E-06	4.05E-06	9.13E-06	6.74E-10	1.34E-08	0.00E+00	1.40E-08	0.014	0.00E+00	1.64E-04	8.42E-05
3743463758165	374346	3758165	1.63E-05	3.47E-05	8.65E-05	1.55E-06	2.91E-05	3.62E-05	8.39E-07	1.60E-05	1.59E-05	4.14E-06	4.14E-06	9.33E-06	6.91E-10	1.37E-08	0.00E+00	1.44E-08	0.014	0.00E+00	1.68E-04	8.62E-05
3743563758165	374356	3758165	1.67E-05	3.56E-05	8.86E-05	1.58E-06	2.99E-05	3.71E-05	8.60E-07	1.64E-05	1.63E-05	4.23E-06	4.23E-06	9.53E-06	7.08E-10	1.40E-08	0.00E+00	1.47E-08	0.015	0.00E+00	1.73E-04	8.83E-05
3743663758165	374366	3758165	1.71E-05	3.65E-05	9.09E-05	1.61E-06	3.06E-05	3.80E-05	8.82E-07	1.68E-05	1.67E-05	4.33E-06	4.33E-06	9.74E-06	7.26E-10	1.43E-08	0.00E+00	1.51E-08	0.015	0.00E+00	1.77E-04	9.05E-05
3743763758165	374376	3758165	1.75E-05	3.74E-05	9.31E-05	1.63E-06	3.14E-05	3.89E-05	9.04E-07	1.72E-05	1.71E-05	4.43E-06	4.43E-06	9.95E-06	7.44E-10	1.47E-08	0.00E+00	1.54E-08	0.015	0.00E+00	1.81E-04	9.27E-05
3743963758165	374396	3758165	1.84E-05	3.92E-05	9.77E-05	1.69E-06	3.29E-05	4.09E-05	9.48E-07	1.79E-05	1.78E-05	4.63E-06	4.63E-06	1.04E-05	7.81E-10	1.54E-08	0.00E+00	1.62E-08	0.016	0.00E+00	1.90E-04	9.72E-05
3744063758165	374406	3758165	1.88E-05	4.

			SWBuilding Construction	SWDemolition	SWGrading	EYBuilding Construction	SWPaving	SWGrading	SWArchitectural Coating	NBBuilding Construction	NBBuilding Construction	NBArchitectural Coating	NBArchitectural Coating	RWBuilding Construction	Child Risk					Overlapping Phases - Maximum Gl		
Unique Identifier	X (UTM)	Y (UTM)	2026	2026	2026	2026	2027	2027	2027	2026	2027	2026	2027	2026	3rd Trimester	0<2	2<16	Total	per million	2025	2026	2027
3743363758175	374336	3758175	1.63E-05	3.48E-05	8.68E-05	1.56E-06	2.93E-05	3.63E-05	8.43E-07	1.61E-05	1.60E-05	4.15E-06	4.15E-06	9.33E-06	6.94E-10	1.37E-08	0.00E+00	1.44E-08	0.014	0.00E+00	1.69E-04	8.65E-05
3743463758175	374346	3758175	1.67E-05	3.57E-05	8.91E-05	1.59E-06	3.00E-05	3.72E-05	8.64E-07	1.64E-05	1.63E-05	4.24E-06	4.24E-06	9.54E-06	7.12E-10	1.41E-08	0.00E+00	1.48E-08	0.015	0.00E+00	1.73E-04	8.87E-05
3743563758175	374356	3758175	1.72E-05	3.67E-05	9.14E-05	1.62E-06	3.08E-05	3.82E-05	8.87E-07	1.68E-05	1.67E-05	4.34E-06	4.34E-06	9.75E-06	7.30E-10	1.44E-08	0.00E+00	1.51E-08	0.015	0.00E+00	1.78E-04	9.10E-05
3743663758175	374366	3758175	1.76E-05	3.76E-05	9.37E-05	1.65E-06	3.16E-05	3.92E-05	9.10E-07	1.72E-05	1.71E-05	4.45E-06	4.45E-06	9.97E-06	7.49E-10	1.48E-08	0.00E+00	1.55E-08	0.016	0.00E+00	1.82E-04	9.33E-05
3743763758175	374376	3758175	1.81E-05	3.86E-05	9.61E-05	1.67E-06	3.24E-05	4.02E-05	9.33E-07	1.76E-05	1.75E-05	4.55E-06	4.55E-06	1.02E-05	7.68E-10	1.51E-08	0.00E+00	1.59E-08	0.016	0.00E+00	1.87E-04	9.56E-05
3743963758175	374396	3758175	1.90E-05	4.06E-05	1.01E-04	1.73E-06	3.41E-05	4.23E-05	9.81E-07	1.84E-05	1.83E-05	4.76E-06	4.76E-06	1.06E-05	8.08E-10	1.59E-08	0.00E+00	1.67E-08	0.017	0.00E+00	1.96E-04	1.00E-04
3744063758175	374406	3758175	1.95E-05	4.16E-05	1.04E-04	1.76E-06	3.49E-05	4.33E-05	1.01E-06	1.89E-05	1.88E-05	4.87E-06	4.87E-06	1.09E-05	8.28E-10	1.63E-08	0.00E+00	1.71E-08	0.017	0.00E+00	2.01E-04	1.03E-04
3744163758175	374416	3758175	2.00E-05	4.26E-05	1.06E-04	1.79E-06	3.58E-05	4.44E-05	1.03E-06	1.93E-05	1.92E-05	4.99E-06	4.99E-06	1.11E-05	8.49E-10	1.67E-08	0.00E+00	1.75E-08	0.018	0.00E+00	2.06E-04	1.05E-04
3744263758175	374426	3758175	2.05E-05	4.37E-05	1.09E-04	1.82E-06	3.67E-05	4.55E-05	1.06E-06	1.98E-05	1.96E-05	5.10E-06	5.10E-06	1.14E-05	8.70E-10	1.71E-08	0.00E+00	1.80E-08	0.018	0.00E+00	2.11E-04	1.08E-04
3744363758175	374436	3758175	2.10E-05	4.48E-05	1.12E-04	1.85E-06	3.76E-05	4.67E-05	1.08E-06	2.02E-05	2.01E-05	5.22E-06	5.22E-06	1.16E-05	8.92E-10	1.75E-08	0.00E+00	1.84E-08	0.018	0.00E+00	2.16E-04	1.11E-04
3744463758175	374446	3758175	2.15E-05	4.59E-05	1.14E-04	1.88E-06	3.85E-05	4.78E-05	1.11E-06	2.07E-05	2.05E-05	5.34E-06	5.34E-06	1.19E-05	9.14E-10	1.79E-08	0.00E+00	1.88E-08	0.019	0.00E+00	2.22E-04	1.13E-04
3744563758175	374456	3758175	2.20E-05	4.70E-05	1.17E-04	1.91E-06	3.95E-05	4.90E-05	1.14E-06	2.11E-05	2.10E-05	5.46E-06	5.46E-06	1.22E-05	9.36E-10	1.84E-08	0.00E+00	1.93E-08	0.019	0.00E+00	2.27E-04	1.16E-04
3744663758175	374466	3758175	2.25E-05	4.81E-05	1.20E-04	1.94E-06	4.04E-05	5.02E-05	1.16E-06	2.16E-05	2.15E-05	5.58E-06	5.58E-06	1.24E-05	9.59E-10	1.88E-08	0.00E+00	1.97E-08	0.020	0.00E+00	2.32E-04	1.19E-04
3744763758175	374476	3758175	2.31E-05	4.93E-05	1.23E-04	1.97E-06	4.14E-05	5.14E-05	1.19E-06	2.21E-05	2.20E-05	5.70E-06	5.70E-06	1.27E-05	9.82E-10	1.92E-08	0.00E+00	2.02E-08	0.020	0.00E+00	2.38E-04	1.22E-04
3744863758175	374486	3758175	2.36E-05	5.05E-05	1.26E-04	2.00E-06	4.24E-05	5.26E-05	1.22E-06	2.26E-05	2.25E-05	5.83E-06	5.83E-06	1.30E-05	1.00E-09	1.97E-08	0.00E+00	2.07E-08	0.021	0.00E+00	2.43E-04	1.24E-04
3744963758175	374496	3758175	2.42E-05	5.16E-05	1.29E-04	2.03E-06	4.34E-05	5.38E-05	1.25E-06	2.31E-05	2.29E-05	5.96E-06	5.96E-06	1.33E-05	1.03E-09	2.01E-08	0.00E+00	2.11E-08	0.021	0.00E+00	2.49E-04	1.27E-04
3745063758175	374506	3758175	2.47E-05	5.28E-05	1.32E-04	2.06E-06	4.43E-05	5.50E-05	1.28E-06	2.36E-05	2.34E-05	6.09E-06	6.09E-06	1.36E-05	1.05E-09	2.06E-08	0.00E+00	2.16E-08	0.022	0.00E+00	2.54E-04	1.30E-04
3745163758175	374516	3758175	2.53E-05	5.40E-05	1.35E-04	2.09E-06	4.53E-05	5.63E-05	1.31E-06	2.41E-05	2.40E-05	6.22E-06	6.22E-06	1.39E-05	1.08E-09	2.10E-08	0.00E+00	2.21E-08	0.022	0.00E+00	2.60E-04	1.33E-04
3745463758175	374546	3758175	2.70E-05	5.76E-05	1.43E-04	2.17E-06	4.83E-05	6.00E-05	1.39E-06	2.57E-05	2.55E-05	6.63E-06	6.63E-06	1.48E-05	1.15E-09	2.24E-08	0.00E+00	2.35E-08	0.024	0.00E+00	2.77E-04	1.42E-04
3745563758175	374556	3758175	2.75E-05	5.87E-05	1.46E-04	2.20E-06	4.93E-05	6.12E-05	1.42E-06	2.62E-05	2.61E-05	6.77E-06	6.77E-06	1.51E-05	1.17E-09	2.29E-08	0.00E+00	2.40E-08	0.024	0.00E+00	2.83E-04	1.45E-04
3745663758175	374566	3758175	2.81E-05	5.99E-05	1.49E-04	2.23E-06	5.03E-05	6.24E-05	1.45E-06	2.68E-05	2.66E-05	6.91E-06	6.91E-06	1.55E-05	1.19E-09	2.33E-08	0.00E+00	2.45E-08	0.025	0.00E+00	2.89E-04	1.48E-04
3745763758175	374576	3758175	2.86E-05	6.11E-05	1.52E-04	2.26E-06	5.13E-05	6.36E-05	1.48E-06	2.73E-05	2.71E-05	7.05E-06	7.05E-06	1.58E-05	1.22E-09	2.38E-08	0.00E+00	2.50E-08	0.025	0.00E+00	2.94E-04	1.51E-04
3745863758175	374586	3758175	2.91E-05	6.22E-05	1.55E-04	2.29E-06	5.22E-05	6.48E-05	1.50E-06	2.78E-05	2.77E-05	7.19E-06	7.19E-06	1.61E-05	1.24E-09	2.42E-08	0.00E+00	2.55E-08	0.025	0.00E+00	3.00E-04	1.53E-04
3745963758175	374596	3758175	2.96E-05	6.33E-05	1.58E-04	2.32E-06	5.31E-05	6.59E-05	1.53E-06	2.84E-05	2.82E-05	7.33E-06	7.33E-06	1.64E-05	1.26E-09	2.47E-08	0.00E+00	2.59E-08	0.026	0.00E+00	3.05E-04	1.56E-04
3746063758175	374606	3758175	3.01E-05	6.43E-05	1.60E-04	2.35E-06	5.40E-05	6.70E-05	1.56E-06	2.89E-05	2.88E-05	7.47E-06	7.47E-06	1.68E-05	1.28E-09	2.51E-08	0.00E+00	2.64E-08	0.026	0.00E+00	3.10E-04	1.59E-04
3746163758175	374616	3758175	3.06E-05	6.54E-05	1.63E-04	2.38E-06	5.49E-05	6.81E-05	1.58E-06	2.95E-05	2.93E-05	7.61E-06	7.61E-06	1.71E-05	1.30E-09	2.55E-08	0.00E+00	2.68E-08	0.027	0.00E+00	3.16E-04	1.62E-04
3746263758175	374626	3758175	3.11E-05	6.64E-05	1.65E-04	2.40E-06	5.57E-05	6.92E-05	1.61E-06	3.00E-05	2.99E-05	7.75E-06	7.75E-06	1.75E-05	1.32E-09	2.60E-08	0.00E+00	2.73E-08	0.027	0.00E+00	3.21E-04	1.64E-04
3746363758175	374636	3758175	3.15E-05	6.73E-05	1.68E-04	2.43E-06	5.66E-05	7.02E-05	1.63E-06	3.06E-05	3.04E-05	7.89E-06	7.89E-06	1.78E-05	1.34E-09	2.64E-08	0.00E+00	2.77E-08	0.028	0.00E+00	3.25E-04	1.67E-04
3746463758175	374646	3758175	3.20E-05	6.83E-05	1.70E-04	2.46E-06	5.73E-05	7.11E-05	1.65E-06	3.11E-05	3.09E-05	8.03E-06	8.03E-06	1.82E-05	1.36E-09	2.68E-08	0.00E+00	2.81E-08	0.028	0.00E+00	3.30E-04	1.69E-04
3746563758175	374656	3758175	3.24E-05	6.92E-05	1.72E-04	2.49E-06	5.81E-05	7.21E-05	1.67E-06	3.16E-05	3.15E-05	8.17E-06	8.17E-06	1.85E-05	1.38E-09	2.71E-08	0.00E+00	2.85E-08	0.029	0.00E+00	3.35E-04	1.71E-04
3746763758175	374676	3758175	3.32E-05	7.08E-05	1.76E-04	2.54E-06	5.94E-05	7.38E-05	1.71E-06	3.27E-05	3.25E-05	8.43E-06	8.43E-06	1.92E-05	1.41E-09	2.79E-08	0.00E+00	2.93E-08	0.029	0.00E+00	3.43E-04	1.76E-04
3746863758175	374686	3758175	3.35E-05	7.16E-05	1.78E-04	2.56E-06	6.01E-05	7.46E-05	1.73E-06	3.32E-05	3.30E-05	8.56E-06	8.56E-06	1.95E-05	1.43E-09	2.82E-08	0.00E+00	2.96E-08	0.030	0.00E+00	3.47E-04	1.78E-04
3746963758175	374696	3758175	3.39E-05	7.23E-05	1.80E-04	2.58E-06	6.07E-05	7.53E-05	1.75E-06	3.36E-05	3.34E-05	8.69E-06	8.69E-06	1.99E-05	1.44E-09	2.85E-08	0.00E+00	3.00E-08	0.030	0.00E+00	3.51E-04	1.80E-04
3747063758175	374706	3758175	3.42E-05	7.30E-05	1.82E-04	2.60E-06	6.13E-05	7.61E-05	1.77E-06	3.41E-05	3.39E-05	8.81E-06	8.81E-06	2.02E-05	1.45E-09	2.88E-08	0.00E+00	3.03E-08	0.030	0.00E+00	3.55E-04	1.82E-04
3747163758175	374716	3758175	3.45E-05	7.36E-05	1.84E-04	2.62E-06	6.18E-05	7.67E-05	1.78E-06	3.46E-05	3.43E-05	8.92E-06	8.92E-06	2.05E-05	1.47E-09	2.91E-08	0.00E+00	3.06E-08	0.031	0.00E+00	3.58E-04	1.84E-04
3747263758175	374726	3758175	3.48E-05	7.43E-05	1.85E-04	2.64E-06	6.24E-05	7.74E-05	1.80E-06	3.50E-05	3.48E-05	9.03E-06	9.03E-06	2.08E-05	1.48E-09	2.94E-08	0.00E+00	3.09E-08	0.031	0.00E+00	3.62E-04	1.85E-04
3747363758175	374736	3758175	3.50E-05	7.48E-05	1.86E-04	2.66E-06	6.28E-05	7.80E-05	1.81E-06	3.54E-05	3.52E-05	9.13E-06	9.13E-06	2.11E-05	1.49E-09	2.97E-08	0.00E+00	3.12E-08	0.031	0.00E+00	3.65E-04	1.87E-04
3747463758175	374746	3758175	3.53E-05	7.54E-05	1.88E-04	2.67E-06	6.33E-05	7.85E-05	1.82E-06	3.58E-05	3.55E-05	9.23E-06	9.23E-06	2.14E-05	1.50E-09	2.99E-08	0.00E+00	3.14E-08	0.031	0.00E+00	3.67E-04	1.88E-04
3747563758175	374756	3758175	3.56E-05	7.59E-05	1.89E-04	2.69E-06	6.37E-05	7.90E-05	1.83E-06	3.61E-05	3.59E-05	9.32E-06	9.32E-06	2.17E-05	1.51E-09	3.02E-08	0.00E+00	3.17E-08	0.032	0.00E+00	3.70E-04	1.90E-04
3747663758175	374766	3758175	3.57E-05	7.63E-05	1.90E-04	2.70E-06	6.41E-05	7.95E-05	1.85E-06	3.64E-05	3.62E-05	9.41E-06	9.41E-06	2.19E-05	1.52E-09	3.04E-08	0.00E+00	3.19E-08	0.032	0.00E+00	3.73E-04	1.91E-04
3747763758175	374776	3758175	3.59E-05	7.67E-05	1.91E-04	2.71E-06	6.44E-05	7.99E-05	1.86E-06	3.68E-05	3.65E-05	9.49E-06	9.49E-06	2.21E-05	1.53E-09	3.06E-08	0.00E+00	3.21E-08	0.032	0.00E+00	3.75E-04	1.92E-04
3747863758175	374786	3758175	3.61E-05	7.71E-05	1.92E-04	2.72E-06	6.48E-05	8.04E-05	1.86E-06	3.70E-05	3.68E-05	9.56E-06	9.56E-06	2.23E-05	1.54E-09	3.08E-08	0.00E+00	3.23E-08	0.032	0.00E+00	3.77E-04	1.93E-04
3747963758175	374796	3758175	3.63E-05	7.75E-05	1.93E-04	2.73E-06	6.51E-05	8.07E-05	1.87E-06	3.73E-05	3.71E-05	9.63E-06	9.63E-06	2.25E-05	1.54E-09	3.09E-08	0.00E+00	3.25E-08	0.032	0.00E+00	3.79E-04	1.94E-04
3748463758175	374846	3758175	3.69E-05	7.87E-05	1.96E-04	2.76E-06	6.61E-05	8.20E-05	1.90E-06	3.83E-05	3.81E-05	9.90E-06	9.90E-06	2.32E-05	1.57E-09	3.16E-08	0.00E+00	3.31E-08	0.033	0.00E+00	3.86E-04	1.98E-04
3748563758175	374856	3758175	3.69E-05	7.88E-05	1.96E-04	2.76E-06	6.62E-05	8.21E-05	1.91E-06	3.85E-05	3.83E-05	9.94E-06	9.94E-06	2.33E-05	1.57E-09	3.16E-08	0.00E+00	3.32E-08	0.033	0.00E+00	3.87E-04	1.98E-04
3748663758175	374866	3758175	3.69E-05	7.89E-05	1.97E-04	2.76E-06	6.62E-05	8.22E-05	1.91E-06	3.86E-05	3.84E-05	9.97E-06	9.97E-06	2.33E-05	1.57E-09	3.17E-08	0.00E+00	3.32E-08	0.033	0.00E+00	3.87E-04	1.99E-04
3748763758175	374876	3758175	3.70E-05	7.89E-05	1.97E-04	2.77E-06	6.63E-05	8.23E-05	1.91E-06	3.87E-05	3.85E-05	1.00E-05	1.00E-05	2.34E-05	1.57E-09	3.17E-08	0.00E+00	3.33E-08	0.033	0.00E+00	3.88E-04	1.99E-04
3748863758175	374886	3758175	3.70E-05	7.90E-05	1.97E-04	2.77E-06	6.63E-05	8.23E-05	1.91E-06	3.88E-05	3.86E-05	1.00E-05	1.00E-05	2.34E-05	1.57E-09	3.18E-08	0.00E+00	3.33E-08	0.033	0.00E+00	3.88E-04	1.99E-04
3748963758175	374896	3758175	3.70E-05	7.90E-05	1.97E-04	2.77E-06	6.63E-05	8.23E-05	1.91E-06	3.89E-05	3.87E-05	1.00E-05	1.00E-05	2.35E-05	1.57E-09	3.18E-08	0.00E+00	3.34E-08	0.033	0.00E+00	3.88E-04	1.99E-04
3749063758175	374906	3758175	3.70E-05	7.90E-05	1.97E-04	2.77E-06	6.63E-05	8.23E-05	1.91E-06	3.90E-05	3.88E-05	1.01E-05	1.01E-05	2.35E-05	1.57E-09	3.18E-08	0.00E+00	3.34E-08	0.033	0.00E+00	3.88E-04	1.99E-04
3749163758175	374916	3758175	3.69E-05	7.89E-05	1.97E-04	2.77E-06	6.63E-05	8.22E-05	1.91E-06	3.91E-05	3.88E-05	1.01E-05	1.01E-05	2.36E-05	1.57E-09	3.18E-08	0.00E+00	3.34E-08	0.033	0.00E+00	3.88E-04	1.99E-04
3749263758175	374926	3758175	3.69E-05	7.89E-05	1.96E-04	2.78E-06	6.62E-05	8.22E-05	1.91E-06	3.91E-05	3.89E-05	1.01E-05	1.01E-05	2.36E-05	1.57E-09	3.18E-08	0.00E+00	3.34E-08	0.033	0.00E+00	3.88E-04	1.99E-04
3749363758175	374936	3758175	3.69E-05	7.88E-05	1.96E-04	2.77E-06	6.61E-05	8.21E-05	1.90E-06	3.92E-05	3.89E-05	1.01E-05	1.01E-05	2.36E-05	1.57E-09	3.18E-08	0.00E+00	3.34E-08	0.033	0.00E+00	3.88E-04	1.99E-04
3749463758175	374946	3758175	3.68E-05	7.86E-05	1.96E-04	2.77E-06	6.60E-05	8.19E-05	1.90E-06	3.92E-05	3.89E-05	1.01E-05	1.01E-05	2.37E-05	1.57E-09	3.18E-08	0.00E+00	3.34E-08	0.033	0.00E+00	3.87E-04	1.99E-04
3749563758175	374956	3758175	3.68E-05	7.85E-05	1.96E-04	2.77E-06	6.60E-05	8.18E-05	1.90E-06	3.93E-05	3.90E-05	1.01E-05	1.01E-05	2.37E-05	1.56E-09	3.18E-08	0.00E+00	3.33E-08	0.033	0.00E+00	3.87E-04	1.99E-04
3749663758175	374966	3758175	3.67E-05	7.84E-05	1.95E-04	2.77E-06	6.58E-05	8.17E-05	1.90E-06	3.93E-05	3.91E-05	1.02E-05	1.02E-05	2.37E-05	1.56E-09	3.17E-08	0.00E+00	3.33E-08	0.033	0.00E+00	3.86E-04	1.99E-04
3749763758175	374976	3758175	3.65E-05	7.80E-05	1.94E-04	2.77E-06	6.55E-05	8.13E-05	1.89E-06	3.93E-05	3.90E-05	1.01E-05	1.01E-05	2.37E-05	1.55E-09	3.16E-08	0.00E+00	3.32E-08	0.033	0.00E+00	3.85E-04	1.98E-04
3749863758175	374986	3758175	3.64E-05	7.78E-05	1.94E-04	2.76E-06	6.53E-05	8.11E-05	1.88E-06	3.93E-05	3.91E-05	1.01E-05	1.01E-05	2.37E-05	1.55E-09	3.16E-08	0.00E+00	3.31E-08	0.033	0.00E+00	3.84E-04	1.98E-04
3749963758175	374996	3758175	3.64E-05	7.76E-05	1.93E-04	2.76E-06	6.52E-05	8.09E-05	1.88E-06	3.93E-05	3.91E-05	1.02E-05	1.02E-05	2.38E-05	1.55E-09	3.15E-08	0.00E+00	3.31E-08	0.033	0.00E+00	3.83E-04	1.97E-04
3748563758185	374856	3758185	3.89E-05	8.30E-05	2.07E-04	2.85E-06	6.97E-05	8.65E-05	2.01E-06	4.03E-05	4.01E-05	1.04E-05	1.04E-05	2.44E-05	1.65E-09	3.32E-08	0.00E+00	3.49E-08	0.035	0.00E+00	4.07E-04	2.09E-04
3748663758185	374866	3758185	3.89E-05	8.30E-05	2.07E-04	2.86E-06	6.97E-05	8.65E-05	2.01E-06	4.04E-05	4.02E-05	1.04E-05	1.04E-05	2.44E-05	1.65E-09	3.33E-08	0.00E+00	3.49E-08	0.035	0.00E+00	4.07E-04	2.09E-04
3748763758185	374876	3758185	3.89E-05	8.31E-05	2.07E-04	2.86E-06	6.98E-05	8.66E-05	2.01E-06	4.06E-05	4.03E-05	1.05E-05	1.05E-05	2.45E-05	1.65E-09	3.33E-08	0.00E+00	3.50E-08	0.035	0.00E+00	4.07E-04	2.09E-04
3748863758185	374886	3758185	3.89E-05	8.31E-05	2.07E-04	2.86E-06	6.98E-05	8.66E-05	2.01E-06	4.07E-05	4.04E-05	1.05E-05	1.05E-05	2.46E-05	1.65E-09	3.34E-08	0.00E+00	3.50E-08	0.035	0.00E+00	4.08E-04	2.09E-04
3748963758185	374896	3758185	3.89E-05	8.31E-05	2.07E-04	2.87E-06	6.97E-05	8.65E-05	2.01E-06	4.07E-05	4.05E-05	1.05E-05	1.05E-05	2.46E-05	1.65E-09	3.34E-08	0.00E+00	3.50E-08	0.035	0.00E+00	4.08E-04	2.09E-04
3749063758185	374906	3758185	3.89E-05	8.30E-05	2.07E-04	2.87E-06	6.97E-05	8.65E-05	2.01E-06	4.08E-05	4.06E-05	1.05E-05	1.05E-05	2.46E-05	1.65E-09	3.34E-08	0.00E+00	3.50E-08	0.035	0.00E+00	4.08E-04	2.09E-04
3749163758185	374916	3758185	3.88E-05	8.29E-05	2.07E-04	2.87E-06	6.96E-05	8.64E-05	2.01E-06	4.09E-05	4.06E-05	1.06E-05	1.06E-05	2.47E-05	1.65E-09	3.34E-08	0.00E+00	3.50E-08	0.035	0.00E+00	4.07E-04	2.09E-04
3749263758185	374926	3758185	3.88E-05	8.28E-05	2.06E-04	2.87E-06	6.96E-05	8.63E-05	2.00E-06	4.10E-05	4.07E-05	1.06E-05	1.06E-05	2.47E-05	1.65E-09	3.34E-08	0.00E+00	3.50E-08	0.035	0.00E+00	4.07E-04	2.09E-04
3749363758185	374936	3758185	3.87E-05	8.27E-05	2.06E-04	2.87E-06	6.95E-05	8.62E-05	2.00E-06	4.10E-05	4.08E-05	1.06E-05	1.06E-05	2.48E-05	1.65E-09	3.34E-08	0.00E+00	3.50E-08	0.035	0.00E+00	4.07E-04	2.09E-04
3749463758185	374946	3758185	3.87E-05	8.26E-05	2.06E-04	2.87E-06	6.93E-05	8.60E-05	2.00E-06	4.11E-05	4.08E-05	1.06E-05	1.06E-05	2.48E-05	1.64E-09	3.33E-08	0.00E+00	3.50E-08	0.035	0.00E+00	4.06E-04	2.09E-04
3749563758185	374956	3758185	3.86E-05	8.25E-05	2.06E-04	2.87E-06	6.93E-05	8.59E-05	2.00E-06	4.11E-05	4.09E-05	1.06E-05	1.06E-05	2.49E-05	1.64E-09	3.33E-08	0.00E+00	3.50E-08	0.035	0.00E+00	4.06E-04	2.09E-04
3749663758185	374966	3758185	3.85E-05	8.22E-05	2.05E-04	2.86E-06	6.90E-05	8.57E-05	1.99E-06	4.12E-05	4.09E-05	1.06E-05	1.06E-05	2.49E-05	1.64E-09	3.33E-08	0.00E+00	3.49E-08	0.035	0.00E+00	4.05E-04	2.08E-04
3749763758185	374976	3758185	3.83E-05	8.18E-05	2.04E-04	2.86E-06	6.87E-05	8.53E-05	1.98E-06	4.11E-05	4.09E-05	1.06E-05	1.06E-05	2.49E-05	1.63E-09	3.32E-08	0.00E+00	3.48E-08	0.035	0.00E+00	4.04E-04	2.07E-04
3749863758185	374986	3758185	3.82E-05	8.16E-05	2.03E-04	2.86E-06	6.85E-05	8.50E-05	1.97E-06	4.12E-05	4.09E-05	1.06E-05	1.06E-05	2.49E-05	1.63E-09	3.31E-08	0.00E+00	3.47E-08	0.035	0.00E+00	4.03E-04	2.07E-04
3748163758195	374816	3758195	4.07E-05	8.68E-05	2.16E-04	2.93E-06	7.29E-05	9.05E-05	2.10E-06	4.14E-05	4.12E-05	1.07E-05	1.07E-05	2.51E-05	1.73E-09	3.46E-08	0.00E+00	3.63E-08	0.036	0.00E+00	4.24E-04	2.17E-04
3748663758195	374866	3758195	4.10E-05	8.76E-05	2.18E-04	2.96E-06	7.35E-05	9.13E-05	2.12E-06	4.24E-05	4.21E-05	1.09E-05	1.09E-05	2.56E-05	1.74E-09	3.50E-08	0.00E+00	3.68E-08	0.037	0.00E+00	4.29E-04	2.20E-04
3748763758195	374876	3758195	4.10E-05	8.76E-05	2.18E-04	2.96E-06	7.35E-05	9.12E-05	2.12E-06	4.25E-05	4.23E-05	1.10E-05	1.10E-05	2.57E-05	1.74E-09	3.51E-08	0.00E+00	3.68E-08	0.037	0.00E+00	4.29E-04	2.20E-04
3748863758195	374886	3758195	4.10E-05	8.75E-05	2.18E-04	2.96E-06	7.35E-05	9.12E-05	2.12E-06	4.26E-05	4.24E-05	1.10E-05	1.10E-05	2.58E-05	1.74E-09	3.51E-08	0.00E+00	3.68E-08	0.037	0.00E+00	4.29E-04	2.20E-04
3748963758195	374896	3758195	4.10E-05	8.75E-05	2.18E-04	2.96E-06	7.34E-05	9.11E-05	2.11E-06	4.27E-05	4.25E-05	1.10E-05	1.10E-05	2.58E-05	1.74E-09	3.51E-08	0.00E+00	3.68E-08	0.037	0.00E+00	4.29E-04	2.20E-04
3749063758195	374906	3758195	4.09E-05	8.74E-05	2.18E-04	2.97E-06	7.34E-05	9.10E-05	2.11E-06	4.28E-05	4.25E-05	1.10E-05	1.10E-05	2.59E-05	1.74E-09	3.51E-08	0.00E+00	3.68E-08	0.037	0.00E+00	4.29E-04	2.20E-04
3749163758195	374916	3758195	4.09E-05

			SWBuilding Construction	SWDemolition	SWGrading	EYBuilding Construction	SWPaving	SWGrading	SWArchitectural Coating	NBBuilding Construction	NBBuilding Construction	NBArchitectural Coating	NBArchitectural Coating	RWBuilding Construction	Child Risk					Overlapping Phases - Maximum Gl		
Unique Identifier	X (UTM)	Y (UTM)	2026	2026	2026	2026	2027	2027	2027	2026	2027	2026	2027	2026	3rd Trimester	0<2	2<16	Total	per million	2025	2026	2027
3748763758205	374876	3758205	4.33E-05	9.24E-05	2.30E-04	3.06E-06	7.76E-05	9.63E-05	2.24E-06	4.47E-05	4.44E-05	1.15E-05	1.15E-05	2.70E-05	1.84E-09	3.69E-08	0.00E+00	3.88E-08	0.039	0.00E+00	4.52E-04	2.32E-04
3748863758205	374886	3758205	4.32E-05	9.24E-05	2.30E-04	3.07E-06	7.75E-05	9.62E-05	2.23E-06	4.48E-05	4.45E-05	1.16E-05	1.16E-05	2.71E-05	1.84E-09	3.70E-08	0.00E+00	3.88E-08	0.039	0.00E+00	4.52E-04	2.32E-04
3748963758205	374896	3758205	4.32E-05	9.22E-05	2.30E-04	3.07E-06	7.74E-05	9.61E-05	2.23E-06	4.49E-05	4.46E-05	1.16E-05	1.16E-05	2.71E-05	1.84E-09	3.69E-08	0.00E+00	3.88E-08	0.039	0.00E+00	4.52E-04	2.32E-04
3749063758205	374906	3758205	4.31E-05	9.21E-05	2.29E-04	3.07E-06	7.73E-05	9.60E-05	2.23E-06	4.49E-05	4.47E-05	1.16E-05	1.16E-05	2.72E-05	1.83E-09	3.69E-08	0.00E+00	3.88E-08	0.039	0.00E+00	4.52E-04	2.32E-04
3749163758205	374916	3758205	4.31E-05	9.20E-05	2.29E-04	3.07E-06	7.72E-05	9.58E-05	2.22E-06	4.51E-05	4.48E-05	1.16E-05	1.16E-05	2.73E-05	1.83E-09	3.69E-08	0.00E+00	3.88E-08	0.039	0.00E+00	4.51E-04	2.32E-04
3749263758205	374926	3758205	4.30E-05	9.18E-05	2.29E-04	3.07E-06	7.71E-05	9.57E-05	2.22E-06	4.51E-05	4.49E-05	1.16E-05	1.16E-05	2.73E-05	1.83E-09	3.69E-08	0.00E+00	3.87E-08	0.039	0.00E+00	4.51E-04	2.31E-04
3749363758205	374936	3758205	4.29E-05	9.16E-05	2.28E-04	3.07E-06	7.69E-05	9.54E-05	2.21E-06	4.52E-05	4.49E-05	1.17E-05	1.17E-05	2.74E-05	1.82E-09	3.68E-08	0.00E+00	3.87E-08	0.039	0.00E+00	4.50E-04	2.31E-04
3749463758205	374946	3758205	4.28E-05	9.13E-05	2.28E-04	3.07E-06	7.67E-05	9.52E-05	2.21E-06	4.53E-05	4.50E-05	1.17E-05	1.17E-05	2.74E-05	1.82E-09	3.68E-08	0.00E+00	3.86E-08	0.039	0.00E+00	4.49E-04	2.31E-04
3749563758205	374956	3758205	4.26E-05	9.10E-05	2.27E-04	3.07E-06	7.64E-05	9.48E-05	2.20E-06	4.53E-05	4.50E-05	1.17E-05	1.17E-05	2.74E-05	1.81E-09	3.67E-08	0.00E+00	3.86E-08	0.039	0.00E+00	4.48E-04	2.30E-04
3749663758205	374966	3758205	4.25E-05	9.07E-05	2.26E-04	3.07E-06	7.61E-05	9.45E-05	2.19E-06	4.53E-05	4.50E-05	1.17E-05	1.17E-05	2.75E-05	1.81E-09	3.67E-08	0.00E+00	3.85E-08	0.038	0.00E+00	4.47E-04	2.30E-04
3742063758215	374206	3758215	1.27E-05	2.72E-05	6.77E-05	1.36E-06	2.28E-05	2.83E-05	6.57E-07	1.27E-05	1.26E-05	3.28E-06	3.28E-06	7.55E-06	5.41E-10	1.08E-08	0.00E+00	1.13E-08	0.011	0.00E+00	1.32E-04	6.77E-05
3742163758215	374216	3758215	1.31E-05	2.79E-05	6.96E-05	1.38E-06	2.34E-05	2.91E-05	6.75E-07	1.30E-05	1.30E-05	3.37E-06	3.37E-06	7.72E-06	5.56E-10	1.11E-08	0.00E+00	1.16E-08	0.012	0.00E+00	1.36E-04	6.95E-05
3742263758215	374226	3758215	1.34E-05	2.87E-05	7.15E-05	1.41E-06	2.41E-05	2.99E-05	6.94E-07	1.34E-05	1.33E-05	3.45E-06	3.45E-06	7.90E-06	5.71E-10	1.13E-08	0.00E+00	1.19E-08	0.012	0.00E+00	1.40E-04	7.14E-05
3742363758215	374236	3758215	1.38E-05	2.95E-05	7.35E-05	1.44E-06	2.48E-05	3.07E-05	7.13E-07	1.37E-05	1.36E-05	3.54E-06	3.54E-06	8.08E-06	5.87E-10	1.17E-08	0.00E+00	1.22E-08	0.012	0.00E+00	1.44E-04	7.34E-05
3742463758215	374246	3758215	1.42E-05	3.03E-05	7.56E-05	1.46E-06	2.55E-05	3.16E-05	7.33E-07	1.41E-05	1.40E-05	3.63E-06	3.63E-06	8.27E-06	6.04E-10	1.20E-08	0.00E+00	1.26E-08	0.013	0.00E+00	1.47E-04	7.54E-05
3742563758215	374256	3758215	1.46E-05	3.12E-05	7.77E-05	1.49E-06	2.62E-05	3.25E-05	7.54E-07	1.44E-05	1.43E-05	3.72E-06	3.72E-06	8.46E-06	6.21E-10	1.23E-08	0.00E+00	1.29E-08	0.013	0.00E+00	1.52E-04	7.75E-05
3742663758215	374266	3758215	1.50E-05	3.21E-05	7.99E-05	1.52E-06	2.69E-05	3.34E-05	7.75E-07	1.48E-05	1.47E-05	3.82E-06	3.82E-06	8.66E-06	6.39E-10	1.26E-08	0.00E+00	1.33E-08	0.013	0.00E+00	1.56E-04	7.96E-05
3742763758215	374276	3758215	1.54E-05	3.30E-05	8.22E-05	1.55E-06	2.77E-05	3.44E-05	7.98E-07	1.52E-05	1.51E-05	3.92E-06	3.92E-06	8.86E-06	6.57E-10	1.30E-08	0.00E+00	1.36E-08	0.014	0.00E+00	1.60E-04	8.19E-05
3742863758215	374286	3758215	1.59E-05	3.39E-05	8.46E-05	1.58E-06	2.85E-05	3.54E-05	8.21E-07	1.56E-05	1.55E-05	4.02E-06	4.02E-06	9.07E-06	6.76E-10	1.33E-08	0.00E+00	1.40E-08	0.014	0.00E+00	1.65E-04	8.42E-05
3742963758215	374296	3758215	1.64E-05	3.49E-05	8.70E-05	1.61E-06	2.93E-05	3.64E-05	8.45E-07	1.60E-05	1.59E-05	4.12E-06	4.12E-06	9.28E-06	6.95E-10	1.37E-08	0.00E+00	1.44E-08	0.014	0.00E+00	1.69E-04	8.66E-05
3743063758215	374306	3758215	1.68E-05	3.59E-05	8.96E-05	1.64E-06	3.02E-05	3.75E-05	8.69E-07	1.64E-05	1.63E-05	4.23E-06	4.23E-06	9.51E-06	7.16E-10	1.41E-08	0.00E+00	1.48E-08	0.015	0.00E+00	1.74E-04	8.90E-05
3743163758215	374316	3758215	1.73E-05	3.70E-05	9.22E-05	1.67E-06	3.11E-05	3.86E-05	8.95E-07	1.68E-05	1.67E-05	4.34E-06	4.34E-06	9.74E-06	7.37E-10	1.45E-08	0.00E+00	1.52E-08	0.015	0.00E+00	1.79E-04	9.16E-05
3743263758215	374326	3758215	1.78E-05	3.81E-05	9.49E-05	1.70E-06	3.20E-05	3.97E-05	9.21E-07	1.73E-05	1.72E-05	4.46E-06	4.46E-06	9.97E-06	7.58E-10	1.49E-08	0.00E+00	1.57E-08	0.016	0.00E+00	1.84E-04	9.42E-05
3743363758215	374336	3758215	1.84E-05	3.92E-05	9.77E-05	1.73E-06	3.29E-05	4.09E-05	9.48E-07	1.77E-05	1.76E-05	4.57E-06	4.57E-06	1.02E-05	7.81E-10	1.53E-08	0.00E+00	1.61E-08	0.016	0.00E+00	1.90E-04	9.69E-05
3743463758215	374346	3758215	1.89E-05	4.04E-05	1.01E-04	1.76E-06	3.39E-05	4.21E-05	9.76E-07	1.82E-05	1.81E-05	4.69E-06	4.69E-06	1.05E-05	8.04E-10	1.58E-08	0.00E+00	1.66E-08	0.017	0.00E+00	1.95E-04	9.97E-05
3743563758215	374356	3758215	1.95E-05	4.16E-05	1.04E-04	1.79E-06	3.49E-05	4.33E-05	1.01E-06	1.87E-05	1.86E-05	4.82E-06	4.82E-06	1.07E-05	8.28E-10	1.62E-08	0.00E+00	1.70E-08	0.017	0.00E+00	2.01E-04	1.03E-04
3743663758215	374366	3758215	2.00E-05	4.28E-05	1.07E-04	1.83E-06	3.59E-05	4.46E-05	1.03E-06	1.92E-05	1.90E-05	4.95E-06	4.95E-06	1.10E-05	8.52E-10	1.67E-08	0.00E+00	1.75E-08	0.018	0.00E+00	2.06E-04	1.06E-04
3743763758215	374376	3758215	2.06E-05	4.41E-05	1.10E-04	1.86E-06	3.70E-05	4.59E-05	1.07E-06	1.97E-05	1.95E-05	5.07E-06	5.07E-06	1.12E-05	8.77E-10	1.72E-08	0.00E+00	1.80E-08	0.018	0.00E+00	2.12E-04	1.09E-04
3743963758215	374396	3758215	2.19E-05	4.67E-05	1.16E-04	1.93E-06	3.92E-05	4.86E-05	1.13E-06	2.07E-05	2.06E-05	5.34E-06	5.34E-06	1.18E-05	9.29E-10	1.81E-08	0.00E+00	1.91E-08	0.019	0.00E+00	2.25E-04	1.15E-04
3744063758215	374406	3758215	2.25E-05	4.81E-05	1.20E-04	1.97E-06	4.04E-05	5.01E-05	1.16E-06	2.13E-05	2.11E-05	5.49E-06	5.49E-06	1.21E-05	9.57E-10	1.87E-08	0.00E+00	1.96E-08	0.020	0.00E+00	2.31E-04	1.18E-04
3744163758215	374416	3758215	2.32E-05	4.95E-05	1.23E-04	2.00E-06	4.15E-05	5.16E-05	1.20E-06	2.18E-05	2.17E-05	5.63E-06	5.63E-06	1.24E-05	9.85E-10	1.92E-08	0.00E+00	2.02E-08	0.020	0.00E+00	2.38E-04	1.22E-04
3744263758215	374426	3758215	2.38E-05	5.09E-05	1.27E-04	2.04E-06	4.27E-05	5.30E-05	1.23E-06	2.24E-05	2.22E-05	5.77E-06	5.77E-06	1.27E-05	1.01E-09	1.97E-08	0.00E+00	2.07E-08	0.021	0.00E+00	2.44E-04	1.25E-04
3744363758215	374436	3758215	2.45E-05	5.24E-05	1.31E-04	2.08E-06	4.40E-05	5.46E-05	1.27E-06	2.30E-05	2.28E-05	5.93E-06	5.93E-06	1.30E-05	1.04E-09	2.03E-08	0.00E+00	2.13E-08	0.021	0.00E+00	2.51E-04	1.29E-04
3744463758215	374446	3758215	2.52E-05	5.39E-05	1.34E-04	2.11E-06	4.52E-05	5.61E-05	1.30E-06	2.35E-05	2.34E-05	6.08E-06	6.08E-06	1.34E-05	1.07E-09	2.08E-08	0.00E+00	2.19E-08	0.022	0.00E+00	2.58E-04	1.32E-04
3744563758215	374456	3758215	2.59E-05	5.54E-05	1.38E-04	2.15E-06	4.65E-05	5.77E-05	1.34E-06	2.41E-05	2.40E-05	6.23E-06	6.23E-06	1.37E-05	1.10E-09	2.14E-08	0.00E+00	2.25E-08	0.023	0.00E+00	2.66E-04	1.36E-04
3744663758215	374466	3758215	2.67E-05	5.70E-05	1.42E-04	2.19E-06	4.78E-05	5.93E-05	1.38E-06	2.48E-05	2.46E-05	6.39E-06	6.39E-06	1.41E-05	1.13E-09	2.20E-08	0.00E+00	2.31E-08	0.023	0.00E+00	2.73E-04	1.40E-04
3744763758215	374476	3758215	2.74E-05	5.85E-05	1.46E-04	2.23E-06	4.92E-05	6.10E-05	1.42E-06	2.54E-05	2.52E-05	6.55E-06	6.55E-06	1.44E-05	1.17E-09	2.26E-08	0.00E+00	2.37E-08	0.024	0.00E+00	2.80E-04	1.43E-04
3744863758215	374486	3758215	2.82E-05	6.01E-05	1.50E-04	2.26E-06	5.05E-05	6.27E-05	1.45E-06	2.60E-05	2.59E-05	6.72E-06	6.72E-06	1.48E-05	1.20E-09	2.32E-08	0.00E+00	2.44E-08	0.024	0.00E+00	2.88E-04	1.47E-04
3744963758215	374496	3758215	2.90E-05	6.18E-05	1.54E-04	2.30E-06	5.19E-05	6.45E-05	1.49E-06	2.67E-05	2.65E-05	6.89E-06	6.89E-06	1.51E-05	1.23E-09	2.38E-08	0.00E+00	2.50E-08	0.025	0.00E+00	2.96E-04	1.51E-04
3745063758215	374506	3758215	2.97E-05	6.34E-05	1.58E-04	2.34E-06	5.32E-05	6.60E-05	1.53E-06	2.73E-05	2.72E-05	7.06E-06	7.06E-06	1.55E-05	1.26E-09	2.44E-08	0.00E+00	2.57E-08	0.026	0.00E+00	3.03E-04	1.55E-04
3745163758215	374516	3758215	3.05E-05	6.50E-05	1.62E-04	2.37E-06	5.46E-05	6.78E-05	1.57E-06	2.80E-05	2.78E-05	7.23E-06	7.23E-06	1.59E-05	1.29E-09	2.50E-08	0.00E+00	2.63E-08	0.026	0.00E+00	3.11E-04	1.59E-04
3745263758215	374526	3758215	3.12E-05	6.67E-05	1.66E-04	2.41E-06	5.60E-05	6.95E-05	1.61E-06	2.87E-05	2.85E-05	7.40E-06	7.40E-06	1.63E-05	1.33E-09	2.56E-08	0.00E+00	2.70E-08	0.027	0.00E+00	3.19E-04	1.63E-04
3745363758215	374536	3758215	3.20E-05	6.83E-05	1.70E-04	2.44E-06	5.74E-05	7.12E-05	1.65E-06	2.94E-05	2.92E-05	7.58E-06	7.58E-06	1.67E-05	1.36E-09	2.63E-08	0.00E+00	2.76E-08	0.028	0.00E+00	3.27E-04	1.67E-04
3745463758215	374546	3758215	3.28E-05	7.00E-05	1.74E-04	2.48E-06	5.87E-05	7.29E-05	1.69E-06	3.01E-05	2.99E-05	7.76E-06	7.76E-06	1.71E-05	1.39E-09	2.69E-08	0.00E+00	2.83E-08	0.028	0.00E+00	3.34E-04	1.71E-04
3745563758215	374556	3758215	3.35E-05	7.16E-05	1.78E-04	2.52E-06	6.01E-05	7.46E-05	1.73E-06	3.08E-05	3.06E-05	7.94E-06	7.94E-06	1.76E-05	1.43E-09	2.75E-08	0.00E+00	2.89E-08	0.029	0.00E+00	3.42E-04	1.75E-04
3745663758215	374566	3758215	3.43E-05	7.32E-05	1.82E-04	2.55E-06	6.15E-05	7.63E-05	1.77E-06	3.15E-05	3.13E-05	8.13E-06	8.13E-06	1.80E-05	1.46E-09	2.81E-08	0.00E+00	2.96E-08	0.030	0.00E+00	3.50E-04	1.79E-04
3745763758215	374576	3758215	3.50E-05	7.48E-05	1.86E-04	2.59E-06	6.28E-05	7.79E-05	1.81E-06	3.22E-05	3.20E-05	8.31E-06	8.31E-06	1.84E-05	1.49E-09	2.88E-08	0.00E+00	3.02E-08	0.030	0.00E+00	3.58E-04	1.83E-04
3745963758215	374596	3758215	3.64E-05	7.77E-05	1.94E-04	2.66E-06	6.53E-05	8.10E-05	1.88E-06	3.36E-05	3.34E-05	8.68E-06	8.68E-06	1.93E-05	1.55E-09	3.00E-08	0.00E+00	3.15E-08	0.031	0.00E+00	3.72E-04	1.90E-04
3746063758215	374606	3758215	3.71E-05	7.92E-05	1.97E-04	2.70E-06	6.65E-05	8.25E-05	1.92E-06	3.44E-05	3.42E-05	8.87E-06	8.87E-06	1.98E-05	1.58E-09	3.05E-08	0.00E+00	3.21E-08	0.032	0.00E+00	3.79E-04	1.94E-04
3746163758215	374616	3758215	3.78E-05	8.06E-05	2.01E-04	2.73E-06	6.77E-05	8.40E-05	1.95E-06	3.51E-05	3.49E-05	9.06E-06	9.06E-06	2.02E-05	1.61E-09	3.11E-08	0.00E+00	3.27E-08	0.033	0.00E+00	3.86E-04	1.98E-04
3746263758215	374626	3758215	3.84E-05	8.20E-05	2.04E-04	2.76E-06	6.88E-05	8.54E-05	1.98E-06	3.58E-05	3.56E-05	9.25E-06	9.25E-06	2.07E-05	1.63E-09	3.17E-08	0.00E+00	3.33E-08	0.033	0.00E+00	3.93E-04	2.01E-04
3746363758215	374636	3758215	3.88E-05	8.28E-05	2.06E-04	2.79E-06	6.96E-05	8.63E-05	2.00E-06	3.64E-05	3.61E-05	9.39E-06	9.39E-06	2.11E-05	1.65E-09	3.21E-08	0.00E+00	3.37E-08	0.034	0.00E+00	3.98E-04	2.03E-04
3746463758215	374646	3758215	3.95E-05	8.44E-05	2.10E-04	2.83E-06	7.09E-05	8.79E-05	2.04E-06	3.72E-05	3.70E-05	9.60E-06	9.60E-06	2.16E-05	1.68E-09	3.27E-08	0.00E+00	3.44E-08	0.034	0.00E+00	4.05E-04	2.07E-04
3746563758215	374656	3758215	4.01E-05	8.57E-05	2.13E-04	2.86E-06	7.19E-05	8.92E-05	2.07E-06	3.79E-05	3.77E-05	9.79E-06	9.79E-06	2.19E-05	1.71E-09	3.33E-08	0.00E+00	3.50E-08	0.035	0.00E+00	4.12E-04	2.11E-04
3746663758215	374666	3758215	4.07E-05	8.68E-05	2.16E-04	2.89E-06	7.29E-05	9.05E-05	2.10E-06	3.86E-05	3.84E-05	9.97E-06	9.97E-06	2.26E-05	1.73E-09	3.38E-08	0.00E+00	3.55E-08	0.035	0.00E+00	4.18E-04	2.14E-04
3746763758215	374676	3758215	4.12E-05	8.79E-05	2.19E-04	2.92E-06	7.38E-05	9.16E-05	2.13E-06	3.93E-05	3.90E-05	1.01E-05	1.01E-05	2.30E-05	1.75E-09	3.42E-08	0.00E+00	3.60E-08	0.036	0.00E+00	4.24E-04	2.17E-04
3746863758215	374686	3758215	4.17E-05	8.90E-05	2.22E-04	2.95E-06	7.47E-05	9.27E-05	2.15E-06	3.99E-05	3.97E-05	1.03E-05	1.03E-05	2.35E-05	1.77E-09	3.47E-08	0.00E+00	3.65E-08	0.036	0.00E+00	4.29E-04	2.20E-04
3746963758215	374696	3758215	4.21E-05	8.99E-05	2.24E-04	2.97E-06	7.55E-05	9.37E-05	2.17E-06	4.05E-05	4.03E-05	1.05E-05	1.05E-05	2.39E-05	1.79E-09	3.51E-08	0.00E+00	3.69E-08	0.037	0.00E+00	4.34E-04	2.22E-04
3747063758215	374706	3758215	4.25E-05	9.08E-05	2.26E-04	3.00E-06	7.63E-05	9.47E-05	2.20E-06	4.11E-05	4.09E-05	1.06E-05	1.06E-05	2.44E-05	1.81E-09	3.55E-08	0.00E+00	3.73E-08	0.037	0.00E+00	4.39E-04	2.25E-04
3747163758215	374716	3758215	4.30E-05	9.17E-05	2.29E-04	3.02E-06	7.70E-05	9.56E-05	2.22E-06	4.17E-05	4.15E-05	1.08E-05	1.08E-05	2.48E-05	1.83E-09	3.59E-08	0.00E+00	3.77E-08	0.038	0.00E+00	4.44E-04	2.27E-04
3747263758215	374726	3758215	4.33E-05	9.25E-05	2.31E-04	3.04E-06	7.77E-05	9.64E-05	2.24E-06	4.22E-05	4.20E-05	1.09E-05	1.09E-05	2.52E-05	1.84E-09	3.63E-08	0.00E+00	3.81E-08	0.038	0.00E+00	4.48E-04	2.29E-04
3747363758215	374736	3758215	4.37E-05	9.33E-05	2.32E-04	3.06E-06	7.83E-05	9.72E-05	2.26E-06	4.28E-05	4.25E-05	1.10E-05	1.10E-05	2.56E-05	1.86E-09	3.66E-08	0.00E+00	3.85E-08	0.038	0.00E+00	4.52E-04	2.31E-04
3747463758215	374746	3758215	4.40E-05	9.40E-05	2.34E-04	3.08E-06	7.89E-05	9.79E-05	2.27E-06	4.32E-05	4.30E-05	1.12E-05	1.12E-05	2.60E-05	1.87E-09	3.70E-08	0.00E+00	3.88E-08	0.039	0.00E+00	4.56E-04	2.33E-04
3747563758215	374756	3758215	4.43E-05	9.47E-05	2.36E-04	3.09E-06	7.95E-05	9.86E-05	2.29E-06	4.37E-05	4.34E-05	1.13E-05	1.13E-05	2.63E-05	1.88E-09	3.73E-08	0.00E+00	3.91E-08	0.039	0.00E+00	4.59E-04	2.35E-04
3747663758215	374766	3758215	4.46E-05	9.52E-05	2.37E-04	3.10E-06	8.00E-05	9.92E-05	2.30E-06	4.41E-05	4.38E-05	1.14E-05	1.14E-05	2.66E-05	1.90E-09	3.75E-08	0.00E+00	3.94E-08	0.039	0.00E+00	4.62E-04	2.37E-04
3747763758215	374776	3758215	4.48E-05	9.57E-05	2.39E-04	3.12E-06	8.04E-05	9.98E-05	2.32E-06	4.45E-05	4.42E-05	1.15E-05	1.15E-05	2.69E-05	1.91E-09	3.78E-08	0.00E+00	3.97E-08	0.040	0.00E+00	4.65E-04	2.38E-04
3747863758215	374786	3758215	4.50E-05	9.62E-05	2.40E-04	3.13E-06	8.08E-05	1.00E-04	2.33E-06	4.48E-05	4.46E-05	1.16E-05	1.16E-05	2.72E-05	1.92E-09	3.80E-08	0.00E+00	3.99E-08	0.040	0.00E+00	4.68E-04	2.39E-04
3747963758215	374796	3758215	4.52E-05	9.66E-05	2.41E-04	3.13E-06	8.11E-05	1.01E-04	2.34E-06	4.52E-05	4.49E-05	1.17E-05	1.17E-05	2.74E-05	1.92E-09	3.82E-08	0.00E+00	4.01E-08	0.040	0.00E+00	4.70E-04	2.41E-04
3748163758215	374816	3758215	4.55E-05	9.72E-05	2.42E-04	3.15E-06	8.17E-05	1.01E-04	2.35E-06	4.57E-05	4.55E-05	1.18E-05	1.18E-05	2.78E-05	1.94E-09	3.85E-08	0.00E+00	4.05E-08	0.040	0.00E+00	4.74E-04	2.43E-04
3748263758215	374826	3758215	4.56E-05	9.75E-05	2.43E-04	3.15E-06	8.18E-05	1.02E-04	2.36E-06	4.60E-05	4.57E-05	1.19E-05	1.19E-05	2.79E-05	1.94E-09	3.87E-08	0.00E+00	4.06E-08	0.041	0.00E+00	4.75E-04	2.43E-04
3748363758215	374836	3758215	4.57E-05	9.77E-05	2.43E-04	3.16E-06	8.20E-05	1.02E-04	2.36E-06	4.62E-05	4.60E-05	1.19E-05	1.19E-05	2.81E-05	1.94E-09	3.88E-08	0.00E+00	4.07E-08	0.041	0.00E+00	4.76E-04	2.44E-04
3748463758215	374846	3758215	4.58E-05	9.78E-05	2.44E-04	3.16E-06	8.21E-05	1.02E-04	2.37E-06	4.65E-05	4.62E-05	1.20E-05	1.20E-05	2.82E-05	1.95E-09	3.89E-08	0.00E+00	4.08E-08	0.041	0.00E+00	4.77E-04	2.45E-04
3748863758215	374886	3758215	4.57E-05	9.77E-05	2.43E-04	3.18E-06	8.20E-05	1.02E-04	2.36E-06	4.71E-05	4.68E-05	1.22E-05	1.22E-05	2.85E-05	1.94E-09	3.90E-08	0.00E+00	4.10E-08	0.041	0.00E+00	4.78E-04	2.45E-04
3748963758215	374896	3758215	4.56E-05	9.74E-05	2.43E-04	3.18E-06	8.18E-05	1.02E-04	2.36E-06	4.72E-05	4.69E-05	1.22E-05	1.22E-05	2.86E-05	1.94E-09	3.90E-08	0.00E+00	4.09E-08	0.041	0.00E+00	4.77E-04	2.45E-04
3749063758215	374906	3758215	4.55E-05	9.72E-05	2.42E-04	3.18E-06	8.17E-05	1.01E-04	2.35E-06	4.73E-05	4.70E-05	1.22E-05	1.22E-05	2.87E-05	1.94E-09	3.90E-08	0.00E+00	4.09E-08	0.041	0.00E+00	4.76E-04	2.45E-04
3749163758215	374916	3758215	4.55E-05	9.71E-05	2.42E-04	3.18E-06	8.15E-05	1.01E-04	2.35E-06	4.74E-05	4.71E-05	1.22E-05	1.22E-05	2.87E-05	1.93E-09	3.89E-08	0.00E+00	4.09E-08	0.041	0.00E+00	4.76E-04	2.44E-04
3749263758215	374926	3758215	4.53E-05	9.68E-05	2.41E-04	3.18E-06	8.13E-05	1.01E-04	2.34E-06	4.75E-05	4.72E-05	1.23E-05	1.23E-05	2.88E-05	1.93E-09	3.89E-08	0.00E+00	4.08E-08	0.041	0.00E+00	4.75E-04	2.44E-04
3749363758215	374936	3758215	4.52E-05	9.65E-05	2.41E-04	3.18E-06	8.11E-05	1.01E-04	2.33E-06	4.75E-05	4.72E-05	1.23E-05	1.23E-05	2.88E-05	1.92E-09	3.88E-08	0.00E+00	4.08E-08	0.041	0.00E+00	4.74E-04	2.44E-04
3749463758215	374946	3758215	4.50E-05	9.62E-05	2.40E-04	3.18E-06	8.08E-05	1.00E-04	2.33E-06	4.76E-05	4.73E-05	1.23E-05	1.23E-05	2.89E-05	1.92E-09	3.88E-08	0.00E+00	4.07E-08	0.041	0.00E+00	4.73E-04	2.43E-04
3749563758215	374956	3758215	4.49E-05

			SWBuilding Construction	SWDemolition	SWGrading	EYBuilding Construction	SWPaving	SWGrading	SWArchitectural Coating	NBBuilding Construction	NBBuilding Construction	NBArchitectural Coating	NBArchitectural Coating	RWBuilding Construction	Child Risk					Overlapping Phases - Maximum Gl		
Unique Identifier	X (UTM)	Y (UTM)	2026	2026	2026	2026	2027	2027	2027	2026	2027	2026	2027	2026	3rd Trimester	0<2	2<16	Total	per million	2025	2026	2027
3749463758225	374946	3758225	4.75E-05	1.01E-04	2.53E-04	3.30E-06	8.52E-05	1.06E-04	2.45E-06	5.01E-05	4.98E-05	1.29E-05	1.29E-05	3.05E-05	2.02E-09	4.08E-08	0.00E+00	4.29E-08	0.043	0.00E+00	4.99E-04	2.56E-04
3742063758235	374206	3758235	1.32E-05	2.83E-05	7.04E-05	1.42E-06	2.37E-05	2.94E-05	6.83E-07	1.31E-05	1.31E-05	3.39E-06	3.39E-06	7.80E-06	5.63E-10	1.12E-08	0.00E+00	1.17E-08	0.012	0.00E+00	1.38E-04	7.03E-05
3742163758235	374216	3758235	1.36E-05	2.91E-05	7.25E-05	1.44E-06	2.44E-05	3.03E-05	7.03E-07	1.35E-05	1.34E-05	3.48E-06	3.48E-06	7.99E-06	5.79E-10	1.15E-08	0.00E+00	1.21E-08	0.012	0.00E+00	1.42E-04	7.23E-05
3742263758235	374226	3758235	1.40E-05	2.99E-05	7.46E-05	1.47E-06	2.51E-05	3.12E-05	7.24E-07	1.38E-05	1.38E-05	3.57E-06	3.57E-06	8.18E-06	5.96E-10	1.18E-08	0.00E+00	1.24E-08	0.012	0.00E+00	1.46E-04	7.44E-05
3742363758235	374236	3758235	1.44E-05	3.08E-05	7.67E-05	1.50E-06	2.59E-05	3.21E-05	7.45E-07	1.42E-05	1.41E-05	3.67E-06	3.67E-06	8.37E-06	6.13E-10	1.21E-08	0.00E+00	1.28E-08	0.013	0.00E+00	1.50E-04	7.65E-05
3742463758235	374246	3758235	1.48E-05	3.17E-05	7.90E-05	1.53E-06	2.66E-05	3.30E-05	7.67E-07	1.46E-05	1.45E-05	3.77E-06	3.77E-06	8.57E-06	6.31E-10	1.25E-08	0.00E+00	1.31E-08	0.013	0.00E+00	1.54E-04	7.87E-05
3742563758235	374256	3758235	1.52E-05	3.27E-05	8.14E-05	1.56E-06	2.74E-05	3.40E-05	7.90E-07	1.50E-05	1.49E-05	3.87E-06	3.87E-06	8.78E-06	6.50E-10	1.28E-08	0.00E+00	1.35E-08	0.013	0.00E+00	1.58E-04	8.10E-05
3742663758235	374266	3758235	1.57E-05	3.36E-05	8.38E-05	1.59E-06	2.82E-05	3.50E-05	8.13E-07	1.54E-05	1.53E-05	3.97E-06	3.97E-06	8.99E-06	6.70E-10	1.32E-08	0.00E+00	1.39E-08	0.014	0.00E+00	1.63E-04	8.34E-05
3742763758235	374276	3758235	1.62E-05	3.47E-05	8.63E-05	1.62E-06	2.91E-05	3.61E-05	8.38E-07	1.58E-05	1.57E-05	4.08E-06	4.08E-06	9.21E-06	6.90E-10	1.36E-08	0.00E+00	1.43E-08	0.014	0.00E+00	1.68E-04	8.58E-05
3742863758235	374286	3758235	1.67E-05	3.57E-05	8.90E-05	1.65E-06	3.00E-05	3.72E-05	8.64E-07	1.62E-05	1.61E-05	4.19E-06	4.19E-06	9.44E-06	7.11E-10	1.40E-08	0.00E+00	1.47E-08	0.015	0.00E+00	1.73E-04	8.84E-05
3742963758235	374296	3758235	1.72E-05	3.68E-05	9.17E-05	1.69E-06	3.09E-05	3.84E-05	8.90E-07	1.67E-05	1.66E-05	4.30E-06	4.30E-06	9.67E-06	7.33E-10	1.44E-08	0.00E+00	1.51E-08	0.015	0.00E+00	1.78E-04	9.10E-05
3743063758235	374306	3758235	1.78E-05	3.79E-05	9.45E-05	1.72E-06	3.19E-05	3.95E-05	9.18E-07	1.71E-05	1.70E-05	4.42E-06	4.42E-06	9.92E-06	7.56E-10	1.48E-08	0.00E+00	1.56E-08	0.016	0.00E+00	1.83E-04	9.38E-05
3743163758235	374316	3758235	1.83E-05	3.91E-05	9.75E-05	1.75E-06	3.29E-05	4.08E-05	9.46E-07	1.76E-05	1.75E-05	4.55E-06	4.55E-06	1.02E-05	7.79E-10	1.53E-08	0.00E+00	1.61E-08	0.016	0.00E+00	1.89E-04	9.66E-05
3743263758235	374326	3758235	1.89E-05	4.04E-05	1.01E-04	1.79E-06	3.39E-05	4.20E-05	9.76E-07	1.81E-05	1.80E-05	4.67E-06	4.67E-06	1.04E-05	8.04E-10	1.57E-08	0.00E+00	1.66E-08	0.017	0.00E+00	1.95E-04	9.96E-05
3743363758235	374336	3758235	1.95E-05	4.16E-05	1.04E-04	1.82E-06	3.50E-05	4.34E-05	1.01E-06	1.86E-05	1.85E-05	4.80E-06	4.80E-06	1.07E-05	8.29E-10	1.62E-08	0.00E+00	1.71E-08	0.017	0.00E+00	2.01E-04	1.03E-04
3743463758235	374346	3758235	2.01E-05	4.30E-05	1.07E-04	1.86E-06	3.61E-05	4.48E-05	1.04E-06	1.91E-05	1.90E-05	4.94E-06	4.94E-06	1.10E-05	8.55E-10	1.67E-08	0.00E+00	1.76E-08	0.018	0.00E+00	2.07E-04	1.06E-04
3743563758235	374356	3758235	2.08E-05	4.43E-05	1.10E-04	1.89E-06	3.72E-05	4.62E-05	1.07E-06	1.97E-05	1.95E-05	5.08E-06	5.08E-06	1.12E-05	8.82E-10	1.72E-08	0.00E+00	1.81E-08	0.018	0.00E+00	2.13E-04	1.09E-04
3743663758235	374366	3758235	2.14E-05	4.57E-05	1.14E-04	1.93E-06	3.84E-05	4.76E-05	1.11E-06	2.02E-05	2.01E-05	5.22E-06	5.22E-06	1.15E-05	9.10E-10	1.78E-08	0.00E+00	1.87E-08	0.019	0.00E+00	2.20E-04	1.12E-04
3743763758235	374376	3758235	2.21E-05	4.72E-05	1.18E-04	1.97E-06	3.96E-05	4.91E-05	1.14E-06	2.08E-05	2.07E-05	5.36E-06	5.36E-06	1.18E-05	9.39E-10	1.83E-08	0.00E+00	1.92E-08	0.019	0.00E+00	2.27E-04	1.16E-04
3743963758235	374396	3758235	2.35E-05	5.02E-05	1.25E-04	2.04E-06	4.22E-05	5.23E-05	1.21E-06	2.20E-05	2.18E-05	5.67E-06	5.67E-06	1.24E-05	1.00E-09	1.94E-08	0.00E+00	2.04E-08	0.020	0.00E+00	2.41E-04	1.23E-04
3744063758235	374406	3758235	2.43E-05	5.18E-05	1.29E-04	2.08E-06	4.35E-05	5.40E-05	1.25E-06	2.26E-05	2.24E-05	5.83E-06	5.83E-06	1.28E-05	1.03E-09	2.00E-08	0.00E+00	2.11E-08	0.021	0.00E+00	2.49E-04	1.27E-04
3744163758235	374416	3758235	2.50E-05	5.35E-05	1.33E-04	2.12E-06	4.49E-05	5.57E-05	1.29E-06	2.32E-05	2.31E-05	5.99E-06	5.99E-06	1.31E-05	1.07E-09	2.06E-08	0.00E+00	2.17E-08	0.022	0.00E+00	2.56E-04	1.31E-04
3744263758235	374426	3758235	2.58E-05	5.52E-05	1.37E-04	2.16E-06	4.63E-05	5.75E-05	1.33E-06	2.39E-05	2.37E-05	6.16E-06	6.16E-06	1.35E-05	1.10E-09	2.13E-08	0.00E+00	2.24E-08	0.022	0.00E+00	2.64E-04	1.35E-04
3744363758235	374436	3758235	2.66E-05	5.69E-05	1.42E-04	2.21E-06	4.78E-05	5.93E-05	1.38E-06	2.45E-05	2.44E-05	6.33E-06	6.33E-06	1.38E-05	1.13E-09	2.19E-08	0.00E+00	2.30E-08	0.023	0.00E+00	2.72E-04	1.39E-04
3744463758235	374446	3758235	2.75E-05	5.87E-05	1.46E-04	2.25E-06	4.93E-05	6.11E-05	1.42E-06	2.52E-05	2.50E-05	6.50E-06	6.50E-06	1.42E-05	1.17E-09	2.26E-08	0.00E+00	2.37E-08	0.024	0.00E+00	2.80E-04	1.43E-04
3744563758235	374456	3758235	2.83E-05	6.05E-05	1.51E-04	2.29E-06	5.08E-05	6.30E-05	1.46E-06	2.59E-05	2.57E-05	6.68E-06	6.68E-06	1.46E-05	1.20E-09	2.32E-08	0.00E+00	2.44E-08	0.024	0.00E+00	2.89E-04	1.48E-04
3744663758235	374466	3758235	2.92E-05	6.23E-05	1.55E-04	2.33E-06	5.23E-05	6.49E-05	1.51E-06	2.66E-05	2.64E-05	6.86E-06	6.86E-06	1.50E-05	1.24E-09	2.39E-08	0.00E+00	2.51E-08	0.025	0.00E+00	2.97E-04	1.52E-04
3744763758235	374476	3758235	3.01E-05	6.42E-05	1.60E-04	2.37E-06	5.39E-05	6.69E-05	1.55E-06	2.73E-05	2.71E-05	7.05E-06	7.05E-06	1.54E-05	1.28E-09	2.46E-08	0.00E+00	2.59E-08	0.026	0.00E+00	3.06E-04	1.57E-04
3744863758235	374486	3758235	3.10E-05	6.61E-05	1.65E-04	2.42E-06	5.55E-05	6.89E-05	1.60E-06	2.80E-05	2.79E-05	7.24E-06	7.24E-06	1.58E-05	1.32E-09	2.53E-08	0.00E+00	2.66E-08	0.027	0.00E+00	3.15E-04	1.61E-04
3744963758235	374496	3758235	3.19E-05	6.80E-05	1.70E-04	2.46E-06	5.71E-05	7.09E-05	1.65E-06	2.88E-05	2.86E-05	7.43E-06	7.43E-06	1.62E-05	1.35E-09	2.60E-08	0.00E+00	2.74E-08	0.027	0.00E+00	3.24E-04	1.66E-04
3745063758235	374506	3758235	3.28E-05	7.00E-05	1.74E-04	2.50E-06	5.88E-05	7.29E-05	1.69E-06	2.95E-05	2.94E-05	7.63E-06	7.63E-06	1.66E-05	1.39E-09	2.68E-08	0.00E+00	2.81E-08	0.028	0.00E+00	3.33E-04	1.70E-04
3745163758235	374516	3758235	3.37E-05	7.20E-05	1.79E-04	2.54E-06	6.04E-05	7.50E-05	1.74E-06	3.03E-05	3.01E-05	7.83E-06	7.83E-06	1.71E-05	1.43E-09	2.75E-08	0.00E+00	2.89E-08	0.029	0.00E+00	3.43E-04	1.75E-04
3745263758235	374526	3758235	3.46E-05	7.40E-05	1.84E-04	2.58E-06	6.21E-05	7.71E-05	1.79E-06	3.11E-05	3.09E-05	8.03E-06	8.03E-06	1.75E-05	1.47E-09	2.82E-08	0.00E+00	2.97E-08	0.030	0.00E+00	3.52E-04	1.80E-04
3745363758235	374536	3758235	3.56E-05	7.59E-05	1.89E-04	2.62E-06	6.38E-05	7.91E-05	1.84E-06	3.19E-05	3.17E-05	8.24E-06	8.24E-06	1.80E-05	1.51E-09	2.90E-08	0.00E+00	3.05E-08	0.030	0.00E+00	3.61E-04	1.85E-04
3745463758235	374546	3758235	3.65E-05	7.79E-05	1.94E-04	2.66E-06	6.54E-05	8.12E-05	1.88E-06	3.27E-05	3.25E-05	8.44E-06	8.44E-06	1.85E-05	1.55E-09	2.97E-08	0.00E+00	3.13E-08	0.031	0.00E+00	3.71E-04	1.89E-04
3745563758235	374556	3758235	3.74E-05	7.98E-05	1.99E-04	2.70E-06	6.70E-05	8.32E-05	1.93E-06	3.35E-05	3.33E-05	8.66E-06	8.66E-06	1.90E-05	1.59E-09	3.05E-08	0.00E+00	3.21E-08	0.032	0.00E+00	3.80E-04	1.94E-04
3745663758235	374566	3758235	3.83E-05	8.17E-05	2.04E-04	2.74E-06	6.86E-05	8.52E-05	1.98E-06	3.44E-05	3.41E-05	8.87E-06	8.87E-06	1.95E-05	1.63E-09	3.12E-08	0.00E+00	3.28E-08	0.033	0.00E+00	3.89E-04	1.99E-04
3745763758235	374576	3758235	3.92E-05	8.36E-05	2.08E-04	2.78E-06	7.02E-05	8.71E-05	2.02E-06	3.52E-05	3.50E-05	9.08E-06	9.08E-06	2.00E-05	1.66E-09	3.19E-08	0.00E+00	3.36E-08	0.034	0.00E+00	3.98E-04	2.03E-04
3746063758235	374606	3758235	4.19E-05	8.89E-05	2.22E-04	2.90E-06	7.47E-05	9.27E-05	2.15E-06	3.77E-05	3.75E-05	9.74E-06	9.74E-06	2.14E-05	1.77E-09	3.40E-08	0.00E+00	3.58E-08	0.036	0.00E+00	4.24E-04	2.17E-04
3746163758235	374616	3758235	4.24E-05	9.06E-05	2.26E-04	2.94E-06	7.61E-05	9.44E-05	2.19E-06	3.86E-05	3.83E-05	9.95E-06	9.95E-06	2.21E-05	1.80E-09	3.47E-08	0.00E+00	3.65E-08	0.037	0.00E+00	4.32E-04	2.21E-04
3746263758235	374626	3758235	4.32E-05	9.22E-05	2.30E-04	2.97E-06	7.74E-05	9.61E-05	2.23E-06	3.94E-05	3.92E-05	1.02E-05	1.02E-05	2.27E-05	1.84E-09	3.54E-08	0.00E+00	3.72E-08	0.037	0.00E+00	4.40E-04	2.25E-04
3746363758235	374636	3758235	4.36E-05	9.31E-05	2.32E-04	3.00E-06	7.82E-05	9.70E-05	2.25E-06	4.00E-05	3.98E-05	1.03E-05	1.03E-05	2.31E-05	1.85E-09	3.58E-08	0.00E+00	3.76E-08	0.038	0.00E+00	4.45E-04	2.28E-04
3746463758235	374646	3758235	4.45E-05	9.50E-05	2.37E-04	3.05E-06	7.98E-05	9.90E-05	2.30E-06	4.10E-05	4.07E-05	1.06E-05	1.06E-05	2.37E-05	1.89E-09	3.66E-08	0.00E+00	3.85E-08	0.038	0.00E+00	4.55E-04	2.32E-04
3746563758235	374656	3758235	4.52E-05	9.66E-05	2.41E-04	3.08E-06	8.11E-05	1.01E-04	2.34E-06	4.19E-05	4.16E-05	1.08E-05	1.08E-05	2.43E-05	1.92E-09	3.72E-08	0.00E+00	3.91E-08	0.039	0.00E+00	4.63E-04	2.36E-04
3746663758235	374666	3758235	4.59E-05	9.79E-05	2.44E-04	3.12E-06	8.22E-05	1.02E-04	2.37E-06	4.26E-05	4.24E-05	1.10E-05	1.10E-05	2.49E-05	1.95E-09	3.78E-08	0.00E+00	3.98E-08	0.040	0.00E+00	4.70E-04	2.40E-04
3746763758235	374676	3758235	4.65E-05	9.92E-05	2.47E-04	3.15E-06	8.33E-05	1.03E-04	2.40E-06	4.34E-05	4.31E-05	1.12E-05	1.12E-05	2.54E-05	1.98E-09	3.84E-08	0.00E+00	4.03E-08	0.040	0.00E+00	4.76E-04	2.43E-04
3746863758235	374686	3758235	4.70E-05	1.00E-04	2.50E-04	3.18E-06	8.43E-05	1.05E-04	2.43E-06	4.41E-05	4.39E-05	1.14E-05	1.14E-05	2.60E-05	2.00E-09	3.89E-08	0.00E+00	4.09E-08	0.041	0.00E+00	4.82E-04	2.47E-04
3746963758235	374696	3758235	4.76E-05	1.02E-04	2.53E-04	3.21E-06	8.53E-05	1.06E-04	2.46E-06	4.49E-05	4.46E-05	1.16E-05	1.16E-05	2.65E-05	2.02E-09	3.94E-08	0.00E+00	4.14E-08	0.041	0.00E+00	4.89E-04	2.50E-04
3747063758235	374706	3758235	4.81E-05	1.03E-04	2.56E-04	3.23E-06	8.62E-05	1.07E-04	2.48E-06	4.55E-05	4.53E-05	1.18E-05	1.18E-05	2.70E-05	2.05E-09	3.99E-08	0.00E+00	4.19E-08	0.042	0.00E+00	4.94E-04	2.53E-04
3747163758235	374716	3758235	4.86E-05	1.04E-04	2.58E-04	3.26E-06	8.71E-05	1.08E-04	2.51E-06	4.62E-05	4.59E-05	1.19E-05	1.19E-05	2.75E-05	2.07E-09	4.03E-08	0.00E+00	4.24E-08	0.042	0.00E+00	5.00E-04	2.56E-04
3747263758235	374726	3758235	4.90E-05	1.05E-04	2.61E-04	3.28E-06	8.79E-05	1.09E-04	2.53E-06	4.68E-05	4.65E-05	1.21E-05	1.21E-05	2.80E-05	2.08E-09	4.08E-08	0.00E+00	4.28E-08	0.043	0.00E+00	5.05E-04	2.58E-04
3747363758235	374736	3758235	4.94E-05	1.06E-04	2.63E-04	3.30E-06	8.86E-05	1.10E-04	2.55E-06	4.74E-05	4.71E-05	1.22E-05	1.22E-05	2.85E-05	2.10E-09	4.12E-08	0.00E+00	4.33E-08	0.043	0.00E+00	5.09E-04	2.60E-04
3747463758235	374746	3758235	4.98E-05	1.06E-04	2.65E-04	3.32E-06	8.93E-05	1.11E-04	2.57E-06	4.79E-05	4.76E-05	1.24E-05	1.24E-05	2.89E-05	2.12E-09	4.15E-08	0.00E+00	4.36E-08	0.044	0.00E+00	5.14E-04	2.63E-04
3747563758235	374756	3758235	5.01E-05	1.07E-04	2.67E-04	3.33E-06	8.99E-05	1.12E-04	2.59E-06	4.82E-05	4.80E-05	1.25E-05	1.25E-05	2.91E-05	2.13E-09	4.18E-08	0.00E+00	4.40E-08	0.044	0.00E+00	5.18E-04	2.65E-04
3747663758235	374766	3758235	5.04E-05	1.08E-04	2.68E-04	3.34E-06	9.04E-05	1.12E-04	2.60E-06	4.90E-05	4.87E-05	1.26E-05	1.26E-05	2.97E-05	2.14E-09	4.22E-08	0.00E+00	4.43E-08	0.044	0.00E+00	5.21E-04	2.67E-04
3747763758235	374776	3758235	5.07E-05	1.08E-04	2.70E-04	3.36E-06	9.09E-05	1.13E-04	2.62E-06	4.94E-05	4.91E-05	1.27E-05	1.27E-05	3.00E-05	2.16E-09	4.24E-08	0.00E+00	4.46E-08	0.045	0.00E+00	5.24E-04	2.68E-04
3747863758235	374786	3758235	5.09E-05	1.09E-04	2.71E-04	3.37E-06	9.13E-05	1.13E-04	2.63E-06	4.98E-05	4.95E-05	1.29E-05	1.29E-05	3.03E-05	2.17E-09	4.27E-08	0.00E+00	4.48E-08	0.045	0.00E+00	5.27E-04	2.70E-04
3747963758235	374796	3758235	5.11E-05	1.09E-04	2.72E-04	3.37E-06	9.17E-05	1.14E-04	2.64E-06	5.01E-05	4.98E-05	1.29E-05	1.29E-05	3.06E-05	2.17E-09	4.29E-08	0.00E+00	4.51E-08	0.045	0.00E+00	5.29E-04	2.71E-04
3748263758235	374826	3758235	5.14E-05	1.10E-04	2.74E-04	3.39E-06	9.23E-05	1.14E-04	2.66E-06	5.11E-05	5.08E-05	1.32E-05	1.32E-05	3.11E-05	2.19E-09	4.34E-08	0.00E+00	4.55E-08	0.046	0.00E+00	5.34E-04	2.73E-04
3748363758235	374836	3758235	5.15E-05	1.10E-04	2.74E-04	3.40E-06	9.23E-05	1.15E-04	2.66E-06	5.14E-05	5.11E-05	1.33E-05	1.33E-05	3.13E-05	2.19E-09	4.35E-08	0.00E+00	4.56E-08	0.046	0.00E+00	5.35E-04	2.74E-04
3748463758235	374846	3758235	5.15E-05	1.10E-04	2.74E-04	3.40E-06	9.23E-05	1.15E-04	2.66E-06	5.16E-05	5.13E-05	1.33E-05	1.33E-05	3.14E-05	2.19E-09	4.35E-08	0.00E+00	4.57E-08	0.046	0.00E+00	5.35E-04	2.74E-04
3748563758235	374856	3758235	5.15E-05	1.10E-04	2.74E-04	3.41E-06	9.23E-05	1.15E-04	2.66E-06	5.18E-05	5.15E-05	1.34E-05	1.34E-05	3.15E-05	2.19E-09	4.36E-08	0.00E+00	4.58E-08	0.046	0.00E+00	5.36E-04	2.75E-04
3748663758235	374866	3758235	5.15E-05	1.10E-04	2.74E-04	3.41E-06	9.23E-05	1.15E-04	2.66E-06	5.21E-05	5.17E-05	1.34E-05	1.34E-05	3.16E-05	2.19E-09	4.36E-08	0.00E+00	4.58E-08	0.046	0.00E+00	5.36E-04	2.75E-04
3749063758235	374906	3758235	5.10E-05	1.09E-04	2.71E-04	3.43E-06	9.15E-05	1.14E-04	2.63E-06	5.26E-05	5.23E-05	1.36E-05	1.36E-05	3.20E-05	2.17E-09	4.35E-08	0.00E+00	4.57E-08	0.046	0.00E+00	5.33E-04	2.74E-04
3749163758235	374916	3758235	5.08E-05	1.09E-04	2.70E-04	3.43E-06	9.11E-05	1.13E-04	2.62E-06	5.27E-05	5.24E-05	1.36E-05	1.36E-05	3.21E-05	2.16E-09	4.34E-08	0.00E+00	4.56E-08	0.046	0.00E+00	5.32E-04	2.73E-04
3749263758235	374926	3758235	5.06E-05	1.08E-04	2.69E-04	3.43E-06	9.07E-05	1.13E-04	2.61E-06	5.28E-05	5.24E-05	1.36E-05	1.36E-05	3.22E-05	2.15E-09	4.33E-08	0.00E+00	4.55E-08	0.045	0.00E+00	5.30E-04	2.72E-04
3749363758235	374936	3758235	5.04E-05	1.08E-04	2.68E-04	3.43E-06	9.04E-05	1.12E-04	2.60E-06	5.28E-05	5.25E-05	1.36E-05	1.36E-05	3.22E-05	2.14E-09	4.32E-08	0.00E+00	4.54E-08	0.045	0.00E+00	5.28E-04	2.71E-04
3742063758245	374206	3758245	1.35E-05	2.88E-05	7.18E-05	1.44E-06	2.42E-05	3.00E-05	6.97E-07	1.34E-05	1.33E-05	3.45E-06	3.45E-06	7.93E-06	5.74E-10	1.14E-08	0.00E+00	1.20E-08	0.012	0.00E+00	1.40E-04	7.17E-05
3742163758245	374216	3758245	1.39E-05	2.97E-05	7.39E-05	1.47E-06	2.49E-05	3.09E-05	7.18E-07	1.37E-05	1.36E-05	3.54E-06	3.54E-06	8.12E-06	5.91E-10	1.17E-08	0.00E+00	1.23E-08	0.012	0.00E+00	1.44E-04	7.37E-05
3742263758245	374226	3758245	1.43E-05	3.06E-05	7.61E-05	1.50E-06	2.57E-05	3.18E-05	7.39E-07	1.41E-05	1.40E-05	3.63E-06	3.63E-06	8.32E-06	6.06E-10	1.20E-08	0.00E+00	1.27E-08	0.013	0.00E+00	1.48E-04	7.59E-05
3742363758245	374236	3758245	1.47E-05	3.15E-05	7.84E-05	1.53E-06	2.64E-05	3.28E-05	7.61E-07	1.45E-05	1.44E-05	3.73E-06	3.73E-06	8.52E-06	6.27E-10	1.24E-08	0.00E+00	1.30E-08	0.013	0.00E+00	1.53E-04	7.81E-05
3742463758245	374246	3758245	1.52E-05	3.24E-05	8.08E-05	1.56E-06	2.72E-05	3.38E-05	7.84E-07	1.49E-05	1.48E-05	3.83E-06	3.83E-06	8.73E-06	6.46E-10	1.28E-08	0.00E+00	1.34E-08	0.013	0.00E+00	1.57E-04	8.04E-05
3742563758245	374256	3758245	1.56E-05	3.34E-05	8.33E-05	1.60E-06	2.81E-05	3.48E-05	8.08E-07	1.53E-05	1.52E-05	3.94E-06	3.94E-06	8.95E-06	6.65E-10	1.31E-08	0.00E+00	1.38E-08	0.014	0.00E+00	1.62E-04	8.28E-05
3742663758245	374266	3758245	1.61E-05	3.44E-05	8.58E-05	1.63E-06	2.89E-05	3.59E-05	8.33E-07	1.57E-05	1.56E-05	4.05E-06	4.05E-06	9.17E-06	6.86E-10	1.35E-08	0.00E+00	1.42E-08	0.014	0.00E+00	1.67E-04	8.53E-05
3742763758245	374276	3758245	1.66E-05	3.55E-05	8.85E-05	1.66E-06	2.98E-05	3.70E-05	8.59E-07	1.61E-05	1.60E-05	4.16E-06	4.16E-06	9.40E-06	7.07E-10	1.39E-08	0.00E+00	1.46E-08	0.015	0.00E+00	1.72E-04	8.79E-05
3742863758245	374286	3758245	1.72E-05	3.66E-05	9.13E-05	1.69E-06	3.08E-05	3.82E-05	8.86E-07	1.66E-05	1.65E-05	4.28E-06	4.28E-06	9.63E-06	7.30E-10	1.43E-08	0.00E+00	1.51E-08	0.015	0.00E+00	1.77E-04	9.06E-05
3742963758245	374296	3758245	1.77E-05	3.78E-05	9.42E-05	1.73E-06	3.17E-05	3.94E-05	9.14E-07	1.70E-05	1.69E-05	4.40E-06	4.40E-06	9.88E-06	7.53E-10	1.48E-08	0.00E+00	1.55E-08	0.016	0.00E+00	1.83E-04	9.34E-05
3743063758245	374306	3758245	1.83E-05	3.90E-05	9.72E-05	1.76E-06	3.27E-05	4.06E-05	9.43E-07	1.75E-05	1.74E-05	4.52E-06	4.52E-06	1.01E-05	7.76E-10	1.52E-08	0.00E+00	1.60E-08	0.016	0.00E+00	1.88E-04	9.62E-05
3743163758245	374316	3758245	1.88E-05	4.02E-05	1.00E-04	1.80E-06	3.38E-05	4.19E-05	9.73E-07	1.80E-05	1.79E-05	4.65E-06	4.65E-06	1.04E-05	8.01E-10	1.57E-08	0.00E+00	1.65E-08	0.016	0.00E+00	1.94E-04	9.93E-05
3743263758245	374326	3758245	1.95E-05

			SWBuilding Construction	SWDemolition	SWGrading	EYBuilding Construction	SWPaving	SWGrading	SWArchitectural Coating	NBBuilding Construction	NBBuilding Construction	NBArchitectural Coating	NBArchitectural Coating	RWBuilding Construction	Child Risk					Overlapping Phases - Maximum Gl		
Unique Identifier	X (UTM)	Y (UTM)	2026	2026	2026	2026	2027	2027	2027	2026	2027	2026	2027	2026	3rd Trimester	0<2	2<16	Total	per million	2025	2026	2027
3743563758255	374356	3758255	2.21E-05	4.73E-05	1.18E-04	2.00E-06	3.97E-05	4.93E-05	1.14E-06	2.07E-05	2.06E-05	5.35E-06	5.35E-06	1.18E-05	9.42E-10	1.83E-08	0.00E+00	1.92E-08	0.019	0.00E+00	2.27E-04	1.16E-04
3743663758255	374366	3758255	2.29E-05	4.89E-05	1.22E-04	2.04E-06	4.11E-05	5.10E-05	1.18E-06	2.13E-05	2.12E-05	5.51E-06	5.51E-06	1.21E-05	9.74E-10	1.89E-08	0.00E+00	1.99E-08	0.020	0.00E+00	2.35E-04	1.20E-04
3743763758255	374376	3758255	2.37E-05	5.06E-05	1.26E-04	2.08E-06	4.25E-05	5.27E-05	1.22E-06	2.20E-05	2.18E-05	5.67E-06	5.67E-06	1.24E-05	1.01E-09	1.95E-08	0.00E+00	2.05E-08	0.021	0.00E+00	2.42E-04	1.24E-04
3743963758255	374396	3758255	2.53E-05	5.41E-05	1.35E-04	2.17E-06	4.54E-05	5.64E-05	1.31E-06	2.33E-05	2.32E-05	6.01E-06	6.01E-06	1.31E-05	1.08E-09	2.08E-08	0.00E+00	2.19E-08	0.022	0.00E+00	2.59E-04	1.32E-04
3744063758255	374406	3758255	2.62E-05	5.60E-05	1.40E-04	2.21E-06	4.70E-05	5.84E-05	1.35E-06	2.40E-05	2.39E-05	6.20E-06	6.20E-06	1.35E-05	1.12E-09	2.15E-08	0.00E+00	2.26E-08	0.023	0.00E+00	2.68E-04	1.37E-04
3744163758255	374416	3758255	2.71E-05	5.79E-05	1.44E-04	2.26E-06	4.87E-05	6.04E-05	1.40E-06	2.47E-05	2.46E-05	6.38E-06	6.38E-06	1.39E-05	1.15E-09	2.22E-08	0.00E+00	2.34E-08	0.023	0.00E+00	2.77E-04	1.41E-04
3744263758255	374426	3758255	2.81E-05	5.99E-05	1.49E-04	2.30E-06	5.03E-05	6.25E-05	1.45E-06	2.55E-05	2.53E-05	6.57E-06	6.57E-06	1.43E-05	1.19E-09	2.30E-08	0.00E+00	2.42E-08	0.024	0.00E+00	2.86E-04	1.46E-04
3744363758255	374436	3758255	2.90E-05	6.20E-05	1.54E-04	2.35E-06	5.21E-05	6.46E-05	1.50E-06	2.62E-05	2.61E-05	6.77E-06	6.77E-06	1.47E-05	1.23E-09	2.37E-08	0.00E+00	2.50E-08	0.025	0.00E+00	2.96E-04	1.51E-04
3744463758255	374446	3758255	3.00E-05	6.41E-05	1.60E-04	2.39E-06	5.38E-05	6.68E-05	1.55E-06	2.70E-05	2.68E-05	6.97E-06	6.97E-06	1.51E-05	1.28E-09	2.45E-08	0.00E+00	2.58E-08	0.026	0.00E+00	3.05E-04	1.56E-04
3744563758255	374456	3758255	3.10E-05	6.63E-05	1.65E-04	2.44E-06	5.56E-05	6.91E-05	1.60E-06	2.78E-05	2.76E-05	7.17E-06	7.17E-06	1.55E-05	1.32E-09	2.53E-08	0.00E+00	2.66E-08	0.027	0.00E+00	3.15E-04	1.61E-04
3744663758255	374466	3758255	3.21E-05	6.85E-05	1.71E-04	2.49E-06	5.75E-05	7.14E-05	1.66E-06	2.86E-05	2.84E-05	7.38E-06	7.38E-06	1.59E-05	1.36E-09	2.61E-08	0.00E+00	2.75E-08	0.027	0.00E+00	3.26E-04	1.66E-04
3744763758255	374476	3758255	3.31E-05	7.08E-05	1.76E-04	2.53E-06	5.94E-05	7.37E-05	1.71E-06	2.94E-05	2.92E-05	7.59E-06	7.59E-06	1.64E-05	1.41E-09	2.69E-08	0.00E+00	2.83E-08	0.028	0.00E+00	3.36E-04	1.72E-04
3744863758255	374486	3758255	3.42E-05	7.31E-05	1.82E-04	2.58E-06	6.14E-05	7.62E-05	1.77E-06	3.03E-05	3.01E-05	7.82E-06	7.82E-06	1.69E-05	1.46E-09	2.78E-08	0.00E+00	2.92E-08	0.029	0.00E+00	3.47E-04	1.77E-04
3744963758255	374496	3758255	3.53E-05	7.54E-05	1.88E-04	2.63E-06	6.33E-05	7.86E-05	1.82E-06	3.11E-05	3.10E-05	8.04E-06	8.04E-06	1.74E-05	1.50E-09	2.86E-08	0.00E+00	3.01E-08	0.030	0.00E+00	3.58E-04	1.83E-04
3745063758255	374506	3758255	3.64E-05	7.78E-05	1.94E-04	2.68E-06	6.53E-05	8.11E-05	1.88E-06	3.20E-05	3.18E-05	8.27E-06	8.27E-06	1.79E-05	1.55E-09	2.95E-08	0.00E+00	3.11E-08	0.031	0.00E+00	3.69E-04	1.88E-04
3745163758255	374516	3758255	3.76E-05	8.02E-05	2.00E-04	2.73E-06	6.74E-05	8.36E-05	1.94E-06	3.29E-05	3.27E-05	8.50E-06	8.50E-06	1.84E-05	1.60E-09	3.04E-08	0.00E+00	3.20E-08	0.032	0.00E+00	3.80E-04	1.94E-04
3745263758255	374526	3758255	3.87E-05	8.26E-05	2.06E-04	2.77E-06	6.94E-05	8.61E-05	2.00E-06	3.38E-05	3.36E-05	8.74E-06	8.74E-06	1.89E-05	1.65E-09	3.13E-08	0.00E+00	3.29E-08	0.033	0.00E+00	3.91E-04	2.00E-04
3745363758255	374536	3758255	3.98E-05	8.50E-05	2.12E-04	2.82E-06	7.14E-05	8.86E-05	2.06E-06	3.48E-05	3.46E-05	8.98E-06	8.98E-06	1.94E-05	1.69E-09	3.22E-08	0.00E+00	3.39E-08	0.034	0.00E+00	4.03E-04	2.06E-04
3745463758255	374546	3758255	4.09E-05	8.74E-05	2.18E-04	2.86E-06	7.34E-05	9.11E-05	2.11E-06	3.57E-05	3.55E-05	9.22E-06	9.22E-06	2.00E-05	1.74E-09	3.31E-08	0.00E+00	3.48E-08	0.035	0.00E+00	4.14E-04	2.11E-04
3745563758255	374556	3758255	4.20E-05	8.98E-05	2.24E-04	2.91E-06	7.54E-05	9.36E-05	2.17E-06	3.67E-05	3.65E-05	9.47E-06	9.47E-06	2.06E-05	1.79E-09	3.40E-08	0.00E+00	3.58E-08	0.036	0.00E+00	4.25E-04	2.17E-04
3745663758255	374566	3758255	4.31E-05	9.21E-05	2.30E-04	2.95E-06	7.74E-05	9.60E-05	2.23E-06	3.77E-05	3.74E-05	9.72E-06	9.72E-06	2.12E-05	1.83E-09	3.49E-08	0.00E+00	3.67E-08	0.037	0.00E+00	4.36E-04	2.23E-04
3745763758255	374576	3758255	4.42E-05	9.44E-05	2.35E-04	3.00E-06	7.93E-05	9.84E-05	2.28E-06	3.86E-05	3.84E-05	9.97E-06	9.97E-06	2.18E-05	1.88E-09	3.57E-08	0.00E+00	3.76E-08	0.038	0.00E+00	4.47E-04	2.28E-04
3745863758255	374586	3758255	4.72E-05	1.01E-04	2.51E-04	3.13E-06	8.47E-05	1.05E-04	2.44E-06	4.16E-05	4.13E-05	1.07E-05	1.07E-05	2.37E-05	2.01E-09	3.83E-08	0.00E+00	4.03E-08	0.040	0.00E+00	4.78E-04	2.44E-04
3745963758255	374596	3758255	4.82E-05	1.03E-04	2.56E-04	3.17E-06	8.64E-05	1.07E-04	2.49E-06	4.26E-05	4.23E-05	1.10E-05	1.10E-05	2.43E-05	2.05E-09	3.91E-08	0.00E+00	4.11E-08	0.041	0.00E+00	4.88E-04	2.49E-04
3746263758255	374626	3758255	4.91E-05	1.05E-04	2.61E-04	3.21E-06	8.80E-05	1.09E-04	2.53E-06	4.36E-05	4.33E-05	1.13E-05	1.13E-05	2.50E-05	2.09E-09	3.99E-08	0.00E+00	4.19E-08	0.042	0.00E+00	4.98E-04	2.54E-04
3746363758255	374636	3758255	4.99E-05	1.07E-04	2.65E-04	3.25E-06	8.94E-05	1.11E-04	2.58E-06	4.45E-05	4.43E-05	1.15E-05	1.15E-05	2.56E-05	2.12E-09	4.06E-08	0.00E+00	4.27E-08	0.043	0.00E+00	5.07E-04	2.59E-04
3746463758255	374646	3758255	5.07E-05	1.08E-04	2.70E-04	3.30E-06	9.10E-05	1.13E-04	2.62E-06	4.55E-05	4.52E-05	1.17E-05	1.17E-05	2.63E-05	2.16E-09	4.13E-08	0.00E+00	4.35E-08	0.044	0.00E+00	5.16E-04	2.64E-04
3746563758255	374656	3758255	5.15E-05	1.10E-04	2.74E-04	3.33E-06	9.24E-05	1.15E-04	2.66E-06	4.65E-05	4.62E-05	1.20E-05	1.20E-05	2.69E-05	2.19E-09	4.21E-08	0.00E+00	4.43E-08	0.044	0.00E+00	5.25E-04	2.68E-04
3746663758255	374666	3758255	5.23E-05	1.12E-04	2.78E-04	3.37E-06	9.38E-05	1.16E-04	2.70E-06	4.74E-05	4.71E-05	1.22E-05	1.22E-05	2.76E-05	2.22E-09	4.28E-08	0.00E+00	4.50E-08	0.045	0.00E+00	5.33E-04	2.72E-04
3746763758255	374676	3758255	5.30E-05	1.13E-04	2.82E-04	3.41E-06	9.51E-05	1.18E-04	2.74E-06	4.83E-05	4.80E-05	1.25E-05	1.25E-05	2.83E-05	2.26E-09	4.34E-08	0.00E+00	4.57E-08	0.046	0.00E+00	5.41E-04	2.76E-04
3746863758255	374686	3758255	5.37E-05	1.15E-04	2.86E-04	3.44E-06	9.64E-05	1.20E-04	2.78E-06	4.91E-05	4.88E-05	1.27E-05	1.27E-05	2.89E-05	2.29E-09	4.41E-08	0.00E+00	4.64E-08	0.046	0.00E+00	5.49E-04	2.80E-04
3746963758255	374696	3758255	5.44E-05	1.16E-04	2.90E-04	3.47E-06	9.76E-05	1.21E-04	2.81E-06	5.00E-05	4.97E-05	1.29E-05	1.29E-05	2.96E-05	2.31E-09	4.47E-08	0.00E+00	4.70E-08	0.047	0.00E+00	5.56E-04	2.84E-04
3747063758255	374706	3758255	5.50E-05	1.17E-04	2.93E-04	3.50E-06	9.86E-05	1.22E-04	2.84E-06	5.08E-05	5.05E-05	1.31E-05	1.31E-05	3.02E-05	2.34E-09	4.52E-08	0.00E+00	4.76E-08	0.048	0.00E+00	5.63E-04	2.87E-04
3747163758255	374716	3758255	5.55E-05	1.19E-04	2.95E-04	3.52E-06	9.96E-05	1.24E-04	2.87E-06	5.15E-05	5.12E-05	1.33E-05	1.33E-05	3.08E-05	2.36E-09	4.57E-08	0.00E+00	4.81E-08	0.048	0.00E+00	5.69E-04	2.90E-04
3747263758255	374726	3758255	5.61E-05	1.20E-04	2.98E-04	3.55E-06	1.01E-04	1.25E-04	2.89E-06	5.22E-05	5.19E-05	1.35E-05	1.35E-05	3.14E-05	2.38E-09	4.62E-08	0.00E+00	4.86E-08	0.049	0.00E+00	5.75E-04	2.94E-04
3747363758255	374736	3758255	5.65E-05	1.21E-04	3.01E-04	3.57E-06	1.01E-04	1.26E-04	2.92E-06	5.29E-05	5.26E-05	1.37E-05	1.37E-05	3.19E-05	2.40E-09	4.67E-08	0.00E+00	4.91E-08	0.049	0.00E+00	5.80E-04	2.96E-04
3747463758255	374746	3758255	5.69E-05	1.22E-04	3.03E-04	3.59E-06	1.02E-04	1.27E-04	2.94E-06	5.35E-05	5.32E-05	1.38E-05	1.38E-05	3.25E-05	2.42E-09	4.71E-08	0.00E+00	4.95E-08	0.050	0.00E+00	5.85E-04	2.99E-04
3747563758255	374756	3758255	5.73E-05	1.22E-04	3.05E-04	3.60E-06	1.03E-04	1.27E-04	2.96E-06	5.41E-05	5.38E-05	1.40E-05	1.40E-05	3.29E-05	2.44E-09	4.75E-08	0.00E+00	4.99E-08	0.050	0.00E+00	5.89E-04	3.01E-04
3747663758255	374766	3758255	5.77E-05	1.23E-04	3.06E-04	3.61E-06	1.03E-04	1.28E-04	2.97E-06	5.47E-05	5.43E-05	1.41E-05	1.41E-05	3.32E-05	2.45E-09	4.78E-08	0.00E+00	5.03E-08	0.050	0.00E+00	5.93E-04	3.03E-04
3747763758255	374776	3758255	5.79E-05	1.24E-04	3.08E-04	3.62E-06	1.04E-04	1.29E-04	2.99E-06	5.52E-05	5.48E-05	1.42E-05	1.42E-05	3.37E-05	2.46E-09	4.81E-08	0.00E+00	5.06E-08	0.051	0.00E+00	5.96E-04	3.05E-04
3747863758255	374786	3758255	5.81E-05	1.24E-04	3.09E-04	3.63E-06	1.04E-04	1.29E-04	3.00E-06	5.56E-05	5.53E-05	1.44E-05	1.44E-05	3.41E-05	2.47E-09	4.84E-08	0.00E+00	5.08E-08	0.051	0.00E+00	5.99E-04	3.06E-04
3747963758255	374796	3758255	5.83E-05	1.24E-04	3.10E-04	3.64E-06	1.04E-04	1.30E-04	3.01E-06	5.61E-05	5.57E-05	1.45E-05	1.45E-05	3.43E-05	2.48E-09	4.86E-08	0.00E+00	5.11E-08	0.051	0.00E+00	6.01E-04	3.07E-04
3748263758255	374826	3758255	5.84E-05	1.25E-04	3.11E-04	3.66E-06	1.05E-04	1.30E-04	3.02E-06	5.72E-05	5.68E-05	1.48E-05	1.48E-05	3.50E-05	2.48E-09	4.90E-08	0.00E+00	5.15E-08	0.051	0.00E+00	6.05E-04	3.09E-04
3748363758255	374836	3758255	5.84E-05	1.25E-04	3.11E-04	3.66E-06	1.05E-04	1.30E-04	3.02E-06	5.75E-05	5.71E-05	1.48E-05	1.48E-05	3.52E-05	2.48E-09	4.91E-08	0.00E+00	5.15E-08	0.052	0.00E+00	6.05E-04	3.10E-04
3748463758255	374846	3758255	5.84E-05	1.25E-04	3.11E-04	3.67E-06	1.05E-04	1.30E-04	3.01E-06	5.78E-05	5.74E-05	1.49E-05	1.49E-05	3.53E-05	2.48E-09	4.91E-08	0.00E+00	5.16E-08	0.052	0.00E+00	6.05E-04	3.10E-04
3748563758255	374856	3758255	5.83E-05	1.24E-04	3.10E-04	3.68E-06	1.04E-04	1.30E-04	3.01E-06	5.80E-05	5.77E-05	1.50E-05	1.50E-05	3.55E-05	2.48E-09	4.91E-08	0.00E+00	5.16E-08	0.052	0.00E+00	6.05E-04	3.10E-04
3748663758255	374866	3758255	5.81E-05	1.24E-04	3.09E-04	3.68E-06	1.04E-04	1.29E-04	3.00E-06	5.82E-05	5.79E-05	1.50E-05	1.50E-05	3.56E-05	2.47E-09	4.91E-08	0.00E+00	5.16E-08	0.052	0.00E+00	6.04E-04	3.09E-04
3748763758255	374876	3758255	5.80E-05	1.24E-04	3.09E-04	3.69E-06	1.04E-04	1.29E-04	3.00E-06	5.84E-05	5.81E-05	1.51E-05	1.51E-05	3.58E-05	2.47E-09	4.91E-08	0.00E+00	5.16E-08	0.052	0.00E+00	6.04E-04	3.09E-04
3748863758255	374886	3758255	5.79E-05	1.24E-04	3.08E-04	3.70E-06	1.04E-04	1.29E-04	2.99E-06	5.86E-05	5.83E-05	1.51E-05	1.51E-05	3.59E-05	2.46E-09	4.91E-08	0.00E+00	5.16E-08	0.052	0.00E+00	6.03E-04	3.09E-04
3742063758265	374206	3758265	1.40E-05	3.00E-05	7.47E-05	1.51E-06	2.52E-05	3.13E-05	7.25E-07	1.38E-05	1.37E-05	3.56E-06	3.56E-06	8.20E-06	5.97E-10	1.18E-08	0.00E+00	1.24E-08	0.012	0.00E+00	1.46E-04	7.44E-05
3742163758265	374216	3758265	1.45E-05	3.09E-05	7.70E-05	1.54E-06	2.60E-05	3.22E-05	7.48E-07	1.42E-05	1.41E-05	3.66E-06	3.66E-06	8.41E-06	6.16E-10	1.22E-08	0.00E+00	1.28E-08	0.013	0.00E+00	1.50E-04	7.67E-05
3742263758265	374226	3758265	1.49E-05	3.19E-05	7.94E-05	1.57E-06	2.68E-05	3.32E-05	7.71E-07	1.46E-05	1.45E-05	3.76E-06	3.76E-06	8.62E-06	6.35E-10	1.25E-08	0.00E+00	1.32E-08	0.013	0.00E+00	1.55E-04	7.90E-05
3742363758265	374236	3758265	1.54E-05	3.29E-05	8.19E-05	1.60E-06	2.76E-05	3.43E-05	7.95E-07	1.50E-05	1.49E-05	3.87E-06	3.87E-06	8.83E-06	6.55E-10	1.29E-08	0.00E+00	1.36E-08	0.014	0.00E+00	1.59E-04	8.14E-05
3742463758265	374246	3758265	1.59E-05	3.39E-05	8.45E-05	1.64E-06	2.85E-05	3.53E-05	8.20E-07	1.54E-05	1.53E-05	3.98E-06	3.98E-06	9.04E-06	6.75E-10	1.33E-08	0.00E+00	1.40E-08	0.014	0.00E+00	1.64E-04	8.39E-05
3742563758265	374256	3758265	1.64E-05	3.50E-05	8.72E-05	1.67E-06	2.94E-05	3.65E-05	8.47E-07	1.58E-05	1.58E-05	4.09E-06	4.09E-06	9.29E-06	6.97E-10	1.37E-08	0.00E+00	1.44E-08	0.014	0.00E+00	1.70E-04	8.66E-05
3742663758265	374266	3758265	1.69E-05	3.61E-05	9.01E-05	1.71E-06	3.03E-05	3.77E-05	8.74E-07	1.63E-05	1.62E-05	4.21E-06	4.21E-06	9.53E-06	7.20E-10	1.41E-08	0.00E+00	1.49E-08	0.015	0.00E+00	1.75E-04	8.93E-05
3742763758265	374276	3758265	1.75E-05	3.73E-05	9.30E-05	1.75E-06	3.13E-05	3.89E-05	9.03E-07	1.68E-05	1.67E-05	4.33E-06	4.33E-06	9.78E-06	7.43E-10	1.46E-08	0.00E+00	1.53E-08	0.015	0.00E+00	1.80E-04	9.21E-05
3742863758265	374286	3758265	1.81E-05	3.86E-05	9.61E-05	1.78E-06	3.24E-05	4.02E-05	9.33E-07	1.73E-05	1.72E-05	4.46E-06	4.46E-06	1.00E-05	7.68E-10	1.50E-08	0.00E+00	1.58E-08	0.016	0.00E+00	1.86E-04	9.51E-05
3742963758265	374296	3758265	1.87E-05	3.99E-05	9.93E-05	1.82E-06	3.35E-05	4.15E-05	9.64E-07	1.78E-05	1.77E-05	4.59E-06	4.59E-06	1.03E-05	7.94E-10	1.55E-08	0.00E+00	1.63E-08	0.016	0.00E+00	1.92E-04	9.82E-05
3743063758265	374306	3758265	1.93E-05	4.12E-05	1.03E-04	1.86E-06	3.46E-05	4.29E-05	9.96E-07	1.83E-05	1.82E-05	4.73E-06	4.73E-06	1.06E-05	8.20E-10	1.60E-08	0.00E+00	1.68E-08	0.017	0.00E+00	1.99E-04	1.01E-04
3743163758265	374316	3758265	1.99E-05	4.26E-05	1.06E-04	1.89E-06	3.58E-05	4.44E-05	1.03E-06	1.89E-05	1.88E-05	4.87E-06	4.87E-06	1.09E-05	8.48E-10	1.66E-08	0.00E+00	1.74E-08	0.017	0.00E+00	2.05E-04	1.05E-04
3743263758265	374326	3758265	2.06E-05	4.41E-05	1.10E-04	1.94E-06	3.70E-05	4.59E-05	1.07E-06	1.94E-05	1.93E-05	5.02E-06	5.02E-06	1.11E-05	8.78E-10	1.71E-08	0.00E+00	1.80E-08	0.018	0.00E+00	2.12E-04	1.08E-04
3743363758265	374336	3758265	2.14E-05	4.56E-05	1.14E-04	1.98E-06	3.83E-05	4.75E-05	1.10E-06	2.00E-05	1.99E-05	5.17E-06	5.17E-06	1.14E-05	9.08E-10	1.77E-08	0.00E+00	1.86E-08	0.019	0.00E+00	2.19E-04	1.12E-04
3743463758265	374346	3758265	2.21E-05	4.72E-05	1.18E-04	2.02E-06	3.96E-05	4.92E-05	1.14E-06	2.06E-05	2.05E-05	5.33E-06	5.33E-06	1.18E-05	9.40E-10	1.83E-08	0.00E+00	1.92E-08	0.019	0.00E+00	2.27E-04	1.16E-04
3743563758265	374356	3758265	2.29E-05	4.89E-05	1.22E-04	2.06E-06	4.10E-05	5.09E-05	1.18E-06	2.13E-05	2.11E-05	5.49E-06	5.49E-06	1.21E-05	9.73E-10	1.89E-08	0.00E+00	1.98E-08	0.020	0.00E+00	2.34E-04	1.20E-04
3743663758265	374366	3758265	2.37E-05	5.06E-05	1.26E-04	2.10E-06	4.25E-05	5.27E-05	1.22E-06	2.19E-05	2.18E-05	5.66E-06	5.66E-06	1.24E-05	1.01E-09	1.95E-08	0.00E+00	2.05E-08	0.021	0.00E+00	2.42E-04	1.24E-04
3743763758265	374376	3758265	2.45E-05	5.24E-05	1.31E-04	2.15E-06	4.40E-05	5.46E-05	1.27E-06	2.26E-05	2.25E-05	5.83E-06	5.83E-06	1.28E-05	1.04E-09	2.02E-08	0.00E+00	2.12E-08	0.021	0.00E+00	2.51E-04	1.28E-04
3743963758265	374396	3758265	2.63E-05	5.62E-05	1.40E-04	2.23E-06	4.72E-05	5.86E-05	1.36E-06	2.40E-05	2.39E-05	6.20E-06	6.20E-06	1.35E-05	1.12E-09	2.16E-08	0.00E+00	2.27E-08	0.023	0.00E+00	2.69E-04	1.37E-04
3744063758265	374406	3758265	2.73E-05	5.83E-05	1.45E-04	2.28E-06	4.89E-05	6.07E-05	1.41E-06	2.48E-05	2.46E-05	6.39E-06	6.39E-06	1.39E-05	1.16E-09	2.23E-08	0.00E+00	2.35E-08	0.023	0.00E+00	2.78E-04	1.42E-04
3744163758265	374416	3758265	2.82E-05	6.04E-05	1.50E-04	2.33E-06	5.07E-05	6.29E-05	1.46E-06	2.56E-05	2.54E-05	6.59E-06	6.59E-06	1.44E-05	1.20E-09	2.31E-08	0.00E+00	2.43E-08	0.024	0.00E+00	2.88E-04	1.47E-04
3744263758265	374426	3758265	2.93E-05	6.25E-05	1.56E-04	2.37E-06	5.25E-05	6.52E-05	1.51E-06	2.63E-05	2.61E-05	6.79E-06	6.79E-06	1.47E-05	1.25E-09	2.39E-08	0.00E+00	2.51E-08	0.025	0.00E+00	2.98E-04	1.52E-04
3744363758265	374436	3758265	3.03E-05	6.48E-05	1.61E-04	2.42E-06	5.44E-05	6.75E-05	1.57E-06	2.71E-05	2.70E-05	7.00E-06	7.00E-06	1.51E-05	1.29E-09	2.47E-08	0.00E+00	2.60E-08	0.026	0.00E+00	3.08E-04	1.57E-04
3744463758265	374446	3758265	3.14E-05	6.71E-05	1.67E-04	2.47E-06	5.64E-05	6.99E-05	1.62E-06	2.79E-05	2.78E-05	7.21E-06	7.21E-06	1.55E-05	1.34E-09	2.55E-08	0.00E+00	2.69E-08	0.027	0.00E+00	3.19E-04	1.63E-04
3744563758265	374456	3758265	3.25E-05	6.95E-05	1.73E-04	2.52E-06	5.84E-05	7.24E-05	1.68E-06	2.88E-05	2.86E-05	7.43E-06	7.43E-06	1.60E-05	1.38E-09	2.64E-08	0.00E+00	2.78E-08	0.028	0.00E+00	3.30E-04	1.69E-04
3744663758265	374466	3758265	3.37E-05	7.19E-05	1.79E-04	2.57E-06	6.04E-05	7.50E-05	1.74E-06	2.97E-05	2.95E-05	7.66E-06	7.66E-06	1.65E-05	1.43E-09	2.73E-08	0.00E+00	2.87E-08	0.029	0.00E+00	3.41E-04	1.74E-04
3744763758265	374476	3758265	3.49E-05	7.44E-05	1.86E-04	2.62E-06	6.25E-05	7.76E-05	1.80E-06	3.06E-05	3.04E-05	7.89E-06	7.89E-06	1.69E-05	1.48E-09	2.82E-08	0.00E+00	2.97E-08	0.030	0.00E+00	3.53E-04	1.80E-04
3744863758265	374486	3758265	3.61E-05	7.70E-05	1.92E-04	2.67E-06	6.47E-05	8.03E-05	1.86E-06	3.15E-05	3.13E-05	8.13E-06	8.13E-06	1.75E-05	1.53E-09	2.91E-08	0.00E+00	3.07E-08	0.031	0.00E+00	3.65E-04	1.86E-04
3744963758265	374496	3758265	3.73E-05	7.96E-05	1.98E-04	2.72E-06	6.69E-05	8.30E-05	1.93E-06	3.24E-05	3.22E-05	8.37E-06	8.37E-06	1.80E-05	1.59E-09	3.01E-08	0.00E+00	3.17E-08	0.032	0.00E+00	3.77E-04	1.92E-04
3745063758265	374506	3758265	3.85E-05	8.23E-05	2.05E-04	2.78E-06	6.91E-05	8.57E-05	1.99E-06	3.34E-05	3.32E-05	8.62E-06	8.62E-06	1.85E-05	1.64E-09	3.11E-08	0.00E+00	3.27E-08	0.033	0.00E+00	3.89E-04	1.99E-04
3745163758265	374516	3758265	3.98E-05

			SWBuilding Construction	SWDemolition	SWGrading	EYBuilding Construction	SWPaving	SWGrading	SWArchitectural Coating	NBBuilding Construction	NBBuilding Construction	NBArchitectural Coating	NBArchitectural Coating	RWBuilding Construction	Child Risk					Overlapping Phases - Maximum Gl		
Unique Identifier	X (UTM)	Y (UTM)	2026	2026	2026	2026	2027	2027	2027	2026	2027	2026	2027	2026	3rd Trimester	0<2	2<16	Total	per million	2025	2026	2027
3745563758275	374556	3758275	4.78E-05	1.02E-04	2.54E-04	3.14E-06	8.57E-05	1.06E-04	2.47E-06	4.03E-05	4.01E-05	1.04E-05	1.04E-05	2.24E-05	2.03E-09	3.82E-08	0.00E+00	4.02E-08	0.040	0.00E+00	4.80E-04	2.45E-04
3745663758275	374566	3758275	4.91E-05	1.05E-04	2.61E-04	3.19E-06	8.81E-05	1.09E-04	2.54E-06	4.14E-05	4.12E-05	1.07E-05	1.07E-05	2.31E-05	2.09E-09	3.93E-08	0.00E+00	4.14E-08	0.041	0.00E+00	4.94E-04	2.52E-04
3745763758275	374576	3758275	5.04E-05	1.08E-04	2.68E-04	3.24E-06	9.04E-05	1.12E-04	2.60E-06	4.26E-05	4.23E-05	1.10E-05	1.10E-05	2.38E-05	2.14E-09	4.03E-08	0.00E+00	4.25E-08	0.042	0.00E+00	5.07E-04	2.59E-04
3746063758275	374606	3758275	5.42E-05	1.16E-04	2.88E-04	3.39E-06	9.71E-05	1.21E-04	2.80E-06	4.62E-05	4.59E-05	1.19E-05	1.19E-05	2.61E-05	2.30E-09	4.34E-08	0.00E+00	4.57E-08	0.046	0.00E+00	5.46E-04	2.78E-04
3746163758275	374616	3758275	5.53E-05	1.18E-04	2.94E-04	3.44E-06	9.92E-05	1.23E-04	2.86E-06	4.73E-05	4.70E-05	1.22E-05	1.22E-05	2.68E-05	2.35E-09	4.44E-08	0.00E+00	4.68E-08	0.047	0.00E+00	5.58E-04	2.84E-04
3746263758275	374626	3758275	5.64E-05	1.21E-04	3.00E-04	3.48E-06	1.01E-04	1.26E-04	2.91E-06	4.85E-05	4.82E-05	1.25E-05	1.25E-05	2.76E-05	2.40E-09	4.54E-08	0.00E+00	4.78E-08	0.048	0.00E+00	5.69E-04	2.90E-04
3746363758275	374636	3758275	5.75E-05	1.23E-04	3.06E-04	3.53E-06	1.03E-04	1.28E-04	2.97E-06	4.95E-05	4.94E-05	1.28E-05	1.28E-05	2.84E-05	2.45E-09	4.63E-08	0.00E+00	4.88E-08	0.049	0.00E+00	5.81E-04	2.96E-04
3746463758275	374646	3758275	5.85E-05	1.25E-04	3.11E-04	3.58E-06	1.05E-04	1.30E-04	3.02E-06	5.08E-05	5.05E-05	1.31E-05	1.31E-05	2.92E-05	2.49E-09	4.72E-08	0.00E+00	4.97E-08	0.050	0.00E+00	5.92E-04	3.02E-04
3746563758275	374656	3758275	5.95E-05	1.27E-04	3.17E-04	3.62E-06	1.07E-04	1.32E-04	3.07E-06	5.19E-05	5.16E-05	1.34E-05	1.34E-05	3.00E-05	2.53E-09	4.81E-08	0.00E+00	5.06E-08	0.051	0.00E+00	6.02E-04	3.07E-04
3746663758275	374666	3758275	6.04E-05	1.29E-04	3.22E-04	3.66E-06	1.08E-04	1.35E-04	3.12E-06	5.30E-05	5.27E-05	1.37E-05	1.37E-05	3.09E-05	2.57E-09	4.89E-08	0.00E+00	5.15E-08	0.051	0.00E+00	6.12E-04	3.12E-04
3746763758275	374676	3758275	6.13E-05	1.31E-04	3.26E-04	3.70E-06	1.10E-04	1.36E-04	3.17E-06	5.41E-05	5.37E-05	1.40E-05	1.40E-05	3.17E-05	2.61E-09	4.97E-08	0.00E+00	5.23E-08	0.052	0.00E+00	6.22E-04	3.17E-04
3746863758275	374686	3758275	6.22E-05	1.33E-04	3.31E-04	3.73E-06	1.11E-04	1.38E-04	3.21E-06	5.51E-05	5.47E-05	1.42E-05	1.42E-05	3.25E-05	2.64E-09	5.05E-08	0.00E+00	5.31E-08	0.053	0.00E+00	6.31E-04	3.22E-04
3746963758275	374696	3758275	6.30E-05	1.34E-04	3.35E-04	3.77E-06	1.13E-04	1.40E-04	3.25E-06	5.61E-05	5.57E-05	1.45E-05	1.45E-05	3.33E-05	2.68E-09	5.12E-08	0.00E+00	5.39E-08	0.054	0.00E+00	6.40E-04	3.26E-04
3747063758275	374706	3758275	6.37E-05	1.36E-04	3.39E-04	3.80E-06	1.14E-04	1.42E-04	3.29E-06	5.70E-05	5.66E-05	1.47E-05	1.47E-05	3.40E-05	2.71E-09	5.19E-08	0.00E+00	5.46E-08	0.055	0.00E+00	6.48E-04	3.30E-04
3747163758275	374716	3758275	6.43E-05	1.37E-04	3.42E-04	3.82E-06	1.15E-04	1.43E-04	3.32E-06	5.78E-05	5.75E-05	1.49E-05	1.49E-05	3.48E-05	2.73E-09	5.25E-08	0.00E+00	5.52E-08	0.055	0.00E+00	6.55E-04	3.34E-04
3747263758275	374726	3758275	6.49E-05	1.39E-04	3.45E-04	3.85E-06	1.16E-04	1.44E-04	3.35E-06	5.87E-05	5.83E-05	1.51E-05	1.51E-05	3.55E-05	2.76E-09	5.30E-08	0.00E+00	5.58E-08	0.056	0.00E+00	6.62E-04	3.37E-04
3747463758275	374746	3758275	6.58E-05	1.41E-04	3.50E-04	3.89E-06	1.18E-04	1.46E-04	3.40E-06	6.02E-05	5.98E-05	1.55E-05	1.55E-05	3.68E-05	2.80E-09	5.40E-08	0.00E+00	5.68E-08	0.057	0.00E+00	6.73E-04	3.43E-04
3747563758275	374756	3758275	6.62E-05	1.41E-04	3.52E-04	3.90E-06	1.19E-04	1.47E-04	3.42E-06	6.09E-05	6.05E-05	1.57E-05	1.57E-05	3.74E-05	2.81E-09	5.44E-08	0.00E+00	5.72E-08	0.057	0.00E+00	6.78E-04	3.46E-04
3747663758275	374766	3758275	6.65E-05	1.42E-04	3.54E-04	3.92E-06	1.19E-04	1.48E-04	3.43E-06	6.15E-05	6.12E-05	1.59E-05	1.59E-05	3.79E-05	2.83E-09	5.48E-08	0.00E+00	5.76E-08	0.058	0.00E+00	6.82E-04	3.48E-04
3747763758275	374776	3758275	6.67E-05	1.42E-04	3.55E-04	3.93E-06	1.20E-04	1.48E-04	3.45E-06	6.21E-05	6.18E-05	1.60E-05	1.60E-05	3.83E-05	2.84E-09	5.50E-08	0.00E+00	5.79E-08	0.058	0.00E+00	6.85E-04	3.49E-04
3747863758275	374786	3758275	6.69E-05	1.43E-04	3.56E-04	3.94E-06	1.20E-04	1.49E-04	3.46E-06	6.27E-05	6.23E-05	1.62E-05	1.62E-05	3.87E-05	2.85E-09	5.53E-08	0.00E+00	5.82E-08	0.058	0.00E+00	6.87E-04	3.51E-04
3747953758275	374795	3758275	6.71E-05	1.43E-04	3.57E-04	3.95E-06	1.20E-04	1.49E-04	3.46E-06	6.31E-05	6.28E-05	1.63E-05	1.63E-05	3.90E-05	2.85E-09	5.55E-08	0.00E+00	5.84E-08	0.058	0.00E+00	6.89E-04	3.52E-04
3748263758275	374826	3758275	6.90E-05	1.43E-04	3.57E-04	3.96E-06	1.20E-04	1.49E-04	3.46E-06	6.45E-05	6.41E-05	1.67E-05	1.67E-05	3.97E-05	2.85E-09	5.59E-08	0.00E+00	5.87E-08	0.059	0.00E+00	6.92E-04	3.53E-04
3748363758275	374836	3758275	6.69E-05	1.43E-04	3.56E-04	3.97E-06	1.20E-04	1.49E-04	3.45E-06	6.49E-05	6.45E-05	1.67E-05	1.67E-05	3.99E-05	2.84E-09	5.59E-08	0.00E+00	5.88E-08	0.059	0.00E+00	6.91E-04	3.53E-04
3748463758275	374846	3758275	6.67E-05	1.43E-04	3.55E-04	3.98E-06	1.20E-04	1.48E-04	3.45E-06	6.52E-05	6.48E-05	1.68E-05	1.68E-05	4.02E-05	2.84E-09	5.59E-08	0.00E+00	5.88E-08	0.059	0.00E+00	6.90E-04	3.53E-04
3748563758275	374856	3758275	6.66E-05	1.42E-04	3.54E-04	3.99E-06	1.19E-04	1.48E-04	3.44E-06	6.55E-05	6.51E-05	1.69E-05	1.69E-05	4.04E-05	2.83E-09	5.59E-08	0.00E+00	5.87E-08	0.059	0.00E+00	6.90E-04	3.53E-04
3748663758275	374866	3758275	6.62E-05	1.41E-04	3.52E-04	3.99E-06	1.19E-04	1.47E-04	3.42E-06	6.57E-05	6.53E-05	1.70E-05	1.70E-05	4.05E-05	2.82E-09	5.58E-08	0.00E+00	5.86E-08	0.059	0.00E+00	6.87E-04	3.52E-04
3748763758275	374876	3758275	6.60E-05	1.41E-04	3.51E-04	4.00E-06	1.18E-04	1.47E-04	3.41E-06	6.59E-05	6.55E-05	1.70E-05	1.70E-05	4.07E-05	2.81E-09	5.57E-08	0.00E+00	5.85E-08	0.059	0.00E+00	6.86E-04	3.51E-04
3748863758275	374886	3758275	6.57E-05	1.40E-04	3.50E-04	4.01E-06	1.18E-04	1.46E-04	3.39E-06	6.61E-05	6.57E-05	1.71E-05	1.71E-05	4.09E-05	2.79E-09	5.56E-08	0.00E+00	5.84E-08	0.058	0.00E+00	6.84E-04	3.50E-04
3748963758275	374896	3758275	6.54E-05	1.40E-04	3.48E-04	4.01E-06	1.17E-04	1.45E-04	3.38E-06	6.63E-05	6.59E-05	1.71E-05	1.71E-05	4.11E-05	2.78E-09	5.55E-08	0.00E+00	5.82E-08	0.058	0.00E+00	6.81E-04	3.49E-04
3749063758275	374906	3758275	6.50E-05	1.39E-04	3.46E-04	4.02E-06	1.17E-04	1.45E-04	3.36E-06	6.64E-05	6.60E-05	1.72E-05	1.72E-05	4.13E-05	2.77E-09	5.53E-08	0.00E+00	5.81E-08	0.058	0.00E+00	6.79E-04	3.48E-04
3742063758285	374206	3758285	1.46E-05	3.12E-05	7.78E-05	1.57E-06	2.62E-05	3.25E-05	7.55E-07	1.42E-05	1.41E-05	3.67E-06	3.67E-06	8.48E-06	6.22E-10	1.23E-08	0.00E+00	1.29E-08	0.013	0.00E+00	1.52E-04	7.73E-05
3742163758285	374216	3758285	1.51E-05	3.22E-05	8.03E-05	1.61E-06	2.71E-05	3.36E-05	7.79E-07	1.46E-05	1.46E-05	3.78E-06	3.78E-06	8.70E-06	6.42E-10	1.26E-08	0.00E+00	1.33E-08	0.013	0.00E+00	1.56E-04	7.98E-05
3742263758285	374226	3758285	1.56E-05	3.33E-05	8.29E-05	1.64E-06	2.79E-05	3.47E-05	8.04E-07	1.51E-05	1.50E-05	3.89E-06	3.89E-06	8.92E-06	6.62E-10	1.30E-08	0.00E+00	1.37E-08	0.014	0.00E+00	1.61E-04	8.23E-05
3742363758285	374236	3758285	1.61E-05	3.43E-05	8.56E-05	1.68E-06	2.88E-05	3.58E-05	8.31E-07	1.55E-05	1.54E-05	4.00E-06	4.00E-06	9.16E-06	6.84E-10	1.34E-08	0.00E+00	1.41E-08	0.014	0.00E+00	1.66E-04	8.49E-05
3742463758285	374246	3758285	1.66E-05	3.55E-05	8.84E-05	1.72E-06	2.98E-05	3.70E-05	8.58E-07	1.60E-05	1.59E-05	4.12E-06	4.12E-06	9.40E-06	7.07E-10	1.39E-08	0.00E+00	1.46E-08	0.015	0.00E+00	1.72E-04	8.76E-05
3742563758285	374256	3758285	1.72E-05	3.67E-05	9.14E-05	1.75E-06	3.08E-05	3.82E-05	8.87E-07	1.64E-05	1.63E-05	4.24E-06	4.24E-06	9.65E-06	7.30E-10	1.43E-08	0.00E+00	1.51E-08	0.015	0.00E+00	1.77E-04	9.05E-05
3742663758285	374266	3758285	1.78E-05	3.79E-05	9.45E-05	1.79E-06	3.18E-05	3.95E-05	9.17E-07	1.69E-05	1.68E-05	4.37E-06	4.37E-06	9.91E-06	7.55E-10	1.48E-08	0.00E+00	1.55E-08	0.016	0.00E+00	1.83E-04	9.35E-05
3742763758285	374276	3758285	1.84E-05	3.92E-05	9.78E-05	1.83E-06	3.29E-05	4.09E-05	9.49E-07	1.75E-05	1.73E-05	4.51E-06	4.51E-06	1.02E-05	7.81E-10	1.53E-08	0.00E+00	1.61E-08	0.016	0.00E+00	1.89E-04	9.66E-05
3742863758285	374286	3758285	1.90E-05	4.06E-05	1.01E-04	1.87E-06	3.41E-05	4.23E-05	9.82E-07	1.80E-05	1.79E-05	4.64E-06	4.64E-06	1.05E-05	8.08E-10	1.58E-08	0.00E+00	1.66E-08	0.017	0.00E+00	1.96E-04	9.99E-05
3742963758285	374296	3758285	1.97E-05	4.20E-05	1.05E-04	1.92E-06	3.53E-05	4.38E-05	1.02E-06	1.86E-05	1.84E-05	4.79E-06	4.79E-06	1.07E-05	8.37E-10	1.63E-08	0.00E+00	1.72E-08	0.017	0.00E+00	2.02E-04	1.03E-04
3743063758285	374306	3758285	2.04E-05	4.35E-05	1.08E-04	1.96E-06	3.66E-05	4.54E-05	1.05E-06	1.91E-05	1.90E-05	4.94E-06	4.94E-06	1.10E-05	8.67E-10	1.69E-08	0.00E+00	1.77E-08	0.018	0.00E+00	2.09E-04	1.07E-04
3743163758285	374316	3758285	2.11E-05	4.51E-05	1.12E-04	2.00E-06	3.79E-05	4.70E-05	1.09E-06	1.97E-05	1.96E-05	5.09E-06	5.09E-06	1.13E-05	8.98E-10	1.75E-08	0.00E+00	1.84E-08	0.018	0.00E+00	2.17E-04	1.11E-04
3743263758285	374326	3758285	2.19E-05	4.68E-05	1.16E-04	2.04E-06	3.93E-05	4.87E-05	1.13E-06	2.04E-05	2.02E-05	5.26E-06	5.26E-06	1.17E-05	9.31E-10	1.81E-08	0.00E+00	1.90E-08	0.019	0.00E+00	2.24E-04	1.15E-04
3743363758285	374336	3758285	2.27E-05	4.85E-05	1.21E-04	2.09E-06	4.07E-05	5.05E-05	1.17E-06	2.10E-05	2.09E-05	5.43E-06	5.43E-06	1.20E-05	9.66E-10	1.87E-08	0.00E+00	1.97E-08	0.020	0.00E+00	2.33E-04	1.19E-04
3743463758285	374346	3758285	2.36E-05	5.03E-05	1.25E-04	2.13E-06	4.22E-05	5.24E-05	1.22E-06	2.17E-05	2.16E-05	5.60E-06	5.60E-06	1.23E-05	1.00E-09	1.94E-08	0.00E+00	2.04E-08	0.020	0.00E+00	2.41E-04	1.23E-04
3743563758285	374356	3758285	2.44E-05	5.22E-05	1.30E-04	2.18E-06	4.38E-05	5.44E-05	1.26E-06	2.24E-05	2.23E-05	5.78E-06	5.78E-06	1.27E-05	1.04E-09	2.01E-08	0.00E+00	2.11E-08	0.021	0.00E+00	2.50E-04	1.28E-04
3743663758285	374366	3758285	2.54E-05	5.42E-05	1.35E-04	2.23E-06	4.55E-05	5.65E-05	1.31E-06	2.31E-05	2.30E-05	5.97E-06	5.97E-06	1.31E-05	1.08E-09	2.08E-08	0.00E+00	2.19E-08	0.022	0.00E+00	2.59E-04	1.32E-04
3743763758285	374376	3758285	2.64E-05	5.63E-05	1.40E-04	2.28E-06	4.73E-05	5.86E-05	1.36E-06	2.39E-05	2.37E-05	6.17E-06	6.17E-06	1.34E-05	1.12E-09	2.16E-08	0.00E+00	2.27E-08	0.023	0.00E+00	2.69E-04	1.37E-04
3743963758285	374396	3758285	2.84E-05	6.07E-05	1.51E-04	2.38E-06	5.10E-05	6.33E-05	1.47E-06	2.55E-05	2.53E-05	6.58E-06	6.58E-06	1.42E-05	1.21E-09	2.32E-08	0.00E+00	2.44E-08	0.024	0.00E+00	2.89E-04	1.48E-04
3744063758285	374406	3758285	2.96E-05	6.31E-05	1.57E-04	2.43E-06	5.30E-05	6.58E-05	1.53E-06	2.63E-05	2.62E-05	6.80E-06	6.80E-06	1.47E-05	1.26E-09	2.41E-08	0.00E+00	2.53E-08	0.025	0.00E+00	3.00E-04	1.53E-04
3744163758285	374416	3758285	3.07E-05	6.56E-05	1.64E-04	2.48E-06	5.51E-05	6.84E-05	1.59E-06	2.72E-05	2.70E-05	7.02E-06	7.02E-06	1.51E-05	1.31E-09	2.50E-08	0.00E+00	2.63E-08	0.026	0.00E+00	3.12E-04	1.59E-04
3744263758285	374426	3758285	3.20E-05	6.82E-05	1.70E-04	2.53E-06	5.73E-05	7.11E-05	1.65E-06	2.81E-05	2.79E-05	7.26E-06	7.26E-06	1.56E-05	1.36E-09	2.59E-08	0.00E+00	2.72E-08	0.027	0.00E+00	3.24E-04	1.65E-04
3744363758285	374436	3758285	3.32E-05	7.09E-05	1.77E-04	2.59E-06	5.96E-05	7.39E-05	1.72E-06	2.92E-05	2.89E-05	7.50E-06	7.50E-06	1.61E-05	1.41E-09	2.69E-08	0.00E+00	2.82E-08	0.028	0.00E+00	3.36E-04	1.72E-04
3744463758285	374446	3758285	3.45E-05	7.37E-05	1.84E-04	2.64E-06	6.19E-05	7.68E-05	1.78E-06	3.00E-05	2.98E-05	7.74E-06	7.74E-06	1.65E-05	1.47E-09	2.79E-08	0.00E+00	2.93E-08	0.029	0.00E+00	3.49E-04	1.78E-04
3744563758285	374456	3758285	3.59E-05	7.67E-05	1.91E-04	2.70E-06	6.44E-05	7.99E-05	1.85E-06	3.10E-05	3.08E-05	8.00E-06	8.00E-06	1.70E-05	1.53E-09	2.89E-08	0.00E+00	3.04E-08	0.030	0.00E+00	3.62E-04	1.85E-04
3744663758285	374466	3758285	3.73E-05	7.97E-05	1.99E-04	2.76E-06	6.69E-05	8.30E-05	1.93E-06	3.20E-05	3.18E-05	8.26E-06	8.26E-06	1.76E-05	1.59E-09	3.00E-08	0.00E+00	3.16E-08	0.032	0.00E+00	3.76E-04	1.92E-04
3744763758285	374476	3758285	3.88E-05	8.28E-05	2.06E-04	2.81E-06	6.95E-05	8.62E-05	2.00E-06	3.30E-05	3.28E-05	8.53E-06	8.53E-06	1.81E-05	1.65E-09	3.11E-08	0.00E+00	3.27E-08	0.033	0.00E+00	3.90E-04	1.99E-04
3744863758285	374486	3758285	4.02E-05	8.59E-05	2.14E-04	2.87E-06	7.22E-05	8.96E-05	2.08E-06	3.41E-05	3.39E-05	8.81E-06	8.81E-06	1.87E-05	1.71E-09	3.22E-08	0.00E+00	3.39E-08	0.034	0.00E+00	4.05E-04	2.07E-04
3744963758285	374496	3758285	4.18E-05	8.92E-05	2.22E-04	2.93E-06	7.49E-05	9.29E-05	2.16E-06	3.52E-05	3.50E-05	9.09E-06	9.09E-06	1.93E-05	1.78E-09	3.34E-08	0.00E+00	3.52E-08	0.035	0.00E+00	4.20E-04	2.14E-04
3745073758285	374507	3758285	4.35E-05	9.28E-05	2.31E-04	2.99E-06	7.79E-05	9.67E-05	2.24E-06	3.65E-05	3.62E-05	9.41E-06	9.41E-06	2.00E-05	1.85E-09	3.47E-08	0.00E+00	3.65E-08	0.037	0.00E+00	4.36E-04	2.23E-04
3745163758285	374516	3758285	4.49E-05	9.58E-05	2.39E-04	3.04E-06	8.05E-05	9.99E-05	2.32E-06	3.75E-05	3.73E-05	9.68E-06	9.68E-06	2.05E-05	1.91E-09	3.58E-08	0.00E+00	3.77E-08	0.038	0.00E+00	4.50E-04	2.30E-04
3745263758285	374526	3758285	4.65E-05	9.92E-05	2.47E-04	3.10E-06	8.33E-05	1.03E-04	2.40E-06	3.87E-05	3.84E-05	9.98E-06	9.98E-06	2.12E-05	1.98E-09	3.70E-08	0.00E+00	3.90E-08	0.039	0.00E+00	4.66E-04	2.38E-04
3745363758285	374536	3758285	4.80E-05	1.03E-04	2.56E-04	3.16E-06	8.62E-05	1.07E-04	2.48E-06	3.99E-05	3.96E-05	1.03E-05	1.03E-05	2.19E-05	2.04E-09	3.82E-08	0.00E+00	4.03E-08	0.040	0.00E+00	4.82E-04	2.45E-04
3745463758285	374546	3758285	4.96E-05	1.06E-04	2.64E-04	3.21E-06	8.90E-05	1.10E-04	2.56E-06	4.11E-05	4.08E-05	1.06E-05	1.06E-05	2.26E-05	2.11E-09	3.94E-08	0.00E+00	4.16E-08	0.042	0.00E+00	4.97E-04	2.53E-04
3745563758285	374556	3758285	5.12E-05	1.09E-04	2.72E-04	3.27E-06	9.17E-05	1.14E-04	2.64E-06	4.23E-05	4.21E-05	1.09E-05	1.09E-05	2.33E-05	2.18E-09	4.07E-08	0.00E+00	4.28E-08	0.043	0.00E+00	5.13E-04	2.61E-04
3745663758285	374566	3758285	5.27E-05	1.12E-04	2.80E-04	3.32E-06	9.45E-05	1.17E-04	2.72E-06	4.36E-05	4.33E-05	1.12E-05	1.12E-05	2.41E-05	2.24E-09	4.19E-08	0.00E+00	4.41E-08	0.044	0.00E+00	5.28E-04	2.69E-04
3745763758285	374576	3758285	5.41E-05	1.16E-04	2.88E-04	3.38E-06	9.71E-05	1.20E-04	2.80E-06	4.48E-05	4.46E-05	1.16E-05	1.16E-05	2.49E-05	2.30E-09	4.30E-08	0.00E+00	4.53E-08	0.045	0.00E+00	5.42E-04	2.76E-04
3746063758285	374606	3758285	5.83E-05	1.25E-04	3.10E-04	3.54E-06	1.05E-04	1.30E-04	3.01E-06	4.87E-05	4.84E-05	1.26E-05	1.26E-05	2.74E-05	2.48E-09	4.65E-08	0.00E+00	4.90E-08	0.049	0.00E+00	5.85E-04	2.98E-04
3746163758285	374616	3758285	5.97E-05	1.27E-04	3.17E-04	3.59E-06	1.07E-04	1.33E-04	3.08E-06	5.00E-05	4.97E-05	1.29E-05	1.29E-05	2.81E-05	2.54E-09	4.74E-08	0.00E+00	5.01E-08	0.050	0.00E+00	5.98E-04	3.05E-04
3746263758285	374626	3758285	6.09E-05	1.30E-04	3.24E-04	3.63E-06	1.09E-04	1.35E-04	3.14E-06	5.13E-05	5.10E-05	1.32E-05	1.32E-05	2.91E-05	2.59E-09	4.86E-08	0.00E+00	5.12E-08	0.051	0.00E+00	6.12E-04	3.12E-04
3746373758285	374637	3758285	6.22E-05	1.33E-04	3.31E-04	3.69E-06	1.11E-04	1.38E-04	3.21E-06	5.27E-05	5.24E-05	1.36E-05	1.36E-05	3.01E-05	2.64E-09	4.98E-08	0.00E+00	5.24E-08	0.052	0.00E+00	6.26E-04	3.19E-04
3746463758285	374646	3758285	6.32E-05	1.35E-04	3.36E-04	3.73E-06	1.13E-04	1.41E-04	3.26E-06	5.38E-05	5.35E-05	1.39E-05	1.39E-05	3.09E-05	2.69E-09	5.07E-08	0.00E+00	5.34E-08	0.053	0.00E+00	6.37E-04	3.25E-04
3746563758285	374656	3758285	6.43E-05	1.37E-04	3.42E-04	3.78E-06	1.15E-04	1.43E-04	3.32E-06	5.50E-05	5.47E-05	1.42E-05	1.42E-05	3.18E-05	2.74E-09	5.16E-08	0.00E+00	5.44E-08	0.054	0.00E+00	6.49E-04	3.31E-04
3746663758285	374666	3758285	6.54E-05	1.40E-04	3.48E-04	3.82E-06	1.17E-04	1.45E-04	3.38E-06	5.62E-05	5.59E-05	1.45E-05	1.45E-05	3.27E-05	2.78E-09	5.26E-08	0.00E+00	5.54E-08	0.055	0.00E+00	6.60E-04	3.36E-04
3746863758285	374686	3758285	6.73E-05	1.44E-04	3.58E-04	3.90E-06	1.21E-04	1.50E-04	3.47E-06	5.85E-05	5.81E-05	1.51E-05	1.51E-05	3.45E-05	2.86E-09	5.43E-08	0.00E+00	5.71E-08	0.057	0.00E+00	6.81E-04	3.47E-04
3746963758285	374696	3758285	6.81E-05	1.45E-04	3.62E-04	3.93E-06	1.22E-04	1.52E-04	3.52E-06	5.95E-05	5.92E-05	1.54E-05	1.54E-05	3.54E-05	2.90E-09	5.51E-08	0.00E+00	5.80E-08	0.058	0.00E+00	6.90E-04	3.52E-04
3747063758285	374706	3758285	6.89E-05	1.47E-04	3.67E-04	3.96E-06	1.24E-04	1.53E-04	3.56E-06	6.05E-05	6.02E-05	1.56E-05	1.56E-05	3.63E-05	2.93E-09	5.58E-08	0.00E+00	5.87E-08	0.059	0.00E+00	6.99E-04	3.56E-04
3747163758285	374716	3758285	6.96E-05	1.49E-04	3.70E-04	3.99E-06	1.25E-04	1.55E-04	3.59E-06	6.15E-05	6.11E-05	1.59E-05	1.59E-05	3.71E-05	2.96E-09	5.64E-08	0.00E+00	5.94E-08	0.059	0.00E+00	7.07E-04	3.60E-04
3747263758285	374726	3758285	7.02E-05

			SWBuilding Construction	SWDemolition	SWGrading	EYBuilding Construction	SWPaving	SWGrading	SWArchitectural Coating	NBBuilding Construction	NBBuilding Construction	NBArchitectural Coating	NBArchitectural Coating	RWBuilding Construction	Child Risk					Overlapping Phases - Maximum Gl		
Unique Identifier	X (UTM)	Y (UTM)	2026	2026	2026	2026	2027	2027	2027	2026	2027	2026	2027	2026	3rd Trimester	0<2	2<16	Total	per million	2025	2026	2027
3747573758291	374757	3758291	7.50E-05	1.60E-04	3.99E-04	4.18E-06	1.35E-04	1.67E-04	3.87E-06	6.74E-05	6.70E-05	1.74E-05	1.74E-05	4.17E-05	3.19E-09	6.12E-08	0.00E+00	6.44E-08	0.064	0.00E+00	7.65E-04	3.90E-04
3747653758291	374765	3758291	7.53E-05	1.61E-04	4.00E-04	4.19E-06	1.35E-04	1.67E-04	3.89E-06	6.80E-05	6.76E-05	1.76E-05	1.76E-05	4.22E-05	3.20E-09	6.15E-08	0.00E+00	6.47E-08	0.065	0.00E+00	7.68E-04	3.91E-04
3747763758295	374776	3758295	7.79E-05	1.66E-04	4.15E-04	4.28E-06	1.40E-04	1.73E-04	4.02E-06	7.06E-05	7.02E-05	1.82E-05	1.82E-05	4.40E-05	3.31E-09	6.37E-08	0.00E+00	6.71E-08	0.067	0.00E+00	7.96E-04	4.06E-04
3747863758295	374786	3758295	7.80E-05	1.67E-04	4.15E-04	4.28E-06	1.40E-04	1.74E-04	4.03E-06	7.13E-05	7.08E-05	1.84E-05	1.84E-05	4.44E-05	3.32E-09	6.40E-08	0.00E+00	6.73E-08	0.067	0.00E+00	7.98E-04	4.07E-04
3747953758295	374795	3758295	7.80E-05	1.67E-04	4.15E-04	4.29E-06	1.40E-04	1.74E-04	4.03E-06	7.18E-05	7.14E-05	1.85E-05	1.85E-05	4.48E-05	3.32E-09	6.41E-08	0.00E+00	6.75E-08	0.067	0.00E+00	7.99E-04	4.08E-04
3748263758295	374826	3758295	7.76E-05	1.66E-04	4.13E-04	4.31E-06	1.39E-04	1.73E-04	4.01E-06	7.35E-05	7.30E-05	1.90E-05	1.90E-05	4.57E-05	3.30E-09	6.43E-08	0.00E+00	6.76E-08	0.068	0.00E+00	7.98E-04	4.08E-04
3748363758295	374836	3758295	7.73E-05	1.65E-04	4.11E-04	4.32E-06	1.39E-04	1.72E-04	3.99E-06	7.39E-05	7.34E-05	1.91E-05	1.91E-05	4.60E-05	3.29E-09	6.43E-08	0.00E+00	6.76E-08	0.068	0.00E+00	7.97E-04	4.07E-04
3748463758295	374846	3758295	7.70E-05	1.64E-04	4.10E-04	4.33E-06	1.38E-04	1.71E-04	3.97E-06	7.42E-05	7.38E-05	1.92E-05	1.92E-05	4.63E-05	3.27E-09	6.42E-08	0.00E+00	6.75E-08	0.067	0.00E+00	7.95E-04	4.06E-04
3748563758295	374856	3758295	7.66E-05	1.64E-04	4.08E-04	4.34E-06	1.37E-04	1.70E-04	3.96E-06	7.46E-05	7.41E-05	1.93E-05	1.93E-05	4.66E-05	3.26E-09	6.41E-08	0.00E+00	6.74E-08	0.067	0.00E+00	7.93E-04	4.05E-04
3748663758291	374866	3758291	7.40E-05	1.58E-04	3.94E-04	4.27E-06	1.33E-04	1.65E-04	3.82E-06	7.28E-05	7.24E-05	1.88E-05	1.88E-05	4.55E-05	3.15E-09	6.22E-08	0.00E+00	6.53E-08	0.065	0.00E+00	7.67E-04	3.92E-04
3748763758295	374876	3758295	7.56E-05	1.61E-04	4.02E-04	4.36E-06	1.36E-04	1.68E-04	3.90E-06	7.50E-05	7.45E-05	1.94E-05	1.94E-05	4.71E-05	3.21E-09	6.37E-08	0.00E+00	6.69E-08	0.067	0.00E+00	7.85E-04	4.01E-04
3748863758295	374886	3758295	7.51E-05	1.60E-04	4.00E-04	4.36E-06	1.35E-04	1.67E-04	3.88E-06	7.52E-05	7.47E-05	1.94E-05	1.94E-05	4.73E-05	3.19E-09	6.35E-08	0.00E+00	6.67E-08	0.067	0.00E+00	7.81E-04	4.00E-04
3748963758295	374896	3758295	7.46E-05	1.59E-04	3.97E-04	4.37E-06	1.34E-04	1.66E-04	3.85E-06	7.54E-05	7.49E-05	1.95E-05	1.95E-05	4.75E-05	3.17E-09	6.32E-08	0.00E+00	6.64E-08	0.066	0.00E+00	7.77E-04	3.98E-04
3749063758295	374906	3758295	7.41E-05	1.58E-04	3.94E-04	4.38E-06	1.33E-04	1.65E-04	3.82E-06	7.55E-05	7.50E-05	1.95E-05	1.95E-05	4.76E-05	3.15E-09	6.30E-08	0.00E+00	6.61E-08	0.066	0.00E+00	7.73E-04	3.96E-04
3749163758295	374916	3758295	7.34E-05	1.57E-04	3.91E-04	4.38E-06	1.32E-04	1.63E-04	3.79E-06	7.55E-05	7.51E-05	1.95E-05	1.95E-05	4.76E-05	3.12E-09	6.26E-08	0.00E+00	6.57E-08	0.066	0.00E+00	7.68E-04	3.93E-04
3749263758295	374926	3758295	7.28E-05	1.55E-04	3.87E-04	4.38E-06	1.31E-04	1.62E-04	3.76E-06	7.56E-05	7.51E-05	1.95E-05	1.95E-05	4.76E-05	3.10E-09	6.23E-08	0.00E+00	6.54E-08	0.065	0.00E+00	7.63E-04	3.91E-04
3748263758304	374826	3758304	8.32E-05	1.78E-04	4.43E-04	4.49E-06	1.49E-04	1.85E-04	4.29E-06	7.82E-05	7.77E-05	2.02E-05	2.02E-05	4.90E-05	3.54E-09	6.88E-08	0.00E+00	7.24E-08	0.072	0.00E+00	8.55E-04	4.36E-04
3748363758303	374836	3758303	8.21E-05	1.75E-04	4.37E-04	4.48E-06	1.47E-04	1.83E-04	4.24E-06	7.81E-05	7.76E-05	2.01E-05	2.01E-05	4.89E-05	3.49E-09	6.82E-08	0.00E+00	7.17E-08	0.072	0.00E+00	8.46E-04	4.32E-04
3748463758303	374846	3758303	8.17E-05	1.75E-04	4.35E-04	4.49E-06	1.47E-04	1.82E-04	4.22E-06	7.84E-05	7.80E-05	2.02E-05	2.02E-05	4.93E-05	3.47E-09	6.81E-08	0.00E+00	7.16E-08	0.072	0.00E+00	8.44E-04	4.31E-04
3748563758304	374856	3758304	8.19E-05	1.75E-04	4.36E-04	4.52E-06	1.47E-04	1.82E-04	4.23E-06	7.93E-05	7.89E-05	2.05E-05	2.05E-05	5.00E-05	3.48E-09	6.84E-08	0.00E+00	7.19E-08	0.072	0.00E+00	8.47E-04	4.33E-04
3748763758305	374876	3758305	8.12E-05	1.73E-04	4.32E-04	4.56E-06	1.46E-04	1.81E-04	4.19E-06	8.03E-05	7.98E-05	2.07E-05	2.07E-05	5.09E-05	3.45E-09	6.84E-08	0.00E+00	7.18E-08	0.072	0.00E+00	8.44E-04	4.31E-04
3748863758305	374886	3758305	8.06E-05	1.72E-04	4.29E-04	4.56E-06	1.44E-04	1.79E-04	4.16E-06	8.05E-05	8.00E-05	2.08E-05	2.08E-05	5.11E-05	3.43E-09	6.80E-08	0.00E+00	7.15E-08	0.071	0.00E+00	8.38E-04	4.29E-04
3748903758305	374890	3758305	8.04E-05	1.71E-04	4.27E-04	4.57E-06	1.44E-04	1.79E-04	4.15E-06	8.06E-05	8.01E-05	2.08E-05	2.08E-05	5.12E-05	3.41E-09	6.79E-08	0.00E+00	7.13E-08	0.071	0.00E+00	8.36E-04	4.28E-04
3749003758305	374900	3758305	7.97E-05	1.70E-04	4.24E-04	4.57E-06	1.43E-04	1.77E-04	4.12E-06	8.07E-05	8.02E-05	2.08E-05	2.08E-05	5.14E-05	3.39E-09	6.76E-08	0.00E+00	7.10E-08	0.071	0.00E+00	8.31E-04	4.25E-04
3749163758305	374916	3758305	7.85E-05	1.68E-04	4.18E-04	4.58E-06	1.41E-04	1.75E-04	4.06E-06	8.08E-05	8.03E-05	2.09E-05	2.09E-05	5.14E-05	3.34E-09	6.70E-08	0.00E+00	7.03E-08	0.070	0.00E+00	8.22E-04	4.21E-04
3749263758305	374926	3758305	7.77E-05	1.66E-04	4.14E-04	4.58E-06	1.39E-04	1.73E-04	4.01E-06	8.07E-05	8.02E-05	2.08E-05	2.08E-05	5.13E-05	3.30E-09	6.65E-08	0.00E+00	6.98E-08	0.070	0.00E+00	8.15E-04	4.17E-04
3749363758305	374936	3758305	7.69E-05	1.64E-04	4.09E-04	4.59E-06	1.38E-04	1.71E-04	3.97E-06	8.06E-05	8.01E-05	2.08E-05	2.08E-05	5.11E-05	3.27E-09	6.60E-08	0.00E+00	6.93E-08	0.069	0.00E+00	8.08E-04	4.14E-04
3751493758524	375149	3758524	1.77E-04	3.77E-04	9.40E-04	1.17E-05	3.17E-04	3.93E-04	9.12E-06	2.39E-04	2.37E-04	6.16E-05	6.16E-05	1.42E-04	7.51E-09	1.66E-07	0.00E+00	1.74E-07	0.174	0.00E+00	1.95E-03	1.02E-03
3751393758534	375139	3758534	1.90E-04	4.07E-04	1.01E-03	1.25E-05	3.42E-04	4.24E-04	9.84E-06	2.61E-04	2.60E-04	6.74E-05	6.74E-05	1.53E-04	8.10E-09	1.80E-07	0.00E+00	1.89E-07	0.189	0.00E+00	2.11E-03	1.10E-03
3741073758758	374107	3758758	1.96E-05	4.19E-05	1.04E-04	3.16E-06	3.51E-05	4.36E-05	1.01E-06	2.06E-05	2.04E-05	5.31E-06	5.31E-06	1.34E-05	8.34E-10	1.69E-08	0.00E+00	1.78E-08	0.018	0.00E+00	2.08E-04	1.06E-04
3741173758758	374117	3758758	2.02E-05	4.32E-05	1.08E-04	3.28E-06	3.62E-05	4.50E-05	1.04E-06	2.12E-05	2.10E-05	5.46E-06	5.46E-06	1.38E-05	8.60E-10	1.75E-08	0.00E+00	1.83E-08	0.018	0.00E+00	2.15E-04	1.09E-04
3741273758758	374127	3758758	2.09E-05	4.45E-05	1.11E-04	3.41E-06	3.74E-05	4.64E-05	1.08E-06	2.18E-05	2.16E-05	5.62E-06	5.62E-06	1.42E-05	8.87E-10	1.80E-08	0.00E+00	1.89E-08	0.019	0.00E+00	2.21E-04	1.12E-04
3741373758758	374137	3758758	2.15E-05	4.60E-05	1.15E-04	3.55E-06	3.86E-05	4.79E-05	1.11E-06	2.24E-05	2.23E-05	5.79E-06	5.79E-06	1.47E-05	9.16E-10	1.86E-08	0.00E+00	1.95E-08	0.019	0.00E+00	2.28E-04	1.16E-04
3741873758758	374187	3758758	2.54E-05	5.43E-05	1.35E-04	4.38E-06	4.56E-05	5.66E-05	1.31E-06	2.61E-05	2.59E-05	6.74E-06	6.74E-06	1.74E-05	1.08E-09	2.19E-08	0.00E+00	2.29E-08	0.023	0.00E+00	2.70E-04	1.36E-04
3742473758761	374247	3758761	3.16E-05	6.74E-05	1.68E-04	5.87E-06	5.66E-05	7.02E-05	1.63E-06	3.15E-05	3.14E-05	8.14E-06	8.14E-06	2.17E-05	1.34E-09	2.69E-08	0.00E+00	2.83E-08	0.028	0.00E+00	3.34E-04	1.68E-04
3742573758762	374257	3758762	3.27E-05	6.99E-05	1.74E-04	6.19E-06	5.87E-05	7.28E-05	1.69E-06	3.26E-05	3.24E-05	8.40E-06	8.40E-06	2.26E-05	1.39E-09	2.79E-08	0.00E+00	2.93E-08	0.029	0.00E+00	3.47E-04	1.74E-04
3742673758760	374267	3758760	3.43E-05	7.32E-05	1.82E-04	6.52E-06	6.15E-05	7.63E-05	1.77E-06	3.39E-05	3.37E-05	8.74E-06	8.74E-06	2.36E-05	1.46E-09	2.91E-08	0.00E+00	3.06E-08	0.031	0.00E+00	3.63E-04	1.82E-04
3741073758768	374107	3758768	1.93E-05	4.12E-05	1.03E-04	3.19E-06	3.46E-05	4.29E-05	9.97E-07	2.03E-05	2.02E-05	5.24E-06	5.24E-06	1.33E-05	8.21E-10	1.67E-08	0.00E+00	1.75E-08	0.018	0.00E+00	2.05E-04	1.04E-04
3741173758768	374117	3758768	1.99E-05	4.25E-05	1.06E-04	3.32E-06	3.57E-05	4.43E-05	1.03E-06	2.09E-05	2.07E-05	5.38E-06	5.38E-06	1.37E-05	8.46E-10	1.72E-08	0.00E+00	1.80E-08	0.018	0.00E+00	2.11E-04	1.07E-04
3741273758768	374127	3758768	2.05E-05	4.38E-05	1.09E-04	3.45E-06	3.68E-05	4.56E-05	1.06E-06	2.15E-05	2.13E-05	5.54E-06	5.54E-06	1.42E-05	8.72E-10	1.77E-08	0.00E+00	1.86E-08	0.019	0.00E+00	2.18E-04	1.10E-04
3741373758768	374137	3758768	2.12E-05	4.52E-05	1.13E-04	3.59E-06	3.79E-05	4.71E-05	1.09E-06	2.21E-05	2.19E-05	5.70E-06	5.70E-06	1.46E-05	9.00E-10	1.83E-08	0.00E+00	1.92E-08	0.019	0.00E+00	2.25E-04	1.14E-04
3741873758768	374187	3758768	2.49E-05	5.32E-05	1.33E-04	4.43E-06	4.47E-05	5.54E-05	1.29E-06	2.56E-05	2.54E-05	6.61E-06	6.61E-06	1.73E-05	1.06E-09	2.14E-08	0.00E+00	2.25E-08	0.022	0.00E+00	2.65E-04	1.33E-04
3742473758768	374247	3758768	3.10E-05	6.61E-05	1.65E-04	5.91E-06	5.55E-05	6.89E-05	1.60E-06	3.10E-05	3.08E-05	8.00E-06	8.00E-06	2.16E-05	1.32E-09	2.64E-08	0.00E+00	2.78E-08	0.028	0.00E+00	3.28E-04	1.65E-04
3742573758768	374257	3758768	3.22E-05	6.87E-05	1.71E-04	6.22E-06	5.77E-05	7.16E-05	1.66E-06	3.20E-05	3.19E-05	8.27E-06	8.27E-06	2.25E-05	1.37E-09	2.74E-08	0.00E+00	2.88E-08	0.029	0.00E+00	3.41E-04	1.71E-04
3742673758768	374267	3758768	3.35E-05	7.15E-05	1.78E-04	6.57E-06	6.01E-05	7.45E-05	1.73E-06	3.31E-05	3.29E-05	8.56E-06	8.56E-06	2.34E-05	1.42E-09	2.85E-08	0.00E+00	2.99E-08	0.030	0.00E+00	3.55E-04	1.78E-04
3743173758768	374317	3758768	4.14E-05	8.84E-05	2.20E-04	8.79E-06	7.42E-05	9.21E-05	2.14E-06	3.95E-05	3.93E-05	1.02E-05	1.02E-05	2.91E-05	1.76E-09	3.49E-08	0.00E+00	3.66E-08	0.037	0.00E+00	4.38E-04	2.18E-04
3743263758768	374326	3758768	4.31E-05	9.21E-05	2.29E-04	9.31E-06	7.73E-05	9.60E-05	2.23E-06	4.08E-05	4.06E-05	1.05E-05	1.05E-05	3.03E-05	1.83E-09	3.63E-08	0.00E+00	3.81E-08	0.038	0.00E+00	4.56E-04	2.27E-04
3741073758778	374107	3758778	1.90E-05	4.05E-05	1.01E-04	3.22E-06	3.40E-05	4.22E-05	9.80E-07	2.00E-05	1.99E-05	5.16E-06	5.16E-06	1.33E-05	8.07E-10	1.64E-08	0.00E+00	1.72E-08	0.017	0.00E+00	2.02E-04	1.02E-04
3741173758778	374117	3758778	1.95E-05	4.17E-05	1.04E-04	3.34E-06	3.50E-05	4.35E-05	1.01E-06	2.05E-05	2.04E-05	5.30E-06	5.30E-06	1.37E-05	8.31E-10	1.69E-08	0.00E+00	1.77E-08	0.018	0.00E+00	2.08E-04	1.05E-04
3741273758778	374127	3758778	2.01E-05	4.30E-05	1.07E-04	3.47E-06	3.61E-05	4.48E-05	1.04E-06	2.11E-05	2.10E-05	5.45E-06	5.45E-06	1.41E-05	8.56E-10	1.74E-08	0.00E+00	1.83E-08	0.018	0.00E+00	2.14E-04	1.08E-04
3741373758778	374137	3758778	2.08E-05	4.43E-05	1.10E-04	3.61E-06	3.72E-05	4.62E-05	1.07E-06	2.17E-05	2.16E-05	5.60E-06	5.60E-06	1.46E-05	8.83E-10	1.79E-08	0.00E+00	1.88E-08	0.019	0.00E+00	2.21E-04	1.12E-04
3741873758778	374187	3758778	2.43E-05	5.20E-05	1.30E-04	4.45E-06	4.37E-05	5.42E-05	1.26E-06	2.51E-05	2.49E-05	6.47E-06	6.47E-06	1.72E-05	1.04E-09	2.10E-08	0.00E+00	2.20E-08	0.022	0.00E+00	2.59E-04	1.30E-04
3742473758778	374247	3758778	3.01E-05	6.43E-05	1.60E-04	5.93E-06	5.40E-05	6.70E-05	1.55E-06	3.02E-05	3.00E-05	7.79E-06	7.79E-06	2.14E-05	1.28E-09	2.57E-08	0.00E+00	2.70E-08	0.027	0.00E+00	3.20E-04	1.60E-04
3742573758778	374257	3758778	3.12E-05	6.67E-05	1.66E-04	6.24E-06	5.60E-05	6.95E-05	1.61E-06	3.12E-05	3.11E-05	8.04E-06	8.04E-06	2.21E-05	1.33E-09	2.66E-08	0.00E+00	2.80E-08	0.028	0.00E+00	3.32E-04	1.66E-04
3742673758778	374267	3758778	3.25E-05	6.93E-05	1.73E-04	6.58E-06	5.82E-05	7.23E-05	1.68E-06	3.22E-05	3.20E-05	8.31E-06	8.31E-06	2.32E-05	1.38E-09	2.77E-08	0.00E+00	2.91E-08	0.029	0.00E+00	3.45E-04	1.72E-04
3743173758778	374317	3758778	3.99E-05	8.51E-05	2.12E-04	8.77E-06	7.15E-05	8.87E-05	2.06E-06	3.81E-05	3.79E-05	9.85E-06	9.85E-06	2.86E-05	1.70E-09	3.36E-08	0.00E+00	3.53E-08	0.035	0.00E+00	4.22E-04	2.10E-04
3743263758778	374326	3758778	4.15E-05	8.85E-05	2.21E-04	9.28E-06	7.43E-05	9.23E-05	2.14E-06	3.94E-05	3.91E-05	1.02E-05	1.02E-05	2.98E-05	1.76E-09	3.49E-08	0.00E+00	3.67E-08	0.037	0.00E+00	4.39E-04	2.18E-04
3741073758788	374107	3758788	1.86E-05	3.98E-05	9.91E-05	3.24E-06	3.34E-05	4.14E-05	9.62E-07	1.97E-05	1.95E-05	5.07E-06	5.07E-06	1.32E-05	7.92E-10	1.62E-08	0.00E+00	1.69E-08	0.017	0.00E+00	1.99E-04	1.00E-04
3741173758788	374117	3758788	1.92E-05	4.09E-05	1.02E-04	3.36E-06	3.44E-05	4.26E-05	9.90E-07	2.02E-05	2.01E-05	5.21E-06	5.21E-06	1.36E-05	8.15E-10	1.66E-08	0.00E+00	1.74E-08	0.017	0.00E+00	2.04E-04	1.03E-04
3741273758788	374127	3758788	1.97E-05	4.21E-05	1.05E-04	3.49E-06	3.54E-05	4.39E-05	1.02E-06	2.07E-05	2.06E-05	5.35E-06	5.35E-06	1.40E-05	8.39E-10	1.71E-08	0.00E+00	1.79E-08	0.018	0.00E+00	2.10E-04	1.06E-04
3741373758788	374137	3758788	2.03E-05	4.34E-05	1.08E-04	3.63E-06	3.65E-05	4.52E-05	1.05E-06	2.13E-05	2.12E-05	5.50E-06	5.50E-06	1.45E-05	8.65E-10	1.76E-08	0.00E+00	1.85E-08	0.018	0.00E+00	2.17E-04	1.09E-04
3741873758788	374187	3758788	2.38E-05	5.07E-05	1.26E-04	4.47E-06	4.26E-05	5.29E-05	1.23E-06	2.45E-05	2.44E-05	6.32E-06	6.32E-06	1.70E-05	1.01E-09	2.05E-08	0.00E+00	2.15E-08	0.021	0.00E+00	2.53E-04	1.27E-04
3741973758788	374197	3758788	2.46E-05	5.24E-05	1.31E-04	4.67E-06	4.40E-05	5.46E-05	1.27E-06	2.52E-05	2.51E-05	6.51E-06	6.51E-06	1.76E-05	1.04E-09	2.11E-08	0.00E+00	2.22E-08	0.022	0.00E+00	2.62E-04	1.31E-04
3742073758788	374207	3758788	2.54E-05	5.42E-05	1.35E-04	4.89E-06	4.55E-05	5.65E-05	1.31E-06	2.60E-05	2.58E-05	6.71E-06	6.71E-06	1.83E-05	1.08E-09	2.18E-08	0.00E+00	2.29E-08	0.023	0.00E+00	2.71E-04	1.36E-04
3742173758788	374217	3758788	2.63E-05	5.61E-05	1.40E-04	5.12E-06	4.71E-05	5.84E-05	1.36E-06	2.68E-05	2.66E-05	6.91E-06	6.91E-06	1.89E-05	1.12E-09	2.26E-08	0.00E+00	2.37E-08	0.024	0.00E+00	2.80E-04	1.40E-04
3742273758788	374227	3758788	2.72E-05	5.81E-05	1.45E-04	5.37E-06	4.88E-05	6.05E-05	1.40E-06	2.76E-05	2.74E-05	7.12E-06	7.12E-06	1.96E-05	1.16E-09	2.33E-08	0.00E+00	2.45E-08	0.024	0.00E+00	2.90E-04	1.45E-04
3742373758788	374237	3758788	2.82E-05	6.01E-05	1.50E-04	5.64E-06	5.05E-05	6.27E-05	1.45E-06	2.84E-05	2.83E-05	7.34E-06	7.34E-06	2.03E-05	1.20E-09	2.41E-08	0.00E+00	2.53E-08	0.025	0.00E+00	3.00E-04	1.50E-04
3742473758788	374247	3758788	2.92E-05	6.23E-05	1.55E-04	5.92E-06	5.23E-05	6.49E-05	1.51E-06	2.93E-05	2.91E-05	7.57E-06	7.57E-06	2.11E-05	1.24E-09	2.50E-08	0.00E+00	2.62E-08	0.026	0.00E+00	3.11E-04	1.56E-04
3742573758788	374257	3758788	3.03E-05	6.47E-05	1.61E-04	6.23E-06	5.43E-05	6.74E-05	1.56E-06	3.03E-05	3.01E-05	7.81E-06	7.81E-06	2.19E-05	1.29E-09	2.59E-08	0.00E+00	2.72E-08	0.027	0.00E+00	3.22E-04	1.61E-04
3742673758788	374267	3758788	3.14E-05	6.71E-05	1.67E-04	6.57E-06	5.63E-05	6.99E-05	1.62E-06	3.13E-05	3.12E-05	8.06E-06	8.06E-06	2.26E-05	1.33E-09	2.68E-08	0.00E+00	2.82E-08	0.028	0.00E+00	3.34E-04	1.67E-04
3743173758788	374317	3758788	3.83E-05	8.18E-05	2.04E-04	8.71E-06	6.87E-05	8.52E-05	1.98E-06	3.68E-05	3.66E-05	9.49E-06	9.49E-06	2.81E-05	1.63E-09	3.24E-08	0.00E+00	3.40E-08	0.034	0.00E+00	4.07E-04	2.02E-04
3743273758788	374327	3758788	4.00E-05	8.53E-05	2.13E-04	9.26E-06	7.16E-05	8.89E-05	2.06E-06	3.80E-05	3.78E-05	9.82E-06	9.82E-06	2.94E-05	1.70E-09	3.37E-08	0.00E+00	3.54E-08	0.035	0.00E+00	4.24E-04	2.10E-04
3743373758788	374337	3758788	4.17E-05	8.91E-05	2.22E-04	9.86E-06	7.48E-05	9.28E-05	2.15E-06	3.94E-05	3.91E-05	1.02E-05	1.02E-05	3.07E-05	1.77E-09	3.51E-08	0.00E+00	3.69E-08	0.037	0.00E+00	4.43E-04	2.19E-04
3743533758788	374353	3758788	4.48E-05	9.56E-05	2.38E-04	1.09E-05	8.03E-05	9.96E-05	2.31E-06	4.17E-05	4.14E-05	1.08E-05	1.08E-05	3.31E-05	1.90E-09	3.76E-08	0.00E+00	3.95E-08	0.039	0.00E+00	4.75E-04	2.34E-04
3743633758788	374363	3758788	4.69E-05	1.00E-04	2.49E-04	1.17E-05	8.40E-05	1.04E-04	2.42E-06	4.32E-05	4.29E-05	1.11E-05	1.11E-05	3.47E-05	1.99E-09	3.92E-08	0.00E+00	4.12E-08	0.041	0.00E+00	4.97E-04	2.45E-04
3743673758788	374367	3758788	4.77E-05	1.02E-04	2.54E-04	1.20E-05	8.56E-05	1.06E-04	2.47E-06	4.38E-05	4.35E-05	1.13E-05	1.13E-05	3.54E-05	2.03E-09	3.99E-08	0.00E+00	4.19E-08	0.042	0.00E+00	5.06E-04	2.49E-04
3743773758788	374377	3758788	5.00E-05	1.07E-04	2.66E-04	1.29E-05	8.97E-05	1.11E-04	2.58E-06	4.54E-05	4.51E-05	1.17E-05	1.17E-05	3.72E-05	2.13E-09	4.17E-08	0.00E+00	4.39E-08	0.044	0.00E+00	5.30E-04	2.61E-04
3741073758798	374107	3758798	1.83E-05	3.90E-05	9.71E-05	3.25E-06	3.27E-05	4.06E-05	9.42E-07	1.93E-05	1.92E-05	4.98E-06	4.98E-06	1.31E-05	7.76E-10	1.58E-08	0.00E+00	1.66E-08	0.017	0.00E+00	1.95E-04	9.84E-05
3741173758798	374117	3758798	1.88E-05	4.01E-05	9.99E-05	3.37E-06	3.37E-05	4.18E-05	9.69E-07	1.98E-05	1.97E-05	5.11E-06	5.11E-06	1.35E-05	7.98E-10	1.63E-08	0.00E+00	1.71E-08	0.017	0.00E+00	2.01E-04	1.01E-04
3741273758798	374127	3758798	1.93E-05

			SWBuilding Construction	SWDemolition	SWGrading	EYBuilding Construction	SWPaving	SWGrading	SWArchitectural Coating	NBBuilding Construction	NBBuilding Construction	NBArchitectural Coating	NBArchitectural Coating	RWBuilding Construction	Child Risk					Overlapping Phases - Maximum Gl		
Unique Identifier	X (UTM)	Y (UTM)	2026	2026	2026	2026	2027	2027	2027	2026	2026	2026	2026	2026	3rd Trimester	0<2	2<16	Total	per million	2025	2026	2027
3743473758818	374347	3758818	3.77E-05	8.05E-05	2.01E-04	9.74E-06	6.76E-05	8.39E-05	1.95E-06	3.60E-05	3.57E-05	9.28E-06	9.28E-06	2.94E-05	1.60E-09	3.19E-08	0.00E+00	3.35E-08	0.034	0.00E+00	4.03E-04	1.99E-04
3743573758818	374357	3758818	3.92E-05	8.37E-05	2.09E-04	1.03E-05	7.03E-05	8.73E-05	2.03E-06	3.71E-05	3.69E-05	9.59E-06	9.59E-06	3.07E-05	1.67E-09	3.32E-08	0.00E+00	3.48E-08	0.035	0.00E+00	4.19E-04	2.06E-04
3743673758818	374367	3758818	4.08E-05	8.71E-05	2.17E-04	1.10E-05	7.32E-05	9.08E-05	2.11E-06	3.84E-05	3.81E-05	9.90E-06	9.90E-06	3.20E-05	1.74E-09	3.44E-08	0.00E+00	3.62E-08	0.036	0.00E+00	4.36E-04	2.14E-04
3743773758818	374377	3758818	4.25E-05	9.07E-05	2.26E-04	1.17E-05	7.62E-05	9.45E-05	2.19E-06	3.96E-05	3.94E-05	1.02E-05	1.02E-05	3.35E-05	1.81E-09	3.58E-08	0.00E+00	3.76E-08	0.038	0.00E+00	4.54E-04	2.23E-04
3741073758828	374107	3758828	1.71E-05	3.64E-05	9.07E-05	3.22E-06	3.06E-05	3.79E-05	8.81E-07	1.81E-05	1.80E-05	4.68E-06	4.68E-06	1.27E-05	7.25E-10	1.49E-08	0.00E+00	1.56E-08	0.016	0.00E+00	1.83E-04	9.21E-05
3741173758828	374117	3758828	1.75E-05	3.74E-05	9.31E-05	3.34E-06	3.14E-05	3.89E-05	9.04E-07	1.86E-05	1.85E-05	4.80E-06	4.80E-06	1.31E-05	7.44E-10	1.52E-08	0.00E+00	1.60E-08	0.016	0.00E+00	1.88E-04	9.45E-05
3741273758828	374127	3758828	1.80E-05	3.84E-05	9.56E-05	3.47E-06	3.22E-05	4.00E-05	9.28E-07	1.90E-05	1.89E-05	4.91E-06	4.91E-06	1.35E-05	7.64E-10	1.56E-08	0.00E+00	1.64E-08	0.016	0.00E+00	1.93E-04	9.70E-05
3741373758828	374137	3758828	1.84E-05	3.94E-05	9.82E-05	3.59E-06	3.31E-05	4.11E-05	9.53E-07	1.95E-05	1.94E-05	5.03E-06	5.03E-06	1.38E-05	7.85E-10	1.60E-08	0.00E+00	1.68E-08	0.017	0.00E+00	1.98E-04	9.95E-05
3741473758828	374147	3758828	1.89E-05	4.05E-05	1.01E-04	3.73E-06	3.40E-05	4.22E-05	9.79E-07	2.00E-05	1.98E-05	5.15E-06	5.15E-06	1.42E-05	8.06E-10	1.65E-08	0.00E+00	1.73E-08	0.017	0.00E+00	2.03E-04	1.02E-04
3741573758828	374157	3758828	1.95E-05	4.16E-05	1.04E-04	3.88E-06	3.50E-05	4.34E-05	1.01E-06	2.05E-05	2.04E-05	5.29E-06	5.29E-06	1.47E-05	8.29E-10	1.69E-08	0.00E+00	1.78E-08	0.018	0.00E+00	2.09E-04	1.05E-04
3741673758828	374167	3758828	2.01E-05	4.28E-05	1.07E-04	4.03E-06	3.60E-05	4.46E-05	1.04E-06	2.10E-05	2.09E-05	5.42E-06	5.42E-06	1.51E-05	8.53E-10	1.74E-08	0.00E+00	1.83E-08	0.018	0.00E+00	2.15E-04	1.08E-04
3741773758828	374177	3758828	2.06E-05	4.40E-05	1.10E-04	4.20E-06	3.70E-05	4.59E-05	1.07E-06	2.15E-05	2.14E-05	5.56E-06	5.56E-06	1.56E-05	8.77E-10	1.79E-08	0.00E+00	1.88E-08	0.019	0.00E+00	2.21E-04	1.11E-04
3741873758828	374187	3758828	2.12E-05	4.53E-05	1.13E-04	4.37E-06	3.81E-05	4.72E-05	1.10E-06	2.21E-05	2.19E-05	5.70E-06	5.70E-06	1.61E-05	9.03E-10	1.84E-08	0.00E+00	1.93E-08	0.019	0.00E+00	2.28E-04	1.14E-04
3741973758828	374197	3758828	2.19E-05	4.67E-05	1.16E-04	4.55E-06	3.92E-05	4.86E-05	1.13E-06	2.27E-05	2.25E-05	5.85E-06	5.85E-06	1.66E-05	9.29E-10	1.89E-08	0.00E+00	1.98E-08	0.020	0.00E+00	2.34E-04	1.17E-04
3742073758828	374207	3758828	2.25E-05	4.81E-05	1.20E-04	4.75E-06	4.04E-05	5.01E-05	1.16E-06	2.33E-05	2.31E-05	6.00E-06	6.00E-06	1.71E-05	9.57E-10	1.95E-08	0.00E+00	2.04E-08	0.020	0.00E+00	2.42E-04	1.21E-04
3742173758828	374217	3758828	2.32E-05	4.95E-05	1.23E-04	4.95E-06	4.16E-05	5.16E-05	1.20E-06	2.39E-05	2.37E-05	6.16E-06	6.16E-06	1.77E-05	9.87E-10	2.00E-08	0.00E+00	2.10E-08	0.021	0.00E+00	2.49E-04	1.24E-04
3742273758828	374227	3758828	2.39E-05	5.11E-05	1.27E-04	5.18E-06	4.29E-05	5.32E-05	1.24E-06	2.45E-05	2.44E-05	6.33E-06	6.33E-06	1.83E-05	1.02E-09	2.06E-08	0.00E+00	2.17E-08	0.022	0.00E+00	2.57E-04	1.28E-04
3742373758828	374237	3758828	2.47E-05	5.27E-05	1.31E-04	5.41E-06	4.42E-05	5.49E-05	1.27E-06	2.52E-05	2.50E-05	6.50E-06	6.50E-06	1.89E-05	1.05E-09	2.13E-08	0.00E+00	2.23E-08	0.022	0.00E+00	2.65E-04	1.32E-04
3742473758828	374247	3758828	2.55E-05	5.44E-05	1.35E-04	5.66E-06	4.56E-05	5.66E-05	1.31E-06	2.59E-05	2.57E-05	6.67E-06	6.67E-06	1.96E-05	1.08E-09	2.19E-08	0.00E+00	2.30E-08	0.023	0.00E+00	2.73E-04	1.36E-04
3742573758828	374257	3758828	2.63E-05	5.61E-05	1.40E-04	5.92E-06	4.71E-05	5.85E-05	1.36E-06	2.66E-05	2.64E-05	6.85E-06	6.85E-06	2.02E-05	1.12E-09	2.26E-08	0.00E+00	2.37E-08	0.024	0.00E+00	2.82E-04	1.40E-04
3742673758828	374267	3758828	2.71E-05	5.79E-05	1.44E-04	6.20E-06	4.87E-05	6.04E-05	1.40E-06	2.73E-05	2.71E-05	7.04E-06	7.04E-06	2.10E-05	1.15E-09	2.33E-08	0.00E+00	2.45E-08	0.024	0.00E+00	2.91E-04	1.45E-04
3742773758828	374277	3758828	2.81E-05	5.99E-05	1.49E-04	6.51E-06	5.03E-05	6.24E-05	1.45E-06	2.81E-05	2.79E-05	7.25E-06	7.25E-06	2.17E-05	1.19E-09	2.41E-08	0.00E+00	2.53E-08	0.025	0.00E+00	3.01E-04	1.49E-04
3742873758828	374287	3758828	2.90E-05	6.20E-05	1.54E-04	6.85E-06	5.20E-05	6.44E-05	1.50E-06	2.89E-05	2.87E-05	7.46E-06	7.46E-06	2.25E-05	1.23E-09	2.49E-08	0.00E+00	2.61E-08	0.026	0.00E+00	3.11E-04	1.54E-04
3742973758828	374297	3758828	3.00E-05	6.41E-05	1.60E-04	7.20E-06	5.38E-05	6.68E-05	1.55E-06	2.97E-05	2.95E-05	7.67E-06	7.67E-06	2.34E-05	1.28E-09	2.57E-08	0.00E+00	2.70E-08	0.027	0.00E+00	3.22E-04	1.59E-04
3743073758828	374307	3758828	3.11E-05	6.63E-05	1.65E-04	7.57E-06	5.57E-05	6.91E-05	1.60E-06	3.06E-05	3.04E-05	7.89E-06	7.89E-06	2.43E-05	1.32E-09	2.65E-08	0.00E+00	2.79E-08	0.028	0.00E+00	3.33E-04	1.65E-04
3743173758828	374317	3758828	3.22E-05	6.87E-05	1.71E-04	7.97E-06	5.77E-05	7.16E-05	1.66E-06	3.15E-05	3.13E-05	8.12E-06	8.12E-06	2.52E-05	1.37E-09	2.74E-08	0.00E+00	2.88E-08	0.029	0.00E+00	3.45E-04	1.70E-04
3743273758828	374327	3758828	3.33E-05	7.12E-05	1.77E-04	8.40E-06	5.98E-05	7.42E-05	1.72E-06	3.24E-05	3.22E-05	8.37E-06	8.37E-06	2.62E-05	1.42E-09	2.84E-08	0.00E+00	2.98E-08	0.030	0.00E+00	3.57E-04	1.76E-04
3743373758828	374337	3758828	3.46E-05	7.38E-05	1.84E-04	8.86E-06	6.20E-05	7.69E-05	1.78E-06	3.34E-05	3.32E-05	8.62E-06	8.62E-06	2.72E-05	1.47E-09	2.94E-08	0.00E+00	3.09E-08	0.031	0.00E+00	3.70E-04	1.82E-04
3743473758828	374347	3758828	3.59E-05	7.66E-05	1.91E-04	9.37E-06	6.43E-05	7.98E-05	1.85E-06	3.44E-05	3.42E-05	8.89E-06	8.89E-06	2.83E-05	1.52E-09	3.04E-08	0.00E+00	3.20E-08	0.032	0.00E+00	3.84E-04	1.89E-04
3743573758828	374357	3758828	3.72E-05	7.95E-05	1.98E-04	9.91E-06	6.67E-05	8.28E-05	1.92E-06	3.55E-05	3.53E-05	9.17E-06	9.17E-06	2.95E-05	1.58E-09	3.16E-08	0.00E+00	3.31E-08	0.033	0.00E+00	3.99E-04	1.96E-04
3743673758828	374367	3758828	3.87E-05	8.26E-05	2.06E-04	1.05E-05	6.93E-05	8.60E-05	2.00E-06	3.67E-05	3.64E-05	9.46E-06	9.46E-06	3.08E-05	1.64E-09	3.27E-08	0.00E+00	3.44E-08	0.034	0.00E+00	4.14E-04	2.03E-04
3743773758828	374377	3758828	4.02E-05	8.58E-05	2.14E-04	1.12E-05	7.21E-05	8.94E-05	2.08E-06	3.79E-05	3.76E-05	9.78E-06	9.78E-06	3.21E-05	1.71E-09	3.40E-08	0.00E+00	3.57E-08	0.036	0.00E+00	4.31E-04	2.11E-04
3741073758838	374107	3758838	1.66E-05	3.55E-05	8.85E-05	3.20E-06	2.98E-05	3.70E-05	8.59E-07	1.77E-05	1.76E-05	4.58E-06	4.58E-06	1.25E-05	7.07E-10	1.45E-08	0.00E+00	1.52E-08	0.015	0.00E+00	1.79E-04	8.99E-05
3741173758838	374117	3758838	1.71E-05	3.64E-05	9.08E-05	3.32E-06	3.06E-05	3.80E-05	8.81E-07	1.82E-05	1.80E-05	4.69E-06	4.69E-06	1.29E-05	7.25E-10	1.49E-08	0.00E+00	1.56E-08	0.016	0.00E+00	1.83E-04	9.22E-05
3741273758838	374127	3758838	1.75E-05	3.74E-05	9.31E-05	3.44E-06	3.14E-05	3.90E-05	9.04E-07	1.86E-05	1.85E-05	4.80E-06	4.80E-06	1.32E-05	7.44E-10	1.53E-08	0.00E+00	1.60E-08	0.016	0.00E+00	1.88E-04	9.45E-05
3741373758838	374137	3758838	1.80E-05	3.83E-05	9.55E-05	3.56E-06	3.22E-05	4.00E-05	9.27E-07	1.90E-05	1.89E-05	4.91E-06	4.91E-06	1.36E-05	7.64E-10	1.56E-08	0.00E+00	1.64E-08	0.016	0.00E+00	1.93E-04	9.69E-05
3741473758838	374147	3758838	1.84E-05	3.93E-05	9.80E-05	3.69E-06	3.30E-05	4.10E-05	9.52E-07	1.94E-05	1.93E-05	5.02E-06	5.02E-06	1.40E-05	7.84E-10	1.60E-08	0.00E+00	1.68E-08	0.017	0.00E+00	1.98E-04	9.93E-05
3741573758838	374157	3758838	1.89E-05	4.05E-05	1.01E-04	3.84E-06	3.40E-05	4.22E-05	9.78E-07	1.99E-05	1.98E-05	5.15E-06	5.15E-06	1.44E-05	8.06E-10	1.65E-08	0.00E+00	1.73E-08	0.017	0.00E+00	2.04E-04	1.02E-04
3741673758838	374167	3758838	1.94E-05	4.16E-05	1.04E-04	3.99E-06	3.49E-05	4.33E-05	1.01E-06	2.04E-05	2.03E-05	5.28E-06	5.28E-06	1.48E-05	8.28E-10	1.69E-08	0.00E+00	1.77E-08	0.018	0.00E+00	2.09E-04	1.05E-04
3741773758838	374177	3758838	2.00E-05	4.27E-05	1.06E-04	4.14E-06	3.59E-05	4.45E-05	1.03E-06	2.09E-05	2.08E-05	5.40E-06	5.40E-06	1.53E-05	8.51E-10	1.74E-08	0.00E+00	1.82E-08	0.018	0.00E+00	2.15E-04	1.08E-04
3741873758838	374187	3758838	2.06E-05	4.39E-05	1.09E-04	4.31E-06	3.69E-05	4.58E-05	1.06E-06	2.15E-05	2.13E-05	5.54E-06	5.54E-06	1.58E-05	8.75E-10	1.78E-08	0.00E+00	1.87E-08	0.019	0.00E+00	2.21E-04	1.11E-04
3741973758838	374197	3758838	2.12E-05	4.52E-05	1.13E-04	4.48E-06	3.80E-05	4.71E-05	1.09E-06	2.20E-05	2.19E-05	5.68E-06	5.68E-06	1.63E-05	9.00E-10	1.83E-08	0.00E+00	1.92E-08	0.019	0.00E+00	2.27E-04	1.14E-04
3742073758838	374207	3758838	2.18E-05	4.65E-05	1.16E-04	4.67E-06	3.91E-05	4.85E-05	1.12E-06	2.26E-05	2.24E-05	5.82E-06	5.82E-06	1.68E-05	9.26E-10	1.89E-08	0.00E+00	1.98E-08	0.020	0.00E+00	2.34E-04	1.17E-04
3742173758838	374217	3758838	2.24E-05	4.79E-05	1.19E-04	4.87E-06	4.02E-05	4.99E-05	1.16E-06	2.31E-05	2.30E-05	5.97E-06	5.97E-06	1.73E-05	9.54E-10	1.94E-08	0.00E+00	2.04E-08	0.020	0.00E+00	2.41E-04	1.20E-04
3742273758838	374227	3758838	2.31E-05	4.93E-05	1.23E-04	5.08E-06	4.14E-05	5.14E-05	1.19E-06	2.37E-05	2.36E-05	6.13E-06	6.13E-06	1.79E-05	9.82E-10	2.00E-08	0.00E+00	2.09E-08	0.021	0.00E+00	2.48E-04	1.24E-04
3742373758838	374237	3758838	2.38E-05	5.08E-05	1.27E-04	5.31E-06	4.27E-05	5.30E-05	1.23E-06	2.44E-05	2.42E-05	6.29E-06	6.29E-06	1.85E-05	1.01E-09	2.05E-08	0.00E+00	2.16E-08	0.022	0.00E+00	2.56E-04	1.27E-04
3742473758838	374247	3758838	2.45E-05	5.24E-05	1.31E-04	5.54E-06	4.40E-05	5.46E-05	1.27E-06	2.50E-05	2.48E-05	6.45E-06	6.45E-06	1.91E-05	1.04E-09	2.12E-08	0.00E+00	2.22E-08	0.022	0.00E+00	2.64E-04	1.31E-04
3742573758838	374257	3758838	2.53E-05	5.40E-05	1.35E-04	5.79E-06	4.54E-05	5.63E-05	1.31E-06	2.57E-05	2.55E-05	6.62E-06	6.62E-06	1.97E-05	1.08E-09	2.18E-08	0.00E+00	2.29E-08	0.023	0.00E+00	2.72E-04	1.35E-04
3742673758838	374267	3758838	2.61E-05	5.57E-05	1.39E-04	6.06E-06	4.68E-05	5.81E-05	1.35E-06	2.63E-05	2.62E-05	6.80E-06	6.80E-06	2.04E-05	1.11E-09	2.24E-08	0.00E+00	2.36E-08	0.024	0.00E+00	2.80E-04	1.39E-04
3742773758838	374277	3758838	2.69E-05	5.75E-05	1.43E-04	6.35E-06	4.83E-05	6.00E-05	1.39E-06	2.71E-05	2.69E-05	6.99E-06	6.99E-06	2.11E-05	1.15E-09	2.32E-08	0.00E+00	2.43E-08	0.024	0.00E+00	2.89E-04	1.44E-04
3742873758838	374287	3758838	2.78E-05	5.94E-05	1.48E-04	6.66E-06	4.99E-05	6.19E-05	1.44E-06	2.78E-05	2.77E-05	7.18E-06	7.18E-06	2.19E-05	1.18E-09	2.39E-08	0.00E+00	2.51E-08	0.025	0.00E+00	2.99E-04	1.48E-04
3742973758838	374297	3758838	2.88E-05	6.14E-05	1.53E-04	6.99E-06	5.16E-05	6.40E-05	1.48E-06	2.86E-05	2.84E-05	7.38E-06	7.38E-06	2.27E-05	1.22E-09	2.46E-08	0.00E+00	2.59E-08	0.026	0.00E+00	3.09E-04	1.53E-04
3743073758838	374307	3758838	2.97E-05	6.35E-05	1.58E-04	7.33E-06	5.33E-05	6.61E-05	1.53E-06	2.94E-05	2.92E-05	7.59E-06	7.59E-06	2.35E-05	1.26E-09	2.54E-08	0.00E+00	2.67E-08	0.027	0.00E+00	3.19E-04	1.58E-04
3743173758838	374317	3758838	3.07E-05	6.56E-05	1.64E-04	7.70E-06	5.51E-05	6.84E-05	1.59E-06	3.04E-05	3.01E-05	7.81E-06	7.81E-06	2.43E-05	1.31E-09	2.63E-08	0.00E+00	2.76E-08	0.028	0.00E+00	3.30E-04	1.63E-04
3743273758838	374327	3758838	3.18E-05	6.79E-05	1.69E-04	8.10E-06	5.70E-05	7.08E-05	1.64E-06	3.11E-05	3.09E-05	8.03E-06	8.03E-06	2.53E-05	1.35E-09	2.71E-08	0.00E+00	2.85E-08	0.028	0.00E+00	3.41E-04	1.68E-04
3743373758838	374337	3758838	3.29E-05	7.03E-05	1.75E-04	8.53E-06	5.90E-05	7.33E-05	1.70E-06	3.20E-05	3.18E-05	8.27E-06	8.27E-06	2.63E-05	1.40E-09	2.81E-08	0.00E+00	2.95E-08	0.029	0.00E+00	3.54E-04	1.74E-04
3743473758838	374347	3758838	3.41E-05	7.28E-05	1.81E-04	8.98E-06	6.11E-05	7.59E-05	1.76E-06	3.30E-05	3.28E-05	8.52E-06	8.52E-06	2.73E-05	1.45E-09	2.90E-08	0.00E+00	3.05E-08	0.030	0.00E+00	3.66E-04	1.80E-04
3743573758838	374357	3758838	3.53E-05	7.55E-05	1.88E-04	9.48E-06	6.34E-05	7.86E-05	1.82E-06	3.40E-05	3.38E-05	8.78E-06	8.78E-06	2.83E-05	1.50E-09	3.00E-08	0.00E+00	3.15E-08	0.032	0.00E+00	3.79E-04	1.86E-04
3743673758838	374367	3758838	3.66E-05	7.83E-05	1.95E-04	1.00E-05	6.57E-05	8.15E-05	1.89E-06	3.51E-05	3.49E-05	9.05E-06	9.05E-06	2.95E-05	1.56E-09	3.11E-08	0.00E+00	3.27E-08	0.033	0.00E+00	3.94E-04	1.93E-04
3743773758838	374377	3758838	3.80E-05	8.12E-05	2.02E-04	1.06E-05	6.82E-05	8.46E-05	1.96E-06	3.62E-05	3.60E-05	9.34E-06	9.34E-06	3.07E-05	1.62E-09	3.23E-08	0.00E+00	3.39E-08	0.034	0.00E+00	4.08E-04	2.00E-04
3741073758848	374107	3758848	1.62E-05	3.46E-05	8.62E-05	3.17E-06	2.91E-05	3.61E-05	8.37E-07	1.73E-05	1.72E-05	4.47E-06	4.47E-06	1.23E-05	6.89E-10	1.42E-08	0.00E+00	1.48E-08	0.015	0.00E+00	1.74E-04	8.76E-05
3741173758848	374117	3758848	1.66E-05	3.55E-05	8.84E-05	3.28E-06	2.98E-05	3.70E-05	8.58E-07	1.77E-05	1.76E-05	4.57E-06	4.57E-06	1.27E-05	7.06E-10	1.45E-08	0.00E+00	1.52E-08	0.015	0.00E+00	1.79E-04	8.98E-05
3741273758848	374127	3758848	1.70E-05	3.64E-05	9.06E-05	3.39E-06	3.05E-05	3.79E-05	8.80E-07	1.81E-05	1.80E-05	4.68E-06	4.68E-06	1.30E-05	7.24E-10	1.49E-08	0.00E+00	1.56E-08	0.016	0.00E+00	1.83E-04	9.20E-05
3741373758848	374137	3758848	1.75E-05	3.73E-05	9.29E-05	3.51E-06	3.13E-05	3.88E-05	9.02E-07	1.85E-05	1.84E-05	4.78E-06	4.78E-06	1.34E-05	7.42E-10	1.52E-08	0.00E+00	1.60E-08	0.016	0.00E+00	1.88E-04	9.42E-05
3741473758848	374147	3758848	1.79E-05	3.82E-05	9.53E-05	3.64E-06	3.21E-05	3.98E-05	9.25E-07	1.89E-05	1.88E-05	4.89E-06	4.89E-06	1.37E-05	7.61E-10	1.56E-08	0.00E+00	1.64E-08	0.016	0.00E+00	1.93E-04	9.66E-05
3741573758848	374157	3758848	1.84E-05	3.93E-05	9.79E-05	3.78E-06	3.30E-05	4.09E-05	9.50E-07	1.94E-05	1.93E-05	5.01E-06	5.01E-06	1.42E-05	7.82E-10	1.60E-08	0.00E+00	1.68E-08	0.017	0.00E+00	1.98E-04	9.91E-05
3741673758848	374167	3758848	1.89E-05	4.03E-05	1.00E-04	3.92E-06	3.39E-05	4.20E-05	9.75E-07	1.99E-05	1.97E-05	5.13E-06	5.13E-06	1.46E-05	8.03E-10	1.64E-08	0.00E+00	1.72E-08	0.017	0.00E+00	2.03E-04	1.02E-04
3741773758848	374177	3758848	1.94E-05	4.14E-05	1.03E-04	4.07E-06	3.48E-05	4.32E-05	1.00E-06	2.03E-05	2.02E-05	5.25E-06	5.25E-06	1.50E-05	8.25E-10	1.69E-08	0.00E+00	1.77E-08	0.018	0.00E+00	2.09E-04	1.04E-04
3741873758848	374187	3758848	1.99E-05	4.25E-05	1.06E-04	4.24E-06	3.57E-05	4.43E-05	1.03E-06	2.08E-05	2.07E-05	5.38E-06	5.38E-06	1.54E-05	8.47E-10	1.73E-08	0.00E+00	1.82E-08	0.018	0.00E+00	2.14E-04	1.07E-04
3741973758848	374197	3758848	2.04E-05	4.37E-05	1.09E-04	4.40E-06	3.67E-05	4.56E-05	1.06E-06	2.12E-05	2.12E-05	5.51E-06	5.51E-06	1.58E-05	8.71E-10	1.78E-08	0.00E+00	1.86E-08	0.019	0.00E+00	2.20E-04	1.10E-04
3742073758848	374207	3758848	2.11E-05	4.50E-05	1.12E-04	4.58E-06	3.78E-05	4.69E-05	1.09E-06	2.19E-05	2.17E-05	5.64E-06	5.64E-06	1.64E-05	8.95E-10	1.83E-08	0.00E+00	1.92E-08	0.019	0.00E+00	2.27E-04	1.13E-04
3742173758848	374217	3758848	2.17E-05	4.62E-05	1.15E-04	4.77E-06	3.88E-05	4.82E-05	1.12E-06	2.24E-05	2.23E-05	5.78E-06	5.78E-06	1.69E-05	9.21E-10	1.88E-08	0.00E+00	1.97E-08	0.020	0.00E+00	2.33E-04	1.16E-04
3742273758848	374227	3758848	2.23E-05	4.76E-05	1.19E-04	4.97E-06	4.00E-05	4.96E-05	1.15E-06	2.30E-05	2.28E-05	5.93E-06	5.93E-06	1.74E-05	9.48E-10	1.93E-08	0.00E+00	2.02E-08	0.020	0.00E+00	2.40E-04	1.19E-04
3742373758848	374237	3758848	2.29E-05	4.90E-05	1.22E-04	5.18E-06	4.11E-05	5.10E-05	1.18E-06	2.35E-05	2.34E-05	6.08E-06	6.08E-06	1.80E-05	9.75E-10	1.98E-08	0.00E+00	2.08E-08	0.021	0.00E+00	2.47E-04	1.23E-04
3742473758848	374247	3758848	2.36E-05	5.04E-05	1.26E-04	5.40E-06	4.24E-05	5.26E-05	1.22E-06	2.41E-05	2.40E-05	6.23E-06	6.23E-06	1.86E-05	1.00E-09	2.04E-08	0.00E+00	2.14E-08	0.021	0.00E+00	2.54E-04	1.26E-04
3742573758848	374257	3758848	2.43E-05	5.20E-05	1.29E-04	5.64E-06	4.36E-05	5.41E-05	1.26E-06	2.48E-05	2.46E-05	6.39E-06	6.39E-06	1.92E-05	1.03E-09	2.10E-08	0.00E+00	2.20E-08	0.022	0.00E+00	2.62E-04	1.30E-04
3742673758848	374267	3758848	2.51E-05	5.35E-05	1.33E-04	5.89E-06	4.50E-05	5.58E-05	1.29E-06	2.54E-05	2.53E-05	6.56E-06	6.56E-06	1.98E-05	1.07E-09	2.16E-08	0.00E+00	2.27E-08	0.023	0.00E+00	2.70E-04	1.34E-04
3742773758848	374277	3758848	2.59E-05	5.52E-05	1.38E-04	6.16E-06	4.64E-05	5.75E-05	1.34E-06	2.61E-05	2.59E-05	6.74E-06	6.74E-06	2.05E-05	1.10E-09	2.23E-08	0.00E+00	2.34E-08	0.023	0.00E+00	2.78E-04	1.38E-04
3742873758848	374287	3758848	2.67E-05	5.70E-05	1.42E-04	6.45E-06	4.78E-05	5.94E-05	1.38E-06	2.68E-05	2.66E-05	6.92E-06	6.92E-06	2.12E-05	1.13E-09	2.29E-08	0.00E+00	2.41E-08	0.024	0.00E+00	2.87E-04	1.42E-04
3742973758848	374297	3758848	2.75E-05

			SWBuilding Construction	SWDemolition	SWGrading	EYBuilding Construction	SWPaving	SWGrading	SWArchitectural Coating	NBBuilding Construction	NBBuilding Construction	NBArchitectural Coating	NBArchitectural Coating	RWBuilding Construction	Child Risk					Overlapping Phases - Maximum Gl		
Unique Identifier	X (UTM)	Y (UTM)	2026	2026	2026	2026	2027	2027	2027	2026	2027	2026	2027	2026	3rd Trimester	0<2	2<16	Total	per million	2025	2026	2027
3744573758892	374457	3758892	3.65E-05	7.79E-05	1.94E-04	1.07E-05	6.54E-05	8.11E-05	1.88E-06	3.57E-05	3.55E-05	9.22E-06	9.22E-06	3.07E-05	1.55E-09	3.13E-08	0.00E+00	3.28E-08	0.033	0.00E+00	3.95E-04	1.93E-04
3744673758890	374467	3758890	3.81E-05	8.13E-05	2.03E-04	1.14E-05	6.83E-05	8.47E-05	1.97E-06	3.72E-05	3.69E-05	9.59E-06	9.59E-06	3.22E-05	1.62E-09	3.26E-08	0.00E+00	3.42E-08	0.034	0.00E+00	4.12E-04	2.02E-04
3744773758889	374477	3758889	3.95E-05	8.44E-05	2.10E-04	1.20E-05	7.09E-05	8.80E-05	2.04E-06	3.85E-05	3.82E-05	9.93E-06	9.93E-06	3.36E-05	1.68E-09	3.39E-08	0.00E+00	3.55E-08	0.036	0.00E+00	4.28E-04	2.09E-04
3744873758891	374487	3758891	4.03E-05	8.60E-05	2.14E-04	1.24E-05	7.22E-05	8.96E-05	2.08E-06	3.92E-05	3.90E-05	1.01E-05	1.01E-05	3.44E-05	1.71E-09	3.45E-08	0.00E+00	3.62E-08	0.036	0.00E+00	4.37E-04	2.13E-04
3744973758891	374497	3758891	4.15E-05	8.87E-05	2.21E-04	1.30E-05	7.44E-05	9.24E-05	2.14E-06	4.04E-05	4.02E-05	1.04E-05	1.04E-05	3.57E-05	1.77E-09	3.56E-08	0.00E+00	3.74E-08	0.037	0.00E+00	4.51E-04	2.20E-04
3745073758893	374507	3758893	4.22E-05	9.02E-05	2.25E-04	1.34E-05	7.57E-05	9.39E-05	2.18E-06	4.12E-05	4.09E-05	1.06E-05	1.06E-05	3.65E-05	1.80E-09	3.62E-08	0.00E+00	3.80E-08	0.038	0.00E+00	4.59E-04	2.23E-04
3745273758893	374527	3758893	4.48E-05	9.56E-05	2.38E-04	1.47E-05	8.02E-05	9.96E-05	2.31E-06	4.36E-05	4.34E-05	1.13E-05	1.13E-05	3.94E-05	1.90E-09	3.84E-08	0.00E+00	4.03E-08	0.040	0.00E+00	4.87E-04	2.37E-04
3745373758893	374537	3758893	4.60E-05	9.83E-05	2.45E-04	1.54E-05	8.25E-05	1.02E-04	2.38E-06	4.49E-05	4.46E-05	1.16E-05	1.16E-05	4.10E-05	1.96E-09	3.96E-08	0.00E+00	4.15E-08	0.042	0.00E+00	5.02E-04	2.44E-04
3745493758893	374549	3758893	4.75E-05	1.01E-04	2.53E-04	1.64E-05	8.52E-05	1.06E-04	2.45E-06	4.65E-05	4.62E-05	1.20E-05	1.20E-05	4.30E-05	2.02E-09	4.09E-08	0.00E+00	4.29E-08	0.043	0.00E+00	5.20E-04	2.52E-04
3745573758889	374557	3758889	5.00E-05	1.07E-04	2.66E-04	1.77E-05	8.96E-05	1.11E-04	2.58E-06	4.87E-05	4.84E-05	1.26E-05	1.26E-05	4.56E-05	2.12E-09	4.30E-08	0.00E+00	4.51E-08	0.045	0.00E+00	5.47E-04	2.64E-04
3745633758889	374563	3758889	5.07E-05	1.08E-04	2.70E-04	1.82E-05	9.10E-05	1.13E-04	2.62E-06	4.95E-05	4.92E-05	1.28E-05	1.28E-05	4.68E-05	2.16E-09	4.37E-08	0.00E+00	4.59E-08	0.046	0.00E+00	5.56E-04	2.68E-04
3745773758889	374577	3758889	5.24E-05	1.12E-04	2.79E-04	1.94E-05	9.40E-05	1.17E-04	2.71E-06	5.15E-05	5.12E-05	1.33E-05	1.33E-05	4.95E-05	2.23E-09	4.53E-08	0.00E+00	4.76E-08	0.048	0.00E+00	5.77E-04	2.78E-04
3744137758899	374413	3758899	1.50E-05	3.20E-05	7.96E-05	3.18E-06	2.68E-05	3.33E-05	7.73E-07	1.61E-05	1.60E-05	4.14E-06	4.14E-06	1.20E-05	6.36E-10	1.31E-08	0.00E+00	1.38E-08	0.014	0.00E+00	1.62E-04	8.10E-05
3744147758899	374414	3758899	1.53E-05	3.27E-05	8.14E-05	3.28E-06	2.74E-05	3.40E-05	7.90E-07	1.64E-05	1.63E-05	4.23E-06	4.23E-06	1.23E-05	6.50E-10	1.34E-08	0.00E+00	1.40E-08	0.014	0.00E+00	1.65E-04	8.28E-05
3744157758899	374415	3758899	1.56E-05	3.34E-05	8.32E-05	3.38E-06	2.80E-05	3.48E-05	8.08E-07	1.67E-05	1.66E-05	4.31E-06	4.31E-06	1.26E-05	6.65E-10	1.37E-08	0.00E+00	1.44E-08	0.014	0.00E+00	1.69E-04	8.46E-05
3744167758899	374416	3758899	1.60E-05	3.42E-05	8.51E-05	3.49E-06	2.87E-05	3.56E-05	8.26E-07	1.70E-05	1.69E-05	4.40E-06	4.40E-06	1.29E-05	6.80E-10	1.40E-08	0.00E+00	1.47E-08	0.015	0.00E+00	1.73E-04	8.64E-05
3744177758899	374417	3758899	1.64E-05	3.49E-05	8.71E-05	3.60E-06	2.93E-05	3.64E-05	8.45E-07	1.74E-05	1.73E-05	4.49E-06	4.49E-06	1.32E-05	6.96E-10	1.43E-08	0.00E+00	1.50E-08	0.015	0.00E+00	1.77E-04	8.84E-05
3744187758899	374418	3758899	1.67E-05	3.58E-05	8.91E-05	3.72E-06	3.00E-05	3.73E-05	8.65E-07	1.77E-05	1.76E-05	4.58E-06	4.58E-06	1.35E-05	7.12E-10	1.46E-08	0.00E+00	1.53E-08	0.015	0.00E+00	1.81E-04	9.04E-05
3744197758899	374419	3758899	1.71E-05	3.66E-05	9.12E-05	3.84E-06	3.07E-05	3.81E-05	8.85E-07	1.81E-05	1.80E-05	4.68E-06	4.68E-06	1.39E-05	7.29E-10	1.50E-08	0.00E+00	1.57E-08	0.016	0.00E+00	1.85E-04	9.25E-05
3742073758899	374207	3758899	1.76E-05	3.75E-05	9.34E-05	3.97E-06	3.15E-05	3.91E-05	9.07E-07	1.85E-05	1.84E-05	4.78E-06	4.78E-06	1.42E-05	7.46E-10	1.53E-08	0.00E+00	1.61E-08	0.016	0.00E+00	1.90E-04	9.46E-05
3742173758899	374217	3758899	1.80E-05	3.84E-05	9.57E-05	4.11E-06	3.22E-05	4.00E-05	9.29E-07	1.89E-05	1.88E-05	4.88E-06	4.88E-06	1.46E-05	7.65E-10	1.57E-08	0.00E+00	1.64E-08	0.016	0.00E+00	1.95E-04	9.68E-05
3742273758899	374227	3758899	1.84E-05	3.93E-05	9.80E-05	4.25E-06	3.30E-05	4.10E-05	9.51E-07	1.93E-05	1.92E-05	4.98E-06	4.98E-06	1.50E-05	7.83E-10	1.60E-08	0.00E+00	1.68E-08	0.017	0.00E+00	1.99E-04	9.91E-05
3742373758899	374237	3758899	1.89E-05	4.03E-05	1.00E-04	4.39E-06	3.38E-05	4.20E-05	9.75E-07	1.97E-05	1.96E-05	5.09E-06	5.09E-06	1.54E-05	8.03E-10	1.64E-08	0.00E+00	1.72E-08	0.017	0.00E+00	2.04E-04	1.02E-04
3742473758899	374247	3758899	1.94E-05	4.13E-05	1.03E-04	4.54E-06	3.47E-05	4.31E-05	9.99E-07	2.01E-05	2.00E-05	5.20E-06	5.20E-06	1.58E-05	8.23E-10	1.68E-08	0.00E+00	1.77E-08	0.018	0.00E+00	2.09E-04	1.04E-04
3742573758899	374257	3758899	1.98E-05	4.24E-05	1.06E-04	4.70E-06	3.56E-05	4.42E-05	1.02E-06	2.06E-05	2.05E-05	5.32E-06	5.32E-06	1.62E-05	8.44E-10	1.72E-08	0.00E+00	1.81E-08	0.018	0.00E+00	2.15E-04	1.07E-04
3742673758899	374267	3758899	2.04E-05	4.35E-05	1.08E-04	4.87E-06	3.65E-05	4.53E-05	1.05E-06	2.11E-05	2.09E-05	5.44E-06	5.44E-06	1.67E-05	8.66E-10	1.77E-08	0.00E+00	1.85E-08	0.019	0.00E+00	2.20E-04	1.09E-04
3742773758899	374277	3758899	2.09E-05	4.46E-05	1.11E-04	5.05E-06	3.75E-05	4.65E-05	1.08E-06	2.16E-05	2.14E-05	5.57E-06	5.57E-06	1.71E-05	8.88E-10	1.81E-08	0.00E+00	1.90E-08	0.019	0.00E+00	2.26E-04	1.12E-04
3742873758899	374287	3758899	2.14E-05	4.57E-05	1.14E-04	5.22E-06	3.84E-05	4.76E-05	1.10E-06	2.21E-05	2.19E-05	5.70E-06	5.70E-06	1.76E-05	9.10E-10	1.86E-08	0.00E+00	1.95E-08	0.019	0.00E+00	2.31E-04	1.15E-04
3742973758899	374297	3758899	2.20E-05	4.70E-05	1.17E-04	5.42E-06	3.94E-05	4.89E-05	1.14E-06	2.26E-05	2.24E-05	5.83E-06	5.83E-06	1.81E-05	9.35E-10	1.91E-08	0.00E+00	2.00E-08	0.020	0.00E+00	2.38E-04	1.18E-04
3743073758899	374307	3758899	2.26E-05	4.83E-05	1.20E-04	5.62E-06	4.06E-05	5.03E-05	1.17E-06	2.31E-05	2.30E-05	5.97E-06	5.97E-06	1.86E-05	9.62E-10	1.96E-08	0.00E+00	2.05E-08	0.021	0.00E+00	2.45E-04	1.21E-04
3743173758899	374317	3758899	2.32E-05	4.96E-05	1.24E-04	5.83E-06	4.17E-05	5.17E-05	1.20E-06	2.37E-05	2.35E-05	6.12E-06	6.12E-06	1.92E-05	9.88E-10	2.01E-08	0.00E+00	2.11E-08	0.021	0.00E+00	2.51E-04	1.24E-04
3743273758899	374327	3758899	2.39E-05	5.10E-05	1.27E-04	6.05E-06	4.28E-05	5.32E-05	1.23E-06	2.43E-05	2.41E-05	6.27E-06	6.27E-06	1.97E-05	1.02E-09	2.06E-08	0.00E+00	2.17E-08	0.022	0.00E+00	2.58E-04	1.28E-04
3743373758899	374337	3758899	2.46E-05	5.25E-05	1.31E-04	6.28E-06	4.40E-05	5.47E-05	1.27E-06	2.49E-05	2.47E-05	6.42E-06	6.42E-06	2.03E-05	1.04E-09	2.12E-08	0.00E+00	2.23E-08	0.022	0.00E+00	2.66E-04	1.31E-04
3743473758899	374347	3758899	2.53E-05	5.39E-05	1.34E-04	6.52E-06	4.53E-05	5.62E-05	1.30E-06	2.55E-05	2.54E-05	6.59E-06	6.59E-06	2.09E-05	1.07E-09	2.18E-08	0.00E+00	2.29E-08	0.023	0.00E+00	2.73E-04	1.35E-04
3743573758899	374357	3758899	2.60E-05	5.55E-05	1.38E-04	6.77E-06	4.66E-05	5.78E-05	1.34E-06	2.62E-05	2.60E-05	6.76E-06	6.76E-06	2.15E-05	1.10E-09	2.24E-08	0.00E+00	2.35E-08	0.024	0.00E+00	2.81E-04	1.39E-04
3743673758899	374367	3758899	2.68E-05	5.71E-05	1.42E-04	7.03E-06	4.80E-05	5.95E-05	1.38E-06	2.69E-05	2.67E-05	6.94E-06	6.94E-06	2.22E-05	1.14E-09	2.31E-08	0.00E+00	2.42E-08	0.024	0.00E+00	2.89E-04	1.43E-04
3743773758899	374377	3758899	2.75E-05	5.88E-05	1.47E-04	7.31E-06	4.94E-05	6.13E-05	1.42E-06	2.76E-05	2.74E-05	7.12E-06	7.12E-06	2.28E-05	1.17E-09	2.37E-08	0.00E+00	2.49E-08	0.025	0.00E+00	2.98E-04	1.47E-04
3743973758899	374397	3758899	2.92E-05	6.24E-05	1.55E-04	7.90E-06	5.24E-05	6.50E-05	1.51E-06	2.91E-05	2.90E-05	7.52E-06	7.52E-06	2.43E-05	1.24E-09	2.51E-08	0.00E+00	2.64E-08	0.026	0.00E+00	3.16E-04	1.55E-04
3744073758899	374407	3758899	3.00E-05	6.42E-05	1.60E-04	8.22E-06	5.40E-05	6.70E-05	1.55E-06	2.99E-05	2.98E-05	7.73E-06	7.73E-06	2.51E-05	1.28E-09	2.58E-08	0.00E+00	2.72E-08	0.027	0.00E+00	3.25E-04	1.60E-04
3744173758899	374417	3758899	3.10E-05	6.62E-05	1.65E-04	8.56E-06	5.56E-05	6.90E-05	1.60E-06	3.08E-05	3.06E-05	7.95E-06	7.95E-06	2.59E-05	1.32E-09	2.67E-08	0.00E+00	2.80E-08	0.028	0.00E+00	3.35E-04	1.65E-04
3744273758899	374427	3758899	3.20E-05	6.82E-05	1.70E-04	8.92E-06	5.73E-05	7.11E-05	1.65E-06	3.17E-05	3.15E-05	8.17E-06	8.17E-06	2.67E-05	1.36E-09	2.75E-08	0.00E+00	2.88E-08	0.029	0.00E+00	3.46E-04	1.70E-04
3744373758899	374437	3758899	3.29E-05	7.03E-05	1.75E-04	9.30E-06	5.91E-05	7.33E-05	1.70E-06	3.26E-05	3.24E-05	8.41E-06	8.41E-06	2.76E-05	1.40E-09	2.83E-08	0.00E+00	2.97E-08	0.030	0.00E+00	3.56E-04	1.75E-04
3744473758899	374447	3758899	3.39E-05	7.25E-05	1.81E-04	9.71E-06	6.09E-05	7.55E-05	1.75E-06	3.35E-05	3.33E-05	8.65E-06	8.65E-06	2.85E-05	1.44E-09	2.92E-08	0.00E+00	3.06E-08	0.031	0.00E+00	3.67E-04	1.80E-04
3744573758899	374457	3758899	3.50E-05	7.47E-05	1.86E-04	1.01E-05	6.27E-05	7.78E-05	1.81E-06	3.45E-05	3.43E-05	8.91E-06	8.91E-06	2.95E-05	1.49E-09	3.00E-08	0.00E+00	3.15E-08	0.032	0.00E+00	3.79E-04	1.86E-04
3744673758899	374467	3758899	3.61E-05	7.70E-05	1.92E-04	1.06E-05	6.46E-05	8.02E-05	1.86E-06	3.55E-05	3.53E-05	9.17E-06	9.17E-06	3.05E-05	1.53E-09	3.10E-08	0.00E+00	3.25E-08	0.032	0.00E+00	3.91E-04	1.91E-04
3744773758899	374477	3758899	3.72E-05	7.93E-05	1.98E-04	1.11E-05	6.66E-05	8.27E-05	1.92E-06	3.66E-05	3.63E-05	9.44E-06	9.44E-06	3.16E-05	1.58E-09	3.19E-08	0.00E+00	3.35E-08	0.033	0.00E+00	4.03E-04	1.97E-04
3744873758899	374487	3758899	3.83E-05	8.17E-05	2.04E-04	1.16E-05	6.86E-05	8.51E-05	1.98E-06	3.76E-05	3.74E-05	9.72E-06	9.72E-06	3.27E-05	1.63E-09	3.29E-08	0.00E+00	3.45E-08	0.035	0.00E+00	4.15E-04	2.03E-04
3744973758899	374497	3758899	3.94E-05	8.41E-05	2.10E-04	1.21E-05	7.06E-05	8.77E-05	2.03E-06	3.87E-05	3.85E-05	1.00E-05	1.00E-05	3.39E-05	1.68E-09	3.39E-08	0.00E+00	3.55E-08	0.036	0.00E+00	4.28E-04	2.09E-04
3745073758899	374507	3758899	4.06E-05	8.67E-05	2.16E-04	1.27E-05	7.28E-05	9.03E-05	2.10E-06	3.99E-05	3.96E-05	1.03E-05	1.03E-05	3.51E-05	1.73E-09	3.49E-08	0.00E+00	3.66E-08	0.037	0.00E+00	4.41E-04	2.15E-04
3745173758899	374517	3758899	4.18E-05	8.92E-05	2.22E-04	1.33E-05	7.49E-05	9.29E-05	2.16E-06	4.10E-05	4.08E-05	1.06E-05	1.06E-05	3.65E-05	1.78E-09	3.59E-08	0.00E+00	3.77E-08	0.038	0.00E+00	4.55E-04	2.21E-04
3745273758899	374527	3758899	4.29E-05	9.17E-05	2.28E-04	1.39E-05	7.70E-05	9.55E-05	2.22E-06	4.22E-05	4.19E-05	1.09E-05	1.09E-05	3.79E-05	1.83E-09	3.70E-08	0.00E+00	3.88E-08	0.039	0.00E+00	4.68E-04	2.28E-04
3745373758899	374537	3758899	4.41E-05	9.42E-05	2.35E-04	1.46E-05	7.91E-05	9.82E-05	2.28E-06	4.34E-05	4.31E-05	1.12E-05	1.12E-05	3.93E-05	1.88E-09	3.80E-08	0.00E+00	3.99E-08	0.040	0.00E+00	4.82E-04	2.34E-04
3745473758899	374547	3758899	4.53E-05	9.67E-05	2.41E-04	1.53E-05	8.12E-05	1.01E-04	2.34E-06	4.46E-05	4.43E-05	1.15E-05	1.15E-05	4.09E-05	1.93E-09	3.91E-08	0.00E+00	4.14E-08	0.041	0.00E+00	4.95E-04	2.40E-04
3745573758899	374557	3758899	4.65E-05	9.91E-05	2.47E-04	1.60E-05	8.32E-05	1.03E-04	2.40E-06	4.56E-05	4.54E-05	1.18E-05	1.18E-05	4.19E-05	1.97E-09	4.00E-08	0.00E+00	4.24E-08	0.042	0.00E+00	5.09E-04	2.46E-04
3745633758899	374563	3758899	4.71E-05	1.01E-04	2.51E-04	1.65E-05	8.44E-05	1.05E-04	2.43E-06	4.66E-05	4.63E-05	1.20E-05	1.20E-05	4.35E-05	2.00E-09	4.07E-08	0.00E+00	4.27E-08	0.043	0.00E+00	5.17E-04	2.50E-04
3745773758899	374577	3758899	4.86E-05	1.04E-04	2.59E-04	1.75E-05	8.71E-05	1.08E-04	2.51E-06	4.84E-05	4.81E-05	1.25E-05	1.25E-05	4.59E-05	2.07E-09	4.22E-08	0.00E+00	4.42E-08	0.044	0.00E+00	5.35E-04	2.58E-04
3744137758909	374413	3758909	1.45E-05	3.09E-05	7.71E-05	3.10E-06	2.60E-05	3.22E-05	7.48E-07	1.56E-05	1.55E-05	4.02E-06	4.02E-06	1.17E-05	6.16E-10	1.27E-08	0.00E+00	1.33E-08	0.013	0.00E+00	1.57E-04	7.85E-05
3744147758909	374414	3758909	1.48E-05	3.16E-05	7.88E-05	3.19E-06	2.65E-05	3.29E-05	7.65E-07	1.59E-05	1.58E-05	4.10E-06	4.10E-06	1.19E-05	6.30E-10	1.30E-08	0.00E+00	1.36E-08	0.014	0.00E+00	1.60E-04	8.02E-05
3744157758909	374415	3758909	1.51E-05	3.23E-05	8.05E-05	3.29E-06	2.71E-05	3.37E-05	7.81E-07	1.62E-05	1.61E-05	4.18E-06	4.18E-06	1.22E-05	6.43E-10	1.33E-08	0.00E+00	1.39E-08	0.014	0.00E+00	1.64E-04	8.19E-05
3744167758909	374416	3758909	1.55E-05	3.30E-05	8.23E-05	3.39E-06	2.77E-05	3.44E-05	7.99E-07	1.65E-05	1.64E-05	4.26E-06	4.26E-06	1.25E-05	6.58E-10	1.35E-08	0.00E+00	1.42E-08	0.014	0.00E+00	1.67E-04	8.36E-05
3744177758909	374417	3758909	1.58E-05	3.38E-05	8.41E-05	3.49E-06	2.84E-05	3.52E-05	8.17E-07	1.68E-05	1.67E-05	4.35E-06	4.35E-06	1.28E-05	6.72E-10	1.38E-08	0.00E+00	1.45E-08	0.015	0.00E+00	1.71E-04	8.54E-05
3744187758909	374418	3758909	1.62E-05	3.45E-05	8.60E-05	3.60E-06	2.90E-05	3.60E-05	8.35E-07	1.72E-05	1.71E-05	4.44E-06	4.44E-06	1.31E-05	6.88E-10	1.41E-08	0.00E+00	1.48E-08	0.015	0.00E+00	1.75E-04	8.73E-05
3744197758909	374419	3758909	1.65E-05	3.53E-05	8.80E-05	3.72E-06	2.97E-05	3.68E-05	8.54E-07	1.75E-05	1.74E-05	4.53E-06	4.53E-06	1.34E-05	7.03E-10	1.45E-08	0.00E+00	1.52E-08	0.015	0.00E+00	1.79E-04	8.93E-05
3742073758909	374207	3758909	1.69E-05	3.61E-05	9.01E-05	3.84E-06	3.04E-05	3.77E-05	8.74E-07	1.79E-05	1.78E-05	4.62E-06	4.62E-06	1.38E-05	7.20E-10	1.48E-08	0.00E+00	1.55E-08	0.016	0.00E+00	1.83E-04	9.13E-05
3742173758909	374217	3758909	1.73E-05	3.70E-05	9.22E-05	3.96E-06	3.11E-05	3.85E-05	8.95E-07	1.83E-05	1.82E-05	4.71E-06	4.71E-06	1.41E-05	7.37E-10	1.51E-08	0.00E+00	1.59E-08	0.016	0.00E+00	1.88E-04	9.34E-05
3742273758909	374227	3758909	1.77E-05	3.79E-05	9.44E-05	4.09E-06	3.18E-05	3.95E-05	9.16E-07	1.86E-05	1.85E-05	4.81E-06	4.81E-06	1.45E-05	7.54E-10	1.55E-08	0.00E+00	1.62E-08	0.016	0.00E+00	1.92E-04	9.55E-05
3742373758909	374237	3758909	1.82E-05	3.88E-05	9.66E-05	4.22E-06	3.26E-05	4.04E-05	9.38E-07	1.90E-05	1.89E-05	4.91E-06	4.91E-06	1.48E-05	7.72E-10	1.58E-08	0.00E+00	1.66E-08	0.017	0.00E+00	1.97E-04	9.77E-05
3742473758909	374247	3758909	1.86E-05	3.97E-05	9.90E-05	4.36E-06	3.34E-05	4.14E-05	9.61E-07	1.94E-05	1.93E-05	5.02E-06	5.02E-06	1.52E-05	7.91E-10	1.62E-08	0.00E+00	1.70E-08	0.017	0.00E+00	2.01E-04	1.00E-04
3742573758909	374257	3758909	1.91E-05	4.07E-05	1.01E-04	4.51E-06	3.42E-05	4.24E-05	9.85E-07	1.99E-05	1.97E-05	5.13E-06	5.13E-06	1.56E-05	8.11E-10	1.66E-08	0.00E+00	1.74E-08	0.017	0.00E+00	2.06E-04	1.02E-04
3742673758909	374267	3758909	1.96E-05	4.17E-05	1.04E-04	4.66E-06	3.50E-05	4.35E-05	1.01E-06	2.02E-05	2.01E-05	5.24E-06	5.24E-06	1.61E-05	8.31E-10	1.70E-08	0.00E+00	1.78E-08	0.018	0.00E+00	2.11E-04	1.05E-04
3742773758909	374277	3758909	2.00E-05	4.28E-05	1.07E-04	4.83E-06	3.59E-05	4.46E-05	1.03E-06	2.08E-05	2.06E-05	5.36E-06	5.36E-06	1.65E-05	8.52E-10	1.74E-08	0.00E+00	1.83E-08	0.018	0.00E+00	2.17E-04	1.08E-04
3742873758909	374287	3758909	2.05E-05	4.38E-05	1.09E-04	4.98E-06	3.68E-05	4.56E-05	1.06E-06	2.12E-05	2.11E-05	5.48E-06	5.48E-06	1.69E-05	8.72E-10	1.78E-08	0.00E+00	1.87E-08	0.019	0.00E+00	2.22E-04	1.10E-04
3742973758909	374297	3758909	2.11E-05	4.50E-05	1.12E-04	5.16E-06	3.78E-05	4.69E-05	1.09E-06	2.17E-05	2.16E-05	5.61E-06	5.61E-06	1.74E-05	8.95E-10	1.83E-08	0.00E+00	1.92E-08	0.019	0.00E+00	2.28E-04	1.13E-04
3743073758909	374307	3758909	2.17E-05	4.62E-05	1.15E-04	5.35E-06	3.88E-05	4.82E-05	1.12E-06	2.22E-05	2.21E-05	5.74E-06	5.74E-06	1.79E-05	9.21E-10	1.88E-08	0.00E+00	1.97E-08	0.020	0.00E+00	2.34E-04	1.16E-04
3743173758909	374317	3758909	2.22E-05	4.75E-05	1.18E-04	5.53E-06	3.99E-05	4.95E-05	1.15E-06	2.28E-05	2.26E-05	5.88E-06	5.88E-06	1.83E-05	9.45E-10	1.93E-08	0.00E+00	2.02E-08	0.020	0.00E+00	2.41E-04	1.19E-04
3743273758909	374327	3758909	2.28E-05	4.88E-05	1.22E-04	5.73E-06	4.09E-05	5.08E-05	1.18E-06	2.33E-05	2.32E-05	6.02E-06	6.02E-06	1.89E-05	9.71E-10	1.98E-08	0.00E+00	2.07E-08	0.021	0.00E+00	2.47E-04	1.22E-04
3743373758909	374337	3758909	2.35E-05	5.01E-05	1.25E-04	5.94E-06	4.21E-05	5.22E-05	1.21E-06	2.39E-05	2.38E-05	6.17E-06	6.17E-06	1.94E-05	9.98E-10	2.03E-08	0.00E+00	2.13E-08	0.021	0.00E+00	2.54E-04	1.25E-04
3743473758909	374347	3758909	2.41E-05	5.15E-05	1.28E-04	6.15E-06	4.32E-05	5.36E-05	1.24E-06	2.45E-05	2.44E-05	6.33E-06	6.33E-06	1.99E-05	1.02E-09	2.08E-08	0.00E+00	2.19E-08	0.022	0.00E+00	2.61E-04	1.29E-04
3743573758909	374357	3758909	2.48E-05	5.29E-05	1.32E-04	6.38E-06	4.44E-05	5.51E-05	1.28E-06	2.51E-05	2.50E-05	6.49E-06	6.49E-06	2.05E-05	1.05E-09	2.14E-08	0.00E+00	2.25E-08	0.022	0.00E+00	2.68E-04	1.32E-04
3743673758909	374367	3758909	2.55E-05

			SWBuilding Construction	SWDemolition	SWGrading	EYBuilding Construction	SWPaving	SWGrading	SWArchitectural Coating	NBBuilding Construction	NBBuilding Construction	NBArchitectural Coating	NBArchitectural Coating	RWBuilding Construction	Child Risk					Overlapping Phases - Maximum Gl		
Unique Identifier	X (UTM)	Y (UTM)	2026	2026	2026	2026	2027	2027	2027	2026	2027	2026	2027	2026	3rd Trimester	0<2	2<16	Total	per million	2025	2026	2027
3741673758929	374167	3758929	1.45E-05	3.09E-05	7.69E-05	3.18E-06	2.59E-05	3.22E-05	7.46E-07	1.55E-05	1.54E-05	4.00E-06	4.00E-06	1.18E-05	6.14E-10	1.27E-08	0.00E+00	1.33E-08	0.013	0.00E+00	1.57E-04	7.82E-05
3741773758929	374177	3758929	1.48E-05	3.15E-05	7.85E-05	3.27E-06	2.65E-05	3.28E-05	7.62E-07	1.58E-05	1.57E-05	4.08E-06	4.08E-06	1.21E-05	6.28E-10	1.29E-08	0.00E+00	1.36E-08	0.014	0.00E+00	1.60E-04	7.98E-05
3741873758929	374187	3758929	1.51E-05	3.22E-05	8.02E-05	3.36E-06	2.70E-05	3.35E-05	7.78E-07	1.61E-05	1.60E-05	4.16E-06	4.16E-06	1.23E-05	6.41E-10	1.32E-08	0.00E+00	1.38E-08	0.014	0.00E+00	1.63E-04	8.15E-05
3741973758929	374197	3758929	1.54E-05	3.29E-05	8.19E-05	3.46E-06	2.76E-05	3.43E-05	7.95E-07	1.64E-05	1.63E-05	4.24E-06	4.24E-06	1.26E-05	6.55E-10	1.35E-08	0.00E+00	1.41E-08	0.014	0.00E+00	1.67E-04	8.32E-05
3742073758929	374207	3758929	1.57E-05	3.36E-05	8.38E-05	3.56E-06	2.82E-05	3.50E-05	8.13E-07	1.67E-05	1.66E-05	4.32E-06	4.32E-06	1.29E-05	6.69E-10	1.38E-08	0.00E+00	1.44E-08	0.014	0.00E+00	1.71E-04	8.50E-05
3742173758929	374217	3758929	1.61E-05	3.44E-05	8.56E-05	3.67E-06	2.89E-05	3.58E-05	8.31E-07	1.71E-05	1.70E-05	4.40E-06	4.40E-06	1.32E-05	6.84E-10	1.41E-08	0.00E+00	1.48E-08	0.015	0.00E+00	1.74E-04	8.69E-05
3742273758929	374227	3758929	1.65E-05	3.51E-05	8.76E-05	3.78E-06	2.95E-05	3.66E-05	8.50E-07	1.74E-05	1.73E-05	4.49E-06	4.49E-06	1.35E-05	7.00E-10	1.44E-08	0.00E+00	1.51E-08	0.015	0.00E+00	1.78E-04	8.88E-05
3742373758929	374237	3758929	1.68E-05	3.59E-05	8.96E-05	3.89E-06	3.02E-05	3.75E-05	8.69E-07	1.78E-05	1.76E-05	4.58E-06	4.58E-06	1.38E-05	7.16E-10	1.47E-08	0.00E+00	1.54E-08	0.015	0.00E+00	1.82E-04	9.07E-05
3742473758929	374247	3758929	1.72E-05	3.68E-05	9.16E-05	4.01E-06	3.09E-05	3.83E-05	8.89E-07	1.81E-05	1.80E-05	4.68E-06	4.68E-06	1.42E-05	7.32E-10	1.50E-08	0.00E+00	1.58E-08	0.016	0.00E+00	1.87E-04	9.28E-05
3742573758929	374257	3758929	1.76E-05	3.76E-05	9.38E-05	4.13E-06	3.16E-05	3.92E-05	9.10E-07	1.85E-05	1.84E-05	4.77E-06	4.77E-06	1.45E-05	7.49E-10	1.54E-08	0.00E+00	1.61E-08	0.016	0.00E+00	1.91E-04	9.49E-05
3742673758929	374267	3758929	1.80E-05	3.85E-05	9.60E-05	4.25E-06	3.24E-05	4.01E-05	9.32E-07	1.89E-05	1.88E-05	4.87E-06	4.87E-06	1.48E-05	7.67E-10	1.57E-08	0.00E+00	1.65E-08	0.016	0.00E+00	1.95E-04	9.71E-05
3742773758929	374277	3758929	1.85E-05	3.94E-05	9.83E-05	4.39E-06	3.31E-05	4.11E-05	9.54E-07	1.93E-05	1.92E-05	4.98E-06	4.98E-06	1.52E-05	7.85E-10	1.61E-08	0.00E+00	1.69E-08	0.017	0.00E+00	2.00E-04	9.93E-05
3742873758929	374287	3758929	1.89E-05	4.03E-05	1.01E-04	4.52E-06	3.39E-05	4.20E-05	9.75E-07	1.97E-05	1.96E-05	5.09E-06	5.09E-06	1.56E-05	8.03E-10	1.65E-08	0.00E+00	1.73E-08	0.017	0.00E+00	2.05E-04	1.02E-04
3742973758929	374297	3758929	1.94E-05	4.14E-05	1.03E-04	4.67E-06	3.47E-05	4.31E-05	1.00E-06	2.02E-05	2.00E-05	5.21E-06	5.21E-06	1.60E-05	8.24E-10	1.69E-08	0.00E+00	1.77E-08	0.018	0.00E+00	2.10E-04	1.04E-04
3743073758929	374307	3758929	1.99E-05	4.25E-05	1.06E-04	4.82E-06	3.57E-05	4.43E-05	1.03E-06	2.06E-05	2.05E-05	5.32E-06	5.32E-06	1.64E-05	8.46E-10	1.73E-08	0.00E+00	1.81E-08	0.018	0.00E+00	2.15E-04	1.07E-04
3743173758929	374317	3758929	2.04E-05	4.35E-05	1.08E-04	4.98E-06	3.66E-05	4.54E-05	1.05E-06	2.11E-05	2.10E-05	5.44E-06	5.44E-06	1.68E-05	8.67E-10	1.77E-08	0.00E+00	1.86E-08	0.019	0.00E+00	2.21E-04	1.09E-04
3743273758929	374327	3758929	2.09E-05	4.46E-05	1.11E-04	5.14E-06	3.75E-05	4.65E-05	1.08E-06	2.16E-05	2.15E-05	5.57E-06	5.57E-06	1.73E-05	8.89E-10	1.81E-08	0.00E+00	1.90E-08	0.019	0.00E+00	2.26E-04	1.12E-04
3743373758929	374337	3758929	2.14E-05	4.58E-05	1.14E-04	5.31E-06	3.84E-05	4.77E-05	1.11E-06	2.21E-05	2.20E-05	5.70E-06	5.70E-06	1.77E-05	9.11E-10	1.86E-08	0.00E+00	1.95E-08	0.020	0.00E+00	2.32E-04	1.15E-04
3743473758929	374347	3758929	2.20E-05	4.70E-05	1.17E-04	5.48E-06	3.95E-05	4.90E-05	1.14E-06	2.26E-05	2.25E-05	5.84E-06	5.84E-06	1.82E-05	9.36E-10	1.91E-08	0.00E+00	2.00E-08	0.020	0.00E+00	2.38E-04	1.18E-04
3743573758929	374357	3758929	2.26E-05	4.83E-05	1.20E-04	5.67E-06	4.05E-05	5.03E-05	1.17E-06	2.32E-05	2.30E-05	5.98E-06	5.98E-06	1.87E-05	9.61E-10	1.96E-08	0.00E+00	2.05E-08	0.021	0.00E+00	2.45E-04	1.21E-04
3743673758929	374367	3758929	2.32E-05	4.96E-05	1.24E-04	5.86E-06	4.16E-05	5.16E-05	1.20E-06	2.37E-05	2.36E-05	6.13E-06	6.13E-06	1.92E-05	9.87E-10	2.01E-08	0.00E+00	2.11E-08	0.021	0.00E+00	2.51E-04	1.24E-04
3743773758929	374377	3758929	2.38E-05	5.09E-05	1.27E-04	6.07E-06	4.27E-05	5.30E-05	1.23E-06	2.43E-05	2.42E-05	6.28E-06	6.28E-06	1.97E-05	1.01E-09	2.06E-08	0.00E+00	2.17E-08	0.022	0.00E+00	2.58E-04	1.27E-04
3743873758929	374387	3758929	2.52E-05	5.37E-05	1.34E-04	6.51E-06	4.51E-05	5.60E-05	1.30E-06	2.56E-05	2.54E-05	6.61E-06	6.61E-06	2.08E-05	1.07E-09	2.18E-08	0.00E+00	2.28E-08	0.023	0.00E+00	2.72E-04	1.34E-04
3744073758929	374407	3758929	2.58E-05	5.52E-05	1.38E-04	6.75E-06	4.63E-05	5.75E-05	1.33E-06	2.63E-05	2.61E-05	6.78E-06	6.78E-06	2.14E-05	1.10E-09	2.24E-08	0.00E+00	2.35E-08	0.023	0.00E+00	2.80E-04	1.38E-04
3744173758929	374417	3758929	2.66E-05	5.67E-05	1.41E-04	7.00E-06	4.76E-05	5.91E-05	1.37E-06	2.70E-05	2.68E-05	6.96E-06	6.96E-06	2.21E-05	1.13E-09	2.30E-08	0.00E+00	2.41E-08	0.024	0.00E+00	2.88E-04	1.42E-04
3744273758929	374427	3758929	2.73E-05	5.83E-05	1.45E-04	7.27E-06	4.89E-05	6.07E-05	1.41E-06	2.77E-05	2.75E-05	7.14E-06	7.14E-06	2.27E-05	1.16E-09	2.36E-08	0.00E+00	2.48E-08	0.025	0.00E+00	2.96E-04	1.46E-04
3744373758929	374437	3758929	2.80E-05	5.99E-05	1.49E-04	7.55E-06	5.03E-05	6.24E-05	1.45E-06	2.84E-05	2.82E-05	7.33E-06	7.33E-06	2.34E-05	1.19E-09	2.42E-08	0.00E+00	2.54E-08	0.025	0.00E+00	3.04E-04	1.50E-04
3744473758929	374447	3758929	2.88E-05	6.15E-05	1.53E-04	7.85E-06	5.17E-05	6.41E-05	1.49E-06	2.92E-05	2.90E-05	7.53E-06	7.53E-06	2.41E-05	1.22E-09	2.49E-08	0.00E+00	2.61E-08	0.026	0.00E+00	3.12E-04	1.54E-04
3744573758929	374457	3758929	2.96E-05	6.32E-05	1.57E-04	8.16E-06	5.31E-05	6.58E-05	1.53E-06	2.99E-05	2.98E-05	7.73E-06	7.73E-06	2.49E-05	1.26E-09	2.56E-08	0.00E+00	2.68E-08	0.027	0.00E+00	3.21E-04	1.58E-04
3744673758929	374467	3758929	3.04E-05	6.49E-05	1.62E-04	8.49E-06	5.45E-05	6.76E-05	1.57E-06	3.07E-05	3.06E-05	7.93E-06	7.93E-06	2.57E-05	1.29E-09	2.63E-08	0.00E+00	2.76E-08	0.028	0.00E+00	3.30E-04	1.62E-04
3744773758929	374477	3758929	3.12E-05	6.66E-05	1.66E-04	8.84E-06	5.59E-05	6.94E-05	1.61E-06	3.16E-05	3.14E-05	8.15E-06	8.15E-06	2.65E-05	1.33E-09	2.70E-08	0.00E+00	2.83E-08	0.028	0.00E+00	3.39E-04	1.66E-04
3744873758929	374487	3758929	3.20E-05	6.83E-05	1.70E-04	9.21E-06	5.74E-05	7.12E-05	1.65E-06	3.24E-05	3.22E-05	8.36E-06	8.36E-06	2.74E-05	1.36E-09	2.77E-08	0.00E+00	2.91E-08	0.029	0.00E+00	3.48E-04	1.71E-04
3744973758929	374497	3758929	3.28E-05	7.01E-05	1.75E-04	9.60E-06	5.88E-05	7.30E-05	1.69E-06	3.33E-05	3.31E-05	8.58E-06	8.58E-06	2.83E-05	1.40E-09	2.84E-08	0.00E+00	2.98E-08	0.030	0.00E+00	3.57E-04	1.75E-04
3745073758929	374507	3758929	3.37E-05	7.20E-05	1.79E-04	1.00E-05	6.04E-05	7.50E-05	1.74E-06	3.41E-05	3.39E-05	8.81E-06	8.81E-06	2.93E-05	1.43E-09	2.92E-08	0.00E+00	3.06E-08	0.031	0.00E+00	3.67E-04	1.80E-04
3745173758929	374517	3758929	3.45E-05	7.38E-05	1.84E-04	1.04E-05	6.19E-05	7.69E-05	1.78E-06	3.50E-05	3.48E-05	9.04E-06	9.04E-06	3.03E-05	1.47E-09	3.00E-08	0.00E+00	3.14E-08	0.031	0.00E+00	3.77E-04	1.84E-04
3745273758929	374527	3758929	3.54E-05	7.56E-05	1.88E-04	1.09E-05	6.34E-05	7.87E-05	1.83E-06	3.59E-05	3.57E-05	9.27E-06	9.27E-06	3.14E-05	1.50E-09	3.07E-08	0.00E+00	3.22E-08	0.032	0.00E+00	3.87E-04	1.89E-04
3745373758929	374537	3758929	3.62E-05	7.73E-05	1.93E-04	1.13E-05	6.49E-05	8.05E-05	1.87E-06	3.68E-05	3.66E-05	9.50E-06	9.50E-06	3.25E-05	1.54E-09	3.15E-08	0.00E+00	3.30E-08	0.033	0.00E+00	3.96E-04	1.93E-04
3745473758929	374547	3758929	3.70E-05	7.90E-05	1.97E-04	1.17E-05	6.63E-05	8.23E-05	1.91E-06	3.77E-05	3.75E-05	9.74E-06	9.74E-06	3.36E-05	1.57E-09	3.22E-08	0.00E+00	3.38E-08	0.034	0.00E+00	4.06E-04	1.98E-04
3745573758929	374557	3758929	3.78E-05	8.08E-05	2.01E-04	1.22E-05	6.78E-05	8.42E-05	1.95E-06	3.87E-05	3.84E-05	9.98E-06	9.98E-06	3.48E-05	1.61E-09	3.30E-08	0.00E+00	3.46E-08	0.035	0.00E+00	4.15E-04	2.02E-04
3745673758929	374567	3758929	3.86E-05	8.25E-05	2.06E-04	1.26E-05	6.93E-05	8.59E-05	1.99E-06	3.96E-05	3.94E-05	1.02E-05	1.02E-05	3.60E-05	1.64E-09	3.37E-08	0.00E+00	3.54E-08	0.035	0.00E+00	4.25E-04	2.07E-04
3745773758929	374577	3758929	3.94E-05	8.41E-05	2.10E-04	1.30E-05	7.07E-05	8.77E-05	2.03E-06	4.06E-05	4.03E-05	1.05E-05	1.05E-05	3.72E-05	1.68E-09	3.45E-08	0.00E+00	3.62E-08	0.036	0.00E+00	4.34E-04	2.11E-04
3741473758939	374147	3758939	1.34E-05	2.87E-05	7.14E-05	2.91E-06	2.41E-05	2.99E-05	6.93E-07	1.45E-05	1.44E-05	3.74E-06	3.74E-06	1.10E-05	5.71E-10	1.18E-08	0.00E+00	1.24E-08	0.012	0.00E+00	1.46E-04	7.28E-05
3741573758939	374157	3758939	1.37E-05	2.92E-05	7.28E-05	2.99E-06	2.45E-05	3.05E-05	7.07E-07	1.48E-05	1.47E-05	3.81E-06	3.81E-06	1.12E-05	5.82E-10	1.20E-08	0.00E+00	1.26E-08	0.013	0.00E+00	1.48E-04	7.42E-05
3741673758939	374167	3758939	1.40E-05	2.98E-05	7.43E-05	3.07E-06	2.50E-05	3.11E-05	7.21E-07	1.50E-05	1.49E-05	3.88E-06	3.88E-06	1.14E-05	5.94E-10	1.23E-08	0.00E+00	1.29E-08	0.013	0.00E+00	1.52E-04	7.57E-05
3741773758939	374177	3758939	1.43E-05	3.04E-05	7.59E-05	3.15E-06	2.56E-05	3.17E-05	7.36E-07	1.53E-05	1.52E-05	3.95E-06	3.95E-06	1.17E-05	6.06E-10	1.25E-08	0.00E+00	1.31E-08	0.013	0.00E+00	1.55E-04	7.72E-05
3741873758939	374187	3758939	1.46E-05	3.11E-05	7.74E-05	3.24E-06	2.61E-05	3.24E-05	7.52E-07	1.56E-05	1.55E-05	4.02E-06	4.02E-06	1.19E-05	6.19E-10	1.28E-08	0.00E+00	1.34E-08	0.013	0.00E+00	1.58E-04	7.87E-05
3741973758939	374197	3758939	1.49E-05	3.17E-05	7.91E-05	3.33E-06	2.67E-05	3.31E-05	7.68E-07	1.59E-05	1.58E-05	4.10E-06	4.10E-06	1.22E-05	6.32E-10	1.30E-08	0.00E+00	1.37E-08	0.014	0.00E+00	1.61E-04	8.04E-05
3742073758939	374207	3758939	1.52E-05	3.24E-05	8.08E-05	3.43E-06	2.72E-05	3.38E-05	7.84E-07	1.62E-05	1.61E-05	4.18E-06	4.18E-06	1.25E-05	6.46E-10	1.33E-08	0.00E+00	1.39E-08	0.014	0.00E+00	1.65E-04	8.21E-05
3742173758939	374217	3758939	1.55E-05	3.31E-05	8.25E-05	3.52E-06	2.78E-05	3.45E-05	8.01E-07	1.65E-05	1.64E-05	4.26E-06	4.26E-06	1.28E-05	6.60E-10	1.36E-08	0.00E+00	1.42E-08	0.014	0.00E+00	1.68E-04	8.38E-05
3742273758939	374227	3758939	1.59E-05	3.39E-05	8.44E-05	3.62E-06	2.84E-05	3.53E-05	8.19E-07	1.68E-05	1.67E-05	4.34E-06	4.34E-06	1.30E-05	6.74E-10	1.39E-08	0.00E+00	1.45E-08	0.015	0.00E+00	1.72E-04	8.56E-05
3742373758939	374237	3758939	1.62E-05	3.46E-05	8.63E-05	3.73E-06	2.91E-05	3.61E-05	8.37E-07	1.72E-05	1.70E-05	4.43E-06	4.43E-06	1.33E-05	6.89E-10	1.42E-08	0.00E+00	1.49E-08	0.015	0.00E+00	1.76E-04	8.74E-05
3742473758939	374247	3758939	1.66E-05	3.54E-05	8.82E-05	3.83E-06	2.97E-05	3.69E-05	8.56E-07	1.75E-05	1.74E-05	4.51E-06	4.51E-06	1.36E-05	7.05E-10	1.45E-08	0.00E+00	1.52E-08	0.015	0.00E+00	1.80E-04	8.94E-05
3742573758939	374257	3758939	1.70E-05	3.62E-05	9.02E-05	3.94E-06	3.04E-05	3.77E-05	8.76E-07	1.78E-05	1.77E-05	4.61E-06	4.61E-06	1.40E-05	7.21E-10	1.48E-08	0.00E+00	1.55E-08	0.016	0.00E+00	1.84E-04	9.13E-05
3742673758939	374267	3758939	1.73E-05	3.70E-05	9.23E-05	4.06E-06	3.11E-05	3.86E-05	8.96E-07	1.82E-05	1.81E-05	4.70E-06	4.70E-06	1.43E-05	7.38E-10	1.52E-08	0.00E+00	1.59E-08	0.016	0.00E+00	1.88E-04	9.34E-05
3742773758939	374277	3758939	1.77E-05	3.79E-05	9.44E-05	4.19E-06	3.18E-05	3.95E-05	9.16E-07	1.86E-05	1.85E-05	4.81E-06	4.81E-06	1.46E-05	7.55E-10	1.55E-08	0.00E+00	1.62E-08	0.016	0.00E+00	1.92E-04	9.55E-05
3742873758939	374287	3758939	1.81E-05	3.87E-05	9.66E-05	4.30E-06	3.25E-05	4.04E-05	9.37E-07	1.90E-05	1.89E-05	4.91E-06	4.91E-06	1.50E-05	7.72E-10	1.58E-08	0.00E+00	1.66E-08	0.017	0.00E+00	1.97E-04	9.77E-05
3742973758939	374297	3758939	1.86E-05	3.97E-05	9.90E-05	4.44E-06	3.34E-05	4.14E-05	9.61E-07	1.94E-05	1.93E-05	5.02E-06	5.02E-06	1.54E-05	7.91E-10	1.62E-08	0.00E+00	1.70E-08	0.017	0.00E+00	2.02E-04	1.00E-04
3743073758939	374307	3758939	1.91E-05	4.07E-05	1.02E-04	4.58E-06	3.42E-05	4.25E-05	9.85E-07	1.99E-05	1.97E-05	5.13E-06	5.13E-06	1.57E-05	8.11E-10	1.66E-08	0.00E+00	1.74E-08	0.017	0.00E+00	2.07E-04	1.03E-04
3743173758939	374317	3758939	1.95E-05	4.17E-05	1.04E-04	4.72E-06	3.51E-05	4.35E-05	1.01E-06	2.03E-05	2.02E-05	5.24E-06	5.24E-06	1.61E-05	8.31E-10	1.70E-08	0.00E+00	1.78E-08	0.018	0.00E+00	2.12E-04	1.05E-04
3743273758939	374327	3758939	2.00E-05	4.28E-05	1.07E-04	4.86E-06	3.59E-05	4.46E-05	1.03E-06	2.08E-05	2.06E-05	5.36E-06	5.36E-06	1.65E-05	8.52E-10	1.74E-08	0.00E+00	1.83E-08	0.018	0.00E+00	2.17E-04	1.08E-04
3743373758939	374337	3758939	2.05E-05	4.38E-05	1.09E-04	5.02E-06	3.68E-05	4.57E-05	1.06E-06	2.13E-05	2.11E-05	5.49E-06	5.49E-06	1.69E-05	8.73E-10	1.78E-08	0.00E+00	1.87E-08	0.019	0.00E+00	2.22E-04	1.10E-04
3743473758939	374347	3758939	2.11E-05	4.50E-05	1.12E-04	5.18E-06	3.78E-05	4.69E-05	1.09E-06	2.18E-05	2.16E-05	5.62E-06	5.62E-06	1.74E-05	8.96E-10	1.83E-08	0.00E+00	1.92E-08	0.019	0.00E+00	2.28E-04	1.13E-04
3743573758939	374357	3758939	2.16E-05	4.62E-05	1.15E-04	5.35E-06	3.88E-05	4.81E-05	1.12E-06	2.23E-05	2.21E-05	5.75E-06	5.75E-06	1.78E-05	9.19E-10	1.88E-08	0.00E+00	1.97E-08	0.020	0.00E+00	2.34E-04	1.16E-04
3743673758939	374367	3758939	2.22E-05	4.74E-05	1.18E-04	5.53E-06	3.98E-05	4.94E-05	1.15E-06	2.28E-05	2.27E-05	5.89E-06	5.89E-06	1.83E-05	9.43E-10	1.92E-08	0.00E+00	2.02E-08	0.020	0.00E+00	2.40E-04	1.19E-04
3743773758939	374377	3758939	2.28E-05	4.86E-05	1.21E-04	5.72E-06	4.08E-05	5.07E-05	1.18E-06	2.34E-05	2.32E-05	6.04E-06	6.04E-06	1.88E-05	9.68E-10	1.97E-08	0.00E+00	2.07E-08	0.021	0.00E+00	2.46E-04	1.22E-04
3743973758939	374397	3758939	2.40E-05	5.12E-05	1.28E-04	6.12E-06	4.30E-05	5.34E-05	1.24E-06	2.46E-05	2.44E-05	6.34E-06	6.34E-06	1.98E-05	1.02E-09	2.08E-08	0.00E+00	2.18E-08	0.022	0.00E+00	2.60E-04	1.28E-04
3744073758939	374407	3758939	2.46E-05	5.26E-05	1.31E-04	6.34E-06	4.42E-05	5.48E-05	1.27E-06	2.52E-05	2.50E-05	6.50E-06	6.50E-06	2.04E-05	1.05E-09	2.13E-08	0.00E+00	2.24E-08	0.022	0.00E+00	2.67E-04	1.32E-04
3744173758939	374417	3758939	2.53E-05	5.40E-05	1.35E-04	6.58E-06	4.53E-05	5.63E-05	1.31E-06	2.58E-05	2.57E-05	6.67E-06	6.67E-06	2.10E-05	1.08E-09	2.19E-08	0.00E+00	2.30E-08	0.023	0.00E+00	2.74E-04	1.35E-04
3744273758939	374427	3758939	2.60E-05	5.54E-05	1.38E-04	6.82E-06	4.66E-05	5.78E-05	1.34E-06	2.65E-05	2.63E-05	6.84E-06	6.84E-06	2.16E-05	1.10E-09	2.25E-08	0.00E+00	2.36E-08	0.024	0.00E+00	2.81E-04	1.39E-04
3744373758939	374437	3758939	2.67E-05	5.69E-05	1.42E-04	7.08E-06	4.78E-05	5.93E-05	1.38E-06	2.72E-05	2.70E-05	7.02E-06	7.02E-06	2.21E-05	1.13E-09	2.31E-08	0.00E+00	2.42E-08	0.024	0.00E+00	2.89E-04	1.42E-04
3744473758939	374447	3758939	2.74E-05	5.84E-05	1.46E-04	7.35E-06	4.90E-05	6.09E-05	1.41E-06	2.79E-05	2.77E-05	7.20E-06	7.20E-06	2.29E-05	1.16E-09	2.37E-08	0.00E+00	2.49E-08	0.025	0.00E+00	2.97E-04	1.46E-04
3744573758939	374457	3758939	2.81E-05	5.99E-05	1.49E-04	7.63E-06	5.03E-05	6.25E-05	1.45E-06	2.86E-05	2.84E-05	7.39E-06	7.39E-06	2.36E-05	1.19E-09	2.43E-08	0.00E+00	2.55E-08	0.026	0.00E+00	3.05E-04	1.50E-04
3744673758939	374467	3758939	2.88E-05	6.15E-05	1.53E-04	7.94E-06	5.16E-05	6.41E-05	1.49E-06	2.94E-05	2.92E-05	7.58E-06	7.58E-06	2.44E-05	1.22E-09	2.50E-08	0.00E+00	2.62E-08	0.026	0.00E+00	3.13E-04	1.54E-04
3744773758939	374477	3758939	2.95E-05	6.31E-05	1.57E-04	8.25E-06	5.30E-05	6.57E-05	1.53E-06	3.01E-05	2.99E-05	7.77E-06	7.77E-06	2.51E-05	1.26E-09	2.56E-08	0.00E+00	2.69E-08	0.027	0.00E+00	3.21E-04	1.58E-04
3744873758939	374487	3758939	3.03E-05	6.46E-05	1.61E-04	8.59E-06	5.43E-05	6.73E-05	1.56E-06	3.09E-05	3.07E-05	7.97E-06	7.97E-06	2.60E-05	1.29E-09	2.63E-08	0.00E+00	2.76E-08	0.028	0.00E+00	3.29E-04	1.62E-04
3744973758939	374497	3758939	3.10E-05	6.62E-05	1.65E-04	8.93E-06	5.56E-05	6.90E-05	1.60E-06	3.17E-05	3.15E-05	8.18E-06	8.18E-06	2.68E-05	1.32E-09	2.69E-08	0.00E+00	2.83E-08	0.028	0.00E+00	3.38E-04	1.66E-04
3745073758939	374507	3758939	3.18E-05	6.79E-05	1.69E-04	9.29E-06	5.70E-05	7.07E-05	1.64E-06	3.25E-05	3.23E-05	8.38E-06	8.38E-06	2.77E-05	1.35E-09	2.76E-08	0.00E+00	2.90E-08	0.029	0.00E+00	3.47E-04	1.70E-04
3745173758939	374517	3758939	3.26E-05	6.95E-05	1.73E-04	9.66E-06	5.84E-05	7.24E-05	1.68E-06	3.33E-05	3.31E-05	8.59E-06	8.59E-06	2.86E-05	1.38E-09	2.83E-08	0.00E+00	2.97E-08	0.030	0.00E+00	3.55E-04	1.74E-04
3745273758939	374527	3758939	3.33E-05	7.11E-05	1.77E-04	1.00E-05	5.97E-05	7.41E-05	1.72E-06	3.41E-05	3.39E-05	8.81E-06	8.81E-06	2.96E-05	1.42E-09	2.90E-08	0.00E+00	3.04E-08	0.030	0.00E+00	3.64E-04	1.78E-04
3745373758939	374537	3758939	3.41E-05

			SWBuilding Construction	SWDemolition	SWGrading	EYBuilding Construction	SWPaving	SWGrading	SWArchitectural Coating	NBBuilding Construction	NBBuilding Construction	NBArchitectural Coating	NBArchitectural Coating	RWBuilding Construction	Child Risk					Overlapping Phases - Maximum Gl		
Unique Identifier	X (UTM)	Y (UTM)	2026	2026	2026	2026	2027	2027	2027	2026	2027	2026	2027	2026	3rd Trimester	0<2	2<16	Total	per million	2025	2026	2027
3743773758959	374377	3758959	2.08E-05	4.45E-05	1.11E-04	5.10E-06	3.74E-05	4.64E-05	1.08E-06	2.16E-05	2.15E-05	5.58E-06	5.58E-06	1.71E-05	8.86E-10	1.81E-08	0.00E+00	1.90E-08	0.019	0.00E+00	2.26E-04	1.12E-04
3743973758959	374397	3758959	2.19E-05	4.68E-05	1.17E-04	5.45E-06	3.93E-05	4.87E-05	1.13E-06	2.27E-05	2.25E-05	5.85E-06	5.85E-06	1.81E-05	9.31E-10	1.90E-08	0.00E+00	2.00E-08	0.020	0.00E+00	2.37E-04	1.18E-04
3744073758959	374407	3758959	2.24E-05	4.79E-05	1.19E-04	5.64E-06	4.02E-05	4.99E-05	1.16E-06	2.32E-05	2.31E-05	5.99E-06	5.99E-06	1.85E-05	9.54E-10	1.95E-08	0.00E+00	2.05E-08	0.020	0.00E+00	2.43E-04	1.20E-04
3744173758959	374417	3758959	2.30E-05	4.91E-05	1.22E-04	5.84E-06	4.12E-05	5.12E-05	1.19E-06	2.38E-05	2.36E-05	6.14E-06	6.14E-06	1.91E-05	9.78E-10	2.00E-08	0.00E+00	2.10E-08	0.021	0.00E+00	2.49E-04	1.23E-04
3744273758959	374427	3758959	2.36E-05	5.03E-05	1.25E-04	6.05E-06	4.23E-05	5.24E-05	1.22E-06	2.44E-05	2.42E-05	6.29E-06	6.29E-06	1.96E-05	1.00E-09	2.05E-08	0.00E+00	2.15E-08	0.021	0.00E+00	2.56E-04	1.26E-04
3744373758959	374437	3758959	2.42E-05	5.16E-05	1.29E-04	6.26E-06	4.33E-05	5.37E-05	1.25E-06	2.50E-05	2.48E-05	6.44E-06	6.44E-06	2.02E-05	1.03E-09	2.10E-08	0.00E+00	2.20E-08	0.022	0.00E+00	2.62E-04	1.30E-04
3744473758959	374447	3758959	2.48E-05	5.29E-05	1.32E-04	6.49E-06	4.44E-05	5.51E-05	1.28E-06	2.56E-05	2.54E-05	6.60E-06	6.60E-06	2.07E-05	1.05E-09	2.15E-08	0.00E+00	2.26E-08	0.023	0.00E+00	2.69E-04	1.33E-04
3744573758959	374457	3758959	2.54E-05	5.42E-05	1.35E-04	6.73E-06	4.55E-05	5.64E-05	1.31E-06	2.62E-05	2.60E-05	6.76E-06	6.76E-06	2.14E-05	1.08E-09	2.21E-08	0.00E+00	2.31E-08	0.023	0.00E+00	2.76E-04	1.36E-04
3744673758959	374467	3758959	2.60E-05	5.55E-05	1.38E-04	6.98E-06	4.66E-05	5.78E-05	1.34E-06	2.68E-05	2.67E-05	6.93E-06	6.93E-06	2.20E-05	1.10E-09	2.26E-08	0.00E+00	2.37E-08	0.024	0.00E+00	2.82E-04	1.39E-04
3744773758959	374477	3758959	2.66E-05	5.68E-05	1.41E-04	7.24E-06	4.77E-05	5.92E-05	1.37E-06	2.75E-05	2.73E-05	7.10E-06	7.10E-06	2.27E-05	1.13E-09	2.32E-08	0.00E+00	2.43E-08	0.024	0.00E+00	2.89E-04	1.43E-04
3744873758959	374487	3758959	2.72E-05	5.81E-05	1.45E-04	7.51E-06	4.88E-05	6.05E-05	1.40E-06	2.82E-05	2.80E-05	7.27E-06	7.27E-06	2.34E-05	1.16E-09	2.37E-08	0.00E+00	2.49E-08	0.025	0.00E+00	2.96E-04	1.46E-04
3744973758959	374497	3758959	2.78E-05	5.94E-05	1.48E-04	7.79E-06	4.99E-05	6.19E-05	1.44E-06	2.88E-05	2.87E-05	7.45E-06	7.45E-06	2.41E-05	1.18E-09	2.43E-08	0.00E+00	2.54E-08	0.025	0.00E+00	3.03E-04	1.49E-04
3745073758959	374507	3758959	2.84E-05	6.06E-05	1.51E-04	8.07E-06	5.09E-05	6.32E-05	1.47E-06	2.95E-05	2.93E-05	7.62E-06	7.62E-06	2.49E-05	1.21E-09	2.48E-08	0.00E+00	2.60E-08	0.026	0.00E+00	3.10E-04	1.53E-04
3745173758959	374517	3758959	2.90E-05	6.20E-05	1.55E-04	8.36E-06	5.21E-05	6.46E-05	1.50E-06	3.02E-05	3.00E-05	7.80E-06	7.80E-06	2.57E-05	1.24E-09	2.54E-08	0.00E+00	2.66E-08	0.027	0.00E+00	3.18E-04	1.56E-04
3745273758959	374527	3758959	2.96E-05	6.33E-05	1.58E-04	8.65E-06	5.31E-05	6.59E-05	1.53E-06	3.09E-05	3.07E-05	7.98E-06	7.98E-06	2.65E-05	1.26E-09	2.59E-08	0.00E+00	2.72E-08	0.027	0.00E+00	3.25E-04	1.59E-04
3745373758959	374537	3758959	3.03E-05	6.47E-05	1.61E-04	8.95E-06	5.43E-05	6.74E-05	1.56E-06	3.16E-05	3.14E-05	8.16E-06	8.16E-06	2.73E-05	1.29E-09	2.65E-08	0.00E+00	2.78E-08	0.028	0.00E+00	3.32E-04	1.63E-04
3745473758959	374547	3758959	3.09E-05	6.60E-05	1.64E-04	9.23E-06	5.54E-05	6.88E-05	1.60E-06	3.23E-05	3.21E-05	8.35E-06	8.35E-06	2.81E-05	1.31E-09	2.71E-08	0.00E+00	2.84E-08	0.028	0.00E+00	3.39E-04	1.66E-04
3745573758959	374557	3758959	3.15E-05	6.72E-05	1.68E-04	9.52E-06	5.65E-05	7.01E-05	1.63E-06	3.31E-05	3.29E-05	8.53E-06	8.53E-06	2.90E-05	1.34E-09	2.77E-08	0.00E+00	2.90E-08	0.029	0.00E+00	3.46E-04	1.70E-04
3745673758959	374567	3758959	3.21E-05	6.85E-05	1.71E-04	9.79E-06	5.75E-05	7.14E-05	1.66E-06	3.38E-05	3.36E-05	8.72E-06	8.72E-06	2.98E-05	1.36E-09	2.82E-08	0.00E+00	2.96E-08	0.030	0.00E+00	3.53E-04	1.73E-04
3745773758959	374577	3758959	3.26E-05	6.97E-05	1.74E-04	1.01E-05	5.85E-05	7.26E-05	1.69E-06	3.45E-05	3.43E-05	8.91E-06	8.91E-06	3.07E-05	1.39E-09	2.88E-08	0.00E+00	3.01E-08	0.030	0.00E+00	3.60E-04	1.76E-04
3741773758969	374177	3758969	1.29E-05	2.75E-05	6.85E-05	2.82E-06	2.31E-05	2.86E-05	6.65E-07	1.39E-05	1.38E-05	3.59E-06	3.59E-06	1.06E-05	5.47E-10	1.13E-08	0.00E+00	1.19E-08	0.012	0.00E+00	1.40E-04	6.98E-05
3741873758969	374187	3758969	1.31E-05	2.80E-05	6.98E-05	2.89E-06	2.35E-05	2.92E-05	6.78E-07	1.41E-05	1.41E-05	3.65E-06	3.65E-06	1.08E-05	5.58E-10	1.15E-08	0.00E+00	1.21E-08	0.012	0.00E+00	1.42E-04	7.11E-05
3741973758969	374197	3758969	1.34E-05	2.86E-05	7.12E-05	2.96E-06	2.40E-05	2.98E-05	6.91E-07	1.44E-05	1.43E-05	3.72E-06	3.72E-06	1.10E-05	5.69E-10	1.18E-08	0.00E+00	1.23E-08	0.012	0.00E+00	1.45E-04	7.25E-05
3742073758969	374207	3758969	1.37E-05	2.92E-05	7.27E-05	3.03E-06	2.45E-05	3.04E-05	7.05E-07	1.47E-05	1.46E-05	3.78E-06	3.78E-06	1.12E-05	5.81E-10	1.20E-08	0.00E+00	1.26E-08	0.013	0.00E+00	1.48E-04	7.39E-05
3742173758969	374217	3758969	1.39E-05	2.98E-05	7.42E-05	3.11E-06	2.50E-05	3.10E-05	7.20E-07	1.49E-05	1.48E-05	3.85E-06	3.85E-06	1.15E-05	5.93E-10	1.22E-08	0.00E+00	1.28E-08	0.013	0.00E+00	1.51E-04	7.54E-05
3742273758969	374227	3758969	1.42E-05	3.04E-05	7.57E-05	3.19E-06	2.55E-05	3.17E-05	7.35E-07	1.52E-05	1.51E-05	3.93E-06	3.93E-06	1.17E-05	6.05E-10	1.25E-08	0.00E+00	1.31E-08	0.013	0.00E+00	1.54E-04	7.69E-05
3742373758969	374237	3758969	1.45E-05	3.10E-05	7.73E-05	3.27E-06	2.60E-05	3.23E-05	7.50E-07	1.55E-05	1.54E-05	4.00E-06	4.00E-06	1.19E-05	6.18E-10	1.27E-08	0.00E+00	1.33E-08	0.013	0.00E+00	1.58E-04	7.85E-05
3742473758969	374247	3758969	1.48E-05	3.17E-05	7.89E-05	3.35E-06	2.66E-05	3.30E-05	7.66E-07	1.58E-05	1.57E-05	4.08E-06	4.08E-06	1.22E-05	6.31E-10	1.30E-08	0.00E+00	1.36E-08	0.014	0.00E+00	1.61E-04	8.01E-05
3742573758969	374257	3758969	1.52E-05	3.24E-05	8.06E-05	3.44E-06	2.72E-05	3.37E-05	7.82E-07	1.61E-05	1.60E-05	4.16E-06	4.16E-06	1.25E-05	6.44E-10	1.33E-08	0.00E+00	1.39E-08	0.014	0.00E+00	1.64E-04	8.18E-05
3742673758969	374267	3758969	1.55E-05	3.31E-05	8.24E-05	3.53E-06	2.78E-05	3.45E-05	8.00E-07	1.64E-05	1.63E-05	4.24E-06	4.24E-06	1.27E-05	6.58E-10	1.35E-08	0.00E+00	1.42E-08	0.014	0.00E+00	1.68E-04	8.36E-05
3742773758969	374277	3758969	1.58E-05	3.38E-05	8.42E-05	3.62E-06	2.84E-05	3.52E-05	8.17E-07	1.67E-05	1.66E-05	4.32E-06	4.32E-06	1.30E-05	6.73E-10	1.38E-08	0.00E+00	1.45E-08	0.015	0.00E+00	1.71E-04	8.54E-05
3742873758969	374287	3758969	1.62E-05	3.45E-05	8.61E-05	3.72E-06	2.90E-05	3.60E-05	8.35E-07	1.71E-05	1.70E-05	4.41E-06	4.41E-06	1.33E-05	6.88E-10	1.41E-08	0.00E+00	1.48E-08	0.015	0.00E+00	1.75E-04	8.72E-05
3742973758969	374297	3758969	1.65E-05	3.53E-05	8.80E-05	3.82E-06	2.97E-05	3.68E-05	8.54E-07	1.74E-05	1.73E-05	4.50E-06	4.50E-06	1.36E-05	7.03E-10	1.44E-08	0.00E+00	1.51E-08	0.015	0.00E+00	1.79E-04	8.92E-05
3743073758969	374307	3758969	1.69E-05	3.61E-05	9.00E-05	3.93E-06	3.03E-05	3.76E-05	8.73E-07	1.78E-05	1.77E-05	4.60E-06	4.60E-06	1.39E-05	7.19E-10	1.48E-08	0.00E+00	1.55E-08	0.015	0.00E+00	1.83E-04	9.11E-05
3743173758969	374317	3758969	1.73E-05	3.69E-05	9.20E-05	4.04E-06	3.10E-05	3.85E-05	8.93E-07	1.82E-05	1.81E-05	4.70E-06	4.70E-06	1.42E-05	7.36E-10	1.51E-08	0.00E+00	1.58E-08	0.016	0.00E+00	1.87E-04	9.32E-05
3743273758969	374327	3758969	1.77E-05	3.78E-05	9.42E-05	4.15E-06	3.18E-05	3.94E-05	9.15E-07	1.86E-05	1.85E-05	4.80E-06	4.80E-06	1.45E-05	7.53E-10	1.54E-08	0.00E+00	1.62E-08	0.016	0.00E+00	1.92E-04	9.54E-05
3743373758969	374337	3758969	1.81E-05	3.87E-05	9.65E-05	4.28E-06	3.25E-05	4.04E-05	9.37E-07	1.90E-05	1.89E-05	4.91E-06	4.91E-06	1.49E-05	7.71E-10	1.58E-08	0.00E+00	1.66E-08	0.017	0.00E+00	1.96E-04	9.76E-05
3743473758969	374347	3758969	1.86E-05	3.97E-05	9.89E-05	4.41E-06	3.33E-05	4.13E-05	9.59E-07	1.94E-05	1.93E-05	5.02E-06	5.02E-06	1.52E-05	7.90E-10	1.62E-08	0.00E+00	1.70E-08	0.017	0.00E+00	2.01E-04	9.99E-05
3743573758969	374357	3758969	1.90E-05	4.06E-05	1.01E-04	4.54E-06	3.41E-05	4.23E-05	9.82E-07	1.99E-05	1.98E-05	5.13E-06	5.13E-06	1.56E-05	8.09E-10	1.66E-08	0.00E+00	1.74E-08	0.017	0.00E+00	2.06E-04	1.02E-04
3743673758969	374367	3758969	1.95E-05	4.16E-05	1.04E-04	4.68E-06	3.49E-05	4.34E-05	1.01E-06	2.03E-05	2.02E-05	5.25E-06	5.25E-06	1.60E-05	8.29E-10	1.70E-08	0.00E+00	1.78E-08	0.018	0.00E+00	2.11E-04	1.05E-04
3743773758969	374377	3758969	2.00E-05	4.26E-05	1.06E-04	4.83E-06	3.58E-05	4.44E-05	1.03E-06	2.08E-05	2.07E-05	5.37E-06	5.37E-06	1.64E-05	8.49E-10	1.74E-08	0.00E+00	1.82E-08	0.018	0.00E+00	2.16E-04	1.07E-04
3743973758969	374397	3758969	2.10E-05	4.48E-05	1.12E-04	5.16E-06	3.76E-05	4.66E-05	1.08E-06	2.18E-05	2.17E-05	5.63E-06	5.63E-06	1.73E-05	8.91E-10	1.82E-08	0.00E+00	1.91E-08	0.019	0.00E+00	2.27E-04	1.13E-04
3744073758969	374407	3758969	2.15E-05	4.58E-05	1.14E-04	5.33E-06	3.85E-05	4.78E-05	1.11E-06	2.23E-05	2.22E-05	5.76E-06	5.76E-06	1.77E-05	9.13E-10	1.87E-08	0.00E+00	1.96E-08	0.020	0.00E+00	2.33E-04	1.15E-04
3744173758969	374417	3758969	2.20E-05	4.69E-05	1.17E-04	5.52E-06	3.94E-05	4.89E-05	1.14E-06	2.28E-05	2.27E-05	5.90E-06	5.90E-06	1.82E-05	9.35E-10	1.91E-08	0.00E+00	2.01E-08	0.020	0.00E+00	2.38E-04	1.18E-04
3744273758969	374427	3758969	2.25E-05	4.81E-05	1.20E-04	5.71E-06	4.04E-05	5.01E-05	1.16E-06	2.34E-05	2.32E-05	6.04E-06	6.04E-06	1.87E-05	9.57E-10	1.96E-08	0.00E+00	2.06E-08	0.021	0.00E+00	2.44E-04	1.21E-04
3744373758969	374437	3758969	2.30E-05	4.92E-05	1.23E-04	5.91E-06	4.13E-05	5.13E-05	1.19E-06	2.40E-05	2.38E-05	6.18E-06	6.18E-06	1.92E-05	9.80E-10	2.01E-08	0.00E+00	2.10E-08	0.021	0.00E+00	2.50E-04	1.24E-04
3744473758969	374447	3758969	2.36E-05	5.04E-05	1.26E-04	6.12E-06	4.23E-05	5.25E-05	1.22E-06	2.45E-05	2.44E-05	6.33E-06	6.33E-06	1.98E-05	1.00E-09	2.06E-08	0.00E+00	2.16E-08	0.022	0.00E+00	2.56E-04	1.27E-04
3744573758969	374457	3758969	2.42E-05	5.16E-05	1.29E-04	6.34E-06	4.33E-05	5.37E-05	1.25E-06	2.51E-05	2.50E-05	6.48E-06	6.48E-06	2.04E-05	1.03E-09	2.11E-08	0.00E+00	2.21E-08	0.022	0.00E+00	2.63E-04	1.30E-04
3744673758969	374467	3758969	2.47E-05	5.28E-05	1.32E-04	6.56E-06	4.43E-05	5.50E-05	1.28E-06	2.57E-05	2.56E-05	6.64E-06	6.64E-06	2.10E-05	1.05E-09	2.16E-08	0.00E+00	2.26E-08	0.023	0.00E+00	2.69E-04	1.33E-04
3744773758969	374477	3758969	2.53E-05	5.40E-05	1.35E-04	6.80E-06	4.53E-05	5.63E-05	1.31E-06	2.63E-05	2.62E-05	6.80E-06	6.80E-06	2.16E-05	1.08E-09	2.21E-08	0.00E+00	2.31E-08	0.023	0.00E+00	2.75E-04	1.36E-04
3744873758969	374487	3758969	2.58E-05	5.52E-05	1.38E-04	7.05E-06	4.63E-05	5.75E-05	1.33E-06	2.69E-05	2.68E-05	6.96E-06	6.96E-06	2.22E-05	1.10E-09	2.26E-08	0.00E+00	2.37E-08	0.024	0.00E+00	2.82E-04	1.39E-04
3744973758969	374497	3758969	2.64E-05	5.64E-05	1.40E-04	7.29E-06	4.73E-05	5.87E-05	1.36E-06	2.76E-05	2.74E-05	7.12E-06	7.12E-06	2.29E-05	1.12E-09	2.31E-08	0.00E+00	2.42E-08	0.024	0.00E+00	2.88E-04	1.42E-04
3745073758969	374507	3758969	2.69E-05	5.75E-05	1.43E-04	7.55E-06	4.83E-05	5.99E-05	1.39E-06	2.82E-05	2.80E-05	7.28E-06	7.28E-06	2.36E-05	1.14E-09	2.36E-08	0.00E+00	2.47E-08	0.025	0.00E+00	2.94E-04	1.45E-04
3745173758969	374517	3758969	2.74E-05	5.86E-05	1.46E-04	7.80E-06	4.92E-05	6.11E-05	1.42E-06	2.88E-05	2.87E-05	7.44E-06	7.44E-06	2.41E-05	1.17E-09	2.41E-08	0.00E+00	2.52E-08	0.025	0.00E+00	3.00E-04	1.48E-04
3745273758969	374527	3758969	2.80E-05	5.99E-05	1.49E-04	8.06E-06	5.03E-05	6.24E-05	1.45E-06	2.95E-05	2.93E-05	7.61E-06	7.61E-06	2.51E-05	1.19E-09	2.46E-08	0.00E+00	2.58E-08	0.026	0.00E+00	3.07E-04	1.51E-04
3745373758969	374537	3758969	2.86E-05	6.11E-05	1.52E-04	8.31E-06	5.13E-05	6.37E-05	1.48E-06	3.01E-05	3.00E-05	7.78E-06	7.78E-06	2.58E-05	1.22E-09	2.51E-08	0.00E+00	2.64E-08	0.026	0.00E+00	3.14E-04	1.54E-04
3745473758969	374547	3758969	2.92E-05	6.23E-05	1.55E-04	8.57E-06	5.23E-05	6.49E-05	1.51E-06	3.08E-05	3.06E-05	7.95E-06	7.95E-06	2.66E-05	1.24E-09	2.56E-08	0.00E+00	2.69E-08	0.027	0.00E+00	3.21E-04	1.57E-04
3745573758969	374557	3758969	2.97E-05	6.34E-05	1.58E-04	8.81E-06	5.33E-05	6.61E-05	1.53E-06	3.15E-05	3.13E-05	8.12E-06	8.12E-06	2.74E-05	1.26E-09	2.62E-08	0.00E+00	2.74E-08	0.027	0.00E+00	3.27E-04	1.60E-04
3745673758969	374567	3758969	3.02E-05	6.45E-05	1.61E-04	9.05E-06	5.42E-05	6.73E-05	1.56E-06	3.21E-05	3.19E-05	8.29E-06	8.29E-06	2.81E-05	1.29E-09	2.67E-08	0.00E+00	2.79E-08	0.028	0.00E+00	3.33E-04	1.63E-04
3745773758969	374577	3758969	3.07E-05	6.57E-05	1.64E-04	9.28E-06	5.51E-05	6.84E-05	1.59E-06	3.28E-05	3.26E-05	8.46E-06	8.46E-06	2.89E-05	1.31E-09	2.72E-08	0.00E+00	2.85E-08	0.028	0.00E+00	3.39E-04	1.66E-04
3741873758979	374187	3758979	1.27E-05	2.71E-05	6.75E-05	2.78E-06	2.28E-05	2.82E-05	6.55E-07	1.37E-05	1.36E-05	3.54E-06	3.54E-06	1.04E-05	5.40E-10	1.12E-08	0.00E+00	1.17E-08	0.012	0.00E+00	1.38E-04	6.88E-05
3741973758979	374197	3758979	1.29E-05	2.76E-05	6.88E-05	2.84E-06	2.32E-05	2.88E-05	6.68E-07	1.39E-05	1.39E-05	3.60E-06	3.60E-06	1.06E-05	5.50E-10	1.14E-08	0.00E+00	1.19E-08	0.012	0.00E+00	1.40E-04	7.01E-05
3742073758979	374207	3758979	1.32E-05	2.82E-05	7.02E-05	2.91E-06	2.37E-05	2.94E-05	6.81E-07	1.42E-05	1.41E-05	3.66E-06	3.66E-06	1.08E-05	5.61E-10	1.16E-08	0.00E+00	1.21E-08	0.012	0.00E+00	1.43E-04	7.15E-05
3742173758979	374217	3758979	1.35E-05	2.87E-05	7.16E-05	2.98E-06	2.41E-05	2.99E-05	6.95E-07	1.44E-05	1.44E-05	3.73E-06	3.73E-06	1.11E-05	5.72E-10	1.18E-08	0.00E+00	1.24E-08	0.012	0.00E+00	1.46E-04	7.29E-05
3742273758979	374227	3758979	1.37E-05	2.93E-05	7.31E-05	3.05E-06	2.46E-05	3.06E-05	7.09E-07	1.47E-05	1.46E-05	3.80E-06	3.80E-06	1.13E-05	5.84E-10	1.20E-08	0.00E+00	1.26E-08	0.013	0.00E+00	1.49E-04	7.43E-05
3742373758979	374237	3758979	1.40E-05	2.99E-05	7.46E-05	3.13E-06	2.51E-05	3.12E-05	7.24E-07	1.50E-05	1.49E-05	3.87E-06	3.87E-06	1.15E-05	5.96E-10	1.23E-08	0.00E+00	1.29E-08	0.013	0.00E+00	1.52E-04	7.58E-05
3742473758979	374247	3758979	1.43E-05	3.06E-05	7.61E-05	3.21E-06	2.57E-05	3.18E-05	7.39E-07	1.53E-05	1.52E-05	3.94E-06	3.94E-06	1.17E-05	6.08E-10	1.25E-08	0.00E+00	1.31E-08	0.013	0.00E+00	1.55E-04	7.74E-05
3742573758979	374257	3758979	1.46E-05	3.12E-05	7.78E-05	3.29E-06	2.62E-05	3.25E-05	7.55E-07	1.56E-05	1.55E-05	4.02E-06	4.02E-06	1.20E-05	6.21E-10	1.28E-08	0.00E+00	1.34E-08	0.013	0.00E+00	1.58E-04	7.90E-05
3742673758979	374267	3758979	1.49E-05	3.19E-05	7.94E-05	3.37E-06	2.68E-05	3.32E-05	7.71E-07	1.59E-05	1.58E-05	4.10E-06	4.10E-06	1.22E-05	6.35E-10	1.31E-08	0.00E+00	1.37E-08	0.014	0.00E+00	1.62E-04	8.06E-05
3742773758979	374277	3758979	1.52E-05	3.26E-05	8.11E-05	3.46E-06	2.73E-05	3.39E-05	7.87E-07	1.61E-05	1.61E-05	4.18E-06	4.18E-06	1.25E-05	6.48E-10	1.34E-08	0.00E+00	1.40E-08	0.014	0.00E+00	1.65E-04	8.23E-05
3742873758979	374287	3758979	1.56E-05	3.33E-05	8.29E-05	3.55E-06	2.79E-05	3.47E-05	8.05E-07	1.65E-05	1.64E-05	4.26E-06	4.26E-06	1.28E-05	6.63E-10	1.36E-08	0.00E+00	1.43E-08	0.014	0.00E+00	1.69E-04	8.41E-05
3742973758979	374297	3758979	1.59E-05	3.40E-05	8.48E-05	3.64E-06	2.86E-05	3.54E-05	8.23E-07	1.69E-05	1.68E-05	4.35E-06	4.35E-06	1.30E-05	6.77E-10	1.39E-08	0.00E+00	1.46E-08	0.015	0.00E+00	1.73E-04	8.59E-05
3743073758979	374307	3758979	1.63E-05	3.48E-05	8.66E-05	3.74E-06	2.92E-05	3.62E-05	8.41E-07	1.72E-05	1.71E-05	4.44E-06	4.44E-06	1.33E-05	6.92E-10	1.42E-08	0.00E+00	1.49E-08	0.015	0.00E+00	1.76E-04	8.78E-05
3743173758979	374317	3758979	1.66E-05	3.56E-05	8.86E-05	3.84E-06	2.99E-05	3.70E-05	8.60E-07	1.76E-05	1.75E-05	4.54E-06	4.54E-06	1.36E-05	7.08E-10	1.45E-08	0.00E+00	1.52E-08	0.015	0.00E+00	1.80E-04	8.98E-05
3743273758979	374327	3758979	1.70E-05	3.64E-05	9.07E-05	3.95E-06	3.05E-05	3.79E-05	8.80E-07	1.79E-05	1.78E-05	4.63E-06	4.63E-06	1.39E-05	7.24E-10	1.49E-08	0.00E+00	1.56E-08	0.016	0.00E+00	1.85E-04	9.18E-05
3743373758979	374337	3758979	1.74E-05	3.72E-05	9.28E-05	4.07E-06	3.13E-05	3.88E-05	9.00E-07	1.83E-05	1.82E-05	4.73E-06	4.73E-06	1.43E-05	7.42E-10	1.52E-08	0.00E+00	1.60E-08	0.016	0.00E+00	1.89E-04	9.39E-05
3743473758979	374347	3758979	1.78E-05	3.81E-05	9.50E-05	4.19E-06	3.20E-05	3.97E-05	9.22E-07	1.87E-05	1.86E-05	4.84E-06	4.84E-06	1.46E-05	7.59E-10	1.56E-08	0.00E+00	1.63E-08	0.016	0.00E+00	1.93E-04	9.61E-05
3743573758979	374357	3758979	1.83E-05	3.90E-05	9.72E-05	4.31E-06	3.28E-05	4.06E-05	9.43E-07	1.92E-05	1.90E-05	4.95E-06	4.95E-06	1.50E-05	7.77E-10	1.59E-08	0.00E+00	1.67E-08	0.017	0.00E+00	1.98E-04	9.83E-05
3743673758979	374367	3758979	1.87E-05	3.99E-05	9.95E-05	4.45E-06	3.35E-05	4.16E-05	9.66E-07	1.96E-05	1.95E-05	5.06E-06	5.06E-06	1.53E-05	7.95E-10	1.63E-08	0.00E+00	1.71E-08	0.017	0.00E+00	2.03E-04	1.01E-04
3743773758979	374377	3758979	1.92E-05

			SWBuilding Construction	SWDemolition	SWGrading	EYBuilding Construction	SWPaving	SWGrading	SWArchitectural Coating	NBBuilding Construction	NBBuilding Construction	NBArchitectural Coating	NBArchitectural Coating	RWBuilding Construction	Child Risk					Overlapping Phases - Maximum Gl		
Unique Identifier	X (UTM)	Y (UTM)	2026	2026	2026	2026	2027	2027	2027	2026	2027	2026	2027	2026	3rd Trimester	0<2	2<16	Total	per million	2025	2026	2027
3742873758999	374287	3758999	1.45E-05	3.10E-05	7.71E-05	3.23E-06	2.60E-05	3.23E-05	7.49E-07	1.54E-05	1.54E-05	3.99E-06	3.99E-06	1.18E-05	6.17E-10	1.27E-08	0.00E+00	1.33E-08	0.013	0.00E+00	1.57E-04	7.83E-05
3742973758999	374297	3758999	1.48E-05	3.16E-05	7.88E-05	3.31E-06	2.66E-05	3.30E-05	7.65E-07	1.58E-05	1.57E-05	4.07E-06	4.07E-06	1.21E-05	6.30E-10	1.30E-08	0.00E+00	1.36E-08	0.014	0.00E+00	1.60E-04	8.00E-05
3743073758999	374307	3758999	1.51E-05	3.23E-05	8.05E-05	3.40E-06	2.71E-05	3.37E-05	7.81E-07	1.61E-05	1.60E-05	4.15E-06	4.15E-06	1.23E-05	6.43E-10	1.32E-08	0.00E+00	1.39E-08	0.014	0.00E+00	1.64E-04	8.17E-05
3743173758999	374317	3758999	1.55E-05	3.30E-05	8.22E-05	3.49E-06	2.77E-05	3.44E-05	7.98E-07	1.64E-05	1.63E-05	4.23E-06	4.23E-06	1.26E-05	6.57E-10	1.35E-08	0.00E+00	1.42E-08	0.014	0.00E+00	1.67E-04	8.34E-05
3743273758999	374327	3758999	1.58E-05	3.38E-05	8.41E-05	3.59E-06	2.83E-05	3.52E-05	8.16E-07	1.67E-05	1.66E-05	4.32E-06	4.32E-06	1.29E-05	6.72E-10	1.38E-08	0.00E+00	1.45E-08	0.014	0.00E+00	1.71E-04	8.53E-05
3743373758999	374337	3758999	1.62E-05	3.45E-05	8.60E-05	3.69E-06	2.90E-05	3.60E-05	8.35E-07	1.71E-05	1.70E-05	4.41E-06	4.41E-06	1.32E-05	6.87E-10	1.41E-08	0.00E+00	1.48E-08	0.015	0.00E+00	1.75E-04	8.72E-05
3743473758999	374347	3758999	1.65E-05	3.53E-05	8.79E-05	3.80E-06	2.96E-05	3.68E-05	8.53E-07	1.75E-05	1.74E-05	4.51E-06	4.51E-06	1.35E-05	7.02E-10	1.44E-08	0.00E+00	1.51E-08	0.015	0.00E+00	1.79E-04	8.91E-05
3743573758999	374357	3758999	1.69E-05	3.61E-05	8.99E-05	3.91E-06	3.03E-05	3.76E-05	8.72E-07	1.78E-05	1.77E-05	4.61E-06	4.61E-06	1.38E-05	7.18E-10	1.48E-08	0.00E+00	1.55E-08	0.015	0.00E+00	1.83E-04	9.11E-05
3743673758999	374367	3758999	1.73E-05	3.69E-05	9.19E-05	4.03E-06	3.10E-05	3.84E-05	8.92E-07	1.82E-05	1.81E-05	4.71E-06	4.71E-06	1.41E-05	7.35E-10	1.51E-08	0.00E+00	1.58E-08	0.016	0.00E+00	1.87E-04	9.31E-05
3743773758999	374377	3758999	1.77E-05	3.77E-05	9.40E-05	4.15E-06	3.17E-05	3.93E-05	9.12E-07	1.86E-05	1.85E-05	4.81E-06	4.81E-06	1.44E-05	7.51E-10	1.54E-08	0.00E+00	1.62E-08	0.016	0.00E+00	1.91E-04	9.52E-05
3743973758999	374397	3758999	1.85E-05	3.95E-05	9.83E-05	4.42E-06	3.31E-05	4.11E-05	9.54E-07	1.95E-05	1.94E-05	5.03E-06	5.03E-06	1.52E-05	7.86E-10	1.61E-08	0.00E+00	1.69E-08	0.017	0.00E+00	2.00E-04	9.96E-05
3744073758999	374407	3758999	1.89E-05	4.03E-05	1.00E-04	4.56E-06	3.39E-05	4.20E-05	9.75E-07	1.99E-05	1.98E-05	5.14E-06	5.14E-06	1.56E-05	8.03E-10	1.65E-08	0.00E+00	1.73E-08	0.017	0.00E+00	2.05E-04	1.02E-04
3744173758999	374417	3758999	1.93E-05	4.12E-05	1.03E-04	4.70E-06	3.46E-05	4.30E-05	9.97E-07	2.04E-05	2.02E-05	5.25E-06	5.25E-06	1.60E-05	8.21E-10	1.69E-08	0.00E+00	1.77E-08	0.018	0.00E+00	2.10E-04	1.04E-04
3744273758999	374427	3758999	1.97E-05	4.21E-05	1.05E-04	4.85E-06	3.54E-05	4.39E-05	1.02E-06	2.08E-05	2.07E-05	5.37E-06	5.37E-06	1.64E-05	8.39E-10	1.72E-08	0.00E+00	1.81E-08	0.018	0.00E+00	2.14E-04	1.06E-04
3744373758999	374437	3758999	2.02E-05	4.30E-05	1.07E-04	5.01E-06	3.61E-05	4.48E-05	1.04E-06	2.13E-05	2.11E-05	5.49E-06	5.49E-06	1.68E-05	8.57E-10	1.76E-08	0.00E+00	1.85E-08	0.018	0.00E+00	2.19E-04	1.09E-04
3744473758999	374447	3758999	2.06E-05	4.40E-05	1.10E-04	5.18E-06	3.69E-05	4.58E-05	1.06E-06	2.17E-05	2.16E-05	5.61E-06	5.61E-06	1.73E-05	8.75E-10	1.80E-08	0.00E+00	1.89E-08	0.019	0.00E+00	2.24E-04	1.11E-04
3744573758999	374457	3758999	2.10E-05	4.49E-05	1.12E-04	5.34E-06	3.77E-05	4.68E-05	1.09E-06	2.22E-05	2.21E-05	5.74E-06	5.74E-06	1.78E-05	8.94E-10	1.84E-08	0.00E+00	1.93E-08	0.019	0.00E+00	2.29E-04	1.13E-04
3744673758999	374467	3758999	2.15E-05	4.58E-05	1.14E-04	5.52E-06	3.85E-05	4.78E-05	1.11E-06	2.27E-05	2.26E-05	5.86E-06	5.86E-06	1.83E-05	9.13E-10	1.88E-08	0.00E+00	1.97E-08	0.020	0.00E+00	2.34E-04	1.16E-04
3744773758999	374477	3758999	2.19E-05	4.68E-05	1.16E-04	5.69E-06	3.93E-05	4.87E-05	1.13E-06	2.32E-05	2.31E-05	5.99E-06	5.99E-06	1.88E-05	9.31E-10	1.92E-08	0.00E+00	2.01E-08	0.020	0.00E+00	2.39E-04	1.18E-04
3744873758999	374487	3758999	2.23E-05	4.77E-05	1.19E-04	5.87E-06	4.00E-05	4.97E-05	1.15E-06	2.37E-05	2.36E-05	6.12E-06	6.12E-06	1.93E-05	9.49E-10	1.96E-08	0.00E+00	2.06E-08	0.021	0.00E+00	2.44E-04	1.21E-04
3744973758999	374497	3758999	2.28E-05	4.86E-05	1.21E-04	6.06E-06	4.08E-05	5.06E-05	1.17E-06	2.42E-05	2.41E-05	6.25E-06	6.25E-06	1.98E-05	9.67E-10	2.00E-08	0.00E+00	2.10E-08	0.021	0.00E+00	2.49E-04	1.23E-04
3745073758999	374507	3758999	2.31E-05	4.94E-05	1.23E-04	6.23E-06	4.15E-05	5.15E-05	1.20E-06	2.47E-05	2.46E-05	6.38E-06	6.38E-06	2.04E-05	9.84E-10	2.04E-08	0.00E+00	2.14E-08	0.021	0.00E+00	2.53E-04	1.25E-04
3745173758999	374517	3758999	2.35E-05	5.03E-05	1.25E-04	6.40E-06	4.22E-05	5.24E-05	1.22E-06	2.52E-05	2.51E-05	6.51E-06	6.51E-06	2.09E-05	1.00E-09	2.07E-08	0.00E+00	2.18E-08	0.022	0.00E+00	2.58E-04	1.27E-04
3745273758999	374527	3758999	2.40E-05	5.12E-05	1.28E-04	6.58E-06	4.30E-05	5.34E-05	1.24E-06	2.57E-05	2.56E-05	6.64E-06	6.64E-06	2.15E-05	1.02E-09	2.12E-08	0.00E+00	2.22E-08	0.022	0.00E+00	2.63E-04	1.30E-04
3745373758999	374537	3758999	2.44E-05	5.22E-05	1.30E-04	6.76E-06	4.38E-05	5.44E-05	1.26E-06	2.63E-05	2.61E-05	6.78E-06	6.78E-06	2.21E-05	1.04E-09	2.16E-08	0.00E+00	2.26E-08	0.023	0.00E+00	2.68E-04	1.32E-04
3745473758999	374547	3758999	2.48E-05	5.30E-05	1.32E-04	6.93E-06	4.45E-05	5.53E-05	1.28E-06	2.68E-05	2.66E-05	6.91E-06	6.91E-06	2.26E-05	1.06E-09	2.20E-08	0.00E+00	2.30E-08	0.023	0.00E+00	2.73E-04	1.35E-04
3745573758999	374557	3758999	2.53E-05	5.39E-05	1.34E-04	7.09E-06	4.53E-05	5.62E-05	1.30E-06	2.73E-05	2.71E-05	7.04E-06	7.04E-06	2.32E-05	1.07E-09	2.24E-08	0.00E+00	2.34E-08	0.023	0.00E+00	2.78E-04	1.37E-04
3745673758999	374567	3758999	2.56E-05	5.47E-05	1.36E-04	7.24E-06	4.60E-05	5.70E-05	1.32E-06	2.78E-05	2.76E-05	7.18E-06	7.18E-06	2.37E-05	1.09E-09	2.27E-08	0.00E+00	2.38E-08	0.024	0.00E+00	2.83E-04	1.39E-04
3745773758999	374577	3758999	2.60E-05	5.56E-05	1.38E-04	7.40E-06	4.67E-05	5.79E-05	1.34E-06	2.83E-05	2.81E-05	7.31E-06	7.31E-06	2.43E-05	1.11E-09	2.31E-08	0.00E+00	2.42E-08	0.024	0.00E+00	2.87E-04	1.41E-04
3742073759009	374207	3759009	1.19E-05	2.55E-05	6.35E-05	2.57E-06	2.14E-05	2.66E-05	6.17E-07	1.29E-05	1.28E-05	3.33E-06	3.33E-06	9.77E-06	5.08E-10	1.05E-08	0.00E+00	1.10E-08	0.011	0.00E+00	1.30E-04	6.48E-05
3742173759009	374217	3759009	1.22E-05	2.60E-05	6.47E-05	2.63E-06	2.18E-05	2.71E-05	6.28E-07	1.31E-05	1.31E-05	3.39E-06	3.39E-06	9.95E-06	5.17E-10	1.07E-08	0.00E+00	1.12E-08	0.011	0.00E+00	1.32E-04	6.60E-05
3742273759009	374227	3759009	1.24E-05	2.65E-05	6.60E-05	2.69E-06	2.22E-05	2.76E-05	6.41E-07	1.34E-05	1.33E-05	3.45E-06	3.45E-06	1.01E-05	5.27E-10	1.09E-08	0.00E+00	1.14E-08	0.011	0.00E+00	1.35E-04	6.72E-05
3742373759009	374237	3759009	1.26E-05	2.70E-05	6.73E-05	2.75E-06	2.27E-05	2.81E-05	6.53E-07	1.36E-05	1.35E-05	3.51E-06	3.51E-06	1.03E-05	5.38E-10	1.11E-08	0.00E+00	1.16E-08	0.012	0.00E+00	1.37E-04	6.85E-05
3742473759009	374247	3759009	1.29E-05	2.76E-05	6.87E-05	2.81E-06	2.31E-05	2.87E-05	6.66E-07	1.39E-05	1.38E-05	3.58E-06	3.58E-06	1.05E-05	5.49E-10	1.13E-08	0.00E+00	1.19E-08	0.012	0.00E+00	1.40E-04	6.99E-05
3742573759009	374257	3759009	1.32E-05	2.81E-05	7.00E-05	2.87E-06	2.36E-05	2.93E-05	6.80E-07	1.41E-05	1.40E-05	3.65E-06	3.65E-06	1.07E-05	5.60E-10	1.15E-08	0.00E+00	1.21E-08	0.012	0.00E+00	1.43E-04	7.13E-05
3742673759009	374267	3759009	1.34E-05	2.87E-05	7.15E-05	2.94E-06	2.41E-05	2.99E-05	6.94E-07	1.44E-05	1.43E-05	3.71E-06	3.71E-06	1.09E-05	5.71E-10	1.18E-08	0.00E+00	1.23E-08	0.012	0.00E+00	1.46E-04	7.27E-05
3742773759009	374277	3759009	1.37E-05	2.93E-05	7.29E-05	3.02E-06	2.46E-05	3.05E-05	7.08E-07	1.47E-05	1.46E-05	3.79E-06	3.79E-06	1.12E-05	5.83E-10	1.20E-08	0.00E+00	1.26E-08	0.013	0.00E+00	1.49E-04	7.41E-05
3742873759009	374287	3759009	1.40E-05	2.99E-05	7.45E-05	3.09E-06	2.51E-05	3.12E-05	7.23E-07	1.49E-05	1.49E-05	3.86E-06	3.86E-06	1.14E-05	5.95E-10	1.23E-08	0.00E+00	1.29E-08	0.013	0.00E+00	1.52E-04	7.57E-05
3742973759009	374297	3759009	1.43E-05	3.05E-05	7.61E-05	3.17E-06	2.56E-05	3.18E-05	7.38E-07	1.52E-05	1.52E-05	3.94E-06	3.94E-06	1.16E-05	6.08E-10	1.25E-08	0.00E+00	1.31E-08	0.013	0.00E+00	1.55E-04	7.73E-05
3743073759009	374307	3759009	1.46E-05	3.12E-05	7.77E-05	3.25E-06	2.62E-05	3.25E-05	7.54E-07	1.56E-05	1.55E-05	4.01E-06	4.01E-06	1.19E-05	6.21E-10	1.28E-08	0.00E+00	1.34E-08	0.013	0.00E+00	1.58E-04	7.89E-05
3743173759009	374317	3759009	1.49E-05	3.18E-05	7.93E-05	3.34E-06	2.67E-05	3.32E-05	7.70E-07	1.59E-05	1.58E-05	4.10E-06	4.10E-06	1.21E-05	6.34E-10	1.30E-08	0.00E+00	1.37E-08	0.014	0.00E+00	1.61E-04	8.05E-05
3743273759009	374327	3759009	1.52E-05	3.25E-05	8.11E-05	3.43E-06	2.73E-05	3.39E-05	7.87E-07	1.62E-05	1.61E-05	4.18E-06	4.18E-06	1.24E-05	6.48E-10	1.33E-08	0.00E+00	1.40E-08	0.014	0.00E+00	1.65E-04	8.23E-05
3743373759009	374337	3759009	1.56E-05	3.33E-05	8.29E-05	3.52E-06	2.79E-05	3.47E-05	8.04E-07	1.65E-05	1.64E-05	4.27E-06	4.27E-06	1.27E-05	6.62E-10	1.36E-08	0.00E+00	1.43E-08	0.014	0.00E+00	1.69E-04	8.41E-05
3743473759009	374347	3759009	1.59E-05	3.40E-05	8.47E-05	3.62E-06	2.85E-05	3.54E-05	8.22E-07	1.69E-05	1.68E-05	4.36E-06	4.36E-06	1.29E-05	6.77E-10	1.39E-08	0.00E+00	1.46E-08	0.015	0.00E+00	1.72E-04	8.59E-05
3743573759009	374357	3759009	1.63E-05	3.47E-05	8.65E-05	3.73E-06	2.92E-05	3.62E-05	8.40E-07	1.72E-05	1.71E-05	4.45E-06	4.45E-06	1.32E-05	6.92E-10	1.42E-08	0.00E+00	1.49E-08	0.015	0.00E+00	1.76E-04	8.78E-05
3743673759009	374367	3759009	1.66E-05	3.55E-05	8.84E-05	3.85E-06	2.98E-05	3.70E-05	8.58E-07	1.76E-05	1.75E-05	4.55E-06	4.55E-06	1.36E-05	7.07E-10	1.45E-08	0.00E+00	1.52E-08	0.015	0.00E+00	1.80E-04	8.97E-05
3743773759009	374377	3759009	1.70E-05	3.63E-05	9.04E-05	3.96E-06	3.05E-05	3.78E-05	8.77E-07	1.80E-05	1.79E-05	4.64E-06	4.64E-06	1.39E-05	7.23E-10	1.49E-08	0.00E+00	1.56E-08	0.016	0.00E+00	1.84E-04	9.17E-05
3743973759009	374397	3759009	1.77E-05	3.79E-05	9.44E-05	4.21E-06	3.18E-05	3.95E-05	9.16E-07	1.88E-05	1.87E-05	4.85E-06	4.85E-06	1.46E-05	7.55E-10	1.55E-08	0.00E+00	1.63E-08	0.016	0.00E+00	1.92E-04	9.57E-05
3744073759009	374407	3759009	1.81E-05	3.87E-05	9.64E-05	4.34E-06	3.25E-05	4.03E-05	9.36E-07	1.92E-05	1.91E-05	4.95E-06	4.95E-06	1.49E-05	7.71E-10	1.59E-08	0.00E+00	1.66E-08	0.017	0.00E+00	1.97E-04	9.78E-05
3744173759009	374417	3759009	1.85E-05	3.95E-05	9.85E-05	4.47E-06	3.32E-05	4.12E-05	9.56E-07	1.96E-05	1.95E-05	5.06E-06	5.06E-06	1.53E-05	7.87E-10	1.62E-08	0.00E+00	1.70E-08	0.017	0.00E+00	2.01E-04	9.99E-05
3744273759009	374427	3759009	1.89E-05	4.04E-05	1.01E-04	4.61E-06	3.39E-05	4.21E-05	9.77E-07	2.00E-05	1.99E-05	5.17E-06	5.17E-06	1.57E-05	8.04E-10	1.66E-08	0.00E+00	1.74E-08	0.017	0.00E+00	2.05E-04	1.02E-04
3744373759009	374437	3759009	1.93E-05	4.12E-05	1.03E-04	4.76E-06	3.46E-05	4.30E-05	9.97E-07	2.05E-05	2.04E-05	5.29E-06	5.29E-06	1.62E-05	8.21E-10	1.69E-08	0.00E+00	1.77E-08	0.018	0.00E+00	2.10E-04	1.04E-04
3744473759009	374447	3759009	1.97E-05	4.21E-05	1.05E-04	4.91E-06	3.53E-05	4.38E-05	1.02E-06	2.09E-05	2.08E-05	5.40E-06	5.40E-06	1.66E-05	8.38E-10	1.73E-08	0.00E+00	1.81E-08	0.018	0.00E+00	2.14E-04	1.06E-04
3744573759009	374457	3759009	2.01E-05	4.29E-05	1.07E-04	5.06E-06	3.61E-05	4.48E-05	1.04E-06	2.14E-05	2.12E-05	5.52E-06	5.52E-06	1.70E-05	8.55E-10	1.77E-08	0.00E+00	1.85E-08	0.018	0.00E+00	2.19E-04	1.08E-04
3744673759009	374467	3759009	2.05E-05	4.38E-05	1.09E-04	5.22E-06	3.68E-05	4.56E-05	1.06E-06	2.18E-05	2.17E-05	5.64E-06	5.64E-06	1.75E-05	8.72E-10	1.80E-08	0.00E+00	1.89E-08	0.019	0.00E+00	2.24E-04	1.11E-04
3744773759009	374477	3759009	2.09E-05	4.47E-05	1.11E-04	5.38E-06	3.75E-05	4.65E-05	1.08E-06	2.23E-05	2.22E-05	5.76E-06	5.76E-06	1.80E-05	8.89E-10	1.84E-08	0.00E+00	1.93E-08	0.019	0.00E+00	2.28E-04	1.13E-04
3744873759009	374487	3759009	2.13E-05	4.55E-05	1.13E-04	5.54E-06	3.82E-05	4.74E-05	1.10E-06	2.28E-05	2.26E-05	5.88E-06	5.88E-06	1.85E-05	9.06E-10	1.87E-08	0.00E+00	1.96E-08	0.020	0.00E+00	2.33E-04	1.15E-04
3744973759009	374497	3759009	2.17E-05	4.64E-05	1.15E-04	5.71E-06	3.89E-05	4.83E-05	1.12E-06	2.32E-05	2.31E-05	6.00E-06	6.00E-06	1.89E-05	9.23E-10	1.91E-08	0.00E+00	2.00E-08	0.020	0.00E+00	2.37E-04	1.17E-04
3745073759009	374507	3759009	2.21E-05	4.71E-05	1.17E-04	5.87E-06	3.96E-05	4.91E-05	1.14E-06	2.37E-05	2.36E-05	6.12E-06	6.12E-06	1.95E-05	9.38E-10	1.95E-08	0.00E+00	2.04E-08	0.020	0.00E+00	2.42E-04	1.19E-04
3745173759009	374517	3759009	2.24E-05	4.79E-05	1.19E-04	6.02E-06	4.02E-05	4.99E-05	1.16E-06	2.42E-05	2.40E-05	6.24E-06	6.24E-06	2.00E-05	9.54E-10	1.98E-08	0.00E+00	2.08E-08	0.021	0.00E+00	2.46E-04	1.22E-04
3745273759009	374527	3759009	2.28E-05	4.88E-05	1.22E-04	6.18E-06	4.10E-05	5.08E-05	1.18E-06	2.46E-05	2.45E-05	6.36E-06	6.36E-06	2.05E-05	9.71E-10	2.02E-08	0.00E+00	2.12E-08	0.021	0.00E+00	2.51E-04	1.24E-04
3745373759009	374537	3759009	2.32E-05	4.96E-05	1.24E-04	6.33E-06	4.17E-05	5.17E-05	1.20E-06	2.51E-05	2.50E-05	6.49E-06	6.49E-06	2.10E-05	9.88E-10	2.06E-08	0.00E+00	2.15E-08	0.022	0.00E+00	2.55E-04	1.26E-04
3745473759009	374547	3759009	2.36E-05	5.04E-05	1.26E-04	6.48E-06	4.24E-05	5.26E-05	1.22E-06	2.56E-05	2.54E-05	6.61E-06	6.61E-06	2.15E-05	1.00E-09	2.09E-08	0.00E+00	2.19E-08	0.022	0.00E+00	2.60E-04	1.28E-04
3745573759009	374557	3759009	2.40E-05	5.12E-05	1.28E-04	6.62E-06	4.30E-05	5.34E-05	1.24E-06	2.61E-05	2.59E-05	6.73E-06	6.73E-06	2.20E-05	1.02E-09	2.13E-08	0.00E+00	2.23E-08	0.022	0.00E+00	2.64E-04	1.30E-04
3745673759009	374567	3759009	2.43E-05	5.20E-05	1.29E-04	6.76E-06	4.36E-05	5.41E-05	1.26E-06	2.65E-05	2.64E-05	6.85E-06	6.85E-06	2.25E-05	1.03E-09	2.16E-08	0.00E+00	2.26E-08	0.023	0.00E+00	2.68E-04	1.32E-04
3745773759009	374577	3759009	2.47E-05	5.27E-05	1.31E-04	6.89E-06	4.43E-05	5.49E-05	1.27E-06	2.70E-05	2.69E-05	6.97E-06	6.97E-06	2.30E-05	1.05E-09	2.19E-08	0.00E+00	2.30E-08	0.023	0.00E+00	2.73E-04	1.34E-04
3742173759019	374217	3759019	1.18E-05	2.52E-05	6.27E-05	2.52E-06	2.11E-05	2.62E-05	6.08E-07	1.27E-05	1.27E-05	3.29E-06	3.29E-06	9.61E-06	5.01E-10	1.04E-08	0.00E+00	1.09E-08	0.011	0.00E+00	1.28E-04	6.39E-05
3742273759019	374227	3759019	1.20E-05	2.56E-05	6.39E-05	2.58E-06	2.15E-05	2.67E-05	6.20E-07	1.30E-05	1.29E-05	3.35E-06	3.35E-06	9.79E-06	5.11E-10	1.06E-08	0.00E+00	1.11E-08	0.011	0.00E+00	1.30E-04	6.51E-05
3742373759019	374237	3759019	1.22E-05	2.61E-05	6.51E-05	2.63E-06	2.19E-05	2.72E-05	6.32E-07	1.32E-05	1.31E-05	3.41E-06	3.41E-06	9.97E-06	5.20E-10	1.08E-08	0.00E+00	1.13E-08	0.011	0.00E+00	1.33E-04	6.63E-05
3742473759019	374247	3759019	1.24E-05	2.67E-05	6.64E-05	2.69E-06	2.24E-05	2.78E-05	6.45E-07	1.34E-05	1.34E-05	3.47E-06	3.47E-06	1.01E-05	5.31E-10	1.10E-08	0.00E+00	1.15E-08	0.011	0.00E+00	1.35E-04	6.76E-05
3742573759019	374257	3759019	1.27E-05	2.72E-05	6.77E-05	2.75E-06	2.28E-05	2.83E-05	6.57E-07	1.37E-05	1.36E-05	3.53E-06	3.53E-06	1.03E-05	5.41E-10	1.12E-08	0.00E+00	1.17E-08	0.012	0.00E+00	1.38E-04	6.89E-05
3742673759019	374267	3759019	1.30E-05	2.77E-05	6.91E-05	2.82E-06	2.33E-05	2.89E-05	6.71E-07	1.39E-05	1.39E-05	3.60E-06	3.60E-06	1.05E-05	5.52E-10	1.14E-08	0.00E+00	1.19E-08	0.012	0.00E+00	1.41E-04	7.03E-05
3742773759019	374277	3759019	1.33E-05	2.83E-05	7.05E-05	2.89E-06	2.38E-05	2.95E-05	6.84E-07	1.42E-05	1.41E-05	3.67E-06	3.67E-06	1.08E-05	5.64E-10	1.16E-08	0.00E+00	1.22E-08	0.012	0.00E+00	1.44E-04	7.17E-05
3742873759019	374287	3759019	1.35E-05	2.89E-05	7.20E-05	2.96E-06	2.43E-05	3.01E-05	6.99E-07	1.45E-05	1.44E-05	3.74E-06	3.74E-06	1.10E-05	5.75E-10	1.19E-08	0.00E+00	1.24E-08	0.012	0.00E+00	1.47E-04	7.32E-05
3742973759019	374297	3759019	1.38E-05	2.95E-05	7.35E-05	3.03E-06	2.48E-05	3.07E-05	7.13E-07	1.48E-05	1.47E-05	3.81E-06	3.81E-06	1.12E-05	5.87E-10	1.21E-08	0.00E+00	1.27E-08	0.013	0.00E+00	1.50E-04	7.47E-05
3743073759019	374307	3759019	1.41E-05	3.01E-05	7.50E-05	3.11E-06	2.53E-05	3.14E-05	7.28E-07	1.51E-05	1.50E-05	3.89E-06	3.89E-06	1.14E-05	6.00E-10	1.23E-08	0.00E+00	1.29E-08	0.013	0.00E+00	1.53E-04	7.62E-05
3743173759019	374317	3759019	1.44E-05	3.07E-05	7.66E-05	3.19E-06	2.58E-05	3.20E-05	7.43E-07	1.54E-05	1.53E-05	3.96E-06	3.96E-06	1.17E-05	6.12E-10	1.26E-08	0.00E+00	1.32E-08	0.013	0.00E+00	1.56E-04	7.78E-05
3743273759019	374327	3759019	1.47E-05	3.14E-05	7.83E-05	3.28E-06	2.64E-05	3.27E-05	7.59E-07	1.57E-05	1.56E-05	4.05E-06	4.05E-06	1.19E-05	6.25E-10	1.29E-08	0.00E+00	1.35E-08	0.013	0.00E+00	1.59E-04	7.95E-05
3743373759019	374337	3759019	1.50E-05	3.21E-05	7.99E-05	3.37E-06	2.69E-05	3.34E-05	7.76E-07	1.60E-05	1.59E-05	4.13E-06	4.13E-06	1.22E-05	6.39E-10	1.31E-08	0.00E+00	1.38E-08	0.014	0.00E+00	1.63E-04	8.11E-05
3743473759019	374347	3759019	1.53E-05

			SWBuilding Construction	SWDemolition	SWGrading	EYBuilding Construction	SWPaving	SWGrading	SWArchitectural Coating	NBBuilding Construction	NBBuilding Construction	NBArchitectural Coating	NBArchitectural Coating	RWBuilding Construction	Child Risk					Overlapping Phases - Maximum Gl		
Unique Identifier	X (UTM)	Y (UTM)	2026	2026	2026	2026	2027	2027	2027	2026	2027	2026	2026	2026	3rd Trimester	0<2	2<16	Total	per million	2025	2026	2027
3743503759056	374350	3759056	1.36E-05	2.90E-05	7.22E-05	2.99E-06	2.43E-05	3.02E-05	7.00E-07	1.46E-05	1.45E-05	3.77E-06	3.77E-06	1.10E-05	5.77E-10	1.19E-08	0.00E+00	1.25E-08	0.012	0.00E+00	1.47E-04	7.35E-05
3743603759056	374360	3759056	1.38E-05	2.95E-05	7.36E-05	3.07E-06	2.48E-05	3.08E-05	7.14E-07	1.49E-05	1.48E-05	3.84E-06	3.84E-06	1.12E-05	5.88E-10	1.21E-08	0.00E+00	1.27E-08	0.013	0.00E+00	1.50E-04	7.49E-05
3743703759056	374370	3759056	1.41E-05	3.01E-05	7.50E-05	3.16E-06	2.53E-05	3.14E-05	7.28E-07	1.52E-05	1.51E-05	3.92E-06	3.92E-06	1.15E-05	6.00E-10	1.24E-08	0.00E+00	1.30E-08	0.013	0.00E+00	1.53E-04	7.64E-05
3743803759056	374380	3759056	1.44E-05	3.07E-05	7.65E-05	3.24E-06	2.58E-05	3.20E-05	7.42E-07	1.55E-05	1.54E-05	3.99E-06	3.99E-06	1.18E-05	6.11E-10	1.26E-08	0.00E+00	1.32E-08	0.013	0.00E+00	1.56E-04	7.79E-05
3743903759056	374390	3759056	1.47E-05	3.13E-05	7.80E-05	3.34E-06	2.63E-05	3.26E-05	7.57E-07	1.58E-05	1.57E-05	4.07E-06	4.07E-06	1.20E-05	6.23E-10	1.29E-08	0.00E+00	1.35E-08	0.014	0.00E+00	1.59E-04	7.94E-05
3744003759056	374400	3759056	1.49E-05	3.19E-05	7.95E-05	3.43E-06	2.68E-05	3.32E-05	7.71E-07	1.61E-05	1.60E-05	4.15E-06	4.15E-06	1.23E-05	6.35E-10	1.31E-08	0.00E+00	1.38E-08	0.014	0.00E+00	1.62E-04	8.09E-05
3744103759056	374410	3759056	1.52E-05	3.25E-05	8.09E-05	3.52E-06	2.73E-05	3.38E-05	7.86E-07	1.64E-05	1.63E-05	4.24E-06	4.24E-06	1.26E-05	6.47E-10	1.34E-08	0.00E+00	1.40E-08	0.014	0.00E+00	1.65E-04	8.25E-05
3744203759056	374420	3759056	1.55E-05	3.31E-05	8.24E-05	3.62E-06	2.78E-05	3.45E-05	8.00E-07	1.67E-05	1.66E-05	4.32E-06	4.32E-06	1.29E-05	6.59E-10	1.36E-08	0.00E+00	1.43E-08	0.014	0.00E+00	1.69E-04	8.40E-05
3744303759056	374430	3759056	1.58E-05	3.37E-05	8.39E-05	3.72E-06	2.83E-05	3.51E-05	8.15E-07	1.71E-05	1.70E-05	4.41E-06	4.41E-06	1.32E-05	6.71E-10	1.39E-08	0.00E+00	1.46E-08	0.015	0.00E+00	1.72E-04	8.56E-05
3744403759056	374440	3759056	1.61E-05	3.43E-05	8.54E-05	3.82E-06	2.88E-05	3.57E-05	8.29E-07	1.74E-05	1.73E-05	4.49E-06	4.49E-06	1.35E-05	6.83E-10	1.42E-08	0.00E+00	1.48E-08	0.015	0.00E+00	1.75E-04	8.71E-05
3744503759056	374450	3759056	1.63E-05	3.49E-05	8.69E-05	3.92E-06	2.93E-05	3.64E-05	8.44E-07	1.77E-05	1.76E-05	4.58E-06	4.58E-06	1.39E-05	6.95E-10	1.44E-08	0.00E+00	1.51E-08	0.015	0.00E+00	1.78E-04	8.87E-05
3744603759056	374460	3759056	1.66E-05	3.55E-05	8.84E-05	4.02E-06	2.98E-05	3.70E-05	8.58E-07	1.81E-05	1.80E-05	4.66E-06	4.66E-06	1.42E-05	7.06E-10	1.47E-08	0.00E+00	1.54E-08	0.015	0.00E+00	1.81E-04	9.02E-05
3744703759056	374470	3759056	1.69E-05	3.61E-05	8.99E-05	4.13E-06	3.03E-05	3.76E-05	8.72E-07	1.84E-05	1.83E-05	4.75E-06	4.75E-06	1.45E-05	7.18E-10	1.49E-08	0.00E+00	1.57E-08	0.016	0.00E+00	1.85E-04	9.18E-05
3744803759056	374480	3759056	1.72E-05	3.67E-05	9.14E-05	4.23E-06	3.08E-05	3.82E-05	8.87E-07	1.87E-05	1.86E-05	4.84E-06	4.84E-06	1.49E-05	7.30E-10	1.52E-08	0.00E+00	1.59E-08	0.016	0.00E+00	1.88E-04	9.33E-05
3744903759056	374490	3759056	1.74E-05	3.73E-05	9.28E-05	4.33E-06	3.13E-05	3.88E-05	9.01E-07	1.91E-05	1.90E-05	4.93E-06	4.93E-06	1.52E-05	7.42E-10	1.55E-08	0.00E+00	1.62E-08	0.016	0.00E+00	1.91E-04	9.49E-05
3745003759056	374500	3759056	1.77E-05	3.78E-05	9.42E-05	4.42E-06	3.18E-05	3.94E-05	9.15E-07	1.94E-05	1.93E-05	5.01E-06	5.01E-06	1.55E-05	7.53E-10	1.57E-08	0.00E+00	1.65E-08	0.016	0.00E+00	1.94E-04	9.64E-05
3745103759056	374510	3759056	1.80E-05	3.84E-05	9.56E-05	4.52E-06	3.22E-05	4.00E-05	9.28E-07	1.98E-05	1.96E-05	5.10E-06	5.10E-06	1.59E-05	7.64E-10	1.59E-08	0.00E+00	1.67E-08	0.017	0.00E+00	1.97E-04	9.78E-05
3745203759056	374520	3759056	1.82E-05	3.89E-05	9.69E-05	4.61E-06	3.27E-05	4.05E-05	9.41E-07	2.01E-05	2.00E-05	5.19E-06	5.19E-06	1.62E-05	7.75E-10	1.62E-08	0.00E+00	1.70E-08	0.017	0.00E+00	2.00E-04	9.93E-05
3745303759056	374530	3759056	1.85E-05	3.94E-05	9.82E-05	4.69E-06	3.31E-05	4.11E-05	9.53E-07	2.04E-05	2.03E-05	5.27E-06	5.27E-06	1.66E-05	7.85E-10	1.64E-08	0.00E+00	1.72E-08	0.017	0.00E+00	2.03E-04	1.01E-04
3745403759056	374540	3759056	1.87E-05	3.99E-05	9.95E-05	4.78E-06	3.35E-05	4.16E-05	9.66E-07	2.08E-05	2.06E-05	5.36E-06	5.36E-06	1.69E-05	7.95E-10	1.67E-08	0.00E+00	1.75E-08	0.017	0.00E+00	2.06E-04	1.02E-04
3745503759056	374550	3759056	1.90E-05	4.05E-05	1.01E-04	4.86E-06	3.40E-05	4.22E-05	9.79E-07	2.11E-05	2.10E-05	5.44E-06	5.44E-06	1.72E-05	8.06E-10	1.69E-08	0.00E+00	1.77E-08	0.018	0.00E+00	2.09E-04	1.04E-04
3745603759056	374560	3759056	1.92E-05	4.10E-05	1.02E-04	4.94E-06	3.44E-05	4.27E-05	9.91E-07	2.14E-05	2.13E-05	5.53E-06	5.53E-06	1.75E-05	8.16E-10	1.71E-08	0.00E+00	1.80E-08	0.018	0.00E+00	2.12E-04	1.05E-04
3745703759056	374570	3759056	1.94E-05	4.15E-05	1.03E-04	5.01E-06	3.48E-05	4.32E-05	1.00E-06	2.17E-05	2.16E-05	5.61E-06	5.61E-06	1.78E-05	8.26E-10	1.74E-08	0.00E+00	1.82E-08	0.018	0.00E+00	2.14E-04	1.06E-04
3745803759056	374580	3759056	1.97E-05	4.20E-05	1.05E-04	5.09E-06	3.52E-05	4.37E-05	1.01E-06	2.20E-05	2.19E-05	5.69E-06	5.69E-06	1.81E-05	8.36E-10	1.76E-08	0.00E+00	1.84E-08	0.018	0.00E+00	2.17E-04	1.08E-04
3742503759066	374250	3759066	1.08E-05	2.31E-05	5.76E-05	2.25E-06	1.94E-05	2.41E-05	5.59E-07	1.18E-05	1.17E-05	3.04E-06	3.04E-06	8.71E-06	4.61E-10	9.53E-09	0.00E+00	9.99E-09	0.010	0.00E+00	1.17E-04	5.88E-05
3742603759066	374260	3759066	1.10E-05	2.36E-05	5.87E-05	2.30E-06	1.98E-05	2.46E-05	5.70E-07	1.20E-05	1.19E-05	3.09E-06	3.09E-06	8.88E-06	4.69E-10	9.71E-09	0.00E+00	1.02E-08	0.010	0.00E+00	1.20E-04	5.99E-05
3742703759066	374270	3759066	1.12E-05	2.40E-05	5.98E-05	2.35E-06	2.02E-05	2.50E-05	5.81E-07	1.22E-05	1.21E-05	3.14E-06	3.14E-06	9.04E-06	4.78E-10	9.89E-09	0.00E+00	1.04E-08	0.010	0.00E+00	1.22E-04	6.10E-05
3742803759066	374280	3759066	1.15E-05	2.45E-05	6.10E-05	2.41E-06	2.06E-05	2.55E-05	5.92E-07	1.24E-05	1.23E-05	3.20E-06	3.20E-06	9.21E-06	4.87E-10	1.01E-08	0.00E+00	1.06E-08	0.011	0.00E+00	1.24E-04	6.22E-05
3742903759066	374290	3759066	1.17E-05	2.49E-05	6.22E-05	2.47E-06	2.09E-05	2.60E-05	6.03E-07	1.26E-05	1.26E-05	3.26E-06	3.26E-06	9.39E-06	4.97E-10	1.03E-08	0.00E+00	1.08E-08	0.011	0.00E+00	1.27E-04	6.34E-05
3743003759066	374300	3759066	1.19E-05	2.54E-05	6.34E-05	2.53E-06	2.13E-05	2.65E-05	6.15E-07	1.29E-05	1.28E-05	3.32E-06	3.32E-06	9.58E-06	5.06E-10	1.05E-08	0.00E+00	1.10E-08	0.011	0.00E+00	1.29E-04	6.46E-05
3743103759066	374310	3759066	1.21E-05	2.59E-05	6.46E-05	2.59E-06	2.18E-05	2.70E-05	6.27E-07	1.31E-05	1.30E-05	3.38E-06	3.38E-06	9.77E-06	5.16E-10	1.07E-08	0.00E+00	1.12E-08	0.011	0.00E+00	1.31E-04	6.58E-05
3743203759066	374320	3759066	1.24E-05	2.64E-05	6.59E-05	2.66E-06	2.22E-05	2.75E-05	6.39E-07	1.34E-05	1.33E-05	3.45E-06	3.45E-06	9.98E-06	5.26E-10	1.09E-08	0.00E+00	1.14E-08	0.011	0.00E+00	1.34E-04	6.71E-05
3743303759066	374330	3759066	1.26E-05	2.69E-05	6.71E-05	2.73E-06	2.26E-05	2.81E-05	6.51E-07	1.36E-05	1.35E-05	3.51E-06	3.51E-06	1.02E-05	5.36E-10	1.11E-08	0.00E+00	1.16E-08	0.012	0.00E+00	1.37E-04	6.84E-05
3743403759066	374340	3759066	1.29E-05	2.75E-05	6.84E-05	2.80E-06	2.31E-05	2.86E-05	6.64E-07	1.39E-05	1.38E-05	3.58E-06	3.58E-06	1.04E-05	5.47E-10	1.13E-08	0.00E+00	1.18E-08	0.012	0.00E+00	1.39E-04	6.97E-05
3743503759066	374350	3759066	1.31E-05	2.80E-05	6.98E-05	2.88E-06	2.35E-05	2.92E-05	6.77E-07	1.41E-05	1.41E-05	3.65E-06	3.65E-06	1.06E-05	5.57E-10	1.15E-08	0.00E+00	1.21E-08	0.012	0.00E+00	1.42E-04	7.11E-05
3743603759066	374360	3759066	1.34E-05	2.85E-05	7.11E-05	2.95E-06	2.40E-05	2.97E-05	6.90E-07	1.44E-05	1.43E-05	3.72E-06	3.72E-06	1.09E-05	5.68E-10	1.17E-08	0.00E+00	1.23E-08	0.012	0.00E+00	1.45E-04	7.24E-05
3743703759066	374370	3759066	1.36E-05	2.91E-05	7.25E-05	3.03E-06	2.44E-05	3.03E-05	7.03E-07	1.47E-05	1.46E-05	3.80E-06	3.80E-06	1.11E-05	5.79E-10	1.20E-08	0.00E+00	1.26E-08	0.013	0.00E+00	1.48E-04	7.38E-05
3743803759066	374380	3759066	1.39E-05	2.96E-05	7.39E-05	3.11E-06	2.49E-05	3.09E-05	7.17E-07	1.50E-05	1.49E-05	3.87E-06	3.87E-06	1.14E-05	5.90E-10	1.22E-08	0.00E+00	1.28E-08	0.013	0.00E+00	1.51E-04	7.53E-05
3743903759066	374390	3759066	1.41E-05	3.02E-05	7.52E-05	3.20E-06	2.54E-05	3.15E-05	7.30E-07	1.53E-05	1.52E-05	3.95E-06	3.95E-06	1.16E-05	6.01E-10	1.24E-08	0.00E+00	1.30E-08	0.013	0.00E+00	1.54E-04	7.67E-05
3744003759066	374400	3759066	1.44E-05	3.08E-05	7.66E-05	3.28E-06	2.58E-05	3.20E-05	7.44E-07	1.56E-05	1.55E-05	4.02E-06	4.02E-06	1.19E-05	6.12E-10	1.27E-08	0.00E+00	1.33E-08	0.013	0.00E+00	1.57E-04	7.81E-05
3744103759066	374410	3759066	1.47E-05	3.13E-05	7.80E-05	3.37E-06	2.63E-05	3.26E-05	7.57E-07	1.59E-05	1.58E-05	4.10E-06	4.10E-06	1.22E-05	6.23E-10	1.29E-08	0.00E+00	1.35E-08	0.014	0.00E+00	1.60E-04	7.96E-05
3744203759066	374420	3759066	1.49E-05	3.19E-05	7.94E-05	3.46E-06	2.68E-05	3.32E-05	7.71E-07	1.62E-05	1.61E-05	4.18E-06	4.18E-06	1.25E-05	6.35E-10	1.32E-08	0.00E+00	1.38E-08	0.014	0.00E+00	1.62E-04	8.10E-05
3744303759066	374430	3759066	1.52E-05	3.24E-05	8.08E-05	3.55E-06	2.72E-05	3.38E-05	7.84E-07	1.65E-05	1.64E-05	4.26E-06	4.26E-06	1.27E-05	6.46E-10	1.34E-08	0.00E+00	1.40E-08	0.014	0.00E+00	1.65E-04	8.24E-05
3744403759066	374440	3759066	1.54E-05	3.30E-05	8.22E-05	3.65E-06	2.77E-05	3.44E-05	7.98E-07	1.68E-05	1.67E-05	4.34E-06	4.34E-06	1.30E-05	6.57E-10	1.36E-08	0.00E+00	1.43E-08	0.014	0.00E+00	1.68E-04	8.39E-05
3744503759066	374450	3759066	1.57E-05	3.35E-05	8.36E-05	3.74E-06	2.82E-05	3.50E-05	8.11E-07	1.71E-05	1.70E-05	4.42E-06	4.42E-06	1.33E-05	6.68E-10	1.39E-08	0.00E+00	1.45E-08	0.015	0.00E+00	1.71E-04	8.54E-05
3744603759066	374460	3759066	1.60E-05	3.41E-05	8.49E-05	3.83E-06	2.86E-05	3.55E-05	8.24E-07	1.74E-05	1.73E-05	4.50E-06	4.50E-06	1.37E-05	6.79E-10	1.41E-08	0.00E+00	1.48E-08	0.015	0.00E+00	1.74E-04	8.68E-05
3744703759066	374470	3759066	1.62E-05	3.46E-05	8.63E-05	3.93E-06	2.91E-05	3.61E-05	8.38E-07	1.78E-05	1.76E-05	4.58E-06	4.58E-06	1.40E-05	6.90E-10	1.44E-08	0.00E+00	1.51E-08	0.015	0.00E+00	1.77E-04	8.83E-05
3744803759066	374480	3759066	1.65E-05	3.52E-05	8.77E-05	4.02E-06	2.95E-05	3.67E-05	8.51E-07	1.81E-05	1.80E-05	4.66E-06	4.66E-06	1.43E-05	7.01E-10	1.46E-08	0.00E+00	1.53E-08	0.015	0.00E+00	1.80E-04	8.97E-05
3744903759066	374490	3759066	1.67E-05	3.57E-05	8.90E-05	4.11E-06	3.00E-05	3.72E-05	8.64E-07	1.84E-05	1.83E-05	4.75E-06	4.75E-06	1.46E-05	7.11E-10	1.48E-08	0.00E+00	1.56E-08	0.016	0.00E+00	1.83E-04	9.11E-05
3745003759066	374500	3759066	1.70E-05	3.62E-05	9.03E-05	4.20E-06	3.04E-05	3.78E-05	8.76E-07	1.87E-05	1.86E-05	4.83E-06	4.83E-06	1.49E-05	7.22E-10	1.51E-08	0.00E+00	1.58E-08	0.016	0.00E+00	1.86E-04	9.25E-05
3745103759066	374510	3759066	1.72E-05	3.67E-05	9.14E-05	4.27E-06	3.08E-05	3.82E-05	8.87E-07	1.90E-05	1.89E-05	4.91E-06	4.91E-06	1.52E-05	7.30E-10	1.53E-08	0.00E+00	1.60E-08	0.016	0.00E+00	1.89E-04	9.37E-05
3745203759066	374520	3759066	1.74E-05	3.72E-05	9.26E-05	4.35E-06	3.12E-05	3.87E-05	8.99E-07	1.93E-05	1.92E-05	4.98E-06	4.98E-06	1.55E-05	7.40E-10	1.55E-08	0.00E+00	1.62E-08	0.016	0.00E+00	1.91E-04	9.50E-05
3745303759066	374530	3759066	1.76E-05	3.76E-05	9.38E-05	4.43E-06	3.16E-05	3.92E-05	9.10E-07	1.96E-05	1.95E-05	5.06E-06	5.06E-06	1.58E-05	7.50E-10	1.57E-08	0.00E+00	1.65E-08	0.016	0.00E+00	1.94E-04	9.63E-05
3745403759066	374540	3759066	1.78E-05	3.81E-05	9.50E-05	4.50E-06	3.20E-05	3.97E-05	9.22E-07	1.98E-05	1.98E-05	5.14E-06	5.14E-06	1.61E-05	7.59E-10	1.59E-08	0.00E+00	1.67E-08	0.017	0.00E+00	1.97E-04	9.76E-05
3745503759066	374550	3759066	1.81E-05	3.86E-05	9.62E-05	4.57E-06	3.24E-05	4.02E-05	9.34E-07	2.02E-05	2.01E-05	5.22E-06	5.22E-06	1.64E-05	7.69E-10	1.62E-08	0.00E+00	1.69E-08	0.017	0.00E+00	1.99E-04	9.89E-05
3745603759066	374560	3759066	1.83E-05	3.91E-05	9.74E-05	4.64E-06	3.28E-05	4.08E-05	9.46E-07	2.05E-05	2.04E-05	5.30E-06	5.30E-06	1.67E-05	7.79E-10	1.64E-08	0.00E+00	1.72E-08	0.017	0.00E+00	2.02E-04	1.00E-04
3745703759066	374570	3759066	1.85E-05	3.96E-05	9.86E-05	4.71E-06	3.32E-05	4.12E-05	9.57E-07	2.08E-05	2.07E-05	5.38E-06	5.38E-06	1.70E-05	7.88E-10	1.66E-08	0.00E+00	1.74E-08	0.017	0.00E+00	2.05E-04	1.01E-04
3745803759066	374580	3759066	1.88E-05	4.00E-05	9.98E-05	4.79E-06	3.36E-05	4.17E-05	9.68E-07	2.11E-05	2.10E-05	5.46E-06	5.46E-06	1.73E-05	7.97E-10	1.68E-08	0.00E+00	1.76E-08	0.018	0.00E+00	2.07E-04	1.03E-04
3742503759076	374250	3759076	1.05E-05	2.25E-05	5.60E-05	2.17E-06	1.89E-05	2.34E-05	5.43E-07	1.14E-05	1.14E-05	2.95E-06	2.95E-06	8.44E-06	4.47E-10	9.26E-09	0.00E+00	9.70E-09	0.010	0.00E+00	1.14E-04	5.71E-05
3742603759076	374260	3759076	1.07E-05	2.29E-05	5.70E-05	2.22E-06	1.92E-05	2.38E-05	5.53E-07	1.16E-05	1.16E-05	3.00E-06	3.00E-06	8.60E-06	4.56E-10	9.43E-09	0.00E+00	9.88E-09	0.010	0.00E+00	1.16E-04	5.82E-05
3742703759076	374270	3759076	1.09E-05	2.33E-05	5.81E-05	2.27E-06	1.96E-05	2.43E-05	5.64E-07	1.18E-05	1.18E-05	3.06E-06	3.06E-06	8.76E-06	4.64E-10	9.60E-09	0.00E+00	1.01E-08	0.010	0.00E+00	1.18E-04	5.92E-05
3742803759076	374280	3759076	1.11E-05	2.37E-05	5.92E-05	2.32E-06	1.99E-05	2.47E-05	5.74E-07	1.21E-05	1.20E-05	3.11E-06	3.11E-06	8.92E-06	4.73E-10	9.78E-09	0.00E+00	1.02E-08	0.010	0.00E+00	1.20E-04	6.03E-05
3742903759076	374290	3759076	1.13E-05	2.42E-05	6.03E-05	2.38E-06	2.03E-05	2.52E-05	5.85E-07	1.23E-05	1.22E-05	3.17E-06	3.17E-06	9.10E-06	4.82E-10	9.96E-09	0.00E+00	1.04E-08	0.010	0.00E+00	1.23E-04	6.15E-05
3743003759076	374300	3759076	1.15E-05	2.47E-05	6.14E-05	2.43E-06	2.07E-05	2.57E-05	5.96E-07	1.25E-05	1.24E-05	3.23E-06	3.23E-06	9.28E-06	4.91E-10	1.01E-08	0.00E+00	1.06E-08	0.011	0.00E+00	1.25E-04	6.26E-05
3743103759076	374310	3759076	1.18E-05	2.51E-05	6.26E-05	2.49E-06	2.11E-05	2.62E-05	6.07E-07	1.27E-05	1.27E-05	3.29E-06	3.29E-06	9.46E-06	5.00E-10	1.03E-08	0.00E+00	1.08E-08	0.011	0.00E+00	1.27E-04	6.38E-05
3743203759076	374320	3759076	1.20E-05	2.56E-05	6.38E-05	2.56E-06	2.15E-05	2.67E-05	6.19E-07	1.30E-05	1.29E-05	3.35E-06	3.35E-06	9.66E-06	5.10E-10	1.05E-08	0.00E+00	1.11E-08	0.011	0.00E+00	1.30E-04	6.50E-05
3743303759076	374330	3759076	1.22E-05	2.61E-05	6.50E-05	2.63E-06	2.19E-05	2.72E-05	6.31E-07	1.32E-05	1.31E-05	3.41E-06	3.41E-06	9.86E-06	5.19E-10	1.07E-08	0.00E+00	1.13E-08	0.011	0.00E+00	1.32E-04	6.63E-05
3743403759076	374340	3759076	1.24E-05	2.66E-05	6.62E-05	2.69E-06	2.23E-05	2.77E-05	6.43E-07	1.35E-05	1.34E-05	3.48E-06	3.48E-06	1.01E-05	5.29E-10	1.09E-08	0.00E+00	1.15E-08	0.011	0.00E+00	1.35E-04	6.75E-05
3743503759076	374350	3759076	1.27E-05	2.71E-05	6.75E-05	2.77E-06	2.27E-05	2.82E-05	6.55E-07	1.37E-05	1.36E-05	3.54E-06	3.54E-06	1.03E-05	5.39E-10	1.12E-08	0.00E+00	1.17E-08	0.012	0.00E+00	1.38E-04	6.88E-05
3743603759076	374360	3759076	1.29E-05	2.76E-05	6.88E-05	2.84E-06	2.32E-05	2.88E-05	6.67E-07	1.40E-05	1.39E-05	3.61E-06	3.61E-06	1.05E-05	5.50E-10	1.14E-08	0.00E+00	1.19E-08	0.012	0.00E+00	1.40E-04	7.01E-05
3743703759076	374370	3759076	1.32E-05	2.81E-05	7.00E-05	2.91E-06	2.36E-05	2.93E-05	6.80E-07	1.43E-05	1.42E-05	3.68E-06	3.68E-06	1.07E-05	5.60E-10	1.16E-08	0.00E+00	1.21E-08	0.012	0.00E+00	1.43E-04	7.14E-05
3743803759076	374380	3759076	1.34E-05	2.86E-05	7.13E-05	2.99E-06	2.40E-05	2.98E-05	6.92E-07	1.45E-05	1.44E-05	3.75E-06	3.75E-06	1.10E-05	5.70E-10	1.18E-08	0.00E+00	1.24E-08	0.012	0.00E+00	1.46E-04	7.28E-05
3743903759076	374390	3759076	1.37E-05	2.92E-05	7.27E-05	3.07E-06	2.45E-05	3.04E-05	7.05E-07	1.48E-05	1.47E-05	3.82E-06	3.82E-06	1.12E-05	5.81E-10	1.20E-08	0.00E+00	1.26E-08	0.013	0.00E+00	1.48E-04	7.41E-05
3744003759076	374400	3759076	1.39E-05	2.97E-05	7.40E-05	3.15E-06	2.49E-05	3.09E-05	7.18E-07	1.51E-05	1.50E-05	3.90E-06	3.90E-06	1.15E-05	5.91E-10	1.22E-08	0.00E+00	1.28E-08	0.013	0.00E+00	1.51E-04	7.55E-05
3744103759076	374410	3759076	1.41E-05	3.02E-05	7.53E-05	3.23E-06	2.54E-05	3.15E-05	7.30E-07	1.54E-05	1.53E-05	3.97E-06	3.97E-06	1.17E-05	6.01E-10	1.25E-08	0.00E+00	1.31E-08	0.013	0.00E+00	1.54E-04	7.68E-05
3744203759076	374420	3759076	1.44E-05	3.07E-05	7.66E-05	3.32E-06	2.58E-05	3.20E-05	7.43E-07	1.57E-05	1.56E-05	4.04E-06	4.04E-06	1.20E-05	6.12E-10	1.27E-08	0.00E+00	1.33E-08	0.013	0.00E+00	1.57E-04	7.82E-05
3744303759076	374430	3759076	1.46E-05	3.12E-05	7.78E-05	3.40E-06	2.62E-05	3.26E-05	7.56E-07	1.60E-05	1.59E-05	4.12E-06	4.12E-06	1.23E-05	6.22E-10	1.29E-08	0.00E+00	1.35E-08	0.014	0.00E+00	1.59E-04	7.95E-05
3744403759076	374440	3759076	1.49E-05	3.18E-05	7.91E-05	3.49E-06	2.67E-05	3.31E-05	7.68E-07	1.63E-05	1.62E-05	4.19E-06	4.19E-06	1.26E-05	6.33E-10	1.31E-08	0.00E+00	1.38E-08	0.014	0.00E+00	1.62E-04	8.09E-05
3744503759076	374450	3759076	1.51E-05	3.23E-05	8.05E-05	3.57E-06	2.71E-05	3.36E-05	7.81E-07	1.65E-05	1.64E-05	4.27E-06	4.27E-06	1.29E-05	6.43E-10	1.34E-08	0.00E+00	1.40E-08	0.014	0.00E+00	1.65E-04	8.23E-05
3744603759076	374460	3759076	1.54E-05

			SWBuilding Construction	SWDemolition	SWGrading	EYBuilding Construction	SWPaving	SWGrading	SWArchitectural Coating	NBBuilding Construction	NBBuilding Construction	NBArchitectural Coating	NBArchitectural Coating	RWBuilding Construction	Child Risk					Overlapping Phases - Maximum Gl		
Unique Identifier	X (UTM)	Y (UTM)	2026	2026	2026	2026	2027	2027	2027	2026	2027	2026	2027	2026	3rd Trimester	0<2	2<16	Total	per million	2025	2026	2027
3745403759096	374540	3759096	1.57E-05	3.36E-05	8.37E-05	3.82E-06	2.82E-05	3.50E-05	8.12E-07	1.77E-05	1.76E-05	4.58E-06	4.58E-06	1.41E-05	6.69E-10	1.41E-08	0.00E+00	1.48E-08	0.015	0.00E+00	1.73E-04	8.63E-05
3745503759096	374550	3759096	1.59E-05	3.40E-05	8.47E-05	3.87E-06	2.85E-05	3.54E-05	8.22E-07	1.80E-05	1.79E-05	4.64E-06	4.64E-06	1.44E-05	6.77E-10	1.43E-08	0.00E+00	1.49E-08	0.015	0.00E+00	1.75E-04	8.73E-05
3745603759096	374560	3759096	1.61E-05	3.43E-05	8.56E-05	3.92E-06	2.88E-05	3.58E-05	8.30E-07	1.82E-05	1.81E-05	4.71E-06	4.71E-06	1.46E-05	6.84E-10	1.44E-08	0.00E+00	1.51E-08	0.015	0.00E+00	1.77E-04	8.83E-05
3745703759096	374570	3759096	1.62E-05	3.47E-05	8.64E-05	3.97E-06	2.91E-05	3.61E-05	8.39E-07	1.85E-05	1.83E-05	4.77E-06	4.77E-06	1.48E-05	6.91E-10	1.46E-08	0.00E+00	1.53E-08	0.015	0.00E+00	1.79E-04	8.92E-05
3745803759096	374580	3759096	1.64E-05	3.51E-05	8.75E-05	4.03E-06	2.95E-05	3.66E-05	8.49E-07	1.87E-05	1.86E-05	4.83E-06	4.83E-06	1.50E-05	6.99E-10	1.48E-08	0.00E+00	1.55E-08	0.015	0.00E+00	1.82E-04	9.04E-05
3742903759106	374290	3759106	1.04E-05	2.21E-05	5.52E-05	2.14E-06	1.86E-05	2.31E-05	5.35E-07	1.13E-05	1.12E-05	2.92E-06	2.92E-06	8.31E-06	4.41E-10	9.13E-09	0.00E+00	9.57E-09	0.010	0.00E+00	1.12E-04	5.64E-05
3743003759106	374300	3759106	1.06E-05	2.25E-05	5.62E-05	2.19E-06	1.89E-05	2.35E-05	5.45E-07	1.15E-05	1.14E-05	2.97E-06	2.97E-06	8.47E-06	4.49E-10	9.30E-09	0.00E+00	9.75E-09	0.010	0.00E+00	1.14E-04	5.74E-05
3743103759106	374310	3759106	1.07E-05	2.29E-05	5.72E-05	2.25E-06	1.93E-05	2.39E-05	5.55E-07	1.17E-05	1.16E-05	3.02E-06	3.02E-06	8.63E-06	4.57E-10	9.47E-09	0.00E+00	9.92E-09	0.010	0.00E+00	1.16E-04	5.84E-05
3743203759106	374320	3759106	1.09E-05	2.34E-05	5.82E-05	2.30E-06	1.96E-05	2.43E-05	5.65E-07	1.19E-05	1.18E-05	3.08E-06	3.08E-06	8.81E-06	4.65E-10	9.64E-09	0.00E+00	1.01E-08	0.010	0.00E+00	1.19E-04	5.94E-05
3745303759106	374530	3759106	1.50E-05	3.19E-05	7.96E-05	3.59E-06	2.68E-05	3.33E-05	7.72E-07	1.69E-05	1.68E-05	4.36E-06	4.36E-06	1.34E-05	6.36E-10	1.34E-08	0.00E+00	1.40E-08	0.014	0.00E+00	1.65E-04	8.20E-05
3745403759106	374540	3759106	1.51E-05	3.23E-05	8.05E-05	3.64E-06	2.71E-05	3.37E-05	7.81E-07	1.71E-05	1.70E-05	4.42E-06	4.42E-06	1.36E-05	6.43E-10	1.36E-08	0.00E+00	1.42E-08	0.014	0.00E+00	1.67E-04	8.30E-05
3745503759106	374550	3759106	1.53E-05	3.27E-05	8.14E-05	3.68E-06	2.74E-05	3.40E-05	7.90E-07	1.73E-05	1.72E-05	4.48E-06	4.48E-06	1.38E-05	6.50E-10	1.37E-08	0.00E+00	1.44E-08	0.014	0.00E+00	1.69E-04	8.39E-05
3745603759106	374560	3759106	1.55E-05	3.30E-05	8.22E-05	3.73E-06	2.77E-05	3.44E-05	7.98E-07	1.76E-05	1.75E-05	4.53E-06	4.53E-06	1.40E-05	6.57E-10	1.39E-08	0.00E+00	1.45E-08	0.015	0.00E+00	1.70E-04	8.49E-05
3745703759106	374570	3759106	1.56E-05	3.33E-05	8.31E-05	3.77E-06	2.80E-05	3.47E-05	8.06E-07	1.78E-05	1.77E-05	4.59E-06	4.59E-06	1.42E-05	6.64E-10	1.40E-08	0.00E+00	1.47E-08	0.015	0.00E+00	1.72E-04	8.58E-05
3745803759106	374580	3759106	1.58E-05	3.37E-05	8.40E-05	3.83E-06	2.83E-05	3.51E-05	8.16E-07	1.80E-05	1.79E-05	4.65E-06	4.65E-06	1.44E-05	6.72E-10	1.42E-08	0.00E+00	1.49E-08	0.015	0.00E+00	1.74E-04	8.68E-05
3749693759045	374969	3759045	2.64E-05	5.65E-05	1.41E-04	8.61E-06	4.74E-05	5.88E-05	1.37E-06	2.83E-05	2.81E-05	7.29E-06	7.29E-06	2.42E-05	1.12E-09	2.34E-08	0.00E+00	2.45E-08	0.025	0.00E+00	2.92E-04	1.43E-04
3749793759045	374979	3759045	2.69E-05	5.75E-05	1.43E-04	8.95E-06	4.83E-05	5.99E-05	1.39E-06	2.85E-05	2.83E-05	7.35E-06	7.35E-06	2.47E-05	1.14E-09	2.37E-08	0.00E+00	2.49E-08	0.025	0.00E+00	2.97E-04	1.45E-04
3749893759045	374989	3759045	2.73E-05	5.83E-05	1.45E-04	9.25E-06	4.90E-05	6.08E-05	1.41E-06	2.86E-05	2.85E-05	7.40E-06	7.40E-06	2.51E-05	1.16E-09	2.40E-08	0.00E+00	2.52E-08	0.025	0.00E+00	3.01E-04	1.47E-04
3749993759045	374999	3759045	2.78E-05	5.93E-05	1.48E-04	9.55E-06	4.98E-05	6.17E-05	1.43E-06	2.89E-05	2.87E-05	7.45E-06	7.45E-06	2.57E-05	1.18E-09	2.44E-08	0.00E+00	2.55E-08	0.026	0.00E+00	3.06E-04	1.49E-04
3750093759045	375009	3759045	2.82E-05	6.02E-05	1.50E-04	9.84E-06	5.06E-05	6.27E-05	1.46E-06	2.91E-05	2.89E-05	7.51E-06	7.51E-06	2.62E-05	1.20E-09	2.47E-08	0.00E+00	2.59E-08	0.026	0.00E+00	3.11E-04	1.51E-04
3745193759045	375019	3759045	2.87E-05	6.12E-05	1.53E-04	1.01E-05	5.14E-05	6.38E-05	1.48E-06	2.94E-05	2.92E-05	7.58E-06	7.58E-06	2.68E-05	1.22E-09	2.51E-08	0.00E+00	2.63E-08	0.026	0.00E+00	3.16E-04	1.53E-04
3745293759045	375029	3759045	2.92E-05	6.23E-05	1.55E-04	1.04E-05	5.23E-05	6.49E-05	1.51E-06	2.97E-05	2.95E-05	7.66E-06	7.66E-06	2.74E-05	1.24E-09	2.55E-08	0.00E+00	2.67E-08	0.027	0.00E+00	3.22E-04	1.56E-04
3745393759045	375039	3759045	2.97E-05	6.34E-05	1.58E-04	1.07E-05	5.32E-05	6.60E-05	1.53E-06	3.00E-05	2.98E-05	7.75E-06	7.75E-06	2.81E-05	1.26E-09	2.59E-08	0.00E+00	2.71E-08	0.027	0.00E+00	3.28E-04	1.58E-04
3745493759045	375049	3759045	3.02E-05	6.46E-05	1.61E-04	1.10E-05	5.42E-05	6.73E-05	1.56E-06	3.04E-05	3.02E-05	7.85E-06	7.85E-06	2.88E-05	1.29E-09	2.63E-08	0.00E+00	2.76E-08	0.028	0.00E+00	3.34E-04	1.61E-04
3745593759045	375059	3759045	3.08E-05	6.58E-05	1.64E-04	1.13E-05	5.52E-05	6.85E-05	1.59E-06	3.08E-05	3.07E-05	7.96E-06	7.96E-06	2.96E-05	1.31E-09	2.68E-08	0.00E+00	2.81E-08	0.028	0.00E+00	3.40E-04	1.64E-04
3745693759045	375069	3759045	3.14E-05	6.71E-05	1.67E-04	1.15E-05	5.63E-05	6.99E-05	1.62E-06	3.13E-05	3.11E-05	8.09E-06	8.09E-06	3.04E-05	1.34E-09	2.73E-08	0.00E+00	2.86E-08	0.029	0.00E+00	3.47E-04	1.67E-04
3745793759045	375079	3759045	3.21E-05	6.84E-05	1.71E-04	1.18E-05	5.75E-05	7.13E-05	1.66E-06	3.19E-05	3.17E-05	8.23E-06	8.23E-06	3.12E-05	1.36E-09	2.78E-08	0.00E+00	2.92E-08	0.029	0.00E+00	3.54E-04	1.70E-04
3749693759055	374969	3759055	2.48E-05	5.30E-05	1.32E-04	7.77E-06	4.45E-05	5.52E-05	1.28E-06	2.69E-05	2.67E-05	6.93E-06	6.93E-06	2.26E-05	1.05E-09	2.20E-08	0.00E+00	2.31E-08	0.023	0.00E+00	2.74E-04	1.35E-04
3749793759055	374979	3759055	2.52E-05	5.37E-05	1.34E-04	8.04E-06	4.51E-05	5.60E-05	1.30E-06	2.70E-05	2.68E-05	6.97E-06	6.97E-06	2.30E-05	1.07E-09	2.23E-08	0.00E+00	2.33E-08	0.023	0.00E+00	2.78E-04	1.36E-04
3749893759055	374989	3759055	2.55E-05	5.45E-05	1.36E-04	8.33E-06	4.58E-05	5.68E-05	1.32E-06	2.72E-05	2.70E-05	7.01E-06	7.01E-06	2.34E-05	1.09E-09	2.26E-08	0.00E+00	2.36E-08	0.024	0.00E+00	2.82E-04	1.38E-04
3749993759055	374999	3759055	2.59E-05	5.54E-05	1.38E-04	8.60E-06	4.65E-05	5.77E-05	1.34E-06	2.73E-05	2.72E-05	7.06E-06	7.06E-06	2.38E-05	1.10E-09	2.28E-08	0.00E+00	2.39E-08	0.024	0.00E+00	2.86E-04	1.40E-04
3750093759055	375009	3759055	2.63E-05	5.61E-05	1.40E-04	8.85E-06	4.71E-05	5.85E-05	1.36E-06	2.75E-05	2.73E-05	7.10E-06	7.10E-06	2.42E-05	1.12E-09	2.31E-08	0.00E+00	2.42E-08	0.024	0.00E+00	2.90E-04	1.41E-04
3745193759055	375019	3759055	2.67E-05	5.70E-05	1.42E-04	9.12E-06	4.79E-05	5.94E-05	1.38E-06	2.77E-05	2.76E-05	7.16E-06	7.16E-06	2.47E-05	1.14E-09	2.34E-08	0.00E+00	2.46E-08	0.025	0.00E+00	2.94E-04	1.43E-04
3745293759055	375029	3759055	2.71E-05	5.78E-05	1.44E-04	9.35E-06	4.85E-05	6.02E-05	1.40E-06	2.79E-05	2.78E-05	7.21E-06	7.21E-06	2.52E-05	1.15E-09	2.37E-08	0.00E+00	2.49E-08	0.025	0.00E+00	2.99E-04	1.45E-04
3745393759055	375039	3759055	2.75E-05	5.88E-05	1.46E-04	9.62E-06	4.93E-05	6.12E-05	1.42E-06	2.82E-05	2.80E-05	7.28E-06	7.28E-06	2.57E-05	1.17E-09	2.41E-08	0.00E+00	2.52E-08	0.025	0.00E+00	3.03E-04	1.47E-04
3745493759055	375049	3759055	2.80E-05	5.98E-05	1.49E-04	9.91E-06	5.03E-05	6.24E-05	1.45E-06	2.85E-05	2.84E-05	7.37E-06	7.37E-06	2.64E-05	1.19E-09	2.45E-08	0.00E+00	2.57E-08	0.026	0.00E+00	3.09E-04	1.50E-04
3745593759055	375059	3759055	2.85E-05	6.09E-05	1.52E-04	1.02E-05	5.11E-05	6.34E-05	1.47E-06	2.89E-05	2.87E-05	7.45E-06	7.45E-06	2.70E-05	1.21E-09	2.49E-08	0.00E+00	2.61E-08	0.026	0.00E+00	3.14E-04	1.52E-04
3745693759055	375069	3759055	2.90E-05	6.20E-05	1.54E-04	1.04E-05	5.20E-05	6.46E-05	1.50E-06	2.92E-05	2.91E-05	7.55E-06	7.55E-06	2.77E-05	1.23E-09	2.53E-08	0.00E+00	2.65E-08	0.027	0.00E+00	3.20E-04	1.55E-04
3745793759055	375079	3759055	2.95E-05	6.34E-05	1.58E-04	1.07E-05	5.32E-05	6.61E-05	1.53E-06	2.98E-05	2.96E-05	7.69E-06	7.69E-06	2.85E-05	1.26E-09	2.58E-08	0.00E+00	2.71E-08	0.027	0.00E+00	3.28E-04	1.58E-04
3749693759065	374969	3759065	2.33E-05	4.98E-05	1.24E-04	7.04E-06	4.18E-05	5.19E-05	1.20E-06	2.56E-05	2.54E-05	6.60E-06	6.60E-06	2.12E-05	9.92E-10	2.08E-08	0.00E+00	2.18E-08	0.022	0.00E+00	2.58E-04	1.27E-04
3749793759065	374979	3759065	2.36E-05	5.05E-05	1.26E-04	7.29E-06	4.24E-05	5.26E-05	1.22E-06	2.57E-05	2.56E-05	6.64E-06	6.64E-06	2.15E-05	1.01E-09	2.10E-08	0.00E+00	2.20E-08	0.022	0.00E+00	2.61E-04	1.28E-04
3749893759065	374989	3759065	2.40E-05	5.12E-05	1.28E-04	7.54E-06	4.30E-05	5.34E-05	1.24E-06	2.58E-05	2.57E-05	6.67E-06	6.67E-06	2.18E-05	1.02E-09	2.12E-08	0.00E+00	2.23E-08	0.022	0.00E+00	2.65E-04	1.30E-04
3749993759065	374999	3759065	2.43E-05	5.19E-05	1.29E-04	7.77E-06	4.36E-05	5.41E-05	1.25E-06	2.60E-05	2.58E-05	6.71E-06	6.71E-06	2.22E-05	1.03E-09	2.15E-08	0.00E+00	2.25E-08	0.023	0.00E+00	2.68E-04	1.31E-04
3750093759065	375009	3759065	2.46E-05	5.26E-05	1.31E-04	8.00E-06	4.41E-05	5.48E-05	1.27E-06	2.61E-05	2.60E-05	6.74E-06	6.74E-06	2.25E-05	1.05E-09	2.17E-08	0.00E+00	2.28E-08	0.023	0.00E+00	2.72E-04	1.33E-04
3745193759065	375019	3759065	2.50E-05	5.33E-05	1.33E-04	8.24E-06	4.48E-05	5.55E-05	1.29E-06	2.63E-05	2.61E-05	6.78E-06	6.78E-06	2.29E-05	1.06E-09	2.20E-08	0.00E+00	2.30E-08	0.023	0.00E+00	2.75E-04	1.34E-04
3745293759065	375029	3759065	2.53E-05	5.39E-05	1.34E-04	8.44E-06	4.53E-05	5.62E-05	1.30E-06	2.64E-05	2.63E-05	6.82E-06	6.82E-06	2.33E-05	1.07E-09	2.22E-08	0.00E+00	2.33E-08	0.023	0.00E+00	2.79E-04	1.36E-04
3745393759065	375039	3759065	2.56E-05	5.48E-05	1.36E-04	8.68E-06	4.60E-05	5.71E-05	1.32E-06	2.66E-05	2.65E-05	6.87E-06	6.87E-06	2.37E-05	1.09E-09	2.25E-08	0.00E+00	2.36E-08	0.024	0.00E+00	2.83E-04	1.38E-04
3745493759065	375049	3759065	2.61E-05	5.57E-05	1.39E-04	8.95E-06	4.68E-05	5.81E-05	1.35E-06	2.69E-05	2.67E-05	6.95E-06	6.95E-06	2.43E-05	1.11E-09	2.29E-08	0.00E+00	2.40E-08	0.024	0.00E+00	2.88E-04	1.40E-04
3745593759065	375059	3759065	2.65E-05	5.66E-05	1.41E-04	9.18E-06	4.75E-05	5.90E-05	1.37E-06	2.72E-05	2.70E-05	7.01E-06	7.01E-06	2.48E-05	1.13E-09	2.32E-08	0.00E+00	2.43E-08	0.024	0.00E+00	2.92E-04	1.42E-04
3745693759065	375069	3759065	2.70E-05	5.76E-05	1.44E-04	9.43E-06	4.84E-05	6.00E-05	1.39E-06	2.75E-05	2.73E-05	7.10E-06	7.10E-06	2.54E-05	1.15E-09	2.36E-08	0.00E+00	2.47E-08	0.025	0.00E+00	2.98E-04	1.44E-04
3745793759065	375079	3759065	2.76E-05	5.89E-05	1.47E-04	9.73E-06	4.95E-05	6.14E-05	1.42E-06	2.80E-05	2.78E-05	7.22E-06	7.22E-06	2.62E-05	1.17E-09	2.41E-08	0.00E+00	2.52E-08	0.025	0.00E+00	3.04E-04	1.47E-04
3749693759075	374969	3759075	2.20E-05	4.70E-05	1.17E-04	6.41E-06	3.94E-05	4.89E-05	1.14E-06	2.44E-05	2.42E-05	6.30E-06	6.30E-06	2.00E-05	9.35E-10	1.96E-08	0.00E+00	2.06E-08	0.021	0.00E+00	2.43E-04	1.20E-04
3749793759075	374979	3759075	2.23E-05	4.75E-05	1.18E-04	6.61E-06	3.99E-05	4.95E-05	1.15E-06	2.45E-05	2.44E-05	6.32E-06	6.32E-06	2.02E-05	9.47E-10	1.98E-08	0.00E+00	2.08E-08	0.021	0.00E+00	2.46E-04	1.21E-04
3749893759075	374989	3759075	2.26E-05	4.81E-05	1.20E-04	6.83E-06	4.04E-05	5.02E-05	1.16E-06	2.47E-05	2.45E-05	6.35E-06	6.35E-06	2.03E-05	9.59E-10	2.00E-08	0.00E+00	2.10E-08	0.021	0.00E+00	2.49E-04	1.23E-04
3749993759075	374999	3759075	2.28E-05	4.87E-05	1.21E-04	7.04E-06	4.09E-05	5.08E-05	1.18E-06	2.47E-05	2.46E-05	6.38E-06	6.38E-06	2.07E-05	9.70E-10	2.02E-08	0.00E+00	2.12E-08	0.021	0.00E+00	2.52E-04	1.24E-04
3750093759075	375009	3759075	2.31E-05	4.93E-05	1.23E-04	7.23E-06	4.14E-05	5.14E-05	1.19E-06	2.48E-05	2.47E-05	6.41E-06	6.41E-06	2.10E-05	9.81E-10	2.04E-08	0.00E+00	2.14E-08	0.021	0.00E+00	2.55E-04	1.25E-04
3745193759075	375019	3759075	2.34E-05	4.99E-05	1.24E-04	7.45E-06	4.19E-05	5.20E-05	1.21E-06	2.49E-05	2.48E-05	6.44E-06	6.44E-06	2.13E-05	9.94E-10	2.07E-08	0.00E+00	2.17E-08	0.022	0.00E+00	2.58E-04	1.26E-04
3745293759075	375029	3759075	2.36E-05	5.05E-05	1.26E-04	7.63E-06	4.24E-05	5.26E-05	1.22E-06	2.51E-05	2.49E-05	6.47E-06	6.47E-06	2.16E-05	1.01E-09	2.08E-08	0.00E+00	2.19E-08	0.022	0.00E+00	2.61E-04	1.28E-04
3745393759075	375039	3759075	2.40E-05	5.12E-05	1.28E-04	7.86E-06	4.30E-05	5.34E-05	1.24E-06	2.52E-05	2.51E-05	6.51E-06	6.51E-06	2.20E-05	1.02E-09	2.11E-08	0.00E+00	2.21E-08	0.022	0.00E+00	2.65E-04	1.29E-04
3745493759075	375049	3759075	2.44E-05	5.20E-05	1.30E-04	8.09E-06	4.37E-05	5.42E-05	1.26E-06	2.54E-05	2.53E-05	6.57E-06	6.57E-06	2.25E-05	1.04E-09	2.14E-08	0.00E+00	2.24E-08	0.022	0.00E+00	2.69E-04	1.31E-04
3745593759075	375059	3759075	2.47E-05	5.28E-05	1.32E-04	8.31E-06	4.44E-05	5.51E-05	1.28E-06	2.57E-05	2.55E-05	6.63E-06	6.63E-06	2.29E-05	1.05E-09	2.17E-08	0.00E+00	2.28E-08	0.023	0.00E+00	2.73E-04	1.33E-04
3745693759075	375069	3759075	2.52E-05	5.38E-05	1.34E-04	8.56E-06	4.51E-05	5.60E-05	1.30E-06	2.59E-05	2.58E-05	6.70E-06	6.70E-06	2.35E-05	1.07E-09	2.20E-08	0.00E+00	2.31E-08	0.023	0.00E+00	2.78E-04	1.35E-04
3745793759075	375079	3759075	2.57E-05	5.49E-05	1.37E-04	8.83E-06	4.61E-05	5.72E-05	1.33E-06	2.63E-05	2.62E-05	6.80E-06	6.80E-06	2.41E-05	1.09E-09	2.25E-08	0.00E+00	2.36E-08	0.024	0.00E+00	2.84E-04	1.38E-04
3749693759085	374969	3759085	2.08E-05	4.44E-05	1.11E-04	5.84E-06	3.73E-05	4.63E-05	1.07E-06	2.33E-05	2.32E-05	6.02E-06	6.02E-06	1.88E-05	8.84E-10	1.86E-08	0.00E+00	1.95E-08	0.020	0.00E+00	2.30E-04	1.14E-04
3749793759085	374979	3759085	2.10E-05	4.49E-05	1.12E-04	6.03E-06	3.77E-05	4.68E-05	1.09E-06	2.34E-05	2.32E-05	6.04E-06	6.04E-06	1.90E-05	8.94E-10	1.88E-08	0.00E+00	1.97E-08	0.020	0.00E+00	2.32E-04	1.15E-04
3749893759085	374989	3759085	2.13E-05	4.54E-05	1.13E-04	6.21E-06	3.81E-05	4.73E-05	1.10E-06	2.35E-05	2.33E-05	6.06E-06	6.06E-06	1.92E-05	9.04E-10	1.90E-08	0.00E+00	1.99E-08	0.020	0.00E+00	2.35E-04	1.16E-04
3749993759085	374999	3759085	2.15E-05	4.59E-05	1.14E-04	6.39E-06	3.85E-05	4.78E-05	1.11E-06	2.36E-05	2.34E-05	6.08E-06	6.08E-06	1.95E-05	9.14E-10	1.91E-08	0.00E+00	2.00E-08	0.020	0.00E+00	2.37E-04	1.17E-04
3750093759085	375009	3759085	2.17E-05	4.64E-05	1.16E-04	6.57E-06	3.89E-05	4.83E-05	1.12E-06	2.36E-05	2.35E-05	6.10E-06	6.10E-06	1.97E-05	9.24E-10	1.93E-08	0.00E+00	2.02E-08	0.020	0.00E+00	2.40E-04	1.18E-04
3745193759085	375019	3759085	2.20E-05	4.69E-05	1.17E-04	6.74E-06	3.94E-05	4.89E-05	1.13E-06	2.37E-05	2.36E-05	6.13E-06	6.13E-06	1.99E-05	9.34E-10	1.95E-08	0.00E+00	2.04E-08	0.020	0.00E+00	2.42E-04	1.19E-04
3745293759085	375029	3759085	2.23E-05	4.75E-05	1.18E-04	6.95E-06	3.99E-05	4.95E-05	1.15E-06	2.39E-05	2.37E-05	6.16E-06	6.16E-06	2.00E-05	9.44E-10	1.97E-08	0.00E+00	2.06E-08	0.021	0.00E+00	2.45E-04	1.21E-04
3745393759085	375039	3759085	2.25E-05	4.82E-05	1.20E-04	7.15E-06	4.04E-05	5.02E-05	1.16E-06	2.40E-05	2.39E-05	6.20E-06	6.20E-06	2.06E-05	9.59E-10	1.99E-08	0.00E+00	2.09E-08	0.021	0.00E+00	2.49E-04	1.22E-04
3745493759085	375049	3759085	2.29E-05	4.88E-05	1.22E-04	7.35E-06	4.10E-05	5.09E-05	1.18E-06	2.42E-05	2.40E-05	6.24E-06	6.24E-06	2.09E-05	9.72E-10	2.01E-08	0.00E+00	2.11E-08	0.021	0.00E+00	2.52E-04	1.23E-04
3745593759085	375059	3759085	2.32E-05	4.95E-05	1.23E-04	7.55E-06	4.16E-05	5.16E-05	1.20E-06	2.43E-05	2.42E-05	6.28E-06	6.28E-06	2.13E-05	9.86E-10	2.04E-08	0.00E+00	2.14E-08	0.021	0.00E+00	2.55E-04	1.25E-04
3745693759085	375069	3759085	2.36E-05	5.03E-05	1.25E-04	7.79E-06	4.23E-05	5.25E-05	1.22E-06	2.46E-05	2.44E-05	6.35E-06	6.35E-06	2.18E-05	1.00E-09	2.07E-08	0.00E+00	2.17E-08	0.022	0.00E+00	2.60E-04	1.27E-04
3745793759085	375079	3759085	2.40E-05	5.13E-05	1.28E-04	8.04E-06	4.31E-05	5.35E-05	1.24E-06	2.49E-05	2.48E-05	6.43E-06	6.43E-06	2.23E-05	1.02E-09	2.11E-08	0.00E+00	2.21E-08	0.022	0.00E+00	2.65E-04	1.29E-04
3749693759095	374969	3759095	1.97E-05	4.21E-05	1.05E-04	5.36E-06	3.53E-05	4.38E-05	1.02E-06	2.23E-05	2.22E-05	5.76E-06	5.76E-06	1.78E-05	8.38E-10	1.77E-08	0.00E+00	1.85E-08	0.019	0.00E+00	2.18E-04	1.08E-04
3749793759095	374979	3759095	1.99E-05	4.25E-05	1.06E-04	5.52E-06	3.57E-05	4.43E-05	1.03E-06	2.24E-05	2.22E-05	5.78E-06	5.78E-06	1.80E-05	8.47E-10	1.78E-08	0.00E+00	1.87E-08	0.019	0.00E+00	2.20E-04	1.09E-04
3749893759095	374989	3759095	2.01E-05	4.29E-05	1.07E-04	5.67E-06	3.60E-05	4.47E-05	1.04E-06	2.24E-05	2.23E-05	5.79E-06	5.79E-06	1.81E-05	8.55E-10	1.80E-08	0.00E+00	1.88E-08	0.019	0.00E+00	2.22E-04	1.10E-04
3749993759095	374999	3759095	2.03E-05	4.33E-05	1.08E-04	5.82E-06	3.64E-05	4.51E-05	1.05E-06	2.25E-05	2.24E-05	5.81E-06	5.81E-06	1.83E-05	8.63E-10	1.81E-08	0.00E+00	1.90E-08	0.019	0.00E+00	2.24E-04	1.11E-04
3750093759095	375009	3759095	2.05E-05

			SWBuilding Construction	SWDemolition	SWGrading	EYBuilding Construction	SWPaving	SWGrading	SWArchitectural Coating	NBBuilding Construction	NBBuilding Construction	NBArchitectural Coating	NBArchitectural Coating	RWBuilding Construction	Child Risk					Overlapping Phases - Maximum Gl		
Unique Identifier	X (UTM)	Y (UTM)	2026	2026	2026	2026	2027	2027	2027	2026	2027	2026	2027	2026	3rd Trimester	0<2	2<16	Total	per million	2025	2026	2027
3750193759155	375019	3759155	1.53E-05	3.26E-05	8.13E-05	3.78E-06	2.74E-05	3.40E-05	7.89E-07	1.76E-05	1.75E-05	4.56E-06	4.56E-06	1.37E-05	6.50E-10	1.38E-08	0.00E+00	1.44E-08	0.014	0.00E+00	1.69E-04	8.43E-05
3750293759155	375029	3759155	1.54E-05	3.28E-05	8.18E-05	3.85E-06	2.76E-05	3.42E-05	7.94E-07	1.77E-05	1.76E-05	4.56E-06	4.56E-06	1.37E-05	6.54E-10	1.39E-08	0.00E+00	1.45E-08	0.015	0.00E+00	1.70E-04	8.47E-05
3750393759155	375039	3759155	1.54E-05	3.30E-05	8.22E-05	3.91E-06	2.77E-05	3.44E-05	7.98E-07	1.77E-05	1.76E-05	4.56E-06	4.56E-06	1.38E-05	6.57E-10	1.39E-08	0.00E+00	1.46E-08	0.015	0.00E+00	1.71E-04	8.50E-05
3750493759155	375049	3759155	1.56E-05	3.32E-05	8.28E-05	3.99E-06	2.79E-05	3.46E-05	8.03E-07	1.77E-05	1.76E-05	4.57E-06	4.57E-06	1.39E-05	6.61E-10	1.40E-08	0.00E+00	1.46E-08	0.015	0.00E+00	1.72E-04	8.55E-05
3750593759155	375059	3759155	1.57E-05	3.35E-05	8.34E-05	4.09E-06	2.81E-05	3.49E-05	8.10E-07	1.78E-05	1.77E-05	4.58E-06	4.58E-06	1.40E-05	6.67E-10	1.41E-08	0.00E+00	1.47E-08	0.015	0.00E+00	1.73E-04	8.61E-05
3750693759155	375069	3759155	1.58E-05	3.38E-05	8.42E-05	4.19E-06	2.84E-05	3.52E-05	8.17E-07	1.78E-05	1.77E-05	4.60E-06	4.60E-06	1.41E-05	6.73E-10	1.42E-08	0.00E+00	1.48E-08	0.015	0.00E+00	1.74E-04	8.67E-05
3750793759155	375079	3759155	1.60E-05	3.41E-05	8.51E-05	4.30E-06	2.87E-05	3.56E-05	8.26E-07	1.79E-05	1.78E-05	4.62E-06	4.62E-06	1.42E-05	6.80E-10	1.43E-08	0.00E+00	1.50E-08	0.015	0.00E+00	1.76E-04	8.75E-05
3750193759165	375019	3759165	1.46E-05	3.13E-05	7.79E-05	3.54E-06	2.62E-05	3.26E-05	7.56E-07	1.70E-05	1.69E-05	4.39E-06	4.39E-06	1.31E-05	6.22E-10	1.32E-08	0.00E+00	1.39E-08	0.014	0.00E+00	1.62E-04	8.09E-05
3750293759165	375029	3759165	1.47E-05	3.14E-05	7.83E-05	3.60E-06	2.64E-05	3.27E-05	7.60E-07	1.70E-05	1.69E-05	4.40E-06	4.40E-06	1.31E-05	6.26E-10	1.33E-08	0.00E+00	1.39E-08	0.014	0.00E+00	1.63E-04	8.12E-05
3750393759165	375039	3759165	1.48E-05	3.16E-05	7.87E-05	3.65E-06	2.65E-05	3.29E-05	7.63E-07	1.70E-05	1.69E-05	4.40E-06	4.40E-06	1.32E-05	6.29E-10	1.33E-08	0.00E+00	1.40E-08	0.014	0.00E+00	1.63E-04	8.15E-05
3750493759165	375049	3759165	1.49E-05	3.17E-05	7.91E-05	3.72E-06	2.66E-05	3.31E-05	7.67E-07	1.71E-05	1.69E-05	4.40E-06	4.40E-06	1.32E-05	6.32E-10	1.34E-08	0.00E+00	1.40E-08	0.014	0.00E+00	1.64E-04	8.18E-05
3750593759165	375059	3759165	1.50E-05	3.19E-05	7.96E-05	3.79E-06	2.68E-05	3.33E-05	7.72E-07	1.71E-05	1.70E-05	4.41E-06	4.41E-06	1.33E-05	6.36E-10	1.34E-08	0.00E+00	1.41E-08	0.014	0.00E+00	1.65E-04	8.23E-05
3750693759165	375069	3759165	1.51E-05	3.22E-05	8.02E-05	3.87E-06	2.70E-05	3.35E-05	7.78E-07	1.71E-05	1.70E-05	4.42E-06	4.42E-06	1.34E-05	6.41E-10	1.35E-08	0.00E+00	1.42E-08	0.014	0.00E+00	1.66E-04	8.28E-05
3750793759165	375079	3759165	1.52E-05	3.25E-05	8.10E-05	3.98E-06	2.73E-05	3.39E-05	7.86E-07	1.72E-05	1.71E-05	4.44E-06	4.44E-06	1.35E-05	6.48E-10	1.36E-08	0.00E+00	1.43E-08	0.014	0.00E+00	1.68E-04	8.35E-05
3750393759175	375039	3759175	1.42E-05	3.02E-05	7.53E-05	3.42E-06	2.54E-05	3.15E-05	7.31E-07	1.64E-05	1.63E-05	4.24E-06	4.24E-06	1.26E-05	6.02E-10	1.28E-08	0.00E+00	1.34E-08	0.013	0.00E+00	1.56E-04	7.82E-05
3750493759175	375049	3759175	1.42E-05	3.04E-05	7.57E-05	3.47E-06	2.55E-05	3.16E-05	7.34E-07	1.64E-05	1.63E-05	4.24E-06	4.24E-06	1.26E-05	6.05E-10	1.28E-08	0.00E+00	1.34E-08	0.013	0.00E+00	1.57E-04	7.85E-05
3750593759175	375059	3759175	1.43E-05	3.05E-05	7.61E-05	3.53E-06	2.56E-05	3.18E-05	7.39E-07	1.65E-05	1.64E-05	4.25E-06	4.25E-06	1.27E-05	6.08E-10	1.29E-08	0.00E+00	1.35E-08	0.013	0.00E+00	1.58E-04	7.88E-05
3750693759175	375069	3759175	1.44E-05	3.08E-05	7.67E-05	3.61E-06	2.58E-05	3.21E-05	7.44E-07	1.65E-05	1.64E-05	4.26E-06	4.26E-06	1.28E-05	6.13E-10	1.30E-08	0.00E+00	1.36E-08	0.014	0.00E+00	1.59E-04	7.93E-05
3750793759175	375079	3759175	1.45E-05	3.10E-05	7.73E-05	3.69E-06	2.61E-05	3.23E-05	7.51E-07	1.65E-05	1.64E-05	4.27E-06	4.27E-06	1.29E-05	6.18E-10	1.31E-08	0.00E+00	1.37E-08	0.014	0.00E+00	1.60E-04	7.99E-05
3750593759185	375059	3759185	1.37E-05	2.93E-05	7.29E-05	3.30E-06	2.46E-05	3.05E-05	7.08E-07	1.59E-05	1.58E-05	4.10E-06	4.10E-06	1.22E-05	5.83E-10	1.24E-08	0.00E+00	1.30E-08	0.013	0.00E+00	1.51E-04	7.56E-05
3750693759185	375069	3759185	1.38E-05	2.95E-05	7.34E-05	3.37E-06	2.47E-05	3.07E-05	7.12E-07	1.59E-05	1.58E-05	4.10E-06	4.10E-06	1.22E-05	5.87E-10	1.24E-08	0.00E+00	1.30E-08	0.013	0.00E+00	1.52E-04	7.60E-05
3750793759185	375079	3759185	1.39E-05	2.97E-05	7.39E-05	3.44E-06	2.49E-05	3.09E-05	7.18E-07	1.59E-05	1.58E-05	4.11E-06	4.11E-06	1.23E-05	5.91E-10	1.25E-08	0.00E+00	1.31E-08	0.013	0.00E+00	1.53E-04	7.65E-05
3750693759195	375069	3759195	1.32E-05	2.82E-05	7.04E-05	3.15E-06	2.37E-05	2.94E-05	6.83E-07	1.53E-05	1.52E-05	3.96E-06	3.96E-06	1.17E-05	5.62E-10	1.19E-08	0.00E+00	1.25E-08	0.013	0.00E+00	1.46E-04	7.30E-05
3749053759045	374905	3759045	2.54E-05	5.42E-05	1.35E-04	7.82E-06	4.55E-05	5.65E-05	1.31E-06	2.79E-05	2.77E-05	7.19E-06	7.19E-06	2.30E-05	1.08E-09	2.26E-08	0.00E+00	2.37E-08	0.024	0.00E+00	2.81E-04	1.38E-04
3749153759045	374915	3759045	2.48E-05	5.30E-05	1.32E-04	8.11E-06	4.45E-05	5.52E-05	1.28E-06	2.79E-05	2.77E-05	7.20E-06	7.20E-06	2.33E-05	1.06E-09	2.23E-08	0.00E+00	2.34E-08	0.023	0.00E+00	2.76E-04	1.36E-04
3749253759045	374925	3759045	2.51E-05	5.35E-05	1.33E-04	7.46E-06	4.49E-05	5.57E-05	1.29E-06	2.78E-05	2.77E-05	7.19E-06	7.19E-06	2.30E-05	1.07E-09	2.24E-08	0.00E+00	2.35E-08	0.023	0.00E+00	2.77E-04	1.37E-04
3749353759045	374935	3759045	2.53E-05	5.41E-05	1.35E-04	7.69E-06	4.54E-05	5.63E-05	1.31E-06	2.79E-05	2.78E-05	7.21E-06	7.21E-06	2.32E-05	1.08E-09	2.26E-08	0.00E+00	2.37E-08	0.024	0.00E+00	2.80E-04	1.38E-04
3749453759045	374945	3759045	2.56E-05	5.46E-05	1.36E-04	7.94E-06	4.59E-05	5.69E-05	1.32E-06	2.79E-05	2.78E-05	7.21E-06	7.21E-06	2.34E-05	1.09E-09	2.28E-08	0.00E+00	2.39E-08	0.024	0.00E+00	2.83E-04	1.39E-04
3749553759045	374955	3759045	2.59E-05	5.53E-05	1.38E-04	8.20E-06	4.65E-05	5.77E-05	1.34E-06	2.81E-05	2.79E-05	7.24E-06	7.24E-06	2.37E-05	1.10E-09	2.30E-08	0.00E+00	2.41E-08	0.024	0.00E+00	2.86E-04	1.41E-04
3749053759055	374905	3759055	2.32E-05	4.94E-05	1.23E-04	7.10E-06	4.15E-05	5.15E-05	1.20E-06	2.65E-05	2.63E-05	6.84E-06	6.84E-06	2.16E-05	9.84E-10	2.09E-08	0.00E+00	2.19E-08	0.022	0.00E+00	2.58E-04	1.27E-04
3749153759055	374915	3759055	2.33E-05	4.98E-05	1.24E-04	6.55E-06	4.18E-05	5.19E-05	1.20E-06	2.65E-05	2.64E-05	6.85E-06	6.85E-06	2.18E-05	9.92E-10	2.10E-08	0.00E+00	2.20E-08	0.022	0.00E+00	2.59E-04	1.28E-04
3749253759055	374925	3759055	2.35E-05	5.02E-05	1.25E-04	6.73E-06	4.22E-05	5.24E-05	1.22E-06	2.65E-05	2.64E-05	6.85E-06	6.85E-06	2.16E-05	1.00E-09	2.11E-08	0.00E+00	2.21E-08	0.022	0.00E+00	2.61E-04	1.29E-04
3749353759055	374935	3759055	2.38E-05	5.08E-05	1.26E-04	6.94E-06	4.26E-05	5.29E-05	1.23E-06	2.65E-05	2.63E-05	6.84E-06	6.84E-06	2.17E-05	1.01E-09	2.13E-08	0.00E+00	2.23E-08	0.022	0.00E+00	2.63E-04	1.30E-04
3749453759055	374945	3759055	2.40E-05	5.13E-05	1.28E-04	7.15E-06	4.31E-05	5.34E-05	1.24E-06	2.66E-05	2.64E-05	6.86E-06	6.86E-06	2.19E-05	1.02E-09	2.14E-08	0.00E+00	2.25E-08	0.022	0.00E+00	2.66E-04	1.31E-04
3749553759055	374955	3759055	2.43E-05	5.20E-05	1.30E-04	7.42E-06	4.37E-05	5.42E-05	1.26E-06	2.67E-05	2.65E-05	6.89E-06	6.89E-06	2.22E-05	1.04E-09	2.17E-08	0.00E+00	2.27E-08	0.023	0.00E+00	2.69E-04	1.33E-04
3749053759065	374905	3759065	2.19E-05	4.67E-05	1.16E-04	6.46E-06	3.92E-05	4.87E-05	1.13E-06	2.53E-05	2.51E-05	6.52E-06	6.52E-06	2.03E-05	9.30E-10	1.98E-08	0.00E+00	2.07E-08	0.021	0.00E+00	2.44E-04	1.21E-04
3749153759065	374915	3759065	2.20E-05	4.70E-05	1.17E-04	5.98E-06	3.95E-05	4.90E-05	1.14E-06	2.53E-05	2.51E-05	6.52E-06	6.52E-06	2.03E-05	9.37E-10	1.99E-08	0.00E+00	2.08E-08	0.021	0.00E+00	2.44E-04	1.21E-04
3749253759065	374925	3759065	2.22E-05	4.74E-05	1.18E-04	6.13E-06	3.98E-05	4.94E-05	1.15E-06	2.53E-05	2.52E-05	6.54E-06	6.54E-06	2.04E-05	9.44E-10	2.00E-08	0.00E+00	2.09E-08	0.021	0.00E+00	2.46E-04	1.22E-04
3749353759065	374935	3759065	2.25E-05	4.79E-05	1.19E-04	6.31E-06	4.02E-05	4.99E-05	1.16E-06	2.53E-05	2.51E-05	6.52E-06	6.52E-06	2.05E-05	9.53E-10	2.02E-08	0.00E+00	2.11E-08	0.021	0.00E+00	2.48E-04	1.23E-04
3749453759065	374945	3759065	2.26E-05	4.83E-05	1.20E-04	6.50E-06	4.06E-05	5.04E-05	1.17E-06	2.53E-05	2.52E-05	6.54E-06	6.54E-06	2.06E-05	9.62E-10	2.03E-08	0.00E+00	2.12E-08	0.021	0.00E+00	2.50E-04	1.24E-04
3749553759065	374955	3759065	2.29E-05	4.90E-05	1.22E-04	6.73E-06	4.11E-05	5.10E-05	1.18E-06	2.54E-05	2.53E-05	6.57E-06	6.57E-06	2.09E-05	9.75E-10	2.05E-08	0.00E+00	2.15E-08	0.021	0.00E+00	2.53E-04	1.25E-04
3749053759075	374905	3759075	2.07E-05	4.43E-05	1.10E-04	5.39E-06	3.72E-05	4.61E-05	1.07E-06	2.41E-05	2.40E-05	6.23E-06	6.23E-06	1.92E-05	8.82E-10	1.88E-08	0.00E+00	1.97E-08	0.020	0.00E+00	2.30E-04	1.15E-04
3749153759075	374915	3759075	2.09E-05	4.46E-05	1.11E-04	5.50E-06	3.74E-05	4.64E-05	1.08E-06	2.42E-05	2.40E-05	6.24E-06	6.24E-06	1.93E-05	8.88E-10	1.89E-08	0.00E+00	1.98E-08	0.020	0.00E+00	2.32E-04	1.15E-04
3749253759075	374925	3759075	2.10E-05	4.49E-05	1.12E-04	5.63E-06	3.77E-05	4.68E-05	1.09E-06	2.42E-05	2.40E-05	6.24E-06	6.24E-06	1.93E-05	8.94E-10	1.90E-08	0.00E+00	1.99E-08	0.020	0.00E+00	2.33E-04	1.16E-04
3749353759075	374935	3759075	2.12E-05	4.53E-05	1.13E-04	5.77E-06	3.80E-05	4.72E-05	1.10E-06	2.41E-05	2.40E-05	6.23E-06	6.23E-06	1.94E-05	9.02E-10	1.91E-08	0.00E+00	2.00E-08	0.020	0.00E+00	2.35E-04	1.17E-04
3749453759075	374945	3759075	2.14E-05	4.57E-05	1.14E-04	5.94E-06	3.84E-05	4.76E-05	1.11E-06	2.42E-05	2.40E-05	6.24E-06	6.24E-06	1.95E-05	9.10E-10	1.92E-08	0.00E+00	2.01E-08	0.020	0.00E+00	2.37E-04	1.17E-04
3749553759075	374955	3759075	2.17E-05	4.62E-05	1.15E-04	6.13E-06	3.88E-05	4.82E-05	1.12E-06	2.43E-05	2.41E-05	6.27E-06	6.27E-06	1.97E-05	9.21E-10	1.94E-08	0.00E+00	2.03E-08	0.020	0.00E+00	2.39E-04	1.19E-04
3749053759085	374905	3759085	1.97E-05	4.21E-05	1.05E-04	5.00E-06	3.53E-05	4.38E-05	1.02E-06	2.31E-05	2.30E-05	5.96E-06	5.96E-06	1.82E-05	8.38E-10	1.79E-08	0.00E+00	1.87E-08	0.019	0.00E+00	2.19E-04	1.09E-04
3749153759085	374915	3759085	1.98E-05	4.23E-05	1.05E-04	5.09E-06	3.55E-05	4.41E-05	1.02E-06	2.31E-05	2.30E-05	5.97E-06	5.97E-06	1.83E-05	8.43E-10	1.80E-08	0.00E+00	1.88E-08	0.019	0.00E+00	2.20E-04	1.10E-04
3749253759085	374925	3759085	2.00E-05	4.26E-05	1.06E-04	5.19E-06	3.58E-05	4.44E-05	1.03E-06	2.31E-05	2.30E-05	5.98E-06	5.98E-06	1.84E-05	8.49E-10	1.81E-08	0.00E+00	1.89E-08	0.019	0.00E+00	2.21E-04	1.10E-04
3749353759085	374935	3759085	2.01E-05	4.30E-05	1.07E-04	5.31E-06	3.61E-05	4.48E-05	1.04E-06	2.31E-05	2.29E-05	5.96E-06	5.96E-06	1.84E-05	8.55E-10	1.81E-08	0.00E+00	1.90E-08	0.019	0.00E+00	2.23E-04	1.11E-04
3749453759085	374945	3759085	2.03E-05	4.33E-05	1.08E-04	5.44E-06	3.64E-05	4.51E-05	1.05E-06	2.31E-05	2.30E-05	5.97E-06	5.97E-06	1.85E-05	8.63E-10	1.83E-08	0.00E+00	1.91E-08	0.019	0.00E+00	2.25E-04	1.12E-04
3749553759085	374955	3759085	2.05E-05	4.38E-05	1.09E-04	5.61E-06	3.68E-05	4.56E-05	1.06E-06	2.32E-05	2.31E-05	5.99E-06	5.99E-06	1.86E-05	8.72E-10	1.84E-08	0.00E+00	1.93E-08	0.019	0.00E+00	2.27E-04	1.13E-04
3749053759095	374905	3759095	1.91E-05	4.07E-05	1.01E-04	4.87E-06	3.42E-05	4.25E-05	9.84E-07	2.22E-05	2.20E-05	5.72E-06	5.72E-06	1.76E-05	8.10E-10	1.71E-08	0.00E+00	1.81E-08	0.018	0.00E+00	2.11E-04	1.05E-04
3749053759095	374905	3759095	1.87E-05	4.00E-05	9.97E-05	4.65E-06	3.36E-05	4.17E-05	9.68E-07	2.21E-05	2.20E-05	5.71E-06	5.71E-06	1.73E-05	7.97E-10	1.71E-08	0.00E+00	1.78E-08	0.018	0.00E+00	2.08E-04	1.04E-04
3749153759095	374915	3759095	1.88E-05	4.03E-05	1.00E-04	4.73E-06	3.38E-05	4.19E-05	9.73E-07	2.22E-05	2.20E-05	5.72E-06	5.72E-06	1.74E-05	8.02E-10	1.71E-08	0.00E+00	1.79E-08	0.018	0.00E+00	2.09E-04	1.04E-04
3749253759095	374925	3759095	1.90E-05	4.05E-05	1.01E-04	4.81E-06	3.40E-05	4.22E-05	9.79E-07	2.22E-05	2.20E-05	5.72E-06	5.72E-06	1.74E-05	8.06E-10	1.72E-08	0.00E+00	1.80E-08	0.018	0.00E+00	2.10E-04	1.05E-04
3749353759095	374935	3759095	1.91E-05	4.08E-05	1.02E-04	4.91E-06	3.43E-05	4.25E-05	9.87E-07	2.21E-05	2.20E-05	5.70E-06	5.70E-06	1.75E-05	8.13E-10	1.73E-08	0.00E+00	1.81E-08	0.018	0.00E+00	2.12E-04	1.05E-04
3749453759095	374945	3759095	1.93E-05	4.11E-05	1.02E-04	5.02E-06	3.45E-05	4.29E-05	9.95E-07	2.21E-05	2.20E-05	5.71E-06	5.71E-06	1.75E-05	8.19E-10	1.74E-08	0.00E+00	1.82E-08	0.018	0.00E+00	2.13E-04	1.06E-04
3749553759095	374955	3759095	1.95E-05	4.15E-05	1.04E-04	5.16E-06	3.49E-05	4.33E-05	1.00E-06	2.22E-05	2.21E-05	5.74E-06	5.74E-06	1.77E-05	8.27E-10	1.75E-08	0.00E+00	1.83E-08	0.018	0.00E+00	2.15E-04	1.07E-04
3748853759105	374885	3759105	1.81E-05	3.86E-05	9.62E-05	4.42E-06	3.24E-05	4.02E-05	9.33E-07	2.13E-05	2.12E-05	5.50E-06	5.50E-06	1.65E-05	7.69E-10	1.64E-08	0.00E+00	1.72E-08	0.017	0.00E+00	2.01E-04	1.00E-04
3748953759105	374895	3759105	1.82E-05	3.88E-05	9.68E-05	4.53E-06	3.26E-05	4.05E-05	9.39E-07	2.13E-05	2.12E-05	5.50E-06	5.50E-06	1.65E-05	7.73E-10	1.65E-08	0.00E+00	1.73E-08	0.017	0.00E+00	2.02E-04	1.01E-04
3749053759105	374905	3759105	1.83E-05	3.91E-05	9.74E-05	4.64E-06	3.28E-05	4.07E-05	9.45E-07	2.13E-05	2.12E-05	5.49E-06	5.49E-06	1.66E-05	7.78E-10	1.66E-08	0.00E+00	1.73E-08	0.017	0.00E+00	2.03E-04	1.01E-04
3749153759105	374915	3759105	1.80E-05	3.85E-05	9.59E-05	4.44E-06	3.23E-05	4.01E-05	9.31E-07	2.12E-05	2.11E-05	5.48E-06	5.48E-06	1.66E-05	7.67E-10	1.64E-08	0.00E+00	1.72E-08	0.017	0.00E+00	2.00E-04	1.00E-04
3749253759105	374925	3759105	1.81E-05	3.87E-05	9.63E-05	4.50E-06	3.25E-05	4.03E-05	9.35E-07	2.13E-05	2.12E-05	5.49E-06	5.49E-06	1.67E-05	7.70E-10	1.65E-08	0.00E+00	1.72E-08	0.017	0.00E+00	2.01E-04	1.00E-04
3749353759105	374935	3759105	1.82E-05	3.89E-05	9.70E-05	4.57E-06	3.27E-05	4.05E-05	9.41E-07	2.13E-05	2.12E-05	5.50E-06	5.50E-06	1.66E-05	7.75E-10	1.65E-08	0.00E+00	1.73E-08	0.017	0.00E+00	2.02E-04	1.01E-04
3749453759105	374945	3759105	1.83E-05	3.92E-05	9.76E-05	4.66E-06	3.29E-05	4.08E-05	9.47E-07	2.12E-05	2.11E-05	5.48E-06	5.48E-06	1.67E-05	7.80E-10	1.66E-08	0.00E+00	1.74E-08	0.017	0.00E+00	2.03E-04	1.01E-04
3749553759105	374955	3759105	1.85E-05	3.95E-05	9.85E-05	4.78E-06	3.32E-05	4.12E-05	9.56E-07	2.13E-05	2.12E-05	5.50E-06	5.50E-06	1.68E-05	7.87E-10	1.67E-08	0.00E+00	1.75E-08	0.017	0.00E+00	2.05E-04	1.02E-04
3748853759115	374885	3759115	1.73E-05	3.69E-05	9.19E-05	4.13E-06	3.10E-05	3.84E-05	8.92E-07	2.04E-05	2.03E-05	5.28E-06	5.28E-06	1.58E-05	7.34E-10	1.57E-08	0.00E+00	1.65E-08	0.016	0.00E+00	1.92E-04	9.59E-05
3748953759115	374895	3759115	1.74E-05	3.71E-05	9.23E-05	4.21E-06	3.11E-05	3.86E-05	8.96E-07	2.04E-05	2.03E-05	5.28E-06	5.28E-06	1.58E-05	7.38E-10	1.58E-08	0.00E+00	1.65E-08	0.017	0.00E+00	1.92E-04	9.62E-05
3749053759115	374905	3759115	1.75E-05	3.73E-05	9.29E-05	4.31E-06	3.13E-05	3.88E-05	9.01E-07	2.04E-05	2.03E-05	5.28E-06	5.28E-06	1.58E-05	7.42E-10	1.58E-08	0.00E+00	1.66E-08	0.017	0.00E+00	1.93E-04	9.66E-05
3749153759115	374915	3759115	1.73E-05	3.69E-05	9.19E-05	4.43E-06	3.10E-05	3.84E-05	8.91E-07	2.04E-05	2.03E-05	5.27E-06	5.27E-06	1.58E-05	7.34E-10	1.57E-08	0.00E+00	1.65E-08	0.016	0.00E+00	1.92E-04	9.58E-05
3749253759115	374925	3759115	1.73E-05	3.70E-05	9.22E-05	4.23E-06	3.11E-05	3.86E-05	8.95E-07	2.04E-05	2.03E-05	5.27E-06	5.27E-06	1.59E-05	7.37E-10	1.58E-08	0.00E+00	1.65E-08	0.016	0.00E+00	1.92E-04	9.61E-05
3749353759115	374935	3759115	1.74E-05	3.72E-05	9.27E-05	4.28E-06	3.12E-05	3.87E-05	8.99E-07	2.05E-05	2.03E-05	5.28E-06	5.28E-06	1.60E-05	7.41E-10	1.58E-08	0.00E+00	1.66E-08	0.017	0.00E+00	1.93E-04	9.65E-05
3749453759115	374945	3759115	1.75E-05	3.74E-05	9.31E-05	4.35E-06	3.14E-05	3.89E-05	9.04E-07	2.04E-05	2.03E-05	5.26E-06	5.26E-06	1.59E-05	7.44E-10	1.58E-08	0.00E+00	1.66E-08	0.017	0.00E+00	1.94E-04	9.68E-05
3749553759115	374955	3759115	1.76E-05	3.77E-05	9.38E-05	4.44E-06	3.16E-05	3.92E-05	9.11E-07	2.04E-05	2.03E-05	5.27E-06	5.27E-06	1.60E-05	7.50E-10	1.59E-08	0.00E+00	1.67E-08	0.017	0.00E+00	1.95E-04	9.74E-05
3748853759123	374885	3759123	1.67E-05	3.56E-05	8.87E-05	3.93E-06	2.99E-05	3.71E-05	8.61E-07	1.98E-05	1.97E-05	5.11E-06	5.11E-06	1.52E-05	7.09E-10	1.52E-08	0.00E+00	1.59E-08	0.016	0.00E+00	1.85E-04	9.26E-05
3748953759122	374895	3759122	1.68E-05	3.59E-05	8.95E-05	4.02E-06	3.01E-05	3.74E-05	8.68E-07	1.99E-05	1.97E-05	5.13E-06	5.13E-06	1.53E-05	7.15E-10	1.53E-08	0.00E+00	1.60E-08	0.016	0.00E+00	1.86E-04	9.33E-05
3749053759123	374905	3759123	1.68E-05	3.59E-05	8.95E-05	4.07E-06	3.02E-05	3.74E-05	8.69E-07	1.98E-05	1.97E-05	5.11E-06	5.11E-06	1.52E-05	7.15E-10	1.53E-08	0.00E+00	1.60E-08	0.016	0.00E+00	1.86E-04	9.32E-05
3749153759125	374915	3759125	1.65E-05

			SWBuilding Construction	SWDemolition	SWGrading	EYBuilding Construction	SWPaving	SWGrading	SWArchitectural Coating	NBBuilding Construction	NBBuilding Construction	NBArchitectural Coating	NBArchitectural Coating	RWBuilding Construction	Child Risk					Overlapping Phases - Maximum Gl		
Unique Identifier	X (UTM)	Y (UTM)	2026	2026	2026	2026	2027	2027	2027	2026	2027	2026	2027	2026	3rd Trimester	0<2	2<16	Total	per million	2025	2026	2027
375160.033758967.03	375160.03	3758967.03	6.97E-05	1.49E-04	3.71E-04	2.25E-05	1.25E-04	1.55E-04	3.60E-06	7.59E-05	7.54E-05	1.96E-05	1.96E-05	7.67E-05	2.96E-09	6.23E-08	0.00E+00	6.53E-08	0.065	0.00E+00	7.84E-04	3.79E-04
375100.033758977.03	375100.03	3758977.03	5.89E-05	1.26E-04	3.13E-04	2.19E-05	1.06E-04	1.31E-04	3.04E-06	5.95E-05	5.91E-05	1.53E-05	1.53E-05	6.45E-05	2.51E-09	5.16E-08	0.00E+00	5.41E-08	0.054	0.00E+00	6.59E-04	3.14E-04
375110.033758977.03	375110.03	3758977.03	5.98E-05	1.28E-04	3.18E-04	2.18E-05	1.07E-04	1.33E-04	3.09E-06	6.10E-05	6.06E-05	1.57E-05	1.57E-05	6.57E-05	2.54E-09	5.26E-08	0.00E+00	5.51E-08	0.055	0.00E+00	6.70E-04	3.20E-04
375120.033758977.03	375120.03	3758977.03	6.08E-05	1.30E-04	3.23E-04	2.18E-05	1.09E-04	1.35E-04	3.14E-06	6.26E-05	6.22E-05	1.61E-05	1.61E-05	6.68E-05	2.58E-09	5.35E-08	0.00E+00	5.61E-08	0.056	0.00E+00	6.81E-04	3.26E-04
375130.033758977.03	375130.03	3758977.03	6.18E-05	1.32E-04	3.29E-04	2.17E-05	1.11E-04	1.38E-04	3.19E-06	6.43E-05	6.39E-05	1.66E-05	1.66E-05	6.80E-05	2.63E-09	5.46E-08	0.00E+00	5.72E-08	0.057	0.00E+00	6.93E-04	3.32E-04
375140.033758977.03	375140.03	3758977.03	6.28E-05	1.34E-04	3.34E-04	2.16E-05	1.13E-04	1.40E-04	3.24E-06	6.60E-05	6.56E-05	1.70E-05	1.70E-05	6.90E-05	2.67E-09	5.56E-08	0.00E+00	5.83E-08	0.058	0.00E+00	7.05E-04	3.38E-04
375150.033758977.03	375150.03	3758977.03	6.37E-05	1.36E-04	3.39E-04	2.14E-05	1.14E-04	1.42E-04	3.29E-06	6.76E-05	6.72E-05	1.75E-05	1.75E-05	6.98E-05	2.71E-09	5.65E-08	0.00E+00	5.92E-08	0.059	0.00E+00	7.15E-04	3.44E-04
375160.033758977.03	375160.03	3758977.03	6.44E-05	1.37E-04	3.42E-04	2.13E-05	1.15E-04	1.43E-04	3.32E-06	6.90E-05	6.86E-05	1.78E-05	1.78E-05	7.05E-05	2.74E-09	5.73E-08	0.00E+00	6.01E-08	0.060	0.00E+00	7.23E-04	3.48E-04
375100.033758987.03	375100.03	3758987.03	5.41E-05	1.15E-04	2.88E-04	2.03E-05	9.70E-05	1.20E-04	2.79E-06	5.41E-05	5.38E-05	1.40E-05	1.40E-05	5.85E-05	2.30E-09	4.72E-08	0.00E+00	4.95E-08	0.050	0.00E+00	6.04E-04	2.88E-04
375110.033758987.03	375110.03	3758987.03	5.50E-05	1.18E-04	2.93E-04	2.03E-05	9.87E-05	1.22E-04	2.84E-06	5.55E-05	5.52E-05	1.43E-05	1.43E-05	5.97E-05	2.34E-09	4.82E-08	0.00E+00	5.05E-08	0.051	0.00E+00	6.15E-04	2.94E-04
375120.033758987.03	375120.03	3758987.03	5.60E-05	1.20E-04	2.98E-04	2.03E-05	1.01E-04	1.25E-04	2.89E-06	5.71E-05	5.67E-05	1.47E-05	1.47E-05	6.09E-05	2.38E-09	4.92E-08	0.00E+00	5.16E-08	0.052	0.00E+00	6.27E-04	3.00E-04
375130.033758987.03	375130.03	3758987.03	5.70E-05	1.22E-04	3.03E-04	2.03E-05	1.02E-04	1.27E-04	2.94E-06	5.86E-05	5.82E-05	1.51E-05	1.51E-05	6.20E-05	2.42E-09	5.02E-08	0.00E+00	5.26E-08	0.053	0.00E+00	6.38E-04	3.05E-04
375140.033758987.03	375140.03	3758987.03	5.78E-05	1.24E-04	3.08E-04	2.02E-05	1.04E-04	1.29E-04	2.99E-06	6.00E-05	5.97E-05	1.55E-05	1.55E-05	6.30E-05	2.46E-09	5.10E-08	0.00E+00	5.35E-08	0.053	0.00E+00	6.48E-04	3.11E-04
375150.033758987.03	375150.03	3758987.03	5.86E-05	1.25E-04	3.12E-04	2.01E-05	1.05E-04	1.30E-04	3.03E-06	6.14E-05	6.10E-05	1.59E-05	1.59E-05	6.38E-05	2.49E-09	5.18E-08	0.00E+00	5.43E-08	0.054	0.00E+00	6.57E-04	3.15E-04
375160.033758987.03	375160.03	3758987.03	5.94E-05	1.27E-04	3.16E-04	2.00E-05	1.07E-04	1.32E-04	3.07E-06	6.29E-05	6.25E-05	1.62E-05	1.62E-05	6.46E-05	2.53E-09	5.27E-08	0.00E+00	5.52E-08	0.055	0.00E+00	6.66E-04	3.21E-04
375100.033758994.03	375100.03	3758994.03	5.09E-05	1.09E-04	2.71E-04	1.92E-05	9.13E-05	1.13E-04	2.63E-06	5.07E-05	5.04E-05	1.31E-05	1.31E-05	5.45E-05	2.17E-09	4.44E-08	0.00E+00	4.66E-08	0.047	0.00E+00	5.68E-04	2.71E-04
375110.033758994.03	375110.03	3758994.03	5.19E-05	1.11E-04	2.76E-04	1.92E-05	9.30E-05	1.15E-04	2.68E-06	5.20E-05	5.17E-05	1.34E-05	1.34E-05	5.57E-05	2.21E-09	4.53E-08	0.00E+00	4.75E-08	0.048	0.00E+00	5.79E-04	2.76E-04
375120.033758994.03	375120.03	3758994.03	5.29E-05	1.13E-04	2.82E-04	1.93E-05	9.49E-05	1.18E-04	2.73E-06	5.36E-05	5.32E-05	1.38E-05	1.38E-05	5.70E-05	2.25E-09	4.64E-08	0.00E+00	4.86E-08	0.049	0.00E+00	5.91E-04	2.82E-04
375130.033758994.03	375130.03	3758994.03	5.39E-05	1.15E-04	2.87E-04	1.94E-05	9.67E-05	1.20E-04	2.78E-06	5.50E-05	5.47E-05	1.42E-05	1.42E-05	5.82E-05	2.29E-09	4.73E-08	0.00E+00	4.96E-08	0.050	0.00E+00	6.03E-04	2.88E-04
375140.033758994.03	375140.03	3758994.03	5.48E-05	1.17E-04	2.92E-04	1.93E-05	9.82E-05	1.22E-04	2.83E-06	5.65E-05	5.61E-05	1.46E-05	1.46E-05	5.92E-05	2.33E-09	4.82E-08	0.00E+00	5.06E-08	0.051	0.00E+00	6.13E-04	2.94E-04
375150.033758994.03	375150.03	3758994.03	5.56E-05	1.19E-04	2.96E-04	1.93E-05	9.97E-05	1.24E-04	2.87E-06	5.78E-05	5.75E-05	1.49E-05	1.49E-05	6.01E-05	2.36E-09	4.91E-08	0.00E+00	5.14E-08	0.051	0.00E+00	6.22E-04	2.99E-04
375160.033758994.03	375160.03	3758994.03	5.63E-05	1.20E-04	3.00E-04	1.92E-05	1.01E-04	1.25E-04	2.91E-06	5.91E-05	5.87E-05	1.52E-05	1.52E-05	6.09E-05	2.39E-09	4.98E-08	0.00E+00	5.22E-08	0.052	0.00E+00	6.31E-04	3.03E-04
374854.033758491.03	374854.03	3758491.03	5.63E-04	1.20E-03	3.00E-03	1.42E-05	1.01E-03	1.25E-03	2.91E-05	6.24E-04	6.20E-04	1.61E-04	1.61E-04	8.70E-04	2.40E-08	5.05E-07	0.00E+00	5.29E-07	0.529	0.00E+00	4.43E-03	3.07E-03
374859.033758491.03	374859.03	3758491.03	5.44E-04	1.16E-03	2.90E-03	1.41E-05	9.76E-04	1.21E-03	2.81E-05	6.10E-04	6.06E-04	1.57E-04	1.57E-04	8.07E-04	2.31E-08	4.89E-07	0.00E+00	5.12E-07	0.512	0.00E+00	6.19E-03	2.98E-03
374864.033758491.03	374864.03	3758491.03	5.26E-04	1.12E-03	2.80E-03	1.41E-05	9.43E-04	1.17E-03	2.72E-05	5.96E-04	5.92E-04	1.54E-04	1.54E-04	7.52E-04	2.24E-08	4.73E-07	0.00E+00	4.96E-07	0.496	0.00E+00	5.96E-03	2.89E-03
374869.033758491.03	374869.03	3758491.03	5.09E-04	1.09E-03	2.71E-03	1.40E-05	9.12E-04	1.13E-03	2.63E-05	5.82E-04	5.79E-04	1.50E-04	1.50E-04	7.02E-04	2.16E-08	4.59E-07	0.00E+00	4.80E-07	0.480	0.00E+00	5.75E-03	2.80E-03
374874.033758491.03	374874.03	3758491.03	4.93E-04	1.05E-03	2.62E-03	1.40E-05	8.83E-04	1.10E-03	2.54E-05	5.69E-04	5.66E-04	1.47E-04	1.47E-04	6.58E-04	2.09E-08	4.45E-07	0.00E+00	4.66E-07	0.466	0.00E+00	5.55E-03	2.72E-03
374879.033758491.03	374879.03	3758491.03	4.77E-04	1.02E-03	2.54E-03	1.39E-05	8.56E-04	1.06E-03	2.46E-05	5.56E-04	5.52E-04	1.43E-04	1.43E-04	6.18E-04	2.03E-08	4.32E-07	0.00E+00	4.52E-07	0.452	0.00E+00	5.37E-03	2.64E-03
374884.033758491.03	374884.03	3758491.03	4.62E-04	9.88E-04	2.46E-03	1.39E-05	8.29E-04	1.03E-03	2.39E-05	5.43E-04	5.40E-04	1.40E-04	1.40E-04	5.82E-04	1.97E-08	4.19E-07	0.00E+00	4.39E-07	0.439	0.00E+00	5.19E-03	2.56E-03
374889.033758491.03	374889.03	3758491.03	4.48E-04	9.58E-04	2.39E-03	1.38E-05	8.04E-04	9.98E-04	2.32E-05	5.30E-04	5.27E-04	1.37E-04	1.37E-04	5.49E-04	1.91E-08	4.07E-07	0.00E+00	4.26E-07	0.426	0.00E+00	5.02E-03	2.49E-03
374894.033758491.03	374894.03	3758491.03	4.35E-04	9.29E-04	2.32E-03	1.38E-05	7.80E-04	9.68E-04	2.25E-05	5.18E-04	5.14E-04	1.34E-04	1.34E-04	5.20E-04	1.85E-08	3.95E-07	0.00E+00	4.14E-07	0.414	0.00E+00	4.86E-03	2.42E-03
374899.033758491.03	374899.03	3758491.03	4.22E-04	9.02E-04	2.25E-03	1.37E-05	7.57E-04	9.40E-04	2.18E-05	5.05E-04	5.02E-04	1.30E-04	1.30E-04	4.92E-04	1.80E-08	3.84E-07	0.00E+00	4.02E-07	0.402	0.00E+00	4.71E-03	2.35E-03
374904.033758491.03	374904.03	3758491.03	4.10E-04	8.76E-04	2.18E-03	1.36E-05	7.36E-04	9.13E-04	2.12E-05	4.93E-04	4.90E-04	1.27E-04	1.27E-04	4.68E-04	1.74E-08	3.74E-07	0.00E+00	3.91E-07	0.391	0.00E+00	4.57E-03	2.29E-03
374909.033758491.03	374909.03	3758491.03	3.98E-04	8.51E-04	2.12E-03	1.35E-05	7.14E-04	8.86E-04	2.06E-05	4.81E-04	4.79E-04	1.24E-04	1.24E-04	4.45E-04	1.69E-08	3.63E-07	0.00E+00	3.80E-07	0.380	0.00E+00	4.43E-03	2.22E-03
374914.033758491.03	374914.03	3758491.03	3.87E-04	8.27E-04	2.06E-03	1.35E-05	6.94E-04	8.61E-04	2.00E-05	4.70E-04	4.67E-04	1.21E-04	1.21E-04	4.24E-04	1.65E-08	3.53E-07	0.00E+00	3.70E-07	0.370	0.00E+00	4.30E-03	2.16E-03
374919.033758491.03	374919.03	3758491.03	3.76E-04	8.03E-04	2.00E-03	1.34E-05	6.74E-04	8.37E-04	1.94E-05	4.58E-04	4.56E-04	1.18E-04	1.18E-04	4.04E-04	1.60E-08	3.43E-07	0.00E+00	3.59E-07	0.359	0.00E+00	4.18E-03	2.10E-03
374924.033758491.03	374924.03	3758491.03	3.66E-04	7.81E-04	1.95E-03	1.33E-05	6.56E-04	8.14E-04	1.89E-05	4.47E-04	4.45E-04	1.15E-04	1.15E-04	3.86E-04	1.56E-08	3.34E-07	0.00E+00	3.50E-07	0.350	0.00E+00	4.05E-03	2.05E-03
374929.033758491.03	374929.03	3758491.03	3.56E-04	7.60E-04	1.89E-03	1.32E-05	6.38E-04	7.92E-04	1.84E-05	4.37E-04	4.34E-04	1.13E-04	1.13E-04	3.70E-04	1.51E-08	3.25E-07	0.00E+00	3.40E-07	0.340	0.00E+00	3.94E-03	1.99E-03
374934.033758491.03	374934.03	3758491.03	3.46E-04	7.39E-04	1.84E-03	1.31E-05	6.21E-04	7.70E-04	1.79E-05	4.26E-04	4.24E-04	1.10E-04	1.10E-04	3.54E-04	1.47E-08	3.17E-07	0.00E+00	3.32E-07	0.332	0.00E+00	3.84E-03	1.94E-03
374939.033758491.03	374939.03	3758491.03	3.37E-04	7.20E-04	1.79E-03	1.30E-05	6.04E-04	7.50E-04	1.74E-05	4.17E-04	4.14E-04	1.08E-04	1.08E-04	3.40E-04	1.43E-08	3.09E-07	0.00E+00	3.23E-07	0.323	0.00E+00	3.73E-03	1.89E-03
374944.033758491.03	374944.03	3758491.03	3.28E-04	7.01E-04	1.75E-03	1.29E-05	5.89E-04	7.31E-04	1.70E-05	4.07E-04	4.05E-04	1.05E-04	1.05E-04	3.26E-04	1.40E-08	3.01E-07	0.00E+00	3.15E-07	0.315	0.00E+00	3.63E-03	1.85E-03
374949.033758491.03	374949.03	3758491.03	3.20E-04	6.84E-04	1.70E-03	1.28E-05	5.74E-04	7.12E-04	1.65E-05	3.98E-04	3.96E-04	1.03E-04	1.03E-04	3.14E-04	1.36E-08	2.94E-07	0.00E+00	3.07E-07	0.307	0.00E+00	3.53E-03	1.80E-03
374954.033758491.03	374954.03	3758491.03	3.12E-04	6.67E-04	1.66E-03	1.27E-05	5.60E-04	6.95E-04	1.61E-05	3.89E-04	3.87E-04	1.01E-04	1.01E-04	3.02E-04	1.33E-08	2.87E-07	0.00E+00	3.00E-07	0.300	0.00E+00	3.45E-03	1.76E-03
374849.033758494.03	374849.03	3758494.03	6.06E-04	1.29E-03	3.22E-03	1.45E-05	1.09E-03	1.35E-03	3.13E-05	6.75E-04	6.71E-04	1.74E-04	1.74E-04	9.90E-04	2.57E-08	5.45E-07	0.00E+00	5.71E-07	0.571	0.00E+00	6.97E-03	3.31E-03
374854.033758494.03	374854.03	3758494.03	5.84E-04	1.25E-03	3.11E-03	1.45E-05	1.05E-03	1.30E-03	3.02E-05	6.59E-04	6.55E-04	1.70E-04	1.70E-04	9.14E-04	2.48E-08	5.27E-07	0.00E+00	5.52E-07	0.552	0.00E+00	6.70E-03	3.20E-03
374859.033758494.03	374859.03	3758494.03	5.64E-04	1.20E-03	3.00E-03	1.44E-05	1.01E-03	1.25E-03	2.91E-05	6.44E-04	6.40E-04	1.66E-04	1.66E-04	8.46E-04	2.40E-08	5.10E-07	0.00E+00	5.34E-07	0.534	0.00E+00	6.44E-03	3.10E-03
374864.033758494.03	374864.03	3758494.03	5.44E-04	1.16E-03	2.90E-03	1.44E-05	9.76E-04	1.21E-03	2.81E-05	6.28E-04	6.24E-04	1.62E-04	1.62E-04	7.86E-04	2.31E-08	4.93E-07	0.00E+00	5.16E-07	0.516	0.00E+00	6.19E-03	3.00E-03
374869.033758494.03	374869.03	3758494.03	5.26E-04	1.12E-03	2.80E-03	1.43E-05	9.43E-04	1.17E-03	2.72E-05	6.13E-04	6.09E-04	1.58E-04	1.58E-04	7.33E-04	2.24E-08	4.77E-07	0.00E+00	5.00E-07	0.500	0.00E+00	5.97E-03	2.91E-03
374874.033758494.03	374874.03	3758494.03	5.09E-04	1.09E-03	2.71E-03	1.43E-05	9.12E-04	1.13E-03	2.63E-05	5.98E-04	5.94E-04	1.54E-04	1.54E-04	6.85E-04	2.16E-08	4.62E-07	0.00E+00	4.84E-07	0.484	0.00E+00	5.75E-03	2.82E-03
374879.033758494.03	374879.03	3758494.03	4.92E-04	1.05E-03	2.62E-03	1.42E-05	8.83E-04	1.10E-03	2.54E-05	5.83E-04	5.79E-04	1.51E-04	1.51E-04	6.43E-04	2.09E-08	4.48E-07	0.00E+00	4.69E-07	0.469	0.00E+00	5.55E-03	2.73E-03
374884.033758494.03	374884.03	3758494.03	4.77E-04	1.02E-03	2.54E-03	1.42E-05	8.55E-04	1.06E-03	2.46E-05	5.69E-04	5.65E-04	1.47E-04	1.47E-04	6.04E-04	2.03E-08	4.35E-07	0.00E+00	4.55E-07	0.455	0.00E+00	5.37E-03	2.65E-03
374889.033758494.03	374889.03	3758494.03	4.62E-04	9.87E-04	2.46E-03	1.41E-05	8.29E-04	1.03E-03	2.39E-05	5.54E-04	5.51E-04	1.43E-04	1.43E-04	5.70E-04	1.97E-08	4.22E-07	0.00E+00	4.41E-07	0.441	0.00E+00	5.19E-03	2.58E-03
374894.033758494.03	374894.03	3758494.03	4.48E-04	9.57E-04	2.38E-03	1.40E-05	8.04E-04	9.97E-04	2.31E-05	5.41E-04	5.37E-04	1.40E-04	1.40E-04	5.38E-04	1.91E-08	4.09E-07	0.00E+00	4.28E-07	0.428	0.00E+00	5.02E-03	2.50E-03
374899.033758494.03	374899.03	3758494.03	4.35E-04	9.28E-04	2.31E-03	1.40E-05	7.80E-04	9.67E-04	2.24E-05	5.27E-04	5.24E-04	1.36E-04	1.36E-04	5.14E-04	1.85E-08	3.97E-07	0.00E+00	4.15E-07	0.415	0.00E+00	4.86E-03	2.42E-03
374904.033758494.03	374904.03	3758494.03	4.22E-04	9.01E-04	2.25E-03	1.39E-05	7.57E-04	9.39E-04	2.18E-05	5.14E-04	5.11E-04	1.33E-04	1.33E-04	4.84E-04	1.79E-08	3.86E-07	0.00E+00	4.04E-07	0.404	0.00E+00	4.71E-03	2.36E-03
374909.033758494.03	374909.03	3758494.03	4.10E-04	8.75E-04	2.18E-03	1.38E-05	7.34E-04	9.11E-04	2.12E-05	5.01E-04	4.98E-04	1.29E-04	1.29E-04	4.60E-04	1.74E-08	3.75E-07	0.00E+00	3.93E-07	0.393	0.00E+00	4.57E-03	2.29E-03
374914.033758494.03	374914.03	3758494.03	3.98E-04	8.49E-04	2.12E-03	1.37E-05	7.13E-04	8.85E-04	2.05E-05	4.89E-04	4.86E-04	1.26E-04	1.26E-04	4.38E-04	1.69E-08	3.65E-07	0.00E+00	3.81E-07	0.381	0.00E+00	4.43E-03	2.23E-03
374919.033758494.03	374919.03	3758494.03	3.86E-04	8.25E-04	2.06E-03	1.36E-05	6.93E-04	8.59E-04	1.99E-05	4.76E-04	4.74E-04	1.23E-04	1.23E-04	4.17E-04	1.64E-08	3.54E-07	0.00E+00	3.71E-07	0.371	0.00E+00	4.30E-03	2.17E-03
374924.033758494.03	374924.03	3758494.03	3.75E-04	8.02E-04	2.00E-03	1.35E-05	6.73E-04	8.35E-04	1.94E-05	4.65E-04	4.62E-04	1.20E-04	1.20E-04	3.98E-04	1.60E-08	3.45E-07	0.00E+00	3.61E-07	0.361	0.00E+00	4.17E-03	2.11E-03
374929.033758494.03	374929.03	3758494.03	3.65E-04	7.79E-04	1.94E-03	1.34E-05	6.54E-04	8.12E-04	1.88E-05	4.53E-04	4.51E-04	1.17E-04	1.17E-04	3.81E-04	1.55E-08	3.35E-07	0.00E+00	3.51E-07	0.351	0.00E+00	4.05E-03	2.05E-03
374934.033758494.03	374934.03	3758494.03	3.55E-04	7.58E-04	1.89E-03	1.34E-05	6.37E-04	7.90E-04	1.83E-05	4.42E-04	4.40E-04	1.14E-04	1.14E-04	3.65E-04	1.51E-08	3.26E-07	0.00E+00	3.41E-07	0.341	0.00E+00	3.94E-03	2.00E-03
374939.033758494.03	374939.03	3758494.03	3.46E-04	7.38E-04	1.84E-03	1.33E-05	6.20E-04	7.69E-04	1.78E-05	4.32E-04	4.29E-04	1.11E-04	1.11E-04	3.50E-04	1.47E-08	3.18E-07	0.00E+00	3.33E-07	0.333	0.00E+00	3.83E-03	1.95E-03
374944.033758494.03	374944.03	3758494.03	3.37E-04	7.19E-04	1.79E-03	1.32E-05	6.04E-04	7.49E-04	1.74E-05	4.22E-04	4.19E-04	1.09E-04	1.09E-04	3.36E-04	1.43E-08	3.10E-07	0.00E+00	3.24E-07	0.324	0.00E+00	3.73E-03	1.90E-03
374949.033758494.03	374949.03	3758494.03	3.28E-04	7.00E-04	1.75E-03	1.31E-05	5.88E-04	7.30E-04	1.69E-05	4.12E-04	4.09E-04	1.06E-04	1.06E-04	3.23E-04	1.39E-08	3.02E-07	0.00E+00	3.16E-07	0.316	0.00E+00	3.63E-03	1.85E-03
374954.033758494.03	374954.03	3758494.03	3.20E-04	6.83E-04	1.70E-03	1.30E-05	5.73E-04	7.12E-04	1.65E-05	4.03E-04	4.00E-04	1.04E-04	1.04E-04	3.11E-04	1.36E-08	2.95E-07	0.00E+00	3.08E-07	0.308	0.00E+00	3.53E-03	1.81E-03
374849.033758499.03	374849.03	3758499.03	6.44E-04	1.38E-03	3.43E-03	1.51E-05	1.15E-03	1.43E-03	3.33E-05	7.46E-04	7.41E-04	1.92E-04	1.92E-04	1.06E-03	2.74E-08	5.88E-07	0.00E+00	6.15E-07	0.615	0.00E+00	7.46E-03	3.55E-03
374854.033758499.03	374854.03	3758499.03	6.20E-04	1.32E-03	3.30E-03	1.51E-05	1.11E-03	1.38E-03	3.20E-05	7.26E-04	7.22E-04	1.87E-04	1.87E-04	9.80E-04	2.64E-08	5.67E-07	0.00E+00	5.93E-07	0.593	0.00E+00	7.15E-03	3.43E-03
374859.033758499.03	374859.03	3758499.03	5.98E-04	1.28E-03	3.18E-03	1.50E-05	1.07E-03	1.33E-03	3.09E-05	7.07E-04	7.02E-04	1.82E-04	1.82E-04	9.05E-04	2.54E-08	5.47E-07	0.00E+00	5.72E-07	0.572	0.00E+00	6.86E-03	3.32E-03
374864.033758499.03	374864.03	3758499.03	5.76E-04	1.23E-03	3.07E-03	1.50E-05	1.03E-03	1.28E-03	2.97E-05	6.87E-04	6.83E-04	1.77E-04	1.77E-04	8.39E-04	2.45E-08	5.28E-07	0.00E+00	5.52E-07	0.552	0.00E+00	6.59E-03	3.20E-03
374869.033758499.03	374869.03	3758499.03	5.54E-04	1.19E-03	2.96E-03	1.49E-05	9.97E-04	1.24E-03	2.87E-05	6.66E-04	6.64E-04	1.73E-04	1.73E-04	7.80E-04	2.36E-08	5.10E-07	0.00E+00	5.34E-07	0.534	0.00E+00	6.34E-03	3.10E-03
374874.033758499.03	374874.03	3758499.03	5.37E-04	1.15E-03	2.86E-03	1.48E-05	9.63E-04	1.19E-03	2.77E-05	6.50E-04	6.46E-04	1.68E-04	1.68E-04	7.28E-04	2.28E-08	4.93E-07	0.00E+00	5.16E-07	0.516	0.00E+00	6.10E-03	3.00E-03
374879.033758499.03	374879.03	3758499.03	5.19E-04	1.11E-03	2.76E-03	1.48E-05	9.30E-04	1.15E-03	2.68E-05	6.32E-04	6.28E-04	1.63E-04	1.63E-04	6.82E-04	2.21E-08	4.77E-07	0.00E+00	4.99E-07	0.499	0.00E+00	5.88E-03	2.90E-03
374884.033758499.03	374884.03	3758499.03	5.02E-04	1.07E-03	2.67E-03	1.47E-05	9.00E-04	1.12E-03	2.59E-05	6.15E-04	6.11E-04	1.59E-04	1.59E-04	6.40E-04	2.13E-08	4.62E-07	0.00E+00	4.83E-07	0.483	0.00E+00	5.67E-03	2.81E-03
374889.033758499.03	374889.03	3758499.03	4.86E-04	1.04E-03	2.58E-03	1.46E-05	8.71E-04	1.08E-03	2.51E-05	5.98E-04	5.95E-04	1.54E-04	1.54E-04	6.02E-04	2.07E-08	4.47E-07	0.00E+00	4.68E-07	0.468	0.00E+00	5.48E-03	2.73E-03
374894.033758499.03	374894.03	3758499.03	4.70E-04	1.00E-03	2.50E-03	1.46E-05	8.44E-04	1.05E-03	2.43E-05	5.82E-04	5.79E-04	1.50E-04	1.50E-04	5.68E-04	2.00E-08	4.34E-07	0.00E+00	4.54E-07	0.454	0.00E+00	5.29E-03	2.64E-03
374899.033758499.03	374899.03	3758499.03	4.56E-04	9.74E-04	2.43E-03	1.45E-05	8.18E-04	1.01E-03	2.35E-05	5.67E-04	5.64E-04	1.46E-04	1.46E-04	5.37E-04	1.94E-08	4.21E-07	0.00E+00	4.40E-07	0.440	0.00E+00	5.12E-03	2.57E-03
374904.033758499.03	374904.03	3758499.03	4.42E-04	9.44E-04	2.35E-03	1.44E-05	7.93E-04	9.84E-04	2.28E-05

			SWBuilding Construction	SWDemolition	SWGrading	EYBuilding Construction	SWPaving	SWGrading	SWArchitectural Coating	NBBuilding Construction	NBBuilding Construction	NBArchitectural Coating	NBArchitectural Coating	RWBuilding Construction	Child Risk					Overlapping Phases - Maximum Gl		
Unique Identifier	X (UTM)	Y (UTM)	2026	2026	2026	2026	2027	2027	2027	2026	2027	2026	2027	2026	3rd Trimester	0<2	2<16	Total	per million	2025	2026	2027
374929.033758514.03	374929.03	3758514.03	4.31E-04	9.20E-04	2.29E-03	1.54E-05	7.73E-04	9.59E-04	2.23E-05	5.84E-04	5.81E-04	1.51E-04	1.51E-04	4.44E-04	1.83E-08	4.09E-07	0.00E+00	4.27E-07	0.427	0.00E+00	4.84E-03	2.49E-03
374934.033758514.03	374934.03	3758514.03	4.18E-04	8.93E-04	2.23E-03	1.52E-05	7.50E-04	9.30E-04	2.16E-05	5.67E-04	5.63E-04	1.46E-04	1.46E-04	4.25E-04	1.78E-08	3.96E-07	0.00E+00	4.14E-07	0.414	0.00E+00	4.69E-03	2.41E-03
374939.033758514.03	374939.03	3758514.03	4.06E-04	8.67E-04	2.16E-03	1.51E-05	7.28E-04	9.03E-04	2.10E-05	5.50E-04	5.47E-04	1.42E-04	1.42E-04	4.07E-04	1.73E-08	3.84E-07	0.00E+00	4.02E-07	0.402	0.00E+00	4.55E-03	2.34E-03
374944.033758514.03	374944.03	3758514.03	3.94E-04	8.42E-04	2.10E-03	1.50E-05	7.07E-04	8.78E-04	2.04E-05	5.34E-04	5.31E-04	1.38E-04	1.38E-04	3.90E-04	1.68E-08	3.73E-07	0.00E+00	3.90E-07	0.390	0.00E+00	4.41E-03	2.27E-03
374949.033758514.03	374949.03	3758514.03	3.83E-04	8.19E-04	2.04E-03	1.49E-05	6.88E-04	8.53E-04	1.98E-05	5.20E-04	5.16E-04	1.34E-04	1.34E-04	3.75E-04	1.63E-08	3.63E-07	0.00E+00	3.79E-07	0.379	0.00E+00	4.29E-03	2.21E-03
374954.033758514.03	374954.03	3758514.03	3.73E-04	7.97E-04	1.99E-03	1.47E-05	6.69E-04	8.30E-04	1.93E-05	5.05E-04	5.02E-04	1.30E-04	1.30E-04	3.60E-04	1.59E-08	3.53E-07	0.00E+00	3.69E-07	0.369	0.00E+00	4.17E-03	2.15E-03
374849.033758519.03	374849.03	3758519.03	8.28E-04	1.77E-03	4.40E-03	1.78E-05	1.48E-03	1.84E-03	4.27E-05	1.16E-03	1.15E-03	2.99E-04	2.99E-04	1.18E-03	3.52E-08	8.03E-07	0.00E+00	8.38E-07	0.838	0.00E+00	9.66E-03	4.82E-03
374854.033758519.03	374854.03	3758519.03	7.90E-04	1.69E-03	4.21E-03	1.77E-05	1.42E-03	1.76E-03	4.08E-05	1.11E-03	1.10E-03	2.86E-04	2.86E-04	1.10E-03	3.36E-08	7.66E-07	0.00E+00	8.00E-07	0.800	0.00E+00	9.19E-03	4.60E-03
374859.033758519.03	374859.03	3758519.03	7.55E-04	1.61E-03	4.02E-03	1.76E-05	1.35E-03	1.68E-03	3.90E-05	1.06E-03	1.05E-03	2.73E-04	2.73E-04	1.02E-03	3.21E-08	7.31E-07	0.00E+00	7.63E-07	0.763	0.00E+00	8.75E-03	4.40E-03
374864.033758519.03	374864.03	3758519.03	7.22E-04	1.54E-03	3.84E-03	1.75E-05	1.30E-03	1.61E-03	3.73E-05	1.01E-03	1.01E-03	2.62E-04	2.62E-04	9.49E-04	3.07E-08	6.99E-07	0.00E+00	7.30E-07	0.730	0.00E+00	8.35E-03	4.21E-03
374869.033758519.03	374869.03	3758519.03	6.92E-04	1.48E-03	3.68E-03	1.74E-05	1.24E-03	1.54E-03	3.57E-05	9.71E-04	9.65E-04	2.51E-04	2.51E-04	8.86E-04	2.94E-08	6.69E-07	0.00E+00	6.98E-07	0.698	0.00E+00	7.98E-03	4.03E-03
374874.033758519.03	374874.03	3758519.03	6.64E-04	1.42E-03	3.53E-03	1.73E-05	1.19E-03	1.48E-03	3.43E-05	9.31E-04	9.25E-04	2.40E-04	2.40E-04	8.29E-04	2.82E-08	6.41E-07	0.00E+00	6.69E-07	0.669	0.00E+00	7.63E-03	3.87E-03
374879.033758519.03	374879.03	3758519.03	6.37E-04	1.36E-03	3.39E-03	1.72E-05	1.14E-03	1.42E-03	3.29E-05	8.94E-04	8.88E-04	2.31E-04	2.31E-04	7.78E-04	2.71E-08	6.15E-07	0.00E+00	6.42E-07	0.642	0.00E+00	7.31E-03	3.71E-03
374884.033758519.03	374884.03	3758519.03	6.13E-04	1.31E-03	3.26E-03	1.71E-05	1.10E-03	1.36E-03	3.16E-05	8.59E-04	8.53E-04	2.22E-04	2.22E-04	7.31E-04	2.61E-08	5.91E-07	0.00E+00	6.17E-07	0.617	0.00E+00	7.01E-03	3.57E-03
374889.033758519.03	374889.03	3758519.03	5.90E-04	1.26E-03	3.14E-03	1.69E-05	1.06E-03	1.31E-03	3.05E-05	8.26E-04	8.21E-04	2.13E-04	2.13E-04	6.89E-04	2.51E-08	5.68E-07	0.00E+00	5.93E-07	0.593	0.00E+00	6.73E-03	3.44E-03
374894.033758519.03	374894.03	3758519.03	5.69E-04	1.21E-03	3.03E-03	1.68E-05	1.02E-03	1.27E-03	2.94E-05	7.95E-04	7.90E-04	2.05E-04	2.05E-04	6.50E-04	2.42E-08	5.47E-07	0.00E+00	5.71E-07	0.571	0.00E+00	6.48E-03	3.31E-03
374899.033758519.03	374899.03	3758519.03	5.48E-04	1.17E-03	2.91E-03	1.67E-05	9.82E-04	1.22E-03	2.83E-05	7.65E-04	7.60E-04	1.97E-04	1.97E-04	6.15E-04	2.33E-08	5.26E-07	0.00E+00	5.50E-07	0.550	0.00E+00	6.23E-03	3.19E-03
374904.033758519.03	374904.03	3758519.03	5.28E-04	1.13E-03	2.81E-03	1.65E-05	9.47E-04	1.17E-03	2.73E-05	7.36E-04	7.32E-04	1.90E-04	1.90E-04	5.82E-04	2.25E-08	5.07E-07	0.00E+00	5.29E-07	0.529	0.00E+00	5.99E-03	3.07E-03
374909.033758519.03	374909.03	3758519.03	5.10E-04	1.09E-03	2.71E-03	1.64E-05	9.15E-04	1.14E-03	2.63E-05	7.11E-04	7.07E-04	1.84E-04	1.84E-04	5.52E-04	2.17E-08	4.89E-07	0.00E+00	5.11E-07	0.511	0.00E+00	5.78E-03	2.97E-03
374914.033758519.03	374914.03	3758519.03	4.93E-04	1.05E-03	2.63E-03	1.63E-05	8.85E-04	1.10E-03	2.55E-05	6.87E-04	6.83E-04	1.77E-04	1.77E-04	5.25E-04	2.10E-08	4.73E-07	0.00E+00	4.94E-07	0.494	0.00E+00	5.58E-03	2.87E-03
374919.033758519.03	374919.03	3758519.03	4.78E-04	1.02E-03	2.54E-03	1.61E-05	8.56E-04	1.06E-03	2.47E-05	6.65E-04	6.60E-04	1.72E-04	1.72E-04	5.00E-04	2.03E-08	4.57E-07	0.00E+00	4.78E-07	0.478	0.00E+00	5.39E-03	2.78E-03
374924.033758519.03	374924.03	3758519.03	4.63E-04	9.88E-04	2.46E-03	1.60E-05	8.29E-04	1.03E-03	2.39E-05	6.43E-04	6.39E-04	1.66E-04	1.66E-04	4.77E-04	1.97E-08	4.43E-07	0.00E+00	4.62E-07	0.462	0.00E+00	5.21E-03	2.69E-03
374929.033758519.03	374929.03	3758519.03	4.48E-04	9.57E-04	2.39E-03	1.59E-05	8.04E-04	9.98E-04	2.32E-05	6.23E-04	6.19E-04	1.61E-04	1.61E-04	4.56E-04	1.91E-08	4.29E-07	0.00E+00	4.48E-07	0.448	0.00E+00	5.05E-03	2.60E-03
374934.033758519.03	374934.03	3758519.03	4.35E-04	9.28E-04	2.31E-03	1.57E-05	7.79E-04	9.67E-04	2.24E-05	6.03E-04	5.99E-04	1.56E-04	1.56E-04	4.36E-04	1.85E-08	4.15E-07	0.00E+00	4.34E-07	0.434	0.00E+00	4.89E-03	2.52E-03
374939.033758519.03	374939.03	3758519.03	4.22E-04	9.00E-04	2.24E-03	1.56E-05	7.56E-04	9.38E-04	2.18E-05	5.84E-04	5.81E-04	1.51E-04	1.51E-04	4.18E-04	1.79E-08	4.03E-07	0.00E+00	4.21E-07	0.421	0.00E+00	4.73E-03	2.45E-03
374944.033758519.03	374944.03	3758519.03	4.09E-04	8.74E-04	2.18E-03	1.55E-05	7.34E-04	9.11E-04	2.11E-05	5.67E-04	5.64E-04	1.46E-04	1.46E-04	4.01E-04	1.74E-08	3.91E-07	0.00E+00	4.08E-07	0.408	0.00E+00	4.59E-03	2.38E-03
374949.033758519.03	374949.03	3758519.03	3.98E-04	8.50E-04	2.12E-03	1.54E-05	7.13E-04	8.85E-04	2.05E-05	5.50E-04	5.47E-04	1.42E-04	1.42E-04	3.85E-04	1.69E-08	3.79E-07	0.00E+00	3.96E-07	0.396	0.00E+00	4.46E-03	2.31E-03
374954.033758519.03	374954.03	3758519.03	3.87E-04	8.26E-04	2.06E-03	1.52E-05	6.94E-04	8.61E-04	2.00E-05	5.35E-04	5.32E-04	1.38E-04	1.38E-04	3.70E-04	1.65E-08	3.69E-07	0.00E+00	3.85E-07	0.385	0.00E+00	4.33E-03	2.24E-03
374849.033758524.03	374849.03	3758524.03	8.79E-04	1.88E-03	4.68E-03	1.86E-05	1.58E-03	1.96E-03	4.54E-05	1.30E-03	1.29E-03	3.36E-04	3.36E-04	1.16E-03	3.74E-08	8.68E-07	0.00E+00	9.05E-07	0.905	0.00E+00	1.02E-02	5.20E-03
374854.033758524.03	374854.03	3758524.03	8.37E-04	1.79E-03	4.45E-03	1.85E-05	1.50E-03	1.86E-03	4.32E-05	1.24E-03	1.23E-03	3.19E-04	3.19E-04	1.08E-03	3.56E-08	8.25E-07	0.00E+00	8.61E-07	0.861	0.00E+00	9.73E-03	4.95E-03
374859.033758524.03	374859.03	3758524.03	7.98E-04	1.70E-03	4.25E-03	1.84E-05	1.43E-03	1.78E-03	4.12E-05	1.18E-03	1.17E-03	3.04E-04	3.04E-04	1.01E-03	3.39E-08	7.86E-07	0.00E+00	8.20E-07	0.820	0.00E+00	9.25E-03	4.72E-03
374864.033758524.03	374864.03	3758524.03	7.62E-04	1.63E-03	4.05E-03	1.83E-05	1.37E-03	1.69E-03	3.93E-05	1.12E-03	1.11E-03	2.89E-04	2.89E-04	9.44E-04	3.24E-08	7.49E-07	0.00E+00	7.81E-07	0.781	0.00E+00	8.81E-03	4.50E-03
374869.033758524.03	374869.03	3758524.03	7.28E-04	1.56E-03	3.88E-03	1.81E-05	1.31E-03	1.62E-03	3.76E-05	1.07E-03	1.06E-03	2.76E-04	2.76E-04	8.85E-04	3.10E-08	7.15E-07	0.00E+00	7.46E-07	0.746	0.00E+00	8.41E-03	4.30E-03
374874.033758524.03	374874.03	3758524.03	6.98E-04	1.49E-03	3.71E-03	1.80E-05	1.25E-03	1.55E-03	3.60E-05	1.02E-03	1.01E-03	2.63E-04	2.63E-04	8.31E-04	2.97E-08	6.84E-07	0.00E+00	7.13E-07	0.713	0.00E+00	8.03E-03	4.12E-03
374879.033758524.03	374879.03	3758524.03	6.69E-04	1.43E-03	3.56E-03	1.79E-05	1.20E-03	1.49E-03	3.46E-05	9.76E-04	9.70E-04	2.52E-04	2.52E-04	7.82E-04	2.85E-08	6.55E-07	0.00E+00	6.83E-07	0.683	0.00E+00	7.69E-03	3.94E-03
374884.033758524.03	374884.03	3758524.03	6.43E-04	1.37E-03	3.42E-03	1.77E-05	1.15E-03	1.43E-03	3.32E-05	9.34E-04	9.29E-04	2.41E-04	2.41E-04	7.37E-04	2.73E-08	6.28E-07	0.00E+00	6.55E-07	0.655	0.00E+00	7.36E-03	3.79E-03
374889.033758524.03	374889.03	3758524.03	6.18E-04	1.32E-03	3.29E-03	1.76E-05	1.11E-03	1.37E-03	3.19E-05	8.96E-04	8.91E-04	2.31E-04	2.31E-04	6.96E-04	2.63E-08	6.02E-07	0.00E+00	6.29E-07	0.629	0.00E+00	7.06E-03	3.64E-03
374894.033758524.03	374894.03	3758524.03	5.95E-04	1.27E-03	3.16E-03	1.75E-05	1.07E-03	1.32E-03	3.07E-05	8.60E-04	8.55E-04	2.22E-04	2.22E-04	6.58E-04	2.53E-08	5.79E-07	0.00E+00	6.04E-07	0.604	0.00E+00	6.79E-03	3.50E-03
374899.033758524.03	374899.03	3758524.03	5.74E-04	1.22E-03	3.04E-03	1.73E-05	1.03E-03	1.27E-03	2.95E-05	8.25E-04	8.20E-04	2.13E-04	2.13E-04	6.21E-04	2.43E-08	5.55E-07	0.00E+00	5.80E-07	0.580	0.00E+00	6.52E-03	3.36E-03
374904.033758524.03	374904.03	3758524.03	5.51E-04	1.18E-03	2.93E-03	1.71E-05	9.87E-04	1.23E-03	2.84E-05	7.92E-04	7.87E-04	2.04E-04	2.04E-04	5.90E-04	2.34E-08	5.35E-07	0.00E+00	5.58E-07	0.558	0.00E+00	6.26E-03	3.23E-03
374909.033758524.03	374909.03	3758524.03	5.32E-04	1.14E-03	2.83E-03	1.70E-05	9.53E-04	1.18E-03	2.75E-05	7.63E-04	7.58E-04	1.97E-04	1.97E-04	5.61E-04	2.26E-08	5.15E-07	0.00E+00	5.38E-07	0.538	0.00E+00	6.03E-03	3.12E-03
374914.033758524.03	374914.03	3758524.03	5.14E-04	1.10E-03	2.73E-03	1.69E-05	9.21E-04	1.14E-03	2.65E-05	7.36E-04	7.31E-04	1.90E-04	1.90E-04	5.34E-04	2.18E-08	4.97E-07	0.00E+00	5.19E-07	0.519	0.00E+00	5.82E-03	3.01E-03
374919.033758524.03	374919.03	3758524.03	4.97E-04	1.06E-03	2.64E-03	1.67E-05	8.91E-04	1.11E-03	2.57E-05	7.10E-04	7.06E-04	1.83E-04	1.83E-04	5.10E-04	2.11E-08	4.81E-07	0.00E+00	5.02E-07	0.502	0.00E+00	5.62E-03	2.91E-03
374924.033758524.03	374924.03	3758524.03	4.81E-04	1.03E-03	2.56E-03	1.66E-05	8.62E-04	1.07E-03	2.48E-05	6.86E-04	6.82E-04	1.77E-04	1.77E-04	4.87E-04	2.05E-08	4.65E-07	0.00E+00	4.85E-07	0.485	0.00E+00	5.43E-03	2.82E-03
374929.033758524.03	374929.03	3758524.03	4.66E-04	9.95E-04	2.48E-03	1.64E-05	8.35E-04	1.04E-03	2.41E-05	6.63E-04	6.59E-04	1.71E-04	1.71E-04	4.65E-04	1.98E-08	4.49E-07	0.00E+00	4.69E-07	0.469	0.00E+00	5.25E-03	2.73E-03
374934.033758524.03	374934.03	3758524.03	4.51E-04	9.64E-04	2.40E-03	1.63E-05	8.09E-04	1.00E-03	2.33E-05	6.41E-04	6.37E-04	1.66E-04	1.66E-04	4.45E-04	1.92E-08	4.35E-07	0.00E+00	4.54E-07	0.454	0.00E+00	5.09E-03	2.64E-03
374939.033758524.03	374939.03	3758524.03	4.38E-04	9.35E-04	2.33E-03	1.61E-05	7.85E-04	9.74E-04	2.26E-05	6.21E-04	6.17E-04	1.60E-04	1.60E-04	4.27E-04	1.86E-08	4.21E-07	0.00E+00	4.40E-07	0.440	0.00E+00	4.93E-03	2.56E-03
374944.033758524.03	374944.03	3758524.03	4.25E-04	9.07E-04	2.26E-03	1.60E-05	7.62E-04	9.45E-04	2.19E-05	6.01E-04	5.98E-04	1.55E-04	1.55E-04	4.10E-04	1.81E-08	4.09E-07	0.00E+00	4.27E-07	0.427	0.00E+00	4.77E-03	2.48E-03
374949.033758524.03	374949.03	3758524.03	4.13E-04	8.81E-04	2.20E-03	1.59E-05	7.40E-04	9.18E-04	2.13E-05	5.83E-04	5.79E-04	1.50E-04	1.50E-04	3.94E-04	1.75E-08	3.97E-07	0.00E+00	4.14E-07	0.414	0.00E+00	4.63E-03	2.41E-03
374954.033758524.03	374954.03	3758524.03	4.01E-04	8.56E-04	2.13E-03	1.57E-05	7.19E-04	8.92E-04	2.07E-05	5.66E-04	5.62E-04	1.46E-04	1.46E-04	3.79E-04	1.70E-08	3.85E-07	0.00E+00	4.02E-07	0.402	0.00E+00	4.50E-03	2.34E-03
374849.033758529.03	374849.03	3758529.03	9.29E-04	1.98E-03	4.94E-03	1.94E-05	1.67E-03	2.07E-03	4.80E-05	1.45E-03	1.45E-03	3.76E-04	3.76E-04	1.12E-03	3.95E-08	9.36E-07	0.00E+00	9.75E-07	0.975	0.00E+00	1.08E-02	5.60E-03
374854.033758529.03	374854.03	3758529.03	8.84E-04	1.89E-03	4.70E-03	1.93E-05	1.58E-03	1.97E-03	4.56E-05	1.38E-03	1.37E-03	3.55E-04	3.55E-04	1.05E-03	3.76E-08	8.87E-07	0.00E+00	9.25E-07	0.925	0.00E+00	1.03E-02	5.32E-03
374859.033758529.03	374859.03	3758529.03	8.41E-04	1.80E-03	4.47E-03	1.91E-05	1.51E-03	1.87E-03	4.34E-05	1.30E-03	1.29E-03	3.36E-04	3.36E-04	9.85E-04	3.57E-08	8.42E-07	0.00E+00	8.78E-07	0.878	0.00E+00	9.75E-03	5.05E-03
374864.033758529.03	374864.03	3758529.03	8.01E-04	1.71E-03	4.26E-03	1.90E-05	1.44E-03	1.78E-03	4.14E-05	1.23E-03	1.23E-03	3.19E-04	3.19E-04	9.27E-04	3.41E-08	8.01E-07	0.00E+00	8.35E-07	0.835	0.00E+00	9.27E-03	4.81E-03
374869.033758529.03	374869.03	3758529.03	7.65E-04	1.63E-03	4.07E-03	1.89E-05	1.37E-03	1.70E-03	3.95E-05	1.17E-03	1.17E-03	3.03E-04	3.03E-04	8.73E-04	3.25E-08	7.63E-07	0.00E+00	7.95E-07	0.795	0.00E+00	8.84E-03	4.58E-03
374874.033758529.03	374874.03	3758529.03	7.32E-04	1.56E-03	3.89E-03	1.87E-05	1.31E-03	1.63E-03	3.78E-05	1.12E-03	1.11E-03	2.88E-04	2.88E-04	8.23E-04	3.11E-08	7.28E-07	0.00E+00	7.59E-07	0.759	0.00E+00	8.43E-03	4.38E-03
374879.033758529.03	374879.03	3758529.03	7.01E-04	1.50E-03	3.73E-03	1.86E-05	1.26E-03	1.56E-03	3.62E-05	1.06E-03	1.06E-03	2.75E-04	2.75E-04	7.77E-04	2.98E-08	6.95E-07	0.00E+00	7.25E-07	0.725	0.00E+00	8.06E-03	4.18E-03
374884.033758529.03	374884.03	3758529.03	6.72E-04	1.44E-03	3.58E-03	1.84E-05	1.21E-03	1.50E-03	3.47E-05	1.02E-03	1.01E-03	2.62E-04	2.62E-04	7.35E-04	2.86E-08	6.66E-07	0.00E+00	6.94E-07	0.694	0.00E+00	7.72E-03	4.01E-03
374889.033758529.03	374889.03	3758529.03	6.46E-04	1.38E-03	3.44E-03	1.83E-05	1.16E-03	1.44E-03	3.34E-05	9.71E-04	9.65E-04	2.51E-04	2.51E-04	6.96E-04	2.75E-08	6.38E-07	0.00E+00	6.65E-07	0.665	0.00E+00	7.40E-03	3.84E-03
374894.033758529.03	374894.03	3758529.03	6.21E-04	1.33E-03	3.30E-03	1.81E-05	1.11E-03	1.38E-03	3.21E-05	9.30E-04	9.24E-04	2.40E-04	2.40E-04	6.60E-04	2.64E-08	6.12E-07	0.00E+00	6.39E-07	0.639	0.00E+00	7.10E-03	3.69E-03
374899.033758529.03	374899.03	3758529.03	5.97E-04	1.27E-03	3.17E-03	1.80E-05	1.07E-03	1.33E-03	3.08E-05	8.89E-04	8.84E-04	2.30E-04	2.30E-04	6.26E-04	2.54E-08	5.87E-07	0.00E+00	6.12E-07	0.612	0.00E+00	6.81E-03	3.54E-03
374904.033758529.03	374904.03	3758529.03	5.74E-04	1.22E-03	3.05E-03	1.78E-05	1.03E-03	1.28E-03	2.96E-05	8.51E-04	8.46E-04	2.20E-04	2.20E-04	5.95E-04	2.44E-08	5.63E-07	0.00E+00	5.87E-07	0.587	0.00E+00	6.53E-03	3.40E-03
374909.033758529.03	374909.03	3758529.03	5.53E-04	1.18E-03	2.94E-03	1.76E-05	9.92E-04	1.23E-03	2.86E-05	8.18E-04	8.13E-04	2.11E-04	2.11E-04	5.66E-04	2.35E-08	5.42E-07	0.00E+00	5.66E-07	0.566	0.00E+00	6.29E-03	3.28E-03
374914.033758529.03	374914.03	3758529.03	5.34E-04	1.14E-03	2.84E-03	1.75E-05	9.58E-04	1.19E-03	2.76E-05	7.87E-04	7.82E-04	2.03E-04	2.03E-04	5.40E-04	2.27E-08	5.23E-07	0.00E+00	5.45E-07	0.545	0.00E+00	6.07E-03	3.16E-03
374919.033758529.03	374919.03	3758529.03	5.16E-04	1.10E-03	2.75E-03	1.73E-05	9.26E-04	1.15E-03	2.67E-05	7.58E-04	7.54E-04	1.96E-04	1.96E-04	5.16E-04	2.20E-08	5.04E-07	0.00E+00	5.26E-07	0.526	0.00E+00	5.85E-03	3.05E-03
374924.033758529.03	374924.03	3758529.03	4.99E-04	1.07E-03	2.66E-03	1.72E-05	8.95E-04	1.11E-03	2.58E-05	7.31E-04	7.26E-04	1.89E-04	1.89E-04	4.93E-04	2.12E-08	4.87E-07	0.00E+00	5.08E-07	0.508	0.00E+00	5.65E-03	2.95E-03
374929.033758529.03	374929.03	3758529.03	4.83E-04	1.03E-03	2.57E-03	1.70E-05	8.67E-04	1.08E-03	2.50E-05	7.05E-04	7.01E-04	1.82E-04	1.82E-04	4.72E-04	2.06E-08	4.71E-07	0.00E+00	4.91E-07	0.491	0.00E+00	5.46E-03	2.85E-03
374934.033758529.03	374934.03	3758529.03	4.68E-04	1.00E-03	2.49E-03	1.69E-05	8.40E-04	1.04E-03	2.42E-05	6.81E-04	6.77E-04	1.76E-04	1.76E-04	4.53E-04	1.99E-08	4.55E-07	0.00E+00	4.75E-07	0.475	0.00E+00	5.29E-03	2.76E-03
374939.033758529.03	374939.03	3758529.03	4.54E-04	9.69E-04	2.42E-03	1.67E-05	8.14E-04	1.01E-03	2.34E-05	6.59E-04	6.55E-04	1.70E-04	1.70E-04	4.34E-04	1.93E-08	4.41E-07	0.00E+00	4.60E-07	0.460	0.00E+00	5.12E-03	2.67E-03
374944.033758529.03	374944.03	3758529.03	4.40E-04	9.40E-04	2.34E-03	1.66E-05	7.89E-04	9.80E-04	2.27E-05	6.39E-04	6.33E-04	1.64E-04	1.64E-04	4.17E-04	1.87E-08	4.27E-07	0.00E+00	4.44E-07	0.446	0.00E+00	4.96E-03	2.59E-03
374949.033758529.03	374949.03	3758529.03	4.27E-04	9.12E-04	2.27E-03	1.64E-05	7.66E-04	9.51E-04	2.21E-05	6.17E-04	6.13E-04	1.59E-04	1.59E-04	4.01E-04	1.82E-08	4.14E-07	0.00E+00	4.32E-07	0.432	0.00E+00	4.81E-03	2.51E-03
374954.033758529.03	374954.03	3758529.03	4.15E-04	8.86E-04	2.21E-03	1.63E-05	7.44E-04	9.23E-04	2.14E-05	5.98E-04	5.94E-04	1.54E-04	1.54E-04	3.86E-04	1.76E-08	4.02E-07	0.00E+00	4.19E-07	0.419	0.00E+00	4.66E-03	2.44E-03
374849.033758534.03	374849.03	3758534.03	9.78E-04	2.09E-03	5.20E-03	2.02E-05	1.75E-03	2.18E-03	5.05E-05	1.62E-03	1.61E-03	4.18E-04	4.18E-04	1.06E-03	4.16E-08	1.00E-06	0.00E+00	1.05E-06	1.046	0.00E+00	1.14E-02	6.01E-03
374854.033758534.03	374854.03	3758534.03	9.29E-04	1.98E-03	4.94E-03	2.01E-05	1.67E-03	2.07E-03	4.80E-05	1.52E-03	1.51E-03	3.93E-04	3.93E-04	1.00E-03	3.95E-08	9.50E-07	0.00E+00	9.90E-07	0.990	0.00E+00	1.08E-02	5.69E-03
374859.033758534.03	374859.03	3758534.03	8.82E-04	1.88E-03	4.70E-03	2.00E-05	1.58E-03	1.96E-03	4.56E-05	1.44E-03	1.43E-03	3.70E-04	3.70E-04	9.49E-04	3.75E-08	9.00E-07	0.00E+00	9.37E-07	0.937	0.00E+00	1.02E-02	5.39E-03
374864.033758534.03	374864.03	3758534.03	8.40E-04	1.79E-03	4.47E-03	1.98E-05	1.51E-03	1.87E-03	4.34E-05	1.36E-03	1.35E-03	3.50E-04	3.50E-04	8.99E-04	3.57E-08	8.54E-07	0.00E+00	8.89E-07	0.889	0.00E+00	9.73E-03	5.12E-03
374869.033758534.03	374869.03	3758534.03	8.01E-04	1.71E-03	4.26E-03	1.97E-05	1.44E-03	1.78E-03	4.14E-05

			SWBuilding Construction	SWDemolition	SWGrading	EYBuilding Construction	SWPaving	SWGrading	SWArchitectural Coating	NBBuilding Construction	NBBuilding Construction	NBArchitectural Coating	NBArchitectural Coating	RWBuilding Construction	Child Risk					Overlapping Phases - Maximum Gl		
Unique Identifier	X (UTM)	Y (UTM)	2026	2026	2026	2026	2027	2027	2027	2026	2027	2026	2027	2026	3rd Trimester	0<2	2<16	Total	per million	2025	2026	2027
374894.033758564.03	374894.03	3758564.03	7.81E-04	1.67E-03	4.16E-03	2.38E-05	1.40E-03	1.74E-03	4.03E-05	1.44E-03	1.43E-03	3.72E-04	3.72E-04	5.62E-04	3.32E-08	8.34E-07	0.00E+00	8.67E-07	0.867	0.00E+00	9.00E-03	4.98E-03
374899.033758564.03	374899.03	3758564.03	7.50E-04	1.60E-03	3.99E-03	2.35E-05	1.34E-03	1.67E-03	3.87E-05	1.36E-03	1.36E-03	3.52E-04	3.52E-04	5.47E-04	3.19E-08	7.96E-07	0.00E+00	8.28E-07	0.828	0.00E+00	8.63E-03	4.76E-03
374849.033758569.03	374849.03	3758569.03	1.20E-03	2.57E-03	6.41E-03	2.76E-05	2.16E-03	2.68E-03	6.22E-05	2.62E-03	2.60E-03	6.76E-04	6.76E-04	6.11E-04	5.12E-08	1.38E-06	0.00E+00	1.43E-06	1.434	0.00E+00	1.41E-02	8.18E-03
374854.033758569.03	374854.03	3758569.03	1.15E-03	2.45E-03	6.11E-03	2.73E-05	2.06E-03	2.55E-03	5.93E-05	2.45E-03	2.43E-03	6.32E-04	6.32E-04	6.11E-04	4.88E-08	1.31E-06	0.00E+00	1.35E-06	1.355	0.00E+00	1.34E-02	7.74E-03
374859.033758569.03	374859.03	3758569.03	1.09E-03	2.33E-03	5.82E-03	2.70E-05	1.96E-03	2.43E-03	5.64E-05	2.29E-03	2.28E-03	5.91E-04	5.91E-04	6.07E-04	4.65E-08	1.23E-06	0.00E+00	1.28E-06	1.280	0.00E+00	1.28E-02	7.31E-03
374864.033758569.03	374864.03	3758569.03	1.04E-03	2.22E-03	5.54E-03	2.67E-05	1.87E-03	2.32E-03	5.38E-05	2.14E-03	2.13E-03	5.54E-04	5.54E-04	6.02E-04	4.43E-08	1.17E-06	0.00E+00	1.21E-06	1.211	0.00E+00	1.21E-02	6.92E-03
374869.033758569.03	374869.03	3758569.03	9.94E-04	2.12E-03	5.29E-03	2.64E-05	1.78E-03	2.21E-03	5.13E-05	2.01E-03	2.00E-03	5.19E-04	5.19E-04	5.94E-04	4.23E-08	1.10E-06	0.00E+00	1.15E-06	1.147	0.00E+00	1.16E-02	6.56E-03
374874.033758569.03	374874.03	3758569.03	9.49E-04	2.03E-03	5.05E-03	2.61E-05	1.70E-03	2.11E-03	4.90E-05	1.89E-03	1.88E-03	4.88E-04	4.88E-04	5.86E-04	4.04E-08	1.05E-06	0.00E+00	1.09E-06	1.088	0.00E+00	1.10E-02	6.23E-03
374879.033758569.03	374879.03	3758569.03	9.08E-04	1.94E-03	4.83E-03	2.58E-05	1.63E-03	2.02E-03	4.69E-05	1.78E-03	1.77E-03	4.60E-04	4.60E-04	5.76E-04	3.86E-08	9.95E-07	0.00E+00	1.03E-06	1.034	0.00E+00	1.05E-02	5.93E-03
374884.033758569.03	374884.03	3758569.03	8.68E-04	1.85E-03	4.62E-03	2.54E-05	1.56E-03	1.93E-03	4.48E-05	1.68E-03	1.67E-03	4.33E-04	4.33E-04	5.64E-04	3.69E-08	9.46E-07	0.00E+00	9.83E-07	0.983	0.00E+00	1.00E-02	5.64E-03
374889.033758569.03	374889.03	3758569.03	8.32E-04	1.78E-03	4.43E-03	2.51E-05	1.49E-03	1.85E-03	4.30E-05	1.59E-03	1.58E-03	4.09E-04	4.09E-04	5.53E-04	3.54E-08	9.00E-07	0.00E+00	9.36E-07	0.936	0.00E+00	9.61E-03	5.37E-03
374894.033758569.03	374894.03	3758569.03	7.98E-04	1.70E-03	4.25E-03	2.48E-05	1.43E-03	1.78E-03	4.12E-05	1.50E-03	1.49E-03	3.88E-04	3.88E-04	5.41E-04	3.40E-08	8.59E-07	0.00E+00	8.93E-07	0.893	0.00E+00	9.21E-03	5.13E-03
374899.033758569.03	374899.03	3758569.03	7.67E-04	1.64E-03	4.08E-03	2.45E-05	1.37E-03	1.71E-03	3.96E-05	1.42E-03	1.42E-03	3.68E-04	3.68E-04	5.29E-04	3.26E-08	8.21E-07	0.00E+00	8.53E-07	0.853	0.00E+00	8.83E-03	4.90E-03
374849.033758574.03	374849.03	3758574.03	1.22E-03	2.61E-03	6.50E-03	2.89E-05	2.19E-03	2.72E-03	6.30E-05	2.71E-03	2.69E-03	6.98E-04	6.98E-04	5.71E-04	5.19E-08	1.41E-06	0.00E+00	1.47E-06	1.466	0.00E+00	1.43E-02	8.36E-03
374854.033758574.03	374854.03	3758574.03	1.16E-03	2.49E-03	6.20E-03	2.86E-05	2.09E-03	2.59E-03	6.02E-05	2.53E-03	2.51E-03	6.53E-04	6.53E-04	5.73E-04	4.95E-08	1.34E-06	0.00E+00	1.39E-06	1.386	0.00E+00	1.36E-02	7.91E-03
374859.033758574.03	374859.03	3758574.03	1.11E-03	2.37E-03	5.91E-03	2.83E-05	1.99E-03	2.47E-03	5.73E-05	2.37E-03	2.35E-03	6.11E-04	6.11E-04	5.72E-04	4.72E-08	1.26E-06	0.00E+00	1.31E-06	1.310	0.00E+00	1.30E-02	7.48E-03
374864.033758574.03	374864.03	3758574.03	1.06E-03	2.26E-03	5.63E-03	2.79E-05	1.90E-03	2.36E-03	5.47E-05	2.22E-03	2.21E-03	5.73E-04	5.73E-04	5.69E-04	4.50E-08	1.20E-06	0.00E+00	1.24E-06	1.240	0.00E+00	1.23E-02	7.09E-03
374869.033758574.03	374869.03	3758574.03	1.01E-03	2.16E-03	5.38E-03	2.76E-05	1.81E-03	2.25E-03	5.22E-05	2.08E-03	2.07E-03	5.38E-04	5.38E-04	5.64E-04	4.30E-08	1.13E-06	0.00E+00	1.18E-06	1.176	0.00E+00	1.18E-02	6.72E-03
374874.033758574.03	374874.03	3758574.03	9.66E-04	2.06E-03	5.14E-03	2.72E-05	1.73E-03	2.15E-03	4.99E-05	1.96E-03	1.95E-03	5.06E-04	5.06E-04	5.57E-04	4.11E-08	1.07E-06	0.00E+00	1.12E-06	1.116	0.00E+00	1.12E-02	6.39E-03
374879.033758574.03	374879.03	3758574.03	9.24E-04	1.97E-03	4.92E-03	2.69E-05	1.66E-03	2.06E-03	4.77E-05	1.85E-03	1.84E-03	4.77E-04	4.77E-04	5.50E-04	3.93E-08	1.02E-06	0.00E+00	1.06E-06	1.060	0.00E+00	1.07E-02	6.07E-03
374884.033758574.03	374884.03	3758574.03	8.85E-04	1.89E-03	4.71E-03	2.65E-05	1.59E-03	1.97E-03	4.57E-05	1.74E-03	1.73E-03	4.50E-04	4.50E-04	5.41E-04	3.76E-08	9.71E-07	0.00E+00	1.01E-06	1.008	0.00E+00	1.02E-02	5.78E-03
374889.033758574.03	374889.03	3758574.03	8.48E-04	1.81E-03	4.51E-03	2.62E-05	1.52E-03	1.89E-03	4.38E-05	1.65E-03	1.64E-03	4.25E-04	4.25E-04	5.32E-04	3.61E-08	9.25E-07	0.00E+00	9.61E-07	0.961	0.00E+00	9.80E-03	5.51E-03
374894.033758574.03	374894.03	3758574.03	8.14E-04	1.74E-03	4.33E-03	2.59E-05	1.46E-03	1.81E-03	4.20E-05	1.56E-03	1.55E-03	4.02E-04	4.02E-04	5.22E-04	3.46E-08	8.82E-07	0.00E+00	9.17E-07	0.917	0.00E+00	9.39E-03	5.26E-03
374899.033758574.03	374899.03	3758574.03	7.82E-04	1.67E-03	4.16E-03	2.55E-05	1.40E-03	1.74E-03	4.04E-05	1.48E-03	1.47E-03	3.82E-04	3.82E-04	5.12E-04	3.33E-08	8.43E-07	0.00E+00	8.76E-07	0.876	0.00E+00	9.01E-03	5.03E-03
374849.033758579.03	374849.03	3758579.03	1.23E-03	2.64E-03	6.57E-03	3.03E-05	2.21E-03	2.75E-03	6.38E-05	2.77E-03	2.75E-03	7.15E-04	7.15E-04	5.40E-04	5.25E-08	1.44E-06	0.00E+00	1.49E-06	1.490	0.00E+00	1.45E-02	8.49E-03
374854.033758579.03	374854.03	3758579.03	1.18E-03	2.52E-03	6.27E-03	3.00E-05	2.11E-03	2.62E-03	6.09E-05	2.59E-03	2.58E-03	6.70E-04	6.70E-04	5.42E-04	5.01E-08	1.36E-06	0.00E+00	1.41E-06	1.410	0.00E+00	1.38E-02	8.04E-03
374859.033758579.03	374859.03	3758579.03	1.12E-03	2.40E-03	5.98E-03	2.96E-05	2.02E-03	2.50E-03	5.81E-05	2.43E-03	2.42E-03	6.27E-04	6.27E-04	5.42E-04	4.78E-08	1.29E-06	0.00E+00	1.33E-06	1.335	0.00E+00	1.31E-02	7.62E-03
374864.033758579.03	374864.03	3758579.03	1.07E-03	2.29E-03	5.71E-03	2.92E-05	1.93E-03	2.39E-03	5.54E-05	2.28E-03	2.27E-03	5.89E-04	5.89E-04	5.41E-04	4.57E-08	1.22E-06	0.00E+00	1.26E-06	1.265	0.00E+00	1.25E-02	7.23E-03
374869.033758579.03	374869.03	3758579.03	1.03E-03	2.19E-03	5.46E-03	2.89E-05	1.84E-03	2.28E-03	5.30E-05	2.14E-03	2.13E-03	5.54E-04	5.54E-04	5.38E-04	4.36E-08	1.16E-06	0.00E+00	1.20E-06	1.200	0.00E+00	1.19E-02	6.86E-03
374874.033758579.03	374874.03	3758579.03	9.81E-04	2.09E-03	5.22E-03	2.85E-05	1.76E-03	2.18E-03	5.07E-05	2.02E-03	2.01E-03	5.21E-04	5.21E-04	5.33E-04	4.17E-08	1.10E-06	0.00E+00	1.14E-06	1.139	0.00E+00	1.14E-02	6.52E-03
374879.033758579.03	374879.03	3758579.03	9.39E-04	2.00E-03	5.00E-03	2.81E-05	1.68E-03	2.09E-03	4.85E-05	1.90E-03	1.89E-03	4.91E-04	4.91E-04	5.27E-04	3.99E-08	1.04E-06	0.00E+00	1.08E-06	1.083	0.00E+00	1.09E-02	6.20E-03
374884.033758579.03	374884.03	3758579.03	8.99E-04	1.92E-03	4.78E-03	2.77E-05	1.61E-03	2.00E-03	4.64E-05	1.80E-03	1.79E-03	4.64E-04	4.64E-04	5.20E-04	3.82E-08	9.93E-07	0.00E+00	1.03E-06	1.031	0.00E+00	1.04E-02	5.91E-03
374889.033758579.03	374889.03	3758579.03	8.62E-04	1.84E-03	4.59E-03	2.73E-05	1.55E-03	1.92E-03	4.45E-05	1.70E-03	1.69E-03	4.38E-04	4.38E-04	5.13E-04	3.67E-08	9.46E-07	0.00E+00	9.83E-07	0.983	0.00E+00	9.97E-03	5.64E-03
374894.033758579.03	374894.03	3758579.03	8.29E-04	1.77E-03	4.41E-03	2.70E-05	1.49E-03	1.84E-03	4.28E-05	1.61E-03	1.60E-03	4.16E-04	4.16E-04	5.06E-04	3.52E-08	9.04E-07	0.00E+00	9.39E-07	0.939	0.00E+00	9.56E-03	5.39E-03
374899.033758579.03	374899.03	3758579.03	7.96E-04	1.70E-03	4.24E-03	2.66E-05	1.43E-03	1.77E-03	4.11E-05	1.53E-03	1.52E-03	3.94E-04	3.94E-04	4.97E-04	3.39E-08	8.64E-07	0.00E+00	8.98E-07	0.898	0.00E+00	9.18E-03	5.15E-03
374849.033758584.03	374849.03	3758584.03	1.25E-03	2.66E-03	6.63E-03	3.18E-05	2.23E-03	2.77E-03	6.43E-05	2.82E-03	2.80E-03	7.27E-04	7.27E-04	5.17E-04	5.30E-08	1.46E-06	0.00E+00	1.51E-06	1.508	0.00E+00	1.46E-02	8.60E-03
374854.033758584.03	374854.03	3758584.03	1.19E-03	2.54E-03	6.33E-03	3.15E-05	2.13E-03	2.65E-03	6.14E-05	2.64E-03	2.62E-03	6.81E-04	6.81E-04	5.19E-04	5.06E-08	1.38E-06	0.00E+00	1.43E-06	1.428	0.00E+00	1.39E-02	8.15E-03
374859.033758584.03	374859.03	3758584.03	1.14E-03	2.43E-03	6.05E-03	3.11E-05	2.04E-03	2.53E-03	5.87E-05	2.48E-03	2.46E-03	6.39E-04	6.39E-04	5.20E-04	4.83E-08	1.31E-06	0.00E+00	1.35E-06	1.353	0.00E+00	1.33E-02	7.73E-03
374864.033758584.03	374864.03	3758584.03	1.09E-03	2.32E-03	5.78E-03	3.06E-05	1.95E-03	2.42E-03	5.61E-05	2.33E-03	2.31E-03	6.01E-04	6.01E-04	5.18E-04	4.62E-08	1.24E-06	0.00E+00	1.28E-06	1.284	0.00E+00	1.27E-02	7.34E-03
374869.033758584.03	374869.03	3758584.03	1.04E-03	2.22E-03	5.53E-03	3.02E-05	1.86E-03	2.31E-03	5.36E-05	2.19E-03	2.18E-03	5.66E-04	5.66E-04	5.17E-04	4.42E-08	1.17E-06	0.00E+00	1.22E-06	1.219	0.00E+00	1.21E-02	6.97E-03
374874.033758584.03	374874.03	3758584.03	9.94E-04	2.12E-03	5.29E-03	2.98E-05	1.78E-03	2.21E-03	5.13E-05	2.07E-03	2.05E-03	5.33E-04	5.33E-04	5.13E-04	4.23E-08	1.12E-06	0.00E+00	1.16E-06	1.159	0.00E+00	1.15E-02	6.63E-03
374879.033758584.03	374879.03	3758584.03	9.52E-04	2.03E-03	5.06E-03	2.94E-05	1.71E-03	2.12E-03	4.91E-05	1.95E-03	1.94E-03	5.03E-04	5.03E-04	5.09E-04	4.05E-08	1.06E-06	0.00E+00	1.10E-06	1.102	0.00E+00	1.10E-02	6.31E-03
374884.033758584.03	374884.03	3758584.03	9.12E-04	1.95E-03	4.85E-03	2.90E-05	1.64E-03	2.03E-03	4.71E-05	1.84E-03	1.83E-03	4.75E-04	4.75E-04	5.03E-04	3.88E-08	1.01E-06	0.00E+00	1.05E-06	1.050	0.00E+00	1.06E-02	6.02E-03
374889.033758584.03	374889.03	3758584.03	8.76E-04	1.87E-03	4.66E-03	2.86E-05	1.57E-03	1.95E-03	4.52E-05	1.74E-03	1.73E-03	4.50E-04	4.50E-04	4.97E-04	3.72E-08	9.65E-07	0.00E+00	1.00E-06	1.002	0.00E+00	1.01E-02	5.75E-03
374894.033758584.03	374894.03	3758584.03	8.42E-04	1.80E-03	4.48E-03	2.82E-05	1.51E-03	1.87E-03	4.35E-05	1.65E-03	1.64E-03	4.27E-04	4.27E-04	4.91E-04	3.58E-08	9.22E-07	0.00E+00	9.58E-07	0.958	0.00E+00	9.72E-03	5.50E-03
374899.033758584.03	374899.03	3758584.03	8.09E-04	1.73E-03	4.31E-03	2.78E-05	1.45E-03	1.80E-03	4.18E-05	1.57E-03	1.56E-03	4.05E-04	4.05E-04	4.85E-04	3.44E-08	8.82E-07	0.00E+00	9.16E-07	0.916	0.00E+00	9.33E-03	5.26E-03
374849.033758589.03	374849.03	3758589.03	1.26E-03	2.68E-03	6.68E-03	3.35E-05	2.25E-03	2.80E-03	6.49E-05	2.84E-03	2.82E-03	7.33E-04	7.33E-04	5.02E-04	5.34E-08	1.47E-06	0.00E+00	1.52E-06	1.520	0.00E+00	1.47E-02	8.67E-03
374854.033758589.03	374854.03	3758589.03	1.20E-03	2.56E-03	6.38E-03	3.30E-05	2.15E-03	2.67E-03	6.20E-05	2.66E-03	2.65E-03	6.88E-04	6.88E-04	5.04E-04	5.10E-08	1.39E-06	0.00E+00	1.44E-06	1.441	0.00E+00	1.40E-02	8.22E-03
374859.033758589.03	374859.03	3758589.03	1.15E-03	2.45E-03	6.10E-03	3.26E-05	2.06E-03	2.55E-03	5.92E-05	2.50E-03	2.49E-03	6.47E-04	6.47E-04	5.04E-04	4.88E-08	1.32E-06	0.00E+00	1.37E-06	1.367	0.00E+00	1.34E-02	7.80E-03
374864.033758589.03	374864.03	3758589.03	1.10E-03	2.34E-03	5.84E-03	3.21E-05	1.97E-03	2.44E-03	5.66E-05	2.36E-03	2.34E-03	6.09E-04	6.09E-04	5.04E-04	4.66E-08	1.25E-06	0.00E+00	1.30E-06	1.298	0.00E+00	1.28E-02	7.42E-03
374869.033758589.03	374869.03	3758589.03	1.05E-03	2.24E-03	5.58E-03	3.17E-05	1.88E-03	2.34E-03	5.42E-05	2.22E-03	2.21E-03	5.74E-04	5.74E-04	5.02E-04	4.46E-08	1.19E-06	0.00E+00	1.23E-06	1.234	0.00E+00	1.22E-02	7.06E-03
374874.033758589.03	374874.03	3758589.03	1.01E-03	2.15E-03	5.35E-03	3.12E-05	1.80E-03	2.24E-03	5.19E-05	2.10E-03	2.09E-03	5.42E-04	5.42E-04	4.99E-04	4.27E-08	1.13E-06	0.00E+00	1.17E-06	1.174	0.00E+00	1.17E-02	6.72E-03
374879.033758589.03	374879.03	3758589.03	9.63E-04	2.06E-03	5.13E-03	3.08E-05	1.73E-03	2.14E-03	4.97E-05	1.98E-03	1.97E-03	5.12E-04	5.12E-04	4.95E-04	4.10E-08	1.08E-06	0.00E+00	1.12E-06	1.119	0.00E+00	1.12E-02	6.40E-03
374884.033758589.03	374884.03	3758589.03	9.24E-04	1.97E-03	4.92E-03	3.03E-05	1.66E-03	2.06E-03	4.77E-05	1.88E-03	1.87E-03	4.85E-04	4.85E-04	4.91E-04	3.93E-08	1.02E-06	0.00E+00	1.06E-06	1.067	0.00E+00	1.07E-02	6.11E-03
374889.033758589.03	374889.03	3758589.03	8.88E-04	1.90E-03	4.72E-03	2.99E-05	1.59E-03	1.98E-03	4.58E-05	1.78E-03	1.77E-03	4.59E-04	4.59E-04	4.86E-04	3.77E-08	9.81E-07	0.00E+00	1.02E-06	1.019	0.00E+00	1.03E-02	5.84E-03
374894.033758589.03	374894.03	3758589.03	8.53E-04	1.82E-03	4.54E-03	2.95E-05	1.53E-03	1.90E-03	4.41E-05	1.69E-03	1.68E-03	4.36E-04	4.36E-04	4.80E-04	3.63E-08	9.38E-07	0.00E+00	9.74E-07	0.974	0.00E+00	9.85E-03	5.59E-03
374899.033758589.03	374899.03	3758589.03	8.21E-04	1.75E-03	4.37E-03	2.91E-05	1.47E-03	1.83E-03	4.24E-05	1.61E-03	1.60E-03	4.14E-04	4.14E-04	4.74E-04	3.49E-08	8.98E-07	0.00E+00	9.32E-07	0.932	0.00E+00	9.47E-03	5.35E-03
374849.033758594.03	374849.03	3758594.03	1.26E-03	2.70E-03	6.73E-03	3.52E-05	2.27E-03	2.81E-03	6.53E-05	2.84E-03	2.82E-03	7.32E-04	7.32E-04	4.95E-04	5.38E-08	1.47E-06	0.00E+00	1.52E-06	1.524	MAX HERE	0.00E+00	1.48E-02	8.70E-03
374854.033758594.03	374854.03	3758594.03	1.21E-03	2.58E-03	6.43E-03	3.47E-05	2.17E-03	2.69E-03	6.24E-05	2.67E-03	2.65E-03	6.89E-04	6.89E-04	4.95E-04	5.14E-08	1.40E-06	0.00E+00	1.45E-06	1.446	0.00E+00	1.41E-02	8.26E-03
374859.033758594.03	374859.03	3758594.03	1.16E-03	2.47E-03	6.15E-03	3.42E-05	2.07E-03	2.57E-03	5.96E-05	2.51E-03	2.50E-03	6.49E-04	6.49E-04	4.95E-04	4.91E-08	1.32E-06	0.00E+00	1.37E-06	1.374	0.00E+00	1.35E-02	7.85E-03
374864.033758594.03	374864.03	3758594.03	1.11E-03	2.36E-03	5.88E-03	3.37E-05	1.98E-03	2.46E-03	5.71E-05	2.37E-03	2.36E-03	6.13E-04	6.13E-04	4.94E-04	4.70E-08	1.26E-06	0.00E+00	1.31E-06	1.307	0.00E+00	1.29E-02	7.47E-03
374869.033758594.03	374869.03	3758594.03	1.06E-03	2.26E-03	5.63E-03	3.32E-05	1.90E-03	2.36E-03	5.47E-05	2.24E-03	2.23E-03	5.79E-04	5.79E-04	4.92E-04	4.50E-08	1.20E-06	0.00E+00	1.24E-06	1.244	0.00E+00	1.23E-02	7.11E-03
374874.033758594.03	374874.03	3758594.03	1.01E-03	2.17E-03	5.40E-03	3.27E-05	1.82E-03	2.26E-03	5.24E-05	2.12E-03	2.11E-03	5.47E-04	5.47E-04	4.89E-04	4.31E-08	1.14E-06	0.00E+00	1.19E-06	1.185	0.00E+00	1.18E-02	6.78E-03
374879.033758594.03	374879.03	3758594.03	9.73E-04	2.08E-03	5.18E-03	3.22E-05	1.74E-03	2.16E-03	5.02E-05	2.01E-03	2.00E-03	5.18E-04	5.18E-04	4.85E-04	4.14E-08	1.09E-06	0.00E+00	1.13E-06	1.130	0.00E+00	1.13E-02	6.47E-03
374884.033758594.03	374884.03	3758594.03	9.34E-04	1.99E-03	4.97E-03	3.18E-05	1.68E-03	2.08E-03	4.82E-05	1.90E-03	1.89E-03	4.91E-04	4.91E-04	4.81E-04	3.97E-08	1.04E-06	0.00E+00	1.08E-06	1.080	0.00E+00	1.08E-02	6.19E-03
374889.033758594.03	374889.03	3758594.03	8.98E-04	1.92E-03	4.78E-03	3.13E-05	1.61E-03	2.00E-03	4.64E-05	1.81E-03	1.80E-03	4.66E-04	4.66E-04	4.77E-04	3.82E-08	9.94E-07	0.00E+00	1.03E-06	1.032	0.00E+00	1.04E-02	5.92E-03
374894.033758594.03	374894.03	3758594.03	8.63E-04	1.84E-03	4.59E-03	3.09E-05	1.55E-03	1.92E-03	4.46E-05	1.72E-03	1.71E-03	4.43E-04	4.43E-04	4.72E-04	3.67E-08	9.51E-07	0.00E+00	9.87E-07	0.987	0.00E+00	9.96E-03	5.66E-03
374899.033758594.03	374899.03	3758594.03	8.31E-04	1.77E-03	4.42E-03	3.04E-05	1.49E-03	1.85E-03	4.29E-05	1.63E-03	1.62E-03	4.22E-04	4.22E-04	4.66E-04	3.53E-08	9.10E-07	0.00E+00	9.46E-07	0.946	0.00E+00	9.58E-03	5.43E-03
374528.033758878.03	374528.03	3758878.03	1.32E-04	2.81E-04	7.00E-04	4.62E-05	2.36E-04	2.93E-04	6.79E-06	1.44E-04	1.43E-04	3.72E-05	3.72E-05	1.62E-04	5.59E-09	1.19E-07	0.00E+00	1.24E-07	0.124	0.00E+00	1.50E-03	7.16E-04
374538.033758878.03	374538.03	3758878.03	1.32E-04	2.82E-04	7.03E-04	4.50E-05	2.37E-04	2.94E-04	6.81E-06	1.45E-04	1.44E-04	3.80E-05	3.80E-05	1.63E-04	5.62E-09	1.20E-07	0.00E+00	1.25E-07	0.125	0.00E+00	1.51E-03	7.22E-04
374548.033758878.03	374548.03	3758878.03	1.33E-04	2.83E-04	7.06E-04	4.37E-05	2.38E-04	2.95E-04	6.85E-06	1.50E-04	1.49E-04	3.87E-05	3.87E-05	1.61E-04	5.64E-09	1.21E-07	0.00E+00	1.26E-07	0.126	0.00E+00	1.52E-03	7.28E-04
374558.033758878.03	374558.03	3758878.03	1.33E-04	2.84E-04	7.08E-04	4.25E-05	2.39E-04	2.96E-04	6.87E-06	1.52E-04	1.52E-04	3.94E-05	3.94E-05	1.60E-04	5.66E-09	1.21E-07	0.00E+00	1.27E-07	0.127	0.00E+00	1.52E-03	7.32E-04
374568.033758878.03	374568.03	3758878.03	1.33E-04	2.85E-04	7.09E-04	4.13E-05	2.39E-04	2.97E-04	6.88E-06	1.55E-04	1.54E-04	4.00E-05	4.00E-05	1.59E-04	5.67E-09	1.22E-07	0.00E+00	1.28E-07	0.128	0.00E+00	1.52E-03	7.36E-04
374578.033758878.03	374578.03	3758878.03	1.34E-04	2.85E-04	7.11E-04	4.01E-05	2.40E-04	2.97E-04	6.90E-06	1.57E-04	1.56E-04	4.06E-05	4.06E-05	1.58E-04	5.68E-09	1.23E-07	0.00E+00	1.28E-07	0.128	0.00E+00	1.53E-03	7.40E-04
374528.033758888.03	374528.03	3758888.03	1.20E-04	2.56E-04	6.37E-04	4.37E-05	2.15E-04	2.66E-04	6.18E-06	1.28E-04	1.27E-04	3.30E-05	3.30E-05	1.47E-04	5.09E-09	1.07E-07	0.00E+00	1.12E-07	0.112	0.00E+00	1.36E-03	6.47E-04
374538.033758888.03	374538.03	3758888.03	1.20E-04	2.57E-04	6.41E-04	4.26E-05	2.16E-04	2.68E-04	6.22E-06	1.31E-04	1.30E-04	3.37E-05	3.37E-05	1.47E-04	5.12E-09	1.08E-07	0.00E+00	1.13E-07	0.113	0.00E+00	1.37E-03	6.54E-04
374548.033758888.03	374548.03	3758888.03	1.21E-04	2.59E-04	6.45E-04	4.16E-05	2.17E-04	2.70E-04	6.

			SWBuilding Construction	SWDemolition	SWGrading	EYBuilding Construction	SWPaving	SWGrading	SWArchitectural Coating	NBBuilding Construction	NBBuilding Construction	NBArchitectural Coating	NBArchitectural Coating	RWBuilding Construction	Child Risk					Overlapping Phases - Maximum Gl		
Unique Identifier	X (UTM)	Y (UTM)	2026	2026	2026	2026	2027	2027	2027	2026	2027	2026	2027	2026	3rd Trimester	0<2	2<16	Total	per million	2025	2026	2027
375259.033758354.03	375259.03	3758354.03	6.45E-05	1.38E-04	3.43E-04	4.62E-06	1.16E-04	1.44E-04	3.33E-06	7.74E-05	7.69E-05	2.00E-05	2.00E-05	4.59E-05	2.74E-09	5.81E-08	0.00E+00	6.08E-08	0.061	0.00E+00	6.93E-04	3.60E-04
375269.033758354.03	375269.03	3758354.03	6.37E-05	1.36E-04	3.39E-04	4.61E-06	1.14E-04	1.42E-04	3.29E-06	7.66E-05	7.61E-05	1.98E-05	1.98E-05	4.53E-05	2.71E-09	5.73E-08	0.00E+00	6.01E-08	0.060	0.00E+00	6.85E-04	3.55E-04
375279.033758354.03	375279.03	3758354.03	6.28E-05	1.34E-04	3.34E-04	4.61E-06	1.13E-04	1.40E-04	3.25E-06	7.57E-05	7.53E-05	1.96E-05	1.96E-05	4.49E-05	2.67E-09	5.67E-08	0.00E+00	5.93E-08	0.059	0.00E+00	6.76E-04	3.51E-04
375289.033758354.03	375289.03	3758354.03	6.20E-05	1.32E-04	3.30E-04	4.60E-06	1.11E-04	1.38E-04	3.20E-06	7.49E-05	7.45E-05	1.93E-05	1.93E-05	4.44E-05	2.64E-09	5.60E-08	0.00E+00	5.86E-08	0.059	0.00E+00	6.68E-04	3.46E-04
375299.033758354.03	375299.03	3758354.03	6.12E-05	1.31E-04	3.26E-04	4.59E-06	1.10E-04	1.36E-04	3.16E-06	7.41E-05	7.36E-05	1.91E-05	1.91E-05	4.38E-05	2.60E-09	5.53E-08	0.00E+00	5.79E-08	0.058	0.00E+00	6.59E-04	3.42E-04
375309.033758354.03	375309.03	3758354.03	6.03E-05	1.29E-04	3.21E-04	4.56E-06	1.08E-04	1.34E-04	3.11E-06	7.31E-05	7.27E-05	1.89E-05	1.89E-05	4.33E-05	2.56E-09	5.45E-08	0.00E+00	5.71E-08	0.057	0.00E+00	6.50E-04	3.37E-04
375239.033758364.03	375239.03	3758364.03	6.95E-05	1.48E-04	3.70E-04	4.90E-06	1.25E-04	1.55E-04	3.59E-06	8.35E-05	8.30E-05	2.16E-05	2.16E-05	4.97E-05	2.96E-09	6.26E-08	0.00E+00	6.56E-08	0.066	0.00E+00	7.48E-04	3.88E-04
375249.033758364.03	375249.03	3758364.03	6.84E-05	1.46E-04	3.64E-04	4.87E-06	1.23E-04	1.52E-04	3.53E-06	8.24E-05	8.19E-05	2.13E-05	2.13E-05	4.90E-05	2.91E-09	6.17E-08	0.00E+00	6.46E-08	0.065	0.00E+00	7.36E-04	3.82E-04
375259.033758364.03	375259.03	3758364.03	6.74E-05	1.44E-04	3.59E-04	4.84E-06	1.21E-04	1.50E-04	3.48E-06	8.13E-05	8.08E-05	2.10E-05	2.10E-05	4.82E-05	2.87E-09	6.08E-08	0.00E+00	6.37E-08	0.064	0.00E+00	7.25E-04	3.76E-04
375269.033758364.03	375269.03	3758364.03	6.64E-05	1.42E-04	3.53E-04	4.82E-06	1.19E-04	1.48E-04	3.43E-06	8.03E-05	7.98E-05	2.07E-05	2.07E-05	4.76E-05	2.82E-09	6.00E-08	0.00E+00	6.28E-08	0.063	0.00E+00	7.15E-04	3.71E-04
375279.033758364.03	375279.03	3758364.03	6.55E-05	1.40E-04	3.48E-04	4.81E-06	1.17E-04	1.46E-04	3.38E-06	7.94E-05	7.89E-05	2.05E-05	2.05E-05	4.70E-05	2.78E-09	5.92E-08	0.00E+00	6.20E-08	0.062	0.00E+00	7.05E-04	3.66E-04
375289.033758364.03	375289.03	3758364.03	6.46E-05	1.38E-04	3.44E-04	4.81E-06	1.16E-04	1.44E-04	3.34E-06	7.85E-05	7.80E-05	2.03E-05	2.03E-05	4.65E-05	2.75E-09	5.84E-08	0.00E+00	6.12E-08	0.061	0.00E+00	6.96E-04	3.61E-04
375299.033758364.03	375299.03	3758364.03	6.37E-05	1.36E-04	3.39E-04	4.80E-06	1.14E-04	1.42E-04	3.29E-06	7.75E-05	7.70E-05	2.00E-05	2.00E-05	4.59E-05	2.71E-09	5.76E-08	0.00E+00	6.04E-08	0.060	0.00E+00	6.87E-04	3.56E-04
375309.033758364.03	375309.03	3758364.03	6.28E-05	1.34E-04	3.34E-04	4.77E-06	1.13E-04	1.40E-04	3.24E-06	7.65E-05	7.60E-05	1.97E-05	1.97E-05	4.53E-05	2.67E-09	5.68E-08	0.00E+00	5.95E-08	0.060	0.00E+00	6.77E-04	3.51E-04
375319.033758364.03	375319.03	3758364.03	6.19E-05	1.32E-04	3.29E-04	4.75E-06	1.11E-04	1.38E-04	3.19E-06	7.55E-05	7.51E-05	1.95E-05	1.95E-05	4.47E-05	2.63E-09	5.61E-08	0.00E+00	5.87E-08	0.059	0.00E+00	6.68E-04	3.46E-04
375249.033758374.03	375249.03	3758374.03	7.16E-05	1.53E-04	3.81E-04	5.13E-06	1.28E-04	1.59E-04	3.70E-06	8.67E-05	8.62E-05	2.24E-05	2.24E-05	5.16E-05	3.04E-09	6.47E-08	0.00E+00	6.77E-08	0.068	0.00E+00	7.71E-04	4.00E-04
375259.033758374.03	375259.03	3758374.03	7.04E-05	1.50E-04	3.75E-04	5.09E-06	1.26E-04	1.57E-04	3.64E-06	8.55E-05	8.50E-05	2.21E-05	2.21E-05	5.08E-05	2.99E-09	6.37E-08	0.00E+00	6.67E-08	0.067	0.00E+00	7.59E-04	3.94E-04
375269.033758374.03	375269.03	3758374.03	6.93E-05	1.48E-04	3.69E-04	5.06E-06	1.24E-04	1.54E-04	3.58E-06	8.43E-05	8.38E-05	2.18E-05	2.18E-05	5.00E-05	2.95E-09	6.27E-08	0.00E+00	6.56E-08	0.066	0.00E+00	7.47E-04	3.88E-04
375279.033758374.03	375279.03	3758374.03	6.83E-05	1.46E-04	3.63E-04	5.04E-06	1.22E-04	1.52E-04	3.53E-06	8.32E-05	8.27E-05	2.15E-05	2.15E-05	4.94E-05	2.90E-09	6.18E-08	0.00E+00	6.47E-08	0.065	0.00E+00	7.36E-04	3.82E-04
375289.033758374.03	375289.03	3758374.03	6.73E-05	1.44E-04	3.58E-04	5.04E-06	1.21E-04	1.50E-04	3.47E-06	8.22E-05	8.17E-05	2.12E-05	2.12E-05	4.87E-05	2.86E-09	6.10E-08	0.00E+00	6.38E-08	0.064	0.00E+00	7.26E-04	3.77E-04
375299.033758374.03	375299.03	3758374.03	6.63E-05	1.41E-04	3.53E-04	5.01E-06	1.19E-04	1.47E-04	3.42E-06	8.10E-05	8.05E-05	2.09E-05	2.09E-05	4.80E-05	2.82E-09	6.01E-08	0.00E+00	6.29E-08	0.063	0.00E+00	7.15E-04	3.71E-04
375309.033758374.03	375309.03	3758374.03	6.52E-05	1.39E-04	3.47E-04	4.97E-06	1.17E-04	1.45E-04	3.37E-06	7.99E-05	7.94E-05	2.06E-05	2.06E-05	4.73E-05	2.77E-09	5.92E-08	0.00E+00	6.20E-08	0.062	0.00E+00	7.04E-04	3.65E-04
375259.033758384.03	375259.03	3758384.03	7.36E-05	1.57E-04	3.91E-04	5.35E-06	1.32E-04	1.64E-04	3.80E-06	8.98E-05	8.92E-05	2.32E-05	2.32E-05	5.35E-05	3.13E-09	6.66E-08	0.00E+00	6.98E-08	0.070	0.00E+00	7.94E-04	4.12E-04
375269.033758384.03	375269.03	3758384.03	7.23E-05	1.54E-04	3.85E-04	5.32E-06	1.30E-04	1.61E-04	3.74E-06	8.85E-05	8.79E-05	2.28E-05	2.28E-05	5.26E-05	3.08E-09	6.56E-08	0.00E+00	6.87E-08	0.069	0.00E+00	7.81E-04	4.05E-04
375279.033758384.03	375279.03	3758384.03	7.12E-05	1.52E-04	3.79E-04	5.29E-06	1.28E-04	1.58E-04	3.68E-06	8.72E-05	8.67E-05	2.25E-05	2.25E-05	5.18E-05	3.03E-09	6.46E-08	0.00E+00	6.76E-08	0.068	0.00E+00	7.69E-04	3.99E-04
375289.033758384.03	375289.03	3758384.03	7.00E-05	1.50E-04	3.73E-04	5.26E-06	1.26E-04	1.56E-04	3.62E-06	8.59E-05	8.54E-05	2.22E-05	2.22E-05	5.10E-05	2.98E-09	6.36E-08	0.00E+00	6.66E-08	0.067	0.00E+00	7.57E-04	3.93E-04
375299.033758384.03	375299.03	3758384.03	6.89E-05	1.47E-04	3.66E-04	5.22E-06	1.23E-04	1.53E-04	3.56E-06	8.47E-05	8.42E-05	2.19E-05	2.19E-05	5.02E-05	2.93E-09	6.26E-08	0.00E+00	6.55E-08	0.066	0.00E+00	7.44E-04	3.86E-04
375269.033758394.03	375269.03	3758394.03	7.54E-05	1.61E-04	4.01E-04	5.58E-06	1.35E-04	1.68E-04	3.90E-06	9.28E-05	9.22E-05	2.39E-05	2.39E-05	5.53E-05	3.21E-09	6.85E-08	0.00E+00	7.18E-08	0.072	0.00E+00	8.16E-04	4.23E-04
375279.033758394.03	375279.03	3758394.03	7.41E-05	1.58E-04	3.95E-04	5.54E-06	1.33E-04	1.65E-04	3.83E-06	9.13E-05	9.08E-05	2.36E-05	2.36E-05	5.44E-05	3.15E-09	6.74E-08	0.00E+00	7.06E-08	0.071	0.00E+00	8.02E-04	4.16E-04
375289.033758394.03	375289.03	3758394.03	7.28E-05	1.56E-04	3.88E-04	5.50E-06	1.31E-04	1.62E-04	3.76E-06	8.99E-05	8.93E-05	2.32E-05	2.32E-05	5.34E-05	3.10E-09	6.63E-08	0.00E+00	6.94E-08	0.069	0.00E+00	7.88E-04	4.09E-04
375279.033758404.03	375279.03	3758404.03	7.72E-05	1.65E-04	4.11E-04	5.81E-06	1.38E-04	1.72E-04	3.99E-06	9.56E-05	9.50E-05	2.47E-05	2.47E-05	5.70E-05	3.28E-09	7.04E-08	0.00E+00	7.36E-08	0.074	0.00E+00	8.36E-04	4.34E-04

IHS

Onroad DPM Emissions, Ground Level Concentrations and Health Risk Calculations

Residential Receptors

Mitigated

Phase		Start Date	End Date	Work Days	missions (lbs/da	missions (lbs/yr	Emissions (g/s)
SWBuilding Construction	2026	1/5/2026	9/21/2026	223	1.68E-03	3.75E-01	8.82E-06
SWDemolition	2026	1/5/2026	6/6/2026	132	1.81E-03	2.38E-01	9.48E-06
SWGrading	2026	5/25/2026	8/2/2026	60	1.73E-03	1.04E-01	9.10E-06
EYBuilding Construction	2026	6/17/2026	10/9/2026	99	1.71E-05	1.70E-03	9.00E-08
SWPaving	2027	2/8/2027	6/28/2027	121	3.36E-04	4.07E-02	1.76E-06
SWGrading	2027	2/8/2027	6/28/2027	121	6.05E-04	7.32E-02	3.18E-06
SWArchitectural Coating	2027	2/8/2027	6/28/2027	121	0.00E+00	0.00E+00	0.00000
NBBuilding Construction	2026	7/1/2026	12/31/2026	158	2.57E-04	4.06E-02	1.35E-06
NBBuilding Construction	2027	1/1/2027	12/25/2027	308	1.29E-04	3.96E-02	6.75E-07
NBArchitectural Coating	2026	9/11/2026	12/31/2026	96	0.00E+00	0.00E+00	0.00000
NBArchitectural Coating	2027	1/1/2027	2/25/2027	48	0.00E+00	0.00E+00	0.00000
RWBuilding Construction	2026	9/15/2026	11/14/2026	53	1.03E-04	5.45E-03	5.40E-07

From AQ Summary

Emissions (lbs/day)

0.08815
0.09480
0.09101
0.00090
0.01764
0.03175
0.00000
0.01349
0.00675
0.00000
0.00000
0.00540

Haul Truck/Worker Trip Adjustment Factor to Model

	Total (miles)
	HAUL
Haul Distance (Haz Waste Facility or Landfill)	86
Hauling Default	40
Vendor	20.40
AERMOD	0.39
% in Dispersion Model, Hauling (Haz Waste Facility or Landfill)	0.5%
Hauling Default	1.0%
% in Dispersion Model, Vendor	1.9%

Calculated in Lake AERMOD View

Haul Route -W 625.6 m

Haul Route -E 1102 m

Haul Route Model 625.6

0.6256 km modeled

0.62 km to mile conversion

0.39 Miles modeled

Emissions (g/s)

1.000

Conservatively multiplying by largest percentage of emissions by vehicle class included within each phase

AERMOD Column Identifier:

			8	8	8	8	8	8	8	8	8	8	8	8						MAX:	0.135
			SWBuilding Construction	SWDemolition	SWGrading	EYBuilding Construction	SWPaving	SWGrading	SWArchitectural Coating	NBBuilding Construction	NBBuilding Construction	NBArchitectural Coating	NBArchitectural Coating	RWBuilding Construction	Child Risk					FOR CHRONIC CALCS		
Unique Identifier	X (UTM)	Y (UTM)	2026	2026	2026	2026	2027	2027	2027	2026	2027	2026	2027	2026	3rd Trimester	0<2	2<16	Total	per million	Overlapping Phases - Maximum GLC		
																				2025	2026	2027
3745223758574	374522	3758574	3.23E-05	3.48E-05	3.34E-05	3.30E-07	6.47E-06	1.16E-05	0.00E+00	4.95E-06	2.48E-06	0.00E+00	0.00E+00	1.98E-06	9.10E-10	6.51E-09	0.00E+00	7.42E-09	7.422E-03	0.00E+00	1.08E-04	2.06E-05
3745273758574	374527	3758574	3.21E-05	3.45E-05	3.31E-05	3.27E-07	6.42E-06	1.16E-05	0.00E+00	4.91E-06	2.45E-06	0.00E+00	0.00E+00	1.96E-06	9.03E-10	6.46E-09	0.00E+00	7.36E-09	7.362E-03	0.00E+00	1.07E-04	2.04E-05
3744573758579	374457	3758579	3.65E-05	3.93E-05	3.77E-05	3.73E-07	7.30E-06	1.31E-05	0.00E+00	5.59E-06	2.79E-06	0.00E+00	0.00E+00	2.24E-06	1.03E-09	7.35E-09	0.00E+00	8.38E-09	8.379E-03	0.00E+00	1.22E-04	2.32E-05
3744623758579	374462	3758579	3.64E-05	3.91E-05	3.75E-05	3.71E-07	7.28E-06	1.31E-05	0.00E+00	5.57E-06	2.78E-06	0.00E+00	0.00E+00	2.23E-06	1.02E-09	7.32E-09	0.00E+00	8.35E-09	8.346E-03	0.00E+00	1.21E-04	2.32E-05
3744673758579	374467	3758579	3.62E-05	3.89E-05	3.74E-05	3.69E-07	7.24E-06	1.30E-05	0.00E+00	5.54E-06	2.77E-06	0.00E+00	0.00E+00	2.22E-06	1.02E-09	7.29E-09	0.00E+00	8.31E-09	8.310E-03	0.00E+00	1.21E-04	2.31E-05
3744773758579	374477	3758579	3.59E-05	3.86E-05	3.70E-05	3.66E-07	7.18E-06	1.29E-05	0.00E+00	5.49E-06	2.75E-06	0.00E+00	0.00E+00	2.20E-06	1.01E-09	7.22E-09	0.00E+00	8.23E-09	8.233E-03	0.00E+00	1.20E-04	2.28E-05
3744823758579	374482	3758579	3.57E-05	3.84E-05	3.68E-05	3.64E-07	7.14E-06	1.29E-05	0.00E+00	5.46E-06	2.73E-06	0.00E+00	0.00E+00	2.18E-06	1.00E-09	7.19E-09	0.00E+00	8.19E-09	8.191E-03	0.00E+00	1.19E-04	2.27E-05
3744873758579	374487	3758579	3.55E-05	3.82E-05	3.66E-05	3.62E-07	7.10E-06	1.28E-05	0.00E+00	5.43E-06	2.72E-06	0.00E+00	0.00E+00	2.17E-06	9.99E-10	7.15E-09	0.00E+00	8.15E-09	8.145E-03	0.00E+00	1.18E-04	2.26E-05
3744923758579	374492	3758579	3.53E-05	3.79E-05	3.64E-05	3.60E-07	7.06E-06	1.27E-05	0.00E+00	5.40E-06	2.70E-06	0.00E+00	0.00E+00	2.16E-06	9.93E-10	7.10E-09	0.00E+00	8.10E-09	8.097E-03	0.00E+00	1.18E-04	2.25E-05
3744973758579	374497	3758579	3.51E-05	3.77E-05	3.62E-05	3.58E-07	7.02E-06	1.26E-05	0.00E+00	5.37E-06	2.68E-06	0.00E+00	0.00E+00	2.15E-06	9.87E-10	7.06E-09	0.00E+00	8.05E-09	8.050E-03	0.00E+00	1.17E-04	2.23E-05
3745023758579	374502	3758579	3.49E-05	3.75E-05	3.60E-05	3.56E-07	6.98E-06	1.26E-05	0.00E+00	5.34E-06	2.67E-06	0.00E+00	0.00E+00	2.13E-06	9.81E-10	7.02E-09	0.00E+00	8.00E-09	8.001E-03	0.00E+00	1.16E-04	2.22E-05
3745073758579	374507	3758579	3.46E-05	3.72E-05	3.57E-05	3.53E-07	6.93E-06	1.25E-05	0.00E+00	5.30E-06	2.65E-06	0.00E+00	0.00E+00	2.12E-06	9.75E-10	6.97E-09	0.00E+00	7.95E-09	7.947E-03	0.00E+00	1.15E-04	2.20E-05
3745123758579	374512	3758579	3.44E-05	3.70E-05	3.55E-05	3.51E-07	6.88E-06	1.24E-05	0.00E+00	5.26E-06	2.63E-06	0.00E+00	0.00E+00	2.10E-06	9.68E-10	6.92E-09	0.00E+00	7.89E-09	7.891E-03	0.00E+00	1.15E-04	2.19E-05
3745173758579	374517	3758579	3.41E-05	3.67E-05	3.52E-05	3.48E-07	6.83E-06	1.23E-05	0.00E+00	5.22E-06	2.61E-06	0.00E+00	0.00E+00	2.09E-06	9.61E-10	6.87E-09	0.00E+00	7.83E-09	7.834E-03	0.00E+00	1.14E-04	2.17E-05
3745223758579	374522	3758579	3.39E-05	3.64E-05	3.50E-05	3.46E-07	6.78E-06	1.22E-05	0.00E+00	5.18E-06	2.59E-06	0.00E+00	0.00E+00	2.07E-06	9.53E-10	6.82E-09	0.00E+00	7.77E-09	7.775E-03	0.00E+00	1.13E-04	2.16E-05
3745273758579	374527	3758579	3.36E-05	3.61E-05	3.47E-05	3.43E-07	6.72E-06	1.21E-05	0.00E+00	5.14E-06	2.57E-06	0.00E+00	0.00E+00	2.06E-06	9.46E-10	6.77E-09	0.00E+00	7.71E-09	7.712E-03	0.00E+00	1.12E-04	2.14E-05
3744523758584	374452	3758584	4.13E-05	3.97E-05	3.92E-05	7.69E-06	1.38E-05	0.00E+00	5.88E-06	2.94E-06	0.00E+00	0.00E+00	2.35E-06	1.08E-09	7.73E-09	0.00E+00	8.82E-09	8.816E-03	0.00E+00	1.28E-04	2.45E-05
3744573758584	374457	3758584	3.83E-05	4.12E-05	3.95E-05	3.91E-07	7.66E-06	1.38E-05	0.00E+00	5.86E-06	2.93E-06	0.00E+00	0.00E+00	2.34E-06	1.08E-09	7.71E-09	0.00E+00	8.78E-09	8.783E-03	0.00E+00	1.28E-04	2.44E-05
3744623758584	374462	3758584	3.81E-05	4.10E-05	3.94E-05	3.89E-07	7.63E-06	1.37E-05	0.00E+00	5.83E-06	2.92E-06	0.00E+00	0.00E+00	2.33E-06	1.07E-09	7.68E-09	0.00E+00	8.75E-09	8.748E-03	0.00E+00	1.27E-04	2.43E-05
3744673758584	374467	3758584	3.80E-05	4.08E-05	3.92E-05	3.87E-07	7.59E-06	1.37E-05	0.00E+00	5.81E-06	2.90E-06	0.00E+00	0.00E+00	2.32E-06	1.07E-09	7.64E-09	0.00E+00	8.71E-09	8.712E-03	0.00E+00	1.26E-04	2.42E-05
3744773758584	374477	3758584	3.76E-05	4.04E-05	3.88E-05	3.84E-07	7.52E-06	1.35E-05	0.00E+00	5.76E-06	2.88E-06	0.00E+00	0.00E+00	2.30E-06	1.06E-09	7.57E-09	0.00E+00	8.63E-09	8.630E-03	0.00E+00	1.25E-04	2.39E-05
3744823758584	374482	3758584	3.74E-05	4.02E-05	3.86E-05	3.82E-07	7.48E-06	1.35E-05	0.00E+00	5.72E-06	2.86E-06	0.00E+00	0.00E+00	2.29E-06	1.05E-09	7.53E-09	0.00E+00	8.58E-09	8.584E-03	0.00E+00	1.25E-04	2.38E-05
3744873758584	374487	3758584	3.72E-05	4.00E-05	3.84E-05	3.79E-07	7.44E-06	1.34E-05	0.00E+00	5.69E-06	2.85E-06	0.00E+00	0.00E+00	2.28E-06	1.05E-09	7.49E-09	0.00E+00	8.54E-09	8.536E-03	0.00E+00	1.24E-04	2.37E-05
3744923758584	374492	3758584	3.70E-05	3.98E-05	3.82E-05	3.77E-07	7.40E-06	1.33E-05	0.00E+00	5.66E-06	2.83E-06	0.00E+00	0.00E+00	2.26E-06	1.04E-09	7.45E-09	0.00E+00	8.49E-09	8.487E-03	0.00E+00	1.23E-04	2.35E-05
3744973758584	374497	3758584	3.68E-05	3.95E-05	3.80E-05	3.75E-07	7.36E-06	1.32E-05	0.00E+00	5.63E-06	2.81E-06	0.00E+00	0.00E+00	2.25E-06	1.03E-09	7.40E-09	0.00E+00	8.44E-09	8.437E-03	0.00E+00	1.23E-04	2.34E-05
3745023758584	374502	3758584	3.65E-05	3.93E-05	3.77E-05	3.73E-07	7.31E-06	1.32E-05	0.00E+00	5.59E-06	2.80E-06	0.00E+00	0.00E+00	2.24E-06	1.03E-09	7.36E-09	0.00E+00	8.39E-09	8.387E-03	0.00E+00	1.22E-04	2.33E-05
3745073758584	374507	3758584	3.63E-05	3.90E-05	3.75E-05	3.70E-07	7.26E-06	1.31E-05	0.00E+00	5.56E-06	2.78E-06	0.00E+00	0.00E+00	2.22E-06	1.02E-09	7.31E-09	0.00E+00	8.33E-09	8.330E-03	0.00E+00	1.21E-04	2.31E-05
3745123758584	374512	3758584	3.60E-05	3.88E-05	3.72E-05	3.68E-07	7.21E-06	1.30E-05	0.00E+00	5.52E-06	2.76E-06	0.00E+00	0.00E+00	2.21E-06	1.01E-09	7.26E-09	0.00E+00	8.27E-09	8.273E-03	0.00E+00	1.20E-04	2.30E-05
3745173758584	374517	3758584	3.58E-05	3.85E-05	3.70E-05	3.65E-07	7.16E-06	1.29E-05	0.00E+00	5.48E-06	2.74E-06	0.00E+00	0.00E+00	2.19E-06	1.01E-09	7.21E-09	0.00E+00	8.22E-09	8.217E-03	0.00E+00	1.19E-04	2.28E-05
3745223758584	374522	3758584	3.55E-05	3.82E-05	3.67E-05	3.63E-07	7.11E-06	1.28E-05	0.00E+00	5.44E-06	2.72E-06	0.00E+00	0.00E+00	2.18E-06	1.00E-09	7.15E-09	0.00E+00	8.16E-09	8.155E-03	0.00E+00	1.18E-04	2.26E-05
3745273758584	374527	3758584	3.52E-05	3.79E-05	3.64E-05	3.60E-07	7.05E-06	1.27E-05	0.00E+00	5.39E-06	2.70E-06	0.00E+00	0.00E+00	2.16E-06	9.92E-10	7.10E-09	0.00E+00	8.09E-09	8.089E-03	0.00E+00	1.17E-04	2.24E-05
3744173758589	374417	3758589	4.11E-05	4.42E-05	4.24E-05	4.19E-07	8.22E-06	1.48E-05	0.00E+00	6.29E-06	3.14E-06	0.00E+00	0.00E+00	2.52E-06	1.16E-09	8.27E-09	0.00E+00	9.43E-09	9.430E-03	0.00E+00	1.37E-04	2.62E-05
3744223758589	374422	3758589	4.10E-05	4.41E-05	4.23E-05	4.18E-07	8.20E-06	1.48E-05	0.00E+00	6.28E-06	3.14E-06	0.00E+00	0.00E+00	2.51E-06	1.15E-09	8.26E-09	0.00E+00	9.41E-09	9.410E-03	0.00E+00	1.37E-04	2.61E-05
3744273758589	374427	3758589	4.09E-05	4.40E-05	4.22E-05	4.17E-07	8.18E-06	1.47E-05	0.00E+00	6.26E-06	3.13E-06	0.00E+00	0.00E+00	2.50E-06	1.15E-09	8.24E-09	0.00E+00	9.39E-09	9.389E-03	0.00E+00	1.36E-04	2.60E-05
3744323758589	374432	3758589	4.08E-05	4.39E-05	4.21E-05	4.16E-07	8.16E-06	1.47E-05	0.00E+00	6.25E-06	3.12E-06	0.00E+00	0.00E+00	2.50E-06	1.15E-09	8.22E-09	0.00E+00	9.37E-09	9.365E-03	0.00E+00	1.36E-04	2.60E-05
3744373758589	374437	3758589	4.07E-05	4.38E-05	4.20E-05	4.15E-07	8.14E-06	1.47E-05	0.00E+00	6.23E-06	3.11E-06	0.00E+00	0.00E+00	2.49E-06	1.15E-09	8.19E-09	0.00E+00	9.34E-09	9.340E-03	0.00E+00	1.36E-04	2.59E-05
3744423758589	374442	3758589	4.05E-05	4.36E-05	4.19E-05	4.14E-07	8.12E-06	1.46E-05	0.00E+00	6.21E-06	3.10E-06	0.00E+00	0.00E+00	2.48E-06	1.14E-09	8.17E-09	0.00E+00	9.31E-09	9.311E-03	0.00E+00	1.35E-04	2.58E-05
3744473758589	374447	3758589	4.05E-05	4.35E-05	4.18E-05	4.13E-07	8.09E-06	1.46E-05	0.00E+00	6.19E-06	3.10E-06	0.00E+00	0.00E+00	2.48E-06	1.14E-09	8.15E-09	0.00E+00	9.28E-09	9.284E-03	0.00E+00	1.35E-04	2.58E-05
3744523758589	374452	3758589	4.03E-05	4.33E-05	4.16E-05	4.11E-07	8.06E-06	1.45E-05	0.00E+00	6.17E-06	3.08E-06	0.00E+00	0.00E+00	2.47E-06	1.13E-09	8.12E-09	0.00E+00	9.25E-09	9.250E-03	0.00E+00	1.34E-04	2.57E-05
3744573758589	374457	3758589	4.02E-05	4.32E-05	4.15E-05	4.10E-07	8.03E-06	1.45E-05	0.00E+00	6.15E-06	3.07E-06	0.00E+00	0.00E+00	2.46E-06	1.13E-09	8.09E-09	0.00E+00	9.22E-09	9.216E-03	0.00E+00	1.34E-04	2.56E-05
3744623758589	374462	3758589	4.00E-05	4.30E-05	4.13E-05	4.08E-07	8.00E-06	1.44E-05	0.00E+00	6.12E-06	3.06E-06	0.00E+00	0.00E+00	2.45E-06	1.13E-09	8.05E-09	0.00E+00	9.18E-09	9.180E-03	0.00E+00	1.33E-04	2.55E-05
3744673758589	374467	3758589	3.98E-05	4.28E-05	4.11E-05	4.07E-07	7.97E-06	1.43E-05	0.00E+00	6.10E-06	3.05E-06	0.00E+00	0.00E+00	2.44E-06	1.12E-09	8.02E-09	0.00E+00	9.14E-09	9.143E-03	0.00E+00	1.33E-04	2.54E-05
3744773758589	374477	3758589	3.94E-05	4.24E-05	4.07E-05	4.03E-07	7.89E-06	1.42E-05	0.00E+00	6.04E-06	3.02E-06	0.00E+00	0.00E+00	2.42E-06	1.11E-09	7.94E-09	0.00E+00	9.05E-09	9.053E-03	0.00E+00	1.31E-04	2.51E-05
3744823758589	374482	3758589	3.92E-05	4.22E-05	4.05E-05	4.00E-07	7.85E-06	1.41E-05	0.00E+00	6.01E-06	3.00E-06	0.00E+00	0.00E+00	2.40E-06	1.10E-09	7.90E-09	0.00E+00	9.00E-09	9.004E-03	0.00E+00	1.31E-04	2.50E-05
3744873758589	374487	3758589	3.90E-05	4.20E-05	4.03E-05	3.98E-07	7.81E-06	1.41E-05	0.00E+00	5.97E-06	2.99E-06	0.00E+00	0.00E+00	2.39E-06	1.10E-09	7.86E-09	0.00E+00	8.96E-09	8.955E-03	0.00E+00	1.30E-04	2.48E-05
3744923758589	374492	3758589	3.88E-05	4.17E-05	4.01E-05	3.96E-07	7.76E-06	1.40E-05	0.00E+00	5.94E-06	2.97E-06	0.00E+00	0.00E+00	2.38E-06	1.09E-09	7.81E-09	0.00E+00	8.91E-09	8.907E-03	0.00E+00	1.29E-04	2.47E-05
3744973758589	374497	3758589	3.86E-05	4.15E-05	3.98E-05	3.94E-07	7.72E-06	1.39E-05	0.00E+00	5.91E-06	2.95E-06	0.00E+00	0.00E+00	2.36E-06	1.09E-09	7.77E-09	0.00E+00	8.86E-09	8.856E-03	0.00E+00	1.29E-04	2.46E-05
3745023758589	374502	3758589	3.83E-05	4.12E-05	3.96E-05	3.91E-07	7.67E-06	1.38E-05	0.00E+00	5.87E-06	2.93E-06	0.00E+00	0.00E+00	2.35E-06	1.08E-09	7.72E-09	0.00E+00	8.80E-09	8.802E-03	0.00E+00	1.28E-04	2.44E-05
3745073758589	374507	3758589	3.81E-05	4.10E-05	3.93E-05	3.89E-07	7.62E-06	1.37E-05	0.00E+00	5.83E-06	2.92E-06	0.00E+00	0.00E+00	2.33E-06	1.07E-09	7.67E-09	0.00E+00	8.74E-09	8.744E-03	0.00E+00	1.27E-04	2.43E-05
3745123758589	374512	3758589	3.78E-05	4.07E-05	3.91E-05	3.86E-07	7.57E-06	1.36E-05	0.00E+00	5.79E-06	2.90E-06	0.00E+00	0.00E+00	2.32E-06	1.07E-09	7.62E-09	0.00E+00	8.69E-09	8.688E-03	0.00E+00	1.26E-04	2.41E-05
3745173758589	374517	3758589	3.76E-05	4.04E-05	3.88E-05	3.84E-07	7.52E-06	1.35E-05	0.00E+00	5.76E-06	2.88E-06	0.00E+00	0.00E+00	2.30E-06	1.06E-09	7.57E-09	0.00E+00	8.63E-09	8.631E-03	0.00E+00	1.25E-04	2.39E-05
3745223758589	374522	3758589	3.73E-05	4.01E-05	3.85E-05	3.81E-07	7.47E-06	1.34E-05	0.00E+00	5.71E-06	2.86E-06	0.00E+00	0.00E+00	2.29E-06	1.05E-09	7.52E-09	0.00E+00	8.57E-09	8.566E-03	0.00E+00	1.24E-04	2.38E-05
3745273758589	374527	3758589	3.70E-05	3.98E-05	3.82E-05	3.78E-07	7.41E-06	1.33E-05	0.00E+00	5.67E-06	2.83E-06	0.00E+00	0.00E+00	2.27E-06	1.04E-09	7.46E-09	0.00E+00	8.50E-09	8.497E-03	0.00E+00	1.23E-04	2.36E-05
3744023758594	374402	3758594	4.34E-05	4.67E-05	4.48E-05	4.43E-07	8.68E-06	1.56E-05	0.00E+00	6.64E-06	3.32E-06	0.00E+00	0.00E+00	2.66E-06	1.22E-09	8.73E-09	0.00E+00	9.96E-09	9.956E-03	0.00E+00	1.45E-04	2.76E-05
3744073758594	374407	3758594	4.33E-05	4.66E-05	4.47E-05	4.42E-07	8.67E-06	1.56E-05	0.00E+00	6.63E-06	3.31E-06	0.00E+00	0.00E+00	2.65E-06	1.22E-09	8.72E-09	0.00E+00	9.94E-09	9.941E-03	0.00E+00	1.44E-04	2.76E-05
3744123758594	374412	3758594	4.32E-05	4.64E-05	4.46E-05	4.41E-07	8.65E-06	1.56E-05	0.00E+00	6.62E-06	3.31E-06	0.00E+00	0.00E+00	2.65E-06	1.22E-09	8.71E-09	0.00E+00	9.92E-09	9.924E-03	0.00E+00	1.44E-04	2.75E-05
3744173758594	374417	3758594	4.32E-05	4.64E-05	4.46E-05	4.40E-07	8.63E-06	1.55E-05	0.00E+00	6.61E-06	3.30E-06	0.00E+00	0.00E+00	2.64E-06	1.21E-09	8.69E-09	0.00E+00	9.90E-09	9.905E-03	0.00E+00	1.44E-04	2.75E-05
3744223758594	374422	3758594	4.31E-05	4.63E-05	4.45E-05	4.39E-07	8.62E-06	1.55E-05	0.00E+00	6.59E-06	3.30E-06	0.00E+00	0.00E+00	2.64E-06	1.21E-09	8.67E-09	0.00E+00	9.89E-09	9.885E-03	0.00E+00	1.44E-04	2.74E-05
3744273758594	374427	3758594	4.30E-05	4.62E-05	4.44E-05	4.39E-07	8.60E-06	1.55E-05	0.00E+00	6.58E-06	3.29E-06	0.00E+00	0.00E+00	2.63E-06	1.21E-09	8.65E-09	0.00E+00	9.86E-09	9.863E-03	0.00E+00	1.43E-04	2.74E-05
3744323758594	374432	3758594	4.29E-05	4.61E-05	4.43E-05	4.37E-07	8.58E-06	1.54E-05	0.00E+00	6.56E-06	3.28E-06	0.00E+00	0.00E+00	2.62E-06	1.21E-09	8.63E-09	0.00E+00	9.84E-09	9.839E-03	0.00E+00	1.43E-04	2.73E-05
3744373758594	374437	3758594	4.28E-05	4.60E-05	4.41E-05	4.36E-07	8.56E-06	1.54E-05	0.00E+00	6.55E-06	3.27E-06	0.00E+00	0.00E+00	2.62E-06	1.20E-09	8.61E-09	0.00E+00	9.81E-09	9.814E-03	0.00E+00	1.42E-04	2.72E-05
3744423758594	374442	3758594	4.26E-05	4.59E-05	4.40E-05	4.35E-07	8.53E-06	1.54E-05	0.00E+00	6.53E-06	3.26E-06	0.00E+00	0.00E+00	2.61E-06	1.20E-09	8.59E-09	0.00E+00	9.79E-09	9.786E-03	0.00E+00	1.42E-04	2.72E-05
3744473758594	374447	3758594	4.24E-05	4.57E-05	4.38E-05	4.34E-07	8.51E-06	1.53E-05	0.00E+00	6.51E-06	3.25E-06	0.00E+00	0.00E+00	2.60E-06	1.20E-09	8.56E-09	0.00E+00	9.76E-09	9.757E-03	0.00E+00	1.42E-04	2.71E-05
3744523758594	374452	3758594	4.24E-05	4.56E-05	4.37E-05	4.32E-07	8.48E-06	1.53E-05	0.00E+00	6.48E-06	3.24E-06	0.00E+00	0.00E+00	2.59E-06	1.19E-09	8.53E-09	0.00E+00	9.72E-09	9.722E-03	0.00E+00	1.41E-04	2.70E-05
3744573758594	374457	3758594	4.22E-05	4.54E-05	4.36E-05	4.31E-07	8.45E-06	1.52E-05	0.00E+00	6.46E-06	3.23E-06	0.00E+00	0.00E+00	2.58E-06	1.19E-09	8.50E-09	0.00E+00	9.69E-09	9.688E-03	0.00E+00	1.41E-04	2.69E-05
3744623758594	374462	3758594	4.21E-05	4.52E-05	4.34E-05	4.29E-07	8.41E-06	1.51E-05	0.00E+00	6.44E-06	3.22E-06	0.00E+00	0.00E+00	2.57E-06	1.18E-09	8.47E-09	0.00E+00	9.65E-09	9.651E-03	0.00E+00	1.40E-04	2.68E-05
3744673758594	374467	3758594	4.19E-05	4.50E-05	4.32E-05	4.27E-07	8.38E-06	1.51E-05	0.00E+00	6.41E-06	3.21E-06	0.00E+00	0.00E+00	2.56E-06	1.18E-09	8.43E-09	0.00E+00	9.61E-09	9.613E-03	0.00E+00	1.40E-04	2.67E-05
3744773758594	374477	3758594	4.15E-05	4.46E-05	4.28E-05	4.23E-07	8.30E-06	1.49E-05	0.00E+00	6.35E-06	3.17E-06	0.00E+00	0.00E+00	2.54E-06	1.17E-09	8.35E-09	0.00E+00	9.52E-09	9.516E-03	0.00E+00	1.38E-04	2.64E-05
3744823758594	374482	3758594	4.14E-05	4.44E-05	4.26E-05	4.21E-07	8.25E-06	1.49E-05	0.00E+00	6.31E-06	3.16E-06	0.00E+00	0.00E+00	2.53E-06	1.16E-09	8.31E-09	0.00E+00	9.47E-09	9.466E-03	0.00E+00	1.37E-04	2.63E-05
3744873758594	374487	3758594	4.10E-05	4.41E-05	4.24E-05	4.19E-07	8.21E-06	1.48E-05	0.00E+00	6.28E-06	3.14E-06	0.00E+00	0.00E+00	2.51E-06	1.15E-09	8.26E-09	0.00E+00	9.42E-09	9.416E-03	0.00E+00	1.37E-04	2.61E-05
3744923758594	374492	3758594	4.08E-05	4.39E-05	4.21E-05	4.16E-07	8.17E-06	1.47E-05	0.00E+00	6.25E-06	3.12E-06	0.00E+00	0.00E+00	2.50E-06	1.15E-09	8.22E-09	0.00E+00	9.37E-09	9.367E-03	0.00E+00	1.36

			SWBuilding Construction	SWDemolition	SWGrading	EYBuilding Construction	SWPaving	SWGrading	SWArchitectural Coating	NBBuilding Construction	NBBuilding Construction	NBArchitectural Coating	NBArchitectural Coating	RWBuilding Construction	Child Risk					Overlapping Phases - Maximum GLC		
Unique Identifier	X (UTM)	Y (UTM)	2026	2026	2026	2026	2027	2027	2027	2026	2027	2026	2027	2026	3rd Trimester	0<2	2<16	Total	per million	2025	2026	2027
3744137578609	374417	3758609	5.05E-05	5.43E-05	5.21E-05	5.15E-07	1.01E-05	1.82E-05	0.00E+00	7.73E-06	3.86E-06	0.00E+00	0.00E+00	3.09E-06	1.42E-09	1.02E-08	0.00E+00	1.16E-08	1.159E-02	0.00E+00	1.68E-04	3.21E-05
3744223758609	374422	3758609	5.04E-05	5.42E-05	5.20E-05	5.14E-07	1.01E-05	1.81E-05	0.00E+00	7.71E-06	3.86E-06	0.00E+00	0.00E+00	3.08E-06	1.42E-09	1.01E-08	0.00E+00	1.16E-08	1.156E-02	0.00E+00	1.68E-04	3.21E-05
3744273758609	374427	3758609	5.03E-05	5.41E-05	5.19E-05	5.13E-07	1.01E-05	1.81E-05	0.00E+00	7.69E-06	3.85E-06	0.00E+00	0.00E+00	3.08E-06	1.41E-09	1.01E-08	0.00E+00	1.15E-08	1.154E-02	0.00E+00	1.68E-04	3.20E-05
3744323758609	374432	3758609	5.01E-05	5.39E-05	5.17E-05	5.11E-07	1.00E-05	1.81E-05	0.00E+00	7.67E-06	3.84E-06	0.00E+00	0.00E+00	3.07E-06	1.41E-09	1.01E-08	0.00E+00	1.15E-08	1.150E-02	0.00E+00	1.67E-04	3.19E-05
3744373758609	374437	3758609	5.00E-05	5.38E-05	5.16E-05	5.10E-07	1.00E-05	1.80E-05	0.00E+00	7.66E-06	3.83E-06	0.00E+00	0.00E+00	3.06E-06	1.41E-09	1.01E-08	0.00E+00	1.15E-08	1.148E-02	0.00E+00	1.67E-04	3.18E-05
3744423758609	374442	3758609	4.99E-05	5.37E-05	5.15E-05	5.09E-07	9.99E-06	1.80E-05	0.00E+00	7.64E-06	3.82E-06	0.00E+00	0.00E+00	3.06E-06	1.41E-09	1.01E-08	0.00E+00	1.15E-08	1.146E-02	0.00E+00	1.66E-04	3.18E-05
3744473758609	374447	3758609	4.98E-05	5.35E-05	5.14E-05	5.08E-07	9.96E-06	1.79E-05	0.00E+00	7.62E-06	3.81E-06	0.00E+00	0.00E+00	3.05E-06	1.40E-09	1.00E-08	0.00E+00	1.14E-08	1.142E-02	0.00E+00	1.66E-04	3.17E-05
3744523758609	374452	3758609	4.96E-05	5.34E-05	5.12E-05	5.06E-07	9.93E-06	1.79E-05	0.00E+00	7.59E-06	3.80E-06	0.00E+00	0.00E+00	3.04E-06	1.40E-09	9.99E-09	0.00E+00	1.14E-08	1.139E-02	0.00E+00	1.65E-04	3.16E-05
3744573758609	374457	3758609	4.95E-05	5.32E-05	5.11E-05	5.05E-07	9.90E-06	1.78E-05	0.00E+00	7.57E-06	3.79E-06	0.00E+00	0.00E+00	3.03E-06	1.39E-09	9.96E-09	0.00E+00	1.14E-08	1.135E-02	0.00E+00	1.65E-04	3.15E-05
3744623758609	374462	3758609	4.93E-05	5.30E-05	5.09E-05	5.03E-07	9.86E-06	1.78E-05	0.00E+00	7.55E-06	3.77E-06	0.00E+00	0.00E+00	3.02E-06	1.39E-09	9.93E-09	0.00E+00	1.13E-08	1.132E-02	0.00E+00	1.64E-04	3.14E-05
3744673758609	374467	3758609	4.91E-05	5.28E-05	5.07E-05	5.01E-07	9.83E-06	1.77E-05	0.00E+00	7.52E-06	3.76E-06	0.00E+00	0.00E+00	3.01E-06	1.38E-09	9.89E-09	0.00E+00	1.13E-08	1.128E-02	0.00E+00	1.64E-04	3.13E-05
3744773758609	374477	3758609	4.87E-05	5.24E-05	5.03E-05	4.97E-07	9.74E-06	1.75E-05	0.00E+00	7.45E-06	3.73E-06	0.00E+00	0.00E+00	2.98E-06	1.37E-09	9.81E-09	0.00E+00	1.12E-08	1.118E-02	0.00E+00	1.62E-04	3.10E-05
3744823758609	374482	3758609	4.84E-05	5.21E-05	5.00E-05	4.94E-07	9.69E-06	1.74E-05	0.00E+00	7.41E-06	3.71E-06	0.00E+00	0.00E+00	2.97E-06	1.36E-09	9.75E-09	0.00E+00	1.11E-08	1.112E-02	0.00E+00	1.61E-04	3.08E-05
3744873758609	374487	3758609	4.82E-05	5.18E-05	4.97E-05	4.92E-07	9.64E-06	1.73E-05	0.00E+00	7.37E-06	3.69E-06	0.00E+00	0.00E+00	2.95E-06	1.36E-09	9.70E-09	0.00E+00	1.11E-08	1.106E-02	0.00E+00	1.61E-04	3.07E-05
3744923758609	374492	3758609	4.79E-05	5.15E-05	4.95E-05	4.89E-07	9.59E-06	1.73E-05	0.00E+00	7.34E-06	3.67E-06	0.00E+00	0.00E+00	2.93E-06	1.35E-09	9.65E-09	0.00E+00	1.10E-08	1.100E-02	0.00E+00	1.60E-04	3.05E-05
3744973758609	374497	3758609	4.77E-05	5.13E-05	4.92E-05	4.86E-07	9.54E-06	1.72E-05	0.00E+00	7.29E-06	3.65E-06	0.00E+00	0.00E+00	2.92E-06	1.34E-09	9.60E-09	0.00E+00	1.09E-08	1.094E-02	0.00E+00	1.59E-04	3.03E-05
3745023758609	374502	3758609	4.74E-05	5.10E-05	4.89E-05	4.83E-07	9.48E-06	1.71E-05	0.00E+00	7.25E-06	3.63E-06	0.00E+00	0.00E+00	2.90E-06	1.33E-09	9.54E-09	0.00E+00	1.09E-08	1.087E-02	0.00E+00	1.58E-04	3.02E-05
3745073758609	374507	3758609	4.71E-05	5.06E-05	4.86E-05	4.80E-07	9.42E-06	1.70E-05	0.00E+00	7.21E-06	3.60E-06	0.00E+00	0.00E+00	2.88E-06	1.33E-09	9.48E-09	0.00E+00	1.08E-08	1.081E-02	0.00E+00	1.57E-04	3.00E-05
3745123758609	374512	3758609	4.68E-05	5.03E-05	4.83E-05	4.77E-07	9.36E-06	1.68E-05	0.00E+00	7.16E-06	3.58E-06	0.00E+00	0.00E+00	2.86E-06	1.32E-09	9.42E-09	0.00E+00	1.07E-08	1.074E-02	0.00E+00	1.56E-04	2.98E-05
3745173758609	374517	3758609	4.65E-05	5.00E-05	4.80E-05	4.75E-07	9.31E-06	1.68E-05	0.00E+00	7.12E-06	3.56E-06	0.00E+00	0.00E+00	2.85E-06	1.31E-09	9.37E-09	0.00E+00	1.07E-08	1.068E-02	0.00E+00	1.55E-04	2.96E-05
3745223758609	374522	3758609	4.62E-05	4.97E-05	4.77E-05	4.71E-07	9.24E-06	1.66E-05	0.00E+00	7.07E-06	3.53E-06	0.00E+00	0.00E+00	2.83E-06	1.30E-09	9.30E-09	0.00E+00	1.06E-08	1.060E-02	0.00E+00	1.54E-04	2.94E-05
3745273758609	374527	3758609	4.58E-05	4.93E-05	4.73E-05	4.68E-07	9.17E-06	1.65E-05	0.00E+00	7.01E-06	3.51E-06	0.00E+00	0.00E+00	2.81E-06	1.29E-09	9.23E-09	0.00E+00	1.05E-08	1.052E-02	0.00E+00	1.53E-04	2.92E-05
3744023758614	374402	3758614	5.36E-05	5.76E-05	5.53E-05	5.47E-07	1.07E-05	1.93E-05	0.00E+00	8.20E-06	4.10E-06	0.00E+00	0.00E+00	3.28E-06	1.51E-09	1.08E-08	0.00E+00	1.23E-08	1.230E-02	0.00E+00	1.79E-04	3.41E-05
3744073758614	374407	3758614	5.35E-05	5.76E-05	5.53E-05	5.46E-07	1.07E-05	1.93E-05	0.00E+00	8.19E-06	4.10E-06	0.00E+00	0.00E+00	3.28E-06	1.51E-09	1.08E-08	0.00E+00	1.23E-08	1.228E-02	0.00E+00	1.78E-04	3.41E-05
3744123758614	374412	3758614	5.34E-05	5.75E-05	5.52E-05	5.45E-07	1.07E-05	1.92E-05	0.00E+00	8.18E-06	4.09E-06	0.00E+00	0.00E+00	3.27E-06	1.50E-09	1.08E-08	0.00E+00	1.23E-08	1.227E-02	0.00E+00	1.78E-04	3.40E-05
3744173758614	374417	3758614	5.34E-05	5.74E-05	5.51E-05	5.44E-07	1.07E-05	1.92E-05	0.00E+00	8.17E-06	4.08E-06	0.00E+00	0.00E+00	3.27E-06	1.50E-09	1.07E-08	0.00E+00	1.22E-08	1.225E-02	0.00E+00	1.78E-04	3.40E-05
3744223758614	374422	3758614	5.33E-05	5.73E-05	5.50E-05	5.44E-07	1.07E-05	1.92E-05	0.00E+00	8.15E-06	4.08E-06	0.00E+00	0.00E+00	3.26E-06	1.50E-09	1.07E-08	0.00E+00	1.22E-08	1.223E-02	0.00E+00	1.78E-04	3.39E-05
3744273758614	374427	3758614	5.32E-05	5.72E-05	5.49E-05	5.42E-07	1.06E-05	1.91E-05	0.00E+00	8.14E-06	4.07E-06	0.00E+00	0.00E+00	3.25E-06	1.50E-09	1.07E-08	0.00E+00	1.22E-08	1.220E-02	0.00E+00	1.77E-04	3.38E-05
3744323758614	374432	3758614	5.30E-05	5.70E-05	5.47E-05	5.41E-07	1.06E-05	1.91E-05	0.00E+00	8.11E-06	4.06E-06	0.00E+00	0.00E+00	3.24E-06	1.49E-09	1.07E-08	0.00E+00	1.22E-08	1.216E-02	0.00E+00	1.77E-04	3.37E-05
3744373758614	374437	3758614	5.29E-05	5.69E-05	5.46E-05	5.39E-07	1.06E-05	1.90E-05	0.00E+00	8.09E-06	4.05E-06	0.00E+00	0.00E+00	3.24E-06	1.49E-09	1.06E-08	0.00E+00	1.21E-08	1.213E-02	0.00E+00	1.76E-04	3.37E-05
3744423758614	374442	3758614	5.28E-05	5.68E-05	5.45E-05	5.38E-07	1.06E-05	1.90E-05	0.00E+00	8.08E-06	4.04E-06	0.00E+00	0.00E+00	3.23E-06	1.49E-09	1.06E-08	0.00E+00	1.21E-08	1.211E-02	0.00E+00	1.76E-04	3.36E-05
3744473758614	374447	3758614	5.26E-05	5.66E-05	5.43E-05	5.37E-07	1.05E-05	1.90E-05	0.00E+00	8.06E-06	4.03E-06	0.00E+00	0.00E+00	3.22E-06	1.48E-09	1.06E-08	0.00E+00	1.21E-08	1.208E-02	0.00E+00	1.75E-04	3.35E-05
3744523758614	374452	3758614	5.25E-05	5.64E-05	5.42E-05	5.36E-07	1.05E-05	1.89E-05	0.00E+00	8.03E-06	4.02E-06	0.00E+00	0.00E+00	3.21E-06	1.48E-09	1.06E-08	0.00E+00	1.20E-08	1.205E-02	0.00E+00	1.75E-04	3.34E-05
3744573758614	374457	3758614	5.23E-05	5.63E-05	5.40E-05	5.34E-07	1.05E-05	1.88E-05	0.00E+00	8.01E-06	4.00E-06	0.00E+00	0.00E+00	3.20E-06	1.47E-09	1.05E-08	0.00E+00	1.20E-08	1.201E-02	0.00E+00	1.74E-04	3.33E-05
3744623758614	374462	3758614	5.22E-05	5.61E-05	5.39E-05	5.32E-07	1.04E-05	1.88E-05	0.00E+00	7.98E-06	3.99E-06	0.00E+00	0.00E+00	3.19E-06	1.47E-09	1.05E-08	0.00E+00	1.20E-08	1.197E-02	0.00E+00	1.74E-04	3.32E-05
3744673758614	374467	3758614	5.20E-05	5.59E-05	5.37E-05	5.30E-07	1.04E-05	1.87E-05	0.00E+00	7.96E-06	3.98E-06	0.00E+00	0.00E+00	3.18E-06	1.46E-09	1.05E-08	0.00E+00	1.19E-08	1.193E-02	0.00E+00	1.73E-04	3.31E-05
3744773758614	374477	3758614	5.15E-05	5.54E-05	5.32E-05	5.26E-07	1.03E-05	1.86E-05	0.00E+00	7.89E-06	3.94E-06	0.00E+00	0.00E+00	3.16E-06	1.45E-09	1.04E-08	0.00E+00	1.18E-08	1.183E-02	0.00E+00	1.72E-04	3.28E-05
3744823758614	374482	3758614	5.13E-05	5.51E-05	5.29E-05	5.23E-07	1.03E-05	1.85E-05	0.00E+00	7.85E-06	3.92E-06	0.00E+00	0.00E+00	3.14E-06	1.44E-09	1.03E-08	0.00E+00	1.18E-08	1.177E-02	0.00E+00	1.71E-04	3.26E-05
3744873758614	374487	3758614	5.10E-05	5.48E-05	5.27E-05	5.20E-07	1.02E-05	1.84E-05	0.00E+00	7.81E-06	3.90E-06	0.00E+00	0.00E+00	3.12E-06	1.44E-09	1.03E-08	0.00E+00	1.17E-08	1.171E-02	0.00E+00	1.70E-04	3.25E-05
3744923758614	374492	3758614	5.07E-05	5.46E-05	5.24E-05	5.18E-07	1.02E-05	1.83E-05	0.00E+00	7.77E-06	3.88E-06	0.00E+00	0.00E+00	3.11E-06	1.43E-09	1.02E-08	0.00E+00	1.16E-08	1.165E-02	0.00E+00	1.69E-04	3.23E-05
3744973758614	374497	3758614	5.05E-05	5.43E-05	5.21E-05	5.15E-07	1.01E-05	1.82E-05	0.00E+00	7.72E-06	3.86E-06	0.00E+00	0.00E+00	3.09E-06	1.42E-09	1.02E-08	0.00E+00	1.16E-08	1.158E-02	0.00E+00	1.68E-04	3.21E-05
3745023758614	374502	3758614	5.02E-05	5.40E-05	5.18E-05	5.12E-07	1.00E-05	1.81E-05	0.00E+00	7.68E-06	3.84E-06	0.00E+00	0.00E+00	3.07E-06	1.41E-09	1.01E-08	0.00E+00	1.15E-08	1.152E-02	0.00E+00	1.67E-04	3.19E-05
3745073758614	374507	3758614	4.99E-05	5.36E-05	5.15E-05	5.09E-07	9.98E-06	1.80E-05	0.00E+00	7.63E-06	3.82E-06	0.00E+00	0.00E+00	3.05E-06	1.40E-09	1.00E-08	0.00E+00	1.14E-08	1.145E-02	0.00E+00	1.66E-04	3.18E-05
3745123758614	374512	3758614	4.96E-05	5.33E-05	5.12E-05	5.06E-07	9.92E-06	1.78E-05	0.00E+00	7.59E-06	3.79E-06	0.00E+00	0.00E+00	3.03E-06	1.39E-09	9.98E-09	0.00E+00	1.14E-08	1.137E-02	0.00E+00	1.65E-04	3.16E-05
3745173758614	374517	3758614	4.93E-05	5.30E-05	5.09E-05	5.03E-07	9.86E-06	1.77E-05	0.00E+00	7.54E-06	3.77E-06	0.00E+00	0.00E+00	3.02E-06	1.39E-09	9.92E-09	0.00E+00	1.13E-08	1.131E-02	0.00E+00	1.64E-04	3.14E-05
3745223758614	374522	3758614	4.89E-05	5.26E-05	5.05E-05	4.99E-07	9.79E-06	1.76E-05	0.00E+00	7.49E-06	3.74E-06	0.00E+00	0.00E+00	3.00E-06	1.38E-09	9.85E-09	0.00E+00	1.12E-08	1.123E-02	0.00E+00	1.63E-04	3.12E-05
3745273758614	374527	3758614	4.85E-05	5.22E-05	5.01E-05	4.95E-07	9.71E-06	1.75E-05	0.00E+00	7.43E-06	3.72E-06	0.00E+00	0.00E+00	2.97E-06	1.37E-09	9.78E-09	0.00E+00	1.11E-08	1.114E-02	0.00E+00	1.62E-04	3.09E-05
3744023758619	374402	3758619	5.67E-05	6.10E-05	5.86E-05	5.79E-07	1.14E-05	2.04E-05	0.00E+00	8.68E-06	4.34E-06	0.00E+00	0.00E+00	3.47E-06	1.60E-09	1.14E-08	0.00E+00	1.30E-08	1.302E-02	0.00E+00	1.89E-04	3.61E-05
3744073758619	374407	3758619	5.67E-05	6.09E-05	5.85E-05	5.78E-07	1.13E-05	2.04E-05	0.00E+00	8.67E-06	4.34E-06	0.00E+00	0.00E+00	3.47E-06	1.59E-09	1.14E-08	0.00E+00	1.30E-08	1.300E-02	0.00E+00	1.89E-04	3.61E-05
3744123758619	374412	3758619	5.66E-05	6.09E-05	5.84E-05	5.77E-07	1.13E-05	2.04E-05	0.00E+00	8.66E-06	4.33E-06	0.00E+00	0.00E+00	3.46E-06	1.59E-09	1.14E-08	0.00E+00	1.30E-08	1.299E-02	0.00E+00	1.89E-04	3.60E-05
3744173758619	374417	3758619	5.65E-05	6.08E-05	5.83E-05	5.77E-07	1.13E-05	2.03E-05	0.00E+00	8.65E-06	4.32E-06	0.00E+00	0.00E+00	3.46E-06	1.59E-09	1.14E-08	0.00E+00	1.30E-08	1.297E-02	0.00E+00	1.88E-04	3.60E-05
3744223758619	374422	3758619	5.64E-05	6.07E-05	5.82E-05	5.76E-07	1.13E-05	2.03E-05	0.00E+00	8.64E-06	4.32E-06	0.00E+00	0.00E+00	3.45E-06	1.59E-09	1.14E-08	0.00E+00	1.29E-08	1.295E-02	0.00E+00	1.88E-04	3.59E-05
3744273758619	374427	3758619	5.63E-05	6.06E-05	5.81E-05	5.75E-07	1.13E-05	2.03E-05	0.00E+00	8.62E-06	4.31E-06	0.00E+00	0.00E+00	3.45E-06	1.59E-09	1.13E-08	0.00E+00	1.29E-08	1.292E-02	0.00E+00	1.88E-04	3.59E-05
3744323758619	374432	3758619	5.61E-05	6.04E-05	5.80E-05	5.73E-07	1.12E-05	2.02E-05	0.00E+00	8.59E-06	4.30E-06	0.00E+00	0.00E+00	3.44E-06	1.58E-09	1.13E-08	0.00E+00	1.29E-08	1.288E-02	0.00E+00	1.87E-04	3.57E-05
3744373758619	374437	3758619	5.60E-05	6.03E-05	5.78E-05	5.71E-07	1.12E-05	2.02E-05	0.00E+00	8.57E-06	4.28E-06	0.00E+00	0.00E+00	3.43E-06	1.58E-09	1.13E-08	0.00E+00	1.28E-08	1.285E-02	0.00E+00	1.87E-04	3.56E-05
3744423758619	374442	3758619	5.59E-05	6.01E-05	5.77E-05	5.70E-07	1.12E-05	2.01E-05	0.00E+00	8.55E-06	4.28E-06	0.00E+00	0.00E+00	3.42E-06	1.57E-09	1.13E-08	0.00E+00	1.28E-08	1.282E-02	0.00E+00	1.86E-04	3.56E-05
3744473758619	374447	3758619	5.58E-05	6.00E-05	5.76E-05	5.69E-07	1.12E-05	2.01E-05	0.00E+00	8.53E-06	4.27E-06	0.00E+00	0.00E+00	3.41E-06	1.57E-09	1.12E-08	0.00E+00	1.28E-08	1.280E-02	0.00E+00	1.86E-04	3.55E-05
3744523758619	374452	3758619	5.56E-05	5.98E-05	5.74E-05	5.68E-07	1.11E-05	2.00E-05	0.00E+00	8.51E-06	4.26E-06	0.00E+00	0.00E+00	3.41E-06	1.57E-09	1.12E-08	0.00E+00	1.28E-08	1.277E-02	0.00E+00	1.85E-04	3.54E-05
3744573758619	374457	3758619	5.55E-05	5.96E-05	5.73E-05	5.66E-07	1.11E-05	2.00E-05	0.00E+00	8.49E-06	4.24E-06	0.00E+00	0.00E+00	3.40E-06	1.56E-09	1.12E-08	0.00E+00	1.27E-08	1.273E-02	0.00E+00	1.85E-04	3.53E-05
3744623758619	374462	3758619	5.53E-05	5.95E-05	5.71E-05	5.64E-07	1.11E-05	1.99E-05	0.00E+00	8.46E-06	4.23E-06	0.00E+00	0.00E+00	3.38E-06	1.56E-09	1.11E-08	0.00E+00	1.27E-08	1.269E-02	0.00E+00	1.84E-04	3.52E-05
3744673758619	374467	3758619	5.51E-05	5.93E-05	5.69E-05	5.62E-07	1.10E-05	1.98E-05	0.00E+00	8.44E-06	4.22E-06	0.00E+00	0.00E+00	3.37E-06	1.55E-09	1.11E-08	0.00E+00	1.26E-08	1.265E-02	0.00E+00	1.84E-04	3.51E-05
3744773758619	374477	3758619	5.47E-05	5.88E-05	5.64E-05	5.58E-07	1.09E-05	1.97E-05	0.00E+00	8.37E-06	4.18E-06	0.00E+00	0.00E+00	3.35E-06	1.54E-09	1.10E-08	0.00E+00	1.25E-08	1.254E-02	0.00E+00	1.82E-04	3.48E-05
3744823758619	374482	3758619	5.44E-05	5.85E-05	5.61E-05	5.55E-07	1.09E-05	1.96E-05	0.00E+00	8.32E-06	4.16E-06	0.00E+00	0.00E+00	3.33E-06	1.53E-09	1.10E-08	0.00E+00	1.25E-08	1.248E-02	0.00E+00	1.81E-04	3.46E-05
3744873758619	374487	3758619	5.41E-05	5.82E-05	5.59E-05	5.52E-07	1.08E-05	1.95E-05	0.00E+00	8.28E-06	4.14E-06	0.00E+00	0.00E+00	3.31E-06	1.52E-09	1.09E-08	0.00E+00	1.24E-08	1.242E-02	0.00E+00	1.80E-04	3.44E-05
3744923758619	374492	3758619	5.38E-05	5.79E-05	5.56E-05	5.49E-07	1.08E-05	1.94E-05	0.00E+00	8.24E-06	4.12E-06	0.00E+00	0.00E+00	3.30E-06	1.52E-09	1.08E-08	0.00E+00	1.24E-08	1.236E-02	0.00E+00	1.79E-04	3.43E-05
3744973758619	374497	3758619	5.35E-05	5.76E-05	5.53E-05	5.46E-07	1.07E-05	1.93E-05	0.00E+00	8.20E-06	4.10E-06	0.00E+00	0.00E+00	3.28E-06	1.51E-09	1.08E-08	0.00E+00	1.23E-08	1.229E-02	0.00E+00	1.78E-04	3.41E-05
3745023758619	374502	3758619	5.32E-05	5.73E-05	5.50E-05	5.43E-07	1.07E-05	1.92E-05	0.00E+00	8.15E-06	4.07E-06	0.00E+00	0.00E+00	3.26E-06	1.50E-09	1.07E-08	0.00E+00	1.22E-08	1.222E-02	0.00E+00	1.77E-04	3.39E-05
3745073758619	374507	3758619	5.29E-05	5.69E-05	5.46E-05	5.40E-07	1.06E-05	1.91E-05	0.00E+00	8.10E-06	4.05E-06	0.00E+00	0.00E+00	3.24E-06	1.49E-09	1.07E-08	0.00E+00	1.21E-08	1.215E-02	0.00E+00	1.76E-04	3.37E-05
3745123758619	374512	3758619	5.26E-05	5.66E-05	5.43E-05	5.37E-07	1.05E-05	1.89E-05	0.00E+00	8.05E-06	4.03E-06	0.00E+00	0.00E+00	3.22E-06	1.48E-09	1.06E-08	0.00E+00	1.21E-08	1.207E-02	0.00E+00	1.75E-04	3.35E-05
3745173758619	374517	3758619	5.23E-05	5.63E-05	5.40E-05	5.34E-07	1.05E-05	1.88E-05	0.00E+00	8.01E-06	4.00E-06	0.00E+00	0.00E+00	3.20E-06	1.47E-09	1.05E-08	0.00E+00	1.20E-08	1.200E-02	0.00E+00	1.74E-04	3.33E-05
3745223758619	374522	3758619	5.19E-05	5.59E-05	5.36E-05	5.30E-07	1.04E-05	1.87E-05	0.00E+00	7.95E-06	3.98E-06	0.00E+00	0.00E+00	3.18E-06	1.46E-09	1.05E-08	0.00E+00	1.19E-08	1.192E-02	0.00E+00	1.73E-04	3.31E-05
3745273758619	374527	3758619	5.15E-05	5.54E-05	5.32E-05	5.26E-07	1.03E-05	1.86E-05	0.00E+00	7.89E-06	3.95E-06	0.00E+00	0.00E+00	3.16E-06	1.45E-09	1.04E-08	0.00E+00	1.18E-08	1.183E-02	0.00E+00	1.72E-04	3.28E-05
3744323758624	374432	3758624	5.96E-05	6.41E-05	6.16E-05	6.09E-07	1.19E-05	2.15E-05	0.00E+00	9.13E-06	4.56E-06	0.00E+00	0.00E+00	3.65E-06	1.68E-09	1.20E-08	0.00E+00	1.37E-08	1.369E-02	0.00E+00	1.99E-04	3.80E-05
3744373758624	374437	3758624	5.95E-05	6.40E-05	6.14E-05	6.07E-07	1.19E-05	2.14E-05	0.00E+00	9.11E-06	4.55E-06	0.00E+00	0.00E+00	3.64E-06	1.68E-09	1.20E-08	0.00E+00	1.37E-08	1.366E-02	0.00E+00	1.98E-04	3.79E-05
3744423758624	374442	3758624	5.94E-05	6.39E-05	6.13E-05	6.06E-07	1.19E-05	2.14E-05	0.00E+00	9.09E-06	4.54E-06	0.00E+00	0.00E+00	3.64E-06	1.67E-09	1.20E-08	0.00E+00	1.36E-08	1.363E-02	0.00E+00	1.98E-04	3.78E-05
3744473758624	374447	3758624	5.92E-05	6.37E-05	6.12E-05	6.05E-07	1.19E-05	2.13E-05	0.00E+00	9.07E-06	4.53E-06	0.00E+00	0.00E+00	3.63E-06	1.67E-09	1.19E-08	0.00E+00	1.36E-08	1.360E-02	0.00E+00	1.97E-04	3.77E-05
3744523758624	374452	3758624	5.91E-05	6.35E-05	6.10E-05	6.03E-07	1.18E-05	2.13E-05	0.00E+00	9.04E-06	4.52E-06	0.00E+00	0.00E+00	3.62E-06	1.66E-09	1.19E-08	0.00E+00	1.36E-08	1.356E-02	0.00E+00	1.97E-04	3.76E-05
3744573758624	374457	3758624	5.89E-05	6.34E-05	6.08E-05	6.01E-07	1.18E-05	2.12E-05	0.00E+00	9.02E-06	4.51E-06	0.00E+00	0.00E+00	3.61E-06	1.66E-09	1.19E-08	0.00E+00	1.35E-08	1.352E-02	0.00E+00	1.96E-04	3.

			SWBuilding Construction	SWDemolition	SWGrading	EYBuilding Construction	SWPaving	SWGrading	SWArchitectural Coating	NBBuilding Construction	NBBuilding Construction	NBArchitectural Coating	NBArchitectural Coating	RWBuilding Construction	Child Risk					Overlapping Phases - Maximum GLC		
Unique Identifier	X (UTM)	Y (UTM)	2026	2026	2026	2026	2027	2027	2027	2026	2027	2026	2027	2026	3rd Trimester	0<2	2<16	Total	per million	2025	2026	2027
3745123758644	374512	3758644	7.35E-05	7.90E-05	7.59E-05	7.50E-07	1.47E-05	2.65E-05	0.00E+00	1.12E-05	5.62E-06	0.00E+00	0.00E+00	4.50E-06	2.07E-09	1.48E-08	0.00E+00	1.69E-08	1.68E-02	0.00E+00	2.45E-04	4.68E-05
3745173758644	374517	3758644	7.31E-05	7.86E-05	7.55E-05	7.46E-07	1.46E-05	2.63E-05	0.00E+00	1.12E-05	5.60E-06	0.00E+00	0.00E+00	4.48E-06	2.06E-09	1.47E-08	0.00E+00	1.68E-08	1.67E-02	0.00E+00	2.44E-04	4.66E-05
3745223758644	374522	3758644	7.27E-05	7.82E-05	7.51E-05	7.42E-07	1.45E-05	2.62E-05	0.00E+00	1.11E-05	5.56E-06	0.00E+00	0.00E+00	4.45E-06	2.05E-09	1.46E-08	0.00E+00	1.67E-08	1.66E-02	0.00E+00	2.42E-04	4.63E-05
3745273758644	374527	3758644	7.22E-05	7.77E-05	7.46E-05	7.37E-07	1.44E-05	2.60E-05	0.00E+00	1.11E-05	5.53E-06	0.00E+00	0.00E+00	4.42E-06	2.03E-09	1.45E-08	0.00E+00	1.66E-08	1.65E-02	0.00E+00	2.41E-04	4.60E-05
3744273758649	374427	3758649	8.36E-05	8.99E-05	8.63E-05	8.53E-07	1.67E-05	3.01E-05	0.00E+00	1.28E-05	6.40E-06	0.00E+00	0.00E+00	5.12E-06	2.35E-09	1.68E-08	0.00E+00	1.92E-08	1.91E-02	0.00E+00	2.79E-04	5.32E-05
3744323758649	374432	3758649	8.34E-05	8.97E-05	8.61E-05	8.51E-07	1.67E-05	3.00E-05	0.00E+00	1.28E-05	6.38E-06	0.00E+00	0.00E+00	5.11E-06	2.35E-09	1.68E-08	0.00E+00	1.91E-08	1.91E-02	0.00E+00	2.78E-04	5.31E-05
3744373758649	374437	3758649	8.33E-05	8.95E-05	8.60E-05	8.50E-07	1.67E-05	3.00E-05	0.00E+00	1.27E-05	6.37E-06	0.00E+00	0.00E+00	5.10E-06	2.34E-09	1.68E-08	0.00E+00	1.91E-08	1.91E-02	0.00E+00	2.77E-04	5.30E-05
3744423758649	374442	3758649	8.31E-05	8.94E-05	8.58E-05	8.48E-07	1.66E-05	2.99E-05	0.00E+00	1.27E-05	6.36E-06	0.00E+00	0.00E+00	5.09E-06	2.34E-09	1.67E-08	0.00E+00	1.91E-08	1.90E-02	0.00E+00	2.77E-04	5.29E-05
3744473758649	374447	3758649	8.30E-05	8.92E-05	8.57E-05	8.47E-07	1.66E-05	2.98E-05	0.00E+00	1.27E-05	6.35E-06	0.00E+00	0.00E+00	5.08E-06	2.34E-09	1.67E-08	0.00E+00	1.90E-08	1.90E-02	0.00E+00	2.76E-04	5.28E-05
3744523758649	374452	3758649	8.28E-05	8.9E-05	8.55E-05	8.45E-07	1.66E-05	2.98E-05	0.00E+00	1.27E-05	6.34E-06	0.00E+00	0.00E+00	5.07E-06	2.33E-09	1.67E-08	0.00E+00	1.90E-08	1.90E-02	0.00E+00	2.76E-04	5.27E-05
3744573758649	374457	3758649	8.26E-05	8.89E-05	8.53E-05	8.43E-07	1.65E-05	2.98E-05	0.00E+00	1.26E-05	6.32E-06	0.00E+00	0.00E+00	5.06E-06	2.33E-09	1.66E-08	0.00E+00	1.90E-08	1.89E-02	0.00E+00	2.75E-04	5.26E-05
3744623758649	374462	3758649	8.24E-05	8.87E-05	8.51E-05	8.41E-07	1.65E-05	2.97E-05	0.00E+00	1.26E-05	6.31E-06	0.00E+00	0.00E+00	5.05E-06	2.32E-09	1.66E-08	0.00E+00	1.89E-08	1.89E-02	0.00E+00	2.75E-04	5.25E-05
3744673758649	374467	3758649	8.22E-05	8.84E-05	8.49E-05	8.39E-07	1.65E-05	2.96E-05	0.00E+00	1.26E-05	6.29E-06	0.00E+00	0.00E+00	5.03E-06	2.31E-09	1.66E-08	0.00E+00	1.89E-08	1.88E-02	0.00E+00	2.74E-04	5.24E-05
3744773758649	374477	3758649	8.17E-05	8.78E-05	8.43E-05	8.33E-07	1.63E-05	2.94E-05	0.00E+00	1.25E-05	6.25E-06	0.00E+00	0.00E+00	5.00E-06	2.30E-09	1.64E-08	0.00E+00	1.87E-08	1.87E-02	0.00E+00	2.72E-04	5.20E-05
3744823758649	374482	3758649	8.14E-05	8.75E-05	8.40E-05	8.30E-07	1.63E-05	2.93E-05	0.00E+00	1.25E-05	6.23E-06	0.00E+00	0.00E+00	4.98E-06	2.29E-09	1.64E-08	0.00E+00	1.87E-08	1.86E-02	0.00E+00	2.71E-04	5.18E-05
3744873758649	374487	3758649	8.11E-05	8.72E-05	8.37E-05	8.27E-07	1.62E-05	2.92E-05	0.00E+00	1.24E-05	6.20E-06	0.00E+00	0.00E+00	4.96E-06	2.28E-09	1.63E-08	0.00E+00	1.86E-08	1.86E-02	0.00E+00	2.70E-04	5.16E-05
3744923758649	374492	3758649	8.07E-05	8.68E-05	8.33E-05	8.24E-07	1.62E-05	2.91E-05	0.00E+00	1.24E-05	6.18E-06	0.00E+00	0.00E+00	4.94E-06	2.27E-09	1.63E-08	0.00E+00	1.85E-08	1.853E-02	0.00E+00	2.69E-04	5.14E-05
3744973758649	374497	3758649	8.04E-05	8.64E-05	8.30E-05	8.20E-07	1.61E-05	2.89E-05	0.00E+00	1.23E-05	6.15E-06	0.00E+00	0.00E+00	4.92E-06	2.26E-09	1.62E-08	0.00E+00	1.84E-08	1.845E-02	0.00E+00	2.68E-04	5.12E-05
3745023758649	374502	3758649	8.00E-05	8.60E-05	8.26E-05	8.16E-07	1.60E-05	2.88E-05	0.00E+00	1.22E-05	6.12E-06	0.00E+00	0.00E+00	4.90E-06	2.25E-09	1.61E-08	0.00E+00	1.84E-08	1.836E-02	0.00E+00	2.67E-04	5.09E-05
3745073758649	374507	3758649	7.96E-05	8.56E-05	8.22E-05	8.13E-07	1.59E-05	2.87E-05	0.00E+00	1.22E-05	6.09E-06	0.00E+00	0.00E+00	4.88E-06	2.24E-09	1.60E-08	0.00E+00	1.83E-08	1.828E-02	0.00E+00	2.65E-04	5.07E-05
3745123758649	374512	3758649	7.93E-05	8.52E-05	8.18E-05	8.09E-07	1.59E-05	2.85E-05	0.00E+00	1.21E-05	6.07E-06	0.00E+00	0.00E+00	4.85E-06	2.23E-09	1.60E-08	0.00E+00	1.82E-08	1.819E-02	0.00E+00	2.64E-04	5.05E-05
3745173758649	374517	3758649	7.89E-05	8.48E-05	8.14E-05	8.05E-07	1.58E-05	2.84E-05	0.00E+00	1.21E-05	6.04E-06	0.00E+00	0.00E+00	4.83E-06	2.22E-09	1.59E-08	0.00E+00	1.81E-08	1.81E-02	0.00E+00	2.63E-04	5.02E-05
3745223758649	374522	3758649	7.84E-05	8.44E-05	8.10E-05	8.00E-07	1.57E-05	2.83E-05	0.00E+00	1.20E-05	6.00E-06	0.00E+00	0.00E+00	4.80E-06	2.21E-09	1.58E-08	0.00E+00	1.80E-08	1.801E-02	0.00E+00	2.61E-04	4.99E-05
3745273758649	374527	3758649	7.80E-05	8.38E-05	8.05E-05	7.95E-07	1.56E-05	2.81E-05	0.00E+00	1.19E-05	5.97E-06	0.00E+00	0.00E+00	4.77E-06	2.19E-09	1.57E-08	0.00E+00	1.79E-08	1.789E-02	0.00E+00	2.60E-04	4.96E-05
3744223758654	374422	3758654	9.03E-05	9.71E-05	9.32E-05	9.22E-07	1.81E-05	3.25E-05	0.00E+00	1.38E-05	6.91E-06	0.00E+00	0.00E+00	5.53E-06	2.54E-09	1.82E-08	0.00E+00	2.07E-08	2.073E-02	0.00E+00	3.01E-04	5.75E-05
3744273758654	374427	3758654	9.02E-05	9.70E-05	9.31E-05	9.20E-07	1.80E-05	3.25E-05	0.00E+00	1.38E-05	6.90E-06	0.00E+00	0.00E+00	5.52E-06	2.54E-09	1.82E-08	0.00E+00	2.07E-08	2.070E-02	0.00E+00	3.01E-04	5.74E-05
3744323758654	374432	3758654	9.00E-05	9.68E-05	9.29E-05	9.18E-07	1.80E-05	3.24E-05	0.00E+00	1.38E-05	6.89E-06	0.00E+00	0.00E+00	5.51E-06	2.53E-09	1.81E-08	0.00E+00	2.07E-08	2.066E-02	0.00E+00	3.00E-04	5.73E-05
3744373758654	374437	3758654	8.98E-05	9.66E-05	9.27E-05	9.16E-07	1.80E-05	3.23E-05	0.00E+00	1.37E-05	6.87E-06	0.00E+00	0.00E+00	5.50E-06	2.53E-09	1.81E-08	0.00E+00	2.06E-08	2.061E-02	0.00E+00	2.99E-04	5.72E-05
3744423758654	374442	3758654	8.97E-05	9.64E-05	9.26E-05	9.15E-07	1.79E-05	3.23E-05	0.00E+00	1.37E-05	6.86E-06	0.00E+00	0.00E+00	5.49E-06	2.52E-09	1.81E-08	0.00E+00	2.06E-08	2.058E-02	0.00E+00	2.99E-04	5.71E-05
3744473758654	374447	3758654	8.95E-05	9.63E-05	9.24E-05	9.13E-07	1.79E-05	3.22E-05	0.00E+00	1.37E-05	6.85E-06	0.00E+00	0.00E+00	5.48E-06	2.52E-09	1.80E-08	0.00E+00	2.05E-08	2.054E-02	0.00E+00	2.98E-04	5.70E-05
3744523758654	374452	3758654	8.94E-05	9.61E-05	9.22E-05	9.12E-07	1.79E-05	3.22E-05	0.00E+00	1.37E-05	6.84E-06	0.00E+00	0.00E+00	5.47E-06	2.52E-09	1.80E-08	0.00E+00	2.05E-08	2.051E-02	0.00E+00	2.98E-04	5.69E-05
3744573758654	374457	3758654	8.92E-05	9.59E-05	9.21E-05	9.10E-07	1.78E-05	3.21E-05	0.00E+00	1.37E-05	6.83E-06	0.00E+00	0.00E+00	5.46E-06	2.51E-09	1.80E-08	0.00E+00	2.05E-08	2.047E-02	0.00E+00	2.97E-04	5.68E-05
3744623758654	374462	3758654	8.90E-05	9.57E-05	9.19E-05	9.08E-07	1.78E-05	3.21E-05	0.00E+00	1.36E-05	6.81E-06	0.00E+00	0.00E+00	5.45E-06	2.51E-09	1.79E-08	0.00E+00	2.04E-08	2.043E-02	0.00E+00	2.97E-04	5.67E-05
3744673758654	374467	3758654	8.88E-05	9.55E-05	9.17E-05	9.06E-07	1.78E-05	3.20E-05	0.00E+00	1.36E-05	6.79E-06	0.00E+00	0.00E+00	5.44E-06	2.50E-09	1.79E-08	0.00E+00	2.04E-08	2.038E-02	0.00E+00	2.96E-04	5.65E-05
3744723758654	374472	3758654	8.85E-05	9.52E-05	9.14E-05	9.03E-07	1.77E-05	3.19E-05	0.00E+00	1.35E-05	6.77E-06	0.00E+00	0.00E+00	5.42E-06	2.49E-09	1.78E-08	0.00E+00	2.03E-08	2.031E-02	0.00E+00	2.95E-04	5.64E-05
3744773758654	374477	3758654	8.82E-05	9.49E-05	9.11E-05	9.00E-07	1.76E-05	3.18E-05	0.00E+00	1.35E-05	6.75E-06	0.00E+00	0.00E+00	5.40E-06	2.48E-09	1.78E-08	0.00E+00	2.02E-08	2.024E-02	0.00E+00	2.94E-04	5.62E-05
3744823758654	374482	3758654	8.79E-05	9.46E-05	9.08E-05	8.97E-07	1.76E-05	3.17E-05	0.00E+00	1.35E-05	6.73E-06	0.00E+00	0.00E+00	5.38E-06	2.47E-09	1.77E-08	0.00E+00	2.02E-08	2.018E-02	0.00E+00	2.93E-04	5.60E-05
3744873758654	374487	3758654	8.76E-05	9.42E-05	9.05E-05	8.94E-07	1.75E-05	3.16E-05	0.00E+00	1.34E-05	6.71E-06	0.00E+00	0.00E+00	5.36E-06	2.47E-09	1.76E-08	0.00E+00	2.01E-08	2.011E-02	0.00E+00	2.92E-04	5.58E-05
3744923758654	374492	3758654	8.73E-05	9.39E-05	9.01E-05	8.91E-07	1.75E-05	3.14E-05	0.00E+00	1.34E-05	6.68E-06	0.00E+00	0.00E+00	5.34E-06	2.46E-09	1.76E-08	0.00E+00	2.00E-08	2.003E-02	0.00E+00	2.91E-04	5.56E-05
3744973758654	374497	3758654	8.69E-05	9.35E-05	8.97E-05	8.87E-07	1.74E-05	3.13E-05	0.00E+00	1.33E-05	6.65E-06	0.00E+00	0.00E+00	5.32E-06	2.45E-09	1.75E-08	0.00E+00	1.99E-08	1.995E-02	0.00E+00	2.90E-04	5.53E-05
3745023758654	374502	3758654	8.65E-05	9.31E-05	8.94E-05	8.83E-07	1.73E-05	3.12E-05	0.00E+00	1.32E-05	6.62E-06	0.00E+00	0.00E+00	5.30E-06	2.44E-09	1.74E-08	0.00E+00	1.99E-08	1.986E-02	0.00E+00	2.88E-04	5.51E-05
3745073758654	374507	3758654	8.61E-05	9.27E-05	8.90E-05	8.79E-07	1.72E-05	3.10E-05	0.00E+00	1.32E-05	6.60E-06	0.00E+00	0.00E+00	5.28E-06	2.43E-09	1.74E-08	0.00E+00	1.98E-08	1.978E-02	0.00E+00	2.87E-04	5.49E-05
3745123758654	374512	3758654	8.58E-05	9.23E-05	8.86E-05	8.75E-07	1.72E-05	3.09E-05	0.00E+00	1.31E-05	6.57E-06	0.00E+00	0.00E+00	5.25E-06	2.41E-09	1.73E-08	0.00E+00	1.97E-08	1.969E-02	0.00E+00	2.86E-04	5.46E-05
3745223758652	374522	3758652	8.22E-05	8.84E-05	8.49E-05	8.39E-07	1.65E-05	2.96E-05	0.00E+00	1.26E-05	6.29E-06	0.00E+00	0.00E+00	5.04E-06	2.31E-09	1.66E-08	0.00E+00	1.89E-08	1.888E-02	0.00E+00	2.74E-04	5.24E-05
3745273758652	374527	3758652	8.17E-05	8.79E-05	8.44E-05	8.34E-07	1.64E-05	2.94E-05	0.00E+00	1.25E-05	6.26E-06	0.00E+00	0.00E+00	5.00E-06	2.30E-09	1.65E-08	0.00E+00	1.88E-08	1.876E-02	0.00E+00	2.72E-04	5.20E-05
3744023758659	374402	3758659	9.80E-05	1.05E-04	1.01E-04	1.00E-06	1.96E-05	3.53E-05	0.00E+00	1.50E-05	7.50E-06	0.00E+00	0.00E+00	6.00E-06	2.76E-09	1.97E-08	0.00E+00	2.25E-08	2.250E-02	0.00E+00	3.27E-04	6.24E-05
3744073758659	374407	3758659	9.80E-05	1.05E-04	1.01E-04	1.00E-06	1.96E-05	3.53E-05	0.00E+00	1.50E-05	7.50E-06	0.00E+00	0.00E+00	6.00E-06	2.76E-09	1.97E-08	0.00E+00	2.25E-08	2.249E-02	0.00E+00	3.27E-04	6.24E-05
3744123758659	374412	3758659	9.79E-05	1.05E-04	1.01E-04	9.99E-07	1.96E-05	3.53E-05	0.00E+00	1.50E-05	7.50E-06	0.00E+00	0.00E+00	6.00E-06	2.76E-09	1.97E-08	0.00E+00	2.25E-08	2.248E-02	0.00E+00	3.26E-04	6.24E-05
3744173758659	374417	3758659	9.79E-05	1.05E-04	1.01E-04	9.99E-07	1.96E-05	3.53E-05	0.00E+00	1.50E-05	7.49E-06	0.00E+00	0.00E+00	5.99E-06	2.76E-09	1.97E-08	0.00E+00	2.25E-08	2.247E-02	0.00E+00	3.26E-04	6.23E-05
3744223758659	374422	3758659	9.78E-05	1.05E-04	1.01E-04	9.98E-07	1.96E-05	3.52E-05	0.00E+00	1.50E-05	7.48E-06	0.00E+00	0.00E+00	5.99E-06	2.75E-09	1.97E-08	0.00E+00	2.24E-08	2.245E-02	0.00E+00	3.26E-04	6.23E-05
3744273758659	374427	3758659	9.77E-05	1.05E-04	1.01E-04	9.97E-07	1.95E-05	3.52E-05	0.00E+00	1.50E-05	7.48E-06	0.00E+00	0.00E+00	5.98E-06	2.75E-09	1.97E-08	0.00E+00	2.24E-08	2.242E-02	0.00E+00	3.26E-04	6.22E-05
3744323758659	374432	3758659	9.75E-05	1.05E-04	1.01E-04	9.95E-07	1.95E-05	3.51E-05	0.00E+00	1.49E-05	7.46E-06	0.00E+00	0.00E+00	5.97E-06	2.74E-09	1.96E-08	0.00E+00	2.24E-08	2.238E-02	0.00E+00	3.25E-04	6.21E-05
3744373758659	374437	3758659	9.73E-05	1.05E-04	1.00E-04	9.93E-07	1.95E-05	3.50E-05	0.00E+00	1.49E-05	7.44E-06	0.00E+00	0.00E+00	5.96E-06	2.74E-09	1.96E-08	0.00E+00	2.23E-08	2.232E-02	0.00E+00	3.24E-04	6.19E-05
3744423758659	374442	3758659	9.70E-05	1.04E-04	1.00E-04	9.90E-07	1.94E-05	3.50E-05	0.00E+00	1.49E-05	7.43E-06	0.00E+00	0.00E+00	5.94E-06	2.73E-09	1.95E-08	0.00E+00	2.23E-08	2.227E-02	0.00E+00	3.23E-04	6.18E-05
3744473758659	374447	3758659	9.68E-05	1.04E-04	1.00E-04	9.89E-07	1.94E-05	3.49E-05	0.00E+00	1.48E-05	7.42E-06	0.00E+00	0.00E+00	5.93E-06	2.73E-09	1.95E-08	0.00E+00	2.22E-08	2.224E-02	0.00E+00	3.23E-04	6.17E-05
3744523758659	374452	3758659	9.68E-05	1.04E-04	9.99E-05	9.88E-07	1.94E-05	3.49E-05	0.00E+00	1.48E-05	7.41E-06	0.00E+00	0.00E+00	5.93E-06	2.72E-09	1.95E-08	0.00E+00	2.22E-08	2.222E-02	0.00E+00	3.23E-04	6.16E-05
3744573758659	374457	3758659	9.67E-05	1.04E-04	9.98E-05	9.86E-07	1.93E-05	3.48E-05	0.00E+00	1.48E-05	7.40E-06	0.00E+00	0.00E+00	5.92E-06	2.72E-09	1.95E-08	0.00E+00	2.22E-08	2.218E-02	0.00E+00	3.22E-04	6.15E-05
3744623758659	374462	3758659	9.65E-05	1.04E-04	9.96E-05	9.84E-07	1.93E-05	3.47E-05	0.00E+00	1.48E-05	7.38E-06	0.00E+00	0.00E+00	5.91E-06	2.71E-09	1.94E-08	0.00E+00	2.21E-08	2.214E-02	0.00E+00	3.21E-04	6.14E-05
3744673758659	374467	3758659	9.62E-05	1.03E-04	9.93E-05	9.82E-07	1.92E-05	3.46E-05	0.00E+00	1.47E-05	7.36E-06	0.00E+00	0.00E+00	5.89E-06	2.71E-09	1.94E-08	0.00E+00	2.21E-08	2.208E-02	0.00E+00	3.21E-04	6.13E-05
3744723758659	374472	3758659	9.59E-05	1.03E-04	9.90E-05	9.79E-07	1.92E-05	3.45E-05	0.00E+00	1.47E-05	7.34E-06	0.00E+00	0.00E+00	5.87E-06	2.70E-09	1.93E-08	0.00E+00	2.20E-08	2.201E-02	0.00E+00	3.20E-04	6.11E-05
3744773758659	374477	3758659	9.56E-05	1.03E-04	9.87E-05	9.75E-07	1.91E-05	3.44E-05	0.00E+00	1.46E-05	7.32E-06	0.00E+00	0.00E+00	5.85E-06	2.69E-09	1.92E-08	0.00E+00	2.19E-08	2.194E-02	0.00E+00	3.19E-04	6.09E-05
3744823758659	374482	3758659	9.54E-05	1.03E-04	9.84E-05	9.73E-07	1.91E-05	3.43E-05	0.00E+00	1.46E-05	7.30E-06	0.00E+00	0.00E+00	5.84E-06	2.68E-09	1.92E-08	0.00E+00	2.19E-08	2.188E-02	0.00E+00	3.18E-04	6.07E-05
3744873758659	374487	3758659	9.51E-05	1.02E-04	9.82E-05	9.70E-07	1.90E-05	3.42E-05	0.00E+00	1.46E-05	7.28E-06	0.00E+00	0.00E+00	5.82E-06	2.68E-09	1.91E-08	0.00E+00	2.18E-08	2.182E-02	0.00E+00	3.17E-04	6.05E-05
3744923758659	374492	3758659	9.47E-05	1.02E-04	9.78E-05	9.66E-07	1.89E-05	3.41E-05	0.00E+00	1.45E-05	7.25E-06	0.00E+00	0.00E+00	5.80E-06	2.67E-09	1.91E-08	0.00E+00	2.17E-08	2.174E-02	0.00E+00	3.16E-04	6.03E-05
3744973758659	374497	3758659	9.43E-05	1.01E-04	9.74E-05	9.63E-07	1.89E-05	3.40E-05	0.00E+00	1.44E-05	7.22E-06	0.00E+00	0.00E+00	5.78E-06	2.66E-09	1.90E-08	0.00E+00	2.17E-08	2.165E-02	0.00E+00	3.14E-04	6.01E-05
3745023758659	374502	3758659	9.40E-05	1.01E-04	9.70E-05	9.59E-07	1.88E-05	3.39E-05	0.00E+00	1.44E-05	7.19E-06	0.00E+00	0.00E+00	5.76E-06	2.65E-09	1.89E-08	0.00E+00	2.16E-08	2.157E-02	0.00E+00	3.13E-04	5.99E-05
3745073758659	374507	3758659	9.36E-05	1.01E-04	9.67E-05	9.55E-07	1.87E-05	3.37E-05	0.00E+00	1.43E-05	7.16E-06	0.00E+00	0.00E+00	5.73E-06	2.64E-09	1.89E-08	0.00E+00	2.15E-08	2.149E-02	0.00E+00	3.12E-04	5.96E-05
3745123758659	374512	3758659	9.33E-05	1.00E-04	9.62E-05	9.51E-07	1.86E-05	3.36E-05	0.00E+00	1.43E-05	7.13E-06	0.00E+00	0.00E+00	5.71E-06	2.62E-09	1.88E-08	0.00E+00	2.14E-08	2.139E-02	0.00E+00	3.11E-04	5.93E-05
3744023758664	374402	3758664	1.07E-04	1.15E-04	1.10E-04	1.09E-06	2.13E-05	3.84E-05	0.00E+00	1.63E-05	8.16E-06	0.00E+00	0.00E+00	6.53E-06	3.00E-09	2.15E-08	0.00E+00	2.45E-08	2.446E-02	0.00E+00	3.55E-04	6.79E-05
3744073758664	374407	3758664	1.07E-04	1.15E-04	1.10E-04	1.09E-06	2.13E-05	3.84E-05	0.00E+00	1.63E-05	8.15E-06	0.00E+00	0.00E+00	6.52E-06	3.00E-09	2.15E-08	0.00E+00	2.45E-08	2.445E-02	0.00E+00	3.55E-04	6.78E-05
3744123758664	374412	3758664	1.07E-04	1.15E-04	1.10E-04	1.09E-06	2.13E-05	3.84E-05	0.00E+00	1.63E-05	8.15E-06	0.00E+00	0.00E+00	6.52E-06	3.00E-09	2.14E-08	0.00E+00	2.44E-08	2.445E-02	0.00E+00	3.55E-04	6.78E-05
3744173758664	374417	3758664	1.06E-04	1.14E-04	1.10E-04	1.09E-06	2.13E-05	3.83E-05	0.00E+00	1.63E-05	8.15E-06	0.00E+00	0.00E+00	6.52E-06	3.00E-09	2.14E-08	0.00E+00	2.44E-08	2.443E-02	0.00E+00	3.55E-04	6.78E-05
3744223758664	374422	3758664	1.06E-04	1.14E-04	1.10E-04	1.09E-06	2.13E-05	3.83E-05	0.00E+00	1.63E-05	8.14E-06	0.00E+00	0.00E+00	6.51E-06	2.99E-09	2.14E-08	0.00E+00	2.44E-08	2.441E-02	0.00E+00	3.54E-04	6.77E-05
3744273758664	374427	3758664	1.06E-04	1.14E-04	1.09E-04	1.08E-06	2.13E-05	3.83E-05	0.00E+00	1.63E-05	8.13E-06	0.00E+00	0.00E+00	6.50E-06	2.99E-09	2.14E-08	0.00E+00	2.44E-08	2.438E-02	0.00E+00	3.54E-04	6.76E-05
3744323758664	374432	3758664	1.06E-04	1.14E-04	1.09E-04	1.08E-06	2.12E-05	3.82E-05	0.00E+00	1.62E-05	8.12E-06	0.00E+00	0.00E+00	6.49E-06	2.98E-09	2.14E-08	0.00E+00	2.43E-08	2.434E-02	0.00E+00	3.53E-04	6.75E-05
3744373758664	374437	3758664	1.06E-04	1.14E-04	1.09E-04	1.08E-06	2.12E-05	3.81E-05	0.00E+00	1.62E-05	8.10E-06	0.00E+00	0.00E+00	6.48E-06	2.98E-09	2.13E-08	0.00E+00	2.43E-08	2.429E-02	0.00E+00	3.53E-04	6.74E-05
3744423758664	374442	3758664	1.06E-04	1.14E-04	1.09E-04	1.08E-06	2.11E-05	3.80E-05	0.00E+00	1.62E-05	8.08E-06	0.00E+00	0.00E+00	6.47E-06	2.97E-09	2.13E-08	0.00E+00	2.42E-08	2.424E-02	0.00E+00	3.52E-04	6.73E-05
3744473758664	374447	3758664	1.05E-04	1.13E-04	1.09E-04	1.08E-06	2.11E-05	3.80E-05	0.00E+00	1.61E-05	8.07E-06	0.00E+00	0.00E+00	6.46E-06	2.97E-09	2.12E-08	0.00E+00	2.42E-08	2.420E-02	0.00E+00	3.51E-04	6.

			SWBuilding Construction	SWDemolition	SWGrading	EYBuilding Construction	SWPaving	SWGrading	SWArchitectural Coating	NBBuilding Construction	NBBuilding Construction	NBArchitectural Coating	NBArchitectural Coating	RWBuilding Construction	Child Risk					Overlapping Phases - Maximum GLC		
Unique Identifier	X (UTM)	Y (UTM)	2026	2026	2026	2026	2027	2027	2027	2026	2027	2026	2027	2026	3rd Trimester	0<2	2<16	Total	per million	2025	2026	2027
3744423758704	374442	3758704	2.69E-04	2.89E-04	2.78E-04	2.74E-06	5.38E-05	9.68E-05	0.00E+00	4.11E-05	2.06E-05	0.00E+00	0.00E+00	1.65E-05	7.57E-09	5.41E-08	0.00E+00	6.17E-08	6.17E-02	0.00E+00	8.96E-04	1.71E-04
3744023758709	374402	3758709	3.21E-04	3.45E-04	3.31E-04	3.27E-06	6.42E-05	1.16E-04	0.00E+00	4.91E-05	2.46E-05	0.00E+00	0.00E+00	1.96E-05	9.03E-09	6.46E-08	0.00E+00	7.36E-08	7.36E-02	0.00E+00	1.07E-03	2.04E-04
3744073758709	374407	3758709	3.21E-04	3.46E-04	3.32E-04	3.28E-06	6.43E-05	1.16E-04	0.00E+00	4.92E-05	2.46E-05	0.00E+00	0.00E+00	1.97E-05	9.04E-09	6.47E-08	0.00E+00	7.37E-08	7.37E-02	0.00E+00	1.07E-03	2.05E-04
3744123758709	374412	3758709	3.22E-04	3.46E-04	3.33E-04	3.29E-06	6.45E-05	1.16E-04	0.00E+00	4.93E-05	2.47E-05	0.00E+00	0.00E+00	1.97E-05	9.07E-09	6.49E-08	0.00E+00	7.39E-08	7.39E-02	0.00E+00	1.07E-03	2.05E-04
3744173758709	374417	3758709	3.22E-04	3.46E-04	3.32E-04	3.29E-06	6.44E-05	1.16E-04	0.00E+00	4.93E-05	2.46E-05	0.00E+00	0.00E+00	1.97E-05	9.06E-09	6.48E-08	0.00E+00	7.39E-08	7.39E-02	0.00E+00	1.07E-03	2.05E-04
3744223758709	374422	3758709	3.21E-04	3.45E-04	3.31E-04	3.27E-06	6.41E-05	1.15E-04	0.00E+00	4.91E-05	2.45E-05	0.00E+00	0.00E+00	1.96E-05	9.02E-09	6.45E-08	0.00E+00	7.36E-08	7.35E-02	0.00E+00	1.07E-03	2.04E-04
3744273758709	374427	3758709	3.20E-04	3.44E-04	3.30E-04	3.27E-06	6.40E-05	1.15E-04	0.00E+00	4.90E-05	2.45E-05	0.00E+00	0.00E+00	1.96E-05	9.01E-09	6.44E-08	0.00E+00	7.35E-08	7.34E-02	0.00E+00	1.07E-03	2.04E-04
3744323758709	374432	3758709	3.20E-04	3.44E-04	3.31E-04	3.27E-06	6.41E-05	1.15E-04	0.00E+00	4.90E-05	2.45E-05	0.00E+00	0.00E+00	1.96E-05	9.01E-09	6.45E-08	0.00E+00	7.35E-08	7.34E-02	0.00E+00	1.07E-03	2.04E-04
3744373758709	374437	3758709	3.21E-04	3.46E-04	3.32E-04	3.28E-06	6.43E-05	1.16E-04	0.00E+00	4.92E-05	2.46E-05	0.00E+00	0.00E+00	1.97E-05	9.04E-09	6.47E-08	0.00E+00	7.37E-08	7.37E-02	0.00E+00	1.07E-03	2.05E-04
3744423758709	374442	3758709	3.22E-04	3.46E-04	3.33E-04	3.29E-06	6.45E-05	1.16E-04	0.00E+00	4.93E-05	2.47E-05	0.00E+00	0.00E+00	1.97E-05	9.07E-09	6.49E-08	0.00E+00	7.40E-08	7.39E-02	0.00E+00	1.07E-03	2.05E-04
3744023758714	374402	3758714	2.91E-04	3.13E-04	3.01E-04	2.97E-06	5.83E-05	1.05E-04	0.00E+00	4.46E-05	2.23E-05	0.00E+00	0.00E+00	1.78E-05	8.20E-09	5.87E-08	0.00E+00	6.69E-08	6.689E-02	0.00E+00	9.71E-04	1.86E-04
3744073758714	374407	3758714	2.90E-04	3.12E-04	3.00E-04	2.96E-06	5.81E-05	1.05E-04	0.00E+00	4.44E-05	2.22E-05	0.00E+00	0.00E+00	1.78E-05	8.17E-09	5.85E-08	0.00E+00	6.66E-08	6.662E-02	0.00E+00	9.67E-04	1.85E-04
3744123758714	374412	3758714	3.96E-04	4.26E-04	4.09E-04	4.05E-06	7.93E-05	1.43E-04	0.00E+00	6.07E-05	3.03E-05	0.00E+00	0.00E+00	2.43E-05	1.12E-08	7.98E-08	0.00E+00	9.10E-08	9.100E-02	0.00E+00	1.32E-03	2.52E-04
3744173758714	374417	3758714	3.95E-04	4.25E-04	4.08E-04	4.03E-06	7.90E-05	1.42E-04	0.00E+00	6.04E-05	3.02E-05	0.00E+00	0.00E+00	2.42E-05	1.11E-08	7.95E-08	0.00E+00	9.06E-08	9.062E-02	0.00E+00	1.32E-03	2.51E-04
3744223758714	374422	3758714	3.02E-04	3.25E-04	3.12E-04	3.08E-06	6.04E-05	1.09E-04	0.00E+00	4.62E-05	2.31E-05	0.00E+00	0.00E+00	1.85E-05	8.50E-09	6.08E-08	0.00E+00	6.93E-08	6.934E-02	0.00E+00	1.01E-03	1.92E-04
3744273758714	374427	3758714	2.94E-04	3.16E-04	3.04E-04	3.00E-06	5.89E-05	1.06E-04	0.00E+00	4.50E-05	2.25E-05	0.00E+00	0.00E+00	1.80E-05	8.28E-09	5.92E-08	0.00E+00	6.75E-08	6.751E-02	0.00E+00	9.80E-04	1.87E-04
3744323758714	374432	3758714	2.90E-04	3.12E-04	3.00E-04	2.96E-06	5.81E-05	1.04E-04	0.00E+00	4.44E-05	2.22E-05	0.00E+00	0.00E+00	1.78E-05	8.17E-09	5.84E-08	0.00E+00	6.66E-08	6.659E-02	0.00E+00	9.67E-04	1.85E-04
3744373758714	374437	3758714	2.90E-04	3.12E-04	3.00E-04	2.96E-06	5.81E-05	1.05E-04	0.00E+00	4.44E-05	2.22E-05	0.00E+00	0.00E+00	1.78E-05	8.17E-09	5.85E-08	0.00E+00	6.66E-08	6.664E-02	0.00E+00	9.68E-04	1.85E-04
3744423758714	374442	3758714	3.97E-04	4.27E-04	4.10E-04	4.05E-06	7.94E-05	1.43E-04	0.00E+00	6.07E-05	3.04E-05	0.00E+00	0.00E+00	2.43E-05	1.12E-08	7.99E-08	0.00E+00	9.11E-08	9.106E-02	0.00E+00	1.32E-03	2.53E-04
3744023758719	374402	3758719	3.44E-04	3.70E-04	3.55E-04	3.51E-06	6.88E-05	1.24E-04	0.00E+00	5.27E-05	2.63E-05	0.00E+00	0.00E+00	2.11E-05	9.68E-09	6.93E-08	0.00E+00	7.90E-08	7.896E-02	0.00E+00	1.15E-03	2.19E-04
3744073758719	374407	3758719	3.42E-04	3.68E-04	3.53E-04	3.49E-06	6.85E-05	1.23E-04	0.00E+00	5.24E-05	2.62E-05	0.00E+00	0.00E+00	2.09E-05	9.63E-09	6.89E-08	0.00E+00	7.85E-08	7.852E-02	0.00E+00	1.14E-03	2.18E-04
3744123758719	374412	3758719	2.55E-04	2.74E-04	2.63E-04	2.60E-06	5.10E-05	9.17E-05	0.00E+00	3.90E-05	1.95E-05	0.00E+00	0.00E+00	1.56E-05	7.17E-09	5.13E-08	0.00E+00	5.85E-08	5.845E-02	0.00E+00	8.49E-04	1.62E-04
3744173758719	374417	3758719	2.48E-04	2.67E-04	2.56E-04	2.53E-06	4.96E-05	8.93E-05	0.00E+00	3.79E-05	1.90E-05	0.00E+00	0.00E+00	1.52E-05	5.98E-09	4.99E-08	0.00E+00	5.69E-08	5.688E-02	0.00E+00	8.26E-04	1.58E-04
3744223758719	374422	3758719	3.64E-04	3.92E-04	3.76E-04	3.72E-06	7.28E-05	1.31E-04	0.00E+00	5.57E-05	2.79E-05	0.00E+00	0.00E+00	2.23E-05	1.02E-08	7.33E-08	0.00E+00	8.36E-08	8.356E-02	0.00E+00	1.21E-03	2.32E-04
3744273758719	374427	3758719	3.49E-04	3.76E-04	3.61E-04	3.57E-06	6.99E-05	1.26E-04	0.00E+00	5.35E-05	2.67E-05	0.00E+00	0.00E+00	2.14E-05	9.84E-09	7.04E-08	0.00E+00	8.02E-08	8.021E-02	0.00E+00	1.16E-03	2.23E-04
3744323758719	374432	3758719	3.42E-04	3.68E-04	3.53E-04	3.49E-06	6.84E-05	1.23E-04	0.00E+00	5.24E-05	2.62E-05	0.00E+00	0.00E+00	2.09E-05	9.63E-09	6.89E-08	0.00E+00	7.85E-08	7.850E-02	0.00E+00	1.14E-03	2.18E-04
3744373758719	374437	3758719	3.42E-04	3.68E-04	3.53E-04	3.49E-06	6.84E-05	1.23E-04	0.00E+00	5.24E-05	2.62E-05	0.00E+00	0.00E+00	2.09E-05	9.63E-09	6.89E-08	0.00E+00	7.85E-08	7.850E-02	0.00E+00	1.14E-03	2.18E-04
3744423758719	374442	3758719	2.51E-04	2.70E-04	2.59E-04	2.56E-06	5.03E-05	9.05E-05	0.00E+00	3.85E-05	1.92E-05	0.00E+00	0.00E+00	1.54E-05	7.07E-09	5.06E-08	0.00E+00	5.77E-08	5.768E-02	0.00E+00	8.38E-04	1.60E-04
3744023758724	374402	3758724	4.06E-04	4.36E-04	4.19E-04	4.14E-06	8.12E-05	1.46E-04	0.00E+00	6.21E-05	3.10E-05	0.00E+00	0.00E+00	2.48E-05	1.14E-08	8.17E-08	0.00E+00	9.31E-08	9.310E-02	0.00E+00	1.35E-03	2.58E-04
3744073758724	374407	3758724	3.08E-04	3.31E-04	3.18E-04	3.14E-06	6.15E-05	1.11E-04	0.00E+00	4.71E-05	2.35E-05	0.00E+00	0.00E+00	1.88E-05	8.66E-09	6.19E-08	0.00E+00	7.06E-08	7.059E-02	0.00E+00	1.02E-03	1.96E-04
3744123758724	374412	3758724	2.91E-04	3.13E-04	3.00E-04	2.97E-06	5.82E-05	1.05E-04	0.00E+00	4.45E-05	2.23E-05	0.00E+00	0.00E+00	1.78E-05	8.19E-09	5.86E-08	0.00E+00	6.68E-08	6.679E-02	0.00E+00	9.70E-04	1.85E-04
3744173758724	374417	3758724	2.81E-04	3.02E-04	2.90E-04	2.86E-06	5.62E-05	1.01E-04	0.00E+00	4.30E-05	2.15E-05	0.00E+00	0.00E+00	1.72E-05	7.90E-09	5.65E-08	0.00E+00	6.44E-08	6.442E-02	0.00E+00	9.35E-04	1.79E-04
3744223758724	374422	3758724	2.76E-04	2.97E-04	2.85E-04	2.82E-06	5.53E-05	9.96E-05	0.00E+00	4.23E-05	2.12E-05	0.00E+00	0.00E+00	1.69E-05	7.78E-09	5.57E-08	0.00E+00	6.35E-08	6.346E-02	0.00E+00	9.21E-04	1.76E-04
3744273758724	374427	3758724	4.15E-04	4.46E-04	4.28E-04	4.23E-06	8.30E-05	1.49E-04	0.00E+00	6.35E-05	3.18E-05	0.00E+00	0.00E+00	2.54E-05	1.17E-08	8.36E-08	0.00E+00	9.52E-08	9.523E-02	0.00E+00	1.38E-03	2.64E-04
3744323758724	374432	3758724	4.03E-04	4.33E-04	4.16E-04	4.11E-06	8.06E-05	1.45E-04	0.00E+00	6.16E-05	3.08E-05	0.00E+00	0.00E+00	2.47E-05	1.13E-08	8.11E-08	0.00E+00	9.24E-08	9.242E-02	0.00E+00	1.34E-03	2.56E-04
3744373758724	374437	3758724	3.01E-04	3.24E-04	3.11E-04	3.07E-06	6.02E-05	1.08E-04	0.00E+00	4.61E-05	2.30E-05	0.00E+00	0.00E+00	1.84E-05	8.47E-09	6.06E-08	0.00E+00	6.91E-08	6.910E-02	0.00E+00	1.00E-03	1.92E-04
3744423758724	374442	3758724	2.86E-04	3.08E-04	2.96E-04	2.92E-06	5.73E-05	1.03E-04	0.00E+00	4.38E-05	2.19E-05	0.00E+00	0.00E+00	1.75E-05	8.06E-09	5.77E-08	0.00E+00	6.57E-08	6.574E-02	0.00E+00	9.54E-04	1.82E-04
3744323758729	374432	3758729	3.73E-04	4.01E-04	3.85E-04	3.81E-06	7.46E-05	1.34E-04	0.00E+00	5.71E-05	2.85E-05	0.00E+00	0.00E+00	2.28E-05	1.05E-08	7.51E-08	0.00E+00	8.56E-08	8.560E-02	0.00E+00	1.24E-03	2.38E-04
3744373758729	374437	3758729	3.44E-04	3.70E-04	3.55E-04	3.51E-06	6.87E-05	1.24E-04	0.00E+00	5.26E-05	2.63E-05	0.00E+00	0.00E+00	2.10E-05	9.67E-09	6.92E-08	0.00E+00	7.89E-08	7.886E-02	0.00E+00	1.14E-03	2.19E-04
3744423758729	374442	3758729	3.23E-04	3.48E-04	3.34E-04	3.30E-06	6.47E-05	1.16E-04	0.00E+00	4.95E-05	2.47E-05	0.00E+00	0.00E+00	1.98E-05	9.10E-09	6.51E-08	0.00E+00	7.42E-08	7.418E-02	0.00E+00	1.08E-03	2.06E-04
3745193758699	374519	3758699	2.25E-04	2.42E-04	2.32E-04	2.29E-06	4.49E-05	8.09E-05	0.00E+00	3.44E-05	1.72E-05	0.00E+00	0.00E+00	1.38E-05	6.32E-09	4.52E-08	0.00E+00	5.16E-08	5.156E-02	0.00E+00	7.49E-04	1.43E-04
3745243758699	374524	3758699	2.24E-04	2.41E-04	2.32E-04	2.29E-06	4.49E-05	8.08E-05	0.00E+00	3.43E-05	1.72E-05	0.00E+00	0.00E+00	1.37E-05	6.31E-09	4.52E-08	0.00E+00	5.15E-08	5.148E-02	0.00E+00	7.48E-04	1.43E-04
3745193758704	374519	3758704	2.64E-04	2.83E-04	2.72E-04	2.69E-06	5.27E-05	9.49E-05	0.00E+00	4.03E-05	2.02E-05	0.00E+00	0.00E+00	1.61E-05	7.42E-09	5.31E-08	0.00E+00	6.05E-08	6.049E-02	0.00E+00	8.78E-04	1.68E-04
3745243758704	374524	3758704	2.63E-04	2.83E-04	2.72E-04	2.69E-06	5.27E-05	9.49E-05	0.00E+00	4.03E-05	2.02E-05	0.00E+00	0.00E+00	1.61E-05	7.42E-09	5.31E-08	0.00E+00	6.05E-08	6.047E-02	0.00E+00	8.78E-04	1.68E-04
3745193758714	374519	3758714	2.85E-04	3.06E-04	2.94E-04	2.90E-06	5.69E-05	1.03E-04	0.00E+00	4.36E-05	2.18E-05	0.00E+00	0.00E+00	1.74E-05	8.01E-09	5.73E-08	0.00E+00	6.53E-08	6.533E-02	0.00E+00	9.48E-04	1.81E-04
3745243758714	374524	3758714	2.86E-04	3.07E-04	2.95E-04	2.92E-06	5.72E-05	1.03E-04	0.00E+00	4.38E-05	2.19E-05	0.00E+00	0.00E+00	1.75E-05	8.05E-09	5.76E-08	0.00E+00	6.56E-08	6.562E-02	0.00E+00	9.53E-04	1.82E-04
3745293758714	374529	3758714	3.91E-04	4.20E-04	4.04E-04	3.99E-06	7.82E-05	1.41E-04	0.00E+00	5.98E-05	2.99E-05	0.00E+00	0.00E+00	2.39E-05	1.10E-08	7.87E-08	0.00E+00	8.97E-08	8.971E-02	0.00E+00	1.30E-03	2.49E-04
3745193758719	374519	3758719	3.36E-04	3.61E-04	3.47E-04	3.43E-06	6.72E-05	1.21E-04	0.00E+00	5.14E-05	2.57E-05	0.00E+00	0.00E+00	2.06E-05	9.45E-09	6.76E-08	0.00E+00	7.71E-08	7.707E-02	0.00E+00	1.12E-03	2.14E-04
3745243758719	374524	3758719	2.52E-04	2.71E-04	2.60E-04	2.57E-06	5.04E-05	9.08E-05	0.00E+00	3.86E-05	1.93E-05	0.00E+00	0.00E+00	1.54E-05	7.10E-09	5.08E-08	0.00E+00	5.79E-08	5.787E-02	0.00E+00	8.40E-04	1.61E-04
3745293758719	374529	3758719	2.44E-04	2.62E-04	2.51E-04	2.49E-06	4.87E-05	8.77E-05	0.00E+00	3.73E-05	1.86E-05	0.00E+00	0.00E+00	1.49E-05	6.86E-09	4.90E-08	0.00E+00	5.59E-08	5.590E-02	0.00E+00	8.12E-04	1.55E-04
3745243758724	374524	3758724	2.90E-04	3.12E-04	2.99E-04	2.96E-06	5.80E-05	1.04E-04	0.00E+00	4.44E-05	2.22E-05	0.00E+00	0.00E+00	1.78E-05	8.16E-09	5.84E-08	0.00E+00	6.66E-08	6.655E-02	0.00E+00	9.66E-04	1.85E-04
3745293758724	374529	3758724	2.77E-04	2.98E-04	2.86E-04	2.83E-06	5.54E-05	9.98E-05	0.00E+00	4.24E-05	2.12E-05	0.00E+00	0.00E+00	1.70E-05	7.80E-09	5.58E-08	0.00E+00	6.36E-08	6.360E-02	0.00E+00	9.23E-04	1.76E-04
3744093758433	374409	3758433	1.39E-05	1.50E-05	1.44E-05	1.42E-07	2.78E-06	5.01E-06	0.00E+00	2.13E-06	1.07E-06	0.00E+00	0.00E+00	8.52E-07	3.92E-10	2.80E-09	0.00E+00	3.19E-09	3.194E-03	0.00E+00	4.64E-05	8.86E-06
3744143758433	374414	3758433	1.39E-05	1.49E-05	1.43E-05	1.42E-07	2.78E-06	5.00E-06	0.00E+00	2.12E-06	1.06E-06	0.00E+00	0.00E+00	8.50E-07	3.91E-10	2.79E-09	0.00E+00	3.19E-09	3.185E-03	0.00E+00	4.62E-05	8.84E-06
3744043758438	374404	3758438	1.43E-05	1.54E-05	1.48E-05	1.46E-07	2.87E-06	5.16E-06	0.00E+00	2.19E-06	1.10E-06	0.00E+00	0.00E+00	8.77E-07	4.03E-10	2.88E-09	0.00E+00	3.29E-09	3.287E-03	0.00E+00	4.77E-05	9.12E-06
3744093758438	374409	3758438	1.43E-05	1.54E-05	1.47E-05	1.46E-07	2.86E-06	5.14E-06	0.00E+00	2.19E-06	1.09E-06	0.00E+00	0.00E+00	8.75E-07	4.02E-10	2.88E-09	0.00E+00	3.28E-09	3.279E-03	0.00E+00	4.76E-05	9.10E-06
3744143758438	374414	3758438	1.42E-05	1.53E-05	1.47E-05	1.45E-07	2.85E-06	5.13E-06	0.00E+00	2.18E-06	1.09E-06	0.00E+00	0.00E+00	8.72E-07	4.01E-10	2.87E-09	0.00E+00	3.27E-09	3.269E-03	0.00E+00	4.75E-05	9.07E-06
3744193758438	374419	3758438	1.42E-05	1.53E-05	1.47E-05	1.45E-07	2.84E-06	5.12E-06	0.00E+00	2.17E-06	1.09E-06	0.00E+00	0.00E+00	8.70E-07	4.00E-10	2.86E-09	0.00E+00	3.26E-09	3.260E-03	0.00E+00	4.73E-05	9.04E-06
3744243758438	374424	3758438	1.42E-05	1.52E-05	1.46E-05	1.44E-07	2.83E-06	5.10E-06	0.00E+00	2.17E-06	1.08E-06	0.00E+00	0.00E+00	8.67E-07	3.99E-10	2.85E-09	0.00E+00	3.25E-09	3.250E-03	0.00E+00	4.72E-05	9.02E-06
3744293758438	374429	3758438	1.41E-05	1.52E-05	1.46E-05	1.44E-07	2.82E-06	5.08E-06	0.00E+00	2.16E-06	1.08E-06	0.00E+00	0.00E+00	8.64E-07	3.97E-10	2.84E-09	0.00E+00	3.24E-09	3.239E-03	0.00E+00	4.70E-05	8.99E-06
3744343758438	374434	3758438	1.41E-05	1.51E-05	1.45E-05	1.44E-07	2.81E-06	5.07E-06	0.00E+00	2.15E-06	1.08E-06	0.00E+00	0.00E+00	8.61E-07	3.96E-10	2.83E-09	0.00E+00	3.23E-09	3.228E-03	0.00E+00	4.69E-05	8.96E-06
3744393758438	374439	3758438	1.40E-05	1.51E-05	1.45E-05	1.43E-07	2.80E-06	5.05E-06	0.00E+00	2.15E-06	1.07E-06	0.00E+00	0.00E+00	8.58E-07	3.94E-10	2.82E-09	0.00E+00	3.22E-09	3.217E-03	0.00E+00	4.67E-05	8.92E-06
3744443758438	374444	3758438	1.40E-05	1.50E-05	1.44E-05	1.42E-07	2.79E-06	5.03E-06	0.00E+00	2.14E-06	1.07E-06	0.00E+00	0.00E+00	8.55E-07	3.93E-10	2.81E-09	0.00E+00	3.20E-09	3.205E-03	0.00E+00	4.65E-05	8.89E-06
3744493758438	374449	3758438	1.39E-05	1.50E-05	1.44E-05	1.42E-07	2.78E-06	5.01E-06	0.00E+00	2.13E-06	1.06E-06	0.00E+00	0.00E+00	8.52E-07	3.92E-10	2.80E-09	0.00E+00	3.19E-09	3.192E-03	0.00E+00	4.64E-05	8.86E-06
3744543758438	374454	3758438	1.39E-05	1.49E-05	1.43E-05	1.41E-07	2.77E-06	4.99E-06	0.00E+00	2.12E-06	1.06E-06	0.00E+00	0.00E+00	8.48E-07	3.90E-10	2.79E-09	0.00E+00	3.18E-09	3.179E-03	0.00E+00	4.62E-05	8.82E-06
3744593758438	374459	3758438	1.38E-05	1.48E-05	1.42E-05	1.41E-07	2.76E-06	4.97E-06	0.00E+00	2.11E-06	1.06E-06	0.00E+00	0.00E+00	8.45E-07	3.88E-10	2.78E-09	0.00E+00	3.17E-09	3.166E-03	0.00E+00	4.60E-05	8.78E-06
3744643758438	374464	3758438	1.37E-05	1.48E-05	1.42E-05	1.40E-07	2.75E-06	4.95E-06	0.00E+00	2.10E-06	1.05E-06	0.00E+00	0.00E+00	8.41E-07	3.87E-10	2.77E-09	0.00E+00	3.15E-09	3.152E-03	0.00E+00	4.58E-05	8.75E-06
3744693758438	374469	3758438	1.37E-05	1.47E-05	1.41E-05	1.40E-07	2.74E-06	4.92E-06	0.00E+00	2.09E-06	1.05E-06	0.00E+00	0.00E+00	8.37E-07	3.85E-10	2.75E-09	0.00E+00	3.14E-09	3.138E-03	0.00E+00	4.56E-05	8.71E-06
3744743758438	374474	3758438	1.36E-05	1.46E-05	1.40E-05	1.39E-07	2.72E-06	4.90E-06	0.00E+00	2.08E-06	1.04E-06	0.00E+00	0.00E+00	8.33E-07	3.83E-10	2.74E-09	0.00E+00	3.12E-09	3.123E-03	0.00E+00	4.53E-05	8.66E-06
3744793758438	374479	3758438	1.35E-05	1.46E-05	1.40E-05	1.38E-07	2.71E-06	4.88E-06	0.00E+00	2.07E-06	1.04E-06	0.00E+00	0.00E+00	8.29E-07	3.81E-10	2.73E-09	0.00E+00	3.11E-09	3.108E-03	0.00E+00	4.51E-05	8.62E-06
3744843758438	374484	3758438	1.35E-05	1.45E-05	1.39E-05	1.37E-07	2.70E-06	4.85E-06	0.00E+00	2.06E-06	1.03E-06	0.00E+00	0.00E+00	8.25E-07	3.79E-10	2.71E-09	0.00E+00	3.09E-09	3.092E-03	0.00E+00	4.49E-05	8.58E-06
3744893758438	374489	3758438	1.34E-05	1.44E-05	1.38E-05	1.37E-07	2.68E-06	4.83E-06	0.00E+00	2.05E-06	1.03E-06	0.00E+00	0.00E+00	8.21E-07	3.77E-10	2.70E-09	0.00E+00	3.08E-09	3.076E-03	0.00E+00	4.47E-05	8.53E-06
3744943758438	374494	3758438	1.33E-05	1.43E-05	1.38E-05	1.36E-07	2.67E-06	4.80E-06	0.00E+00	2.04E-06	1.02E-06	0.00E+00	0.00E+00	8.16E-07	3.75E-10	2.68E-09	0.00E+00	3.06E-09	3.060E-03	0.00E+00	4.44E-05	8.49E-06
3744993758438	374499	3758438	1.33E-05	1.43E-05	1.37E-05	1.35E-07	2.65E-06	4.77E-06	0.00E+00	2.03E-06	1.01E-06	0.00E+00	0.00E+00	8.12E-07	3.73E-10	2.67E-09	0.00E+00	3.04E-09	3.043E-03	0.00E+00	4.42E-05	8.44E-06
3745043758438	374504	3758438	1.32E-05	1.42E-05	1.36E-05	1.35E-07	2.64E-06	4.75E-06	0.00E+00	2.02E-06	1.01E-06	0.00E+00	0.00E+00	8.07E-07	3.71E-10	2.65E-09	0.00E+00	3.03E-09	3.025E-03	0.00E+00	4.39E-05	8.39E-06
3745093758438	374509	3758438	1.31E-05	1.41E-05	1.35E-05	1.34E-07	2.62E-06	4.72E-06	0.00E+00	2.01E-06	1.00E-06	0.00E+00	0.00E+00	8.02E-07	3.69E-10	2.64E-09	0.00E+00	3.01E-09	3.008E-03	0.00E+00	4.37E-05	8.34E-06
3745143758438	374514	3758438	1.30E-05	1.40E-05	1.34E-05	1.33E-07	2.61E-06	4.69E-06	0.00E+00	1.99E-06	9.97E-07	0.00E+00	0.00E+00	7.97E-07	3.67E-10	2.62E-09	0.00E+00	2.99E-09	2.990E-03	0.00E+00	4.34E-05	8.29E-06
3745193758438	374519	3758438	1.29E-05	1.39E-05	1.34E-05	1.32E-07	2.59E-06	4.66E-06	0.00E+00	1.98E-06	9.91E-07	0.00E+00	0.00E+00	7.93E-07	3.64E-10	2.61E-09	0.00E+00	2.97E-09	2.971E-03	0.00E+00	4.31E-05	8.

			SWBuilding Construction			EYBuilding Construction		SWArchitectural Coating	NBBuilding Construction	NBBuilding Construction	NBArchitectural Coating	NBArchitectural Coating	RWBuilding Construction	Child Risk					Overlapping Phases - Maximum GLC		
Unique Identifier	X (UTM)	Y (UTM)	2026	SWDemolition	SWGrading	2026	SWPaving	2027	2027	2026	2027	2026	2027	2026	3rd Trimester	0<2	2<16	Total	per million	2025	2026	2027
3744593758458	374459	3758458	1.54E-05	1.65E-05	1.59E-05	1.57E-07	3.07E-06	5.53E-06	0.00E+00	2.35E-06	1.18E-06	0.00E+00	0.00E+00	9.41E-07	4.33E-10	3.09E-09	0.00E+00	3.53E-09	3.527E-03	0.00E+00	5.12E-05	9.79E-06
3744643758458	374464	3758458	1.53E-05	1.65E-05	1.58E-05	1.56E-07	3.06E-06	5.51E-06	0.00E+00	2.34E-06	1.17E-06	0.00E+00	0.00E+00	9.37E-07	4.31E-10	3.08E-09	0.00E+00	3.51E-09	3.511E-03	0.00E+00	5.10E-05	9.74E-06
3744693758458	374469	3758458	1.52E-05	1.64E-05	1.57E-05	1.55E-07	3.05E-06	5.48E-06	0.00E+00	2.33E-06	1.17E-06	0.00E+00	0.00E+00	9.32E-07	4.29E-10	3.07E-09	0.00E+00	3.50E-09	3.495E-03	0.00E+00	5.07E-05	9.70E-06
3744743758458	374474	3758458	1.52E-05	1.63E-05	1.56E-05	1.55E-07	3.03E-06	5.46E-06	0.00E+00	2.32E-06	1.16E-06	0.00E+00	0.00E+00	9.28E-07	4.27E-10	3.05E-09	0.00E+00	3.48E-09	3.479E-03	0.00E+00	5.05E-05	9.65E-06
3744793758458	374479	3758458	1.51E-05	1.62E-05	1.56E-05	1.54E-07	3.02E-06	5.43E-06	0.00E+00	2.31E-06	1.15E-06	0.00E+00	0.00E+00	9.23E-07	4.24E-10	3.04E-09	0.00E+00	3.46E-09	3.461E-03	0.00E+00	5.03E-05	9.60E-06
3744843758458	374484	3758458	1.50E-05	1.61E-05	1.55E-05	1.53E-07	3.00E-06	5.40E-06	0.00E+00	2.30E-06	1.15E-06	0.00E+00	0.00E+00	9.19E-07	4.22E-10	3.02E-09	0.00E+00	3.44E-09	3.443E-03	0.00E+00	5.00E-05	9.55E-06
3744893758458	374489	3758458	1.49E-05	1.60E-05	1.54E-05	1.52E-07	2.99E-06	5.37E-06	0.00E+00	2.28E-06	1.14E-06	0.00E+00	0.00E+00	9.14E-07	4.20E-10	3.00E-09	0.00E+00	3.42E-09	3.425E-03	0.00E+00	4.97E-05	9.50E-06
3744943758458	374494	3758458	1.48E-05	1.60E-05	1.53E-05	1.51E-07	2.97E-06	5.34E-06	0.00E+00	2.27E-06	1.14E-06	0.00E+00	0.00E+00	9.09E-07	4.18E-10	2.99E-09	0.00E+00	3.41E-09	3.406E-03	0.00E+00	4.94E-05	9.45E-06
3744993758458	374499	3758458	1.48E-05	1.59E-05	1.52E-05	1.51E-07	2.95E-06	5.31E-06	0.00E+00	2.26E-06	1.13E-06	0.00E+00	0.00E+00	9.03E-07	4.15E-10	2.97E-09	0.00E+00	3.39E-09	3.386E-03	0.00E+00	4.92E-05	9.40E-06
3745043758458	374504	3758458	1.47E-05	1.58E-05	1.51E-05	1.50E-07	2.93E-06	5.28E-06	0.00E+00	2.25E-06	1.12E-06	0.00E+00	0.00E+00	8.98E-07	4.13E-10	2.95E-09	0.00E+00	3.37E-09	3.366E-03	0.00E+00	4.89E-05	9.34E-06
3745093758458	374509	3758458	1.46E-05	1.57E-05	1.51E-05	1.49E-07	2.92E-06	5.25E-06	0.00E+00	2.23E-06	1.12E-06	0.00E+00	0.00E+00	8.93E-07	4.10E-10	2.94E-09	0.00E+00	3.35E-09	3.346E-03	0.00E+00	4.86E-05	9.28E-06
3745143758458	374514	3758458	1.45E-05	1.56E-05	1.50E-05	1.48E-07	2.90E-06	5.22E-06	0.00E+00	2.22E-06	1.11E-06	0.00E+00	0.00E+00	8.87E-07	4.08E-10	2.92E-09	0.00E+00	3.32E-09	3.325E-03	0.00E+00	4.83E-05	9.22E-06
3745193758458	374519	3758458	1.44E-05	1.55E-05	1.49E-05	1.47E-07	2.88E-06	5.18E-06	0.00E+00	2.20E-06	1.10E-06	0.00E+00	0.00E+00	8.81E-07	4.05E-10	2.90E-09	0.00E+00	3.30E-09	3.303E-03	0.00E+00	4.80E-05	9.17E-06
3745243758458	374524	3758458	1.43E-05	1.54E-05	1.48E-05	1.46E-07	2.86E-06	5.15E-06	0.00E+00	2.19E-06	1.09E-06	0.00E+00	0.00E+00	8.75E-07	4.02E-10	2.88E-09	0.00E+00	3.28E-09	3.282E-03	0.00E+00	4.76E-05	9.10E-06
3745293758458	374529	3758458	1.42E-05	1.53E-05	1.47E-05	1.45E-07	2.84E-06	5.11E-06	0.00E+00	2.17E-06	1.09E-06	0.00E+00	0.00E+00	8.69E-07	4.00E-10	2.86E-09	0.00E+00	3.26E-09	3.259E-03	0.00E+00	4.73E-05	9.04E-06
3744093758463	374409	3758463	1.64E-05	1.76E-05	1.69E-05	1.67E-07	3.28E-06	5.90E-06	0.00E+00	2.51E-06	1.25E-06	0.00E+00	0.00E+00	1.00E-06	4.61E-10	3.30E-09	0.00E+00	3.76E-09	3.758E-03	0.00E+00	5.46E-05	1.04E-05
3744143758463	374414	3758463	1.63E-05	1.76E-05	1.69E-05	1.67E-07	3.27E-06	5.88E-06	0.00E+00	2.50E-06	1.25E-06	0.00E+00	0.00E+00	1.00E-06	4.60E-10	3.29E-09	0.00E+00	3.75E-09	3.748E-03	0.00E+00	5.44E-05	1.04E-05
3744193758463	374419	3758463	1.63E-05	1.75E-05	1.68E-05	1.66E-07	3.26E-06	5.86E-06	0.00E+00	2.49E-06	1.25E-06	0.00E+00	0.00E+00	9.97E-07	4.58E-10	3.28E-09	0.00E+00	3.74E-09	3.737E-03	0.00E+00	5.43E-05	1.04E-05
3744243758463	374424	3758463	1.62E-05	1.75E-05	1.68E-05	1.66E-07	3.25E-06	5.85E-06	0.00E+00	2.48E-06	1.24E-06	0.00E+00	0.00E+00	9.94E-07	4.57E-10	3.27E-09	0.00E+00	3.73E-09	3.725E-03	0.00E+00	5.41E-05	1.03E-05
3744293758463	374429	3758463	1.62E-05	1.74E-05	1.67E-05	1.65E-07	3.24E-06	5.83E-06	0.00E+00	2.48E-06	1.24E-06	0.00E+00	0.00E+00	9.90E-07	4.55E-10	3.26E-09	0.00E+00	3.71E-09	3.713E-03	0.00E+00	5.39E-05	1.03E-05
3744343758463	374434	3758463	1.61E-05	1.73E-05	1.66E-05	1.65E-07	3.23E-06	5.81E-06	0.00E+00	2.47E-06	1.23E-06	0.00E+00	0.00E+00	9.87E-07	4.54E-10	3.25E-09	0.00E+00	3.70E-09	3.700E-03	0.00E+00	5.37E-05	1.03E-05
3744393758463	374439	3758463	1.61E-05	1.73E-05	1.66E-05	1.64E-07	3.21E-06	5.79E-06	0.00E+00	2.46E-06	1.23E-06	0.00E+00	0.00E+00	9.84E-07	4.52E-10	3.23E-09	0.00E+00	3.69E-09	3.687E-03	0.00E+00	5.35E-05	1.02E-05
3744443758463	374444	3758463	1.60E-05	1.72E-05	1.65E-05	1.63E-07	3.20E-06	5.76E-06	0.00E+00	2.45E-06	1.22E-06	0.00E+00	0.00E+00	9.80E-07	4.50E-10	3.22E-09	0.00E+00	3.67E-09	3.673E-03	0.00E+00	5.33E-05	1.02E-05
3744493758463	374449	3758463	1.59E-05	1.71E-05	1.65E-05	1.63E-07	3.19E-06	5.74E-06	0.00E+00	2.44E-06	1.22E-06	0.00E+00	0.00E+00	9.76E-07	4.49E-10	3.21E-09	0.00E+00	3.66E-09	3.659E-03	0.00E+00	5.31E-05	1.02E-05
3744543758463	374454	3758463	1.59E-05	1.71E-05	1.64E-05	1.62E-07	3.18E-06	5.72E-06	0.00E+00	2.43E-06	1.21E-06	0.00E+00	0.00E+00	9.72E-07	4.47E-10	3.20E-09	0.00E+00	3.64E-09	3.644E-03	0.00E+00	5.29E-05	1.01E-05
3744593758463	374459	3758463	1.58E-05	1.70E-05	1.63E-05	1.61E-07	3.16E-06	5.69E-06	0.00E+00	2.42E-06	1.21E-06	0.00E+00	0.00E+00	9.68E-07	4.45E-10	3.18E-09	0.00E+00	3.63E-09	3.628E-03	0.00E+00	5.27E-05	1.01E-05
3744643758463	374464	3758463	1.57E-05	1.69E-05	1.62E-05	1.61E-07	3.15E-06	5.67E-06	0.00E+00	2.41E-06	1.20E-06	0.00E+00	0.00E+00	9.63E-07	4.43E-10	3.17E-09	0.00E+00	3.61E-09	3.612E-03	0.00E+00	5.24E-05	1.00E-05
3744693758463	374469	3758463	1.57E-05	1.68E-05	1.62E-05	1.60E-07	3.13E-06	5.64E-06	0.00E+00	2.40E-06	1.20E-06	0.00E+00	0.00E+00	9.59E-07	4.41E-10	3.15E-09	0.00E+00	3.59E-09	3.595E-03	0.00E+00	5.22E-05	9.97E-06
3744743758463	374474	3758463	1.56E-05	1.68E-05	1.61E-05	1.59E-07	3.12E-06	5.61E-06	0.00E+00	2.39E-06	1.19E-06	0.00E+00	0.00E+00	9.54E-07	4.39E-10	3.14E-09	0.00E+00	3.58E-09	3.578E-03	0.00E+00	5.19E-05	9.93E-06
3744793758463	374479	3758463	1.55E-05	1.67E-05	1.60E-05	1.58E-07	3.10E-06	5.59E-06	0.00E+00	2.37E-06	1.19E-06	0.00E+00	0.00E+00	9.50E-07	4.37E-10	3.12E-09	0.00E+00	3.56E-09	3.560E-03	0.00E+00	5.17E-05	9.88E-06
3744843758463	374484	3758463	1.54E-05	1.66E-05	1.59E-05	1.57E-07	3.09E-06	5.56E-06	0.00E+00	2.36E-06	1.18E-06	0.00E+00	0.00E+00	9.45E-07	4.34E-10	3.11E-09	0.00E+00	3.54E-09	3.541E-03	0.00E+00	5.14E-05	9.82E-06
3744893758463	374489	3758463	1.53E-05	1.65E-05	1.58E-05	1.57E-07	3.07E-06	5.53E-06	0.00E+00	2.35E-06	1.17E-06	0.00E+00	0.00E+00	9.40E-07	4.32E-10	3.09E-09	0.00E+00	3.52E-09	3.522E-03	0.00E+00	5.11E-05	9.77E-06
3744943758463	374494	3758463	1.53E-05	1.64E-05	1.58E-05	1.56E-07	3.05E-06	5.50E-06	0.00E+00	2.34E-06	1.17E-06	0.00E+00	0.00E+00	9.34E-07	4.30E-10	3.07E-09	0.00E+00	3.50E-09	3.502E-03	0.00E+00	5.08E-05	9.72E-06
3744993758463	374499	3758463	1.52E-05	1.63E-05	1.57E-05	1.55E-07	3.04E-06	5.46E-06	0.00E+00	2.32E-06	1.16E-06	0.00E+00	0.00E+00	9.29E-07	4.27E-10	3.06E-09	0.00E+00	3.48E-09	3.482E-03	0.00E+00	5.06E-05	9.66E-06
3745043758463	374504	3758463	1.51E-05	1.62E-05	1.56E-05	1.54E-07	3.02E-06	5.43E-06	0.00E+00	2.31E-06	1.15E-06	0.00E+00	0.00E+00	9.23E-07	4.25E-10	3.04E-09	0.00E+00	3.46E-09	3.461E-03	0.00E+00	5.03E-05	9.60E-06
3745093758463	374509	3758463	1.50E-05	1.61E-05	1.55E-05	1.53E-07	3.00E-06	5.40E-06	0.00E+00	2.29E-06	1.15E-06	0.00E+00	0.00E+00	9.18E-07	4.22E-10	3.02E-09	0.00E+00	3.44E-09	3.440E-03	0.00E+00	4.99E-05	9.54E-06
3745143758463	374514	3758463	1.49E-05	1.60E-05	1.54E-05	1.52E-07	2.98E-06	5.36E-06	0.00E+00	2.28E-06	1.14E-06	0.00E+00	0.00E+00	9.12E-07	4.19E-10	3.00E-09	0.00E+00	3.42E-09	3.418E-03	0.00E+00	4.96E-05	9.48E-06
3745193758463	374519	3758463	1.48E-05	1.59E-05	1.53E-05	1.51E-07	2.96E-06	5.33E-06	0.00E+00	2.26E-06	1.13E-06	0.00E+00	0.00E+00	9.06E-07	4.16E-10	2.98E-09	0.00E+00	3.40E-09	3.396E-03	0.00E+00	4.93E-05	9.42E-06
3744093758468	374409	3758468	1.69E-05	1.81E-05	1.74E-05	1.72E-07	3.37E-06	6.07E-06	0.00E+00	2.58E-06	1.29E-06	0.00E+00	0.00E+00	1.03E-06	4.74E-10	3.39E-09	0.00E+00	3.87E-09	3.867E-03	0.00E+00	5.62E-05	1.07E-05
3744143758468	374414	3758468	1.68E-05	1.81E-05	1.73E-05	1.71E-07	3.36E-06	6.05E-06	0.00E+00	2.57E-06	1.29E-06	0.00E+00	0.00E+00	1.03E-06	4.73E-10	3.38E-09	0.00E+00	3.86E-09	3.857E-03	0.00E+00	5.60E-05	1.07E-05
3744193758468	374419	3758468	1.68E-05	1.80E-05	1.73E-05	1.71E-07	3.35E-06	6.03E-06	0.00E+00	2.56E-06	1.28E-06	0.00E+00	0.00E+00	1.03E-06	4.72E-10	3.37E-09	0.00E+00	3.85E-09	3.845E-03	0.00E+00	5.58E-05	1.07E-05
3744243758468	374424	3758468	1.67E-05	1.80E-05	1.72E-05	1.70E-07	3.34E-06	6.02E-06	0.00E+00	2.56E-06	1.28E-06	0.00E+00	0.00E+00	1.02E-06	4.70E-10	3.36E-09	0.00E+00	3.83E-09	3.833E-03	0.00E+00	5.57E-05	1.06E-05
3744293758468	374429	3758468	1.66E-05	1.79E-05	1.72E-05	1.70E-07	3.33E-06	6.00E-06	0.00E+00	2.55E-06	1.27E-06	0.00E+00	0.00E+00	1.02E-06	4.69E-10	3.35E-09	0.00E+00	3.82E-09	3.821E-03	0.00E+00	5.55E-05	1.06E-05
3744343758468	374434	3758468	1.66E-05	1.78E-05	1.71E-05	1.69E-07	3.32E-06	5.98E-06	0.00E+00	2.54E-06	1.27E-06	0.00E+00	0.00E+00	1.02E-06	4.67E-10	3.34E-09	0.00E+00	3.81E-09	3.808E-03	0.00E+00	5.53E-05	1.06E-05
3744393758468	374439	3758468	1.65E-05	1.78E-05	1.71E-05	1.69E-07	3.31E-06	5.95E-06	0.00E+00	2.53E-06	1.27E-06	0.00E+00	0.00E+00	1.01E-06	4.65E-10	3.33E-09	0.00E+00	3.79E-09	3.794E-03	0.00E+00	5.51E-05	1.05E-05
3744443758468	374444	3758468	1.65E-05	1.77E-05	1.70E-05	1.68E-07	3.30E-06	5.93E-06	0.00E+00	2.52E-06	1.26E-06	0.00E+00	0.00E+00	1.01E-06	4.64E-10	3.32E-09	0.00E+00	3.78E-09	3.780E-03	0.00E+00	5.49E-05	1.05E-05
3744493758468	374449	3758468	1.64E-05	1.76E-05	1.69E-05	1.67E-07	3.28E-06	5.91E-06	0.00E+00	2.51E-06	1.26E-06	0.00E+00	0.00E+00	1.00E-06	4.62E-10	3.30E-09	0.00E+00	3.76E-09	3.765E-03	0.00E+00	5.47E-05	1.04E-05
3744543758468	374454	3758468	1.63E-05	1.76E-05	1.69E-05	1.67E-07	3.27E-06	5.88E-06	0.00E+00	2.50E-06	1.25E-06	0.00E+00	0.00E+00	1.00E-06	4.60E-10	3.29E-09	0.00E+00	3.75E-09	3.749E-03	0.00E+00	5.44E-05	1.04E-05
3744593758468	374459	3758468	1.63E-05	1.75E-05	1.68E-05	1.66E-07	3.25E-06	5.86E-06	0.00E+00	2.49E-06	1.24E-06	0.00E+00	0.00E+00	9.96E-07	4.58E-10	3.28E-09	0.00E+00	3.73E-09	3.733E-03	0.00E+00	5.42E-05	1.04E-05
3744643758468	374464	3758468	1.62E-05	1.74E-05	1.67E-05	1.65E-07	3.24E-06	5.83E-06	0.00E+00	2.48E-06	1.24E-06	0.00E+00	0.00E+00	9.91E-07	4.56E-10	3.26E-09	0.00E+00	3.72E-09	3.716E-03	0.00E+00	5.40E-05	1.03E-05
3744693758468	374469	3758468	1.61E-05	1.73E-05	1.66E-05	1.64E-07	3.22E-06	5.80E-06	0.00E+00	2.47E-06	1.23E-06	0.00E+00	0.00E+00	9.87E-07	4.54E-10	3.25E-09	0.00E+00	3.70E-09	3.699E-03	0.00E+00	5.37E-05	1.03E-05
3744743758468	374474	3758468	1.60E-05	1.72E-05	1.66E-05	1.64E-07	3.21E-06	5.78E-06	0.00E+00	2.46E-06	1.23E-06	0.00E+00	0.00E+00	9.82E-07	4.51E-10	3.23E-09	0.00E+00	3.68E-09	3.681E-03	0.00E+00	5.34E-05	1.02E-05
3744793758468	374479	3758468	1.60E-05	1.72E-05	1.65E-05	1.63E-07	3.19E-06	5.75E-06	0.00E+00	2.44E-06	1.22E-06	0.00E+00	0.00E+00	9.77E-07	4.49E-10	3.21E-09	0.00E+00	3.66E-09	3.663E-03	0.00E+00	5.32E-05	1.02E-05
3744843758468	374484	3758468	1.59E-05	1.71E-05	1.64E-05	1.62E-07	3.18E-06	5.72E-06	0.00E+00	2.43E-06	1.21E-06	0.00E+00	0.00E+00	9.72E-07	4.47E-10	3.20E-09	0.00E+00	3.64E-09	3.643E-03	0.00E+00	5.29E-05	1.01E-05
3744893758468	374489	3758468	1.58E-05	1.71E-05	1.63E-05	1.61E-07	3.16E-06	5.69E-06	0.00E+00	2.42E-06	1.21E-06	0.00E+00	0.00E+00	9.67E-07	4.44E-10	3.18E-09	0.00E+00	3.62E-09	3.624E-03	0.00E+00	5.26E-05	1.01E-05
3744943758468	374494	3758468	1.57E-05	1.69E-05	1.62E-05	1.60E-07	3.14E-06	5.65E-06	0.00E+00	2.40E-06	1.20E-06	0.00E+00	0.00E+00	9.61E-07	4.42E-10	3.16E-09	0.00E+00	3.60E-09	3.603E-03	0.00E+00	5.23E-05	1.00E-05
3744993758468	374499	3758468	1.56E-05	1.68E-05	1.61E-05	1.59E-07	3.12E-06	5.62E-06	0.00E+00	2.39E-06	1.19E-06	0.00E+00	0.00E+00	9.56E-07	4.39E-10	3.14E-09	0.00E+00	3.58E-09	3.582E-03	0.00E+00	5.20E-05	9.94E-06
3745043758468	374504	3758468	1.55E-05	1.67E-05	1.60E-05	1.58E-07	3.10E-06	5.59E-06	0.00E+00	2.37E-06	1.19E-06	0.00E+00	0.00E+00	9.50E-07	4.37E-10	3.12E-09	0.00E+00	3.56E-09	3.561E-03	0.00E+00	5.17E-05	9.88E-06
3745093758468	374509	3758468	1.54E-05	1.66E-05	1.59E-05	1.57E-07	3.08E-06	5.55E-06	0.00E+00	2.36E-06	1.18E-06	0.00E+00	0.00E+00	9.44E-07	4.34E-10	3.10E-09	0.00E+00	3.54E-09	3.539E-03	0.00E+00	5.14E-05	9.82E-06
3745143758468	374514	3758468	1.53E-05	1.65E-05	1.58E-05	1.56E-07	3.07E-06	5.52E-06	0.00E+00	2.34E-06	1.17E-06	0.00E+00	0.00E+00	9.38E-07	4.31E-10	3.08E-09	0.00E+00	3.52E-09	3.516E-03	0.00E+00	5.11E-05	9.76E-06
3745193758468	374519	3758468	1.52E-05	1.64E-05	1.57E-05	1.55E-07	3.05E-06	5.48E-06	0.00E+00	2.33E-06	1.16E-06	0.00E+00	0.00E+00	9.32E-07	4.28E-10	3.06E-09	0.00E+00	3.49E-09	3.493E-03	0.00E+00	5.07E-05	9.69E-06
3745243758468	374524	3758468	1.51E-05	1.63E-05	1.56E-05	1.54E-07	3.02E-06	5.44E-06	0.00E+00	2.31E-06	1.16E-06	0.00E+00	0.00E+00	9.26E-07	4.26E-10	3.04E-09	0.00E+00	3.47E-09	3.470E-03	0.00E+00	5.04E-05	9.63E-06
3745293758468	374529	3758468	1.50E-05	1.61E-05	1.55E-05	1.53E-07	3.00E-06	5.41E-06	0.00E+00	2.30E-06	1.15E-06	0.00E+00	0.00E+00	9.19E-07	4.23E-10	3.02E-09	0.00E+00	3.45E-09	3.445E-03	0.00E+00	5.00E-05	9.56E-06
3744093758473	374409	3758473	1.73E-05	1.87E-05	1.79E-05	1.77E-07	3.47E-06	6.25E-06	0.00E+00	2.66E-06	1.33E-06	0.00E+00	0.00E+00	1.06E-06	4.88E-10	3.49E-09	0.00E+00	3.98E-09	3.982E-03	0.00E+00	5.78E-05	1.10E-05
3744143758473	374414	3758473	1.73E-05	1.86E-05	1.79E-05	1.77E-07	3.46E-06	6.23E-06	0.00E+00	2.65E-06	1.32E-06	0.00E+00	0.00E+00	1.06E-06	4.87E-10	3.48E-09	0.00E+00	3.97E-09	3.971E-03	0.00E+00	5.77E-05	1.10E-05
3744193758473	374419	3758473	1.72E-05	1.86E-05	1.78E-05	1.76E-07	3.45E-06	6.21E-06	0.00E+00	2.64E-06	1.32E-06	0.00E+00	0.00E+00	1.06E-06	4.86E-10	3.47E-09	0.00E+00	3.96E-09	3.959E-03	0.00E+00	5.75E-05	1.10E-05
3744243758473	374424	3758473	1.72E-05	1.85E-05	1.78E-05	1.75E-07	3.44E-06	6.19E-06	0.00E+00	2.63E-06	1.32E-06	0.00E+00	0.00E+00	1.05E-06	4.84E-10	3.46E-09	0.00E+00	3.95E-09	3.947E-03	0.00E+00	5.73E-05	1.09E-05
3744293758473	374429	3758473	1.71E-05	1.84E-05	1.77E-05	1.75E-07	3.43E-06	6.17E-06	0.00E+00	2.62E-06	1.31E-06	0.00E+00	0.00E+00	1.05E-06	4.82E-10	3.45E-09	0.00E+00	3.93E-09	3.934E-03	0.00E+00	5.71E-05	1.09E-05
3744343758473	374434	3758473	1.71E-05	1.84E-05	1.76E-05	1.74E-07	3.42E-06	6.15E-06	0.00E+00	2.61E-06	1.31E-06	0.00E+00	0.00E+00	1.05E-06	4.81E-10	3.44E-09	0.00E+00	3.92E-09	3.920E-03	0.00E+00	5.69E-05	1.09E-05
3744393758473	374439	3758473	1.70E-05	1.83E-05	1.76E-05	1.74E-07	3.41E-06	6.13E-06	0.00E+00	2.61E-06	1.30E-06	0.00E+00	0.00E+00	1.04E-06	4.79E-10	3.43E-09	0.00E+00	3.91E-09	3.906E-03	0.00E+00	5.67E-05	1.08E-05
3744443758473	374444	3758473	1.70E-05	1.82E-05	1.75E-05	1.73E-07	3.39E-06	6.11E-06	0.00E+00	2.60E-06	1.30E-06	0.00E+00	0.00E+00	1.04E-06	4.77E-10	3.41E-09	0.00E+00	3.89E-09	3.892E-03	0.00E+00	5.65E-05	1.08E-05
3744493758473	374449	3758473	1.69E-05	1.82E-05	1.74E-05	1.72E-07	3.38E-06	6.08E-06	0.00E+00	2.59E-06	1.29E-06	0.00E+00	0.00E+00	1.03E-06	4.75E-10	3.40E-09	0.00E+00	3.88E-09	3.876E-03	0.00E+00	5.63E-05	1.08E-05
3744543758473	374454	3758473	1.68E-05	1.81E-05	1.74E-05	1.72E-07	3.37E-06	6.06E-06	0.00E+00	2.57E-06	1.29E-06	0.00E+00	0.00E+00	1.03E-06	4.73E-10	3.39E-09	0.00E+00	3.86E-09	3.860E-03	0.00E+00	5.60E-05	1.07E-05
3744593758473	374459	3758473	1.67E-05	1.81E-05	1.73E-05	1.71E-07	3.35E-06	6.03E-06	0.00E+00	2.56E-06	1.28E-06	0.00E+00	0.00E+00	1.03E-06	4.71E-10	3.37E-09	0.00E+00	3.84E-09	3.844E-03	0.00E+00	5.58E-05	1.07E-05
3744643758473	374464	3758473	1.67E-05	1.79E-05	1.72E-05	1.70E-07	3.34E-06	6.00E-06	0.00E+00	2.55E-06	1.28E-06	0.00E+00	0.00E+00	1.02E-06	4.69E-10	3.36E-09	0.00E+00	3.83E-09	3.826E-03	0.00E+00	5.56E-05	1.06E-05
3744693758473	374469	3758473	1.66E-05	1.78E-05	1.71E-05	1.69E-07	3.32E-06	5.98E-06	0.00E+00	2.54E-06	1.27E-06	0.00E+00	0.00E+00	1.02E-06	4.67E-10	3.34E-09	0.00E+00	3.81E-09	3.808E-03	0.00E+00	5.53E-05	1.06E-05
3744743758473	374474	3758473	1.65E-05	1.78E-05	1.70E-05	1.68E-07	3.30E-06	5.95E-06	0.00E+00	2.53E-06	1.26E-06	0.00E+00	0.00E+00	1.01E-06	4.65E-10	3.32E-09	0.00E+00	3.79E-09	3.790E-03	0.00E+00	5.50E-05	1.05E-05
3744793758473	374479	3758473	1.64E-05	1.77E-05	1.70E-05	1.68E-07	3.29E-06	5.92E-06	0.00E+00	2.51E-06	1.26E-06	0.00E+00	0.00E+00	1.01E-06	4.62E-10	3.31E-09	0.00E+00	3.77E-09	3.771E-03	0.00E+00	5.47E-05	1.05E-05
3744843758473	374484

			SWBuilding Construction	SWDemolition	SWGrading	EYBuilding Construction	SWPaving	SWGrading	SWArchitectural Coating	NBBuilding Construction	NBBuilding Construction	NBArchitectural Coating	NBArchitectural Coating	RWBuilding Construction	Child Risk					Overlapping Phases - Maximum GLC		
Unique Identifier	X (UTM)	Y (UTM)	2026	2026	2026	2026	2027	2027	2027	2026	2027	2026	2027	2026	3rd Trimester	0<2	2<16	Total	per million	2025	2026	2027
3744343758493	374434	3758493	1.93E-05	2.07E-05	1.99E-05	1.97E-07	3.86E-06	6.95E-06	0.00E+00	2.95E-06	1.48E-06	0.00E+00	0.00E+00	1.18E-06	5.43E-10	3.89E-09	0.00E+00	4.43E-09	4.42E-03	0.00E+00	6.43E-05	1.23E-05
3744393758493	374439	3758493	1.92E-05	2.07E-05	1.98E-05	1.96E-07	3.85E-06	6.92E-06	0.00E+00	2.94E-06	1.47E-06	0.00E+00	0.00E+00	1.18E-06	5.41E-10	3.87E-09	0.00E+00	4.41E-09	4.41E-03	0.00E+00	6.41E-05	1.22E-05
3744443758493	374444	3758493	1.92E-05	2.06E-05	1.98E-05	1.95E-07	3.83E-06	6.90E-06	0.00E+00	2.93E-06	1.47E-06	0.00E+00	0.00E+00	1.17E-06	5.39E-10	3.86E-09	0.00E+00	4.40E-09	4.39E-03	0.00E+00	6.38E-05	1.22E-05
3744493758493	374449	3758493	1.91E-05	2.05E-05	1.97E-05	1.95E-07	3.82E-06	6.87E-06	0.00E+00	2.92E-06	1.46E-06	0.00E+00	0.00E+00	1.17E-06	5.37E-10	3.84E-09	0.00E+00	4.38E-09	4.37E-03	0.00E+00	6.36E-05	1.21E-05
3744543758493	374454	3758493	1.90E-05	2.04E-05	1.96E-05	1.94E-07	3.80E-06	6.84E-06	0.00E+00	2.91E-06	1.45E-06	0.00E+00	0.00E+00	1.16E-06	5.35E-10	3.83E-09	0.00E+00	4.36E-09	4.36E-03	0.00E+00	6.33E-05	1.21E-05
3744593758493	374459	3758493	1.89E-05	2.03E-05	1.95E-05	1.93E-07	3.78E-06	6.81E-06	0.00E+00	2.90E-06	1.45E-06	0.00E+00	0.00E+00	1.16E-06	5.32E-10	3.81E-09	0.00E+00	4.34E-09	4.34E-03	0.00E+00	6.30E-05	1.20E-05
3744643758493	374464	3758493	1.88E-05	2.03E-05	1.94E-05	1.92E-07	3.77E-06	6.78E-06	0.00E+00	2.88E-06	1.44E-06	0.00E+00	0.00E+00	1.15E-06	5.30E-10	3.79E-09	0.00E+00	4.32E-09	4.32E-03	0.00E+00	6.28E-05	1.20E-05
3744693758493	374469	3758493	1.87E-05	2.02E-05	1.93E-05	1.91E-07	3.75E-06	6.75E-06	0.00E+00	2.87E-06	1.43E-06	0.00E+00	0.00E+00	1.15E-06	5.28E-10	3.77E-09	0.00E+00	4.30E-09	4.30E-03	0.00E+00	6.25E-05	1.19E-05
3744743758493	374474	3758493	1.86E-05	2.01E-05	1.93E-05	1.90E-07	3.73E-06	6.72E-06	0.00E+00	2.85E-06	1.43E-06	0.00E+00	0.00E+00	1.14E-06	5.25E-10	3.76E-09	0.00E+00	4.28E-09	4.28E-03	0.00E+00	6.21E-05	1.19E-05
3744793758493	374479	3758493	1.84E-05	2.00E-05	1.92E-05	1.89E-07	3.71E-06	6.68E-06	0.00E+00	2.84E-06	1.42E-06	0.00E+00	0.00E+00	1.14E-06	5.22E-10	3.74E-09	0.00E+00	4.26E-09	4.25E-03	0.00E+00	6.18E-05	1.18E-05
3744843758493	374484	3758493	1.85E-05	1.98E-05	1.91E-05	1.88E-07	3.69E-06	6.65E-06	0.00E+00	2.82E-06	1.41E-06	0.00E+00	0.00E+00	1.13E-06	5.19E-10	3.72E-09	0.00E+00	4.24E-09	4.23E-03	0.00E+00	6.15E-05	1.17E-05
3744893758493	374489	3758493	1.84E-05	1.97E-05	1.89E-05	1.87E-07	3.67E-06	6.61E-06	0.00E+00	2.81E-06	1.40E-06	0.00E+00	0.00E+00	1.12E-06	5.17E-10	3.70E-09	0.00E+00	4.21E-09	4.21E-03	0.00E+00	6.11E-05	1.17E-05
3744943758493	374494	3758493	1.82E-05	1.96E-05	1.88E-05	1.86E-07	3.65E-06	6.57E-06	0.00E+00	2.79E-06	1.40E-06	0.00E+00	0.00E+00	1.12E-06	5.14E-10	3.67E-09	0.00E+00	4.19E-09	4.18E-03	0.00E+00	6.08E-05	1.16E-05
3744993758493	374499	3758493	1.81E-05	1.95E-05	1.87E-05	1.85E-07	3.63E-06	6.53E-06	0.00E+00	2.78E-06	1.39E-06	0.00E+00	0.00E+00	1.11E-06	5.10E-10	3.65E-09	0.00E+00	4.16E-09	4.16E-03	0.00E+00	6.04E-05	1.15E-05
3745093758493	374509	3758493	1.79E-05	1.93E-05	1.85E-05	1.83E-07	3.58E-06	6.45E-06	0.00E+00	2.74E-06	1.37E-06	0.00E+00	0.00E+00	1.10E-06	5.04E-10	3.61E-09	0.00E+00	4.11E-09	4.11E-03	0.00E+00	5.97E-05	1.14E-05
3745143758493	374514	3758493	1.78E-05	1.91E-05	1.84E-05	1.82E-07	3.56E-06	6.41E-06	0.00E+00	2.72E-06	1.36E-06	0.00E+00	0.00E+00	1.09E-06	5.01E-10	3.58E-09	0.00E+00	4.08E-09	4.08E-03	0.00E+00	5.93E-05	1.13E-05
3745193758493	374519	3758493	1.77E-05	1.90E-05	1.82E-05	1.80E-07	3.53E-06	6.36E-06	0.00E+00	2.70E-06	1.35E-06	0.00E+00	0.00E+00	1.08E-06	4.97E-10	3.56E-09	0.00E+00	4.05E-09	4.05E-03	0.00E+00	5.89E-05	1.12E-05
3744093758498	374409	3758498	2.02E-05	2.17E-05	2.09E-05	2.06E-07	4.05E-06	7.28E-06	0.00E+00	3.10E-06	1.55E-06	0.00E+00	0.00E+00	1.24E-06	5.69E-10	4.07E-09	0.00E+00	4.64E-09	4.64E-03	0.00E+00	6.74E-05	1.29E-05
3744143758498	374414	3758498	2.02E-05	2.17E-05	2.08E-05	2.06E-07	4.04E-06	7.26E-06	0.00E+00	3.09E-06	1.54E-06	0.00E+00	0.00E+00	1.23E-06	5.68E-10	4.06E-09	0.00E+00	4.63E-09	4.62E-03	0.00E+00	6.72E-05	1.28E-05
3744193758498	374419	3758498	2.01E-05	2.16E-05	2.08E-05	2.05E-07	4.02E-06	7.24E-06	0.00E+00	3.08E-06	1.54E-06	0.00E+00	0.00E+00	1.23E-06	5.66E-10	4.05E-09	0.00E+00	4.62E-09	4.61E-03	0.00E+00	6.70E-05	1.28E-05
3744243758498	374424	3758498	2.01E-05	2.16E-05	2.07E-05	2.05E-07	4.01E-06	7.22E-06	0.00E+00	3.07E-06	1.53E-06	0.00E+00	0.00E+00	1.23E-06	5.64E-10	4.04E-09	0.00E+00	4.60E-09	4.60E-03	0.00E+00	6.68E-05	1.28E-05
3744293758498	374429	3758498	2.00E-05	2.15E-05	2.06E-05	2.04E-07	4.00E-06	7.20E-06	0.00E+00	3.06E-06	1.53E-06	0.00E+00	0.00E+00	1.22E-06	5.63E-10	4.02E-09	0.00E+00	4.58E-09	4.58E-03	0.00E+00	6.66E-05	1.27E-05
3744343758498	374434	3758498	1.99E-05	2.14E-05	2.05E-05	2.03E-07	3.99E-06	7.17E-06	0.00E+00	3.05E-06	1.52E-06	0.00E+00	0.00E+00	1.22E-06	5.61E-10	4.01E-09	0.00E+00	4.57E-09	4.57E-03	0.00E+00	6.64E-05	1.27E-05
3744393758498	374439	3758498	1.98E-05	2.13E-05	2.05E-05	2.03E-07	3.97E-06	7.15E-06	0.00E+00	3.04E-06	1.52E-06	0.00E+00	0.00E+00	1.22E-06	5.59E-10	4.00E-09	0.00E+00	4.56E-09	4.555E-03	0.00E+00	6.61E-05	1.26E-05
3744443758498	374444	3758498	1.98E-05	2.13E-05	2.04E-05	2.02E-07	3.96E-06	7.12E-06	0.00E+00	3.03E-06	1.51E-06	0.00E+00	0.00E+00	1.21E-06	5.57E-10	3.98E-09	0.00E+00	4.54E-09	4.538E-03	0.00E+00	6.59E-05	1.26E-05
3744493758498	374449	3758498	1.97E-05	2.12E-05	2.03E-05	2.01E-07	3.94E-06	7.09E-06	0.00E+00	3.01E-06	1.51E-06	0.00E+00	0.00E+00	1.21E-06	5.54E-10	3.97E-09	0.00E+00	4.52E-09	4.520E-03	0.00E+00	6.56E-05	1.25E-05
3744543758498	374454	3758498	1.96E-05	2.11E-05	2.03E-05	2.00E-07	3.92E-06	7.06E-06	0.00E+00	3.00E-06	1.50E-06	0.00E+00	0.00E+00	1.20E-06	5.52E-10	3.95E-09	0.00E+00	4.50E-09	4.502E-03	0.00E+00	6.54E-05	1.25E-05
3744593758498	374459	3758498	1.95E-05	2.10E-05	2.02E-05	1.99E-07	3.91E-06	7.03E-06	0.00E+00	2.99E-06	1.49E-06	0.00E+00	0.00E+00	1.20E-06	5.50E-10	3.93E-09	0.00E+00	4.48E-09	4.482E-03	0.00E+00	6.51E-05	1.24E-05
3744643758498	374464	3758498	1.94E-05	2.09E-05	2.01E-05	1.98E-07	3.89E-06	7.00E-06	0.00E+00	2.98E-06	1.49E-06	0.00E+00	0.00E+00	1.19E-06	5.47E-10	3.91E-09	0.00E+00	4.46E-09	4.462E-03	0.00E+00	6.48E-05	1.24E-05
3744693758498	374469	3758498	1.93E-05	2.08E-05	2.00E-05	1.97E-07	3.87E-06	6.97E-06	0.00E+00	2.96E-06	1.48E-06	0.00E+00	0.00E+00	1.18E-06	5.45E-10	3.90E-09	0.00E+00	4.44E-09	4.441E-03	0.00E+00	6.45E-05	1.23E-05
3744743758498	374474	3758498	1.93E-05	2.07E-05	1.99E-05	1.96E-07	3.85E-06	6.93E-06	0.00E+00	2.95E-06	1.47E-06	0.00E+00	0.00E+00	1.18E-06	5.42E-10	3.88E-09	0.00E+00	4.42E-09	4.419E-03	0.00E+00	6.42E-05	1.23E-05
3744793758498	374479	3758498	1.92E-05	2.06E-05	1.98E-05	1.95E-07	3.83E-06	6.90E-06	0.00E+00	2.93E-06	1.47E-06	0.00E+00	0.00E+00	1.17E-06	5.39E-10	3.86E-09	0.00E+00	4.40E-09	4.396E-03	0.00E+00	6.38E-05	1.22E-05
3744843758498	374484	3758498	1.91E-05	2.05E-05	1.97E-05	1.94E-07	3.81E-06	6.86E-06	0.00E+00	2.92E-06	1.46E-06	0.00E+00	0.00E+00	1.17E-06	5.36E-10	3.84E-09	0.00E+00	4.37E-09	4.372E-03	0.00E+00	6.35E-05	1.21E-05
3744893758498	374489	3758498	1.89E-05	2.04E-05	1.96E-05	1.93E-07	3.79E-06	6.82E-06	0.00E+00	2.90E-06	1.45E-06	0.00E+00	0.00E+00	1.16E-06	5.33E-10	3.81E-09	0.00E+00	4.35E-09	4.348E-03	0.00E+00	6.31E-05	1.21E-05
3744943758498	374494	3758498	1.88E-05	2.03E-05	1.94E-05	1.92E-07	3.77E-06	6.78E-06	0.00E+00	2.88E-06	1.44E-06	0.00E+00	0.00E+00	1.15E-06	5.30E-10	3.79E-09	0.00E+00	4.32E-09	4.323E-03	0.00E+00	6.28E-05	1.20E-05
3744993758498	374499	3758498	1.87E-05	2.01E-05	1.93E-05	1.91E-07	3.75E-06	6.74E-06	0.00E+00	2.87E-06	1.43E-06	0.00E+00	0.00E+00	1.15E-06	5.27E-10	3.77E-09	0.00E+00	4.30E-09	4.297E-03	0.00E+00	6.24E-05	1.19E-05
3745093758498	374509	3758498	1.85E-05	1.99E-05	1.91E-05	1.89E-07	3.70E-06	6.66E-06	0.00E+00	2.83E-06	1.41E-06	0.00E+00	0.00E+00	1.13E-06	5.20E-10	3.72E-09	0.00E+00	4.24E-09	4.242E-03	0.00E+00	6.16E-05	1.18E-05
3745143758498	374514	3758498	1.84E-05	1.97E-05	1.90E-05	1.87E-07	3.67E-06	6.61E-06	0.00E+00	2.81E-06	1.41E-06	0.00E+00	0.00E+00	1.12E-06	5.17E-10	3.70E-09	0.00E+00	4.21E-09	4.214E-03	0.00E+00	6.12E-05	1.17E-05
3745193758498	374519	3758498	1.82E-05	1.96E-05	1.88E-05	1.86E-07	3.65E-06	6.57E-06	0.00E+00	2.79E-06	1.40E-06	0.00E+00	0.00E+00	1.12E-06	5.13E-10	3.67E-09	0.00E+00	4.18E-09	4.184E-03	0.00E+00	6.08E-05	1.16E-05
3745243758498	374524	3758498	1.81E-05	1.95E-05	1.87E-05	1.85E-07	3.62E-06	6.52E-06	0.00E+00	2.77E-06	1.39E-06	0.00E+00	0.00E+00	1.11E-06	5.10E-10	3.65E-09	0.00E+00	4.15E-09	4.155E-03	0.00E+00	6.03E-05	1.15E-05
3745293758498	374529	3758498	1.80E-05	1.93E-05	1.85E-05	1.83E-07	3.59E-06	6.47E-06	0.00E+00	2.75E-06	1.37E-06	0.00E+00	0.00E+00	1.10E-06	5.06E-10	3.62E-09	0.00E+00	4.12E-09	4.123E-03	0.00E+00	5.99E-05	1.14E-05
3744093758503	374409	3758503	2.09E-05	2.25E-05	2.16E-05	2.13E-07	4.18E-06	7.52E-06	0.00E+00	3.20E-06	1.60E-06	0.00E+00	0.00E+00	1.28E-06	5.88E-10	4.21E-09	0.00E+00	4.79E-09	4.794E-03	0.00E+00	6.96E-05	1.33E-05
3744143758503	374414	3758503	2.08E-05	2.24E-05	2.15E-05	2.13E-07	4.17E-06	7.50E-06	0.00E+00	3.19E-06	1.59E-06	0.00E+00	0.00E+00	1.28E-06	5.86E-10	4.20E-09	0.00E+00	4.78E-09	4.781E-03	0.00E+00	6.94E-05	1.33E-05
3744193758503	374419	3758503	2.08E-05	2.23E-05	2.14E-05	2.12E-07	4.16E-06	7.48E-06	0.00E+00	3.18E-06	1.59E-06	0.00E+00	0.00E+00	1.27E-06	5.85E-10	4.18E-09	0.00E+00	4.77E-09	4.768E-03	0.00E+00	6.92E-05	1.32E-05
3744243758503	374424	3758503	2.07E-05	2.23E-05	2.14E-05	2.11E-07	4.14E-06	7.46E-06	0.00E+00	3.17E-06	1.59E-06	0.00E+00	0.00E+00	1.27E-06	5.83E-10	4.17E-09	0.00E+00	4.75E-09	4.754E-03	0.00E+00	6.90E-05	1.32E-05
3744293758503	374429	3758503	2.06E-05	2.22E-05	2.13E-05	2.11E-07	4.13E-06	7.44E-06	0.00E+00	3.16E-06	1.58E-06	0.00E+00	0.00E+00	1.26E-06	5.81E-10	4.16E-09	0.00E+00	4.74E-09	4.738E-03	0.00E+00	6.88E-05	1.31E-05
3744343758503	374434	3758503	2.06E-05	2.21E-05	2.12E-05	2.10E-07	4.12E-06	7.41E-06	0.00E+00	3.15E-06	1.57E-06	0.00E+00	0.00E+00	1.26E-06	5.79E-10	4.14E-09	0.00E+00	4.72E-09	4.722E-03	0.00E+00	6.86E-05	1.31E-05
3744393758503	374439	3758503	2.05E-05	2.20E-05	2.12E-05	2.09E-07	4.10E-06	7.38E-06	0.00E+00	3.14E-06	1.57E-06	0.00E+00	0.00E+00	1.26E-06	5.77E-10	4.13E-09	0.00E+00	4.71E-09	4.706E-03	0.00E+00	6.83E-05	1.31E-05
3744443758503	374444	3758503	2.04E-05	2.20E-05	2.11E-05	2.08E-07	4.09E-06	7.36E-06	0.00E+00	3.13E-06	1.56E-06	0.00E+00	0.00E+00	1.25E-06	5.75E-10	4.11E-09	0.00E+00	4.69E-09	4.688E-03	0.00E+00	6.81E-05	1.30E-05
3744493758503	374449	3758503	2.03E-05	2.19E-05	2.10E-05	2.08E-07	4.07E-06	7.33E-06	0.00E+00	3.11E-06	1.56E-06	0.00E+00	0.00E+00	1.25E-06	5.73E-10	4.10E-09	0.00E+00	4.67E-09	4.670E-03	0.00E+00	6.78E-05	1.30E-05
3744543758503	374454	3758503	2.03E-05	2.18E-05	2.09E-05	2.07E-07	4.05E-06	7.30E-06	0.00E+00	3.10E-06	1.55E-06	0.00E+00	0.00E+00	1.24E-06	5.70E-10	4.08E-09	0.00E+00	4.65E-09	4.651E-03	0.00E+00	6.75E-05	1.29E-05
3744593758503	374459	3758503	2.02E-05	2.17E-05	2.08E-05	2.06E-07	4.04E-06	7.27E-06	0.00E+00	3.09E-06	1.54E-06	0.00E+00	0.00E+00	1.24E-06	5.68E-10	4.06E-09	0.00E+00	4.63E-09	4.631E-03	0.00E+00	6.72E-05	1.28E-05
3744643758503	374464	3758503	2.01E-05	2.16E-05	2.07E-05	2.05E-07	4.02E-06	7.23E-06	0.00E+00	3.07E-06	1.54E-06	0.00E+00	0.00E+00	1.23E-06	5.65E-10	4.04E-09	0.00E+00	4.61E-09	4.609E-03	0.00E+00	6.69E-05	1.28E-05
3744693758503	374469	3758503	2.00E-05	2.15E-05	2.06E-05	2.04E-07	4.00E-06	7.20E-06	0.00E+00	3.06E-06	1.53E-06	0.00E+00	0.00E+00	1.22E-06	5.63E-10	4.02E-09	0.00E+00	4.59E-09	4.588E-03	0.00E+00	6.66E-05	1.27E-05
3744743758503	374474	3758503	1.99E-05	2.14E-05	2.05E-05	2.03E-07	3.98E-06	7.16E-06	0.00E+00	3.04E-06	1.52E-06	0.00E+00	0.00E+00	1.22E-06	5.60E-10	4.00E-09	0.00E+00	4.56E-09	4.565E-03	0.00E+00	6.63E-05	1.27E-05
3744793758503	374479	3758503	1.98E-05	2.13E-05	2.04E-05	2.02E-07	3.96E-06	7.13E-06	0.00E+00	3.03E-06	1.51E-06	0.00E+00	0.00E+00	1.21E-06	5.57E-10	3.98E-09	0.00E+00	4.54E-09	4.541E-03	0.00E+00	6.59E-05	1.26E-05
3744843758503	374484	3758503	1.97E-05	2.12E-05	2.03E-05	2.01E-07	3.94E-06	7.09E-06	0.00E+00	3.01E-06	1.51E-06	0.00E+00	0.00E+00	1.20E-06	5.54E-10	3.96E-09	0.00E+00	4.52E-09	4.517E-03	0.00E+00	6.56E-05	1.25E-05
3744893758503	374489	3758503	1.96E-05	2.10E-05	2.02E-05	2.00E-07	3.92E-06	7.05E-06	0.00E+00	3.00E-06	1.50E-06	0.00E+00	0.00E+00	1.20E-06	5.51E-10	3.94E-09	0.00E+00	4.49E-09	4.491E-03	0.00E+00	6.52E-05	1.25E-05
3744943758503	374494	3758503	1.95E-05	2.09E-05	2.01E-05	1.99E-07	3.89E-06	7.01E-06	0.00E+00	2.98E-06	1.49E-06	0.00E+00	0.00E+00	1.19E-06	5.48E-10	3.92E-09	0.00E+00	4.47E-09	4.465E-03	0.00E+00	6.48E-05	1.24E-05
3744993758503	374499	3758503	1.93E-05	2.08E-05	2.00E-05	1.97E-07	3.87E-06	6.96E-06	0.00E+00	2.96E-06	1.48E-06	0.00E+00	0.00E+00	1.18E-06	5.44E-10	3.89E-09	0.00E+00	4.44E-09	4.438E-03	0.00E+00	6.44E-05	1.23E-05
3745093758503	374509	3758503	1.91E-05	2.05E-05	1.97E-05	1.95E-07	3.82E-06	6.87E-06	0.00E+00	2.92E-06	1.46E-06	0.00E+00	0.00E+00	1.17E-06	5.37E-10	3.84E-09	0.00E+00	4.38E-09	4.381E-03	0.00E+00	6.36E-05	1.22E-05
3745143758503	374514	3758503	1.90E-05	2.04E-05	1.96E-05	1.93E-07	3.79E-06	6.83E-06	0.00E+00	2.90E-06	1.45E-06	0.00E+00	0.00E+00	1.16E-06	5.34E-10	3.82E-09	0.00E+00	4.35E-09	4.352E-03	0.00E+00	6.32E-05	1.21E-05
3745193758503	374519	3758503	1.88E-05	2.02E-05	1.94E-05	1.92E-07	3.77E-06	6.78E-06	0.00E+00	2.88E-06	1.44E-06	0.00E+00	0.00E+00	1.15E-06	5.30E-10	3.79E-09	0.00E+00	4.32E-09	4.321E-03	0.00E+00	6.27E-05	1.20E-05
3745243758503	374524	3758503	1.87E-05	2.01E-05	1.93E-05	1.91E-07	3.74E-06	6.73E-06	0.00E+00	2.86E-06	1.43E-06	0.00E+00	0.00E+00	1.14E-06	5.26E-10	3.76E-09	0.00E+00	4.29E-09	4.290E-03	0.00E+00	6.23E-05	1.19E-05
3745293758503	374529	3758503	1.86E-05	2.00E-05	1.92E-05	1.89E-07	3.71E-06	6.68E-06	0.00E+00	2.84E-06	1.42E-06	0.00E+00	0.00E+00	1.14E-06	5.22E-10	3.74E-09	0.00E+00	4.26E-09	4.258E-03	0.00E+00	6.18E-05	1.18E-05
3744093758508	374409	3758508	2.16E-05	2.32E-05	2.23E-05	2.20E-07	4.32E-06	7.78E-06	0.00E+00	3.30E-06	1.65E-06	0.00E+00	0.00E+00	1.32E-06	6.08E-10	4.35E-09	0.00E+00	4.96E-09	4.955E-03	0.00E+00	7.19E-05	1.37E-05
3744143758508	374414	3758508	2.15E-05	2.32E-05	2.22E-05	2.20E-07	4.31E-06	7.75E-06	0.00E+00	3.30E-06	1.65E-06	0.00E+00	0.00E+00	1.32E-06	6.06E-10	4.34E-09	0.00E+00	4.94E-09	4.942E-03	0.00E+00	7.18E-05	1.37E-05
3744193758508	374419	3758508	2.14E-05	2.31E-05	2.22E-05	2.19E-07	4.30E-06	7.73E-06	0.00E+00	3.29E-06	1.64E-06	0.00E+00	0.00E+00	1.31E-06	6.04E-10	4.32E-09	0.00E+00	4.93E-09	4.928E-03	0.00E+00	7.16E-05	1.36E-05
3744243758508	374424	3758508	2.14E-05	2.30E-05	2.21E-05	2.18E-07	4.28E-06	7.71E-06	0.00E+00	3.28E-06	1.64E-06	0.00E+00	0.00E+00	1.31E-06	6.03E-10	4.31E-09	0.00E+00	4.91E-09	4.913E-03	0.00E+00	7.13E-05	1.36E-05
3744293758508	374429	3758508	2.13E-05	2.30E-05	2.20E-05	2.18E-07	4.27E-06	7.69E-06	0.00E+00	3.27E-06	1.63E-06	0.00E+00	0.00E+00	1.31E-06	6.01E-10	4.30E-09	0.00E+00	4.90E-09	4.898E-03	0.00E+00	7.11E-05	1.36E-05
3744343758508	374434	3758508	2.13E-05	2.29E-05	2.20E-05	2.17E-07	4.26E-06	7.66E-06	0.00E+00	3.26E-06	1.63E-06	0.00E+00	0.00E+00	1.30E-06	5.99E-10	4.28E-09	0.00E+00	4.88E-09	4.881E-03	0.00E+00	7.09E-05	1.35E-05
3744393758508	374439	3758508	2.12E-05	2.28E-05	2.19E-05	2.16E-07	4.24E-06	7.63E-06	0.00E+00	3.24E-06	1.62E-06	0.00E+00	0.00E+00	1.30E-06	5.97E-10	4.27E-09	0.00E+00	4.86E-09	4.864E-03	0.00E+00	7.06E-05	1.35E-05
3744443758508	374444	3758508	2.11E-05	2.27E-05	2.18E-05	2.15E-07	4.22E-06	7.60E-06	0.00E+00	3.23E-06	1.62E-06	0.00E+00	0.00E+00	1.29E-06	5.94E-10	4.25E-09	0.00E+00	4.85E-09	4.846E-03	0.00E+00	7.04E-05	1.34E-05
3744493758508	374449	3758508	2.10E-05	2.26E-05	2.17E-05	2.15E-07	4.21E-06	7.57E-06	0.00E+00	3.22E-06	1.61E-06	0.00E+00	0.00E+00	1.29E-06	5.92E-10	4.24E-09	0.00E+00	4.83E-09	4.827E-03	0.00E+00	7.01E-05	1.34E-05
3744543758508	374454	3758508	2.09E-05	2.25E-05	2.16E-05	2.14E-07	4.19E-06	7.54E-06	0.00E+00	3.21E-06	1.60E-06	0.00E+00	0.00E+00	1.28E-06	5.90E-10	4.22E-09	0.00E+00	4.81E-09	4.807E-03	0.00E+00	6.98E-05	1.33E-05
3744593758508	374459	3758508	2.09E-05	2.24E-05	2.15E-05	2.13E-07	4.17E-06	7.51E-06	0.00E+00	3.19E-06	1.60E-06	0.00E+00	0.00E+00	1.28E-06	5.87E-10	4.20E-09	0.00E+00	4.79E-09	4.787E-03	0.00E+00	6.95E-05	1.33E-05
3744643758508	374464	3758508	2.08E-05	2.23E-05	2.14E-05	2.12E-07	4.15E-06	7.48E-06	0.00E+00	3.18E-06	1.59E-06	0.00E+00	0.00E+00	1.27E-06	5.84E-10	4.18E-09	0.00E+00	4.76E-09	4.765E-03	0.00E+00	6.92E-05	1.32E-05
3744693758508	374469	3758508	2.07E-05	2.22E-05	2.13E-05	2.11E-07	4.13E-06	7.44E-06	0.00E+00	3.16E-06	1.58E-06	0.00E+00	0.00E+00	1.27E-06	5.82E-10	4.16E-09	0.00E+00	4.74E-09	4.742E-03	0.00E+00	6.89E-05	1.

			SWBuilding Construction		SWGrading	EYBuilding Construction		SWGrading	SWArchitectural Coating	NBBuilding Construction	NBBuilding Construction	NBArchitectural Coating	NBArchitectural Coating	RWBuilding Construction	Child Risk					Overlapping Phases - Maximum GLC		
Unique Identifier	X (UTM)	Y (UTM)	2026	SWDemolition 2026	2026	2026	SWPaving 2027	2027	2027	2026	2027	2026	2027	2026	3rd Trimester	0<2	2<16	Total	per million	2025	2026	2027
3744593758528	374459	3758528	2.40E-05	2.58E-05	2.48E-05	2.45E-07	4.80E-06	8.64E-06	0.00E+00	3.67E-06	1.84E-06	0.00E+00	0.00E+00	1.47E-06	6.75E-10	4.83E-09	0.00E+00	5.50E-09	5.504E-03	0.00E+00	7.99E-05	1.53E-05
3744643758528	374464	3758528	2.39E-05	2.57E-05	2.46E-05	2.44E-07	4.78E-06	8.60E-06	0.00E+00	3.65E-06	1.83E-06	0.00E+00	0.00E+00	1.46E-06	6.72E-10	4.81E-09	0.00E+00	5.48E-09	5.479E-03	0.00E+00	7.96E-05	1.52E-05
3744693758528	374469	3758528	2.38E-05	2.56E-05	2.45E-05	2.42E-07	4.75E-06	8.56E-06	0.00E+00	3.64E-06	1.82E-06	0.00E+00	0.00E+00	1.45E-06	6.69E-10	4.78E-09	0.00E+00	5.45E-09	5.453E-03	0.00E+00	7.92E-05	1.51E-05
3744743758528	374474	3758528	2.36E-05	2.54E-05	2.44E-05	2.41E-07	4.73E-06	8.51E-06	0.00E+00	3.62E-06	1.81E-06	0.00E+00	0.00E+00	1.45E-06	6.65E-10	4.76E-09	0.00E+00	5.43E-09	5.426E-03	0.00E+00	7.88E-05	1.51E-05
3744793758528	374479	3758528	2.35E-05	2.53E-05	2.43E-05	2.40E-07	4.71E-06	8.47E-06	0.00E+00	3.60E-06	1.80E-06	0.00E+00	0.00E+00	1.44E-06	6.62E-10	4.74E-09	0.00E+00	5.40E-09	5.398E-03	0.00E+00	7.84E-05	1.50E-05
3744843758528	374484	3758528	2.34E-05	2.52E-05	2.41E-05	2.39E-07	4.68E-06	8.42E-06	0.00E+00	3.58E-06	1.79E-06	0.00E+00	0.00E+00	1.43E-06	6.58E-10	4.71E-09	0.00E+00	5.37E-09	5.369E-03	0.00E+00	7.79E-05	1.49E-05
3744893758528	374489	3758528	2.33E-05	2.50E-05	2.40E-05	2.37E-07	4.65E-06	8.38E-06	0.00E+00	3.56E-06	1.78E-06	0.00E+00	0.00E+00	1.42E-06	6.55E-10	4.68E-09	0.00E+00	5.34E-09	5.338E-03	0.00E+00	7.75E-05	1.48E-05
3744943758528	374494	3758528	2.31E-05	2.49E-05	2.39E-05	2.36E-07	4.63E-06	8.33E-06	0.00E+00	3.54E-06	1.77E-06	0.00E+00	0.00E+00	1.42E-06	6.51E-10	4.66E-09	0.00E+00	5.31E-09	5.307E-03	0.00E+00	7.70E-05	1.47E-05
3744993758528	374499	3758528	2.30E-05	2.47E-05	2.37E-05	2.34E-07	4.60E-06	8.28E-06	0.00E+00	3.52E-06	1.76E-06	0.00E+00	0.00E+00	1.41E-06	6.47E-10	4.63E-09	0.00E+00	5.27E-09	5.274E-03	0.00E+00	7.66E-05	1.46E-05
3745093758528	374509	3758528	2.27E-05	2.44E-05	2.34E-05	2.31E-07	4.54E-06	8.17E-06	0.00E+00	3.47E-06	1.74E-06	0.00E+00	0.00E+00	1.39E-06	6.38E-10	4.57E-09	0.00E+00	5.20E-09	5.205E-03	0.00E+00	7.56E-05	1.44E-05
3745143758528	374514	3758528	2.25E-05	2.42E-05	2.33E-05	2.30E-07	4.51E-06	8.11E-06	0.00E+00	3.45E-06	1.72E-06	0.00E+00	0.00E+00	1.38E-06	6.34E-10	4.53E-09	0.00E+00	5.17E-09	5.169E-03	0.00E+00	7.50E-05	1.43E-05
3745243758528	374524	3758528	2.22E-05	2.39E-05	2.29E-05	2.26E-07	4.44E-06	7.99E-06	0.00E+00	3.40E-06	1.70E-06	0.00E+00	0.00E+00	1.36E-06	6.25E-10	4.47E-09	0.00E+00	5.09E-09	5.093E-03	0.00E+00	7.39E-05	1.41E-05
3745293758528	374529	3758528	2.20E-05	2.37E-05	2.27E-05	2.25E-07	4.40E-06	7.93E-06	0.00E+00	3.37E-06	1.68E-06	0.00E+00	0.00E+00	1.35E-06	6.20E-10	4.43E-09	0.00E+00	5.05E-09	5.053E-03	0.00E+00	7.34E-05	1.40E-05
3744043758533	374404	3758533	2.58E-05	2.77E-05	2.66E-05	2.63E-07	5.16E-06	9.28E-06	0.00E+00	3.95E-06	1.97E-06	0.00E+00	0.00E+00	1.58E-06	7.26E-10	5.19E-09	0.00E+00	5.92E-09	5.917E-03	0.00E+00	8.59E-05	1.64E-05
3744093758533	374409	3758533	2.57E-05	2.77E-05	2.66E-05	2.62E-07	5.15E-06	9.26E-06	0.00E+00	3.94E-06	1.97E-06	0.00E+00	0.00E+00	1.57E-06	7.24E-10	5.18E-09	0.00E+00	5.90E-09	5.902E-03	0.00E+00	8.57E-05	1.64E-05
3744143758533	374414	3758533	2.57E-05	2.76E-05	2.65E-05	2.62E-07	5.13E-06	9.24E-06	0.00E+00	3.93E-06	1.96E-06	0.00E+00	0.00E+00	1.57E-06	7.22E-10	5.17E-09	0.00E+00	5.89E-09	5.887E-03	0.00E+00	8.55E-05	1.63E-05
3744193758533	374419	3758533	2.56E-05	2.75E-05	2.64E-05	2.61E-07	5.12E-06	9.21E-06	0.00E+00	3.92E-06	1.96E-06	0.00E+00	0.00E+00	1.57E-06	7.20E-10	5.15E-09	0.00E+00	5.87E-09	5.872E-03	0.00E+00	8.53E-05	1.63E-05
3744243758533	374424	3758533	2.55E-05	2.74E-05	2.63E-05	2.60E-07	5.11E-06	9.19E-06	0.00E+00	3.91E-06	1.95E-06	0.00E+00	0.00E+00	1.56E-06	7.18E-10	5.14E-09	0.00E+00	5.86E-09	5.856E-03	0.00E+00	8.50E-05	1.62E-05
3744293758533	374429	3758533	2.54E-05	2.74E-05	2.63E-05	2.60E-07	5.09E-06	9.16E-06	0.00E+00	3.89E-06	1.95E-06	0.00E+00	0.00E+00	1.56E-06	7.16E-10	5.12E-09	0.00E+00	5.84E-09	5.838E-03	0.00E+00	8.48E-05	1.62E-05
3744343758533	374434	3758533	2.54E-05	2.73E-05	2.62E-05	2.59E-07	5.07E-06	9.13E-06	0.00E+00	3.88E-06	1.94E-06	0.00E+00	0.00E+00	1.55E-06	7.14E-10	5.11E-09	0.00E+00	5.82E-09	5.819E-03	0.00E+00	8.45E-05	1.61E-05
3744393758533	374439	3758533	2.53E-05	2.72E-05	2.61E-05	2.58E-07	5.06E-06	9.10E-06	0.00E+00	3.87E-06	1.93E-06	0.00E+00	0.00E+00	1.55E-06	7.11E-10	5.09E-09	0.00E+00	5.80E-09	5.799E-03	0.00E+00	8.42E-05	1.61E-05
3744443758533	374444	3758533	2.52E-05	2.71E-05	2.60E-05	2.57E-07	5.04E-06	9.07E-06	0.00E+00	3.85E-06	1.93E-06	0.00E+00	0.00E+00	1.54E-06	7.09E-10	5.07E-09	0.00E+00	5.78E-09	5.779E-03	0.00E+00	8.39E-05	1.60E-05
3744493758533	374449	3758533	2.51E-05	2.70E-05	2.59E-05	2.56E-07	5.02E-06	9.03E-06	0.00E+00	3.84E-06	1.92E-06	0.00E+00	0.00E+00	1.54E-06	7.06E-10	5.05E-09	0.00E+00	5.76E-09	5.757E-03	0.00E+00	8.36E-05	1.60E-05
3744543758533	374454	3758533	2.50E-05	2.69E-05	2.58E-05	2.55E-07	5.00E-06	9.00E-06	0.00E+00	3.82E-06	1.91E-06	0.00E+00	0.00E+00	1.53E-06	7.03E-10	5.03E-09	0.00E+00	5.73E-09	5.734E-03	0.00E+00	8.33E-05	1.59E-05
3744593758533	374459	3758533	2.49E-05	2.68E-05	2.57E-05	2.54E-07	4.98E-06	8.96E-06	0.00E+00	3.81E-06	1.90E-06	0.00E+00	0.00E+00	1.52E-06	7.00E-10	5.01E-09	0.00E+00	5.71E-09	5.710E-03	0.00E+00	8.29E-05	1.58E-05
3744643758533	374464	3758533	2.48E-05	2.66E-05	2.56E-05	2.53E-07	4.96E-06	8.92E-06	0.00E+00	3.79E-06	1.90E-06	0.00E+00	0.00E+00	1.52E-06	6.97E-10	4.99E-09	0.00E+00	5.68E-09	5.684E-03	0.00E+00	8.25E-05	1.58E-05
3744693758533	374469	3758533	2.47E-05	2.65E-05	2.55E-05	2.52E-07	4.93E-06	8.88E-06	0.00E+00	3.77E-06	1.89E-06	0.00E+00	0.00E+00	1.51E-06	6.94E-10	4.96E-09	0.00E+00	5.66E-09	5.658E-03	0.00E+00	8.21E-05	1.57E-05
3744743758533	374474	3758533	2.45E-05	2.64E-05	2.53E-05	2.50E-07	4.91E-06	8.83E-06	0.00E+00	3.75E-06	1.88E-06	0.00E+00	0.00E+00	1.50E-06	6.90E-10	4.94E-09	0.00E+00	5.63E-09	5.630E-03	0.00E+00	8.17E-05	1.56E-05
3744793758533	374479	3758533	2.44E-05	2.62E-05	2.52E-05	2.49E-07	4.88E-06	8.79E-06	0.00E+00	3.74E-06	1.87E-06	0.00E+00	0.00E+00	1.49E-06	6.87E-10	4.91E-09	0.00E+00	5.60E-09	5.601E-03	0.00E+00	8.13E-05	1.55E-05
3744843758533	374484	3758533	2.43E-05	2.61E-05	2.51E-05	2.48E-07	4.86E-06	8.74E-06	0.00E+00	3.71E-06	1.86E-06	0.00E+00	0.00E+00	1.49E-06	6.83E-10	4.89E-09	0.00E+00	5.57E-09	5.570E-03	0.00E+00	8.09E-05	1.55E-05
3744893758533	374489	3758533	2.41E-05	2.60E-05	2.49E-05	2.46E-07	4.83E-06	8.69E-06	0.00E+00	3.69E-06	1.85E-06	0.00E+00	0.00E+00	1.48E-06	6.79E-10	4.86E-09	0.00E+00	5.54E-09	5.538E-03	0.00E+00	8.04E-05	1.54E-05
3744943758533	374494	3758533	2.40E-05	2.58E-05	2.48E-05	2.45E-07	4.80E-06	8.64E-06	0.00E+00	3.67E-06	1.84E-06	0.00E+00	0.00E+00	1.47E-06	6.75E-10	4.83E-09	0.00E+00	5.51E-09	5.506E-03	0.00E+00	7.99E-05	1.53E-05
3744993758533	374499	3758533	2.38E-05	2.56E-05	2.46E-05	2.43E-07	4.77E-06	8.59E-06	0.00E+00	3.65E-06	1.82E-06	0.00E+00	0.00E+00	1.46E-06	6.71E-10	4.80E-09	0.00E+00	5.47E-09	5.472E-03	0.00E+00	7.94E-05	1.52E-05
3745093758533	374509	3758533	2.35E-05	2.53E-05	2.43E-05	2.40E-07	4.71E-06	8.47E-06	0.00E+00	3.60E-06	1.80E-06	0.00E+00	0.00E+00	1.44E-06	6.62E-10	4.74E-09	0.00E+00	5.40E-09	5.400E-03	0.00E+00	7.84E-05	1.50E-05
3745143758533	374514	3758533	2.34E-05	2.51E-05	2.41E-05	2.38E-07	4.67E-06	8.41E-06	0.00E+00	3.58E-06	1.79E-06	0.00E+00	0.00E+00	1.43E-06	6.58E-10	4.70E-09	0.00E+00	5.36E-09	5.362E-03	0.00E+00	7.79E-05	1.49E-05
3745243758533	374524	3758533	2.30E-05	2.48E-05	2.38E-05	2.35E-07	4.61E-06	8.29E-06	0.00E+00	3.52E-06	1.76E-06	0.00E+00	0.00E+00	1.41E-06	6.48E-10	4.63E-09	0.00E+00	5.28E-09	5.283E-03	0.00E+00	7.67E-05	1.47E-05
3745293758533	374529	3758533	2.28E-05	2.46E-05	2.36E-05	2.33E-07	4.57E-06	8.22E-06	0.00E+00	3.50E-06	1.75E-06	0.00E+00	0.00E+00	1.40E-06	6.43E-10	4.60E-09	0.00E+00	5.24E-09	5.241E-03	0.00E+00	7.61E-05	1.45E-05
3744043758538	374404	3758538	2.68E-05	2.88E-05	2.76E-05	2.73E-07	5.35E-06	9.64E-06	0.00E+00	4.10E-06	2.05E-06	0.00E+00	0.00E+00	1.64E-06	7.53E-10	5.39E-09	0.00E+00	6.14E-09	6.141E-03	0.00E+00	8.92E-05	1.70E-05
3744093758538	374409	3758538	2.67E-05	2.87E-05	2.76E-05	2.72E-07	5.34E-06	9.61E-06	0.00E+00	4.09E-06	2.04E-06	0.00E+00	0.00E+00	1.63E-06	7.51E-10	5.37E-09	0.00E+00	6.13E-09	6.126E-03	0.00E+00	8.89E-05	1.70E-05
3744143758538	374414	3758538	2.66E-05	2.86E-05	2.75E-05	2.72E-07	5.33E-06	9.59E-06	0.00E+00	4.08E-06	2.04E-06	0.00E+00	0.00E+00	1.63E-06	7.49E-10	5.36E-09	0.00E+00	6.11E-09	6.111E-03	0.00E+00	8.87E-05	1.70E-05
3744193758538	374419	3758538	2.66E-05	2.86E-05	2.74E-05	2.71E-07	5.31E-06	9.57E-06	0.00E+00	4.07E-06	2.03E-06	0.00E+00	0.00E+00	1.63E-06	7.48E-10	5.35E-09	0.00E+00	6.10E-09	6.096E-03	0.00E+00	8.85E-05	1.69E-05
3744243758538	374424	3758538	2.65E-05	2.85E-05	2.73E-05	2.70E-07	5.30E-06	9.54E-06	0.00E+00	4.05E-06	2.03E-06	0.00E+00	0.00E+00	1.62E-06	7.46E-10	5.33E-09	0.00E+00	6.08E-09	6.079E-03	0.00E+00	8.83E-05	1.69E-05
3744293758538	374429	3758538	2.64E-05	2.84E-05	2.73E-05	2.69E-07	5.28E-06	9.51E-06	0.00E+00	4.04E-06	2.02E-06	0.00E+00	0.00E+00	1.62E-06	7.43E-10	5.32E-09	0.00E+00	6.06E-09	6.061E-03	0.00E+00	8.80E-05	1.68E-05
3744343758538	374434	3758538	2.63E-05	2.83E-05	2.72E-05	2.69E-07	5.27E-06	9.48E-06	0.00E+00	4.03E-06	2.01E-06	0.00E+00	0.00E+00	1.61E-06	7.41E-10	5.30E-09	0.00E+00	6.04E-09	6.040E-03	0.00E+00	8.77E-05	1.68E-05
3744393758538	374439	3758538	2.62E-05	2.82E-05	2.71E-05	2.68E-07	5.25E-06	9.45E-06	0.00E+00	4.02E-06	2.01E-06	0.00E+00	0.00E+00	1.61E-06	7.38E-10	5.28E-09	0.00E+00	6.02E-09	6.021E-03	0.00E+00	8.74E-05	1.67E-05
3744443758538	374444	3758538	2.61E-05	2.81E-05	2.70E-05	2.67E-07	5.23E-06	9.42E-06	0.00E+00	4.00E-06	2.00E-06	0.00E+00	0.00E+00	1.60E-06	7.36E-10	5.26E-09	0.00E+00	6.00E-09	6.000E-03	0.00E+00	8.71E-05	1.66E-05
3744493758538	374449	3758538	2.60E-05	2.80E-05	2.69E-05	2.66E-07	5.21E-06	9.38E-06	0.00E+00	3.99E-06	1.99E-06	0.00E+00	0.00E+00	1.59E-06	7.33E-10	5.24E-09	0.00E+00	5.98E-09	5.977E-03	0.00E+00	8.68E-05	1.66E-05
3744543758538	374454	3758538	2.59E-05	2.79E-05	2.68E-05	2.65E-07	5.19E-06	9.34E-06	0.00E+00	3.97E-06	1.98E-06	0.00E+00	0.00E+00	1.59E-06	7.30E-10	5.22E-09	0.00E+00	5.95E-09	5.954E-03	0.00E+00	8.64E-05	1.65E-05
3744593758538	374459	3758538	2.58E-05	2.78E-05	2.67E-05	2.64E-07	5.17E-06	9.30E-06	0.00E+00	3.95E-06	1.98E-06	0.00E+00	0.00E+00	1.58E-06	7.27E-10	5.20E-09	0.00E+00	5.93E-09	5.929E-03	0.00E+00	8.61E-05	1.64E-05
3744643758538	374464	3758538	2.57E-05	2.77E-05	2.66E-05	2.62E-07	5.15E-06	9.26E-06	0.00E+00	3.94E-06	1.97E-06	0.00E+00	0.00E+00	1.57E-06	7.24E-10	5.18E-09	0.00E+00	5.90E-09	5.902E-03	0.00E+00	8.57E-05	1.64E-05
3744693758538	374469	3758538	2.56E-05	2.75E-05	2.64E-05	2.61E-07	5.12E-06	9.22E-06	0.00E+00	3.92E-06	1.96E-06	0.00E+00	0.00E+00	1.57E-06	7.20E-10	5.15E-09	0.00E+00	5.87E-09	5.875E-03	0.00E+00	8.53E-05	1.63E-05
3744743758538	374474	3758538	2.55E-05	2.74E-05	2.63E-05	2.60E-07	5.10E-06	9.17E-06	0.00E+00	3.90E-06	1.95E-06	0.00E+00	0.00E+00	1.56E-06	7.17E-10	5.13E-09	0.00E+00	5.85E-09	5.846E-03	0.00E+00	8.49E-05	1.62E-05
3744793758538	374479	3758538	2.53E-05	2.73E-05	2.62E-05	2.59E-07	5.07E-06	9.13E-06	0.00E+00	3.88E-06	1.94E-06	0.00E+00	0.00E+00	1.55E-06	7.13E-10	5.10E-09	0.00E+00	5.82E-09	5.816E-03	0.00E+00	8.44E-05	1.61E-05
3744843758538	374484	3758538	2.52E-05	2.71E-05	2.60E-05	2.57E-07	5.04E-06	9.08E-06	0.00E+00	3.86E-06	1.93E-06	0.00E+00	0.00E+00	1.54E-06	7.09E-10	5.07E-09	0.00E+00	5.78E-09	5.784E-03	0.00E+00	8.40E-05	1.60E-05
3744893758538	374489	3758538	2.51E-05	2.69E-05	2.59E-05	2.56E-07	5.01E-06	9.02E-06	0.00E+00	3.84E-06	1.92E-06	0.00E+00	0.00E+00	1.53E-06	7.05E-10	5.05E-09	0.00E+00	5.75E-09	5.751E-03	0.00E+00	8.35E-05	1.60E-05
3744943758538	374494	3758538	2.49E-05	2.68E-05	2.57E-05	2.54E-07	4.98E-06	8.97E-06	0.00E+00	3.81E-06	1.91E-06	0.00E+00	0.00E+00	1.53E-06	7.01E-10	5.02E-09	0.00E+00	5.72E-09	5.717E-03	0.00E+00	8.30E-05	1.59E-05
3744993758538	374499	3758538	2.48E-05	2.66E-05	2.56E-05	2.53E-07	4.95E-06	8.92E-06	0.00E+00	3.79E-06	1.89E-06	0.00E+00	0.00E+00	1.52E-06	6.97E-10	4.98E-09	0.00E+00	5.68E-09	5.682E-03	0.00E+00	8.25E-05	1.58E-05
3745093758538	374509	3758538	2.44E-05	2.63E-05	2.52E-05	2.49E-07	4.89E-06	8.80E-06	0.00E+00	3.74E-06	1.87E-06	0.00E+00	0.00E+00	1.50E-06	6.88E-10	4.92E-09	0.00E+00	5.61E-09	5.607E-03	0.00E+00	8.14E-05	1.56E-05
3745143758538	374514	3758538	2.43E-05	2.61E-05	2.50E-05	2.48E-07	4.85E-06	8.74E-06	0.00E+00	3.71E-06	1.86E-06	0.00E+00	0.00E+00	1.49E-06	6.83E-10	4.88E-09	0.00E+00	5.57E-09	5.567E-03	0.00E+00	8.08E-05	1.54E-05
3745243758538	374524	3758538	2.39E-05	2.57E-05	2.47E-05	2.44E-07	4.78E-06	8.61E-06	0.00E+00	3.66E-06	1.83E-06	0.00E+00	0.00E+00	1.46E-06	6.73E-10	4.81E-09	0.00E+00	5.48E-09	5.484E-03	0.00E+00	7.96E-05	1.52E-05
3745293758538	374529	3758538	2.37E-05	2.55E-05	2.45E-05	2.42E-07	4.74E-06	8.54E-06	0.00E+00	3.63E-06	1.81E-06	0.00E+00	0.00E+00	1.45E-06	6.67E-10	4.77E-09	0.00E+00	5.44E-09	5.441E-03	0.00E+00	7.90E-05	1.51E-05
3744093758543	374409	3758543	2.77E-05	2.98E-05	2.86E-05	2.83E-07	5.55E-06	9.98E-06	0.00E+00	4.24E-06	2.12E-06	0.00E+00	0.00E+00	1.70E-06	7.80E-10	5.58E-09	0.00E+00	6.36E-09	6.363E-03	0.00E+00	9.24E-05	1.77E-05
3744143758543	374414	3758543	2.77E-05	2.97E-05	2.86E-05	2.82E-07	5.53E-06	9.96E-06	0.00E+00	4.23E-06	2.12E-06	0.00E+00	0.00E+00	1.69E-06	7.79E-10	5.57E-09	0.00E+00	6.35E-09	6.348E-03	0.00E+00	9.22E-05	1.76E-05
3744193758543	374419	3758543	2.76E-05	2.97E-05	2.85E-05	2.82E-07	5.52E-06	9.94E-06	0.00E+00	4.22E-06	2.11E-06	0.00E+00	0.00E+00	1.69E-06	7.77E-10	5.56E-09	0.00E+00	6.33E-09	6.332E-03	0.00E+00	9.19E-05	1.76E-05
3744243758543	374424	3758543	2.75E-05	2.96E-05	2.84E-05	2.81E-07	5.51E-06	9.91E-06	0.00E+00	4.21E-06	2.11E-06	0.00E+00	0.00E+00	1.68E-06	7.75E-10	5.54E-09	0.00E+00	6.32E-09	6.316E-03	0.00E+00	9.17E-05	1.75E-05
3744293758543	374429	3758543	2.74E-05	2.95E-05	2.83E-05	2.80E-07	5.49E-06	9.88E-06	0.00E+00	4.20E-06	2.10E-06	0.00E+00	0.00E+00	1.68E-06	7.72E-10	5.52E-09	0.00E+00	6.30E-09	6.296E-03	0.00E+00	9.14E-05	1.75E-05
3744343758543	374434	3758543	2.73E-05	2.94E-05	2.82E-05	2.79E-07	5.47E-06	9.85E-06	0.00E+00	4.18E-06	2.09E-06	0.00E+00	0.00E+00	1.67E-06	7.70E-10	5.51E-09	0.00E+00	6.28E-09	6.275E-03	0.00E+00	9.11E-05	1.74E-05
3744393758543	374439	3758543	2.72E-05	2.93E-05	2.81E-05	2.78E-07	5.45E-06	9.82E-06	0.00E+00	4.17E-06	2.09E-06	0.00E+00	0.00E+00	1.67E-06	7.67E-10	5.49E-09	0.00E+00	6.26E-09	6.255E-03	0.00E+00	9.08E-05	1.74E-05
3744443758543	374444	3758543	2.72E-05	2.92E-05	2.80E-05	2.77E-07	5.44E-06	9.78E-06	0.00E+00	4.16E-06	2.08E-06	0.00E+00	0.00E+00	1.66E-06	7.65E-10	5.47E-09	0.00E+00	6.23E-09	6.235E-03	0.00E+00	9.05E-05	1.73E-05
3744493758543	374449	3758543	2.71E-05	2.91E-05	2.79E-05	2.76E-07	5.41E-06	9.75E-06	0.00E+00	4.14E-06	2.07E-06	0.00E+00	0.00E+00	1.66E-06	7.62E-10	5.45E-09	0.00E+00	6.21E-09	6.211E-03	0.00E+00	9.02E-05	1.72E-05
3744543758543	374454	3758543	2.70E-05	2.90E-05	2.78E-05	2.75E-07	5.39E-06	9.71E-06	0.00E+00	4.13E-06	2.06E-06	0.00E+00	0.00E+00	1.65E-06	7.59E-10	5.43E-09	0.00E+00	6.19E-09	6.187E-03	0.00E+00	8.98E-05	1.72E-05
3744593758543	374459	3758543	2.68E-05	2.89E-05	2.77E-05	2.74E-07	5.37E-06	9.67E-06	0.00E+00	4.11E-06	2.05E-06	0.00E+00	0.00E+00	1.64E-06	7.56E-10	5.41E-09	0.00E+00	6.16E-09	6.161E-03	0.00E+00	8.95E-05	1.71E-05
3744643758543	374464	3758543	2.67E-05	2.87E-05	2.76E-05	2.73E-07	5.35E-06	9.63E-06	0.00E+00	4.09E-06	2.05E-06	0.00E+00	0.00E+00	1.64E-06	7.52E-10	5.38E-09	0.00E+00	6.13E-09	6.134E-03	0.00E+00	8.91E-05	1.70E-05
3744693758543	374469	3758543	2.66E-05	2.86E-05	2.75E-05	2.71E-07	5.32E-06	9.58E-06	0.00E+00	4.07E-06	2.04E-06	0.00E+00	0.00E+00	1.63E-06	7.49E-10	5.36E-09	0.00E+00	6.11E-09	6.105E-03	0.00E+00	8.88E-05	1.69E-05
3744743758543	374474	3758543	2.65E-05	2.85E-05	2.73E-05	2.70E-07	5.30E-06	9.53E-06	0.00E+00	4.05E-06	2.03E-06	0.00E+00	0.00E+00	1.62E-06	7.45E-10	5.33E-09	0.00E+00	6.08E-09	6.075E-03	0.00E+00	8.82E-05	1.69E-05
3744793758543	374479	3758543	2.63E-05	2.83E-05	2.72E-05	2.69E-07	5.27E-06	9.48E-06	0.00E+00	4.03E-06	2.02E-06	0.00E+00	0.00E+00	1.61E-06	7.41E-10	5.30E-09	0.00E+00	6.04E-09	6.044E-03	0.00E+00	8.78E-05	1.68E-05
3744843758543	374484	3758543	2.62E-05	2.82E-05	2.70E-05	2.67E-07	5.24E-06	9.43E-06	0.00E+00	4.01E-06	2.00E-06	0.00E+00	0.00E+00	1.60E-06	7.37E-10	5.27E-09	0.00E+00	6.01E-09	6.010E-03	0.00E+00	8.73E-05	1.67E-05
3744893758543	374489	3758543	2.60E-05	2.80E-05	2.69E-05	2.66E-07	5.21E-06	9.38E-06	0.00E+00	3.99E-06	1.99E-06	0.00E+00	0.00E+00	1.59E-06	7.33E-10	5.24E-09	0.00E+00	5.98E-09	5.976E-03	0.00E+00	8.68E-05	1.

		SWBuilding Construction	SWDemolition	SWGrading	EYBuilding Construction	SWPaving	SWGrading	SWArchitectural Coating	NBBuilding Construction	NBBuilding Construction	NBArchitectural Coating	NBArchitectural Coating	RWBuilding Construction	Child Risk					Overlapping Phases - Maximum GLC		
Unique Identifier	X (UTM)	Y (UTM)	2026	2026	2026	2026	2027	2027	2027	2026	2027	2026	2027	2026	3rd Trimester	0<2	2<16	Total	per million	2025	2026	2027
3746813758328	374681	3758328	6.45E-06	6.94E-06	6.66E-06	6.59E-08	1.29E-06	2.32E-06	0.00E+00	9.88E-07	4.94E-07	0.00E+00	0.00E+00	3.95E-07	1.82E-10	1.30E-09	0.00E+00	1.48E-09	1.481E-03	0.00E+00	2.15E-05	4.11E-06
3746863758328	374686	3758328	6.40E-06	6.89E-06	6.61E-06	6.53E-08	1.28E-06	2.31E-06	0.00E+00	9.80E-07	4.90E-07	0.00E+00	0.00E+00	3.92E-07	1.80E-10	1.29E-09	0.00E+00	1.47E-09	1.469E-03	0.00E+00	2.13E-05	4.08E-06
3746913758328	374691	3758328	6.35E-06	6.83E-06	6.56E-06	6.48E-08	1.27E-06	2.29E-06	0.00E+00	9.72E-07	4.86E-07	0.00E+00	0.00E+00	3.89E-07	1.79E-10	1.28E-09	0.00E+00	1.46E-09	1.458E-03	0.00E+00	2.12E-05	4.04E-06
3746963758328	374696	3758328	6.30E-06	6.78E-06	6.51E-06	6.43E-08	1.26E-06	2.27E-06	0.00E+00	9.64E-07	4.82E-07	0.00E+00	0.00E+00	3.86E-07	1.77E-10	1.27E-09	0.00E+00	1.45E-09	1.446E-03	0.00E+00	2.10E-05	4.01E-06
3747013758328	374701	3758328	6.25E-06	6.72E-06	6.45E-06	6.38E-08	1.25E-06	2.25E-06	0.00E+00	9.57E-07	4.78E-07	0.00E+00	0.00E+00	3.83E-07	1.76E-10	1.26E-09	0.00E+00	1.43E-09	1.435E-03	0.00E+00	2.08E-05	3.98E-06
3747063758328	374706	3758328	6.20E-06	6.67E-06	6.40E-06	6.33E-08	1.24E-06	2.23E-06	0.00E+00	9.49E-07	4.75E-07	0.00E+00	0.00E+00	3.80E-07	1.75E-10	1.25E-09	0.00E+00	1.42E-09	1.423E-03	0.00E+00	2.07E-05	3.95E-06
3747113758328	374711	3758328	6.15E-06	6.61E-06	6.35E-06	6.27E-08	1.23E-06	2.21E-06	0.00E+00	9.41E-07	4.71E-07	0.00E+00	0.00E+00	3.76E-07	1.73E-10	1.24E-09	0.00E+00	1.41E-09	1.411E-03	0.00E+00	2.05E-05	3.92E-06
3747163758328	374716	3758328	6.10E-06	6.56E-06	6.30E-06	6.22E-08	1.22E-06	2.20E-06	0.00E+00	9.33E-07	4.67E-07	0.00E+00	0.00E+00	3.73E-07	1.72E-10	1.23E-09	0.00E+00	1.40E-09	1.400E-03	0.00E+00	2.03E-05	3.88E-06
3747213758328	374721	3758328	6.05E-06	6.51E-06	6.25E-06	6.17E-08	1.21E-06	2.18E-06	0.00E+00	9.26E-07	4.63E-07	0.00E+00	0.00E+00	3.70E-07	1.70E-10	1.22E-09	0.00E+00	1.39E-09	1.389E-03	0.00E+00	2.02E-05	3.85E-06
3747263758328	374726	3758328	6.00E-06	6.45E-06	6.19E-06	6.12E-08	1.20E-06	2.16E-06	0.00E+00	9.18E-07	4.59E-07	0.00E+00	0.00E+00	3.67E-07	1.69E-10	1.21E-09	0.00E+00	1.38E-09	1.377E-03	0.00E+00	2.00E-05	3.82E-06
3747313758328	374731	3758328	5.95E-06	6.40E-06	6.14E-06	6.07E-08	1.19E-06	2.14E-06	0.00E+00	9.11E-07	4.55E-07	0.00E+00	0.00E+00	3.64E-07	1.67E-10	1.20E-09	0.00E+00	1.37E-09	1.365E-03	0.00E+00	1.98E-05	3.79E-06
3747363758328	374736	3758328	5.90E-06	6.35E-06	6.09E-06	6.02E-08	1.18E-06	2.13E-06	0.00E+00	9.03E-07	4.52E-07	0.00E+00	0.00E+00	3.61E-07	1.66E-10	1.19E-09	0.00E+00	1.35E-09	1.354E-03	0.00E+00	1.97E-05	3.76E-06
3747413758328	374741	3758328	5.85E-06	6.29E-06	6.04E-06	5.97E-08	1.17E-06	2.11E-06	0.00E+00	8.96E-07	4.48E-07	0.00E+00	0.00E+00	3.58E-07	1.65E-10	1.18E-09	0.00E+00	1.34E-09	1.343E-03	0.00E+00	1.95E-05	3.73E-06
3747463758328	374746	3758328	5.80E-06	6.24E-06	5.99E-06	5.92E-08	1.16E-06	2.09E-06	0.00E+00	8.88E-07	4.44E-07	0.00E+00	0.00E+00	3.55E-07	1.63E-10	1.17E-09	0.00E+00	1.33E-09	1.332E-03	0.00E+00	1.93E-05	3.69E-06
3747513758328	374751	3758328	5.75E-06	6.19E-06	5.94E-06	5.87E-08	1.15E-06	2.07E-06	0.00E+00	8.81E-07	4.40E-07	0.00E+00	0.00E+00	3.52E-07	1.62E-10	1.16E-09	0.00E+00	1.32E-09	1.321E-03	0.00E+00	1.92E-05	3.66E-06
3747563758328	374756	3758328	5.71E-06	6.14E-06	5.89E-06	5.82E-08	1.14E-06	2.05E-06	0.00E+00	8.73E-07	4.37E-07	0.00E+00	0.00E+00	3.49E-07	1.61E-10	1.15E-09	0.00E+00	1.31E-09	1.310E-03	0.00E+00	1.90E-05	3.63E-06
3747613758328	374761	3758328	5.66E-06	6.09E-06	5.84E-06	5.77E-08	1.13E-06	2.04E-06	0.00E+00	8.66E-07	4.33E-07	0.00E+00	0.00E+00	3.46E-07	1.59E-10	1.14E-09	0.00E+00	1.30E-09	1.299E-03	0.00E+00	1.89E-05	3.60E-06
3746063758333	374606	3758333	7.33E-06	7.89E-06	7.57E-06	7.48E-08	1.47E-06	2.64E-06	0.00E+00	1.12E-06	5.61E-07	0.00E+00	0.00E+00	4.49E-07	2.06E-10	1.48E-09	0.00E+00	1.68E-09	1.683E-03	0.00E+00	2.44E-05	4.67E-06
3746113758333	374611	3758333	7.28E-06	7.83E-06	7.52E-06	7.43E-08	1.46E-06	2.62E-06	0.00E+00	1.11E-06	5.57E-07	0.00E+00	0.00E+00	4.46E-07	2.05E-10	1.47E-09	0.00E+00	1.67E-09	1.672E-03	0.00E+00	2.43E-05	4.64E-06
3746163758333	374616	3758333	7.23E-06	7.78E-06	7.47E-06	7.38E-08	1.45E-06	2.60E-06	0.00E+00	1.11E-06	5.54E-07	0.00E+00	0.00E+00	4.43E-07	2.04E-10	1.46E-09	0.00E+00	1.66E-09	1.660E-03	0.00E+00	2.41E-05	4.61E-06
3746213758333	374621	3758333	7.18E-06	7.72E-06	7.41E-06	7.33E-08	1.44E-06	2.59E-06	0.00E+00	1.10E-06	5.50E-07	0.00E+00	0.00E+00	4.40E-07	2.02E-10	1.45E-09	0.00E+00	1.65E-09	1.648E-03	0.00E+00	2.39E-05	4.57E-06
3746263758333	374626	3758333	7.13E-06	7.67E-06	7.36E-06	7.28E-08	1.43E-06	2.57E-06	0.00E+00	1.09E-06	5.46E-07	0.00E+00	0.00E+00	4.37E-07	2.01E-10	1.44E-09	0.00E+00	1.64E-09	1.637E-03	0.00E+00	2.38E-05	4.54E-06
3746313758333	374631	3758333	7.08E-06	7.61E-06	7.31E-06	7.22E-08	1.42E-06	2.55E-06	0.00E+00	1.08E-06	5.42E-07	0.00E+00	0.00E+00	4.33E-07	1.99E-10	1.43E-09	0.00E+00	1.62E-09	1.625E-03	0.00E+00	2.36E-05	4.51E-06
3746363758333	374636	3758333	7.03E-06	7.56E-06	7.26E-06	7.17E-08	1.41E-06	2.53E-06	0.00E+00	1.08E-06	5.38E-07	0.00E+00	0.00E+00	4.30E-07	1.98E-10	1.42E-09	0.00E+00	1.61E-09	1.613E-03	0.00E+00	2.34E-05	4.47E-06
3746413758333	374641	3758333	6.98E-06	7.50E-06	7.20E-06	7.12E-08	1.40E-06	2.51E-06	0.00E+00	1.07E-06	5.34E-07	0.00E+00	0.00E+00	4.27E-07	1.96E-10	1.40E-09	0.00E+00	1.60E-09	1.601E-03	0.00E+00	2.32E-05	4.44E-06
3746463758333	374646	3758333	6.92E-06	7.45E-06	7.15E-06	7.07E-08	1.39E-06	2.49E-06	0.00E+00	1.06E-06	5.30E-07	0.00E+00	0.00E+00	4.24E-07	1.95E-10	1.39E-09	0.00E+00	1.59E-09	1.589E-03	0.00E+00	2.31E-05	4.41E-06
3746513758333	374651	3758333	6.87E-06	7.39E-06	7.10E-06	7.01E-08	1.38E-06	2.48E-06	0.00E+00	1.05E-06	5.26E-07	0.00E+00	0.00E+00	4.21E-07	1.93E-10	1.38E-09	0.00E+00	1.58E-09	1.578E-03	0.00E+00	2.29E-05	4.38E-06
3746563758333	374656	3758333	6.82E-06	7.34E-06	7.04E-06	6.96E-08	1.37E-06	2.46E-06	0.00E+00	1.04E-06	5.22E-07	0.00E+00	0.00E+00	4.18E-07	1.92E-10	1.37E-09	0.00E+00	1.57E-09	1.566E-03	0.00E+00	2.27E-05	4.34E-06
3746613758333	374661	3758333	6.77E-06	7.28E-06	6.99E-06	6.91E-08	1.35E-06	2.44E-06	0.00E+00	1.04E-06	5.18E-07	0.00E+00	0.00E+00	4.15E-07	1.91E-10	1.36E-09	0.00E+00	1.55E-09	1.554E-03	0.00E+00	2.26E-05	4.31E-06
3746663758333	374666	3758333	6.72E-06	7.22E-06	6.94E-06	6.86E-08	1.34E-06	2.42E-06	0.00E+00	1.03E-06	5.14E-07	0.00E+00	0.00E+00	4.11E-07	1.89E-10	1.35E-09	0.00E+00	1.54E-09	1.542E-03	0.00E+00	2.24E-05	4.28E-06
3746713758333	374671	3758333	6.67E-06	7.17E-06	6.88E-06	6.80E-08	1.33E-06	2.40E-06	0.00E+00	1.02E-06	5.10E-07	0.00E+00	0.00E+00	4.08E-07	1.88E-10	1.34E-09	0.00E+00	1.53E-09	1.530E-03	0.00E+00	2.22E-05	4.24E-06
3746763758333	374676	3758333	6.61E-06	7.11E-06	6.83E-06	6.75E-08	1.32E-06	2.38E-06	0.00E+00	1.01E-06	5.06E-07	0.00E+00	0.00E+00	4.05E-07	1.86E-10	1.33E-09	0.00E+00	1.52E-09	1.518E-03	0.00E+00	2.20E-05	4.21E-06
3746813758333	374681	3758333	6.56E-06	7.06E-06	6.77E-06	6.70E-08	1.31E-06	2.36E-06	0.00E+00	1.00E-06	5.02E-07	0.00E+00	0.00E+00	4.02E-07	1.85E-10	1.32E-09	0.00E+00	1.51E-09	1.506E-03	0.00E+00	2.19E-05	4.18E-06
3746863758333	374686	3758333	6.51E-06	7.00E-06	6.72E-06	6.64E-08	1.30E-06	2.34E-06	0.00E+00	9.96E-07	4.98E-07	0.00E+00	0.00E+00	3.98E-07	1.83E-10	1.31E-09	0.00E+00	1.49E-09	1.494E-03	0.00E+00	2.17E-05	4.14E-06
3746913758333	374691	3758333	6.46E-06	6.94E-06	6.67E-06	6.59E-08	1.29E-06	2.33E-06	0.00E+00	9.88E-07	4.94E-07	0.00E+00	0.00E+00	3.95E-07	1.82E-10	1.30E-09	0.00E+00	1.48E-09	1.482E-03	0.00E+00	2.15E-05	4.11E-06
3746963758333	374696	3758333	6.40E-06	6.89E-06	6.61E-06	6.54E-08	1.28E-06	2.31E-06	0.00E+00	9.80E-07	4.90E-07	0.00E+00	0.00E+00	3.92E-07	1.80E-10	1.29E-09	0.00E+00	1.47E-09	1.470E-03	0.00E+00	2.13E-05	4.08E-06
3747013758333	374701	3758333	6.35E-06	6.83E-06	6.56E-06	6.48E-08	1.27E-06	2.29E-06	0.00E+00	9.72E-07	4.86E-07	0.00E+00	0.00E+00	3.89E-07	1.79E-10	1.28E-09	0.00E+00	1.46E-09	1.458E-03	0.00E+00	2.12E-05	4.05E-06
3747063758333	374706	3758333	6.30E-06	6.78E-06	6.51E-06	6.43E-08	1.26E-06	2.27E-06	0.00E+00	9.64E-07	4.82E-07	0.00E+00	0.00E+00	3.86E-07	1.77E-10	1.27E-09	0.00E+00	1.45E-09	1.446E-03	0.00E+00	2.10E-05	4.01E-06
3747113758333	374711	3758333	6.25E-06	6.72E-06	6.45E-06	6.37E-08	1.25E-06	2.25E-06	0.00E+00	9.56E-07	4.78E-07	0.00E+00	0.00E+00	3.82E-07	1.76E-10	1.26E-09	0.00E+00	1.43E-09	1.434E-03	0.00E+00	2.08E-05	3.98E-06
3747163758333	374716	3758333	6.19E-06	6.66E-06	6.40E-06	6.32E-08	1.24E-06	2.23E-06	0.00E+00	9.48E-07	4.74E-07	0.00E+00	0.00E+00	3.79E-07	1.74E-10	1.25E-09	0.00E+00	1.42E-09	1.422E-03	0.00E+00	2.06E-05	3.94E-06
3747213758333	374721	3758333	6.14E-06	6.61E-06	6.34E-06	6.27E-08	1.23E-06	2.21E-06	0.00E+00	9.41E-07	4.70E-07	0.00E+00	0.00E+00	3.76E-07	1.73E-10	1.24E-09	0.00E+00	1.41E-09	1.410E-03	0.00E+00	2.05E-05	3.91E-06
3747263758333	374726	3758333	6.09E-06	6.55E-06	6.29E-06	6.22E-08	1.22E-06	2.19E-06	0.00E+00	9.33E-07	4.66E-07	0.00E+00	0.00E+00	3.73E-07	1.72E-10	1.23E-09	0.00E+00	1.40E-09	1.398E-03	0.00E+00	2.03E-05	3.88E-06
3747313758333	374731	3758333	6.04E-06	6.50E-06	6.24E-06	6.17E-08	1.21E-06	2.18E-06	0.00E+00	9.25E-07	4.62E-07	0.00E+00	0.00E+00	3.70E-07	1.70E-10	1.22E-09	0.00E+00	1.39E-09	1.387E-03	0.00E+00	2.01E-05	3.85E-06
3747363758333	374736	3758333	5.99E-06	6.44E-06	6.19E-06	6.11E-08	1.20E-06	2.16E-06	0.00E+00	9.17E-07	4.59E-07	0.00E+00	0.00E+00	3.67E-07	1.69E-10	1.21E-09	0.00E+00	1.38E-09	1.375E-03	0.00E+00	2.00E-05	3.82E-06
3747413758333	374741	3758333	5.94E-06	6.39E-06	6.13E-06	6.06E-08	1.19E-06	2.14E-06	0.00E+00	9.09E-07	4.55E-07	0.00E+00	0.00E+00	3.64E-07	1.67E-10	1.20E-09	0.00E+00	1.36E-09	1.364E-03	0.00E+00	1.98E-05	3.78E-06
3747463758333	374746	3758333	5.89E-06	6.33E-06	6.08E-06	6.01E-08	1.18E-06	2.12E-06	0.00E+00	9.02E-07	4.51E-07	0.00E+00	0.00E+00	3.61E-07	1.66E-10	1.19E-09	0.00E+00	1.35E-09	1.352E-03	0.00E+00	1.96E-05	3.75E-06
3747513758333	374751	3758333	5.84E-06	6.28E-06	6.03E-06	5.96E-08	1.17E-06	2.10E-06	0.00E+00	8.94E-07	4.47E-07	0.00E+00	0.00E+00	3.58E-07	1.64E-10	1.18E-09	0.00E+00	1.34E-09	1.341E-03	0.00E+00	1.95E-05	3.72E-06
3747563758333	374756	3758333	5.79E-06	6.23E-06	5.98E-06	5.91E-08	1.16E-06	2.09E-06	0.00E+00	8.87E-07	4.43E-07	0.00E+00	0.00E+00	3.55E-07	1.63E-10	1.17E-09	0.00E+00	1.33E-09	1.329E-03	0.00E+00	1.93E-05	3.69E-06
3747613758333	374761	3758333	5.74E-06	6.18E-06	5.93E-06	5.86E-08	1.15E-06	2.07E-06	0.00E+00	8.79E-07	4.39E-07	0.00E+00	0.00E+00	3.52E-07	1.62E-10	1.16E-09	0.00E+00	1.32E-09	1.318E-03	0.00E+00	1.91E-05	3.66E-06
3746063758338	374606	3758338	7.47E-06	8.03E-06	7.71E-06	7.62E-08	1.49E-06	2.69E-06	0.00E+00	1.14E-06	5.71E-07	0.00E+00	0.00E+00	4.57E-07	2.10E-10	1.50E-09	0.00E+00	1.71E-09	1.714E-03	0.00E+00	2.49E-05	4.75E-06
3746113758338	374611	3758338	7.42E-06	7.97E-06	7.66E-06	7.57E-08	1.48E-06	2.67E-06	0.00E+00	1.14E-06	5.68E-07	0.00E+00	0.00E+00	4.54E-07	2.09E-10	1.49E-09	0.00E+00	1.70E-09	1.702E-03	0.00E+00	2.47E-05	4.72E-06
3746163758338	374616	3758338	7.36E-06	7.92E-06	7.60E-06	7.51E-08	1.47E-06	2.65E-06	0.00E+00	1.13E-06	5.64E-07	0.00E+00	0.00E+00	4.51E-07	2.07E-10	1.48E-09	0.00E+00	1.69E-09	1.690E-03	0.00E+00	2.45E-05	4.69E-06
3746213758338	374621	3758338	7.31E-06	7.86E-06	7.55E-06	7.46E-08	1.46E-06	2.63E-06	0.00E+00	1.12E-06	5.59E-07	0.00E+00	0.00E+00	4.48E-07	2.06E-10	1.47E-09	0.00E+00	1.68E-09	1.678E-03	0.00E+00	2.44E-05	4.65E-06
3746263758338	374626	3758338	7.26E-06	7.81E-06	7.49E-06	7.41E-08	1.45E-06	2.61E-06	0.00E+00	1.11E-06	5.55E-07	0.00E+00	0.00E+00	4.44E-07	2.04E-10	1.46E-09	0.00E+00	1.67E-09	1.666E-03	0.00E+00	2.42E-05	4.62E-06
3746313758338	374631	3758338	7.20E-06	7.75E-06	7.44E-06	7.35E-08	1.44E-06	2.59E-06	0.00E+00	1.10E-06	5.51E-07	0.00E+00	0.00E+00	4.41E-07	2.03E-10	1.45E-09	0.00E+00	1.65E-09	1.654E-03	0.00E+00	2.40E-05	4.59E-06
3746363758338	374636	3758338	7.15E-06	7.69E-06	7.38E-06	7.30E-08	1.43E-06	2.58E-06	0.00E+00	1.09E-06	5.47E-07	0.00E+00	0.00E+00	4.38E-07	2.01E-10	1.44E-09	0.00E+00	1.64E-09	1.641E-03	0.00E+00	2.38E-05	4.55E-06
3746413758338	374641	3758338	7.10E-06	7.63E-06	7.33E-06	7.24E-08	1.42E-06	2.56E-06	0.00E+00	1.09E-06	5.43E-07	0.00E+00	0.00E+00	4.35E-07	2.00E-10	1.43E-09	0.00E+00	1.63E-09	1.629E-03	0.00E+00	2.37E-05	4.52E-06
3746463758338	374646	3758338	7.05E-06	7.58E-06	7.27E-06	7.19E-08	1.41E-06	2.54E-06	0.00E+00	1.08E-06	5.39E-07	0.00E+00	0.00E+00	4.31E-07	1.98E-10	1.42E-09	0.00E+00	1.62E-09	1.617E-03	0.00E+00	2.35E-05	4.49E-06
3746513758338	374651	3758338	6.99E-06	7.52E-06	7.22E-06	7.14E-08	1.40E-06	2.52E-06	0.00E+00	1.07E-06	5.35E-07	0.00E+00	0.00E+00	4.28E-07	1.97E-10	1.41E-09	0.00E+00	1.60E-09	1.605E-03	0.00E+00	2.33E-05	4.45E-06
3746563758338	374656	3758338	6.94E-06	7.46E-06	7.16E-06	7.08E-08	1.39E-06	2.50E-06	0.00E+00	1.06E-06	5.31E-07	0.00E+00	0.00E+00	4.25E-07	1.95E-10	1.40E-09	0.00E+00	1.59E-09	1.593E-03	0.00E+00	2.31E-05	4.42E-06
3746613758338	374661	3758338	6.89E-06	7.41E-06	7.11E-06	7.03E-08	1.38E-06	2.48E-06	0.00E+00	1.05E-06	5.27E-07	0.00E+00	0.00E+00	4.22E-07	1.94E-10	1.39E-09	0.00E+00	1.58E-09	1.581E-03	0.00E+00	2.29E-05	4.38E-06
3746663758338	374666	3758338	6.83E-06	7.35E-06	7.05E-06	6.97E-08	1.37E-06	2.46E-06	0.00E+00	1.05E-06	5.23E-07	0.00E+00	0.00E+00	4.18E-07	1.92E-10	1.38E-09	0.00E+00	1.57E-09	1.568E-03	0.00E+00	2.28E-05	4.35E-06
3746713758338	374671	3758338	6.78E-06	7.29E-06	7.00E-06	6.92E-08	1.36E-06	2.44E-06	0.00E+00	1.04E-06	5.19E-07	0.00E+00	0.00E+00	4.15E-07	1.91E-10	1.36E-09	0.00E+00	1.56E-09	1.556E-03	0.00E+00	2.26E-05	4.32E-06
3746763758338	374676	3758338	6.73E-06	7.23E-06	6.94E-06	6.86E-08	1.35E-06	2.42E-06	0.00E+00	1.03E-06	5.15E-07	0.00E+00	0.00E+00	4.12E-07	1.89E-10	1.35E-09	0.00E+00	1.54E-09	1.543E-03	0.00E+00	2.24E-05	4.28E-06
3746813758338	374681	3758338	6.67E-06	7.17E-06	6.89E-06	6.81E-08	1.33E-06	2.40E-06	0.00E+00	1.02E-06	5.11E-07	0.00E+00	0.00E+00	4.08E-07	1.88E-10	1.34E-09	0.00E+00	1.53E-09	1.531E-03	0.00E+00	2.22E-05	4.25E-06
3746863758338	374686	3758338	6.62E-06	7.12E-06	6.83E-06	6.75E-08	1.32E-06	2.38E-06	0.00E+00	1.01E-06	5.06E-07	0.00E+00	0.00E+00	4.05E-07	1.86E-10	1.33E-09	0.00E+00	1.52E-09	1.519E-03	0.00E+00	2.21E-05	4.21E-06
3746913758338	374691	3758338	6.56E-06	7.06E-06	6.78E-06	6.70E-08	1.31E-06	2.36E-06	0.00E+00	1.00E-06	5.02E-07	0.00E+00	0.00E+00	4.02E-07	1.85E-10	1.32E-09	0.00E+00	1.51E-09	1.506E-03	0.00E+00	2.19E-05	4.18E-06
3746963758338	374696	3758338	6.51E-06	7.00E-06	6.72E-06	6.64E-08	1.30E-06	2.34E-06	0.00E+00	9.96E-07	4.98E-07	0.00E+00	0.00E+00	3.98E-07	1.83E-10	1.31E-09	0.00E+00	1.49E-09	1.494E-03	0.00E+00	2.17E-05	4.14E-06
3747013758338	374701	3758338	6.45E-06	6.94E-06	6.66E-06	6.58E-08	1.29E-06	2.32E-06	0.00E+00	9.88E-07	4.94E-07	0.00E+00	0.00E+00	3.95E-07	1.82E-10	1.30E-09	0.00E+00	1.48E-09	1.481E-03	0.00E+00	2.15E-05	4.11E-06
3747063758338	374706	3758338	6.40E-06	6.88E-06	6.60E-06	6.53E-08	1.28E-06	2.30E-06	0.00E+00	9.79E-07	4.89E-07	0.00E+00	0.00E+00	3.92E-07	1.80E-10	1.29E-09	0.00E+00	1.47E-09	1.468E-03	0.00E+00	2.13E-05	4.07E-06
3747113758343	374711	3758343	6.34E-06	6.82E-06	6.55E-06	6.47E-08	1.27E-06	2.28E-06	0.00E+00	9.71E-07	4.85E-07	0.00E+00	0.00E+00	3.88E-07	1.79E-10	1.28E-09	0.00E+00	1.46E-09	1.456E-03	0.00E+00	2.11E-05	4.04E-06
3747163758343	374716	3758343	6.29E-06	6.76E-06	6.49E-06	6.42E-08	1.26E-06	2.26E-06	0.00E+00	9.62E-07	4.81E-07	0.00E+00	0.00E+00	3.85E-07	1.77E-10	1.27E-09	0.00E+00	1.44E-09	1.443E-03	0.00E+00	2.10E-05	4.00E-06
3747213758343	374721	3758343	6.23E-06	6.70E-06	6.44E-06	6.36E-08	1.25E-06	2.24E-06	0.00E+00	9.54E-07	4.77E-07	0.00E+00	0.00E+00	3.82E-07	1.75E-10	1.26E-09	0.00E+00	1.43E-09	1.431E-03	0.00E+00	2.08E-05	3.97E-06
3747263758343	374726	3758343	6.18E-06	6.65E-06	6.38E-06	6.31E-08	1.24E-06	2.23E-06	0.00E+00	9.46E-07	4.73E-07	0.00E+00	0.00E+00	3.78E-07	1.74E-10	1.24E-09	0.00E+00	1.42E-09	1.419E-03	0.00E+00	2.06E-05	3.94E-06
3747313758343	374731	3758343	6.13E-06	6.59E-06	6.33E-06	6.25E-08	1.23E-06	2.21E-06	0.00E+00	9.38E-07	4.69E-07	0.00E+00	0.00E+00	3.75E-07	1.72E-10	1.23E-09	0.00E+00	1.41E-09	1.406E-03	0.00E+00	2.04E-05	3.90E-06
3747463758343	374746	3758343	6.07E-06	6.53E-06	6.27E-06	6.20E-08	1.22E-06	2.19E-06	0.00E+00	9.30E-07	4.65E-07	0.00E+00	0.00E+00	3.72E-07	1.71E-10	1.22E-09	0.00E+00	1.39E-09	1.394E-03	0.00E+00	2.02E-05	3.87E-06
3747513758343	374751	3758343	6.02E-06	6.48E-06	6.22E-06	6.14E-08	1.20E-06	2.17E-06	0.00E+00	9.22E-07	4.61E-07	0.00E+00	0.00E+00	3.69E-07	1.69E-10	1.21E-09	0.00E+00	1.38E-09	1.382E-03	0.00E+00	2.01E-05	3.83E-06
3746063758348	374606	3758348	7.75E-06	8.33E-06	8.00E-06	7.91E-08	1.55E-06	2.79E-06	0.00E+00	1.19E-06	5.93E-07	0.00E+00	0.00E+00	4.74E-07	2.18E-10	1.56E-09	0.00E+00	1.78E-09	1.778E-03	0.00E+00	2.58E-05	4.93E-

			SWBuilding Construction	SWDemolition	SWGrading	EYBuilding Construction	SWPaving	SWGrading	SWArchitectural Coating	NBBuilding Construction	NBBuilding Construction	NBArchitectural Coating	NBArchitectural Coating	RWBuilding Construction	Child Risk					Overlapping Phases - Maximum GLC		
Unique Identifier	X (UTM)	Y (UTM)	2026	2026	2026	2026	2027	2027	2027	2026	2027	2026	2027	2026	3rd Trimester	0<2	2<16	Total	per million	2025	2026	2027
3747363758353	374736	3758353	6.38E-06	6.86E-06	6.59E-06	6.51E-08	1.28E-06	2.30E-06	0.00E+00	9.77E-07	4.88E-07	0.00E+00	0.00E+00	3.91E-07	1.80E-10	1.28E-09	0.00E+00	1.46E-09	1.46E-03	0.00E+00	2.13E-05	4.06E-06
3747413758353	374741	3758353	6.32E-06	6.80E-06	6.53E-06	6.45E-08	1.27E-06	2.28E-06	0.00E+00	9.68E-07	4.84E-07	0.00E+00	0.00E+00	3.87E-07	1.78E-10	1.27E-09	0.00E+00	1.45E-09	1.45E-03	0.00E+00	2.11E-05	4.03E-06
3747463758353	374746	3758353	6.27E-06	6.74E-06	6.47E-06	6.40E-08	1.25E-06	2.26E-06	0.00E+00	9.59E-07	4.80E-07	0.00E+00	0.00E+00	3.84E-07	1.76E-10	1.26E-09	0.00E+00	1.44E-09	1.43E-03	0.00E+00	2.09E-05	3.99E-06
3747513758353	374751	3758353	6.21E-06	6.68E-06	6.41E-06	6.34E-08	1.24E-06	2.24E-06	0.00E+00	9.51E-07	4.75E-07	0.00E+00	0.00E+00	3.80E-07	1.75E-10	1.25E-09	0.00E+00	1.43E-09	1.42E-03	0.00E+00	2.07E-05	3.95E-06
3746063758358	374606	3758358	8.05E-06	8.65E-06	8.31E-06	8.21E-08	1.61E-06	2.90E-06	0.00E+00	1.23E-06	6.16E-07	0.00E+00	0.00E+00	4.93E-07	2.26E-10	1.62E-09	0.00E+00	1.85E-09	1.847E-03	0.00E+00	2.68E-05	5.12E-06
3746113758358	374611	3758358	7.99E-06	8.59E-06	8.25E-06	8.15E-08	1.60E-06	2.88E-06	0.00E+00	1.22E-06	6.11E-07	0.00E+00	0.00E+00	4.89E-07	2.25E-10	1.61E-09	0.00E+00	1.83E-09	1.833E-03	0.00E+00	2.66E-05	5.09E-06
3746163758358	374616	3758358	7.93E-06	8.53E-06	8.19E-06	8.09E-08	1.59E-06	2.86E-06	0.00E+00	1.21E-06	6.07E-07	0.00E+00	0.00E+00	4.85E-07	2.23E-10	1.60E-09	0.00E+00	1.82E-09	1.820E-03	0.00E+00	2.64E-05	5.05E-06
3746213758358	374621	3758358	7.87E-06	8.46E-06	8.12E-06	8.03E-08	1.57E-06	2.83E-06	0.00E+00	1.20E-06	6.02E-07	0.00E+00	0.00E+00	4.82E-07	2.21E-10	1.58E-09	0.00E+00	1.81E-09	1.806E-03	0.00E+00	2.62E-05	5.01E-06
3746263758358	374626	3758358	7.81E-06	8.40E-06	8.06E-06	7.97E-08	1.56E-06	2.81E-06	0.00E+00	1.20E-06	5.98E-07	0.00E+00	0.00E+00	4.78E-07	2.20E-10	1.57E-09	0.00E+00	1.79E-09	1.792E-03	0.00E+00	2.60E-05	4.97E-06
3746313758358	374631	3758358	7.75E-06	8.34E-06	8.00E-06	7.91E-08	1.55E-06	2.79E-06	0.00E+00	1.19E-06	5.93E-07	0.00E+00	0.00E+00	4.74E-07	2.18E-10	1.56E-09	0.00E+00	1.78E-09	1.779E-03	0.00E+00	2.58E-05	4.93E-06
3746363758358	374636	3758358	7.69E-06	8.27E-06	7.94E-06	7.85E-08	1.54E-06	2.77E-06	0.00E+00	1.18E-06	5.88E-07	0.00E+00	0.00E+00	4.71E-07	2.16E-10	1.55E-09	0.00E+00	1.76E-09	1.765E-03	0.00E+00	2.56E-05	4.90E-06
3746413758358	374641	3758358	7.63E-06	8.20E-06	7.88E-06	7.78E-08	1.53E-06	2.75E-06	0.00E+00	1.17E-06	5.84E-07	0.00E+00	0.00E+00	4.67E-07	2.15E-10	1.54E-09	0.00E+00	1.75E-09	1.751E-03	0.00E+00	2.54E-05	4.86E-06
3746463758358	374646	3758358	7.57E-06	8.14E-06	7.81E-06	7.72E-08	1.51E-06	2.73E-06	0.00E+00	1.16E-06	5.79E-07	0.00E+00	0.00E+00	4.63E-07	2.13E-10	1.52E-09	0.00E+00	1.74E-09	1.737E-03	0.00E+00	2.52E-05	4.82E-06
3746513758358	374651	3758358	7.51E-06	8.07E-06	7.75E-06	7.66E-08	1.50E-06	2.70E-06	0.00E+00	1.15E-06	5.74E-07	0.00E+00	0.00E+00	4.60E-07	2.11E-10	1.51E-09	0.00E+00	1.72E-09	1.723E-03	0.00E+00	2.50E-05	4.78E-06
3746563758358	374656	3758358	7.45E-06	8.01E-06	7.69E-06	7.60E-08	1.49E-06	2.68E-06	0.00E+00	1.14E-06	5.70E-07	0.00E+00	0.00E+00	4.56E-07	2.10E-10	1.50E-09	0.00E+00	1.71E-09	1.709E-03	0.00E+00	2.48E-05	4.74E-06
3746613758358	374661	3758358	7.39E-06	7.94E-06	7.63E-06	7.54E-08	1.48E-06	2.66E-06	0.00E+00	1.13E-06	5.65E-07	0.00E+00	0.00E+00	4.52E-07	2.08E-10	1.49E-09	0.00E+00	1.70E-09	1.695E-03	0.00E+00	2.46E-05	4.70E-06
3746663758358	374666	3758358	7.33E-06	7.88E-06	7.56E-06	7.47E-08	1.47E-06	2.64E-06	0.00E+00	1.12E-06	5.61E-07	0.00E+00	0.00E+00	4.48E-07	2.06E-10	1.48E-09	0.00E+00	1.68E-09	1.681E-03	0.00E+00	2.44E-05	4.66E-06
3746713758358	374671	3758358	7.26E-06	7.81E-06	7.50E-06	7.41E-08	1.45E-06	2.62E-06	0.00E+00	1.11E-06	5.56E-07	0.00E+00	0.00E+00	4.45E-07	2.04E-10	1.46E-09	0.00E+00	1.67E-09	1.667E-03	0.00E+00	2.42E-05	4.63E-06
3746763758358	374676	3758358	7.20E-06	7.75E-06	7.44E-06	7.35E-08	1.44E-06	2.59E-06	0.00E+00	1.10E-06	5.51E-07	0.00E+00	0.00E+00	4.41E-07	2.03E-10	1.45E-09	0.00E+00	1.65E-09	1.653E-03	0.00E+00	2.40E-05	4.59E-06
3746813758358	374681	3758358	7.14E-06	7.68E-06	7.37E-06	7.29E-08	1.43E-06	2.57E-06	0.00E+00	1.09E-06	5.47E-07	0.00E+00	0.00E+00	4.37E-07	2.01E-10	1.44E-09	0.00E+00	1.64E-09	1.639E-03	0.00E+00	2.38E-05	4.55E-06
3746863758358	374686	3758358	7.08E-06	7.61E-06	7.31E-06	7.22E-08	1.42E-06	2.55E-06	0.00E+00	1.08E-06	5.42E-07	0.00E+00	0.00E+00	4.33E-07	1.99E-10	1.43E-09	0.00E+00	1.62E-09	1.625E-03	0.00E+00	2.36E-05	4.51E-06
3746913758358	374691	3758358	7.02E-06	7.55E-06	7.25E-06	7.16E-08	1.40E-06	2.53E-06	0.00E+00	1.07E-06	5.37E-07	0.00E+00	0.00E+00	4.30E-07	1.98E-10	1.41E-09	0.00E+00	1.61E-09	1.611E-03	0.00E+00	2.34E-05	4.47E-06
3746963758358	374696	3758358	6.96E-06	7.49E-06	7.19E-06	7.10E-08	1.39E-06	2.51E-06	0.00E+00	1.07E-06	5.33E-07	0.00E+00	0.00E+00	4.26E-07	1.96E-10	1.40E-09	0.00E+00	1.60E-09	1.598E-03	0.00E+00	2.32E-05	4.43E-06
3747013758358	374701	3758358	6.90E-06	7.42E-06	7.13E-06	7.04E-08	1.38E-06	2.49E-06	0.00E+00	1.06E-06	5.28E-07	0.00E+00	0.00E+00	4.23E-07	1.94E-10	1.39E-09	0.00E+00	1.58E-09	1.584E-03	0.00E+00	2.30E-05	4.40E-06
3747063758358	374706	3758358	6.84E-06	7.36E-06	7.06E-06	6.98E-08	1.37E-06	2.46E-06	0.00E+00	1.05E-06	5.24E-07	0.00E+00	0.00E+00	4.19E-07	1.93E-10	1.38E-09	0.00E+00	1.57E-09	1.570E-03	0.00E+00	2.28E-05	4.36E-06
3747113758358	374711	3758358	6.78E-06	7.29E-06	7.00E-06	6.92E-08	1.36E-06	2.44E-06	0.00E+00	1.04E-06	5.19E-07	0.00E+00	0.00E+00	4.15E-07	1.91E-10	1.36E-09	0.00E+00	1.56E-09	1.555E-03	0.00E+00	2.26E-05	4.32E-06
3747163758358	374716	3758358	6.72E-06	7.22E-06	6.93E-06	6.85E-08	1.34E-06	2.42E-06	0.00E+00	1.03E-06	5.14E-07	0.00E+00	0.00E+00	4.11E-07	1.89E-10	1.35E-09	0.00E+00	1.54E-09	1.541E-03	0.00E+00	2.24E-05	4.28E-06
3747213758358	374721	3758358	6.66E-06	7.16E-06	6.87E-06	6.79E-08	1.33E-06	2.40E-06	0.00E+00	1.02E-06	5.10E-07	0.00E+00	0.00E+00	4.08E-07	1.87E-10	1.34E-09	0.00E+00	1.53E-09	1.528E-03	0.00E+00	2.22E-05	4.24E-06
3747263758358	374726	3758358	6.60E-06	7.10E-06	6.81E-06	6.73E-08	1.32E-06	2.38E-06	0.00E+00	1.01E-06	5.05E-07	0.00E+00	0.00E+00	4.04E-07	1.86E-10	1.33E-09	0.00E+00	1.51E-09	1.515E-03	0.00E+00	2.20E-05	4.20E-06
3747313758358	374731	3758358	6.54E-06	7.04E-06	6.75E-06	6.68E-08	1.31E-06	2.36E-06	0.00E+00	1.00E-06	5.01E-07	0.00E+00	0.00E+00	4.01E-07	1.84E-10	1.32E-09	0.00E+00	1.50E-09	1.502E-03	0.00E+00	2.18E-05	4.17E-06
3747363758358	374736	3758358	6.48E-06	6.97E-06	6.69E-06	6.62E-08	1.30E-06	2.34E-06	0.00E+00	9.93E-07	4.96E-07	0.00E+00	0.00E+00	3.97E-07	1.83E-10	1.31E-09	0.00E+00	1.49E-09	1.488E-03	0.00E+00	2.16E-05	4.13E-06
3747413758358	374741	3758358	6.43E-06	6.91E-06	6.64E-06	6.56E-08	1.29E-06	2.31E-06	0.00E+00	9.84E-07	4.92E-07	0.00E+00	0.00E+00	3.93E-07	1.81E-10	1.29E-09	0.00E+00	1.48E-09	1.475E-03	0.00E+00	2.14E-05	4.09E-06
3747463758358	374746	3758358	6.37E-06	6.85E-06	6.58E-06	6.50E-08	1.27E-06	2.29E-06	0.00E+00	9.75E-07	4.87E-07	0.00E+00	0.00E+00	3.90E-07	1.79E-10	1.28E-09	0.00E+00	1.46E-09	1.462E-03	0.00E+00	2.12E-05	4.06E-06
3747513758358	374751	3758358	6.31E-06	6.79E-06	6.51E-06	6.44E-08	1.26E-06	2.27E-06	0.00E+00	9.66E-07	4.83E-07	0.00E+00	0.00E+00	3.86E-07	1.78E-10	1.27E-09	0.00E+00	1.45E-09	1.448E-03	0.00E+00	2.10E-05	4.02E-06
3746023758363	374602	3758363	8.25E-06	8.87E-06	8.52E-06	8.42E-08	1.65E-06	2.97E-06	0.00E+00	1.26E-06	6.31E-07	0.00E+00	0.00E+00	5.05E-07	2.32E-10	1.66E-09	0.00E+00	1.89E-09	1.894E-03	0.00E+00	2.75E-05	5.26E-06
3746063758363	374606	3758363	8.20E-06	8.82E-06	8.47E-06	8.37E-08	1.64E-06	2.95E-06	0.00E+00	1.26E-06	6.28E-07	0.00E+00	0.00E+00	5.02E-07	2.31E-10	1.65E-09	0.00E+00	1.88E-09	1.883E-03	0.00E+00	2.73E-05	5.22E-06
3746113758363	374611	3758363	8.14E-06	8.76E-06	8.41E-06	8.31E-08	1.63E-06	2.93E-06	0.00E+00	1.25E-06	6.23E-07	0.00E+00	0.00E+00	4.98E-07	2.29E-10	1.64E-09	0.00E+00	1.87E-09	1.869E-03	0.00E+00	2.71E-05	5.18E-06
3746163758363	374616	3758363	8.08E-06	8.69E-06	8.34E-06	8.25E-08	1.62E-06	2.91E-06	0.00E+00	1.24E-06	6.18E-07	0.00E+00	0.00E+00	4.95E-07	2.27E-10	1.63E-09	0.00E+00	1.85E-09	1.855E-03	0.00E+00	2.69E-05	5.15E-06
3746213758363	374621	3758363	8.02E-06	8.62E-06	8.28E-06	8.18E-08	1.60E-06	2.89E-06	0.00E+00	1.23E-06	6.14E-07	0.00E+00	0.00E+00	4.91E-07	2.26E-10	1.61E-09	0.00E+00	1.84E-09	1.840E-03	0.00E+00	2.67E-05	5.11E-06
3746263758363	374626	3758363	7.96E-06	8.56E-06	8.22E-06	8.12E-08	1.59E-06	2.87E-06	0.00E+00	1.22E-06	6.09E-07	0.00E+00	0.00E+00	4.87E-07	2.24E-10	1.60E-09	0.00E+00	1.83E-09	1.826E-03	0.00E+00	2.65E-05	5.07E-06
3746313758363	374631	3758363	7.90E-06	8.49E-06	8.15E-06	8.06E-08	1.58E-06	2.84E-06	0.00E+00	1.21E-06	6.04E-07	0.00E+00	0.00E+00	4.83E-07	2.22E-10	1.59E-09	0.00E+00	1.81E-09	1.812E-03	0.00E+00	2.63E-05	5.03E-06
3746363758363	374636	3758363	7.83E-06	8.43E-06	8.09E-06	7.99E-08	1.57E-06	2.82E-06	0.00E+00	1.20E-06	6.00E-07	0.00E+00	0.00E+00	4.80E-07	2.21E-10	1.58E-09	0.00E+00	1.80E-09	1.798E-03	0.00E+00	2.61E-05	4.99E-06
3746413758363	374641	3758363	7.77E-06	8.36E-06	8.02E-06	7.93E-08	1.55E-06	2.80E-06	0.00E+00	1.19E-06	5.95E-07	0.00E+00	0.00E+00	4.76E-07	2.19E-10	1.56E-09	0.00E+00	1.78E-09	1.784E-03	0.00E+00	2.59E-05	4.95E-06
3746463758363	374646	3758363	7.71E-06	8.29E-06	7.96E-06	7.87E-08	1.54E-06	2.78E-06	0.00E+00	1.18E-06	5.90E-07	0.00E+00	0.00E+00	4.72E-07	2.17E-10	1.55E-09	0.00E+00	1.77E-09	1.769E-03	0.00E+00	2.57E-05	4.91E-06
3746513758363	374651	3758363	7.64E-06	8.22E-06	7.89E-06	7.80E-08	1.53E-06	2.75E-06	0.00E+00	1.17E-06	5.85E-07	0.00E+00	0.00E+00	4.68E-07	2.15E-10	1.54E-09	0.00E+00	1.75E-09	1.755E-03	0.00E+00	2.55E-05	4.87E-06
3746563758363	374656	3758363	7.58E-06	8.15E-06	7.83E-06	7.74E-08	1.52E-06	2.73E-06	0.00E+00	1.16E-06	5.80E-07	0.00E+00	0.00E+00	4.64E-07	2.13E-10	1.53E-09	0.00E+00	1.74E-09	1.740E-03	0.00E+00	2.53E-05	4.83E-06
3746613758363	374661	3758363	7.52E-06	8.09E-06	7.76E-06	7.67E-08	1.50E-06	2.71E-06	0.00E+00	1.15E-06	5.76E-07	0.00E+00	0.00E+00	4.60E-07	2.12E-10	1.51E-09	0.00E+00	1.73E-09	1.726E-03	0.00E+00	2.51E-05	4.79E-06
3746663758363	374666	3758363	7.46E-06	8.02E-06	7.70E-06	7.61E-08	1.49E-06	2.69E-06	0.00E+00	1.14E-06	5.71E-07	0.00E+00	0.00E+00	4.57E-07	2.10E-10	1.50E-09	0.00E+00	1.71E-09	1.711E-03	0.00E+00	2.48E-05	4.75E-06
3746713758363	374671	3758363	7.39E-06	7.95E-06	7.63E-06	7.54E-08	1.48E-06	2.66E-06	0.00E+00	1.13E-06	5.66E-07	0.00E+00	0.00E+00	4.53E-07	2.08E-10	1.49E-09	0.00E+00	1.70E-09	1.697E-03	0.00E+00	2.46E-05	4.71E-06
3746763758363	374676	3758363	7.33E-06	7.88E-06	7.57E-06	7.48E-08	1.47E-06	2.64E-06	0.00E+00	1.12E-06	5.61E-07	0.00E+00	0.00E+00	4.49E-07	2.06E-10	1.48E-09	0.00E+00	1.68E-09	1.682E-03	0.00E+00	2.44E-05	4.67E-06
3746813758363	374681	3758363	7.27E-06	7.82E-06	7.50E-06	7.42E-08	1.45E-06	2.62E-06	0.00E+00	1.11E-06	5.56E-07	0.00E+00	0.00E+00	4.45E-07	2.05E-10	1.46E-09	0.00E+00	1.67E-09	1.668E-03	0.00E+00	2.42E-05	4.63E-06
3746863758363	374686	3758363	7.20E-06	7.75E-06	7.44E-06	7.35E-08	1.44E-06	2.59E-06	0.00E+00	1.10E-06	5.51E-07	0.00E+00	0.00E+00	4.41E-07	2.03E-10	1.45E-09	0.00E+00	1.65E-09	1.653E-03	0.00E+00	2.40E-05	4.59E-06
3746913758363	374691	3758363	7.14E-06	7.68E-06	7.37E-06	7.29E-08	1.43E-06	2.57E-06	0.00E+00	1.09E-06	5.47E-07	0.00E+00	0.00E+00	4.37E-07	2.01E-10	1.44E-09	0.00E+00	1.64E-09	1.639E-03	0.00E+00	2.38E-05	4.55E-06
3746963758363	374696	3758363	7.08E-06	7.62E-06	7.31E-06	7.23E-08	1.42E-06	2.55E-06	0.00E+00	1.08E-06	5.42E-07	0.00E+00	0.00E+00	4.34E-07	1.99E-10	1.43E-09	0.00E+00	1.63E-09	1.625E-03	0.00E+00	2.36E-05	4.51E-06
3747013758363	374701	3758363	7.02E-06	7.55E-06	7.25E-06	7.16E-08	1.40E-06	2.53E-06	0.00E+00	1.07E-06	5.37E-07	0.00E+00	0.00E+00	4.30E-07	1.98E-10	1.41E-09	0.00E+00	1.61E-09	1.612E-03	0.00E+00	2.34E-05	4.47E-06
3747063758363	374706	3758363	6.96E-06	7.48E-06	7.19E-06	7.10E-08	1.39E-06	2.51E-06	0.00E+00	1.07E-06	5.33E-07	0.00E+00	0.00E+00	4.26E-07	1.96E-10	1.40E-09	0.00E+00	1.60E-09	1.597E-03	0.00E+00	2.32E-05	4.43E-06
3747113758363	374711	3758363	6.89E-06	7.41E-06	7.12E-06	7.03E-08	1.38E-06	2.48E-06	0.00E+00	1.05E-06	5.27E-07	0.00E+00	0.00E+00	4.22E-07	1.94E-10	1.39E-09	0.00E+00	1.58E-09	1.582E-03	0.00E+00	2.30E-05	4.39E-06
3747163758363	374716	3758363	6.83E-06	7.34E-06	7.05E-06	6.97E-08	1.37E-06	2.46E-06	0.00E+00	1.05E-06	5.23E-07	0.00E+00	0.00E+00	4.18E-07	1.92E-10	1.38E-09	0.00E+00	1.57E-09	1.567E-03	0.00E+00	2.28E-05	4.35E-06
3747213758363	374721	3758363	6.77E-06	7.28E-06	6.99E-06	6.91E-08	1.35E-06	2.44E-06	0.00E+00	1.04E-06	5.18E-07	0.00E+00	0.00E+00	4.15E-07	1.91E-10	1.36E-09	0.00E+00	1.55E-09	1.554E-03	0.00E+00	2.26E-05	4.31E-06
3747263758363	374726	3758363	6.71E-06	7.22E-06	6.93E-06	6.85E-08	1.34E-06	2.42E-06	0.00E+00	1.03E-06	5.14E-07	0.00E+00	0.00E+00	4.11E-07	1.89E-10	1.35E-09	0.00E+00	1.54E-09	1.540E-03	0.00E+00	2.24E-05	4.27E-06
3747313758363	374731	3758363	6.65E-06	7.15E-06	6.87E-06	6.79E-08	1.33E-06	2.40E-06	0.00E+00	1.02E-06	5.09E-07	0.00E+00	0.00E+00	4.07E-07	1.87E-10	1.34E-09	0.00E+00	1.53E-09	1.525E-03	0.00E+00	2.22E-05	4.24E-06
3747363758363	374736	3758363	6.59E-06	7.09E-06	6.81E-06	6.73E-08	1.32E-06	2.37E-06	0.00E+00	1.01E-06	5.04E-07	0.00E+00	0.00E+00	4.04E-07	1.86E-10	1.33E-09	0.00E+00	1.51E-09	1.513E-03	0.00E+00	2.20E-05	4.20E-06
3747413758363	374741	3758363	6.53E-06	7.03E-06	6.74E-06	6.67E-08	1.31E-06	2.35E-06	0.00E+00	1.00E-06	5.00E-07	0.00E+00	0.00E+00	4.00E-07	1.84E-10	1.32E-09	0.00E+00	1.50E-09	1.499E-03	0.00E+00	2.18E-05	4.16E-06
3747463758363	374746	3758363	6.47E-06	6.96E-06	6.68E-06	6.60E-08	1.30E-06	2.33E-06	0.00E+00	9.91E-07	4.95E-07	0.00E+00	0.00E+00	3.96E-07	1.82E-10	1.30E-09	0.00E+00	1.49E-09	1.486E-03	0.00E+00	2.16E-05	4.12E-06
3747513758363	374751	3758363	6.41E-06	6.90E-06	6.62E-06	6.54E-08	1.28E-06	2.31E-06	0.00E+00	9.81E-07	4.91E-07	0.00E+00	0.00E+00	3.93E-07	1.80E-10	1.29E-09	0.00E+00	1.47E-09	1.472E-03	0.00E+00	2.14E-05	4.08E-06
3746023758368	374602	3758368	8.41E-06	9.05E-06	8.69E-06	8.58E-08	1.68E-06	3.03E-06	0.00E+00	1.29E-06	6.44E-07	0.00E+00	0.00E+00	5.15E-07	2.37E-10	1.69E-09	0.00E+00	1.93E-09	1.931E-03	0.00E+00	2.80E-05	5.36E-06
3746063758368	374606	3758368	8.36E-06	8.99E-06	8.63E-06	8.53E-08	1.67E-06	3.01E-06	0.00E+00	1.28E-06	6.40E-07	0.00E+00	0.00E+00	5.12E-07	2.35E-10	1.68E-09	0.00E+00	1.92E-09	1.919E-03	0.00E+00	2.79E-05	5.33E-06
3746113758368	374611	3758368	8.30E-06	8.93E-06	8.57E-06	8.47E-08	1.66E-06	2.99E-06	0.00E+00	1.27E-06	6.35E-07	0.00E+00	0.00E+00	5.08E-07	2.34E-10	1.67E-09	0.00E+00	1.91E-09	1.905E-03	0.00E+00	2.77E-05	5.29E-06
3746163758368	374616	3758368	8.24E-06	8.86E-06	8.50E-06	8.40E-08	1.65E-06	2.97E-06	0.00E+00	1.26E-06	6.30E-07	0.00E+00	0.00E+00	5.04E-07	2.32E-10	1.66E-09	0.00E+00	1.89E-09	1.890E-03	0.00E+00	2.74E-05	5.24E-06
3746213758368	374621	3758368	8.17E-06	8.79E-06	8.44E-06	8.34E-08	1.64E-06	2.94E-06	0.00E+00	1.25E-06	6.25E-07	0.00E+00	0.00E+00	5.00E-07	2.30E-10	1.65E-09	0.00E+00	1.88E-09	1.876E-03	0.00E+00	2.72E-05	5.20E-06
3746263758368	374626	3758368	8.11E-06	8.72E-06	8.37E-06	8.27E-08	1.62E-06	2.92E-06	0.00E+00	1.24E-06	6.21E-07	0.00E+00	0.00E+00	4.96E-07	2.28E-10	1.63E-09	0.00E+00	1.86E-09	1.861E-03	0.00E+00	2.70E-05	5.16E-06
3746313758368	374631	3758368	8.05E-06	8.65E-06	8.31E-06	8.21E-08	1.61E-06	2.90E-06	0.00E+00	1.23E-06	6.16E-07	0.00E+00	0.00E+00	4.93E-07	2.26E-10	1.62E-09	0.00E+00	1.85E-09	1.847E-03	0.00E+00	2.68E-05	5.12E-06
3746363758368	374636	3758368	7.98E-06	8.58E-06	8.24E-06	8.15E-08	1.60E-06	2.87E-06	0.00E+00	1.22E-06	6.11E-07	0.00E+00	0.00E+00	4.89E-07	2.25E-10	1.61E-09	0.00E+00	1.83E-09	1.832E-03	0.00E+00	2.66E-05	5.08E-06
3746413758368	374641	3758368	7.92E-06	8.52E-06	8.18E-06	8.08E-08	1.58E-06	2.85E-06	0.00E+00	1.21E-06	6.06E-07	0.00E+00	0.00E+00	4.85E-07	2.23E-10	1.59E-09	0.00E+00	1.82E-09	1.817E-03	0.00E+00	2.64E-05	5.04E-06
3746463758368	374646	3758368	7.85E-06	8.45E-06	8.11E-06	8.01E-08	1.57E-06	2.83E-06	0.00E+00	1.20E-06	6.01E-07	0.00E+00	0.00E+00	4.81E-07	2.21E-10	1.58E-09	0.00E+00	1.80E-09	1.803E-03	0.00E+00	2.62E-05	5.00E-06
3746513758368	374651	3758368	7.79E-06	8.38E-06	8.04E-06	7.95E-08	1.56E-06	2.80E-06	0.00E+00	1.19E-06	5.96E-07	0.00E+00	0.00E+00	4.77E-07	2.19E-10	1.57E-09	0.00E+00	1.79E-09	1.787E-03	0.00E+00	2.60E-05	4.96E-06
3746563758368	374656	3758368	7.72E-06	8.30E-06	7.97E-06	7.88E-08	1.55E-06	2.78E-06	0.00E+00	1.18E-06	5.91E-07	0.00E+00	0.00E+00	4.73E-07	2.17E-10	1.55E-09	0.00E+00	1.77E-09	1.772E-03	0.00E+00	2.57E-05	4.92E-06
3746613758368	374661	3758368	7.66E-06	8.24E-06	7.91E-06	7.81E-08	1.53E-06	2.76E-06	0.00E+00	1.17E-06	5.86E-07	0.00E+00	0.00E+00	4.69E-07	2.16E-10	1.54E-09	0.00E+00	1.76E-09	1.758E-03	0.00E+00	2.55E-05	4.

			SWBuilding Construction			EYBuilding Construction			SWArchitectural Coating	NBBuilding Construction	NBBuilding Construction	NBArchitectural Coating	NBArchitectural Coating	RWBuilding Construction						Overlapping Phases - Maximum GLC		
Unique Identifier	X (UTM)	Y (UTM)	2026	SWDemolition 2026	SWGrading 2026	2026	SWPaving 2027	SWGrading 2027	2027	2026	2027	2026	2027	2026	3rd Trimester	0<2	2<16	Total	per million	2025	2026	2027
3746313758383	374631	3758383	8.53E-06	9.17E-06	8.80E-06	8.70E-08	1.71E-06	3.07E-06	0.00E+00	1.31E-06	6.53E-07	0.00E+00	0.00E+00	5.22E-07	2.40E-10	1.72E-09	0.00E+00	1.96E-09	1.957E-03	0.00E+00	2.84E-05	5.43E-06
3746363758383	374636	3758383	8.46E-06	9.10E-06	8.73E-06	8.63E-08	1.69E-06	3.05E-06	0.00E+00	1.29E-06	6.47E-07	0.00E+00	0.00E+00	5.18E-07	2.38E-10	1.70E-09	0.00E+00	1.94E-09	1.941E-03	0.00E+00	2.82E-05	5.39E-06
3746413758383	374641	3758383	8.39E-06	9.02E-06	8.66E-06	8.56E-08	1.68E-06	3.02E-06	0.00E+00	1.28E-06	6.42E-07	0.00E+00	0.00E+00	5.14E-07	2.36E-10	1.69E-09	0.00E+00	1.93E-09	1.925E-03	0.00E+00	2.80E-05	5.34E-06
3746463758383	374646	3758383	8.32E-06	8.95E-06	8.59E-06	8.49E-08	1.66E-06	3.00E-06	0.00E+00	1.27E-06	6.37E-07	0.00E+00	0.00E+00	5.09E-07	2.34E-10	1.68E-09	0.00E+00	1.91E-09	1.909E-03	0.00E+00	2.77E-05	5.30E-06
3746513758383	374651	3758383	8.25E-06	8.87E-06	8.51E-06	8.42E-08	1.65E-06	2.97E-06	0.00E+00	1.26E-06	6.31E-07	0.00E+00	0.00E+00	5.05E-07	2.32E-10	1.66E-09	0.00E+00	1.89E-09	1.893E-03	0.00E+00	2.75E-05	5.25E-06
3746563758383	374656	3758383	8.18E-06	8.80E-06	8.45E-06	8.35E-08	1.64E-06	2.95E-06	0.00E+00	1.25E-06	6.26E-07	0.00E+00	0.00E+00	5.01E-07	2.30E-10	1.65E-09	0.00E+00	1.88E-09	1.878E-03	0.00E+00	2.73E-05	5.21E-06
3746613758383	374661	3758383	8.11E-06	8.72E-06	8.37E-06	8.28E-08	1.62E-06	2.92E-06	0.00E+00	1.24E-06	6.21E-07	0.00E+00	0.00E+00	4.97E-07	2.28E-10	1.63E-09	0.00E+00	1.86E-09	1.861E-03	0.00E+00	2.70E-05	5.16E-06
3746663758383	374666	3758383	8.04E-06	8.65E-06	8.30E-06	8.20E-08	1.61E-06	2.90E-06	0.00E+00	1.23E-06	6.15E-07	0.00E+00	0.00E+00	4.92E-07	2.26E-10	1.62E-09	0.00E+00	1.85E-09	1.845E-03	0.00E+00	2.68E-05	5.12E-06
3746713758383	374671	3758383	7.97E-06	8.57E-06	8.23E-06	8.13E-08	1.59E-06	2.87E-06	0.00E+00	1.22E-06	6.10E-07	0.00E+00	0.00E+00	4.88E-07	2.24E-10	1.60E-09	0.00E+00	1.83E-09	1.829E-03	0.00E+00	2.66E-05	5.07E-06
3746763758383	374676	3758383	7.89E-06	8.48E-06	8.15E-06	8.05E-08	1.58E-06	2.84E-06	0.00E+00	1.21E-06	6.04E-07	0.00E+00	0.00E+00	4.83E-07	2.22E-10	1.59E-09	0.00E+00	1.81E-09	1.812E-03	0.00E+00	2.63E-05	5.03E-06
3746813758383	374681	3758383	7.82E-06	8.41E-06	8.07E-06	7.98E-08	1.56E-06	2.82E-06	0.00E+00	1.20E-06	5.98E-07	0.00E+00	0.00E+00	4.79E-07	2.20E-10	1.57E-09	0.00E+00	1.79E-09	1.794E-03	0.00E+00	2.61E-05	4.98E-06
3746863758383	374686	3758383	7.75E-06	8.33E-06	8.00E-06	7.91E-08	1.55E-06	2.79E-06	0.00E+00	1.19E-06	5.93E-07	0.00E+00	0.00E+00	4.74E-07	2.18E-10	1.56E-09	0.00E+00	1.78E-09	1.779E-03	0.00E+00	2.58E-05	4.93E-06
3746913758383	374691	3758383	7.68E-06	8.26E-06	7.93E-06	7.84E-08	1.54E-06	2.77E-06	0.00E+00	1.18E-06	5.88E-07	0.00E+00	0.00E+00	4.70E-07	2.16E-10	1.55E-09	0.00E+00	1.76E-09	1.762E-03	0.00E+00	2.56E-05	4.89E-06
3746963758383	374696	3758383	7.61E-06	8.18E-06	7.86E-06	7.76E-08	1.52E-06	2.74E-06	0.00E+00	1.16E-06	5.82E-07	0.00E+00	0.00E+00	4.66E-07	2.14E-10	1.53E-09	0.00E+00	1.75E-09	1.746E-03	0.00E+00	2.54E-05	4.84E-06
3747013758383	374701	3758383	7.54E-06	8.11E-06	7.78E-06	7.69E-08	1.51E-06	2.72E-06	0.00E+00	1.15E-06	5.77E-07	0.00E+00	0.00E+00	4.62E-07	2.12E-10	1.52E-09	0.00E+00	1.73E-09	1.731E-03	0.00E+00	2.51E-05	4.80E-06
3747113758383	374711	3758383	7.46E-06	7.96E-06	7.64E-06	7.55E-08	1.48E-06	2.67E-06	0.00E+00	1.13E-06	5.67E-07	0.00E+00	0.00E+00	4.53E-07	2.08E-10	1.49E-09	0.00E+00	1.70E-09	1.699E-03	0.00E+00	2.47E-05	4.71E-06
3747163758383	374716	3758383	7.34E-06	7.89E-06	7.57E-06	7.48E-08	1.47E-06	2.64E-06	0.00E+00	1.12E-06	5.61E-07	0.00E+00	0.00E+00	4.49E-07	2.06E-10	1.48E-09	0.00E+00	1.68E-09	1.684E-03	0.00E+00	2.44E-05	4.67E-06
3747213758383	374721	3758383	7.27E-06	7.81E-06	7.50E-06	7.41E-08	1.45E-06	2.62E-06	0.00E+00	1.11E-06	5.56E-07	0.00E+00	0.00E+00	4.45E-07	2.05E-10	1.46E-09	0.00E+00	1.67E-09	1.668E-03	0.00E+00	2.42E-05	4.63E-06
3747263758383	374726	3758383	7.19E-06	7.74E-06	7.43E-06	7.34E-08	1.44E-06	2.59E-06	0.00E+00	1.10E-06	5.51E-07	0.00E+00	0.00E+00	4.40E-07	2.02E-10	1.45E-09	0.00E+00	1.65E-09	1.651E-03	0.00E+00	2.40E-05	4.58E-06
3747313758383	374731	3758383	7.12E-06	7.66E-06	7.35E-06	7.27E-08	1.42E-06	2.56E-06	0.00E+00	1.09E-06	5.45E-07	0.00E+00	0.00E+00	4.36E-07	2.00E-10	1.43E-09	0.00E+00	1.63E-09	1.634E-03	0.00E+00	2.37E-05	4.53E-06
3747363758383	374736	3758383	7.05E-06	7.58E-06	7.28E-06	7.19E-08	1.41E-06	2.54E-06	0.00E+00	1.08E-06	5.40E-07	0.00E+00	0.00E+00	4.32E-07	1.98E-10	1.42E-09	0.00E+00	1.62E-09	1.618E-03	0.00E+00	2.35E-05	4.49E-06
3747413758383	374741	3758383	6.98E-06	7.51E-06	7.21E-06	7.13E-08	1.40E-06	2.52E-06	0.00E+00	1.07E-06	5.34E-07	0.00E+00	0.00E+00	4.28E-07	1.97E-10	1.41E-09	0.00E+00	1.60E-09	1.602E-03	0.00E+00	2.33E-05	4.45E-06
3747463758383	374746	3758383	6.92E-06	7.44E-06	7.14E-06	7.06E-08	1.38E-06	2.49E-06	0.00E+00	1.06E-06	5.29E-07	0.00E+00	0.00E+00	4.24E-07	1.95E-10	1.39E-09	0.00E+00	1.59E-09	1.588E-03	0.00E+00	2.31E-05	4.41E-06
3747513758383	374751	3758383	6.86E-06	7.37E-06	7.08E-06	7.00E-08	1.37E-06	2.47E-06	0.00E+00	1.05E-06	5.25E-07	0.00E+00	0.00E+00	4.20E-07	1.93E-10	1.38E-09	0.00E+00	1.57E-09	1.573E-03	0.00E+00	2.28E-05	4.37E-06
3747563758383	374756	3758383	6.79E-06	7.31E-06	7.01E-06	6.93E-08	1.36E-06	2.45E-06	0.00E+00	1.04E-06	5.20E-07	0.00E+00	0.00E+00	4.16E-07	1.91E-10	1.37E-09	0.00E+00	1.56E-09	1.559E-03	0.00E+00	2.26E-05	4.33E-06
3747613758383	374761	3758383	6.73E-06	7.24E-06	6.95E-06	6.87E-08	1.35E-06	2.42E-06	0.00E+00	1.03E-06	5.15E-07	0.00E+00	0.00E+00	4.12E-07	1.89E-10	1.36E-09	0.00E+00	1.54E-09	1.545E-03	0.00E+00	2.24E-05	4.29E-06
3747663758383	374766	3758383	6.67E-06	7.17E-06	6.88E-06	6.80E-08	1.33E-06	2.40E-06	0.00E+00	1.02E-06	5.10E-07	0.00E+00	0.00E+00	4.08E-07	1.88E-10	1.34E-09	0.00E+00	1.53E-09	1.530E-03	0.00E+00	2.22E-05	4.25E-06
3747713758383	374771	3758383	6.61E-06	7.10E-06	6.82E-06	6.74E-08	1.32E-06	2.38E-06	0.00E+00	1.01E-06	5.06E-07	0.00E+00	0.00E+00	4.04E-07	1.86E-10	1.33E-09	0.00E+00	1.52E-09	1.516E-03	0.00E+00	2.20E-05	4.21E-06
3747763758383	374776	3758383	6.55E-06	7.04E-06	6.76E-06	6.68E-08	1.31E-06	2.36E-06	0.00E+00	1.00E-06	5.01E-07	0.00E+00	0.00E+00	4.01E-07	1.84E-10	1.32E-09	0.00E+00	1.50E-09	1.502E-03	0.00E+00	2.18E-05	4.17E-06
3747813758383	374781	3758383	6.48E-06	6.97E-06	6.69E-06	6.62E-08	1.30E-06	2.34E-06	0.00E+00	9.93E-07	4.96E-07	0.00E+00	0.00E+00	3.97E-07	1.83E-10	1.31E-09	0.00E+00	1.49E-09	1.488E-03	0.00E+00	2.16E-05	4.13E-06
3747863758383	374786	3758383	6.43E-06	6.91E-06	6.63E-06	6.56E-08	1.29E-06	2.31E-06	0.00E+00	9.84E-07	4.92E-07	0.00E+00	0.00E+00	3.93E-07	1.81E-10	1.29E-09	0.00E+00	1.47E-09	1.475E-03	0.00E+00	2.14E-05	4.09E-06
3747913758383	374791	3758383	6.37E-06	6.85E-06	6.57E-06	6.50E-08	1.27E-06	2.29E-06	0.00E+00	9.75E-07	4.87E-07	0.00E+00	0.00E+00	3.90E-07	1.79E-10	1.28E-09	0.00E+00	1.46E-09	1.461E-03	0.00E+00	2.12E-05	4.05E-06
3746063758388	374606	3758388	9.06E-06	9.75E-06	9.36E-06	9.25E-08	1.81E-06	3.26E-06	0.00E+00	1.39E-06	6.94E-07	0.00E+00	0.00E+00	5.55E-07	2.55E-10	1.82E-09	0.00E+00	2.08E-09	2.080E-03	0.00E+00	3.02E-05	5.77E-06
3746113758388	374611	3758388	8.99E-06	9.67E-06	9.28E-06	9.17E-08	1.80E-06	3.24E-06	0.00E+00	1.38E-06	6.88E-07	0.00E+00	0.00E+00	5.50E-07	2.53E-10	1.81E-09	0.00E+00	2.06E-09	2.063E-03	0.00E+00	3.00E-05	5.72E-06
3746163758388	374616	3758388	8.92E-06	9.59E-06	9.21E-06	9.10E-08	1.78E-06	3.21E-06	0.00E+00	1.36E-06	6.82E-07	0.00E+00	0.00E+00	5.46E-07	2.51E-10	1.80E-09	0.00E+00	2.05E-09	2.047E-03	0.00E+00	2.97E-05	5.68E-06
3746213758388	374621	3758388	8.85E-06	9.51E-06	9.13E-06	9.03E-08	1.77E-06	3.19E-06	0.00E+00	1.35E-06	6.77E-07	0.00E+00	0.00E+00	5.42E-07	2.49E-10	1.78E-09	0.00E+00	2.03E-09	2.030E-03	0.00E+00	2.95E-05	5.63E-06
3746263758388	374626	3758388	8.77E-06	9.44E-06	9.06E-06	8.95E-08	1.76E-06	3.16E-06	0.00E+00	1.34E-06	6.72E-07	0.00E+00	0.00E+00	5.37E-07	2.47E-10	1.77E-09	0.00E+00	2.01E-09	2.014E-03	0.00E+00	2.92E-05	5.59E-06
3746313758388	374631	3758388	8.70E-06	9.36E-06	8.98E-06	8.88E-08	1.74E-06	3.13E-06	0.00E+00	1.33E-06	6.66E-07	0.00E+00	0.00E+00	5.33E-07	2.45E-10	1.75E-09	0.00E+00	2.00E-09	1.997E-03	0.00E+00	2.90E-05	5.54E-06
3746363758388	374636	3758388	8.63E-06	9.28E-06	8.91E-06	8.80E-08	1.73E-06	3.11E-06	0.00E+00	1.32E-06	6.60E-07	0.00E+00	0.00E+00	5.28E-07	2.43E-10	1.74E-09	0.00E+00	1.98E-09	1.980E-03	0.00E+00	2.87E-05	5.49E-06
3746413758388	374641	3758388	8.56E-06	9.20E-06	8.83E-06	8.73E-08	1.71E-06	3.08E-06	0.00E+00	1.31E-06	6.55E-07	0.00E+00	0.00E+00	5.24E-07	2.41E-10	1.72E-09	0.00E+00	1.96E-09	1.964E-03	0.00E+00	2.85E-05	5.45E-06
3746463758388	374646	3758388	8.48E-06	9.12E-06	8.76E-06	8.66E-08	1.70E-06	3.06E-06	0.00E+00	1.30E-06	6.49E-07	0.00E+00	0.00E+00	5.19E-07	2.39E-10	1.71E-09	0.00E+00	1.95E-09	1.947E-03	0.00E+00	2.83E-05	5.40E-06
3746513758388	374651	3758388	8.41E-06	9.05E-06	8.69E-06	8.59E-08	1.68E-06	3.03E-06	0.00E+00	1.29E-06	6.44E-07	0.00E+00	0.00E+00	5.15E-07	2.37E-10	1.69E-09	0.00E+00	1.93E-09	1.931E-03	0.00E+00	2.80E-05	5.36E-06
3746563758388	374656	3758388	8.34E-06	8.97E-06	8.61E-06	8.51E-08	1.67E-06	3.00E-06	0.00E+00	1.28E-06	6.38E-07	0.00E+00	0.00E+00	5.11E-07	2.35E-10	1.68E-09	0.00E+00	1.91E-09	1.915E-03	0.00E+00	2.78E-05	5.31E-06
3746613758388	374661	3758388	8.27E-06	8.89E-06	8.54E-06	8.44E-08	1.65E-06	2.98E-06	0.00E+00	1.27E-06	6.33E-07	0.00E+00	0.00E+00	5.06E-07	2.33E-10	1.66E-09	0.00E+00	1.90E-09	1.897E-03	0.00E+00	2.75E-05	5.26E-06
3746663758388	374666	3758388	8.20E-06	8.81E-06	8.46E-06	8.36E-08	1.64E-06	2.95E-06	0.00E+00	1.25E-06	6.27E-07	0.00E+00	0.00E+00	5.02E-07	2.31E-10	1.65E-09	0.00E+00	1.88E-09	1.881E-03	0.00E+00	2.73E-05	5.22E-06
3746713758388	374671	3758388	8.12E-06	8.74E-06	8.39E-06	8.29E-08	1.63E-06	2.93E-06	0.00E+00	1.24E-06	6.22E-07	0.00E+00	0.00E+00	4.97E-07	2.29E-10	1.64E-09	0.00E+00	1.86E-09	1.864E-03	0.00E+00	2.71E-05	5.17E-06
3746763758388	374676	3758388	8.05E-06	8.65E-06	8.31E-06	8.21E-08	1.61E-06	2.90E-06	0.00E+00	1.23E-06	6.16E-07	0.00E+00	0.00E+00	4.93E-07	2.27E-10	1.62E-09	0.00E+00	1.85E-09	1.847E-03	0.00E+00	2.68E-05	5.12E-06
3746813758388	374681	3758388	7.98E-06	8.57E-06	8.24E-06	8.14E-08	1.60E-06	2.87E-06	0.00E+00	1.22E-06	6.10E-07	0.00E+00	0.00E+00	4.88E-07	2.24E-10	1.61E-09	0.00E+00	1.83E-09	1.830E-03	0.00E+00	2.66E-05	5.08E-06
3746863758388	374686	3758388	7.90E-06	8.49E-06	8.15E-06	8.06E-08	1.58E-06	2.84E-06	0.00E+00	1.21E-06	6.04E-07	0.00E+00	0.00E+00	4.84E-07	2.22E-10	1.59E-09	0.00E+00	1.81E-09	1.813E-03	0.00E+00	2.63E-05	5.03E-06
3747013758383	374701	3758383	7.83E-06	8.42E-06	8.08E-06	7.98E-08	1.57E-06	2.82E-06	0.00E+00	1.20E-06	5.99E-07	0.00E+00	0.00E+00	4.79E-07	2.20E-10	1.58E-09	0.00E+00	1.80E-09	1.796E-03	0.00E+00	2.61E-05	4.98E-06
3747113758383	374711	3758383	7.68E-06	8.26E-06	7.93E-06	7.84E-08	1.54E-06	2.77E-06	0.00E+00	1.18E-06	5.88E-07	0.00E+00	0.00E+00	4.70E-07	2.16E-10	1.55E-09	0.00E+00	1.76E-09	1.762E-03	0.00E+00	2.56E-05	4.89E-06
3747163758383	374716	3758383	7.61E-06	8.18E-06	7.85E-06	7.76E-08	1.52E-06	2.74E-06	0.00E+00	1.16E-06	5.82E-07	0.00E+00	0.00E+00	4.66E-07	2.14E-10	1.53E-09	0.00E+00	1.75E-09	1.746E-03	0.00E+00	2.53E-05	4.84E-06
3747213758383	374721	3758383	7.53E-06	8.10E-06	7.78E-06	7.69E-08	1.51E-06	2.71E-06	0.00E+00	1.15E-06	5.77E-07	0.00E+00	0.00E+00	4.61E-07	2.12E-10	1.52E-09	0.00E+00	1.73E-09	1.729E-03	0.00E+00	2.51E-05	4.80E-06
3747263758383	374726	3758383	7.46E-06	8.02E-06	7.70E-06	7.61E-08	1.49E-06	2.69E-06	0.00E+00	1.14E-06	5.71E-07	0.00E+00	0.00E+00	4.57E-07	2.10E-10	1.50E-09	0.00E+00	1.71E-09	1.711E-03	0.00E+00	2.48E-05	4.75E-06
3747313758383	374731	3758383	7.39E-06	7.93E-06	7.62E-06	7.53E-08	1.48E-06	2.66E-06	0.00E+00	1.13E-06	5.65E-07	0.00E+00	0.00E+00	4.52E-07	2.08E-10	1.49E-09	0.00E+00	1.69E-09	1.693E-03	0.00E+00	2.46E-05	4.70E-06
3747413758383	374741	3758383	7.24E-06	7.78E-06	7.47E-06	7.38E-08	1.45E-06	2.61E-06	0.00E+00	1.11E-06	5.54E-07	0.00E+00	0.00E+00	4.43E-07	2.04E-10	1.46E-09	0.00E+00	1.66E-09	1.661E-03	0.00E+00	2.41E-05	4.61E-06
3747463758383	374746	3758383	7.17E-06	7.71E-06	7.40E-06	7.31E-08	1.43E-06	2.58E-06	0.00E+00	1.10E-06	5.48E-07	0.00E+00	0.00E+00	4.39E-07	2.02E-10	1.44E-09	0.00E+00	1.64E-09	1.645E-03	0.00E+00	2.39E-05	4.56E-06
3747513758383	374751	3758383	7.10E-06	7.63E-06	7.33E-06	7.24E-08	1.42E-06	2.56E-06	0.00E+00	1.09E-06	5.43E-07	0.00E+00	0.00E+00	4.35E-07	2.00E-10	1.43E-09	0.00E+00	1.63E-09	1.629E-03	0.00E+00	2.37E-05	4.52E-06
3747563758383	374756	3758383	7.03E-06	7.56E-06	7.26E-06	7.17E-08	1.41E-06	2.53E-06	0.00E+00	1.08E-06	5.38E-07	0.00E+00	0.00E+00	4.30E-07	1.98E-10	1.42E-09	0.00E+00	1.61E-09	1.613E-03	0.00E+00	2.34E-05	4.48E-06
3747613758383	374761	3758383	6.96E-06	7.49E-06	7.19E-06	7.10E-08	1.39E-06	2.51E-06	0.00E+00	1.07E-06	5.33E-07	0.00E+00	0.00E+00	4.26E-07	1.96E-10	1.40E-09	0.00E+00	1.60E-09	1.598E-03	0.00E+00	2.32E-05	4.43E-06
3747663758383	374766	3758383	6.90E-06	7.42E-06	7.12E-06	7.04E-08	1.38E-06	2.48E-06	0.00E+00	1.06E-06	5.28E-07	0.00E+00	0.00E+00	4.22E-07	1.94E-10	1.39E-09	0.00E+00	1.58E-09	1.583E-03	0.00E+00	2.30E-05	4.39E-06
3747713758383	374771	3758383	6.83E-06	7.35E-06	7.05E-06	6.97E-08	1.37E-06	2.46E-06	0.00E+00	1.05E-06	5.23E-07	0.00E+00	0.00E+00	4.18E-07	1.92E-10	1.38E-09	0.00E+00	1.57E-09	1.568E-03	0.00E+00	2.28E-05	4.35E-06
3747763758383	374776	3758383	6.77E-06	7.28E-06	6.99E-06	6.91E-08	1.35E-06	2.44E-06	0.00E+00	1.04E-06	5.18E-07	0.00E+00	0.00E+00	4.14E-07	1.91E-10	1.36E-09	0.00E+00	1.55E-09	1.553E-03	0.00E+00	2.26E-05	4.31E-06
3747813758383	374781	3758383	6.71E-06	7.21E-06	6.92E-06	6.84E-08	1.34E-06	2.41E-06	0.00E+00	1.03E-06	5.13E-07	0.00E+00	0.00E+00	4.11E-07	1.89E-10	1.35E-09	0.00E+00	1.54E-09	1.539E-03	0.00E+00	2.23E-05	4.27E-06
3747863758383	374786	3758383	6.64E-06	7.14E-06	6.86E-06	6.78E-08	1.33E-06	2.39E-06	0.00E+00	1.02E-06	5.08E-07	0.00E+00	0.00E+00	4.07E-07	1.87E-10	1.34E-09	0.00E+00	1.52E-09	1.524E-03	0.00E+00	2.21E-05	4.23E-06
3747913758383	374791	3758383	6.58E-06	7.08E-06	6.79E-06	6.71E-08	1.32E-06	2.37E-06	0.00E+00	1.01E-06	5.03E-07	0.00E+00	0.00E+00	4.03E-07	1.85E-10	1.32E-09	0.00E+00	1.51E-09	1.510E-03	0.00E+00	2.19E-05	4.19E-06
3746033758398	374603	3758398	9.50E-06	1.02E-05	9.80E-06	9.69E-08	1.90E-06	3.42E-06	0.00E+00	1.45E-06	7.27E-07	0.00E+00	0.00E+00	5.81E-07	2.67E-10	1.91E-09	0.00E+00	2.18E-09	2.179E-03	0.00E+00	3.16E-05	6.05E-06
3746083758398	374608	3758398	9.43E-06	1.01E-05	9.76E-06	9.64E-08	1.89E-06	3.40E-06	0.00E+00	1.45E-06	7.23E-07	0.00E+00	0.00E+00	5.78E-07	2.66E-10	1.90E-09	0.00E+00	2.17E-09	2.169E-03	0.00E+00	3.15E-05	6.02E-06
3746113758398	374611	3758398	9.37E-06	1.01E-05	9.67E-06	9.56E-08	1.87E-06	3.37E-06	0.00E+00	1.43E-06	7.17E-07	0.00E+00	0.00E+00	5.74E-07	2.64E-10	1.89E-09	0.00E+00	2.15E-09	2.151E-03	0.00E+00	3.12E-05	5.97E-06
3746183758398	374618	3758398	9.26E-06	9.96E-06	9.56E-06	9.45E-08	1.85E-06	3.34E-06	0.00E+00	1.42E-06	7.09E-07	0.00E+00	0.00E+00	5.67E-07	2.61E-10	1.87E-09	0.00E+00	2.13E-09	2.126E-03	0.00E+00	3.09E-05	5.90E-06
3746213758398	374621	3758398	9.22E-06	9.91E-06	9.52E-06	9.41E-08	1.84E-06	3.32E-06	0.00E+00	1.41E-06	7.05E-07	0.00E+00	0.00E+00	5.64E-07	2.59E-10	1.86E-09	0.00E+00	2.12E-09	2.116E-03	0.00E+00	3.07E-05	5.87E-06
3746263758398	374626	3758398	9.14E-06	9.83E-06	9.44E-06	9.33E-08	1.83E-06	3.29E-06	0.00E+00	1.40E-06	7.00E-07	0.00E+00	0.00E+00	5.60E-07	2.57E-10	1.84E-09	0.00E+00	2.10E-09	2.098E-03	0.00E+00	3.05E-05	5.82E-06
3746313758398	374631	3758398	9.06E-06	9.75E-06	9.36E-06	9.25E-08	1.81E-06	3.26E-06	0.00E+00	1.39E-06	6.94E-07	0.00E+00	0.00E+00	5.55E-07	2.55E-10	1.83E-09	0.00E+00	2.08E-09	2.080E-03	0.00E+00	3.02E-05	5.77E-06
3746363758398	374636	3758398	8.98E-06	9.66E-06	9.28E-06	9.17E-08	1.80E-06	3.24E-06	0.00E+00	1.38E-06	6.88E-07	0.00E+00	0.00E+00	5.50E-07	2.53E-10	1.81E-09	0.00E+00	2.06E-09	2.062E-03	0.00E+00	2.99E-05	5.72E-06
3746413758398	374641	3758398	8.91E-06	9.58E-06	9.20E-06	9.09E-08	1.78E-06	3.21E-06	0.00E+00	1.36E-06	6.82E-07	0.00E+00	0.00E+00	5.45E-07	2.51E-10	1.79E-09	0.00E+00	2.04E-09	2.044E-03	0.00E+00	2.97E-05	5.67E-06
3746463758398	374646	3758398	8.83E-06	9.50E-06	9.12E-06	9.01E-08	1.77E-06	3.18E-06	0.00E+00	1.35E-06	6.76E-07	0.00E+00	0.00E+00	5.41E-07	2.49E-10	1.78E-09	0.00E+00	2.03E-09	2.027E-03	0.00E+00	2.94E-05	5.62E-06
3746513758398	374651	3758398	8.76E-06	9.42E-06	9.04E-06	8.93E-08	1.75E-06	3.15E-06	0.00E+00	1.34E-06	6.70E-07	0.00E+00	0.00E+00	5.36E-07	2.46E-10	1.76E-09	0.00E+00	2.01E-09	2.010E-03	0.00E+00	2.92E-05	5.58E-06
3746563758398	374656	3758398	8.68E-06	9.33E-06	8.96E-06	8.86E-08	1.74E-06	3.13E-06	0.00E+00	1.33E-06	6.64E-07	0.00E+00	0.00E+00	5.31E-07	2.44E-10	1.75E-09	0.00E+00	1.99E-09	1.992E-03	0.00E+00	2.89E-05	5.53E-06

			SWBuilding Construction	SWDemolition	SWGrading	EYBuilding Construction	SWPaving	SWGrading	SWArchitectural Coating	NBBuilding Construction	NBBuilding Construction	NBArchitectural Coating	NBArchitectural Coating	RWBuilding Construction	Child Risk					Overlapping Phases - Maximum GLC		
Unique Identifier	X (UTM)	Y (UTM)	2026	2026	2026	2026	2027	2027	2027	2026	2027	2026	2027	2026	3rd Trimester	0<2	2<16	Total	per million	2025	2026	2027
3747313758403	374731	3758403	7.65E-06	8.23E-06	7.90E-06	7.81E-08	1.53E-06	2.76E-06	0.00E+00	1.17E-06	5.85E-07	0.00E+00	0.00E+00	4.68E-07	2.15E-10	1.54E-09	0.00E+00	1.76E-09	1.756E-03	0.00E+00	2.55E-05	4.87E-06
3747413758403	374741	3758403	7.50E-06	8.07E-06	7.75E-06	7.66E-08	1.50E-06	2.70E-06	0.00E+00	1.15E-06	5.74E-07	0.00E+00	0.00E+00	4.59E-07	2.11E-10	1.51E-09	0.00E+00	1.72E-09	1.722E-03	0.00E+00	2.50E-05	4.78E-06
3747463758403	374746	3758403	7.43E-06	7.99E-06	7.67E-06	7.58E-08	1.49E-06	2.68E-06	0.00E+00	1.14E-06	5.69E-07	0.00E+00	0.00E+00	4.55E-07	2.09E-10	1.50E-09	0.00E+00	1.71E-09	1.705E-03	0.00E+00	2.48E-05	4.73E-06
3747513758403	374751	3758403	7.36E-06	7.91E-06	7.59E-06	7.51E-08	1.47E-06	2.65E-06	0.00E+00	1.13E-06	5.63E-07	0.00E+00	0.00E+00	4.50E-07	2.07E-10	1.48E-09	0.00E+00	1.69E-09	1.688E-03	0.00E+00	2.45E-05	4.68E-06
3747563758403	374756	3758403	7.28E-06	7.83E-06	7.52E-06	7.43E-08	1.46E-06	2.62E-06	0.00E+00	1.12E-06	5.58E-07	0.00E+00	0.00E+00	4.46E-07	2.05E-10	1.47E-09	0.00E+00	1.67E-09	1.672E-03	0.00E+00	2.43E-05	4.64E-06
3747613758403	374761	3758403	7.21E-06	7.76E-06	7.45E-06	7.36E-08	1.44E-06	2.60E-06	0.00E+00	1.10E-06	5.52E-07	0.00E+00	0.00E+00	4.42E-07	2.03E-10	1.45E-09	0.00E+00	1.66E-09	1.656E-03	0.00E+00	2.40E-05	4.59E-06
3747663758403	374766	3758403	7.14E-06	7.68E-06	7.37E-06	7.29E-08	1.43E-06	2.57E-06	0.00E+00	1.09E-06	5.47E-07	0.00E+00	0.00E+00	4.37E-07	2.01E-10	1.44E-09	0.00E+00	1.64E-09	1.639E-03	0.00E+00	2.38E-05	4.55E-06
3747713758403	374771	3758403	7.07E-06	7.61E-06	7.30E-06	7.22E-08	1.42E-06	2.55E-06	0.00E+00	1.08E-06	5.41E-07	0.00E+00	0.00E+00	4.33E-07	1.99E-10	1.42E-09	0.00E+00	1.62E-09	1.624E-03	0.00E+00	2.36E-05	4.50E-06
3747763758403	374776	3758403	7.01E-06	7.54E-06	7.23E-06	7.15E-08	1.40E-06	2.52E-06	0.00E+00	1.07E-06	5.36E-07	0.00E+00	0.00E+00	4.29E-07	1.97E-10	1.41E-09	0.00E+00	1.61E-09	1.608E-03	0.00E+00	2.34E-05	4.46E-06
3747813758403	374781	3758403	6.94E-06	7.46E-06	7.16E-06	7.08E-08	1.39E-06	2.50E-06	0.00E+00	1.06E-06	5.31E-07	0.00E+00	0.00E+00	4.25E-07	1.95E-10	1.40E-09	0.00E+00	1.59E-09	1.593E-03	0.00E+00	2.31E-05	4.42E-06
3747863758403	374786	3758403	6.87E-06	7.39E-06	7.09E-06	7.01E-08	1.37E-06	2.47E-06	0.00E+00	1.05E-06	5.26E-07	0.00E+00	0.00E+00	4.21E-07	1.93E-10	1.38E-09	0.00E+00	1.58E-09	1.577E-03	0.00E+00	2.29E-05	4.38E-06
3747913758403	374791	3758403	6.81E-06	7.32E-06	7.03E-06	6.94E-08	1.36E-06	2.45E-06	0.00E+00	1.04E-06	5.21E-07	0.00E+00	0.00E+00	4.17E-07	1.92E-10	1.37E-09	0.00E+00	1.56E-09	1.562E-03	0.00E+00	2.27E-05	4.33E-06
3747063758407	374606	3758407	9.82E-06	1.06E-05	1.01E-05	1.00E-07	1.97E-06	3.54E-06	0.00E+00	1.50E-06	7.52E-07	0.00E+00	0.00E+00	6.01E-07	2.76E-10	1.98E-09	0.00E+00	2.25E-09	2.254E-03	0.00E+00	3.27E-05	6.25E-06
3746113758408	374611	3758408	9.78E-06	1.05E-05	1.01E-05	9.98E-08	1.96E-06	3.52E-06	0.00E+00	1.50E-06	7.49E-07	0.00E+00	0.00E+00	5.99E-07	2.75E-10	1.97E-09	0.00E+00	2.25E-09	2.245E-03	0.00E+00	3.26E-05	6.23E-06
3746183758408	374618	3758408	9.67E-06	1.04E-05	9.98E-06	9.86E-08	1.93E-06	3.48E-06	0.00E+00	1.48E-06	7.40E-07	0.00E+00	0.00E+00	5.92E-07	2.72E-10	1.95E-09	0.00E+00	2.22E-09	2.219E-03	0.00E+00	3.22E-05	6.16E-06
3746213758408	374621	3758408	9.62E-06	1.03E-05	9.93E-06	9.81E-08	1.92E-06	3.46E-06	0.00E+00	1.47E-06	7.36E-07	0.00E+00	0.00E+00	5.89E-07	2.71E-10	1.94E-09	0.00E+00	2.21E-09	2.207E-03	0.00E+00	3.21E-05	6.12E-06
3746263758408	374626	3758408	9.54E-06	1.03E-05	9.84E-06	9.73E-08	1.91E-06	3.43E-06	0.00E+00	1.46E-06	7.30E-07	0.00E+00	0.00E+00	5.84E-07	2.68E-10	1.92E-09	0.00E+00	2.19E-09	2.189E-03	0.00E+00	3.18E-05	6.07E-06
3746363758408	374636	3758408	9.37E-06	1.01E-05	9.67E-06	9.56E-08	1.87E-06	3.37E-06	0.00E+00	1.43E-06	7.17E-07	0.00E+00	0.00E+00	5.74E-07	2.64E-10	1.89E-09	0.00E+00	2.15E-09	2.150E-03	0.00E+00	3.12E-05	5.97E-06
3746413758408	374641	3758408	9.29E-06	9.99E-06	9.59E-06	9.48E-08	1.86E-06	3.34E-06	0.00E+00	1.42E-06	7.11E-07	0.00E+00	0.00E+00	5.69E-07	2.61E-10	1.87E-09	0.00E+00	2.13E-09	2.131E-03	0.00E+00	3.09E-05	5.91E-06
3746463758408	374646	3758408	9.20E-06	9.90E-06	9.50E-06	9.39E-08	1.84E-06	3.31E-06	0.00E+00	1.41E-06	7.04E-07	0.00E+00	0.00E+00	5.63E-07	2.59E-10	1.85E-09	0.00E+00	2.11E-09	2.112E-03	0.00E+00	3.07E-05	5.86E-06
3746513758408	374651	3758408	9.12E-06	9.81E-06	9.42E-06	9.31E-08	1.83E-06	3.29E-06	0.00E+00	1.40E-06	6.98E-07	0.00E+00	0.00E+00	5.58E-07	2.57E-10	1.84E-09	0.00E+00	2.09E-09	2.094E-03	0.00E+00	3.04E-05	5.81E-06
3746563758408	374656	3758408	9.04E-06	9.72E-06	9.33E-06	9.22E-08	1.81E-06	3.26E-06	0.00E+00	1.38E-06	6.92E-07	0.00E+00	0.00E+00	5.53E-07	2.54E-10	1.82E-09	0.00E+00	2.07E-09	2.073E-03	0.00E+00	3.01E-05	5.76E-06
3746613758408	374661	3758408	8.95E-06	9.63E-06	9.24E-06	9.14E-08	1.79E-06	3.22E-06	0.00E+00	1.37E-06	6.85E-07	0.00E+00	0.00E+00	5.48E-07	2.52E-10	1.80E-09	0.00E+00	2.05E-09	2.055E-03	0.00E+00	2.98E-05	5.70E-06
3746663758408	374666	3758408	8.87E-06	9.54E-06	9.16E-06	9.05E-08	1.77E-06	3.19E-06	0.00E+00	1.36E-06	6.79E-07	0.00E+00	0.00E+00	5.43E-07	2.50E-10	1.79E-09	0.00E+00	2.04E-09	2.036E-03	0.00E+00	2.96E-05	5.65E-06
3746713758408	374671	3758408	8.79E-06	9.45E-06	9.07E-06	8.97E-08	1.76E-06	3.17E-06	0.00E+00	1.35E-06	6.73E-07	0.00E+00	0.00E+00	5.38E-07	2.47E-10	1.77E-09	0.00E+00	2.02E-09	2.017E-03	0.00E+00	2.93E-05	5.60E-06
3746763758408	374676	3758408	8.70E-06	9.36E-06	8.99E-06	8.88E-08	1.74E-06	3.14E-06	0.00E+00	1.33E-06	6.66E-07	0.00E+00	0.00E+00	5.33E-07	2.45E-10	1.75E-09	0.00E+00	2.00E-09	1.998E-03	0.00E+00	2.90E-05	5.54E-06
3746813758408	374681	3758408	8.61E-06	9.26E-06	8.89E-06	8.79E-08	1.72E-06	3.10E-06	0.00E+00	1.32E-06	6.59E-07	0.00E+00	0.00E+00	5.27E-07	2.42E-10	1.73E-09	0.00E+00	1.98E-09	1.977E-03	0.00E+00	2.87E-05	5.48E-06
3746863758408	374686	3758408	8.53E-06	9.17E-06	8.80E-06	8.70E-08	1.71E-06	3.07E-06	0.00E+00	1.31E-06	6.53E-07	0.00E+00	0.00E+00	5.22E-07	2.40E-10	1.72E-09	0.00E+00	1.96E-09	1.957E-03	0.00E+00	2.84E-05	5.43E-06
3746913758408	374691	3758408	8.45E-06	9.08E-06	8.72E-06	8.62E-08	1.69E-06	3.04E-06	0.00E+00	1.29E-06	6.46E-07	0.00E+00	0.00E+00	5.17E-07	2.38E-10	1.70E-09	0.00E+00	1.94E-09	1.938E-03	0.00E+00	2.81E-05	5.38E-06
3746963758408	374696	3758408	8.37E-06	9.00E-06	8.64E-06	8.54E-08	1.67E-06	3.01E-06	0.00E+00	1.28E-06	6.40E-07	0.00E+00	0.00E+00	5.12E-07	2.35E-10	1.68E-09	0.00E+00	1.92E-09	1.920E-03	0.00E+00	2.79E-05	5.33E-06
3747013758408	374701	3758408	8.29E-06	8.91E-06	8.55E-06	8.45E-08	1.66E-06	2.98E-06	0.00E+00	1.27E-06	6.34E-07	0.00E+00	0.00E+00	5.07E-07	2.33E-10	1.67E-09	0.00E+00	1.90E-09	1.902E-03	0.00E+00	2.76E-05	5.28E-06
3747053758408	374705	3758408	8.22E-06	8.84E-06	8.49E-06	8.39E-08	1.64E-06	2.96E-06	0.00E+00	1.26E-06	6.29E-07	0.00E+00	0.00E+00	5.03E-07	2.31E-10	1.66E-09	0.00E+00	1.89E-09	1.887E-03	0.00E+00	2.74E-05	5.23E-06
3747113758408	374711	3758408	8.12E-06	8.74E-06	8.39E-06	8.29E-08	1.63E-06	2.93E-06	0.00E+00	1.24E-06	6.22E-07	0.00E+00	0.00E+00	4.97E-07	2.29E-10	1.64E-09	0.00E+00	1.86E-09	1.865E-03	0.00E+00	2.71E-05	5.17E-06
3747163758408	374716	3758408	8.04E-06	8.65E-06	8.31E-06	8.21E-08	1.61E-06	2.90E-06	0.00E+00	1.23E-06	6.16E-07	0.00E+00	0.00E+00	4.93E-07	2.26E-10	1.62E-09	0.00E+00	1.85E-09	1.846E-03	0.00E+00	2.68E-05	5.12E-06
3747213758408	374721	3758408	7.97E-06	8.57E-06	8.22E-06	8.13E-08	1.59E-06	2.87E-06	0.00E+00	1.22E-06	6.10E-07	0.00E+00	0.00E+00	4.88E-07	2.24E-10	1.60E-09	0.00E+00	1.83E-09	1.828E-03	0.00E+00	2.65E-05	5.07E-06
3747263758408	374726	3758408	7.88E-06	8.47E-06	8.14E-06	8.04E-08	1.58E-06	2.84E-06	0.00E+00	1.21E-06	6.03E-07	0.00E+00	0.00E+00	4.82E-07	2.22E-10	1.59E-09	0.00E+00	1.81E-09	1.809E-03	0.00E+00	2.63E-05	5.02E-06
3747313758408	374731	3758408	7.79E-06	8.38E-06	8.05E-06	7.95E-08	1.56E-06	2.81E-06	0.00E+00	1.19E-06	5.96E-07	0.00E+00	0.00E+00	4.77E-07	2.19E-10	1.57E-09	0.00E+00	1.79E-09	1.789E-03	0.00E+00	2.60E-05	4.96E-06
3747413758408	374741	3758408	7.64E-06	8.22E-06	7.89E-06	7.80E-08	1.53E-06	2.75E-06	0.00E+00	1.17E-06	5.85E-07	0.00E+00	0.00E+00	4.68E-07	2.15E-10	1.54E-09	0.00E+00	1.75E-09	1.754E-03	0.00E+00	2.55E-05	4.87E-06
3747463758408	374746	3758408	7.57E-06	8.14E-06	7.81E-06	7.72E-08	1.51E-06	2.72E-06	0.00E+00	1.16E-06	5.79E-07	0.00E+00	0.00E+00	4.63E-07	2.13E-10	1.52E-09	0.00E+00	1.74E-09	1.736E-03	0.00E+00	2.52E-05	4.82E-06
3747513758408	374751	3758408	7.49E-06	8.06E-06	7.73E-06	7.64E-08	1.50E-06	2.70E-06	0.00E+00	1.15E-06	5.73E-07	0.00E+00	0.00E+00	4.59E-07	2.11E-10	1.51E-09	0.00E+00	1.72E-09	1.719E-03	0.00E+00	2.50E-05	4.77E-06
3747563758408	374756	3758408	7.42E-06	7.98E-06	7.66E-06	7.57E-08	1.48E-06	2.67E-06	0.00E+00	1.14E-06	5.68E-07	0.00E+00	0.00E+00	4.54E-07	2.09E-10	1.49E-09	0.00E+00	1.70E-09	1.703E-03	0.00E+00	2.47E-05	4.72E-06
3747613758408	374761	3758408	7.34E-06	7.90E-06	7.58E-06	7.49E-08	1.47E-06	2.64E-06	0.00E+00	1.12E-06	5.62E-07	0.00E+00	0.00E+00	4.50E-07	2.07E-10	1.48E-09	0.00E+00	1.69E-09	1.688E-03	0.00E+00	2.45E-05	4.68E-06
3747663758408	374766	3758408	7.27E-06	7.82E-06	7.51E-06	7.42E-08	1.45E-06	2.62E-06	0.00E+00	1.11E-06	5.57E-07	0.00E+00	0.00E+00	4.45E-07	2.05E-10	1.46E-09	0.00E+00	1.67E-09	1.669E-03	0.00E+00	2.42E-05	4.63E-06
3747713758408	374771	3758408	7.20E-06	7.74E-06	7.43E-06	7.35E-08	1.44E-06	2.59E-06	0.00E+00	1.10E-06	5.51E-07	0.00E+00	0.00E+00	4.41E-07	2.03E-10	1.45E-09	0.00E+00	1.65E-09	1.653E-03	0.00E+00	2.40E-05	4.59E-06
3747763758408	374776	3758408	7.13E-06	7.67E-06	7.36E-06	7.28E-08	1.43E-06	2.57E-06	0.00E+00	1.09E-06	5.46E-07	0.00E+00	0.00E+00	4.37E-07	2.01E-10	1.44E-09	0.00E+00	1.64E-09	1.637E-03	0.00E+00	2.38E-05	4.54E-06
3747813758408	374781	3758408	7.06E-06	7.60E-06	7.29E-06	7.21E-08	1.41E-06	2.54E-06	0.00E+00	1.08E-06	5.40E-07	0.00E+00	0.00E+00	4.32E-07	1.99E-10	1.42E-09	0.00E+00	1.62E-09	1.621E-03	0.00E+00	2.35E-05	4.50E-06
3747863758408	374786	3758408	6.99E-06	7.52E-06	7.22E-06	7.14E-08	1.40E-06	2.52E-06	0.00E+00	1.07E-06	5.35E-07	0.00E+00	0.00E+00	4.28E-07	1.97E-10	1.41E-09	0.00E+00	1.61E-09	1.605E-03	0.00E+00	2.33E-05	4.45E-06
3747913758408	374791	3758408	6.93E-06	7.45E-06	7.15E-06	7.07E-08	1.39E-06	2.49E-06	0.00E+00	1.06E-06	5.30E-07	0.00E+00	0.00E+00	4.24E-07	1.95E-10	1.39E-09	0.00E+00	1.59E-09	1.589E-03	0.00E+00	2.31E-05	4.41E-06
3746213758412	374621	3758412	9.79E-06	1.05E-05	1.01E-05	9.99E-08	1.96E-06	3.52E-06	0.00E+00	1.50E-06	7.49E-07	0.00E+00	0.00E+00	5.99E-07	2.75E-10	1.97E-09	0.00E+00	2.25E-09	2.246E-03	0.00E+00	3.26E-05	6.23E-06
3746253758412	374625	3758412	9.72E-06	1.05E-05	1.00E-05	9.92E-08	1.94E-06	3.50E-06	0.00E+00	1.49E-06	7.44E-07	0.00E+00	0.00E+00	5.95E-07	2.74E-10	1.96E-09	0.00E+00	2.23E-09	2.231E-03	0.00E+00	3.24E-05	6.19E-06
3746373758413	374637	3758413	9.55E-06	1.03E-05	9.86E-06	9.75E-08	1.91E-06	3.44E-06	0.00E+00	1.46E-06	7.31E-07	0.00E+00	0.00E+00	5.85E-07	2.69E-10	1.92E-09	0.00E+00	2.19E-09	2.193E-03	0.00E+00	3.18E-05	6.08E-06
3746413758413	374641	3758413	9.49E-06	1.02E-05	9.79E-06	9.68E-08	1.90E-06	3.42E-06	0.00E+00	1.45E-06	7.26E-07	0.00E+00	0.00E+00	5.81E-07	2.67E-10	1.91E-09	0.00E+00	2.18E-09	2.177E-03	0.00E+00	3.16E-05	6.04E-06
3746463758413	374646	3758413	9.40E-06	1.01E-05	9.70E-06	9.59E-08	1.88E-06	3.38E-06	0.00E+00	1.44E-06	7.19E-07	0.00E+00	0.00E+00	5.75E-07	2.65E-10	1.89E-09	0.00E+00	2.16E-09	2.157E-03	0.00E+00	3.13E-05	5.98E-06
3746513758413	374651	3758413	9.31E-06	1.00E-05	9.62E-06	9.50E-08	1.86E-06	3.35E-06	0.00E+00	1.43E-06	7.13E-07	0.00E+00	0.00E+00	5.70E-07	2.62E-10	1.88E-09	0.00E+00	2.14E-09	2.138E-03	0.00E+00	3.10E-05	5.93E-06
3746563758413	374656	3758413	9.23E-06	9.92E-06	9.53E-06	9.42E-08	1.85E-06	3.32E-06	0.00E+00	1.41E-06	7.06E-07	0.00E+00	0.00E+00	5.65E-07	2.60E-10	1.86E-09	0.00E+00	2.12E-09	2.118E-03	0.00E+00	3.08E-05	5.88E-06
3746613758413	374661	3758413	9.14E-06	9.83E-06	9.44E-06	9.33E-08	1.83E-06	3.29E-06	0.00E+00	1.40E-06	6.99E-07	0.00E+00	0.00E+00	5.60E-07	2.57E-10	1.84E-09	0.00E+00	2.10E-09	2.098E-03	0.00E+00	3.05E-05	5.82E-06
3746663758413	374666	3758413	9.05E-06	9.74E-06	9.35E-06	9.24E-08	1.81E-06	3.26E-06	0.00E+00	1.39E-06	6.93E-07	0.00E+00	0.00E+00	5.54E-07	2.55E-10	1.82E-09	0.00E+00	2.08E-09	2.078E-03	0.00E+00	3.02E-05	5.77E-06
3746713758413	374671	3758413	8.97E-06	9.65E-06	9.26E-06	9.15E-08	1.79E-06	3.23E-06	0.00E+00	1.37E-06	6.86E-07	0.00E+00	0.00E+00	5.49E-07	2.52E-10	1.81E-09	0.00E+00	2.06E-09	2.059E-03	0.00E+00	2.99E-05	5.71E-06
3746763758413	374676	3758413	8.88E-06	9.55E-06	9.17E-06	9.06E-08	1.78E-06	3.20E-06	0.00E+00	1.36E-06	6.80E-07	0.00E+00	0.00E+00	5.44E-07	2.50E-10	1.79E-09	0.00E+00	2.04E-09	2.039E-03	0.00E+00	2.96E-05	5.66E-06
3746823758413	374682	3758413	8.77E-06	9.43E-06	9.05E-06	8.95E-08	1.75E-06	3.16E-06	0.00E+00	1.34E-06	6.71E-07	0.00E+00	0.00E+00	5.37E-07	2.47E-10	1.77E-09	0.00E+00	2.01E-09	2.013E-03	0.00E+00	2.92E-05	5.58E-06
3746863758413	374686	3758413	8.70E-06	9.36E-06	8.98E-06	8.88E-08	1.74E-06	3.13E-06	0.00E+00	1.33E-06	6.66E-07	0.00E+00	0.00E+00	5.33E-07	2.45E-10	1.75E-09	0.00E+00	2.00E-09	1.997E-03	0.00E+00	2.90E-05	5.54E-06
3746913758413	374691	3758413	8.61E-06	9.26E-06	8.89E-06	8.79E-08	1.72E-06	3.10E-06	0.00E+00	1.32E-06	6.59E-07	0.00E+00	0.00E+00	5.27E-07	2.42E-10	1.73E-09	0.00E+00	1.98E-09	1.977E-03	0.00E+00	2.87E-05	5.49E-06
3746963758413	374696	3758413	8.53E-06	9.18E-06	8.81E-06	8.71E-08	1.71E-06	3.07E-06	0.00E+00	1.31E-06	6.53E-07	0.00E+00	0.00E+00	5.22E-07	2.40E-10	1.72E-09	0.00E+00	1.96E-09	1.958E-03	0.00E+00	2.84E-05	5.43E-06
3747013758413	374701	3758413	8.45E-06	9.09E-06	8.72E-06	8.62E-08	1.69E-06	3.04E-06	0.00E+00	1.29E-06	6.47E-07	0.00E+00	0.00E+00	5.17E-07	2.38E-10	1.70E-09	0.00E+00	1.94E-09	1.939E-03	0.00E+00	2.82E-05	5.38E-06
3747053758413	374705	3758413	8.38E-06	9.02E-06	8.65E-06	8.55E-08	1.68E-06	3.02E-06	0.00E+00	1.28E-06	6.42E-07	0.00E+00	0.00E+00	5.13E-07	2.36E-10	1.69E-09	0.00E+00	1.92E-09	1.924E-03	0.00E+00	2.79E-05	5.34E-06
3747113758413	374711	3758413	8.28E-06	8.91E-06	8.55E-06	8.45E-08	1.66E-06	2.98E-06	0.00E+00	1.27E-06	6.34E-07	0.00E+00	0.00E+00	5.07E-07	2.33E-10	1.67E-09	0.00E+00	1.90E-09	1.901E-03	0.00E+00	2.76E-05	5.27E-06
3747163758413	374716	3758413	8.20E-06	8.82E-06	8.47E-06	8.37E-08	1.64E-06	2.95E-06	0.00E+00	1.26E-06	6.28E-07	0.00E+00	0.00E+00	5.02E-07	2.31E-10	1.65E-09	0.00E+00	1.88E-09	1.882E-03	0.00E+00	2.73E-05	5.22E-06
3747213758413	374721	3758413	8.12E-06	8.73E-06	8.38E-06	8.28E-08	1.62E-06	2.92E-06	0.00E+00	1.24E-06	6.21E-07	0.00E+00	0.00E+00	4.97E-07	2.28E-10	1.63E-09	0.00E+00	1.86E-09	1.863E-03	0.00E+00	2.71E-05	5.17E-06
3747263758413	374726	3758413	8.03E-06	8.64E-06	8.29E-06	8.19E-08	1.61E-06	2.89E-06	0.00E+00	1.23E-06	6.15E-07	0.00E+00	0.00E+00	4.92E-07	2.26E-10	1.62E-09	0.00E+00	1.84E-09	1.843E-03	0.00E+00	2.68E-05	5.11E-06
3747313758413	374731	3758413	7.94E-06	8.54E-06	8.20E-06	8.10E-08	1.59E-06	2.86E-06	0.00E+00	1.22E-06	6.08E-07	0.00E+00	0.00E+00	4.86E-07	2.24E-10	1.60E-09	0.00E+00	1.82E-09	1.823E-03	0.00E+00	2.65E-05	5.06E-06
3747413758413	374741	3758413	7.78E-06	8.37E-06	8.04E-06	7.94E-08	1.56E-06	2.80E-06	0.00E+00	1.19E-06	5.96E-07	0.00E+00	0.00E+00	4.77E-07	2.19E-10	1.57E-09	0.00E+00	1.79E-09	1.787E-03	0.00E+00	2.59E-05	4.96E-06
3747463758413	374746	3758413	7.71E-06	8.29E-06	7.96E-06	7.86E-08	1.54E-06	2.78E-06	0.00E+00	1.18E-06	5.90E-07	0.00E+00	0.00E+00	4.72E-07	2.17E-10	1.55E-09	0.00E+00	1.77E-09	1.769E-03	0.00E+00	2.57E-05	4.91E-06
3747513758413	374751	3758413	7.63E-06	8.21E-06	7.88E-06	7.79E-08	1.53E-06	2.75E-06	0.00E+00	1.17E-06	5.84E-07	0.00E+00	0.00E+00	4.67E-07	2.15E-10	1.54E-09	0.00E+00	1.75E-09	1.751E-03	0.00E+00	2.54E-05	4.86E-06
3747563758413	374756	3758413	7.55E-06	8.12E-06	7.80E-06	7.71E-08	1.51E-06	2.72E-06	0.00E+00	1.16E-06	5.78E-07	0.00E+00	0.00E+00	4.63E-07	2.13E-10	1.52E-09	0.00E+00	1.73E-09	1.734E-03	0.00E+00	2.52E-05	4.81E-06
3747613758413	374761	3758413	7.48E-06	8.04E-06	7.72E-06	7.63E-08	1.50E-06	2.69E-06	0.00E+00	1.14E-06	5.72E-07	0.00E+00	0.00E+00	4.58E-07	2.11E-10	1.51E-09	0.00E+00	1.72E-09	1.717E-03	0.00E+00	2.49E-05	4.76E-06
3747663758413	374766	3758413	7.40E-06	7.96E-06	7.64E-06	7.56E-08	1.48E-06	2.67E-06	0.00E+00	1.13E-06	5.67E-07	0.00E+00	0.00E+00	4.53E-07	2.08E-10	1.49E-09	0.00E+00	1.70E-09	1.699E-03	0.00E+00	2.47E-05	4.71E-06
3747713758413	374771	3758413	7.33E-06	7.88E-06	7.57E-06	7.48E-08	1.47E-06	2.64E-06	0.00E+00	1.12E-06	5.61E-07	0.00E+00	0.00E+00	4.49E-07	2.06E-10	1.48E-09	0.00E+00	1.68E-09	1.683E-03	0.00E+00	2.44E-05	4.67E-06
3747763758413	374776	3758413	7.26E-06	7.81E-06	7.49E-06	7.41E-08	1.45E-06	2.61E-06	0.00E+00	1.11E-06	5.56E-07	0.00E+00	0.00E+00	4.44E-07	2.04E-10	1.46E-09	0.00E+00	1.67E-09	1.666E-03	0.00E+00	2.42E-05	4.

			SWBuilding Construction			EYBuilding Construction			SWArchitectural Coating	NBBuilding Construction	NBBuilding Construction	NBArchitectural Coating	NBArchitectural Coating	RWBuilding Construction	Child Risk					Overlapping Phases - Maximum GLC		
Unique Identifier	X (UTM)	Y (UTM)	2026	SWDemolition 2026	SWGrading 2026	2026	SWPaving 2027	SWGrading 2027	2027	2026	2027	2026	2027	2026	3rd Trimester	0<2	2<16	Total	per million	2025	2026	2027
3747263758433	374726	3758433	8.69E-06	9.34E-06	8.97E-06	8.86E-08	1.74E-06	3.13E-06	0.00E+00	1.33E-06	6.65E-07	0.00E+00	0.00E+00	5.32E-07	2.44E-10	1.75E-09	0.00E+00	1.99E-09	1.993E-03	0.00E+00	2.89E-05	5.53E-06
3747313758433	374731	3758433	8.59E-06	9.23E-06	8.86E-06	8.76E-08	1.72E-06	3.09E-06	0.00E+00	1.31E-06	6.57E-07	0.00E+00	0.00E+00	5.26E-07	2.42E-10	1.73E-09	0.00E+00	1.97E-09	1.970E-03	0.00E+00	2.86E-05	5.47E-06
3747413758433	374741	3758433	8.41E-06	9.04E-06	8.68E-06	8.58E-08	1.68E-06	3.03E-06	0.00E+00	1.29E-06	6.43E-07	0.00E+00	0.00E+00	5.15E-07	2.37E-10	1.69E-09	0.00E+00	1.93E-09	1.929E-03	0.00E+00	2.80E-05	5.35E-06
3747463758433	374746	3758433	8.32E-06	8.95E-06	8.59E-06	8.49E-08	1.66E-06	3.00E-06	0.00E+00	1.27E-06	6.37E-07	0.00E+00	0.00E+00	5.09E-07	2.34E-10	1.68E-09	0.00E+00	1.91E-09	1.910E-03	0.00E+00	2.77E-05	5.30E-06
3747513758433	374751	3758433	8.23E-06	8.86E-06	8.50E-06	8.40E-08	1.65E-06	2.97E-06	0.00E+00	1.26E-06	6.30E-07	0.00E+00	0.00E+00	5.04E-07	2.32E-10	1.66E-09	0.00E+00	1.89E-09	1.890E-03	0.00E+00	2.74E-05	5.24E-06
3747563758433	374756	3758433	8.15E-06	8.76E-06	8.41E-06	8.31E-08	1.63E-06	2.93E-06	0.00E+00	1.25E-06	6.24E-07	0.00E+00	0.00E+00	4.99E-07	2.29E-10	1.64E-09	0.00E+00	1.87E-09	1.870E-03	0.00E+00	2.71E-05	5.19E-06
3747613758433	374761	3758433	8.06E-06	8.67E-06	8.32E-06	8.23E-08	1.61E-06	2.90E-06	0.00E+00	1.23E-06	6.17E-07	0.00E+00	0.00E+00	4.94E-07	2.27E-10	1.62E-09	0.00E+00	1.85E-09	1.850E-03	0.00E+00	2.69E-05	5.13E-06
3747663758433	374766	3758433	7.98E-06	8.58E-06	8.24E-06	8.14E-08	1.60E-06	2.87E-06	0.00E+00	1.22E-06	6.10E-07	0.00E+00	0.00E+00	4.88E-07	2.25E-10	1.61E-09	0.00E+00	1.83E-09	1.831E-03	0.00E+00	2.66E-05	5.08E-06
3747713758433	374771	3758433	7.90E-06	8.49E-06	8.15E-06	8.06E-08	1.58E-06	2.84E-06	0.00E+00	1.21E-06	6.04E-07	0.00E+00	0.00E+00	4.83E-07	2.22E-10	1.59E-09	0.00E+00	1.81E-09	1.812E-03	0.00E+00	2.63E-05	5.03E-06
3747763758433	374776	3758433	7.82E-06	8.40E-06	8.07E-06	7.97E-08	1.56E-06	2.81E-06	0.00E+00	1.20E-06	5.98E-07	0.00E+00	0.00E+00	4.78E-07	2.20E-10	1.57E-09	0.00E+00	1.79E-09	1.794E-03	0.00E+00	2.60E-05	4.98E-06
3747813758433	374781	3758433	7.73E-06	8.32E-06	7.98E-06	7.89E-08	1.55E-06	2.79E-06	0.00E+00	1.18E-06	5.92E-07	0.00E+00	0.00E+00	4.74E-07	2.18E-10	1.56E-09	0.00E+00	1.78E-09	1.775E-03	0.00E+00	2.58E-05	4.92E-06
3747863758433	374786	3758433	7.65E-06	8.23E-06	7.90E-06	7.81E-08	1.53E-06	2.76E-06	0.00E+00	1.17E-06	5.86E-07	0.00E+00	0.00E+00	4.69E-07	2.15E-10	1.54E-09	0.00E+00	1.76E-09	1.757E-03	0.00E+00	2.55E-05	4.87E-06
3747913758433	374791	3758433	7.58E-06	8.15E-06	7.82E-06	7.73E-08	1.52E-06	2.73E-06	0.00E+00	1.16E-06	5.80E-07	0.00E+00	0.00E+00	4.64E-07	2.13E-10	1.53E-09	0.00E+00	1.74E-09	1.739E-03	0.00E+00	2.52E-05	4.82E-06
3746963758436	374696	3758436	9.38E-06	1.01E-05	9.68E-06	9.57E-08	1.88E-06	3.38E-06	0.00E+00	1.44E-06	7.18E-07	0.00E+00	0.00E+00	5.74E-07	2.64E-10	1.89E-09	0.00E+00	2.15E-09	2.152E-03	0.00E+00	3.12E-05	5.97E-06
3747013758436	374701	3758436	9.28E-06	9.98E-06	9.58E-06	9.47E-08	1.86E-06	3.34E-06	0.00E+00	1.42E-06	7.10E-07	0.00E+00	0.00E+00	5.68E-07	2.61E-10	1.87E-09	0.00E+00	2.13E-09	2.130E-03	0.00E+00	3.09E-05	5.91E-06
3747053758436	374705	3758436	9.20E-06	9.89E-06	9.50E-06	9.39E-08	1.84E-06	3.31E-06	0.00E+00	1.41E-06	7.04E-07	0.00E+00	0.00E+00	5.63E-07	2.59E-10	1.85E-09	0.00E+00	2.11E-09	2.111E-03	0.00E+00	3.07E-05	5.86E-06
3747113758438	374711	3758438	9.15E-06	9.84E-06	9.45E-06	9.34E-08	1.83E-06	3.30E-06	0.00E+00	1.40E-06	7.01E-07	0.00E+00	0.00E+00	5.60E-07	2.58E-10	1.84E-09	0.00E+00	2.10E-09	2.101E-03	0.00E+00	3.05E-05	5.83E-06
3747163758438	374716	3758438	9.05E-06	9.73E-06	9.34E-06	9.24E-08	1.81E-06	3.26E-06	0.00E+00	1.39E-06	6.93E-07	0.00E+00	0.00E+00	5.54E-07	2.55E-10	1.82E-09	0.00E+00	2.08E-09	2.077E-03	0.00E+00	3.02E-05	5.76E-06
3747213758438	374721	3758438	8.96E-06	9.63E-06	9.25E-06	9.14E-08	1.79E-06	3.23E-06	0.00E+00	1.37E-06	6.85E-07	0.00E+00	0.00E+00	5.48E-07	2.52E-10	1.80E-09	0.00E+00	2.06E-09	2.055E-03	0.00E+00	2.98E-05	5.70E-06
3747263758438	374726	3758438	8.86E-06	9.53E-06	9.14E-06	9.04E-08	1.77E-06	3.19E-06	0.00E+00	1.36E-06	6.78E-07	0.00E+00	0.00E+00	5.42E-07	2.49E-10	1.78E-09	0.00E+00	2.03E-09	2.033E-03	0.00E+00	2.95E-05	5.64E-06
3747313758438	374731	3758438	8.76E-06	9.42E-06	9.04E-06	8.94E-08	1.75E-06	3.15E-06	0.00E+00	1.34E-06	6.70E-07	0.00E+00	0.00E+00	5.36E-07	2.47E-10	1.76E-09	0.00E+00	2.01E-09	2.011E-03	0.00E+00	2.92E-05	5.58E-06
3747413758438	374741	3758438	8.57E-06	9.22E-06	8.85E-06	8.75E-08	1.72E-06	3.09E-06	0.00E+00	1.31E-06	6.56E-07	0.00E+00	0.00E+00	5.25E-07	2.41E-10	1.72E-09	0.00E+00	1.96E-09	1.968E-03	0.00E+00	2.86E-05	5.46E-06
3747463758438	374746	3758438	8.49E-06	9.13E-06	8.76E-06	8.66E-08	1.70E-06	3.06E-06	0.00E+00	1.30E-06	6.50E-07	0.00E+00	0.00E+00	5.20E-07	2.39E-10	1.71E-09	0.00E+00	1.95E-09	1.948E-03	0.00E+00	2.83E-05	5.40E-06
3747513758438	374751	3758438	8.40E-06	9.03E-06	8.67E-06	8.57E-08	1.68E-06	3.02E-06	0.00E+00	1.29E-06	6.43E-07	0.00E+00	0.00E+00	5.14E-07	2.36E-10	1.69E-09	0.00E+00	1.93E-09	1.928E-03	0.00E+00	2.80E-05	5.35E-06
3747563758438	374756	3758438	8.31E-06	8.93E-06	8.58E-06	8.48E-08	1.66E-06	2.99E-06	0.00E+00	1.27E-06	6.36E-07	0.00E+00	0.00E+00	5.09E-07	2.34E-10	1.67E-09	0.00E+00	1.91E-09	1.907E-03	0.00E+00	2.77E-05	5.29E-06
3747613758438	374761	3758438	8.22E-06	8.84E-06	8.48E-06	8.39E-08	1.64E-06	2.96E-06	0.00E+00	1.26E-06	6.29E-07	0.00E+00	0.00E+00	5.03E-07	2.31E-10	1.65E-09	0.00E+00	1.89E-09	1.886E-03	0.00E+00	2.74E-05	5.23E-06
3747663758438	374766	3758438	8.13E-06	8.74E-06	8.39E-06	8.29E-08	1.63E-06	2.93E-06	0.00E+00	1.24E-06	6.22E-07	0.00E+00	0.00E+00	4.98E-07	2.29E-10	1.64E-09	0.00E+00	1.87E-09	1.866E-03	0.00E+00	2.71E-05	5.18E-06
3747713758438	374771	3758438	8.05E-06	8.65E-06	8.31E-06	8.21E-08	1.61E-06	2.90E-06	0.00E+00	1.23E-06	6.16E-07	0.00E+00	0.00E+00	4.93E-07	2.26E-10	1.62E-09	0.00E+00	1.85E-09	1.847E-03	0.00E+00	2.68E-05	5.12E-06
3747763758438	374776	3758438	7.96E-06	8.56E-06	8.22E-06	8.13E-08	1.59E-06	2.87E-06	0.00E+00	1.22E-06	6.10E-07	0.00E+00	0.00E+00	4.88E-07	2.24E-10	1.60E-09	0.00E+00	1.83E-09	1.828E-03	0.00E+00	2.65E-05	5.07E-06
3747813758438	374781	3758438	7.88E-06	8.47E-06	8.13E-06	8.04E-08	1.58E-06	2.84E-06	0.00E+00	1.21E-06	6.03E-07	0.00E+00	0.00E+00	4.82E-07	2.22E-10	1.59E-09	0.00E+00	1.81E-09	1.808E-03	0.00E+00	2.63E-05	5.02E-06
3747863758438	374786	3758438	7.80E-06	8.39E-06	8.05E-06	7.96E-08	1.56E-06	2.81E-06	0.00E+00	1.19E-06	5.97E-07	0.00E+00	0.00E+00	4.77E-07	2.19E-10	1.57E-09	0.00E+00	1.79E-09	1.790E-03	0.00E+00	2.60E-05	4.97E-06
3747913758438	374791	3758438	7.72E-06	8.30E-06	7.97E-06	7.88E-08	1.54E-06	2.78E-06	0.00E+00	1.18E-06	5.91E-07	0.00E+00	0.00E+00	4.73E-07	2.17E-10	1.55E-09	0.00E+00	1.77E-09	1.772E-03	0.00E+00	2.57E-05	4.92E-06
3747263758443	374726	3758443	9.04E-06	9.73E-06	9.34E-06	9.23E-08	1.81E-06	3.26E-06	0.00E+00	1.38E-06	6.92E-07	0.00E+00	0.00E+00	5.54E-07	2.55E-10	1.82E-09	0.00E+00	2.08E-09	2.076E-03	0.00E+00	3.01E-05	5.76E-06
3747313758443	374731	3758443	8.95E-06	9.62E-06	9.24E-06	9.13E-08	1.79E-06	3.22E-06	0.00E+00	1.37E-06	6.85E-07	0.00E+00	0.00E+00	5.48E-07	2.52E-10	1.80E-09	0.00E+00	2.05E-09	2.053E-03	0.00E+00	2.98E-05	5.70E-06
3747413758443	374741	3758443	8.75E-06	9.41E-06	9.04E-06	8.93E-08	1.75E-06	3.15E-06	0.00E+00	1.34E-06	6.70E-07	0.00E+00	0.00E+00	5.36E-07	2.46E-10	1.76E-09	0.00E+00	2.01E-09	2.009E-03	0.00E+00	2.92E-05	5.57E-06
3747463758443	374746	3758443	8.66E-06	9.31E-06	8.94E-06	8.84E-08	1.73E-06	3.12E-06	0.00E+00	1.33E-06	6.63E-07	0.00E+00	0.00E+00	5.30E-07	2.44E-10	1.74E-09	0.00E+00	1.99E-09	1.988E-03	0.00E+00	2.89E-05	5.51E-06
3747513758443	374751	3758443	8.57E-06	9.21E-06	8.84E-06	8.74E-08	1.71E-06	3.09E-06	0.00E+00	1.31E-06	6.56E-07	0.00E+00	0.00E+00	5.25E-07	2.41E-10	1.73E-09	0.00E+00	1.97E-09	1.966E-03	0.00E+00	2.85E-05	5.46E-06
3747563758443	374756	3758443	8.47E-06	9.11E-06	8.75E-06	8.64E-08	1.70E-06	3.05E-06	0.00E+00	1.30E-06	6.48E-07	0.00E+00	0.00E+00	5.19E-07	2.38E-10	1.71E-09	0.00E+00	1.94E-09	1.944E-03	0.00E+00	2.82E-05	5.39E-06
3747613758443	374761	3758443	8.38E-06	9.01E-06	8.65E-06	8.55E-08	1.68E-06	3.02E-06	0.00E+00	1.28E-06	6.41E-07	0.00E+00	0.00E+00	5.13E-07	2.36E-10	1.69E-09	0.00E+00	1.92E-09	1.923E-03	0.00E+00	2.79E-05	5.34E-06
3747663758443	374766	3758443	8.29E-06	8.91E-06	8.56E-06	8.46E-08	1.66E-06	2.98E-06	0.00E+00	1.27E-06	6.34E-07	0.00E+00	0.00E+00	5.07E-07	2.33E-10	1.67E-09	0.00E+00	1.90E-09	1.902E-03	0.00E+00	2.76E-05	5.28E-06
3747713758443	374771	3758443	8.20E-06	8.82E-06	8.47E-06	8.37E-08	1.64E-06	2.95E-06	0.00E+00	1.26E-06	6.28E-07	0.00E+00	0.00E+00	5.02E-07	2.31E-10	1.65E-09	0.00E+00	1.88E-09	1.883E-03	0.00E+00	2.73E-05	5.22E-06
3747763758443	374776	3758443	8.12E-06	8.73E-06	8.38E-06	8.28E-08	1.62E-06	2.92E-06	0.00E+00	1.24E-06	6.21E-07	0.00E+00	0.00E+00	4.97E-07	2.29E-10	1.63E-09	0.00E+00	1.86E-09	1.863E-03	0.00E+00	2.71E-05	5.17E-06
3747813758443	374781	3758443	8.03E-06	8.64E-06	8.29E-06	8.20E-08	1.61E-06	2.89E-06	0.00E+00	1.23E-06	6.15E-07	0.00E+00	0.00E+00	4.92E-07	2.26E-10	1.62E-09	0.00E+00	1.84E-09	1.843E-03	0.00E+00	2.68E-05	5.11E-06
3747863758443	374786	3758443	7.95E-06	8.55E-06	8.20E-06	8.11E-08	1.59E-06	2.86E-06	0.00E+00	1.22E-06	6.08E-07	0.00E+00	0.00E+00	4.87E-07	2.24E-10	1.60E-09	0.00E+00	1.82E-09	1.824E-03	0.00E+00	2.65E-05	5.06E-06
3747913758443	374791	3758443	7.87E-06	8.46E-06	8.12E-06	8.03E-08	1.57E-06	2.83E-06	0.00E+00	1.20E-06	6.02E-07	0.00E+00	0.00E+00	4.82E-07	2.21E-10	1.58E-09	0.00E+00	1.81E-09	1.805E-03	0.00E+00	2.62E-05	5.01E-06
3747413758445	374741	3758445	8.83E-06	9.49E-06	9.11E-06	9.01E-08	1.77E-06	3.18E-06	0.00E+00	1.35E-06	6.75E-07	0.00E+00	0.00E+00	5.40E-07	2.48E-10	1.78E-09	0.00E+00	2.03E-09	2.026E-03	0.00E+00	2.94E-05	5.62E-06
3747463758446	374746	3758446	8.77E-06	9.43E-06	9.05E-06	8.95E-08	1.75E-06	3.16E-06	0.00E+00	1.34E-06	6.71E-07	0.00E+00	0.00E+00	5.37E-07	2.47E-10	1.77E-09	0.00E+00	2.01E-09	2.012E-03	0.00E+00	2.92E-05	5.58E-06
3747513758448	374751	3758448	8.74E-06	9.40E-06	9.02E-06	8.92E-08	1.75E-06	3.15E-06	0.00E+00	1.34E-06	6.69E-07	0.00E+00	0.00E+00	5.35E-07	2.46E-10	1.76E-09	0.00E+00	2.01E-09	2.006E-03	0.00E+00	2.91E-05	5.57E-06
3747563758448	374756	3758448	8.64E-06	9.29E-06	8.92E-06	8.82E-08	1.73E-06	3.11E-06	0.00E+00	1.32E-06	6.61E-07	0.00E+00	0.00E+00	5.29E-07	2.43E-10	1.74E-09	0.00E+00	1.98E-09	1.983E-03	0.00E+00	2.88E-05	5.50E-06
3747613758448	374761	3758448	8.55E-06	9.19E-06	8.82E-06	8.72E-08	1.71E-06	3.08E-06	0.00E+00	1.31E-06	6.54E-07	0.00E+00	0.00E+00	5.23E-07	2.41E-10	1.72E-09	0.00E+00	1.96E-09	1.961E-03	0.00E+00	2.85E-05	5.44E-06
3747713758448	374771	3758448	8.36E-06	9.00E-06	8.64E-06	8.54E-08	1.67E-06	3.01E-06	0.00E+00	1.28E-06	6.40E-07	0.00E+00	0.00E+00	5.12E-07	2.35E-10	1.68E-09	0.00E+00	1.92E-09	1.920E-03	0.00E+00	2.79E-05	5.33E-06
3747763758448	374776	3758448	8.28E-06	8.90E-06	8.55E-06	8.45E-08	1.66E-06	2.98E-06	0.00E+00	1.27E-06	6.34E-07	0.00E+00	0.00E+00	5.07E-07	2.33E-10	1.67E-09	0.00E+00	1.90E-09	1.900E-03	0.00E+00	2.76E-05	5.27E-06
3747823758448	374782	3758448	8.17E-06	8.79E-06	8.44E-06	8.34E-08	1.64E-06	2.94E-06	0.00E+00	1.25E-06	6.26E-07	0.00E+00	0.00E+00	5.00E-07	2.30E-10	1.65E-09	0.00E+00	1.88E-09	1.876E-03	0.00E+00	2.72E-05	5.20E-06
3747863758448	374786	3758448	8.10E-06	8.72E-06	8.37E-06	8.27E-08	1.62E-06	2.92E-06	0.00E+00	1.24E-06	6.20E-07	0.00E+00	0.00E+00	4.96E-07	2.28E-10	1.63E-09	0.00E+00	1.86E-09	1.860E-03	0.00E+00	2.70E-05	5.16E-06
3747913758448	374791	3758448	8.02E-06	8.63E-06	8.28E-06	8.18E-08	1.60E-06	2.89E-06	0.00E+00	1.23E-06	6.14E-07	0.00E+00	0.00E+00	4.91E-07	2.26E-10	1.61E-09	0.00E+00	1.84E-09	1.840E-03	0.00E+00	2.67E-05	5.10E-06
3747563758451	374756	3758451	8.75E-06	9.41E-06	9.03E-06	8.92E-08	1.75E-06	3.15E-06	0.00E+00	1.34E-06	6.69E-07	0.00E+00	0.00E+00	5.35E-07	2.46E-10	1.76E-09	0.00E+00	2.01E-09	2.007E-03	0.00E+00	2.91E-05	5.57E-06
3747613758453	374761	3758453	8.72E-06	9.38E-06	9.01E-06	8.90E-08	1.75E-06	3.14E-06	0.00E+00	1.34E-06	6.68E-07	0.00E+00	0.00E+00	5.34E-07	2.46E-10	1.76E-09	0.00E+00	2.00E-09	2.002E-03	0.00E+00	2.91E-05	5.55E-06
3747713758453	374771	3758453	8.54E-06	9.18E-06	8.81E-06	8.71E-08	1.71E-06	3.07E-06	0.00E+00	1.31E-06	6.53E-07	0.00E+00	0.00E+00	5.23E-07	2.40E-10	1.72E-09	0.00E+00	1.96E-09	1.959E-03	0.00E+00	2.84E-05	5.44E-06
3747763758453	374776	3758453	8.45E-06	9.08E-06	8.72E-06	8.62E-08	1.69E-06	3.04E-06	0.00E+00	1.29E-06	6.46E-07	0.00E+00	0.00E+00	5.17E-07	2.38E-10	1.70E-09	0.00E+00	1.94E-09	1.939E-03	0.00E+00	2.81E-05	5.38E-06
3747823758453	374782	3758453	8.34E-06	8.97E-06	8.61E-06	8.51E-08	1.67E-06	3.00E-06	0.00E+00	1.28E-06	6.38E-07	0.00E+00	0.00E+00	5.11E-07	2.35E-10	1.68E-09	0.00E+00	1.91E-09	1.914E-03	0.00E+00	2.78E-05	5.31E-06
3747863758453	374786	3758453	8.27E-06	8.89E-06	8.53E-06	8.44E-08	1.65E-06	2.98E-06	0.00E+00	1.27E-06	6.33E-07	0.00E+00	0.00E+00	5.06E-07	2.33E-10	1.66E-09	0.00E+00	1.90E-09	1.897E-03	0.00E+00	2.75E-05	5.26E-06
3747913758453	374791	3758453	8.17E-06	8.79E-06	8.44E-06	8.34E-08	1.64E-06	2.94E-06	0.00E+00	1.25E-06	6.26E-07	0.00E+00	0.00E+00	5.01E-07	2.30E-10	1.65E-09	0.00E+00	1.88E-09	1.876E-03	0.00E+00	2.72E-05	5.21E-06
3747863758456	374786	3758456	8.37E-06	9.00E-06	8.64E-06	8.54E-08	1.67E-06	3.01E-06	0.00E+00	1.28E-06	6.40E-07	0.00E+00	0.00E+00	5.12E-07	2.36E-10	1.68E-09	0.00E+00	1.92E-09	1.920E-03	0.00E+00	2.79E-05	5.33E-06
3747913758458	374791	3758458	8.34E-06	8.97E-06	8.61E-06	8.51E-08	1.67E-06	3.00E-06	0.00E+00	1.28E-06	6.38E-07	0.00E+00	0.00E+00	5.11E-07	2.35E-10	1.68E-09	0.00E+00	1.91E-09	1.914E-03	0.00E+00	2.78E-05	5.31E-06
3744003758323	374400	3758323	8.54E-06	9.18E-06	8.81E-06	8.71E-08	1.71E-06	3.07E-06	0.00E+00	1.31E-06	6.53E-07	0.00E+00	0.00E+00	5.23E-07	2.40E-10	1.72E-09	0.00E+00	1.96E-09	1.960E-03	0.00E+00	2.85E-05	5.44E-06
3744053758323	374405	3758323	8.52E-06	9.16E-06	8.80E-06	8.69E-08	1.70E-06	3.07E-06	0.00E+00	1.30E-06	6.52E-07	0.00E+00	0.00E+00	5.22E-07	2.40E-10	1.72E-09	0.00E+00	1.96E-09	1.955E-03	0.00E+00	2.84E-05	5.42E-06
3744103758323	374410	3758323	8.50E-06	9.14E-06	8.77E-06	8.67E-08	1.70E-06	3.06E-06	0.00E+00	1.30E-06	6.50E-07	0.00E+00	0.00E+00	5.20E-07	2.39E-10	1.71E-09	0.00E+00	1.95E-09	1.950E-03	0.00E+00	2.83E-05	5.41E-06
3744153758323	374415	3758323	8.48E-06	9.12E-06	8.75E-06	8.65E-08	1.70E-06	3.05E-06	0.00E+00	1.30E-06	6.49E-07	0.00E+00	0.00E+00	5.19E-07	2.39E-10	1.71E-09	0.00E+00	1.95E-09	1.945E-03	0.00E+00	2.82E-05	5.40E-06
3744203758323	374420	3758323	8.45E-06	9.09E-06	8.73E-06	8.63E-08	1.69E-06	3.04E-06	0.00E+00	1.29E-06	6.47E-07	0.00E+00	0.00E+00	5.18E-07	2.38E-10	1.70E-09	0.00E+00	1.94E-09	1.940E-03	0.00E+00	2.82E-05	5.38E-06
3744253758323	374425	3758323	8.43E-06	9.07E-06	8.70E-06	8.60E-08	1.69E-06	3.04E-06	0.00E+00	1.29E-06	6.45E-07	0.00E+00	0.00E+00	5.16E-07	2.37E-10	1.70E-09	0.00E+00	1.94E-09	1.935E-03	0.00E+00	2.81E-05	5.37E-06
3744303758323	374430	3758323	8.41E-06	9.04E-06	8.68E-06	8.58E-08	1.68E-06	3.03E-06	0.00E+00	1.29E-06	6.44E-07	0.00E+00	0.00E+00	5.15E-07	2.37E-10	1.69E-09	0.00E+00	1.93E-09	1.930E-03	0.00E+00	2.80E-05	5.35E-06
3744353758323	374435	3758323	8.38E-06	9.02E-06	8.66E-06	8.56E-08	1.68E-06	3.02E-06	0.00E+00	1.28E-06	6.42E-07	0.00E+00	0.00E+00	5.13E-07	2.36E-10	1.69E-09	0.00E+00	1.92E-09	1.924E-03	0.00E+00	2.79E-05	5.34E-06
3744403758323	374440	3758323	8.36E-06	8.99E-06	8.63E-06	8.53E-08	1.67E-06	3.01E-06	0.00E+00	1.28E-06	6.40E-07	0.00E+00	0.00E+00	5.12E-07	2.35E-10	1.68E-09	0.00E+00	1.92E-09	1.918E-03	0.00E+00	2.79E-05	5.32E-06
3744453758323	374445	3758323	8.33E-06	8.96E-06	8.60E-06	8.50E-08	1.67E-06	3.00E-06	0.00E+00	1.28E-06	6.38E-07	0.00E+00	0.00E+00	5.10E-07	2.35E-10	1.68E-09	0.00E+00	1.91E-09	1.912E-03	0.00E+00	2.78E-05	5.31E-06
3744503758323	374450	3758323	8.30E-06	8.93E-06	8.57E-06	8.47E-08	1.66E-06	2.99E-06	0.00E+00	1.27E-06	6.35E-07	0.00E+00	0.00E+00	5.08E-07	2.34E-10	1.67E-09	0.00E+00	1.91E-09	1.906E-03	0.00E+00	2.77E-05	5.29E-06
3744553758323	374455	3758323	8.28E-06	8.90E-06	8.54E-06	8.44E-08	1.66E-06	2.98E-06	0.00E+00	1.27E-06	6.33E-07	0.00E+00	0.00E+00	5.07E-07	2.33E-10	1.67E-09	0.00E+00	1.90E-09	1.899E-03	0.00E+00	2.76E-05	5.27E-06
3744603758323	374460	3758323	8.25E-06	8.87E-06	8.51E-06	8.41E-08	1.65E-06	2.97E-06	0.00E+00	1.26E-06	6.31E-07	0.00E+00	0.00E+00	5.05E-07	2.32E-10	1.66E-09	0.00E+00	1.89E-09	1.892E-03	0.00E+00	2.75E-05	5.25E-06
3744653758323	374465	3758323	8.22E-06	8.83E-06	8.48E-06	8.38E-08	1.64E-06	2.96E-06	0.00E+00	1.26E-06	6.29E-07	0.00E+00	0.00E+00	5.03E-07	2.31E-10	1.65E-09	0.00E+00	1.89E-09	1.885E-03	0.00E+00	2.74E-05	5.

			SWBuilding Construction	SWDemolition	SWGrading	EYBuilding Construction	SWPaving	SWGrading	SWArchitectural Coating	NBBuilding Construction	NBBuilding Construction	NBArchitectural Coating	NBArchitectural Coating	RWBuilding Construction	Child Risk					Overlapping Phases - Maximum GLC		
Unique Identifier	X (UTM)	Y (UTM)	2026	2026	2026	2026	2027	2027	2027	2026	2027	2026	2027	2026	3rd Trimester	0<2	2<16	Total	per million	2025	2026	2027
3744053758338	374405	3758338	9.04E-06	9.73E-06	9.34E-06	9.23E-08	1.81E-06	3.26E-06	0.00E+00	1.38E-06	6.92E-07	0.00E+00	0.00E+00	5.54E-07	2.55E-10	1.82E-09	0.00E+00	2.08E-09	2.075E-03	0.00E+00	3.01E-05	5.76E-06
3744103758338	374410	3758338	9.02E-06	9.70E-06	9.31E-06	9.21E-08	1.80E-06	3.25E-06	0.00E+00	1.38E-06	6.90E-07	0.00E+00	0.00E+00	5.52E-07	2.54E-10	1.82E-09	0.00E+00	2.07E-09	2.070E-03	0.00E+00	3.01E-05	5.74E-06
3744153758338	374415	3758338	9.00E-06	9.68E-06	9.29E-06	9.18E-08	1.80E-06	3.24E-06	0.00E+00	1.38E-06	6.89E-07	0.00E+00	0.00E+00	5.51E-07	2.53E-10	1.81E-09	0.00E+00	2.07E-09	2.065E-03	0.00E+00	3.00E-05	5.73E-06
3744203758338	374420	3758338	8.97E-06	9.65E-06	9.26E-06	9.16E-08	1.80E-06	3.23E-06	0.00E+00	1.37E-06	6.87E-07	0.00E+00	0.00E+00	5.49E-07	2.53E-10	1.81E-09	0.00E+00	2.06E-09	2.060E-03	0.00E+00	2.99E-05	5.71E-06
3744253758338	374425	3758338	8.95E-06	9.62E-06	9.24E-06	9.13E-08	1.79E-06	3.22E-06	0.00E+00	1.37E-06	6.85E-07	0.00E+00	0.00E+00	5.48E-07	2.52E-10	1.80E-09	0.00E+00	2.05E-09	2.054E-03	0.00E+00	2.98E-05	5.70E-06
3744303758338	374430	3758338	8.92E-06	9.60E-06	9.21E-06	9.11E-08	1.79E-06	3.21E-06	0.00E+00	1.37E-06	6.83E-07	0.00E+00	0.00E+00	5.46E-07	2.51E-10	1.80E-09	0.00E+00	2.05E-09	2.048E-03	0.00E+00	2.97E-05	5.68E-06
3744353758338	374435	3758338	8.90E-06	9.57E-06	9.18E-06	9.08E-08	1.78E-06	3.20E-06	0.00E+00	1.36E-06	6.81E-07	0.00E+00	0.00E+00	5.45E-07	2.50E-10	1.79E-09	0.00E+00	2.04E-09	2.042E-03	0.00E+00	2.96E-05	5.66E-06
3744403758338	374440	3758338	8.87E-06	9.54E-06	9.15E-06	9.05E-08	1.77E-06	3.19E-06	0.00E+00	1.36E-06	6.79E-07	0.00E+00	0.00E+00	5.43E-07	2.50E-10	1.79E-09	0.00E+00	2.04E-09	2.035E-03	0.00E+00	2.95E-05	5.65E-06
3744453758338	374445	3758338	8.84E-06	9.51E-06	9.12E-06	9.02E-08	1.77E-06	3.18E-06	0.00E+00	1.35E-06	6.76E-07	0.00E+00	0.00E+00	5.41E-07	2.49E-10	1.78E-09	0.00E+00	2.03E-09	2.029E-03	0.00E+00	2.95E-05	5.63E-06
3744503758338	374450	3758338	8.81E-06	9.47E-06	9.09E-06	8.99E-08	1.76E-06	3.17E-06	0.00E+00	1.35E-06	6.74E-07	0.00E+00	0.00E+00	5.39E-07	2.48E-10	1.77E-09	0.00E+00	2.02E-09	2.022E-03	0.00E+00	2.94E-05	5.61E-06
3744553758338	374455	3758338	8.78E-06	9.44E-06	9.06E-06	8.96E-08	1.76E-06	3.16E-06	0.00E+00	1.34E-06	6.72E-07	0.00E+00	0.00E+00	5.37E-07	2.47E-10	1.77E-09	0.00E+00	2.01E-09	2.014E-03	0.00E+00	2.92E-05	5.59E-06
3744603758338	374460	3758338	8.74E-06	9.40E-06	9.03E-06	8.92E-08	1.75E-06	3.15E-06	0.00E+00	1.34E-06	6.69E-07	0.00E+00	0.00E+00	5.35E-07	2.46E-10	1.76E-09	0.00E+00	2.01E-09	2.007E-03	0.00E+00	2.91E-05	5.57E-06
3744653758338	374465	3758338	8.71E-06	9.37E-06	8.99E-06	8.89E-08	1.74E-06	3.14E-06	0.00E+00	1.33E-06	6.67E-07	0.00E+00	0.00E+00	5.33E-07	2.45E-10	1.75E-09	0.00E+00	2.00E-09	1.999E-03	0.00E+00	2.90E-05	5.55E-06
3744703758338	374470	3758338	8.68E-06	9.33E-06	8.96E-06	8.85E-08	1.74E-06	3.13E-06	0.00E+00	1.33E-06	6.64E-07	0.00E+00	0.00E+00	5.31E-07	2.44E-10	1.75E-09	0.00E+00	1.99E-09	1.992E-03	0.00E+00	2.89E-05	5.53E-06
3744753758338	374475	3758338	8.64E-06	9.29E-06	8.92E-06	8.82E-08	1.73E-06	3.11E-06	0.00E+00	1.32E-06	6.61E-07	0.00E+00	0.00E+00	5.29E-07	2.43E-10	1.74E-09	0.00E+00	1.98E-09	1.984E-03	0.00E+00	2.88E-05	5.50E-06
3744803758338	374480	3758338	8.61E-06	9.26E-06	8.89E-06	8.78E-08	1.72E-06	3.10E-06	0.00E+00	1.32E-06	6.59E-07	0.00E+00	0.00E+00	5.27E-07	2.42E-10	1.73E-09	0.00E+00	1.98E-09	1.975E-03	0.00E+00	2.87E-05	5.48E-06
3744853758338	374485	3758338	8.57E-06	9.22E-06	8.85E-06	8.75E-08	1.71E-06	3.09E-06	0.00E+00	1.31E-06	6.56E-07	0.00E+00	0.00E+00	5.25E-07	2.41E-10	1.73E-09	0.00E+00	1.97E-09	1.967E-03	0.00E+00	2.86E-05	5.46E-06
3744903758338	374490	3758338	8.53E-06	9.18E-06	8.81E-06	8.71E-08	1.71E-06	3.07E-06	0.00E+00	1.31E-06	6.53E-07	0.00E+00	0.00E+00	5.22E-07	2.40E-10	1.72E-09	0.00E+00	1.96E-09	1.958E-03	0.00E+00	2.84E-05	5.43E-06
3744953758338	374495	3758338	8.49E-06	9.14E-06	8.77E-06	8.67E-08	1.70E-06	3.06E-06	0.00E+00	1.30E-06	6.50E-07	0.00E+00	0.00E+00	5.20E-07	2.39E-10	1.71E-09	0.00E+00	1.95E-09	1.950E-03	0.00E+00	2.83E-05	5.41E-06
3745003758338	374500	3758338	8.46E-06	9.09E-06	8.73E-06	8.63E-08	1.69E-06	3.05E-06	0.00E+00	1.29E-06	6.47E-07	0.00E+00	0.00E+00	5.18E-07	2.38E-10	1.70E-09	0.00E+00	1.94E-09	1.941E-03	0.00E+00	2.82E-05	5.38E-06
3745053758338	374505	3758338	8.42E-06	9.05E-06	8.69E-06	8.59E-08	1.68E-06	3.03E-06	0.00E+00	1.29E-06	6.44E-07	0.00E+00	0.00E+00	5.15E-07	2.37E-10	1.69E-09	0.00E+00	1.93E-09	1.931E-03	0.00E+00	2.80E-05	5.36E-06
3745103758338	374510	3758338	8.37E-06	9.01E-06	8.65E-06	8.55E-08	1.68E-06	3.02E-06	0.00E+00	1.28E-06	6.41E-07	0.00E+00	0.00E+00	5.13E-07	2.36E-10	1.69E-09	0.00E+00	1.92E-09	1.922E-03	0.00E+00	2.79E-05	5.33E-06
3745153758338	374515	3758338	8.33E-06	8.96E-06	8.60E-06	8.50E-08	1.67E-06	3.00E-06	0.00E+00	1.28E-06	6.38E-07	0.00E+00	0.00E+00	5.10E-07	2.35E-10	1.68E-09	0.00E+00	1.91E-09	1.912E-03	0.00E+00	2.78E-05	5.31E-06
3745203758338	374520	3758338	8.29E-06	8.92E-06	8.56E-06	8.46E-08	1.66E-06	2.99E-06	0.00E+00	1.27E-06	6.34E-07	0.00E+00	0.00E+00	5.08E-07	2.33E-10	1.67E-09	0.00E+00	1.90E-09	1.903E-03	0.00E+00	2.76E-05	5.28E-06
3745253758338	374525	3758338	8.25E-06	8.87E-06	8.51E-06	8.42E-08	1.65E-06	2.97E-06	0.00E+00	1.26E-06	6.31E-07	0.00E+00	0.00E+00	5.05E-07	2.32E-10	1.66E-09	0.00E+00	1.89E-09	1.893E-03	0.00E+00	2.75E-05	5.25E-06
3745303758338	374530	3758338	8.20E-06	8.82E-06	8.47E-06	8.37E-08	1.64E-06	2.95E-06	0.00E+00	1.26E-06	6.28E-07	0.00E+00	0.00E+00	5.02E-07	2.31E-10	1.65E-09	0.00E+00	1.88E-09	1.883E-03	0.00E+00	2.73E-05	5.22E-06
3745353758338	374535	3758338	8.16E-06	8.77E-06	8.42E-06	8.33E-08	1.63E-06	2.94E-06	0.00E+00	1.25E-06	6.24E-07	0.00E+00	0.00E+00	5.00E-07	2.30E-10	1.64E-09	0.00E+00	1.87E-09	1.873E-03	0.00E+00	2.72E-05	5.20E-06
3745403758338	374540	3758338	8.11E-06	8.73E-06	8.38E-06	8.28E-08	1.62E-06	2.92E-06	0.00E+00	1.24E-06	6.21E-07	0.00E+00	0.00E+00	4.97E-07	2.28E-10	1.63E-09	0.00E+00	1.86E-09	1.862E-03	0.00E+00	2.70E-05	5.17E-06
3745453758338	374545	3758338	8.07E-06	8.68E-06	8.33E-06	8.23E-08	1.61E-06	2.91E-06	0.00E+00	1.23E-06	6.17E-07	0.00E+00	0.00E+00	4.94E-07	2.27E-10	1.62E-09	0.00E+00	1.85E-09	1.852E-03	0.00E+00	2.69E-05	5.14E-06
3745503758338	374550	3758338	8.02E-06	8.63E-06	8.28E-06	8.19E-08	1.61E-06	2.89E-06	0.00E+00	1.23E-06	6.14E-07	0.00E+00	0.00E+00	4.91E-07	2.26E-10	1.62E-09	0.00E+00	1.84E-09	1.841E-03	0.00E+00	2.67E-05	5.11E-06
3745553758338	374555	3758338	7.97E-06	8.58E-06	8.23E-06	8.14E-08	1.60E-06	2.87E-06	0.00E+00	1.22E-06	6.10E-07	0.00E+00	0.00E+00	4.88E-07	2.24E-10	1.61E-09	0.00E+00	1.83E-09	1.830E-03	0.00E+00	2.66E-05	5.08E-06
3745603758338	374560	3758338	7.93E-06	8.53E-06	8.18E-06	8.09E-08	1.59E-06	2.85E-06	0.00E+00	1.21E-06	6.07E-07	0.00E+00	0.00E+00	4.85E-07	2.23E-10	1.60E-09	0.00E+00	1.82E-09	1.819E-03	0.00E+00	2.64E-05	5.05E-06
3745653758338	374565	3758338	7.88E-06	8.47E-06	8.13E-06	8.04E-08	1.58E-06	2.84E-06	0.00E+00	1.21E-06	6.03E-07	0.00E+00	0.00E+00	4.82E-07	2.22E-10	1.59E-09	0.00E+00	1.81E-09	1.808E-03	0.00E+00	2.63E-05	5.02E-06
3744003758343	374400	3758343	9.25E-06	9.95E-06	9.55E-06	9.44E-08	1.85E-06	3.33E-06	0.00E+00	1.42E-06	7.08E-07	0.00E+00	0.00E+00	5.66E-07	2.60E-10	1.86E-09	0.00E+00	2.12E-09	2.123E-03	0.00E+00	3.08E-05	5.89E-06
3744053758343	374405	3758343	9.23E-06	9.93E-06	9.53E-06	9.42E-08	1.85E-06	3.32E-06	0.00E+00	1.41E-06	7.06E-07	0.00E+00	0.00E+00	5.65E-07	2.60E-10	1.86E-09	0.00E+00	2.12E-09	2.118E-03	0.00E+00	3.08E-05	5.88E-06
3744103758343	374410	3758343	9.21E-06	9.90E-06	9.51E-06	9.39E-08	1.84E-06	3.32E-06	0.00E+00	1.41E-06	7.05E-07	0.00E+00	0.00E+00	5.64E-07	2.59E-10	1.85E-09	0.00E+00	2.11E-09	2.113E-03	0.00E+00	3.07E-05	5.86E-06
3744153758343	374415	3758343	9.18E-06	9.88E-06	9.48E-06	9.37E-08	1.84E-06	3.31E-06	0.00E+00	1.41E-06	7.03E-07	0.00E+00	0.00E+00	5.62E-07	2.58E-10	1.85E-09	0.00E+00	2.11E-09	2.108E-03	0.00E+00	3.06E-05	5.85E-06
3744203758343	374420	3758343	9.16E-06	9.85E-06	9.45E-06	9.35E-08	1.83E-06	3.30E-06	0.00E+00	1.40E-06	7.01E-07	0.00E+00	0.00E+00	5.61E-07	2.58E-10	1.84E-09	0.00E+00	2.10E-09	2.102E-03	0.00E+00	3.05E-05	5.83E-06
3744253758343	374425	3758343	9.13E-06	9.82E-06	9.43E-06	9.32E-08	1.83E-06	3.29E-06	0.00E+00	1.40E-06	6.99E-07	0.00E+00	0.00E+00	5.59E-07	2.57E-10	1.84E-09	0.00E+00	2.10E-09	2.096E-03	0.00E+00	3.04E-05	5.81E-06
3744303758343	374430	3758343	9.11E-06	9.79E-06	9.40E-06	9.29E-08	1.82E-06	3.28E-06	0.00E+00	1.39E-06	6.97E-07	0.00E+00	0.00E+00	5.57E-07	2.56E-10	1.83E-09	0.00E+00	2.09E-09	2.090E-03	0.00E+00	3.03E-05	5.80E-06
3744353758343	374435	3758343	9.08E-06	9.76E-06	9.37E-06	9.26E-08	1.82E-06	3.27E-06	0.00E+00	1.39E-06	6.95E-07	0.00E+00	0.00E+00	5.56E-07	2.55E-10	1.83E-09	0.00E+00	2.08E-09	2.083E-03	0.00E+00	3.02E-05	5.78E-06
3744403758343	374440	3758343	9.05E-06	9.73E-06	9.34E-06	9.23E-08	1.81E-06	3.26E-06	0.00E+00	1.38E-06	6.92E-07	0.00E+00	0.00E+00	5.54E-07	2.55E-10	1.82E-09	0.00E+00	2.08E-09	2.077E-03	0.00E+00	3.02E-05	5.76E-06
3744453758343	374445	3758343	9.02E-06	9.70E-06	9.31E-06	9.20E-08	1.80E-06	3.25E-06	0.00E+00	1.38E-06	6.90E-07	0.00E+00	0.00E+00	5.52E-07	2.54E-10	1.82E-09	0.00E+00	2.07E-09	2.070E-03	0.00E+00	3.01E-05	5.74E-06
3744503758343	374450	3758343	8.99E-06	9.67E-06	9.28E-06	9.17E-08	1.80E-06	3.24E-06	0.00E+00	1.38E-06	6.88E-07	0.00E+00	0.00E+00	5.50E-07	2.53E-10	1.81E-09	0.00E+00	2.06E-09	2.063E-03	0.00E+00	2.99E-05	5.72E-06
3744553758343	374455	3758343	8.96E-06	9.63E-06	9.25E-06	9.14E-08	1.79E-06	3.23E-06	0.00E+00	1.37E-06	6.85E-07	0.00E+00	0.00E+00	5.48E-07	2.52E-10	1.80E-09	0.00E+00	2.06E-09	2.055E-03	0.00E+00	2.98E-05	5.70E-06
3744603758343	374460	3758343	8.92E-06	9.60E-06	9.21E-06	9.10E-08	1.79E-06	3.21E-06	0.00E+00	1.37E-06	6.83E-07	0.00E+00	0.00E+00	5.46E-07	2.51E-10	1.80E-09	0.00E+00	2.05E-09	2.048E-03	0.00E+00	2.97E-05	5.68E-06
3744653758343	374465	3758343	8.89E-06	9.56E-06	9.18E-06	9.07E-08	1.78E-06	3.20E-06	0.00E+00	1.36E-06	6.80E-07	0.00E+00	0.00E+00	5.44E-07	2.50E-10	1.79E-09	0.00E+00	2.04E-09	2.040E-03	0.00E+00	2.96E-05	5.66E-06
3744703758343	374470	3758343	8.85E-06	9.52E-06	9.14E-06	9.03E-08	1.77E-06	3.19E-06	0.00E+00	1.36E-06	6.78E-07	0.00E+00	0.00E+00	5.42E-07	2.49E-10	1.78E-09	0.00E+00	2.03E-09	2.032E-03	0.00E+00	2.95E-05	5.64E-06
3744753758343	374475	3758343	8.82E-06	9.48E-06	9.10E-06	9.00E-08	1.76E-06	3.18E-06	0.00E+00	1.35E-06	6.75E-07	0.00E+00	0.00E+00	5.40E-07	2.48E-10	1.78E-09	0.00E+00	2.02E-09	2.024E-03	0.00E+00	2.94E-05	5.61E-06
3744803758343	374480	3758343	8.78E-06	9.44E-06	9.06E-06	8.96E-08	1.76E-06	3.16E-06	0.00E+00	1.34E-06	6.72E-07	0.00E+00	0.00E+00	5.38E-07	2.47E-10	1.77E-09	0.00E+00	2.02E-09	2.015E-03	0.00E+00	2.93E-05	5.59E-06
3744853758343	374485	3758343	8.74E-06	9.40E-06	9.03E-06	8.92E-08	1.75E-06	3.15E-06	0.00E+00	1.34E-06	6.69E-07	0.00E+00	0.00E+00	5.35E-07	2.46E-10	1.76E-09	0.00E+00	2.01E-09	2.006E-03	0.00E+00	2.91E-05	5.57E-06
3744903758343	374490	3758343	8.70E-06	9.36E-06	8.99E-06	8.88E-08	1.74E-06	3.13E-06	0.00E+00	1.33E-06	6.66E-07	0.00E+00	0.00E+00	5.33E-07	2.45E-10	1.75E-09	0.00E+00	2.00E-09	1.998E-03	0.00E+00	2.90E-05	5.54E-06
3744953758343	374495	3758343	8.66E-06	9.32E-06	8.94E-06	8.84E-08	1.73E-06	3.12E-06	0.00E+00	1.33E-06	6.63E-07	0.00E+00	0.00E+00	5.30E-07	2.44E-10	1.74E-09	0.00E+00	1.99E-09	1.988E-03	0.00E+00	2.89E-05	5.52E-06
3745003758343	374500	3758343	8.62E-06	9.27E-06	8.90E-06	8.80E-08	1.73E-06	3.11E-06	0.00E+00	1.32E-06	6.60E-07	0.00E+00	0.00E+00	5.28E-07	2.43E-10	1.74E-09	0.00E+00	1.98E-09	1.979E-03	0.00E+00	2.87E-05	5.49E-06
3745053758343	374505	3758343	8.58E-06	9.23E-06	8.86E-06	8.76E-08	1.72E-06	3.09E-06	0.00E+00	1.32E-06	6.58E-07	0.00E+00	0.00E+00	5.26E-07	2.42E-10	1.73E-09	0.00E+00	1.97E-09	1.970E-03	0.00E+00	2.86E-05	5.47E-06
3745103758343	374510	3758343	8.54E-06	9.18E-06	8.82E-06	8.71E-08	1.71E-06	3.08E-06	0.00E+00	1.31E-06	6.54E-07	0.00E+00	0.00E+00	5.23E-07	2.40E-10	1.72E-09	0.00E+00	1.96E-09	1.960E-03	0.00E+00	2.85E-05	5.44E-06
3745153758343	374515	3758343	8.50E-06	9.14E-06	8.77E-06	8.67E-08	1.70E-06	3.06E-06	0.00E+00	1.30E-06	6.50E-07	0.00E+00	0.00E+00	5.20E-07	2.39E-10	1.71E-09	0.00E+00	1.95E-09	1.950E-03	0.00E+00	2.83E-05	5.41E-06
3745203758343	374520	3758343	8.45E-06	9.09E-06	8.73E-06	8.63E-08	1.69E-06	3.04E-06	0.00E+00	1.29E-06	6.47E-07	0.00E+00	0.00E+00	5.18E-07	2.38E-10	1.70E-09	0.00E+00	1.94E-09	1.940E-03	0.00E+00	2.82E-05	5.38E-06
3745253758343	374525	3758343	8.41E-06	9.04E-06	8.68E-06	8.58E-08	1.68E-06	3.03E-06	0.00E+00	1.29E-06	6.44E-07	0.00E+00	0.00E+00	5.15E-07	2.37E-10	1.69E-09	0.00E+00	1.93E-09	1.930E-03	0.00E+00	2.80E-05	5.35E-06
3745303758343	374530	3758343	8.36E-06	9.00E-06	8.64E-06	8.54E-08	1.67E-06	3.01E-06	0.00E+00	1.28E-06	6.40E-07	0.00E+00	0.00E+00	5.12E-07	2.35E-10	1.68E-09	0.00E+00	1.92E-09	1.920E-03	0.00E+00	2.79E-05	5.33E-06
3745353758343	374535	3758343	8.32E-06	8.95E-06	8.59E-06	8.49E-08	1.66E-06	3.00E-06	0.00E+00	1.27E-06	6.37E-07	0.00E+00	0.00E+00	5.09E-07	2.34E-10	1.68E-09	0.00E+00	1.91E-09	1.909E-03	0.00E+00	2.77E-05	5.30E-06
3745403758343	374540	3758343	8.27E-06	8.90E-06	8.54E-06	8.44E-08	1.66E-06	2.98E-06	0.00E+00	1.27E-06	6.33E-07	0.00E+00	0.00E+00	5.06E-07	2.33E-10	1.67E-09	0.00E+00	1.90E-09	1.898E-03	0.00E+00	2.76E-05	5.27E-06
3745453758343	374545	3758343	8.22E-06	8.84E-06	8.49E-06	8.39E-08	1.65E-06	2.96E-06	0.00E+00	1.26E-06	6.29E-07	0.00E+00	0.00E+00	5.04E-07	2.31E-10	1.66E-09	0.00E+00	1.89E-09	1.888E-03	0.00E+00	2.74E-05	5.24E-06
3745503758343	374550	3758343	8.18E-06	8.79E-06	8.44E-06	8.34E-08	1.64E-06	2.94E-06	0.00E+00	1.25E-06	6.26E-07	0.00E+00	0.00E+00	5.01E-07	2.30E-10	1.65E-09	0.00E+00	1.88E-09	1.877E-03	0.00E+00	2.72E-05	5.21E-06
3745553758343	374555	3758343	8.13E-06	8.74E-06	8.39E-06	8.29E-08	1.63E-06	2.93E-06	0.00E+00	1.24E-06	6.22E-07	0.00E+00	0.00E+00	4.98E-07	2.29E-10	1.64E-09	0.00E+00	1.87E-09	1.866E-03	0.00E+00	2.71E-05	5.18E-06
3745603758343	374560	3758343	8.08E-06	8.69E-06	8.34E-06	8.24E-08	1.62E-06	2.91E-06	0.00E+00	1.24E-06	6.18E-07	0.00E+00	0.00E+00	4.95E-07	2.27E-10	1.63E-09	0.00E+00	1.85E-09	1.854E-03	0.00E+00	2.69E-05	5.14E-06
3745653758343	374565	3758343	8.03E-06	8.64E-06	8.29E-06	8.19E-08	1.61E-06	2.89E-06	0.00E+00	1.23E-06	6.15E-07	0.00E+00	0.00E+00	4.92E-07	2.26E-10	1.62E-09	0.00E+00	1.84E-09	1.843E-03	0.00E+00	2.68E-05	5.11E-06
3744003758348	374400	3758348	9.44E-06	1.01E-05	9.75E-06	9.64E-08	1.89E-06	3.40E-06	0.00E+00	1.45E-06	7.23E-07	0.00E+00	0.00E+00	5.78E-07	2.66E-10	1.90E-09	0.00E+00	2.17E-09	2.167E-03	0.00E+00	3.15E-05	6.01E-06
3744053758348	374405	3758348	9.42E-06	1.01E-05	9.73E-06	9.61E-08	1.89E-06	3.39E-06	0.00E+00	1.44E-06	7.21E-07	0.00E+00	0.00E+00	5.77E-07	2.65E-10	1.90E-09	0.00E+00	2.16E-09	2.162E-03	0.00E+00	3.14E-05	6.00E-06
3744103758348	374410	3758348	9.40E-06	1.01E-05	9.70E-06	9.59E-08	1.88E-06	3.38E-06	0.00E+00	1.44E-06	7.19E-07	0.00E+00	0.00E+00	5.75E-07	2.65E-10	1.89E-09	0.00E+00	2.16E-09	2.157E-03	0.00E+00	3.13E-05	5.98E-06
3744153758348	374415	3758348	9.37E-06	1.01E-05	9.68E-06	9.56E-08	1.88E-06	3.38E-06	0.00E+00	1.43E-06	7.17E-07	0.00E+00	0.00E+00	5.74E-07	2.64E-10	1.89E-09	0.00E+00	2.15E-09	2.151E-03	0.00E+00	3.12E-05	5.97E-06
3744203758348	374420	3758348	9.35E-06	1.01E-05	9.65E-06	9.54E-08	1.87E-06	3.37E-06	0.00E+00	1.43E-06	7.15E-07	0.00E+00	0.00E+00	5.72E-07	2.63E-10	1.88E-09	0.00E+00	2.15E-09	2.145E-03	0.00E+00	3.12E-05	5.95E-06
3744253758348	374425	3758348	9.32E-06	1.00E-05	9.62E-06	9.51E-08	1.86E-06	3.36E-06	0.00E+00	1.43E-06	7.13E-07	0.00E+00	0.00E+00	5.71E-07	2.62E-10	1.88E-09	0.00E+00	2.14E-09	2.139E-03	0.00E+00	3.11E-05	5.94E-06
3744303758348	374430	3758348	9.29E-06	9.99E-06	9.59E-06	9.48E-08	1.86E-06	3.35E-06	0.00E+00	1.42E-06	7.11E-07	0.00E+00	0.00E+00	5.69E-07	2.62E-10	1.87E-09	0.00E+00	2.13E-09	2.133E-03	0.00E+00	3.10E-05	5.92E-06
3744353758348	374435	3758348	9.26E-06	9.96E-06	9.56E-06	9.45E-08	1.85E-06	3.34E-06	0.00E+00	1.42E-06	7.09E-07	0.00E+00	0.00E+00	5.67E-07	2.61E-10	1.87E-09	0.00E+00	2.13E-09	2.126E-03	0.00E+00	3.09E-05	5.90E-06
3744403758348	374440	3758348	9.23E-06	9.93E-06	9.53E-06	9.42E-08	1.85E-06	3.33E-06	0.00E+00	1.41E-06	7.07E-07	0.00E+00	0.00E+00	5.65E-07	2.60E-10	1.86E-09	0.00E+00	2.12E-09	2.119E-03	0.00E+00	3.08E-05	5.88E-06
3744453758348	374445	3758348	9.20E-06	9.90E-06	9.50E-06	9.39E-08	1.84E-06	3.31E-06	0.00E+00	1.41E-06	7.04E-07	0.00E+00	0.00E+00	5.64E-07	2.59E-10	1.85E-09	0.00E+00	2.11E-09	2.112E-03	0.00E+00	3.07E-05	5.86E-06
3744503758348	374450	3758348	9.17E-06	9.86E-06	9.47E-06	9.36E-08	1.84E-06	3.30E-06	0.00E+00	1.40E-06	7.02E-07	0.00E+00	0.00E+00	5.62E-07	2.58E-10	1.85E-09	0.00E+00	2.11E-09	2.105E-03	0.00E+00	3.06E-05	5.

		SWBuilding Construction			EYBuilding Construction			SWArchitectural Coating	NBBuilding Construction	NBBuilding Construction	NBArchitectural Coating	NBArchitectural Coating	RWBuilding Construction	Child Risk					Overlapping Phases - Maximum GLC		
Unique Identifier	X (UTM)	Y (UTM)	2026	SWDemolition 2026	SWGrading 2026	2026	SWPaving 2027	SWGrading 2027	2027	2026	2027	2026	2027	2026	3rd Trimester	0<2	2<16	Total	per million	2025	2026	2027
3745553758358	374555	3758358	8.62E-06	9.27E-06	8.90E-06	8.80E-08	1.72E-06	3.10E-06	0.00E+00	1.32E-06	6.60E-07	0.00E+00	0.00E+00	5.28E-07	2.43E-10	1.74E-09	0.00E+00	1.98E-09	1.97E-03	0.00E+00	2.87E-05	5.49E-06
3745603758358	374560	3758358	8.57E-06	9.21E-06	8.84E-06	8.74E-08	1.71E-06	3.08E-06	0.00E+00	1.31E-06	6.56E-07	0.00E+00	0.00E+00	5.24E-07	2.41E-10	1.72E-09	0.00E+00	1.97E-09	1.96E-03	0.00E+00	2.85E-05	5.45E-06
3745653758358	374565	3758358	8.51E-06	9.15E-06	8.79E-06	8.69E-08	1.70E-06	3.07E-06	0.00E+00	1.30E-06	6.51E-07	0.00E+00	0.00E+00	5.21E-07	2.40E-10	1.71E-09	0.00E+00	1.95E-09	1.953E-03	0.00E+00	2.84E-05	5.42E-06
3745703758358	374570	3758358	8.46E-06	9.09E-06	8.73E-06	8.63E-08	1.69E-06	3.05E-06	0.00E+00	1.29E-06	6.47E-07	0.00E+00	0.00E+00	5.18E-07	2.38E-10	1.70E-09	0.00E+00	1.94E-09	1.941E-03	0.00E+00	2.82E-05	5.38E-06
3744003758363	374400	3758363	1.01E-05	1.08E-05	1.04E-05	1.03E-07	2.01E-06	3.62E-06	0.00E+00	1.54E-06	7.70E-07	0.00E+00	0.00E+00	6.16E-07	2.83E-10	2.03E-09	0.00E+00	2.31E-09	2.309E-03	0.00E+00	3.35E-05	6.40E-06
3744053758363	374405	3758363	1.00E-05	1.08E-05	1.04E-05	1.02E-07	2.01E-06	3.61E-06	0.00E+00	1.54E-06	7.68E-07	0.00E+00	0.00E+00	6.14E-07	2.82E-10	2.02E-09	0.00E+00	2.30E-09	2.303E-03	0.00E+00	3.34E-05	6.39E-06
3744103758363	374410	3758363	1.00E-05	1.08E-05	1.03E-05	1.02E-07	2.00E-06	3.61E-06	0.00E+00	1.53E-06	7.66E-07	0.00E+00	0.00E+00	6.13E-07	2.82E-10	2.02E-09	0.00E+00	2.30E-09	2.297E-03	0.00E+00	3.34E-05	6.37E-06
3744153758363	374415	3758363	9.98E-06	1.07E-05	1.03E-05	1.02E-07	2.00E-06	3.60E-06	0.00E+00	1.53E-06	7.64E-07	0.00E+00	0.00E+00	6.11E-07	2.81E-10	2.01E-09	0.00E+00	2.29E-09	2.291E-03	0.00E+00	3.33E-05	6.36E-06
3744203758363	374420	3758363	9.96E-06	1.07E-05	1.03E-05	1.02E-07	1.99E-06	3.59E-06	0.00E+00	1.52E-06	7.62E-07	0.00E+00	0.00E+00	6.10E-07	2.80E-10	2.00E-09	0.00E+00	2.28E-09	2.285E-03	0.00E+00	3.32E-05	6.34E-06
3744253758363	374425	3758363	9.93E-06	1.07E-05	1.02E-05	1.01E-07	1.99E-06	3.58E-06	0.00E+00	1.52E-06	7.60E-07	0.00E+00	0.00E+00	6.08E-07	2.79E-10	2.00E-09	0.00E+00	2.28E-09	2.278E-03	0.00E+00	3.31E-05	6.32E-06
3744303758363	374430	3758363	9.90E-06	1.06E-05	1.02E-05	1.01E-07	1.98E-06	3.56E-06	0.00E+00	1.51E-06	7.57E-07	0.00E+00	0.00E+00	6.06E-07	2.79E-10	1.99E-09	0.00E+00	2.27E-09	2.271E-03	0.00E+00	3.30E-05	6.30E-06
3744353758363	374435	3758363	9.87E-06	1.06E-05	1.02E-05	1.01E-07	1.97E-06	3.55E-06	0.00E+00	1.51E-06	7.55E-07	0.00E+00	0.00E+00	6.04E-07	2.78E-10	1.99E-09	0.00E+00	2.26E-09	2.264E-03	0.00E+00	3.29E-05	6.28E-06
3744403758363	374440	3758363	9.83E-06	1.06E-05	1.02E-05	1.00E-07	1.97E-06	3.54E-06	0.00E+00	1.51E-06	7.53E-07	0.00E+00	0.00E+00	6.02E-07	2.77E-10	1.98E-09	0.00E+00	2.26E-09	2.257E-03	0.00E+00	3.28E-05	6.26E-06
3744453758363	374445	3758363	9.80E-06	1.05E-05	1.01E-05	1.00E-07	1.96E-06	3.53E-06	0.00E+00	1.50E-06	7.50E-07	0.00E+00	0.00E+00	6.00E-07	2.76E-10	1.97E-09	0.00E+00	2.25E-09	2.249E-03	0.00E+00	3.27E-05	6.24E-06
3744503758363	374450	3758363	9.76E-06	1.05E-05	1.01E-05	9.96E-08	1.95E-06	3.52E-06	0.00E+00	1.49E-06	7.47E-07	0.00E+00	0.00E+00	5.98E-07	2.75E-10	1.97E-09	0.00E+00	2.24E-09	2.241E-03	0.00E+00	3.25E-05	6.22E-06
3744553758363	374455	3758363	9.73E-06	1.05E-05	1.00E-05	9.93E-08	1.95E-06	3.50E-06	0.00E+00	1.49E-06	7.45E-07	0.00E+00	0.00E+00	5.96E-07	2.74E-10	1.96E-09	0.00E+00	2.23E-09	2.233E-03	0.00E+00	3.24E-05	6.19E-06
3744603758363	374460	3758363	9.69E-06	1.04E-05	1.00E-05	9.89E-08	1.94E-06	3.49E-06	0.00E+00	1.48E-06	7.42E-07	0.00E+00	0.00E+00	5.93E-07	2.73E-10	1.95E-09	0.00E+00	2.22E-09	2.224E-03	0.00E+00	3.23E-05	6.17E-06
3744653758363	374465	3758363	9.65E-06	1.04E-05	9.97E-06	9.85E-08	1.93E-06	3.48E-06	0.00E+00	1.48E-06	7.39E-07	0.00E+00	0.00E+00	5.91E-07	2.72E-10	1.94E-09	0.00E+00	2.22E-09	2.215E-03	0.00E+00	3.22E-05	6.15E-06
3744703758363	374470	3758363	9.61E-06	1.03E-05	9.92E-06	9.81E-08	1.92E-06	3.46E-06	0.00E+00	1.47E-06	7.36E-07	0.00E+00	0.00E+00	5.89E-07	2.71E-10	1.94E-09	0.00E+00	2.21E-09	2.206E-03	0.00E+00	3.20E-05	6.12E-06
3744753758363	374475	3758363	9.57E-06	1.03E-05	9.88E-06	9.77E-08	1.92E-06	3.45E-06	0.00E+00	1.47E-06	7.33E-07	0.00E+00	0.00E+00	5.86E-07	2.69E-10	1.93E-09	0.00E+00	2.20E-09	2.197E-03	0.00E+00	3.19E-05	6.10E-06
3744803758363	374480	3758363	9.53E-06	1.02E-05	9.84E-06	9.73E-08	1.91E-06	3.43E-06	0.00E+00	1.46E-06	7.29E-07	0.00E+00	0.00E+00	5.84E-07	2.68E-10	1.92E-09	0.00E+00	2.19E-09	2.187E-03	0.00E+00	3.18E-05	6.07E-06
3744853758363	374485	3758363	9.49E-06	1.02E-05	9.80E-06	9.68E-08	1.90E-06	3.42E-06	0.00E+00	1.45E-06	7.26E-07	0.00E+00	0.00E+00	5.81E-07	2.67E-10	1.91E-09	0.00E+00	2.18E-09	2.178E-03	0.00E+00	3.16E-05	6.04E-06
3744903758363	374490	3758363	9.44E-06	1.01E-05	9.75E-06	9.64E-08	1.89E-06	3.40E-06	0.00E+00	1.45E-06	7.23E-07	0.00E+00	0.00E+00	5.78E-07	2.66E-10	1.90E-09	0.00E+00	2.17E-09	2.168E-03	0.00E+00	3.15E-05	6.01E-06
3744953758363	374495	3758363	9.40E-06	1.01E-05	9.70E-06	9.59E-08	1.88E-06	3.39E-06	0.00E+00	1.44E-06	7.19E-07	0.00E+00	0.00E+00	5.76E-07	2.65E-10	1.89E-09	0.00E+00	2.16E-09	2.157E-03	0.00E+00	3.13E-05	5.99E-06
3745003758363	374500	3758363	9.35E-06	1.01E-05	9.66E-06	9.55E-08	1.87E-06	3.37E-06	0.00E+00	1.43E-06	7.16E-07	0.00E+00	0.00E+00	5.73E-07	2.63E-10	1.88E-09	0.00E+00	2.15E-09	2.147E-03	0.00E+00	3.12E-05	5.96E-06
3745053758363	374505	3758363	9.31E-06	1.00E-05	9.61E-06	9.50E-08	1.86E-06	3.35E-06	0.00E+00	1.42E-06	7.12E-07	0.00E+00	0.00E+00	5.70E-07	2.62E-10	1.87E-09	0.00E+00	2.14E-09	2.136E-03	0.00E+00	3.10E-05	5.93E-06
3745103758363	374510	3758363	9.26E-06	9.96E-06	9.56E-06	9.45E-08	1.85E-06	3.33E-06	0.00E+00	1.42E-06	7.09E-07	0.00E+00	0.00E+00	5.67E-07	2.61E-10	1.86E-09	0.00E+00	2.13E-09	2.125E-03	0.00E+00	3.09E-05	5.90E-06
3745153758363	374515	3758363	9.21E-06	9.91E-06	9.51E-06	9.40E-08	1.84E-06	3.32E-06	0.00E+00	1.41E-06	7.05E-07	0.00E+00	0.00E+00	5.64E-07	2.59E-10	1.85E-09	0.00E+00	2.11E-09	2.114E-03	0.00E+00	3.07E-05	5.86E-06
3745203758363	374520	3758363	9.16E-06	9.85E-06	9.46E-06	9.35E-08	1.83E-06	3.30E-06	0.00E+00	1.40E-06	7.01E-07	0.00E+00	0.00E+00	5.61E-07	2.58E-10	1.84E-09	0.00E+00	2.10E-09	2.103E-03	0.00E+00	3.05E-05	5.83E-06
3745253758363	374525	3758363	9.11E-06	9.80E-06	9.41E-06	9.30E-08	1.82E-06	3.28E-06	0.00E+00	1.39E-06	6.97E-07	0.00E+00	0.00E+00	5.58E-07	2.56E-10	1.83E-09	0.00E+00	2.09E-09	2.091E-03	0.00E+00	3.04E-05	5.80E-06
3745303758363	374530	3758363	9.06E-06	9.74E-06	9.35E-06	9.25E-08	1.81E-06	3.26E-06	0.00E+00	1.39E-06	6.93E-07	0.00E+00	0.00E+00	5.55E-07	2.55E-10	1.82E-09	0.00E+00	2.08E-09	2.080E-03	0.00E+00	3.02E-05	5.77E-06
3745353758363	374535	3758363	9.01E-06	9.69E-06	9.30E-06	9.19E-08	1.80E-06	3.24E-06	0.00E+00	1.38E-06	6.89E-07	0.00E+00	0.00E+00	5.52E-07	2.54E-10	1.81E-09	0.00E+00	2.07E-09	2.068E-03	0.00E+00	3.00E-05	5.74E-06
3745403758363	374540	3758363	8.96E-06	9.63E-06	9.25E-06	9.14E-08	1.79E-06	3.23E-06	0.00E+00	1.37E-06	6.85E-07	0.00E+00	0.00E+00	5.48E-07	2.52E-10	1.80E-09	0.00E+00	2.06E-09	2.056E-03	0.00E+00	2.98E-05	5.70E-06
3745453758363	374545	3758363	8.90E-06	9.57E-06	9.19E-06	9.08E-08	1.78E-06	3.21E-06	0.00E+00	1.36E-06	6.81E-07	0.00E+00	0.00E+00	5.45E-07	2.51E-10	1.79E-09	0.00E+00	2.04E-09	2.043E-03	0.00E+00	2.97E-05	5.67E-06
3745503758363	374550	3758363	8.85E-06	9.52E-06	9.14E-06	9.03E-08	1.77E-06	3.19E-06	0.00E+00	1.35E-06	6.77E-07	0.00E+00	0.00E+00	5.42E-07	2.49E-10	1.78E-09	0.00E+00	2.03E-09	2.031E-03	0.00E+00	2.95E-05	5.64E-06
3745553758363	374555	3758363	8.79E-06	9.46E-06	9.08E-06	8.97E-08	1.76E-06	3.17E-06	0.00E+00	1.35E-06	6.73E-07	0.00E+00	0.00E+00	5.38E-07	2.48E-10	1.77E-09	0.00E+00	2.02E-09	2.018E-03	0.00E+00	2.93E-05	5.60E-06
3745603758363	374560	3758363	8.74E-06	9.40E-06	9.02E-06	8.92E-08	1.75E-06	3.15E-06	0.00E+00	1.34E-06	6.69E-07	0.00E+00	0.00E+00	5.35E-07	2.46E-10	1.76E-09	0.00E+00	2.01E-09	2.006E-03	0.00E+00	2.91E-05	5.56E-06
3745653758363	374565	3758363	8.68E-06	9.34E-06	8.96E-06	8.86E-08	1.74E-06	3.13E-06	0.00E+00	1.33E-06	6.64E-07	0.00E+00	0.00E+00	5.32E-07	2.44E-10	1.75E-09	0.00E+00	1.99E-09	1.993E-03	0.00E+00	2.89E-05	5.53E-06
3745703758363	374570	3758363	8.63E-06	9.28E-06	8.91E-06	8.80E-08	1.73E-06	3.11E-06	0.00E+00	1.32E-06	6.60E-07	0.00E+00	0.00E+00	5.28E-07	2.43E-10	1.74E-09	0.00E+00	1.98E-09	1.980E-03	0.00E+00	2.87E-05	5.49E-06
3744003758368	374400	3758368	1.03E-05	1.11E-05	1.06E-05	1.05E-07	2.06E-06	3.70E-06	0.00E+00	1.57E-06	7.87E-07	0.00E+00	0.00E+00	6.29E-07	2.89E-10	2.07E-09	0.00E+00	2.36E-09	2.359E-03	0.00E+00	3.43E-05	6.54E-06
3744053758368	374405	3758368	1.03E-05	1.10E-05	1.06E-05	1.05E-07	2.05E-06	3.69E-06	0.00E+00	1.57E-06	7.85E-07	0.00E+00	0.00E+00	6.28E-07	2.89E-10	2.06E-09	0.00E+00	2.35E-09	2.353E-03	0.00E+00	3.42E-05	6.53E-06
3744103758368	374410	3758368	1.02E-05	1.10E-05	1.06E-05	1.04E-07	2.05E-06	3.68E-06	0.00E+00	1.57E-06	7.83E-07	0.00E+00	0.00E+00	6.26E-07	2.88E-10	2.06E-09	0.00E+00	2.35E-09	2.348E-03	0.00E+00	3.41E-05	6.51E-06
3744153758368	374415	3758368	1.02E-05	1.10E-05	1.05E-05	1.04E-07	2.04E-06	3.67E-06	0.00E+00	1.56E-06	7.81E-07	0.00E+00	0.00E+00	6.25E-07	2.87E-10	2.05E-09	0.00E+00	2.34E-09	2.341E-03	0.00E+00	3.40E-05	6.50E-06
3744203758368	374420	3758368	1.02E-05	1.09E-05	1.05E-05	1.04E-07	2.04E-06	3.66E-06	0.00E+00	1.56E-06	7.79E-07	0.00E+00	0.00E+00	6.23E-07	2.86E-10	2.05E-09	0.00E+00	2.33E-09	2.335E-03	0.00E+00	3.39E-05	6.48E-06
3744253758368	374425	3758368	1.01E-05	1.09E-05	1.05E-05	1.03E-07	2.03E-06	3.65E-06	0.00E+00	1.55E-06	7.76E-07	0.00E+00	0.00E+00	6.21E-07	2.85E-10	2.04E-09	0.00E+00	2.33E-09	2.328E-03	0.00E+00	3.38E-05	6.46E-06
3744303758368	374430	3758368	1.01E-05	1.09E-05	1.04E-05	1.03E-07	2.02E-06	3.64E-06	0.00E+00	1.55E-06	7.74E-07	0.00E+00	0.00E+00	6.19E-07	2.85E-10	2.04E-09	0.00E+00	2.32E-09	2.321E-03	0.00E+00	3.37E-05	6.44E-06
3744353758368	374435	3758368	1.01E-05	1.08E-05	1.04E-05	1.03E-07	2.02E-06	3.63E-06	0.00E+00	1.54E-06	7.71E-07	0.00E+00	0.00E+00	6.17E-07	2.84E-10	2.03E-09	0.00E+00	2.31E-09	2.313E-03	0.00E+00	3.36E-05	6.42E-06
3744403758368	374440	3758368	1.00E-05	1.08E-05	1.04E-05	1.03E-07	2.01E-06	3.62E-06	0.00E+00	1.54E-06	7.69E-07	0.00E+00	0.00E+00	6.15E-07	2.83E-10	2.02E-09	0.00E+00	2.31E-09	2.306E-03	0.00E+00	3.35E-05	6.40E-06
3744453758368	374445	3758368	1.00E-05	1.08E-05	1.03E-05	1.02E-07	2.00E-06	3.61E-06	0.00E+00	1.53E-06	7.66E-07	0.00E+00	0.00E+00	6.13E-07	2.82E-10	2.02E-09	0.00E+00	2.30E-09	2.298E-03	0.00E+00	3.34E-05	6.37E-06
3744503758368	374450	3758368	9.98E-06	1.07E-05	1.03E-05	1.02E-07	2.00E-06	3.59E-06	0.00E+00	1.53E-06	7.63E-07	0.00E+00	0.00E+00	6.11E-07	2.81E-10	2.01E-09	0.00E+00	2.29E-09	2.289E-03	0.00E+00	3.32E-05	6.35E-06
3744553758368	374455	3758368	9.94E-06	1.07E-05	1.03E-05	1.01E-07	1.99E-06	3.58E-06	0.00E+00	1.52E-06	7.61E-07	0.00E+00	0.00E+00	6.08E-07	2.80E-10	2.00E-09	0.00E+00	2.28E-09	2.281E-03	0.00E+00	3.31E-05	6.33E-06
3744603758368	374460	3758368	9.90E-06	1.06E-05	1.02E-05	1.01E-07	1.98E-06	3.57E-06	0.00E+00	1.52E-06	7.58E-07	0.00E+00	0.00E+00	6.06E-07	2.79E-10	1.99E-09	0.00E+00	2.27E-09	2.272E-03	0.00E+00	3.30E-05	6.30E-06
3744653758368	374465	3758368	9.86E-06	1.06E-05	1.02E-05	1.01E-07	1.97E-06	3.55E-06	0.00E+00	1.51E-06	7.55E-07	0.00E+00	0.00E+00	6.04E-07	2.78E-10	1.99E-09	0.00E+00	2.26E-09	2.263E-03	0.00E+00	3.29E-05	6.28E-06
3744703758368	374470	3758368	9.82E-06	1.06E-05	1.01E-05	1.00E-07	1.96E-06	3.54E-06	0.00E+00	1.50E-06	7.51E-07	0.00E+00	0.00E+00	6.01E-07	2.76E-10	1.98E-09	0.00E+00	2.25E-09	2.254E-03	0.00E+00	3.27E-05	6.25E-06
3744753758368	374475	3758368	9.78E-06	1.05E-05	1.01E-05	9.98E-08	1.96E-06	3.52E-06	0.00E+00	1.50E-06	7.48E-07	0.00E+00	0.00E+00	5.99E-07	2.75E-10	1.97E-09	0.00E+00	2.24E-09	2.244E-03	0.00E+00	3.26E-05	6.23E-06
3744803758368	374480	3758368	9.73E-06	1.05E-05	1.01E-05	9.93E-08	1.95E-06	3.51E-06	0.00E+00	1.49E-06	7.45E-07	0.00E+00	0.00E+00	5.96E-07	2.74E-10	1.96E-09	0.00E+00	2.23E-09	2.234E-03	0.00E+00	3.24E-05	6.20E-06
3744853758368	374485	3758368	9.69E-06	1.04E-05	1.00E-05	9.89E-08	1.94E-06	3.49E-06	0.00E+00	1.48E-06	7.42E-07	0.00E+00	0.00E+00	5.93E-07	2.73E-10	1.95E-09	0.00E+00	2.22E-09	2.224E-03	0.00E+00	3.23E-05	6.17E-06
3744903758368	374490	3758368	9.65E-06	1.04E-05	9.96E-06	9.84E-08	1.93E-06	3.47E-06	0.00E+00	1.48E-06	7.38E-07	0.00E+00	0.00E+00	5.91E-07	2.72E-10	1.94E-09	0.00E+00	2.21E-09	2.214E-03	0.00E+00	3.21E-05	6.14E-06
3744953758368	374495	3758368	9.60E-06	1.03E-05	9.91E-06	9.80E-08	1.92E-06	3.46E-06	0.00E+00	1.47E-06	7.35E-07	0.00E+00	0.00E+00	5.88E-07	2.70E-10	1.93E-09	0.00E+00	2.20E-09	2.203E-03	0.00E+00	3.20E-05	6.11E-06
3745003758368	374500	3758368	9.55E-06	1.03E-05	9.86E-06	9.75E-08	1.91E-06	3.44E-06	0.00E+00	1.46E-06	7.31E-07	0.00E+00	0.00E+00	5.85E-07	2.69E-10	1.92E-09	0.00E+00	2.19E-09	2.192E-03	0.00E+00	3.18E-05	6.08E-06
3745053758368	374505	3758368	9.50E-06	1.02E-05	9.81E-06	9.70E-08	1.90E-06	3.42E-06	0.00E+00	1.45E-06	7.27E-07	0.00E+00	0.00E+00	5.82E-07	2.68E-10	1.91E-09	0.00E+00	2.18E-09	2.181E-03	0.00E+00	3.17E-05	6.07E-06
3745103758368	374510	3758368	9.46E-06	1.02E-05	9.76E-06	9.65E-08	1.89E-06	3.41E-06	0.00E+00	1.45E-06	7.24E-07	0.00E+00	0.00E+00	5.79E-07	2.66E-10	1.90E-09	0.00E+00	2.17E-09	2.170E-03	0.00E+00	3.15E-05	6.02E-06
3745153758368	374515	3758368	9.41E-06	1.01E-05	9.71E-06	9.60E-08	1.88E-06	3.39E-06	0.00E+00	1.44E-06	7.20E-07	0.00E+00	0.00E+00	5.76E-07	2.65E-10	1.89E-09	0.00E+00	2.16E-09	2.159E-03	0.00E+00	3.13E-05	5.99E-06
3745203758368	374520	3758368	9.35E-06	1.01E-05	9.66E-06	9.55E-08	1.87E-06	3.37E-06	0.00E+00	1.43E-06	7.16E-07	0.00E+00	0.00E+00	5.73E-07	2.63E-10	1.88E-09	0.00E+00	2.15E-09	2.147E-03	0.00E+00	3.12E-05	5.96E-06
3745253758368	374525	3758368	9.30E-06	1.00E-05	9.60E-06	9.49E-08	1.86E-06	3.35E-06	0.00E+00	1.42E-06	7.12E-07	0.00E+00	0.00E+00	5.70E-07	2.62E-10	1.87E-09	0.00E+00	2.14E-09	2.135E-03	0.00E+00	3.10E-05	5.92E-06
3745303758368	374530	3758368	9.25E-06	9.95E-06	9.55E-06	9.44E-08	1.85E-06	3.33E-06	0.00E+00	1.42E-06	7.08E-07	0.00E+00	0.00E+00	5.66E-07	2.60E-10	1.86E-09	0.00E+00	2.12E-09	2.123E-03	0.00E+00	3.08E-05	5.89E-06
3745353758368	374535	3758368	9.20E-06	9.89E-06	9.49E-06	9.38E-08	1.84E-06	3.31E-06	0.00E+00	1.41E-06	7.04E-07	0.00E+00	0.00E+00	5.63E-07	2.59E-10	1.85E-09	0.00E+00	2.11E-09	2.111E-03	0.00E+00	3.06E-05	5.86E-06
3745403758368	374540	3758368	9.14E-06	9.83E-06	9.44E-06	9.33E-08	1.83E-06	3.29E-06	0.00E+00	1.40E-06	7.00E-07	0.00E+00	0.00E+00	5.60E-07	2.57E-10	1.84E-09	0.00E+00	2.10E-09	2.098E-03	0.00E+00	3.05E-05	5.82E-06
3745453758368	374545	3758368	9.09E-06	9.77E-06	9.38E-06	9.27E-08	1.82E-06	3.27E-06	0.00E+00	1.39E-06	6.95E-07	0.00E+00	0.00E+00	5.56E-07	2.56E-10	1.83E-09	0.00E+00	2.09E-09	2.086E-03	0.00E+00	3.03E-05	5.79E-06
3745503758368	374550	3758368	9.03E-06	9.71E-06	9.32E-06	9.22E-08	1.81E-06	3.25E-06	0.00E+00	1.38E-06	6.91E-07	0.00E+00	0.00E+00	5.53E-07	2.54E-10	1.82E-09	0.00E+00	2.07E-09	2.073E-03	0.00E+00	3.01E-05	5.75E-06
3745553758368	374555	3758368	8.97E-06	9.65E-06	9.27E-06	9.16E-08	1.80E-06	3.23E-06	0.00E+00	1.37E-06	6.87E-07	0.00E+00	0.00E+00	5.49E-07	2.53E-10	1.81E-09	0.00E+00	2.06E-09	2.060E-03	0.00E+00	2.99E-05	5.71E-06
3745603758368	374560	3758368	8.92E-06	9.59E-06	9.21E-06	9.10E-08	1.78E-06	3.21E-06	0.00E+00	1.36E-06	6.82E-07	0.00E+00	0.00E+00	5.46E-07	2.51E-10	1.80E-09	0.00E+00	2.05E-09	2.047E-03	0.00E+00	2.97E-05	5.68E-06
3745653758368	374565	3758368	8.86E-06	9.53E-06	9.15E-06	9.04E-08	1.77E-06	3.19E-06	0.00E+00	1.36E-06	6.78E-07	0.00E+00	0.00E+00	5.42E-07	2.49E-10	1.78E-09	0.00E+00	2.03E-09	2.033E-03	0.00E+00	2.95E-05	5.64E-06
3745703758368	374570	3758368	8.80E-06	9.46E-06	9.09E-06	8.98E-08	1.76E-06	3.17E-06	0.00E+00	1.35E-06	6.74E-07	0.00E+00	0.00E+00	5.39E-07	2.48E-10	1.77E-09	0.00E+00	2.02E-09	2.020E-03	0.00E+00	2.93E-05	5.60E-06
3744003758373	374400	3758373	1.05E-05	1.13E-05	1.08E-05	1.07E-07	2.10E-06	3.78E-06	0.00E+00	1.61E-06	8.04E-07	0.00E+00	0.00E+00	6.43E-07	2.96E-10	2.12E-09	0.00E+00	2.41E-09	2.411E-03	0.00E+00	3.50E-05	6.69E-06
3744053758373	374405	3758373	1.05E-05	1.13E-05	1.08E-05	1.07E-07	2.10E-06	3.77E-06	0.00E+00	1.60E-06	8.02E-07	0.00E+00	0.00E+00	6.42E-07	2.95E-10	2.11E-09	0.00E+00	2.41E-09	2.406E-03	0.00E+00	3.49E-05	6.67E-06
3744103758373	374410	3758373	1.05E-05	1.12E-05	1.08E-05	1.07E-07	2.09E-06	3.77E-06	0.00E+00	1.60E-06	8.00E-07	0.00E+00	0.00E+00	6.40E-07	2.94E-10	2.11E-09	0.00E+00	2.40E-09	2.399E-03	0.00E+00	3.48E-05	6.66E-06
3744153758373	374415	3758373	1.04E-05	1.12E-05	1.08E-05	1.06E-07	2.09E-06	3.75E-06	0.00E+00	1.60E-06	7.98E-07	0.00E+00	0.00E+00	6.38E-07	2.93E-10	2.10E-09	0.00E+00	2.39E-09	2.393E-03	0.00E+00	3.47E-05	6.64E-

			SWBuilding Construction			EYBuilding Construction			SWArchitectural Coating	NBBuilding Construction	NBBuilding Construction	NBArchitectural Coating	NBArchitectural Coating	RWBuilding Construction	Child Risk					Overlapping Phases - Maximum GLC		
Unique Identifier	X (UTM)	Y (UTM)	2026	SWDemolition 2026	SWGrading 2026	2026	SWPaving 2027	SWGrading 2027	2027	2026	2027	2026	2027	2026	3rd Trimester	0<2	2<16	Total	per million	2025	2026	2027
3745053758383	374505	3758383	1.01E-05	1.09E-05	1.05E-05	1.03E-07	2.03E-06	3.65E-06	0.00E+00	1.55E-06	7.76E-07	0.00E+00	0.00E+00	6.21E-07	2.85E-10	2.04E-09	0.00E+00	2.33E-09	2.327E-03	0.00E+00	3.38E-05	6.46E-06
3745103758383	374510	3758383	1.01E-05	1.08E-05	1.04E-05	1.03E-07	2.02E-06	3.63E-06	0.00E+00	1.54E-06	7.72E-07	0.00E+00	0.00E+00	6.17E-07	2.84E-10	2.03E-09	0.00E+00	2.31E-09	2.314E-03	0.00E+00	3.36E-05	6.42E-06
3745153758383	374515	3758383	1.00E-05	1.08E-05	1.04E-05	1.02E-07	2.01E-06	3.61E-06	0.00E+00	1.54E-06	7.68E-07	0.00E+00	0.00E+00	6.14E-07	2.82E-10	2.02E-09	0.00E+00	2.30E-09	2.302E-03	0.00E+00	3.34E-05	6.39E-06
3745203758383	374520	3758383	9.97E-06	1.07E-05	1.03E-05	1.02E-07	2.00E-06	3.59E-06	0.00E+00	1.53E-06	7.63E-07	0.00E+00	0.00E+00	6.11E-07	2.81E-10	2.01E-09	0.00E+00	2.29E-09	2.289E-03	0.00E+00	3.32E-05	6.35E-06
3745253758383	374525	3758383	9.92E-06	1.07E-05	1.02E-05	1.01E-07	1.98E-06	3.57E-06	0.00E+00	1.52E-06	7.59E-07	0.00E+00	0.00E+00	6.07E-07	2.79E-10	2.00E-09	0.00E+00	2.28E-09	2.276E-03	0.00E+00	3.30E-05	6.31E-06
3745303758383	374530	3758383	9.86E-06	1.06E-05	1.02E-05	1.01E-07	1.97E-06	3.55E-06	0.00E+00	1.51E-06	7.54E-07	0.00E+00	0.00E+00	6.04E-07	2.77E-10	1.98E-09	0.00E+00	2.26E-09	2.262E-03	0.00E+00	3.28E-05	6.28E-06
3745353758383	374535	3758383	9.80E-06	1.05E-05	1.01E-05	1.00E-07	1.96E-06	3.53E-06	0.00E+00	1.50E-06	7.50E-07	0.00E+00	0.00E+00	6.00E-07	2.76E-10	1.97E-09	0.00E+00	2.25E-09	2.249E-03	0.00E+00	3.27E-05	6.24E-06
3745403758383	374540	3758383	9.74E-06	1.05E-05	1.01E-05	9.94E-08	1.95E-06	3.51E-06	0.00E+00	1.49E-06	7.45E-07	0.00E+00	0.00E+00	5.96E-07	2.74E-10	1.96E-09	0.00E+00	2.24E-09	2.235E-03	0.00E+00	3.25E-05	6.20E-06
3745453758383	374545	3758383	9.68E-06	1.04E-05	9.99E-06	9.87E-08	1.94E-06	3.49E-06	0.00E+00	1.48E-06	7.41E-07	0.00E+00	0.00E+00	5.92E-07	2.72E-10	1.95E-09	0.00E+00	2.22E-09	2.221E-03	0.00E+00	3.22E-05	6.16E-06
3745503758383	374550	3758383	9.62E-06	1.03E-05	9.93E-06	9.81E-08	1.92E-06	3.46E-06	0.00E+00	1.47E-06	7.36E-07	0.00E+00	0.00E+00	5.89E-07	2.71E-10	1.94E-09	0.00E+00	2.21E-09	2.207E-03	0.00E+00	3.20E-05	6.12E-06
3745603758383	374560	3758383	9.49E-06	1.02E-05	9.80E-06	9.68E-08	1.90E-06	3.42E-06	0.00E+00	1.45E-06	7.26E-07	0.00E+00	0.00E+00	5.81E-07	2.67E-10	1.91E-09	0.00E+00	2.18E-09	2.178E-03	0.00E+00	3.16E-05	6.04E-06
3745653758383	374565	3758383	9.43E-06	1.01E-05	9.73E-06	9.62E-08	1.89E-06	3.40E-06	0.00E+00	1.44E-06	7.21E-07	0.00E+00	0.00E+00	5.77E-07	2.65E-10	1.90E-09	0.00E+00	2.16E-09	2.164E-03	0.00E+00	3.14E-05	6.00E-06
3745703758383	374570	3758383	9.36E-06	1.01E-05	9.67E-06	9.55E-08	1.87E-06	3.37E-06	0.00E+00	1.43E-06	7.17E-07	0.00E+00	0.00E+00	5.73E-07	2.64E-10	1.89E-09	0.00E+00	2.15E-09	2.149E-03	0.00E+00	3.12E-05	5.96E-06
3744003758388	374400	3758388	1.12E-05	1.21E-05	1.16E-05	1.15E-07	2.25E-06	4.05E-06	0.00E+00	1.72E-06	8.60E-07	0.00E+00	0.00E+00	6.88E-07	3.16E-10	2.26E-09	0.00E+00	2.58E-09	2.579E-03	0.00E+00	3.74E-05	7.15E-06
3744053758388	374405	3758388	1.12E-05	1.21E-05	1.16E-05	1.14E-07	2.24E-06	4.04E-06	0.00E+00	1.72E-06	8.58E-07	0.00E+00	0.00E+00	6.86E-07	3.16E-10	2.26E-09	0.00E+00	2.57E-09	2.573E-03	0.00E+00	3.74E-05	7.14E-06
3744103758388	374410	3758388	1.12E-05	1.20E-05	1.15E-05	1.14E-07	2.24E-06	4.03E-06	0.00E+00	1.71E-06	8.56E-07	0.00E+00	0.00E+00	6.85E-07	3.15E-10	2.25E-09	0.00E+00	2.56E-09	2.566E-03	0.00E+00	3.73E-05	7.12E-06
3744153758388	374415	3758388	1.12E-05	1.20E-05	1.15E-05	1.14E-07	2.23E-06	4.02E-06	0.00E+00	1.71E-06	8.53E-07	0.00E+00	0.00E+00	6.83E-07	3.14E-10	2.25E-09	0.00E+00	2.56E-09	2.559E-03	0.00E+00	3.72E-05	7.10E-06
3744203758388	374420	3758388	1.11E-05	1.20E-05	1.15E-05	1.13E-07	2.22E-06	4.00E-06	0.00E+00	1.70E-06	8.51E-07	0.00E+00	0.00E+00	6.81E-07	3.13E-10	2.24E-09	0.00E+00	2.55E-09	2.552E-03	0.00E+00	3.70E-05	7.08E-06
3744253758388	374425	3758388	1.11E-05	1.19E-05	1.14E-05	1.13E-07	2.22E-06	3.99E-06	0.00E+00	1.70E-06	8.48E-07	0.00E+00	0.00E+00	6.79E-07	3.12E-10	2.23E-09	0.00E+00	2.54E-09	2.544E-03	0.00E+00	3.69E-05	7.06E-06
3744303758388	374430	3758388	1.10E-05	1.19E-05	1.14E-05	1.13E-07	2.21E-06	3.98E-06	0.00E+00	1.69E-06	8.46E-07	0.00E+00	0.00E+00	6.77E-07	3.11E-10	2.22E-09	0.00E+00	2.54E-09	2.536E-03	0.00E+00	3.68E-05	7.04E-06
3744353758388	374435	3758388	1.10E-05	1.18E-05	1.14E-05	1.12E-07	2.20E-06	3.97E-06	0.00E+00	1.69E-06	8.43E-07	0.00E+00	0.00E+00	6.74E-07	3.10E-10	2.22E-09	0.00E+00	2.53E-09	2.528E-03	0.00E+00	3.67E-05	7.01E-06
3744403758388	374440	3758388	1.10E-05	1.18E-05	1.13E-05	1.12E-07	2.20E-06	3.95E-06	0.00E+00	1.68E-06	8.40E-07	0.00E+00	0.00E+00	6.72E-07	3.09E-10	2.21E-09	0.00E+00	2.52E-09	2.518E-03	0.00E+00	3.66E-05	6.99E-06
3744453758388	374445	3758388	1.09E-05	1.18E-05	1.13E-05	1.12E-07	2.19E-06	3.94E-06	0.00E+00	1.67E-06	8.37E-07	0.00E+00	0.00E+00	6.70E-07	3.08E-10	2.20E-09	0.00E+00	2.51E-09	2.510E-03	0.00E+00	3.64E-05	6.96E-06
3744503758388	374450	3758388	1.09E-05	1.17E-05	1.12E-05	1.11E-07	2.18E-06	3.92E-06	0.00E+00	1.67E-06	8.34E-07	0.00E+00	0.00E+00	6.67E-07	3.07E-10	2.19E-09	0.00E+00	2.50E-09	2.501E-03	0.00E+00	3.63E-05	6.94E-06
3744553758388	374455	3758388	1.09E-05	1.17E-05	1.12E-05	1.11E-07	2.17E-06	3.91E-06	0.00E+00	1.66E-06	8.31E-07	0.00E+00	0.00E+00	6.65E-07	3.06E-10	2.19E-09	0.00E+00	2.49E-09	2.491E-03	0.00E+00	3.62E-05	6.91E-06
3744603758388	374460	3758388	1.08E-05	1.16E-05	1.12E-05	1.10E-07	2.16E-06	3.89E-06	0.00E+00	1.65E-06	8.27E-07	0.00E+00	0.00E+00	6.62E-07	3.04E-10	2.18E-09	0.00E+00	2.48E-09	2.481E-03	0.00E+00	3.60E-05	6.88E-06
3744653758388	374465	3758388	1.08E-05	1.16E-05	1.11E-05	1.10E-07	2.15E-06	3.88E-06	0.00E+00	1.65E-06	8.24E-07	0.00E+00	0.00E+00	6.59E-07	3.03E-10	2.17E-09	0.00E+00	2.47E-09	2.471E-03	0.00E+00	3.59E-05	6.86E-06
3744703758388	374470	3758388	1.07E-05	1.15E-05	1.11E-05	1.09E-07	2.14E-06	3.86E-06	0.00E+00	1.64E-06	8.20E-07	0.00E+00	0.00E+00	6.56E-07	3.02E-10	2.16E-09	0.00E+00	2.46E-09	2.461E-03	0.00E+00	3.57E-05	6.83E-06
3744753758388	374475	3758388	1.07E-05	1.15E-05	1.10E-05	1.09E-07	2.14E-06	3.84E-06	0.00E+00	1.63E-06	8.17E-07	0.00E+00	0.00E+00	6.53E-07	3.00E-10	2.15E-09	0.00E+00	2.45E-09	2.450E-03	0.00E+00	3.56E-05	6.80E-06
3744803758388	374480	3758388	1.06E-05	1.14E-05	1.10E-05	1.08E-07	2.13E-06	3.83E-06	0.00E+00	1.63E-06	8.13E-07	0.00E+00	0.00E+00	6.51E-07	2.99E-10	2.14E-09	0.00E+00	2.44E-09	2.439E-03	0.00E+00	3.54E-05	6.77E-06
3744853758388	374485	3758388	1.06E-05	1.14E-05	1.09E-05	1.08E-07	2.12E-06	3.81E-06	0.00E+00	1.62E-06	8.09E-07	0.00E+00	0.00E+00	6.47E-07	2.98E-10	2.13E-09	0.00E+00	2.43E-09	2.427E-03	0.00E+00	3.52E-05	6.73E-06
3744903758388	374490	3758388	1.05E-05	1.13E-05	1.09E-05	1.07E-07	2.11E-06	3.79E-06	0.00E+00	1.61E-06	8.05E-07	0.00E+00	0.00E+00	6.44E-07	2.96E-10	2.12E-09	0.00E+00	2.42E-09	2.415E-03	0.00E+00	3.51E-05	6.70E-06
3744953758388	374495	3758388	1.05E-05	1.13E-05	1.08E-05	1.07E-07	2.10E-06	3.77E-06	0.00E+00	1.60E-06	8.01E-07	0.00E+00	0.00E+00	6.41E-07	2.95E-10	2.11E-09	0.00E+00	2.40E-09	2.403E-03	0.00E+00	3.49E-05	6.67E-06
3745003758388	374500	3758388	1.04E-05	1.12E-05	1.08E-05	1.06E-07	2.08E-06	3.75E-06	0.00E+00	1.59E-06	7.97E-07	0.00E+00	0.00E+00	6.38E-07	2.93E-10	2.10E-09	0.00E+00	2.39E-09	2.391E-03	0.00E+00	3.47E-05	6.63E-06
3745053758388	374505	3758388	1.04E-05	1.11E-05	1.07E-05	1.06E-07	2.07E-06	3.73E-06	0.00E+00	1.59E-06	7.93E-07	0.00E+00	0.00E+00	6.35E-07	2.92E-10	2.09E-09	0.00E+00	2.38E-09	2.379E-03	0.00E+00	3.45E-05	6.60E-06
3745103758388	374510	3758388	1.03E-05	1.11E-05	1.06E-05	1.05E-07	2.06E-06	3.71E-06	0.00E+00	1.58E-06	7.89E-07	0.00E+00	0.00E+00	6.31E-07	2.90E-10	2.08E-09	0.00E+00	2.37E-09	2.366E-03	0.00E+00	3.44E-05	6.56E-06
3745153758388	374515	3758388	1.03E-05	1.10E-05	1.06E-05	1.05E-07	2.05E-06	3.69E-06	0.00E+00	1.57E-06	7.85E-07	0.00E+00	0.00E+00	6.28E-07	2.89E-10	2.06E-09	0.00E+00	2.35E-09	2.353E-03	0.00E+00	3.42E-05	6.53E-06
3745203758388	374520	3758388	1.02E-05	1.10E-05	1.05E-05	1.04E-07	2.04E-06	3.67E-06	0.00E+00	1.56E-06	7.80E-07	0.00E+00	0.00E+00	6.24E-07	2.87E-10	2.05E-09	0.00E+00	2.34E-09	2.340E-03	0.00E+00	3.40E-05	6.49E-06
3745253758388	374525	3758388	1.01E-05	1.09E-05	1.05E-05	1.03E-07	2.03E-06	3.65E-06	0.00E+00	1.55E-06	7.76E-07	0.00E+00	0.00E+00	6.21E-07	2.85E-10	2.04E-09	0.00E+00	2.33E-09	2.326E-03	0.00E+00	3.38E-05	6.45E-06
3745303758388	374530	3758388	1.01E-05	1.08E-05	1.04E-05	1.03E-07	2.02E-06	3.63E-06	0.00E+00	1.54E-06	7.71E-07	0.00E+00	0.00E+00	6.17E-07	2.84E-10	2.03E-09	0.00E+00	2.31E-09	2.312E-03	0.00E+00	3.36E-05	6.42E-06
3745353758388	374535	3758388	1.00E-05	1.08E-05	1.03E-05	1.02E-07	2.00E-06	3.61E-06	0.00E+00	1.53E-06	7.66E-07	0.00E+00	0.00E+00	6.13E-07	2.82E-10	2.02E-09	0.00E+00	2.30E-09	2.298E-03	0.00E+00	3.34E-05	6.38E-06
3745453758388	374545	3758388	9.89E-06	1.06E-05	1.02E-05	1.01E-07	1.98E-06	3.56E-06	0.00E+00	1.51E-06	7.57E-07	0.00E+00	0.00E+00	6.05E-07	2.78E-10	1.99E-09	0.00E+00	2.27E-09	2.270E-03	0.00E+00	3.30E-05	6.30E-06
3745503758388	374550	3758388	9.83E-06	1.06E-05	1.01E-05	1.00E-07	1.97E-06	3.54E-06	0.00E+00	1.50E-06	7.52E-07	0.00E+00	0.00E+00	6.02E-07	2.77E-10	1.98E-09	0.00E+00	2.25E-09	2.255E-03	0.00E+00	3.27E-05	6.26E-06
3745603758388	374560	3758388	9.70E-06	1.04E-05	1.00E-05	9.89E-08	1.94E-06	3.49E-06	0.00E+00	1.48E-06	7.42E-07	0.00E+00	0.00E+00	5.94E-07	2.73E-10	1.95E-09	0.00E+00	2.23E-09	2.225E-03	0.00E+00	3.23E-05	6.17E-06
3745653758388	374565	3758388	9.63E-06	1.04E-05	9.94E-06	9.83E-08	1.93E-06	3.47E-06	0.00E+00	1.47E-06	7.37E-07	0.00E+00	0.00E+00	5.90E-07	2.71E-10	1.94E-09	0.00E+00	2.21E-09	2.210E-03	0.00E+00	3.21E-05	6.13E-06
3745703758388	374570	3758388	9.56E-06	1.03E-05	9.87E-06	9.76E-08	1.91E-06	3.44E-06	0.00E+00	1.46E-06	7.32E-07	0.00E+00	0.00E+00	5.85E-07	2.69E-10	1.93E-09	0.00E+00	2.19E-09	2.195E-03	0.00E+00	3.19E-05	6.09E-06
3744003758393	374400	3758393	1.15E-05	1.24E-05	1.19E-05	1.17E-07	2.30E-06	4.14E-06	0.00E+00	1.76E-06	8.80E-07	0.00E+00	0.00E+00	7.04E-07	3.24E-10	2.32E-09	0.00E+00	2.64E-09	2.639E-03	0.00E+00	3.83E-05	7.32E-06
3744053758393	374405	3758393	1.15E-05	1.23E-05	1.18E-05	1.17E-07	2.29E-06	4.13E-06	0.00E+00	1.76E-06	8.78E-07	0.00E+00	0.00E+00	7.02E-07	3.23E-10	2.31E-09	0.00E+00	2.63E-09	2.633E-03	0.00E+00	3.82E-05	7.30E-06
3744103758393	374410	3758393	1.14E-05	1.23E-05	1.18E-05	1.17E-07	2.29E-06	4.12E-06	0.00E+00	1.75E-06	8.76E-07	0.00E+00	0.00E+00	7.00E-07	3.22E-10	2.30E-09	0.00E+00	2.63E-09	2.626E-03	0.00E+00	3.81E-05	7.28E-06
3744153758393	374415	3758393	1.14E-05	1.23E-05	1.18E-05	1.16E-07	2.28E-06	4.11E-06	0.00E+00	1.75E-06	8.73E-07	0.00E+00	0.00E+00	6.99E-07	3.21E-10	2.30E-09	0.00E+00	2.62E-09	2.618E-03	0.00E+00	3.80E-05	7.26E-06
3744203758393	374420	3758393	1.14E-05	1.22E-05	1.17E-05	1.16E-07	2.28E-06	4.10E-06	0.00E+00	1.74E-06	8.71E-07	0.00E+00	0.00E+00	6.96E-07	3.20E-10	2.29E-09	0.00E+00	2.61E-09	2.611E-03	0.00E+00	3.79E-05	7.24E-06
3744253758393	374425	3758393	1.13E-05	1.22E-05	1.17E-05	1.16E-07	2.27E-06	4.08E-06	0.00E+00	1.74E-06	8.68E-07	0.00E+00	0.00E+00	6.94E-07	3.19E-10	2.28E-09	0.00E+00	2.60E-09	2.603E-03	0.00E+00	3.78E-05	7.22E-06
3744303758393	374430	3758393	1.13E-05	1.22E-05	1.17E-05	1.15E-07	2.26E-06	4.07E-06	0.00E+00	1.73E-06	8.65E-07	0.00E+00	0.00E+00	6.92E-07	3.18E-10	2.28E-09	0.00E+00	2.59E-09	2.595E-03	0.00E+00	3.77E-05	7.20E-06
3744353758393	374435	3758393	1.13E-05	1.21E-05	1.16E-05	1.15E-07	2.25E-06	4.06E-06	0.00E+00	1.72E-06	8.62E-07	0.00E+00	0.00E+00	6.90E-07	3.17E-10	2.27E-09	0.00E+00	2.59E-09	2.586E-03	0.00E+00	3.75E-05	7.18E-06
3744403758393	374440	3758393	1.12E-05	1.21E-05	1.16E-05	1.15E-07	2.25E-06	4.04E-06	0.00E+00	1.72E-06	8.59E-07	0.00E+00	0.00E+00	6.88E-07	3.16E-10	2.26E-09	0.00E+00	2.58E-09	2.577E-03	0.00E+00	3.74E-05	7.15E-06
3744453758393	374445	3758393	1.12E-05	1.20E-05	1.16E-05	1.14E-07	2.24E-06	4.03E-06	0.00E+00	1.71E-06	8.56E-07	0.00E+00	0.00E+00	6.85E-07	3.15E-10	2.25E-09	0.00E+00	2.57E-09	2.568E-03	0.00E+00	3.73E-05	7.12E-06
3744503758393	374450	3758393	1.11E-05	1.20E-05	1.15E-05	1.14E-07	2.23E-06	4.01E-06	0.00E+00	1.71E-06	8.53E-07	0.00E+00	0.00E+00	6.83E-07	3.14E-10	2.24E-09	0.00E+00	2.56E-09	2.558E-03	0.00E+00	3.71E-05	7.10E-06
3744553758393	374455	3758393	1.11E-05	1.19E-05	1.15E-05	1.13E-07	2.22E-06	4.00E-06	0.00E+00	1.70E-06	8.50E-07	0.00E+00	0.00E+00	6.80E-07	3.13E-10	2.24E-09	0.00E+00	2.55E-09	2.549E-03	0.00E+00	3.70E-05	7.07E-06
3744603758393	374460	3758393	1.11E-05	1.19E-05	1.14E-05	1.13E-07	2.21E-06	3.98E-06	0.00E+00	1.69E-06	8.46E-07	0.00E+00	0.00E+00	6.77E-07	3.11E-10	2.23E-09	0.00E+00	2.54E-09	2.538E-03	0.00E+00	3.69E-05	7.04E-06
3744653758393	374465	3758393	1.10E-05	1.18E-05	1.14E-05	1.12E-07	2.20E-06	3.97E-06	0.00E+00	1.69E-06	8.43E-07	0.00E+00	0.00E+00	6.74E-07	3.10E-10	2.22E-09	0.00E+00	2.53E-09	2.528E-03	0.00E+00	3.67E-05	7.01E-06
3744703758393	374470	3758393	1.10E-05	1.18E-05	1.13E-05	1.12E-07	2.19E-06	3.95E-06	0.00E+00	1.68E-06	8.39E-07	0.00E+00	0.00E+00	6.71E-07	3.09E-10	2.21E-09	0.00E+00	2.52E-09	2.517E-03	0.00E+00	3.66E-05	6.98E-06
3744753758393	374475	3758393	1.09E-05	1.17E-05	1.13E-05	1.11E-07	2.18E-06	3.93E-06	0.00E+00	1.67E-06	8.36E-07	0.00E+00	0.00E+00	6.68E-07	3.07E-10	2.20E-09	0.00E+00	2.51E-09	2.506E-03	0.00E+00	3.64E-05	6.95E-06
3744803758393	374480	3758393	1.09E-05	1.17E-05	1.12E-05	1.11E-07	2.17E-06	3.91E-06	0.00E+00	1.66E-06	8.32E-07	0.00E+00	0.00E+00	6.65E-07	3.06E-10	2.19E-09	0.00E+00	2.49E-09	2.494E-03	0.00E+00	3.62E-05	6.92E-06
3744853758393	374485	3758393	1.08E-05	1.16E-05	1.12E-05	1.10E-07	2.16E-06	3.90E-06	0.00E+00	1.66E-06	8.28E-07	0.00E+00	0.00E+00	6.62E-07	3.04E-10	2.18E-09	0.00E+00	2.48E-09	2.483E-03	0.00E+00	3.60E-05	6.89E-06
3744903758393	374490	3758393	1.08E-05	1.16E-05	1.11E-05	1.10E-07	2.15E-06	3.88E-06	0.00E+00	1.65E-06	8.24E-07	0.00E+00	0.00E+00	6.59E-07	3.03E-10	2.17E-09	0.00E+00	2.47E-09	2.470E-03	0.00E+00	3.59E-05	6.85E-06
3745053758393	374505	3758393	1.06E-05	1.14E-05	1.09E-05	1.08E-07	2.12E-06	3.82E-06	0.00E+00	1.62E-06	8.11E-07	0.00E+00	0.00E+00	6.49E-07	2.98E-10	2.13E-09	0.00E+00	2.43E-09	2.433E-03	0.00E+00	3.53E-05	6.75E-06
3745103758393	374510	3758393	1.05E-05	1.13E-05	1.09E-05	1.08E-07	2.11E-06	3.80E-06	0.00E+00	1.61E-06	8.07E-07	0.00E+00	0.00E+00	6.45E-07	2.97E-10	2.12E-09	0.00E+00	2.42E-09	2.419E-03	0.00E+00	3.51E-05	6.71E-06
3745153758393	374515	3758393	1.04E-05	1.13E-05	1.08E-05	1.07E-07	2.10E-06	3.78E-06	0.00E+00	1.60E-06	8.02E-07	0.00E+00	0.00E+00	6.42E-07	2.95E-10	2.11E-09	0.00E+00	2.41E-09	2.406E-03	0.00E+00	3.49E-05	6.67E-06
3745203758393	374520	3758393	1.04E-05	1.12E-05	1.08E-05	1.06E-07	2.09E-06	3.75E-06	0.00E+00	1.60E-06	7.98E-07	0.00E+00	0.00E+00	6.38E-07	2.93E-10	2.10E-09	0.00E+00	2.39E-09	2.392E-03	0.00E+00	3.47E-05	6.64E-06
3745253758393	374525	3758393	1.04E-05	1.11E-05	1.07E-05	1.06E-07	2.07E-06	3.73E-06	0.00E+00	1.59E-06	7.93E-07	0.00E+00	0.00E+00	6.34E-07	2.92E-10	2.09E-09	0.00E+00	2.38E-09	2.378E-03	0.00E+00	3.45E-05	6.60E-06
3745303758393	374530	3758393	1.03E-05	1.11E-05	1.06E-05	1.05E-07	2.06E-06	3.71E-06	0.00E+00	1.58E-06	7.88E-07	0.00E+00	0.00E+00	6.31E-07	2.90E-10	2.07E-09	0.00E+00	2.36E-09	2.364E-03	0.00E+00	3.43E-05	6.56E-06
3745353758393	374535	3758393	1.02E-05	1.10E-05	1.06E-05	1.04E-07	2.05E-06	3.69E-06	0.00E+00	1.57E-06	7.83E-07	0.00E+00	0.00E+00	6.27E-07	2.88E-10	2.06E-09	0.00E+00	2.35E-09	2.349E-03	0.00E+00	3.41E-05	6.52E-06
3745373758393	374537	3758393	1.02E-05	1.10E-05	1.05E-05	1.04E-07	2.04E-06	3.68E-06	0.00E+00	1.56E-06	7.81E-07	0.00E+00	0.00E+00	6.25E-07	2.87E-10	2.06E-09	0.00E+00	2.34E-09	2.344E-03	0.00E+00	3.40E-05	6.50E-06
3745453758393	374545	3758393	1.01E-05	1.09E-05	1.04E-05	1.03E-07	2.02E-06	3.64E-06	0.00E+00	1.55E-06	7.74E-07	0.00E+00	0.00E+00	6.19E-07	2.85E-10	2.04E-09	0.00E+00	2.32E-09	2.320E-03	0.00E+00	3.37E-05	6.44E-06
3745503758393	374550	3758393	1.00E-05	1.08E-05	1.04E-05	1.02E-07	2.01E-06	3.62E-06	0.00E+00	1.54E-06	7.69E-07	0.00E+00	0.00E+00	6.15E-07	2.83E-10	2.02E-09	0.00E+00	2.30E-09	2.305E-03	0.00E+00	3.35E-05	6.39E-06
3745603758393	374560	3758393	9.91E-06	1.07E-05	1.02E-05	1.01E-07	1.98E-06	3.57E-06	0.00E+00	1.52E-06	7.58E-07	0.00E+00	0.00E+00	6.07E-07	2.79E-10	1.99E-09	0.00E+00	2.27E-09	2.274E-03	0.00E+00	3.30E-05	6.31E-06
3745653758393	374565	3758393	9.84E-06	1.06E-05	1.02E-05	1.00E-07	1.97E-06	3.54E-06	0.00E+00	1.51E-06	7.53E-07	0.00E+00	0.00E+00	6.02E-07	2.77E-10	1.98E-09	0.00E+00	2.26E-09	2.258E-03	0.00E+00	3.28E-05	6.26E-06
3745703758393	374570	3758393	9.77E-06	1.05E-05	1.01E-05	9.97E-08	1.95E-06	3.52E-06	0.00E+00	1.50E-06	7.48E-07	0.00E+00	0.00E+00	5.98E-07	2.75E-10	1.97E-09	0.00E+00	2.24E-09	2.242E-03	0.00E+00	3.26E-05	6.

			SWBuilding Construction	SWDemolition	SWGrading	EYBuilding Construction	SWPaving	SWGrading	SWArchitectural Coating	NBBuilding Construction	NBBuilding Construction	NBArchitectural Coating	NBArchitectural Coating	RWBuilding Construction	Child Risk					Overlapping Phases - Maximum GLC		
Unique Identifier	X (UTM)	Y (UTM)	2026	2026	2026	2026	2027	2027	2027	2026	2027	2026	2027	2026	3rd Trimester	0<2	2<16	Total	per million	2025	2026	2027
3748363758387	374836	3758387	5.93E-06	6.38E-06	6.13E-06	6.05E-08	1.19E-06	2.14E-06	0.00E+00	9.08E-07	4.54E-07	0.00E+00	0.00E+00	3.63E-07	1.67E-10	1.19E-09	0.00E+00	1.36E-09	1.362E-03	0.00E+00	1.98E-05	3.78E-06
3748413758387	374841	3758387	5.88E-06	6.32E-06	6.07E-06	6.00E-08	1.18E-06	2.12E-06	0.00E+00	9.00E-07	4.50E-07	0.00E+00	0.00E+00	3.60E-07	1.65E-10	1.18E-09	0.00E+00	1.35E-09	1.349E-03	0.00E+00	1.96E-05	3.74E-06
3748463758387	374846	3758387	5.83E-06	6.26E-06	6.01E-06	5.94E-08	1.17E-06	2.10E-06	0.00E+00	8.92E-07	4.46E-07	0.00E+00	0.00E+00	3.57E-07	1.64E-10	1.17E-09	0.00E+00	1.34E-09	1.337E-03	0.00E+00	1.94E-05	3.71E-06
3748963758387	374896	3758387	5.33E-06	5.73E-06	5.51E-06	5.44E-08	1.07E-06	1.92E-06	0.00E+00	8.16E-07	4.08E-07	0.00E+00	0.00E+00	3.26E-07	1.50E-10	1.07E-09	0.00E+00	1.22E-09	1.224E-03	0.00E+00	1.78E-05	3.40E-06
3749013758387	374901	3758387	5.28E-06	5.68E-06	5.45E-06	5.39E-08	1.06E-06	1.90E-06	0.00E+00	8.08E-07	4.04E-07	0.00E+00	0.00E+00	3.23E-07	1.49E-10	1.06E-09	0.00E+00	1.21E-09	1.212E-03	0.00E+00	1.76E-05	3.36E-06
3749063758387	374906	3758387	5.24E-06	5.63E-06	5.41E-06	5.34E-08	1.05E-06	1.89E-06	0.00E+00	8.01E-07	4.01E-07	0.00E+00	0.00E+00	3.21E-07	1.47E-10	1.05E-09	0.00E+00	1.20E-09	1.202E-03	0.00E+00	1.74E-05	3.33E-06
3749113758387	374911	3758387	5.23E-06	5.62E-06	5.40E-06	5.34E-08	1.05E-06	1.88E-06	0.00E+00	8.00E-07	4.00E-07	0.00E+00	0.00E+00	3.20E-07	1.47E-10	1.05E-09	0.00E+00	1.20E-09	1.200E-03	0.00E+00	1.74E-05	3.33E-06
3749163758387	374916	3758387	5.23E-06	5.62E-06	5.39E-06	5.33E-08	1.05E-06	1.88E-06	0.00E+00	8.00E-07	4.00E-07	0.00E+00	0.00E+00	3.20E-07	1.47E-10	1.05E-09	0.00E+00	1.20E-09	1.199E-03	0.00E+00	1.74E-05	3.33E-06
3749213758387	374921	3758387	5.23E-06	5.62E-06	5.39E-06	5.33E-08	1.05E-06	1.88E-06	0.00E+00	8.00E-07	4.00E-07	0.00E+00	0.00E+00	3.20E-07	1.47E-10	1.05E-09	0.00E+00	1.20E-09	1.199E-03	0.00E+00	1.74E-05	3.33E-06
3749263758387	374926	3758387	5.27E-06	5.66E-06	5.44E-06	5.37E-08	1.05E-06	1.90E-06	0.00E+00	8.06E-07	4.03E-07	0.00E+00	0.00E+00	3.22E-07	1.48E-10	1.06E-09	0.00E+00	1.21E-09	1.209E-03	0.00E+00	1.76E-05	3.35E-06
3748213758392	374821	3758392	6.20E-06	6.67E-06	6.41E-06	6.33E-08	1.24E-06	2.23E-06	0.00E+00	9.50E-07	4.75E-07	0.00E+00	0.00E+00	3.80E-07	1.75E-10	1.25E-09	0.00E+00	1.42E-09	1.424E-03	0.00E+00	2.07E-05	3.95E-06
3748263758392	374826	3758392	6.14E-06	6.60E-06	6.34E-06	6.27E-08	1.23E-06	2.21E-06	0.00E+00	9.40E-07	4.70E-07	0.00E+00	0.00E+00	3.76E-07	1.73E-10	1.24E-09	0.00E+00	1.41E-09	1.409E-03	0.00E+00	2.05E-05	3.91E-06
3748313758392	374831	3758392	6.08E-06	6.54E-06	6.28E-06	6.21E-08	1.22E-06	2.19E-06	0.00E+00	9.31E-07	4.66E-07	0.00E+00	0.00E+00	3.72E-07	1.71E-10	1.22E-09	0.00E+00	1.40E-09	1.396E-03	0.00E+00	2.03E-05	3.87E-06
3748363758392	374836	3758392	6.03E-06	6.48E-06	6.22E-06	6.15E-08	1.21E-06	2.17E-06	0.00E+00	9.22E-07	4.61E-07	0.00E+00	0.00E+00	3.69E-07	1.70E-10	1.21E-09	0.00E+00	1.38E-09	1.383E-03	0.00E+00	2.01E-05	3.84E-06
3748413758392	374841	3758392	5.97E-06	6.42E-06	6.16E-06	6.09E-08	1.19E-06	2.15E-06	0.00E+00	9.14E-07	4.57E-07	0.00E+00	0.00E+00	3.66E-07	1.68E-10	1.20E-09	0.00E+00	1.37E-09	1.370E-03	0.00E+00	1.99E-05	3.80E-06
3748463758392	374846	3758392	5.92E-06	6.36E-06	6.11E-06	6.04E-08	1.18E-06	2.13E-06	0.00E+00	9.08E-07	4.53E-07	0.00E+00	0.00E+00	3.62E-07	1.67E-10	1.19E-09	0.00E+00	1.36E-09	1.358E-03	0.00E+00	1.97E-05	3.77E-06
3748663758392	374866	3758392	5.71E-06	6.14E-06	5.89E-06	5.83E-08	1.14E-06	2.06E-06	0.00E+00	8.74E-07	4.37E-07	0.00E+00	0.00E+00	3.50E-07	1.61E-10	1.15E-09	0.00E+00	1.31E-09	1.310E-03	0.00E+00	1.90E-05	3.64E-06
3748713758392	374871	3758392	5.66E-06	6.08E-06	5.84E-06	5.77E-08	1.13E-06	2.04E-06	0.00E+00	8.66E-07	4.33E-07	0.00E+00	0.00E+00	3.46E-07	1.59E-10	1.14E-09	0.00E+00	1.30E-09	1.299E-03	0.00E+00	1.89E-05	3.60E-06
3748763758392	374876	3758392	5.61E-06	6.03E-06	5.79E-06	5.72E-08	1.12E-06	2.02E-06	0.00E+00	8.58E-07	4.29E-07	0.00E+00	0.00E+00	3.43E-07	1.58E-10	1.13E-09	0.00E+00	1.29E-09	1.287E-03	0.00E+00	1.87E-05	3.57E-06
3748813758392	374881	3758392	5.56E-06	5.98E-06	5.74E-06	5.67E-08	1.11E-06	2.00E-06	0.00E+00	8.50E-07	4.25E-07	0.00E+00	0.00E+00	3.40E-07	1.56E-10	1.12E-09	0.00E+00	1.28E-09	1.275E-03	0.00E+00	1.85E-05	3.54E-06
3748863758392	374886	3758392	5.51E-06	5.92E-06	5.68E-06	5.62E-08	1.10E-06	1.98E-06	0.00E+00	8.43E-07	4.21E-07	0.00E+00	0.00E+00	3.37E-07	1.55E-10	1.11E-09	0.00E+00	1.26E-09	1.264E-03	0.00E+00	1.83E-05	3.51E-06
3748913758392	374891	3758392	5.46E-06	5.87E-06	5.64E-06	5.57E-08	1.09E-06	1.97E-06	0.00E+00	8.36E-07	4.18E-07	0.00E+00	0.00E+00	3.34E-07	1.54E-10	1.10E-09	0.00E+00	1.25E-09	1.253E-03	0.00E+00	1.82E-05	3.48E-06
3748963758392	374896	3758392	5.41E-06	5.82E-06	5.59E-06	5.52E-08	1.08E-06	1.95E-06	0.00E+00	8.28E-07	4.14E-07	0.00E+00	0.00E+00	3.31E-07	1.52E-10	1.09E-09	0.00E+00	1.24E-09	1.242E-03	0.00E+00	1.80E-05	3.45E-06
3749013758392	374901	3758392	5.36E-06	5.76E-06	5.53E-06	5.47E-08	1.07E-06	1.93E-06	0.00E+00	8.20E-07	4.10E-07	0.00E+00	0.00E+00	3.28E-07	1.51E-10	1.08E-09	0.00E+00	1.23E-09	1.230E-03	0.00E+00	1.79E-05	3.41E-06
3749063758392	374906	3758392	5.35E-06	5.76E-06	5.53E-06	5.46E-08	1.07E-06	1.93E-06	0.00E+00	8.19E-07	4.10E-07	0.00E+00	0.00E+00	3.28E-07	1.51E-10	1.08E-09	0.00E+00	1.23E-09	1.228E-03	0.00E+00	1.78E-05	3.41E-06
3749113758392	374911	3758392	5.35E-06	5.75E-06	5.52E-06	5.46E-08	1.07E-06	1.93E-06	0.00E+00	8.18E-07	4.09E-07	0.00E+00	0.00E+00	3.27E-07	1.51E-10	1.08E-09	0.00E+00	1.23E-09	1.227E-03	0.00E+00	1.78E-05	3.40E-06
3749163758392	374916	3758392	5.35E-06	5.75E-06	5.52E-06	5.45E-08	1.07E-06	1.93E-06	0.00E+00	8.18E-07	4.09E-07	0.00E+00	0.00E+00	3.27E-07	1.50E-10	1.08E-09	0.00E+00	1.23E-09	1.227E-03	0.00E+00	1.78E-05	3.40E-06
3749213758392	374921	3758392	5.35E-06	5.75E-06	5.52E-06	5.46E-08	1.07E-06	1.93E-06	0.00E+00	8.18E-07	4.09E-07	0.00E+00	0.00E+00	3.27E-07	1.50E-10	1.08E-09	0.00E+00	1.23E-09	1.227E-03	0.00E+00	1.78E-05	3.40E-06
3749263758392	374926	3758392	5.35E-06	5.75E-06	5.52E-06	5.46E-08	1.07E-06	1.93E-06	0.00E+00	8.19E-07	4.09E-07	0.00E+00	0.00E+00	3.28E-07	1.51E-10	1.08E-09	0.00E+00	1.23E-09	1.228E-03	0.00E+00	1.78E-05	3.41E-06
3748213758397	374821	3758397	6.31E-06	6.78E-06	6.51E-06	6.43E-08	1.26E-06	2.27E-06	0.00E+00	9.65E-07	4.83E-07	0.00E+00	0.00E+00	3.86E-07	1.77E-10	1.27E-09	0.00E+00	1.45E-09	1.447E-03	0.00E+00	2.10E-05	4.02E-06
3748263758397	374826	3758397	6.24E-06	6.71E-06	6.44E-06	6.37E-08	1.25E-06	2.25E-06	0.00E+00	9.55E-07	4.78E-07	0.00E+00	0.00E+00	3.82E-07	1.76E-10	1.26E-09	0.00E+00	1.43E-09	1.432E-03	0.00E+00	2.08E-05	3.97E-06
3748313758397	374831	3758397	6.18E-06	6.65E-06	6.38E-06	6.31E-08	1.24E-06	2.23E-06	0.00E+00	9.46E-07	4.73E-07	0.00E+00	0.00E+00	3.78E-07	1.74E-10	1.24E-09	0.00E+00	1.42E-09	1.419E-03	0.00E+00	2.06E-05	3.94E-06
3748363758397	374836	3758397	6.12E-06	6.59E-06	6.32E-06	6.25E-08	1.23E-06	2.21E-06	0.00E+00	9.37E-07	4.69E-07	0.00E+00	0.00E+00	3.75E-07	1.72E-10	1.23E-09	0.00E+00	1.41E-09	1.406E-03	0.00E+00	2.04E-05	3.90E-06
3748413758397	374841	3758397	6.07E-06	6.52E-06	6.26E-06	6.19E-08	1.21E-06	2.18E-06	0.00E+00	9.29E-07	4.64E-07	0.00E+00	0.00E+00	3.71E-07	1.71E-10	1.22E-09	0.00E+00	1.39E-09	1.392E-03	0.00E+00	2.02E-05	3.86E-06
3748463758397	374846	3758397	6.01E-06	6.46E-06	6.21E-06	6.13E-08	1.20E-06	2.16E-06	0.00E+00	9.20E-07	4.60E-07	0.00E+00	0.00E+00	3.68E-07	1.69E-10	1.21E-09	0.00E+00	1.38E-09	1.379E-03	0.00E+00	2.00E-05	3.83E-06
3748663758397	374866	3758397	5.80E-06	6.24E-06	5.99E-06	5.92E-08	1.16E-06	2.09E-06	0.00E+00	8.88E-07	4.44E-07	0.00E+00	0.00E+00	3.55E-07	1.63E-10	1.17E-09	0.00E+00	1.33E-09	1.331E-03	0.00E+00	1.93E-05	3.69E-06
3748713758397	374871	3758397	5.75E-06	6.18E-06	5.93E-06	5.86E-08	1.15E-06	2.07E-06	0.00E+00	8.80E-07	4.40E-07	0.00E+00	0.00E+00	3.52E-07	1.62E-10	1.16E-09	0.00E+00	1.32E-09	1.319E-03	0.00E+00	1.91E-05	3.66E-06
3748763758397	374876	3758397	5.69E-06	6.12E-06	5.88E-06	5.81E-08	1.14E-06	2.05E-06	0.00E+00	8.72E-07	4.36E-07	0.00E+00	0.00E+00	3.49E-07	1.60E-10	1.15E-09	0.00E+00	1.31E-09	1.307E-03	0.00E+00	1.90E-05	3.63E-06
3748813758397	374881	3758397	5.64E-06	6.07E-06	5.83E-06	5.76E-08	1.13E-06	2.03E-06	0.00E+00	8.64E-07	4.32E-07	0.00E+00	0.00E+00	3.45E-07	1.59E-10	1.14E-09	0.00E+00	1.30E-09	1.295E-03	0.00E+00	1.88E-05	3.59E-06
3748863758397	374886	3758397	5.59E-06	6.01E-06	5.77E-06	5.71E-08	1.12E-06	2.01E-06	0.00E+00	8.56E-07	4.28E-07	0.00E+00	0.00E+00	3.42E-07	1.57E-10	1.13E-09	0.00E+00	1.28E-09	1.283E-03	0.00E+00	1.86E-05	3.56E-06
3748913758397	374891	3758397	5.55E-06	5.96E-06	5.73E-06	5.66E-08	1.11E-06	2.00E-06	0.00E+00	8.49E-07	4.24E-07	0.00E+00	0.00E+00	3.40E-07	1.56E-10	1.12E-09	0.00E+00	1.27E-09	1.273E-03	0.00E+00	1.85E-05	3.53E-06
3748963758397	374896	3758397	5.50E-06	5.91E-06	5.67E-06	5.61E-08	1.10E-06	1.98E-06	0.00E+00	8.41E-07	4.21E-07	0.00E+00	0.00E+00	3.36E-07	1.55E-10	1.11E-09	0.00E+00	1.26E-09	1.261E-03	0.00E+00	1.83E-05	3.50E-06
3749013758397	374901	3758397	5.44E-06	5.85E-06	5.62E-06	5.55E-08	1.09E-06	1.96E-06	0.00E+00	8.33E-07	4.16E-07	0.00E+00	0.00E+00	3.33E-07	1.53E-10	1.10E-09	0.00E+00	1.25E-09	1.249E-03	0.00E+00	1.81E-05	3.46E-06
3749063758397	374906	3758397	5.43E-06	5.84E-06	5.61E-06	5.54E-08	1.09E-06	1.96E-06	0.00E+00	8.32E-07	4.16E-07	0.00E+00	0.00E+00	3.33E-07	1.53E-10	1.09E-09	0.00E+00	1.25E-09	1.247E-03	0.00E+00	1.81E-05	3.46E-06
3749113758397	374911	3758397	5.43E-06	5.84E-06	5.61E-06	5.54E-08	1.09E-06	1.96E-06	0.00E+00	8.31E-07	4.16E-07	0.00E+00	0.00E+00	3.32E-07	1.53E-10	1.09E-09	0.00E+00	1.25E-09	1.246E-03	0.00E+00	1.81E-05	3.46E-06
3749163758397	374916	3758397	5.43E-06	5.84E-06	5.61E-06	5.54E-08	1.09E-06	1.96E-06	0.00E+00	8.31E-07	4.15E-07	0.00E+00	0.00E+00	3.32E-07	1.53E-10	1.09E-09	0.00E+00	1.25E-09	1.246E-03	0.00E+00	1.81E-05	3.46E-06
3749213758397	374921	3758397	5.43E-06	5.84E-06	5.61E-06	5.54E-08	1.09E-06	1.96E-06	0.00E+00	8.31E-07	4.16E-07	0.00E+00	0.00E+00	3.32E-07	1.53E-10	1.09E-09	0.00E+00	1.25E-09	1.246E-03	0.00E+00	1.81E-05	3.46E-06
3749263758397	374926	3758397	5.43E-06	5.84E-06	5.61E-06	5.55E-08	1.09E-06	1.96E-06	0.00E+00	8.32E-07	4.16E-07	0.00E+00	0.00E+00	3.33E-07	1.53E-10	1.09E-09	0.00E+00	1.25E-09	1.247E-03	0.00E+00	1.81E-05	3.46E-06
3748233758402	374823	3758402	6.38E-06	6.86E-06	6.59E-06	6.51E-08	1.28E-06	2.30E-06	0.00E+00	9.77E-07	4.88E-07	0.00E+00	0.00E+00	3.91E-07	1.80E-10	1.29E-09	0.00E+00	1.46E-09	1.465E-03	0.00E+00	2.13E-05	4.06E-06
3748263758402	374826	3758402	6.34E-06	6.82E-06	6.55E-06	6.47E-08	1.27E-06	2.28E-06	0.00E+00	9.71E-07	4.85E-07	0.00E+00	0.00E+00	3.88E-07	1.79E-10	1.28E-09	0.00E+00	1.46E-09	1.456E-03	0.00E+00	2.11E-05	4.04E-06
3748313758402	374831	3758402	6.28E-06	6.76E-06	6.49E-06	6.41E-08	1.26E-06	2.26E-06	0.00E+00	9.62E-07	4.81E-07	0.00E+00	0.00E+00	3.85E-07	1.77E-10	1.27E-09	0.00E+00	1.44E-09	1.442E-03	0.00E+00	2.09E-05	4.00E-06
3748363758402	374836	3758402	6.22E-06	6.69E-06	6.43E-06	6.35E-08	1.25E-06	2.24E-06	0.00E+00	9.53E-07	4.76E-07	0.00E+00	0.00E+00	3.81E-07	1.75E-10	1.25E-09	0.00E+00	1.43E-09	1.429E-03	0.00E+00	2.07E-05	3.96E-06
3748413758402	374841	3758402	6.17E-06	6.63E-06	6.37E-06	6.29E-08	1.23E-06	2.22E-06	0.00E+00	9.44E-07	4.72E-07	0.00E+00	0.00E+00	3.78E-07	1.74E-10	1.24E-09	0.00E+00	1.42E-09	1.415E-03	0.00E+00	2.05E-05	3.93E-06
3748463758402	374846	3758402	6.11E-06	6.57E-06	6.31E-06	6.23E-08	1.22E-06	2.20E-06	0.00E+00	9.35E-07	4.67E-07	0.00E+00	0.00E+00	3.74E-07	1.72E-10	1.23E-09	0.00E+00	1.40E-09	1.402E-03	0.00E+00	2.04E-05	3.89E-06
3748663758402	374866	3758402	5.89E-06	6.33E-06	6.08E-06	6.01E-08	1.18E-06	2.12E-06	0.00E+00	9.02E-07	4.51E-07	0.00E+00	0.00E+00	3.61E-07	1.66E-10	1.19E-09	0.00E+00	1.35E-09	1.352E-03	0.00E+00	1.96E-05	3.75E-06
3748713758402	374871	3758402	5.84E-06	6.28E-06	6.03E-06	5.96E-08	1.17E-06	2.10E-06	0.00E+00	8.93E-07	4.47E-07	0.00E+00	0.00E+00	3.57E-07	1.64E-10	1.18E-09	0.00E+00	1.34E-09	1.340E-03	0.00E+00	1.95E-05	3.72E-06
3748763758402	374876	3758402	5.79E-06	6.22E-06	5.97E-06	5.90E-08	1.16E-06	2.08E-06	0.00E+00	8.86E-07	4.43E-07	0.00E+00	0.00E+00	3.54E-07	1.63E-10	1.16E-09	0.00E+00	1.33E-09	1.328E-03	0.00E+00	1.93E-05	3.68E-06
3748813758402	374881	3758402	5.73E-06	6.16E-06	5.92E-06	5.85E-08	1.15E-06	2.06E-06	0.00E+00	8.77E-07	4.39E-07	0.00E+00	0.00E+00	3.51E-07	1.61E-10	1.15E-09	0.00E+00	1.32E-09	1.316E-03	0.00E+00	1.91E-05	3.65E-06
3748863758402	374886	3758402	5.68E-06	6.11E-06	5.86E-06	5.80E-08	1.14E-06	2.05E-06	0.00E+00	8.69E-07	4.35E-07	0.00E+00	0.00E+00	3.48E-07	1.60E-10	1.14E-09	0.00E+00	1.30E-09	1.304E-03	0.00E+00	1.89E-05	3.62E-06
3748913758402	374891	3758402	5.63E-06	6.06E-06	5.81E-06	5.75E-08	1.13E-06	2.03E-06	0.00E+00	8.62E-07	4.31E-07	0.00E+00	0.00E+00	3.45E-07	1.59E-10	1.13E-09	0.00E+00	1.29E-09	1.293E-03	0.00E+00	1.88E-05	3.59E-06
3748963758402	374896	3758402	5.58E-06	6.00E-06	5.76E-06	5.69E-08	1.12E-06	2.01E-06	0.00E+00	8.54E-07	4.27E-07	0.00E+00	0.00E+00	3.42E-07	1.57E-10	1.12E-09	0.00E+00	1.28E-09	1.281E-03	0.00E+00	1.86E-05	3.55E-06
3749013758402	374901	3758402	5.52E-06	5.94E-06	5.70E-06	5.64E-08	1.11E-06	1.99E-06	0.00E+00	8.46E-07	4.23E-07	0.00E+00	0.00E+00	3.38E-07	1.55E-10	1.11E-09	0.00E+00	1.27E-09	1.268E-03	0.00E+00	1.84E-05	3.52E-06
3749063758402	374906	3758402	5.56E-06	5.98E-06	5.74E-06	5.67E-08	1.11E-06	2.00E-06	0.00E+00	8.51E-07	4.25E-07	0.00E+00	0.00E+00	3.40E-07	1.56E-10	1.12E-09	0.00E+00	1.28E-09	1.276E-03	0.00E+00	1.85E-05	3.54E-06
3749113758402	374911	3758402	5.56E-06	5.98E-06	5.74E-06	5.67E-08	1.11E-06	2.00E-06	0.00E+00	8.51E-07	4.25E-07	0.00E+00	0.00E+00	3.40E-07	1.56E-10	1.12E-09	0.00E+00	1.28E-09	1.275E-03	0.00E+00	1.85E-05	3.54E-06
3749163758402	374916	3758402	5.51E-06	5.93E-06	5.69E-06	5.63E-08	1.10E-06	1.99E-06	0.00E+00	8.44E-07	4.22E-07	0.00E+00	0.00E+00	3.38E-07	1.55E-10	1.11E-09	0.00E+00	1.27E-09	1.266E-03	0.00E+00	1.84E-05	3.51E-06
3749213758402	374921	3758402	5.52E-06	5.93E-06	5.69E-06	5.63E-08	1.10E-06	1.99E-06	0.00E+00	8.44E-07	4.22E-07	0.00E+00	0.00E+00	3.38E-07	1.55E-10	1.11E-09	0.00E+00	1.27E-09	1.266E-03	0.00E+00	1.84E-05	3.51E-06
3749263758402	374926	3758402	5.56E-06	5.98E-06	5.74E-06	5.68E-08	1.11E-06	2.00E-06	0.00E+00	8.51E-07	4.26E-07	0.00E+00	0.00E+00	3.41E-07	1.57E-10	1.12E-09	0.00E+00	1.28E-09	1.277E-03	0.00E+00	1.85E-05	3.54E-06
3748213758407	374821	3758407	6.52E-06	7.01E-06	6.73E-06	6.65E-08	1.30E-06	2.35E-06	0.00E+00	9.98E-07	4.99E-07	0.00E+00	0.00E+00	3.99E-07	1.83E-10	1.31E-09	0.00E+00	1.50E-09	1.496E-03	0.00E+00	2.17E-05	4.15E-06
3748263758407	374826	3758407	6.45E-06	6.94E-06	6.66E-06	6.58E-08	1.29E-06	2.32E-06	0.00E+00	9.87E-07	4.94E-07	0.00E+00	0.00E+00	3.95E-07	1.82E-10	1.30E-09	0.00E+00	1.48E-09	1.481E-03	0.00E+00	2.15E-05	4.11E-06
3748313758407	374831	3758407	6.39E-06	6.87E-06	6.60E-06	6.52E-08	1.28E-06	2.30E-06	0.00E+00	9.78E-07	4.89E-07	0.00E+00	0.00E+00	3.91E-07	1.80E-10	1.29E-09	0.00E+00	1.47E-09	1.466E-03	0.00E+00	2.13E-05	4.07E-06
3748363758407	374836	3758407	6.33E-06	6.81E-06	6.53E-06	6.46E-08	1.27E-06	2.28E-06	0.00E+00	9.69E-07	4.84E-07	0.00E+00	0.00E+00	3.87E-07	1.78E-10	1.27E-09	0.00E+00	1.45E-09	1.452E-03	0.00E+00	2.11E-05	4.03E-06
3748413758407	374841	3758407	6.27E-06	6.74E-06	6.47E-06	6.40E-08	1.25E-06	2.26E-06	0.00E+00	9.60E-07	4.80E-07	0.00E+00	0.00E+00	3.84E-07	1.76E-10	1.26E-09	0.00E+00	1.44E-09	1.439E-03	0.00E+00	2.09E-05	3.99E-06
3748463758407	374846	3758407	6.21E-06	6.68E-06	6.41E-06	6.33E-08	1.24E-06	2.24E-06	0.00E+00	9.50E-07	4.75E-07	0.00E+00	0.00E+00	3.80E-07	1.75E-10	1.25E-09	0.00E+00	1.42E-09	1.425E-03	0.00E+00	2.07E-05	3.95E-06
3748663758407	374866	3758407	5.98E-06	6.44E-06	6.18E-06	6.11E-08	1.20E-06	2.16E-06	0.00E+00	9.16E-07	4.58E-07	0.00E+00	0.00E+00	3.66E-07	1.68E-10	1.20E-09	0.00E+00	1.37E-09	1.373E-03	0.00E+00	1.99E-05	3.81E-06
3748713758407	374871	3758407	5.93E-06	6.38E-06	6.12E-06	6.05E-08	1.19E-06	2.14E-06	0.00E+00	9.08E-07	4.54E-07	0.00E+00	0.00E+00	3.63E-07	1.67E-10	1.19E-09	0.00E+00	1.36E-09	1.361E-03	0.00E+00	1.98E-05	3.78E-06
3748763758407	374876	3758407	5.88E-06	6.32E-06	6.07E-06	6.00E-08	1.18E-06	2.12E-06	0.00E+00	9.00E-07	4.50E-07	0.00E+00	0.00E+00	3.60E-07	1.65E-10	1.18E-09	0.00E+00	1.35E-09	1.349E-03	0.00E+00	1.96E-05	3.74E-06
3748813758407	374881	3758407	5.82E-06	6.26E-06	6.01E-06	5.94E-08	1.17E-06	2.10E-06	0.00E+00	8.91E-07	4.46E-07	0.00E+00	0.00E+00	3.57E-07	1.64E-10	1.17E-09	0.00E+00	1.34E-09	1.337E-03	0.00E+00	1.94E-05	3.71E-06
3748863758407	374886	3758407	5.77E-06	6.21E-06	5.96E-06	5.89E-08	1.15E-06	2.08E-06	0.00E+00	8.83E-07	4.42E-07	0.00E+00	0.00E+00	3.53E-07	1.62E-10	1.16E-09	0.00E+00	1.32E-09	1.324E-03	0.00E+00	1.92E-05	3.

			SWBuilding Construction			EYBuilding Construction			SWArchitectural Coating	NBBuilding Construction	NBBuilding Construction	NBArchitectural Coating	NBArchitectural Coating	RWBuilding Construction	Child Risk					Overlapping Phases - Maximum GLC		
Unique Identifier	X (UTM)	Y (UTM)	2026	SWDemolition 2026	SWGrading 2026	2026	SWPaving 2027	SWGrading 2027	2027	2026	2027	2026	2027	2026	3rd Trimester	0<2	2<16	Total	per million	2025	2026	2027
3748713758437	374871	3758437	6.56E-06	7.06E-06	6.77E-06	6.70E-08	1.31E-06	2.36E-06	0.00E+00	1.00E-06	5.02E-07	0.00E+00	0.00E+00	4.02E-07	1.85E-10	1.32E-09	0.00E+00	1.51E-09	1.506E-03	0.00E+00	2.19E-05	4.18E-06
3748763758437	374876	3758437	6.50E-06	6.99E-06	6.71E-06	6.63E-08	1.30E-06	2.34E-06	0.00E+00	9.95E-07	4.98E-07	0.00E+00	0.00E+00	3.98E-07	1.83E-10	1.31E-09	0.00E+00	1.49E-09	1.492E-03	0.00E+00	2.17E-05	4.14E-06
3748813758437	374881	3758437	6.44E-06	6.93E-06	6.65E-06	6.57E-08	1.29E-06	2.32E-06	0.00E+00	9.86E-07	4.93E-07	0.00E+00	0.00E+00	3.94E-07	1.81E-10	1.30E-09	0.00E+00	1.48E-09	1.478E-03	0.00E+00	2.15E-05	4.10E-06
3748863758437	374886	3758437	6.38E-06	6.86E-06	6.59E-06	6.51E-08	1.28E-06	2.30E-06	0.00E+00	9.77E-07	4.88E-07	0.00E+00	0.00E+00	3.91E-07	1.80E-10	1.29E-09	0.00E+00	1.46E-09	1.465E-03	0.00E+00	2.13E-05	4.06E-06
3748913758437	374891	3758437	6.33E-06	6.80E-06	6.53E-06	6.45E-08	1.27E-06	2.28E-06	0.00E+00	9.68E-07	4.84E-07	0.00E+00	0.00E+00	3.87E-07	1.78E-10	1.27E-09	0.00E+00	1.45E-09	1.452E-03	0.00E+00	2.11E-05	4.03E-06
3748233758442	374823	3758442	7.34E-06	7.89E-06	7.58E-06	7.49E-08	1.47E-06	2.64E-06	0.00E+00	1.12E-06	5.62E-07	0.00E+00	0.00E+00	4.49E-07	2.07E-10	1.48E-09	0.00E+00	1.68E-09	1.684E-03	0.00E+00	2.45E-05	4.67E-06
3748263758442	374826	3758442	7.29E-06	7.84E-06	7.52E-06	7.44E-08	1.46E-06	2.62E-06	0.00E+00	1.12E-06	5.58E-07	0.00E+00	0.00E+00	4.46E-07	2.05E-10	1.47E-09	0.00E+00	1.67E-09	1.673E-03	0.00E+00	2.43E-05	4.64E-06
3748313758442	374831	3758442	7.22E-06	7.76E-06	7.45E-06	7.37E-08	1.44E-06	2.60E-06	0.00E+00	1.11E-06	5.53E-07	0.00E+00	0.00E+00	4.42E-07	2.03E-10	1.45E-09	0.00E+00	1.66E-09	1.657E-03	0.00E+00	2.41E-05	4.60E-06
3748363758442	374836	3758442	7.15E-06	7.69E-06	7.38E-06	7.30E-08	1.43E-06	2.58E-06	0.00E+00	1.09E-06	5.47E-07	0.00E+00	0.00E+00	4.38E-07	2.01E-10	1.44E-09	0.00E+00	1.64E-09	1.641E-03	0.00E+00	2.38E-05	4.55E-06
3748413758442	374841	3758442	7.08E-06	7.61E-06	7.31E-06	7.23E-08	1.42E-06	2.55E-06	0.00E+00	1.08E-06	5.42E-07	0.00E+00	0.00E+00	4.34E-07	1.99E-10	1.43E-09	0.00E+00	1.63E-09	1.625E-03	0.00E+00	2.36E-05	4.51E-06
3748463758442	374846	3758442	7.01E-06	7.54E-06	7.24E-06	7.15E-08	1.40E-06	2.52E-06	0.00E+00	1.07E-06	5.36E-07	0.00E+00	0.00E+00	4.29E-07	1.97E-10	1.41E-09	0.00E+00	1.61E-09	1.609E-03	0.00E+00	2.34E-05	4.46E-06
3748663758442	374866	3758442	6.74E-06	7.25E-06	6.96E-06	6.88E-08	1.35E-06	2.43E-06	0.00E+00	1.03E-06	5.16E-07	0.00E+00	0.00E+00	4.13E-07	1.90E-10	1.36E-09	0.00E+00	1.55E-09	1.547E-03	0.00E+00	2.25E-05	4.29E-06
3748713758442	374871	3758442	6.68E-06	7.18E-06	6.90E-06	6.82E-08	1.34E-06	2.41E-06	0.00E+00	1.02E-06	5.11E-07	0.00E+00	0.00E+00	4.09E-07	1.88E-10	1.34E-09	0.00E+00	1.53E-09	1.533E-03	0.00E+00	2.23E-05	4.25E-06
3748763758442	374876	3758442	6.62E-06	7.12E-06	6.83E-06	6.75E-08	1.32E-06	2.38E-06	0.00E+00	1.01E-06	5.06E-07	0.00E+00	0.00E+00	4.05E-07	1.86E-10	1.33E-09	0.00E+00	1.52E-09	1.519E-03	0.00E+00	2.21E-05	4.21E-06
3748813758442	374881	3758442	6.56E-06	7.05E-06	6.77E-06	6.69E-08	1.31E-06	2.36E-06	0.00E+00	1.00E-06	5.02E-07	0.00E+00	0.00E+00	4.01E-07	1.85E-10	1.32E-09	0.00E+00	1.50E-09	1.505E-03	0.00E+00	2.18E-05	4.18E-06
3748863758442	374886	3758442	6.50E-06	6.99E-06	6.71E-06	6.63E-08	1.30E-06	2.34E-06	0.00E+00	9.94E-07	4.97E-07	0.00E+00	0.00E+00	3.98E-07	1.83E-10	1.31E-09	0.00E+00	1.49E-09	1.491E-03	0.00E+00	2.17E-05	4.14E-06
3748913758442	374891	3758442	6.44E-06	6.92E-06	6.65E-06	6.57E-08	1.29E-06	2.32E-06	0.00E+00	9.86E-07	4.93E-07	0.00E+00	0.00E+00	3.94E-07	1.81E-10	1.30E-09	0.00E+00	1.48E-09	1.478E-03	0.00E+00	2.15E-05	4.10E-06
3748233758446	374823	3758446	7.45E-06	8.01E-06	7.69E-06	7.60E-08	1.49E-06	2.68E-06	0.00E+00	1.14E-06	5.70E-07	0.00E+00	0.00E+00	4.56E-07	2.10E-10	1.50E-09	0.00E+00	1.71E-09	1.710E-03	0.00E+00	2.48E-05	4.74E-06
3748263758446	374826	3758446	7.40E-06	7.96E-06	7.64E-06	7.55E-08	1.48E-06	2.66E-06	0.00E+00	1.13E-06	5.66E-07	0.00E+00	0.00E+00	4.53E-07	2.08E-10	1.49E-09	0.00E+00	1.70E-09	1.698E-03	0.00E+00	2.47E-05	4.71E-06
3748313758446	374831	3758446	7.33E-06	7.88E-06	7.57E-06	7.48E-08	1.47E-06	2.64E-06	0.00E+00	1.12E-06	5.61E-07	0.00E+00	0.00E+00	4.49E-07	2.06E-10	1.48E-09	0.00E+00	1.68E-09	1.682E-03	0.00E+00	2.44E-05	4.67E-06
3748363758446	374836	3758446	7.26E-06	7.81E-06	7.49E-06	7.41E-08	1.45E-06	2.61E-06	0.00E+00	1.11E-06	5.55E-07	0.00E+00	0.00E+00	4.44E-07	2.04E-10	1.46E-09	0.00E+00	1.67E-09	1.666E-03	0.00E+00	2.42E-05	4.62E-06
3748413758446	374841	3758446	7.19E-06	7.73E-06	7.42E-06	7.33E-08	1.44E-06	2.59E-06	0.00E+00	1.10E-06	5.50E-07	0.00E+00	0.00E+00	4.40E-07	2.02E-10	1.45E-09	0.00E+00	1.65E-09	1.650E-03	0.00E+00	2.39E-05	4.58E-06
3748463758446	374846	3758446	7.11E-06	7.65E-06	7.34E-06	7.26E-08	1.42E-06	2.56E-06	0.00E+00	1.09E-06	5.44E-07	0.00E+00	0.00E+00	4.35E-07	2.00E-10	1.43E-09	0.00E+00	1.63E-09	1.633E-03	0.00E+00	2.37E-05	4.53E-06
3748663758446	374866	3758447	6.86E-06	7.38E-06	7.09E-06	7.01E-08	1.37E-06	2.47E-06	0.00E+00	1.05E-06	5.25E-07	0.00E+00	0.00E+00	4.20E-07	1.93E-10	1.38E-09	0.00E+00	1.58E-09	1.576E-03	0.00E+00	2.29E-05	4.37E-06
3748713758447	374871	3758447	6.80E-06	7.31E-06	7.02E-06	6.94E-08	1.36E-06	2.45E-06	0.00E+00	1.04E-06	5.20E-07	0.00E+00	0.00E+00	4.16E-07	1.91E-10	1.37E-09	0.00E+00	1.56E-09	1.561E-03	0.00E+00	2.27E-05	4.33E-06
3748763758447	374876	3758447	6.74E-06	7.25E-06	6.96E-06	6.88E-08	1.35E-06	2.43E-06	0.00E+00	1.03E-06	5.16E-07	0.00E+00	0.00E+00	4.13E-07	1.90E-10	1.36E-09	0.00E+00	1.55E-09	1.546E-03	0.00E+00	2.25E-05	4.29E-06
3748813758447	374881	3758447	6.68E-06	7.18E-06	6.89E-06	6.81E-08	1.34E-06	2.40E-06	0.00E+00	1.02E-06	5.11E-07	0.00E+00	0.00E+00	4.09E-07	1.88E-10	1.34E-09	0.00E+00	1.53E-09	1.532E-03	0.00E+00	2.22E-05	4.25E-06
3748863758447	374886	3758447	6.61E-06	7.11E-06	6.83E-06	6.75E-08	1.32E-06	2.38E-06	0.00E+00	1.01E-06	5.06E-07	0.00E+00	0.00E+00	4.05E-07	1.86E-10	1.33E-09	0.00E+00	1.52E-09	1.518E-03	0.00E+00	2.20E-05	4.21E-06
3748913758447	374891	3758447	6.55E-06	7.05E-06	6.77E-06	6.69E-08	1.31E-06	2.36E-06	0.00E+00	1.00E-06	5.02E-07	0.00E+00	0.00E+00	4.01E-07	1.84E-10	1.32E-09	0.00E+00	1.50E-09	1.504E-03	0.00E+00	2.18E-05	4.17E-06
3748663758452	374866	3758452	6.99E-06	7.52E-06	7.22E-06	7.13E-08	1.40E-06	2.52E-06	0.00E+00	1.07E-06	5.35E-07	0.00E+00	0.00E+00	4.28E-07	1.97E-10	1.41E-09	0.00E+00	1.60E-09	1.605E-03	0.00E+00	2.33E-05	4.45E-06
3748713758452	374871	3758452	6.93E-06	7.45E-06	7.15E-06	7.07E-08	1.39E-06	2.49E-06	0.00E+00	1.06E-06	5.30E-07	0.00E+00	0.00E+00	4.24E-07	1.95E-10	1.39E-09	0.00E+00	1.59E-09	1.589E-03	0.00E+00	2.31E-05	4.41E-06
3748763758452	374876	3758452	6.86E-06	7.38E-06	7.08E-06	7.00E-08	1.37E-06	2.47E-06	0.00E+00	1.05E-06	5.25E-07	0.00E+00	0.00E+00	4.20E-07	1.93E-10	1.38E-09	0.00E+00	1.57E-09	1.575E-03	0.00E+00	2.29E-05	4.37E-06
3748813758452	374881	3758452	6.80E-06	7.31E-06	7.02E-06	6.94E-08	1.36E-06	2.45E-06	0.00E+00	1.04E-06	5.20E-07	0.00E+00	0.00E+00	4.16E-07	1.91E-10	1.37E-09	0.00E+00	1.56E-09	1.560E-03	0.00E+00	2.27E-05	4.33E-06
3748863758452	374886	3758452	6.73E-06	7.24E-06	6.95E-06	6.87E-08	1.35E-06	2.43E-06	0.00E+00	1.03E-06	5.15E-07	0.00E+00	0.00E+00	4.12E-07	1.90E-10	1.36E-09	0.00E+00	1.55E-09	1.546E-03	0.00E+00	2.25E-05	4.29E-06
3748913758452	374891	3758452	6.67E-06	7.18E-06	6.89E-06	6.81E-08	1.34E-06	2.42E-06	0.00E+00	1.02E-06	5.11E-07	0.00E+00	0.00E+00	4.09E-07	1.88E-10	1.34E-09	0.00E+00	1.53E-09	1.532E-03	0.00E+00	2.22E-05	4.25E-06
3748663758457	374866	3758457	7.12E-06	7.66E-06	7.35E-06	7.27E-08	1.43E-06	2.57E-06	0.00E+00	1.09E-06	5.45E-07	0.00E+00	0.00E+00	4.36E-07	2.00E-10	1.43E-09	0.00E+00	1.63E-09	1.635E-03	0.00E+00	2.37E-05	4.54E-06
3748713758457	374871	3758457	7.06E-06	7.59E-06	7.28E-06	7.20E-08	1.41E-06	2.54E-06	0.00E+00	1.08E-06	5.40E-07	0.00E+00	0.00E+00	4.32E-07	1.99E-10	1.42E-09	0.00E+00	1.62E-09	1.619E-03	0.00E+00	2.35E-05	4.49E-06
3748763758457	374876	3758457	6.99E-06	7.52E-06	7.22E-06	7.13E-08	1.40E-06	2.52E-06	0.00E+00	1.07E-06	5.35E-07	0.00E+00	0.00E+00	4.28E-07	1.97E-10	1.41E-09	0.00E+00	1.60E-09	1.605E-03	0.00E+00	2.33E-05	4.45E-06
3748813758457	374881	3758457	6.92E-06	7.45E-06	7.15E-06	7.07E-08	1.39E-06	2.49E-06	0.00E+00	1.06E-06	5.30E-07	0.00E+00	0.00E+00	4.24E-07	1.95E-10	1.39E-09	0.00E+00	1.59E-09	1.589E-03	0.00E+00	2.31E-05	4.41E-06
3748863758457	374886	3758457	6.86E-06	7.38E-06	7.08E-06	7.00E-08	1.37E-06	2.47E-06	0.00E+00	1.05E-06	5.25E-07	0.00E+00	0.00E+00	4.20E-07	1.93E-10	1.38E-09	0.00E+00	1.57E-09	1.574E-03	0.00E+00	2.29E-05	4.37E-06
3748913758457	374891	3758457	6.80E-06	7.31E-06	7.02E-06	6.94E-08	1.36E-06	2.45E-06	0.00E+00	1.04E-06	5.20E-07	0.00E+00	0.00E+00	4.16E-07	1.91E-10	1.37E-09	0.00E+00	1.56E-09	1.560E-03	0.00E+00	2.26E-05	4.33E-06
3748663758462	374866	3758462	7.26E-06	7.81E-06	7.49E-06	7.41E-08	1.45E-06	2.61E-06	0.00E+00	1.11E-06	5.56E-07	0.00E+00	0.00E+00	4.44E-07	2.04E-10	1.46E-09	0.00E+00	1.67E-09	1.666E-03	0.00E+00	2.42E-05	4.62E-06
3748713758462	374871	3758462	7.19E-06	7.73E-06	7.42E-06	7.34E-08	1.44E-06	2.59E-06	0.00E+00	1.10E-06	5.50E-07	0.00E+00	0.00E+00	4.40E-07	2.02E-10	1.45E-09	0.00E+00	1.65E-09	1.650E-03	0.00E+00	2.40E-05	4.58E-06
3748763758462	374876	3758462	7.12E-06	7.66E-06	7.35E-06	7.27E-08	1.43E-06	2.57E-06	0.00E+00	1.09E-06	5.45E-07	0.00E+00	0.00E+00	4.36E-07	2.01E-10	1.43E-09	0.00E+00	1.64E-09	1.635E-03	0.00E+00	2.37E-05	4.54E-06
3748813758462	374881	3758462	7.06E-06	7.59E-06	7.28E-06	7.20E-08	1.41E-06	2.54E-06	0.00E+00	1.08E-06	5.40E-07	0.00E+00	0.00E+00	4.32E-07	1.99E-10	1.42E-09	0.00E+00	1.62E-09	1.619E-03	0.00E+00	2.35E-05	4.49E-06
3748863758462	374886	3758462	6.99E-06	7.51E-06	7.21E-06	7.13E-08	1.40E-06	2.52E-06	0.00E+00	1.07E-06	5.35E-07	0.00E+00	0.00E+00	4.28E-07	1.97E-10	1.41E-09	0.00E+00	1.60E-09	1.604E-03	0.00E+00	2.33E-05	4.45E-06
3748913758462	374891	3758462	6.92E-06	7.45E-06	7.15E-06	7.07E-08	1.39E-06	2.49E-06	0.00E+00	1.06E-06	5.30E-07	0.00E+00	0.00E+00	4.24E-07	1.95E-10	1.39E-09	0.00E+00	1.59E-09	1.589E-03	0.00E+00	2.31E-05	4.41E-06
3748663758467	374866	3758467	7.40E-06	7.96E-06	7.64E-06	7.55E-08	1.48E-06	2.66E-06	0.00E+00	1.13E-06	5.66E-07	0.00E+00	0.00E+00	4.53E-07	2.08E-10	1.49E-09	0.00E+00	1.70E-09	1.698E-03	0.00E+00	2.47E-05	4.71E-06
3748713758467	374871	3758467	7.33E-06	7.88E-06	7.57E-06	7.48E-08	1.47E-06	2.64E-06	0.00E+00	1.12E-06	5.61E-07	0.00E+00	0.00E+00	4.49E-07	2.06E-10	1.48E-09	0.00E+00	1.68E-09	1.682E-03	0.00E+00	2.44E-05	4.67E-06
3748763758467	374876	3758467	7.26E-06	7.81E-06	7.50E-06	7.41E-08	1.45E-06	2.61E-06	0.00E+00	1.11E-06	5.56E-07	0.00E+00	0.00E+00	4.44E-07	2.04E-10	1.46E-09	0.00E+00	1.67E-09	1.666E-03	0.00E+00	2.42E-05	4.62E-06
3748813758467	374881	3758467	7.19E-06	7.73E-06	7.42E-06	7.34E-08	1.44E-06	2.59E-06	0.00E+00	1.10E-06	5.50E-07	0.00E+00	0.00E+00	4.40E-07	2.02E-10	1.45E-09	0.00E+00	1.65E-09	1.650E-03	0.00E+00	2.40E-05	4.58E-06
3748863758467	374886	3758467	7.12E-06	7.66E-06	7.35E-06	7.27E-08	1.42E-06	2.56E-06	0.00E+00	1.09E-06	5.45E-07	0.00E+00	0.00E+00	4.36E-07	2.00E-10	1.43E-09	0.00E+00	1.63E-09	1.634E-03	0.00E+00	2.37E-05	4.53E-06
3748913758467	374891	3758467	7.06E-06	7.59E-06	7.29E-06	7.20E-08	1.41E-06	2.54E-06	0.00E+00	1.08E-06	5.40E-07	0.00E+00	0.00E+00	4.32E-07	1.99E-10	1.42E-09	0.00E+00	1.62E-09	1.620E-03	0.00E+00	2.35E-05	4.49E-06
3748663758472	374866	3758472	7.55E-06	8.11E-06	7.79E-06	7.70E-08	1.51E-06	2.72E-06	0.00E+00	1.15E-06	5.77E-07	0.00E+00	0.00E+00	4.62E-07	2.12E-10	1.52E-09	0.00E+00	1.73E-09	1.732E-03	0.00E+00	2.51E-05	4.80E-06
3748713758472	374871	3758472	7.47E-06	8.04E-06	7.72E-06	7.63E-08	1.50E-06	2.69E-06	0.00E+00	1.14E-06	5.72E-07	0.00E+00	0.00E+00	4.58E-07	2.10E-10	1.50E-09	0.00E+00	1.72E-09	1.715E-03	0.00E+00	2.49E-05	4.76E-06
3748763758472	374876	3758472	7.40E-06	7.96E-06	7.64E-06	7.55E-08	1.48E-06	2.67E-06	0.00E+00	1.13E-06	5.67E-07	0.00E+00	0.00E+00	4.53E-07	2.08E-10	1.49E-09	0.00E+00	1.70E-09	1.699E-03	0.00E+00	2.47E-05	4.71E-06
3748813758472	374881	3758472	7.33E-06	7.89E-06	7.57E-06	7.48E-08	1.47E-06	2.64E-06	0.00E+00	1.12E-06	5.61E-07	0.00E+00	0.00E+00	4.49E-07	2.06E-10	1.48E-09	0.00E+00	1.68E-09	1.683E-03	0.00E+00	2.44E-05	4.67E-06
3748863758472	374886	3758472	7.26E-06	7.81E-06	7.50E-06	7.41E-08	1.45E-06	2.62E-06	0.00E+00	1.11E-06	5.56E-07	0.00E+00	0.00E+00	4.45E-07	2.04E-10	1.46E-09	0.00E+00	1.67E-09	1.667E-03	0.00E+00	2.42E-05	4.62E-06
3748913758472	374891	3758472	7.20E-06	7.74E-06	7.43E-06	7.34E-08	1.44E-06	2.59E-06	0.00E+00	1.10E-06	5.51E-07	0.00E+00	0.00E+00	4.41E-07	2.03E-10	1.45E-09	0.00E+00	1.65E-09	1.651E-03	0.00E+00	2.40E-05	4.58E-06
3748513758617	374851	3758617	1.63E-05	1.76E-05	1.69E-05	1.67E-07	3.27E-06	5.88E-06	0.00E+00	2.50E-06	1.25E-06	0.00E+00	0.00E+00	1.00E-06	4.60E-10	3.29E-09	0.00E+00	3.75E-09	3.747E-03	0.00E+00	5.44E-05	1.04E-05
3748563758617	374856	3758617	1.61E-05	1.73E-05	1.66E-05	1.64E-07	3.22E-06	5.80E-06	0.00E+00	2.46E-06	1.23E-06	0.00E+00	0.00E+00	9.85E-07	4.53E-10	3.24E-09	0.00E+00	3.69E-09	3.693E-03	0.00E+00	5.36E-05	1.02E-05
3748613758617	374861	3758617	1.59E-05	1.71E-05	1.64E-05	1.62E-07	3.17E-06	5.71E-06	0.00E+00	2.43E-06	1.21E-06	0.00E+00	0.00E+00	9.71E-07	4.46E-10	3.19E-09	0.00E+00	3.64E-09	3.641E-03	0.00E+00	5.29E-05	1.01E-05
3748663758617	374866	3758617	1.56E-05	1.68E-05	1.62E-05	1.60E-07	3.13E-06	5.63E-06	0.00E+00	2.39E-06	1.20E-06	0.00E+00	0.00E+00	9.58E-07	4.40E-10	3.15E-09	0.00E+00	3.59E-09	3.591E-03	0.00E+00	5.21E-05	9.96E-06
3748713758617	374871	3758617	1.54E-05	1.66E-05	1.59E-05	1.58E-07	3.09E-06	5.56E-06	0.00E+00	2.36E-06	1.18E-06	0.00E+00	0.00E+00	9.45E-07	4.35E-10	3.11E-09	0.00E+00	3.54E-09	3.543E-03	0.00E+00	5.14E-05	9.83E-06
3748763758617	374876	3758617	1.52E-05	1.64E-05	1.57E-05	1.55E-07	3.05E-06	5.49E-06	0.00E+00	2.33E-06	1.17E-06	0.00E+00	0.00E+00	9.33E-07	4.29E-10	3.07E-09	0.00E+00	3.50E-09	3.496E-03	0.00E+00	5.08E-05	9.70E-06
3748813758617	374881	3758617	1.50E-05	1.62E-05	1.55E-05	1.53E-07	3.01E-06	5.41E-06	0.00E+00	2.30E-06	1.15E-06	0.00E+00	0.00E+00	9.20E-07	4.23E-10	3.03E-09	0.00E+00	3.45E-09	3.450E-03	0.00E+00	5.01E-05	9.57E-06
3748863758617	374886	3758617	1.48E-05	1.60E-05	1.53E-05	1.51E-07	2.97E-06	5.34E-06	0.00E+00	2.27E-06	1.14E-06	0.00E+00	0.00E+00	9.08E-07	4.18E-10	2.99E-09	0.00E+00	3.41E-09	3.405E-03	0.00E+00	4.94E-05	9.45E-06
3748913758617	374891	3758617	1.47E-05	1.58E-05	1.51E-05	1.49E-07	2.93E-06	5.27E-06	0.00E+00	2.24E-06	1.12E-06	0.00E+00	0.00E+00	8.97E-07	4.12E-10	2.95E-09	0.00E+00	3.36E-09	3.361E-03	0.00E+00	4.88E-05	9.36E-06
3748513758622	374851	3758622	1.69E-05	1.81E-05	1.74E-05	1.72E-07	3.37E-06	6.07E-06	0.00E+00	2.58E-06	1.29E-06	0.00E+00	0.00E+00	1.03E-06	4.75E-10	3.40E-09	0.00E+00	3.87E-09	3.870E-03	0.00E+00	5.62E-05	1.07E-05
3748563758622	374856	3758622	1.66E-05	1.79E-05	1.72E-05	1.70E-07	3.32E-06	5.98E-06	0.00E+00	2.54E-06	1.27E-06	0.00E+00	0.00E+00	1.02E-06	4.68E-10	3.35E-09	0.00E+00	3.81E-09	3.813E-03	0.00E+00	5.54E-05	1.06E-05
3748613758622	374861	3758622	1.64E-05	1.76E-05	1.69E-05	1.67E-07	3.28E-06	5.90E-06	0.00E+00	2.51E-06	1.25E-06	0.00E+00	0.00E+00	1.00E-06	4.61E-10	3.30E-09	0.00E+00	3.76E-09	3.760E-03	0.00E+00	5.46E-05	1.04E-05
3748663758622	374866	3758622	1.62E-05	1.74E-05	1.67E-05	1.65E-07	3.23E-06	5.82E-06	0.00E+00	2.47E-06	1.24E-06	0.00E+00	0.00E+00	9.89E-07	4.55E-10	3.25E-09	0.00E+00	3.71E-09	3.708E-03	0.00E+00	5.38E-05	1.03E-05
3748713758622	374871	3758622	1.59E-05	1.71E-05	1.65E-05	1.63E-07	3.19E-06	5.74E-06	0.00E+00	2.44E-06	1.22E-06	0.00E+00	0.00E+00	9.76E-07	4.49E-10	3.21E-09	0.00E+00	3.66E-09	3.658E-03	0.00E+00	5.31E-05	1.01E-05
3748763758622	374876	3758622	1.57E-05	1.69E-05	1.62E-05	1.60E-07	3.15E-06	5.66E-06	0.00E+00	2.41E-06	1.20E-06	0.00E+00	0.00E+00	9.63E-07	4.43E-10	3.17E-09	0.00E+00	3.61E-09	3.609E-03	0.00E+00	5.24E-05	1.00E-05
3748813758622	374881	3758622	1.55E-05	1.67E-05	1.60E-05	1.58E-07	3.10E-06	5.59E-06	0.00E+00	2.37E-06	1.19E-06	0.00E+00	0.00E+00	9.50E-07	4.37E-10	3.12E-09	0.00E+00	3.56E-09	3.560E-03	0.00E+00	5.17E-05	9.88E-06
3748863758622	374886	3758622	1.53E-05	1.65E-05	1.58E-05	1.56E-07	3.06E-06	5.51E-06	0.00E+00	2.34E-06	1.17E-06	0.00E+00	0.00E+00	9.37E-07	4.31E-10	3.08E-09	0.00E+00	3.51E-09	3.514E-03	0.00E+00	5.10E-05	9.75E-06
3748913758622	374891	3758622	1.51E-05	1.62E-05	1.56E-05	1.54E-07	3.02E-06	5.44E-06	0.00E+00	2.31E-06	1.16E-06	0.00E+00	0.00E+00	9.25E-07	4.25E-10	3.04E-09	0.00E+00	3.47E-09	3.468E-03	0.00E+00	5.03E-05	9.62E-06
3748513758627	374851	3758627	1.74E-05	1.88E-05	1.80E-05	1.78E-07	3.49E-06	6.28E-06	0.00E+00	2.67E-06	1.33E-06	0.00E+00	0.00E+00	1.07E-06	4.91E-10	3.51E-09	0.00E+00	4.00E-09	4.003E-03	0.00E+00	5.81E-05	1.

			SWBuilding Construction			EYBuilding Construction			SWArchitectural Coating	NBBuilding Construction	NBBuilding Construction	NBArchitectural Coating	NBArchitectural Coating	RWBuilding Construction	Child Risk					Overlapping Phases - Maximum GLC		
Unique Identifier	X (UTM)	Y (UTM)	2026	SWDemolition	SWGrading	2026	SWPaving	SWGrading	2027	2026	2027	2026	2027	2026	3rd Trimester	0<2	2<16	Total	per million	2025	2026	2027
3746213758811	374621	3758811	1.58E-04	1.70E-04	1.63E-04	1.61E-06	3.16E-05	5.68E-05	0.00E+00	2.41E-05	1.21E-05	0.00E+00	0.00E+00	9.66E-06	4.44E-09	3.18E-08	0.00E+00	3.62E-08	3.62E-02	0.00E+00	5.26E-04	1.00E-04
3746263758811	374626	3758811	1.55E-04	1.67E-04	1.60E-04	1.58E-06	3.11E-05	5.59E-05	0.00E+00	2.38E-05	1.19E-05	0.00E+00	0.00E+00	9.50E-06	4.37E-09	3.13E-08	0.00E+00	3.56E-08	3.56E-02	0.00E+00	5.17E-04	9.88E-05
3746313758811	374631	3758811	1.53E-04	1.64E-04	1.58E-04	1.56E-06	3.05E-05	5.50E-05	0.00E+00	2.34E-05	1.17E-05	0.00E+00	0.00E+00	9.35E-06	4.30E-09	3.07E-08	0.00E+00	3.50E-08	3.50E-02	0.00E+00	5.09E-04	9.72E-05
3746363758811	374636	3758811	1.50E-04	1.61E-04	1.55E-04	1.53E-06	3.00E-05	5.41E-05	0.00E+00	2.30E-05	1.15E-05	0.00E+00	0.00E+00	9.19E-06	4.23E-09	3.02E-08	0.00E+00	3.45E-08	3.446E-02	0.00E+00	5.00E-04	9.56E-05
3746413758811	374641	3758811	1.48E-04	1.59E-04	1.52E-04	1.51E-06	2.95E-05	5.31E-05	0.00E+00	2.26E-05	1.13E-05	0.00E+00	0.00E+00	9.04E-06	4.15E-09	2.97E-08	0.00E+00	3.39E-08	3.387E-02	0.00E+00	4.92E-04	9.40E-05
3746463758811	374646	3758811	1.45E-04	1.56E-04	1.50E-04	1.48E-06	2.90E-05	5.22E-05	0.00E+00	2.22E-05	1.11E-05	0.00E+00	0.00E+00	8.88E-06	4.08E-09	2.92E-08	0.00E+00	3.33E-08	3.328E-02	0.00E+00	4.83E-04	9.23E-05
3746063758816	374606	3758816	1.53E-04	1.64E-04	1.58E-04	1.56E-06	3.06E-05	5.51E-05	0.00E+00	2.34E-05	1.17E-05	0.00E+00	0.00E+00	9.36E-06	4.30E-09	3.08E-08	0.00E+00	3.51E-08	3.510E-02	0.00E+00	5.10E-04	9.74E-05
3746113758816	374611	3758816	1.51E-04	1.62E-04	1.56E-04	1.54E-06	3.02E-05	5.43E-05	0.00E+00	2.31E-05	1.15E-05	0.00E+00	0.00E+00	9.23E-06	4.24E-09	3.04E-08	0.00E+00	3.46E-08	3.460E-02	0.00E+00	5.02E-04	9.60E-05
3746163758816	374616	3758816	1.49E-04	1.60E-04	1.53E-04	1.52E-06	2.97E-05	5.35E-05	0.00E+00	2.27E-05	1.14E-05	0.00E+00	0.00E+00	9.10E-06	4.18E-09	2.99E-08	0.00E+00	3.41E-08	3.411E-02	0.00E+00	4.95E-04	9.46E-05
3746213758816	374621	3758816	1.46E-04	1.57E-04	1.51E-04	1.49E-06	2.93E-05	5.27E-05	0.00E+00	2.24E-05	1.12E-05	0.00E+00	0.00E+00	8.97E-06	4.12E-09	2.95E-08	0.00E+00	3.36E-08	3.361E-02	0.00E+00	4.88E-04	9.33E-05
3746263758816	374626	3758816	1.44E-04	1.55E-04	1.49E-04	1.47E-06	2.89E-05	5.20E-05	0.00E+00	2.21E-05	1.10E-05	0.00E+00	0.00E+00	8.84E-06	4.06E-09	2.91E-08	0.00E+00	3.31E-08	3.312E-02	0.00E+00	4.81E-04	9.19E-05
3746313758816	374631	3758816	1.42E-04	1.53E-04	1.47E-04	1.45E-06	2.85E-05	5.12E-05	0.00E+00	2.18E-05	1.09E-05	0.00E+00	0.00E+00	8.71E-06	4.00E-09	2.86E-08	0.00E+00	3.26E-08	3.264E-02	0.00E+00	4.74E-04	9.05E-05
3746363758816	374636	3758816	1.40E-04	1.51E-04	1.45E-04	1.43E-06	2.80E-05	5.04E-05	0.00E+00	2.14E-05	1.07E-05	0.00E+00	0.00E+00	8.58E-06	3.94E-09	2.82E-08	0.00E+00	3.21E-08	3.215E-02	0.00E+00	4.67E-04	8.92E-05
3746413758816	374641	3758816	1.38E-04	1.48E-04	1.42E-04	1.41E-06	2.76E-05	4.97E-05	0.00E+00	2.11E-05	1.06E-05	0.00E+00	0.00E+00	8.44E-06	3.88E-09	2.78E-08	0.00E+00	3.17E-08	3.166E-02	0.00E+00	4.60E-04	8.78E-05
3746463758816	374646	3758816	1.36E-04	1.46E-04	1.40E-04	1.39E-06	2.72E-05	4.89E-05	0.00E+00	2.08E-05	1.04E-05	0.00E+00	0.00E+00	8.31E-06	3.82E-09	2.73E-08	0.00E+00	3.12E-08	3.116E-02	0.00E+00	4.52E-04	8.64E-05
3746063758821	374606	3758821	1.42E-04	1.53E-04	1.47E-04	1.45E-06	2.84E-05	5.12E-05	0.00E+00	2.17E-05	1.09E-05	0.00E+00	0.00E+00	8.70E-06	4.00E-09	2.86E-08	0.00E+00	3.26E-08	3.260E-02	0.00E+00	4.73E-04	9.04E-05
3746113758821	374611	3758821	1.40E-04	1.51E-04	1.45E-04	1.43E-06	2.80E-05	5.05E-05	0.00E+00	2.15E-05	1.07E-05	0.00E+00	0.00E+00	8.58E-06	3.94E-09	2.82E-08	0.00E+00	3.22E-08	3.217E-02	0.00E+00	4.67E-04	8.92E-05
3746163758821	374616	3758821	1.38E-04	1.49E-04	1.43E-04	1.41E-06	2.77E-05	4.98E-05	0.00E+00	2.12E-05	1.06E-05	0.00E+00	0.00E+00	8.47E-06	3.89E-09	2.78E-08	0.00E+00	3.17E-08	3.174E-02	0.00E+00	4.61E-04	8.81E-05
3746213758821	374621	3758821	1.36E-04	1.47E-04	1.41E-04	1.39E-06	2.73E-05	4.91E-05	0.00E+00	2.09E-05	1.04E-05	0.00E+00	0.00E+00	8.35E-06	3.84E-09	2.75E-08	0.00E+00	3.13E-08	3.131E-02	0.00E+00	4.55E-04	8.69E-05
3746263758821	374626	3758821	1.35E-04	1.45E-04	1.39E-04	1.37E-06	2.69E-05	4.85E-05	0.00E+00	2.06E-05	1.03E-05	0.00E+00	0.00E+00	8.24E-06	3.79E-09	2.71E-08	0.00E+00	3.09E-08	3.089E-02	0.00E+00	4.49E-04	8.57E-05
3746313758821	374631	3758821	1.33E-04	1.43E-04	1.37E-04	1.35E-06	2.66E-05	4.78E-05	0.00E+00	2.03E-05	1.02E-05	0.00E+00	0.00E+00	8.13E-06	3.74E-09	2.67E-08	0.00E+00	3.05E-08	3.048E-02	0.00E+00	4.42E-04	8.46E-05
3746363758821	374636	3758821	1.31E-04	1.41E-04	1.35E-04	1.34E-06	2.62E-05	4.72E-05	0.00E+00	2.00E-05	1.00E-05	0.00E+00	0.00E+00	8.02E-06	3.69E-09	2.64E-08	0.00E+00	3.01E-08	3.006E-02	0.00E+00	4.36E-04	8.34E-05
3746413758821	374641	3758821	1.29E-04	1.39E-04	1.33E-04	1.32E-06	2.58E-05	4.65E-05	0.00E+00	1.98E-05	9.88E-06	0.00E+00	0.00E+00	7.91E-06	3.64E-09	2.60E-08	0.00E+00	2.96E-08	2.964E-02	0.00E+00	4.30E-04	8.22E-05
3746463758821	374646	3758821	1.27E-04	1.37E-04	1.31E-04	1.30E-06	2.55E-05	4.59E-05	0.00E+00	1.95E-05	9.74E-06	0.00E+00	0.00E+00	7.80E-06	3.58E-09	2.56E-08	0.00E+00	2.92E-08	2.922E-02	0.00E+00	4.24E-04	8.11E-05
3746063758826	374606	3758826	1.32E-04	1.42E-04	1.37E-04	1.35E-06	2.65E-05	4.77E-05	0.00E+00	2.03E-05	1.01E-05	0.00E+00	0.00E+00	8.10E-06	3.73E-09	2.66E-08	0.00E+00	3.04E-08	3.037E-02	0.00E+00	4.41E-04	8.43E-05
3746113758826	374611	3758826	1.31E-04	1.41E-04	1.35E-04	1.33E-06	2.62E-05	4.71E-05	0.00E+00	2.00E-05	1.00E-05	0.00E+00	0.00E+00	8.00E-06	3.68E-09	2.63E-08	0.00E+00	3.00E-08	3.000E-02	0.00E+00	4.36E-04	8.32E-05
3746163758826	374616	3758826	1.29E-04	1.39E-04	1.33E-04	1.32E-06	2.58E-05	4.65E-05	0.00E+00	1.98E-05	9.88E-06	0.00E+00	0.00E+00	7.90E-06	3.63E-09	2.60E-08	0.00E+00	2.96E-08	2.963E-02	0.00E+00	4.30E-04	8.22E-05
3746213758826	374621	3758826	1.27E-04	1.37E-04	1.32E-04	1.30E-06	2.55E-05	4.59E-05	0.00E+00	1.95E-05	9.76E-06	0.00E+00	0.00E+00	7.80E-06	3.59E-09	2.57E-08	0.00E+00	2.93E-08	2.926E-02	0.00E+00	4.25E-04	8.12E-05
3746263758826	374626	3758826	1.26E-04	1.35E-04	1.30E-04	1.28E-06	2.52E-05	4.53E-05	0.00E+00	1.93E-05	9.63E-06	0.00E+00	0.00E+00	7.71E-06	3.54E-09	2.53E-08	0.00E+00	2.89E-08	2.889E-02	0.00E+00	4.19E-04	8.02E-05
3746313758826	374631	3758826	1.24E-04	1.34E-04	1.28E-04	1.27E-06	2.49E-05	4.48E-05	0.00E+00	1.90E-05	9.51E-06	0.00E+00	0.00E+00	7.61E-06	3.50E-09	2.50E-08	0.00E+00	2.85E-08	2.853E-02	0.00E+00	4.14E-04	7.92E-05
3746363758826	374636	3758826	1.23E-04	1.32E-04	1.27E-04	1.25E-06	2.46E-05	4.42E-05	0.00E+00	1.88E-05	9.39E-06	0.00E+00	0.00E+00	7.52E-06	3.46E-09	2.47E-08	0.00E+00	2.82E-08	2.817E-02	0.00E+00	4.09E-04	7.82E-05
3746413758826	374641	3758826	1.21E-04	1.30E-04	1.25E-04	1.24E-06	2.42E-05	4.36E-05	0.00E+00	1.85E-05	9.27E-06	0.00E+00	0.00E+00	7.42E-06	3.41E-09	2.44E-08	0.00E+00	2.78E-08	2.781E-02	0.00E+00	4.04E-04	7.72E-05
3746463758826	374646	3758826	1.20E-04	1.29E-04	1.24E-04	1.22E-06	2.39E-05	4.31E-05	0.00E+00	1.83E-05	9.16E-06	0.00E+00	0.00E+00	7.32E-06	3.37E-09	2.41E-08	0.00E+00	2.75E-08	2.746E-02	0.00E+00	3.99E-04	7.62E-05
3746063758831	374606	3758831	1.24E-04	1.33E-04	1.28E-04	1.26E-06	2.47E-05	4.45E-05	0.00E+00	1.89E-05	9.47E-06	0.00E+00	0.00E+00	7.57E-06	3.48E-09	2.49E-08	0.00E+00	2.84E-08	2.839E-02	0.00E+00	4.12E-04	7.88E-05
3746113758831	374611	3758831	1.22E-04	1.31E-04	1.26E-04	1.25E-06	2.45E-05	4.40E-05	0.00E+00	1.87E-05	9.36E-06	0.00E+00	0.00E+00	7.48E-06	3.44E-09	2.46E-08	0.00E+00	2.81E-08	2.806E-02	0.00E+00	4.07E-04	7.78E-05
3746163758831	374616	3758831	1.21E-04	1.30E-04	1.25E-04	1.23E-06	2.42E-05	4.35E-05	0.00E+00	1.85E-05	9.25E-06	0.00E+00	0.00E+00	7.40E-06	3.40E-09	2.43E-08	0.00E+00	2.77E-08	2.773E-02	0.00E+00	4.03E-04	7.69E-05
3746213758831	374621	3758831	1.19E-04	1.28E-04	1.23E-04	1.22E-06	2.39E-05	4.30E-05	0.00E+00	1.83E-05	9.14E-06	0.00E+00	0.00E+00	7.31E-06	3.36E-09	2.40E-08	0.00E+00	2.74E-08	2.741E-02	0.00E+00	3.98E-04	7.60E-05
3746263758831	374626	3758831	1.18E-04	1.27E-04	1.22E-04	1.20E-06	2.36E-05	4.25E-05	0.00E+00	1.81E-05	9.03E-06	0.00E+00	0.00E+00	7.23E-06	3.32E-09	2.38E-08	0.00E+00	2.71E-08	2.709E-02	0.00E+00	3.93E-04	7.52E-05
3746313758831	374631	3758831	1.17E-04	1.25E-04	1.20E-04	1.19E-06	2.33E-05	4.20E-05	0.00E+00	1.79E-05	8.93E-06	0.00E+00	0.00E+00	7.14E-06	3.28E-09	2.35E-08	0.00E+00	2.68E-08	2.677E-02	0.00E+00	3.89E-04	7.43E-05
3746363758831	374636	3758831	1.15E-04	1.24E-04	1.19E-04	1.18E-06	2.31E-05	4.15E-05	0.00E+00	1.76E-05	8.82E-06	0.00E+00	0.00E+00	7.06E-06	3.25E-09	2.32E-08	0.00E+00	2.65E-08	2.646E-02	0.00E+00	3.84E-04	7.34E-05
3746413758831	374641	3758831	1.14E-04	1.23E-04	1.18E-04	1.16E-06	2.28E-05	4.10E-05	0.00E+00	1.74E-05	8.72E-06	0.00E+00	0.00E+00	6.98E-06	3.21E-09	2.29E-08	0.00E+00	2.61E-08	2.615E-02	0.00E+00	3.80E-04	7.25E-05
3746463758831	374646	3758831	1.13E-04	1.21E-04	1.16E-04	1.15E-06	2.25E-05	4.05E-05	0.00E+00	1.72E-05	8.62E-06	0.00E+00	0.00E+00	6.89E-06	3.17E-09	2.27E-08	0.00E+00	2.58E-08	2.584E-02	0.00E+00	3.75E-04	7.17E-05
3746013758836	374601	3758836	1.17E-04	1.26E-04	1.21E-04	1.20E-06	2.34E-05	4.22E-05	0.00E+00	1.79E-05	8.97E-06	0.00E+00	0.00E+00	7.17E-06	3.30E-09	2.36E-08	0.00E+00	2.69E-08	2.689E-02	0.00E+00	3.90E-04	7.46E-05
3746063758836	374606	3758836	1.16E-04	1.25E-04	1.20E-04	1.18E-06	2.32E-05	4.17E-05	0.00E+00	1.77E-05	8.87E-06	0.00E+00	0.00E+00	7.10E-06	3.26E-09	2.33E-08	0.00E+00	2.66E-08	2.660E-02	0.00E+00	3.86E-04	7.38E-05
3746113758836	374611	3758836	1.15E-04	1.23E-04	1.18E-04	1.17E-06	2.29E-05	4.13E-05	0.00E+00	1.75E-05	8.77E-06	0.00E+00	0.00E+00	7.02E-06	3.23E-09	2.31E-08	0.00E+00	2.63E-08	2.631E-02	0.00E+00	3.82E-04	7.30E-05
3746163758836	374616	3758836	1.13E-04	1.22E-04	1.17E-04	1.16E-06	2.27E-05	4.08E-05	0.00E+00	1.74E-05	8.68E-06	0.00E+00	0.00E+00	6.94E-06	3.19E-09	2.28E-08	0.00E+00	2.60E-08	2.602E-02	0.00E+00	3.78E-04	7.22E-05
3746213758836	374621	3758836	1.12E-04	1.21E-04	1.16E-04	1.14E-06	2.24E-05	4.04E-05	0.00E+00	1.72E-05	8.58E-06	0.00E+00	0.00E+00	6.87E-06	3.16E-09	2.26E-08	0.00E+00	2.57E-08	2.574E-02	0.00E+00	3.74E-04	7.14E-05
3746263758836	374626	3758836	1.11E-04	1.19E-04	1.15E-04	1.13E-06	2.22E-05	3.99E-05	0.00E+00	1.70E-05	8.48E-06	0.00E+00	0.00E+00	6.79E-06	3.12E-09	2.23E-08	0.00E+00	2.55E-08	2.545E-02	0.00E+00	3.70E-04	7.06E-05
3746313758836	374631	3758836	1.10E-04	1.18E-04	1.13E-04	1.12E-06	2.19E-05	3.95E-05	0.00E+00	1.68E-05	8.40E-06	0.00E+00	0.00E+00	6.72E-06	3.09E-09	2.21E-08	0.00E+00	2.52E-08	2.518E-02	0.00E+00	3.66E-04	6.98E-05
3746363758836	374636	3758836	1.08E-04	1.17E-04	1.12E-04	1.11E-06	2.17E-05	3.91E-05	0.00E+00	1.66E-05	8.30E-06	0.00E+00	0.00E+00	6.64E-06	3.05E-09	2.18E-08	0.00E+00	2.49E-08	2.490E-02	0.00E+00	3.62E-04	6.91E-05
3746413758836	374641	3758836	1.07E-04	1.15E-04	1.11E-04	1.10E-06	2.15E-05	3.86E-05	0.00E+00	1.64E-05	8.21E-06	0.00E+00	0.00E+00	6.57E-06	3.02E-09	2.16E-08	0.00E+00	2.46E-08	2.463E-02	0.00E+00	3.58E-04	6.83E-05
3746463758836	374646	3758836	1.06E-04	1.14E-04	1.10E-04	1.08E-06	2.12E-05	3.82E-05	0.00E+00	1.62E-05	8.12E-06	0.00E+00	0.00E+00	6.50E-06	2.99E-09	2.14E-08	0.00E+00	2.44E-08	2.436E-02	0.00E+00	3.54E-04	6.76E-05
3746013758841	374601	3758841	1.10E-04	1.18E-04	1.14E-04	1.12E-06	2.20E-05	3.96E-05	0.00E+00	1.68E-05	8.41E-06	0.00E+00	0.00E+00	6.73E-06	3.09E-09	2.21E-08	0.00E+00	2.52E-08	2.524E-02	0.00E+00	3.66E-04	7.00E-05
3746063758841	374606	3758841	1.09E-04	1.17E-04	1.12E-04	1.11E-06	2.18E-05	3.92E-05	0.00E+00	1.67E-05	8.33E-06	0.00E+00	0.00E+00	6.66E-06	3.06E-09	2.19E-08	0.00E+00	2.50E-08	2.498E-02	0.00E+00	3.63E-04	6.93E-05
3746113758841	374611	3758841	1.08E-04	1.16E-04	1.11E-04	1.10E-06	2.16E-05	3.88E-05	0.00E+00	1.65E-05	8.24E-06	0.00E+00	0.00E+00	6.60E-06	3.03E-09	2.17E-08	0.00E+00	2.47E-08	2.472E-02	0.00E+00	3.59E-04	6.86E-05
3746163758841	374616	3758841	1.07E-04	1.15E-04	1.10E-04	1.09E-06	2.13E-05	3.84E-05	0.00E+00	1.63E-05	8.16E-06	0.00E+00	0.00E+00	6.53E-06	3.00E-09	2.15E-08	0.00E+00	2.45E-08	2.447E-02	0.00E+00	3.55E-04	6.79E-05
3746213758841	374621	3758841	1.06E-04	1.13E-04	1.09E-04	1.08E-06	2.11E-05	3.80E-05	0.00E+00	1.62E-05	8.08E-06	0.00E+00	0.00E+00	6.46E-06	2.97E-09	2.12E-08	0.00E+00	2.42E-08	2.422E-02	0.00E+00	3.52E-04	6.72E-05
3746263758841	374626	3758841	1.04E-04	1.12E-04	1.08E-04	1.07E-06	2.09E-05	3.76E-05	0.00E+00	1.60E-05	7.99E-06	0.00E+00	0.00E+00	6.39E-06	2.94E-09	2.10E-08	0.00E+00	2.40E-08	2.397E-02	0.00E+00	3.48E-04	6.65E-05
3746313758841	374631	3758841	1.03E-04	1.11E-04	1.07E-04	1.05E-06	2.07E-05	3.72E-05	0.00E+00	1.58E-05	7.91E-06	0.00E+00	0.00E+00	6.33E-06	2.91E-09	2.08E-08	0.00E+00	2.37E-08	2.372E-02	0.00E+00	3.44E-04	6.58E-05
3746363758841	374636	3758841	1.02E-04	1.10E-04	1.06E-04	1.04E-06	2.05E-05	3.68E-05	0.00E+00	1.57E-05	7.83E-06	0.00E+00	0.00E+00	6.26E-06	2.88E-09	2.06E-08	0.00E+00	2.35E-08	2.348E-02	0.00E+00	3.41E-04	6.51E-05
3746413758841	374641	3758841	1.01E-04	1.09E-04	1.05E-04	1.03E-06	2.03E-05	3.65E-05	0.00E+00	1.55E-05	7.75E-06	0.00E+00	0.00E+00	6.20E-06	2.85E-09	2.04E-08	0.00E+00	2.32E-08	2.322E-02	0.00E+00	3.37E-04	6.44E-05
3746463758841	374646	3758841	1.00E-04	1.08E-04	1.03E-04	1.02E-06	2.01E-05	3.61E-05	0.00E+00	1.53E-05	7.67E-06	0.00E+00	0.00E+00	6.14E-06	2.82E-09	2.02E-08	0.00E+00	2.30E-08	2.300E-02	0.00E+00	3.34E-04	6.38E-05
3746013758846	374601	3758846	1.03E-04	1.11E-04	1.07E-04	1.06E-06	2.07E-05	3.72E-05	0.00E+00	1.58E-05	7.91E-06	0.00E+00	0.00E+00	6.33E-06	2.91E-09	2.08E-08	0.00E+00	2.37E-08	2.374E-02	0.00E+00	3.45E-04	6.59E-05
3746063758846	374606	3758846	1.02E-04	1.10E-04	1.06E-04	1.05E-06	2.05E-05	3.69E-05	0.00E+00	1.57E-05	7.84E-06	0.00E+00	0.00E+00	6.27E-06	2.88E-09	2.06E-08	0.00E+00	2.35E-08	2.351E-02	0.00E+00	3.41E-04	6.52E-05
3746113758846	374611	3758846	1.01E-04	1.09E-04	1.05E-04	1.04E-06	2.03E-05	3.65E-05	0.00E+00	1.55E-05	7.76E-06	0.00E+00	0.00E+00	6.21E-06	2.86E-09	2.04E-08	0.00E+00	2.33E-08	2.328E-02	0.00E+00	3.38E-04	6.46E-05
3746163758846	374616	3758846	1.00E-04	1.08E-04	1.04E-04	1.03E-06	2.01E-05	3.62E-05	0.00E+00	1.54E-05	7.69E-06	0.00E+00	0.00E+00	6.15E-06	2.83E-09	2.02E-08	0.00E+00	2.31E-08	2.306E-02	0.00E+00	3.35E-04	6.40E-05
3746213758846	374621	3758846	9.95E-05	1.07E-04	1.03E-04	1.02E-06	1.99E-05	3.58E-05	0.00E+00	1.52E-05	7.61E-06	0.00E+00	0.00E+00	6.09E-06	2.80E-09	2.00E-08	0.00E+00	2.28E-08	2.283E-02	0.00E+00	3.31E-04	6.33E-05
3746263758846	374626	3758846	9.85E-05	1.06E-04	1.02E-04	1.01E-06	1.97E-05	3.55E-05	0.00E+00	1.51E-05	7.54E-06	0.00E+00	0.00E+00	6.03E-06	2.77E-09	1.98E-08	0.00E+00	2.26E-08	2.261E-02	0.00E+00	3.28E-04	6.27E-05
3746313758846	374631	3758846	9.76E-05	1.05E-04	1.01E-04	9.96E-07	1.95E-05	3.51E-05	0.00E+00	1.49E-05	7.47E-06	0.00E+00	0.00E+00	5.97E-06	2.75E-09	1.96E-08	0.00E+00	2.24E-08	2.239E-02	0.00E+00	3.25E-04	6.21E-05
3746363758846	374636	3758846	9.66E-05	1.04E-04	9.98E-05	9.86E-07	1.93E-05	3.48E-05	0.00E+00	1.48E-05	7.39E-06	0.00E+00	0.00E+00	5.92E-06	2.72E-09	1.95E-08	0.00E+00	2.22E-08	2.218E-02	0.00E+00	3.22E-04	6.15E-05
3746413758846	374641	3758846	9.57E-05	1.03E-04	9.88E-05	9.77E-07	1.91E-05	3.45E-05	0.00E+00	1.46E-05	7.32E-06	0.00E+00	0.00E+00	5.86E-06	2.69E-09	1.93E-08	0.00E+00	2.20E-08	2.196E-02	0.00E+00	3.19E-04	6.09E-05
3746463758846	374646	3758846	9.48E-05	1.02E-04	9.79E-05	9.67E-07	1.90E-05	3.41E-05	0.00E+00	1.45E-05	7.25E-06	0.00E+00	0.00E+00	5.80E-06	2.67E-09	1.91E-08	0.00E+00	2.18E-08	2.176E-02	0.00E+00	3.16E-04	6.04E-05
3746013758851	374601	3758851	9.75E-05	1.05E-04	1.01E-04	9.94E-07	1.95E-05	3.51E-05	0.00E+00	1.49E-05	7.46E-06	0.00E+00	0.00E+00	5.97E-06	2.74E-09	1.96E-08	0.00E+00	2.24E-08	2.237E-02	0.00E+00	3.25E-04	6.21E-05
3746063758851	374606	3758851	9.66E-05	1.04E-04	9.97E-05	9.85E-07	1.93E-05	3.48E-05	0.00E+00	1.48E-05	7.39E-06	0.00E+00	0.00E+00	5.91E-06	2.72E-09	1.94E-08	0.00E+00	2.22E-08	2.217E-02	0.00E+00	3.22E-04	6.15E-05
3746113758851	374611	3758851	9.57E-05	1.03E-04	9.88E-05	9.77E-07	1.91E-05	3.45E-05	0.00E+00	1.46E-05	7.32E-06	0.00E+00	0.00E+00	5.86E-06	2.69E-09	1.93E-08	0.00E+00	2.20E-08	2.196E-02	0.00E+00	3.19E-04	6.09E-05
3746163758851	374616	3758851	9.48E-05	1.02E-04	9.79E-05	9.68E-07	1.90E-05	3.42E-05	0.00E+00	1.45E-05	7.26E-06	0.00E+00	0.00E+00	5.81E-06	2.67E-09	1.91E-08	0.00E+00	2.18E-08	2.176E-02	0.00E+00	3.16E-04	6.04E-05
3746213758851	374621	3758851	9.40E-05	1.01E-04	9.70E-05	9.59E-07	1.88E-05	3.38E-05	0.00E+00	1.44E-05	7.19E-06	0.00E+00	0.00E+00	5.75E-06	2.64E-09	1.89E-08	0.00E+00	2.16E-08	2.156E-02	0.00E+00	3.13E-04	5.98E-05
3746263758851	374626	3758851	9.31E-05	1.00E-04	9.61E-05	9.50E-07	1.86E-05	3.35E-05	0.00E+00	1.42E-05	7.12E-06	0.00E+00	0.00E+00	5.70E-06	2.62E-09	1.87E-08	0.00E+00	2.14E-08	2.137E-02	0.00E+00	3.10E-04	5.93E-05
3746313758851

			SWBuilding Construction		SWGrading	EYBuilding Construction		SWGrading	SWArchitectural Coating	NBBuilding Construction	NBBuilding Construction	NBArchitectural Coating	NBArchitectural Coating	RWBuilding Construction	Child Risk					Overlapping Phases - Maximum GLC		
Unique Identifier	X (UTM)	Y (UTM)	2026	SWDemolition 2026	2026	2026	SWPaving 2027	2027	2027	2026	2027	2026	2027	2026	3rd Trimester	0<2	2<16	Total	per million	2025	2026	2027
3745393758775	374539	3758775	4.52E-04	4.86E-04	4.66E-04	4.61E-06	9.04E-05	1.63E-04	0.00E+00	6.92E-05	3.46E-05	0.00E+00	0.00E+00	2.77E-05	1.27E-08	9.10E-08	0.00E+00	1.04E-07	1.037E-01	0.00E+00	1.51E-03	2.88E-04
3745443758775	374544	3758775	4.49E-04	4.83E-04	4.64E-04	4.59E-06	8.99E-05	1.62E-04	0.00E+00	6.88E-05	3.44E-05	0.00E+00	0.00E+00	2.75E-05	1.27E-08	9.05E-08	0.00E+00	1.03E-07	1.031E-01	0.00E+00	1.50E-03	2.86E-04
3744493758780	374449	3758780	4.03E-04	4.33E-04	4.16E-04	4.11E-06	8.06E-05	1.45E-04	0.00E+00	6.17E-05	3.08E-05	0.00E+00	0.00E+00	2.47E-05	1.13E-08	8.12E-08	0.00E+00	9.25E-08	9.250E-02	0.00E+00	1.34E-03	2.57E-04
3744543758780	374454	3758780	4.03E-04	4.33E-04	4.16E-04	4.11E-06	8.06E-05	1.45E-04	0.00E+00	6.17E-05	3.08E-05	0.00E+00	0.00E+00	2.47E-05	1.13E-08	8.11E-08	0.00E+00	9.24E-08	9.245E-02	0.00E+00	1.34E-03	2.56E-04
3744593758780	374459	3758780	4.03E-04	4.33E-04	4.16E-04	4.11E-06	8.06E-05	1.45E-04	0.00E+00	6.16E-05	3.08E-05	0.00E+00	0.00E+00	2.47E-05	1.13E-08	8.11E-08	0.00E+00	9.24E-08	9.241E-02	0.00E+00	1.34E-03	2.56E-04
3744643758780	374464	3758780	4.02E-04	4.33E-04	4.15E-04	4.11E-06	8.05E-05	1.45E-04	0.00E+00	6.16E-05	3.08E-05	0.00E+00	0.00E+00	2.46E-05	1.13E-08	8.10E-08	0.00E+00	9.23E-08	9.234E-02	0.00E+00	1.34E-03	2.56E-04
3744693758780	374469	3758780	4.02E-04	4.32E-04	4.15E-04	4.10E-06	8.04E-05	1.45E-04	0.00E+00	6.15E-05	3.08E-05	0.00E+00	0.00E+00	2.46E-05	1.13E-08	8.09E-08	0.00E+00	9.23E-08	9.225E-02	0.00E+00	1.34E-03	2.56E-04
3744743758780	374474	3758780	4.02E-04	4.32E-04	4.15E-04	4.10E-06	8.04E-05	1.45E-04	0.00E+00	6.15E-05	3.07E-05	0.00E+00	0.00E+00	2.46E-05	1.13E-08	8.09E-08	0.00E+00	9.22E-08	9.219E-02	0.00E+00	1.34E-03	2.56E-04
3744793758780	374479	3758780	4.01E-04	4.32E-04	4.14E-04	4.10E-06	8.03E-05	1.45E-04	0.00E+00	6.15E-05	3.07E-05	0.00E+00	0.00E+00	2.46E-05	1.13E-08	8.08E-08	0.00E+00	9.21E-08	9.214E-02	0.00E+00	1.34E-03	2.56E-04
3744843758780	374484	3758780	4.01E-04	4.32E-04	4.14E-04	4.09E-06	8.02E-05	1.44E-04	0.00E+00	6.14E-05	3.07E-05	0.00E+00	0.00E+00	2.46E-05	1.13E-08	8.08E-08	0.00E+00	9.20E-08	9.204E-02	0.00E+00	1.34E-03	2.55E-04
3744893758780	374489	3758780	4.00E-04	4.30E-04	4.13E-04	4.08E-06	8.01E-05	1.44E-04	0.00E+00	6.13E-05	3.06E-05	0.00E+00	0.00E+00	2.45E-05	1.13E-08	8.06E-08	0.00E+00	9.19E-08	9.187E-02	0.00E+00	1.33E-03	2.55E-04
3744943758780	374494	3758780	3.99E-04	4.30E-04	4.12E-04	4.08E-06	7.99E-05	1.44E-04	0.00E+00	6.11E-05	3.06E-05	0.00E+00	0.00E+00	2.45E-05	1.12E-08	8.04E-08	0.00E+00	9.17E-08	9.167E-02	0.00E+00	1.33E-03	2.54E-04
3745043758780	374504	3758780	3.98E-04	4.28E-04	4.11E-04	4.06E-06	7.96E-05	1.43E-04	0.00E+00	6.09E-05	3.05E-05	0.00E+00	0.00E+00	2.44E-05	1.12E-08	8.01E-08	0.00E+00	9.13E-08	9.132E-02	0.00E+00	1.33E-03	2.53E-04
3745193758780	374519	3758780	3.95E-04	4.24E-04	4.07E-04	4.03E-06	7.90E-05	1.42E-04	0.00E+00	6.04E-05	3.02E-05	0.00E+00	0.00E+00	2.42E-05	1.11E-08	7.95E-08	0.00E+00	9.06E-08	9.058E-02	0.00E+00	1.32E-03	2.51E-04
3745243758780	374524	3758780	3.93E-04	4.23E-04	4.06E-04	4.01E-06	7.87E-05	1.42E-04	0.00E+00	6.02E-05	3.01E-05	0.00E+00	0.00E+00	2.41E-05	1.11E-08	7.92E-08	0.00E+00	9.02E-08	9.022E-02	0.00E+00	1.31E-03	2.50E-04
3745293758780	374529	3758780	3.91E-04	4.21E-04	4.04E-04	3.99E-06	7.83E-05	1.41E-04	0.00E+00	5.99E-05	2.99E-05	0.00E+00	0.00E+00	2.40E-05	1.10E-08	7.88E-08	0.00E+00	8.98E-08	8.982E-02	0.00E+00	1.30E-03	2.49E-04
3745343758780	374534	3758780	3.90E-04	4.19E-04	4.02E-04	3.98E-06	7.80E-05	1.40E-04	0.00E+00	5.97E-05	2.98E-05	0.00E+00	0.00E+00	2.39E-05	1.10E-08	7.85E-08	0.00E+00	8.94E-08	8.944E-02	0.00E+00	1.30E-03	2.48E-04
3745393758780	374539	3758780	3.88E-04	4.17E-04	4.00E-04	3.96E-06	7.76E-05	1.40E-04	0.00E+00	5.93E-05	2.97E-05	0.00E+00	0.00E+00	2.37E-05	1.09E-08	7.81E-08	0.00E+00	8.90E-08	8.899E-02	0.00E+00	1.29E-03	2.47E-04
3745443758780	374544	3758780	3.85E-04	4.14E-04	3.98E-04	3.93E-06	7.71E-05	1.39E-04	0.00E+00	5.90E-05	2.95E-05	0.00E+00	0.00E+00	2.36E-05	1.08E-08	7.76E-08	0.00E+00	8.84E-08	8.842E-02	0.00E+00	1.28E-03	2.45E-04
3744493758785	374449	3758785	3.52E-04	3.79E-04	3.63E-04	3.59E-06	7.04E-05	1.27E-04	0.00E+00	5.39E-05	2.69E-05	0.00E+00	0.00E+00	2.16E-05	9.91E-09	7.09E-08	0.00E+00	8.08E-08	8.080E-02	0.00E+00	1.17E-03	2.24E-04
3744543758785	374454	3758785	3.52E-04	3.78E-04	3.63E-04	3.59E-06	7.04E-05	1.27E-04	0.00E+00	5.39E-05	2.69E-05	0.00E+00	0.00E+00	2.15E-05	9.91E-09	7.09E-08	0.00E+00	8.08E-08	8.077E-02	0.00E+00	1.17E-03	2.24E-04
3744593758785	374459	3758785	3.52E-04	3.78E-04	3.63E-04	3.59E-06	7.03E-05	1.27E-04	0.00E+00	5.38E-05	2.69E-05	0.00E+00	0.00E+00	2.15E-05	9.90E-09	7.08E-08	0.00E+00	8.07E-08	8.066E-02	0.00E+00	1.17E-03	2.24E-04
3744643758785	374464	3758785	3.51E-04	3.78E-04	3.63E-04	3.58E-06	7.03E-05	1.27E-04	0.00E+00	5.38E-05	2.69E-05	0.00E+00	0.00E+00	2.15E-05	9.89E-09	7.07E-08	0.00E+00	8.06E-08	8.062E-02	0.00E+00	1.17E-03	2.24E-04
3744693758785	374469	3758785	3.51E-04	3.78E-04	3.63E-04	3.58E-06	7.03E-05	1.26E-04	0.00E+00	5.37E-05	2.69E-05	0.00E+00	0.00E+00	2.15E-05	9.88E-09	7.07E-08	0.00E+00	8.06E-08	8.059E-02	0.00E+00	1.17E-03	2.24E-04
3744743758785	374474	3758785	3.51E-04	3.77E-04	3.62E-04	3.58E-06	7.02E-05	1.26E-04	0.00E+00	5.37E-05	2.69E-05	0.00E+00	0.00E+00	2.15E-05	9.88E-09	7.07E-08	0.00E+00	8.05E-08	8.055E-02	0.00E+00	1.17E-03	2.23E-04
3744793758785	374479	3758785	3.51E-04	3.77E-04	3.62E-04	3.58E-06	7.01E-05	1.26E-04	0.00E+00	5.37E-05	2.68E-05	0.00E+00	0.00E+00	2.15E-05	9.87E-09	7.06E-08	0.00E+00	8.05E-08	8.047E-02	0.00E+00	1.17E-03	2.23E-04
3744843758785	374484	3758785	3.50E-04	3.77E-04	3.61E-04	3.57E-06	7.00E-05	1.26E-04	0.00E+00	5.36E-05	2.68E-05	0.00E+00	0.00E+00	2.14E-05	9.85E-09	7.05E-08	0.00E+00	8.04E-08	8.035E-02	0.00E+00	1.17E-03	2.23E-04
3744893758785	374489	3758785	3.49E-04	3.76E-04	3.61E-04	3.57E-06	6.99E-05	1.26E-04	0.00E+00	5.35E-05	2.67E-05	0.00E+00	0.00E+00	2.14E-05	9.84E-09	7.04E-08	0.00E+00	8.02E-08	8.021E-02	0.00E+00	1.16E-03	2.23E-04
3744943758785	374494	3758785	3.49E-04	3.75E-04	3.60E-04	3.56E-06	6.98E-05	1.26E-04	0.00E+00	5.34E-05	2.67E-05	0.00E+00	0.00E+00	2.14E-05	9.82E-09	7.02E-08	0.00E+00	8.00E-08	8.004E-02	0.00E+00	1.16E-03	2.22E-04
3745043758785	374504	3758785	3.47E-04	3.73E-04	3.59E-04	3.54E-06	6.95E-05	1.25E-04	0.00E+00	5.31E-05	2.66E-05	0.00E+00	0.00E+00	2.13E-05	9.77E-09	6.99E-08	0.00E+00	7.97E-08	7.970E-02	0.00E+00	1.16E-03	2.21E-04
3745193758785	374519	3758785	3.44E-04	3.70E-04	3.55E-04	3.51E-06	6.88E-05	1.24E-04	0.00E+00	5.27E-05	2.63E-05	0.00E+00	0.00E+00	2.11E-05	9.68E-09	6.93E-08	0.00E+00	7.90E-08	7.896E-02	0.00E+00	1.15E-03	2.19E-04
3745243758785	374524	3758785	3.43E-04	3.68E-04	3.54E-04	3.50E-06	6.86E-05	1.23E-04	0.00E+00	5.24E-05	2.62E-05	0.00E+00	0.00E+00	2.10E-05	9.64E-09	6.90E-08	0.00E+00	7.86E-08	7.864E-02	0.00E+00	1.14E-03	2.18E-04
3745293758785	374529	3758785	3.41E-04	3.67E-04	3.52E-04	3.48E-06	6.82E-05	1.23E-04	0.00E+00	5.22E-05	2.61E-05	0.00E+00	0.00E+00	2.09E-05	9.60E-09	6.87E-08	0.00E+00	7.83E-08	7.829E-02	0.00E+00	1.14E-03	2.17E-04
3745343758785	374534	3758785	3.39E-04	3.65E-04	3.50E-04	3.46E-06	6.79E-05	1.22E-04	0.00E+00	5.20E-05	2.60E-05	0.00E+00	0.00E+00	2.08E-05	9.55E-09	6.83E-08	0.00E+00	7.79E-08	7.790E-02	0.00E+00	1.13E-03	2.16E-04
3745393758785	374539	3758785	3.37E-04	3.63E-04	3.48E-04	3.44E-06	6.75E-05	1.22E-04	0.00E+00	5.17E-05	2.58E-05	0.00E+00	0.00E+00	2.07E-05	9.50E-09	6.80E-08	0.00E+00	7.75E-08	7.746E-02	0.00E+00	1.12E-03	2.15E-04
3745443758785	374544	3758785	3.35E-04	3.60E-04	3.46E-04	3.42E-06	6.71E-05	1.21E-04	0.00E+00	5.13E-05	2.56E-05	0.00E+00	0.00E+00	2.05E-05	9.43E-09	6.75E-08	0.00E+00	7.69E-08	7.692E-02	0.00E+00	1.12E-03	2.13E-04
3744043758790	374404	3758790	3.11E-04	3.34E-04	3.21E-04	3.17E-06	6.21E-05	1.12E-04	0.00E+00	4.75E-05	2.38E-05	0.00E+00	0.00E+00	1.90E-05	8.74E-09	6.25E-08	0.00E+00	7.13E-08	7.128E-02	0.00E+00	1.03E-03	1.98E-04
3744093758790	374409	3758790	3.11E-04	3.34E-04	3.21E-04	3.17E-06	6.22E-05	1.12E-04	0.00E+00	4.75E-05	2.38E-05	0.00E+00	0.00E+00	1.90E-05	8.74E-09	6.26E-08	0.00E+00	7.13E-08	7.130E-02	0.00E+00	1.04E-03	1.98E-04
3744143758790	374414	3758790	3.11E-04	3.34E-04	3.21E-04	3.17E-06	6.22E-05	1.12E-04	0.00E+00	4.76E-05	2.38E-05	0.00E+00	0.00E+00	1.90E-05	8.75E-09	6.26E-08	0.00E+00	7.13E-08	7.132E-02	0.00E+00	1.04E-03	1.98E-04
3744193758790	374419	3758790	3.11E-04	3.34E-04	3.21E-04	3.17E-06	6.22E-05	1.12E-04	0.00E+00	4.76E-05	2.38E-05	0.00E+00	0.00E+00	1.90E-05	8.75E-09	6.26E-08	0.00E+00	7.14E-08	7.136E-02	0.00E+00	1.04E-03	1.98E-04
3744243758790	374424	3758790	3.11E-04	3.34E-04	3.21E-04	3.17E-06	6.22E-05	1.12E-04	0.00E+00	4.76E-05	2.38E-05	0.00E+00	0.00E+00	1.90E-05	8.75E-09	6.26E-08	0.00E+00	7.14E-08	7.139E-02	0.00E+00	1.04E-03	1.98E-04
3744293758790	374429	3758790	3.11E-04	3.35E-04	3.21E-04	3.17E-06	6.22E-05	1.12E-04	0.00E+00	4.76E-05	2.38E-05	0.00E+00	0.00E+00	1.90E-05	8.76E-09	6.26E-08	0.00E+00	7.14E-08	7.141E-02	0.00E+00	1.04E-03	1.98E-04
3744343758790	374434	3758790	3.11E-04	3.35E-04	3.21E-04	3.18E-06	6.23E-05	1.12E-04	0.00E+00	4.76E-05	2.38E-05	0.00E+00	0.00E+00	1.91E-05	8.76E-09	6.27E-08	0.00E+00	7.14E-08	7.142E-02	0.00E+00	1.04E-03	1.98E-04
3744393758790	374439	3758790	3.11E-04	3.35E-04	3.21E-04	3.18E-06	6.23E-05	1.12E-04	0.00E+00	4.76E-05	2.38E-05	0.00E+00	0.00E+00	1.91E-05	8.76E-09	6.27E-08	0.00E+00	7.14E-08	7.142E-02	0.00E+00	1.04E-03	1.98E-04
3744443758790	374444	3758790	3.11E-04	3.35E-04	3.21E-04	3.17E-06	6.22E-05	1.12E-04	0.00E+00	4.76E-05	2.38E-05	0.00E+00	0.00E+00	1.90E-05	8.76E-09	6.26E-08	0.00E+00	7.14E-08	7.139E-02	0.00E+00	1.04E-03	1.98E-04
3744493758790	374449	3758790	3.11E-04	3.34E-04	3.21E-04	3.17E-06	6.22E-05	1.12E-04	0.00E+00	4.76E-05	2.38E-05	0.00E+00	0.00E+00	1.90E-05	8.75E-09	6.26E-08	0.00E+00	7.14E-08	7.138E-02	0.00E+00	1.04E-03	1.98E-04
3744543758790	374454	3758790	3.11E-04	3.34E-04	3.21E-04	3.17E-06	6.22E-05	1.12E-04	0.00E+00	4.76E-05	2.38E-05	0.00E+00	0.00E+00	1.90E-05	8.75E-09	6.26E-08	0.00E+00	7.14E-08	7.136E-02	0.00E+00	1.04E-03	1.98E-04
3744593758790	374459	3758790	3.11E-04	3.34E-04	3.21E-04	3.17E-06	6.22E-05	1.12E-04	0.00E+00	4.75E-05	2.38E-05	0.00E+00	0.00E+00	1.90E-05	8.74E-09	6.26E-08	0.00E+00	7.13E-08	7.135E-02	0.00E+00	1.04E-03	1.98E-04
3744643758790	374464	3758790	3.10E-04	3.34E-04	3.20E-04	3.17E-06	6.21E-05	1.12E-04	0.00E+00	4.75E-05	2.38E-05	0.00E+00	0.00E+00	1.90E-05	8.74E-09	6.25E-08	0.00E+00	7.12E-08	7.124E-02	0.00E+00	1.03E-03	1.98E-04
3744693758790	374469	3758790	3.10E-04	3.34E-04	3.20E-04	3.17E-06	6.21E-05	1.12E-04	0.00E+00	4.75E-05	2.37E-05	0.00E+00	0.00E+00	1.90E-05	8.73E-09	6.25E-08	0.00E+00	7.12E-08	7.122E-02	0.00E+00	1.03E-03	1.98E-04
3744743758790	374474	3758790	3.10E-04	3.33E-04	3.20E-04	3.16E-06	6.20E-05	1.12E-04	0.00E+00	4.75E-05	2.37E-05	0.00E+00	0.00E+00	1.90E-05	8.73E-09	6.24E-08	0.00E+00	7.12E-08	7.116E-02	0.00E+00	1.03E-03	1.97E-04
3744793758790	374479	3758790	3.10E-04	3.33E-04	3.20E-04	3.16E-06	6.20E-05	1.12E-04	0.00E+00	4.74E-05	2.37E-05	0.00E+00	0.00E+00	1.90E-05	8.72E-09	6.24E-08	0.00E+00	7.11E-08	7.108E-02	0.00E+00	1.03E-03	1.97E-04
3744843758790	374484	3758790	3.09E-04	3.33E-04	3.19E-04	3.16E-06	6.19E-05	1.11E-04	0.00E+00	4.73E-05	2.37E-05	0.00E+00	0.00E+00	1.89E-05	8.71E-09	6.23E-08	0.00E+00	7.10E-08	7.098E-02	0.00E+00	1.03E-03	1.97E-04
3744893758790	374489	3758790	3.09E-04	3.32E-04	3.19E-04	3.15E-06	6.18E-05	1.11E-04	0.00E+00	4.73E-05	2.36E-05	0.00E+00	0.00E+00	1.89E-05	8.69E-09	6.22E-08	0.00E+00	7.09E-08	7.086E-02	0.00E+00	1.03E-03	1.97E-04
3744943758790	374494	3758790	3.08E-04	3.31E-04	3.18E-04	3.14E-06	6.16E-05	1.11E-04	0.00E+00	4.72E-05	2.36E-05	0.00E+00	0.00E+00	1.89E-05	8.67E-09	6.20E-08	0.00E+00	7.07E-08	7.071E-02	0.00E+00	1.03E-03	1.96E-04
3745143758790	374514	3758790	3.05E-04	3.28E-04	3.14E-04	3.11E-06	6.09E-05	1.10E-04	0.00E+00	4.66E-05	2.33E-05	0.00E+00	0.00E+00	1.86E-05	8.57E-09	6.13E-08	0.00E+00	6.99E-08	6.991E-02	0.00E+00	1.01E-03	1.94E-04
3745193758790	374519	3758790	3.03E-04	3.26E-04	3.13E-04	3.10E-06	6.07E-05	1.09E-04	0.00E+00	4.65E-05	2.32E-05	0.00E+00	0.00E+00	1.86E-05	8.54E-09	6.11E-08	0.00E+00	6.97E-08	6.965E-02	0.00E+00	1.01E-03	1.93E-04
3745243758790	374524	3758790	3.02E-04	3.25E-04	3.12E-04	3.08E-06	6.05E-05	1.09E-04	0.00E+00	4.63E-05	2.31E-05	0.00E+00	0.00E+00	1.85E-05	8.51E-09	6.09E-08	0.00E+00	6.94E-08	6.937E-02	0.00E+00	1.01E-03	1.92E-04
3745293758790	374529	3758790	3.01E-04	3.24E-04	3.11E-04	3.07E-06	6.02E-05	1.08E-04	0.00E+00	4.61E-05	2.30E-05	0.00E+00	0.00E+00	1.84E-05	8.47E-09	6.06E-08	0.00E+00	6.91E-08	6.905E-02	0.00E+00	1.00E-03	1.92E-04
3745343758790	374534	3758790	2.99E-04	3.22E-04	3.09E-04	3.05E-06	5.99E-05	1.08E-04	0.00E+00	4.58E-05	2.29E-05	0.00E+00	0.00E+00	1.83E-05	8.42E-09	6.03E-08	0.00E+00	6.87E-08	6.868E-02	0.00E+00	9.97E-04	1.91E-04
3745393758790	374539	3758790	2.97E-04	3.20E-04	3.07E-04	3.03E-06	5.95E-05	1.07E-04	0.00E+00	4.55E-05	2.28E-05	0.00E+00	0.00E+00	1.82E-05	8.37E-09	5.99E-08	0.00E+00	6.83E-08	6.826E-02	0.00E+00	9.91E-04	1.89E-04
3745443758790	374544	3758790	2.95E-04	3.18E-04	3.05E-04	3.01E-06	5.91E-05	1.06E-04	0.00E+00	4.52E-05	2.26E-05	0.00E+00	0.00E+00	1.81E-05	8.31E-09	5.95E-08	0.00E+00	6.78E-08	6.778E-02	0.00E+00	9.84E-04	1.88E-04
3745493758790	374549	3758790	2.93E-04	3.15E-04	3.02E-04	2.99E-06	5.86E-05	1.05E-04	0.00E+00	4.48E-05	2.24E-05	0.00E+00	0.00E+00	1.79E-05	8.24E-09	5.90E-08	0.00E+00	6.72E-08	6.723E-02	0.00E+00	9.76E-04	1.87E-04
3745543758790	374554	3758790	2.90E-04	3.12E-04	3.00E-04	2.96E-06	5.81E-05	1.05E-04	0.00E+00	4.44E-05	2.22E-05	0.00E+00	0.00E+00	1.78E-05	8.17E-09	5.84E-08	0.00E+00	6.66E-08	6.661E-02	0.00E+00	9.67E-04	1.85E-04
3745593758790	374559	3758790	2.87E-04	3.09E-04	2.97E-04	2.93E-06	5.75E-05	1.03E-04	0.00E+00	4.40E-05	2.20E-05	0.00E+00	0.00E+00	1.76E-05	8.08E-09	5.78E-08	0.00E+00	6.59E-08	6.592E-02	0.00E+00	9.57E-04	1.83E-04
3745643758790	374564	3758790	2.84E-04	3.05E-04	2.93E-04	2.90E-06	5.68E-05	1.02E-04	0.00E+00	4.34E-05	2.17E-05	0.00E+00	0.00E+00	1.74E-05	7.99E-09	5.71E-08	0.00E+00	6.51E-08	6.514E-02	0.00E+00	9.46E-04	1.81E-04
3745693758790	374569	3758790	2.80E-04	3.01E-04	2.89E-04	2.86E-06	5.60E-05	1.01E-04	0.00E+00	4.29E-05	2.14E-05	0.00E+00	0.00E+00	1.71E-05	7.88E-09	5.64E-08	0.00E+00	6.43E-08	6.426E-02	0.00E+00	9.33E-04	1.78E-04
3744043758795	374404	3758795	2.71E-04	2.98E-04	2.86E-04	2.83E-06	5.54E-05	9.97E-05	0.00E+00	4.24E-05	2.12E-05	0.00E+00	0.00E+00	1.70E-05	7.79E-09	5.58E-08	0.00E+00	6.36E-08	6.355E-02	0.00E+00	9.24E-04	1.76E-04
3744093758795	374409	3758795	2.77E-04	2.98E-04	2.86E-04	2.83E-06	5.54E-05	9.98E-05	0.00E+00	4.24E-05	2.12E-05	0.00E+00	0.00E+00	1.70E-05	7.80E-09	5.58E-08	0.00E+00	6.36E-08	6.357E-02	0.00E+00	9.23E-04	1.76E-04
3744143758795	374414	3758795	2.77E-04	2.98E-04	2.86E-04	2.83E-06	5.55E-05	9.98E-05	0.00E+00	4.24E-05	2.12E-05	0.00E+00	0.00E+00	1.70E-05	7.80E-09	5.58E-08	0.00E+00	6.36E-08	6.361E-02	0.00E+00	9.24E-04	1.76E-04
3744193758795	374419	3758795	2.77E-04	2.98E-04	2.86E-04	2.83E-06	5.55E-05	9.99E-05	0.00E+00	4.25E-05	2.12E-05	0.00E+00	0.00E+00	1.70E-05	7.81E-09	5.59E-08	0.00E+00	6.37E-08	6.367E-02	0.00E+00	9.24E-04	1.77E-04
3744243758795	374424	3758795	2.78E-04	2.99E-04	2.87E-04	2.83E-06	5.55E-05	1.00E-04	0.00E+00	4.25E-05	2.12E-05	0.00E+00	0.00E+00	1.70E-05	7.81E-09	5.59E-08	0.00E+00	6.37E-08	6.371E-02	0.00E+00	9.25E-04	1.77E-04
3744293758795	374429	3758795	2.78E-04	2.99E-04	2.87E-04	2.83E-06	5.56E-05	1.00E-04	0.00E+00	4.25E-05	2.13E-05	0.00E+00	0.00E+00	1.70E-05	7.82E-09	5.59E-08	0.00E+00	6.37E-08	6.374E-02	0.00E+00	9.25E-04	1.77E-04
3744343758795	374434	3758795	2.78E-04	2.99E-04	2.87E-04	2.83E-06	5.56E-05	1.00E-04	0.00E+00	4.25E-05	2.13E-05	0.00E+00	0.00E+00	1.70E-05	7.82E-09	5.59E-08	0.00E+00	6.37E-08	6.374E-02	0.00E+00	9.25E-04	1.77E-04
3744393758795	374439	3758795	2.78E-04	2.99E-04	2.87E-04	2.83E-06	5.55E-05	1.00E-04	0.00E+00	4.25E-05	2.12E-05	0.00E+00	0.00E+00	1.70E-05	7.81E-09	5.59E-08	0.00E+00	6.37E-08	6.372E-02	0.00E+00	9.25E-04	1.77E-04
3744443758795	374444	3758795	2.77E-04	2.98E-04	2.86E-04	2.83E-06	5.55E-05	9.99E-05	0.00E+00	4.25E-05	2.12E-05	0.00E+00	0.00E+00	1.70E-05	7.81E-09	5.59E-08	0.00E+00	6.37E-08	6.369E-02	0.00E+00	9.25E-04	1.77E-04
3744493758795	374449	3758795	2.78E-04	2.98E-04	2.86E-04	2.83E-06	5.55E-05	9.99E-05	0.00E+00	4.25E-05	2.12E-05	0.00E+00	0.00E+00	1.70E-05	7.81E-09	5.59E-08	0.00E+00	6.37E-08	6.369E-02	0.00E+00	9.25E-04	1.77E-04
3744543758795	374454	3758795	2.77E-04	2.98E-04	2.86E-04	2.83E-06	5.55E-05	9.99E-05	0.00E+00	4.25E-05	2.12E-05	0.00E+00	0.00E+00	1.70E-05	7.81E-09	5.59E-08	0.00E+00	6.37E-08	6.369E-02	0.00E+00	9.25E-04	1.

			SWBuilding Construction	SWDemolition	SWGrading	EYBuilding Construction	SWPaving	SWGrading	SWArchitectural Coating	NBBuilding Construction	NBBuilding Construction	NBArchitectural Coating	NBArchitectural Coating	RWBuilding Construction	Child Risk					Overlapping Phases - Maximum GLC		
Unique Identifier	X (UTM)	Y (UTM)	2026	2026	2026	2026	2027	2027	2027	2026	2027	2026	2027	2026	3rd Trimester	0<2	2<16	Total	per million	2025	2026	2027
3744345758810	374434	3758810	2.06E-04	2.22E-04	2.13E-04	2.10E-06	4.12E-05	7.42E-05	0.00E+00	3.15E-05	1.58E-05	0.00E+00	0.00E+00	1.26E-05	5.80E-09	4.15E-08	0.00E+00	4.73E-08	4.727E-02	0.00E+00	6.86E-04	1.31E-04
3744395758810	374439	3758810	2.06E-04	2.22E-04	2.13E-04	2.10E-06	4.12E-05	7.42E-05	0.00E+00	3.15E-05	1.58E-05	0.00E+00	0.00E+00	1.26E-05	5.80E-09	4.15E-08	0.00E+00	4.73E-08	4.728E-02	0.00E+00	6.87E-04	1.31E-04
3744445758810	374444	3758810	2.06E-04	2.22E-04	2.13E-04	2.10E-06	4.12E-05	7.42E-05	0.00E+00	3.15E-05	1.58E-05	0.00E+00	0.00E+00	1.26E-05	5.80E-09	4.15E-08	0.00E+00	4.73E-08	4.729E-02	0.00E+00	6.87E-04	1.31E-04
3744495758810	374449	3758810	2.06E-04	2.22E-04	2.13E-04	2.10E-06	4.12E-05	7.42E-05	0.00E+00	3.15E-05	1.58E-05	0.00E+00	0.00E+00	1.26E-05	5.80E-09	4.15E-08	0.00E+00	4.73E-08	4.730E-02	0.00E+00	6.87E-04	1.31E-04
3744545758810	374454	3758810	2.06E-04	2.22E-04	2.13E-04	2.10E-06	4.12E-05	7.42E-05	0.00E+00	3.16E-05	1.58E-05	0.00E+00	0.00E+00	1.26E-05	5.80E-09	4.15E-08	0.00E+00	4.73E-08	4.731E-02	0.00E+00	6.87E-04	1.31E-04
3744595758810	374459	3758810	2.06E-04	2.21E-04	2.13E-04	2.10E-06	4.12E-05	7.42E-05	0.00E+00	3.15E-05	1.58E-05	0.00E+00	0.00E+00	1.26E-05	5.80E-09	4.15E-08	0.00E+00	4.73E-08	4.726E-02	0.00E+00	6.86E-04	1.31E-04
3744645758810	374464	3758810	2.06E-04	2.21E-04	2.12E-04	2.10E-06	4.12E-05	7.41E-05	0.00E+00	3.15E-05	1.57E-05	0.00E+00	0.00E+00	1.26E-05	5.79E-09	4.14E-08	0.00E+00	4.72E-08	4.721E-02	0.00E+00	6.85E-04	1.31E-04
3744695758810	374469	3758810	2.06E-04	2.21E-04	2.12E-04	2.10E-06	4.11E-05	7.40E-05	0.00E+00	3.15E-05	1.57E-05	0.00E+00	0.00E+00	1.26E-05	5.79E-09	4.14E-08	0.00E+00	4.72E-08	4.718E-02	0.00E+00	6.85E-04	1.31E-04
3744745758810	374474	3758810	2.05E-04	2.21E-04	2.12E-04	2.10E-06	4.11E-05	7.40E-05	0.00E+00	3.14E-05	1.57E-05	0.00E+00	0.00E+00	1.26E-05	5.78E-09	4.14E-08	0.00E+00	4.71E-08	4.713E-02	0.00E+00	6.84E-04	1.31E-04
3744795758810	374479	3758810	2.05E-04	2.20E-04	2.11E-04	2.09E-06	4.10E-05	7.38E-05	0.00E+00	3.14E-05	1.57E-05	0.00E+00	0.00E+00	1.25E-05	5.77E-09	4.13E-08	0.00E+00	4.71E-08	4.706E-02	0.00E+00	6.83E-04	1.30E-04
3744845758810	374484	3758810	2.05E-04	2.20E-04	2.11E-04	2.09E-06	4.10E-05	7.37E-05	0.00E+00	3.13E-05	1.57E-05	0.00E+00	0.00E+00	1.25E-05	5.76E-09	4.12E-08	0.00E+00	4.70E-08	4.698E-02	0.00E+00	6.82E-04	1.30E-04
3744895758810	374489	3758810	2.04E-04	2.20E-04	2.11E-04	2.08E-06	4.09E-05	7.36E-05	0.00E+00	3.13E-05	1.56E-05	0.00E+00	0.00E+00	1.25E-05	5.75E-09	4.11E-08	0.00E+00	4.69E-08	4.689E-02	0.00E+00	6.81E-04	1.30E-04
3744945758810	374494	3758810	2.04E-04	2.19E-04	2.11E-04	2.08E-06	4.08E-05	7.34E-05	0.00E+00	3.12E-05	1.56E-05	0.00E+00	0.00E+00	1.25E-05	5.74E-09	4.11E-08	0.00E+00	4.68E-08	4.680E-02	0.00E+00	6.80E-04	1.30E-04
3744995758810	374499	3758810	2.03E-04	2.19E-04	2.10E-04	2.08E-06	4.07E-05	7.33E-05	0.00E+00	3.11E-05	1.56E-05	0.00E+00	0.00E+00	1.25E-05	5.73E-09	4.10E-08	0.00E+00	4.67E-08	4.669E-02	0.00E+00	6.78E-04	1.30E-04
3745045758810	374504	3758810	2.03E-04	2.18E-04	2.09E-04	2.07E-06	4.06E-05	7.31E-05	0.00E+00	3.10E-05	1.55E-05	0.00E+00	0.00E+00	1.24E-05	5.71E-09	4.08E-08	0.00E+00	4.66E-08	4.655E-02	0.00E+00	6.76E-04	1.29E-04
3745095758810	374509	3758810	2.02E-04	2.17E-04	2.09E-04	2.06E-06	4.05E-05	7.28E-05	0.00E+00	3.10E-05	1.55E-05	0.00E+00	0.00E+00	1.24E-05	5.69E-09	4.07E-08	0.00E+00	4.64E-08	4.641E-02	0.00E+00	6.74E-04	1.29E-04
3745145758810	374514	3758810	2.02E-04	2.17E-04	2.08E-04	2.06E-06	4.03E-05	7.26E-05	0.00E+00	3.08E-05	1.54E-05	0.00E+00	0.00E+00	1.23E-05	5.67E-09	4.06E-08	0.00E+00	4.62E-08	4.625E-02	0.00E+00	6.71E-04	1.28E-04
3745195758810	374519	3758810	2.01E-04	2.16E-04	2.07E-04	2.05E-06	4.02E-05	7.23E-05	0.00E+00	3.07E-05	1.54E-05	0.00E+00	0.00E+00	1.23E-05	5.65E-09	4.04E-08	0.00E+00	4.61E-08	4.607E-02	0.00E+00	6.69E-04	1.28E-04
3745245758810	374524	3758810	2.00E-04	2.15E-04	2.06E-04	2.04E-06	4.00E-05	7.20E-05	0.00E+00	3.06E-05	1.53E-05	0.00E+00	0.00E+00	1.22E-05	5.62E-09	4.02E-08	0.00E+00	4.59E-08	4.585E-02	0.00E+00	6.66E-04	1.27E-04
3745295758810	374529	3758810	1.99E-04	2.14E-04	2.05E-04	2.03E-06	3.98E-05	7.16E-05	0.00E+00	3.04E-05	1.52E-05	0.00E+00	0.00E+00	1.22E-05	5.59E-09	4.00E-08	0.00E+00	4.56E-08	4.562E-02	0.00E+00	6.62E-04	1.27E-04
3745345758810	374534	3758810	1.98E-04	2.13E-04	2.04E-04	2.02E-06	3.95E-05	7.12E-05	0.00E+00	3.03E-05	1.51E-05	0.00E+00	0.00E+00	1.21E-05	5.56E-09	3.98E-08	0.00E+00	4.54E-08	4.536E-02	0.00E+00	6.59E-04	1.26E-04
3745395758810	374539	3758810	1.96E-04	2.11E-04	2.03E-04	2.00E-06	3.93E-05	7.07E-05	0.00E+00	3.01E-05	1.50E-05	0.00E+00	0.00E+00	1.20E-05	5.53E-09	3.95E-08	0.00E+00	4.51E-08	4.507E-02	0.00E+00	6.54E-04	1.25E-04
3745445758810	374544	3758810	1.95E-04	2.10E-04	2.01E-04	1.99E-06	3.90E-05	7.02E-05	0.00E+00	2.99E-05	1.49E-05	0.00E+00	0.00E+00	1.19E-05	5.49E-09	3.93E-08	0.00E+00	4.48E-08	4.476E-02	0.00E+00	6.50E-04	1.24E-04
3745495758810	374549	3758810	1.94E-04	2.08E-04	2.00E-04	1.98E-06	3.87E-05	6.97E-05	0.00E+00	2.96E-05	1.48E-05	0.00E+00	0.00E+00	1.19E-05	5.45E-09	3.90E-08	0.00E+00	4.44E-08	4.443E-02	0.00E+00	6.45E-04	1.23E-04
3745545758810	374554	3758810	1.92E-04	2.06E-04	1.98E-04	1.96E-06	3.84E-05	6.91E-05	0.00E+00	2.94E-05	1.47E-05	0.00E+00	0.00E+00	1.18E-05	5.40E-09	3.87E-08	0.00E+00	4.41E-08	4.406E-02	0.00E+00	6.40E-04	1.22E-04
3745595758810	374559	3758810	1.90E-04	2.05E-04	1.96E-04	1.94E-06	3.81E-05	6.85E-05	0.00E+00	2.91E-05	1.46E-05	0.00E+00	0.00E+00	1.16E-05	5.35E-09	3.83E-08	0.00E+00	4.37E-08	4.365E-02	0.00E+00	6.34E-04	1.21E-04
3745645758810	374564	3758810	1.88E-04	2.03E-04	1.94E-04	1.92E-06	3.77E-05	6.78E-05	0.00E+00	2.88E-05	1.44E-05	0.00E+00	0.00E+00	1.15E-05	5.30E-09	3.79E-08	0.00E+00	4.32E-08	4.322E-02	0.00E+00	6.27E-04	1.20E-04
3745695758810	374569	3758810	1.86E-04	2.00E-04	1.92E-04	1.90E-06	3.73E-05	6.71E-05	0.00E+00	2.85E-05	1.43E-05	0.00E+00	0.00E+00	1.14E-05	5.24E-09	3.75E-08	0.00E+00	4.27E-08	4.275E-02	0.00E+00	6.21E-04	1.19E-04
3744045758815	374404	3758815	1.88E-04	2.02E-04	1.94E-04	1.92E-06	3.76E-05	6.76E-05	0.00E+00	2.87E-05	1.44E-05	0.00E+00	0.00E+00	1.15E-05	5.28E-09	3.78E-08	0.00E+00	4.31E-08	4.309E-02	0.00E+00	6.26E-04	1.20E-04
3744095758815	374409	3758815	1.88E-04	2.02E-04	1.94E-04	1.92E-06	3.76E-05	6.77E-05	0.00E+00	2.88E-05	1.44E-05	0.00E+00	0.00E+00	1.15E-05	5.29E-09	3.78E-08	0.00E+00	4.31E-08	4.312E-02	0.00E+00	6.26E-04	1.20E-04
3744145758815	374414	3758815	1.88E-04	2.02E-04	1.94E-04	1.92E-06	3.76E-05	6.77E-05	0.00E+00	2.88E-05	1.44E-05	0.00E+00	0.00E+00	1.15E-05	5.29E-09	3.79E-08	0.00E+00	4.32E-08	4.315E-02	0.00E+00	6.27E-04	1.20E-04
3744195758815	374419	3758815	1.88E-04	2.02E-04	1.94E-04	1.92E-06	3.76E-05	6.78E-05	0.00E+00	2.88E-05	1.44E-05	0.00E+00	0.00E+00	1.15E-05	5.30E-09	3.79E-08	0.00E+00	4.32E-08	4.319E-02	0.00E+00	6.27E-04	1.20E-04
3744245758815	374424	3758815	1.88E-04	2.03E-04	1.94E-04	1.92E-06	3.77E-05	6.78E-05	0.00E+00	2.88E-05	1.44E-05	0.00E+00	0.00E+00	1.15E-05	5.30E-09	3.79E-08	0.00E+00	4.32E-08	4.323E-02	0.00E+00	6.28E-04	1.20E-04
3744295758815	374429	3758815	1.89E-04	2.03E-04	1.95E-04	1.92E-06	3.77E-05	6.79E-05	0.00E+00	2.89E-05	1.44E-05	0.00E+00	0.00E+00	1.15E-05	5.31E-09	3.80E-08	0.00E+00	4.33E-08	4.327E-02	0.00E+00	6.28E-04	1.20E-04
3744345758815	374434	3758815	1.89E-04	2.03E-04	1.95E-04	1.92E-06	3.77E-05	6.79E-05	0.00E+00	2.89E-05	1.44E-05	0.00E+00	0.00E+00	1.15E-05	5.31E-09	3.80E-08	0.00E+00	4.33E-08	4.327E-02	0.00E+00	6.28E-04	1.20E-04
3744395758815	374439	3758815	1.89E-04	2.03E-04	1.95E-04	1.92E-06	3.77E-05	6.79E-05	0.00E+00	2.89E-05	1.44E-05	0.00E+00	0.00E+00	1.15E-05	5.31E-09	3.80E-08	0.00E+00	4.33E-08	4.327E-02	0.00E+00	6.28E-04	1.20E-04
3744445758815	374444	3758815	1.89E-04	2.03E-04	1.95E-04	1.92E-06	3.77E-05	6.79E-05	0.00E+00	2.89E-05	1.44E-05	0.00E+00	0.00E+00	1.15E-05	5.31E-09	3.80E-08	0.00E+00	4.33E-08	4.328E-02	0.00E+00	6.28E-04	1.20E-04
3744495758815	374449	3758815	1.89E-04	2.03E-04	1.95E-04	1.92E-06	3.77E-05	6.79E-05	0.00E+00	2.89E-05	1.44E-05	0.00E+00	0.00E+00	1.15E-05	5.31E-09	3.80E-08	0.00E+00	4.33E-08	4.330E-02	0.00E+00	6.29E-04	1.20E-04
3744545758815	374454	3758815	1.89E-04	2.03E-04	1.95E-04	1.93E-06	3.78E-05	6.80E-05	0.00E+00	2.89E-05	1.44E-05	0.00E+00	0.00E+00	1.16E-05	5.31E-09	3.80E-08	0.00E+00	4.33E-08	4.331E-02	0.00E+00	6.29E-04	1.20E-04
3744595758815	374459	3758815	1.89E-04	2.03E-04	1.95E-04	1.92E-06	3.77E-05	6.79E-05	0.00E+00	2.89E-05	1.44E-05	0.00E+00	0.00E+00	1.15E-05	5.31E-09	3.80E-08	0.00E+00	4.33E-08	4.327E-02	0.00E+00	6.28E-04	1.20E-04
3744645758815	374464	3758815	1.88E-04	2.03E-04	1.94E-04	1.92E-06	3.77E-05	6.78E-05	0.00E+00	2.88E-05	1.44E-05	0.00E+00	0.00E+00	1.15E-05	5.30E-09	3.79E-08	0.00E+00	4.32E-08	4.323E-02	0.00E+00	6.28E-04	1.20E-04
3744695758815	374469	3758815	1.88E-04	2.02E-04	1.94E-04	1.92E-06	3.76E-05	6.78E-05	0.00E+00	2.88E-05	1.44E-05	0.00E+00	0.00E+00	1.15E-05	5.30E-09	3.79E-08	0.00E+00	4.32E-08	4.321E-02	0.00E+00	6.27E-04	1.20E-04
3744745758815	374474	3758815	1.88E-04	2.02E-04	1.94E-04	1.92E-06	3.76E-05	6.77E-05	0.00E+00	2.88E-05	1.44E-05	0.00E+00	0.00E+00	1.15E-05	5.29E-09	3.79E-08	0.00E+00	4.32E-08	4.316E-02	0.00E+00	6.27E-04	1.20E-04
3744795758815	374479	3758815	1.88E-04	2.02E-04	1.94E-04	1.92E-06	3.76E-05	6.76E-05	0.00E+00	2.87E-05	1.44E-05	0.00E+00	0.00E+00	1.15E-05	5.28E-09	3.78E-08	0.00E+00	4.31E-08	4.309E-02	0.00E+00	6.26E-04	1.20E-04
3744845758815	374484	3758815	1.87E-04	2.02E-04	1.93E-04	1.91E-06	3.75E-05	6.75E-05	0.00E+00	2.87E-05	1.43E-05	0.00E+00	0.00E+00	1.15E-05	5.27E-09	3.77E-08	0.00E+00	4.30E-08	4.301E-02	0.00E+00	6.24E-04	1.19E-04
3744895758815	374489	3758815	1.87E-04	2.01E-04	1.93E-04	1.91E-06	3.74E-05	6.74E-05	0.00E+00	2.86E-05	1.43E-05	0.00E+00	0.00E+00	1.15E-05	5.26E-09	3.77E-08	0.00E+00	4.29E-08	4.293E-02	0.00E+00	6.23E-04	1.19E-04
3744945758815	374494	3758815	1.87E-04	2.01E-04	1.93E-04	1.91E-06	3.74E-05	6.72E-05	0.00E+00	2.86E-05	1.43E-05	0.00E+00	0.00E+00	1.14E-05	5.26E-09	3.76E-08	0.00E+00	4.29E-08	4.285E-02	0.00E+00	6.22E-04	1.19E-04
3744995758815	374499	3758815	1.86E-04	2.00E-04	1.92E-04	1.90E-06	3.73E-05	6.71E-05	0.00E+00	2.85E-05	1.43E-05	0.00E+00	0.00E+00	1.14E-05	5.24E-09	3.75E-08	0.00E+00	4.28E-08	4.276E-02	0.00E+00	6.21E-04	1.19E-04
3745045758815	374504	3758815	1.86E-04	2.00E-04	1.92E-04	1.90E-06	3.72E-05	6.69E-05	0.00E+00	2.84E-05	1.42E-05	0.00E+00	0.00E+00	1.14E-05	5.23E-09	3.74E-08	0.00E+00	4.26E-08	4.265E-02	0.00E+00	6.19E-04	1.18E-04
3745095758815	374509	3758815	1.85E-04	1.99E-04	1.91E-04	1.89E-06	3.71E-05	6.67E-05	0.00E+00	2.84E-05	1.42E-05	0.00E+00	0.00E+00	1.13E-05	5.21E-09	3.73E-08	0.00E+00	4.25E-08	4.251E-02	0.00E+00	6.17E-04	1.18E-04
3745145758815	374514	3758815	1.85E-04	1.98E-04	1.91E-04	1.88E-06	3.69E-05	6.65E-05	0.00E+00	2.82E-05	1.41E-05	0.00E+00	0.00E+00	1.13E-05	5.19E-09	3.72E-08	0.00E+00	4.24E-08	4.236E-02	0.00E+00	6.15E-04	1.18E-04
3745195758815	374519	3758815	1.84E-04	1.98E-04	1.90E-04	1.88E-06	3.68E-05	6.62E-05	0.00E+00	2.81E-05	1.41E-05	0.00E+00	0.00E+00	1.13E-05	5.17E-09	3.70E-08	0.00E+00	4.22E-08	4.219E-02	0.00E+00	6.13E-04	1.17E-04
3745245758815	374524	3758815	1.83E-04	1.97E-04	1.89E-04	1.87E-06	3.66E-05	6.59E-05	0.00E+00	2.80E-05	1.40E-05	0.00E+00	0.00E+00	1.12E-05	5.15E-09	3.68E-08	0.00E+00	4.20E-08	4.199E-02	0.00E+00	6.10E-04	1.17E-04
3745295758815	374529	3758815	1.82E-04	1.96E-04	1.88E-04	1.86E-06	3.64E-05	6.56E-05	0.00E+00	2.79E-05	1.39E-05	0.00E+00	0.00E+00	1.11E-05	5.12E-09	3.67E-08	0.00E+00	4.18E-08	4.178E-02	0.00E+00	6.07E-04	1.16E-04
3745345758815	374534	3758815	1.81E-04	1.95E-04	1.87E-04	1.85E-06	3.62E-05	6.52E-05	0.00E+00	2.77E-05	1.39E-05	0.00E+00	0.00E+00	1.11E-05	5.10E-09	3.65E-08	0.00E+00	4.15E-08	4.155E-02	0.00E+00	6.03E-04	1.15E-04
3745395758815	374539	3758815	1.80E-04	1.93E-04	1.86E-04	1.84E-06	3.60E-05	6.48E-05	0.00E+00	2.75E-05	1.38E-05	0.00E+00	0.00E+00	1.10E-05	5.06E-09	3.62E-08	0.00E+00	4.13E-08	4.129E-02	0.00E+00	5.99E-04	1.15E-04
3745445758815	374544	3758815	1.79E-04	1.92E-04	1.84E-04	1.82E-06	3.58E-05	6.44E-05	0.00E+00	2.74E-05	1.37E-05	0.00E+00	0.00E+00	1.09E-05	5.03E-09	3.60E-08	0.00E+00	4.10E-08	4.101E-02	0.00E+00	5.95E-04	1.14E-04
3745495758815	374549	3758815	1.77E-04	1.91E-04	1.83E-04	1.81E-06	3.55E-05	6.39E-05	0.00E+00	2.72E-05	1.36E-05	0.00E+00	0.00E+00	1.09E-05	4.99E-09	3.57E-08	0.00E+00	4.07E-08	4.071E-02	0.00E+00	5.91E-04	1.13E-04
3745545758815	374554	3758815	1.76E-04	1.89E-04	1.82E-04	1.80E-06	3.52E-05	6.34E-05	0.00E+00	2.69E-05	1.35E-05	0.00E+00	0.00E+00	1.08E-05	4.95E-09	3.54E-08	0.00E+00	4.04E-08	4.038E-02	0.00E+00	5.86E-04	1.12E-04
3745595758815	374559	3758815	1.74E-04	1.88E-04	1.80E-04	1.78E-06	3.49E-05	6.28E-05	0.00E+00	2.67E-05	1.33E-05	0.00E+00	0.00E+00	1.07E-05	4.91E-09	3.51E-08	0.00E+00	4.00E-08	4.003E-02	0.00E+00	5.81E-04	1.11E-04
3745645758815	374564	3758815	1.73E-04	1.86E-04	1.78E-04	1.76E-06	3.46E-05	6.22E-05	0.00E+00	2.64E-05	1.32E-05	0.00E+00	0.00E+00	1.06E-05	4.86E-09	3.48E-08	0.00E+00	3.96E-08	3.965E-02	0.00E+00	5.76E-04	1.10E-04
3745695758815	374569	3758815	1.71E-04	1.84E-04	1.77E-04	1.74E-06	3.42E-05	6.16E-05	0.00E+00	2.62E-05	1.31E-05	0.00E+00	0.00E+00	1.05E-05	4.81E-09	3.44E-08	0.00E+00	3.92E-08	3.924E-02	0.00E+00	5.70E-04	1.09E-04
3744045758820	374404	3758820	1.72E-04	1.85E-04	1.78E-04	1.76E-06	3.45E-05	6.21E-05	0.00E+00	2.64E-05	1.32E-05	0.00E+00	0.00E+00	1.06E-05	4.85E-09	3.47E-08	0.00E+00	3.96E-08	3.958E-02	0.00E+00	5.75E-04	1.10E-04
3744095758820	374409	3758820	1.73E-04	1.86E-04	1.78E-04	1.76E-06	3.45E-05	6.22E-05	0.00E+00	2.64E-05	1.32E-05	0.00E+00	0.00E+00	1.06E-05	4.86E-09	3.48E-08	0.00E+00	3.96E-08	3.962E-02	0.00E+00	5.75E-04	1.10E-04
3744145758820	374414	3758820	1.73E-04	1.86E-04	1.78E-04	1.76E-06	3.46E-05	6.22E-05	0.00E+00	2.64E-05	1.32E-05	0.00E+00	0.00E+00	1.06E-05	4.86E-09	3.48E-08	0.00E+00	3.97E-08	3.966E-02	0.00E+00	5.76E-04	1.10E-04
3744195758820	374419	3758820	1.73E-04	1.86E-04	1.79E-04	1.76E-06	3.46E-05	6.23E-05	0.00E+00	2.65E-05	1.32E-05	0.00E+00	0.00E+00	1.06E-05	4.87E-09	3.48E-08	0.00E+00	3.97E-08	3.969E-02	0.00E+00	5.76E-04	1.10E-04
3744245758820	374424	3758820	1.73E-04	1.86E-04	1.79E-04	1.77E-06	3.46E-05	6.23E-05	0.00E+00	2.65E-05	1.32E-05	0.00E+00	0.00E+00	1.06E-05	4.87E-09	3.49E-08	0.00E+00	3.97E-08	3.973E-02	0.00E+00	5.77E-04	1.10E-04
3744295758820	374429	3758820	1.73E-04	1.86E-04	1.79E-04	1.77E-06	3.47E-05	6.24E-05	0.00E+00	2.65E-05	1.33E-05	0.00E+00	0.00E+00	1.06E-05	4.88E-09	3.49E-08	0.00E+00	3.98E-08	3.976E-02	0.00E+00	5.77E-04	1.10E-04
3744345758820	374434	3758820	1.73E-04	1.86E-04	1.79E-04	1.77E-06	3.47E-05	6.24E-05	0.00E+00	2.65E-05	1.33E-05	0.00E+00	0.00E+00	1.06E-05	4.88E-09	3.49E-08	0.00E+00	3.98E-08	3.977E-02	0.00E+00	5.77E-04	1.10E-04
3744395758820	374439	3758820	1.73E-04	1.86E-04	1.79E-04	1.77E-06	3.47E-05	6.24E-05	0.00E+00	2.65E-05	1.33E-05	0.00E+00	0.00E+00	1.06E-05	4.88E-09	3.49E-08	0.00E+00	3.98E-08	3.977E-02	0.00E+00	5.77E-04	1.10E-04
3744445758820	374444	3758820	1.73E-04	1.86E-04	1.79E-04	1.77E-06	3.47E-05	6.24E-05	0.00E+00	2.65E-05	1.33E-05	0.00E+00	0.00E+00	1.06E-05	4.88E-09	3.49E-08	0.00E+00	3.98E-08	3.977E-02	0.00E+00	5.77E-04	1.10E-04
3744495758820	374449	3758820	1.73E-04	1.86E-04	1.79E-04	1.77E-06	3.47E-05	6.24E-05	0.00E+00	2.65E-05	1.33E-05	0.00E+00	0.00E+00	1.06E-05	4.88E-09	3.49E-08	0.00E+00	3.98E-08	3.979E-02	0.00E+00	5.78E-04	1.10E-04
3744545758820	374454	3758820	1.73E-04	1.87E-04	1.79E-04	1.77E-06	3.47E-05	6.25E-05	0.00E+00	2.65E-05	1.33E-05	0.00E+00	0.00E+00	1.06E-05	4.88E-09	3.49E-08	0.00E+00	3.98E-08	3.981E-02	0.00E+00	5.78E-04	1.10E-04
3744595758820	374459	3758820	1.73E-04	1.86E-04	1.79E-04	1.77E-06	3.47E-05	6.24E-05	0.00E+00	2.65E-05	1.33E-05	0.00E+00	0.00E+00	1.06E-05	4.88E-09	3.49E-08	0.00E+00	3.98E-08	3.977E-02	0.00E+00	5.77E-04	1.10E-04
3744645758820	374464	3758820	1.73E-04	1.86E-04	1.79E-04	1.77E-06	3.46E-05	6.24E-05	0.00E+00	2.65E-05	1.33E-05	0.00E+00	0.00E+00	1.06E-05	4.87E-09	3.49E-08	0.00E+00	3.97E-08	3.974E-02	0.00E+00	5.77E-04	1.10E-04
3744695758820	374469	3758820	1.73E-04	1.86E-04	1.79E-04	1.77E-06	3.46E-05	6.24E-05	0.00E+00	2.65E-05	1.33E-05	0.00E+00	0.00E+00	1.06E-05	4.87E-09	3.49E-08	0.00E+00	3.97E-08	3.974E-02	0.00E+00	5.77E-04	1.10E-04
3744745758820	374474	3758820	1.73E-04	1.86E-04	1.79E-04	1.77E-06	3.46E-05	6.23E-05	0.00E+00	2.65E-05	1.32E-05	0.00E+00	0.00E+00	1.06E-05	4.87E-09	3.48E-08	0.00E+00	3.97E-08	3.970E-02	0.00E+00	5.76E-04	1.10E-04
3744795758820	374479	3758820	1.73E-04	1.86E-04	1.78E-04	1.76E-06	3.46E-05	6.22E-05	0.00E+00	2.64E-05	1.32E-05	0.00E+00	0.00E+00	1.06E-05	4.86E-09	3.48E-08	0.00E+00	3.96E-08	3.964E-02	0.00E+00	5.76E-04	1.

			SWBuilding Construction	SWDemolition	SWGrading	EYBuilding Construction	SWPaving	SWGrading	SWArchitectural Coating	NBBuilding Construction	NBBuilding Construction	NBArchitectural Coating	NBArchitectural Coating	RWBuilding Construction	Child Risk					Overlapping Phases - Maximum GLC		
Unique Identifier	X (UTM)	Y (UTM)	2026	2026	2026	2026	2027	2027	2027	2026	2027	2026	2027	2026	3rd Trimester	0<2	2<16	Total	per million	2025	2026	2027
3744093758835	374409	3758835	1.37E-04	1.47E-04	1.41E-04	1.40E-06	2.74E-05	4.93E-05	0.00E+00	2.10E-05	1.05E-05	0.00E+00	0.00E+00	8.38E-06	3.85E-09	2.76E-08	0.00E+00	3.14E-08	3.142E-02	0.00E+00	4.56E-04	8.72E-05
3744143758835	374414	3758835	1.37E-04	1.48E-04	1.42E-04	1.40E-06	2.75E-05	4.94E-05	0.00E+00	2.10E-05	1.05E-05	0.00E+00	0.00E+00	8.40E-06	3.86E-09	2.76E-08	0.00E+00	3.15E-08	3.149E-02	0.00E+00	4.57E-04	8.74E-05
3744193758835	374419	3758835	1.37E-04	1.48E-04	1.42E-04	1.40E-06	2.75E-05	4.94E-05	0.00E+00	2.10E-05	1.05E-05	0.00E+00	0.00E+00	8.41E-06	3.86E-09	2.76E-08	0.00E+00	3.15E-08	3.151E-02	0.00E+00	4.57E-04	8.74E-05
3744243758835	374424	3758835	1.37E-04	1.48E-04	1.42E-04	1.40E-06	2.75E-05	4.94E-05	0.00E+00	2.10E-05	1.05E-05	0.00E+00	0.00E+00	8.41E-06	3.86E-09	2.76E-08	0.00E+00	3.15E-08	3.151E-02	0.00E+00	4.58E-04	8.74E-05
3744293758835	374429	3758835	1.37E-04	1.48E-04	1.42E-04	1.40E-06	2.75E-05	4.94E-05	0.00E+00	2.10E-05	1.05E-05	0.00E+00	0.00E+00	8.41E-06	3.86E-09	2.76E-08	0.00E+00	3.15E-08	3.151E-02	0.00E+00	4.57E-04	8.74E-05
3744343758835	374434	3758835	1.37E-04	1.48E-04	1.42E-04	1.40E-06	2.75E-05	4.95E-05	0.00E+00	2.10E-05	1.05E-05	0.00E+00	0.00E+00	8.41E-06	3.87E-09	2.77E-08	0.00E+00	3.15E-08	3.153E-02	0.00E+00	4.58E-04	8.75E-05
3744393758835	374439	3758835	1.37E-04	1.48E-04	1.42E-04	1.40E-06	2.75E-05	4.95E-05	0.00E+00	2.10E-05	1.05E-05	0.00E+00	0.00E+00	8.42E-06	3.87E-09	2.77E-08	0.00E+00	3.16E-08	3.156E-02	0.00E+00	4.58E-04	8.75E-05
3744443758835	374444	3758835	1.38E-04	1.48E-04	1.42E-04	1.40E-06	2.75E-05	4.95E-05	0.00E+00	2.11E-05	1.05E-05	0.00E+00	0.00E+00	8.42E-06	3.87E-09	2.77E-08	0.00E+00	3.16E-08	3.157E-02	0.00E+00	4.58E-04	8.76E-05
3744493758835	374449	3758835	1.38E-04	1.48E-04	1.42E-04	1.40E-06	2.75E-05	4.95E-05	0.00E+00	2.11E-05	1.05E-05	0.00E+00	0.00E+00	8.42E-06	3.87E-09	2.77E-08	0.00E+00	3.16E-08	3.158E-02	0.00E+00	4.58E-04	8.76E-05
3744543758835	374454	3758835	1.38E-04	1.48E-04	1.42E-04	1.40E-06	2.75E-05	4.95E-05	0.00E+00	2.11E-05	1.05E-05	0.00E+00	0.00E+00	8.42E-06	3.87E-09	2.77E-08	0.00E+00	3.16E-08	3.156E-02	0.00E+00	4.58E-04	8.76E-05
3744593758835	374459	3758835	1.37E-04	1.48E-04	1.42E-04	1.40E-06	2.75E-05	4.95E-05	0.00E+00	2.10E-05	1.05E-05	0.00E+00	0.00E+00	8.42E-06	3.87E-09	2.77E-08	0.00E+00	3.15E-08	3.155E-02	0.00E+00	4.58E-04	8.75E-05
3744643758835	374464	3758835	1.37E-04	1.48E-04	1.42E-04	1.40E-06	2.75E-05	4.95E-05	0.00E+00	2.10E-05	1.05E-05	0.00E+00	0.00E+00	8.41E-06	3.87E-09	2.77E-08	0.00E+00	3.15E-08	3.153E-02	0.00E+00	4.58E-04	8.75E-05
3744693758835	374469	3758835	1.37E-04	1.48E-04	1.42E-04	1.40E-06	2.75E-05	4.95E-05	0.00E+00	2.10E-05	1.05E-05	0.00E+00	0.00E+00	8.41E-06	3.87E-09	2.77E-08	0.00E+00	3.15E-08	3.152E-02	0.00E+00	4.58E-04	8.74E-05
3744743758835	374474	3758835	1.37E-04	1.48E-04	1.42E-04	1.40E-06	2.75E-05	4.94E-05	0.00E+00	2.10E-05	1.05E-05	0.00E+00	0.00E+00	8.40E-06	3.86E-09	2.76E-08	0.00E+00	3.15E-08	3.150E-02	0.00E+00	4.57E-04	8.74E-05
3744793758835	374479	3758835	1.37E-04	1.48E-04	1.42E-04	1.40E-06	2.74E-05	4.94E-05	0.00E+00	2.10E-05	1.05E-05	0.00E+00	0.00E+00	8.40E-06	3.86E-09	2.76E-08	0.00E+00	3.15E-08	3.148E-02	0.00E+00	4.57E-04	8.73E-05
3744843758835	374484	3758835	1.37E-04	1.47E-04	1.41E-04	1.40E-06	2.74E-05	4.93E-05	0.00E+00	2.10E-05	1.05E-05	0.00E+00	0.00E+00	8.39E-06	3.86E-09	2.76E-08	0.00E+00	3.14E-08	3.144E-02	0.00E+00	4.57E-04	8.73E-05
3744893758835	374489	3758835	1.37E-04	1.47E-04	1.41E-04	1.40E-06	2.74E-05	4.93E-05	0.00E+00	2.09E-05	1.05E-05	0.00E+00	0.00E+00	8.37E-06	3.85E-09	2.75E-08	0.00E+00	3.14E-08	3.139E-02	0.00E+00	4.56E-04	8.71E-05
3744943758835	374494	3758835	1.37E-04	1.47E-04	1.41E-04	1.39E-06	2.73E-05	4.92E-05	0.00E+00	2.09E-05	1.04E-05	0.00E+00	0.00E+00	8.36E-06	3.84E-09	2.75E-08	0.00E+00	3.13E-08	3.133E-02	0.00E+00	4.55E-04	8.69E-05
3744993758835	374499	3758835	1.36E-04	1.46E-04	1.41E-04	1.39E-06	2.73E-05	4.91E-05	0.00E+00	2.08E-05	1.04E-05	0.00E+00	0.00E+00	8.34E-06	3.83E-09	2.74E-08	0.00E+00	3.13E-08	3.126E-02	0.00E+00	4.54E-04	8.67E-05
3745043758835	374504	3758835	1.36E-04	1.46E-04	1.40E-04	1.39E-06	2.72E-05	4.89E-05	0.00E+00	2.08E-05	1.04E-05	0.00E+00	0.00E+00	8.32E-06	3.82E-09	2.74E-08	0.00E+00	3.12E-08	3.118E-02	0.00E+00	4.53E-04	8.65E-05
3745093758835	374509	3758835	1.35E-04	1.46E-04	1.40E-04	1.38E-06	2.71E-05	4.88E-05	0.00E+00	2.07E-05	1.04E-05	0.00E+00	0.00E+00	8.29E-06	3.81E-09	2.73E-08	0.00E+00	3.11E-08	3.108E-02	0.00E+00	4.51E-04	8.62E-05
3745143758835	374514	3758835	1.35E-04	1.45E-04	1.39E-04	1.38E-06	2.70E-05	4.86E-05	0.00E+00	2.07E-05	1.03E-05	0.00E+00	0.00E+00	8.26E-06	3.80E-09	2.72E-08	0.00E+00	3.10E-08	3.098E-02	0.00E+00	4.50E-04	8.59E-05
3745193758835	374519	3758835	1.34E-04	1.45E-04	1.39E-04	1.37E-06	2.69E-05	4.84E-05	0.00E+00	2.06E-05	1.03E-05	0.00E+00	0.00E+00	8.23E-06	3.79E-09	2.71E-08	0.00E+00	3.09E-08	3.087E-02	0.00E+00	4.48E-04	8.56E-05
3745243758835	374524	3758835	1.34E-04	1.44E-04	1.38E-04	1.37E-06	2.68E-05	4.82E-05	0.00E+00	2.05E-05	1.03E-05	0.00E+00	0.00E+00	8.20E-06	3.77E-09	2.70E-08	0.00E+00	3.07E-08	3.074E-02	0.00E+00	4.46E-04	8.53E-05
3745293758835	374529	3758835	1.33E-04	1.43E-04	1.38E-04	1.36E-06	2.67E-05	4.80E-05	0.00E+00	2.04E-05	1.02E-05	0.00E+00	0.00E+00	8.16E-06	3.75E-09	2.68E-08	0.00E+00	3.06E-08	3.060E-02	0.00E+00	4.44E-04	8.49E-05
3745343758835	374534	3758835	1.33E-04	1.43E-04	1.37E-04	1.35E-06	2.65E-05	4.78E-05	0.00E+00	2.03E-05	1.02E-05	0.00E+00	0.00E+00	8.12E-06	3.73E-09	2.67E-08	0.00E+00	3.04E-08	3.045E-02	0.00E+00	4.42E-04	8.45E-05
3745393758835	374539	3758835	1.32E-04	1.42E-04	1.36E-04	1.35E-06	2.64E-05	4.75E-05	0.00E+00	2.02E-05	1.01E-05	0.00E+00	0.00E+00	8.08E-06	3.71E-09	2.66E-08	0.00E+00	3.03E-08	3.028E-02	0.00E+00	4.40E-04	8.40E-05
3745443758835	374544	3758835	1.31E-04	1.41E-04	1.35E-04	1.34E-06	2.62E-05	4.72E-05	0.00E+00	2.01E-05	1.00E-05	0.00E+00	0.00E+00	8.03E-06	3.69E-09	2.64E-08	0.00E+00	3.01E-08	3.011E-02	0.00E+00	4.37E-04	8.35E-05
3745493758835	374549	3758835	1.30E-04	1.40E-04	1.35E-04	1.33E-06	2.61E-05	4.70E-05	0.00E+00	2.00E-05	9.98E-06	0.00E+00	0.00E+00	7.98E-06	3.67E-09	2.63E-08	0.00E+00	2.99E-08	2.992E-02	0.00E+00	4.34E-04	8.30E-05
3745543758835	374554	3758835	1.29E-04	1.39E-04	1.34E-04	1.32E-06	2.59E-05	4.66E-05	0.00E+00	1.98E-05	9.91E-06	0.00E+00	0.00E+00	7.93E-06	3.64E-09	2.61E-08	0.00E+00	2.97E-08	2.972E-02	0.00E+00	4.31E-04	8.24E-05
3745593758835	374559	3758835	1.29E-04	1.38E-04	1.33E-04	1.31E-06	2.57E-05	4.63E-05	0.00E+00	1.97E-05	9.84E-06	0.00E+00	0.00E+00	7.87E-06	3.62E-09	2.59E-08	0.00E+00	2.95E-08	2.950E-02	0.00E+00	4.28E-04	8.18E-05
3745643758835	374564	3758835	1.28E-04	1.37E-04	1.32E-04	1.30E-06	2.55E-05	4.59E-05	0.00E+00	1.95E-05	9.76E-06	0.00E+00	0.00E+00	7.81E-06	3.59E-09	2.57E-08	0.00E+00	2.93E-08	2.927E-02	0.00E+00	4.25E-04	8.12E-05
3745693758835	374569	3758835	1.26E-04	1.36E-04	1.31E-04	1.29E-06	2.53E-05	4.55E-05	0.00E+00	1.94E-05	9.68E-06	0.00E+00	0.00E+00	7.74E-06	3.56E-09	2.55E-08	0.00E+00	2.90E-08	2.903E-02	0.00E+00	4.21E-04	8.05E-05
3745743758835	374574	3758835	1.25E-04	1.35E-04	1.29E-04	1.28E-06	2.51E-05	4.51E-05	0.00E+00	1.92E-05	9.59E-06	0.00E+00	0.00E+00	7.67E-06	3.53E-09	2.52E-08	0.00E+00	2.88E-08	2.877E-02	0.00E+00	4.18E-04	7.98E-05
3744043758840	374404	3758840	1.27E-04	1.36E-04	1.31E-04	1.29E-06	2.54E-05	4.57E-05	0.00E+00	1.94E-05	9.72E-06	0.00E+00	0.00E+00	7.76E-06	3.57E-09	2.55E-08	0.00E+00	2.91E-08	2.910E-02	0.00E+00	4.23E-04	8.07E-05
3744093758840	374409	3758840	1.27E-04	1.37E-04	1.31E-04	1.30E-06	2.55E-05	4.58E-05	0.00E+00	1.95E-05	9.74E-06	0.00E+00	0.00E+00	7.79E-06	3.58E-09	2.56E-08	0.00E+00	2.92E-08	2.921E-02	0.00E+00	4.24E-04	8.10E-05
3744143758840	374414	3758840	1.28E-04	1.37E-04	1.32E-04	1.30E-06	2.55E-05	4.59E-05	0.00E+00	1.95E-05	9.76E-06	0.00E+00	0.00E+00	7.81E-06	3.59E-09	2.57E-08	0.00E+00	2.93E-08	2.928E-02	0.00E+00	4.25E-04	8.12E-05
3744193758840	374419	3758840	1.28E-04	1.37E-04	1.32E-04	1.30E-06	2.56E-05	4.60E-05	0.00E+00	1.95E-05	9.77E-06	0.00E+00	0.00E+00	7.82E-06	3.59E-09	2.57E-08	0.00E+00	2.93E-08	2.931E-02	0.00E+00	4.26E-04	8.13E-05
3744243758840	374424	3758840	1.28E-04	1.37E-04	1.32E-04	1.30E-06	2.56E-05	4.60E-05	0.00E+00	1.96E-05	9.78E-06	0.00E+00	0.00E+00	7.82E-06	3.60E-09	2.57E-08	0.00E+00	2.93E-08	2.932E-02	0.00E+00	4.26E-04	8.14E-05
3744293758840	374429	3758840	1.28E-04	1.37E-04	1.32E-04	1.30E-06	2.56E-05	4.60E-05	0.00E+00	1.96E-05	9.78E-06	0.00E+00	0.00E+00	7.82E-06	3.60E-09	2.57E-08	0.00E+00	2.93E-08	2.933E-02	0.00E+00	4.26E-04	8.14E-05
3744343758840	374434	3758840	1.28E-04	1.38E-04	1.32E-04	1.30E-06	2.56E-05	4.61E-05	0.00E+00	1.96E-05	9.79E-06	0.00E+00	0.00E+00	7.83E-06	3.60E-09	2.57E-08	0.00E+00	2.93E-08	2.935E-02	0.00E+00	4.26E-04	8.14E-05
3744393758840	374439	3758840	1.28E-04	1.38E-04	1.32E-04	1.31E-06	2.56E-05	4.61E-05	0.00E+00	1.96E-05	9.79E-06	0.00E+00	0.00E+00	7.83E-06	3.60E-09	2.58E-08	0.00E+00	2.94E-08	2.936E-02	0.00E+00	4.26E-04	8.14E-05
3744443758840	374444	3758840	1.28E-04	1.38E-04	1.32E-04	1.31E-06	2.56E-05	4.61E-05	0.00E+00	1.96E-05	9.80E-06	0.00E+00	0.00E+00	7.84E-06	3.60E-09	2.58E-08	0.00E+00	2.94E-08	2.939E-02	0.00E+00	4.27E-04	8.15E-05
3744493758840	374449	3758840	1.28E-04	1.38E-04	1.32E-04	1.31E-06	2.56E-05	4.61E-05	0.00E+00	1.96E-05	9.80E-06	0.00E+00	0.00E+00	7.84E-06	3.60E-09	2.58E-08	0.00E+00	2.94E-08	2.939E-02	0.00E+00	4.27E-04	8.15E-05
3744543758840	374454	3758840	1.28E-04	1.38E-04	1.32E-04	1.31E-06	2.56E-05	4.61E-05	0.00E+00	1.96E-05	9.80E-06	0.00E+00	0.00E+00	7.84E-06	3.60E-09	2.58E-08	0.00E+00	2.94E-08	2.939E-02	0.00E+00	4.27E-04	8.15E-05
3744593758840	374459	3758840	1.28E-04	1.38E-04	1.32E-04	1.31E-06	2.56E-05	4.61E-05	0.00E+00	1.96E-05	9.80E-06	0.00E+00	0.00E+00	7.84E-06	3.60E-09	2.58E-08	0.00E+00	2.94E-08	2.938E-02	0.00E+00	4.27E-04	8.15E-05
3744643758840	374464	3758840	1.28E-04	1.38E-04	1.32E-04	1.31E-06	2.56E-05	4.61E-05	0.00E+00	1.96E-05	9.79E-06	0.00E+00	0.00E+00	7.83E-06	3.60E-09	2.58E-08	0.00E+00	2.94E-08	2.937E-02	0.00E+00	4.26E-04	8.15E-05
3744693758840	374469	3758840	1.28E-04	1.38E-04	1.32E-04	1.31E-06	2.56E-05	4.61E-05	0.00E+00	1.96E-05	9.79E-06	0.00E+00	0.00E+00	7.83E-06	3.60E-09	2.58E-08	0.00E+00	2.94E-08	2.936E-02	0.00E+00	4.26E-04	8.15E-05
3744743758840	374474	3758840	1.28E-04	1.37E-04	1.32E-04	1.30E-06	2.56E-05	4.60E-05	0.00E+00	1.96E-05	9.78E-06	0.00E+00	0.00E+00	7.83E-06	3.60E-09	2.57E-08	0.00E+00	2.93E-08	2.934E-02	0.00E+00	4.26E-04	8.14E-05
3744793758840	374479	3758840	1.28E-04	1.37E-04	1.32E-04	1.30E-06	2.55E-05	4.60E-05	0.00E+00	1.95E-05	9.77E-06	0.00E+00	0.00E+00	7.82E-06	3.59E-09	2.57E-08	0.00E+00	2.93E-08	2.930E-02	0.00E+00	4.25E-04	8.13E-05
3744843758840	374484	3758840	1.28E-04	1.37E-04	1.32E-04	1.30E-06	2.55E-05	4.59E-05	0.00E+00	1.95E-05	9.76E-06	0.00E+00	0.00E+00	7.81E-06	3.59E-09	2.57E-08	0.00E+00	2.93E-08	2.927E-02	0.00E+00	4.25E-04	8.12E-05
3744893758840	374489	3758840	1.27E-04	1.37E-04	1.31E-04	1.30E-06	2.55E-05	4.59E-05	0.00E+00	1.95E-05	9.75E-06	0.00E+00	0.00E+00	7.80E-06	3.58E-09	2.56E-08	0.00E+00	2.92E-08	2.923E-02	0.00E+00	4.24E-04	8.11E-05
3744943758840	374494	3758840	1.27E-04	1.37E-04	1.31E-04	1.30E-06	2.54E-05	4.58E-05	0.00E+00	1.95E-05	9.73E-06	0.00E+00	0.00E+00	7.78E-06	3.58E-09	2.56E-08	0.00E+00	2.92E-08	2.918E-02	0.00E+00	4.24E-04	8.10E-05
3744993758840	374499	3758840	1.27E-04	1.36E-04	1.31E-04	1.30E-06	2.54E-05	4.57E-05	0.00E+00	1.94E-05	9.71E-06	0.00E+00	0.00E+00	7.77E-06	3.57E-09	2.56E-08	0.00E+00	2.91E-08	2.913E-02	0.00E+00	4.23E-04	8.08E-05
3745043758840	374504	3758840	1.27E-04	1.36E-04	1.31E-04	1.29E-06	2.53E-05	4.56E-05	0.00E+00	1.94E-05	9.69E-06	0.00E+00	0.00E+00	7.75E-06	3.56E-09	2.55E-08	0.00E+00	2.91E-08	2.906E-02	0.00E+00	4.22E-04	8.06E-05
3745093758840	374509	3758840	1.26E-04	1.36E-04	1.30E-04	1.29E-06	2.53E-05	4.55E-05	0.00E+00	1.93E-05	9.66E-06	0.00E+00	0.00E+00	7.73E-06	3.55E-09	2.54E-08	0.00E+00	2.90E-08	2.898E-02	0.00E+00	4.21E-04	8.04E-05
3745143758840	374514	3758840	1.26E-04	1.35E-04	1.30E-04	1.28E-06	2.52E-05	4.53E-05	0.00E+00	1.93E-05	9.63E-06	0.00E+00	0.00E+00	7.71E-06	3.54E-09	2.53E-08	0.00E+00	2.89E-08	2.888E-02	0.00E+00	4.19E-04	8.01E-05
3745193758840	374519	3758840	1.25E-04	1.35E-04	1.29E-04	1.28E-06	2.51E-05	4.52E-05	0.00E+00	1.92E-05	9.60E-06	0.00E+00	0.00E+00	7.68E-06	3.53E-09	2.53E-08	0.00E+00	2.88E-08	2.878E-02	0.00E+00	4.18E-04	7.99E-05
3745243758840	374524	3758840	1.25E-04	1.34E-04	1.29E-04	1.27E-06	2.50E-05	4.50E-05	0.00E+00	1.91E-05	9.56E-06	0.00E+00	0.00E+00	7.65E-06	3.52E-09	2.52E-08	0.00E+00	2.87E-08	2.867E-02	0.00E+00	4.16E-04	7.95E-05
3745293758840	374529	3758840	1.24E-04	1.34E-04	1.28E-04	1.27E-06	2.49E-05	4.48E-05	0.00E+00	1.90E-05	9.51E-06	0.00E+00	0.00E+00	7.61E-06	3.50E-09	2.50E-08	0.00E+00	2.85E-08	2.853E-02	0.00E+00	4.14E-04	7.92E-05
3745343758840	374534	3758840	1.23E-04	1.33E-04	1.28E-04	1.26E-06	2.47E-05	4.45E-05	0.00E+00	1.89E-05	9.46E-06	0.00E+00	0.00E+00	7.57E-06	3.48E-09	2.49E-08	0.00E+00	2.84E-08	2.838E-02	0.00E+00	4.12E-04	7.87E-05
3745393758840	374539	3758840	1.23E-04	1.32E-04	1.27E-04	1.26E-06	2.46E-05	4.43E-05	0.00E+00	1.88E-05	9.42E-06	0.00E+00	0.00E+00	7.53E-06	3.46E-09	2.48E-08	0.00E+00	2.82E-08	2.824E-02	0.00E+00	4.10E-04	7.83E-05
3745443758840	374544	3758840	1.22E-04	1.32E-04	1.26E-04	1.25E-06	2.45E-05	4.41E-05	0.00E+00	1.87E-05	9.37E-06	0.00E+00	0.00E+00	7.49E-06	3.44E-09	2.46E-08	0.00E+00	2.81E-08	2.809E-02	0.00E+00	4.08E-04	7.79E-05
3745493758840	374549	3758840	1.22E-04	1.31E-04	1.26E-04	1.24E-06	2.43E-05	4.38E-05	0.00E+00	1.86E-05	9.31E-06	0.00E+00	0.00E+00	7.45E-06	3.42E-09	2.45E-08	0.00E+00	2.79E-08	2.792E-02	0.00E+00	4.05E-04	7.75E-05
3745543758840	374554	3758840	1.21E-04	1.30E-04	1.25E-04	1.23E-06	2.42E-05	4.35E-05	0.00E+00	1.85E-05	9.25E-06	0.00E+00	0.00E+00	7.40E-06	3.40E-09	2.43E-08	0.00E+00	2.77E-08	2.774E-02	0.00E+00	4.03E-04	7.70E-05
3745593758840	374559	3758840	1.20E-04	1.29E-04	1.24E-04	1.22E-06	2.40E-05	4.32E-05	0.00E+00	1.84E-05	9.19E-06	0.00E+00	0.00E+00	7.35E-06	3.38E-09	2.42E-08	0.00E+00	2.75E-08	2.755E-02	0.00E+00	4.00E-04	7.64E-05
3745643758840	374564	3758840	1.19E-04	1.28E-04	1.23E-04	1.22E-06	2.38E-05	4.29E-05	0.00E+00	1.82E-05	9.12E-06	0.00E+00	0.00E+00	7.30E-06	3.35E-09	2.40E-08	0.00E+00	2.73E-08	2.735E-02	0.00E+00	3.97E-04	7.59E-05
3745693758840	374569	3758840	1.18E-04	1.27E-04	1.22E-04	1.21E-06	2.37E-05	4.26E-05	0.00E+00	1.81E-05	9.05E-06	0.00E+00	0.00E+00	7.24E-06	3.33E-09	2.38E-08	0.00E+00	2.71E-08	2.713E-02	0.00E+00	3.94E-04	7.54E-05
3744043758845	374404	3758845	1.17E-04	1.26E-04	1.21E-04	1.20E-06	2.35E-05	4.22E-05	0.00E+00	1.79E-05	8.97E-06	0.00E+00	0.00E+00	7.18E-06	3.30E-09	2.36E-08	0.00E+00	2.69E-08	2.690E-02	0.00E+00	3.91E-04	7.46E-05
3744043758845	374404	3758845	1.18E-04	1.27E-04	1.22E-04	1.21E-06	2.36E-05	4.26E-05	0.00E+00	1.81E-05	9.04E-06	0.00E+00	0.00E+00	7.23E-06	3.33E-09	2.38E-08	0.00E+00	2.71E-08	2.712E-02	0.00E+00	3.94E-04	7.52E-05
3744093758845	374409	3758845	1.19E-04	1.28E-04	1.22E-04	1.21E-06	2.37E-05	4.27E-05	0.00E+00	1.81E-05	9.07E-06	0.00E+00	0.00E+00	7.26E-06	3.34E-09	2.39E-08	0.00E+00	2.72E-08	2.721E-02	0.00E+00	3.95E-04	7.55E-05
3744143758845	374414	3758845	1.19E-04	1.28E-04	1.23E-04	1.21E-06	2.38E-05	4.28E-05	0.00E+00	1.82E-05	9.10E-06	0.00E+00	0.00E+00	7.28E-06	3.35E-09	2.39E-08	0.00E+00	2.73E-08	2.728E-02	0.00E+00	3.96E-04	7.57E-05
3744193758845	374419	3758845	1.19E-04	1.28E-04	1.23E-04	1.21E-06	2.38E-05	4.29E-05	0.00E+00	1.82E-05	9.11E-06	0.00E+00	0.00E+00	7.29E-06	3.35E-09	2.40E-08	0.00E+00	2.73E-08	2.732E-02	0.00E+00	3.97E-04	7.58E-05
3744243758845	374424	3758845	1.19E-04	1.28E-04	1.23E-04	1.22E-06	2.38E-05	4.29E-05	0.00E+00	1.82E-05	9.12E-06	0.00E+00	0.00E+00	7.29E-06	3.35E-09	2.40E-08	0.00E+00	2.73E-08	2.735E-02	0.00E+00	3.97E-04	7.59E-05
3744293758845	374429	3758845	1.19E-04	1.28E-04	1.23E-04	1.22E-06	2.39E-05	4.29E-05	0.00E+00	1.82E-05	9.12E-06	0.00E+00	0.00E+00	7.30E-06	3.36E-09	2.40E-08	0.00E+00	2.74E-08	2.736E-02	0.00E+00	3.97E-04	7.59E-05
3744343758845	374434	3758845	1.19E-04	1.28E-04	1.23E-04	1.22E-06	2.39E-05	4.30E-05	0.00E+00	1.83E-05	9.13E-06	0.00E+00	0.00E+00	7.30E-06	3.36E-09	2.40E-08	0.00E+00	2.74E-08	2.737E-02	0.00E+00	3.97E-04	7.59E-05
3744393758845	374439	3758845	1.19E-04	1.28E-04	1.23E-04	1.22E-06	2.39E-05	4.30E-05	0.00E+00	1.83E-05	9.13E-06	0.00E+00	0.00E+00	7.31E-06	3.36E-09	2.40E-08	0.00E+00	2.74E-08	2.738E-02	0.00E+00	3.98E-04	7.60E-05
3744443758845	374444	3758845	1.19E-04	1.28E-04	1.23E-04	1.22E-06	2.39E-05	4.30E-05	0.00E+00	1.83E-05	9.14E-06	0.00E+00	0.00E+00	7.31E-06	3.36E-09	2.40E-08	0.00E+00	2.74E-08	2.741E-02	0.00E+00	3.98E-04	7.

			SWBuilding Construction	SWDemolition	SWGrading	EYBuilding Construction	SWPaving	SWGrading	SWArchitectural Coating	NBBuilding Construction	NBBuilding Construction	NBArchitectural Coating	NBArchitectural Coating	RWBuilding Construction	Child Risk					Overlapping Phases - Maximum GLC		
Unique Identifier	X (UTM)	Y (UTM)	2026	2026	2026	2026	2027	2027	2027	2026	2027	2026	2027	2026	3rd Trimester	0<2	2<16	Total	per million	2025	2026	2027
3745443758855	374544	3758855	1.01E-04	1.08E-04	1.04E-04	1.03E-06	2.01E-05	3.63E-05	0.00E+00	1.54E-05	7.71E-06	0.00E+00	0.00E+00	6.16E-06	2.83E-09	2.03E-08	0.00E+00	2.31E-08	2.31E-02	0.00E+00	3.36E-04	6.41E-05
3745493758855	374549	3758855	1.00E-04	1.08E-04	1.03E-04	1.02E-06	2.01E-05	3.61E-05	0.00E+00	1.53E-05	7.67E-06	0.00E+00	0.00E+00	6.14E-06	2.82E-09	2.02E-08	0.00E+00	2.30E-08	2.30E-02	0.00E+00	3.34E-04	6.38E-05
3745543758855	374554	3758855	9.96E-05	1.07E-04	1.03E-04	1.02E-06	1.99E-05	3.59E-05	0.00E+00	1.52E-05	7.62E-06	0.00E+00	0.00E+00	6.10E-06	2.80E-09	2.01E-08	0.00E+00	2.29E-08	2.28E-02	0.00E+00	3.32E-04	6.34E-05
3745593758855	374559	3758855	9.91E-05	1.07E-04	1.02E-04	1.01E-06	1.98E-05	3.57E-05	0.00E+00	1.52E-05	7.58E-06	0.00E+00	0.00E+00	6.07E-06	2.79E-09	2.00E-08	0.00E+00	2.27E-08	2.27E-02	0.00E+00	3.30E-04	6.31E-05
3745643758855	374564	3758855	9.85E-05	1.06E-04	1.02E-04	1.01E-06	1.97E-05	3.55E-05	0.00E+00	1.51E-05	7.54E-06	0.00E+00	0.00E+00	6.03E-06	2.77E-09	1.98E-08	0.00E+00	2.26E-08	2.261E-02	0.00E+00	3.28E-04	6.27E-05
3745693758855	374569	3758855	9.79E-05	1.05E-04	1.01E-04	9.99E-07	1.96E-05	3.52E-05	0.00E+00	1.50E-05	7.49E-06	0.00E+00	0.00E+00	5.99E-06	2.75E-09	1.97E-08	0.00E+00	2.25E-08	2.246E-02	0.00E+00	3.26E-04	6.23E-05
3745743758855	374574	3758855	9.70E-05	1.04E-04	1.00E-04	9.90E-07	1.94E-05	3.50E-05	0.00E+00	1.49E-05	7.43E-06	0.00E+00	0.00E+00	5.94E-06	2.73E-09	1.95E-08	0.00E+00	2.23E-08	2.227E-02	0.00E+00	3.23E-04	6.18E-05
3744043758860	374404	3758860	9.68E-05	1.04E-04	1.00E-04	9.88E-07	1.94E-05	3.49E-05	0.00E+00	1.48E-05	7.41E-06	0.00E+00	0.00E+00	5.93E-06	2.73E-09	1.95E-08	0.00E+00	2.22E-08	2.222E-02	0.00E+00	3.23E-04	6.16E-05
3744093758860	374409	3758860	9.71E-05	1.04E-04	1.00E-04	9.90E-07	1.94E-05	3.50E-05	0.00E+00	1.49E-05	7.43E-06	0.00E+00	0.00E+00	5.94E-06	2.73E-09	1.95E-08	0.00E+00	2.23E-08	2.228E-02	0.00E+00	3.23E-04	6.18E-05
3744143758860	374414	3758860	9.73E-05	1.05E-04	1.01E-04	9.93E-07	1.95E-05	3.51E-05	0.00E+00	1.49E-05	7.45E-06	0.00E+00	0.00E+00	5.96E-06	2.74E-09	1.96E-08	0.00E+00	2.23E-08	2.233E-02	0.00E+00	3.24E-04	6.20E-05
3744193758860	374419	3758860	9.75E-05	1.05E-04	1.01E-04	9.95E-07	1.95E-05	3.51E-05	0.00E+00	1.49E-05	7.46E-06	0.00E+00	0.00E+00	5.97E-06	2.74E-09	1.96E-08	0.00E+00	2.24E-08	2.238E-02	0.00E+00	3.25E-04	6.21E-05
3744243758860	374424	3758860	9.77E-05	1.05E-04	1.01E-04	9.97E-07	1.95E-05	3.52E-05	0.00E+00	1.50E-05	7.48E-06	0.00E+00	0.00E+00	5.98E-06	2.75E-09	1.97E-08	0.00E+00	2.24E-08	2.242E-02	0.00E+00	3.26E-04	6.22E-05
3744293758860	374429	3758860	9.78E-05	1.05E-04	1.01E-04	9.98E-07	1.96E-05	3.52E-05	0.00E+00	1.50E-05	7.49E-06	0.00E+00	0.00E+00	5.99E-06	2.75E-09	1.97E-08	0.00E+00	2.25E-08	2.246E-02	0.00E+00	3.26E-04	6.23E-05
3741163758436	374116	3758436	1.28E-05	1.38E-05	1.32E-05	1.31E-07	2.57E-06	4.62E-06	0.00E+00	1.96E-06	9.82E-07	0.00E+00	0.00E+00	7.86E-07	3.61E-10	2.58E-09	0.00E+00	2.94E-09	2.945E-03	0.00E+00	4.28E-05	8.17E-06
3741263758436	374126	3758436	1.30E-05	1.40E-05	1.34E-05	1.33E-07	2.60E-06	4.68E-06	0.00E+00	1.99E-06	9.94E-07	0.00E+00	0.00E+00	7.95E-07	3.66E-10	2.62E-09	0.00E+00	2.98E-09	2.982E-03	0.00E+00	4.33E-05	8.27E-06
3741363758436	374136	3758436	1.31E-05	1.41E-05	1.36E-05	1.34E-07	2.63E-06	4.73E-06	0.00E+00	2.01E-06	1.01E-06	0.00E+00	0.00E+00	8.05E-07	3.70E-10	2.65E-09	0.00E+00	3.02E-09	3.017E-03	0.00E+00	4.38E-05	8.37E-06
3741463758436	374146	3758436	1.33E-05	1.43E-05	1.37E-05	1.36E-07	2.66E-06	4.79E-06	0.00E+00	2.03E-06	1.02E-06	0.00E+00	0.00E+00	8.14E-07	3.74E-10	2.68E-09	0.00E+00	3.05E-09	3.050E-03	0.00E+00	4.43E-05	8.46E-06
3741563758436	374156	3758436	1.34E-05	1.44E-05	1.39E-05	1.37E-07	2.69E-06	4.84E-06	0.00E+00	2.06E-06	1.03E-06	0.00E+00	0.00E+00	8.22E-07	3.78E-10	2.70E-09	0.00E+00	3.08E-09	3.082E-03	0.00E+00	4.47E-05	8.55E-06
3741663758436	374166	3758436	1.36E-05	1.46E-05	1.40E-05	1.38E-07	2.71E-06	4.88E-06	0.00E+00	2.07E-06	1.04E-06	0.00E+00	0.00E+00	8.30E-07	3.82E-10	2.73E-09	0.00E+00	3.11E-09	3.111E-03	0.00E+00	4.52E-05	8.63E-06
3741763758436	374176	3758436	1.37E-05	1.47E-05	1.41E-05	1.40E-07	2.74E-06	4.92E-06	0.00E+00	2.09E-06	1.05E-06	0.00E+00	0.00E+00	8.37E-07	3.85E-10	2.75E-09	0.00E+00	3.14E-09	3.138E-03	0.00E+00	4.56E-05	8.71E-06
3741963758436	374196	3758436	1.39E-05	1.49E-05	1.43E-05	1.42E-07	2.78E-06	5.00E-06	0.00E+00	2.13E-06	1.06E-06	0.00E+00	0.00E+00	8.50E-07	3.91E-10	2.80E-09	0.00E+00	3.19E-09	3.188E-03	0.00E+00	4.63E-05	8.84E-06
3742063758436	374206	3758436	1.40E-05	1.50E-05	1.44E-05	1.43E-07	2.80E-06	5.04E-06	0.00E+00	2.14E-06	1.07E-06	0.00E+00	0.00E+00	8.56E-07	3.94E-10	2.82E-09	0.00E+00	3.21E-09	3.210E-03	0.00E+00	4.66E-05	8.91E-06
3742163758436	374216	3758436	1.41E-05	1.51E-05	1.45E-05	1.44E-07	2.82E-06	5.07E-06	0.00E+00	2.15E-06	1.08E-06	0.00E+00	0.00E+00	8.62E-07	3.96E-10	2.83E-09	0.00E+00	3.23E-09	3.231E-03	0.00E+00	4.69E-05	8.96E-06
3742263758436	374226	3758436	1.42E-05	1.52E-05	1.46E-05	1.44E-07	2.83E-06	5.10E-06	0.00E+00	2.17E-06	1.08E-06	0.00E+00	0.00E+00	8.67E-07	3.98E-10	2.85E-09	0.00E+00	3.25E-09	3.249E-03	0.00E+00	4.72E-05	9.01E-06
3742363758436	374236	3758436	1.42E-05	1.53E-05	1.47E-05	1.45E-07	2.85E-06	5.12E-06	0.00E+00	2.18E-06	1.09E-06	0.00E+00	0.00E+00	8.71E-07	4.00E-10	2.86E-09	0.00E+00	3.26E-09	3.265E-03	0.00E+00	4.74E-05	9.06E-06
3742463758436	374246	3758436	1.43E-05	1.54E-05	1.47E-05	1.46E-07	2.86E-06	5.15E-06	0.00E+00	2.19E-06	1.09E-06	0.00E+00	0.00E+00	8.75E-07	4.02E-10	2.88E-09	0.00E+00	3.28E-09	3.279E-03	0.00E+00	4.76E-05	9.10E-06
3742563758436	374256	3758436	1.43E-05	1.54E-05	1.48E-05	1.46E-07	2.87E-06	5.16E-06	0.00E+00	2.19E-06	1.10E-06	0.00E+00	0.00E+00	8.78E-07	4.04E-10	2.89E-09	0.00E+00	3.29E-09	3.291E-03	0.00E+00	4.78E-05	9.13E-06
3742663758436	374266	3758436	1.44E-05	1.55E-05	1.49E-05	1.47E-07	2.88E-06	5.18E-06	0.00E+00	2.20E-06	1.10E-06	0.00E+00	0.00E+00	8.81E-07	4.05E-10	2.90E-09	0.00E+00	3.30E-09	3.301E-03	0.00E+00	4.79E-05	9.16E-06
3742763758436	374276	3758436	1.44E-05	1.55E-05	1.49E-05	1.47E-07	2.89E-06	5.19E-06	0.00E+00	2.21E-06	1.10E-06	0.00E+00	0.00E+00	8.83E-07	4.06E-10	2.90E-09	0.00E+00	3.31E-09	3.310E-03	0.00E+00	4.81E-05	9.18E-06
3742863758436	374286	3758436	1.45E-05	1.55E-05	1.49E-05	1.47E-07	2.89E-06	5.21E-06	0.00E+00	2.21E-06	1.11E-06	0.00E+00	0.00E+00	8.85E-07	4.07E-10	2.91E-09	0.00E+00	3.32E-09	3.317E-03	0.00E+00	4.82E-05	9.20E-06
3742963758436	374296	3758436	1.45E-05	1.56E-05	1.49E-05	1.48E-07	2.90E-06	5.21E-06	0.00E+00	2.22E-06	1.11E-06	0.00E+00	0.00E+00	8.86E-07	4.07E-10	2.91E-09	0.00E+00	3.32E-09	3.322E-03	0.00E+00	4.82E-05	9.22E-06
3743063758436	374306	3758436	1.45E-05	1.56E-05	1.50E-05	1.48E-07	2.90E-06	5.22E-06	0.00E+00	2.22E-06	1.11E-06	0.00E+00	0.00E+00	8.87E-07	4.08E-10	2.92E-09	0.00E+00	3.33E-09	3.325E-03	0.00E+00	4.83E-05	9.23E-06
3743163758436	374316	3758436	1.45E-05	1.56E-05	1.50E-05	1.48E-07	2.90E-06	5.22E-06	0.00E+00	2.22E-06	1.11E-06	0.00E+00	0.00E+00	8.87E-07	4.08E-10	2.92E-09	0.00E+00	3.33E-09	3.326E-03	0.00E+00	4.83E-05	9.23E-06
3743263758436	374326	3758436	1.45E-05	1.56E-05	1.50E-05	1.48E-07	2.90E-06	5.22E-06	0.00E+00	2.22E-06	1.11E-06	0.00E+00	0.00E+00	8.87E-07	4.08E-10	2.92E-09	0.00E+00	3.33E-09	3.325E-03	0.00E+00	4.83E-05	9.23E-06
3743363758436	374336	3758436	1.45E-05	1.56E-05	1.49E-05	1.48E-07	2.90E-06	5.21E-06	0.00E+00	2.22E-06	1.11E-06	0.00E+00	0.00E+00	8.86E-07	4.07E-10	2.91E-09	0.00E+00	3.32E-09	3.322E-03	0.00E+00	4.82E-05	9.22E-06
3743463758436	374346	3758436	1.45E-05	1.55E-05	1.49E-05	1.48E-07	2.89E-06	5.21E-06	0.00E+00	2.21E-06	1.11E-06	0.00E+00	0.00E+00	8.85E-07	4.07E-10	2.91E-09	0.00E+00	3.32E-09	3.318E-03	0.00E+00	4.82E-05	9.20E-06
3743563758436	374356	3758436	1.44E-05	1.55E-05	1.49E-05	1.47E-07	2.89E-06	5.20E-06	0.00E+00	2.21E-06	1.10E-06	0.00E+00	0.00E+00	8.83E-07	4.06E-10	2.90E-09	0.00E+00	3.31E-09	3.311E-03	0.00E+00	4.81E-05	9.19E-06
3743663758438	374366	3758438	1.45E-05	1.56E-05	1.50E-05	1.48E-07	2.91E-06	5.24E-06	0.00E+00	2.23E-06	1.11E-06	0.00E+00	0.00E+00	8.90E-07	4.09E-10	2.93E-09	0.00E+00	3.34E-09	3.337E-03	0.00E+00	4.85E-05	9.26E-06
3741163758446	374116	3758446	1.35E-05	1.45E-05	1.39E-05	1.38E-07	2.70E-06	4.86E-06	0.00E+00	2.06E-06	1.03E-06	0.00E+00	0.00E+00	8.26E-07	3.80E-10	2.72E-09	0.00E+00	3.10E-09	3.095E-03	0.00E+00	4.49E-05	8.59E-06
3741263758446	374126	3758446	1.37E-05	1.47E-05	1.41E-05	1.39E-07	2.73E-06	4.92E-06	0.00E+00	2.09E-06	1.05E-06	0.00E+00	0.00E+00	8.36E-07	3.84E-10	2.75E-09	0.00E+00	3.14E-09	3.135E-03	0.00E+00	4.55E-05	8.70E-06
3741363758446	374136	3758446	1.38E-05	1.49E-05	1.43E-05	1.41E-07	2.77E-06	4.98E-06	0.00E+00	2.12E-06	1.06E-06	0.00E+00	0.00E+00	8.46E-07	3.89E-10	2.78E-09	0.00E+00	3.17E-09	3.173E-03	0.00E+00	4.61E-05	8.80E-06
3741463758446	374146	3758446	1.40E-05	1.50E-05	1.44E-05	1.43E-07	2.80E-06	5.04E-06	0.00E+00	2.14E-06	1.07E-06	0.00E+00	0.00E+00	8.56E-07	3.94E-10	2.82E-09	0.00E+00	3.21E-09	3.210E-03	0.00E+00	4.66E-05	8.90E-06
3741563758446	374156	3758446	1.41E-05	1.52E-05	1.46E-05	1.44E-07	2.83E-06	5.09E-06	0.00E+00	2.16E-06	1.08E-06	0.00E+00	0.00E+00	8.65E-07	3.98E-10	2.85E-09	0.00E+00	3.24E-09	3.243E-03	0.00E+00	4.71E-05	9.00E-06
3741663758446	374166	3758446	1.43E-05	1.53E-05	1.47E-05	1.46E-07	2.85E-06	5.14E-06	0.00E+00	2.18E-06	1.09E-06	0.00E+00	0.00E+00	8.73E-07	4.02E-10	2.87E-09	0.00E+00	3.27E-09	3.274E-03	0.00E+00	4.75E-05	9.08E-06
3741763758446	374176	3758446	1.44E-05	1.55E-05	1.49E-05	1.47E-07	2.88E-06	5.18E-06	0.00E+00	2.20E-06	1.10E-06	0.00E+00	0.00E+00	8.81E-07	4.05E-10	2.90E-09	0.00E+00	3.30E-09	3.303E-03	0.00E+00	4.80E-05	9.16E-06
3741963758446	374196	3758446	1.46E-05	1.57E-05	1.51E-05	1.49E-07	2.93E-06	5.27E-06	0.00E+00	2.24E-06	1.12E-06	0.00E+00	0.00E+00	8.95E-07	4.12E-10	2.94E-09	0.00E+00	3.36E-09	3.356E-03	0.00E+00	4.87E-05	9.31E-06
3742063758446	374206	3758446	1.47E-05	1.58E-05	1.52E-05	1.50E-07	2.95E-06	5.30E-06	0.00E+00	2.25E-06	1.13E-06	0.00E+00	0.00E+00	9.02E-07	4.15E-10	2.97E-09	0.00E+00	3.38E-09	3.380E-03	0.00E+00	4.91E-05	9.38E-06
3742163758446	374216	3758446	1.48E-05	1.59E-05	1.53E-05	1.51E-07	2.97E-06	5.34E-06	0.00E+00	2.27E-06	1.13E-06	0.00E+00	0.00E+00	9.08E-07	4.17E-10	2.99E-09	0.00E+00	3.40E-09	3.403E-03	0.00E+00	4.94E-05	9.44E-06
3742263758446	374226	3758446	1.49E-05	1.60E-05	1.54E-05	1.52E-07	2.98E-06	5.37E-06	0.00E+00	2.28E-06	1.14E-06	0.00E+00	0.00E+00	9.13E-07	4.20E-10	3.00E-09	0.00E+00	3.42E-09	3.422E-03	0.00E+00	4.97E-05	9.49E-06
3742363758446	374236	3758446	1.50E-05	1.61E-05	1.55E-05	1.53E-07	3.00E-06	5.40E-06	0.00E+00	2.29E-06	1.15E-06	0.00E+00	0.00E+00	9.17E-07	4.22E-10	3.02E-09	0.00E+00	3.44E-09	3.439E-03	0.00E+00	4.99E-05	9.54E-06
3742463758446	374246	3758446	1.51E-05	1.62E-05	1.55E-05	1.54E-07	3.01E-06	5.42E-06	0.00E+00	2.30E-06	1.15E-06	0.00E+00	0.00E+00	9.21E-07	4.24E-10	3.03E-09	0.00E+00	3.45E-09	3.454E-03	0.00E+00	5.02E-05	9.58E-06
3742563758446	374256	3758446	1.51E-05	1.62E-05	1.56E-05	1.54E-07	3.02E-06	5.44E-06	0.00E+00	2.31E-06	1.16E-06	0.00E+00	0.00E+00	9.25E-07	4.25E-10	3.04E-09	0.00E+00	3.47E-09	3.467E-03	0.00E+00	5.03E-05	9.62E-06
3742663758446	374266	3758446	1.52E-05	1.63E-05	1.56E-05	1.55E-07	3.03E-06	5.46E-06	0.00E+00	2.32E-06	1.16E-06	0.00E+00	0.00E+00	9.28E-07	4.27E-10	3.05E-09	0.00E+00	3.48E-09	3.479E-03	0.00E+00	5.05E-05	9.65E-06
3742763758446	374276	3758446	1.52E-05	1.63E-05	1.57E-05	1.55E-07	3.04E-06	5.47E-06	0.00E+00	2.33E-06	1.16E-06	0.00E+00	0.00E+00	9.31E-07	4.28E-10	3.06E-09	0.00E+00	3.49E-09	3.489E-03	0.00E+00	5.07E-05	9.68E-06
3742863758446	374286	3758446	1.52E-05	1.64E-05	1.57E-05	1.55E-07	3.05E-06	5.49E-06	0.00E+00	2.33E-06	1.17E-06	0.00E+00	0.00E+00	9.34E-07	4.29E-10	3.07E-09	0.00E+00	3.50E-09	3.496E-03	0.00E+00	5.08E-05	9.70E-06
3742963758446	374296	3758446	1.53E-05	1.64E-05	1.58E-05	1.56E-07	3.05E-06	5.49E-06	0.00E+00	2.34E-06	1.17E-06	0.00E+00	0.00E+00	9.34E-07	4.29E-10	3.07E-09	0.00E+00	3.50E-09	3.501E-03	0.00E+00	5.08E-05	9.71E-06
3743063758446	374306	3758446	1.53E-05	1.64E-05	1.58E-05	1.56E-07	3.06E-06	5.50E-06	0.00E+00	2.34E-06	1.17E-06	0.00E+00	0.00E+00	9.35E-07	4.30E-10	3.07E-09	0.00E+00	3.50E-09	3.505E-03	0.00E+00	5.09E-05	9.72E-06
3743163758446	374316	3758446	1.53E-05	1.64E-05	1.58E-05	1.56E-07	3.06E-06	5.50E-06	0.00E+00	2.34E-06	1.17E-06	0.00E+00	0.00E+00	9.35E-07	4.30E-10	3.08E-09	0.00E+00	3.51E-09	3.506E-03	0.00E+00	5.09E-05	9.73E-06
3743263758446	374326	3758446	1.53E-05	1.64E-05	1.58E-05	1.56E-07	3.06E-06	5.50E-06	0.00E+00	2.34E-06	1.17E-06	0.00E+00	0.00E+00	9.35E-07	4.30E-10	3.08E-09	0.00E+00	3.51E-09	3.505E-03	0.00E+00	5.09E-05	9.72E-06
3743363758446	374336	3758446	1.53E-05	1.64E-05	1.58E-05	1.56E-07	3.05E-06	5.50E-06	0.00E+00	2.34E-06	1.17E-06	0.00E+00	0.00E+00	9.34E-07	4.30E-10	3.07E-09	0.00E+00	3.50E-09	3.502E-03	0.00E+00	5.09E-05	9.72E-06
3743463758446	374346	3758446	1.52E-05	1.64E-05	1.57E-05	1.55E-07	3.05E-06	5.49E-06	0.00E+00	2.33E-06	1.17E-06	0.00E+00	0.00E+00	9.33E-07	4.29E-10	3.07E-09	0.00E+00	3.50E-09	3.497E-03	0.00E+00	5.08E-05	9.70E-06
3743563758446	374356	3758446	1.52E-05	1.64E-05	1.57E-05	1.55E-07	3.04E-06	5.48E-06	0.00E+00	2.33E-06	1.16E-06	0.00E+00	0.00E+00	9.31E-07	4.28E-10	3.06E-09	0.00E+00	3.49E-09	3.491E-03	0.00E+00	5.07E-05	9.68E-06
3743663758446	374366	3758446	1.52E-05	1.63E-05	1.57E-05	1.55E-07	3.04E-06	5.46E-06	0.00E+00	2.32E-06	1.16E-06	0.00E+00	0.00E+00	9.29E-07	4.27E-10	3.05E-09	0.00E+00	3.48E-09	3.482E-03	0.00E+00	5.06E-05	9.66E-06
3741163758456	374116	3758456	1.42E-05	1.53E-05	1.47E-05	1.45E-07	2.84E-06	5.11E-06	0.00E+00	2.17E-06	1.09E-06	0.00E+00	0.00E+00	8.69E-07	4.00E-10	2.86E-09	0.00E+00	3.26E-09	3.258E-03	0.00E+00	4.73E-05	9.04E-06
3741263758456	374126	3758456	1.44E-05	1.55E-05	1.49E-05	1.47E-07	2.88E-06	5.18E-06	0.00E+00	2.20E-06	1.10E-06	0.00E+00	0.00E+00	8.81E-07	4.05E-10	2.90E-09	0.00E+00	3.30E-09	3.301E-03	0.00E+00	4.79E-05	9.16E-06
3741363758456	374136	3758456	1.46E-05	1.57E-05	1.50E-05	1.49E-07	2.91E-06	5.25E-06	0.00E+00	2.23E-06	1.11E-06	0.00E+00	0.00E+00	8.92E-07	4.10E-10	2.93E-09	0.00E+00	3.34E-09	3.343E-03	0.00E+00	4.85E-05	9.27E-06
3741463758456	374146	3758456	1.47E-05	1.58E-05	1.52E-05	1.50E-07	2.95E-06	5.31E-06	0.00E+00	2.25E-06	1.13E-06	0.00E+00	0.00E+00	9.02E-07	4.15E-10	2.97E-09	0.00E+00	3.38E-09	3.381E-03	0.00E+00	4.91E-05	9.38E-06
3741563758456	374156	3758456	1.48E-05	1.59E-05	1.54E-05	1.52E-07	2.98E-06	5.36E-06	0.00E+00	2.28E-06	1.14E-06	0.00E+00	0.00E+00	9.12E-07	4.19E-10	3.00E-09	0.00E+00	3.42E-09	3.417E-03	0.00E+00	4.96E-05	9.48E-06
3741663758456	374166	3758456	1.50E-05	1.62E-05	1.55E-05	1.53E-07	3.01E-06	5.41E-06	0.00E+00	2.30E-06	1.15E-06	0.00E+00	0.00E+00	9.20E-07	4.23E-10	3.03E-09	0.00E+00	3.45E-09	3.450E-03	0.00E+00	5.01E-05	9.57E-06
3741763758456	374176	3758456	1.52E-05	1.63E-05	1.57E-05	1.55E-07	3.04E-06	5.46E-06	0.00E+00	2.32E-06	1.16E-06	0.00E+00	0.00E+00	9.29E-07	4.27E-10	3.05E-09	0.00E+00	3.48E-09	3.482E-03	0.00E+00	5.06E-05	9.66E-06
3741963758456	374196	3758456	1.54E-05	1.66E-05	1.59E-05	1.57E-07	3.08E-06	5.55E-06	0.00E+00	2.36E-06	1.18E-06	0.00E+00	0.00E+00	9.44E-07	4.34E-10	3.10E-09	0.00E+00	3.54E-09	3.539E-03	0.00E+00	5.14E-05	9.82E-06
3742063758456	374206	3758456	1.55E-05	1.67E-05	1.60E-05	1.58E-07	3.11E-06	5.59E-06	0.00E+00	2.38E-06	1.19E-06	0.00E+00	0.00E+00	9.51E-07	4.37E-10	3.13E-09	0.00E+00	3.56E-09	3.565E-03	0.00E+00	5.18E-05	9.89E-06
3742163758456	374216	3758456	1.56E-05	1.68E-05	1.61E-05	1.60E-07	3.13E-06	5.63E-06	0.00E+00	2.39E-06	1.20E-06	0.00E+00	0.00E+00	9.57E-07	4.40E-10	3.15E-09	0.00E+00	3.59E-09	3.589E-03	0.00E+00	5.21E-05	9.96E-06
3742263758456	374226	3758456	1.57E-05	1.69E-05	1.62E-05	1.60E-07	3.15E-06	5.66E-06	0.00E+00	2.41E-06	1.20E-06	0.00E+00	0.00E+00	9.63E-07	4.43E-10	3.17E-09	0.00E+00	3.61E-09	3.610E-03	0.00E+00	5.24E-05	1.00E-05
3742363758456	374236	3758456	1.58E-05	1.70E-05	1.63E-05	1.61E-07	3.16E-06	5.69E-06	0.00E+00	2.42E-06	1.21E-06	0.00E+00	0.00E+00	9.68E-07	4.45E-10	3.18E-09	0.00E+00	3.63E-09	3.628E-03	0.00E+00	5.27E-05	1.01E-05
3742463758456	374246	3758456	1.59E-05	1.71E-05	1.64E-05	1.62E-07	3.18E-06	5.72E-06	0.00E+00	2.43E-06	1.22E-06	0.00E+00	0.00E+00	9.72E-07	4.47E-10	3.20E-09	0.00E+00	3.64E-09	3.644E-03	0.00E+00	5.29E-05	1.01E-05
3742563758456	374256	3758456	1.59E-05	1.71E-05	1.65E-05	1.63E-07	3.19E-06	5.74E-06	0.00E+00	2.44E-06	1.22E-06	0.00E+00	0.00E+00	9.76E-07	4.49E-10	3.21E-09	0.00E+00	3.66E-09	3.659E-03	0.00E+00	5.31E-05	1.02E-05
3742663758456	374266	3758456	1.60E-05	1.72E-05	1.65E-05	1.63E-07	3.20E-06	5.76E-06	0.00E+00	2.45E-06	1.22E-06	0.00E+00	0.00E+00	9.79E-07	4.50E-10	3.22E-09	0.00E+00	3.67E-09	3.671E-03	0.00E+00	5.33E-05	1.

			SWBuilding Construction	SWDemolition	SWGrading	EYBuilding Construction	SWPaving	SWGrading	SWArchitectural Coating	NBBuilding Construction	NBBuilding Construction	NBArchitectural Coating	NBArchitectural Coating	RWBuilding Construction	Child Risk					Overlapping Phases - Maximum GLC		
Unique Identifier	X (UTM)	Y (UTM)	2026	2026	2026	2026	2027	2027	2027	2026	2027	2026	2027	2026	3rd Trimester	0<2	2<16	Total	per million	2025	2026	2027
3742163758496	374216	3758496	1.97E-05	2.12E-05	2.03E-05	2.01E-07	3.94E-06	7.09E-06	0.00E+00	3.01E-06	1.51E-06	0.00E+00	0.00E+00	1.20E-06	5.54E-10	3.96E-09	0.00E+00	4.52E-09	4.515E-03	0.00E+00	6.56E-05	1.25E-05
3742263758496	374226	3758496	1.98E-05	2.13E-05	2.04E-05	2.02E-07	3.96E-06	7.13E-06	0.00E+00	3.03E-06	1.52E-06	0.00E+00	0.00E+00	1.21E-06	5.57E-10	3.99E-09	0.00E+00	4.54E-09	4.544E-03	0.00E+00	6.60E-05	1.26E-05
3742363758496	374236	3758496	1.99E-05	2.14E-05	2.06E-05	2.03E-07	3.98E-06	7.17E-06	0.00E+00	3.05E-06	1.52E-06	0.00E+00	0.00E+00	1.22E-06	5.61E-10	4.01E-09	0.00E+00	4.57E-09	4.570E-03	0.00E+00	6.64E-05	1.27E-05
3742463758496	374246	3758496	2.00E-05	2.15E-05	2.07E-05	2.04E-07	4.01E-06	7.21E-06	0.00E+00	3.06E-06	1.53E-06	0.00E+00	0.00E+00	1.23E-06	5.64E-10	4.03E-09	0.00E+00	4.59E-09	4.595E-03	0.00E+00	6.67E-05	1.27E-05
3742563758496	374256	3758496	2.01E-05	2.16E-05	2.08E-05	2.05E-07	4.02E-06	7.24E-06	0.00E+00	3.08E-06	1.54E-06	0.00E+00	0.00E+00	1.23E-06	5.66E-10	4.05E-09	0.00E+00	4.62E-09	4.615E-03	0.00E+00	6.70E-05	1.28E-05
3742663758496	374266	3758496	2.02E-05	2.17E-05	2.08E-05	2.06E-07	4.04E-06	7.27E-06	0.00E+00	3.09E-06	1.54E-06	0.00E+00	0.00E+00	1.24E-06	5.68E-10	4.06E-09	0.00E+00	4.63E-09	4.632E-03	0.00E+00	6.72E-05	1.29E-05
3742763758496	374276	3758496	2.02E-05	2.18E-05	2.09E-05	2.07E-07	4.05E-06	7.29E-06	0.00E+00	3.10E-06	1.55E-06	0.00E+00	0.00E+00	1.24E-06	5.70E-10	4.08E-09	0.00E+00	4.65E-09	4.647E-03	0.00E+00	6.75E-05	1.29E-05
3742863758496	374286	3758496	2.03E-05	2.18E-05	2.10E-05	2.07E-07	4.06E-06	7.31E-06	0.00E+00	3.11E-06	1.55E-06	0.00E+00	0.00E+00	1.24E-06	5.71E-10	4.09E-09	0.00E+00	4.66E-09	4.659E-03	0.00E+00	6.76E-05	1.29E-05
3742963758496	374296	3758496	2.03E-05	2.19E-05	2.10E-05	2.08E-07	4.07E-06	7.33E-06	0.00E+00	3.11E-06	1.56E-06	0.00E+00	0.00E+00	1.25E-06	5.73E-10	4.10E-09	0.00E+00	4.67E-09	4.668E-03	0.00E+00	6.78E-05	1.30E-05
3743063758496	374306	3758496	2.04E-05	2.19E-05	2.10E-05	2.08E-07	4.08E-06	7.34E-06	0.00E+00	3.12E-06	1.56E-06	0.00E+00	0.00E+00	1.25E-06	5.73E-10	4.10E-09	0.00E+00	4.67E-09	4.675E-03	0.00E+00	6.79E-05	1.30E-05
3743163758496	374316	3758496	2.04E-05	2.19E-05	2.10E-05	2.08E-07	4.08E-06	7.34E-06	0.00E+00	3.12E-06	1.56E-06	0.00E+00	0.00E+00	1.25E-06	5.74E-10	4.11E-09	0.00E+00	4.68E-09	4.679E-03	0.00E+00	6.79E-05	1.30E-05
3741163758506	374116	3758506	1.88E-05	2.03E-05	1.94E-05	1.92E-07	3.77E-06	6.78E-06	0.00E+00	2.88E-06	1.44E-06	0.00E+00	0.00E+00	1.15E-06	5.30E-10	3.79E-09	0.00E+00	4.32E-09	4.323E-03	0.00E+00	6.28E-05	1.20E-05
3741263758506	374126	3758506	1.91E-05	2.06E-05	1.97E-05	1.95E-07	3.82E-06	6.88E-06	0.00E+00	2.93E-06	1.46E-06	0.00E+00	0.00E+00	1.17E-06	5.38E-10	3.85E-09	0.00E+00	4.39E-09	4.386E-03	0.00E+00	6.37E-05	1.22E-05
3741363758506	374136	3758506	1.94E-05	2.08E-05	2.00E-05	1.98E-07	3.88E-06	6.98E-06	0.00E+00	2.97E-06	1.48E-06	0.00E+00	0.00E+00	1.19E-06	5.45E-10	3.90E-09	0.00E+00	4.45E-09	4.446E-03	0.00E+00	6.46E-05	1.23E-05
3741463758506	374146	3758506	1.96E-05	2.11E-05	2.03E-05	2.00E-07	3.93E-06	7.07E-06	0.00E+00	3.00E-06	1.50E-06	0.00E+00	0.00E+00	1.20E-06	5.52E-10	3.95E-09	0.00E+00	4.50E-09	4.503E-03	0.00E+00	6.54E-05	1.25E-05
3741563758506	374156	3758506	1.98E-05	2.13E-05	2.05E-05	2.03E-07	3.97E-06	7.15E-06	0.00E+00	3.04E-06	1.52E-06	0.00E+00	0.00E+00	1.22E-06	5.59E-10	4.00E-09	0.00E+00	4.56E-09	4.556E-03	0.00E+00	6.61E-05	1.26E-05
3741663758506	374166	3758506	2.01E-05	2.16E-05	2.07E-05	2.05E-07	4.01E-06	7.23E-06	0.00E+00	3.07E-06	1.54E-06	0.00E+00	0.00E+00	1.23E-06	5.65E-10	4.04E-09	0.00E+00	4.61E-09	4.606E-03	0.00E+00	6.69E-05	1.28E-05
3741763758506	374176	3758506	2.03E-05	2.18E-05	2.09E-05	2.07E-07	4.06E-06	7.30E-06	0.00E+00	3.10E-06	1.55E-06	0.00E+00	0.00E+00	1.24E-06	5.70E-10	4.08E-09	0.00E+00	4.65E-09	4.652E-03	0.00E+00	6.75E-05	1.29E-05
3741963758506	374196	3758506	2.06E-05	2.22E-05	2.13E-05	2.11E-07	4.13E-06	7.43E-06	0.00E+00	3.16E-06	1.58E-06	0.00E+00	0.00E+00	1.26E-06	5.81E-10	4.15E-09	0.00E+00	4.74E-09	4.735E-03	0.00E+00	6.88E-05	1.31E-05
3742063758506	374206	3758506	2.08E-05	2.24E-05	2.15E-05	2.12E-07	4.16E-06	7.49E-06	0.00E+00	3.18E-06	1.59E-06	0.00E+00	0.00E+00	1.27E-06	5.85E-10	4.19E-09	0.00E+00	4.77E-09	4.773E-03	0.00E+00	6.93E-05	1.32E-05
3742163758506	374216	3758506	2.09E-05	2.25E-05	2.16E-05	2.14E-07	4.19E-06	7.54E-06	0.00E+00	3.21E-06	1.60E-06	0.00E+00	0.00E+00	1.28E-06	5.89E-10	4.22E-09	0.00E+00	4.81E-09	4.807E-03	0.00E+00	6.98E-05	1.33E-05
3742263758506	374226	3758506	2.11E-05	2.27E-05	2.18E-05	2.15E-07	4.22E-06	7.59E-06	0.00E+00	3.23E-06	1.61E-06	0.00E+00	0.00E+00	1.29E-06	5.93E-10	4.25E-09	0.00E+00	4.84E-09	4.842E-03	0.00E+00	7.02E-05	1.34E-05
3742363758506	374236	3758506	2.12E-05	2.28E-05	2.19E-05	2.16E-07	4.24E-06	7.64E-06	0.00E+00	3.25E-06	1.62E-06	0.00E+00	0.00E+00	1.30E-06	5.97E-10	4.27E-09	0.00E+00	4.87E-09	4.866E-03	0.00E+00	7.07E-05	1.35E-05
3742463758506	374246	3758506	2.13E-05	2.29E-05	2.20E-05	2.18E-07	4.27E-06	7.68E-06	0.00E+00	3.26E-06	1.63E-06	0.00E+00	0.00E+00	1.31E-06	6.00E-10	4.29E-09	0.00E+00	4.89E-09	4.893E-03	0.00E+00	7.10E-05	1.36E-05
3742563758506	374256	3758506	2.14E-05	2.30E-05	2.21E-05	2.19E-07	4.28E-06	7.71E-06	0.00E+00	3.28E-06	1.64E-06	0.00E+00	0.00E+00	1.31E-06	6.03E-10	4.31E-09	0.00E+00	4.91E-09	4.915E-03	0.00E+00	7.14E-05	1.36E-05
3742663758506	374266	3758506	2.15E-05	2.31E-05	2.22E-05	2.19E-07	4.30E-06	7.74E-06	0.00E+00	3.29E-06	1.65E-06	0.00E+00	0.00E+00	1.32E-06	6.05E-10	4.33E-09	0.00E+00	4.93E-09	4.933E-03	0.00E+00	7.16E-05	1.37E-05
3742763758506	374276	3758506	2.16E-05	2.32E-05	2.23E-05	2.20E-07	4.32E-06	7.77E-06	0.00E+00	3.30E-06	1.65E-06	0.00E+00	0.00E+00	1.32E-06	6.07E-10	4.34E-09	0.00E+00	4.95E-09	4.950E-03	0.00E+00	7.19E-05	1.37E-05
3742863758506	374286	3758506	2.16E-05	2.33E-05	2.23E-05	2.21E-07	4.33E-06	7.79E-06	0.00E+00	3.31E-06	1.66E-06	0.00E+00	0.00E+00	1.32E-06	6.09E-10	4.35E-09	0.00E+00	4.96E-09	4.964E-03	0.00E+00	7.21E-05	1.38E-05
3742963758506	374296	3758506	2.17E-05	2.33E-05	2.24E-05	2.21E-07	4.34E-06	7.81E-06	0.00E+00	3.32E-06	1.66E-06	0.00E+00	0.00E+00	1.33E-06	6.10E-10	4.36E-09	0.00E+00	4.97E-09	4.974E-03	0.00E+00	7.22E-05	1.38E-05
3743063758506	374306	3758506	2.17E-05	2.33E-05	2.24E-05	2.21E-07	4.34E-06	7.82E-06	0.00E+00	3.32E-06	1.66E-06	0.00E+00	0.00E+00	1.33E-06	6.11E-10	4.37E-09	0.00E+00	4.98E-09	4.982E-03	0.00E+00	7.23E-05	1.38E-05
3743163758506	374316	3758506	2.17E-05	2.34E-05	2.24E-05	2.22E-07	4.35E-06	7.83E-06	0.00E+00	3.33E-06	1.66E-06	0.00E+00	0.00E+00	1.33E-06	6.12E-10	4.38E-09	0.00E+00	4.99E-09	4.987E-03	0.00E+00	7.24E-05	1.38E-05
3741163758516	374116	3758516	2.01E-05	2.16E-05	2.07E-05	2.05E-07	4.01E-06	7.22E-06	0.00E+00	3.07E-06	1.54E-06	0.00E+00	0.00E+00	1.23E-06	5.65E-10	4.04E-09	0.00E+00	4.60E-09	4.604E-03	0.00E+00	6.68E-05	1.28E-05
3741263758516	374126	3758516	2.04E-05	2.19E-05	2.10E-05	2.08E-07	4.07E-06	7.33E-06	0.00E+00	3.12E-06	1.56E-06	0.00E+00	0.00E+00	1.25E-06	5.73E-10	4.10E-09	0.00E+00	4.67E-09	4.673E-03	0.00E+00	6.78E-05	1.30E-05
3741363758516	374136	3758516	2.06E-05	2.22E-05	2.13E-05	2.11E-07	4.13E-06	7.44E-06	0.00E+00	3.16E-06	1.58E-06	0.00E+00	0.00E+00	1.26E-06	5.81E-10	4.16E-09	0.00E+00	4.74E-09	4.738E-03	0.00E+00	6.88E-05	1.31E-05
3741463758516	374146	3758516	2.09E-05	2.25E-05	2.16E-05	2.13E-07	4.18E-06	7.53E-06	0.00E+00	3.20E-06	1.60E-06	0.00E+00	0.00E+00	1.28E-06	5.89E-10	4.21E-09	0.00E+00	4.80E-09	4.799E-03	0.00E+00	6.97E-05	1.33E-05
3741563758516	374156	3758516	2.12E-05	2.28E-05	2.18E-05	2.16E-07	4.23E-06	7.62E-06	0.00E+00	3.24E-06	1.62E-06	0.00E+00	0.00E+00	1.30E-06	5.96E-10	4.26E-09	0.00E+00	4.86E-09	4.857E-03	0.00E+00	7.05E-05	1.35E-05
3741663758516	374166	3758516	2.14E-05	2.30E-05	2.21E-05	2.18E-07	4.28E-06	7.71E-06	0.00E+00	3.28E-06	1.64E-06	0.00E+00	0.00E+00	1.31E-06	6.02E-10	4.31E-09	0.00E+00	4.91E-09	4.911E-03	0.00E+00	7.13E-05	1.36E-05
3741763758516	374176	3758516	2.16E-05	2.32E-05	2.23E-05	2.21E-07	4.32E-06	7.78E-06	0.00E+00	3.31E-06	1.65E-06	0.00E+00	0.00E+00	1.32E-06	6.08E-10	4.35E-09	0.00E+00	4.96E-09	4.961E-03	0.00E+00	7.20E-05	1.38E-05
3741963758516	374196	3758516	2.20E-05	2.37E-05	2.27E-05	2.25E-07	4.40E-06	7.93E-06	0.00E+00	3.37E-06	1.68E-06	0.00E+00	0.00E+00	1.35E-06	6.19E-10	4.43E-09	0.00E+00	5.05E-09	5.051E-03	0.00E+00	7.33E-05	1.40E-05
3742063758516	374206	3758516	2.22E-05	2.39E-05	2.29E-05	2.26E-07	4.44E-06	7.99E-06	0.00E+00	3.40E-06	1.70E-06	0.00E+00	0.00E+00	1.36E-06	6.25E-10	4.47E-09	0.00E+00	5.09E-09	5.092E-03	0.00E+00	7.39E-05	1.41E-05
3742163758516	374216	3758516	2.23E-05	2.40E-05	2.31E-05	2.28E-07	4.47E-06	8.05E-06	0.00E+00	3.42E-06	1.71E-06	0.00E+00	0.00E+00	1.37E-06	6.29E-10	4.50E-09	0.00E+00	5.13E-09	5.129E-03	0.00E+00	7.45E-05	1.42E-05
3742263758516	374226	3758516	2.25E-05	2.42E-05	2.32E-05	2.30E-07	4.50E-06	8.10E-06	0.00E+00	3.44E-06	1.72E-06	0.00E+00	0.00E+00	1.38E-06	6.33E-10	4.53E-09	0.00E+00	5.16E-09	5.163E-03	0.00E+00	7.50E-05	1.43E-05
3742363758516	374236	3758516	2.26E-05	2.43E-05	2.34E-05	2.31E-07	4.53E-06	8.15E-06	0.00E+00	3.46E-06	1.73E-06	0.00E+00	0.00E+00	1.39E-06	6.37E-10	4.56E-09	0.00E+00	5.19E-09	5.193E-03	0.00E+00	7.54E-05	1.44E-05
3742463758516	374246	3758516	2.28E-05	2.45E-05	2.35E-05	2.32E-07	4.55E-06	8.19E-06	0.00E+00	3.48E-06	1.74E-06	0.00E+00	0.00E+00	1.39E-06	6.40E-10	4.58E-09	0.00E+00	5.22E-09	5.222E-03	0.00E+00	7.58E-05	1.45E-05
3742563758516	374256	3758516	2.29E-05	2.46E-05	2.36E-05	2.33E-07	4.57E-06	8.23E-06	0.00E+00	3.50E-06	1.75E-06	0.00E+00	0.00E+00	1.40E-06	6.43E-10	4.60E-09	0.00E+00	5.25E-09	5.246E-03	0.00E+00	7.62E-05	1.46E-05
3742663758516	374266	3758516	2.29E-05	2.47E-05	2.37E-05	2.34E-07	4.59E-06	8.26E-06	0.00E+00	3.51E-06	1.76E-06	0.00E+00	0.00E+00	1.40E-06	6.46E-10	4.62E-09	0.00E+00	5.27E-09	5.267E-03	0.00E+00	7.65E-05	1.46E-05
3742763758516	374276	3758516	2.30E-05	2.48E-05	2.38E-05	2.35E-07	4.61E-06	8.29E-06	0.00E+00	3.52E-06	1.76E-06	0.00E+00	0.00E+00	1.41E-06	6.48E-10	4.64E-09	0.00E+00	5.29E-09	5.285E-03	0.00E+00	7.67E-05	1.47E-05
3742863758516	374286	3758516	2.31E-05	2.48E-05	2.38E-05	2.36E-07	4.62E-06	8.32E-06	0.00E+00	3.54E-06	1.77E-06	0.00E+00	0.00E+00	1.41E-06	6.50E-10	4.65E-09	0.00E+00	5.30E-09	5.301E-03	0.00E+00	7.70E-05	1.47E-05
3742963758516	374296	3758516	2.31E-05	2.49E-05	2.39E-05	2.36E-07	4.63E-06	8.34E-06	0.00E+00	3.54E-06	1.77E-06	0.00E+00	0.00E+00	1.42E-06	6.52E-10	4.66E-09	0.00E+00	5.31E-09	5.313E-03	0.00E+00	7.71E-05	1.47E-05
3743063758516	374306	3758516	2.32E-05	2.49E-05	2.39E-05	2.37E-07	4.64E-06	8.35E-06	0.00E+00	3.55E-06	1.77E-06	0.00E+00	0.00E+00	1.42E-06	6.53E-10	4.67E-09	0.00E+00	5.32E-09	5.322E-03	0.00E+00	7.73E-05	1.48E-05
3743163758516	374316	3758516	2.32E-05	2.50E-05	2.40E-05	2.37E-07	4.64E-06	8.36E-06	0.00E+00	3.55E-06	1.78E-06	0.00E+00	0.00E+00	1.42E-06	6.53E-10	4.67E-09	0.00E+00	5.33E-09	5.328E-03	0.00E+00	7.74E-05	1.48E-05
3741163758526	374116	3758526	2.14E-05	2.30E-05	2.21E-05	2.19E-07	4.29E-06	7.71E-06	0.00E+00	3.28E-06	1.64E-06	0.00E+00	0.00E+00	1.31E-06	6.03E-10	4.31E-09	0.00E+00	4.92E-09	4.915E-03	0.00E+00	7.14E-05	1.36E-05
3741263758526	374126	3758526	2.17E-05	2.34E-05	2.24E-05	2.22E-07	4.35E-06	7.83E-06	0.00E+00	3.33E-06	1.66E-06	0.00E+00	0.00E+00	1.33E-06	6.12E-10	4.38E-09	0.00E+00	4.99E-09	4.991E-03	0.00E+00	7.25E-05	1.38E-05
3741363758526	374136	3758526	2.21E-05	2.37E-05	2.28E-05	2.25E-07	4.41E-06	7.94E-06	0.00E+00	3.38E-06	1.69E-06	0.00E+00	0.00E+00	1.35E-06	6.21E-10	4.44E-09	0.00E+00	5.06E-09	5.062E-03	0.00E+00	7.35E-05	1.40E-05
3741463758526	374146	3758526	2.23E-05	2.40E-05	2.31E-05	2.28E-07	4.47E-06	8.05E-06	0.00E+00	3.42E-06	1.71E-06	0.00E+00	0.00E+00	1.37E-06	6.29E-10	4.50E-09	0.00E+00	5.13E-09	5.128E-03	0.00E+00	7.45E-05	1.42E-05
3741563758526	374156	3758526	2.26E-05	2.43E-05	2.33E-05	2.31E-07	4.53E-06	8.15E-06	0.00E+00	3.46E-06	1.73E-06	0.00E+00	0.00E+00	1.38E-06	6.37E-10	4.55E-09	0.00E+00	5.19E-09	5.191E-03	0.00E+00	7.54E-05	1.44E-05
3741663758526	374166	3758526	2.29E-05	2.46E-05	2.36E-05	2.33E-07	4.58E-06	8.24E-06	0.00E+00	3.50E-06	1.75E-06	0.00E+00	0.00E+00	1.40E-06	6.44E-10	4.61E-09	0.00E+00	5.25E-09	5.249E-03	0.00E+00	7.62E-05	1.46E-05
3741763758526	374176	3758526	2.31E-05	2.49E-05	2.39E-05	2.36E-07	4.62E-06	8.32E-06	0.00E+00	3.54E-06	1.77E-06	0.00E+00	0.00E+00	1.41E-06	6.50E-10	4.65E-09	0.00E+00	5.30E-09	5.304E-03	0.00E+00	7.70E-05	1.47E-05
3741963758526	374196	3758526	2.35E-05	2.53E-05	2.43E-05	2.40E-07	4.71E-06	8.48E-06	0.00E+00	3.60E-06	1.80E-06	0.00E+00	0.00E+00	1.44E-06	6.62E-10	4.74E-09	0.00E+00	5.40E-09	5.401E-03	0.00E+00	7.84E-05	1.50E-05
3742063758526	374206	3758526	2.37E-05	2.55E-05	2.45E-05	2.42E-07	4.75E-06	8.55E-06	0.00E+00	3.63E-06	1.82E-06	0.00E+00	0.00E+00	1.45E-06	6.68E-10	4.78E-09	0.00E+00	5.45E-09	5.446E-03	0.00E+00	7.91E-05	1.51E-05
3742163758526	374216	3758526	2.39E-05	2.57E-05	2.47E-05	2.44E-07	4.78E-06	8.61E-06	0.00E+00	3.66E-06	1.83E-06	0.00E+00	0.00E+00	1.46E-06	6.73E-10	4.81E-09	0.00E+00	5.49E-09	5.486E-03	0.00E+00	7.97E-05	1.52E-05
3742263758526	374226	3758526	2.41E-05	2.59E-05	2.48E-05	2.46E-07	4.81E-06	8.67E-06	0.00E+00	3.68E-06	1.84E-06	0.00E+00	0.00E+00	1.47E-06	6.77E-10	4.85E-09	0.00E+00	5.52E-09	5.523E-03	0.00E+00	8.02E-05	1.53E-05
3742363758526	374236	3758526	2.42E-05	2.60E-05	2.50E-05	2.47E-07	4.84E-06	8.72E-06	0.00E+00	3.71E-06	1.85E-06	0.00E+00	0.00E+00	1.48E-06	6.81E-10	4.87E-09	0.00E+00	5.56E-09	5.556E-03	0.00E+00	8.07E-05	1.54E-05
3742463758526	374246	3758526	2.43E-05	2.62E-05	2.51E-05	2.48E-07	4.87E-06	8.77E-06	0.00E+00	3.73E-06	1.86E-06	0.00E+00	0.00E+00	1.49E-06	6.85E-10	4.90E-09	0.00E+00	5.59E-09	5.586E-03	0.00E+00	8.11E-05	1.55E-05
3742563758526	374256	3758526	2.45E-05	2.63E-05	2.53E-05	2.50E-07	4.89E-06	8.81E-06	0.00E+00	3.74E-06	1.87E-06	0.00E+00	0.00E+00	1.50E-06	6.88E-10	4.92E-09	0.00E+00	5.61E-09	5.613E-03	0.00E+00	8.15E-05	1.56E-05
3742663758526	374266	3758526	2.46E-05	2.64E-05	2.54E-05	2.51E-07	4.91E-06	8.84E-06	0.00E+00	3.76E-06	1.88E-06	0.00E+00	0.00E+00	1.50E-06	6.91E-10	4.95E-09	0.00E+00	5.64E-09	5.636E-03	0.00E+00	8.18E-05	1.56E-05
3741163758536	374116	3758536	2.29E-05	2.47E-05	2.37E-05	2.34E-07	4.59E-06	8.26E-06	0.00E+00	3.51E-06	1.75E-06	0.00E+00	0.00E+00	1.40E-06	6.45E-10	4.62E-09	0.00E+00	5.26E-09	5.263E-03	0.00E+00	7.64E-05	1.46E-05
3741263758536	374126	3758536	2.32E-05	2.50E-05	2.40E-05	2.38E-07	4.66E-06	8.39E-06	0.00E+00	3.56E-06	1.78E-06	0.00E+00	0.00E+00	1.43E-06	6.56E-10	4.69E-09	0.00E+00	5.35E-09	5.345E-03	0.00E+00	7.76E-05	1.48E-05
3741363758536	374136	3758536	2.36E-05	2.54E-05	2.44E-05	2.41E-07	4.73E-06	8.51E-06	0.00E+00	3.62E-06	1.81E-06	0.00E+00	0.00E+00	1.45E-06	6.65E-10	4.76E-09	0.00E+00	5.42E-09	5.423E-03	0.00E+00	7.87E-05	1.50E-05
3741463758536	374146	3758536	2.39E-05	2.57E-05	2.47E-05	2.44E-07	4.79E-06	8.62E-06	0.00E+00	3.66E-06	1.83E-06	0.00E+00	0.00E+00	1.47E-06	6.74E-10	4.82E-09	0.00E+00	5.50E-09	5.495E-03	0.00E+00	7.98E-05	1.52E-05
3741563758536	374156	3758536	2.42E-05	2.61E-05	2.50E-05	2.47E-07	4.85E-06	8.73E-06	0.00E+00	3.71E-06	1.86E-06	0.00E+00	0.00E+00	1.48E-06	6.82E-10	4.88E-09	0.00E+00	5.56E-09	5.564E-03	0.00E+00	8.08E-05	1.54E-05
3741663758536	374166	3758536	2.45E-05	2.64E-05	2.53E-05	2.50E-07	4.91E-06	8.83E-06	0.00E+00	3.75E-06	1.88E-06	0.00E+00	0.00E+00	1.50E-06	6.90E-10	4.94E-09	0.00E+00	5.63E-09	5.627E-03	0.00E+00	8.17E-05	1.56E-05
3741763758536	374176	3758536	2.48E-05	2.66E-05	2.56E-05	2.53E-07	4.96E-06	8.92E-06	0.00E+00	3.79E-06	1.90E-06	0.00E+00	0.00E+00	1.52E-06	6.97E-10	4.99E-09	0.00E+00	5.69E-09	5.686E-03	0.00E+00	8.26E-05	1.58E-05
3741963758536	374196	3758536	2.52E-05	2.71E-05	2.61E-05	2.58E-07	5.05E-06	9.09E-06	0.00E+00	3.86E-06	1.93E-06	0.00E+00	0.00E+00	1.55E-06	7.10E-10	5.08E-09	0.00E+00	5.79E-09	5.792E-03	0.00E+00	8.41E-05	1.61E-05
3742063758536	374206	3758536	2.55E-05	2.74E-05	2.63E-05	2.60E-07	5.09E-06	9.17E-06	0.00E+00	3.90E-06	1.95E-06	0.00E+00	0.00E+00	1.56E-06	7.16E-10	5.13E-09	0.00E+00	5.84E-09	5.841E-03	0.00E+00	8.48E-05	1.62E-05
3742163758536	374216	3758536	2.56E-05	2.76E-05	2.65E-05	2.62E-07	5.13E-06	9.24E-06	0.00E+00	3.93E-06	1.96E-06	0.00E+00	0.00E+00	1.57E-06	7.22E-10	5.16E-09	0.00E+00	5.89E-09	5.885E-03	0.00E+00	8.55E-05	1.63E-05
3742263758536	374226	3758536	2.58E-05	2.78E-05	2.67E-05	2.63E-07	5.17E-06	9.30E-06	0.00E+00	3.95E-06	1.98E-06	0.00E+00	0.00E+00	1.58E-06	7.27E-10	5.20E-09	0.00E+00	5.93E-09	5.925E-03	0.00E+00	8.60E-05	1.64E-05
3742363758536	374236	3758536	2.60E-05	2.79E-05	2.68E-05	2.65E-07	5.20E-06	9.36E-06	0.00E+00	3.98E-06	1.99E-06	0.00E+00	0.00E+00	1.59E-06	7.31E-10	5.23E-09	0.00E+00	5.96E-09	5.962E-03	0.00E+00	8.66E-05	1.

			SWBuilding Construction	SWDemolition	SWGrading	EYBuilding Construction	SWPaving	SWGrading	SWArchitectural Coating	NBBuilding Construction	NBBuilding Construction	NBArchitectural Coating	NBArchitectural Coating	RWBuilding Construction	Child Risk					Overlapping Phases - Maximum GLC		
Unique Identifier	X (UTM)	Y (UTM)	2026	2026	2026	2026	2027	2027	2027	2026	2027	2026	2027	2026	3rd Trimester	0<2	2<16	Total	per million	2025	2026	2027
3742163758576	374216	3758576	3.51E-05	3.78E-05	3.63E-05	3.59E-07	7.03E-06	1.27E-05	0.00E+00	5.38E-06	2.69E-06	0.00E+00	0.00E+00	2.15E-06	9.89E-10	7.08E-09	0.00E+00	8.07E-09	8.067E-03	0.00E+00	1.17E-04	2.24E-05
3742263758576	374226	3758576	3.54E-05	3.81E-05	3.66E-05	3.61E-07	7.08E-06	1.28E-05	0.00E+00	5.42E-06	2.71E-06	0.00E+00	0.00E+00	2.17E-06	9.97E-10	7.13E-09	0.00E+00	8.13E-09	8.126E-03	0.00E+00	1.18E-04	2.25E-05
3742363758576	374236	3758576	3.56E-05	3.83E-05	3.68E-05	3.64E-07	7.13E-06	1.28E-05	0.00E+00	5.45E-06	2.73E-06	0.00E+00	0.00E+00	2.18E-06	1.00E-09	7.18E-09	0.00E+00	8.18E-09	8.180E-03	0.00E+00	1.19E-04	2.27E-05
3742463758576	374246	3758576	3.59E-05	3.86E-05	3.70E-05	3.66E-07	7.17E-06	1.29E-05	0.00E+00	5.49E-06	2.74E-06	0.00E+00	0.00E+00	2.19E-06	1.01E-09	7.22E-09	0.00E+00	8.23E-09	8.228E-03	0.00E+00	1.19E-04	2.28E-05
3742563758576	374256	3758576	3.60E-05	3.88E-05	3.72E-05	3.68E-07	7.21E-06	1.30E-05	0.00E+00	5.52E-06	2.76E-06	0.00E+00	0.00E+00	2.21E-06	1.01E-09	7.26E-09	0.00E+00	8.27E-09	8.272E-03	0.00E+00	1.20E-04	2.29E-05
3742663758576	374266	3758576	3.62E-05	3.89E-05	3.74E-05	3.70E-07	7.25E-06	1.30E-05	0.00E+00	5.54E-06	2.77E-06	0.00E+00	0.00E+00	2.22E-06	1.02E-09	7.29E-09	0.00E+00	8.31E-09	8.312E-03	0.00E+00	1.21E-04	2.31E-05
3742763758576	374276	3758576	3.64E-05	3.91E-05	3.75E-05	3.71E-07	7.28E-06	1.31E-05	0.00E+00	5.57E-06	2.78E-06	0.00E+00	0.00E+00	2.23E-06	1.02E-09	7.32E-09	0.00E+00	8.35E-09	8.346E-03	0.00E+00	1.21E-04	2.32E-05
3742863758576	374286	3758576	3.65E-05	3.93E-05	3.77E-05	3.72E-07	7.30E-06	1.31E-05	0.00E+00	5.59E-06	2.79E-06	0.00E+00	0.00E+00	2.23E-06	1.03E-09	7.35E-09	0.00E+00	8.38E-09	8.377E-03	0.00E+00	1.22E-04	2.32E-05
3742963758576	374296	3758576	3.66E-05	3.94E-05	3.78E-05	3.74E-07	7.33E-06	1.32E-05	0.00E+00	5.60E-06	2.80E-06	0.00E+00	0.00E+00	2.24E-06	1.03E-09	7.37E-09	0.00E+00	8.40E-09	8.403E-03	0.00E+00	1.22E-04	2.33E-05
3743063758576	374306	3758576	3.67E-05	3.95E-05	3.79E-05	3.75E-07	7.35E-06	1.32E-05	0.00E+00	5.62E-06	2.81E-06	0.00E+00	0.00E+00	2.25E-06	1.03E-09	7.39E-09	0.00E+00	8.43E-09	8.426E-03	0.00E+00	1.23E-04	2.34E-05
3743163758576	374316	3758576	3.68E-05	3.96E-05	3.80E-05	3.75E-07	7.36E-06	1.32E-05	0.00E+00	5.63E-06	2.82E-06	0.00E+00	0.00E+00	2.25E-06	1.04E-09	7.41E-09	0.00E+00	8.44E-09	8.443E-03	0.00E+00	1.23E-04	2.34E-05
3743263758576	374326	3758576	3.68E-05	3.96E-05	3.80E-05	3.76E-07	7.37E-06	1.33E-05	0.00E+00	5.64E-06	2.82E-06	0.00E+00	0.00E+00	2.26E-06	1.04E-09	7.42E-09	0.00E+00	8.46E-09	8.456E-03	0.00E+00	1.23E-04	2.35E-05
3743363758576	374336	3758576	3.69E-05	3.97E-05	3.81E-05	3.76E-07	7.38E-06	1.33E-05	0.00E+00	5.64E-06	2.82E-06	0.00E+00	0.00E+00	2.26E-06	1.04E-09	7.43E-09	0.00E+00	8.46E-09	8.464E-03	0.00E+00	1.23E-04	2.35E-05
3743463758576	374346	3758576	3.69E-05	3.97E-05	3.81E-05	3.76E-07	7.38E-06	1.33E-05	0.00E+00	5.65E-06	2.82E-06	0.00E+00	0.00E+00	2.26E-06	1.04E-09	7.43E-09	0.00E+00	8.47E-09	8.468E-03	0.00E+00	1.23E-04	2.35E-05
3743563758576	374356	3758576	3.69E-05	3.97E-05	3.81E-05	3.76E-07	7.38E-06	1.33E-05	0.00E+00	5.65E-06	2.82E-06	0.00E+00	0.00E+00	2.26E-06	1.04E-09	7.43E-09	0.00E+00	8.47E-09	8.468E-03	0.00E+00	1.23E-04	2.35E-05
3743663758576	374366	3758576	3.69E-05	3.97E-05	3.81E-05	3.76E-07	7.38E-06	1.33E-05	0.00E+00	5.64E-06	2.82E-06	0.00E+00	0.00E+00	2.26E-06	1.04E-09	7.42E-09	0.00E+00	8.46E-09	8.462E-03	0.00E+00	1.23E-04	2.35E-05
3741163758586	374116	3758586	3.41E-05	3.66E-05	3.52E-05	3.48E-07	6.82E-06	1.23E-05	0.00E+00	5.21E-06	2.61E-06	0.00E+00	0.00E+00	2.09E-06	9.59E-10	6.86E-09	0.00E+00	7.82E-09	7.819E-03	0.00E+00	1.14E-04	2.17E-05
3741263758586	374126	3758586	3.46E-05	3.73E-05	3.58E-05	3.54E-07	6.93E-06	1.25E-05	0.00E+00	5.30E-06	2.65E-06	0.00E+00	0.00E+00	2.12E-06	9.75E-10	6.98E-09	0.00E+00	7.95E-09	7.952E-03	0.00E+00	1.15E-04	2.21E-05
3741363758586	374136	3758586	3.52E-05	3.78E-05	3.63E-05	3.59E-07	7.04E-06	1.27E-05	0.00E+00	5.39E-06	2.69E-06	0.00E+00	0.00E+00	2.15E-06	9.90E-10	7.09E-09	0.00E+00	8.08E-09	8.076E-03	0.00E+00	1.17E-04	2.24E-05
3741463758586	374146	3758586	3.57E-05	3.84E-05	3.69E-05	3.64E-07	7.14E-06	1.29E-05	0.00E+00	5.46E-06	2.73E-06	0.00E+00	0.00E+00	2.19E-06	1.00E-09	7.19E-09	0.00E+00	8.19E-09	8.192E-03	0.00E+00	1.19E-04	2.27E-05
3741563758586	374156	3758586	3.62E-05	3.89E-05	3.73E-05	3.69E-07	7.24E-06	1.30E-05	0.00E+00	5.54E-06	2.77E-06	0.00E+00	0.00E+00	2.21E-06	1.02E-09	7.28E-09	0.00E+00	8.30E-09	8.302E-03	0.00E+00	1.21E-04	2.30E-05
3741663758586	374166	3758586	3.66E-05	3.94E-05	3.78E-05	3.74E-07	7.33E-06	1.32E-05	0.00E+00	5.60E-06	2.80E-06	0.00E+00	0.00E+00	2.24E-06	1.03E-09	7.37E-09	0.00E+00	8.40E-09	8.404E-03	0.00E+00	1.22E-04	2.33E-05
3741763758586	374176	3758586	3.70E-05	3.98E-05	3.82E-05	3.78E-07	7.41E-06	1.33E-05	0.00E+00	5.67E-06	2.83E-06	0.00E+00	0.00E+00	2.27E-06	1.04E-09	7.46E-09	0.00E+00	8.50E-09	8.497E-03	0.00E+00	1.23E-04	2.36E-05
3741963758586	374196	3758586	3.78E-05	4.06E-05	3.90E-05	3.85E-07	7.56E-06	1.36E-05	0.00E+00	5.78E-06	2.89E-06	0.00E+00	0.00E+00	2.31E-06	1.06E-09	7.61E-09	0.00E+00	8.67E-09	8.669E-03	0.00E+00	1.26E-04	2.41E-05
3742063758586	374206	3758586	3.81E-05	4.10E-05	3.94E-05	3.89E-07	7.63E-06	1.37E-05	0.00E+00	5.84E-06	2.92E-06	0.00E+00	0.00E+00	2.33E-06	1.07E-09	7.68E-09	0.00E+00	8.75E-09	8.750E-03	0.00E+00	1.27E-04	2.43E-05
3742163758586	374216	3758586	3.84E-05	4.13E-05	3.97E-05	3.92E-07	7.69E-06	1.38E-05	0.00E+00	5.88E-06	2.94E-06	0.00E+00	0.00E+00	2.35E-06	1.08E-09	7.74E-09	0.00E+00	8.82E-09	8.821E-03	0.00E+00	1.28E-04	2.45E-05
3742263758586	374226	3758586	3.87E-05	4.16E-05	4.00E-05	3.95E-07	7.75E-06	1.39E-05	0.00E+00	5.93E-06	2.96E-06	0.00E+00	0.00E+00	2.37E-06	1.09E-09	7.80E-09	0.00E+00	8.89E-09	8.886E-03	0.00E+00	1.29E-04	2.47E-05
3742363758586	374236	3758586	3.90E-05	4.19E-05	4.02E-05	3.98E-07	7.80E-06	1.40E-05	0.00E+00	5.97E-06	2.98E-06	0.00E+00	0.00E+00	2.39E-06	1.10E-09	7.85E-09	0.00E+00	8.95E-09	8.946E-03	0.00E+00	1.30E-04	2.48E-05
3742463758586	374246	3758586	3.92E-05	4.22E-05	4.05E-05	4.00E-07	7.85E-06	1.41E-05	0.00E+00	6.00E-06	3.00E-06	0.00E+00	0.00E+00	2.40E-06	1.10E-09	7.90E-09	0.00E+00	9.00E-09	9.006E-03	0.00E+00	1.31E-04	2.50E-05
3742563758586	374256	3758586	3.94E-05	4.24E-05	4.07E-05	4.02E-07	7.89E-06	1.42E-05	0.00E+00	6.04E-06	3.02E-06	0.00E+00	0.00E+00	2.41E-06	1.11E-09	7.94E-09	0.00E+00	9.05E-09	9.050E-03	0.00E+00	1.31E-04	2.51E-05
3742663758586	374266	3758586	3.96E-05	4.26E-05	4.09E-05	4.04E-07	7.93E-06	1.43E-05	0.00E+00	6.06E-06	3.03E-06	0.00E+00	0.00E+00	2.43E-06	1.12E-09	7.98E-09	0.00E+00	9.09E-09	9.093E-03	0.00E+00	1.32E-04	2.52E-05
3742763758586	374276	3758586	3.98E-05	4.28E-05	4.11E-05	4.06E-07	7.96E-06	1.43E-05	0.00E+00	6.09E-06	3.05E-06	0.00E+00	0.00E+00	2.44E-06	1.12E-09	8.01E-09	0.00E+00	9.13E-09	9.132E-03	0.00E+00	1.33E-04	2.53E-05
3742863758586	374286	3758586	3.99E-05	4.30E-05	4.12E-05	4.08E-07	7.99E-06	1.44E-05	0.00E+00	6.11E-06	3.06E-06	0.00E+00	0.00E+00	2.45E-06	1.12E-09	8.04E-09	0.00E+00	9.17E-09	9.168E-03	0.00E+00	1.33E-04	2.54E-05
3742963758586	374296	3758586	4.01E-05	4.31E-05	4.14E-05	4.09E-07	8.02E-06	1.44E-05	0.00E+00	6.13E-06	3.07E-06	0.00E+00	0.00E+00	2.45E-06	1.13E-09	8.07E-09	0.00E+00	9.20E-09	9.198E-03	0.00E+00	1.34E-04	2.55E-05
3743063758586	374306	3758586	4.02E-05	4.32E-05	4.15E-05	4.10E-07	8.04E-06	1.45E-05	0.00E+00	6.15E-06	3.08E-06	0.00E+00	0.00E+00	2.46E-06	1.13E-09	8.09E-09	0.00E+00	9.22E-09	9.224E-03	0.00E+00	1.34E-04	2.56E-05
3743163758586	374316	3758586	4.03E-05	4.33E-05	4.16E-05	4.11E-07	8.06E-06	1.45E-05	0.00E+00	6.17E-06	3.08E-06	0.00E+00	0.00E+00	2.47E-06	1.13E-09	8.11E-09	0.00E+00	9.24E-09	9.245E-03	0.00E+00	1.34E-04	2.56E-05
3743263758586	374326	3758586	4.03E-05	4.34E-05	4.17E-05	4.12E-07	8.07E-06	1.45E-05	0.00E+00	6.18E-06	3.09E-06	0.00E+00	0.00E+00	2.47E-06	1.14E-09	8.12E-09	0.00E+00	9.26E-09	9.260E-03	0.00E+00	1.34E-04	2.57E-05
3741163758596	374116	3758596	3.74E-05	4.02E-05	3.86E-05	3.82E-07	7.49E-06	1.35E-05	0.00E+00	5.73E-06	2.86E-06	0.00E+00	0.00E+00	2.29E-06	1.05E-09	7.53E-09	0.00E+00	8.59E-09	8.586E-03	0.00E+00	1.25E-04	2.38E-05
3741263758596	374126	3758596	3.81E-05	4.09E-05	3.93E-05	3.88E-07	7.61E-06	1.37E-05	0.00E+00	5.82E-06	2.91E-06	0.00E+00	0.00E+00	2.33E-06	1.07E-09	7.66E-09	0.00E+00	8.73E-09	8.734E-03	0.00E+00	1.27E-04	2.42E-05
3741363758596	374136	3758596	3.87E-05	4.16E-05	3.99E-05	3.94E-07	7.73E-06	1.39E-05	0.00E+00	5.92E-06	2.96E-06	0.00E+00	0.00E+00	2.37E-06	1.09E-09	7.78E-09	0.00E+00	8.87E-09	8.871E-03	0.00E+00	1.29E-04	2.46E-05
3741463758596	374146	3758596	3.92E-05	4.22E-05	4.05E-05	4.00E-07	7.85E-06	1.41E-05	0.00E+00	6.00E-06	3.00E-06	0.00E+00	0.00E+00	2.40E-06	1.10E-09	7.90E-09	0.00E+00	9.00E-09	8.999E-03	0.00E+00	1.31E-04	2.50E-05
3741563758596	374156	3758596	3.97E-05	4.27E-05	4.10E-05	4.06E-07	7.95E-06	1.43E-05	0.00E+00	6.08E-06	3.04E-06	0.00E+00	0.00E+00	2.43E-06	1.12E-09	8.00E-09	0.00E+00	9.12E-09	9.121E-03	0.00E+00	1.32E-04	2.53E-05
3741663758596	374166	3758596	4.02E-05	4.33E-05	4.15E-05	4.11E-07	8.05E-06	1.45E-05	0.00E+00	6.16E-06	3.08E-06	0.00E+00	0.00E+00	2.46E-06	1.13E-09	8.10E-09	0.00E+00	9.24E-09	9.236E-03	0.00E+00	1.34E-04	2.56E-05
3741763758596	374176	3758596	4.07E-05	4.38E-05	4.20E-05	4.15E-07	8.14E-06	1.47E-05	0.00E+00	6.23E-06	3.11E-06	0.00E+00	0.00E+00	2.49E-06	1.15E-09	8.19E-09	0.00E+00	9.34E-09	9.339E-03	0.00E+00	1.36E-04	2.59E-05
3741963758596	374196	3758596	4.15E-05	4.47E-05	4.29E-05	4.24E-07	8.31E-06	1.50E-05	0.00E+00	6.36E-06	3.18E-06	0.00E+00	0.00E+00	2.54E-06	1.17E-09	8.36E-09	0.00E+00	9.53E-09	9.529E-03	0.00E+00	1.38E-04	2.64E-05
3742063758596	374206	3758596	4.19E-05	4.51E-05	4.33E-05	4.28E-07	8.38E-06	1.51E-05	0.00E+00	6.41E-06	3.21E-06	0.00E+00	0.00E+00	2.57E-06	1.18E-09	8.44E-09	0.00E+00	9.62E-09	9.618E-03	0.00E+00	1.40E-04	2.67E-05
3742163758596	374216	3758596	4.23E-05	4.54E-05	4.36E-05	4.31E-07	8.45E-06	1.52E-05	0.00E+00	6.47E-06	3.23E-06	0.00E+00	0.00E+00	2.59E-06	1.19E-09	8.51E-09	0.00E+00	9.70E-09	9.697E-03	0.00E+00	1.41E-04	2.69E-05
3742263758596	374226	3758596	4.26E-05	4.58E-05	4.39E-05	4.34E-07	8.52E-06	1.53E-05	0.00E+00	6.51E-06	3.25E-06	0.00E+00	0.00E+00	2.61E-06	1.20E-09	8.57E-09	0.00E+00	9.77E-09	9.769E-03	0.00E+00	1.42E-04	2.71E-05
3742363758596	374236	3758596	4.29E-05	4.61E-05	4.42E-05	4.37E-07	8.57E-06	1.54E-05	0.00E+00	6.56E-06	3.28E-06	0.00E+00	0.00E+00	2.62E-06	1.21E-09	8.63E-09	0.00E+00	9.84E-09	9.836E-03	0.00E+00	1.43E-04	2.73E-05
3742463758596	374246	3758596	4.31E-05	4.64E-05	4.45E-05	4.40E-07	8.63E-06	1.55E-05	0.00E+00	6.60E-06	3.30E-06	0.00E+00	0.00E+00	2.64E-06	1.21E-09	8.68E-09	0.00E+00	9.90E-09	9.897E-03	0.00E+00	1.44E-04	2.75E-05
3742563758596	374256	3758596	4.34E-05	4.66E-05	4.48E-05	4.42E-07	8.68E-06	1.56E-05	0.00E+00	6.64E-06	3.32E-06	0.00E+00	0.00E+00	2.65E-06	1.22E-09	8.73E-09	0.00E+00	9.95E-09	9.953E-03	0.00E+00	1.45E-04	2.76E-05
3742663758596	374266	3758596	4.36E-05	4.69E-05	4.50E-05	4.45E-07	8.72E-06	1.57E-05	0.00E+00	6.67E-06	3.34E-06	0.00E+00	0.00E+00	2.67E-06	1.23E-09	8.78E-09	0.00E+00	1.00E-08	1.000E-02	0.00E+00	1.45E-04	2.78E-05
3742763758596	374276	3758596	4.38E-05	4.71E-05	4.52E-05	4.47E-07	8.76E-06	1.58E-05	0.00E+00	6.70E-06	3.35E-06	0.00E+00	0.00E+00	2.68E-06	1.23E-09	8.82E-09	0.00E+00	1.00E-08	1.005E-02	0.00E+00	1.46E-04	2.79E-05
3742863758596	374286	3758596	4.39E-05	4.73E-05	4.54E-05	4.48E-07	8.79E-06	1.58E-05	0.00E+00	6.73E-06	3.36E-06	0.00E+00	0.00E+00	2.69E-06	1.24E-09	8.85E-09	0.00E+00	1.01E-08	1.009E-02	0.00E+00	1.46E-04	2.80E-05
3742963758596	374296	3758596	4.41E-05	4.74E-05	4.55E-05	4.50E-07	8.82E-06	1.59E-05	0.00E+00	6.75E-06	3.37E-06	0.00E+00	0.00E+00	2.70E-06	1.24E-09	8.88E-09	0.00E+00	1.01E-08	1.012E-02	0.00E+00	1.47E-04	2.81E-05
3743163758606	374116	3758606	4.13E-05	4.45E-05	4.27E-05	4.22E-07	8.27E-06	1.49E-05	0.00E+00	6.33E-06	3.16E-06	0.00E+00	0.00E+00	2.53E-06	1.16E-09	8.32E-09	0.00E+00	9.49E-09	9.487E-03	0.00E+00	1.38E-04	2.63E-05
3741263758606	374126	3758606	4.21E-05	4.52E-05	4.34E-05	4.29E-07	8.41E-06	1.51E-05	0.00E+00	6.44E-06	3.22E-06	0.00E+00	0.00E+00	2.57E-06	1.18E-09	8.47E-09	0.00E+00	9.65E-09	9.652E-03	0.00E+00	1.40E-04	2.68E-05
3741363758606	374136	3758606	4.27E-05	4.59E-05	4.41E-05	4.36E-07	8.55E-06	1.54E-05	0.00E+00	6.54E-06	3.27E-06	0.00E+00	0.00E+00	2.62E-06	1.20E-09	8.60E-09	0.00E+00	9.81E-09	9.805E-03	0.00E+00	1.42E-04	2.72E-05
3741463758606	374146	3758606	4.33E-05	4.66E-05	4.48E-05	4.42E-07	8.67E-06	1.56E-05	0.00E+00	6.63E-06	3.32E-06	0.00E+00	0.00E+00	2.65E-06	1.22E-09	8.73E-09	0.00E+00	9.95E-09	9.949E-03	0.00E+00	1.44E-04	2.76E-05
3741563758606	374156	3758606	4.39E-05	4.72E-05	4.54E-05	4.48E-07	8.79E-06	1.58E-05	0.00E+00	6.72E-06	3.36E-06	0.00E+00	0.00E+00	2.69E-06	1.24E-09	8.85E-09	0.00E+00	1.01E-08	1.008E-02	0.00E+00	1.46E-04	2.80E-05
3741663758606	374166	3758606	4.45E-05	4.79E-05	4.59E-05	4.54E-07	8.90E-06	1.60E-05	0.00E+00	6.81E-06	3.41E-06	0.00E+00	0.00E+00	2.72E-06	1.25E-09	8.96E-09	0.00E+00	1.02E-08	1.021E-02	0.00E+00	1.48E-04	2.82E-05
3741763758606	374176	3758606	4.50E-05	4.84E-05	4.65E-05	4.59E-07	9.00E-06	1.62E-05	0.00E+00	6.89E-06	3.44E-06	0.00E+00	0.00E+00	2.76E-06	1.27E-09	9.06E-09	0.00E+00	1.03E-08	1.033E-02	0.00E+00	1.50E-04	2.87E-05
3741963758606	374196	3758606	4.59E-05	4.94E-05	4.74E-05	4.69E-07	9.19E-06	1.65E-05	0.00E+00	7.03E-06	3.51E-06	0.00E+00	0.00E+00	2.81E-06	1.29E-09	9.25E-09	0.00E+00	1.05E-08	1.054E-02	0.00E+00	1.53E-04	2.92E-05
3742063758606	374206	3758606	4.63E-05	4.98E-05	4.78E-05	4.73E-07	9.27E-06	1.67E-05	0.00E+00	7.09E-06	3.55E-06	0.00E+00	0.00E+00	2.84E-06	1.30E-09	9.33E-09	0.00E+00	1.06E-08	1.064E-02	0.00E+00	1.54E-04	2.95E-05
3742163758606	374216	3758606	4.67E-05	5.03E-05	4.82E-05	4.77E-07	9.35E-06	1.68E-05	0.00E+00	7.15E-06	3.58E-06	0.00E+00	0.00E+00	2.86E-06	1.32E-09	9.41E-09	0.00E+00	1.07E-08	1.072E-02	0.00E+00	1.56E-04	2.98E-05
3742263758606	374226	3758606	4.71E-05	5.06E-05	4.86E-05	4.80E-07	9.42E-06	1.70E-05	0.00E+00	7.21E-06	3.60E-06	0.00E+00	0.00E+00	2.88E-06	1.33E-09	9.48E-09	0.00E+00	1.08E-08	1.081E-02	0.00E+00	1.57E-04	3.00E-05
3742363758606	374236	3758606	4.74E-05	5.10E-05	4.89E-05	4.84E-07	9.48E-06	1.71E-05	0.00E+00	7.26E-06	3.63E-06	0.00E+00	0.00E+00	2.90E-06	1.33E-09	9.54E-09	0.00E+00	1.09E-08	1.088E-02	0.00E+00	1.58E-04	3.02E-05
3742463758606	374246	3758606	4.77E-05	5.13E-05	4.93E-05	4.87E-07	9.54E-06	1.72E-05	0.00E+00	7.30E-06	3.65E-06	0.00E+00	0.00E+00	2.91E-06	1.34E-09	9.61E-09	0.00E+00	1.09E-08	1.095E-02	0.00E+00	1.59E-04	3.04E-05
3742563758606	374256	3758606	4.80E-05	5.16E-05	4.95E-05	4.89E-07	9.60E-06	1.73E-05	0.00E+00	7.34E-06	3.67E-06	0.00E+00	0.00E+00	2.94E-06	1.35E-09	9.66E-09	0.00E+00	1.10E-08	1.101E-02	0.00E+00	1.60E-04	3.05E-05
3743363758606	374336	3758606	4.93E-05	5.30E-05	5.09E-05	5.03E-07	9.86E-06	1.77E-05	0.00E+00	7.54E-06	3.77E-06	0.00E+00	0.00E+00	3.02E-06	1.39E-09	9.92E-09	0.00E+00	1.13E-08	1.131E-02	0.00E+00	1.64E-04	3.14E-05
3743463758606	374346	3758606	4.93E-05	5.30E-05	5.09E-05	5.03E-07	9.87E-06	1.78E-05	0.00E+00	7.55E-06	3.77E-06	0.00E+00	0.00E+00	3.02E-06	1.39E-09	9.93E-09	0.00E+00	1.13E-08	1.132E-02	0.00E+00	1.64E-04	3.14E-05
3743563758606	374356	3758606	4.93E-05	5.30E-05	5.09E-05	5.03E-07	9.87E-06	1.78E-05	0.00E+00	7.55E-06	3.78E-06	0.00E+00	0.00E+00	3.02E-06	1.39E-09	9.93E-09	0.00E+00	1.13E-08	1.132E-02	0.00E+00	1.64E-04	3.14E-05
3743653758608	374365	3758608	5.04E-05	5.42E-05	5.20E-05	5.14E-07	1.01E-05	1.81E-05	0.00E+00	7.71E-06	3.85E-06	0.00E+00	0.00E+00	3.08E-06	1.42E-09	1.01E-08	0.00E+00	1.16E-08	1.156E-02	0.00E+00	1.68E-04	3.21E-05
3741163758616	374116	3758616	4.42E-05	4.75E-05	4.56E-05	4.50E-07	9.21E-06	1.66E-05	0.00E+00	7.04E-06	3.52E-06	0.00E+00	0.00E+00	2.82E-06	1.30E-09	9.26E-09	0.00E+00	1.06E-08	1.056E-02	0.00E+00	1.53E-04	2.93E-05
3741263758616	374126	3758616	4.68E-05	5.03E-05	4.83E-05	4.78E-07	9.37E-06	1.69E-05	0.00E+00	7.16E-06	3.58E-06	0.00E+00	0.00E+00	2.87E-06	1.32E-09	9.43E-09	0.00E+00	1.07E-08	1.074E-02	0.00E+00	1.56E-04	2.98E-05
3741363758616	374136	3758616	4.76E-05	5.11E-05	4.91E-05	4.85E-07	9.52E-06	1.71E-05	0.00E+00	7.28E-06	3.64E-06	0.00E+00	0.00E+00	2.91E-06	1.34E-09	9.58E-09	0.00E+00	1.09E-08	1.092E-02	0.00E+00	1.58E-04	3.03E-05
3741463758616	374146	3758616	4.83E-05	5.19E-05	4.98E-05	4.93E-07	9.66E-06	1.74E-05	0.00E+00	7.39E-06	3.69E-06	0.00E+00	0.00E+00	2.96E-06	1.36E-09	9.72E-09	0.00E+00	1.11E-08	1.108E-02	0.00E+00	1.61E-04	3.07E-05
3741563758616	374156	3758616	4.89E-05	5.26E-05	5.05E-05	4.99E-07	9.79E-06	1.76E-05	0.00E+00	7.49E-06	3.74E-06	0.00E+00	0.00E+00	3.00E-06	1.38E-09	9.85E-09	0.00E+00	1.12E-08	1.123E-02	0.00E+00	1.63E-04	3.

			SWBuilding Construction	SWDemolition	SWGrading	EYBuilding Construction	SWPaving	SWGrading	SWArchitectural Coating	NBBuilding Construction	NBBuilding Construction	NBArchitectural Coating	NBArchitectural Coating	RWBuilding Construction	Child Risk					Overlapping Phases - Maximum GLC		
Unique Identifier	X (UTM)	Y (UTM)	2026	2026	2026	2026	2027	2027	2027	2026	2027	2026	2027	2026	3rd Trimester	0<2	2<16	Total	per million	2025	2026	2027
3741363758686	374136	3758686	1.45E-04	1.56E-04	1.50E-04	1.48E-06	2.91E-05	5.24E-05	0.00E+00	2.23E-05	1.11E-05	0.00E+00	0.00E+00	8.90E-06	4.09E-09	2.93E-08	0.00E+00	3.34E-08	3.338E-02	0.00E+00	4.85E-04	9.26E-05
3741463758686	374146	3758686	1.47E-04	1.59E-04	1.52E-04	1.50E-06	2.95E-05	5.31E-05	0.00E+00	2.26E-05	1.13E-05	0.00E+00	0.00E+00	9.03E-06	4.15E-09	2.97E-08	0.00E+00	3.38E-08	3.383E-02	0.00E+00	4.91E-04	9.39E-05
3741563758686	374156	3758686	1.49E-04	1.60E-04	1.54E-04	1.52E-06	2.99E-05	5.37E-05	0.00E+00	2.28E-05	1.14E-05	0.00E+00	0.00E+00	9.14E-06	4.20E-09	3.00E-08	0.00E+00	3.42E-08	3.425E-02	0.00E+00	4.97E-04	9.50E-05
3741663758686	374166	3758686	1.51E-04	1.62E-04	1.56E-04	1.54E-06	3.02E-05	5.43E-05	0.00E+00	2.31E-05	1.15E-05	0.00E+00	0.00E+00	9.24E-06	4.25E-09	3.04E-08	0.00E+00	3.46E-08	3.463E-02	0.00E+00	5.03E-04	9.61E-05
3741763758686	374176	3758686	1.52E-04	1.64E-04	1.57E-04	1.55E-06	3.05E-05	5.49E-05	0.00E+00	2.33E-05	1.17E-05	0.00E+00	0.00E+00	9.33E-06	4.29E-09	3.07E-08	0.00E+00	3.50E-08	3.496E-02	0.00E+00	5.08E-04	9.70E-05
3743363758686	374336	3758686	1.64E-04	1.77E-04	1.70E-04	1.68E-06	3.29E-05	5.91E-05	0.00E+00	2.51E-05	1.26E-05	0.00E+00	0.00E+00	1.01E-05	4.62E-09	3.31E-08	0.00E+00	3.77E-08	3.769E-02	0.00E+00	5.47E-04	1.05E-04
3743463758686	374346	3758686	1.64E-04	1.77E-04	1.70E-04	1.68E-06	3.29E-05	5.92E-05	0.00E+00	2.52E-05	1.26E-05	0.00E+00	0.00E+00	1.01E-05	4.63E-09	3.31E-08	0.00E+00	3.77E-08	3.773E-02	0.00E+00	5.48E-04	1.05E-04
3743563758686	374356	3758686	1.65E-04	1.77E-04	1.70E-04	1.68E-06	3.29E-05	5.93E-05	0.00E+00	2.52E-05	1.26E-05	0.00E+00	0.00E+00	1.01E-05	4.63E-09	3.31E-08	0.00E+00	3.78E-08	3.776E-02	0.00E+00	5.48E-04	1.05E-04
3743663758686	374366	3758686	1.65E-04	1.77E-04	1.70E-04	1.68E-06	3.29E-05	5.93E-05	0.00E+00	2.52E-05	1.26E-05	0.00E+00	0.00E+00	1.01E-05	4.63E-09	3.32E-08	0.00E+00	3.78E-08	3.779E-02	0.00E+00	5.49E-04	1.05E-04
3741163758696	374116	3758696	1.85E-04	1.99E-04	1.91E-04	1.88E-06	3.69E-05	6.65E-05	0.00E+00	2.83E-05	1.41E-05	0.00E+00	0.00E+00	1.13E-05	5.20E-09	3.72E-08	0.00E+00	4.24E-08	4.236E-02	0.00E+00	6.15E-04	1.18E-04
3741263758696	374126	3758696	1.87E-04	2.02E-04	1.93E-04	1.91E-06	3.75E-05	6.75E-05	0.00E+00	2.87E-05	1.43E-05	0.00E+00	0.00E+00	1.15E-05	5.27E-09	3.77E-08	0.00E+00	4.30E-08	4.301E-02	0.00E+00	6.24E-04	1.19E-04
3741363758696	374136	3758696	1.90E-04	2.04E-04	1.96E-04	1.94E-06	3.80E-05	6.84E-05	0.00E+00	2.91E-05	1.45E-05	0.00E+00	0.00E+00	1.16E-05	5.35E-09	3.83E-08	0.00E+00	4.36E-08	4.362E-02	0.00E+00	6.33E-04	1.21E-04
3741463758696	374146	3758696	1.92E-04	2.07E-04	1.99E-04	1.96E-06	3.85E-05	6.93E-05	0.00E+00	2.94E-05	1.47E-05	0.00E+00	0.00E+00	1.18E-05	5.41E-09	3.87E-08	0.00E+00	4.41E-08	4.413E-02	0.00E+00	6.41E-04	1.22E-04
3741563758696	374156	3758696	1.95E-04	2.09E-04	2.01E-04	1.98E-06	3.89E-05	7.01E-05	0.00E+00	2.98E-05	1.49E-05	0.00E+00	0.00E+00	1.19E-05	5.48E-09	3.92E-08	0.00E+00	4.46E-08	4.464E-02	0.00E+00	6.48E-04	1.24E-04
3741663758696	374166	3758696	1.97E-04	2.11E-04	2.03E-04	2.01E-06	3.93E-05	7.08E-05	0.00E+00	3.01E-05	1.50E-05	0.00E+00	0.00E+00	1.20E-05	5.53E-09	3.96E-08	0.00E+00	4.51E-08	4.511E-02	0.00E+00	6.55E-04	1.25E-04
3741763758696	374176	3758696	1.98E-04	2.13E-04	2.05E-04	2.02E-06	3.96E-05	7.14E-05	0.00E+00	3.03E-05	1.52E-05	0.00E+00	0.00E+00	1.21E-05	5.58E-09	3.99E-08	0.00E+00	4.55E-08	4.547E-02	0.00E+00	6.60E-04	1.26E-04
3743363758696	374336	3758696	2.11E-04	2.27E-04	2.18E-04	2.16E-06	4.23E-05	7.61E-05	0.00E+00	3.23E-05	1.62E-05	0.00E+00	0.00E+00	1.29E-05	5.95E-09	4.26E-08	0.00E+00	4.85E-08	4.850E-02	0.00E+00	7.04E-04	1.35E-04
3743463758696	374346	3758696	2.11E-04	2.27E-04	2.18E-04	2.16E-06	4.23E-05	7.62E-05	0.00E+00	3.24E-05	1.62E-05	0.00E+00	0.00E+00	1.29E-05	5.95E-09	4.26E-08	0.00E+00	4.85E-08	4.853E-02	0.00E+00	7.05E-04	1.35E-04
3743563758696	374356	3758696	2.12E-04	2.28E-04	2.18E-04	2.16E-06	4.23E-05	7.62E-05	0.00E+00	3.24E-05	1.62E-05	0.00E+00	0.00E+00	1.30E-05	5.96E-09	4.26E-08	0.00E+00	4.86E-08	4.856E-02	0.00E+00	7.05E-04	1.35E-04
3743663758693	374366	3758693	1.95E-04	2.10E-04	2.02E-04	1.99E-06	3.91E-05	7.03E-05	0.00E+00	2.99E-05	1.49E-05	0.00E+00	0.00E+00	1.20E-05	5.50E-09	3.93E-08	0.00E+00	4.48E-08	4.482E-02	0.00E+00	6.51E-04	1.24E-04
3742073758319	374207	3758319	8.35E-06	8.98E-06	8.63E-06	8.53E-08	1.67E-06	3.01E-06	0.00E+00	1.28E-06	6.39E-07	0.00E+00	0.00E+00	5.12E-07	2.35E-10	1.68E-09	0.00E+00	1.92E-09	1.917E-03	0.00E+00	2.78E-05	5.32E-06
3742173758319	374217	3758319	8.39E-06	9.03E-06	8.67E-06	8.57E-08	1.68E-06	3.02E-06	0.00E+00	1.28E-06	6.42E-07	0.00E+00	0.00E+00	5.14E-07	2.36E-10	1.69E-09	0.00E+00	1.93E-09	1.927E-03	0.00E+00	2.80E-05	5.34E-06
3742273758319	374227	3758319	8.43E-06	9.07E-06	8.70E-06	8.60E-08	1.69E-06	3.04E-06	0.00E+00	1.29E-06	6.45E-07	0.00E+00	0.00E+00	5.16E-07	2.37E-10	1.70E-09	0.00E+00	1.93E-09	1.935E-03	0.00E+00	2.81E-05	5.37E-06
3742373758319	374237	3758319	8.46E-06	9.10E-06	8.74E-06	8.64E-08	1.69E-06	3.05E-06	0.00E+00	1.30E-06	6.48E-07	0.00E+00	0.00E+00	5.18E-07	2.38E-10	1.70E-09	0.00E+00	1.94E-09	1.942E-03	0.00E+00	2.82E-05	5.39E-06
3742473758319	374247	3758319	8.49E-06	9.13E-06	8.77E-06	8.67E-08	1.70E-06	3.06E-06	0.00E+00	1.30E-06	6.50E-07	0.00E+00	0.00E+00	5.20E-07	2.39E-10	1.71E-09	0.00E+00	1.95E-09	1.949E-03	0.00E+00	2.83E-05	5.41E-06
3742573758319	374257	3758319	8.51E-06	9.16E-06	8.79E-06	8.69E-08	1.70E-06	3.07E-06	0.00E+00	1.30E-06	6.52E-07	0.00E+00	0.00E+00	5.21E-07	2.40E-10	1.71E-09	0.00E+00	1.95E-09	1.954E-03	0.00E+00	2.84E-05	5.42E-06
3742673758319	374267	3758319	8.54E-06	9.18E-06	8.81E-06	8.71E-08	1.71E-06	3.07E-06	0.00E+00	1.31E-06	6.53E-07	0.00E+00	0.00E+00	5.23E-07	2.40E-10	1.72E-09	0.00E+00	1.96E-09	1.959E-03	0.00E+00	2.84E-05	5.44E-06
3742773758319	374277	3758319	8.55E-06	9.20E-06	8.83E-06	8.73E-08	1.71E-06	3.08E-06	0.00E+00	1.31E-06	6.54E-07	0.00E+00	0.00E+00	5.24E-07	2.41E-10	1.72E-09	0.00E+00	1.96E-09	1.963E-03	0.00E+00	2.85E-05	5.45E-06
3742073758329	374207	3758329	8.69E-06	9.34E-06	8.97E-06	8.87E-08	1.74E-06	3.13E-06	0.00E+00	1.33E-06	6.65E-07	0.00E+00	0.00E+00	5.32E-07	2.45E-10	1.75E-09	0.00E+00	1.99E-09	1.994E-03	0.00E+00	2.90E-05	5.53E-06
3742173758329	374217	3758329	8.73E-06	9.39E-06	9.01E-06	8.91E-08	1.75E-06	3.14E-06	0.00E+00	1.34E-06	6.68E-07	0.00E+00	0.00E+00	5.35E-07	2.46E-10	1.76E-09	0.00E+00	2.00E-09	2.004E-03	0.00E+00	2.91E-05	5.56E-06
3742273758329	374227	3758329	8.77E-06	9.43E-06	9.05E-06	8.95E-08	1.75E-06	3.16E-06	0.00E+00	1.34E-06	6.71E-07	0.00E+00	0.00E+00	5.37E-07	2.47E-10	1.77E-09	0.00E+00	2.01E-09	2.013E-03	0.00E+00	2.92E-05	5.58E-06
3742373758329	374237	3758329	8.80E-06	9.47E-06	9.09E-06	8.98E-08	1.76E-06	3.17E-06	0.00E+00	1.35E-06	6.74E-07	0.00E+00	0.00E+00	5.39E-07	2.48E-10	1.77E-09	0.00E+00	2.02E-09	2.020E-03	0.00E+00	2.93E-05	5.61E-06
3742473758329	374247	3758329	8.83E-06	9.50E-06	9.12E-06	9.01E-08	1.77E-06	3.18E-06	0.00E+00	1.35E-06	6.76E-07	0.00E+00	0.00E+00	5.41E-07	2.49E-10	1.78E-09	0.00E+00	2.03E-09	2.028E-03	0.00E+00	2.94E-05	5.63E-06
3742573758329	374257	3758329	8.86E-06	9.53E-06	9.15E-06	9.04E-08	1.77E-06	3.19E-06	0.00E+00	1.36E-06	6.78E-07	0.00E+00	0.00E+00	5.42E-07	2.49E-10	1.78E-09	0.00E+00	2.03E-09	2.033E-03	0.00E+00	2.95E-05	5.64E-06
3742673758329	374267	3758329	8.88E-06	9.55E-06	9.17E-06	9.06E-08	1.78E-06	3.20E-06	0.00E+00	1.36E-06	6.80E-07	0.00E+00	0.00E+00	5.44E-07	2.50E-10	1.79E-09	0.00E+00	2.04E-09	2.038E-03	0.00E+00	2.96E-05	5.66E-06
3742773758329	374277	3758329	8.90E-06	9.57E-06	9.19E-06	9.08E-08	1.78E-06	3.20E-06	0.00E+00	1.36E-06	6.81E-07	0.00E+00	0.00E+00	5.45E-07	2.50E-10	1.79E-09	0.00E+00	2.04E-09	2.042E-03	0.00E+00	2.96E-05	5.67E-06
3742873758329	374287	3758329	8.91E-06	9.58E-06	9.20E-06	9.09E-08	1.78E-06	3.21E-06	0.00E+00	1.36E-06	6.82E-07	0.00E+00	0.00E+00	5.45E-07	2.51E-10	1.79E-09	0.00E+00	2.04E-09	2.045E-03	0.00E+00	2.97E-05	5.67E-06
3742973758329	374297	3758329	8.92E-06	9.59E-06	9.20E-06	9.10E-08	1.78E-06	3.21E-06	0.00E+00	1.36E-06	6.82E-07	0.00E+00	0.00E+00	5.46E-07	2.51E-10	1.80E-09	0.00E+00	2.05E-09	2.046E-03	0.00E+00	2.97E-05	5.68E-06
3743073758329	374307	3758329	8.92E-06	9.59E-06	9.21E-06	9.10E-08	1.78E-06	3.21E-06	0.00E+00	1.37E-06	6.83E-07	0.00E+00	0.00E+00	5.46E-07	2.51E-10	1.80E-09	0.00E+00	2.05E-09	2.047E-03	0.00E+00	2.97E-05	5.68E-06
3743173758329	374317	3758329	8.92E-06	9.59E-06	9.21E-06	9.10E-08	1.78E-06	3.21E-06	0.00E+00	1.37E-06	6.83E-07	0.00E+00	0.00E+00	5.46E-07	2.51E-10	1.80E-09	0.00E+00	2.05E-09	2.047E-03	0.00E+00	2.97E-05	5.68E-06
3743273758329	374327	3758329	8.91E-06	9.59E-06	9.20E-06	9.10E-08	1.78E-06	3.21E-06	0.00E+00	1.36E-06	6.82E-07	0.00E+00	0.00E+00	5.46E-07	2.51E-10	1.79E-09	0.00E+00	2.05E-09	2.046E-03	0.00E+00	2.97E-05	5.68E-06
3743373758329	374337	3758329	8.90E-06	9.58E-06	9.19E-06	9.09E-08	1.78E-06	3.21E-06	0.00E+00	1.36E-06	6.81E-07	0.00E+00	0.00E+00	5.45E-07	2.51E-10	1.79E-09	0.00E+00	2.04E-09	2.043E-03	0.00E+00	2.97E-05	5.67E-06
3743473758329	374347	3758329	8.89E-06	9.56E-06	9.18E-06	9.07E-08	1.78E-06	3.20E-06	0.00E+00	1.36E-06	6.80E-07	0.00E+00	0.00E+00	5.44E-07	2.50E-10	1.79E-09	0.00E+00	2.04E-09	2.040E-03	0.00E+00	2.96E-05	5.66E-06
3743573758329	374357	3758329	8.87E-06	9.54E-06	9.16E-06	9.05E-08	1.77E-06	3.19E-06	0.00E+00	1.36E-06	6.79E-07	0.00E+00	0.00E+00	5.43E-07	2.50E-10	1.79E-09	0.00E+00	2.04E-09	2.036E-03	0.00E+00	2.96E-05	5.65E-06
3743673758329	374367	3758329	8.85E-06	9.52E-06	9.14E-06	9.03E-08	1.77E-06	3.19E-06	0.00E+00	1.35E-06	6.77E-07	0.00E+00	0.00E+00	5.42E-07	2.49E-10	1.78E-09	0.00E+00	2.03E-09	2.031E-03	0.00E+00	2.95E-05	5.63E-06
3742073758339	374207	3758339	9.04E-06	9.72E-06	9.33E-06	9.23E-08	1.81E-06	3.26E-06	0.00E+00	1.38E-06	6.92E-07	0.00E+00	0.00E+00	5.54E-07	2.54E-10	1.82E-09	0.00E+00	2.07E-09	2.075E-03	0.00E+00	3.01E-05	5.76E-06
3742173758339	374217	3758339	9.09E-06	9.77E-06	9.38E-06	9.27E-08	1.82E-06	3.27E-06	0.00E+00	1.39E-06	6.95E-07	0.00E+00	0.00E+00	5.56E-07	2.56E-10	1.83E-09	0.00E+00	2.09E-09	2.086E-03	0.00E+00	3.03E-05	5.79E-06
3742273758339	374227	3758339	9.13E-06	9.82E-06	9.42E-06	9.31E-08	1.83E-06	3.29E-06	0.00E+00	1.40E-06	6.98E-07	0.00E+00	0.00E+00	5.59E-07	2.57E-10	1.84E-09	0.00E+00	2.09E-09	2.095E-03	0.00E+00	3.04E-05	5.81E-06
3742373758339	374237	3758339	9.16E-06	9.85E-06	9.46E-06	9.35E-08	1.83E-06	3.30E-06	0.00E+00	1.40E-06	7.01E-07	0.00E+00	0.00E+00	5.61E-07	2.58E-10	1.84E-09	0.00E+00	2.10E-09	2.103E-03	0.00E+00	3.05E-05	5.83E-06
3742473758339	374247	3758339	9.20E-06	9.89E-06	9.49E-06	9.38E-08	1.84E-06	3.31E-06	0.00E+00	1.41E-06	7.04E-07	0.00E+00	0.00E+00	5.63E-07	2.59E-10	1.85E-09	0.00E+00	2.11E-09	2.110E-03	0.00E+00	3.06E-05	5.86E-06
3742573758339	374257	3758339	9.22E-06	9.92E-06	9.52E-06	9.41E-08	1.85E-06	3.32E-06	0.00E+00	1.41E-06	7.06E-07	0.00E+00	0.00E+00	5.65E-07	2.60E-10	1.86E-09	0.00E+00	2.12E-09	2.117E-03	0.00E+00	3.07E-05	5.87E-06
3742673758339	374267	3758339	9.24E-06	9.94E-06	9.54E-06	9.43E-08	1.85E-06	3.33E-06	0.00E+00	1.42E-06	7.08E-07	0.00E+00	0.00E+00	5.66E-07	2.60E-10	1.86E-09	0.00E+00	2.12E-09	2.122E-03	0.00E+00	3.08E-05	5.89E-06
3742773758339	374277	3758339	9.26E-06	9.96E-06	9.56E-06	9.45E-08	1.85E-06	3.34E-06	0.00E+00	1.42E-06	7.09E-07	0.00E+00	0.00E+00	5.67E-07	2.61E-10	1.87E-09	0.00E+00	2.13E-09	2.126E-03	0.00E+00	3.09E-05	5.90E-06
3742873758339	374287	3758339	9.28E-06	9.97E-06	9.58E-06	9.46E-08	1.86E-06	3.34E-06	0.00E+00	1.42E-06	7.10E-07	0.00E+00	0.00E+00	5.68E-07	2.61E-10	1.87E-09	0.00E+00	2.13E-09	2.129E-03	0.00E+00	3.09E-05	5.91E-06
3742973758339	374297	3758339	9.28E-06	9.98E-06	9.58E-06	9.47E-08	1.86E-06	3.34E-06	0.00E+00	1.42E-06	7.10E-07	0.00E+00	0.00E+00	5.68E-07	2.61E-10	1.87E-09	0.00E+00	2.13E-09	2.131E-03	0.00E+00	3.09E-05	5.91E-06
3743073758339	374307	3758339	9.29E-06	9.99E-06	9.59E-06	9.48E-08	1.86E-06	3.34E-06	0.00E+00	1.42E-06	7.11E-07	0.00E+00	0.00E+00	5.69E-07	2.61E-10	1.87E-09	0.00E+00	2.13E-09	2.132E-03	0.00E+00	3.09E-05	5.91E-06
3743173758339	374317	3758339	9.29E-06	9.99E-06	9.59E-06	9.48E-08	1.86E-06	3.34E-06	0.00E+00	1.42E-06	7.11E-07	0.00E+00	0.00E+00	5.69E-07	2.61E-10	1.87E-09	0.00E+00	2.13E-09	2.131E-03	0.00E+00	3.09E-05	5.91E-06
3743273758339	374327	3758339	9.28E-06	9.98E-06	9.58E-06	9.47E-08	1.86E-06	3.34E-06	0.00E+00	1.42E-06	7.10E-07	0.00E+00	0.00E+00	5.68E-07	2.61E-10	1.87E-09	0.00E+00	2.13E-09	2.130E-03	0.00E+00	3.09E-05	5.91E-06
3743373758339	374337	3758339	9.27E-06	9.97E-06	9.57E-06	9.46E-08	1.85E-06	3.34E-06	0.00E+00	1.42E-06	7.09E-07	0.00E+00	0.00E+00	5.68E-07	2.61E-10	1.87E-09	0.00E+00	2.13E-09	2.128E-03	0.00E+00	3.09E-05	5.90E-06
3743473758339	374347	3758339	9.26E-06	9.95E-06	9.56E-06	9.44E-08	1.85E-06	3.33E-06	0.00E+00	1.42E-06	7.08E-07	0.00E+00	0.00E+00	5.67E-07	2.61E-10	1.86E-09	0.00E+00	2.12E-09	2.124E-03	0.00E+00	3.08E-05	5.89E-06
3743573758339	374357	3758339	9.24E-06	9.93E-06	9.54E-06	9.43E-08	1.85E-06	3.33E-06	0.00E+00	1.41E-06	7.07E-07	0.00E+00	0.00E+00	5.66E-07	2.60E-10	1.86E-09	0.00E+00	2.12E-09	2.120E-03	0.00E+00	3.08E-05	5.88E-06
3743673758339	374367	3758339	9.21E-06	9.91E-06	9.51E-06	9.40E-08	1.84E-06	3.32E-06	0.00E+00	1.41E-06	7.05E-07	0.00E+00	0.00E+00	5.64E-07	2.59E-10	1.86E-09	0.00E+00	2.11E-09	2.114E-03	0.00E+00	3.07E-05	5.87E-06
3742073758349	374207	3758349	9.42E-06	1.01E-05	9.72E-06	9.61E-08	1.88E-06	3.39E-06	0.00E+00	1.44E-06	7.21E-07	0.00E+00	0.00E+00	5.76E-07	2.65E-10	1.90E-09	0.00E+00	2.16E-09	2.161E-03	0.00E+00	3.14E-05	6.00E-06
3742173758349	374217	3758349	9.46E-06	1.02E-05	9.77E-06	9.66E-08	1.89E-06	3.41E-06	0.00E+00	1.45E-06	7.24E-07	0.00E+00	0.00E+00	5.79E-07	2.66E-10	1.91E-09	0.00E+00	2.17E-09	2.172E-03	0.00E+00	3.15E-05	6.03E-06
3742273758349	374227	3758349	9.51E-06	1.02E-05	9.81E-06	9.70E-08	1.90E-06	3.42E-06	0.00E+00	1.46E-06	7.28E-07	0.00E+00	0.00E+00	5.82E-07	2.68E-10	1.91E-09	0.00E+00	2.18E-09	2.182E-03	0.00E+00	3.17E-05	6.05E-06
3742373758349	374237	3758349	9.54E-06	1.03E-05	9.85E-06	9.74E-08	1.91E-06	3.44E-06	0.00E+00	1.46E-06	7.30E-07	0.00E+00	0.00E+00	5.84E-07	2.69E-10	1.92E-09	0.00E+00	2.19E-09	2.191E-03	0.00E+00	3.18E-05	6.08E-06
3742473758349	374247	3758349	9.58E-06	1.03E-05	9.89E-06	9.78E-08	1.92E-06	3.45E-06	0.00E+00	1.47E-06	7.33E-07	0.00E+00	0.00E+00	5.87E-07	2.70E-10	1.93E-09	0.00E+00	2.20E-09	2.199E-03	0.00E+00	3.19E-05	6.10E-06
3742573758349	374257	3758349	9.61E-06	1.03E-05	9.92E-06	9.80E-08	1.92E-06	3.46E-06	0.00E+00	1.47E-06	7.35E-07	0.00E+00	0.00E+00	5.88E-07	2.70E-10	1.93E-09	0.00E+00	2.21E-09	2.205E-03	0.00E+00	3.20E-05	6.12E-06
3742673758349	374267	3758349	9.63E-06	1.04E-05	9.94E-06	9.83E-08	1.93E-06	3.47E-06	0.00E+00	1.47E-06	7.37E-07	0.00E+00	0.00E+00	5.90E-07	2.71E-10	1.94E-09	0.00E+00	2.21E-09	2.211E-03	0.00E+00	3.21E-05	6.13E-06
3742773758349	374277	3758349	9.65E-06	1.04E-05	9.96E-06	9.85E-08	1.93E-06	3.48E-06	0.00E+00	1.48E-06	7.39E-07	0.00E+00	0.00E+00	5.91E-07	2.72E-10	1.94E-09	0.00E+00	2.22E-09	2.215E-03	0.00E+00	3.22E-05	6.15E-06
3742873758349	374287	3758349	9.67E-06	1.04E-05	9.98E-06	9.86E-08	1.93E-06	3.48E-06	0.00E+00	1.48E-06	7.40E-07	0.00E+00	0.00E+00	5.92E-07	2.72E-10	1.95E-09	0.00E+00	2.22E-09	2.218E-03	0.00E+00	3.22E-05	6.15E-06
3742973758349	374297	3758349	9.67E-06	1.04E-05	9.99E-06	9.87E-08	1.94E-06	3.48E-06	0.00E+00	1.48E-06	7.40E-07	0.00E+00	0.00E+00	5.92E-07	2.72E-10	1.95E-09	0.00E+00	2.22E-09	2.220E-03	0.00E+00	3.22E-05	6.16E-06
3743073758349	374307	3758349	9.68E-06	1.04E-05	9.99E-06	9.88E-08	1.94E-06	3.49E-06	0.00E+00	1.48E-06	7.41E-07	0.00E+00	0.00E+00	5.93E-07	2.72E-10	1.95E-09	0.00E+00	2.22E-09	2.221E-03	0.00E+00	3.23E-05	6.16E-06
3743173758349	374317	3758349	9.68E-06	1.04E-05	9.99E-06	9.88E-08	1.94E-06	3.49E-06	0.00E+00	1.48E-06	7.41E-07	0.00E+00	0.00E+00	5.93E-07	2.72E-10	1.95E-09	0.00E+00	2.22E-09	2.221E-03	0.00E+00	3.23E-05	6.16E-06
3743273758349	374327	3758349	9.67E-06	1.04E-05	9.99E-06	9.87E-08	1.94E-06	3.48E-06	0.00E+00	1.48E-06	7.40E-07	0.00E+00	0.00E+00	5.92E-07	2.72E-10	1.95E-09	0.00E+00	2.22E-09	2.220E-03	0.00E+00	3.22E-05	6.16E-06
3743373758349	374337	3758349	9.66E-06	1.04E-05	9.98E-06	9.86E-08	1.93E-06	3.48E-06	0.00E+00	1.48E-06	7.39E-07	0.00E+00	0.00E+00	5.92E-07	2.72E-10	1.95E-09	0.00E+00	2.22E-09	2.218E-03	0.00E+00	3.22E-05	6.15E-06
3743473758349	374347	3758349	9.65E-06	1.04E-05	9.96E-06	9.84E-08	1.93E-06	3.47E-06	0.00E+00	1.48E-06	7.38E-07	0.00E+00	0.00E+00	5.91E-07	2.72E-10	1.94E-09	0.00E+00	2.21E-09	2.214E-03	0.00E+00	3.21E-05	6.14E-06
3743573758349	374357	3758349	9.63E-06	1.04E-05	9.94E-06	9.82E-08	1.93E-06	3.47E-06	0.00E+00	1.47E-06	7.37E-07	0.00E+00	0.00E+00	5.89E-07	2.71E-10	1.94E-09	0.00E+00	2.21E-09	2.209E-03	0.00E+00	3.21E-05	6.

			SWBuilding Construction	SWDemolition	SWGrading	EYBuilding Construction	SWPaving	SWGrading	SWArchitectural Coating	NBBuilding Construction	NBBuilding Construction	NBArchitectural Coating	NBArchitectural Coating	RWBuilding Construction	Child Risk					Overlapping Phases - Maximum GLC		
Unique Identifier	X (UTM)	Y (UTM)	2026	2026	2026	2026	2027	2027	2027	2026	2027	2026	2027	2026	3rd Trimester	0<2	2<16	Total	per million	2025	2026	2027
3742337578409	374237	3758409	1.25E-05	1.34E-05	1.29E-05	1.27E-07	2.49E-06	4.49E-06	0.00E+00	1.91E-06	9.53E-07	0.00E+00	0.00E+00	7.62E-07	3.51E-10	2.51E-09	0.00E+00	2.86E-09	2.85E-03	0.00E+00	4.15E-05	7.93E-06
3742437578406	374247	3758406	1.23E-05	1.33E-05	1.27E-05	1.26E-07	2.47E-06	4.44E-06	0.00E+00	1.89E-06	9.43E-07	0.00E+00	0.00E+00	7.55E-07	3.47E-10	2.48E-09	0.00E+00	2.83E-09	2.82E-03	0.00E+00	4.11E-05	7.85E-06
3742673578406	374267	3758406	1.24E-05	1.33E-05	1.28E-05	1.27E-07	2.48E-06	4.47E-06	0.00E+00	1.90E-06	9.49E-07	0.00E+00	0.00E+00	7.60E-07	3.49E-10	2.50E-09	0.00E+00	2.85E-09	2.84E-03	0.00E+00	4.13E-05	7.90E-06
3742773578407	374277	3758407	1.25E-05	1.34E-05	1.29E-05	1.27E-07	2.50E-06	4.50E-06	0.00E+00	1.91E-06	9.56E-07	0.00E+00	0.00E+00	7.65E-07	3.52E-10	2.52E-09	0.00E+00	2.87E-09	2.86E-03	0.00E+00	4.16E-05	7.96E-06
3742873578407	374287	3758407	1.25E-05	1.35E-05	1.29E-05	1.28E-07	2.50E-06	4.51E-06	0.00E+00	1.92E-06	9.58E-07	0.00E+00	0.00E+00	7.66E-07	3.52E-10	2.52E-09	0.00E+00	2.87E-09	2.87E-03	0.00E+00	4.17E-05	7.97E-06
3742973578407	374297	3758407	1.25E-05	1.35E-05	1.29E-05	1.28E-07	2.51E-06	4.51E-06	0.00E+00	1.92E-06	9.59E-07	0.00E+00	0.00E+00	7.67E-07	3.53E-10	2.52E-09	0.00E+00	2.88E-09	2.87E-03	0.00E+00	4.18E-05	7.98E-06
3743073578407	374307	3758407	1.25E-05	1.35E-05	1.29E-05	1.28E-07	2.51E-06	4.52E-06	0.00E+00	1.92E-06	9.60E-07	0.00E+00	0.00E+00	7.68E-07	3.53E-10	2.52E-09	0.00E+00	2.88E-09	2.87E-03	0.00E+00	4.18E-05	7.98E-06
3743173578406	374317	3758406	1.25E-05	1.34E-05	1.29E-05	1.27E-07	2.50E-06	4.49E-06	0.00E+00	1.91E-06	9.55E-07	0.00E+00	0.00E+00	7.64E-07	3.51E-10	2.51E-09	0.00E+00	2.86E-09	2.86E-03	0.00E+00	4.16E-05	7.95E-06
3743253578406	374325	3758406	1.25E-05	1.34E-05	1.29E-05	1.27E-07	2.50E-06	4.49E-06	0.00E+00	1.91E-06	9.55E-07	0.00E+00	0.00E+00	7.64E-07	3.51E-10	2.51E-09	0.00E+00	2.86E-09	2.86E-03	0.00E+00	4.16E-05	7.94E-06
3743373578406	374337	3758406	1.25E-05	1.34E-05	1.29E-05	1.27E-07	2.49E-06	4.48E-06	0.00E+00	1.91E-06	9.54E-07	0.00E+00	0.00E+00	7.63E-07	3.51E-10	2.51E-09	0.00E+00	2.86E-09	2.86E-03	0.00E+00	4.15E-05	7.94E-06
3743473578406	374347	3758406	1.24E-05	1.34E-05	1.28E-05	1.27E-07	2.49E-06	4.48E-06	0.00E+00	1.90E-06	9.52E-07	0.00E+00	0.00E+00	7.62E-07	3.50E-10	2.51E-09	0.00E+00	2.86E-09	2.85E-03	0.00E+00	4.15E-05	7.92E-06
3743593578409	374359	3758409	1.26E-05	1.35E-05	1.30E-05	1.28E-07	2.52E-06	4.53E-06	0.00E+00	1.93E-06	9.64E-07	0.00E+00	0.00E+00	7.71E-07	3.54E-10	2.54E-09	0.00E+00	2.89E-09	2.89E-03	0.00E+00	4.20E-05	8.02E-06
3743673578409	374367	3758409	1.26E-05	1.35E-05	1.30E-05	1.28E-07	2.51E-06	4.52E-06	0.00E+00	1.92E-06	9.61E-07	0.00E+00	0.00E+00	7.69E-07	3.54E-10	2.53E-09	0.00E+00	2.88E-09	2.88E-03	0.00E+00	4.19E-05	8.00E-06
3744063578005	374406	3758005	3.32E-06	3.57E-06	3.42E-06	3.38E-08	6.63E-07	1.19E-06	0.00E+00	5.07E-07	2.54E-07	0.00E+00	0.00E+00	2.03E-07	9.33E-11	6.68E-10	0.00E+00	7.61E-10	7.609E-04	0.00E+00	1.10E-05	2.11E-06
3744163578005	374416	3758005	3.31E-06	3.56E-06	3.41E-06	3.37E-08	6.62E-07	1.19E-06	0.00E+00	5.06E-07	2.53E-07	0.00E+00	0.00E+00	2.02E-07	9.31E-11	6.66E-10	0.00E+00	7.59E-10	7.590E-04	0.00E+00	1.10E-05	2.11E-06
3744263578005	374426	3758005	3.30E-06	3.55E-06	3.40E-06	3.37E-08	6.60E-07	1.19E-06	0.00E+00	5.05E-07	2.52E-07	0.00E+00	0.00E+00	2.02E-07	9.28E-11	6.64E-10	0.00E+00	7.57E-10	7.569E-04	0.00E+00	1.10E-05	2.10E-06
3744363578005	374436	3758005	3.29E-06	3.54E-06	3.39E-06	3.36E-08	6.58E-07	1.18E-06	0.00E+00	5.03E-07	2.52E-07	0.00E+00	0.00E+00	2.01E-07	9.26E-11	6.62E-10	0.00E+00	7.55E-10	7.547E-04	0.00E+00	1.10E-05	2.09E-06
3744463578005	374446	3758005	3.28E-06	3.52E-06	3.38E-06	3.34E-08	6.56E-07	1.18E-06	0.00E+00	5.02E-07	2.51E-07	0.00E+00	0.00E+00	2.01E-07	9.23E-11	6.60E-10	0.00E+00	7.52E-10	7.523E-04	0.00E+00	1.09E-05	2.09E-06
3744563578005	374456	3758005	3.27E-06	3.51E-06	3.37E-06	3.33E-08	6.54E-07	1.18E-06	0.00E+00	5.00E-07	2.50E-07	0.00E+00	0.00E+00	2.00E-07	9.19E-11	6.58E-10	0.00E+00	7.50E-10	7.498E-04	0.00E+00	1.09E-05	2.08E-06
3744663578005	374466	3758005	3.26E-06	3.50E-06	3.36E-06	3.32E-08	6.51E-07	1.17E-06	0.00E+00	4.98E-07	2.49E-07	0.00E+00	0.00E+00	1.99E-07	9.16E-11	6.55E-10	0.00E+00	7.47E-10	7.471E-04	0.00E+00	1.08E-05	2.07E-06
3744763578005	374476	3758005	3.24E-06	3.49E-06	3.35E-06	3.31E-08	6.49E-07	1.17E-06	0.00E+00	4.96E-07	2.48E-07	0.00E+00	0.00E+00	1.99E-07	9.13E-11	6.53E-10	0.00E+00	7.44E-10	7.444E-04	0.00E+00	1.08E-05	2.07E-06
3744863578005	374486	3758005	3.23E-06	3.47E-06	3.33E-06	3.30E-08	6.46E-07	1.16E-06	0.00E+00	4.94E-07	2.47E-07	0.00E+00	0.00E+00	1.98E-07	9.09E-11	6.50E-10	0.00E+00	7.41E-10	7.418E-04	0.00E+00	1.08E-05	2.06E-06
3744963578005	374496	3758005	3.22E-06	3.46E-06	3.32E-06	3.28E-08	6.43E-07	1.16E-06	0.00E+00	4.92E-07	2.46E-07	0.00E+00	0.00E+00	1.97E-07	9.05E-11	6.48E-10	0.00E+00	7.38E-10	7.381E-04	0.00E+00	1.07E-05	2.05E-06
3745063578005	374506	3758005	3.20E-06	3.44E-06	3.31E-06	3.27E-08	6.41E-07	1.15E-06	0.00E+00	4.90E-07	2.45E-07	0.00E+00	0.00E+00	1.96E-07	9.01E-11	6.45E-10	0.00E+00	7.35E-10	7.349E-04	0.00E+00	1.07E-05	2.04E-06
3745163578005	374516	3758005	3.19E-06	3.43E-06	3.29E-06	3.25E-08	6.38E-07	1.15E-06	0.00E+00	4.88E-07	2.44E-07	0.00E+00	0.00E+00	1.95E-07	8.97E-11	6.42E-10	0.00E+00	7.31E-10	7.314E-04	0.00E+00	1.06E-05	2.03E-06
3745463578005	374546	3758005	3.14E-06	3.38E-06	3.24E-06	3.20E-08	6.28E-07	1.13E-06	0.00E+00	4.80E-07	2.40E-07	0.00E+00	0.00E+00	1.92E-07	8.83E-11	6.32E-10	0.00E+00	7.20E-10	7.204E-04	0.00E+00	1.05E-05	2.00E-06
3745563578005	374556	3758005	3.12E-06	3.36E-06	3.22E-06	3.19E-08	6.25E-07	1.12E-06	0.00E+00	4.78E-07	2.39E-07	0.00E+00	0.00E+00	1.91E-07	8.79E-11	6.29E-10	0.00E+00	7.16E-10	7.164E-04	0.00E+00	1.04E-05	1.99E-06
3745663578005	374566	3758005	3.10E-06	3.34E-06	3.20E-06	3.17E-08	6.21E-07	1.12E-06	0.00E+00	4.75E-07	2.38E-07	0.00E+00	0.00E+00	1.90E-07	8.74E-11	6.25E-10	0.00E+00	7.12E-10	7.123E-04	0.00E+00	1.03E-05	1.98E-06
3745763578005	374576	3758005	3.09E-06	3.32E-06	3.19E-06	3.15E-08	6.17E-07	1.11E-06	0.00E+00	4.72E-07	2.36E-07	0.00E+00	0.00E+00	1.89E-07	8.68E-11	6.21E-10	0.00E+00	7.08E-10	7.082E-04	0.00E+00	1.03E-05	1.96E-06
3745863578005	374586	3758005	3.07E-06	3.30E-06	3.17E-06	3.13E-08	6.14E-07	1.10E-06	0.00E+00	4.69E-07	2.35E-07	0.00E+00	0.00E+00	1.88E-07	8.63E-11	6.18E-10	0.00E+00	7.04E-10	7.039E-04	0.00E+00	1.02E-05	1.95E-06
3745963578005	374596	3758005	3.05E-06	3.28E-06	3.15E-06	3.11E-08	6.10E-07	1.10E-06	0.00E+00	4.66E-07	2.33E-07	0.00E+00	0.00E+00	1.87E-07	8.58E-11	6.14E-10	0.00E+00	6.99E-10	6.995E-04	0.00E+00	1.02E-05	1.94E-06
3746063578005	374606	3758005	3.03E-06	3.26E-06	3.13E-06	3.09E-08	6.06E-07	1.09E-06	0.00E+00	4.63E-07	2.32E-07	0.00E+00	0.00E+00	1.85E-07	8.52E-11	6.10E-10	0.00E+00	6.95E-10	6.950E-04	0.00E+00	1.01E-05	1.93E-06
3746163578005	374616	3758005	3.01E-06	3.24E-06	3.11E-06	3.07E-08	6.02E-07	1.08E-06	0.00E+00	4.60E-07	2.30E-07	0.00E+00	0.00E+00	1.84E-07	8.47E-11	6.06E-10	0.00E+00	6.90E-10	6.904E-04	0.00E+00	1.00E-05	1.92E-06
3746263578005	374626	3758005	2.99E-06	3.21E-06	3.08E-06	3.05E-08	5.98E-07	1.08E-06	0.00E+00	4.57E-07	2.29E-07	0.00E+00	0.00E+00	1.83E-07	8.41E-11	6.02E-10	0.00E+00	6.86E-10	6.857E-04	0.00E+00	9.96E-06	1.90E-06
3746363578005	374636	3758005	2.97E-06	3.19E-06	3.06E-06	3.03E-08	5.94E-07	1.07E-06	0.00E+00	4.54E-07	2.27E-07	0.00E+00	0.00E+00	1.82E-07	8.35E-11	5.97E-10	0.00E+00	6.81E-10	6.809E-04	0.00E+00	9.89E-06	1.89E-06
3743963758015	374396	3758015	3.40E-06	3.66E-06	3.51E-06	3.47E-08	6.80E-07	1.22E-06	0.00E+00	5.20E-07	2.60E-07	0.00E+00	0.00E+00	2.08E-07	9.57E-11	6.85E-10	0.00E+00	7.80E-10	7.802E-04	0.00E+00	1.13E-05	2.16E-06
3744063758015	374406	3758015	3.39E-06	3.65E-06	3.50E-06	3.46E-08	6.79E-07	1.22E-06	0.00E+00	5.19E-07	2.60E-07	0.00E+00	0.00E+00	2.08E-07	9.55E-11	6.83E-10	0.00E+00	7.79E-10	7.786E-04	0.00E+00	1.13E-05	2.16E-06
3744163758015	374416	3758015	3.38E-06	3.64E-06	3.49E-06	3.45E-08	6.77E-07	1.22E-06	0.00E+00	5.18E-07	2.59E-07	0.00E+00	0.00E+00	2.07E-07	9.53E-11	6.81E-10	0.00E+00	7.77E-10	7.767E-04	0.00E+00	1.13E-05	2.15E-06
3744263758015	374426	3758015	3.37E-06	3.63E-06	3.48E-06	3.44E-08	6.75E-07	1.22E-06	0.00E+00	5.16E-07	2.58E-07	0.00E+00	0.00E+00	2.07E-07	9.50E-11	6.79E-10	0.00E+00	7.74E-10	7.744E-04	0.00E+00	1.12E-05	2.15E-06
3744363758015	374436	3758015	3.36E-06	3.62E-06	3.47E-06	3.43E-08	6.73E-07	1.21E-06	0.00E+00	5.15E-07	2.57E-07	0.00E+00	0.00E+00	2.06E-07	9.47E-11	6.77E-10	0.00E+00	7.72E-10	7.721E-04	0.00E+00	1.12E-05	2.14E-06
3744463758015	374446	3758015	3.35E-06	3.61E-06	3.46E-06	3.42E-08	6.71E-07	1.21E-06	0.00E+00	5.13E-07	2.57E-07	0.00E+00	0.00E+00	2.05E-07	9.44E-11	6.75E-10	0.00E+00	7.70E-10	7.697E-04	0.00E+00	1.12E-05	2.14E-06
3744563758015	374456	3758015	3.34E-06	3.59E-06	3.45E-06	3.41E-08	6.69E-07	1.20E-06	0.00E+00	5.12E-07	2.56E-07	0.00E+00	0.00E+00	2.05E-07	9.41E-11	6.73E-10	0.00E+00	7.67E-10	7.671E-04	0.00E+00	1.11E-05	2.13E-06
3744663758015	374466	3758015	3.33E-06	3.58E-06	3.44E-06	3.40E-08	6.66E-07	1.20E-06	0.00E+00	5.10E-07	2.55E-07	0.00E+00	0.00E+00	2.04E-07	9.37E-11	6.71E-10	0.00E+00	7.64E-10	7.643E-04	0.00E+00	1.11E-05	2.12E-06
3744763758015	374476	3758015	3.32E-06	3.57E-06	3.42E-06	3.38E-08	6.64E-07	1.19E-06	0.00E+00	5.08E-07	2.54E-07	0.00E+00	0.00E+00	2.03E-07	9.34E-11	6.68E-10	0.00E+00	7.61E-10	7.613E-04	0.00E+00	1.11E-05	2.11E-06
3744863758015	374486	3758015	3.30E-06	3.55E-06	3.41E-06	3.37E-08	6.61E-07	1.19E-06	0.00E+00	5.06E-07	2.53E-07	0.00E+00	0.00E+00	2.02E-07	9.30E-11	6.65E-10	0.00E+00	7.58E-10	7.583E-04	0.00E+00	1.10E-05	2.10E-06
3744963758015	374496	3758015	3.29E-06	3.54E-06	3.40E-06	3.36E-08	6.58E-07	1.18E-06	0.00E+00	5.03E-07	2.52E-07	0.00E+00	0.00E+00	2.01E-07	9.26E-11	6.62E-10	0.00E+00	7.55E-10	7.549E-04	0.00E+00	1.10E-05	2.09E-06
3745063758015	374506	3758015	3.27E-06	3.52E-06	3.38E-06	3.34E-08	6.55E-07	1.18E-06	0.00E+00	5.01E-07	2.51E-07	0.00E+00	0.00E+00	2.00E-07	9.22E-11	6.59E-10	0.00E+00	7.51E-10	7.515E-04	0.00E+00	1.09E-05	2.08E-06
3745163758015	374516	3758015	3.26E-06	3.50E-06	3.36E-06	3.33E-08	6.52E-07	1.17E-06	0.00E+00	4.99E-07	2.49E-07	0.00E+00	0.00E+00	2.00E-07	9.17E-11	6.56E-10	0.00E+00	7.48E-10	7.479E-04	0.00E+00	1.09E-05	2.07E-06
3745463758015	374546	3758015	3.21E-06	3.45E-06	3.31E-06	3.27E-08	6.42E-07	1.16E-06	0.00E+00	4.91E-07	2.46E-07	0.00E+00	0.00E+00	1.96E-07	9.03E-11	6.46E-10	0.00E+00	7.36E-10	7.363E-04	0.00E+00	1.07E-05	2.04E-06
3745563758015	374556	3758015	3.19E-06	3.43E-06	3.29E-06	3.26E-08	6.38E-07	1.15E-06	0.00E+00	4.88E-07	2.44E-07	0.00E+00	0.00E+00	1.95E-07	8.98E-11	6.42E-10	0.00E+00	7.32E-10	7.321E-04	0.00E+00	1.06E-05	2.03E-06
3745663758015	374566	3758015	3.17E-06	3.41E-06	3.27E-06	3.24E-08	6.35E-07	1.14E-06	0.00E+00	4.85E-07	2.43E-07	0.00E+00	0.00E+00	1.94E-07	8.93E-11	6.39E-10	0.00E+00	7.28E-10	7.279E-04	0.00E+00	1.06E-05	2.02E-06
3745763758015	374576	3758015	3.15E-06	3.39E-06	3.25E-06	3.22E-08	6.31E-07	1.14E-06	0.00E+00	4.83E-07	2.41E-07	0.00E+00	0.00E+00	1.93E-07	8.87E-11	6.35E-10	0.00E+00	7.24E-10	7.236E-04	0.00E+00	1.05E-05	2.01E-06
3745863758015	374586	3758015	3.13E-06	3.37E-06	3.23E-06	3.20E-08	6.27E-07	1.13E-06	0.00E+00	4.80E-07	2.40E-07	0.00E+00	0.00E+00	1.92E-07	8.82E-11	6.31E-10	0.00E+00	7.19E-10	7.191E-04	0.00E+00	1.04E-05	2.00E-06
3745963758015	374596	3758015	3.11E-06	3.35E-06	3.21E-06	3.18E-08	6.23E-07	1.12E-06	0.00E+00	4.76E-07	2.38E-07	0.00E+00	0.00E+00	1.91E-07	8.76E-11	6.27E-10	0.00E+00	7.14E-10	7.145E-04	0.00E+00	1.04E-05	1.98E-06
3746063758015	374606	3758015	3.09E-06	3.33E-06	3.19E-06	3.16E-08	6.19E-07	1.11E-06	0.00E+00	4.73E-07	2.37E-07	0.00E+00	0.00E+00	1.89E-07	8.71E-11	6.23E-10	0.00E+00	7.10E-10	7.098E-04	0.00E+00	1.03E-05	1.97E-06
3746163758015	374616	3758015	3.07E-06	3.30E-06	3.17E-06	3.13E-08	6.15E-07	1.11E-06	0.00E+00	4.70E-07	2.35E-07	0.00E+00	0.00E+00	1.88E-07	8.65E-11	6.18E-10	0.00E+00	7.05E-10	7.052E-04	0.00E+00	1.02E-05	1.96E-06
3746263758015	374626	3758015	3.05E-06	3.28E-06	3.15E-06	3.11E-08	6.10E-07	1.10E-06	0.00E+00	4.67E-07	2.33E-07	0.00E+00	0.00E+00	1.87E-07	8.59E-11	6.14E-10	0.00E+00	7.00E-10	7.001E-04	0.00E+00	1.02E-05	1.94E-06
3746363758015	374636	3758015	3.03E-06	3.26E-06	3.13E-06	3.09E-08	6.06E-07	1.09E-06	0.00E+00	4.64E-07	2.32E-07	0.00E+00	0.00E+00	1.85E-07	8.53E-11	6.10E-10	0.00E+00	6.95E-10	6.951E-04	0.00E+00	1.01E-05	1.93E-06
3746463758015	374646	3758015	3.01E-06	3.23E-06	3.10E-06	3.07E-08	6.02E-07	1.08E-06	0.00E+00	4.60E-07	2.30E-07	0.00E+00	0.00E+00	1.84E-07	8.46E-11	6.05E-10	0.00E+00	6.90E-10	6.901E-04	0.00E+00	1.00E-05	1.91E-06
3746563758015	374656	3758015	2.98E-06	3.21E-06	3.08E-06	3.05E-08	5.97E-07	1.07E-06	0.00E+00	4.57E-07	2.28E-07	0.00E+00	0.00E+00	1.83E-07	8.40E-11	6.01E-10	0.00E+00	6.85E-10	6.849E-04	0.00E+00	9.94E-06	1.90E-06
3746763758015	374676	3758015	2.94E-06	3.16E-06	3.03E-06	3.00E-08	5.88E-07	1.06E-06	0.00E+00	4.50E-07	2.25E-07	0.00E+00	0.00E+00	1.80E-07	8.27E-11	5.92E-10	0.00E+00	6.74E-10	6.743E-04	0.00E+00	9.79E-06	1.87E-06
3743963758025	374396	3758025	3.48E-06	3.74E-06	3.59E-06	3.55E-08	6.96E-07	1.25E-06	0.00E+00	5.33E-07	2.66E-07	0.00E+00	0.00E+00	2.13E-07	9.80E-11	7.01E-10	0.00E+00	7.99E-10	7.987E-04	0.00E+00	1.16E-05	2.22E-06
3744063758025	374406	3758025	3.47E-06	3.73E-06	3.59E-06	3.54E-08	6.95E-07	1.25E-06	0.00E+00	5.32E-07	2.66E-07	0.00E+00	0.00E+00	2.13E-07	9.77E-11	6.99E-10	0.00E+00	7.97E-10	7.970E-04	0.00E+00	1.16E-05	2.21E-06
3744163758025	374416	3758025	3.46E-06	3.72E-06	3.58E-06	3.53E-08	6.93E-07	1.25E-06	0.00E+00	5.30E-07	2.65E-07	0.00E+00	0.00E+00	2.12E-07	9.75E-11	6.97E-10	0.00E+00	7.95E-10	7.949E-04	0.00E+00	1.15E-05	2.21E-06
3744263758025	374426	3758025	3.45E-06	3.71E-06	3.57E-06	3.52E-08	6.91E-07	1.24E-06	0.00E+00	5.29E-07	2.64E-07	0.00E+00	0.00E+00	2.11E-07	9.72E-11	6.95E-10	0.00E+00	7.93E-10	7.927E-04	0.00E+00	1.15E-05	2.20E-06
3744363758025	374436	3758025	3.44E-06	3.70E-06	3.55E-06	3.51E-08	6.89E-07	1.24E-06	0.00E+00	5.27E-07	2.64E-07	0.00E+00	0.00E+00	2.11E-07	9.69E-11	6.93E-10	0.00E+00	7.90E-10	7.903E-04	0.00E+00	1.15E-05	2.19E-06
3744463758025	374446	3758025	3.43E-06	3.69E-06	3.54E-06	3.50E-08	6.87E-07	1.24E-06	0.00E+00	5.25E-07	2.63E-07	0.00E+00	0.00E+00	2.10E-07	9.66E-11	6.91E-10	0.00E+00	7.88E-10	7.877E-04	0.00E+00	1.14E-05	2.19E-06
3744563758025	374456	3758025	3.42E-06	3.68E-06	3.53E-06	3.49E-08	6.84E-07	1.23E-06	0.00E+00	5.23E-07	2.62E-07	0.00E+00	0.00E+00	2.09E-07	9.63E-11	6.89E-10	0.00E+00	7.85E-10	7.849E-04	0.00E+00	1.14E-05	2.18E-06
3744663758025	374466	3758025	3.41E-06	3.66E-06	3.52E-06	3.48E-08	6.82E-07	1.23E-06	0.00E+00	5.22E-07	2.61E-07	0.00E+00	0.00E+00	2.09E-07	9.59E-11	6.86E-10	0.00E+00	7.82E-10	7.820E-04	0.00E+00	1.14E-05	2.17E-06
3744763758025	374476	3758025	3.39E-06	3.65E-06	3.50E-06	3.46E-08	6.79E-07	1.22E-06	0.00E+00	5.19E-07	2.60E-07	0.00E+00	0.00E+00	2.08E-07	9.55E-11	6.83E-10	0.00E+00	7.79E-10	7.789E-04	0.00E+00	1.13E-05	2.16E-06
3744863758025	374486	3758025	3.38E-06	3.63E-06	3.49E-06	3.45E-08	6.76E-07	1.22E-06	0.00E+00	5.17E-07	2.59E-07	0.00E+00	0.00E+00	2.07E-07	9.51E-11	6.81E-10	0.00E+00	7.76E-10	7.757E-04	0.00E+00	1.13E-05	2.15E-06
3744963758025	374496	3758025	3.36E-06	3.62E-06	3.47E-06	3.43E-08	6.73E-07	1.21E-06	0.00E+00	5.15E-07	2.57E-07	0.00E+00	0.00E+00	2.06E-07	9.47E-11	6.77E-10	0.00E+00	7.72E-10	7.722E-04	0.00E+00	1.12E-05	2.14E-06
3745063758025	374506	3758025	3.35E-06	3.60E-06	3.46E-06	3.42E-08	6.70E-07	1.21E-06	0.00E+00	5.13E-07	2.56E-07	0.00E+00	0.00E+00	2.05E-07	9.43E-11	6.74E-10	0.00E+00	7.69E-10	7.686E-04	0.00E+00	1.12E-05	2.13E-06
3745163758025	374516	3758025	3.33E-06	3.58E-06	3.44E-06	3.40E-08	6.67E-07	1.20E-06	0.00E+00	5.10E-07	2.55E-07	0.00E+00	0.00E+00	2.04E-07	9.38E-11	6.71E-10	0.00E+00	7.65E-10	7.648E-04	0.00E+00	1.11E-05	2.12E-06
3745463758025	374546	3758025	3.28E-06	3.53E-06	3.39E-06	3.35E-08	6.56E-07	1.18E-06	0.00E+00	5.02E-07	2.51E-07	0.00E+00	0.00E+00	2.01E-07	9.23E-11	6.60E-10	0.00E+00	7.53E-10	7.528E-04	0.00E+00	1.09E-05	2.09E-06
3745563758025	374556	3758025	3.26E-06	3.51E-06	3.37E-06	3.33E-08	6.52E-07	1.17E-06	0.00E+00	4.99E-07	2.50E-07	0.00E+00	0.00E+00	2.00E-07	9.18E-11	6.57E-10	0.00E+00	7.48E-10	7.484E-04	0.00E+00	1.09E-05	2.08E-06
3745663758025	374566	3758025	3.24E-06	3.49E-06	3.35E-06	3.31E-08	6.49E-07	1.17E-06	0.00E+00	4.96E-07	2.48E-07	0.00E+00	0.00E+00	1.98E-07	9.12E-11	6.53E-10	0.00E+00	7.44E-10	7.440E-04	0.00E+00	1.08E-05	2.06E-06
3745763758025	374576	3758025	3.22E-06	3.46E-06	3.33E-06	3.29E-08	6.45E-07	1.16E-06	0.00E+00	4.93E-07	2.47E-07	0.00E+00	0.00E+00	1.97E-07	9.07E-11	6.49E-10	0.00E+00	7.39E-10	7.393E-04	0.00E+00	1.07E-05	2.

			SWBuilding Construction	SWDemolition	SWGrading	EYBuilding Construction	SWPaving	SWGrading	SWArchitectural Coating	NBBuilding Construction	NBBuilding Construction	NBArchitectural Coating	NBArchitectural Coating	RWBuilding Construction	Child Risk					Overlapping Phases - Maximum GLC		
Unique Identifier	X (UTM)	Y (UTM)	2026	2026	2026	2026	2027	2027	2027	2026	2027	2026	2027	2026	3rd Trimester	0<2	2<16	Total	per million	2025	2026	2027
3744063758055	374406	3758055	3.73E-06	4.02E-06	3.85E-06	3.81E-08	7.47E-07	1.34E-06	0.00E+00	5.71E-07	2.86E-07	0.00E+00	0.00E+00	2.29E-07	1.05E-10	7.52E-10	0.00E+00	8.57E-10	8.569E-04	0.00E+00	1.24E-05	2.38E-06
3744163758055	374416	3758055	3.72E-06	4.00E-06	3.84E-06	3.80E-08	7.45E-07	1.34E-06	0.00E+00	5.70E-07	2.85E-07	0.00E+00	0.00E+00	2.28E-07	1.05E-10	7.50E-10	0.00E+00	8.54E-10	8.545E-04	0.00E+00	1.24E-05	2.37E-06
3744263758055	374426	3758055	3.71E-06	3.99E-06	3.83E-06	3.79E-08	7.43E-07	1.34E-06	0.00E+00	5.68E-07	2.84E-07	0.00E+00	0.00E+00	2.27E-07	1.04E-10	7.47E-10	0.00E+00	8.52E-10	8.518E-04	0.00E+00	1.24E-05	2.36E-06
3744363758055	374436	3758055	3.70E-06	3.98E-06	3.82E-06	3.77E-08	7.40E-07	1.33E-06	0.00E+00	5.66E-07	2.83E-07	0.00E+00	0.00E+00	2.26E-07	1.04E-10	7.45E-10	0.00E+00	8.49E-10	8.491E-04	0.00E+00	1.23E-05	2.36E-06
3744463758055	374446	3758055	3.69E-06	3.96E-06	3.81E-06	3.76E-08	7.38E-07	1.33E-06	0.00E+00	5.64E-07	2.82E-07	0.00E+00	0.00E+00	2.26E-07	1.04E-10	7.42E-10	0.00E+00	8.46E-10	8.461E-04	0.00E+00	1.23E-05	2.35E-06
3744563758055	374456	3758055	3.67E-06	3.95E-06	3.79E-06	3.75E-08	7.35E-07	1.32E-06	0.00E+00	5.62E-07	2.81E-07	0.00E+00	0.00E+00	2.25E-07	1.03E-10	7.40E-10	0.00E+00	8.43E-10	8.429E-04	0.00E+00	1.22E-05	2.34E-06
3744663758055	374466	3758055	3.66E-06	3.93E-06	3.78E-06	3.73E-08	7.32E-07	1.32E-06	0.00E+00	5.60E-07	2.80E-07	0.00E+00	0.00E+00	2.24E-07	1.03E-10	7.37E-10	0.00E+00	8.40E-10	8.395E-04	0.00E+00	1.22E-05	2.33E-06
3744763758055	374476	3758055	3.64E-06	3.92E-06	3.76E-06	3.72E-08	7.29E-07	1.31E-06	0.00E+00	5.58E-07	2.79E-07	0.00E+00	0.00E+00	2.23E-07	1.03E-10	7.33E-10	0.00E+00	8.36E-10	8.360E-04	0.00E+00	1.21E-05	2.32E-06
3744863758055	374486	3758055	3.63E-06	3.90E-06	3.74E-06	3.70E-08	7.26E-07	1.31E-06	0.00E+00	5.55E-07	2.78E-07	0.00E+00	0.00E+00	2.22E-07	1.02E-10	7.30E-10	0.00E+00	8.32E-10	8.322E-04	0.00E+00	1.21E-05	2.31E-06
3744963758055	374496	3758055	3.61E-06	3.88E-06	3.73E-06	3.68E-08	7.22E-07	1.30E-06	0.00E+00	5.52E-07	2.76E-07	0.00E+00	0.00E+00	2.21E-07	1.02E-10	7.27E-10	0.00E+00	8.28E-10	8.283E-04	0.00E+00	1.20E-05	2.30E-06
3745063758055	374506	3758055	3.59E-06	3.86E-06	3.71E-06	3.66E-08	7.18E-07	1.29E-06	0.00E+00	5.50E-07	2.75E-07	0.00E+00	0.00E+00	2.20E-07	1.01E-10	7.23E-10	0.00E+00	8.24E-10	8.241E-04	0.00E+00	1.20E-05	2.29E-06
3745163758055	374516	3758055	3.57E-06	3.84E-06	3.69E-06	3.64E-08	7.15E-07	1.29E-06	0.00E+00	5.47E-07	2.73E-07	0.00E+00	0.00E+00	2.19E-07	1.01E-10	7.19E-10	0.00E+00	8.20E-10	8.198E-04	0.00E+00	1.19E-05	2.27E-06
3745463758055	374546	3758055	3.51E-06	3.77E-06	3.62E-06	3.58E-08	7.02E-07	1.26E-06	0.00E+00	5.37E-07	2.69E-07	0.00E+00	0.00E+00	2.15E-07	9.88E-11	7.07E-10	0.00E+00	8.05E-10	8.054E-04	0.00E+00	1.17E-05	2.23E-06
3745563758055	374556	3758055	3.49E-06	3.75E-06	3.60E-06	3.56E-08	6.98E-07	1.26E-06	0.00E+00	5.34E-07	2.67E-07	0.00E+00	0.00E+00	2.13E-07	9.81E-11	7.02E-10	0.00E+00	8.00E-10	8.003E-04	0.00E+00	1.16E-05	2.22E-06
3745663758055	374566	3758055	3.46E-06	3.73E-06	3.58E-06	3.54E-08	6.93E-07	1.25E-06	0.00E+00	5.30E-07	2.65E-07	0.00E+00	0.00E+00	2.12E-07	9.75E-11	6.98E-10	0.00E+00	7.95E-10	7.951E-04	0.00E+00	1.15E-05	2.21E-06
3745763758055	374576	3758055	3.44E-06	3.70E-06	3.55E-06	3.51E-08	6.89E-07	1.24E-06	0.00E+00	5.27E-07	2.63E-07	0.00E+00	0.00E+00	2.11E-07	9.69E-11	6.93E-10	0.00E+00	7.90E-10	7.899E-04	0.00E+00	1.15E-05	2.19E-06
3745863758055	374586	3758055	3.42E-06	3.68E-06	3.53E-06	3.49E-08	6.84E-07	1.23E-06	0.00E+00	5.23E-07	2.62E-07	0.00E+00	0.00E+00	2.09E-07	9.63E-11	6.89E-10	0.00E+00	7.85E-10	7.849E-04	0.00E+00	1.14E-05	2.18E-06
3745963758055	374596	3758055	3.40E-06	3.65E-06	3.51E-06	3.47E-08	6.80E-07	1.22E-06	0.00E+00	5.20E-07	2.60E-07	0.00E+00	0.00E+00	2.08E-07	9.56E-11	6.84E-10	0.00E+00	7.80E-10	7.798E-04	0.00E+00	1.13E-05	2.16E-06
3746063758055	374606	3758055	3.37E-06	3.63E-06	3.48E-06	3.44E-08	6.75E-07	1.22E-06	0.00E+00	5.16E-07	2.58E-07	0.00E+00	0.00E+00	2.07E-07	9.50E-11	6.79E-10	0.00E+00	7.74E-10	7.743E-04	0.00E+00	1.12E-05	2.15E-06
3746163758055	374616	3758055	3.35E-06	3.60E-06	3.46E-06	3.42E-08	6.70E-07	1.21E-06	0.00E+00	5.13E-07	2.56E-07	0.00E+00	0.00E+00	2.05E-07	9.43E-11	6.74E-10	0.00E+00	7.69E-10	7.687E-04	0.00E+00	1.12E-05	2.13E-06
3746263758055	374626	3758055	3.32E-06	3.57E-06	3.43E-06	3.39E-08	6.65E-07	1.20E-06	0.00E+00	5.09E-07	2.54E-07	0.00E+00	0.00E+00	2.04E-07	9.36E-11	6.69E-10	0.00E+00	7.63E-10	7.629E-04	0.00E+00	1.11E-05	2.12E-06
3746363758055	374636	3758055	3.30E-06	3.55E-06	3.41E-06	3.37E-08	6.60E-07	1.19E-06	0.00E+00	5.05E-07	2.52E-07	0.00E+00	0.00E+00	2.02E-07	9.28E-11	6.64E-10	0.00E+00	7.57E-10	7.570E-04	0.00E+00	1.10E-05	2.10E-06
3746463758055	374646	3758055	3.27E-06	3.52E-06	3.38E-06	3.34E-08	6.55E-07	1.18E-06	0.00E+00	5.01E-07	2.50E-07	0.00E+00	0.00E+00	2.00E-07	9.21E-11	6.59E-10	0.00E+00	7.51E-10	7.510E-04	0.00E+00	1.09E-05	2.08E-06
3746563758055	374656	3758055	3.25E-06	3.49E-06	3.35E-06	3.31E-08	6.49E-07	1.17E-06	0.00E+00	4.97E-07	2.48E-07	0.00E+00	0.00E+00	1.99E-07	9.13E-11	6.54E-10	0.00E+00	7.45E-10	7.449E-04	0.00E+00	1.08E-05	2.07E-06
3746763758055	374676	3758055	3.19E-06	3.43E-06	3.29E-06	3.26E-08	6.39E-07	1.15E-06	0.00E+00	4.88E-07	2.44E-07	0.00E+00	0.00E+00	1.95E-07	8.98E-11	6.43E-10	0.00E+00	7.32E-10	7.324E-04	0.00E+00	1.06E-05	2.03E-06
3746863758055	374686	3758055	3.16E-06	3.40E-06	3.27E-06	3.23E-08	6.33E-07	1.14E-06	0.00E+00	4.84E-07	2.42E-07	0.00E+00	0.00E+00	1.94E-07	8.91E-11	6.37E-10	0.00E+00	7.26E-10	7.262E-04	0.00E+00	1.05E-05	2.01E-06
3746963758055	374696	3758055	3.14E-06	3.37E-06	3.24E-06	3.20E-08	6.28E-07	1.13E-06	0.00E+00	4.80E-07	2.40E-07	0.00E+00	0.00E+00	1.92E-07	8.83E-11	6.32E-10	0.00E+00	7.20E-10	7.199E-04	0.00E+00	1.05E-05	2.00E-06
3747063758055	374706	3758055	3.11E-06	3.34E-06	3.21E-06	3.17E-08	6.22E-07	1.12E-06	0.00E+00	4.76E-07	2.38E-07	0.00E+00	0.00E+00	1.90E-07	8.75E-11	6.26E-10	0.00E+00	7.13E-10	7.135E-04	0.00E+00	1.04E-05	1.98E-06
3747163758055	374716	3758055	3.08E-06	3.31E-06	3.18E-06	3.14E-08	6.16E-07	1.11E-06	0.00E+00	4.72E-07	2.36E-07	0.00E+00	0.00E+00	1.89E-07	8.67E-11	6.20E-10	0.00E+00	7.07E-10	7.070E-04	0.00E+00	1.03E-05	1.96E-06
3747263758055	374726	3758055	3.05E-06	3.28E-06	3.15E-06	3.11E-08	6.11E-07	1.10E-06	0.00E+00	4.67E-07	2.34E-07	0.00E+00	0.00E+00	1.87E-07	8.59E-11	6.15E-10	0.00E+00	7.01E-10	7.005E-04	0.00E+00	1.02E-05	1.94E-06
3747363758055	374736	3758055	3.02E-06	3.25E-06	3.12E-06	3.09E-08	6.05E-07	1.09E-06	0.00E+00	4.63E-07	2.31E-07	0.00E+00	0.00E+00	1.85E-07	8.51E-11	6.09E-10	0.00E+00	6.94E-10	6.940E-04	0.00E+00	1.01E-05	1.93E-06
3747463758055	374746	3758055	3.00E-06	3.22E-06	3.09E-06	3.06E-08	5.99E-07	1.08E-06	0.00E+00	4.58E-07	2.29E-07	0.00E+00	0.00E+00	1.83E-07	8.43E-11	6.03E-10	0.00E+00	6.87E-10	6.875E-04	0.00E+00	9.98E-06	1.91E-06
3747563758055	374756	3758055	2.97E-06	3.19E-06	3.06E-06	3.03E-08	5.94E-07	1.07E-06	0.00E+00	4.54E-07	2.27E-07	0.00E+00	0.00E+00	1.82E-07	8.35E-11	5.97E-10	0.00E+00	6.81E-10	6.809E-04	0.00E+00	9.89E-06	1.89E-06
3747663758055	374766	3758055	2.94E-06	3.16E-06	3.03E-06	3.00E-08	5.88E-07	1.06E-06	0.00E+00	4.50E-07	2.25E-07	0.00E+00	0.00E+00	1.80E-07	8.27E-11	5.92E-10	0.00E+00	6.74E-10	6.743E-04	0.00E+00	9.79E-06	1.87E-06
3747763758055	374776	3758055	2.91E-06	3.13E-06	3.00E-06	2.97E-08	5.82E-07	1.05E-06	0.00E+00	4.45E-07	2.23E-07	0.00E+00	0.00E+00	1.78E-07	8.19E-11	5.86E-10	0.00E+00	6.68E-10	6.677E-04	0.00E+00	9.68E-06	1.85E-06
3747863758055	374786	3758055	2.88E-06	3.10E-06	2.97E-06	2.94E-08	5.76E-07	1.04E-06	0.00E+00	4.41E-07	2.20E-07	0.00E+00	0.00E+00	1.76E-07	8.11E-11	5.80E-10	0.00E+00	6.61E-10	6.610E-04	0.00E+00	9.60E-06	1.83E-06
3747963758055	374796	3758055	2.85E-06	3.07E-06	2.94E-06	2.91E-08	5.70E-07	1.03E-06	0.00E+00	4.36E-07	2.18E-07	0.00E+00	0.00E+00	1.75E-07	8.03E-11	5.74E-10	0.00E+00	6.54E-10	6.544E-04	0.00E+00	9.50E-06	1.82E-06
3748163758055	374816	3758055	2.79E-06	3.00E-06	2.88E-06	2.85E-08	5.59E-07	1.01E-06	0.00E+00	4.28E-07	2.14E-07	0.00E+00	0.00E+00	1.71E-07	7.86E-11	5.63E-10	0.00E+00	6.41E-10	6.411E-04	0.00E+00	9.31E-06	1.78E-06
3748263758055	374826	3758055	2.76E-06	2.97E-06	2.85E-06	2.82E-08	5.53E-07	9.96E-07	0.00E+00	4.23E-07	2.12E-07	0.00E+00	0.00E+00	1.69E-07	7.78E-11	5.57E-10	0.00E+00	6.35E-10	6.345E-04	0.00E+00	9.21E-06	1.76E-06
3748363758055	374836	3758055	2.74E-06	2.94E-06	2.82E-06	2.79E-08	5.47E-07	9.85E-07	0.00E+00	4.19E-07	2.09E-07	0.00E+00	0.00E+00	1.67E-07	7.70E-11	5.51E-10	0.00E+00	6.28E-10	6.279E-04	0.00E+00	9.12E-06	1.74E-06
3748463758055	374846	3758055	2.71E-06	2.91E-06	2.79E-06	2.76E-08	5.42E-07	9.75E-07	0.00E+00	4.14E-07	2.07E-07	0.00E+00	0.00E+00	1.66E-07	7.62E-11	5.45E-10	0.00E+00	6.21E-10	6.212E-04	0.00E+00	9.02E-06	1.72E-06
3748563758055	374856	3758065	2.68E-06	2.88E-06	2.76E-06	2.73E-08	5.36E-07	9.64E-07	0.00E+00	4.10E-07	2.05E-07	0.00E+00	0.00E+00	1.64E-07	7.54E-11	5.39E-10	0.00E+00	6.14E-10	6.145E-04	0.00E+00	8.92E-06	1.70E-06
3748663758055	374866	3758055	2.65E-06	2.85E-06	2.73E-06	2.70E-08	5.30E-07	9.54E-07	0.00E+00	4.05E-07	2.03E-07	0.00E+00	0.00E+00	1.62E-07	7.46E-11	5.33E-10	0.00E+00	6.08E-10	6.079E-04	0.00E+00	8.83E-06	1.69E-06
3748763758055	374876	3758055	2.62E-06	2.82E-06	2.70E-06	2.67E-08	5.24E-07	9.43E-07	0.00E+00	4.01E-07	2.00E-07	0.00E+00	0.00E+00	1.60E-07	7.37E-11	5.27E-10	0.00E+00	6.01E-10	6.012E-04	0.00E+00	8.73E-06	1.67E-06
3748863758055	374886	3758055	2.59E-06	2.79E-06	2.67E-06	2.64E-08	5.18E-07	9.33E-07	0.00E+00	3.96E-07	1.98E-07	0.00E+00	0.00E+00	1.59E-07	7.29E-11	5.22E-10	0.00E+00	5.94E-10	5.944E-04	0.00E+00	8.63E-06	1.65E-06
3748963758055	374896	3758055	2.56E-06	2.75E-06	2.64E-06	2.61E-08	5.12E-07	9.22E-07	0.00E+00	3.92E-07	1.96E-07	0.00E+00	0.00E+00	1.57E-07	7.21E-11	5.16E-10	0.00E+00	5.88E-10	5.878E-04	0.00E+00	8.53E-06	1.63E-06
3749063758055	374906	3758055	2.53E-06	2.72E-06	2.62E-06	2.58E-08	5.07E-07	9.12E-07	0.00E+00	3.88E-07	1.94E-07	0.00E+00	0.00E+00	1.55E-07	7.13E-11	5.10E-10	0.00E+00	5.81E-10	5.814E-04	0.00E+00	8.44E-06	1.61E-06
3749263758055	374926	3758065	3.87E-06	4.17E-06	4.00E-06	3.95E-08	7.75E-07	1.40E-06	0.00E+00	5.93E-07	2.97E-07	0.00E+00	0.00E+00	2.37E-07	1.09E-10	7.80E-10	0.00E+00	8.90E-10	8.893E-04	0.00E+00	1.29E-05	2.47E-06
3743063758065	374306	3758065	3.88E-06	4.17E-06	4.00E-06	3.95E-08	7.75E-07	1.40E-06	0.00E+00	5.93E-07	2.97E-07	0.00E+00	0.00E+00	2.37E-07	1.09E-10	7.80E-10	0.00E+00	8.90E-10	8.895E-04	0.00E+00	1.29E-05	2.47E-06
3743163758065	374316	3758065	3.88E-06	4.17E-06	4.00E-06	3.95E-08	7.75E-07	1.40E-06	0.00E+00	5.93E-07	2.97E-07	0.00E+00	0.00E+00	2.37E-07	1.09E-10	7.80E-10	0.00E+00	8.90E-10	8.895E-04	0.00E+00	1.29E-05	2.47E-06
3743263758065	374326	3758065	3.87E-06	4.17E-06	4.00E-06	3.95E-08	7.75E-07	1.40E-06	0.00E+00	5.93E-07	2.97E-07	0.00E+00	0.00E+00	2.37E-07	1.09E-10	7.80E-10	0.00E+00	8.89E-10	8.892E-04	0.00E+00	1.29E-05	2.47E-06
3743363758065	374336	3758065	3.87E-06	4.16E-06	4.00E-06	3.95E-08	7.75E-07	1.39E-06	0.00E+00	5.93E-07	2.96E-07	0.00E+00	0.00E+00	2.37E-07	1.09E-10	7.80E-10	0.00E+00	8.89E-10	8.887E-04	0.00E+00	1.29E-05	2.47E-06
3743463758065	374346	3758065	3.87E-06	4.16E-06	3.99E-06	3.95E-08	7.74E-07	1.39E-06	0.00E+00	5.92E-07	2.96E-07	0.00E+00	0.00E+00	2.37E-07	1.09E-10	7.79E-10	0.00E+00	8.88E-10	8.879E-04	0.00E+00	1.29E-05	2.46E-06
3743563758065	374356	3758065	3.86E-06	4.16E-06	3.99E-06	3.94E-08	7.73E-07	1.39E-06	0.00E+00	5.91E-07	2.96E-07	0.00E+00	0.00E+00	2.37E-07	1.09E-10	7.78E-10	0.00E+00	8.87E-10	8.869E-04	0.00E+00	1.29E-05	2.46E-06
3743663758065	374366	3758065	3.86E-06	4.15E-06	3.98E-06	3.94E-08	7.72E-07	1.39E-06	0.00E+00	5.91E-07	2.95E-07	0.00E+00	0.00E+00	2.36E-07	1.09E-10	7.77E-10	0.00E+00	8.86E-10	8.856E-04	0.00E+00	1.28E-05	2.45E-06
3743763758065	374376	3758065	3.85E-06	4.14E-06	3.98E-06	3.93E-08	7.71E-07	1.39E-06	0.00E+00	5.90E-07	2.95E-07	0.00E+00	0.00E+00	2.36E-07	1.08E-10	7.76E-10	0.00E+00	8.84E-10	8.840E-04	0.00E+00	1.28E-05	2.45E-06
3743963758065	374396	3758065	3.84E-06	4.13E-06	3.96E-06	3.91E-08	7.67E-07	1.38E-06	0.00E+00	5.87E-07	2.94E-07	0.00E+00	0.00E+00	2.35E-07	1.08E-10	7.72E-10	0.00E+00	8.80E-10	8.803E-04	0.00E+00	1.28E-05	2.44E-06
3744063758065	374406	3758065	3.83E-06	4.12E-06	3.95E-06	3.91E-08	7.66E-07	1.38E-06	0.00E+00	5.86E-07	2.93E-07	0.00E+00	0.00E+00	2.34E-07	1.08E-10	7.71E-10	0.00E+00	8.78E-10	8.783E-04	0.00E+00	1.28E-05	2.44E-06
3744163758065	374416	3758065	3.82E-06	4.10E-06	3.94E-06	3.89E-08	7.64E-07	1.37E-06	0.00E+00	5.84E-07	2.92E-07	0.00E+00	0.00E+00	2.34E-07	1.07E-10	7.68E-10	0.00E+00	8.76E-10	8.758E-04	0.00E+00	1.27E-05	2.43E-06
3744263758065	374426	3758065	3.80E-06	4.09E-06	3.93E-06	3.88E-08	7.61E-07	1.37E-06	0.00E+00	5.82E-07	2.91E-07	0.00E+00	0.00E+00	2.33E-07	1.07E-10	7.66E-10	0.00E+00	8.73E-10	8.730E-04	0.00E+00	1.27E-05	2.42E-06
3744363758065	374436	3758065	3.79E-06	4.08E-06	3.91E-06	3.87E-08	7.59E-07	1.37E-06	0.00E+00	5.80E-07	2.90E-07	0.00E+00	0.00E+00	2.32E-07	1.07E-10	7.63E-10	0.00E+00	8.70E-10	8.701E-04	0.00E+00	1.26E-05	2.41E-06
3744463758065	374446	3758065	3.78E-06	4.06E-06	3.90E-06	3.85E-08	7.56E-07	1.36E-06	0.00E+00	5.78E-07	2.89E-07	0.00E+00	0.00E+00	2.31E-07	1.06E-10	7.61E-10	0.00E+00	8.67E-10	8.670E-04	0.00E+00	1.26E-05	2.41E-06
3744563758065	374456	3758065	3.76E-06	4.05E-06	3.89E-06	3.84E-08	7.53E-07	1.36E-06	0.00E+00	5.76E-07	2.88E-07	0.00E+00	0.00E+00	2.30E-07	1.06E-10	7.58E-10	0.00E+00	8.64E-10	8.638E-04	0.00E+00	1.25E-05	2.40E-06
3744663758065	374466	3758065	3.75E-06	4.03E-06	3.87E-06	3.82E-08	7.50E-07	1.35E-06	0.00E+00	5.74E-07	2.87E-07	0.00E+00	0.00E+00	2.29E-07	1.06E-10	7.55E-10	0.00E+00	8.60E-10	8.603E-04	0.00E+00	1.25E-05	2.39E-06
3744763758065	374476	3758065	3.73E-06	4.01E-06	3.85E-06	3.81E-08	7.47E-07	1.34E-06	0.00E+00	5.71E-07	2.86E-07	0.00E+00	0.00E+00	2.28E-07	1.05E-10	7.51E-10	0.00E+00	8.56E-10	8.565E-04	0.00E+00	1.24E-05	2.38E-06
3744863758065	374486	3758065	3.71E-06	3.99E-06	3.83E-06	3.79E-08	7.43E-07	1.34E-06	0.00E+00	5.69E-07	2.84E-07	0.00E+00	0.00E+00	2.27E-07	1.05E-10	7.48E-10	0.00E+00	8.53E-10	8.525E-04	0.00E+00	1.24E-05	2.37E-06
3744963758065	374496	3758065	3.70E-06	3.98E-06	3.82E-06	3.77E-08	7.40E-07	1.33E-06	0.00E+00	5.66E-07	2.83E-07	0.00E+00	0.00E+00	2.26E-07	1.04E-10	7.44E-10	0.00E+00	8.48E-10	8.484E-04	0.00E+00	1.23E-05	2.35E-06
3745063758065	374506	3758065	3.68E-06	3.95E-06	3.80E-06	3.75E-08	7.36E-07	1.32E-06	0.00E+00	5.63E-07	2.81E-07	0.00E+00	0.00E+00	2.25E-07	1.04E-10	7.40E-10	0.00E+00	8.44E-10	8.440E-04	0.00E+00	1.23E-05	2.34E-06
3745163758065	374516	3758065	3.66E-06	3.93E-06	3.78E-06	3.73E-08	7.32E-07	1.32E-06	0.00E+00	5.60E-07	2.80E-07	0.00E+00	0.00E+00	2.24E-07	1.03E-10	7.36E-10	0.00E+00	8.39E-10	8.394E-04	0.00E+00	1.22E-05	2.33E-06
3745463758065	374546	3758065	3.59E-06	3.86E-06	3.71E-06	3.67E-08	7.19E-07	1.29E-06	0.00E+00	5.50E-07	2.75E-07	0.00E+00	0.00E+00	2.20E-07	1.01E-10	7.23E-10	0.00E+00	8.24E-10	8.244E-04	0.00E+00	1.20E-05	2.29E-06
3745563758065	374556	3758065	3.57E-06	3.84E-06	3.68E-06	3.64E-08	7.14E-07	1.29E-06	0.00E+00	5.46E-07	2.73E-07	0.00E+00	0.00E+00	2.18E-07	1.00E-10	7.19E-10	0.00E+00	8.19E-10	8.190E-04	0.00E+00	1.19E-05	2.27E-06
3745663758065	374566	3758065	3.55E-06	3.81E-06	3.66E-06	3.62E-08	7.09E-07	1.28E-06	0.00E+00	5.43E-07	2.71E-07	0.00E+00	0.00E+00	2.17E-07	9.98E-11	7.14E-10	0.00E+00	8.14E-10	8.136E-04	0.00E+00	1.18E-05	2.26E-06
3745763758065	374576	3758065	3.52E-06	3.79E-06	3.64E-06	3.59E-08	7.05E-07	1.27E-06	0.00E+00	5.39E-07	2.70E-07	0.00E+00	0.00E+00	2.16E-07	9.91E-11	7.09E-10	0.00E+00	8.08E-10	8.082E-04	0.00E+00	1.17E-05	2.24E-06
3745863758065	374586	3758065	3.50E-06	3.76E-06	3.61E-06	3.57E-08	7.00E-07	1.26E-06	0.00E+00	5.36E-07	2.68E-07	0.00E+00	0.00E+00	2.14E-07	9.85E-11	7.05E-10	0.00E+00	8.03E-10	8.030E-04	0.00E+00	1.17E-05	2.23E-06
3745963758065	374596	3758065	3.48E-06	3.74E-06	3.59E-06	3.55E-08	6.95E-07	1.25E-06	0.00E+00	5.32E-07	2.66E-07	0.00E+00	0.00E+00	2.13E-07	9.78E-11	7.00E-10	0.00E+00	7.98E-10	7.977E-04	0.00E+00	1.16E-05	2.21E-06
3746063758065	374606	3758065	3.45E-06	3.71E-06	3.56E-06	3.52E-08	6.90E-07	1.24E-06	0.00E+00	5.28E-07	2.64E-07	0.00E+00	0.00E+00	2.11E-07	9.71E-11	6.95E-10	0.00E+00	7.92E-10	7.920E-04	0.00E+00	1.15E-05	2.20E-06
3746163758065	374616	3758065	3.42E-06	3.68E-06	3.54E-06	3.49E-08	6.85E-07	1.23E-06	0.00E+00	5.24E-07	2.62E-07	0.00E+00	0.00E+00	2.10E-07	9.64E-11	6.90E-10	0.00E+00	7.86E-10	7.860E-04	0.00E+00	1.14E-05	2.18E-06
3746263758065	374626	3758065	3.40E-06	3.65E-06	3.51E-06	3.47E-08	6.80E-07	1.22E-06	0.00E+00	5.20E-07	2.60E-07	0.00E+00	0.00E+00	2.08E-07	9.57E-11	6.84E-10	0.00E+00	7.80E-10	7.800E-04	0.00E+00	1.13E-05	2.

			SWBuilding Construction	SWDemolition	SWGrading	EYBuilding Construction	SWPaving	SWGrading	SWArchitectural Coating	NBBuilding Construction	NBBuilding Construction	NBArchitectural Coating	NBArchitectural Coating	RWBuilding Construction	Child Risk					Overlapping Phases - Maximum GLC		
Unique Identifier	X (UTM)	Y (UTM)	2026	2026	2026	2026	2027	2027	2027	2026	2027	2026	2027	2026	3rd Trimester	0<2	2<16	Total	per million	2025	2026	2027
3749263758075	374926	3758075	2.56E-06	2.75E-06	2.64E-06	2.61E-08	5.13E-07	9.23E-07	0.00E+00	3.92E-07	1.96E-07	0.00E+00	0.00E+00	1.57E-07	7.21E-11	5.16E-10	0.00E+00	5.88E-10	5.879E-04	0.00E+00	8.54E-06	1.63E-06
3749463758075	374946	3758075	2.50E-06	2.69E-06	2.58E-06	2.55E-08	5.01E-07	9.02E-07	0.00E+00	3.83E-07	1.92E-07	0.00E+00	0.00E+00	1.53E-07	7.05E-11	5.04E-10	0.00E+00	5.75E-10	5.746E-04	0.00E+00	8.34E-06	1.59E-06
3749563758075	374956	3758075	2.48E-06	2.66E-06	2.56E-06	2.53E-08	4.95E-07	8.91E-07	0.00E+00	3.79E-07	1.89E-07	0.00E+00	0.00E+00	1.52E-07	6.97E-11	4.98E-10	0.00E+00	5.68E-10	5.681E-04	0.00E+00	8.25E-06	1.58E-06
3749663758075	374966	3758075	2.45E-06	2.63E-06	2.52E-06	2.50E-08	4.89E-07	8.81E-07	0.00E+00	3.74E-07	1.87E-07	0.00E+00	0.00E+00	1.50E-07	6.88E-11	4.92E-10	0.00E+00	5.61E-10	5.612E-04	0.00E+00	8.15E-06	1.56E-06
3749763758075	374976	3758075	2.42E-06	2.60E-06	2.50E-06	2.47E-08	4.84E-07	8.71E-07	0.00E+00	3.70E-07	1.85E-07	0.00E+00	0.00E+00	1.48E-07	6.81E-11	4.87E-10	0.00E+00	5.55E-10	5.549E-04	0.00E+00	8.06E-06	1.54E-06
3749863758075	374986	3758075	2.39E-06	2.57E-06	2.47E-06	2.44E-08	4.78E-07	8.61E-07	0.00E+00	3.66E-07	1.83E-07	0.00E+00	0.00E+00	1.46E-07	6.73E-11	4.82E-10	0.00E+00	5.49E-10	5.488E-04	0.00E+00	7.97E-06	1.52E-06
3742763758085	374276	3758085	4.07E-06	4.38E-06	4.21E-06	4.16E-08	8.15E-07	1.47E-06	0.00E+00	6.24E-07	3.12E-07	0.00E+00	0.00E+00	2.49E-07	1.15E-10	8.20E-10	0.00E+00	9.35E-10	9.351E-04	0.00E+00	1.36E-05	2.59E-06
3742863758085	374286	3758085	4.08E-06	4.39E-06	4.21E-06	4.16E-08	8.16E-07	1.47E-06	0.00E+00	6.24E-07	3.12E-07	0.00E+00	0.00E+00	2.50E-07	1.15E-10	8.21E-10	0.00E+00	9.36E-10	9.359E-04	0.00E+00	1.36E-05	2.60E-06
3742963758085	374296	3758085	4.08E-06	4.39E-06	4.21E-06	4.16E-08	8.16E-07	1.47E-06	0.00E+00	6.24E-07	3.12E-07	0.00E+00	0.00E+00	2.50E-07	1.15E-10	8.22E-10	0.00E+00	9.36E-10	9.364E-04	0.00E+00	1.36E-05	2.60E-06
3743063758085	374306	3758085	4.08E-06	4.39E-06	4.21E-06	4.16E-08	8.16E-07	1.47E-06	0.00E+00	6.25E-07	3.12E-07	0.00E+00	0.00E+00	2.50E-07	1.15E-10	8.22E-10	0.00E+00	9.37E-10	9.366E-04	0.00E+00	1.36E-05	2.60E-06
3743163758085	374316	3758085	4.08E-06	4.39E-06	4.21E-06	4.16E-08	8.16E-07	1.47E-06	0.00E+00	6.25E-07	3.12E-07	0.00E+00	0.00E+00	2.50E-07	1.15E-10	8.22E-10	0.00E+00	9.36E-10	9.365E-04	0.00E+00	1.36E-05	2.60E-06
3743263758085	374326	3758085	4.08E-06	4.39E-06	4.21E-06	4.16E-08	8.16E-07	1.47E-06	0.00E+00	6.24E-07	3.12E-07	0.00E+00	0.00E+00	2.50E-07	1.15E-10	8.21E-10	0.00E+00	9.36E-10	9.362E-04	0.00E+00	1.36E-05	2.60E-06
3743363758085	374336	3758085	4.08E-06	4.38E-06	4.21E-06	4.16E-08	8.16E-07	1.47E-06	0.00E+00	6.24E-07	3.12E-07	0.00E+00	0.00E+00	2.50E-07	1.15E-10	8.21E-10	0.00E+00	9.36E-10	9.356E-04	0.00E+00	1.36E-05	2.60E-06
3743463758085	374346	3758085	4.07E-06	4.38E-06	4.21E-06	4.16E-08	8.15E-07	1.47E-06	0.00E+00	6.23E-07	3.12E-07	0.00E+00	0.00E+00	2.49E-07	1.15E-10	8.20E-10	0.00E+00	9.35E-10	9.348E-04	0.00E+00	1.36E-05	2.59E-06
3743563758085	374356	3758085	4.07E-06	4.37E-06	4.20E-06	4.15E-08	8.14E-07	1.47E-06	0.00E+00	6.23E-07	3.11E-07	0.00E+00	0.00E+00	2.49E-07	1.14E-10	8.19E-10	0.00E+00	9.34E-10	9.336E-04	0.00E+00	1.36E-05	2.59E-06
3743663758085	374366	3758085	4.06E-06	4.37E-06	4.19E-06	4.14E-08	8.13E-07	1.46E-06	0.00E+00	6.22E-07	3.11E-07	0.00E+00	0.00E+00	2.49E-07	1.14E-10	8.18E-10	0.00E+00	9.32E-10	9.322E-04	0.00E+00	1.35E-05	2.59E-06
3743763758085	374376	3758085	4.05E-06	4.36E-06	4.19E-06	4.14E-08	8.11E-07	1.46E-06	0.00E+00	6.21E-07	3.10E-07	0.00E+00	0.00E+00	2.48E-07	1.14E-10	8.16E-10	0.00E+00	9.30E-10	9.305E-04	0.00E+00	1.35E-05	2.58E-06
3743963758085	374396	3758085	4.03E-06	4.34E-06	4.17E-06	4.12E-08	8.07E-07	1.45E-06	0.00E+00	6.18E-07	3.09E-07	0.00E+00	0.00E+00	2.47E-07	1.14E-10	8.12E-10	0.00E+00	9.26E-10	9.260E-04	0.00E+00	1.34E-05	2.57E-06
3744063758085	374406	3758085	4.03E-06	4.33E-06	4.16E-06	4.11E-08	8.05E-07	1.45E-06	0.00E+00	6.16E-07	3.08E-07	0.00E+00	0.00E+00	2.46E-07	1.13E-10	8.10E-10	0.00E+00	9.24E-10	9.238E-04	0.00E+00	1.34E-05	2.56E-06
3744163758085	374416	3758085	4.01E-06	4.32E-06	4.14E-06	4.10E-08	8.03E-07	1.45E-06	0.00E+00	6.14E-07	3.07E-07	0.00E+00	0.00E+00	2.46E-07	1.13E-10	8.08E-10	0.00E+00	9.21E-10	9.211E-04	0.00E+00	1.34E-05	2.56E-06
3744263758085	374426	3758085	4.00E-06	4.30E-06	4.13E-06	4.08E-08	8.00E-07	1.44E-06	0.00E+00	6.12E-07	3.06E-07	0.00E+00	0.00E+00	2.45E-07	1.13E-10	8.06E-10	0.00E+00	9.18E-10	9.181E-04	0.00E+00	1.33E-05	2.55E-06
3744363758085	374436	3758085	3.99E-06	4.29E-06	4.12E-06	4.07E-08	7.98E-07	1.44E-06	0.00E+00	6.10E-07	3.05E-07	0.00E+00	0.00E+00	2.44E-07	1.12E-10	8.03E-10	0.00E+00	9.15E-10	9.151E-04	0.00E+00	1.33E-05	2.54E-06
3744463758085	374446	3758085	3.97E-06	4.27E-06	4.10E-06	4.05E-08	7.95E-07	1.43E-06	0.00E+00	6.08E-07	3.04E-07	0.00E+00	0.00E+00	2.43E-07	1.12E-10	8.00E-10	0.00E+00	9.12E-10	9.115E-04	0.00E+00	1.32E-05	2.53E-06
3744563758085	374456	3758085	3.96E-06	4.25E-06	4.08E-06	4.04E-08	7.92E-07	1.42E-06	0.00E+00	6.06E-07	3.03E-07	0.00E+00	0.00E+00	2.42E-07	1.11E-10	7.97E-10	0.00E+00	9.08E-10	9.079E-04	0.00E+00	1.32E-05	2.52E-06
3744663758085	374466	3758085	3.94E-06	4.24E-06	4.07E-06	4.02E-08	7.88E-07	1.42E-06	0.00E+00	6.03E-07	3.01E-07	0.00E+00	0.00E+00	2.41E-07	1.11E-10	7.93E-10	0.00E+00	9.04E-10	9.040E-04	0.00E+00	1.31E-05	2.51E-06
3744763758085	374476	3758085	3.92E-06	4.22E-06	4.05E-06	4.00E-08	7.84E-07	1.41E-06	0.00E+00	6.00E-07	3.00E-07	0.00E+00	0.00E+00	2.40E-07	1.10E-10	7.89E-10	0.00E+00	9.00E-10	8.998E-04	0.00E+00	1.31E-05	2.50E-06
3744863758085	374486	3758085	3.90E-06	4.20E-06	4.03E-06	3.98E-08	7.81E-07	1.41E-06	0.00E+00	5.97E-07	2.99E-07	0.00E+00	0.00E+00	2.39E-07	1.10E-10	7.86E-10	0.00E+00	8.95E-10	8.954E-04	0.00E+00	1.30E-05	2.48E-06
3744963758085	374496	3758085	3.88E-06	4.17E-06	4.01E-06	3.96E-08	7.77E-07	1.40E-06	0.00E+00	5.94E-07	2.97E-07	0.00E+00	0.00E+00	2.38E-07	1.09E-10	7.82E-10	0.00E+00	8.91E-10	8.909E-04	0.00E+00	1.29E-05	2.47E-06
3745063758085	374506	3758085	3.86E-06	4.15E-06	3.99E-06	3.94E-08	7.72E-07	1.39E-06	0.00E+00	5.91E-07	2.95E-07	0.00E+00	0.00E+00	2.36E-07	1.09E-10	7.77E-10	0.00E+00	8.86E-10	8.861E-04	0.00E+00	1.29E-05	2.46E-06
3745163758085	374516	3758085	3.84E-06	4.13E-06	3.96E-06	3.92E-08	7.68E-07	1.38E-06	0.00E+00	5.88E-07	2.94E-07	0.00E+00	0.00E+00	2.35E-07	1.08E-10	7.73E-10	0.00E+00	8.81E-10	8.811E-04	0.00E+00	1.28E-05	2.44E-06
3745463758085	374546	3758085	3.77E-06	4.05E-06	3.89E-06	3.84E-08	7.53E-07	1.36E-06	0.00E+00	5.76E-07	2.88E-07	0.00E+00	0.00E+00	2.31E-07	1.06E-10	7.58E-10	0.00E+00	8.64E-10	8.643E-04	0.00E+00	1.25E-05	2.40E-06
3745563758085	374556	3758085	3.74E-06	4.02E-06	3.86E-06	3.82E-08	7.48E-07	1.35E-06	0.00E+00	5.73E-07	2.86E-07	0.00E+00	0.00E+00	2.29E-07	1.05E-10	7.53E-10	0.00E+00	8.58E-10	8.585E-04	0.00E+00	1.25E-05	2.38E-06
3745663758085	374566	3758085	3.71E-06	4.00E-06	3.84E-06	3.79E-08	7.43E-07	1.34E-06	0.00E+00	5.69E-07	2.84E-07	0.00E+00	0.00E+00	2.27E-07	1.05E-10	7.48E-10	0.00E+00	8.53E-10	8.526E-04	0.00E+00	1.24E-05	2.37E-06
3745763758085	374576	3758085	3.69E-06	3.97E-06	3.81E-06	3.76E-08	7.38E-07	1.33E-06	0.00E+00	5.65E-07	2.82E-07	0.00E+00	0.00E+00	2.26E-07	1.04E-10	7.43E-10	0.00E+00	8.47E-10	8.466E-04	0.00E+00	1.23E-05	2.35E-06
3745863758085	374586	3758085	3.66E-06	3.94E-06	3.78E-06	3.74E-08	7.33E-07	1.32E-06	0.00E+00	5.61E-07	2.80E-07	0.00E+00	0.00E+00	2.24E-07	1.03E-10	7.38E-10	0.00E+00	8.41E-10	8.408E-04	0.00E+00	1.22E-05	2.33E-06
3745963758085	374596	3758085	3.64E-06	3.91E-06	3.76E-06	3.71E-08	7.28E-07	1.31E-06	0.00E+00	5.57E-07	2.79E-07	0.00E+00	0.00E+00	2.23E-07	1.02E-10	7.33E-10	0.00E+00	8.35E-10	8.352E-04	0.00E+00	1.21E-05	2.32E-06
3746063758085	374606	3758085	3.61E-06	3.88E-06	3.73E-06	3.69E-08	7.23E-07	1.30E-06	0.00E+00	5.53E-07	2.76E-07	0.00E+00	0.00E+00	2.21E-07	1.02E-10	7.27E-10	0.00E+00	8.29E-10	8.291E-04	0.00E+00	1.20E-05	2.30E-06
3746163758085	374616	3758085	3.58E-06	3.85E-06	3.70E-06	3.66E-08	7.17E-07	1.29E-06	0.00E+00	5.49E-07	2.74E-07	0.00E+00	0.00E+00	2.19E-07	1.01E-10	7.22E-10	0.00E+00	8.23E-10	8.226E-04	0.00E+00	1.19E-05	2.28E-06
3746263758085	374626	3758085	3.56E-06	3.82E-06	3.67E-06	3.63E-08	7.11E-07	1.28E-06	0.00E+00	5.44E-07	2.72E-07	0.00E+00	0.00E+00	2.18E-07	1.00E-10	7.16E-10	0.00E+00	8.16E-10	8.160E-04	0.00E+00	1.18E-05	2.26E-06
3746363758085	374636	3758085	3.53E-06	3.79E-06	3.64E-06	3.60E-08	7.05E-07	1.27E-06	0.00E+00	5.40E-07	2.70E-07	0.00E+00	0.00E+00	2.16E-07	9.92E-11	7.10E-10	0.00E+00	8.09E-10	8.093E-04	0.00E+00	1.17E-05	2.25E-06
3746463758085	374646	3758085	3.50E-06	3.76E-06	3.61E-06	3.57E-08	7.00E-07	1.26E-06	0.00E+00	5.35E-07	2.68E-07	0.00E+00	0.00E+00	2.14E-07	9.84E-11	7.04E-10	0.00E+00	8.02E-10	8.025E-04	0.00E+00	1.17E-05	2.23E-06
3746563758085	374656	3758085	3.47E-06	3.73E-06	3.58E-06	3.54E-08	6.94E-07	1.25E-06	0.00E+00	5.31E-07	2.65E-07	0.00E+00	0.00E+00	2.12E-07	9.76E-11	6.98E-10	0.00E+00	7.96E-10	7.955E-04	0.00E+00	1.16E-05	2.21E-06
3746763758085	374676	3758085	3.40E-06	3.66E-06	3.51E-06	3.47E-08	6.81E-07	1.23E-06	0.00E+00	5.21E-07	2.61E-07	0.00E+00	0.00E+00	2.08E-07	9.58E-11	6.86E-10	0.00E+00	7.81E-10	7.814E-04	0.00E+00	1.13E-05	2.17E-06
3746863758085	374686	3758085	3.37E-06	3.63E-06	3.48E-06	3.44E-08	6.75E-07	1.22E-06	0.00E+00	5.16E-07	2.58E-07	0.00E+00	0.00E+00	2.07E-07	9.50E-11	6.79E-10	0.00E+00	7.74E-10	7.743E-04	0.00E+00	1.12E-05	2.15E-06
3746963758085	374696	3758085	3.34E-06	3.59E-06	3.45E-06	3.41E-08	6.69E-07	1.20E-06	0.00E+00	5.12E-07	2.56E-07	0.00E+00	0.00E+00	2.05E-07	9.41E-11	6.73E-10	0.00E+00	7.67E-10	7.671E-04	0.00E+00	1.11E-05	2.13E-06
3747063758085	374706	3758085	3.31E-06	3.56E-06	3.42E-06	3.38E-08	6.62E-07	1.19E-06	0.00E+00	5.07E-07	2.53E-07	0.00E+00	0.00E+00	2.03E-07	9.32E-11	6.67E-10	0.00E+00	7.60E-10	7.599E-04	0.00E+00	1.10E-05	2.11E-06
3747163758085	374716	3758085	3.28E-06	3.53E-06	3.39E-06	3.35E-08	6.56E-07	1.18E-06	0.00E+00	5.02E-07	2.51E-07	0.00E+00	0.00E+00	2.01E-07	9.23E-11	6.60E-10	0.00E+00	7.53E-10	7.526E-04	0.00E+00	1.09E-05	2.09E-06
3747263758085	374726	3758085	3.25E-06	3.49E-06	3.35E-06	3.31E-08	6.50E-07	1.17E-06	0.00E+00	4.97E-07	2.49E-07	0.00E+00	0.00E+00	1.99E-07	9.14E-11	6.54E-10	0.00E+00	7.45E-10	7.453E-04	0.00E+00	1.08E-05	2.07E-06
3747363758085	374736	3758085	3.22E-06	3.46E-06	3.32E-06	3.28E-08	6.43E-07	1.16E-06	0.00E+00	4.92E-07	2.46E-07	0.00E+00	0.00E+00	1.97E-07	9.05E-11	6.47E-10	0.00E+00	7.38E-10	7.379E-04	0.00E+00	1.07E-05	2.05E-06
3747463758085	374746	3758085	3.18E-06	3.42E-06	3.29E-06	3.25E-08	6.37E-07	1.15E-06	0.00E+00	4.87E-07	2.44E-07	0.00E+00	0.00E+00	1.95E-07	8.96E-11	6.41E-10	0.00E+00	7.30E-10	7.305E-04	0.00E+00	1.06E-05	2.03E-06
3747563758085	374756	3758085	3.15E-06	3.39E-06	3.25E-06	3.21E-08	6.30E-07	1.13E-06	0.00E+00	4.82E-07	2.41E-07	0.00E+00	0.00E+00	1.93E-07	8.87E-11	6.34E-10	0.00E+00	7.23E-10	7.229E-04	0.00E+00	1.05E-05	2.01E-06
3747663758085	374766	3758085	3.12E-06	3.35E-06	3.22E-06	3.18E-08	6.24E-07	1.12E-06	0.00E+00	4.77E-07	2.39E-07	0.00E+00	0.00E+00	1.91E-07	8.78E-11	6.28E-10	0.00E+00	7.16E-10	7.157E-04	0.00E+00	1.04E-05	1.99E-06
3747763758085	374776	3758085	3.09E-06	3.32E-06	3.19E-06	3.15E-08	6.17E-07	1.11E-06	0.00E+00	4.72E-07	2.36E-07	0.00E+00	0.00E+00	1.89E-07	8.69E-11	6.21E-10	0.00E+00	7.08E-10	7.083E-04	0.00E+00	1.03E-05	1.97E-06
3747863758085	374786	3758085	3.05E-06	3.28E-06	3.15E-06	3.12E-08	6.11E-07	1.10E-06	0.00E+00	4.67E-07	2.34E-07	0.00E+00	0.00E+00	1.87E-07	8.60E-11	6.15E-10	0.00E+00	7.01E-10	7.009E-04	0.00E+00	1.02E-05	1.94E-06
3747963758085	374796	3758085	3.02E-06	3.25E-06	3.12E-06	3.08E-08	6.05E-07	1.09E-06	0.00E+00	4.62E-07	2.31E-07	0.00E+00	0.00E+00	1.85E-07	8.50E-11	6.08E-10	0.00E+00	6.93E-10	6.935E-04	0.00E+00	1.01E-05	1.92E-06
3748163758085	374816	3758085	2.96E-06	3.18E-06	3.05E-06	3.02E-08	5.92E-07	1.06E-06	0.00E+00	4.53E-07	2.26E-07	0.00E+00	0.00E+00	1.81E-07	8.32E-11	5.95E-10	0.00E+00	6.79E-10	6.787E-04	0.00E+00	9.85E-06	1.88E-06
3748263758085	374826	3758085	2.92E-06	3.15E-06	3.02E-06	2.98E-08	5.85E-07	1.05E-06	0.00E+00	4.48E-07	2.24E-07	0.00E+00	0.00E+00	1.79E-07	8.23E-11	5.89E-10	0.00E+00	6.71E-10	6.713E-04	0.00E+00	9.75E-06	1.86E-06
3748363758085	374836	3758085	2.89E-06	3.11E-06	2.99E-06	2.95E-08	5.79E-07	1.04E-06	0.00E+00	4.43E-07	2.21E-07	0.00E+00	0.00E+00	1.77E-07	8.14E-11	5.82E-10	0.00E+00	6.64E-10	6.639E-04	0.00E+00	9.64E-06	1.84E-06
3748463758085	374846	3758085	2.86E-06	3.08E-06	2.95E-06	2.92E-08	5.72E-07	1.03E-06	0.00E+00	4.38E-07	2.19E-07	0.00E+00	0.00E+00	1.75E-07	8.05E-11	5.76E-10	0.00E+00	6.57E-10	6.565E-04	0.00E+00	9.53E-06	1.82E-06
3748563758085	374856	3758085	2.83E-06	3.04E-06	2.92E-06	2.89E-08	5.66E-07	1.02E-06	0.00E+00	4.33E-07	2.16E-07	0.00E+00	0.00E+00	1.73E-07	7.96E-11	5.70E-10	0.00E+00	6.49E-10	6.491E-04	0.00E+00	9.42E-06	1.80E-06
3748663758085	374866	3758085	2.80E-06	3.01E-06	2.89E-06	2.85E-08	5.59E-07	1.01E-06	0.00E+00	4.28E-07	2.14E-07	0.00E+00	0.00E+00	1.71E-07	7.87E-11	5.63E-10	0.00E+00	6.42E-10	6.416E-04	0.00E+00	9.31E-06	1.78E-06
3748763758085	374876	3758085	2.76E-06	2.97E-06	2.85E-06	2.82E-08	5.53E-07	9.95E-07	0.00E+00	4.23E-07	2.11E-07	0.00E+00	0.00E+00	1.69E-07	7.78E-11	5.56E-10	0.00E+00	6.34E-10	6.342E-04	0.00E+00	9.21E-06	1.76E-06
3748863758085	374886	3758085	2.73E-06	2.94E-06	2.82E-06	2.79E-08	5.46E-07	9.84E-07	0.00E+00	4.18E-07	2.09E-07	0.00E+00	0.00E+00	1.67E-07	7.69E-11	5.50E-10	0.00E+00	6.27E-10	6.268E-04	0.00E+00	9.10E-06	1.74E-06
3748963758085	374896	3758085	2.70E-06	2.90E-06	2.79E-06	2.75E-08	5.40E-07	9.72E-07	0.00E+00	4.13E-07	2.07E-07	0.00E+00	0.00E+00	1.65E-07	7.60E-11	5.44E-10	0.00E+00	6.20E-10	6.195E-04	0.00E+00	9.00E-06	1.72E-06
3749063758085	374906	3758085	2.67E-06	2.87E-06	2.75E-06	2.72E-08	5.34E-07	9.61E-07	0.00E+00	4.08E-07	2.04E-07	0.00E+00	0.00E+00	1.63E-07	7.51E-11	5.37E-10	0.00E+00	6.12E-10	6.123E-04	0.00E+00	8.89E-06	1.70E-06
3749163758085	374916	3758085	2.64E-06	2.84E-06	2.72E-06	2.69E-08	5.28E-07	9.50E-07	0.00E+00	4.04E-07	2.02E-07	0.00E+00	0.00E+00	1.61E-07	7.42E-11	5.31E-10	0.00E+00	6.05E-10	6.052E-04	0.00E+00	8.79E-06	1.68E-06
3749263758085	374926	3758085	2.61E-06	2.80E-06	2.69E-06	2.66E-08	5.21E-07	9.38E-07	0.00E+00	3.99E-07	1.99E-07	0.00E+00	0.00E+00	1.60E-07	7.33E-11	5.25E-10	0.00E+00	5.98E-10	5.981E-04	0.00E+00	8.68E-06	1.66E-06
3749363758085	374936	3758085	2.58E-06	2.77E-06	2.66E-06	2.63E-08	5.15E-07	9.28E-07	0.00E+00	3.94E-07	1.97E-07	0.00E+00	0.00E+00	1.58E-07	7.25E-11	5.19E-10	0.00E+00	5.91E-10	5.911E-04	0.00E+00	8.58E-06	1.64E-06
3749563758085	374956	3758085	2.52E-06	2.71E-06	2.60E-06	2.57E-08	5.03E-07	9.06E-07	0.00E+00	3.85E-07	1.93E-07	0.00E+00	0.00E+00	1.54E-07	7.08E-11	5.07E-10	0.00E+00	5.78E-10	5.775E-04	0.00E+00	8.39E-06	1.60E-06
3749663758085	374966	3758085	2.49E-06	2.67E-06	2.57E-06	2.54E-08	4.97E-07	8.95E-07	0.00E+00	3.81E-07	1.90E-07	0.00E+00	0.00E+00	1.52E-07	7.00E-11	5.01E-10	0.00E+00	5.71E-10	5.706E-04	0.00E+00	8.28E-06	1.58E-06
3749763758085	374976	3758085	2.46E-06	2.64E-06	2.54E-06	2.51E-08	4.92E-07	8.86E-07	0.00E+00	3.76E-07	1.88E-07	0.00E+00	0.00E+00	1.51E-07	6.92E-11	4.95E-10	0.00E+00	5.64E-10	5.644E-04	0.00E+00	8.20E-06	1.57E-06
3742563758095	374256	3758095	4.17E-06	4.49E-06	4.31E-06	4.26E-08	8.35E-07	1.50E-06	0.00E+00	6.38E-07	3.19E-07	0.00E+00	0.00E+00	2.55E-07	1.17E-10	8.40E-10	0.00E+00	9.57E-10	9.574E-04	0.00E+00	1.39E-05	2.66E-06
3742663758095	374266	3758095	4.18E-06	4.49E-06	4.31E-06	4.26E-08	8.36E-07	1.50E-06	0.00E+00	6.39E-07	3.20E-07	0.00E+00	0.00E+00	2.56E-07	1.18E-10	8.41E-10	0.00E+00	9.59E-10	9.588E-04	0.00E+00	1.39E-05	2.66E-06
3742763758095	374276	3758095	4.18E-06	4.50E-06	4.32E-06	4.27E-08	8.37E-07	1.51E-06	0.00E+00	6.40E-07	3.20E-07	0.00E+00	0.00E+00	2.56E-07	1.18E-10	8.42E-10	0.00E+00	9.60E-10	9.599E-04	0.00E+00	1.39E-05	2.66E-06
3742863758095	374286	3758095	4.19E-06	4.50E-06	4.32E-06	4.27E-08	8.38E-07	1.51E-06	0.00E+00	6.41E-07	3.20E-07	0.00E+00	0.00E+00	2.56E-07	1.18E-10	8.43E-10	0.00E+00	9.61E-10	9.607E-04	0.00E+00	1.39E-05	2.67E-06
3742963758095	374296	3758095	4.19E-06	4.50E-06	4.32E-06	4.27E-08	8.38E-07	1.51E-06	0.00E+00	6.41E-07	3.21E-07	0.00E+00	0.00E+00	2.56E-07	1.18E-10	8.43E-10	0.00E+00	9.61E-10	9.612E-04	0.00E+00	1.40E-05	2.67E-06
3743063758095	374306	3758095	4.19E-06	4.50E-06	4.32E-06	4.27E-08	8.38E-07	1.51E-06	0.00E+00	6.41E-07	3.21E-07	0.00E+00	0.00E+00	2.56E-07	1.18E-10	8.44E-10	0.00E+00	9.61E-10	9.614E-04	0.00E+00	1.40E-05	2.67E-06
3743163758095	374316	3758095	4.19E-06	4.50E-06	4.32E-06	4.27E-08	8.38E-07	1.51E-06	0.00E+00	6.41E-07	3.21E-07	0.00E+00	0.00E+00	2.56E-07	1.18E-10	8.43E-10	0.00E+00	9.61E-10	9.613E-04	0.00E+00	1.40E-05	2.

			SWBuilding Construction	SWDemolition	SWGrading	EYBuilding Construction	SWPaving	SWGrading	SWArchitectural Coating	NBBuilding Construction	NBBuilding Construction	NBArchitectural Coating	NBArchitectural Coating	RWBuilding Construction	Child Risk					Overlapping Phases - Maximum GLC		
Unique Identifier	X (UTM)	Y (UTM)	2026	2026	2026	2026	2027	2027	2027	2026	2027	2026	2027	2026	3rd Trimester	0<2	2<16	Total	per million	2025	2026	2027
3745763758105	374576	3758105	3.88E-06	4.17E-06	4.00E-06	3.96E-08	7.76E-07	1.40E-06	0.00E+00	5.93E-07	2.97E-07	0.00E+00	0.00E+00	2.37E-07	1.09E-10	7.81E-10	0.00E+00	8.90E-10	8.896E-04	0.00E+00	1.29E-05	2.47E-06
3745863758105	374586	3758105	3.85E-06	4.14E-06	3.97E-06	3.93E-08	7.70E-07	1.39E-06	0.00E+00	5.89E-07	2.94E-07	0.00E+00	0.00E+00	2.36E-07	1.08E-10	7.75E-10	0.00E+00	8.83E-10	8.829E-04	0.00E+00	1.28E-05	2.45E-06
3745963758105	374596	3758105	3.82E-06	4.10E-06	3.94E-06	3.89E-08	7.64E-07	1.37E-06	0.00E+00	5.84E-07	2.92E-07	0.00E+00	0.00E+00	2.34E-07	1.07E-10	7.69E-10	0.00E+00	8.76E-10	8.760E-04	0.00E+00	1.27E-05	2.43E-06
3746063758105	374606	3758105	3.79E-06	4.07E-06	3.91E-06	3.86E-08	7.58E-07	1.36E-06	0.00E+00	5.80E-07	2.90E-07	0.00E+00	0.00E+00	2.32E-07	1.07E-10	7.63E-10	0.00E+00	8.69E-10	8.691E-04	0.00E+00	1.26E-05	2.41E-06
3746163758105	374616	3758105	3.76E-06	4.04E-06	3.88E-06	3.83E-08	7.51E-07	1.35E-06	0.00E+00	5.75E-07	2.87E-07	0.00E+00	0.00E+00	2.30E-07	1.06E-10	7.56E-10	0.00E+00	8.62E-10	8.620E-04	0.00E+00	1.25E-05	2.39E-06
3746263758105	374626	3758105	3.72E-06	4.01E-06	3.84E-06	3.80E-08	7.45E-07	1.34E-06	0.00E+00	5.70E-07	2.85E-07	0.00E+00	0.00E+00	2.28E-07	1.05E-10	7.50E-10	0.00E+00	8.55E-10	8.547E-04	0.00E+00	1.24E-05	2.37E-06
3746363758105	374636	3758105	3.69E-06	3.97E-06	3.81E-06	3.77E-08	7.39E-07	1.33E-06	0.00E+00	5.65E-07	2.83E-07	0.00E+00	0.00E+00	2.26E-07	1.04E-10	7.43E-10	0.00E+00	8.47E-10	8.474E-04	0.00E+00	1.23E-05	2.35E-06
3746463758105	374646	3758105	3.66E-06	3.94E-06	3.78E-06	3.73E-08	7.32E-07	1.32E-06	0.00E+00	5.60E-07	2.80E-07	0.00E+00	0.00E+00	2.24E-07	1.03E-10	7.37E-10	0.00E+00	8.40E-10	8.399E-04	0.00E+00	1.22E-05	2.33E-06
3746563758105	374656	3758105	3.63E-06	3.90E-06	3.74E-06	3.70E-08	7.26E-07	1.31E-06	0.00E+00	5.55E-07	2.78E-07	0.00E+00	0.00E+00	2.22E-07	1.02E-10	7.30E-10	0.00E+00	8.32E-10	8.324E-04	0.00E+00	1.21E-05	2.31E-06
3746763758105	374676	3758105	3.56E-06	3.83E-06	3.67E-06	3.63E-08	7.12E-07	1.28E-06	0.00E+00	5.45E-07	2.72E-07	0.00E+00	0.00E+00	2.18E-07	1.00E-10	7.17E-10	0.00E+00	8.17E-10	8.170E-04	0.00E+00	1.19E-05	2.27E-06
3746863758105	374686	3758105	3.53E-06	3.79E-06	3.64E-06	3.60E-08	7.06E-07	1.27E-06	0.00E+00	5.40E-07	2.70E-07	0.00E+00	0.00E+00	2.16E-07	9.93E-11	7.10E-10	0.00E+00	8.09E-10	8.093E-04	0.00E+00	1.18E-05	2.25E-06
3746963758105	374696	3758105	3.49E-06	3.76E-06	3.61E-06	3.56E-08	6.99E-07	1.26E-06	0.00E+00	5.35E-07	2.67E-07	0.00E+00	0.00E+00	2.14E-07	9.83E-11	7.03E-10	0.00E+00	8.01E-10	8.015E-04	0.00E+00	1.16E-05	2.22E-06
3747063758105	374706	3758105	3.46E-06	3.72E-06	3.57E-06	3.53E-08	6.92E-07	1.25E-06	0.00E+00	5.29E-07	2.65E-07	0.00E+00	0.00E+00	2.12E-07	9.73E-11	6.96E-10	0.00E+00	7.94E-10	7.936E-04	0.00E+00	1.15E-05	2.20E-06
3747163758105	374716	3758105	3.42E-06	3.68E-06	3.53E-06	3.49E-08	6.85E-07	1.23E-06	0.00E+00	5.24E-07	2.62E-07	0.00E+00	0.00E+00	2.10E-07	9.64E-11	6.89E-10	0.00E+00	7.86E-10	7.857E-04	0.00E+00	1.14E-05	2.18E-06
3747263758105	374726	3758105	3.39E-06	3.64E-06	3.50E-06	3.46E-08	6.78E-07	1.22E-06	0.00E+00	5.19E-07	2.59E-07	0.00E+00	0.00E+00	2.07E-07	9.54E-11	6.82E-10	0.00E+00	7.78E-10	7.777E-04	0.00E+00	1.13E-05	2.16E-06
3747363758105	374736	3758105	3.35E-06	3.61E-06	3.46E-06	3.42E-08	6.71E-07	1.21E-06	0.00E+00	5.13E-07	2.57E-07	0.00E+00	0.00E+00	2.05E-07	9.44E-11	6.75E-10	0.00E+00	7.70E-10	7.698E-04	0.00E+00	1.12E-05	2.14E-06
3747463758105	374746	3758105	3.32E-06	3.57E-06	3.43E-06	3.39E-08	6.64E-07	1.20E-06	0.00E+00	5.08E-07	2.54E-07	0.00E+00	0.00E+00	2.03E-07	9.34E-11	6.68E-10	0.00E+00	7.62E-10	7.617E-04	0.00E+00	1.11E-05	2.11E-06
3747563758105	374756	3758105	3.28E-06	3.53E-06	3.39E-06	3.35E-08	6.57E-07	1.18E-06	0.00E+00	5.03E-07	2.51E-07	0.00E+00	0.00E+00	2.01E-07	9.24E-11	6.61E-10	0.00E+00	7.54E-10	7.537E-04	0.00E+00	1.09E-05	2.09E-06
3747663758105	374766	3758105	3.25E-06	3.49E-06	3.35E-06	3.32E-08	6.50E-07	1.17E-06	0.00E+00	4.97E-07	2.49E-07	0.00E+00	0.00E+00	1.99E-07	9.15E-11	6.54E-10	0.00E+00	7.46E-10	7.457E-04	0.00E+00	1.08E-05	2.07E-06
3747763758105	374776	3758105	3.21E-06	3.46E-06	3.32E-06	3.28E-08	6.43E-07	1.16E-06	0.00E+00	4.92E-07	2.46E-07	0.00E+00	0.00E+00	1.97E-07	9.05E-11	6.47E-10	0.00E+00	7.38E-10	7.377E-04	0.00E+00	1.07E-05	2.05E-06
3747863758105	374786	3758105	3.18E-06	3.42E-06	3.28E-06	3.24E-08	6.36E-07	1.14E-06	0.00E+00	4.87E-07	2.43E-07	0.00E+00	0.00E+00	1.95E-07	8.95E-11	6.40E-10	0.00E+00	7.30E-10	7.297E-04	0.00E+00	1.06E-05	2.02E-06
3747963758105	374796	3758105	3.14E-06	3.38E-06	3.25E-06	3.21E-08	6.29E-07	1.13E-06	0.00E+00	4.81E-07	2.41E-07	0.00E+00	0.00E+00	1.93E-07	8.85E-11	6.32E-10	0.00E+00	7.22E-10	7.216E-04	0.00E+00	1.05E-05	2.00E-06
3748163758105	374816	3758105	3.07E-06	3.31E-06	3.17E-06	3.14E-08	6.15E-07	1.11E-06	0.00E+00	4.71E-07	2.35E-07	0.00E+00	0.00E+00	1.88E-07	8.65E-11	6.19E-10	0.00E+00	7.06E-10	7.057E-04	0.00E+00	1.02E-05	1.96E-06
3748263758105	374826	3758105	3.04E-06	3.27E-06	3.14E-06	3.10E-08	6.08E-07	1.09E-06	0.00E+00	4.65E-07	2.33E-07	0.00E+00	0.00E+00	1.86E-07	8.56E-11	6.12E-10	0.00E+00	6.98E-10	6.977E-04	0.00E+00	1.01E-05	1.94E-06
3748363758105	374836	3758105	3.00E-06	3.23E-06	3.10E-06	3.07E-08	6.01E-07	1.08E-06	0.00E+00	4.60E-07	2.30E-07	0.00E+00	0.00E+00	1.84E-07	8.46E-11	6.05E-10	0.00E+00	6.90E-10	6.896E-04	0.00E+00	1.00E-05	1.91E-06
3748463758105	374846	3758105	2.97E-06	3.19E-06	3.07E-06	3.03E-08	5.94E-07	1.07E-06	0.00E+00	4.55E-07	2.27E-07	0.00E+00	0.00E+00	1.82E-07	8.36E-11	5.98E-10	0.00E+00	6.82E-10	6.817E-04	0.00E+00	9.90E-06	1.89E-06
3748563758105	374856	3758105	2.94E-06	3.16E-06	3.03E-06	3.00E-08	5.87E-07	1.06E-06	0.00E+00	4.49E-07	2.25E-07	0.00E+00	0.00E+00	1.80E-07	8.26E-11	5.91E-10	0.00E+00	6.74E-10	6.739E-04	0.00E+00	9.78E-06	1.87E-06
3748663758105	374866	3758105	2.90E-06	3.12E-06	3.00E-06	2.96E-08	5.81E-07	1.05E-06	0.00E+00	4.44E-07	2.22E-07	0.00E+00	0.00E+00	1.78E-07	8.17E-11	5.84E-10	0.00E+00	6.66E-10	6.661E-04	0.00E+00	9.67E-06	1.85E-06
3748763758105	374876	3758105	2.87E-06	3.08E-06	2.96E-06	2.93E-08	5.74E-07	1.03E-06	0.00E+00	4.39E-07	2.19E-07	0.00E+00	0.00E+00	1.76E-07	8.07E-11	5.77E-10	0.00E+00	6.58E-10	6.581E-04	0.00E+00	9.56E-06	1.83E-06
3748863758105	374886	3758105	2.83E-06	3.05E-06	2.92E-06	2.89E-08	5.67E-07	1.02E-06	0.00E+00	4.34E-07	2.17E-07	0.00E+00	0.00E+00	1.73E-07	7.97E-11	5.70E-10	0.00E+00	6.50E-10	6.501E-04	0.00E+00	9.44E-06	1.80E-06
3748963758105	374896	3758105	2.80E-06	3.01E-06	2.89E-06	2.86E-08	5.60E-07	1.01E-06	0.00E+00	4.28E-07	2.14E-07	0.00E+00	0.00E+00	1.71E-07	7.88E-11	5.64E-10	0.00E+00	6.42E-10	6.423E-04	0.00E+00	9.33E-06	1.78E-06
3749063758105	374906	3758105	2.76E-06	2.97E-06	2.85E-06	2.82E-08	5.53E-07	9.96E-07	0.00E+00	4.23E-07	2.12E-07	0.00E+00	0.00E+00	1.69E-07	7.78E-11	5.57E-10	0.00E+00	6.35E-10	6.346E-04	0.00E+00	9.21E-06	1.76E-06
3749163758105	374916	3758105	2.73E-06	2.94E-06	2.82E-06	2.79E-08	5.47E-07	9.84E-07	0.00E+00	4.18E-07	2.09E-07	0.00E+00	0.00E+00	1.67E-07	7.69E-11	5.50E-10	0.00E+00	6.27E-10	6.271E-04	0.00E+00	9.10E-06	1.74E-06
3749263758105	374926	3758105	2.70E-06	2.90E-06	2.79E-06	2.75E-08	5.40E-07	9.72E-07	0.00E+00	4.13E-07	2.07E-07	0.00E+00	0.00E+00	1.65E-07	7.60E-11	5.44E-10	0.00E+00	6.20E-10	6.196E-04	0.00E+00	9.00E-06	1.72E-06
3749363758105	374936	3758105	2.67E-06	2.87E-06	2.75E-06	2.72E-08	5.33E-07	9.60E-07	0.00E+00	4.08E-07	2.04E-07	0.00E+00	0.00E+00	1.63E-07	7.50E-11	5.37E-10	0.00E+00	6.12E-10	6.119E-04	0.00E+00	8.88E-06	1.70E-06
3749463758105	374946	3758105	2.63E-06	2.83E-06	2.72E-06	2.69E-08	5.27E-07	9.48E-07	0.00E+00	4.03E-07	2.02E-07	0.00E+00	0.00E+00	1.61E-07	7.41E-11	5.30E-10	0.00E+00	6.04E-10	6.044E-04	0.00E+00	8.78E-06	1.68E-06
3749563758105	374956	3758105	2.60E-06	2.80E-06	2.69E-06	2.66E-08	5.21E-07	9.37E-07	0.00E+00	3.98E-07	1.99E-07	0.00E+00	0.00E+00	1.59E-07	7.32E-11	5.24E-10	0.00E+00	5.97E-10	5.973E-04	0.00E+00	8.67E-06	1.66E-06
3742363758115	374236	3758115	4.38E-06	4.71E-06	4.52E-06	4.47E-08	8.77E-07	1.58E-06	0.00E+00	6.71E-07	3.35E-07	0.00E+00	0.00E+00	2.68E-07	1.23E-10	8.82E-10	0.00E+00	1.01E-09	1.006E-03	0.00E+00	1.46E-05	2.79E-06
3742463758115	374246	3758115	4.39E-06	4.72E-06	4.54E-06	4.48E-08	8.79E-07	1.58E-06	0.00E+00	6.72E-07	3.36E-07	0.00E+00	0.00E+00	2.69E-07	1.24E-10	8.85E-10	0.00E+00	1.01E-09	1.008E-03	0.00E+00	1.46E-05	2.80E-06
3742563758115	374256	3758115	4.40E-06	4.73E-06	4.54E-06	4.49E-08	8.80E-07	1.58E-06	0.00E+00	6.74E-07	3.37E-07	0.00E+00	0.00E+00	2.69E-07	1.24E-10	8.86E-10	0.00E+00	1.01E-09	1.010E-03	0.00E+00	1.47E-05	2.80E-06
3742663758115	374266	3758115	4.41E-06	4.74E-06	4.55E-06	4.50E-08	8.82E-07	1.59E-06	0.00E+00	6.75E-07	3.37E-07	0.00E+00	0.00E+00	2.70E-07	1.24E-10	8.88E-10	0.00E+00	1.01E-09	1.012E-03	0.00E+00	1.47E-05	2.81E-06
3742763758115	374276	3758115	4.41E-06	4.74E-06	4.56E-06	4.50E-08	8.83E-07	1.59E-06	0.00E+00	6.75E-07	3.38E-07	0.00E+00	0.00E+00	2.70E-07	1.24E-10	8.89E-10	0.00E+00	1.01E-09	1.013E-03	0.00E+00	1.47E-05	2.81E-06
3742863758115	374286	3758115	4.42E-06	4.75E-06	4.56E-06	4.51E-08	8.84E-07	1.59E-06	0.00E+00	6.76E-07	3.38E-07	0.00E+00	0.00E+00	2.70E-07	1.24E-10	8.89E-10	0.00E+00	1.01E-09	1.014E-03	0.00E+00	1.47E-05	2.81E-06
3742963758115	374296	3758115	4.42E-06	4.75E-06	4.56E-06	4.51E-08	8.84E-07	1.59E-06	0.00E+00	6.76E-07	3.38E-07	0.00E+00	0.00E+00	2.71E-07	1.24E-10	8.90E-10	0.00E+00	1.01E-09	1.014E-03	0.00E+00	1.47E-05	2.81E-06
3743063758115	374306	3758115	4.42E-06	4.75E-06	4.56E-06	4.51E-08	8.84E-07	1.59E-06	0.00E+00	6.77E-07	3.38E-07	0.00E+00	0.00E+00	2.71E-07	1.24E-10	8.90E-10	0.00E+00	1.01E-09	1.014E-03	0.00E+00	1.47E-05	2.81E-06
3743163758115	374316	3758115	4.42E-06	4.75E-06	4.56E-06	4.51E-08	8.84E-07	1.59E-06	0.00E+00	6.76E-07	3.38E-07	0.00E+00	0.00E+00	2.71E-07	1.24E-10	8.90E-10	0.00E+00	1.01E-09	1.014E-03	0.00E+00	1.47E-05	2.81E-06
3743263758115	374326	3758115	4.42E-06	4.75E-06	4.56E-06	4.51E-08	8.84E-07	1.59E-06	0.00E+00	6.76E-07	3.38E-07	0.00E+00	0.00E+00	2.70E-07	1.24E-10	8.90E-10	0.00E+00	1.01E-09	1.014E-03	0.00E+00	1.47E-05	2.81E-06
3743363758115	374336	3758115	4.41E-06	4.75E-06	4.56E-06	4.50E-08	8.83E-07	1.59E-06	0.00E+00	6.76E-07	3.38E-07	0.00E+00	0.00E+00	2.70E-07	1.24E-10	8.89E-10	0.00E+00	1.01E-09	1.013E-03	0.00E+00	1.47E-05	2.81E-06
3743463758115	374346	3758115	4.41E-06	4.74E-06	4.55E-06	4.50E-08	8.82E-07	1.59E-06	0.00E+00	6.75E-07	3.38E-07	0.00E+00	0.00E+00	2.70E-07	1.24E-10	8.88E-10	0.00E+00	1.01E-09	1.012E-03	0.00E+00	1.47E-05	2.81E-06
3743563758115	374356	3758115	4.40E-06	4.74E-06	4.55E-06	4.49E-08	8.81E-07	1.59E-06	0.00E+00	6.74E-07	3.37E-07	0.00E+00	0.00E+00	2.70E-07	1.24E-10	8.87E-10	0.00E+00	1.01E-09	1.011E-03	0.00E+00	1.47E-05	2.80E-06
3743663758115	374366	3758115	4.40E-06	4.73E-06	4.54E-06	4.49E-08	8.80E-07	1.58E-06	0.00E+00	6.73E-07	3.37E-07	0.00E+00	0.00E+00	2.69E-07	1.24E-10	8.85E-10	0.00E+00	1.01E-09	1.009E-03	0.00E+00	1.47E-05	2.80E-06
3743763758115	374376	3758115	4.39E-06	4.72E-06	4.53E-06	4.48E-08	8.78E-07	1.58E-06	0.00E+00	6.72E-07	3.36E-07	0.00E+00	0.00E+00	2.69E-07	1.24E-10	8.84E-10	0.00E+00	1.01E-09	1.007E-03	0.00E+00	1.46E-05	2.79E-06
3743963758115	374396	3758115	4.37E-06	4.70E-06	4.51E-06	4.46E-08	8.74E-07	1.57E-06	0.00E+00	6.68E-07	3.34E-07	0.00E+00	0.00E+00	2.67E-07	1.23E-10	8.79E-10	0.00E+00	1.00E-09	1.002E-03	0.00E+00	1.46E-05	2.78E-06
3744063758115	374406	3758115	4.36E-06	4.68E-06	4.50E-06	4.44E-08	8.71E-07	1.57E-06	0.00E+00	6.67E-07	3.33E-07	0.00E+00	0.00E+00	2.67E-07	1.23E-10	8.77E-10	0.00E+00	1.00E-09	9.995E-04	0.00E+00	1.45E-05	2.77E-06
3744163758115	374416	3758115	4.34E-06	4.67E-06	4.48E-06	4.43E-08	8.69E-07	1.56E-06	0.00E+00	6.64E-07	3.32E-07	0.00E+00	0.00E+00	2.66E-07	1.22E-10	8.74E-10	0.00E+00	9.96E-10	9.963E-04	0.00E+00	1.45E-05	2.76E-06
3744263758115	374426	3758115	4.33E-06	4.65E-06	4.47E-06	4.41E-08	8.66E-07	1.56E-06	0.00E+00	6.62E-07	3.31E-07	0.00E+00	0.00E+00	2.65E-07	1.22E-10	8.71E-10	0.00E+00	9.93E-10	9.929E-04	0.00E+00	1.44E-05	2.75E-06
3744363758115	374436	3758115	4.31E-06	4.63E-06	4.45E-06	4.40E-08	8.62E-07	1.55E-06	0.00E+00	6.60E-07	3.30E-07	0.00E+00	0.00E+00	2.64E-07	1.21E-10	8.68E-10	0.00E+00	9.89E-10	9.892E-04	0.00E+00	1.44E-05	2.74E-06
3744463758115	374446	3758115	4.29E-06	4.62E-06	4.43E-06	4.38E-08	8.59E-07	1.55E-06	0.00E+00	6.57E-07	3.29E-07	0.00E+00	0.00E+00	2.63E-07	1.21E-10	8.64E-10	0.00E+00	9.85E-10	9.852E-04	0.00E+00	1.43E-05	2.73E-06
3744563758115	374456	3758115	4.27E-06	4.60E-06	4.41E-06	4.36E-08	8.55E-07	1.54E-06	0.00E+00	6.54E-07	3.27E-07	0.00E+00	0.00E+00	2.62E-07	1.20E-10	8.61E-10	0.00E+00	9.81E-10	9.811E-04	0.00E+00	1.42E-05	2.72E-06
3744663758115	374466	3758115	4.25E-06	4.58E-06	4.39E-06	4.34E-08	8.51E-07	1.53E-06	0.00E+00	6.51E-07	3.26E-07	0.00E+00	0.00E+00	2.61E-07	1.20E-10	8.57E-10	0.00E+00	9.77E-10	9.766E-04	0.00E+00	1.42E-05	2.71E-06
3744763758115	374476	3758115	4.23E-06	4.55E-06	4.37E-06	4.32E-08	8.47E-07	1.52E-06	0.00E+00	6.48E-07	3.24E-07	0.00E+00	0.00E+00	2.59E-07	1.19E-10	8.52E-10	0.00E+00	9.72E-10	9.721E-04	0.00E+00	1.41E-05	2.71E-06
3744863758115	374486	3758115	4.21E-06	4.53E-06	4.35E-06	4.30E-08	8.43E-07	1.52E-06	0.00E+00	6.45E-07	3.22E-07	0.00E+00	0.00E+00	2.58E-07	1.19E-10	8.48E-10	0.00E+00	9.67E-10	9.665E-04	0.00E+00	1.40E-05	2.68E-06
3744963758115	374496	3758115	4.19E-06	4.50E-06	4.32E-06	4.27E-08	8.38E-07	1.51E-06	0.00E+00	6.41E-07	3.21E-07	0.00E+00	0.00E+00	2.56E-07	1.18E-10	8.43E-10	0.00E+00	9.61E-10	9.612E-04	0.00E+00	1.40E-05	2.67E-06
3745063758115	374506	3758115	4.16E-06	4.48E-06	4.30E-06	4.25E-08	8.33E-07	1.50E-06	0.00E+00	6.37E-07	3.19E-07	0.00E+00	0.00E+00	2.55E-07	1.17E-10	8.39E-10	0.00E+00	9.56E-10	9.558E-04	0.00E+00	1.39E-05	2.65E-06
3745163758115	374516	3758115	4.14E-06	4.45E-06	4.27E-06	4.22E-08	8.28E-07	1.49E-06	0.00E+00	6.34E-07	3.17E-07	0.00E+00	0.00E+00	2.53E-07	1.17E-10	8.34E-10	0.00E+00	9.50E-10	9.500E-04	0.00E+00	1.38E-05	2.64E-06
3745463758115	374546	3758115	4.06E-06	4.37E-06	4.19E-06	4.14E-08	8.12E-07	1.46E-06	0.00E+00	6.21E-07	3.11E-07	0.00E+00	0.00E+00	2.49E-07	1.14E-10	8.17E-10	0.00E+00	9.32E-10	9.317E-04	0.00E+00	1.35E-05	2.59E-06
3745563758115	374556	3758115	4.03E-06	4.34E-06	4.16E-06	4.11E-08	8.07E-07	1.45E-06	0.00E+00	6.17E-07	3.09E-07	0.00E+00	0.00E+00	2.47E-07	1.13E-10	8.12E-10	0.00E+00	9.25E-10	9.252E-04	0.00E+00	1.34E-05	2.57E-06
3745663758115	374566	3758115	4.00E-06	4.30E-06	4.13E-06	4.08E-08	8.01E-07	1.44E-06	0.00E+00	6.13E-07	3.06E-07	0.00E+00	0.00E+00	2.45E-07	1.13E-10	8.06E-10	0.00E+00	9.19E-10	9.186E-04	0.00E+00	1.33E-05	2.56E-06
3745763758115	374576	3758115	3.97E-06	4.27E-06	4.10E-06	4.05E-08	7.95E-07	1.43E-06	0.00E+00	6.08E-07	3.04E-07	0.00E+00	0.00E+00	2.43E-07	1.12E-10	8.00E-10	0.00E+00	9.12E-10	9.117E-04	0.00E+00	1.32E-05	2.53E-06
3745863758115	374586	3758115	3.94E-06	4.24E-06	4.07E-06	4.02E-08	7.89E-07	1.42E-06	0.00E+00	6.03E-07	3.02E-07	0.00E+00	0.00E+00	2.41E-07	1.11E-10	7.94E-10	0.00E+00	9.05E-10	9.048E-04	0.00E+00	1.31E-05	2.51E-06
3745963758115	374596	3758115	3.91E-06	4.21E-06	4.04E-06	3.99E-08	7.82E-07	1.41E-06	0.00E+00	5.99E-07	2.99E-07	0.00E+00	0.00E+00	2.39E-07	1.10E-10	7.87E-10	0.00E+00	8.98E-10	8.975E-04	0.00E+00	1.30E-05	2.49E-06
3746063758115	374606	3758115	3.88E-06	4.17E-06	4.00E-06	3.96E-08	7.76E-07	1.40E-06	0.00E+00	5.94E-07	2.97E-07	0.00E+00	0.00E+00	2.37E-07	1.09E-10	7.81E-10	0.00E+00	8.90E-10	8.902E-04	0.00E+00	1.29E-05	2.47E-06
3746163758115	374616	3758115	3.85E-06	4.14E-06	3.97E-06	3.93E-08	7.70E-07	1.39E-06	0.00E+00	5.89E-07	2.94E-07	0.00E+00	0.00E+00	2.36E-07	1.08E-10	7.75E-10	0.00E+00	8.83E-10	8.828E-04	0.00E+00	1.28E-05	2.45E-06
3746263758115	374626	3758115	3.81E-06	4.10E-06	3.94E-06	3.89E-08	7.63E-07	1.37E-06	0.00E+00	5.84E-07	2.92E-07	0.00E+00	0.00E+00	2.33E-07	1.07E-10	7.68E-10	0.00E+00	8.75E-10	8.753E-04	0.00E+00	1.27E-05	2.43E-06
3746363758115	374636	3758115	3.78E-06	4.07E-06	3.90E-06	3.86E-08	7.56E-07	1.36E-06	0.00E+00	5.79E-07	2.89E-07	0.00E+00	0.00E+00	2.31E-07	1.06E-10	7.61E-10	0.00E+00	8.68E-10	8.676E-04	0.00E+00	1.26E-05	2.41E-06
3746463758115	374646	3758115	3.75E-06	4.03E-06	3.87E-06	3.82E-08	7.50E-07	1.35E-06	0.00E+00	5.73E-07	2.87E-07	0.00E+00	0.00E+00	2.29E-07	1.05E-10	7.54E-10	0.00E+00	8.60E-10	8.598E-04	0.00E+00	1.25E-05	2.39E-06
3746563758115	374656	3758115	3.71E-06	3.99E-06	3.83E-06	3.79E-08	7.43E-07	1.34E-06	0.00E+00	5.68E-07	2.84E-07	0.00E+00	0.00E+00	2.27E-07	1.04E-10	7.47E-10	0.00E+00	8.52E-10	8.518E-04	0.00E+00	1.24E-05	2.36E-06
3746763758115	374676	3758115	3.64E-06	3.92E-06	3.76E-06	3.72E-08	7.29E-07	1.31E-06	0.00E+00	5.57E-07	2.79E-07	0.00E+00	0.00E+00	2.23E-07	1.02E-10	7.33E-10	0.00E+00	8.36E-10	8.357E-04	0.00E+00	1.21E-05	2.

			SWBuilding Construction	SWDemolition	SWGrading	EYBuilding Construction	SWPaving	SWGrading	SWArchitectural Coating	NBBuilding Construction	NBBuilding Construction	NBArchitectural Coating	NBArchitectural Coating	RWBuilding Construction	Child Risk					Overlapping Phases - Maximum GLC		
Unique Identifier	X (UTM)	Y (UTM)	2026	2026	2026	2026	2027	2027	2027	2026	2027	2026	2027	2026	3rd Trimester	0<2	2<16	Total	per million	2025	2026	2027
3748863758125	374886	3758125	2.94E-06	3.16E-06	3.04E-06	3.00E-08	5.88E-07	1.06E-06	0.00E+00	4.50E-07	2.25E-07	0.00E+00	0.00E+00	1.80E-07	8.28E-11	5.92E-10	0.00E+00	6.75E-10	6.750E-04	0.00E+00	9.80E-06	1.87E-05
3748963758125	374896	3758125	2.90E-06	3.12E-06	3.00E-06	2.96E-08	5.81E-07	1.05E-06	0.00E+00	4.45E-07	2.22E-07	0.00E+00	0.00E+00	1.78E-07	8.17E-11	5.85E-10	0.00E+00	6.67E-10	6.665E-04	0.00E+00	9.68E-06	1.85E-05
3749063758125	374906	3758125	2.87E-06	3.08E-06	2.96E-06	2.93E-08	5.74E-07	1.03E-06	0.00E+00	4.39E-07	2.19E-07	0.00E+00	0.00E+00	1.76E-07	8.07E-11	5.78E-10	0.00E+00	6.58E-10	6.582E-04	0.00E+00	9.56E-06	1.83E-05
3749163758125	374916	3758125	2.83E-06	3.05E-06	2.92E-06	2.89E-08	5.67E-07	1.02E-06	0.00E+00	4.34E-07	2.17E-07	0.00E+00	0.00E+00	1.73E-07	7.97E-11	5.70E-10	0.00E+00	6.50E-10	6.502E-04	0.00E+00	9.44E-06	1.80E-05
3749263758125	374926	3758125	2.80E-06	3.01E-06	2.89E-06	2.85E-08	5.60E-07	1.01E-06	0.00E+00	4.28E-07	2.14E-07	0.00E+00	0.00E+00	1.71E-07	7.87E-11	5.63E-10	0.00E+00	6.42E-10	6.419E-04	0.00E+00	9.32E-06	1.78E-05
3749363758125	374936	3758125	2.76E-06	2.97E-06	2.85E-06	2.82E-08	5.53E-07	9.95E-07	0.00E+00	4.23E-07	2.11E-07	0.00E+00	0.00E+00	1.69E-07	7.77E-11	5.56E-10	0.00E+00	6.34E-10	6.338E-04	0.00E+00	9.20E-06	1.76E-05
3749463758125	374946	3758125	2.73E-06	2.93E-06	2.82E-06	2.78E-08	5.46E-07	9.82E-07	0.00E+00	4.17E-07	2.09E-07	0.00E+00	0.00E+00	1.67E-07	7.68E-11	5.49E-10	0.00E+00	6.26E-10	6.259E-04	0.00E+00	9.09E-06	1.74E-05
3749563758125	374956	3758125	2.70E-06	2.90E-06	2.79E-06	2.75E-08	5.40E-07	9.72E-07	0.00E+00	4.13E-07	2.06E-07	0.00E+00	0.00E+00	1.65E-07	7.59E-11	5.43E-10	0.00E+00	6.19E-10	6.191E-04	0.00E+00	8.99E-06	1.72E-05
3749663758125	374966	3758125	2.67E-06	2.87E-06	2.76E-06	2.72E-08	5.34E-07	9.61E-07	0.00E+00	4.08E-07	2.04E-07	0.00E+00	0.00E+00	1.63E-07	7.51E-11	5.37E-10	0.00E+00	6.13E-10	6.125E-04	0.00E+00	8.89E-06	1.70E-05
3749763758125	374976	3758125	2.64E-06	2.84E-06	2.72E-06	2.69E-08	5.28E-07	9.50E-07	0.00E+00	4.04E-07	2.02E-07	0.00E+00	0.00E+00	1.62E-07	7.43E-11	5.31E-10	0.00E+00	6.06E-10	6.055E-04	0.00E+00	8.79E-06	1.68E-05
3742163758135	374216	3758135	4.60E-06	4.95E-06	4.75E-06	4.70E-08	9.21E-07	1.66E-06	0.00E+00	7.05E-07	3.52E-07	0.00E+00	0.00E+00	2.82E-07	1.30E-10	9.27E-10	0.00E+00	1.06E-09	1.056E-03	0.00E+00	1.53E-05	2.93E-06
3742263758135	374226	3758135	4.62E-06	4.97E-06	4.77E-06	4.71E-08	9.24E-07	1.66E-06	0.00E+00	7.07E-07	3.53E-07	0.00E+00	0.00E+00	2.83E-07	1.30E-10	9.30E-10	0.00E+00	1.06E-09	1.060E-03	0.00E+00	1.54E-05	2.94E-06
3742363758135	374236	3758135	4.63E-06	4.98E-06	4.78E-06	4.72E-08	9.26E-07	1.67E-06	0.00E+00	7.09E-07	3.54E-07	0.00E+00	0.00E+00	2.83E-07	1.30E-10	9.32E-10	0.00E+00	1.06E-09	1.062E-03	0.00E+00	1.54E-05	2.95E-06
3742463758135	374246	3758135	4.64E-06	4.99E-06	4.79E-06	4.73E-08	9.28E-07	1.67E-06	0.00E+00	7.10E-07	3.55E-07	0.00E+00	0.00E+00	2.84E-07	1.31E-10	9.34E-10	0.00E+00	1.06E-09	1.065E-03	0.00E+00	1.55E-05	2.95E-06
3742563758135	374256	3758135	4.65E-06	5.00E-06	4.80E-06	4.74E-08	9.30E-07	1.67E-06	0.00E+00	7.12E-07	3.56E-07	0.00E+00	0.00E+00	2.85E-07	1.31E-10	9.36E-10	0.00E+00	1.07E-09	1.067E-03	0.00E+00	1.55E-05	2.96E-06
3742663758135	374266	3758135	4.66E-06	5.01E-06	4.81E-06	4.75E-08	9.32E-07	1.68E-06	0.00E+00	7.13E-07	3.56E-07	0.00E+00	0.00E+00	2.85E-07	1.31E-10	9.38E-10	0.00E+00	1.07E-09	1.069E-03	0.00E+00	1.55E-05	2.96E-06
3742763758135	374276	3758135	4.66E-06	5.01E-06	4.81E-06	4.76E-08	9.33E-07	1.68E-06	0.00E+00	7.14E-07	3.57E-07	0.00E+00	0.00E+00	2.85E-07	1.31E-10	9.39E-10	0.00E+00	1.07E-09	1.070E-03	0.00E+00	1.55E-05	2.97E-06
3742863758135	374286	3758135	4.67E-06	5.02E-06	4.82E-06	4.76E-08	9.34E-07	1.68E-06	0.00E+00	7.14E-07	3.57E-07	0.00E+00	0.00E+00	2.86E-07	1.31E-10	9.40E-10	0.00E+00	1.07E-09	1.071E-03	0.00E+00	1.56E-05	2.97E-06
3742963758135	374296	3758135	4.67E-06	5.02E-06	4.82E-06	4.76E-08	9.34E-07	1.68E-06	0.00E+00	7.15E-07	3.57E-07	0.00E+00	0.00E+00	2.86E-07	1.31E-10	9.40E-10	0.00E+00	1.07E-09	1.072E-03	0.00E+00	1.56E-05	2.97E-06
3743063758135	374306	3758135	4.67E-06	5.02E-06	4.82E-06	4.77E-08	9.35E-07	1.68E-06	0.00E+00	7.15E-07	3.57E-07	0.00E+00	0.00E+00	2.86E-07	1.31E-10	9.41E-10	0.00E+00	1.07E-09	1.072E-03	0.00E+00	1.56E-05	2.97E-06
3743163758135	374316	3758135	4.67E-06	5.02E-06	4.82E-06	4.77E-08	9.34E-07	1.68E-06	0.00E+00	7.15E-07	3.57E-07	0.00E+00	0.00E+00	2.86E-07	1.31E-10	9.40E-10	0.00E+00	1.07E-09	1.072E-03	0.00E+00	1.56E-05	2.97E-06
3743263758135	374326	3758135	4.67E-06	5.02E-06	4.82E-06	4.76E-08	9.34E-07	1.68E-06	0.00E+00	7.15E-07	3.57E-07	0.00E+00	0.00E+00	2.86E-07	1.31E-10	9.40E-10	0.00E+00	1.07E-09	1.072E-03	0.00E+00	1.56E-05	2.97E-06
3743363758135	374336	3758135	4.67E-06	5.02E-06	4.82E-06	4.76E-08	9.33E-07	1.68E-06	0.00E+00	7.14E-07	3.57E-07	0.00E+00	0.00E+00	2.86E-07	1.31E-10	9.39E-10	0.00E+00	1.07E-09	1.071E-03	0.00E+00	1.55E-05	2.97E-06
3743463758135	374346	3758135	4.66E-06	5.01E-06	4.81E-06	4.76E-08	9.32E-07	1.68E-06	0.00E+00	7.13E-07	3.57E-07	0.00E+00	0.00E+00	2.85E-07	1.31E-10	9.38E-10	0.00E+00	1.07E-09	1.070E-03	0.00E+00	1.55E-05	2.97E-06
3743563758135	374356	3758135	4.65E-06	5.01E-06	4.80E-06	4.75E-08	9.31E-07	1.68E-06	0.00E+00	7.12E-07	3.56E-07	0.00E+00	0.00E+00	2.85E-07	1.31E-10	9.37E-10	0.00E+00	1.07E-09	1.068E-03	0.00E+00	1.55E-05	2.96E-06
3743663758135	374366	3758135	4.65E-06	5.00E-06	4.80E-06	4.74E-08	9.30E-07	1.67E-06	0.00E+00	7.11E-07	3.56E-07	0.00E+00	0.00E+00	2.84E-07	1.31E-10	9.36E-10	0.00E+00	1.07E-09	1.066E-03	0.00E+00	1.55E-05	2.96E-06
3743763758135	374376	3758135	4.64E-06	4.99E-06	4.79E-06	4.73E-08	9.28E-07	1.67E-06	0.00E+00	7.10E-07	3.55E-07	0.00E+00	0.00E+00	2.84E-07	1.30E-10	9.34E-10	0.00E+00	1.06E-09	1.064E-03	0.00E+00	1.54E-05	2.95E-06
3743963758135	374396	3758135	4.61E-06	4.96E-06	4.76E-06	4.71E-08	9.23E-07	1.66E-06	0.00E+00	7.06E-07	3.53E-07	0.00E+00	0.00E+00	2.82E-07	1.30E-10	9.29E-10	0.00E+00	1.06E-09	1.058E-03	0.00E+00	1.54E-05	2.94E-06
3744063758135	374406	3758135	4.60E-06	4.95E-06	4.75E-06	4.69E-08	9.20E-07	1.66E-06	0.00E+00	7.04E-07	3.52E-07	0.00E+00	0.00E+00	2.82E-07	1.29E-10	9.26E-10	0.00E+00	1.06E-09	1.056E-03	0.00E+00	1.53E-05	2.93E-06
3744163758135	374416	3758135	4.58E-06	4.93E-06	4.73E-06	4.68E-08	9.17E-07	1.65E-06	0.00E+00	7.02E-07	3.51E-07	0.00E+00	0.00E+00	2.81E-07	1.29E-10	9.23E-10	0.00E+00	1.05E-09	1.052E-03	0.00E+00	1.53E-05	2.92E-06
3744263758135	374426	3758135	4.57E-06	4.91E-06	4.72E-06	4.66E-08	9.14E-07	1.64E-06	0.00E+00	6.99E-07	3.50E-07	0.00E+00	0.00E+00	2.80E-07	1.29E-10	9.20E-10	0.00E+00	1.05E-09	1.048E-03	0.00E+00	1.52E-05	2.91E-06
3744363758135	374436	3758135	4.55E-06	4.89E-06	4.70E-06	4.64E-08	9.10E-07	1.64E-06	0.00E+00	6.96E-07	3.48E-07	0.00E+00	0.00E+00	2.79E-07	1.28E-10	9.16E-10	0.00E+00	1.04E-09	1.044E-03	0.00E+00	1.52E-05	2.90E-06
3744463758135	374446	3758135	4.53E-06	4.87E-06	4.68E-06	4.62E-08	9.06E-07	1.63E-06	0.00E+00	6.93E-07	3.47E-07	0.00E+00	0.00E+00	2.77E-07	1.28E-10	9.12E-10	0.00E+00	1.04E-09	1.040E-03	0.00E+00	1.51E-05	2.88E-06
3744563758135	374456	3758135	4.51E-06	4.85E-06	4.66E-06	4.60E-08	9.02E-07	1.62E-06	0.00E+00	6.90E-07	3.45E-07	0.00E+00	0.00E+00	2.76E-07	1.27E-10	9.08E-10	0.00E+00	1.04E-09	1.035E-03	0.00E+00	1.50E-05	2.87E-06
3744663758135	374466	3758135	4.49E-06	4.83E-06	4.63E-06	4.58E-08	8.98E-07	1.62E-06	0.00E+00	6.87E-07	3.44E-07	0.00E+00	0.00E+00	2.75E-07	1.26E-10	9.04E-10	0.00E+00	1.03E-09	1.030E-03	0.00E+00	1.50E-05	2.86E-06
3744763758135	374476	3758135	4.47E-06	4.80E-06	4.61E-06	4.56E-08	8.93E-07	1.61E-06	0.00E+00	6.83E-07	3.42E-07	0.00E+00	0.00E+00	2.73E-07	1.26E-10	8.99E-10	0.00E+00	1.02E-09	1.025E-03	0.00E+00	1.49E-05	2.84E-06
3744863758135	374486	3758135	4.44E-06	4.78E-06	4.59E-06	4.53E-08	8.89E-07	1.60E-06	0.00E+00	6.80E-07	3.40E-07	0.00E+00	0.00E+00	2.72E-07	1.25E-10	8.94E-10	0.00E+00	1.02E-09	1.019E-03	0.00E+00	1.48E-05	2.83E-06
3744963758135	374496	3758135	4.42E-06	4.75E-06	4.56E-06	4.51E-08	8.83E-07	1.59E-06	0.00E+00	6.76E-07	3.38E-07	0.00E+00	0.00E+00	2.70E-07	1.24E-10	8.89E-10	0.00E+00	1.01E-09	1.013E-03	0.00E+00	1.47E-05	2.81E-06
3745063758135	374506	3758135	4.39E-06	4.72E-06	4.53E-06	4.48E-08	8.78E-07	1.58E-06	0.00E+00	6.72E-07	3.36E-07	0.00E+00	0.00E+00	2.69E-07	1.24E-10	8.84E-10	0.00E+00	1.01E-09	1.007E-03	0.00E+00	1.46E-05	2.79E-06
3745163758135	374516	3758135	4.36E-06	4.69E-06	4.50E-06	4.45E-08	8.73E-07	1.57E-06	0.00E+00	6.68E-07	3.34E-07	0.00E+00	0.00E+00	2.67E-07	1.23E-10	8.78E-10	0.00E+00	1.00E-09	1.001E-03	0.00E+00	1.45E-05	2.78E-06
3745463758135	374546	3758135	4.27E-06	4.60E-06	4.41E-06	4.36E-08	8.55E-07	1.54E-06	0.00E+00	6.54E-07	3.27E-07	0.00E+00	0.00E+00	2.62E-07	1.20E-10	8.60E-10	0.00E+00	9.81E-10	9.806E-04	0.00E+00	1.42E-05	2.72E-06
3745563758135	374556	3758135	4.24E-06	4.56E-06	4.38E-06	4.33E-08	8.49E-07	1.53E-06	0.00E+00	6.49E-07	3.25E-07	0.00E+00	0.00E+00	2.60E-07	1.19E-10	8.54E-10	0.00E+00	9.74E-10	9.740E-04	0.00E+00	1.41E-05	2.70E-06
3745663758135	374566	3758135	4.21E-06	4.53E-06	4.35E-06	4.30E-08	8.42E-07	1.52E-06	0.00E+00	6.44E-07	3.22E-07	0.00E+00	0.00E+00	2.58E-07	1.18E-10	8.48E-10	0.00E+00	9.66E-10	9.662E-04	0.00E+00	1.40E-05	2.68E-06
3745763758135	374576	3758135	4.18E-06	4.49E-06	4.31E-06	4.26E-08	8.36E-07	1.50E-06	0.00E+00	6.39E-07	3.20E-07	0.00E+00	0.00E+00	2.56E-07	1.18E-10	8.41E-10	0.00E+00	9.59E-10	9.586E-04	0.00E+00	1.39E-05	2.66E-06
3745863758135	374586	3758135	4.14E-06	4.46E-06	4.28E-06	4.23E-08	8.29E-07	1.49E-06	0.00E+00	6.34E-07	3.17E-07	0.00E+00	0.00E+00	2.54E-07	1.17E-10	8.34E-10	0.00E+00	9.51E-10	9.510E-04	0.00E+00	1.38E-05	2.64E-06
3745963758135	374596	3758135	4.11E-06	4.42E-06	4.24E-06	4.19E-08	8.22E-07	1.48E-06	0.00E+00	6.29E-07	3.14E-07	0.00E+00	0.00E+00	2.52E-07	1.16E-10	8.27E-10	0.00E+00	9.43E-10	9.430E-04	0.00E+00	1.37E-05	2.62E-06
3746063758135	374606	3758135	4.07E-06	4.38E-06	4.21E-06	4.16E-08	8.15E-07	1.47E-06	0.00E+00	6.24E-07	3.12E-07	0.00E+00	0.00E+00	2.49E-07	1.15E-10	8.20E-10	0.00E+00	9.35E-10	9.350E-04	0.00E+00	1.36E-05	2.59E-06
3746163758135	374616	3758135	4.04E-06	4.34E-06	4.17E-06	4.12E-08	8.08E-07	1.45E-06	0.00E+00	6.18E-07	3.09E-07	0.00E+00	0.00E+00	2.47E-07	1.14E-10	8.13E-10	0.00E+00	9.27E-10	9.269E-04	0.00E+00	1.35E-05	2.57E-06
3746263758135	374626	3758135	4.00E-06	4.30E-06	4.13E-06	4.08E-08	8.01E-07	1.44E-06	0.00E+00	6.13E-07	3.06E-07	0.00E+00	0.00E+00	2.45E-07	1.13E-10	8.06E-10	0.00E+00	9.19E-10	9.186E-04	0.00E+00	1.33E-05	2.55E-06
3746363758135	374636	3758135	3.97E-06	4.26E-06	4.09E-06	4.05E-08	7.93E-07	1.43E-06	0.00E+00	6.07E-07	3.03E-07	0.00E+00	0.00E+00	2.43E-07	1.12E-10	7.99E-10	0.00E+00	9.10E-10	9.101E-04	0.00E+00	1.32E-05	2.53E-06
3746463758135	374646	3758135	3.93E-06	4.22E-06	4.06E-06	4.01E-08	7.86E-07	1.41E-06	0.00E+00	6.01E-07	3.01E-07	0.00E+00	0.00E+00	2.41E-07	1.11E-10	7.91E-10	0.00E+00	9.02E-10	9.016E-04	0.00E+00	1.31E-05	2.50E-06
3746563758135	374656	3758135	3.89E-06	4.18E-06	4.02E-06	3.97E-08	7.79E-07	1.40E-06	0.00E+00	5.96E-07	2.98E-07	0.00E+00	0.00E+00	2.38E-07	1.10E-10	7.84E-10	0.00E+00	8.93E-10	8.930E-04	0.00E+00	1.30E-05	2.48E-06
3746763758135	374676	3758135	3.81E-06	4.10E-06	3.94E-06	3.89E-08	7.63E-07	1.37E-06	0.00E+00	5.84E-07	2.92E-07	0.00E+00	0.00E+00	2.34E-07	1.07E-10	7.68E-10	0.00E+00	8.75E-10	8.754E-04	0.00E+00	1.27E-05	2.43E-06
3746863758135	374686	3758135	3.78E-06	4.06E-06	3.90E-06	3.85E-08	7.56E-07	1.36E-06	0.00E+00	5.78E-07	2.89E-07	0.00E+00	0.00E+00	2.31E-07	1.06E-10	7.60E-10	0.00E+00	8.67E-10	8.667E-04	0.00E+00	1.26E-05	2.40E-06
3746963758135	374696	3758135	3.74E-06	4.02E-06	3.86E-06	3.81E-08	7.48E-07	1.35E-06	0.00E+00	5.72E-07	2.86E-07	0.00E+00	0.00E+00	2.29E-07	1.05E-10	7.53E-10	0.00E+00	8.58E-10	8.578E-04	0.00E+00	1.25E-05	2.38E-06
3747063758135	374706	3758135	3.70E-06	3.98E-06	3.82E-06	3.77E-08	7.40E-07	1.33E-06	0.00E+00	5.66E-07	2.83E-07	0.00E+00	0.00E+00	2.26E-07	1.04E-10	7.45E-10	0.00E+00	8.49E-10	8.488E-04	0.00E+00	1.23E-05	2.36E-06
3747163758135	374716	3758135	3.66E-06	3.94E-06	3.78E-06	3.73E-08	7.32E-07	1.32E-06	0.00E+00	5.60E-07	2.80E-07	0.00E+00	0.00E+00	2.24E-07	1.03E-10	7.37E-10	0.00E+00	8.40E-10	8.398E-04	0.00E+00	1.22E-05	2.33E-06
3747263758135	374726	3758135	3.62E-06	3.89E-06	3.74E-06	3.69E-08	7.24E-07	1.30E-06	0.00E+00	5.54E-07	2.77E-07	0.00E+00	0.00E+00	2.22E-07	1.02E-10	7.29E-10	0.00E+00	8.31E-10	8.308E-04	0.00E+00	1.21E-05	2.31E-06
3747363758135	374736	3758135	3.58E-06	3.85E-06	3.70E-06	3.65E-08	7.16E-07	1.29E-06	0.00E+00	5.48E-07	2.74E-07	0.00E+00	0.00E+00	2.19E-07	1.01E-10	7.21E-10	0.00E+00	8.22E-10	8.218E-04	0.00E+00	1.19E-05	2.28E-06
3747463758135	374746	3758135	3.54E-06	3.81E-06	3.66E-06	3.61E-08	7.09E-07	1.28E-06	0.00E+00	5.42E-07	2.71E-07	0.00E+00	0.00E+00	2.17E-07	9.97E-11	7.13E-10	0.00E+00	8.13E-10	8.127E-04	0.00E+00	1.18E-05	2.25E-06
3747563758135	374756	3758135	3.50E-06	3.77E-06	3.62E-06	3.57E-08	7.01E-07	1.26E-06	0.00E+00	5.36E-07	2.68E-07	0.00E+00	0.00E+00	2.14E-07	9.86E-11	7.05E-10	0.00E+00	8.04E-10	8.037E-04	0.00E+00	1.17E-05	2.23E-06
3747663758135	374766	3758135	3.46E-06	3.72E-06	3.57E-06	3.53E-08	6.93E-07	1.25E-06	0.00E+00	5.30E-07	2.65E-07	0.00E+00	0.00E+00	2.12E-07	9.75E-11	6.97E-10	0.00E+00	7.95E-10	7.946E-04	0.00E+00	1.15E-05	2.20E-06
3747763758135	374776	3758135	3.42E-06	3.68E-06	3.53E-06	3.49E-08	6.85E-07	1.23E-06	0.00E+00	5.24E-07	2.62E-07	0.00E+00	0.00E+00	2.10E-07	9.63E-11	6.89E-10	0.00E+00	7.86E-10	7.856E-04	0.00E+00	1.14E-05	2.18E-06
3747863758135	374786	3758135	3.38E-06	3.64E-06	3.49E-06	3.45E-08	6.77E-07	1.22E-06	0.00E+00	5.18E-07	2.59E-07	0.00E+00	0.00E+00	2.07E-07	9.52E-11	6.81E-10	0.00E+00	7.77E-10	7.766E-04	0.00E+00	1.13E-05	2.15E-06
3747963758135	374796	3758135	3.34E-06	3.60E-06	3.45E-06	3.41E-08	6.69E-07	1.20E-06	0.00E+00	5.12E-07	2.56E-07	0.00E+00	0.00E+00	2.05E-07	9.41E-11	6.73E-10	0.00E+00	7.68E-10	7.675E-04	0.00E+00	1.11E-05	2.13E-06
3748163758135	374816	3758135	3.27E-06	3.51E-06	3.37E-06	3.33E-08	6.54E-07	1.18E-06	0.00E+00	5.00E-07	2.50E-07	0.00E+00	0.00E+00	2.00E-07	9.19E-11	6.58E-10	0.00E+00	7.50E-10	7.497E-04	0.00E+00	1.09E-05	2.08E-06
3748263758135	374826	3758135	3.23E-06	3.47E-06	3.33E-06	3.29E-08	6.46E-07	1.16E-06	0.00E+00	4.94E-07	2.47E-07	0.00E+00	0.00E+00	1.98E-07	9.08E-11	6.50E-10	0.00E+00	7.41E-10	7.406E-04	0.00E+00	1.08E-05	2.05E-06
3748363758135	374836	3758135	3.19E-06	3.43E-06	3.29E-06	3.25E-08	6.38E-07	1.15E-06	0.00E+00	4.88E-07	2.44E-07	0.00E+00	0.00E+00	1.95E-07	8.97E-11	6.42E-10	0.00E+00	7.32E-10	7.316E-04	0.00E+00	1.06E-05	2.03E-06
3748463758135	374846	3758135	3.15E-06	3.39E-06	3.25E-06	3.21E-08	6.30E-07	1.13E-06	0.00E+00	4.82E-07	2.41E-07	0.00E+00	0.00E+00	1.93E-07	8.86E-11	6.34E-10	0.00E+00	7.23E-10	7.227E-04	0.00E+00	1.05E-05	2.01E-06
3748563758135	374856	3758135	3.11E-06	3.35E-06	3.21E-06	3.18E-08	6.23E-07	1.12E-06	0.00E+00	4.77E-07	2.38E-07	0.00E+00	0.00E+00	1.91E-07	8.76E-11	6.27E-10	0.00E+00	7.14E-10	7.145E-04	0.00E+00	1.04E-05	1.98E-06
3748663758135	374866	3758135	3.08E-06	3.31E-06	3.18E-06	3.14E-08	6.16E-07	1.11E-06	0.00E+00	4.71E-07	2.35E-07	0.00E+00	0.00E+00	1.88E-07	8.66E-11	6.19E-10	0.00E+00	7.06E-10	7.061E-04	0.00E+00	1.03E-05	1.96E-06
3748763758135	374876	3758135	3.04E-06	3.27E-06	3.14E-06	3.10E-08	6.08E-07	1.09E-06	0.00E+00	4.65E-07	2.33E-07	0.00E+00	0.00E+00	1.86E-07	8.55E-11	6.12E-10	0.00E+00	6.97E-10	6.974E-04	0.00E+00	1.01E-05	1.93E-06
3748863758135	374886	3758135	3.00E-06	3.23E-06	3.10E-06	3.06E-08	6.00E-07	1.08E-06	0.00E+00	4.59E-07	2.30E-07	0.00E+00	0.00E+00	1.84E-07	8.44E-11	6.04E-10	0.00E+00	6.88E-10	6.884E-04	0.00E+00	9.99E-06	1.91E-06
3748963758135	374896	3758135	2.96E-06	3.18E-06	3.06E-06	3.02E-08	5.92E-07	1.07E-06	0.00E+00	4.53E-07	2.27E-07	0.00E+00	0.00E+00	1.81E-07	8.33E-11	5.96E-10	0.00E+00	6.79E-10	6.794E-04	0.00E+00	9.86E-06	1.88E-06
3749063758135	374906	3758135	2.92E-06	3.14E-06	3.02E-06	2.98E-08	5.85E-07	1.05E-06	0.00E+00	4.47E-07	2.24E-07	0.00E+00	0.00E+00	1.79E-07	8.22E-11	5.88E-10	0.00E+00	6.71E-10	6.706E-04	0.00E+00	9.74E-06	1.86E-06
3749163758135	374916	3758135	2.88E-06	3.10E-06	2.98E-06	2.94E-08	5.77E-07	1.04E-06	0.00E+00	4.42E-07	2.21E-07	0.00E+00	0.00E+00	1.77E-07	8.12E-11	5.81E-10	0.00E+00	6.62E-10	6.621E-04	0.00E+00	9.61E-06	1.84E-06
3749263758135	374926	3758135	2.85E-06	3.06E-06	2.94E-06	2.91E-08	5.70E-07	1.03E-06	0.00E+00	4.36E-07	2.18E-07	0.00E+00	0.00E+00	1.74E-07	8.02E-11	5.74E-10	0.00E+00	6.54E-10	6.538E-04	0.00E+00	9.49E-06	1.81E-06
3749363758135	374936	3758135	2.81E-06	3.02E-06	2.90E-06	2.87E-08	5.63E-07	1.01E-06	0.00E+00	4.30E-07	2.15E-07	0.00E+00	0.00E+00	1.72E-07	7.92E-11	5.66E-10	0.00E+00	6.45E-10	6.454E-04	0.00E+00	9.37E-06	1.

			SWBuilding Construction	SWDemolition	SWGrading	EYBuilding Construction	SWPaving	SWGrading	SWArchitectural Coating	NBBuilding Construction	NBBuilding Construction	NBArchitectural Coating	NBArchitectural Coating	RWBuilding Construction	Child Risk					Overlapping Phases - Maximum GLC		
Unique Identifier	X (UTM)	Y (UTM)	2026	2026	2026	2026	2027	2027	2027	2026	2027	2026	2027	2026	3rd Trimester	0<2	2<16	Total	per million	2025	2026	2027
3742963758155	374296	3758155	4.94E-06	5.32E-06	5.10E-06	5.04E-08	9.89E-07	1.78E-06	0.00E+00	7.57E-07	3.78E-07	0.00E+00	0.00E+00	3.03E-07	1.39E-10	9.95E-10	0.00E+00	1.13E-09	1.134E-03	0.00E+00	1.65E-05	3.15E-06
3743063758155	374306	3758155	4.94E-06	5.32E-06	5.10E-06	5.05E-08	9.89E-07	1.78E-06	0.00E+00	7.57E-07	3.78E-07	0.00E+00	0.00E+00	3.03E-07	1.39E-10	9.96E-10	0.00E+00	1.13E-09	1.135E-03	0.00E+00	1.65E-05	3.15E-06
3743163758155	374316	3758155	4.94E-06	5.32E-06	5.10E-06	5.04E-08	9.89E-07	1.78E-06	0.00E+00	7.57E-07	3.78E-07	0.00E+00	0.00E+00	3.03E-07	1.39E-10	9.96E-10	0.00E+00	1.13E-09	1.135E-03	0.00E+00	1.65E-05	3.15E-06
3743263758155	374326	3758155	4.94E-06	5.32E-06	5.10E-06	5.04E-08	9.89E-07	1.78E-06	0.00E+00	7.56E-07	3.78E-07	0.00E+00	0.00E+00	3.03E-07	1.39E-10	9.95E-10	0.00E+00	1.13E-09	1.134E-03	0.00E+00	1.65E-05	3.15E-06
3743363758155	374336	3758155	4.94E-06	5.31E-06	5.10E-06	5.04E-08	9.88E-07	1.78E-06	0.00E+00	7.56E-07	3.78E-07	0.00E+00	0.00E+00	3.02E-07	1.39E-10	9.94E-10	0.00E+00	1.13E-09	1.133E-03	0.00E+00	1.65E-05	3.14E-06
3743463758155	374346	3758155	4.93E-06	5.30E-06	5.09E-06	5.03E-08	9.87E-07	1.78E-06	0.00E+00	7.55E-07	3.78E-07	0.00E+00	0.00E+00	3.02E-07	1.39E-10	9.93E-10	0.00E+00	1.13E-09	1.132E-03	0.00E+00	1.64E-05	3.14E-06
3743563758155	374356	3758155	4.93E-06	5.30E-06	5.09E-06	5.03E-08	9.85E-07	1.77E-06	0.00E+00	7.54E-07	3.77E-07	0.00E+00	0.00E+00	3.02E-07	1.39E-10	9.92E-10	0.00E+00	1.13E-09	1.130E-03	0.00E+00	1.64E-05	3.14E-06
3743663758155	374366	3758155	4.92E-06	5.29E-06	5.08E-06	5.02E-08	9.84E-07	1.77E-06	0.00E+00	7.53E-07	3.76E-07	0.00E+00	0.00E+00	3.01E-07	1.38E-10	9.90E-10	0.00E+00	1.13E-09	1.129E-03	0.00E+00	1.64E-05	3.13E-06
3743763758155	374376	3758155	4.91E-06	5.28E-06	5.07E-06	5.01E-08	9.82E-07	1.77E-06	0.00E+00	7.51E-07	3.76E-07	0.00E+00	0.00E+00	3.00E-07	1.38E-10	9.88E-10	0.00E+00	1.13E-09	1.126E-03	0.00E+00	1.64E-05	3.12E-06
3743863758155	374386	3758155	4.88E-06	5.25E-06	5.04E-06	4.98E-08	9.76E-07	1.76E-06	0.00E+00	7.47E-07	3.73E-07	0.00E+00	0.00E+00	2.99E-07	1.37E-10	9.83E-10	0.00E+00	1.12E-09	1.120E-03	0.00E+00	1.63E-05	3.11E-06
3744063758155	374406	3758155	4.87E-06	5.23E-06	5.02E-06	4.96E-08	9.73E-07	1.75E-06	0.00E+00	7.45E-07	3.72E-07	0.00E+00	0.00E+00	2.98E-07	1.37E-10	9.80E-10	0.00E+00	1.12E-09	1.117E-03	0.00E+00	1.62E-05	3.10E-06
3744163758155	374416	3758155	4.85E-06	5.21E-06	5.01E-06	4.95E-08	9.70E-07	1.75E-06	0.00E+00	7.42E-07	3.71E-07	0.00E+00	0.00E+00	2.97E-07	1.36E-10	9.76E-10	0.00E+00	1.11E-09	1.113E-03	0.00E+00	1.62E-05	3.09E-06
3744263758155	374426	3758155	4.83E-06	5.19E-06	4.99E-06	4.93E-08	9.66E-07	1.74E-06	0.00E+00	7.39E-07	3.70E-07	0.00E+00	0.00E+00	2.96E-07	1.36E-10	9.73E-10	0.00E+00	1.11E-09	1.109E-03	0.00E+00	1.61E-05	3.08E-06
3744363758155	374436	3758155	4.81E-06	5.17E-06	4.97E-06	4.91E-08	9.63E-07	1.73E-06	0.00E+00	7.36E-07	3.68E-07	0.00E+00	0.00E+00	2.95E-07	1.35E-10	9.69E-10	0.00E+00	1.10E-09	1.104E-03	0.00E+00	1.60E-05	3.06E-06
3744463758155	374446	3758155	4.79E-06	5.15E-06	4.94E-06	4.89E-08	9.58E-07	1.72E-06	0.00E+00	7.33E-07	3.67E-07	0.00E+00	0.00E+00	2.93E-07	1.35E-10	9.64E-10	0.00E+00	1.10E-09	1.099E-03	0.00E+00	1.60E-05	3.05E-06
3744563758155	374456	3758155	4.77E-06	5.13E-06	4.92E-06	4.86E-08	9.54E-07	1.72E-06	0.00E+00	7.30E-07	3.65E-07	0.00E+00	0.00E+00	2.92E-07	1.34E-10	9.60E-10	0.00E+00	1.09E-09	1.094E-03	0.00E+00	1.59E-05	3.04E-06
3744663758155	374466	3758155	4.74E-06	5.10E-06	4.90E-06	4.84E-08	9.49E-07	1.71E-06	0.00E+00	7.26E-07	3.63E-07	0.00E+00	0.00E+00	2.90E-07	1.33E-10	9.55E-10	0.00E+00	1.09E-09	1.088E-03	0.00E+00	1.58E-05	3.02E-06
3744763758155	374476	3758155	4.72E-06	5.07E-06	4.87E-06	4.81E-08	9.44E-07	1.70E-06	0.00E+00	7.22E-07	3.61E-07	0.00E+00	0.00E+00	2.89E-07	1.33E-10	9.50E-10	0.00E+00	1.08E-09	1.083E-03	0.00E+00	1.57E-05	3.00E-06
3744863758155	374486	3758155	4.69E-06	5.04E-06	4.84E-06	4.79E-08	9.38E-07	1.69E-06	0.00E+00	7.18E-07	3.59E-07	0.00E+00	0.00E+00	2.87E-07	1.32E-10	9.44E-10	0.00E+00	1.08E-09	1.076E-03	0.00E+00	1.56E-05	2.99E-06
3744963758155	374496	3758155	4.66E-06	5.01E-06	4.81E-06	4.76E-08	9.33E-07	1.68E-06	0.00E+00	7.14E-07	3.57E-07	0.00E+00	0.00E+00	2.85E-07	1.31E-10	9.39E-10	0.00E+00	1.07E-09	1.070E-03	0.00E+00	1.55E-05	2.97E-06
3745063758155	374506	3758155	4.63E-06	4.98E-06	4.78E-06	4.73E-08	9.27E-07	1.67E-06	0.00E+00	7.09E-07	3.55E-07	0.00E+00	0.00E+00	2.84E-07	1.30E-10	9.33E-10	0.00E+00	1.06E-09	1.063E-03	0.00E+00	1.54E-05	2.95E-06
3745163758155	374516	3758155	4.60E-06	4.95E-06	4.75E-06	4.70E-08	9.21E-07	1.66E-06	0.00E+00	7.04E-07	3.52E-07	0.00E+00	0.00E+00	2.82E-07	1.30E-10	9.27E-10	0.00E+00	1.06E-09	1.056E-03	0.00E+00	1.53E-05	2.93E-06
3745463758155	374546	3758155	4.50E-06	4.84E-06	4.65E-06	4.60E-08	9.01E-07	1.62E-06	0.00E+00	6.89E-07	3.45E-07	0.00E+00	0.00E+00	2.76E-07	1.27E-10	9.07E-10	0.00E+00	1.03E-09	1.034E-03	0.00E+00	1.50E-05	2.87E-06
3745563758155	374556	3758155	4.47E-06	4.81E-06	4.62E-06	4.56E-08	8.94E-07	1.61E-06	0.00E+00	6.84E-07	3.42E-07	0.00E+00	0.00E+00	2.74E-07	1.26E-10	9.00E-10	0.00E+00	1.03E-09	1.026E-03	0.00E+00	1.49E-05	2.85E-06
3745663758155	374566	3758155	4.43E-06	4.77E-06	4.58E-06	4.53E-08	8.87E-07	1.60E-06	0.00E+00	6.79E-07	3.39E-07	0.00E+00	0.00E+00	2.72E-07	1.25E-10	8.93E-10	0.00E+00	1.02E-09	1.018E-03	0.00E+00	1.48E-05	2.82E-06
3745763758155	374576	3758155	4.40E-06	4.73E-06	4.54E-06	4.49E-08	8.80E-07	1.58E-06	0.00E+00	6.73E-07	3.37E-07	0.00E+00	0.00E+00	2.69E-07	1.24E-10	8.86E-10	0.00E+00	1.01E-09	1.010E-03	0.00E+00	1.47E-05	2.80E-06
3745863758155	374586	3758155	4.36E-06	4.69E-06	4.50E-06	4.45E-08	8.73E-07	1.57E-06	0.00E+00	6.68E-07	3.34E-07	0.00E+00	0.00E+00	2.67E-07	1.23E-10	8.78E-10	0.00E+00	1.00E-09	1.001E-03	0.00E+00	1.45E-05	2.78E-06
3745963758155	374596	3758155	4.32E-06	4.65E-06	4.46E-06	4.41E-08	8.65E-07	1.56E-06	0.00E+00	6.62E-07	3.31E-07	0.00E+00	0.00E+00	2.65E-07	1.22E-10	8.71E-10	0.00E+00	9.92E-10	9.924E-04	0.00E+00	1.44E-05	2.75E-06
3746063758155	374606	3758155	4.29E-06	4.61E-06	4.42E-06	4.37E-08	8.57E-07	1.54E-06	0.00E+00	6.56E-07	3.28E-07	0.00E+00	0.00E+00	2.62E-07	1.21E-10	8.63E-10	0.00E+00	9.84E-10	9.838E-04	0.00E+00	1.43E-05	2.73E-06
3746163758155	374616	3758155	4.25E-06	4.57E-06	4.38E-06	4.33E-08	8.50E-07	1.53E-06	0.00E+00	6.50E-07	3.25E-07	0.00E+00	0.00E+00	2.60E-07	1.20E-10	8.55E-10	0.00E+00	9.75E-10	9.747E-04	0.00E+00	1.42E-05	2.70E-06
3746263758155	374626	3758155	4.21E-06	4.52E-06	4.34E-06	4.29E-08	8.42E-07	1.52E-06	0.00E+00	6.44E-07	3.22E-07	0.00E+00	0.00E+00	2.58E-07	1.18E-10	8.47E-10	0.00E+00	9.66E-10	9.655E-04	0.00E+00	1.40E-05	2.68E-06
3746363758155	374636	3758155	4.17E-06	4.48E-06	4.30E-06	4.25E-08	8.34E-07	1.50E-06	0.00E+00	6.38E-07	3.19E-07	0.00E+00	0.00E+00	2.55E-07	1.17E-10	8.39E-10	0.00E+00	9.56E-10	9.563E-04	0.00E+00	1.39E-05	2.65E-06
3746463758155	374646	3758155	4.13E-06	4.44E-06	4.26E-06	4.21E-08	8.25E-07	1.49E-06	0.00E+00	6.31E-07	3.16E-07	0.00E+00	0.00E+00	2.53E-07	1.16E-10	8.31E-10	0.00E+00	9.47E-10	9.469E-04	0.00E+00	1.37E-05	2.63E-06
3746563758155	374656	3758155	4.08E-06	4.39E-06	4.22E-06	4.17E-08	8.17E-07	1.47E-06	0.00E+00	6.25E-07	3.13E-07	0.00E+00	0.00E+00	2.50E-07	1.15E-10	8.22E-10	0.00E+00	9.37E-10	9.375E-04	0.00E+00	1.36E-05	2.60E-06
3746763758155	374676	3758155	4.00E-06	4.30E-06	4.13E-06	4.08E-08	8.01E-07	1.44E-06	0.00E+00	6.12E-07	3.06E-07	0.00E+00	0.00E+00	2.45E-07	1.13E-10	8.06E-10	0.00E+00	9.18E-10	9.183E-04	0.00E+00	1.33E-05	2.56E-06
3746863758155	374686	3758155	3.96E-06	4.26E-06	4.09E-06	4.04E-08	7.92E-07	1.43E-06	0.00E+00	6.06E-07	3.03E-07	0.00E+00	0.00E+00	2.42E-07	1.11E-10	7.97E-10	0.00E+00	9.09E-10	9.087E-04	0.00E+00	1.32E-05	2.52E-06
3746963758155	374696	3758155	3.92E-06	4.21E-06	4.04E-06	4.00E-08	7.84E-07	1.41E-06	0.00E+00	6.00E-07	3.00E-07	0.00E+00	0.00E+00	2.40E-07	1.10E-10	7.89E-10	0.00E+00	8.99E-10	8.990E-04	0.00E+00	1.31E-05	2.49E-06
3747063758155	374706	3758155	3.87E-06	4.17E-06	4.00E-06	3.95E-08	7.75E-07	1.40E-06	0.00E+00	5.93E-07	2.97E-07	0.00E+00	0.00E+00	2.37E-07	1.09E-10	7.80E-10	0.00E+00	8.89E-10	8.892E-04	0.00E+00	1.29E-05	2.47E-06
3747163758155	374716	3758155	3.83E-06	4.12E-06	3.96E-06	3.91E-08	7.67E-07	1.38E-06	0.00E+00	5.86E-07	2.93E-07	0.00E+00	0.00E+00	2.35E-07	1.08E-10	7.72E-10	0.00E+00	8.79E-10	8.794E-04	0.00E+00	1.28E-05	2.44E-06
3747263758155	374726	3758155	3.79E-06	4.07E-06	3.91E-06	3.87E-08	7.58E-07	1.36E-06	0.00E+00	5.80E-07	2.90E-07	0.00E+00	0.00E+00	2.32E-07	1.07E-10	7.63E-10	0.00E+00	8.70E-10	8.696E-04	0.00E+00	1.26E-05	2.41E-06
3747363758155	374736	3758155	3.75E-06	4.03E-06	3.87E-06	3.82E-08	7.49E-07	1.35E-06	0.00E+00	5.73E-07	2.87E-07	0.00E+00	0.00E+00	2.29E-07	1.05E-10	7.54E-10	0.00E+00	8.60E-10	8.597E-04	0.00E+00	1.25E-05	2.39E-06
3747463758155	374746	3758155	3.70E-06	3.98E-06	3.82E-06	3.78E-08	7.41E-07	1.33E-06	0.00E+00	5.67E-07	2.83E-07	0.00E+00	0.00E+00	2.27E-07	1.04E-10	7.46E-10	0.00E+00	8.50E-10	8.499E-04	0.00E+00	1.23E-05	2.36E-06
3747563758155	374756	3758155	3.66E-06	3.94E-06	3.78E-06	3.73E-08	7.32E-07	1.32E-06	0.00E+00	5.60E-07	2.80E-07	0.00E+00	0.00E+00	2.24E-07	1.03E-10	7.37E-10	0.00E+00	8.40E-10	8.400E-04	0.00E+00	1.22E-05	2.33E-06
3747663758155	374766	3758155	3.62E-06	3.89E-06	3.73E-06	3.69E-08	7.24E-07	1.30E-06	0.00E+00	5.54E-07	2.77E-07	0.00E+00	0.00E+00	2.21E-07	1.02E-10	7.28E-10	0.00E+00	8.30E-10	8.302E-04	0.00E+00	1.21E-05	2.30E-06
3747763758155	374776	3758155	3.57E-06	3.84E-06	3.69E-06	3.65E-08	7.15E-07	1.29E-06	0.00E+00	5.47E-07	2.74E-07	0.00E+00	0.00E+00	2.19E-07	1.01E-10	7.20E-10	0.00E+00	8.20E-10	8.204E-04	0.00E+00	1.19E-05	2.28E-06
3747863758155	374786	3758155	3.53E-06	3.80E-06	3.65E-06	3.60E-08	7.07E-07	1.27E-06	0.00E+00	5.41E-07	2.70E-07	0.00E+00	0.00E+00	2.16E-07	9.94E-11	7.11E-10	0.00E+00	8.11E-10	8.106E-04	0.00E+00	1.18E-05	2.25E-06
3747963758155	374796	3758155	3.49E-06	3.75E-06	3.60E-06	3.56E-08	6.98E-07	1.26E-06	0.00E+00	5.34E-07	2.67E-07	0.00E+00	0.00E+00	2.14E-07	9.82E-11	7.03E-10	0.00E+00	8.01E-10	8.009E-04	0.00E+00	1.16E-05	2.22E-06
3748263758155	374826	3758155	3.36E-06	3.62E-06	3.47E-06	3.43E-08	6.73E-07	1.21E-06	0.00E+00	5.15E-07	2.57E-07	0.00E+00	0.00E+00	2.06E-07	9.47E-11	6.77E-10	0.00E+00	7.72E-10	7.719E-04	0.00E+00	1.12E-05	2.14E-06
3748363758155	374836	3758155	3.32E-06	3.57E-06	3.43E-06	3.39E-08	6.64E-07	1.20E-06	0.00E+00	5.08E-07	2.54E-07	0.00E+00	0.00E+00	2.03E-07	9.34E-11	6.68E-10	0.00E+00	7.62E-10	7.617E-04	0.00E+00	1.11E-05	2.11E-06
3748463758155	374846	3758155	3.27E-06	3.52E-06	3.38E-06	3.34E-08	6.55E-07	1.18E-06	0.00E+00	5.01E-07	2.51E-07	0.00E+00	0.00E+00	2.01E-07	9.22E-11	6.59E-10	0.00E+00	7.52E-10	7.516E-04	0.00E+00	1.09E-05	2.09E-06
3748563758155	374856	3758155	3.23E-06	3.48E-06	3.34E-06	3.30E-08	6.47E-07	1.16E-06	0.00E+00	4.95E-07	2.47E-07	0.00E+00	0.00E+00	1.98E-07	9.10E-11	6.51E-10	0.00E+00	7.42E-10	7.421E-04	0.00E+00	1.08E-05	2.06E-06
3748663758155	374866	3758155	3.20E-06	3.44E-06	3.30E-06	3.26E-08	6.40E-07	1.15E-06	0.00E+00	4.89E-07	2.45E-07	0.00E+00	0.00E+00	1.96E-07	9.00E-11	6.44E-10	0.00E+00	7.34E-10	7.337E-04	0.00E+00	1.07E-05	2.04E-06
3748763758155	374876	3758155	3.16E-06	3.40E-06	3.26E-06	3.22E-08	6.32E-07	1.14E-06	0.00E+00	4.84E-07	2.42E-07	0.00E+00	0.00E+00	1.93E-07	8.89E-11	6.36E-10	0.00E+00	7.25E-10	7.252E-04	0.00E+00	1.05E-05	2.01E-06
3748863758155	374886	3758155	3.12E-06	3.36E-06	3.22E-06	3.18E-08	6.24E-07	1.12E-06	0.00E+00	4.78E-07	2.39E-07	0.00E+00	0.00E+00	1.91E-07	8.78E-11	6.28E-10	0.00E+00	7.16E-10	7.160E-04	0.00E+00	1.04E-05	1.99E-06
3748963758155	374896	3758155	3.07E-06	3.31E-06	3.17E-06	3.14E-08	6.15E-07	1.11E-06	0.00E+00	4.71E-07	2.35E-07	0.00E+00	0.00E+00	1.88E-07	8.65E-11	6.19E-10	0.00E+00	7.06E-10	7.057E-04	0.00E+00	1.02E-05	1.96E-06
3749063758155	374906	3758155	3.04E-06	3.26E-06	3.13E-06	3.10E-08	6.07E-07	1.09E-06	0.00E+00	4.65E-07	2.32E-07	0.00E+00	0.00E+00	1.86E-07	8.54E-11	6.11E-10	0.00E+00	6.97E-10	6.966E-04	0.00E+00	1.01E-05	1.93E-06
3749163758155	374916	3758155	3.00E-06	3.22E-06	3.09E-06	3.06E-08	6.00E-07	1.08E-06	0.00E+00	4.59E-07	2.29E-07	0.00E+00	0.00E+00	1.83E-07	8.43E-11	6.03E-10	0.00E+00	6.88E-10	6.877E-04	0.00E+00	9.99E-06	1.91E-06
3749263758155	374926	3758155	2.96E-06	3.18E-06	3.05E-06	3.02E-08	5.92E-07	1.07E-06	0.00E+00	4.53E-07	2.26E-07	0.00E+00	0.00E+00	1.81E-07	8.32E-11	5.95E-10	0.00E+00	6.79E-10	6.787E-04	0.00E+00	9.85E-06	1.88E-06
3749363758155	374936	3758155	2.92E-06	3.14E-06	3.01E-06	2.98E-08	5.84E-07	1.05E-06	0.00E+00	4.47E-07	2.23E-07	0.00E+00	0.00E+00	1.79E-07	8.21E-11	5.87E-10	0.00E+00	6.70E-10	6.696E-04	0.00E+00	9.72E-06	1.86E-06
3749463758155	374946	3758155	2.88E-06	3.10E-06	2.97E-06	2.94E-08	5.76E-07	1.04E-06	0.00E+00	4.41E-07	2.20E-07	0.00E+00	0.00E+00	1.76E-07	8.10E-11	5.80E-10	0.00E+00	6.61E-10	6.609E-04	0.00E+00	9.60E-06	1.83E-06
3749563758155	374956	3758155	2.86E-06	3.07E-06	2.95E-06	2.91E-08	5.71E-07	1.03E-06	0.00E+00	4.37E-07	2.19E-07	0.00E+00	0.00E+00	1.75E-07	8.04E-11	5.75E-10	0.00E+00	6.55E-10	6.554E-04	0.00E+00	9.52E-06	1.82E-06
3749663758155	374966	3758155	2.83E-06	3.04E-06	2.92E-06	2.88E-08	5.65E-07	1.02E-06	0.00E+00	4.33E-07	2.16E-07	0.00E+00	0.00E+00	1.73E-07	7.95E-11	5.69E-10	0.00E+00	6.49E-10	6.486E-04	0.00E+00	9.42E-06	1.80E-06
3749763758155	374976	3758155	2.80E-06	3.01E-06	2.89E-06	2.85E-08	5.60E-07	1.01E-06	0.00E+00	4.28E-07	2.14E-07	0.00E+00	0.00E+00	1.71E-07	7.87E-11	5.63E-10	0.00E+00	6.42E-10	6.419E-04	0.00E+00	9.32E-06	1.78E-06
3749863758155	374986	3758155	2.77E-06	2.98E-06	2.86E-06	2.83E-08	5.54E-07	9.98E-07	0.00E+00	4.24E-07	2.12E-07	0.00E+00	0.00E+00	1.70E-07	7.80E-11	5.58E-10	0.00E+00	6.36E-10	6.358E-04	0.00E+00	9.23E-06	1.76E-06
3749963758155	374996	3758155	2.73E-06	2.94E-06	2.82E-06	2.79E-08	5.47E-07	9.85E-07	0.00E+00	4.18E-07	2.09E-07	0.00E+00	0.00E+00	1.67E-07	7.69E-11	5.50E-10	0.00E+00	6.27E-10	6.274E-04	0.00E+00	9.11E-06	1.74E-06
3750063758155	375006	3758155	2.70E-06	2.91E-06	2.79E-06	2.76E-08	5.41E-07	9.73E-07	0.00E+00	4.14E-07	2.07E-07	0.00E+00	0.00E+00	1.65E-07	7.61E-11	5.44E-10	0.00E+00	6.20E-10	6.201E-04	0.00E+00	9.00E-06	1.72E-06
3742063758165	374206	3758165	5.00E-06	5.37E-06	5.16E-06	5.10E-08	9.99E-07	1.80E-06	0.00E+00	7.65E-07	3.82E-07	0.00E+00	0.00E+00	3.06E-07	1.41E-10	1.01E-09	0.00E+00	1.15E-09	1.147E-03	0.00E+00	1.66E-05	3.18E-06
3742163758165	374216	3758165	5.01E-06	5.39E-06	5.18E-06	5.12E-08	1.00E-06	1.81E-06	0.00E+00	7.67E-07	3.84E-07	0.00E+00	0.00E+00	3.07E-07	1.41E-10	1.01E-09	0.00E+00	1.15E-09	1.150E-03	0.00E+00	1.67E-05	3.19E-06
3742263758165	374226	3758165	5.03E-06	5.41E-06	5.19E-06	5.13E-08	1.01E-06	1.81E-06	0.00E+00	7.70E-07	3.85E-07	0.00E+00	0.00E+00	3.08E-07	1.42E-10	1.01E-09	0.00E+00	1.15E-09	1.154E-03	0.00E+00	1.68E-05	3.20E-06
3742363758165	374236	3758165	5.04E-06	5.42E-06	5.21E-06	5.14E-08	1.01E-06	1.82E-06	0.00E+00	7.72E-07	3.86E-07	0.00E+00	0.00E+00	3.09E-07	1.42E-10	1.02E-09	0.00E+00	1.16E-09	1.157E-03	0.00E+00	1.68E-05	3.21E-06
3742463758165	374246	3758165	5.05E-06	5.44E-06	5.22E-06	5.16E-08	1.01E-06	1.82E-06	0.00E+00	7.74E-07	3.87E-07	0.00E+00	0.00E+00	3.09E-07	1.42E-10	1.02E-09	0.00E+00	1.16E-09	1.160E-03	0.00E+00	1.68E-05	3.22E-06
3742563758165	374256	3758165	5.07E-06	5.45E-06	5.23E-06	5.17E-08	1.01E-06	1.82E-06	0.00E+00	7.75E-07	3.88E-07	0.00E+00	0.00E+00	3.10E-07	1.43E-10	1.02E-09	0.00E+00	1.16E-09	1.162E-03	0.00E+00	1.69E-05	3.23E-06
3742663758165	374266	3758165	5.07E-06	5.46E-06	5.24E-06	5.18E-08	1.02E-06	1.83E-06	0.00E+00	7.77E-07	3.88E-07	0.00E+00	0.00E+00	3.11E-07	1.43E-10	1.02E-09	0.00E+00	1.16E-09	1.164E-03	0.00E+00	1.69E-05	3.23E-06
3742763758165	374276	3758165	5.08E-06	5.46E-06	5.25E-06	5.18E-08	1.02E-06	1.83E-06	0.00E+00	7.78E-07	3.89E-07	0.00E+00	0.00E+00	3.11E-07	1.43E-10	1.02E-09	0.00E+00	1.17E-09	1.166E-03	0.00E+00	1.69E-05	3.24E-06
3742863758165	374286	3758165	5.09E-06	5.47E-06	5.25E-06	5.19E-08	1.02E-06	1.83E-06	0.00E+00	7.78E-07	3.89E-07	0.00E+00	0.00E+00	3.11E-07	1.43E-10	1.02E-09	0.00E+00	1.17E-09	1.167E-03	0.00E+00	1.69E-05	3.24E-06
3742963758165	374296	3758165	5.09E-06	5.47E-06	5.25E-06	5.19E-08	1.02E-06	1.83E-06	0.00E+00	7.79E-07	3.89E-07	0.00E+00	0.00E+00	3.12E-07	1.43E-10	1.02E-09	0.00E+00	1.17E-09	1.168E-03	0.00E+00	1.70E-05	3.24E-06
3743063758165	374306	3758165	5.09E-06	5.47E-06	5.26E-06	5.19E-08	1.02E-06	1.83E-06	0.00E+00	7.79E-07	3.90E-07	0.00E+00	0.00E+00	3.12E-07	1.43E-10	1.03E-09	0.00E+00	1.17E-09	1.168E-03	0.00E+00	1.70E-05	3.24E-06
3743163758165	374316	3758165	5.09E-06	5.47E-06	5.26E-06	5.19E-08	1.02E-06	1.83E-06	0.00E+00	7.79E-07	3.90E-07	0.00E+00	0.00E+00	3.12E-07	1.43E-10	1.02E-09	0.00E+00	1.17E-09	1.168E-03	0.00E+00	1.70E-05	3.

			SWBuilding Construction	SWDemolition	SWGrading	EYBuilding Construction	SWPaving	SWGrading	SWArchitectural Coating	NBBuilding Construction	NBBuilding Construction	NBArchitectural Coating	NBArchitectural Coating	RWBuilding Construction	Child Risk					Overlapping Phases - Maximum GLC		
Unique Identifier	X (UTM)	Y (UTM)	2026	2026	2026	2026	2027	2027	2027	2026	2027	2026	2027	2026	3rd Trimester	0<2	2<16	Total	per million	2025	2026	2027
3744863758175	374486	3758175	4.96E-06	5.34E-06	5.12E-06	5.06E-08	9.93E-07	1.79E-06	0.00E+00	7.59E-07	3.80E-07	0.00E+00	0.00E+00	3.04E-07	1.40E-10	9.99E-10	0.00E+00	1.14E-09	1.139E-03	0.00E+00	1.65E-05	3.16E-06
3744963758175	374496	3758175	4.93E-06	5.30E-06	5.09E-06	5.03E-08	9.86E-07	1.78E-06	0.00E+00	7.55E-07	3.77E-07	0.00E+00	0.00E+00	3.02E-07	1.39E-10	9.93E-10	0.00E+00	1.13E-09	1.132E-03	0.00E+00	1.64E-05	3.14E-06
3745063758175	374506	3758175	4.90E-06	5.27E-06	5.06E-06	5.00E-08	9.80E-07	1.76E-06	0.00E+00	7.50E-07	3.75E-07	0.00E+00	0.00E+00	3.00E-07	1.38E-10	9.86E-10	0.00E+00	1.12E-09	1.124E-03	0.00E+00	1.63E-05	3.12E-06
3745163758175	374516	3758175	4.86E-06	5.23E-06	5.02E-06	4.96E-08	9.73E-07	1.75E-06	0.00E+00	7.45E-07	3.72E-07	0.00E+00	0.00E+00	2.98E-07	1.37E-10	9.80E-10	0.00E+00	1.12E-09	1.116E-03	0.00E+00	1.62E-05	3.10E-06
3745463758175	374546	3758175	4.76E-06	5.12E-06	4.91E-06	4.85E-08	9.52E-07	1.71E-06	0.00E+00	7.28E-07	3.64E-07	0.00E+00	0.00E+00	2.91E-07	1.34E-10	9.58E-10	0.00E+00	1.09E-09	1.092E-03	0.00E+00	1.59E-05	3.03E-06
3745563758175	374556	3758175	4.72E-06	5.07E-06	4.87E-06	4.81E-08	9.44E-07	1.70E-06	0.00E+00	7.22E-07	3.61E-07	0.00E+00	0.00E+00	2.89E-07	1.33E-10	9.50E-10	0.00E+00	1.08E-09	1.083E-03	0.00E+00	1.57E-05	3.00E-06
3745663758175	374566	3758175	4.68E-06	5.03E-06	4.83E-06	4.78E-08	9.36E-07	1.69E-06	0.00E+00	7.16E-07	3.58E-07	0.00E+00	0.00E+00	2.87E-07	1.32E-10	9.42E-10	0.00E+00	1.07E-09	1.074E-03	0.00E+00	1.56E-05	2.98E-06
3745763758175	374576	3758175	4.64E-06	4.99E-06	4.79E-06	4.73E-08	9.28E-07	1.67E-06	0.00E+00	7.10E-07	3.55E-07	0.00E+00	0.00E+00	2.84E-07	1.31E-10	9.34E-10	0.00E+00	1.06E-09	1.065E-03	0.00E+00	1.55E-05	2.95E-06
3745863758175	374586	3758175	4.60E-06	4.95E-06	4.75E-06	4.69E-08	9.20E-07	1.66E-06	0.00E+00	7.04E-07	3.52E-07	0.00E+00	0.00E+00	2.82E-07	1.29E-10	9.26E-10	0.00E+00	1.06E-09	1.055E-03	0.00E+00	1.53E-05	2.93E-06
3745963758175	374596	3758175	4.56E-06	4.90E-06	4.70E-06	4.65E-08	9.12E-07	1.64E-06	0.00E+00	6.98E-07	3.49E-07	0.00E+00	0.00E+00	2.79E-07	1.28E-10	9.18E-10	0.00E+00	1.05E-09	1.046E-03	0.00E+00	1.52E-05	2.90E-06
3746063758175	374606	3758175	4.51E-06	4.86E-06	4.66E-06	4.61E-08	9.03E-07	1.63E-06	0.00E+00	6.91E-07	3.46E-07	0.00E+00	0.00E+00	2.76E-07	1.27E-10	9.09E-10	0.00E+00	1.04E-09	1.036E-03	0.00E+00	1.50E-05	2.87E-06
3746163758175	374616	3758175	4.47E-06	4.81E-06	4.62E-06	4.56E-08	8.95E-07	1.61E-06	0.00E+00	6.84E-07	3.42E-07	0.00E+00	0.00E+00	2.74E-07	1.26E-10	9.00E-10	0.00E+00	1.03E-09	1.026E-03	0.00E+00	1.49E-05	2.85E-06
3746263758175	374626	3758175	4.43E-06	4.76E-06	4.57E-06	4.52E-08	8.86E-07	1.59E-06	0.00E+00	6.78E-07	3.39E-07	0.00E+00	0.00E+00	2.71E-07	1.25E-10	8.92E-10	0.00E+00	1.02E-09	1.016E-03	0.00E+00	1.48E-05	2.82E-06
3746363758175	374636	3758175	4.38E-06	4.71E-06	4.53E-06	4.47E-08	8.77E-07	1.58E-06	0.00E+00	6.71E-07	3.36E-07	0.00E+00	0.00E+00	2.68E-07	1.23E-10	8.83E-10	0.00E+00	1.01E-09	1.006E-03	0.00E+00	1.46E-05	2.79E-06
3746463758175	374646	3758175	4.34E-06	4.67E-06	4.48E-06	4.43E-08	8.68E-07	1.56E-06	0.00E+00	6.64E-07	3.32E-07	0.00E+00	0.00E+00	2.66E-07	1.22E-10	8.74E-10	0.00E+00	9.96E-10	9.959E-04	0.00E+00	1.45E-05	2.76E-06
3746563758175	374656	3758175	4.29E-06	4.62E-06	4.43E-06	4.38E-08	8.59E-07	1.55E-06	0.00E+00	6.57E-07	3.29E-07	0.00E+00	0.00E+00	2.63E-07	1.21E-10	8.65E-10	0.00E+00	9.86E-10	9.856E-04	0.00E+00	1.43E-05	2.73E-06
3746763758175	374676	3758175	4.20E-06	4.52E-06	4.34E-06	4.29E-08	8.41E-07	1.51E-06	0.00E+00	6.43E-07	3.22E-07	0.00E+00	0.00E+00	2.57E-07	1.18E-10	8.46E-10	0.00E+00	9.65E-10	9.646E-04	0.00E+00	1.40E-05	2.68E-06
3746863758175	374686	3758175	4.16E-06	4.47E-06	4.29E-06	4.24E-08	8.32E-07	1.50E-06	0.00E+00	6.36E-07	3.18E-07	0.00E+00	0.00E+00	2.55E-07	1.17E-10	8.37E-10	0.00E+00	9.54E-10	9.541E-04	0.00E+00	1.39E-05	2.65E-06
3746963758175	374696	3758175	4.11E-06	4.42E-06	4.24E-06	4.19E-08	8.22E-07	1.48E-06	0.00E+00	6.29E-07	3.15E-07	0.00E+00	0.00E+00	2.52E-07	1.16E-10	8.28E-10	0.00E+00	9.43E-10	9.434E-04	0.00E+00	1.37E-05	2.62E-06
3747063758175	374706	3758175	4.06E-06	4.37E-06	4.20E-06	4.15E-08	8.13E-07	1.46E-06	0.00E+00	6.22E-07	3.11E-07	0.00E+00	0.00E+00	2.49E-07	1.14E-10	8.18E-10	0.00E+00	9.33E-10	9.328E-04	0.00E+00	1.35E-05	2.59E-06
3747163758175	374716	3758175	4.02E-06	4.32E-06	4.15E-06	4.10E-08	8.04E-07	1.45E-06	0.00E+00	6.15E-07	3.07E-07	0.00E+00	0.00E+00	2.46E-07	1.13E-10	8.09E-10	0.00E+00	9.22E-10	9.221E-04	0.00E+00	1.34E-05	2.56E-06
3747263758175	374726	3758175	3.97E-06	4.27E-06	4.10E-06	4.05E-08	7.94E-07	1.43E-06	0.00E+00	6.08E-07	3.04E-07	0.00E+00	0.00E+00	2.43E-07	1.12E-10	8.00E-10	0.00E+00	9.11E-10	9.113E-04	0.00E+00	1.32E-05	2.53E-06
3747363758175	374736	3758175	3.92E-06	4.22E-06	4.05E-06	4.00E-08	7.85E-07	1.41E-06	0.00E+00	6.78E-07	3.00E-07	0.00E+00	0.00E+00	2.40E-07	1.10E-10	7.90E-10	0.00E+00	9.01E-10	9.006E-04	0.00E+00	1.31E-05	2.50E-06
3747463758175	374746	3758175	3.88E-06	4.17E-06	4.00E-06	3.96E-08	7.76E-07	1.40E-06	0.00E+00	5.93E-07	2.97E-07	0.00E+00	0.00E+00	2.37E-07	1.09E-10	7.81E-10	0.00E+00	8.90E-10	8.898E-04	0.00E+00	1.29E-05	2.47E-06
3747563758175	374756	3758175	3.83E-06	4.12E-06	3.95E-06	3.91E-08	7.66E-07	1.38E-06	0.00E+00	5.86E-07	2.93E-07	0.00E+00	0.00E+00	2.35E-07	1.08E-10	7.71E-10	0.00E+00	8.79E-10	8.791E-04	0.00E+00	1.28E-05	2.44E-06
3747663758175	374766	3758175	3.78E-06	4.07E-06	3.91E-06	3.86E-08	7.57E-07	1.36E-06	0.00E+00	5.79E-07	2.90E-07	0.00E+00	0.00E+00	2.32E-07	1.07E-10	7.62E-10	0.00E+00	8.68E-10	8.684E-04	0.00E+00	1.26E-05	2.41E-06
3747763758175	374776	3758175	3.74E-06	4.02E-06	3.86E-06	3.81E-08	7.48E-07	1.35E-06	0.00E+00	5.72E-07	2.86E-07	0.00E+00	0.00E+00	2.29E-07	1.05E-10	7.53E-10	0.00E+00	8.58E-10	8.578E-04	0.00E+00	1.25E-05	2.38E-06
3747863758175	374786	3758175	3.69E-06	3.97E-06	3.81E-06	3.77E-08	7.39E-07	1.33E-06	0.00E+00	5.65E-07	2.82E-07	0.00E+00	0.00E+00	2.26E-07	1.04E-10	7.43E-10	0.00E+00	8.47E-10	8.471E-04	0.00E+00	1.23E-05	2.35E-06
3747963758175	374796	3758175	3.65E-06	3.92E-06	3.76E-06	3.72E-08	7.29E-07	1.31E-06	0.00E+00	5.58E-07	2.79E-07	0.00E+00	0.00E+00	2.23E-07	1.03E-10	7.34E-10	0.00E+00	8.37E-10	8.364E-04	0.00E+00	1.21E-05	2.32E-06
3748463758175	374846	3758175	3.42E-06	3.67E-06	3.53E-06	3.49E-08	6.84E-07	1.23E-06	0.00E+00	5.23E-07	2.61E-07	0.00E+00	0.00E+00	2.09E-07	9.62E-11	6.88E-10	0.00E+00	7.84E-10	7.842E-04	0.00E+00	1.14E-05	2.18E-06
3748563758175	374856	3758175	3.37E-06	3.62E-06	3.48E-06	3.44E-08	6.74E-07	1.21E-06	0.00E+00	5.16E-07	2.58E-07	0.00E+00	0.00E+00	2.06E-07	9.49E-11	6.79E-10	0.00E+00	7.73E-10	7.734E-04	0.00E+00	1.12E-05	2.15E-06
3748663758175	374866	3758175	3.33E-06	3.58E-06	3.43E-06	3.39E-08	6.65E-07	1.20E-06	0.00E+00	5.09E-07	2.54E-07	0.00E+00	0.00E+00	2.04E-07	9.36E-11	6.70E-10	0.00E+00	7.63E-10	7.632E-04	0.00E+00	1.11E-05	2.12E-06
3748763758175	374876	3758175	3.28E-06	3.53E-06	3.39E-06	3.35E-08	6.57E-07	1.18E-06	0.00E+00	5.02E-07	2.51E-07	0.00E+00	0.00E+00	2.01E-07	9.24E-11	6.61E-10	0.00E+00	7.53E-10	7.531E-04	0.00E+00	1.09E-05	2.09E-06
3748863758175	374886	3758175	3.24E-06	3.48E-06	3.34E-06	3.30E-08	6.48E-07	1.17E-06	0.00E+00	4.95E-07	2.48E-07	0.00E+00	0.00E+00	1.98E-07	9.11E-11	6.52E-10	0.00E+00	7.43E-10	7.430E-04	0.00E+00	1.08E-05	2.06E-06
3748963758175	374896	3758175	3.19E-06	3.44E-06	3.30E-06	3.26E-08	6.39E-07	1.15E-06	0.00E+00	4.88E-07	2.44E-07	0.00E+00	0.00E+00	1.96E-07	8.99E-11	6.43E-10	0.00E+00	7.33E-10	7.332E-04	0.00E+00	1.06E-05	2.04E-06
3749063758175	374906	3758175	3.15E-06	3.39E-06	3.26E-06	3.22E-08	6.31E-07	1.14E-06	0.00E+00	4.83E-07	2.41E-07	0.00E+00	0.00E+00	1.93E-07	8.87E-11	6.35E-10	0.00E+00	7.24E-10	7.236E-04	0.00E+00	1.05E-05	2.01E-06
3749163758175	374916	3758175	3.11E-06	3.35E-06	3.21E-06	3.17E-08	6.23E-07	1.12E-06	0.00E+00	4.76E-07	2.38E-07	0.00E+00	0.00E+00	1.90E-07	8.76E-11	6.26E-10	0.00E+00	7.14E-10	7.141E-04	0.00E+00	1.04E-05	1.98E-06
3749263758175	374926	3758175	3.07E-06	3.30E-06	3.17E-06	3.13E-08	6.15E-07	1.11E-06	0.00E+00	4.70E-07	2.35E-07	0.00E+00	0.00E+00	1.88E-07	8.65E-11	6.19E-10	0.00E+00	7.05E-10	7.050E-04	0.00E+00	1.02E-05	1.96E-06
3749363758175	374936	3758175	3.03E-06	3.26E-06	3.13E-06	3.09E-08	6.07E-07	1.09E-06	0.00E+00	4.64E-07	2.32E-07	0.00E+00	0.00E+00	1.86E-07	8.53E-11	6.10E-10	0.00E+00	6.96E-10	6.957E-04	0.00E+00	1.01E-05	1.93E-06
3749463758175	374946	3758175	2.99E-06	3.22E-06	3.09E-06	3.05E-08	5.98E-07	1.08E-06	0.00E+00	4.58E-07	2.29E-07	0.00E+00	0.00E+00	1.83E-07	8.42E-11	6.02E-10	0.00E+00	6.86E-10	6.864E-04	0.00E+00	9.97E-06	1.90E-06
3749563758175	374956	3758175	2.96E-06	3.18E-06	3.05E-06	3.02E-08	5.91E-07	1.06E-06	0.00E+00	4.52E-07	2.26E-07	0.00E+00	0.00E+00	1.81E-07	8.32E-11	5.95E-10	0.00E+00	6.78E-10	6.784E-04	0.00E+00	9.85E-06	1.88E-06
3749663758175	374966	3758175	2.92E-06	3.14E-06	3.01E-06	2.98E-08	5.84E-07	1.05E-06	0.00E+00	4.47E-07	2.23E-07	0.00E+00	0.00E+00	1.79E-07	8.21E-11	5.88E-10	0.00E+00	6.70E-10	6.698E-04	0.00E+00	9.72E-06	1.86E-06
3749763758175	374976	3758175	2.92E-06	3.14E-06	3.01E-06	2.98E-08	5.84E-07	1.05E-06	0.00E+00	4.47E-07	2.23E-07	0.00E+00	0.00E+00	1.79E-07	8.21E-11	5.87E-10	0.00E+00	6.70E-10	6.695E-04	0.00E+00	9.72E-06	1.86E-06
3749863758175	374986	3758175	2.86E-06	3.07E-06	2.95E-06	2.91E-08	5.71E-07	1.03E-06	0.00E+00	4.37E-07	2.19E-07	0.00E+00	0.00E+00	1.75E-07	8.04E-11	5.75E-10	0.00E+00	6.55E-10	6.553E-04	0.00E+00	9.51E-06	1.82E-06
3749963758175	374996	3758175	2.83E-06	3.04E-06	2.92E-06	2.89E-08	5.66E-07	1.02E-06	0.00E+00	4.33E-07	2.16E-07	0.00E+00	0.00E+00	1.73E-07	7.96E-11	5.70E-10	0.00E+00	6.49E-10	6.491E-04	0.00E+00	9.42E-06	1.80E-06
3748563758185	374856	3758185	3.44E-06	3.70E-06	3.55E-06	3.51E-08	6.89E-07	1.24E-06	0.00E+00	5.27E-07	2.63E-07	0.00E+00	0.00E+00	2.11E-07	9.69E-11	6.93E-10	0.00E+00	7.90E-10	7.902E-04	0.00E+00	1.15E-05	2.19E-06
3748663758185	374866	3758185	3.39E-06	3.65E-06	3.50E-06	3.46E-08	6.79E-07	1.22E-06	0.00E+00	5.20E-07	2.60E-07	0.00E+00	0.00E+00	2.08E-07	9.55E-11	6.84E-10	0.00E+00	7.79E-10	7.791E-04	0.00E+00	1.13E-05	2.16E-06
3748763758185	374876	3758185	3.35E-06	3.60E-06	3.46E-06	3.42E-08	6.70E-07	1.21E-06	0.00E+00	5.13E-07	2.56E-07	0.00E+00	0.00E+00	2.05E-07	9.43E-11	6.74E-10	0.00E+00	7.69E-10	7.685E-04	0.00E+00	1.12E-05	2.13E-06
3748863758185	374886	3758185	3.30E-06	3.55E-06	3.41E-06	3.37E-08	6.61E-07	1.19E-06	0.00E+00	5.06E-07	2.53E-07	0.00E+00	0.00E+00	2.02E-07	9.30E-11	6.65E-10	0.00E+00	7.58E-10	7.582E-04	0.00E+00	1.10E-05	2.10E-06
3748963758185	374896	3758185	3.26E-06	3.50E-06	3.36E-06	3.33E-08	6.52E-07	1.17E-06	0.00E+00	4.99E-07	2.49E-07	0.00E+00	0.00E+00	2.00E-07	9.17E-11	6.56E-10	0.00E+00	7.48E-10	7.479E-04	0.00E+00	1.09E-05	2.08E-06
3749063758185	374906	3758185	3.21E-06	3.46E-06	3.32E-06	3.28E-08	6.43E-07	1.16E-06	0.00E+00	4.92E-07	2.46E-07	0.00E+00	0.00E+00	1.97E-07	9.05E-11	6.47E-10	0.00E+00	7.38E-10	7.378E-04	0.00E+00	1.07E-05	2.05E-06
3749163758185	374916	3758185	3.17E-06	3.41E-06	3.27E-06	3.24E-08	6.35E-07	1.14E-06	0.00E+00	4.86E-07	2.43E-07	0.00E+00	0.00E+00	1.94E-07	8.93E-11	6.39E-10	0.00E+00	7.28E-10	7.280E-04	0.00E+00	1.06E-05	2.02E-06
3749263758185	374926	3758185	3.13E-06	3.37E-06	3.23E-06	3.19E-08	6.26E-07	1.13E-06	0.00E+00	4.79E-07	2.40E-07	0.00E+00	0.00E+00	1.92E-07	8.81E-11	6.30E-10	0.00E+00	7.19E-10	7.186E-04	0.00E+00	1.04E-05	1.99E-06
3749363758185	374936	3758185	3.09E-06	3.32E-06	3.19E-06	3.15E-08	6.18E-07	1.11E-06	0.00E+00	4.73E-07	2.36E-07	0.00E+00	0.00E+00	1.89E-07	8.70E-11	6.22E-10	0.00E+00	7.09E-10	7.091E-04	0.00E+00	1.03E-05	1.97E-06
3749463758185	374946	3758185	3.05E-06	3.28E-06	3.15E-06	3.11E-08	6.10E-07	1.10E-06	0.00E+00	4.67E-07	2.33E-07	0.00E+00	0.00E+00	1.87E-07	8.58E-11	6.14E-10	0.00E+00	7.00E-10	6.998E-04	0.00E+00	1.02E-05	1.94E-06
3749563758185	374956	3758185	3.02E-06	3.24E-06	3.11E-06	3.08E-08	6.03E-07	1.09E-06	0.00E+00	4.61E-07	2.31E-07	0.00E+00	0.00E+00	1.85E-07	8.49E-11	6.07E-10	0.00E+00	6.92E-10	6.920E-04	0.00E+00	1.00E-05	1.92E-06
3749663758185	374966	3758185	2.98E-06	3.21E-06	3.08E-06	3.04E-08	5.97E-07	1.07E-06	0.00E+00	4.56E-07	2.28E-07	0.00E+00	0.00E+00	1.83E-07	8.39E-11	6.00E-10	0.00E+00	6.84E-10	6.844E-04	0.00E+00	9.94E-06	1.90E-06
3749763758185	374976	3758185	2.96E-06	3.18E-06	3.06E-06	3.02E-08	5.92E-07	1.07E-06	0.00E+00	4.53E-07	2.27E-07	0.00E+00	0.00E+00	1.81E-07	8.33E-11	5.96E-10	0.00E+00	6.79E-10	6.795E-04	0.00E+00	9.87E-06	1.89E-06
3749863758185	374986	3758185	2.93E-06	3.15E-06	3.03E-06	2.99E-08	5.87E-07	1.06E-06	0.00E+00	4.49E-07	2.24E-07	0.00E+00	0.00E+00	1.79E-07	8.25E-11	5.90E-10	0.00E+00	6.73E-10	6.728E-04	0.00E+00	9.77E-06	1.87E-06
3748163758195	374816	3758195	3.79E-06	3.99E-06	3.83E-06	3.79E-08	7.43E-07	1.34E-06	0.00E+00	5.68E-07	2.84E-07	0.00E+00	0.00E+00	2.27E-07	1.05E-10	7.48E-10	0.00E+00	8.52E-10	8.524E-04	0.00E+00	1.24E-05	2.36E-06
3748663758195	374866	3758195	3.47E-06	3.73E-06	3.58E-06	3.54E-08	6.94E-07	1.25E-06	0.00E+00	5.31E-07	2.65E-07	0.00E+00	0.00E+00	2.12E-07	9.76E-11	6.98E-10	0.00E+00	7.96E-10	7.959E-04	0.00E+00	1.16E-05	2.21E-06
3748763758195	374876	3758195	3.42E-06	3.68E-06	3.53E-06	3.49E-08	6.84E-07	1.23E-06	0.00E+00	5.23E-07	2.62E-07	0.00E+00	0.00E+00	2.09E-07	9.62E-11	6.88E-10	0.00E+00	7.85E-10	7.846E-04	0.00E+00	1.14E-05	2.18E-06
3748863758195	374886	3758195	3.37E-06	3.63E-06	3.48E-06	3.44E-08	6.75E-07	1.21E-06	0.00E+00	5.16E-07	2.58E-07	0.00E+00	0.00E+00	2.06E-07	9.49E-11	6.79E-10	0.00E+00	7.74E-10	7.738E-04	0.00E+00	1.12E-05	2.15E-06
3748963758195	374896	3758195	3.32E-06	3.58E-06	3.43E-06	3.39E-08	6.65E-07	1.20E-06	0.00E+00	5.09E-07	2.54E-07	0.00E+00	0.00E+00	2.04E-07	9.36E-11	6.69E-10	0.00E+00	7.63E-10	7.630E-04	0.00E+00	1.11E-05	2.12E-06
3749063758195	374906	3758195	3.28E-06	3.53E-06	3.39E-06	3.35E-08	6.56E-07	1.18E-06	0.00E+00	5.02E-07	2.51E-07	0.00E+00	0.00E+00	2.01E-07	9.23E-11	6.60E-10	0.00E+00	7.53E-10	7.525E-04	0.00E+00	1.09E-05	2.09E-06
3749163758195	374916	3758195	3.24E-06	3.48E-06	3.34E-06	3.30E-08	6.47E-07	1.17E-06	0.00E+00	4.95E-07	2.48E-07	0.00E+00	0.00E+00	1.98E-07	9.11E-11	6.52E-10	0.00E+00	7.43E-10	7.426E-04	0.00E+00	1.08E-05	2.06E-06
3749263758195	374926	3758195	3.19E-06	3.43E-06	3.30E-06	3.26E-08	6.39E-07	1.15E-06	0.00E+00	4.89E-07	2.44E-07	0.00E+00	0.00E+00	1.95E-07	8.99E-11	6.43E-10	0.00E+00	7.32E-10	7.327E-04	0.00E+00	1.06E-05	2.03E-06
3749363758195	374936	3758195	3.15E-06	3.38E-06	3.25E-06	3.21E-08	6.30E-07	1.13E-06	0.00E+00	4.82E-07	2.41E-07	0.00E+00	0.00E+00	1.93E-07	8.87E-11	6.34E-10	0.00E+00	7.23E-10	7.231E-04	0.00E+00	1.05E-05	2.01E-06
3749463758195	374946	3758195	3.12E-06	3.35E-06	3.22E-06	3.18E-08	6.24E-07	1.12E-06	0.00E+00	4.77E-07	2.39E-07	0.00E+00	0.00E+00	1.91E-07	8.78E-11	6.28E-10	0.00E+00	7.16E-10	7.159E-04	0.00E+00	1.04E-05	1.99E-06
3749563758195	374956	3758195	3.09E-06	3.32E-06	3.19E-06	3.15E-08	6.18E-07	1.11E-06	0.00E+00	4.73E-07	2.36E-07	0.00E+00	0.00E+00	1.89E-07	8.69E-11	6.22E-10	0.00E+00	7.09E-10	7.089E-04	0.00E+00	1.03E-05	1.97E-06
3749663758195	374966	3758195	3.08E-06	3.31E-06	3.18E-06	3.14E-08	6.16E-07	1.11E-06	0.00E+00	4.71E-07	2.36E-07	0.00E+00	0.00E+00	1.88E-07	8.66E-11	6.20E-10	0.00E+00	7.06E-10	7.065E-04	0.00E+00	1.03E-05	1.96E-06
3749763758195	374976	3758195	3.04E-06	3.27E-06	3.14E-06	3.11E-08	6.09E-07	1.10E-06	0.00E+00	4.66E-07	2.33E-07	0.00E+00	0.00E+00	1.86E-07	8.57E-11	6.13E-10	0.00E+00	6.99E-10	6.986E-04	0.00E+00	1.01E-05	1.94E-06
3749863758195	374986	3758195	3.01E-06	3.24E-06	3.11E-06	3.07E-08	6.02E-07	1.09E-06	0.00E+00	4.61E-07	2.31E-07	0.00E+00	0.00E+00	1.84E-07	8.48E-11	6.07E-10	0.00E+00	6.92E-10	6.920E-04	0.00E+00	1.00E-05	1.92E-06
3744063758205	374406	3758205	5.64E-06	6.06E-06	5.82E-06	5.75E-08	1.13E-06	2.03E-06	0.00E+00	8.63E-07	4.31E-07	0.00E+00	0.00E+00	3.45E-07	1.59E-10	1.13E-09	0.00E+00	1.29E-09	1.293E-03	0.00E+00	1.88E-05	3.59E-06
3744163758205	374416	3758205	5.66E-06	6.08E-06	5.84E-06	5.77E-08	1.13E-06	2.04E-06	0.00E+00	8.66E-07	4.33E-07	0.00E+00	0.00E+00	3.46E-07	1.59E-10	1.14E-09	0.00E+00	1.30E-09	1.298E-03	0.00E+00	1.89E-05	3.60E-06
3744263758205	374426	3758205	5.68E-06	6.10E-06	5.86E-06	5.79E-08	1.14E-06	2.04E-06	0.00E+00	8.69E-07	4.34E-07	0.00E+00	0.00E+00	3.47E-07	1.60E-10	1.14E-09	0.00E+00	1.30E-09	1.303E-03	0.00E+00	1.89E-05	3.61E-06
3744363758205	374436	3758205	5.69E-06	6.12E-06	5.88E-06	5.81E-08	1.14E-06	2.05E-06	0.00E+00	8.71E-07	4.36E-07	0.00E+00	0.00E+00	3.49E-07	1.60E-10	1.15E-09	0.00E+00	1.31E-09	1.306E-03	0.00E+00	1.90E-05	3.62E-06
3744463758205	374446	3758205	5.71E-06	6.14E-06	5.89E-06	5.82E-08	1.14E-06	2.06E-06	0.00E+00	8.73E-07	4.37E-07	0.00E+00	0.00E+00	3.49E-07	1.61E-10	1.15E-09	0.00E+00	1.31E-09	1.310E-03	0.00E+00	1.90E-05	3.

			SWBuilding Construction	SWDemolition	SWGrading	EYBuilding Construction	SWPaving	SWGrading	SWArchitectural Coating	NBBuilding Construction	NBBuilding Construction	NBArchitectural Coating	NBArchitectural Coating	RWBuilding Construction	Child Risk					Overlapping Phases - Maximum GLC		
Unique Identifier	X (UTM)	Y (UTM)	2026	2026	2026	2026	2027	2027	2027	2026	2027	2026	2027	2026	3rd Trimester	0<2	2<16	Total	per million	2025	2026	2027
3744563758215	374456	3758215	5.69E-06	6.12E-06	5.88E-06	5.81E-08	1.14E-06	2.05E-06	0.00E+00	8.71E-07	4.36E-07	0.00E+00	0.00E+00	3.49E-07	1.60E-10	1.15E-09	0.00E+00	1.31E-09	1.306E-03	0.00E+00	1.90E-05	3.62E-06
3744663758215	374466	3758215	5.66E-06	6.09E-06	5.84E-06	5.78E-08	1.13E-06	2.04E-06	0.00E+00	8.66E-07	4.33E-07	0.00E+00	0.00E+00	3.47E-07	1.59E-10	1.14E-09	0.00E+00	1.30E-09	1.299E-03	0.00E+00	1.89E-05	3.60E-06
3744763758215	374476	3758215	5.62E-06	6.05E-06	5.81E-06	5.74E-08	1.13E-06	2.03E-06	0.00E+00	8.61E-07	4.30E-07	0.00E+00	0.00E+00	3.44E-07	1.58E-10	1.13E-09	0.00E+00	1.29E-09	1.291E-03	0.00E+00	1.87E-05	3.58E-06
3744863758215	374486	3758215	5.59E-06	6.01E-06	5.77E-06	5.70E-08	1.12E-06	2.01E-06	0.00E+00	8.55E-07	4.28E-07	0.00E+00	0.00E+00	3.42E-07	1.57E-10	1.13E-09	0.00E+00	1.28E-09	1.283E-03	0.00E+00	1.86E-05	3.56E-06
3744963758215	374496	3758215	5.55E-06	5.97E-06	5.73E-06	5.66E-08	1.11E-06	2.00E-06	0.00E+00	8.49E-07	4.25E-07	0.00E+00	0.00E+00	3.40E-07	1.56E-10	1.12E-09	0.00E+00	1.27E-09	1.274E-03	0.00E+00	1.85E-05	3.53E-06
3745063758215	374506	3758215	5.51E-06	5.93E-06	5.69E-06	5.62E-08	1.10E-06	1.98E-06	0.00E+00	8.43E-07	4.22E-07	0.00E+00	0.00E+00	3.37E-07	1.55E-10	1.11E-09	0.00E+00	1.26E-09	1.265E-03	0.00E+00	1.84E-05	3.51E-06
3745163758215	374516	3758215	5.47E-06	5.88E-06	5.65E-06	5.58E-08	1.09E-06	1.97E-06	0.00E+00	8.37E-07	4.19E-07	0.00E+00	0.00E+00	3.35E-07	1.54E-10	1.10E-09	0.00E+00	1.26E-09	1.255E-03	0.00E+00	1.82E-05	3.48E-06
3745263758215	374526	3758215	5.43E-06	5.83E-06	5.60E-06	5.54E-08	1.09E-06	1.95E-06	0.00E+00	8.30E-07	4.15E-07	0.00E+00	0.00E+00	3.32E-07	1.53E-10	1.09E-09	0.00E+00	1.25E-09	1.245E-03	0.00E+00	1.81E-05	3.45E-06
3745363758215	374536	3758215	5.38E-06	5.79E-06	5.56E-06	5.49E-08	1.08E-06	1.94E-06	0.00E+00	8.24E-07	4.12E-07	0.00E+00	0.00E+00	3.29E-07	1.51E-10	1.08E-09	0.00E+00	1.24E-09	1.235E-03	0.00E+00	1.79E-05	3.43E-06
3745463758215	374546	3758215	5.34E-06	5.74E-06	5.51E-06	5.44E-08	1.07E-06	1.92E-06	0.00E+00	8.17E-07	4.08E-07	0.00E+00	0.00E+00	3.27E-07	1.50E-10	1.07E-09	0.00E+00	1.22E-09	1.225E-03	0.00E+00	1.78E-05	3.40E-06
3745563758215	374556	3758215	5.29E-06	5.69E-06	5.46E-06	5.40E-08	1.06E-06	1.90E-06	0.00E+00	8.09E-07	4.05E-07	0.00E+00	0.00E+00	3.24E-07	1.49E-10	1.06E-09	0.00E+00	1.21E-09	1.214E-03	0.00E+00	1.76E-05	3.37E-06
3745663758215	374566	3758215	5.24E-06	5.64E-06	5.41E-06	5.35E-08	1.05E-06	1.89E-06	0.00E+00	8.02E-07	4.01E-07	0.00E+00	0.00E+00	3.21E-07	1.48E-10	1.06E-09	0.00E+00	1.20E-09	1.203E-03	0.00E+00	1.75E-05	3.34E-06
3745763758215	374576	3758215	5.19E-06	5.58E-06	5.36E-06	5.30E-08	1.04E-06	1.87E-06	0.00E+00	7.95E-07	3.97E-07	0.00E+00	0.00E+00	3.18E-07	1.46E-10	1.05E-09	0.00E+00	1.19E-09	1.192E-03	0.00E+00	1.73E-05	3.31E-06
3745963758215	374596	3758215	5.09E-06	5.47E-06	5.26E-06	5.19E-08	1.02E-06	1.83E-06	0.00E+00	7.79E-07	3.90E-07	0.00E+00	0.00E+00	3.12E-07	1.43E-10	1.02E-09	0.00E+00	1.17E-09	1.168E-03	0.00E+00	1.70E-05	3.24E-06
3746063758215	374606	3758215	5.04E-06	5.42E-06	5.20E-06	5.14E-08	1.01E-06	1.81E-06	0.00E+00	7.71E-07	3.86E-07	0.00E+00	0.00E+00	3.09E-07	1.42E-10	1.01E-09	0.00E+00	1.16E-09	1.156E-03	0.00E+00	1.68E-05	3.21E-06
3746163758215	374616	3758215	4.99E-06	5.36E-06	5.15E-06	5.09E-08	9.98E-07	1.80E-06	0.00E+00	7.63E-07	3.82E-07	0.00E+00	0.00E+00	3.05E-07	1.40E-10	1.00E-09	0.00E+00	1.14E-09	1.144E-03	0.00E+00	1.66E-05	3.18E-06
3746263758215	374626	3758215	4.93E-06	5.31E-06	5.09E-06	5.03E-08	9.87E-07	1.78E-06	0.00E+00	7.55E-07	3.78E-07	0.00E+00	0.00E+00	3.02E-07	1.39E-10	9.93E-10	0.00E+00	1.13E-09	1.132E-03	0.00E+00	1.64E-05	3.14E-06
3746363758215	374636	3758215	4.87E-06	5.24E-06	5.03E-06	4.97E-08	9.75E-07	1.75E-06	0.00E+00	7.46E-07	3.73E-07	0.00E+00	0.00E+00	2.98E-07	1.37E-10	9.81E-10	0.00E+00	1.12E-09	1.118E-03	0.00E+00	1.62E-05	3.10E-06
3746463758215	374646	3758215	4.82E-06	5.19E-06	4.98E-06	4.92E-08	9.65E-07	1.74E-06	0.00E+00	7.38E-07	3.69E-07	0.00E+00	0.00E+00	2.95E-07	1.36E-10	9.71E-10	0.00E+00	1.11E-09	1.107E-03	0.00E+00	1.61E-05	3.07E-06
3746563758215	374656	3758215	4.77E-06	5.13E-06	4.93E-06	4.87E-08	9.54E-07	1.72E-06	0.00E+00	7.30E-07	3.65E-07	0.00E+00	0.00E+00	2.92E-07	1.34E-10	9.61E-10	0.00E+00	1.09E-09	1.095E-03	0.00E+00	1.59E-05	3.04E-06
3746663758215	374666	3758215	4.72E-06	5.07E-06	4.87E-06	4.81E-08	9.43E-07	1.70E-06	0.00E+00	7.22E-07	3.61E-07	0.00E+00	0.00E+00	2.89E-07	1.33E-10	9.50E-10	0.00E+00	1.08E-09	1.082E-03	0.00E+00	1.57E-05	3.00E-06
3746763758215	374676	3758215	4.66E-06	5.01E-06	4.81E-06	4.76E-08	9.32E-07	1.68E-06	0.00E+00	7.13E-07	3.57E-07	0.00E+00	0.00E+00	2.85E-07	1.31E-10	9.38E-10	0.00E+00	1.07E-09	1.070E-03	0.00E+00	1.55E-05	2.97E-06
3746863758215	374686	3758215	4.60E-06	4.95E-06	4.75E-06	4.70E-08	9.21E-07	1.66E-06	0.00E+00	7.05E-07	3.52E-07	0.00E+00	0.00E+00	2.82E-07	1.30E-10	9.27E-10	0.00E+00	1.06E-09	1.057E-03	0.00E+00	1.53E-05	2.93E-06
3746963758215	374696	3758215	4.55E-06	4.89E-06	4.70E-06	4.64E-08	9.10E-07	1.64E-06	0.00E+00	6.96E-07	3.48E-07	0.00E+00	0.00E+00	2.78E-07	1.28E-10	9.16E-10	0.00E+00	1.04E-09	1.044E-03	0.00E+00	1.52E-05	2.90E-06
3747063758215	374706	3758215	4.49E-06	4.83E-06	4.64E-06	4.58E-08	8.99E-07	1.62E-06	0.00E+00	6.88E-07	3.44E-07	0.00E+00	0.00E+00	2.75E-07	1.26E-10	9.05E-10	0.00E+00	1.03E-09	1.031E-03	0.00E+00	1.50E-05	2.86E-06
3747163758215	374716	3758215	4.44E-06	4.77E-06	4.58E-06	4.53E-08	8.88E-07	1.60E-06	0.00E+00	6.79E-07	3.39E-07	0.00E+00	0.00E+00	2.72E-07	1.25E-10	8.93E-10	0.00E+00	1.02E-09	1.018E-03	0.00E+00	1.48E-05	2.82E-06
3747263758215	374726	3758215	4.38E-06	4.71E-06	4.52E-06	4.47E-08	8.76E-07	1.58E-06	0.00E+00	6.70E-07	3.35E-07	0.00E+00	0.00E+00	2.68E-07	1.23E-10	8.82E-10	0.00E+00	1.00E-09	1.005E-03	0.00E+00	1.46E-05	2.79E-06
3747363758215	374736	3758215	4.32E-06	4.65E-06	4.46E-06	4.41E-08	8.65E-07	1.56E-06	0.00E+00	6.62E-07	3.31E-07	0.00E+00	0.00E+00	2.65E-07	1.22E-10	8.71E-10	0.00E+00	9.92E-10	9.924E-04	0.00E+00	1.44E-05	2.75E-06
3747463758215	374746	3758215	4.27E-06	4.59E-06	4.41E-06	4.35E-08	8.54E-07	1.54E-06	0.00E+00	6.53E-07	3.27E-07	0.00E+00	0.00E+00	2.61E-07	1.20E-10	8.59E-10	0.00E+00	9.80E-10	9.795E-04	0.00E+00	1.42E-05	2.72E-06
3747563758215	374756	3758215	4.21E-06	4.53E-06	4.35E-06	4.30E-08	8.43E-07	1.52E-06	0.00E+00	6.45E-07	3.22E-07	0.00E+00	0.00E+00	2.58E-07	1.19E-10	8.48E-10	0.00E+00	9.67E-10	9.666E-04	0.00E+00	1.40E-05	2.68E-06
3747663758215	374766	3758215	4.16E-06	4.47E-06	4.29E-06	4.24E-08	8.32E-07	1.50E-06	0.00E+00	6.36E-07	3.18E-07	0.00E+00	0.00E+00	2.54E-07	1.17E-10	8.37E-10	0.00E+00	9.54E-10	9.539E-04	0.00E+00	1.38E-05	2.65E-06
3747763758215	374776	3758215	4.10E-06	4.41E-06	4.23E-06	4.18E-08	8.21E-07	1.48E-06	0.00E+00	6.28E-07	3.14E-07	0.00E+00	0.00E+00	2.51E-07	1.15E-10	8.26E-10	0.00E+00	9.41E-10	9.413E-04	0.00E+00	1.37E-05	2.61E-06
3747863758215	374786	3758215	4.05E-06	4.35E-06	4.18E-06	4.13E-08	8.10E-07	1.46E-06	0.00E+00	6.19E-07	3.10E-07	0.00E+00	0.00E+00	2.48E-07	1.14E-10	8.15E-10	0.00E+00	9.29E-10	9.287E-04	0.00E+00	1.35E-05	2.58E-06
3747963758215	374796	3758215	3.99E-06	4.29E-06	4.12E-06	4.07E-08	7.99E-07	1.44E-06	0.00E+00	6.11E-07	3.06E-07	0.00E+00	0.00E+00	2.44E-07	1.12E-10	8.04E-10	0.00E+00	9.16E-10	9.163E-04	0.00E+00	1.33E-05	2.54E-06
3748163758215	374816	3758215	3.89E-06	4.18E-06	4.01E-06	3.96E-08	7.77E-07	1.40E-06	0.00E+00	5.95E-07	2.97E-07	0.00E+00	0.00E+00	2.38E-07	1.09E-10	7.82E-10	0.00E+00	8.92E-10	8.918E-04	0.00E+00	1.29E-05	2.47E-06
3748263758215	374826	3758215	3.83E-06	4.12E-06	3.95E-06	3.91E-08	7.66E-07	1.38E-06	0.00E+00	5.86E-07	2.93E-07	0.00E+00	0.00E+00	2.34E-07	1.08E-10	7.71E-10	0.00E+00	8.79E-10	8.787E-04	0.00E+00	1.28E-05	2.44E-06
3748363758215	374836	3758215	3.78E-06	4.06E-06	3.90E-06	3.85E-08	7.56E-07	1.36E-06	0.00E+00	5.78E-07	2.89E-07	0.00E+00	0.00E+00	2.31E-07	1.06E-10	7.61E-10	0.00E+00	8.67E-10	8.668E-04	0.00E+00	1.26E-05	2.40E-06
3748463758215	374846	3758215	3.73E-06	4.01E-06	3.85E-06	3.80E-08	7.45E-07	1.34E-06	0.00E+00	5.70E-07	2.85E-07	0.00E+00	0.00E+00	2.28E-07	1.05E-10	7.50E-10	0.00E+00	8.55E-10	8.551E-04	0.00E+00	1.24E-05	2.37E-06
3748863758215	374886	3758215	3.52E-06	3.78E-06	3.63E-06	3.59E-08	7.04E-07	1.27E-06	0.00E+00	5.39E-07	2.69E-07	0.00E+00	0.00E+00	2.15E-07	9.90E-11	7.09E-10	0.00E+00	8.08E-10	8.076E-04	0.00E+00	1.17E-05	2.24E-06
3748963758215	374896	3758215	3.47E-06	3.73E-06	3.58E-06	3.54E-08	6.93E-07	1.25E-06	0.00E+00	5.30E-07	2.65E-07	0.00E+00	0.00E+00	2.12E-07	9.76E-11	6.98E-10	0.00E+00	7.95E-10	7.955E-04	0.00E+00	1.15E-05	2.21E-06
3749063758215	374906	3758215	3.42E-06	3.68E-06	3.53E-06	3.49E-08	6.84E-07	1.23E-06	0.00E+00	5.23E-07	2.62E-07	0.00E+00	0.00E+00	2.09E-07	9.62E-11	6.88E-10	0.00E+00	7.84E-10	7.843E-04	0.00E+00	1.14E-05	2.18E-06
3749163758215	374916	3758215	3.37E-06	3.63E-06	3.48E-06	3.44E-08	6.74E-07	1.21E-06	0.00E+00	5.16E-07	2.58E-07	0.00E+00	0.00E+00	2.06E-07	9.49E-11	6.79E-10	0.00E+00	7.74E-10	7.737E-04	0.00E+00	1.12E-05	2.15E-06
3749263758215	374926	3758215	3.32E-06	3.58E-06	3.43E-06	3.39E-08	6.65E-07	1.20E-06	0.00E+00	5.09E-07	2.54E-07	0.00E+00	0.00E+00	2.04E-07	9.36E-11	6.69E-10	0.00E+00	7.63E-10	7.630E-04	0.00E+00	1.11E-05	2.12E-06
3749363758215	374936	3758215	3.29E-06	3.54E-06	3.40E-06	3.36E-08	6.59E-07	1.19E-06	0.00E+00	5.04E-07	2.52E-07	0.00E+00	0.00E+00	2.02E-07	9.27E-11	6.63E-10	0.00E+00	7.55E-10	7.555E-04	0.00E+00	1.10E-05	2.10E-06
3749463758215	374946	3758215	3.27E-06	3.52E-06	3.38E-06	3.34E-08	6.54E-07	1.18E-06	0.00E+00	5.00E-07	2.50E-07	0.00E+00	0.00E+00	2.00E-07	9.20E-11	6.58E-10	0.00E+00	7.50E-10	7.504E-04	0.00E+00	1.09E-05	2.08E-06
3749563758215	374956	3758215	3.25E-06	3.49E-06	3.35E-06	3.31E-08	6.50E-07	1.17E-06	0.00E+00	4.97E-07	2.48E-07	0.00E+00	0.00E+00	1.99E-07	9.14E-11	6.54E-10	0.00E+00	7.45E-10	7.452E-04	0.00E+00	1.08E-05	2.07E-06
3749663758225	374966	3758225	6.00E-06	6.46E-06	6.20E-06	6.13E-08	1.20E-06	2.16E-06	0.00E+00	9.19E-07	4.59E-07	0.00E+00	0.00E+00	3.68E-07	1.69E-10	1.21E-09	0.00E+00	1.38E-09	1.378E-03	0.00E+00	2.00E-05	3.82E-06
3749763758225	374976	3758225	5.93E-06	6.38E-06	6.12E-06	6.05E-08	1.18E-06	2.13E-06	0.00E+00	9.08E-07	4.54E-07	0.00E+00	0.00E+00	3.63E-07	1.67E-10	1.20E-09	0.00E+00	1.36E-09	1.361E-03	0.00E+00	1.98E-05	3.78E-06
3749863758225	374986	3758225	5.86E-06	6.31E-06	6.05E-06	5.98E-08	1.17E-06	2.11E-06	0.00E+00	8.98E-07	4.49E-07	0.00E+00	0.00E+00	3.59E-07	1.65E-10	1.18E-09	0.00E+00	1.34E-09	1.344E-03	0.00E+00	1.95E-05	3.73E-06
3749963758225	374996	3758225	5.78E-06	6.22E-06	5.95E-06	5.88E-08	1.15E-06	2.08E-06	0.00E+00	8.82E-07	4.41E-07	0.00E+00	0.00E+00	3.53E-07	1.62E-10	1.16E-09	0.00E+00	1.32E-09	1.323E-03	0.00E+00	1.92E-05	3.67E-06
3750063758225	375006	3758225	5.72E-06	6.16E-06	5.91E-06	5.84E-08	1.15E-06	2.06E-06	0.00E+00	8.76E-07	4.38E-07	0.00E+00	0.00E+00	3.50E-07	1.61E-10	1.15E-09	0.00E+00	1.31E-09	1.314E-03	0.00E+00	1.91E-05	3.64E-06
3750163758225	375016	3758225	5.68E-06	6.11E-06	5.87E-06	5.80E-08	1.14E-06	2.05E-06	0.00E+00	8.70E-07	4.35E-07	0.00E+00	0.00E+00	3.48E-07	1.60E-10	1.14E-09	0.00E+00	1.30E-09	1.304E-03	0.00E+00	1.89E-05	3.62E-06
3750263758225	375026	3758225	5.64E-06	6.06E-06	5.82E-06	5.75E-08	1.13E-06	2.03E-06	0.00E+00	8.63E-07	4.31E-07	0.00E+00	0.00E+00	3.45E-07	1.59E-10	1.14E-09	0.00E+00	1.29E-09	1.294E-03	0.00E+00	1.88E-05	3.59E-06
3750363758225	375036	3758225	5.59E-06	6.01E-06	5.77E-06	5.71E-08	1.12E-06	2.01E-06	0.00E+00	8.56E-07	4.28E-07	0.00E+00	0.00E+00	3.42E-07	1.57E-10	1.13E-09	0.00E+00	1.28E-09	1.284E-03	0.00E+00	1.86E-05	3.56E-06
3750463758225	375046	3758225	5.55E-06	5.96E-06	5.73E-06	5.66E-08	1.11E-06	2.00E-06	0.00E+00	8.49E-07	4.24E-07	0.00E+00	0.00E+00	3.40E-07	1.56E-10	1.12E-09	0.00E+00	1.27E-09	1.273E-03	0.00E+00	1.85E-05	3.53E-06
3750563758225	375056	3758225	5.50E-06	5.91E-06	5.68E-06	5.61E-08	1.10E-06	1.98E-06	0.00E+00	8.42E-07	4.21E-07	0.00E+00	0.00E+00	3.37E-07	1.55E-10	1.11E-09	0.00E+00	1.26E-09	1.262E-03	0.00E+00	1.83E-05	3.50E-06
3750663758225	375066	3758225	5.45E-06	5.86E-06	5.63E-06	5.56E-08	1.09E-06	1.96E-06	0.00E+00	8.34E-07	4.17E-07	0.00E+00	0.00E+00	3.34E-07	1.53E-10	1.10E-09	0.00E+00	1.25E-09	1.250E-03	0.00E+00	1.82E-05	3.47E-06
3750763758225	375076	3758225	5.40E-06	5.81E-06	5.57E-06	5.51E-08	1.08E-06	1.94E-06	0.00E+00	8.26E-07	4.13E-07	0.00E+00	0.00E+00	3.30E-07	1.52E-10	1.09E-09	0.00E+00	1.24E-09	1.239E-03	0.00E+00	1.80E-05	3.44E-06
3745763758225	374576	3758225	5.35E-06	5.75E-06	5.52E-06	5.46E-08	1.07E-06	1.93E-06	0.00E+00	8.18E-07	4.09E-07	0.00E+00	0.00E+00	3.27E-07	1.50E-10	1.08E-09	0.00E+00	1.23E-09	1.227E-03	0.00E+00	1.78E-05	3.40E-06
3746063758225	374606	3758225	5.19E-06	5.58E-06	5.35E-06	5.29E-08	1.04E-06	1.87E-06	0.00E+00	7.94E-07	3.97E-07	0.00E+00	0.00E+00	3.17E-07	1.46E-10	1.04E-09	0.00E+00	1.19E-09	1.190E-03	0.00E+00	1.73E-05	3.30E-06
3746163758225	374616	3758225	5.13E-06	5.52E-06	5.30E-06	5.24E-08	1.03E-06	1.85E-06	0.00E+00	7.85E-07	3.93E-07	0.00E+00	0.00E+00	3.14E-07	1.44E-10	1.03E-09	0.00E+00	1.18E-09	1.177E-03	0.00E+00	1.71E-05	3.27E-06
3746263758225	374626	3758225	5.07E-06	5.46E-06	5.24E-06	5.18E-08	1.02E-06	1.83E-06	0.00E+00	7.77E-07	3.88E-07	0.00E+00	0.00E+00	3.11E-07	1.43E-10	1.02E-09	0.00E+00	1.16E-09	1.165E-03	0.00E+00	1.69E-05	3.23E-06
3746363758225	374636	3758225	5.01E-06	5.39E-06	5.17E-06	5.11E-08	1.00E-06	1.80E-06	0.00E+00	7.66E-07	3.83E-07	0.00E+00	0.00E+00	3.07E-07	1.41E-10	1.01E-09	0.00E+00	1.15E-09	1.151E-03	0.00E+00	1.67E-05	3.19E-06
3746463758225	374646	3758225	4.96E-06	5.33E-06	5.12E-06	5.06E-08	9.92E-07	1.79E-06	0.00E+00	7.59E-07	3.79E-07	0.00E+00	0.00E+00	3.04E-07	1.40E-10	9.99E-10	0.00E+00	1.14E-09	1.138E-03	0.00E+00	1.65E-05	3.16E-06
3746563758225	374656	3758225	4.90E-06	5.27E-06	5.06E-06	5.00E-08	9.81E-07	1.77E-06	0.00E+00	7.50E-07	3.75E-07	0.00E+00	0.00E+00	3.00E-07	1.38E-10	9.87E-10	0.00E+00	1.13E-09	1.125E-03	0.00E+00	1.63E-05	3.12E-06
3746663758225	374666	3758225	4.85E-06	5.21E-06	5.00E-06	4.94E-08	9.69E-07	1.74E-06	0.00E+00	7.42E-07	3.71E-07	0.00E+00	0.00E+00	2.97E-07	1.36E-10	9.76E-10	0.00E+00	1.11E-09	1.112E-03	0.00E+00	1.61E-05	3.09E-06
3746763758225	374676	3758225	4.79E-06	5.15E-06	4.94E-06	4.88E-08	9.58E-07	1.72E-06	0.00E+00	7.33E-07	3.66E-07	0.00E+00	0.00E+00	2.93E-07	1.35E-10	9.64E-10	0.00E+00	1.10E-09	1.099E-03	0.00E+00	1.60E-05	3.05E-06
3746863758225	374686	3758225	4.73E-06	5.08E-06	4.88E-06	4.82E-08	9.46E-07	1.70E-06	0.00E+00	7.24E-07	3.62E-07	0.00E+00	0.00E+00	2.89E-07	1.33E-10	9.52E-10	0.00E+00	1.09E-09	1.085E-03	0.00E+00	1.58E-05	3.01E-06
3746963758225	374696	3758225	4.67E-06	5.02E-06	4.82E-06	4.76E-08	9.34E-07	1.68E-06	0.00E+00	7.15E-07	3.57E-07	0.00E+00	0.00E+00	2.86E-07	1.31E-10	9.40E-10	0.00E+00	1.07E-09	1.072E-03	0.00E+00	1.56E-05	2.97E-06
3747063758225	375706	3758225	4.61E-06	4.96E-06	4.76E-06	4.70E-08	9.23E-07	1.66E-06	0.00E+00	7.06E-07	3.53E-07	0.00E+00	0.00E+00	2.82E-07	1.30E-10	9.28E-10	0.00E+00	1.06E-09	1.058E-03	0.00E+00	1.54E-05	2.94E-06
3747163758225	375716	3758225	4.55E-06	4.90E-06	4.70E-06	4.64E-08	9.11E-07	1.64E-06	0.00E+00	6.97E-07	3.48E-07	0.00E+00	0.00E+00	2.79E-07	1.28E-10	9.17E-10	0.00E+00	1.04E-09	1.045E-03	0.00E+00	1.52E-05	2.90E-06
3747263758225	375726	3758225	4.49E-06	4.83E-06	4.64E-06	4.58E-08	8.99E-07	1.62E-06	0.00E+00	6.88E-07	3.44E-07	0.00E+00	0.00E+00	2.75E-07	1.26E-10	9.05E-10	0.00E+00	1.03E-09	1.031E-03	0.00E+00	1.50E-05	2.86E-06
3747363758225	375736	3758225	4.43E-06	4.77E-06	4.58E-06	4.52E-08	8.87E-07	1.60E-06	0.00E+00	6.79E-07	3.39E-07	0.00E+00	0.00E+00	2.71E-07	1.25E-10	8.93E-10	0.00E+00	1.02E-09	1.018E-03	0.00E+00	1.48E-05	2.82E-06
3747463758225	375746	3758225	4.38E-06	4.71E-06	4.52E-06	4.47E-08	8.76E-07	1.58E-06	0.00E+00	6.70E-07	3.35E-07	0.00E+00	0.00E+00	2.68E-07	1.23E-10	8.81E-10	0.00E+00	1.00E-09	1.004E-03	0.00E+00	1.46E-05	2.79E-06
3747563758225	375756	3758225	4.32E-06	4.64E-06	4.46E-06	4.41E-08	8.64E-07	1.55E-06	0.00E+00	6.61E-07	3.30E-07	0.00E+00	0.00E+00	2.64E-07	1.22E-10	8.69E-10	0.00E+00	9.91E-10	9.908E-04	0.00E+00	1.44E-05	2.75E-06
3747663758225	375766	3758225	4.26E-06	4.58E-06	4.39E-06	4.34E-08	8.52E-07	1.53E-06	0.00E+00	6.51E-07	3.26E-07	0.00E+00	0.00E+00	2.61E-07	1.20E-10	8.57E-10	0.00E+00	9.77E-10	9.768E-04	0.00E+00	1.42E-05	2.71E-06
3747763758225	375776	3758225	4.20E-06	4.52E-06	4.34E-06	4.28E-08	8.40E-07	1.51E-06	0.00E+00	6.43E-07	3.21E-07	0.00E+00	0.00E+00	2.57E-07	1.18E-10	8.46E-10	0.00E+00	9.64E-10	9.637E-04	0.00E+00	1.40E-05	2.67E-06
3747863758225	375786	3758225	4.14E-06	4.46E-06	4.28E-06	4.23E-08	8.29E-07	1.49E-06	0.00E+00	6.34E-07	3.17E-07	0.00E+00	0.00E+00	2.54E-07	1.17E-10	8.34E-10	0.00E+00	9.51E-10	9.508E-04	0.00E+00	1.38E-05	2.

		SWBuilding Construction	SWDemolition	SWGrading	EYBuilding Construction	SWPaving	SWGrading	SWArchitectural Coating	NBBuilding Construction	NBBuilding Construction	NBArchitectural Coating	NBArchitectural Coating	RWBuilding Construction	Child Risk					Overlapping Phases - Maximum GLC		
Unique Identifier	X (UTM)	Y (UTM)	2026	2026	2026	2026	2027	2027	2027	2026	2027	2026	2027	2026	3rd Trimester	0<2	2<16	Total	per million	2025	2026	2027
3747663758235	374766	3758235	4.36E-06	4.69E-06	4.50E-06	4.45E-08	8.73E-07	1.57E-06	0.00E+00	6.68E-07	3.34E-07	0.00E+00	0.00E+00	2.67E-07	1.23E-10	8.78E-10	0.00E+00	1.00E-09	1.001E-03	0.00E+00	1.45E-05	2.78E-06
3747763758235	374776	3758235	4.30E-06	4.63E-06	4.44E-06	4.39E-08	8.61E-07	1.55E-06	0.00E+00	6.59E-07	3.29E-07	0.00E+00	0.00E+00	2.63E-07	1.21E-10	8.67E-10	0.00E+00	9.88E-10	9.877E-04	0.00E+00	1.43E-05	2.74E-06
3747863758235	374786	3758235	4.24E-06	4.56E-06	4.38E-06	4.33E-08	8.49E-07	1.53E-06	0.00E+00	6.50E-07	3.25E-07	0.00E+00	0.00E+00	2.60E-07	1.19E-10	8.55E-10	0.00E+00	9.74E-10	9.742E-04	0.00E+00	1.41E-05	2.70E-06
3747963758235	374796	3758235	4.19E-06	4.50E-06	4.32E-06	4.27E-08	8.38E-07	1.51E-06	0.00E+00	6.41E-07	3.20E-07	0.00E+00	0.00E+00	2.56E-07	1.18E-10	8.43E-10	0.00E+00	9.61E-10	9.608E-04	0.00E+00	1.40E-05	2.67E-06
3748263758235	374826	3758235	4.01E-06	4.31E-06	4.14E-06	4.09E-08	8.02E-07	1.44E-06	0.00E+00	6.13E-07	3.07E-07	0.00E+00	0.00E+00	2.45E-07	1.13E-10	8.07E-10	0.00E+00	9.20E-10	9.197E-04	0.00E+00	1.34E-05	2.55E-06
3748363758235	374836	3758235	3.95E-06	4.25E-06	4.08E-06	4.03E-08	7.90E-07	1.42E-06	0.00E+00	6.04E-07	3.02E-07	0.00E+00	0.00E+00	2.42E-07	1.11E-10	7.95E-10	0.00E+00	9.06E-10	9.064E-04	0.00E+00	1.32E-05	2.51E-06
3748463758235	374846	3758235	3.89E-06	4.18E-06	4.02E-06	3.97E-08	7.78E-07	1.40E-06	0.00E+00	5.95E-07	2.98E-07	0.00E+00	0.00E+00	2.38E-07	1.10E-10	7.83E-10	0.00E+00	8.93E-10	8.929E-04	0.00E+00	1.30E-05	2.48E-06
3748563758235	374856	3758235	3.84E-06	4.13E-06	3.96E-06	3.92E-08	7.68E-07	1.38E-06	0.00E+00	5.87E-07	2.94E-07	0.00E+00	0.00E+00	2.35E-07	1.08E-10	7.73E-10	0.00E+00	8.81E-10	8.807E-04	0.00E+00	1.28E-05	2.44E-06
3748663758235	374866	3758235	3.79E-06	4.07E-06	3.91E-06	3.86E-08	7.57E-07	1.36E-06	0.00E+00	5.79E-07	2.90E-07	0.00E+00	0.00E+00	2.32E-07	1.07E-10	7.62E-10	0.00E+00	8.69E-10	8.688E-04	0.00E+00	1.26E-05	2.41E-06
3749063758235	374906	3758235	3.57E-06	3.84E-06	3.69E-06	3.64E-08	7.14E-07	1.29E-06	0.00E+00	5.46E-07	2.73E-07	0.00E+00	0.00E+00	2.19E-07	1.00E-10	7.19E-10	0.00E+00	8.19E-10	8.194E-04	0.00E+00	1.19E-05	2.27E-06
3749163758235	374916	3758235	3.52E-06	3.78E-06	3.63E-06	3.59E-08	7.04E-07	1.27E-06	0.00E+00	5.38E-07	2.69E-07	0.00E+00	0.00E+00	2.15E-07	9.90E-11	7.08E-10	0.00E+00	8.07E-10	8.072E-04	0.00E+00	1.17E-05	2.24E-06
3749263758235	374926	3758235	3.48E-06	3.74E-06	3.59E-06	3.55E-08	6.96E-07	1.25E-06	0.00E+00	5.33E-07	2.66E-07	0.00E+00	0.00E+00	2.13E-07	9.80E-11	7.01E-10	0.00E+00	7.99E-10	7.987E-04	0.00E+00	1.16E-05	2.22E-06
3749363758235	374936	3758235	3.46E-06	3.72E-06	3.57E-06	3.53E-08	6.92E-07	1.25E-06	0.00E+00	5.29E-07	2.65E-07	0.00E+00	0.00E+00	2.12E-07	9.74E-11	6.97E-10	0.00E+00	7.94E-10	7.939E-04	0.00E+00	1.15E-05	2.20E-06
3742063758245	374206	3758245	6.41E-06	6.89E-06	6.62E-06	6.54E-08	1.28E-06	2.31E-06	0.00E+00	9.81E-07	4.91E-07	0.00E+00	0.00E+00	3.92E-07	1.80E-10	1.29E-09	0.00E+00	1.47E-09	1.471E-03	0.00E+00	2.14E-05	4.08E-06
3742163758245	374216	3758245	6.44E-06	6.92E-06	6.65E-06	6.57E-08	1.29E-06	2.32E-06	0.00E+00	9.85E-07	4.93E-07	0.00E+00	0.00E+00	3.94E-07	1.81E-10	1.30E-09	0.00E+00	1.48E-09	1.477E-03	0.00E+00	2.14E-05	4.10E-06
3742263758245	374226	3758245	6.46E-06	6.95E-06	6.67E-06	6.59E-08	1.29E-06	2.33E-06	0.00E+00	9.89E-07	4.94E-07	0.00E+00	0.00E+00	3.96E-07	1.82E-10	1.30E-09	0.00E+00	1.48E-09	1.483E-03	0.00E+00	2.15E-05	4.11E-06
3742363758245	374236	3758245	6.48E-06	6.97E-06	6.69E-06	6.61E-08	1.30E-06	2.33E-06	0.00E+00	9.92E-07	4.96E-07	0.00E+00	0.00E+00	3.97E-07	1.82E-10	1.31E-09	0.00E+00	1.49E-09	1.488E-03	0.00E+00	2.16E-05	4.13E-06
3742463758245	374246	3758245	6.50E-06	6.99E-06	6.71E-06	6.63E-08	1.30E-06	2.34E-06	0.00E+00	9.95E-07	4.97E-07	0.00E+00	0.00E+00	3.98E-07	1.83E-10	1.31E-09	0.00E+00	1.49E-09	1.492E-03	0.00E+00	2.17E-05	4.14E-06
3742563758245	374256	3758245	6.51E-06	7.01E-06	6.73E-06	6.65E-08	1.30E-06	2.35E-06	0.00E+00	9.97E-07	4.99E-07	0.00E+00	0.00E+00	3.99E-07	1.83E-10	1.31E-09	0.00E+00	1.50E-09	1.495E-03	0.00E+00	2.17E-05	4.15E-06
3742663758245	374266	3758245	6.53E-06	7.02E-06	6.74E-06	6.66E-08	1.31E-06	2.35E-06	0.00E+00	9.99E-07	5.00E-07	0.00E+00	0.00E+00	4.00E-07	1.84E-10	1.31E-09	0.00E+00	1.50E-09	1.498E-03	0.00E+00	2.18E-05	4.16E-06
3742763758245	374276	3758245	6.54E-06	7.03E-06	6.75E-06	6.67E-08	1.31E-06	2.36E-06	0.00E+00	1.00E-06	5.00E-07	0.00E+00	0.00E+00	4.00E-07	1.84E-10	1.32E-09	0.00E+00	1.50E-09	1.501E-03	0.00E+00	2.18E-05	4.16E-06
3742863758245	374286	3758245	6.55E-06	7.04E-06	6.76E-06	6.68E-08	1.31E-06	2.36E-06	0.00E+00	1.00E-06	5.01E-07	0.00E+00	0.00E+00	4.01E-07	1.84E-10	1.32E-09	0.00E+00	1.50E-09	1.503E-03	0.00E+00	2.18E-05	4.17E-06
3742963758245	374296	3758245	6.55E-06	7.04E-06	6.76E-06	6.68E-08	1.31E-06	2.36E-06	0.00E+00	1.00E-06	5.01E-07	0.00E+00	0.00E+00	4.01E-07	1.84E-10	1.32E-09	0.00E+00	1.50E-09	1.503E-03	0.00E+00	2.18E-05	4.17E-06
3743063758245	374306	3758245	6.55E-06	7.05E-06	6.76E-06	6.69E-08	1.31E-06	2.36E-06	0.00E+00	1.00E-06	5.01E-07	0.00E+00	0.00E+00	4.01E-07	1.84E-10	1.32E-09	0.00E+00	1.50E-09	1.504E-03	0.00E+00	2.18E-05	4.17E-06
3743163758245	374316	3758245	6.55E-06	7.05E-06	6.76E-06	6.69E-08	1.31E-06	2.36E-06	0.00E+00	1.00E-06	5.01E-07	0.00E+00	0.00E+00	4.01E-07	1.84E-10	1.32E-09	0.00E+00	1.50E-09	1.504E-03	0.00E+00	2.18E-05	4.17E-06
3743263758245	374326	3758245	6.55E-06	7.04E-06	6.76E-06	6.68E-08	1.31E-06	2.36E-06	0.00E+00	1.00E-06	5.01E-07	0.00E+00	0.00E+00	4.01E-07	1.84E-10	1.32E-09	0.00E+00	1.50E-09	1.503E-03	0.00E+00	2.18E-05	4.17E-06
3743363758245	374336	3758245	6.54E-06	7.04E-06	6.76E-06	6.68E-08	1.31E-06	2.36E-06	0.00E+00	1.00E-06	5.01E-07	0.00E+00	0.00E+00	4.01E-07	1.84E-10	1.32E-09	0.00E+00	1.50E-09	1.502E-03	0.00E+00	2.18E-05	4.17E-06
3743463758245	374346	3758245	6.54E-06	7.03E-06	6.75E-06	6.67E-08	1.31E-06	2.35E-06	0.00E+00	1.00E-06	5.00E-07	0.00E+00	0.00E+00	4.00E-07	1.84E-10	1.32E-09	0.00E+00	1.50E-09	1.500E-03	0.00E+00	2.18E-05	4.16E-06
3743563758245	374356	3758245	6.52E-06	7.02E-06	6.73E-06	6.66E-08	1.31E-06	2.35E-06	0.00E+00	9.98E-07	4.99E-07	0.00E+00	0.00E+00	3.99E-07	1.84E-10	1.31E-09	0.00E+00	1.50E-09	1.497E-03	0.00E+00	2.17E-05	4.15E-06
3743663758245	374366	3758245	6.51E-06	7.00E-06	6.72E-06	6.64E-08	1.30E-06	2.34E-06	0.00E+00	9.96E-07	4.98E-07	0.00E+00	0.00E+00	3.98E-07	1.83E-10	1.31E-09	0.00E+00	1.49E-09	1.494E-03	0.00E+00	2.17E-05	4.14E-06
3743763758245	374376	3758245	6.49E-06	6.98E-06	6.70E-06	6.62E-08	1.30E-06	2.34E-06	0.00E+00	9.93E-07	4.97E-07	0.00E+00	0.00E+00	3.97E-07	1.83E-10	1.31E-09	0.00E+00	1.49E-09	1.490E-03	0.00E+00	2.16E-05	4.13E-06
3743963758245	374396	3758245	6.45E-06	6.93E-06	6.66E-06	6.58E-08	1.29E-06	2.32E-06	0.00E+00	9.87E-07	4.93E-07	0.00E+00	0.00E+00	3.95E-07	1.81E-10	1.30E-09	0.00E+00	1.48E-09	1.480E-03	0.00E+00	2.15E-05	4.11E-06
3744063758245	374406	3758245	6.43E-06	6.91E-06	6.63E-06	6.56E-08	1.29E-06	2.31E-06	0.00E+00	9.84E-07	4.92E-07	0.00E+00	0.00E+00	3.93E-07	1.81E-10	1.29E-09	0.00E+00	1.47E-09	1.475E-03	0.00E+00	2.14E-05	4.09E-06
3744163758245	374416	3758245	6.40E-06	6.88E-06	6.61E-06	6.53E-08	1.28E-06	2.30E-06	0.00E+00	9.79E-07	4.90E-07	0.00E+00	0.00E+00	3.92E-07	1.80E-10	1.29E-09	0.00E+00	1.47E-09	1.469E-03	0.00E+00	2.13E-05	4.07E-06
3744263758245	374426	3758245	6.37E-06	6.85E-06	6.58E-06	6.50E-08	1.27E-06	2.29E-06	0.00E+00	9.75E-07	4.87E-07	0.00E+00	0.00E+00	3.90E-07	1.79E-10	1.28E-09	0.00E+00	1.46E-09	1.462E-03	0.00E+00	2.12E-05	4.06E-06
3744363758245	374436	3758245	6.34E-06	6.82E-06	6.54E-06	6.47E-08	1.27E-06	2.28E-06	0.00E+00	9.70E-07	4.85E-07	0.00E+00	0.00E+00	3.88E-07	1.78E-10	1.28E-09	0.00E+00	1.45E-09	1.454E-03	0.00E+00	2.11E-05	4.04E-06
3744463758245	374446	3758245	6.30E-06	6.78E-06	6.51E-06	6.43E-08	1.26E-06	2.27E-06	0.00E+00	9.65E-07	4.82E-07	0.00E+00	0.00E+00	3.86E-07	1.77E-10	1.27E-09	0.00E+00	1.45E-09	1.446E-03	0.00E+00	2.10E-05	4.01E-06
3744563758245	374456	3758245	6.27E-06	6.74E-06	6.47E-06	6.39E-08	1.25E-06	2.26E-06	0.00E+00	9.59E-07	4.79E-07	0.00E+00	0.00E+00	3.84E-07	1.76E-10	1.26E-09	0.00E+00	1.44E-09	1.438E-03	0.00E+00	2.09E-05	3.99E-06
3744663758245	374466	3758245	6.23E-06	6.70E-06	6.43E-06	6.35E-08	1.25E-06	2.24E-06	0.00E+00	9.53E-07	4.77E-07	0.00E+00	0.00E+00	3.81E-07	1.75E-10	1.25E-09	0.00E+00	1.43E-09	1.429E-03	0.00E+00	2.07E-05	3.96E-06
3744763758245	374476	3758245	6.19E-06	6.65E-06	6.39E-06	6.31E-08	1.24E-06	2.23E-06	0.00E+00	9.47E-07	4.73E-07	0.00E+00	0.00E+00	3.79E-07	1.74E-10	1.25E-09	0.00E+00	1.42E-09	1.420E-03	0.00E+00	2.06E-05	3.94E-06
3744863758245	374486	3758245	6.14E-06	6.61E-06	6.34E-06	6.27E-08	1.23E-06	2.21E-06	0.00E+00	9.40E-07	4.70E-07	0.00E+00	0.00E+00	3.76E-07	1.73E-10	1.24E-09	0.00E+00	1.41E-09	1.410E-03	0.00E+00	2.05E-05	3.91E-06
3744963758245	374496	3758245	6.10E-06	6.56E-06	6.30E-06	6.22E-08	1.22E-06	2.20E-06	0.00E+00	9.33E-07	4.67E-07	0.00E+00	0.00E+00	3.73E-07	1.72E-10	1.23E-09	0.00E+00	1.40E-09	1.400E-03	0.00E+00	2.03E-05	3.88E-06
3745063758245	374506	3758245	6.05E-06	6.51E-06	6.25E-06	6.17E-08	1.21E-06	2.18E-06	0.00E+00	9.26E-07	4.63E-07	0.00E+00	0.00E+00	3.70E-07	1.70E-10	1.22E-09	0.00E+00	1.39E-09	1.389E-03	0.00E+00	2.02E-05	3.85E-06
3745163758245	374516	3758245	6.00E-06	6.46E-06	6.20E-06	6.13E-08	1.20E-06	2.16E-06	0.00E+00	9.19E-07	4.59E-07	0.00E+00	0.00E+00	3.68E-07	1.69E-10	1.21E-09	0.00E+00	1.38E-09	1.378E-03	0.00E+00	2.00E-05	3.82E-06
3745263758245	374526	3758245	5.95E-06	6.40E-06	6.15E-06	6.07E-08	1.19E-06	2.14E-06	0.00E+00	9.11E-07	4.56E-07	0.00E+00	0.00E+00	3.64E-07	1.68E-10	1.20E-09	0.00E+00	1.37E-09	1.366E-03	0.00E+00	1.98E-05	3.79E-06
3745363758245	374536	3758245	5.90E-06	6.35E-06	6.09E-06	6.02E-08	1.18E-06	2.12E-06	0.00E+00	9.03E-07	4.52E-07	0.00E+00	0.00E+00	3.61E-07	1.66E-10	1.19E-09	0.00E+00	1.35E-09	1.354E-03	0.00E+00	1.97E-05	3.76E-06
3745463758245	374546	3758245	5.85E-06	6.29E-06	6.04E-06	5.97E-08	1.17E-06	2.11E-06	0.00E+00	8.95E-07	4.47E-07	0.00E+00	0.00E+00	3.58E-07	1.65E-10	1.18E-09	0.00E+00	1.34E-09	1.342E-03	0.00E+00	1.95E-05	3.72E-06
3745563758245	374556	3758245	5.79E-06	6.23E-06	5.98E-06	5.91E-08	1.16E-06	2.09E-06	0.00E+00	8.87E-07	4.43E-07	0.00E+00	0.00E+00	3.55E-07	1.63E-10	1.17E-09	0.00E+00	1.33E-09	1.329E-03	0.00E+00	1.93E-05	3.69E-06
3745663758245	374566	3758245	5.74E-06	6.17E-06	5.92E-06	5.85E-08	1.15E-06	2.07E-06	0.00E+00	8.78E-07	4.39E-07	0.00E+00	0.00E+00	3.51E-07	1.61E-10	1.15E-09	0.00E+00	1.32E-09	1.316E-03	0.00E+00	1.91E-05	3.65E-06
3745763758245	374576	3758245	5.68E-06	6.11E-06	5.86E-06	5.79E-08	1.14E-06	2.04E-06	0.00E+00	8.69E-07	4.35E-07	0.00E+00	0.00E+00	3.48E-07	1.60E-10	1.14E-09	0.00E+00	1.30E-09	1.303E-03	0.00E+00	1.89E-05	3.62E-06
3746063758245	374606	3758245	5.50E-06	5.91E-06	5.68E-06	5.61E-08	1.10E-06	1.98E-06	0.00E+00	8.42E-07	4.21E-07	0.00E+00	0.00E+00	3.37E-07	1.55E-10	1.11E-09	0.00E+00	1.26E-09	1.262E-03	0.00E+00	1.83E-05	3.50E-06
3746163758245	374616	3758245	5.44E-06	5.85E-06	5.61E-06	5.55E-08	1.09E-06	1.96E-06	0.00E+00	8.32E-07	4.16E-07	0.00E+00	0.00E+00	3.33E-07	1.53E-10	1.10E-09	0.00E+00	1.25E-09	1.248E-03	0.00E+00	1.81E-05	3.46E-06
3746263758245	374626	3758245	5.38E-06	5.78E-06	5.55E-06	5.49E-08	1.08E-06	1.94E-06	0.00E+00	8.23E-07	4.11E-07	0.00E+00	0.00E+00	3.29E-07	1.51E-10	1.08E-09	0.00E+00	1.23E-09	1.234E-03	0.00E+00	1.79E-05	3.42E-06
3746363758245	374636	3758245	5.31E-06	5.71E-06	5.48E-06	5.42E-08	1.06E-06	1.91E-06	0.00E+00	8.12E-07	4.06E-07	0.00E+00	0.00E+00	3.25E-07	1.49E-10	1.07E-09	0.00E+00	1.22E-09	1.218E-03	0.00E+00	1.77E-05	3.38E-06
3746463758245	374646	3758245	5.25E-06	5.65E-06	5.42E-06	5.36E-08	1.05E-06	1.89E-06	0.00E+00	8.04E-07	4.02E-07	0.00E+00	0.00E+00	3.21E-07	1.48E-10	1.06E-09	0.00E+00	1.20E-09	1.205E-03	0.00E+00	1.75E-05	3.34E-06
3746563758245	374656	3758245	5.19E-06	5.58E-06	5.35E-06	5.29E-08	1.04E-06	1.87E-06	0.00E+00	7.94E-07	3.97E-07	0.00E+00	0.00E+00	3.18E-07	1.46E-10	1.04E-09	0.00E+00	1.19E-09	1.190E-03	0.00E+00	1.73E-05	3.30E-06
3746663758245	374666	3758245	5.12E-06	5.51E-06	5.29E-06	5.23E-08	1.02E-06	1.84E-06	0.00E+00	7.84E-07	3.92E-07	0.00E+00	0.00E+00	3.14E-07	1.44E-10	1.03E-09	0.00E+00	1.18E-09	1.176E-03	0.00E+00	1.71E-05	3.26E-06
3746763758245	374676	3758245	5.06E-06	5.44E-06	5.22E-06	5.16E-08	1.01E-06	1.82E-06	0.00E+00	7.74E-07	3.87E-07	0.00E+00	0.00E+00	3.10E-07	1.42E-10	1.02E-09	0.00E+00	1.16E-09	1.161E-03	0.00E+00	1.69E-05	3.22E-06
3746863758245	374686	3758245	4.99E-06	5.37E-06	5.15E-06	5.10E-08	9.99E-07	1.80E-06	0.00E+00	7.64E-07	3.82E-07	0.00E+00	0.00E+00	3.06E-07	1.41E-10	1.01E-09	0.00E+00	1.15E-09	1.146E-03	0.00E+00	1.66E-05	3.18E-06
3746963758245	374696	3758245	4.93E-06	5.30E-06	5.09E-06	5.03E-08	9.86E-07	1.77E-06	0.00E+00	7.54E-07	3.77E-07	0.00E+00	0.00E+00	3.02E-07	1.39E-10	9.92E-10	0.00E+00	1.13E-09	1.131E-03	0.00E+00	1.64E-05	3.14E-06
3747063758245	374706	3758245	4.86E-06	5.23E-06	5.02E-06	4.96E-08	9.73E-07	1.75E-06	0.00E+00	7.44E-07	3.72E-07	0.00E+00	0.00E+00	2.98E-07	1.37E-10	9.79E-10	0.00E+00	1.12E-09	1.116E-03	0.00E+00	1.62E-05	3.10E-06
3747163758245	374716	3758245	4.80E-06	5.16E-06	4.95E-06	4.90E-08	9.60E-07	1.73E-06	0.00E+00	7.34E-07	3.67E-07	0.00E+00	0.00E+00	2.94E-07	1.35E-10	9.66E-10	0.00E+00	1.10E-09	1.101E-03	0.00E+00	1.60E-05	3.06E-06
3747263758245	374726	3758245	4.73E-06	5.09E-06	4.89E-06	4.83E-08	9.47E-07	1.70E-06	0.00E+00	7.25E-07	3.62E-07	0.00E+00	0.00E+00	2.90E-07	1.33E-10	9.53E-10	0.00E+00	1.09E-09	1.086E-03	0.00E+00	1.58E-05	3.01E-06
3747363758245	374736	3758245	4.67E-06	5.02E-06	4.82E-06	4.76E-08	9.34E-07	1.68E-06	0.00E+00	7.15E-07	3.57E-07	0.00E+00	0.00E+00	2.86E-07	1.31E-10	9.40E-10	0.00E+00	1.07E-09	1.072E-03	0.00E+00	1.56E-05	2.97E-06
3747463758245	374746	3758245	4.61E-06	4.95E-06	4.75E-06	4.70E-08	9.21E-07	1.66E-06	0.00E+00	7.05E-07	3.52E-07	0.00E+00	0.00E+00	2.82E-07	1.30E-10	9.27E-10	0.00E+00	1.06E-09	1.057E-03	0.00E+00	1.53E-05	2.93E-06
3747563758245	374756	3758245	4.54E-06	4.88E-06	4.69E-06	4.63E-08	9.08E-07	1.64E-06	0.00E+00	6.95E-07	3.47E-07	0.00E+00	0.00E+00	2.78E-07	1.28E-10	9.14E-10	0.00E+00	1.04E-09	1.042E-03	0.00E+00	1.51E-05	2.89E-06
3747663758245	374766	3758245	4.47E-06	4.81E-06	4.62E-06	4.56E-08	8.95E-07	1.61E-06	0.00E+00	6.85E-07	3.42E-07	0.00E+00	0.00E+00	2.74E-07	1.26E-10	9.01E-10	0.00E+00	1.03E-09	1.027E-03	0.00E+00	1.49E-05	2.85E-06
3747763758245	374776	3758245	4.41E-06	4.74E-06	4.55E-06	4.50E-08	8.83E-07	1.59E-06	0.00E+00	6.75E-07	3.38E-07	0.00E+00	0.00E+00	2.70E-07	1.24E-10	8.88E-10	0.00E+00	1.01E-09	1.012E-03	0.00E+00	1.47E-05	2.81E-06
3747863758245	374786	3758245	4.35E-06	4.68E-06	4.49E-06	4.44E-08	8.70E-07	1.57E-06	0.00E+00	6.66E-07	3.33E-07	0.00E+00	0.00E+00	2.66E-07	1.22E-10	8.76E-10	0.00E+00	9.98E-10	9.984E-04	0.00E+00	1.45E-05	2.77E-06
3747963758245	374796	3758245	4.29E-06	4.61E-06	4.43E-06	4.38E-08	8.58E-07	1.54E-06	0.00E+00	6.57E-07	3.28E-07	0.00E+00	0.00E+00	2.63E-07	1.21E-10	8.64E-10	0.00E+00	9.84E-10	9.844E-04	0.00E+00	1.43E-05	2.73E-06
3748263758245	374826	3758245	4.10E-06	4.41E-06	4.24E-06	4.19E-08	8.21E-07	1.48E-06	0.00E+00	6.28E-07	3.14E-07	0.00E+00	0.00E+00	2.51E-07	1.15E-10	8.26E-10	0.00E+00	9.41E-10	9.415E-04	0.00E+00	1.37E-05	2.61E-06
3748363758245	374836	3758245	4.04E-06	4.35E-06	4.17E-06	4.12E-08	8.09E-07	1.46E-06	0.00E+00	6.19E-07	3.09E-07	0.00E+00	0.00E+00	2.47E-07	1.14E-10	8.14E-10	0.00E+00	9.28E-10	9.276E-04	0.00E+00	1.35E-05	2.57E-06
3748463758245	374846	3758245	3.98E-06	4.28E-06	4.11E-06	4.06E-08	7.96E-07	1.43E-06	0.00E+00	6.09E-07	3.05E-07	0.00E+00	0.00E+00	2.44E-07	1.12E-10	8.01E-10	0.00E+00	9.13E-10	9.134E-04	0.00E+00	1.33E-05	2.53E-06
3748563758245	374856	3758245	3.92E-06	4.22E-06	4.05E-06	4.00E-08	7.85E-07	1.41E-06	0.00E+00	6.00E-07	3.00E-07	0.00E+00	0.00E+00	2.40E-07	1.10E-10	7.90E-10	0.00E+00	9.00E-10	9.003E-04	0.00E+00	1.31E-05	2.50E-06
3748663758245	374866	3758245	3.87E-06	4.16E-06	3.99E-06	3.95E-08	7.74E-07	1.39E-06	0.00E+00	5.92E-07	2.96E-07	0.00E+00	0.00E+00	2.37E-07	1.09E-10	7.79E-10	0.00E+00	8.87E-10	8.875E-04	0.00E+00	1.29E-05	2.46E-06
3748763758245	374876	3758245	3.81E-06	4.10E-06	3.94E-06	3.89E-08	7.63E-07	1.37E-06	0.00E+00	5.84E-07	2.92E-07	0.00E+00	0.00E+00	2.34E-07	1.07E-10	7.68E-10	0.00E+00	8.76E-10	8.756E-04	0.00E+00	1.27E-05	2.43E-06
3749163758245	374916	3758245	3.60E-06	3.87E-06	3.71E-06	3.67E-08	7.19E-07	1.30E-06	0.00E+00	5.50E-07	2.75E-07	0.00E+00	0.00E+00	2.20E-07	1.01E-10	7.24E-10	0.00E+00	8.25E-10	8.253E-04	0.00E+00	1.20E-05	2.29E-06
3749263758245	374926	3758245	3.54E-06	3.81E-06	3.66E-06	3.61E-08	7.09E-07	1.28E-06	0.00E+00	5.42E-07	2.71E-07	0.00E+00	0.00E+00	2.17E-07	9.97E-11	7.13E-10	0.00E+00	8.13E-10	8.129E-04	0.00E+00	1.18E-05	2.26E-

		SWBuilding Construction	SWDemolition	SWGrading	EYBuilding Construction	SWPaving	SWGrading	SWArchitectural Coating	NBBuilding Construction	NBBuilding Construction	NBArchitectural Coating	NBArchitectural Coating	RWBuilding Construction	Child Risk					Overlapping Phases - Maximum GLC		
Unique Identifier	X (UTM)	Y (UTM)	2026	2026	2026	2026	2027	2027	2027	2026	2027	2026	2027	2026	3rd Trimester	0<2	2<16	Total	per million	2025	2026	2027
3744663758265	374466	3758265	6.66E-06	7.16E-06	6.87E-06	6.79E-08	1.33E-06	2.40E-06	0.00E+00	1.02E-06	5.09E-07	0.00E+00	0.00E+00	4.08E-07	1.87E-10	1.34E-09	0.00E+00	1.53E-09	1.528E-03	0.00E+00	2.22E-05	4.24E-06
3744763758265	374476	3758265	6.61E-06	7.11E-06	6.83E-06	6.75E-08	1.32E-06	2.38E-06	0.00E+00	1.01E-06	5.06E-07	0.00E+00	0.00E+00	4.05E-07	1.86E-10	1.33E-09	0.00E+00	1.52E-09	1.517E-03	0.00E+00	2.20E-05	4.21E-06
3744863758265	374486	3758265	6.56E-06	7.06E-06	6.78E-06	6.70E-08	1.31E-06	2.36E-06	0.00E+00	1.00E-06	5.02E-07	0.00E+00	0.00E+00	4.02E-07	1.85E-10	1.32E-09	0.00E+00	1.51E-09	1.506E-03	0.00E+00	2.19E-05	4.18E-06
3744963758265	374496	3758265	6.51E-06	7.00E-06	6.72E-06	6.65E-08	1.30E-06	2.35E-06	0.00E+00	9.97E-07	4.98E-07	0.00E+00	0.00E+00	3.99E-07	1.83E-10	1.31E-09	0.00E+00	1.49E-09	1.495E-03	0.00E+00	2.17E-05	4.15E-06
3745063758265	374506	3758265	6.46E-06	6.95E-06	6.67E-06	6.59E-08	1.29E-06	2.33E-06	0.00E+00	9.89E-07	4.94E-07	0.00E+00	0.00E+00	3.96E-07	1.82E-10	1.30E-09	0.00E+00	1.48E-09	1.483E-03	0.00E+00	2.15E-05	4.11E-06
3745163758265	374516	3758265	6.41E-06	6.89E-06	6.61E-06	6.54E-08	1.28E-06	2.31E-06	0.00E+00	9.81E-07	4.90E-07	0.00E+00	0.00E+00	3.92E-07	1.80E-10	1.29E-09	0.00E+00	1.47E-09	1.470E-03	0.00E+00	2.13E-05	4.08E-06
3745263758265	374526	3758265	6.35E-06	6.83E-06	6.56E-06	6.48E-08	1.27E-06	2.29E-06	0.00E+00	9.72E-07	4.86E-07	0.00E+00	0.00E+00	3.89E-07	1.79E-10	1.28E-09	0.00E+00	1.46E-09	1.457E-03	0.00E+00	2.12E-05	4.04E-06
3745363758265	374536	3758265	6.29E-06	6.77E-06	6.50E-06	6.42E-08	1.26E-06	2.27E-06	0.00E+00	9.63E-07	4.82E-07	0.00E+00	0.00E+00	3.85E-07	1.77E-10	1.27E-09	0.00E+00	1.44E-09	1.444E-03	0.00E+00	2.10E-05	4.01E-06
3745463758265	374546	3758265	6.23E-06	6.70E-06	6.43E-06	6.36E-08	1.25E-06	2.24E-06	0.00E+00	9.54E-07	4.77E-07	0.00E+00	0.00E+00	3.82E-07	1.75E-10	1.26E-09	0.00E+00	1.43E-09	1.430E-03	0.00E+00	2.08E-05	3.97E-06
3745563758265	374556	3758265	6.17E-06	6.64E-06	6.37E-06	6.30E-08	1.23E-06	2.22E-06	0.00E+00	9.45E-07	4.72E-07	0.00E+00	0.00E+00	3.78E-07	1.74E-10	1.24E-09	0.00E+00	1.42E-09	1.416E-03	0.00E+00	2.06E-05	3.93E-06
3745663758265	374566	3758265	6.11E-06	6.57E-06	6.31E-06	6.23E-08	1.22E-06	2.20E-06	0.00E+00	9.35E-07	4.67E-07	0.00E+00	0.00E+00	3.74E-07	1.72E-10	1.23E-09	0.00E+00	1.40E-09	1.402E-03	0.00E+00	2.04E-05	3.89E-06
3745763758265	374576	3758265	6.04E-06	6.50E-06	6.24E-06	6.17E-08	1.21E-06	2.18E-06	0.00E+00	9.25E-07	4.63E-07	0.00E+00	0.00E+00	3.70E-07	1.70E-10	1.22E-09	0.00E+00	1.39E-09	1.387E-03	0.00E+00	2.01E-05	3.85E-06
3746063758265	374606	3758265	5.85E-06	6.29E-06	6.04E-06	5.97E-08	1.17E-06	2.11E-06	0.00E+00	8.95E-07	4.47E-07	0.00E+00	0.00E+00	3.58E-07	1.65E-10	1.18E-09	0.00E+00	1.34E-09	1.342E-03	0.00E+00	1.95E-05	3.72E-06
3746163758265	374616	3758265	5.78E-06	6.21E-06	5.96E-06	5.90E-08	1.16E-06	2.08E-06	0.00E+00	8.84E-07	4.42E-07	0.00E+00	0.00E+00	3.54E-07	1.63E-10	1.16E-09	0.00E+00	1.33E-09	1.326E-03	0.00E+00	1.93E-05	3.68E-06
3746263758265	374626	3758265	5.71E-06	6.14E-06	5.89E-06	5.83E-08	1.14E-06	2.06E-06	0.00E+00	8.74E-07	4.37E-07	0.00E+00	0.00E+00	3.50E-07	1.61E-10	1.15E-09	0.00E+00	1.31E-09	1.310E-03	0.00E+00	1.90E-05	3.63E-06
3746363758265	374636	3758265	5.64E-06	6.06E-06	5.82E-06	5.75E-08	1.13E-06	2.03E-06	0.00E+00	8.63E-07	4.32E-07	0.00E+00	0.00E+00	3.45E-07	1.59E-10	1.14E-09	0.00E+00	1.29E-09	1.294E-03	0.00E+00	1.88E-05	3.59E-06
3746463758265	374646	3758265	5.57E-06	5.99E-06	5.75E-06	5.68E-08	1.11E-06	2.01E-06	0.00E+00	8.52E-07	4.26E-07	0.00E+00	0.00E+00	3.41E-07	1.57E-10	1.12E-09	0.00E+00	1.28E-09	1.278E-03	0.00E+00	1.86E-05	3.55E-06
3746563758265	374656	3758265	5.50E-06	5.91E-06	5.68E-06	5.61E-08	1.10E-06	1.98E-06	0.00E+00	8.41E-07	4.21E-07	0.00E+00	0.00E+00	3.37E-07	1.55E-10	1.11E-09	0.00E+00	1.26E-09	1.262E-03	0.00E+00	1.83E-05	3.50E-06
3746663758265	374666	3758265	5.43E-06	5.84E-06	5.60E-06	5.54E-08	1.09E-06	1.95E-06	0.00E+00	8.31E-07	4.15E-07	0.00E+00	0.00E+00	3.32E-07	1.53E-10	1.09E-09	0.00E+00	1.25E-09	1.245E-03	0.00E+00	1.81E-05	3.46E-06
3746763758265	374676	3758265	5.35E-06	5.76E-06	5.53E-06	5.46E-08	1.07E-06	1.93E-06	0.00E+00	8.20E-07	4.10E-07	0.00E+00	0.00E+00	3.28E-07	1.51E-10	1.08E-09	0.00E+00	1.23E-09	1.229E-03	0.00E+00	1.78E-05	3.41E-06
3746863758265	374686	3758265	5.28E-06	5.68E-06	5.45E-06	5.39E-08	1.06E-06	1.90E-06	0.00E+00	8.09E-07	4.04E-07	0.00E+00	0.00E+00	3.23E-07	1.49E-10	1.06E-09	0.00E+00	1.21E-09	1.213E-03	0.00E+00	1.76E-05	3.36E-06
3746963758265	374696	3758265	5.21E-06	5.60E-06	5.38E-06	5.32E-08	1.04E-06	1.88E-06	0.00E+00	7.97E-07	3.98E-07	0.00E+00	0.00E+00	3.19E-07	1.47E-10	1.05E-09	0.00E+00	1.20E-09	1.196E-03	0.00E+00	1.74E-05	3.32E-06
3747063758265	374706	3758265	5.14E-06	5.53E-06	5.30E-06	5.24E-08	1.03E-06	1.85E-06	0.00E+00	7.86E-07	3.93E-07	0.00E+00	0.00E+00	3.15E-07	1.45E-10	1.03E-09	0.00E+00	1.18E-09	1.179E-03	0.00E+00	1.71E-05	3.27E-06
3747163758265	374716	3758265	5.07E-06	5.45E-06	5.23E-06	5.17E-08	1.01E-06	1.83E-06	0.00E+00	7.76E-07	3.88E-07	0.00E+00	0.00E+00	3.10E-07	1.43E-10	1.02E-09	0.00E+00	1.16E-09	1.163E-03	0.00E+00	1.69E-05	3.23E-06
3747263758265	374726	3758265	5.00E-06	5.37E-06	5.16E-06	5.10E-08	1.00E-06	1.80E-06	0.00E+00	7.65E-07	3.82E-07	0.00E+00	0.00E+00	3.06E-07	1.41E-10	1.01E-09	0.00E+00	1.15E-09	1.147E-03	0.00E+00	1.66E-05	3.18E-06
3747463758265	374746	3758265	4.85E-06	5.22E-06	5.01E-06	4.95E-08	9.71E-07	1.75E-06	0.00E+00	7.43E-07	3.71E-07	0.00E+00	0.00E+00	2.97E-07	1.37E-10	9.77E-10	0.00E+00	1.11E-09	1.114E-03	0.00E+00	1.62E-05	3.09E-06
3747563758265	374756	3758265	4.78E-06	5.14E-06	4.94E-06	4.88E-08	9.57E-07	1.72E-06	0.00E+00	7.32E-07	3.66E-07	0.00E+00	0.00E+00	2.93E-07	1.35E-10	9.63E-10	0.00E+00	1.10E-09	1.098E-03	0.00E+00	1.59E-05	3.04E-06
3747663758265	374766	3758265	4.71E-06	5.07E-06	4.86E-06	4.81E-08	9.43E-07	1.70E-06	0.00E+00	7.21E-07	3.61E-07	0.00E+00	0.00E+00	2.88E-07	1.33E-10	9.49E-10	0.00E+00	1.08E-09	1.081E-03	0.00E+00	1.57E-05	3.00E-06
3747763758265	374776	3758265	4.64E-06	4.99E-06	4.79E-06	4.74E-08	9.29E-07	1.67E-06	0.00E+00	7.10E-07	3.55E-07	0.00E+00	0.00E+00	2.84E-07	1.31E-10	9.34E-10	0.00E+00	1.07E-09	1.065E-03	0.00E+00	1.55E-05	2.95E-06
3747863758265	374786	3758265	4.57E-06	4.92E-06	4.72E-06	4.67E-08	9.15E-07	1.65E-06	0.00E+00	7.00E-07	3.50E-07	0.00E+00	0.00E+00	2.80E-07	1.29E-10	9.21E-10	0.00E+00	1.05E-09	1.049E-03	0.00E+00	1.52E-05	2.91E-06
3747963758265	374796	3758265	4.50E-06	4.84E-06	4.65E-06	4.60E-08	9.01E-07	1.62E-06	0.00E+00	6.90E-07	3.45E-07	0.00E+00	0.00E+00	2.76E-07	1.27E-10	9.07E-10	0.00E+00	1.03E-09	1.034E-03	0.00E+00	1.50E-05	2.87E-06
3748263758265	374826	3758265	4.30E-06	4.63E-06	4.44E-06	4.39E-08	8.61E-07	1.55E-06	0.00E+00	6.59E-07	3.29E-07	0.00E+00	0.00E+00	2.63E-07	1.21E-10	8.66E-10	0.00E+00	9.88E-10	9.876E-04	0.00E+00	1.43E-05	2.74E-06
3748363758265	374836	3758265	4.24E-06	4.56E-06	4.37E-06	4.32E-08	8.48E-07	1.53E-06	0.00E+00	6.48E-07	3.24E-07	0.00E+00	0.00E+00	2.59E-07	1.19E-10	8.53E-10	0.00E+00	9.72E-10	9.722E-04	0.00E+00	1.41E-05	2.70E-06
3748463758265	374846	3758265	4.17E-06	4.49E-06	4.31E-06	4.26E-08	8.35E-07	1.50E-06	0.00E+00	6.38E-07	3.19E-07	0.00E+00	0.00E+00	2.55E-07	1.17E-10	8.40E-10	0.00E+00	9.57E-10	9.573E-04	0.00E+00	1.39E-05	2.66E-06
3748563758265	374856	3758265	4.11E-06	4.42E-06	4.24E-06	4.19E-08	8.22E-07	1.48E-06	0.00E+00	6.28E-07	3.14E-07	0.00E+00	0.00E+00	2.52E-07	1.16E-10	8.27E-10	0.00E+00	9.43E-10	9.423E-04	0.00E+00	1.37E-05	2.62E-06
3748663758265	374866	3758265	4.05E-06	4.35E-06	4.18E-06	4.13E-08	8.10E-07	1.46E-06	0.00E+00	6.19E-07	3.10E-07	0.00E+00	0.00E+00	2.48E-07	1.14E-10	8.15E-10	0.00E+00	9.29E-10	9.287E-04	0.00E+00	1.35E-05	2.58E-06
3748763758265	374876	3758265	3.99E-06	4.29E-06	4.12E-06	4.07E-08	7.98E-07	1.44E-06	0.00E+00	6.10E-07	3.05E-07	0.00E+00	0.00E+00	2.44E-07	1.12E-10	8.03E-10	0.00E+00	9.15E-10	9.151E-04	0.00E+00	1.33E-05	2.54E-06
3748863758265	374886	3758265	3.93E-06	4.23E-06	4.06E-06	4.01E-08	7.86E-07	1.42E-06	0.00E+00	6.01E-07	3.01E-07	0.00E+00	0.00E+00	2.41E-07	1.11E-10	7.91E-10	0.00E+00	9.02E-10	9.019E-04	0.00E+00	1.31E-05	2.50E-06
3748963758265	374896	3758265	3.87E-06	4.17E-06	4.00E-06	3.95E-08	7.75E-07	1.40E-06	0.00E+00	5.93E-07	2.97E-07	0.00E+00	0.00E+00	2.37E-07	1.09E-10	7.80E-10	0.00E+00	8.89E-10	8.893E-04	0.00E+00	1.29E-05	2.47E-06
3749263758275	374926	3758275	7.10E-06	7.64E-06	7.33E-06	7.25E-08	1.42E-06	2.56E-06	0.00E+00	1.09E-06	5.44E-07	0.00E+00	0.00E+00	4.35E-07	2.00E-10	1.43E-09	0.00E+00	1.63E-09	1.630E-03	0.00E+00	2.37E-05	4.52E-06
3749363758275	374936	3758275	7.14E-06	7.67E-06	7.37E-06	7.28E-08	1.43E-06	2.57E-06	0.00E+00	1.09E-06	5.46E-07	0.00E+00	0.00E+00	4.37E-07	2.01E-10	1.44E-09	0.00E+00	1.64E-09	1.638E-03	0.00E+00	2.38E-05	4.54E-06
3749463758275	374946	3758275	7.18E-06	7.70E-06	7.40E-06	7.31E-08	1.43E-06	2.58E-06	0.00E+00	1.10E-06	5.48E-07	0.00E+00	0.00E+00	4.39E-07	2.02E-10	1.44E-09	0.00E+00	1.64E-09	1.644E-03	0.00E+00	2.38E-05	4.54E-06
3749563758275	374956	3758275	7.19E-06	7.73E-06	7.42E-06	7.33E-08	1.44E-06	2.59E-06	0.00E+00	1.10E-06	5.50E-07	0.00E+00	0.00E+00	4.40E-07	2.02E-10	1.45E-09	0.00E+00	1.65E-09	1.650E-03	0.00E+00	2.40E-05	4.58E-06
3749663758275	374966	3758275	7.21E-06	7.75E-06	7.44E-06	7.36E-08	1.44E-06	2.60E-06	0.00E+00	1.10E-06	5.52E-07	0.00E+00	0.00E+00	4.41E-07	2.03E-10	1.45E-09	0.00E+00	1.65E-09	1.655E-03	0.00E+00	2.40E-05	4.59E-06
3749763758275	374976	3758275	7.23E-06	7.78E-06	7.47E-06	7.38E-08	1.45E-06	2.60E-06	0.00E+00	1.11E-06	5.53E-07	0.00E+00	0.00E+00	4.43E-07	2.04E-10	1.46E-09	0.00E+00	1.66E-09	1.660E-03	0.00E+00	2.41E-05	4.60E-06
3749863758275	374986	3758275	7.25E-06	7.79E-06	7.48E-06	7.39E-08	1.45E-06	2.61E-06	0.00E+00	1.11E-06	5.55E-07	0.00E+00	0.00E+00	4.44E-07	2.04E-10	1.46E-09	0.00E+00	1.66E-09	1.663E-03	0.00E+00	2.41E-05	4.61E-06
3749963758275	374996	3758275	7.26E-06	7.81E-06	7.49E-06	7.41E-08	1.45E-06	2.61E-06	0.00E+00	1.11E-06	5.55E-07	0.00E+00	0.00E+00	4.44E-07	2.04E-10	1.46E-09	0.00E+00	1.67E-09	1.666E-03	0.00E+00	2.42E-05	4.62E-06
3750063758275	375006	3758275	7.27E-06	7.81E-06	7.50E-06	7.41E-08	1.45E-06	2.62E-06	0.00E+00	1.11E-06	5.55E-07	0.00E+00	0.00E+00	4.45E-07	2.05E-10	1.46E-09	0.00E+00	1.67E-09	1.668E-03	0.00E+00	2.42E-05	4.63E-06
3749663758275	374966	3758275	7.27E-06	7.82E-06	7.51E-06	7.42E-08	1.46E-06	2.62E-06	0.00E+00	1.11E-06	5.57E-07	0.00E+00	0.00E+00	4.45E-07	2.05E-10	1.46E-09	0.00E+00	1.67E-09	1.669E-03	0.00E+00	2.42E-05	4.63E-06
3749763758275	374976	3758275	7.27E-06	7.82E-06	7.51E-06	7.42E-08	1.46E-06	2.62E-06	0.00E+00	1.11E-06	5.57E-07	0.00E+00	0.00E+00	4.45E-07	2.05E-10	1.46E-09	0.00E+00	1.67E-09	1.669E-03	0.00E+00	2.42E-05	4.63E-06
3749863758275	374986	3758275	7.27E-06	7.82E-06	7.51E-06	7.42E-08	1.46E-06	2.62E-06	0.00E+00	1.11E-06	5.57E-07	0.00E+00	0.00E+00	4.45E-07	2.05E-10	1.46E-09	0.00E+00	1.67E-09	1.669E-03	0.00E+00	2.42E-05	4.63E-06
3749963758275	374996	3758275	7.27E-06	7.82E-06	7.51E-06	7.42E-08	1.45E-06	2.62E-06	0.00E+00	1.11E-06	5.56E-07	0.00E+00	0.00E+00	4.45E-07	2.05E-10	1.46E-09	0.00E+00	1.67E-09	1.668E-03	0.00E+00	2.42E-05	4.63E-06
3750063758275	375006	3758275	7.26E-06	7.81E-06	7.50E-06	7.41E-08	1.45E-06	2.62E-06	0.00E+00	1.11E-06	5.56E-07	0.00E+00	0.00E+00	4.45E-07	2.04E-10	1.46E-09	0.00E+00	1.67E-09	1.667E-03	0.00E+00	2.42E-05	4.63E-06
3749463758275	374946	3758275	7.25E-06	7.80E-06	7.49E-06	7.40E-08	1.45E-06	2.61E-06	0.00E+00	1.11E-06	5.55E-07	0.00E+00	0.00E+00	4.44E-07	2.04E-10	1.46E-09	0.00E+00	1.66E-09	1.665E-03	0.00E+00	2.42E-05	4.62E-06
3749563758275	374956	3758275	7.24E-06	7.79E-06	7.47E-06	7.39E-08	1.45E-06	2.61E-06	0.00E+00	1.11E-06	5.54E-07	0.00E+00	0.00E+00	4.43E-07	2.04E-10	1.46E-09	0.00E+00	1.66E-09	1.662E-03	0.00E+00	2.41E-05	4.61E-06
3749663758275	374966	3758275	7.22E-06	7.77E-06	7.46E-06	7.37E-08	1.44E-06	2.60E-06	0.00E+00	1.11E-06	5.53E-07	0.00E+00	0.00E+00	4.42E-07	2.03E-10	1.45E-09	0.00E+00	1.66E-09	1.657E-03	0.00E+00	2.41E-05	4.60E-06
3749763758275	374976	3758275	7.20E-06	7.74E-06	7.43E-06	7.35E-08	1.44E-06	2.59E-06	0.00E+00	1.10E-06	5.51E-07	0.00E+00	0.00E+00	4.41E-07	2.03E-10	1.45E-09	0.00E+00	1.65E-09	1.653E-03	0.00E+00	2.40E-05	4.59E-06
3749863758275	374986	3758275	7.15E-06	7.69E-06	7.38E-06	7.30E-08	1.43E-06	2.58E-06	0.00E+00	1.09E-06	5.47E-07	0.00E+00	0.00E+00	4.38E-07	2.01E-10	1.44E-09	0.00E+00	1.64E-09	1.641E-03	0.00E+00	2.38E-05	4.55E-06
3749963758275	374996	3758275	7.12E-06	7.66E-06	7.35E-06	7.27E-08	1.43E-06	2.57E-06	0.00E+00	1.09E-06	5.45E-07	0.00E+00	0.00E+00	4.36E-07	2.01E-10	1.43E-09	0.00E+00	1.63E-09	1.635E-03	0.00E+00	2.37E-05	4.54E-06
3750063758275	375006	3758275	7.09E-06	7.63E-06	7.32E-06	7.24E-08	1.42E-06	2.55E-06	0.00E+00	1.09E-06	5.43E-07	0.00E+00	0.00E+00	4.34E-07	2.00E-10	1.43E-09	0.00E+00	1.63E-09	1.628E-03	0.00E+00	2.36E-05	4.52E-06
3749263758275	374926	3758275	7.06E-06	7.59E-06	7.29E-06	7.20E-08	1.41E-06	2.54E-06	0.00E+00	1.08E-06	5.40E-07	0.00E+00	0.00E+00	4.32E-07	1.99E-10	1.42E-09	0.00E+00	1.62E-09	1.621E-03	0.00E+00	2.35E-05	4.49E-06
3749363758275	374936	3758275	7.02E-06	7.55E-06	7.25E-06	7.16E-08	1.40E-06	2.53E-06	0.00E+00	1.07E-06	5.37E-07	0.00E+00	0.00E+00	4.30E-07	1.98E-10	1.41E-09	0.00E+00	1.61E-09	1.611E-03	0.00E+00	2.34E-05	4.47E-06
3749463758275	374946	3758275	6.98E-06	7.50E-06	7.20E-06	7.12E-08	1.40E-06	2.51E-06	0.00E+00	1.07E-06	5.34E-07	0.00E+00	0.00E+00	4.27E-07	1.96E-10	1.41E-09	0.00E+00	1.60E-09	1.602E-03	0.00E+00	2.33E-05	4.44E-06
3749563758275	374956	3758275	6.94E-06	7.46E-06	7.16E-06	7.08E-08	1.39E-06	2.50E-06	0.00E+00	1.06E-06	5.31E-07	0.00E+00	0.00E+00	4.25E-07	1.95E-10	1.40E-09	0.00E+00	1.59E-09	1.592E-03	0.00E+00	2.31E-05	4.42E-06
3749663758275	374966	3758275	6.89E-06	7.41E-06	7.11E-06	7.03E-08	1.38E-06	2.48E-06	0.00E+00	1.05E-06	5.27E-07	0.00E+00	0.00E+00	4.22E-07	1.94E-10	1.39E-09	0.00E+00	1.58E-09	1.581E-03	0.00E+00	2.30E-05	4.39E-06
3749763758275	374976	3758275	6.84E-06	7.36E-06	7.06E-06	6.98E-08	1.37E-06	2.46E-06	0.00E+00	1.05E-06	5.24E-07	0.00E+00	0.00E+00	4.19E-07	1.93E-10	1.38E-09	0.00E+00	1.57E-09	1.570E-03	0.00E+00	2.28E-05	4.36E-06
3749863758275	374986	3758275	6.79E-06	7.30E-06	7.01E-06	6.93E-08	1.36E-06	2.45E-06	0.00E+00	1.04E-06	5.20E-07	0.00E+00	0.00E+00	4.16E-07	1.91E-10	1.37E-09	0.00E+00	1.56E-09	1.559E-03	0.00E+00	2.26E-05	4.32E-06
3749963758275	374996	3758275	6.74E-06	7.25E-06	6.96E-06	6.88E-08	1.35E-06	2.43E-06	0.00E+00	1.03E-06	5.16E-07	0.00E+00	0.00E+00	4.13E-07	1.90E-10	1.36E-09	0.00E+00	1.55E-09	1.546E-03	0.00E+00	2.25E-05	4.29E-06
3745073758275	374507	3758275	6.68E-06	7.18E-06	6.89E-06	6.81E-08	1.34E-06	2.40E-06	0.00E+00	1.02E-06	5.11E-07	0.00E+00	0.00E+00	4.09E-07	1.88E-10	1.34E-09	0.00E+00	1.53E-09	1.532E-03	0.00E+00	2.22E-05	4.25E-06
3745163758275	374516	3758275	6.63E-06	7.12E-06	6.84E-06	6.76E-08	1.33E-06	2.39E-06	0.00E+00	1.01E-06	5.07E-07	0.00E+00	0.00E+00	4.06E-07	1.86E-10	1.33E-09	0.00E+00	1.52E-09	1.521E-03	0.00E+00	2.21E-05	4.22E-06
3745263758275	374526	3758275	6.57E-06	7.06E-06	6.78E-06	6.70E-08	1.31E-06	2.36E-06	0.00E+00	1.00E-06	5.02E-07	0.00E+00	0.00E+00	4.02E-07	1.85E-10	1.32E-09	0.00E+00	1.51E-09	1.507E-03	0.00E+00	2.19E-05	4.18E-06
3745363758275	374536	3758275	6.50E-06	7.00E-06	6.72E-06	6.64E-08	1.30E-06	2.34E-06	0.00E+00	9.96E-07	4.98E-07	0.00E+00	0.00E+00	3.98E-07	1.83E-10	1.31E-09	0.00E+00	1.49E-09	1.493E-03	0.00E+00	2.17E-05	4.14E-06
3745463758275	374546	3758275	6.44E-06	6.93E-06	6.65E-06	6.57E-08	1.29E-06	2.32E-06	0.00E+00	9.86E-07	4.93E-07	0.00E+00	0.00E+00	3.94E-07	1.81E-10	1.30E-09	0.00E+00	1.48E-09	1.478E-03	0.00E+00	2.15E-05	4.10E-06
3745563758275	374556	3758275	6.38E-06	6.86E-06	6.58E-06	6.51E-08	1.28E-06	2.30E-06	0.00E+00	9.76E-07	4.88E-07	0.00E+00	0.00E+00	3.90E-07	1.79E-10	1.28E-09	0.00E+00	1.46E-09	1.463E-03	0.00E+00	2.12E-05	4.06E-06
3745663758275	374566	3758275	6.31E-06	6.79E-06	6.51E-06	6.44E-08	1.26E-06	2.27E-06	0.00E+00	9.66E-07	4.83E-07	0.00E+00	0.00E+00	3.86E-07	1.78E-10	1.27E-09	0.00E+00	1.45E-09	1.448E-03	0.00E+00	2.10E-05	4.02E-06
3745763758275	374576	3758275	6.24E-06	6.71E-06	6.44E-06	6.37E-08	1.25E-06	2.25E-06	0.00E+00	9.55E-07	4.78E-07	0.00E+00	0.00E+00	3.82E-07	1.76E-10	1.26E-09	0.00E+00	1.43E-09	1.433E-03	0.00E+00	2.08E-05	3.97E-06
3746063758275	374606	3758275	6.03E-06	6.49E-06	6.23E-06	6.16E-08	1.21E-06	2.17E-06	0.00E+00	9.23E-07	4.62E-07	0.00E+00	0.00E+00	3.69E-07	1.70E-10	1.21E-09	0.00E+00	1.38E-09	1.385E-03	0.00E+00	2.01E-05	3.84E-06
3746163758275	374616	3758275	5.96E-06	6.41E-06	6.15E-06	6.08E-08	1.19E-06	2.15E-06	0.00E+00	9.12E-07	4.56E-07	0.00E+00	0.00E+00	3.65E-07	1.68E-10	1.20E-09	0.00E+00	1.37E-09	1.368E-03	0.00E+00	1.99E-05	3.80E-

			SWBuilding Construction			EYBuilding Construction			SWArchitectural Coating	NBBuilding Construction	NBBuilding Construction	NBArchitectural Coating	NBArchitectural Coating	RWBuilding Construction	Child Risk					Overlapping Phases - Maximum GLC		
Unique Identifier	X (UTM)	Y (UTM)	2026	SWDemolition 2026	SWGrading 2026	2026	SWPaving 2027	SWGrading 2027	2027	2026	2027	2026	2027	2026	3rd Trimester	0<2	2<16	Total	per million	2025	2026	2027
3749063758285	374906	3758285	3.99E-06	4.30E-06	4.12E-06	4.08E-08	7.99E-07	1.44E-06	0.00E+00	6.11E-07	3.06E-07	0.00E+00	0.00E+00	2.45E-07	1.12E-10	8.04E-10	0.00E+00	9.17E-10	9.169E-04	0.00E+00	1.33E-05	2.54E-06
3749163758285	374916	3758285	3.94E-06	4.23E-06	4.06E-06	4.02E-08	7.88E-07	1.42E-06	0.00E+00	6.03E-07	3.01E-07	0.00E+00	0.00E+00	2.41E-07	1.11E-10	7.93E-10	0.00E+00	9.03E-10	9.035E-04	0.00E+00	1.31E-05	2.51E-06
3742063758295	374206	3758295	7.63E-06	8.21E-06	7.88E-06	7.79E-08	1.53E-06	2.75E-06	0.00E+00	1.17E-06	5.84E-07	0.00E+00	0.00E+00	4.67E-07	2.15E-10	1.54E-09	0.00E+00	1.75E-09	1.752E-03	0.00E+00	2.54E-05	4.86E-06
3742163758295	374216	3758295	7.67E-06	8.24E-06	7.92E-06	7.82E-08	1.53E-06	2.76E-06	0.00E+00	1.17E-06	5.87E-07	0.00E+00	0.00E+00	4.69E-07	2.16E-10	1.54E-09	0.00E+00	1.76E-09	1.760E-03	0.00E+00	2.55E-05	4.88E-06
3742263758295	374226	3758295	7.70E-06	8.28E-06	7.95E-06	7.86E-08	1.54E-06	2.77E-06	0.00E+00	1.18E-06	5.89E-07	0.00E+00	0.00E+00	4.71E-07	2.17E-10	1.55E-09	0.00E+00	1.77E-09	1.767E-03	0.00E+00	2.57E-05	4.90E-06
3742363758295	374236	3758295	7.73E-06	8.31E-06	7.98E-06	7.88E-08	1.55E-06	2.78E-06	0.00E+00	1.18E-06	5.91E-07	0.00E+00	0.00E+00	4.73E-07	2.17E-10	1.56E-09	0.00E+00	1.77E-09	1.773E-03	0.00E+00	2.57E-05	4.92E-06
3742463758295	374246	3758295	7.75E-06	8.33E-06	8.00E-06	7.91E-08	1.55E-06	2.79E-06	0.00E+00	1.19E-06	5.93E-07	0.00E+00	0.00E+00	4.74E-07	2.18E-10	1.56E-09	0.00E+00	1.78E-09	1.778E-03	0.00E+00	2.58E-05	4.93E-06
3742563758295	374256	3758295	7.77E-06	8.35E-06	8.02E-06	7.93E-08	1.55E-06	2.80E-06	0.00E+00	1.19E-06	5.94E-07	0.00E+00	0.00E+00	4.76E-07	2.19E-10	1.56E-09	0.00E+00	1.78E-09	1.783E-03	0.00E+00	2.59E-05	4.95E-06
3742663758295	374266	3758295	7.79E-06	8.38E-06	8.04E-06	7.95E-08	1.56E-06	2.81E-06	0.00E+00	1.19E-06	5.96E-07	0.00E+00	0.00E+00	4.77E-07	2.19E-10	1.57E-09	0.00E+00	1.79E-09	1.788E-03	0.00E+00	2.60E-05	4.96E-06
3742763758295	374276	3758295	7.80E-06	8.39E-06	8.06E-06	7.96E-08	1.56E-06	2.81E-06	0.00E+00	1.19E-06	5.97E-07	0.00E+00	0.00E+00	4.78E-07	2.20E-10	1.57E-09	0.00E+00	1.79E-09	1.791E-03	0.00E+00	2.60E-05	4.97E-06
3742863758295	374286	3758295	7.81E-06	8.40E-06	8.07E-06	7.97E-08	1.56E-06	2.81E-06	0.00E+00	1.20E-06	5.98E-07	0.00E+00	0.00E+00	4.78E-07	2.20E-10	1.57E-09	0.00E+00	1.79E-09	1.793E-03	0.00E+00	2.60E-05	4.98E-06
3742963758295	374296	3758295	7.82E-06	8.41E-06	8.07E-06	7.98E-08	1.56E-06	2.82E-06	0.00E+00	1.20E-06	5.99E-07	0.00E+00	0.00E+00	4.79E-07	2.20E-10	1.57E-09	0.00E+00	1.80E-09	1.795E-03	0.00E+00	2.61E-05	4.98E-06
3743063758295	374306	3758295	7.82E-06	8.41E-06	8.08E-06	7.98E-08	1.57E-06	2.82E-06	0.00E+00	1.20E-06	5.99E-07	0.00E+00	0.00E+00	4.79E-07	2.20E-10	1.58E-09	0.00E+00	1.80E-09	1.796E-03	0.00E+00	2.61E-05	4.98E-06
3743163758295	374316	3758295	7.82E-06	8.41E-06	8.08E-06	7.98E-08	1.57E-06	2.82E-06	0.00E+00	1.20E-06	5.99E-07	0.00E+00	0.00E+00	4.79E-07	2.20E-10	1.58E-09	0.00E+00	1.80E-09	1.795E-03	0.00E+00	2.61E-05	4.98E-06
3743263758295	374326	3758295	7.82E-06	8.41E-06	8.07E-06	7.98E-08	1.56E-06	2.82E-06	0.00E+00	1.20E-06	5.98E-07	0.00E+00	0.00E+00	4.79E-07	2.20E-10	1.57E-09	0.00E+00	1.79E-09	1.794E-03	0.00E+00	2.61E-05	4.98E-06
3743363758295	374336	3758295	7.81E-06	8.40E-06	8.06E-06	7.97E-08	1.56E-06	2.81E-06	0.00E+00	1.20E-06	5.98E-07	0.00E+00	0.00E+00	4.78E-07	2.20E-10	1.57E-09	0.00E+00	1.79E-09	1.793E-03	0.00E+00	2.60E-05	4.97E-06
3743463758295	374346	3758295	7.80E-06	8.39E-06	8.05E-06	7.96E-08	1.56E-06	2.81E-06	0.00E+00	1.19E-06	5.97E-07	0.00E+00	0.00E+00	4.78E-07	2.20E-10	1.57E-09	0.00E+00	1.79E-09	1.790E-03	0.00E+00	2.60E-05	4.97E-06
3743563758295	374356	3758295	7.78E-06	8.37E-06	8.04E-06	7.94E-08	1.56E-06	2.80E-06	0.00E+00	1.19E-06	5.96E-07	0.00E+00	0.00E+00	4.77E-07	2.19E-10	1.57E-09	0.00E+00	1.79E-09	1.787E-03	0.00E+00	2.59E-05	4.96E-06
3743663758295	374366	3758295	7.77E-06	8.35E-06	8.02E-06	7.92E-08	1.55E-06	2.80E-06	0.00E+00	1.19E-06	5.94E-07	0.00E+00	0.00E+00	4.75E-07	2.19E-10	1.56E-09	0.00E+00	1.78E-09	1.782E-03	0.00E+00	2.59E-05	4.94E-06
3743763758295	374376	3758295	7.74E-06	8.33E-06	7.99E-06	7.90E-08	1.55E-06	2.79E-06	0.00E+00	1.19E-06	5.93E-07	0.00E+00	0.00E+00	4.74E-07	2.18E-10	1.56E-09	0.00E+00	1.78E-09	1.777E-03	0.00E+00	2.58E-05	4.93E-06
3743963758295	374396	3758295	7.69E-06	8.27E-06	7.94E-06	7.85E-08	1.54E-06	2.77E-06	0.00E+00	1.18E-06	5.88E-07	0.00E+00	0.00E+00	4.71E-07	2.16E-10	1.55E-09	0.00E+00	1.76E-09	1.765E-03	0.00E+00	2.56E-05	4.90E-06
3744063758295	374406	3758295	7.66E-06	8.23E-06	7.90E-06	7.81E-08	1.53E-06	2.76E-06	0.00E+00	1.17E-06	5.86E-07	0.00E+00	0.00E+00	4.69E-07	2.16E-10	1.54E-09	0.00E+00	1.75E-09	1.757E-03	0.00E+00	2.55E-05	4.88E-06
3744163758295	374416	3758295	7.62E-06	8.20E-06	7.87E-06	7.78E-08	1.52E-06	2.74E-06	0.00E+00	1.17E-06	5.83E-07	0.00E+00	0.00E+00	4.67E-07	2.15E-10	1.53E-09	0.00E+00	1.75E-09	1.749E-03	0.00E+00	2.54E-05	4.85E-06
3744263758295	374426	3758295	7.58E-06	8.15E-06	7.83E-06	7.74E-08	1.52E-06	2.73E-06	0.00E+00	1.16E-06	5.80E-07	0.00E+00	0.00E+00	4.64E-07	2.13E-10	1.53E-09	0.00E+00	1.74E-09	1.740E-03	0.00E+00	2.53E-05	4.83E-06
3744363758295	374436	3758295	7.54E-06	8.11E-06	7.78E-06	7.69E-08	1.51E-06	2.72E-06	0.00E+00	1.15E-06	5.77E-07	0.00E+00	0.00E+00	4.62E-07	2.12E-10	1.52E-09	0.00E+00	1.73E-09	1.730E-03	0.00E+00	2.51E-05	4.80E-06
3744463758295	374446	3758295	7.49E-06	8.06E-06	7.74E-06	7.65E-08	1.50E-06	2.70E-06	0.00E+00	1.15E-06	5.74E-07	0.00E+00	0.00E+00	4.59E-07	2.11E-10	1.51E-09	0.00E+00	1.72E-09	1.720E-03	0.00E+00	2.50E-05	4.77E-06
3744543758294	374454	3758294	7.43E-06	7.99E-06	7.67E-06	7.58E-08	1.49E-06	2.68E-06	0.00E+00	1.14E-06	5.69E-07	0.00E+00	0.00E+00	4.55E-07	2.09E-10	1.50E-09	0.00E+00	1.71E-09	1.705E-03	0.00E+00	2.48E-05	4.73E-06
3744663758293	374466	3758293	7.34E-06	7.90E-06	7.58E-06	7.49E-08	1.47E-06	2.64E-06	0.00E+00	1.12E-06	5.62E-07	0.00E+00	0.00E+00	4.50E-07	2.07E-10	1.48E-09	0.00E+00	1.69E-09	1.685E-03	0.00E+00	2.45E-05	4.68E-06
3744763758295	374476	3758295	7.34E-06	7.89E-06	7.58E-06	7.49E-08	1.47E-06	2.64E-06	0.00E+00	1.12E-06	5.62E-07	0.00E+00	0.00E+00	4.49E-07	2.07E-10	1.48E-09	0.00E+00	1.68E-09	1.685E-03	0.00E+00	2.45E-05	4.67E-06
3744863758295	374486	3758295	7.28E-06	7.83E-06	7.52E-06	7.43E-08	1.46E-06	2.62E-06	0.00E+00	1.11E-06	5.57E-07	0.00E+00	0.00E+00	4.46E-07	2.05E-10	1.47E-09	0.00E+00	1.67E-09	1.672E-03	0.00E+00	2.43E-05	4.64E-06
3744963758295	374496	3758295	7.23E-06	7.77E-06	7.46E-06	7.37E-08	1.45E-06	2.60E-06	0.00E+00	1.11E-06	5.53E-07	0.00E+00	0.00E+00	4.42E-07	2.03E-10	1.45E-09	0.00E+00	1.66E-09	1.658E-03	0.00E+00	2.41E-05	4.60E-06
3745073758295	374507	3758295	7.16E-06	7.70E-06	7.39E-06	7.30E-08	1.43E-06	2.58E-06	0.00E+00	1.10E-06	5.48E-07	0.00E+00	0.00E+00	4.38E-07	2.01E-10	1.44E-09	0.00E+00	1.64E-09	1.643E-03	0.00E+00	2.38E-05	4.56E-06
3745163758295	374516	3758295	7.10E-06	7.63E-06	7.33E-06	7.24E-08	1.42E-06	2.56E-06	0.00E+00	1.09E-06	5.43E-07	0.00E+00	0.00E+00	4.35E-07	2.00E-10	1.43E-09	0.00E+00	1.63E-09	1.629E-03	0.00E+00	2.37E-05	4.52E-06
3745263758292	374526	3758292	6.96E-06	7.48E-06	7.18E-06	7.10E-08	1.39E-06	2.51E-06	0.00E+00	1.07E-06	5.33E-07	0.00E+00	0.00E+00	4.26E-07	1.96E-10	1.40E-09	0.00E+00	1.60E-09	1.597E-03	0.00E+00	2.32E-05	4.43E-06
3745363758295	374536	3758295	6.96E-06	7.49E-06	7.19E-06	7.11E-08	1.39E-06	2.51E-06	0.00E+00	1.07E-06	5.33E-07	0.00E+00	0.00E+00	4.26E-07	1.96E-10	1.40E-09	0.00E+00	1.60E-09	1.599E-03	0.00E+00	2.32E-05	4.44E-06
3745463758295	374546	3758295	6.89E-06	7.41E-06	7.12E-06	7.03E-08	1.38E-06	2.48E-06	0.00E+00	1.06E-06	5.28E-07	0.00E+00	0.00E+00	4.22E-07	1.94E-10	1.39E-09	0.00E+00	1.58E-09	1.582E-03	0.00E+00	2.30E-05	4.39E-06
3745563758295	374556	3758295	6.82E-06	7.34E-06	7.04E-06	6.96E-08	1.36E-06	2.46E-06	0.00E+00	1.04E-06	5.22E-07	0.00E+00	0.00E+00	4.18E-07	1.92E-10	1.37E-09	0.00E+00	1.57E-09	1.565E-03	0.00E+00	2.27E-05	4.34E-06
3745663758295	374566	3758295	6.75E-06	7.26E-06	6.97E-06	6.88E-08	1.35E-06	2.43E-06	0.00E+00	1.03E-06	5.16E-07	0.00E+00	0.00E+00	4.13E-07	1.90E-10	1.36E-09	0.00E+00	1.55E-09	1.548E-03	0.00E+00	2.25E-05	4.30E-06
3745763758295	374576	3758295	6.67E-06	7.17E-06	6.89E-06	6.81E-08	1.33E-06	2.40E-06	0.00E+00	1.02E-06	5.11E-07	0.00E+00	0.00E+00	4.08E-07	1.88E-10	1.34E-09	0.00E+00	1.53E-09	1.531E-03	0.00E+00	2.22E-05	4.25E-06
3746063758293	374606	3758293	6.39E-06	6.88E-06	6.60E-06	6.52E-08	1.28E-06	2.30E-06	0.00E+00	9.79E-07	4.89E-07	0.00E+00	0.00E+00	3.91E-07	1.80E-10	1.29E-09	0.00E+00	1.47E-09	1.467E-03	0.00E+00	2.13E-05	4.07E-06
3746153758293	374615	3758293	6.32E-06	6.80E-06	6.53E-06	6.45E-08	1.26E-06	2.28E-06	0.00E+00	9.68E-07	4.84E-07	0.00E+00	0.00E+00	3.87E-07	1.78E-10	1.27E-09	0.00E+00	1.45E-09	1.451E-03	0.00E+00	2.11E-05	4.03E-06
3746263758293	374626	3758293	6.23E-06	6.70E-06	6.44E-06	6.36E-08	1.25E-06	2.24E-06	0.00E+00	9.54E-07	4.77E-07	0.00E+00	0.00E+00	3.82E-07	1.75E-10	1.26E-09	0.00E+00	1.43E-09	1.431E-03	0.00E+00	2.08E-05	3.97E-06
3746373758293	374637	3758293	6.14E-06	6.61E-06	6.34E-06	6.27E-08	1.23E-06	2.21E-06	0.00E+00	9.40E-07	4.70E-07	0.00E+00	0.00E+00	3.76E-07	1.73E-10	1.24E-09	0.00E+00	1.41E-09	1.410E-03	0.00E+00	2.05E-05	3.91E-06
3746463758293	374646	3758293	6.07E-06	6.53E-06	6.27E-06	6.19E-08	1.21E-06	2.19E-06	0.00E+00	9.29E-07	4.65E-07	0.00E+00	0.00E+00	3.72E-07	1.71E-10	1.22E-09	0.00E+00	1.39E-09	1.393E-03	0.00E+00	2.02E-05	3.86E-06
3746563758291	374656	3758291	5.95E-06	6.40E-06	6.14E-06	6.07E-08	1.19E-06	2.14E-06	0.00E+00	9.11E-07	4.55E-07	0.00E+00	0.00E+00	3.64E-07	1.67E-10	1.20E-09	0.00E+00	1.37E-09	1.366E-03	0.00E+00	1.98E-05	3.79E-06
3746663758292	374666	3758292	5.89E-06	6.33E-06	6.08E-06	6.01E-08	1.18E-06	2.12E-06	0.00E+00	9.01E-07	4.50E-07	0.00E+00	0.00E+00	3.60E-07	1.66E-10	1.19E-09	0.00E+00	1.35E-09	1.351E-03	0.00E+00	1.96E-05	3.75E-06
3746843758292	374684	3758292	5.74E-06	6.17E-06	5.92E-06	5.85E-08	1.15E-06	2.07E-06	0.00E+00	8.78E-07	4.39E-07	0.00E+00	0.00E+00	3.51E-07	1.61E-10	1.16E-09	0.00E+00	1.32E-09	1.317E-03	0.00E+00	1.91E-05	3.65E-06
3746963758295	374696	3758295	5.69E-06	6.12E-06	5.87E-06	5.81E-08	1.14E-06	2.05E-06	0.00E+00	8.71E-07	4.35E-07	0.00E+00	0.00E+00	3.48E-07	1.60E-10	1.15E-09	0.00E+00	1.31E-09	1.306E-03	0.00E+00	1.90E-05	3.62E-06
3747063758295	374706	3758295	5.60E-06	6.03E-06	5.79E-06	5.72E-08	1.12E-06	2.02E-06	0.00E+00	8.58E-07	4.29E-07	0.00E+00	0.00E+00	3.43E-07	1.58E-10	1.13E-09	0.00E+00	1.29E-09	1.286E-03	0.00E+00	1.87E-05	3.57E-06
3747153758292	374715	3758292	5.48E-06	5.89E-06	5.66E-06	5.59E-08	1.10E-06	1.97E-06	0.00E+00	8.39E-07	4.19E-07	0.00E+00	0.00E+00	3.36E-07	1.54E-10	1.10E-09	0.00E+00	1.26E-09	1.258E-03	0.00E+00	1.83E-05	3.49E-06
3747263758291	374726	3758291	5.37E-06	5.78E-06	5.55E-06	5.48E-08	1.08E-06	1.94E-06	0.00E+00	8.23E-07	4.11E-07	0.00E+00	0.00E+00	3.29E-07	1.51E-10	1.08E-09	0.00E+00	1.23E-09	1.234E-03	0.00E+00	1.79E-05	3.42E-06
3747333758291	374733	3758291	5.32E-06	5.72E-06	5.49E-06	5.43E-08	1.06E-06	1.92E-06	0.00E+00	8.14E-07	4.07E-07	0.00E+00	0.00E+00	3.26E-07	1.50E-10	1.07E-09	0.00E+00	1.22E-09	1.221E-03	0.00E+00	1.77E-05	3.39E-06
3747463758292	374746	3758292	5.23E-06	5.62E-06	5.40E-06	5.33E-08	1.05E-06	1.88E-06	0.00E+00	8.00E-07	4.00E-07	0.00E+00	0.00E+00	3.20E-07	1.47E-10	1.05E-09	0.00E+00	1.20E-09	1.200E-03	0.00E+00	1.74E-05	3.33E-06
3747573758291	374757	3758291	5.12E-06	5.51E-06	5.29E-06	5.23E-08	1.03E-06	1.85E-06	0.00E+00	7.84E-07	3.92E-07	0.00E+00	0.00E+00	3.14E-07	1.44E-10	1.03E-09	0.00E+00	1.18E-09	1.176E-03	0.00E+00	1.71E-05	3.26E-06
3747653758291	374765	3758291	5.06E-06	5.44E-06	5.23E-06	5.17E-08	1.01E-06	1.82E-06	0.00E+00	7.75E-07	3.87E-07	0.00E+00	0.00E+00	3.10E-07	1.42E-10	1.02E-09	0.00E+00	1.16E-09	1.162E-03	0.00E+00	1.69E-05	3.22E-06
3747763758295	374776	3758295	5.03E-06	5.41E-06	5.19E-06	5.13E-08	1.01E-06	1.81E-06	0.00E+00	7.70E-07	3.85E-07	0.00E+00	0.00E+00	3.08E-07	1.42E-10	1.01E-09	0.00E+00	1.15E-09	1.154E-03	0.00E+00	1.68E-05	3.20E-06
3747863758295	374786	3758295	4.95E-06	5.32E-06	5.11E-06	5.05E-08	9.91E-07	1.78E-06	0.00E+00	7.58E-07	3.79E-07	0.00E+00	0.00E+00	3.03E-07	1.39E-10	9.97E-10	0.00E+00	1.14E-09	1.136E-03	0.00E+00	1.65E-05	3.15E-06
3747953758295	374795	3758295	4.88E-06	5.25E-06	5.04E-06	4.98E-08	9.76E-07	1.76E-06	0.00E+00	7.47E-07	3.73E-07	0.00E+00	0.00E+00	2.99E-07	1.37E-10	9.83E-10	0.00E+00	1.12E-09	1.120E-03	0.00E+00	1.63E-05	3.11E-06
3748263758295	374826	3758295	4.64E-06	4.99E-06	4.79E-06	4.74E-08	9.29E-07	1.67E-06	0.00E+00	7.10E-07	3.55E-07	0.00E+00	0.00E+00	2.84E-07	1.31E-10	9.35E-10	0.00E+00	1.07E-09	1.065E-03	0.00E+00	1.55E-05	2.96E-06
3748363758295	374836	3758295	4.57E-06	4.91E-06	4.72E-06	4.66E-08	9.14E-07	1.65E-06	0.00E+00	6.99E-07	3.50E-07	0.00E+00	0.00E+00	2.80E-07	1.29E-10	9.20E-10	0.00E+00	1.05E-09	1.049E-03	0.00E+00	1.52E-05	2.91E-06
3748463758295	374846	3758295	4.50E-06	4.83E-06	4.64E-06	4.59E-08	9.00E-07	1.62E-06	0.00E+00	6.88E-07	3.44E-07	0.00E+00	0.00E+00	2.75E-07	1.27E-10	9.05E-10	0.00E+00	1.03E-09	1.032E-03	0.00E+00	1.50E-05	2.86E-06
3748563758295	374856	3758295	4.43E-06	4.76E-06	4.57E-06	4.52E-08	8.86E-07	1.59E-06	0.00E+00	6.77E-07	3.39E-07	0.00E+00	0.00E+00	2.71E-07	1.25E-10	8.91E-10	0.00E+00	1.02E-09	1.016E-03	0.00E+00	1.47E-05	2.82E-06
3748663758291	374866	3758291	4.31E-06	4.64E-06	4.45E-06	4.40E-08	8.63E-07	1.55E-06	0.00E+00	6.60E-07	3.30E-07	0.00E+00	0.00E+00	2.64E-07	1.21E-10	8.68E-10	0.00E+00	9.90E-10	9.895E-04	0.00E+00	1.44E-05	2.75E-06
3748763758295	374876	3758295	4.28E-06	4.61E-06	4.42E-06	4.37E-08	8.57E-07	1.54E-06	0.00E+00	6.55E-07	3.28E-07	0.00E+00	0.00E+00	2.62E-07	1.21E-10	8.62E-10	0.00E+00	9.83E-10	9.828E-04	0.00E+00	1.43E-05	2.73E-06
3748863758295	374886	3758295	4.22E-06	4.54E-06	4.35E-06	4.30E-08	8.44E-07	1.52E-06	0.00E+00	6.46E-07	3.23E-07	0.00E+00	0.00E+00	2.58E-07	1.19E-10	8.49E-10	0.00E+00	9.68E-10	9.681E-04	0.00E+00	1.41E-05	2.69E-06
3748963758295	374896	3758295	4.15E-06	4.47E-06	4.29E-06	4.24E-08	8.31E-07	1.50E-06	0.00E+00	6.36E-07	3.18E-07	0.00E+00	0.00E+00	2.54E-07	1.17E-10	8.36E-10	0.00E+00	9.53E-10	9.534E-04	0.00E+00	1.38E-05	2.65E-06
3749063758295	374906	3758295	4.09E-06	4.40E-06	4.22E-06	4.18E-08	8.19E-07	1.47E-06	0.00E+00	6.26E-07	3.13E-07	0.00E+00	0.00E+00	2.51E-07	1.15E-10	8.24E-10	0.00E+00	9.39E-10	9.391E-04	0.00E+00	1.36E-05	2.61E-06
3749163758295	374916	3758295	4.04E-06	4.36E-06	4.18E-06	4.13E-08	8.11E-07	1.46E-06	0.00E+00	6.20E-07	3.10E-07	0.00E+00	0.00E+00	2.48E-07	1.14E-10	8.16E-10	0.00E+00	9.30E-10	9.298E-04	0.00E+00	1.35E-05	2.58E-06
3749263758295	374926	3758295	4.01E-06	4.32E-06	4.14E-06	4.10E-08	8.03E-07	1.45E-06	0.00E+00	6.15E-07	3.07E-07	0.00E+00	0.00E+00	2.46E-07	1.13E-10	8.08E-10	0.00E+00	9.21E-10	9.214E-04	0.00E+00	1.34E-05	2.56E-06
3748263758304	374826	3758304	4.75E-06	5.11E-06	4.91E-06	4.85E-08	9.51E-07	1.71E-06	0.00E+00	7.28E-07	3.64E-07	0.00E+00	0.00E+00	2.91E-07	1.34E-10	9.57E-10	0.00E+00	1.09E-09	1.091E-03	0.00E+00	1.58E-05	3.03E-06
3748363758303	374836	3758303	4.66E-06	5.02E-06	4.82E-06	4.76E-08	9.33E-07	1.68E-06	0.00E+00	7.14E-07	3.57E-07	0.00E+00	0.00E+00	2.86E-07	1.31E-10	9.39E-10	0.00E+00	1.07E-09	1.070E-03	0.00E+00	1.55E-05	2.97E-06
3748463758303	374846	3758303	4.59E-06	4.94E-06	4.74E-06	4.68E-08	9.18E-07	1.65E-06	0.00E+00	7.03E-07	3.51E-07	0.00E+00	0.00E+00	2.81E-07	1.29E-10	9.24E-10	0.00E+00	1.05E-09	1.053E-03	0.00E+00	1.53E-05	2.92E-06
3748563758304	374856	3758304	4.53E-06	4.87E-06	4.68E-06	4.62E-08	9.06E-07	1.63E-06	0.00E+00	6.93E-07	3.47E-07	0.00E+00	0.00E+00	2.77E-07	1.28E-10	9.12E-10	0.00E+00	1.04E-09	1.040E-03	0.00E+00	1.51E-05	2.88E-06
3748763758305	374876	3758305	4.39E-06	4.72E-06	4.54E-06	4.48E-08	8.79E-07	1.58E-06	0.00E+00	6.73E-07	3.36E-07	0.00E+00	0.00E+00	2.69E-07	1.24E-10	8.85E-10	0.00E+00	1.01E-09	1.008E-03	0.00E+00	1.46E-05	2.80E-06
3748863758305	374886	3758305	4.32E-06	4.65E-06	4.46E-06	4.41E-08	8.65E-07	1.56E-06	0.00E+00	6.62E-07	3.31E-07	0.00E+00	0.00E+00	2.65E-07	1.22E-10	8.71E-10	0.00E+00	9.92E-10	9.924E-04	0.00E+00	1.44E-05	2.75E-06
3748903758305	374890	3758305	4.30E-06	4.62E-06	4.44E-06	4.38E-08	8.60E-07	1.55E-06	0.00E+00	6.58E-07	3.29E-07	0.00E+00	0.00E+00	2.63E-07	1.21E-10	8.65E-10	0.00E+00	9.86E-10	9.861E-04	0.00E+00	1.43E-05	2.74E-06
3749003758305	374900	3758305	4.23E-06	4.55E-06	4.37E-06	4.32E-08	8.47E-07	1.52E-06	0.00E+00	6.48E-07	3.24E-07	0.00E+00	0.00E+00	2.59E-07	1.19E-10	8.52E-10	0.00E+00	9.71E-10	9.715E-04	0.00E+00	1.41E-05	2.70E-06
3749163758305	374916	3758305	4.13E-06	4.44E-06	4.26E-06	4.21E-08	8.26E-07	1.49E-06	0.00E+00	6.32E-07	3.16E-07	0.00E+00	0.00E+00	2.53E-07	1.16E-10	8.31E-10	0.00E+00	9.48E-10	9.476E-04	0.00E+00	1.38E-05	2.

			SWBuilding Construction			EYBuilding Construction			SWArchitectural Coating	NBBuilding Construction	NBBuilding Construction	NBArchitectural Coating	NBArchitectural Coating	RWBuilding Construction	Child Risk					Overlapping Phases - Maximum GLC		
Unique Identifier	X (UTM)	Y (UTM)	2026	SWDemolition 2026	SWGrading 2026	2026	SWPaving 2027	SWGrading 2027	2027	2026	2027	2026	2027	2026	3rd Trimester	0<2	2<16	Total	per million	2025	2026	2027
3742775758808	374277	3758808	1.99E-04	2.14E-04	2.06E-04	2.03E-06	3.99E-05	7.18E-05	0.00E+00	3.05E-05	1.53E-05	0.00E+00	0.00E+00	1.22E-05	5.61E-09	4.01E-08	0.00E+00	4.57E-08	4.574E-02	0.00E+00	6.64E-04	1.27E-04
3742837758808	374287	3758808	2.01E-04	2.16E-04	2.08E-04	2.05E-06	4.02E-05	7.24E-05	0.00E+00	3.08E-05	1.54E-05	0.00E+00	0.00E+00	1.23E-05	5.66E-09	4.05E-08	0.00E+00	4.61E-08	4.615E-02	0.00E+00	6.70E-04	1.28E-04
3743173758808	374317	3758808	2.05E-04	2.20E-04	2.12E-04	2.09E-06	4.10E-05	7.38E-05	0.00E+00	3.14E-05	1.57E-05	0.00E+00	0.00E+00	1.26E-05	5.77E-09	4.13E-08	0.00E+00	4.71E-08	4.705E-02	0.00E+00	6.83E-04	1.31E-04
3743273758808	374327	3758808	2.06E-04	2.22E-04	2.13E-04	2.11E-06	4.13E-05	7.43E-05	0.00E+00	3.16E-05	1.58E-05	0.00E+00	0.00E+00	1.26E-05	5.81E-09	4.16E-08	0.00E+00	4.74E-08	4.737E-02	0.00E+00	6.88E-04	1.31E-04
3743373758808	374337	3758808	2.07E-04	2.23E-04	2.14E-04	2.12E-06	4.15E-05	7.47E-05	0.00E+00	3.17E-05	1.59E-05	0.00E+00	0.00E+00	1.27E-05	5.84E-09	4.18E-08	0.00E+00	4.76E-08	4.761E-02	0.00E+00	6.91E-04	1.32E-04
3743473758808	374347	3758808	2.09E-04	2.24E-04	2.15E-04	2.13E-06	4.17E-05	7.51E-05	0.00E+00	3.19E-05	1.60E-05	0.00E+00	0.00E+00	1.28E-05	5.87E-09	4.20E-08	0.00E+00	4.79E-08	4.785E-02	0.00E+00	6.95E-04	1.33E-04
3743573758808	374357	3758808	2.10E-04	2.25E-04	2.16E-04	2.14E-06	4.19E-05	7.55E-05	0.00E+00	3.21E-05	1.60E-05	0.00E+00	0.00E+00	1.28E-05	5.90E-09	4.22E-08	0.00E+00	4.81E-08	4.811E-02	0.00E+00	6.98E-04	1.33E-04
3743673758808	374367	3758808	2.11E-04	2.27E-04	2.18E-04	2.15E-06	4.22E-05	7.59E-05	0.00E+00	3.23E-05	1.61E-05	0.00E+00	0.00E+00	1.29E-05	5.93E-09	4.24E-08	0.00E+00	4.84E-08	4.836E-02	0.00E+00	7.02E-04	1.34E-04
3743773758808	374377	3758808	2.12E-04	2.28E-04	2.19E-04	2.16E-06	4.24E-05	7.63E-05	0.00E+00	3.24E-05	1.62E-05	0.00E+00	0.00E+00	1.30E-05	5.97E-09	4.27E-08	0.00E+00	4.86E-08	4.865E-02	0.00E+00	7.06E-04	1.35E-04
3741073758818	374107	3758818	1.18E-04	1.14E-04	1.12E-04	2.20E-05	3.96E-05	1.68E-05	0.00E+00	1.68E-05	8.42E-06	0.00E+00	0.00E+00	6.73E-06	3.10E-09	2.21E-08	0.00E+00	2.52E-08	2.524E-02	0.00E+00	3.66E-04	7.00E-05
3741173758818	374117	3758818	1.15E-04	1.23E-04	1.18E-04	1.17E-06	2.29E-05	4.13E-05	0.00E+00	1.76E-05	8.78E-06	0.00E+00	0.00E+00	7.02E-06	3.23E-09	2.31E-08	0.00E+00	2.63E-08	2.632E-02	0.00E+00	3.82E-04	7.30E-05
3741273758818	374127	3758818	1.19E-04	1.28E-04	1.23E-04	1.22E-06	2.39E-05	4.30E-05	0.00E+00	1.83E-05	9.13E-06	0.00E+00	0.00E+00	7.31E-06	3.36E-09	2.40E-08	0.00E+00	2.74E-08	2.739E-02	0.00E+00	3.98E-04	7.60E-05
3741373758818	374137	3758818	1.24E-04	1.34E-04	1.28E-04	1.27E-06	2.49E-05	4.47E-05	0.00E+00	1.90E-05	9.51E-06	0.00E+00	0.00E+00	7.61E-06	3.50E-09	2.50E-08	0.00E+00	2.85E-08	2.851E-02	0.00E+00	4.14E-04	7.91E-05
3741473758818	374147	3758818	1.29E-04	1.38E-04	1.33E-04	1.31E-06	2.57E-05	4.63E-05	0.00E+00	1.97E-05	9.83E-06	0.00E+00	0.00E+00	7.87E-06	3.62E-09	2.59E-08	0.00E+00	2.95E-08	2.949E-02	0.00E+00	4.28E-04	8.18E-05
3741573758818	374157	3758818	1.32E-04	1.42E-04	1.36E-04	1.35E-06	2.64E-05	4.75E-05	0.00E+00	2.02E-05	1.01E-05	0.00E+00	0.00E+00	8.07E-06	3.71E-09	2.65E-08	0.00E+00	3.03E-08	3.026E-02	0.00E+00	4.39E-04	8.39E-05
3741673758818	374167	3758818	1.35E-04	1.46E-04	1.40E-04	1.38E-06	2.71E-05	4.88E-05	0.00E+00	2.07E-05	1.04E-05	0.00E+00	0.00E+00	8.30E-06	3.81E-09	2.73E-08	0.00E+00	3.11E-08	3.110E-02	0.00E+00	4.52E-04	8.63E-05
3741773758818	374177	3758818	1.40E-04	1.50E-04	1.44E-04	1.42E-06	2.79E-05	5.03E-05	0.00E+00	2.14E-05	1.07E-05	0.00E+00	0.00E+00	8.55E-06	3.93E-09	2.81E-08	0.00E+00	3.20E-08	3.205E-02	0.00E+00	4.65E-04	8.89E-05
3741873758818	374187	3758818	1.43E-04	1.54E-04	1.48E-04	1.46E-06	2.86E-05	5.16E-05	0.00E+00	2.19E-05	1.10E-05	0.00E+00	0.00E+00	8.77E-06	4.03E-09	2.88E-08	0.00E+00	3.29E-08	3.286E-02	0.00E+00	4.77E-04	9.12E-05
3741973758818	374197	3758818	1.46E-04	1.57E-04	1.51E-04	1.49E-06	2.93E-05	5.27E-05	0.00E+00	2.24E-05	1.12E-05	0.00E+00	0.00E+00	8.95E-06	4.12E-09	2.95E-08	0.00E+00	3.36E-08	3.357E-02	0.00E+00	4.87E-04	9.31E-05
3742073758818	374207	3758818	1.49E-04	1.60E-04	1.54E-04	1.52E-06	2.98E-05	5.36E-05	0.00E+00	2.28E-05	1.14E-05	0.00E+00	0.00E+00	9.12E-06	4.19E-09	3.00E-08	0.00E+00	3.42E-08	3.417E-02	0.00E+00	4.96E-04	9.48E-05
3742173758818	374217	3758818	1.52E-04	1.63E-04	1.57E-04	1.55E-06	3.03E-05	5.46E-05	0.00E+00	2.32E-05	1.16E-05	0.00E+00	0.00E+00	9.28E-06	4.27E-09	3.05E-08	0.00E+00	3.48E-08	3.480E-02	0.00E+00	5.05E-04	9.66E-05
3742273758818	374227	3758818	1.54E-04	1.66E-04	1.59E-04	1.57E-06	3.09E-05	5.56E-05	0.00E+00	2.36E-05	1.18E-05	0.00E+00	0.00E+00	9.45E-06	4.34E-09	3.11E-08	0.00E+00	3.54E-08	3.541E-02	0.00E+00	5.14E-04	9.82E-05
3742373758818	374237	3758818	1.57E-04	1.68E-04	1.62E-04	1.60E-06	3.13E-05	5.64E-05	0.00E+00	2.40E-05	1.20E-05	0.00E+00	0.00E+00	9.59E-06	4.41E-09	3.15E-08	0.00E+00	3.60E-08	3.596E-02	0.00E+00	5.22E-04	9.98E-05
3742473758818	374247	3758818	1.58E-04	1.70E-04	1.64E-04	1.62E-06	3.17E-05	5.71E-05	0.00E+00	2.42E-05	1.21E-05	0.00E+00	0.00E+00	9.70E-06	4.46E-09	3.19E-08	0.00E+00	3.64E-08	3.636E-02	0.00E+00	5.28E-04	1.01E-04
3742573758818	374257	3758818	1.62E-04	1.74E-04	1.67E-04	1.65E-06	3.23E-05	5.82E-05	0.00E+00	2.47E-05	1.24E-05	0.00E+00	0.00E+00	9.89E-06	4.55E-09	3.25E-08	0.00E+00	3.71E-08	3.709E-02	0.00E+00	5.38E-04	1.03E-04
3742673758818	374267	3758818	1.63E-04	1.76E-04	1.69E-04	1.67E-06	3.27E-05	5.88E-05	0.00E+00	2.50E-05	1.25E-05	0.00E+00	0.00E+00	1.00E-05	4.60E-09	3.29E-08	0.00E+00	3.75E-08	3.747E-02	0.00E+00	5.44E-04	1.04E-04
3742773758818	374277	3758818	1.65E-04	1.78E-04	1.70E-04	1.69E-06	3.30E-05	5.95E-05	0.00E+00	2.53E-05	1.26E-05	0.00E+00	0.00E+00	1.01E-05	4.65E-09	3.33E-08	0.00E+00	3.79E-08	3.790E-02	0.00E+00	5.50E-04	1.05E-04
3742873758818	374287	3758818	1.67E-04	1.80E-04	1.73E-04	1.70E-06	3.34E-05	6.02E-05	0.00E+00	2.56E-05	1.28E-05	0.00E+00	0.00E+00	1.02E-05	4.70E-09	3.36E-08	0.00E+00	3.83E-08	3.835E-02	0.00E+00	5.57E-04	1.06E-04
3742973758818	374297	3758818	1.68E-04	1.81E-04	1.74E-04	1.71E-06	3.36E-05	6.05E-05	0.00E+00	2.57E-05	1.29E-05	0.00E+00	0.00E+00	1.03E-05	4.73E-09	3.38E-08	0.00E+00	3.86E-08	3.857E-02	0.00E+00	5.60E-04	1.07E-04
3743073758818	374307	3758818	1.70E-04	1.83E-04	1.76E-04	1.74E-06	3.40E-05	6.13E-05	0.00E+00	2.60E-05	1.30E-05	0.00E+00	0.00E+00	1.04E-05	4.79E-09	3.43E-08	0.00E+00	3.90E-08	3.905E-02	0.00E+00	5.67E-04	1.08E-04
3743173758818	374317	3758818	1.71E-04	1.84E-04	1.76E-04	1.74E-06	3.42E-05	6.15E-05	0.00E+00	2.62E-05	1.31E-05	0.00E+00	0.00E+00	1.05E-05	4.81E-09	3.44E-08	0.00E+00	3.92E-08	3.921E-02	0.00E+00	5.69E-04	1.09E-04
3743273758818	374327	3758818	1.73E-04	1.86E-04	1.78E-04	1.76E-06	3.45E-05	6.21E-05	0.00E+00	2.64E-05	1.32E-05	0.00E+00	0.00E+00	1.06E-05	4.86E-09	3.47E-08	0.00E+00	3.96E-08	3.959E-02	0.00E+00	5.75E-04	1.10E-04
3743373758818	374337	3758818	1.74E-04	1.87E-04	1.79E-04	1.77E-06	3.47E-05	6.25E-05	0.00E+00	2.66E-05	1.33E-05	0.00E+00	0.00E+00	1.06E-05	4.89E-09	3.50E-08	0.00E+00	3.99E-08	3.986E-02	0.00E+00	5.79E-04	1.11E-04
3743473758818	374347	3758818	1.75E-04	1.88E-04	1.80E-04	1.78E-06	3.50E-05	6.29E-05	0.00E+00	2.67E-05	1.34E-05	0.00E+00	0.00E+00	1.07E-05	4.92E-09	3.52E-08	0.00E+00	4.01E-08	4.011E-02	0.00E+00	5.82E-04	1.11E-04
3743573758818	374357	3758818	1.76E-04	1.89E-04	1.81E-04	1.79E-06	3.51E-05	6.32E-05	0.00E+00	2.69E-05	1.34E-05	0.00E+00	0.00E+00	1.08E-05	4.94E-09	3.54E-08	0.00E+00	4.03E-08	4.030E-02	0.00E+00	5.85E-04	1.12E-04
3743673758818	374367	3758818	1.76E-04	1.90E-04	1.82E-04	1.80E-06	3.53E-05	6.36E-05	0.00E+00	2.70E-05	1.35E-05	0.00E+00	0.00E+00	1.08E-05	4.97E-09	3.55E-08	0.00E+00	4.05E-08	4.051E-02	0.00E+00	5.88E-04	1.12E-04
3743773758818	374377	3758818	1.77E-04	1.91E-04	1.83E-04	1.81E-06	3.55E-05	6.39E-05	0.00E+00	2.71E-05	1.36E-05	0.00E+00	0.00E+00	1.09E-05	4.99E-09	3.57E-08	0.00E+00	4.07E-08	4.071E-02	0.00E+00	5.91E-04	1.13E-04
3741073758828	374107	3758828	8.96E-05	9.63E-05	9.25E-05	9.14E-07	1.79E-05	3.23E-05	0.00E+00	1.37E-05	6.86E-06	0.00E+00	0.00E+00	5.48E-06	2.52E-09	1.80E-08	0.00E+00	2.06E-08	2.056E-02	0.00E+00	2.99E-04	5.70E-05
3741173758828	374117	3758828	9.34E-05	1.00E-04	9.64E-05	9.53E-07	1.87E-05	3.36E-05	0.00E+00	1.43E-05	7.15E-06	0.00E+00	0.00E+00	5.72E-06	2.63E-09	1.88E-08	0.00E+00	2.14E-08	2.144E-02	0.00E+00	3.11E-04	5.95E-05
3741273758828	374127	3758828	9.73E-05	1.05E-04	1.00E-04	9.92E-07	1.95E-05	3.50E-05	0.00E+00	1.49E-05	7.44E-06	0.00E+00	0.00E+00	5.95E-06	2.74E-09	1.96E-08	0.00E+00	2.23E-08	2.232E-02	0.00E+00	3.24E-04	6.19E-05
3741373758828	374137	3758828	1.01E-04	1.09E-04	1.05E-04	1.03E-06	2.03E-05	3.65E-05	0.00E+00	1.55E-05	7.76E-06	0.00E+00	0.00E+00	6.21E-06	2.85E-09	2.04E-08	0.00E+00	2.32E-08	2.328E-02	0.00E+00	3.38E-04	6.46E-05
3741473758828	374147	3758828	1.05E-04	1.13E-04	1.08E-04	1.07E-06	2.10E-05	3.78E-05	0.00E+00	1.61E-05	8.03E-06	0.00E+00	0.00E+00	6.42E-06	2.95E-09	2.11E-08	0.00E+00	2.41E-08	2.407E-02	0.00E+00	3.49E-04	6.68E-05
3741573758828	374157	3758828	1.08E-04	1.16E-04	1.11E-04	1.10E-06	2.16E-05	3.89E-05	0.00E+00	1.65E-05	8.26E-06	0.00E+00	0.00E+00	6.61E-06	3.04E-09	2.17E-08	0.00E+00	2.48E-08	2.477E-02	0.00E+00	3.60E-04	6.87E-05
3741673758828	374167	3758828	1.11E-04	1.20E-04	1.15E-04	1.14E-06	2.23E-05	4.01E-05	0.00E+00	1.70E-05	8.52E-06	0.00E+00	0.00E+00	6.81E-06	3.13E-09	2.24E-08	0.00E+00	2.55E-08	2.554E-02	0.00E+00	3.71E-04	7.09E-05
3741773758828	374177	3758828	1.15E-04	1.23E-04	1.19E-04	1.17E-06	2.30E-05	4.13E-05	0.00E+00	1.76E-05	8.79E-06	0.00E+00	0.00E+00	7.03E-06	3.23E-09	2.31E-08	0.00E+00	2.63E-08	2.635E-02	0.00E+00	3.83E-04	7.31E-05
3741873758828	374187	3758828	1.18E-04	1.27E-04	1.22E-04	1.20E-06	2.36E-05	4.25E-05	0.00E+00	1.81E-05	9.03E-06	0.00E+00	0.00E+00	7.22E-06	3.32E-09	2.38E-08	0.00E+00	2.71E-08	2.708E-02	0.00E+00	3.93E-04	7.51E-05
3741973758828	374197	3758828	1.21E-04	1.30E-04	1.25E-04	1.23E-06	2.42E-05	4.35E-05	0.00E+00	1.85E-05	9.24E-06	0.00E+00	0.00E+00	7.39E-06	3.40E-09	2.43E-08	0.00E+00	2.77E-08	2.771E-02	0.00E+00	4.02E-04	7.69E-05
3742073758828	374207	3758828	1.23E-04	1.33E-04	1.27E-04	1.26E-06	2.47E-05	4.44E-05	0.00E+00	1.89E-05	9.44E-06	0.00E+00	0.00E+00	7.55E-06	3.47E-09	2.48E-08	0.00E+00	2.83E-08	2.830E-02	0.00E+00	4.11E-04	7.85E-05
3742173758828	374217	3758828	1.26E-04	1.35E-04	1.30E-04	1.29E-06	2.52E-05	4.54E-05	0.00E+00	1.93E-05	9.64E-06	0.00E+00	0.00E+00	7.71E-06	3.55E-09	2.54E-08	0.00E+00	2.89E-08	2.891E-02	0.00E+00	4.20E-04	8.02E-05
3742273758828	374227	3758828	1.28E-04	1.38E-04	1.32E-04	1.31E-06	2.57E-05	4.62E-05	0.00E+00	1.96E-05	9.82E-06	0.00E+00	0.00E+00	7.85E-06	3.61E-09	2.58E-08	0.00E+00	2.94E-08	2.944E-02	0.00E+00	4.27E-04	8.17E-05
3742373758828	374237	3758828	1.30E-04	1.40E-04	1.35E-04	1.33E-06	2.61E-05	4.70E-05	0.00E+00	2.00E-05	9.99E-06	0.00E+00	0.00E+00	7.99E-06	3.67E-09	2.63E-08	0.00E+00	2.99E-08	2.995E-02	0.00E+00	4.35E-04	8.31E-05
3742473758828	374247	3758828	1.32E-04	1.42E-04	1.37E-04	1.35E-06	2.65E-05	4.77E-05	0.00E+00	2.03E-05	1.01E-05	0.00E+00	0.00E+00	8.11E-06	3.73E-09	2.67E-08	0.00E+00	3.04E-08	3.039E-02	0.00E+00	4.41E-04	8.43E-05
3742573758828	374257	3758828	1.35E-04	1.45E-04	1.40E-04	1.38E-06	2.71E-05	4.87E-05	0.00E+00	2.07E-05	1.04E-05	0.00E+00	0.00E+00	8.28E-06	3.81E-09	2.72E-08	0.00E+00	3.10E-08	3.104E-02	0.00E+00	4.51E-04	8.61E-05
3742673758828	374267	3758828	1.37E-04	1.47E-04	1.41E-04	1.40E-06	2.74E-05	4.93E-05	0.00E+00	2.10E-05	1.05E-05	0.00E+00	0.00E+00	8.39E-06	3.86E-09	2.76E-08	0.00E+00	3.14E-08	3.144E-02	0.00E+00	4.56E-04	8.72E-05
3742773758828	374277	3758828	1.38E-04	1.49E-04	1.43E-04	1.42E-06	2.78E-05	5.00E-05	0.00E+00	2.13E-05	1.06E-05	0.00E+00	0.00E+00	8.50E-06	3.91E-09	2.80E-08	0.00E+00	3.19E-08	3.188E-02	0.00E+00	4.63E-04	8.84E-05
3742873758828	374287	3758828	1.40E-04	1.51E-04	1.45E-04	1.43E-06	2.80E-05	5.05E-05	0.00E+00	2.14E-05	1.07E-05	0.00E+00	0.00E+00	8.58E-06	3.94E-09	2.82E-08	0.00E+00	3.22E-08	3.216E-02	0.00E+00	4.67E-04	8.92E-05
3742973758828	374297	3758828	1.42E-04	1.52E-04	1.46E-04	1.45E-06	2.83E-05	5.10E-05	0.00E+00	2.17E-05	1.08E-05	0.00E+00	0.00E+00	8.67E-06	3.99E-09	2.85E-08	0.00E+00	3.25E-08	3.252E-02	0.00E+00	4.72E-04	9.02E-05
3743073758828	374307	3758828	1.43E-04	1.54E-04	1.48E-04	1.46E-06	2.87E-05	5.16E-05	0.00E+00	2.19E-05	1.10E-05	0.00E+00	0.00E+00	8.78E-06	4.04E-09	2.89E-08	0.00E+00	3.29E-08	3.291E-02	0.00E+00	4.78E-04	9.13E-05
3743173758828	374317	3758828	1.45E-04	1.56E-04	1.49E-04	1.48E-06	2.89E-05	5.21E-05	0.00E+00	2.21E-05	1.11E-05	0.00E+00	0.00E+00	8.86E-06	4.07E-09	2.91E-08	0.00E+00	3.32E-08	3.320E-02	0.00E+00	4.82E-04	9.21E-05
3743273758828	374327	3758828	1.46E-04	1.57E-04	1.51E-04	1.49E-06	2.92E-05	5.25E-05	0.00E+00	2.23E-05	1.12E-05	0.00E+00	0.00E+00	8.93E-06	4.10E-09	2.94E-08	0.00E+00	3.35E-08	3.346E-02	0.00E+00	4.86E-04	9.28E-05
3743373758828	374337	3758828	1.47E-04	1.58E-04	1.52E-04	1.50E-06	2.94E-05	5.29E-05	0.00E+00	2.25E-05	1.13E-05	0.00E+00	0.00E+00	8.99E-06	4.13E-09	2.96E-08	0.00E+00	3.37E-08	3.371E-02	0.00E+00	4.89E-04	9.35E-05
3743473758828	374347	3758828	1.48E-04	1.59E-04	1.53E-04	1.51E-06	2.96E-05	5.33E-05	0.00E+00	2.26E-05	1.13E-05	0.00E+00	0.00E+00	9.06E-06	4.16E-09	2.98E-08	0.00E+00	3.39E-08	3.394E-02	0.00E+00	4.93E-04	9.42E-05
3743573758828	374357	3758828	1.49E-04	1.60E-04	1.54E-04	1.52E-06	2.98E-05	5.36E-05	0.00E+00	2.28E-05	1.14E-05	0.00E+00	0.00E+00	9.12E-06	4.19E-09	3.00E-08	0.00E+00	3.42E-08	3.418E-02	0.00E+00	4.96E-04	9.48E-05
3743673758828	374367	3758828	1.50E-04	1.61E-04	1.55E-04	1.53E-06	3.00E-05	5.40E-05	0.00E+00	2.30E-05	1.15E-05	0.00E+00	0.00E+00	9.18E-06	4.22E-09	3.02E-08	0.00E+00	3.44E-08	3.441E-02	0.00E+00	5.00E-04	9.55E-05
3743773758828	374377	3758828	1.51E-04	1.62E-04	1.55E-04	1.54E-06	3.01E-05	5.42E-05	0.00E+00	2.30E-05	1.15E-05	0.00E+00	0.00E+00	9.21E-06	4.24E-09	3.03E-08	0.00E+00	3.45E-08	3.454E-02	0.00E+00	5.02E-04	9.58E-05
3741073758838	374107	3758838	7.49E-05	8.06E-05	7.73E-05	7.64E-07	1.50E-05	2.70E-05	0.00E+00	1.15E-05	5.73E-06	0.00E+00	0.00E+00	4.59E-06	2.11E-09	1.51E-08	0.00E+00	1.72E-08	1.719E-02	0.00E+00	2.50E-04	4.77E-05
3741173758838	374117	3758838	7.79E-05	8.38E-05	8.05E-05	7.95E-07	1.56E-05	2.81E-05	0.00E+00	1.19E-05	5.96E-06	0.00E+00	0.00E+00	4.77E-06	2.19E-09	1.57E-08	0.00E+00	1.79E-08	1.789E-02	0.00E+00	2.60E-04	4.96E-05
3741273758838	374127	3758838	8.11E-05	8.71E-05	8.36E-05	8.26E-07	1.62E-05	2.92E-05	0.00E+00	1.24E-05	6.20E-06	0.00E+00	0.00E+00	4.96E-06	2.28E-09	1.63E-08	0.00E+00	1.86E-08	1.858E-02	0.00E+00	2.70E-04	5.15E-05
3741373758838	374137	3758838	8.44E-05	9.08E-05	8.72E-05	8.62E-07	1.69E-05	3.04E-05	0.00E+00	1.29E-05	6.46E-06	0.00E+00	0.00E+00	5.17E-06	2.38E-09	1.70E-08	0.00E+00	1.94E-08	1.938E-02	0.00E+00	2.81E-04	5.38E-05
3741473758838	374147	3758838	8.73E-05	9.39E-05	9.01E-05	8.91E-07	1.75E-05	3.14E-05	0.00E+00	1.34E-05	6.68E-06	0.00E+00	0.00E+00	5.34E-06	2.46E-09	1.76E-08	0.00E+00	2.00E-08	2.003E-02	0.00E+00	2.91E-04	5.56E-05
3741573758838	374157	3758838	9.03E-05	9.71E-05	9.32E-05	9.21E-07	1.81E-05	3.25E-05	0.00E+00	1.38E-05	6.91E-06	0.00E+00	0.00E+00	5.53E-06	2.54E-09	1.82E-08	0.00E+00	2.07E-08	2.072E-02	0.00E+00	3.01E-04	5.75E-05
3741673758838	374167	3758838	9.27E-05	9.97E-05	9.57E-05	9.46E-07	1.86E-05	3.34E-05	0.00E+00	1.42E-05	7.10E-06	0.00E+00	0.00E+00	5.68E-06	2.61E-09	1.87E-08	0.00E+00	2.13E-08	2.128E-02	0.00E+00	3.09E-04	5.91E-05
3741773758838	374177	3758838	9.58E-05	1.03E-04	9.89E-05	9.78E-07	1.92E-05	3.45E-05	0.00E+00	1.47E-05	7.33E-06	0.00E+00	0.00E+00	5.87E-06	2.70E-09	1.93E-08	0.00E+00	2.20E-08	2.200E-02	0.00E+00	3.19E-04	6.10E-05
3741873758838	374187	3758838	9.86E-05	1.06E-04	1.02E-04	1.01E-06	1.97E-05	3.55E-05	0.00E+00	1.51E-05	7.55E-06	0.00E+00	0.00E+00	6.04E-06	2.78E-09	1.99E-08	0.00E+00	2.26E-08	2.264E-02	0.00E+00	3.29E-04	6.28E-05
3741973758838	374197	3758838	1.01E-04	1.09E-04	1.04E-04	1.03E-06	2.02E-05	3.64E-05	0.00E+00	1.55E-05	7.73E-06	0.00E+00	0.00E+00	6.19E-06	2.84E-09	2.03E-08	0.00E+00	2.32E-08	2.319E-02	0.00E+00	3.37E-04	6.43E-05
3742073758838	374207	3758838	1.03E-04	1.11E-04	1.07E-04	1.05E-06	2.06E-05	3.72E-05	0.00E+00	1.58E-05	7.90E-06	0.00E+00	0.00E+00	6.32E-06	2.90E-09	2.08E-08	0.00E+00	2.37E-08	2.368E-02	0.00E+00	3.44E-04	6.57E-05
3742173758838	374217	3758838	1.06E-04	1.13E-04	1.09E-04	1.08E-06	2.11E-05	3.80E-05	0.00E+00	1.62E-05	8.08E-06	0.00E+00	0.00E+00	6.46E-06	2.97E-09	2.13E-08	0.00E+00	2.42E-08	2.422E-02	0.00E+00	3.52E-04	6.72E-05
3742273758838	374227	3758838	1.08E-04	1.16E-04	1.11E-04	1.10E-06	2.16E-05	3.88E-05	0.00E+00	1.65E-05	8.25E-06	0.00E+00	0.00E+00	6.60E-06	3.03E-09	2.17E-08	0.00E+00	2.47E-08	2.474E-02	0.00E+00	3.59E-04	6.86E

		SWBuilding Construction	SWDemolition	SWGrading	EYBuilding Construction	SWPaving	SWGrading	SWArchitectural Coating	NBBuilding Construction	NBBuilding Construction	NBArchitectural Coating	NBArchitectural Coating	RWBuilding Construction	Child Risk					Overlapping Phases - Maximum GLC		
Unique Identifier	X (UTM)	Y (UTM)	2026	2026	2026	2026	2027	2027	2027	2026	2027	2026	2027	2026	3rd Trimester	0<2	2<16	Total	per million	2025	2026	2027
37431375888	374317	3758889	6.19E-05	6.65E-05	6.39E-05	6.31E-07	1.24E-05	2.23E-05	0.00E+00	9.47E-06	4.74E-06	0.00E+00	0.00E+00	3.79E-06	1.74E-09	1.25E-08	0.00E+00	1.42E-08	1.42E-02	0.00E+00	2.06E-04	3.94E-05
37432375888	374327	3758889	6.28E-05	6.75E-05	6.48E-05	6.40E-07	1.26E-05	2.26E-05	0.00E+00	9.61E-06	4.80E-06	0.00E+00	0.00E+00	3.84E-06	1.77E-09	1.26E-08	0.00E+00	1.44E-08	1.44E-02	0.00E+00	2.09E-04	4.00E-05
37433375888	374337	3758889	6.38E-05	6.86E-05	6.58E-05	6.51E-07	1.28E-05	2.30E-05	0.00E+00	9.76E-06	4.88E-06	0.00E+00	0.00E+00	3.90E-06	1.79E-09	1.28E-08	0.00E+00	1.46E-08	1.46E-02	0.00E+00	2.12E-04	4.06E-05
37434375888	374347	3758889	6.46E-05	6.94E-05	6.66E-05	6.59E-07	1.29E-05	2.32E-05	0.00E+00	9.88E-06	4.94E-06	0.00E+00	0.00E+00	3.95E-06	1.82E-09	1.30E-08	0.00E+00	1.48E-08	1.48E-02	0.00E+00	2.15E-04	4.11E-05
37435375888	374357	3758889	6.51E-05	7.00E-05	6.72E-05	6.65E-07	1.30E-05	2.35E-05	0.00E+00	9.97E-06	4.98E-06	0.00E+00	0.00E+00	3.99E-06	1.83E-09	1.31E-08	0.00E+00	1.49E-08	1.49E-02	0.00E+00	2.17E-04	4.15E-05
37436375888	374367	3758889	6.60E-05	7.09E-05	6.81E-05	6.73E-07	1.32E-05	2.38E-05	0.00E+00	1.01E-05	5.05E-06	0.00E+00	0.00E+00	4.04E-06	1.86E-09	1.33E-08	0.00E+00	1.51E-08	1.51E-02	0.00E+00	2.20E-04	4.20E-05
37437375888	374377	3758889	6.65E-05	7.15E-05	6.87E-05	6.79E-07	1.33E-05	2.40E-05	0.00E+00	1.02E-05	5.09E-06	0.00E+00	0.00E+00	4.07E-06	1.87E-09	1.34E-08	0.00E+00	1.53E-08	1.52E-02	0.00E+00	2.22E-04	4.24E-05
37439375888	374397	3758889	6.78E-05	7.29E-05	7.00E-05	6.91E-07	1.36E-05	2.44E-05	0.00E+00	1.04E-05	5.19E-06	0.00E+00	0.00E+00	4.15E-06	1.91E-09	1.36E-08	0.00E+00	1.56E-08	1.55E-02	0.00E+00	2.26E-04	4.31E-05
37440375888	374407	3758889	6.81E-05	7.33E-05	7.03E-05	6.95E-07	1.36E-05	2.45E-05	0.00E+00	1.04E-05	5.21E-06	0.00E+00	0.00E+00	4.17E-06	1.92E-09	1.37E-08	0.00E+00	1.56E-08	1.56E-02	0.00E+00	2.27E-04	4.34E-05
37441375888	374417	3758889	6.87E-05	7.39E-05	7.09E-05	7.01E-07	1.37E-05	2.47E-05	0.00E+00	1.05E-05	5.26E-06	0.00E+00	0.00E+00	4.21E-06	1.93E-09	1.38E-08	0.00E+00	1.58E-08	1.57E-02	0.00E+00	2.29E-04	4.38E-05
37442375888	374427	3758889	6.91E-05	7.43E-05	7.14E-05	7.05E-07	1.38E-05	2.49E-05	0.00E+00	1.06E-05	5.29E-06	0.00E+00	0.00E+00	4.23E-06	1.95E-09	1.39E-08	0.00E+00	1.59E-08	1.58E-02	0.00E+00	2.30E-04	4.40E-05
37443375888	374437	3758889	6.94E-05	7.46E-05	7.16E-05	7.08E-07	1.39E-05	2.50E-05	0.00E+00	1.06E-05	5.31E-06	0.00E+00	0.00E+00	4.25E-06	1.95E-09	1.40E-08	0.00E+00	1.59E-08	1.59E-02	0.00E+00	2.31E-04	4.42E-05
37444375888	374445	3758889	6.95E-05	7.48E-05	7.18E-05	7.09E-07	1.39E-05	2.50E-05	0.00E+00	1.06E-05	5.32E-06	0.00E+00	0.00E+00	4.26E-06	1.96E-09	1.40E-08	0.00E+00	1.60E-08	1.59E-02	0.00E+00	2.32E-04	4.43E-05
37445375889	374457	3758892	6.74E-05	7.25E-05	6.96E-05	6.87E-07	1.35E-05	2.43E-05	0.00E+00	1.03E-05	5.16E-06	0.00E+00	0.00E+00	4.12E-06	1.90E-09	1.36E-08	0.00E+00	1.55E-08	1.54E-02	0.00E+00	2.25E-04	4.29E-05
37446375889	374467	3758890	6.90E-05	7.42E-05	7.13E-05	7.04E-07	1.38E-05	2.49E-05	0.00E+00	1.06E-05	5.28E-06	0.00E+00	0.00E+00	4.23E-06	1.94E-09	1.39E-08	0.00E+00	1.58E-08	1.58E-02	0.00E+00	2.30E-04	4.40E-05
37447375889	374477	3758889	6.99E-05	7.52E-05	7.22E-05	7.14E-07	1.40E-05	2.52E-05	0.00E+00	1.07E-05	5.35E-06	0.00E+00	0.00E+00	4.28E-06	1.97E-09	1.41E-08	0.00E+00	1.61E-08	1.60E-02	0.00E+00	2.33E-04	4.45E-05
37448375891	374487	3758891	6.84E-05	7.35E-05	7.06E-05	6.98E-07	1.37E-05	2.46E-05	0.00E+00	1.05E-05	5.23E-06	0.00E+00	0.00E+00	4.19E-06	1.92E-09	1.38E-08	0.00E+00	1.57E-08	1.569E-02	0.00E+00	2.28E-04	4.35E-05
37449375891	374497	3758891	6.83E-05	7.35E-05	7.05E-05	6.97E-07	1.37E-05	2.46E-05	0.00E+00	1.05E-05	5.23E-06	0.00E+00	0.00E+00	4.18E-06	1.92E-09	1.38E-08	0.00E+00	1.57E-08	1.568E-02	0.00E+00	2.28E-04	4.35E-05
37450375893	374507	3758893	6.67E-05	7.18E-05	6.89E-05	6.81E-07	1.34E-05	2.40E-05	0.00E+00	1.02E-05	5.11E-06	0.00E+00	0.00E+00	4.09E-06	1.88E-09	1.34E-08	0.00E+00	1.53E-08	1.532E-02	0.00E+00	2.22E-04	4.25E-05
37452375893	374527	3758893	6.63E-05	7.13E-05	6.84E-05	6.76E-07	1.33E-05	2.39E-05	0.00E+00	1.01E-05	5.07E-06	0.00E+00	0.00E+00	4.06E-06	1.87E-09	1.33E-08	0.00E+00	1.52E-08	1.521E-02	0.00E+00	2.21E-04	4.22E-05
37453375893	374537	3758893	6.59E-05	7.09E-05	6.81E-05	6.73E-07	1.32E-05	2.37E-05	0.00E+00	1.01E-05	5.05E-06	0.00E+00	0.00E+00	4.04E-06	1.86E-09	1.33E-08	0.00E+00	1.51E-08	1.513E-02	0.00E+00	2.20E-04	4.20E-05
37454375893	374549	3758893	6.54E-05	7.04E-05	6.76E-05	6.68E-07	1.31E-05	2.36E-05	0.00E+00	1.00E-05	5.01E-06	0.00E+00	0.00E+00	4.01E-06	1.84E-09	1.32E-08	0.00E+00	1.50E-08	1.502E-02	0.00E+00	2.18E-04	4.17E-05
37455375888	374557	3758889	6.79E-05	7.30E-05	7.01E-05	6.93E-07	1.36E-05	2.44E-05	0.00E+00	1.04E-05	5.19E-06	0.00E+00	0.00E+00	4.16E-06	1.91E-09	1.37E-08	0.00E+00	1.56E-08	1.558E-02	0.00E+00	2.26E-04	4.32E-05
37456375888	374563	3758889	6.75E-05	7.26E-05	6.97E-05	6.89E-07	1.35E-05	2.43E-05	0.00E+00	1.03E-05	5.17E-06	0.00E+00	0.00E+00	4.13E-06	1.90E-09	1.36E-08	0.00E+00	1.55E-08	1.550E-02	0.00E+00	2.25E-04	4.30E-05
37457375888	374577	3758889	6.67E-05	7.17E-05	6.88E-05	6.80E-07	1.33E-05	2.40E-05	0.00E+00	1.02E-05	5.10E-06	0.00E+00	0.00E+00	4.08E-06	1.88E-09	1.34E-08	0.00E+00	1.53E-08	1.530E-02	0.00E+00	2.22E-04	4.24E-05
37413375889	374137	3758899	3.80E-05	4.09E-05	3.92E-05	3.88E-07	7.60E-06	1.37E-05	0.00E+00	5.82E-06	2.91E-06	0.00E+00	0.00E+00	2.33E-06	1.07E-09	7.65E-09	0.00E+00	8.72E-09	8.722E-03	0.00E+00	1.27E-04	2.42E-05
37414375889	374147	3758899	3.89E-05	4.18E-05	4.01E-05	3.96E-07	7.77E-06	1.40E-05	0.00E+00	5.95E-06	2.97E-06	0.00E+00	0.00E+00	2.38E-06	1.09E-09	7.82E-09	0.00E+00	8.92E-09	8.917E-03	0.00E+00	1.29E-04	2.47E-05
37415375889	374157	3758899	3.97E-05	4.27E-05	4.10E-05	4.06E-07	7.95E-06	1.43E-05	0.00E+00	6.08E-06	3.04E-06	0.00E+00	0.00E+00	2.43E-06	1.12E-09	8.00E-09	0.00E+00	9.12E-09	9.123E-03	0.00E+00	1.32E-04	2.53E-05
37416375889	374167	3758899	4.07E-05	4.37E-05	4.20E-05	4.15E-07	8.14E-06	1.46E-05	0.00E+00	6.22E-06	3.11E-06	0.00E+00	0.00E+00	2.49E-06	1.14E-09	8.19E-09	0.00E+00	9.33E-09	9.334E-03	0.00E+00	1.36E-04	2.59E-05
37417375889	374177	3758899	4.16E-05	4.48E-05	4.30E-05	4.25E-07	8.33E-06	1.50E-05	0.00E+00	6.37E-06	3.19E-06	0.00E+00	0.00E+00	2.55E-06	1.17E-09	8.38E-09	0.00E+00	9.55E-09	9.552E-03	0.00E+00	1.39E-04	2.65E-05
37418375889	374187	3758899	4.26E-05	4.58E-05	4.40E-05	4.35E-07	8.52E-06	1.53E-05	0.00E+00	6.52E-06	3.26E-06	0.00E+00	0.00E+00	2.61E-06	1.20E-09	8.58E-09	0.00E+00	9.78E-09	9.777E-03	0.00E+00	1.42E-04	2.71E-05
37419375889	374197	3758899	4.35E-05	4.68E-05	4.50E-05	4.44E-07	8.71E-06	1.57E-05	0.00E+00	6.67E-06	3.33E-06	0.00E+00	0.00E+00	2.67E-06	1.23E-09	8.77E-09	0.00E+00	9.99E-09	9.994E-03	0.00E+00	1.45E-04	2.77E-05
37420375889	374207	3758899	4.44E-05	4.78E-05	4.59E-05	4.53E-07	8.89E-06	1.60E-05	0.00E+00	6.80E-06	3.40E-06	0.00E+00	0.00E+00	2.72E-06	1.25E-09	8.95E-09	0.00E+00	1.02E-08	1.020E-02	0.00E+00	1.48E-04	2.83E-05
37421375889	374217	3758899	4.55E-05	4.89E-05	4.70E-05	4.64E-07	9.10E-06	1.64E-05	0.00E+00	6.96E-06	3.48E-06	0.00E+00	0.00E+00	2.79E-06	1.28E-09	9.16E-09	0.00E+00	1.04E-08	1.044E-02	0.00E+00	1.52E-04	2.90E-05
37422375889	374227	3758899	4.66E-05	5.02E-05	4.82E-05	4.76E-07	9.33E-06	1.68E-05	0.00E+00	7.14E-06	3.57E-06	0.00E+00	0.00E+00	2.86E-06	1.31E-09	9.39E-09	0.00E+00	1.07E-08	1.070E-02	0.00E+00	1.55E-04	2.97E-05
37423375889	374237	3758899	4.77E-05	5.13E-05	4.93E-05	4.87E-07	9.55E-06	1.72E-05	0.00E+00	7.31E-06	3.65E-06	0.00E+00	0.00E+00	2.92E-06	1.34E-09	9.61E-09	0.00E+00	1.10E-08	1.096E-02	0.00E+00	1.59E-04	3.04E-05
37424375889	374247	3758899	4.88E-05	5.24E-05	5.03E-05	4.98E-07	9.76E-06	1.76E-05	0.00E+00	7.46E-06	3.73E-06	0.00E+00	0.00E+00	2.99E-06	1.37E-09	9.82E-09	0.00E+00	1.12E-08	1.119E-02	0.00E+00	1.62E-04	3.10E-05
37425375889	374257	3758899	4.98E-05	5.35E-05	5.14E-05	5.08E-07	9.96E-06	1.79E-05	0.00E+00	7.62E-06	3.81E-06	0.00E+00	0.00E+00	3.05E-06	1.40E-09	1.00E-08	0.00E+00	1.14E-08	1.142E-02	0.00E+00	1.66E-04	3.17E-05
37426375889	374267	3758899	5.07E-05	5.46E-05	5.24E-05	5.18E-07	1.02E-05	1.83E-05	0.00E+00	7.77E-06	3.88E-06	0.00E+00	0.00E+00	3.11E-06	1.43E-09	1.02E-08	0.00E+00	1.16E-08	1.165E-02	0.00E+00	1.69E-04	3.23E-05
37427375889	374277	3758899	5.14E-05	5.52E-05	5.30E-05	5.24E-07	1.03E-05	1.85E-05	0.00E+00	7.86E-06	3.93E-06	0.00E+00	0.00E+00	3.14E-06	1.45E-09	1.03E-08	0.00E+00	1.18E-08	1.179E-02	0.00E+00	1.71E-04	3.27E-05
37428375889	374287	3758899	5.22E-05	5.61E-05	5.38E-05	5.32E-07	1.04E-05	1.88E-05	0.00E+00	7.98E-06	3.99E-06	0.00E+00	0.00E+00	3.19E-06	1.47E-09	1.05E-08	0.00E+00	1.20E-08	1.197E-02	0.00E+00	1.74E-04	3.32E-05
37429375889	374297	3758899	5.31E-05	5.72E-05	5.49E-05	5.42E-07	1.06E-05	1.91E-05	0.00E+00	8.13E-06	4.07E-06	0.00E+00	0.00E+00	3.25E-06	1.50E-09	1.07E-08	0.00E+00	1.22E-08	1.220E-02	0.00E+00	1.77E-04	3.38E-05
37430375889	374307	3758899	5.41E-05	5.82E-05	5.59E-05	5.52E-07	1.08E-05	1.95E-05	0.00E+00	8.29E-06	4.14E-06	0.00E+00	0.00E+00	3.31E-06	1.52E-09	1.09E-08	0.00E+00	1.24E-08	1.243E-02	0.00E+00	1.80E-04	3.45E-05
37431375889	374317	3758899	5.50E-05	5.91E-05	5.68E-05	5.61E-07	1.10E-05	1.98E-05	0.00E+00	8.42E-06	4.21E-06	0.00E+00	0.00E+00	3.37E-06	1.55E-09	1.11E-08	0.00E+00	1.26E-08	1.262E-02	0.00E+00	1.83E-04	3.50E-05
37432375889	374327	3758899	5.58E-05	6.00E-05	5.76E-05	5.70E-07	1.12E-05	2.01E-05	0.00E+00	8.54E-06	4.27E-06	0.00E+00	0.00E+00	3.42E-06	1.57E-09	1.12E-08	0.00E+00	1.28E-08	1.281E-02	0.00E+00	1.86E-04	3.55E-05
37433375889	374337	3758899	5.67E-05	6.09E-05	5.85E-05	5.78E-07	1.13E-05	2.04E-05	0.00E+00	8.67E-06	4.34E-06	0.00E+00	0.00E+00	3.47E-06	1.60E-09	1.14E-08	0.00E+00	1.30E-08	1.301E-02	0.00E+00	1.89E-04	3.61E-05
37434375889	374347	3758899	5.73E-05	6.17E-05	5.92E-05	5.85E-07	1.15E-05	2.07E-05	0.00E+00	8.78E-06	4.39E-06	0.00E+00	0.00E+00	3.51E-06	1.61E-09	1.15E-08	0.00E+00	1.32E-08	1.316E-02	0.00E+00	1.91E-04	3.65E-05
37435375889	374357	3758899	5.79E-05	6.23E-05	5.98E-05	5.91E-07	1.16E-05	2.09E-05	0.00E+00	8.87E-06	4.43E-06	0.00E+00	0.00E+00	3.55E-06	1.63E-09	1.17E-08	0.00E+00	1.33E-08	1.330E-02	0.00E+00	1.93E-04	3.69E-05
37436375889	374367	3758899	5.87E-05	6.31E-05	6.06E-05	5.99E-07	1.17E-05	2.11E-05	0.00E+00	8.98E-06	4.49E-06	0.00E+00	0.00E+00	3.59E-06	1.65E-09	1.18E-08	0.00E+00	1.35E-08	1.346E-02	0.00E+00	1.95E-04	3.73E-05
37437375889	374377	3758899	5.93E-05	6.38E-05	6.13E-05	6.05E-07	1.19E-05	2.14E-05	0.00E+00	9.08E-06	4.54E-06	0.00E+00	0.00E+00	3.63E-06	1.67E-09	1.19E-08	0.00E+00	1.36E-08	1.362E-02	0.00E+00	1.98E-04	3.78E-05
37439375889	374397	3758899	6.05E-05	6.51E-05	6.25E-05	6.18E-07	1.21E-05	2.18E-05	0.00E+00	9.26E-06	4.63E-06	0.00E+00	0.00E+00	3.71E-06	1.70E-09	1.22E-08	0.00E+00	1.39E-08	1.389E-02	0.00E+00	2.02E-04	3.85E-05
37440375889	374407	3758899	6.10E-05	6.56E-05	6.30E-05	6.23E-07	1.22E-05	2.20E-05	0.00E+00	9.34E-06	4.67E-06	0.00E+00	0.00E+00	3.74E-06	1.72E-09	1.23E-08	0.00E+00	1.40E-08	1.400E-02	0.00E+00	2.03E-04	3.89E-05
37441375889	374417	3758899	6.15E-05	6.61E-05	6.35E-05	6.27E-07	1.23E-05	2.21E-05	0.00E+00	9.41E-06	4.70E-06	0.00E+00	0.00E+00	3.76E-06	1.73E-09	1.24E-08	0.00E+00	1.41E-08	1.411E-02	0.00E+00	2.05E-04	3.91E-05
37442375889	374427	3758899	6.18E-05	6.65E-05	6.38E-05	6.31E-07	1.24E-05	2.23E-05	0.00E+00	9.47E-06	4.73E-06	0.00E+00	0.00E+00	3.79E-06	1.74E-09	1.25E-08	0.00E+00	1.42E-08	1.419E-02	0.00E+00	2.06E-04	3.94E-05
37443375889	374437	3758899	6.22E-05	6.68E-05	6.42E-05	6.34E-07	1.24E-05	2.24E-05	0.00E+00	9.51E-06	4.76E-06	0.00E+00	0.00E+00	3.81E-06	1.75E-09	1.25E-08	0.00E+00	1.43E-08	1.427E-02	0.00E+00	2.07E-04	3.96E-05
37444375889	374447	3758899	6.24E-05	6.71E-05	6.44E-05	6.37E-07	1.25E-05	2.25E-05	0.00E+00	9.55E-06	4.77E-06	0.00E+00	0.00E+00	3.82E-06	1.76E-09	1.26E-08	0.00E+00	1.43E-08	1.432E-02	0.00E+00	2.08E-04	3.97E-05
37445375889	374457	3758899	6.24E-05	6.71E-05	6.44E-05	6.36E-07	1.25E-05	2.25E-05	0.00E+00	9.55E-06	4.77E-06	0.00E+00	0.00E+00	3.82E-06	1.76E-09	1.26E-08	0.00E+00	1.43E-08	1.432E-02	0.00E+00	2.08E-04	3.97E-05
37446375889	374467	3758899	6.25E-05	6.72E-05	6.46E-05	6.38E-07	1.25E-05	2.25E-05	0.00E+00	9.57E-06	4.79E-06	0.00E+00	0.00E+00	3.83E-06	1.76E-09	1.26E-08	0.00E+00	1.44E-08	1.435E-02	0.00E+00	2.08E-04	3.98E-05
37447375889	374477	3758899	6.27E-05	6.74E-05	6.47E-05	6.40E-07	1.25E-05	2.26E-05	0.00E+00	9.60E-06	4.80E-06	0.00E+00	0.00E+00	3.84E-06	1.76E-09	1.26E-08	0.00E+00	1.44E-08	1.439E-02	0.00E+00	2.09E-04	3.99E-05
37448375889	374487	3758899	6.27E-05	6.74E-05	6.47E-05	6.39E-07	1.25E-05	2.26E-05	0.00E+00	9.59E-06	4.80E-06	0.00E+00	0.00E+00	3.84E-06	1.76E-09	1.26E-08	0.00E+00	1.44E-08	1.438E-02	0.00E+00	2.09E-04	3.99E-05
37449375889	374497	3758899	6.26E-05	6.73E-05	6.46E-05	6.39E-07	1.25E-05	2.25E-05	0.00E+00	9.58E-06	4.79E-06	0.00E+00	0.00E+00	3.83E-06	1.76E-09	1.26E-08	0.00E+00	1.44E-08	1.437E-02	0.00E+00	2.09E-04	3.99E-05
37450375889	374507	3758899	6.26E-05	6.73E-05	6.46E-05	6.39E-07	1.25E-05	2.25E-05	0.00E+00	9.58E-06	4.79E-06	0.00E+00	0.00E+00	3.83E-06	1.76E-09	1.26E-08	0.00E+00	1.44E-08	1.436E-02	0.00E+00	2.09E-04	3.99E-05
37451375889	374517	3758899	6.25E-05	6.72E-05	6.45E-05	6.37E-07	1.25E-05	2.25E-05	0.00E+00	9.56E-06	4.78E-06	0.00E+00	0.00E+00	3.82E-06	1.76E-09	1.26E-08	0.00E+00	1.43E-08	1.434E-02	0.00E+00	2.08E-04	3.98E-05
37452375889	374527	3758899	6.22E-05	6.69E-05	6.42E-05	6.35E-07	1.24E-05	2.24E-05	0.00E+00	9.52E-06	4.76E-06	0.00E+00	0.00E+00	3.81E-06	1.75E-09	1.25E-08	0.00E+00	1.43E-08	1.428E-02	0.00E+00	2.07E-04	3.96E-05
37453375889	374537	3758899	6.19E-05	6.66E-05	6.39E-05	6.32E-07	1.24E-05	2.23E-05	0.00E+00	9.48E-06	4.74E-06	0.00E+00	0.00E+00	3.79E-06	1.74E-09	1.25E-08	0.00E+00	1.42E-08	1.421E-02	0.00E+00	2.06E-04	3.94E-05
37454375889	374547	3758899	6.16E-05	6.62E-05	6.36E-05	6.28E-07	1.23E-05	2.22E-05	0.00E+00	9.43E-06	4.71E-06	0.00E+00	0.00E+00	3.77E-06	1.73E-09	1.24E-08	0.00E+00	1.41E-08	1.414E-02	0.00E+00	2.05E-04	3.92E-05
37455375889	374557	3758899	6.12E-05	6.58E-05	6.32E-05	6.25E-07	1.22E-05	2.20E-05	0.00E+00	9.37E-06	4.68E-06	0.00E+00	0.00E+00	3.75E-06	1.72E-09	1.23E-08	0.00E+00	1.40E-08	1.405E-02	0.00E+00	2.04E-04	3.90E-05
37456375889	374567	3758899	6.06E-05	6.52E-05	6.26E-05	6.22E-07	1.22E-05	2.20E-05	0.00E+00	9.33E-06	4.67E-06	0.00E+00	0.00E+00	3.73E-06	1.72E-09	1.23E-08	0.00E+00	1.40E-08	1.399E-02	0.00E+00	2.03E-04	3.88E-05
37457375889	374577	3758899	6.03E-05	6.48E-05	6.22E-05	6.15E-07	1.21E-05	2.17E-05	0.00E+00	9.23E-06	4.61E-06	0.00E+00	0.00E+00	3.69E-06	1.70E-09	1.21E-08	0.00E+00	1.38E-08	1.384E-02	0.00E+00	2.01E-04	3.84E-05
37413375809	374137	3758909	3.46E-05	3.72E-05	3.57E-05	3.53E-07	6.92E-06	1.25E-05	0.00E+00	5.30E-06	2.65E-06	0.00E+00	0.00E+00	2.12E-06	9.74E-10	6.97E-09	0.00E+00	7.94E-09	7.943E-03	0.00E+00	1.15E-04	2.20E-05
37414375809	374147	3758909	3.53E-05	3.80E-05	3.65E-05	3.60E-07	7.07E-06	1.27E-05	0.00E+00	5.41E-06	2.70E-06	0.00E+00	0.00E+00	2.16E-06	9.94E-10	7.11E-09	0.00E+00	8.10E-09	8.105E-03	0.00E+00	1.18E-04	2.25E-05
37415375809	374157	3758909	3.61E-05	3.88E-05	3.72E-05	3.68E-07	7.22E-06	1.30E-05	0.00E+00	5.52E-06	2.76E-06	0.00E+00	0.00E+00	2.21E-06	1.02E-09	7.26E-09	0.00E+00	8.28E-09	8.278E-03	0.00E+00	1.20E-04	2.30E-05
37416375809	374167	3758909	3.68E-05	3.96E-05	3.80E-05	3.76E-07	7.37E-06	1.33E-05	0.00E+00	5.63E-06	2.82E-06	0.00E+00	0.00E+00	2.25E-06	1.04E-09	7.41E-09	0.00E+00	8.45E-09	8.449E-03	0.00E+00	1.23E-04	2.34E-05
37417375809	374177	3758909	3.76E-05	4.04E-05	3.88E-05	3.84E-07	7.52E-06	1.35E-05	0.00E+00	5.76E-06	2.88E-06	0.00E+00	0.00E+00	2.30E-06	1.06E-09	7.57E-09	0.00E+00	8.63E-09	8.630E-03	0.00E+00	1.25E-04	2.39E-05
37418375809	374187	3758909	3.84E-05	4.13E-05	3.97E-05	3.92E-07	7.69E-06	1.38E-05	0.00E+00	5.88E-06	2.94E-06	0.00E+00	0.00E+00	2.35E-06	1.08E-09	7.74E-09	0.00E+00	8.82E-09	8.817E-03	0.00E+00	1.28E-04	2.45E-05
37419375809	374197	3758909	3.92E-05	4.22E-05	4.05E-05	4.00E-07	7.84E-06	1.41E-05	0.00E+00	6.00E-06	3.00E-06	0.00E+00	0.00E+00	2.40E-06	1.10E-09	7.89E-09	0.00E+00	9.00E-09	8.998E-03	0.00E+00	1.31E-04	2.50E-05
37420375809	374207	3758909	4.00E-05	4.30E-05	4.13E-05	4.08E-07	8.00E-06	1.44E-05	0.00E+00	6.12E-06	3.06E-06	0.00E+00	0.00E+00	2.45E-06	1.13E-09	8.05E-09	0.00E+00	9.18E-09	9.179E-03	0.00E+00	1.33E-04	2.55E-05
37421375809	374217	3758909	4.08E-05	4.39E-05	4.22E-05	4.17E-07	8.17E-06	1.47E-05	0.00E+00	6.25E-06	3.13E-06	0.00E+00	0.00E+00	2.50E-06	1.15E-09	8.22E-09	0.00E+00	9.37E-09	9.373E-03	0.00E+00	1.36E-04	2.60E-05
37422375809	374227	3758909	4.18E-05	4.49E-05	4.32E-05	4.26E-07	8.36E-06	1.51E-05

			SWBuilding Construction	SWDemolition	SWGrading	EYBuilding Construction	SWPaving	SWGrading	SWArchitectural Coating	NBBuilding Construction	NBBuilding Construction	NBArchitectural Coating	NBArchitectural Coating	RWBuilding Construction	Child Risk					Overlapping Phases - Maximum GLC		
Unique Identifier	X (UTM)	Y (UTM)	2026	2026	2026	2026	2027	2027	2027	2026	2027	2026	2027	2026	3rd Trimester	0<2	2<16	Total	per million	2025	2026	2027
3742337375829	374237	3758929	3.50E-05	3.76E-05	3.61E-05	3.57E-07	6.99E-06	1.26E-05	0.00E+00	5.35E-06	2.68E-06	0.00E+00	0.00E+00	2.14E-06	9.84E-10	7.04E-09	0.00E+00	8.02E-09	8.023E-03	0.00E+00	1.16E-04	2.23E-05
3742437375829	374247	3758929	3.56E-05	3.83E-05	3.68E-05	3.63E-07	7.13E-06	1.28E-05	0.00E+00	5.45E-06	2.73E-06	0.00E+00	0.00E+00	2.18E-06	1.00E-09	7.17E-09	0.00E+00	8.17E-09	8.174E-03	0.00E+00	1.19E-04	2.27E-05
3742537375829	374257	3758929	3.63E-05	3.90E-05	3.74E-05	3.70E-07	7.25E-06	1.31E-05	0.00E+00	5.55E-06	2.77E-06	0.00E+00	0.00E+00	2.22E-06	1.02E-09	7.30E-09	0.00E+00	8.32E-09	8.321E-03	0.00E+00	1.21E-04	2.31E-05
3742637375829	374267	3758929	3.69E-05	3.97E-05	3.81E-05	3.76E-07	7.38E-06	1.33E-05	0.00E+00	5.65E-06	2.82E-06	0.00E+00	0.00E+00	2.26E-06	1.04E-09	7.43E-09	0.00E+00	8.47E-09	8.465E-03	0.00E+00	1.23E-04	2.35E-05
3742737375829	374277	3758929	3.73E-05	4.01E-05	3.85E-05	3.81E-07	7.46E-06	1.34E-05	0.00E+00	5.71E-06	2.85E-06	0.00E+00	0.00E+00	2.28E-06	1.05E-09	7.51E-09	0.00E+00	8.56E-09	8.559E-03	0.00E+00	1.24E-04	2.37E-05
3742837375829	374287	3758929	3.79E-05	4.07E-05	3.91E-05	3.86E-07	7.57E-06	1.36E-05	0.00E+00	5.79E-06	2.90E-06	0.00E+00	0.00E+00	2.32E-06	1.07E-09	7.62E-09	0.00E+00	8.69E-09	8.687E-03	0.00E+00	1.26E-04	2.41E-05
3742937375829	374297	3758929	3.85E-05	4.14E-05	3.98E-05	3.93E-07	7.71E-06	1.39E-05	0.00E+00	5.90E-06	2.95E-06	0.00E+00	0.00E+00	2.36E-06	1.08E-09	7.76E-09	0.00E+00	8.84E-09	8.840E-03	0.00E+00	1.28E-04	2.45E-05
3743037375829	374307	3758929	3.92E-05	4.21E-05	4.05E-05	4.00E-07	7.84E-06	1.41E-05	0.00E+00	6.00E-06	3.00E-06	0.00E+00	0.00E+00	2.40E-06	1.10E-09	7.89E-09	0.00E+00	8.99E-09	8.993E-03	0.00E+00	1.31E-04	2.49E-05
3743137375829	374317	3758929	3.98E-05	4.28E-05	4.11E-05	4.06E-07	7.96E-06	1.43E-05	0.00E+00	6.09E-06	3.04E-06	0.00E+00	0.00E+00	2.44E-06	1.12E-09	8.01E-09	0.00E+00	9.13E-09	9.130E-03	0.00E+00	1.33E-04	2.53E-05
3743237375829	374327	3758929	4.03E-05	4.34E-05	4.17E-05	4.12E-07	8.07E-06	1.45E-05	0.00E+00	6.18E-06	3.09E-06	0.00E+00	0.00E+00	2.47E-06	1.14E-09	8.12E-09	0.00E+00	9.26E-09	9.260E-03	0.00E+00	1.34E-04	2.57E-05
3743337375829	374337	3758929	4.09E-05	4.40E-05	4.22E-05	4.17E-07	8.18E-06	1.47E-05	0.00E+00	6.26E-06	3.13E-06	0.00E+00	0.00E+00	2.50E-06	1.15E-09	8.23E-09	0.00E+00	9.39E-09	9.385E-03	0.00E+00	1.36E-04	2.60E-05
3743437375829	374347	3758929	4.15E-05	4.46E-05	4.28E-05	4.23E-07	8.30E-06	1.49E-05	0.00E+00	6.35E-06	3.17E-06	0.00E+00	0.00E+00	2.54E-06	1.17E-09	8.35E-09	0.00E+00	9.52E-09	9.518E-03	0.00E+00	1.38E-04	2.64E-05
3743537375829	374357	3758929	4.20E-05	4.52E-05	4.34E-05	4.29E-07	8.41E-06	1.51E-05	0.00E+00	6.43E-06	3.22E-06	0.00E+00	0.00E+00	2.57E-06	1.18E-09	8.46E-09	0.00E+00	9.64E-09	9.644E-03	0.00E+00	1.40E-04	2.68E-05
3743637375829	374367	3758929	4.25E-05	4.58E-05	4.39E-05	4.34E-07	8.51E-06	1.53E-05	0.00E+00	6.51E-06	3.26E-06	0.00E+00	0.00E+00	2.60E-06	1.20E-09	8.57E-09	0.00E+00	9.76E-09	9.764E-03	0.00E+00	1.42E-04	2.71E-05
3743737375829	374377	3758929	4.31E-05	4.63E-05	4.45E-05	4.40E-07	8.62E-06	1.55E-05	0.00E+00	6.59E-06	3.30E-06	0.00E+00	0.00E+00	2.64E-06	1.21E-09	8.68E-09	0.00E+00	9.89E-09	9.888E-03	0.00E+00	1.44E-04	2.74E-05
3743937375829	374397	3758929	4.40E-05	4.73E-05	4.54E-05	4.49E-07	8.80E-06	1.58E-05	0.00E+00	6.73E-06	3.37E-06	0.00E+00	0.00E+00	2.69E-06	1.24E-09	8.86E-09	0.00E+00	1.01E-08	1.011E-02	0.00E+00	1.47E-04	2.80E-05
3744037375829	374407	3758929	4.43E-05	4.76E-05	4.57E-05	4.52E-07	8.86E-06	1.60E-05	0.00E+00	6.78E-06	3.39E-06	0.00E+00	0.00E+00	2.71E-06	1.25E-09	8.92E-09	0.00E+00	1.02E-08	1.017E-02	0.00E+00	1.48E-04	2.82E-05
3744137375829	374417	3758929	4.47E-05	4.80E-05	4.61E-05	4.56E-07	8.94E-06	1.61E-05	0.00E+00	6.84E-06	3.42E-06	0.00E+00	0.00E+00	2.73E-06	1.26E-09	8.99E-09	0.00E+00	1.03E-08	1.025E-02	0.00E+00	1.49E-04	2.84E-05
3744237375829	374427	3758929	4.50E-05	4.84E-05	4.65E-05	4.59E-07	9.01E-06	1.62E-05	0.00E+00	6.89E-06	3.44E-06	0.00E+00	0.00E+00	2.76E-06	1.27E-09	9.06E-09	0.00E+00	1.03E-08	1.033E-02	0.00E+00	1.50E-04	2.87E-05
3744337375829	374437	3758929	4.53E-05	4.87E-05	4.68E-05	4.62E-07	9.06E-06	1.63E-05	0.00E+00	6.93E-06	3.47E-06	0.00E+00	0.00E+00	2.77E-06	1.28E-09	9.12E-09	0.00E+00	1.04E-08	1.040E-02	0.00E+00	1.51E-04	2.88E-05
3744437375829	374447	3758929	4.56E-05	4.90E-05	4.71E-05	4.65E-07	9.12E-06	1.64E-05	0.00E+00	6.98E-06	3.49E-06	0.00E+00	0.00E+00	2.79E-06	1.28E-09	9.18E-09	0.00E+00	1.05E-08	1.046E-02	0.00E+00	1.52E-04	2.90E-05
3744537375829	374457	3758929	4.58E-05	4.92E-05	4.73E-05	4.67E-07	9.16E-06	1.65E-05	0.00E+00	7.01E-06	3.50E-06	0.00E+00	0.00E+00	2.80E-06	1.29E-09	9.22E-09	0.00E+00	1.05E-08	1.051E-02	0.00E+00	1.53E-04	2.92E-05
3744637375829	374467	3758929	4.60E-05	4.94E-05	4.75E-05	4.69E-07	9.20E-06	1.66E-05	0.00E+00	7.04E-06	3.52E-06	0.00E+00	0.00E+00	2.81E-06	1.29E-09	9.26E-09	0.00E+00	1.06E-08	1.055E-02	0.00E+00	1.53E-04	2.93E-05
3744737375829	374477	3758929	4.61E-05	4.96E-05	4.76E-05	4.71E-07	9.23E-06	1.66E-05	0.00E+00	7.06E-06	3.53E-06	0.00E+00	0.00E+00	2.82E-06	1.30E-09	9.29E-09	0.00E+00	1.06E-08	1.058E-02	0.00E+00	1.54E-04	2.94E-05
3744837375829	374487	3758929	4.62E-05	4.97E-05	4.77E-05	4.71E-07	9.24E-06	1.66E-05	0.00E+00	7.07E-06	3.53E-06	0.00E+00	0.00E+00	2.83E-06	1.30E-09	9.30E-09	0.00E+00	1.06E-08	1.060E-02	0.00E+00	1.54E-04	2.94E-05
3744937375829	374497	3758929	4.62E-05	4.97E-05	4.77E-05	4.72E-07	9.25E-06	1.66E-05	0.00E+00	7.07E-06	3.54E-06	0.00E+00	0.00E+00	2.83E-06	1.30E-09	9.31E-09	0.00E+00	1.06E-08	1.061E-02	0.00E+00	1.54E-04	2.94E-05
3745037375829	374507	3758929	4.63E-05	4.98E-05	4.78E-05	4.73E-07	9.27E-06	1.67E-05	0.00E+00	7.09E-06	3.54E-06	0.00E+00	0.00E+00	2.84E-06	1.30E-09	9.32E-09	0.00E+00	1.06E-08	1.063E-02	0.00E+00	1.54E-04	2.95E-05
3745137375829	374517	3758929	4.63E-05	4.98E-05	4.78E-05	4.72E-07	9.26E-06	1.67E-05	0.00E+00	7.09E-06	3.54E-06	0.00E+00	0.00E+00	2.83E-06	1.30E-09	9.32E-09	0.00E+00	1.06E-08	1.063E-02	0.00E+00	1.54E-04	2.95E-05
3745237375829	374527	3758929	4.62E-05	4.97E-05	4.77E-05	4.72E-07	9.25E-06	1.67E-05	0.00E+00	7.08E-06	3.54E-06	0.00E+00	0.00E+00	2.83E-06	1.30E-09	9.31E-09	0.00E+00	1.06E-08	1.061E-02	0.00E+00	1.54E-04	2.94E-05
3745337375829	374537	3758929	4.61E-05	4.96E-05	4.76E-05	4.71E-07	9.23E-06	1.66E-05	0.00E+00	7.06E-06	3.53E-06	0.00E+00	0.00E+00	2.82E-06	1.30E-09	9.28E-09	0.00E+00	1.06E-08	1.058E-02	0.00E+00	1.54E-04	2.94E-05
3745437375829	374547	3758929	4.60E-05	4.94E-05	4.74E-05	4.69E-07	9.19E-06	1.66E-05	0.00E+00	7.03E-06	3.52E-06	0.00E+00	0.00E+00	2.81E-06	1.29E-09	9.25E-09	0.00E+00	1.05E-08	1.055E-02	0.00E+00	1.53E-04	2.93E-05
3745537375829	374557	3758929	4.58E-05	4.93E-05	4.73E-05	4.67E-07	9.17E-06	1.65E-05	0.00E+00	7.01E-06	3.51E-06	0.00E+00	0.00E+00	2.80E-06	1.29E-09	9.22E-09	0.00E+00	1.05E-08	1.051E-02	0.00E+00	1.53E-04	2.92E-05
3745637375829	374567	3758929	4.56E-05	4.91E-05	4.71E-05	4.66E-07	9.13E-06	1.64E-05	0.00E+00	6.98E-06	3.49E-06	0.00E+00	0.00E+00	2.79E-06	1.28E-09	9.19E-09	0.00E+00	1.05E-08	1.047E-02	0.00E+00	1.52E-04	2.91E-05
3745737375829	374577	3758929	4.54E-05	4.89E-05	4.69E-05	4.64E-07	9.09E-06	1.64E-05	0.00E+00	6.95E-06	3.48E-06	0.00E+00	0.00E+00	2.78E-06	1.28E-09	9.15E-09	0.00E+00	1.04E-08	1.043E-02	0.00E+00	1.51E-04	2.89E-05
3744147375839	374147	3758939	2.75E-05	2.96E-05	2.84E-05	2.81E-07	5.51E-06	9.91E-06	0.00E+00	4.21E-06	2.11E-06	0.00E+00	0.00E+00	1.68E-06	7.75E-10	5.54E-09	0.00E+00	6.32E-09	6.316E-03	0.00E+00	9.17E-05	1.75E-05
3744157375839	374157	3758939	2.80E-05	3.01E-05	2.89E-05	2.85E-07	5.60E-06	1.01E-05	0.00E+00	4.28E-06	2.14E-06	0.00E+00	0.00E+00	1.71E-06	7.87E-10	5.63E-09	0.00E+00	6.42E-09	6.419E-03	0.00E+00	9.32E-05	1.78E-05
3744167375839	374167	3758939	2.84E-05	3.05E-05	2.93E-05	2.90E-07	5.68E-06	1.02E-05	0.00E+00	4.35E-06	2.17E-06	0.00E+00	0.00E+00	1.74E-06	8.00E-10	5.72E-09	0.00E+00	6.52E-09	6.519E-03	0.00E+00	9.47E-05	1.81E-05
3744177375839	374177	3758939	2.89E-05	3.10E-05	2.98E-05	2.95E-07	5.78E-06	1.04E-05	0.00E+00	4.42E-06	2.21E-06	0.00E+00	0.00E+00	1.77E-06	8.12E-10	5.81E-09	0.00E+00	6.63E-09	6.625E-03	0.00E+00	9.62E-05	1.84E-05
3744187375839	374187	3758939	2.93E-05	3.16E-05	3.03E-05	2.99E-07	5.87E-06	1.06E-05	0.00E+00	4.49E-06	2.25E-06	0.00E+00	0.00E+00	1.80E-06	8.26E-10	5.91E-09	0.00E+00	6.74E-09	6.735E-03	0.00E+00	9.78E-05	1.87E-05
3744197375839	374197	3758939	2.98E-05	3.20E-05	3.08E-05	3.04E-07	5.96E-06	1.07E-05	0.00E+00	4.56E-06	2.28E-06	0.00E+00	0.00E+00	1.82E-06	8.39E-10	6.00E-09	0.00E+00	6.84E-09	6.839E-03	0.00E+00	9.93E-05	1.90E-05
3744207375839	374207	3758939	3.03E-05	3.25E-05	3.12E-05	3.09E-07	6.06E-06	1.09E-05	0.00E+00	4.63E-06	2.32E-06	0.00E+00	0.00E+00	1.85E-06	8.52E-10	6.09E-09	0.00E+00	6.95E-09	6.946E-03	0.00E+00	1.01E-04	1.93E-05
3744217375839	374217	3758939	3.08E-05	3.31E-05	3.18E-05	3.14E-07	6.16E-06	1.11E-05	0.00E+00	4.71E-06	2.35E-06	0.00E+00	0.00E+00	1.88E-06	8.66E-10	6.20E-09	0.00E+00	7.06E-09	7.061E-03	0.00E+00	1.03E-04	1.96E-05
3742227375839	374227	3758939	3.13E-05	3.36E-05	3.23E-05	3.19E-07	6.26E-06	1.13E-05	0.00E+00	4.79E-06	2.39E-06	0.00E+00	0.00E+00	1.91E-06	8.80E-10	6.30E-09	0.00E+00	7.18E-09	7.178E-03	0.00E+00	1.04E-04	1.99E-05
3742337375839	374237	3758939	3.19E-05	3.43E-05	3.29E-05	3.25E-07	6.37E-06	1.15E-05	0.00E+00	4.88E-06	2.44E-06	0.00E+00	0.00E+00	1.95E-06	8.97E-10	6.42E-09	0.00E+00	7.31E-09	7.312E-03	0.00E+00	1.06E-04	2.03E-05
3742437375839	374247	3758939	3.25E-05	3.49E-05	3.35E-05	3.31E-07	6.50E-06	1.17E-05	0.00E+00	4.97E-06	2.48E-06	0.00E+00	0.00E+00	1.99E-06	9.14E-10	6.54E-09	0.00E+00	7.45E-09	7.452E-03	0.00E+00	1.08E-04	2.07E-05
3742537375839	374257	3758939	3.30E-05	3.55E-05	3.41E-05	3.37E-07	6.60E-06	1.19E-05	0.00E+00	5.05E-06	2.53E-06	0.00E+00	0.00E+00	2.02E-06	9.29E-10	6.65E-09	0.00E+00	7.57E-09	7.575E-03	0.00E+00	1.10E-04	2.10E-05
3742637375839	374267	3758939	3.35E-05	3.61E-05	3.46E-05	3.42E-07	6.71E-06	1.21E-05	0.00E+00	5.13E-06	2.57E-06	0.00E+00	0.00E+00	2.05E-06	9.44E-10	6.76E-09	0.00E+00	7.70E-09	7.699E-03	0.00E+00	1.12E-04	2.14E-05
3742737375839	374277	3758939	3.39E-05	3.64E-05	3.50E-05	3.46E-07	6.78E-06	1.22E-05	0.00E+00	5.19E-06	2.59E-06	0.00E+00	0.00E+00	2.07E-06	9.54E-10	6.82E-09	0.00E+00	7.78E-09	7.777E-03	0.00E+00	1.13E-04	2.16E-05
3742837375839	374287	3758939	3.44E-05	3.70E-05	3.55E-05	3.51E-07	6.88E-06	1.24E-05	0.00E+00	5.26E-06	2.63E-06	0.00E+00	0.00E+00	2.10E-06	9.68E-10	6.92E-09	0.00E+00	7.89E-09	7.891E-03	0.00E+00	1.15E-04	2.19E-05
3742937375839	374297	3758939	3.50E-05	3.76E-05	3.61E-05	3.57E-07	6.99E-06	1.26E-05	0.00E+00	5.35E-06	2.67E-06	0.00E+00	0.00E+00	2.14E-06	9.84E-10	7.04E-09	0.00E+00	8.02E-09	8.022E-03	0.00E+00	1.16E-04	2.23E-05
3743037375839	374307	3758939	3.55E-05	3.82E-05	3.67E-05	3.63E-07	7.11E-06	1.28E-05	0.00E+00	5.44E-06	2.72E-06	0.00E+00	0.00E+00	2.18E-06	1.00E-09	7.16E-09	0.00E+00	8.16E-09	8.155E-03	0.00E+00	1.18E-04	2.26E-05
3743137375839	374317	3758939	3.61E-05	3.88E-05	3.72E-05	3.68E-07	7.21E-06	1.30E-05	0.00E+00	5.52E-06	2.76E-06	0.00E+00	0.00E+00	2.21E-06	1.01E-09	7.26E-09	0.00E+00	8.28E-09	8.276E-03	0.00E+00	1.20E-04	2.30E-05
3743237375839	374327	3758939	3.66E-05	3.93E-05	3.78E-05	3.73E-07	7.32E-06	1.32E-05	0.00E+00	5.60E-06	2.80E-06	0.00E+00	0.00E+00	2.24E-06	1.03E-09	7.36E-09	0.00E+00	8.39E-09	8.393E-03	0.00E+00	1.22E-04	2.33E-05
3743337375839	374337	3758939	3.71E-05	3.98E-05	3.83E-05	3.78E-07	7.41E-06	1.33E-05	0.00E+00	5.67E-06	2.84E-06	0.00E+00	0.00E+00	2.27E-06	1.04E-09	7.46E-09	0.00E+00	8.50E-09	8.504E-03	0.00E+00	1.23E-04	2.36E-05
3743437375839	374347	3758939	3.76E-05	4.04E-05	3.88E-05	3.83E-07	7.51E-06	1.35E-05	0.00E+00	5.75E-06	2.87E-06	0.00E+00	0.00E+00	2.30E-06	1.06E-09	7.56E-09	0.00E+00	8.62E-09	8.619E-03	0.00E+00	1.25E-04	2.39E-05
3743537375839	374357	3758939	3.80E-05	4.09E-05	3.93E-05	3.88E-07	7.61E-06	1.37E-05	0.00E+00	5.82E-06	2.91E-06	0.00E+00	0.00E+00	2.33E-06	1.07E-09	7.66E-09	0.00E+00	8.73E-09	8.732E-03	0.00E+00	1.27E-04	2.42E-05
3743637375839	374367	3758939	3.85E-05	4.14E-05	3.98E-05	3.93E-07	7.71E-06	1.39E-05	0.00E+00	5.90E-06	2.95E-06	0.00E+00	0.00E+00	2.36E-06	1.08E-09	7.76E-09	0.00E+00	8.84E-09	8.845E-03	0.00E+00	1.28E-04	2.45E-05
3743737375839	374377	3758939	3.90E-05	4.19E-05	4.02E-05	3.98E-07	7.80E-06	1.40E-05	0.00E+00	5.97E-06	2.98E-06	0.00E+00	0.00E+00	2.39E-06	1.10E-09	7.85E-09	0.00E+00	8.95E-09	8.947E-03	0.00E+00	1.30E-04	2.48E-05
3743937375839	374397	3758939	3.98E-05	4.28E-05	4.11E-05	4.07E-07	7.97E-06	1.43E-05	0.00E+00	6.10E-06	3.05E-06	0.00E+00	0.00E+00	2.44E-06	1.12E-09	8.02E-09	0.00E+00	9.14E-09	9.143E-03	0.00E+00	1.33E-04	2.54E-05
3744037375839	374407	3758939	4.02E-05	4.32E-05	4.15E-05	4.10E-07	8.04E-06	1.45E-05	0.00E+00	6.15E-06	3.08E-06	0.00E+00	0.00E+00	2.46E-06	1.13E-09	8.09E-09	0.00E+00	9.22E-09	9.222E-03	0.00E+00	1.34E-04	2.56E-05
3744137375839	374417	3758939	4.06E-05	4.36E-05	4.19E-05	4.14E-07	8.12E-06	1.46E-05	0.00E+00	6.21E-06	3.11E-06	0.00E+00	0.00E+00	2.49E-06	1.14E-09	8.17E-09	0.00E+00	9.32E-09	9.321E-03	0.00E+00	1.35E-04	2.58E-05
3744237375839	374427	3758939	4.09E-05	4.40E-05	4.22E-05	4.17E-07	8.18E-06	1.47E-05	0.00E+00	6.26E-06	3.13E-06	0.00E+00	0.00E+00	2.50E-06	1.15E-09	8.24E-09	0.00E+00	9.39E-09	9.387E-03	0.00E+00	1.36E-04	2.60E-05
3744337375839	374437	3758939	4.12E-05	4.43E-05	4.25E-05	4.20E-07	8.24E-06	1.48E-05	0.00E+00	6.30E-06	3.15E-06	0.00E+00	0.00E+00	2.52E-06	1.16E-09	8.29E-09	0.00E+00	9.45E-09	9.450E-03	0.00E+00	1.37E-04	2.62E-05
3744437375839	374447	3758939	4.13E-05	4.45E-05	4.27E-05	4.22E-07	8.27E-06	1.49E-05	0.00E+00	6.33E-06	3.16E-06	0.00E+00	0.00E+00	2.53E-06	1.16E-09	8.32E-09	0.00E+00	9.49E-09	9.488E-03	0.00E+00	1.38E-04	2.63E-05
3744537375839	374457	3758939	4.15E-05	4.47E-05	4.29E-05	4.24E-07	8.31E-06	1.50E-05	0.00E+00	6.36E-06	3.18E-06	0.00E+00	0.00E+00	2.54E-06	1.17E-09	8.37E-09	0.00E+00	9.54E-09	9.536E-03	0.00E+00	1.38E-04	2.65E-05
3744637375839	374467	3758939	4.17E-05	4.49E-05	4.31E-05	4.26E-07	8.35E-06	1.50E-05	0.00E+00	6.39E-06	3.19E-06	0.00E+00	0.00E+00	2.55E-06	1.17E-09	8.40E-09	0.00E+00	9.58E-09	9.577E-03	0.00E+00	1.39E-04	2.66E-05
3744737375839	374477	3758939	4.19E-05	4.50E-05	4.32E-05	4.27E-07	8.38E-06	1.51E-05	0.00E+00	6.41E-06	3.20E-06	0.00E+00	0.00E+00	2.56E-06	1.18E-09	8.43E-09	0.00E+00	9.61E-09	9.610E-03	0.00E+00	1.40E-04	2.67E-05
3744837375839	374487	3758939	4.20E-05	4.51E-05	4.33E-05	4.28E-07	8.40E-06	1.51E-05	0.00E+00	6.42E-06	3.21E-06	0.00E+00	0.00E+00	2.57E-06	1.18E-09	8.45E-09	0.00E+00	9.63E-09	9.630E-03	0.00E+00	1.40E-04	2.67E-05
3744937375839	374497	3758939	4.20E-05	4.52E-05	4.34E-05	4.29E-07	8.41E-06	1.51E-05	0.00E+00	6.43E-06	3.22E-06	0.00E+00	0.00E+00	2.57E-06	1.18E-09	8.46E-09	0.00E+00	9.65E-09	9.646E-03	0.00E+00	1.40E-04	2.68E-05
3745037375839	374507	3758939	4.21E-05	4.53E-05	4.35E-05	4.30E-07	8.42E-06	1.52E-05	0.00E+00	6.44E-06	3.22E-06	0.00E+00	0.00E+00	2.58E-06	1.19E-09	8.48E-09	0.00E+00	9.66E-09	9.663E-03	0.00E+00	1.40E-04	2.68E-05
3745137375839	374517	3758939	4.21E-05	4.53E-05	4.35E-05	4.30E-07	8.43E-06	1.52E-05	0.00E+00	6.45E-06	3.22E-06	0.00E+00	0.00E+00	2.58E-06	1.19E-09	8.48E-09	0.00E+00	9.67E-09	9.668E-03	0.00E+00	1.40E-04	2.68E-05
3745237375839	374527	3758939	4.21E-05	4.53E-05	4.35E-05	4.30E-07	8.43E-06	1.52E-05	0.00E+00	6.45E-06	3.22E-06	0.00E+00	0.00E+00	2.58E-06	1.19E-09	8.48E-09	0.00E+00	9.66E-09	9.665E-03	0.00E+00	1.40E-04	2.68E-05
3745337375839	374537	3758939	4.21E-05	4.52E-05	4.34E-05	4.29E-07	8.41E-06	1.51E-05	0.00E+00	6.44E-06	3.22E-06	0.00E+00	0.00E+00	2.57E-06	1.18E-09	8.47E-09	0.00E+00	9.65E-09	9.652E-03	0.00E+00	1.40E-04	2.68E-05
3745437375839	374547	3758939	4.20E-05	4.51E-05	4.33E-05	4.28E-07	8.40E-06	1.51E-05	0.00E+00	6.42E-06	3.21E-06	0.00E+00	0.00E+00	2.57E-06	1.18E-09	8.45E-09	0.00E+00	9.63E-09	9.631E-03	0.00E+00	1.40E-04	2.67E-05
3745537375839	374557	3758939	4.18E-05	4.50E-05	4.32E-05	4.27E-07	8.37E-06	1.51E-05	0.00E+00	6.40E-06	3.20E-06	0.00E+00	0.00E+00	2.56E-06	1.18E-09	8.42E-09	0.00E+00	9.60E-09	9.601E-03	0.00E+00	1.39E-04	2.66E-05
3745637375839	374567	3758939	4.17E-05	4.49E-05	4.31E-05	4.26E-07	8.35E-06	1.50E-05	0.00E+00	6.39E-06	3.19E-06	0.00E+00	0.00E+00	2.55E-06	1.17E-09	8.40E-09	0.00E+00	9.58E-09	9.576E-03	0.00E+00	1.39E-04	2.66E-05
3745737375839	374577	3758939	4.15E-05	4.47E-05	4.29E-05	4.24E-07	8.31E-06	1.50E-05	0.00E+00	6.36E-06	3.18E-06	0.00E+00	0.00E+00	2.54E-06	1.17E-09	8.37E-09	0.00E+00	9.54E-09	9.536E-03	0.00E+00	1.38E-04	2.65E-05
3744157375849	374157	3758949	2.59E-05	2.79E-05	2.68E-05	2.65E-07	5.19E-06	9.34E-06	0.00E+00	3.97E-06	1.99E-06	0.00E+00	0.00E+00	1.59E-06	7.30E-10	5.22E-09	0.00E+00	5.95E-09	5.955E-03	0.00E+00	8.65E-05	1.

		SWBuilding Construction	SWDemolition	SWGrading	EYBuilding Construction	SWPaving	SWGrading	SWArchitectural Coating	NBBuilding Construction	NBBuilding Construction	NBArchitectural Coating	NBArchitectural Coating	RWBuilding Construction	Child Risk					Overlapping Phases - Maximum GLC		
Unique Identifier	X (UTM)	Y (UTM)	2026	2026	2026	2026	2027	2027	2027	2026	2027	2026	2027	2026	3rd Trimester	0<2	2<16	Total	per million	2025	2026	2027
3742473758969	374247	3758969	2.53E-05	2.72E-05	2.61E-05	2.58E-07	5.05E-06	9.09E-06	0.00E+00	3.87E-06	1.93E-06	0.00E+00	0.00E+00	1.55E-06	7.11E-10	5.08E-09	0.00E+00	5.80E-09	5.796E-03	0.00E+00	8.41E-05	1.61E-05
3742573758969	374257	3758969	2.56E-05	2.76E-05	2.65E-05	2.62E-07	5.13E-06	9.23E-06	0.00E+00	3.92E-06	1.96E-06	0.00E+00	0.00E+00	1.57E-06	7.22E-10	5.16E-09	0.00E+00	5.88E-09	5.883E-03	0.00E+00	8.54E-05	1.63E-05
3742673758969	374267	3758969	2.59E-05	2.79E-05	2.68E-05	2.65E-07	5.19E-06	9.34E-06	0.00E+00	3.97E-06	1.98E-06	0.00E+00	0.00E+00	1.59E-06	7.30E-10	5.22E-09	0.00E+00	5.95E-09	5.950E-03	0.00E+00	8.64E-05	1.65E-05
3742773758969	374277	3758969	2.62E-05	2.82E-05	2.71E-05	2.68E-07	5.25E-06	9.44E-06	0.00E+00	4.01E-06	2.01E-06	0.00E+00	0.00E+00	1.61E-06	7.38E-10	5.28E-09	0.00E+00	6.02E-09	6.017E-03	0.00E+00	8.74E-05	1.67E-05
3742873758969	374287	3758969	2.66E-05	2.86E-05	2.74E-05	2.71E-07	5.31E-06	9.56E-06	0.00E+00	4.06E-06	2.03E-06	0.00E+00	0.00E+00	1.63E-06	7.47E-10	5.35E-09	0.00E+00	6.09E-09	6.094E-03	0.00E+00	8.85E-05	1.69E-05
3742973758969	374297	3758969	2.69E-05	2.89E-05	2.78E-05	2.74E-07	5.38E-06	9.68E-06	0.00E+00	4.11E-06	2.06E-06	0.00E+00	0.00E+00	1.65E-06	7.57E-10	5.41E-09	0.00E+00	6.17E-09	6.170E-03	0.00E+00	8.96E-05	1.71E-05
3743073758969	374307	3758969	2.72E-05	2.93E-05	2.81E-05	2.78E-07	5.44E-06	9.80E-06	0.00E+00	4.16E-06	2.08E-06	0.00E+00	0.00E+00	1.67E-06	7.66E-10	5.48E-09	0.00E+00	6.24E-09	6.243E-03	0.00E+00	9.06E-05	1.73E-05
3743173758969	374317	3758969	2.75E-05	2.96E-05	2.84E-05	2.81E-07	5.51E-06	9.92E-06	0.00E+00	4.21E-06	2.11E-06	0.00E+00	0.00E+00	1.69E-06	7.75E-10	5.54E-09	0.00E+00	6.32E-09	6.320E-03	0.00E+00	9.18E-05	1.75E-05
3743273758969	374327	3758969	2.79E-05	3.00E-05	2.88E-05	2.85E-07	5.58E-06	1.00E-05	0.00E+00	4.27E-06	2.13E-06	0.00E+00	0.00E+00	1.71E-06	7.85E-10	5.61E-09	0.00E+00	6.40E-09	6.399E-03	0.00E+00	9.29E-05	1.78E-05
3743373758969	374337	3758969	2.82E-05	3.03E-05	2.92E-05	2.88E-07	5.65E-06	1.02E-05	0.00E+00	4.32E-06	2.16E-06	0.00E+00	0.00E+00	1.73E-06	7.95E-10	5.69E-09	0.00E+00	6.48E-09	6.481E-03	0.00E+00	9.41E-05	1.80E-05
3743473758969	374347	3758969	2.86E-05	3.07E-05	2.95E-05	2.92E-07	5.72E-06	1.03E-05	0.00E+00	4.37E-06	2.19E-06	0.00E+00	0.00E+00	1.75E-06	8.04E-10	5.75E-09	0.00E+00	6.56E-09	6.559E-03	0.00E+00	9.52E-05	1.82E-05
3743573758969	374357	3758969	2.89E-05	3.11E-05	2.98E-05	2.95E-07	5.78E-06	1.04E-05	0.00E+00	4.42E-06	2.21E-06	0.00E+00	0.00E+00	1.77E-06	8.13E-10	5.82E-09	0.00E+00	6.63E-09	6.632E-03	0.00E+00	9.63E-05	1.84E-05
3743673758969	374367	3758969	2.92E-05	3.14E-05	3.02E-05	2.98E-07	5.85E-06	1.05E-05	0.00E+00	4.47E-06	2.24E-06	0.00E+00	0.00E+00	1.79E-06	8.22E-10	5.88E-09	0.00E+00	6.71E-09	6.707E-03	0.00E+00	9.74E-05	1.86E-05
3743773758969	374377	3758969	2.96E-05	3.18E-05	3.05E-05	3.02E-07	5.92E-06	1.06E-05	0.00E+00	4.53E-06	2.26E-06	0.00E+00	0.00E+00	1.81E-06	8.32E-10	5.95E-09	0.00E+00	6.79E-09	6.785E-03	0.00E+00	9.85E-05	1.88E-05
3743973758969	374397	3758969	3.02E-05	3.24E-05	3.11E-05	3.08E-07	6.04E-06	1.09E-05	0.00E+00	4.62E-06	2.31E-06	0.00E+00	0.00E+00	1.85E-06	8.49E-10	6.07E-09	0.00E+00	6.92E-09	6.924E-03	0.00E+00	1.01E-04	1.92E-05
3744073758969	374407	3758969	3.04E-05	3.27E-05	3.14E-05	3.10E-07	6.08E-06	1.09E-05	0.00E+00	4.65E-06	2.33E-06	0.00E+00	0.00E+00	1.86E-06	8.56E-10	6.12E-09	0.00E+00	6.98E-09	6.977E-03	0.00E+00	1.01E-04	1.94E-05
3744173758969	374417	3758969	3.07E-05	3.30E-05	3.17E-05	3.13E-07	6.13E-06	1.10E-05	0.00E+00	4.69E-06	2.35E-06	0.00E+00	0.00E+00	1.88E-06	8.63E-10	6.17E-09	0.00E+00	7.04E-09	7.036E-03	0.00E+00	1.02E-04	1.95E-05
3744273758969	374427	3758969	3.09E-05	3.32E-05	3.19E-05	3.15E-07	6.18E-06	1.11E-05	0.00E+00	4.73E-06	2.36E-06	0.00E+00	0.00E+00	1.89E-06	8.69E-10	6.22E-09	0.00E+00	7.09E-09	7.089E-03	0.00E+00	1.03E-04	1.97E-05
3744373758969	374437	3758969	3.11E-05	3.34E-05	3.21E-05	3.17E-07	6.22E-06	1.12E-05	0.00E+00	4.76E-06	2.38E-06	0.00E+00	0.00E+00	1.90E-06	8.75E-10	6.26E-09	0.00E+00	7.14E-09	7.137E-03	0.00E+00	1.04E-04	1.98E-05
3744473758969	374447	3758969	3.13E-05	3.37E-05	3.23E-05	3.20E-07	6.27E-06	1.13E-05	0.00E+00	4.80E-06	2.40E-06	0.00E+00	0.00E+00	1.92E-06	8.82E-10	6.31E-09	0.00E+00	7.19E-09	7.190E-03	0.00E+00	1.04E-04	1.99E-05
3744573758969	374457	3758969	3.15E-05	3.39E-05	3.25E-05	3.21E-07	6.30E-06	1.13E-05	0.00E+00	4.82E-06	2.41E-06	0.00E+00	0.00E+00	1.93E-06	8.87E-10	6.34E-09	0.00E+00	7.23E-09	7.230E-03	0.00E+00	1.05E-04	2.01E-05
3744673758969	374467	3758969	3.17E-05	3.41E-05	3.27E-05	3.23E-07	6.34E-06	1.14E-05	0.00E+00	4.85E-06	2.42E-06	0.00E+00	0.00E+00	1.94E-06	8.92E-10	6.38E-09	0.00E+00	7.27E-09	7.272E-03	0.00E+00	1.06E-04	2.02E-05
3744773758969	374477	3758969	3.18E-05	3.42E-05	3.28E-05	3.25E-07	6.37E-06	1.15E-05	0.00E+00	4.87E-06	2.44E-06	0.00E+00	0.00E+00	1.95E-06	8.96E-10	6.41E-09	0.00E+00	7.30E-09	7.303E-03	0.00E+00	1.06E-04	2.03E-05
3744873758969	374487	3758969	3.19E-05	3.44E-05	3.30E-05	3.26E-07	6.39E-06	1.15E-05	0.00E+00	4.89E-06	2.44E-06	0.00E+00	0.00E+00	1.96E-06	8.99E-10	6.43E-09	0.00E+00	7.33E-09	7.331E-03	0.00E+00	1.06E-04	2.03E-05
3744973758969	374497	3758969	3.20E-05	3.44E-05	3.30E-05	3.27E-07	6.40E-06	1.15E-05	0.00E+00	4.90E-06	2.45E-06	0.00E+00	0.00E+00	1.96E-06	9.01E-10	6.44E-09	0.00E+00	7.34E-09	7.345E-03	0.00E+00	1.07E-04	2.04E-05
3745073758969	374507	3758969	3.20E-05	3.44E-05	3.31E-05	3.27E-07	6.41E-06	1.15E-05	0.00E+00	4.90E-06	2.45E-06	0.00E+00	0.00E+00	1.96E-06	9.01E-10	6.45E-09	0.00E+00	7.35E-09	7.348E-03	0.00E+00	1.07E-04	2.04E-05
3745173758969	374517	3758969	3.20E-05	3.45E-05	3.31E-05	3.27E-07	6.41E-06	1.15E-05	0.00E+00	4.90E-06	2.45E-06	0.00E+00	0.00E+00	1.96E-06	9.02E-10	6.45E-09	0.00E+00	7.35E-09	7.353E-03	0.00E+00	1.07E-04	2.04E-05
3745273758969	374527	3758969	3.21E-05	3.45E-05	3.32E-05	3.28E-07	6.43E-06	1.16E-05	0.00E+00	4.92E-06	2.46E-06	0.00E+00	0.00E+00	1.97E-06	9.04E-10	6.47E-09	0.00E+00	7.37E-09	7.372E-03	0.00E+00	1.07E-04	2.05E-05
3745373758969	374537	3758969	3.22E-05	3.46E-05	3.32E-05	3.28E-07	6.44E-06	1.16E-05	0.00E+00	4.93E-06	2.46E-06	0.00E+00	0.00E+00	1.97E-06	9.06E-10	6.48E-09	0.00E+00	7.39E-09	7.386E-03	0.00E+00	1.07E-04	2.05E-05
3745473758969	374547	3758969	3.22E-05	3.46E-05	3.32E-05	3.28E-07	6.44E-06	1.16E-05	0.00E+00	4.93E-06	2.46E-06	0.00E+00	0.00E+00	1.97E-06	9.06E-10	6.48E-09	0.00E+00	7.39E-09	7.388E-03	0.00E+00	1.07E-04	2.05E-05
3745573758969	374557	3758969	3.22E-05	3.46E-05	3.32E-05	3.28E-07	6.44E-06	1.16E-05	0.00E+00	4.92E-06	2.46E-06	0.00E+00	0.00E+00	1.97E-06	9.06E-10	6.48E-09	0.00E+00	7.38E-09	7.384E-03	0.00E+00	1.07E-04	2.05E-05
3745673758969	374567	3758969	3.21E-05	3.46E-05	3.32E-05	3.28E-07	6.43E-06	1.16E-05	0.00E+00	4.92E-06	2.46E-06	0.00E+00	0.00E+00	1.97E-06	9.05E-10	6.47E-09	0.00E+00	7.38E-09	7.377E-03	0.00E+00	1.07E-04	2.05E-05
3745773758969	374577	3758969	3.21E-05	3.45E-05	3.31E-05	3.28E-07	6.42E-06	1.16E-05	0.00E+00	4.91E-06	2.46E-06	0.00E+00	0.00E+00	1.97E-06	9.04E-10	6.47E-09	0.00E+00	7.37E-09	7.369E-03	0.00E+00	1.07E-04	2.04E-05
3741873758979	374187	3758979	2.19E-05	2.36E-05	2.27E-05	2.24E-07	4.39E-06	7.90E-06	0.00E+00	3.36E-06	1.68E-06	0.00E+00	0.00E+00	1.34E-06	6.18E-10	4.42E-09	0.00E+00	5.04E-09	5.037E-03	0.00E+00	7.31E-05	1.40E-05
3741973758979	374197	3758979	2.22E-05	2.39E-05	2.29E-05	2.26E-07	4.44E-06	7.99E-06	0.00E+00	3.39E-06	1.70E-06	0.00E+00	0.00E+00	1.36E-06	6.24E-10	4.47E-09	0.00E+00	5.09E-09	5.090E-03	0.00E+00	7.39E-05	1.41E-05
3742073758979	374207	3758979	2.24E-05	2.41E-05	2.32E-05	2.29E-07	4.49E-06	8.08E-06	0.00E+00	3.43E-06	1.72E-06	0.00E+00	0.00E+00	1.37E-06	6.31E-10	4.52E-09	0.00E+00	5.15E-09	5.147E-03	0.00E+00	7.47E-05	1.43E-05
3742173758979	374217	3758979	2.27E-05	2.44E-05	2.34E-05	2.32E-07	4.54E-06	8.18E-06	0.00E+00	3.48E-06	1.74E-06	0.00E+00	0.00E+00	1.39E-06	6.39E-10	4.57E-09	0.00E+00	5.21E-09	5.212E-03	0.00E+00	7.57E-05	1.45E-05
3742273758979	374227	3758979	2.29E-05	2.47E-05	2.37E-05	2.34E-07	4.59E-06	8.26E-06	0.00E+00	3.51E-06	1.76E-06	0.00E+00	0.00E+00	1.40E-06	6.46E-10	4.62E-09	0.00E+00	5.26E-09	5.265E-03	0.00E+00	7.64E-05	1.46E-05
3742373758979	374237	3758979	2.32E-05	2.49E-05	2.39E-05	2.37E-07	4.64E-06	8.35E-06	0.00E+00	3.55E-06	1.77E-06	0.00E+00	0.00E+00	1.42E-06	6.53E-10	4.67E-09	0.00E+00	5.32E-09	5.322E-03	0.00E+00	7.73E-05	1.48E-05
3742473758979	374247	3758979	2.35E-05	2.52E-05	2.42E-05	2.39E-07	4.70E-06	8.45E-06	0.00E+00	3.59E-06	1.80E-06	0.00E+00	0.00E+00	1.44E-06	6.61E-10	4.73E-09	0.00E+00	5.39E-09	5.387E-03	0.00E+00	7.82E-05	1.49E-05
3742573758979	374257	3758979	2.38E-05	2.56E-05	2.46E-05	2.43E-07	4.76E-06	8.56E-06	0.00E+00	3.64E-06	1.82E-06	0.00E+00	0.00E+00	1.46E-06	6.69E-10	4.79E-09	0.00E+00	5.46E-09	5.458E-03	0.00E+00	7.92E-05	1.51E-05
3742673758979	374267	3758979	2.40E-05	2.58E-05	2.48E-05	2.45E-07	4.81E-06	8.65E-06	0.00E+00	3.68E-06	1.84E-06	0.00E+00	0.00E+00	1.47E-06	6.76E-10	4.84E-09	0.00E+00	5.51E-09	5.512E-03	0.00E+00	8.00E-05	1.53E-05
3742773758979	374277	3758979	2.43E-05	2.61E-05	2.51E-05	2.48E-07	4.86E-06	8.74E-06	0.00E+00	3.72E-06	1.86E-06	0.00E+00	0.00E+00	1.49E-06	6.83E-10	4.89E-09	0.00E+00	5.57E-09	5.572E-03	0.00E+00	8.09E-05	1.55E-05
3742873758979	374287	3758979	2.46E-05	2.64E-05	2.54E-05	2.51E-07	4.91E-06	8.85E-06	0.00E+00	3.76E-06	1.88E-06	0.00E+00	0.00E+00	1.50E-06	6.91E-10	4.95E-09	0.00E+00	5.64E-09	5.637E-03	0.00E+00	8.19E-05	1.56E-05
3742973758979	374297	3758979	2.48E-05	2.67E-05	2.57E-05	2.54E-07	4.97E-06	8.95E-06	0.00E+00	3.80E-06	1.90E-06	0.00E+00	0.00E+00	1.52E-06	6.99E-10	5.00E-09	0.00E+00	5.70E-09	5.703E-03	0.00E+00	8.28E-05	1.58E-05
3743073758979	374307	3758979	2.51E-05	2.70E-05	2.59E-05	2.56E-07	5.03E-06	9.05E-06	0.00E+00	3.84E-06	1.92E-06	0.00E+00	0.00E+00	1.54E-06	7.07E-10	5.06E-09	0.00E+00	5.76E-09	5.764E-03	0.00E+00	8.37E-05	1.60E-05
3743173758979	374317	3758979	2.54E-05	2.73E-05	2.62E-05	2.59E-07	5.08E-06	9.15E-06	0.00E+00	3.89E-06	1.94E-06	0.00E+00	0.00E+00	1.56E-06	7.15E-10	5.12E-09	0.00E+00	5.83E-09	5.830E-03	0.00E+00	8.47E-05	1.62E-05
3743273758979	374327	3758979	2.57E-05	2.76E-05	2.65E-05	2.62E-07	5.14E-06	9.26E-06	0.00E+00	3.93E-06	1.97E-06	0.00E+00	0.00E+00	1.57E-06	7.23E-10	5.17E-09	0.00E+00	5.90E-09	5.898E-03	0.00E+00	8.56E-05	1.64E-05
3743373758979	374337	3758979	2.60E-05	2.80E-05	2.68E-05	2.65E-07	5.20E-06	9.36E-06	0.00E+00	3.98E-06	1.99E-06	0.00E+00	0.00E+00	1.59E-06	7.32E-10	5.23E-09	0.00E+00	5.97E-09	5.967E-03	0.00E+00	8.66E-05	1.66E-05
3743473758979	374347	3758979	2.63E-05	2.83E-05	2.71E-05	2.68E-07	5.26E-06	9.47E-06	0.00E+00	4.02E-06	2.01E-06	0.00E+00	0.00E+00	1.61E-06	7.40E-10	5.29E-09	0.00E+00	6.03E-09	6.033E-03	0.00E+00	8.76E-05	1.67E-05
3743573758979	374357	3758979	2.66E-05	2.86E-05	2.74E-05	2.71E-07	5.32E-06	9.57E-06	0.00E+00	4.07E-06	2.03E-06	0.00E+00	0.00E+00	1.63E-06	7.48E-10	5.35E-09	0.00E+00	6.10E-09	6.097E-03	0.00E+00	8.85E-05	1.69E-05
3743673758979	374367	3758979	2.69E-05	2.89E-05	2.77E-05	2.74E-07	5.37E-06	9.67E-06	0.00E+00	4.11E-06	2.05E-06	0.00E+00	0.00E+00	1.64E-06	7.56E-10	5.41E-09	0.00E+00	6.16E-09	6.162E-03	0.00E+00	8.95E-05	1.71E-05
3743773758979	374377	3758979	2.71E-05	2.92E-05	2.80E-05	2.77E-07	5.43E-06	9.78E-06	0.00E+00	4.15E-06	2.08E-06	0.00E+00	0.00E+00	1.66E-06	7.64E-10	5.47E-09	0.00E+00	6.23E-09	6.230E-03	0.00E+00	9.04E-05	1.73E-05
3743973758979	374397	3758979	2.77E-05	2.98E-05	2.86E-05	2.82E-07	5.54E-06	9.97E-06	0.00E+00	4.24E-06	2.12E-06	0.00E+00	0.00E+00	1.69E-06	7.79E-10	5.57E-09	0.00E+00	6.35E-09	6.352E-03	0.00E+00	9.22E-05	1.76E-05
3744073758979	374407	3758979	2.79E-05	3.00E-05	2.88E-05	2.85E-07	5.58E-06	1.00E-05	0.00E+00	4.27E-06	2.14E-06	0.00E+00	0.00E+00	1.71E-06	7.85E-10	5.62E-09	0.00E+00	6.40E-09	6.403E-03	0.00E+00	9.30E-05	1.78E-05
3744173758979	374417	3758979	2.81E-05	3.02E-05	2.90E-05	2.87E-07	5.63E-06	1.01E-05	0.00E+00	4.30E-06	2.15E-06	0.00E+00	0.00E+00	1.72E-06	7.92E-10	5.66E-09	0.00E+00	6.45E-09	6.454E-03	0.00E+00	9.37E-05	1.79E-05
3744273758979	374427	3758979	2.83E-05	3.05E-05	2.93E-05	2.89E-07	5.67E-06	1.02E-05	0.00E+00	4.34E-06	2.17E-06	0.00E+00	0.00E+00	1.73E-06	7.98E-10	5.71E-09	0.00E+00	6.50E-09	6.503E-03	0.00E+00	9.44E-05	1.80E-05
3744373758979	374437	3758979	2.85E-05	3.07E-05	2.94E-05	2.91E-07	5.71E-06	1.03E-05	0.00E+00	4.37E-06	2.18E-06	0.00E+00	0.00E+00	1.75E-06	8.03E-10	5.74E-09	0.00E+00	6.55E-09	6.547E-03	0.00E+00	9.51E-05	1.82E-05
3744473758979	374447	3758979	2.87E-05	3.09E-05	2.97E-05	2.93E-07	5.75E-06	1.03E-05	0.00E+00	4.40E-06	2.20E-06	0.00E+00	0.00E+00	1.76E-06	8.08E-10	5.78E-09	0.00E+00	6.59E-09	6.592E-03	0.00E+00	9.57E-05	1.83E-05
3744573758979	374457	3758979	2.89E-05	3.11E-05	2.98E-05	2.95E-07	5.78E-06	1.04E-05	0.00E+00	4.42E-06	2.21E-06	0.00E+00	0.00E+00	1.77E-06	8.13E-10	5.81E-09	0.00E+00	6.63E-09	6.627E-03	0.00E+00	9.62E-05	1.84E-05
3744673758979	374467	3758979	2.90E-05	3.12E-05	3.00E-05	2.96E-07	5.81E-06	1.05E-05	0.00E+00	4.44E-06	2.22E-06	0.00E+00	0.00E+00	1.78E-06	8.17E-10	5.85E-09	0.00E+00	6.67E-09	6.665E-03	0.00E+00	9.68E-05	1.85E-05
3744773758979	374477	3758979	2.92E-05	3.14E-05	3.01E-05	2.98E-07	5.84E-06	1.05E-05	0.00E+00	4.46E-06	2.23E-06	0.00E+00	0.00E+00	1.79E-06	8.21E-10	5.87E-09	0.00E+00	6.69E-09	6.694E-03	0.00E+00	9.72E-05	1.86E-05
3744873758979	374487	3758979	2.93E-05	3.15E-05	3.02E-05	2.99E-07	5.86E-06	1.06E-05	0.00E+00	4.48E-06	2.24E-06	0.00E+00	0.00E+00	1.79E-06	8.25E-10	5.90E-09	0.00E+00	6.72E-09	6.724E-03	0.00E+00	9.76E-05	1.87E-05
3744973758979	374497	3758979	2.94E-05	3.16E-05	3.03E-05	3.00E-07	5.87E-06	1.06E-05	0.00E+00	4.49E-06	2.25E-06	0.00E+00	0.00E+00	1.80E-06	8.26E-10	5.91E-09	0.00E+00	6.74E-09	6.739E-03	0.00E+00	9.78E-05	1.87E-05
3745073758979	374507	3758979	2.94E-05	3.16E-05	3.03E-05	3.00E-07	5.88E-06	1.06E-05	0.00E+00	4.50E-06	2.25E-06	0.00E+00	0.00E+00	1.80E-06	8.27E-10	5.92E-09	0.00E+00	6.74E-09	6.743E-03	0.00E+00	9.79E-05	1.87E-05
3745173758979	374517	3758979	2.94E-05	3.16E-05	3.04E-05	3.00E-07	5.89E-06	1.06E-05	0.00E+00	4.50E-06	2.25E-06	0.00E+00	0.00E+00	1.80E-06	8.28E-10	5.92E-09	0.00E+00	6.75E-09	6.751E-03	0.00E+00	9.80E-05	1.87E-05
3745273758979	374527	3758979	2.95E-05	3.17E-05	3.05E-05	3.01E-07	5.90E-06	1.06E-05	0.00E+00	4.52E-06	2.26E-06	0.00E+00	0.00E+00	1.81E-06	8.30E-10	5.94E-09	0.00E+00	6.77E-09	6.770E-03	0.00E+00	9.83E-05	1.88E-05
3745373758979	374537	3758979	2.96E-05	3.18E-05	3.05E-05	3.02E-07	5.92E-06	1.06E-05	0.00E+00	4.53E-06	2.26E-06	0.00E+00	0.00E+00	1.81E-06	8.32E-10	5.95E-09	0.00E+00	6.79E-09	6.786E-03	0.00E+00	9.85E-05	1.88E-05
3745473758979	374547	3758979	2.96E-05	3.18E-05	3.06E-05	3.02E-07	5.92E-06	1.07E-05	0.00E+00	4.53E-06	2.27E-06	0.00E+00	0.00E+00	1.81E-06	8.33E-10	5.96E-09	0.00E+00	6.79E-09	6.795E-03	0.00E+00	9.87E-05	1.89E-05
3745573758979	374557	3758979	2.96E-05	3.18E-05	3.06E-05	3.02E-07	5.92E-06	1.07E-05	0.00E+00	4.53E-06	2.27E-06	0.00E+00	0.00E+00	1.81E-06	8.33E-10	5.96E-09	0.00E+00	6.79E-09	6.795E-03	0.00E+00	9.87E-05	1.89E-05
3745673758979	374567	3758979	2.96E-05	3.18E-05	3.06E-05	3.02E-07	5.92E-06	1.07E-05	0.00E+00	4.53E-06	2.26E-06	0.00E+00	0.00E+00	1.81E-06	8.33E-10	5.96E-09	0.00E+00	6.79E-09	6.792E-03	0.00E+00	9.86E-05	1.88E-05
3745773758979	374577	3758979	2.96E-05	3.18E-05	3.05E-05	3.02E-07	5.92E-06	1.07E-05	0.00E+00	4.53E-06	2.26E-06	0.00E+00	0.00E+00	1.81E-06	8.33E-10	5.96E-09	0.00E+00	6.79E-09	6.789E-03	0.00E+00	9.86E-05	1.88E-05
3741873758989	374187	3758989	2.06E-05	2.21E-05	2.13E-05	2.10E-07	4.12E-06	7.41E-06	0.00E+00	3.15E-06	1.58E-06	0.00E+00	0.00E+00	1.26E-06	5.79E-10	4.14E-09	0.00E+00	4.72E-09	4.724E-03	0.00E+00	6.86E-05	1.31E-05
3741973758989	374197	3758989	2.08E-05	2.24E-05	2.15E-05	2.12E-07	4.16E-06	7.49E-06	0.00E+00	3.18E-06	1.59E-06	0.00E+00	0.00E+00	1.27E-06	5.85E-10	4.19E-09	0.00E+00	4.77E-09	4.773E-03	0.00E+00	6.93E-05	1.32E-05
3742073758989	374207	3758989	2.10E-05	2.26E-05	2.17E-05	2.15E-07	4.21E-06	7.57E-06	0.00E+00	3.22E-06	1.61E-06	0.00E+00	0.00E+00	1.29E-06	5.92E-10	4.23E-09	0.00E+00	4.83E-09	4.826E-03	0.00E+00	7.01E-05	1.34E-05
3742173758989	374217	3758989	2.13E-05	2.29E-05	2.19E-05	2.17E-07	4.25E-06	7.65E-06	0.00E+00	3.25E-06	1.63E-06	0.00E+00	0.00E+00	1.30E-06	5.98E-10	4.28E-09	0.00E+00	4.88E-09	4.878E-03	0.00E+00	7.08E-05	1.35E-05
3742273758989	374227	3758989	2.15E-05	2.31E-05	2.21E-05	2.19E-07	4.29E-06	7.73E-06	0.00E+00	3.28E-06	1.64E-06	0.00E+00	0.00E+00	1.31E-06	6.04E-10	4.32E-09	0.00E+00	4.92E-09	4.923E-03	0.00E+00	7.15E-05	1.37E-05
3742373758989	374237	3758989	2.17E-05	2.33E-05	2.24E-05	2.21E-07	4.33E-06	7.80E-06	0.00E+00	3.31E-06	1.66E-06	0.00E+00	0.00E+00	1.33E-06	6.09E-10	4.36E-09	0.00E+00	4.97E-09	4.969E-03	0.00E+00	7.21E-05	1.38E-

			SWBuilding Construction	SWDemolition	SWGrading	EYBuilding Construction	SWPaving	SWGrading	SWArchitectural Coating	NBBuilding Construction	NBBuilding Construction	NBArchitectural Coating	NBArchitectural Coating	RWBuilding Construction	Child Risk					Overlapping Phases - Maximum GLC		
Unique Identifier	X (UTM)	Y (UTM)	2026	2026	2026	2026	2027	2027	2027	2026	2027	2026	2027	2026	3rd Trimester	0<2	2<16	Total	per million	2025	2026	2027
3743937759009	374397	3759009	2.18E-05	2.34E-05	2.25E-05	2.22E-07	4.36E-06	7.84E-06	0.00E+00	3.33E-06	1.67E-06	0.00E+00	0.00E+00	1.33E-06	6.13E-10	4.38E-09	0.00E+00	5.00E-09	4.998E-03	0.00E+00	7.26E-05	1.39E-05
3744037759009	374407	3759009	2.19E-05	2.36E-05	2.26E-05	2.24E-07	4.38E-06	7.89E-06	0.00E+00	3.35E-06	1.68E-06	0.00E+00	0.00E+00	1.34E-06	6.17E-10	4.41E-09	0.00E+00	5.03E-09	5.028E-03	0.00E+00	7.30E-05	1.40E-05
3744137759009	374417	3759009	2.21E-05	2.37E-05	2.28E-05	2.25E-07	4.41E-06	7.95E-06	0.00E+00	3.38E-06	1.69E-06	0.00E+00	0.00E+00	1.35E-06	6.21E-10	4.44E-09	0.00E+00	5.06E-09	5.064E-03	0.00E+00	7.35E-05	1.40E-05
3744237759009	374427	3759009	2.22E-05	2.39E-05	2.29E-05	2.27E-07	4.44E-06	8.00E-06	0.00E+00	3.40E-06	1.70E-06	0.00E+00	0.00E+00	1.36E-06	6.25E-10	4.47E-09	0.00E+00	5.10E-09	5.097E-03	0.00E+00	7.40E-05	1.41E-05
3744337759009	374437	3759009	2.23E-05	2.40E-05	2.31E-05	2.28E-07	4.47E-06	8.05E-06	0.00E+00	3.42E-06	1.71E-06	0.00E+00	0.00E+00	1.37E-06	6.29E-10	4.50E-09	0.00E+00	5.13E-09	5.129E-03	0.00E+00	7.45E-05	1.42E-05
3744437759009	374447	3759009	2.25E-05	2.42E-05	2.32E-05	2.29E-07	4.50E-06	8.09E-06	0.00E+00	3.44E-06	1.72E-06	0.00E+00	0.00E+00	1.38E-06	6.33E-10	4.53E-09	0.00E+00	5.16E-09	5.158E-03	0.00E+00	7.49E-05	1.43E-05
3744537759009	374457	3759009	2.26E-05	2.43E-05	2.33E-05	2.31E-07	4.52E-06	8.14E-06	0.00E+00	3.46E-06	1.73E-06	0.00E+00	0.00E+00	1.38E-06	6.36E-10	4.55E-09	0.00E+00	5.19E-09	5.187E-03	0.00E+00	7.53E-05	1.44E-05
3744637759009	374467	3759009	2.27E-05	2.44E-05	2.35E-05	2.32E-07	4.55E-06	8.18E-06	0.00E+00	3.48E-06	1.74E-06	0.00E+00	0.00E+00	1.39E-06	6.39E-10	4.57E-09	0.00E+00	5.21E-09	5.214E-03	0.00E+00	7.57E-05	1.45E-05
3744737759009	374477	3759009	2.28E-05	2.45E-05	2.36E-05	2.33E-07	4.56E-06	8.22E-06	0.00E+00	3.49E-06	1.75E-06	0.00E+00	0.00E+00	1.40E-06	6.42E-10	4.59E-09	0.00E+00	5.24E-09	5.235E-03	0.00E+00	7.60E-05	1.45E-05
3744837759009	374487	3759009	2.29E-05	2.46E-05	2.36E-05	2.34E-07	4.58E-06	8.25E-06	0.00E+00	3.51E-06	1.76E-06	0.00E+00	0.00E+00	1.40E-06	6.45E-10	4.61E-09	0.00E+00	5.26E-09	5.257E-03	0.00E+00	7.63E-05	1.46E-05
3744937759009	374497	3759009	2.30E-05	2.47E-05	2.37E-05	2.35E-07	4.60E-06	8.28E-06	0.00E+00	3.52E-06	1.76E-06	0.00E+00	0.00E+00	1.41E-06	6.47E-10	4.63E-09	0.00E+00	5.28E-09	5.276E-03	0.00E+00	7.66E-05	1.46E-05
3745037759009	374507	3759009	2.30E-05	2.47E-05	2.38E-05	2.35E-07	4.60E-06	8.29E-06	0.00E+00	3.52E-06	1.76E-06	0.00E+00	0.00E+00	1.41E-06	6.48E-10	4.63E-09	0.00E+00	5.28E-09	5.282E-03	0.00E+00	7.67E-05	1.47E-05
3745137759009	374517	3759009	2.30E-05	2.48E-05	2.38E-05	2.35E-07	4.61E-06	8.30E-06	0.00E+00	3.53E-06	1.76E-06	0.00E+00	0.00E+00	1.41E-06	6.49E-10	4.64E-09	0.00E+00	5.29E-09	5.289E-03	0.00E+00	7.68E-05	1.47E-05
3745237759009	374527	3759009	2.31E-05	2.49E-05	2.39E-05	2.36E-07	4.63E-06	8.33E-06	0.00E+00	3.54E-06	1.77E-06	0.00E+00	0.00E+00	1.42E-06	6.51E-10	4.66E-09	0.00E+00	5.31E-09	5.311E-03	0.00E+00	7.71E-05	1.47E-05
3745337759009	374537	3759009	2.32E-05	2.50E-05	2.40E-05	2.37E-07	4.64E-06	8.36E-06	0.00E+00	3.55E-06	1.78E-06	0.00E+00	0.00E+00	1.42E-06	6.53E-10	4.67E-09	0.00E+00	5.33E-09	5.326E-03	0.00E+00	7.73E-05	1.48E-05
3745437759009	374547	3759009	2.32E-05	2.50E-05	2.40E-05	2.37E-07	4.65E-06	8.37E-06	0.00E+00	3.56E-06	1.78E-06	0.00E+00	0.00E+00	1.42E-06	6.54E-10	4.68E-09	0.00E+00	5.34E-09	5.336E-03	0.00E+00	7.74E-05	1.48E-05
3745537759009	374557	3759009	2.33E-05	2.50E-05	2.40E-05	2.38E-07	4.66E-06	8.38E-06	0.00E+00	3.56E-06	1.78E-06	0.00E+00	0.00E+00	1.43E-06	6.55E-10	4.69E-09	0.00E+00	5.34E-09	5.343E-03	0.00E+00	7.76E-05	1.48E-05
3745637759009	374567	3759009	2.33E-05	2.51E-05	2.41E-05	2.38E-07	4.66E-06	8.39E-06	0.00E+00	3.57E-06	1.78E-06	0.00E+00	0.00E+00	1.43E-06	6.56E-10	4.69E-09	0.00E+00	5.35E-09	5.347E-03	0.00E+00	7.76E-05	1.48E-05
3745737759009	374577	3759009	2.33E-05	2.51E-05	2.41E-05	2.38E-07	4.67E-06	8.40E-06	0.00E+00	3.57E-06	1.78E-06	0.00E+00	0.00E+00	1.43E-06	6.56E-10	4.70E-09	0.00E+00	5.35E-09	5.353E-03	0.00E+00	7.77E-05	1.49E-05
3742137759019	374217	3759019	1.77E-05	1.90E-05	1.82E-05	1.80E-07	3.54E-06	8.36E-06	0.00E+00	2.71E-06	1.35E-06	0.00E+00	0.00E+00	1.08E-06	4.97E-10	3.56E-09	0.00E+00	4.06E-09	4.056E-03	0.00E+00	5.89E-05	1.13E-05
3742237759019	374227	3759019	1.78E-05	1.92E-05	1.84E-05	1.82E-07	3.56E-06	6.42E-06	0.00E+00	2.73E-06	1.36E-06	0.00E+00	0.00E+00	1.09E-06	5.01E-10	3.59E-09	0.00E+00	4.09E-09	4.088E-03	0.00E+00	5.94E-05	1.13E-05
3742337759019	374237	3759019	1.79E-05	1.93E-05	1.85E-05	1.83E-07	3.59E-06	6.46E-06	0.00E+00	2.75E-06	1.37E-06	0.00E+00	0.00E+00	1.10E-06	5.05E-10	3.62E-09	0.00E+00	4.12E-09	4.119E-03	0.00E+00	5.98E-05	1.14E-05
3742437759019	374247	3759019	1.81E-05	1.95E-05	1.87E-05	1.85E-07	3.62E-06	6.52E-06	0.00E+00	2.77E-06	1.38E-06	0.00E+00	0.00E+00	1.11E-06	5.09E-10	3.64E-09	0.00E+00	4.15E-09	4.152E-03	0.00E+00	6.03E-05	1.15E-05
3742537759019	374257	3759019	1.82E-05	1.96E-05	1.88E-05	1.86E-07	3.65E-06	6.57E-06	0.00E+00	2.79E-06	1.40E-06	0.00E+00	0.00E+00	1.12E-06	5.14E-10	3.67E-09	0.00E+00	4.19E-09	4.187E-03	0.00E+00	6.08E-05	1.16E-05
3742637759019	374267	3759019	1.84E-05	1.97E-05	1.90E-05	1.87E-07	3.67E-06	6.61E-06	0.00E+00	2.81E-06	1.41E-06	0.00E+00	0.00E+00	1.12E-06	5.17E-10	3.70E-09	0.00E+00	4.21E-09	4.215E-03	0.00E+00	6.12E-05	1.17E-05
3742737759019	374277	3759019	1.85E-05	1.99E-05	1.91E-05	1.89E-07	3.70E-06	6.66E-06	0.00E+00	2.83E-06	1.42E-06	0.00E+00	0.00E+00	1.13E-06	5.21E-10	3.72E-09	0.00E+00	4.25E-09	4.245E-03	0.00E+00	6.16E-05	1.18E-05
3742837759019	374287	3759019	1.86E-05	2.00E-05	1.92E-05	1.90E-07	3.73E-06	6.71E-06	0.00E+00	2.85E-06	1.43E-06	0.00E+00	0.00E+00	1.14E-06	5.25E-10	3.75E-09	0.00E+00	4.28E-09	4.278E-03	0.00E+00	6.21E-05	1.19E-05
3742937759019	374297	3759019	1.88E-05	2.02E-05	1.94E-05	1.92E-07	3.76E-06	6.77E-06	0.00E+00	2.88E-06	1.44E-06	0.00E+00	0.00E+00	1.15E-06	5.29E-10	3.78E-09	0.00E+00	4.31E-09	4.311E-03	0.00E+00	6.26E-05	1.20E-05
3743037759019	374307	3759019	1.89E-05	2.04E-05	1.95E-05	1.93E-07	3.79E-06	6.82E-06	0.00E+00	2.90E-06	1.45E-06	0.00E+00	0.00E+00	1.16E-06	5.33E-10	3.81E-09	0.00E+00	4.34E-09	4.344E-03	0.00E+00	6.31E-05	1.21E-05
3743137759019	374317	3759019	1.91E-05	2.05E-05	1.97E-05	1.95E-07	3.81E-06	6.87E-06	0.00E+00	2.92E-06	1.46E-06	0.00E+00	0.00E+00	1.17E-06	5.37E-10	3.84E-09	0.00E+00	4.38E-09	4.376E-03	0.00E+00	6.35E-05	1.21E-05
3743237759019	374327	3759019	1.92E-05	2.07E-05	1.98E-05	1.96E-07	3.85E-06	6.92E-06	0.00E+00	2.94E-06	1.47E-06	0.00E+00	0.00E+00	1.18E-06	5.41E-10	3.87E-09	0.00E+00	4.41E-09	4.411E-03	0.00E+00	6.40E-05	1.22E-05
3743337759019	374337	3759019	1.94E-05	2.08E-05	2.00E-05	1.98E-07	3.87E-06	6.97E-06	0.00E+00	2.96E-06	1.48E-06	0.00E+00	0.00E+00	1.19E-06	5.45E-10	3.90E-09	0.00E+00	4.44E-09	4.443E-03	0.00E+00	6.45E-05	1.23E-05
3743437759019	374347	3759019	1.95E-05	2.10E-05	2.01E-05	1.99E-07	3.90E-06	7.02E-06	0.00E+00	2.99E-06	1.49E-06	0.00E+00	0.00E+00	1.19E-06	5.49E-10	3.93E-09	0.00E+00	4.48E-09	4.476E-03	0.00E+00	6.50E-05	1.24E-05
3743537759019	374357	3759019	1.96E-05	2.11E-05	2.03E-05	2.00E-07	3.93E-06	7.08E-06	0.00E+00	3.01E-06	1.50E-06	0.00E+00	0.00E+00	1.20E-06	5.53E-10	3.96E-09	0.00E+00	4.51E-09	4.509E-03	0.00E+00	6.55E-05	1.25E-05
3743637759019	374367	3759019	1.98E-05	2.13E-05	2.04E-05	2.02E-07	3.96E-06	7.13E-06	0.00E+00	3.03E-06	1.51E-06	0.00E+00	0.00E+00	1.21E-06	5.57E-10	3.98E-09	0.00E+00	4.54E-09	4.541E-03	0.00E+00	6.59E-05	1.26E-05
3743737759019	374377	3759019	1.99E-05	2.14E-05	2.06E-05	2.03E-07	3.99E-06	7.18E-06	0.00E+00	3.05E-06	1.53E-06	0.00E+00	0.00E+00	1.22E-06	5.61E-10	4.01E-09	0.00E+00	4.58E-09	4.575E-03	0.00E+00	6.64E-05	1.27E-05
3743837759019	374387	3759019	2.01E-05	2.16E-05	2.07E-05	2.05E-07	4.02E-06	7.23E-06	0.00E+00	3.07E-06	1.54E-06	0.00E+00	0.00E+00	1.23E-06	5.64E-10	4.04E-09	0.00E+00	4.61E-09	4.611E-03	0.00E+00	6.69E-05	1.28E-05
3743937759019	374397	3759019	2.02E-05	2.17E-05	2.09E-05	2.06E-07	4.05E-06	7.28E-06	0.00E+00	3.09E-06	1.55E-06	0.00E+00	0.00E+00	1.24E-06	5.69E-10	4.07E-09	0.00E+00	4.64E-09	4.642E-03	0.00E+00	6.74E-05	1.29E-05
3744037759019	374407	3759019	2.03E-05	2.19E-05	2.10E-05	2.08E-07	4.07E-06	7.32E-06	0.00E+00	3.11E-06	1.56E-06	0.00E+00	0.00E+00	1.25E-06	5.72E-10	4.09E-09	0.00E+00	4.67E-09	4.667E-03	0.00E+00	6.78E-05	1.29E-05
3744137759019	374417	3759019	2.05E-05	2.20E-05	2.11E-05	2.09E-07	4.09E-06	7.37E-06	0.00E+00	3.13E-06	1.57E-06	0.00E+00	0.00E+00	1.25E-06	5.76E-10	4.12E-09	0.00E+00	4.70E-09	4.697E-03	0.00E+00	6.82E-05	1.30E-05
3744237759019	374427	3759019	2.06E-05	2.21E-05	2.13E-05	2.10E-07	4.12E-06	7.42E-06	0.00E+00	3.15E-06	1.58E-06	0.00E+00	0.00E+00	1.26E-06	5.80E-10	4.15E-09	0.00E+00	4.73E-09	4.726E-03	0.00E+00	6.86E-05	1.31E-05
3744337759019	374437	3759019	2.07E-05	2.23E-05	2.14E-05	2.11E-07	4.14E-06	7.46E-06	0.00E+00	3.17E-06	1.58E-06	0.00E+00	0.00E+00	1.27E-06	5.83E-10	4.17E-09	0.00E+00	4.75E-09	4.752E-03	0.00E+00	6.90E-05	1.32E-05
3744437759019	374447	3759019	2.08E-05	2.24E-05	2.15E-05	2.12E-07	4.17E-06	7.50E-06	0.00E+00	3.19E-06	1.59E-06	0.00E+00	0.00E+00	1.27E-06	5.86E-10	4.19E-09	0.00E+00	4.78E-09	4.778E-03	0.00E+00	6.94E-05	1.32E-05
3744537759019	374457	3759019	2.09E-05	2.25E-05	2.16E-05	2.14E-07	4.19E-06	7.54E-06	0.00E+00	3.20E-06	1.60E-06	0.00E+00	0.00E+00	1.28E-06	5.89E-10	4.21E-09	0.00E+00	4.80E-09	4.804E-03	0.00E+00	6.97E-05	1.33E-05
3744637759019	374467	3759019	2.10E-05	2.26E-05	2.17E-05	2.15E-07	4.21E-06	7.58E-06	0.00E+00	3.22E-06	1.61E-06	0.00E+00	0.00E+00	1.29E-06	5.92E-10	4.24E-09	0.00E+00	4.83E-09	4.828E-03	0.00E+00	7.01E-05	1.34E-05
3744737759019	374477	3759019	2.11E-05	2.27E-05	2.18E-05	2.16E-07	4.23E-06	7.61E-06	0.00E+00	3.23E-06	1.62E-06	0.00E+00	0.00E+00	1.29E-06	5.95E-10	4.25E-09	0.00E+00	4.85E-09	4.848E-03	0.00E+00	7.04E-05	1.34E-05
3744837759019	374487	3759019	2.12E-05	2.28E-05	2.19E-05	2.16E-07	4.24E-06	7.64E-06	0.00E+00	3.25E-06	1.62E-06	0.00E+00	0.00E+00	1.30E-06	5.97E-10	4.27E-09	0.00E+00	4.87E-09	4.867E-03	0.00E+00	7.07E-05	1.35E-05
3744937759019	374497	3759019	2.13E-05	2.29E-05	2.20E-05	2.17E-07	4.26E-06	7.66E-06	0.00E+00	3.26E-06	1.63E-06	0.00E+00	0.00E+00	1.30E-06	5.99E-10	4.28E-09	0.00E+00	4.88E-09	4.884E-03	0.00E+00	7.09E-05	1.36E-05
3745037759019	374507	3759019	2.14E-05	2.30E-05	2.21E-05	2.18E-07	4.27E-06	7.69E-06	0.00E+00	3.27E-06	1.63E-06	0.00E+00	0.00E+00	1.31E-06	6.01E-10	4.30E-09	0.00E+00	4.90E-09	4.903E-03	0.00E+00	7.12E-05	1.36E-05
3745137759019	374517	3759019	2.14E-05	2.30E-05	2.21E-05	2.18E-07	4.27E-06	7.69E-06	0.00E+00	3.27E-06	1.64E-06	0.00E+00	0.00E+00	1.31E-06	6.01E-10	4.30E-09	0.00E+00	4.90E-09	4.904E-03	0.00E+00	7.12E-05	1.36E-05
3745237759019	374527	3759019	2.15E-05	2.31E-05	2.22E-05	2.19E-07	4.30E-06	7.74E-06	0.00E+00	3.29E-06	1.64E-06	0.00E+00	0.00E+00	1.32E-06	6.05E-10	4.33E-09	0.00E+00	4.93E-09	4.930E-03	0.00E+00	7.16E-05	1.37E-05
3745337759019	374537	3759019	2.15E-05	2.31E-05	2.22E-05	2.19E-07	4.30E-06	7.74E-06	0.00E+00	3.29E-06	1.64E-06	0.00E+00	0.00E+00	1.32E-06	6.05E-10	4.33E-09	0.00E+00	4.93E-09	4.933E-03	0.00E+00	7.16E-05	1.37E-05
3745437759019	374547	3759019	2.15E-05	2.32E-05	2.22E-05	2.20E-07	4.31E-06	7.76E-06	0.00E+00	3.30E-06	1.65E-06	0.00E+00	0.00E+00	1.32E-06	6.06E-10	4.34E-09	0.00E+00	4.94E-09	4.943E-03	0.00E+00	7.18E-05	1.37E-05
3745537759019	374557	3759019	2.16E-05	2.32E-05	2.23E-05	2.20E-07	4.32E-06	7.77E-06	0.00E+00	3.30E-06	1.65E-06	0.00E+00	0.00E+00	1.32E-06	6.07E-10	4.34E-09	0.00E+00	4.95E-09	4.950E-03	0.00E+00	7.19E-05	1.37E-05
3745637759019	374567	3759019	2.16E-05	2.32E-05	2.23E-05	2.20E-07	4.32E-06	7.78E-06	0.00E+00	3.31E-06	1.65E-06	0.00E+00	0.00E+00	1.32E-06	6.08E-10	4.35E-09	0.00E+00	4.96E-09	4.957E-03	0.00E+00	7.20E-05	1.38E-05
3745737759019	374577	3759019	2.16E-05	2.32E-05	2.23E-05	2.21E-07	4.32E-06	7.78E-06	0.00E+00	3.31E-06	1.65E-06	0.00E+00	0.00E+00	1.32E-06	6.08E-10	4.35E-09	0.00E+00	4.96E-09	4.961E-03	0.00E+00	7.20E-05	1.38E-05
3742237759029	374227	3759029	1.68E-05	1.81E-05	1.74E-05	1.72E-07	3.37E-06	6.06E-06	0.00E+00	2.58E-06	1.29E-06	0.00E+00	0.00E+00	1.03E-06	4.74E-10	3.39E-09	0.00E+00	3.86E-09	3.862E-03	0.00E+00	5.61E-05	1.07E-05
3742337759029	374237	3759029	1.69E-05	1.82E-05	1.75E-05	1.73E-07	3.39E-06	6.10E-06	0.00E+00	2.59E-06	1.30E-06	0.00E+00	0.00E+00	1.04E-06	4.77E-10	3.41E-09	0.00E+00	3.89E-09	3.890E-03	0.00E+00	5.65E-05	1.08E-05
3742437759029	374247	3759029	1.71E-05	1.84E-05	1.76E-05	1.74E-07	3.42E-06	6.15E-06	0.00E+00	2.61E-06	1.31E-06	0.00E+00	0.00E+00	1.05E-06	4.80E-10	3.44E-09	0.00E+00	3.92E-09	3.918E-03	0.00E+00	5.69E-05	1.09E-05
3742537759029	374257	3759029	1.72E-05	1.85E-05	1.77E-05	1.75E-07	3.44E-06	6.19E-06	0.00E+00	2.63E-06	1.32E-06	0.00E+00	0.00E+00	1.05E-06	4.84E-10	3.46E-09	0.00E+00	3.95E-09	3.946E-03	0.00E+00	5.73E-05	1.09E-05
3742637759029	374267	3759029	1.73E-05	1.86E-05	1.79E-05	1.77E-07	3.46E-06	6.23E-06	0.00E+00	2.65E-06	1.32E-06	0.00E+00	0.00E+00	1.06E-06	4.87E-10	3.48E-09	0.00E+00	3.97E-09	3.972E-03	0.00E+00	5.77E-05	1.10E-05
3742737759029	374277	3759029	1.74E-05	1.87E-05	1.80E-05	1.78E-07	3.49E-06	6.27E-06	0.00E+00	2.67E-06	1.33E-06	0.00E+00	0.00E+00	1.07E-06	4.90E-10	3.51E-09	0.00E+00	4.00E-09	3.999E-03	0.00E+00	5.81E-05	1.11E-05
3742837759029	374287	3759029	1.75E-05	1.89E-05	1.81E-05	1.79E-07	3.51E-06	6.32E-06	0.00E+00	2.68E-06	1.34E-06	0.00E+00	0.00E+00	1.07E-06	4.94E-10	3.53E-09	0.00E+00	4.03E-09	4.026E-03	0.00E+00	5.85E-05	1.12E-05
3742937759029	374297	3759029	1.77E-05	1.90E-05	1.82E-05	1.80E-07	3.53E-06	6.36E-06	0.00E+00	2.70E-06	1.35E-06	0.00E+00	0.00E+00	1.08E-06	4.97E-10	3.56E-09	0.00E+00	4.05E-09	4.053E-03	0.00E+00	5.88E-05	1.12E-05
3743037759029	374307	3759029	1.78E-05	1.91E-05	1.84E-05	1.81E-07	3.56E-06	6.40E-06	0.00E+00	2.72E-06	1.36E-06	0.00E+00	0.00E+00	1.09E-06	5.00E-10	3.58E-09	0.00E+00	4.08E-09	4.081E-03	0.00E+00	5.92E-05	1.13E-05
3743137759029	374317	3759029	1.79E-05	1.92E-05	1.85E-05	1.83E-07	3.58E-06	6.45E-06	0.00E+00	2.74E-06	1.37E-06	0.00E+00	0.00E+00	1.10E-06	5.04E-10	3.60E-09	0.00E+00	4.11E-09	4.108E-03	0.00E+00	5.96E-05	1.14E-05
3743237759029	374327	3759029	1.80E-05	1.94E-05	1.86E-05	1.84E-07	3.61E-06	6.49E-06	0.00E+00	2.76E-06	1.38E-06	0.00E+00	0.00E+00	1.10E-06	5.07E-10	3.63E-09	0.00E+00	4.14E-09	4.136E-03	0.00E+00	6.00E-05	1.15E-05
3743337759029	374337	3759029	1.81E-05	1.95E-05	1.87E-05	1.85E-07	3.63E-06	6.53E-06	0.00E+00	2.78E-06	1.39E-06	0.00E+00	0.00E+00	1.11E-06	5.11E-10	3.65E-09	0.00E+00	4.16E-09	4.163E-03	0.00E+00	6.04E-05	1.15E-05
3743437759029	374347	3759029	1.83E-05	1.98E-05	1.89E-05	1.86E-07	3.65E-06	6.58E-06	0.00E+00	2.79E-06	1.40E-06	0.00E+00	0.00E+00	1.12E-06	5.14E-10	3.68E-09	0.00E+00	4.19E-09	4.191E-03	0.00E+00	6.08E-05	1.16E-05
3743537759029	374357	3759029	1.84E-05	1.98E-05	1.90E-05	1.88E-07	3.68E-06	6.62E-06	0.00E+00	2.81E-06	1.41E-06	0.00E+00	0.00E+00	1.13E-06	5.17E-10	3.70E-09	0.00E+00	4.22E-09	4.218E-03	0.00E+00	6.12E-05	1.17E-05
3743637759029	374367	3759029	1.85E-05	1.99E-05	1.91E-05	1.89E-07	3.70E-06	6.66E-06	0.00E+00	2.83E-06	1.42E-06	0.00E+00	0.00E+00	1.13E-06	5.21E-10	3.72E-09	0.00E+00	4.25E-09	4.245E-03	0.00E+00	6.16E-05	1.18E-05
3743737759029	374377	3759029	1.86E-05	2.00E-05	1.92E-05	1.90E-07	3.72E-06	6.70E-06	0.00E+00	2.85E-06	1.42E-06	0.00E+00	0.00E+00	1.14E-06	5.24E-10	3.75E-09	0.00E+00	4.27E-09	4.273E-03	0.00E+00	6.20E-05	1.19E-05
3743937759029	374397	3759029	1.88E-05	2.03E-05	1.95E-05	1.92E-07	3.77E-06	6.79E-06	0.00E+00	2.88E-06	1.44E-06	0.00E+00	0.00E+00	1.15E-06	5.30E-10	3.80E-09	0.00E+00	4.33E-09	4.326E-03	0.00E+00	6.28E-05	1.20E-05
3744037759029	374407	3759029	1.90E-05	2.04E-05	1.96E-05	1.93E-07	3.79E-06	6.83E-06	0.00E+00	2.90E-06	1.45E-06	0.00E+00	0.00E+00	1.16E-06	5.34E-10	3.82E-09	0.00E+00	4.35E-09	4.351E-03	0.00E+00	6.32E-05	1.21E-05
3744137759029	374417	3759029	1.91E-05	2.05E-05	1.97E-05	1.95E-07	3.81E-06	6.87E-06	0.00E+00	2.92E-06	1.46E-06	0.00E+00	0.00E+00	1.17E-06	5.37E-10	3.84E-09	0.00E+00	4.38E-09	4.376E-03	0.00E+00	6.35E-05	1.21E-05
3744237759029	374427	3759029	1.92E-05	2.06E-05	1.98E-05	1.96E-07	3.84E-06	6.90E-06	0.00E+00	2.93E-06	1.47E-06	0.00E+00	0.00E+00	1.17E-06	5.40E-10	3.86E-09	0.00E+00	4.40E-09	4.400E-03	0.00E+00	6.39E-05	1.22E-05
3744337759029	374437	3759029	1.93E-05	2.07E-05	1.99E-05	1.97E-07	3.86E-06	6.94E-06	0.00E+00	2.95E-06	1.47E-06	0.00E+00	0.00E+00	1.18E-06	5.42E-10	3.88E-09	0.00E+00	4.42E-09	4.423E-03	0.00E+00	6.42E-05	1.23E-05
3744437759029	374447	3759029	1.94E-05	2.08E-05	2.00E-05	1.98E-07	3.88E-06	6.98E-06	0.00E+00	2.96E-06	1.48E-06	0.00E+00	0.00E+00	1.19E-06	5.45E-10	3.90E-09	0.00E+00	4.45E-09	4.445E-03	0.00E+00	6.45E-05	1.

			SWBuilding Construction	SWDemolition	SWGrading	EYBuilding Construction	SWPaving	SWGrading	SWArchitectural Coating	NBBuilding Construction	NBBuilding Construction	NBArchitectural Coating	NBArchitectural Coating	RWBuilding Construction	Child Risk					Overlapping Phases - Maximum GLC		
Unique Identifier	X (UTM)	Y (UTM)	2026	2026	2026	2026	2027	2027	2027	2026	2027	2026	2027	2026	3rd Trimester	0<2	2<16	Total	per million	2025	2026	2027
3743403759076	374340	3759076	1.38E-05	1.48E-05	1.42E-05	1.41E-07	2.76E-06	4.96E-06	0.00E+00	2.11E-06	1.05E-06	0.00E+00	0.00E+00	8.43E-07	3.88E-10	2.77E-09	0.00E+00	3.16E-09	3.161E-03	0.00E+00	4.59E-05	8.77E-06
3743503759076	374350	3759076	1.38E-05	1.49E-05	1.43E-05	1.41E-07	2.76E-06	4.97E-06	0.00E+00	2.11E-06	1.06E-06	0.00E+00	0.00E+00	8.46E-07	3.89E-10	2.78E-09	0.00E+00	3.17E-09	3.170E-03	0.00E+00	4.60E-05	8.80E-06
3743603759076	374360	3759076	1.39E-05	1.49E-05	1.43E-05	1.41E-07	2.77E-06	4.98E-06	0.00E+00	2.12E-06	1.06E-06	0.00E+00	0.00E+00	8.48E-07	3.90E-10	2.79E-09	0.00E+00	3.18E-09	3.179E-03	0.00E+00	4.62E-05	8.82E-06
3743703759076	374370	3759076	1.39E-05	1.49E-05	1.43E-05	1.42E-07	2.78E-06	5.00E-06	0.00E+00	2.13E-06	1.06E-06	0.00E+00	0.00E+00	8.50E-07	3.91E-10	2.80E-09	0.00E+00	3.19E-09	3.188E-03	0.00E+00	4.63E-05	8.84E-06
3743803759076	374380	3759076	1.39E-05	1.50E-05	1.44E-05	1.42E-07	2.79E-06	5.02E-06	0.00E+00	2.13E-06	1.07E-06	0.00E+00	0.00E+00	8.53E-07	3.92E-10	2.80E-09	0.00E+00	3.20E-09	3.197E-03	0.00E+00	4.64E-05	8.87E-06
3743903759076	374390	3759076	1.40E-05	1.50E-05	1.44E-05	1.43E-07	2.80E-06	5.03E-06	0.00E+00	2.14E-06	1.07E-06	0.00E+00	0.00E+00	8.55E-07	3.93E-10	2.81E-09	0.00E+00	3.21E-09	3.206E-03	0.00E+00	4.66E-05	8.90E-06
3744003759076	374400	3759076	1.40E-05	1.51E-05	1.45E-05	1.43E-07	2.80E-06	5.04E-06	0.00E+00	2.14E-06	1.07E-06	0.00E+00	0.00E+00	8.57E-07	3.94E-10	2.82E-09	0.00E+00	3.21E-09	3.214E-03	0.00E+00	4.67E-05	8.92E-06
3744103759076	374410	3759076	1.40E-05	1.51E-05	1.45E-05	1.43E-07	2.81E-06	5.05E-06	0.00E+00	2.15E-06	1.07E-06	0.00E+00	0.00E+00	8.59E-07	3.95E-10	2.83E-09	0.00E+00	3.22E-09	3.221E-03	0.00E+00	4.68E-05	8.94E-06
3744203759076	374420	3759076	1.41E-05	1.51E-05	1.45E-05	1.44E-07	2.81E-06	5.07E-06	0.00E+00	2.15E-06	1.08E-06	0.00E+00	0.00E+00	8.61E-07	3.96E-10	2.83E-09	0.00E+00	3.23E-09	3.229E-03	0.00E+00	4.69E-05	8.96E-06
3744303759076	374430	3759076	1.41E-05	1.52E-05	1.46E-05	1.44E-07	2.82E-06	5.08E-06	0.00E+00	2.16E-06	1.08E-06	0.00E+00	0.00E+00	8.63E-07	3.97E-10	2.84E-09	0.00E+00	3.24E-09	3.236E-03	0.00E+00	4.70E-05	8.98E-06
3744403759076	374440	3759076	1.41E-05	1.52E-05	1.46E-05	1.44E-07	2.83E-06	5.09E-06	0.00E+00	2.16E-06	1.08E-06	0.00E+00	0.00E+00	8.65E-07	3.98E-10	2.85E-09	0.00E+00	3.24E-09	3.243E-03	0.00E+00	4.71E-05	9.00E-06
3744503759076	374450	3759076	1.42E-05	1.52E-05	1.46E-05	1.45E-07	2.83E-06	5.10E-06	0.00E+00	2.17E-06	1.08E-06	0.00E+00	0.00E+00	8.67E-07	3.99E-10	2.85E-09	0.00E+00	3.25E-09	3.251E-03	0.00E+00	4.72E-05	9.02E-06
3744603759076	374460	3759076	1.42E-05	1.53E-05	1.47E-05	1.45E-07	2.84E-06	5.11E-06	0.00E+00	2.17E-06	1.09E-06	0.00E+00	0.00E+00	8.69E-07	3.99E-10	2.86E-09	0.00E+00	3.26E-09	3.257E-03	0.00E+00	4.73E-05	9.04E-06
3744703759076	374470	3759076	1.42E-05	1.53E-05	1.47E-05	1.45E-07	2.85E-06	5.12E-06	0.00E+00	2.18E-06	1.09E-06	0.00E+00	0.00E+00	8.71E-07	4.00E-10	2.86E-09	0.00E+00	3.26E-09	3.264E-03	0.00E+00	4.74E-05	9.06E-06
3744803759076	374480	3759076	1.43E-05	1.53E-05	1.47E-05	1.45E-07	2.85E-06	5.13E-06	0.00E+00	2.18E-06	1.09E-06	0.00E+00	0.00E+00	8.73E-07	4.01E-10	2.87E-09	0.00E+00	3.27E-09	3.271E-03	0.00E+00	4.75E-05	9.07E-06
3744903759076	374490	3759076	1.43E-05	1.53E-05	1.47E-05	1.46E-07	2.86E-06	5.14E-06	0.00E+00	2.18E-06	1.09E-06	0.00E+00	0.00E+00	8.74E-07	4.02E-10	2.87E-09	0.00E+00	3.28E-09	3.276E-03	0.00E+00	4.76E-05	9.09E-06
3745003759076	374500	3759076	1.43E-05	1.54E-05	1.48E-05	1.46E-07	2.86E-06	5.15E-06	0.00E+00	2.19E-06	1.09E-06	0.00E+00	0.00E+00	8.75E-07	4.02E-10	2.88E-09	0.00E+00	3.28E-09	3.281E-03	0.00E+00	4.76E-05	9.10E-06
3745103759076	374510	3759076	1.43E-05	1.53E-05	1.47E-05	1.46E-07	2.86E-06	5.14E-06	0.00E+00	2.18E-06	1.09E-06	0.00E+00	0.00E+00	8.74E-07	4.02E-10	2.87E-09	0.00E+00	3.28E-09	3.276E-03	0.00E+00	4.76E-05	9.09E-06
3745203759076	374520	3759076	1.43E-05	1.54E-05	1.48E-05	1.46E-07	2.86E-06	5.15E-06	0.00E+00	2.19E-06	1.09E-06	0.00E+00	0.00E+00	8.75E-07	4.02E-10	2.88E-09	0.00E+00	3.28E-09	3.281E-03	0.00E+00	4.76E-05	9.10E-06
3745303759076	374530	3759076	1.43E-05	1.54E-05	1.48E-05	1.46E-07	2.87E-06	5.16E-06	0.00E+00	2.19E-06	1.10E-06	0.00E+00	0.00E+00	8.77E-07	4.03E-10	2.88E-09	0.00E+00	3.29E-09	3.286E-03	0.00E+00	4.77E-05	9.12E-06
3745403759076	374540	3759076	1.43E-05	1.54E-05	1.48E-05	1.46E-07	2.87E-06	5.16E-06	0.00E+00	2.20E-06	1.10E-06	0.00E+00	0.00E+00	8.78E-07	4.04E-10	2.89E-09	0.00E+00	3.29E-09	3.291E-03	0.00E+00	4.78E-05	9.13E-06
3745503759076	374550	3759076	1.44E-05	1.55E-05	1.48E-05	1.47E-07	2.88E-06	5.18E-06	0.00E+00	2.20E-06	1.10E-06	0.00E+00	0.00E+00	8.80E-07	4.04E-10	2.89E-09	0.00E+00	3.30E-09	3.298E-03	0.00E+00	4.79E-05	9.15E-06
3745603759076	374560	3759076	1.44E-05	1.55E-05	1.49E-05	1.47E-07	2.88E-06	5.19E-06	0.00E+00	2.21E-06	1.10E-06	0.00E+00	0.00E+00	8.82E-07	4.05E-10	2.90E-09	0.00E+00	3.30E-09	3.305E-03	0.00E+00	4.80E-05	9.17E-06
3745703759076	374570	3759076	1.44E-05	1.55E-05	1.49E-05	1.47E-07	2.89E-06	5.19E-06	0.00E+00	2.21E-06	1.10E-06	0.00E+00	0.00E+00	8.83E-07	4.06E-10	2.90E-09	0.00E+00	3.31E-09	3.310E-03	0.00E+00	4.81E-05	9.18E-06
3745803759076	374580	3759076	1.45E-05	1.56E-05	1.49E-05	1.48E-07	2.89E-06	5.21E-06	0.00E+00	2.21E-06	1.11E-06	0.00E+00	0.00E+00	8.86E-07	4.07E-10	2.91E-09	0.00E+00	3.32E-09	3.320E-03	0.00E+00	4.82E-05	9.21E-06
3742503759086	374250	3759086	1.27E-05	1.37E-05	1.31E-05	1.30E-07	2.54E-06	4.58E-06	0.00E+00	1.95E-06	9.73E-07	0.00E+00	0.00E+00	7.79E-07	3.58E-10	2.56E-09	0.00E+00	2.92E-09	2.919E-03	0.00E+00	4.24E-05	8.10E-06
3742603759086	374260	3759086	1.28E-05	1.37E-05	1.32E-05	1.30E-07	2.55E-06	4.60E-06	0.00E+00	1.95E-06	9.77E-07	0.00E+00	0.00E+00	7.82E-07	3.59E-10	2.57E-09	0.00E+00	2.93E-09	2.930E-03	0.00E+00	4.25E-05	8.13E-06
3742703759086	374270	3759086	1.28E-05	1.38E-05	1.32E-05	1.31E-07	2.56E-06	4.61E-06	0.00E+00	1.96E-06	9.80E-07	0.00E+00	0.00E+00	7.84E-07	3.61E-10	2.58E-09	0.00E+00	2.94E-09	2.940E-03	0.00E+00	4.27E-05	8.16E-06
3742803759086	374280	3759086	1.29E-05	1.38E-05	1.33E-05	1.31E-07	2.57E-06	4.63E-06	0.00E+00	1.97E-06	9.83E-07	0.00E+00	0.00E+00	7.87E-07	3.62E-10	2.59E-09	0.00E+00	2.95E-09	2.949E-03	0.00E+00	4.28E-05	8.18E-06
3742903759086	374290	3759086	1.29E-05	1.39E-05	1.33E-05	1.32E-07	2.58E-06	4.64E-06	0.00E+00	1.97E-06	9.87E-07	0.00E+00	0.00E+00	7.89E-07	3.63E-10	2.60E-09	0.00E+00	2.96E-09	2.959E-03	0.00E+00	4.30E-05	8.21E-06
3743003759086	374300	3759086	1.29E-05	1.39E-05	1.34E-05	1.32E-07	2.59E-06	4.66E-06	0.00E+00	1.98E-06	9.90E-07	0.00E+00	0.00E+00	7.92E-07	3.64E-10	2.60E-09	0.00E+00	2.97E-09	2.969E-03	0.00E+00	4.31E-05	8.24E-06
3743103759086	374310	3759086	1.30E-05	1.39E-05	1.34E-05	1.32E-07	2.60E-06	4.67E-06	0.00E+00	1.99E-06	9.93E-07	0.00E+00	0.00E+00	7.94E-07	3.65E-10	2.61E-09	0.00E+00	2.98E-09	2.977E-03	0.00E+00	4.32E-05	8.26E-06
3743203759086	374320	3759086	1.30E-05	1.40E-05	1.34E-05	1.33E-07	2.60E-06	4.68E-06	0.00E+00	1.99E-06	9.95E-07	0.00E+00	0.00E+00	7.96E-07	3.66E-10	2.62E-09	0.00E+00	2.98E-09	2.984E-03	0.00E+00	4.33E-05	8.28E-06
3743303759086	374330	3759086	1.30E-05	1.40E-05	1.35E-05	1.33E-07	2.61E-06	4.69E-06	0.00E+00	2.00E-06	9.98E-07	0.00E+00	0.00E+00	7.98E-07	3.67E-10	2.62E-09	0.00E+00	2.99E-09	2.992E-03	0.00E+00	4.34E-05	8.30E-06
3743403759086	374340	3759086	1.31E-05	1.41E-05	1.35E-05	1.33E-07	2.61E-06	4.71E-06	0.00E+00	2.00E-06	1.00E-06	0.00E+00	0.00E+00	8.00E-07	3.68E-10	2.63E-09	0.00E+00	3.00E-09	2.999E-03	0.00E+00	4.35E-05	8.32E-06
3743503759086	374350	3759086	1.31E-05	1.41E-05	1.35E-05	1.34E-07	2.62E-06	4.72E-06	0.00E+00	2.00E-06	1.00E-06	0.00E+00	0.00E+00	8.02E-07	3.69E-10	2.64E-09	0.00E+00	3.01E-09	3.006E-03	0.00E+00	4.36E-05	8.34E-06
3743603759086	374360	3759086	1.31E-05	1.41E-05	1.35E-05	1.34E-07	2.63E-06	4.73E-06	0.00E+00	2.01E-06	1.00E-06	0.00E+00	0.00E+00	8.04E-07	3.69E-10	2.64E-09	0.00E+00	3.01E-09	3.012E-03	0.00E+00	4.37E-05	8.36E-06
3743703759086	374370	3759086	1.32E-05	1.41E-05	1.36E-05	1.34E-07	2.63E-06	4.74E-06	0.00E+00	2.01E-06	1.01E-06	0.00E+00	0.00E+00	8.05E-07	3.70E-10	2.65E-09	0.00E+00	3.02E-09	3.019E-03	0.00E+00	4.38E-05	8.38E-06
3743803759086	374380	3759086	1.32E-05	1.42E-05	1.36E-05	1.35E-07	2.64E-06	4.75E-06	0.00E+00	2.02E-06	1.01E-06	0.00E+00	0.00E+00	8.07E-07	3.71E-10	2.65E-09	0.00E+00	3.03E-09	3.025E-03	0.00E+00	4.39E-05	8.39E-06
3743903759086	374390	3759086	1.32E-05	1.42E-05	1.36E-05	1.35E-07	2.64E-06	4.76E-06	0.00E+00	2.02E-06	1.01E-06	0.00E+00	0.00E+00	8.09E-07	3.72E-10	2.66E-09	0.00E+00	3.03E-09	3.032E-03	0.00E+00	4.40E-05	8.41E-06
3744003759086	374400	3759086	1.32E-05	1.42E-05	1.37E-05	1.35E-07	2.65E-06	4.77E-06	0.00E+00	2.03E-06	1.01E-06	0.00E+00	0.00E+00	8.10E-07	3.72E-10	2.66E-09	0.00E+00	3.04E-09	3.037E-03	0.00E+00	4.41E-05	8.43E-06
3744103759086	374410	3759086	1.33E-05	1.43E-05	1.37E-05	1.35E-07	2.65E-06	4.77E-06	0.00E+00	2.03E-06	1.01E-06	0.00E+00	0.00E+00	8.11E-07	3.73E-10	2.67E-09	0.00E+00	3.04E-09	3.042E-03	0.00E+00	4.42E-05	8.44E-06
3744203759086	374420	3759086	1.33E-05	1.43E-05	1.37E-05	1.35E-07	2.66E-06	4.78E-06	0.00E+00	2.03E-06	1.02E-06	0.00E+00	0.00E+00	8.13E-07	3.74E-10	2.67E-09	0.00E+00	3.05E-09	3.047E-03	0.00E+00	4.42E-05	8.45E-06
3744303759086	374430	3759086	1.33E-05	1.43E-05	1.37E-05	1.36E-07	2.66E-06	4.79E-06	0.00E+00	2.04E-06	1.02E-06	0.00E+00	0.00E+00	8.14E-07	3.74E-10	2.68E-09	0.00E+00	3.05E-09	3.052E-03	0.00E+00	4.43E-05	8.47E-06
3744403759086	374440	3759086	1.33E-05	1.43E-05	1.38E-05	1.36E-07	2.66E-06	4.80E-06	0.00E+00	2.04E-06	1.02E-06	0.00E+00	0.00E+00	8.15E-07	3.75E-10	2.68E-09	0.00E+00	3.06E-09	3.057E-03	0.00E+00	4.44E-05	8.48E-06
3744503759086	374450	3759086	1.33E-05	1.43E-05	1.38E-05	1.36E-07	2.67E-06	4.80E-06	0.00E+00	2.04E-06	1.02E-06	0.00E+00	0.00E+00	8.17E-07	3.75E-10	2.69E-09	0.00E+00	3.06E-09	3.062E-03	0.00E+00	4.45E-05	8.49E-06
3744603759086	374460	3759086	1.34E-05	1.44E-05	1.38E-05	1.36E-07	2.67E-06	4.81E-06	0.00E+00	2.04E-06	1.02E-06	0.00E+00	0.00E+00	8.18E-07	3.76E-10	2.69E-09	0.00E+00	3.07E-09	3.066E-03	0.00E+00	4.45E-05	8.51E-06
3744703759086	374470	3759086	1.34E-05	1.44E-05	1.38E-05	1.37E-07	2.68E-06	4.82E-06	0.00E+00	2.05E-06	1.02E-06	0.00E+00	0.00E+00	8.19E-07	3.77E-10	2.69E-09	0.00E+00	3.07E-09	3.071E-03	0.00E+00	4.46E-05	8.52E-06
3744803759086	374480	3759086	1.34E-05	1.44E-05	1.38E-05	1.37E-07	2.68E-06	4.83E-06	0.00E+00	2.05E-06	1.03E-06	0.00E+00	0.00E+00	8.20E-07	3.77E-10	2.70E-09	0.00E+00	3.08E-09	3.076E-03	0.00E+00	4.47E-05	8.53E-06
3744903759086	374490	3759086	1.34E-05	1.44E-05	1.38E-05	1.37E-07	2.68E-06	4.83E-06	0.00E+00	2.05E-06	1.03E-06	0.00E+00	0.00E+00	8.21E-07	3.78E-10	2.70E-09	0.00E+00	3.08E-09	3.078E-03	0.00E+00	4.47E-05	8.54E-06
3745003759086	374500	3759086	1.34E-05	1.44E-05	1.39E-05	1.37E-07	2.68E-06	4.83E-06	0.00E+00	2.05E-06	1.03E-06	0.00E+00	0.00E+00	8.21E-07	3.78E-10	2.70E-09	0.00E+00	3.08E-09	3.079E-03	0.00E+00	4.47E-05	8.54E-06
3745103759086	374510	3759086	1.34E-05	1.44E-05	1.38E-05	1.37E-07	2.68E-06	4.83E-06	0.00E+00	2.05E-06	1.03E-06	0.00E+00	0.00E+00	8.21E-07	3.77E-10	2.70E-09	0.00E+00	3.08E-09	3.077E-03	0.00E+00	4.47E-05	8.54E-06
3745203759086	374520	3759086	1.34E-05	1.44E-05	1.39E-05	1.37E-07	2.69E-06	4.83E-06	0.00E+00	2.05E-06	1.03E-06	0.00E+00	0.00E+00	8.22E-07	3.78E-10	2.70E-09	0.00E+00	3.08E-09	3.081E-03	0.00E+00	4.47E-05	8.55E-06
3745303759086	374530	3759086	1.34E-05	1.45E-05	1.39E-05	1.37E-07	2.69E-06	4.84E-06	0.00E+00	2.06E-06	1.03E-06	0.00E+00	0.00E+00	8.23E-07	3.78E-10	2.71E-09	0.00E+00	3.09E-09	3.085E-03	0.00E+00	4.48E-05	8.56E-06
3745403759086	374540	3759086	1.35E-05	1.45E-05	1.39E-05	1.37E-07	2.69E-06	4.85E-06	0.00E+00	2.06E-06	1.03E-06	0.00E+00	0.00E+00	8.24E-07	3.79E-10	2.71E-09	0.00E+00	3.09E-09	3.089E-03	0.00E+00	4.49E-05	8.57E-06
3745503759086	374550	3759086	1.35E-05	1.45E-05	1.39E-05	1.38E-07	2.70E-06	4.85E-06	0.00E+00	2.06E-06	1.03E-06	0.00E+00	0.00E+00	8.25E-07	3.79E-10	2.71E-09	0.00E+00	3.09E-09	3.094E-03	0.00E+00	4.49E-05	8.58E-06
3745603759086	374560	3759086	1.35E-05	1.45E-05	1.39E-05	1.38E-07	2.70E-06	4.86E-06	0.00E+00	2.07E-06	1.03E-06	0.00E+00	0.00E+00	8.27E-07	3.80E-10	2.72E-09	0.00E+00	3.10E-09	3.099E-03	0.00E+00	4.50E-05	8.60E-06
3745703759086	374570	3759086	1.35E-05	1.45E-05	1.40E-05	1.38E-07	2.71E-06	4.87E-06	0.00E+00	2.07E-06	1.03E-06	0.00E+00	0.00E+00	8.28E-07	3.81E-10	2.72E-09	0.00E+00	3.10E-09	3.103E-03	0.00E+00	4.51E-05	8.61E-06
3745803759086	374580	3759086	1.36E-05	1.46E-05	1.40E-05	1.38E-07	2.71E-06	4.89E-06	0.00E+00	2.08E-06	1.04E-06	0.00E+00	0.00E+00	8.31E-07	3.82E-10	2.73E-09	0.00E+00	3.11E-09	3.114E-03	0.00E+00	4.52E-05	8.64E-06
3742503759096	374250	3759096	1.21E-05	1.31E-05	1.25E-05	1.24E-07	2.43E-06	4.37E-06	0.00E+00	1.86E-06	9.29E-07	0.00E+00	0.00E+00	7.43E-07	3.42E-10	2.44E-09	0.00E+00	2.79E-09	2.785E-03	0.00E+00	4.04E-05	7.73E-06
3742603759096	374260	3759096	1.21E-05	1.31E-05	1.26E-05	1.24E-07	2.44E-06	4.39E-06	0.00E+00	1.86E-06	9.32E-07	0.00E+00	0.00E+00	7.46E-07	3.43E-10	2.45E-09	0.00E+00	2.79E-09	2.795E-03	0.00E+00	4.06E-05	7.75E-06
3742703759096	374270	3759096	1.22E-05	1.31E-05	1.26E-05	1.25E-07	2.44E-06	4.40E-06	0.00E+00	1.87E-06	9.35E-07	0.00E+00	0.00E+00	7.48E-07	3.44E-10	2.46E-09	0.00E+00	2.80E-09	2.804E-03	0.00E+00	4.07E-05	7.78E-06
3742803759096	374280	3759096	1.23E-05	1.32E-05	1.26E-05	1.25E-07	2.45E-06	4.41E-06	0.00E+00	1.88E-06	9.38E-07	0.00E+00	0.00E+00	7.50E-07	3.45E-10	2.47E-09	0.00E+00	2.81E-09	2.812E-03	0.00E+00	4.08E-05	7.80E-06
3742903759096	374290	3759096	1.23E-05	1.32E-05	1.27E-05	1.25E-07	2.46E-06	4.43E-06	0.00E+00	1.88E-06	9.40E-07	0.00E+00	0.00E+00	7.52E-07	3.46E-10	2.47E-09	0.00E+00	2.82E-09	2.820E-03	0.00E+00	4.09E-05	7.82E-06
3743003759096	374300	3759096	1.23E-05	1.33E-05	1.27E-05	1.26E-07	2.47E-06	4.44E-06	0.00E+00	1.89E-06	9.43E-07	0.00E+00	0.00E+00	7.54E-07	3.47E-10	2.48E-09	0.00E+00	2.83E-09	2.828E-03	0.00E+00	4.11E-05	7.85E-06
3743103759096	374310	3759096	1.24E-05	1.33E-05	1.28E-05	1.26E-07	2.47E-06	4.45E-06	0.00E+00	1.89E-06	9.45E-07	0.00E+00	0.00E+00	7.56E-07	3.48E-10	2.49E-09	0.00E+00	2.83E-09	2.835E-03	0.00E+00	4.12E-05	7.86E-06
3743203759096	374320	3759096	1.24E-05	1.33E-05	1.28E-05	1.26E-07	2.48E-06	4.46E-06	0.00E+00	1.89E-06	9.47E-07	0.00E+00	0.00E+00	7.58E-07	3.48E-10	2.49E-09	0.00E+00	2.84E-09	2.840E-03	0.00E+00	4.12E-05	7.88E-06
3743303759096	374330	3759096	1.24E-05	1.34E-05	1.28E-05	1.26E-07	2.48E-06	4.46E-06	0.00E+00	1.90E-06	9.49E-07	0.00E+00	0.00E+00	7.59E-07	3.49E-10	2.50E-09	0.00E+00	2.84E-09	2.845E-03	0.00E+00	4.13E-05	7.89E-06
3743403759096	374340	3759096	1.24E-05	1.34E-05	1.28E-05	1.27E-07	2.49E-06	4.47E-06	0.00E+00	1.90E-06	9.51E-07	0.00E+00	0.00E+00	7.60E-07	3.50E-10	2.50E-09	0.00E+00	2.85E-09	2.851E-03	0.00E+00	4.14E-05	7.91E-06
3743503759096	374350	3759096	1.24E-05	1.34E-05	1.28E-05	1.27E-07	2.49E-06	4.48E-06	0.00E+00	1.90E-06	9.52E-07	0.00E+00	0.00E+00	7.61E-07	3.50E-10	2.50E-09	0.00E+00	2.85E-09	2.854E-03	0.00E+00	4.14E-05	7.92E-06
3743603759096	374360	3759096	1.25E-05	1.34E-05	1.29E-05	1.27E-07	2.49E-06	4.49E-06	0.00E+00	1.91E-06	9.53E-07	0.00E+00	0.00E+00	7.63E-07	3.51E-10	2.51E-09	0.00E+00	2.86E-09	2.858E-03	0.00E+00	4.15E-05	7.93E-06
3743703759096	374370	3759096	1.25E-05	1.34E-05	1.29E-05	1.27E-07	2.50E-06	4.49E-06	0.00E+00	1.91E-06	9.55E-07	0.00E+00	0.00E+00	7.64E-07	3.51E-10	2.51E-09	0.00E+00	2.86E-09	2.863E-03	0.00E+00	4.16E-05	7.94E-06
3743803759096	374380	3759096	1.25E-05	1.34E-05	1.29E-05	1.28E-07	2.50E-06	4.50E-06	0.00E+00	1.91E-06	9.56E-07	0.00E+00	0.00E+00	7.65E-07	3.52E-10	2.52E-09	0.00E+00	2.87E-09	2.868E-03	0.00E+00	4.16E-05	7.96E-06
3743903759096	374390	3759096	1.25E-05	1.35E-05	1.29E-05	1.28E-07	2.50E-06	4.51E-06	0.00E+00	1.92E-06	9.58E-07	0.00E+00	0.00E+00	7.66E-07	3.52E-10	2.52E-09	0.00E+00	2.87E-09	2.873E-03	0.00E+00	4.17E-05	7.97E-06
3744003759096	374400	3759096	1.25E-05	1.35E-05	1.29E-05	1.28E-07	2.51E-06	4.51E-06	0.00E+00	1.92E-06	9.59E-07	0.00E+00	0.00E+00	7.67E-07	3.53E-10	2.52E-09	0.00E+00	2.88E-09	2.876E-03	0.00E+00	4.18E-05	7.98E-06
3744103759096	374410	3759096	1.25E-05	1.35E-05	1.29E-05	1.28E-07	2.51E-06	4.52E-06	0.00E+00	1.92E-06	9.60E-07	0.00E+00	0.00E+00	7.68E-07	3.53E-10	2.53E-09	0.00E+00	2.88E-09	2.878E-03	0.00E+00	4.18E-05	7.99E-06
3744203759096	374420	3759096	1.26E-05	1.35E-05	1.30E-05	1.28E-07	2.51E-06	4.52E-06	0.00E+00	1.92E-06	9.61E-07	0.00E+00	0.00E+00	7.68E-07	3.53E-10	2.53E-09	0.00E+00	2.88E-09	2.881E-03	0.00E+00	4.18E-05	7.99E-06
3744303759096	374430	3759096	1.26E-05	1.35E-05	1.30E-05	1.28E-07	2.51E-06	4.52E-06	0.00E+00	1.92E-06	9.62E-07	0.00E+00	0.00E+00	7.69E-07	3.54E-10	2.53E-09	0.00E+00	2.88E-09	2.884E-03	0.00E+00	4.19E-05	8.

			SWBuilding Construction	SWDemolition	SWGrading	EYBuilding Construction	SWPaving	SWGrading	SWArchitectural Coating	NBBuilding Construction	NBBuilding Construction	NBArchitectural Coating	NBArchitectural Coating	RWBuilding Construction	Child Risk					Overlapping Phases - Maximum GLC		
Unique Identifier	X (UTM)	Y (UTM)	2026	2026	2026	2026	2027	2027	2027	2026	2027	2026	2027	2026	3rd Trimester	0<2	2<16	Total	per million	2025	2026	2027
3749693759105	374969	3759105	1.39E-05	1.50E-05	1.44E-05	1.42E-07	2.79E-06	5.02E-06	0.00E+00	2.13E-06	1.07E-06	0.00E+00	0.00E+00	8.53E-07	3.92E-10	2.81E-09	0.00E+00	3.20E-09	3.198E-03	0.00E+00	4.64E-05	8.87E-06
3749793759105	374979	3759105	1.40E-05	1.51E-05	1.45E-05	1.43E-07	2.80E-06	5.04E-06	0.00E+00	2.14E-06	1.07E-06	0.00E+00	0.00E+00	8.57E-07	3.94E-10	2.82E-09	0.00E+00	3.21E-09	3.213E-03	0.00E+00	4.66E-05	8.91E-06
3749893759105	374989	3759105	1.41E-05	1.51E-05	1.45E-05	1.44E-07	2.81E-06	5.07E-06	0.00E+00	2.15E-06	1.08E-06	0.00E+00	0.00E+00	8.61E-07	3.96E-10	2.83E-09	0.00E+00	3.23E-09	3.229E-03	0.00E+00	4.69E-05	8.96E-06
3749993759105	374999	3759105	1.41E-05	1.52E-05	1.46E-05	1.44E-07	2.83E-06	5.09E-06	0.00E+00	2.16E-06	1.08E-06	0.00E+00	0.00E+00	8.65E-07	3.98E-10	2.85E-09	0.00E+00	3.24E-09	3.243E-03	0.00E+00	4.71E-05	9.00E-06
3750093759105	375009	3759105	1.42E-05	1.53E-05	1.46E-05	1.45E-07	2.84E-06	5.11E-06	0.00E+00	2.17E-06	1.09E-06	0.00E+00	0.00E+00	8.69E-07	3.99E-10	2.86E-09	0.00E+00	3.26E-09	3.256E-03	0.00E+00	4.73E-05	9.03E-06
3750193759105	375019	3759105	1.42E-05	1.53E-05	1.47E-05	1.45E-07	2.85E-06	5.13E-06	0.00E+00	2.18E-06	1.09E-06	0.00E+00	0.00E+00	8.72E-07	4.01E-10	2.87E-09	0.00E+00	3.27E-09	3.269E-03	0.00E+00	4.75E-05	9.07E-06
3750293759105	375029	3759105	1.43E-05	1.54E-05	1.47E-05	1.46E-07	2.86E-06	5.15E-06	0.00E+00	2.19E-06	1.09E-06	0.00E+00	0.00E+00	8.75E-07	4.02E-10	2.88E-09	0.00E+00	3.28E-09	3.279E-03	0.00E+00	4.76E-05	9.10E-06
3750393759105	375039	3759105	1.43E-05	1.54E-05	1.48E-05	1.46E-07	2.87E-06	5.16E-06	0.00E+00	2.19E-06	1.10E-06	0.00E+00	0.00E+00	8.77E-07	4.03E-10	2.88E-09	0.00E+00	3.29E-09	3.288E-03	0.00E+00	4.77E-05	9.12E-06
3750493759105	375049	3759105	1.44E-05	1.54E-05	1.48E-05	1.47E-07	2.87E-06	5.17E-06	0.00E+00	2.20E-06	1.10E-06	0.00E+00	0.00E+00	8.79E-07	4.04E-10	2.89E-09	0.00E+00	3.30E-09	3.295E-03	0.00E+00	4.78E-05	9.14E-06
3750593759105	375059	3759105	1.44E-05	1.55E-05	1.48E-05	1.47E-07	2.88E-06	5.18E-06	0.00E+00	2.20E-06	1.10E-06	0.00E+00	0.00E+00	8.80E-07	4.05E-10	2.90E-09	0.00E+00	3.30E-09	3.301E-03	0.00E+00	4.79E-05	9.16E-06
3750693759105	375069	3759105	1.44E-05	1.55E-05	1.49E-05	1.47E-07	2.88E-06	5.19E-06	0.00E+00	2.20E-06	1.10E-06	0.00E+00	0.00E+00	8.81E-07	4.05E-10	2.90E-09	0.00E+00	3.30E-09	3.304E-03	0.00E+00	4.80E-05	9.17E-06
3750793759105	375079	3759105	1.44E-05	1.55E-05	1.49E-05	1.47E-07	2.88E-06	5.19E-06	0.00E+00	2.21E-06	1.10E-06	0.00E+00	0.00E+00	8.82E-07	4.05E-10	2.90E-09	0.00E+00	3.31E-09	3.306E-03	0.00E+00	4.80E-05	9.17E-06
3749693759115	374969	3759115	1.32E-05	1.42E-05	1.36E-05	1.35E-07	2.64E-06	4.75E-06	0.00E+00	2.02E-06	1.01E-06	0.00E+00	0.00E+00	8.07E-07	3.71E-10	2.66E-09	0.00E+00	3.03E-09	3.027E-03	0.00E+00	4.39E-05	8.40E-06
3749793759115	374979	3759115	1.33E-05	1.43E-05	1.37E-05	1.35E-07	2.65E-06	4.78E-06	0.00E+00	2.03E-06	1.01E-06	0.00E+00	0.00E+00	8.12E-07	3.73E-10	2.67E-09	0.00E+00	3.04E-09	3.044E-03	0.00E+00	4.42E-05	8.44E-06
3749893759115	374989	3759115	1.33E-05	1.43E-05	1.38E-05	1.36E-07	2.67E-06	4.80E-06	0.00E+00	2.04E-06	1.02E-06	0.00E+00	0.00E+00	8.16E-07	3.75E-10	2.68E-09	0.00E+00	3.06E-09	3.060E-03	0.00E+00	4.44E-05	8.49E-06
3749993759115	374999	3759115	1.34E-05	1.44E-05	1.38E-05	1.37E-07	2.68E-06	4.83E-06	0.00E+00	2.05E-06	1.03E-06	0.00E+00	0.00E+00	8.21E-07	3.77E-10	2.70E-09	0.00E+00	3.08E-09	3.076E-03	0.00E+00	4.47E-05	8.53E-06
3750093759115	375009	3759115	1.35E-05	1.45E-05	1.39E-05	1.37E-07	2.69E-06	4.85E-06	0.00E+00	2.06E-06	1.03E-06	0.00E+00	0.00E+00	8.25E-07	3.79E-10	2.71E-09	0.00E+00	3.09E-09	3.091E-03	0.00E+00	4.49E-05	8.58E-06
3750193759115	375019	3759115	1.35E-05	1.45E-05	1.40E-05	1.38E-07	2.71E-06	4.87E-06	0.00E+00	2.07E-06	1.04E-06	0.00E+00	0.00E+00	8.28E-07	3.81E-10	2.72E-09	0.00E+00	3.11E-09	3.105E-03	0.00E+00	4.51E-05	8.61E-06
3750293759115	375029	3759115	1.36E-05	1.46E-05	1.40E-05	1.39E-07	2.72E-06	4.89E-06	0.00E+00	2.08E-06	1.04E-06	0.00E+00	0.00E+00	8.32E-07	3.82E-10	2.73E-09	0.00E+00	3.12E-09	3.117E-03	0.00E+00	4.53E-05	8.65E-06
3750393759115	375039	3759115	1.36E-05	1.47E-05	1.41E-05	1.39E-07	2.73E-06	4.91E-06	0.00E+00	2.09E-06	1.04E-06	0.00E+00	0.00E+00	8.35E-07	3.84E-10	2.75E-09	0.00E+00	3.13E-09	3.129E-03	0.00E+00	4.54E-05	8.68E-06
3750493759115	375049	3759115	1.37E-05	1.47E-05	1.41E-05	1.40E-07	2.74E-06	4.92E-06	0.00E+00	2.09E-06	1.05E-06	0.00E+00	0.00E+00	8.37E-07	3.85E-10	2.75E-09	0.00E+00	3.14E-09	3.139E-03	0.00E+00	4.56E-05	8.71E-06
3750593759115	375059	3759115	1.37E-05	1.47E-05	1.42E-05	1.40E-07	2.74E-06	4.94E-06	0.00E+00	2.10E-06	1.05E-06	0.00E+00	0.00E+00	8.39E-07	3.86E-10	2.76E-09	0.00E+00	3.15E-09	3.144E-03	0.00E+00	4.57E-05	8.74E-06
3750693759115	375069	3759115	1.37E-05	1.48E-05	1.42E-05	1.40E-07	2.75E-06	4.95E-06	0.00E+00	2.10E-06	1.05E-06	0.00E+00	0.00E+00	8.41E-07	3.87E-10	2.77E-09	0.00E+00	3.15E-09	3.153E-03	0.00E+00	4.58E-05	8.75E-06
3750793759115	375079	3759115	1.38E-05	1.48E-05	1.42E-05	1.40E-07	2.75E-06	4.96E-06	0.00E+00	2.11E-06	1.05E-06	0.00E+00	0.00E+00	8.42E-07	3.87E-10	2.77E-09	0.00E+00	3.16E-09	3.158E-03	0.00E+00	4.59E-05	8.76E-06
3749693759125	374969	3759125	1.25E-05	1.34E-05	1.29E-05	1.27E-07	2.50E-06	4.49E-06	0.00E+00	1.91E-06	9.55E-07	0.00E+00	0.00E+00	7.64E-07	3.51E-10	2.51E-09	0.00E+00	2.86E-09	2.864E-03	0.00E+00	4.16E-05	7.95E-06
3749793759125	374979	3759125	1.26E-05	1.35E-05	1.30E-05	1.28E-07	2.51E-06	4.52E-06	0.00E+00	1.92E-06	9.61E-07	0.00E+00	0.00E+00	7.69E-07	3.53E-10	2.53E-09	0.00E+00	2.88E-09	2.882E-03	0.00E+00	4.18E-05	8.00E-06
3749893759125	374989	3759125	1.26E-05	1.36E-05	1.30E-05	1.29E-07	2.53E-06	4.55E-06	0.00E+00	1.93E-06	9.67E-07	0.00E+00	0.00E+00	7.74E-07	3.56E-10	2.54E-09	0.00E+00	2.90E-09	2.900E-03	0.00E+00	4.21E-05	8.05E-06
3749993759125	374999	3759125	1.27E-05	1.37E-05	1.31E-05	1.30E-07	2.54E-06	4.58E-06	0.00E+00	1.94E-06	9.72E-07	0.00E+00	0.00E+00	7.78E-07	3.58E-10	2.56E-09	0.00E+00	2.92E-09	2.916E-03	0.00E+00	4.23E-05	8.09E-06
3750093759125	375009	3759125	1.28E-05	1.37E-05	1.32E-05	1.30E-07	2.56E-06	4.60E-06	0.00E+00	1.96E-06	9.78E-07	0.00E+00	0.00E+00	7.82E-07	3.60E-10	2.57E-09	0.00E+00	2.93E-09	2.933E-03	0.00E+00	4.26E-05	8.14E-06
3750193759125	375019	3759125	1.28E-05	1.38E-05	1.33E-05	1.31E-07	2.57E-06	4.63E-06	0.00E+00	1.97E-06	9.83E-07	0.00E+00	0.00E+00	7.86E-07	3.62E-10	2.59E-09	0.00E+00	2.95E-09	2.948E-03	0.00E+00	4.28E-05	8.18E-06
3750293759125	375029	3759125	1.29E-05	1.39E-05	1.33E-05	1.32E-07	2.58E-06	4.65E-06	0.00E+00	1.98E-06	9.88E-07	0.00E+00	0.00E+00	7.90E-07	3.63E-10	2.60E-09	0.00E+00	2.96E-09	2.962E-03	0.00E+00	4.30E-05	8.22E-06
3750393759125	375039	3759125	1.30E-05	1.39E-05	1.34E-05	1.32E-07	2.59E-06	4.67E-06	0.00E+00	1.98E-06	9.92E-07	0.00E+00	0.00E+00	7.94E-07	3.65E-10	2.61E-09	0.00E+00	2.98E-09	2.975E-03	0.00E+00	4.32E-05	8.25E-06
3750493759125	375049	3759125	1.30E-05	1.40E-05	1.34E-05	1.33E-07	2.60E-06	4.69E-06	0.00E+00	1.99E-06	9.96E-07	0.00E+00	0.00E+00	7.97E-07	3.66E-10	2.62E-09	0.00E+00	2.99E-09	2.987E-03	0.00E+00	4.34E-05	8.29E-06
3750593759125	375059	3759125	1.31E-05	1.40E-05	1.35E-05	1.33E-07	2.61E-06	4.70E-06	0.00E+00	2.00E-06	9.99E-07	0.00E+00	0.00E+00	7.99E-07	3.68E-10	2.63E-09	0.00E+00	3.00E-09	2.997E-03	0.00E+00	4.35E-05	8.31E-06
3750693759125	375069	3759125	1.31E-05	1.41E-05	1.35E-05	1.34E-07	2.62E-06	4.72E-06	0.00E+00	2.00E-06	1.00E-06	0.00E+00	0.00E+00	8.02E-07	3.69E-10	2.64E-09	0.00E+00	3.01E-09	3.006E-03	0.00E+00	4.36E-05	8.34E-06
3750793759125	375079	3759125	1.31E-05	1.41E-05	1.36E-05	1.34E-07	2.63E-06	4.73E-06	0.00E+00	2.01E-06	1.00E-06	0.00E+00	0.00E+00	8.04E-07	3.70E-10	2.64E-09	0.00E+00	3.01E-09	3.014E-03	0.00E+00	4.38E-05	8.36E-06
3749693759135	374969	3759135	1.18E-05	1.27E-05	1.22E-05	1.20E-07	2.36E-06	4.25E-06	0.00E+00	1.81E-06	9.04E-07	0.00E+00	0.00E+00	7.23E-07	3.32E-10	2.38E-09	0.00E+00	2.71E-09	2.710E-03	0.00E+00	3.93E-05	7.52E-06
3749793759135	374979	3759135	1.19E-05	1.28E-05	1.23E-05	1.21E-07	2.38E-06	4.28E-06	0.00E+00	1.82E-06	9.10E-07	0.00E+00	0.00E+00	7.28E-07	3.35E-10	2.39E-09	0.00E+00	2.73E-09	2.728E-03	0.00E+00	3.96E-05	7.57E-06
3749893759135	374989	3759135	1.20E-05	1.29E-05	1.24E-05	1.22E-07	2.39E-06	4.31E-06	0.00E+00	1.83E-06	9.16E-07	0.00E+00	0.00E+00	7.33E-07	3.37E-10	2.41E-09	0.00E+00	2.75E-09	2.746E-03	0.00E+00	3.99E-05	7.62E-06
3749993759135	374999	3759135	1.20E-05	1.30E-05	1.24E-05	1.23E-07	2.41E-06	4.34E-06	0.00E+00	1.84E-06	9.22E-07	0.00E+00	0.00E+00	7.37E-07	3.39E-10	2.43E-09	0.00E+00	2.76E-09	2.764E-03	0.00E+00	4.01E-05	7.67E-06
3750093759135	375009	3759135	1.21E-05	1.30E-05	1.25E-05	1.24E-07	2.42E-06	4.36E-06	0.00E+00	1.85E-06	9.27E-07	0.00E+00	0.00E+00	7.42E-07	3.41E-10	2.44E-09	0.00E+00	2.78E-09	2.781E-03	0.00E+00	4.04E-05	7.72E-06
3750193759135	375019	3759135	1.21E-05	1.31E-05	1.26E-05	1.24E-07	2.44E-06	4.39E-06	0.00E+00	1.87E-06	9.33E-07	0.00E+00	0.00E+00	7.46E-07	3.43E-10	2.45E-09	0.00E+00	2.80E-09	2.798E-03	0.00E+00	4.06E-05	7.76E-06
3750293759135	375029	3759135	1.23E-05	1.32E-05	1.27E-05	1.25E-07	2.45E-06	4.41E-06	0.00E+00	1.88E-06	9.38E-07	0.00E+00	0.00E+00	7.50E-07	3.45E-10	2.47E-09	0.00E+00	2.81E-09	2.813E-03	0.00E+00	4.08E-05	7.80E-06
3750393759135	375039	3759135	1.23E-05	1.32E-05	1.27E-05	1.26E-07	2.46E-06	4.44E-06	0.00E+00	1.89E-06	9.43E-07	0.00E+00	0.00E+00	7.54E-07	3.47E-10	2.48E-09	0.00E+00	2.83E-09	2.827E-03	0.00E+00	4.11E-05	7.84E-06
3750493759135	375049	3759135	1.24E-05	1.33E-05	1.28E-05	1.26E-07	2.48E-06	4.46E-06	0.00E+00	1.89E-06	9.47E-07	0.00E+00	0.00E+00	7.58E-07	3.48E-10	2.49E-09	0.00E+00	2.84E-09	2.840E-03	0.00E+00	4.12E-05	7.88E-06
3750593759135	375059	3759135	1.24E-05	1.34E-05	1.28E-05	1.27E-07	2.49E-06	4.48E-06	0.00E+00	1.90E-06	9.51E-07	0.00E+00	0.00E+00	7.61E-07	3.50E-10	2.50E-09	0.00E+00	2.85E-09	2.852E-03	0.00E+00	4.14E-05	7.91E-06
3750693759135	375069	3759135	1.25E-05	1.34E-05	1.29E-05	1.27E-07	2.50E-06	4.49E-06	0.00E+00	1.91E-06	9.55E-07	0.00E+00	0.00E+00	7.64E-07	3.51E-10	2.51E-09	0.00E+00	2.86E-09	2.863E-03	0.00E+00	4.16E-05	7.94E-06
3750793759135	375079	3759135	1.25E-05	1.35E-05	1.29E-05	1.28E-07	2.50E-06	4.51E-06	0.00E+00	1.92E-06	9.58E-07	0.00E+00	0.00E+00	7.67E-07	3.52E-10	2.52E-09	0.00E+00	2.87E-09	2.873E-03	0.00E+00	4.17E-05	7.97E-06
3749793759145	374979	3759145	1.13E-05	1.21E-05	1.16E-05	1.15E-07	2.25E-06	4.05E-06	0.00E+00	1.72E-06	8.61E-07	0.00E+00	0.00E+00	6.89E-07	3.17E-10	2.27E-09	0.00E+00	2.58E-09	2.582E-03	0.00E+00	3.75E-05	7.16E-06
3749893759145	374989	3759145	1.13E-05	1.22E-05	1.17E-05	1.16E-07	2.27E-06	4.08E-06	0.00E+00	1.73E-06	8.67E-07	0.00E+00	0.00E+00	6.94E-07	3.19E-10	2.28E-09	0.00E+00	2.60E-09	2.601E-03	0.00E+00	3.78E-05	7.22E-06
3749993759145	374999	3759145	1.14E-05	1.23E-05	1.18E-05	1.16E-07	2.28E-06	4.11E-06	0.00E+00	1.75E-06	8.73E-07	0.00E+00	0.00E+00	6.99E-07	3.21E-10	2.30E-09	0.00E+00	2.62E-09	2.619E-03	0.00E+00	3.80E-05	7.27E-06
3750093759145	375009	3759145	1.15E-05	1.24E-05	1.19E-05	1.17E-07	2.30E-06	4.14E-06	0.00E+00	1.76E-06	8.79E-07	0.00E+00	0.00E+00	7.03E-07	3.23E-10	2.31E-09	0.00E+00	2.64E-09	2.636E-03	0.00E+00	3.83E-05	7.31E-06
3750193759145	375019	3759145	1.16E-05	1.24E-05	1.19E-05	1.18E-07	2.31E-06	4.16E-06	0.00E+00	1.77E-06	8.85E-07	0.00E+00	0.00E+00	7.08E-07	3.25E-10	2.33E-09	0.00E+00	2.65E-09	2.654E-03	0.00E+00	3.85E-05	7.36E-06
3750293759145	375029	3759145	1.16E-05	1.25E-05	1.20E-05	1.19E-07	2.33E-06	4.19E-06	0.00E+00	1.78E-06	8.90E-07	0.00E+00	0.00E+00	7.12E-07	3.27E-10	2.34E-09	0.00E+00	2.67E-09	2.670E-03	0.00E+00	3.88E-05	7.41E-06
3750393759145	375039	3759145	1.17E-05	1.26E-05	1.21E-05	1.19E-07	2.34E-06	4.21E-06	0.00E+00	1.79E-06	8.95E-07	0.00E+00	0.00E+00	7.16E-07	3.29E-10	2.36E-09	0.00E+00	2.69E-09	2.685E-03	0.00E+00	3.90E-05	7.45E-06
3750493759145	375049	3759145	1.18E-05	1.26E-05	1.21E-05	1.20E-07	2.35E-06	4.24E-06	0.00E+00	1.80E-06	9.00E-07	0.00E+00	0.00E+00	7.20E-07	3.31E-10	2.37E-09	0.00E+00	2.70E-09	2.700E-03	0.00E+00	3.92E-05	7.49E-06
3750593759145	375059	3759145	1.18E-05	1.27E-05	1.22E-05	1.21E-07	2.37E-06	4.26E-06	0.00E+00	1.81E-06	9.05E-07	0.00E+00	0.00E+00	7.24E-07	3.33E-10	2.38E-09	0.00E+00	2.71E-09	2.713E-03	0.00E+00	3.94E-05	7.53E-06
3750693759145	375069	3759145	1.19E-05	1.28E-05	1.23E-05	1.21E-07	2.38E-06	4.28E-06	0.00E+00	1.82E-06	9.09E-07	0.00E+00	0.00E+00	7.27E-07	3.34E-10	2.39E-09	0.00E+00	2.73E-09	2.726E-03	0.00E+00	3.96E-05	7.56E-06
3750793759145	375079	3759145	1.19E-05	1.28E-05	1.23E-05	1.22E-07	2.39E-06	4.30E-06	0.00E+00	1.83E-06	9.13E-07	0.00E+00	0.00E+00	7.30E-07	3.36E-10	2.40E-09	0.00E+00	2.74E-09	2.737E-03	0.00E+00	3.97E-05	7.59E-06
3750093759155	375009	3759155	1.09E-05	1.17E-05	1.12E-05	1.11E-07	2.18E-06	3.92E-06	0.00E+00	1.67E-06	8.33E-07	0.00E+00	0.00E+00	6.67E-07	3.06E-10	2.19E-09	0.00E+00	2.50E-09	2.499E-03	0.00E+00	3.63E-05	6.93E-06
3750193759155	375019	3759155	1.10E-05	1.18E-05	1.13E-05	1.12E-07	2.19E-06	3.95E-06	0.00E+00	1.68E-06	8.39E-07	0.00E+00	0.00E+00	6.71E-07	3.09E-10	2.21E-09	0.00E+00	2.52E-09	2.517E-03	0.00E+00	3.65E-05	6.98E-06
3750293759155	375029	3759155	1.10E-05	1.19E-05	1.14E-05	1.13E-07	2.21E-06	3.98E-06	0.00E+00	1.69E-06	8.45E-07	0.00E+00	0.00E+00	6.76E-07	3.11E-10	2.22E-09	0.00E+00	2.53E-09	2.533E-03	0.00E+00	3.68E-05	7.03E-06
3750393759155	375039	3759155	1.11E-05	1.19E-05	1.15E-05	1.13E-07	2.22E-06	4.00E-06	0.00E+00	1.70E-06	8.50E-07	0.00E+00	0.00E+00	6.80E-07	3.13E-10	2.24E-09	0.00E+00	2.55E-09	2.549E-03	0.00E+00	3.70E-05	7.07E-06
3750493759155	375049	3759155	1.12E-05	1.20E-05	1.15E-05	1.14E-07	2.24E-06	4.02E-06	0.00E+00	1.71E-06	8.55E-07	0.00E+00	0.00E+00	6.84E-07	3.15E-10	2.25E-09	0.00E+00	2.56E-09	2.565E-03	0.00E+00	3.72E-05	7.12E-06
3750593759155	375059	3759155	1.12E-05	1.21E-05	1.16E-05	1.15E-07	2.25E-06	4.05E-06	0.00E+00	1.72E-06	8.60E-07	0.00E+00	0.00E+00	6.88E-07	3.16E-10	2.26E-09	0.00E+00	2.58E-09	2.579E-03	0.00E+00	3.74E-05	7.16E-06
3750693759155	375069	3759155	1.13E-05	1.21E-05	1.17E-05	1.15E-07	2.26E-06	4.07E-06	0.00E+00	1.73E-06	8.65E-07	0.00E+00	0.00E+00	6.92E-07	3.18E-10	2.27E-09	0.00E+00	2.59E-09	2.593E-03	0.00E+00	3.76E-05	7.19E-06
3750793759155	375079	3759155	1.14E-05	1.22E-05	1.17E-05	1.16E-07	2.27E-06	4.09E-06	0.00E+00	1.74E-06	8.69E-07	0.00E+00	0.00E+00	6.95E-07	3.20E-10	2.29E-09	0.00E+00	2.61E-09	2.606E-03	0.00E+00	3.78E-05	7.23E-06
3750193759165	375019	3759165	1.04E-05	1.12E-05	1.07E-05	1.06E-07	2.08E-06	3.74E-06	0.00E+00	1.59E-06	7.96E-07	0.00E+00	0.00E+00	6.36E-07	2.93E-10	2.09E-09	0.00E+00	2.39E-09	2.388E-03	0.00E+00	3.46E-05	6.62E-06
3750293759165	375029	3759165	1.05E-05	1.13E-05	1.08E-05	1.07E-07	2.09E-06	3.77E-06	0.00E+00	1.60E-06	8.01E-07	0.00E+00	0.00E+00	6.41E-07	2.95E-10	2.11E-09	0.00E+00	2.40E-09	2.403E-03	0.00E+00	3.49E-05	6.67E-06
3750393759165	375039	3759165	1.05E-05	1.13E-05	1.09E-05	1.08E-07	2.11E-06	3.80E-06	0.00E+00	1.61E-06	8.07E-07	0.00E+00	0.00E+00	6.45E-07	2.97E-10	2.12E-09	0.00E+00	2.42E-09	2.420E-03	0.00E+00	3.51E-05	6.71E-06
3750493759165	375049	3759165	1.06E-05	1.14E-05	1.10E-05	1.08E-07	2.12E-06	3.82E-06	0.00E+00	1.62E-06	8.12E-07	0.00E+00	0.00E+00	6.50E-07	2.99E-10	2.14E-09	0.00E+00	2.44E-09	2.435E-03	0.00E+00	3.54E-05	6.76E-06
3750593759165	375059	3759165	1.07E-05	1.15E-05	1.10E-05	1.09E-07	2.14E-06	3.84E-06	0.00E+00	1.63E-06	8.17E-07	0.00E+00	0.00E+00	6.54E-07	3.01E-10	2.15E-09	0.00E+00	2.45E-09	2.450E-03	0.00E+00	3.56E-05	6.80E-06
3750693759165	375069	3759165	1.07E-05	1.16E-05	1.11E-05	1.10E-07	2.15E-06	3.87E-06	0.00E+00	1.64E-06	8.22E-07	0.00E+00	0.00E+00	6.58E-07	3.02E-10	2.16E-09	0.00E+00	2.46E-09	2.465E-03	0.00E+00	3.58E-05	6.84E-06
3750793759165	375079	3759165	1.08E-05	1.16E-05	1.12E-05	1.10E-07	2.16E-06	3.89E-06	0.00E+00	1.65E-06	8.27E-07	0.00E+00	0.00E+00	6.61E-07	3.04E-10	2.18E-09	0.00E+00	2.48E-09	2.480E-03	0.00E+00	3.60E-05	6.88E-06
3750393759175	375039	3759175	1.00E-05	1.08E-05	1.03E-05	1.02E-07	2.00E-06	3.60E-06	0.00E+00	1.53E-06	7.65E-07	0.00E+00	0.00E+00	6.12E-07	2.82E-10	2.01E-09	0.00E+00	2.30E-09	2.295E-03	0.00E+00	3.33E-05	6.37E-06
3750493759175	375049	3759175	1.01E-05	1.08E-05	1.04E-05	1.03E-07	2.02E-06	3.63E-06	0.00E+00	1.54E-06	7.71E-07	0.00E+00	0.00E+00	6.17E-07	2.83E-10	2.03E-09	0.00E+00	2.31E-09	2.311E-03	0.00E+00	3.36E-05	6.41E-06
3750593759175	375059	3759175	1.01E-05	1.09E-05	1.05E-05	1.03E-07	2.03E-06	3.65E-06	0.00E+00	1.55E-06	7.76E-07	0.00E+00	0.00E+00	6.21E-07	2.85E-10	2.04E-09	0.00E+00	2.33E-09	2.327E-03	0.00E+00	3.38E-05	6.46E-06
3750693759175	375069	3759175	1.02E-05	1.10E-05	1.05E-05	1.04E-07	2.04E-06	3.68E-06	0.00E+00	1.56E-06	7.81E-07	0.00E+00	0.00E+00	6.25E-07	2.87E-10	2.06E-09	0.00E+00	2.34E-09	2.343E-03	0.00E+00	3.40E-05	6.

			SWBuilding			EYBuilding			SWArchitectur	NBBuilding	NBBuilding	NBArchitectura	NBArchitectura	RWBuilding						Overlapping Phases - Maximum GLC		
			Construction	SWDemolition	SWGrading	Construction	SWPaving	SWGrading	al Coating	Construction	Construction	l Coating	l Coating	Construction	Child Risk					2025	2026	2027
Unique Identifier	X (UTM)	Y (UTM)	2026	2026	2026	2026	2027	2027	2027	2026	2027	2026	2027	2026	3rd Trimester	0<2	2<16	Total	per million			
375144.03375889.03	375144.03	3758898.03	2.18E-05	2.34E-05	2.25E-05	2.22E-07	4.36E-06	7.85E-06	0.00E+00	3.33E-06	1.67E-06	0.00E+00	0.00E+00	1.33E-06	6.13E-10	4.39E-09	0.00E+00	5.00E-09	5.001E-03	0.00E+00	7.26E-05	1.39E-05
375154.03375889.03	375154.03	3758898.03	2.13E-05	2.29E-05	2.19E-05	2.17E-07	4.25E-06	7.66E-06	0.00E+00	3.25E-06	1.63E-06	0.00E+00	0.00E+00	1.30E-06	5.98E-10	4.28E-09	0.00E+00	4.88E-09	4.879E-03	0.00E+00	7.08E-05	1.35E-05
375161.03375889.03	375161.03	3758898.03	2.09E-05	2.25E-05	2.16E-05	2.13E-07	4.18E-06	7.53E-06	0.00E+00	3.20E-06	1.60E-06	0.00E+00	0.00E+00	1.28E-06	5.88E-10	4.21E-09	0.00E+00	4.80E-09	4.796E-03	0.00E+00	6.96E-05	1.33E-05
375028.03375865.03	375028.03	3758965.03	2.56E-05	2.75E-05	2.64E-05	2.61E-07	5.11E-06	9.20E-06	0.00E+00	3.91E-06	1.96E-06	0.00E+00	0.00E+00	1.56E-06	7.19E-10	5.15E-09	0.00E+00	5.86E-09	5.865E-03	0.00E+00	8.52E-05	1.63E-05
375038.03375865.03	375038.03	3758965.03	2.52E-05	2.71E-05	2.60E-05	2.57E-07	5.04E-06	9.08E-06	0.00E+00	3.86E-06	1.93E-06	0.00E+00	0.00E+00	1.54E-06	7.09E-10	5.07E-09	0.00E+00	5.78E-09	5.784E-03	0.00E+00	8.40E-05	1.60E-05
375048.03375865.03	375048.03	3758965.03	2.48E-05	2.67E-05	2.56E-05	2.53E-07	4.97E-06	8.94E-06	0.00E+00	3.80E-06	1.90E-06	0.00E+00	0.00E+00	1.52E-06	6.98E-10	5.00E-09	0.00E+00	5.70E-09	5.695E-03	0.00E+00	8.27E-05	1.58E-05
375058.03375865.03	375058.03	3758965.03	2.44E-05	2.62E-05	2.52E-05	2.49E-07	4.88E-06	8.79E-06	0.00E+00	3.74E-06	1.87E-06	0.00E+00	0.00E+00	1.49E-06	6.87E-10	4.91E-09	0.00E+00	5.60E-09	5.601E-03	0.00E+00	8.13E-05	1.55E-05
375068.03375865.03	375068.03	3758965.03	2.40E-05	2.58E-05	2.48E-05	2.45E-07	4.80E-06	8.64E-06	0.00E+00	3.67E-06	1.84E-06	0.00E+00	0.00E+00	1.47E-06	6.75E-10	4.83E-09	0.00E+00	5.51E-09	5.505E-03	0.00E+00	7.99E-05	1.53E-05
375078.03375865.03	375078.03	3758965.03	2.36E-05	2.53E-05	2.43E-05	2.40E-07	4.72E-06	8.49E-06	0.00E+00	3.61E-06	1.80E-06	0.00E+00	0.00E+00	1.44E-06	6.63E-10	4.75E-09	0.00E+00	5.41E-09	5.409E-03	0.00E+00	7.85E-05	1.50E-05
375028.03375875.03	375028.03	3758975.03	2.48E-05	2.67E-05	2.56E-05	2.53E-07	4.96E-06	8.93E-06	0.00E+00	3.80E-06	1.90E-06	0.00E+00	0.00E+00	1.52E-06	6.98E-10	4.99E-09	0.00E+00	5.69E-09	5.691E-03	0.00E+00	8.26E-05	1.58E-05
375038.03375875.03	375038.03	3758975.03	2.45E-05	2.63E-05	2.53E-05	2.50E-07	4.90E-06	8.82E-06	0.00E+00	3.75E-06	1.87E-06	0.00E+00	0.00E+00	1.50E-06	6.89E-10	4.93E-09	0.00E+00	5.62E-09	5.618E-03	0.00E+00	8.16E-05	1.56E-05
375048.03375875.03	375048.03	3758975.03	2.41E-05	2.60E-05	2.49E-05	2.46E-07	4.83E-06	8.69E-06	0.00E+00	3.69E-06	1.85E-06	0.00E+00	0.00E+00	1.48E-06	6.79E-10	4.86E-09	0.00E+00	5.54E-09	5.540E-03	0.00E+00	8.04E-05	1.54E-05
375058.03375875.03	375058.03	3758975.03	2.38E-05	2.56E-05	2.45E-05	2.43E-07	4.76E-06	8.56E-06	0.00E+00	3.64E-06	1.82E-06	0.00E+00	0.00E+00	1.46E-06	6.69E-10	4.79E-09	0.00E+00	5.46E-09	5.457E-03	0.00E+00	7.92E-05	1.51E-05
375068.03375875.03	375068.03	3758975.03	2.34E-05	2.52E-05	2.42E-05	2.39E-07	4.68E-06	8.43E-06	0.00E+00	3.58E-06	1.79E-06	0.00E+00	0.00E+00	1.43E-06	6.59E-10	4.71E-09	0.00E+00	5.37E-09	5.372E-03	0.00E+00	7.80E-05	1.49E-05
375078.03375875.03	375078.03	3758975.03	2.30E-05	2.48E-05	2.38E-05	2.35E-07	4.61E-06	8.30E-06	0.00E+00	3.53E-06	1.76E-06	0.00E+00	0.00E+00	1.41E-06	6.48E-10	4.64E-09	0.00E+00	5.29E-09	5.286E-03	0.00E+00	7.68E-05	1.47E-05
375028.03375885.03	375028.03	3758985.03	2.42E-05	2.58E-05	2.48E-05	2.45E-07	4.80E-06	8.65E-06	0.00E+00	3.68E-06	1.84E-06	0.00E+00	0.00E+00	1.47E-06	6.76E-10	4.84E-09	0.00E+00	5.51E-09	5.511E-03	0.00E+00	8.00E-05	1.53E-05
375038.03375885.03	375038.03	3758985.03	2.37E-05	2.55E-05	2.45E-05	2.42E-07	4.75E-06	8.55E-06	0.00E+00	3.63E-06	1.82E-06	0.00E+00	0.00E+00	1.45E-06	6.68E-10	4.78E-09	0.00E+00	5.45E-09	5.450E-03	0.00E+00	7.91E-05	1.51E-05
375048.03375885.03	375048.03	3758985.03	2.34E-05	2.52E-05	2.42E-05	2.39E-07	4.69E-06	8.44E-06	0.00E+00	3.59E-06	1.79E-06	0.00E+00	0.00E+00	1.44E-06	6.60E-10	4.72E-09	0.00E+00	5.38E-09	5.382E-03	0.00E+00	7.81E-05	1.49E-05
375058.03375885.03	375058.03	3758985.03	2.31E-05	2.49E-05	2.39E-05	2.36E-07	4.63E-06	8.33E-06	0.00E+00	3.54E-06	1.77E-06	0.00E+00	0.00E+00	1.42E-06	6.51E-10	4.66E-09	0.00E+00	5.31E-09	5.307E-03	0.00E+00	7.71E-05	1.47E-05
375068.03375885.03	375068.03	3758985.03	2.28E-05	2.45E-05	2.35E-05	2.33E-07	4.56E-06	8.21E-06	0.00E+00	3.49E-06	1.74E-06	0.00E+00	0.00E+00	1.40E-06	6.42E-10	4.59E-09	0.00E+00	5.23E-09	5.232E-03	0.00E+00	7.60E-05	1.45E-05
375078.03375885.03	375078.03	3758985.03	2.25E-05	2.42E-05	2.32E-05	2.29E-07	4.49E-06	8.09E-06	0.00E+00	3.44E-06	1.72E-06	0.00E+00	0.00E+00	1.38E-06	6.32E-10	4.52E-09	0.00E+00	5.16E-09	5.155E-03	0.00E+00	7.49E-05	1.43E-05
375028.03375894.03	375028.03	3758994.03	2.33E-05	2.50E-05	2.40E-05	2.38E-07	4.66E-06	8.39E-06	0.00E+00	3.56E-06	1.78E-06	0.00E+00	0.00E+00	1.43E-06	6.55E-10	4.69E-09	0.00E+00	5.26E-09	5.344E-03	0.00E+00	7.76E-05	1.48E-05
375038.03375894.03	375038.03	3758994.03	2.31E-05	2.48E-05	2.38E-05	2.35E-07	4.62E-06	8.31E-06	0.00E+00	3.53E-06	1.77E-06	0.00E+00	0.00E+00	1.41E-06	6.49E-10	4.65E-09	0.00E+00	5.29E-09	5.294E-03	0.00E+00	7.69E-05	1.47E-05
375048.03375894.03	375048.03	3758994.03	2.28E-05	2.45E-05	2.35E-05	2.33E-07	4.56E-06	8.21E-06	0.00E+00	3.49E-06	1.75E-06	0.00E+00	0.00E+00	1.40E-06	6.42E-10	4.59E-09	0.00E+00	5.23E-09	5.234E-03	0.00E+00	7.60E-05	1.45E-05
375058.03375894.03	375058.03	3758994.03	2.25E-05	2.42E-05	2.32E-05	2.30E-07	4.50E-06	8.11E-06	0.00E+00	3.45E-06	1.72E-06	0.00E+00	0.00E+00	1.38E-06	6.34E-10	4.53E-09	0.00E+00	5.17E-09	5.167E-03	0.00E+00	7.50E-05	1.43E-05
375068.03375894.03	375068.03	3758994.03	2.22E-05	2.39E-05	2.29E-05	2.27E-07	4.45E-06	8.00E-06	0.00E+00	3.40E-06	1.70E-06	0.00E+00	0.00E+00	1.36E-06	6.25E-10	4.47E-09	0.00E+00	5.10E-09	5.100E-03	0.00E+00	7.40E-05	1.41E-05
375078.03375894.03	375078.03	3758994.03	2.19E-05	2.36E-05	2.26E-05	2.24E-07	4.39E-06	7.89E-06	0.00E+00	3.36E-06	1.68E-06	0.00E+00	0.00E+00	1.34E-06	6.17E-10	4.41E-09	0.00E+00	5.03E-09	5.031E-03	0.00E+00	7.30E-05	1.40E-05
375100.03375957.03	375100.03	3758957.03	2.30E-05	2.47E-05	2.37E-05	2.34E-07	4.60E-06	8.28E-06	0.00E+00	3.52E-06	1.76E-06	0.00E+00	0.00E+00	1.41E-06	6.47E-10	4.63E-09	0.00E+00	5.27E-09	5.274E-03	0.00E+00	7.66E-05	1.46E-05
375110.03375957.03	375110.03	3758957.03	2.32E-05	2.49E-05	2.39E-05	2.36E-07	4.64E-06	8.36E-06	0.00E+00	3.55E-06	1.77E-06	0.00E+00	0.00E+00	1.42E-06	6.51E-10	4.66E-09	0.00E+00	5.30E-09	5.307E-03	0.00E+00	7.71E-05	1.47E-05
375120.03375957.03	375120.03	3758957.03	2.21E-05	2.38E-05	2.28E-05	2.26E-07	4.43E-06	7.97E-06	0.00E+00	3.39E-06	1.69E-06	0.00E+00	0.00E+00	1.35E-06	6.23E-10	4.45E-09	0.00E+00	5.08E-09	5.076E-03	0.00E+00	7.37E-05	1.41E-05
375130.03375957.03	375130.03	3758957.03	2.17E-05	2.33E-05	2.24E-05	2.21E-07	4.34E-06	7.81E-06	0.00E+00	3.32E-06	1.66E-06	0.00E+00	0.00E+00	1.33E-06	6.10E-10	4.37E-09	0.00E+00	4.98E-09	4.978E-03	0.00E+00	7.23E-05	1.38E-05
375140.03375957.03	375140.03	3758957.03	2.13E-05	2.29E-05	2.20E-05	2.17E-07	4.25E-06	7.66E-06	0.00E+00	3.25E-06	1.63E-06	0.00E+00	0.00E+00	1.30E-06	5.99E-10	4.28E-09	0.00E+00	4.88E-09	4.881E-03	0.00E+00	7.09E-05	1.35E-05
375150.03375957.03	375150.03	3758957.03	2.08E-05	2.24E-05	2.15E-05	2.13E-07	4.17E-06	7.51E-06	0.00E+00	3.19E-06	1.60E-06	0.00E+00	0.00E+00	1.28E-06	5.87E-10	4.20E-09	0.00E+00	4.78E-09	4.785E-03	0.00E+00	6.95E-05	1.33E-05
375160.03375957.03	375160.03	3758957.03	2.04E-05	2.20E-05	2.11E-05	2.09E-07	4.09E-06	7.36E-06	0.00E+00	3.13E-06	1.56E-06	0.00E+00	0.00E+00	1.25E-06	5.75E-10	4.11E-09	0.00E+00	4.69E-09	4.690E-03	0.00E+00	6.81E-05	1.30E-05
375100.03375967.03	375100.03	3758967.03	2.26E-05	2.43E-05	2.33E-05	2.30E-07	4.52E-06	8.13E-06	0.00E+00	3.45E-06	1.73E-06	0.00E+00	0.00E+00	1.38E-06	6.35E-10	4.54E-09	0.00E+00	5.18E-09	5.180E-03	0.00E+00	7.52E-05	1.44E-05
375110.03375967.03	375110.03	3758967.03	2.22E-05	2.38E-05	2.29E-05	2.26E-07	4.44E-06	7.99E-06	0.00E+00	3.39E-06	1.70E-06	0.00E+00	0.00E+00	1.36E-06	6.24E-10	4.47E-09	0.00E+00	5.09E-09	5.089E-03	0.00E+00	7.39E-05	1.41E-05
375120.03375967.03	375120.03	3758967.03	2.18E-05	2.34E-05	2.25E-05	2.22E-07	4.36E-06	7.84E-06	0.00E+00	3.33E-06	1.67E-06	0.00E+00	0.00E+00	1.33E-06	6.13E-10	4.38E-09	0.00E+00	5.00E-09	4.998E-03	0.00E+00	7.26E-05	1.39E-05
375130.03375967.03	375130.03	3758967.03	2.14E-05	2.30E-05	2.21E-05	2.18E-07	4.28E-06	7.70E-06	0.00E+00	3.27E-06	1.64E-06	0.00E+00	0.00E+00	1.31E-06	6.02E-10	4.30E-09	0.00E+00	4.91E-09	4.906E-03	0.00E+00	7.12E-05	1.36E-05
375140.03375967.03	375140.03	3758967.03	2.10E-05	2.26E-05	2.17E-05	2.14E-07	4.20E-06	7.56E-06	0.00E+00	3.21E-06	1.61E-06	0.00E+00	0.00E+00	1.28E-06	5.91E-10	4.22E-09	0.00E+00	4.82E-09	4.815E-03	0.00E+00	6.99E-05	1.34E-05
375150.03375967.03	375150.03	3758967.03	2.06E-05	2.21E-05	2.13E-05	2.10E-07	4.12E-06	7.42E-06	0.00E+00	3.15E-06	1.58E-06	0.00E+00	0.00E+00	1.26E-06	5.80E-10	4.15E-09	0.00E+00	4.73E-09	4.726E-03	0.00E+00	6.86E-05	1.31E-05
375160.03375967.03	375160.03	3758967.03	2.02E-05	2.17E-05	2.09E-05	2.06E-07	4.04E-06	7.28E-06	0.00E+00	3.09E-06	1.55E-06	0.00E+00	0.00E+00	1.24E-06	5.69E-10	4.07E-09	0.00E+00	4.64E-09	4.637E-03	0.00E+00	6.73E-05	1.29E-05
375100.03375977.03	375100.03	3758977.03	2.12E-05	2.28E-05	2.20E-05	2.16E-07	4.24E-06	7.64E-06	0.00E+00	3.25E-06	1.63E-06	0.00E+00	0.00E+00	1.30E-06	5.98E-10	4.28E-09	0.00E+00	4.88E-09	4.879E-03	0.00E+00	7.08E-05	1.35E-05
375110.03375977.03	375110.03	3758977.03	2.18E-05	2.34E-05	2.25E-05	2.22E-07	4.35E-06	7.83E-06	0.00E+00	3.33E-06	1.66E-06	0.00E+00	0.00E+00	1.33E-06	6.12E-10	4.38E-09	0.00E+00	4.99E-09	4.993E-03	0.00E+00	7.25E-05	1.39E-05
375120.03375977.03	375120.03	3758977.03	2.14E-05	2.30E-05	2.21E-05	2.18E-07	4.28E-06	7.70E-06	0.00E+00	3.27E-06	1.64E-06	0.00E+00	0.00E+00	1.31E-06	6.02E-10	4.31E-09	0.00E+00	4.91E-09	4.909E-03	0.00E+00	7.13E-05	1.36E-05
375130.03375977.03	375130.03	3758977.03	2.10E-05	2.26E-05	2.17E-05	2.15E-07	4.21E-06	7.57E-06	0.00E+00	3.22E-06	1.61E-06	0.00E+00	0.00E+00	1.29E-06	5.92E-10	4.23E-09	0.00E+00	4.82E-09	4.825E-03	0.00E+00	7.01E-05	1.34E-05
375140.03375977.03	375140.03	3758977.03	2.07E-05	2.22E-05	2.13E-05	2.11E-07	4.13E-06	7.44E-06	0.00E+00	3.16E-06	1.58E-06	0.00E+00	0.00E+00	1.26E-06	5.81E-10	4.16E-09	0.00E+00	4.74E-09	4.741E-03	0.00E+00	6.88E-05	1.32E-05
375150.03375977.03	375150.03	3758977.03	2.03E-05	2.18E-05	2.10E-05	2.07E-07	4.06E-06	7.31E-06	0.00E+00	3.11E-06	1.55E-06	0.00E+00	0.00E+00	1.24E-06	5.71E-10	4.09E-09	0.00E+00	4.66E-09	4.658E-03	0.00E+00	6.76E-05	1.29E-05
375160.03375977.03	375160.03	3758977.03	1.99E-05	2.14E-05	2.06E-05	2.03E-07	3.99E-06	7.18E-06	0.00E+00	3.05E-06	1.53E-06	0.00E+00	0.00E+00	1.22E-06	5.61E-10	4.01E-09	0.00E+00	4.58E-09	4.575E-03	0.00E+00	6.64E-05	1.27E-05
375100.03375987.03	375100.03	3758987.03	2.16E-05	2.33E-05	2.23E-05	2.21E-07	4.33E-06	7.79E-06	0.00E+00	3.31E-06	1.65E-06	0.00E+00	0.00E+00	1.32E-06	6.09E-10	4.35E-09	0.00E+00	4.96E-09	4.962E-03	0.00E+00	7.21E-05	1.38E-05
375110.03375987.03	375110.03	3758987.03	2.13E-05	2.29E-05	2.20E-05	2.17E-07	4.26E-06	7.67E-06	0.00E+00	3.26E-06	1.63E-06	0.00E+00	0.00E+00	1.30E-06	5.99E-10	4.29E-09	0.00E+00	4.89E-09	4.887E-03	0.00E+00	7.10E-05	1.36E-05
375120.03375987.03	375120.03	3758987.03	2.10E-05	2.25E-05	2.16E-05	2.14E-07	4.19E-06	7.55E-06	0.00E+00	3.21E-06	1.60E-06	0.00E+00	0.00E+00	1.28E-06	5.90E-10	4.22E-09	0.00E+00	4.81E-09	4.811E-03	0.00E+00	6.99E-05	1.33E-05
375130.03375987.03	375130.03	3758987.03	2.06E-05	2.22E-05	2.13E-05	2.11E-07	4.13E-06	7.43E-06	0.00E+00	3.16E-06	1.58E-06	0.00E+00	0.00E+00	1.26E-06	5.81E-10	4.15E-09	0.00E+00	4.73E-09	4.735E-03	0.00E+00	6.87E-05	1.31E-05
375140.03375987.03	375140.03	3758987.03	2.03E-05	2.18E-05	2.10E-05	2.07E-07	4.06E-06	7.31E-06	0.00E+00	3.11E-06	1.55E-06	0.00E+00	0.00E+00	1.24E-06	5.71E-10	4.09E-09	0.00E+00	4.66E-09	4.659E-03	0.00E+00	6.76E-05	1.29E-05
375150.03375987.03	375150.03	3758987.03	2.00E-05	2.15E-05	2.06E-05	2.04E-07	3.99E-06	7.19E-06	0.00E+00	3.06E-06	1.53E-06	0.00E+00	0.00E+00	1.22E-06	5.62E-10	4.02E-09	0.00E+00	4.58E-09	4.582E-03	0.00E+00	6.65E-05	1.27E-05
375160.03375987.03	375160.03	3758987.03	1.96E-05	2.11E-05	2.03E-05	2.00E-07	3.93E-06	7.07E-06	0.00E+00	3.00E-06	1.50E-06	0.00E+00	0.00E+00	1.20E-06	5.52E-10	3.95E-09	0.00E+00	4.50E-09	4.505E-03	0.00E+00	6.54E-05	1.25E-05
375100.03375994.03	375100.03	3758994.03	2.13E-05	2.29E-05	2.19E-05	2.17E-07	4.25E-06	7.66E-06	0.00E+00	3.25E-06	1.63E-06	0.00E+00	0.00E+00	1.30E-06	5.98E-10	4.28E-09	0.00E+00	4.88E-09	4.879E-03	0.00E+00	7.08E-05	1.35E-05
375110.03375994.03	375110.03	3758994.03	2.10E-05	2.25E-05	2.16E-05	2.14E-07	4.19E-06	7.55E-06	0.00E+00	3.21E-06	1.60E-06	0.00E+00	0.00E+00	1.28E-06	5.90E-10	4.22E-09	0.00E+00	4.81E-09	4.809E-03	0.00E+00	6.98E-05	1.33E-05
375120.03375994.03	375120.03	3758994.03	2.06E-05	2.22E-05	2.13E-05	2.11E-07	4.13E-06	7.43E-06	0.00E+00	3.16E-06	1.58E-06	0.00E+00	0.00E+00	1.26E-06	5.81E-10	4.16E-09	0.00E+00	4.74E-09	4.738E-03	0.00E+00	6.88E-05	1.31E-05
375130.03375994.03	375130.03	3758994.03	2.03E-05	2.19E-05	2.10E-05	2.07E-07	4.07E-06	7.32E-06	0.00E+00	3.11E-06	1.56E-06	0.00E+00	0.00E+00	1.24E-06	5.72E-10	4.09E-09	0.00E+00	4.67E-09	4.666E-03	0.00E+00	6.78E-05	1.29E-05
375140.03375994.03	375140.03	3758994.03	2.00E-05	2.15E-05	2.07E-05	2.04E-07	4.01E-06	7.21E-06	0.00E+00	3.06E-06	1.53E-06	0.00E+00	0.00E+00	1.23E-06	5.64E-10	4.03E-09	0.00E+00	4.60E-09	4.595E-03	0.00E+00	6.67E-05	1.27E-05
375150.03375994.03	375150.03	3758994.03	1.97E-05	2.12E-05	2.03E-05	2.01E-07	3.94E-06	7.10E-06	0.00E+00	3.02E-06	1.51E-06	0.00E+00	0.00E+00	1.21E-06	5.55E-10	3.97E-09	0.00E+00	4.52E-09	4.524E-03	0.00E+00	6.57E-05	1.25E-05
375160.03375994.03	375160.03	3758994.03	1.94E-05	2.09E-05	2.00E-05	1.98E-07	3.88E-06	6.98E-06	0.00E+00	2.97E-06	1.48E-06	0.00E+00	0.00E+00	1.19E-06	5.46E-10	3.91E-09	0.00E+00	4.45E-09	4.451E-03	0.00E+00	6.46E-05	1.23E-05
374854.03375891.03	374854.03	3758491.03	8.36E-06	8.99E-06	8.63E-06	8.53E-08	1.67E-06	3.01E-06	0.00E+00	1.28E-06	6.40E-07	0.00E+00	0.00E+00	5.12E-07	2.35E-10	1.68E-09	0.00E+00	1.92E-09	1.919E-03	0.00E+00	2.79E-05	5.32E-06
374859.03375891.03	374859.03	3758491.03	8.27E-06	8.90E-06	8.54E-06	8.44E-08	1.66E-06	2.98E-06	0.00E+00	1.27E-06	6.33E-07	0.00E+00	0.00E+00	5.07E-07	2.33E-10	1.67E-09	0.00E+00	1.90E-09	1.899E-03	0.00E+00	2.76E-05	5.27E-06
374864.03375891.03	374864.03	3758491.03	8.19E-06	8.81E-06	8.46E-06	8.36E-08	1.64E-06	2.95E-06	0.00E+00	1.25E-06	6.27E-07	0.00E+00	0.00E+00	5.01E-07	2.31E-10	1.65E-09	0.00E+00	1.88E-09	1.880E-03	0.00E+00	2.73E-05	5.21E-06
374869.03375891.03	374869.03	3758491.03	8.11E-06	8.72E-06	8.37E-06	8.27E-08	1.62E-06	2.92E-06	0.00E+00	1.24E-06	6.20E-07	0.00E+00	0.00E+00	4.96E-07	2.28E-10	1.63E-09	0.00E+00	1.86E-09	1.860E-03	0.00E+00	2.70E-05	5.16E-06
374874.03375891.03	374874.03	3758491.03	8.03E-06	8.63E-06	8.29E-06	8.19E-08	1.61E-06	2.89E-06	0.00E+00	1.23E-06	6.14E-07	0.00E+00	0.00E+00	4.91E-07	2.26E-10	1.62E-09	0.00E+00	1.84E-09	1.842E-03	0.00E+00	2.67E-05	5.11E-06
374879.03375891.03	374879.03	3758491.03	7.96E-06	8.55E-06	8.20E-06	8.11E-08	1.59E-06	2.86E-06	0.00E+00	1.22E-06	6.08E-07	0.00E+00	0.00E+00	4.87E-07	2.24E-10	1.60E-09	0.00E+00	1.82E-09	1.824E-03	0.00E+00	2.65E-05	5.06E-06
374884.03375891.03	374884.03	3758491.03	7.87E-06	8.46E-06	8.12E-06	8.03E-08	1.57E-06	2.83E-06	0.00E+00	1.20E-06	6.02E-07	0.00E+00	0.00E+00	4.82E-07	2.21E-10	1.58E-09	0.00E+00	1.81E-09	1.806E-03	0.00E+00	2.62E-05	5.01E-06
374889.03375891.03	374889.03	3758491.03	7.79E-06	8.38E-06	8.04E-06	7.95E-08	1.56E-06	2.81E-06	0.00E+00	1.19E-06	5.96E-07	0.00E+00	0.00E+00	4.77E-07	2.19E-10	1.57E-09	0.00E+00	1.79E-09	1.788E-03	0.00E+00	2.60E-05	4.96E-06
374894.03375891.03	374894.03	3758491.03	7.72E-06	8.30E-06	7.97E-06	7.87E-08	1.54E-06	2.78E-06	0.00E+00	1.18E-06	5.91E-07	0.00E+00	0.00E+00	4.72E-07	2.17E-10	1.55E-09	0.00E+00	1.77E-09	1.771E-03	0.00E+00	2.57E-05	4.91E-06
374899.03375891.03	374899.03	3758491.03	7.64E-06	8.22E-06	7.89E-06	7.80E-08	1.53E-06	2.75E-06	0.00E+00	1.17E-06	5.85E-07	0.00E+00	0.00E+00	4.68E-07	2.15E-10	1.54E-09	0.00E+00	1.75E-09	1.754E-03	0.00E+00	2.55E-05	4.87E-06
374904.03375891.03	374904.03	3758491.03	7.57E-06	8.14E-06	7.81E-06	7.72E-08	1.51E-06	2.73E-06	0.00E+00	1.16E-06	5.79E-07	0.00E+00	0.00E+00	4.63E-07	2.13E-10	1.52E-09	0.00E+00	1.74E-09	1.737E-03	0.00E+00	2.52E-05	4.82E-06
374909.03375891.03	374909.03	3758491.03	7.49E-06	8.06E-06	7.74E-06	7.65E-08	1.50E-06	2.70E-06	0.00E+00	1.15E-06	5.73E-07	0.00E+00	0.00E+00	4.59E-07	2.11E-10	1.51E-09	0.00E+00	1.72E-09	1.720E-03	0.00E+00	2.50E-05	4.77E-06
374914.03375891.03	374914.03	3758491.03	7.42E-06	7.98E-06	7.66E-06	7.57E-08	1.48E-06	2.67E-06	0.00E+00	1.14E-06	5.68E-07	0.00E+00	0.00E+00	4.54E-07	2.09E-10	1.49E-09	0.00E+00	1.70E-09	1.702E-03	0.00E+00	2.47E-05	4.72E-06
374919.03375891.03	374919.03	3758491.03	7.34E-06	7.90E-06

			SWBuilding Construction		EYBuilding Construction		SWArchitectural Coating	NBBuilding Construction	NBBuilding Construction	NBArchitectural Coating	NBArchitectural Coating	RWBuilding Construction	Child Risk					Overlapping Phases - Maximum GLC		
Unique Identifier	X (UTM)	Y (UTM)	2026	SWDemolition 2026	SWGrading 2026	2026	SWPaving 2027	SWGrading 2027	2027	2027	2027	2027	2027	2026	3rd Trimester	0<2	2<16	Total	per million	2025	2026	2027
374939.033758509.03	374939.03	3758509.03	7.78E-06	8.37E-06	8.03E-06	7.94E-08	1.56E-06	2.80E-06	0.00E+00	1.19E-06	5.95E-07	0.00E+00	0.00E+00	4.76E-07	2.19E-10	1.57E-09	0.00E+00	1.79E-09	1.785E-03	0.00E+00	2.59E-05	4.95E-06
374944.033758509.03	374944.03	3758509.03	7.77E-06	8.36E-06	8.03E-06	7.93E-08	1.56E-06	2.80E-06	0.00E+00	1.19E-06	5.95E-07	0.00E+00	0.00E+00	4.76E-07	2.19E-10	1.57E-09	0.00E+00	1.78E-09	1.784E-03	0.00E+00	2.59E-05	4.95E-06
374949.033758509.03	374949.03	3758509.03	7.77E-06	8.36E-06	8.02E-06	7.93E-08	1.56E-06	2.80E-06	0.00E+00	1.19E-06	5.95E-07	0.00E+00	0.00E+00	4.76E-07	2.19E-10	1.56E-09	0.00E+00	1.78E-09	1.784E-03	0.00E+00	2.59E-05	4.95E-06
374954.033758509.03	374954.03	3758509.03	7.71E-06	8.29E-06	7.96E-06	7.87E-08	1.54E-06	2.78E-06	0.00E+00	1.18E-06	5.90E-07	0.00E+00	0.00E+00	4.72E-07	2.17E-10	1.55E-09	0.00E+00	1.77E-09	1.769E-03	0.00E+00	2.57E-05	4.91E-06
374849.033758514.03	374849.03	3758514.03	9.33E-06	1.00E-05	9.64E-06	9.52E-08	1.87E-06	3.36E-06	0.00E+00	1.43E-06	7.14E-07	0.00E+00	0.00E+00	5.71E-07	2.63E-10	1.88E-09	0.00E+00	2.14E-09	2.142E-03	0.00E+00	3.11E-05	5.94E-06
374854.033758514.03	374854.03	3758514.03	9.24E-06	9.94E-06	9.54E-06	9.43E-08	1.85E-06	3.33E-06	0.00E+00	1.41E-06	7.07E-07	0.00E+00	0.00E+00	5.66E-07	2.60E-10	1.86E-09	0.00E+00	2.12E-09	2.120E-03	0.00E+00	3.08E-05	5.88E-06
374859.033758514.03	374859.03	3758514.03	9.14E-06	9.83E-06	9.43E-06	9.32E-08	1.83E-06	3.29E-06	0.00E+00	1.40E-06	6.99E-07	0.00E+00	0.00E+00	5.59E-07	2.57E-10	1.84E-09	0.00E+00	2.10E-09	2.097E-03	0.00E+00	3.04E-05	5.82E-06
374864.033758514.03	374864.03	3758514.03	9.04E-06	9.72E-06	9.33E-06	9.22E-08	1.81E-06	3.25E-06	0.00E+00	1.38E-06	6.92E-07	0.00E+00	0.00E+00	5.53E-07	2.54E-10	1.82E-09	0.00E+00	2.07E-09	2.074E-03	0.00E+00	3.01E-05	5.75E-06
374869.033758514.03	374869.03	3758514.03	8.94E-06	9.61E-06	9.23E-06	9.12E-08	1.79E-06	3.22E-06	0.00E+00	1.37E-06	6.84E-07	0.00E+00	0.00E+00	5.47E-07	2.52E-10	1.80E-09	0.00E+00	2.05E-09	2.052E-03	0.00E+00	2.98E-05	5.69E-06
374874.033758514.03	374874.03	3758514.03	8.84E-06	9.51E-06	9.13E-06	9.02E-08	1.77E-06	3.18E-06	0.00E+00	1.35E-06	6.77E-07	0.00E+00	0.00E+00	5.41E-07	2.49E-10	1.78E-09	0.00E+00	2.03E-09	2.030E-03	0.00E+00	2.95E-05	5.63E-06
374879.033758514.03	374879.03	3758514.03	8.75E-06	9.41E-06	9.04E-06	8.93E-08	1.75E-06	3.15E-06	0.00E+00	1.34E-06	6.70E-07	0.00E+00	0.00E+00	5.36E-07	2.46E-10	1.76E-09	0.00E+00	2.01E-09	2.009E-03	0.00E+00	2.92E-05	5.57E-06
374884.033758514.03	374884.03	3758514.03	8.66E-06	9.31E-06	8.94E-06	8.84E-08	1.73E-06	3.12E-06	0.00E+00	1.33E-06	6.63E-07	0.00E+00	0.00E+00	5.30E-07	2.44E-10	1.74E-09	0.00E+00	1.99E-09	1.988E-03	0.00E+00	2.89E-05	5.51E-06
374889.033758514.03	374889.03	3758514.03	8.57E-06	9.22E-06	8.85E-06	8.75E-08	1.71E-06	3.09E-06	0.00E+00	1.31E-06	6.56E-07	0.00E+00	0.00E+00	5.25E-07	2.41E-10	1.73E-09	0.00E+00	1.97E-09	1.967E-03	0.00E+00	2.86E-05	5.46E-06
374894.033758514.03	374894.03	3758514.03	8.48E-06	9.12E-06	8.76E-06	8.66E-08	1.70E-06	3.06E-06	0.00E+00	1.30E-06	6.49E-07	0.00E+00	0.00E+00	5.19E-07	2.39E-10	1.71E-09	0.00E+00	1.95E-09	1.947E-03	0.00E+00	2.83E-05	5.40E-06
374899.033758514.03	374899.03	3758514.03	8.39E-06	9.03E-06	8.66E-06	8.56E-08	1.68E-06	3.02E-06	0.00E+00	1.28E-06	6.42E-07	0.00E+00	0.00E+00	5.14E-07	2.36E-10	1.69E-09	0.00E+00	1.93E-09	1.926E-03	0.00E+00	2.80E-05	5.34E-06
374904.033758514.03	374904.03	3758514.03	8.30E-06	8.93E-06	8.57E-06	8.47E-08	1.66E-06	2.99E-06	0.00E+00	1.27E-06	6.35E-07	0.00E+00	0.00E+00	5.08E-07	2.34E-10	1.67E-09	0.00E+00	1.91E-09	1.905E-03	0.00E+00	2.77E-05	5.28E-06
374909.033758514.03	374909.03	3758514.03	8.22E-06	8.84E-06	8.49E-06	8.39E-08	1.64E-06	2.96E-06	0.00E+00	1.26E-06	6.29E-07	0.00E+00	0.00E+00	5.03E-07	2.31E-10	1.66E-09	0.00E+00	1.89E-09	1.886E-03	0.00E+00	2.74E-05	5.23E-06
374914.033758514.03	374914.03	3758514.03	8.14E-06	8.75E-06	8.40E-06	8.30E-08	1.63E-06	2.93E-06	0.00E+00	1.25E-06	6.23E-07	0.00E+00	0.00E+00	4.98E-07	2.29E-10	1.64E-09	0.00E+00	1.87E-09	1.868E-03	0.00E+00	2.71E-05	5.18E-06
374919.033758514.03	374919.03	3758514.03	8.12E-06	8.73E-06	8.38E-06	8.28E-08	1.62E-06	2.92E-06	0.00E+00	1.24E-06	6.21E-07	0.00E+00	0.00E+00	4.97E-07	2.28E-10	1.63E-09	0.00E+00	1.86E-09	1.863E-03	0.00E+00	2.70E-05	5.17E-06
374924.033758514.03	374924.03	3758514.03	8.04E-06	8.65E-06	8.30E-06	8.20E-08	1.61E-06	2.90E-06	0.00E+00	1.23E-06	6.15E-07	0.00E+00	0.00E+00	4.92E-07	2.26E-10	1.62E-09	0.00E+00	1.85E-09	1.845E-03	0.00E+00	2.68E-05	5.12E-06
374929.033758514.03	374929.03	3758514.03	8.02E-06	8.63E-06	8.28E-06	8.19E-08	1.61E-06	2.89E-06	0.00E+00	1.23E-06	6.14E-07	0.00E+00	0.00E+00	4.91E-07	2.26E-10	1.62E-09	0.00E+00	1.84E-09	1.842E-03	0.00E+00	2.67E-05	5.11E-06
374934.033758514.03	374934.03	3758514.03	8.01E-06	8.62E-06	8.27E-06	8.17E-08	1.60E-06	2.89E-06	0.00E+00	1.23E-06	6.13E-07	0.00E+00	0.00E+00	4.90E-07	2.25E-10	1.61E-09	0.00E+00	1.83E-09	1.839E-03	0.00E+00	2.67E-05	5.10E-06
374939.033758514.03	374939.03	3758514.03	7.94E-06	8.54E-06	8.20E-06	8.10E-08	1.59E-06	2.86E-06	0.00E+00	1.22E-06	6.08E-07	0.00E+00	0.00E+00	4.86E-07	2.24E-10	1.60E-09	0.00E+00	1.82E-09	1.823E-03	0.00E+00	2.65E-05	5.06E-06
374944.033758514.03	374944.03	3758514.03	7.94E-06	8.53E-06	8.19E-06	8.10E-08	1.59E-06	2.86E-06	0.00E+00	1.21E-06	6.07E-07	0.00E+00	0.00E+00	4.86E-07	2.23E-10	1.60E-09	0.00E+00	1.82E-09	1.821E-03	0.00E+00	2.64E-05	5.05E-06
374949.033758514.03	374949.03	3758514.03	7.93E-06	8.53E-06	8.19E-06	8.09E-08	1.59E-06	2.86E-06	0.00E+00	1.21E-06	6.07E-07	0.00E+00	0.00E+00	4.86E-07	2.23E-10	1.60E-09	0.00E+00	1.82E-09	1.821E-03	0.00E+00	2.64E-05	5.05E-06
374954.033758514.03	374954.03	3758514.03	7.87E-06	8.46E-06	8.12E-06	8.03E-08	1.57E-06	2.83E-06	0.00E+00	1.20E-06	6.02E-07	0.00E+00	0.00E+00	4.82E-07	2.21E-10	1.58E-09	0.00E+00	1.81E-09	1.805E-03	0.00E+00	2.62E-05	5.01E-06
374849.033758519.03	374849.03	3758519.03	9.55E-06	1.03E-05	9.86E-06	9.74E-08	1.91E-06	3.44E-06	0.00E+00	1.46E-06	7.31E-07	0.00E+00	0.00E+00	5.85E-07	2.69E-10	1.92E-09	0.00E+00	2.19E-09	2.192E-03	0.00E+00	3.18E-05	6.08E-06
374854.033758519.03	374854.03	3758519.03	9.45E-06	1.02E-05	9.76E-06	9.64E-08	1.89E-06	3.40E-06	0.00E+00	1.45E-06	7.23E-07	0.00E+00	0.00E+00	5.79E-07	2.66E-10	1.90E-09	0.00E+00	2.17E-09	2.169E-03	0.00E+00	3.15E-05	6.02E-06
374859.033758519.03	374859.03	3758519.03	9.35E-06	1.01E-05	9.65E-06	9.54E-08	1.87E-06	3.37E-06	0.00E+00	1.43E-06	7.15E-07	0.00E+00	0.00E+00	5.72E-07	2.63E-10	1.88E-09	0.00E+00	2.15E-09	2.145E-03	0.00E+00	3.11E-05	5.95E-06
374864.033758519.03	374864.03	3758519.03	9.24E-06	9.94E-06	9.54E-06	9.43E-08	1.85E-06	3.33E-06	0.00E+00	1.41E-06	7.07E-07	0.00E+00	0.00E+00	5.66E-07	2.60E-10	1.86E-09	0.00E+00	2.12E-09	2.122E-03	0.00E+00	3.08E-05	5.89E-06
374869.033758519.03	374869.03	3758519.03	9.14E-06	9.83E-06	9.44E-06	9.33E-08	1.83E-06	3.29E-06	0.00E+00	1.40E-06	7.00E-07	0.00E+00	0.00E+00	5.60E-07	2.57E-10	1.84E-09	0.00E+00	2.10E-09	2.099E-03	0.00E+00	3.05E-05	5.82E-06
374874.033758519.03	374874.03	3758519.03	9.05E-06	9.73E-06	9.34E-06	9.23E-08	1.81E-06	3.26E-06	0.00E+00	1.38E-06	6.92E-07	0.00E+00	0.00E+00	5.54E-07	2.55E-10	1.82E-09	0.00E+00	2.08E-09	2.076E-03	0.00E+00	3.01E-05	5.76E-06
374879.033758519.03	374879.03	3758519.03	8.95E-06	9.62E-06	9.24E-06	9.13E-08	1.79E-06	3.22E-06	0.00E+00	1.37E-06	6.85E-07	0.00E+00	0.00E+00	5.48E-07	2.52E-10	1.80E-09	0.00E+00	2.05E-09	2.054E-03	0.00E+00	2.98E-05	5.70E-06
374884.033758519.03	374884.03	3758519.03	8.86E-06	9.52E-06	9.14E-06	9.04E-08	1.77E-06	3.19E-06	0.00E+00	1.36E-06	6.78E-07	0.00E+00	0.00E+00	5.42E-07	2.49E-10	1.78E-09	0.00E+00	2.03E-09	2.032E-03	0.00E+00	2.95E-05	5.64E-06
374889.033758519.03	374889.03	3758519.03	8.76E-06	9.42E-06	9.05E-06	8.94E-08	1.75E-06	3.16E-06	0.00E+00	1.34E-06	6.71E-07	0.00E+00	0.00E+00	5.37E-07	2.47E-10	1.76E-09	0.00E+00	2.01E-09	2.011E-03	0.00E+00	2.92E-05	5.58E-06
374894.033758519.03	374894.03	3758519.03	8.67E-06	9.33E-06	8.95E-06	8.85E-08	1.74E-06	3.12E-06	0.00E+00	1.33E-06	6.64E-07	0.00E+00	0.00E+00	5.31E-07	2.44E-10	1.75E-09	0.00E+00	1.99E-09	1.990E-03	0.00E+00	2.89E-05	5.52E-06
374899.033758519.03	374899.03	3758519.03	8.58E-06	9.22E-06	8.86E-06	8.75E-08	1.72E-06	3.09E-06	0.00E+00	1.31E-06	6.56E-07	0.00E+00	0.00E+00	5.25E-07	2.41E-10	1.73E-09	0.00E+00	1.97E-09	1.969E-03	0.00E+00	2.86E-05	5.46E-06
374904.033758519.03	374904.03	3758519.03	8.48E-06	9.12E-06	8.76E-06	8.66E-08	1.70E-06	3.05E-06	0.00E+00	1.30E-06	6.49E-07	0.00E+00	0.00E+00	5.19E-07	2.39E-10	1.71E-09	0.00E+00	1.95E-09	1.947E-03	0.00E+00	2.83E-05	5.40E-06
374909.033758519.03	374909.03	3758519.03	8.40E-06	9.03E-06	8.67E-06	8.57E-08	1.68E-06	3.02E-06	0.00E+00	1.29E-06	6.43E-07	0.00E+00	0.00E+00	5.14E-07	2.36E-10	1.69E-09	0.00E+00	1.93E-09	1.927E-03	0.00E+00	2.80E-05	5.35E-06
374914.033758519.03	374914.03	3758519.03	8.32E-06	8.94E-06	8.58E-06	8.49E-08	1.66E-06	2.99E-06	0.00E+00	1.27E-06	6.36E-07	0.00E+00	0.00E+00	5.09E-07	2.34E-10	1.67E-09	0.00E+00	1.91E-09	1.908E-03	0.00E+00	2.77E-05	5.29E-06
374919.033758519.03	374919.03	3758519.03	8.29E-06	8.92E-06	8.56E-06	8.46E-08	1.66E-06	2.99E-06	0.00E+00	1.27E-06	6.35E-07	0.00E+00	0.00E+00	5.08E-07	2.33E-10	1.67E-09	0.00E+00	1.90E-09	1.903E-03	0.00E+00	2.76E-05	5.28E-06
374924.033758519.03	374924.03	3758519.03	8.21E-06	8.83E-06	8.48E-06	8.38E-08	1.64E-06	2.96E-06	0.00E+00	1.26E-06	6.29E-07	0.00E+00	0.00E+00	5.03E-07	2.31E-10	1.65E-09	0.00E+00	1.88E-09	1.885E-03	0.00E+00	2.74E-05	5.24E-06
374929.033758519.03	374929.03	3758519.03	8.20E-06	8.82E-06	8.46E-06	8.36E-08	1.64E-06	2.95E-06	0.00E+00	1.25E-06	6.27E-07	0.00E+00	0.00E+00	5.02E-07	2.31E-10	1.65E-09	0.00E+00	1.88E-09	1.881E-03	0.00E+00	2.73E-05	5.22E-06
374934.033758519.03	374934.03	3758519.03	8.18E-06	8.80E-06	8.45E-06	8.35E-08	1.64E-06	2.95E-06	0.00E+00	1.25E-06	6.26E-07	0.00E+00	0.00E+00	5.01E-07	2.30E-10	1.65E-09	0.00E+00	1.88E-09	1.878E-03	0.00E+00	2.73E-05	5.21E-06
374939.033758519.03	374939.03	3758519.03	8.17E-06	8.79E-06	8.44E-06	8.34E-08	1.64E-06	2.94E-06	0.00E+00	1.25E-06	6.26E-07	0.00E+00	0.00E+00	5.00E-07	2.30E-10	1.65E-09	0.00E+00	1.88E-09	1.876E-03	0.00E+00	2.72E-05	5.20E-06
374944.033758519.03	374944.03	3758519.03	8.10E-06	8.72E-06	8.37E-06	8.27E-08	1.62E-06	2.92E-06	0.00E+00	1.24E-06	6.20E-07	0.00E+00	0.00E+00	4.96E-07	2.28E-10	1.63E-09	0.00E+00	1.86E-09	1.860E-03	0.00E+00	2.70E-05	5.16E-06
374949.033758519.03	374949.03	3758519.03	8.10E-06	8.71E-06	8.36E-06	8.26E-08	1.62E-06	2.92E-06	0.00E+00	1.24E-06	6.20E-07	0.00E+00	0.00E+00	4.96E-07	2.28E-10	1.63E-09	0.00E+00	1.86E-09	1.859E-03	0.00E+00	2.70E-05	5.16E-06
374954.033758519.03	374954.03	3758519.03	8.03E-06	8.64E-06	8.29E-06	8.19E-08	1.61E-06	2.89E-06	0.00E+00	1.23E-06	6.15E-07	0.00E+00	0.00E+00	4.92E-07	2.26E-10	1.62E-09	0.00E+00	1.84E-09	1.843E-03	0.00E+00	2.68E-05	5.11E-06
374849.033758524.03	374849.03	3758524.03	9.77E-06	1.05E-05	1.01E-05	9.97E-08	1.96E-06	3.52E-06	0.00E+00	1.50E-06	7.48E-07	0.00E+00	0.00E+00	5.98E-07	2.75E-10	1.97E-09	0.00E+00	2.24E-09	2.243E-03	0.00E+00	3.26E-05	6.22E-06
374854.033758524.03	374854.03	3758524.03	9.67E-06	1.04E-05	9.99E-06	9.87E-08	1.94E-06	3.48E-06	0.00E+00	1.48E-06	7.40E-07	0.00E+00	0.00E+00	5.92E-07	2.72E-10	1.95E-09	0.00E+00	2.22E-09	2.220E-03	0.00E+00	3.22E-05	6.16E-06
374859.033758524.03	374859.03	3758524.03	9.57E-06	1.03E-05	9.88E-06	9.76E-08	1.91E-06	3.44E-06	0.00E+00	1.46E-06	7.32E-07	0.00E+00	0.00E+00	5.86E-07	2.69E-10	1.93E-09	0.00E+00	2.20E-09	2.195E-03	0.00E+00	3.19E-05	6.09E-06
374864.033758524.03	374864.03	3758524.03	9.46E-06	1.02E-05	9.77E-06	9.65E-08	1.89E-06	3.41E-06	0.00E+00	1.45E-06	7.24E-07	0.00E+00	0.00E+00	5.79E-07	2.66E-10	1.90E-09	0.00E+00	2.17E-09	2.171E-03	0.00E+00	3.15E-05	6.02E-06
374869.033758524.03	374869.03	3758524.03	9.36E-06	1.01E-05	9.66E-06	9.55E-08	1.87E-06	3.37E-06	0.00E+00	1.43E-06	7.16E-07	0.00E+00	0.00E+00	5.73E-07	2.63E-10	1.88E-09	0.00E+00	2.15E-09	2.147E-03	0.00E+00	3.12E-05	5.96E-06
374874.033758524.03	374874.03	3758524.03	9.25E-06	9.95E-06	9.55E-06	9.44E-08	1.85E-06	3.33E-06	0.00E+00	1.42E-06	7.08E-07	0.00E+00	0.00E+00	5.67E-07	2.60E-10	1.86E-09	0.00E+00	2.12E-09	2.124E-03	0.00E+00	3.08E-05	5.89E-06
374879.033758524.03	374879.03	3758524.03	9.16E-06	9.85E-06	9.45E-06	9.34E-08	1.83E-06	3.30E-06	0.00E+00	1.40E-06	7.01E-07	0.00E+00	0.00E+00	5.61E-07	2.58E-10	1.84E-09	0.00E+00	2.10E-09	2.101E-03	0.00E+00	3.05E-05	5.83E-06
374884.033758524.03	374884.03	3758524.03	9.06E-06	9.74E-06	9.35E-06	9.24E-08	1.81E-06	3.26E-06	0.00E+00	1.39E-06	6.93E-07	0.00E+00	0.00E+00	5.55E-07	2.55E-10	1.82E-09	0.00E+00	2.08E-09	2.079E-03	0.00E+00	3.02E-05	5.77E-06
374889.033758524.03	374889.03	3758524.03	8.96E-06	9.64E-06	9.25E-06	9.15E-08	1.79E-06	3.23E-06	0.00E+00	1.37E-06	6.86E-07	0.00E+00	0.00E+00	5.49E-07	2.52E-10	1.80E-09	0.00E+00	2.06E-09	2.057E-03	0.00E+00	2.99E-05	5.71E-06
374894.033758524.03	374894.03	3758524.03	8.87E-06	9.54E-06	9.16E-06	9.05E-08	1.77E-06	3.19E-06	0.00E+00	1.36E-06	6.79E-07	0.00E+00	0.00E+00	5.43E-07	2.50E-10	1.79E-09	0.00E+00	2.04E-09	2.036E-03	0.00E+00	2.96E-05	5.65E-06
374899.033758524.03	374899.03	3758524.03	8.77E-06	9.43E-06	9.05E-06	8.95E-08	1.75E-06	3.16E-06	0.00E+00	1.34E-06	6.71E-07	0.00E+00	0.00E+00	5.37E-07	2.47E-10	1.77E-09	0.00E+00	2.01E-09	2.013E-03	0.00E+00	2.92E-05	5.58E-06
374904.033758524.03	374904.03	3758524.03	8.67E-06	9.33E-06	8.95E-06	8.85E-08	1.73E-06	3.12E-06	0.00E+00	1.33E-06	6.64E-07	0.00E+00	0.00E+00	5.31E-07	2.44E-10	1.75E-09	0.00E+00	1.99E-09	1.990E-03	0.00E+00	2.89E-05	5.52E-06
374909.033758524.03	374909.03	3758524.03	8.58E-06	9.23E-06	8.86E-06	8.76E-08	1.72E-06	3.09E-06	0.00E+00	1.31E-06	6.57E-07	0.00E+00	0.00E+00	5.26E-07	2.42E-10	1.73E-09	0.00E+00	1.97E-09	1.970E-03	0.00E+00	2.86E-05	5.47E-06
374914.033758524.03	374914.03	3758524.03	8.56E-06	9.20E-06	8.84E-06	8.73E-08	1.71E-06	3.08E-06	0.00E+00	1.31E-06	6.55E-07	0.00E+00	0.00E+00	5.24E-07	2.41E-10	1.72E-09	0.00E+00	1.96E-09	1.964E-03	0.00E+00	2.85E-05	5.45E-06
374919.033758524.03	374919.03	3758524.03	8.48E-06	9.11E-06	8.75E-06	8.65E-08	1.70E-06	3.05E-06	0.00E+00	1.30E-06	6.49E-07	0.00E+00	0.00E+00	5.19E-07	2.39E-10	1.71E-09	0.00E+00	1.95E-09	1.945E-03	0.00E+00	2.82E-05	5.40E-06
374924.033758524.03	374924.03	3758524.03	8.45E-06	9.09E-06	8.73E-06	8.63E-08	1.69E-06	3.04E-06	0.00E+00	1.29E-06	6.47E-07	0.00E+00	0.00E+00	5.18E-07	2.38E-10	1.70E-09	0.00E+00	1.94E-09	1.940E-03	0.00E+00	2.82E-05	5.38E-06
374929.033758524.03	374929.03	3758524.03	8.38E-06	9.01E-06	8.65E-06	8.55E-08	1.68E-06	3.02E-06	0.00E+00	1.28E-06	6.41E-07	0.00E+00	0.00E+00	5.13E-07	2.36E-10	1.69E-09	0.00E+00	1.92E-09	1.922E-03	0.00E+00	2.79E-05	5.33E-06
374934.033758524.03	374934.03	3758524.03	8.36E-06	8.99E-06	8.63E-06	8.53E-08	1.67E-06	3.01E-06	0.00E+00	1.28E-06	6.40E-07	0.00E+00	0.00E+00	5.12E-07	2.35E-10	1.68E-09	0.00E+00	1.92E-09	1.919E-03	0.00E+00	2.79E-05	5.32E-06
374939.033758524.03	374939.03	3758524.03	8.35E-06	8.98E-06	8.62E-06	8.52E-08	1.67E-06	3.01E-06	0.00E+00	1.28E-06	6.39E-07	0.00E+00	0.00E+00	5.11E-07	2.35E-10	1.68E-09	0.00E+00	1.92E-09	1.916E-03	0.00E+00	2.78E-05	5.32E-06
374944.033758524.03	374944.03	3758524.03	8.28E-06	8.90E-06	8.55E-06	8.45E-08	1.66E-06	2.98E-06	0.00E+00	1.27E-06	6.33E-07	0.00E+00	0.00E+00	5.07E-07	2.33E-10	1.67E-09	0.00E+00	1.90E-09	1.900E-03	0.00E+00	2.76E-05	5.27E-06
374949.033758524.03	374949.03	3758524.03	8.20E-06	8.82E-06	8.47E-06	8.37E-08	1.64E-06	2.95E-06	0.00E+00	1.26E-06	6.28E-07	0.00E+00	0.00E+00	5.02E-07	2.31E-10	1.65E-09	0.00E+00	1.88E-09	1.883E-03	0.00E+00	2.73E-05	5.22E-06
374954.033758524.03	374954.03	3758524.03	8.20E-06	8.82E-06	8.46E-06	8.37E-08	1.64E-06	2.95E-06	0.00E+00	1.25E-06	6.27E-07	0.00E+00	0.00E+00	5.02E-07	2.31E-10	1.65E-09	0.00E+00	1.88E-09	1.882E-03	0.00E+00	2.73E-05	5.22E-06
374849.033758529.03	374849.03	3758529.03	1.00E-05	1.08E-05	1.03E-05	1.02E-07	2.00E-06	3.60E-06	0.00E+00	1.53E-06	7.66E-07	0.00E+00	0.00E+00	6.13E-07	2.82E-10	2.02E-09	0.00E+00	2.30E-09	2.297E-03	0.00E+00	3.33E-05	6.37E-06
374854.033758529.03	374854.03	3758529.03	9.90E-06	1.07E-05	1.02E-05	1.01E-07	1.98E-06	3.57E-06	0.00E+00	1.52E-06	7.58E-07	0.00E+00	0.00E+00	6.06E-07	2.79E-10	1.99E-09	0.00E+00	2.27E-09	2.273E-03	0.00E+00	3.30E-05	6.31E-06
374859.033758529.03	374859.03	3758529.03	9.79E-06	1.05E-05	1.01E-05	9.99E-08	1.96E-06	3.53E-06	0.00E+00	1.50E-06	7.49E-07	0.00E+00	0.00E+00	6.00E-07	2.76E-10	1.97E-09	0.00E+00	2.25E-09	2.248E-03	0.00E+00	3.26E-05	6.24E-06
374864.033758529.03	374864.03	3758529.03	9.68E-06	1.04E-05	1.00E-05	9.88E-08	1.94E-06	3.49E-06	0.00E+00	1.48E-06	7.41E-07	0.00E+00	0.00E+00	5.93E-07	2.73E-10	1.95E-09	0.00E+00	2.22E-09	2.222E-03	0.00E+00	3.23E-05	6.17E-06
374869.033758529.03	374869.03	3758529.03	9.58E-06	1.03E-05	9.89E-06	9.77E-08	1.92E-06	3.45E-06	0.00E+00	1.47E-06	7.33E-07	0.00E+00	0.00E+00	5.86E-07	2.70E-10	1.93E-09	0.00E+00	2.20E-09	2.198E-03	0.00E+00	3.19E-05	6.10E-06
374874.033758529.03	374874.03	3758529.03	9.47E-06	1.02E-05	9.78E-06	9.67E-08	1.90E-06	3.41E

			SWBuilding Construction	SWDemolition	SWGrading	EYBuilding Construction	SWPaving	SWGrading	SWArchitectural Coating	NBBuilding Construction	NBBuilding Construction	NBArchitectural Coating	NBArchitectural Coating	RWBuilding Construction	Child Risk					Overlapping Phases - Maximum GLC		
Unique Identifier	X (UTM)	Y (UTM)	2026	2026	2026	2026	2027	2027	2027	2026	2027	2026	2027	2026	3rd Trimester	0<2	2<16	Total	per million	2025	2026	2027
374894.033758564.03	374894.03	3758564.03	1.08E-05	1.16E-05	1.11E-05	1.10E-07	2.15E-06	3.87E-06	0.00E+00	1.65E-06	8.23E-07	0.00E+00	0.00E+00	6.59E-07	3.03E-10	2.17E-09	0.00E+00	2.47E-09	2.469E-03	0.00E+00	3.59E-05	6.85E-06
374899.033758564.03	374899.03	3758564.03	1.06E-05	1.14E-05	1.10E-05	1.09E-07	2.13E-06	3.83E-06	0.00E+00	1.63E-06	8.14E-07	0.00E+00	0.00E+00	6.51E-07	2.99E-10	2.14E-09	0.00E+00	2.44E-09	2.441E-03	0.00E+00	3.54E-05	6.77E-06
374849.033758569.03	374849.03	3758569.03	1.23E-05	1.32E-05	1.27E-05	1.25E-07	2.46E-06	4.43E-06	0.00E+00	1.88E-06	9.40E-07	0.00E+00	0.00E+00	7.52E-07	3.46E-10	2.47E-09	0.00E+00	2.82E-09	2.820E-03	0.00E+00	4.09E-05	7.82E-06
374854.033758569.03	374854.03	3758569.03	1.22E-05	1.31E-05	1.25E-05	1.24E-07	2.43E-06	4.38E-06	0.00E+00	1.86E-06	9.30E-07	0.00E+00	0.00E+00	7.44E-07	3.42E-10	2.45E-09	0.00E+00	2.79E-09	2.789E-03	0.00E+00	4.05E-05	7.74E-06
374859.033758569.03	374859.03	3758569.03	1.20E-05	1.29E-05	1.24E-05	1.22E-07	2.40E-06	4.32E-06	0.00E+00	1.84E-06	9.19E-07	0.00E+00	0.00E+00	7.35E-07	3.38E-10	2.42E-09	0.00E+00	2.75E-09	2.755E-03	0.00E+00	4.00E-05	7.64E-06
374864.033758569.03	374864.03	3758569.03	1.19E-05	1.28E-05	1.22E-05	1.21E-07	2.37E-06	4.27E-06	0.00E+00	1.81E-06	9.07E-07	0.00E+00	0.00E+00	7.26E-07	3.34E-10	2.39E-09	0.00E+00	2.72E-09	2.722E-03	0.00E+00	3.95E-05	7.55E-06
374869.033758569.03	374869.03	3758569.03	1.17E-05	1.26E-05	1.21E-05	1.20E-07	2.34E-06	4.22E-06	0.00E+00	1.79E-06	8.97E-07	0.00E+00	0.00E+00	7.17E-07	3.30E-10	2.36E-09	0.00E+00	2.69E-09	2.689E-03	0.00E+00	3.90E-05	7.46E-06
374874.033758569.03	374874.03	3758569.03	1.16E-05	1.24E-05	1.20E-05	1.18E-07	2.32E-06	4.17E-06	0.00E+00	1.77E-06	8.86E-07	0.00E+00	0.00E+00	7.09E-07	3.26E-10	2.33E-09	0.00E+00	2.66E-09	2.657E-03	0.00E+00	3.86E-05	7.37E-06
374879.033758569.03	374879.03	3758569.03	1.14E-05	1.23E-05	1.18E-05	1.17E-07	2.29E-06	4.12E-06	0.00E+00	1.75E-06	8.75E-07	0.00E+00	0.00E+00	7.00E-07	3.22E-10	2.30E-09	0.00E+00	2.63E-09	2.625E-03	0.00E+00	3.81E-05	7.28E-06
374884.033758569.03	374884.03	3758569.03	1.13E-05	1.21E-05	1.17E-05	1.15E-07	2.26E-06	4.07E-06	0.00E+00	1.73E-06	8.65E-07	0.00E+00	0.00E+00	6.92E-07	3.18E-10	2.28E-09	0.00E+00	2.59E-09	2.593E-03	0.00E+00	3.77E-05	7.19E-06
374889.033758569.03	374889.03	3758569.03	1.12E-05	1.20E-05	1.15E-05	1.14E-07	2.23E-06	4.02E-06	0.00E+00	1.71E-06	8.54E-07	0.00E+00	0.00E+00	6.84E-07	3.14E-10	2.25E-09	0.00E+00	2.56E-09	2.563E-03	0.00E+00	3.72E-05	7.11E-06
374894.033758569.03	374894.03	3758569.03	1.10E-05	1.19E-05	1.14E-05	1.13E-07	2.21E-06	3.98E-06	0.00E+00	1.69E-06	8.45E-07	0.00E+00	0.00E+00	6.76E-07	3.11E-10	2.22E-09	0.00E+00	2.53E-09	2.534E-03	0.00E+00	3.68E-05	7.03E-06
374899.033758569.03	374899.03	3758569.03	1.09E-05	1.17E-05	1.13E-05	1.11E-07	2.18E-06	3.93E-06	0.00E+00	1.67E-06	8.35E-07	0.00E+00	0.00E+00	6.68E-07	3.07E-10	2.20E-09	0.00E+00	2.50E-09	2.505E-03	0.00E+00	3.64E-05	6.95E-06
374849.033758574.03	374849.03	3758574.03	1.26E-05	1.36E-05	1.30E-05	1.29E-07	2.53E-06	4.55E-06	0.00E+00	1.93E-06	9.67E-07	0.00E+00	0.00E+00	7.74E-07	3.56E-10	2.54E-09	0.00E+00	2.90E-09	2.900E-03	0.00E+00	4.21E-05	8.05E-06
374854.033758574.03	374854.03	3758574.03	1.25E-05	1.34E-05	1.29E-05	1.27E-07	2.50E-06	4.50E-06	0.00E+00	1.91E-06	9.56E-07	0.00E+00	0.00E+00	7.65E-07	3.52E-10	2.52E-09	0.00E+00	2.87E-09	2.867E-03	0.00E+00	4.16E-05	7.95E-06
374859.033758574.03	374859.03	3758574.03	1.23E-05	1.32E-05	1.27E-05	1.26E-07	2.47E-06	4.44E-06	0.00E+00	1.89E-06	9.44E-07	0.00E+00	0.00E+00	7.55E-07	3.47E-10	2.48E-09	0.00E+00	2.83E-09	2.832E-03	0.00E+00	4.11E-05	7.86E-06
374864.033758574.03	374864.03	3758574.03	1.22E-05	1.31E-05	1.26E-05	1.24E-07	2.44E-06	4.39E-06	0.00E+00	1.87E-06	9.33E-07	0.00E+00	0.00E+00	7.46E-07	3.43E-10	2.45E-09	0.00E+00	2.80E-09	2.797E-03	0.00E+00	4.06E-05	7.76E-06
374869.033758574.03	374869.03	3758574.03	1.20E-05	1.29E-05	1.24E-05	1.23E-07	2.41E-06	4.34E-06	0.00E+00	1.84E-06	9.21E-07	0.00E+00	0.00E+00	7.37E-07	3.39E-10	2.42E-09	0.00E+00	2.76E-09	2.763E-03	0.00E+00	4.01E-05	7.67E-06
374874.033758574.03	374874.03	3758574.03	1.19E-05	1.28E-05	1.23E-05	1.21E-07	2.38E-06	4.28E-06	0.00E+00	1.82E-06	9.10E-07	0.00E+00	0.00E+00	7.28E-07	3.35E-10	2.39E-09	0.00E+00	2.73E-09	2.730E-03	0.00E+00	3.96E-05	7.57E-06
374879.033758574.03	374879.03	3758574.03	1.18E-05	1.26E-05	1.21E-05	1.20E-07	2.35E-06	4.23E-06	0.00E+00	1.80E-06	8.99E-07	0.00E+00	0.00E+00	7.19E-07	3.31E-10	2.37E-09	0.00E+00	2.70E-09	2.697E-03	0.00E+00	3.92E-05	7.48E-06
374884.033758574.03	374884.03	3758574.03	1.16E-05	1.25E-05	1.20E-05	1.18E-07	2.32E-06	4.18E-06	0.00E+00	1.78E-06	8.88E-07	0.00E+00	0.00E+00	7.11E-07	3.27E-10	2.34E-09	0.00E+00	2.66E-09	2.664E-03	0.00E+00	3.87E-05	7.39E-06
374889.033758574.03	374889.03	3758574.03	1.15E-05	1.23E-05	1.18E-05	1.17E-07	2.29E-06	4.13E-06	0.00E+00	1.76E-06	8.78E-07	0.00E+00	0.00E+00	7.02E-07	3.23E-10	2.31E-09	0.00E+00	2.63E-09	2.632E-03	0.00E+00	3.82E-05	7.30E-06
374894.033758574.03	374894.03	3758574.03	1.13E-05	1.22E-05	1.17E-05	1.16E-07	2.27E-06	4.08E-06	0.00E+00	1.74E-06	8.68E-07	0.00E+00	0.00E+00	6.94E-07	3.19E-10	2.28E-09	0.00E+00	2.60E-09	2.602E-03	0.00E+00	3.78E-05	7.22E-06
374899.033758574.03	374899.03	3758574.03	1.12E-05	1.21E-05	1.16E-05	1.14E-07	2.24E-06	4.04E-06	0.00E+00	1.72E-06	8.58E-07	0.00E+00	0.00E+00	6.86E-07	3.15E-10	2.26E-09	0.00E+00	2.57E-09	2.572E-03	0.00E+00	3.73E-05	7.14E-06
374849.033758579.03	374849.03	3758579.03	1.30E-05	1.40E-05	1.34E-05	1.33E-07	2.60E-06	4.68E-06	0.00E+00	1.99E-06	9.95E-07	0.00E+00	0.00E+00	7.96E-07	3.66E-10	2.62E-09	0.00E+00	2.98E-09	2.984E-03	0.00E+00	4.33E-05	8.28E-06
374854.033758579.03	374854.03	3758579.03	1.28E-05	1.38E-05	1.33E-05	1.31E-07	2.57E-06	4.63E-06	0.00E+00	1.97E-06	9.83E-07	0.00E+00	0.00E+00	7.87E-07	3.62E-10	2.59E-09	0.00E+00	2.95E-09	2.949E-03	0.00E+00	4.28E-05	8.18E-06
374859.033758579.03	374859.03	3758579.03	1.27E-05	1.36E-05	1.31E-05	1.29E-07	2.54E-06	4.57E-06	0.00E+00	1.94E-06	9.71E-07	0.00E+00	0.00E+00	7.77E-07	3.57E-10	2.56E-09	0.00E+00	2.91E-09	2.913E-03	0.00E+00	4.23E-05	8.08E-06
374864.033758579.03	374864.03	3758579.03	1.25E-05	1.35E-05	1.29E-05	1.28E-07	2.51E-06	4.51E-06	0.00E+00	1.92E-06	9.59E-07	0.00E+00	0.00E+00	7.67E-07	3.53E-10	2.52E-09	0.00E+00	2.88E-09	2.877E-03	0.00E+00	4.18E-05	7.98E-06
374869.033758579.03	374869.03	3758579.03	1.24E-05	1.33E-05	1.28E-05	1.26E-07	2.48E-06	4.46E-06	0.00E+00	1.89E-06	9.47E-07	0.00E+00	0.00E+00	7.58E-07	3.48E-10	2.49E-09	0.00E+00	2.84E-09	2.841E-03	0.00E+00	4.13E-05	7.88E-06
374874.033758579.03	374874.03	3758579.03	1.22E-05	1.31E-05	1.26E-05	1.25E-07	2.45E-06	4.40E-06	0.00E+00	1.87E-06	9.36E-07	0.00E+00	0.00E+00	7.49E-07	3.44E-10	2.46E-09	0.00E+00	2.81E-09	2.806E-03	0.00E+00	4.07E-05	7.79E-06
374879.033758579.03	374879.03	3758579.03	1.21E-05	1.30E-05	1.25E-05	1.23E-07	2.42E-06	4.35E-06	0.00E+00	1.85E-06	9.24E-07	0.00E+00	0.00E+00	7.39E-07	3.40E-10	2.43E-09	0.00E+00	2.77E-09	2.772E-03	0.00E+00	4.02E-05	7.69E-06
374884.033758579.03	374884.03	3758579.03	1.19E-05	1.28E-05	1.23E-05	1.22E-07	2.39E-06	4.30E-06	0.00E+00	1.83E-06	9.13E-07	0.00E+00	0.00E+00	7.30E-07	3.36E-10	2.40E-09	0.00E+00	2.74E-09	2.738E-03	0.00E+00	3.98E-05	7.60E-06
374889.033758579.03	374889.03	3758579.03	1.18E-05	1.27E-05	1.22E-05	1.20E-07	2.36E-06	4.24E-06	0.00E+00	1.80E-06	9.02E-07	0.00E+00	0.00E+00	7.22E-07	3.32E-10	2.37E-09	0.00E+00	2.71E-09	2.705E-03	0.00E+00	3.93E-05	7.51E-06
374894.033758579.03	374894.03	3758579.03	1.17E-05	1.25E-05	1.20E-05	1.19E-07	2.33E-06	4.20E-06	0.00E+00	1.78E-06	8.92E-07	0.00E+00	0.00E+00	7.13E-07	3.28E-10	2.35E-09	0.00E+00	2.67E-09	2.674E-03	0.00E+00	3.88E-05	7.42E-06
374899.033758579.03	374899.03	3758579.03	1.15E-05	1.24E-05	1.19E-05	1.18E-07	2.30E-06	4.15E-06	0.00E+00	1.76E-06	8.81E-07	0.00E+00	0.00E+00	7.05E-07	3.24E-10	2.32E-09	0.00E+00	2.64E-09	2.643E-03	0.00E+00	3.84E-05	7.33E-06
374849.033758584.03	374849.03	3758584.03	1.34E-05	1.44E-05	1.38E-05	1.37E-07	2.68E-06	4.82E-06	0.00E+00	2.05E-06	1.02E-06	0.00E+00	0.00E+00	8.19E-07	3.77E-10	2.69E-09	0.00E+00	3.07E-09	3.072E-03	0.00E+00	4.46E-05	8.52E-06
374854.033758584.03	374854.03	3758584.03	1.32E-05	1.42E-05	1.37E-05	1.35E-07	2.65E-06	4.76E-06	0.00E+00	2.02E-06	1.01E-06	0.00E+00	0.00E+00	8.09E-07	3.72E-10	2.66E-09	0.00E+00	3.03E-09	3.035E-03	0.00E+00	4.41E-05	8.42E-06
374859.033758584.03	374859.03	3758584.03	1.31E-05	1.40E-05	1.35E-05	1.33E-07	2.61E-06	4.70E-06	0.00E+00	2.00E-06	9.99E-07	0.00E+00	0.00E+00	8.00E-07	3.68E-10	2.63E-09	0.00E+00	3.00E-09	2.997E-03	0.00E+00	4.35E-05	8.32E-06
374864.033758584.03	374864.03	3758584.03	1.29E-05	1.39E-05	1.33E-05	1.32E-07	2.58E-06	4.65E-06	0.00E+00	1.97E-06	9.87E-07	0.00E+00	0.00E+00	7.90E-07	3.63E-10	2.60E-09	0.00E+00	2.96E-09	2.960E-03	0.00E+00	4.30E-05	8.21E-06
374869.033758584.03	374869.03	3758584.03	1.27E-05	1.37E-05	1.32E-05	1.30E-07	2.55E-06	4.59E-06	0.00E+00	1.95E-06	9.75E-07	0.00E+00	0.00E+00	7.80E-07	3.59E-10	2.56E-09	0.00E+00	2.92E-09	2.923E-03	0.00E+00	4.24E-05	8.11E-06
374874.033758584.03	374874.03	3758584.03	1.26E-05	1.35E-05	1.30E-05	1.28E-07	2.52E-06	4.53E-06	0.00E+00	1.93E-06	9.63E-07	0.00E+00	0.00E+00	7.70E-07	3.54E-10	2.53E-09	0.00E+00	2.89E-09	2.887E-03	0.00E+00	4.19E-05	8.01E-06
374879.033758584.03	374879.03	3758584.03	1.24E-05	1.34E-05	1.28E-05	1.27E-07	2.49E-06	4.47E-06	0.00E+00	1.90E-06	9.51E-07	0.00E+00	0.00E+00	7.60E-07	3.50E-10	2.50E-09	0.00E+00	2.85E-09	2.851E-03	0.00E+00	4.14E-05	7.91E-06
374884.033758584.03	374884.03	3758584.03	1.23E-05	1.32E-05	1.27E-05	1.25E-07	2.45E-06	4.42E-06	0.00E+00	1.88E-06	9.39E-07	0.00E+00	0.00E+00	7.51E-07	3.45E-10	2.47E-09	0.00E+00	2.82E-09	2.816E-03	0.00E+00	4.09E-05	7.81E-06
374889.033758584.03	374889.03	3758584.03	1.21E-05	1.30E-05	1.25E-05	1.24E-07	2.43E-06	4.37E-06	0.00E+00	1.86E-06	9.28E-07	0.00E+00	0.00E+00	7.42E-07	3.41E-10	2.44E-09	0.00E+00	2.78E-09	2.782E-03	0.00E+00	4.04E-05	7.72E-06
374894.033758584.03	374894.03	3758584.03	1.20E-05	1.29E-05	1.24E-05	1.22E-07	2.40E-06	4.31E-06	0.00E+00	1.83E-06	9.17E-07	0.00E+00	0.00E+00	7.34E-07	3.37E-10	2.41E-09	0.00E+00	2.75E-09	2.750E-03	0.00E+00	3.99E-05	7.63E-06
374899.033758584.03	374899.03	3758584.03	1.18E-05	1.27E-05	1.22E-05	1.21E-07	2.37E-06	4.26E-06	0.00E+00	1.81E-06	9.06E-07	0.00E+00	0.00E+00	7.25E-07	3.33E-10	2.38E-09	0.00E+00	2.72E-09	2.718E-03	0.00E+00	3.95E-05	7.54E-06
374849.033758589.03	374849.03	3758589.03	1.38E-05	1.48E-05	1.42E-05	1.41E-07	2.76E-06	4.97E-06	0.00E+00	2.11E-06	1.06E-06	0.00E+00	0.00E+00	8.44E-07	3.88E-10	2.78E-09	0.00E+00	3.17E-09	3.166E-03	0.00E+00	4.60E-05	8.78E-06
374854.033758589.03	374854.03	3758589.03	1.36E-05	1.46E-05	1.41E-05	1.39E-07	2.73E-06	4.91E-06	0.00E+00	2.08E-06	1.04E-06	0.00E+00	0.00E+00	8.34E-07	3.83E-10	2.74E-09	0.00E+00	3.13E-09	3.126E-03	0.00E+00	4.54E-05	8.67E-06
374859.033758589.03	374859.03	3758589.03	1.35E-05	1.45E-05	1.39E-05	1.37E-07	2.69E-06	4.84E-06	0.00E+00	2.06E-06	1.03E-06	0.00E+00	0.00E+00	8.23E-07	3.79E-10	2.71E-09	0.00E+00	3.09E-09	3.087E-03	0.00E+00	4.48E-05	8.56E-06
374864.033758589.03	374864.03	3758589.03	1.33E-05	1.43E-05	1.37E-05	1.36E-07	2.66E-06	4.78E-06	0.00E+00	2.03E-06	1.02E-06	0.00E+00	0.00E+00	8.13E-07	3.74E-10	2.67E-09	0.00E+00	3.05E-09	3.048E-03	0.00E+00	4.43E-05	8.46E-06
374869.033758589.03	374869.03	3758589.03	1.31E-05	1.41E-05	1.35E-05	1.34E-07	2.62E-06	4.72E-06	0.00E+00	2.01E-06	1.00E-06	0.00E+00	0.00E+00	8.03E-07	3.69E-10	2.64E-09	0.00E+00	3.01E-09	3.010E-03	0.00E+00	4.37E-05	8.35E-06
374874.033758589.03	374874.03	3758589.03	1.29E-05	1.39E-05	1.34E-05	1.32E-07	2.59E-06	4.66E-06	0.00E+00	1.98E-06	9.91E-07	0.00E+00	0.00E+00	7.93E-07	3.64E-10	2.61E-09	0.00E+00	2.97E-09	2.972E-03	0.00E+00	4.32E-05	8.25E-06
374879.033758589.03	374879.03	3758589.03	1.28E-05	1.38E-05	1.32E-05	1.30E-07	2.56E-06	4.61E-06	0.00E+00	1.96E-06	9.79E-07	0.00E+00	0.00E+00	7.83E-07	3.60E-10	2.57E-09	0.00E+00	2.93E-09	2.933E-03	0.00E+00	4.26E-05	8.14E-06
374884.033758589.03	374884.03	3758589.03	1.26E-05	1.36E-05	1.30E-05	1.29E-07	2.53E-06	4.55E-06	0.00E+00	1.93E-06	9.67E-07	0.00E+00	0.00E+00	7.73E-07	3.55E-10	2.54E-09	0.00E+00	2.90E-09	2.899E-03	0.00E+00	4.21E-05	8.04E-06
374889.033758589.03	374889.03	3758589.03	1.24E-05	1.34E-05	1.29E-05	1.27E-07	2.50E-06	4.49E-06	0.00E+00	1.91E-06	9.55E-07	0.00E+00	0.00E+00	7.64E-07	3.51E-10	2.51E-09	0.00E+00	2.86E-09	2.864E-03	0.00E+00	4.16E-05	7.94E-06
374894.033758589.03	374894.03	3758589.03	1.23E-05	1.33E-05	1.27E-05	1.26E-07	2.47E-06	4.44E-06	0.00E+00	1.89E-06	9.44E-07	0.00E+00	0.00E+00	7.55E-07	3.47E-10	2.48E-09	0.00E+00	2.83E-09	2.830E-03	0.00E+00	4.11E-05	7.85E-06
374899.033758589.03	374899.03	3758589.03	1.22E-05	1.31E-05	1.26E-05	1.24E-07	2.44E-06	4.39E-06	0.00E+00	1.86E-06	9.32E-07	0.00E+00	0.00E+00	7.46E-07	3.43E-10	2.45E-09	0.00E+00	2.80E-09	2.796E-03	0.00E+00	4.06E-05	7.76E-06
374849.033758594.03	374849.03	3758594.03	1.42E-05	1.53E-05	1.47E-05	1.45E-07	2.85E-06	5.12E-06	0.00E+00	2.18E-06	1.09E-06	0.00E+00	0.00E+00	8.71E-07	4.00E-10	2.86E-09	0.00E+00	3.26E-09	3.264E-03	0.00E+00	4.74E-05	9.06E-06
374854.033758594.03	374854.03	3758594.03	1.40E-05	1.51E-05	1.45E-05	1.43E-07	2.81E-06	5.06E-06	0.00E+00	2.15E-06	1.07E-06	0.00E+00	0.00E+00	8.59E-07	3.95E-10	2.83E-09	0.00E+00	3.22E-09	3.222E-03	0.00E+00	4.68E-05	8.94E-06
374859.033758594.03	374859.03	3758594.03	1.39E-05	1.49E-05	1.43E-05	1.41E-07	2.77E-06	4.99E-06	0.00E+00	2.12E-06	1.06E-06	0.00E+00	0.00E+00	8.48E-07	3.90E-10	2.79E-09	0.00E+00	3.18E-09	3.181E-03	0.00E+00	4.62E-05	8.82E-06
374864.033758594.03	374864.03	3758594.03	1.37E-05	1.47E-05	1.41E-05	1.40E-07	2.74E-06	4.93E-06	0.00E+00	2.09E-06	1.05E-06	0.00E+00	0.00E+00	8.38E-07	3.85E-10	2.75E-09	0.00E+00	3.14E-09	3.140E-03	0.00E+00	4.56E-05	8.71E-06
374869.033758594.03	374869.03	3758594.03	1.35E-05	1.45E-05	1.39E-05	1.38E-07	2.70E-06	4.86E-06	0.00E+00	2.07E-06	1.03E-06	0.00E+00	0.00E+00	8.27E-07	3.80E-10	2.72E-09	0.00E+00	3.10E-09	3.100E-03	0.00E+00	4.50E-05	8.60E-06
374874.033758594.03	374874.03	3758594.03	1.33E-05	1.43E-05	1.38E-05	1.36E-07	2.67E-06	4.80E-06	0.00E+00	2.04E-06	1.02E-06	0.00E+00	0.00E+00	8.17E-07	3.75E-10	2.69E-09	0.00E+00	3.06E-09	3.061E-03	0.00E+00	4.44E-05	8.49E-06
374879.033758594.03	374879.03	3758594.03	1.32E-05	1.42E-05	1.36E-05	1.34E-07	2.63E-06	4.74E-06	0.00E+00	2.02E-06	1.01E-06	0.00E+00	0.00E+00	8.06E-07	3.71E-10	2.65E-09	0.00E+00	3.02E-09	3.022E-03	0.00E+00	4.39E-05	8.39E-06
374884.033758594.03	374884.03	3758594.03	1.30E-05	1.40E-05	1.34E-05	1.33E-07	2.60E-06	4.68E-06	0.00E+00	1.99E-06	9.95E-07	0.00E+00	0.00E+00	7.96E-07	3.66E-10	2.62E-09	0.00E+00	2.98E-09	2.985E-03	0.00E+00	4.33E-05	8.28E-06
374889.033758594.03	374889.03	3758594.03	1.28E-05	1.38E-05	1.33E-05	1.31E-07	2.57E-06	4.63E-06	0.00E+00	1.97E-06	9.83E-07	0.00E+00	0.00E+00	7.86E-07	3.62E-10	2.59E-09	0.00E+00	2.95E-09	2.948E-03	0.00E+00	4.28E-05	8.18E-06
374894.033758594.03	374894.03	3758594.03	1.27E-05	1.36E-05	1.31E-05	1.29E-07	2.54E-06	4.57E-06	0.00E+00	1.94E-06	9.71E-07	0.00E+00	0.00E+00	7.77E-07	3.57E-10	2.56E-09	0.00E+00	2.91E-09	2.912E-03	0.00E+00	4.23E-05	8.08E-06
374899.033758594.03	374899.03	3758594.03	1.25E-05	1.35E-05	1.29E-05	1.28E-07	2.51E-06	4.51E-06	0.00E+00	1.92E-06	9.59E-07	0.00E+00	0.00E+00	7.67E-07	3.53E-10	2.52E-09	0.00E+00	2.88E-09	2.877E-03	0.00E+00	4.18E-05	7.98E-06
375028.033758878.03	375028.03	3758878.03	2.95E-05	3.18E-05	3.05E-05	3.01E-07	5.91E-06	1.06E-05	0.00E+00	4.52E-06	2.26E-06	0.00E+00	0.00E+00	1.81E-06	8.32E-10	5.95E-09	0.00E+00	6.78E-09	6.780E-03	0.00E+00	9.84E-05	1.88E-05
375038.033758878.03	375038.03	3758878.03	2.88E-05	3.09E-05	2.97E-05	2.93E-07	5.75E-06	1.04E-05	0.00E+00	4.40E-06	2.20E-06	0.00E+00	0.00E+00	1.76E-06	8.09E-10	5.79E-09	0.00E+00	6.60E-09	6.599E-03	0.00E+00	9.58E-05	1.83E-05
375048.033758878.03	375048.03	3758878.03	2.80E-05	3.01E-05	2.89E-05	2.86E-07	5.60E-06	1.01E-05	0.00E+00	4.28E-06	2.14E-06	0.00E+00	0.00E+00	1.71E-06	7.88E-10	5.64E-09	0.00E+00	6.42E-09	6.423E-03	0.00E+00	9.33E-05	1.78E-05
375058.033758878.03	375058.03	3758878.03	2.72E-05	2.93E-05	2.81E-05	2.78E-07	5.45E-06	9.81E-06	0.00E+00	4.17E-06	2.08E-06	0.00E+00	0.00E+00	1.67E-06	7.67E-10	5.48E-09	0.00E+00	6.25E-09	6.251E-03	0.00E+00	9.08E-05	1.73E-05
375068.033758878.03	375068.03	3758878.03	2.65E-05	2.85E-05	2.74E-05	2.71E-07	5.30E-06	9.55E-06	0.00E+00	4.06E-06	2.03E-06	0.00E+00	0.00E+00	1.62E-06	7.46E-10	5.34E-09	0.00E+00	6.08E-09	6.084E-03	0.00E+00	8.83E-05	1.69E-05
375078.033758878.03	375078.03	3758878.03	2.58E-05	2.77E-05	2.66E-05	2.63E-07	5.16E-06	9.29E-06	0.00E+00	3.95E-06	1.97E-06	0.00E+00	0.00E+00	1.58E-06	7.26E-10	5.19E-09	0.00E+00	5.92E-09	5.921E-03	0.00E+00	8.60E-05	1.64E-05
375028.033758888.03	375028.03	3758888.03	2.94E-05	3.16E-05	3.03E-05	3.00E-07	5.88E-06	1.06E-05	0.00E+00	4.50E-06	2.25E-06	0.00E+00	0.00E+00	1.80E-06	8.27E-10	5.92E-09	0.00E+00	6.74E-09	6.744E-03	0.00E+00	9.79E-05	1.87E-05
375038.033758888.03	375038.03	3758888.03	2.86E-05	3.08E-05	2.96E-05	2.92E-07	5.73E-06

			SWBuilding Construction	SWDemolition	SWGrading	EYBuilding Construction	SWPaving	SWGrading	SWArchitectural Coating	NBBuilding Construction	NBBuilding Construction	NBArchitectural Coating	NBArchitectural Coating	RWBuilding Construction	Child Risk					Overlapping Phases - Maximum GLC		
Unique Identifier	X (UTM)	Y (UTM)	2026	2026	2026	2026	2027	2027	2027	2026	2027	2026	2027	2026	3rd Trimester	0<2	2<16	Total	per million	2025	2026	2027
375299.033758374.03	375299.03	3758374.03	4.53E-06	4.88E-06	4.68E-06	4.63E-08	9.07E-07	1.63E-06	0.00E+00	6.94E-07	3.47E-07	0.00E+00	0.00E+00	2.78E-07	1.28E-10	9.13E-10	0.00E+00	1.04E-09	1.041E-03	0.00E+00	1.51E-05	2.89E-06
375309.033758374.03	375309.03	3758374.03	4.54E-06	4.89E-06	4.69E-06	4.64E-08	9.09E-07	1.64E-06	0.00E+00	6.96E-07	3.48E-07	0.00E+00	0.00E+00	2.78E-07	1.28E-10	9.15E-10	0.00E+00	1.04E-09	1.043E-03	0.00E+00	1.51E-05	2.89E-06
375259.033758384.03	375259.03	3758384.03	4.71E-06	5.07E-06	4.87E-06	4.81E-08	9.43E-07	1.70E-06	0.00E+00	7.21E-07	3.61E-07	0.00E+00	0.00E+00	2.89E-07	1.33E-10	9.49E-10	0.00E+00	1.08E-09	1.082E-03	0.00E+00	1.57E-05	3.00E-06
375269.033758384.03	375269.03	3758384.03	4.72E-06	5.07E-06	4.87E-06	4.81E-08	9.44E-07	1.70E-06	0.00E+00	7.22E-07	3.61E-07	0.00E+00	0.00E+00	2.89E-07	1.33E-10	9.50E-10	0.00E+00	1.08E-09	1.082E-03	0.00E+00	1.57E-05	3.00E-06
375279.033758384.03	375279.03	3758384.03	4.71E-06	5.07E-06	4.86E-06	4.81E-08	9.42E-07	1.70E-06	0.00E+00	7.21E-07	3.60E-07	0.00E+00	0.00E+00	2.88E-07	1.33E-10	9.48E-10	0.00E+00	1.08E-09	1.081E-03	0.00E+00	1.57E-05	3.00E-06
375289.033758384.03	375289.03	3758384.03	4.71E-06	5.06E-06	4.86E-06	4.80E-08	9.42E-07	1.70E-06	0.00E+00	7.21E-07	3.60E-07	0.00E+00	0.00E+00	2.88E-07	1.33E-10	9.48E-10	0.00E+00	1.08E-09	1.081E-03	0.00E+00	1.57E-05	3.00E-06
375299.033758384.03	375299.03	3758384.03	4.72E-06	5.08E-06	4.87E-06	4.82E-08	9.44E-07	1.70E-06	0.00E+00	7.22E-07	3.61E-07	0.00E+00	0.00E+00	2.89E-07	1.33E-10	9.50E-10	0.00E+00	1.08E-09	1.083E-03	0.00E+00	1.57E-05	3.00E-06
375269.033758394.03	375269.03	3758394.03	4.85E-06	5.22E-06	5.01E-06	4.95E-08	9.71E-07	1.75E-06	0.00E+00	7.43E-07	3.71E-07	0.00E+00	0.00E+00	2.97E-07	1.37E-10	9.77E-10	0.00E+00	1.11E-09	1.114E-03	0.00E+00	1.62E-05	3.09E-06
375279.033758394.03	375279.03	3758394.03	4.86E-06	5.23E-06	5.02E-06	4.96E-08	9.72E-07	1.75E-06	0.00E+00	7.44E-07	3.72E-07	0.00E+00	0.00E+00	2.97E-07	1.37E-10	9.78E-10	0.00E+00	1.12E-09	1.115E-03	0.00E+00	1.62E-05	3.09E-06
375289.033758394.03	375289.03	3758394.03	4.88E-06	5.25E-06	5.04E-06	4.98E-08	9.77E-07	1.76E-06	0.00E+00	7.48E-07	3.74E-07	0.00E+00	0.00E+00	2.99E-07	1.37E-10	9.84E-10	0.00E+00	1.12E-09	1.121E-03	0.00E+00	1.63E-05	3.11E-06
375279.033758404.03	375279.03	3758404.03	4.99E-06	5.37E-06	5.16E-06	5.10E-08	9.99E-07	1.80E-06	0.00E+00	7.64E-07	3.82E-07	0.00E+00	0.00E+00	3.06E-07	1.41E-10	1.01E-09	0.00E+00	1.15E-09	1.146E-03	0.00E+00	1.66E-05	3.18E-06

IHS

Onroad DPM Emissions, Ground Level Concentrations and Health Risk Calculations

Residential Receptors

Mitigated

Phase		Start Date	End Date	Work Days	missions (lbs/da	missions (lbs/yr	Emissions (g/s)
SWBuilding Construction	2026	1/5/2026	9/21/2026	223	2.96E-03	6.60E-01	1.55E-05
SWDemolition	2026	1/5/2026	6/6/2026	132	3.18E-03	4.20E-01	1.67E-05
SWGrading	2026	5/25/2026	8/2/2026	60	3.05E-03	1.83E-01	1.60E-05
EYBuilding Construction	2026	6/17/2026	10/9/2026	99	3.02E-05	2.99E-03	1.59E-07
SWPaving	2027	2/8/2027	6/28/2027	121	5.92E-04	7.16E-02	3.11E-06
SWGrading	2027	2/8/2027	6/28/2027	121	1.07E-03	1.29E-01	5.59E-06
SWArchitectural Coating	2027	2/8/2027	6/28/2027	121	0.00E+00	0.00E+00	0.00000
NBBuilding Construction	2026	7/1/2026	12/31/2026	158	4.53E-04	7.16E-02	2.38E-06
NBBuilding Construction	2027	1/1/2027	12/25/2027	308	2.26E-04	6.97E-02	1.19E-06
NBArchitectural Coating	2026	9/11/2026	12/31/2026	96	0.00E+00	0.00E+00	0.00000
NBArchitectural Coating	2027	1/1/2027	2/25/2027	48	0.00E+00	0.00E+00	0.00000
RWBuilding Construction	2026	9/15/2026	11/14/2026	53	1.81E-04	9.60E-03	9.51E-07

From AQ Summary

Emissions (lbs/day)

0.08815
0.09480
0.09101
0.00090
0.01764
0.03175
0.00000
0.01349
0.00675
0.00000
0.00000
0.00540

Haul Truck/Worker Trip Adjustment Factor to Model

	Total (miles)
	HAUL
Haul Distance (Haz Waste Facility or Landfill)	86
Hauling Default	40
Vendor	20.40
AERMOD	0.68
% in Dispersion Model, Hauling (Haz Waste Facility or Landfill)	0.8%
Hauling Default	1.7%
% in Dispersion Model, Vendor	3.4%

Emissions (g/s)

Haul Route -W	625.6	m	
Haul Route -E	1102	m	1.000
Haul Route Model	1102		
	1.102	km modeled	
Calculated in Lake AERMOD View	0.62	km to mile conversion	
	0.68	Miles modeled	

Conservatively multiplying by largest percentage of emissions by vehicle class included within each phase

AERMOD Column Identifier:

			9	9	9	9	9	9	9	9	9	9	9	9	9	MAX:	0.099
			SWBuilding Construction	SWDemolition	SWGrading	EYBuilding Construction	SWPaving	SWGrading	SWArchitectural Coating	NBBuilding Construction	NBBuilding Construction	NBArchitectural Coating	NBArchitectural Coating	RWBuilding Construction	Child Risk				
Unique Identifier	X (UTM)	Y (UTM)	2026	2026	2026	2026	2027	2027	2027	2026	2027	2026	2027	2026	3rd Trimester	0<2	2<16	Total	per million
3745223758574	374522	3758574	2.42E-05	2.60E-05	2.50E-05	2.47E-07	4.84E-06	8.71E-06	0.00E+00	3.70E-06	1.85E-06	0.00E+00	0.00E+00	1.48E-06	6.81E-10	4.87E-09	0.00E+00	5.55E-09	5.55E-03
3745273758574	374527	3758574	2.47E-05	2.66E-05	2.55E-05	2.52E-07	4.95E-06	8.90E-06	0.00E+00	3.78E-06	1.89E-06	0.00E+00	0.00E+00	1.51E-06	6.96E-10	4.98E-09	0.00E+00	5.67E-09	5.67E-03
3744573758579	374457	3758579	1.84E-05	1.98E-05	1.90E-05	1.88E-07	3.69E-06	6.64E-06	0.00E+00	2.82E-06	1.41E-06	0.00E+00	0.00E+00	1.13E-06	5.19E-10	3.71E-09	0.00E+00	4.23E-09	4.23E-03
3744623758579	374462	3758579	1.88E-05	2.03E-05	1.94E-05	1.92E-07	3.77E-06	6.78E-06	0.00E+00	2.88E-06	1.44E-06	0.00E+00	0.00E+00	1.15E-06	5.30E-10	3.79E-09	0.00E+00	4.32E-09	4.32E-03
3744673758579	374467	3758579	1.93E-05	2.07E-05	1.99E-05	1.96E-07	3.85E-06	6.93E-06	0.00E+00	2.95E-06	1.47E-06	0.00E+00	0.00E+00	1.18E-06	5.42E-10	3.88E-09	0.00E+00	4.42E-09	4.42E-03
3744773758579	374477	3758579	2.01E-05	2.16E-05	2.08E-05	2.05E-07	4.03E-06	7.25E-06	0.00E+00	3.08E-06	1.54E-06	0.00E+00	0.00E+00	1.23E-06	5.66E-10	4.05E-09	0.00E+00	4.62E-09	4.62E-03
3744823758579	374482	3758579	2.06E-05	2.21E-05	2.12E-05	2.10E-07	4.12E-06	7.41E-06	0.00E+00	3.15E-06	1.57E-06	0.00E+00	0.00E+00	1.26E-06	5.79E-10	4.14E-09	0.00E+00	4.72E-09	4.72E-03
3744873758579	374487	3758579	2.10E-05	2.26E-05	2.17E-05	2.15E-07	4.21E-06	7.58E-06	0.00E+00	3.22E-06	1.61E-06	0.00E+00	0.00E+00	1.29E-06	5.92E-10	4.24E-09	0.00E+00	4.83E-09	4.83E-03
3744923758579	374492	3758579	2.15E-05	2.31E-05	2.22E-05	2.20E-07	4.31E-06	7.75E-06	0.00E+00	3.29E-06	1.65E-06	0.00E+00	0.00E+00	1.32E-06	6.06E-10	4.33E-09	0.00E+00	4.94E-09	4.94E-03
3744973758579	374497	3758579	2.20E-05	2.37E-05	2.27E-05	2.25E-07	4.40E-06	7.93E-06	0.00E+00	3.37E-06	1.68E-06	0.00E+00	0.00E+00	1.35E-06	6.19E-10	4.43E-09	0.00E+00	5.05E-09	5.05E-03
3745023758579	374502	3758579	2.25E-05	2.42E-05	2.32E-05	2.30E-07	4.50E-06	8.11E-06	0.00E+00	3.45E-06	1.72E-06	0.00E+00	0.00E+00	1.38E-06	6.34E-10	4.53E-09	0.00E+00	5.17E-09	5.17E-03
3745073758579	374507	3758579	2.30E-05	2.48E-05	2.38E-05	2.35E-07	4.61E-06	8.29E-06	0.00E+00	3.52E-06	1.76E-06	0.00E+00	0.00E+00	1.41E-06	6.48E-10	4.64E-09	0.00E+00	5.28E-09	5.28E-03
3745123758579	374512	3758579	2.36E-05	2.53E-05	2.43E-05	2.40E-07	4.71E-06	8.48E-06	0.00E+00	3.60E-06	1.80E-06	0.00E+00	0.00E+00	1.44E-06	6.63E-10	4.74E-09	0.00E+00	5.41E-09	5.41E-03
3745173758579	374517	3758579	2.41E-05	2.59E-05	2.49E-05	2.46E-07	4.82E-06	8.68E-06	0.00E+00	3.69E-06	1.84E-06	0.00E+00	0.00E+00	1.47E-06	6.78E-10	4.85E-09	0.00E+00	5.53E-09	5.53E-03
3745223758579	374522	3758579	2.46E-05	2.65E-05	2.54E-05	2.51E-07	4.93E-06	8.87E-06	0.00E+00	3.77E-06	1.89E-06	0.00E+00	0.00E+00	1.51E-06	6.93E-10	4.96E-09	0.00E+00	5.65E-09	5.65E-03
3745273758579	374527	3758579	2.52E-05	2.71E-05	2.60E-05	2.57E-07	5.04E-06	9.08E-06	0.00E+00	3.86E-06	1.93E-06	0.00E+00	0.00E+00	1.54E-06	7.09E-10	5.07E-09	0.00E+00	5.78E-09	5.78E-03
3744523758584	374452	3758584	1.83E-05	1.96E-05	1.88E-05	1.86E-07	3.65E-06	6.57E-06	0.00E+00	2.79E-06	1.40E-06	0.00E+00	0.00E+00	1.12E-06	5.14E-10	3.68E-09	0.00E+00	4.19E-09	4.19E-03
3744573758584	374457	3758584	1.87E-05	2.01E-05	1.93E-05	1.90E-07	3.73E-06	6.72E-06	0.00E+00	2.86E-06	1.43E-06	0.00E+00	0.00E+00	1.14E-06	5.25E-10	3.76E-09	0.00E+00	4.28E-09	4.28E-03
3744623758584	374462	3758584	1.91E-05	2.05E-05	1.97E-05	1.95E-07	3.82E-06	6.87E-06	0.00E+00	2.92E-06	1.46E-06	0.00E+00	0.00E+00	1.17E-06	5.37E-10	3.84E-09	0.00E+00	4.38E-09	4.38E-03
3744673758584	374467	3758584	1.95E-05	2.10E-05	2.01E-05	1.99E-07	3.90E-06	7.02E-06	0.00E+00	2.99E-06	1.49E-06	0.00E+00	0.00E+00	1.19E-06	5.49E-10	3.93E-09	0.00E+00	4.48E-09	4.48E-03
3744773758584	374477	3758584	2.04E-05	2.19E-05	2.11E-05	2.08E-07	4.08E-06	7.35E-06	0.00E+00	3.12E-06	1.56E-06	0.00E+00	0.00E+00	1.25E-06	5.74E-10	4.11E-09	0.00E+00	4.68E-09	4.68E-03
3744823758584	374482	3758584	2.09E-05	2.25E-05	2.16E-05	2.13E-07	4.18E-06	7.52E-06	0.00E+00	3.20E-06	1.60E-06	0.00E+00	0.00E+00	1.28E-06	5.88E-10	4.20E-09	0.00E+00	4.79E-09	4.79E-03
3744873758584	374487	3758584	2.14E-05	2.30E-05	2.21E-05	2.18E-07	4.27E-06	7.69E-06	0.00E+00	3.27E-06	1.63E-06	0.00E+00	0.00E+00	1.31E-06	6.01E-10	4.30E-09	0.00E+00	4.90E-09	4.90E-03
3744923758584	374492	3758584	2.19E-05	2.36E-05	2.26E-05	2.23E-07	4.37E-06	7.87E-06	0.00E+00	3.35E-06	1.67E-06	0.00E+00	0.00E+00	1.34E-06	6.15E-10	4.40E-09	0.00E+00	5.02E-09	5.02E-03
3744973758584	374497	3758584	2.24E-05	2.41E-05	2.31E-05	2.28E-07	4.48E-06	8.06E-06	0.00E+00	3.42E-06	1.71E-06	0.00E+00	0.00E+00	1.37E-06	6.30E-10	4.50E-09	0.00E+00	5.13E-09	5.13E-03
3745023758584	374502	3758584	2.29E-05	2.46E-05	2.36E-05	2.34E-07	4.58E-06	8.24E-06	0.00E+00	3.50E-06	1.75E-06	0.00E+00	0.00E+00	1.40E-06	6.44E-10	4.61E-09	0.00E+00	5.25E-09	5.25E-03
3745073758584	374507	3758584	2.34E-05	2.52E-05	2.42E-05	2.39E-07	4.69E-06	8.44E-06	0.00E+00	3.59E-06	1.79E-06	0.00E+00	0.00E+00	1.43E-06	6.59E-10	4.72E-09	0.00E+00	5.38E-09	5.38E-03
3745123758584	374512	3758584	2.40E-05	2.58E-05	2.48E-05	2.45E-07	4.80E-06	8.64E-06	0.00E+00	3.67E-06	1.84E-06	0.00E+00	0.00E+00	1.47E-06	6.75E-10	4.83E-09	0.00E+00	5.50E-09	5.50E-03
3745173758584	374517	3758584	2.45E-05	2.64E-05	2.53E-05	2.50E-07	4.91E-06	8.84E-06	0.00E+00	3.76E-06	1.88E-06	0.00E+00	0.00E+00	1.50E-06	6.91E-10	4.94E-09	0.00E+00	5.63E-09	5.63E-03
3745223758584	374522	3758584	2.51E-05	2.70E-05	2.59E-05	2.56E-07	5.02E-06	9.04E-06	0.00E+00	3.84E-06	1.92E-06	0.00E+00	0.00E+00	1.54E-06	7.07E-10	5.06E-09	0.00E+00	5.76E-09	5.76E-03
3745273758584	374527	3758584	2.57E-05	2.76E-05	2.65E-05	2.62E-07	5.14E-06	9.26E-06	0.00E+00	3.93E-06	1.97E-06	0.00E+00	0.00E+00	1.57E-06	7.23E-10	5.17E-09	0.00E+00	5.90E-09	5.90E-03
3744173758589	374417	3758589	1.59E-05	1.71E-05	1.64E-05	1.62E-07	3.18E-06	5.73E-06	0.00E+00	2.43E-06	1.22E-06	0.00E+00	0.00E+00	9.73E-07	4.47E-10	3.20E-09	0.00E+00	3.65E-09	3.65E-03
3744223758589	374422	3758589	1.62E-05	1.75E-05	1.68E-05	1.66E-07	3.25E-06	5.85E-06	0.00E+00	2.48E-06	1.24E-06	0.00E+00	0.00E+00	9.94E-07	4.57E-10	3.27E-09	0.00E+00	3.72E-09	3.72E-03
3744273758589	374427	3758589	1.66E-05	1.78E-05	1.71E-05	1.69E-07	3.32E-06	5.97E-06	0.00E+00	2.54E-06	1.27E-06	0.00E+00	0.00E+00	1.01E-06	4.66E-10	3.34E-09	0.00E+00	3.80E-09	3.80E-03
3744323758589	374432	3758589	1.69E-05	1.82E-05	1.75E-05	1.73E-07	3.39E-06	6.10E-06	0.00E+00	2.59E-06	1.30E-06	0.00E+00	0.00E+00	1.04E-06	4.76E-10	3.41E-09	0.00E+00	3.88E-09	3.88E-03
3744373758589	374437	3758589	1.73E-05	1.86E-05	1.78E-05	1.76E-07	3.46E-06	6.23E-06	0.00E+00	2.65E-06	1.32E-06	0.00E+00	0.00E+00	1.06E-06	4.87E-10	3.48E-09	0.00E+00	3.97E-09	3.97E-03
3744423758589	374442	3758589	1.77E-05	1.90E-05	1.82E-05	1.80E-07	3.53E-06	6.36E-06	0.00E+00	2.70E-06	1.35E-06	0.00E+00	0.00E+00	1.08E-06	4.97E-10	3.56E-09	0.00E+00	4.05E-09	4.05E-03
3744473758589	374447	3758589	1.81E-05	1.94E-05	1.86E-05	1.84E-07	3.61E-06	6.50E-06	0.00E+00	2.76E-06	1.38E-06	0.00E+00	0.00E+00	1.11E-06	5.08E-10	3.64E-09	0.00E+00	4.15E-09	4.15E-03
3744523758589	374452	3758589	1.85E-05	1.99E-05	1.91E-05	1.88E-07	3.70E-06	6.65E-06	0.00E+00	2.83E-06	1.41E-06	0.00E+00	0.00E+00	1.13E-06	5.20E-10	3.72E-09	0.00E+00	4.24E-09	4.24E-03
3744573758589	374457	3758589	1.89E-05	2.03E-05	1.95E-05	1.93E-07	3.78E-06	6.80E-06	0.00E+00	2.89E-06	1.45E-06	0.00E+00	0.00E+00	1.16E-06	5.32E-10	3.80E-09	0.00E+00	4.34E-09	4.34E-03
3744623758589	374462	3758589	1.93E-05	2.08E-05	1.99E-05	1.97E-07	3.87E-06	6.96E-06	0.00E+00	2.96E-06	1.48E-06	0.00E+00	0.00E+00	1.18E-06	5.44E-10	3.89E-09	0.00E+00	4.43E-09	4.43E-03
3744673758589	374467	3758589	1.98E-05	2.13E-05	2.04E-05	2.02E-07	3.95E-06	7.12E-06	0.00E+00	3.02E-06	1.51E-06	0.00E+00	0.00E+00	1.21E-06	5.56E-10	3.98E-09	0.00E+00	4.54E-09	4.54E-03
3744773758589	374477	3758589	2.07E-05	2.23E-05	2.14E-05	2.11E-07	4.14E-06	7.45E-06	0.00E+00	3.17E-06	1.58E-06	0.00E+00	0.00E+00	1.27E-06	5.83E-10	4.17E-09	0.00E+00	4.75E-09	4.75E-03
3744823758589	374482	3758589	2.12E-05	2.28E-05	2.19E-05	2.16E-07	4.24E-06	7.63E-06	0.00E+00	3.24E-06	1.62E-06	0.00E+00	0.00E+00	1.30E-06	5.96E-10	4.27E-09	0.00E+00	4.86E-09	4.86E-03
3744873758589	374487	3758589	2.17E-05	2.33E-05	2.24E-05	2.21E-07	4.34E-06	7.81E-06	0.00E+00	3.32E-06	1.66E-06	0.00E+00	0.00E+00	1.33E-06	6.11E-10	4.37E-09	0.00E+00	4.98E-09	4.98E-03
3744923758589	374492	3758589	2.22E-05	2.39E-05	2.29E-05	2.27E-07	4.44E-06	8.00E-06	0.00E+00	3.40E-06	1.70E-06	0.00E+00	0.00E+00	1.36E-06	6.25E-10	4.47E-09	0.00E+00	5.10E-09	5.10E-03
3744973758589	374497	3758589	2.27E-05	2.45E-05	2.35E-05	2.32E-07	4.55E-06	8.19E-06	0.00E+00	3.48E-06	1.74E-06	0.00E+00	0.00E+00	1.39E-06	6.40E-10	4.58E-09	0.00E+00	5.22E-09	5.22E-03
3745023758589	374502	3758589	2.33E-05	2.50E-05	2.40E-05	2.38E-07	4.66E-06	8.39E-06	0.00E+00	3.56E-06	1.78E-06	0.00E+00	0.00E+00	1.43E-06	6.55E-10	4.69E-09	0.00E+00	5.34E-09	5.34E-03
3745073758589	374507	3758589	2.38E-05	2.56E-05	2.46E-05	2.43E-07	4.77E-06	8.59E-06	0.00E+00	3.65E-06	1.83E-06	0.00E+00	0.00E+00	1.46E-06	6.71E-10	4.80E-09	0.00E+00	5.47E-09	5.47E-03
3745123758589	374512	3758589	2.44E-05	2.63E-05	2.52E-05	2.49E-07	4.89E-06	8.80E-06	0.00E+00	3.74E-06	1.87E-06	0.00E+00	0.00E+00	1.50E-06	6.87E-10	4.92E-09	0.00E+00	5.61E-09	5.61E-03
3745173758589	374517	3758589	2.50E-05	2.69E-05	2.58E-05	2.55E-07	5.00E-06	9.01E-06	0.00E+00	3.83E-06	1.91E-06	0.00E+00	0.00E+00	1.53E-06	7.04E-10	5.04E-09	0.00E+00	5.74E-09	5.74E-03
3745223758589	374522	3758589	2.56E-05	2.75E-05	2.64E-05	2.61E-07	5.12E-06	9.22E-06	0.00E+00	3.92E-06	1.96E-06	0.00E+00	0.00E+00	1.57E-06	7.21E-10	5.16E-09	0.00E+00	5.88E-09	5.88E-03
3745273758589	374527	3758589	2.62E-05	2.82E-05	2.71E-05	2.68E-07	5.25E-06	9.44E-06	0.00E+00	4.01E-06	2.01E-06	0.00E+00	0.00E+00	1.61E-06	7.38E-10	5.28E-09	0.00E+00	6.02E-09	6.02E-03
3744023758594	374402	3758594	1.51E-05	1.62E-05	1.56E-05	1.54E-07	3.02E-06	5.43E-06	0.00E+00	2.31E-06	1.15E-06	0.00E+00	0.00E+00	9.23E-07	4.24E-10	3.04E-09	0.00E+00	3.46E-09	3.46E-03
3744073758594	374407	3758594	1.54E-05	1.66E-05	1.59E-05	1.57E-07	3.08E-06	5.54E-06	0.00E+00	2.36E-06	1.18E-06	0.00E+00	0.00E+00	9.42E-07	4.33E-10	3.10E-09	0.00E+00	3.53E-09	3.53E-03
3744123758594	374412	3758594	1.57E-05	1.69E-05	1.62E-05	1.60E-07	3.14E-06	5.66E-06	0.00E+00	2.40E-06	1.20E-06	0.00E+00	0.00E+00	9.62E-07	4.42E-10	3.16E-09	0.00E+00	3.61E-09	3.61E-03
3744173758594	374417	3758594	1.60E-05	1.73E-05	1.66E-05	1.64E-07	3.21E-06	5.78E-06	0.00E+00	2.46E-06	1.23E-06	0.00E+00	0.00E+00	9.82E-07	4.52E-10	3.23E-09	0.00E+00	3.68E-09	3.68E-03
3744223758594	374422	3758594	1.64E-05	1.76E-05	1.69E-05	1.67E-07	3.28E-06	5.90E-06	0.00E+00	2.51E-06	1.25E-06	0.00E+00	0.00E+00	1.00E-06	4.61E-10	3.30E-09	0.00E+00	3.76E-09	3.76E-03
3744273758594	374427	3758594	1.67E-05	1.80E-05	1.73E-05	1.71E-07	3.35E-06	6.03E-06	0.00E+00	2.56E-06	1.28E-06	0.00E+00	0.00E+00	1.02E-06	4.71E-10	3.37E-09	0.00E+00	3.84E-09	3.84E-03
3744323758594	374432	3758594	1.71E-05	1.84E-05	1.77E-05	1.75E-07	3.42E-06	6.16E-06	0.00E+00	2.62E-06	1.31E-06	0.00E+00	0.00E+00	1.05E-06	4.81E-10	3.44E-09	0.00E+00	3.93E-09	3.93E-03
3744373758594	374437	3758594	1.75E-05	1.88E-05	1.80E-05	1.78E-07	3.50E-06	6.29E-06	0.00E+00	2.68E-06	1.34E-06	0.00E+00	0.00E+00	1.07E-06	4.92E-10	3.52E-09	0.00E+00	4.01E-09	4.01E-03
3744423758594	374442	3758594	1.79E-05	1.92E-05	1.84E-05	1.82E-07	3.57E-06	6.43E-06	0.00E+00	2.73E-06	1.37E-06	0.00E+00	0.00E+00	1.09E-06	5.03E-10	3.60E-09	0.00E+00	4.10E-09	4.10E-03
3744473758594	374447	3758594	1.83E-05	1.96E-05	1.89E-05	1.86E-07	3.66E-06	6.58E-06	0.00E+00	2.80E-06	1.40E-06	0.00E+00	0.00E+00	1.12E-06	5.14E-10	3.68E-09	0.00E+00	4.19E-09	4.19E-03
3744523758594	374452	3758594	1.87E-05	2.01E-05	1.93E-05	1.91E-07	3.74E-06	6.73E-06	0.00E+00	2.86E-06	1.43E-06	0.00E+00	0.00E+00	1.14E-06	5.26E-10	3.76E-09	0.00E+00	4.29E-09	4.29E-03
3744573758594	374457	3758594	1.91E-05	2.06E-05	1.97E-05	1.95E-07	3.83E-06	6.89E-06	0.00E+00	2.93E-06	1.46E-06	0.00E+00	0.00E+00	1.17E-06	5.38E-10	3.85E-09	0.00E+00	4.39E-09	4.39E-03
3744623758594	374462	3758594	1.96E-05	2.10E-05	2.02E-05	2.00E-07	3.91E-06	7.05E-06	0.00E+00	2.99E-06	1.50E-06	0.00E+00	0.00E+00	1.20E-06	5.51E-10	3.94E-09	0.00E+00	4.49E-09	4.49E-03
3744673758594	374467	3758594	2.00E-05	2.15E-05	2.07E-05	2.04E-07	4.01E-06	7.21E-06	0.00E+00	3.07E-06	1.53E-06	0.00E+00	0.00E+00	1.23E-06	5.64E-10	4.03E-09	0.00E+00	4.60E-09	4.60E-03
3744773758594	374477	3758594	2.10E-05	2.26E-05	2.17E-05	2.14E-07	4.20E-06	7.56E-06	0.00E+00	3.21E-06	1.61E-06	0.00E+00	0.00E+00	1.29E-06	5.91E-10	4.23E-09	0.00E+00	4.82E-09	4.82E-03
3744823758594	374482	3758594	2.15E-05	2.31E-05	2.22E-05	2.19E-07	4.30E-06	7.75E-06	0.00E+00	3.29E-06	1.65E-06	0.00E+00	0.00E+00	1.32E-06	6.05E-10	4.33E-09	0.00E+00	4.94E-09	4.94E-03
3744873758594	374487	3758594	2.20E-05	2.37E-05	2.27E-05	2.25E-07	4.41E-06	7.93E-06	0.00E+00	3.37E-06	1.69E-06	0.00E+00	0.00E+00	1.35E-06	6.20E-10	4.44E-09	0.00E+00	5.06E-09	5.06E-03
3744923758594	374492	3758594	2.26E-05	2.43E-05	2.33E-05	2.30E-07	4.52E-06	8.13E-06	0.00E+00	3.45E-06	1.73E-06	0.00E+00	0.00E+00	1.38E-06	6.35E-10	4.54E-09	0.00E+00	5.18E-09	5.18E-03
3744973758594	374497	3758594	2.31E-05	2.49E-05	2.39E-05	2.36E-07	4.63E-06	8.33E-06	0.00E+00	3.54E-06	1.77E-06	0.00E+00	0.00E+00	1.42E-06	6.51E-10	4.66E-09	0.00E+00	5.31E-09	5.31E-03
3745023758594	374502	3758594	2.37E-05	2.55E-05	2.45E-05	2.42E-07	4.74E-06	8.53E-06	0.00E+00	3.63E-06	1.81E-06	0.00E+00	0.00E+00	1.45E-06	6.67E-10	4.77E-09	0.00E+00	5.44E-09	5.44E-03
3745073758594	374507	3758594	2.43E-05	2.61E-05	2.51E-05	2.48E-07	4.86E-06	8.75E-06	0.00E+00	3.72E-06	1.86E-06	0.00E+00	0.00E+00	1.49E-06	6.84E-10	4.89E-09	0.00E+00	5.57E-09	5.57E-03
3745123758594	374512	3758594	2.49E-05	2.68E-05	2.57E-05	2.54E-07	4.98E-06	8.96E-06	0.00E+00	3.81E-06	1.90E-06	0.00E+00	0.00E+00	1.52E-06	7.01E-10	5.01E-09	0.00E+00	5.71E-09	5.71E-03
3745173758594	374517	3758594	2.54E-05	2.74E-05	2.63E-05	2.60E-07	5.10E-06	9.18E-06	0.00E+00	3.90E-06	1.95E-06	0.00E+00	0.00E+00	1.56E-06	7.18E-10	5.14E-09	0.00E+00	5.85E-09	5.85E-03
3745223758594	374522	3758594	2.61E-05	2.81E-05	2.70E-05	2.67E-07	5.23E-06	9.41E-06	0.00E+00	4.00E-06	2.00E-06	0.00E+00	0.00E+00	1.60E-06	7.36E-10	5.26E-09	0.00E+00	6.00E-09	6.00E-03
3745273758594	374527	3758594	2.68E-05	2.88E-05	2.77E-05	2.73E-07	5.36E-06	9.65E-06	0.00E+00	4.10E-06	2.05E-06	0.00E+00	0.00E+00	1.64E-06	7.54E-10	5.39E-09	0.00E+00	6.15E-09	6.15E-03
3744023758599	374402	3758599	1.52E-05	1.64E-05	1.57E-05	1.55E-07	3.04E-06	5.48E-06	0.00E+00	2.33E-06	1.16E-06	0.00E+00	0.00E+00	9.31E-07	4.28E-10	3.06E-09	0.00E+00	3.49E-09	3.49E-03
3744073758599	374407	3758599	1.55E-05	1.67E-05	1.60E-05	1.58E-07	3.11E-06	5.59E-06	0.00E+00	2.38E-06	1.19E-06	0.00E+00	0.00E+00	9.50E-07	4.37E-10	3.13E-09	0.00E+00	3.56E-09	3.56E-03
3744123758599	374412	3758599	1.59E-05	1.70E-05	1.64E-05	1.62E-07	3.17E-06	5.71E-06	0.00E+00	2.43E-06	1.21E-06	0.00E+00	0.00E+00	9.70E-07	4.46E-10	3.19E-09	0.00E+00	3.64E-09	3.64E-03
3744173758599	374417	3758599	1.62E-05	1.74E-05	1.67E-05	1.65E-07	3.24E-06	5.83E-06	0.00E+00	2.48E-06	1.24E-06	0.00E+00	0.00E+00	9.91E-07	4.56E-10	3.26E-09	0.00E+00	3.72E-09	3.72E-03
3744223758599

			SWBuilding Construction	SWDemolition	SWGrading	EYBuilding Construction	SWPaving	SWGrading	SWArchitectural Coating	NBBuilding Construction	NBBuilding Construction	NBArchitectural Coating	NBArchitectural Coating	RWBuilding Construction			Child Risk			Overlapping Phases - Maximum GLC		
Unique Identifier	X (UTM)	Y (UTM)	2026	2026	2026	2026	2027	2027	2027	2026	2027	2026	2027	2026	3rd Trimester	0<2	2<16	Total	per million	2025	2026	2027
3744173758609	374417	3758609	1.65E-05	1.77E-05	1.70E-05	1.68E-07	3.30E-06	5.94E-06	0.00E+00	2.52E-06	1.26E-06	0.00E+00	0.00E+00	1.01E-06	4.64E-10	3.32E-09	0.00E+00	3.78E-09	3.78E-03	0.00E+00	5.49E-05	1.05E-05
3744223758609	374422	3758609	1.69E-05	1.81E-05	1.74E-05	1.72E-07	3.37E-06	6.07E-06	0.00E+00	2.58E-06	1.29E-06	0.00E+00	0.00E+00	1.03E-06	4.74E-10	3.39E-09	0.00E+00	3.87E-09	3.87E-03	0.00E+00	5.62E-05	1.07E-05
3744273758609	374427	3758609	1.72E-05	1.85E-05	1.78E-05	1.76E-07	3.45E-06	6.21E-06	0.00E+00	2.64E-06	1.32E-06	0.00E+00	0.00E+00	1.06E-06	4.85E-10	3.47E-09	0.00E+00	3.96E-09	3.96E-03	0.00E+00	5.75E-05	1.10E-05
3744323758609	374432	3758609	1.76E-05	1.90E-05	1.82E-05	1.80E-07	3.53E-06	6.35E-06	0.00E+00	2.70E-06	1.35E-06	0.00E+00	0.00E+00	1.08E-06	4.97E-10	3.55E-09	0.00E+00	4.05E-09	4.05E-03	0.00E+00	5.88E-05	1.12E-05
3744373758609	374437	3758609	1.81E-05	1.94E-05	1.86E-05	1.84E-07	3.61E-06	6.50E-06	0.00E+00	2.76E-06	1.38E-06	0.00E+00	0.00E+00	1.11E-06	5.08E-10	3.63E-09	0.00E+00	4.14E-09	4.14E-03	0.00E+00	6.01E-05	1.15E-05
3744423758609	374442	3758609	1.85E-05	1.99E-05	1.91E-05	1.89E-07	3.70E-06	6.65E-06	0.00E+00	2.83E-06	1.41E-06	0.00E+00	0.00E+00	1.13E-06	5.20E-10	3.72E-09	0.00E+00	4.24E-09	4.24E-03	0.00E+00	6.16E-05	1.18E-05
3744473758609	374447	3758609	1.89E-05	2.03E-05	1.95E-05	1.93E-07	3.79E-06	6.81E-06	0.00E+00	2.90E-06	1.45E-06	0.00E+00	0.00E+00	1.16E-06	5.32E-10	3.81E-09	0.00E+00	4.34E-09	4.34E-03	0.00E+00	6.30E-05	1.20E-05
3744523758609	374452	3758609	1.94E-05	2.08E-05	2.00E-05	1.98E-07	3.88E-06	6.98E-06	0.00E+00	2.97E-06	1.48E-06	0.00E+00	0.00E+00	1.19E-06	5.45E-10	3.90E-09	0.00E+00	4.45E-09	4.45E-03	0.00E+00	6.46E-05	1.23E-05
3744573758609	374457	3758609	1.99E-05	2.14E-05	2.05E-05	2.03E-07	3.97E-06	7.15E-06	0.00E+00	3.04E-06	1.52E-06	0.00E+00	0.00E+00	1.22E-06	5.59E-10	4.00E-09	0.00E+00	4.56E-09	4.56E-03	0.00E+00	6.62E-05	1.26E-05
3744623758609	374462	3758609	2.03E-05	2.18E-05	2.10E-05	2.08E-07	4.07E-06	7.33E-06	0.00E+00	3.11E-06	1.56E-06	0.00E+00	0.00E+00	1.25E-06	5.73E-10	4.10E-09	0.00E+00	4.67E-09	4.67E-03	0.00E+00	6.78E-05	1.30E-05
3744673758609	374467	3758609	2.09E-05	2.24E-05	2.15E-05	2.13E-07	4.17E-06	7.51E-06	0.00E+00	3.19E-06	1.60E-06	0.00E+00	0.00E+00	1.28E-06	5.87E-10	4.20E-09	0.00E+00	4.79E-09	4.79E-03	0.00E+00	6.95E-05	1.33E-05
3744773758609	374477	3758609	2.19E-05	2.36E-05	2.27E-05	2.24E-07	4.39E-06	7.90E-06	0.00E+00	3.36E-06	1.68E-06	0.00E+00	0.00E+00	1.34E-06	6.18E-10	4.42E-09	0.00E+00	5.04E-09	5.04E-03	0.00E+00	7.31E-05	1.40E-05
3744823758609	374482	3758609	2.25E-05	2.42E-05	2.33E-05	2.30E-07	4.51E-06	8.11E-06	0.00E+00	3.45E-06	1.72E-06	0.00E+00	0.00E+00	1.38E-06	6.34E-10	4.54E-09	0.00E+00	5.17E-09	5.17E-03	0.00E+00	7.51E-05	1.43E-05
3744873758609	374487	3758609	2.31E-05	2.49E-05	2.39E-05	2.36E-07	4.63E-06	8.33E-06	0.00E+00	3.54E-06	1.77E-06	0.00E+00	0.00E+00	1.42E-06	6.51E-10	4.66E-09	0.00E+00	5.31E-09	5.31E-03	0.00E+00	7.70E-05	1.47E-05
3744923758609	374492	3758609	2.37E-05	2.55E-05	2.45E-05	2.42E-07	4.75E-06	8.55E-06	0.00E+00	3.63E-06	1.82E-06	0.00E+00	0.00E+00	1.45E-06	6.68E-10	4.78E-09	0.00E+00	5.45E-09	5.45E-03	0.00E+00	7.91E-05	1.51E-05
3744973758609	374497	3758609	2.44E-05	2.62E-05	2.52E-05	2.49E-07	4.88E-06	8.78E-06	0.00E+00	3.73E-06	1.87E-06	0.00E+00	0.00E+00	1.49E-06	6.86E-10	4.91E-09	0.00E+00	5.59E-09	5.59E-03	0.00E+00	8.12E-05	1.55E-05
3745023758609	374502	3758609	2.50E-05	2.69E-05	2.58E-05	2.55E-07	5.01E-06	9.02E-06	0.00E+00	3.83E-06	1.92E-06	0.00E+00	0.00E+00	1.53E-06	7.05E-10	5.04E-09	0.00E+00	5.75E-09	5.75E-03	0.00E+00	8.34E-05	1.59E-05
3745073758609	374507	3758609	2.57E-05	2.77E-05	2.65E-05	2.62E-07	5.15E-06	9.26E-06	0.00E+00	3.94E-06	1.97E-06	0.00E+00	0.00E+00	1.57E-06	7.24E-10	5.18E-09	0.00E+00	5.90E-09	5.90E-03	0.00E+00	8.57E-05	1.64E-05
3745123758609	374512	3758609	2.64E-05	2.84E-05	2.73E-05	2.70E-07	5.29E-06	9.52E-06	0.00E+00	4.04E-06	2.02E-06	0.00E+00	0.00E+00	1.62E-06	7.44E-10	5.32E-09	0.00E+00	6.06E-09	6.06E-03	0.00E+00	8.80E-05	1.68E-05
3745173758609	374517	3758609	2.71E-05	2.92E-05	2.80E-05	2.77E-07	5.43E-06	9.77E-06	0.00E+00	4.15E-06	2.08E-06	0.00E+00	0.00E+00	1.66E-06	7.64E-10	5.47E-09	0.00E+00	6.23E-09	6.23E-03	0.00E+00	9.04E-05	1.73E-05
3745223758609	374522	3758609	2.79E-05	3.00E-05	2.88E-05	2.85E-07	5.58E-06	1.00E-05	0.00E+00	4.27E-06	2.13E-06	0.00E+00	0.00E+00	1.71E-06	7.85E-10	5.61E-09	0.00E+00	6.40E-09	6.40E-03	0.00E+00	9.29E-05	1.78E-05
3745273758609	374527	3758609	2.87E-05	3.08E-05	2.96E-05	2.93E-07	5.73E-06	1.03E-05	0.00E+00	4.38E-06	2.19E-06	0.00E+00	0.00E+00	1.75E-06	8.06E-10	5.77E-09	0.00E+00	6.58E-09	6.58E-03	0.00E+00	9.55E-05	1.82E-05
3744023758614	374402	3758614	1.56E-05	1.68E-05	1.61E-05	1.59E-07	3.12E-06	5.61E-06	0.00E+00	2.39E-06	1.19E-06	0.00E+00	0.00E+00	9.54E-07	4.39E-10	3.14E-09	0.00E+00	3.58E-09	3.58E-03	0.00E+00	5.19E-05	9.92E-06
3744073758614	374407	3758614	1.59E-05	1.71E-05	1.64E-05	1.62E-07	3.19E-06	5.73E-06	0.00E+00	2.44E-06	1.22E-06	0.00E+00	0.00E+00	9.75E-07	4.48E-10	3.21E-09	0.00E+00	3.65E-09	3.65E-03	0.00E+00	5.31E-05	1.01E-05
3744123758614	374412	3758614	1.63E-05	1.75E-05	1.68E-05	1.66E-07	3.26E-06	5.86E-06	0.00E+00	2.49E-06	1.25E-06	0.00E+00	0.00E+00	9.96E-07	4.58E-10	3.28E-09	0.00E+00	3.74E-09	3.74E-03	0.00E+00	5.42E-05	1.04E-05
3744173758614	374417	3758614	1.66E-05	1.79E-05	1.72E-05	1.70E-07	3.33E-06	5.99E-06	0.00E+00	2.55E-06	1.27E-06	0.00E+00	0.00E+00	1.02E-06	4.68E-10	3.35E-09	0.00E+00	3.82E-09	3.82E-03	0.00E+00	5.55E-05	1.06E-05
3744223758614	374422	3758614	1.70E-05	1.83E-05	1.76E-05	1.74E-07	3.41E-06	6.13E-06	0.00E+00	2.60E-06	1.30E-06	0.00E+00	0.00E+00	1.04E-06	4.79E-10	3.43E-09	0.00E+00	3.91E-09	3.91E-03	0.00E+00	5.67E-05	1.08E-05
3744273758614	374427	3758614	1.74E-05	1.87E-05	1.80E-05	1.78E-07	3.48E-06	6.27E-06	0.00E+00	2.67E-06	1.33E-06	0.00E+00	0.00E+00	1.07E-06	4.90E-10	3.51E-09	0.00E+00	4.00E-09	4.00E-03	0.00E+00	5.80E-05	1.11E-05
3744323758614	374432	3758614	1.78E-05	1.92E-05	1.84E-05	1.82E-07	3.57E-06	6.42E-06	0.00E+00	2.73E-06	1.36E-06	0.00E+00	0.00E+00	1.09E-06	5.02E-10	3.59E-09	0.00E+00	4.09E-09	4.09E-03	0.00E+00	5.94E-05	1.13E-05
3744373758614	374437	3758614	1.82E-05	1.96E-05	1.88E-05	1.86E-07	3.65E-06	6.57E-06	0.00E+00	2.79E-06	1.40E-06	0.00E+00	0.00E+00	1.12E-06	5.14E-10	3.67E-09	0.00E+00	4.19E-09	4.19E-03	0.00E+00	6.08E-05	1.16E-05
3744423758614	374442	3758614	1.87E-05	2.01E-05	1.93E-05	1.91E-07	3.74E-06	6.73E-06	0.00E+00	2.86E-06	1.43E-06	0.00E+00	0.00E+00	1.14E-06	5.26E-10	3.76E-09	0.00E+00	4.29E-09	4.29E-03	0.00E+00	6.23E-05	1.19E-05
3744473758614	374447	3758614	1.91E-05	2.06E-05	1.98E-05	1.95E-07	3.83E-06	6.89E-06	0.00E+00	2.93E-06	1.46E-06	0.00E+00	0.00E+00	1.17E-06	5.39E-10	3.85E-09	0.00E+00	4.39E-09	4.39E-03	0.00E+00	6.38E-05	1.22E-05
3744523758614	374452	3758614	1.96E-05	2.11E-05	2.03E-05	2.00E-07	3.92E-06	7.06E-06	0.00E+00	3.00E-06	1.50E-06	0.00E+00	0.00E+00	1.20E-06	5.52E-10	3.95E-09	0.00E+00	4.50E-09	4.50E-03	0.00E+00	6.54E-05	1.25E-05
3744573758614	374457	3758614	2.01E-05	2.16E-05	2.08E-05	2.05E-07	4.02E-06	7.24E-06	0.00E+00	3.08E-06	1.54E-06	0.00E+00	0.00E+00	1.23E-06	5.66E-10	4.05E-09	0.00E+00	4.62E-09	4.62E-03	0.00E+00	6.70E-05	1.28E-05
3744623758614	374462	3758614	2.06E-05	2.22E-05	2.13E-05	2.10E-07	4.13E-06	7.43E-06	0.00E+00	3.16E-06	1.58E-06	0.00E+00	0.00E+00	1.26E-06	5.80E-10	4.15E-09	0.00E+00	4.73E-09	4.73E-03	0.00E+00	6.87E-05	1.31E-05
3744673758614	374467	3758614	2.12E-05	2.27E-05	2.18E-05	2.16E-07	4.23E-06	7.62E-06	0.00E+00	3.24E-06	1.62E-06	0.00E+00	0.00E+00	1.29E-06	5.95E-10	4.26E-09	0.00E+00	4.85E-09	4.85E-03	0.00E+00	7.05E-05	1.35E-05
3744773758614	374477	3758614	2.23E-05	2.40E-05	2.30E-05	2.27E-07	4.46E-06	8.03E-06	0.00E+00	3.41E-06	1.71E-06	0.00E+00	0.00E+00	1.36E-06	6.27E-10	4.49E-09	0.00E+00	5.11E-09	5.11E-03	0.00E+00	7.43E-05	1.42E-05
3744823758614	374482	3758614	2.29E-05	2.46E-05	2.36E-05	2.34E-07	4.58E-06	8.24E-06	0.00E+00	3.50E-06	1.75E-06	0.00E+00	0.00E+00	1.40E-06	6.44E-10	4.61E-09	0.00E+00	5.25E-09	5.25E-03	0.00E+00	7.63E-05	1.46E-05
3744873758614	374487	3758614	2.35E-05	2.53E-05	2.43E-05	2.40E-07	4.70E-06	8.47E-06	0.00E+00	3.60E-06	1.80E-06	0.00E+00	0.00E+00	1.44E-06	6.62E-10	4.73E-09	0.00E+00	5.40E-09	5.40E-03	0.00E+00	7.83E-05	1.50E-05
3744923758614	374492	3758614	2.42E-05	2.60E-05	2.49E-05	2.46E-07	4.83E-06	8.70E-06	0.00E+00	3.70E-06	1.85E-06	0.00E+00	0.00E+00	1.48E-06	6.80E-10	4.86E-09	0.00E+00	5.54E-09	5.54E-03	0.00E+00	8.05E-05	1.54E-05
3744973758614	374497	3758614	2.48E-05	2.67E-05	2.56E-05	2.53E-07	4.97E-06	8.94E-06	0.00E+00	3.80E-06	1.90E-06	0.00E+00	0.00E+00	1.52E-06	6.99E-10	5.00E-09	0.00E+00	5.70E-09	5.70E-03	0.00E+00	8.27E-05	1.58E-05
3745023758614	374502	3758614	2.55E-05	2.74E-05	2.63E-05	2.60E-07	5.11E-06	9.19E-06	0.00E+00	3.91E-06	1.95E-06	0.00E+00	0.00E+00	1.56E-06	7.18E-10	5.14E-09	0.00E+00	5.86E-09	5.86E-03	0.00E+00	8.50E-05	1.62E-05
3745073758614	374507	3758614	2.62E-05	2.82E-05	2.71E-05	2.68E-07	5.25E-06	9.45E-06	0.00E+00	4.02E-06	2.01E-06	0.00E+00	0.00E+00	1.61E-06	7.39E-10	5.28E-09	0.00E+00	6.02E-09	6.02E-03	0.00E+00	8.74E-05	1.67E-05
3745123758614	374512	3758614	2.70E-05	2.90E-05	2.79E-05	2.75E-07	5.40E-06	9.72E-06	0.00E+00	4.13E-06	2.07E-06	0.00E+00	0.00E+00	1.65E-06	7.59E-10	5.43E-09	0.00E+00	6.19E-09	6.19E-03	0.00E+00	8.99E-05	1.72E-05
3745173758614	374517	3758614	2.77E-05	2.98E-05	2.86E-05	2.83E-07	5.55E-06	9.99E-06	0.00E+00	4.25E-06	2.12E-06	0.00E+00	0.00E+00	1.70E-06	7.81E-10	5.59E-09	0.00E+00	6.37E-09	6.37E-03	0.00E+00	9.25E-05	1.77E-05
3745223758614	374522	3758614	2.85E-05	3.07E-05	2.95E-05	2.91E-07	5.71E-06	1.03E-05	0.00E+00	4.37E-06	2.18E-06	0.00E+00	0.00E+00	1.75E-06	8.03E-10	5.75E-09	0.00E+00	6.55E-09	6.55E-03	0.00E+00	9.51E-05	1.82E-05
3745273758614	374527	3758614	2.94E-05	3.16E-05	3.03E-05	3.00E-07	5.87E-06	1.06E-05	0.00E+00	4.49E-06	2.25E-06	0.00E+00	0.00E+00	1.80E-06	8.26E-10	5.91E-09	0.00E+00	6.74E-09	6.74E-03	0.00E+00	9.78E-05	1.87E-05
3744023758619	374402	3758619	1.57E-05	1.69E-05	1.62E-05	1.60E-07	3.14E-06	5.66E-06	0.00E+00	2.41E-06	1.20E-06	0.00E+00	0.00E+00	9.62E-07	4.42E-10	3.16E-09	0.00E+00	3.61E-09	3.61E-03	0.00E+00	5.24E-05	1.00E-05
3744073758619	374407	3758619	1.61E-05	1.73E-05	1.66E-05	1.64E-07	3.21E-06	5.78E-06	0.00E+00	2.46E-06	1.23E-06	0.00E+00	0.00E+00	9.83E-07	4.52E-10	3.23E-09	0.00E+00	3.69E-09	3.69E-03	0.00E+00	5.35E-05	1.02E-05
3744123758619	374412	3758619	1.64E-05	1.77E-05	1.70E-05	1.68E-07	3.29E-06	5.91E-06	0.00E+00	2.51E-06	1.26E-06	0.00E+00	0.00E+00	1.01E-06	4.62E-10	3.31E-09	0.00E+00	3.77E-09	3.77E-03	0.00E+00	5.47E-05	1.05E-05
3744173758619	374417	3758619	1.68E-05	1.81E-05	1.73E-05	1.71E-07	3.36E-06	6.05E-06	0.00E+00	2.57E-06	1.29E-06	0.00E+00	0.00E+00	1.03E-06	4.73E-10	3.38E-09	0.00E+00	3.85E-09	3.85E-03	0.00E+00	5.60E-05	1.07E-05
3744223758619	374422	3758619	1.72E-05	1.85E-05	1.77E-05	1.75E-07	3.44E-06	6.19E-06	0.00E+00	2.63E-06	1.32E-06	0.00E+00	0.00E+00	1.05E-06	4.84E-10	3.46E-09	0.00E+00	3.94E-09	3.94E-03	0.00E+00	5.73E-05	1.09E-05
3744273758619	374427	3758619	1.76E-05	1.89E-05	1.82E-05	1.79E-07	3.52E-06	6.33E-06	0.00E+00	2.69E-06	1.35E-06	0.00E+00	0.00E+00	1.08E-06	4.95E-10	3.54E-09	0.00E+00	4.04E-09	4.04E-03	0.00E+00	5.86E-05	1.12E-05
3744323758619	374432	3758619	1.80E-05	1.94E-05	1.86E-05	1.84E-07	3.60E-06	6.49E-06	0.00E+00	2.76E-06	1.38E-06	0.00E+00	0.00E+00	1.10E-06	5.07E-10	3.63E-09	0.00E+00	4.13E-09	4.13E-03	0.00E+00	6.00E-05	1.15E-05
3744373758619	374437	3758619	1.84E-05	1.98E-05	1.90E-05	1.88E-07	3.69E-06	6.64E-06	0.00E+00	2.82E-06	1.41E-06	0.00E+00	0.00E+00	1.13E-06	5.19E-10	3.71E-09	0.00E+00	4.23E-09	4.23E-03	0.00E+00	6.15E-05	1.17E-05
3744423758619	374442	3758619	1.89E-05	2.03E-05	1.95E-05	1.93E-07	3.78E-06	6.81E-06	0.00E+00	2.89E-06	1.45E-06	0.00E+00	0.00E+00	1.16E-06	5.32E-10	3.81E-09	0.00E+00	4.34E-09	4.34E-03	0.00E+00	6.30E-05	1.20E-05
3744473758619	374447	3758619	1.94E-05	2.08E-05	2.00E-05	1.98E-07	3.88E-06	6.98E-06	0.00E+00	2.96E-06	1.48E-06	0.00E+00	0.00E+00	1.19E-06	5.45E-10	3.90E-09	0.00E+00	4.45E-09	4.45E-03	0.00E+00	6.45E-05	1.23E-05
3744523758619	374452	3758619	1.99E-05	2.14E-05	2.05E-05	2.03E-07	3.97E-06	7.15E-06	0.00E+00	3.04E-06	1.52E-06	0.00E+00	0.00E+00	1.22E-06	5.59E-10	4.00E-09	0.00E+00	4.56E-09	4.56E-03	0.00E+00	6.62E-05	1.26E-05
3744573758619	374457	3758619	2.04E-05	2.19E-05	2.10E-05	2.08E-07	4.08E-06	7.34E-06	0.00E+00	3.12E-06	1.56E-06	0.00E+00	0.00E+00	1.25E-06	5.73E-10	4.10E-09	0.00E+00	4.68E-09	4.68E-03	0.00E+00	6.79E-05	1.30E-05
3744623758619	374462	3758619	2.09E-05	2.25E-05	2.16E-05	2.13E-07	4.18E-06	7.53E-06	0.00E+00	3.20E-06	1.60E-06	0.00E+00	0.00E+00	1.28E-06	5.88E-10	4.21E-09	0.00E+00	4.80E-09	4.80E-03	0.00E+00	6.96E-05	1.33E-05
3744673758619	374467	3758619	2.15E-05	2.31E-05	2.21E-05	2.19E-07	4.29E-06	7.73E-06	0.00E+00	3.28E-06	1.64E-06	0.00E+00	0.00E+00	1.31E-06	6.04E-10	4.32E-09	0.00E+00	4.92E-09	4.92E-03	0.00E+00	7.15E-05	1.37E-05
3744773758619	374477	3758619	2.26E-05	2.43E-05	2.34E-05	2.31E-07	4.53E-06	8.15E-06	0.00E+00	3.46E-06	1.73E-06	0.00E+00	0.00E+00	1.39E-06	6.37E-10	4.56E-09	0.00E+00	5.19E-09	5.19E-03	0.00E+00	7.54E-05	1.44E-05
3744823758619	374482	3758619	2.33E-05	2.50E-05	2.40E-05	2.37E-07	4.65E-06	8.38E-06	0.00E+00	3.56E-06	1.78E-06	0.00E+00	0.00E+00	1.42E-06	6.55E-10	4.68E-09	0.00E+00	5.34E-09	5.34E-03	0.00E+00	7.75E-05	1.48E-05
3744873758619	374487	3758619	2.39E-05	2.57E-05	2.47E-05	2.44E-07	4.78E-06	8.61E-06	0.00E+00	3.66E-06	1.83E-06	0.00E+00	0.00E+00	1.46E-06	6.73E-10	4.82E-09	0.00E+00	5.49E-09	5.49E-03	0.00E+00	7.97E-05	1.52E-05
3744923758619	374492	3758619	2.46E-05	2.64E-05	2.54E-05	2.51E-07	4.92E-06	8.86E-06	0.00E+00	3.76E-06	1.88E-06	0.00E+00	0.00E+00	1.51E-06	6.92E-10	4.95E-09	0.00E+00	5.64E-09	5.64E-03	0.00E+00	8.19E-05	1.57E-05
3744973758619	374497	3758619	2.53E-05	2.72E-05	2.61E-05	2.58E-07	5.06E-06	9.11E-06	0.00E+00	3.87E-06	1.94E-06	0.00E+00	0.00E+00	1.55E-06	7.12E-10	5.09E-09	0.00E+00	5.81E-09	5.81E-03	0.00E+00	8.43E-05	1.61E-05
3745023758619	374502	3758619	2.60E-05	2.80E-05	2.69E-05	2.66E-07	5.21E-06	9.37E-06	0.00E+00	3.98E-06	1.99E-06	0.00E+00	0.00E+00	1.59E-06	7.33E-10	5.24E-09	0.00E+00	5.97E-09	5.97E-03	0.00E+00	8.67E-05	1.66E-05
3745073758619	374507	3758619	2.68E-05	2.88E-05	2.77E-05	2.73E-07	5.36E-06	9.65E-06	0.00E+00	4.10E-06	2.05E-06	0.00E+00	0.00E+00	1.64E-06	7.54E-10	5.39E-09	0.00E+00	6.15E-09	6.15E-03	0.00E+00	8.93E-05	1.71E-05
3745123758619	374512	3758619	2.76E-05	2.97E-05	2.85E-05	2.81E-07	5.52E-06	9.93E-06	0.00E+00	4.22E-06	2.11E-06	0.00E+00	0.00E+00	1.69E-06	7.76E-10	5.55E-09	0.00E+00	6.33E-09	6.33E-03	0.00E+00	9.19E-05	1.76E-05
3745173758619	374517	3758619	2.84E-05	3.05E-05	2.93E-05	2.90E-07	5.68E-06	1.02E-05	0.00E+00	4.34E-06	2.17E-06	0.00E+00	0.00E+00	1.74E-06	7.99E-10	5.72E-09	0.00E+00	6.51E-09	6.51E-03	0.00E+00	9.46E-05	1.81E-05
3745223758619	374522	3758619	2.92E-05	3.14E-05	3.02E-05	2.98E-07	5.85E-06	1.05E-05	0.00E+00	4.47E-06	2.24E-06	0.00E+00	0.00E+00	1.79E-06	8.23E-10	5.88E-09	0.00E+00	6.71E-09	6.71E-03	0.00E+00	9.74E-05	1.86E-05
3745273758619	374527	3758619	3.01E-05	3.24E-05	3.11E-05	3.07E-07	6.02E-06	1.08E-05	0.00E+00	4.61E-06	2.30E-06	0.00E+00	0.00E+00	1.84E-06	8.47E-10	6.06E-09	0.00E+00	6.91E-09	6.91E-03	0.00E+00	1.00E-04	1.92E-05
3744323758624	374432	3758624	1.82E-05	1.96E-05	1.88E-05	1.86E-07	3.64E-06	6.55E-06	0.00E+00	2.79E-06	1.39E-06	0.00E+00	0.00E+00	1.11E-06	5.12E-10	3.66E-09	0.00E+00	4.18E-09	4.18E-03	0.00E+00	6.06E-05	1.16E-05
3744373758624	374437	3758624	1.86E-05	2.01E-05	1.93E-05	1.90E-07	3.73E-06	6.72E-06	0.00E+00	2.85E-06	1.43E-06	0.00E+00	0.00E+00	1.14E-06	5.25E-10	3.75E-09	0.00E+00	4.28E-09	4.28E-03	0.00E+00	6.21E-05	1.19E-05
3744423758624	374442	3758624	1.91E-05	2.06E-05	1.97E-05	1.95E-07	3.82E-06	6.88E-06	0.00E+00	2.93E-06	1.46E-06	0.00E+00	0.00E+00	1.17E-06	5.38E-10	3.85E-09	0.00E+00	4.39E-09	4.39E-03	0.00E+00	6.37E-05	1.22E-05
3744473758624	374447	3758624	1.96E-05	2.11E-05	2.02E-05	2.00E-07	3.92E-06	7.06E-06	0.00E+00	3.00E-06	1.50E-06	0.00E+00	0.00E+00	1.20E-06	5.52E-10	3.95E-09	0.00E+00	4.50E-09	4.50E-03	0.00E+00	6.53E-05	1.25E-05
3744523758624	374452	3758624	2.01E-05	2.16E-05	2.08E-05	2.05E-07	4.02E-06	7.24E-06	0.00E+00	3.08E-06	1.54E-06	0.00E+00	0.00E+00	1.23E-06	5.66E-10	4.05E-09	0.00E+00	4.61E-09	4.61E-03	0.00E+00	6.70E-05	1.28E-05
3744573758624	374457	3758624	2.06E-05	2.22E-05	2.13E-05	2.11E-07	4.13E-06	7.43E-06	0.00E+00	3.16E-06	1.58E-06	0.00E+00	0.00E+00	1.26E-06	5.81E-10	4.16E-09	0.00E+00	4.74E-09	4.74E-03	0.00E+00	6.88E-05	1.

			SWBuilding Construction	SWDemolition	SWGrading	EYBuilding Construction	SWPaving	SWGrading	SWArchitectural Coating	NBBuilding Construction	NBBuilding Construction	NBArchitectural Coating	NBArchitectural Coating	RWBuilding Construction			Child Risk			Overlapping Phases - Maximum GLC		
Unique Identifier	X (UTM)	Y (UTM)	2026	2026	2026	2026	2027	2027	2027	2026	2027	2026	2027	2026	3rd Trimester	0<2	2<16	Total	per million	2025	2026	2027
3745123758644	374512	3758644	3.10E-05	3.33E-05	3.20E-05	3.16E-07	6.20E-06	1.12E-05	0.00E+00	4.75E-06	2.37E-06	0.00E+00	0.00E+00	1.90E-06	8.73E-10	6.24E-09	0.00E+00	7.12E-09	7.12E-03	0.00E+00	1.03E-04	1.97E-05
3745173758644	374517	3758644	3.21E-05	3.46E-05	3.32E-05	3.28E-07	6.43E-06	1.16E-05	0.00E+00	4.92E-06	2.46E-06	0.00E+00	0.00E+00	1.97E-06	9.04E-10	6.47E-09	0.00E+00	7.37E-09	7.37E-03	0.00E+00	1.07E-04	2.05E-05
3745223758644	374522	3758644	3.33E-05	3.58E-05	3.44E-05	3.40E-07	6.67E-06	1.20E-05	0.00E+00	5.10E-06	2.55E-06	0.00E+00	0.00E+00	2.04E-06	9.38E-10	6.71E-09	0.00E+00	7.65E-09	7.65E-03	0.00E+00	1.11E-04	2.12E-05
3745273758644	374527	3758644	3.46E-05	3.72E-05	3.57E-05	3.53E-07	6.91E-06	1.24E-05	0.00E+00	5.29E-06	2.64E-06	0.00E+00	0.00E+00	2.12E-06	9.73E-10	6.96E-09	0.00E+00	7.93E-09	7.93E-03	0.00E+00	1.15E-04	2.20E-05
3744273758649	374427	3758649	1.87E-05	2.01E-05	1.93E-05	1.91E-07	3.74E-06	6.73E-06	0.00E+00	2.86E-06	1.43E-06	0.00E+00	0.00E+00	1.14E-06	5.26E-10	3.76E-09	0.00E+00	4.29E-09	4.29E-03	0.00E+00	6.23E-05	1.19E-05
3744323758649	374432	3758649	1.92E-05	2.06E-05	1.98E-05	1.96E-07	3.84E-06	6.91E-06	0.00E+00	2.94E-06	1.47E-06	0.00E+00	0.00E+00	1.17E-06	5.40E-10	3.86E-09	0.00E+00	4.40E-09	4.40E-03	0.00E+00	6.39E-05	1.22E-05
3744373758649	374437	3758649	1.97E-05	2.12E-05	2.03E-05	2.01E-07	3.94E-06	7.10E-06	0.00E+00	3.02E-06	1.51E-06	0.00E+00	0.00E+00	1.21E-06	5.55E-10	3.97E-09	0.00E+00	4.52E-09	4.52E-03	0.00E+00	6.57E-05	1.25E-05
3744423758649	374442	3758649	2.03E-05	2.18E-05	2.09E-05	2.07E-07	4.05E-06	7.29E-06	0.00E+00	3.10E-06	1.55E-06	0.00E+00	0.00E+00	1.24E-06	5.70E-10	4.08E-09	0.00E+00	4.65E-09	4.65E-03	0.00E+00	6.75E-05	1.29E-05
3744473758649	374447	3758649	2.08E-05	2.24E-05	2.15E-05	2.13E-07	4.17E-06	7.50E-06	0.00E+00	3.19E-06	1.59E-06	0.00E+00	0.00E+00	1.28E-06	5.86E-10	4.19E-09	0.00E+00	4.78E-09	4.78E-03	0.00E+00	6.94E-05	1.33E-05
3744523758649	374452	3758649	2.14E-05	2.30E-05	2.21E-05	2.19E-07	4.29E-06	7.72E-06	0.00E+00	3.28E-06	1.64E-06	0.00E+00	0.00E+00	1.31E-06	6.03E-10	4.31E-09	0.00E+00	4.92E-09	4.92E-03	0.00E+00	7.14E-05	1.36E-05
3744573758649	374457	3758649	2.21E-05	2.37E-05	2.28E-05	2.25E-07	4.41E-06	7.94E-06	0.00E+00	3.38E-06	1.69E-06	0.00E+00	0.00E+00	1.35E-06	6.21E-10	4.44E-09	0.00E+00	5.06E-09	5.06E-03	0.00E+00	7.35E-05	1.40E-05
3744623758649	374462	3758649	2.27E-05	2.44E-05	2.35E-05	2.32E-07	4.55E-06	8.18E-06	0.00E+00	3.48E-06	1.74E-06	0.00E+00	0.00E+00	1.39E-06	6.40E-10	4.58E-09	0.00E+00	5.22E-09	5.22E-03	0.00E+00	7.57E-05	1.45E-05
3744673758649	374467	3758649	2.34E-05	2.52E-05	2.42E-05	2.39E-07	4.69E-06	8.44E-06	0.00E+00	3.59E-06	1.79E-06	0.00E+00	0.00E+00	1.43E-06	6.59E-10	4.72E-09	0.00E+00	5.38E-09	5.38E-03	0.00E+00	7.81E-05	1.49E-05
3744773758649	374477	3758649	2.49E-05	2.68E-05	2.58E-05	2.55E-07	4.99E-06	8.99E-06	0.00E+00	3.82E-06	1.91E-06	0.00E+00	0.00E+00	1.53E-06	7.02E-10	5.02E-09	0.00E+00	5.73E-09	5.73E-03	0.00E+00	8.31E-05	1.59E-05
3744823758649	374482	3758649	2.58E-05	2.77E-05	2.66E-05	2.63E-07	5.16E-06	9.28E-06	0.00E+00	3.94E-06	1.97E-06	0.00E+00	0.00E+00	1.58E-06	7.25E-10	5.19E-09	0.00E+00	5.92E-09	5.92E-03	0.00E+00	8.59E-05	1.64E-05
3744873758649	374487	3758649	2.66E-05	2.87E-05	2.75E-05	2.72E-07	5.33E-06	9.60E-06	0.00E+00	4.08E-06	2.04E-06	0.00E+00	0.00E+00	1.63E-06	7.50E-10	5.37E-09	0.00E+00	6.12E-09	6.12E-03	0.00E+00	8.88E-05	1.70E-05
3744923758649	374492	3758649	2.76E-05	2.96E-05	2.85E-05	2.81E-07	5.51E-06	9.93E-06	0.00E+00	4.22E-06	2.11E-06	0.00E+00	0.00E+00	1.69E-06	7.76E-10	5.55E-09	0.00E+00	6.33E-09	6.33E-03	0.00E+00	9.19E-05	1.76E-05
3744973758649	374497	3758649	2.85E-05	3.07E-05	2.95E-05	2.91E-07	5.71E-06	1.03E-05	0.00E+00	4.37E-06	2.18E-06	0.00E+00	0.00E+00	1.75E-06	8.03E-10	5.75E-09	0.00E+00	6.55E-09	6.55E-03	0.00E+00	9.51E-05	1.82E-05
3745023758649	374502	3758649	2.96E-05	3.18E-05	3.05E-05	3.02E-07	5.92E-06	1.06E-05	0.00E+00	4.53E-06	2.26E-06	0.00E+00	0.00E+00	1.81E-06	8.32E-10	5.95E-09	0.00E+00	6.79E-09	6.79E-03	0.00E+00	9.85E-05	1.88E-05
3745073758649	374507	3758649	3.07E-05	3.30E-05	3.16E-05	3.13E-07	6.13E-06	1.10E-05	0.00E+00	4.69E-06	2.35E-06	0.00E+00	0.00E+00	1.88E-06	8.63E-10	6.17E-09	0.00E+00	7.03E-09	7.03E-03	0.00E+00	1.02E-04	1.95E-05
3745123758649	374512	3758649	3.18E-05	3.42E-05	3.28E-05	3.24E-07	6.36E-06	1.15E-05	0.00E+00	4.87E-06	2.43E-06	0.00E+00	0.00E+00	1.95E-06	8.95E-10	6.40E-09	0.00E+00	7.30E-09	7.30E-03	0.00E+00	1.06E-04	2.02E-05
3745173758649	374517	3758649	3.30E-05	3.55E-05	3.41E-05	3.37E-07	6.60E-06	1.19E-05	0.00E+00	5.05E-06	2.53E-06	0.00E+00	0.00E+00	2.02E-06	9.29E-10	6.65E-09	0.00E+00	7.58E-09	7.58E-03	0.00E+00	1.10E-04	2.10E-05
3745223758649	374522	3758649	3.43E-05	3.69E-05	3.54E-05	3.50E-07	6.86E-06	1.23E-05	0.00E+00	5.25E-06	2.62E-06	0.00E+00	0.00E+00	2.10E-06	9.65E-10	6.90E-09	0.00E+00	7.87E-09	7.87E-03	0.00E+00	1.14E-04	2.18E-05
3745273758649	374527	3758649	3.56E-05	3.83E-05	3.68E-05	3.64E-07	7.13E-06	1.28E-05	0.00E+00	5.45E-06	2.73E-06	0.00E+00	0.00E+00	2.18E-06	1.00E-09	7.17E-09	0.00E+00	8.18E-09	8.18E-03	0.00E+00	1.19E-04	2.27E-05
3744223758654	374422	3758654	1.84E-05	1.98E-05	1.90E-05	1.88E-07	3.68E-06	6.62E-06	0.00E+00	2.82E-06	1.41E-06	0.00E+00	0.00E+00	1.13E-06	5.18E-10	3.70E-09	0.00E+00	4.22E-09	4.22E-03	0.00E+00	6.13E-05	1.17E-05
3744273758654	374427	3758654	1.89E-05	2.03E-05	1.95E-05	1.93E-07	3.78E-06	6.80E-06	0.00E+00	2.89E-06	1.44E-06	0.00E+00	0.00E+00	1.16E-06	5.31E-10	3.80E-09	0.00E+00	4.33E-09	4.33E-03	0.00E+00	6.29E-05	1.20E-05
3744323758654	374432	3758654	1.94E-05	2.09E-05	2.00E-05	1.98E-07	3.88E-06	6.98E-06	0.00E+00	2.97E-06	1.48E-06	0.00E+00	0.00E+00	1.19E-06	5.46E-10	3.91E-09	0.00E+00	4.45E-09	4.45E-03	0.00E+00	6.46E-05	1.23E-05
3744373758654	374437	3758654	1.99E-05	2.14E-05	2.06E-05	2.03E-07	3.99E-06	7.18E-06	0.00E+00	3.05E-06	1.53E-06	0.00E+00	0.00E+00	1.22E-06	5.61E-10	4.01E-09	0.00E+00	4.57E-09	4.57E-03	0.00E+00	6.64E-05	1.27E-05
3744423758654	374442	3758654	2.05E-05	2.20E-05	2.12E-05	2.09E-07	4.10E-06	7.38E-06	0.00E+00	3.14E-06	1.57E-06	0.00E+00	0.00E+00	1.25E-06	5.77E-10	4.13E-09	0.00E+00	4.70E-09	4.70E-03	0.00E+00	6.83E-05	1.30E-05
3744473758654	374447	3758654	2.11E-05	2.27E-05	2.18E-05	2.15E-07	4.22E-06	7.59E-06	0.00E+00	3.23E-06	1.61E-06	0.00E+00	0.00E+00	1.29E-06	5.93E-10	4.25E-09	0.00E+00	4.84E-09	4.84E-03	0.00E+00	7.03E-05	1.34E-05
3744523758654	374452	3758654	2.17E-05	2.33E-05	2.24E-05	2.22E-07	4.34E-06	7.82E-06	0.00E+00	3.32E-06	1.66E-06	0.00E+00	0.00E+00	1.33E-06	6.11E-10	4.37E-09	0.00E+00	4.98E-09	4.98E-03	0.00E+00	7.23E-05	1.38E-05
3744573758654	374457	3758654	2.24E-05	2.40E-05	2.31E-05	2.28E-07	4.47E-06	8.05E-06	0.00E+00	3.42E-06	1.71E-06	0.00E+00	0.00E+00	1.37E-06	6.29E-10	4.50E-09	0.00E+00	5.13E-09	5.13E-03	0.00E+00	7.45E-05	1.42E-05
3744623758654	374462	3758654	2.31E-05	2.48E-05	2.38E-05	2.35E-07	4.61E-06	8.30E-06	0.00E+00	3.53E-06	1.76E-06	0.00E+00	0.00E+00	1.41E-06	6.49E-10	4.64E-09	0.00E+00	5.29E-09	5.29E-03	0.00E+00	7.68E-05	1.47E-05
3744673758654	374467	3758654	2.38E-05	2.56E-05	2.46E-05	2.43E-07	4.76E-06	8.57E-06	0.00E+00	3.64E-06	1.82E-06	0.00E+00	0.00E+00	1.46E-06	6.69E-10	4.79E-09	0.00E+00	5.46E-09	5.46E-03	0.00E+00	7.93E-05	1.51E-05
3744723758654	374472	3758654	2.46E-05	2.64E-05	2.54E-05	2.51E-07	4.91E-06	8.84E-06	0.00E+00	3.76E-06	1.88E-06	0.00E+00	0.00E+00	1.50E-06	6.91E-10	4.94E-09	0.00E+00	5.64E-09	5.64E-03	0.00E+00	8.18E-05	1.56E-05
3744773758654	374477	3758654	2.54E-05	2.73E-05	2.62E-05	2.59E-07	5.08E-06	9.14E-06	0.00E+00	3.88E-06	1.94E-06	0.00E+00	0.00E+00	1.55E-06	7.14E-10	5.11E-09	0.00E+00	5.82E-09	5.82E-03	0.00E+00	8.46E-05	1.62E-05
3744823758654	374482	3758654	2.62E-05	2.82E-05	2.71E-05	2.68E-07	5.25E-06	9.45E-06	0.00E+00	4.02E-06	2.01E-06	0.00E+00	0.00E+00	1.61E-06	7.39E-10	5.28E-09	0.00E+00	6.02E-09	6.02E-03	0.00E+00	8.74E-05	1.67E-05
3744873758654	374487	3758654	2.72E-05	2.92E-05	2.80E-05	2.77E-07	5.43E-06	9.78E-06	0.00E+00	4.16E-06	2.08E-06	0.00E+00	0.00E+00	1.66E-06	7.64E-10	5.47E-09	0.00E+00	6.23E-09	6.23E-03	0.00E+00	9.05E-05	1.73E-05
3744923758654	374492	3758654	2.81E-05	3.02E-05	2.90E-05	2.87E-07	5.63E-06	1.01E-05	0.00E+00	4.30E-06	2.15E-06	0.00E+00	0.00E+00	1.72E-06	7.92E-10	5.66E-09	0.00E+00	6.45E-09	6.45E-03	0.00E+00	9.37E-05	1.79E-05
3744973758654	374497	3758654	2.92E-05	3.14E-05	3.01E-05	2.97E-07	5.83E-06	1.05E-05	0.00E+00	4.46E-06	2.23E-06	0.00E+00	0.00E+00	1.78E-06	8.21E-10	5.87E-09	0.00E+00	6.69E-09	6.69E-03	0.00E+00	9.71E-05	1.86E-05
3745023758654	374502	3758654	3.02E-05	3.25E-05	3.12E-05	3.09E-07	6.05E-06	1.09E-05	0.00E+00	4.63E-06	2.31E-06	0.00E+00	0.00E+00	1.85E-06	8.51E-10	6.09E-09	0.00E+00	6.94E-09	6.94E-03	0.00E+00	1.01E-04	1.93E-05
3745073758654	374507	3758654	3.14E-05	3.38E-05	3.24E-05	3.20E-07	6.28E-06	1.13E-05	0.00E+00	4.81E-06	2.40E-06	0.00E+00	0.00E+00	1.92E-06	8.84E-10	6.32E-09	0.00E+00	7.21E-09	7.21E-03	0.00E+00	1.05E-04	2.00E-05
3745123758654	374512	3758654	3.26E-05	3.51E-05	3.37E-05	3.33E-07	6.53E-06	1.18E-05	0.00E+00	4.99E-06	2.50E-06	0.00E+00	0.00E+00	2.00E-06	9.18E-10	6.57E-09	0.00E+00	7.49E-09	7.49E-03	0.00E+00	1.09E-04	2.08E-05
3745223758652	374522	3758652	3.49E-05	3.75E-05	3.60E-05	3.56E-07	6.98E-06	1.26E-05	0.00E+00	5.34E-06	2.67E-06	0.00E+00	0.00E+00	2.14E-06	9.82E-10	7.03E-09	0.00E+00	8.01E-09	8.01E-03	0.00E+00	1.16E-04	2.22E-05
3745273758652	374527	3758652	3.63E-05	3.90E-05	3.75E-05	3.70E-07	7.26E-06	1.31E-05	0.00E+00	5.56E-06	2.78E-06	0.00E+00	0.00E+00	2.22E-06	1.02E-09	7.31E-09	0.00E+00	8.33E-09	8.33E-03	0.00E+00	1.21E-04	2.31E-05
3744023758659	374402	3758659	1.68E-05	1.81E-05	1.73E-05	1.71E-07	3.36E-06	6.05E-06	0.00E+00	2.57E-06	1.29E-06	0.00E+00	0.00E+00	1.03E-06	4.73E-10	3.38E-09	0.00E+00	3.85E-09	3.85E-03	0.00E+00	5.60E-05	1.07E-05
3744073758659	374407	3758659	1.72E-05	1.85E-05	1.78E-05	1.76E-07	3.44E-06	6.20E-06	0.00E+00	2.63E-06	1.32E-06	0.00E+00	0.00E+00	1.05E-06	4.84E-10	3.46E-09	0.00E+00	3.95E-09	3.95E-03	0.00E+00	5.73E-05	1.10E-05
3744123758659	374412	3758659	1.76E-05	1.90E-05	1.82E-05	1.80E-07	3.53E-06	6.35E-06	0.00E+00	2.70E-06	1.35E-06	0.00E+00	0.00E+00	1.08E-06	4.97E-10	3.55E-09	0.00E+00	4.05E-09	4.05E-03	0.00E+00	5.88E-05	1.12E-05
3744173758659	374417	3758659	1.81E-05	1.95E-05	1.87E-05	1.85E-07	3.62E-06	6.52E-06	0.00E+00	2.77E-06	1.38E-06	0.00E+00	0.00E+00	1.11E-06	5.09E-10	3.64E-09	0.00E+00	4.15E-09	4.15E-03	0.00E+00	6.03E-05	1.15E-05
3744223758659	374422	3758659	1.86E-05	2.00E-05	1.92E-05	1.90E-07	3.72E-06	6.69E-06	0.00E+00	2.84E-06	1.42E-06	0.00E+00	0.00E+00	1.14E-06	5.23E-10	3.74E-09	0.00E+00	4.26E-09	4.26E-03	0.00E+00	6.19E-05	1.18E-05
3744273758659	374427	3758659	1.91E-05	2.05E-05	1.97E-05	1.95E-07	3.82E-06	6.87E-06	0.00E+00	2.92E-06	1.46E-06	0.00E+00	0.00E+00	1.17E-06	5.37E-10	3.84E-09	0.00E+00	4.38E-09	4.38E-03	0.00E+00	6.36E-05	1.21E-05
3744323758659	374432	3758659	1.96E-05	2.11E-05	2.02E-05	2.00E-07	3.92E-06	7.06E-06	0.00E+00	3.00E-06	1.50E-06	0.00E+00	0.00E+00	1.20E-06	5.52E-10	3.95E-09	0.00E+00	4.50E-09	4.50E-03	0.00E+00	6.53E-05	1.25E-05
3744373758659	374437	3758659	2.02E-05	2.17E-05	2.08E-05	2.06E-07	4.03E-06	7.26E-06	0.00E+00	3.09E-06	1.54E-06	0.00E+00	0.00E+00	1.23E-06	5.67E-10	4.06E-09	0.00E+00	4.63E-09	4.63E-03	0.00E+00	6.72E-05	1.28E-05
3744423758659	374442	3758659	2.07E-05	2.23E-05	2.14E-05	2.12E-07	4.15E-06	7.47E-06	0.00E+00	3.17E-06	1.59E-06	0.00E+00	0.00E+00	1.27E-06	5.84E-10	4.18E-09	0.00E+00	4.76E-09	4.76E-03	0.00E+00	6.91E-05	1.32E-05
3744473758659	374447	3758659	2.13E-05	2.30E-05	2.20E-05	2.18E-07	4.27E-06	7.69E-06	0.00E+00	3.27E-06	1.63E-06	0.00E+00	0.00E+00	1.31E-06	6.01E-10	4.30E-09	0.00E+00	4.90E-09	4.90E-03	0.00E+00	7.11E-05	1.36E-05
3744523758659	374452	3758659	2.20E-05	2.37E-05	2.27E-05	2.24E-07	4.40E-06	7.92E-06	0.00E+00	3.37E-06	1.68E-06	0.00E+00	0.00E+00	1.35E-06	6.19E-10	4.43E-09	0.00E+00	5.05E-09	5.05E-03	0.00E+00	7.33E-05	1.40E-05
3744573758659	374457	3758659	2.27E-05	2.44E-05	2.34E-05	2.31E-07	4.54E-06	8.17E-06	0.00E+00	3.47E-06	1.74E-06	0.00E+00	0.00E+00	1.39E-06	6.38E-10	4.57E-09	0.00E+00	5.20E-09	5.20E-03	0.00E+00	7.55E-05	1.44E-05
3744623758659	374462	3758659	2.34E-05	2.52E-05	2.41E-05	2.39E-07	4.68E-06	8.42E-06	0.00E+00	3.58E-06	1.79E-06	0.00E+00	0.00E+00	1.43E-06	6.58E-10	4.71E-09	0.00E+00	5.37E-09	5.37E-03	0.00E+00	7.79E-05	1.49E-05
3744673758659	374467	3758659	2.42E-05	2.60E-05	2.49E-05	2.46E-07	4.83E-06	8.70E-06	0.00E+00	3.70E-06	1.85E-06	0.00E+00	0.00E+00	1.48E-06	6.80E-10	4.86E-09	0.00E+00	5.54E-09	5.54E-03	0.00E+00	8.05E-05	1.54E-05
3744723758659	374472	3758659	2.50E-05	2.68E-05	2.58E-05	2.55E-07	4.99E-06	8.99E-06	0.00E+00	3.82E-06	1.91E-06	0.00E+00	0.00E+00	1.53E-06	7.02E-10	5.03E-09	0.00E+00	5.73E-09	5.73E-03	0.00E+00	8.32E-05	1.59E-05
3744773758659	374477	3758659	2.58E-05	2.78E-05	2.66E-05	2.63E-07	5.16E-06	9.30E-06	0.00E+00	3.95E-06	1.98E-06	0.00E+00	0.00E+00	1.58E-06	7.27E-10	5.20E-09	0.00E+00	5.92E-09	5.92E-03	0.00E+00	8.60E-05	1.64E-05
3744823758659	374482	3758659	2.67E-05	2.87E-05	2.76E-05	2.73E-07	5.35E-06	9.62E-06	0.00E+00	4.09E-06	2.04E-06	0.00E+00	0.00E+00	1.64E-06	7.52E-10	5.38E-09	0.00E+00	6.13E-09	6.13E-03	0.00E+00	8.90E-05	1.70E-05
3744873758659	374487	3758659	2.77E-05	2.98E-05	2.86E-05	2.82E-07	5.54E-06	9.97E-06	0.00E+00	4.24E-06	2.12E-06	0.00E+00	0.00E+00	1.69E-06	7.79E-10	5.57E-09	0.00E+00	6.35E-09	6.35E-03	0.00E+00	9.22E-05	1.76E-05
3744923758659	374492	3758659	2.87E-05	3.09E-05	2.96E-05	2.93E-07	5.74E-06	1.03E-05	0.00E+00	4.39E-06	2.20E-06	0.00E+00	0.00E+00	1.76E-06	8.08E-10	5.78E-09	0.00E+00	6.59E-09	6.59E-03	0.00E+00	9.56E-05	1.83E-05
3744973758659	374497	3758659	2.98E-05	3.20E-05	3.08E-05	3.04E-07	5.96E-06	1.07E-05	0.00E+00	4.56E-06	2.28E-06	0.00E+00	0.00E+00	1.82E-06	8.39E-10	6.00E-09	0.00E+00	6.84E-09	6.84E-03	0.00E+00	9.93E-05	1.90E-05
3745023758659	374502	3758659	3.09E-05	3.33E-05	3.20E-05	3.16E-07	6.19E-06	1.11E-05	0.00E+00	4.74E-06	2.37E-06	0.00E+00	0.00E+00	1.89E-06	8.71E-10	6.23E-09	0.00E+00	7.10E-09	7.10E-03	0.00E+00	1.03E-04	1.97E-05
3745073758659	374507	3758659	3.22E-05	3.46E-05	3.32E-05	3.28E-07	6.44E-06	1.16E-05	0.00E+00	4.93E-06	2.46E-06	0.00E+00	0.00E+00	1.97E-06	9.06E-10	6.48E-09	0.00E+00	7.39E-09	7.39E-03	0.00E+00	1.07E-04	2.05E-05
3745123758659	374512	3758659	3.34E-05	3.60E-05	3.46E-05	3.42E-07	6.70E-06	1.21E-05	0.00E+00	5.13E-06	2.56E-06	0.00E+00	0.00E+00	2.05E-06	9.43E-10	6.75E-09	0.00E+00	7.69E-09	7.69E-03	0.00E+00	1.12E-04	2.13E-05
3744023758664	374402	3758664	1.69E-05	1.82E-05	1.75E-05	1.73E-07	3.39E-06	6.10E-06	0.00E+00	2.59E-06	1.30E-06	0.00E+00	0.00E+00	1.04E-06	4.77E-10	3.41E-09	0.00E+00	3.89E-09	3.89E-03	0.00E+00	5.64E-05	1.08E-05
3744073758664	374407	3758664	1.74E-05	1.87E-05	1.79E-05	1.77E-07	3.47E-06	6.25E-06	0.00E+00	2.66E-06	1.33E-06	0.00E+00	0.00E+00	1.06E-06	4.89E-10	3.50E-09	0.00E+00	3.98E-09	3.98E-03	0.00E+00	5.78E-05	1.11E-05
3744123758664	374412	3758664	1.78E-05	1.91E-05	1.84E-05	1.82E-07	3.56E-06	6.41E-06	0.00E+00	2.72E-06	1.36E-06	0.00E+00	0.00E+00	1.09E-06	5.01E-10	3.58E-09	0.00E+00	4.09E-09	4.09E-03	0.00E+00	5.93E-05	1.13E-05
3744173758664	374417	3758664	1.83E-05	1.96E-05	1.89E-05	1.86E-07	3.66E-06	6.58E-06	0.00E+00	2.80E-06	1.40E-06	0.00E+00	0.00E+00	1.12E-06	5.14E-10	3.68E-09	0.00E+00	4.19E-09	4.19E-03	0.00E+00	6.09E-05	1.16E-05
3744223758664	374422	3758664	1.88E-05	2.02E-05	1.94E-05	1.91E-07	3.75E-06	6.76E-06	0.00E+00	2.87E-06	1.44E-06	0.00E+00	0.00E+00	1.15E-06	5.28E-10	3.78E-09	0.00E+00	4.31E-09	4.31E-03	0.00E+00	6.25E-05	1.19E-05
3744273758664	374427	3758664	1.93E-05	2.07E-05	1.99E-05	1.97E-07	3.86E-06	6.94E-06	0.00E+00	2.95E-06	1.47E-06	0.00E+00	0.00E+00	1.18E-06	5.42E-10	3.88E-09	0.00E+00	4.42E-09	4.42E-03	0.00E+00	6.42E-05	1.23E-05
3744323758664	374432	3758664	1.98E-05	2.13E-05	2.05E-05	2.02E-07	3.96E-06	7.14E-06	0.00E+00	3.03E-06	1.52E-06	0.00E+00	0.00E+00	1.21E-06	5.58E-10	3.99E-09	0.00E+00	4.55E-09	4.55E-03	0.00E+00	6.60E-05	1.26E-05
3744373758664	374437	3758664	2.04E-05	2.19E-05	2.10E-05	2.08E-07	4.08E-06	7.34E-06	0.00E+00	3.12E-06	1.56E-06	0.00E+00	0.00E+00	1.25E-06	5.74E-10	4.10E-09	0.00E+00	4.68E-09	4.68E-03	0.00E+00	6.79E-05	1.30E-05
3744423758664	374442	3758664	2.10E-05	2.26E-05	2.17E-05	2.14E-07	4.20E-06	7.56E-06	0.00E+00	3.21E-06	1.61E-06	0.00E+00	0.00E+00	1.28E-06	5.91E-10	4.23E-09	0.00E+00	4.82E-09	4.82E-03	0.00E+00	6.99E-05	1.34E-05
3744473758664	374447	3758664	2.16E-05	2.32E-05	2.23E-05	2.21E-07	4.32E-06	7.78E-06	0.00E+00	3.31E-06	1.65E-06	0.00E+00	0.00E+00	1.32E-06	6.08E-10	4.35E-09	0.00E+00	4.96E-09	4.96E-03	0.00E+00	7.20E-05	1.

			SWBuilding Construction	SWDemolition	SWGrading	EYBuilding Construction	SWPaving	SWGrading	SWArchitectural Coating	NBBuilding Construction	NBBuilding Construction	NBArchitectural Coating	NBArchitectural Coating	RWBuilding Construction					Overlapping Phases - Maximum GLC		
Unique Identifier	X (UTM)	Y (UTM)	2026	2026	2026	2026	2027	2027	2027	2026	2027	2026	2027	2026	3rd Trimester	0<2	2<16	Total	per million	2025	2026	2027
3744423758704	374442	3758704	2.30E-05	2.47E-05	2.37E-05	2.34E-07	4.60E-06	8.28E-06	0.00E+00	3.52E-06	1.76E-06	0.00E+00	0.00E+00	1.41E-06	6.47E-10	4.63E-09	0.00E+00	5.27E-09	5.27E-03	0.00E+00	7.66E-05	1.46E-05
3744023758709	374402	3758709	1.82E-05	1.95E-05	1.88E-05	1.85E-07	3.63E-06	6.54E-06	0.00E+00	2.78E-06	1.39E-06	0.00E+00	0.00E+00	1.11E-06	5.11E-10	3.66E-09	0.00E+00	4.17E-09	4.17E-03	0.00E+00	6.05E-05	1.16E-05
3744073758709	374407	3758709	1.87E-05	2.01E-05	1.93E-05	1.91E-07	3.74E-06	6.73E-06	0.00E+00	2.86E-06	1.43E-06	0.00E+00	0.00E+00	1.14E-06	5.26E-10	3.76E-09	0.00E+00	4.29E-09	4.29E-03	0.00E+00	6.22E-05	1.19E-05
3744123758709	374412	3758709	1.92E-05	2.07E-05	1.98E-05	1.96E-07	3.85E-06	6.92E-06	0.00E+00	2.94E-06	1.47E-06	0.00E+00	0.00E+00	1.18E-06	5.41E-10	3.87E-09	0.00E+00	4.41E-09	4.41E-03	0.00E+00	6.40E-05	1.22E-05
3744173758709	374417	3758709	1.98E-05	2.13E-05	2.04E-05	2.02E-07	3.96E-06	7.13E-06	0.00E+00	3.03E-06	1.51E-06	0.00E+00	0.00E+00	1.21E-06	5.57E-10	3.99E-09	0.00E+00	4.54E-09	4.54E-03	0.00E+00	6.59E-05	1.26E-05
3744223758709	374422	3758709	2.04E-05	2.19E-05	2.11E-05	2.08E-07	4.08E-06	7.35E-06	0.00E+00	3.12E-06	1.56E-06	0.00E+00	0.00E+00	1.25E-06	5.74E-10	4.11E-09	0.00E+00	4.68E-09	4.68E-03	0.00E+00	6.80E-05	1.30E-05
3744273758709	374427	3758709	2.10E-05	2.26E-05	2.17E-05	2.15E-07	4.21E-06	7.58E-06	0.00E+00	3.22E-06	1.61E-06	0.00E+00	0.00E+00	1.29E-06	5.92E-10	4.24E-09	0.00E+00	4.83E-09	4.83E-03	0.00E+00	7.01E-05	1.34E-05
3744323758709	374432	3758709	2.17E-05	2.34E-05	2.24E-05	2.22E-07	4.34E-06	7.82E-06	0.00E+00	3.32E-06	1.66E-06	0.00E+00	0.00E+00	1.33E-06	6.11E-10	4.37E-09	0.00E+00	4.98E-09	4.98E-03	0.00E+00	7.24E-05	1.38E-05
3744373758709	374437	3758709	2.24E-05	2.41E-05	2.32E-05	2.29E-07	4.49E-06	8.08E-06	0.00E+00	3.43E-06	1.72E-06	0.00E+00	0.00E+00	1.37E-06	6.32E-10	4.52E-09	0.00E+00	5.15E-09	5.15E-03	0.00E+00	7.48E-05	1.43E-05
3744423758709	374442	3758709	2.32E-05	2.49E-05	2.40E-05	2.37E-07	4.64E-06	8.36E-06	0.00E+00	3.55E-06	1.78E-06	0.00E+00	0.00E+00	1.42E-06	6.53E-10	4.67E-09	0.00E+00	5.33E-09	5.33E-03	0.00E+00	7.73E-05	1.48E-05
3744023758714	374402	3758714	1.83E-05	1.97E-05	1.89E-05	1.87E-07	3.66E-06	6.59E-06	0.00E+00	2.80E-06	1.40E-06	0.00E+00	0.00E+00	1.12E-06	5.15E-10	3.68E-09	0.00E+00	4.20E-09	4.20E-03	0.00E+00	6.09E-05	1.16E-05
3744073758714	374407	3758714	1.88E-05	2.02E-05	1.94E-05	1.92E-07	3.76E-06	6.77E-06	0.00E+00	2.88E-06	1.44E-06	0.00E+00	0.00E+00	1.15E-06	5.29E-10	3.79E-09	0.00E+00	4.32E-09	4.32E-03	0.00E+00	6.27E-05	1.20E-05
3744123758714	374412	3758714	1.94E-05	2.08E-05	2.00E-05	1.98E-07	3.87E-06	6.97E-06	0.00E+00	2.96E-06	1.48E-06	0.00E+00	0.00E+00	1.19E-06	5.45E-10	3.90E-09	0.00E+00	4.44E-09	4.44E-03	0.00E+00	6.45E-05	1.23E-05
3744173758714	374417	3758714	1.99E-05	2.14E-05	2.06E-05	2.03E-07	3.99E-06	7.18E-06	0.00E+00	3.05E-06	1.53E-06	0.00E+00	0.00E+00	1.22E-06	5.61E-10	4.02E-09	0.00E+00	4.58E-09	4.58E-03	0.00E+00	6.64E-05	1.27E-05
3744223758714	374422	3758714	2.06E-05	2.21E-05	2.12E-05	2.10E-07	4.11E-06	7.40E-06	0.00E+00	3.15E-06	1.57E-06	0.00E+00	0.00E+00	1.26E-06	5.79E-10	4.14E-09	0.00E+00	4.72E-09	4.72E-03	0.00E+00	6.85E-05	1.31E-05
3744273758714	374427	3758714	2.12E-05	2.28E-05	2.19E-05	2.16E-07	4.24E-06	7.64E-06	0.00E+00	3.25E-06	1.62E-06	0.00E+00	0.00E+00	1.30E-06	5.97E-10	4.27E-09	0.00E+00	4.87E-09	4.87E-03	0.00E+00	7.07E-05	1.35E-05
3744323758714	374432	3758714	2.19E-05	2.36E-05	2.26E-05	2.23E-07	4.38E-06	7.89E-06	0.00E+00	3.35E-06	1.68E-06	0.00E+00	0.00E+00	1.34E-06	6.16E-10	4.41E-09	0.00E+00	5.03E-09	5.03E-03	0.00E+00	7.30E-05	1.39E-05
3744373758714	374437	3758714	2.26E-05	2.43E-05	2.34E-05	2.31E-07	4.53E-06	8.15E-06	0.00E+00	3.47E-06	1.73E-06	0.00E+00	0.00E+00	1.39E-06	6.37E-10	4.56E-09	0.00E+00	5.20E-09	5.20E-03	0.00E+00	7.54E-05	1.44E-05
3744423758714	374442	3758714	2.34E-05	2.52E-05	2.42E-05	2.39E-07	4.69E-06	8.44E-06	0.00E+00	3.59E-06	1.79E-06	0.00E+00	0.00E+00	1.43E-06	6.59E-10	4.72E-09	0.00E+00	5.38E-09	5.38E-03	0.00E+00	7.81E-05	1.49E-05
3744023758719	374402	3758719	1.84E-05	1.98E-05	1.90E-05	1.88E-07	3.68E-06	6.63E-06	0.00E+00	2.82E-06	1.41E-06	0.00E+00	0.00E+00	1.13E-06	5.18E-10	3.70E-09	0.00E+00	4.22E-09	4.22E-03	0.00E+00	6.13E-05	1.17E-05
3744073758719	374407	3758719	1.89E-05	2.04E-05	1.95E-05	1.93E-07	3.79E-06	6.82E-06	0.00E+00	2.90E-06	1.45E-06	0.00E+00	0.00E+00	1.16E-06	5.33E-10	3.81E-09	0.00E+00	4.34E-09	4.34E-03	0.00E+00	6.31E-05	1.21E-05
3744123758719	374412	3758719	1.95E-05	2.10E-05	2.01E-05	1.99E-07	3.90E-06	7.02E-06	0.00E+00	2.98E-06	1.49E-06	0.00E+00	0.00E+00	1.19E-06	5.48E-10	3.92E-09	0.00E+00	4.47E-09	4.47E-03	0.00E+00	6.49E-05	1.24E-05
3744173758719	374417	3758719	2.01E-05	2.16E-05	2.07E-05	2.05E-07	4.02E-06	7.23E-06	0.00E+00	3.07E-06	1.54E-06	0.00E+00	0.00E+00	1.23E-06	5.65E-10	4.04E-09	0.00E+00	4.61E-09	4.61E-03	0.00E+00	6.69E-05	1.28E-05
3744223758719	374422	3758719	2.07E-05	2.23E-05	2.14E-05	2.11E-07	4.14E-06	7.45E-06	0.00E+00	3.17E-06	1.58E-06	0.00E+00	0.00E+00	1.27E-06	5.83E-10	4.17E-09	0.00E+00	4.75E-09	4.75E-03	0.00E+00	6.90E-05	1.32E-05
3744273758719	374427	3758719	2.14E-05	2.30E-05	2.21E-05	2.18E-07	4.27E-06	7.69E-06	0.00E+00	3.27E-06	1.63E-06	0.00E+00	0.00E+00	1.31E-06	6.01E-10	4.30E-09	0.00E+00	4.90E-09	4.90E-03	0.00E+00	7.12E-05	1.36E-05
3744323758719	374432	3758719	2.21E-05	2.37E-05	2.28E-05	2.25E-07	4.42E-06	7.95E-06	0.00E+00	3.38E-06	1.69E-06	0.00E+00	0.00E+00	1.35E-06	6.21E-10	4.44E-09	0.00E+00	5.07E-09	5.07E-03	0.00E+00	7.36E-05	1.41E-05
3744373758719	374437	3758719	2.28E-05	2.46E-05	2.36E-05	2.33E-07	4.57E-06	8.22E-06	0.00E+00	3.49E-06	1.75E-06	0.00E+00	0.00E+00	1.40E-06	6.43E-10	4.60E-09	0.00E+00	5.24E-09	5.24E-03	0.00E+00	7.61E-05	1.45E-05
3744423758719	374442	3758719	2.36E-05	2.54E-05	2.44E-05	2.41E-07	4.73E-06	8.51E-06	0.00E+00	3.62E-06	1.81E-06	0.00E+00	0.00E+00	1.45E-06	6.65E-10	4.76E-09	0.00E+00	5.42E-09	5.42E-03	0.00E+00	7.88E-05	1.50E-05
3744023758724	374402	3758724	1.85E-05	1.99E-05	1.91E-05	1.89E-07	3.70E-06	6.66E-06	0.00E+00	2.83E-06	1.42E-06	0.00E+00	0.00E+00	1.13E-06	5.21E-10	3.72E-09	0.00E+00	4.25E-09	4.25E-03	0.00E+00	6.16E-05	1.18E-05
3744073758724	374407	3758724	1.90E-05	2.05E-05	1.96E-05	1.94E-07	3.81E-06	6.85E-06	0.00E+00	2.91E-06	1.46E-06	0.00E+00	0.00E+00	1.17E-06	5.36E-10	3.83E-09	0.00E+00	4.37E-09	4.37E-03	0.00E+00	6.34E-05	1.21E-05
3744123758724	374412	3758724	1.96E-05	2.11E-05	2.02E-05	2.00E-07	3.92E-06	7.06E-06	0.00E+00	3.00E-06	1.50E-06	0.00E+00	0.00E+00	1.20E-06	5.52E-10	3.95E-09	0.00E+00	4.50E-09	4.50E-03	0.00E+00	6.53E-05	1.25E-05
3744173758724	374417	3758724	2.02E-05	2.17E-05	2.09E-05	2.06E-07	4.04E-06	7.27E-06	0.00E+00	3.09E-06	1.55E-06	0.00E+00	0.00E+00	1.24E-06	5.68E-10	4.07E-09	0.00E+00	4.64E-09	4.64E-03	0.00E+00	6.73E-05	1.29E-05
3744223758724	374422	3758724	2.08E-05	2.24E-05	2.15E-05	2.13E-07	4.17E-06	7.50E-06	0.00E+00	3.19E-06	1.59E-06	0.00E+00	0.00E+00	1.28E-06	5.86E-10	4.19E-09	0.00E+00	4.78E-09	4.78E-03	0.00E+00	6.94E-05	1.33E-05
3744273758724	374427	3758724	2.15E-05	2.31E-05	2.22E-05	2.19E-07	4.30E-06	7.75E-06	0.00E+00	3.29E-06	1.65E-06	0.00E+00	0.00E+00	1.32E-06	6.05E-10	4.33E-09	0.00E+00	4.94E-09	4.94E-03	0.00E+00	7.17E-05	1.37E-05
3744323758724	374432	3758724	2.22E-05	2.39E-05	2.29E-05	2.27E-07	4.45E-06	8.01E-06	0.00E+00	3.40E-06	1.70E-06	0.00E+00	0.00E+00	1.36E-06	6.26E-10	4.48E-09	0.00E+00	5.10E-09	5.10E-03	0.00E+00	7.41E-05	1.42E-05
3744373758724	374437	3758724	2.30E-05	2.47E-05	2.37E-05	2.35E-07	4.60E-06	8.28E-06	0.00E+00	3.52E-06	1.76E-06	0.00E+00	0.00E+00	1.41E-06	6.47E-10	4.63E-09	0.00E+00	5.28E-09	5.28E-03	0.00E+00	7.66E-05	1.46E-05
3744423758724	374442	3758724	2.38E-05	2.56E-05	2.46E-05	2.43E-07	4.77E-06	8.58E-06	0.00E+00	3.65E-06	1.82E-06	0.00E+00	0.00E+00	1.46E-06	6.70E-10	4.80E-09	0.00E+00	5.47E-09	5.47E-03	0.00E+00	7.94E-05	1.52E-05
3744323758729	374432	3758729	2.24E-05	2.40E-05	2.31E-05	2.28E-07	4.47E-06	8.05E-06	0.00E+00	3.42E-06	1.71E-06	0.00E+00	0.00E+00	1.37E-06	6.29E-10	4.50E-09	0.00E+00	5.13E-09	5.13E-03	0.00E+00	7.45E-05	1.42E-05
3744373758729	374437	3758729	2.31E-05	2.49E-05	2.39E-05	2.36E-07	4.63E-06	8.33E-06	0.00E+00	3.54E-06	1.77E-06	0.00E+00	0.00E+00	1.42E-06	6.51E-10	4.66E-09	0.00E+00	5.31E-09	5.31E-03	0.00E+00	7.71E-05	1.47E-05
3744423758729	374442	3758729	2.40E-05	2.58E-05	2.47E-05	2.45E-07	4.80E-06	8.63E-06	0.00E+00	3.67E-06	1.83E-06	0.00E+00	0.00E+00	1.47E-06	6.75E-10	4.83E-09	0.00E+00	5.50E-09	5.50E-03	0.00E+00	7.99E-05	1.53E-05
3745193758699	374519	3758699	4.55E-05	4.90E-05	4.70E-05	4.65E-07	9.11E-06	1.64E-05	0.00E+00	6.97E-06	3.49E-06	0.00E+00	0.00E+00	2.79E-06	1.28E-09	9.17E-09	0.00E+00	1.05E-08	1.05E-02	0.00E+00	1.52E-04	2.90E-05
3745243758699	374524	3758699	4.84E-05	5.22E-05	5.02E-05	4.96E-07	9.72E-06	1.75E-05	0.00E+00	7.44E-06	3.72E-06	0.00E+00	0.00E+00	2.97E-06	1.37E-09	9.78E-09	0.00E+00	1.11E-08	1.11E-02	0.00E+00	1.62E-04	3.09E-05
3745193758704	374519	3758704	4.69E-05	5.05E-05	4.85E-05	4.79E-07	9.39E-06	1.69E-05	0.00E+00	7.18E-06	3.59E-06	0.00E+00	0.00E+00	2.87E-06	1.32E-09	9.45E-09	0.00E+00	1.08E-08	1.08E-02	0.00E+00	1.56E-04	2.99E-05
3745243758704	374524	3758704	5.02E-05	5.40E-05	5.18E-05	5.12E-07	1.00E-05	1.81E-05	0.00E+00	7.69E-06	3.84E-06	0.00E+00	0.00E+00	3.07E-06	1.41E-09	1.01E-08	0.00E+00	1.15E-08	1.15E-02	0.00E+00	1.67E-04	3.20E-05
3745193758714	374519	3758714	4.96E-05	5.33E-05	5.12E-05	5.06E-07	9.92E-06	1.78E-05	0.00E+00	7.59E-06	3.79E-06	0.00E+00	0.00E+00	3.03E-06	1.39E-09	9.98E-09	0.00E+00	1.14E-08	1.14E-02	0.00E+00	1.65E-04	3.16E-05
3745243758714	374524	3758714	5.33E-05	5.74E-05	5.51E-05	5.44E-07	1.07E-05	1.92E-05	0.00E+00	8.16E-06	4.08E-06	0.00E+00	0.00E+00	3.27E-06	1.50E-09	1.07E-08	0.00E+00	1.22E-08	1.22E-02	0.00E+00	1.78E-04	3.40E-05
3745293758714	374529	3758714	5.77E-05	6.21E-05	5.96E-05	5.89E-07	1.15E-05	2.08E-05	0.00E+00	8.83E-06	4.42E-06	0.00E+00	0.00E+00	3.53E-06	1.62E-09	1.16E-08	0.00E+00	1.32E-08	1.32E-02	0.00E+00	1.92E-04	3.68E-05
3745193758719	374519	3758719	5.07E-05	5.45E-05	5.24E-05	5.18E-07	1.01E-05	1.83E-05	0.00E+00	7.76E-06	3.88E-06	0.00E+00	0.00E+00	3.11E-06	1.43E-09	1.02E-08	0.00E+00	1.16E-08	1.16E-02	0.00E+00	1.69E-04	3.23E-05
3745243758719	374524	3758719	5.47E-05	5.88E-05	5.65E-05	5.58E-07	1.09E-05	1.97E-05	0.00E+00	8.37E-06	4.19E-06	0.00E+00	0.00E+00	3.35E-06	1.54E-09	1.10E-08	0.00E+00	1.26E-08	1.26E-02	0.00E+00	1.82E-04	3.48E-05
3745293758719	374529	3758719	5.94E-05	6.38E-05	6.13E-05	6.06E-07	1.19E-05	2.14E-05	0.00E+00	9.09E-06	4.54E-06	0.00E+00	0.00E+00	3.63E-06	1.67E-09	1.20E-08	0.00E+00	1.36E-08	1.36E-02	0.00E+00	1.98E-04	3.78E-05
3745243758724	374524	3758724	5.59E-05	6.01E-05	5.77E-05	5.70E-07	1.12E-05	2.01E-05	0.00E+00	8.55E-06	4.28E-06	0.00E+00	0.00E+00	3.42E-06	1.57E-09	1.13E-08	0.00E+00	1.28E-08	1.28E-02	0.00E+00	1.86E-04	3.56E-05
3745293758724	374529	3758724	6.07E-05	6.53E-05	6.27E-05	6.20E-07	1.22E-05	2.19E-05	0.00E+00	9.30E-06	4.65E-06	0.00E+00	0.00E+00	3.72E-06	1.71E-09	1.22E-08	0.00E+00	1.39E-08	1.39E-02	0.00E+00	2.02E-04	3.87E-05
3744093758433	374409	3758433	1.20E-05	1.29E-05	1.24E-05	1.23E-07	2.40E-06	4.33E-06	0.00E+00	1.84E-06	9.19E-07	0.00E+00	0.00E+00	7.35E-07	3.38E-10	2.42E-09	0.00E+00	2.76E-09	2.76E-03	0.00E+00	4.00E-05	7.65E-06
3744143758433	374414	3758433	1.22E-05	1.31E-05	1.26E-05	1.24E-07	2.44E-06	4.39E-06	0.00E+00	1.87E-06	9.33E-07	0.00E+00	0.00E+00	7.46E-07	3.43E-10	2.45E-09	0.00E+00	2.80E-09	2.80E-03	0.00E+00	4.06E-05	7.76E-06
3744043758438	374404	3758438	1.18E-05	1.28E-05	1.23E-05	1.22E-07	2.39E-06	4.30E-06	0.00E+00	1.83E-06	9.13E-07	0.00E+00	0.00E+00	7.30E-07	3.36E-10	2.40E-09	0.00E+00	2.74E-09	2.74E-03	0.00E+00	3.97E-05	7.59E-06
3744093758438	374409	3758438	1.21E-05	1.30E-05	1.25E-05	1.23E-07	2.42E-06	4.36E-06	0.00E+00	1.85E-06	9.26E-07	0.00E+00	0.00E+00	7.41E-07	3.41E-10	2.44E-09	0.00E+00	2.78E-09	2.78E-03	0.00E+00	4.03E-05	7.71E-06
3744143758438	374414	3758438	1.23E-05	1.32E-05	1.27E-05	1.25E-07	2.46E-06	4.42E-06	0.00E+00	1.88E-06	9.40E-07	0.00E+00	0.00E+00	7.52E-07	3.46E-10	2.47E-09	0.00E+00	2.82E-09	2.82E-03	0.00E+00	4.09E-05	7.82E-06
3744193758438	374419	3758438	1.25E-05	1.34E-05	1.29E-05	1.27E-07	2.49E-06	4.49E-06	0.00E+00	1.91E-06	9.53E-07	0.00E+00	0.00E+00	7.63E-07	3.51E-10	2.51E-09	0.00E+00	2.86E-09	2.86E-03	0.00E+00	4.15E-05	7.93E-06
3744243758438	374424	3758438	1.26E-05	1.36E-05	1.31E-05	1.29E-07	2.53E-06	4.55E-06	0.00E+00	1.93E-06	9.67E-07	0.00E+00	0.00E+00	7.74E-07	3.56E-10	2.55E-09	0.00E+00	2.90E-09	2.90E-03	0.00E+00	4.21E-05	8.05E-06
3744293758438	374429	3758438	1.28E-05	1.38E-05	1.32E-05	1.31E-07	2.57E-06	4.62E-06	0.00E+00	1.96E-06	9.82E-07	0.00E+00	0.00E+00	7.85E-07	3.61E-10	2.58E-09	0.00E+00	2.94E-09	2.94E-03	0.00E+00	4.27E-05	8.17E-06
3744343758438	374434	3758438	1.30E-05	1.40E-05	1.34E-05	1.33E-07	2.60E-06	4.69E-06	0.00E+00	1.99E-06	9.96E-07	0.00E+00	0.00E+00	7.97E-07	3.66E-10	2.62E-09	0.00E+00	2.98E-09	2.98E-03	0.00E+00	4.34E-05	8.29E-06
3744393758438	374439	3758438	1.32E-05	1.42E-05	1.36E-05	1.35E-07	2.64E-06	4.76E-06	0.00E+00	2.02E-06	1.01E-06	0.00E+00	0.00E+00	8.09E-07	3.72E-10	2.66E-09	0.00E+00	3.03E-09	3.03E-03	0.00E+00	4.40E-05	8.41E-06
3744443758438	374444	3758438	1.34E-05	1.44E-05	1.38E-05	1.37E-07	2.68E-06	4.83E-06	0.00E+00	2.05E-06	1.03E-06	0.00E+00	0.00E+00	8.21E-07	3.77E-10	2.70E-09	0.00E+00	3.08E-09	3.08E-03	0.00E+00	4.47E-05	8.54E-06
3744493758438	374449	3758438	1.36E-05	1.46E-05	1.41E-05	1.39E-07	2.72E-06	4.90E-06	0.00E+00	2.08E-06	1.04E-06	0.00E+00	0.00E+00	8.33E-07	3.83E-10	2.74E-09	0.00E+00	3.12E-09	3.12E-03	0.00E+00	4.54E-05	8.67E-06
3744543758438	374454	3758438	1.38E-05	1.49E-05	1.43E-05	1.41E-07	2.76E-06	4.97E-06	0.00E+00	2.11E-06	1.06E-06	0.00E+00	0.00E+00	8.46E-07	3.89E-10	2.78E-09	0.00E+00	3.17E-09	3.17E-03	0.00E+00	4.60E-05	8.80E-06
3744593758438	374459	3758438	1.40E-05	1.51E-05	1.45E-05	1.43E-07	2.81E-06	5.05E-06	0.00E+00	2.15E-06	1.07E-06	0.00E+00	0.00E+00	8.58E-07	3.95E-10	2.82E-09	0.00E+00	3.22E-09	3.22E-03	0.00E+00	4.67E-05	8.93E-06
3744643758438	374464	3758438	1.42E-05	1.53E-05	1.47E-05	1.45E-07	2.85E-06	5.13E-06	0.00E+00	2.18E-06	1.09E-06	0.00E+00	0.00E+00	8.72E-07	4.01E-10	2.87E-09	0.00E+00	3.27E-09	3.27E-03	0.00E+00	4.74E-05	9.06E-06
3744693758438	374469	3758438	1.44E-05	1.55E-05	1.49E-05	1.47E-07	2.89E-06	5.20E-06	0.00E+00	2.21E-06	1.11E-06	0.00E+00	0.00E+00	8.85E-07	4.07E-10	2.91E-09	0.00E+00	3.32E-09	3.32E-03	0.00E+00	4.82E-05	9.20E-06
3744743758438	374474	3758438	1.47E-05	1.58E-05	1.51E-05	1.50E-07	2.94E-06	5.28E-06	0.00E+00	2.25E-06	1.12E-06	0.00E+00	0.00E+00	8.98E-07	4.13E-10	2.95E-09	0.00E+00	3.37E-09	3.37E-03	0.00E+00	4.89E-05	9.34E-06
3744793758438	374479	3758438	1.49E-05	1.60E-05	1.54E-05	1.52E-07	2.98E-06	5.36E-06	0.00E+00	2.28E-06	1.14E-06	0.00E+00	0.00E+00	9.12E-07	4.19E-10	3.00E-09	0.00E+00	3.42E-09	3.42E-03	0.00E+00	4.96E-05	9.48E-06
3744843758438	374484	3758438	1.51E-05	1.63E-05	1.56E-05	1.54E-07	3.03E-06	5.45E-06	0.00E+00	2.31E-06	1.16E-06	0.00E+00	0.00E+00	9.26E-07	4.26E-10	3.05E-09	0.00E+00	3.47E-09	3.47E-03	0.00E+00	5.04E-05	9.63E-06
3744893758438	374489	3758438	1.54E-05	1.65E-05	1.59E-05	1.57E-07	3.07E-06	5.53E-06	0.00E+00	2.35E-06	1.18E-06	0.00E+00	0.00E+00	9.40E-07	4.32E-10	3.09E-09	0.00E+00	3.52E-09	3.52E-03	0.00E+00	5.12E-05	9.78E-06
3744943758438	374494	3758438	1.56E-05	1.68E-05	1.61E-05	1.59E-07	3.12E-06	5.61E-06	0.00E+00	2.39E-06	1.19E-06	0.00E+00	0.00E+00	9.55E-07	4.39E-10	3.14E-09	0.00E+00	3.58E-09	3.58E-03	0.00E+00	5.20E-05	9.93E-06
3744993758438	374499	3758438	1.58E-05	1.70E-05	1.63E-05	1.61E-07	3.17E-06	5.70E-06	0.00E+00	2.42E-06	1.21E-06	0.00E+00	0.00E+00	9.69E-07	4.46E-10	3.19E-09	0.00E+00	3.63E-09	3.63E-03	0.00E+00	5.28E-05	1.01E-05
3745043758438	374504	3758438	1.61E-05	1.73E-05	1.66E-05	1.64E-07	3.22E-06	5.79E-06	0.00E+00	2.46E-06	1.23E-06	0.00E+00	0.00E+00	9.84E-07	4.52E-10	3.24E-09	0.00E+00	3.69E-09	3.69E-03	0.00E+00	5.36E-05	1.02E-05
3745093758438	374509	3758438	1.63E-05	1.76E-05	1.69E-05	1.67E-07	3.27E-06	5.88E-06	0.00E+00	2.50E-06	1.25E-06	0.00E+00	0.00E+00	9.99E-07	4.59E-10	3.29E-09	0.00E+00	3.75E-09	3.75E-03	0.00E+00	5.44E-05	1.04E-05
3745143758438	374514	3758438	1.66E-05	1.78E-05	1.71E-05	1.69E-07	3.32E-06	5.97E-06	0.00E+00	2.54E-06	1.27E-06	0.00E+00	0.00E+00	1.01E-06	4.67E-10	3.34E-09	0.00E+00	3.80E-09	3.80E-03	0.00E+00	5.52E-05	1.06E-05
3745193758438	374519	3758438	1.68E-05	1.81E-05	1.74E-05	1.72E-07	3.37E-06	6.06E-06	0.00E+00	2.58E-06	1.29E-06	0.00E+00	0.00E+00	1.03E-06	4.74E-10	3.39E-09	0.00E+00	3.86E-09	3.86E-03	0.00E+00	5.61E-05	1.07E-05

			SWBuilding Construction	SWDemolition	SWGrading	EYBuilding Construction	SWPaving	SWGrading	SWArchitectural Coating	NBBuilding Construction	NBBuilding Construction	NBArchitectural Coating	NBArchitectural Coating	RWBuilding Construction	Child Risk				Overlapping Phases - Maximum GLC		
Unique Identifier	X (UTM)	Y (UTM)	2026	2026	2026	2026	2027	2027	2027	2026	2027	2026	2027	2026	3rd Trimester	0<2	2<16	Total	per million	2025	2026	2027
3744593758458	374459	3758458	1.45E-05	1.56E-05	1.50E-05	1.48E-07	2.90E-06	5.23E-06	0.00E+00	2.22E-06	1.11E-06	0.00E+00	0.00E+00	8.89E-07	4.08E-10	2.92E-09	0.00E+00	3.33E-09	3.33E-03	0.00E+00	4.84E-05	9.24E-06
3744643758458	374464	3758458	1.47E-05	1.59E-05	1.52E-05	1.50E-07	2.95E-06	5.31E-06	0.00E+00	2.26E-06	1.13E-06	0.00E+00	0.00E+00	9.03E-07	4.15E-10	2.97E-09	0.00E+00	3.38E-09	3.38E-03	0.00E+00	4.91E-05	9.39E-06
3744693758458	374469	3758458	1.50E-05	1.61E-05	1.55E-05	1.53E-07	3.00E-06	5.39E-06	0.00E+00	2.29E-06	1.15E-06	0.00E+00	0.00E+00	9.17E-07	4.21E-10	3.01E-09	0.00E+00	3.44E-09	3.44E-03	0.00E+00	4.99E-05	9.53E-06
3744743758458	374474	3758458	1.52E-05	1.63E-05	1.57E-05	1.55E-07	3.04E-06	5.48E-06	0.00E+00	2.33E-06	1.16E-06	0.00E+00	0.00E+00	9.31E-07	4.28E-10	3.06E-09	0.00E+00	3.49E-09	3.49E-03	0.00E+00	5.07E-05	9.68E-06
3744793758458	374479	3758458	1.54E-05	1.66E-05	1.59E-05	1.58E-07	3.09E-06	5.56E-06	0.00E+00	2.36E-06	1.18E-06	0.00E+00	0.00E+00	9.45E-07	4.35E-10	3.11E-09	0.00E+00	3.54E-09	3.54E-03	0.00E+00	5.15E-05	9.83E-06
3744843758458	374484	3758458	1.57E-05	1.69E-05	1.62E-05	1.60E-07	3.14E-06	5.65E-06	0.00E+00	2.40E-06	1.20E-06	0.00E+00	0.00E+00	9.60E-07	4.41E-10	3.16E-09	0.00E+00	3.60E-09	3.60E-03	0.00E+00	5.23E-05	9.99E-06
3744893758458	374489	3758458	1.59E-05	1.71E-05	1.65E-05	1.63E-07	3.19E-06	5.74E-06	0.00E+00	2.44E-06	1.22E-06	0.00E+00	0.00E+00	9.76E-07	4.48E-10	3.21E-09	0.00E+00	3.66E-09	3.66E-03	0.00E+00	5.31E-05	1.01E-05
3744943758458	374494	3758458	1.62E-05	1.74E-05	1.67E-05	1.65E-07	3.24E-06	5.83E-06	0.00E+00	2.48E-06	1.24E-06	0.00E+00	0.00E+00	9.91E-07	4.56E-10	3.26E-09	0.00E+00	3.72E-09	3.72E-03	0.00E+00	5.39E-05	1.03E-05
3744993758458	374499	3758458	1.64E-05	1.77E-05	1.70E-05	1.68E-07	3.29E-06	5.92E-06	0.00E+00	2.52E-06	1.26E-06	0.00E+00	0.00E+00	1.01E-06	4.63E-10	3.31E-09	0.00E+00	3.77E-09	3.77E-03	0.00E+00	5.48E-05	1.05E-05
3745043758458	374504	3758458	1.67E-05	1.80E-05	1.72E-05	1.70E-07	3.34E-06	6.02E-06	0.00E+00	2.56E-06	1.28E-06	0.00E+00	0.00E+00	1.02E-06	4.70E-10	3.36E-09	0.00E+00	3.83E-09	3.83E-03	0.00E+00	5.57E-05	1.06E-05
3745093758458	374509	3758458	1.70E-05	1.83E-05	1.75E-05	1.73E-07	3.40E-06	6.11E-06	0.00E+00	2.60E-06	1.30E-06	0.00E+00	0.00E+00	1.04E-06	4.78E-10	3.42E-09	0.00E+00	3.90E-09	3.90E-03	0.00E+00	5.66E-05	1.08E-05
3745143758458	374514	3758458	1.72E-05	1.85E-05	1.78E-05	1.76E-07	3.45E-06	6.21E-06	0.00E+00	2.64E-06	1.32E-06	0.00E+00	0.00E+00	1.06E-06	4.85E-10	3.47E-09	0.00E+00	3.96E-09	3.96E-03	0.00E+00	5.75E-05	1.10E-05
3745193758458	374519	3758458	1.75E-05	1.88E-05	1.81E-05	1.79E-07	3.51E-06	6.31E-06	0.00E+00	2.68E-06	1.34E-06	0.00E+00	0.00E+00	1.07E-06	4.93E-10	3.53E-09	0.00E+00	4.02E-09	4.02E-03	0.00E+00	5.84E-05	1.12E-05
3745243758458	374524	3758458	1.78E-05	1.91E-05	1.84E-05	1.82E-07	3.56E-06	6.41E-06	0.00E+00	2.72E-06	1.36E-06	0.00E+00	0.00E+00	1.09E-06	5.01E-10	3.58E-09	0.00E+00	4.08E-09	4.08E-03	0.00E+00	5.93E-05	1.13E-05
3745293758458	374529	3758458	1.81E-05	1.94E-05	1.87E-05	1.85E-07	3.62E-06	6.51E-06	0.00E+00	2.77E-06	1.38E-06	0.00E+00	0.00E+00	1.11E-06	5.09E-10	3.64E-09	0.00E+00	4.15E-09	4.15E-03	0.00E+00	6.03E-05	1.15E-05
3744093758463	374409	3758463	1.28E-05	1.35E-05	1.30E-05	1.28E-07	2.51E-06	4.52E-06	0.00E+00	1.92E-06	9.61E-07	0.00E+00	0.00E+00	7.69E-07	3.54E-10	2.53E-09	0.00E+00	2.88E-09	2.88E-03	0.00E+00	4.19E-05	8.00E-06
3744143758463	374414	3758463	1.28E-05	1.37E-05	1.32E-05	1.30E-07	2.55E-06	4.59E-06	0.00E+00	1.95E-06	9.76E-07	0.00E+00	0.00E+00	7.81E-07	3.59E-10	2.57E-09	0.00E+00	2.93E-09	2.93E-03	0.00E+00	4.25E-05	8.12E-06
3744193758463	374419	3758463	1.29E-05	1.39E-05	1.34E-05	1.32E-07	2.59E-06	4.66E-06	0.00E+00	1.98E-06	9.91E-07	0.00E+00	0.00E+00	7.93E-07	3.64E-10	2.61E-09	0.00E+00	2.97E-09	2.97E-03	0.00E+00	4.31E-05	8.24E-06
3744243758463	374424	3758463	1.31E-05	1.41E-05	1.36E-05	1.34E-07	2.63E-06	4.73E-06	0.00E+00	2.01E-06	1.01E-06	0.00E+00	0.00E+00	8.05E-07	3.70E-10	2.65E-09	0.00E+00	3.02E-09	3.02E-03	0.00E+00	4.38E-05	8.37E-06
3744293758463	374429	3758463	1.33E-05	1.44E-05	1.38E-05	1.36E-07	2.67E-06	4.81E-06	0.00E+00	2.04E-06	1.02E-06	0.00E+00	0.00E+00	8.17E-07	3.76E-10	2.69E-09	0.00E+00	3.06E-09	3.06E-03	0.00E+00	4.45E-05	8.50E-06
3744343758463	374434	3758463	1.36E-05	1.46E-05	1.40E-05	1.38E-07	2.71E-06	4.88E-06	0.00E+00	2.07E-06	1.04E-06	0.00E+00	0.00E+00	8.30E-07	3.81E-10	2.73E-09	0.00E+00	3.11E-09	3.11E-03	0.00E+00	4.52E-05	8.63E-06
3744393758463	374439	3758463	1.38E-05	1.48E-05	1.42E-05	1.40E-07	2.75E-06	4.96E-06	0.00E+00	2.11E-06	1.05E-06	0.00E+00	0.00E+00	8.43E-07	3.87E-10	2.77E-09	0.00E+00	3.16E-09	3.16E-03	0.00E+00	4.59E-05	8.76E-06
3744443758463	374444	3758463	1.40E-05	1.50E-05	1.44E-05	1.43E-07	2.80E-06	5.03E-06	0.00E+00	2.14E-06	1.07E-06	0.00E+00	0.00E+00	8.56E-07	3.93E-10	2.81E-09	0.00E+00	3.21E-09	3.21E-03	0.00E+00	4.66E-05	8.90E-06
3744493758463	374449	3758463	1.42E-05	1.53E-05	1.47E-05	1.45E-07	2.84E-06	5.11E-06	0.00E+00	2.17E-06	1.09E-06	0.00E+00	0.00E+00	8.69E-07	3.99E-10	2.86E-09	0.00E+00	3.26E-09	3.26E-03	0.00E+00	4.73E-05	9.04E-06
3744543758463	374454	3758463	1.44E-05	1.55E-05	1.49E-05	1.47E-07	2.88E-06	5.19E-06	0.00E+00	2.21E-06	1.10E-06	0.00E+00	0.00E+00	8.83E-07	4.06E-10	2.90E-09	0.00E+00	3.31E-09	3.31E-03	0.00E+00	4.80E-05	9.18E-06
3744593758463	374459	3758463	1.46E-05	1.57E-05	1.51E-05	1.49E-07	2.93E-06	5.27E-06	0.00E+00	2.24E-06	1.12E-06	0.00E+00	0.00E+00	8.96E-07	4.12E-10	2.95E-09	0.00E+00	3.36E-09	3.36E-03	0.00E+00	4.88E-05	9.32E-06
3744643758463	374464	3758463	1.49E-05	1.60E-05	1.54E-05	1.52E-07	2.98E-06	5.36E-06	0.00E+00	2.28E-06	1.14E-06	0.00E+00	0.00E+00	9.11E-07	4.19E-10	3.00E-09	0.00E+00	3.41E-09	3.41E-03	0.00E+00	4.96E-05	9.47E-06
3744693758463	374469	3758463	1.51E-05	1.62E-05	1.56E-05	1.54E-07	3.02E-06	5.44E-06	0.00E+00	2.31E-06	1.16E-06	0.00E+00	0.00E+00	9.25E-07	4.25E-10	3.04E-09	0.00E+00	3.47E-09	3.47E-03	0.00E+00	5.03E-05	9.62E-06
3744743758463	374474	3758463	1.53E-05	1.65E-05	1.58E-05	1.57E-07	3.07E-06	5.52E-06	0.00E+00	2.35E-06	1.17E-06	0.00E+00	0.00E+00	9.39E-07	4.32E-10	3.09E-09	0.00E+00	3.52E-09	3.52E-03	0.00E+00	5.11E-05	9.77E-06
3744793758463	374479	3758463	1.56E-05	1.68E-05	1.61E-05	1.59E-07	3.12E-06	5.61E-06	0.00E+00	2.38E-06	1.19E-06	0.00E+00	0.00E+00	9.54E-07	4.38E-10	3.14E-09	0.00E+00	3.58E-09	3.58E-03	0.00E+00	5.19E-05	9.92E-06
3744843758463	374484	3758463	1.58E-05	1.70E-05	1.63E-05	1.61E-07	3.17E-06	5.70E-06	0.00E+00	2.42E-06	1.21E-06	0.00E+00	0.00E+00	9.69E-07	4.45E-10	3.19E-09	0.00E+00	3.63E-09	3.63E-03	0.00E+00	5.27E-05	1.01E-05
3744893758463	374489	3758463	1.61E-05	1.73E-05	1.66E-05	1.64E-07	3.22E-06	5.79E-06	0.00E+00	2.46E-06	1.23E-06	0.00E+00	0.00E+00	9.85E-07	4.53E-10	3.24E-09	0.00E+00	3.69E-09	3.69E-03	0.00E+00	5.36E-05	1.02E-05
3744943758463	374494	3758463	1.63E-05	1.76E-05	1.69E-05	1.67E-07	3.27E-06	5.89E-06	0.00E+00	2.50E-06	1.25E-06	0.00E+00	0.00E+00	1.00E-06	4.60E-10	3.29E-09	0.00E+00	3.75E-09	3.75E-03	0.00E+00	5.45E-05	1.04E-05
3744993758463	374499	3758463	1.66E-05	1.79E-05	1.71E-05	1.69E-07	3.32E-06	5.98E-06	0.00E+00	2.54E-06	1.27E-06	0.00E+00	0.00E+00	1.02E-06	4.67E-10	3.34E-09	0.00E+00	3.81E-09	3.81E-03	0.00E+00	5.53E-05	1.06E-05
3745043758463	374504	3758463	1.69E-05	1.81E-05	1.74E-05	1.72E-07	3.38E-06	6.08E-06	0.00E+00	2.58E-06	1.29E-06	0.00E+00	0.00E+00	1.03E-06	4.75E-10	3.40E-09	0.00E+00	3.87E-09	3.87E-03	0.00E+00	5.62E-05	1.07E-05
3745093758463	374509	3758463	1.71E-05	1.84E-05	1.77E-05	1.75E-07	3.43E-06	6.17E-06	0.00E+00	2.62E-06	1.31E-06	0.00E+00	0.00E+00	1.05E-06	4.83E-10	3.45E-09	0.00E+00	3.94E-09	3.94E-03	0.00E+00	5.71E-05	1.09E-05
3745143758463	374514	3758463	1.74E-05	1.87E-05	1.80E-05	1.78E-07	3.49E-06	6.27E-06	0.00E+00	2.67E-06	1.33E-06	0.00E+00	0.00E+00	1.07E-06	4.90E-10	3.51E-09	0.00E+00	4.00E-09	4.00E-03	0.00E+00	5.81E-05	1.11E-05
3745193758463	374519	3758463	1.77E-05	1.90E-05	1.83E-05	1.81E-07	3.54E-06	6.37E-06	0.00E+00	2.71E-06	1.35E-06	0.00E+00	0.00E+00	1.08E-06	4.98E-10	3.56E-09	0.00E+00	4.06E-09	4.06E-03	0.00E+00	5.90E-05	1.13E-05
3744093758468	374409	3758468	1.27E-05	1.36E-05	1.31E-05	1.29E-07	2.53E-06	4.56E-06	0.00E+00	1.94E-06	9.68E-07	0.00E+00	0.00E+00	7.75E-07	3.56E-10	2.55E-09	0.00E+00	2.90E-09	2.90E-03	0.00E+00	4.22E-05	8.06E-06
3744143758468	374414	3758468	1.28E-05	1.38E-05	1.33E-05	1.31E-07	2.57E-06	4.63E-06	0.00E+00	1.97E-06	9.83E-07	0.00E+00	0.00E+00	7.87E-07	3.62E-10	2.59E-09	0.00E+00	2.95E-09	2.95E-03	0.00E+00	4.28E-05	8.18E-06
3744193758468	374419	3758468	1.30E-05	1.40E-05	1.35E-05	1.33E-07	2.61E-06	4.70E-06	0.00E+00	2.00E-06	9.99E-07	0.00E+00	0.00E+00	7.99E-07	3.67E-10	2.63E-09	0.00E+00	2.99E-09	2.99E-03	0.00E+00	4.35E-05	8.31E-06
3744243758468	374424	3758468	1.32E-05	1.42E-05	1.37E-05	1.35E-07	2.65E-06	4.77E-06	0.00E+00	2.03E-06	1.01E-06	0.00E+00	0.00E+00	8.11E-07	3.73E-10	2.67E-09	0.00E+00	3.04E-09	3.04E-03	0.00E+00	4.42E-05	8.44E-06
3744293758468	374429	3758468	1.35E-05	1.45E-05	1.39E-05	1.37E-07	2.69E-06	4.85E-06	0.00E+00	2.06E-06	1.03E-06	0.00E+00	0.00E+00	8.24E-07	3.79E-10	2.71E-09	0.00E+00	3.09E-09	3.09E-03	0.00E+00	4.48E-05	8.57E-06
3744343758468	374434	3758468	1.37E-05	1.47E-05	1.41E-05	1.39E-07	2.73E-06	4.92E-06	0.00E+00	2.09E-06	1.05E-06	0.00E+00	0.00E+00	8.37E-07	3.85E-10	2.75E-09	0.00E+00	3.14E-09	3.14E-03	0.00E+00	4.55E-05	8.70E-06
3744393758468	374439	3758468	1.39E-05	1.49E-05	1.43E-05	1.42E-07	2.78E-06	5.00E-06	0.00E+00	2.12E-06	1.06E-06	0.00E+00	0.00E+00	8.50E-07	3.91E-10	2.79E-09	0.00E+00	3.19E-09	3.19E-03	0.00E+00	4.62E-05	8.84E-06
3744443758468	374444	3758468	1.41E-05	1.52E-05	1.46E-05	1.44E-07	2.82E-06	5.08E-06	0.00E+00	2.16E-06	1.08E-06	0.00E+00	0.00E+00	8.63E-07	3.97E-10	2.84E-09	0.00E+00	3.23E-09	3.23E-03	0.00E+00	4.70E-05	8.98E-06
3744493758468	374449	3758468	1.43E-05	1.54E-05	1.48E-05	1.46E-07	2.86E-06	5.16E-06	0.00E+00	2.19E-06	1.10E-06	0.00E+00	0.00E+00	8.76E-07	4.03E-10	2.88E-09	0.00E+00	3.29E-09	3.29E-03	0.00E+00	4.77E-05	9.12E-06
3744543758468	374454	3758468	1.45E-05	1.56E-05	1.50E-05	1.48E-07	2.91E-06	5.24E-06	0.00E+00	2.23E-06	1.11E-06	0.00E+00	0.00E+00	8.90E-07	4.09E-10	2.93E-09	0.00E+00	3.34E-09	3.34E-03	0.00E+00	4.85E-05	9.26E-06
3744593758468	374459	3758468	1.48E-05	1.59E-05	1.53E-05	1.51E-07	2.96E-06	5.32E-06	0.00E+00	2.26E-06	1.13E-06	0.00E+00	0.00E+00	9.04E-07	4.16E-10	2.97E-09	0.00E+00	3.39E-09	3.39E-03	0.00E+00	4.92E-05	9.41E-06
3744643758468	374464	3758468	1.50E-05	1.61E-05	1.55E-05	1.53E-07	3.00E-06	5.41E-06	0.00E+00	2.30E-06	1.15E-06	0.00E+00	0.00E+00	9.19E-07	4.22E-10	3.02E-09	0.00E+00	3.44E-09	3.44E-03	0.00E+00	5.00E-05	9.56E-06
3744693758468	374469	3758468	1.52E-05	1.64E-05	1.57E-05	1.56E-07	3.05E-06	5.49E-06	0.00E+00	2.33E-06	1.17E-06	0.00E+00	0.00E+00	9.33E-07	4.29E-10	3.07E-09	0.00E+00	3.50E-09	3.50E-03	0.00E+00	5.08E-05	9.71E-06
3744743758468	374474	3758468	1.55E-05	1.67E-05	1.60E-05	1.58E-07	3.10E-06	5.58E-06	0.00E+00	2.37E-06	1.19E-06	0.00E+00	0.00E+00	9.48E-07	4.36E-10	3.12E-09	0.00E+00	3.55E-09	3.55E-03	0.00E+00	5.16E-05	9.86E-06
3744793758468	374479	3758468	1.57E-05	1.69E-05	1.62E-05	1.60E-07	3.15E-06	5.66E-06	0.00E+00	2.41E-06	1.20E-06	0.00E+00	0.00E+00	9.63E-07	4.43E-10	3.17E-09	0.00E+00	3.61E-09	3.61E-03	0.00E+00	5.24E-05	1.00E-05
3744843758468	374484	3758468	1.60E-05	1.72E-05	1.65E-05	1.63E-07	3.20E-06	5.75E-06	0.00E+00	2.45E-06	1.22E-06	0.00E+00	0.00E+00	9.78E-07	4.50E-10	3.22E-09	0.00E+00	3.67E-09	3.67E-03	0.00E+00	5.32E-05	1.02E-05
3744893758468	374489	3758468	1.62E-05	1.75E-05	1.68E-05	1.66E-07	3.25E-06	5.85E-06	0.00E+00	2.49E-06	1.24E-06	0.00E+00	0.00E+00	9.95E-07	4.57E-10	3.27E-09	0.00E+00	3.73E-09	3.73E-03	0.00E+00	5.41E-05	1.03E-05
3744943758468	374494	3758468	1.65E-05	1.78E-05	1.70E-05	1.68E-07	3.30E-06	5.95E-06	0.00E+00	2.53E-06	1.26E-06	0.00E+00	0.00E+00	1.01E-06	4.65E-10	3.32E-09	0.00E+00	3.79E-09	3.79E-03	0.00E+00	5.50E-05	1.05E-05
3744993758468	374499	3758468	1.68E-05	1.80E-05	1.73E-05	1.71E-07	3.36E-06	6.04E-06	0.00E+00	2.57E-06	1.28E-06	0.00E+00	0.00E+00	1.03E-06	4.72E-10	3.38E-09	0.00E+00	3.85E-09	3.85E-03	0.00E+00	5.59E-05	1.07E-05
3745043758468	374504	3758468	1.70E-05	1.83E-05	1.76E-05	1.74E-07	3.41E-06	6.14E-06	0.00E+00	2.61E-06	1.30E-06	0.00E+00	0.00E+00	1.04E-06	4.80E-10	3.43E-09	0.00E+00	3.91E-09	3.91E-03	0.00E+00	5.68E-05	1.09E-05
3745093758468	374509	3758468	1.73E-05	1.86E-05	1.79E-05	1.77E-07	3.47E-06	6.24E-06	0.00E+00	2.65E-06	1.33E-06	0.00E+00	0.00E+00	1.06E-06	4.88E-10	3.49E-09	0.00E+00	3.98E-09	3.98E-03	0.00E+00	5.77E-05	1.10E-05
3745143758468	374514	3758468	1.76E-05	1.89E-05	1.82E-05	1.80E-07	3.52E-06	6.34E-06	0.00E+00	2.69E-06	1.35E-06	0.00E+00	0.00E+00	1.08E-06	4.96E-10	3.55E-09	0.00E+00	4.04E-09	4.04E-03	0.00E+00	5.87E-05	1.12E-05
3745193758468	374519	3758468	1.79E-05	1.92E-05	1.85E-05	1.83E-07	3.58E-06	6.44E-06	0.00E+00	2.74E-06	1.37E-06	0.00E+00	0.00E+00	1.10E-06	5.04E-10	3.60E-09	0.00E+00	4.11E-09	4.11E-03	0.00E+00	5.96E-05	1.14E-05
3745243758468	374524	3758468	1.82E-05	1.95E-05	1.88E-05	1.85E-07	3.64E-06	6.55E-06	0.00E+00	2.78E-06	1.39E-06	0.00E+00	0.00E+00	1.11E-06	5.12E-10	3.66E-09	0.00E+00	4.17E-09	4.17E-03	0.00E+00	6.06E-05	1.16E-05
3745293758468	374529	3758468	1.85E-05	1.99E-05	1.91E-05	1.89E-07	3.70E-06	6.65E-06	0.00E+00	2.83E-06	1.41E-06	0.00E+00	0.00E+00	1.13E-06	5.20E-10	3.72E-09	0.00E+00	4.24E-09	4.24E-03	0.00E+00	6.16E-05	1.18E-05
3744093758473	374409	3758473	1.28E-05	1.37E-05	1.32E-05	1.30E-07	2.55E-06	4.59E-06	0.00E+00	1.95E-06	9.76E-07	0.00E+00	0.00E+00	7.81E-07	3.59E-10	2.57E-09	0.00E+00	2.93E-09	2.93E-03	0.00E+00	4.25E-05	8.12E-06
3744143758473	374414	3758473	1.29E-05	1.39E-05	1.34E-05	1.32E-07	2.59E-06	4.66E-06	0.00E+00	1.98E-06	9.91E-07	0.00E+00	0.00E+00	7.93E-07	3.64E-10	2.61E-09	0.00E+00	2.97E-09	2.97E-03	0.00E+00	4.32E-05	8.25E-06
3744193758473	374419	3758473	1.32E-05	1.41E-05	1.36E-05	1.34E-07	2.63E-06	4.74E-06	0.00E+00	2.01E-06	1.01E-06	0.00E+00	0.00E+00	8.05E-07	3.70E-10	2.65E-09	0.00E+00	3.02E-09	3.02E-03	0.00E+00	4.38E-05	8.37E-06
3744243758473	374424	3758473	1.34E-05	1.44E-05	1.38E-05	1.36E-07	2.67E-06	4.81E-06	0.00E+00	2.04E-06	1.02E-06	0.00E+00	0.00E+00	8.18E-07	3.76E-10	2.69E-09	0.00E+00	3.07E-09	3.07E-03	0.00E+00	4.45E-05	8.50E-06
3744293758473	374429	3758473	1.36E-05	1.46E-05	1.40E-05	1.38E-07	2.71E-06	4.89E-06	0.00E+00	2.08E-06	1.04E-06	0.00E+00	0.00E+00	8.31E-07	3.82E-10	2.73E-09	0.00E+00	3.12E-09	3.12E-03	0.00E+00	4.52E-05	8.64E-06
3744343758473	374434	3758473	1.38E-05	1.48E-05	1.42E-05	1.41E-07	2.76E-06	4.97E-06	0.00E+00	2.11E-06	1.06E-06	0.00E+00	0.00E+00	8.44E-07	3.88E-10	2.78E-09	0.00E+00	3.17E-09	3.17E-03	0.00E+00	4.60E-05	8.78E-06
3744393758473	374439	3758473	1.40E-05	1.51E-05	1.45E-05	1.43E-07	2.80E-06	5.05E-06	0.00E+00	2.14E-06	1.07E-06	0.00E+00	0.00E+00	8.58E-07	3.94E-10	2.82E-09	0.00E+00	3.22E-09	3.22E-03	0.00E+00	4.67E-05	8.92E-06
3744443758473	374444	3758473	1.42E-05	1.53E-05	1.47E-05	1.45E-07	2.85E-06	5.13E-06	0.00E+00	2.18E-06	1.09E-06	0.00E+00	0.00E+00	8.72E-07	4.01E-10	2.87E-09	0.00E+00	3.27E-09	3.27E-03	0.00E+00	4.74E-05	9.07E-06
3744493758473	374449	3758473	1.45E-05	1.56E-05	1.49E-05	1.48E-07	2.89E-06	5.21E-06	0.00E+00	2.21E-06	1.11E-06	0.00E+00	0.00E+00	8.86E-07	4.07E-10	2.91E-09	0.00E+00	3.32E-09	3.32E-03	0.00E+00	4.82E-05	9.21E-06
3744543758473	374454	3758473	1.47E-05	1.58E-05	1.52E-05	1.50E-07	2.94E-06	5.29E-06	0.00E+00	2.25E-06	1.13E-06	0.00E+00	0.00E+00	9.00E-07	4.14E-10	2.96E-09	0.00E+00	3.37E-09	3.37E-03	0.00E+00	4.90E-05	9.36E-06
3744593758473	374459	3758473	1.49E-05	1.61E-05	1.54E-05	1.52E-07	2.99E-06	5.38E-06	0.00E+00	2.29E-06	1.14E-06	0.00E+00	0.00E+00	9.15E-07	4.21E-10	3.01E-09	0.00E+00	3.43E-09	3.43E-03	0.00E+00	4.98E-05	9.51E-06
3744643758473	374464	3758473	1.52E-05	1.63E-05	1.57E-05	1.55E-07	3.04E-06	5.47E-06	0.00E+00	2.32E-06	1.16E-06	0.00E+00	0.00E+00	9.30E-07	4.27E-10	3.06E-09	0.00E+00	3.48E-09	3.48E-03	0.00E+00	5.06E-05	9.67E-06
3744693758473	374469	3758473	1.54E-05	1.66E-05	1.59E-05	1.57E-07	3.09E-06	5.56E-06	0.00E+00	2.36E-06	1.18E-06	0.00E+00	0.00E+00	9.45E-07	4.34E-10	3.11E-09	0.00E+00	3.54E-09	3.54E-03	0.00E+00	5.14E-05	9.83E-06
3744743758473	374474	3758473	1.57E-05	1.68E-05	1.61E-05	1.60E-07	3.14E-06	5.65E-06	0.00E+00	2.40E-06	1.20E-06	0.00E+00	0.00E+00	9.60E-07	4.41E-10	3.16E-09	0.00E+00	3.60E-09	3.60E-03	0.00E+00	5.23E-05	9.99E-06
3744793758473	374479	3758473	1.59E-05	1.71E-05	1.65E-05	1.63E-07	3.19E-06	5.74E-06	0.00E+00	2.44E-06	1.22E-06	0.00E+00	0.00E+00	9.76E-07	4.49E-10	3.21E-09	0.00E+00	3.66E-09	3.66E-03	0.00E+00	5.31E-05	1.02E-

			SWBuilding Construction	SWDemolition	SWGrading	EYBuilding Construction	SWPaving	SWGrading	SWArchitectural Coating	NBBuilding Construction	NBBuilding Construction	NBArchitectural Coating	NBArchitectural Coating	RWBuilding Construction	Child Risk				Overlapping Phases - Maximum GLC		
Unique Identifier	X (UTM)	Y (UTM)	2026	2026	2026	2026	2027	2027	2027	2026	2027	2026	2027	2026	3rd Trimester	0<2	2<16	Total	per million	2025	2026	2027
3744343758493	374434	3758493	1.43E-05	1.53E-05	1.47E-05	1.45E-07	2.85E-06	5.13E-06	0.00E+00	2.18E-06	1.09E-06	0.00E+00	0.00E+00	8.73E-07	4.01E-10	2.87E-09	0.00E+00	3.27E-03	3.27E-03	0.00E+00	4.75E-05	9.08E-06
3744393758493	374439	3758493	1.45E-05	1.56E-05	1.50E-05	1.48E-07	2.90E-06	5.22E-06	0.00E+00	2.22E-06	1.11E-06	0.00E+00	0.00E+00	8.87E-07	4.08E-10	2.92E-09	0.00E+00	3.33E-03	3.33E-03	0.00E+00	4.83E-05	9.23E-06
3744443758493	374444	3758493	1.47E-05	1.58E-05	1.52E-05	1.50E-07	2.95E-06	5.30E-06	0.00E+00	2.25E-06	1.13E-06	0.00E+00	0.00E+00	9.02E-07	4.15E-10	2.97E-09	0.00E+00	3.38E-03	3.38E-03	0.00E+00	4.91E-05	9.38E-06
3744493758493	374449	3758493	1.50E-05	1.61E-05	1.55E-05	1.53E-07	3.00E-06	5.39E-06	0.00E+00	2.29E-06	1.15E-06	0.00E+00	0.00E+00	9.17E-07	4.21E-10	3.01E-09	0.00E+00	3.44E-03	3.44E-03	0.00E+00	4.99E-05	9.53E-06
3744543758493	374454	3758493	1.52E-05	1.64E-05	1.57E-05	1.55E-07	3.04E-06	5.48E-06	0.00E+00	2.33E-06	1.16E-06	0.00E+00	0.00E+00	9.32E-07	4.28E-10	3.06E-09	0.00E+00	3.49E-03	3.49E-03	0.00E+00	5.07E-05	9.69E-06
3744593758493	374459	3758493	1.55E-05	1.66E-05	1.60E-05	1.58E-07	3.10E-06	5.57E-06	0.00E+00	2.37E-06	1.18E-06	0.00E+00	0.00E+00	9.47E-07	4.35E-10	3.11E-09	0.00E+00	3.55E-03	3.55E-03	0.00E+00	5.15E-05	9.85E-06
3744643758493	374464	3758493	1.57E-05	1.69E-05	1.62E-05	1.60E-07	3.15E-06	5.66E-06	0.00E+00	2.41E-06	1.20E-06	0.00E+00	0.00E+00	9.63E-07	4.43E-10	3.17E-09	0.00E+00	3.61E-03	3.61E-03	0.00E+00	5.24E-05	1.00E-05
3744693758493	374469	3758493	1.60E-05	1.72E-05	1.65E-05	1.63E-07	3.20E-06	5.76E-06	0.00E+00	2.45E-06	1.22E-06	0.00E+00	0.00E+00	9.79E-07	4.50E-10	3.22E-09	0.00E+00	3.67E-03	3.67E-03	0.00E+00	5.33E-05	1.02E-05
3744743758493	374474	3758493	1.63E-05	1.75E-05	1.68E-05	1.66E-07	3.25E-06	5.86E-06	0.00E+00	2.49E-06	1.24E-06	0.00E+00	0.00E+00	9.96E-07	4.58E-10	3.27E-09	0.00E+00	3.73E-03	3.73E-03	0.00E+00	5.42E-05	1.04E-05
3744793758493	374479	3758493	1.65E-05	1.78E-05	1.71E-05	1.69E-07	3.31E-06	5.95E-06	0.00E+00	2.53E-06	1.27E-06	0.00E+00	0.00E+00	1.01E-06	4.65E-10	3.33E-09	0.00E+00	3.79E-03	3.79E-03	0.00E+00	5.51E-05	1.05E-05
3744843758493	374484	3758493	1.68E-05	1.81E-05	1.74E-05	1.72E-07	3.36E-06	6.06E-06	0.00E+00	2.57E-06	1.29E-06	0.00E+00	0.00E+00	1.03E-06	4.73E-10	3.39E-09	0.00E+00	3.86E-03	3.86E-03	0.00E+00	5.60E-05	1.07E-05
3744893758493	374489	3758493	1.71E-05	1.84E-05	1.77E-05	1.74E-07	3.42E-06	6.16E-06	0.00E+00	2.62E-06	1.31E-06	0.00E+00	0.00E+00	1.05E-06	4.81E-10	3.44E-09	0.00E+00	3.92E-03	3.92E-03	0.00E+00	5.70E-05	1.09E-05
3744943758493	374494	3758493	1.74E-05	1.87E-05	1.80E-05	1.77E-07	3.48E-06	6.26E-06	0.00E+00	2.66E-06	1.33E-06	0.00E+00	0.00E+00	1.06E-06	4.89E-10	3.50E-09	0.00E+00	3.99E-03	3.99E-03	0.00E+00	5.79E-05	1.11E-05
3744993758493	374499	3758493	1.77E-05	1.90E-05	1.83E-05	1.80E-07	3.54E-06	6.37E-06	0.00E+00	2.71E-06	1.35E-06	0.00E+00	0.00E+00	1.08E-06	4.98E-10	3.56E-09	0.00E+00	4.06E-03	4.06E-03	0.00E+00	5.89E-05	1.13E-05
3745093758493	374509	3758493	1.83E-05	1.97E-05	1.89E-05	1.87E-07	3.66E-06	6.59E-06	0.00E+00	2.80E-06	1.40E-06	0.00E+00	0.00E+00	1.12E-06	5.15E-10	3.68E-09	0.00E+00	4.20E-03	4.20E-03	0.00E+00	6.09E-05	1.16E-05
3745143758493	374514	3758493	1.86E-05	2.00E-05	1.92E-05	1.90E-07	3.72E-06	6.70E-06	0.00E+00	2.85E-06	1.42E-06	0.00E+00	0.00E+00	1.14E-06	5.23E-10	3.74E-09	0.00E+00	4.27E-03	4.27E-03	0.00E+00	6.20E-05	1.18E-05
3745193758493	374519	3758493	1.89E-05	2.03E-05	1.95E-05	1.93E-07	3.78E-06	6.81E-06	0.00E+00	2.89E-06	1.45E-06	0.00E+00	0.00E+00	1.16E-06	5.32E-10	3.81E-09	0.00E+00	4.34E-03	4.34E-03	0.00E+00	6.30E-05	1.20E-05
3744093758498	374409	3758498	1.33E-05	1.43E-05	1.37E-05	1.35E-07	2.65E-06	4.77E-06	0.00E+00	2.03E-06	1.01E-06	0.00E+00	0.00E+00	8.12E-07	3.73E-10	2.67E-09	0.00E+00	3.04E-03	3.04E-03	0.00E+00	4.42E-05	8.44E-06
3744143758498	374414	3758498	1.35E-05	1.45E-05	1.39E-05	1.37E-07	2.70E-06	4.85E-06	0.00E+00	2.06E-06	1.03E-06	0.00E+00	0.00E+00	8.25E-07	3.79E-10	2.71E-09	0.00E+00	3.09E-03	3.09E-03	0.00E+00	4.49E-05	8.58E-06
3744193758498	374419	3758498	1.37E-05	1.47E-05	1.41E-05	1.40E-07	2.74E-06	4.93E-06	0.00E+00	2.10E-06	1.05E-06	0.00E+00	0.00E+00	8.38E-07	3.85E-10	2.76E-09	0.00E+00	3.14E-03	3.14E-03	0.00E+00	4.56E-05	8.72E-06
3744243758498	374424	3758498	1.39E-05	1.50E-05	1.44E-05	1.42E-07	2.78E-06	5.01E-06	0.00E+00	2.13E-06	1.06E-06	0.00E+00	0.00E+00	8.52E-07	3.92E-10	2.80E-09	0.00E+00	3.19E-03	3.19E-03	0.00E+00	4.64E-05	8.86E-06
3744293758498	374429	3758498	1.41E-05	1.52E-05	1.46E-05	1.44E-07	2.83E-06	5.09E-06	0.00E+00	2.16E-06	1.08E-06	0.00E+00	0.00E+00	8.66E-07	3.98E-10	2.85E-09	0.00E+00	3.25E-03	3.25E-03	0.00E+00	4.71E-05	9.01E-06
3744343758498	374434	3758498	1.44E-05	1.55E-05	1.48E-05	1.47E-07	2.88E-06	5.18E-06	0.00E+00	2.20E-06	1.10E-06	0.00E+00	0.00E+00	8.80E-07	4.05E-10	2.90E-09	0.00E+00	3.30E-03	3.30E-03	0.00E+00	4.79E-05	9.16E-06
3744393758498	374439	3758498	1.46E-05	1.57E-05	1.51E-05	1.49E-07	2.92E-06	5.26E-06	0.00E+00	2.24E-06	1.12E-06	0.00E+00	0.00E+00	8.95E-07	4.11E-10	2.94E-09	0.00E+00	3.35E-03	3.35E-03	0.00E+00	4.87E-05	9.31E-06
3744443758498	374444	3758498	1.49E-05	1.60E-05	1.53E-05	1.52E-07	2.97E-06	5.35E-06	0.00E+00	2.27E-06	1.14E-06	0.00E+00	0.00E+00	9.10E-07	4.18E-10	2.99E-09	0.00E+00	3.41E-03	3.41E-03	0.00E+00	4.95E-05	9.46E-06
3744493758498	374449	3758498	1.51E-05	1.62E-05	1.56E-05	1.54E-07	3.02E-06	5.44E-06	0.00E+00	2.31E-06	1.16E-06	0.00E+00	0.00E+00	9.25E-07	4.25E-10	3.04E-09	0.00E+00	3.47E-03	3.47E-03	0.00E+00	5.03E-05	9.62E-06
3744543758498	374454	3758498	1.54E-05	1.65E-05	1.59E-05	1.57E-07	3.07E-06	5.53E-06	0.00E+00	2.35E-06	1.18E-06	0.00E+00	0.00E+00	9.40E-07	4.32E-10	3.09E-09	0.00E+00	3.53E-03	3.53E-03	0.00E+00	5.12E-05	9.78E-06
3744593758498	374459	3758498	1.56E-05	1.68E-05	1.61E-05	1.59E-07	3.12E-06	5.62E-06	0.00E+00	2.39E-06	1.20E-06	0.00E+00	0.00E+00	9.56E-07	4.40E-10	3.14E-09	0.00E+00	3.58E-03	3.58E-03	0.00E+00	5.20E-05	9.94E-06
3744643758498	374464	3758498	1.59E-05	1.71E-05	1.64E-05	1.62E-07	3.18E-06	5.72E-06	0.00E+00	2.43E-06	1.22E-06	0.00E+00	0.00E+00	9.72E-07	4.47E-10	3.20E-09	0.00E+00	3.65E-03	3.65E-03	0.00E+00	5.29E-05	1.01E-05
3744693758498	374469	3758498	1.62E-05	1.74E-05	1.67E-05	1.65E-07	3.23E-06	5.82E-06	0.00E+00	2.47E-06	1.24E-06	0.00E+00	0.00E+00	9.89E-07	4.55E-10	3.25E-09	0.00E+00	3.71E-03	3.71E-03	0.00E+00	5.38E-05	1.03E-05
3744743758498	374474	3758498	1.64E-05	1.77E-05	1.70E-05	1.68E-07	3.29E-06	5.92E-06	0.00E+00	2.51E-06	1.26E-06	0.00E+00	0.00E+00	1.01E-06	4.62E-10	3.31E-09	0.00E+00	3.77E-03	3.77E-03	0.00E+00	5.47E-05	1.05E-05
3744793758498	374479	3758498	1.67E-05	1.80E-05	1.72E-05	1.70E-07	3.34E-06	6.02E-06	0.00E+00	2.56E-06	1.28E-06	0.00E+00	0.00E+00	1.02E-06	4.70E-10	3.36E-09	0.00E+00	3.83E-03	3.83E-03	0.00E+00	5.57E-05	1.06E-05
3744843758498	374484	3758498	1.70E-05	1.83E-05	1.75E-05	1.73E-07	3.40E-06	6.12E-06	0.00E+00	2.60E-06	1.30E-06	0.00E+00	0.00E+00	1.04E-06	4.78E-10	3.42E-09	0.00E+00	3.90E-03	3.90E-03	0.00E+00	5.66E-05	1.08E-05
3744893758498	374489	3758498	1.73E-05	1.86E-05	1.78E-05	1.76E-07	3.46E-06	6.22E-06	0.00E+00	2.65E-06	1.32E-06	0.00E+00	0.00E+00	1.06E-06	4.86E-10	3.48E-09	0.00E+00	3.97E-03	3.97E-03	0.00E+00	5.76E-05	1.10E-05
3744943758498	374494	3758498	1.76E-05	1.89E-05	1.81E-05	1.79E-07	3.52E-06	6.33E-06	0.00E+00	2.69E-06	1.35E-06	0.00E+00	0.00E+00	1.08E-06	4.95E-10	3.54E-09	0.00E+00	4.03E-03	4.03E-03	0.00E+00	5.86E-05	1.12E-05
3744993758498	374499	3758498	1.79E-05	1.92E-05	1.85E-05	1.82E-07	3.58E-06	6.44E-06	0.00E+00	2.74E-06	1.37E-06	0.00E+00	0.00E+00	1.09E-06	5.03E-10	3.60E-09	0.00E+00	4.10E-03	4.10E-03	0.00E+00	5.96E-05	1.14E-05
3745093758498	374509	3758498	1.85E-05	1.99E-05	1.91E-05	1.89E-07	3.70E-06	6.66E-06	0.00E+00	2.83E-06	1.42E-06	0.00E+00	0.00E+00	1.13E-06	5.21E-10	3.72E-09	0.00E+00	4.25E-03	4.25E-03	0.00E+00	6.16E-05	1.18E-05
3745143758498	374514	3758498	1.88E-05	2.02E-05	1.94E-05	1.92E-07	3.76E-06	6.78E-06	0.00E+00	2.88E-06	1.44E-06	0.00E+00	0.00E+00	1.15E-06	5.30E-10	3.79E-09	0.00E+00	4.32E-03	4.32E-03	0.00E+00	6.27E-05	1.20E-05
3745193758498	374519	3758498	1.91E-05	2.06E-05	1.98E-05	1.95E-07	3.83E-06	6.89E-06	0.00E+00	2.93E-06	1.46E-06	0.00E+00	0.00E+00	1.17E-06	5.39E-10	3.85E-09	0.00E+00	4.39E-03	4.39E-03	0.00E+00	6.38E-05	1.22E-05
3745243758498	374524	3758498	1.95E-05	2.09E-05	2.01E-05	1.99E-07	3.89E-06	7.01E-06	0.00E+00	2.98E-06	1.49E-06	0.00E+00	0.00E+00	1.19E-06	5.48E-10	3.92E-09	0.00E+00	4.47E-03	4.47E-03	0.00E+00	6.49E-05	1.24E-05
3745293758498	374529	3758498	1.98E-05	2.13E-05	2.04E-05	2.02E-07	3.96E-06	7.13E-06	0.00E+00	3.03E-06	1.52E-06	0.00E+00	0.00E+00	1.21E-06	5.57E-10	3.99E-09	0.00E+00	4.54E-03	4.54E-03	0.00E+00	6.60E-05	1.26E-05
3744093758503	374409	3758503	1.34E-05	1.44E-05	1.38E-05	1.36E-07	2.67E-06	4.81E-06	0.00E+00	2.04E-06	1.02E-06	0.00E+00	0.00E+00	8.18E-07	3.76E-10	2.69E-09	0.00E+00	3.07E-03	3.07E-03	0.00E+00	4.45E-05	8.51E-06
3744143758503	374414	3758503	1.36E-05	1.46E-05	1.40E-05	1.39E-07	2.72E-06	4.89E-06	0.00E+00	2.08E-06	1.04E-06	0.00E+00	0.00E+00	8.31E-07	3.82E-10	2.73E-09	0.00E+00	3.12E-03	3.12E-03	0.00E+00	4.52E-05	8.65E-06
3744193758503	374419	3758503	1.38E-05	1.48E-05	1.42E-05	1.41E-07	2.76E-06	4.97E-06	0.00E+00	2.11E-06	1.06E-06	0.00E+00	0.00E+00	8.45E-07	3.88E-10	2.78E-09	0.00E+00	3.17E-03	3.17E-03	0.00E+00	4.60E-05	8.79E-06
3744243758503	374424	3758503	1.40E-05	1.51E-05	1.45E-05	1.43E-07	2.81E-06	5.05E-06	0.00E+00	2.15E-06	1.07E-06	0.00E+00	0.00E+00	8.59E-07	3.95E-10	2.83E-09	0.00E+00	3.22E-03	3.22E-03	0.00E+00	4.68E-05	8.93E-06
3744293758503	374429	3758503	1.43E-05	1.53E-05	1.47E-05	1.46E-07	2.85E-06	5.14E-06	0.00E+00	2.18E-06	1.09E-06	0.00E+00	0.00E+00	8.73E-07	4.02E-10	2.87E-09	0.00E+00	3.27E-03	3.27E-03	0.00E+00	4.75E-05	9.08E-06
3744343758503	374434	3758503	1.45E-05	1.56E-05	1.50E-05	1.48E-07	2.90E-06	5.22E-06	0.00E+00	2.22E-06	1.11E-06	0.00E+00	0.00E+00	8.88E-07	4.08E-10	2.92E-09	0.00E+00	3.33E-03	3.33E-03	0.00E+00	4.83E-05	9.24E-06
3744393758503	374439	3758503	1.47E-05	1.58E-05	1.52E-05	1.50E-07	2.95E-06	5.31E-06	0.00E+00	2.26E-06	1.13E-06	0.00E+00	0.00E+00	9.03E-07	4.15E-10	2.97E-09	0.00E+00	3.38E-03	3.38E-03	0.00E+00	4.91E-05	9.39E-06
3744443758503	374444	3758503	1.50E-05	1.61E-05	1.55E-05	1.53E-07	3.00E-06	5.40E-06	0.00E+00	2.30E-06	1.15E-06	0.00E+00	0.00E+00	9.18E-07	4.22E-10	3.02E-09	0.00E+00	3.44E-03	3.44E-03	0.00E+00	5.00E-05	9.55E-06
3744493758503	374449	3758503	1.52E-05	1.64E-05	1.57E-05	1.56E-07	3.05E-06	5.49E-06	0.00E+00	2.33E-06	1.17E-06	0.00E+00	0.00E+00	9.34E-07	4.29E-10	3.07E-09	0.00E+00	3.50E-03	3.50E-03	0.00E+00	5.08E-05	9.71E-06
3744543758503	374454	3758503	1.55E-05	1.67E-05	1.60E-05	1.58E-07	3.10E-06	5.58E-06	0.00E+00	2.37E-06	1.19E-06	0.00E+00	0.00E+00	9.49E-07	4.36E-10	3.12E-09	0.00E+00	3.56E-03	3.56E-03	0.00E+00	5.17E-05	9.87E-06
3744593758503	374459	3758503	1.58E-05	1.70E-05	1.63E-05	1.61E-07	3.16E-06	5.68E-06	0.00E+00	2.41E-06	1.21E-06	0.00E+00	0.00E+00	9.65E-07	4.44E-10	3.18E-09	0.00E+00	3.62E-03	3.62E-03	0.00E+00	5.25E-05	1.00E-05
3744643758503	374464	3758503	1.60E-05	1.72E-05	1.66E-05	1.64E-07	3.21E-06	5.78E-06	0.00E+00	2.46E-06	1.23E-06	0.00E+00	0.00E+00	9.82E-07	4.51E-10	3.23E-09	0.00E+00	3.68E-03	3.68E-03	0.00E+00	5.34E-05	1.02E-05
3744693758503	374469	3758503	1.63E-05	1.75E-05	1.68E-05	1.66E-07	3.26E-06	5.88E-06	0.00E+00	2.50E-06	1.25E-06	0.00E+00	0.00E+00	9.99E-07	4.59E-10	3.29E-09	0.00E+00	3.74E-03	3.74E-03	0.00E+00	5.44E-05	1.04E-05
3744743758503	374474	3758503	1.66E-05	1.78E-05	1.71E-05	1.69E-07	3.32E-06	5.98E-06	0.00E+00	2.54E-06	1.27E-06	0.00E+00	0.00E+00	1.02E-06	4.67E-10	3.34E-09	0.00E+00	3.81E-03	3.81E-03	0.00E+00	5.53E-05	1.06E-05
3744793758503	374479	3758503	1.69E-05	1.82E-05	1.74E-05	1.72E-07	3.38E-06	6.08E-06	0.00E+00	2.58E-06	1.29E-06	0.00E+00	0.00E+00	1.03E-06	4.75E-10	3.40E-09	0.00E+00	3.87E-03	3.87E-03	0.00E+00	5.63E-05	1.07E-05
3744843758503	374484	3758503	1.72E-05	1.85E-05	1.77E-05	1.75E-07	3.44E-06	6.19E-06	0.00E+00	2.63E-06	1.31E-06	0.00E+00	0.00E+00	1.05E-06	4.83E-10	3.46E-09	0.00E+00	3.94E-03	3.94E-03	0.00E+00	5.72E-05	1.09E-05
3744893758503	374489	3758503	1.75E-05	1.88E-05	1.80E-05	1.78E-07	3.50E-06	6.29E-06	0.00E+00	2.67E-06	1.34E-06	0.00E+00	0.00E+00	1.07E-06	4.92E-10	3.52E-09	0.00E+00	4.01E-03	4.01E-03	0.00E+00	5.82E-05	1.11E-05
3744943758503	374494	3758503	1.78E-05	1.91E-05	1.83E-05	1.81E-07	3.56E-06	6.40E-06	0.00E+00	2.72E-06	1.36E-06	0.00E+00	0.00E+00	1.09E-06	5.00E-10	3.58E-09	0.00E+00	4.08E-03	4.08E-03	0.00E+00	5.92E-05	1.13E-05
3744993758503	374499	3758503	1.81E-05	1.94E-05	1.87E-05	1.84E-07	3.62E-06	6.51E-06	0.00E+00	2.77E-06	1.38E-06	0.00E+00	0.00E+00	1.11E-06	5.09E-10	3.64E-09	0.00E+00	4.15E-03	4.15E-03	0.00E+00	6.03E-05	1.15E-05
3745093758503	374509	3758503	1.87E-05	2.01E-05	1.93E-05	1.91E-07	3.74E-06	6.74E-06	0.00E+00	2.86E-06	1.43E-06	0.00E+00	0.00E+00	1.15E-06	5.27E-10	3.77E-09	0.00E+00	4.30E-03	4.30E-03	0.00E+00	6.24E-05	1.19E-05
3745143758503	374514	3758503	1.90E-05	2.05E-05	1.97E-05	1.94E-07	3.81E-06	6.86E-06	0.00E+00	2.91E-06	1.46E-06	0.00E+00	0.00E+00	1.17E-06	5.36E-10	3.83E-09	0.00E+00	4.37E-03	4.37E-03	0.00E+00	6.34E-05	1.21E-05
3745193758503	374519	3758503	1.94E-05	2.08E-05	2.00E-05	1.98E-07	3.88E-06	6.98E-06	0.00E+00	2.96E-06	1.48E-06	0.00E+00	0.00E+00	1.19E-06	5.45E-10	3.90E-09	0.00E+00	4.45E-03	4.45E-03	0.00E+00	6.45E-05	1.23E-05
3745243758503	374524	3758503	1.97E-05	2.12E-05	2.03E-05	2.01E-07	3.94E-06	7.10E-06	0.00E+00	3.02E-06	1.51E-06	0.00E+00	0.00E+00	1.21E-06	5.55E-10	3.97E-09	0.00E+00	4.52E-03	4.52E-03	0.00E+00	6.57E-05	1.25E-05
3745293758503	374529	3758503	2.00E-05	2.16E-05	2.07E-05	2.05E-07	4.01E-06	7.22E-06	0.00E+00	3.07E-06	1.53E-06	0.00E+00	0.00E+00	1.23E-06	5.64E-10	4.04E-09	0.00E+00	4.60E-03	4.60E-03	0.00E+00	6.68E-05	1.28E-05
3744093758508	374409	3758508	1.35E-05	1.45E-05	1.39E-05	1.37E-07	2.69E-06	4.85E-06	0.00E+00	2.06E-06	1.03E-06	0.00E+00	0.00E+00	8.24E-07	3.79E-10	2.71E-09	0.00E+00	3.09E-03	3.09E-03	0.00E+00	4.49E-05	8.57E-06
3744143758508	374414	3758508	1.37E-05	1.47E-05	1.41E-05	1.40E-07	2.74E-06	4.93E-06	0.00E+00	2.10E-06	1.05E-06	0.00E+00	0.00E+00	8.38E-07	3.85E-10	2.76E-09	0.00E+00	3.14E-03	3.14E-03	0.00E+00	4.56E-05	8.72E-06
3744193758508	374419	3758508	1.39E-05	1.50E-05	1.44E-05	1.42E-07	2.78E-06	5.01E-06	0.00E+00	2.13E-06	1.06E-06	0.00E+00	0.00E+00	8.52E-07	3.92E-10	2.80E-09	0.00E+00	3.19E-03	3.19E-03	0.00E+00	4.64E-05	8.86E-06
3744243758508	374424	3758508	1.41E-05	1.52E-05	1.46E-05	1.44E-07	2.83E-06	5.10E-06	0.00E+00	2.17E-06	1.08E-06	0.00E+00	0.00E+00	8.66E-07	3.98E-10	2.85E-09	0.00E+00	3.25E-03	3.25E-03	0.00E+00	4.71E-05	9.01E-06
3744293758508	374429	3758508	1.44E-05	1.55E-05	1.49E-05	1.47E-07	2.88E-06	5.18E-06	0.00E+00	2.20E-06	1.10E-06	0.00E+00	0.00E+00	8.81E-07	4.05E-10	2.90E-09	0.00E+00	3.30E-03	3.30E-03	0.00E+00	4.79E-05	9.16E-06
3744343758508	374434	3758508	1.46E-05	1.57E-05	1.51E-05	1.49E-07	2.93E-06	5.27E-06	0.00E+00	2.24E-06	1.12E-06	0.00E+00	0.00E+00	8.96E-07	4.12E-10	2.95E-09	0.00E+00	3.36E-03	3.36E-03	0.00E+00	4.88E-05	9.32E-06
3744393758508	374439	3758508	1.49E-05	1.60E-05	1.54E-05	1.52E-07	2.98E-06	5.36E-06	0.00E+00	2.28E-06	1.14E-06	0.00E+00	0.00E+00	9.11E-07	4.19E-10	3.00E-09	0.00E+00	3.42E-03	3.42E-03	0.00E+00	4.96E-05	9.47E-06
3744443758508	374444	3758508	1.51E-05	1.63E-05	1.56E-05	1.54E-07	3.03E-06	5.45E-06	0.00E+00	2.32E-06	1.16E-06	0.00E+00	0.00E+00	9.27E-07	4.26E-10	3.05E-09	0.00E+00	3.47E-03	3.47E-03	0.00E+00	5.04E-05	9.64E-06
3744493758508	374449	3758508	1.54E-05	1.66E-05	1.59E-05	1.57E-07	3.08E-06	5.54E-06	0.00E+00	2.36E-06	1.18E-06	0.00E+00	0.00E+00	9.42E-07	4.33E-10	3.10E-09	0.00E+00	3.53E-03	3.53E-03	0.00E+00	5.13E-05	9.80E-06
3744543758508	374454	3758508	1.57E-05	1.68E-05	1.62E-05	1.60E-07	3.13E-06	5.64E-06	0.00E+00	2.40E-06	1.20E-06	0.00E+00	0.00E+00	9.59E-07	4.41E-10	3.15E-09	0.00E+00	3.59E-03	3.59E-03	0.00E+00	5.22E-05	9.97E-06
3744593758508	374459	3758508	1.59E-05	1.71E-05	1.64E-05	1.63E-07	3.19E-06	5.74E-06	0.00E+00	2.44E-06	1.22E-06	0.00E+00	0.00E+00	9.75E-07	4.48E-10	3.21E-09	0.00E+00	3.66E-03	3.66E-03	0.00E+00	5.31E-05	1.01E-05
3744643758508	374464	3758508	1.62E-05	1.74E-05	1.67E-05	1.65E-07	3.24E-06	5.83E-06	0.00E+00	2.48E-06	1.24E-06	0.00E+00	0.00E+00	9.92E-07	4.56E-10	3.26E-09	0.00E+00	3.72E-03	3.72E-03	0.00E+00	5.40E-05	1.03E-05
3744693758508	374469	3758508	1.65E-05	1.77E-05	1.70E-05	1.68E-07	3.30E-06	5.94E-06	0.00E+00	2.52E-06	1.26E-06	0.00E+00	0.00E+00	1.01E-06	4.64E-10	3.32E-09	0.00E+00	3.78E-03	3.78E-03	0.00E+00	5.49E-05	1.05E-

		SWBuilding Construction	SWDemolition	SWGrading	EYBuilding Construction	SWPaving	SWGrading	SWArchitectural Coating	NBBuilding Construction	NBBuilding Construction	NBArchitectural Coating	NBArchitectural Coating	RWBuilding Construction					Overlapping Phases - Maximum GLC		
														Child Risk						
Unique Identifier	X (UTM)	Y (UTM)	2026	2026	2026	2026	2027	2027	2027	2026	2027	2026	2027	2026	3rd Trimester	0<2	2<16	Total	per million	2025	2026	2027
3744559375828	374459	3758528	1.66E-05	1.78E-05	1.71E-05	1.69E-07	3.32E-06	5.97E-06	0.00E+00	2.54E-06	1.27E-06	0.00E+00	0.00E+00	1.02E-06	4.67E-10	3.34E-09	0.00E+00	3.81E-09	3.81E-03	0.00E+00	5.53E-05	1.06E-05
3744643758528	374464	3758528	1.69E-05	1.82E-05	1.74E-05	1.72E-07	3.38E-06	6.08E-06	0.00E+00	2.58E-06	1.29E-06	0.00E+00	0.00E+00	1.03E-06	4.75E-10	3.40E-09	0.00E+00	3.88E-09	3.88E-03	0.00E+00	5.63E-05	1.08E-05
3744693758528	374469	3758528	1.72E-05	1.85E-05	1.78E-05	1.75E-07	3.44E-06	6.19E-06	0.00E+00	2.63E-06	1.32E-06	0.00E+00	0.00E+00	1.05E-06	4.84E-10	3.46E-09	0.00E+00	3.95E-09	3.95E-03	0.00E+00	5.73E-05	1.10E-05
3744743758528	374474	3758528	1.75E-05	1.88E-05	1.81E-05	1.79E-07	3.50E-06	6.31E-06	0.00E+00	2.68E-06	1.34E-06	0.00E+00	0.00E+00	1.07E-06	4.93E-10	3.53E-09	0.00E+00	4.02E-09	4.02E-03	0.00E+00	5.84E-05	1.12E-05
3744793758528	374479	3758528	1.78E-05	1.92E-05	1.84E-05	1.82E-07	3.57E-06	6.42E-06	0.00E+00	2.73E-06	1.37E-06	0.00E+00	0.00E+00	1.09E-06	5.02E-10	3.59E-09	0.00E+00	4.09E-09	4.09E-03	0.00E+00	5.94E-05	1.14E-05
3744843758528	374484	3758528	1.82E-05	1.95E-05	1.88E-05	1.85E-07	3.64E-06	6.54E-06	0.00E+00	2.78E-06	1.39E-06	0.00E+00	0.00E+00	1.11E-06	5.11E-10	3.66E-09	0.00E+00	4.17E-09	4.17E-03	0.00E+00	6.05E-05	1.16E-05
3744893758528	374489	3758528	1.85E-05	1.99E-05	1.91E-05	1.89E-07	3.70E-06	6.66E-06	0.00E+00	2.83E-06	1.42E-06	0.00E+00	0.00E+00	1.13E-06	5.21E-10	3.73E-09	0.00E+00	4.25E-09	4.25E-03	0.00E+00	6.17E-05	1.18E-05
3744943758528	374494	3758528	1.88E-05	2.03E-05	1.95E-05	1.92E-07	3.77E-06	6.79E-06	0.00E+00	2.88E-06	1.44E-06	0.00E+00	0.00E+00	1.15E-06	5.31E-10	3.80E-09	0.00E+00	4.33E-09	4.33E-03	0.00E+00	6.28E-05	1.20E-05
3744993758528	374499	3758528	1.92E-05	2.06E-05	1.98E-05	1.96E-07	3.84E-06	6.91E-06	0.00E+00	2.94E-06	1.47E-06	0.00E+00	0.00E+00	1.18E-06	5.40E-10	3.87E-09	0.00E+00	4.41E-09	4.41E-03	0.00E+00	6.40E-05	1.22E-05
3745093758528	374509	3758528	1.96E-05	2.10E-05	2.02E-05	1.99E-07	3.91E-06	7.17E-06	0.00E+00	3.05E-06	1.52E-06	0.00E+00	0.00E+00	1.22E-06	5.61E-10	4.01E-09	0.00E+00	4.57E-09	4.57E-03	0.00E+00	6.64E-05	1.27E-05
3745143758528	374514	3758528	2.03E-05	2.18E-05	2.09E-05	2.07E-07	4.06E-06	7.31E-06	0.00E+00	3.10E-06	1.55E-06	0.00E+00	0.00E+00	1.24E-06	5.71E-10	4.08E-09	0.00E+00	4.66E-09	4.66E-03	0.00E+00	6.76E-05	1.29E-05
3745243758528	374524	3758528	2.10E-05	2.26E-05	2.17E-05	2.15E-07	4.21E-06	7.58E-06	0.00E+00	3.22E-06	1.61E-06	0.00E+00	0.00E+00	1.29E-06	5.92E-10	4.24E-09	0.00E+00	4.83E-09	4.83E-03	0.00E+00	7.01E-05	1.34E-05
3745293758528	374529	3758528	2.14E-05	2.31E-05	2.21E-05	2.19E-07	4.29E-06	7.72E-06	0.00E+00	3.28E-06	1.64E-06	0.00E+00	0.00E+00	1.31E-06	6.03E-10	4.32E-09	0.00E+00	4.92E-09	4.92E-03	0.00E+00	7.14E-05	1.36E-05
3744043758533	374404	3758533	1.38E-05	1.48E-05	1.42E-05	1.41E-07	2.76E-06	4.96E-06	0.00E+00	2.11E-06	1.05E-06	0.00E+00	0.00E+00	8.43E-07	3.88E-10	2.77E-09	0.00E+00	3.16E-09	3.16E-03	0.00E+00	4.59E-05	8.77E-06
3744093758533	374409	3758533	1.40E-05	1.51E-05	1.45E-05	1.43E-07	2.80E-06	5.05E-06	0.00E+00	2.15E-06	1.07E-06	0.00E+00	0.00E+00	8.58E-07	3.95E-10	2.82E-09	0.00E+00	3.22E-09	3.22E-03	0.00E+00	4.67E-05	8.93E-06
3744143758533	374414	3758533	1.43E-05	1.53E-05	1.47E-05	1.46E-07	2.85E-06	5.14E-06	0.00E+00	2.18E-06	1.09E-06	0.00E+00	0.00E+00	8.73E-07	4.02E-10	2.87E-09	0.00E+00	3.27E-09	3.27E-03	0.00E+00	4.75E-05	9.08E-06
3744193758533	374419	3758533	1.45E-05	1.56E-05	1.50E-05	1.48E-07	2.90E-06	5.23E-06	0.00E+00	2.22E-06	1.11E-06	0.00E+00	0.00E+00	8.89E-07	4.09E-10	2.92E-09	0.00E+00	3.33E-09	3.33E-03	0.00E+00	4.84E-05	9.24E-06
3744243758533	374424	3758533	1.48E-05	1.59E-05	1.53E-05	1.51E-07	2.96E-06	5.32E-06	0.00E+00	2.26E-06	1.13E-06	0.00E+00	0.00E+00	9.05E-07	4.16E-10	2.98E-09	0.00E+00	3.39E-09	3.39E-03	0.00E+00	4.92E-05	9.41E-06
3744293758533	374429	3758533	1.50E-05	1.62E-05	1.55E-05	1.53E-07	3.01E-06	5.42E-06	0.00E+00	2.30E-06	1.15E-06	0.00E+00	0.00E+00	9.21E-07	4.23E-10	3.03E-09	0.00E+00	3.45E-09	3.45E-03	0.00E+00	5.01E-05	9.58E-06
3744343758533	374434	3758533	1.53E-05	1.65E-05	1.58E-05	1.56E-07	3.06E-06	5.51E-06	0.00E+00	2.34E-06	1.17E-06	0.00E+00	0.00E+00	9.37E-07	4.31E-10	3.08E-09	0.00E+00	3.51E-09	3.51E-03	0.00E+00	5.10E-05	9.75E-06
3744393758533	374439	3758533	1.56E-05	1.68E-05	1.61E-05	1.59E-07	3.12E-06	5.61E-06	0.00E+00	2.39E-06	1.19E-06	0.00E+00	0.00E+00	9.54E-07	4.39E-10	3.14E-09	0.00E+00	3.58E-09	3.58E-03	0.00E+00	5.20E-05	9.93E-06
3744443758533	374444	3758533	1.59E-05	1.71E-05	1.64E-05	1.62E-07	3.18E-06	5.72E-06	0.00E+00	2.43E-06	1.21E-06	0.00E+00	0.00E+00	9.72E-07	4.47E-10	3.20E-09	0.00E+00	3.64E-09	3.64E-03	0.00E+00	5.29E-05	1.01E-05
3744493758533	374449	3758533	1.62E-05	1.74E-05	1.67E-05	1.65E-07	3.23E-06	5.82E-06	0.00E+00	2.47E-06	1.24E-06	0.00E+00	0.00E+00	9.89E-07	4.55E-10	3.25E-09	0.00E+00	3.71E-09	3.71E-03	0.00E+00	5.39E-05	1.03E-05
3744543758533	374454	3758533	1.65E-05	1.77E-05	1.70E-05	1.68E-07	3.29E-06	5.93E-06	0.00E+00	2.52E-06	1.26E-06	0.00E+00	0.00E+00	1.01E-06	4.63E-10	3.31E-09	0.00E+00	3.78E-09	3.78E-03	0.00E+00	5.48E-05	1.05E-05
3744593758533	374459	3758533	1.68E-05	1.80E-05	1.73E-05	1.71E-07	3.35E-06	6.04E-06	0.00E+00	2.57E-06	1.28E-06	0.00E+00	0.00E+00	1.03E-06	4.72E-10	3.37E-09	0.00E+00	3.85E-09	3.85E-03	0.00E+00	5.59E-05	1.07E-05
3744643758533	374464	3758533	1.71E-05	1.84E-05	1.76E-05	1.74E-07	3.42E-06	6.15E-06	0.00E+00	2.61E-06	1.31E-06	0.00E+00	0.00E+00	1.05E-06	4.81E-10	3.44E-09	0.00E+00	3.92E-09	3.92E-03	0.00E+00	5.69E-05	1.09E-05
3744693758533	374469	3758533	1.74E-05	1.87E-05	1.80E-05	1.77E-07	3.48E-06	6.26E-06	0.00E+00	2.66E-06	1.33E-06	0.00E+00	0.00E+00	1.06E-06	4.89E-10	3.50E-09	0.00E+00	3.99E-09	3.99E-03	0.00E+00	5.79E-05	1.11E-05
3744743758533	374474	3758533	1.77E-05	1.90E-05	1.83E-05	1.81E-07	3.54E-06	6.38E-06	0.00E+00	2.71E-06	1.36E-06	0.00E+00	0.00E+00	1.08E-06	4.99E-10	3.57E-09	0.00E+00	4.07E-09	4.07E-03	0.00E+00	5.90E-05	1.13E-05
3744793758533	374479	3758533	1.80E-05	1.94E-05	1.86E-05	1.84E-07	3.61E-06	6.50E-06	0.00E+00	2.76E-06	1.38E-06	0.00E+00	0.00E+00	1.10E-06	5.08E-10	3.63E-09	0.00E+00	4.14E-09	4.14E-03	0.00E+00	6.01E-05	1.15E-05
3744843758533	374484	3758533	1.84E-05	1.98E-05	1.90E-05	1.88E-07	3.68E-06	6.62E-06	0.00E+00	2.81E-06	1.41E-06	0.00E+00	0.00E+00	1.13E-06	5.18E-10	3.70E-09	0.00E+00	4.22E-09	4.22E-03	0.00E+00	6.13E-05	1.17E-05
3744893758533	374489	3758533	1.87E-05	2.01E-05	1.93E-05	1.91E-07	3.75E-06	6.75E-06	0.00E+00	2.87E-06	1.43E-06	0.00E+00	0.00E+00	1.15E-06	5.27E-10	3.77E-09	0.00E+00	4.30E-09	4.30E-03	0.00E+00	6.24E-05	1.19E-05
3744943758533	374494	3758533	1.91E-05	2.05E-05	1.97E-05	1.95E-07	3.82E-06	6.87E-06	0.00E+00	2.92E-06	1.46E-06	0.00E+00	0.00E+00	1.17E-06	5.37E-10	3.84E-09	0.00E+00	4.38E-09	4.38E-03	0.00E+00	6.36E-05	1.22E-05
3744993758533	374499	3758533	1.94E-05	2.09E-05	2.01E-05	1.98E-07	3.89E-06	7.00E-06	0.00E+00	2.98E-06	1.49E-06	0.00E+00	0.00E+00	1.19E-06	5.47E-10	3.92E-09	0.00E+00	4.46E-09	4.46E-03	0.00E+00	6.48E-05	1.24E-05
3745093758533	374509	3758533	2.02E-05	2.17E-05	2.08E-05	2.06E-07	4.04E-06	7.27E-06	0.00E+00	3.09E-06	1.54E-06	0.00E+00	0.00E+00	1.24E-06	5.68E-10	4.06E-09	0.00E+00	4.63E-09	4.63E-03	0.00E+00	6.73E-05	1.29E-05
3745143758533	374514	3758533	2.06E-05	2.21E-05	2.12E-05	2.10E-07	4.11E-06	7.41E-06	0.00E+00	3.15E-06	1.57E-06	0.00E+00	0.00E+00	1.26E-06	5.79E-10	4.14E-09	0.00E+00	4.72E-09	4.72E-03	0.00E+00	6.85E-05	1.31E-05
3745243758533	374524	3758533	2.13E-05	2.30E-05	2.20E-05	2.18E-07	4.27E-06	7.69E-06	0.00E+00	3.27E-06	1.63E-06	0.00E+00	0.00E+00	1.31E-06	6.01E-10	4.30E-09	0.00E+00	4.90E-09	4.90E-03	0.00E+00	7.11E-05	1.36E-05
3745293758533	374529	3758533	2.17E-05	2.34E-05	2.25E-05	2.22E-07	4.35E-06	7.83E-06	0.00E+00	3.33E-06	1.66E-06	0.00E+00	0.00E+00	1.33E-06	6.12E-10	4.38E-09	0.00E+00	4.99E-09	4.99E-03	0.00E+00	7.25E-05	1.38E-05
3744043758538	374404	3758538	1.39E-05	1.49E-05	1.43E-05	1.42E-07	2.78E-06	5.00E-06	0.00E+00	2.12E-06	1.06E-06	0.00E+00	0.00E+00	8.50E-07	3.91E-10	2.80E-09	0.00E+00	3.19E-09	3.19E-03	0.00E+00	4.63E-05	8.84E-06
3744093758538	374409	3758538	1.41E-05	1.52E-05	1.46E-05	1.44E-07	2.83E-06	5.09E-06	0.00E+00	2.16E-06	1.08E-06	0.00E+00	0.00E+00	8.65E-07	3.98E-10	2.85E-09	0.00E+00	3.24E-09	3.24E-03	0.00E+00	4.71E-05	9.00E-06
3744143758538	374414	3758538	1.44E-05	1.55E-05	1.49E-05	1.47E-07	2.88E-06	5.18E-06	0.00E+00	2.20E-06	1.10E-06	0.00E+00	0.00E+00	8.81E-07	4.05E-10	2.90E-09	0.00E+00	3.30E-09	3.30E-03	0.00E+00	4.79E-05	9.16E-06
3744193758538	374419	3758538	1.46E-05	1.57E-05	1.51E-05	1.49E-07	2.93E-06	5.27E-06	0.00E+00	2.24E-06	1.12E-06	0.00E+00	0.00E+00	8.96E-07	4.12E-10	2.95E-09	0.00E+00	3.36E-09	3.36E-03	0.00E+00	4.88E-05	9.32E-06
3744243758538	374424	3758538	1.49E-05	1.60E-05	1.54E-05	1.52E-07	2.98E-06	5.37E-06	0.00E+00	2.28E-06	1.14E-06	0.00E+00	0.00E+00	9.13E-07	4.20E-10	3.00E-09	0.00E+00	3.42E-09	3.42E-03	0.00E+00	4.97E-05	9.49E-06
3744293758538	374429	3758538	1.52E-05	1.63E-05	1.57E-05	1.55E-07	3.04E-06	5.47E-06	0.00E+00	2.32E-06	1.16E-06	0.00E+00	0.00E+00	9.29E-07	4.27E-10	3.06E-09	0.00E+00	3.48E-09	3.48E-03	0.00E+00	5.06E-05	9.66E-06
3744343758538	374434	3758538	1.55E-05	1.66E-05	1.60E-05	1.58E-07	3.09E-06	5.57E-06	0.00E+00	2.37E-06	1.18E-06	0.00E+00	0.00E+00	9.46E-07	4.35E-10	3.11E-09	0.00E+00	3.55E-09	3.55E-03	0.00E+00	5.15E-05	9.84E-06
3744393758538	374439	3758538	1.57E-05	1.69E-05	1.62E-05	1.61E-07	3.15E-06	5.67E-06	0.00E+00	2.41E-06	1.20E-06	0.00E+00	0.00E+00	9.64E-07	4.43E-10	3.17E-09	0.00E+00	3.61E-09	3.61E-03	0.00E+00	5.24E-05	1.00E-05
3744443758538	374444	3758538	1.60E-05	1.72E-05	1.65E-05	1.64E-07	3.21E-06	5.77E-06	0.00E+00	2.45E-06	1.23E-06	0.00E+00	0.00E+00	9.81E-07	4.51E-10	3.23E-09	0.00E+00	3.68E-09	3.68E-03	0.00E+00	5.34E-05	1.02E-05
3744493758538	374449	3758538	1.63E-05	1.76E-05	1.69E-05	1.67E-07	3.27E-06	5.88E-06	0.00E+00	2.50E-06	1.25E-06	0.00E+00	0.00E+00	1.00E-06	4.60E-10	3.29E-09	0.00E+00	3.75E-09	3.75E-03	0.00E+00	5.44E-05	1.04E-05
3744543758538	374454	3758538	1.66E-05	1.79E-05	1.72E-05	1.70E-07	3.33E-06	5.99E-06	0.00E+00	2.55E-06	1.27E-06	0.00E+00	0.00E+00	1.02E-06	4.68E-10	3.35E-09	0.00E+00	3.82E-09	3.82E-03	0.00E+00	5.54E-05	1.06E-05
3744593758538	374459	3758538	1.69E-05	1.82E-05	1.75E-05	1.73E-07	3.39E-06	6.10E-06	0.00E+00	2.59E-06	1.30E-06	0.00E+00	0.00E+00	1.04E-06	4.77E-10	3.41E-09	0.00E+00	3.89E-09	3.89E-03	0.00E+00	5.64E-05	1.08E-05
3744643758538	374464	3758538	1.73E-05	1.86E-05	1.78E-05	1.76E-07	3.45E-06	6.22E-06	0.00E+00	2.64E-06	1.32E-06	0.00E+00	0.00E+00	1.06E-06	4.86E-10	3.48E-09	0.00E+00	3.96E-09	3.96E-03	0.00E+00	5.75E-05	1.10E-05
3744693758538	374469	3758538	1.76E-05	1.89E-05	1.82E-05	1.79E-07	3.52E-06	6.33E-06	0.00E+00	2.69E-06	1.35E-06	0.00E+00	0.00E+00	1.08E-06	4.95E-10	3.54E-09	0.00E+00	4.04E-09	4.04E-03	0.00E+00	5.86E-05	1.12E-05
3744743758538	374474	3758538	1.79E-05	1.93E-05	1.85E-05	1.83E-07	3.59E-06	6.45E-06	0.00E+00	2.74E-06	1.37E-06	0.00E+00	0.00E+00	1.10E-06	5.04E-10	3.61E-09	0.00E+00	4.11E-09	4.11E-03	0.00E+00	5.97E-05	1.14E-05
3744793758538	374479	3758538	1.83E-05	1.96E-05	1.89E-05	1.86E-07	3.65E-06	6.58E-06	0.00E+00	2.80E-06	1.40E-06	0.00E+00	0.00E+00	1.12E-06	5.14E-10	3.68E-09	0.00E+00	4.19E-09	4.19E-03	0.00E+00	6.09E-05	1.16E-05
3744843758538	374484	3758538	1.86E-05	2.00E-05	1.92E-05	1.90E-07	3.72E-06	6.70E-06	0.00E+00	2.85E-06	1.42E-06	0.00E+00	0.00E+00	1.14E-06	5.24E-10	3.75E-09	0.00E+00	4.27E-09	4.27E-03	0.00E+00	6.20E-05	1.19E-05
3744893758538	374489	3758538	1.90E-05	2.04E-05	1.96E-05	1.94E-07	3.80E-06	6.83E-06	0.00E+00	2.90E-06	1.45E-06	0.00E+00	0.00E+00	1.16E-06	5.34E-10	3.82E-09	0.00E+00	4.35E-09	4.35E-03	0.00E+00	6.32E-05	1.21E-05
3744943758538	374494	3758538	1.93E-05	2.08E-05	2.00E-05	1.97E-07	3.87E-06	6.96E-06	0.00E+00	2.96E-06	1.48E-06	0.00E+00	0.00E+00	1.18E-06	5.44E-10	3.89E-09	0.00E+00	4.44E-09	4.44E-03	0.00E+00	6.44E-05	1.23E-05
3744993758538	374499	3758538	1.97E-05	2.12E-05	2.03E-05	2.01E-07	3.94E-06	7.09E-06	0.00E+00	3.02E-06	1.51E-06	0.00E+00	0.00E+00	1.21E-06	5.54E-10	3.97E-09	0.00E+00	4.52E-09	4.52E-03	0.00E+00	6.56E-05	1.25E-05
3745093758538	374509	3758538	2.05E-05	2.20E-05	2.11E-05	2.09E-07	4.09E-06	7.37E-06	0.00E+00	3.13E-06	1.57E-06	0.00E+00	0.00E+00	1.25E-06	5.76E-10	4.12E-09	0.00E+00	4.70E-09	4.70E-03	0.00E+00	6.82E-05	1.30E-05
3745143758538	374514	3758538	2.09E-05	2.24E-05	2.15E-05	2.13E-07	4.17E-06	7.51E-06	0.00E+00	3.19E-06	1.60E-06	0.00E+00	0.00E+00	1.28E-06	5.87E-10	4.20E-09	0.00E+00	4.79E-09	4.79E-03	0.00E+00	6.95E-05	1.33E-05
3745243758538	374524	3758538	2.17E-05	2.33E-05	2.24E-05	2.21E-07	4.33E-06	7.80E-06	0.00E+00	3.32E-06	1.66E-06	0.00E+00	0.00E+00	1.33E-06	6.10E-10	4.36E-09	0.00E+00	4.97E-09	4.97E-03	0.00E+00	7.22E-05	1.38E-05
3745293758538	374529	3758538	2.21E-05	2.37E-05	2.28E-05	2.25E-07	4.42E-06	7.95E-06	0.00E+00	3.38E-06	1.69E-06	0.00E+00	0.00E+00	1.35E-06	6.21E-10	4.45E-09	0.00E+00	5.07E-09	5.07E-03	0.00E+00	7.36E-05	1.41E-05
3744093758543	374409	3758543	1.42E-05	1.53E-05	1.47E-05	1.45E-07	2.85E-06	5.13E-06	0.00E+00	2.18E-06	1.09E-06	0.00E+00	0.00E+00	8.72E-07	4.01E-10	2.87E-09	0.00E+00	3.27E-09	3.27E-03	0.00E+00	4.75E-05	9.07E-06
3744143758543	374414	3758543	1.45E-05	1.56E-05	1.50E-05	1.48E-07	2.90E-06	5.22E-06	0.00E+00	2.22E-06	1.11E-06	0.00E+00	0.00E+00	8.88E-07	4.08E-10	2.92E-09	0.00E+00	3.33E-09	3.33E-03	0.00E+00	4.83E-05	9.24E-06
3744193758543	374419	3758543	1.48E-05	1.59E-05	1.52E-05	1.51E-07	2.96E-06	5.32E-06	0.00E+00	2.26E-06	1.13E-06	0.00E+00	0.00E+00	9.04E-07	4.16E-10	2.97E-09	0.00E+00	3.39E-09	3.39E-03	0.00E+00	4.92E-05	9.40E-06
3744243758543	374424	3758543	1.50E-05	1.62E-05	1.55E-05	1.53E-07	3.01E-06	5.42E-06	0.00E+00	2.30E-06	1.15E-06	0.00E+00	0.00E+00	9.21E-07	4.23E-10	3.03E-09	0.00E+00	3.45E-09	3.45E-03	0.00E+00	5.01E-05	9.58E-06
3744293758543	374429	3758543	1.53E-05	1.65E-05	1.58E-05	1.56E-07	3.06E-06	5.52E-06	0.00E+00	2.34E-06	1.17E-06	0.00E+00	0.00E+00	9.38E-07	4.31E-10	3.08E-09	0.00E+00	3.52E-09	3.52E-03	0.00E+00	5.10E-05	9.75E-06
3744343758543	374434	3758543	1.56E-05	1.68E-05	1.61E-05	1.59E-07	3.12E-06	5.62E-06	0.00E+00	2.39E-06	1.19E-06	0.00E+00	0.00E+00	9.55E-07	4.39E-10	3.14E-09	0.00E+00	3.58E-09	3.58E-03	0.00E+00	5.20E-05	9.94E-06
3744393758543	374439	3758543	1.58E-05	1.71E-05	1.64E-05	1.62E-07	3.18E-06	5.72E-06	0.00E+00	2.43E-06	1.21E-06	0.00E+00	0.00E+00	9.73E-07	4.47E-10	3.20E-09	0.00E+00	3.65E-09	3.65E-03	0.00E+00	5.30E-05	1.01E-05
3744443758543	374444	3758543	1.62E-05	1.74E-05	1.67E-05	1.65E-07	3.24E-06	5.84E-06	0.00E+00	2.48E-06	1.24E-06	0.00E+00	0.00E+00	9.92E-07	4.56E-10	3.26E-09	0.00E+00	3.72E-09	3.72E-03	0.00E+00	5.40E-05	1.03E-05
3744493758543	374449	3758543	1.65E-05	1.77E-05	1.70E-05	1.68E-07	3.30E-06	5.94E-06	0.00E+00	2.52E-06	1.26E-06	0.00E+00	0.00E+00	1.01E-06	4.64E-10	3.32E-09	0.00E+00	3.79E-09	3.79E-03	0.00E+00	5.50E-05	1.05E-05
3744543758543	374454	3758543	1.68E-05	1.81E-05	1.73E-05	1.71E-07	3.36E-06	6.05E-06	0.00E+00	2.57E-06	1.29E-06	0.00E+00	0.00E+00	1.03E-06	4.73E-10	3.38E-09	0.00E+00	3.86E-09	3.86E-03	0.00E+00	5.60E-05	1.07E-05
3744593758543	374459	3758543	1.71E-05	1.84E-05	1.77E-05	1.75E-07	3.43E-06	6.17E-06	0.00E+00	2.62E-06	1.31E-06	0.00E+00	0.00E+00	1.05E-06	4.82E-10	3.45E-09	0.00E+00	3.93E-09	3.93E-03	0.00E+00	5.71E-05	1.09E-05
3744643758543	374464	3758543	1.75E-05	1.88E-05	1.80E-05	1.78E-07	3.49E-06	6.29E-06	0.00E+00	2.67E-06	1.34E-06	0.00E+00	0.00E+00	1.07E-06	4.91E-10	3.51E-09	0.00E+00	4.01E-09	4.01E-03	0.00E+00	5.82E-05	1.11E-05
3744693758543	374469	3758543	1.78E-05	1.91E-05	1.84E-05	1.82E-07	3.56E-06	6.41E-06	0.00E+00	2.72E-06	1.36E-06	0.00E+00	0.00E+00	1.09E-06	5.01E-10	3.58E-09	0.00E+00	4.08E-09	4.08E-03	0.00E+00	5.93E-05	1.13E-05
3744743758543	374474	3758543	1.81E-05	1.95E-05	1.87E-05	1.85E-07	3.63E-06	6.53E-06	0.00E+00	2.77E-06	1.39E-06	0.00E+00	0.00E+00	1.11E-06	5.10E-10	3.65E-09	0.00E+00	4.16E-09	4.16E-03	0.00E+00	6.04E-05	1.15E-05
3744793758543	374479	3758543	1.85E-05	1.99E-05	1.91E-05	1.89E-07	3.70E-06	6.66E-06	0.00E+00	2.83E-06	1.41E-06	0.00E+00	0.00E+00	1.13E-06	5.20E-10	3.72E-09	0.00E+00	4.24E-09	4.24E-03	0.00E+00	6.16E-05	1.18E-05
3744843758543	374484	3758543	1.88E-05	2.03E-05	1.95E-05	1.92E-07	3.77E-06	6.79E-06	0.00E+00	2.88E-06	1.44E-06	0.00E+00	0.00E+00	1.15E-06	5.30E-10	3.80E-09	0.00E+00	4.33E-09	4.33E-03	0.00E+00	6.28E-05	1.20E-05
3744893758543	374489	3758543	1.92E-05	2.07E-05	1.98E-05	1.96E-07	3.84E-06	6.92E-06	0.00E+00	2.94E-06	1.47E-06	0.00E+00	0.00E+00	1.18E-06	5.41E-10	3.87E-09	0.00E+00	4.41E-09	4.41E-03	0.00

			SWBuilding Construction	SWDemolition	SWGrading	EYBuilding Construction	SWPaving	SWGrading	SWArchitectural Coating	NBBuilding Construction	NBBuilding Construction	NBArchitectural Coating	NBArchitectural Coating	RWBuilding Construction			Child Risk			Overlapping Phases - Maximum GLC		
Unique Identifier	X (UTM)	Y (UTM)	2026	2026	2026	2026	2027	2027	2027	2026	2027	2026	2027	2026	3rd Trimester	0<2	2<16	Total	per million	2025	2026	2027
3746813758328	374681	3758328	2.36E-05	2.53E-05	2.43E-05	2.40E-07	4.72E-06	8.49E-06	0.00E+00	3.61E-06	1.80E-06	0.00E+00	0.00E+00	1.44E-06	6.63E-10	4.75E-09	0.00E+00	5.41E-09	5.41E-03	0.00E+00	7.85E-05	1.50E-05
3746863758328	374686	3758328	2.40E-05	2.59E-05	2.48E-05	2.45E-07	4.81E-06	8.66E-06	0.00E+00	3.68E-06	1.84E-06	0.00E+00	0.00E+00	1.47E-06	6.77E-10	4.84E-09	0.00E+00	5.52E-09	5.52E-03	0.00E+00	8.01E-05	1.53E-05
3746913758328	374691	3758328	2.45E-05	2.64E-05	2.53E-05	2.50E-07	4.91E-06	8.84E-06	0.00E+00	3.76E-06	1.88E-06	0.00E+00	0.00E+00	1.50E-06	6.91E-10	4.94E-09	0.00E+00	5.63E-09	5.63E-03	0.00E+00	8.18E-05	1.56E-05
3746963758328	374696	3758328	2.50E-05	2.69E-05	2.59E-05	2.56E-07	5.01E-06	9.02E-06	0.00E+00	3.83E-06	1.92E-06	0.00E+00	0.00E+00	1.53E-06	7.05E-10	5.04E-09	0.00E+00	5.75E-09	5.75E-03	0.00E+00	8.35E-05	1.59E-05
3747013758328	374701	3758328	2.56E-05	2.75E-05	2.64E-05	2.61E-07	5.12E-06	9.21E-06	0.00E+00	3.91E-06	1.96E-06	0.00E+00	0.00E+00	1.57E-06	7.20E-10	5.15E-09	0.00E+00	5.87E-09	5.87E-03	0.00E+00	8.52E-05	1.63E-05
3747063758328	374706	3758328	2.61E-05	2.81E-05	2.70E-05	2.67E-07	5.23E-06	9.41E-06	0.00E+00	4.00E-06	2.00E-06	0.00E+00	0.00E+00	1.60E-06	7.35E-10	5.26E-09	0.00E+00	5.99E-09	5.99E-03	0.00E+00	8.70E-05	1.66E-05
3747113758328	374711	3758328	2.67E-05	2.87E-05	2.76E-05	2.72E-07	5.34E-06	9.61E-06	0.00E+00	4.09E-06	2.04E-06	0.00E+00	0.00E+00	1.63E-06	7.51E-10	5.38E-09	0.00E+00	6.13E-09	6.13E-03	0.00E+00	8.90E-05	1.70E-05
3747163758328	374716	3758328	2.73E-05	2.93E-05	2.82E-05	2.78E-07	5.46E-06	9.83E-06	0.00E+00	4.18E-06	2.09E-06	0.00E+00	0.00E+00	1.67E-06	7.68E-10	5.50E-09	0.00E+00	6.26E-09	6.26E-03	0.00E+00	9.09E-05	1.74E-05
3747213758328	374721	3758328	2.79E-05	3.00E-05	2.88E-05	2.85E-07	5.58E-06	1.00E-05	0.00E+00	4.27E-06	2.14E-06	0.00E+00	0.00E+00	1.71E-06	7.85E-10	5.62E-09	0.00E+00	6.40E-09	6.40E-03	0.00E+00	9.30E-05	1.78E-05
3747263758328	374726	3758328	2.85E-05	3.07E-05	2.95E-05	2.91E-07	5.71E-06	1.03E-05	0.00E+00	4.37E-06	2.18E-06	0.00E+00	0.00E+00	1.75E-06	8.04E-10	5.75E-09	0.00E+00	6.55E-09	6.55E-03	0.00E+00	9.51E-05	1.82E-05
3747313758328	374731	3758328	2.92E-05	3.14E-05	3.02E-05	2.98E-07	5.85E-06	1.05E-05	0.00E+00	4.47E-06	2.24E-06	0.00E+00	0.00E+00	1.79E-06	8.23E-10	5.88E-09	0.00E+00	6.71E-09	6.71E-03	0.00E+00	9.74E-05	1.86E-05
3747363758328	374736	3758328	2.99E-05	3.22E-05	3.09E-05	3.05E-07	5.99E-06	1.08E-05	0.00E+00	4.58E-06	2.29E-06	0.00E+00	0.00E+00	1.83E-06	8.42E-10	6.03E-09	0.00E+00	6.87E-09	6.87E-03	0.00E+00	9.97E-05	1.91E-05
3747413758328	374741	3758328	3.07E-05	3.30E-05	3.17E-05	3.13E-07	6.13E-06	1.10E-05	0.00E+00	4.69E-06	2.35E-06	0.00E+00	0.00E+00	1.88E-06	8.63E-10	6.17E-09	0.00E+00	7.04E-09	7.04E-03	0.00E+00	1.02E-04	1.95E-05
3747463758328	374746	3758328	3.14E-05	3.38E-05	3.25E-05	3.21E-07	6.29E-06	1.13E-05	0.00E+00	4.81E-06	2.41E-06	0.00E+00	0.00E+00	1.92E-06	8.85E-10	6.33E-09	0.00E+00	7.21E-09	7.21E-03	0.00E+00	1.05E-04	2.00E-05
3747513758328	374751	3758328	3.22E-05	3.47E-05	3.33E-05	3.29E-07	6.45E-06	1.16E-05	0.00E+00	4.93E-06	2.47E-06	0.00E+00	0.00E+00	1.97E-06	9.07E-10	6.49E-09	0.00E+00	7.40E-09	7.40E-03	0.00E+00	1.07E-04	2.05E-05
3747563758328	374756	3758328	3.31E-05	3.56E-05	3.42E-05	3.38E-07	6.62E-06	1.19E-05	0.00E+00	5.06E-06	2.53E-06	0.00E+00	0.00E+00	2.03E-06	9.31E-10	6.66E-09	0.00E+00	7.60E-09	7.60E-03	0.00E+00	1.10E-04	2.11E-05
3747613758328	374761	3758328	3.40E-05	3.65E-05	3.51E-05	3.47E-07	6.80E-06	1.22E-05	0.00E+00	5.20E-06	2.60E-06	0.00E+00	0.00E+00	2.08E-06	9.56E-10	6.84E-09	0.00E+00	7.80E-09	7.80E-03	0.00E+00	1.13E-04	2.16E-05
3746063758333	374606	3758333	1.82E-05	1.96E-05	1.88E-05	1.86E-07	3.64E-06	6.56E-06	0.00E+00	2.79E-06	1.39E-06	0.00E+00	0.00E+00	1.12E-06	5.13E-10	3.67E-09	0.00E+00	4.18E-09	4.18E-03	0.00E+00	6.07E-05	1.16E-05
3746113758333	374611	3758333	1.85E-05	1.99E-05	1.91E-05	1.89E-07	3.70E-06	6.67E-06	0.00E+00	2.83E-06	1.42E-06	0.00E+00	0.00E+00	1.13E-06	5.21E-10	3.73E-09	0.00E+00	4.25E-09	4.25E-03	0.00E+00	6.17E-05	1.18E-05
3746163758333	374616	3758333	1.88E-05	2.02E-05	1.94E-05	1.92E-07	3.77E-06	6.78E-06	0.00E+00	2.88E-06	1.44E-06	0.00E+00	0.00E+00	1.15E-06	5.30E-10	3.79E-09	0.00E+00	4.32E-09	4.32E-03	0.00E+00	6.27E-05	1.20E-05
3746213758333	374621	3758333	1.91E-05	2.06E-05	1.98E-05	1.95E-07	3.83E-06	6.89E-06	0.00E+00	2.93E-06	1.47E-06	0.00E+00	0.00E+00	1.17E-06	5.39E-10	3.85E-09	0.00E+00	4.39E-09	4.39E-03	0.00E+00	6.38E-05	1.22E-05
3746263758333	374626	3758333	1.95E-05	2.09E-05	2.01E-05	1.99E-07	3.90E-06	7.01E-06	0.00E+00	2.98E-06	1.49E-06	0.00E+00	0.00E+00	1.19E-06	5.48E-10	3.92E-09	0.00E+00	4.47E-09	4.47E-03	0.00E+00	6.49E-05	1.24E-05
3746313758333	374631	3758333	1.98E-05	2.13E-05	2.04E-05	2.02E-07	3.96E-06	7.13E-06	0.00E+00	3.03E-06	1.52E-06	0.00E+00	0.00E+00	1.21E-06	5.57E-10	3.99E-09	0.00E+00	4.55E-09	4.55E-03	0.00E+00	6.60E-05	1.26E-05
3746363758333	374636	3758333	2.02E-05	2.17E-05	2.08E-05	2.06E-07	4.03E-06	7.26E-06	0.00E+00	3.08E-06	1.54E-06	0.00E+00	0.00E+00	1.23E-06	5.67E-10	4.06E-09	0.00E+00	4.63E-09	4.63E-03	0.00E+00	6.72E-05	1.28E-05
3746413758333	374641	3758333	2.05E-05	2.21E-05	2.12E-05	2.09E-07	4.10E-06	7.39E-06	0.00E+00	3.14E-06	1.57E-06	0.00E+00	0.00E+00	1.26E-06	5.77E-10	4.13E-09	0.00E+00	4.71E-09	4.71E-03	0.00E+00	6.83E-05	1.31E-05
3746463758333	374646	3758333	2.09E-05	2.24E-05	2.15E-05	2.13E-07	4.18E-06	7.52E-06	0.00E+00	3.19E-06	1.60E-06	0.00E+00	0.00E+00	1.28E-06	5.87E-10	4.20E-09	0.00E+00	4.79E-09	4.79E-03	0.00E+00	6.96E-05	1.33E-05
3746513758333	374651	3758333	2.12E-05	2.28E-05	2.19E-05	2.17E-07	4.25E-06	7.65E-06	0.00E+00	3.25E-06	1.63E-06	0.00E+00	0.00E+00	1.30E-06	5.98E-10	4.28E-09	0.00E+00	4.88E-09	4.88E-03	0.00E+00	7.08E-05	1.35E-05
3746563758333	374656	3758333	2.16E-05	2.33E-05	2.23E-05	2.21E-07	4.33E-06	7.79E-06	0.00E+00	3.31E-06	1.66E-06	0.00E+00	0.00E+00	1.32E-06	6.09E-10	4.36E-09	0.00E+00	4.97E-09	4.97E-03	0.00E+00	7.21E-05	1.38E-05
3746613758333	374661	3758333	2.20E-05	2.37E-05	2.27E-05	2.25E-07	4.41E-06	7.94E-06	0.00E+00	3.37E-06	1.69E-06	0.00E+00	0.00E+00	1.35E-06	6.20E-10	4.44E-09	0.00E+00	5.06E-09	5.06E-03	0.00E+00	7.34E-05	1.40E-05
3746663758333	374666	3758333	2.25E-05	2.41E-05	2.32E-05	2.29E-07	4.49E-06	8.09E-06	0.00E+00	3.44E-06	1.72E-06	0.00E+00	0.00E+00	1.37E-06	6.32E-10	4.52E-09	0.00E+00	5.15E-09	5.15E-03	0.00E+00	7.48E-05	1.43E-05
3746713758333	374671	3758333	2.29E-05	2.46E-05	2.36E-05	2.34E-07	4.58E-06	8.24E-06	0.00E+00	3.50E-06	1.75E-06	0.00E+00	0.00E+00	1.40E-06	6.44E-10	4.61E-09	0.00E+00	5.25E-09	5.25E-03	0.00E+00	7.63E-05	1.46E-05
3746763758333	374676	3758333	2.33E-05	2.51E-05	2.41E-05	2.38E-07	4.67E-06	8.40E-06	0.00E+00	3.57E-06	1.79E-06	0.00E+00	0.00E+00	1.43E-06	6.57E-10	4.70E-09	0.00E+00	5.35E-09	5.35E-03	0.00E+00	7.77E-05	1.49E-05
3746813758333	374681	3758333	2.38E-05	2.56E-05	2.46E-05	2.43E-07	4.76E-06	8.57E-06	0.00E+00	3.64E-06	1.82E-06	0.00E+00	0.00E+00	1.46E-06	6.70E-10	4.79E-09	0.00E+00	5.46E-09	5.46E-03	0.00E+00	7.93E-05	1.51E-05
3746863758333	374686	3758333	2.43E-05	2.61E-05	2.51E-05	2.48E-07	4.86E-06	8.74E-06	0.00E+00	3.71E-06	1.86E-06	0.00E+00	0.00E+00	1.49E-06	6.83E-10	4.89E-09	0.00E+00	5.57E-09	5.57E-03	0.00E+00	8.09E-05	1.55E-05
3746913758333	374691	3758333	2.48E-05	2.66E-05	2.56E-05	2.53E-07	4.95E-06	8.92E-06	0.00E+00	3.79E-06	1.90E-06	0.00E+00	0.00E+00	1.52E-06	6.97E-10	4.99E-09	0.00E+00	5.68E-09	5.68E-03	0.00E+00	8.25E-05	1.58E-05
3746963758333	374696	3758333	2.53E-05	2.72E-05	2.61E-05	2.58E-07	5.06E-06	9.10E-06	0.00E+00	3.87E-06	1.93E-06	0.00E+00	0.00E+00	1.55E-06	7.11E-10	5.09E-09	0.00E+00	5.80E-09	5.80E-03	0.00E+00	8.42E-05	1.61E-05
3747013758333	374701	3758333	2.58E-05	2.78E-05	2.66E-05	2.63E-07	5.16E-06	9.29E-06	0.00E+00	3.95E-06	1.98E-06	0.00E+00	0.00E+00	1.58E-06	7.26E-10	5.20E-09	0.00E+00	5.92E-09	5.92E-03	0.00E+00	8.60E-05	1.64E-05
3747063758333	374706	3758333	2.64E-05	2.84E-05	2.72E-05	2.69E-07	5.27E-06	9.49E-06	0.00E+00	4.04E-06	2.02E-06	0.00E+00	0.00E+00	1.61E-06	7.42E-10	5.31E-09	0.00E+00	6.05E-09	6.05E-03	0.00E+00	8.78E-05	1.68E-05
3747113758333	374711	3758333	2.69E-05	2.90E-05	2.78E-05	2.75E-07	5.39E-06	9.71E-06	0.00E+00	4.12E-06	2.06E-06	0.00E+00	0.00E+00	1.65E-06	7.59E-10	5.43E-09	0.00E+00	6.18E-09	6.18E-03	0.00E+00	8.98E-05	1.72E-05
3747163758333	374716	3758333	2.75E-05	2.96E-05	2.84E-05	2.81E-07	5.51E-06	9.92E-06	0.00E+00	4.22E-06	2.11E-06	0.00E+00	0.00E+00	1.69E-06	7.75E-10	5.55E-09	0.00E+00	6.32E-09	6.32E-03	0.00E+00	9.18E-05	1.75E-05
3747213758333	374721	3758333	2.82E-05	3.03E-05	2.91E-05	2.87E-07	5.64E-06	1.01E-05	0.00E+00	4.31E-06	2.16E-06	0.00E+00	0.00E+00	1.72E-06	7.93E-10	5.67E-09	0.00E+00	6.47E-09	6.47E-03	0.00E+00	9.39E-05	1.79E-05
3747263758333	374726	3758333	2.88E-05	3.10E-05	2.98E-05	2.94E-07	5.77E-06	1.04E-05	0.00E+00	4.41E-06	2.21E-06	0.00E+00	0.00E+00	1.76E-06	8.11E-10	5.80E-09	0.00E+00	6.62E-09	6.62E-03	0.00E+00	9.60E-05	1.84E-05
3747313758333	374731	3758333	2.95E-05	3.17E-05	3.05E-05	3.01E-07	5.90E-06	1.06E-05	0.00E+00	4.52E-06	2.26E-06	0.00E+00	0.00E+00	1.81E-06	8.30E-10	5.94E-09	0.00E+00	6.77E-09	6.77E-03	0.00E+00	9.83E-05	1.88E-05
3747363758333	374736	3758333	3.02E-05	3.25E-05	3.12E-05	3.08E-07	6.04E-06	1.09E-05	0.00E+00	4.62E-06	2.31E-06	0.00E+00	0.00E+00	1.85E-06	8.50E-10	6.08E-09	0.00E+00	6.93E-09	6.93E-03	0.00E+00	1.01E-04	1.92E-05
3747413758333	374741	3758333	3.10E-05	3.33E-05	3.20E-05	3.16E-07	6.19E-06	1.11E-05	0.00E+00	4.74E-06	2.37E-06	0.00E+00	0.00E+00	1.90E-06	8.71E-10	6.23E-09	0.00E+00	7.10E-09	7.10E-03	0.00E+00	1.03E-04	1.97E-05
3747463758333	374746	3758333	3.17E-05	3.41E-05	3.28E-05	3.24E-07	6.35E-06	1.14E-05	0.00E+00	4.86E-06	2.43E-06	0.00E+00	0.00E+00	1.94E-06	8.93E-10	6.39E-09	0.00E+00	7.28E-09	7.28E-03	0.00E+00	1.06E-04	2.02E-05
3747513758333	374751	3758333	3.26E-05	3.50E-05	3.36E-05	3.32E-07	6.51E-06	1.17E-05	0.00E+00	4.98E-06	2.49E-06	0.00E+00	0.00E+00	1.99E-06	9.16E-10	6.55E-09	0.00E+00	7.47E-09	7.47E-03	0.00E+00	1.08E-04	2.07E-05
3747563758333	374756	3758333	3.34E-05	3.59E-05	3.45E-05	3.41E-07	6.68E-06	1.20E-05	0.00E+00	5.11E-06	2.56E-06	0.00E+00	0.00E+00	2.05E-06	9.40E-10	6.73E-09	0.00E+00	7.67E-09	7.67E-03	0.00E+00	1.11E-04	2.13E-05
3747613758333	374761	3758333	3.43E-05	3.69E-05	3.54E-05	3.50E-07	6.86E-06	1.24E-05	0.00E+00	5.25E-06	2.63E-06	0.00E+00	0.00E+00	2.10E-06	9.66E-10	6.91E-09	0.00E+00	7.87E-09	7.87E-03	0.00E+00	1.14E-04	2.18E-05
3746063758338	374606	3758338	1.84E-05	1.98E-05	1.90E-05	1.88E-07	3.68E-06	6.62E-06	0.00E+00	2.81E-06	1.41E-06	0.00E+00	0.00E+00	1.13E-06	5.17E-10	3.70E-09	0.00E+00	4.22E-09	4.22E-03	0.00E+00	6.13E-05	1.17E-05
3746113758338	374611	3758338	1.87E-05	2.01E-05	1.93E-05	1.91E-07	3.74E-06	6.73E-06	0.00E+00	2.86E-06	1.43E-06	0.00E+00	0.00E+00	1.14E-06	5.26E-10	3.76E-09	0.00E+00	4.29E-09	4.29E-03	0.00E+00	6.23E-05	1.19E-05
3746163758338	374616	3758338	1.90E-05	2.04E-05	1.96E-05	1.94E-07	3.80E-06	6.84E-06	0.00E+00	2.91E-06	1.45E-06	0.00E+00	0.00E+00	1.16E-06	5.35E-10	3.83E-09	0.00E+00	4.36E-09	4.36E-03	0.00E+00	6.33E-05	1.21E-05
3746213758338	374621	3758338	1.93E-05	2.08E-05	1.99E-05	1.97E-07	3.87E-06	6.96E-06	0.00E+00	2.96E-06	1.48E-06	0.00E+00	0.00E+00	1.18E-06	5.44E-10	3.89E-09	0.00E+00	4.43E-09	4.43E-03	0.00E+00	6.44E-05	1.23E-05
3746263758338	374626	3758338	1.96E-05	2.11E-05	2.03E-05	2.01E-07	3.93E-06	7.08E-06	0.00E+00	3.01E-06	1.50E-06	0.00E+00	0.00E+00	1.20E-06	5.53E-10	3.96E-09	0.00E+00	4.51E-09	4.51E-03	0.00E+00	6.55E-05	1.25E-05
3746313758338	374631	3758338	2.00E-05	2.15E-05	2.06E-05	2.04E-07	4.00E-06	7.20E-06	0.00E+00	3.06E-06	1.53E-06	0.00E+00	0.00E+00	1.22E-06	5.63E-10	4.03E-09	0.00E+00	4.59E-09	4.59E-03	0.00E+00	6.66E-05	1.27E-05
3746363758338	374636	3758338	2.03E-05	2.19E-05	2.10E-05	2.08E-07	4.07E-06	7.33E-06	0.00E+00	3.11E-06	1.56E-06	0.00E+00	0.00E+00	1.25E-06	5.73E-10	4.10E-09	0.00E+00	4.67E-09	4.67E-03	0.00E+00	6.78E-05	1.30E-05
3746413758338	374641	3758338	2.07E-05	2.23E-05	2.14E-05	2.11E-07	4.14E-06	7.45E-06	0.00E+00	3.17E-06	1.58E-06	0.00E+00	0.00E+00	1.27E-06	5.83E-10	4.17E-09	0.00E+00	4.75E-09	4.75E-03	0.00E+00	6.90E-05	1.32E-05
3746463758338	374646	3758338	2.11E-05	2.27E-05	2.17E-05	2.15E-07	4.21E-06	7.59E-06	0.00E+00	3.22E-06	1.61E-06	0.00E+00	0.00E+00	1.29E-06	5.93E-10	4.24E-09	0.00E+00	4.83E-09	4.83E-03	0.00E+00	7.02E-05	1.34E-05
3746513758338	374651	3758338	2.14E-05	2.31E-05	2.21E-05	2.19E-07	4.29E-06	7.72E-06	0.00E+00	3.28E-06	1.64E-06	0.00E+00	0.00E+00	1.31E-06	6.04E-10	4.32E-09	0.00E+00	4.92E-09	4.92E-03	0.00E+00	7.15E-05	1.37E-05
3746563758338	374656	3758338	2.18E-05	2.35E-05	2.25E-05	2.23E-07	4.37E-06	7.86E-06	0.00E+00	3.34E-06	1.67E-06	0.00E+00	0.00E+00	1.34E-06	6.15E-10	4.40E-09	0.00E+00	5.01E-09	5.01E-03	0.00E+00	7.28E-05	1.39E-05
3746613758338	374661	3758338	2.22E-05	2.39E-05	2.30E-05	2.27E-07	4.45E-06	8.01E-06	0.00E+00	3.40E-06	1.70E-06	0.00E+00	0.00E+00	1.36E-06	6.26E-10	4.48E-09	0.00E+00	5.10E-09	5.10E-03	0.00E+00	7.41E-05	1.42E-05
3746663758338	374666	3758338	2.27E-05	2.44E-05	2.34E-05	2.31E-07	4.53E-06	8.16E-06	0.00E+00	3.47E-06	1.73E-06	0.00E+00	0.00E+00	1.39E-06	6.38E-10	4.56E-09	0.00E+00	5.20E-09	5.20E-03	0.00E+00	7.55E-05	1.44E-05
3746713758338	374671	3758338	2.31E-05	2.48E-05	2.38E-05	2.36E-07	4.62E-06	8.31E-06	0.00E+00	3.53E-06	1.77E-06	0.00E+00	0.00E+00	1.41E-06	6.50E-10	4.65E-09	0.00E+00	5.30E-09	5.30E-03	0.00E+00	7.69E-05	1.47E-05
3746763758338	374676	3758338	2.35E-05	2.53E-05	2.43E-05	2.40E-07	4.71E-06	8.47E-06	0.00E+00	3.60E-06	1.80E-06	0.00E+00	0.00E+00	1.44E-06	6.62E-10	4.74E-09	0.00E+00	5.40E-09	5.40E-03	0.00E+00	7.84E-05	1.50E-05
3746813758338	374681	3758338	2.40E-05	2.58E-05	2.48E-05	2.45E-07	4.80E-06	8.64E-06	0.00E+00	3.67E-06	1.84E-06	0.00E+00	0.00E+00	1.47E-06	6.75E-10	4.83E-09	0.00E+00	5.51E-09	5.51E-03	0.00E+00	8.00E-05	1.53E-05
3746863758338	374686	3758338	2.45E-05	2.63E-05	2.53E-05	2.50E-07	4.90E-06	8.82E-06	0.00E+00	3.75E-06	1.87E-06	0.00E+00	0.00E+00	1.50E-06	6.89E-10	4.93E-09	0.00E+00	5.62E-09	5.62E-03	0.00E+00	8.16E-05	1.56E-05
3746913758338	374691	3758338	2.50E-05	2.69E-05	2.58E-05	2.55E-07	5.00E-06	9.00E-06	0.00E+00	3.83E-06	1.91E-06	0.00E+00	0.00E+00	1.53E-06	7.03E-10	5.03E-09	0.00E+00	5.74E-09	5.74E-03	0.00E+00	8.33E-05	1.59E-05
3746963758338	374696	3758338	2.55E-05	2.74E-05	2.63E-05	2.60E-07	5.10E-06	9.19E-06	0.00E+00	3.90E-06	1.95E-06	0.00E+00	0.00E+00	1.56E-06	7.18E-10	5.14E-09	0.00E+00	5.85E-09	5.85E-03	0.00E+00	8.50E-05	1.62E-05
3747013758338	374701	3758338	2.60E-05	2.80E-05	2.69E-05	2.66E-07	5.21E-06	9.38E-06	0.00E+00	3.99E-06	1.99E-06	0.00E+00	0.00E+00	1.59E-06	7.33E-10	5.24E-09	0.00E+00	5.98E-09	5.98E-03	0.00E+00	8.68E-05	1.66E-05
3747063758338	374706	3758338	2.66E-05	2.86E-05	2.75E-05	2.71E-07	5.32E-06	9.58E-06	0.00E+00	4.07E-06	2.04E-06	0.00E+00	0.00E+00	1.63E-06	7.49E-10	5.36E-09	0.00E+00	6.11E-09	6.11E-03	0.00E+00	8.87E-05	1.69E-05
3747113758338	374711	3758338	2.72E-05	2.92E-05	2.81E-05	2.78E-07	5.44E-06	9.79E-06	0.00E+00	4.16E-06	2.08E-06	0.00E+00	0.00E+00	1.67E-06	7.66E-10	5.48E-09	0.00E+00	6.24E-09	6.24E-03	0.00E+00	9.06E-05	1.73E-05
3747163758338	374716	3758338	2.78E-05	2.99E-05	2.87E-05	2.84E-07	5.56E-06	1.00E-05	0.00E+00	4.26E-06	2.13E-06	0.00E+00	0.00E+00	1.70E-06	7.83E-10	5.60E-09	0.00E+00	6.38E-09	6.38E-03	0.00E+00	9.27E-05	1.77E-05
3747213758338	374721	3758338	2.84E-05	3.06E-05	2.94E-05	2.90E-07	5.69E-06	1.02E-05	0.00E+00	4.35E-06	2.18E-06	0.00E+00	0.00E+00	1.74E-06	8.00E-10	5.73E-09	0.00E+00	6.53E-09	6.53E-03	0.00E+00	9.48E-05	1.81E-05
3747263758338	374726	3758338	2.91E-05	3.13E-05	3.00E-05	2.97E-07	5.82E-06	1.05E-05	0.00E+00	4.45E-06	2.23E-06	0.00E+00	0.00E+00	1.78E-06	8.19E-10	5.86E-09	0.00E+00	6.68E-09	6.68E-03	0.00E+00	9.69E-05	1.85E-05
3747313758338	374731	3758338	2.98E-05	3.20E-05	3.07E-05	3.04E-07	5.96E-06	1.07E-05	0.00E+00	4.56E-06	2.28E-06	0.00E+00	0.00E+00	1.82E-06	8.38E-10	6.00E-09	0.00E+00	6.83E-09	6.83E-03	0.00E+00	9.92E-05	1.90E-05
3747363758338	374736	3758338	3.05E-05	3.28E-05	3.15E-05	3.11E-07	6.10E-06	1.10E-05	0.00E+00	4.67E-06	2.33E-06	0.00E+00	0.00E+00	1.87E-06	8.58E-10	6.14E-09	0.00E+00	7.00E-09	7.00E-03	0.00E+00	1.02E-04	1.94E-05
3747413758338	374741	3758338	3.12E-05	3.36E-05	3.23E-05	3.19E-07	6.25E-06	1.13E-05	0.00E+00	4.78E-06	2.39E-06	0.00E+00	0.00E+00	1.91E-06	8.79E-10	6.29E-09	0.00E+00	7.17E-09	7.17E-03	0.00E+00	1.04E-04	1.99E-05
3747463758338	374746	3758338	3.20E-05	3.45E-05	3.31E-05	3.27E-07	6.41E-06	1.15E-05	0.00E+00	4.90E-06	2.45E-06	0.00E+00	0.00E+00	1.96E-06	9.02E-10	6.45E-09	0.00E+00	7.35E-09	7.35E-03	0.00E+00	1.07E-04	2.

			SWBuilding Construction	SWDemolition	SWGrading	EYBuilding Construction	SWPaving	SWGrading	SWArchitectural Coating	NBBuilding Construction	NBBuilding Construction	NBArchitectural Coating	NBArchitectural Coating	RWBuilding Construction			Child Risk			Overlapping Phases - Maximum GLC		
Unique Identifier	X (UTM)	Y (UTM)	2026	2026	2026	2026	2027	2027	2027	2026	2027	2026	2027	2026	3rd Trimester	0<2	2<16	Total	per million	2025	2026	2027
3747363758353	374736	3758353	3.13E-05	3.37E-05	3.24E-05	3.20E-07	6.27E-06	1.13E-05	0.00E+00	4.80E-06	2.40E-06	0.00E+00	0.00E+00	1.92E-06	8.82E-10	6.31E-09	0.00E+00	7.19E-09	7.19E-03	0.00E+00	1.04E-04	2.00E-05
3747413758353	374741	3758353	3.21E-05	3.45E-05	3.31E-05	3.28E-07	6.42E-06	1.16E-05	0.00E+00	4.91E-06	2.46E-06	0.00E+00	0.00E+00	1.97E-06	9.04E-10	6.47E-09	0.00E+00	7.37E-09	7.37E-03	0.00E+00	1.07E-04	2.04E-05
3747463758353	374746	3758353	3.29E-05	3.54E-05	3.40E-05	3.36E-07	6.59E-06	1.19E-05	0.00E+00	5.04E-06	2.52E-06	0.00E+00	0.00E+00	2.02E-06	9.26E-10	6.63E-09	0.00E+00	7.55E-09	7.55E-03	0.00E+00	1.10E-04	2.10E-05
3747513758353	374751	3758353	3.38E-05	3.63E-05	3.49E-05	3.45E-07	6.76E-06	1.22E-05	0.00E+00	5.17E-06	2.58E-06	0.00E+00	0.00E+00	2.07E-06	9.51E-10	6.80E-09	0.00E+00	7.75E-09	7.75E-03	0.00E+00	1.13E-04	2.15E-05
3746063758358	374606	3758358	1.90E-05	2.05E-05	1.97E-05	1.94E-07	3.81E-06	6.86E-06	0.00E+00	2.92E-06	1.46E-06	0.00E+00	0.00E+00	1.17E-06	5.36E-10	3.84E-09	0.00E+00	4.37E-09	4.37E-03	0.00E+00	6.35E-05	1.21E-05
3746113758358	374611	3758358	1.94E-05	2.08E-05	2.00E-05	1.98E-07	3.87E-06	6.97E-06	0.00E+00	2.96E-06	1.48E-06	0.00E+00	0.00E+00	1.19E-06	5.45E-10	3.90E-09	0.00E+00	4.44E-09	4.44E-03	0.00E+00	6.45E-05	1.23E-05
3746163758358	374616	3758358	1.97E-05	2.12E-05	2.03E-05	2.01E-07	3.94E-06	7.09E-06	0.00E+00	3.01E-06	1.51E-06	0.00E+00	0.00E+00	1.21E-06	5.54E-10	3.96E-09	0.00E+00	4.52E-09	4.52E-03	0.00E+00	6.56E-05	1.25E-05
3746213758358	374621	3758358	2.00E-05	2.15E-05	2.07E-05	2.04E-07	4.01E-06	7.21E-06	0.00E+00	3.06E-06	1.53E-06	0.00E+00	0.00E+00	1.23E-06	5.64E-10	4.03E-09	0.00E+00	4.60E-09	4.60E-03	0.00E+00	6.67E-05	1.27E-05
3746263758358	374626	3758358	2.04E-05	2.19E-05	2.10E-05	2.08E-07	4.07E-06	7.33E-06	0.00E+00	3.12E-06	1.56E-06	0.00E+00	0.00E+00	1.25E-06	5.73E-10	4.10E-09	0.00E+00	4.67E-09	4.67E-03	0.00E+00	6.79E-05	1.30E-05
3746313758358	374631	3758358	2.07E-05	2.24E-05	2.14E-05	2.11E-07	4.15E-06	7.46E-06	0.00E+00	3.17E-06	1.59E-06	0.00E+00	0.00E+00	1.27E-06	5.83E-10	4.17E-09	0.00E+00	4.76E-09	4.76E-03	0.00E+00	6.90E-05	1.32E-05
3746363758358	374636	3758358	2.11E-05	2.27E-05	2.18E-05	2.15E-07	4.22E-06	7.59E-06	0.00E+00	3.23E-06	1.61E-06	0.00E+00	0.00E+00	1.29E-06	5.93E-10	4.24E-09	0.00E+00	4.84E-09	4.84E-03	0.00E+00	7.02E-05	1.34E-05
3746413758358	374641	3758358	2.15E-05	2.31E-05	2.22E-05	2.19E-07	4.29E-06	7.73E-06	0.00E+00	3.28E-06	1.64E-06	0.00E+00	0.00E+00	1.31E-06	6.04E-10	4.32E-09	0.00E+00	4.92E-09	4.92E-03	0.00E+00	7.15E-05	1.37E-05
3746463758358	374646	3758358	2.18E-05	2.35E-05	2.26E-05	2.23E-07	4.37E-06	7.87E-06	0.00E+00	3.34E-06	1.67E-06	0.00E+00	0.00E+00	1.34E-06	6.15E-10	4.40E-09	0.00E+00	5.01E-09	5.01E-03	0.00E+00	7.28E-05	1.39E-05
3746513758358	374651	3758358	2.22E-05	2.39E-05	2.30E-05	2.27E-07	4.45E-06	8.01E-06	0.00E+00	3.40E-06	1.70E-06	0.00E+00	0.00E+00	1.36E-06	6.26E-10	4.48E-09	0.00E+00	5.10E-09	5.10E-03	0.00E+00	7.41E-05	1.42E-05
3746563758358	374656	3758358	2.26E-05	2.44E-05	2.34E-05	2.31E-07	4.53E-06	8.16E-06	0.00E+00	3.47E-06	1.73E-06	0.00E+00	0.00E+00	1.39E-06	6.37E-10	4.56E-09	0.00E+00	5.20E-09	5.20E-03	0.00E+00	7.55E-05	1.44E-05
3746613758358	374661	3758358	2.31E-05	2.48E-05	2.38E-05	2.35E-07	4.62E-06	8.31E-06	0.00E+00	3.53E-06	1.77E-06	0.00E+00	0.00E+00	1.41E-06	6.49E-10	4.64E-09	0.00E+00	5.29E-09	5.29E-03	0.00E+00	7.69E-05	1.47E-05
3746663758358	374666	3758358	2.35E-05	2.53E-05	2.43E-05	2.40E-07	4.70E-06	8.46E-06	0.00E+00	3.60E-06	1.80E-06	0.00E+00	0.00E+00	1.44E-06	6.62E-10	4.73E-09	0.00E+00	5.39E-09	5.39E-03	0.00E+00	7.83E-05	1.50E-05
3746713758358	374671	3758358	2.40E-05	2.58E-05	2.47E-05	2.44E-07	4.79E-06	8.63E-06	0.00E+00	3.67E-06	1.83E-06	0.00E+00	0.00E+00	1.47E-06	6.74E-10	4.82E-09	0.00E+00	5.50E-09	5.50E-03	0.00E+00	7.98E-05	1.53E-05
3746763758358	374676	3758358	2.44E-05	2.63E-05	2.52E-05	2.49E-07	4.89E-06	8.80E-06	0.00E+00	3.74E-06	1.87E-06	0.00E+00	0.00E+00	1.50E-06	6.87E-10	4.92E-09	0.00E+00	5.61E-09	5.61E-03	0.00E+00	8.14E-05	1.56E-05
3746813758358	374681	3758358	2.49E-05	2.68E-05	2.57E-05	2.54E-07	4.98E-06	8.97E-06	0.00E+00	3.81E-06	1.91E-06	0.00E+00	0.00E+00	1.52E-06	7.01E-10	5.02E-09	0.00E+00	5.72E-09	5.72E-03	0.00E+00	8.30E-05	1.59E-05
3746863758358	374686	3758358	2.54E-05	2.73E-05	2.62E-05	2.59E-07	5.08E-06	9.15E-06	0.00E+00	3.89E-06	1.94E-06	0.00E+00	0.00E+00	1.56E-06	7.15E-10	5.12E-09	0.00E+00	5.83E-09	5.83E-03	0.00E+00	8.47E-05	1.62E-05
3746913758358	374691	3758358	2.59E-05	2.79E-05	2.68E-05	2.65E-07	5.19E-06	9.34E-06	0.00E+00	3.97E-06	1.98E-06	0.00E+00	0.00E+00	1.59E-06	7.30E-10	5.23E-09	0.00E+00	5.95E-09	5.95E-03	0.00E+00	8.64E-05	1.65E-05
3746963758358	374696	3758358	2.65E-05	2.84E-05	2.73E-05	2.70E-07	5.29E-06	9.53E-06	0.00E+00	4.05E-06	2.02E-06	0.00E+00	0.00E+00	1.62E-06	7.45E-10	5.33E-09	0.00E+00	6.07E-09	6.07E-03	0.00E+00	8.82E-05	1.68E-05
3747013758358	374701	3758358	2.70E-05	2.90E-05	2.79E-05	2.76E-07	5.40E-06	9.73E-06	0.00E+00	4.13E-06	2.07E-06	0.00E+00	0.00E+00	1.65E-06	7.60E-10	5.44E-09	0.00E+00	6.20E-09	6.20E-03	0.00E+00	9.00E-05	1.72E-05
3747063758358	374706	3758358	2.76E-05	2.97E-05	2.85E-05	2.81E-07	5.52E-06	9.93E-06	0.00E+00	4.22E-06	2.11E-06	0.00E+00	0.00E+00	1.69E-06	7.76E-10	5.55E-09	0.00E+00	6.33E-09	6.33E-03	0.00E+00	9.19E-05	1.76E-05
3747113758358	374711	3758358	2.82E-05	3.03E-05	2.91E-05	2.88E-07	5.64E-06	1.02E-05	0.00E+00	4.32E-06	2.16E-06	0.00E+00	0.00E+00	1.73E-06	7.94E-10	5.68E-09	0.00E+00	6.47E-09	6.47E-03	0.00E+00	9.40E-05	1.80E-05
3747163758358	374716	3758358	2.88E-05	3.10E-05	2.98E-05	2.94E-07	5.77E-06	1.04E-05	0.00E+00	4.41E-06	2.21E-06	0.00E+00	0.00E+00	1.77E-06	8.12E-10	5.81E-09	0.00E+00	6.62E-09	6.62E-03	0.00E+00	9.61E-05	1.84E-05
3747213758358	374721	3758358	2.95E-05	3.17E-05	3.04E-05	3.01E-07	5.90E-06	1.06E-05	0.00E+00	4.51E-06	2.26E-06	0.00E+00	0.00E+00	1.81E-06	8.30E-10	5.94E-09	0.00E+00	6.77E-09	6.77E-03	0.00E+00	9.82E-05	1.88E-05
3747263758358	374726	3758358	3.02E-05	3.24E-05	3.11E-05	3.08E-07	6.03E-06	1.09E-05	0.00E+00	4.62E-06	2.31E-06	0.00E+00	0.00E+00	1.85E-06	8.49E-10	6.07E-09	0.00E+00	6.92E-09	6.92E-03	0.00E+00	1.01E-04	1.92E-05
3747313758358	374731	3758358	3.09E-05	3.32E-05	3.19E-05	3.15E-07	6.18E-06	1.11E-05	0.00E+00	4.72E-06	2.36E-06	0.00E+00	0.00E+00	1.89E-06	8.69E-10	6.22E-09	0.00E+00	7.08E-09	7.08E-03	0.00E+00	1.03E-04	1.97E-05
3747363758358	374736	3758358	3.16E-05	3.40E-05	3.26E-05	3.23E-07	6.32E-06	1.14E-05	0.00E+00	4.84E-06	2.42E-06	0.00E+00	0.00E+00	1.94E-06	8.90E-10	6.37E-09	0.00E+00	7.25E-09	7.25E-03	0.00E+00	1.05E-04	2.01E-05
3747413758358	374741	3758358	3.24E-05	3.48E-05	3.34E-05	3.30E-07	6.48E-06	1.17E-05	0.00E+00	4.96E-06	2.48E-06	0.00E+00	0.00E+00	1.98E-06	9.12E-10	6.52E-09	0.00E+00	7.43E-09	7.43E-03	0.00E+00	1.08E-04	2.06E-05
3747463758358	374746	3758358	3.32E-05	3.57E-05	3.43E-05	3.39E-07	6.64E-06	1.20E-05	0.00E+00	5.08E-06	2.54E-06	0.00E+00	0.00E+00	2.03E-06	9.35E-10	6.69E-09	0.00E+00	7.62E-09	7.62E-03	0.00E+00	1.11E-04	2.11E-05
3747513758358	374751	3758358	3.41E-05	3.66E-05	3.52E-05	3.48E-07	6.82E-06	1.23E-05	0.00E+00	5.21E-06	2.61E-06	0.00E+00	0.00E+00	2.09E-06	9.59E-10	6.86E-09	0.00E+00	7.82E-09	7.82E-03	0.00E+00	1.14E-04	2.17E-05
3746023758363	374602	3758363	1.90E-05	2.04E-05	1.96E-05	1.94E-07	3.79E-06	6.83E-06	0.00E+00	2.90E-06	1.45E-06	0.00E+00	0.00E+00	1.16E-06	5.34E-10	3.82E-09	0.00E+00	4.35E-09	4.35E-03	0.00E+00	6.32E-05	1.21E-05
3746063758363	374606	3758363	1.92E-05	2.07E-05	1.98E-05	1.96E-07	3.85E-06	6.92E-06	0.00E+00	2.94E-06	1.47E-06	0.00E+00	0.00E+00	1.18E-06	5.41E-10	3.87E-09	0.00E+00	4.41E-09	4.41E-03	0.00E+00	6.40E-05	1.22E-05
3746113758363	374611	3758363	1.95E-05	2.10E-05	2.02E-05	1.99E-07	3.91E-06	7.04E-06	0.00E+00	2.99E-06	1.50E-06	0.00E+00	0.00E+00	1.20E-06	5.50E-10	3.93E-09	0.00E+00	4.48E-09	4.48E-03	0.00E+00	6.51E-05	1.24E-05
3746163758363	374616	3758363	1.99E-05	2.14E-05	2.05E-05	2.03E-07	3.98E-06	7.16E-06	0.00E+00	3.04E-06	1.52E-06	0.00E+00	0.00E+00	1.22E-06	5.59E-10	4.00E-09	0.00E+00	4.56E-09	4.56E-03	0.00E+00	6.62E-05	1.27E-05
3746213758363	374621	3758363	2.02E-05	2.17E-05	2.09E-05	2.06E-07	4.04E-06	7.28E-06	0.00E+00	3.09E-06	1.55E-06	0.00E+00	0.00E+00	1.24E-06	5.69E-10	4.07E-09	0.00E+00	4.64E-09	4.64E-03	0.00E+00	6.73E-05	1.29E-05
3746263758363	374626	3758363	2.06E-05	2.21E-05	2.12E-05	2.10E-07	4.11E-06	7.40E-06	0.00E+00	3.15E-06	1.57E-06	0.00E+00	0.00E+00	1.26E-06	5.78E-10	4.14E-09	0.00E+00	4.72E-09	4.72E-03	0.00E+00	6.85E-05	1.31E-05
3746313758363	374631	3758363	2.09E-05	2.25E-05	2.16E-05	2.13E-07	4.18E-06	7.53E-06	0.00E+00	3.20E-06	1.60E-06	0.00E+00	0.00E+00	1.28E-06	5.88E-10	4.21E-09	0.00E+00	4.80E-09	4.80E-03	0.00E+00	6.97E-05	1.33E-05
3746363758363	374636	3758363	2.13E-05	2.29E-05	2.20E-05	2.17E-07	4.26E-06	7.66E-06	0.00E+00	3.26E-06	1.63E-06	0.00E+00	0.00E+00	1.30E-06	5.99E-10	4.28E-09	0.00E+00	4.88E-09	4.88E-03	0.00E+00	7.09E-05	1.35E-05
3746413758363	374641	3758363	2.17E-05	2.33E-05	2.24E-05	2.21E-07	4.33E-06	7.80E-06	0.00E+00	3.31E-06	1.66E-06	0.00E+00	0.00E+00	1.33E-06	6.09E-10	4.36E-09	0.00E+00	4.97E-09	4.97E-03	0.00E+00	7.21E-05	1.38E-05
3746463758363	374646	3758363	2.20E-05	2.37E-05	2.28E-05	2.25E-07	4.41E-06	7.94E-06	0.00E+00	3.37E-06	1.69E-06	0.00E+00	0.00E+00	1.35E-06	6.20E-10	4.44E-09	0.00E+00	5.06E-09	5.06E-03	0.00E+00	7.34E-05	1.40E-05
3746513758363	374651	3758363	2.24E-05	2.41E-05	2.32E-05	2.29E-07	4.49E-06	8.08E-06	0.00E+00	3.44E-06	1.72E-06	0.00E+00	0.00E+00	1.37E-06	6.32E-10	4.52E-09	0.00E+00	5.15E-09	5.15E-03	0.00E+00	7.48E-05	1.43E-05
3746563758363	374656	3758363	2.29E-05	2.46E-05	2.36E-05	2.33E-07	4.57E-06	8.23E-06	0.00E+00	3.50E-06	1.75E-06	0.00E+00	0.00E+00	1.40E-06	6.43E-10	4.60E-09	0.00E+00	5.25E-09	5.25E-03	0.00E+00	7.62E-05	1.46E-05
3746613758363	374661	3758363	2.33E-05	2.50E-05	2.40E-05	2.38E-07	4.66E-06	8.38E-06	0.00E+00	3.56E-06	1.78E-06	0.00E+00	0.00E+00	1.43E-06	6.55E-10	4.69E-09	0.00E+00	5.34E-09	5.34E-03	0.00E+00	7.76E-05	1.48E-05
3746663758363	374666	3758363	2.37E-05	2.55E-05	2.45E-05	2.42E-07	4.75E-06	8.54E-06	0.00E+00	3.63E-06	1.82E-06	0.00E+00	0.00E+00	1.45E-06	6.68E-10	4.78E-09	0.00E+00	5.44E-09	5.44E-03	0.00E+00	7.90E-05	1.51E-05
3746713758363	374671	3758363	2.42E-05	2.60E-05	2.50E-05	2.47E-07	4.84E-06	8.71E-06	0.00E+00	3.70E-06	1.85E-06	0.00E+00	0.00E+00	1.48E-06	6.80E-10	4.87E-09	0.00E+00	5.55E-09	5.55E-03	0.00E+00	8.06E-05	1.54E-05
3746763758363	374676	3758363	2.46E-05	2.65E-05	2.54E-05	2.51E-07	4.93E-06	8.88E-06	0.00E+00	3.77E-06	1.89E-06	0.00E+00	0.00E+00	1.51E-06	6.94E-10	4.96E-09	0.00E+00	5.66E-09	5.66E-03	0.00E+00	8.21E-05	1.57E-05
3746813758363	374681	3758363	2.51E-05	2.70E-05	2.59E-05	2.56E-07	5.03E-06	9.05E-06	0.00E+00	3.85E-06	1.92E-06	0.00E+00	0.00E+00	1.54E-06	7.07E-10	5.06E-09	0.00E+00	5.77E-09	5.77E-03	0.00E+00	8.37E-05	1.60E-05
3746863758363	374686	3758363	2.56E-05	2.76E-05	2.65E-05	2.62E-07	5.13E-06	9.23E-06	0.00E+00	3.92E-06	1.96E-06	0.00E+00	0.00E+00	1.57E-06	7.22E-10	5.16E-09	0.00E+00	5.88E-09	5.88E-03	0.00E+00	8.54E-05	1.63E-05
3746913758363	374691	3758363	2.62E-05	2.81E-05	2.70E-05	2.67E-07	5.23E-06	9.42E-06	0.00E+00	4.00E-06	2.00E-06	0.00E+00	0.00E+00	1.60E-06	7.36E-10	5.27E-09	0.00E+00	6.00E-09	6.00E-03	0.00E+00	8.72E-05	1.67E-05
3746963758363	374696	3758363	2.67E-05	2.87E-05	2.76E-05	2.72E-07	5.34E-06	9.61E-06	0.00E+00	4.09E-06	2.04E-06	0.00E+00	0.00E+00	1.63E-06	7.51E-10	5.37E-09	0.00E+00	6.13E-09	6.13E-03	0.00E+00	8.89E-05	1.70E-05
3747013758363	374701	3758363	2.72E-05	2.92E-05	2.81E-05	2.78E-07	5.45E-06	9.81E-06	0.00E+00	4.17E-06	2.09E-06	0.00E+00	0.00E+00	1.67E-06	7.67E-10	5.49E-09	0.00E+00	6.25E-09	6.25E-03	0.00E+00	9.08E-05	1.74E-05
3747063758363	374706	3758363	2.78E-05	2.99E-05	2.87E-05	2.84E-07	5.57E-06	1.00E-05	0.00E+00	4.26E-06	2.13E-06	0.00E+00	0.00E+00	1.70E-06	7.83E-10	5.60E-09	0.00E+00	6.39E-09	6.39E-03	0.00E+00	9.27E-05	1.77E-05
3747113758363	374711	3758363	2.85E-05	3.06E-05	2.94E-05	2.90E-07	5.69E-06	1.02E-05	0.00E+00	4.35E-06	2.18E-06	0.00E+00	0.00E+00	1.74E-06	8.01E-10	5.73E-09	0.00E+00	6.53E-09	6.53E-03	0.00E+00	9.48E-05	1.81E-05
3747163758363	374716	3758363	2.91E-05	3.13E-05	3.00E-05	2.97E-07	5.82E-06	1.05E-05	0.00E+00	4.45E-06	2.23E-06	0.00E+00	0.00E+00	1.78E-06	8.19E-10	5.86E-09	0.00E+00	6.68E-09	6.68E-03	0.00E+00	9.69E-05	1.85E-05
3747213758363	374721	3758363	2.97E-05	3.20E-05	3.07E-05	3.03E-07	5.95E-06	1.07E-05	0.00E+00	4.55E-06	2.28E-06	0.00E+00	0.00E+00	1.82E-06	8.37E-10	5.99E-09	0.00E+00	6.83E-09	6.83E-03	0.00E+00	9.91E-05	1.89E-05
3747263758363	374726	3758363	3.04E-05	3.27E-05	3.14E-05	3.10E-07	6.09E-06	1.10E-05	0.00E+00	4.66E-06	2.33E-06	0.00E+00	0.00E+00	1.86E-06	8.56E-10	6.13E-09	0.00E+00	6.98E-09	6.98E-03	0.00E+00	1.01E-04	1.94E-05
3747313758363	374731	3758363	3.11E-05	3.35E-05	3.21E-05	3.18E-07	6.23E-06	1.12E-05	0.00E+00	4.77E-06	2.38E-06	0.00E+00	0.00E+00	1.91E-06	8.76E-10	6.27E-09	0.00E+00	7.15E-09	7.15E-03	0.00E+00	1.04E-04	1.98E-05
3747363758363	374736	3758363	3.19E-05	3.43E-05	3.29E-05	3.25E-07	6.38E-06	1.15E-05	0.00E+00	4.88E-06	2.44E-06	0.00E+00	0.00E+00	1.95E-06	8.97E-10	6.42E-09	0.00E+00	7.32E-09	7.32E-03	0.00E+00	1.06E-04	2.03E-05
3747413758363	374741	3758363	3.27E-05	3.51E-05	3.37E-05	3.33E-07	6.54E-06	1.18E-05	0.00E+00	5.00E-06	2.50E-06	0.00E+00	0.00E+00	2.00E-06	9.19E-10	6.58E-09	0.00E+00	7.50E-09	7.50E-03	0.00E+00	1.09E-04	2.08E-05
3747463758363	374746	3758363	3.35E-05	3.60E-05	3.46E-05	3.42E-07	6.70E-06	1.21E-05	0.00E+00	5.13E-06	2.56E-06	0.00E+00	0.00E+00	2.05E-06	9.43E-10	6.74E-09	0.00E+00	7.69E-09	7.69E-03	0.00E+00	1.12E-04	2.13E-05
3747513758363	374751	3758363	3.44E-05	3.70E-05	3.55E-05	3.51E-07	6.87E-06	1.24E-05	0.00E+00	5.26E-06	2.63E-06	0.00E+00	0.00E+00	2.10E-06	9.67E-10	6.92E-09	0.00E+00	7.89E-09	7.89E-03	0.00E+00	1.14E-04	2.19E-05
3746023758368	374602	3758368	1.91E-05	2.06E-05	1.98E-05	1.95E-07	3.83E-06	6.89E-06	0.00E+00	2.93E-06	1.47E-06	0.00E+00	0.00E+00	1.17E-06	5.39E-10	3.85E-09	0.00E+00	4.39E-09	4.39E-03	0.00E+00	6.38E-05	1.22E-05
3746063758368	374606	3758368	1.94E-05	2.09E-05	2.00E-05	1.98E-07	3.88E-06	6.99E-06	0.00E+00	2.97E-06	1.48E-06	0.00E+00	0.00E+00	1.19E-06	5.46E-10	3.91E-09	0.00E+00	4.45E-09	4.45E-03	0.00E+00	6.46E-05	1.24E-05
3746113758368	374611	3758368	1.97E-05	2.12E-05	2.04E-05	2.01E-07	3.95E-06	7.10E-06	0.00E+00	3.02E-06	1.51E-06	0.00E+00	0.00E+00	1.21E-06	5.55E-10	3.97E-09	0.00E+00	4.53E-09	4.53E-03	0.00E+00	6.57E-05	1.26E-05
3746163758368	374616	3758368	2.01E-05	2.16E-05	2.07E-05	2.05E-07	4.01E-06	7.22E-06	0.00E+00	3.07E-06	1.53E-06	0.00E+00	0.00E+00	1.23E-06	5.64E-10	4.04E-09	0.00E+00	4.60E-09	4.60E-03	0.00E+00	6.68E-05	1.28E-05
3746213758368	374621	3758368	2.04E-05	2.19E-05	2.11E-05	2.08E-07	4.08E-06	7.35E-06	0.00E+00	3.12E-06	1.56E-06	0.00E+00	0.00E+00	1.25E-06	5.74E-10	4.11E-09	0.00E+00	4.68E-09	4.68E-03	0.00E+00	6.80E-05	1.30E-05
3746263758368	374626	3758368	2.07E-05	2.23E-05	2.14E-05	2.12E-07	4.15E-06	7.47E-06	0.00E+00	3.18E-06	1.59E-06	0.00E+00	0.00E+00	1.27E-06	5.84E-10	4.18E-09	0.00E+00	4.76E-09	4.76E-03	0.00E+00	6.91E-05	1.32E-05
3746313758368	374631	3758368	2.11E-05	2.27E-05	2.18E-05	2.15E-07	4.22E-06	7.60E-06	0.00E+00	3.23E-06	1.61E-06	0.00E+00	0.00E+00	1.29E-06	5.94E-10	4.25E-09	0.00E+00	4.84E-09	4.84E-03	0.00E+00	7.03E-05	1.34E-05
3746363758368	374636	3758368	2.15E-05	2.31E-05	2.22E-05	2.19E-07	4.30E-06	7.73E-06	0.00E+00	3.29E-06	1.64E-06	0.00E+00	0.00E+00	1.31E-06	6.04E-10	4.32E-09	0.00E+00	4.93E-09	4.93E-03	0.00E+00	7.15E-05	1.37E-05
3746413758368	374641	3758368	2.18E-05	2.35E-05	2.26E-05	2.23E-07	4.37E-06	7.87E-06	0.00E+00	3.34E-06	1.67E-06	0.00E+00	0.00E+00	1.34E-06	6.15E-10	4.40E-09	0.00E+00	5.01E-09	5.01E-03	0.00E+00	7.28E-05	1.39E-05
3746463758368	374646	3758368	2.22E-05	2.39E-05	2.30E-05	2.27E-07	4.45E-06	8.01E-06	0.00E+00	3.40E-06	1.70E-06	0.00E+00	0.00E+00	1.36E-06	6.26E-10	4.48E-09	0.00E+00	5.10E-09	5.10E-03	0.00E+00	7.41E-05	1.42E-05
3746513758368	374651	3758368	2.26E-05	2.44E-05	2.34E-05	2.31E-07	4.53E-06	8.16E-06	0.00E+00	3.47E-06	1.73E-06	0.00E+00	0.00E+00	1.39E-06	6.37E-10	4.56E-09	0.00E+00	5.20E-09	5.20E-03	0.00E+00	7.55E-05	1.44E-05
3746563758368	374656	3758368	2.31E-05	2.48E-05	2.38E-05	2.35E-07	4.61E-06	8.31E-06	0.00E+00	3.53E-06	1.77E-06	0.00E+00	0.00E+00	1.41E-06	6.49E-10	4.64E-09	0.00E+00	5.29E-09	5.29E-03	0.00E+00	7.69E-05	1.47E-05
3746613758368	374661	3758368	2.35E-05	2.53E-05	2.43E-05	2.40E-07	4.70E-06	8.46E-06	0.00E+00	3.60E-06	1.80E-06	0.00E+00	0.00E+00	1.44E-06	6.61E-10	4.73E-09	0.00E+00	5.39E-09	5.39E-03	0.00E+00	7.83E-05	1.

			SWBuilding Construction	SWDemolition	SWGrading	EYBuilding Construction	SWPaving	SWGrading	SWArchitectural Coating	NBBuilding Construction	NBBuilding Construction	NBArchitectural Coating	NBArchitectural Coating	RWBuilding Construction					Overlapping Phases - Maximum GLC		
Unique Identifier	X (UTM)	Y (UTM)	2026	2026	2026	2026	2027	2027	2027	2026	2027	2026	2027	2026	3rd Trimester	0<2	2<16	Total	per million	2025	2026	2027
3746313758383	374631	3758383	2.17E-05	2.33E-05	2.24E-05	2.21E-07	4.34E-06	7.81E-06	0.00E+00	3.32E-06	1.66E-06	0.00E+00	0.00E+00	1.33E-06	6.10E-10	4.37E-09	0.00E+00	4.98E-09	4.98E-03	0.00E+00	7.23E-05	1.38E-05
3746363758383	374636	3758383	2.21E-05	2.37E-05	2.28E-05	2.25E-07	4.42E-06	7.95E-06	0.00E+00	3.38E-06	1.69E-06	0.00E+00	0.00E+00	1.35E-06	6.21E-10	4.44E-09	0.00E+00	5.06E-09	5.06E-03	0.00E+00	7.35E-05	1.41E-05
3746413758383	374641	3758383	2.25E-05	2.41E-05	2.32E-05	2.29E-07	4.49E-06	8.09E-06	0.00E+00	3.44E-06	1.72E-06	0.00E+00	0.00E+00	1.37E-06	6.32E-10	4.52E-09	0.00E+00	5.15E-09	5.15E-03	0.00E+00	7.48E-05	1.43E-05
3746463758383	374646	3758383	2.28E-05	2.46E-05	2.36E-05	2.33E-07	4.57E-06	8.23E-06	0.00E+00	3.50E-06	1.75E-06	0.00E+00	0.00E+00	1.40E-06	6.43E-10	4.60E-09	0.00E+00	5.24E-09	5.24E-03	0.00E+00	7.61E-05	1.45E-05
3746513758383	374651	3758383	2.33E-05	2.50E-05	2.40E-05	2.37E-07	4.65E-06	8.38E-06	0.00E+00	3.56E-06	1.78E-06	0.00E+00	0.00E+00	1.42E-06	6.55E-10	4.68E-09	0.00E+00	5.34E-09	5.34E-03	0.00E+00	7.75E-05	1.48E-05
3746563758383	374656	3758383	2.37E-05	2.54E-05	2.44E-05	2.41E-07	4.73E-06	8.52E-06	0.00E+00	3.62E-06	1.81E-06	0.00E+00	0.00E+00	1.45E-06	6.66E-10	4.76E-09	0.00E+00	5.43E-09	5.43E-03	0.00E+00	7.88E-05	1.51E-05
3746613758383	374661	3758383	2.40E-05	2.59E-05	2.48E-05	2.45E-07	4.81E-06	8.66E-06	0.00E+00	3.68E-06	1.84E-06	0.00E+00	0.00E+00	1.47E-06	6.77E-10	4.84E-09	0.00E+00	5.52E-09	5.52E-03	0.00E+00	8.01E-05	1.53E-05
3746663758383	374666	3758383	2.45E-05	2.64E-05	2.53E-05	2.50E-07	4.90E-06	8.83E-06	0.00E+00	3.75E-06	1.88E-06	0.00E+00	0.00E+00	1.50E-06	6.90E-10	4.94E-09	0.00E+00	5.63E-09	5.63E-03	0.00E+00	8.17E-05	1.56E-05
3746713758383	374671	3758383	2.50E-05	2.69E-05	2.58E-05	2.55E-07	5.01E-06	9.01E-06	0.00E+00	3.83E-06	1.91E-06	0.00E+00	0.00E+00	1.53E-06	7.04E-10	5.04E-09	0.00E+00	5.74E-09	5.74E-03	0.00E+00	8.34E-05	1.59E-05
3746763758383	374676	3758383	2.55E-05	2.74E-05	2.63E-05	2.60E-07	5.11E-06	9.19E-06	0.00E+00	3.91E-06	1.95E-06	0.00E+00	0.00E+00	1.56E-06	7.18E-10	5.14E-09	0.00E+00	5.86E-09	5.86E-03	0.00E+00	8.50E-05	1.63E-05
3746813758383	374681	3758383	2.60E-05	2.80E-05	2.69E-05	2.66E-07	5.21E-06	9.38E-06	0.00E+00	3.98E-06	1.99E-06	0.00E+00	0.00E+00	1.59E-06	7.33E-10	5.24E-09	0.00E+00	5.97E-09	5.97E-03	0.00E+00	8.67E-05	1.66E-05
3746863758383	374686	3758383	2.65E-05	2.85E-05	2.74E-05	2.71E-07	5.31E-06	9.56E-06	0.00E+00	4.06E-06	2.03E-06	0.00E+00	0.00E+00	1.63E-06	7.47E-10	5.35E-09	0.00E+00	6.09E-09	6.09E-03	0.00E+00	8.85E-05	1.69E-05
3746913758383	374691	3758383	2.71E-05	2.91E-05	2.80E-05	2.76E-07	5.42E-06	9.75E-06	0.00E+00	4.14E-06	2.07E-06	0.00E+00	0.00E+00	1.66E-06	7.62E-10	5.45E-09	0.00E+00	6.21E-09	6.21E-03	0.00E+00	9.02E-05	1.72E-05
3746963758383	374696	3758383	2.76E-05	2.97E-05	2.85E-05	2.82E-07	5.53E-06	9.95E-06	0.00E+00	4.23E-06	2.11E-06	0.00E+00	0.00E+00	1.69E-06	7.78E-10	5.56E-09	0.00E+00	6.34E-09	6.34E-03	0.00E+00	9.21E-05	1.76E-05
3747013758383	374701	3758383	2.82E-05	3.03E-05	2.91E-05	2.88E-07	5.64E-06	1.02E-05	0.00E+00	4.32E-06	2.16E-06	0.00E+00	0.00E+00	1.73E-06	7.94E-10	5.68E-09	0.00E+00	6.47E-09	6.47E-03	0.00E+00	9.40E-05	1.80E-05
3747113758383	374711	3758383	2.94E-05	3.16E-05	3.04E-05	3.00E-07	5.89E-06	1.06E-05	0.00E+00	4.50E-06	2.25E-06	0.00E+00	0.00E+00	1.80E-06	8.28E-10	5.92E-09	0.00E+00	6.75E-09	6.75E-03	0.00E+00	9.80E-05	1.87E-05
3747163758383	374716	3758383	3.01E-05	3.23E-05	3.10E-05	3.07E-07	6.02E-06	1.08E-05	0.00E+00	4.60E-06	2.30E-06	0.00E+00	0.00E+00	1.84E-06	8.46E-10	6.05E-09	0.00E+00	6.90E-09	6.90E-03	0.00E+00	1.00E-04	1.91E-05
3747213758383	374721	3758383	3.07E-05	3.31E-05	3.17E-05	3.14E-07	6.15E-06	1.11E-05	0.00E+00	4.70E-06	2.35E-06	0.00E+00	0.00E+00	1.88E-06	8.65E-10	6.19E-09	0.00E+00	7.05E-09	7.05E-03	0.00E+00	1.02E-04	1.96E-05
3747263758383	374726	3758383	3.15E-05	3.38E-05	3.25E-05	3.21E-07	6.29E-06	1.13E-05	0.00E+00	4.81E-06	2.41E-06	0.00E+00	0.00E+00	1.93E-06	8.85E-10	6.33E-09	0.00E+00	7.22E-09	7.22E-03	0.00E+00	1.05E-04	2.00E-05
3747313758383	374731	3758383	3.22E-05	3.46E-05	3.32E-05	3.29E-07	6.44E-06	1.16E-05	0.00E+00	4.93E-06	2.46E-06	0.00E+00	0.00E+00	1.97E-06	9.06E-10	6.48E-09	0.00E+00	7.39E-09	7.39E-03	0.00E+00	1.07E-04	2.05E-05
3747363758383	374736	3758383	3.30E-05	3.55E-05	3.40E-05	3.36E-07	6.60E-06	1.19E-05	0.00E+00	5.05E-06	2.52E-06	0.00E+00	0.00E+00	2.02E-06	9.28E-10	6.64E-09	0.00E+00	7.57E-09	7.57E-03	0.00E+00	1.10E-04	2.10E-05
3747413758383	374741	3758383	3.38E-05	3.63E-05	3.49E-05	3.45E-07	6.76E-06	1.22E-05	0.00E+00	5.17E-06	2.58E-06	0.00E+00	0.00E+00	2.07E-06	9.51E-10	6.80E-09	0.00E+00	7.75E-09	7.75E-03	0.00E+00	1.13E-04	2.15E-05
3747463758383	374746	3758383	3.46E-05	3.72E-05	3.57E-05	3.53E-07	6.93E-06	1.25E-05	0.00E+00	5.30E-06	2.65E-06	0.00E+00	0.00E+00	2.12E-06	9.74E-10	6.97E-09	0.00E+00	7.94E-09	7.94E-03	0.00E+00	1.15E-04	2.20E-05
3747513758383	374751	3758383	3.55E-05	3.82E-05	3.66E-05	3.62E-07	7.10E-06	1.28E-05	0.00E+00	5.43E-06	2.72E-06	0.00E+00	0.00E+00	2.17E-06	9.99E-10	7.15E-09	0.00E+00	8.14E-09	8.14E-03	0.00E+00	1.18E-04	2.26E-05
3747563758383	374756	3758383	3.64E-05	3.91E-05	3.76E-05	3.71E-07	7.28E-06	1.31E-05	0.00E+00	5.57E-06	2.79E-06	0.00E+00	0.00E+00	2.23E-06	1.02E-09	7.33E-09	0.00E+00	8.35E-09	8.35E-03	0.00E+00	1.21E-04	2.32E-05
3747613758383	374761	3758383	3.74E-05	4.02E-05	3.86E-05	3.81E-07	7.48E-06	1.35E-05	0.00E+00	5.72E-06	2.86E-06	0.00E+00	0.00E+00	2.29E-06	1.05E-09	7.53E-09	0.00E+00	8.58E-09	8.58E-03	0.00E+00	1.25E-04	2.38E-05
3747663758383	374766	3758383	3.84E-05	4.13E-05	3.96E-05	3.92E-07	7.68E-06	1.38E-05	0.00E+00	5.88E-06	2.94E-06	0.00E+00	0.00E+00	2.35E-06	1.08E-09	7.73E-09	0.00E+00	8.81E-09	8.81E-03	0.00E+00	1.28E-04	2.44E-05
3747713758383	374771	3758383	3.95E-05	4.24E-05	4.07E-05	4.03E-07	7.89E-06	1.42E-05	0.00E+00	6.04E-06	3.02E-06	0.00E+00	0.00E+00	2.42E-06	1.11E-09	7.95E-09	0.00E+00	9.06E-09	9.06E-03	0.00E+00	1.31E-04	2.51E-05
3747763758383	374776	3758383	4.06E-05	4.36E-05	4.19E-05	4.14E-07	8.12E-06	1.46E-05	0.00E+00	6.21E-06	3.11E-06	0.00E+00	0.00E+00	2.48E-06	1.14E-09	8.17E-09	0.00E+00	9.32E-09	9.32E-03	0.00E+00	1.35E-04	2.58E-05
3747813758383	374781	3758383	4.18E-05	4.49E-05	4.31E-05	4.26E-07	8.36E-06	1.50E-05	0.00E+00	6.40E-06	3.20E-06	0.00E+00	0.00E+00	2.56E-06	1.18E-09	8.41E-09	0.00E+00	9.59E-09	9.59E-03	0.00E+00	1.39E-04	2.66E-05
3747863758383	374786	3758383	4.30E-05	4.63E-05	4.44E-05	4.39E-07	8.61E-06	1.55E-05	0.00E+00	6.59E-06	3.29E-06	0.00E+00	0.00E+00	2.64E-06	1.21E-09	8.67E-09	0.00E+00	9.88E-09	9.88E-03	0.00E+00	1.43E-04	2.74E-05
3747913758383	374791	3758383	4.44E-05	4.77E-05	4.58E-05	4.53E-07	8.88E-06	1.60E-05	0.00E+00	6.79E-06	3.40E-06	0.00E+00	0.00E+00	2.72E-06	1.25E-09	8.94E-09	0.00E+00	1.02E-08	1.02E-02	0.00E+00	1.48E-04	2.83E-05
3746063758388	374606	3758388	2.01E-05	2.16E-05	2.08E-05	2.05E-07	4.03E-06	7.25E-06	0.00E+00	3.08E-06	1.54E-06	0.00E+00	0.00E+00	1.23E-06	5.66E-10	4.05E-09	0.00E+00	4.62E-09	4.62E-03	0.00E+00	6.71E-05	1.28E-05
3746113758388	374611	3758388	2.05E-05	2.20E-05	2.11E-05	2.09E-07	4.09E-06	7.37E-06	0.00E+00	3.13E-06	1.57E-06	0.00E+00	0.00E+00	1.25E-06	5.76E-10	4.12E-09	0.00E+00	4.70E-09	4.70E-03	0.00E+00	6.82E-05	1.30E-05
3746163758388	374616	3758388	2.08E-05	2.24E-05	2.15E-05	2.12E-07	4.16E-06	7.49E-06	0.00E+00	3.18E-06	1.59E-06	0.00E+00	0.00E+00	1.27E-06	5.86E-10	4.19E-09	0.00E+00	4.77E-09	4.77E-03	0.00E+00	6.93E-05	1.32E-05
3746213758388	374621	3758388	2.12E-05	2.28E-05	2.18E-05	2.16E-07	4.23E-06	7.62E-06	0.00E+00	3.24E-06	1.62E-06	0.00E+00	0.00E+00	1.30E-06	5.95E-10	4.26E-09	0.00E+00	4.86E-09	4.86E-03	0.00E+00	7.05E-05	1.35E-05
3746263758388	374626	3758388	2.15E-05	2.31E-05	2.22E-05	2.20E-07	4.30E-06	7.75E-06	0.00E+00	3.29E-06	1.65E-06	0.00E+00	0.00E+00	1.32E-06	6.06E-10	4.33E-09	0.00E+00	4.94E-09	4.94E-03	0.00E+00	7.17E-05	1.37E-05
3746313758388	374631	3758388	2.19E-05	2.35E-05	2.26E-05	2.23E-07	4.38E-06	7.88E-06	0.00E+00	3.35E-06	1.67E-06	0.00E+00	0.00E+00	1.34E-06	6.16E-10	4.41E-09	0.00E+00	5.02E-09	5.02E-03	0.00E+00	7.29E-05	1.39E-05
3746363758388	374636	3758388	2.23E-05	2.39E-05	2.30E-05	2.27E-07	4.46E-06	8.02E-06	0.00E+00	3.41E-06	1.70E-06	0.00E+00	0.00E+00	1.36E-06	6.27E-10	4.48E-09	0.00E+00	5.11E-09	5.11E-03	0.00E+00	7.42E-05	1.42E-05
3746413758388	374641	3758388	2.27E-05	2.44E-05	2.34E-05	2.31E-07	4.53E-06	8.16E-06	0.00E+00	3.47E-06	1.73E-06	0.00E+00	0.00E+00	1.39E-06	6.38E-10	4.56E-09	0.00E+00	5.20E-09	5.20E-03	0.00E+00	7.55E-05	1.44E-05
3746463758388	374646	3758388	2.31E-05	2.48E-05	2.38E-05	2.35E-07	4.61E-06	8.30E-06	0.00E+00	3.53E-06	1.76E-06	0.00E+00	0.00E+00	1.41E-06	6.49E-10	4.64E-09	0.00E+00	5.29E-09	5.29E-03	0.00E+00	7.68E-05	1.47E-05
3746513758388	374651	3758388	2.35E-05	2.52E-05	2.42E-05	2.39E-07	4.69E-06	8.45E-06	0.00E+00	3.59E-06	1.79E-06	0.00E+00	0.00E+00	1.44E-06	6.60E-10	4.72E-09	0.00E+00	5.38E-09	5.38E-03	0.00E+00	7.82E-05	1.49E-05
3746563758388	374656	3758388	2.38E-05	2.56E-05	2.46E-05	2.43E-07	4.77E-06	8.59E-06	0.00E+00	3.65E-06	1.83E-06	0.00E+00	0.00E+00	1.46E-06	6.71E-10	4.80E-09	0.00E+00	5.47E-09	5.47E-03	0.00E+00	7.95E-05	1.52E-05
3746613758388	374661	3758388	2.42E-05	2.61E-05	2.50E-05	2.47E-07	4.85E-06	8.73E-06	0.00E+00	3.71E-06	1.85E-06	0.00E+00	0.00E+00	1.48E-06	6.82E-10	4.88E-09	0.00E+00	5.56E-09	5.56E-03	0.00E+00	8.08E-05	1.54E-05
3746663758388	374666	3758388	2.47E-05	2.66E-05	2.55E-05	2.52E-07	4.94E-06	8.90E-06	0.00E+00	3.78E-06	1.89E-06	0.00E+00	0.00E+00	1.51E-06	6.95E-10	4.97E-09	0.00E+00	5.67E-09	5.67E-03	0.00E+00	8.23E-05	1.57E-05
3746713758388	374671	3758388	2.52E-05	2.71E-05	2.60E-05	2.57E-07	5.04E-06	9.08E-06	0.00E+00	3.86E-06	1.93E-06	0.00E+00	0.00E+00	1.54E-06	7.10E-10	5.08E-09	0.00E+00	5.79E-09	5.79E-03	0.00E+00	8.40E-05	1.61E-05
3746763758388	374676	3758388	2.57E-05	2.77E-05	2.66E-05	2.63E-07	5.15E-06	9.27E-06	0.00E+00	3.94E-06	1.97E-06	0.00E+00	0.00E+00	1.58E-06	7.24E-10	5.18E-09	0.00E+00	5.91E-09	5.91E-03	0.00E+00	8.58E-05	1.64E-05
3746813758388	374681	3758388	2.62E-05	2.82E-05	2.71E-05	2.68E-07	5.25E-06	9.46E-06	0.00E+00	4.02E-06	2.01E-06	0.00E+00	0.00E+00	1.61E-06	7.39E-10	5.29E-09	0.00E+00	6.03E-09	6.03E-03	0.00E+00	8.75E-05	1.67E-05
3746863758388	374686	3758388	2.68E-05	2.88E-05	2.76E-05	2.73E-07	5.36E-06	9.64E-06	0.00E+00	4.10E-06	2.05E-06	0.00E+00	0.00E+00	1.64E-06	7.54E-10	5.39E-09	0.00E+00	6.15E-09	6.15E-03	0.00E+00	8.92E-05	1.71E-05
3746913758388	374691	3758388	2.73E-05	2.94E-05	2.82E-05	2.79E-07	5.46E-06	9.84E-06	0.00E+00	4.18E-06	2.09E-06	0.00E+00	0.00E+00	1.67E-06	7.69E-10	5.50E-09	0.00E+00	6.27E-09	6.27E-03	0.00E+00	9.10E-05	1.74E-05
3746963758388	374696	3758388	2.79E-05	3.00E-05	2.88E-05	2.84E-07	5.58E-06	1.00E-05	0.00E+00	4.27E-06	2.13E-06	0.00E+00	0.00E+00	1.71E-06	7.85E-10	5.61E-09	0.00E+00	6.40E-09	6.40E-03	0.00E+00	9.29E-05	1.77E-05
3747013758388	374701	3758388	2.84E-05	3.06E-05	2.94E-05	2.90E-07	5.69E-06	1.02E-05	0.00E+00	4.35E-06	2.18E-06	0.00E+00	0.00E+00	1.74E-06	8.01E-10	5.73E-09	0.00E+00	6.53E-09	6.53E-03	0.00E+00	9.48E-05	1.81E-05
3747113758388	374711	3758388	2.97E-05	3.19E-05	3.06E-05	3.03E-07	5.94E-06	1.07E-05	0.00E+00	4.54E-06	2.27E-06	0.00E+00	0.00E+00	1.82E-06	8.35E-10	5.97E-09	0.00E+00	6.81E-09	6.81E-03	0.00E+00	9.89E-05	1.89E-05
3747163758388	374716	3758388	3.03E-05	3.26E-05	3.13E-05	3.09E-07	6.07E-06	1.09E-05	0.00E+00	4.64E-06	2.32E-06	0.00E+00	0.00E+00	1.86E-06	8.53E-10	6.10E-09	0.00E+00	6.96E-09	6.96E-03	0.00E+00	1.01E-04	1.93E-05
3747213758388	374721	3758388	3.10E-05	3.33E-05	3.20E-05	3.16E-07	6.20E-06	1.12E-05	0.00E+00	4.74E-06	2.37E-06	0.00E+00	0.00E+00	1.90E-06	8.72E-10	6.24E-09	0.00E+00	7.11E-09	7.11E-03	0.00E+00	1.03E-04	1.97E-05
3747263758388	374726	3758388	3.17E-05	3.41E-05	3.27E-05	3.24E-07	6.34E-06	1.14E-05	0.00E+00	4.85E-06	2.43E-06	0.00E+00	0.00E+00	1.94E-06	8.93E-10	6.39E-09	0.00E+00	7.28E-09	7.28E-03	0.00E+00	1.06E-04	2.02E-05
3747313758388	374731	3758388	3.25E-05	3.49E-05	3.35E-05	3.31E-07	6.50E-06	1.17E-05	0.00E+00	4.97E-06	2.48E-06	0.00E+00	0.00E+00	1.99E-06	9.14E-10	6.54E-09	0.00E+00	7.45E-09	7.45E-03	0.00E+00	1.08E-04	2.07E-05
3747413758388	374741	3758388	3.40E-05	3.66E-05	3.51E-05	3.47E-07	6.81E-06	1.23E-05	0.00E+00	5.21E-06	2.61E-06	0.00E+00	0.00E+00	2.08E-06	9.58E-10	6.86E-09	0.00E+00	7.81E-09	7.81E-03	0.00E+00	1.13E-04	2.17E-05
3747463758388	374746	3758388	3.49E-05	3.75E-05	3.60E-05	3.56E-07	6.98E-06	1.26E-05	0.00E+00	5.34E-06	2.67E-06	0.00E+00	0.00E+00	2.14E-06	9.82E-10	7.02E-09	0.00E+00	8.01E-09	8.01E-03	0.00E+00	1.16E-04	2.22E-05
3747513758388	374751	3758388	3.58E-05	3.85E-05	3.69E-05	3.65E-07	7.16E-06	1.29E-05	0.00E+00	5.47E-06	2.74E-06	0.00E+00	0.00E+00	2.19E-06	1.01E-09	7.20E-09	0.00E+00	8.21E-09	8.21E-03	0.00E+00	1.19E-04	2.28E-05
3747563758388	374756	3758388	3.67E-05	3.95E-05	3.79E-05	3.74E-07	7.34E-06	1.32E-05	0.00E+00	5.62E-06	2.81E-06	0.00E+00	0.00E+00	2.25E-06	1.03E-09	7.39E-09	0.00E+00	8.42E-09	8.42E-03	0.00E+00	1.22E-04	2.34E-05
3747613758388	374761	3758388	3.77E-05	4.05E-05	3.89E-05	3.84E-07	7.54E-06	1.36E-05	0.00E+00	5.77E-06	2.88E-06	0.00E+00	0.00E+00	2.31E-06	1.06E-09	7.58E-09	0.00E+00	8.64E-09	8.64E-03	0.00E+00	1.26E-04	2.40E-05
3747663758388	374766	3758388	3.87E-05	4.16E-05	3.99E-05	3.95E-07	7.74E-06	1.39E-05	0.00E+00	5.92E-06	2.96E-06	0.00E+00	0.00E+00	2.37E-06	1.09E-09	7.79E-09	0.00E+00	8.88E-09	8.88E-03	0.00E+00	1.29E-04	2.46E-05
3747713758388	374771	3758388	3.98E-05	4.28E-05	4.11E-05	4.06E-07	7.96E-06	1.43E-05	0.00E+00	6.09E-06	3.04E-06	0.00E+00	0.00E+00	2.43E-06	1.12E-09	8.01E-09	0.00E+00	9.13E-09	9.13E-03	0.00E+00	1.33E-04	2.53E-05
3747763758388	374776	3758388	4.09E-05	4.40E-05	4.22E-05	4.17E-07	8.18E-06	1.47E-05	0.00E+00	6.26E-06	3.13E-06	0.00E+00	0.00E+00	2.50E-06	1.15E-09	8.23E-09	0.00E+00	9.39E-09	9.39E-03	0.00E+00	1.36E-04	2.60E-05
3747813758388	374781	3758388	4.21E-05	4.53E-05	4.35E-05	4.30E-07	8.42E-06	1.52E-05	0.00E+00	6.44E-06	3.22E-06	0.00E+00	0.00E+00	2.58E-06	1.18E-09	8.48E-09	0.00E+00	9.66E-09	9.66E-03	0.00E+00	1.40E-04	2.68E-05
3747863758388	374786	3758388	4.34E-05	4.66E-05	4.48E-05	4.42E-07	8.68E-06	1.56E-05	0.00E+00	6.64E-06	3.32E-06	0.00E+00	0.00E+00	2.65E-06	1.22E-09	8.73E-09	0.00E+00	9.95E-09	9.95E-03	0.00E+00	1.45E-04	2.76E-05
3747913758388	374791	3758388	4.47E-05	4.81E-05	4.62E-05	4.56E-07	8.95E-06	1.61E-05	0.00E+00	6.84E-06	3.42E-06	0.00E+00	0.00E+00	2.74E-06	1.26E-09	9.00E-09	0.00E+00	1.03E-08	1.03E-02	0.00E+00	1.49E-04	2.85E-05
3746013758393	374601	3758393	2.00E-05	2.15E-05	2.06E-05	2.04E-07	4.00E-06	7.19E-06	0.00E+00	3.06E-06	1.53E-06	0.00E+00	0.00E+00	1.22E-06	5.62E-10	4.02E-09	0.00E+00	4.58E-09	4.58E-03	0.00E+00	6.66E-05	1.27E-05
3746063758393	374606	3758393	2.03E-05	2.18E-05	2.10E-05	2.07E-07	4.06E-06	7.32E-06	0.00E+00	3.11E-06	1.55E-06	0.00E+00	0.00E+00	1.24E-06	5.72E-10	4.09E-09	0.00E+00	4.66E-09	4.66E-03	0.00E+00	6.77E-05	1.29E-05
3746113758393	374611	3758393	2.07E-05	2.22E-05	2.13E-05	2.11E-07	4.13E-06	7.44E-06	0.00E+00	3.16E-06	1.58E-06	0.00E+00	0.00E+00	1.26E-06	5.81E-10	4.16E-09	0.00E+00	4.74E-09	4.74E-03	0.00E+00	6.88E-05	1.32E-05
3746163758393	374616	3758393	2.10E-05	2.26E-05	2.17E-05	2.14E-07	4.20E-06	7.56E-06	0.00E+00	3.21E-06	1.61E-06	0.00E+00	0.00E+00	1.29E-06	5.91E-10	4.23E-09	0.00E+00	4.82E-09	4.82E-03	0.00E+00	7.00E-05	1.34E-05
3746213758393	374621	3758393	2.14E-05	2.30E-05	2.20E-05	2.18E-07	4.27E-06	7.69E-06	0.00E+00	3.27E-06	1.63E-06	0.00E+00	0.00E+00	1.31E-06	6.01E-10	4.30E-09	0.00E+00	4.90E-09	4.90E-03	0.00E+00	7.11E-05	1.36E-05
3746263758393	374626	3758393	2.17E-05	2.33E-05	2.24E-05	2.22E-07	4.34E-06	7.82E-06	0.00E+00	3.32E-06	1.66E-06	0.00E+00	0.00E+00	1.33E-06	6.11E-10	4.37E-09	0.00E+00	4.98E-09	4.98E-03	0.00E+00	7.23E-05	1.38E-05
3746313758393	374631	3758393	2.21E-05	2.38E-05	2.28E-05	2.25E-07	4.42E-06	7.95E-06	0.00E+00	3.38E-06	1.69E-06	0.00E+00	0.00E+00	1.35E-06	6.22E-10	4.45E-09	0.00E+00	5.07E-09	5.07E-03	0.00E+00	7.36E-05	1.41E-05
3746363758393	374636	3758393	2.25E-05	2.42E-05	2.32E-05	2.29E-07	4.50E-06	8.09E-06	0.00E+00	3.44E-06	1.72E-06	0.00E+00	0.00E+00	1.38E-06	6.33E-10	4.53E-09	0.00E+00	5.16E-09	5.16E-03	0.00E+00	7.49E-05	1.43E-05
3746413758393	374641	3758393	2.29E-05	2.46E-05	2.36E-05	2.33E-07	4.57E-06	8.23E-06	0.00E+00	3.50E-06	1.75E-06	0.00E+00	0.00E+00	1.40E-06	6.44E-10	4.60E-09	0.00E+00	5.25E-09	5.25E-03	0.00E+00	7.62E-05	1.46E-05
3746463758393	374646	3758393	2.33E-05	2.50E-05	2.40E-05	2.37E-07	4.66E-06	8.38E-06	0.00E+00	3.56E-06	1.78E-06	0.00E+00	0.00E+00	1.42E-06	6.55E-10	4.68E-09	0.00E+00	5.34E-09	5.34E-03	0.00E+00	7.75E-05	1.48E-05

			SWBuilding Construction	SWDemolition	SWGrading	EYBuilding Construction	SWPaving	SWGrading	SWArchitectural Coating	NBBuilding Construction	NBBuilding Construction	NBArchitectural Coating	NBArchitectural Coating	RWBuilding Construction					Overlapping Phases - Maximum GLC		
Unique Identifier	X (UTM)	Y (UTM)	2026	2026	2026	2026	2027	2027	2027	2026	2027	2026	2027	2026	3rd Trimester	0<2	2<16	Total	per million	2025	2026	2027
3747313758403	374731	3758403	3.33E-05	3.58E-05	3.43E-05	3.39E-07	6.66E-06	1.20E-05	0.00E+00	5.09E-06	2.55E-06	0.00E+00	0.00E+00	2.04E-06	9.36E-10	6.70E-09	0.00E+00	7.63E-09	7.63E-03	0.00E+00	1.11E-04	2.12E-05
3747413758403	374741	3758403	3.49E-05	3.75E-05	3.60E-05	3.56E-07	6.97E-06	1.26E-05	0.00E+00	5.33E-06	2.67E-06	0.00E+00	0.00E+00	2.13E-06	9.81E-10	7.02E-09	0.00E+00	8.00E-09	8.00E-03	0.00E+00	1.16E-04	2.22E-05
3747463758403	374746	3758403	3.57E-05	3.84E-05	3.69E-05	3.64E-07	7.14E-06	1.29E-05	0.00E+00	5.47E-06	2.73E-06	0.00E+00	0.00E+00	2.19E-06	1.00E-09	7.19E-09	0.00E+00	8.19E-09	8.19E-03	0.00E+00	1.19E-04	2.27E-05
3747513758403	374751	3758403	3.66E-05	3.94E-05	3.78E-05	3.73E-07	7.32E-06	1.32E-05	0.00E+00	5.60E-06	2.80E-06	0.00E+00	0.00E+00	2.24E-06	1.03E-09	7.37E-09	0.00E+00	8.40E-09	8.40E-03	0.00E+00	1.22E-04	2.33E-05
3747563758403	374756	3758403	3.75E-05	4.04E-05	3.87E-05	3.83E-07	7.51E-06	1.35E-05	0.00E+00	5.74E-06	2.87E-06	0.00E+00	0.00E+00	2.30E-06	1.06E-09	7.56E-09	0.00E+00	8.61E-09	8.61E-03	0.00E+00	1.25E-04	2.39E-05
3747613758403	374761	3758403	3.85E-05	4.14E-05	3.98E-05	3.93E-07	7.71E-06	1.39E-05	0.00E+00	5.90E-06	2.95E-06	0.00E+00	0.00E+00	2.36E-06	1.08E-09	7.76E-09	0.00E+00	8.84E-09	8.84E-03	0.00E+00	1.28E-04	2.45E-05
3747663758403	374766	3758403	3.96E-05	4.25E-05	4.08E-05	4.04E-07	7.91E-06	1.42E-05	0.00E+00	6.05E-06	3.03E-06	0.00E+00	0.00E+00	2.42E-06	1.11E-09	7.96E-09	0.00E+00	9.08E-09	9.08E-03	0.00E+00	1.32E-04	2.52E-05
3747713758403	374771	3758403	4.06E-05	4.37E-05	4.20E-05	4.15E-07	8.13E-06	1.46E-05	0.00E+00	6.22E-06	3.11E-06	0.00E+00	0.00E+00	2.49E-06	1.14E-09	8.18E-09	0.00E+00	9.33E-09	9.33E-03	0.00E+00	1.35E-04	2.59E-05
3747763758403	374776	3758403	4.18E-05	4.49E-05	4.31E-05	4.26E-07	8.36E-06	1.50E-05	0.00E+00	6.40E-06	3.20E-06	0.00E+00	0.00E+00	2.56E-06	1.18E-09	8.41E-09	0.00E+00	9.59E-09	9.59E-03	0.00E+00	1.39E-04	2.66E-05
3747813758403	374781	3758403	4.30E-05	4.62E-05	4.44E-05	4.39E-07	8.60E-06	1.55E-05	0.00E+00	6.58E-06	3.29E-06	0.00E+00	0.00E+00	2.63E-06	1.21E-09	8.66E-09	0.00E+00	9.87E-09	9.87E-03	0.00E+00	1.43E-04	2.74E-05
3747863758403	374786	3758403	4.43E-05	4.76E-05	4.57E-05	4.52E-07	8.86E-06	1.59E-05	0.00E+00	6.78E-06	3.39E-06	0.00E+00	0.00E+00	2.71E-06	1.25E-09	8.92E-09	0.00E+00	1.02E-08	1.02E-02	0.00E+00	1.48E-04	2.82E-05
3747913758403	374791	3758403	4.57E-05	4.91E-05	4.71E-05	4.66E-07	9.13E-06	1.64E-05	0.00E+00	6.99E-06	3.49E-06	0.00E+00	0.00E+00	2.79E-06	1.28E-09	9.19E-09	0.00E+00	1.05E-08	1.05E-02	0.00E+00	1.52E-04	2.91E-05
3746063758407	374606	3758407	2.09E-05	2.24E-05	2.15E-05	2.13E-07	4.17E-06	7.51E-06	0.00E+00	3.19E-06	1.60E-06	0.00E+00	0.00E+00	1.28E-06	5.87E-10	4.20E-09	0.00E+00	4.79E-09	4.79E-03	0.00E+00	6.95E-05	1.33E-05
3746113758408	374611	3758408	2.12E-05	2.28E-05	2.19E-05	2.17E-07	4.25E-06	7.65E-06	0.00E+00	3.25E-06	1.63E-06	0.00E+00	0.00E+00	1.30E-06	5.98E-10	4.28E-09	0.00E+00	4.88E-09	4.88E-03	0.00E+00	7.08E-05	1.35E-05
3746183758408	374618	3758408	2.17E-05	2.34E-05	2.24E-05	2.22E-07	4.35E-06	7.83E-06	0.00E+00	3.33E-06	1.66E-06	0.00E+00	0.00E+00	1.33E-06	6.12E-10	4.38E-09	0.00E+00	4.99E-09	4.99E-03	0.00E+00	7.25E-05	1.38E-05
3746213758408	374621	3758408	2.19E-05	2.36E-05	2.27E-05	2.24E-07	4.39E-06	7.91E-06	0.00E+00	3.36E-06	1.68E-06	0.00E+00	0.00E+00	1.34E-06	6.18E-10	4.42E-09	0.00E+00	5.04E-09	5.04E-03	0.00E+00	7.32E-05	1.40E-05
3746263758408	374626	3758408	2.23E-05	2.40E-05	2.31E-05	2.28E-07	4.47E-06	8.04E-06	0.00E+00	3.42E-06	1.71E-06	0.00E+00	0.00E+00	1.37E-06	6.29E-10	4.50E-09	0.00E+00	5.13E-09	5.13E-03	0.00E+00	7.44E-05	1.42E-05
3746363758408	374636	3758408	2.31E-05	2.48E-05	2.39E-05	2.36E-07	4.62E-06	8.32E-06	0.00E+00	3.54E-06	1.77E-06	0.00E+00	0.00E+00	1.41E-06	6.50E-10	4.65E-09	0.00E+00	5.30E-09	5.30E-03	0.00E+00	7.70E-05	1.47E-05
3746413758408	374641	3758408	2.35E-05	2.53E-05	2.43E-05	2.40E-07	4.70E-06	8.47E-06	0.00E+00	3.60E-06	1.80E-06	0.00E+00	0.00E+00	1.44E-06	6.62E-10	4.73E-09	0.00E+00	5.40E-09	5.40E-03	0.00E+00	7.83E-05	1.50E-05
3746463758408	374646	3758408	2.39E-05	2.57E-05	2.47E-05	2.44E-07	4.79E-06	8.62E-06	0.00E+00	3.66E-06	1.83E-06	0.00E+00	0.00E+00	1.46E-06	6.73E-10	4.82E-09	0.00E+00	5.49E-09	5.49E-03	0.00E+00	7.97E-05	1.52E-05
3746513758408	374651	3758408	2.43E-05	2.62E-05	2.51E-05	2.48E-07	4.87E-06	8.76E-06	0.00E+00	3.72E-06	1.86E-06	0.00E+00	0.00E+00	1.49E-06	6.85E-10	4.90E-09	0.00E+00	5.58E-09	5.58E-03	0.00E+00	8.11E-05	1.55E-05
3746563758408	374656	3758408	2.47E-05	2.66E-05	2.55E-05	2.52E-07	4.95E-06	8.91E-06	0.00E+00	3.79E-06	1.89E-06	0.00E+00	0.00E+00	1.51E-06	6.96E-10	4.98E-09	0.00E+00	5.68E-09	5.68E-03	0.00E+00	8.24E-05	1.57E-05
3746613758408	374661	3758408	2.51E-05	2.70E-05	2.60E-05	2.56E-07	5.03E-06	9.05E-06	0.00E+00	3.85E-06	1.92E-06	0.00E+00	0.00E+00	1.54E-06	7.07E-10	5.06E-09	0.00E+00	5.77E-09	5.77E-03	0.00E+00	8.38E-05	1.60E-05
3746663758408	374666	3758408	2.56E-05	2.75E-05	2.64E-05	2.61E-07	5.12E-06	9.22E-06	0.00E+00	3.92E-06	1.96E-06	0.00E+00	0.00E+00	1.57E-06	7.21E-10	5.16E-09	0.00E+00	5.88E-09	5.88E-03	0.00E+00	8.53E-05	1.63E-05
3746713758408	374671	3758408	2.61E-05	2.81E-05	2.70E-05	2.67E-07	5.23E-06	9.41E-06	0.00E+00	4.00E-06	2.00E-06	0.00E+00	0.00E+00	1.60E-06	7.35E-10	5.26E-09	0.00E+00	5.99E-09	5.99E-03	0.00E+00	8.70E-05	1.66E-05
3746763758408	374676	3758408	2.67E-05	2.87E-05	2.75E-05	2.72E-07	5.34E-06	9.60E-06	0.00E+00	4.08E-06	2.04E-06	0.00E+00	0.00E+00	1.63E-06	7.51E-10	5.37E-09	0.00E+00	6.12E-09	6.12E-03	0.00E+00	8.89E-05	1.70E-05
3746813758408	374681	3758408	2.72E-05	2.93E-05	2.81E-05	2.78E-07	5.44E-06	9.80E-06	0.00E+00	4.17E-06	2.08E-06	0.00E+00	0.00E+00	1.67E-06	7.66E-10	5.48E-09	0.00E+00	6.25E-09	6.25E-03	0.00E+00	9.07E-05	1.73E-05
3746863758408	374686	3758408	2.77E-05	2.98E-05	2.86E-05	2.83E-07	5.55E-06	9.99E-06	0.00E+00	4.25E-06	2.12E-06	0.00E+00	0.00E+00	1.70E-06	7.81E-10	5.59E-09	0.00E+00	6.37E-09	6.37E-03	0.00E+00	9.25E-05	1.77E-05
3746913758408	374691	3758408	2.82E-05	3.04E-05	2.92E-05	2.89E-07	5.66E-06	1.02E-05	0.00E+00	4.33E-06	2.17E-06	0.00E+00	0.00E+00	1.73E-06	7.96E-10	5.70E-09	0.00E+00	6.49E-09	6.49E-03	0.00E+00	9.43E-05	1.80E-05
3746963758408	374696	3758408	2.89E-05	3.10E-05	2.98E-05	2.94E-07	5.77E-06	1.04E-05	0.00E+00	4.42E-06	2.21E-06	0.00E+00	0.00E+00	1.77E-06	8.12E-10	5.81E-09	0.00E+00	6.62E-09	6.62E-03	0.00E+00	9.62E-05	1.84E-05
3747013758408	374701	3758408	2.94E-05	3.17E-05	3.04E-05	3.00E-07	5.89E-06	1.06E-05	0.00E+00	4.51E-06	2.25E-06	0.00E+00	0.00E+00	1.80E-06	8.29E-10	5.93E-09	0.00E+00	6.76E-09	6.76E-03	0.00E+00	9.81E-05	1.88E-05
3747053758408	374705	3758408	2.99E-05	3.22E-05	3.09E-05	3.05E-07	5.99E-06	1.08E-05	0.00E+00	4.58E-06	2.29E-06	0.00E+00	0.00E+00	1.83E-06	8.43E-10	6.03E-09	0.00E+00	6.87E-09	6.87E-03	0.00E+00	9.97E-05	1.91E-05
3747113758408	374711	3758408	3.07E-05	3.30E-05	3.17E-05	3.13E-07	6.14E-06	1.11E-05	0.00E+00	4.70E-06	2.35E-06	0.00E+00	0.00E+00	1.88E-06	8.64E-10	6.18E-09	0.00E+00	7.04E-09	7.04E-03	0.00E+00	1.02E-04	1.95E-05
3747163758408	374716	3758408	3.14E-05	3.37E-05	3.24E-05	3.20E-07	6.27E-06	1.13E-05	0.00E+00	4.80E-06	2.40E-06	0.00E+00	0.00E+00	1.92E-06	8.82E-10	6.31E-09	0.00E+00	7.20E-09	7.20E-03	0.00E+00	1.04E-04	2.00E-05
3747213758408	374721	3758408	3.20E-05	3.45E-05	3.31E-05	3.27E-07	6.41E-06	1.15E-05	0.00E+00	4.90E-06	2.45E-06	0.00E+00	0.00E+00	1.96E-06	9.02E-10	6.45E-09	0.00E+00	7.35E-09	7.35E-03	0.00E+00	1.07E-04	2.04E-05
3747263758408	374726	3758408	3.28E-05	3.52E-05	3.38E-05	3.34E-07	6.56E-06	1.18E-05	0.00E+00	5.02E-06	2.51E-06	0.00E+00	0.00E+00	2.01E-06	9.22E-10	6.60E-09	0.00E+00	7.52E-09	7.52E-03	0.00E+00	1.09E-04	2.09E-05
3747313758408	374731	3758408	3.35E-05	3.61E-05	3.46E-05	3.42E-07	6.71E-06	1.21E-05	0.00E+00	5.13E-06	2.57E-06	0.00E+00	0.00E+00	2.05E-06	9.44E-10	6.75E-09	0.00E+00	7.70E-09	7.70E-03	0.00E+00	1.12E-04	2.14E-05
3747413758408	374741	3758408	3.51E-05	3.78E-05	3.63E-05	3.58E-07	7.03E-06	1.27E-05	0.00E+00	5.38E-06	2.69E-06	0.00E+00	0.00E+00	2.15E-06	9.89E-10	7.07E-09	0.00E+00	8.06E-09	8.06E-03	0.00E+00	1.17E-04	2.24E-05
3747463758408	374746	3758408	3.60E-05	3.87E-05	3.72E-05	3.67E-07	7.20E-06	1.30E-05	0.00E+00	5.51E-06	2.75E-06	0.00E+00	0.00E+00	2.20E-06	1.01E-09	7.25E-09	0.00E+00	8.26E-09	8.26E-03	0.00E+00	1.20E-04	2.29E-05
3747513758408	374751	3758408	3.69E-05	3.97E-05	3.81E-05	3.76E-07	7.38E-06	1.33E-05	0.00E+00	5.64E-06	2.82E-06	0.00E+00	0.00E+00	2.26E-06	1.04E-09	7.43E-09	0.00E+00	8.46E-09	8.46E-03	0.00E+00	1.23E-04	2.35E-05
3747563758408	374756	3758408	3.78E-05	4.07E-05	3.90E-05	3.86E-07	7.57E-06	1.36E-05	0.00E+00	5.79E-06	2.89E-06	0.00E+00	0.00E+00	2.32E-06	1.06E-09	7.61E-09	0.00E+00	8.68E-09	8.68E-03	0.00E+00	1.26E-04	2.41E-05
3747613758408	374761	3758408	3.88E-05	4.17E-05	4.01E-05	3.96E-07	7.76E-06	1.40E-05	0.00E+00	5.94E-06	2.97E-06	0.00E+00	0.00E+00	2.38E-06	1.09E-09	7.81E-09	0.00E+00	8.91E-09	8.91E-03	0.00E+00	1.29E-04	2.47E-05
3747663758408	374766	3758408	3.98E-05	4.28E-05	4.11E-05	4.07E-07	7.97E-06	1.43E-05	0.00E+00	6.10E-06	3.05E-06	0.00E+00	0.00E+00	2.44E-06	1.12E-09	8.02E-09	0.00E+00	9.14E-09	9.14E-03	0.00E+00	1.33E-04	2.54E-05
3747713758408	374771	3758408	4.09E-05	4.40E-05	4.23E-05	4.18E-07	8.19E-06	1.47E-05	0.00E+00	6.26E-06	3.13E-06	0.00E+00	0.00E+00	2.51E-06	1.15E-09	8.24E-09	0.00E+00	9.39E-09	9.39E-03	0.00E+00	1.36E-04	2.61E-05
3747763758408	374776	3758408	4.21E-05	4.53E-05	4.34E-05	4.29E-07	8.42E-06	1.52E-05	0.00E+00	6.44E-06	3.22E-06	0.00E+00	0.00E+00	2.58E-06	1.18E-09	8.47E-09	0.00E+00	9.66E-09	9.66E-03	0.00E+00	1.40E-04	2.68E-05
3747813758408	374781	3758408	4.33E-05	4.66E-05	4.47E-05	4.42E-07	8.66E-06	1.56E-05	0.00E+00	6.63E-06	3.31E-06	0.00E+00	0.00E+00	2.65E-06	1.22E-09	8.72E-09	0.00E+00	9.94E-09	9.94E-03	0.00E+00	1.44E-04	2.76E-05
3747863758408	374786	3758408	4.46E-05	4.79E-05	4.60E-05	4.55E-07	8.92E-06	1.61E-05	0.00E+00	6.82E-06	3.41E-06	0.00E+00	0.00E+00	2.73E-06	1.25E-09	8.98E-09	0.00E+00	1.02E-08	1.02E-02	0.00E+00	1.49E-04	2.84E-05
3747913758408	374791	3758408	4.59E-05	4.94E-05	4.74E-05	4.69E-07	9.19E-06	1.65E-05	0.00E+00	7.03E-06	3.52E-06	0.00E+00	0.00E+00	2.81E-06	1.29E-09	9.25E-09	0.00E+00	1.05E-08	1.05E-02	0.00E+00	1.53E-04	2.93E-05
3746213758412	374621	3758412	2.21E-05	2.38E-05	2.28E-05	2.26E-07	4.43E-06	7.97E-06	0.00E+00	3.39E-06	1.69E-06	0.00E+00	0.00E+00	1.35E-06	6.23E-10	4.46E-09	0.00E+00	5.08E-09	5.08E-03	0.00E+00	7.37E-05	1.41E-05
3746253758412	374625	3758412	2.24E-05	2.41E-05	2.32E-05	2.29E-07	4.49E-06	8.08E-06	0.00E+00	3.43E-06	1.72E-06	0.00E+00	0.00E+00	1.37E-06	6.31E-10	4.52E-09	0.00E+00	5.15E-09	5.15E-03	0.00E+00	7.47E-05	1.43E-05
3746373758413	374637	3758413	2.34E-05	2.52E-05	2.42E-05	2.39E-07	4.68E-06	8.43E-06	0.00E+00	3.58E-06	1.79E-06	0.00E+00	0.00E+00	1.43E-06	6.59E-10	4.71E-09	0.00E+00	5.37E-09	5.37E-03	0.00E+00	7.80E-05	1.49E-05
3746413758413	374641	3758413	2.37E-05	2.55E-05	2.45E-05	2.42E-07	4.75E-06	8.55E-06	0.00E+00	3.63E-06	1.82E-06	0.00E+00	0.00E+00	1.45E-06	6.68E-10	4.78E-09	0.00E+00	5.45E-09	5.45E-03	0.00E+00	7.91E-05	1.51E-05
3746463758413	374646	3758413	2.41E-05	2.60E-05	2.49E-05	2.46E-07	4.83E-06	8.70E-06	0.00E+00	3.70E-06	1.85E-06	0.00E+00	0.00E+00	1.48E-06	6.80E-10	4.86E-09	0.00E+00	5.54E-09	5.54E-03	0.00E+00	8.05E-05	1.54E-05
3746513758413	374651	3758413	2.46E-05	2.64E-05	2.54E-05	2.51E-07	4.91E-06	8.84E-06	0.00E+00	3.76E-06	1.88E-06	0.00E+00	0.00E+00	1.50E-06	6.91E-10	4.95E-09	0.00E+00	5.64E-09	5.64E-03	0.00E+00	8.18E-05	1.56E-05
3746563758413	374656	3758413	2.52E-05	2.69E-05	2.58E-05	2.55E-07	5.00E-06	8.99E-06	0.00E+00	3.82E-06	1.91E-06	0.00E+00	0.00E+00	1.53E-06	7.03E-10	5.03E-09	0.00E+00	5.73E-09	5.73E-03	0.00E+00	8.32E-05	1.59E-05
3746613758413	374661	3758413	2.54E-05	2.73E-05	2.62E-05	2.59E-07	5.08E-06	9.14E-06	0.00E+00	3.88E-06	1.94E-06	0.00E+00	0.00E+00	1.55E-06	7.14E-10	5.11E-09	0.00E+00	5.82E-09	5.82E-03	0.00E+00	8.46E-05	1.62E-05
3746663758413	374666	3758413	2.59E-05	2.78E-05	2.67E-05	2.64E-07	5.17E-06	9.31E-06	0.00E+00	3.96E-06	1.98E-06	0.00E+00	0.00E+00	1.58E-06	7.28E-10	5.21E-09	0.00E+00	5.93E-09	5.93E-03	0.00E+00	8.61E-05	1.65E-05
3746713758413	374671	3758413	2.64E-05	2.84E-05	2.72E-05	2.69E-07	5.28E-06	9.50E-06	0.00E+00	4.04E-06	2.02E-06	0.00E+00	0.00E+00	1.61E-06	7.42E-10	5.31E-09	0.00E+00	6.05E-09	6.05E-03	0.00E+00	8.79E-05	1.68E-05
3746763758413	374676	3758413	2.69E-05	2.89E-05	2.78E-05	2.75E-07	5.38E-06	9.69E-06	0.00E+00	4.12E-06	2.06E-06	0.00E+00	0.00E+00	1.65E-06	7.57E-10	5.42E-09	0.00E+00	6.18E-09	6.18E-03	0.00E+00	8.97E-05	1.71E-05
3746823758413	374682	3758413	2.76E-05	2.96E-05	2.85E-05	2.81E-07	5.52E-06	9.93E-06	0.00E+00	4.22E-06	2.11E-06	0.00E+00	0.00E+00	1.69E-06	7.76E-10	5.55E-09	0.00E+00	6.33E-09	6.33E-03	0.00E+00	9.19E-05	1.76E-05
3746863758413	374686	3758413	2.82E-05	3.01E-05	2.89E-05	2.86E-07	5.60E-06	1.01E-05	0.00E+00	4.29E-06	2.14E-06	0.00E+00	0.00E+00	1.71E-06	7.88E-10	5.64E-09	0.00E+00	6.43E-09	6.43E-03	0.00E+00	9.33E-05	1.78E-05
3746913758413	374691	3758413	2.86E-05	3.07E-05	2.95E-05	2.91E-07	5.71E-06	1.03E-05	0.00E+00	4.37E-06	2.19E-06	0.00E+00	0.00E+00	1.75E-06	8.04E-10	5.75E-09	0.00E+00	6.55E-09	6.55E-03	0.00E+00	9.51E-05	1.82E-05
3746963758413	374696	3758413	2.91E-05	3.13E-05	3.01E-05	2.97E-07	5.83E-06	1.05E-05	0.00E+00	4.46E-06	2.23E-06	0.00E+00	0.00E+00	1.78E-06	8.20E-10	5.86E-09	0.00E+00	6.68E-09	6.68E-03	0.00E+00	9.70E-05	1.85E-05
3747013758413	374701	3758413	2.97E-05	3.19E-05	3.07E-05	3.03E-07	5.94E-06	1.07E-05	0.00E+00	4.55E-06	2.27E-06	0.00E+00	0.00E+00	1.82E-06	8.36E-10	5.98E-09	0.00E+00	6.82E-09	6.82E-03	0.00E+00	9.90E-05	1.89E-05
3747053758413	374705	3758413	3.02E-05	3.25E-05	3.12E-05	3.08E-07	6.04E-06	1.09E-05	0.00E+00	4.62E-06	2.31E-06	0.00E+00	0.00E+00	1.85E-06	8.50E-10	6.08E-09	0.00E+00	6.93E-09	6.93E-03	0.00E+00	1.01E-04	1.92E-05
3747113758413	374711	3758413	3.10E-05	3.33E-05	3.20E-05	3.16E-07	6.19E-06	1.11E-05	0.00E+00	4.74E-06	2.37E-06	0.00E+00	0.00E+00	1.90E-06	8.71E-10	6.23E-09	0.00E+00	7.10E-09	7.10E-03	0.00E+00	1.03E-04	1.97E-05
3747163758413	374716	3758413	3.16E-05	3.40E-05	3.26E-05	3.23E-07	6.33E-06	1.14E-05	0.00E+00	4.84E-06	2.42E-06	0.00E+00	0.00E+00	1.94E-06	8.90E-10	6.37E-09	0.00E+00	7.26E-09	7.26E-03	0.00E+00	1.05E-04	2.01E-05
3747213758413	374721	3758413	3.23E-05	3.47E-05	3.34E-05	3.30E-07	6.46E-06	1.16E-05	0.00E+00	4.95E-06	2.47E-06	0.00E+00	0.00E+00	1.98E-06	9.09E-10	6.51E-09	0.00E+00	7.42E-09	7.42E-03	0.00E+00	1.08E-04	2.06E-05
3747263758413	374726	3758413	3.30E-05	3.55E-05	3.41E-05	3.37E-07	6.61E-06	1.19E-05	0.00E+00	5.06E-06	2.53E-06	0.00E+00	0.00E+00	2.02E-06	9.30E-10	6.65E-09	0.00E+00	7.58E-09	7.58E-03	0.00E+00	1.10E-04	2.10E-05
3747313758413	374731	3758413	3.38E-05	3.64E-05	3.49E-05	3.45E-07	6.76E-06	1.22E-05	0.00E+00	5.17E-06	2.59E-06	0.00E+00	0.00E+00	2.07E-06	9.52E-10	6.81E-09	0.00E+00	7.76E-09	7.76E-03	0.00E+00	1.13E-04	2.15E-05
3747413758413	374741	3758413	3.54E-05	3.81E-05	3.66E-05	3.61E-07	7.08E-06	1.28E-05	0.00E+00	5.42E-06	2.71E-06	0.00E+00	0.00E+00	2.17E-06	9.97E-10	7.13E-09	0.00E+00	8.13E-09	8.13E-03	0.00E+00	1.18E-04	2.25E-05
3747463758413	374746	3758413	3.63E-05	3.90E-05	3.74E-05	3.70E-07	7.26E-06	1.31E-05	0.00E+00	5.55E-06	2.78E-06	0.00E+00	0.00E+00	2.22E-06	1.02E-09	7.30E-09	0.00E+00	8.32E-09	8.32E-03	0.00E+00	1.21E-04	2.31E-05
3747513758413	374751	3758413	3.72E-05	4.00E-05	3.84E-05	3.79E-07	7.44E-06	1.34E-05	0.00E+00	5.69E-06	2.84E-06	0.00E+00	0.00E+00	2.28E-06	1.05E-09	7.48E-09	0.00E+00	8.53E-09	8.53E-03	0.00E+00	1.24E-04	2.37E-05
3747563758413	374756	3758413	3.81E-05	4.10E-05	3.93E-05	3.89E-07	7.62E-06	1.37E-05	0.00E+00	5.83E-06	2.92E-06	0.00E+00	0.00E+00	2.33E-06	1.07E-09	7.67E-09	0.00E+00	8.74E-09	8.74E-03	0.00E+00	1.27E-04	2.43E-05
3747613758413	374761	3758413	3.91E-05	4.20E-05	4.04E-05	3.99E-07	7.82E-06	1.41E-05	0.00E+00	5.98E-06	2.99E-06	0.00E+00	0.00E+00	2.39E-06	1.10E-09	7.87E-09	0.00E+00	8.97E-09	8.97E-03	0.00E+00	1.30E-04	2.49E-05
3747663758413	374766	3758413	4.01E-05	4.32E-05	4.14E-05	4.09E-07	8.03E-06	1.45E-05	0.00E+00	6.14E-06	3.07E-06	0.00E+00	0.00E+00	2.46E-06	1.13E-09	8.08E-09	0.00E+00	9.21E-09	9.21E-03	0.00E+00	1.34E-04	2.56E-05
3747713758413	374771	3758413	4.12E-05	4.43E-05	4.26E-05	4.21E-07	8.25E-06	1.48E-05	0.00E+00	6.31E-06	3.15E-06	0.00E+00	0.00E+00	2.52E-06	1.16E-09	8.30E-09	0.00E+00	9.46E-09	9.46E-03	0.00E+00	1.37E-04	2.62E-05
3747763758413	374776	3758413	4.24E-05	4.56E-05	4.37E-05	4.32E-07	8.48E-06	1.53E-05	0.00E+00	6.49E-06	3.24E-06	0.00E+00	0.00E+00	2.59E-06	1.19E-09	8.53E-09	0.00E+00	9.73E-09	9.73E-03	0.00E+00	1.41E-04	2.70E-05

			SWBuilding Construction	SWDemolition	SWGrading	EYBuilding Construction	SWPaving	SWGrading	SWArchitectur al Coating	NBBuilding Construction	NBBuilding Construction	NBArchitectura l Coating	NBArchitectura l Coating	RWBuilding Construction	Child Risk				Overlapping Phases - Maximum GLC		
Unique Identifier	X (UTM)	Y (UTM)	2026	2026	2026	2026	2027	2027	2027	2026	2027	2026	2027	2026	3rd Trimester	0<2	2<16	Total	per million	2025	2026	2027
3747263758433	374726	3758433	3.42E-05	3.68E-05	3.53E-05	3.49E-07	6.84E-06	1.23E-05	0.00E+00	5.23E-06	2.62E-06	0.00E+00	0.00E+00	2.09E-06	9.62E-10	6.88E-09	0.00E+00	7.84E-09	7.84E-03	0.00E+00	1.14E-04	2.18E-05
3747313758433	374731	3758433	3.49E-05	3.76E-05	3.61E-05	3.57E-07	6.99E-06	1.26E-05	0.00E+00	5.35E-06	2.67E-06	0.00E+00	0.00E+00	2.14E-06	9.84E-10	7.04E-09	0.00E+00	8.02E-09	8.02E-03	0.00E+00	1.16E-04	2.23E-05
3747413758433	374741	3758433	3.66E-05	3.93E-05	3.77E-05	3.73E-07	7.32E-06	1.32E-05	0.00E+00	5.60E-06	2.80E-06	0.00E+00	0.00E+00	2.24E-06	1.03E-09	7.36E-09	0.00E+00	8.39E-09	8.39E-03	0.00E+00	1.22E-04	2.33E-05
3747463758433	374746	3758433	3.74E-05	4.02E-05	3.86E-05	3.82E-07	7.49E-06	1.35E-05	0.00E+00	5.73E-06	2.86E-06	0.00E+00	0.00E+00	2.29E-06	1.05E-09	7.54E-09	0.00E+00	8.59E-09	8.59E-03	0.00E+00	1.25E-04	2.38E-05
3747513758433	374751	3758433	3.83E-05	4.12E-05	3.96E-05	3.91E-07	7.67E-06	1.38E-05	0.00E+00	5.87E-06	2.93E-06	0.00E+00	0.00E+00	2.35E-06	1.08E-09	7.72E-09	0.00E+00	8.80E-09	8.80E-03	0.00E+00	1.28E-04	2.44E-05
3747563758433	374756	3758433	3.93E-05	4.22E-05	4.05E-05	4.01E-07	7.86E-06	1.41E-05	0.00E+00	6.01E-06	3.01E-06	0.00E+00	0.00E+00	2.40E-06	1.11E-09	7.91E-09	0.00E+00	9.01E-09	9.01E-03	0.00E+00	1.31E-04	2.50E-05
3747613758433	374761	3758433	4.03E-05	4.33E-05	4.16E-05	4.11E-07	8.06E-06	1.45E-05	0.00E+00	6.16E-06	3.08E-06	0.00E+00	0.00E+00	2.47E-06	1.13E-09	8.11E-09	0.00E+00	9.24E-09	9.24E-03	0.00E+00	1.34E-04	2.56E-05
3747663758433	374766	3758433	4.13E-05	4.44E-05	4.27E-05	4.22E-07	8.27E-06	1.49E-05	0.00E+00	6.32E-06	3.16E-06	0.00E+00	0.00E+00	2.53E-06	1.16E-09	8.32E-09	0.00E+00	9.48E-09	9.48E-03	0.00E+00	1.38E-04	2.63E-05
3747713758433	374771	3758433	4.24E-05	4.56E-05	4.38E-05	4.33E-07	8.49E-06	1.53E-05	0.00E+00	6.49E-06	3.25E-06	0.00E+00	0.00E+00	2.60E-06	1.19E-09	8.54E-09	0.00E+00	9.74E-09	9.74E-03	0.00E+00	1.41E-04	2.70E-05
3747763758433	374776	3758433	4.36E-05	4.69E-05	4.50E-05	4.45E-07	8.72E-06	1.57E-05	0.00E+00	6.67E-06	3.33E-06	0.00E+00	0.00E+00	2.67E-06	1.23E-09	8.77E-09	0.00E+00	1.00E-08	1.00E-02	0.00E+00	1.45E-04	2.77E-05
3747813758433	374781	3758433	4.48E-05	4.82E-05	4.63E-05	4.57E-07	8.96E-06	1.61E-05	0.00E+00	6.86E-06	3.43E-06	0.00E+00	0.00E+00	2.74E-06	1.26E-09	9.02E-09	0.00E+00	1.03E-08	1.03E-02	0.00E+00	1.49E-04	2.85E-05
3747863758433	374786	3758433	4.61E-05	4.96E-05	4.76E-05	4.70E-07	9.22E-06	1.66E-05	0.00E+00	7.06E-06	3.53E-06	0.00E+00	0.00E+00	2.82E-06	1.30E-09	9.28E-09	0.00E+00	1.06E-08	1.06E-02	0.00E+00	1.54E-04	2.94E-05
3747913758433	374791	3758433	4.75E-05	5.11E-05	4.90E-05	4.85E-07	9.50E-06	1.71E-05	0.00E+00	7.27E-06	3.63E-06	0.00E+00	0.00E+00	2.91E-06	1.34E-09	9.56E-09	0.00E+00	1.09E-08	1.09E-02	0.00E+00	1.58E-04	3.02E-05
3747963758436	374696	3758436	3.04E-05	3.26E-05	3.13E-05	3.10E-07	6.07E-06	1.09E-05	0.00E+00	4.65E-06	2.32E-06	0.00E+00	0.00E+00	1.86E-06	8.54E-10	6.11E-09	0.00E+00	6.97E-09	6.97E-03	0.00E+00	1.01E-04	1.93E-05
3747013758436	374701	3758436	3.10E-05	3.33E-05	3.20E-05	3.16E-07	6.19E-06	1.12E-05	0.00E+00	4.74E-06	2.37E-06	0.00E+00	0.00E+00	1.90E-06	8.71E-10	6.23E-09	0.00E+00	7.11E-09	7.11E-03	0.00E+00	1.03E-04	1.97E-05
3747053758436	374705	3758436	3.15E-05	3.38E-05	3.25E-05	3.21E-07	6.29E-06	1.13E-05	0.00E+00	4.82E-06	2.41E-06	0.00E+00	0.00E+00	1.93E-06	8.86E-10	6.34E-09	0.00E+00	7.22E-09	7.22E-03	0.00E+00	1.05E-04	2.00E-05
3747113758438	374711	3758438	3.24E-05	3.48E-05	3.34E-05	3.30E-07	6.48E-06	1.17E-05	0.00E+00	4.95E-06	2.48E-06	0.00E+00	0.00E+00	1.98E-06	9.11E-10	6.52E-09	0.00E+00	7.43E-09	7.43E-03	0.00E+00	1.08E-04	2.06E-05
3747163758438	374716	3758438	3.30E-05	3.55E-05	3.41E-05	3.37E-07	6.61E-06	1.19E-05	0.00E+00	5.06E-06	2.53E-06	0.00E+00	0.00E+00	2.02E-06	9.30E-10	6.65E-09	0.00E+00	7.58E-09	7.58E-03	0.00E+00	1.10E-04	2.10E-05
3747213758438	374721	3758438	3.37E-05	3.63E-05	3.48E-05	3.44E-07	6.75E-06	1.22E-05	0.00E+00	5.17E-06	2.58E-06	0.00E+00	0.00E+00	2.07E-06	9.50E-10	6.80E-09	0.00E+00	7.75E-09	7.75E-03	0.00E+00	1.12E-04	2.15E-05
3747263758438	374726	3758438	3.45E-05	3.71E-05	3.56E-05	3.52E-07	6.90E-06	1.24E-05	0.00E+00	5.28E-06	2.64E-06	0.00E+00	0.00E+00	2.11E-06	9.71E-10	6.94E-09	0.00E+00	7.91E-09	7.91E-03	0.00E+00	1.15E-04	2.20E-05
3747313758438	374731	3758438	3.52E-05	3.79E-05	3.64E-05	3.60E-07	7.05E-06	1.27E-05	0.00E+00	5.39E-06	2.70E-06	0.00E+00	0.00E+00	2.16E-06	9.92E-10	7.10E-09	0.00E+00	8.09E-09	8.09E-03	0.00E+00	1.17E-04	2.24E-05
3747413758438	374741	3758438	3.69E-05	3.96E-05	3.81E-05	3.76E-07	7.38E-06	1.33E-05	0.00E+00	5.64E-06	2.82E-06	0.00E+00	0.00E+00	2.26E-06	1.04E-09	7.42E-09	0.00E+00	8.46E-09	8.46E-03	0.00E+00	1.23E-04	2.35E-05
3747463758438	374746	3758438	3.77E-05	4.06E-05	3.89E-05	3.85E-07	7.55E-06	1.36E-05	0.00E+00	5.77E-06	2.89E-06	0.00E+00	0.00E+00	2.31E-06	1.06E-09	7.60E-09	0.00E+00	8.66E-09	8.66E-03	0.00E+00	1.26E-04	2.40E-05
3747513758438	374751	3758438	3.86E-05	4.15E-05	3.99E-05	3.94E-07	7.73E-06	1.39E-05	0.00E+00	5.91E-06	2.96E-06	0.00E+00	0.00E+00	2.36E-06	1.09E-09	7.78E-09	0.00E+00	8.87E-09	8.87E-03	0.00E+00	1.29E-04	2.46E-05
3747563758438	374756	3758438	3.96E-05	4.26E-05	4.09E-05	4.04E-07	7.92E-06	1.43E-05	0.00E+00	6.06E-06	3.03E-06	0.00E+00	0.00E+00	2.42E-06	1.11E-09	7.97E-09	0.00E+00	9.08E-09	9.08E-03	0.00E+00	1.32E-04	2.52E-05
3747613758438	374761	3758438	4.06E-05	4.36E-05	4.19E-05	4.14E-07	8.12E-06	1.46E-05	0.00E+00	6.21E-06	3.11E-06	0.00E+00	0.00E+00	2.48E-06	1.14E-09	8.17E-09	0.00E+00	9.31E-09	9.31E-03	0.00E+00	1.35E-04	2.58E-05
3747663758438	374766	3758438	4.16E-05	4.48E-05	4.30E-05	4.25E-07	8.33E-06	1.50E-05	0.00E+00	6.37E-06	3.19E-06	0.00E+00	0.00E+00	2.55E-06	1.17E-09	8.38E-09	0.00E+00	9.56E-09	9.56E-03	0.00E+00	1.39E-04	2.65E-05
3747713758438	374771	3758438	4.27E-05	4.60E-05	4.41E-05	4.36E-07	8.55E-06	1.54E-05	0.00E+00	6.54E-06	3.27E-06	0.00E+00	0.00E+00	2.62E-06	1.20E-09	8.60E-09	0.00E+00	9.81E-09	9.81E-03	0.00E+00	1.42E-04	2.72E-05
3747763758438	374776	3758438	4.39E-05	4.72E-05	4.53E-05	4.48E-07	8.78E-06	1.58E-05	0.00E+00	6.72E-06	3.36E-06	0.00E+00	0.00E+00	2.69E-06	1.24E-09	8.84E-09	0.00E+00	1.01E-08	1.01E-02	0.00E+00	1.46E-04	2.79E-05
3747813758438	374781	3758438	4.51E-05	4.85E-05	4.66E-05	4.61E-07	9.03E-06	1.63E-05	0.00E+00	6.91E-06	3.45E-06	0.00E+00	0.00E+00	2.76E-06	1.27E-09	9.09E-09	0.00E+00	1.04E-08	1.04E-02	0.00E+00	1.50E-04	2.87E-05
3747863758438	374786	3758438	4.64E-05	4.99E-05	4.79E-05	4.74E-07	9.29E-06	1.67E-05	0.00E+00	7.11E-06	3.55E-06	0.00E+00	0.00E+00	2.84E-06	1.31E-09	9.35E-09	0.00E+00	1.07E-08	1.07E-02	0.00E+00	1.55E-04	2.96E-05
3747913758438	374791	3758438	4.78E-05	5.14E-05	4.93E-05	4.88E-07	9.56E-06	1.72E-05	0.00E+00	7.32E-06	3.66E-06	0.00E+00	0.00E+00	2.93E-06	1.35E-09	9.62E-09	0.00E+00	1.10E-08	1.10E-02	0.00E+00	1.59E-04	3.04E-05
3747263758443	374726	3758443	3.48E-05	3.74E-05	3.59E-05	3.55E-07	6.96E-06	1.25E-05	0.00E+00	5.32E-06	2.66E-06	0.00E+00	0.00E+00	2.13E-06	9.79E-10	7.00E-09	0.00E+00	7.98E-09	7.98E-03	0.00E+00	1.16E-04	2.21E-05
3747313758443	374731	3758443	3.55E-05	3.82E-05	3.67E-05	3.63E-07	7.11E-06	1.28E-05	0.00E+00	5.44E-06	2.72E-06	0.00E+00	0.00E+00	2.18E-06	1.00E-09	7.16E-09	0.00E+00	8.16E-09	8.16E-03	0.00E+00	1.18E-04	2.26E-05
3747413758443	374741	3758443	3.72E-05	4.00E-05	3.84E-05	3.79E-07	7.44E-06	1.34E-05	0.00E+00	5.69E-06	2.84E-06	0.00E+00	0.00E+00	2.28E-06	1.05E-09	7.48E-09	0.00E+00	8.53E-09	8.53E-03	0.00E+00	1.24E-04	2.37E-05
3747463758443	374746	3758443	3.80E-05	4.09E-05	3.93E-05	3.88E-07	7.61E-06	1.37E-05	0.00E+00	5.82E-06	2.91E-06	0.00E+00	0.00E+00	2.33E-06	1.07E-09	7.66E-09	0.00E+00	8.73E-09	8.73E-03	0.00E+00	1.27E-04	2.42E-05
3747513758443	374751	3758443	3.89E-05	4.19E-05	4.02E-05	3.97E-07	7.79E-06	1.40E-05	0.00E+00	5.96E-06	2.98E-06	0.00E+00	0.00E+00	2.38E-06	1.10E-09	7.84E-09	0.00E+00	8.94E-09	8.94E-03	0.00E+00	1.30E-04	2.48E-05
3747563758443	374756	3758443	3.99E-05	4.29E-05	4.12E-05	4.07E-07	7.98E-06	1.44E-05	0.00E+00	6.11E-06	3.05E-06	0.00E+00	0.00E+00	2.44E-06	1.12E-09	8.03E-09	0.00E+00	9.16E-09	9.16E-03	0.00E+00	1.33E-04	2.54E-05
3747613758443	374761	3758443	4.09E-05	4.40E-05	4.22E-05	4.17E-07	8.18E-06	1.47E-05	0.00E+00	6.26E-06	3.13E-06	0.00E+00	0.00E+00	2.50E-06	1.15E-09	8.24E-09	0.00E+00	9.39E-09	9.39E-03	0.00E+00	1.36E-04	2.60E-05
3747663758443	374766	3758443	4.20E-05	4.51E-05	4.33E-05	4.28E-07	8.39E-06	1.51E-05	0.00E+00	6.42E-06	3.21E-06	0.00E+00	0.00E+00	2.57E-06	1.18E-09	8.45E-09	0.00E+00	9.63E-09	9.63E-03	0.00E+00	1.40E-04	2.67E-05
3747713758443	374771	3758443	4.31E-05	4.63E-05	4.44E-05	4.39E-07	8.61E-06	1.55E-05	0.00E+00	6.59E-06	3.29E-06	0.00E+00	0.00E+00	2.64E-06	1.21E-09	8.67E-09	0.00E+00	9.88E-09	9.88E-03	0.00E+00	1.43E-04	2.74E-05
3747763758443	374776	3758443	4.42E-05	4.75E-05	4.56E-05	4.51E-07	8.85E-06	1.59E-05	0.00E+00	6.77E-06	3.38E-06	0.00E+00	0.00E+00	2.71E-06	1.24E-09	8.90E-09	0.00E+00	1.01E-08	1.01E-02	0.00E+00	1.47E-04	2.82E-05
3747813758443	374781	3758443	4.54E-05	4.89E-05	4.69E-05	4.64E-07	9.09E-06	1.64E-05	0.00E+00	6.96E-06	3.48E-06	0.00E+00	0.00E+00	2.78E-06	1.28E-09	9.15E-09	0.00E+00	1.04E-08	1.04E-02	0.00E+00	1.51E-04	2.89E-05
3747863758443	374786	3758443	4.67E-05	5.03E-05	4.83E-05	4.77E-07	9.35E-06	1.68E-05	0.00E+00	7.16E-06	3.58E-06	0.00E+00	0.00E+00	2.86E-06	1.32E-09	9.41E-09	0.00E+00	1.07E-08	1.07E-02	0.00E+00	1.56E-04	2.98E-05
3747913758443	374791	3758443	4.81E-05	5.18E-05	4.97E-05	4.91E-07	9.63E-06	1.73E-05	0.00E+00	7.37E-06	3.68E-06	0.00E+00	0.00E+00	2.95E-06	1.35E-09	9.69E-09	0.00E+00	1.10E-08	1.10E-02	0.00E+00	1.60E-04	3.06E-05
3747413758445	374741	3758445	3.73E-05	4.01E-05	3.85E-05	3.81E-07	7.46E-06	1.34E-05	0.00E+00	5.71E-06	2.85E-06	0.00E+00	0.00E+00	2.28E-06	1.05E-09	7.51E-09	0.00E+00	8.56E-09	8.56E-03	0.00E+00	1.24E-04	2.37E-05
3747463758446	374746	3758446	3.82E-05	4.11E-05	3.95E-05	3.90E-07	7.65E-06	1.38E-05	0.00E+00	5.85E-06	2.92E-06	0.00E+00	0.00E+00	2.34E-06	1.08E-09	7.70E-09	0.00E+00	8.77E-09	8.77E-03	0.00E+00	1.27E-04	2.43E-05
3747513758448	374751	3758448	3.92E-05	4.22E-05	4.05E-05	4.01E-07	7.86E-06	1.41E-05	0.00E+00	6.01E-06	3.00E-06	0.00E+00	0.00E+00	2.40E-06	1.11E-09	7.91E-09	0.00E+00	9.01E-09	9.01E-03	0.00E+00	1.31E-04	2.50E-05
3747563758448	374756	3758448	4.02E-05	4.33E-05	4.15E-05	4.10E-07	8.05E-06	1.45E-05	0.00E+00	6.16E-06	3.08E-06	0.00E+00	0.00E+00	2.46E-06	1.13E-09	8.10E-09	0.00E+00	9.23E-09	9.23E-03	0.00E+00	1.34E-04	2.56E-05
3747613758448	374761	3758448	4.12E-05	4.43E-05	4.26E-05	4.21E-07	8.25E-06	1.48E-05	0.00E+00	6.31E-06	3.16E-06	0.00E+00	0.00E+00	2.52E-06	1.16E-09	8.30E-09	0.00E+00	9.46E-09	9.46E-03	0.00E+00	1.37E-04	2.63E-05
3747713758448	374771	3758448	4.34E-05	4.67E-05	4.48E-05	4.43E-07	8.68E-06	1.56E-05	0.00E+00	6.64E-06	3.32E-06	0.00E+00	0.00E+00	2.66E-06	1.22E-09	8.74E-09	0.00E+00	9.96E-09	9.96E-03	0.00E+00	1.45E-04	2.76E-05
3747763758448	374776	3758448	4.45E-05	4.79E-05	4.60E-05	4.54E-07	8.91E-06	1.60E-05	0.00E+00	6.82E-06	3.41E-06	0.00E+00	0.00E+00	2.73E-06	1.25E-09	8.97E-09	0.00E+00	1.02E-08	1.02E-02	0.00E+00	1.48E-04	2.84E-05
3747823758448	374782	3758448	4.56E-05	4.91E-05	4.71E-05	4.70E-07	9.21E-06	1.66E-05	0.00E+00	7.04E-06	3.52E-06	0.00E+00	0.00E+00	2.82E-06	1.30E-09	9.27E-09	0.00E+00	1.06E-08	1.06E-02	0.00E+00	1.53E-04	2.93E-05
3747863758448	374786	3758448	4.71E-05	5.06E-05	4.86E-05	4.80E-07	9.42E-06	1.70E-05	0.00E+00	7.20E-06	3.60E-06	0.00E+00	0.00E+00	2.88E-06	1.32E-09	9.48E-09	0.00E+00	1.08E-08	1.08E-02	0.00E+00	1.57E-04	3.00E-05
3747913758448	374791	3758448	4.85E-05	5.21E-05	5.00E-05	4.94E-07	9.69E-06	1.75E-05	0.00E+00	7.42E-06	3.71E-06	0.00E+00	0.00E+00	2.97E-06	1.36E-09	9.76E-09	0.00E+00	1.11E-08	1.11E-02	0.00E+00	1.61E-04	3.09E-05
3747563758451	374756	3758451	4.04E-05	4.35E-05	4.17E-05	4.12E-07	8.09E-06	1.46E-05	0.00E+00	6.19E-06	3.09E-06	0.00E+00	0.00E+00	2.47E-06	1.14E-09	8.14E-09	0.00E+00	9.28E-09	9.28E-03	0.00E+00	1.35E-04	2.57E-05
3747613758453	374761	3758453	4.16E-05	4.47E-05	4.29E-05	4.24E-07	8.31E-06	1.50E-05	0.00E+00	6.36E-06	3.18E-06	0.00E+00	0.00E+00	2.54E-06	1.17E-09	8.37E-09	0.00E+00	9.54E-09	9.54E-03	0.00E+00	1.38E-04	2.65E-05
3747713758453	374771	3758453	4.37E-05	4.70E-05	4.51E-05	4.46E-07	8.74E-06	1.57E-05	0.00E+00	6.69E-06	3.34E-06	0.00E+00	0.00E+00	2.68E-06	1.23E-09	8.80E-09	0.00E+00	1.00E-08	1.00E-02	0.00E+00	1.46E-04	2.78E-05
3747763758453	374776	3758453	4.49E-05	4.82E-05	4.63E-05	4.58E-07	8.98E-06	1.62E-05	0.00E+00	6.87E-06	3.43E-06	0.00E+00	0.00E+00	2.75E-06	1.26E-09	9.03E-09	0.00E+00	1.03E-08	1.03E-02	0.00E+00	1.49E-04	2.86E-05
3747823758453	374782	3758453	4.63E-05	4.98E-05	4.78E-05	4.73E-07	9.27E-06	1.67E-05	0.00E+00	7.09E-06	3.55E-06	0.00E+00	0.00E+00	2.84E-06	1.30E-09	9.33E-09	0.00E+00	1.06E-08	1.06E-02	0.00E+00	1.54E-04	2.95E-05
3747863758453	374786	3758453	4.74E-05	5.10E-05	4.89E-05	4.84E-07	9.48E-06	1.71E-05	0.00E+00	7.25E-06	3.63E-06	0.00E+00	0.00E+00	2.90E-06	1.33E-09	9.54E-09	0.00E+00	1.09E-08	1.09E-02	0.00E+00	1.58E-04	3.02E-05
3747913758453	374791	3758453	4.88E-05	5.25E-05	5.04E-05	4.98E-07	9.76E-06	1.76E-05	0.00E+00	7.47E-06	3.73E-06	0.00E+00	0.00E+00	2.99E-06	1.37E-09	9.82E-09	0.00E+00	1.12E-08	1.12E-02	0.00E+00	1.63E-04	3.11E-05
3747863758456	374786	3758456	4.76E-05	5.12E-05	4.91E-05	4.86E-07	9.52E-06	1.71E-05	0.00E+00	7.28E-06	3.64E-06	0.00E+00	0.00E+00	2.91E-06	1.34E-09	9.58E-09	0.00E+00	1.09E-08	1.09E-02	0.00E+00	1.59E-04	3.03E-05
3747913758458	374791	3758458	4.91E-05	5.28E-05	5.07E-05	5.01E-07	9.83E-06	1.77E-05	0.00E+00	7.52E-06	3.76E-06	0.00E+00	0.00E+00	3.01E-06	1.38E-09	9.89E-09	0.00E+00	1.13E-08	1.13E-02	0.00E+00	1.64E-04	3.13E-05
3744003758323	374400	3758323	1.00E-05	1.08E-05	1.03E-05	1.02E-07	2.00E-06	3.60E-06	0.00E+00	1.53E-06	7.66E-07	0.00E+00	0.00E+00	6.12E-07	2.82E-10	2.01E-09	0.00E+00	2.30E-09	2.30E-03	0.00E+00	3.33E-05	6.37E-06
3744053758323	374405	3758323	1.01E-05	1.09E-05	1.05E-05	1.03E-07	2.03E-06	3.65E-06	0.00E+00	1.55E-06	7.75E-07	0.00E+00	0.00E+00	6.20E-07	2.85E-10	2.04E-09	0.00E+00	2.33E-09	2.33E-03	0.00E+00	3.38E-05	6.45E-06
3744103758323	374410	3758323	1.03E-05	1.11E-05	1.06E-05	1.05E-07	2.05E-06	3.69E-06	0.00E+00	1.57E-06	7.85E-07	0.00E+00	0.00E+00	6.28E-07	2.89E-10	2.07E-09	0.00E+00	2.35E-09	2.35E-03	0.00E+00	3.42E-05	6.53E-06
3744153758323	374415	3758323	1.04E-05	1.12E-05	1.07E-05	1.06E-07	2.08E-06	3.74E-06	0.00E+00	1.59E-06	7.95E-07	0.00E+00	0.00E+00	6.36E-07	2.92E-10	2.09E-09	0.00E+00	2.38E-09	2.38E-03	0.00E+00	3.46E-05	6.61E-06
3744203758323	374420	3758323	1.05E-05	1.13E-05	1.09E-05	1.07E-07	2.10E-06	3.79E-06	0.00E+00	1.61E-06	8.05E-07	0.00E+00	0.00E+00	6.44E-07	2.96E-10	2.12E-09	0.00E+00	2.41E-09	2.41E-03	0.00E+00	3.51E-05	6.70E-06
3744253758323	374425	3758323	1.07E-05	1.15E-05	1.10E-05	1.09E-07	2.13E-06	3.84E-06	0.00E+00	1.63E-06	8.16E-07	0.00E+00	0.00E+00	6.53E-07	3.00E-10	2.15E-09	0.00E+00	2.45E-09	2.45E-03	0.00E+00	3.55E-05	6.79E-06
3744303758323	374430	3758323	1.08E-05	1.16E-05	1.12E-05	1.10E-07	2.16E-06	3.89E-06	0.00E+00	1.65E-06	8.27E-07	0.00E+00	0.00E+00	6.61E-07	3.04E-10	2.18E-09	0.00E+00	2.48E-09	2.48E-03	0.00E+00	3.60E-05	6.88E-06
3744353758323	374435	3758323	1.09E-05	1.18E-05	1.13E-05	1.12E-07	2.19E-06	3.94E-06	0.00E+00	1.68E-06	8.38E-07	0.00E+00	0.00E+00	6.70E-07	3.08E-10	2.20E-09	0.00E+00	2.51E-09	2.51E-03	0.00E+00	3.65E-05	6.97E-06
3744403758323	374440	3758323	1.11E-05	1.19E-05	1.14E-05	1.13E-07	2.22E-06	3.99E-06	0.00E+00	1.70E-06	8.49E-07	0.00E+00	0.00E+00	6.79E-07	3.12E-10	2.23E-09	0.00E+00	2.54E-09	2.54E-03	0.00E+00	3.69E-05	7.06E-06
3744453758323	374445	3758323	1.12E-05	1.21E-05	1.16E-05	1.15E-07	2.25E-06	4.05E-06	0.00E+00	1.72E-06	8.60E-07	0.00E+00	0.00E+00	6.88E-07	3.16E-10	2.26E-09	0.00E+00	2.58E-09	2.58E-03	0.00E+00	3.74E-05	7.15E-06
3744503758323	374450	3758323	1.14E-05	1.22E-05	1.18E-05	1.16E-07	2.28E-06	4.10E-06	0.00E+00	1.74E-06	8.71E-07	0.00E+00	0.00E+00	6.97E-07	3.20E-10	2.29E-09	0.00E+00	2.61E-09	2.61E-03	0.00E+00	3.79E-05	7.25E-06
3744553758323	374455	3758323	1.15E-05	1.24E-05	1.19E-05	1.18E-07	2.31E-06	4.15E-06	0.00E+00	1.77E-06	8.83E-07	0.00E+00	0.00E+00	7.06E-07	3.25E-10	2.32E-09	0.00E+00	2.65E-09	2.65E-03	0.00E+00	3.84E-05	7.35E-06
3744603758323	374460	3758323	1.17E-05	1.26E-05	1.21E-05	1.19E-07	2.34E-06	4.21E-06	0.00E+00	1.79E-06	8.95E-07	0.00E+00	0.00E+00	7.16E-07	3.29E-10	2.35E-09	0.00E+00	2.68E-09	2.68E-03	0.00E+00	3.90E-05	7.44E-06
3744653758323	374465	3758323	1.18E-05	1.27E-05	1.22E-05	1.21E-07	2.37E-06	4.27E-06	0.00E+00	1.81E-06	9.06E-07	0.00E+00	0.00E+00	7.25E-07	3.33E-10	2.39E-09	0.00E+00	2.72E-09	2.72E-03	0.00E+00	3.95E-05	7.

			SWBuilding Construction	SWDemolition	SWGrading	EYBuilding Construction	SWPaving	SWGrading	SWArchitectural Coating	NBBuilding Construction	NBBuilding Construction	NBArchitectural Coating	NBArchitectural Coating	RWBuilding Construction	Child Risk				Overlapping Phases - Maximum GLC		
Unique Identifier	X (UTM)	Y (UTM)	2026	2026	2026	2026	2027	2027	2027	2026	2027	2026	2027	2026	3rd Trimester	0<2	2<16	Total	per million	2025	2026	2027
3744053758338	374405	3758338	1.04E-05	1.11E-05	1.07E-05	1.06E-07	2.07E-06	3.73E-06	0.00E+00	1.58E-06	7.92E-07	0.00E+00	0.00E+00	6.34E-07	2.91E-10	2.08E-09	0.00E+00	2.38E-09	2.38E-03	0.00E+00	3.45E-05	6.59E-06
3744103758338	374410	3758338	1.05E-05	1.13E-05	1.08E-05	1.07E-07	2.10E-06	3.78E-06	0.00E+00	1.61E-06	8.03E-07	0.00E+00	0.00E+00	6.42E-07	2.95E-10	2.11E-09	0.00E+00	2.41E-09	2.41E-03	0.00E+00	3.50E-05	6.68E-06
3744153758338	374415	3758338	1.06E-05	1.14E-05	1.10E-05	1.08E-07	2.13E-06	3.83E-06	0.00E+00	1.63E-06	8.13E-07	0.00E+00	0.00E+00	6.51E-07	2.99E-10	2.14E-09	0.00E+00	2.44E-09	2.44E-03	0.00E+00	3.54E-05	6.77E-06
3744203758338	374420	3758338	1.08E-05	1.16E-05	1.11E-05	1.10E-07	2.15E-06	3.88E-06	0.00E+00	1.65E-06	8.24E-07	0.00E+00	0.00E+00	6.59E-07	3.03E-10	2.17E-09	0.00E+00	2.47E-09	2.47E-03	0.00E+00	3.59E-05	6.85E-06
3744253758338	374425	3758338	1.09E-05	1.17E-05	1.13E-05	1.11E-07	2.18E-06	3.93E-06	0.00E+00	1.67E-06	8.35E-07	0.00E+00	0.00E+00	6.68E-07	3.07E-10	2.20E-09	0.00E+00	2.50E-09	2.50E-03	0.00E+00	3.63E-05	6.94E-06
3744303758338	374430	3758338	1.10E-05	1.19E-05	1.14E-05	1.13E-07	2.21E-06	3.98E-06	0.00E+00	1.69E-06	8.46E-07	0.00E+00	0.00E+00	6.77E-07	3.11E-10	2.22E-09	0.00E+00	2.54E-09	2.54E-03	0.00E+00	3.68E-05	7.04E-06
3744353758338	374435	3758338	1.12E-05	1.20E-05	1.16E-05	1.14E-07	2.24E-06	4.03E-06	0.00E+00	1.71E-06	8.57E-07	0.00E+00	0.00E+00	6.85E-07	3.15E-10	2.25E-09	0.00E+00	2.57E-09	2.57E-03	0.00E+00	3.73E-05	7.13E-06
3744403758338	374440	3758338	1.13E-05	1.22E-05	1.17E-05	1.16E-07	2.27E-06	4.09E-06	0.00E+00	1.74E-06	8.68E-07	0.00E+00	0.00E+00	6.95E-07	3.19E-10	2.28E-09	0.00E+00	2.60E-09	2.60E-03	0.00E+00	3.78E-05	7.22E-06
3744453758338	374445	3758338	1.15E-05	1.24E-05	1.19E-05	1.17E-07	2.30E-06	4.14E-06	0.00E+00	1.76E-06	8.80E-07	0.00E+00	0.00E+00	7.04E-07	3.24E-10	2.32E-09	0.00E+00	2.64E-09	2.64E-03	0.00E+00	3.83E-05	7.32E-06
3744503758338	374450	3758338	1.17E-05	1.26E-05	1.20E-05	1.19E-07	2.33E-06	4.20E-06	0.00E+00	1.78E-06	8.92E-07	0.00E+00	0.00E+00	7.13E-07	3.28E-10	2.35E-09	0.00E+00	2.67E-09	2.67E-03	0.00E+00	3.88E-05	7.42E-06
3744553758338	374455	3758338	1.18E-05	1.27E-05	1.22E-05	1.21E-07	2.36E-06	4.25E-06	0.00E+00	1.81E-06	9.04E-07	0.00E+00	0.00E+00	7.23E-07	3.32E-10	2.38E-09	0.00E+00	2.71E-09	2.71E-03	0.00E+00	3.94E-05	7.52E-06
3744603758338	374460	3758338	1.20E-05	1.29E-05	1.24E-05	1.22E-07	2.39E-06	4.31E-06	0.00E+00	1.83E-06	9.16E-07	0.00E+00	0.00E+00	7.33E-07	3.37E-10	2.41E-09	0.00E+00	2.75E-09	2.75E-03	0.00E+00	3.99E-05	7.62E-06
3744653758338	374465	3758338	1.21E-05	1.30E-05	1.25E-05	1.24E-07	2.43E-06	4.37E-06	0.00E+00	1.86E-06	9.28E-07	0.00E+00	0.00E+00	7.43E-07	3.41E-10	2.44E-09	0.00E+00	2.78E-09	2.78E-03	0.00E+00	4.04E-05	7.72E-06
3744703758338	374470	3758338	1.23E-05	1.32E-05	1.27E-05	1.25E-07	2.46E-06	4.43E-06	0.00E+00	1.88E-06	9.41E-07	0.00E+00	0.00E+00	7.53E-07	3.46E-10	2.48E-09	0.00E+00	2.82E-09	2.82E-03	0.00E+00	4.10E-05	7.83E-06
3744753758338	374475	3758338	1.25E-05	1.34E-05	1.29E-05	1.27E-07	2.49E-06	4.49E-06	0.00E+00	1.91E-06	9.54E-07	0.00E+00	0.00E+00	7.63E-07	3.51E-10	2.51E-09	0.00E+00	2.86E-09	2.86E-03	0.00E+00	4.15E-05	7.94E-06
3744803758338	374480	3758338	1.26E-05	1.36E-05	1.30E-05	1.29E-07	2.53E-06	4.55E-06	0.00E+00	1.93E-06	9.67E-07	0.00E+00	0.00E+00	7.74E-07	3.56E-10	2.54E-09	0.00E+00	2.90E-09	2.90E-03	0.00E+00	4.21E-05	8.05E-06
3744853758338	374485	3758338	1.28E-05	1.38E-05	1.32E-05	1.31E-07	2.56E-06	4.61E-06	0.00E+00	1.96E-06	9.81E-07	0.00E+00	0.00E+00	7.84E-07	3.61E-10	2.58E-09	0.00E+00	2.94E-09	2.94E-03	0.00E+00	4.27E-05	8.16E-06
3744903758338	374490	3758338	1.30E-05	1.40E-05	1.34E-05	1.33E-07	2.60E-06	4.68E-06	0.00E+00	1.99E-06	9.94E-07	0.00E+00	0.00E+00	7.95E-07	3.66E-10	2.62E-09	0.00E+00	2.98E-09	2.98E-03	0.00E+00	4.33E-05	8.27E-06
3744953758338	374495	3758338	1.32E-05	1.42E-05	1.36E-05	1.34E-07	2.64E-06	4.74E-06	0.00E+00	2.02E-06	1.01E-06	0.00E+00	0.00E+00	8.07E-07	3.71E-10	2.65E-09	0.00E+00	3.02E-09	3.02E-03	0.00E+00	4.39E-05	8.39E-06
3745003758338	374500	3758338	1.34E-05	1.44E-05	1.38E-05	1.36E-07	2.67E-06	4.81E-06	0.00E+00	2.04E-06	1.02E-06	0.00E+00	0.00E+00	8.18E-07	3.76E-10	2.69E-09	0.00E+00	3.07E-09	3.07E-03	0.00E+00	4.45E-05	8.51E-06
3745053758338	374505	3758338	1.36E-05	1.46E-05	1.40E-05	1.38E-07	2.71E-06	4.88E-06	0.00E+00	2.07E-06	1.04E-06	0.00E+00	0.00E+00	8.30E-07	3.81E-10	2.73E-09	0.00E+00	3.11E-09	3.11E-03	0.00E+00	4.52E-05	8.63E-06
3745103758338	374510	3758338	1.37E-05	1.48E-05	1.42E-05	1.40E-07	2.75E-06	4.95E-06	0.00E+00	2.10E-06	1.05E-06	0.00E+00	0.00E+00	8.41E-07	3.87E-10	2.77E-09	0.00E+00	3.15E-09	3.15E-03	0.00E+00	4.58E-05	8.75E-06
3745153758338	374515	3758338	1.39E-05	1.50E-05	1.44E-05	1.42E-07	2.79E-06	5.02E-06	0.00E+00	2.13E-06	1.07E-06	0.00E+00	0.00E+00	8.53E-07	3.92E-10	2.81E-09	0.00E+00	3.20E-09	3.20E-03	0.00E+00	4.64E-05	8.88E-06
3745203758338	374520	3758338	1.41E-05	1.52E-05	1.46E-05	1.44E-07	2.83E-06	5.09E-06	0.00E+00	2.16E-06	1.08E-06	0.00E+00	0.00E+00	8.66E-07	3.98E-10	2.85E-09	0.00E+00	3.25E-09	3.25E-03	0.00E+00	4.71E-05	9.00E-06
3745253758338	374525	3758338	1.43E-05	1.54E-05	1.48E-05	1.46E-07	2.87E-06	5.17E-06	0.00E+00	2.20E-06	1.10E-06	0.00E+00	0.00E+00	8.78E-07	4.04E-10	2.89E-09	0.00E+00	3.29E-09	3.29E-03	0.00E+00	4.78E-05	9.13E-06
3745303758338	374530	3758338	1.46E-05	1.57E-05	1.50E-05	1.49E-07	2.91E-06	5.24E-06	0.00E+00	2.23E-06	1.11E-06	0.00E+00	0.00E+00	8.91E-07	4.10E-10	2.93E-09	0.00E+00	3.34E-09	3.34E-03	0.00E+00	4.85E-05	9.27E-06
3745353758338	374535	3758338	1.48E-05	1.59E-05	1.52E-05	1.51E-07	2.96E-06	5.32E-06	0.00E+00	2.26E-06	1.13E-06	0.00E+00	0.00E+00	9.04E-07	4.16E-10	2.97E-09	0.00E+00	3.39E-09	3.39E-03	0.00E+00	4.92E-05	9.40E-06
3745403758338	374540	3758338	1.50E-05	1.61E-05	1.55E-05	1.53E-07	3.00E-06	5.40E-06	0.00E+00	2.29E-06	1.15E-06	0.00E+00	0.00E+00	9.18E-07	4.22E-10	3.02E-09	0.00E+00	3.44E-09	3.44E-03	0.00E+00	4.99E-05	9.54E-06
3745453758338	374545	3758338	1.52E-05	1.64E-05	1.57E-05	1.55E-07	3.04E-06	5.48E-06	0.00E+00	2.32E-06	1.16E-06	0.00E+00	0.00E+00	9.31E-07	4.28E-10	3.06E-09	0.00E+00	3.49E-09	3.49E-03	0.00E+00	5.07E-05	9.69E-06
3745503758338	374550	3758338	1.54E-05	1.66E-05	1.59E-05	1.58E-07	3.09E-06	5.56E-06	0.00E+00	2.36E-06	1.18E-06	0.00E+00	0.00E+00	9.45E-07	4.35E-10	3.11E-09	0.00E+00	3.54E-09	3.54E-03	0.00E+00	5.14E-05	9.83E-06
3745553758338	374555	3758338	1.57E-05	1.69E-05	1.62E-05	1.60E-07	3.14E-06	5.64E-06	0.00E+00	2.40E-06	1.20E-06	0.00E+00	0.00E+00	9.59E-07	4.41E-10	3.16E-09	0.00E+00	3.60E-09	3.60E-03	0.00E+00	5.22E-05	9.98E-06
3745603758338	374560	3758338	1.59E-05	1.71E-05	1.64E-05	1.62E-07	3.18E-06	5.73E-06	0.00E+00	2.44E-06	1.22E-06	0.00E+00	0.00E+00	9.74E-07	4.48E-10	3.20E-09	0.00E+00	3.65E-09	3.65E-03	0.00E+00	5.30E-05	1.01E-05
3745653758338	374565	3758338	1.62E-05	1.74E-05	1.67E-05	1.65E-07	3.23E-06	5.82E-06	0.00E+00	2.47E-06	1.24E-06	0.00E+00	0.00E+00	9.89E-07	4.55E-10	3.25E-09	0.00E+00	3.71E-09	3.71E-03	0.00E+00	5.38E-05	1.03E-05
3744003758343	374400	3758343	1.03E-05	1.11E-05	1.06E-05	1.05E-07	2.06E-06	3.71E-06	0.00E+00	1.58E-06	7.88E-07	0.00E+00	0.00E+00	6.30E-07	2.90E-10	2.07E-09	0.00E+00	2.36E-09	2.36E-03	0.00E+00	3.43E-05	6.56E-06
3744053758343	374405	3758343	1.04E-05	1.12E-05	1.08E-05	1.06E-07	2.09E-06	3.76E-06	0.00E+00	1.61E-06	7.98E-07	0.00E+00	0.00E+00	6.39E-07	2.94E-10	2.10E-09	0.00E+00	2.39E-09	2.39E-03	0.00E+00	3.48E-05	6.64E-06
3744103758343	374410	3758343	1.06E-05	1.14E-05	1.09E-05	1.08E-07	2.11E-06	3.81E-06	0.00E+00	1.62E-06	8.09E-07	0.00E+00	0.00E+00	6.47E-07	2.97E-10	2.13E-09	0.00E+00	2.43E-09	2.43E-03	0.00E+00	3.52E-05	6.73E-06
3744153758343	374415	3758343	1.07E-05	1.15E-05	1.11E-05	1.09E-07	2.14E-06	3.86E-06	0.00E+00	1.64E-06	8.19E-07	0.00E+00	0.00E+00	6.55E-07	3.01E-10	2.16E-09	0.00E+00	2.46E-09	2.46E-03	0.00E+00	3.57E-05	6.82E-06
3744203758343	374420	3758343	1.08E-05	1.17E-05	1.12E-05	1.11E-07	2.17E-06	3.91E-06	0.00E+00	1.66E-06	8.30E-07	0.00E+00	0.00E+00	6.64E-07	3.05E-10	2.18E-09	0.00E+00	2.49E-09	2.49E-03	0.00E+00	3.61E-05	6.91E-06
3744253758343	374425	3758343	1.10E-05	1.18E-05	1.13E-05	1.12E-07	2.20E-06	3.96E-06	0.00E+00	1.68E-06	8.41E-07	0.00E+00	0.00E+00	6.73E-07	3.09E-10	2.21E-09	0.00E+00	2.52E-09	2.52E-03	0.00E+00	3.66E-05	7.00E-06
3744303758343	374430	3758343	1.11E-05	1.20E-05	1.15E-05	1.14E-07	2.23E-06	4.01E-06	0.00E+00	1.70E-06	8.52E-07	0.00E+00	0.00E+00	6.82E-07	3.13E-10	2.24E-09	0.00E+00	2.56E-09	2.56E-03	0.00E+00	3.71E-05	7.09E-06
3744353758343	374435	3758343	1.13E-05	1.21E-05	1.16E-05	1.15E-07	2.26E-06	4.06E-06	0.00E+00	1.73E-06	8.63E-07	0.00E+00	0.00E+00	6.91E-07	3.18E-10	2.27E-09	0.00E+00	2.59E-09	2.59E-03	0.00E+00	3.76E-05	7.18E-06
3744403758343	374440	3758343	1.14E-05	1.23E-05	1.18E-05	1.17E-07	2.29E-06	4.12E-06	0.00E+00	1.75E-06	8.75E-07	0.00E+00	0.00E+00	7.00E-07	3.22E-10	2.30E-09	0.00E+00	2.62E-09	2.62E-03	0.00E+00	3.81E-05	7.28E-06
3744453758343	374445	3758343	1.16E-05	1.25E-05	1.20E-05	1.18E-07	2.32E-06	4.17E-06	0.00E+00	1.77E-06	8.87E-07	0.00E+00	0.00E+00	7.09E-07	3.26E-10	2.33E-09	0.00E+00	2.66E-09	2.66E-03	0.00E+00	3.86E-05	7.38E-06
3744503758343	374450	3758343	1.17E-05	1.26E-05	1.21E-05	1.20E-07	2.35E-06	4.23E-06	0.00E+00	1.80E-06	8.99E-07	0.00E+00	0.00E+00	7.19E-07	3.31E-10	2.36E-09	0.00E+00	2.70E-09	2.70E-03	0.00E+00	3.91E-05	7.48E-06
3744553758343	374455	3758343	1.19E-05	1.28E-05	1.23E-05	1.21E-07	2.38E-06	4.29E-06	0.00E+00	1.82E-06	9.11E-07	0.00E+00	0.00E+00	7.29E-07	3.35E-10	2.40E-09	0.00E+00	2.73E-09	2.73E-03	0.00E+00	3.97E-05	7.58E-06
3744603758343	374460	3758343	1.21E-05	1.30E-05	1.25E-05	1.23E-07	2.41E-06	4.34E-06	0.00E+00	1.85E-06	9.23E-07	0.00E+00	0.00E+00	7.39E-07	3.40E-10	2.43E-09	0.00E+00	2.77E-09	2.77E-03	0.00E+00	4.02E-05	7.68E-06
3744653758343	374465	3758343	1.22E-05	1.31E-05	1.26E-05	1.25E-07	2.45E-06	4.40E-06	0.00E+00	1.87E-06	9.36E-07	0.00E+00	0.00E+00	7.48E-07	3.44E-10	2.46E-09	0.00E+00	2.81E-09	2.81E-03	0.00E+00	4.07E-05	7.78E-06
3744703758343	374470	3758343	1.24E-05	1.33E-05	1.28E-05	1.26E-07	2.48E-06	4.46E-06	0.00E+00	1.90E-06	9.48E-07	0.00E+00	0.00E+00	7.59E-07	3.49E-10	2.50E-09	0.00E+00	2.84E-09	2.84E-03	0.00E+00	4.13E-05	7.89E-06
3744753758343	374475	3758343	1.26E-05	1.35E-05	1.30E-05	1.28E-07	2.51E-06	4.53E-06	0.00E+00	1.92E-06	9.62E-07	0.00E+00	0.00E+00	7.69E-07	3.54E-10	2.53E-09	0.00E+00	2.88E-09	2.88E-03	0.00E+00	4.19E-05	8.00E-06
3744803758343	374480	3758343	1.27E-05	1.37E-05	1.32E-05	1.30E-07	2.55E-06	4.59E-06	0.00E+00	1.95E-06	9.75E-07	0.00E+00	0.00E+00	7.80E-07	3.59E-10	2.57E-09	0.00E+00	2.92E-09	2.92E-03	0.00E+00	4.25E-05	8.11E-06
3744853758343	374485	3758343	1.29E-05	1.39E-05	1.33E-05	1.32E-07	2.58E-06	4.65E-06	0.00E+00	1.98E-06	9.89E-07	0.00E+00	0.00E+00	7.91E-07	3.64E-10	2.60E-09	0.00E+00	2.96E-09	2.96E-03	0.00E+00	4.30E-05	8.23E-06
3744903758343	374490	3758343	1.31E-05	1.41E-05	1.35E-05	1.34E-07	2.62E-06	4.72E-06	0.00E+00	2.00E-06	1.00E-06	0.00E+00	0.00E+00	8.02E-07	3.69E-10	2.64E-09	0.00E+00	3.01E-09	3.01E-03	0.00E+00	4.37E-05	8.34E-06
3744953758343	374495	3758343	1.33E-05	1.43E-05	1.37E-05	1.36E-07	2.66E-06	4.78E-06	0.00E+00	2.03E-06	1.02E-06	0.00E+00	0.00E+00	8.13E-07	3.74E-10	2.67E-09	0.00E+00	3.05E-09	3.05E-03	0.00E+00	4.43E-05	8.46E-06
3745003758343	374500	3758343	1.35E-05	1.45E-05	1.39E-05	1.37E-07	2.70E-06	4.85E-06	0.00E+00	2.06E-06	1.03E-06	0.00E+00	0.00E+00	8.25E-07	3.79E-10	2.71E-09	0.00E+00	3.09E-09	3.09E-03	0.00E+00	4.49E-05	8.58E-06
3745053758343	374505	3758343	1.37E-05	1.47E-05	1.41E-05	1.39E-07	2.73E-06	4.92E-06	0.00E+00	2.09E-06	1.05E-06	0.00E+00	0.00E+00	8.37E-07	3.85E-10	2.75E-09	0.00E+00	3.14E-09	3.14E-03	0.00E+00	4.55E-05	8.70E-06
3745103758343	374510	3758343	1.39E-05	1.49E-05	1.43E-05	1.41E-07	2.77E-06	4.99E-06	0.00E+00	2.12E-06	1.06E-06	0.00E+00	0.00E+00	8.49E-07	3.90E-10	2.79E-09	0.00E+00	3.18E-09	3.18E-03	0.00E+00	4.62E-05	8.83E-06
3745153758343	374515	3758343	1.41E-05	1.51E-05	1.45E-05	1.43E-07	2.81E-06	5.06E-06	0.00E+00	2.15E-06	1.08E-06	0.00E+00	0.00E+00	8.61E-07	3.96E-10	2.83E-09	0.00E+00	3.23E-09	3.23E-03	0.00E+00	4.68E-05	8.95E-06
3745203758343	374520	3758343	1.43E-05	1.53E-05	1.47E-05	1.46E-07	2.85E-06	5.14E-06	0.00E+00	2.18E-06	1.09E-06	0.00E+00	0.00E+00	8.73E-07	4.01E-10	2.87E-09	0.00E+00	3.27E-09	3.27E-03	0.00E+00	4.75E-05	9.08E-06
3745253758343	374525	3758343	1.45E-05	1.56E-05	1.49E-05	1.48E-07	2.89E-06	5.21E-06	0.00E+00	2.21E-06	1.11E-06	0.00E+00	0.00E+00	8.86E-07	4.07E-10	2.91E-09	0.00E+00	3.32E-09	3.32E-03	0.00E+00	4.82E-05	9.21E-06
3745303758343	374530	3758343	1.47E-05	1.58E-05	1.52E-05	1.50E-07	2.94E-06	5.29E-06	0.00E+00	2.25E-06	1.12E-06	0.00E+00	0.00E+00	8.99E-07	4.13E-10	2.96E-09	0.00E+00	3.37E-09	3.37E-03	0.00E+00	4.89E-05	9.35E-06
3745353758343	374535	3758343	1.49E-05	1.60E-05	1.54E-05	1.52E-07	2.98E-06	5.37E-06	0.00E+00	2.28E-06	1.14E-06	0.00E+00	0.00E+00	9.12E-07	4.19E-10	3.00E-09	0.00E+00	3.42E-09	3.42E-03	0.00E+00	4.96E-05	9.49E-06
3745403758343	374540	3758343	1.51E-05	1.63E-05	1.56E-05	1.54E-07	3.03E-06	5.45E-06	0.00E+00	2.31E-06	1.16E-06	0.00E+00	0.00E+00	9.26E-07	4.26E-10	3.04E-09	0.00E+00	3.47E-09	3.47E-03	0.00E+00	5.04E-05	9.63E-06
3745453758343	374545	3758343	1.53E-05	1.65E-05	1.58E-05	1.57E-07	3.07E-06	5.53E-06	0.00E+00	2.35E-06	1.17E-06	0.00E+00	0.00E+00	9.39E-07	4.32E-10	3.09E-09	0.00E+00	3.52E-09	3.52E-03	0.00E+00	5.11E-05	9.77E-06
3745503758343	374550	3758343	1.56E-05	1.67E-05	1.61E-05	1.59E-07	3.12E-06	5.61E-06	0.00E+00	2.38E-06	1.19E-06	0.00E+00	0.00E+00	9.54E-07	4.38E-10	3.14E-09	0.00E+00	3.57E-09	3.57E-03	0.00E+00	5.19E-05	9.92E-06
3745553758343	374555	3758343	1.58E-05	1.70E-05	1.63E-05	1.61E-07	3.16E-06	5.69E-06	0.00E+00	2.42E-06	1.21E-06	0.00E+00	0.00E+00	9.68E-07	4.45E-10	3.18E-09	0.00E+00	3.63E-09	3.63E-03	0.00E+00	5.27E-05	1.01E-05
3745603758343	374560	3758343	1.61E-05	1.73E-05	1.66E-05	1.64E-07	3.21E-06	5.78E-06	0.00E+00	2.46E-06	1.23E-06	0.00E+00	0.00E+00	9.83E-07	4.52E-10	3.23E-09	0.00E+00	3.68E-09	3.68E-03	0.00E+00	5.35E-05	1.02E-05
3745653758343	374565	3758343	1.63E-05	1.75E-05	1.68E-05	1.66E-07	3.26E-06	5.87E-06	0.00E+00	2.49E-06	1.25E-06	0.00E+00	0.00E+00	9.98E-07	4.59E-10	3.28E-09	0.00E+00	3.74E-09	3.74E-03	0.00E+00	5.43E-05	1.04E-05
3744003758348	374400	3758348	1.04E-05	1.12E-05	1.07E-05	1.06E-07	2.07E-06	3.73E-06	0.00E+00	1.59E-06	7.94E-07	0.00E+00	0.00E+00	6.35E-07	2.92E-10	2.09E-09	0.00E+00	2.38E-09	2.38E-03	0.00E+00	3.46E-05	6.60E-06
3744053758348	374405	3758348	1.05E-05	1.13E-05	1.08E-05	1.07E-07	2.10E-06	3.78E-06	0.00E+00	1.61E-06	8.04E-07	0.00E+00	0.00E+00	6.43E-07	2.96E-10	2.12E-09	0.00E+00	2.41E-09	2.41E-03	0.00E+00	3.50E-05	6.69E-06
3744103758348	374410	3758348	1.06E-05	1.14E-05	1.10E-05	1.09E-07	2.13E-06	3.83E-06	0.00E+00	1.63E-06	8.15E-07	0.00E+00	0.00E+00	6.52E-07	3.00E-10	2.14E-09	0.00E+00	2.44E-09	2.44E-03	0.00E+00	3.55E-05	6.78E-06
3744153758348	374415	3758348	1.08E-05	1.16E-05	1.11E-05	1.10E-07	2.16E-06	3.88E-06	0.00E+00	1.65E-06	8.25E-07	0.00E+00	0.00E+00	6.60E-07	3.04E-10	2.17E-09	0.00E+00	2.47E-09	2.47E-03	0.00E+00	3.59E-05	6.87E-06
3744203758348	374420	3758348	1.09E-05	1.17E-05	1.13E-05	1.11E-07	2.19E-06	3.93E-06	0.00E+00	1.67E-06	8.36E-07	0.00E+00	0.00E+00	6.69E-07	3.08E-10	2.20E-09	0.00E+00	2.51E-09	2.51E-03	0.00E+00	3.64E-05	6.96E-06
3744253758348	374425	3758348	1.11E-05	1.19E-05	1.14E-05	1.13E-07	2.21E-06	3.99E-06	0.00E+00	1.69E-06	8.47E-07	0.00E+00	0.00E+00	6.78E-07	3.12E-10	2.23E-09	0.00E+00	2.54E-09	2.54E-03	0.00E+00	3.69E-05	7.05E-06
3744303758348	374430	3758348	1.12E-05	1.21E-05	1.15E-05	1.14E-07	2.24E-06	4.04E-06	0.00E+00	1.72E-06	8.58E-07	0.00E+00	0.00E+00	6.87E-07	3.16E-10	2.26E-09	0.00E+00	2.57E-09	2.57E-03	0.00E+00	3.74E-05	7.14E-06
3744353758348	374435	3758348	1.14E-05	1.22E-05	1.17E-05	1.16E-07	2.27E-06	4.09E-06	0.00E+00	1.74E-06	8.70E-07	0.00E+00	0.00E+00	6.96E-07	3.20E-10	2.29E-09	0.00E+00	2.61E-09	2.61E-03	0.00E+00	3.79E-05	7.24E-06
3744403758348	374440	3758348	1.15E-05	1.24E-05	1.19E-05	1.18E-07	2.30E-06	4.15E-06	0.00E+00	1.76E-06	8.82E-07	0.00E+00	0.00E+00	7.05E-07	3.24E-10	2.32E-09	0.00E+00	2.64E-09	2.64E-03	0.00E+00	3.84E-05	7.33E-06
3744453758348	374445	3758348	1.17E-05	1.26E-05	1.21E-05	1.19E-07	2.34E-06	4.20E-06	0.00E+00	1.79E-06	8.94E-07	0.00E+00	0.00E+00	7.15E-07	3.29E-10	2.35E-09	0.00E+00	2.68E-09	2.68E-03	0.00E+00	3.89E-05	7.43E-06
3744503758348	374450	3758348	1.18E-05	1.27E-05	1.22E-05	1.21E-07	2.37E-06	4.26E-06	0.00E+00	1.81E-06	9.06E-07	0.00E+00	0.00E+00	7.25E-07	3.33E-10	2.38E-09	0.00E+00	2.72E-09	2.72E-03	0.00E+00	3.94E-05	7.54E-

			SWBuilding Construction			EYBuilding Construction			SWArchitectural Coating	NBBuilding Construction	NBBuilding Construction	NBArchitectural Coating	NBArchitectural Coating	RWBuilding Construction						Overlapping Phases - Maximum GLC		
Unique Identifier	X (UTM)	Y (UTM)	2026	SWDemolition 2026	SWGrading 2026	2026	SWPaving 2027	SWGrading 2027	2027	2026	2027	2026	2027	2026	3rd Trimester	Child Risk 0<2	2<16	Total	per million	2025	2026	2027
3745553758358	374555	3758358	1.62E-05	1.75E-05	1.68E-05	1.66E-07	3.25E-06	5.85E-06	0.00E+00	2.48E-06	1.24E-06	0.00E+00	0.00E+00	9.94E-07	4.57E-10	3.27E-09	0.00E+00	3.73E-09	3.73E-03	0.00E+00	5.41E-05	1.03E-05
3745603758358	374560	3758358	1.65E-05	1.77E-05	1.70E-05	1.68E-07	3.30E-06	5.93E-06	0.00E+00	2.52E-06	1.26E-06	0.00E+00	0.00E+00	1.01E-06	4.64E-10	3.32E-09	0.00E+00	3.78E-09	3.78E-03	0.00E+00	5.49E-05	1.05E-05
3745653758358	374565	3758358	1.67E-05	1.80E-05	1.73E-05	1.71E-07	3.35E-06	6.03E-06	0.00E+00	2.56E-06	1.28E-06	0.00E+00	0.00E+00	1.02E-06	4.71E-10	3.37E-09	0.00E+00	3.84E-09	3.84E-03	0.00E+00	5.58E-05	1.07E-05
3745703758358	374570	3758358	1.70E-05	1.83E-05	1.75E-05	1.73E-07	3.40E-06	6.12E-06	0.00E+00	2.60E-06	1.30E-06	0.00E+00	0.00E+00	1.04E-06	4.78E-10	3.42E-09	0.00E+00	3.90E-09	3.90E-03	0.00E+00	5.66E-05	1.08E-05
3744003758363	374400	3758363	1.06E-05	1.14E-05	1.09E-05	1.08E-07	2.12E-06	3.81E-06	0.00E+00	1.62E-06	8.11E-07	0.00E+00	0.00E+00	6.49E-07	2.98E-10	2.13E-09	0.00E+00	2.43E-09	2.43E-03	0.00E+00	3.53E-05	6.75E-06
3744053758363	374405	3758363	1.07E-05	1.15E-05	1.11E-05	1.10E-07	2.15E-06	3.87E-06	0.00E+00	1.64E-06	8.21E-07	0.00E+00	0.00E+00	6.57E-07	3.02E-10	2.16E-09	0.00E+00	2.46E-09	2.46E-03	0.00E+00	3.58E-05	6.83E-06
3744103758363	374410	3758363	1.09E-05	1.17E-05	1.12E-05	1.11E-07	2.18E-06	3.92E-06	0.00E+00	1.66E-06	8.32E-07	0.00E+00	0.00E+00	6.66E-07	3.06E-10	2.19E-09	0.00E+00	2.50E-09	2.50E-03	0.00E+00	3.62E-05	6.93E-06
3744153758363	374415	3758363	1.10E-05	1.19E-05	1.14E-05	1.12E-07	2.21E-06	3.97E-06	0.00E+00	1.69E-06	8.44E-07	0.00E+00	0.00E+00	6.75E-07	3.10E-10	2.22E-09	0.00E+00	2.53E-09	2.53E-03	0.00E+00	3.67E-05	7.02E-06
3744203758363	374420	3758363	1.12E-05	1.20E-05	1.15E-05	1.14E-07	2.23E-06	4.02E-06	0.00E+00	1.71E-06	8.55E-07	0.00E+00	0.00E+00	6.84E-07	3.14E-10	2.25E-09	0.00E+00	2.56E-09	2.56E-03	0.00E+00	3.72E-05	7.11E-06
3744253758363	374425	3758363	1.13E-05	1.21E-05	1.17E-05	1.15E-07	2.27E-06	4.08E-06	0.00E+00	1.73E-06	8.66E-07	0.00E+00	0.00E+00	6.93E-07	3.19E-10	2.28E-09	0.00E+00	2.60E-09	2.60E-03	0.00E+00	3.77E-05	7.21E-06
3744303758363	374430	3758363	1.15E-05	1.23E-05	1.18E-05	1.17E-07	2.30E-06	4.13E-06	0.00E+00	1.76E-06	8.78E-07	0.00E+00	0.00E+00	7.03E-07	3.23E-10	2.31E-09	0.00E+00	2.63E-09	2.63E-03	0.00E+00	3.82E-05	7.31E-06
3744353758363	374435	3758363	1.16E-05	1.25E-05	1.20E-05	1.19E-07	2.33E-06	4.19E-06	0.00E+00	1.78E-06	8.90E-07	0.00E+00	0.00E+00	7.12E-07	3.27E-10	2.34E-09	0.00E+00	2.67E-09	2.67E-03	0.00E+00	3.88E-05	7.41E-06
3744403758363	374440	3758363	1.18E-05	1.27E-05	1.22E-05	1.20E-07	2.36E-06	4.25E-06	0.00E+00	1.80E-06	9.02E-07	0.00E+00	0.00E+00	7.22E-07	3.32E-10	2.37E-09	0.00E+00	2.71E-09	2.71E-03	0.00E+00	3.93E-05	7.51E-06
3744453758363	374445	3758363	1.20E-05	1.29E-05	1.23E-05	1.22E-07	2.39E-06	4.30E-06	0.00E+00	1.83E-06	9.15E-07	0.00E+00	0.00E+00	7.32E-07	3.36E-10	2.41E-09	0.00E+00	2.74E-09	2.74E-03	0.00E+00	3.98E-05	7.61E-06
3744503758363	374450	3758363	1.21E-05	1.30E-05	1.25E-05	1.24E-07	2.42E-06	4.36E-06	0.00E+00	1.85E-06	9.27E-07	0.00E+00	0.00E+00	7.42E-07	3.41E-10	2.44E-09	0.00E+00	2.78E-09	2.78E-03	0.00E+00	4.04E-05	7.72E-06
3744553758363	374455	3758363	1.23E-05	1.32E-05	1.27E-05	1.25E-07	2.46E-06	4.42E-06	0.00E+00	1.88E-06	9.40E-07	0.00E+00	0.00E+00	7.52E-07	3.46E-10	2.47E-09	0.00E+00	2.82E-09	2.82E-03	0.00E+00	4.09E-05	7.82E-06
3744603758363	374460	3758363	1.25E-05	1.34E-05	1.29E-05	1.27E-07	2.49E-06	4.48E-06	0.00E+00	1.91E-06	9.53E-07	0.00E+00	0.00E+00	7.62E-07	3.50E-10	2.51E-09	0.00E+00	2.86E-09	2.86E-03	0.00E+00	4.15E-05	7.93E-06
3744653758363	374465	3758363	1.26E-05	1.36E-05	1.30E-05	1.29E-07	2.53E-06	4.55E-06	0.00E+00	1.93E-06	9.66E-07	0.00E+00	0.00E+00	7.73E-07	3.55E-10	2.54E-09	0.00E+00	2.90E-09	2.90E-03	0.00E+00	4.21E-05	8.04E-06
3744703758363	374470	3758363	1.28E-05	1.38E-05	1.32E-05	1.31E-07	2.56E-06	4.61E-06	0.00E+00	1.96E-06	9.80E-07	0.00E+00	0.00E+00	7.84E-07	3.60E-10	2.58E-09	0.00E+00	2.94E-09	2.94E-03	0.00E+00	4.27E-05	8.15E-06
3744753758363	374475	3758363	1.30E-05	1.40E-05	1.34E-05	1.32E-07	2.60E-06	4.67E-06	0.00E+00	1.99E-06	9.93E-07	0.00E+00	0.00E+00	7.95E-07	3.65E-10	2.61E-09	0.00E+00	2.98E-09	2.98E-03	0.00E+00	4.33E-05	8.26E-06
3744803758363	374480	3758363	1.32E-05	1.42E-05	1.36E-05	1.34E-07	2.63E-06	4.74E-06	0.00E+00	2.01E-06	1.01E-06	0.00E+00	0.00E+00	8.06E-07	3.71E-10	2.65E-09	0.00E+00	3.02E-09	3.02E-03	0.00E+00	4.39E-05	8.38E-06
3744853758363	374485	3758363	1.34E-05	1.44E-05	1.38E-05	1.36E-07	2.67E-06	4.81E-06	0.00E+00	2.04E-06	1.02E-06	0.00E+00	0.00E+00	8.17E-07	3.76E-10	2.69E-09	0.00E+00	3.06E-09	3.06E-03	0.00E+00	4.45E-05	8.50E-06
3744903758363	374490	3758363	1.35E-05	1.46E-05	1.40E-05	1.38E-07	2.71E-06	4.88E-06	0.00E+00	2.07E-06	1.04E-06	0.00E+00	0.00E+00	8.29E-07	3.81E-10	2.73E-09	0.00E+00	3.11E-09	3.11E-03	0.00E+00	4.51E-05	8.62E-06
3744953758363	374495	3758363	1.37E-05	1.48E-05	1.42E-05	1.40E-07	2.75E-06	4.95E-06	0.00E+00	2.10E-06	1.05E-06	0.00E+00	0.00E+00	8.41E-07	3.87E-10	2.77E-09	0.00E+00	3.15E-09	3.15E-03	0.00E+00	4.58E-05	8.74E-06
3745003758363	374500	3758363	1.39E-05	1.50E-05	1.44E-05	1.42E-07	2.79E-06	5.02E-06	0.00E+00	2.13E-06	1.07E-06	0.00E+00	0.00E+00	8.53E-07	3.92E-10	2.81E-09	0.00E+00	3.20E-09	3.20E-03	0.00E+00	4.64E-05	8.87E-06
3745053758363	374505	3758363	1.41E-05	1.52E-05	1.46E-05	1.44E-07	2.83E-06	5.09E-06	0.00E+00	2.16E-06	1.08E-06	0.00E+00	0.00E+00	8.65E-07	3.98E-10	2.85E-09	0.00E+00	3.24E-09	3.24E-03	0.00E+00	4.71E-05	9.00E-06
3745103758363	374510	3758363	1.43E-05	1.54E-05	1.48E-05	1.46E-07	2.87E-06	5.17E-06	0.00E+00	2.20E-06	1.10E-06	0.00E+00	0.00E+00	8.78E-07	4.04E-10	2.89E-09	0.00E+00	3.29E-09	3.29E-03	0.00E+00	4.78E-05	9.13E-06
3745153758363	374515	3758363	1.46E-05	1.57E-05	1.50E-05	1.48E-07	2.91E-06	5.24E-06	0.00E+00	2.23E-06	1.11E-06	0.00E+00	0.00E+00	8.91E-07	4.10E-10	2.93E-09	0.00E+00	3.34E-09	3.34E-03	0.00E+00	4.85E-05	9.27E-06
3745203758363	374520	3758363	1.48E-05	1.59E-05	1.52E-05	1.51E-07	2.95E-06	5.32E-06	0.00E+00	2.26E-06	1.13E-06	0.00E+00	0.00E+00	9.04E-07	4.16E-10	2.97E-09	0.00E+00	3.39E-09	3.39E-03	0.00E+00	4.92E-05	9.40E-06
3745253758363	374525	3758363	1.50E-05	1.61E-05	1.55E-05	1.53E-07	3.00E-06	5.40E-06	0.00E+00	2.29E-06	1.15E-06	0.00E+00	0.00E+00	9.17E-07	4.22E-10	3.02E-09	0.00E+00	3.44E-09	3.44E-03	0.00E+00	4.99E-05	9.54E-06
3745303758363	374530	3758363	1.52E-05	1.63E-05	1.57E-05	1.55E-07	3.04E-06	5.47E-06	0.00E+00	2.33E-06	1.16E-06	0.00E+00	0.00E+00	9.31E-07	4.28E-10	3.06E-09	0.00E+00	3.49E-09	3.49E-03	0.00E+00	5.06E-05	9.68E-06
3745353758363	374535	3758363	1.54E-05	1.66E-05	1.59E-05	1.57E-07	3.09E-06	5.55E-06	0.00E+00	2.36E-06	1.18E-06	0.00E+00	0.00E+00	9.44E-07	4.34E-10	3.11E-09	0.00E+00	3.54E-09	3.54E-03	0.00E+00	5.14E-05	9.82E-06
3745403758363	374540	3758363	1.57E-05	1.68E-05	1.62E-05	1.60E-07	3.13E-06	5.64E-06	0.00E+00	2.40E-06	1.20E-06	0.00E+00	0.00E+00	9.58E-07	4.41E-10	3.15E-09	0.00E+00	3.59E-09	3.59E-03	0.00E+00	5.22E-05	9.97E-06
3745453758363	374545	3758363	1.59E-05	1.71E-05	1.64E-05	1.62E-07	3.18E-06	5.72E-06	0.00E+00	2.43E-06	1.22E-06	0.00E+00	0.00E+00	9.73E-07	4.47E-10	3.20E-09	0.00E+00	3.65E-09	3.65E-03	0.00E+00	5.30E-05	1.01E-05
3745503758363	374550	3758363	1.61E-05	1.73E-05	1.67E-05	1.65E-07	3.23E-06	5.81E-06	0.00E+00	2.47E-06	1.23E-06	0.00E+00	0.00E+00	9.88E-07	4.54E-10	3.25E-09	0.00E+00	3.70E-09	3.70E-03	0.00E+00	5.38E-05	1.03E-05
3745553758363	374555	3758363	1.64E-05	1.76E-05	1.69E-05	1.67E-07	3.28E-06	5.90E-06	0.00E+00	2.51E-06	1.25E-06	0.00E+00	0.00E+00	1.00E-06	4.61E-10	3.30E-09	0.00E+00	3.76E-09	3.76E-03	0.00E+00	5.46E-05	1.04E-05
3745603758363	374560	3758363	1.66E-05	1.79E-05	1.72E-05	1.70E-07	3.33E-06	5.99E-06	0.00E+00	2.54E-06	1.27E-06	0.00E+00	0.00E+00	1.02E-06	4.68E-10	3.35E-09	0.00E+00	3.82E-09	3.82E-03	0.00E+00	5.54E-05	1.06E-05
3745653758363	374565	3758363	1.69E-05	1.82E-05	1.74E-05	1.72E-07	3.38E-06	6.08E-06	0.00E+00	2.58E-06	1.29E-06	0.00E+00	0.00E+00	1.03E-06	4.75E-10	3.40E-09	0.00E+00	3.87E-09	3.87E-03	0.00E+00	5.62E-05	1.07E-05
3745703758363	374570	3758363	1.71E-05	1.84E-05	1.77E-05	1.75E-07	3.43E-06	6.17E-06	0.00E+00	2.62E-06	1.31E-06	0.00E+00	0.00E+00	1.05E-06	4.82E-10	3.45E-09	0.00E+00	3.93E-09	3.93E-03	0.00E+00	5.71E-05	1.09E-05
3744003758368	374400	3758368	1.07E-05	1.15E-05	1.10E-05	1.09E-07	2.13E-06	3.84E-06	0.00E+00	1.63E-06	8.17E-07	0.00E+00	0.00E+00	6.53E-07	3.00E-10	2.15E-09	0.00E+00	2.45E-09	2.45E-03	0.00E+00	3.56E-05	6.79E-06
3744053758368	374405	3758368	1.08E-05	1.16E-05	1.12E-05	1.10E-07	2.16E-06	3.89E-06	0.00E+00	1.65E-06	8.27E-07	0.00E+00	0.00E+00	6.62E-07	3.04E-10	2.18E-09	0.00E+00	2.48E-09	2.48E-03	0.00E+00	3.60E-05	6.89E-06
3744103758368	374410	3758368	1.10E-05	1.18E-05	1.13E-05	1.12E-07	2.19E-06	3.95E-06	0.00E+00	1.68E-06	8.39E-07	0.00E+00	0.00E+00	6.71E-07	3.08E-10	2.21E-09	0.00E+00	2.51E-09	2.51E-03	0.00E+00	3.65E-05	6.98E-06
3744153758368	374415	3758368	1.11E-05	1.19E-05	1.15E-05	1.13E-07	2.22E-06	4.00E-06	0.00E+00	1.70E-06	8.50E-07	0.00E+00	0.00E+00	6.80E-07	3.13E-10	2.24E-09	0.00E+00	2.55E-09	2.55E-03	0.00E+00	3.70E-05	7.07E-06
3744203758368	374420	3758368	1.13E-05	1.21E-05	1.16E-05	1.15E-07	2.25E-06	4.05E-06	0.00E+00	1.72E-06	8.61E-07	0.00E+00	0.00E+00	6.89E-07	3.17E-10	2.27E-09	0.00E+00	2.58E-09	2.58E-03	0.00E+00	3.75E-05	7.17E-06
3744253758368	374425	3758368	1.14E-05	1.23E-05	1.18E-05	1.16E-07	2.28E-06	4.11E-06	0.00E+00	1.75E-06	8.73E-07	0.00E+00	0.00E+00	6.98E-07	3.21E-10	2.30E-09	0.00E+00	2.62E-09	2.62E-03	0.00E+00	3.80E-05	7.26E-06
3744303758368	374430	3758368	1.16E-05	1.24E-05	1.19E-05	1.18E-07	2.31E-06	4.16E-06	0.00E+00	1.77E-06	8.85E-07	0.00E+00	0.00E+00	7.08E-07	3.25E-10	2.33E-09	0.00E+00	2.65E-09	2.65E-03	0.00E+00	3.85E-05	7.36E-06
3744353758368	374435	3758368	1.17E-05	1.26E-05	1.21E-05	1.20E-07	2.34E-06	4.22E-06	0.00E+00	1.79E-06	8.97E-07	0.00E+00	0.00E+00	7.17E-07	3.30E-10	2.36E-09	0.00E+00	2.69E-09	2.69E-03	0.00E+00	3.90E-05	7.46E-06
3744403758368	374440	3758368	1.19E-05	1.28E-05	1.23E-05	1.21E-07	2.38E-06	4.28E-06	0.00E+00	1.82E-06	9.09E-07	0.00E+00	0.00E+00	7.27E-07	3.34E-10	2.39E-09	0.00E+00	2.73E-09	2.73E-03	0.00E+00	3.96E-05	7.56E-06
3744453758368	374445	3758368	1.20E-05	1.30E-05	1.24E-05	1.23E-07	2.41E-06	4.34E-06	0.00E+00	1.84E-06	9.22E-07	0.00E+00	0.00E+00	7.37E-07	3.39E-10	2.43E-09	0.00E+00	2.76E-09	2.76E-03	0.00E+00	4.01E-05	7.67E-06
3744503758368	374450	3758368	1.22E-05	1.31E-05	1.26E-05	1.25E-07	2.44E-06	4.40E-06	0.00E+00	1.87E-06	9.35E-07	0.00E+00	0.00E+00	7.48E-07	3.44E-10	2.46E-09	0.00E+00	2.80E-09	2.80E-03	0.00E+00	4.07E-05	7.78E-06
3744553758368	374455	3758368	1.24E-05	1.33E-05	1.28E-05	1.26E-07	2.48E-06	4.46E-06	0.00E+00	1.89E-06	9.47E-07	0.00E+00	0.00E+00	7.58E-07	3.48E-10	2.49E-09	0.00E+00	2.84E-09	2.84E-03	0.00E+00	4.13E-05	7.88E-06
3744603758368	374460	3758368	1.26E-05	1.35E-05	1.30E-05	1.28E-07	2.51E-06	4.52E-06	0.00E+00	1.92E-06	9.61E-07	0.00E+00	0.00E+00	7.68E-07	3.53E-10	2.53E-09	0.00E+00	2.88E-09	2.88E-03	0.00E+00	4.18E-05	7.99E-06
3744653758368	374465	3758368	1.27E-05	1.37E-05	1.31E-05	1.30E-07	2.55E-06	4.58E-06	0.00E+00	1.95E-06	9.74E-07	0.00E+00	0.00E+00	7.79E-07	3.58E-10	2.56E-09	0.00E+00	2.92E-09	2.92E-03	0.00E+00	4.24E-05	8.10E-06
3744703758368	374470	3758368	1.29E-05	1.39E-05	1.33E-05	1.32E-07	2.58E-06	4.65E-06	0.00E+00	1.98E-06	9.88E-07	0.00E+00	0.00E+00	7.90E-07	3.63E-10	2.60E-09	0.00E+00	2.96E-09	2.96E-03	0.00E+00	4.30E-05	8.22E-06
3744753758368	374475	3758368	1.31E-05	1.41E-05	1.35E-05	1.34E-07	2.62E-06	4.71E-06	0.00E+00	2.00E-06	1.00E-06	0.00E+00	0.00E+00	8.01E-07	3.68E-10	2.63E-09	0.00E+00	3.00E-09	3.00E-03	0.00E+00	4.36E-05	8.33E-06
3744803758368	374480	3758368	1.33E-05	1.43E-05	1.37E-05	1.35E-07	2.66E-06	4.78E-06	0.00E+00	2.03E-06	1.02E-06	0.00E+00	0.00E+00	8.13E-07	3.74E-10	2.67E-09	0.00E+00	3.05E-09	3.05E-03	0.00E+00	4.42E-05	8.45E-06
3744853758368	374485	3758368	1.35E-05	1.45E-05	1.39E-05	1.37E-07	2.69E-06	4.85E-06	0.00E+00	2.06E-06	1.03E-06	0.00E+00	0.00E+00	8.24E-07	3.79E-10	2.71E-09	0.00E+00	3.09E-09	3.09E-03	0.00E+00	4.49E-05	8.57E-06
3744903758368	374490	3758368	1.37E-05	1.47E-05	1.41E-05	1.39E-07	2.73E-06	4.92E-06	0.00E+00	2.09E-06	1.04E-06	0.00E+00	0.00E+00	8.36E-07	3.84E-10	2.75E-09	0.00E+00	3.13E-09	3.13E-03	0.00E+00	4.55E-05	8.69E-06
3744953758368	374495	3758368	1.38E-05	1.49E-05	1.43E-05	1.41E-07	2.77E-06	4.99E-06	0.00E+00	2.12E-06	1.06E-06	0.00E+00	0.00E+00	8.48E-07	3.90E-10	2.79E-09	0.00E+00	3.18E-09	3.18E-03	0.00E+00	4.61E-05	8.82E-06
3745003758368	374500	3758368	1.40E-05	1.51E-05	1.45E-05	1.43E-07	2.81E-06	5.06E-06	0.00E+00	2.15E-06	1.08E-06	0.00E+00	0.00E+00	8.60E-07	3.95E-10	2.83E-09	0.00E+00	3.22E-09	3.22E-03	0.00E+00	4.68E-05	8.94E-06
3745053758368	374505	3758368	1.41E-05	1.53E-05	1.47E-05	1.45E-07	2.85E-06	5.13E-06	0.00E+00	2.18E-06	1.09E-06	0.00E+00	0.00E+00	8.73E-07	4.01E-10	2.87E-09	0.00E+00	3.27E-09	3.27E-03	0.00E+00	4.75E-05	9.08E-06
3745103758368	374510	3758368	1.43E-05	1.54E-05	1.49E-05	1.48E-07	2.89E-06	5.21E-06	0.00E+00	2.21E-06	1.11E-06	0.00E+00	0.00E+00	8.85E-07	4.07E-10	2.91E-09	0.00E+00	3.32E-09	3.32E-03	0.00E+00	4.82E-05	9.21E-06
3745153758368	374515	3758368	1.45E-05	1.56E-05	1.51E-05	1.50E-07	2.94E-06	5.28E-06	0.00E+00	2.25E-06	1.12E-06	0.00E+00	0.00E+00	8.98E-07	4.13E-10	2.95E-09	0.00E+00	3.37E-09	3.37E-03	0.00E+00	4.89E-05	9.34E-06
3745203758368	374520	3758368	1.47E-05	1.58E-05	1.53E-05	1.52E-07	2.98E-06	5.36E-06	0.00E+00	2.28E-06	1.14E-06	0.00E+00	0.00E+00	9.12E-07	4.19E-10	3.00E-09	0.00E+00	3.42E-09	3.42E-03	0.00E+00	4.96E-05	9.48E-06
3745253758368	374525	3758368	1.49E-05	1.60E-05	1.54E-05	1.54E-07	3.02E-06	5.44E-06	0.00E+00	2.31E-06	1.16E-06	0.00E+00	0.00E+00	9.25E-07	4.25E-10	3.04E-09	0.00E+00	3.47E-09	3.47E-03	0.00E+00	5.03E-05	9.62E-06
3745303758368	374530	3758368	1.51E-05	1.62E-05	1.56E-05	1.54E-07	3.06E-06	5.52E-06	0.00E+00	2.35E-06	1.17E-06	0.00E+00	0.00E+00	9.39E-07	4.31E-10	3.09E-09	0.00E+00	3.52E-09	3.52E-03	0.00E+00	5.11E-05	9.76E-06
3745353758368	374535	3758368	1.53E-05	1.64E-05	1.58E-05	1.56E-07	3.11E-06	5.60E-06	0.00E+00	2.38E-06	1.19E-06	0.00E+00	0.00E+00	9.52E-07	4.38E-10	3.13E-09	0.00E+00	3.57E-09	3.57E-03	0.00E+00	5.18E-05	9.91E-06
3745403758368	374540	3758368	1.55E-05	1.66E-05	1.61E-05	1.59E-07	3.16E-06	5.69E-06	0.00E+00	2.42E-06	1.21E-06	0.00E+00	0.00E+00	9.67E-07	4.44E-10	3.18E-09	0.00E+00	3.62E-09	3.62E-03	0.00E+00	5.26E-05	1.01E-05
3745453758368	374545	3758368	1.60E-05	1.72E-05	1.66E-05	1.64E-07	3.21E-06	5.77E-06	0.00E+00	2.45E-06	1.23E-06	0.00E+00	0.00E+00	9.81E-07	4.51E-10	3.23E-09	0.00E+00	3.68E-09	3.68E-03	0.00E+00	5.34E-05	1.02E-05
3745503758368	374550	3758368	1.63E-05	1.75E-05	1.68E-05	1.66E-07	3.26E-06	5.86E-06	0.00E+00	2.49E-06	1.25E-06	0.00E+00	0.00E+00	9.96E-07	4.58E-10	3.28E-09	0.00E+00	3.74E-09	3.74E-03	0.00E+00	5.42E-05	1.04E-05
3745553758368	374555	3758368	1.65E-05	1.78E-05	1.71E-05	1.69E-07	3.31E-06	5.95E-06	0.00E+00	2.53E-06	1.26E-06	0.00E+00	0.00E+00	1.01E-06	4.65E-10	3.33E-09	0.00E+00	3.79E-09	3.79E-03	0.00E+00	5.51E-05	1.05E-05
3745603758368	374560	3758368	1.68E-05	1.80E-05	1.73E-05	1.71E-07	3.36E-06	6.04E-06	0.00E+00	2.57E-06	1.28E-06	0.00E+00	0.00E+00	1.03E-06	4.72E-10	3.38E-09	0.00E+00	3.85E-09	3.85E-03	0.00E+00	5.59E-05	1.07E-05
3745653758368	374565	3758368	1.70E-05	1.83E-05	1.76E-05	1.74E-07	3.41E-06	6.13E-06	0.00E+00	2.61E-06	1.30E-06	0.00E+00	0.00E+00	1.04E-06	4.79E-10	3.43E-09	0.00E+00	3.91E-09	3.91E-03	0.00E+00	5.68E-05	1.08E-05
3745703758368	374570	3758368	1.73E-05	1.85E-05	1.78E-05	1.76E-07	3.46E-06	6.23E-06	0.00E+00	2.65E-06	1.32E-06	0.00E+00	0.00E+00	1.06E-06	4.87E-10	3.48E-09	0.00E+00	3.97E-09	3.97E-03	0.00E+00	5.76E-05	1.10E-05
3744003758373	374400	3758373	1.07E-05	1.16E-05	1.11E-05	1.10E-07	2.15E-06	3.87E-06	0.00E+00	1.64E-06	8.22E-07	0.00E+00	0.00E+00	6.58E-07	3.02E-10	2.16E-09	0.00E+00	2.47E-09	2.47E-03	0.00E+00	3.58E-05	6.84E-06
3744053758373	374405	3758373	1.09E-05	1.17E-05	1.12E-05	1.11E-07	2.18E-06	3.92E-06	0.00E+00	1.67E-06	8.34E-07	0.00E+00	0.00E+00	6.67E-07	3.07E-10	2.19E-09	0.00E+00	2.50E-09	2.50E-03	0.00E+00	3.63E-05	6.94E-06
3744103758373	374410	3758373	1.10E-05	1.19E-05	1.14E-05	1.13E-07	2.21E-06	3.98E-06	0.00E+00	1.69E-06	8.45E-07	0.00E+00	0.00E+00	6.76E-07	3.11E-10	2.22E-09	0.00E+00	2.53E-09	2.53E-03	0.00E+00	3.68E-05	7.03E-06
3744153758373	374415	3758373	1.12E-05	1.20E-05	1.15E-05	1.14E-07	2.24E-06	4.03E-06	0.00E+00	1.71E-06	8.56E-07	0.00E+00	0.00E+00	6.85E-07	3.15E-10	2.25E-09	0.00E+00	2.57E-09	2.57E-03	0.00E+00	3.73E-05	7.

			SWBuilding Construction	SWDemolition	SWGrading	EYBuilding Construction	SWPaving	SWGrading	SWArchitectural Coating	NBBuilding Construction	NBBuilding Construction	NBArchitectural Coating	NBArchitectural Coating	RWBuilding Construction					Overlapping Phases - Maximum GLC		
															Child Risk						
Unique Identifier	X (UTM)	Y (UTM)	2026	2026	2026	2026	2027	2027	2027	2026	2027	2026	2027	2026	3rd Trimester	0<2	2<16	Total	per million	2025	2026	2027
3745053758383	374505	3758383	1.46E-05	1.57E-05	1.51E-05	1.49E-07	2.92E-06	5.26E-06	0.00E+00	2.24E-06	1.12E-06	0.00E+00	0.00E+00	8.95E-07	4.11E-10	2.94E-09	0.00E+00	3.36E-09	3.36E-03	0.00E+00	4.87E-05	9.31E-06
3745103758383	374510	3758383	1.48E-05	1.60E-05	1.53E-05	1.51E-07	2.97E-06	5.34E-06	0.00E+00	2.27E-06	1.14E-06	0.00E+00	0.00E+00	9.08E-07	4.18E-10	2.99E-09	0.00E+00	3.40E-09	3.40E-03	0.00E+00	4.94E-05	9.45E-06
3745153758383	374515	3758383	1.51E-05	1.62E-05	1.55E-05	1.54E-07	3.01E-06	5.42E-06	0.00E+00	2.30E-06	1.15E-06	0.00E+00	0.00E+00	9.22E-07	4.24E-10	3.03E-09	0.00E+00	3.46E-09	3.46E-03	0.00E+00	5.02E-05	9.59E-06
3745203758383	374520	3758383	1.53E-05	1.64E-05	1.58E-05	1.56E-07	3.06E-06	5.50E-06	0.00E+00	2.34E-06	1.17E-06	0.00E+00	0.00E+00	9.35E-07	4.30E-10	3.08E-09	0.00E+00	3.51E-09	3.51E-03	0.00E+00	5.09E-05	9.73E-06
3745253758383	374525	3758383	1.55E-05	1.67E-05	1.60E-05	1.58E-07	3.10E-06	5.58E-06	0.00E+00	2.37E-06	1.19E-06	0.00E+00	0.00E+00	9.49E-07	4.36E-10	3.12E-09	0.00E+00	3.56E-09	3.56E-03	0.00E+00	5.17E-05	9.87E-06
3745303758383	374530	3758383	1.57E-05	1.69E-05	1.62E-05	1.61E-07	3.15E-06	5.67E-06	0.00E+00	2.41E-06	1.20E-06	0.00E+00	0.00E+00	9.63E-07	4.43E-10	3.17E-09	0.00E+00	3.61E-09	3.61E-03	0.00E+00	5.24E-05	1.00E-05
3745353758383	374535	3758383	1.60E-05	1.72E-05	1.65E-05	1.63E-07	3.20E-06	5.75E-06	0.00E+00	2.45E-06	1.22E-06	0.00E+00	0.00E+00	9.78E-07	4.50E-10	3.22E-09	0.00E+00	3.67E-09	3.67E-03	0.00E+00	5.32E-05	1.02E-05
3745403758383	374540	3758383	1.62E-05	1.74E-05	1.67E-05	1.65E-07	3.24E-06	5.84E-06	0.00E+00	2.48E-06	1.24E-06	0.00E+00	0.00E+00	9.93E-07	4.57E-10	3.27E-09	0.00E+00	3.72E-09	3.72E-03	0.00E+00	5.40E-05	1.03E-05
3745453758383	374545	3758383	1.65E-05	1.77E-05	1.70E-05	1.68E-07	3.29E-06	5.93E-06	0.00E+00	2.52E-06	1.26E-06	0.00E+00	0.00E+00	1.01E-06	4.63E-10	3.32E-09	0.00E+00	3.78E-09	3.78E-03	0.00E+00	5.49E-05	1.05E-05
3745503758383	374550	3758383	1.67E-05	1.79E-05	1.73E-05	1.71E-07	3.34E-06	6.02E-06	0.00E+00	2.56E-06	1.28E-06	0.00E+00	0.00E+00	1.02E-06	4.70E-10	3.37E-09	0.00E+00	3.84E-09	3.84E-03	0.00E+00	5.57E-05	1.06E-05
3745603758383	374560	3758383	1.72E-05	1.85E-05	1.78E-05	1.76E-07	3.45E-06	6.21E-06	0.00E+00	2.64E-06	1.32E-06	0.00E+00	0.00E+00	1.06E-06	4.85E-10	3.47E-09	0.00E+00	3.95E-09	3.95E-03	0.00E+00	5.74E-05	1.10E-05
3745653758383	374565	3758383	1.75E-05	1.88E-05	1.81E-05	1.79E-07	3.50E-06	6.30E-06	0.00E+00	2.68E-06	1.34E-06	0.00E+00	0.00E+00	1.07E-06	4.93E-10	3.52E-09	0.00E+00	4.02E-09	4.02E-03	0.00E+00	5.83E-05	1.11E-05
3745703758383	374570	3758383	1.78E-05	1.91E-05	1.83E-05	1.81E-07	3.56E-06	6.40E-06	0.00E+00	2.72E-06	1.36E-06	0.00E+00	0.00E+00	1.09E-06	5.00E-10	3.58E-09	0.00E+00	4.08E-09	4.08E-03	0.00E+00	5.92E-05	1.13E-05
3744003758388	374400	3758388	1.10E-05	1.18E-05	1.13E-05	1.12E-07	2.20E-06	3.95E-06	0.00E+00	1.68E-06	8.40E-07	0.00E+00	0.00E+00	6.72E-07	3.09E-10	2.21E-09	0.00E+00	2.52E-09	2.52E-03	0.00E+00	3.66E-05	6.99E-06
3744053758388	374405	3758388	1.11E-05	1.20E-05	1.15E-05	1.14E-07	2.23E-06	4.01E-06	0.00E+00	1.70E-06	8.52E-07	0.00E+00	0.00E+00	6.81E-07	3.13E-10	2.24E-09	0.00E+00	2.55E-09	2.55E-03	0.00E+00	3.71E-05	7.09E-06
3744103758388	374410	3758388	1.13E-05	1.21E-05	1.16E-05	1.15E-07	2.26E-06	4.06E-06	0.00E+00	1.73E-06	8.63E-07	0.00E+00	0.00E+00	6.91E-07	3.18E-10	2.27E-09	0.00E+00	2.59E-09	2.59E-03	0.00E+00	3.76E-05	7.18E-06
3744153758388	374415	3758388	1.14E-05	1.23E-05	1.18E-05	1.17E-07	2.29E-06	4.12E-06	0.00E+00	1.75E-06	8.75E-07	0.00E+00	0.00E+00	7.00E-07	3.22E-10	2.30E-09	0.00E+00	2.63E-09	2.63E-03	0.00E+00	3.81E-05	7.28E-06
3744203758388	374420	3758388	1.16E-05	1.25E-05	1.20E-05	1.18E-07	2.32E-06	4.18E-06	0.00E+00	1.77E-06	8.87E-07	0.00E+00	0.00E+00	7.10E-07	3.26E-10	2.33E-09	0.00E+00	2.66E-09	2.66E-03	0.00E+00	3.86E-05	7.38E-06
3744253758388	374425	3758388	1.18E-05	1.26E-05	1.21E-05	1.20E-07	2.35E-06	4.23E-06	0.00E+00	1.80E-06	8.99E-07	0.00E+00	0.00E+00	7.20E-07	3.31E-10	2.37E-09	0.00E+00	2.70E-09	2.70E-03	0.00E+00	3.92E-05	7.48E-06
3744303758388	374430	3758388	1.19E-05	1.28E-05	1.23E-05	1.22E-07	2.38E-06	4.29E-06	0.00E+00	1.82E-06	9.12E-07	0.00E+00	0.00E+00	7.29E-07	3.35E-10	2.40E-09	0.00E+00	2.73E-09	2.73E-03	0.00E+00	3.97E-05	7.59E-06
3744353758388	374435	3758388	1.21E-05	1.30E-05	1.25E-05	1.23E-07	2.42E-06	4.35E-06	0.00E+00	1.85E-06	9.24E-07	0.00E+00	0.00E+00	7.40E-07	3.40E-10	2.43E-09	0.00E+00	2.77E-09	2.77E-03	0.00E+00	4.03E-05	7.69E-06
3744403758388	374440	3758388	1.22E-05	1.32E-05	1.26E-05	1.25E-07	2.45E-06	4.41E-06	0.00E+00	1.87E-06	9.37E-07	0.00E+00	0.00E+00	7.50E-07	3.45E-10	2.47E-09	0.00E+00	2.81E-09	2.81E-03	0.00E+00	4.08E-05	7.80E-06
3744453758388	374445	3758388	1.24E-05	1.34E-05	1.28E-05	1.27E-07	2.49E-06	4.47E-06	0.00E+00	1.90E-06	9.51E-07	0.00E+00	0.00E+00	7.60E-07	3.50E-10	2.50E-09	0.00E+00	2.85E-09	2.85E-03	0.00E+00	4.14E-05	7.91E-06
3744503758388	374450	3758388	1.26E-05	1.35E-05	1.30E-05	1.29E-07	2.52E-06	4.54E-06	0.00E+00	1.93E-06	9.64E-07	0.00E+00	0.00E+00	7.71E-07	3.55E-10	2.54E-09	0.00E+00	2.89E-09	2.89E-03	0.00E+00	4.20E-05	8.02E-06
3744553758388	374455	3758388	1.28E-05	1.37E-05	1.32E-05	1.30E-07	2.56E-06	4.60E-06	0.00E+00	1.96E-06	9.78E-07	0.00E+00	0.00E+00	7.82E-07	3.60E-10	2.57E-09	0.00E+00	2.93E-09	2.93E-03	0.00E+00	4.26E-05	8.13E-06
3744603758388	374460	3758388	1.30E-05	1.39E-05	1.34E-05	1.32E-07	2.59E-06	4.67E-06	0.00E+00	1.98E-06	9.91E-07	0.00E+00	0.00E+00	7.93E-07	3.65E-10	2.61E-09	0.00E+00	2.97E-09	2.97E-03	0.00E+00	4.32E-05	8.25E-06
3744653758388	374465	3758388	1.31E-05	1.41E-05	1.36E-05	1.34E-07	2.63E-06	4.73E-06	0.00E+00	2.01E-06	1.01E-06	0.00E+00	0.00E+00	8.05E-07	3.70E-10	2.65E-09	0.00E+00	3.02E-09	3.02E-03	0.00E+00	4.38E-05	8.37E-06
3744703758388	374470	3758388	1.33E-05	1.43E-05	1.38E-05	1.36E-07	2.67E-06	4.80E-06	0.00E+00	2.04E-06	1.02E-06	0.00E+00	0.00E+00	8.16E-07	3.75E-10	2.68E-09	0.00E+00	3.06E-09	3.06E-03	0.00E+00	4.44E-05	8.49E-06
3744753758388	374475	3758388	1.35E-05	1.45E-05	1.40E-05	1.38E-07	2.70E-06	4.87E-06	0.00E+00	2.07E-06	1.03E-06	0.00E+00	0.00E+00	8.27E-07	3.80E-10	2.72E-09	0.00E+00	3.10E-09	3.10E-03	0.00E+00	4.50E-05	8.61E-06
3744803758388	374480	3758388	1.37E-05	1.47E-05	1.42E-05	1.40E-07	2.74E-06	4.94E-06	0.00E+00	2.10E-06	1.05E-06	0.00E+00	0.00E+00	8.39E-07	3.86E-10	2.76E-09	0.00E+00	3.15E-09	3.15E-03	0.00E+00	4.57E-05	8.73E-06
3744853758388	374485	3758388	1.39E-05	1.50E-05	1.44E-05	1.42E-07	2.78E-06	5.01E-06	0.00E+00	2.13E-06	1.06E-06	0.00E+00	0.00E+00	8.52E-07	3.91E-10	2.80E-09	0.00E+00	3.19E-09	3.19E-03	0.00E+00	4.63E-05	8.86E-06
3744903758388	374490	3758388	1.41E-05	1.52E-05	1.46E-05	1.44E-07	2.82E-06	5.08E-06	0.00E+00	2.16E-06	1.08E-06	0.00E+00	0.00E+00	8.64E-07	3.97E-10	2.84E-09	0.00E+00	3.24E-09	3.24E-03	0.00E+00	4.70E-05	8.99E-06
3744953758388	374495	3758388	1.43E-05	1.54E-05	1.48E-05	1.46E-07	2.87E-06	5.16E-06	0.00E+00	2.19E-06	1.10E-06	0.00E+00	0.00E+00	8.77E-07	4.03E-10	2.88E-09	0.00E+00	3.29E-09	3.29E-03	0.00E+00	4.77E-05	9.12E-06
3745003758388	374500	3758388	1.45E-05	1.56E-05	1.50E-05	1.48E-07	2.91E-06	5.23E-06	0.00E+00	2.22E-06	1.11E-06	0.00E+00	0.00E+00	8.90E-07	4.09E-10	2.93E-09	0.00E+00	3.33E-09	3.33E-03	0.00E+00	4.84E-05	9.25E-06
3745053758388	374505	3758388	1.47E-05	1.59E-05	1.52E-05	1.50E-07	2.95E-06	5.31E-06	0.00E+00	2.25E-06	1.13E-06	0.00E+00	0.00E+00	9.03E-07	4.15E-10	2.97E-09	0.00E+00	3.38E-09	3.38E-03	0.00E+00	4.91E-05	9.38E-06
3745103758388	374510	3758388	1.50E-05	1.61E-05	1.54E-05	1.53E-07	2.99E-06	5.39E-06	0.00E+00	2.29E-06	1.15E-06	0.00E+00	0.00E+00	9.16E-07	4.21E-10	3.01E-09	0.00E+00	3.43E-09	3.43E-03	0.00E+00	4.99E-05	9.53E-06
3745153758388	374515	3758388	1.52E-05	1.63E-05	1.57E-05	1.55E-07	3.04E-06	5.47E-06	0.00E+00	2.32E-06	1.16E-06	0.00E+00	0.00E+00	9.30E-07	4.27E-10	3.06E-09	0.00E+00	3.49E-09	3.49E-03	0.00E+00	5.06E-05	9.67E-06
3745203758388	374520	3758388	1.54E-05	1.66E-05	1.59E-05	1.57E-07	3.08E-06	5.55E-06	0.00E+00	2.36E-06	1.18E-06	0.00E+00	0.00E+00	9.44E-07	4.34E-10	3.10E-09	0.00E+00	3.54E-09	3.54E-03	0.00E+00	5.14E-05	9.81E-06
3745253758388	374525	3758388	1.56E-05	1.68E-05	1.61E-05	1.60E-07	3.13E-06	5.63E-06	0.00E+00	2.39E-06	1.20E-06	0.00E+00	0.00E+00	9.57E-07	4.40E-10	3.15E-09	0.00E+00	3.59E-09	3.59E-03	0.00E+00	5.21E-05	9.96E-06
3745303758388	374530	3758388	1.59E-05	1.71E-05	1.64E-05	1.62E-07	3.18E-06	5.72E-06	0.00E+00	2.43E-06	1.21E-06	0.00E+00	0.00E+00	9.72E-07	4.47E-10	3.20E-09	0.00E+00	3.64E-09	3.64E-03	0.00E+00	5.29E-05	1.01E-05
3745353758388	374535	3758388	1.61E-05	1.73E-05	1.66E-05	1.64E-07	3.22E-06	5.80E-06	0.00E+00	2.47E-06	1.23E-06	0.00E+00	0.00E+00	9.87E-07	4.54E-10	3.25E-09	0.00E+00	3.70E-09	3.70E-03	0.00E+00	5.37E-05	1.03E-05
3745453758388	374545	3758388	1.66E-05	1.78E-05	1.72E-05	1.70E-07	3.32E-06	5.98E-06	0.00E+00	2.54E-06	1.27E-06	0.00E+00	0.00E+00	1.02E-06	4.68E-10	3.34E-09	0.00E+00	3.81E-09	3.81E-03	0.00E+00	5.54E-05	1.06E-05
3745503758388	374550	3758388	1.69E-05	1.81E-05	1.74E-05	1.72E-07	3.37E-06	6.07E-06	0.00E+00	2.58E-06	1.29E-06	0.00E+00	0.00E+00	1.03E-06	4.75E-10	3.40E-09	0.00E+00	3.87E-09	3.87E-03	0.00E+00	5.62E-05	1.07E-05
3745603758388	374560	3758388	1.74E-05	1.87E-05	1.80E-05	1.77E-07	3.48E-06	6.26E-06	0.00E+00	2.66E-06	1.33E-06	0.00E+00	0.00E+00	1.06E-06	4.89E-10	3.50E-09	0.00E+00	3.99E-09	3.99E-03	0.00E+00	5.80E-05	1.11E-05
3745653758388	374565	3758388	1.77E-05	1.90E-05	1.82E-05	1.80E-07	3.53E-06	6.36E-06	0.00E+00	2.70E-06	1.35E-06	0.00E+00	0.00E+00	1.08E-06	4.97E-10	3.56E-09	0.00E+00	4.05E-09	4.05E-03	0.00E+00	5.89E-05	1.12E-05
3745703758388	374570	3758388	1.79E-05	1.93E-05	1.85E-05	1.83E-07	3.59E-06	6.46E-06	0.00E+00	2.75E-06	1.37E-06	0.00E+00	0.00E+00	1.10E-06	5.05E-10	3.61E-09	0.00E+00	4.12E-09	4.12E-03	0.00E+00	5.98E-05	1.14E-05
3744003758393	374400	3758393	1.11E-05	1.19E-05	1.14E-05	1.13E-07	2.21E-06	3.98E-06	0.00E+00	1.69E-06	8.46E-07	0.00E+00	0.00E+00	6.77E-07	3.11E-10	2.23E-09	0.00E+00	2.54E-09	2.54E-03	0.00E+00	3.68E-05	7.04E-06
3744053758393	374405	3758393	1.12E-05	1.21E-05	1.16E-05	1.14E-07	2.24E-06	4.04E-06	0.00E+00	1.72E-06	8.58E-07	0.00E+00	0.00E+00	6.86E-07	3.16E-10	2.26E-09	0.00E+00	2.57E-09	2.57E-03	0.00E+00	3.74E-05	7.14E-06
3744103758393	374410	3758393	1.14E-05	1.22E-05	1.17E-05	1.16E-07	2.27E-06	4.09E-06	0.00E+00	1.74E-06	8.70E-07	0.00E+00	0.00E+00	6.96E-07	3.20E-10	2.29E-09	0.00E+00	2.61E-09	2.61E-03	0.00E+00	3.79E-05	7.24E-06
3744153758393	374415	3758393	1.15E-05	1.24E-05	1.19E-05	1.18E-07	2.31E-06	4.15E-06	0.00E+00	1.76E-06	8.82E-07	0.00E+00	0.00E+00	7.05E-07	3.24E-10	2.32E-09	0.00E+00	2.64E-09	2.64E-03	0.00E+00	3.84E-05	7.34E-06
3744203758393	374420	3758393	1.17E-05	1.26E-05	1.21E-05	1.19E-07	2.34E-06	4.21E-06	0.00E+00	1.79E-06	8.94E-07	0.00E+00	0.00E+00	7.15E-07	3.29E-10	2.35E-09	0.00E+00	2.68E-09	2.68E-03	0.00E+00	3.89E-05	7.44E-06
3744253758393	374425	3758393	1.18E-05	1.27E-05	1.22E-05	1.21E-07	2.37E-06	4.26E-06	0.00E+00	1.81E-06	9.06E-07	0.00E+00	0.00E+00	7.25E-07	3.33E-10	2.38E-09	0.00E+00	2.72E-09	2.72E-03	0.00E+00	3.95E-05	7.54E-06
3744303758393	374430	3758393	1.20E-05	1.29E-05	1.24E-05	1.23E-07	2.40E-06	4.32E-06	0.00E+00	1.84E-06	9.19E-07	0.00E+00	0.00E+00	7.35E-07	3.38E-10	2.42E-09	0.00E+00	2.76E-09	2.76E-03	0.00E+00	4.00E-05	7.64E-06
3744353758393	374435	3758393	1.22E-05	1.31E-05	1.26E-05	1.24E-07	2.44E-06	4.38E-06	0.00E+00	1.86E-06	9.32E-07	0.00E+00	0.00E+00	7.45E-07	3.43E-10	2.45E-09	0.00E+00	2.79E-09	2.79E-03	0.00E+00	4.06E-05	7.75E-06
3744403758393	374440	3758393	1.23E-05	1.33E-05	1.27E-05	1.26E-07	2.47E-06	4.45E-06	0.00E+00	1.89E-06	9.45E-07	0.00E+00	0.00E+00	7.56E-07	3.47E-10	2.49E-09	0.00E+00	2.83E-09	2.83E-03	0.00E+00	4.11E-05	7.86E-06
3744453758393	374445	3758393	1.25E-05	1.35E-05	1.29E-05	1.28E-07	2.50E-06	4.51E-06	0.00E+00	1.92E-06	9.58E-07	0.00E+00	0.00E+00	7.66E-07	3.52E-10	2.52E-09	0.00E+00	2.87E-09	2.87E-03	0.00E+00	4.17E-05	7.97E-06
3744503758393	374450	3758393	1.27E-05	1.37E-05	1.31E-05	1.30E-07	2.54E-06	4.57E-06	0.00E+00	1.94E-06	9.72E-07	0.00E+00	0.00E+00	7.77E-07	3.57E-10	2.56E-09	0.00E+00	2.91E-09	2.91E-03	0.00E+00	4.23E-05	8.08E-06
3744553758393	374455	3758393	1.29E-05	1.38E-05	1.33E-05	1.31E-07	2.58E-06	4.64E-06	0.00E+00	1.97E-06	9.85E-07	0.00E+00	0.00E+00	7.88E-07	3.62E-10	2.59E-09	0.00E+00	2.95E-09	2.95E-03	0.00E+00	4.29E-05	8.20E-06
3744603758393	374460	3758393	1.31E-05	1.40E-05	1.35E-05	1.33E-07	2.61E-06	4.70E-06	0.00E+00	2.00E-06	9.99E-07	0.00E+00	0.00E+00	7.99E-07	3.68E-10	2.63E-09	0.00E+00	3.00E-09	3.00E-03	0.00E+00	4.35E-05	8.31E-06
3744653758393	374465	3758393	1.32E-05	1.42E-05	1.37E-05	1.35E-07	2.65E-06	4.77E-06	0.00E+00	2.03E-06	1.01E-06	0.00E+00	0.00E+00	8.11E-07	3.73E-10	2.67E-09	0.00E+00	3.04E-09	3.04E-03	0.00E+00	4.41E-05	8.43E-06
3744703758393	374470	3758393	1.34E-05	1.44E-05	1.39E-05	1.37E-07	2.69E-06	4.84E-06	0.00E+00	2.06E-06	1.03E-06	0.00E+00	0.00E+00	8.23E-07	3.78E-10	2.71E-09	0.00E+00	3.08E-09	3.08E-03	0.00E+00	4.48E-05	8.55E-06
3744753758393	374475	3758393	1.36E-05	1.47E-05	1.41E-05	1.39E-07	2.73E-06	4.91E-06	0.00E+00	2.09E-06	1.04E-06	0.00E+00	0.00E+00	8.34E-07	3.84E-10	2.74E-09	0.00E+00	3.13E-09	3.13E-03	0.00E+00	4.54E-05	8.68E-06
3744803758393	374480	3758393	1.38E-05	1.49E-05	1.43E-05	1.41E-07	2.77E-06	4.98E-06	0.00E+00	2.12E-06	1.06E-06	0.00E+00	0.00E+00	8.46E-07	3.89E-10	2.78E-09	0.00E+00	3.17E-09	3.17E-03	0.00E+00	4.61E-05	8.80E-06
3744853758393	374485	3758393	1.40E-05	1.51E-05	1.45E-05	1.43E-07	2.81E-06	5.05E-06	0.00E+00	2.15E-06	1.07E-06	0.00E+00	0.00E+00	8.59E-07	3.95E-10	2.82E-09	0.00E+00	3.22E-09	3.22E-03	0.00E+00	4.67E-05	8.93E-06
3744903758393	374490	3758393	1.42E-05	1.53E-05	1.47E-05	1.45E-07	2.85E-06	5.13E-06	0.00E+00	2.18E-06	1.09E-06	0.00E+00	0.00E+00	8.72E-07	4.01E-10	2.87E-09	0.00E+00	3.27E-09	3.27E-03	0.00E+00	4.74E-05	9.06E-06
3745053758393	374505	3758393	1.49E-05	1.60E-05	1.54E-05	1.52E-07	2.98E-06	5.36E-06	0.00E+00	2.28E-06	1.14E-06	0.00E+00	0.00E+00	9.10E-07	4.19E-10	2.99E-09	0.00E+00	3.41E-09	3.41E-03	0.00E+00	4.96E-05	9.47E-06
3745103758393	374510	3758393	1.51E-05	1.62E-05	1.56E-05	1.54E-07	3.02E-06	5.44E-06	0.00E+00	2.31E-06	1.15E-06	0.00E+00	0.00E+00	9.24E-07	4.25E-10	3.04E-09	0.00E+00	3.46E-09	3.46E-03	0.00E+00	5.03E-05	9.61E-06
3745153758393	374515	3758393	1.53E-05	1.64E-05	1.58E-05	1.56E-07	3.06E-06	5.52E-06	0.00E+00	2.34E-06	1.17E-06	0.00E+00	0.00E+00	9.38E-07	4.31E-10	3.08E-09	0.00E+00	3.52E-09	3.52E-03	0.00E+00	5.10E-05	9.75E-06
3745203758393	374520	3758393	1.55E-05	1.67E-05	1.60E-05	1.59E-07	3.11E-06	5.60E-06	0.00E+00	2.38E-06	1.19E-06	0.00E+00	0.00E+00	9.52E-07	4.38E-10	3.13E-09	0.00E+00	3.57E-09	3.57E-03	0.00E+00	5.18E-05	9.90E-06
3745253758393	374525	3758393	1.58E-05	1.70E-05	1.63E-05	1.61E-07	3.16E-06	5.68E-06	0.00E+00	2.41E-06	1.21E-06	0.00E+00	0.00E+00	9.66E-07	4.44E-10	3.18E-09	0.00E+00	3.62E-09	3.62E-03	0.00E+00	5.26E-05	1.00E-05
3745303758393	374530	3758393	1.60E-05	1.72E-05	1.65E-05	1.63E-07	3.20E-06	5.77E-06	0.00E+00	2.45E-06	1.23E-06	0.00E+00	0.00E+00	9.81E-07	4.51E-10	3.23E-09	0.00E+00	3.68E-09	3.68E-03	0.00E+00	5.34E-05	1.02E-05
3745353758393	374535	3758393	1.63E-05	1.75E-05	1.68E-05	1.66E-07	3.25E-06	5.86E-06	0.00E+00	2.49E-06	1.24E-06	0.00E+00	0.00E+00	9.96E-07	4.58E-10	3.27E-09	0.00E+00	3.73E-09	3.73E-03	0.00E+00	5.42E-05	1.04E-05
3745373758393	374537	3758393	1.64E-05	1.76E-05	1.69E-05	1.67E-07	3.27E-06	5.89E-06	0.00E+00	2.50E-06	1.25E-06	0.00E+00	0.00E+00	1.00E-06	4.60E-10	3.29E-09	0.00E+00	3.75E-09	3.75E-03	0.00E+00	5.45E-05	1.04E-05
3745453758393	374545	3758393	1.68E-05	1.81E-05	1.73E-05	1.71E-07	3.35E-06	6.04E-06	0.00E+00	2.57E-06	1.28E-06	0.00E+00	0.00E+00	1.03E-06	4.72E-10	3.37E-09	0.00E+00	3.85E-09	3.85E-03	0.00E+00	5.59E-05	1.07E-05
3745503758393	374550	3758393	1.70E-05	1.83E-05	1.76E-05	1.74E-07	3.41E-06	6.13E-06	0.00E+00	2.60E-06	1.30E-06	0.00E+00	0.00E+00	1.04E-06	4.79E-10	3.43E-09	0.00E+00	3.91E-09	3.91E-03	0.00E+00	5.67E-05	1.08E-05
3745603758393	374560	3758393	1.76E-05	1.89E-05	1.81E-05	1.79E-07	3.51E-06	6.32E-06	0.00E+00	2.69E-06	1.34E-06	0.00E+00	0.00E+00	1.07E-06	4.94E-10	3.53E-09	0.00E+00	4.03E-09	4.03E-03	0.00E+00	5.85E-05	1.12E-05
3745653758393	374565	3758393	1.78E-05	1.92E-05	1.84E-05	1.82E-07	3.57E-06	6.42E-06	0.00E+00	2.73E-06	1.36E-06	0.00E+00	0.00E+00	1.09E-06	5.02E-10	3.59E-09	0.00E+00	4.09E-09	4.09E-03	0.00E+00	5.94E-05	1.14E-05
3745703758393	374570	3758393	1.81E-05	1.95E-05	1.87E-05	1.85E-07	3.62E-06	6.52E-06	0.00E+00	2.77E-06	1.39E-06	0.00E+00	0.00E+00	1.11E-06	5.10E-10	3.65E-09	0.00E+00	4.16E-09	4.16E-03

			SWBuilding Construction	SWDemolition	SWGrading	EYBuilding Construction	SWPaving	SWGrading	SWArchitectural Coating	NBBuilding Construction	NBBuilding Construction	NBArchitectural Coating	NBArchitectural Coating	RWBuilding Construction	Child Risk				Overlapping Phases - Maximum GLC		
Unique Identifier	X (UTM)	Y (UTM)	2026	2026	2026	2026	2027	2027	2027	2026	2027	2026	2027	2026	3rd Trimester	0<2	2<16	Total	per million	2025	2026	2027
3748363758387	374836	3758387	6.18E-05	6.65E-05	6.38E-05	6.31E-07	1.24E-05	2.23E-05	0.00E+00	9.46E-06	4.73E-06	0.00E+00	0.00E+00	3.79E-06	1.74E-09	1.25E-08	0.00E+00	1.42E-08	1.42E-02	0.00E+00	2.06E-04	3.94E-05
3748413758387	374841	3758387	6.46E-05	6.95E-05	6.67E-05	6.59E-07	1.29E-05	2.33E-05	0.00E+00	9.89E-06	4.94E-06	0.00E+00	0.00E+00	3.95E-06	1.82E-09	1.30E-08	0.00E+00	1.48E-08	1.48E-02	0.00E+00	2.15E-04	4.11E-05
3748463758387	374846	3758387	6.76E-05	7.27E-05	6.98E-05	6.89E-07	1.35E-05	2.43E-05	0.00E+00	1.03E-05	5.17E-06	0.00E+00	0.00E+00	4.14E-06	1.90E-09	1.36E-08	0.00E+00	1.55E-08	1.55E-02	0.00E+00	2.25E-04	4.30E-05
3748963758387	374896	3758387	1.23E-04	1.32E-04	1.27E-04	1.25E-06	2.45E-05	4.42E-05	0.00E+00	1.88E-05	9.38E-06	0.00E+00	0.00E+00	7.51E-06	3.45E-09	2.47E-08	0.00E+00	2.81E-08	2.81E-02	0.00E+00	4.09E-04	7.81E-05
3749013758387	374901	3758387	1.33E-04	1.44E-04	1.38E-04	1.36E-06	2.67E-05	4.81E-05	0.00E+00	2.04E-05	1.02E-05	0.00E+00	0.00E+00	8.17E-06	3.76E-09	2.69E-08	0.00E+00	3.06E-08	3.06E-02	0.00E+00	4.45E-04	8.50E-05
3749063758387	374906	3758387	1.46E-04	1.57E-04	1.51E-04	1.49E-06	2.92E-05	5.26E-05	0.00E+00	2.23E-05	1.12E-05	0.00E+00	0.00E+00	8.94E-06	4.11E-09	2.94E-08	0.00E+00	3.35E-08	3.35E-02	0.00E+00	4.87E-04	9.30E-05
3749113758387	374911	3758387	1.61E-04	1.73E-04	1.66E-04	1.64E-06	3.22E-05	5.79E-05	0.00E+00	2.46E-05	1.23E-05	0.00E+00	0.00E+00	9.85E-06	4.53E-09	3.24E-08	0.00E+00	3.69E-08	3.69E-02	0.00E+00	5.36E-04	1.02E-04
3749163758387	374916	3758387	1.79E-04	1.93E-04	1.85E-04	1.83E-06	3.58E-05	6.45E-05	0.00E+00	2.74E-05	1.37E-05	0.00E+00	0.00E+00	1.10E-05	5.04E-09	3.61E-08	0.00E+00	4.11E-08	4.11E-02	0.00E+00	5.97E-04	1.14E-04
3749213758387	374921	3758387	2.01E-04	2.17E-04	2.08E-04	2.06E-06	4.03E-05	7.26E-05	0.00E+00	3.08E-05	1.54E-05	0.00E+00	0.00E+00	1.23E-05	5.67E-09	4.06E-08	0.00E+00	4.62E-08	4.62E-02	0.00E+00	6.71E-04	1.28E-04
3749263758387	374926	3758387	2.32E-04	2.51E-04	2.37E-04	2.34E-06	4.60E-05	8.28E-05	0.00E+00	3.52E-05	1.76E-05	0.00E+00	0.00E+00	1.41E-05	6.47E-09	4.63E-08	0.00E+00	5.27E-08	5.27E-02	0.00E+00	7.66E-04	1.46E-04
3748213758392	374821	3758392	5.51E-05	5.93E-05	5.69E-05	5.63E-07	1.10E-05	1.99E-05	0.00E+00	8.44E-06	4.22E-06	0.00E+00	0.00E+00	3.38E-06	1.55E-09	1.11E-08	0.00E+00	1.27E-08	1.27E-02	0.00E+00	1.84E-04	3.51E-05
3748263758392	374826	3758392	5.74E-05	6.17E-05	5.92E-05	5.85E-07	1.15E-05	2.07E-05	0.00E+00	8.78E-06	4.39E-06	0.00E+00	0.00E+00	3.51E-06	1.61E-09	1.16E-08	0.00E+00	1.32E-08	1.32E-02	0.00E+00	1.91E-04	3.65E-05
3748313758392	374831	3758392	5.97E-05	6.42E-05	6.16E-05	6.09E-07	1.19E-05	2.15E-05	0.00E+00	9.14E-06	4.57E-06	0.00E+00	0.00E+00	3.66E-06	1.68E-09	1.20E-08	0.00E+00	1.37E-08	1.37E-02	0.00E+00	1.99E-04	3.80E-05
3748363758392	374836	3758392	6.22E-05	6.69E-05	6.42E-05	6.35E-07	1.25E-05	2.24E-05	0.00E+00	9.53E-06	4.76E-06	0.00E+00	0.00E+00	3.81E-06	1.75E-09	1.25E-08	0.00E+00	1.43E-08	1.43E-02	0.00E+00	2.07E-04	3.96E-05
3748413758392	374841	3758392	6.50E-05	6.99E-05	6.71E-05	6.63E-07	1.30E-05	2.34E-05	0.00E+00	9.95E-06	4.97E-06	0.00E+00	0.00E+00	3.98E-06	1.83E-09	1.31E-08	0.00E+00	1.49E-08	1.49E-02	0.00E+00	2.17E-04	4.14E-05
3748463758392	374846	3758392	6.80E-05	7.31E-05	7.02E-05	6.94E-07	1.36E-05	2.45E-05	0.00E+00	1.04E-05	5.20E-06	0.00E+00	0.00E+00	4.16E-06	1.91E-09	1.37E-08	0.00E+00	1.56E-08	1.56E-02	0.00E+00	2.27E-04	4.33E-05
3748663758392	374866	3758392	8.30E-05	8.93E-05	8.57E-05	8.47E-07	1.66E-05	2.99E-05	0.00E+00	1.27E-05	6.36E-06	0.00E+00	0.00E+00	5.08E-06	2.34E-09	1.67E-08	0.00E+00	1.91E-08	1.91E-02	0.00E+00	2.77E-04	5.29E-05
3748713758392	374871	3758392	8.79E-05	9.45E-05	9.07E-05	8.97E-07	1.76E-05	3.17E-05	0.00E+00	1.35E-05	6.73E-06	0.00E+00	0.00E+00	5.38E-06	2.47E-09	1.77E-08	0.00E+00	2.02E-08	2.02E-02	0.00E+00	2.93E-04	5.60E-05
3748763758392	374876	3758392	9.33E-05	1.00E-04	9.63E-05	9.52E-07	1.87E-05	3.36E-05	0.00E+00	1.43E-05	7.14E-06	0.00E+00	0.00E+00	5.71E-06	2.63E-09	1.88E-08	0.00E+00	2.14E-08	2.14E-02	0.00E+00	3.11E-04	5.94E-05
3748813758392	374881	3758392	9.95E-05	1.07E-04	1.03E-04	1.02E-06	1.99E-05	3.58E-05	0.00E+00	1.52E-05	7.61E-06	0.00E+00	0.00E+00	6.09E-06	2.80E-09	2.00E-08	0.00E+00	2.28E-08	2.28E-02	0.00E+00	3.32E-04	6.34E-05
3748863758392	374886	3758392	1.06E-04	1.14E-04	1.10E-04	1.09E-06	2.13E-05	3.83E-05	0.00E+00	1.63E-05	8.15E-06	0.00E+00	0.00E+00	6.52E-06	3.00E-09	2.14E-08	0.00E+00	2.44E-08	2.44E-02	0.00E+00	3.55E-04	6.78E-05
3748913758392	374891	3758392	1.14E-04	1.23E-04	1.18E-04	1.16E-06	2.28E-05	4.11E-05	0.00E+00	1.75E-05	8.73E-06	0.00E+00	0.00E+00	6.99E-06	3.21E-09	2.30E-08	0.00E+00	2.62E-08	2.62E-02	0.00E+00	3.80E-04	7.27E-05
3748963758392	374896	3758392	1.23E-04	1.33E-04	1.27E-04	1.26E-06	2.47E-05	4.44E-05	0.00E+00	1.89E-05	9.43E-06	0.00E+00	0.00E+00	7.55E-06	3.47E-09	2.48E-08	0.00E+00	2.83E-08	2.83E-02	0.00E+00	4.11E-04	7.85E-05
3749013758392	374901	3758392	1.34E-04	1.44E-04	1.39E-04	1.37E-06	2.69E-05	4.83E-05	0.00E+00	2.05E-05	1.03E-05	0.00E+00	0.00E+00	8.22E-06	3.78E-09	2.70E-08	0.00E+00	3.08E-08	3.08E-02	0.00E+00	4.47E-04	8.55E-05
3749063758392	374906	3758392	1.47E-04	1.58E-04	1.52E-04	1.50E-06	2.94E-05	5.29E-05	0.00E+00	2.25E-05	1.12E-05	0.00E+00	0.00E+00	8.99E-06	4.14E-09	2.96E-08	0.00E+00	3.37E-08	3.37E-02	0.00E+00	4.90E-04	9.35E-05
3749113758392	374911	3758392	1.62E-04	1.74E-04	1.67E-04	1.65E-06	3.24E-05	5.83E-05	0.00E+00	2.48E-05	1.24E-05	0.00E+00	0.00E+00	9.91E-06	4.56E-09	3.26E-08	0.00E+00	3.72E-08	3.72E-02	0.00E+00	5.40E-04	1.03E-04
3749163758392	374916	3758392	1.80E-04	1.94E-04	1.86E-04	1.84E-06	3.60E-05	6.49E-05	0.00E+00	2.76E-05	1.38E-05	0.00E+00	0.00E+00	1.10E-05	5.07E-09	3.63E-08	0.00E+00	4.13E-08	4.13E-02	0.00E+00	6.00E-04	1.15E-04
3749213758392	374921	3758392	2.03E-04	2.18E-04	2.09E-04	2.07E-06	4.05E-05	7.30E-05	0.00E+00	3.10E-05	1.55E-05	0.00E+00	0.00E+00	1.24E-05	5.70E-09	4.08E-08	0.00E+00	4.65E-08	4.65E-02	0.00E+00	6.75E-04	1.29E-04
3749263758392	374926	3758392	2.31E-04	2.48E-04	2.38E-04	2.35E-06	4.62E-05	8.31E-05	0.00E+00	3.53E-05	1.77E-05	0.00E+00	0.00E+00	1.41E-05	6.50E-09	4.65E-08	0.00E+00	5.30E-08	5.30E-02	0.00E+00	7.69E-04	1.47E-04
3748213758397	374821	3758397	5.55E-05	5.97E-05	5.73E-05	5.66E-07	1.11E-05	2.00E-05	0.00E+00	8.49E-06	4.25E-06	0.00E+00	0.00E+00	3.40E-06	1.56E-09	1.12E-08	0.00E+00	1.27E-08	1.27E-02	0.00E+00	1.85E-04	3.53E-05
3748263758397	374826	3758397	5.77E-05	6.21E-05	5.96E-05	5.89E-07	1.15E-05	2.08E-05	0.00E+00	8.83E-06	4.42E-06	0.00E+00	0.00E+00	3.53E-06	1.62E-09	1.16E-08	0.00E+00	1.32E-08	1.32E-02	0.00E+00	1.92E-04	3.68E-05
3748313758397	374831	3758397	6.01E-05	6.46E-05	6.20E-05	6.13E-07	1.20E-05	2.16E-05	0.00E+00	9.19E-06	4.60E-06	0.00E+00	0.00E+00	3.68E-06	1.69E-09	1.21E-08	0.00E+00	1.38E-08	1.38E-02	0.00E+00	2.00E-04	3.82E-05
3748363758397	374836	3758397	6.26E-05	6.73E-05	6.46E-05	6.39E-07	1.25E-05	2.25E-05	0.00E+00	9.58E-06	4.79E-06	0.00E+00	0.00E+00	3.83E-06	1.76E-09	1.26E-08	0.00E+00	1.44E-08	1.44E-02	0.00E+00	2.09E-04	3.99E-05
3748413758397	374841	3758397	6.54E-05	7.03E-05	6.75E-05	6.67E-07	1.31E-05	2.35E-05	0.00E+00	1.00E-05	5.00E-06	0.00E+00	0.00E+00	4.00E-06	1.84E-09	1.32E-08	0.00E+00	1.50E-08	1.50E-02	0.00E+00	2.18E-04	4.16E-05
3748463758397	374846	3758397	6.84E-05	7.35E-05	7.06E-05	6.98E-07	1.37E-05	2.46E-05	0.00E+00	1.04E-05	5.23E-06	0.00E+00	0.00E+00	4.19E-06	1.92E-09	1.38E-08	0.00E+00	1.57E-08	1.57E-02	0.00E+00	2.28E-04	4.35E-05
3748663758397	374866	3758397	8.35E-05	8.98E-05	8.62E-05	8.52E-07	1.67E-05	3.01E-05	0.00E+00	1.28E-05	6.39E-06	0.00E+00	0.00E+00	5.11E-06	2.35E-09	1.68E-08	0.00E+00	1.92E-08	1.92E-02	0.00E+00	2.78E-04	5.31E-05
3748713758397	374871	3758397	8.83E-05	9.50E-05	9.12E-05	9.01E-07	1.77E-05	3.18E-05	0.00E+00	1.35E-05	6.76E-06	0.00E+00	0.00E+00	5.41E-06	2.49E-09	1.78E-08	0.00E+00	2.03E-08	2.03E-02	0.00E+00	2.94E-04	5.62E-05
3748763758397	374876	3758397	9.38E-05	1.01E-04	9.68E-05	9.57E-07	1.88E-05	3.38E-05	0.00E+00	1.44E-05	7.18E-06	0.00E+00	0.00E+00	5.74E-06	2.64E-09	1.89E-08	0.00E+00	2.15E-08	2.15E-02	0.00E+00	3.12E-04	5.97E-05
3748813758397	374881	3758397	9.99E-05	1.07E-04	1.03E-04	1.02E-06	2.00E-05	3.60E-05	0.00E+00	1.53E-05	7.65E-06	0.00E+00	0.00E+00	6.12E-06	2.81E-09	2.01E-08	0.00E+00	2.29E-08	2.29E-02	0.00E+00	3.33E-04	6.36E-05
3748863758397	374886	3758397	1.07E-04	1.15E-04	1.10E-04	1.09E-06	2.14E-05	3.85E-05	0.00E+00	1.64E-05	8.18E-06	0.00E+00	0.00E+00	6.54E-06	3.01E-09	2.15E-08	0.00E+00	2.45E-08	2.45E-02	0.00E+00	3.56E-04	6.81E-05
3748913758397	374891	3758397	1.15E-04	1.23E-04	1.18E-04	1.17E-06	2.29E-05	4.13E-05	0.00E+00	1.75E-05	8.77E-06	0.00E+00	0.00E+00	7.02E-06	3.23E-09	2.31E-08	0.00E+00	2.63E-08	2.63E-02	0.00E+00	3.82E-04	7.30E-05
3748963758397	374896	3758397	1.24E-04	1.33E-04	1.28E-04	1.26E-06	2.48E-05	4.46E-05	0.00E+00	1.90E-05	9.48E-06	0.00E+00	0.00E+00	7.58E-06	3.48E-09	2.49E-08	0.00E+00	2.84E-08	2.84E-02	0.00E+00	4.13E-04	7.88E-05
3749013758397	374901	3758397	1.35E-04	1.45E-04	1.39E-04	1.38E-06	2.70E-05	4.86E-05	0.00E+00	2.07E-05	1.03E-05	0.00E+00	0.00E+00	8.26E-06	3.80E-09	2.72E-08	0.00E+00	3.10E-08	3.10E-02	0.00E+00	4.50E-04	8.59E-05
3749063758397	374906	3758397	1.48E-04	1.59E-04	1.53E-04	1.51E-06	2.96E-05	5.32E-05	0.00E+00	2.26E-05	1.13E-05	0.00E+00	0.00E+00	9.04E-06	4.16E-09	2.97E-08	0.00E+00	3.39E-08	3.39E-02	0.00E+00	4.92E-04	9.41E-05
3749113758397	374911	3758397	1.63E-04	1.75E-04	1.68E-04	1.66E-06	3.26E-05	5.87E-05	0.00E+00	2.49E-05	1.25E-05	0.00E+00	0.00E+00	9.97E-06	4.59E-09	3.28E-08	0.00E+00	3.74E-08	3.74E-02	0.00E+00	5.43E-04	1.04E-04
3749163758397	374916	3758397	1.81E-04	1.95E-04	1.87E-04	1.85E-06	3.62E-05	6.52E-05	0.00E+00	2.77E-05	1.39E-05	0.00E+00	0.00E+00	1.11E-05	5.10E-09	3.65E-08	0.00E+00	4.16E-08	4.16E-02	0.00E+00	6.04E-04	1.15E-04
3749213758397	374921	3758397	2.04E-04	2.19E-04	2.10E-04	2.08E-06	4.07E-05	7.33E-05	0.00E+00	3.12E-05	1.56E-05	0.00E+00	0.00E+00	1.25E-05	5.73E-09	4.10E-08	0.00E+00	4.67E-08	4.67E-02	0.00E+00	6.78E-04	1.30E-04
3749263758397	374926	3758397	2.32E-04	2.49E-04	2.39E-04	2.37E-06	4.64E-05	8.35E-05	0.00E+00	3.55E-05	1.77E-05	0.00E+00	0.00E+00	1.42E-05	6.52E-09	4.67E-08	0.00E+00	5.32E-08	5.32E-02	0.00E+00	7.72E-04	1.48E-04
3748233758402	374823	3758402	5.67E-05	6.10E-05	5.85E-05	5.79E-07	1.13E-05	2.04E-05	0.00E+00	8.68E-06	4.34E-06	0.00E+00	0.00E+00	3.47E-06	1.60E-09	1.14E-08	0.00E+00	1.30E-08	1.30E-02	0.00E+00	1.89E-04	3.61E-05
3748263758402	374826	3758402	5.81E-05	6.24E-05	5.99E-05	5.92E-07	1.16E-05	2.09E-05	0.00E+00	8.89E-06	4.44E-06	0.00E+00	0.00E+00	3.55E-06	1.63E-09	1.17E-08	0.00E+00	1.33E-08	1.33E-02	0.00E+00	1.93E-04	3.70E-05
3748313758402	374831	3758402	6.04E-05	6.50E-05	6.24E-05	6.16E-07	1.21E-05	2.18E-05	0.00E+00	9.25E-06	4.62E-06	0.00E+00	0.00E+00	3.70E-06	1.70E-09	1.22E-08	0.00E+00	1.39E-08	1.39E-02	0.00E+00	2.01E-04	3.85E-05
3748363758402	374836	3758402	6.29E-05	6.77E-05	6.50E-05	6.42E-07	1.26E-05	2.27E-05	0.00E+00	9.63E-06	4.82E-06	0.00E+00	0.00E+00	3.85E-06	1.77E-09	1.27E-08	0.00E+00	1.44E-08	1.44E-02	0.00E+00	2.10E-04	4.01E-05
3748413758402	374841	3758402	6.57E-05	7.07E-05	6.78E-05	6.71E-07	1.31E-05	2.37E-05	0.00E+00	1.01E-05	5.03E-06	0.00E+00	0.00E+00	4.02E-06	1.85E-09	1.32E-08	0.00E+00	1.51E-08	1.51E-02	0.00E+00	2.19E-04	4.18E-05
3748463758402	374846	3758402	6.87E-05	7.39E-05	7.10E-05	7.01E-07	1.38E-05	2.48E-05	0.00E+00	1.05E-05	5.26E-06	0.00E+00	0.00E+00	4.21E-06	1.93E-09	1.38E-08	0.00E+00	1.58E-08	1.58E-02	0.00E+00	2.29E-04	4.38E-05
3748663758402	374866	3758402	8.38E-05	9.02E-05	8.66E-05	8.56E-07	1.68E-05	3.02E-05	0.00E+00	1.28E-05	6.42E-06	0.00E+00	0.00E+00	5.14E-06	2.36E-09	1.69E-08	0.00E+00	1.93E-08	1.93E-02	0.00E+00	2.80E-04	5.34E-05
3748713758402	374871	3758402	8.87E-05	9.54E-05	9.16E-05	9.06E-07	1.78E-05	3.20E-05	0.00E+00	1.36E-05	6.79E-06	0.00E+00	0.00E+00	5.43E-06	2.50E-09	1.79E-08	0.00E+00	2.04E-08	2.04E-02	0.00E+00	2.96E-04	5.65E-05
3748763758402	374876	3758402	9.42E-05	1.01E-04	9.72E-05	9.61E-07	1.88E-05	3.39E-05	0.00E+00	1.44E-05	7.21E-06	0.00E+00	0.00E+00	5.76E-06	2.65E-09	1.90E-08	0.00E+00	2.16E-08	2.16E-02	0.00E+00	3.14E-04	6.00E-05
3748813758402	374881	3758402	1.00E-04	1.08E-04	1.04E-04	1.02E-06	2.01E-05	3.61E-05	0.00E+00	1.54E-05	7.68E-06	0.00E+00	0.00E+00	6.14E-06	2.82E-09	2.02E-08	0.00E+00	2.30E-08	2.30E-02	0.00E+00	3.34E-04	6.39E-05
3748863758402	374886	3758402	1.07E-04	1.15E-04	1.11E-04	1.10E-06	2.15E-05	3.87E-05	0.00E+00	1.64E-05	8.21E-06	0.00E+00	0.00E+00	6.57E-06	3.02E-09	2.16E-08	0.00E+00	2.46E-08	2.46E-02	0.00E+00	3.58E-04	6.83E-05
3748913758402	374891	3758402	1.15E-04	1.24E-04	1.19E-04	1.17E-06	2.30E-05	4.14E-05	0.00E+00	1.76E-05	8.81E-06	0.00E+00	0.00E+00	7.05E-06	3.24E-09	2.32E-08	0.00E+00	2.64E-08	2.64E-02	0.00E+00	3.83E-04	7.33E-05
3748963758402	374896	3758402	1.24E-04	1.34E-04	1.28E-04	1.27E-06	2.49E-05	4.48E-05	0.00E+00	1.90E-05	9.51E-06	0.00E+00	0.00E+00	7.61E-06	3.50E-09	2.50E-08	0.00E+00	2.85E-08	2.85E-02	0.00E+00	4.14E-04	7.92E-05
3749013758402	374901	3758402	1.35E-04	1.46E-04	1.40E-04	1.38E-06	2.71E-05	4.88E-05	0.00E+00	2.07E-05	1.04E-05	0.00E+00	0.00E+00	8.30E-06	3.81E-09	2.73E-08	0.00E+00	3.11E-08	3.11E-02	0.00E+00	4.52E-04	8.63E-05
3749063758402	374906	3758402	1.48E-04	1.60E-04	1.53E-04	1.51E-06	2.97E-05	5.34E-05	0.00E+00	2.27E-05	1.14E-05	0.00E+00	0.00E+00	9.08E-06	4.18E-09	2.99E-08	0.00E+00	3.40E-08	3.40E-02	0.00E+00	4.94E-04	9.44E-05
3749113758402	374911	3758402	1.63E-04	1.76E-04	1.69E-04	1.67E-06	3.27E-05	5.89E-05	0.00E+00	2.50E-05	1.25E-05	0.00E+00	0.00E+00	1.00E-05	4.60E-09	3.29E-08	0.00E+00	3.75E-08	3.75E-02	0.00E+00	5.45E-04	1.04E-04
3749163758402	374916	3758402	1.82E-04	1.95E-04	1.88E-04	1.85E-06	3.63E-05	6.54E-05	0.00E+00	2.78E-05	1.39E-05	0.00E+00	0.00E+00	1.11E-05	5.11E-09	3.66E-08	0.00E+00	4.17E-08	4.17E-02	0.00E+00	6.05E-04	1.16E-04
3749213758402	374921	3758402	2.04E-04	2.19E-04	2.11E-04	2.08E-06	4.08E-05	7.35E-05	0.00E+00	3.12E-05	1.56E-05	0.00E+00	0.00E+00	1.25E-05	5.74E-09	4.11E-08	0.00E+00	4.68E-08	4.68E-02	0.00E+00	6.80E-04	1.30E-04
3749263758402	374926	3758402	2.33E-04	2.50E-04	2.40E-04	2.37E-06	4.65E-05	8.38E-05	0.00E+00	3.56E-05	1.78E-05	0.00E+00	0.00E+00	1.42E-05	6.55E-09	4.68E-08	0.00E+00	5.34E-08	5.34E-02	0.00E+00	7.75E-04	1.48E-04
3748213758407	374821	3758407	5.61E-05	6.04E-05	5.80E-05	5.73E-07	1.12E-05	2.02E-05	0.00E+00	8.59E-06	4.30E-06	0.00E+00	0.00E+00	3.44E-06	1.58E-09	1.13E-08	0.00E+00	1.29E-08	1.29E-02	0.00E+00	1.87E-04	3.57E-05
3748263758407	374826	3758407	5.84E-05	6.28E-05	6.03E-05	5.96E-07	1.17E-05	2.10E-05	0.00E+00	8.94E-06	4.47E-06	0.00E+00	0.00E+00	3.57E-06	1.64E-09	1.18E-08	0.00E+00	1.34E-08	1.34E-02	0.00E+00	1.95E-04	3.72E-05
3748313758407	374831	3758407	6.07E-05	6.53E-05	6.27E-05	6.20E-07	1.22E-05	2.19E-05	0.00E+00	9.30E-06	4.65E-06	0.00E+00	0.00E+00	3.72E-06	1.71E-09	1.22E-08	0.00E+00	1.39E-08	1.39E-02	0.00E+00	2.02E-04	3.87E-05
3748363758407	374836	3758407	6.33E-05	6.81E-05	6.53E-05	6.46E-07	1.27E-05	2.28E-05	0.00E+00	9.69E-06	4.84E-06	0.00E+00	0.00E+00	3.87E-06	1.78E-09	1.27E-08	0.00E+00	1.45E-08	1.45E-02	0.00E+00	2.11E-04	4.03E-05
3748413758407	374841	3758407	6.60E-05	7.10E-05	6.82E-05	6.74E-07	1.32E-05	2.38E-05	0.00E+00	1.01E-05	5.05E-06	0.00E+00	0.00E+00	4.04E-06	1.86E-09	1.33E-08	0.00E+00	1.52E-08	1.52E-02	0.00E+00	2.20E-04	4.21E-05
3748463758407	374846	3758407	6.91E-05	7.43E-05	7.13E-05	7.05E-07	1.38E-05	2.49E-05	0.00E+00	1.06E-05	5.29E-06	0.00E+00	0.00E+00	4.23E-06	1.94E-09	1.39E-08	0.00E+00	1.59E-08	1.59E-02	0.00E+00	2.30E-04	4.40E-05
3748663758407	374866	3758407	8.43E-05	9.07E-05	8.70E-05	8.60E-07	1.69E-05	3.04E-05	0.00E+00	1.29E-05	6.45E-06	0.00E+00	0.00E+00	5.16E-06	2.37E-09	1.70E-08	0.00E+00	1.94E-08	1.94E-02	0.00E+00	2.81E-04	5.37E-05
3748713758407	374871	3758407	8.92E-05	9.59E-05	9.20E-05	9.10E-07	1.78E-05	3.21E-05	0.00E+00	1.36E-05	6.82E-06	0.00E+00	0.00E+00	5.46E-06	2.51E-09	1.80E-08	0.00E+00	2.05E-08	2.05E-02	0.00E+00	2.97E-04	5.68E-05
3748763758407	374876	3758407	9.45E-05	1.02E-04	9.76E-05	9.65E-07	1.89E-05	3.40E-05	0.00E+00	1.45E-05	7.23E-06	0.00E+00	0.00E+00	5.79E-06	2.66E-09	1.90E-08	0.00E+00	2.17E-08	2.17E-02	0.00E+00	3.15E-04	6.02E-05
3748813758407	374881	3758407	1.01E-04	1.08E-04	1.04E-04	1.03E-06	2.02E-05	3.63E-05	0.00E+00	1.54E-05	7.71E-06	0.00E+00	0.00E+00	6.17E-06	2.84E-09	2.03E-08	0.00E+00	2.31E-08	2.31E-02	0.00E+00	3.36E-04	6.41E-05
3748863758407	374886	3758407	1.08E-04	1.16E-04	1.11E-04	1.10E-06	2.16E-05	3.88E-05	0.00E+00	1.65E-05	8.25E-06	0.00E+00	0.00E+00	6.60E-06	3.03E-09	2.17E-08	0.00E+00	2.47E-08	2.47E-02	0.00E+00	3.59E-04	6.86E-

Unique Identifier	X (UTM)	Y (UTM)	SWBuilding Construction 2026	SWDemolition 2026	SWGrading 2026	EYBuilding Construction 2026	SWPaving 2027	SWGrading 2027	SWArchitectural Coating 2027	NBBuilding Construction 2026	NBBuilding Construction 2027	NBArchitectural Coating 2026	NBArchitectural Coating 2027	RWBuilding Construction 2026	Child Risk					Overlapping Phases - Maximum GLC		
															3rd Trimester	0<2	2<16	Total	per million	2025	2026	2027
3748713758437	374871	3758437	9.11E-05	9.80E-05	9.41E-05	9.30E-07	1.82E-05	3.28E-05	0.00E+00	1.39E-05	6.97E-06	0.00E+00	0.00E+00	5.58E-06	2.56E-09	1.83E-08	0.00E+00	2.09E-08	2.09E-02	0.00E+00	3.04E-04	5.80E-05
3748763758437	374876	3758437	9.65E-05	1.04E-04	9.97E-05	9.85E-07	1.93E-05	3.48E-05	0.00E+00	1.48E-05	7.39E-06	0.00E+00	0.00E+00	5.91E-06	2.72E-09	1.94E-08	0.00E+00	2.22E-08	2.22E-02	0.00E+00	3.22E-04	6.15E-05
3748813758437	374881	3758437	1.03E-04	1.10E-04	1.06E-04	1.05E-06	2.05E-05	3.70E-05	0.00E+00	1.57E-05	7.85E-06	0.00E+00	0.00E+00	6.28E-06	2.89E-09	2.07E-08	0.00E+00	2.36E-08	2.36E-02	0.00E+00	3.42E-04	6.53E-05
3748863758437	374886	3758437	1.09E-04	1.18E-04	1.13E-04	1.12E-06	2.19E-05	3.94E-05	0.00E+00	1.68E-05	8.38E-06	0.00E+00	0.00E+00	6.70E-06	3.08E-09	2.20E-08	0.00E+00	2.51E-08	2.51E-02	0.00E+00	3.65E-04	6.97E-05
3748913758437	374891	3758437	1.17E-04	1.26E-04	1.21E-04	1.20E-06	2.35E-05	4.22E-05	0.00E+00	1.79E-05	8.97E-06	0.00E+00	0.00E+00	7.18E-06	3.30E-09	2.36E-08	0.00E+00	2.69E-08	2.69E-02	0.00E+00	3.91E-04	7.46E-05
3748233758442	374823	3758442	5.93E-05	6.38E-05	6.12E-05	6.05E-07	1.19E-05	2.14E-05	0.00E+00	9.08E-06	4.54E-06	0.00E+00	0.00E+00	3.63E-06	1.67E-09	1.19E-08	0.00E+00	1.36E-08	1.36E-02	0.00E+00	1.98E-04	3.78E-05
3748263758442	374826	3758442	6.07E-05	6.53E-05	6.26E-05	6.19E-07	1.21E-05	2.19E-05	0.00E+00	9.29E-06	4.64E-06	0.00E+00	0.00E+00	3.71E-06	1.71E-09	1.22E-08	0.00E+00	1.39E-08	1.39E-02	0.00E+00	2.02E-04	3.86E-05
3748313758442	374831	3758442	6.30E-05	6.77E-05	6.50E-05	6.43E-07	1.26E-05	2.27E-05	0.00E+00	9.64E-06	4.82E-06	0.00E+00	0.00E+00	3.86E-06	1.77E-09	1.27E-08	0.00E+00	1.45E-08	1.45E-02	0.00E+00	2.10E-04	4.01E-05
3748363758442	374836	3758442	6.55E-05	7.04E-05	6.76E-05	6.68E-07	1.31E-05	2.36E-05	0.00E+00	1.00E-05	5.01E-06	0.00E+00	0.00E+00	4.01E-06	1.84E-09	1.32E-08	0.00E+00	1.50E-08	1.50E-02	0.00E+00	2.18E-04	4.17E-05
3748413758442	374841	3758442	6.81E-05	7.32E-05	7.05E-05	6.97E-07	1.37E-05	2.46E-05	0.00E+00	1.05E-05	5.23E-06	0.00E+00	0.00E+00	4.18E-06	1.92E-09	1.37E-08	0.00E+00	1.57E-08	1.57E-02	0.00E+00	2.28E-04	4.35E-05
3748463758442	374846	3758442	7.13E-05	7.67E-05	7.36E-05	7.28E-07	1.43E-05	2.57E-05	0.00E+00	1.09E-05	5.46E-06	0.00E+00	0.00E+00	4.37E-06	2.01E-09	1.44E-08	0.00E+00	1.64E-08	1.64E-02	0.00E+00	2.38E-04	4.54E-05
3748663758442	374866	3758442	8.66E-05	9.31E-05	8.94E-05	8.83E-07	1.73E-05	3.12E-05	0.00E+00	1.32E-05	6.62E-06	0.00E+00	0.00E+00	5.30E-06	2.44E-09	1.74E-08	0.00E+00	1.99E-08	1.99E-02	0.00E+00	2.88E-04	5.51E-05
3748713758442	374871	3758442	9.14E-05	9.83E-05	9.44E-05	9.33E-07	1.83E-05	3.29E-05	0.00E+00	1.40E-05	7.00E-06	0.00E+00	0.00E+00	5.60E-06	2.57E-09	1.84E-08	0.00E+00	2.10E-08	2.10E-02	0.00E+00	3.05E-04	5.82E-05
3748763758442	374876	3758442	9.68E-05	1.04E-04	9.99E-05	9.88E-07	1.94E-05	3.49E-05	0.00E+00	1.48E-05	7.41E-06	0.00E+00	0.00E+00	5.93E-06	2.72E-09	1.95E-08	0.00E+00	2.22E-08	2.22E-02	0.00E+00	3.22E-04	6.16E-05
3748813758442	374881	3758442	1.03E-04	1.11E-04	1.06E-04	1.05E-06	2.06E-05	3.70E-05	0.00E+00	1.57E-05	7.87E-06	0.00E+00	0.00E+00	6.30E-06	2.89E-09	2.07E-08	0.00E+00	2.36E-08	2.36E-02	0.00E+00	3.43E-04	6.55E-05
3748863758442	374886	3758442	1.10E-04	1.18E-04	1.13E-04	1.12E-06	2.19E-05	3.95E-05	0.00E+00	1.68E-05	8.39E-06	0.00E+00	0.00E+00	6.72E-06	3.09E-09	2.21E-08	0.00E+00	2.52E-08	2.52E-02	0.00E+00	3.66E-04	6.98E-05
3748913758442	374891	3758442	1.17E-04	1.26E-04	1.21E-04	1.20E-06	2.35E-05	4.23E-05	0.00E+00	1.80E-05	8.99E-06	0.00E+00	0.00E+00	7.19E-06	3.30E-09	2.36E-08	0.00E+00	2.69E-08	2.69E-02	0.00E+00	3.91E-04	7.48E-05
3748233758446	374823	3758446	5.95E-05	6.40E-05	6.15E-05	6.07E-07	1.19E-05	2.14E-05	0.00E+00	9.11E-06	4.56E-06	0.00E+00	0.00E+00	3.64E-06	1.68E-09	1.20E-08	0.00E+00	1.37E-08	1.37E-02	0.00E+00	1.98E-04	3.79E-05
3748263758446	374826	3758446	6.09E-05	6.55E-05	6.29E-05	6.21E-07	1.22E-05	2.19E-05	0.00E+00	9.32E-06	4.66E-06	0.00E+00	0.00E+00	3.73E-06	1.71E-09	1.23E-08	0.00E+00	1.40E-08	1.40E-02	0.00E+00	2.03E-04	3.88E-05
3748313758446	374831	3758446	6.32E-05	6.80E-05	6.53E-05	6.45E-07	1.27E-05	2.28E-05	0.00E+00	9.68E-06	4.84E-06	0.00E+00	0.00E+00	3.87E-06	1.78E-09	1.27E-08	0.00E+00	1.45E-08	1.45E-02	0.00E+00	2.11E-04	4.03E-05
3748363758446	374836	3758446	6.58E-05	7.07E-05	6.79E-05	6.71E-07	1.32E-05	2.37E-05	0.00E+00	1.01E-05	5.03E-06	0.00E+00	0.00E+00	4.03E-06	1.85E-09	1.32E-08	0.00E+00	1.51E-08	1.51E-02	0.00E+00	2.19E-04	4.19E-05
3748413758446	374841	3758446	6.85E-05	7.37E-05	7.07E-05	6.99E-07	1.37E-05	2.47E-05	0.00E+00	1.05E-05	5.24E-06	0.00E+00	0.00E+00	4.19E-06	1.93E-09	1.38E-08	0.00E+00	1.57E-08	1.57E-02	0.00E+00	2.28E-04	4.36E-05
3748463758446	374846	3758446	7.16E-05	7.69E-05	7.39E-05	7.30E-07	1.43E-05	2.58E-05	0.00E+00	1.10E-05	5.48E-06	0.00E+00	0.00E+00	4.38E-06	2.01E-09	1.44E-08	0.00E+00	1.64E-08	1.64E-02	0.00E+00	2.38E-04	4.56E-05
3748663758447	374866	3758447	8.69E-05	9.34E-05	8.97E-05	8.86E-07	1.74E-05	3.13E-05	0.00E+00	1.33E-05	6.65E-06	0.00E+00	0.00E+00	5.32E-06	2.44E-09	1.75E-08	0.00E+00	1.99E-08	1.99E-02	0.00E+00	2.89E-04	5.53E-05
3748713758447	374871	3758447	9.17E-05	9.86E-05	9.47E-05	9.36E-07	1.83E-05	3.30E-05	0.00E+00	1.40E-05	7.02E-06	0.00E+00	0.00E+00	5.62E-06	2.58E-09	1.85E-08	0.00E+00	2.10E-08	2.10E-02	0.00E+00	3.06E-04	5.84E-05
3748763758447	374876	3758447	9.71E-05	1.04E-04	1.00E-04	9.91E-07	1.94E-05	3.50E-05	0.00E+00	1.49E-05	7.43E-06	0.00E+00	0.00E+00	5.94E-06	2.73E-09	1.95E-08	0.00E+00	2.23E-08	2.23E-02	0.00E+00	3.23E-04	6.18E-05
3748813758447	374881	3758447	1.03E-04	1.11E-04	1.06E-04	1.05E-06	2.06E-05	3.71E-05	0.00E+00	1.58E-05	7.89E-06	0.00E+00	0.00E+00	6.31E-06	2.90E-09	2.08E-08	0.00E+00	2.37E-08	2.37E-02	0.00E+00	3.44E-04	6.57E-05
3748863758447	374886	3758447	1.10E-04	1.18E-04	1.13E-04	1.12E-06	2.20E-05	3.96E-05	0.00E+00	1.68E-05	8.41E-06	0.00E+00	0.00E+00	6.73E-06	3.09E-09	2.21E-08	0.00E+00	2.52E-08	2.52E-02	0.00E+00	3.66E-04	7.00E-05
3748913758447	374891	3758447	1.18E-04	1.27E-04	1.21E-04	1.20E-06	2.35E-05	4.24E-05	0.00E+00	1.80E-05	9.01E-06	0.00E+00	0.00E+00	7.20E-06	3.31E-09	2.37E-08	0.00E+00	2.70E-08	2.70E-02	0.00E+00	3.92E-04	7.49E-05
3748663758452	374866	3758452	8.72E-05	9.37E-05	9.00E-05	8.89E-07	1.74E-05	3.14E-05	0.00E+00	1.33E-05	6.67E-06	0.00E+00	0.00E+00	5.34E-06	2.45E-09	1.76E-08	0.00E+00	2.00E-08	2.00E-02	0.00E+00	2.90E-04	5.55E-05
3748713758452	374871	3758452	9.20E-05	9.89E-05	9.50E-05	9.39E-07	1.84E-05	3.31E-05	0.00E+00	1.41E-05	7.04E-06	0.00E+00	0.00E+00	5.63E-06	2.59E-09	1.85E-08	0.00E+00	2.11E-08	2.11E-02	0.00E+00	3.07E-04	5.86E-05
3748763758452	374876	3758452	9.73E-05	1.05E-04	1.00E-04	9.93E-07	1.95E-05	3.51E-05	0.00E+00	1.49E-05	7.45E-06	0.00E+00	0.00E+00	5.96E-06	2.74E-09	1.96E-08	0.00E+00	2.23E-08	2.23E-02	0.00E+00	3.24E-04	6.20E-05
3748813758452	374881	3758452	1.03E-04	1.11E-04	1.07E-04	1.05E-06	2.07E-05	3.72E-05	0.00E+00	1.58E-05	7.91E-06	0.00E+00	0.00E+00	6.33E-06	2.91E-09	2.08E-08	0.00E+00	2.37E-08	2.37E-02	0.00E+00	3.44E-04	6.58E-05
3748863758452	374886	3758452	1.10E-04	1.19E-04	1.14E-04	1.12E-06	2.21E-05	3.97E-05	0.00E+00	1.69E-05	8.43E-06	0.00E+00	0.00E+00	6.75E-06	3.10E-09	2.22E-08	0.00E+00	2.53E-08	2.53E-02	0.00E+00	3.67E-04	7.02E-05
3748913758452	374891	3758452	1.18E-04	1.27E-04	1.22E-04	1.20E-06	2.36E-05	4.25E-05	0.00E+00	1.80E-05	9.02E-06	0.00E+00	0.00E+00	7.22E-06	3.32E-09	2.37E-08	0.00E+00	2.71E-08	2.71E-02	0.00E+00	3.93E-04	7.51E-05
3748663758457	374866	3758457	8.74E-05	9.40E-05	9.03E-05	8.92E-07	1.75E-05	3.15E-05	0.00E+00	1.34E-05	6.69E-06	0.00E+00	0.00E+00	5.35E-06	2.46E-09	1.76E-08	0.00E+00	2.01E-08	2.01E-02	0.00E+00	2.91E-04	5.57E-05
3748713758457	374871	3758457	9.23E-05	9.92E-05	9.53E-05	9.41E-07	1.85E-05	3.32E-05	0.00E+00	1.41E-05	7.06E-06	0.00E+00	0.00E+00	5.65E-06	2.60E-09	1.86E-08	0.00E+00	2.12E-08	2.12E-02	0.00E+00	3.07E-04	5.87E-05
3748763758457	374876	3758457	9.76E-05	1.05E-04	1.01E-04	9.96E-07	1.95E-05	3.51E-05	0.00E+00	1.49E-05	7.47E-06	0.00E+00	0.00E+00	5.97E-06	2.75E-09	1.97E-08	0.00E+00	2.24E-08	2.24E-02	0.00E+00	3.25E-04	6.21E-05
3748813758457	374881	3758457	1.04E-04	1.11E-04	1.07E-04	1.06E-06	2.07E-05	3.73E-05	0.00E+00	1.59E-05	7.93E-06	0.00E+00	0.00E+00	6.35E-06	2.92E-09	2.09E-08	0.00E+00	2.38E-08	2.38E-02	0.00E+00	3.45E-04	6.60E-05
3748863758457	374886	3758457	1.11E-04	1.19E-04	1.14E-04	1.13E-06	2.21E-05	3.98E-05	0.00E+00	1.69E-05	8.46E-06	0.00E+00	0.00E+00	6.77E-06	3.11E-09	2.23E-08	0.00E+00	2.54E-08	2.54E-02	0.00E+00	3.68E-04	7.04E-05
3748913758457	374891	3758457	1.18E-04	1.27E-04	1.22E-04	1.21E-06	2.36E-05	4.26E-05	0.00E+00	1.81E-05	9.04E-06	0.00E+00	0.00E+00	7.24E-06	3.33E-09	2.38E-08	0.00E+00	2.71E-08	2.71E-02	0.00E+00	3.94E-04	7.53E-05
3748663758462	374866	3758462	8.77E-05	9.44E-05	9.06E-05	8.95E-07	1.76E-05	3.16E-05	0.00E+00	1.34E-05	6.72E-06	0.00E+00	0.00E+00	5.37E-06	2.47E-09	1.77E-08	0.00E+00	2.02E-08	2.01E-02	0.00E+00	2.92E-04	5.59E-05
3748713758462	374871	3758462	9.26E-05	9.95E-05	9.56E-05	9.44E-07	1.85E-05	3.33E-05	0.00E+00	1.42E-05	7.08E-06	0.00E+00	0.00E+00	5.67E-06	2.61E-09	1.86E-08	0.00E+00	2.12E-08	2.12E-02	0.00E+00	3.08E-04	5.89E-05
3748763758462	374876	3758462	9.79E-05	1.05E-04	1.01E-04	9.99E-07	1.96E-05	3.52E-05	0.00E+00	1.50E-05	7.49E-06	0.00E+00	0.00E+00	5.99E-06	2.75E-09	1.97E-08	0.00E+00	2.25E-08	2.25E-02	0.00E+00	3.26E-04	6.23E-05
3748813758462	374881	3758462	1.04E-04	1.12E-04	1.07E-04	1.06E-06	2.08E-05	3.74E-05	0.00E+00	1.59E-05	7.95E-06	0.00E+00	0.00E+00	6.36E-06	2.92E-09	2.09E-08	0.00E+00	2.38E-08	2.38E-02	0.00E+00	3.46E-04	6.62E-05
3748863758462	374886	3758462	1.11E-04	1.19E-04	1.14E-04	1.13E-06	2.22E-05	3.99E-05	0.00E+00	1.70E-05	8.48E-06	0.00E+00	0.00E+00	6.78E-06	3.12E-09	2.23E-08	0.00E+00	2.54E-08	2.54E-02	0.00E+00	3.69E-04	7.05E-05
3748913758462	374891	3758462	1.18E-04	1.27E-04	1.22E-04	1.21E-06	2.37E-05	4.27E-05	0.00E+00	1.81E-05	9.06E-06	0.00E+00	0.00E+00	7.25E-06	3.33E-09	2.38E-08	0.00E+00	2.72E-08	2.72E-02	0.00E+00	3.95E-04	7.54E-05
3748663758467	374866	3758467	8.81E-05	9.47E-05	9.09E-05	8.99E-07	1.76E-05	3.17E-05	0.00E+00	1.35E-05	6.74E-06	0.00E+00	0.00E+00	5.39E-06	2.48E-09	1.77E-08	0.00E+00	2.02E-08	2.02E-02	0.00E+00	2.94E-04	5.61E-05
3748713758467	374871	3758467	9.29E-05	9.99E-05	9.59E-05	9.48E-07	1.86E-05	3.34E-05	0.00E+00	1.42E-05	7.11E-06	0.00E+00	0.00E+00	5.69E-06	2.61E-09	1.87E-08	0.00E+00	2.13E-08	2.13E-02	0.00E+00	3.09E-04	5.91E-05
3748763758467	374876	3758467	9.82E-05	1.06E-04	1.01E-04	1.00E-06	1.96E-05	3.54E-05	0.00E+00	1.50E-05	7.51E-06	0.00E+00	0.00E+00	6.01E-06	2.76E-09	1.98E-08	0.00E+00	2.25E-08	2.25E-02	0.00E+00	3.27E-04	6.25E-05
3748813758467	374881	3758467	1.04E-04	1.12E-04	1.08E-04	1.06E-06	2.08E-05	3.75E-05	0.00E+00	1.59E-05	7.97E-06	0.00E+00	0.00E+00	6.38E-06	2.93E-09	2.10E-08	0.00E+00	2.39E-08	2.39E-02	0.00E+00	3.47E-04	6.64E-05
3748863758467	374886	3758467	1.11E-04	1.19E-04	1.15E-04	1.13E-06	2.22E-05	4.00E-05	0.00E+00	1.70E-05	8.50E-06	0.00E+00	0.00E+00	6.80E-06	3.13E-09	2.24E-08	0.00E+00	2.55E-08	2.55E-02	0.00E+00	3.70E-04	7.07E-05
3748913758467	374891	3758467	1.19E-04	1.28E-04	1.23E-04	1.21E-06	2.37E-05	4.27E-05	0.00E+00	1.82E-05	9.08E-06	0.00E+00	0.00E+00	7.27E-06	3.34E-09	2.39E-08	0.00E+00	2.72E-08	2.72E-02	0.00E+00	3.95E-04	7.56E-05
3748663758472	374866	3758472	8.84E-05	9.50E-05	9.12E-05	9.02E-07	1.77E-05	3.18E-05	0.00E+00	1.35E-05	6.76E-06	0.00E+00	0.00E+00	5.41E-06	2.49E-09	1.78E-08	0.00E+00	2.03E-08	2.03E-02	0.00E+00	2.94E-04	5.63E-05
3748713758472	374871	3758472	9.31E-05	1.00E-04	9.62E-05	9.50E-07	1.86E-05	3.35E-05	0.00E+00	1.43E-05	7.13E-06	0.00E+00	0.00E+00	5.70E-06	2.62E-09	1.88E-08	0.00E+00	2.14E-08	2.14E-02	0.00E+00	3.10E-04	5.93E-05
3748763758472	374876	3758472	9.84E-05	1.06E-04	1.02E-04	1.00E-06	1.97E-05	3.54E-05	0.00E+00	1.51E-05	7.53E-06	0.00E+00	0.00E+00	6.03E-06	2.77E-09	1.98E-08	0.00E+00	2.26E-08	2.26E-02	0.00E+00	3.28E-04	6.27E-05
3748813758472	374881	3758472	1.04E-04	1.12E-04	1.08E-04	1.07E-06	2.09E-05	3.76E-05	0.00E+00	1.60E-05	7.99E-06	0.00E+00	0.00E+00	6.39E-06	2.94E-09	2.10E-08	0.00E+00	2.40E-08	2.40E-02	0.00E+00	3.48E-04	6.65E-05
3748863758472	374886	3758472	1.11E-04	1.20E-04	1.15E-04	1.13E-06	2.23E-05	4.01E-05	0.00E+00	1.70E-05	8.51E-06	0.00E+00	0.00E+00	6.81E-06	3.13E-09	2.24E-08	0.00E+00	2.55E-08	2.55E-02	0.00E+00	3.71E-04	7.08E-05
3748913758472	374891	3758472	1.19E-04	1.28E-04	1.23E-04	1.21E-06	2.38E-05	4.28E-05	0.00E+00	1.82E-05	9.10E-06	0.00E+00	0.00E+00	7.28E-06	3.35E-09	2.39E-08	0.00E+00	2.73E-08	2.73E-02	0.00E+00	3.96E-04	7.57E-05
3748513758617	374851	3758617	1.01E-04	1.09E-04	1.05E-04	1.03E-06	2.03E-05	3.65E-05	0.00E+00	1.55E-05	7.75E-06	0.00E+00	0.00E+00	6.20E-06	2.85E-09	2.04E-08	0.00E+00	2.32E-08	2.32E-02	0.00E+00	3.37E-04	6.45E-05
3748563758617	374856	3758617	1.04E-04	1.12E-04	1.08E-04	1.07E-06	2.09E-05	3.76E-05	0.00E+00	1.60E-05	7.99E-06	0.00E+00	0.00E+00	6.40E-06	2.94E-09	2.11E-08	0.00E+00	2.40E-08	2.40E-02	0.00E+00	3.48E-04	6.65E-05
3748613758617	374861	3758617	1.08E-04	1.16E-04	1.11E-04	1.10E-06	2.16E-05	3.89E-05	0.00E+00	1.65E-05	8.26E-06	0.00E+00	0.00E+00	6.61E-06	3.04E-09	2.17E-08	0.00E+00	2.48E-08	2.48E-02	0.00E+00	3.60E-04	6.87E-05
3748663758617	374866	3758617	1.12E-04	1.20E-04	1.15E-04	1.14E-06	2.24E-05	4.03E-05	0.00E+00	1.71E-05	8.56E-06	0.00E+00	0.00E+00	6.85E-06	3.15E-09	2.25E-08	0.00E+00	2.57E-08	2.57E-02	0.00E+00	3.73E-04	7.12E-05
3748713758617	374871	3758617	1.16E-04	1.25E-04	1.20E-04	1.19E-06	2.32E-05	4.18E-05	0.00E+00	1.78E-05	8.89E-06	0.00E+00	0.00E+00	7.11E-06	3.27E-09	2.34E-08	0.00E+00	2.67E-08	2.67E-02	0.00E+00	3.87E-04	7.40E-05
3748763758617	374876	3758617	1.21E-04	1.30E-04	1.25E-04	1.23E-06	2.42E-05	4.36E-05	0.00E+00	1.85E-05	9.26E-06	0.00E+00	0.00E+00	7.41E-06	3.41E-09	2.44E-08	0.00E+00	2.78E-08	2.78E-02	0.00E+00	4.03E-04	7.71E-05
3748813758617	374881	3758617	1.27E-04	1.36E-04	1.31E-04	1.29E-06	2.53E-05	4.56E-05	0.00E+00	1.94E-05	9.68E-06	0.00E+00	0.00E+00	7.75E-06	3.56E-09	2.55E-08	0.00E+00	2.90E-08	2.90E-02	0.00E+00	4.22E-04	8.06E-05
3748863758617	374886	3758617	1.33E-04	1.43E-04	1.37E-04	1.35E-06	2.66E-05	4.78E-05	0.00E+00	2.03E-05	1.02E-05	0.00E+00	0.00E+00	8.13E-06	3.74E-09	2.67E-08	0.00E+00	3.05E-08	3.05E-02	0.00E+00	4.42E-04	8.45E-05
3748913758617	374891	3758617	1.40E-04	1.50E-04	1.44E-04	1.43E-06	2.80E-05	5.04E-05	0.00E+00	2.14E-05	1.07E-05	0.00E+00	0.00E+00	8.57E-06	3.94E-09	2.82E-08	0.00E+00	3.21E-08	3.21E-02	0.00E+00	4.66E-04	8.91E-05
3748513758622	374851	3758622	1.04E-04	1.12E-04	1.07E-04	1.06E-06	2.07E-05	3.73E-05	0.00E+00	1.59E-05	7.93E-06	0.00E+00	0.00E+00	6.35E-06	2.92E-09	2.09E-08	0.00E+00	2.38E-08	2.38E-02	0.00E+00	3.45E-04	6.60E-05
3748563758622	374856	3758622	1.07E-04	1.15E-04	1.10E-04	1.09E-06	2.14E-05	3.85E-05	0.00E+00	1.63E-05	8.17E-06	0.00E+00	0.00E+00	6.54E-06	3.01E-09	2.15E-08	0.00E+00	2.45E-08	2.45E-02	0.00E+00	3.56E-04	6.80E-05
3748613758622	374861	3758622	1.10E-04	1.19E-04	1.14E-04	1.13E-06	2.21E-05	3.97E-05	0.00E+00	1.69E-05	8.44E-06	0.00E+00	0.00E+00	6.75E-06	3.10E-09	2.22E-08	0.00E+00	2.53E-08	2.53E-02	0.00E+00	3.67E-04	7.02E-05
3748663758622	374866	3758622	1.14E-04	1.23E-04	1.18E-04	1.16E-06	2.28E-05	4.11E-05	0.00E+00	1.75E-05	8.73E-06	0.00E+00	0.00E+00	6.99E-06	3.21E-09	2.30E-08	0.00E+00	2.62E-08	2.62E-02	0.00E+00	3.80E-04	7.27E-05
3748713758622	374871	3758622	1.18E-04	1.27E-04	1.22E-04	1.21E-06	2.37E-05	4.26E-05	0.00E+00	1.81E-05	9.06E-06	0.00E+00	0.00E+00	7.25E-06	3.33E-09	2.38E-08	0.00E+00	2.72E-08	2.72E-02	0.00E+00	3.95E-04	7.54E-05
3748763758622	374876	3758622	1.23E-04	1.33E-04	1.27E-04	1.25E-06	2.47E-05	4.44E-05	0.00E+00	1.89E-05	9.43E-06	0.00E+00	0.00E+00	7.55E-06	3.47E-09	2.48E-08	0.00E+00	2.83E-08	2.83E-02	0.00E+00	4.11E-04	7.85E-05
3748813758622	374881	3758622	1.29E-04	1.38E-04	1.33E-04	1.31E-06	2.57E-05	4.63E-05	0.00E+00	1.97E-05	9.85E-06	0.00E+00	0.00E+00	7.88E-06	3.62E-09	2.59E-08	0.00E+00	2.95E-08	2.95E-02	0.00E+00	4.29E-04	8.19E-05
3748863758622	374886	3758622	1.35E-04	1.45E-04	1.39E-04	1.38E-06	2.70E-05	4.86E-05	0.00E+00	2.06E-05	1.03E-05	0.00E+00	0.00E+00	8.26E-06	3.80E-09	2.72E-08	0.00E+00	3.10E-08	3.10E-02	0.00E+00	4.49E-04	8.59E-05
3748913758622	374891	3758622	1.42E-04	1.53E-04	1.47E-04	1.45E-06	2.84E-05	5.11E-05	0.00E+00	2.17E-05	1.09E-05	0.00E+00	0.00E+00	8.69E-06	4.00E-09	2.86E-08	0.00E+00	3.26E-08	3.26E-02	0.00E+00	4.73E-04	9.04E-05
3748513758627	374851	3758627	1.06E-04	1.14E-04	1.10E-04	1.09E-06	2.13E-05	3.83E-05	0.00E+00	1.63E-05	8.14E-06	0.00E+00	0.00E+00	6.51E-06	2.99E-09	2.14E-08	0.00E+00	2.44E-08	2.44E-02	0.00E+00	3.54E-04	6.

			SWBuilding Construction			EYBuilding Construction			SWArchitectural Coating	NBBuilding Construction	NBBuilding Construction	NBArchitectural Coating	NBArchitectural Coating	RWBuilding Construction					Overlapping Phases - Maximum GLC		
															Child Risk						
Unique Identifier	X (UTM)	Y (UTM)	2026	SWDemolition 2026	SWGrading 2026	2026	SWPaving 2027	SWGrading 2027	2027	2026	2027	2026	2027	2026	3rd Trimester	0<2	2<16	Total	per million	2025	2026	2027
3746213758811	374621	3758811	8.65E-05	9.31E-05	8.94E-05	8.83E-07	1.73E-05	3.12E-05	0.00E+00	1.32E-05	6.62E-06	0.00E+00	0.00E+00	5.30E-06	2.44E-09	1.74E-08	0.00E+00	1.99E-08	1.99E-02	0.00E+00	2.88E-04	5.51E-05
3746263758811	374626	3758811	8.91E-05	9.58E-05	9.19E-05	9.09E-07	1.78E-05	3.21E-05	0.00E+00	1.36E-05	6.82E-06	0.00E+00	0.00E+00	5.45E-06	2.51E-09	1.79E-08	0.00E+00	2.04E-08	2.04E-02	0.00E+00	2.97E-04	5.67E-05
3746313758811	374631	3758811	9.16E-05	9.85E-05	9.46E-05	9.35E-07	1.83E-05	3.30E-05	0.00E+00	1.40E-05	7.01E-06	0.00E+00	0.00E+00	5.61E-06	2.58E-09	1.84E-08	0.00E+00	2.10E-08	2.10E-02	0.00E+00	3.05E-04	5.83E-05
3746363758811	374636	3758811	9.43E-05	1.01E-04	9.73E-05	9.62E-07	1.89E-05	3.39E-05	0.00E+00	1.44E-05	7.21E-06	0.00E+00	0.00E+00	5.77E-06	2.65E-09	1.90E-08	0.00E+00	2.16E-08	2.16E-02	0.00E+00	3.14E-04	6.00E-05
3746413758811	374641	3758811	9.70E-05	1.04E-04	1.00E-04	9.90E-07	1.94E-05	3.49E-05	0.00E+00	1.48E-05	7.42E-06	0.00E+00	0.00E+00	5.94E-06	2.73E-09	1.95E-08	0.00E+00	2.23E-08	2.23E-02	0.00E+00	3.23E-04	6.18E-05
3746463758811	374646	3758811	9.98E-05	1.07E-04	1.03E-04	1.02E-06	2.00E-05	3.60E-05	0.00E+00	1.53E-05	7.64E-06	0.00E+00	0.00E+00	6.11E-06	2.81E-09	2.01E-08	0.00E+00	2.29E-08	2.29E-02	0.00E+00	3.33E-04	6.36E-05
3746063758816	374606	3758816	7.30E-05	7.85E-05	7.54E-05	7.45E-07	1.46E-05	2.63E-05	0.00E+00	1.12E-05	5.59E-06	0.00E+00	0.00E+00	4.47E-06	2.05E-09	1.47E-08	0.00E+00	1.68E-08	1.68E-02	0.00E+00	2.43E-04	4.65E-05
3746113758816	374611	3758816	7.52E-05	8.09E-05	7.77E-05	7.68E-07	1.51E-05	2.71E-05	0.00E+00	1.15E-05	5.76E-06	0.00E+00	0.00E+00	4.61E-06	2.12E-09	1.52E-08	0.00E+00	1.73E-08	1.73E-02	0.00E+00	2.51E-04	4.79E-05
3746163758816	374616	3758816	7.74E-05	8.33E-05	7.99E-05	7.90E-07	1.55E-05	2.79E-05	0.00E+00	1.19E-05	5.93E-06	0.00E+00	0.00E+00	4.74E-06	2.18E-09	1.56E-08	0.00E+00	1.78E-08	1.78E-02	0.00E+00	2.58E-04	4.93E-05
3746213758816	374621	3758816	7.96E-05	8.56E-05	8.22E-05	8.12E-07	1.59E-05	2.87E-05	0.00E+00	1.22E-05	6.09E-06	0.00E+00	0.00E+00	4.87E-06	2.24E-09	1.60E-08	0.00E+00	1.83E-08	1.83E-02	0.00E+00	2.65E-04	5.07E-05
3746263758816	374626	3758816	8.17E-05	8.79E-05	8.44E-05	8.34E-07	1.64E-05	2.94E-05	0.00E+00	1.25E-05	6.26E-06	0.00E+00	0.00E+00	5.00E-06	2.30E-09	1.65E-08	0.00E+00	1.88E-08	1.88E-02	0.00E+00	2.72E-04	5.20E-05
3746313758816	374631	3758816	8.39E-05	9.02E-05	8.66E-05	8.56E-07	1.68E-05	3.02E-05	0.00E+00	1.28E-05	6.42E-06	0.00E+00	0.00E+00	5.14E-06	2.36E-09	1.69E-08	0.00E+00	1.93E-08	1.93E-02	0.00E+00	2.80E-04	5.34E-05
3746363758816	374636	3758816	8.61E-05	9.26E-05	8.89E-05	8.79E-07	1.72E-05	3.10E-05	0.00E+00	1.32E-05	6.59E-06	0.00E+00	0.00E+00	5.27E-06	2.42E-09	1.73E-08	0.00E+00	1.98E-08	1.98E-02	0.00E+00	2.87E-04	5.48E-05
3746413758816	374641	3758816	8.84E-05	9.51E-05	9.12E-05	9.02E-07	1.77E-05	3.18E-05	0.00E+00	1.35E-05	6.76E-06	0.00E+00	0.00E+00	5.41E-06	2.49E-09	1.78E-08	0.00E+00	2.03E-08	2.03E-02	0.00E+00	2.95E-04	5.63E-05
3746463758816	374646	3758816	9.07E-05	9.76E-05	9.37E-05	9.26E-07	1.82E-05	3.27E-05	0.00E+00	1.39E-05	6.94E-06	0.00E+00	0.00E+00	5.55E-06	2.55E-09	1.83E-08	0.00E+00	2.08E-08	2.08E-02	0.00E+00	3.02E-04	5.78E-05
3746063758821	374606	3758821	6.79E-05	7.30E-05	7.01E-05	6.92E-07	1.36E-05	2.44E-05	0.00E+00	1.04E-05	5.19E-06	0.00E+00	0.00E+00	4.15E-06	1.91E-09	1.37E-08	0.00E+00	1.56E-08	1.56E-02	0.00E+00	2.26E-04	4.32E-05
3746113758821	374611	3758821	6.98E-05	7.51E-05	7.21E-05	7.13E-07	1.40E-05	2.51E-05	0.00E+00	1.07E-05	5.34E-06	0.00E+00	0.00E+00	4.28E-06	1.97E-09	1.41E-08	0.00E+00	1.60E-08	1.60E-02	0.00E+00	2.33E-04	4.45E-05
3746163758821	374616	3758821	7.18E-05	7.72E-05	7.41E-05	7.32E-07	1.44E-05	2.58E-05	0.00E+00	1.10E-05	5.49E-06	0.00E+00	0.00E+00	4.39E-06	2.02E-09	1.44E-08	0.00E+00	1.65E-08	1.65E-02	0.00E+00	2.39E-04	4.57E-05
3746213758821	374621	3758821	7.36E-05	7.92E-05	7.60E-05	7.51E-07	1.47E-05	2.65E-05	0.00E+00	1.13E-05	5.64E-06	0.00E+00	0.00E+00	4.51E-06	2.07E-09	1.48E-08	0.00E+00	1.69E-08	1.69E-02	0.00E+00	2.45E-04	4.69E-05
3746263758821	374626	3758821	7.55E-05	8.12E-05	7.80E-05	7.70E-07	1.51E-05	2.72E-05	0.00E+00	1.16E-05	5.78E-06	0.00E+00	0.00E+00	4.62E-06	2.13E-09	1.52E-08	0.00E+00	1.73E-08	1.73E-02	0.00E+00	2.52E-04	4.81E-05
3746313758821	374631	3758821	7.74E-05	8.32E-05	7.99E-05	7.89E-07	1.55E-05	2.79E-05	0.00E+00	1.18E-05	5.92E-06	0.00E+00	0.00E+00	4.74E-06	2.18E-09	1.56E-08	0.00E+00	1.78E-08	1.78E-02	0.00E+00	2.58E-04	4.93E-05
3746363758821	374636	3758821	7.93E-05	8.52E-05	8.18E-05	8.08E-07	1.59E-05	2.85E-05	0.00E+00	1.21E-05	6.07E-06	0.00E+00	0.00E+00	4.85E-06	2.23E-09	1.60E-08	0.00E+00	1.82E-08	1.82E-02	0.00E+00	2.64E-04	5.05E-05
3746413758821	374641	3758821	8.12E-05	8.73E-05	8.38E-05	8.28E-07	1.62E-05	2.92E-05	0.00E+00	1.24E-05	6.21E-06	0.00E+00	0.00E+00	4.97E-06	2.28E-09	1.63E-08	0.00E+00	1.86E-08	1.86E-02	0.00E+00	2.70E-04	5.17E-05
3746463758821	374646	3758821	8.31E-05	8.94E-05	8.58E-05	8.48E-07	1.66E-05	2.99E-05	0.00E+00	1.27E-05	6.36E-06	0.00E+00	0.00E+00	5.09E-06	2.34E-09	1.67E-08	0.00E+00	1.91E-08	1.91E-02	0.00E+00	2.77E-04	5.29E-05
3746063758826	374606	3758826	6.34E-05	6.81E-05	6.54E-05	6.47E-07	1.27E-05	2.28E-05	0.00E+00	9.70E-06	4.85E-06	0.00E+00	0.00E+00	3.88E-06	1.78E-09	1.28E-08	0.00E+00	1.45E-08	1.45E-02	0.00E+00	2.11E-04	4.03E-05
3746113758826	374611	3758826	6.51E-05	7.00E-05	6.72E-05	6.64E-07	1.30E-05	2.34E-05	0.00E+00	9.97E-06	4.98E-06	0.00E+00	0.00E+00	3.99E-06	1.83E-09	1.31E-08	0.00E+00	1.49E-08	1.49E-02	0.00E+00	2.17E-04	4.15E-05
3746163758826	374616	3758826	6.68E-05	7.19E-05	6.90E-05	6.82E-07	1.34E-05	2.41E-05	0.00E+00	1.02E-05	5.11E-06	0.00E+00	0.00E+00	4.09E-06	1.88E-09	1.35E-08	0.00E+00	1.53E-08	1.53E-02	0.00E+00	2.23E-04	4.25E-05
3746213758826	374621	3758826	6.85E-05	7.36E-05	7.07E-05	6.99E-07	1.37E-05	2.47E-05	0.00E+00	1.05E-05	5.24E-06	0.00E+00	0.00E+00	4.19E-06	1.93E-09	1.38E-08	0.00E+00	1.57E-08	1.57E-02	0.00E+00	2.28E-04	4.36E-05
3746263758826	374626	3758826	7.01E-05	7.54E-05	7.24E-05	7.16E-07	1.40E-05	2.53E-05	0.00E+00	1.07E-05	5.37E-06	0.00E+00	0.00E+00	4.29E-06	1.97E-09	1.41E-08	0.00E+00	1.61E-08	1.61E-02	0.00E+00	2.34E-04	4.46E-05
3746313758826	374631	3758826	7.18E-05	7.72E-05	7.41E-05	7.32E-07	1.44E-05	2.58E-05	0.00E+00	1.10E-05	5.49E-06	0.00E+00	0.00E+00	4.39E-06	2.02E-09	1.44E-08	0.00E+00	1.65E-08	1.65E-02	0.00E+00	2.39E-04	4.57E-05
3746363758826	374636	3758826	7.34E-05	7.89E-05	7.58E-05	7.49E-07	1.47E-05	2.64E-05	0.00E+00	1.12E-05	5.62E-06	0.00E+00	0.00E+00	4.49E-06	2.07E-09	1.48E-08	0.00E+00	1.68E-08	1.68E-02	0.00E+00	2.45E-04	4.67E-05
3746413758826	374641	3758826	7.50E-05	8.07E-05	7.75E-05	7.66E-07	1.50E-05	2.70E-05	0.00E+00	1.15E-05	5.74E-06	0.00E+00	0.00E+00	4.59E-06	2.11E-09	1.51E-08	0.00E+00	1.72E-08	1.72E-02	0.00E+00	2.50E-04	4.78E-05
3746463758826	374646	3758826	7.67E-05	8.25E-05	7.92E-05	7.83E-07	1.53E-05	2.76E-05	0.00E+00	1.17E-05	5.87E-06	0.00E+00	0.00E+00	4.70E-06	2.16E-09	1.54E-08	0.00E+00	1.76E-08	1.76E-02	0.00E+00	2.56E-04	4.88E-05
3746063758831	374606	3758831	5.94E-05	6.39E-05	6.13E-05	6.06E-07	1.19E-05	2.14E-05	0.00E+00	9.09E-06	4.55E-06	0.00E+00	0.00E+00	3.64E-06	1.67E-09	1.20E-08	0.00E+00	1.36E-08	1.36E-02	0.00E+00	1.98E-04	3.78E-05
3746113758831	374611	3758831	6.10E-05	6.56E-05	6.29E-05	6.22E-07	1.22E-05	2.20E-05	0.00E+00	9.33E-06	4.67E-06	0.00E+00	0.00E+00	3.73E-06	1.72E-09	1.23E-08	0.00E+00	1.40E-08	1.40E-02	0.00E+00	2.03E-04	3.88E-05
3746163758831	374616	3758831	6.25E-05	6.72E-05	6.45E-05	6.38E-07	1.25E-05	2.25E-05	0.00E+00	9.56E-06	4.78E-06	0.00E+00	0.00E+00	3.83E-06	1.76E-09	1.26E-08	0.00E+00	1.43E-08	1.43E-02	0.00E+00	2.08E-04	3.98E-05
3746213758831	374621	3758831	6.40E-05	6.88E-05	6.60E-05	6.53E-07	1.28E-05	2.30E-05	0.00E+00	9.79E-06	4.90E-06	0.00E+00	0.00E+00	3.92E-06	1.80E-09	1.29E-08	0.00E+00	1.47E-08	1.47E-02	0.00E+00	2.13E-04	4.07E-05
3746263758831	374626	3758831	6.54E-05	7.04E-05	6.75E-05	6.68E-07	1.31E-05	2.36E-05	0.00E+00	1.00E-05	5.01E-06	0.00E+00	0.00E+00	4.01E-06	1.84E-09	1.32E-08	0.00E+00	1.50E-08	1.50E-02	0.00E+00	2.18E-04	4.17E-05
3746313758831	374631	3758831	6.69E-05	7.19E-05	6.90E-05	6.82E-07	1.34E-05	2.41E-05	0.00E+00	1.02E-05	5.12E-06	0.00E+00	0.00E+00	4.09E-06	1.88E-09	1.35E-08	0.00E+00	1.53E-08	1.53E-02	0.00E+00	2.23E-04	4.26E-05
3746363758831	374636	3758831	6.83E-05	7.35E-05	7.05E-05	6.97E-07	1.37E-05	2.46E-05	0.00E+00	1.05E-05	5.23E-06	0.00E+00	0.00E+00	4.18E-06	1.92E-09	1.38E-08	0.00E+00	1.57E-08	1.57E-02	0.00E+00	2.28E-04	4.35E-05
3746413758831	374641	3758831	6.97E-05	7.50E-05	7.20E-05	7.12E-07	1.40E-05	2.51E-05	0.00E+00	1.07E-05	5.34E-06	0.00E+00	0.00E+00	4.27E-06	1.96E-09	1.40E-08	0.00E+00	1.60E-08	1.60E-02	0.00E+00	2.32E-04	4.44E-05
3746463758831	374646	3758831	7.12E-05	7.65E-05	7.35E-05	7.26E-07	1.42E-05	2.56E-05	0.00E+00	1.09E-05	5.45E-06	0.00E+00	0.00E+00	4.36E-06	2.00E-09	1.43E-08	0.00E+00	1.63E-08	1.63E-02	0.00E+00	2.37E-04	4.53E-05
3746013758836	374601	3758836	5.45E-05	5.86E-05	5.62E-05	5.56E-07	1.09E-05	1.96E-05	0.00E+00	8.33E-06	4.17E-06	0.00E+00	0.00E+00	3.33E-06	1.53E-09	1.10E-08	0.00E+00	1.25E-08	1.25E-02	0.00E+00	1.81E-04	3.47E-05
3746063758836	374606	3758836	5.59E-05	6.01E-05	5.77E-05	5.70E-07	1.12E-05	2.01E-05	0.00E+00	8.55E-06	4.28E-06	0.00E+00	0.00E+00	3.42E-06	1.57E-09	1.13E-08	0.00E+00	1.28E-08	1.28E-02	0.00E+00	1.86E-04	3.56E-05
3746113758836	374611	3758836	5.73E-05	6.16E-05	5.91E-05	5.85E-07	1.15E-05	2.06E-05	0.00E+00	8.77E-06	4.38E-06	0.00E+00	0.00E+00	3.51E-06	1.61E-09	1.15E-08	0.00E+00	1.31E-08	1.31E-02	0.00E+00	1.91E-04	3.65E-05
3746163758836	374616	3758836	5.86E-05	6.31E-05	6.05E-05	5.98E-07	1.17E-05	2.11E-05	0.00E+00	8.98E-06	4.49E-06	0.00E+00	0.00E+00	3.59E-06	1.65E-09	1.18E-08	0.00E+00	1.35E-08	1.35E-02	0.00E+00	1.95E-04	3.73E-05
3746213758836	374621	3758836	6.00E-05	6.45E-05	6.19E-05	6.12E-07	1.20E-05	2.16E-05	0.00E+00	9.18E-06	4.59E-06	0.00E+00	0.00E+00	3.67E-06	1.69E-09	1.21E-08	0.00E+00	1.38E-08	1.38E-02	0.00E+00	2.00E-04	3.82E-05
3746263758836	374626	3758836	6.13E-05	6.59E-05	6.33E-05	6.25E-07	1.23E-05	2.21E-05	0.00E+00	9.38E-06	4.69E-06	0.00E+00	0.00E+00	3.75E-06	1.73E-09	1.23E-08	0.00E+00	1.41E-08	1.41E-02	0.00E+00	2.04E-04	3.90E-05
3746313758836	374631	3758836	6.26E-05	6.73E-05	6.46E-05	6.39E-07	1.25E-05	2.25E-05	0.00E+00	9.58E-06	4.79E-06	0.00E+00	0.00E+00	3.83E-06	1.76E-09	1.26E-08	0.00E+00	1.44E-08	1.44E-02	0.00E+00	2.09E-04	3.98E-05
3746363758836	374636	3758836	6.39E-05	6.87E-05	6.59E-05	6.52E-07	1.28E-05	2.30E-05	0.00E+00	9.77E-06	4.89E-06	0.00E+00	0.00E+00	3.91E-06	1.80E-09	1.29E-08	0.00E+00	1.47E-08	1.47E-02	0.00E+00	2.13E-04	4.07E-05
3746413758836	374641	3758836	6.51E-05	7.00E-05	6.72E-05	6.64E-07	1.30E-05	2.35E-05	0.00E+00	9.97E-06	4.98E-06	0.00E+00	0.00E+00	3.99E-06	1.83E-09	1.31E-08	0.00E+00	1.49E-08	1.49E-02	0.00E+00	2.17E-04	4.15E-05
3746463758836	374646	3758836	6.64E-05	7.14E-05	6.85E-05	6.77E-07	1.33E-05	2.39E-05	0.00E+00	1.02E-05	5.08E-06	0.00E+00	0.00E+00	4.06E-06	1.87E-09	1.34E-08	0.00E+00	1.52E-08	1.52E-02	0.00E+00	2.21E-04	4.23E-05
3746013758841	374601	3758841	5.14E-05	5.53E-05	5.31E-05	5.25E-07	1.03E-05	1.85E-05	0.00E+00	7.87E-06	3.94E-06	0.00E+00	0.00E+00	3.15E-06	1.45E-09	1.04E-08	0.00E+00	1.18E-08	1.18E-02	0.00E+00	1.71E-04	3.28E-05
3746063758841	374606	3758841	5.27E-05	5.67E-05	5.44E-05	5.38E-07	1.06E-05	1.90E-05	0.00E+00	8.07E-06	4.04E-06	0.00E+00	0.00E+00	3.23E-06	1.48E-09	1.06E-08	0.00E+00	1.21E-08	1.21E-02	0.00E+00	1.76E-04	3.36E-05
3746113758841	374611	3758841	5.40E-05	5.81E-05	5.57E-05	5.51E-07	1.08E-05	1.94E-05	0.00E+00	8.27E-06	4.13E-06	0.00E+00	0.00E+00	3.31E-06	1.52E-09	1.09E-08	0.00E+00	1.24E-08	1.24E-02	0.00E+00	1.80E-04	3.44E-05
3746163758841	374616	3758841	5.52E-05	5.94E-05	5.70E-05	5.64E-07	1.11E-05	1.99E-05	0.00E+00	8.45E-06	4.23E-06	0.00E+00	0.00E+00	3.38E-06	1.55E-09	1.11E-08	0.00E+00	1.27E-08	1.27E-02	0.00E+00	1.84E-04	3.52E-05
3746213758841	374621	3758841	5.64E-05	6.07E-05	5.83E-05	5.76E-07	1.13E-05	2.03E-05	0.00E+00	8.64E-06	4.32E-06	0.00E+00	0.00E+00	3.46E-06	1.59E-09	1.14E-08	0.00E+00	1.30E-08	1.30E-02	0.00E+00	1.88E-04	3.59E-05
3746263758841	374626	3758841	5.76E-05	6.20E-05	5.95E-05	5.88E-07	1.15E-05	2.08E-05	0.00E+00	8.82E-06	4.41E-06	0.00E+00	0.00E+00	3.53E-06	1.62E-09	1.16E-08	0.00E+00	1.32E-08	1.32E-02	0.00E+00	1.92E-04	3.67E-05
3746313758841	374631	3758841	5.88E-05	6.32E-05	6.07E-05	6.00E-07	1.18E-05	2.12E-05	0.00E+00	9.00E-06	4.50E-06	0.00E+00	0.00E+00	3.60E-06	1.65E-09	1.18E-08	0.00E+00	1.35E-08	1.35E-02	0.00E+00	1.96E-04	3.74E-05
3746363758841	374636	3758841	5.99E-05	6.44E-05	6.19E-05	6.11E-07	1.20E-05	2.16E-05	0.00E+00	9.17E-06	4.59E-06	0.00E+00	0.00E+00	3.67E-06	1.69E-09	1.21E-08	0.00E+00	1.38E-08	1.38E-02	0.00E+00	2.00E-04	3.82E-05
3746413758841	374641	3758841	6.11E-05	6.57E-05	6.30E-05	6.23E-07	1.22E-05	2.20E-05	0.00E+00	9.35E-06	4.67E-06	0.00E+00	0.00E+00	3.74E-06	1.72E-09	1.23E-08	0.00E+00	1.40E-08	1.40E-02	0.00E+00	2.03E-04	3.89E-05
3746463758841	374646	3758841	6.22E-05	6.69E-05	6.42E-05	6.34E-07	1.24E-05	2.24E-05	0.00E+00	9.52E-06	4.76E-06	0.00E+00	0.00E+00	3.81E-06	1.75E-09	1.25E-08	0.00E+00	1.43E-08	1.43E-02	0.00E+00	2.07E-04	3.96E-05
3746013758846	374601	3758846	4.87E-05	5.24E-05	5.03E-05	4.97E-07	9.75E-06	1.76E-05	0.00E+00	7.46E-06	3.73E-06	0.00E+00	0.00E+00	2.98E-06	1.37E-09	9.81E-09	0.00E+00	1.12E-08	1.12E-02	0.00E+00	1.62E-04	3.10E-05
3746063758846	374606	3758846	4.99E-05	5.37E-05	5.15E-05	5.09E-07	9.99E-06	1.80E-05	0.00E+00	7.64E-06	3.82E-06	0.00E+00	0.00E+00	3.06E-06	1.40E-09	1.00E-08	0.00E+00	1.15E-08	1.15E-02	0.00E+00	1.66E-04	3.18E-05
3746113758846	374611	3758846	5.11E-05	5.49E-05	5.27E-05	5.21E-07	1.02E-05	1.84E-05	0.00E+00	7.81E-06	3.91E-06	0.00E+00	0.00E+00	3.13E-06	1.44E-09	1.03E-08	0.00E+00	1.17E-08	1.17E-02	0.00E+00	1.70E-04	3.25E-05
3746163758846	374616	3758846	5.22E-05	5.61E-05	5.39E-05	5.32E-07	1.04E-05	1.88E-05	0.00E+00	7.99E-06	3.99E-06	0.00E+00	0.00E+00	3.19E-06	1.47E-09	1.05E-08	0.00E+00	1.20E-08	1.20E-02	0.00E+00	1.74E-04	3.32E-05
3746213758846	374621	3758846	5.33E-05	5.73E-05	5.50E-05	5.44E-07	1.07E-05	1.92E-05	0.00E+00	8.15E-06	4.08E-06	0.00E+00	0.00E+00	3.26E-06	1.50E-09	1.07E-08	0.00E+00	1.22E-08	1.22E-02	0.00E+00	1.78E-04	3.39E-05
3746263758846	374626	3758846	5.43E-05	5.84E-05	5.61E-05	5.55E-07	1.09E-05	1.96E-05	0.00E+00	8.32E-06	4.16E-06	0.00E+00	0.00E+00	3.33E-06	1.53E-09	1.09E-08	0.00E+00	1.24E-08	1.24E-02	0.00E+00	1.81E-04	3.46E-05
3746313758846	374631	3758846	5.54E-05	5.96E-05	5.72E-05	5.65E-07	1.11E-05	2.00E-05	0.00E+00	8.48E-06	4.24E-06	0.00E+00	0.00E+00	3.39E-06	1.56E-09	1.12E-08	0.00E+00	1.27E-08	1.27E-02	0.00E+00	1.85E-04	3.53E-05
3746363758846	374636	3758846	5.64E-05	6.07E-05	5.83E-05	5.76E-07	1.13E-05	2.03E-05	0.00E+00	8.64E-06	4.32E-06	0.00E+00	0.00E+00	3.45E-06	1.59E-09	1.14E-08	0.00E+00	1.30E-08	1.30E-02	0.00E+00	1.88E-04	3.59E-05
3746413758846	374641	3758846	5.74E-05	6.18E-05	5.93E-05	5.86E-07	1.15E-05	2.07E-05	0.00E+00	8.79E-06	4.40E-06	0.00E+00	0.00E+00	3.52E-06	1.62E-09	1.16E-08	0.00E+00	1.32E-08	1.32E-02	0.00E+00	1.91E-04	3.66E-05
3746463758846	374646	3758846	5.84E-05	6.29E-05	6.03E-05	5.96E-07	1.17E-05	2.10E-05	0.00E+00	8.95E-06	4.47E-06	0.00E+00	0.00E+00	3.58E-06	1.65E-09	1.18E-08	0.00E+00	1.34E-08	1.34E-02	0.00E+00	1.95E-04	3.72E-05
3746013758851	374601	3758851	4.63E-05	4.98E-05	4.78E-05	4.72E-07	9.26E-06	1.67E-05	0.00E+00	7.08E-06	3.54E-06	0.00E+00	0.00E+00	2.83E-06	1.30E-09	9.32E-09	0.00E+00	1.06E-08	1.06E-02	0.00E+00	1.54E-04	2.95E-05
3746063758851	374606	3758851	4.73E-05	5.09E-05	4.84E-05	4.81E-07	9.47E-06	1.71E-05	0.00E+00	7.25E-06	3.62E-06	0.00E+00	0.00E+00	2.90E-06	1.33E-09	9.53E-09	0.00E+00	1.09E-08	1.09E-02	0.00E+00	1.58E-04	3.01E-05
3746113758851	374611	3758851	4.84E-05	5.20E-05	5.00E-05	4.94E-07	9.68E-06	1.74E-05	0.00E+00	7.41E-06	3.70E-06	0.00E+00	0.00E+00	2.96E-06	1.36E-09	9.74E-09	0.00E+00	1.11E-08	1.11E-02	0.00E+00	1.61E-04	3.08E-05
3746163758851	374616	3758851	4.94E-05	5.31E-05	5.10E-05	5.04E-07	9.89E-06	1.78E-05	0.00E+00	7.56E-06	3.78E-06	0.00E+00	0.00E+00	3.03E-06	1.39E-09	9.95E-09	0.00E+00	1.13E-08	1.13E-02	0.00E+00	1.65E-04	3.15E-05
3746213758851	374621	3758851	5.04E-05	5.42E-05	5.21E-05	5.14E-07	1.01E-05	1.82E-05	0.00E+00	7.72E-06	3.86E-06	0.00E+00	0.00E+00	3.09E-06	1.42E-09	1.02E-08	0.00E+00	1.16E-08	1.16E-02	0.00E+00	1.68E-04	3.21E-05
3746263758851	374626	3758851	5.14E-05	5.53E-05	5.31E-05	5.24E-07	1.03E-05	1.85E-05	0.00E+00	7.87E-06	3.93E-06	0.00E+00	0.00E+00	3.15E-06	1.45E-09	1.03E-08	0.00E+00	1.18E-08	1.18E-02

			SWBuilding Construction	SWDemolition	SWGrading	EYBuilding Construction	SWPaving	SWGrading	SWArchitectural Coating	NBBuilding Construction	NBBuilding Construction	NBArchitectural Coating	NBArchitectural Coating	RWBuilding Construction					Overlapping Phases - Maximum GLC		
Unique Identifier	X (UTM)	Y (UTM)	2026	2026	2026	2026	2027	2027	2027	2026	2027	2026	2027	2026	3rd Trimester	0<2	2<16	Total	per million	2025	2026	2027
3745393758775	374539	3758775	6.26E-05	6.73E-05	6.46E-05	6.39E-07	1.25E-05	2.25E-05	0.00E+00	9.58E-06	4.79E-06	0.00E+00	0.00E+00	3.83E-06	1.76E-09	1.26E-08	0.00E+00	1.44E-08	1.44E-02	0.00E+00	2.09E-04	3.99E-05
3745443758775	374544	3758775	6.73E-05	7.23E-05	6.94E-05	6.86E-07	1.35E-05	2.42E-05	0.00E+00	1.03E-05	5.15E-06	0.00E+00	0.00E+00	4.12E-06	1.89E-09	1.35E-08	0.00E+00	1.54E-08	1.54E-02	0.00E+00	2.24E-04	4.28E-05
3744493758780	374449	3758780	2.51E-05	2.70E-05	2.59E-05	2.56E-07	5.02E-06	9.04E-06	0.00E+00	3.84E-06	2.53E-06	0.00E+00	0.00E+00	1.54E-06	7.06E-10	5.05E-09	0.00E+00	5.76E-09	5.76E-03	0.00E+00	8.36E-05	1.60E-05
3744543758780	374454	3758780	2.60E-05	2.80E-05	2.69E-05	2.65E-07	5.20E-06	9.37E-06	0.00E+00	3.98E-06	1.99E-06	0.00E+00	0.00E+00	1.59E-06	7.32E-10	5.24E-09	0.00E+00	5.97E-09	5.97E-03	0.00E+00	8.67E-05	1.66E-05
3744593758780	374459	3758780	2.70E-05	2.90E-05	2.79E-05	2.75E-07	5.40E-06	9.72E-06	0.00E+00	4.13E-06	2.07E-06	0.00E+00	0.00E+00	1.65E-06	7.60E-10	5.44E-09	0.00E+00	6.19E-09	6.19E-03	0.00E+00	8.99E-05	1.72E-05
3744643758780	374464	3758780	2.80E-05	3.02E-05	2.90E-05	2.86E-07	5.61E-06	1.01E-05	0.00E+00	4.29E-06	2.15E-06	0.00E+00	0.00E+00	1.72E-06	7.89E-10	5.65E-09	0.00E+00	6.44E-09	6.44E-03	0.00E+00	9.34E-05	1.79E-05
3744693758780	374469	3758780	2.92E-05	3.14E-05	3.01E-05	2.98E-07	5.84E-06	1.05E-05	0.00E+00	4.46E-06	2.23E-06	0.00E+00	0.00E+00	1.79E-06	8.21E-10	5.87E-09	0.00E+00	6.69E-09	6.69E-03	0.00E+00	9.72E-05	1.86E-05
3744743758780	374474	3758780	3.04E-05	3.27E-05	3.14E-05	3.10E-07	6.08E-06	1.09E-05	0.00E+00	4.65E-06	2.32E-06	0.00E+00	0.00E+00	1.86E-06	8.55E-10	6.12E-09	0.00E+00	6.97E-09	6.97E-03	0.00E+00	1.01E-04	1.93E-05
3744793758780	374479	3758780	3.17E-05	3.41E-05	3.27E-05	3.23E-07	6.34E-06	1.14E-05	0.00E+00	4.85E-06	2.42E-06	0.00E+00	0.00E+00	1.94E-06	8.92E-10	6.38E-09	0.00E+00	7.27E-09	7.27E-03	0.00E+00	1.06E-04	2.02E-05
3744843758780	374484	3758780	3.31E-05	3.56E-05	3.42E-05	3.38E-07	6.62E-06	1.19E-05	0.00E+00	5.06E-06	2.53E-06	0.00E+00	0.00E+00	2.03E-06	9.31E-10	6.66E-09	0.00E+00	7.59E-09	7.59E-03	0.00E+00	1.10E-04	2.11E-05
3744893758780	374489	3758780	3.46E-05	3.72E-05	3.57E-05	3.53E-07	6.92E-06	1.25E-05	0.00E+00	5.30E-06	2.65E-06	0.00E+00	0.00E+00	2.12E-06	9.74E-10	6.97E-09	0.00E+00	7.94E-09	7.94E-03	0.00E+00	1.15E-04	2.20E-05
3744943758780	374494	3758780	3.62E-05	3.90E-05	3.74E-05	3.70E-07	7.25E-06	1.31E-05	0.00E+00	5.55E-06	2.77E-06	0.00E+00	0.00E+00	2.22E-06	1.02E-09	7.30E-09	0.00E+00	8.32E-09	8.32E-03	0.00E+00	1.21E-04	2.31E-05
3745043758780	374504	3758780	4.00E-05	4.30E-05	4.13E-05	4.08E-07	8.00E-06	1.44E-05	0.00E+00	6.12E-06	3.06E-06	0.00E+00	0.00E+00	2.45E-06	1.13E-09	8.05E-09	0.00E+00	9.17E-09	9.17E-03	0.00E+00	1.33E-04	2.55E-05
3745193758780	374519	3758780	4.70E-05	5.05E-05	4.85E-05	4.79E-07	9.40E-06	1.69E-05	0.00E+00	7.19E-06	3.59E-06	0.00E+00	0.00E+00	2.88E-06	1.32E-09	9.46E-09	0.00E+00	1.08E-08	1.08E-02	0.00E+00	1.56E-04	2.99E-05
3745243758780	374524	3758780	4.98E-05	5.35E-05	5.14E-05	5.08E-07	9.95E-06	1.79E-05	0.00E+00	7.62E-06	3.81E-06	0.00E+00	0.00E+00	3.05E-06	1.40E-09	1.00E-08	0.00E+00	1.14E-08	1.14E-02	0.00E+00	1.66E-04	3.17E-05
3745293758780	374529	3758780	5.28E-05	5.68E-05	5.45E-05	5.39E-07	1.06E-05	1.90E-05	0.00E+00	8.08E-06	4.04E-06	0.00E+00	0.00E+00	3.23E-06	1.49E-09	1.06E-08	0.00E+00	1.21E-08	1.21E-02	0.00E+00	1.76E-04	3.36E-05
3745343758780	374534	3758780	5.62E-05	6.04E-05	5.80E-05	5.74E-07	1.12E-05	2.02E-05	0.00E+00	8.60E-06	4.30E-06	0.00E+00	0.00E+00	3.44E-06	1.58E-09	1.13E-08	0.00E+00	1.29E-08	1.29E-02	0.00E+00	1.87E-04	3.58E-05
3745393758780	374539	3758780	5.99E-05	6.45E-05	6.19E-05	6.12E-07	1.20E-05	2.16E-05	0.00E+00	9.18E-06	4.59E-06	0.00E+00	0.00E+00	3.67E-06	1.69E-09	1.21E-08	0.00E+00	1.38E-08	1.38E-02	0.00E+00	2.00E-04	3.82E-05
3745443758780	374544	3758780	6.41E-05	6.89E-05	6.62E-05	6.54E-07	1.28E-05	2.31E-05	0.00E+00	9.81E-06	4.90E-06	0.00E+00	0.00E+00	3.92E-06	1.80E-09	1.29E-08	0.00E+00	1.47E-08	1.47E-02	0.00E+00	2.14E-04	4.08E-05
3744493758785	374449	3758785	2.49E-05	2.67E-05	2.57E-05	2.54E-07	4.98E-06	8.96E-06	0.00E+00	3.81E-06	1.90E-06	0.00E+00	0.00E+00	1.52E-06	7.00E-10	5.01E-09	0.00E+00	5.71E-09	5.71E-03	0.00E+00	8.29E-05	1.58E-05
3744543758785	374454	3758785	2.58E-05	2.77E-05	2.66E-05	2.63E-07	5.15E-06	9.28E-06	0.00E+00	3.94E-06	1.97E-06	0.00E+00	0.00E+00	1.58E-06	7.25E-10	5.19E-09	0.00E+00	5.91E-09	5.91E-03	0.00E+00	8.58E-05	1.64E-05
3744593758785	374459	3758785	2.67E-05	2.87E-05	2.76E-05	2.73E-07	5.34E-06	9.62E-06	0.00E+00	4.08E-06	2.04E-06	0.00E+00	0.00E+00	1.64E-06	7.52E-10	5.38E-09	0.00E+00	6.13E-09	6.13E-03	0.00E+00	8.90E-05	1.70E-05
3744643758785	374464	3758785	2.77E-05	2.98E-05	2.86E-05	2.83E-07	5.55E-06	9.99E-06	0.00E+00	4.24E-06	2.12E-06	0.00E+00	0.00E+00	1.70E-06	7.80E-10	5.58E-09	0.00E+00	6.36E-09	6.36E-03	0.00E+00	9.24E-05	1.77E-05
3744693758785	374469	3758785	2.88E-05	3.10E-05	2.97E-05	2.94E-07	5.76E-06	1.04E-05	0.00E+00	4.41E-06	2.21E-06	0.00E+00	0.00E+00	1.76E-06	8.11E-10	5.80E-09	0.00E+00	6.61E-09	6.61E-03	0.00E+00	9.60E-05	1.83E-05
3744743758785	374474	3758785	3.00E-05	3.22E-05	3.09E-05	3.06E-07	6.00E-06	1.08E-05	0.00E+00	4.59E-06	2.29E-06	0.00E+00	0.00E+00	1.84E-06	8.44E-10	6.04E-09	0.00E+00	6.88E-09	6.88E-03	0.00E+00	9.99E-05	1.91E-05
3744793758785	374479	3758785	3.12E-05	3.36E-05	3.22E-05	3.19E-07	6.25E-06	1.12E-05	0.00E+00	4.78E-06	2.39E-06	0.00E+00	0.00E+00	1.91E-06	8.79E-10	6.29E-09	0.00E+00	7.17E-09	7.17E-03	0.00E+00	1.04E-04	1.99E-05
3744843758785	374484	3758785	3.26E-05	3.50E-05	3.36E-05	3.32E-07	6.52E-06	1.17E-05	0.00E+00	4.98E-06	2.49E-06	0.00E+00	0.00E+00	1.99E-06	9.17E-10	6.56E-09	0.00E+00	7.47E-09	7.47E-03	0.00E+00	1.09E-04	2.07E-05
3744893758785	374489	3758785	3.40E-05	3.66E-05	3.51E-05	3.47E-07	6.80E-06	1.22E-05	0.00E+00	5.21E-06	2.60E-06	0.00E+00	0.00E+00	2.08E-06	9.57E-10	6.85E-09	0.00E+00	7.81E-09	7.81E-03	0.00E+00	1.13E-04	2.17E-05
3744943758785	374494	3758785	3.56E-05	3.82E-05	3.67E-05	3.63E-07	7.12E-06	1.28E-05	0.00E+00	5.44E-06	2.72E-06	0.00E+00	0.00E+00	2.18E-06	1.00E-09	7.16E-09	0.00E+00	8.16E-09	8.16E-03	0.00E+00	1.19E-04	2.26E-05
3745043758785	374504	3758785	3.91E-05	4.20E-05	4.04E-05	3.99E-07	7.82E-06	1.41E-05	0.00E+00	5.98E-06	2.99E-06	0.00E+00	0.00E+00	2.39E-06	1.10E-09	7.87E-09	0.00E+00	8.97E-09	8.97E-03	0.00E+00	1.30E-04	2.49E-05
3745193758785	374519	3758785	4.56E-05	4.90E-05	4.71E-05	4.65E-07	9.12E-06	1.64E-05	0.00E+00	6.98E-06	3.49E-06	0.00E+00	0.00E+00	2.79E-06	1.28E-09	9.18E-09	0.00E+00	1.05E-08	1.05E-02	0.00E+00	1.52E-04	2.90E-05
3745243758785	374524	3758785	4.81E-05	5.18E-05	4.97E-05	4.91E-07	9.63E-06	1.73E-05	0.00E+00	7.37E-06	3.68E-06	0.00E+00	0.00E+00	2.95E-06	1.35E-09	9.69E-09	0.00E+00	1.10E-08	1.10E-02	0.00E+00	1.60E-04	3.07E-05
3745293758785	374529	3758785	5.09E-05	5.48E-05	5.26E-05	5.20E-07	1.02E-05	1.83E-05	0.00E+00	7.80E-06	3.90E-06	0.00E+00	0.00E+00	3.12E-06	1.43E-09	1.03E-08	0.00E+00	1.17E-08	1.17E-02	0.00E+00	1.70E-04	3.24E-05
3745343758785	374534	3758785	5.40E-05	5.81E-05	5.57E-05	5.51E-07	1.08E-05	1.94E-05	0.00E+00	8.26E-06	4.13E-06	0.00E+00	0.00E+00	3.31E-06	1.52E-09	1.09E-08	0.00E+00	1.24E-08	1.24E-02	0.00E+00	1.80E-04	3.44E-05
3745393758785	374539	3758785	5.73E-05	6.17E-05	5.92E-05	5.85E-07	1.15E-05	2.07E-05	0.00E+00	8.78E-06	4.39E-06	0.00E+00	0.00E+00	3.51E-06	1.61E-09	1.15E-08	0.00E+00	1.32E-08	1.32E-02	0.00E+00	1.91E-04	3.65E-05
3745443758785	374544	3758785	6.10E-05	6.56E-05	6.30E-05	6.22E-07	1.22E-05	2.20E-05	0.00E+00	9.34E-06	4.67E-06	0.00E+00	0.00E+00	3.73E-06	1.72E-09	1.23E-08	0.00E+00	1.40E-08	1.40E-02	0.00E+00	2.03E-04	3.88E-05
3744043758790	374404	3758790	1.87E-05	2.01E-05	1.93E-05	1.91E-07	3.74E-06	6.74E-06	0.00E+00	2.86E-06	1.43E-06	0.00E+00	0.00E+00	1.14E-06	5.26E-10	3.77E-09	0.00E+00	4.29E-09	4.29E-03	0.00E+00	6.23E-05	1.19E-05
3744093758790	374409	3758790	1.92E-05	2.07E-05	1.99E-05	1.96E-07	3.85E-06	6.92E-06	0.00E+00	2.94E-06	1.47E-06	0.00E+00	0.00E+00	1.18E-06	5.41E-10	3.87E-09	0.00E+00	4.41E-09	4.41E-03	0.00E+00	6.41E-05	1.22E-05
3744143758790	374414	3758790	1.98E-05	2.13E-05	2.04E-05	2.02E-07	3.96E-06	7.12E-06	0.00E+00	3.03E-06	1.51E-06	0.00E+00	0.00E+00	1.21E-06	5.57E-10	3.98E-09	0.00E+00	4.54E-09	4.54E-03	0.00E+00	6.59E-05	1.26E-05
3744193758790	374419	3758790	2.04E-05	2.19E-05	2.10E-05	2.08E-07	4.07E-06	7.33E-06	0.00E+00	3.12E-06	1.56E-06	0.00E+00	0.00E+00	1.25E-06	5.73E-10	4.10E-09	0.00E+00	4.67E-09	4.67E-03	0.00E+00	6.79E-05	1.30E-05
3744243758790	374424	3758790	2.10E-05	2.26E-05	2.17E-05	2.14E-07	4.20E-06	7.56E-06	0.00E+00	3.21E-06	1.61E-06	0.00E+00	0.00E+00	1.28E-06	5.90E-10	4.22E-09	0.00E+00	4.81E-09	4.81E-03	0.00E+00	6.99E-05	1.34E-05
3744293758790	374429	3758790	2.16E-05	2.33E-05	2.23E-05	2.21E-07	4.33E-06	7.79E-06	0.00E+00	3.31E-06	1.66E-06	0.00E+00	0.00E+00	1.32E-06	6.09E-10	4.35E-09	0.00E+00	4.96E-09	4.96E-03	0.00E+00	7.21E-05	1.38E-05
3744343758790	374434	3758790	2.23E-05	2.40E-05	2.30E-05	2.28E-07	4.46E-06	8.04E-06	0.00E+00	3.42E-06	1.71E-06	0.00E+00	0.00E+00	1.37E-06	6.28E-10	4.49E-09	0.00E+00	5.12E-09	5.12E-03	0.00E+00	7.43E-05	1.42E-05
3744393758790	374439	3758790	2.30E-05	2.48E-05	2.38E-05	2.35E-07	4.61E-06	8.30E-06	0.00E+00	3.53E-06	1.76E-06	0.00E+00	0.00E+00	1.41E-06	6.48E-10	4.64E-09	0.00E+00	5.29E-09	5.29E-03	0.00E+00	7.68E-05	1.47E-05
3744443758790	374444	3758790	2.38E-05	2.56E-05	2.46E-05	2.43E-07	4.76E-06	8.57E-06	0.00E+00	3.64E-06	1.82E-06	0.00E+00	0.00E+00	1.46E-06	6.70E-10	4.79E-09	0.00E+00	5.46E-09	5.46E-03	0.00E+00	7.93E-05	1.52E-05
3744493758790	374449	3758790	2.46E-05	2.65E-05	2.54E-05	2.51E-07	4.93E-06	8.87E-06	0.00E+00	3.77E-06	1.88E-06	0.00E+00	0.00E+00	1.51E-06	6.93E-10	4.96E-09	0.00E+00	5.65E-09	5.65E-03	0.00E+00	8.20E-05	1.57E-05
3744543758790	374454	3758790	2.55E-05	2.74E-05	2.63E-05	2.60E-07	5.10E-06	9.18E-06	0.00E+00	3.90E-06	1.95E-06	0.00E+00	0.00E+00	1.56E-06	7.17E-10	5.13E-09	0.00E+00	5.85E-09	5.85E-03	0.00E+00	8.49E-05	1.62E-05
3744593758790	374459	3758790	2.64E-05	2.84E-05	2.73E-05	2.69E-07	5.28E-06	9.51E-06	0.00E+00	4.04E-06	2.02E-06	0.00E+00	0.00E+00	1.62E-06	7.43E-10	5.32E-09	0.00E+00	6.06E-09	6.06E-03	0.00E+00	8.80E-05	1.68E-05
3744643758790	374464	3758790	2.74E-05	2.94E-05	2.83E-05	2.79E-07	5.48E-06	9.86E-06	0.00E+00	4.19E-06	2.10E-06	0.00E+00	0.00E+00	1.68E-06	7.71E-10	5.51E-09	0.00E+00	6.28E-09	6.28E-03	0.00E+00	9.12E-05	1.74E-05
3744693758790	374469	3758790	2.84E-05	3.06E-05	2.93E-05	2.90E-07	5.69E-06	1.02E-05	0.00E+00	4.35E-06	2.18E-06	0.00E+00	0.00E+00	1.74E-06	8.00E-10	5.72E-09	0.00E+00	6.52E-09	6.52E-03	0.00E+00	9.47E-05	1.81E-05
3744743758790	374474	3758790	2.95E-05	3.18E-05	3.05E-05	3.01E-07	5.91E-06	1.06E-05	0.00E+00	4.52E-06	2.26E-06	0.00E+00	0.00E+00	1.81E-06	8.31E-10	5.95E-09	0.00E+00	6.78E-09	6.78E-03	0.00E+00	9.84E-05	1.88E-05
3744793758790	374479	3758790	3.07E-05	3.30E-05	3.17E-05	3.14E-07	6.15E-06	1.11E-05	0.00E+00	4.70E-06	2.35E-06	0.00E+00	0.00E+00	1.88E-06	8.65E-10	6.19E-09	0.00E+00	7.05E-09	7.05E-03	0.00E+00	1.02E-04	1.96E-05
3744843758790	374484	3758790	3.20E-05	3.44E-05	3.30E-05	3.27E-07	6.40E-06	1.15E-05	0.00E+00	4.90E-06	2.45E-06	0.00E+00	0.00E+00	1.96E-06	9.01E-10	6.44E-09	0.00E+00	7.35E-09	7.35E-03	0.00E+00	1.07E-04	2.04E-05
3744893758790	374489	3758790	3.34E-05	3.59E-05	3.45E-05	3.41E-07	6.68E-06	1.20E-05	0.00E+00	5.11E-06	2.55E-06	0.00E+00	0.00E+00	2.04E-06	9.39E-10	6.72E-09	0.00E+00	7.66E-09	7.66E-03	0.00E+00	1.11E-04	2.13E-05
3744943758790	374494	3758790	3.48E-05	3.75E-05	3.60E-05	3.56E-07	6.97E-06	1.26E-05	0.00E+00	5.33E-06	2.67E-06	0.00E+00	0.00E+00	2.13E-06	9.81E-10	7.02E-09	0.00E+00	8.00E-09	8.00E-03	0.00E+00	1.16E-04	2.22E-05
3745143758790	374514	3758790	4.20E-05	4.52E-05	4.34E-05	4.29E-07	8.40E-06	1.51E-05	0.00E+00	6.43E-06	3.21E-06	0.00E+00	0.00E+00	2.57E-06	1.18E-09	8.46E-09	0.00E+00	9.64E-09	9.64E-03	0.00E+00	1.40E-04	2.67E-05
3745193758790	374519	3758790	4.42E-05	4.75E-05	4.56E-05	4.51E-07	8.84E-06	1.59E-05	0.00E+00	6.76E-06	3.38E-06	0.00E+00	0.00E+00	2.70E-06	1.24E-09	8.89E-09	0.00E+00	1.01E-08	1.01E-02	0.00E+00	1.47E-04	2.81E-05
3745243758790	374524	3758790	4.65E-05	5.00E-05	4.80E-05	4.75E-07	9.31E-06	1.68E-05	0.00E+00	7.12E-06	3.56E-06	0.00E+00	0.00E+00	2.85E-06	1.31E-09	9.37E-09	0.00E+00	1.07E-08	1.07E-02	0.00E+00	1.55E-04	2.96E-05
3745293758790	374529	3758790	4.91E-05	5.28E-05	5.06E-05	5.01E-07	9.82E-06	1.77E-05	0.00E+00	7.51E-06	3.75E-06	0.00E+00	0.00E+00	3.00E-06	1.38E-09	9.88E-09	0.00E+00	1.13E-08	1.13E-02	0.00E+00	1.63E-04	3.12E-05
3745343758790	374534	3758790	5.18E-05	5.57E-05	5.35E-05	5.29E-07	1.04E-05	1.87E-05	0.00E+00	7.93E-06	3.97E-06	0.00E+00	0.00E+00	3.17E-06	1.46E-09	1.04E-08	0.00E+00	1.19E-08	1.19E-02	0.00E+00	1.73E-04	3.30E-05
3745393758790	374539	3758790	5.48E-05	5.90E-05	5.66E-05	5.59E-07	1.10E-05	1.97E-05	0.00E+00	8.39E-06	4.20E-06	0.00E+00	0.00E+00	3.36E-06	1.54E-09	1.10E-08	0.00E+00	1.26E-08	1.26E-02	0.00E+00	1.83E-04	3.49E-05
3745443758790	374544	3758790	5.81E-05	6.24E-05	5.99E-05	5.93E-07	1.16E-05	2.09E-05	0.00E+00	8.89E-06	4.44E-06	0.00E+00	0.00E+00	3.56E-06	1.63E-09	1.17E-08	0.00E+00	1.33E-08	1.33E-02	0.00E+00	1.93E-04	3.70E-05
3745493758790	374549	3758790	6.16E-05	6.62E-05	6.36E-05	6.28E-07	1.23E-05	2.22E-05	0.00E+00	9.43E-06	4.71E-06	0.00E+00	0.00E+00	3.77E-06	1.73E-09	1.24E-08	0.00E+00	1.41E-08	1.41E-02	0.00E+00	2.05E-04	3.92E-05
3745543758790	374554	3758790	6.54E-05	7.03E-05	6.75E-05	6.67E-07	1.31E-05	2.35E-05	0.00E+00	1.00E-05	5.00E-06	0.00E+00	0.00E+00	4.00E-06	1.84E-09	1.32E-08	0.00E+00	1.50E-08	1.50E-02	0.00E+00	2.18E-04	4.16E-05
3745593758790	374559	3758790	6.95E-05	7.47E-05	7.17E-05	7.09E-07	1.39E-05	2.50E-05	0.00E+00	1.06E-05	5.32E-06	0.00E+00	0.00E+00	4.25E-06	1.96E-09	1.40E-08	0.00E+00	1.59E-08	1.59E-02	0.00E+00	2.31E-04	4.42E-05
3745643758790	374564	3758790	7.39E-05	7.94E-05	7.62E-05	7.54E-07	1.48E-05	2.66E-05	0.00E+00	1.13E-05	5.65E-06	0.00E+00	0.00E+00	4.52E-06	2.08E-09	1.49E-08	0.00E+00	1.70E-08	1.70E-02	0.00E+00	2.46E-04	4.70E-05
3745693758790	374569	3758790	7.85E-05	8.45E-05	8.11E-05	8.01E-07	1.57E-05	2.83E-05	0.00E+00	1.20E-05	6.01E-06	0.00E+00	0.00E+00	4.81E-06	2.21E-09	1.58E-08	0.00E+00	1.80E-08	1.80E-02	0.00E+00	2.62E-04	5.00E-05
3744043758795	374404	3758795	1.81E-05	2.00E-05	1.92E-05	1.90E-07	3.72E-06	6.69E-06	0.00E+00	2.84E-06	1.42E-06	0.00E+00	0.00E+00	1.14E-06	5.23E-10	3.74E-09	0.00E+00	4.26E-09	4.26E-03	0.00E+00	6.19E-05	1.18E-05
3744093758795	374409	3758795	1.91E-05	2.05E-05	1.97E-05	1.95E-07	3.82E-06	6.88E-06	0.00E+00	2.92E-06	1.46E-06	0.00E+00	0.00E+00	1.17E-06	5.37E-10	3.85E-09	0.00E+00	4.38E-09	4.38E-03	0.00E+00	6.36E-05	1.22E-05
3744143758795	374414	3758795	1.96E-05	2.11E-05	2.03E-05	2.00E-07	3.93E-06	7.07E-06	0.00E+00	3.01E-06	1.50E-06	0.00E+00	0.00E+00	1.20E-06	5.53E-10	3.95E-09	0.00E+00	4.51E-09	4.51E-03	0.00E+00	6.54E-05	1.25E-05
3744193758795	374419	3758795	2.02E-05	2.17E-05	2.09E-05	2.06E-07	4.04E-06	7.28E-06	0.00E+00	3.09E-06	1.55E-06	0.00E+00	0.00E+00	1.24E-06	5.69E-10	4.07E-09	0.00E+00	4.64E-09	4.64E-03	0.00E+00	6.73E-05	1.29E-05
3744243758795	374424	3758795	2.08E-05	2.24E-05	2.15E-05	2.12E-07	4.16E-06	7.49E-06	0.00E+00	3.18E-06	1.59E-06	0.00E+00	0.00E+00	1.27E-06	5.86E-10	4.19E-09	0.00E+00	4.78E-09	4.78E-03	0.00E+00	6.93E-05	1.32E-05
3744293758795	374429	3758795	2.14E-05	2.31E-05	2.21E-05	2.19E-07	4.29E-06	7.72E-06	0.00E+00	3.28E-06	1.64E-06	0.00E+00	0.00E+00	1.31E-06	6.03E-10	4.32E-09	0.00E+00	4.92E-09	4.92E-03	0.00E+00	7.14E-05	1.36E-05
3744343758795	374434	3758795	2.21E-05	2.38E-05	2.28E-05	2.26E-07	4.42E-06	7.96E-06	0.00E+00	3.38E-06	1.69E-06	0.00E+00	0.00E+00	1.35E-06	6.22E-10	4.45E-09	0.00E+00	5.07E-09	5.07E-03	0.00E+00	7.37E-05	1.41E-05
3744393758795	374439	3758795	2.28E-05	2.45E-05	2.35E-05	2.33E-07	4.56E-06	8.21E-06	0.00E+00	3.49E-06	1.75E-06	0.00E+00	0.00E+00	1.40E-06	6.42E-10	4.59E-09	0.00E+00	5.23E-09	5.23E-03	0.00E+00	7.60E-05	1.45E-05
3744443758795	374444	3758795	2.35E-05	2.53E-05	2.43E-05	2.40E-07	4.71E-06	8.48E-06	0.00E+00	3.60E-06	1.80E-06	0.00E+00	0.00E+00	1.44E-06	6.63E-10	4.74E-09	0.00E+00	5.40E-09	5.40E-03	0.00E+00	7.85E-05	1.50E-05
3744493758795	374449	3758795	2.43E-05	2.62E-05	2.51E-05	2.48E-07	4.87E-06	8.76E-06	0.00E+00	3.73E-06	1.86E-06	0.00E+00	0.00E+00	1.49E-06	6.85E-10	4.90E-09	0.00E+00	5.59E-09	5.59E-03	0.00E+00	8.11E-05	1.55E-05
3744543758795	374454	3758795	2.52E-05	2.71E-05	2.60E-05	2.57E-07	5.04E-06	9.07E-06	0.00E+00	3.85E-06	1.93E-06	0.00E+00	0.00E+00	1.54E-06	7.08E-10	5.07E-09	0.00E+00	5.78E-09	5.78E-03	0.00E+00	8.39E-05	1.60E-05

			SWBuilding Construction	SWDemolition	SWGrading	EYBuilding Construction	SWPaving	SWGrading	SWArchitectural Coating	NBBuilding Construction	NBBuilding Construction	NBArchitectural Coating	NBArchitectural Coating	RWBuilding Construction	Child Risk				Overlapping Phases - Maximum GLC		
Unique Identifier	X (UTM)	Y (UTM)	2026	2026	2026	2026	2027	2027	2027	2026	2027	2026	2027	2026	3rd Trimester	0<2	2<16	Total	per million	2025	2026	2027
3744345758810	374434	3758810	2.14E-05	2.30E-05	2.21E-05	2.18E-07	4.27E-06	7.69E-06	0.00E+00	3.27E-06	1.64E-06	0.00E+00	0.00E+00	1.31E-06	6.01E-10	4.30E-09	0.00E+00	4.90E-09	4.90E-03	0.00E+00	7.12E-05	1.36E-05
3744395758810	374439	3758810	2.20E-05	2.37E-05	2.27E-05	2.24E-07	4.40E-06	7.92E-06	0.00E+00	3.37E-06	1.68E-06	0.00E+00	0.00E+00	1.35E-06	6.19E-10	4.43E-09	0.00E+00	5.05E-09	5.05E-03	0.00E+00	7.33E-05	1.40E-05
3744445758810	374444	3758810	2.27E-05	2.44E-05	2.34E-05	2.31E-07	4.54E-06	8.16E-06	0.00E+00	3.47E-06	1.73E-06	0.00E+00	0.00E+00	1.39E-06	6.38E-10	4.56E-09	0.00E+00	5.20E-09	5.20E-03	0.00E+00	7.55E-05	1.44E-05
3744495758810	374449	3758810	2.34E-05	2.51E-05	2.41E-05	2.39E-07	4.68E-06	8.42E-06	0.00E+00	3.58E-06	1.79E-06	0.00E+00	0.00E+00	1.43E-06	6.58E-10	4.71E-09	0.00E+00	5.36E-09	5.36E-03	0.00E+00	7.79E-05	1.49E-05
3744545758810	374454	3758810	2.41E-05	2.59E-05	2.49E-05	2.46E-07	4.82E-06	8.68E-06	0.00E+00	3.69E-06	1.85E-06	0.00E+00	0.00E+00	1.48E-06	6.79E-10	4.86E-09	0.00E+00	5.53E-09	5.53E-03	0.00E+00	8.04E-05	1.54E-05
3744595758810	374459	3758810	2.49E-05	2.68E-05	2.57E-05	2.54E-07	4.98E-06	8.97E-06	0.00E+00	3.81E-06	1.91E-06	0.00E+00	0.00E+00	1.52E-06	7.01E-10	5.01E-09	0.00E+00	5.71E-09	5.71E-03	0.00E+00	8.30E-05	1.59E-05
3744645758810	374464	3758810	2.57E-05	2.77E-05	2.66E-05	2.62E-07	5.15E-06	9.26E-06	0.00E+00	3.94E-06	1.97E-06	0.00E+00	0.00E+00	1.57E-06	7.24E-10	5.18E-09	0.00E+00	5.90E-09	5.90E-03	0.00E+00	8.57E-05	1.64E-05
3744695758810	374469	3758810	2.66E-05	2.86E-05	2.75E-05	2.71E-07	5.32E-06	9.58E-06	0.00E+00	4.07E-06	2.03E-06	0.00E+00	0.00E+00	1.63E-06	7.48E-10	5.35E-09	0.00E+00	6.10E-09	6.10E-03	0.00E+00	8.86E-05	1.69E-05
3744745758810	374474	3758810	2.75E-05	2.96E-05	2.84E-05	2.81E-07	5.50E-06	9.91E-06	0.00E+00	4.21E-06	2.11E-06	0.00E+00	0.00E+00	1.68E-06	7.74E-10	5.54E-09	0.00E+00	6.31E-09	6.31E-03	0.00E+00	9.17E-05	1.75E-05
3744795758810	374479	3758810	2.85E-05	3.06E-05	2.94E-05	2.91E-07	5.70E-06	1.03E-05	0.00E+00	4.36E-06	2.18E-06	0.00E+00	0.00E+00	1.74E-06	8.02E-10	5.74E-09	0.00E+00	6.54E-09	6.54E-03	0.00E+00	9.49E-05	1.81E-05
3744845758810	374484	3758810	2.95E-05	3.17E-05	3.05E-05	3.01E-07	5.90E-06	1.06E-05	0.00E+00	4.52E-06	2.26E-06	0.00E+00	0.00E+00	1.81E-06	8.31E-10	5.94E-09	0.00E+00	6.77E-09	6.77E-03	0.00E+00	9.83E-05	1.88E-05
3744895758810	374489	3758810	3.06E-05	3.29E-05	3.16E-05	3.12E-07	6.12E-06	1.10E-05	0.00E+00	4.68E-06	2.34E-06	0.00E+00	0.00E+00	1.87E-06	8.61E-10	6.16E-09	0.00E+00	7.02E-09	7.02E-03	0.00E+00	1.02E-04	1.95E-05
3744945758810	374494	3758810	3.18E-05	3.41E-05	3.28E-05	3.24E-07	6.35E-06	1.14E-05	0.00E+00	4.86E-06	2.43E-06	0.00E+00	0.00E+00	1.94E-06	8.94E-10	6.39E-09	0.00E+00	7.29E-09	7.29E-03	0.00E+00	1.06E-04	2.02E-05
3744995758810	374499	3758810	3.30E-05	3.55E-05	3.40E-05	3.36E-07	6.60E-06	1.19E-05	0.00E+00	5.05E-06	2.52E-06	0.00E+00	0.00E+00	2.02E-06	9.28E-10	6.64E-09	0.00E+00	7.57E-09	7.57E-03	0.00E+00	1.10E-04	2.10E-05
3745045758810	374504	3758810	3.43E-05	3.69E-05	3.54E-05	3.50E-07	6.86E-06	1.23E-05	0.00E+00	5.25E-06	2.62E-06	0.00E+00	0.00E+00	2.10E-06	9.65E-10	6.90E-09	0.00E+00	7.87E-09	7.87E-03	0.00E+00	1.14E-04	2.18E-05
3745095758810	374509	3758810	3.57E-05	3.83E-05	3.68E-05	3.64E-07	7.13E-06	1.28E-05	0.00E+00	5.46E-06	2.73E-06	0.00E+00	0.00E+00	2.18E-06	1.00E-09	7.18E-09	0.00E+00	8.18E-09	8.18E-03	0.00E+00	1.19E-04	2.27E-05
3745145758810	374514	3758810	3.71E-05	3.99E-05	3.83E-05	3.79E-07	7.43E-06	1.34E-05	0.00E+00	5.68E-06	2.84E-06	0.00E+00	0.00E+00	2.27E-06	1.04E-09	7.47E-09	0.00E+00	8.52E-09	8.52E-03	0.00E+00	1.24E-04	2.36E-05
3745195758810	374519	3758810	3.87E-05	4.16E-05	3.99E-05	3.94E-07	7.74E-06	1.39E-05	0.00E+00	5.92E-06	2.96E-06	0.00E+00	0.00E+00	2.37E-06	1.09E-09	7.78E-09	0.00E+00	8.87E-09	8.87E-03	0.00E+00	1.29E-04	2.46E-05
3745245758810	374524	3758810	4.03E-05	4.33E-05	4.16E-05	4.11E-07	8.06E-06	1.45E-05	0.00E+00	6.17E-06	3.08E-06	0.00E+00	0.00E+00	2.47E-06	1.13E-09	8.12E-09	0.00E+00	9.25E-09	9.25E-03	0.00E+00	1.34E-04	2.57E-05
3745295758810	374529	3758810	4.20E-05	4.52E-05	4.34E-05	4.29E-07	8.41E-06	1.51E-05	0.00E+00	6.44E-06	3.22E-06	0.00E+00	0.00E+00	2.57E-06	1.18E-09	8.47E-09	0.00E+00	9.65E-09	9.65E-03	0.00E+00	1.40E-04	2.68E-05
3745345758810	374534	3758810	4.39E-05	4.72E-05	4.53E-05	4.48E-07	8.78E-06	1.58E-05	0.00E+00	6.72E-06	3.36E-06	0.00E+00	0.00E+00	2.69E-06	1.24E-09	8.84E-09	0.00E+00	1.01E-08	1.01E-02	0.00E+00	1.46E-04	2.80E-05
3745395758810	374539	3758810	4.59E-05	4.93E-05	4.73E-05	4.68E-07	9.18E-06	1.65E-05	0.00E+00	7.02E-06	3.51E-06	0.00E+00	0.00E+00	2.81E-06	1.29E-09	9.24E-09	0.00E+00	1.05E-08	1.05E-02	0.00E+00	1.53E-04	2.92E-05
3745445758810	374544	3758810	4.79E-05	5.15E-05	4.95E-05	4.89E-07	9.59E-06	1.73E-05	0.00E+00	7.34E-06	3.67E-06	0.00E+00	0.00E+00	2.93E-06	1.35E-09	9.65E-09	0.00E+00	1.10E-08	1.10E-02	0.00E+00	1.60E-04	3.05E-05
3745495758810	374549	3758810	5.01E-05	5.39E-05	5.17E-05	5.11E-07	1.00E-05	1.80E-05	0.00E+00	7.67E-06	3.83E-06	0.00E+00	0.00E+00	3.07E-06	1.41E-09	1.01E-08	0.00E+00	1.15E-08	1.15E-02	0.00E+00	1.67E-04	3.19E-05
3745545758810	374554	3758810	5.24E-05	5.63E-05	5.41E-05	5.35E-07	1.05E-05	1.89E-05	0.00E+00	8.02E-06	4.01E-06	0.00E+00	0.00E+00	3.21E-06	1.47E-09	1.06E-08	0.00E+00	1.20E-08	1.20E-02	0.00E+00	1.75E-04	3.34E-05
3745595758810	374559	3758810	5.48E-05	5.89E-05	5.66E-05	5.59E-07	1.10E-05	1.97E-05	0.00E+00	8.39E-06	4.19E-06	0.00E+00	0.00E+00	3.35E-06	1.54E-09	1.10E-08	0.00E+00	1.26E-08	1.26E-02	0.00E+00	1.83E-04	3.49E-05
3745645758810	374564	3758810	5.73E-05	6.16E-05	5.91E-05	5.85E-07	1.15E-05	2.06E-05	0.00E+00	8.77E-06	4.38E-06	0.00E+00	0.00E+00	3.51E-06	1.61E-09	1.15E-08	0.00E+00	1.31E-08	1.31E-02	0.00E+00	1.91E-04	3.65E-05
3745695758810	374569	3758810	5.99E-05	6.44E-05	6.18E-05	6.11E-07	1.20E-05	2.16E-05	0.00E+00	9.17E-06	4.58E-06	0.00E+00	0.00E+00	3.67E-06	1.69E-09	1.21E-08	0.00E+00	1.37E-08	1.37E-02	0.00E+00	2.00E-04	3.81E-05
3744045758815	374404	3758815	1.82E-05	1.95E-05	1.85E-05	1.83E-07	3.59E-06	6.47E-06	0.00E+00	2.75E-06	1.37E-06	0.00E+00	0.00E+00	1.10E-06	5.05E-10	3.61E-09	0.00E+00	4.12E-09	4.12E-03	0.00E+00	5.98E-05	1.14E-05
3744095758815	374409	3758815	1.84E-05	1.98E-05	1.90E-05	1.88E-07	3.68E-06	6.63E-06	0.00E+00	2.82E-06	1.41E-06	0.00E+00	0.00E+00	1.13E-06	5.18E-10	3.71E-09	0.00E+00	4.23E-09	4.23E-03	0.00E+00	6.14E-05	1.17E-05
3744145758815	374414	3758815	1.89E-05	2.03E-05	1.95E-05	1.93E-07	3.78E-06	6.81E-06	0.00E+00	2.89E-06	1.45E-06	0.00E+00	0.00E+00	1.16E-06	5.32E-10	3.81E-09	0.00E+00	4.34E-09	4.34E-03	0.00E+00	6.30E-05	1.20E-05
3744195758815	374419	3758815	1.94E-05	2.09E-05	2.00E-05	1.98E-07	3.88E-06	6.99E-06	0.00E+00	2.97E-06	1.49E-06	0.00E+00	0.00E+00	1.19E-06	5.46E-10	3.91E-09	0.00E+00	4.46E-09	4.46E-03	0.00E+00	6.47E-05	1.24E-05
3744245758815	374424	3758815	1.99E-05	2.15E-05	2.06E-05	2.04E-07	3.99E-06	7.18E-06	0.00E+00	3.05E-06	1.53E-06	0.00E+00	0.00E+00	1.22E-06	5.61E-10	4.02E-09	0.00E+00	4.58E-09	4.58E-03	0.00E+00	6.65E-05	1.27E-05
3744295758815	374429	3758815	2.05E-05	2.21E-05	2.12E-05	2.09E-07	4.10E-06	7.38E-06	0.00E+00	3.14E-06	1.57E-06	0.00E+00	0.00E+00	1.26E-06	5.77E-10	4.13E-09	0.00E+00	4.71E-09	4.71E-03	0.00E+00	6.83E-05	1.31E-05
3744345758815	374434	3758815	2.11E-05	2.27E-05	2.18E-05	2.15E-07	4.22E-06	7.59E-06	0.00E+00	3.23E-06	1.61E-06	0.00E+00	0.00E+00	1.29E-06	5.94E-10	4.25E-09	0.00E+00	4.84E-09	4.84E-03	0.00E+00	7.03E-05	1.34E-05
3744395758815	374439	3758815	2.17E-05	2.33E-05	2.24E-05	2.21E-07	4.34E-06	7.82E-06	0.00E+00	3.32E-06	1.66E-06	0.00E+00	0.00E+00	1.33E-06	6.11E-10	4.37E-09	0.00E+00	4.98E-09	4.98E-03	0.00E+00	7.23E-05	1.38E-05
3744445758815	374444	3758815	2.23E-05	2.40E-05	2.31E-05	2.28E-07	4.47E-06	8.05E-06	0.00E+00	3.42E-06	1.71E-06	0.00E+00	0.00E+00	1.37E-06	6.29E-10	4.50E-09	0.00E+00	5.13E-09	5.13E-03	0.00E+00	7.45E-05	1.42E-05
3744495758815	374449	3758815	2.30E-05	2.48E-05	2.38E-05	2.35E-07	4.61E-06	8.29E-06	0.00E+00	3.52E-06	1.76E-06	0.00E+00	0.00E+00	1.41E-06	6.48E-10	4.64E-09	0.00E+00	5.28E-09	5.28E-03	0.00E+00	7.67E-05	1.47E-05
3744545758815	374454	3758815	2.37E-05	2.55E-05	2.45E-05	2.42E-07	4.75E-06	8.55E-06	0.00E+00	3.63E-06	1.82E-06	0.00E+00	0.00E+00	1.45E-06	6.68E-10	4.78E-09	0.00E+00	5.45E-09	5.45E-03	0.00E+00	7.91E-05	1.51E-05
3744595758815	374459	3758815	2.45E-05	2.63E-05	2.53E-05	2.50E-07	4.90E-06	8.82E-06	0.00E+00	3.75E-06	1.87E-06	0.00E+00	0.00E+00	1.50E-06	6.89E-10	4.93E-09	0.00E+00	5.62E-09	5.62E-03	0.00E+00	8.16E-05	1.56E-05
3744645758815	374464	3758815	2.53E-05	2.72E-05	2.61E-05	2.58E-07	5.06E-06	9.10E-06	0.00E+00	3.87E-06	1.93E-06	0.00E+00	0.00E+00	1.55E-06	7.11E-10	5.09E-09	0.00E+00	5.80E-09	5.80E-03	0.00E+00	8.42E-05	1.61E-05
3744695758815	374469	3758815	2.61E-05	2.81E-05	2.69E-05	2.66E-07	5.22E-06	9.40E-06	0.00E+00	3.99E-06	2.00E-06	0.00E+00	0.00E+00	1.60E-06	7.34E-10	5.25E-09	0.00E+00	5.99E-09	5.99E-03	0.00E+00	8.70E-05	1.66E-05
3744745758815	374474	3758815	2.70E-05	2.90E-05	2.78E-05	2.75E-07	5.40E-06	9.71E-06	0.00E+00	4.13E-06	2.06E-06	0.00E+00	0.00E+00	1.65E-06	7.59E-10	5.43E-09	0.00E+00	6.19E-09	6.19E-03	0.00E+00	8.99E-05	1.72E-05
3744795758815	374479	3758815	2.79E-05	3.00E-05	2.88E-05	2.85E-07	5.58E-06	1.00E-05	0.00E+00	4.27E-06	2.13E-06	0.00E+00	0.00E+00	1.71E-06	7.85E-10	5.62E-09	0.00E+00	6.40E-09	6.40E-03	0.00E+00	9.29E-05	1.78E-05
3744845758815	374484	3758815	2.89E-05	3.10E-05	2.98E-05	2.94E-07	5.77E-06	1.04E-05	0.00E+00	4.42E-06	2.21E-06	0.00E+00	0.00E+00	1.77E-06	8.12E-10	5.81E-09	0.00E+00	6.62E-09	6.62E-03	0.00E+00	9.62E-05	1.84E-05
3744895758815	374489	3758815	2.99E-05	3.21E-05	3.09E-05	3.05E-07	5.98E-06	1.08E-05	0.00E+00	4.57E-06	2.29E-06	0.00E+00	0.00E+00	1.83E-06	8.41E-10	6.02E-09	0.00E+00	6.86E-09	6.86E-03	0.00E+00	9.96E-05	1.90E-05
3744945758815	374494	3758815	3.10E-05	3.33E-05	3.20E-05	3.16E-07	6.20E-06	1.12E-05	0.00E+00	4.74E-06	2.37E-06	0.00E+00	0.00E+00	1.90E-06	8.72E-10	6.24E-09	0.00E+00	7.11E-09	7.11E-03	0.00E+00	1.03E-04	1.97E-05
3744995758815	374499	3758815	3.21E-05	3.45E-05	3.32E-05	3.28E-07	6.42E-06	1.16E-05	0.00E+00	4.91E-06	2.46E-06	0.00E+00	0.00E+00	1.97E-06	9.04E-10	6.47E-09	0.00E+00	7.37E-09	7.37E-03	0.00E+00	1.07E-04	2.04E-05
3745045758815	374504	3758815	3.33E-05	3.58E-05	3.44E-05	3.40E-07	6.67E-06	1.20E-05	0.00E+00	5.10E-06	2.55E-06	0.00E+00	0.00E+00	2.04E-06	9.38E-10	6.71E-09	0.00E+00	7.65E-09	7.65E-03	0.00E+00	1.11E-04	2.12E-05
3745095758815	374509	3758815	3.46E-05	3.72E-05	3.57E-05	3.53E-07	6.92E-06	1.25E-05	0.00E+00	5.30E-06	2.65E-06	0.00E+00	0.00E+00	2.12E-06	9.74E-10	6.97E-09	0.00E+00	7.94E-09	7.94E-03	0.00E+00	1.15E-04	2.20E-05
3745145758815	374514	3758815	3.59E-05	3.87E-05	3.71E-05	3.67E-07	7.19E-06	1.29E-05	0.00E+00	5.50E-06	2.75E-06	0.00E+00	0.00E+00	2.20E-06	1.01E-09	7.24E-09	0.00E+00	8.25E-09	8.25E-03	0.00E+00	1.20E-04	2.29E-05
3745195758815	374519	3758815	3.74E-05	4.02E-05	3.86E-05	3.81E-07	7.48E-06	1.35E-05	0.00E+00	5.72E-06	2.86E-06	0.00E+00	0.00E+00	2.29E-06	1.05E-09	7.52E-09	0.00E+00	8.58E-09	8.58E-03	0.00E+00	1.25E-04	2.38E-05
3745245758815	374524	3758815	3.89E-05	4.18E-05	4.01E-05	3.97E-07	7.78E-06	1.40E-05	0.00E+00	5.95E-06	2.98E-06	0.00E+00	0.00E+00	2.38E-06	1.09E-09	7.83E-09	0.00E+00	8.92E-09	8.92E-03	0.00E+00	1.30E-04	2.48E-05
3745295758815	374529	3758815	4.05E-05	4.35E-05	4.18E-05	4.13E-07	8.10E-06	1.46E-05	0.00E+00	6.19E-06	3.10E-06	0.00E+00	0.00E+00	2.48E-06	1.14E-09	8.15E-09	0.00E+00	9.29E-09	9.29E-03	0.00E+00	1.35E-04	2.58E-05
3745345758815	374534	3758815	4.24E-05	4.56E-05	4.37E-05	4.32E-07	8.43E-06	1.52E-05	0.00E+00	6.45E-06	3.23E-06	0.00E+00	0.00E+00	2.58E-06	1.19E-09	8.49E-09	0.00E+00	9.67E-09	9.67E-03	0.00E+00	1.40E-04	2.68E-05
3745395758815	374539	3758815	4.39E-05	4.72E-05	4.54E-05	4.48E-07	8.79E-06	1.58E-05	0.00E+00	6.72E-06	3.36E-06	0.00E+00	0.00E+00	2.69E-06	1.24E-09	8.85E-09	0.00E+00	1.01E-08	1.01E-02	0.00E+00	1.46E-04	2.80E-05
3745445758815	374544	3758815	4.58E-05	4.92E-05	4.73E-05	4.67E-07	9.16E-06	1.65E-05	0.00E+00	7.01E-06	3.50E-06	0.00E+00	0.00E+00	2.80E-06	1.29E-09	9.22E-09	0.00E+00	1.05E-08	1.05E-02	0.00E+00	1.53E-04	2.92E-05
3745495758815	374549	3758815	4.77E-05	5.13E-05	4.93E-05	4.87E-07	9.55E-06	1.72E-05	0.00E+00	7.31E-06	3.65E-06	0.00E+00	0.00E+00	2.92E-06	1.34E-09	9.61E-09	0.00E+00	1.10E-08	1.10E-02	0.00E+00	1.59E-04	3.04E-05
3745545758815	374554	3758815	4.98E-05	5.35E-05	5.14E-05	5.08E-07	9.96E-06	1.79E-05	0.00E+00	7.62E-06	3.81E-06	0.00E+00	0.00E+00	3.05E-06	1.40E-09	1.00E-08	0.00E+00	1.14E-08	1.14E-02	0.00E+00	1.66E-04	3.17E-05
3745595758815	374559	3758815	5.19E-05	5.58E-05	5.36E-05	5.30E-07	1.04E-05	1.87E-05	0.00E+00	7.95E-06	3.97E-06	0.00E+00	0.00E+00	3.18E-06	1.46E-09	1.05E-08	0.00E+00	1.19E-08	1.19E-02	0.00E+00	1.73E-04	3.31E-05
3745645758815	374564	3758815	5.41E-05	5.82E-05	5.59E-05	5.52E-07	1.08E-05	1.95E-05	0.00E+00	8.28E-06	4.14E-06	0.00E+00	0.00E+00	3.31E-06	1.52E-09	1.09E-08	0.00E+00	1.24E-08	1.24E-02	0.00E+00	1.80E-04	3.45E-05
3745695758815	374569	3758815	5.64E-05	6.07E-05	5.82E-05	5.76E-07	1.13E-05	2.03E-05	0.00E+00	8.63E-06	4.32E-06	0.00E+00	0.00E+00	3.45E-06	1.59E-09	1.14E-08	0.00E+00	1.29E-08	1.29E-02	0.00E+00	1.88E-04	3.59E-05
3744045758820	374404	3758820	1.78E-05	1.91E-05	1.83E-05	1.81E-07	3.55E-06	6.40E-06	0.00E+00	2.72E-06	1.36E-06	0.00E+00	0.00E+00	1.09E-06	5.00E-10	3.58E-09	0.00E+00	4.08E-09	4.08E-03	0.00E+00	5.92E-05	1.13E-05
3744095758820	374409	3758820	1.82E-05	1.96E-05	1.88E-05	1.86E-07	3.65E-06	6.56E-06	0.00E+00	2.79E-06	1.39E-06	0.00E+00	0.00E+00	1.12E-06	5.13E-10	3.67E-09	0.00E+00	4.18E-09	4.18E-03	0.00E+00	6.07E-05	1.16E-05
3744145758820	374414	3758820	1.87E-05	2.01E-05	1.93E-05	1.91E-07	3.74E-06	6.73E-06	0.00E+00	2.86E-06	1.43E-06	0.00E+00	0.00E+00	1.14E-06	5.26E-10	3.76E-09	0.00E+00	4.29E-09	4.29E-03	0.00E+00	6.23E-05	1.19E-05
3744195758820	374419	3758820	1.92E-05	2.06E-05	1.98E-05	1.96E-07	3.84E-06	6.91E-06	0.00E+00	2.94E-06	1.47E-06	0.00E+00	0.00E+00	1.17E-06	5.40E-10	3.86E-09	0.00E+00	4.40E-09	4.40E-03	0.00E+00	6.39E-05	1.22E-05
3744245758820	374424	3758820	1.97E-05	2.12E-05	2.03E-05	2.01E-07	3.94E-06	7.09E-06	0.00E+00	3.02E-06	1.51E-06	0.00E+00	0.00E+00	1.21E-06	5.54E-10	3.97E-09	0.00E+00	4.52E-09	4.52E-03	0.00E+00	6.56E-05	1.25E-05
3744295758820	374429	3758820	2.02E-05	2.18E-05	2.09E-05	2.07E-07	4.05E-06	7.29E-06	0.00E+00	3.10E-06	1.55E-06	0.00E+00	0.00E+00	1.24E-06	5.70E-10	4.08E-09	0.00E+00	4.64E-09	4.64E-03	0.00E+00	6.74E-05	1.29E-05
3744345758820	374434	3758820	2.08E-05	2.24E-05	2.15E-05	2.12E-07	4.16E-06	7.49E-06	0.00E+00	3.18E-06	1.59E-06	0.00E+00	0.00E+00	1.27E-06	5.86E-10	4.19E-09	0.00E+00	4.77E-09	4.77E-03	0.00E+00	6.93E-05	1.32E-05
3744395758820	374439	3758820	2.14E-05	2.30E-05	2.21E-05	2.18E-07	4.28E-06	7.70E-06	0.00E+00	3.27E-06	1.64E-06	0.00E+00	0.00E+00	1.31E-06	6.02E-10	4.31E-09	0.00E+00	4.91E-09	4.91E-03	0.00E+00	7.13E-05	1.36E-05
3744445758820	374444	3758820	2.20E-05	2.37E-05	2.27E-05	2.25E-07	4.40E-06	7.93E-06	0.00E+00	3.37E-06	1.68E-06	0.00E+00	0.00E+00	1.35E-06	6.20E-10	4.43E-09	0.00E+00	5.05E-09	5.05E-03	0.00E+00	7.33E-05	1.40E-05
3744495758820	374449	3758820	2.27E-05	2.44E-05	2.34E-05	2.31E-07	4.53E-06	8.16E-06	0.00E+00	3.47E-06	1.73E-06	0.00E+00	0.00E+00	1.39E-06	6.38E-10	4.56E-09	0.00E+00	5.20E-09	5.20E-03	0.00E+00	7.55E-05	1.44E-05
3744545758820	374454	3758820	2.33E-05	2.51E-05	2.41E-05	2.38E-07	4.67E-06	8.41E-06	0.00E+00	3.57E-06	1.79E-06	0.00E+00	0.00E+00	1.43E-06	6.57E-10	4.70E-09	0.00E+00	5.36E-09	5.36E-03	0.00E+00	7.78E-05	1.49E-05
3744595758820	374459	3758820	2.41E-05	2.59E-05	2.48E-05	2.45E-07	4.81E-06	8.66E-06	0.00E+00	3.68E-06	1.84E-06	0.00E+00	0.00E+00	1.47E-06	6.77E-10	4.84E-09	0.00E+00	5.52E-09	5.52E-03	0.00E+00	8.02E-05	1.53E-05
3744645758820	374464	3758820	2.48E-05	2.67E-05	2.56E-05	2.53E-07	4.96E-06	8.93E-06	0.00E+00	3.80E-06	1.90E-06	0.00E+00	0.00E+00	1.52E-06	6.98E-10	4.99E-09	0.00E+00	5.69E-09	5.69E-03	0.00E+00	8.26E-05	1.58E-05
3744695758820	374469	3758820	2.56E-05	2.75E-05	2.64E-05	2.61E-07	5.12E-06	9.22E-06	0.00E+00	3.92E-06	1.96E-06	0.00E+00	0.00E+00	1.57E-06	7.20E-10	5.15E-09	0.00E+00	5.87E-09	5.87E-03	0.00E+00	8.53E-05	1.63E-05
3744745758820	374474	3758820	2.64E-05	2.84E-05	2.73E-05	2.70E-07	5.29E-06	9.51E-06	0.00E+00	4.04E-06	2.02E-06	0.00E+00	0.00E+00	1.62E-06	7.44E-10	5.32E-09	0.00E+00	6.06E-09	6.06E-03	0.00E+00	8.80E-05	1.68E-05
3744795758820	374479	3758820	2.73E-05	2.93E-05	2.82E-05	2.78E-07	5.46E-06	9.83E-06	0.00E+00	4.18E-06	2.09E-06	0.00E+00	0.00E+00	1.67E-06	7.68E-10	5.49E-09	0.00E+00	6.26E-09	6.26E-03	0.00E+00	9.09E-05	1.74E-

			SWBuilding Construction	SWDemolition	SWGrading	EYBuilding Construction	SWPaving	SWGrading	SWArchitectural Coating	NBBuilding Construction	NBBuilding Construction	NBArchitectural Coating	NBArchitectural Coating	RWBuilding Construction	Child Risk				Overlapping Phases - Maximum GLC		
Unique Identifier	X (UTM)	Y (UTM)	2026	2026	2026	2026	2027	2027	2027	2026	2027	2026	2027	2026	3rd Trimester	0<2	2<16	Total	per million	2025	2026	2027
3744093758835	374409	3758835	1.76E-05	1.89E-05	1.81E-05	1.79E-07	3.52E-06	6.33E-06	0.00E+00	2.69E-06	1.34E-06	0.00E+00	0.00E+00	1.08E-06	4.95E-10	3.54E-09	0.00E+00	4.03E-09	4.03E-03	0.00E+00	5.86E-05	1.12E-05
3744143758835	374414	3758835	1.80E-05	1.94E-05	1.86E-05	1.84E-07	3.60E-06	6.48E-06	0.00E+00	2.75E-06	1.38E-06	0.00E+00	0.00E+00	1.10E-06	5.07E-10	3.62E-09	0.00E+00	4.13E-09	4.13E-03	0.00E+00	6.00E-05	1.15E-05
3744193758835	374419	3758835	1.84E-05	1.98E-05	1.90E-05	1.88E-07	3.69E-06	6.64E-06	0.00E+00	2.82E-06	1.41E-06	0.00E+00	0.00E+00	1.13E-06	5.19E-10	3.71E-09	0.00E+00	4.23E-09	4.23E-03	0.00E+00	6.15E-05	1.17E-05
3744243758835	374424	3758835	1.89E-05	2.03E-05	1.95E-05	1.93E-07	3.78E-06	6.81E-06	0.00E+00	2.89E-06	1.45E-06	0.00E+00	0.00E+00	1.16E-06	5.32E-10	3.81E-09	0.00E+00	4.34E-09	4.34E-03	0.00E+00	6.30E-05	1.20E-05
3744293758835	374429	3758835	1.94E-05	2.09E-05	2.00E-05	1.98E-07	3.88E-06	6.98E-06	0.00E+00	2.97E-06	1.48E-06	0.00E+00	0.00E+00	1.19E-06	5.46E-10	3.91E-09	0.00E+00	4.45E-09	4.45E-03	0.00E+00	6.46E-05	1.23E-05
3744343758835	374434	3758835	1.99E-05	2.14E-05	2.05E-05	2.03E-07	3.98E-06	7.17E-06	0.00E+00	3.05E-06	1.52E-06	0.00E+00	0.00E+00	1.22E-06	5.60E-10	4.01E-09	0.00E+00	4.57E-09	4.57E-03	0.00E+00	6.63E-05	1.27E-05
3744393758835	374439	3758835	2.04E-05	2.20E-05	2.11E-05	2.08E-07	4.09E-06	7.35E-06	0.00E+00	3.13E-06	1.56E-06	0.00E+00	0.00E+00	1.25E-06	5.75E-10	4.11E-09	0.00E+00	4.69E-09	4.69E-03	0.00E+00	6.80E-05	1.30E-05
3744443758835	374444	3758835	2.10E-05	2.25E-05	2.16E-05	2.14E-07	4.19E-06	7.55E-06	0.00E+00	3.21E-06	1.60E-06	0.00E+00	0.00E+00	1.28E-06	5.90E-10	4.22E-09	0.00E+00	4.81E-09	4.81E-03	0.00E+00	6.99E-05	1.34E-05
3744493758835	374449	3758835	2.15E-05	2.32E-05	2.22E-05	2.20E-07	4.31E-06	7.76E-06	0.00E+00	3.30E-06	1.65E-06	0.00E+00	0.00E+00	1.32E-06	6.06E-10	4.34E-09	0.00E+00	4.94E-09	4.94E-03	0.00E+00	7.18E-05	1.37E-05
3744543758835	374454	3758835	2.21E-05	2.38E-05	2.28E-05	2.26E-07	4.43E-06	7.97E-06	0.00E+00	3.39E-06	1.69E-06	0.00E+00	0.00E+00	1.35E-06	6.23E-10	4.46E-09	0.00E+00	5.08E-09	5.08E-03	0.00E+00	7.37E-05	1.41E-05
3744593758835	374459	3758835	2.27E-05	2.45E-05	2.35E-05	2.32E-07	4.55E-06	8.19E-06	0.00E+00	3.48E-06	1.74E-06	0.00E+00	0.00E+00	1.39E-06	6.40E-10	4.58E-09	0.00E+00	5.22E-09	5.22E-03	0.00E+00	7.58E-05	1.45E-05
3744643758835	374464	3758835	2.34E-05	2.52E-05	2.42E-05	2.39E-07	4.68E-06	8.43E-06	0.00E+00	3.58E-06	1.79E-06	0.00E+00	0.00E+00	1.43E-06	6.59E-10	4.71E-09	0.00E+00	5.37E-09	5.37E-03	0.00E+00	7.80E-05	1.49E-05
3744693758835	374469	3758835	2.41E-05	2.59E-05	2.49E-05	2.46E-07	4.82E-06	8.67E-06	0.00E+00	3.68E-06	1.84E-06	0.00E+00	0.00E+00	1.47E-06	6.78E-10	4.85E-09	0.00E+00	5.52E-09	5.52E-03	0.00E+00	8.02E-05	1.53E-05
3744743758835	374474	3758835	2.48E-05	2.66E-05	2.56E-05	2.53E-07	4.96E-06	8.92E-06	0.00E+00	3.79E-06	1.90E-06	0.00E+00	0.00E+00	1.52E-06	6.97E-10	4.99E-09	0.00E+00	5.69E-09	5.69E-03	0.00E+00	8.26E-05	1.58E-05
3744793758835	374479	3758835	2.55E-05	2.74E-05	2.63E-05	2.60E-07	5.11E-06	9.19E-06	0.00E+00	3.91E-06	1.95E-06	0.00E+00	0.00E+00	1.56E-06	7.18E-10	5.14E-09	0.00E+00	5.86E-09	5.86E-03	0.00E+00	8.50E-05	1.62E-05
3744843758835	374484	3758835	2.63E-05	2.83E-05	2.71E-05	2.68E-07	5.26E-06	9.47E-06	0.00E+00	4.02E-06	2.01E-06	0.00E+00	0.00E+00	1.61E-06	7.40E-10	5.29E-09	0.00E+00	6.02E-09	6.02E-03	0.00E+00	8.76E-05	1.67E-05
3744893758835	374489	3758835	2.71E-05	2.91E-05	2.80E-05	2.76E-07	5.42E-06	9.76E-06	0.00E+00	4.15E-06	2.07E-06	0.00E+00	0.00E+00	1.66E-06	7.63E-10	5.45E-09	0.00E+00	6.22E-09	6.22E-03	0.00E+00	9.03E-05	1.72E-05
3744943758835	374494	3758835	2.79E-05	3.00E-05	2.88E-05	2.85E-07	5.59E-06	1.01E-05	0.00E+00	4.28E-06	2.14E-06	0.00E+00	0.00E+00	1.71E-06	7.86E-10	5.62E-09	0.00E+00	6.41E-09	6.41E-03	0.00E+00	9.31E-05	1.78E-05
3744993758835	374499	3758835	2.88E-05	3.10E-05	2.97E-05	2.94E-07	5.76E-06	1.04E-05	0.00E+00	4.41E-06	2.20E-06	0.00E+00	0.00E+00	1.76E-06	8.11E-10	5.80E-09	0.00E+00	6.61E-09	6.61E-03	0.00E+00	9.60E-05	1.83E-05
3745043758835	374504	3758835	2.97E-05	3.20E-05	3.07E-05	3.03E-07	5.95E-06	1.07E-05	0.00E+00	4.55E-06	2.28E-06	0.00E+00	0.00E+00	1.82E-06	8.37E-10	5.99E-09	0.00E+00	6.82E-09	6.82E-03	0.00E+00	9.91E-05	1.89E-05
3745093758835	374509	3758835	3.07E-05	3.30E-05	3.17E-05	3.13E-07	6.14E-06	1.11E-05	0.00E+00	4.70E-06	2.35E-06	0.00E+00	0.00E+00	1.88E-06	8.64E-10	6.18E-09	0.00E+00	7.04E-09	7.04E-03	0.00E+00	1.02E-04	1.95E-05
3745143758835	374514	3758835	3.17E-05	3.41E-05	3.27E-05	3.23E-07	6.34E-06	1.14E-05	0.00E+00	4.85E-06	2.43E-06	0.00E+00	0.00E+00	1.94E-06	8.92E-10	6.38E-09	0.00E+00	7.27E-09	7.27E-03	0.00E+00	1.06E-04	2.02E-05
3745193758835	374519	3758835	3.27E-05	3.52E-05	3.38E-05	3.34E-07	6.55E-06	1.18E-05	0.00E+00	5.01E-06	2.51E-06	0.00E+00	0.00E+00	2.00E-06	9.21E-10	6.59E-09	0.00E+00	7.51E-09	7.51E-03	0.00E+00	1.09E-04	2.08E-05
3745243758835	374524	3758835	3.38E-05	3.64E-05	3.49E-05	3.45E-07	6.77E-06	1.22E-05	0.00E+00	5.18E-06	2.59E-06	0.00E+00	0.00E+00	2.07E-06	9.52E-10	6.81E-09	0.00E+00	7.76E-09	7.76E-03	0.00E+00	1.13E-04	2.15E-05
3745293758835	374529	3758835	3.50E-05	3.76E-05	3.61E-05	3.57E-07	6.99E-06	1.26E-05	0.00E+00	5.35E-06	2.68E-06	0.00E+00	0.00E+00	2.14E-06	9.84E-10	7.04E-09	0.00E+00	8.02E-09	8.02E-03	0.00E+00	1.16E-04	2.23E-05
3745343758835	374534	3758835	3.61E-05	3.89E-05	3.73E-05	3.69E-07	7.23E-06	1.30E-05	0.00E+00	5.53E-06	2.77E-06	0.00E+00	0.00E+00	2.21E-06	1.02E-09	7.28E-09	0.00E+00	8.29E-09	8.29E-03	0.00E+00	1.20E-04	2.30E-05
3745393758835	374539	3758835	3.74E-05	4.02E-05	3.86E-05	3.81E-07	7.48E-06	1.35E-05	0.00E+00	5.72E-06	2.86E-06	0.00E+00	0.00E+00	2.29E-06	1.05E-09	7.52E-09	0.00E+00	8.58E-09	8.58E-03	0.00E+00	1.25E-04	2.38E-05
3745443758835	374544	3758835	3.86E-05	4.15E-05	3.99E-05	3.94E-07	7.73E-06	1.39E-05	0.00E+00	5.91E-06	2.96E-06	0.00E+00	0.00E+00	2.37E-06	1.09E-09	7.78E-09	0.00E+00	8.87E-09	8.87E-03	0.00E+00	1.29E-04	2.46E-05
3745493758835	374549	3758835	3.99E-05	4.29E-05	4.12E-05	4.08E-07	7.99E-06	1.44E-05	0.00E+00	6.11E-06	3.06E-06	0.00E+00	0.00E+00	2.45E-06	1.12E-09	8.04E-09	0.00E+00	9.17E-09	9.17E-03	0.00E+00	1.33E-04	2.54E-05
3745543758835	374554	3758835	4.13E-05	4.44E-05	4.26E-05	4.21E-07	8.26E-06	1.49E-05	0.00E+00	6.32E-06	3.16E-06	0.00E+00	0.00E+00	2.53E-06	1.16E-09	8.31E-09	0.00E+00	9.48E-09	9.48E-03	0.00E+00	1.38E-04	2.63E-05
3745593758835	374559	3758835	4.27E-05	4.59E-05	4.41E-05	4.35E-07	8.54E-06	1.54E-05	0.00E+00	6.53E-06	3.27E-06	0.00E+00	0.00E+00	2.61E-06	1.20E-09	8.59E-09	0.00E+00	9.80E-09	9.80E-03	0.00E+00	1.42E-04	2.72E-05
3745643758835	374564	3758835	4.41E-05	4.74E-05	4.55E-05	4.50E-07	8.82E-06	1.59E-05	0.00E+00	6.75E-06	3.37E-06	0.00E+00	0.00E+00	2.70E-06	1.24E-09	8.88E-09	0.00E+00	1.01E-08	1.01E-02	0.00E+00	1.47E-04	2.81E-05
3745693758835	374569	3758835	4.56E-05	4.90E-05	4.70E-05	4.65E-07	9.11E-06	1.64E-05	0.00E+00	6.97E-06	3.49E-06	0.00E+00	0.00E+00	2.79E-06	1.28E-09	9.17E-09	0.00E+00	1.05E-08	1.05E-02	0.00E+00	1.52E-04	2.90E-05
3745743758835	374574	3758835	4.70E-05	5.06E-05	4.86E-05	4.80E-07	9.41E-06	1.69E-05	0.00E+00	7.20E-06	3.60E-06	0.00E+00	0.00E+00	2.88E-06	1.32E-09	9.47E-09	0.00E+00	1.08E-08	1.08E-02	0.00E+00	1.57E-04	2.99E-05
3744043758840	374404	3758840	1.69E-05	1.82E-05	1.75E-05	1.73E-07	3.39E-06	6.10E-06	0.00E+00	2.59E-06	1.30E-06	0.00E+00	0.00E+00	1.04E-06	4.77E-10	3.41E-09	0.00E+00	3.89E-09	3.89E-03	0.00E+00	5.65E-05	1.08E-05
3744093758840	374409	3758840	1.73E-05	1.87E-05	1.79E-05	1.77E-07	3.47E-06	6.25E-06	0.00E+00	2.65E-06	1.33E-06	0.00E+00	0.00E+00	1.06E-06	4.88E-10	3.49E-09	0.00E+00	3.98E-09	3.98E-03	0.00E+00	5.78E-05	1.10E-05
3744143758840	374414	3758840	1.78E-05	1.91E-05	1.83E-05	1.81E-07	3.55E-06	6.40E-06	0.00E+00	2.72E-06	1.36E-06	0.00E+00	0.00E+00	1.09E-06	5.00E-10	3.58E-09	0.00E+00	4.08E-09	4.08E-03	0.00E+00	5.92E-05	1.13E-05
3744193758840	374419	3758840	1.82E-05	1.96E-05	1.88E-05	1.86E-07	3.64E-06	6.55E-06	0.00E+00	2.78E-06	1.39E-06	0.00E+00	0.00E+00	1.11E-06	5.12E-10	3.66E-09	0.00E+00	4.17E-09	4.17E-03	0.00E+00	6.06E-05	1.16E-05
3744243758840	374424	3758840	1.86E-05	2.00E-05	1.92E-05	1.90E-07	3.73E-06	6.71E-06	0.00E+00	2.85E-06	1.43E-06	0.00E+00	0.00E+00	1.14E-06	5.25E-10	3.75E-09	0.00E+00	4.28E-09	4.28E-03	0.00E+00	6.21E-05	1.19E-05
3744293758840	374429	3758840	1.91E-05	2.05E-05	1.97E-05	1.95E-07	3.82E-06	6.88E-06	0.00E+00	2.92E-06	1.46E-06	0.00E+00	0.00E+00	1.17E-06	5.38E-10	3.85E-09	0.00E+00	4.38E-09	4.38E-03	0.00E+00	6.37E-05	1.22E-05
3744343758840	374434	3758840	1.96E-05	2.11E-05	2.02E-05	2.00E-07	3.92E-06	7.05E-06	0.00E+00	3.00E-06	1.50E-06	0.00E+00	0.00E+00	1.20E-06	5.51E-10	3.94E-09	0.00E+00	4.50E-09	4.50E-03	0.00E+00	6.53E-05	1.25E-05
3744393758840	374439	3758840	2.01E-05	2.16E-05	2.07E-05	2.05E-07	4.02E-06	7.23E-06	0.00E+00	3.07E-06	1.54E-06	0.00E+00	0.00E+00	1.23E-06	5.65E-10	4.05E-09	0.00E+00	4.61E-09	4.61E-03	0.00E+00	6.69E-05	1.28E-05
3744443758840	374444	3758840	2.06E-05	2.22E-05	2.13E-05	2.10E-07	4.12E-06	7.42E-06	0.00E+00	3.15E-06	1.58E-06	0.00E+00	0.00E+00	1.26E-06	5.80E-10	4.15E-09	0.00E+00	4.73E-09	4.73E-03	0.00E+00	6.87E-05	1.31E-05
3744493758840	374449	3758840	2.12E-05	2.28E-05	2.18E-05	2.16E-07	4.23E-06	7.62E-06	0.00E+00	3.24E-06	1.62E-06	0.00E+00	0.00E+00	1.30E-06	5.95E-10	4.26E-09	0.00E+00	4.86E-09	4.86E-03	0.00E+00	7.05E-05	1.35E-05
3744543758840	374454	3758840	2.17E-05	2.34E-05	2.24E-05	2.22E-07	4.35E-06	7.82E-06	0.00E+00	3.33E-06	1.66E-06	0.00E+00	0.00E+00	1.33E-06	6.11E-10	4.37E-09	0.00E+00	4.99E-09	4.99E-03	0.00E+00	7.24E-05	1.38E-05
3744593758840	374459	3758840	2.23E-05	2.40E-05	2.30E-05	2.28E-07	4.46E-06	8.04E-06	0.00E+00	3.42E-06	1.71E-06	0.00E+00	0.00E+00	1.37E-06	6.28E-10	4.49E-09	0.00E+00	5.12E-09	5.12E-03	0.00E+00	7.44E-05	1.42E-05
3744643758840	374464	3758840	2.29E-05	2.47E-05	2.37E-05	2.34E-07	4.59E-06	8.26E-06	0.00E+00	3.51E-06	1.75E-06	0.00E+00	0.00E+00	1.40E-06	6.45E-10	4.62E-09	0.00E+00	5.26E-09	5.26E-03	0.00E+00	7.64E-05	1.46E-05
3744693758840	374469	3758840	2.36E-05	2.54E-05	2.43E-05	2.41E-07	4.72E-06	8.49E-06	0.00E+00	3.61E-06	1.80E-06	0.00E+00	0.00E+00	1.44E-06	6.64E-10	4.75E-09	0.00E+00	5.41E-09	5.41E-03	0.00E+00	7.86E-05	1.50E-05
3744743758840	374474	3758840	2.42E-05	2.61E-05	2.50E-05	2.47E-07	4.85E-06	8.73E-06	0.00E+00	3.71E-06	1.86E-06	0.00E+00	0.00E+00	1.48E-06	6.82E-10	4.88E-09	0.00E+00	5.56E-09	5.56E-03	0.00E+00	8.08E-05	1.54E-05
3744793758840	374479	3758840	2.49E-05	2.68E-05	2.57E-05	2.55E-07	4.99E-06	8.98E-06	0.00E+00	3.82E-06	1.91E-06	0.00E+00	0.00E+00	1.53E-06	7.02E-10	5.02E-09	0.00E+00	5.72E-09	5.72E-03	0.00E+00	8.31E-05	1.59E-05
3744843758840	374484	3758840	2.57E-05	2.76E-05	2.65E-05	2.62E-07	5.14E-06	9.24E-06	0.00E+00	3.93E-06	1.96E-06	0.00E+00	0.00E+00	1.57E-06	7.23E-10	5.17E-09	0.00E+00	5.89E-09	5.89E-03	0.00E+00	8.55E-05	1.63E-05
3744893758840	374489	3758840	2.64E-05	2.84E-05	2.73E-05	2.70E-07	5.29E-06	9.52E-06	0.00E+00	4.05E-06	2.02E-06	0.00E+00	0.00E+00	1.62E-06	7.44E-10	5.32E-09	0.00E+00	6.07E-09	6.07E-03	0.00E+00	8.81E-05	1.68E-05
3744943758840	374494	3758840	2.72E-05	2.93E-05	2.81E-05	2.78E-07	5.45E-06	9.80E-06	0.00E+00	4.17E-06	2.08E-06	0.00E+00	0.00E+00	1.67E-06	7.66E-10	5.48E-09	0.00E+00	6.25E-09	6.25E-03	0.00E+00	9.07E-05	1.73E-05
3744993758840	374499	3758840	2.80E-05	3.02E-05	2.90E-05	2.86E-07	5.61E-06	1.01E-05	0.00E+00	4.29E-06	2.15E-06	0.00E+00	0.00E+00	1.72E-06	7.89E-10	5.65E-09	0.00E+00	6.44E-09	6.44E-03	0.00E+00	9.34E-05	1.79E-05
3745043758840	374504	3758840	2.89E-05	3.11E-05	2.98E-05	2.95E-07	5.78E-06	1.04E-05	0.00E+00	4.42E-06	2.21E-06	0.00E+00	0.00E+00	1.77E-06	8.13E-10	5.82E-09	0.00E+00	6.63E-09	6.63E-03	0.00E+00	9.63E-05	1.84E-05
3745093758840	374509	3758840	2.98E-05	3.20E-05	3.08E-05	3.04E-07	5.96E-06	1.07E-05	0.00E+00	4.56E-06	2.28E-06	0.00E+00	0.00E+00	1.82E-06	8.39E-10	6.00E-09	0.00E+00	6.84E-09	6.84E-03	0.00E+00	9.93E-05	1.90E-05
3745143758840	374514	3758840	3.07E-05	3.30E-05	3.17E-05	3.14E-07	6.15E-06	1.11E-05	0.00E+00	4.70E-06	2.35E-06	0.00E+00	0.00E+00	1.88E-06	8.65E-10	6.19E-09	0.00E+00	7.05E-09	7.05E-03	0.00E+00	1.02E-04	1.96E-05
3745193758840	374519	3758840	3.17E-05	3.41E-05	3.27E-05	3.23E-07	6.34E-06	1.14E-05	0.00E+00	4.85E-06	2.43E-06	0.00E+00	0.00E+00	1.94E-06	8.92E-10	6.38E-09	0.00E+00	7.27E-09	7.27E-03	0.00E+00	1.06E-04	2.02E-05
3745243758840	374524	3758840	3.27E-05	3.52E-05	3.38E-05	3.34E-07	6.54E-06	1.18E-05	0.00E+00	5.01E-06	2.50E-06	0.00E+00	0.00E+00	2.00E-06	9.21E-10	6.59E-09	0.00E+00	7.51E-09	7.51E-03	0.00E+00	1.09E-04	2.08E-05
3745293758840	374529	3758840	3.38E-05	3.63E-05	3.49E-05	3.44E-07	6.75E-06	1.22E-05	0.00E+00	5.17E-06	2.58E-06	0.00E+00	0.00E+00	2.07E-06	9.50E-10	6.80E-09	0.00E+00	7.75E-09	7.75E-03	0.00E+00	1.12E-04	2.15E-05
3745343758840	374534	3758840	3.48E-05	3.75E-05	3.60E-05	3.56E-07	6.97E-06	1.25E-05	0.00E+00	5.33E-06	2.67E-06	0.00E+00	0.00E+00	2.13E-06	9.81E-10	7.02E-09	0.00E+00	8.00E-09	8.00E-03	0.00E+00	1.16E-04	2.22E-05
3745393758840	374539	3758840	3.60E-05	3.87E-05	3.71E-05	3.67E-07	7.20E-06	1.30E-05	0.00E+00	5.51E-06	2.75E-06	0.00E+00	0.00E+00	2.20E-06	1.01E-09	7.24E-09	0.00E+00	8.26E-09	8.26E-03	0.00E+00	1.20E-04	2.29E-05
3745443758840	374544	3758840	3.71E-05	3.99E-05	3.83E-05	3.79E-07	7.43E-06	1.34E-05	0.00E+00	5.68E-06	2.84E-06	0.00E+00	0.00E+00	2.27E-06	1.05E-09	7.48E-09	0.00E+00	8.52E-09	8.52E-03	0.00E+00	1.24E-04	2.36E-05
3745493758840	374549	3758840	3.83E-05	4.12E-05	3.96E-05	3.91E-07	7.67E-06	1.38E-05	0.00E+00	5.87E-06	2.93E-06	0.00E+00	0.00E+00	2.35E-06	1.08E-09	7.72E-09	0.00E+00	8.80E-09	8.80E-03	0.00E+00	1.28E-04	2.44E-05
3745543758840	374554	3758840	3.96E-05	4.25E-05	4.08E-05	4.04E-07	7.92E-06	1.42E-05	0.00E+00	6.06E-06	3.03E-06	0.00E+00	0.00E+00	2.42E-06	1.11E-09	7.97E-09	0.00E+00	9.08E-09	9.08E-03	0.00E+00	1.32E-04	2.52E-05
3745593758840	374559	3758840	4.08E-05	4.39E-05	4.21E-05	4.17E-07	8.17E-06	1.47E-05	0.00E+00	6.25E-06	3.12E-06	0.00E+00	0.00E+00	2.50E-06	1.15E-09	8.22E-09	0.00E+00	9.37E-09	9.37E-03	0.00E+00	1.36E-04	2.60E-05
3745643758840	374564	3758840	4.21E-05	4.53E-05	4.35E-05	4.30E-07	8.42E-06	1.52E-05	0.00E+00	6.44E-06	3.22E-06	0.00E+00	0.00E+00	2.58E-06	1.19E-09	8.48E-09	0.00E+00	9.66E-09	9.66E-03	0.00E+00	1.40E-04	2.68E-05
3745693758840	374569	3758840	4.37E-05	4.67E-05	4.48E-05	4.43E-07	8.69E-06	1.56E-05	0.00E+00	6.65E-06	3.32E-06	0.00E+00	0.00E+00	2.66E-06	1.22E-09	8.74E-09	0.00E+00	9.96E-09	9.96E-03	0.00E+00	1.45E-04	2.76E-05
3745743758840	374574	3758840	4.48E-05	4.81E-05	4.62E-05	4.57E-07	8.95E-06	1.61E-05	0.00E+00	6.85E-06	3.42E-06	0.00E+00	0.00E+00	2.74E-06	1.26E-09	9.01E-09	0.00E+00	1.03E-08	1.03E-02	0.00E+00	1.49E-04	2.85E-05
3744043758845	374404	3758845	1.67E-05	1.80E-05	1.73E-05	1.71E-07	3.35E-06	6.03E-06	0.00E+00	2.56E-06	1.28E-06	0.00E+00	0.00E+00	1.02E-06	4.71E-10	3.37E-09	0.00E+00	3.84E-09	3.84E-03	0.00E+00	5.58E-05	1.07E-05
3744093758845	374409	3758845	1.71E-05	1.84E-05	1.77E-05	1.75E-07	3.42E-06	6.16E-06	0.00E+00	2.62E-06	1.31E-06	0.00E+00	0.00E+00	1.05E-06	4.82E-10	3.45E-09	0.00E+00	3.93E-09	3.93E-03	0.00E+00	5.70E-05	1.09E-05
3744143758845	374414	3758845	1.75E-05	1.88E-05	1.81E-05	1.79E-07	3.50E-06	6.31E-06	0.00E+00	2.68E-06	1.34E-06	0.00E+00	0.00E+00	1.07E-06	4.93E-10	3.53E-09	0.00E+00	4.02E-09	4.02E-03	0.00E+00	5.84E-05	1.12E-05
3744193758845	374419	3758845	1.79E-05	1.93E-05	1.85E-05	1.83E-07	3.59E-06	6.46E-06	0.00E+00	2.74E-06	1.37E-06	0.00E+00	0.00E+00	1.10E-06	5.05E-10	3.61E-09	0.00E+00	4.11E-09	4.11E-03	0.00E+00	5.97E-05	1.14E-05
3744243758845	374424	3758845	1.84E-05	1.97E-05	1.90E-05	1.87E-07	3.67E-06	6.61E-06	0.00E+00	2.81E-06	1.41E-06	0.00E+00	0.00E+00	1.12E-06	5.17E-10	3.70E-09	0.00E+00	4.21E-09	4.21E-03	0.00E+00	6.12E-05	1.17E-05
3744293758845	374429	3758845	1.88E-05	2.02E-05	1.94E-05	1.92E-07	3.76E-06	6.77E-06	0.00E+00	2.88E-06	1.44E-06	0.00E+00	0.00E+00	1.15E-06	5.29E-10	3.79E-09	0.00E+00	4.32E-09	4.32E-03	0.00E+00	6.27E-05	1.20E-05
3744343758845	374434	3758845	1.93E-05	2.07E-05	1.99E-05	1.97E-07	3.86E-06	6.94E-06	0.00E+00	2.95E-06	1.47E-06	0.00E+00	0.00E+00	1.18E-06	5.42E-10	3.88E-09	0.00E+00	4.42E-09	4.42E-03	0.00E+00	6.42E-05	1.23E-05
3744393758845	374439	3758845	1.98E-05	2.12E-05	2.04E-05	2.02E-07	3.95E-06	7.11E-06	0.00E+00	3.02E-06	1.51E-06	0.00E+00	0.00E+00	1.21E-06	5.56E-10	3.98E-09	0.00E+00	4.53E-09	4.53E-03	0.00E+00	6.58E-05	1.26E-05
3744443758845	374444	3758845	2.03E-05	2.18E-05	2.09E-05	2.07E-07	4.05E-06	7.30E-06	0.00E+00	3.10E-06	1.55E-06	0.00E+00	0.00E+00	1.24E-06	5.70E-10	4.08E-09	0.00E+00	4.65E-09	4.65E-03	0.00E+00	6.75E-05	1.29E-

		SWBuilding Construction	SWDemolition	SWGrading	EYBuilding Construction	SWPaving	SWGrading	SWArchitectural Coating	NBBuilding Construction	NBBuilding Construction	NBArchitectural Coating	NBArchitectural Coating	RWBuilding Construction			Child Risk			Overlapping Phases - Maximum GLC		
Unique Identifier	X (UTM)	Y (UTM)	2026	2026	2026	2026	2027	2027	2027	2026	2027	2026	2027	2026	3rd Trimester	0<2	2<16	Total	per million	2025	2026	2027
3745443758855	374544	3758855	3.32E-05	3.57E-05	3.43E-05	3.39E-07	6.64E-06	1.20E-05	0.00E+00	5.08E-06	2.54E-06	0.00E+00	0.00E+00	2.03E-06	9.34E-10	6.68E-09	0.00E+00	7.62E-09	7.62E-03	0.00E+00	1.11E-04	2.11E-05
3745493758855	374549	3758855	3.41E-05	3.67E-05	3.52E-05	3.48E-07	6.83E-06	1.23E-05	0.00E+00	5.22E-06	2.61E-06	0.00E+00	0.00E+00	2.09E-06	9.60E-10	6.87E-09	0.00E+00	7.83E-09	7.83E-03	0.00E+00	1.14E-04	2.17E-05
3745543758855	374554	3758855	3.51E-05	3.77E-05	3.62E-05	3.58E-07	7.02E-06	1.26E-05	0.00E+00	5.37E-06	2.68E-06	0.00E+00	0.00E+00	2.15E-06	9.87E-10	7.06E-09	0.00E+00	8.05E-09	8.05E-03	0.00E+00	1.17E-04	2.23E-05
3745593758855	374559	3758855	3.60E-05	3.88E-05	3.72E-05	3.68E-07	7.21E-06	1.30E-05	0.00E+00	5.52E-06	2.76E-06	0.00E+00	0.00E+00	2.21E-06	1.01E-09	7.26E-09	0.00E+00	8.27E-09	8.27E-03	0.00E+00	1.20E-04	2.29E-05
3745643758855	374564	3758855	3.70E-05	3.98E-05	3.82E-05	3.78E-07	7.40E-06	1.33E-05	0.00E+00	5.66E-06	2.83E-06	0.00E+00	0.00E+00	2.27E-06	1.04E-09	7.45E-09	0.00E+00	8.49E-09	8.49E-03	0.00E+00	1.23E-04	2.36E-05
3745693758855	374569	3758855	3.80E-05	4.09E-05	3.92E-05	3.88E-07	7.60E-06	1.37E-05	0.00E+00	5.82E-06	2.91E-06	0.00E+00	0.00E+00	2.33E-06	1.07E-09	7.65E-09	0.00E+00	8.72E-09	8.72E-03	0.00E+00	1.27E-04	2.42E-05
3745743758855	374574	3758855	3.90E-05	4.20E-05	4.03E-05	3.98E-07	7.81E-06	1.41E-05	0.00E+00	5.97E-06	2.99E-06	0.00E+00	0.00E+00	2.39E-06	1.10E-09	7.86E-09	0.00E+00	8.96E-09	8.96E-03	0.00E+00	1.30E-04	2.49E-05
3744043758860	374404	3758860	1.61E-05	1.73E-05	1.66E-05	1.64E-07	3.21E-06	5.78E-06	0.00E+00	2.46E-06	1.23E-06	0.00E+00	0.00E+00	9.83E-07	4.52E-10	3.23E-09	0.00E+00	3.69E-09	3.69E-03	0.00E+00	5.35E-05	1.02E-05
3744093758860	374409	3758860	1.64E-05	1.76E-05	1.69E-05	1.67E-07	3.28E-06	5.91E-06	0.00E+00	2.51E-06	1.26E-06	0.00E+00	0.00E+00	1.00E-06	4.62E-10	3.30E-09	0.00E+00	3.77E-09	3.77E-03	0.00E+00	5.47E-05	1.04E-05
3744143758860	374414	3758860	1.68E-05	1.81E-05	1.73E-05	1.71E-07	3.36E-06	6.04E-06	0.00E+00	2.57E-06	1.28E-06	0.00E+00	0.00E+00	1.03E-06	4.72E-10	3.38E-09	0.00E+00	3.85E-09	3.85E-03	0.00E+00	5.59E-05	1.07E-05
3744193758860	374419	3758860	1.71E-05	1.84E-05	1.77E-05	1.75E-07	3.43E-06	6.17E-06	0.00E+00	2.62E-06	1.31E-06	0.00E+00	0.00E+00	1.05E-06	4.82E-10	3.45E-09	0.00E+00	3.93E-09	3.93E-03	0.00E+00	5.71E-05	1.09E-05
3744243758860	374424	3758860	1.75E-05	1.88E-05	1.81E-05	1.79E-07	3.51E-06	6.31E-06	0.00E+00	2.68E-06	1.34E-06	0.00E+00	0.00E+00	1.07E-06	4.93E-10	3.53E-09	0.00E+00	4.02E-09	4.02E-03	0.00E+00	5.84E-05	1.12E-05
3744293758860	374429	3758860	1.79E-05	1.93E-05	1.85E-05	1.83E-07	3.59E-06	6.45E-06	0.00E+00	2.74E-06	1.37E-06	0.00E+00	0.00E+00	1.10E-06	5.04E-10	3.61E-09	0.00E+00	4.11E-09	4.11E-03	0.00E+00	5.97E-05	1.14E-05
3741163758436	374116	3758436	5.82E-06	6.26E-06	6.01E-06	5.94E-08	1.16E-06	2.10E-06	0.00E+00	8.90E-07	4.45E-07	0.00E+00	0.00E+00	3.56E-07	1.64E-10	1.17E-09	0.00E+00	1.34E-09	1.34E-03	0.00E+00	1.94E-05	3.70E-06
3741263758436	374126	3758436	5.94E-06	6.39E-06	6.13E-06	6.06E-08	1.19E-06	2.14E-06	0.00E+00	9.09E-07	4.55E-07	0.00E+00	0.00E+00	3.64E-07	1.67E-10	1.20E-09	0.00E+00	1.36E-09	1.36E-03	0.00E+00	1.98E-05	3.78E-06
3741363758436	374136	3758436	6.07E-06	6.53E-06	6.27E-06	6.19E-08	1.21E-06	2.19E-06	0.00E+00	9.29E-07	4.64E-07	0.00E+00	0.00E+00	3.72E-07	1.71E-10	1.22E-09	0.00E+00	1.39E-09	1.39E-03	0.00E+00	2.02E-05	3.86E-06
3741463758436	374146	3758436	6.20E-06	6.67E-06	6.40E-06	6.33E-08	1.24E-06	2.23E-06	0.00E+00	9.49E-07	4.75E-07	0.00E+00	0.00E+00	3.80E-07	1.75E-10	1.25E-09	0.00E+00	1.42E-09	1.42E-03	0.00E+00	2.07E-05	3.95E-06
3741563758436	374156	3758436	6.34E-06	6.82E-06	6.54E-06	6.47E-08	1.27E-06	2.28E-06	0.00E+00	9.70E-07	4.85E-07	0.00E+00	0.00E+00	3.88E-07	1.78E-10	1.28E-09	0.00E+00	1.45E-09	1.45E-03	0.00E+00	2.11E-05	4.04E-06
3741663758436	374166	3758436	6.48E-06	6.97E-06	6.69E-06	6.61E-08	1.30E-06	2.33E-06	0.00E+00	9.92E-07	4.96E-07	0.00E+00	0.00E+00	3.97E-07	1.82E-10	1.31E-09	0.00E+00	1.49E-09	1.49E-03	0.00E+00	2.16E-05	4.13E-06
3741763758436	374176	3758436	6.63E-06	7.13E-06	6.84E-06	6.76E-08	1.33E-06	2.39E-06	0.00E+00	1.01E-06	5.07E-07	0.00E+00	0.00E+00	4.06E-07	1.87E-10	1.33E-09	0.00E+00	1.52E-09	1.52E-03	0.00E+00	2.21E-05	4.22E-06
3741963758436	374196	3758436	6.93E-06	7.46E-06	7.16E-06	7.08E-08	1.39E-06	2.50E-06	0.00E+00	1.06E-06	5.31E-07	0.00E+00	0.00E+00	4.25E-07	1.95E-10	1.40E-09	0.00E+00	1.59E-09	1.59E-03	0.00E+00	2.31E-05	4.42E-06
3742063758436	374206	3758436	7.10E-06	7.63E-06	7.33E-06	7.24E-08	1.42E-06	2.56E-06	0.00E+00	1.08E-06	5.43E-07	0.00E+00	0.00E+00	4.35E-07	2.00E-10	1.43E-09	0.00E+00	1.63E-09	1.63E-03	0.00E+00	2.37E-05	4.52E-06
3742163758436	374216	3758436	7.27E-06	7.82E-06	7.50E-06	7.42E-08	1.45E-06	2.62E-06	0.00E+00	1.11E-06	5.56E-07	0.00E+00	0.00E+00	4.45E-07	2.05E-10	1.46E-09	0.00E+00	1.67E-09	1.67E-03	0.00E+00	2.42E-05	4.63E-06
3742263758436	374226	3758436	7.44E-06	8.00E-06	7.68E-06	7.59E-08	1.49E-06	2.68E-06	0.00E+00	1.14E-06	5.70E-07	0.00E+00	0.00E+00	4.56E-07	2.09E-10	1.50E-09	0.00E+00	1.71E-09	1.71E-03	0.00E+00	2.48E-05	4.74E-06
3742363758436	374236	3758436	7.62E-06	8.20E-06	7.87E-06	7.78E-08	1.53E-06	2.75E-06	0.00E+00	1.17E-06	5.83E-07	0.00E+00	0.00E+00	4.67E-07	2.15E-10	1.53E-09	0.00E+00	1.75E-09	1.75E-03	0.00E+00	2.54E-05	4.85E-06
3742463758436	374246	3758436	7.81E-06	8.40E-06	8.06E-06	7.97E-08	1.56E-06	2.81E-06	0.00E+00	1.20E-06	5.98E-07	0.00E+00	0.00E+00	4.78E-07	2.20E-10	1.57E-09	0.00E+00	1.79E-09	1.79E-03	0.00E+00	2.60E-05	4.97E-06
3742563758436	374256	3758436	8.00E-06	8.61E-06	8.26E-06	8.17E-08	1.60E-06	2.88E-06	0.00E+00	1.22E-06	6.12E-07	0.00E+00	0.00E+00	4.90E-07	2.25E-10	1.61E-09	0.00E+00	1.84E-09	1.84E-03	0.00E+00	2.67E-05	5.10E-06
3742663758436	374266	3758436	8.20E-06	8.82E-06	8.47E-06	8.37E-08	1.64E-06	2.95E-06	0.00E+00	1.26E-06	6.28E-07	0.00E+00	0.00E+00	5.02E-07	2.31E-10	1.65E-09	0.00E+00	1.88E-09	1.88E-03	0.00E+00	2.73E-05	5.22E-06
3742763758436	374276	3758436	8.41E-06	9.05E-06	8.69E-06	8.59E-08	1.68E-06	3.03E-06	0.00E+00	1.29E-06	6.44E-07	0.00E+00	0.00E+00	5.15E-07	2.37E-10	1.69E-09	0.00E+00	1.93E-09	1.93E-03	0.00E+00	2.80E-05	5.36E-06
3742863758436	374286	3758436	8.63E-06	9.28E-06	8.91E-06	8.81E-08	1.73E-06	3.11E-06	0.00E+00	1.32E-06	6.61E-07	0.00E+00	0.00E+00	5.28E-07	2.43E-10	1.74E-09	0.00E+00	1.98E-09	1.98E-03	0.00E+00	2.88E-05	5.50E-06
3742963758436	374296	3758436	8.86E-06	9.53E-06	9.14E-06	9.04E-08	1.77E-06	3.19E-06	0.00E+00	1.36E-06	6.78E-07	0.00E+00	0.00E+00	5.42E-07	2.49E-10	1.78E-09	0.00E+00	2.03E-09	2.03E-03	0.00E+00	2.95E-05	5.64E-06
3743063758436	374306	3758436	9.09E-06	9.77E-06	9.38E-06	9.27E-08	1.82E-06	3.27E-06	0.00E+00	1.39E-06	6.96E-07	0.00E+00	0.00E+00	5.56E-07	2.56E-10	1.83E-09	0.00E+00	2.09E-09	2.09E-03	0.00E+00	3.03E-05	5.79E-06
3743163758436	374316	3758436	9.33E-06	1.00E-05	9.63E-06	9.52E-08	1.87E-06	3.36E-06	0.00E+00	1.43E-06	7.14E-07	0.00E+00	0.00E+00	5.71E-07	2.63E-10	1.88E-09	0.00E+00	2.14E-09	2.14E-03	0.00E+00	3.11E-05	5.94E-06
3743263758436	374326	3758436	9.58E-06	1.03E-05	9.89E-06	9.78E-08	1.92E-06	3.45E-06	0.00E+00	1.47E-06	7.33E-07	0.00E+00	0.00E+00	5.87E-07	2.70E-10	1.93E-09	0.00E+00	2.20E-09	2.20E-03	0.00E+00	3.19E-05	6.10E-06
3743363758436	374336	3758436	9.84E-06	1.06E-05	1.02E-05	1.00E-07	1.97E-06	3.54E-06	0.00E+00	1.51E-06	7.53E-07	0.00E+00	0.00E+00	6.03E-07	2.77E-10	1.98E-09	0.00E+00	2.26E-09	2.26E-03	0.00E+00	3.28E-05	6.27E-06
3743463758436	374346	3758436	1.01E-05	1.09E-05	1.04E-05	1.03E-07	2.02E-06	3.64E-06	0.00E+00	1.55E-06	7.74E-07	0.00E+00	0.00E+00	6.19E-07	2.85E-10	2.04E-09	0.00E+00	2.32E-09	2.32E-03	0.00E+00	3.37E-05	6.44E-06
3743563758436	374356	3758436	1.04E-05	1.12E-05	1.07E-05	1.06E-07	2.08E-06	3.74E-06	0.00E+00	1.59E-06	7.95E-07	0.00E+00	0.00E+00	6.36E-07	2.93E-10	2.09E-09	0.00E+00	2.39E-09	2.39E-03	0.00E+00	3.46E-05	6.62E-06
3743663758438	374366	3758438	1.07E-05	1.15E-05	1.11E-05	1.09E-07	2.14E-06	3.86E-06	0.00E+00	1.64E-06	8.20E-07	0.00E+00	0.00E+00	6.56E-07	3.01E-10	2.16E-09	0.00E+00	2.46E-09	2.46E-03	0.00E+00	3.57E-05	6.82E-06
3741163758446	374116	3758446	5.86E-06	6.30E-06	6.05E-06	5.98E-08	1.17E-06	2.11E-06	0.00E+00	8.96E-07	4.48E-07	0.00E+00	0.00E+00	3.59E-07	1.65E-10	1.18E-09	0.00E+00	1.34E-09	1.34E-03	0.00E+00	1.95E-05	3.73E-06
3741263758446	374126	3758446	5.98E-06	6.43E-06	6.18E-06	6.11E-08	1.20E-06	2.15E-06	0.00E+00	9.16E-07	4.58E-07	0.00E+00	0.00E+00	3.66E-07	1.68E-10	1.20E-09	0.00E+00	1.37E-09	1.37E-03	0.00E+00	1.99E-05	3.81E-06
3741363758446	374136	3758446	6.11E-06	6.57E-06	6.31E-06	6.24E-08	1.22E-06	2.20E-06	0.00E+00	9.36E-07	4.68E-07	0.00E+00	0.00E+00	3.74E-07	1.72E-10	1.23E-09	0.00E+00	1.40E-09	1.40E-03	0.00E+00	2.04E-05	3.89E-06
3741463758446	374146	3758446	6.25E-06	6.72E-06	6.45E-06	6.38E-08	1.25E-06	2.25E-06	0.00E+00	9.57E-07	4.78E-07	0.00E+00	0.00E+00	3.83E-07	1.76E-10	1.26E-09	0.00E+00	1.43E-09	1.43E-03	0.00E+00	2.08E-05	3.98E-06
3741563758446	374156	3758446	6.39E-06	6.87E-06	6.59E-06	6.52E-08	1.28E-06	2.30E-06	0.00E+00	9.78E-07	4.89E-07	0.00E+00	0.00E+00	3.91E-07	1.80E-10	1.29E-09	0.00E+00	1.47E-09	1.47E-03	0.00E+00	2.13E-05	4.07E-06
3741663758446	374166	3758446	6.53E-06	7.02E-06	6.74E-06	6.66E-08	1.31E-06	2.35E-06	0.00E+00	1.00E-06	5.00E-07	0.00E+00	0.00E+00	4.00E-07	1.84E-10	1.32E-09	0.00E+00	1.50E-09	1.50E-03	0.00E+00	2.18E-05	4.16E-06
3741763758446	374176	3758446	6.68E-06	7.18E-06	6.89E-06	6.81E-08	1.34E-06	2.41E-06	0.00E+00	1.02E-06	5.11E-07	0.00E+00	0.00E+00	4.09E-07	1.88E-10	1.34E-09	0.00E+00	1.53E-09	1.53E-03	0.00E+00	2.23E-05	4.25E-06
3741963758446	374196	3758446	6.99E-06	7.52E-06	7.22E-06	7.13E-08	1.40E-06	2.52E-06	0.00E+00	1.07E-06	5.35E-07	0.00E+00	0.00E+00	4.28E-07	1.97E-10	1.41E-09	0.00E+00	1.60E-09	1.60E-03	0.00E+00	2.33E-05	4.45E-06
3742063758446	374206	3758446	7.16E-06	7.70E-06	7.39E-06	7.30E-08	1.43E-06	2.58E-06	0.00E+00	1.10E-06	5.48E-07	0.00E+00	0.00E+00	4.38E-07	2.01E-10	1.44E-09	0.00E+00	1.64E-09	1.64E-03	0.00E+00	2.39E-05	4.56E-06
3742163758446	374216	3758446	7.33E-06	7.88E-06	7.57E-06	7.48E-08	1.47E-06	2.64E-06	0.00E+00	1.12E-06	5.61E-07	0.00E+00	0.00E+00	4.49E-07	2.06E-10	1.48E-09	0.00E+00	1.68E-09	1.68E-03	0.00E+00	2.44E-05	4.67E-06
3742263758446	374226	3758446	7.51E-06	8.08E-06	7.75E-06	7.66E-08	1.50E-06	2.70E-06	0.00E+00	1.15E-06	5.75E-07	0.00E+00	0.00E+00	4.60E-07	2.11E-10	1.51E-09	0.00E+00	1.72E-09	1.72E-03	0.00E+00	2.50E-05	4.78E-06
3742363758446	374236	3758446	7.69E-06	8.27E-06	7.94E-06	7.85E-08	1.54E-06	2.77E-06	0.00E+00	1.18E-06	5.89E-07	0.00E+00	0.00E+00	4.71E-07	2.17E-10	1.55E-09	0.00E+00	1.77E-09	1.77E-03	0.00E+00	2.56E-05	4.90E-06
3742463758446	374246	3758446	7.88E-06	8.48E-06	8.14E-06	8.04E-08	1.58E-06	2.84E-06	0.00E+00	1.21E-06	6.03E-07	0.00E+00	0.00E+00	4.83E-07	2.22E-10	1.59E-09	0.00E+00	1.81E-09	1.81E-03	0.00E+00	2.63E-05	5.02E-06
3742563758446	374256	3758446	8.08E-06	8.69E-06	8.34E-06	8.24E-08	1.62E-06	2.91E-06	0.00E+00	1.24E-06	6.18E-07	0.00E+00	0.00E+00	4.95E-07	2.27E-10	1.63E-09	0.00E+00	1.85E-09	1.85E-03	0.00E+00	2.69E-05	5.14E-06
3742663758446	374266	3758446	8.28E-06	8.91E-06	8.55E-06	8.45E-08	1.66E-06	2.98E-06	0.00E+00	1.27E-06	6.34E-07	0.00E+00	0.00E+00	5.07E-07	2.33E-10	1.67E-09	0.00E+00	1.90E-09	1.90E-03	0.00E+00	2.76E-05	5.28E-06
3742763758446	374276	3758446	8.50E-06	9.14E-06	8.77E-06	8.67E-08	1.70E-06	3.06E-06	0.00E+00	1.30E-06	6.50E-07	0.00E+00	0.00E+00	5.20E-07	2.39E-10	1.71E-09	0.00E+00	1.95E-09	1.95E-03	0.00E+00	2.83E-05	5.41E-06
3742863758446	374286	3758446	8.72E-06	9.38E-06	9.00E-06	8.90E-08	1.74E-06	3.14E-06	0.00E+00	1.33E-06	6.67E-07	0.00E+00	0.00E+00	5.34E-07	2.45E-10	1.76E-09	0.00E+00	2.00E-09	2.00E-03	0.00E+00	2.91E-05	5.55E-06
3742963758446	374296	3758446	8.95E-06	9.63E-06	9.24E-06	9.13E-08	1.79E-06	3.22E-06	0.00E+00	1.37E-06	6.85E-07	0.00E+00	0.00E+00	5.48E-07	2.52E-10	1.80E-09	0.00E+00	2.05E-09	2.05E-03	0.00E+00	2.98E-05	5.70E-06
3743063758446	374306	3758446	9.19E-06	9.88E-06	9.49E-06	9.38E-08	1.84E-06	3.31E-06	0.00E+00	1.41E-06	7.03E-07	0.00E+00	0.00E+00	5.63E-07	2.59E-10	1.85E-09	0.00E+00	2.11E-09	2.11E-03	0.00E+00	3.06E-05	5.85E-06
3743163758446	374316	3758446	9.44E-06	1.02E-05	9.74E-06	9.63E-08	1.89E-06	3.40E-06	0.00E+00	1.44E-06	7.22E-07	0.00E+00	0.00E+00	5.78E-07	2.66E-10	1.90E-09	0.00E+00	2.17E-09	2.17E-03	0.00E+00	3.15E-05	6.01E-06
3743263758446	374326	3758446	9.69E-06	1.04E-05	1.00E-05	9.89E-08	1.94E-06	3.49E-06	0.00E+00	1.48E-06	7.42E-07	0.00E+00	0.00E+00	5.94E-07	2.73E-10	1.95E-09	0.00E+00	2.23E-09	2.23E-03	0.00E+00	3.23E-05	6.17E-06
3743363758446	374336	3758446	9.96E-06	1.07E-05	1.03E-05	1.02E-07	1.99E-06	3.59E-06	0.00E+00	1.52E-06	7.62E-07	0.00E+00	0.00E+00	6.10E-07	2.80E-10	2.01E-09	0.00E+00	2.29E-09	2.29E-03	0.00E+00	3.32E-05	6.34E-06
3743463758446	374346	3758446	1.02E-05	1.10E-05	1.06E-05	1.04E-07	2.05E-06	3.69E-06	0.00E+00	1.57E-06	7.83E-07	0.00E+00	0.00E+00	6.27E-07	2.88E-10	2.06E-09	0.00E+00	2.35E-09	2.35E-03	0.00E+00	3.41E-05	6.52E-06
3743563758446	374356	3758446	1.05E-05	1.13E-05	1.09E-05	1.07E-07	2.11E-06	3.79E-06	0.00E+00	1.61E-06	8.05E-07	0.00E+00	0.00E+00	6.44E-07	2.96E-10	2.12E-09	0.00E+00	2.42E-09	2.42E-03	0.00E+00	3.51E-05	6.70E-06
3743663758446	374366	3758446	1.08E-05	1.16E-05	1.12E-05	1.10E-07	2.17E-06	3.90E-06	0.00E+00	1.66E-06	8.28E-07	0.00E+00	0.00E+00	6.63E-07	3.05E-10	2.18E-09	0.00E+00	2.48E-09	2.48E-03	0.00E+00	3.61E-05	6.89E-06
3741163758456	374116	3758456	5.90E-06	6.34E-06	6.09E-06	6.02E-08	1.18E-06	2.12E-06	0.00E+00	9.02E-07	4.51E-07	0.00E+00	0.00E+00	3.61E-07	1.66E-10	1.19E-09	0.00E+00	1.35E-09	1.35E-03	0.00E+00	1.96E-05	3.75E-06
3741263758456	374126	3758456	6.02E-06	6.48E-06	6.22E-06	6.15E-08	1.21E-06	2.17E-06	0.00E+00	9.22E-07	4.61E-07	0.00E+00	0.00E+00	3.69E-07	1.70E-10	1.21E-09	0.00E+00	1.38E-09	1.38E-03	0.00E+00	2.01E-05	3.84E-06
3741363758456	374136	3758456	6.16E-06	6.62E-06	6.36E-06	6.28E-08	1.23E-06	2.22E-06	0.00E+00	9.42E-07	4.71E-07	0.00E+00	0.00E+00	3.77E-07	1.73E-10	1.24E-09	0.00E+00	1.41E-09	1.41E-03	0.00E+00	2.05E-05	3.92E-06
3741463758456	374146	3758456	6.29E-06	6.77E-06	6.50E-06	6.42E-08	1.26E-06	2.27E-06	0.00E+00	9.63E-07	4.82E-07	0.00E+00	0.00E+00	3.85E-07	1.77E-10	1.27E-09	0.00E+00	1.44E-09	1.44E-03	0.00E+00	2.10E-05	4.01E-06
3741563758456	374156	3758456	6.43E-06	6.92E-06	6.64E-06	6.56E-08	1.28E-06	2.32E-06	0.00E+00	9.85E-07	4.92E-07	0.00E+00	0.00E+00	3.94E-07	1.81E-10	1.30E-09	0.00E+00	1.48E-09	1.48E-03	0.00E+00	2.14E-05	4.10E-06
3741663758456	374166	3758456	6.58E-06	7.07E-06	6.79E-06	6.71E-08	1.32E-06	2.37E-06	0.00E+00	1.01E-06	5.03E-07	0.00E+00	0.00E+00	4.03E-07	1.85E-10	1.32E-09	0.00E+00	1.51E-09	1.51E-03	0.00E+00	2.19E-05	4.19E-06
3741763758456	374176	3758456	6.73E-06	7.24E-06	6.95E-06	6.87E-08	1.35E-06	2.42E-06	0.00E+00	1.03E-06	5.15E-07	0.00E+00	0.00E+00	4.12E-07	1.89E-10	1.35E-09	0.00E+00	1.54E-09	1.54E-03	0.00E+00	2.24E-05	4.28E-06
3741963758456	374196	3758456	7.05E-06	7.58E-06	7.27E-06	7.19E-08	1.41E-06	2.54E-06	0.00E+00	1.08E-06	5.39E-07	0.00E+00	0.00E+00	4.31E-07	1.98E-10	1.42E-09	0.00E+00	1.62E-09	1.62E-03	0.00E+00	2.35E-05	4.49E-06
3742063758456	374206	3758456	7.22E-06	7.76E-06	7.45E-06	7.36E-08	1.44E-06	2.60E-06	0.00E+00	1.10E-06	5.52E-07	0.00E+00	0.00E+00	4.42E-07	2.03E-10	1.45E-09	0.00E+00	1.66E-09	1.66E-03	0.00E+00	2.40E-05	4.60E-06
3742163758456	374216	3758456	7.39E-06	7.95E-06	7.63E-06	7.54E-08	1.48E-06	2.66E-06	0.00E+00	1.13E-06	5.66E-07	0.00E+00	0.00E+00	4.53E-07	2.08E-10	1.49E-09	0.00E+00	1.70E-09	1.70E-03	0.00E+00	2.46E-05	4.71E-06
3742263758456	374226	3758456	7.57E-06	8.14E-06	7.82E-06	7.73E-08	1.52E-06	2.73E-06	0.00E+00	1.16E-06	5.80E-07	0.00E+00	0.00E+00	4.64E-07	2.13E-10	1.53E-09	0.00E+00	1.74E-09	1.74E-03	0.00E+00	2.52E-05	4.82E-06
3742363758456	374236	3758456	7.76E-06	8.35E-06	8.01E-06	7.92E-08	1.55E-06	2.79E-06	0.00E+00	1.19E-06	5.94E-07	0.00E+00	0.00E+00	4.75E-07	2.18E-10	1.56E-09	0.00E+00	1.78E-09	1.78E-03	0.00E+00	2.59E-05	4.94E-06
3742463758456	374246	3758456	7.95E-06	8.55E-06	8.21E-06	8.12E-08	1.59E-06	2.86E-06	0.00E+00	1.22E-06	6.09E-07	0.00E+00	0.00E+00	4.87E-07	2.24E-10	1.60E-09	0.00E+00	1.83E-09	1.83E-03	0.00E+00	2.65E-05	5.06E-06
3742563758456	374256	3758456	8.16E-06	8.77E-06	8.42E-06	8.32E-08	1.63E-06	2.94E-06	0.00E+00	1.25E-06	6.24E-07	0.00E+00	0.00E+00	4.99E-07	2.30E-10	1.64E-09	0.00E+00	1.87E-09	1.87E-03	0.00E+00	2.72E-05	5.19E-06
3742663758456	374266	3758456	8.36E-06	9.00E-06	8.64E-06	8.54E-08	1.67E-06	3.01E-06	0.00E+00	1.28E-06	6.40E-07	0.00E+00	0.00E+00	5.12E-07	2.35E-10	1.68E-09	0.00E+00	1.92E-09	1.92E-03	0.00E+00	2.79E-05	5.33E-

			SWBuilding Construction	SWDemolition	SWGrading	EYBuilding Construction	SWPaving	SWGrading	SWArchitectural Coating	NBBuilding Construction	NBBuilding Construction	NBArchitectural Coating	NBArchitectural Coating	RWBuilding Construction		Child Risk			Overlapping Phases - Maximum GLC		
Unique Identifier	X (UTM)	Y (UTM)	2026	2026	2026	2026	2027	2027	2027	2026	2027	2026	2027	2026	3rd Trimester	0<2	2<16	Total	per million	2025	2026	2027
3742163758496	374216	3758496	7.63E-06	8.20E-06	7.87E-06	7.78E-08	1.53E-06	2.75E-06	0.00E+00	1.17E-06	5.84E-07	0.00E+00	0.00E+00	4.67E-07	2.15E-10	1.54E-09	0.00E+00	1.75E-09	1.75E-03	0.00E+00	2.54E-05	4.86E-06
3742263758496	374226	3758496	7.82E-06	8.41E-06	8.07E-06	7.98E-08	1.56E-06	2.82E-06	0.00E+00	1.20E-06	5.99E-07	0.00E+00	0.00E+00	4.79E-07	2.20E-10	1.57E-09	0.00E+00	1.79E-09	1.79E-03	0.00E+00	2.61E-05	4.98E-06
3742363758496	374236	3758496	8.02E-06	8.63E-06	8.28E-06	8.19E-08	1.61E-06	2.89E-06	0.00E+00	1.23E-06	6.14E-07	0.00E+00	0.00E+00	4.91E-07	2.26E-10	1.62E-09	0.00E+00	1.84E-09	1.84E-03	0.00E+00	2.67E-05	5.11E-06
3742463758496	374246	3758496	8.24E-06	8.86E-06	8.50E-06	8.40E-08	1.65E-06	2.97E-06	0.00E+00	1.26E-06	6.30E-07	0.00E+00	0.00E+00	5.04E-07	2.32E-10	1.66E-09	0.00E+00	1.89E-09	1.89E-03	0.00E+00	2.74E-05	5.24E-06
3742563758496	374256	3758496	8.45E-06	9.09E-06	8.73E-06	8.63E-08	1.69E-06	3.04E-06	0.00E+00	1.29E-06	6.47E-07	0.00E+00	0.00E+00	5.18E-07	2.38E-10	1.70E-09	0.00E+00	1.94E-09	1.94E-03	0.00E+00	2.82E-05	5.38E-06
3742663758496	374266	3758496	8.68E-06	9.33E-06	8.96E-06	8.86E-08	1.74E-06	3.13E-06	0.00E+00	1.33E-06	6.64E-07	0.00E+00	0.00E+00	5.31E-07	2.44E-10	1.75E-09	0.00E+00	1.99E-09	1.99E-03	0.00E+00	2.89E-05	5.53E-06
3742763758496	374276	3758496	8.91E-06	9.59E-06	9.20E-06	9.10E-08	1.78E-06	3.21E-06	0.00E+00	1.36E-06	6.82E-07	0.00E+00	0.00E+00	5.46E-07	2.51E-10	1.80E-09	0.00E+00	2.05E-09	2.05E-03	0.00E+00	2.97E-05	5.68E-06
3742863758496	374286	3758496	9.16E-06	9.85E-06	9.46E-06	9.35E-08	1.83E-06	3.30E-06	0.00E+00	1.40E-06	7.01E-07	0.00E+00	0.00E+00	5.61E-07	2.58E-10	1.84E-09	0.00E+00	2.10E-09	2.10E-03	0.00E+00	3.05E-05	5.83E-06
3742963758496	374296	3758496	9.42E-06	1.01E-05	9.72E-06	9.61E-08	1.88E-06	3.39E-06	0.00E+00	1.44E-06	7.21E-07	0.00E+00	0.00E+00	5.77E-07	2.65E-10	1.90E-09	0.00E+00	2.16E-09	2.16E-03	0.00E+00	3.14E-05	6.00E-06
3743063758496	374306	3758496	9.69E-06	1.04E-05	1.00E-05	9.88E-08	1.94E-06	3.49E-06	0.00E+00	1.48E-06	7.41E-07	0.00E+00	0.00E+00	5.93E-07	2.73E-10	1.95E-09	0.00E+00	2.22E-09	2.22E-03	0.00E+00	3.23E-05	6.17E-06
3743163758496	374316	3758496	9.97E-06	1.07E-05	1.03E-05	1.02E-07	1.99E-06	3.59E-06	0.00E+00	1.53E-06	7.63E-07	0.00E+00	0.00E+00	6.10E-07	2.81E-10	2.01E-09	0.00E+00	2.29E-09	2.29E-03	0.00E+00	3.32E-05	6.35E-06
3741163758506	374116	3758506	6.08E-06	6.53E-06	6.27E-06	6.20E-08	1.22E-06	2.19E-06	0.00E+00	9.30E-07	4.65E-07	0.00E+00	0.00E+00	3.72E-07	1.71E-10	1.22E-09	0.00E+00	1.39E-09	1.39E-03	0.00E+00	2.02E-05	3.87E-06
3741263758506	374126	3758506	6.21E-06	6.68E-06	6.41E-06	6.34E-08	1.24E-06	2.24E-06	0.00E+00	9.51E-07	4.75E-07	0.00E+00	0.00E+00	3.80E-07	1.75E-10	1.25E-09	0.00E+00	1.43E-09	1.43E-03	0.00E+00	2.07E-05	3.95E-06
3741363758506	374136	3758506	6.35E-06	6.83E-06	6.56E-06	6.48E-08	1.27E-06	2.29E-06	0.00E+00	9.72E-07	4.86E-07	0.00E+00	0.00E+00	3.89E-07	1.79E-10	1.28E-09	0.00E+00	1.46E-09	1.46E-03	0.00E+00	2.12E-05	4.04E-06
3741463758506	374146	3758506	6.50E-06	6.99E-06	6.71E-06	6.63E-08	1.30E-06	2.34E-06	0.00E+00	9.95E-07	4.97E-07	0.00E+00	0.00E+00	3.98E-07	1.83E-10	1.31E-09	0.00E+00	1.49E-09	1.49E-03	0.00E+00	2.17E-05	4.14E-06
3741563758506	374156	3758506	6.65E-06	7.15E-06	6.86E-06	6.78E-08	1.33E-06	2.39E-06	0.00E+00	1.02E-06	5.09E-07	0.00E+00	0.00E+00	4.07E-07	1.87E-10	1.34E-09	0.00E+00	1.53E-09	1.53E-03	0.00E+00	2.22E-05	4.23E-06
3741663758506	374166	3758506	6.81E-06	7.32E-06	7.03E-06	6.94E-08	1.36E-06	2.45E-06	0.00E+00	1.04E-06	5.21E-07	0.00E+00	0.00E+00	4.17E-07	1.92E-10	1.37E-09	0.00E+00	1.56E-09	1.56E-03	0.00E+00	2.27E-05	4.33E-06
3741763758506	374176	3758506	6.97E-06	7.49E-06	7.19E-06	7.11E-08	1.39E-06	2.51E-06	0.00E+00	1.07E-06	5.33E-07	0.00E+00	0.00E+00	4.27E-07	1.96E-10	1.40E-09	0.00E+00	1.60E-09	1.60E-03	0.00E+00	2.32E-05	4.44E-06
3741963758506	374196	3758506	7.31E-06	7.86E-06	7.55E-06	7.46E-08	1.46E-06	2.63E-06	0.00E+00	1.12E-06	5.60E-07	0.00E+00	0.00E+00	4.48E-07	2.06E-10	1.47E-09	0.00E+00	1.68E-09	1.68E-03	0.00E+00	2.44E-05	4.66E-06
3742063758506	374206	3758506	7.49E-06	8.06E-06	7.74E-06	7.65E-08	1.50E-06	2.70E-06	0.00E+00	1.15E-06	5.74E-07	0.00E+00	0.00E+00	4.59E-07	2.11E-10	1.51E-09	0.00E+00	1.72E-09	1.72E-03	0.00E+00	2.50E-05	4.77E-06
3742163758506	374216	3758506	7.68E-06	8.26E-06	7.93E-06	7.84E-08	1.54E-06	2.77E-06	0.00E+00	1.18E-06	5.88E-07	0.00E+00	0.00E+00	4.70E-07	2.16E-10	1.55E-09	0.00E+00	1.76E-09	1.76E-03	0.00E+00	2.56E-05	4.89E-06
3742263758506	374226	3758506	7.88E-06	8.47E-06	8.14E-06	8.04E-08	1.58E-06	2.84E-06	0.00E+00	1.21E-06	6.03E-07	0.00E+00	0.00E+00	4.82E-07	2.22E-10	1.59E-09	0.00E+00	1.81E-09	1.81E-03	0.00E+00	2.63E-05	5.02E-06
3742363758506	374236	3758506	8.09E-06	8.70E-06	8.35E-06	8.25E-08	1.62E-06	2.91E-06	0.00E+00	1.24E-06	6.19E-07	0.00E+00	0.00E+00	4.95E-07	2.28E-10	1.63E-09	0.00E+00	1.86E-09	1.86E-03	0.00E+00	2.69E-05	5.15E-06
3742463758506	374246	3758506	8.30E-06	8.93E-06	8.57E-06	8.47E-08	1.66E-06	2.99E-06	0.00E+00	1.27E-06	6.35E-07	0.00E+00	0.00E+00	5.08E-07	2.34E-10	1.67E-09	0.00E+00	1.91E-09	1.91E-03	0.00E+00	2.77E-05	5.29E-06
3742563758506	374256	3758506	8.52E-06	9.17E-06	8.80E-06	8.70E-08	1.71E-06	3.07E-06	0.00E+00	1.30E-06	6.52E-07	0.00E+00	0.00E+00	5.22E-07	2.40E-10	1.72E-09	0.00E+00	1.96E-09	1.96E-03	0.00E+00	2.84E-05	5.43E-06
3742663758506	374266	3758506	8.75E-06	9.41E-06	9.04E-06	8.93E-08	1.75E-06	3.15E-06	0.00E+00	1.34E-06	6.70E-07	0.00E+00	0.00E+00	5.36E-07	2.46E-10	1.76E-09	0.00E+00	2.01E-09	2.01E-03	0.00E+00	2.92E-05	5.57E-06
3742763758506	374276	3758506	9.00E-06	9.68E-06	9.29E-06	9.18E-08	1.80E-06	3.24E-06	0.00E+00	1.38E-06	6.89E-07	0.00E+00	0.00E+00	5.51E-07	2.53E-10	1.81E-09	0.00E+00	2.06E-09	2.06E-03	0.00E+00	3.00E-05	5.73E-06
3742863758506	374286	3758506	9.25E-06	9.95E-06	9.55E-06	9.44E-08	1.85E-06	3.33E-06	0.00E+00	1.42E-06	7.08E-07	0.00E+00	0.00E+00	5.66E-07	2.60E-10	1.86E-09	0.00E+00	2.12E-09	2.12E-03	0.00E+00	3.08E-05	5.89E-06
3742963758506	374296	3758506	9.51E-06	1.02E-05	9.82E-06	9.71E-08	1.90E-06	3.43E-06	0.00E+00	1.46E-06	7.28E-07	0.00E+00	0.00E+00	5.82E-07	2.68E-10	1.92E-09	0.00E+00	2.18E-09	2.18E-03	0.00E+00	3.17E-05	6.06E-06
3743063758506	374306	3758506	9.79E-06	1.05E-05	1.01E-05	9.98E-08	1.96E-06	3.52E-06	0.00E+00	1.50E-06	7.49E-07	0.00E+00	0.00E+00	5.99E-07	2.75E-10	1.97E-09	0.00E+00	2.25E-09	2.25E-03	0.00E+00	3.26E-05	6.23E-06
3743163758506	374316	3758506	1.01E-05	1.08E-05	1.04E-05	1.03E-07	2.02E-06	3.63E-06	0.00E+00	1.54E-06	7.71E-07	0.00E+00	0.00E+00	6.17E-07	2.84E-10	2.03E-09	0.00E+00	2.31E-09	2.31E-03	0.00E+00	3.36E-05	6.41E-06
3741163758516	374116	3758516	6.11E-06	6.57E-06	6.31E-06	6.23E-08	1.22E-06	2.20E-06	0.00E+00	9.35E-07	4.68E-07	0.00E+00	0.00E+00	3.74E-07	1.72E-10	1.23E-09	0.00E+00	1.40E-09	1.40E-03	0.00E+00	2.04E-05	3.89E-06
3741263758516	374126	3758516	6.25E-06	6.72E-06	6.45E-06	6.37E-08	1.25E-06	2.25E-06	0.00E+00	9.56E-07	4.78E-07	0.00E+00	0.00E+00	3.82E-07	1.76E-10	1.26E-09	0.00E+00	1.43E-09	1.43E-03	0.00E+00	2.08E-05	3.98E-06
3741363758516	374136	3758516	6.39E-06	6.87E-06	6.60E-06	6.52E-08	1.28E-06	2.30E-06	0.00E+00	9.78E-07	4.89E-07	0.00E+00	0.00E+00	3.91E-07	1.80E-10	1.29E-09	0.00E+00	1.47E-09	1.47E-03	0.00E+00	2.13E-05	4.07E-06
3741463758516	374146	3758516	6.54E-06	7.03E-06	6.75E-06	6.67E-08	1.31E-06	2.35E-06	0.00E+00	1.00E-06	5.00E-07	0.00E+00	0.00E+00	4.00E-07	1.84E-10	1.32E-09	0.00E+00	1.50E-09	1.50E-03	0.00E+00	2.18E-05	4.16E-06
3741563758516	374156	3758516	6.69E-06	7.19E-06	6.91E-06	6.83E-08	1.34E-06	2.41E-06	0.00E+00	1.02E-06	5.12E-07	0.00E+00	0.00E+00	4.10E-07	1.88E-10	1.35E-09	0.00E+00	1.54E-09	1.54E-03	0.00E+00	2.23E-05	4.26E-06
3741663758516	374166	3758516	6.85E-06	7.37E-06	7.07E-06	6.99E-08	1.37E-06	2.47E-06	0.00E+00	1.05E-06	5.24E-07	0.00E+00	0.00E+00	4.19E-07	1.93E-10	1.38E-09	0.00E+00	1.57E-09	1.57E-03	0.00E+00	2.28E-05	4.36E-06
3741763758516	374176	3758516	7.01E-06	7.54E-06	7.24E-06	7.16E-08	1.40E-06	2.53E-06	0.00E+00	1.07E-06	5.37E-07	0.00E+00	0.00E+00	4.29E-07	1.97E-10	1.41E-09	0.00E+00	1.61E-09	1.61E-03	0.00E+00	2.34E-05	4.47E-06
3741963758516	374196	3758516	7.36E-06	7.92E-06	7.60E-06	7.51E-08	1.47E-06	2.65E-06	0.00E+00	1.13E-06	5.63E-07	0.00E+00	0.00E+00	4.51E-07	2.07E-10	1.48E-09	0.00E+00	1.69E-09	1.69E-03	0.00E+00	2.45E-05	4.69E-06
3742063758516	374206	3758516	7.55E-06	8.12E-06	7.79E-06	7.70E-08	1.51E-06	2.72E-06	0.00E+00	1.16E-06	5.78E-07	0.00E+00	0.00E+00	4.62E-07	2.12E-10	1.52E-09	0.00E+00	1.73E-09	1.73E-03	0.00E+00	2.52E-05	4.81E-06
3742163758516	374216	3758516	7.74E-06	8.32E-06	7.99E-06	7.90E-08	1.55E-06	2.79E-06	0.00E+00	1.18E-06	5.92E-07	0.00E+00	0.00E+00	4.74E-07	2.18E-10	1.56E-09	0.00E+00	1.78E-09	1.78E-03	0.00E+00	2.58E-05	4.93E-06
3742263758516	374226	3758516	7.94E-06	8.54E-06	8.20E-06	8.10E-08	1.59E-06	2.86E-06	0.00E+00	1.22E-06	6.08E-07	0.00E+00	0.00E+00	4.86E-07	2.23E-10	1.60E-09	0.00E+00	1.82E-09	1.82E-03	0.00E+00	2.65E-05	5.06E-06
3742363758516	374236	3758516	8.15E-06	8.76E-06	8.41E-06	8.32E-08	1.63E-06	2.93E-06	0.00E+00	1.25E-06	6.24E-07	0.00E+00	0.00E+00	4.99E-07	2.29E-10	1.64E-09	0.00E+00	1.87E-09	1.87E-03	0.00E+00	2.72E-05	5.19E-06
3742463758516	374246	3758516	8.37E-06	9.00E-06	8.64E-06	8.54E-08	1.67E-06	3.01E-06	0.00E+00	1.28E-06	6.40E-07	0.00E+00	0.00E+00	5.12E-07	2.36E-10	1.68E-09	0.00E+00	1.92E-09	1.92E-03	0.00E+00	2.79E-05	5.33E-06
3742563758516	374256	3758516	8.60E-06	9.24E-06	8.87E-06	8.77E-08	1.72E-06	3.10E-06	0.00E+00	1.32E-06	6.58E-07	0.00E+00	0.00E+00	5.26E-07	2.42E-10	1.73E-09	0.00E+00	1.97E-09	1.97E-03	0.00E+00	2.86E-05	5.47E-06
3742663758516	374266	3758516	8.83E-06	9.50E-06	9.12E-06	9.01E-08	1.77E-06	3.18E-06	0.00E+00	1.35E-06	6.76E-07	0.00E+00	0.00E+00	5.41E-07	2.49E-10	1.78E-09	0.00E+00	2.03E-09	2.03E-03	0.00E+00	2.94E-05	5.62E-06
3742763758516	374276	3758516	9.08E-06	9.76E-06	9.37E-06	9.26E-08	1.82E-06	3.27E-06	0.00E+00	1.39E-06	6.95E-07	0.00E+00	0.00E+00	5.56E-07	2.55E-10	1.83E-09	0.00E+00	2.08E-09	2.08E-03	0.00E+00	3.02E-05	5.78E-06
3742863758516	374286	3758516	9.34E-06	1.00E-05	9.64E-06	9.53E-08	1.87E-06	3.36E-06	0.00E+00	1.43E-06	7.14E-07	0.00E+00	0.00E+00	5.72E-07	2.63E-10	1.88E-09	0.00E+00	2.14E-09	2.14E-03	0.00E+00	3.11E-05	5.94E-06
3742963758516	374296	3758516	9.60E-06	1.03E-05	9.92E-06	9.80E-08	1.92E-06	3.46E-06	0.00E+00	1.47E-06	7.35E-07	0.00E+00	0.00E+00	5.88E-07	2.70E-10	1.93E-09	0.00E+00	2.20E-09	2.20E-03	0.00E+00	3.20E-05	6.12E-06
3743063758516	374306	3758516	9.89E-06	1.06E-05	1.02E-05	1.01E-07	1.98E-06	3.56E-06	0.00E+00	1.51E-06	7.57E-07	0.00E+00	0.00E+00	6.05E-07	2.78E-10	1.99E-09	0.00E+00	2.27E-09	2.27E-03	0.00E+00	3.29E-05	6.30E-06
3743163758516	374316	3758516	1.02E-05	1.09E-05	1.05E-05	1.04E-07	2.04E-06	3.67E-06	0.00E+00	1.56E-06	7.79E-07	0.00E+00	0.00E+00	6.23E-07	2.87E-10	2.05E-09	0.00E+00	2.34E-09	2.34E-03	0.00E+00	3.39E-05	6.48E-06
3741163758526	374116	3758526	6.14E-06	6.61E-06	6.34E-06	6.27E-08	1.23E-06	2.21E-06	0.00E+00	9.40E-07	4.70E-07	0.00E+00	0.00E+00	3.76E-07	1.73E-10	1.24E-09	0.00E+00	1.41E-09	1.41E-03	0.00E+00	2.05E-05	3.91E-06
3741263758526	374126	3758526	6.28E-06	6.76E-06	6.48E-06	6.41E-08	1.26E-06	2.26E-06	0.00E+00	9.61E-07	4.81E-07	0.00E+00	0.00E+00	3.85E-07	1.77E-10	1.26E-09	0.00E+00	1.44E-09	1.44E-03	0.00E+00	2.09E-05	4.00E-06
3741363758526	374136	3758526	6.43E-06	6.91E-06	6.63E-06	6.56E-08	1.29E-06	2.31E-06	0.00E+00	9.84E-07	4.92E-07	0.00E+00	0.00E+00	3.93E-07	1.81E-10	1.29E-09	0.00E+00	1.47E-09	1.47E-03	0.00E+00	2.14E-05	4.09E-06
3741463758526	374146	3758526	6.57E-06	7.07E-06	6.78E-06	6.71E-08	1.32E-06	2.37E-06	0.00E+00	1.01E-06	5.03E-07	0.00E+00	0.00E+00	4.03E-07	1.85E-10	1.32E-09	0.00E+00	1.51E-09	1.51E-03	0.00E+00	2.19E-05	4.19E-06
3741563758526	374156	3758526	6.73E-06	7.24E-06	6.95E-06	6.87E-08	1.35E-06	2.42E-06	0.00E+00	1.03E-06	5.15E-07	0.00E+00	0.00E+00	4.12E-07	1.89E-10	1.36E-09	0.00E+00	1.54E-09	1.54E-03	0.00E+00	2.24E-05	4.29E-06
3741663758526	374166	3758526	6.89E-06	7.41E-06	7.11E-06	7.03E-08	1.38E-06	2.48E-06	0.00E+00	1.05E-06	5.27E-07	0.00E+00	0.00E+00	4.22E-07	1.94E-10	1.39E-09	0.00E+00	1.58E-09	1.58E-03	0.00E+00	2.30E-05	4.39E-06
3741763758526	374176	3758526	7.06E-06	7.59E-06	7.29E-06	7.20E-08	1.41E-06	2.54E-06	0.00E+00	1.08E-06	5.40E-07	0.00E+00	0.00E+00	4.32E-07	1.99E-10	1.42E-09	0.00E+00	1.62E-09	1.62E-03	0.00E+00	2.35E-05	4.49E-06
3741963758526	374196	3758526	7.41E-06	7.97E-06	7.65E-06	7.56E-08	1.48E-06	2.67E-06	0.00E+00	1.13E-06	5.67E-07	0.00E+00	0.00E+00	4.54E-07	2.09E-10	1.49E-09	0.00E+00	1.70E-09	1.70E-03	0.00E+00	2.47E-05	4.72E-06
3742063758526	374206	3758526	7.60E-06	8.17E-06	7.85E-06	7.75E-08	1.52E-06	2.74E-06	0.00E+00	1.16E-06	5.82E-07	0.00E+00	0.00E+00	4.65E-07	2.14E-10	1.53E-09	0.00E+00	1.74E-09	1.74E-03	0.00E+00	2.53E-05	4.84E-06
3742163758526	374216	3758526	7.79E-06	8.38E-06	8.05E-06	7.95E-08	1.56E-06	2.81E-06	0.00E+00	1.19E-06	5.97E-07	0.00E+00	0.00E+00	4.77E-07	2.19E-10	1.57E-09	0.00E+00	1.79E-09	1.79E-03	0.00E+00	2.60E-05	4.96E-06
3742263758526	374226	3758526	8.00E-06	8.60E-06	8.26E-06	8.16E-08	1.60E-06	2.88E-06	0.00E+00	1.22E-06	6.12E-07	0.00E+00	0.00E+00	4.90E-07	2.25E-10	1.61E-09	0.00E+00	1.84E-09	1.84E-03	0.00E+00	2.67E-05	5.09E-06
3742363758526	374236	3758526	8.21E-06	8.83E-06	8.48E-06	8.38E-08	1.64E-06	2.96E-06	0.00E+00	1.26E-06	6.28E-07	0.00E+00	0.00E+00	5.03E-07	2.31E-10	1.65E-09	0.00E+00	1.88E-09	1.88E-03	0.00E+00	2.74E-05	5.23E-06
3742463758526	374246	3758526	8.43E-06	9.07E-06	8.70E-06	8.60E-08	1.69E-06	3.04E-06	0.00E+00	1.29E-06	6.45E-07	0.00E+00	0.00E+00	5.16E-07	2.37E-10	1.70E-09	0.00E+00	1.94E-09	1.94E-03	0.00E+00	2.81E-05	5.37E-06
3742563758526	374256	3758526	8.66E-06	9.32E-06	8.94E-06	8.84E-08	1.73E-06	3.12E-06	0.00E+00	1.33E-06	6.63E-07	0.00E+00	0.00E+00	5.30E-07	2.44E-10	1.74E-09	0.00E+00	1.99E-09	1.99E-03	0.00E+00	2.89E-05	5.52E-06
3742663758526	374266	3758526	8.90E-06	9.57E-06	9.19E-06	9.08E-08	1.78E-06	3.21E-06	0.00E+00	1.36E-06	6.81E-07	0.00E+00	0.00E+00	5.45E-07	2.51E-10	1.79E-09	0.00E+00	2.04E-09	2.04E-03	0.00E+00	2.97E-05	5.67E-06
3742763758526	374276	3758526	9.14E-06	9.83E-06	9.43E-06	9.32E-08	1.83E-06	3.30E-06	0.00E+00	1.40E-06	7.00E-07	0.00E+00	0.00E+00	5.60E-07	2.58E-10	1.84E-09	0.00E+00	2.10E-09	2.10E-03	0.00E+00	3.06E-05	5.83E-06
3742863758526	374286	3758526	9.39E-06	1.01E-05	9.69E-06	9.57E-08	1.88E-06	3.39E-06	0.00E+00	1.44E-06	7.19E-07	0.00E+00	0.00E+00	5.76E-07	2.65E-10	1.89E-09	0.00E+00	2.16E-09	2.16E-03	0.00E+00	3.13E-05	5.99E-06
3742963758526	374296	3758526	9.67E-06	1.04E-05	9.98E-06	9.86E-08	1.94E-06	3.49E-06	0.00E+00	1.48E-06	7.41E-07	0.00E+00	0.00E+00	5.93E-07	2.72E-10	1.95E-09	0.00E+00	2.22E-09	2.22E-03	0.00E+00	3.23E-05	6.16E-06
3743063758526	374306	3758526	9.97E-06	1.07E-05	1.03E-05	1.02E-07	2.00E-06	3.59E-06	0.00E+00	1.53E-06	7.63E-07	0.00E+00	0.00E+00	6.11E-07	2.81E-10	2.01E-09	0.00E+00	2.29E-09	2.29E-03	0.00E+00	3.32E-05	6.35E-06
3743163758526	374316	3758526	1.03E-05	1.11E-05	1.06E-05	1.05E-07	2.06E-06	3.70E-06	0.00E+00	1.57E-06	7.87E-07	0.00E+00	0.00E+00	6.29E-07	2.89E-10	2.07E-09	0.00E+00	2.36E-09	2.36E-03	0.00E+00	3.43E-05	6.55E-06
3741163758536	374116	3758536	6.01E-06	6.44E-06	6.19E-06	6.13E-08	1.21E-06	2.17E-06	0.00E+00	9.22E-07	4.62E-07	0.00E+00	0.00E+00	3.68E-07	1.69E-10	1.21E-09	0.00E+00	1.38E-09	1.38E-03	0.00E+00	2.00E-05	3.83E-06
3741263758536	374126	3758536	6.15E-06	6.59E-06	6.33E-06	6.26E-08	1.23E-06	2.21E-06	0.00E+00	9.43E-07	4.72E-07	0.00E+00	0.00E+00	3.77E-07	1.73E-10	1.24E-09	0.00E+00	1.41E-09	1.41E-03	0.00E+00	2.05E-05	3.92E-06
3741363758536	374136	3758536	6.30E-06	6.75E-06	6.48E-06	6.40E-08	1.26E-06	2.26E-06	0.00E+00	9.65E-07	4.83E-07	0.00E+00	0.00E+00	3.86E-07	1.77E-10	1.27E-09	0.00E+00	1.44E-09	1.44E-03	0.00E+00	2.10E-05	4.01E-06
3741463758536	374146	3758536	6.46E-06	6.95E-06	6.67E-06	6.59E-08	1.29E-06	2.33E-06	0.00E+00	9.89E-07	4.95E-07	0.00E+00	0.00E+00	3.96E-07	1.82E-10	1.30E-09	0.00E+00	1.48E-09	1.48E-03	0.00E+00	2.15E-05	4.11E-06
3741563758536	374156	3758536	6.61E-06	7.11E-06	6.83E-06	6.75E-08	1.32E-06	2.38E-06	0.00E+00	1.01E-06	5.06E-07	0.00E+00	0.00E+00	4.05E-07	1.86E-10	1.33E-09	0.00E+00	1.52E-09	1.52E-03	0.00E+00	2.20E-05	4.21E-06
3741663758536	374166	3758536	6.77E-06	7.28E-06	6.99E-06	6.91E-08	1.35E-06	2.44E-06	0.00E+00	1.04E-06	5.18E-07	0.00E+00	0.00E+00	4.14E-07	1.91E-10	1.36E-09	0.00E+00	1.55E-09	1.55E-03	0.00E+00	2.26E-05	4.31E-06
3741763758536	374176	3758536	6.93E-06	7.46E-06	7.16E-06	7.07E-08	1.39E-06	2.50E-06	0.00E+00	1.06E-06	5.31E-07	0.00E+00	0.00E+00	4.24E-07	1.95E-10	1.40E-09	0.00E+00	1.59E-09	1.59E-03	0.00E+00	2.31E-05	4.41E-

			SWBuilding Construction	SWDemolition	SWGrading	EYBuilding Construction	SWPaving	SWGrading	SWArchitectural Coating	NBBuilding Construction	NBBuilding Construction	NBArchitectural Coating	NBArchitectural Coating	RWBuilding Construction		Child Risk			Overlapping Phases - Maximum GLC		
Unique Identifier	X (UTM)	Y (UTM)	2026	2026	2026	2026	2027	2027	2027	2026	2027	2026	2027	2026	3rd Trimester	0<2	2<16	Total	per million	2025	2026	2027
3742163758576	374216	3758576	8.07E-06	8.67E-06	8.33E-06	8.23E-08	1.61E-06	2.90E-06	0.00E+00	1.23E-06	6.17E-07	0.00E+00	0.00E+00	4.94E-07	2.27E-10	1.62E-09	0.00E+00	1.85E-09	1.85E-03	0.00E+00	2.69E-05	5.14E-06
3742263758576	374226	3758576	8.29E-06	8.91E-06	8.55E-06	8.45E-08	1.66E-06	2.98E-06	0.00E+00	1.27E-06	6.34E-07	0.00E+00	0.00E+00	5.07E-07	2.33E-10	1.67E-09	0.00E+00	1.90E-09	1.90E-03	0.00E+00	2.76E-05	5.28E-06
3742363758576	374236	3758576	8.52E-06	9.16E-06	8.79E-06	8.69E-08	1.70E-06	3.07E-06	0.00E+00	1.30E-06	6.52E-07	0.00E+00	0.00E+00	5.21E-07	2.40E-10	1.71E-09	0.00E+00	1.95E-09	1.95E-03	0.00E+00	2.84E-05	5.42E-06
3742463758576	374246	3758576	8.76E-06	9.42E-06	9.04E-06	8.94E-08	1.75E-06	3.15E-06	0.00E+00	1.34E-06	6.70E-07	0.00E+00	0.00E+00	5.36E-07	2.47E-10	1.76E-09	0.00E+00	2.01E-09	2.01E-03	0.00E+00	2.92E-05	5.58E-06
3742563758576	374256	3758576	9.01E-06	9.69E-06	9.31E-06	9.20E-08	1.80E-06	3.25E-06	0.00E+00	1.38E-06	6.90E-07	0.00E+00	0.00E+00	5.52E-07	2.54E-10	1.81E-09	0.00E+00	2.07E-09	2.07E-03	0.00E+00	3.00E-05	5.74E-06
3742663758576	374266	3758576	9.28E-06	9.98E-06	9.58E-06	9.47E-08	1.86E-06	3.34E-06	0.00E+00	1.42E-06	7.10E-07	0.00E+00	0.00E+00	5.68E-07	2.61E-10	1.87E-09	0.00E+00	2.13E-09	2.13E-03	0.00E+00	3.09E-05	5.91E-06
3742763758576	374276	3758576	9.56E-06	1.03E-05	9.87E-06	9.75E-08	1.91E-06	3.44E-06	0.00E+00	1.46E-06	7.31E-07	0.00E+00	0.00E+00	5.85E-07	2.69E-10	1.92E-09	0.00E+00	2.19E-09	2.19E-03	0.00E+00	3.18E-05	6.09E-06
3742863758576	374286	3758576	9.85E-06	1.06E-05	1.02E-05	1.01E-07	1.97E-06	3.55E-06	0.00E+00	1.51E-06	7.54E-07	0.00E+00	0.00E+00	6.03E-07	2.77E-10	1.98E-09	0.00E+00	2.26E-09	2.26E-03	0.00E+00	3.28E-05	6.27E-06
3742963758576	374296	3758576	1.02E-05	1.09E-05	1.05E-05	1.04E-07	2.03E-06	3.66E-06	0.00E+00	1.55E-06	7.77E-07	0.00E+00	0.00E+00	6.22E-07	2.86E-10	2.05E-09	0.00E+00	2.33E-09	2.33E-03	0.00E+00	3.38E-05	6.47E-06
3743063758576	374306	3758576	1.05E-05	1.13E-05	1.08E-05	1.07E-07	2.10E-06	3.77E-06	0.00E+00	1.60E-06	8.02E-07	0.00E+00	0.00E+00	6.42E-07	2.95E-10	2.11E-09	0.00E+00	2.40E-09	2.40E-03	0.00E+00	3.49E-05	6.67E-06
3743163758576	374316	3758576	1.08E-05	1.16E-05	1.12E-05	1.10E-07	2.16E-06	3.90E-06	0.00E+00	1.66E-06	8.28E-07	0.00E+00	0.00E+00	6.62E-07	3.04E-10	2.18E-09	0.00E+00	2.48E-09	2.48E-03	0.00E+00	3.60E-05	6.89E-06
3743263758576	374326	3758576	1.12E-05	1.20E-05	1.15E-05	1.14E-07	2.24E-06	4.02E-06	0.00E+00	1.71E-06	8.55E-07	0.00E+00	0.00E+00	6.84E-07	3.15E-10	2.25E-09	0.00E+00	2.56E-09	2.56E-03	0.00E+00	3.72E-05	7.12E-06
3743363758576	374336	3758576	1.16E-05	1.24E-05	1.19E-05	1.18E-07	2.31E-06	4.16E-06	0.00E+00	1.77E-06	8.84E-07	0.00E+00	0.00E+00	7.07E-07	3.25E-10	2.33E-09	0.00E+00	2.65E-09	2.65E-03	0.00E+00	3.85E-05	7.36E-06
3743463758576	374346	3758576	1.20E-05	1.29E-05	1.23E-05	1.22E-07	2.39E-06	4.30E-06	0.00E+00	1.83E-06	9.15E-07	0.00E+00	0.00E+00	7.32E-07	3.36E-10	2.41E-09	0.00E+00	2.74E-09	2.74E-03	0.00E+00	3.98E-05	7.61E-06
3743563758576	374356	3758576	1.24E-05	1.33E-05	1.28E-05	1.26E-07	2.48E-06	4.46E-06	0.00E+00	1.89E-06	9.47E-07	0.00E+00	0.00E+00	7.57E-07	3.48E-10	2.49E-09	0.00E+00	2.84E-09	2.84E-03	0.00E+00	4.12E-05	7.88E-06
3743663758576	374366	3758576	1.28E-05	1.38E-05	1.32E-05	1.31E-07	2.56E-06	4.61E-06	0.00E+00	1.96E-06	9.81E-07	0.00E+00	0.00E+00	7.84E-07	3.61E-10	2.58E-09	0.00E+00	2.94E-09	2.94E-03	0.00E+00	4.27E-05	8.16E-06
3741163758586	374116	3758586	6.33E-06	6.81E-06	6.53E-06	6.46E-08	1.27E-06	2.28E-06	0.00E+00	9.69E-07	4.84E-07	0.00E+00	0.00E+00	3.87E-07	1.78E-10	1.27E-09	0.00E+00	1.45E-09	1.45E-03	0.00E+00	2.11E-05	4.03E-06
3741263758586	374126	3758586	6.48E-06	6.96E-06	6.69E-06	6.61E-08	1.30E-06	2.33E-06	0.00E+00	9.91E-07	4.96E-07	0.00E+00	0.00E+00	3.97E-07	1.82E-10	1.30E-09	0.00E+00	1.49E-09	1.49E-03	0.00E+00	2.16E-05	4.12E-06
3741363758586	374136	3758586	6.63E-06	7.13E-06	6.84E-06	6.77E-08	1.33E-06	2.39E-06	0.00E+00	1.01E-06	5.07E-07	0.00E+00	0.00E+00	4.06E-07	1.87E-10	1.34E-09	0.00E+00	1.52E-09	1.52E-03	0.00E+00	2.21E-05	4.22E-06
3741463758586	374146	3758586	6.79E-06	7.30E-06	7.01E-06	6.93E-08	1.36E-06	2.45E-06	0.00E+00	1.04E-06	5.20E-07	0.00E+00	0.00E+00	4.16E-07	1.91E-10	1.37E-09	0.00E+00	1.56E-09	1.56E-03	0.00E+00	2.26E-05	4.32E-06
3741563758586	374156	3758586	6.96E-06	7.48E-06	7.18E-06	7.10E-08	1.39E-06	2.51E-06	0.00E+00	1.06E-06	5.32E-07	0.00E+00	0.00E+00	4.26E-07	1.96E-10	1.40E-09	0.00E+00	1.60E-09	1.60E-03	0.00E+00	2.32E-05	4.43E-06
3741663758586	374166	3758586	7.13E-06	7.67E-06	7.36E-06	7.28E-08	1.43E-06	2.57E-06	0.00E+00	1.09E-06	5.46E-07	0.00E+00	0.00E+00	4.37E-07	2.01E-10	1.44E-09	0.00E+00	1.64E-09	1.64E-03	0.00E+00	2.38E-05	4.54E-06
3741763758586	374176	3758586	7.31E-06	7.86E-06	7.55E-06	7.46E-08	1.46E-06	2.63E-06	0.00E+00	1.12E-06	5.59E-07	0.00E+00	0.00E+00	4.47E-07	2.06E-10	1.47E-09	0.00E+00	1.68E-09	1.68E-03	0.00E+00	2.44E-05	4.65E-06
3741963758586	374196	3758586	7.69E-06	8.27E-06	7.94E-06	7.85E-08	1.54E-06	2.77E-06	0.00E+00	1.18E-06	5.89E-07	0.00E+00	0.00E+00	4.71E-07	2.17E-10	1.55E-09	0.00E+00	1.77E-09	1.77E-03	0.00E+00	2.56E-05	4.90E-06
3742063758586	374206	3758586	7.90E-06	8.50E-06	8.16E-06	8.06E-08	1.58E-06	2.85E-06	0.00E+00	1.21E-06	6.05E-07	0.00E+00	0.00E+00	4.84E-07	2.22E-10	1.59E-09	0.00E+00	1.81E-09	1.81E-03	0.00E+00	2.63E-05	5.03E-06
3742163758586	374216	3758586	8.12E-06	8.73E-06	8.38E-06	8.28E-08	1.62E-06	2.92E-06	0.00E+00	1.24E-06	6.21E-07	0.00E+00	0.00E+00	4.97E-07	2.28E-10	1.63E-09	0.00E+00	1.86E-09	1.86E-03	0.00E+00	2.70E-05	5.17E-06
3742263758586	374226	3758586	8.34E-06	8.97E-06	8.61E-06	8.51E-08	1.67E-06	3.00E-06	0.00E+00	1.28E-06	6.38E-07	0.00E+00	0.00E+00	5.11E-07	2.35E-10	1.68E-09	0.00E+00	1.91E-09	1.91E-03	0.00E+00	2.78E-05	5.31E-06
3742363758586	374236	3758586	8.57E-06	9.22E-06	8.85E-06	8.75E-08	1.72E-06	3.09E-06	0.00E+00	1.31E-06	6.56E-07	0.00E+00	0.00E+00	5.25E-07	2.41E-10	1.73E-09	0.00E+00	1.97E-09	1.97E-03	0.00E+00	2.86E-05	5.46E-06
3742463758586	374246	3758586	8.82E-06	9.49E-06	9.11E-06	9.00E-08	1.76E-06	3.18E-06	0.00E+00	1.35E-06	6.75E-07	0.00E+00	0.00E+00	5.40E-07	2.48E-10	1.78E-09	0.00E+00	2.02E-09	2.02E-03	0.00E+00	2.94E-05	5.62E-06
3742563758586	374256	3758586	9.08E-06	9.76E-06	9.37E-06	9.26E-08	1.82E-06	3.27E-06	0.00E+00	1.39E-06	6.95E-07	0.00E+00	0.00E+00	5.56E-07	2.56E-10	1.83E-09	0.00E+00	2.08E-09	2.08E-03	0.00E+00	3.03E-05	5.78E-06
3742663758586	374266	3758586	9.35E-06	1.01E-05	9.65E-06	9.54E-08	1.87E-06	3.37E-06	0.00E+00	1.43E-06	7.16E-07	0.00E+00	0.00E+00	5.72E-07	2.63E-10	1.88E-09	0.00E+00	2.15E-09	2.15E-03	0.00E+00	3.12E-05	5.95E-06
3742763758586	374276	3758586	9.63E-06	1.04E-05	9.95E-06	9.83E-08	1.93E-06	3.47E-06	0.00E+00	1.47E-06	7.37E-07	0.00E+00	0.00E+00	5.90E-07	2.71E-10	1.94E-09	0.00E+00	2.21E-09	2.21E-03	0.00E+00	3.21E-05	6.13E-06
3742863758586	374286	3758586	9.93E-06	1.07E-05	1.03E-05	1.01E-07	1.99E-06	3.58E-06	0.00E+00	1.52E-06	7.60E-07	0.00E+00	0.00E+00	6.08E-07	2.80E-10	2.00E-09	0.00E+00	2.28E-09	2.28E-03	0.00E+00	3.31E-05	6.32E-06
3742963758586	374296	3758586	1.02E-05	1.10E-05	1.06E-05	1.05E-07	2.05E-06	3.69E-06	0.00E+00	1.57E-06	7.84E-07	0.00E+00	0.00E+00	6.27E-07	2.88E-10	2.06E-09	0.00E+00	2.35E-09	2.35E-03	0.00E+00	3.41E-05	6.52E-06
3743063758586	374306	3758586	1.06E-05	1.14E-05	1.09E-05	1.08E-07	2.12E-06	3.81E-06	0.00E+00	1.62E-06	8.09E-07	0.00E+00	0.00E+00	6.47E-07	2.98E-10	2.13E-09	0.00E+00	2.43E-09	2.43E-03	0.00E+00	3.52E-05	6.73E-06
3743163758586	374316	3758586	1.09E-05	1.17E-05	1.13E-05	1.11E-07	2.18E-06	3.93E-06	0.00E+00	1.67E-06	8.36E-07	0.00E+00	0.00E+00	6.69E-07	3.07E-10	2.20E-09	0.00E+00	2.51E-09	2.51E-03	0.00E+00	3.64E-05	6.95E-06
3743263758586	374326	3758586	1.13E-05	1.21E-05	1.17E-05	1.15E-07	2.26E-06	4.06E-06	0.00E+00	1.73E-06	8.64E-07	0.00E+00	0.00E+00	6.91E-07	3.18E-10	2.27E-09	0.00E+00	2.59E-09	2.59E-03	0.00E+00	3.76E-05	7.19E-06
3741163758596	374116	3758596	6.36E-06	6.84E-06	6.56E-06	6.49E-08	1.27E-06	2.29E-06	0.00E+00	9.73E-07	4.87E-07	0.00E+00	0.00E+00	3.89E-07	1.79E-10	1.28E-09	0.00E+00	1.46E-09	1.46E-03	0.00E+00	2.12E-05	4.05E-06
3741263758596	374126	3758596	6.51E-06	7.00E-06	6.72E-06	6.64E-08	1.30E-06	2.34E-06	0.00E+00	9.96E-07	4.98E-07	0.00E+00	0.00E+00	3.98E-07	1.83E-10	1.31E-09	0.00E+00	1.49E-09	1.49E-03	0.00E+00	2.17E-05	4.14E-06
3741363758596	374136	3758596	6.66E-06	7.16E-06	6.88E-06	6.80E-08	1.33E-06	2.40E-06	0.00E+00	1.02E-06	5.10E-07	0.00E+00	0.00E+00	4.08E-07	1.88E-10	1.34E-09	0.00E+00	1.53E-09	1.53E-03	0.00E+00	2.22E-05	4.24E-06
3741463758596	374146	3758596	6.82E-06	7.34E-06	7.04E-06	6.96E-08	1.37E-06	2.46E-06	0.00E+00	1.04E-06	5.22E-07	0.00E+00	0.00E+00	4.18E-07	1.92E-10	1.37E-09	0.00E+00	1.57E-09	1.57E-03	0.00E+00	2.27E-05	4.34E-06
3741563758596	374156	3758596	6.99E-06	7.52E-06	7.22E-06	7.13E-08	1.40E-06	2.52E-06	0.00E+00	1.07E-06	5.35E-07	0.00E+00	0.00E+00	4.28E-07	1.97E-10	1.41E-09	0.00E+00	1.60E-09	1.60E-03	0.00E+00	2.33E-05	4.45E-06
3741663758596	374166	3758596	7.17E-06	7.71E-06	7.40E-06	7.31E-08	1.43E-06	2.58E-06	0.00E+00	1.10E-06	5.49E-07	0.00E+00	0.00E+00	4.39E-07	2.02E-10	1.44E-09	0.00E+00	1.65E-09	1.65E-03	0.00E+00	2.39E-05	4.56E-06
3741763758596	374176	3758596	7.35E-06	7.90E-06	7.59E-06	7.50E-08	1.47E-06	2.65E-06	0.00E+00	1.12E-06	5.62E-07	0.00E+00	0.00E+00	4.50E-07	2.07E-10	1.48E-09	0.00E+00	1.69E-09	1.69E-03	0.00E+00	2.45E-05	4.68E-06
3741963758596	374196	3758596	7.74E-06	8.32E-06	7.99E-06	7.90E-08	1.55E-06	2.79E-06	0.00E+00	1.18E-06	5.92E-07	0.00E+00	0.00E+00	4.74E-07	2.18E-10	1.56E-09	0.00E+00	1.78E-09	1.78E-03	0.00E+00	2.58E-05	4.93E-06
3742063758596	374206	3758596	7.95E-06	8.55E-06	8.21E-06	8.11E-08	1.59E-06	2.86E-06	0.00E+00	1.22E-06	6.08E-07	0.00E+00	0.00E+00	4.87E-07	2.24E-10	1.60E-09	0.00E+00	1.82E-09	1.82E-03	0.00E+00	2.65E-05	5.06E-06
3742163758596	374216	3758596	8.17E-06	8.78E-06	8.43E-06	8.33E-08	1.63E-06	2.94E-06	0.00E+00	1.25E-06	6.25E-07	0.00E+00	0.00E+00	5.00E-07	2.30E-10	1.64E-09	0.00E+00	1.87E-09	1.87E-03	0.00E+00	2.72E-05	5.20E-06
3742263758596	374226	3758596	8.40E-06	9.03E-06	8.67E-06	8.57E-08	1.68E-06	3.02E-06	0.00E+00	1.29E-06	6.43E-07	0.00E+00	0.00E+00	5.14E-07	2.36E-10	1.69E-09	0.00E+00	1.93E-09	1.93E-03	0.00E+00	2.80E-05	5.35E-06
3742363758596	374236	3758596	8.63E-06	9.28E-06	8.91E-06	8.81E-08	1.73E-06	3.11E-06	0.00E+00	1.32E-06	6.61E-07	0.00E+00	0.00E+00	5.28E-07	2.43E-10	1.74E-09	0.00E+00	1.98E-09	1.98E-03	0.00E+00	2.88E-05	5.50E-06
3742463758596	374246	3758596	8.88E-06	9.55E-06	9.17E-06	9.06E-08	1.78E-06	3.20E-06	0.00E+00	1.36E-06	6.80E-07	0.00E+00	0.00E+00	5.44E-07	2.50E-10	1.79E-09	0.00E+00	2.04E-09	2.04E-03	0.00E+00	2.96E-05	5.66E-06
3742563758596	374256	3758596	9.14E-06	9.83E-06	9.44E-06	9.33E-08	1.83E-06	3.29E-06	0.00E+00	1.40E-06	7.00E-07	0.00E+00	0.00E+00	5.60E-07	2.57E-10	1.84E-09	0.00E+00	2.10E-09	2.10E-03	0.00E+00	3.05E-05	5.82E-06
3742663758596	374266	3758596	9.42E-06	1.01E-05	9.72E-06	9.61E-08	1.88E-06	3.39E-06	0.00E+00	1.44E-06	7.21E-07	0.00E+00	0.00E+00	5.77E-07	2.65E-10	1.90E-09	0.00E+00	2.16E-09	2.16E-03	0.00E+00	3.14E-05	6.00E-06
3742763758596	374276	3758596	9.71E-06	1.04E-05	1.00E-05	9.90E-08	1.94E-06	3.50E-06	0.00E+00	1.49E-06	7.43E-07	0.00E+00	0.00E+00	5.94E-07	2.73E-10	1.95E-09	0.00E+00	2.23E-09	2.23E-03	0.00E+00	3.23E-05	6.18E-06
3742863758596	374286	3758596	1.00E-05	1.08E-05	1.03E-05	1.02E-07	2.00E-06	3.61E-06	0.00E+00	1.53E-06	7.66E-07	0.00E+00	0.00E+00	6.13E-07	2.82E-10	2.02E-09	0.00E+00	2.30E-09	2.30E-03	0.00E+00	3.34E-05	6.37E-06
3742963758596	374296	3758596	1.03E-05	1.11E-05	1.07E-05	1.05E-07	2.07E-06	3.72E-06	0.00E+00	1.58E-06	7.91E-07	0.00E+00	0.00E+00	6.32E-07	2.91E-10	2.08E-09	0.00E+00	2.37E-09	2.37E-03	0.00E+00	3.44E-05	6.58E-06
3743063758596	374306	3758596	1.07E-05	1.15E-05	1.10E-05	1.08E-07	2.13E-06	3.84E-06	0.00E+00	1.63E-06	8.17E-07	0.00E+00	0.00E+00	6.52E-07	3.00E-10	2.14E-09	0.00E+00	2.44E-09	2.44E-03	0.00E+00	3.55E-05	6.78E-06
3743163758596	374316	3758596	1.10E-05	1.18E-05	1.14E-05	1.12E-07	2.19E-06	3.96E-06	0.00E+00	1.68E-06	8.43E-07	0.00E+00	0.00E+00	6.73E-07	3.09E-10	2.21E-09	0.00E+00	2.51E-09	2.51E-03	0.00E+00	3.67E-05	7.01E-06
3743263758596	374326	3758596	1.14E-05	1.22E-05	1.17E-05	1.16E-07	2.27E-06	4.09E-06	0.00E+00	1.74E-06	8.71E-07	0.00E+00	0.00E+00	6.95E-07	3.20E-10	2.28E-09	0.00E+00	2.59E-09	2.59E-03	0.00E+00	3.78E-05	7.23E-06
3741163768606	374116	3758606	6.39E-06	6.87E-06	6.59E-06	6.52E-08	1.28E-06	2.30E-06	0.00E+00	9.78E-07	4.89E-07	0.00E+00	0.00E+00	3.91E-07	1.80E-10	1.29E-09	0.00E+00	1.47E-09	1.47E-03	0.00E+00	2.13E-05	4.07E-06
3741263768606	374126	3758606	6.54E-06	7.03E-06	6.75E-06	6.67E-08	1.31E-06	2.35E-06	0.00E+00	1.00E-06	5.00E-07	0.00E+00	0.00E+00	4.00E-07	1.84E-10	1.32E-09	0.00E+00	1.50E-09	1.50E-03	0.00E+00	2.18E-05	4.16E-06
3741363768606	374136	3758606	6.69E-06	7.20E-06	6.91E-06	6.83E-08	1.34E-06	2.41E-06	0.00E+00	1.02E-06	5.12E-07	0.00E+00	0.00E+00	4.10E-07	1.88E-10	1.35E-09	0.00E+00	1.54E-09	1.54E-03	0.00E+00	2.23E-05	4.26E-06
3741463768606	374146	3758606	6.86E-06	7.37E-06	7.08E-06	7.00E-08	1.37E-06	2.47E-06	0.00E+00	1.05E-06	5.25E-07	0.00E+00	0.00E+00	4.20E-07	1.93E-10	1.38E-09	0.00E+00	1.57E-09	1.57E-03	0.00E+00	2.29E-05	4.37E-06
3741563768606	374156	3758606	7.03E-06	7.56E-06	7.25E-06	7.17E-08	1.41E-06	2.53E-06	0.00E+00	1.08E-06	5.38E-07	0.00E+00	0.00E+00	4.30E-07	1.98E-10	1.41E-09	0.00E+00	1.61E-09	1.61E-03	0.00E+00	2.34E-05	4.47E-06
3741663768606	374166	3758606	7.21E-06	7.75E-06	7.44E-06	7.35E-08	1.44E-06	2.59E-06	0.00E+00	1.10E-06	5.51E-07	0.00E+00	0.00E+00	4.41E-07	2.03E-10	1.45E-09	0.00E+00	1.65E-09	1.65E-03	0.00E+00	2.40E-05	4.55E-06
3741763768606	374176	3758606	7.39E-06	7.95E-06	7.63E-06	7.54E-08	1.48E-06	2.66E-06	0.00E+00	1.13E-06	5.66E-07	0.00E+00	0.00E+00	4.52E-07	2.08E-10	1.49E-09	0.00E+00	1.70E-09	1.70E-03	0.00E+00	2.46E-05	4.71E-06
3741963768606	374196	3758606	7.78E-06	8.37E-06	8.04E-06	7.94E-08	1.56E-06	2.80E-06	0.00E+00	1.19E-06	5.96E-07	0.00E+00	0.00E+00	4.77E-07	2.19E-10	1.57E-09	0.00E+00	1.79E-09	1.79E-03	0.00E+00	2.59E-05	4.96E-06
3742063768606	374206	3758606	8.00E-06	8.60E-06	8.25E-06	8.16E-08	1.60E-06	2.88E-06	0.00E+00	1.22E-06	6.12E-07	0.00E+00	0.00E+00	4.89E-07	2.25E-10	1.61E-09	0.00E+00	1.83E-09	1.83E-03	0.00E+00	2.66E-05	5.09E-06
3742163768606	374216	3758606	8.22E-06	8.84E-06	8.48E-06	8.38E-08	1.64E-06	2.96E-06	0.00E+00	1.26E-06	6.29E-07	0.00E+00	0.00E+00	5.03E-07	2.31E-10	1.65E-09	0.00E+00	1.89E-09	1.89E-03	0.00E+00	2.74E-05	5.23E-06
3742263768606	374226	3758606	8.45E-06	9.08E-06	8.72E-06	8.62E-08	1.69E-06	3.04E-06	0.00E+00	1.29E-06	6.47E-07	0.00E+00	0.00E+00	5.17E-07	2.38E-10	1.70E-09	0.00E+00	1.94E-09	1.94E-03	0.00E+00	2.82E-05	5.38E-06
3742363768606	374236	3758606	8.69E-06	9.34E-06	8.97E-06	8.87E-08	1.74E-06	3.13E-06	0.00E+00	1.33E-06	6.65E-07	0.00E+00	0.00E+00	5.32E-07	2.45E-10	1.75E-09	0.00E+00	1.99E-09	1.99E-03	0.00E+00	2.90E-05	5.53E-06
3742463768606	374246	3758606	8.94E-06	9.62E-06	9.23E-06	9.13E-08	1.79E-06	3.22E-06	0.00E+00	1.37E-06	6.84E-07	0.00E+00	0.00E+00	5.48E-07	2.52E-10	1.80E-09	0.00E+00	2.05E-09	2.05E-03	0.00E+00	2.98E-05	5.69E-06
3742563768606	374256	3758606	9.21E-06	9.90E-06	9.51E-06	9.39E-08	1.84E-06	3.32E-06	0.00E+00	1.41E-06	7.05E-07	0.00E+00	0.00E+00	5.64E-07	2.59E-10	1.85E-09	0.00E+00	2.11E-09	2.11E-03	0.00E+00	3.07E-05	5.86E-06
3743363758606	374336	3758606	1.19E-05	1.28E-05	1.23E-05	1.22E-07	2.39E-06	4.30E-06	0.00E+00	1.83E-06	9.13E-07	0.00E+00	0.00E+00	7.30E-07	3.36E-10	2.40E-09	0.00E+00	2.74E-09	2.74E-03	0.00E+00	3.97E-05	7.60E-06
3743463758606	374346	3758606	1.24E-05	1.33E-05	1.28E-05	1.26E-07	2.47E-06	4.45E-06	0.00E+00	1.89E-06	9.46E-07	0.00E+00	0.00E+00	7.57E-07	3.48E-10	2.49E-09	0.00E+00	2.84E-09	2.84E-03	0.00E+00	4.12E-05	7.87E-06
3743563758606	374356	3758606	1.28E-05	1.38E-05	1.32E-05	1.31E-07	2.57E-06	4.62E-06	0.00E+00	1.96E-06	9.82E-07	0.00E+00	0.00E+00	7.86E-07	3.61E-10	2.58E-09	0.00E+00	2.94E-09	2.94E-03	0.00E+00	4.28E-05	8.17E-06
3743653758608	374365	3758608	1.33E-05	1.43E-05	1.37E-05	1.36E-07	2.66E-06	4.79E-06	0.00E+00	2.04E-06	1.02E-06	0.00E+00	0.00E+00	8.15E-07	3.75E-10	2.68E-09	0.00E+00	3.05E-09	3.05E-03	0.00E+00	4.43E-05	8.47E-06
3741163758616	374116	3758616	6.42E-06	6.90E-06	6.61E-06	6.55E-08	1.28E-06	2.31E-06	0.00E+00	9.82E-07	4.91E-07	0.00E+00	0.00E+00	3.93E-07	1.81E-10	1.29E-09	0.00E+00	1.47E-09	1.47E-03	0.00E+00	2.14E-05	4.09E-06
3741263758616	374126	3758616	6.57E-06	7.06E-06	6.78E-06	6.70E-08	1.31E-06	2.37E-06	0.00E+00	1.01E-06	5.03E-07	0.00E+00	0.00E+00	4.02E-07	1.85E-10	1.32E-09	0.00E+00	1.51E-09	1.51E-03	0.00E+00	2.19E-05	4.18E-

		SWBuilding Construction	SWDemolition	SWGrading	EYBuilding Construction	SWPaving	SWGrading	SWArchitectural Coating	NBBuilding Construction	NBBuilding Construction	NBArchitectural Coating	NBArchitectural Coating	RWBuilding Construction					Overlapping Phases - Maximum GLC		
Unique Identifier	X (UTM)	Y (UTM)	2026	2026	2026	2026	2027	2027	2027	2026	2027	2026	2027	2026	3rd Trimester	0<2	2<16	Total	per million	2025	2026	2027
3741363758686	374136	3758686	6.93E-06	7.46E-06	7.16E-06	7.08E-08	1.39E-06	2.50E-06	0.00E+00	1.06E-06	5.31E-07	0.00E+00	0.00E+00	4.25E-07	1.95E-10	1.40E-09	0.00E+00	1.59E-09	1.59E-03	0.00E+00	2.31E-05	4.42E-06
3741463758686	374146	3758686	7.11E-06	7.65E-06	7.34E-06	7.26E-08	1.42E-06	2.56E-06	0.00E+00	1.09E-06	5.44E-07	0.00E+00	0.00E+00	4.35E-07	2.00E-10	1.43E-09	0.00E+00	1.63E-09	1.63E-03	0.00E+00	2.37E-05	4.53E-06
3741563758686	374156	3758686	7.30E-06	7.85E-06	7.53E-06	7.45E-08	1.46E-06	2.63E-06	0.00E+00	1.12E-06	5.58E-07	0.00E+00	0.00E+00	4.47E-07	2.05E-10	1.47E-09	0.00E+00	1.67E-09	1.67E-03	0.00E+00	2.43E-05	4.65E-06
3741663758686	374166	3758686	7.49E-06	8.06E-06	7.73E-06	7.64E-08	1.50E-06	2.70E-06	0.00E+00	1.15E-06	5.73E-07	0.00E+00	0.00E+00	4.59E-07	2.11E-10	1.51E-09	0.00E+00	1.72E-09	1.72E-03	0.00E+00	2.50E-05	4.77E-06
3741763758686	374176	3758686	7.69E-06	8.27E-06	7.94E-06	7.85E-08	1.54E-06	2.77E-06	0.00E+00	1.18E-06	5.89E-07	0.00E+00	0.00E+00	4.71E-07	2.17E-10	1.55E-09	0.00E+00	1.77E-09	1.77E-03	0.00E+00	2.56E-05	4.90E-06
3743363758686	374336	3758686	1.30E-05	1.40E-05	1.34E-05	1.32E-07	2.60E-06	4.67E-06	0.00E+00	1.99E-06	9.93E-07	0.00E+00	0.00E+00	7.95E-07	3.65E-10	2.61E-09	0.00E+00	2.98E-09	2.98E-03	0.00E+00	4.33E-05	8.27E-06
3743463758686	374346	3758686	1.35E-05	1.45E-05	1.40E-05	1.38E-07	2.71E-06	4.87E-06	0.00E+00	2.07E-06	1.04E-06	0.00E+00	0.00E+00	8.28E-07	3.81E-10	2.72E-09	0.00E+00	3.10E-09	3.10E-03	0.00E+00	4.51E-05	8.61E-06
3743563758686	374356	3758686	1.41E-05	1.52E-05	1.46E-05	1.44E-07	2.82E-06	5.08E-06	0.00E+00	2.16E-06	1.08E-06	0.00E+00	0.00E+00	8.64E-07	3.97E-10	2.84E-09	0.00E+00	3.24E-09	3.24E-03	0.00E+00	4.70E-05	8.99E-06
3743663758686	374366	3758686	1.47E-05	1.59E-05	1.52E-05	1.51E-07	2.95E-06	5.31E-06	0.00E+00	2.26E-06	1.13E-06	0.00E+00	0.00E+00	9.03E-07	4.15E-10	2.97E-09	0.00E+00	3.39E-09	3.39E-03	0.00E+00	4.91E-05	9.39E-06
3741163758696	374116	3758696	6.63E-06	7.13E-06	6.84E-06	6.76E-08	1.33E-06	2.39E-06	0.00E+00	1.01E-06	5.07E-07	0.00E+00	0.00E+00	4.06E-07	1.87E-10	1.33E-09	0.00E+00	1.52E-09	1.52E-03	0.00E+00	2.21E-05	4.22E-06
3741263758696	374126	3758696	6.79E-06	7.30E-06	7.01E-06	6.93E-08	1.36E-06	2.45E-06	0.00E+00	1.04E-06	5.20E-07	0.00E+00	0.00E+00	4.16E-07	1.91E-10	1.37E-09	0.00E+00	1.56E-09	1.56E-03	0.00E+00	2.26E-05	4.32E-06
3741363758696	374136	3758696	6.96E-06	7.49E-06	7.19E-06	7.10E-08	1.39E-06	2.51E-06	0.00E+00	1.07E-06	5.33E-07	0.00E+00	0.00E+00	4.26E-07	1.96E-10	1.40E-09	0.00E+00	1.60E-09	1.60E-03	0.00E+00	2.32E-05	4.43E-06
3741463758696	374146	3758696	7.14E-06	7.68E-06	7.37E-06	7.29E-08	1.43E-06	2.57E-06	0.00E+00	1.09E-06	5.46E-07	0.00E+00	0.00E+00	4.37E-07	2.01E-10	1.44E-09	0.00E+00	1.64E-09	1.64E-03	0.00E+00	2.38E-05	4.55E-06
3741563758696	374156	3758696	7.33E-06	7.88E-06	7.56E-06	7.48E-08	1.47E-06	2.64E-06	0.00E+00	1.12E-06	5.61E-07	0.00E+00	0.00E+00	4.49E-07	2.06E-10	1.48E-09	0.00E+00	1.68E-09	1.68E-03	0.00E+00	2.44E-05	4.67E-06
3741663758696	374166	3758696	7.52E-06	8.09E-06	7.77E-06	7.68E-08	1.50E-06	2.71E-06	0.00E+00	1.15E-06	5.76E-07	0.00E+00	0.00E+00	4.61E-07	2.12E-10	1.51E-09	0.00E+00	1.73E-09	1.73E-03	0.00E+00	2.51E-05	4.79E-06
3741763758696	374176	3758696	7.73E-06	8.31E-06	7.98E-06	7.88E-08	1.55E-06	2.78E-06	0.00E+00	1.18E-06	5.91E-07	0.00E+00	0.00E+00	4.73E-07	2.17E-10	1.56E-09	0.00E+00	1.77E-09	1.77E-03	0.00E+00	2.57E-05	4.92E-06
3743363758696	374336	3758696	1.31E-05	1.41E-05	1.35E-05	1.34E-07	2.62E-06	4.72E-06	0.00E+00	2.01E-06	1.00E-06	0.00E+00	0.00E+00	8.02E-07	3.69E-10	2.64E-09	0.00E+00	3.01E-09	3.01E-03	0.00E+00	4.37E-05	8.35E-06
3743463758696	374346	3758696	1.37E-05	1.47E-05	1.41E-05	1.39E-07	2.73E-06	4.92E-06	0.00E+00	2.09E-06	1.05E-06	0.00E+00	0.00E+00	8.37E-07	3.85E-10	2.75E-09	0.00E+00	3.14E-09	3.14E-03	0.00E+00	4.55E-05	8.70E-06
3743563758696	374356	3758696	1.43E-05	1.53E-05	1.47E-05	1.46E-07	2.85E-06	5.14E-06	0.00E+00	2.18E-06	1.09E-06	0.00E+00	0.00E+00	8.74E-07	4.02E-10	2.87E-09	0.00E+00	3.27E-09	3.27E-03	0.00E+00	4.75E-05	9.09E-06
3743663758693	374366	3758693	1.49E-05	1.60E-05	1.54E-05	1.52E-07	2.98E-06	5.36E-06	0.00E+00	2.28E-06	1.14E-06	0.00E+00	0.00E+00	9.11E-07	4.19E-10	2.99E-09	0.00E+00	3.41E-09	3.41E-03	0.00E+00	4.96E-05	9.47E-06
3742073758319	374207	3758319	6.38E-06	6.86E-06	6.58E-06	6.51E-08	1.28E-06	2.30E-06	0.00E+00	9.76E-07	4.88E-07	0.00E+00	0.00E+00	3.90E-07	1.80E-10	1.28E-09	0.00E+00	1.46E-09	1.46E-03	0.00E+00	2.13E-05	4.06E-06
3742173758319	374217	3758319	6.51E-06	7.00E-06	6.72E-06	6.65E-08	1.30E-06	2.35E-06	0.00E+00	9.97E-07	4.98E-07	0.00E+00	0.00E+00	3.99E-07	1.83E-10	1.31E-09	0.00E+00	1.49E-09	1.49E-03	0.00E+00	2.17E-05	4.15E-06
3742273758319	374227	3758319	6.65E-06	7.16E-06	6.87E-06	6.79E-08	1.33E-06	2.40E-06	0.00E+00	1.02E-06	5.09E-07	0.00E+00	0.00E+00	4.07E-07	1.87E-10	1.34E-09	0.00E+00	1.53E-09	1.53E-03	0.00E+00	2.22E-05	4.24E-06
3742373758319	374237	3758319	6.80E-06	7.31E-06	7.02E-06	6.94E-08	1.36E-06	2.45E-06	0.00E+00	1.04E-06	5.20E-07	0.00E+00	0.00E+00	4.16E-07	1.91E-10	1.37E-09	0.00E+00	1.56E-09	1.56E-03	0.00E+00	2.27E-05	4.33E-06
3742473758319	374247	3758319	6.95E-06	7.47E-06	7.17E-06	7.09E-08	1.39E-06	2.50E-06	0.00E+00	1.06E-06	5.32E-07	0.00E+00	0.00E+00	4.25E-07	1.96E-10	1.40E-09	0.00E+00	1.59E-09	1.59E-03	0.00E+00	2.32E-05	4.42E-06
3742573758319	374257	3758319	7.10E-06	7.64E-06	7.33E-06	7.25E-08	1.42E-06	2.56E-06	0.00E+00	1.09E-06	5.43E-07	0.00E+00	0.00E+00	4.35E-07	2.00E-10	1.43E-09	0.00E+00	1.63E-09	1.63E-03	0.00E+00	2.37E-05	4.52E-06
3742673758319	374267	3758319	7.26E-06	7.81E-06	7.50E-06	7.41E-08	1.45E-06	2.62E-06	0.00E+00	1.11E-06	5.56E-07	0.00E+00	0.00E+00	4.45E-07	2.04E-10	1.46E-09	0.00E+00	1.67E-09	1.67E-03	0.00E+00	2.42E-05	4.62E-06
3742773758319	374277	3758319	7.41E-06	7.98E-06	7.65E-06	7.57E-08	1.48E-06	2.67E-06	0.00E+00	1.14E-06	5.68E-07	0.00E+00	0.00E+00	4.55E-07	2.09E-10	1.50E-09	0.00E+00	1.70E-09	1.70E-03	0.00E+00	2.47E-05	4.73E-06
3742073758329	374207	3758329	6.45E-06	6.93E-06	6.65E-06	6.58E-08	1.29E-06	2.32E-06	0.00E+00	9.87E-07	4.93E-07	0.00E+00	0.00E+00	3.95E-07	1.81E-10	1.30E-09	0.00E+00	1.48E-09	1.48E-03	0.00E+00	2.15E-05	4.10E-06
3742173758329	374217	3758329	6.58E-06	7.08E-06	6.80E-06	6.72E-08	1.32E-06	2.37E-06	0.00E+00	1.01E-06	5.04E-07	0.00E+00	0.00E+00	4.03E-07	1.85E-10	1.33E-09	0.00E+00	1.51E-09	1.51E-03	0.00E+00	2.19E-05	4.19E-06
3742273758329	374227	3758329	6.73E-06	7.23E-06	6.94E-06	6.86E-08	1.35E-06	2.42E-06	0.00E+00	1.03E-06	5.15E-07	0.00E+00	0.00E+00	4.12E-07	1.89E-10	1.35E-09	0.00E+00	1.54E-09	1.54E-03	0.00E+00	2.24E-05	4.28E-06
3742373758329	374237	3758329	6.87E-06	7.39E-06	7.10E-06	7.01E-08	1.38E-06	2.48E-06	0.00E+00	1.05E-06	5.26E-07	0.00E+00	0.00E+00	4.21E-07	1.93E-10	1.38E-09	0.00E+00	1.58E-09	1.58E-03	0.00E+00	2.29E-05	4.38E-06
3742473758329	374247	3758329	7.03E-06	7.56E-06	7.26E-06	7.17E-08	1.41E-06	2.53E-06	0.00E+00	1.08E-06	5.38E-07	0.00E+00	0.00E+00	4.30E-07	1.98E-10	1.42E-09	0.00E+00	1.61E-09	1.61E-03	0.00E+00	2.34E-05	4.48E-06
3742573758329	374257	3758329	7.18E-06	7.73E-06	7.42E-06	7.33E-08	1.44E-06	2.59E-06	0.00E+00	1.10E-06	5.50E-07	0.00E+00	0.00E+00	4.40E-07	2.02E-10	1.45E-09	0.00E+00	1.65E-09	1.65E-03	0.00E+00	2.39E-05	4.57E-06
3742673758329	374267	3758329	7.35E-06	7.90E-06	7.58E-06	7.50E-08	1.47E-06	2.65E-06	0.00E+00	1.13E-06	5.62E-07	0.00E+00	0.00E+00	4.50E-07	2.07E-10	1.48E-09	0.00E+00	1.69E-09	1.69E-03	0.00E+00	2.45E-05	4.68E-06
3742773758329	374277	3758329	7.52E-06	8.08E-06	7.76E-06	7.67E-08	1.50E-06	2.71E-06	0.00E+00	1.15E-06	5.75E-07	0.00E+00	0.00E+00	4.60E-07	2.12E-10	1.51E-09	0.00E+00	1.72E-09	1.72E-03	0.00E+00	2.50E-05	4.79E-06
3742873758329	374287	3758329	7.69E-06	8.27E-06	7.94E-06	7.84E-08	1.54E-06	2.77E-06	0.00E+00	1.18E-06	5.88E-07	0.00E+00	0.00E+00	4.71E-07	2.16E-10	1.55E-09	0.00E+00	1.76E-09	1.76E-03	0.00E+00	2.56E-05	4.89E-06
3742973758329	374297	3758329	7.86E-06	8.46E-06	8.12E-06	8.03E-08	1.57E-06	2.83E-06	0.00E+00	1.20E-06	6.02E-07	0.00E+00	0.00E+00	4.82E-07	2.21E-10	1.58E-09	0.00E+00	1.80E-09	1.80E-03	0.00E+00	2.62E-05	5.01E-06
3743073758329	374307	3758329	8.05E-06	8.66E-06	8.31E-06	8.21E-08	1.61E-06	2.90E-06	0.00E+00	1.23E-06	6.16E-07	0.00E+00	0.00E+00	4.93E-07	2.27E-10	1.62E-09	0.00E+00	1.85E-09	1.85E-03	0.00E+00	2.68E-05	5.13E-06
3743173758329	374317	3758329	8.24E-06	8.86E-06	8.51E-06	8.41E-08	1.65E-06	2.97E-06	0.00E+00	1.26E-06	6.31E-07	0.00E+00	0.00E+00	5.05E-07	2.32E-10	1.66E-09	0.00E+00	1.89E-09	1.89E-03	0.00E+00	2.75E-05	5.25E-06
3743273758329	374327	3758329	8.44E-06	9.07E-06	8.71E-06	8.61E-08	1.69E-06	3.04E-06	0.00E+00	1.29E-06	6.46E-07	0.00E+00	0.00E+00	5.17E-07	2.38E-10	1.70E-09	0.00E+00	1.94E-09	1.94E-03	0.00E+00	2.81E-05	5.37E-06
3743373758329	374337	3758329	8.64E-06	9.29E-06	8.92E-06	8.82E-08	1.73E-06	3.11E-06	0.00E+00	1.32E-06	6.61E-07	0.00E+00	0.00E+00	5.29E-07	2.43E-10	1.74E-09	0.00E+00	1.98E-09	1.98E-03	0.00E+00	2.88E-05	5.50E-06
3743473758329	374347	3758329	8.85E-06	9.52E-06	9.14E-06	9.03E-08	1.77E-06	3.19E-06	0.00E+00	1.35E-06	6.77E-07	0.00E+00	0.00E+00	5.42E-07	2.49E-10	1.78E-09	0.00E+00	2.03E-09	2.03E-03	0.00E+00	2.95E-05	5.64E-06
3743573758329	374357	3758329	9.07E-06	9.75E-06	9.36E-06	9.25E-08	1.81E-06	3.27E-06	0.00E+00	1.39E-06	6.94E-07	0.00E+00	0.00E+00	5.55E-07	2.55E-10	1.83E-09	0.00E+00	2.08E-09	2.08E-03	0.00E+00	3.02E-05	5.77E-06
3743673758329	374367	3758329	9.29E-06	1.00E-05	9.60E-06	9.48E-08	1.86E-06	3.35E-06	0.00E+00	1.42E-06	7.11E-07	0.00E+00	0.00E+00	5.69E-07	2.62E-10	1.87E-09	0.00E+00	2.13E-09	2.13E-03	0.00E+00	3.10E-05	5.92E-06
3742073758339	374207	3758339	6.51E-06	7.00E-06	6.72E-06	6.64E-08	1.30E-06	2.34E-06	0.00E+00	9.96E-07	4.98E-07	0.00E+00	0.00E+00	3.99E-07	1.83E-10	1.31E-09	0.00E+00	1.49E-09	1.49E-03	0.00E+00	2.17E-05	4.15E-06
3742173758339	374217	3758339	6.65E-06	7.15E-06	6.87E-06	6.79E-08	1.33E-06	2.40E-06	0.00E+00	1.02E-06	5.09E-07	0.00E+00	0.00E+00	4.07E-07	1.87E-10	1.34E-09	0.00E+00	1.53E-09	1.53E-03	0.00E+00	2.22E-05	4.24E-06
3742273758339	374227	3758339	6.80E-06	7.31E-06	7.02E-06	6.94E-08	1.36E-06	2.45E-06	0.00E+00	1.04E-06	5.20E-07	0.00E+00	0.00E+00	4.16E-07	1.91E-10	1.37E-09	0.00E+00	1.56E-09	1.56E-03	0.00E+00	2.27E-05	4.33E-06
3742373758339	374237	3758339	6.95E-06	7.47E-06	7.17E-06	7.09E-08	1.39E-06	2.50E-06	0.00E+00	1.06E-06	5.32E-07	0.00E+00	0.00E+00	4.25E-07	1.96E-10	1.40E-09	0.00E+00	1.59E-09	1.59E-03	0.00E+00	2.31E-05	4.42E-06
3742473758339	374247	3758339	7.10E-06	7.64E-06	7.33E-06	7.25E-08	1.42E-06	2.56E-06	0.00E+00	1.09E-06	5.44E-07	0.00E+00	0.00E+00	4.35E-07	2.00E-10	1.43E-09	0.00E+00	1.63E-09	1.63E-03	0.00E+00	2.37E-05	4.52E-06
3742573758339	374257	3758339	7.26E-06	7.81E-06	7.50E-06	7.41E-08	1.45E-06	2.62E-06	0.00E+00	1.11E-06	5.56E-07	0.00E+00	0.00E+00	4.45E-07	2.04E-10	1.46E-09	0.00E+00	1.67E-09	1.67E-03	0.00E+00	2.42E-05	4.62E-06
3742673758339	374267	3758339	7.43E-06	7.99E-06	7.67E-06	7.58E-08	1.49E-06	2.68E-06	0.00E+00	1.14E-06	5.69E-07	0.00E+00	0.00E+00	4.55E-07	2.09E-10	1.50E-09	0.00E+00	1.71E-09	1.71E-03	0.00E+00	2.48E-05	4.73E-06
3742773758339	374277	3758339	7.60E-06	8.17E-06	7.85E-06	7.76E-08	1.52E-06	2.74E-06	0.00E+00	1.16E-06	5.82E-07	0.00E+00	0.00E+00	4.65E-07	2.14E-10	1.53E-09	0.00E+00	1.74E-09	1.74E-03	0.00E+00	2.53E-05	4.84E-06
3742873758339	374287	3758339	7.78E-06	8.36E-06	8.03E-06	7.94E-08	1.56E-06	2.80E-06	0.00E+00	1.19E-06	5.95E-07	0.00E+00	0.00E+00	4.76E-07	2.19E-10	1.57E-09	0.00E+00	1.78E-09	1.78E-03	0.00E+00	2.59E-05	4.95E-06
3742973758339	374297	3758339	7.96E-06	8.56E-06	8.22E-06	8.12E-08	1.59E-06	2.87E-06	0.00E+00	1.22E-06	6.09E-07	0.00E+00	0.00E+00	4.87E-07	2.24E-10	1.60E-09	0.00E+00	1.83E-09	1.83E-03	0.00E+00	2.65E-05	5.07E-06
3743073758339	374307	3758339	8.15E-06	8.76E-06	8.41E-06	8.31E-08	1.63E-06	2.93E-06	0.00E+00	1.25E-06	6.24E-07	0.00E+00	0.00E+00	4.99E-07	2.29E-10	1.64E-09	0.00E+00	1.87E-09	1.87E-03	0.00E+00	2.72E-05	5.19E-06
3743173758339	374317	3758339	8.34E-06	8.97E-06	8.61E-06	8.51E-08	1.67E-06	3.00E-06	0.00E+00	1.28E-06	6.39E-07	0.00E+00	0.00E+00	5.11E-07	2.35E-10	1.68E-09	0.00E+00	1.92E-09	1.92E-03	0.00E+00	2.78E-05	5.31E-06
3743273758339	374327	3758339	8.55E-06	9.19E-06	8.82E-06	8.72E-08	1.71E-06	3.08E-06	0.00E+00	1.31E-06	6.54E-07	0.00E+00	0.00E+00	5.23E-07	2.41E-10	1.72E-09	0.00E+00	1.96E-09	1.96E-03	0.00E+00	2.85E-05	5.44E-06
3743373758339	374337	3758339	8.75E-06	9.41E-06	9.04E-06	8.93E-08	1.75E-06	3.15E-06	0.00E+00	1.34E-06	6.70E-07	0.00E+00	0.00E+00	5.36E-07	2.46E-10	1.76E-09	0.00E+00	2.01E-09	2.01E-03	0.00E+00	2.92E-05	5.57E-06
3743473758339	374347	3758339	8.97E-06	9.64E-06	9.26E-06	9.15E-08	1.79E-06	3.23E-06	0.00E+00	1.37E-06	6.86E-07	0.00E+00	0.00E+00	5.49E-07	2.52E-10	1.81E-09	0.00E+00	2.06E-09	2.06E-03	0.00E+00	2.99E-05	5.71E-06
3743573758339	374357	3758339	9.19E-06	9.88E-06	9.49E-06	9.38E-08	1.84E-06	3.31E-06	0.00E+00	1.41E-06	7.03E-07	0.00E+00	0.00E+00	5.63E-07	2.59E-10	1.85E-09	0.00E+00	2.11E-09	2.11E-03	0.00E+00	3.06E-05	5.85E-06
3743673758339	374367	3758339	9.42E-06	1.01E-05	9.73E-06	9.61E-08	1.89E-06	3.39E-06	0.00E+00	1.44E-06	7.21E-07	0.00E+00	0.00E+00	5.77E-07	2.65E-10	1.90E-09	0.00E+00	2.16E-09	2.16E-03	0.00E+00	3.14E-05	6.00E-06
3742073758349	374207	3758349	6.57E-06	7.07E-06	6.79E-06	6.71E-08	1.32E-06	2.37E-06	0.00E+00	1.01E-06	5.03E-07	0.00E+00	0.00E+00	4.03E-07	1.85E-10	1.32E-09	0.00E+00	1.51E-09	1.51E-03	0.00E+00	2.19E-05	4.19E-06
3742173758349	374217	3758349	6.72E-06	7.23E-06	6.94E-06	6.86E-08	1.34E-06	2.42E-06	0.00E+00	1.03E-06	5.14E-07	0.00E+00	0.00E+00	4.11E-07	1.89E-10	1.35E-09	0.00E+00	1.54E-09	1.54E-03	0.00E+00	2.24E-05	4.28E-06
3742273758349	374227	3758349	6.87E-06	7.38E-06	7.09E-06	7.01E-08	1.37E-06	2.47E-06	0.00E+00	1.05E-06	5.26E-07	0.00E+00	0.00E+00	4.20E-07	1.93E-10	1.38E-09	0.00E+00	1.58E-09	1.58E-03	0.00E+00	2.29E-05	4.37E-06
3742373758349	374237	3758349	7.02E-06	7.55E-06	7.25E-06	7.16E-08	1.40E-06	2.53E-06	0.00E+00	1.07E-06	5.37E-07	0.00E+00	0.00E+00	4.30E-07	1.98E-10	1.41E-09	0.00E+00	1.61E-09	1.61E-03	0.00E+00	2.34E-05	4.47E-06
3742473758349	374247	3758349	7.18E-06	7.72E-06	7.41E-06	7.33E-08	1.44E-06	2.59E-06	0.00E+00	1.10E-06	5.49E-07	0.00E+00	0.00E+00	4.40E-07	2.02E-10	1.45E-09	0.00E+00	1.65E-09	1.65E-03	0.00E+00	2.39E-05	4.57E-06
3742573758349	374257	3758349	7.34E-06	7.90E-06	7.58E-06	7.49E-08	1.47E-06	2.64E-06	0.00E+00	1.12E-06	5.62E-07	0.00E+00	0.00E+00	4.50E-07	2.07E-10	1.48E-09	0.00E+00	1.69E-09	1.69E-03	0.00E+00	2.45E-05	4.68E-06
3742673758349	374267	3758349	7.51E-06	8.08E-06	7.76E-06	7.67E-08	1.50E-06	2.71E-06	0.00E+00	1.15E-06	5.75E-07	0.00E+00	0.00E+00	4.60E-07	2.11E-10	1.51E-09	0.00E+00	1.72E-09	1.72E-03	0.00E+00	2.50E-05	4.78E-06
3742773758349	374277	3758349	7.69E-06	8.27E-06	7.94E-06	7.84E-08	1.54E-06	2.77E-06	0.00E+00	1.18E-06	5.88E-07	0.00E+00	0.00E+00	4.71E-07	2.16E-10	1.55E-09	0.00E+00	1.76E-09	1.76E-03	0.00E+00	2.56E-05	4.90E-06
3742873758349	374287	3758349	7.87E-06	8.46E-06	8.12E-06	8.03E-08	1.57E-06	2.83E-06	0.00E+00	1.20E-06	6.02E-07	0.00E+00	0.00E+00	4.82E-07	2.21E-10	1.58E-09	0.00E+00	1.81E-09	1.81E-03	0.00E+00	2.62E-05	5.01E-06
3742973758349	374297	3758349	8.05E-06	8.66E-06	8.31E-06	8.22E-08	1.61E-06	2.90E-06	0.00E+00	1.23E-06	6.16E-07	0.00E+00	0.00E+00	4.93E-07	2.27E-10	1.62E-09	0.00E+00	1.85E-09	1.85E-03	0.00E+00	2.68E-05	5.13E-06
3743073758349	374307	3758349	8.25E-06	8.87E-06	8.51E-06	8.42E-08	1.65E-06	2.97E-06	0.00E+00	1.26E-06	6.31E-07	0.00E+00	0.00E+00	5.05E-07	2.32E-10	1.66E-09	0.00E+00	1.89E-09	1.89E-03	0.00E+00	2.75E-05	5.25E-06
3743173758349	374317	3758349	8.45E-06	9.08E-06	8.72E-06	8.62E-08	1.69E-06	3.04E-06	0.00E+00	1.29E-06	6.46E-07	0.00E+00	0.00E+00	5.17E-07	2.38E-10	1.70E-09	0.00E+00	1.94E-09	1.94E-03	0.00E+00	2.81E-05	5.38E-06
3743273758349	374327	3758349	8.65E-06	9.31E-06	8.93E-06	8.83E-08	1.73E-06	3.12E-06	0.00E+00	1.32E-06	6.62E-07	0.00E+00	0.00E+00	5.30E-07	2.44E-10	1.74E-09	0.00E+00	1.99E-09	1.99E-03	0.00E+00	2.88E-05	5.51E-06
3743373758349	374337	3758349	8.87E-06	9.54E-06	9.15E-06	9.05E-08	1.77E-06	3.19E-06	0.00E+00	1.36E-06	6.79E-07	0.00E+00	0.00E+00	5.43E-07	2.50E-10	1.79E-09	0.00E+00	2.03E-09	2.03E-03	0.00E+00	2.95E-05	5.65E-06
3743473758349	374347	3758349	9.09E-06	9.77E-06	9.38E-06	9.27E-08	1.82E-06	3.27E-06	0.00E+00	1.39E-06	6.95E-07	0.00E+00	0.00E+00	5.56E-07	2.56E-10	1.83E-09	0.00E+00	2.09E-09	2.09E-03	0.00E+00	3.03E-05	5.79E-06
3743573758349	374357	3758349	9.31E-06	1.00E-05	9.62E-06	9.50E-08	1.86E-06	3.35E-06	0.00E+00	1.43E-06	7.13E-07	0.00E+00	0.00E+00	5.70E-07	2.62E-10	1.88E-09	0.00E+00	2.14E-09	2.14E-03	0.00E+00	3.10E-05	5.93E-06
3743

			SWBuilding Construction	SWDemolition	SWGrading	EYBuilding Construction	SWPaving	SWGrading	SWArchitectural Coating	NBBuilding Construction	NBBuilding Construction	NBArchitectural Coating	NBArchitectural Coating	RWBuilding Construction					Overlapping Phases - Maximum GLC		
Unique Identifier	X (UTM)	Y (UTM)	2026	2026	2026	2026	2027	2027	2027	2026	2027	2026	2027	2026	3rd Trimester	0<2	2<16	Total	per million	2025	2026	2027
3742337575409	374237	3758409	7.45E-06	8.01E-06	7.69E-06	7.60E-08	1.49E-06	2.68E-06	0.00E+00	1.14E-06	5.70E-07	0.00E+00	0.00E+00	4.56E-07	2.10E-10	1.50E-09	0.00E+00	1.71E-09	1.71E-03	0.00E+00	2.48E-05	4.74E-06
3742437575406	374247	3758406	7.61E-06	8.18E-06	7.85E-06	7.76E-08	1.52E-06	2.74E-06	0.00E+00	1.16E-06	5.82E-07	0.00E+00	0.00E+00	4.66E-07	2.14E-10	1.53E-09	0.00E+00	1.75E-09	1.75E-03	0.00E+00	2.54E-05	4.84E-06
3742673758406	374267	3758406	7.98E-06	8.58E-06	8.24E-06	8.14E-08	1.60E-06	2.87E-06	0.00E+00	1.22E-06	6.11E-07	0.00E+00	0.00E+00	4.89E-07	2.25E-10	1.61E-09	0.00E+00	1.83E-09	1.83E-03	0.00E+00	2.66E-05	5.08E-06
3742773758407	374277	3758407	8.19E-06	8.80E-06	8.45E-06	8.35E-08	1.64E-06	2.95E-06	0.00E+00	1.25E-06	6.26E-07	0.00E+00	0.00E+00	5.01E-07	2.30E-10	1.65E-09	0.00E+00	1.88E-09	1.88E-03	0.00E+00	2.73E-05	5.21E-06
3742873758407	374287	3758407	8.39E-06	9.02E-06	8.66E-06	8.56E-08	1.68E-06	3.02E-06	0.00E+00	1.28E-06	6.42E-07	0.00E+00	0.00E+00	5.14E-07	2.36E-10	1.69E-09	0.00E+00	1.93E-09	1.93E-03	0.00E+00	2.80E-05	5.34E-06
3742973758407	374297	3758407	8.60E-06	9.25E-06	8.88E-06	8.78E-08	1.72E-06	3.10E-06	0.00E+00	1.32E-06	6.58E-07	0.00E+00	0.00E+00	5.27E-07	2.42E-10	1.73E-09	0.00E+00	1.97E-09	1.97E-03	0.00E+00	2.87E-05	5.48E-06
3743073758407	374307	3758407	8.82E-06	9.49E-06	9.11E-06	9.00E-08	1.76E-06	3.18E-06	0.00E+00	1.35E-06	6.75E-07	0.00E+00	0.00E+00	5.40E-07	2.48E-10	1.78E-09	0.00E+00	2.02E-09	2.02E-03	0.00E+00	2.94E-05	5.62E-06
3743173758406	374317	3758406	9.04E-06	9.72E-06	9.33E-06	9.22E-08	1.81E-06	3.26E-06	0.00E+00	1.38E-06	6.92E-07	0.00E+00	0.00E+00	5.53E-07	2.54E-10	1.82E-09	0.00E+00	2.07E-09	2.07E-03	0.00E+00	3.01E-05	5.76E-06
3743253758406	374325	3758406	9.22E-06	9.92E-06	9.52E-06	9.41E-08	1.85E-06	3.32E-06	0.00E+00	1.41E-06	7.06E-07	0.00E+00	0.00E+00	5.65E-07	2.60E-10	1.86E-09	0.00E+00	2.12E-09	2.12E-03	0.00E+00	3.07E-05	5.87E-06
3743373758406	374337	3758406	9.52E-06	1.02E-05	9.83E-06	9.71E-08	1.90E-06	3.43E-06	0.00E+00	1.46E-06	7.28E-07	0.00E+00	0.00E+00	5.83E-07	2.68E-10	1.92E-09	0.00E+00	2.18E-09	2.18E-03	0.00E+00	3.17E-05	6.06E-06
3743473758406	374347	3758406	9.77E-06	1.05E-05	1.01E-05	9.97E-08	1.95E-06	3.52E-06	0.00E+00	1.50E-06	7.48E-07	0.00E+00	0.00E+00	5.98E-07	2.75E-10	1.97E-09	0.00E+00	2.24E-09	2.24E-03	0.00E+00	3.26E-05	6.22E-06
3743593758409	374359	3758409	1.01E-05	1.09E-05	1.04E-05	1.03E-07	2.02E-06	3.64E-06	0.00E+00	1.55E-06	7.75E-07	0.00E+00	0.00E+00	6.20E-07	2.85E-10	2.04E-09	0.00E+00	2.32E-09	2.32E-03	0.00E+00	3.37E-05	6.44E-06
3743673758409	374367	3758409	1.03E-05	1.11E-05	1.07E-05	1.06E-07	2.07E-06	3.72E-06	0.00E+00	1.58E-06	7.91E-07	0.00E+00	0.00E+00	6.33E-07	2.91E-10	2.08E-09	0.00E+00	2.37E-09	2.37E-03	0.00E+00	3.45E-05	6.58E-06
3744063758005	374406	3758005	6.20E-06	6.67E-06	6.40E-06	6.32E-08	1.24E-06	2.23E-06	0.00E+00	9.49E-07	4.74E-07	0.00E+00	0.00E+00	3.79E-07	1.74E-10	1.25E-09	0.00E+00	1.42E-09	1.42E-03	0.00E+00	2.07E-05	3.95E-06
3744163758005	374416	3758005	6.31E-06	6.79E-06	6.51E-06	6.44E-08	1.26E-06	2.27E-06	0.00E+00	9.66E-07	4.83E-07	0.00E+00	0.00E+00	3.86E-07	1.78E-10	1.27E-09	0.00E+00	1.45E-09	1.45E-03	0.00E+00	2.10E-05	4.02E-06
3744263758005	374426	3758005	6.42E-06	6.91E-06	6.63E-06	6.55E-08	1.29E-06	2.31E-06	0.00E+00	9.83E-07	4.92E-07	0.00E+00	0.00E+00	3.93E-07	1.81E-10	1.29E-09	0.00E+00	1.47E-09	1.47E-03	0.00E+00	2.14E-05	4.09E-06
3744363758005	374436	3758005	6.54E-06	7.04E-06	6.75E-06	6.68E-08	1.31E-06	2.36E-06	0.00E+00	1.00E-06	5.01E-07	0.00E+00	0.00E+00	4.01E-07	1.84E-10	1.32E-09	0.00E+00	1.50E-09	1.50E-03	0.00E+00	2.18E-05	4.17E-06
3744463758005	374446	3758005	6.66E-06	7.17E-06	6.88E-06	6.80E-08	1.33E-06	2.40E-06	0.00E+00	1.02E-06	5.10E-07	0.00E+00	0.00E+00	4.08E-07	1.88E-10	1.34E-09	0.00E+00	1.53E-09	1.53E-03	0.00E+00	2.22E-05	4.24E-06
3744563758005	374456	3758005	6.79E-06	7.30E-06	7.01E-06	6.93E-08	1.36E-06	2.45E-06	0.00E+00	1.04E-06	5.20E-07	0.00E+00	0.00E+00	4.16E-07	1.91E-10	1.37E-09	0.00E+00	1.56E-09	1.56E-03	0.00E+00	2.26E-05	4.32E-06
3744663758005	374466	3758005	6.92E-06	7.44E-06	7.14E-06	7.06E-08	1.38E-06	2.49E-06	0.00E+00	1.06E-06	5.30E-07	0.00E+00	0.00E+00	4.24E-07	1.95E-10	1.39E-09	0.00E+00	1.59E-09	1.59E-03	0.00E+00	2.31E-05	4.41E-06
3744763758005	374476	3758005	7.05E-06	7.59E-06	7.28E-06	7.20E-08	1.41E-06	2.54E-06	0.00E+00	1.08E-06	5.40E-07	0.00E+00	0.00E+00	4.32E-07	1.99E-10	1.42E-09	0.00E+00	1.62E-09	1.62E-03	0.00E+00	2.35E-05	4.49E-06
3744863758005	374486	3758005	7.19E-06	7.73E-06	7.42E-06	7.34E-08	1.44E-06	2.59E-06	0.00E+00	1.10E-06	5.50E-07	0.00E+00	0.00E+00	4.40E-07	2.02E-10	1.44E-09	0.00E+00	1.65E-09	1.65E-03	0.00E+00	2.40E-05	4.58E-06
3744963758005	374496	3758005	7.33E-06	7.88E-06	7.57E-06	7.48E-08	1.47E-06	2.64E-06	0.00E+00	1.12E-06	5.61E-07	0.00E+00	0.00E+00	4.49E-07	2.06E-10	1.48E-09	0.00E+00	1.68E-09	1.68E-03	0.00E+00	2.44E-05	4.67E-06
3745063758005	374506	3758005	7.48E-06	8.04E-06	7.72E-06	7.63E-08	1.50E-06	2.69E-06	0.00E+00	1.14E-06	5.72E-07	0.00E+00	0.00E+00	4.58E-07	2.10E-10	1.51E-09	0.00E+00	1.72E-09	1.72E-03	0.00E+00	2.49E-05	4.76E-06
3745163758005	374516	3758005	7.63E-06	8.20E-06	7.87E-06	7.78E-08	1.53E-06	2.75E-06	0.00E+00	1.17E-06	5.84E-07	0.00E+00	0.00E+00	4.67E-07	2.15E-10	1.54E-09	0.00E+00	1.75E-09	1.75E-03	0.00E+00	2.54E-05	4.86E-06
3745463758005	374546	3758005	8.11E-06	8.72E-06	8.37E-06	8.27E-08	1.62E-06	2.92E-06	0.00E+00	1.24E-06	6.21E-07	0.00E+00	0.00E+00	4.96E-07	2.28E-10	1.63E-09	0.00E+00	1.86E-09	1.86E-03	0.00E+00	2.70E-05	5.16E-06
3745563758005	374556	3758005	8.28E-06	8.90E-06	8.55E-06	8.45E-08	1.66E-06	2.98E-06	0.00E+00	1.27E-06	6.33E-07	0.00E+00	0.00E+00	5.07E-07	2.33E-10	1.67E-09	0.00E+00	1.90E-09	1.90E-03	0.00E+00	2.76E-05	5.27E-06
3745663758005	374566	3758005	8.45E-06	9.09E-06	8.73E-06	8.63E-08	1.69E-06	3.04E-06	0.00E+00	1.29E-06	6.47E-07	0.00E+00	0.00E+00	5.18E-07	2.38E-10	1.70E-09	0.00E+00	1.94E-09	1.94E-03	0.00E+00	2.82E-05	5.38E-06
3745763758005	374576	3758005	8.64E-06	9.29E-06	8.92E-06	8.81E-08	1.73E-06	3.11E-06	0.00E+00	1.32E-06	6.61E-07	0.00E+00	0.00E+00	5.29E-07	2.43E-10	1.74E-09	0.00E+00	1.98E-09	1.98E-03	0.00E+00	2.88E-05	5.50E-06
3745863758005	374586	3758005	8.83E-06	9.49E-06	9.11E-06	9.01E-08	1.77E-06	3.18E-06	0.00E+00	1.35E-06	6.76E-07	0.00E+00	0.00E+00	5.40E-07	2.48E-10	1.78E-09	0.00E+00	2.03E-09	2.03E-03	0.00E+00	2.94E-05	5.62E-06
3745963758005	374596	3758005	9.02E-06	9.70E-06	9.31E-06	9.21E-08	1.81E-06	3.25E-06	0.00E+00	1.38E-06	6.90E-07	0.00E+00	0.00E+00	5.52E-07	2.54E-10	1.82E-09	0.00E+00	2.07E-09	2.07E-03	0.00E+00	3.01E-05	5.74E-06
3746063758005	374606	3758005	9.23E-06	9.92E-06	9.52E-06	9.41E-08	1.85E-06	3.32E-06	0.00E+00	1.41E-06	7.06E-07	0.00E+00	0.00E+00	5.65E-07	2.60E-10	1.86E-09	0.00E+00	2.12E-09	2.12E-03	0.00E+00	3.07E-05	5.87E-06
3746163758005	374616	3758005	9.44E-06	1.01E-05	9.74E-06	9.63E-08	1.89E-06	3.40E-06	0.00E+00	1.44E-06	7.22E-07	0.00E+00	0.00E+00	5.78E-07	2.66E-10	1.90E-09	0.00E+00	2.17E-09	2.17E-03	0.00E+00	3.14E-05	6.01E-06
3746263758005	374626	3758005	9.66E-06	1.04E-05	9.97E-06	9.85E-08	1.93E-06	3.48E-06	0.00E+00	1.48E-06	7.39E-07	0.00E+00	0.00E+00	5.91E-07	2.72E-10	1.94E-09	0.00E+00	2.22E-09	2.22E-03	0.00E+00	3.22E-05	6.15E-06
3746363758005	374636	3758005	9.88E-06	1.06E-05	1.02E-05	1.01E-07	1.98E-06	3.56E-06	0.00E+00	1.51E-06	7.56E-07	0.00E+00	0.00E+00	6.05E-07	2.78E-10	1.99E-09	0.00E+00	2.27E-09	2.27E-03	0.00E+00	3.29E-05	6.29E-06
3743963758015	374396	3758015	6.18E-06	6.65E-06	6.38E-06	6.31E-08	1.24E-06	2.23E-06	0.00E+00	9.46E-07	4.73E-07	0.00E+00	0.00E+00	3.78E-07	1.74E-10	1.24E-09	0.00E+00	1.42E-09	1.42E-03	0.00E+00	2.06E-05	3.94E-06
3744063758015	374406	3758015	6.29E-06	6.77E-06	6.50E-06	6.42E-08	1.26E-06	2.27E-06	0.00E+00	9.63E-07	4.82E-07	0.00E+00	0.00E+00	3.85E-07	1.77E-10	1.27E-09	0.00E+00	1.44E-09	1.44E-03	0.00E+00	2.10E-05	4.01E-06
3744163758015	374416	3758015	6.41E-06	6.89E-06	6.62E-06	6.54E-08	1.28E-06	2.31E-06	0.00E+00	9.81E-07	4.91E-07	0.00E+00	0.00E+00	3.93E-07	1.80E-10	1.29E-09	0.00E+00	1.47E-09	1.47E-03	0.00E+00	2.14E-05	4.08E-06
3744263758015	374426	3758015	6.53E-06	7.02E-06	6.74E-06	6.66E-08	1.31E-06	2.35E-06	0.00E+00	9.99E-07	5.00E-07	0.00E+00	0.00E+00	4.00E-07	1.84E-10	1.31E-09	0.00E+00	1.50E-09	1.50E-03	0.00E+00	2.18E-05	4.16E-06
3744363758015	374436	3758015	6.65E-06	7.15E-06	6.86E-06	6.78E-08	1.33E-06	2.39E-06	0.00E+00	1.02E-06	5.09E-07	0.00E+00	0.00E+00	4.07E-07	1.87E-10	1.34E-09	0.00E+00	1.53E-09	1.53E-03	0.00E+00	2.22E-05	4.23E-06
3744463758015	374446	3758015	6.78E-06	7.29E-06	7.00E-06	6.92E-08	1.36E-06	2.44E-06	0.00E+00	1.04E-06	5.19E-07	0.00E+00	0.00E+00	4.15E-07	1.91E-10	1.36E-09	0.00E+00	1.56E-09	1.56E-03	0.00E+00	2.26E-05	4.32E-06
3744563758015	374456	3758015	6.91E-06	7.43E-06	7.13E-06	7.05E-08	1.38E-06	2.49E-06	0.00E+00	1.06E-06	5.29E-07	0.00E+00	0.00E+00	4.23E-07	1.94E-10	1.39E-09	0.00E+00	1.59E-09	1.59E-03	0.00E+00	2.30E-05	4.40E-06
3744663758015	374466	3758015	7.04E-06	7.57E-06	7.27E-06	7.18E-08	1.41E-06	2.54E-06	0.00E+00	1.08E-06	5.39E-07	0.00E+00	0.00E+00	4.31E-07	1.98E-10	1.42E-09	0.00E+00	1.62E-09	1.62E-03	0.00E+00	2.35E-05	4.48E-06
3744763758015	374476	3758015	7.18E-06	7.72E-06	7.41E-06	7.33E-08	1.44E-06	2.59E-06	0.00E+00	1.10E-06	5.49E-07	0.00E+00	0.00E+00	4.40E-07	2.02E-10	1.45E-09	0.00E+00	1.65E-09	1.65E-03	0.00E+00	2.39E-05	4.57E-06
3744863758015	374486	3758015	7.32E-06	7.88E-06	7.56E-06	7.47E-08	1.47E-06	2.64E-06	0.00E+00	1.12E-06	5.60E-07	0.00E+00	0.00E+00	4.48E-07	2.06E-10	1.47E-09	0.00E+00	1.68E-09	1.68E-03	0.00E+00	2.44E-05	4.66E-06
3744963758015	374496	3758015	7.47E-06	8.03E-06	7.71E-06	7.62E-08	1.49E-06	2.69E-06	0.00E+00	1.14E-06	5.71E-07	0.00E+00	0.00E+00	4.57E-07	2.10E-10	1.50E-09	0.00E+00	1.71E-09	1.71E-03	0.00E+00	2.49E-05	4.75E-06
3745063758015	374506	3758015	7.62E-06	8.19E-06	7.86E-06	7.77E-08	1.52E-06	2.74E-06	0.00E+00	1.17E-06	5.83E-07	0.00E+00	0.00E+00	4.66E-07	2.14E-10	1.53E-09	0.00E+00	1.75E-09	1.75E-03	0.00E+00	2.54E-05	4.85E-06
3745163758015	374516	3758015	7.77E-06	8.36E-06	8.02E-06	7.93E-08	1.56E-06	2.80E-06	0.00E+00	1.19E-06	5.95E-07	0.00E+00	0.00E+00	4.76E-07	2.19E-10	1.56E-09	0.00E+00	1.78E-09	1.78E-03	0.00E+00	2.59E-05	4.95E-06
3745463758015	374546	3758015	8.27E-06	8.89E-06	8.54E-06	8.44E-08	1.65E-06	2.98E-06	0.00E+00	1.27E-06	6.33E-07	0.00E+00	0.00E+00	5.06E-07	2.33E-10	1.67E-09	0.00E+00	1.90E-09	1.90E-03	0.00E+00	2.76E-05	5.27E-06
3745563758015	374556	3758015	8.45E-06	9.08E-06	8.72E-06	8.62E-08	1.69E-06	3.04E-06	0.00E+00	1.29E-06	6.46E-07	0.00E+00	0.00E+00	5.17E-07	2.38E-10	1.70E-09	0.00E+00	1.94E-09	1.94E-03	0.00E+00	2.81E-05	5.38E-06
3745663758015	374566	3758015	8.63E-06	9.28E-06	8.91E-06	8.81E-08	1.73E-06	3.11E-06	0.00E+00	1.32E-06	6.60E-07	0.00E+00	0.00E+00	5.28E-07	2.43E-10	1.74E-09	0.00E+00	1.98E-09	1.98E-03	0.00E+00	2.88E-05	5.50E-06
3745763758015	374576	3758015	8.82E-06	9.49E-06	9.11E-06	9.00E-08	1.76E-06	3.18E-06	0.00E+00	1.35E-06	6.75E-07	0.00E+00	0.00E+00	5.40E-07	2.48E-10	1.78E-09	0.00E+00	2.02E-09	2.02E-03	0.00E+00	2.94E-05	5.62E-06
3745863758015	374586	3758015	9.02E-06	9.70E-06	9.31E-06	9.20E-08	1.80E-06	3.25E-06	0.00E+00	1.38E-06	6.90E-07	0.00E+00	0.00E+00	5.52E-07	2.54E-10	1.82E-09	0.00E+00	2.07E-09	2.07E-03	0.00E+00	3.01E-05	5.74E-06
3745963758015	374596	3758015	9.22E-06	9.92E-06	9.52E-06	9.41E-08	1.84E-06	3.32E-06	0.00E+00	1.41E-06	7.06E-07	0.00E+00	0.00E+00	5.64E-07	2.60E-10	1.86E-09	0.00E+00	2.12E-09	2.12E-03	0.00E+00	3.07E-05	5.87E-06
3746063758015	374606	3758015	9.43E-06	1.01E-05	9.74E-06	9.63E-08	1.89E-06	3.40E-06	0.00E+00	1.44E-06	7.22E-07	0.00E+00	0.00E+00	5.78E-07	2.66E-10	1.90E-09	0.00E+00	2.17E-09	2.17E-03	0.00E+00	3.14E-05	6.01E-06
3746163758015	374616	3758015	9.65E-06	1.04E-05	9.97E-06	9.85E-08	1.93E-06	3.48E-06	0.00E+00	1.48E-06	7.39E-07	0.00E+00	0.00E+00	5.91E-07	2.72E-10	1.94E-09	0.00E+00	2.22E-09	2.22E-03	0.00E+00	3.22E-05	6.15E-06
3746263758015	374626	3758015	9.88E-06	1.06E-05	1.02E-05	1.01E-07	1.98E-06	3.56E-06	0.00E+00	1.51E-06	7.56E-07	0.00E+00	0.00E+00	6.05E-07	2.78E-10	1.99E-09	0.00E+00	2.27E-09	2.27E-03	0.00E+00	3.29E-05	6.29E-06
3746363758015	374636	3758015	1.01E-05	1.09E-05	1.04E-05	1.03E-07	2.02E-06	3.64E-06	0.00E+00	1.55E-06	7.74E-07	0.00E+00	0.00E+00	6.19E-07	2.85E-10	2.04E-09	0.00E+00	2.32E-09	2.32E-03	0.00E+00	3.37E-05	6.44E-06
3746463758015	374646	3758015	1.04E-05	1.11E-05	1.07E-05	1.06E-07	2.07E-06	3.73E-06	0.00E+00	1.59E-06	7.93E-07	0.00E+00	0.00E+00	6.35E-07	2.92E-10	2.09E-09	0.00E+00	2.38E-09	2.38E-03	0.00E+00	3.45E-05	6.60E-06
3746563758015	374656	3758015	1.06E-05	1.14E-05	1.10E-05	1.08E-07	2.13E-06	3.83E-06	0.00E+00	1.63E-06	8.13E-07	0.00E+00	0.00E+00	6.50E-07	2.99E-10	2.14E-09	0.00E+00	2.44E-09	2.44E-03	0.00E+00	3.54E-05	6.76E-06
3746763758015	374676	3758015	1.12E-05	1.20E-05	1.15E-05	1.14E-07	2.23E-06	4.02E-06	0.00E+00	1.71E-06	8.54E-07	0.00E+00	0.00E+00	6.83E-07	3.14E-10	2.25E-09	0.00E+00	2.56E-09	2.56E-03	0.00E+00	3.72E-05	7.11E-06
3743963758025	374396	3758025	6.28E-06	6.75E-06	6.48E-06	6.40E-08	1.26E-06	2.26E-06	0.00E+00	9.61E-07	4.80E-07	0.00E+00	0.00E+00	3.84E-07	1.77E-10	1.26E-09	0.00E+00	1.44E-09	1.44E-03	0.00E+00	2.09E-05	4.00E-06
3744063758025	374406	3758025	6.39E-06	6.88E-06	6.60E-06	6.52E-08	1.28E-06	2.30E-06	0.00E+00	9.79E-07	4.89E-07	0.00E+00	0.00E+00	3.91E-07	1.80E-10	1.29E-09	0.00E+00	1.47E-09	1.47E-03	0.00E+00	2.13E-05	4.07E-06
3744163758025	374416	3758025	6.51E-06	7.00E-06	6.72E-06	6.65E-08	1.30E-06	2.35E-06	0.00E+00	9.97E-07	4.98E-07	0.00E+00	0.00E+00	3.99E-07	1.83E-10	1.31E-09	0.00E+00	1.49E-09	1.49E-03	0.00E+00	2.17E-05	4.15E-06
3744263758025	374426	3758025	6.64E-06	7.14E-06	6.85E-06	6.77E-08	1.33E-06	2.39E-06	0.00E+00	1.02E-06	5.08E-07	0.00E+00	0.00E+00	4.06E-07	1.87E-10	1.34E-09	0.00E+00	1.52E-09	1.52E-03	0.00E+00	2.21E-05	4.22E-06
3744363758025	374436	3758025	6.76E-06	7.27E-06	6.98E-06	6.90E-08	1.35E-06	2.44E-06	0.00E+00	1.03E-06	5.17E-07	0.00E+00	0.00E+00	4.14E-07	1.90E-10	1.36E-09	0.00E+00	1.55E-09	1.55E-03	0.00E+00	2.25E-05	4.31E-06
3744463758025	374446	3758025	6.89E-06	7.41E-06	7.11E-06	7.03E-08	1.38E-06	2.48E-06	0.00E+00	1.05E-06	5.27E-07	0.00E+00	0.00E+00	4.22E-07	1.94E-10	1.39E-09	0.00E+00	1.58E-09	1.58E-03	0.00E+00	2.30E-05	4.39E-06
3744563758025	374456	3758025	7.02E-06	7.55E-06	7.25E-06	7.17E-08	1.41E-06	2.53E-06	0.00E+00	1.08E-06	5.38E-07	0.00E+00	0.00E+00	4.30E-07	1.98E-10	1.41E-09	0.00E+00	1.61E-09	1.61E-03	0.00E+00	2.34E-05	4.47E-06
3744663758025	374466	3758025	7.16E-06	7.70E-06	7.40E-06	7.31E-08	1.43E-06	2.58E-06	0.00E+00	1.10E-06	5.48E-07	0.00E+00	0.00E+00	4.39E-07	2.02E-10	1.44E-09	0.00E+00	1.64E-09	1.64E-03	0.00E+00	2.39E-05	4.56E-06
3744763758025	374476	3758025	7.30E-06	7.86E-06	7.54E-06	7.45E-08	1.46E-06	2.63E-06	0.00E+00	1.12E-06	5.59E-07	0.00E+00	0.00E+00	4.47E-07	2.06E-10	1.47E-09	0.00E+00	1.68E-09	1.68E-03	0.00E+00	2.43E-05	4.65E-06
3744863758025	374486	3758025	7.45E-06	8.01E-06	7.69E-06	7.60E-08	1.49E-06	2.68E-06	0.00E+00	1.14E-06	5.70E-07	0.00E+00	0.00E+00	4.56E-07	2.10E-10	1.50E-09	0.00E+00	1.71E-09	1.71E-03	0.00E+00	2.48E-05	4.75E-06
3744963758025	374496	3758025	7.60E-06	8.18E-06	7.85E-06	7.76E-08	1.52E-06	2.74E-06	0.00E+00	1.16E-06	5.82E-07	0.00E+00	0.00E+00	4.65E-07	2.14E-10	1.53E-09	0.00E+00	1.74E-09	1.74E-03	0.00E+00	2.53E-05	4.84E-06
3745063758025	374506	3758025	7.76E-06	8.34E-06	8.01E-06	7.92E-08	1.55E-06	2.79E-06	0.00E+00	1.19E-06	5.94E-07	0.00E+00	0.00E+00	4.75E-07	2.18E-10	1.56E-09	0.00E+00	1.78E-09	1.78E-03	0.00E+00	2.59E-05	4.94E-06
3745163758025	374516	3758025	7.92E-06	8.52E-06	8.17E-06	8.08E-08	1.58E-06	2.85E-06	0.00E+00	1.21E-06	6.06E-07	0.00E+00	0.00E+00	4.85E-07	2.23E-10	1.59E-09	0.00E+00	1.82E-09	1.82E-03	0.00E+00	2.64E-05	5.04E-06
3745463758025	374546	3758025	8.43E-06	9.07E-06	8.71E-06	8.61E-08	1.69E-06	3.04E-06	0.00E+00	1.29E-06	6.46E-07	0.00E+00	0.00E+00	5.16E-07	2.37E-10	1.70E-09	0.00E+00	1.94E-09	1.94E-03	0.00E+00	2.81E-05	5.37E-06
3745563758025	374556	3758025	8.62E-06	9.27E-06	8.90E-06	8.79E-08	1.72E-06	3.10E-06	0.00E+00	1.32E-06	6.60E-07	0.00E+00	0.00E+00	5.28E-07	2.43E-10	1.74E-09	0.00E+00	1.98E-09	1.98E-03	0.00E+00	2.87E-05	5.49E-06
3745663758025	374566	3758025	8.81E-06	9.47E-06	9.09E-06	8.99E-08	1.76E-06	3.17E-06	0.00E+00	1.35E-06	6.74E-07	0.00E+00	0.00E+00	5.39E-07	2.48E-10	1.77E-09	0.00E+00	2.02E-09	2.02E-03	0.00E+00	2.93E-05	5.61E-06
3745763758025	374576	3758025	9.00E-06	9.68E-06	9.29E-06	9.19E-08	1.80E-06	3.24E-06	0.00E+00	1.38E-06	6.89E-07	0.00E+00	0.00E+00	5.51E-07	2.53E-10	1.81E-09	0.00E+00	2.07E-09	2.07E-03	0.00E+00	3.00E-05	5.73E-06

			SWBuilding Construction	SWDemolition	SWGrading	EYBuilding Construction	SWPaving	SWGrading	SWArchitectural Coating	NBBuilding Construction	NBBuilding Construction	NBArchitectural Coating	NBArchitectural Coating	RWBuilding Construction			Child Risk			Overlapping Phases - Maximum GLC		
Unique Identifier	X (UTM)	Y (UTM)	2026	2026	2026	2026	2027	2027	2027	2026	2027	2026	2027	2026	3rd Trimester	0<2	2<16	Total	per million	2025	2026	2027
3744063758055	374406	3758055	6.71E-06	7.22E-06	6.93E-06	6.85E-08	1.34E-06	2.42E-06	0.00E+00	1.03E-06	5.14E-07	0.00E+00	0.00E+00	4.11E-07	1.89E-10	1.35E-09	0.00E+00	1.54E-09	1.54E-03	0.00E+00	2.24E-05	4.27E-06
3744163758055	374416	3758055	6.84E-06	7.35E-06	7.06E-06	6.98E-08	1.37E-06	2.46E-06	0.00E+00	1.05E-06	5.23E-07	0.00E+00	0.00E+00	4.19E-07	1.92E-10	1.38E-09	0.00E+00	1.57E-09	1.57E-03	0.00E+00	2.28E-05	4.35E-06
3744263758055	374426	3758055	6.97E-06	7.50E-06	7.20E-06	7.11E-08	1.39E-06	2.51E-06	0.00E+00	1.07E-06	5.33E-07	0.00E+00	0.00E+00	4.27E-07	1.96E-10	1.40E-09	0.00E+00	1.60E-09	1.60E-03	0.00E+00	2.32E-05	4.44E-06
3744363758055	374436	3758055	7.11E-06	7.65E-06	7.34E-06	7.25E-08	1.42E-06	2.56E-06	0.00E+00	1.09E-06	5.44E-07	0.00E+00	0.00E+00	4.35E-07	2.00E-10	1.43E-09	0.00E+00	1.63E-09	1.63E-03	0.00E+00	2.37E-05	4.53E-06
3744463758055	374446	3758055	7.25E-06	7.80E-06	7.49E-06	7.40E-08	1.45E-06	2.61E-06	0.00E+00	1.11E-06	5.55E-07	0.00E+00	0.00E+00	4.44E-07	2.04E-10	1.46E-09	0.00E+00	1.66E-09	1.66E-03	0.00E+00	2.42E-05	4.62E-06
3744563758055	374456	3758055	7.40E-06	7.96E-06	7.64E-06	7.55E-08	1.48E-06	2.66E-06	0.00E+00	1.13E-06	5.66E-07	0.00E+00	0.00E+00	4.53E-07	2.08E-10	1.49E-09	0.00E+00	1.70E-09	1.70E-03	0.00E+00	2.47E-05	4.71E-06
3744663758055	374466	3758055	7.55E-06	8.12E-06	7.79E-06	7.70E-08	1.51E-06	2.72E-06	0.00E+00	1.16E-06	5.78E-07	0.00E+00	0.00E+00	4.62E-07	2.13E-10	1.52E-09	0.00E+00	1.73E-09	1.73E-03	0.00E+00	2.52E-05	4.81E-06
3744763758055	374476	3758055	7.71E-06	8.29E-06	7.96E-06	7.86E-08	1.54E-06	2.78E-06	0.00E+00	1.18E-06	5.90E-07	0.00E+00	0.00E+00	4.72E-07	2.17E-10	1.55E-09	0.00E+00	1.77E-09	1.77E-03	0.00E+00	2.57E-05	4.91E-06
3744863758055	374486	3758055	7.87E-06	8.46E-06	8.12E-06	8.03E-08	1.57E-06	2.83E-06	0.00E+00	1.20E-06	6.02E-07	0.00E+00	0.00E+00	4.82E-07	2.21E-10	1.58E-09	0.00E+00	1.81E-09	1.81E-03	0.00E+00	2.62E-05	5.01E-06
3744963758055	374496	3758055	8.03E-06	8.64E-06	8.30E-06	8.20E-08	1.61E-06	2.89E-06	0.00E+00	1.23E-06	6.15E-07	0.00E+00	0.00E+00	4.92E-07	2.26E-10	1.62E-09	0.00E+00	1.84E-09	1.84E-03	0.00E+00	2.68E-05	5.12E-06
3745063758055	374506	3758055	8.21E-06	8.82E-06	8.47E-06	8.37E-08	1.64E-06	2.96E-06	0.00E+00	1.26E-06	6.28E-07	0.00E+00	0.00E+00	5.02E-07	2.31E-10	1.65E-09	0.00E+00	1.88E-09	1.88E-03	0.00E+00	2.73E-05	5.23E-06
3745163758055	374516	3758055	8.38E-06	9.02E-06	8.65E-06	8.55E-08	1.68E-06	3.02E-06	0.00E+00	1.28E-06	6.42E-07	0.00E+00	0.00E+00	5.13E-07	2.36E-10	1.69E-09	0.00E+00	1.92E-09	1.92E-03	0.00E+00	2.79E-05	5.34E-06
3745463758055	374546	3758055	8.94E-06	9.62E-06	9.23E-06	9.12E-08	1.79E-06	3.22E-06	0.00E+00	1.37E-06	6.84E-07	0.00E+00	0.00E+00	5.47E-07	2.52E-10	1.80E-09	0.00E+00	2.05E-09	2.05E-03	0.00E+00	2.98E-05	5.69E-06
3745563758055	374556	3758055	9.14E-06	9.83E-06	9.43E-06	9.32E-08	1.83E-06	3.29E-06	0.00E+00	1.40E-06	6.99E-07	0.00E+00	0.00E+00	5.59E-07	2.57E-10	1.84E-09	0.00E+00	2.10E-09	2.10E-03	0.00E+00	3.05E-05	5.82E-06
3745663758055	374566	3758055	9.35E-06	1.01E-05	9.65E-06	9.54E-08	1.87E-06	3.37E-06	0.00E+00	1.43E-06	7.15E-07	0.00E+00	0.00E+00	5.72E-07	2.63E-10	1.88E-09	0.00E+00	2.15E-09	2.15E-03	0.00E+00	3.11E-05	5.95E-06
3745763758055	374576	3758055	9.57E-06	1.03E-05	9.88E-06	9.76E-08	1.91E-06	3.45E-06	0.00E+00	1.46E-06	7.32E-07	0.00E+00	0.00E+00	5.86E-07	2.69E-10	1.93E-09	0.00E+00	2.20E-09	2.20E-03	0.00E+00	3.19E-05	6.09E-06
3745863758055	374586	3758055	9.81E-06	1.05E-05	1.01E-05	1.00E-07	1.96E-06	3.53E-06	0.00E+00	1.50E-06	7.50E-07	0.00E+00	0.00E+00	6.00E-07	2.76E-10	1.97E-09	0.00E+00	2.25E-09	2.25E-03	0.00E+00	3.27E-05	6.24E-06
3745963758055	374596	3758055	1.01E-05	1.08E-05	1.04E-05	1.03E-07	2.01E-06	3.62E-06	0.00E+00	1.54E-06	7.70E-07	0.00E+00	0.00E+00	6.16E-07	2.83E-10	2.03E-09	0.00E+00	2.31E-09	2.31E-03	0.00E+00	3.35E-05	6.41E-06
3746063758055	374606	3758055	1.03E-05	1.11E-05	1.06E-05	1.05E-07	2.06E-06	3.71E-06	0.00E+00	1.58E-06	7.89E-07	0.00E+00	0.00E+00	6.31E-07	2.90E-10	2.08E-09	0.00E+00	2.37E-09	2.37E-03	0.00E+00	3.44E-05	6.57E-06
3746163758055	374616	3758055	1.06E-05	1.14E-05	1.09E-05	1.08E-07	2.12E-06	3.81E-06	0.00E+00	1.62E-06	8.09E-07	0.00E+00	0.00E+00	6.47E-07	2.98E-10	2.13E-09	0.00E+00	2.43E-09	2.43E-03	0.00E+00	3.52E-05	6.73E-06
3746263758055	374626	3758055	1.08E-05	1.17E-05	1.12E-05	1.11E-07	2.17E-06	3.91E-06	0.00E+00	1.66E-06	8.30E-07	0.00E+00	0.00E+00	6.64E-07	3.05E-10	2.18E-09	0.00E+00	2.49E-09	2.49E-03	0.00E+00	3.61E-05	6.91E-06
3746363758055	374636	3758055	1.11E-05	1.20E-05	1.15E-05	1.14E-07	2.23E-06	4.01E-06	0.00E+00	1.71E-06	8.51E-07	0.00E+00	0.00E+00	6.81E-07	3.13E-10	2.24E-09	0.00E+00	2.55E-09	2.55E-03	0.00E+00	3.71E-05	7.09E-06
3746463758055	374646	3758055	1.14E-05	1.23E-05	1.18E-05	1.17E-07	2.29E-06	4.11E-06	0.00E+00	1.75E-06	8.74E-07	0.00E+00	0.00E+00	6.99E-07	3.22E-10	2.30E-09	0.00E+00	2.62E-09	2.62E-03	0.00E+00	3.81E-05	7.27E-06
3746563758055	374656	3758055	1.17E-05	1.26E-05	1.21E-05	1.20E-07	2.35E-06	4.22E-06	0.00E+00	1.79E-06	8.97E-07	0.00E+00	0.00E+00	7.18E-07	3.30E-10	2.36E-09	0.00E+00	2.69E-09	2.69E-03	0.00E+00	3.91E-05	7.47E-06
3746763758055	374676	3758055	1.24E-05	1.33E-05	1.28E-05	1.26E-07	2.48E-06	4.46E-06	0.00E+00	1.90E-06	9.48E-07	0.00E+00	0.00E+00	7.58E-07	3.49E-10	2.49E-09	0.00E+00	2.84E-09	2.84E-03	0.00E+00	4.13E-05	7.88E-06
3746863758055	374686	3758055	1.27E-05	1.37E-05	1.32E-05	1.30E-07	2.55E-06	4.59E-06	0.00E+00	1.95E-06	9.75E-07	0.00E+00	0.00E+00	7.80E-07	3.59E-10	2.57E-09	0.00E+00	2.93E-09	2.93E-03	0.00E+00	4.25E-05	8.12E-06
3746963758055	374696	3758055	1.31E-05	1.41E-05	1.35E-05	1.34E-07	2.63E-06	4.73E-06	0.00E+00	2.01E-06	1.00E-06	0.00E+00	0.00E+00	8.03E-07	3.69E-10	2.64E-09	0.00E+00	3.01E-09	3.01E-03	0.00E+00	4.37E-05	8.35E-06
3747063758055	374706	3758055	1.35E-05	1.45E-05	1.40E-05	1.38E-07	2.70E-06	4.87E-06	0.00E+00	2.07E-06	1.03E-06	0.00E+00	0.00E+00	8.27E-07	3.80E-10	2.72E-09	0.00E+00	3.10E-09	3.10E-03	0.00E+00	4.50E-05	8.60E-06
3747163758055	374716	3758055	1.39E-05	1.50E-05	1.44E-05	1.42E-07	2.79E-06	5.02E-06	0.00E+00	2.13E-06	1.07E-06	0.00E+00	0.00E+00	8.53E-07	3.92E-10	2.80E-09	0.00E+00	3.20E-09	3.20E-03	0.00E+00	4.64E-05	8.87E-06
3747263758055	374726	3758055	1.44E-05	1.54E-05	1.48E-05	1.47E-07	2.87E-06	5.17E-06	0.00E+00	2.20E-06	1.10E-06	0.00E+00	0.00E+00	8.79E-07	4.04E-10	2.89E-09	0.00E+00	3.30E-09	3.30E-03	0.00E+00	4.79E-05	9.15E-06
3747363758055	374736	3758055	1.48E-05	1.59E-05	1.53E-05	1.51E-07	2.97E-06	5.34E-06	0.00E+00	2.27E-06	1.13E-06	0.00E+00	0.00E+00	9.08E-07	4.17E-10	2.99E-09	0.00E+00	3.40E-09	3.40E-03	0.00E+00	4.94E-05	9.44E-06
3747463758055	374746	3758055	1.53E-05	1.65E-05	1.58E-05	1.56E-07	3.06E-06	5.52E-06	0.00E+00	2.34E-06	1.17E-06	0.00E+00	0.00E+00	9.38E-07	4.31E-10	3.08E-09	0.00E+00	3.52E-09	3.52E-03	0.00E+00	5.10E-05	9.75E-06
3747563758055	374756	3758055	1.58E-05	1.70E-05	1.64E-05	1.62E-07	3.17E-06	5.71E-06	0.00E+00	2.42E-06	1.21E-06	0.00E+00	0.00E+00	9.70E-07	4.46E-10	3.19E-09	0.00E+00	3.64E-09	3.64E-03	0.00E+00	5.28E-05	1.01E-05
3747663758055	374766	3758055	1.64E-05	1.76E-05	1.69E-05	1.67E-07	3.28E-06	5.91E-06	0.00E+00	2.51E-06	1.26E-06	0.00E+00	0.00E+00	1.00E-06	4.62E-10	3.30E-09	0.00E+00	3.76E-09	3.76E-03	0.00E+00	5.46E-05	1.04E-05
3747763758055	374776	3758055	1.70E-05	1.83E-05	1.75E-05	1.73E-07	3.40E-06	6.12E-06	0.00E+00	2.60E-06	1.30E-06	0.00E+00	0.00E+00	1.04E-06	4.78E-10	3.42E-09	0.00E+00	3.90E-09	3.90E-03	0.00E+00	5.66E-05	1.08E-05
3747863758055	374786	3758055	1.76E-05	1.89E-05	1.82E-05	1.80E-07	3.52E-06	6.34E-06	0.00E+00	2.70E-06	1.35E-06	0.00E+00	0.00E+00	1.08E-06	4.96E-10	3.55E-09	0.00E+00	4.04E-09	4.04E-03	0.00E+00	5.87E-05	1.12E-05
3747963758055	374796	3758055	1.83E-05	1.97E-05	1.89E-05	1.86E-07	3.66E-06	6.58E-06	0.00E+00	2.80E-06	1.40E-06	0.00E+00	0.00E+00	1.12E-06	5.14E-10	3.68E-09	0.00E+00	4.19E-09	4.19E-03	0.00E+00	6.09E-05	1.16E-05
3748163758055	374816	3758055	1.97E-05	2.12E-05	2.04E-05	2.02E-07	3.95E-06	7.11E-06	0.00E+00	3.02E-06	1.51E-06	0.00E+00	0.00E+00	1.21E-06	5.56E-10	3.98E-09	0.00E+00	4.53E-09	4.53E-03	0.00E+00	6.58E-05	1.26E-05
3748263758055	374826	3758055	2.06E-05	2.22E-05	2.13E-05	2.10E-07	4.12E-06	7.42E-06	0.00E+00	3.16E-06	1.58E-06	0.00E+00	0.00E+00	1.26E-06	5.80E-10	4.15E-09	0.00E+00	4.73E-09	4.73E-03	0.00E+00	6.87E-05	1.31E-05
3748363758055	374836	3758055	2.15E-05	2.32E-05	2.22E-05	2.20E-07	4.31E-06	7.76E-06	0.00E+00	3.30E-06	1.65E-06	0.00E+00	0.00E+00	1.32E-06	6.06E-10	4.34E-09	0.00E+00	4.94E-09	4.94E-03	0.00E+00	7.18E-05	1.37E-05
3748463758055	374846	3758055	2.25E-05	2.42E-05	2.33E-05	2.30E-07	4.51E-06	8.12E-06	0.00E+00	3.45E-06	1.72E-06	0.00E+00	0.00E+00	1.38E-06	6.34E-10	4.54E-09	0.00E+00	5.17E-09	5.17E-03	0.00E+00	7.51E-05	1.44E-05
3748563758055	374856	3758055	2.34E-05	2.54E-05	2.44E-05	2.41E-07	4.73E-06	8.51E-06	0.00E+00	3.62E-06	1.81E-06	0.00E+00	0.00E+00	1.45E-06	6.65E-10	4.76E-09	0.00E+00	5.42E-09	5.42E-03	0.00E+00	7.88E-05	1.50E-05
3748663758055	374866	3758055	2.48E-05	2.67E-05	2.56E-05	2.53E-07	4.97E-06	8.94E-06	0.00E+00	3.80E-06	1.90E-06	0.00E+00	0.00E+00	1.52E-06	6.99E-10	5.00E-09	0.00E+00	5.70E-09	5.70E-03	0.00E+00	8.27E-05	1.58E-05
3748763758055	374876	3758055	2.62E-05	2.81E-05	2.70E-05	2.67E-07	5.23E-06	9.42E-06	0.00E+00	4.00E-06	2.00E-06	0.00E+00	0.00E+00	1.60E-06	7.36E-10	5.27E-09	0.00E+00	6.00E-09	6.00E-03	0.00E+00	8.72E-05	1.67E-05
3748863758055	374886	3758055	2.76E-05	2.97E-05	2.85E-05	2.82E-07	5.53E-06	9.96E-06	0.00E+00	4.23E-06	2.12E-06	0.00E+00	0.00E+00	1.69E-06	7.78E-10	5.57E-09	0.00E+00	6.34E-09	6.34E-03	0.00E+00	9.21E-05	1.76E-05
3748963758055	374896	3758055	2.93E-05	3.15E-05	3.03E-05	2.99E-07	5.86E-06	1.06E-05	0.00E+00	4.49E-06	2.24E-06	0.00E+00	0.00E+00	1.79E-06	8.25E-10	5.90E-09	0.00E+00	6.73E-09	6.73E-03	0.00E+00	9.77E-05	1.87E-05
3749063758055	374906	3758055	3.12E-05	3.35E-05	3.22E-05	3.18E-07	6.24E-06	1.12E-05	0.00E+00	4.77E-06	2.39E-06	0.00E+00	0.00E+00	1.91E-06	8.78E-10	6.28E-09	0.00E+00	7.16E-09	7.16E-03	0.00E+00	1.04E-04	1.99E-05
3749263758055	374926	3758055	3.56E-05	3.98E-05	3.74E-05	3.68E-07	7.11E-06	2.00E-05	0.00E+00	8.51E-07	4.26E-07	0.00E+00	0.00E+00	3.41E-07	1.57E-10	1.12E-09	0.00E+00	1.28E-09	1.28E-03	0.00E+00	1.85E-05	3.54E-06
3743063758065	374306	3758065	5.66E-06	6.09E-06	5.84E-06	5.78E-08	1.13E-06	2.04E-06	0.00E+00	8.66E-07	4.33E-07	0.00E+00	0.00E+00	3.47E-07	1.59E-10	1.14E-09	0.00E+00	1.30E-09	1.30E-03	0.00E+00	1.89E-05	3.60E-06
3743163758065	374316	3758065	5.76E-06	6.20E-06	5.95E-06	5.88E-08	1.15E-06	2.08E-06	0.00E+00	8.82E-07	4.41E-07	0.00E+00	0.00E+00	3.53E-07	1.62E-10	1.16E-09	0.00E+00	1.32E-09	1.32E-03	0.00E+00	1.92E-05	3.67E-06
3743263758065	374326	3758065	5.87E-06	6.31E-06	6.06E-06	5.99E-08	1.17E-06	2.11E-06	0.00E+00	8.98E-07	4.49E-07	0.00E+00	0.00E+00	3.59E-07	1.65E-10	1.18E-09	0.00E+00	1.35E-09	1.35E-03	0.00E+00	1.96E-05	3.74E-06
3743363758065	374336	3758065	5.97E-06	6.43E-06	6.17E-06	6.10E-08	1.20E-06	2.15E-06	0.00E+00	9.14E-07	4.57E-07	0.00E+00	0.00E+00	3.66E-07	1.68E-10	1.20E-09	0.00E+00	1.37E-09	1.37E-03	0.00E+00	1.99E-05	3.80E-06
3743463758065	374346	3758065	6.08E-06	6.54E-06	6.28E-06	6.21E-08	1.22E-06	2.19E-06	0.00E+00	9.31E-07	4.66E-07	0.00E+00	0.00E+00	3.73E-07	1.71E-10	1.23E-09	0.00E+00	1.40E-09	1.40E-03	0.00E+00	2.03E-05	3.87E-06
3743563758065	374356	3758065	6.20E-06	6.67E-06	6.40E-06	6.32E-08	1.24E-06	2.23E-06	0.00E+00	9.49E-07	4.74E-07	0.00E+00	0.00E+00	3.79E-07	1.74E-10	1.25E-09	0.00E+00	1.42E-09	1.42E-03	0.00E+00	2.07E-05	3.95E-06
3743663758065	374366	3758065	6.31E-06	6.78E-06	6.52E-06	6.44E-08	1.26E-06	2.27E-06	0.00E+00	9.66E-07	4.83E-07	0.00E+00	0.00E+00	3.87E-07	1.78E-10	1.27E-09	0.00E+00	1.45E-09	1.45E-03	0.00E+00	2.10E-05	4.02E-06
3743763758065	374376	3758065	6.43E-06	6.92E-06	6.64E-06	6.56E-08	1.29E-06	2.32E-06	0.00E+00	9.85E-07	4.92E-07	0.00E+00	0.00E+00	3.94E-07	1.81E-10	1.30E-09	0.00E+00	1.48E-09	1.48E-03	0.00E+00	2.14E-05	4.10E-06
3743963758065	374396	3758065	6.68E-06	7.19E-06	6.90E-06	6.82E-08	1.34E-06	2.41E-06	0.00E+00	1.02E-06	5.11E-07	0.00E+00	0.00E+00	4.09E-07	1.88E-10	1.35E-09	0.00E+00	1.53E-09	1.53E-03	0.00E+00	2.23E-05	4.26E-06
3744063758065	374406	3758065	6.82E-06	7.33E-06	7.04E-06	6.96E-08	1.36E-06	2.46E-06	0.00E+00	1.04E-06	5.22E-07	0.00E+00	0.00E+00	4.17E-07	1.92E-10	1.37E-09	0.00E+00	1.56E-09	1.56E-03	0.00E+00	2.27E-05	4.34E-06
3744163758065	374416	3758065	6.95E-06	7.47E-06	7.18E-06	7.09E-08	1.39E-06	2.50E-06	0.00E+00	1.06E-06	5.32E-07	0.00E+00	0.00E+00	4.26E-07	1.96E-10	1.40E-09	0.00E+00	1.60E-09	1.60E-03	0.00E+00	2.32E-05	4.43E-06
3744263758065	374426	3758065	7.09E-06	7.62E-06	7.32E-06	7.23E-08	1.42E-06	2.55E-06	0.00E+00	1.08E-06	5.42E-07	0.00E+00	0.00E+00	4.34E-07	1.99E-10	1.43E-09	0.00E+00	1.63E-09	1.63E-03	0.00E+00	2.36E-05	4.51E-06
3744363758065	374436	3758065	7.23E-06	7.77E-06	7.46E-06	7.38E-08	1.45E-06	2.60E-06	0.00E+00	1.11E-06	5.53E-07	0.00E+00	0.00E+00	4.43E-07	2.03E-10	1.46E-09	0.00E+00	1.66E-09	1.66E-03	0.00E+00	2.41E-05	4.60E-06
3744463758065	374446	3758065	7.38E-06	7.93E-06	7.61E-06	7.53E-08	1.48E-06	2.66E-06	0.00E+00	1.13E-06	5.64E-07	0.00E+00	0.00E+00	4.52E-07	2.08E-10	1.49E-09	0.00E+00	1.69E-09	1.69E-03	0.00E+00	2.46E-05	4.70E-06
3744563758065	374456	3758065	7.53E-06	8.10E-06	7.77E-06	7.68E-08	1.51E-06	2.71E-06	0.00E+00	1.15E-06	5.76E-07	0.00E+00	0.00E+00	4.61E-07	2.12E-10	1.52E-09	0.00E+00	1.73E-09	1.73E-03	0.00E+00	2.51E-05	4.79E-06
3744663758065	374466	3758065	7.69E-06	8.27E-06	7.93E-06	7.84E-08	1.54E-06	2.77E-06	0.00E+00	1.18E-06	5.88E-07	0.00E+00	0.00E+00	4.71E-07	2.16E-10	1.55E-09	0.00E+00	1.76E-09	1.76E-03	0.00E+00	2.56E-05	4.89E-06
3744763758065	374476	3758065	7.85E-06	8.44E-06	8.10E-06	8.01E-08	1.57E-06	2.83E-06	0.00E+00	1.20E-06	6.00E-07	0.00E+00	0.00E+00	4.80E-07	2.21E-10	1.58E-09	0.00E+00	1.80E-09	1.80E-03	0.00E+00	2.61E-05	5.00E-06
3744863758065	374486	3758065	8.01E-06	8.62E-06	8.27E-06	8.17E-08	1.60E-06	2.89E-06	0.00E+00	1.23E-06	6.13E-07	0.00E+00	0.00E+00	4.90E-07	2.25E-10	1.61E-09	0.00E+00	1.84E-09	1.84E-03	0.00E+00	2.67E-05	5.10E-06
3744963758065	374496	3758065	8.18E-06	8.80E-06	8.45E-06	8.35E-08	1.64E-06	2.95E-06	0.00E+00	1.25E-06	6.26E-07	0.00E+00	0.00E+00	5.01E-07	2.30E-10	1.65E-09	0.00E+00	1.88E-09	1.88E-03	0.00E+00	2.73E-05	5.21E-06
3745063758065	374506	3758065	8.36E-06	8.99E-06	8.63E-06	8.53E-08	1.67E-06	3.01E-06	0.00E+00	1.28E-06	6.40E-07	0.00E+00	0.00E+00	5.12E-07	2.35E-10	1.68E-09	0.00E+00	1.92E-09	1.92E-03	0.00E+00	2.79E-05	5.32E-06
3745163758065	374516	3758065	8.54E-06	9.19E-06	8.82E-06	8.72E-08	1.71E-06	3.08E-06	0.00E+00	1.31E-06	6.54E-07	0.00E+00	0.00E+00	5.23E-07	2.40E-10	1.72E-09	0.00E+00	1.96E-09	1.96E-03	0.00E+00	2.85E-05	5.44E-06
3745463758065	374546	3758065	9.12E-06	9.81E-06	9.41E-06	9.31E-08	1.82E-06	3.28E-06	0.00E+00	1.40E-06	6.98E-07	0.00E+00	0.00E+00	5.58E-07	2.57E-10	1.84E-09	0.00E+00	2.09E-09	2.09E-03	0.00E+00	3.04E-05	5.81E-06
3745563758065	374556	3758065	9.32E-06	1.00E-05	9.63E-06	9.51E-08	1.87E-06	3.36E-06	0.00E+00	1.43E-06	7.14E-07	0.00E+00	0.00E+00	5.71E-07	2.62E-10	1.88E-09	0.00E+00	2.14E-09	2.14E-03	0.00E+00	3.11E-05	5.94E-06
3745663758065	374566	3758065	9.54E-06	1.03E-05	9.85E-06	9.74E-08	1.91E-06	3.44E-06	0.00E+00	1.46E-06	7.30E-07	0.00E+00	0.00E+00	5.84E-07	2.69E-10	1.92E-09	0.00E+00	2.19E-09	2.19E-03	0.00E+00	3.18E-05	6.08E-06
3745763758065	374576	3758065	9.77E-06	1.05E-05	1.01E-05	9.97E-08	1.95E-06	3.52E-06	0.00E+00	1.50E-06	7.48E-07	0.00E+00	0.00E+00	5.98E-07	2.75E-10	1.97E-09	0.00E+00	2.24E-09	2.24E-03	0.00E+00	3.26E-05	6.22E-06
3745863758065	374586	3758065	1.00E-05	1.08E-05	1.03E-05	1.02E-07	2.00E-06	3.61E-06	0.00E+00	1.53E-06	7.67E-07	0.00E+00	0.00E+00	6.13E-07	2.82E-10	2.02E-09	0.00E+00	2.30E-09	2.30E-03	0.00E+00	3.34E-05	6.38E-06
3745963758065	374596	3758065	1.03E-05	1.11E-05	1.06E-05	1.05E-07	2.06E-06	3.70E-06	0.00E+00	1.57E-06	7.87E-07	0.00E+00	0.00E+00	6.30E-07	2.89E-10	2.07E-09	0.00E+00	2.36E-09	2.36E-03	0.00E+00	3.43E-05	6.55E-06
3746063758065	374606	3758065	1.05E-05	1.13E-05	1.09E-05	1.08E-07	2.11E-06	3.80E-06	0.00E+00	1.61E-06	8.07E-07	0.00E+00	0.00E+00	6.46E-07	2.97E-10	2.12E-09	0.00E+00	2.42E-09	2.42E-03	0.00E+00	3.51E-05	6.72E-06
3746163758065	374616	3758065	1.08E-05	1.16E-05	1.12E-05	1.10E-07	2.16E-06	3.90E-06	0.00E+00	1.66E-06	8.28E-07	0.00E+00	0.00E+00	6.62E-07	3.05E-10	2.18E-09	0.00E+00	2.48E-09	2.48E-03	0.00E+00	3.61E-05	6.89E-06
3746263758065	374626	3758065	1.11E-05	1.19E-05	1.15E-05	1.13E-07	2.22E-06	4.00E-06	0.00E+00	1.70E-06	8.50E-07	0.00E+00	0.00E+00	6.80E-07	3.12E-10	2.24E-09	0.00E+00	2.55E-09	2.55E-03	0.00E+00	3.70E-05	7.

			SWBuilding Construction	SWDemolition	SWGrading	EYBuilding Construction	SWPaving	SWGrading	SWArchitectural Coating	NBBuilding Construction	NBBuilding Construction	NBArchitectural Coating	NBArchitectural Coating	RWBuilding Construction		Child Risk			Overlapping Phases - Maximum GLC		
Unique Identifier	X (UTM)	Y (UTM)	2026	2026	2026	2026	2027	2027	2027	2026	2027	2026	2027	2026	3rd Trimester	0<2	2<16	Total	per million	2025	2026	2027
3749263758075	374926	3758075	4.05E-05	4.36E-05	4.18E-05	4.14E-07	8.11E-06	1.46E-05	0.00E+00	6.20E-06	3.10E-06	0.00E+00	0.00E+00	2.48E-06	1.14E-09	8.16E-09	0.00E+00	9.30E-09	9.30E-03	0.00E+00	1.35E-04	2.58E-05
3749463758075	374946	3758075	4.86E-05	5.23E-05	5.02E-05	4.96E-07	9.73E-06	1.75E-05	0.00E+00	7.44E-06	3.72E-06	0.00E+00	0.00E+00	2.98E-06	1.37E-09	9.79E-09	0.00E+00	1.12E-08	1.12E-02	0.00E+00	1.62E-04	3.10E-05
3749563758075	374956	3758075	5.41E-05	5.82E-05	5.59E-05	5.52E-07	1.08E-05	1.95E-05	0.00E+00	8.29E-06	4.14E-06	0.00E+00	0.00E+00	3.31E-06	1.52E-09	1.09E-08	0.00E+00	1.24E-08	1.24E-02	0.00E+00	1.80E-04	3.45E-05
3749663758075	374966	3758075	6.14E-05	6.61E-05	6.34E-05	6.27E-07	1.23E-05	2.21E-05	0.00E+00	9.40E-06	4.70E-06	0.00E+00	0.00E+00	3.76E-06	1.73E-09	1.24E-08	0.00E+00	1.41E-08	1.41E-02	0.00E+00	2.05E-04	3.91E-05
3749763758075	374976	3758075	7.10E-05	7.63E-05	7.33E-05	7.24E-07	1.42E-05	2.56E-05	0.00E+00	1.09E-05	5.43E-06	0.00E+00	0.00E+00	4.35E-06	2.00E-09	1.43E-08	0.00E+00	1.63E-08	1.63E-02	0.00E+00	2.37E-04	4.52E-05
3749863758075	374986	3758075	8.40E-05	9.04E-05	8.67E-05	8.57E-07	1.68E-05	3.03E-05	0.00E+00	1.29E-05	6.43E-06	0.00E+00	0.00E+00	5.14E-06	2.36E-09	1.69E-08	0.00E+00	1.93E-08	1.93E-02	0.00E+00	2.80E-04	5.35E-05
3742763758085	374276	3758085	5.52E-06	5.93E-06	5.69E-06	5.63E-08	1.10E-06	1.99E-06	0.00E+00	8.44E-07	4.22E-07	0.00E+00	0.00E+00	3.38E-07	1.55E-10	1.11E-09	0.00E+00	1.27E-09	1.27E-03	0.00E+00	1.84E-05	3.51E-06
3742863758085	374286	3758085	5.62E-06	6.04E-06	5.80E-06	5.73E-08	1.12E-06	2.02E-06	0.00E+00	8.60E-07	4.30E-07	0.00E+00	0.00E+00	3.44E-07	1.58E-10	1.13E-09	0.00E+00	1.29E-09	1.29E-03	0.00E+00	1.87E-05	3.58E-06
3742963758085	374296	3758085	5.72E-06	6.15E-06	5.90E-06	5.83E-08	1.14E-06	2.06E-06	0.00E+00	8.75E-07	4.38E-07	0.00E+00	0.00E+00	3.50E-07	1.61E-10	1.15E-09	0.00E+00	1.31E-09	1.31E-03	0.00E+00	1.91E-05	3.64E-06
3743063758085	374306	3758085	5.82E-06	6.26E-06	6.01E-06	5.94E-08	1.16E-06	2.10E-06	0.00E+00	8.91E-07	4.45E-07	0.00E+00	0.00E+00	3.56E-07	1.64E-10	1.17E-09	0.00E+00	1.34E-09	1.34E-03	0.00E+00	1.94E-05	3.71E-06
3743163758085	374316	3758085	5.93E-06	6.37E-06	6.12E-06	6.05E-08	1.19E-06	2.13E-06	0.00E+00	9.07E-07	4.54E-07	0.00E+00	0.00E+00	3.63E-07	1.67E-10	1.19E-09	0.00E+00	1.36E-09	1.36E-03	0.00E+00	1.98E-05	3.77E-06
3743263758085	374326	3758085	6.04E-06	6.49E-06	6.23E-06	6.16E-08	1.21E-06	2.17E-06	0.00E+00	9.24E-07	4.62E-07	0.00E+00	0.00E+00	3.70E-07	1.70E-10	1.22E-09	0.00E+00	1.39E-09	1.39E-03	0.00E+00	2.01E-05	3.84E-06
3743363758085	374336	3758085	6.15E-06	6.62E-06	6.35E-06	6.28E-08	1.23E-06	2.22E-06	0.00E+00	9.42E-07	4.71E-07	0.00E+00	0.00E+00	3.77E-07	1.73E-10	1.24E-09	0.00E+00	1.41E-09	1.41E-03	0.00E+00	2.05E-05	3.92E-06
3743463758085	374346	3758085	6.27E-06	6.74E-06	6.47E-06	6.40E-08	1.25E-06	2.26E-06	0.00E+00	9.59E-07	4.80E-07	0.00E+00	0.00E+00	3.84E-07	1.76E-10	1.26E-09	0.00E+00	1.44E-09	1.44E-03	0.00E+00	2.09E-05	3.99E-06
3743563758085	374356	3758085	6.39E-06	6.87E-06	6.59E-06	6.52E-08	1.28E-06	2.30E-06	0.00E+00	9.78E-07	4.89E-07	0.00E+00	0.00E+00	3.91E-07	1.80E-10	1.29E-09	0.00E+00	1.47E-09	1.47E-03	0.00E+00	2.13E-05	4.07E-06
3743663758085	374366	3758085	6.51E-06	7.00E-06	6.72E-06	6.64E-08	1.30E-06	2.34E-06	0.00E+00	9.96E-07	4.98E-07	0.00E+00	0.00E+00	3.99E-07	1.83E-10	1.31E-09	0.00E+00	1.49E-09	1.49E-03	0.00E+00	2.17E-05	4.15E-06
3743763758085	374376	3758085	6.64E-06	7.14E-06	6.85E-06	6.77E-08	1.33E-06	2.39E-06	0.00E+00	1.02E-06	5.08E-07	0.00E+00	0.00E+00	4.06E-07	1.87E-10	1.34E-09	0.00E+00	1.52E-09	1.52E-03	0.00E+00	2.21E-05	4.23E-06
3743963758085	374396	3758085	6.89E-06	7.41E-06	7.12E-06	7.04E-08	1.38E-06	2.48E-06	0.00E+00	1.06E-06	5.28E-07	0.00E+00	0.00E+00	4.22E-07	1.94E-10	1.39E-09	0.00E+00	1.58E-09	1.58E-03	0.00E+00	2.30E-05	4.39E-06
3744063758085	374406	3758085	7.04E-06	7.57E-06	7.26E-06	7.18E-08	1.41E-06	2.53E-06	0.00E+00	1.08E-06	5.38E-07	0.00E+00	0.00E+00	4.31E-07	1.98E-10	1.42E-09	0.00E+00	1.61E-09	1.61E-03	0.00E+00	2.34E-05	4.48E-06
3744163758085	374416	3758085	7.18E-06	7.72E-06	7.41E-06	7.32E-08	1.44E-06	2.59E-06	0.00E+00	1.10E-06	5.49E-07	0.00E+00	0.00E+00	4.39E-07	2.02E-10	1.45E-09	0.00E+00	1.65E-09	1.65E-03	0.00E+00	2.39E-05	4.57E-06
3744263758085	374426	3758085	7.32E-06	7.88E-06	7.56E-06	7.47E-08	1.47E-06	2.64E-06	0.00E+00	1.12E-06	5.60E-07	0.00E+00	0.00E+00	4.48E-07	2.06E-10	1.47E-09	0.00E+00	1.68E-09	1.68E-03	0.00E+00	2.44E-05	4.66E-06
3744363758085	374436	3758085	7.48E-06	8.04E-06	7.72E-06	7.63E-08	1.50E-06	2.69E-06	0.00E+00	1.14E-06	5.72E-07	0.00E+00	0.00E+00	4.58E-07	2.10E-10	1.51E-09	0.00E+00	1.72E-09	1.72E-03	0.00E+00	2.49E-05	4.76E-06
3744463758085	374446	3758085	7.63E-06	8.21E-06	7.88E-06	7.79E-08	1.53E-06	2.75E-06	0.00E+00	1.17E-06	5.84E-07	0.00E+00	0.00E+00	4.67E-07	2.15E-10	1.54E-09	0.00E+00	1.75E-09	1.75E-03	0.00E+00	2.54E-05	4.86E-06
3744563758085	374456	3758085	7.79E-06	8.38E-06	8.05E-06	7.95E-08	1.56E-06	2.81E-06	0.00E+00	1.19E-06	5.96E-07	0.00E+00	0.00E+00	4.77E-07	2.19E-10	1.57E-09	0.00E+00	1.79E-09	1.79E-03	0.00E+00	2.60E-05	4.96E-06
3744663758085	374466	3758085	7.96E-06	8.56E-06	8.22E-06	8.12E-08	1.59E-06	2.87E-06	0.00E+00	1.22E-06	6.09E-07	0.00E+00	0.00E+00	4.87E-07	2.24E-10	1.60E-09	0.00E+00	1.83E-09	1.83E-03	0.00E+00	2.65E-05	5.07E-06
3744763758085	374476	3758085	8.13E-06	8.74E-06	8.39E-06	8.29E-08	1.63E-06	2.93E-06	0.00E+00	1.24E-06	6.22E-07	0.00E+00	0.00E+00	4.98E-07	2.29E-10	1.64E-09	0.00E+00	1.87E-09	1.87E-03	0.00E+00	2.71E-05	5.18E-06
3744863758085	374486	3758085	8.30E-06	8.93E-06	8.57E-06	8.47E-08	1.66E-06	2.99E-06	0.00E+00	1.27E-06	6.36E-07	0.00E+00	0.00E+00	5.08E-07	2.34E-10	1.67E-09	0.00E+00	1.91E-09	1.91E-03	0.00E+00	2.77E-05	5.29E-06
3744963758085	374496	3758085	8.49E-06	9.13E-06	8.76E-06	8.66E-08	1.70E-06	3.06E-06	0.00E+00	1.30E-06	6.50E-07	0.00E+00	0.00E+00	5.20E-07	2.39E-10	1.71E-09	0.00E+00	1.95E-09	1.95E-03	0.00E+00	2.83E-05	5.41E-06
3745063758085	374506	3758085	8.68E-06	9.33E-06	8.96E-06	8.85E-08	1.74E-06	3.13E-06	0.00E+00	1.33E-06	6.64E-07	0.00E+00	0.00E+00	5.31E-07	2.44E-10	1.75E-09	0.00E+00	1.99E-09	1.99E-03	0.00E+00	2.89E-05	5.53E-06
3745163758085	374516	3758085	8.87E-06	9.54E-06	9.16E-06	9.05E-08	1.78E-06	3.20E-06	0.00E+00	1.36E-06	6.79E-07	0.00E+00	0.00E+00	5.43E-07	2.50E-10	1.79E-09	0.00E+00	2.04E-09	2.04E-03	0.00E+00	2.96E-05	5.65E-06
3745463758085	374546	3758085	9.48E-06	1.02E-05	9.79E-06	9.68E-08	1.90E-06	3.41E-06	0.00E+00	1.45E-06	7.26E-07	0.00E+00	0.00E+00	5.81E-07	2.67E-10	1.91E-09	0.00E+00	2.18E-09	2.18E-03	0.00E+00	3.16E-05	6.04E-06
3745563758085	374556	3758085	9.70E-06	1.04E-05	1.00E-05	9.90E-08	1.94E-06	3.49E-06	0.00E+00	1.49E-06	7.43E-07	0.00E+00	0.00E+00	5.94E-07	2.73E-10	1.95E-09	0.00E+00	2.23E-09	2.23E-03	0.00E+00	3.23E-05	6.18E-06
3745663758085	374566	3758085	9.94E-06	1.07E-05	1.03E-05	1.01E-07	1.99E-06	3.58E-06	0.00E+00	1.52E-06	7.60E-07	0.00E+00	0.00E+00	6.08E-07	2.80E-10	2.00E-09	0.00E+00	2.28E-09	2.28E-03	0.00E+00	3.31E-05	6.33E-06
3745763758085	374576	3758085	1.02E-05	1.09E-05	1.05E-05	1.04E-07	2.04E-06	3.67E-06	0.00E+00	1.56E-06	7.79E-07	0.00E+00	0.00E+00	6.23E-07	2.87E-10	2.05E-09	0.00E+00	2.34E-09	2.34E-03	0.00E+00	3.39E-05	6.48E-06
3745863758085	374586	3758085	1.04E-05	1.12E-05	1.08E-05	1.07E-07	2.09E-06	3.76E-06	0.00E+00	1.59E-06	7.99E-07	0.00E+00	0.00E+00	6.39E-07	2.94E-10	2.10E-09	0.00E+00	2.40E-09	2.40E-03	0.00E+00	3.48E-05	6.65E-06
3745963758085	374596	3758085	1.07E-05	1.15E-05	1.11E-05	1.10E-07	2.15E-06	3.87E-06	0.00E+00	1.64E-06	8.22E-07	0.00E+00	0.00E+00	6.57E-07	3.02E-10	2.16E-09	0.00E+00	2.46E-09	2.46E-03	0.00E+00	3.58E-05	6.84E-06
3746063758085	374606	3758085	1.10E-05	1.19E-05	1.14E-05	1.13E-07	2.21E-06	3.97E-06	0.00E+00	1.69E-06	8.44E-07	0.00E+00	0.00E+00	6.75E-07	3.10E-10	2.22E-09	0.00E+00	2.53E-09	2.53E-03	0.00E+00	3.67E-05	7.02E-06
3746163758085	374616	3758085	1.13E-05	1.22E-05	1.17E-05	1.16E-07	2.27E-06	4.08E-06	0.00E+00	1.73E-06	8.66E-07	0.00E+00	0.00E+00	6.93E-07	3.19E-10	2.28E-09	0.00E+00	2.60E-09	2.60E-03	0.00E+00	3.77E-05	7.21E-06
3746263758085	374626	3758085	1.16E-05	1.25E-05	1.20E-05	1.19E-07	2.33E-06	4.19E-06	0.00E+00	1.78E-06	8.90E-07	0.00E+00	0.00E+00	7.12E-07	3.27E-10	2.34E-09	0.00E+00	2.67E-09	2.67E-03	0.00E+00	3.87E-05	7.40E-06
3746363758085	374636	3758085	1.19E-05	1.28E-05	1.23E-05	1.22E-07	2.39E-06	4.30E-06	0.00E+00	1.83E-06	9.14E-07	0.00E+00	0.00E+00	7.31E-07	3.36E-10	2.41E-09	0.00E+00	2.74E-09	2.74E-03	0.00E+00	3.98E-05	7.61E-06
3746463758085	374646	3758085	1.23E-05	1.32E-05	1.27E-05	1.25E-07	2.46E-06	4.42E-06	0.00E+00	1.88E-06	9.40E-07	0.00E+00	0.00E+00	7.52E-07	3.46E-10	2.47E-09	0.00E+00	2.82E-09	2.82E-03	0.00E+00	4.09E-05	7.82E-06
3746563758085	374656	3758085	1.26E-05	1.36E-05	1.30E-05	1.29E-07	2.53E-06	4.55E-06	0.00E+00	1.93E-06	9.67E-07	0.00E+00	0.00E+00	7.73E-07	3.56E-10	2.54E-09	0.00E+00	2.90E-09	2.90E-03	0.00E+00	4.21E-05	8.04E-06
3746763758085	374676	3758085	1.34E-05	1.44E-05	1.38E-05	1.37E-07	2.68E-06	4.82E-06	0.00E+00	2.05E-06	1.02E-06	0.00E+00	0.00E+00	8.19E-07	3.77E-10	2.69E-09	0.00E+00	3.07E-09	3.07E-03	0.00E+00	4.46E-05	8.52E-06
3746863758085	374686	3758085	1.38E-05	1.48E-05	1.42E-05	1.41E-07	2.76E-06	4.97E-06	0.00E+00	2.11E-06	1.06E-06	0.00E+00	0.00E+00	8.45E-07	3.88E-10	2.78E-09	0.00E+00	3.17E-09	3.17E-03	0.00E+00	4.60E-05	8.78E-06
3746963758085	374696	3758085	1.42E-05	1.53E-05	1.47E-05	1.45E-07	2.85E-06	5.12E-06	0.00E+00	2.18E-06	1.09E-06	0.00E+00	0.00E+00	8.71E-07	4.00E-10	2.86E-09	0.00E+00	3.27E-09	3.27E-03	0.00E+00	4.74E-05	9.06E-06
3747063758085	374706	3758085	1.47E-05	1.58E-05	1.52E-05	1.50E-07	2.94E-06	5.29E-06	0.00E+00	2.25E-06	1.12E-06	0.00E+00	0.00E+00	8.99E-07	4.13E-10	2.96E-09	0.00E+00	3.37E-09	3.37E-03	0.00E+00	4.89E-05	9.35E-06
3747163758085	374716	3758085	1.52E-05	1.63E-05	1.57E-05	1.55E-07	3.03E-06	5.46E-06	0.00E+00	2.32E-06	1.16E-06	0.00E+00	0.00E+00	9.29E-07	4.27E-10	3.05E-09	0.00E+00	3.48E-09	3.48E-03	0.00E+00	5.05E-05	9.66E-06
3747263758085	374726	3758085	1.57E-05	1.68E-05	1.62E-05	1.60E-07	3.14E-06	5.65E-06	0.00E+00	2.40E-06	1.20E-06	0.00E+00	0.00E+00	9.60E-07	4.41E-10	3.15E-09	0.00E+00	3.60E-09	3.60E-03	0.00E+00	5.22E-05	9.98E-06
3747363758085	374736	3758085	1.62E-05	1.74E-05	1.67E-05	1.66E-07	3.25E-06	5.84E-06	0.00E+00	2.48E-06	1.24E-06	0.00E+00	0.00E+00	9.93E-07	4.57E-10	3.27E-09	0.00E+00	3.72E-09	3.72E-03	0.00E+00	5.41E-05	1.03E-05
3747463758085	374746	3758085	1.68E-05	1.80E-05	1.73E-05	1.71E-07	3.36E-06	6.04E-06	0.00E+00	2.57E-06	1.28E-06	0.00E+00	0.00E+00	1.03E-06	4.72E-10	3.38E-09	0.00E+00	3.85E-09	3.85E-03	0.00E+00	5.59E-05	1.07E-05
3747563758085	374756	3758085	1.74E-05	1.87E-05	1.79E-05	1.77E-07	3.47E-06	6.25E-06	0.00E+00	2.66E-06	1.33E-06	0.00E+00	0.00E+00	1.06E-06	4.88E-10	3.49E-09	0.00E+00	3.98E-09	3.98E-03	0.00E+00	5.78E-05	1.10E-05
3747663758085	374766	3758085	1.81E-05	1.94E-05	1.87E-05	1.84E-07	3.62E-06	6.51E-06	0.00E+00	2.77E-06	1.38E-06	0.00E+00	0.00E+00	1.11E-06	5.09E-10	3.64E-09	0.00E+00	4.15E-09	4.15E-03	0.00E+00	6.02E-05	1.15E-05
3747763758085	374776	3758085	1.88E-05	2.02E-05	1.94E-05	1.92E-07	3.76E-06	6.76E-06	0.00E+00	2.87E-06	1.44E-06	0.00E+00	0.00E+00	1.15E-06	5.29E-10	3.78E-09	0.00E+00	4.31E-09	4.31E-03	0.00E+00	6.26E-05	1.20E-05
3747863758085	374786	3758085	1.95E-05	2.10E-05	2.02E-05	1.99E-07	3.91E-06	7.03E-06	0.00E+00	2.99E-06	1.49E-06	0.00E+00	0.00E+00	1.20E-06	5.50E-10	3.93E-09	0.00E+00	4.48E-09	4.48E-03	0.00E+00	6.51E-05	1.24E-05
3747963758085	374796	3758085	2.03E-05	2.19E-05	2.10E-05	2.08E-07	4.07E-06	7.33E-06	0.00E+00	3.11E-06	1.56E-06	0.00E+00	0.00E+00	1.25E-06	5.73E-10	4.10E-09	0.00E+00	4.67E-09	4.67E-03	0.00E+00	6.78E-05	1.30E-05
3748163758085	374816	3758085	2.21E-05	2.38E-05	2.29E-05	2.26E-07	4.43E-06	7.97E-06	0.00E+00	3.39E-06	1.69E-06	0.00E+00	0.00E+00	1.36E-06	6.23E-10	4.46E-09	0.00E+00	5.08E-09	5.08E-03	0.00E+00	7.38E-05	1.41E-05
3748263758085	374826	3758085	2.32E-05	2.50E-05	2.40E-05	2.37E-07	4.64E-06	8.36E-06	0.00E+00	3.55E-06	1.78E-06	0.00E+00	0.00E+00	1.42E-06	6.53E-10	4.67E-09	0.00E+00	5.33E-09	5.33E-03	0.00E+00	7.73E-05	1.48E-05
3748363758085	374836	3758085	2.43E-05	2.62E-05	2.51E-05	2.48E-07	4.87E-06	8.76E-06	0.00E+00	3.72E-06	1.86E-06	0.00E+00	0.00E+00	1.49E-06	6.85E-10	4.90E-09	0.00E+00	5.58E-09	5.58E-03	0.00E+00	8.11E-05	1.55E-05
3748463758085	374846	3758085	2.56E-05	2.75E-05	2.64E-05	2.61E-07	5.12E-06	9.21E-06	0.00E+00	3.91E-06	1.96E-06	0.00E+00	0.00E+00	1.57E-06	7.20E-10	5.15E-09	0.00E+00	5.87E-09	5.87E-03	0.00E+00	8.52E-05	1.63E-05
3748563758085	374856	3758085	2.69E-05	2.90E-05	2.78E-05	2.75E-07	5.39E-06	9.70E-06	0.00E+00	4.12E-06	2.06E-06	0.00E+00	0.00E+00	1.65E-06	7.58E-10	5.42E-09	0.00E+00	6.18E-09	6.18E-03	0.00E+00	8.98E-05	1.72E-05
3748663758085	374866	3758085	2.82E-05	3.04E-05	2.94E-05	2.91E-07	5.70E-06	1.03E-05	0.00E+00	4.36E-06	2.18E-06	0.00E+00	0.00E+00	1.74E-06	8.01E-10	5.73E-09	0.00E+00	6.54E-09	6.54E-03	0.00E+00	9.49E-05	1.81E-05
3748763758085	374876	3758085	3.02E-05	3.24E-05	3.11E-05	3.08E-07	6.03E-06	1.09E-05	0.00E+00	4.62E-06	2.31E-06	0.00E+00	0.00E+00	1.85E-06	8.49E-10	6.07E-09	0.00E+00	6.92E-09	6.92E-03	0.00E+00	1.00E-04	1.92E-05
3748863758085	374886	3758085	3.21E-05	3.45E-05	3.31E-05	3.27E-07	6.41E-06	1.15E-05	0.00E+00	4.91E-06	2.45E-06	0.00E+00	0.00E+00	1.96E-06	9.02E-10	6.46E-09	0.00E+00	7.36E-09	7.36E-03	0.00E+00	1.07E-04	2.04E-05
3748963758085	374896	3758085	3.42E-05	3.68E-05	3.53E-05	3.49E-07	6.84E-06	1.23E-05	0.00E+00	5.24E-06	2.62E-06	0.00E+00	0.00E+00	2.09E-06	9.63E-10	6.89E-09	0.00E+00	7.85E-09	7.85E-03	0.00E+00	1.14E-04	2.18E-05
3749063758085	374906	3758085	3.67E-05	3.94E-05	3.79E-05	3.74E-07	7.34E-06	1.32E-05	0.00E+00	5.61E-06	2.81E-06	0.00E+00	0.00E+00	2.24E-06	1.03E-09	7.38E-09	0.00E+00	8.42E-09	8.42E-03	0.00E+00	1.22E-04	2.33E-05
3749163758085	374916	3758085	3.95E-05	4.25E-05	4.08E-05	4.03E-07	7.91E-06	1.42E-05	0.00E+00	6.05E-06	3.03E-06	0.00E+00	0.00E+00	2.42E-06	1.11E-09	7.96E-09	0.00E+00	9.07E-09	9.07E-03	0.00E+00	1.32E-04	2.52E-05
3749263758085	374926	3758085	4.29E-05	4.61E-05	4.43E-05	4.38E-07	8.58E-06	1.55E-05	0.00E+00	6.57E-06	3.28E-06	0.00E+00	0.00E+00	2.63E-06	1.21E-09	8.64E-09	0.00E+00	9.85E-09	9.85E-03	0.00E+00	1.43E-04	2.73E-05
3749363758085	374936	3758085	4.64E-05	5.04E-05	4.84E-05	4.79E-07	9.38E-06	1.69E-05	0.00E+00	7.18E-06	3.59E-06	0.00E+00	0.00E+00	2.87E-06	1.32E-09	9.44E-09	0.00E+00	1.08E-08	1.08E-02	0.00E+00	1.56E-04	2.99E-05
3749563758085	374956	3758085	5.78E-05	6.22E-05	5.97E-05	5.90E-07	1.16E-05	2.08E-05	0.00E+00	8.85E-06	4.43E-06	0.00E+00	0.00E+00	3.54E-06	1.63E-09	1.16E-08	0.00E+00	1.33E-08	1.33E-02	0.00E+00	1.93E-04	3.68E-05
3749663758085	374966	3758085	6.57E-05	7.07E-05	6.78E-05	6.70E-07	1.31E-05	2.37E-05	0.00E+00	1.01E-05	5.03E-06	0.00E+00	0.00E+00	4.02E-06	1.85E-09	1.32E-08	0.00E+00	1.51E-08	1.51E-02	0.00E+00	2.19E-04	4.18E-05
3749763758085	374976	3758085	7.63E-05	8.20E-05	7.87E-05	7.78E-07	1.53E-05	2.75E-05	0.00E+00	1.17E-05	5.84E-06	0.00E+00	0.00E+00	4.67E-06	2.15E-09	1.54E-08	0.00E+00	1.75E-08	1.75E-02	0.00E+00	2.54E-04	4.86E-05
3742563758095	374256	3758095	5.39E-06	5.80E-06	5.57E-06	5.50E-08	1.08E-06	1.94E-06	0.00E+00	8.26E-07	4.13E-07	0.00E+00	0.00E+00	3.30E-07	1.52E-10	1.09E-09	0.00E+00	1.24E-09	1.24E-03	0.00E+00	1.80E-05	3.43E-06
3742663758095	374266	3758095	5.49E-06	5.90E-06	5.67E-06	5.60E-08	1.10E-06	1.98E-06	0.00E+00	8.40E-07	4.20E-07	0.00E+00	0.00E+00	3.36E-07	1.55E-10	1.11E-09	0.00E+00	1.26E-09	1.26E-03	0.00E+00	1.83E-05	3.50E-06
3742763758095	374276	3758095	5.59E-06	6.01E-06	5.77E-06	5.70E-08	1.12E-06	2.01E-06	0.00E+00	8.55E-07	4.28E-07	0.00E+00	0.00E+00	3.42E-07	1.57E-10	1.13E-09	0.00E+00	1.28E-09	1.28E-03	0.00E+00	1.86E-05	3.56E-06
3742863758095	374286	3758095	5.69E-06	6.12E-06	5.88E-06	5.81E-08	1.14E-06	2.05E-06	0.00E+00	8.71E-07	4.36E-07	0.00E+00	0.00E+00	3.48E-07	1.60E-10	1.15E-09	0.00E+00	1.31E-09	1.31E-03	0.00E+00	1.90E-05	3.62E-06
3742963758095	374296	3758095	5.79E-06	6.23E-06	5.98E-06	5.91E-08	1.16E-06	2.09E-06	0.00E+00	8.87E-07	4.43E-07	0.00E+00	0.00E+00	3.55E-07	1.63E-10	1.17E-09	0.00E+00	1.33E-09	1.33E-03	0.00E+00	1.93E-05	3.69E-06
3743063758095	374306	3758095	5.90E-06	6.35E-06	6.09E-06	6.02E-08	1.18E-06	2.13E-06	0.00E+00	9.03E-07	4.52E-07	0.00E+00	0.00E+00	3.61E-07	1.66E-10	1.19E-09	0.00E+00	1.35E-09	1.35E-03	0.00E+00	1.97E-05	3.76E-06
3743163758095	374316	3758095	6.01E-06	6.46E-06	6.21E-06	6.13E-08	1.20E-06	2.16E-06	0.00E+00	9.20E-07	4.60E-07	0.00E+00	0.00E+00	3.68E-07	1.69E-10	1.21E-09	0.00E+00	1.38E-09	1.38E-03	0.00E+00	2.00E-05	3.83E-

			SWBuilding Construction	SWDemolition	SWGrading	EYBuilding Construction	SWPaving	SWGrading	SWArchitectural Coating	NBBuilding Construction	NBBuilding Construction	NBArchitectural Coating	NBArchitectural Coating	RWBuilding Construction			Child Risk			Overlapping Phases - Maximum GLC		
Unique Identifier	X (UTM)	Y (UTM)	2026	2026	2026	2026	2027	2027	2027	2026	2027	2026	2027	2026	3rd Trimester	0<2	2<16	Total	per million	2025	2026	2027
3745763758105	374576	3758105	1.07E-05	1.15E-05	1.10E-05	1.09E-07	2.13E-06	3.84E-06	0.00E+00	1.63E-06	8.16E-07	0.00E+00	0.00E+00	6.53E-07	3.00E-10	2.15E-09	0.00E+00	2.45E-09	2.45E-03	0.00E+00	3.55E-05	6.79E-06
3745863758105	374586	3758105	1.09E-05	1.18E-05	1.13E-05	1.12E-07	2.19E-06	3.94E-06	0.00E+00	1.67E-06	8.37E-07	0.00E+00	0.00E+00	6.70E-07	3.08E-10	2.20E-09	0.00E+00	2.51E-09	2.51E-03	0.00E+00	3.64E-05	6.96E-06
3745963758105	374596	3758105	1.12E-05	1.21E-05	1.16E-05	1.15E-07	2.25E-06	4.04E-06	0.00E+00	1.72E-06	8.59E-07	0.00E+00	0.00E+00	6.87E-07	3.16E-10	2.26E-09	0.00E+00	2.58E-09	2.58E-03	0.00E+00	3.74E-05	7.15E-06
3746063758105	374606	3758105	1.15E-05	1.24E-05	1.19E-05	1.18E-07	2.31E-06	4.15E-06	0.00E+00	1.76E-06	8.82E-07	0.00E+00	0.00E+00	7.06E-07	3.24E-10	2.32E-09	0.00E+00	2.65E-09	2.65E-03	0.00E+00	3.84E-05	7.34E-06
3746163758105	374616	3758105	1.18E-05	1.27E-05	1.22E-05	1.21E-07	2.37E-06	4.27E-06	0.00E+00	1.81E-06	9.06E-07	0.00E+00	0.00E+00	7.25E-07	3.33E-10	2.38E-09	0.00E+00	2.72E-09	2.72E-03	0.00E+00	3.95E-05	7.54E-06
3746263758105	374626	3758105	1.22E-05	1.31E-05	1.26E-05	1.24E-07	2.44E-06	4.38E-06	0.00E+00	1.86E-06	9.32E-07	0.00E+00	0.00E+00	7.45E-07	3.43E-10	2.45E-09	0.00E+00	2.79E-09	2.79E-03	0.00E+00	4.06E-05	7.75E-06
3746363758105	374636	3758105	1.25E-05	1.35E-05	1.29E-05	1.28E-07	2.50E-06	4.51E-06	0.00E+00	1.92E-06	9.58E-07	0.00E+00	0.00E+00	7.66E-07	3.52E-10	2.52E-09	0.00E+00	2.87E-09	2.87E-03	0.00E+00	4.17E-05	7.97E-06
3746463758105	374646	3758105	1.29E-05	1.39E-05	1.33E-05	1.31E-07	2.58E-06	4.64E-06	0.00E+00	1.97E-06	9.86E-07	0.00E+00	0.00E+00	7.89E-07	3.63E-10	2.59E-09	0.00E+00	2.96E-09	2.96E-03	0.00E+00	4.29E-05	8.20E-06
3746563758105	374656	3758105	1.33E-05	1.43E-05	1.37E-05	1.35E-07	2.65E-06	4.78E-06	0.00E+00	2.03E-06	1.01E-06	0.00E+00	0.00E+00	8.12E-07	3.73E-10	2.67E-09	0.00E+00	3.04E-09	3.04E-03	0.00E+00	4.42E-05	8.44E-06
3746763758105	374676	3758105	1.41E-05	1.51E-05	1.45E-05	1.44E-07	2.82E-06	5.07E-06	0.00E+00	2.15E-06	1.08E-06	0.00E+00	0.00E+00	8.62E-07	3.96E-10	2.84E-09	0.00E+00	3.23E-09	3.23E-03	0.00E+00	4.69E-05	8.97E-06
3746863758105	374686	3758105	1.45E-05	1.56E-05	1.50E-05	1.48E-07	2.91E-06	5.24E-06	0.00E+00	2.23E-06	1.11E-06	0.00E+00	0.00E+00	8.90E-07	4.09E-10	2.93E-09	0.00E+00	3.34E-09	3.34E-03	0.00E+00	4.84E-05	9.26E-06
3746963758105	374696	3758105	1.50E-05	1.61E-05	1.55E-05	1.53E-07	3.00E-06	5.41E-06	0.00E+00	2.30E-06	1.15E-06	0.00E+00	0.00E+00	9.19E-07	4.23E-10	3.02E-09	0.00E+00	3.45E-09	3.45E-03	0.00E+00	5.00E-05	9.56E-06
3747063758105	374706	3758105	1.55E-05	1.67E-05	1.60E-05	1.58E-07	3.10E-06	5.59E-06	0.00E+00	2.37E-06	1.19E-06	0.00E+00	0.00E+00	9.50E-07	4.37E-10	3.12E-09	0.00E+00	3.56E-09	3.56E-03	0.00E+00	5.17E-05	9.88E-06
3747163758105	374716	3758105	1.60E-05	1.73E-05	1.66E-05	1.64E-07	3.21E-06	5.78E-06	0.00E+00	2.46E-06	1.23E-06	0.00E+00	0.00E+00	9.82E-07	4.52E-10	3.23E-09	0.00E+00	3.68E-09	3.68E-03	0.00E+00	5.35E-05	1.02E-05
3747263758105	374726	3758105	1.66E-05	1.79E-05	1.71E-05	1.69E-07	3.32E-06	5.98E-06	0.00E+00	2.54E-06	1.27E-06	0.00E+00	0.00E+00	1.02E-06	4.67E-10	3.34E-09	0.00E+00	3.81E-09	3.81E-03	0.00E+00	5.53E-05	1.06E-05
3747363758105	374736	3758105	1.72E-05	1.85E-05	1.78E-05	1.76E-07	3.44E-06	6.20E-06	0.00E+00	2.63E-06	1.32E-06	0.00E+00	0.00E+00	1.05E-06	4.84E-10	3.46E-09	0.00E+00	3.95E-09	3.95E-03	0.00E+00	5.73E-05	1.10E-05
3747463758105	374746	3758105	1.78E-05	1.92E-05	1.84E-05	1.82E-07	3.57E-06	6.43E-06	0.00E+00	2.73E-06	1.37E-06	0.00E+00	0.00E+00	1.09E-06	5.02E-10	3.59E-09	0.00E+00	4.10E-09	4.10E-03	0.00E+00	5.95E-05	1.14E-05
3747563758105	374756	3758105	1.85E-05	1.99E-05	1.91E-05	1.89E-07	3.70E-06	6.67E-06	0.00E+00	2.83E-06	1.42E-06	0.00E+00	0.00E+00	1.13E-06	5.21E-10	3.73E-09	0.00E+00	4.25E-09	4.25E-03	0.00E+00	6.17E-05	1.18E-05
3747663758105	374766	3758105	1.93E-05	2.07E-05	1.99E-05	1.97E-07	3.85E-06	6.94E-06	0.00E+00	2.95E-06	1.47E-06	0.00E+00	0.00E+00	1.18E-06	5.42E-10	3.88E-09	0.00E+00	4.42E-09	4.42E-03	0.00E+00	6.42E-05	1.23E-05
3747763758105	374776	3758105	2.00E-05	2.16E-05	2.07E-05	2.05E-07	4.01E-06	7.22E-06	0.00E+00	3.07E-06	1.53E-06	0.00E+00	0.00E+00	1.23E-06	5.64E-10	4.04E-09	0.00E+00	4.60E-09	4.60E-03	0.00E+00	6.68E-05	1.28E-05
3747863758105	374786	3758105	2.09E-05	2.25E-05	2.16E-05	2.13E-07	4.18E-06	7.52E-06	0.00E+00	3.20E-06	1.60E-06	0.00E+00	0.00E+00	1.28E-06	5.88E-10	4.21E-09	0.00E+00	4.79E-09	4.79E-03	0.00E+00	6.96E-05	1.33E-05
3747963758105	374796	3758105	2.18E-05	2.34E-05	2.25E-05	2.22E-07	4.36E-06	7.85E-06	0.00E+00	3.34E-06	1.67E-06	0.00E+00	0.00E+00	1.33E-06	6.14E-10	4.39E-09	0.00E+00	5.00E-09	5.00E-03	0.00E+00	7.27E-05	1.39E-05
3748163758105	374816	3758105	2.38E-05	2.56E-05	2.46E-05	2.43E-07	4.77E-06	8.59E-06	0.00E+00	3.65E-06	1.82E-06	0.00E+00	0.00E+00	1.46E-06	6.71E-10	4.80E-09	0.00E+00	5.47E-09	5.47E-03	0.00E+00	7.95E-05	1.52E-05
3748263758105	374826	3758105	2.51E-05	2.69E-05	2.59E-05	2.56E-07	5.01E-06	9.03E-06	0.00E+00	3.84E-06	1.92E-06	0.00E+00	0.00E+00	1.53E-06	7.05E-10	5.05E-09	0.00E+00	5.75E-09	5.75E-03	0.00E+00	8.35E-05	1.60E-05
3748363758105	374836	3758105	2.64E-05	2.83E-05	2.72E-05	2.69E-07	5.27E-06	9.49E-06	0.00E+00	4.03E-06	2.02E-06	0.00E+00	0.00E+00	1.61E-06	7.42E-10	5.31E-09	0.00E+00	6.05E-09	6.05E-03	0.00E+00	8.78E-05	1.68E-05
3748463758105	374846	3758105	2.78E-05	2.99E-05	2.87E-05	2.83E-07	5.55E-06	1.00E-05	0.00E+00	4.25E-06	2.12E-06	0.00E+00	0.00E+00	1.70E-06	7.81E-10	5.59E-09	0.00E+00	6.37E-09	6.37E-03	0.00E+00	9.25E-05	1.77E-05
3748563758105	374856	3758105	2.93E-05	3.15E-05	3.02E-05	2.99E-07	5.86E-06	1.06E-05	0.00E+00	4.48E-06	2.24E-06	0.00E+00	0.00E+00	1.79E-06	8.25E-10	5.90E-09	0.00E+00	6.72E-09	6.72E-03	0.00E+00	9.76E-05	1.87E-05
3748663758105	374866	3758105	3.10E-05	3.33E-05	3.20E-05	3.16E-07	6.20E-06	1.12E-05	0.00E+00	4.74E-06	2.37E-06	0.00E+00	0.00E+00	1.90E-06	8.72E-10	6.24E-09	0.00E+00	7.11E-09	7.11E-03	0.00E+00	1.03E-04	1.97E-05
3748763758105	374876	3758105	3.28E-05	3.54E-05	3.40E-05	3.36E-07	6.59E-06	1.19E-05	0.00E+00	5.04E-06	2.52E-06	0.00E+00	0.00E+00	2.02E-06	9.27E-10	6.63E-09	0.00E+00	7.56E-09	7.56E-03	0.00E+00	1.10E-04	2.10E-05
3748863758105	374886	3758105	3.51E-05	3.78E-05	3.63E-05	3.58E-07	7.03E-06	1.27E-05	0.00E+00	5.38E-06	2.69E-06	0.00E+00	0.00E+00	2.15E-06	9.89E-10	7.07E-09	0.00E+00	8.06E-09	8.06E-03	0.00E+00	1.17E-04	2.24E-05
3748963758105	374896	3758105	3.76E-05	4.04E-05	3.88E-05	3.84E-07	7.52E-06	1.35E-05	0.00E+00	5.75E-06	2.88E-06	0.00E+00	0.00E+00	2.30E-06	1.06E-09	7.57E-09	0.00E+00	8.63E-09	8.63E-03	0.00E+00	1.25E-04	2.39E-05
3749063758105	374906	3758105	4.04E-05	4.35E-05	4.17E-05	4.13E-07	8.09E-06	1.46E-05	0.00E+00	6.19E-06	3.09E-06	0.00E+00	0.00E+00	2.48E-06	1.14E-09	8.14E-09	0.00E+00	9.28E-09	9.28E-03	0.00E+00	1.35E-04	2.57E-05
3749163758105	374916	3758105	4.37E-05	4.70E-05	4.51E-05	4.46E-07	8.74E-06	1.57E-05	0.00E+00	6.68E-06	3.34E-06	0.00E+00	0.00E+00	2.67E-06	1.23E-09	8.79E-09	0.00E+00	1.00E-08	1.00E-02	0.00E+00	1.46E-04	2.78E-05
3749263758105	374926	3758105	4.72E-05	5.11E-05	4.90E-05	4.84E-07	9.50E-06	1.71E-05	0.00E+00	7.27E-06	3.63E-06	0.00E+00	0.00E+00	2.91E-06	1.34E-09	9.56E-09	0.00E+00	1.09E-08	1.09E-02	0.00E+00	1.58E-04	3.02E-05
3749363758105	374936	3758105	5.21E-05	5.61E-05	5.38E-05	5.32E-07	1.04E-05	1.88E-05	0.00E+00	7.98E-06	3.99E-06	0.00E+00	0.00E+00	3.19E-06	1.47E-09	1.05E-08	0.00E+00	1.20E-08	1.20E-02	0.00E+00	1.74E-04	3.32E-05
3749463758105	374946	3758105	5.78E-05	6.21E-05	5.96E-05	5.89E-07	1.16E-05	2.08E-05	0.00E+00	8.84E-06	4.42E-06	0.00E+00	0.00E+00	3.54E-06	1.63E-09	1.16E-08	0.00E+00	1.33E-08	1.33E-02	0.00E+00	1.92E-04	3.68E-05
3749563758105	374956	3758105	6.46E-05	6.94E-05	6.67E-05	6.59E-07	1.29E-05	2.33E-05	0.00E+00	9.88E-06	4.94E-06	0.00E+00	0.00E+00	3.95E-06	1.82E-09	1.30E-08	0.00E+00	1.48E-08	1.48E-02	0.00E+00	2.15E-04	4.11E-05
3749663758105	374966	3758105	7.23E-05	7.77E-05	7.46E-05	7.38E-07	1.45E-05	2.61E-05	0.00E+00	1.11E-05	5.53E-06	0.00E+00	0.00E+00	4.43E-06	2.03E-09	1.46E-08	0.00E+00	1.66E-08	1.66E-02	0.00E+00	2.41E-04	4.60E-05
3749763758105	374976	3758105	8.09E-05	8.69E-05	8.35E-05	8.25E-07	1.62E-05	2.92E-05	0.00E+00	1.24E-05	6.19E-06	0.00E+00	0.00E+00	4.95E-06	2.27E-09	1.63E-08	0.00E+00	1.86E-08	1.86E-02	0.00E+00	2.69E-04	5.14E-05
3749863758105	374986	3758105	9.04E-05	9.71E-05	9.33E-05	9.22E-07	1.81E-05	3.26E-05	0.00E+00	1.38E-05	6.91E-06	0.00E+00	0.00E+00	5.53E-06	2.53E-09	1.82E-08	0.00E+00	2.08E-08	2.08E-02	0.00E+00	3.01E-04	5.74E-05
3749963758105	374996	3758105	1.01E-04	1.08E-04	1.04E-04	1.03E-06	2.02E-05	3.63E-05	0.00E+00	1.54E-05	7.72E-06	0.00E+00	0.00E+00	6.18E-06	2.84E-09	2.03E-08	0.00E+00	2.32E-08	2.32E-02	0.00E+00	3.36E-04	6.43E-05
3745563758105	374556	3758115	1.03E-05	1.11E-05	1.07E-05	1.06E-07	2.07E-06	3.73E-06	0.00E+00	1.58E-06	7.92E-07	0.00E+00	0.00E+00	6.33E-07	2.91E-10	2.08E-09	0.00E+00	2.37E-09	2.37E-03	0.00E+00	3.45E-05	6.59E-06
3745663758115	374566	3758115	1.14E-05	1.23E-05	1.18E-05	1.17E-07	2.29E-06	4.12E-06	0.00E+00	1.75E-06	8.76E-07	0.00E+00	0.00E+00	7.00E-07	3.22E-10	2.30E-09	0.00E+00	2.62E-09	2.62E-03	0.00E+00	3.81E-05	7.28E-06
3745763758115	374576	3758115	1.09E-05	1.17E-05	1.12E-05	1.11E-07	2.18E-06	3.92E-06	0.00E+00	1.67E-06	8.33E-07	0.00E+00	0.00E+00	6.66E-07	3.06E-10	2.19E-09	0.00E+00	2.50E-09	2.50E-03	0.00E+00	3.63E-05	6.93E-06
3745863758115	374586	3758115	1.12E-05	1.20E-05	1.15E-05	1.14E-07	2.24E-06	4.02E-06	0.00E+00	1.71E-06	8.55E-07	0.00E+00	0.00E+00	6.84E-07	3.14E-10	2.25E-09	0.00E+00	2.56E-09	2.56E-03	0.00E+00	3.72E-05	7.11E-06
3745963758115	374596	3758115	1.15E-05	1.23E-05	1.18E-05	1.17E-07	2.29E-06	4.13E-06	0.00E+00	1.76E-06	8.78E-07	0.00E+00	0.00E+00	7.02E-07	3.23E-10	2.31E-09	0.00E+00	2.63E-09	2.63E-03	0.00E+00	3.82E-05	7.30E-06
3746063758115	374606	3758115	1.18E-05	1.27E-05	1.22E-05	1.20E-07	2.36E-06	4.24E-06	0.00E+00	1.80E-06	9.02E-07	0.00E+00	0.00E+00	7.21E-07	3.32E-10	2.37E-09	0.00E+00	2.70E-09	2.70E-03	0.00E+00	3.93E-05	7.50E-06
3746163758115	374616	3758115	1.21E-05	1.30E-05	1.25E-05	1.24E-07	2.42E-06	4.36E-06	0.00E+00	1.85E-06	9.27E-07	0.00E+00	0.00E+00	7.42E-07	3.41E-10	2.44E-09	0.00E+00	2.78E-09	2.78E-03	0.00E+00	4.04E-05	7.71E-06
3746263758115	374626	3758115	1.25E-05	1.34E-05	1.29E-05	1.27E-07	2.49E-06	4.49E-06	0.00E+00	1.91E-06	9.53E-07	0.00E+00	0.00E+00	7.63E-07	3.51E-10	2.51E-09	0.00E+00	2.86E-09	2.86E-03	0.00E+00	4.15E-05	7.93E-06
3746363758115	374636	3758115	1.28E-05	1.38E-05	1.32E-05	1.31E-07	2.56E-06	4.62E-06	0.00E+00	1.96E-06	9.81E-07	0.00E+00	0.00E+00	7.85E-07	3.61E-10	2.58E-09	0.00E+00	2.94E-09	2.94E-03	0.00E+00	4.27E-05	8.16E-06
3746463758115	374646	3758115	1.32E-05	1.42E-05	1.36E-05	1.35E-07	2.64E-06	4.75E-06	0.00E+00	2.02E-06	1.01E-06	0.00E+00	0.00E+00	8.08E-07	3.71E-10	2.66E-09	0.00E+00	3.03E-09	3.03E-03	0.00E+00	4.40E-05	8.40E-06
3746563758115	374656	3758115	1.36E-05	1.46E-05	1.40E-05	1.39E-07	2.72E-06	4.89E-06	0.00E+00	2.08E-06	1.04E-06	0.00E+00	0.00E+00	8.32E-07	3.82E-10	2.74E-09	0.00E+00	3.12E-09	3.12E-03	0.00E+00	4.53E-05	8.65E-06
3746763758115	374676	3758115	1.44E-05	1.55E-05	1.49E-05	1.47E-07	2.89E-06	5.20E-06	0.00E+00	2.21E-06	1.10E-06	0.00E+00	0.00E+00	8.84E-07	4.06E-10	2.91E-09	0.00E+00	3.31E-09	3.31E-03	0.00E+00	4.81E-05	9.19E-06
3746863758115	374686	3758115	1.49E-05	1.60E-05	1.54E-05	1.52E-07	2.99E-06	5.37E-06	0.00E+00	2.28E-06	1.14E-06	0.00E+00	0.00E+00	9.13E-07	4.20E-10	3.00E-09	0.00E+00	3.42E-09	3.42E-03	0.00E+00	4.97E-05	9.50E-06
3746963758115	374696	3758115	1.54E-05	1.66E-05	1.59E-05	1.57E-07	3.08E-06	5.55E-06	0.00E+00	2.36E-06	1.18E-06	0.00E+00	0.00E+00	9.44E-07	4.34E-10	3.10E-09	0.00E+00	3.54E-09	3.54E-03	0.00E+00	5.14E-05	9.81E-06
3747063758115	374706	3758115	1.59E-05	1.71E-05	1.65E-05	1.63E-07	3.19E-06	5.74E-06	0.00E+00	2.44E-06	1.22E-06	0.00E+00	0.00E+00	9.76E-07	4.49E-10	3.21E-09	0.00E+00	3.66E-09	3.66E-03	0.00E+00	5.31E-05	1.01E-05
3747163758115	374716	3758115	1.65E-05	1.77E-05	1.70E-05	1.68E-07	3.30E-06	5.94E-06	0.00E+00	2.53E-06	1.26E-06	0.00E+00	0.00E+00	1.01E-06	4.64E-10	3.32E-09	0.00E+00	3.79E-09	3.79E-03	0.00E+00	5.50E-05	1.05E-05
3747263758115	374726	3758115	1.71E-05	1.84E-05	1.76E-05	1.74E-07	3.42E-06	6.16E-06	0.00E+00	2.62E-06	1.31E-06	0.00E+00	0.00E+00	1.05E-06	4.81E-10	3.44E-09	0.00E+00	3.92E-09	3.92E-03	0.00E+00	5.70E-05	1.09E-05
3747363758115	374736	3758115	1.77E-05	1.91E-05	1.83E-05	1.81E-07	3.54E-06	6.38E-06	0.00E+00	2.71E-06	1.36E-06	0.00E+00	0.00E+00	1.08E-06	4.99E-10	3.57E-09	0.00E+00	4.07E-09	4.07E-03	0.00E+00	5.90E-05	1.13E-05
3747463758115	374746	3758115	1.84E-05	1.98E-05	1.90E-05	1.88E-07	3.68E-06	6.62E-06	0.00E+00	2.81E-06	1.41E-06	0.00E+00	0.00E+00	1.13E-06	5.17E-10	3.70E-09	0.00E+00	4.22E-09	4.22E-03	0.00E+00	6.13E-05	1.17E-05
3747563758115	374756	3758115	1.91E-05	2.05E-05	1.97E-05	1.95E-07	3.82E-06	6.88E-06	0.00E+00	2.92E-06	1.46E-06	0.00E+00	0.00E+00	1.17E-06	5.38E-10	3.85E-09	0.00E+00	4.38E-09	4.38E-03	0.00E+00	6.37E-05	1.22E-05
3747663758115	374766	3758115	1.98E-05	2.14E-05	2.05E-05	2.03E-07	3.98E-06	7.16E-06	0.00E+00	3.04E-06	1.52E-06	0.00E+00	0.00E+00	1.22E-06	5.59E-10	4.00E-09	0.00E+00	4.56E-09	4.56E-03	0.00E+00	6.62E-05	1.27E-05
3747763758115	374776	3758115	2.07E-05	2.23E-05	2.14E-05	2.11E-07	4.14E-06	7.46E-06	0.00E+00	3.17E-06	1.58E-06	0.00E+00	0.00E+00	1.27E-06	5.83E-10	4.17E-09	0.00E+00	4.75E-09	4.75E-03	0.00E+00	6.90E-05	1.32E-05
3747863758115	374786	3758115	2.16E-05	2.32E-05	2.23E-05	2.20E-07	4.32E-06	7.78E-06	0.00E+00	3.30E-06	1.65E-06	0.00E+00	0.00E+00	1.32E-06	6.08E-10	4.35E-09	0.00E+00	4.96E-09	4.96E-03	0.00E+00	7.20E-05	1.37E-05
3747963758115	374796	3758115	2.26E-05	2.43E-05	2.33E-05	2.30E-07	4.51E-06	8.12E-06	0.00E+00	3.45E-06	1.73E-06	0.00E+00	0.00E+00	1.38E-06	6.35E-10	4.54E-09	0.00E+00	5.18E-09	5.18E-03	0.00E+00	7.52E-05	1.44E-05
3748163758115	374816	3758115	2.47E-05	2.66E-05	2.55E-05	2.52E-07	4.95E-06	8.90E-06	0.00E+00	3.78E-06	1.89E-06	0.00E+00	0.00E+00	1.51E-06	6.96E-10	4.98E-09	0.00E+00	5.67E-09	5.67E-03	0.00E+00	8.24E-05	1.57E-05
3748263758115	374826	3758115	2.60E-05	2.80E-05	2.69E-05	2.65E-07	5.21E-06	9.37E-06	0.00E+00	3.98E-06	1.99E-06	0.00E+00	0.00E+00	1.59E-06	7.32E-10	5.24E-09	0.00E+00	5.97E-09	5.97E-03	0.00E+00	8.67E-05	1.66E-05
3748363758115	374836	3758115	2.74E-05	2.95E-05	2.83E-05	2.80E-07	5.48E-06	9.87E-06	0.00E+00	4.19E-06	2.10E-06	0.00E+00	0.00E+00	1.68E-06	7.71E-10	5.52E-09	0.00E+00	6.29E-09	6.29E-03	0.00E+00	9.13E-05	1.74E-05
3748463758115	374846	3758115	2.89E-05	3.11E-05	2.98E-05	2.95E-07	5.78E-06	1.04E-05	0.00E+00	4.42E-06	2.21E-06	0.00E+00	0.00E+00	1.77E-06	8.13E-10	5.82E-09	0.00E+00	6.63E-09	6.63E-03	0.00E+00	9.62E-05	1.84E-05
3748563758115	374856	3758115	3.05E-05	3.28E-05	3.15E-05	3.11E-07	6.10E-06	1.10E-05	0.00E+00	4.67E-06	2.33E-06	0.00E+00	0.00E+00	1.87E-06	8.58E-10	6.14E-09	0.00E+00	7.00E-09	7.00E-03	0.00E+00	1.02E-04	1.94E-05
3748663758115	374866	3758115	3.23E-05	3.47E-05	3.33E-05	3.30E-07	6.46E-06	1.16E-05	0.00E+00	4.94E-06	2.47E-06	0.00E+00	0.00E+00	1.98E-06	9.09E-10	6.50E-09	0.00E+00	7.41E-09	7.41E-03	0.00E+00	1.08E-04	2.06E-05
3748763758115	374876	3758115	3.44E-05	3.70E-05	3.55E-05	3.51E-07	6.87E-06	1.24E-05	0.00E+00	5.26E-06	2.63E-06	0.00E+00	0.00E+00	2.10E-06	9.67E-10	6.92E-09	0.00E+00	7.89E-09	7.89E-03	0.00E+00	1.14E-04	2.19E-05
3748863758115	374886	3758115	3.67E-05	3.95E-05	3.79E-05	3.74E-07	7.34E-06	1.32E-05	0.00E+00	5.62E-06	2.81E-06	0.00E+00	0.00E+00	2.25E-06	1.03E-09	7.39E-09	0.00E+00	8.42E-09	8.42E-03	0.00E+00	1.22E-04	2.34E-05
3748963758115	374896	3758115	3.93E-05	4.23E-05	4.06E-05	4.01E-07	7.87E-06	1.42E-05	0.00E+00	6.02E-06	3.01E-06	0.00E+00	0.00E+00	2.41E-06	1.11E-09	7.92E-09	0.00E+00	9.02E-09	9.02E-03	0.00E+00	1.31E-04	2.50E-05
3749063758115	374906	3758115	4.23E-05	4.55E-05	4.37E-05	4.32E-07	8.46E-06	1.52E-05	0.00E+00	6.47E-06	3.24E-06	0.00E+00	0.00E+00	2.59E-06	1.19E-09	8.52E-09	0.00E+00	9.71E-09	9.71E-03	0.00E+00	1.41E-04	2.69E-05
3749163758115	374916	3758115	4.57E-05	4.92E-05	4.72E-05	4.66E-07	9.15E-06	1.65E-05	0.00E+00	7.00E-06	3.50E-06	0.00E+00	0.00E+00	2.80E-06	1.29E-09	9.20E-09	0.00E+00	1.05E-08	1.05E-02	0.00E+00	1.52E-04	2.91E-05
3749263758115	374926	3758115	4.98E-05	5.36E-05	5.14E-05	5.08E-07	9.96E-06	1.79E-05	0.00E+00	7.62E-06	3.81E-06	0.00E+00	0.00E+00	3.05E-06	1.40E-09	1.00E-08	0.00E+00	1.14E-08	1.14E-02	0.00E+00	1.66E-04	3.17E-05
3749363758115	374936	3758115	5.47E-05	5.88E-05	5.64E-05	5.58E-07	1.09E-05	1.97E-05	0.00E+00	8.37E-06	4.18E-06	0.00E+00	0.00E+00	3.35E-06	1.54E-09	1.10E-08	0.00E+00	1.25E-08	1.25E-02	0.00E+00	1.82E-04	3.

			SWBuilding Construction	SWDemolition	SWGrading	EYBuilding Construction	SWPaving	SWGrading	SWArchitectural Coating	NBBuilding Construction	NBBuilding Construction	NBArchitectural Coating	NBArchitectural Coating	RWBuilding Construction					Overlapping Phases - Maximum GLC		
Unique Identifier	X (UTM)	Y (UTM)	2026	2026	2026	2026	2027	2027	2027	2026	2027	2026	2027	2026	3rd Trimester	0<2	2<16	Total	per million	2025	2026	2027
3748863758125	374886	3758125	3.83E-05	4.11E-05	3.95E-05	3.90E-07	7.66E-06	1.38E-05	0.00E+00	5.86E-06	2.93E-06	0.00E+00	0.00E+00	2.34E-06	1.08E-09	7.70E-09	0.00E+00	8.78E-09	8.78E-03	0.00E+00	1.27E-04	2.44E-05
3748963758125	374896	3758125	4.10E-05	4.41E-05	4.24E-05	4.19E-07	8.21E-06	1.48E-05	0.00E+00	6.28E-06	3.14E-06	0.00E+00	0.00E+00	2.51E-06	1.16E-09	8.26E-09	0.00E+00	9.42E-09	9.42E-03	0.00E+00	1.37E-04	2.61E-05
3749063758125	374906	3758125	4.42E-05	4.75E-05	4.56E-05	4.51E-07	8.84E-06	1.59E-05	0.00E+00	6.76E-06	3.38E-06	0.00E+00	0.00E+00	2.71E-06	1.24E-09	8.90E-09	0.00E+00	1.01E-08	1.01E-02	0.00E+00	1.47E-04	2.81E-05
3749163758125	374916	3758125	4.78E-05	5.14E-05	4.94E-05	4.88E-07	9.57E-06	1.72E-05	0.00E+00	7.32E-06	3.66E-06	0.00E+00	0.00E+00	2.93E-06	1.35E-09	9.63E-09	0.00E+00	1.10E-08	1.10E-02	0.00E+00	1.59E-04	3.04E-05
3749263758125	374926	3758125	5.21E-05	5.61E-05	5.38E-05	5.32E-07	1.04E-05	1.88E-05	0.00E+00	7.98E-06	3.99E-06	0.00E+00	0.00E+00	3.19E-06	1.47E-09	1.05E-08	0.00E+00	1.20E-08	1.20E-02	0.00E+00	1.74E-04	3.32E-05
3749363758125	374936	3758125	5.72E-05	6.15E-05	5.90E-05	5.83E-07	1.14E-05	2.06E-05	0.00E+00	8.75E-06	4.38E-06	0.00E+00	0.00E+00	3.50E-06	1.61E-09	1.15E-08	0.00E+00	1.31E-08	1.31E-02	0.00E+00	1.91E-04	3.64E-05
3749463758125	374946	3758125	6.32E-05	6.80E-05	6.53E-05	6.45E-07	1.27E-05	2.28E-05	0.00E+00	9.68E-06	4.84E-06	0.00E+00	0.00E+00	3.87E-06	1.78E-09	1.27E-08	0.00E+00	1.45E-08	1.45E-02	0.00E+00	2.11E-04	4.03E-05
3749563758125	374956	3758125	7.06E-05	7.59E-05	7.29E-05	7.21E-07	1.41E-05	2.54E-05	0.00E+00	1.08E-05	5.40E-06	0.00E+00	0.00E+00	4.32E-06	1.99E-09	1.42E-08	0.00E+00	1.62E-08	1.62E-02	0.00E+00	2.35E-04	4.50E-05
3749663758125	374966	3758125	7.98E-05	8.58E-05	8.24E-05	8.14E-07	1.60E-05	2.87E-05	0.00E+00	1.22E-05	6.11E-06	0.00E+00	0.00E+00	4.89E-06	2.25E-09	1.61E-08	0.00E+00	1.83E-08	1.83E-02	0.00E+00	2.66E-04	5.08E-05
3749763758125	374976	3758125	9.13E-05	9.82E-05	9.43E-05	9.32E-07	1.83E-05	3.29E-05	0.00E+00	1.40E-05	6.99E-06	0.00E+00	0.00E+00	5.59E-06	2.57E-09	1.84E-08	0.00E+00	2.10E-08	2.10E-02	0.00E+00	3.04E-04	5.82E-05
3749863758125	374986	3758125	5.28E-06	5.67E-06	5.45E-06	5.38E-08	1.06E-06	1.90E-06	0.00E+00	8.07E-07	4.04E-07	0.00E+00	0.00E+00	3.23E-07	1.48E-10	1.06E-09	0.00E+00	1.21E-09	1.21E-03	0.00E+00	1.76E-05	3.36E-06
3749263758135	374926	3758135	5.37E-06	5.78E-06	5.55E-06	5.48E-08	1.07E-06	1.93E-06	0.00E+00	8.22E-07	4.11E-07	0.00E+00	0.00E+00	3.29E-07	1.51E-10	1.08E-09	0.00E+00	1.23E-09	1.23E-03	0.00E+00	1.79E-05	3.42E-06
3749363758135	374936	3758135	5.47E-06	5.88E-06	5.65E-06	5.58E-08	1.09E-06	1.97E-06	0.00E+00	8.37E-07	4.19E-07	0.00E+00	0.00E+00	3.35E-07	1.54E-10	1.10E-09	0.00E+00	1.26E-09	1.26E-03	0.00E+00	1.82E-05	3.48E-06
3749463758135	374946	3758135	5.57E-06	5.99E-06	5.75E-06	5.68E-08	1.11E-06	2.01E-06	0.00E+00	8.53E-07	4.26E-07	0.00E+00	0.00E+00	3.41E-07	1.57E-10	1.12E-09	0.00E+00	1.28E-09	1.28E-03	0.00E+00	1.86E-05	3.55E-06
3749563758135	374956	3758135	5.67E-06	6.10E-06	5.86E-06	5.79E-08	1.14E-06	2.04E-06	0.00E+00	8.69E-07	4.34E-07	0.00E+00	0.00E+00	3.47E-07	1.60E-10	1.14E-09	0.00E+00	1.30E-09	1.30E-03	0.00E+00	1.89E-05	3.61E-06
3749663758135	374966	3758135	5.78E-06	6.22E-06	5.97E-06	5.90E-08	1.16E-06	2.08E-06	0.00E+00	8.85E-07	4.42E-07	0.00E+00	0.00E+00	3.54E-07	1.63E-10	1.16E-09	0.00E+00	1.33E-09	1.33E-03	0.00E+00	1.93E-05	3.68E-06
3749763758135	374976	3758135	5.89E-06	6.33E-06	6.08E-06	6.01E-08	1.18E-06	2.12E-06	0.00E+00	9.01E-07	4.51E-07	0.00E+00	0.00E+00	3.61E-07	1.66E-10	1.19E-09	0.00E+00	1.35E-09	1.35E-03	0.00E+00	1.96E-05	3.75E-06
3749863758135	374986	3758135	6.00E-06	6.45E-06	6.20E-06	6.12E-08	1.20E-06	2.16E-06	0.00E+00	9.19E-07	4.59E-07	0.00E+00	0.00E+00	3.67E-07	1.69E-10	1.21E-09	0.00E+00	1.38E-09	1.38E-03	0.00E+00	2.00E-05	3.82E-06
3749263758145	374926	3758145	6.12E-06	6.58E-06	6.31E-06	6.24E-08	1.22E-06	2.20E-06	0.00E+00	9.36E-07	4.68E-07	0.00E+00	0.00E+00	3.74E-07	1.72E-10	1.23E-09	0.00E+00	1.40E-09	1.40E-03	0.00E+00	2.04E-05	3.89E-06
3749363758145	374936	3758145	6.23E-06	6.70E-06	6.44E-06	6.36E-08	1.25E-06	2.25E-06	0.00E+00	9.54E-07	4.77E-07	0.00E+00	0.00E+00	3.82E-07	1.75E-10	1.26E-09	0.00E+00	1.43E-09	1.43E-03	0.00E+00	2.08E-05	3.97E-06
3749463758145	374946	3758145	6.36E-06	6.84E-06	6.56E-06	6.49E-08	1.27E-06	2.29E-06	0.00E+00	9.73E-07	4.86E-07	0.00E+00	0.00E+00	3.89E-07	1.79E-10	1.28E-09	0.00E+00	1.46E-09	1.46E-03	0.00E+00	2.12E-05	4.05E-06
3749563758145	374956	3758145	6.48E-06	6.97E-06	6.69E-06	6.61E-08	1.30E-06	2.33E-06	0.00E+00	9.91E-07	4.96E-07	0.00E+00	0.00E+00	3.97E-07	1.82E-10	1.31E-09	0.00E+00	1.49E-09	1.49E-03	0.00E+00	2.16E-05	4.13E-06
3749663758145	374966	3758145	6.61E-06	7.11E-06	6.82E-06	6.74E-08	1.32E-06	2.38E-06	0.00E+00	1.01E-06	5.06E-07	0.00E+00	0.00E+00	4.05E-07	1.86E-10	1.33E-09	0.00E+00	1.52E-09	1.52E-03	0.00E+00	2.20E-05	4.21E-06
3749763758145	374976	3758145	6.74E-06	7.25E-06	6.96E-06	6.88E-08	1.35E-06	2.43E-06	0.00E+00	1.03E-06	5.16E-07	0.00E+00	0.00E+00	4.13E-07	1.90E-10	1.36E-09	0.00E+00	1.55E-09	1.55E-03	0.00E+00	2.25E-05	4.29E-06
3749563758135	374956	3758135	6.88E-06	7.40E-06	7.10E-06	7.02E-08	1.38E-06	2.48E-06	0.00E+00	1.05E-06	5.26E-07	0.00E+00	0.00E+00	4.21E-07	1.94E-10	1.38E-09	0.00E+00	1.58E-09	1.58E-03	0.00E+00	2.29E-05	4.38E-06
3749663758135	374966	3758135	7.02E-06	7.55E-06	7.24E-06	7.16E-08	1.40E-06	2.53E-06	0.00E+00	1.07E-06	5.37E-07	0.00E+00	0.00E+00	4.30E-07	1.98E-10	1.41E-09	0.00E+00	1.61E-09	1.61E-03	0.00E+00	2.34E-05	4.47E-06
3749763758135	374976	3758135	7.16E-06	7.70E-06	7.39E-06	7.31E-08	1.43E-06	2.58E-06	0.00E+00	1.10E-06	5.48E-07	0.00E+00	0.00E+00	4.38E-07	2.02E-10	1.44E-09	0.00E+00	1.64E-09	1.64E-03	0.00E+00	2.39E-05	4.56E-06
3749963758135	374996	3758135	7.46E-06	8.02E-06	7.70E-06	7.61E-08	1.49E-06	2.69E-06	0.00E+00	1.14E-06	5.71E-07	0.00E+00	0.00E+00	4.57E-07	2.10E-10	1.50E-09	0.00E+00	1.71E-09	1.71E-03	0.00E+00	2.49E-05	4.75E-06
3749063758135	374906	3758135	7.62E-06	8.19E-06	7.87E-06	7.77E-08	1.52E-06	2.74E-06	0.00E+00	1.17E-06	5.83E-07	0.00E+00	0.00E+00	4.66E-07	2.14E-10	1.53E-09	0.00E+00	1.75E-09	1.75E-03	0.00E+00	2.54E-05	4.85E-06
3744163758135	374416	3758135	7.78E-06	8.37E-06	8.03E-06	7.94E-08	1.56E-06	2.80E-06	0.00E+00	1.19E-06	5.96E-07	0.00E+00	0.00E+00	4.76E-07	2.19E-10	1.57E-09	0.00E+00	1.79E-09	1.79E-03	0.00E+00	2.59E-05	4.95E-06
3744263758135	374426	3758135	7.95E-06	8.55E-06	8.21E-06	8.11E-08	1.59E-06	2.86E-06	0.00E+00	1.22E-06	6.08E-07	0.00E+00	0.00E+00	4.87E-07	2.24E-10	1.60E-09	0.00E+00	1.82E-09	1.82E-03	0.00E+00	2.65E-05	5.06E-06
3744363758135	374436	3758135	8.13E-06	8.74E-06	8.39E-06	8.29E-08	1.63E-06	2.93E-06	0.00E+00	1.24E-06	6.22E-07	0.00E+00	0.00E+00	4.98E-07	2.29E-10	1.64E-09	0.00E+00	1.87E-09	1.87E-03	0.00E+00	2.71E-05	5.18E-06
3744463758135	374446	3758135	8.31E-06	8.93E-06	8.57E-06	8.48E-08	1.66E-06	2.99E-06	0.00E+00	1.27E-06	6.36E-07	0.00E+00	0.00E+00	5.09E-07	2.34E-10	1.67E-09	0.00E+00	1.91E-09	1.91E-03	0.00E+00	2.77E-05	5.29E-06
3744563758135	374456	3758135	8.49E-06	9.13E-06	8.77E-06	8.67E-08	1.70E-06	3.06E-06	0.00E+00	1.30E-06	6.50E-07	0.00E+00	0.00E+00	5.20E-07	2.39E-10	1.71E-09	0.00E+00	1.95E-09	1.95E-03	0.00E+00	2.83E-05	5.41E-06
3744663758135	374466	3758135	8.68E-06	9.34E-06	8.97E-06	8.86E-08	1.74E-06	3.13E-06	0.00E+00	1.33E-06	6.65E-07	0.00E+00	0.00E+00	5.32E-07	2.44E-10	1.75E-09	0.00E+00	1.99E-09	1.99E-03	0.00E+00	2.89E-05	5.53E-06
3744763758135	374476	3758135	8.88E-06	9.55E-06	9.17E-06	9.06E-08	1.78E-06	3.20E-06	0.00E+00	1.36E-06	6.80E-07	0.00E+00	0.00E+00	5.44E-07	2.50E-10	1.79E-09	0.00E+00	2.04E-09	2.04E-03	0.00E+00	2.96E-05	5.66E-06
3744863758135	374486	3758135	9.09E-06	9.78E-06	9.38E-06	9.27E-08	1.82E-06	3.27E-06	0.00E+00	1.39E-06	6.96E-07	0.00E+00	0.00E+00	5.56E-07	2.56E-10	1.83E-09	0.00E+00	2.09E-09	2.09E-03	0.00E+00	3.03E-05	5.79E-06
3744963758135	374496	3758135	9.30E-06	1.00E-05	9.60E-06	9.49E-08	1.86E-06	3.35E-06	0.00E+00	1.42E-06	7.12E-07	0.00E+00	0.00E+00	5.69E-07	2.62E-10	1.87E-09	0.00E+00	2.13E-09	2.13E-03	0.00E+00	3.10E-05	5.92E-06
3745063758135	374506	3758135	9.52E-06	1.02E-05	9.83E-06	9.71E-08	1.90E-06	3.43E-06	0.00E+00	1.46E-06	7.29E-07	0.00E+00	0.00E+00	5.83E-07	2.68E-10	1.92E-09	0.00E+00	2.19E-09	2.19E-03	0.00E+00	3.17E-05	6.06E-06
3745163758135	374516	3758135	9.75E-06	1.05E-05	1.01E-05	9.95E-08	1.95E-06	3.51E-06	0.00E+00	1.49E-06	7.46E-07	0.00E+00	0.00E+00	5.97E-07	2.74E-10	1.96E-09	0.00E+00	2.24E-09	2.24E-03	0.00E+00	3.25E-05	6.21E-06
3745463758135	374546	3758135	1.05E-05	1.13E-05	1.08E-05	1.07E-07	2.10E-06	3.78E-06	0.00E+00	1.61E-06	8.03E-07	0.00E+00	0.00E+00	6.43E-07	2.95E-10	2.11E-09	0.00E+00	2.41E-09	2.41E-03	0.00E+00	3.50E-05	6.68E-06
3745563758135	374556	3758135	1.08E-05	1.16E-05	1.11E-05	1.10E-07	2.15E-06	3.88E-06	0.00E+00	1.65E-06	8.24E-07	0.00E+00	0.00E+00	6.59E-07	3.03E-10	2.17E-09	0.00E+00	2.47E-09	2.47E-03	0.00E+00	3.59E-05	6.86E-06
3745663758135	374566	3758135	1.10E-05	1.19E-05	1.14E-05	1.13E-07	2.21E-06	3.98E-06	0.00E+00	1.69E-06	8.46E-07	0.00E+00	0.00E+00	6.76E-07	3.11E-10	2.22E-09	0.00E+00	2.54E-09	2.54E-03	0.00E+00	3.68E-05	7.04E-06
3745763758135	374576	3758135	1.13E-05	1.22E-05	1.17E-05	1.16E-07	2.27E-06	4.08E-06	0.00E+00	1.74E-06	8.68E-07	0.00E+00	0.00E+00	6.94E-07	3.19E-10	2.28E-09	0.00E+00	2.60E-09	2.60E-03	0.00E+00	3.78E-05	7.22E-06
3745863758135	374586	3758135	1.16E-05	1.25E-05	1.20E-05	1.19E-07	2.33E-06	4.20E-06	0.00E+00	1.78E-06	8.91E-07	0.00E+00	0.00E+00	7.13E-07	3.28E-10	2.35E-09	0.00E+00	2.67E-09	2.67E-03	0.00E+00	3.88E-05	7.42E-06
3745963758135	374596	3758135	1.20E-05	1.29E-05	1.24E-05	1.22E-07	2.39E-06	4.31E-06	0.00E+00	1.83E-06	9.16E-07	0.00E+00	0.00E+00	7.33E-07	3.37E-10	2.41E-09	0.00E+00	2.75E-09	2.75E-03	0.00E+00	3.99E-05	7.62E-06
3746063758135	374606	3758135	1.23E-05	1.32E-05	1.27E-05	1.26E-07	2.46E-06	4.43E-06	0.00E+00	1.88E-06	9.41E-07	0.00E+00	0.00E+00	7.53E-07	3.46E-10	2.48E-09	0.00E+00	2.82E-09	2.82E-03	0.00E+00	4.10E-05	7.83E-06
3746163758135	374616	3758135	1.27E-05	1.36E-05	1.31E-05	1.29E-07	2.53E-06	4.56E-06	0.00E+00	1.94E-06	9.69E-07	0.00E+00	0.00E+00	7.75E-07	3.56E-10	2.55E-09	0.00E+00	2.90E-09	2.90E-03	0.00E+00	4.22E-05	8.06E-06
3746263758135	374626	3758135	1.30E-05	1.40E-05	1.34E-05	1.33E-07	2.61E-06	4.69E-06	0.00E+00	1.99E-06	9.97E-07	0.00E+00	0.00E+00	7.97E-07	3.67E-10	2.62E-09	0.00E+00	2.99E-09	2.99E-03	0.00E+00	4.34E-05	8.29E-06
3746363758135	374636	3758135	1.34E-05	1.44E-05	1.38E-05	1.37E-07	2.68E-06	4.83E-06	0.00E+00	2.05E-06	1.03E-06	0.00E+00	0.00E+00	8.21E-07	3.77E-10	2.70E-09	0.00E+00	3.08E-09	3.08E-03	0.00E+00	4.47E-05	8.54E-06
3746463758135	374646	3758135	1.38E-05	1.49E-05	1.43E-05	1.41E-07	2.77E-06	4.98E-06	0.00E+00	2.12E-06	1.06E-06	0.00E+00	0.00E+00	8.46E-07	3.89E-10	2.78E-09	0.00E+00	3.17E-09	3.17E-03	0.00E+00	4.61E-05	8.80E-06
3746563758135	374656	3758135	1.43E-05	1.53E-05	1.47E-05	1.45E-07	2.85E-06	5.13E-06	0.00E+00	2.18E-06	1.09E-06	0.00E+00	0.00E+00	8.73E-07	4.01E-10	2.87E-09	0.00E+00	3.27E-09	3.27E-03	0.00E+00	4.75E-05	9.07E-06
3746763758135	374676	3758135	1.52E-05	1.63E-05	1.57E-05	1.55E-07	3.04E-06	5.46E-06	0.00E+00	2.32E-06	1.16E-06	0.00E+00	0.00E+00	9.29E-07	4.27E-10	3.05E-09	0.00E+00	3.48E-09	3.48E-03	0.00E+00	5.06E-05	9.66E-06
3746863758135	374686	3758135	1.57E-05	1.69E-05	1.62E-05	1.60E-07	3.14E-06	5.65E-06	0.00E+00	2.40E-06	1.20E-06	0.00E+00	0.00E+00	9.61E-07	4.42E-10	3.16E-09	0.00E+00	3.60E-09	3.60E-03	0.00E+00	5.23E-05	9.99E-06
3746963758135	374696	3758135	1.62E-05	1.74E-05	1.68E-05	1.66E-07	3.25E-06	5.85E-06	0.00E+00	2.48E-06	1.24E-06	0.00E+00	0.00E+00	9.94E-07	4.57E-10	3.27E-09	0.00E+00	3.73E-09	3.73E-03	0.00E+00	5.41E-05	1.03E-05
3747063758135	374706	3758135	1.68E-05	1.81E-05	1.73E-05	1.71E-07	3.36E-06	6.05E-06	0.00E+00	2.57E-06	1.29E-06	0.00E+00	0.00E+00	1.03E-06	4.73E-10	3.38E-09	0.00E+00	3.86E-09	3.86E-03	0.00E+00	5.60E-05	1.07E-05
3747163758135	374716	3758135	1.74E-05	1.87E-05	1.80E-05	1.78E-07	3.48E-06	6.27E-06	0.00E+00	2.66E-06	1.33E-06	0.00E+00	0.00E+00	1.07E-06	4.90E-10	3.51E-09	0.00E+00	4.00E-09	4.00E-03	0.00E+00	5.80E-05	1.11E-05
3747263758135	374726	3758135	1.81E-05	1.94E-05	1.86E-05	1.84E-07	3.61E-06	6.50E-06	0.00E+00	2.76E-06	1.38E-06	0.00E+00	0.00E+00	1.11E-06	5.08E-10	3.64E-09	0.00E+00	4.15E-09	4.15E-03	0.00E+00	6.02E-05	1.15E-05
3747363758135	374736	3758135	1.88E-05	2.02E-05	1.94E-05	1.91E-07	3.75E-06	6.76E-06	0.00E+00	2.87E-06	1.44E-06	0.00E+00	0.00E+00	1.15E-06	5.28E-10	3.78E-09	0.00E+00	4.31E-09	4.31E-03	0.00E+00	6.25E-05	1.19E-05
3747463758135	374746	3758135	1.95E-05	2.10E-05	2.01E-05	1.99E-07	3.90E-06	7.02E-06	0.00E+00	2.98E-06	1.49E-06	0.00E+00	0.00E+00	1.19E-06	5.49E-10	3.93E-09	0.00E+00	4.47E-09	4.47E-03	0.00E+00	6.50E-05	1.24E-05
3747563758135	374756	3758135	2.03E-05	2.18E-05	2.09E-05	2.07E-07	4.06E-06	7.31E-06	0.00E+00	3.11E-06	1.55E-06	0.00E+00	0.00E+00	1.24E-06	5.71E-10	4.09E-09	0.00E+00	4.66E-09	4.66E-03	0.00E+00	6.76E-05	1.29E-05
3747663758135	374766	3758135	2.11E-05	2.27E-05	2.18E-05	2.16E-07	4.23E-06	7.62E-06	0.00E+00	3.24E-06	1.62E-06	0.00E+00	0.00E+00	1.29E-06	5.95E-10	4.26E-09	0.00E+00	4.85E-09	4.85E-03	0.00E+00	7.05E-05	1.35E-05
3747763758135	374776	3758135	2.21E-05	2.37E-05	2.28E-05	2.25E-07	4.41E-06	7.95E-06	0.00E+00	3.38E-06	1.69E-06	0.00E+00	0.00E+00	1.35E-06	6.21E-10	4.44E-09	0.00E+00	5.06E-09	5.06E-03	0.00E+00	7.35E-05	1.40E-05
3747863758135	374786	3758135	2.30E-05	2.48E-05	2.38E-05	2.35E-07	4.61E-06	8.30E-06	0.00E+00	3.53E-06	1.76E-06	0.00E+00	0.00E+00	1.41E-06	6.49E-10	4.64E-09	0.00E+00	5.29E-09	5.29E-03	0.00E+00	7.68E-05	1.47E-05
3747963758135	374796	3758135	2.41E-05	2.59E-05	2.49E-05	2.46E-07	4.82E-06	8.68E-06	0.00E+00	3.69E-06	1.85E-06	0.00E+00	0.00E+00	1.48E-06	6.79E-10	4.86E-09	0.00E+00	5.53E-09	5.53E-03	0.00E+00	8.03E-05	1.54E-05
3748163758135	374816	3758135	2.65E-05	2.85E-05	2.74E-05	2.71E-07	5.31E-06	9.55E-06	0.00E+00	4.06E-06	2.03E-06	0.00E+00	0.00E+00	1.62E-06	7.46E-10	5.34E-09	0.00E+00	6.09E-09	6.09E-03	0.00E+00	8.84E-05	1.69E-05
3748263758135	374826	3758135	2.80E-05	3.01E-05	2.89E-05	2.85E-07	5.60E-06	1.01E-05	0.00E+00	4.28E-06	2.14E-06	0.00E+00	0.00E+00	1.71E-06	7.87E-10	5.63E-09	0.00E+00	6.42E-09	6.42E-03	0.00E+00	9.32E-05	1.78E-05
3748363758135	374836	3758135	2.96E-05	3.17E-05	3.05E-05	3.01E-07	5.90E-06	1.06E-05	0.00E+00	4.52E-06	2.26E-06	0.00E+00	0.00E+00	1.81E-06	8.30E-10	5.94E-09	0.00E+00	6.77E-09	6.77E-03	0.00E+00	9.83E-05	1.88E-05
3748463758135	374846	3758135	3.12E-05	3.35E-05	3.22E-05	3.18E-07	6.24E-06	1.12E-05	0.00E+00	4.77E-06	2.39E-06	0.00E+00	0.00E+00	1.91E-06	8.77E-10	6.28E-09	0.00E+00	7.15E-09	7.15E-03	0.00E+00	1.04E-04	1.98E-05
3748563758135	374856	3758135	3.29E-05	3.54E-05	3.40E-05	3.36E-07	6.59E-06	1.19E-05	0.00E+00	5.04E-06	2.52E-06	0.00E+00	0.00E+00	2.02E-06	9.27E-10	6.63E-09	0.00E+00	7.56E-09	7.56E-03	0.00E+00	1.10E-04	2.10E-05
3748663758135	374866	3758135	3.49E-05	3.75E-05	3.60E-05	3.56E-07	6.98E-06	1.26E-05	0.00E+00	5.34E-06	2.67E-06	0.00E+00	0.00E+00	2.14E-06	9.82E-10	7.02E-09	0.00E+00	8.00E-09	8.00E-03	0.00E+00	1.16E-04	2.22E-05
3748763758135	374876	3758135	3.72E-05	4.00E-05	3.84E-05	3.79E-07	7.44E-06	1.34E-05	0.00E+00	5.69E-06	2.85E-06	0.00E+00	0.00E+00	2.28E-06	1.05E-09	7.49E-09	0.00E+00	8.53E-09	8.53E-03	0.00E+00	1.24E-04	2.37E-05
3748863758135	374886	3758135	3.98E-05	4.28E-05	4.11E-05	4.06E-07	7.97E-06	1.43E-05	0.00E+00	6.09E-06	3.05E-06	0.00E+00	0.00E+00	2.44E-06	1.12E-09	8.02E-09	0.00E+00	9.14E-09	9.14E-03	0.00E+00	1.33E-04	2.54E-05
3748963758135	374896	3758135	4.28E-05	4.60E-05	4.42E-05	4.37E-07	8.56E-06	1.54E-05	0.00E+00	6.55E-06	3.27E-06	0.00E+00	0.00E+00	2.62E-06	1.20E-09	8.61E-09	0.00E+00	9.82E-09	9.82E-03	0.00E+00	1.43E-04	2.72E-05
3749063758135	374906	3758135	4.61E-05	4.96E-05	4.76E-05	4.71E-07	9.23E-06	1.66E-05	0.00E+00	7.06E-06	3.53E-06	0.00E+00	0.00E+00	2.82E-06	1.30E-09	9.29E-09	0.00E+00	1.06E-08	1.06E-02	0.00E+00	1.54E-04	2.94E-05
3749163758135	374916	3758135	5.00E-05	5.37E-05	5.16E-05	5.10E-07	1.00E-05	1.80E-05	0.00E+00	7.65E-06	3.82E-06	0.00E+00	0.00E+00	3.06E-06	1.41E-09	1.01E-08	0.00E+00	1.15E-08	1.15E-02	0.00E+00	1.66E-04	3.18E-05
3749263758135	374926	3758135	5.44E-05	5.85E-05	5.62E-05	5.55E-07	1.09E-05	1.96E-05	0.00E+00	8.32E-06	4.16E-06	0.00E+00	0.00E+00	3.33E-06	1.53E-09	1.10E-08	0.00E+00	1.25E-08	1.25E-02	0.00E+00	1.81E-04	3.46E-05
3749363758135	374936	3758135	5.96E-05	6.41E-05	6.16E-05	6.09E-07	1.19E-05	2.15E-05	0.00E+00	9.13E-06	4.56E-06	0.00E+00	0.00E+00	3.65E-06	1.68E-09	1.20E-08	0.00E+00	1.37E-08	1.37E-02	0.00E+00	1.99E-04	3.80E-05

			SWBuilding Construction	SWDemolition	SWGrading	EYBuilding Construction	SWPaving	SWGrading	SWArchitectural Coating	NBBuilding Construction	NBBuilding Construction	NBArchitectural Coating	NBArchitectural Coating	RWBuilding Construction			Child Risk			Overlapping Phases - Maximum GLC		
Unique Identifier	X (UTM)	Y (UTM)	2026	2026	2026	2026	2027	2027	2027	2026	2027	2026	2027	2026	3rd Trimester	0<2	2<16	Total	per million	2025	2026	2027
3742963758155	374296	3758155	6.28E-06	6.76E-06	6.49E-06	6.41E-08	1.26E-06	2.26E-06	0.00E+00	9.62E-07	4.81E-07	0.00E+00	0.00E+00	3.85E-07	1.77E-10	1.26E-09	0.00E+00	1.44E-09	1.44E-03	0.00E+00	2.09E-05	4.00E-06
3743063758155	374306	3758155	6.41E-06	6.89E-06	6.61E-06	6.54E-08	1.28E-06	2.31E-06	0.00E+00	9.81E-07	4.90E-07	0.00E+00	0.00E+00	3.92E-07	1.80E-10	1.29E-09	0.00E+00	1.47E-09	1.47E-03	0.00E+00	2.13E-05	4.08E-06
3743163758155	374316	3758155	6.53E-06	7.03E-06	6.74E-06	6.67E-08	1.31E-06	2.35E-06	0.00E+00	1.00E-06	5.00E-07	0.00E+00	0.00E+00	4.00E-07	1.84E-10	1.32E-09	0.00E+00	1.50E-09	1.50E-03	0.00E+00	2.18E-05	4.16E-06
3743263758155	374326	3758155	6.67E-06	7.17E-06	6.88E-06	6.80E-08	1.33E-06	2.40E-06	0.00E+00	1.02E-06	5.10E-07	0.00E+00	0.00E+00	4.08E-07	1.88E-10	1.34E-09	0.00E+00	1.53E-09	1.53E-03	0.00E+00	2.22E-05	4.24E-06
3743363758155	374336	3758155	6.80E-06	7.31E-06	7.02E-06	6.94E-08	1.36E-06	2.45E-06	0.00E+00	1.04E-06	5.20E-07	0.00E+00	0.00E+00	4.16E-07	1.91E-10	1.37E-09	0.00E+00	1.56E-09	1.56E-03	0.00E+00	2.27E-05	4.33E-06
3743463758155	374346	3758155	6.94E-06	7.46E-06	7.16E-06	7.08E-08	1.39E-06	2.50E-06	0.00E+00	1.06E-06	5.31E-07	0.00E+00	0.00E+00	4.25E-07	1.95E-10	1.40E-09	0.00E+00	1.59E-09	1.59E-03	0.00E+00	2.31E-05	4.42E-06
3743563758155	374356	3758155	7.08E-06	7.61E-06	7.31E-06	7.22E-08	1.42E-06	2.55E-06	0.00E+00	1.08E-06	5.42E-07	0.00E+00	0.00E+00	4.33E-07	1.99E-10	1.43E-09	0.00E+00	1.62E-09	1.62E-03	0.00E+00	2.36E-05	4.51E-06
3743663758155	374366	3758155	7.23E-06	7.77E-06	7.46E-06	7.38E-08	1.45E-06	2.60E-06	0.00E+00	1.11E-06	5.53E-07	0.00E+00	0.00E+00	4.43E-07	2.03E-10	1.46E-09	0.00E+00	1.66E-09	1.66E-03	0.00E+00	2.41E-05	4.60E-06
3743763758155	374376	3758155	7.38E-06	7.94E-06	7.62E-06	7.53E-08	1.48E-06	2.66E-06	0.00E+00	1.13E-06	5.65E-07	0.00E+00	0.00E+00	4.52E-07	2.08E-10	1.49E-09	0.00E+00	1.69E-09	1.69E-03	0.00E+00	2.46E-05	4.70E-06
3743863758155	374386	3758155	7.49E-06	8.27E-06	7.94E-06	7.85E-08	1.54E-06	2.77E-06	0.00E+00	1.18E-06	5.89E-07	0.00E+00	0.00E+00	4.71E-07	2.17E-10	1.55E-09	0.00E+00	1.77E-09	1.77E-03	0.00E+00	2.56E-05	4.90E-06
3744063758155	374406	3758155	7.86E-06	8.46E-06	8.12E-06	8.02E-08	1.57E-06	2.83E-06	0.00E+00	1.20E-06	6.02E-07	0.00E+00	0.00E+00	4.81E-07	2.21E-10	1.58E-09	0.00E+00	1.80E-09	1.80E-03	0.00E+00	2.62E-05	5.01E-06
3744163758155	374416	3758155	8.04E-06	8.64E-06	8.30E-06	8.20E-08	1.61E-06	2.89E-06	0.00E+00	1.23E-06	6.15E-07	0.00E+00	0.00E+00	4.92E-07	2.26E-10	1.62E-09	0.00E+00	1.84E-09	1.84E-03	0.00E+00	2.68E-05	5.12E-06
3744263758155	374426	3758155	8.22E-06	8.83E-06	8.48E-06	8.38E-08	1.64E-06	2.96E-06	0.00E+00	1.26E-06	6.29E-07	0.00E+00	0.00E+00	5.03E-07	2.31E-10	1.65E-09	0.00E+00	1.89E-09	1.89E-03	0.00E+00	2.74E-05	5.23E-06
3744363758155	374436	3758155	8.40E-06	9.03E-06	8.67E-06	8.57E-08	1.68E-06	3.03E-06	0.00E+00	1.29E-06	6.43E-07	0.00E+00	0.00E+00	5.14E-07	2.36E-10	1.69E-09	0.00E+00	1.93E-09	1.93E-03	0.00E+00	2.80E-05	5.35E-06
3744463758155	374446	3758155	8.59E-06	9.24E-06	8.87E-06	8.76E-08	1.72E-06	3.09E-06	0.00E+00	1.31E-06	6.57E-07	0.00E+00	0.00E+00	5.26E-07	2.42E-10	1.73E-09	0.00E+00	1.97E-09	1.97E-03	0.00E+00	2.86E-05	5.47E-06
3744563758155	374456	3758155	8.78E-06	9.45E-06	9.07E-06	8.97E-08	1.76E-06	3.16E-06	0.00E+00	1.34E-06	6.72E-07	0.00E+00	0.00E+00	5.38E-07	2.47E-10	1.77E-09	0.00E+00	2.02E-09	2.02E-03	0.00E+00	2.93E-05	5.59E-06
3744663758155	374466	3758155	8.99E-06	9.67E-06	9.28E-06	9.17E-08	1.80E-06	3.24E-06	0.00E+00	1.38E-06	6.88E-07	0.00E+00	0.00E+00	5.50E-07	2.53E-10	1.81E-09	0.00E+00	2.06E-09	2.06E-03	0.00E+00	3.00E-05	5.72E-06
3744763758155	374476	3758155	9.20E-06	9.89E-06	9.50E-06	9.39E-08	1.84E-06	3.31E-06	0.00E+00	1.41E-06	7.04E-07	0.00E+00	0.00E+00	5.63E-07	2.59E-10	1.85E-09	0.00E+00	2.11E-09	2.11E-03	0.00E+00	3.07E-05	5.86E-06
3744863758155	374486	3758155	9.42E-06	1.01E-05	9.72E-06	9.61E-08	1.88E-06	3.39E-06	0.00E+00	1.44E-06	7.21E-07	0.00E+00	0.00E+00	5.77E-07	2.65E-10	1.90E-09	0.00E+00	2.16E-09	2.16E-03	0.00E+00	3.14E-05	6.00E-06
3744963758155	374496	3758155	9.64E-06	1.04E-05	9.95E-06	9.84E-08	1.93E-06	3.47E-06	0.00E+00	1.48E-06	7.38E-07	0.00E+00	0.00E+00	5.90E-07	2.71E-10	1.94E-09	0.00E+00	2.21E-09	2.21E-03	0.00E+00	3.21E-05	6.14E-06
3745063758155	374506	3758155	9.88E-06	1.06E-05	1.02E-05	1.01E-07	1.98E-06	3.56E-06	0.00E+00	1.51E-06	7.56E-07	0.00E+00	0.00E+00	6.05E-07	2.78E-10	1.99E-09	0.00E+00	2.27E-09	2.27E-03	0.00E+00	3.29E-05	6.29E-06
3745163758155	374516	3758155	1.01E-05	1.09E-05	1.04E-05	1.03E-07	2.02E-06	3.64E-06	0.00E+00	1.55E-06	7.74E-07	0.00E+00	0.00E+00	6.20E-07	2.85E-10	2.04E-09	0.00E+00	2.32E-09	2.32E-03	0.00E+00	3.37E-05	6.44E-06
3745463758155	374546	3758155	1.09E-05	1.17E-05	1.13E-05	1.11E-07	2.18E-06	3.93E-06	0.00E+00	1.67E-06	8.35E-07	0.00E+00	0.00E+00	6.68E-07	3.07E-10	2.20E-09	0.00E+00	2.50E-09	2.50E-03	0.00E+00	3.64E-05	6.95E-06
3745563758155	374556	3758155	1.12E-05	1.20E-05	1.16E-05	1.14E-07	2.24E-06	4.03E-06	0.00E+00	1.71E-06	8.57E-07	0.00E+00	0.00E+00	6.86E-07	3.15E-10	2.25E-09	0.00E+00	2.57E-09	2.57E-03	0.00E+00	3.73E-05	7.13E-06
3745663758155	374566	3758155	1.15E-05	1.24E-05	1.19E-05	1.17E-07	2.30E-06	4.14E-06	0.00E+00	1.76E-06	8.80E-07	0.00E+00	0.00E+00	7.04E-07	3.24E-10	2.32E-09	0.00E+00	2.64E-09	2.64E-03	0.00E+00	3.83E-05	7.32E-06
3745763758155	374576	3758155	1.18E-05	1.27E-05	1.22E-05	1.21E-07	2.36E-06	4.25E-06	0.00E+00	1.81E-06	9.04E-07	0.00E+00	0.00E+00	7.23E-07	3.32E-10	2.38E-09	0.00E+00	2.71E-09	2.71E-03	0.00E+00	3.94E-05	7.52E-06
3745863758155	374586	3758155	1.21E-05	1.31E-05	1.25E-05	1.24E-07	2.43E-06	4.37E-06	0.00E+00	1.86E-06	9.29E-07	0.00E+00	0.00E+00	7.43E-07	3.42E-10	2.44E-09	0.00E+00	2.79E-09	2.79E-03	0.00E+00	4.05E-05	7.73E-06
3745963758155	374596	3758155	1.25E-05	1.34E-05	1.29E-05	1.27E-07	2.50E-06	4.49E-06	0.00E+00	1.91E-06	9.55E-07	0.00E+00	0.00E+00	7.64E-07	3.51E-10	2.51E-09	0.00E+00	2.86E-09	2.86E-03	0.00E+00	4.16E-05	7.95E-06
3746063758155	374606	3758155	1.28E-05	1.38E-05	1.33E-05	1.31E-07	2.57E-06	4.62E-06	0.00E+00	1.97E-06	9.83E-07	0.00E+00	0.00E+00	7.86E-07	3.61E-10	2.59E-09	0.00E+00	2.95E-09	2.95E-03	0.00E+00	4.28E-05	8.18E-06
3746163758155	374616	3758155	1.32E-05	1.42E-05	1.36E-05	1.35E-07	2.64E-06	4.76E-06	0.00E+00	2.02E-06	1.01E-06	0.00E+00	0.00E+00	8.09E-07	3.72E-10	2.66E-09	0.00E+00	3.03E-09	3.03E-03	0.00E+00	4.41E-05	8.42E-06
3746263758155	374626	3758155	1.36E-05	1.46E-05	1.41E-05	1.39E-07	2.72E-06	4.90E-06	0.00E+00	2.08E-06	1.04E-06	0.00E+00	0.00E+00	8.33E-07	3.83E-10	2.74E-09	0.00E+00	3.12E-09	3.12E-03	0.00E+00	4.54E-05	8.67E-06
3746363758155	374636	3758155	1.40E-05	1.51E-05	1.45E-05	1.43E-07	2.81E-06	5.05E-06	0.00E+00	2.15E-06	1.07E-06	0.00E+00	0.00E+00	8.59E-07	3.95E-10	2.83E-09	0.00E+00	3.22E-09	3.22E-03	0.00E+00	4.68E-05	8.93E-06
3746463758155	374646	3758155	1.45E-05	1.56E-05	1.49E-05	1.48E-07	2.89E-06	5.21E-06	0.00E+00	2.21E-06	1.11E-06	0.00E+00	0.00E+00	8.86E-07	4.07E-10	2.91E-09	0.00E+00	3.32E-09	3.32E-03	0.00E+00	4.82E-05	9.21E-06
3746563758155	374656	3758155	1.49E-05	1.61E-05	1.54E-05	1.52E-07	2.98E-06	5.38E-06	0.00E+00	2.28E-06	1.14E-06	0.00E+00	0.00E+00	9.14E-07	4.20E-10	3.01E-09	0.00E+00	3.43E-09	3.43E-03	0.00E+00	4.97E-05	9.50E-06
3746763758155	374676	3758155	1.59E-05	1.71E-05	1.64E-05	1.63E-07	3.19E-06	5.74E-06	0.00E+00	2.44E-06	1.22E-06	0.00E+00	0.00E+00	9.75E-07	4.48E-10	3.21E-09	0.00E+00	3.66E-09	3.66E-03	0.00E+00	5.31E-05	1.01E-05
3746863758155	374686	3758155	1.65E-05	1.77E-05	1.70E-05	1.68E-07	3.30E-06	5.94E-06	0.00E+00	2.52E-06	1.26E-06	0.00E+00	0.00E+00	1.01E-06	4.64E-10	3.32E-09	0.00E+00	3.78E-09	3.78E-03	0.00E+00	5.49E-05	1.05E-05
3746963758155	374696	3758155	1.71E-05	1.84E-05	1.76E-05	1.74E-07	3.42E-06	6.15E-06	0.00E+00	2.61E-06	1.31E-06	0.00E+00	0.00E+00	1.05E-06	4.81E-10	3.44E-09	0.00E+00	3.92E-09	3.92E-03	0.00E+00	5.69E-05	1.09E-05
3747063758155	374706	3758155	1.77E-05	1.90E-05	1.83E-05	1.81E-07	3.54E-06	6.37E-06	0.00E+00	2.71E-06	1.35E-06	0.00E+00	0.00E+00	1.08E-06	4.98E-10	3.56E-09	0.00E+00	4.06E-09	4.06E-03	0.00E+00	5.90E-05	1.13E-05
3747163758155	374716	3758155	1.84E-05	1.98E-05	1.90E-05	1.87E-07	3.67E-06	6.61E-06	0.00E+00	2.81E-06	1.41E-06	0.00E+00	0.00E+00	1.12E-06	5.17E-10	3.70E-09	0.00E+00	4.22E-09	4.22E-03	0.00E+00	6.12E-05	1.17E-05
3747263758155	374726	3758155	1.91E-05	2.05E-05	1.97E-05	1.95E-07	3.82E-06	6.87E-06	0.00E+00	2.92E-06	1.46E-06	0.00E+00	0.00E+00	1.17E-06	5.37E-10	3.84E-09	0.00E+00	4.38E-09	4.38E-03	0.00E+00	6.36E-05	1.21E-05
3747363758155	374736	3758155	1.98E-05	2.13E-05	2.05E-05	2.02E-07	3.97E-06	7.14E-06	0.00E+00	3.03E-06	1.52E-06	0.00E+00	0.00E+00	1.21E-06	5.58E-10	3.99E-09	0.00E+00	4.55E-09	4.55E-03	0.00E+00	6.61E-05	1.26E-05
3747463758155	374746	3758155	2.06E-05	2.22E-05	2.13E-05	2.11E-07	4.13E-06	7.43E-06	0.00E+00	3.16E-06	1.58E-06	0.00E+00	0.00E+00	1.26E-06	5.81E-10	4.15E-09	0.00E+00	4.73E-09	4.73E-03	0.00E+00	6.87E-05	1.31E-05
3747563758155	374756	3758155	2.15E-05	2.31E-05	2.22E-05	2.19E-07	4.30E-06	7.75E-06	0.00E+00	3.29E-06	1.65E-06	0.00E+00	0.00E+00	1.32E-06	6.05E-10	4.33E-09	0.00E+00	4.94E-09	4.94E-03	0.00E+00	7.17E-05	1.37E-05
3747663758155	374766	3758155	2.24E-05	2.41E-05	2.32E-05	2.29E-07	4.49E-06	8.08E-06	0.00E+00	3.44E-06	1.72E-06	0.00E+00	0.00E+00	1.37E-06	6.32E-10	4.52E-09	0.00E+00	5.15E-09	5.15E-03	0.00E+00	7.48E-05	1.43E-05
3747763758155	374776	3758155	2.35E-05	2.52E-05	2.42E-05	2.39E-07	4.69E-06	8.45E-06	0.00E+00	3.59E-06	1.80E-06	0.00E+00	0.00E+00	1.44E-06	6.60E-10	4.72E-09	0.00E+00	5.38E-09	5.38E-03	0.00E+00	7.82E-05	1.49E-05
3747863758155	374786	3758155	2.45E-05	2.64E-05	2.53E-05	2.50E-07	4.91E-06	8.84E-06	0.00E+00	3.76E-06	1.88E-06	0.00E+00	0.00E+00	1.50E-06	6.91E-10	4.94E-09	0.00E+00	5.63E-09	5.63E-03	0.00E+00	8.18E-05	1.56E-05
3747963758155	374796	3758155	2.57E-05	2.77E-05	2.65E-05	2.62E-07	5.14E-06	9.26E-06	0.00E+00	3.94E-06	1.97E-06	0.00E+00	0.00E+00	1.57E-06	7.24E-10	5.18E-09	0.00E+00	5.90E-09	5.90E-03	0.00E+00	8.57E-05	1.64E-05
3748263758155	374826	3758155	3.01E-05	3.23E-05	3.09E-05	3.06E-07	5.99E-06	1.08E-05	0.00E+00	4.59E-06	2.29E-06	0.00E+00	0.00E+00	1.83E-06	8.43E-10	6.03E-09	0.00E+00	6.88E-09	6.88E-03	0.00E+00	9.98E-05	1.91E-05
3748363758155	374836	3758155	3.17E-05	3.41E-05	3.28E-05	3.24E-07	6.35E-06	1.14E-05	0.00E+00	4.86E-06	2.43E-06	0.00E+00	0.00E+00	1.94E-06	8.93E-10	6.39E-09	0.00E+00	7.28E-09	7.28E-03	0.00E+00	1.06E-04	2.02E-05
3748463758155	374846	3758155	3.36E-05	3.62E-05	3.47E-05	3.43E-07	6.73E-06	1.21E-05	0.00E+00	5.15E-06	2.57E-06	0.00E+00	0.00E+00	2.06E-06	9.47E-10	6.77E-09	0.00E+00	7.72E-09	7.72E-03	0.00E+00	1.12E-04	2.14E-05
3748563758155	374856	3758155	3.57E-05	3.84E-05	3.69E-05	3.64E-07	7.14E-06	1.29E-05	0.00E+00	5.46E-06	2.73E-06	0.00E+00	0.00E+00	2.19E-06	1.00E-09	7.19E-09	0.00E+00	8.19E-09	8.19E-03	0.00E+00	1.19E-04	2.27E-05
3748663758155	374866	3758155	3.79E-05	4.07E-05	3.91E-05	3.87E-07	7.58E-06	1.36E-05	0.00E+00	5.80E-06	2.90E-06	0.00E+00	0.00E+00	2.32E-06	1.07E-09	7.63E-09	0.00E+00	8.70E-09	8.70E-03	0.00E+00	1.26E-04	2.41E-05
3748763758155	374876	3758155	4.03E-05	4.33E-05	4.16E-05	4.11E-07	8.06E-06	1.45E-05	0.00E+00	6.17E-06	3.08E-06	0.00E+00	0.00E+00	2.47E-06	1.13E-09	8.11E-09	0.00E+00	9.25E-09	9.25E-03	0.00E+00	1.34E-04	2.57E-05
3748863758155	374886	3758155	4.31E-05	4.64E-05	4.45E-05	4.40E-07	8.63E-06	1.55E-05	0.00E+00	6.60E-06	3.30E-06	0.00E+00	0.00E+00	2.64E-06	1.21E-09	8.68E-09	0.00E+00	9.90E-09	9.90E-03	0.00E+00	1.44E-04	2.75E-05
3748963758155	374896	3758155	4.64E-05	5.01E-05	4.81E-05	4.75E-07	9.31E-06	1.68E-05	0.00E+00	7.12E-06	3.56E-06	0.00E+00	0.00E+00	2.85E-06	1.31E-09	9.37E-09	0.00E+00	1.07E-08	1.07E-02	0.00E+00	1.55E-04	2.96E-05
3749063758155	374906	3758155	5.02E-05	5.40E-05	5.18E-05	5.12E-07	1.00E-05	1.81E-05	0.00E+00	7.68E-06	3.84E-06	0.00E+00	0.00E+00	3.07E-06	1.41E-09	1.01E-08	0.00E+00	1.15E-08	1.15E-02	0.00E+00	1.67E-04	3.20E-05
3749163758155	374916	3758155	5.44E-05	5.85E-05	5.61E-05	5.55E-07	1.09E-05	1.96E-05	0.00E+00	8.32E-06	4.16E-06	0.00E+00	0.00E+00	3.33E-06	1.53E-09	1.09E-08	0.00E+00	1.25E-08	1.25E-02	0.00E+00	1.81E-04	3.46E-05
3749263758155	374926	3758155	5.92E-05	6.37E-05	6.11E-05	6.04E-07	1.18E-05	2.13E-05	0.00E+00	9.07E-06	4.53E-06	0.00E+00	0.00E+00	3.63E-06	1.67E-09	1.19E-08	0.00E+00	1.36E-08	1.36E-02	0.00E+00	1.97E-04	3.77E-05
3749363758155	374936	3758155	6.50E-05	6.99E-05	6.71E-05	6.63E-07	1.30E-05	2.34E-05	0.00E+00	9.95E-06	4.97E-06	0.00E+00	0.00E+00	3.98E-06	1.83E-09	1.31E-08	0.00E+00	1.49E-08	1.49E-02	0.00E+00	2.17E-04	4.14E-05
3749463758155	374946	3758155	7.17E-05	7.71E-05	7.40E-05	7.32E-07	1.43E-05	2.58E-05	0.00E+00	1.10E-05	5.49E-06	0.00E+00	0.00E+00	4.39E-06	2.02E-09	1.44E-08	0.00E+00	1.65E-08	1.65E-02	0.00E+00	2.39E-04	4.57E-05
3749563758155	374956	3758155	7.97E-05	8.57E-05	8.23E-05	8.13E-07	1.59E-05	2.87E-05	0.00E+00	1.22E-05	6.10E-06	0.00E+00	0.00E+00	4.88E-06	2.24E-09	1.60E-08	0.00E+00	1.83E-08	1.83E-02	0.00E+00	2.66E-04	5.07E-05
3749663758155	374966	3758155	8.94E-05	9.61E-05	9.23E-05	9.12E-07	1.79E-05	3.22E-05	0.00E+00	1.37E-05	6.84E-06	0.00E+00	0.00E+00	5.47E-06	2.52E-09	1.80E-08	0.00E+00	2.05E-08	2.05E-02	0.00E+00	2.98E-04	5.69E-05
3749763758155	374976	3758155	1.01E-04	1.09E-04	1.05E-04	1.03E-06	2.03E-05	3.65E-05	0.00E+00	1.55E-05	7.76E-06	0.00E+00	0.00E+00	6.21E-06	2.85E-09	2.04E-08	0.00E+00	2.33E-08	2.33E-02	0.00E+00	3.38E-04	6.46E-05
3749863758155	374986	3758155	1.17E-04	1.26E-04	1.21E-04	1.19E-06	2.34E-05	4.21E-05	0.00E+00	1.79E-05	8.94E-06	0.00E+00	0.00E+00	7.15E-06	3.29E-09	2.35E-08	0.00E+00	2.68E-08	2.68E-02	0.00E+00	3.89E-04	7.44E-05
3749963758155	374996	3758155	1.37E-04	1.47E-04	1.41E-04	1.40E-06	2.74E-05	4.93E-05	0.00E+00	2.10E-05	1.05E-05	0.00E+00	0.00E+00	8.38E-06	3.85E-09	2.76E-08	0.00E+00	3.14E-08	3.14E-02	0.00E+00	4.56E-04	8.72E-05
3750063758155	375006	3758155	1.64E-04	1.77E-04	1.70E-04	1.68E-06	3.29E-05	5.92E-05	0.00E+00	2.52E-05	1.26E-05	0.00E+00	0.00E+00	1.01E-05	4.63E-09	3.31E-08	0.00E+00	3.77E-08	3.77E-02	0.00E+00	5.48E-04	1.05E-04
3742063758165	374206	3758165	5.37E-06	5.77E-06	5.54E-06	5.48E-08	1.07E-06	1.93E-06	0.00E+00	8.22E-07	4.11E-07	0.00E+00	0.00E+00	3.29E-07	1.51E-10	1.08E-09	0.00E+00	1.23E-09	1.23E-03	0.00E+00	1.79E-05	3.42E-06
3742163758165	374216	3758165	5.45E-06	5.88E-06	5.64E-06	5.58E-08	1.09E-06	1.97E-06	0.00E+00	8.37E-07	4.18E-07	0.00E+00	0.00E+00	3.35E-07	1.54E-10	1.10E-09	0.00E+00	1.25E-09	1.25E-03	0.00E+00	1.82E-05	3.48E-06
3742263758165	374226	3758165	5.57E-06	5.99E-06	5.75E-06	5.68E-08	1.11E-06	2.01E-06	0.00E+00	8.52E-07	4.26E-07	0.00E+00	0.00E+00	3.41E-07	1.57E-10	1.12E-09	0.00E+00	1.28E-09	1.28E-03	0.00E+00	1.86E-05	3.55E-06
3742363758165	374236	3758165	5.67E-06	6.10E-06	5.86E-06	5.79E-08	1.13E-06	2.04E-06	0.00E+00	8.68E-07	4.34E-07	0.00E+00	0.00E+00	3.47E-07	1.60E-10	1.14E-09	0.00E+00	1.30E-09	1.30E-03	0.00E+00	1.89E-05	3.61E-06
3742463758165	374246	3758165	5.78E-06	6.22E-06	5.97E-06	5.90E-08	1.16E-06	2.08E-06	0.00E+00	8.85E-07	4.42E-07	0.00E+00	0.00E+00	3.54E-07	1.63E-10	1.16E-09	0.00E+00	1.33E-09	1.33E-03	0.00E+00	1.93E-05	3.68E-06
3742563758165	374256	3758165	5.89E-06	6.34E-06	6.08E-06	6.01E-08	1.18E-06	2.12E-06	0.00E+00	9.02E-07	4.51E-07	0.00E+00	0.00E+00	3.61E-07	1.66E-10	1.19E-09	0.00E+00	1.35E-09	1.35E-03	0.00E+00	1.96E-05	3.75E-06
3742663758165	374266	3758165	6.01E-06	6.46E-06	6.20E-06	6.13E-08	1.20E-06	2.16E-06	0.00E+00	9.19E-07	4.60E-07	0.00E+00	0.00E+00	3.68E-07	1.69E-10	1.21E-09	0.00E+00	1.38E-09	1.38E-03	0.00E+00	2.00E-05	3.82E-06
3742763758165	374276	3758165	6.12E-06	6.58E-06	6.32E-06	6.25E-08	1.22E-06	2.20E-06	0.00E+00	9.37E-07	4.69E-07	0.00E+00	0.00E+00	3.75E-07	1.72E-10	1.23E-09	0.00E+00	1.41E-09	1.41E-03	0.00E+00	2.04E-05	3.90E-06
3742863758165	374286	3758165	6.24E-06	6.71E-06	6.44E-06	6.37E-08	1.25E-06	2.25E-06	0.00E+00	9.55E-07	4.78E-07	0.00E+00	0.00E+00	3.82E-07	1.76E-10	1.26E-09	0.00E+00	1.43E-09	1.43E-03	0.00E+00	2.08E-05	3.97E-06
3742963758165	374296	3758165	6.37E-06	6.85E-06	6.57E-06	6.50E-08	1.27E-06	2.29E-06	0.00E+00	9.74E-07	4.87E-07	0.00E+00	0.00E+00	3.90E-07	1.79E-10	1.28E-09	0.00E+00	1.46E-09	1.46E-03	0.00E+00	2.12E-05	4.05E-06
3743063758165	374306	3758165	6.49E-06	6.98E-06	6.70E-06	6.63E-08	1.30E-06	2.34E-06	0.00E+00	9.94E-07	4.97E-07	0.00E+00	0.00E+00	3.98E-07	1.83E-10	1.31E-09	0.00E+00	1.49E-09	1.49E-03	0.00E+00	2.16E-05	4.13E-06
3743163758165	374316	3758165	6.62E-06	7.12E-06	6.84E-06	6.76E-08	1.33E-06	2.39E-06	0.00E+00	1.01E-06	5.07E-07	0.00E+00	0.00E+00	4.05E-07	1.86E-10	1.33E-09	0.00E+00	1.52E-09	1.52E-03	0.00E+00	2.21E-05	4.

			SWBuilding Construction	SWDemolition	SWGrading	EYBuilding Construction	SWPaving	SWGrading	SWArchitectural Coating	NBBuilding Construction	NBBuilding Construction	NBArchitectural Coating	NBArchitectural Coating	RWBuilding Construction					Overlapping Phases - Maximum GLC		
Unique Identifier	X (UTM)	Y (UTM)	2026	2026	2026	2026	2027	2027	2027	2026	2027	2026	2027	2026	3rd Trimester	0<2	2<16	Total	per million	2025	2026	2027
3744863758175	374486	3758175	9.75E-06	1.05E-05	1.01E-05	9.95E-08	1.95E-06	3.51E-06	0.00E+00	1.49E-06	7.46E-07	0.00E+00	0.00E+00	5.97E-07	2.74E-10	1.96E-09	0.00E+00	2.24E-09	2.24E-03	0.00E+00	3.25E-05	6.21E-06
3744963758175	374496	3758175	9.99E-06	1.07E-05	1.03E-05	1.02E-07	2.00E-06	3.60E-06	0.00E+00	1.53E-06	7.65E-07	0.00E+00	0.00E+00	6.12E-07	2.81E-10	2.01E-09	0.00E+00	2.29E-09	2.29E-03	0.00E+00	3.33E-05	6.36E-06
3745063758175	374506	3758175	1.02E-05	1.10E-05	1.06E-05	1.04E-07	2.05E-06	3.69E-06	0.00E+00	1.57E-06	7.84E-07	0.00E+00	0.00E+00	6.27E-07	2.88E-10	2.06E-09	0.00E+00	2.35E-09	2.35E-03	0.00E+00	3.41E-05	6.52E-06
3745163758175	374516	3758175	1.05E-05	1.13E-05	1.08E-05	1.07E-07	2.10E-06	3.78E-06	0.00E+00	1.61E-06	8.03E-07	0.00E+00	0.00E+00	6.43E-07	2.95E-10	2.11E-09	0.00E+00	2.41E-09	2.41E-03	0.00E+00	3.50E-05	6.68E-06
3745463758175	374546	3758175	1.13E-05	1.22E-05	1.17E-05	1.16E-07	2.27E-06	4.08E-06	0.00E+00	1.74E-06	8.68E-07	0.00E+00	0.00E+00	6.94E-07	3.19E-10	2.28E-09	0.00E+00	2.60E-09	2.60E-03	0.00E+00	3.78E-05	7.22E-06
3745563758175	374556	3758175	1.16E-05	1.25E-05	1.20E-05	1.19E-07	2.33E-06	4.19E-06	0.00E+00	1.78E-06	8.91E-07	0.00E+00	0.00E+00	7.13E-07	3.28E-10	2.34E-09	0.00E+00	2.67E-09	2.67E-03	0.00E+00	3.88E-05	7.41E-06
3745663758175	374566	3758175	1.20E-05	1.29E-05	1.23E-05	1.22E-07	2.39E-06	4.31E-06	0.00E+00	1.83E-06	9.15E-07	0.00E+00	0.00E+00	7.32E-07	3.37E-10	2.41E-09	0.00E+00	2.74E-09	2.74E-03	0.00E+00	3.99E-05	7.62E-06
3745763758175	374576	3758175	1.23E-05	1.32E-05	1.27E-05	1.25E-07	2.46E-06	4.43E-06	0.00E+00	1.88E-06	9.41E-07	0.00E+00	0.00E+00	7.53E-07	3.46E-10	2.48E-09	0.00E+00	2.82E-09	2.82E-03	0.00E+00	4.10E-05	7.83E-06
3745863758175	374586	3758175	1.26E-05	1.36E-05	1.30E-05	1.29E-07	2.53E-06	4.55E-06	0.00E+00	1.93E-06	9.67E-07	0.00E+00	0.00E+00	7.74E-07	3.56E-10	2.55E-09	0.00E+00	2.90E-09	2.90E-03	0.00E+00	4.21E-05	8.05E-06
3745963758175	374596	3758175	1.30E-05	1.40E-05	1.34E-05	1.33E-07	2.60E-06	4.68E-06	0.00E+00	1.99E-06	9.96E-07	0.00E+00	0.00E+00	7.96E-07	3.66E-10	2.62E-09	0.00E+00	2.98E-09	2.98E-03	0.00E+00	4.33E-05	8.28E-06
3746063758175	374606	3758175	1.34E-05	1.44E-05	1.38E-05	1.37E-07	2.68E-06	4.82E-06	0.00E+00	2.05E-06	1.02E-06	0.00E+00	0.00E+00	8.19E-07	3.77E-10	2.70E-09	0.00E+00	3.07E-09	3.07E-03	0.00E+00	4.46E-05	8.52E-06
3746163758175	374616	3758175	1.38E-05	1.48E-05	1.42E-05	1.41E-07	2.76E-06	4.97E-06	0.00E+00	2.11E-06	1.06E-06	0.00E+00	0.00E+00	8.44E-07	3.88E-10	2.78E-09	0.00E+00	3.16E-09	3.16E-03	0.00E+00	4.59E-05	8.78E-06
3746263758175	374626	3758175	1.42E-05	1.53E-05	1.47E-05	1.45E-07	2.84E-06	5.12E-06	0.00E+00	2.18E-06	1.09E-06	0.00E+00	0.00E+00	8.70E-07	4.00E-10	2.86E-09	0.00E+00	3.26E-09	3.26E-03	0.00E+00	4.74E-05	9.05E-06
3746363758175	374636	3758175	1.47E-05	1.58E-05	1.51E-05	1.50E-07	2.93E-06	5.28E-06	0.00E+00	2.24E-06	1.12E-06	0.00E+00	0.00E+00	8.97E-07	4.13E-10	2.95E-09	0.00E+00	3.36E-09	3.36E-03	0.00E+00	4.88E-05	9.33E-06
3746463758175	374646	3758175	1.51E-05	1.63E-05	1.56E-05	1.54E-07	3.03E-06	5.45E-06	0.00E+00	2.32E-06	1.16E-06	0.00E+00	0.00E+00	9.26E-07	4.26E-10	3.05E-09	0.00E+00	3.47E-09	3.47E-03	0.00E+00	5.04E-05	9.63E-06
3746563758175	374656	3758175	1.56E-05	1.68E-05	1.61E-05	1.59E-07	3.13E-06	5.63E-06	0.00E+00	2.39E-06	1.20E-06	0.00E+00	0.00E+00	9.56E-07	4.40E-10	3.15E-09	0.00E+00	3.59E-09	3.59E-03	0.00E+00	5.21E-05	9.95E-06
3746763758175	374676	3758175	1.67E-05	1.80E-05	1.72E-05	1.70E-07	3.34E-06	6.01E-06	0.00E+00	2.56E-06	1.28E-06	0.00E+00	0.00E+00	1.02E-06	4.70E-10	3.36E-09	0.00E+00	3.83E-09	3.83E-03	0.00E+00	5.57E-05	1.06E-05
3746863758175	374686	3758175	1.73E-05	1.86E-05	1.79E-05	1.77E-07	3.46E-06	6.23E-06	0.00E+00	2.65E-06	1.32E-06	0.00E+00	0.00E+00	1.06E-06	4.87E-10	3.49E-09	0.00E+00	3.97E-09	3.97E-03	0.00E+00	5.77E-05	1.10E-05
3746963758175	374696	3758175	1.79E-05	1.93E-05	1.85E-05	1.83E-07	3.59E-06	6.46E-06	0.00E+00	2.74E-06	1.37E-06	0.00E+00	0.00E+00	1.10E-06	5.05E-10	3.61E-09	0.00E+00	4.12E-09	4.12E-03	0.00E+00	5.98E-05	1.14E-05
3747063758175	374706	3758175	1.86E-05	2.00E-05	1.92E-05	1.90E-07	3.72E-06	6.70E-06	0.00E+00	2.85E-06	1.42E-06	0.00E+00	0.00E+00	1.14E-06	5.24E-10	3.75E-09	0.00E+00	4.27E-09	4.27E-03	0.00E+00	6.20E-05	1.18E-05
3747163758175	374716	3758175	1.93E-05	2.08E-05	2.00E-05	1.97E-07	3.87E-06	6.96E-06	0.00E+00	2.96E-06	1.48E-06	0.00E+00	0.00E+00	1.18E-06	5.44E-10	3.89E-09	0.00E+00	4.44E-09	4.44E-03	0.00E+00	6.44E-05	1.23E-05
3747263758175	374726	3758175	2.01E-05	2.16E-05	2.07E-05	2.05E-07	4.02E-06	7.24E-06	0.00E+00	3.07E-06	1.53E-06	0.00E+00	0.00E+00	1.23E-06	5.65E-10	4.05E-09	0.00E+00	4.61E-09	4.61E-03	0.00E+00	6.69E-05	1.28E-05
3747363758175	374736	3758175	2.09E-05	2.25E-05	2.16E-05	2.13E-07	4.18E-06	7.53E-06	0.00E+00	3.20E-06	1.60E-06	0.00E+00	0.00E+00	1.28E-06	5.89E-10	4.21E-09	0.00E+00	4.80E-09	4.80E-03	0.00E+00	6.97E-05	1.33E-05
3747463758175	374746	3758175	2.18E-05	2.34E-05	2.25E-05	2.22E-07	4.36E-06	7.85E-06	0.00E+00	3.34E-06	1.67E-06	0.00E+00	0.00E+00	1.33E-06	6.13E-10	4.39E-09	0.00E+00	5.00E-09	5.00E-03	0.00E+00	7.26E-05	1.39E-05
3747563758175	374756	3758175	2.27E-05	2.45E-05	2.35E-05	2.32E-07	4.55E-06	8.19E-06	0.00E+00	3.48E-06	1.74E-06	0.00E+00	0.00E+00	1.39E-06	6.40E-10	4.58E-09	0.00E+00	5.22E-09	5.22E-03	0.00E+00	7.58E-05	1.45E-05
3747663758175	374766	3758175	2.38E-05	2.56E-05	2.45E-05	2.42E-07	4.75E-06	8.56E-06	0.00E+00	3.64E-06	1.82E-06	0.00E+00	0.00E+00	1.45E-06	6.69E-10	4.78E-09	0.00E+00	5.45E-09	5.45E-03	0.00E+00	7.92E-05	1.51E-05
3747763758175	374776	3758175	2.49E-05	2.67E-05	2.57E-05	2.54E-07	4.98E-06	8.96E-06	0.00E+00	3.81E-06	1.90E-06	0.00E+00	0.00E+00	1.52E-06	7.00E-10	5.01E-09	0.00E+00	5.71E-09	5.71E-03	0.00E+00	8.29E-05	1.58E-05
3747863758175	374786	3758175	2.61E-05	2.80E-05	2.69E-05	2.66E-07	5.22E-06	9.39E-06	0.00E+00	3.99E-06	2.00E-06	0.00E+00	0.00E+00	1.60E-06	7.34E-10	5.25E-09	0.00E+00	5.98E-09	5.98E-03	0.00E+00	8.69E-05	1.66E-05
3747963758175	374796	3758175	2.74E-05	2.94E-05	2.83E-05	2.79E-07	5.48E-06	9.86E-06	0.00E+00	4.19E-06	2.10E-06	0.00E+00	0.00E+00	1.68E-06	7.71E-10	5.51E-09	0.00E+00	6.28E-09	6.28E-03	0.00E+00	9.13E-05	1.74E-05
3748463758175	374846	3758175	3.61E-05	3.88E-05	3.73E-05	3.68E-07	7.22E-06	1.30E-05	0.00E+00	5.53E-06	2.76E-06	0.00E+00	0.00E+00	2.21E-06	1.02E-09	7.27E-09	0.00E+00	8.29E-09	8.29E-03	0.00E+00	1.20E-04	2.30E-05
3748563758175	374856	3758175	3.85E-05	4.14E-05	3.97E-05	3.92E-07	7.70E-06	1.39E-05	0.00E+00	5.89E-06	2.94E-06	0.00E+00	0.00E+00	2.35E-06	1.08E-09	7.74E-09	0.00E+00	8.83E-09	8.83E-03	0.00E+00	1.28E-04	2.45E-05
3748663758175	374866	3758175	4.10E-05	4.41E-05	4.24E-05	4.19E-07	8.21E-06	1.48E-05	0.00E+00	6.28E-06	3.14E-06	0.00E+00	0.00E+00	2.51E-06	1.16E-09	8.26E-09	0.00E+00	9.42E-09	9.42E-03	0.00E+00	1.37E-04	2.61E-05
3748763758175	374876	3758175	4.39E-05	4.72E-05	4.53E-05	4.48E-07	8.79E-06	1.58E-05	0.00E+00	6.72E-06	3.36E-06	0.00E+00	0.00E+00	2.69E-06	1.24E-09	8.84E-09	0.00E+00	1.01E-08	1.01E-02	0.00E+00	1.46E-04	2.80E-05
3748863758175	374886	3758175	4.72E-05	5.07E-05	4.87E-05	4.81E-07	9.44E-06	1.70E-05	0.00E+00	7.22E-06	3.61E-06	0.00E+00	0.00E+00	2.89E-06	1.33E-09	9.50E-09	0.00E+00	1.08E-08	1.08E-02	0.00E+00	1.57E-04	3.00E-05
3748963758175	374896	3758175	5.08E-05	5.47E-05	5.25E-05	5.19E-07	1.02E-05	1.83E-05	0.00E+00	7.78E-06	3.89E-06	0.00E+00	0.00E+00	3.11E-06	1.43E-09	1.02E-08	0.00E+00	1.17E-08	1.17E-02	0.00E+00	1.69E-04	3.24E-05
3749063758175	374906	3758175	5.50E-05	5.91E-05	5.67E-05	5.61E-07	1.10E-05	1.98E-05	0.00E+00	8.41E-06	4.21E-06	0.00E+00	0.00E+00	3.36E-06	1.55E-09	1.11E-08	0.00E+00	1.26E-08	1.26E-02	0.00E+00	1.83E-04	3.50E-05
3749163758175	374916	3758175	5.97E-05	6.42E-05	6.16E-05	6.09E-07	1.19E-05	2.15E-05	0.00E+00	9.13E-06	4.57E-06	0.00E+00	0.00E+00	3.65E-06	1.68E-09	1.20E-08	0.00E+00	1.37E-08	1.37E-02	0.00E+00	1.99E-04	3.80E-05
3749263758175	374926	3758175	6.50E-05	6.99E-05	6.71E-05	6.63E-07	1.30E-05	2.34E-05	0.00E+00	9.95E-06	4.97E-06	0.00E+00	0.00E+00	3.98E-06	1.83E-09	1.31E-08	0.00E+00	1.49E-08	1.49E-02	0.00E+00	2.17E-04	4.14E-05
3749363758175	374936	3758175	7.13E-05	7.66E-05	7.36E-05	7.27E-07	1.43E-05	2.57E-05	0.00E+00	1.09E-05	5.45E-06	0.00E+00	0.00E+00	4.36E-06	2.01E-09	1.44E-08	0.00E+00	1.64E-08	1.64E-02	0.00E+00	2.37E-04	4.54E-05
3749463758175	374946	3758175	7.87E-05	8.46E-05	8.13E-05	8.03E-07	1.57E-05	2.83E-05	0.00E+00	1.20E-05	6.02E-06	0.00E+00	0.00E+00	4.82E-06	2.22E-09	1.58E-08	0.00E+00	1.81E-08	1.81E-02	0.00E+00	2.62E-04	5.01E-05
3749563758175	374956	3758175	8.69E-05	9.34E-05	8.97E-05	8.87E-07	1.74E-05	3.13E-05	0.00E+00	1.33E-05	6.65E-06	0.00E+00	0.00E+00	5.32E-06	2.45E-09	1.75E-08	0.00E+00	1.99E-08	1.99E-02	0.00E+00	2.90E-04	5.53E-05
3749663758175	374966	3758175	9.61E-05	1.04E-04	1.00E-04	9.91E-07	1.94E-05	3.50E-05	0.00E+00	1.49E-05	7.43E-06	0.00E+00	0.00E+00	5.94E-06	2.73E-09	1.95E-08	0.00E+00	2.23E-08	2.23E-02	0.00E+00	3.23E-04	6.18E-05
3749763758175	374976	3758175	1.11E-04	1.19E-04	1.15E-04	1.13E-06	2.22E-05	4.00E-05	0.00E+00	1.70E-05	8.50E-06	0.00E+00	0.00E+00	6.80E-06	3.12E-09	2.24E-08	0.00E+00	2.55E-08	2.55E-02	0.00E+00	3.70E-04	7.07E-05
3749863758175	374986	3758175	1.27E-04	1.37E-04	1.31E-04	1.30E-06	2.54E-05	4.58E-05	0.00E+00	1.95E-05	9.73E-06	0.00E+00	0.00E+00	7.78E-06	3.58E-09	2.56E-08	0.00E+00	2.92E-08	2.92E-02	0.00E+00	4.24E-04	8.10E-05
3749963758175	374996	3758175	1.48E-04	1.59E-04	1.52E-04	1.51E-06	2.95E-05	5.31E-05	0.00E+00	2.26E-05	1.13E-05	0.00E+00	0.00E+00	9.03E-06	4.15E-09	2.97E-08	0.00E+00	3.39E-08	3.39E-02	0.00E+00	4.92E-04	9.40E-05
3748563758185	374856	3758185	3.99E-05	4.29E-05	4.12E-05	4.07E-07	7.98E-06	1.44E-05	0.00E+00	6.11E-06	3.05E-06	0.00E+00	0.00E+00	2.44E-06	1.12E-09	8.03E-09	0.00E+00	9.16E-09	9.16E-03	0.00E+00	1.33E-04	2.54E-05
3748663758185	374866	3758185	4.27E-05	4.59E-05	4.41E-05	4.36E-07	8.54E-06	1.54E-05	0.00E+00	6.53E-06	3.27E-06	0.00E+00	0.00E+00	2.61E-06	1.20E-09	8.60E-09	0.00E+00	9.80E-09	9.80E-03	0.00E+00	1.42E-04	2.72E-05
3748763758185	374876	3758185	4.58E-05	4.92E-05	4.73E-05	4.67E-07	9.16E-06	1.65E-05	0.00E+00	7.01E-06	3.50E-06	0.00E+00	0.00E+00	2.80E-06	1.29E-09	9.22E-09	0.00E+00	1.05E-08	1.05E-02	0.00E+00	1.53E-04	2.92E-05
3748863758185	374886	3758185	4.92E-05	5.30E-05	5.08E-05	5.03E-07	9.85E-06	1.77E-05	0.00E+00	7.54E-06	3.77E-06	0.00E+00	0.00E+00	3.02E-06	1.39E-09	9.92E-09	0.00E+00	1.13E-08	1.13E-02	0.00E+00	1.64E-04	3.14E-05
3748963758185	374896	3758185	5.32E-05	5.72E-05	5.49E-05	5.43E-07	1.06E-05	1.92E-05	0.00E+00	8.14E-06	4.07E-06	0.00E+00	0.00E+00	3.26E-06	1.50E-09	1.07E-08	0.00E+00	1.22E-08	1.22E-02	0.00E+00	1.77E-04	3.39E-05
3749063758185	374906	3758185	5.76E-05	6.20E-05	5.95E-05	5.88E-07	1.15E-05	2.08E-05	0.00E+00	8.82E-06	4.41E-06	0.00E+00	0.00E+00	3.53E-06	1.62E-09	1.16E-08	0.00E+00	1.32E-08	1.32E-02	0.00E+00	1.92E-04	3.67E-05
3749163758185	374916	3758185	6.27E-05	6.74E-05	6.47E-05	6.40E-07	1.25E-05	2.26E-05	0.00E+00	9.60E-06	4.80E-06	0.00E+00	0.00E+00	3.84E-06	1.76E-09	1.26E-08	0.00E+00	1.44E-08	1.44E-02	0.00E+00	2.09E-04	3.99E-05
3749263758185	374926	3758185	6.85E-05	7.36E-05	7.07E-05	6.99E-07	1.37E-05	2.47E-05	0.00E+00	1.05E-05	5.24E-06	0.00E+00	0.00E+00	4.19E-06	1.93E-09	1.38E-08	0.00E+00	1.57E-08	1.57E-02	0.00E+00	2.28E-04	4.36E-05
3749363758185	374936	3758185	7.52E-05	8.09E-05	7.76E-05	7.67E-07	1.50E-05	2.71E-05	0.00E+00	1.15E-05	5.75E-06	0.00E+00	0.00E+00	4.60E-06	2.12E-09	1.51E-08	0.00E+00	1.73E-08	1.73E-02	0.00E+00	2.51E-04	4.79E-05
3749463758185	374946	3758185	8.31E-05	8.93E-05	8.57E-05	8.48E-07	1.66E-05	2.99E-05	0.00E+00	1.27E-05	6.36E-06	0.00E+00	0.00E+00	5.09E-06	2.34E-09	1.67E-08	0.00E+00	1.91E-08	1.91E-02	0.00E+00	2.77E-04	5.29E-05
3749563758185	374956	3758185	9.15E-05	9.84E-05	9.45E-05	9.34E-07	1.83E-05	3.30E-05	0.00E+00	1.40E-05	7.00E-06	0.00E+00	0.00E+00	5.60E-06	2.58E-09	1.84E-08	0.00E+00	2.10E-08	2.10E-02	0.00E+00	3.05E-04	5.83E-05
3749663758185	374966	3758185	1.03E-04	1.11E-04	1.07E-04	1.05E-06	2.06E-05	3.72E-05	0.00E+00	1.58E-05	7.90E-06	0.00E+00	0.00E+00	6.32E-06	2.90E-09	2.08E-08	0.00E+00	2.37E-08	2.37E-02	0.00E+00	3.44E-04	6.57E-05
3749763758185	374976	3758185	1.18E-04	1.27E-04	1.22E-04	1.20E-06	2.36E-05	4.24E-05	0.00E+00	1.80E-05	9.01E-06	0.00E+00	0.00E+00	7.21E-06	3.32E-09	2.37E-08	0.00E+00	2.70E-08	2.70E-02	0.00E+00	3.93E-04	7.50E-05
3749863758185	374986	3758185	1.35E-04	1.45E-04	1.39E-04	1.37E-06	2.69E-05	4.85E-05	0.00E+00	2.06E-05	1.03E-05	0.00E+00	0.00E+00	8.24E-06	3.79E-09	2.71E-08	0.00E+00	3.09E-08	3.09E-02	0.00E+00	4.48E-04	8.57E-05
3748163758195	374816	3758195	3.24E-05	3.48E-05	3.34E-05	3.30E-07	6.48E-06	1.17E-05	0.00E+00	4.96E-06	2.48E-06	0.00E+00	0.00E+00	1.98E-06	9.11E-10	6.52E-09	0.00E+00	7.43E-09	7.43E-03	0.00E+00	1.08E-04	2.06E-05
3748663758195	374866	3758195	4.44E-05	4.77E-05	4.58E-05	4.53E-07	8.88E-06	1.60E-05	0.00E+00	6.80E-06	3.40E-06	0.00E+00	0.00E+00	2.72E-06	1.25E-09	8.94E-09	0.00E+00	1.02E-08	1.02E-02	0.00E+00	1.48E-04	2.83E-05
3748763758195	374876	3758195	4.78E-05	5.14E-05	4.93E-05	4.87E-07	9.55E-06	1.72E-05	0.00E+00	7.31E-06	3.65E-06	0.00E+00	0.00E+00	2.92E-06	1.34E-09	9.62E-09	0.00E+00	1.10E-08	1.10E-02	0.00E+00	1.59E-04	3.04E-05
3748863758195	374886	3758195	5.15E-05	5.54E-05	5.32E-05	5.25E-07	1.03E-05	1.85E-05	0.00E+00	7.88E-06	3.94E-06	0.00E+00	0.00E+00	3.15E-06	1.45E-09	1.04E-08	0.00E+00	1.18E-08	1.18E-02	0.00E+00	1.72E-04	3.28E-05
3748963758195	374896	3758195	5.58E-05	6.00E-05	5.76E-05	5.69E-07	1.12E-05	2.01E-05	0.00E+00	8.54E-06	4.27E-06	0.00E+00	0.00E+00	3.41E-06	1.57E-09	1.12E-08	0.00E+00	1.28E-08	1.28E-02	0.00E+00	1.86E-04	3.55E-05
3749063758195	374906	3758195	6.06E-05	6.52E-05	6.26E-05	6.19E-07	1.21E-05	2.18E-05	0.00E+00	9.28E-06	4.64E-06	0.00E+00	0.00E+00	3.71E-06	1.71E-09	1.22E-08	0.00E+00	1.39E-08	1.39E-02	0.00E+00	2.02E-04	3.86E-05
3749163758195	374916	3758195	6.61E-05	7.11E-05	6.82E-05	6.74E-07	1.32E-05	2.38E-05	0.00E+00	1.01E-05	5.06E-06	0.00E+00	0.00E+00	4.05E-06	1.86E-09	1.33E-08	0.00E+00	1.52E-08	1.52E-02	0.00E+00	2.20E-04	4.21E-05
3749263758195	374926	3758195	7.24E-05	7.79E-05	7.47E-05	7.39E-07	1.45E-05	2.61E-05	0.00E+00	1.11E-05	5.54E-06	0.00E+00	0.00E+00	4.43E-06	2.04E-09	1.46E-08	0.00E+00	1.66E-08	1.66E-02	0.00E+00	2.41E-04	4.61E-05
3749363758195	374936	3758195	7.97E-05	8.57E-05	8.23E-05	8.13E-07	1.59E-05	2.87E-05	0.00E+00	1.22E-05	6.10E-06	0.00E+00	0.00E+00	4.88E-06	2.24E-09	1.61E-08	0.00E+00	1.83E-08	1.83E-02	0.00E+00	2.66E-04	5.08E-05
3749463758195	374946	3758195	8.83E-05	9.50E-05	9.12E-05	9.01E-07	1.77E-05	3.18E-05	0.00E+00	1.35E-05	6.76E-06	0.00E+00	0.00E+00	5.41E-06	2.49E-09	1.78E-08	0.00E+00	2.03E-08	2.03E-02	0.00E+00	2.94E-04	5.63E-05
3749563758195	374956	3758195	9.86E-05	1.06E-04	1.02E-04	1.01E-06	1.97E-05	3.55E-05	0.00E+00	1.51E-05	7.54E-06	0.00E+00	0.00E+00	6.03E-06	2.77E-09	1.98E-08	0.00E+00	2.26E-08	2.26E-02	0.00E+00	3.28E-04	6.28E-05
3749663758195	374966	3758195	1.11E-04	1.20E-04	1.15E-04	1.14E-06	2.23E-05	4.01E-05	0.00E+00	1.70E-05	8.52E-06	0.00E+00	0.00E+00	6.81E-06	3.13E-09	2.24E-08	0.00E+00	2.55E-08	2.55E-02	0.00E+00	3.71E-04	7.09E-05
3749763758195	374976	3758195	1.26E-04	1.36E-04	1.30E-04	1.29E-06	2.53E-05	4.55E-05	0.00E+00	1.93E-05	9.67E-06	0.00E+00	0.00E+00	7.73E-06	3.55E-09	2.54E-08	0.00E+00	2.90E-08	2.90E-02	0.00E+00	4.21E-04	8.04E-05
3749263758205	374926	3758205	5.63E-06	6.05E-06	5.81E-06	5.74E-08	1.13E-06	2.03E-06	0.00E+00	8.61E-07	4.30E-07	0.00E+00	0.00E+00	3.44E-07	1.58E-10	1.13E-09	0.00E+00	1.29E-09	1.29E-03	0.00E+00	1.87E-05	3.58E-06
3749263758205	374926	3758205	5.73E-06	6.16E-06	5.92E-06	5.85E-08	1.15E-06	2.06E-06	0.00E+00	8.77E-07	4.38E-07	0.00E+00	0.00E+00	3.51E-07	1.61E-10	1.15E-09	0.00E+00	1.32E-09	1.32E-03	0.00E+00	1.91E-05	3.65E-06
3749263758205	374926	3758205	5.84E-06	6.28E-06	6.03E-06	5.96E-08	1.17E-06	2.10E-06	0.00E+00	8.94E-07	4.47E-07	0.00E+00	0.00E+00	3.58E-07	1.64E-10	1.18E-09	0.00E+00	1.34E-09	1.34E-03	0.00E+00	1.95E-05	3.72E-06
3749363758205	374936	3758205	5.96E-06	6.41E-06	6.15E-06	6.08E-08	1.19E-06	2.15E-06	0.00E+00	9.12E-07	4.56E-07	0.00E+00	0.00E+00	3.65E-07	1.68E-10	1.20E-09	0.00E+00	1.37E-09	1.37E-03	0.00E+00	1.99E-05	3.79E-06
3749463758205	374946	3758205	6.07E-06	6.53E-06	6.27E-06	6.20E-08	1.22E-06	2.19E-06	0.00E+00	9.30E-07	4.65E-07	0.00E+00	0.00E+00	3.72E-07	1.71E-10	1.22E-09	0.00E+00	1.39E-09	1.39E-03	0.00E+00	2.02E-05	3.87E-06
3749563758205	374956	3758205	6.19E-06	6.66E-06	6.39E-06	6.32E-08	1.24E-06	2.23E-06	0.00E+00	9.48E-07	4.74E-07	0.00E+00	0.00E+00	3.79E-07	1.74E-10	1.25E-09	0.00E+00	1.42E-09	1.42E-03	0.00E+00	2.06E-05	3.94E-06

			SWBuilding Construction	SWDemolition	SWGrading	EYBuilding Construction	SWPaving	SWGrading	SWArchitectural Coating	NBBuilding Construction	NBBuilding Construction	NBArchitectural Coating	NBArchitectural Coating	RWBuilding Construction						Overlapping Phases - Maximum GLC		
Unique Identifier	X (UTM)	Y (UTM)	2026	2026	2026	2026	2027	2027	2027	2026	2027	2026	2027	2026	3rd Trimester	0<2	2<16	Total	per million	2025	2026	2027
3744563758215	374456	3758215	9.72E-06	1.05E-05	1.00E-05	9.92E-08	1.94E-06	3.50E-06	0.00E+00	1.49E-06	7.44E-07	0.00E+00	0.00E+00	5.95E-07	2.74E-10	1.96E-09	0.00E+00	2.23E-09	2.23E-03	0.00E+00	3.24E-05	6.19E-06
3744663758215	374466	3758215	9.96E-06	1.07E-05	1.03E-05	1.02E-07	1.99E-06	3.59E-06	0.00E+00	1.52E-06	7.62E-07	0.00E+00	0.00E+00	6.10E-07	2.80E-10	2.01E-09	0.00E+00	2.29E-09	2.29E-03	0.00E+00	3.32E-05	6.34E-06
3744763758215	374476	3758215	1.02E-05	1.10E-05	1.05E-05	1.04E-07	2.04E-06	3.68E-06	0.00E+00	1.56E-06	7.81E-07	0.00E+00	0.00E+00	6.25E-07	2.87E-10	2.05E-09	0.00E+00	2.34E-09	2.34E-03	0.00E+00	3.40E-05	6.50E-06
3744863758215	374486	3758215	1.05E-05	1.13E-05	1.08E-05	1.07E-07	2.09E-06	3.77E-06	0.00E+00	1.60E-06	8.01E-07	0.00E+00	0.00E+00	6.41E-07	2.94E-10	2.11E-09	0.00E+00	2.40E-09	2.40E-03	0.00E+00	3.49E-05	6.66E-06
3744963758215	374496	3758215	1.07E-05	1.15E-05	1.11E-05	1.09E-07	2.15E-06	3.86E-06	0.00E+00	1.64E-06	8.21E-07	0.00E+00	0.00E+00	6.57E-07	3.02E-10	2.16E-09	0.00E+00	2.46E-09	2.46E-03	0.00E+00	3.58E-05	6.83E-06
3745063758215	374506	3758215	1.10E-05	1.18E-05	1.14E-05	1.12E-07	2.20E-06	3.96E-06	0.00E+00	1.68E-06	8.42E-07	0.00E+00	0.00E+00	6.74E-07	3.10E-10	2.22E-09	0.00E+00	2.53E-09	2.53E-03	0.00E+00	3.67E-05	7.01E-06
3745163758215	374516	3758215	1.13E-05	1.21E-05	1.17E-05	1.15E-07	2.26E-06	4.07E-06	0.00E+00	1.73E-06	8.64E-07	0.00E+00	0.00E+00	6.91E-07	3.18E-10	2.27E-09	0.00E+00	2.59E-09	2.59E-03	0.00E+00	3.76E-05	7.19E-06
3745263758215	374526	3758215	1.16E-05	1.25E-05	1.20E-05	1.18E-07	2.32E-06	4.18E-06	0.00E+00	1.77E-06	8.87E-07	0.00E+00	0.00E+00	7.10E-07	3.26E-10	2.33E-09	0.00E+00	2.66E-09	2.66E-03	0.00E+00	3.86E-05	7.38E-06
3745363758215	374536	3758215	1.19E-05	1.28E-05	1.23E-05	1.21E-07	2.38E-06	4.29E-06	0.00E+00	1.82E-06	9.11E-07	0.00E+00	0.00E+00	7.29E-07	3.35E-10	2.40E-09	0.00E+00	2.73E-09	2.73E-03	0.00E+00	3.97E-05	7.58E-06
3745463758215	374546	3758215	1.22E-05	1.31E-05	1.26E-05	1.25E-07	2.45E-06	4.41E-06	0.00E+00	1.87E-06	9.36E-07	0.00E+00	0.00E+00	7.49E-07	3.44E-10	2.46E-09	0.00E+00	2.81E-09	2.81E-03	0.00E+00	4.08E-05	7.79E-06
3745563758215	374556	3758215	1.26E-05	1.35E-05	1.30E-05	1.28E-07	2.52E-06	4.53E-06	0.00E+00	1.92E-06	9.62E-07	0.00E+00	0.00E+00	7.70E-07	3.54E-10	2.53E-09	0.00E+00	2.89E-09	2.89E-03	0.00E+00	4.19E-05	8.01E-06
3745663758215	374566	3758215	1.29E-05	1.39E-05	1.34E-05	1.32E-07	2.59E-06	4.66E-06	0.00E+00	1.98E-06	9.90E-07	0.00E+00	0.00E+00	7.92E-07	3.64E-10	2.60E-09	0.00E+00	2.97E-09	2.97E-03	0.00E+00	4.31E-05	8.23E-06
3745763758215	374576	3758215	1.33E-05	1.43E-05	1.37E-05	1.36E-07	2.66E-06	4.79E-06	0.00E+00	2.04E-06	1.02E-06	0.00E+00	0.00E+00	8.14E-07	3.74E-10	2.68E-09	0.00E+00	3.05E-09	3.05E-03	0.00E+00	4.43E-05	8.47E-06
3745963758215	374596	3758215	1.41E-05	1.52E-05	1.46E-05	1.44E-07	2.82E-06	5.08E-06	0.00E+00	2.16E-06	1.08E-06	0.00E+00	0.00E+00	8.63E-07	3.97E-10	2.84E-09	0.00E+00	3.23E-09	3.23E-03	0.00E+00	4.70E-05	8.97E-06
3746063758215	374606	3758215	1.45E-05	1.56E-05	1.50E-05	1.48E-07	2.91E-06	5.23E-06	0.00E+00	2.22E-06	1.11E-06	0.00E+00	0.00E+00	8.90E-07	4.09E-10	2.93E-09	0.00E+00	3.34E-09	3.34E-03	0.00E+00	4.84E-05	9.25E-06
3746163758215	374616	3758215	1.50E-05	1.61E-05	1.55E-05	1.53E-07	3.00E-06	5.40E-06	0.00E+00	2.29E-06	1.15E-06	0.00E+00	0.00E+00	9.18E-07	4.22E-10	3.02E-09	0.00E+00	3.44E-09	3.44E-03	0.00E+00	4.99E-05	9.54E-06
3746263758215	374626	3758215	1.55E-05	1.66E-05	1.60E-05	1.58E-07	3.09E-06	5.57E-06	0.00E+00	2.37E-06	1.18E-06	0.00E+00	0.00E+00	9.47E-07	4.35E-10	3.11E-09	0.00E+00	3.55E-09	3.55E-03	0.00E+00	5.15E-05	9.85E-06
3746363758215	374636	3758215	1.59E-05	1.71E-05	1.64E-05	1.62E-07	3.17E-06	5.71E-06	0.00E+00	2.43E-06	1.21E-06	0.00E+00	0.00E+00	9.71E-07	4.46E-10	3.19E-09	0.00E+00	3.64E-09	3.64E-03	0.00E+00	5.29E-05	1.01E-05
3746463758215	374646	3758215	1.65E-05	1.77E-05	1.70E-05	1.68E-07	3.30E-06	5.93E-06	0.00E+00	2.52E-06	1.26E-06	0.00E+00	0.00E+00	1.01E-06	4.64E-10	3.32E-09	0.00E+00	3.78E-09	3.78E-03	0.00E+00	5.49E-05	1.05E-05
3746563758215	374656	3758215	1.71E-05	1.84E-05	1.76E-05	1.74E-07	3.42E-06	6.15E-06	0.00E+00	2.61E-06	1.31E-06	0.00E+00	0.00E+00	1.05E-06	4.80E-10	3.44E-09	0.00E+00	3.92E-09	3.92E-03	0.00E+00	5.69E-05	1.09E-05
3746663758215	374666	3758215	1.77E-05	1.90E-05	1.83E-05	1.80E-07	3.54E-06	6.37E-06	0.00E+00	2.71E-06	1.35E-06	0.00E+00	0.00E+00	1.08E-06	4.98E-10	3.56E-09	0.00E+00	4.06E-09	4.06E-03	0.00E+00	5.89E-05	1.13E-05
3746763758215	374676	3758215	1.83E-05	1.97E-05	1.89E-05	1.87E-07	3.67E-06	6.60E-06	0.00E+00	2.80E-06	1.40E-06	0.00E+00	0.00E+00	1.12E-06	5.16E-10	3.69E-09	0.00E+00	4.20E-09	4.20E-03	0.00E+00	6.10E-05	1.17E-05
3746863758215	374686	3758215	1.90E-05	2.04E-05	1.96E-05	1.94E-07	3.80E-06	6.84E-06	0.00E+00	2.91E-06	1.45E-06	0.00E+00	0.00E+00	1.16E-06	5.35E-10	3.83E-09	0.00E+00	4.36E-09	4.36E-03	0.00E+00	6.33E-05	1.21E-05
3746963758215	374696	3758215	1.97E-05	2.12E-05	2.04E-05	2.01E-07	3.95E-06	7.10E-06	0.00E+00	3.02E-06	1.51E-06	0.00E+00	0.00E+00	1.21E-06	5.55E-10	3.97E-09	0.00E+00	4.53E-09	4.53E-03	0.00E+00	6.57E-05	1.26E-05
3747063758215	374706	3758215	2.05E-05	2.20E-05	2.12E-05	2.09E-07	4.10E-06	7.38E-06	0.00E+00	3.14E-06	1.57E-06	0.00E+00	0.00E+00	1.26E-06	5.77E-10	4.13E-09	0.00E+00	4.70E-09	4.70E-03	0.00E+00	6.83E-05	1.31E-05
3747163758215	374716	3758215	2.13E-05	2.29E-05	2.20E-05	2.18E-07	4.27E-06	7.68E-06	0.00E+00	3.27E-06	1.63E-06	0.00E+00	0.00E+00	1.31E-06	6.01E-10	4.30E-09	0.00E+00	4.90E-09	4.90E-03	0.00E+00	7.11E-05	1.36E-05
3747263758215	374726	3758215	2.22E-05	2.39E-05	2.30E-05	2.27E-07	4.45E-06	8.01E-06	0.00E+00	3.40E-06	1.70E-06	0.00E+00	0.00E+00	1.36E-06	6.26E-10	4.48E-09	0.00E+00	5.10E-09	5.10E-03	0.00E+00	7.41E-05	1.42E-05
3747363758215	374736	3758215	2.32E-05	2.49E-05	2.39E-05	2.37E-07	4.64E-06	8.35E-06	0.00E+00	3.55E-06	1.78E-06	0.00E+00	0.00E+00	1.42E-06	6.53E-10	4.67E-09	0.00E+00	5.32E-09	5.32E-03	0.00E+00	7.73E-05	1.48E-05
3747463758215	374746	3758215	2.42E-05	2.61E-05	2.50E-05	2.47E-07	4.85E-06	8.73E-06	0.00E+00	3.71E-06	1.86E-06	0.00E+00	0.00E+00	1.48E-06	6.82E-10	4.88E-09	0.00E+00	5.56E-09	5.56E-03	0.00E+00	8.08E-05	1.54E-05
3747563758215	374756	3758215	2.54E-05	2.73E-05	2.62E-05	2.59E-07	5.08E-06	9.14E-06	0.00E+00	3.89E-06	1.94E-06	0.00E+00	0.00E+00	1.55E-06	7.14E-10	5.11E-09	0.00E+00	5.83E-09	5.83E-03	0.00E+00	8.46E-05	1.62E-05
3747663758215	374766	3758215	2.66E-05	2.86E-05	2.75E-05	2.71E-07	5.32E-06	9.58E-06	0.00E+00	4.07E-06	2.04E-06	0.00E+00	0.00E+00	1.63E-06	7.49E-10	5.36E-09	0.00E+00	6.10E-09	6.10E-03	0.00E+00	8.86E-05	1.69E-05
3747763758215	374776	3758215	2.79E-05	3.00E-05	2.88E-05	2.85E-07	5.59E-06	1.01E-05	0.00E+00	4.27E-06	2.14E-06	0.00E+00	0.00E+00	1.71E-06	7.86E-10	5.62E-09	0.00E+00	6.41E-09	6.41E-03	0.00E+00	9.30E-05	1.78E-05
3747863758215	374786	3758215	2.94E-05	3.16E-05	3.03E-05	3.00E-07	5.87E-06	1.06E-05	0.00E+00	4.49E-06	2.25E-06	0.00E+00	0.00E+00	1.80E-06	8.26E-10	5.91E-09	0.00E+00	6.74E-09	6.74E-03	0.00E+00	9.78E-05	1.87E-05
3747963758215	374796	3758215	3.09E-05	3.33E-05	3.19E-05	3.16E-07	6.19E-06	1.11E-05	0.00E+00	4.73E-06	2.37E-06	0.00E+00	0.00E+00	1.89E-06	8.71E-10	6.23E-09	0.00E+00	7.10E-09	7.10E-03	0.00E+00	1.03E-04	1.97E-05
3748163758215	374816	3758215	3.46E-05	3.72E-05	3.57E-05	3.53E-07	6.92E-06	1.25E-05	0.00E+00	5.29E-06	2.65E-06	0.00E+00	0.00E+00	2.12E-06	9.73E-10	6.96E-09	0.00E+00	7.94E-09	7.94E-03	0.00E+00	1.15E-04	2.20E-05
3748263758215	374826	3758215	3.68E-05	3.96E-05	3.80E-05	3.76E-07	7.36E-06	1.33E-05	0.00E+00	5.63E-06	2.82E-06	0.00E+00	0.00E+00	2.25E-06	1.04E-09	7.41E-09	0.00E+00	8.45E-09	8.45E-03	0.00E+00	1.23E-04	2.34E-05
3748363758215	374836	3758215	3.92E-05	4.21E-05	4.04E-05	4.00E-07	7.83E-06	1.41E-05	0.00E+00	5.99E-06	3.00E-06	0.00E+00	0.00E+00	2.40E-06	1.10E-09	7.88E-09	0.00E+00	8.99E-09	8.99E-03	0.00E+00	1.30E-04	2.49E-05
3748463758215	374846	3758215	4.18E-05	4.49E-05	4.31E-05	4.26E-07	8.36E-06	1.50E-05	0.00E+00	6.39E-06	3.20E-06	0.00E+00	0.00E+00	2.56E-06	1.18E-09	8.41E-09	0.00E+00	9.59E-09	9.59E-03	0.00E+00	1.39E-04	2.66E-05
3748863758215	374886	3758215	5.64E-05	6.07E-05	5.82E-05	5.76E-07	1.13E-05	2.03E-05	0.00E+00	8.63E-06	4.32E-06	0.00E+00	0.00E+00	3.45E-06	1.59E-09	1.14E-08	0.00E+00	1.29E-08	1.29E-02	0.00E+00	1.88E-04	3.59E-05
3748963758215	374896	3758215	6.16E-05	6.63E-05	6.36E-05	6.29E-07	1.23E-05	2.22E-05	0.00E+00	9.43E-06	4.71E-06	0.00E+00	0.00E+00	3.77E-06	1.73E-09	1.24E-08	0.00E+00	1.41E-08	1.41E-02	0.00E+00	2.05E-04	3.92E-05
3749063758215	374906	3758215	6.74E-05	7.25E-05	6.96E-05	6.88E-07	1.35E-05	2.43E-05	0.00E+00	1.03E-05	5.16E-06	0.00E+00	0.00E+00	4.13E-06	1.90E-09	1.36E-08	0.00E+00	1.55E-08	1.55E-02	0.00E+00	2.25E-04	4.29E-05
3749163758215	374916	3758215	7.41E-05	7.97E-05	7.65E-05	7.57E-07	1.48E-05	2.67E-05	0.00E+00	1.13E-05	5.67E-06	0.00E+00	0.00E+00	4.54E-06	2.09E-09	1.49E-08	0.00E+00	1.70E-08	1.70E-02	0.00E+00	2.47E-04	4.72E-05
3749263758215	374926	3758215	8.20E-05	8.82E-05	8.47E-05	8.37E-07	1.64E-05	2.95E-05	0.00E+00	1.26E-05	6.28E-06	0.00E+00	0.00E+00	5.02E-06	2.31E-09	1.65E-08	0.00E+00	1.88E-08	1.88E-02	0.00E+00	2.73E-04	5.22E-05
3749363758215	374936	3758215	9.13E-05	9.82E-05	9.43E-05	9.32E-07	1.83E-05	3.29E-05	0.00E+00	1.40E-05	6.99E-06	0.00E+00	0.00E+00	5.59E-06	2.57E-09	1.84E-08	0.00E+00	2.10E-08	2.10E-02	0.00E+00	3.04E-04	5.82E-05
3749463758215	374946	3758215	1.03E-04	1.10E-04	1.06E-04	1.05E-06	2.05E-05	3.70E-05	0.00E+00	1.57E-05	7.85E-06	0.00E+00	0.00E+00	6.28E-06	2.89E-09	2.07E-08	0.00E+00	2.35E-08	2.35E-02	0.00E+00	3.42E-04	6.53E-05
3749563758215	374956	3758215	1.16E-04	1.25E-04	1.20E-04	1.19E-06	2.32E-05	4.18E-05	0.00E+00	1.78E-05	8.89E-06	0.00E+00	0.00E+00	7.11E-06	3.27E-09	2.34E-08	0.00E+00	2.67E-08	2.67E-02	0.00E+00	3.87E-04	7.40E-05
3749663758225	374966	3758225	5.75E-06	6.19E-06	5.94E-06	5.87E-08	1.15E-06	2.07E-06	0.00E+00	8.81E-07	4.40E-07	0.00E+00	0.00E+00	3.52E-07	1.62E-10	1.16E-09	0.00E+00	1.32E-09	1.32E-03	0.00E+00	1.92E-05	3.66E-06
3749763758225	374976	3758225	5.87E-06	6.31E-06	6.06E-06	5.99E-08	1.17E-06	2.11E-06	0.00E+00	8.98E-07	4.49E-07	0.00E+00	0.00E+00	3.59E-07	1.65E-10	1.18E-09	0.00E+00	1.35E-09	1.35E-03	0.00E+00	1.96E-05	3.74E-06
3749863758225	374986	3758225	5.98E-06	6.43E-06	6.18E-06	6.11E-08	1.20E-06	2.15E-06	0.00E+00	9.16E-07	4.58E-07	0.00E+00	0.00E+00	3.66E-07	1.68E-10	1.20E-09	0.00E+00	1.37E-09	1.37E-03	0.00E+00	1.99E-05	3.81E-06
3749963758225	374996	3758225	6.10E-06	6.56E-06	6.30E-06	6.23E-08	1.22E-06	2.20E-06	0.00E+00	9.34E-07	4.67E-07	0.00E+00	0.00E+00	3.74E-07	1.72E-10	1.23E-09	0.00E+00	1.40E-09	1.40E-03	0.00E+00	2.03E-05	3.89E-06
3750063758225	375006	3758225	6.22E-06	6.69E-06	6.43E-06	6.35E-08	1.25E-06	2.24E-06	0.00E+00	9.53E-07	4.76E-07	0.00E+00	0.00E+00	3.81E-07	1.75E-10	1.25E-09	0.00E+00	1.43E-09	1.43E-03	0.00E+00	2.07E-05	3.96E-06
3750163758225	375016	3758225	6.35E-06	6.83E-06	6.56E-06	6.48E-08	1.27E-06	2.29E-06	0.00E+00	9.72E-07	4.86E-07	0.00E+00	0.00E+00	3.89E-07	1.79E-10	1.28E-09	0.00E+00	1.46E-09	1.46E-03	0.00E+00	2.12E-05	4.04E-06
3750263758225	375026	3758225	6.48E-06	6.97E-06	6.69E-06	6.61E-08	1.30E-06	2.33E-06	0.00E+00	9.92E-07	4.96E-07	0.00E+00	0.00E+00	3.97E-07	1.82E-10	1.30E-09	0.00E+00	1.49E-09	1.49E-03	0.00E+00	2.16E-05	4.13E-06
3750363758225	375036	3758225	6.61E-06	7.11E-06	6.83E-06	6.75E-08	1.32E-06	2.38E-06	0.00E+00	1.01E-06	5.06E-07	0.00E+00	0.00E+00	4.05E-07	1.86E-10	1.33E-09	0.00E+00	1.52E-09	1.52E-03	0.00E+00	2.20E-05	4.21E-06
3750463758225	375046	3758225	6.74E-06	7.26E-06	6.97E-06	6.89E-08	1.35E-06	2.43E-06	0.00E+00	1.03E-06	5.17E-07	0.00E+00	0.00E+00	4.13E-07	1.90E-10	1.36E-09	0.00E+00	1.55E-09	1.55E-03	0.00E+00	2.25E-05	4.30E-06
3750563758225	375056	3758225	6.89E-06	7.41E-06	7.11E-06	7.03E-08	1.38E-06	2.48E-06	0.00E+00	1.05E-06	5.27E-07	0.00E+00	0.00E+00	4.22E-07	1.94E-10	1.39E-09	0.00E+00	1.58E-09	1.58E-03	0.00E+00	2.30E-05	4.39E-06
3750663758225	375066	3758225	7.04E-06	7.57E-06	7.26E-06	7.18E-08	1.41E-06	2.53E-06	0.00E+00	1.08E-06	5.38E-07	0.00E+00	0.00E+00	4.31E-07	1.98E-10	1.42E-09	0.00E+00	1.61E-09	1.61E-03	0.00E+00	2.34E-05	4.48E-06
3743163758225	374316	3758225	7.19E-06	7.73E-06	7.42E-06	7.33E-08	1.44E-06	2.59E-06	0.00E+00	1.10E-06	5.50E-07	0.00E+00	0.00E+00	4.40E-07	2.02E-10	1.45E-09	0.00E+00	1.65E-09	1.65E-03	0.00E+00	2.39E-05	4.58E-06
3743263758225	374326	3758225	7.34E-06	7.89E-06	7.58E-06	7.49E-08	1.47E-06	2.64E-06	0.00E+00	1.12E-06	5.62E-07	0.00E+00	0.00E+00	4.49E-07	2.07E-10	1.48E-09	0.00E+00	1.68E-09	1.68E-03	0.00E+00	2.45E-05	4.67E-06
3743363758225	374336	3758225	7.50E-06	8.07E-06	7.75E-06	7.66E-08	1.50E-06	2.70E-06	0.00E+00	1.15E-06	5.74E-07	0.00E+00	0.00E+00	4.59E-07	2.11E-10	1.51E-09	0.00E+00	1.72E-09	1.72E-03	0.00E+00	2.50E-05	4.78E-06
3743463758225	374346	3758225	7.67E-06	8.25E-06	7.92E-06	7.82E-08	1.53E-06	2.76E-06	0.00E+00	1.17E-06	5.87E-07	0.00E+00	0.00E+00	4.69E-07	2.16E-10	1.54E-09	0.00E+00	1.76E-09	1.76E-03	0.00E+00	2.56E-05	4.88E-06
3743563758225	374356	3758225	7.84E-06	8.43E-06	8.09E-06	8.00E-08	1.57E-06	2.82E-06	0.00E+00	1.20E-06	6.00E-07	0.00E+00	0.00E+00	4.80E-07	2.21E-10	1.58E-09	0.00E+00	1.80E-09	1.80E-03	0.00E+00	2.61E-05	4.99E-06
3743663758225	374366	3758225	8.01E-06	8.62E-06	8.27E-06	8.18E-08	1.60E-06	2.89E-06	0.00E+00	1.23E-06	6.13E-07	0.00E+00	0.00E+00	4.91E-07	2.26E-10	1.61E-09	0.00E+00	1.84E-09	1.84E-03	0.00E+00	2.67E-05	5.10E-06
3743763758225	374376	3758225	8.19E-06	8.81E-06	8.46E-06	8.36E-08	1.64E-06	2.95E-06	0.00E+00	1.25E-06	6.27E-07	0.00E+00	0.00E+00	5.02E-07	2.31E-10	1.65E-09	0.00E+00	1.88E-09	1.88E-03	0.00E+00	2.73E-05	5.22E-06
3743963758225	374396	3758225	8.57E-06	9.21E-06	8.85E-06	8.74E-08	1.71E-06	3.09E-06	0.00E+00	1.31E-06	6.56E-07	0.00E+00	0.00E+00	5.25E-07	2.41E-10	1.73E-09	0.00E+00	1.97E-09	1.97E-03	0.00E+00	2.86E-05	5.46E-06
3744063758225	374406	3758225	8.78E-06	9.44E-06	9.06E-06	8.96E-08	1.76E-06	3.16E-06	0.00E+00	1.34E-06	6.72E-07	0.00E+00	0.00E+00	5.37E-07	2.47E-10	1.77E-09	0.00E+00	2.01E-09	2.01E-03	0.00E+00	2.92E-05	5.59E-06
3744163758225	374416	3758225	8.98E-06	9.66E-06	9.27E-06	9.17E-08	1.80E-06	3.23E-06	0.00E+00	1.37E-06	6.87E-07	0.00E+00	0.00E+00	5.50E-07	2.53E-10	1.81E-09	0.00E+00	2.06E-09	2.06E-03	0.00E+00	2.99E-05	5.72E-06
3744263758225	374426	3758225	9.19E-06	9.89E-06	9.49E-06	9.38E-08	1.84E-06	3.31E-06	0.00E+00	1.41E-06	7.04E-07	0.00E+00	0.00E+00	5.63E-07	2.59E-10	1.85E-09	0.00E+00	2.11E-09	2.11E-03	0.00E+00	3.06E-05	5.85E-06
3744363758225	374436	3758225	9.41E-06	1.01E-05	9.72E-06	9.61E-08	1.88E-06	3.39E-06	0.00E+00	1.44E-06	7.21E-07	0.00E+00	0.00E+00	5.76E-07	2.65E-10	1.90E-09	0.00E+00	2.16E-09	2.16E-03	0.00E+00	3.14E-05	5.99E-06
3744463758225	374446	3758225	9.64E-06	1.04E-05	9.95E-06	9.84E-08	1.93E-06	3.47E-06	0.00E+00	1.48E-06	7.38E-07	0.00E+00	0.00E+00	5.90E-07	2.71E-10	1.94E-09	0.00E+00	2.21E-09	2.21E-03	0.00E+00	3.21E-05	6.14E-06
3744563758225	374456	3758225	9.88E-06	1.06E-05	1.02E-05	1.01E-07	1.98E-06	3.56E-06	0.00E+00	1.51E-06	7.56E-07	0.00E+00	0.00E+00	6.05E-07	2.78E-10	1.99E-09	0.00E+00	2.27E-09	2.27E-03	0.00E+00	3.29E-05	6.29E-06
3744663758225	374466	3758225	1.01E-05	1.09E-05	1.05E-05	1.03E-07	2.03E-06	3.65E-06	0.00E+00	1.55E-06	7.75E-07	0.00E+00	0.00E+00	6.20E-07	2.85E-10	2.04E-09	0.00E+00	2.32E-09	2.32E-03	0.00E+00	3.37E-05	6.45E-06
3744763758225	374476	3758225	1.04E-05	1.12E-05	1.07E-05	1.06E-07	2.08E-06	3.74E-06	0.00E+00	1.59E-06	7.94E-07	0.00E+00	0.00E+00	6.35E-07	2.92E-10	2.09E-09	0.00E+00	2.38E-09	2.38E-03	0.00E+00	3.46E-05	6.61E-06
3744863758225	374486	3758225	1.06E-05	1.14E-05	1.10E-05	1.09E-07	2.13E-06	3.83E-06	0.00E+00	1.63E-06	8.15E-07	0.00E+00	0.00E+00	6.52E-07	3.00E-10	2.14E-09	0.00E+00	2.44E-09	2.44E-03	0.00E+00	3.55E-05	6.78E-06
3744963758225	374496	3758225	1.09E-05	1.17E-05	1.13E-05	1.11E-07	2.18E-06	3.93E-06	0.00E+00	1.67E-06	8.36E-07	0.00E+00	0.00E+00	6.68E-07	3.07E-10	2.20E-09	0.00E+00	2.51E-09	2.51E-03	0.00E+00	3.64E-05	6.95E-06
3745063758225	375006	3758225	1.12E-05	1.20E-05	1.16E-05	1.14E-07	2.24E-06	4.03E-06	0.00E+00	1.71E-06	8.57E-07	0.00E+00	0.00E+00	6.86E-07	3.15E-10	2.26E-09	0.00E+00	2.57E-09	2.57E-03	0.00E+00	3.73E-05	7.13E-06
3745163758225	375016	3758225	1.15E-05	1.24E-05	1.19E-05	1.17E-07	2.30E-06	4.14E-06	0.00E+00	1.76E-06	8.80E-07	0.00E+00	0.00E+00	7.04E-07	3.24E-10	2.32E-09	0.00E+00	2.64E-09	2.64E-03	0.00E+00	3.83E-05	7.32E-06
3745263758225	375026	3758225	1.18E-05	1.27E-05	1.22E-05	1.20E-07	2.36E-06	4.25E-06	0.00E+00	1.81E-06	9.04E-07	0.00E+00	0.00E+00	7.23E-07	3.32E-10	2.38E-09	0.00E+00	2.71E-09	2.71E-03	0.00E+00	3.93E-05	7.52E-06

			SWBuilding Construction		SWGrading	EYBuilding Construction		SWGrading	SWArchitectural Coating	NBBuilding Construction	NBBuilding Construction	NBArchitectural Coating	NBArchitectural Coating	RWBuilding Construction			Child Risk			Overlapping Phases - Maximum GLC		
Unique Identifier	X (UTM)	Y (UTM)	2026	SWDemolition 2026	2026	2026	SWPaving 2027	2027	2027	2026	2027	2026	2027	2026	3rd Trimester	0<2	2<16	Total	per million	2025	2026	2027
3747663758235	374766	3758235	2.81E-05	3.02E-05	2.90E-05	2.87E-07	5.62E-06	1.01E-05	0.00E+00	4.30E-06	2.15E-06	0.00E+00	0.00E+00	1.72E-06	7.91E-10	5.66E-09	0.00E+00	6.45E-09	6.45E-03	0.00E+00	9.36E-05	1.79E-05
3747763758235	374776	3758235	2.95E-05	3.18E-05	3.05E-05	3.01E-07	5.91E-06	1.06E-05	0.00E+00	4.52E-06	2.26E-06	0.00E+00	0.00E+00	1.81E-06	8.31E-10	5.95E-09	0.00E+00	6.78E-09	6.78E-03	0.00E+00	9.84E-05	1.88E-05
3747863758235	374786	3758235	3.11E-05	3.35E-05	3.21E-05	3.17E-07	6.22E-06	1.12E-05	0.00E+00	4.76E-06	2.38E-06	0.00E+00	0.00E+00	1.90E-06	8.76E-10	6.26E-09	0.00E+00	7.14E-09	7.14E-03	0.00E+00	1.04E-04	1.98E-05
3747963758235	374796	3758235	3.28E-05	3.53E-05	3.39E-05	3.35E-07	6.57E-06	1.18E-05	0.00E+00	5.03E-06	2.51E-06	0.00E+00	0.00E+00	2.01E-06	9.24E-10	6.61E-09	0.00E+00	7.54E-09	7.54E-03	0.00E+00	1.09E-04	2.09E-05
3748263758235	374826	3758235	3.94E-05	4.24E-05	4.07E-05	4.02E-07	7.88E-06	1.42E-05	0.00E+00	6.03E-06	3.01E-06	0.00E+00	0.00E+00	2.41E-06	1.11E-09	7.93E-09	0.00E+00	9.04E-09	9.04E-03	0.00E+00	1.31E-04	2.51E-05
3748363758235	374836	3758235	4.21E-05	4.53E-05	4.35E-05	4.30E-07	8.42E-06	1.52E-05	0.00E+00	6.44E-06	3.22E-06	0.00E+00	0.00E+00	2.58E-06	1.18E-09	8.48E-09	0.00E+00	9.66E-09	9.66E-03	0.00E+00	1.40E-04	2.68E-05
3748463758235	374846	3758235	4.52E-05	4.86E-05	4.66E-05	4.61E-07	9.04E-06	1.63E-05	0.00E+00	6.92E-06	3.46E-06	0.00E+00	0.00E+00	2.77E-06	1.27E-09	9.10E-09	0.00E+00	1.04E-08	1.04E-02	0.00E+00	1.51E-04	2.88E-05
3748563758235	374856	3758235	4.86E-05	5.22E-05	5.01E-05	4.96E-07	9.72E-06	1.75E-05	0.00E+00	7.43E-06	3.72E-06	0.00E+00	0.00E+00	2.97E-06	1.37E-09	9.78E-09	0.00E+00	1.11E-08	1.11E-02	0.00E+00	1.62E-04	3.09E-05
3748663758235	374866	3758235	5.24E-05	5.64E-05	5.41E-05	5.35E-07	1.05E-05	1.89E-05	0.00E+00	8.02E-06	4.01E-06	0.00E+00	0.00E+00	3.21E-06	1.48E-09	1.06E-08	0.00E+00	1.20E-08	1.20E-02	0.00E+00	1.75E-04	3.34E-05
3749063758235	374906	3758235	7.58E-05	8.15E-05	7.82E-05	7.73E-07	1.52E-05	2.73E-05	0.00E+00	1.16E-05	5.80E-06	0.00E+00	0.00E+00	4.64E-06	2.13E-09	1.53E-08	0.00E+00	1.74E-08	1.74E-02	0.00E+00	2.52E-04	4.82E-05
3749163758235	374916	3758235	8.46E-05	9.10E-05	8.74E-05	8.63E-07	1.69E-05	3.05E-05	0.00E+00	1.30E-05	6.48E-06	0.00E+00	0.00E+00	5.18E-06	2.38E-09	1.70E-08	0.00E+00	1.94E-08	1.94E-02	0.00E+00	2.82E-04	5.39E-05
3749263758235	374926	3758235	9.53E-05	1.02E-04	9.84E-05	9.72E-07	1.91E-05	3.43E-05	0.00E+00	1.46E-05	7.29E-06	0.00E+00	0.00E+00	5.83E-06	2.68E-09	1.92E-08	0.00E+00	2.19E-08	2.19E-02	0.00E+00	3.18E-04	6.07E-05
3749363758235	374936	3758235	1.08E-04	1.16E-04	1.12E-04	1.10E-06	2.16E-05	3.89E-05	0.00E+00	1.65E-05	8.27E-06	0.00E+00	0.00E+00	6.62E-06	3.04E-09	2.18E-08	0.00E+00	2.48E-08	2.48E-02	0.00E+00	3.60E-04	6.88E-05
3747206758245	374206	3758245	5.88E-06	6.33E-06	6.08E-06	6.00E-08	1.18E-06	2.12E-06	0.00E+00	9.01E-07	4.50E-07	0.00E+00	0.00E+00	3.60E-07	1.66E-10	1.18E-09	0.00E+00	1.35E-09	1.35E-03	0.00E+00	1.96E-05	3.75E-06
3747216758245	374216	3758245	6.00E-06	6.46E-06	6.20E-06	6.13E-08	1.20E-06	2.16E-06	0.00E+00	9.19E-07	4.59E-07	0.00E+00	0.00E+00	3.68E-07	1.69E-10	1.21E-09	0.00E+00	1.38E-09	1.38E-03	0.00E+00	2.00E-05	3.82E-06
3747226758245	374226	3758245	6.12E-06	6.58E-06	6.32E-06	6.25E-08	1.23E-06	2.21E-06	0.00E+00	9.37E-07	4.68E-07	0.00E+00	0.00E+00	3.75E-07	1.72E-10	1.23E-09	0.00E+00	1.41E-09	1.41E-03	0.00E+00	2.04E-05	3.90E-06
3747236758245	374236	3758245	6.25E-06	6.72E-06	6.45E-06	6.37E-08	1.25E-06	2.25E-06	0.00E+00	9.56E-07	4.78E-07	0.00E+00	0.00E+00	3.82E-07	1.76E-10	1.26E-09	0.00E+00	1.43E-09	1.43E-03	0.00E+00	2.08E-05	3.98E-06
3747246758245	374246	3758245	6.37E-06	6.85E-06	6.58E-06	6.50E-08	1.28E-06	2.30E-06	0.00E+00	9.76E-07	4.88E-07	0.00E+00	0.00E+00	3.90E-07	1.79E-10	1.28E-09	0.00E+00	1.46E-09	1.46E-03	0.00E+00	2.12E-05	4.06E-06
3747256758245	374256	3758245	6.51E-06	7.00E-06	6.72E-06	6.64E-08	1.30E-06	2.34E-06	0.00E+00	9.96E-07	4.98E-07	0.00E+00	0.00E+00	3.98E-07	1.83E-10	1.31E-09	0.00E+00	1.49E-09	1.49E-03	0.00E+00	2.17E-05	4.14E-06
3747266758245	374266	3758245	6.64E-06	7.14E-06	6.86E-06	6.78E-08	1.33E-06	2.39E-06	0.00E+00	1.02E-06	5.08E-07	0.00E+00	0.00E+00	4.07E-07	1.87E-10	1.34E-09	0.00E+00	1.52E-09	1.52E-03	0.00E+00	2.21E-05	4.23E-06
3747276758245	374276	3758245	6.78E-06	7.29E-06	7.00E-06	6.92E-08	1.36E-06	2.44E-06	0.00E+00	1.04E-06	5.19E-07	0.00E+00	0.00E+00	4.15E-07	1.91E-10	1.37E-09	0.00E+00	1.56E-09	1.56E-03	0.00E+00	2.26E-05	4.32E-06
3747286758245	374286	3758245	6.92E-06	7.45E-06	7.15E-06	7.07E-08	1.39E-06	2.49E-06	0.00E+00	1.06E-06	5.30E-07	0.00E+00	0.00E+00	4.24E-07	1.95E-10	1.39E-09	0.00E+00	1.59E-09	1.59E-03	0.00E+00	2.31E-05	4.41E-06
3747296758245	374296	3758245	7.07E-06	7.61E-06	7.30E-06	7.22E-08	1.41E-06	2.55E-06	0.00E+00	1.08E-06	5.41E-07	0.00E+00	0.00E+00	4.33E-07	1.99E-10	1.42E-09	0.00E+00	1.62E-09	1.62E-03	0.00E+00	2.36E-05	4.50E-06
3747306758245	374306	3758245	7.22E-06	7.77E-06	7.46E-06	7.37E-08	1.45E-06	2.60E-06	0.00E+00	1.11E-06	5.53E-07	0.00E+00	0.00E+00	4.42E-07	2.03E-10	1.45E-09	0.00E+00	1.66E-09	1.66E-03	0.00E+00	2.41E-05	4.60E-06
3747316758245	374316	3758245	7.38E-06	7.94E-06	7.62E-06	7.53E-08	1.48E-06	2.66E-06	0.00E+00	1.13E-06	5.65E-07	0.00E+00	0.00E+00	4.52E-07	2.08E-10	1.49E-09	0.00E+00	1.69E-09	1.69E-03	0.00E+00	2.46E-05	4.70E-06
3747326758245	374326	3758245	7.54E-06	8.11E-06	7.79E-06	7.70E-08	1.51E-06	2.72E-06	0.00E+00	1.15E-06	5.77E-07	0.00E+00	0.00E+00	4.62E-07	2.12E-10	1.52E-09	0.00E+00	1.73E-09	1.73E-03	0.00E+00	2.51E-05	4.80E-06
3747336758245	374336	3758245	7.71E-06	8.30E-06	7.96E-06	7.87E-08	1.54E-06	2.78E-06	0.00E+00	1.18E-06	5.90E-07	0.00E+00	0.00E+00	4.72E-07	2.17E-10	1.55E-09	0.00E+00	1.77E-09	1.77E-03	0.00E+00	2.57E-05	4.91E-06
3747346758245	374346	3758245	7.89E-06	8.48E-06	8.14E-06	8.05E-08	1.58E-06	2.84E-06	0.00E+00	1.21E-06	6.04E-07	0.00E+00	0.00E+00	4.83E-07	2.22E-10	1.59E-09	0.00E+00	1.81E-09	1.81E-03	0.00E+00	2.63E-05	5.02E-06
3747356758245	374356	3758245	8.08E-06	8.67E-06	8.33E-06	8.23E-08	1.61E-06	2.90E-06	0.00E+00	1.23E-06	6.17E-07	0.00E+00	0.00E+00	4.94E-07	2.27E-10	1.62E-09	0.00E+00	1.85E-09	1.85E-03	0.00E+00	2.69E-05	5.14E-06
3747366758245	374366	3758245	8.25E-06	8.87E-06	8.51E-06	8.42E-08	1.65E-06	2.97E-06	0.00E+00	1.26E-06	6.31E-07	0.00E+00	0.00E+00	5.05E-07	2.32E-10	1.66E-09	0.00E+00	1.89E-09	1.89E-03	0.00E+00	2.75E-05	5.25E-06
3747376758245	374376	3758245	8.43E-06	9.07E-06	8.71E-06	8.61E-08	1.69E-06	3.04E-06	0.00E+00	1.29E-06	6.46E-07	0.00E+00	0.00E+00	5.16E-07	2.37E-10	1.70E-09	0.00E+00	1.94E-09	1.94E-03	0.00E+00	2.81E-05	5.37E-06
3747396758245	374396	3758245	8.83E-06	9.50E-06	9.12E-06	9.01E-08	1.77E-06	3.18E-06	0.00E+00	1.35E-06	6.76E-07	0.00E+00	0.00E+00	5.41E-07	2.49E-10	1.78E-09	0.00E+00	2.03E-09	2.03E-03	0.00E+00	2.94E-05	5.62E-06
3747406758245	374406	3758245	9.05E-06	9.73E-06	9.34E-06	9.23E-08	1.81E-06	3.26E-06	0.00E+00	1.38E-06	6.92E-07	0.00E+00	0.00E+00	5.54E-07	2.55E-10	1.82E-09	0.00E+00	2.08E-09	2.08E-03	0.00E+00	3.01E-05	5.76E-06
3747416758245	374416	3758245	9.27E-06	9.96E-06	9.57E-06	9.45E-08	1.85E-06	3.34E-06	0.00E+00	1.42E-06	7.09E-07	0.00E+00	0.00E+00	5.67E-07	2.61E-10	1.87E-09	0.00E+00	2.13E-09	2.13E-03	0.00E+00	3.09E-05	5.90E-06
3747426758245	374426	3758245	9.49E-06	1.02E-05	9.80E-06	9.68E-08	1.90E-06	3.42E-06	0.00E+00	1.45E-06	7.26E-07	0.00E+00	0.00E+00	5.81E-07	2.67E-10	1.91E-09	0.00E+00	2.18E-09	2.18E-03	0.00E+00	3.16E-05	6.04E-06
3747436758245	374436	3758245	9.72E-06	1.05E-05	1.00E-05	9.92E-08	1.95E-06	3.50E-06	0.00E+00	1.49E-06	7.44E-07	0.00E+00	0.00E+00	5.95E-07	2.74E-10	1.96E-09	0.00E+00	2.23E-09	2.23E-03	0.00E+00	3.24E-05	6.19E-06
3747446758245	374446	3758245	9.96E-06	1.07E-05	1.03E-05	1.02E-07	1.99E-06	3.59E-06	0.00E+00	1.52E-06	7.62E-07	0.00E+00	0.00E+00	6.10E-07	2.80E-10	2.01E-09	0.00E+00	2.29E-09	2.29E-03	0.00E+00	3.32E-05	6.34E-06
3747456758245	374456	3758245	1.02E-05	1.10E-05	1.05E-05	1.04E-07	2.04E-06	3.68E-06	0.00E+00	1.56E-06	7.81E-07	0.00E+00	0.00E+00	6.25E-07	2.87E-10	2.06E-09	0.00E+00	2.34E-09	2.34E-03	0.00E+00	3.40E-05	6.50E-06
3747466758245	374466	3758245	1.05E-05	1.13E-05	1.08E-05	1.07E-07	2.09E-06	3.77E-06	0.00E+00	1.60E-06	8.01E-07	0.00E+00	0.00E+00	6.41E-07	2.95E-10	2.11E-09	0.00E+00	2.40E-09	2.40E-03	0.00E+00	3.49E-05	6.66E-06
3747476758245	374476	3758245	1.07E-05	1.15E-05	1.11E-05	1.10E-07	2.15E-06	3.87E-06	0.00E+00	1.64E-06	8.21E-07	0.00E+00	0.00E+00	6.57E-07	3.02E-10	2.16E-09	0.00E+00	2.46E-09	2.46E-03	0.00E+00	3.58E-05	6.83E-06
3747486758245	374486	3758245	1.10E-05	1.18E-05	1.14E-05	1.12E-07	2.20E-06	3.97E-06	0.00E+00	1.69E-06	8.43E-07	0.00E+00	0.00E+00	6.74E-07	3.10E-10	2.22E-09	0.00E+00	2.53E-09	2.53E-03	0.00E+00	3.67E-05	7.01E-06
3747496758245	374496	3758245	1.13E-05	1.22E-05	1.17E-05	1.15E-07	2.26E-06	4.07E-06	0.00E+00	1.73E-06	8.65E-07	0.00E+00	0.00E+00	6.92E-07	3.18E-10	2.28E-09	0.00E+00	2.59E-09	2.59E-03	0.00E+00	3.77E-05	7.20E-06
3747506758245	374506	3758245	1.16E-05	1.25E-05	1.20E-05	1.18E-07	2.32E-06	4.18E-06	0.00E+00	1.78E-06	8.88E-07	0.00E+00	0.00E+00	7.10E-07	3.26E-10	2.34E-09	0.00E+00	2.66E-09	2.66E-03	0.00E+00	3.87E-05	7.39E-06
3747516758245	374516	3758245	1.19E-05	1.28E-05	1.23E-05	1.22E-07	2.38E-06	4.29E-06	0.00E+00	1.82E-06	9.12E-07	0.00E+00	0.00E+00	7.29E-07	3.35E-10	2.40E-09	0.00E+00	2.73E-09	2.73E-03	0.00E+00	3.97E-05	7.58E-06
3747526758245	374526	3758245	1.22E-05	1.32E-05	1.26E-05	1.25E-07	2.45E-06	4.41E-06	0.00E+00	1.87E-06	9.37E-07	0.00E+00	0.00E+00	7.49E-07	3.44E-10	2.46E-09	0.00E+00	2.81E-09	2.81E-03	0.00E+00	4.08E-05	7.79E-06
3747536758245	374536	3758245	1.26E-05	1.35E-05	1.30E-05	1.28E-07	2.52E-06	4.53E-06	0.00E+00	1.92E-06	9.62E-07	0.00E+00	0.00E+00	7.70E-07	3.54E-10	2.53E-09	0.00E+00	2.89E-09	2.89E-03	0.00E+00	4.19E-05	8.01E-06
3747546758245	374546	3758245	1.29E-05	1.39E-05	1.33E-05	1.32E-07	2.59E-06	4.66E-06	0.00E+00	1.98E-06	9.89E-07	0.00E+00	0.00E+00	7.92E-07	3.64E-10	2.60E-09	0.00E+00	2.97E-09	2.97E-03	0.00E+00	4.31E-05	8.23E-06
3747556758245	374556	3758245	1.33E-05	1.43E-05	1.37E-05	1.36E-07	2.66E-06	4.79E-06	0.00E+00	2.04E-06	1.02E-06	0.00E+00	0.00E+00	8.14E-07	3.74E-10	2.68E-09	0.00E+00	3.05E-09	3.05E-03	0.00E+00	4.43E-05	8.47E-06
3747566758245	374566	3758245	1.37E-05	1.47E-05	1.41E-05	1.40E-07	2.74E-06	4.93E-06	0.00E+00	2.09E-06	1.05E-06	0.00E+00	0.00E+00	8.38E-07	3.85E-10	2.76E-09	0.00E+00	3.14E-09	3.14E-03	0.00E+00	4.56E-05	8.71E-06
3747576758245	374576	3758245	1.41E-05	1.51E-05	1.45E-05	1.44E-07	2.82E-06	5.07E-06	0.00E+00	2.16E-06	1.08E-06	0.00E+00	0.00E+00	8.62E-07	3.96E-10	2.84E-09	0.00E+00	3.23E-09	3.23E-03	0.00E+00	4.69E-05	8.97E-06
3747606758245	374606	3758245	1.54E-05	1.66E-05	1.59E-05	1.57E-07	3.09E-06	5.56E-06	0.00E+00	2.36E-06	1.18E-06	0.00E+00	0.00E+00	9.45E-07	4.34E-10	3.11E-09	0.00E+00	3.54E-09	3.54E-03	0.00E+00	5.14E-05	9.82E-06
3747616758245	374616	3758245	1.59E-05	1.71E-05	1.64E-05	1.62E-07	3.19E-06	5.74E-06	0.00E+00	2.44E-06	1.22E-06	0.00E+00	0.00E+00	9.75E-07	4.48E-10	3.21E-09	0.00E+00	3.65E-09	3.65E-03	0.00E+00	5.31E-05	1.01E-05
3747626758245	374626	3758245	1.64E-05	1.77E-05	1.70E-05	1.68E-07	3.29E-06	5.92E-06	0.00E+00	2.52E-06	1.26E-06	0.00E+00	0.00E+00	1.01E-06	4.63E-10	3.31E-09	0.00E+00	3.77E-09	3.77E-03	0.00E+00	5.48E-05	1.05E-05
3747636758245	374636	3758245	1.69E-05	1.82E-05	1.75E-05	1.73E-07	3.38E-06	6.09E-06	0.00E+00	2.59E-06	1.29E-06	0.00E+00	0.00E+00	1.04E-06	4.76E-10	3.40E-09	0.00E+00	3.88E-09	3.88E-03	0.00E+00	5.63E-05	1.08E-05
3747646758245	374646	3758245	1.74E-05	1.88E-05	1.81E-05	1.79E-07	3.51E-06	6.33E-06	0.00E+00	2.69E-06	1.34E-06	0.00E+00	0.00E+00	1.08E-06	4.94E-10	3.54E-09	0.00E+00	4.03E-09	4.03E-03	0.00E+00	5.85E-05	1.12E-05
3747656758245	374656	3758245	1.82E-05	1.96E-05	1.88E-05	1.86E-07	3.64E-06	6.55E-06	0.00E+00	2.78E-06	1.39E-06	0.00E+00	0.00E+00	1.11E-06	5.12E-10	3.66E-09	0.00E+00	4.18E-09	4.18E-03	0.00E+00	6.06E-05	1.16E-05
3747666758245	374666	3758245	1.89E-05	2.03E-05	1.95E-05	1.92E-07	3.77E-06	6.79E-06	0.00E+00	2.89E-06	1.44E-06	0.00E+00	0.00E+00	1.15E-06	5.31E-10	3.80E-09	0.00E+00	4.33E-09	4.33E-03	0.00E+00	6.28E-05	1.20E-05
3747676758245	374676	3758245	1.96E-05	2.10E-05	2.02E-05	2.00E-07	3.91E-06	7.05E-06	0.00E+00	2.99E-06	1.50E-06	0.00E+00	0.00E+00	1.20E-06	5.51E-10	3.94E-09	0.00E+00	4.49E-09	4.49E-03	0.00E+00	6.52E-05	1.25E-05
3747686758245	374686	3758245	2.03E-05	2.19E-05	2.10E-05	2.07E-07	4.07E-06	7.32E-06	0.00E+00	3.11E-06	1.55E-06	0.00E+00	0.00E+00	1.24E-06	5.72E-10	4.09E-09	0.00E+00	4.66E-09	4.66E-03	0.00E+00	6.77E-05	1.29E-05
3747696758245	374696	3758245	2.11E-05	2.27E-05	2.18E-05	2.15E-07	4.22E-06	7.60E-06	0.00E+00	3.23E-06	1.62E-06	0.00E+00	0.00E+00	1.29E-06	5.94E-10	4.25E-09	0.00E+00	4.85E-09	4.85E-03	0.00E+00	7.04E-05	1.34E-05
3747706758245	374706	3758245	2.20E-05	2.36E-05	2.27E-05	2.24E-07	4.40E-06	7.91E-06	0.00E+00	3.36E-06	1.68E-06	0.00E+00	0.00E+00	1.35E-06	6.18E-10	4.42E-09	0.00E+00	5.04E-09	5.04E-03	0.00E+00	7.32E-05	1.40E-05
3747716758245	374716	3758245	2.29E-05	2.46E-05	2.36E-05	2.34E-07	4.58E-06	8.25E-06	0.00E+00	3.51E-06	1.75E-06	0.00E+00	0.00E+00	1.40E-06	6.45E-10	4.61E-09	0.00E+00	5.26E-09	5.26E-03	0.00E+00	7.63E-05	1.46E-05
3747726758245	374726	3758245	2.39E-05	2.57E-05	2.47E-05	2.44E-07	4.78E-06	8.61E-06	0.00E+00	3.66E-06	1.83E-06	0.00E+00	0.00E+00	1.46E-06	6.73E-10	4.81E-09	0.00E+00	5.49E-09	5.49E-03	0.00E+00	7.96E-05	1.52E-05
3747736758245	374736	3758245	2.50E-05	2.69E-05	2.58E-05	2.55E-07	5.00E-06	9.00E-06	0.00E+00	3.82E-06	1.91E-06	0.00E+00	0.00E+00	1.53E-06	7.03E-10	5.03E-09	0.00E+00	5.73E-09	5.73E-03	0.00E+00	8.32E-05	1.59E-05
3747746758245	374746	3758245	2.61E-05	2.81E-05	2.70E-05	2.67E-07	5.23E-06	9.41E-06	0.00E+00	4.00E-06	2.00E-06	0.00E+00	0.00E+00	1.60E-06	7.36E-10	5.26E-09	0.00E+00	6.00E-09	6.00E-03	0.00E+00	8.71E-05	1.66E-05
3747756758245	374756	3758245	2.74E-05	2.95E-05	2.83E-05	2.80E-07	5.49E-06	9.87E-06	0.00E+00	4.20E-06	2.10E-06	0.00E+00	0.00E+00	1.68E-06	7.72E-10	5.52E-09	0.00E+00	6.29E-09	6.29E-03	0.00E+00	9.14E-05	1.75E-05
3747766758245	374766	3758245	2.88E-05	3.10E-05	2.98E-05	2.94E-07	5.77E-06	1.04E-05	0.00E+00	4.41E-06	2.21E-06	0.00E+00	0.00E+00	1.77E-06	8.12E-10	5.81E-09	0.00E+00	6.62E-09	6.62E-03	0.00E+00	9.61E-05	1.84E-05
3747776758245	374776	3758245	3.03E-05	3.26E-05	3.13E-05	3.10E-07	6.07E-06	1.09E-05	0.00E+00	4.64E-06	2.32E-06	0.00E+00	0.00E+00	1.86E-06	8.54E-10	6.11E-09	0.00E+00	6.96E-09	6.96E-03	0.00E+00	1.01E-04	1.93E-05
3747786758245	374786	3758245	3.20E-05	3.44E-05	3.30E-05	3.26E-07	6.40E-06	1.15E-05	0.00E+00	4.90E-06	2.45E-06	0.00E+00	0.00E+00	1.96E-06	9.00E-10	6.44E-09	0.00E+00	7.34E-09	7.34E-03	0.00E+00	1.07E-04	2.04E-05
3747796758245	374796	3758245	3.38E-05	3.64E-05	3.49E-05	3.45E-07	6.76E-06	1.22E-05	0.00E+00	5.17E-06	2.59E-06	0.00E+00	0.00E+00	2.07E-06	9.52E-10	6.81E-09	0.00E+00	7.76E-09	7.76E-03	0.00E+00	1.13E-04	2.15E-05
3748263758245	374826	3758245	4.07E-05	4.38E-05	4.20E-05	4.16E-07	8.15E-06	1.47E-05	0.00E+00	6.23E-06	3.12E-06	0.00E+00	0.00E+00	2.49E-06	1.15E-09	8.20E-09	0.00E+00	9.35E-09	9.35E-03	0.00E+00	1.36E-04	2.59E-05
3748363758245	374836	3758245	4.36E-05	4.69E-05	4.50E-05	4.45E-07	8.73E-06	1.57E-05	0.00E+00	6.68E-06	3.34E-06	0.00E+00	0.00E+00	2.67E-06	1.23E-09	8.78E-09	0.00E+00	1.00E-08	1.00E-02	0.00E+00	1.45E-04	2.78E-05
3748463758245	374846	3758245	4.69E-05	5.05E-05	4.85E-05	4.79E-07	9.39E-06	1.69E-05	0.00E+00	7.19E-06	3.59E-06	0.00E+00	0.00E+00	2.87E-06	1.32E-09	9.45E-09	0.00E+00	1.08E-08	1.08E-02	0.00E+00	1.56E-04	2.99E-05
3748563758245	374856	3758245	5.03E-05	5.42E-05	5.21E-05	5.17E-07	1.01E-05	1.82E-05	0.00E+00	7.75E-06	3.88E-06	0.00E+00	0.00E+00	3.10E-06	1.43E-09	1.02E-08	0.00E+00	1.16E-08	1.16E-02	0.00E+00	1.69E-04	3.23E-05
3748663758245	374866	3758245	5.49E-05	5.91E-05	5.67E-05	5.60E-07	1.10E-05	1.98E-05	0.00E+00	8.40E-06	4.20E-06	0.00E+00	0.00E+00	3.36E-06	1.55E-09	1.11E-08	0.00E+00	1.26E-08	1.26E-02	0.00E+00	1.83E-04	3.50E-05
3748763758245	374876	3758245	5.97E-05	6.42E-05	6.17E-05	6.09E-07	1.19E-05	2.15E-05	0.00E+00	9.14E-06	4.57E-06	0.00E+00	0.00E+00	3.66E-06	1.68E-09	1.20E-08	0.00E+00	1.37E-08	1.37E-02	0.00E+00	1.99E-04	3.80E-05
3749163758245	374916	3758245	9.08E-05	9.76E-05	9.37E-05	9.26E-07	1.82E-05	3.27E-05	0.00E+00	1.39E-05	6.95E-06	0.00E+00	0.00E+00	5.56E-06	2.56E-09	1.83E-08	0.00E+00	2.08E-08	2.08E-02	0.00E+00	3.02E-04	5.78E-05
3749263758245	374926	3758245	1.03E-04	1.11E-04	1.07E-04	1.05E-06	2.07E-05	3.72E-05	0.00E+00	1.58E-05	7.91E-06	0.00E+00	0.00E+00	6.33E-06	2.91E-09	2.08E-08	0.00E+00	2.37E-08	2.37E-02	0.00E+00	3.44E-04	6.

			SWBuilding Construction	SWDemolition	SWGrading	EYBuilding Construction	SWPaving	SWGrading	SWArchitectural Coating	NBBuilding Construction	NBBuilding Construction	NBArchitectural Coating	NBArchitectural Coating	RWBuilding Construction		Child Risk			Overlapping Phases - Maximum GLC		
Unique Identifier	X (UTM)	Y (UTM)	2026	2026	2026	2026	2027	2027	2027	2026	2027	2026	2027	2026	3rd Trimester	0<2	2<16	Total	per million	2025	2026	2027
3744663758265	374466	3758265	1.08E-05	1.16E-05	1.12E-05	1.10E-07	2.16E-06	3.90E-06	0.00E+00	1.66E-06	8.28E-07	0.00E+00	0.00E+00	6.62E-07	3.04E-10	2.18E-09	0.00E+00	2.48E-09	2.48E-03	0.00E+00	3.60E-05	6.89E-06
3744763758265	374476	3758265	1.11E-05	1.19E-05	1.15E-05	1.13E-07	2.22E-06	4.00E-06	0.00E+00	1.70E-06	8.49E-07	0.00E+00	0.00E+00	6.79E-07	3.12E-10	2.23E-09	0.00E+00	2.55E-09	2.55E-03	0.00E+00	3.70E-05	7.07E-06
3744863758265	374486	3758265	1.14E-05	1.23E-05	1.18E-05	1.16E-07	2.28E-06	4.10E-06	0.00E+00	1.74E-06	8.72E-07	0.00E+00	0.00E+00	6.98E-07	3.21E-10	2.29E-09	0.00E+00	2.61E-09	2.61E-03	0.00E+00	3.80E-05	7.25E-06
3744963758265	374496	3758265	1.17E-05	1.26E-05	1.21E-05	1.19E-07	2.34E-06	4.21E-06	0.00E+00	1.79E-06	8.95E-07	0.00E+00	0.00E+00	7.16E-07	3.29E-10	2.35E-09	0.00E+00	2.68E-09	2.68E-03	0.00E+00	3.90E-05	7.45E-06
3745063758265	374506	3758265	1.20E-05	1.29E-05	1.24E-05	1.23E-07	2.40E-06	4.32E-06	0.00E+00	1.84E-06	9.19E-07	0.00E+00	0.00E+00	7.35E-07	3.38E-10	2.42E-09	0.00E+00	2.76E-09	2.76E-03	0.00E+00	4.00E-05	7.65E-06
3745163758265	374516	3758265	1.23E-05	1.33E-05	1.27E-05	1.26E-07	2.47E-06	4.44E-06	0.00E+00	1.89E-06	9.44E-07	0.00E+00	0.00E+00	7.55E-07	3.47E-10	2.48E-09	0.00E+00	2.83E-09	2.83E-03	0.00E+00	4.11E-05	7.86E-06
3745263758265	374526	3758265	1.27E-05	1.36E-05	1.31E-05	1.29E-07	2.54E-06	4.57E-06	0.00E+00	1.94E-06	9.70E-07	0.00E+00	0.00E+00	7.76E-07	3.57E-10	2.55E-09	0.00E+00	2.91E-09	2.91E-03	0.00E+00	4.22E-05	8.07E-06
3745363758265	374536	3758265	1.30E-05	1.40E-05	1.35E-05	1.33E-07	2.61E-06	4.69E-06	0.00E+00	2.00E-06	9.98E-07	0.00E+00	0.00E+00	7.98E-07	3.67E-10	2.62E-09	0.00E+00	2.99E-09	2.99E-03	0.00E+00	4.34E-05	8.30E-06
3745463758265	374546	3758265	1.34E-05	1.44E-05	1.38E-05	1.37E-07	2.68E-06	4.83E-06	0.00E+00	2.05E-06	1.03E-06	0.00E+00	0.00E+00	8.21E-07	3.77E-10	2.70E-09	0.00E+00	3.08E-09	3.08E-03	0.00E+00	4.47E-05	8.54E-06
3745563758265	374556	3758265	1.38E-05	1.48E-05	1.42E-05	1.41E-07	2.76E-06	4.97E-06	0.00E+00	2.11E-06	1.06E-06	0.00E+00	0.00E+00	8.44E-07	3.88E-10	2.78E-09	0.00E+00	3.16E-09	3.16E-03	0.00E+00	4.60E-05	8.78E-06
3745663758265	374566	3758265	1.42E-05	1.53E-05	1.47E-05	1.45E-07	2.84E-06	5.11E-06	0.00E+00	2.17E-06	1.09E-06	0.00E+00	0.00E+00	8.69E-07	4.00E-10	2.86E-09	0.00E+00	3.26E-09	3.26E-03	0.00E+00	4.73E-05	9.04E-06
3745763758265	374576	3758265	1.46E-05	1.57E-05	1.51E-05	1.49E-07	2.93E-06	5.27E-06	0.00E+00	2.24E-06	1.12E-06	0.00E+00	0.00E+00	8.95E-07	4.12E-10	2.94E-09	0.00E+00	3.36E-09	3.36E-03	0.00E+00	4.87E-05	9.31E-06
3746063758265	374606	3758265	1.60E-05	1.73E-05	1.66E-05	1.64E-07	3.21E-06	5.78E-06	0.00E+00	2.46E-06	1.23E-06	0.00E+00	0.00E+00	9.82E-07	4.52E-10	3.23E-09	0.00E+00	3.68E-09	3.68E-03	0.00E+00	5.35E-05	1.02E-05
3746163758265	374616	3758265	1.66E-05	1.78E-05	1.71E-05	1.69E-07	3.31E-06	5.97E-06	0.00E+00	2.54E-06	1.27E-06	0.00E+00	0.00E+00	1.01E-06	4.66E-10	3.34E-09	0.00E+00	3.80E-09	3.80E-03	0.00E+00	5.52E-05	1.05E-05
3746263758265	374626	3758265	1.71E-05	1.84E-05	1.77E-05	1.75E-07	3.42E-06	6.16E-06	0.00E+00	2.62E-06	1.31E-06	0.00E+00	0.00E+00	1.05E-06	4.82E-10	3.45E-09	0.00E+00	3.93E-09	3.93E-03	0.00E+00	5.70E-05	1.09E-05
3746363758265	374636	3758265	1.77E-05	1.90E-05	1.83E-05	1.81E-07	3.54E-06	6.37E-06	0.00E+00	2.71E-06	1.35E-06	0.00E+00	0.00E+00	1.08E-06	4.98E-10	3.56E-09	0.00E+00	4.06E-09	4.06E-03	0.00E+00	5.90E-05	1.13E-05
3746463758265	374646	3758265	1.83E-05	1.97E-05	1.89E-05	1.87E-07	3.66E-06	6.59E-06	0.00E+00	2.80E-06	1.40E-06	0.00E+00	0.00E+00	1.12E-06	5.15E-10	3.69E-09	0.00E+00	4.20E-09	4.20E-03	0.00E+00	6.10E-05	1.17E-05
3746563758265	374656	3758265	1.90E-05	2.04E-05	1.96E-05	1.94E-07	3.79E-06	6.83E-06	0.00E+00	2.90E-06	1.45E-06	0.00E+00	0.00E+00	1.16E-06	5.34E-10	3.82E-09	0.00E+00	4.35E-09	4.35E-03	0.00E+00	6.32E-05	1.21E-05
3746663758265	374666	3758265	1.97E-05	2.11E-05	2.03E-05	2.01E-07	3.93E-06	7.08E-06	0.00E+00	3.01E-06	1.50E-06	0.00E+00	0.00E+00	1.20E-06	5.53E-10	3.96E-09	0.00E+00	4.51E-09	4.51E-03	0.00E+00	6.55E-05	1.25E-05
3746763758265	374676	3758265	2.04E-05	2.19E-05	2.11E-05	2.08E-07	4.08E-06	7.35E-06	0.00E+00	3.12E-06	1.56E-06	0.00E+00	0.00E+00	1.25E-06	5.74E-10	4.11E-09	0.00E+00	4.68E-09	4.68E-03	0.00E+00	6.80E-05	1.30E-05
3746863758265	374686	3758265	2.12E-05	2.28E-05	2.19E-05	2.16E-07	4.24E-06	7.64E-06	0.00E+00	3.25E-06	1.62E-06	0.00E+00	0.00E+00	1.30E-06	5.97E-10	4.27E-09	0.00E+00	4.87E-09	4.87E-03	0.00E+00	7.07E-05	1.35E-05
3746963758265	374696	3758265	2.21E-05	2.37E-05	2.28E-05	2.25E-07	4.42E-06	7.95E-06	0.00E+00	3.38E-06	1.69E-06	0.00E+00	0.00E+00	1.35E-06	6.22E-10	4.45E-09	0.00E+00	5.07E-09	5.07E-03	0.00E+00	7.36E-05	1.41E-05
3747063758265	374706	3758265	2.30E-05	2.47E-05	2.37E-05	2.35E-07	4.60E-06	8.28E-06	0.00E+00	3.52E-06	1.76E-06	0.00E+00	0.00E+00	1.41E-06	6.47E-10	4.63E-09	0.00E+00	5.28E-09	5.28E-03	0.00E+00	7.66E-05	1.46E-05
3747163758265	374716	3758265	2.40E-05	2.58E-05	2.47E-05	2.45E-07	4.79E-06	8.63E-06	0.00E+00	3.67E-06	1.83E-06	0.00E+00	0.00E+00	1.47E-06	6.74E-10	4.82E-09	0.00E+00	5.50E-09	5.50E-03	0.00E+00	7.98E-05	1.53E-05
3747263758265	374726	3758265	2.50E-05	2.69E-05	2.58E-05	2.55E-07	5.01E-06	9.01E-06	0.00E+00	3.83E-06	1.92E-06	0.00E+00	0.00E+00	1.53E-06	7.05E-10	5.04E-09	0.00E+00	5.75E-09	5.75E-03	0.00E+00	8.34E-05	1.59E-05
3747463758265	374746	3758265	2.74E-05	2.95E-05	2.83E-05	2.80E-07	5.49E-06	9.88E-06	0.00E+00	4.20E-06	2.10E-06	0.00E+00	0.00E+00	1.68E-06	7.72E-10	5.53E-09	0.00E+00	6.30E-09	6.30E-03	0.00E+00	9.14E-05	1.75E-05
3747563758265	374756	3758265	2.88E-05	3.10E-05	2.98E-05	2.94E-07	5.77E-06	1.04E-05	0.00E+00	4.41E-06	2.21E-06	0.00E+00	0.00E+00	1.76E-06	8.11E-10	5.80E-09	0.00E+00	6.61E-09	6.61E-03	0.00E+00	9.60E-05	1.84E-05
3747663758265	374766	3758265	3.03E-05	3.26E-05	3.13E-05	3.09E-07	6.07E-06	1.09E-05	0.00E+00	4.64E-06	2.32E-06	0.00E+00	0.00E+00	1.86E-06	8.54E-10	6.11E-09	0.00E+00	6.96E-09	6.96E-03	0.00E+00	1.01E-04	1.93E-05
3747763758265	374776	3758265	3.20E-05	3.44E-05	3.30E-05	3.26E-07	6.40E-06	1.15E-05	0.00E+00	4.90E-06	2.45E-06	0.00E+00	0.00E+00	1.96E-06	9.00E-10	6.44E-09	0.00E+00	7.34E-09	7.34E-03	0.00E+00	1.07E-04	2.04E-05
3747863758265	374786	3758265	3.38E-05	3.64E-05	3.49E-05	3.45E-07	6.76E-06	1.22E-05	0.00E+00	5.17E-06	2.59E-06	0.00E+00	0.00E+00	2.07E-06	9.51E-10	6.81E-09	0.00E+00	7.76E-09	7.76E-03	0.00E+00	1.13E-04	2.15E-05
3747963758265	374796	3758265	3.58E-05	3.85E-05	3.70E-05	3.65E-07	7.17E-06	1.29E-05	0.00E+00	5.48E-06	2.74E-06	0.00E+00	0.00E+00	2.19E-06	1.01E-09	7.21E-09	0.00E+00	8.22E-09	8.22E-03	0.00E+00	1.19E-04	2.28E-05
3748263758265	374826	3758265	4.35E-05	4.68E-05	4.49E-05	4.44E-07	8.70E-06	1.57E-05	0.00E+00	6.66E-06	3.33E-06	0.00E+00	0.00E+00	2.66E-06	1.22E-09	8.76E-09	0.00E+00	9.98E-09	9.98E-03	0.00E+00	1.45E-04	2.77E-05
3748363758265	374836	3758265	4.68E-05	5.03E-05	4.83E-05	4.78E-07	9.36E-06	1.69E-05	0.00E+00	7.16E-06	3.58E-06	0.00E+00	0.00E+00	2.87E-06	1.32E-09	9.42E-09	0.00E+00	1.07E-08	1.07E-02	0.00E+00	1.56E-04	2.98E-05
3748463758265	374846	3758265	5.06E-05	5.44E-05	5.22E-05	5.16E-07	1.01E-05	1.82E-05	0.00E+00	7.74E-06	3.87E-06	0.00E+00	0.00E+00	3.10E-06	1.42E-09	1.02E-08	0.00E+00	1.16E-08	1.16E-02	0.00E+00	1.69E-04	3.22E-05
3748563758265	374856	3758265	5.49E-05	5.90E-05	5.67E-05	5.60E-07	1.10E-05	1.98E-05	0.00E+00	8.40E-06	4.20E-06	0.00E+00	0.00E+00	3.36E-06	1.54E-09	1.11E-08	0.00E+00	1.26E-08	1.26E-02	0.00E+00	1.83E-04	3.49E-05
3748663758265	374866	3758265	6.00E-05	6.45E-05	6.19E-05	6.12E-07	1.20E-05	2.16E-05	0.00E+00	9.18E-06	4.59E-06	0.00E+00	0.00E+00	3.67E-06	1.69E-09	1.21E-08	0.00E+00	1.38E-08	1.38E-02	0.00E+00	2.00E-04	3.82E-05
3748763758265	374876	3758265	6.60E-05	7.09E-05	6.81E-05	6.73E-07	1.32E-05	2.38E-05	0.00E+00	1.01E-05	5.05E-06	0.00E+00	0.00E+00	4.04E-06	1.86E-09	1.33E-08	0.00E+00	1.51E-08	1.51E-02	0.00E+00	2.20E-04	4.20E-05
3748863758265	374886	3758265	7.30E-05	7.85E-05	7.54E-05	7.45E-07	1.46E-05	2.63E-05	0.00E+00	1.12E-05	5.59E-06	0.00E+00	0.00E+00	4.47E-06	2.06E-09	1.47E-08	0.00E+00	1.68E-08	1.68E-02	0.00E+00	2.43E-04	4.65E-05
3748963758265	374896	3758265	8.15E-05	8.76E-05	8.41E-05	8.31E-07	1.63E-05	2.93E-05	0.00E+00	1.25E-05	6.23E-06	0.00E+00	0.00E+00	4.99E-06	2.29E-09	1.64E-08	0.00E+00	1.87E-08	1.87E-02	0.00E+00	2.71E-04	5.19E-05
3749063758275	374906	3758275	6.08E-06	6.54E-06	6.28E-06	6.20E-08	1.22E-06	2.19E-06	0.00E+00	9.31E-07	4.65E-07	0.00E+00	0.00E+00	3.72E-07	1.71E-10	1.22E-09	0.00E+00	1.40E-09	1.40E-03	0.00E+00	2.03E-05	3.87E-06
3749163758275	374916	3758275	6.21E-06	6.67E-06	6.41E-06	6.33E-08	1.24E-06	2.24E-06	0.00E+00	9.50E-07	4.75E-07	0.00E+00	0.00E+00	3.80E-07	1.75E-10	1.25E-09	0.00E+00	1.42E-09	1.42E-03	0.00E+00	2.07E-05	3.95E-06
3749263758275	374926	3758275	6.33E-06	6.81E-06	6.54E-06	6.46E-08	1.27E-06	2.28E-06	0.00E+00	9.69E-07	4.85E-07	0.00E+00	0.00E+00	3.88E-07	1.78E-10	1.28E-09	0.00E+00	1.45E-09	1.45E-03	0.00E+00	2.11E-05	4.03E-06
3749363758275	374936	3758275	6.46E-06	6.95E-06	6.67E-06	6.60E-08	1.29E-06	2.33E-06	0.00E+00	9.89E-07	4.95E-07	0.00E+00	0.00E+00	3.96E-07	1.82E-10	1.30E-09	0.00E+00	1.48E-09	1.48E-03	0.00E+00	2.15E-05	4.12E-06
3749463758275	374946	3758275	6.60E-06	7.10E-06	6.81E-06	6.74E-08	1.32E-06	2.38E-06	0.00E+00	1.01E-06	5.05E-07	0.00E+00	0.00E+00	4.04E-07	1.86E-10	1.33E-09	0.00E+00	1.51E-09	1.51E-03	0.00E+00	2.20E-05	4.20E-06
3749563758275	374956	3758275	6.74E-06	7.25E-06	6.96E-06	6.88E-08	1.35E-06	2.43E-06	0.00E+00	1.03E-06	5.16E-07	0.00E+00	0.00E+00	4.13E-07	1.90E-10	1.36E-09	0.00E+00	1.55E-09	1.55E-03	0.00E+00	2.25E-05	4.29E-06
3749663758275	374966	3758275	6.89E-06	7.41E-06	7.11E-06	7.03E-08	1.38E-06	2.48E-06	0.00E+00	1.05E-06	5.27E-07	0.00E+00	0.00E+00	4.22E-07	1.94E-10	1.39E-09	0.00E+00	1.58E-09	1.58E-03	0.00E+00	2.30E-05	4.39E-06
3749763758275	374976	3758275	7.04E-06	7.57E-06	7.26E-06	7.18E-08	1.41E-06	2.53E-06	0.00E+00	1.08E-06	5.38E-07	0.00E+00	0.00E+00	4.31E-07	1.98E-10	1.42E-09	0.00E+00	1.61E-09	1.61E-03	0.00E+00	2.34E-05	4.48E-06
3749863758275	374986	3758275	7.19E-06	7.73E-06	7.42E-06	7.34E-08	1.44E-06	2.59E-06	0.00E+00	1.10E-06	5.50E-07	0.00E+00	0.00E+00	4.40E-07	2.02E-10	1.45E-09	0.00E+00	1.65E-09	1.65E-03	0.00E+00	2.40E-05	4.58E-06
3749963758275	374996	3758275	7.35E-06	7.90E-06	7.59E-06	7.50E-08	1.47E-06	2.65E-06	0.00E+00	1.12E-06	5.62E-07	0.00E+00	0.00E+00	4.50E-07	2.07E-10	1.48E-09	0.00E+00	1.69E-09	1.69E-03	0.00E+00	2.45E-05	4.68E-06
3750063758275	375006	3758275	7.51E-06	8.08E-06	7.75E-06	7.66E-08	1.50E-06	2.70E-06	0.00E+00	1.15E-06	5.75E-07	0.00E+00	0.00E+00	4.60E-07	2.11E-10	1.51E-09	0.00E+00	1.72E-09	1.72E-03	0.00E+00	2.50E-05	4.78E-06
3750163758275	375016	3758275	7.68E-06	8.26E-06	7.93E-06	7.84E-08	1.54E-06	2.77E-06	0.00E+00	1.18E-06	5.88E-07	0.00E+00	0.00E+00	4.70E-07	2.16E-10	1.55E-09	0.00E+00	1.76E-09	1.76E-03	0.00E+00	2.56E-05	4.89E-06
3750263758275	375026	3758275	7.85E-06	8.44E-06	8.11E-06	8.01E-08	1.57E-06	2.83E-06	0.00E+00	1.20E-06	6.01E-07	0.00E+00	0.00E+00	4.81E-07	2.21E-10	1.58E-09	0.00E+00	1.80E-09	1.80E-03	0.00E+00	2.62E-05	5.00E-06
3750363758275	375036	3758275	8.03E-06	8.64E-06	8.30E-06	8.20E-08	1.61E-06	2.89E-06	0.00E+00	1.23E-06	6.15E-07	0.00E+00	0.00E+00	4.92E-07	2.26E-10	1.62E-09	0.00E+00	1.84E-09	1.84E-03	0.00E+00	2.68E-05	5.12E-06
3750463758275	375046	3758275	8.22E-06	8.84E-06	8.49E-06	8.39E-08	1.64E-06	2.96E-06	0.00E+00	1.26E-06	6.29E-07	0.00E+00	0.00E+00	5.03E-07	2.31E-10	1.66E-09	0.00E+00	1.89E-09	1.89E-03	0.00E+00	2.74E-05	5.23E-06
3750563758275	375056	3758275	8.41E-06	9.04E-06	8.68E-06	8.58E-08	1.68E-06	3.03E-06	0.00E+00	1.29E-06	6.44E-07	0.00E+00	0.00E+00	5.15E-07	2.37E-10	1.69E-09	0.00E+00	1.93E-09	1.93E-03	0.00E+00	2.80E-05	5.36E-06
3750663758275	375066	3758275	8.61E-06	9.25E-06	8.88E-06	8.78E-08	1.72E-06	3.10E-06	0.00E+00	1.32E-06	6.59E-07	0.00E+00	0.00E+00	5.27E-07	2.42E-10	1.73E-09	0.00E+00	1.98E-09	1.98E-03	0.00E+00	2.87E-05	5.48E-06
3750763758275	375076	3758275	8.81E-06	9.47E-06	9.09E-06	8.99E-08	1.76E-06	3.17E-06	0.00E+00	1.35E-06	6.74E-07	0.00E+00	0.00E+00	5.39E-07	2.48E-10	1.77E-09	0.00E+00	2.02E-09	2.02E-03	0.00E+00	2.94E-05	5.61E-06
3749663758275	374966	3758275	9.24E-06	9.93E-06	9.53E-06	9.42E-08	1.85E-06	3.33E-06	0.00E+00	1.41E-06	7.07E-07	0.00E+00	0.00E+00	5.65E-07	2.60E-10	1.86E-09	0.00E+00	2.12E-09	2.12E-03	0.00E+00	3.08E-05	5.88E-06
3744063758275	374406	3758275	9.46E-06	1.02E-05	9.77E-06	9.66E-08	1.89E-06	3.41E-06	0.00E+00	1.45E-06	7.24E-07	0.00E+00	0.00E+00	5.79E-07	2.66E-10	1.91E-09	0.00E+00	2.17E-09	2.17E-03	0.00E+00	3.15E-05	6.03E-06
3744163758275	374416	3758275	9.70E-06	1.04E-05	1.00E-05	9.89E-08	1.94E-06	3.49E-06	0.00E+00	1.48E-06	7.42E-07	0.00E+00	0.00E+00	5.94E-07	2.73E-10	1.95E-09	0.00E+00	2.23E-09	2.23E-03	0.00E+00	3.23E-05	6.17E-06
3744263758275	374426	3758275	9.94E-06	1.07E-05	1.03E-05	1.01E-07	1.99E-06	3.58E-06	0.00E+00	1.52E-06	7.61E-07	0.00E+00	0.00E+00	6.08E-07	2.80E-10	2.00E-09	0.00E+00	2.28E-09	2.28E-03	0.00E+00	3.31E-05	6.33E-06
3744363758275	374436	3758275	1.02E-05	1.10E-05	1.05E-05	1.04E-07	2.04E-06	3.67E-06	0.00E+00	1.56E-06	7.80E-07	0.00E+00	0.00E+00	6.24E-07	2.87E-10	2.05E-09	0.00E+00	2.34E-09	2.34E-03	0.00E+00	3.40E-05	6.49E-06
3744463758275	374446	3758275	1.04E-05	1.12E-05	1.08E-05	1.07E-07	2.09E-06	3.76E-06	0.00E+00	1.60E-06	7.99E-07	0.00E+00	0.00E+00	6.40E-07	2.94E-10	2.10E-09	0.00E+00	2.40E-09	2.40E-03	0.00E+00	3.48E-05	6.65E-06
3744563758275	374456	3758275	1.07E-05	1.15E-05	1.11E-05	1.09E-07	2.14E-06	3.86E-06	0.00E+00	1.64E-06	8.20E-07	0.00E+00	0.00E+00	6.56E-07	3.02E-10	2.16E-09	0.00E+00	2.46E-09	2.46E-03	0.00E+00	3.57E-05	6.82E-06
3744663758275	374466	3758275	1.10E-05	1.18E-05	1.14E-05	1.12E-07	2.20E-06	3.96E-06	0.00E+00	1.68E-06	8.41E-07	0.00E+00	0.00E+00	6.73E-07	3.09E-10	2.21E-09	0.00E+00	2.52E-09	2.52E-03	0.00E+00	3.66E-05	7.00E-06
3744763758275	374476	3758275	1.13E-05	1.21E-05	1.16E-05	1.15E-07	2.26E-06	4.06E-06	0.00E+00	1.73E-06	8.63E-07	0.00E+00	0.00E+00	6.91E-07	3.18E-10	2.27E-09	0.00E+00	2.59E-09	2.59E-03	0.00E+00	3.76E-05	7.18E-06
3744863758275	374486	3758275	1.16E-05	1.25E-05	1.20E-05	1.18E-07	2.32E-06	4.17E-06	0.00E+00	1.77E-06	8.86E-07	0.00E+00	0.00E+00	7.09E-07	3.26E-10	2.33E-09	0.00E+00	2.66E-09	2.66E-03	0.00E+00	3.86E-05	7.38E-06
3744963758275	374496	3758275	1.19E-05	1.28E-05	1.23E-05	1.21E-07	2.38E-06	4.28E-06	0.00E+00	1.82E-06	9.10E-07	0.00E+00	0.00E+00	7.28E-07	3.35E-10	2.40E-09	0.00E+00	2.73E-09	2.73E-03	0.00E+00	3.96E-05	7.57E-06
3745073758275	374507	3758275	1.22E-05	1.32E-05	1.26E-05	1.25E-07	2.45E-06	4.41E-06	0.00E+00	1.87E-06	9.37E-07	0.00E+00	0.00E+00	7.50E-07	3.45E-10	2.47E-09	0.00E+00	2.81E-09	2.81E-03	0.00E+00	4.08E-05	7.80E-06
3745163758275	374516	3758275	1.26E-05	1.35E-05	1.30E-05	1.28E-07	2.51E-06	4.52E-06	0.00E+00	1.92E-06	9.61E-07	0.00E+00	0.00E+00	7.69E-07	3.53E-10	2.53E-09	0.00E+00	2.88E-09	2.88E-03	0.00E+00	4.18E-05	7.99E-06
3745263758275	374526	3758275	1.29E-05	1.39E-05	1.33E-05	1.32E-07	2.58E-06	4.65E-06	0.00E+00	1.98E-06	9.88E-07	0.00E+00	0.00E+00	7.90E-07	3.63E-10	2.60E-09	0.00E+00	2.96E-09	2.96E-03	0.00E+00	4.30E-05	8.22E-06
3745363758275	374536	3758275	1.33E-05	1.43E-05	1.37E-05	1.35E-07	2.66E-06	4.78E-06	0.00E+00	2.03E-06	1.02E-06	0.00E+00	0.00E+00	8.12E-07	3.74E-10	2.67E-09	0.00E+00	3.05E-09	3.05E-03	0.00E+00	4.42E-05	8.45E-06
3745463758275	374546	3758275	1.37E-05	1.47E-05	1.41E-05	1.39E-07	2.73E-06	4.92E-06	0.00E+00	2.09E-06	1.04E-06	0.00E+00	0.00E+00	8.36E-07	3.84E-10	2.75E-09	0.00E+00	3.13E-09	3.13E-03	0.00E+00	4.55E-05	8.69E-06
3745563758275	374556	3758275	1.41E-05	1.51E-05	1.45E-05	1.43E-07	2.81E-06	5.06E-06	0.00E+00	2.15E-06	1.07E-06	0.00E+00	0.00E+00	8.60E-07	3.95E-10	2.83E-09	0.00E+00	3.22E-09	3.22E-03	0.00E+00	4.68E-05	8.94E-06
3745663758275	374566	3758275	1.45E-05	1.56E-05	1.49E-05	1.48E-07	2.89E-06	5.21E-06	0.00E+00	2.21E-06	1.11E-06	0.00E+00	0.00E+00	8.85E-07	4.07E-10	2.91E-09	0.00E+00	3.32E-09	3.32E-03	0.00E+00	4.82E-05	9.21E-06
3745763758275	374576	3758275	1.49E-05	1.60E-05	1.54E-05	1.52E-07	2.98E-06	5.36E-06	0.00E+00	2.28E-06	1.14E-06	0.00E+00	0.00E+00	9.12E-07	4.19E-10	3.00E-09	0.00E+00	3.42E-09	3.42E-03	0.00E+00	4.96E-05	9.49E-06
3746063758275	374606	3758275	1.64E-05	1.76E-05	1.69E-05	1.67E-07	3.27E-06	5.89E-06	0.00E+00	2.50E-06	1.25E-06	0.00E+00	0.00E+00	1.00E-06	4.60E-10	3.29E-09	0.00E+00	3.75E-09	3.75E-03	0.00E+00	5.45E-05	1.04E-05
3746163758275	374616	3758275	1.69E-05	1.82E-05	1.74E-05	1.72E-07	3.38E-06	6.08E-06	0.00E+00	2.59E-06	1.29E-06	0.00E+00	0.00E+00	1.03E-06	4.75E-10	3.40E-09	0.00E+00	3.88E-09	3.88E-03	0.00E+00	5.63E-05	1.08E-

			SWBuilding Construction	SWDemolition	SWGrading	EYBuilding Construction	SWPaving	SWGrading	SWArchitectural Coating	NBBuilding Construction	NBBuilding Construction	NBArchitectural Coating	NBArchitectural Coating	RWBuilding Construction		Child Risk			Overlapping Phases - Maximum GLC		
Unique Identifier	X (UTM)	Y (UTM)	2026	2026	2026	2026	2027	2027	2027	2026	2027	2026	2027	2026	3rd Trimester	0<2	2<16	Total	per million	2025	2026	2027
3749063758285	374906	3758285	1.06E-04	1.13E-04	1.09E-04	1.08E-06	2.11E-05	3.80E-05	0.00E+00	1.61E-05	8.07E-06	0.00E+00	0.00E+00	6.46E-06	2.97E-09	2.12E-08	0.00E+00	2.42E-08	2.42E-02	0.00E+00	3.52E-04	6.72E-05
3749163758285	374916	3758285	1.24E-04	1.33E-04	1.28E-04	1.26E-06	2.47E-05	4.45E-05	0.00E+00	1.89E-05	9.45E-06	0.00E+00	0.00E+00	7.56E-06	3.48E-09	2.49E-08	0.00E+00	2.84E-08	2.84E-02	0.00E+00	4.12E-04	7.87E-05
3742063758295	374206	3758295	6.21E-06	6.68E-06	6.41E-06	6.34E-08	1.24E-06	2.24E-06	0.00E+00	9.50E-07	4.75E-07	0.00E+00	0.00E+00	3.80E-07	1.75E-10	1.25E-09	0.00E+00	1.43E-09	1.43E-03	0.00E+00	2.07E-05	3.95E-06
3742163758295	374216	3758295	6.34E-06	6.82E-06	6.54E-06	6.47E-08	1.27E-06	2.28E-06	0.00E+00	9.70E-07	4.85E-07	0.00E+00	0.00E+00	3.88E-07	1.78E-10	1.28E-09	0.00E+00	1.45E-09	1.45E-03	0.00E+00	2.11E-05	4.04E-06
3742263758295	374226	3758295	6.47E-06	6.96E-06	6.68E-06	6.60E-08	1.29E-06	2.33E-06	0.00E+00	9.91E-07	4.95E-07	0.00E+00	0.00E+00	3.96E-07	1.82E-10	1.30E-09	0.00E+00	1.49E-09	1.49E-03	0.00E+00	2.16E-05	4.12E-06
3742363758295	374236	3758295	6.61E-06	7.11E-06	6.82E-06	6.74E-08	1.32E-06	2.38E-06	0.00E+00	1.01E-06	5.06E-07	0.00E+00	0.00E+00	4.05E-07	1.86E-10	1.33E-09	0.00E+00	1.52E-09	1.52E-03	0.00E+00	2.20E-05	4.21E-06
3742463758295	374246	3758295	6.75E-06	7.26E-06	6.97E-06	6.88E-08	1.35E-06	2.43E-06	0.00E+00	1.03E-06	5.16E-07	0.00E+00	0.00E+00	4.13E-07	1.90E-10	1.36E-09	0.00E+00	1.55E-09	1.55E-03	0.00E+00	2.25E-05	4.30E-06
3742563758295	374256	3758295	6.89E-06	7.41E-06	7.12E-06	7.03E-08	1.38E-06	2.48E-06	0.00E+00	1.05E-06	5.27E-07	0.00E+00	0.00E+00	4.22E-07	1.94E-10	1.39E-09	0.00E+00	1.58E-09	1.58E-03	0.00E+00	2.30E-05	4.39E-06
3742663758295	374266	3758295	7.05E-06	7.58E-06	7.28E-06	7.19E-08	1.41E-06	2.54E-06	0.00E+00	1.08E-06	5.39E-07	0.00E+00	0.00E+00	4.31E-07	1.98E-10	1.42E-09	0.00E+00	1.62E-09	1.62E-03	0.00E+00	2.35E-05	4.49E-06
3742763758295	374276	3758295	7.20E-06	7.75E-06	7.44E-06	7.35E-08	1.44E-06	2.59E-06	0.00E+00	1.10E-06	5.51E-07	0.00E+00	0.00E+00	4.41E-07	2.03E-10	1.45E-09	0.00E+00	1.65E-09	1.65E-03	0.00E+00	2.40E-05	4.59E-06
3742863758295	374286	3758295	7.36E-06	7.92E-06	7.60E-06	7.51E-08	1.47E-06	2.65E-06	0.00E+00	1.13E-06	5.64E-07	0.00E+00	0.00E+00	4.51E-07	2.07E-10	1.48E-09	0.00E+00	1.69E-09	1.69E-03	0.00E+00	2.45E-05	4.69E-06
3742963758295	374296	3758295	7.53E-06	8.10E-06	7.77E-06	7.68E-08	1.51E-06	2.71E-06	0.00E+00	1.15E-06	5.76E-07	0.00E+00	0.00E+00	4.61E-07	2.12E-10	1.52E-09	0.00E+00	1.73E-09	1.73E-03	0.00E+00	2.51E-05	4.79E-06
3743063758295	374306	3758295	7.70E-06	8.28E-06	7.95E-06	7.86E-08	1.54E-06	2.77E-06	0.00E+00	1.18E-06	5.89E-07	0.00E+00	0.00E+00	4.72E-07	2.17E-10	1.55E-09	0.00E+00	1.77E-09	1.77E-03	0.00E+00	2.57E-05	4.90E-06
3743163758295	374316	3758295	7.88E-06	8.47E-06	8.13E-06	8.04E-08	1.58E-06	2.84E-06	0.00E+00	1.21E-06	6.03E-07	0.00E+00	0.00E+00	4.82E-07	2.22E-10	1.59E-09	0.00E+00	1.81E-09	1.81E-03	0.00E+00	2.62E-05	5.01E-06
3743263758295	374326	3758295	8.06E-06	8.67E-06	8.32E-06	8.22E-08	1.61E-06	2.90E-06	0.00E+00	1.23E-06	6.17E-07	0.00E+00	0.00E+00	4.93E-07	2.27E-10	1.62E-09	0.00E+00	1.85E-09	1.85E-03	0.00E+00	2.69E-05	5.13E-06
3743363758295	374336	3758295	8.25E-06	8.87E-06	8.51E-06	8.42E-08	1.65E-06	2.97E-06	0.00E+00	1.26E-06	6.31E-07	0.00E+00	0.00E+00	5.05E-07	2.32E-10	1.66E-09	0.00E+00	1.89E-09	1.89E-03	0.00E+00	2.75E-05	5.25E-06
3743463758295	374346	3758295	8.44E-06	9.08E-06	8.71E-06	8.61E-08	1.69E-06	3.04E-06	0.00E+00	1.29E-06	6.46E-07	0.00E+00	0.00E+00	5.17E-07	2.38E-10	1.70E-09	0.00E+00	1.94E-09	1.94E-03	0.00E+00	2.81E-05	5.37E-06
3743563758295	374356	3758295	8.64E-06	9.29E-06	8.92E-06	8.82E-08	1.73E-06	3.11E-06	0.00E+00	1.32E-06	6.61E-07	0.00E+00	0.00E+00	5.29E-07	2.43E-10	1.74E-09	0.00E+00	1.98E-09	1.98E-03	0.00E+00	2.88E-05	5.50E-06
3743663758295	374366	3758295	8.85E-06	9.52E-06	9.13E-06	9.03E-08	1.77E-06	3.19E-06	0.00E+00	1.35E-06	6.77E-07	0.00E+00	0.00E+00	5.42E-07	2.49E-10	1.78E-09	0.00E+00	2.03E-09	2.03E-03	0.00E+00	2.95E-05	5.63E-06
3743763758295	374376	3758295	9.06E-06	9.74E-06	9.35E-06	9.25E-08	1.81E-06	3.26E-06	0.00E+00	1.39E-06	6.93E-07	0.00E+00	0.00E+00	5.55E-07	2.55E-10	1.82E-09	0.00E+00	2.08E-09	2.08E-03	0.00E+00	3.02E-05	5.77E-06
3743963758295	374396	3758295	9.51E-06	1.02E-05	9.82E-06	9.70E-08	1.90E-06	3.42E-06	0.00E+00	1.46E-06	7.28E-07	0.00E+00	0.00E+00	5.82E-07	2.68E-10	1.91E-09	0.00E+00	2.18E-09	2.18E-03	0.00E+00	3.17E-05	6.06E-06
3744063758295	374406	3758295	9.75E-06	1.05E-05	1.01E-05	9.95E-08	1.95E-06	3.51E-06	0.00E+00	1.49E-06	7.48E-07	0.00E+00	0.00E+00	5.97E-07	2.74E-10	1.96E-09	0.00E+00	2.24E-09	2.24E-03	0.00E+00	3.25E-05	6.21E-06
3744163758295	374416	3758295	9.99E-06	1.07E-05	1.03E-05	1.02E-07	2.00E-06	3.60E-06	0.00E+00	1.53E-06	7.65E-07	0.00E+00	0.00E+00	6.12E-07	2.81E-10	2.01E-09	0.00E+00	2.29E-09	2.29E-03	0.00E+00	3.33E-05	6.36E-06
3744263758295	374426	3758295	1.02E-05	1.10E-05	1.06E-05	1.05E-07	2.05E-06	3.69E-06	0.00E+00	1.57E-06	7.84E-07	0.00E+00	0.00E+00	6.27E-07	2.88E-10	2.06E-09	0.00E+00	2.35E-09	2.35E-03	0.00E+00	3.41E-05	6.52E-06
3744363758295	374436	3758295	1.05E-05	1.13E-05	1.08E-05	1.07E-07	2.10E-06	3.78E-06	0.00E+00	1.61E-06	8.04E-07	0.00E+00	0.00E+00	6.43E-07	2.96E-10	2.12E-09	0.00E+00	2.41E-09	2.41E-03	0.00E+00	3.50E-05	6.69E-06
3744463758295	374446	3758295	1.08E-05	1.16E-05	1.11E-05	1.10E-07	2.16E-06	3.88E-06	0.00E+00	1.65E-06	8.25E-07	0.00E+00	0.00E+00	6.60E-07	3.03E-10	2.17E-09	0.00E+00	2.47E-09	2.47E-03	0.00E+00	3.59E-05	6.86E-06
3744543758294	374454	3758294	1.10E-05	1.18E-05	1.13E-05	1.12E-07	2.20E-06	3.96E-06	0.00E+00	1.68E-06	8.41E-07	0.00E+00	0.00E+00	6.73E-07	3.09E-10	2.21E-09	0.00E+00	2.52E-09	2.52E-03	0.00E+00	3.66E-05	7.00E-06
3744663758293	374466	3758293	1.13E-05	1.22E-05	1.17E-05	1.15E-07	2.26E-06	4.08E-06	0.00E+00	1.73E-06	8.66E-07	0.00E+00	0.00E+00	6.93E-07	3.19E-10	2.28E-09	0.00E+00	2.60E-09	2.60E-03	0.00E+00	3.77E-05	7.21E-06
3744763758295	374476	3758295	1.17E-05	1.25E-05	1.20E-05	1.19E-07	2.33E-06	4.20E-06	0.00E+00	1.78E-06	8.92E-07	0.00E+00	0.00E+00	7.14E-07	3.28E-10	2.35E-09	0.00E+00	2.67E-09	2.67E-03	0.00E+00	3.88E-05	7.42E-06
3744863758295	374486	3758295	1.20E-05	1.29E-05	1.24E-05	1.22E-07	2.39E-06	4.31E-06	0.00E+00	1.83E-06	9.16E-07	0.00E+00	0.00E+00	7.33E-07	3.37E-10	2.41E-09	0.00E+00	2.75E-09	2.75E-03	0.00E+00	3.99E-05	7.62E-06
3744963758295	374496	3758295	1.23E-05	1.32E-05	1.27E-05	1.25E-07	2.46E-06	4.43E-06	0.00E+00	1.88E-06	9.41E-07	0.00E+00	0.00E+00	7.53E-07	3.46E-10	2.48E-09	0.00E+00	2.82E-09	2.82E-03	0.00E+00	4.10E-05	7.83E-06
3745073758295	374507	3758295	1.27E-05	1.36E-05	1.31E-05	1.29E-07	2.54E-06	4.56E-06	0.00E+00	1.94E-06	9.70E-07	0.00E+00	0.00E+00	7.76E-07	3.57E-10	2.55E-09	0.00E+00	2.91E-09	2.91E-03	0.00E+00	4.22E-05	8.07E-06
3745163758295	374516	3758295	1.30E-05	1.40E-05	1.34E-05	1.33E-07	2.60E-06	4.68E-06	0.00E+00	1.99E-06	9.94E-07	0.00E+00	0.00E+00	7.95E-07	3.66E-10	2.62E-09	0.00E+00	2.98E-09	2.98E-03	0.00E+00	4.33E-05	8.27E-06
3745263758292	374526	3758292	1.33E-05	1.43E-05	1.37E-05	1.36E-07	2.66E-06	4.79E-06	0.00E+00	2.03E-06	1.02E-06	0.00E+00	0.00E+00	8.14E-07	3.74E-10	2.68E-09	0.00E+00	3.05E-09	3.05E-03	0.00E+00	4.43E-05	8.46E-06
3745363758295	374536	3758295	1.37E-05	1.48E-05	1.42E-05	1.40E-07	2.75E-06	4.95E-06	0.00E+00	2.10E-06	1.05E-06	0.00E+00	0.00E+00	8.41E-07	3.87E-10	2.77E-09	0.00E+00	3.15E-09	3.15E-03	0.00E+00	4.58E-05	8.75E-06
3745463758295	374546	3758295	1.41E-05	1.52E-05	1.46E-05	1.44E-07	2.83E-06	5.09E-06	0.00E+00	2.16E-06	1.08E-06	0.00E+00	0.00E+00	8.66E-07	3.98E-10	2.85E-09	0.00E+00	3.25E-09	3.25E-03	0.00E+00	4.71E-05	9.00E-06
3745563758295	374556	3758295	1.46E-05	1.57E-05	1.50E-05	1.49E-07	2.91E-06	5.24E-06	0.00E+00	2.23E-06	1.11E-06	0.00E+00	0.00E+00	8.91E-07	4.10E-10	2.93E-09	0.00E+00	3.34E-09	3.34E-03	0.00E+00	4.85E-05	9.27E-06
3745663758295	374566	3758295	1.50E-05	1.61E-05	1.55E-05	1.53E-07	3.00E-06	5.40E-06	0.00E+00	2.30E-06	1.15E-06	0.00E+00	0.00E+00	9.18E-07	4.22E-10	3.02E-09	0.00E+00	3.44E-09	3.44E-03	0.00E+00	5.00E-05	9.55E-06
3745763758295	374576	3758295	1.55E-05	1.66E-05	1.60E-05	1.58E-07	3.09E-06	5.56E-06	0.00E+00	2.37E-06	1.18E-06	0.00E+00	0.00E+00	9.46E-07	4.35E-10	3.11E-09	0.00E+00	3.55E-09	3.55E-03	0.00E+00	5.15E-05	9.84E-06
3746063758293	374606	3758293	1.69E-05	1.82E-05	1.75E-05	1.73E-07	3.38E-06	6.09E-06	0.00E+00	2.59E-06	1.29E-06	0.00E+00	0.00E+00	1.04E-06	4.76E-10	3.41E-09	0.00E+00	3.88E-09	3.88E-03	0.00E+00	5.64E-05	1.08E-05
3746153758293	374615	3758293	1.74E-05	1.87E-05	1.80E-05	1.78E-07	3.49E-06	6.27E-06	0.00E+00	2.67E-06	1.33E-06	0.00E+00	0.00E+00	1.07E-06	4.90E-10	3.51E-09	0.00E+00	4.00E-09	4.00E-03	0.00E+00	5.80E-05	1.11E-05
3746263758293	374626	3758293	1.81E-05	1.94E-05	1.86E-05	1.84E-07	3.61E-06	6.50E-06	0.00E+00	2.76E-06	1.38E-06	0.00E+00	0.00E+00	1.11E-06	5.08E-10	3.64E-09	0.00E+00	4.14E-09	4.14E-03	0.00E+00	6.02E-05	1.15E-05
3746373758293	374637	3758293	1.88E-05	2.02E-05	1.94E-05	1.91E-07	3.75E-06	6.75E-06	0.00E+00	2.87E-06	1.43E-06	0.00E+00	0.00E+00	1.15E-06	5.28E-10	3.78E-09	0.00E+00	4.30E-09	4.30E-03	0.00E+00	6.25E-05	1.19E-05
3746463758293	374646	3758293	1.94E-05	2.08E-05	2.00E-05	1.97E-07	3.87E-06	6.97E-06	0.00E+00	2.96E-06	1.48E-06	0.00E+00	0.00E+00	1.18E-06	5.45E-10	3.90E-09	0.00E+00	4.44E-09	4.44E-03	0.00E+00	6.45E-05	1.23E-05
3746563758291	374656	3758291	2.00E-05	2.15E-05	2.06E-05	2.04E-07	4.00E-06	7.19E-06	0.00E+00	3.06E-06	1.53E-06	0.00E+00	0.00E+00	1.22E-06	5.62E-10	4.02E-09	0.00E+00	4.58E-09	4.58E-03	0.00E+00	6.66E-05	1.27E-05
3746663758292	374666	3758292	2.08E-05	2.23E-05	2.14E-05	2.12E-07	4.15E-06	7.48E-06	0.00E+00	3.18E-06	1.59E-06	0.00E+00	0.00E+00	1.27E-06	5.84E-10	4.18E-09	0.00E+00	4.77E-09	4.77E-03	0.00E+00	6.92E-05	1.32E-05
3746843758292	374684	3758292	2.22E-05	2.39E-05	2.30E-05	2.27E-07	4.45E-06	8.01E-06	0.00E+00	3.40E-06	1.70E-06	0.00E+00	0.00E+00	1.36E-06	6.26E-10	4.48E-09	0.00E+00	5.10E-09	5.10E-03	0.00E+00	7.41E-05	1.42E-05
3746963758295	374696	3758295	2.35E-05	2.52E-05	2.42E-05	2.40E-07	4.70E-06	8.45E-06	0.00E+00	3.59E-06	1.80E-06	0.00E+00	0.00E+00	1.44E-06	6.61E-10	4.73E-09	0.00E+00	5.39E-09	5.39E-03	0.00E+00	7.82E-05	1.49E-05
3747063758295	374706	3758295	2.45E-05	2.63E-05	2.53E-05	2.50E-07	4.90E-06	8.81E-06	0.00E+00	3.75E-06	1.87E-06	0.00E+00	0.00E+00	1.50E-06	6.89E-10	4.93E-09	0.00E+00	5.62E-09	5.62E-03	0.00E+00	8.16E-05	1.56E-05
3747153758292	374715	3758292	2.53E-05	2.72E-05	2.61E-05	2.58E-07	5.06E-06	9.11E-06	0.00E+00	3.87E-06	1.93E-06	0.00E+00	0.00E+00	1.55E-06	7.12E-10	5.09E-09	0.00E+00	5.80E-09	5.80E-03	0.00E+00	8.42E-05	1.61E-05
3747263758291	374726	3758291	2.65E-05	2.85E-05	2.74E-05	2.70E-07	5.30E-06	9.54E-06	0.00E+00	4.05E-06	2.03E-06	0.00E+00	0.00E+00	1.62E-06	7.46E-10	5.33E-09	0.00E+00	6.08E-09	6.08E-03	0.00E+00	8.83E-05	1.69E-05
3747333758291	374733	3758291	2.74E-05	2.94E-05	2.82E-05	2.79E-07	5.47E-06	9.85E-06	0.00E+00	4.19E-06	2.09E-06	0.00E+00	0.00E+00	1.67E-06	7.70E-10	5.51E-09	0.00E+00	6.28E-09	6.28E-03	0.00E+00	9.12E-05	1.74E-05
3747463758292	374746	3758292	2.92E-05	3.14E-05	3.01E-05	2.98E-07	5.84E-06	1.05E-05	0.00E+00	4.47E-06	2.23E-06	0.00E+00	0.00E+00	1.79E-06	8.21E-10	5.87E-09	0.00E+00	6.70E-09	6.70E-03	0.00E+00	9.72E-05	1.86E-05
3747573758291	374757	3758291	3.08E-05	3.31E-05	3.18E-05	3.14E-07	6.16E-06	1.11E-05	0.00E+00	4.71E-06	2.35E-06	0.00E+00	0.00E+00	1.88E-06	8.66E-10	6.19E-09	0.00E+00	7.06E-09	7.06E-03	0.00E+00	1.03E-04	1.96E-05
3747653758291	374765	3758291	3.21E-05	3.45E-05	3.31E-05	3.27E-07	6.42E-06	1.16E-05	0.00E+00	4.91E-06	2.45E-06	0.00E+00	0.00E+00	1.96E-06	9.03E-10	6.44E-09	0.00E+00	7.36E-09	7.36E-03	0.00E+00	1.07E-04	2.04E-05
3747763758295	374776	3758295	3.44E-05	3.70E-05	3.55E-05	3.51E-07	6.88E-06	1.24E-05	0.00E+00	5.26E-06	2.63E-06	0.00E+00	0.00E+00	2.11E-06	9.68E-10	6.92E-09	0.00E+00	7.89E-09	7.89E-03	0.00E+00	1.15E-04	2.19E-05
3747863758295	374786	3758295	3.64E-05	3.92E-05	3.76E-05	3.72E-07	7.29E-06	1.31E-05	0.00E+00	5.58E-06	2.79E-06	0.00E+00	0.00E+00	2.23E-06	1.03E-09	7.34E-09	0.00E+00	8.36E-09	8.36E-03	0.00E+00	1.21E-04	2.32E-05
3747953758295	374795	3758295	3.85E-05	4.14E-05	3.97E-05	3.93E-07	7.70E-06	1.39E-05	0.00E+00	5.89E-06	2.95E-06	0.00E+00	0.00E+00	2.36E-06	1.08E-09	7.75E-09	0.00E+00	8.83E-09	8.83E-03	0.00E+00	1.28E-04	2.45E-05
3748263758295	374826	3758295	4.76E-05	5.12E-05	4.91E-05	4.86E-07	9.53E-06	1.71E-05	0.00E+00	7.29E-06	3.64E-06	0.00E+00	0.00E+00	2.91E-06	1.34E-09	9.59E-09	0.00E+00	1.09E-08	1.09E-02	0.00E+00	1.59E-04	3.03E-05
3748363758295	374836	3758295	5.14E-05	5.53E-05	5.31E-05	5.25E-07	1.03E-05	1.85E-05	0.00E+00	7.87E-06	3.94E-06	0.00E+00	0.00E+00	3.15E-06	1.45E-09	1.04E-08	0.00E+00	1.18E-08	1.18E-02	0.00E+00	1.71E-04	3.28E-05
3748463758295	374846	3758295	5.59E-05	6.02E-05	5.78E-05	5.71E-07	1.12E-05	2.01E-05	0.00E+00	8.56E-06	4.28E-06	0.00E+00	0.00E+00	3.43E-06	1.57E-09	1.13E-08	0.00E+00	1.28E-08	1.28E-02	0.00E+00	1.86E-04	3.56E-05
3748563758295	374856	3758295	6.12E-05	6.58E-05	6.32E-05	6.24E-07	1.22E-05	2.20E-05	0.00E+00	9.37E-06	4.68E-06	0.00E+00	0.00E+00	3.75E-06	1.72E-09	1.23E-08	0.00E+00	1.40E-08	1.40E-02	0.00E+00	2.04E-04	3.90E-05
3748663758291	374866	3758291	6.66E-05	7.16E-05	6.87E-05	6.79E-07	1.33E-05	2.40E-05	0.00E+00	1.02E-05	5.10E-06	0.00E+00	0.00E+00	4.08E-06	1.87E-09	1.34E-08	0.00E+00	1.53E-08	1.53E-02	0.00E+00	2.22E-04	4.24E-05
3748763758295	374876	3758295	7.54E-05	8.11E-05	7.79E-05	7.70E-07	1.51E-05	2.72E-05	0.00E+00	1.15E-05	5.77E-06	0.00E+00	0.00E+00	4.62E-06	2.12E-09	1.52E-08	0.00E+00	1.73E-08	1.73E-02	0.00E+00	2.51E-04	4.80E-05
3748863758295	374886	3758295	8.48E-05	9.12E-05	8.76E-05	8.65E-07	1.70E-05	3.05E-05	0.00E+00	1.30E-05	6.49E-06	0.00E+00	0.00E+00	5.19E-06	2.39E-09	1.71E-08	0.00E+00	1.95E-08	1.95E-02	0.00E+00	2.83E-04	5.40E-05
3748963758295	374896	3758295	9.67E-05	1.04E-04	9.99E-05	9.87E-07	1.94E-05	3.48E-05	0.00E+00	1.48E-05	7.40E-06	0.00E+00	0.00E+00	5.92E-06	2.72E-09	1.95E-08	0.00E+00	2.22E-08	2.22E-02	0.00E+00	3.22E-04	6.16E-05
3749063758295	374906	3758295	1.12E-04	1.21E-04	1.16E-04	1.14E-06	2.24E-05	4.04E-05	0.00E+00	1.72E-05	8.58E-06	0.00E+00	0.00E+00	6.86E-06	3.16E-09	2.26E-08	0.00E+00	2.57E-08	2.57E-02	0.00E+00	3.74E-04	7.14E-05
3749163758295	374916	3758295	1.31E-04	1.41E-04	1.37E-04	1.34E-06	2.66E-05	4.80E-05	0.00E+00	2.04E-05	1.02E-05	0.00E+00	0.00E+00	8.15E-06	3.75E-09	2.68E-08	0.00E+00	3.06E-08	3.06E-02	0.00E+00	4.44E-04	8.48E-05
3749263758295	374926	3758295	1.63E-04	1.75E-04	1.68E-04	1.66E-06	3.25E-05	5.85E-05	0.00E+00	2.49E-05	1.24E-05	0.00E+00	0.00E+00	9.95E-06	4.57E-09	3.27E-08	0.00E+00	3.73E-08	3.73E-02	0.00E+00	5.42E-04	1.03E-04
3748263758304	374826	3758304	4.88E-05	5.24E-05	5.03E-05	4.97E-07	9.75E-06	1.76E-05	0.00E+00	7.46E-06	3.73E-06	0.00E+00	0.00E+00	2.98E-06	1.37E-09	9.82E-09	0.00E+00	1.12E-08	1.12E-02	0.00E+00	1.62E-04	3.10E-05
3748363758303	374836	3758303	5.26E-05	5.66E-05	5.43E-05	5.37E-07	1.05E-05	1.90E-05	0.00E+00	8.06E-06	4.03E-06	0.00E+00	0.00E+00	3.22E-06	1.48E-09	1.06E-08	0.00E+00	1.21E-08	1.21E-02	0.00E+00	1.75E-04	3.35E-05
3748463758303	374846	3758303	5.73E-05	6.16E-05	5.92E-05	5.85E-07	1.15E-05	2.06E-05	0.00E+00	8.77E-06	4.39E-06	0.00E+00	0.00E+00	3.51E-06	1.61E-09	1.15E-08	0.00E+00	1.32E-08	1.32E-02	0.00E+00	1.91E-04	3.65E-05
3748563758304	374856	3758304	6.30E-05	6.77E-05	6.50E-05	6.43E-07	1.26E-05	2.27E-05	0.00E+00	9.64E-06	4.82E-06	0.00E+00	0.00E+00	3.86E-06	1.77E-09	1.27E-08	0.00E+00	1.45E-08	1.45E-02	0.00E+00	2.10E-04	4.01E-05
3748763758305	374876	3758305	7.82E-05	8.41E-05	8.08E-05	7.98E-07	1.57E-05	2.82E-05	0.00E+00	1.20E-05	5.99E-06	0.00E+00	0.00E+00	4.79E-06	2.20E-09	1.58E-08	0.00E+00	1.80E-08	1.80E-02	0.00E+00	2.61E-04	4.98E-05
3748863758305	374886	3758305	8.85E-05	9.51E-05	9.13E-05	9.03E-07	1.77E-05	3.19E-05	0.00E+00	1.35E-05	6.77E-06	0.00E+00	0.00E+00	5.42E-06	2.49E-09	1.78E-08	0.00E+00	2.03E-08	2.03E-02	0.00E+00	2.95E-04	5.63E-05
3748903758305	374890	3758305	9.33E-05	1.00E-04	9.64E-05	9.52E-07	1.87E-05	3.36E-05	0.00E+00	1.43E-05	7.14E-06	0.00E+00	0.00E+00	5.71E-06	2.63E-09	1.88E-08	0.00E+00	2.14E-08	2.14E-02	0.00E+00	3.11E-04	5.94E-05
3749003758305	374900	3758305	1.08E-04	1.16E-04	1.11E-04	1.10E-06	2.15E-05	3.87E-05	0.00E+00	1.65E-05	8.23E-06	0.00E+00	0.00E+00	6.58E-06	3.03E-09	2.17E-08	0.00E+00	2.47E-08	2.47E-02	0.00E+00	3.58E-04	6.85E-05
3749163758305	374916	3758305	1.42E-04	1.52E-04	1.46E-04	1.45E-06	2.84E-05	5.11E-05	0.00E+00	2.17E-05	1.08E-05	0.00E+00	0.00E+00	8.68E-06	3.99E-09	2.85E-08	0.00E+00	3.25E-08	3.25E-02	0.00E+00	4.72E-04	9.03E-

			SWBuilding Construction	SWDemolition	SWGrading	EYBuilding Construction	SWPaving	SWGrading	SWArchitectural Coating	NBBuilding Construction	NBBuilding Construction	NBArchitectural Coating	NBArchitectural Coating	RWBuilding Construction		Child Risk			Overlapping Phases - Maximum GLC		
Unique Identifier	X (UTM)	Y (UTM)	2026	2026	2026	2026	2027	2027	2027	2026	2027	2026	2027	2026	3rd Trimester	0<2	2<16	Total	per million	2025	2026	2027
3742775758808	374277	3758808	1.06E-05	1.14E-05	1.10E-05	1.09E-07	2.13E-06	3.83E-06	0.00E+00	1.63E-06	8.14E-07	0.00E+00	0.00E+00	6.51E-07	2.99E-10	2.14E-09	0.00E+00	2.44E-09	2.44E-03	0.00E+00	3.54E-05	6.77E-06
3742837758808	374287	3758808	1.10E-05	1.18E-05	1.14E-05	1.12E-07	2.20E-06	3.97E-06	0.00E+00	1.69E-06	8.43E-07	0.00E+00	0.00E+00	6.75E-07	3.10E-10	2.22E-09	0.00E+00	2.53E-09	2.53E-03	0.00E+00	3.67E-05	7.02E-06
3743173758808	374317	3758808	1.23E-05	1.32E-05	1.27E-05	1.26E-07	2.46E-06	4.44E-06	0.00E+00	1.89E-06	9.43E-07	0.00E+00	0.00E+00	7.54E-07	3.47E-10	2.48E-09	0.00E+00	2.83E-09	2.83E-03	0.00E+00	4.11E-05	7.84E-06
3743273758808	374327	3758808	1.28E-05	1.38E-05	1.32E-05	1.31E-07	2.56E-06	4.62E-06	0.00E+00	1.96E-06	9.81E-07	0.00E+00	0.00E+00	7.85E-07	3.61E-10	2.58E-09	0.00E+00	2.94E-09	2.94E-03	0.00E+00	4.27E-05	8.16E-06
3743373758808	374337	3758808	1.33E-05	1.44E-05	1.38E-05	1.36E-07	2.67E-06	4.81E-06	0.00E+00	2.04E-06	1.02E-06	0.00E+00	0.00E+00	8.17E-07	3.76E-10	2.69E-09	0.00E+00	3.06E-09	3.06E-03	0.00E+00	4.45E-05	8.50E-06
3743473758808	374347	3758808	1.39E-05	1.50E-05	1.44E-05	1.42E-07	2.78E-06	5.01E-06	0.00E+00	2.13E-06	1.07E-06	0.00E+00	0.00E+00	8.52E-07	3.92E-10	2.80E-09	0.00E+00	3.19E-09	3.19E-03	0.00E+00	4.64E-05	8.86E-06
3743573758808	374357	3758808	1.45E-05	1.56E-05	1.50E-05	1.48E-07	2.91E-06	5.23E-06	0.00E+00	2.22E-06	1.11E-06	0.00E+00	0.00E+00	8.90E-07	4.09E-10	2.93E-09	0.00E+00	3.34E-09	3.34E-03	0.00E+00	4.84E-05	9.25E-06
3743673758808	374367	3758808	1.52E-05	1.63E-05	1.57E-05	1.55E-07	3.04E-06	5.47E-06	0.00E+00	2.33E-06	1.16E-06	0.00E+00	0.00E+00	9.30E-07	4.28E-10	3.06E-09	0.00E+00	3.49E-09	3.49E-03	0.00E+00	5.06E-05	9.68E-06
3743773758808	374377	3758808	1.59E-05	1.71E-05	1.64E-05	1.62E-07	3.18E-06	5.73E-06	0.00E+00	2.44E-06	1.22E-06	0.00E+00	0.00E+00	9.74E-07	4.48E-10	3.20E-09	0.00E+00	3.65E-09	3.65E-03	0.00E+00	5.30E-05	1.01E-05
3741073758818	374107	3758818	6.51E-06	7.02E-06	6.72E-06	6.64E-08	1.30E-06	2.34E-06	0.00E+00	9.96E-07	4.98E-07	0.00E+00	0.00E+00	3.98E-07	1.83E-10	1.31E-09	0.00E+00	1.49E-09	1.49E-03	0.00E+00	2.17E-05	4.14E-06
3741173758818	374117	3758818	6.67E-06	7.17E-06	6.88E-06	6.80E-08	1.33E-06	2.40E-06	0.00E+00	1.02E-06	5.10E-07	0.00E+00	0.00E+00	4.08E-07	1.88E-10	1.34E-09	0.00E+00	1.53E-09	1.53E-03	0.00E+00	2.22E-05	4.24E-06
3741273758818	374127	3758818	6.83E-06	7.35E-06	7.05E-06	6.97E-08	1.37E-06	2.46E-06	0.00E+00	1.05E-06	5.23E-07	0.00E+00	0.00E+00	4.18E-07	1.92E-10	1.38E-09	0.00E+00	1.57E-09	1.57E-03	0.00E+00	2.28E-05	4.35E-06
3741373758818	374137	3758818	7.00E-06	7.53E-06	7.23E-06	7.14E-08	1.40E-06	2.52E-06	0.00E+00	1.07E-06	5.36E-07	0.00E+00	0.00E+00	4.29E-07	1.97E-10	1.41E-09	0.00E+00	1.61E-09	1.61E-03	0.00E+00	2.33E-05	4.46E-06
3741473758818	374147	3758818	7.18E-06	7.72E-06	7.41E-06	7.33E-08	1.44E-06	2.59E-06	0.00E+00	1.10E-06	5.50E-07	0.00E+00	0.00E+00	4.40E-07	2.02E-10	1.45E-09	0.00E+00	1.65E-09	1.65E-03	0.00E+00	2.39E-05	4.57E-06
3741573758818	374157	3758818	7.38E-06	7.93E-06	7.62E-06	7.53E-08	1.48E-06	2.66E-06	0.00E+00	1.13E-06	5.65E-07	0.00E+00	0.00E+00	4.52E-07	2.08E-10	1.49E-09	0.00E+00	1.69E-09	1.69E-03	0.00E+00	2.46E-05	4.70E-06
3741673758818	374167	3758818	7.57E-06	8.15E-06	7.82E-06	7.73E-08	1.52E-06	2.73E-06	0.00E+00	1.16E-06	5.80E-07	0.00E+00	0.00E+00	4.64E-07	2.13E-10	1.53E-09	0.00E+00	1.74E-09	1.74E-03	0.00E+00	2.52E-05	4.82E-06
3741773758818	374177	3758818	7.78E-06	8.37E-06	8.03E-06	7.94E-08	1.56E-06	2.80E-06	0.00E+00	1.19E-06	5.95E-07	0.00E+00	0.00E+00	4.76E-07	2.19E-10	1.57E-09	0.00E+00	1.79E-09	1.79E-03	0.00E+00	2.59E-05	4.95E-06
3741873758818	374187	3758818	8.00E-06	8.60E-06	8.26E-06	8.16E-08	1.60E-06	2.88E-06	0.00E+00	1.22E-06	6.12E-07	0.00E+00	0.00E+00	4.90E-07	2.25E-10	1.61E-09	0.00E+00	1.84E-09	1.84E-03	0.00E+00	2.66E-05	5.09E-06
3741973758818	374197	3758818	8.23E-06	8.85E-06	8.49E-06	8.39E-08	1.65E-06	2.96E-06	0.00E+00	1.26E-06	6.30E-07	0.00E+00	0.00E+00	5.04E-07	2.32E-10	1.66E-09	0.00E+00	1.89E-09	1.89E-03	0.00E+00	2.74E-05	5.24E-06
3742073758818	374207	3758818	8.47E-06	9.11E-06	8.74E-06	8.64E-08	1.69E-06	3.05E-06	0.00E+00	1.30E-06	6.48E-07	0.00E+00	0.00E+00	5.18E-07	2.38E-10	1.71E-09	0.00E+00	1.94E-09	1.94E-03	0.00E+00	2.82E-05	5.39E-06
3742173758818	374217	3758818	8.72E-06	9.38E-06	9.00E-06	8.90E-08	1.74E-06	3.14E-06	0.00E+00	1.33E-06	6.67E-07	0.00E+00	0.00E+00	5.34E-07	2.45E-10	1.76E-09	0.00E+00	2.00E-09	2.00E-03	0.00E+00	2.91E-05	5.55E-06
3742273758818	374227	3758818	8.99E-06	9.66E-06	9.28E-06	9.17E-08	1.80E-06	3.24E-06	0.00E+00	1.38E-06	6.88E-07	0.00E+00	0.00E+00	5.50E-07	2.53E-10	1.81E-09	0.00E+00	2.06E-09	2.06E-03	0.00E+00	2.99E-05	5.72E-06
3742373758818	374237	3758818	9.27E-06	9.97E-06	9.57E-06	9.46E-08	1.85E-06	3.34E-06	0.00E+00	1.42E-06	7.09E-07	0.00E+00	0.00E+00	5.67E-07	2.61E-10	1.87E-09	0.00E+00	2.13E-09	2.13E-03	0.00E+00	3.09E-05	5.90E-06
3742473758818	374247	3758818	9.56E-06	1.03E-05	9.87E-06	9.76E-08	1.91E-06	3.44E-06	0.00E+00	1.46E-06	7.32E-07	0.00E+00	0.00E+00	5.86E-07	2.69E-10	1.93E-09	0.00E+00	2.20E-09	2.20E-03	0.00E+00	3.19E-05	6.09E-06
3742573758818	374257	3758818	9.87E-06	1.06E-05	1.02E-05	1.01E-07	1.98E-06	3.56E-06	0.00E+00	1.51E-06	7.55E-07	0.00E+00	0.00E+00	6.04E-07	2.78E-10	1.99E-09	0.00E+00	2.27E-09	2.27E-03	0.00E+00	3.29E-05	6.29E-06
3742673758818	374267	3758818	1.02E-05	1.10E-05	1.05E-05	1.04E-07	2.04E-06	3.67E-06	0.00E+00	1.56E-06	7.80E-07	0.00E+00	0.00E+00	6.24E-07	2.87E-10	2.05E-09	0.00E+00	2.34E-09	2.34E-03	0.00E+00	3.40E-05	6.49E-06
3742773758818	374277	3758818	1.05E-05	1.13E-05	1.09E-05	1.08E-07	2.11E-06	3.80E-06	0.00E+00	1.61E-06	8.07E-07	0.00E+00	0.00E+00	6.46E-07	2.97E-10	2.12E-09	0.00E+00	2.42E-09	2.42E-03	0.00E+00	3.51E-05	6.71E-06
3742873758818	374287	3758818	1.09E-05	1.17E-05	1.13E-05	1.11E-07	2.19E-06	3.93E-06	0.00E+00	1.67E-06	8.36E-07	0.00E+00	0.00E+00	6.69E-07	3.08E-10	2.20E-09	0.00E+00	2.51E-09	2.51E-03	0.00E+00	3.64E-05	6.96E-06
3742973758818	374297	3758818	1.13E-05	1.21E-05	1.17E-05	1.16E-07	2.27E-06	4.08E-06	0.00E+00	1.73E-06	8.67E-07	0.00E+00	0.00E+00	6.93E-07	3.19E-10	2.28E-09	0.00E+00	2.60E-09	2.60E-03	0.00E+00	3.77E-05	7.21E-06
3743073758818	374307	3758818	1.17E-05	1.26E-05	1.21E-05	1.20E-07	2.35E-06	4.23E-06	0.00E+00	1.80E-06	8.99E-07	0.00E+00	0.00E+00	7.19E-07	3.31E-10	2.36E-09	0.00E+00	2.70E-09	2.70E-03	0.00E+00	3.91E-05	7.48E-06
3743173758818	374317	3758818	1.22E-05	1.31E-05	1.26E-05	1.24E-07	2.44E-06	4.39E-06	0.00E+00	1.87E-06	9.34E-07	0.00E+00	0.00E+00	7.47E-07	3.43E-10	2.46E-09	0.00E+00	2.80E-09	2.80E-03	0.00E+00	4.07E-05	7.77E-06
3743273758818	374327	3758818	1.27E-05	1.36E-05	1.31E-05	1.29E-07	2.54E-06	4.57E-06	0.00E+00	1.94E-06	9.70E-07	0.00E+00	0.00E+00	7.76E-07	3.57E-10	2.55E-09	0.00E+00	2.91E-09	2.91E-03	0.00E+00	4.22E-05	8.07E-06
3743373758818	374337	3758818	1.32E-05	1.42E-05	1.36E-05	1.35E-07	2.64E-06	4.75E-06	0.00E+00	2.02E-06	1.01E-06	0.00E+00	0.00E+00	8.08E-07	3.71E-10	2.66E-09	0.00E+00	3.03E-09	3.03E-03	0.00E+00	4.40E-05	8.40E-06
3743473758818	374347	3758818	1.37E-05	1.48E-05	1.42E-05	1.40E-07	2.75E-06	4.95E-06	0.00E+00	2.10E-06	1.05E-06	0.00E+00	0.00E+00	8.42E-07	3.87E-10	2.77E-09	0.00E+00	3.15E-09	3.15E-03	0.00E+00	4.58E-05	8.75E-06
3743573758818	374357	3758818	1.43E-05	1.54E-05	1.48E-05	1.46E-07	2.87E-06	5.16E-06	0.00E+00	2.19E-06	1.10E-06	0.00E+00	0.00E+00	8.78E-07	4.04E-10	2.89E-09	0.00E+00	3.29E-09	3.29E-03	0.00E+00	4.78E-05	9.13E-06
3743673758818	374367	3758818	1.50E-05	1.61E-05	1.55E-05	1.53E-07	3.00E-06	5.40E-06	0.00E+00	2.29E-06	1.15E-06	0.00E+00	0.00E+00	9.17E-07	4.22E-10	3.02E-09	0.00E+00	3.44E-09	3.44E-03	0.00E+00	4.99E-05	9.54E-06
3743773758818	374377	3758818	1.57E-05	1.69E-05	1.62E-05	1.60E-07	3.14E-06	5.64E-06	0.00E+00	2.40E-06	1.20E-06	0.00E+00	0.00E+00	9.59E-07	4.41E-10	3.16E-09	0.00E+00	3.60E-09	3.60E-03	0.00E+00	5.22E-05	9.98E-06
3741073758828	374107	3758828	6.48E-06	6.97E-06	6.69E-06	6.61E-08	1.30E-06	2.33E-06	0.00E+00	9.92E-07	4.96E-07	0.00E+00	0.00E+00	3.97E-07	1.82E-10	1.30E-09	0.00E+00	1.49E-09	1.49E-03	0.00E+00	2.16E-05	4.13E-06
3741173758828	374117	3758828	6.64E-06	7.14E-06	6.85E-06	6.77E-08	1.33E-06	2.39E-06	0.00E+00	1.02E-06	5.08E-07	0.00E+00	0.00E+00	4.06E-07	1.87E-10	1.34E-09	0.00E+00	1.52E-09	1.52E-03	0.00E+00	2.21E-05	4.23E-06
3741273758828	374127	3758828	6.80E-06	7.31E-06	7.02E-06	6.94E-08	1.36E-06	2.45E-06	0.00E+00	1.04E-06	5.21E-07	0.00E+00	0.00E+00	4.16E-07	1.91E-10	1.37E-09	0.00E+00	1.56E-09	1.56E-03	0.00E+00	2.27E-05	4.33E-06
3741373758828	374137	3758828	6.97E-06	7.49E-06	7.19E-06	7.11E-08	1.39E-06	2.51E-06	0.00E+00	1.07E-06	5.33E-07	0.00E+00	0.00E+00	4.27E-07	1.96E-10	1.40E-09	0.00E+00	1.60E-09	1.60E-03	0.00E+00	2.32E-05	4.44E-06
3741473758828	374147	3758828	7.14E-06	7.68E-06	7.37E-06	7.29E-08	1.43E-06	2.57E-06	0.00E+00	1.09E-06	5.47E-07	0.00E+00	0.00E+00	4.37E-07	2.01E-10	1.44E-09	0.00E+00	1.64E-09	1.64E-03	0.00E+00	2.38E-05	4.55E-06
3741573758828	374157	3758828	7.34E-06	7.89E-06	7.58E-06	7.49E-08	1.47E-06	2.64E-06	0.00E+00	1.12E-06	5.62E-07	0.00E+00	0.00E+00	4.49E-07	2.07E-10	1.48E-09	0.00E+00	1.68E-09	1.68E-03	0.00E+00	2.45E-05	4.67E-06
3741673758828	374167	3758828	7.53E-06	8.10E-06	7.78E-06	7.69E-08	1.51E-06	2.71E-06	0.00E+00	1.15E-06	5.77E-07	0.00E+00	0.00E+00	4.61E-07	2.12E-10	1.52E-09	0.00E+00	1.73E-09	1.73E-03	0.00E+00	2.51E-05	4.80E-06
3741773758828	374177	3758828	7.74E-06	8.32E-06	7.99E-06	7.90E-08	1.55E-06	2.79E-06	0.00E+00	1.18E-06	5.92E-07	0.00E+00	0.00E+00	4.74E-07	2.18E-10	1.56E-09	0.00E+00	1.78E-09	1.78E-03	0.00E+00	2.58E-05	4.93E-06
3741873758828	374187	3758828	7.95E-06	8.55E-06	8.21E-06	8.11E-08	1.59E-06	2.86E-06	0.00E+00	1.22E-06	6.09E-07	0.00E+00	0.00E+00	4.87E-07	2.24E-10	1.60E-09	0.00E+00	1.82E-09	1.82E-03	0.00E+00	2.65E-05	5.06E-06
3741973758828	374197	3758828	8.18E-06	8.79E-06	8.44E-06	8.34E-08	1.64E-06	2.95E-06	0.00E+00	1.25E-06	6.26E-07	0.00E+00	0.00E+00	5.01E-07	2.30E-10	1.65E-09	0.00E+00	1.88E-09	1.88E-03	0.00E+00	2.73E-05	5.21E-06
3742073758828	374207	3758828	8.41E-06	9.05E-06	8.69E-06	8.59E-08	1.68E-06	3.03E-06	0.00E+00	1.29E-06	6.44E-07	0.00E+00	0.00E+00	5.15E-07	2.37E-10	1.69E-09	0.00E+00	1.93E-09	1.93E-03	0.00E+00	2.80E-05	5.36E-06
3742173758828	374217	3758828	8.66E-06	9.32E-06	8.94E-06	8.84E-08	1.73E-06	3.12E-06	0.00E+00	1.33E-06	6.63E-07	0.00E+00	0.00E+00	5.30E-07	2.44E-10	1.74E-09	0.00E+00	1.99E-09	1.99E-03	0.00E+00	2.89E-05	5.52E-06
3742273758828	374227	3758828	8.92E-06	9.60E-06	9.21E-06	9.11E-08	1.79E-06	3.21E-06	0.00E+00	1.37E-06	6.83E-07	0.00E+00	0.00E+00	5.46E-07	2.51E-10	1.80E-09	0.00E+00	2.05E-09	2.05E-03	0.00E+00	2.97E-05	5.68E-06
3742373758828	374237	3758828	9.20E-06	9.89E-06	9.50E-06	9.39E-08	1.84E-06	3.31E-06	0.00E+00	1.41E-06	7.04E-07	0.00E+00	0.00E+00	5.63E-07	2.59E-10	1.85E-09	0.00E+00	2.11E-09	2.11E-03	0.00E+00	3.07E-05	5.86E-06
3742473758828	374247	3758828	9.49E-06	1.02E-05	9.80E-06	9.68E-08	1.90E-06	3.42E-06	0.00E+00	1.45E-06	7.26E-07	0.00E+00	0.00E+00	5.81E-07	2.67E-10	1.91E-09	0.00E+00	2.18E-09	2.18E-03	0.00E+00	3.16E-05	6.04E-06
3742573758828	374257	3758828	9.79E-06	1.05E-05	1.01E-05	9.99E-08	1.96E-06	3.53E-06	0.00E+00	1.50E-06	7.49E-07	0.00E+00	0.00E+00	5.99E-07	2.76E-10	1.97E-09	0.00E+00	2.25E-09	2.25E-03	0.00E+00	3.26E-05	6.23E-06
3742673758828	374267	3758828	1.01E-05	1.09E-05	1.04E-05	1.03E-07	2.02E-06	3.64E-06	0.00E+00	1.55E-06	7.74E-07	0.00E+00	0.00E+00	6.19E-07	2.85E-10	2.04E-09	0.00E+00	2.32E-09	2.32E-03	0.00E+00	3.37E-05	6.44E-06
3742773758828	374277	3758828	1.04E-05	1.12E-05	1.08E-05	1.07E-07	2.09E-06	3.77E-06	0.00E+00	1.60E-06	8.00E-07	0.00E+00	0.00E+00	6.40E-07	2.94E-10	2.11E-09	0.00E+00	2.40E-09	2.40E-03	0.00E+00	3.48E-05	6.66E-06
3742873758828	374287	3758828	1.08E-05	1.16E-05	1.12E-05	1.10E-07	2.17E-06	3.90E-06	0.00E+00	1.66E-06	8.29E-07	0.00E+00	0.00E+00	6.63E-07	3.05E-10	2.18E-09	0.00E+00	2.48E-09	2.48E-03	0.00E+00	3.61E-05	6.89E-06
3742973758828	374297	3758828	1.12E-05	1.21E-05	1.16E-05	1.14E-07	2.24E-06	4.04E-06	0.00E+00	1.72E-06	8.58E-07	0.00E+00	0.00E+00	6.86E-07	3.16E-10	2.26E-09	0.00E+00	2.57E-09	2.57E-03	0.00E+00	3.74E-05	7.14E-06
3743073758828	374307	3758828	1.16E-05	1.25E-05	1.20E-05	1.18E-07	2.32E-06	4.18E-06	0.00E+00	1.78E-06	8.89E-07	0.00E+00	0.00E+00	7.11E-07	3.27E-10	2.34E-09	0.00E+00	2.66E-09	2.66E-03	0.00E+00	3.87E-05	7.39E-06
3743173758828	374317	3758828	1.20E-05	1.30E-05	1.24E-05	1.23E-07	2.41E-06	4.34E-06	0.00E+00	1.84E-06	9.22E-07	0.00E+00	0.00E+00	7.37E-07	3.39E-10	2.43E-09	0.00E+00	2.76E-09	2.76E-03	0.00E+00	4.01E-05	7.67E-06
3743273758828	374327	3758828	1.25E-05	1.35E-05	1.29E-05	1.28E-07	2.50E-06	4.50E-06	0.00E+00	1.91E-06	9.57E-07	0.00E+00	0.00E+00	7.66E-07	3.52E-10	2.52E-09	0.00E+00	2.87E-09	2.87E-03	0.00E+00	4.17E-05	7.96E-06
3743373758828	374337	3758828	1.30E-05	1.40E-05	1.34E-05	1.33E-07	2.60E-06	4.68E-06	0.00E+00	1.99E-06	9.95E-07	0.00E+00	0.00E+00	7.96E-07	3.66E-10	2.62E-09	0.00E+00	2.98E-09	2.98E-03	0.00E+00	4.33E-05	8.28E-06
3743473758828	374347	3758828	1.35E-05	1.46E-05	1.40E-05	1.38E-07	2.71E-06	4.87E-06	0.00E+00	2.07E-06	1.04E-06	0.00E+00	0.00E+00	8.29E-07	3.81E-10	2.73E-09	0.00E+00	3.11E-09	3.11E-03	0.00E+00	4.51E-05	8.62E-06
3743573758828	374357	3758828	1.41E-05	1.52E-05	1.46E-05	1.44E-07	2.82E-06	5.08E-06	0.00E+00	2.16E-06	1.08E-06	0.00E+00	0.00E+00	8.64E-07	3.97E-10	2.84E-09	0.00E+00	3.24E-09	3.24E-03	0.00E+00	4.70E-05	8.98E-06
3743673758828	374367	3758828	1.47E-05	1.58E-05	1.52E-05	1.50E-07	2.95E-06	5.30E-06	0.00E+00	2.25E-06	1.13E-06	0.00E+00	0.00E+00	9.02E-07	4.15E-10	2.97E-09	0.00E+00	3.38E-09	3.38E-03	0.00E+00	4.91E-05	9.38E-06
3743773758828	374377	3758828	1.54E-05	1.66E-05	1.59E-05	1.57E-07	3.08E-06	5.54E-06	0.00E+00	2.36E-06	1.18E-06	0.00E+00	0.00E+00	9.43E-07	4.33E-10	3.10E-09	0.00E+00	3.53E-09	3.53E-03	0.00E+00	5.13E-05	9.80E-06
3741073758838	374107	3758838	6.45E-06	6.93E-06	6.66E-06	6.58E-08	1.29E-06	2.32E-06	0.00E+00	9.87E-07	4.93E-07	0.00E+00	0.00E+00	3.95E-07	1.81E-10	1.30E-09	0.00E+00	1.48E-09	1.48E-03	0.00E+00	2.15E-05	4.11E-06
3741173758838	374117	3758838	6.60E-06	7.10E-06	6.82E-06	6.74E-08	1.32E-06	2.38E-06	0.00E+00	1.01E-06	5.05E-07	0.00E+00	0.00E+00	4.04E-07	1.86E-10	1.33E-09	0.00E+00	1.52E-09	1.52E-03	0.00E+00	2.20E-05	4.20E-06
3741273758838	374127	3758838	6.76E-06	7.28E-06	6.99E-06	6.90E-08	1.35E-06	2.44E-06	0.00E+00	1.04E-06	5.18E-07	0.00E+00	0.00E+00	4.14E-07	1.90E-10	1.36E-09	0.00E+00	1.55E-09	1.55E-03	0.00E+00	2.25E-05	4.31E-06
3741373758838	374137	3758838	6.93E-06	7.45E-06	7.15E-06	7.07E-08	1.39E-06	2.50E-06	0.00E+00	1.06E-06	5.30E-07	0.00E+00	0.00E+00	4.24E-07	1.95E-10	1.40E-09	0.00E+00	1.59E-09	1.59E-03	0.00E+00	2.31E-05	4.41E-06
3741473758838	374147	3758838	7.10E-06	7.64E-06	7.33E-06	7.24E-08	1.42E-06	2.56E-06	0.00E+00	1.09E-06	5.43E-07	0.00E+00	0.00E+00	4.35E-07	2.00E-10	1.43E-09	0.00E+00	1.63E-09	1.63E-03	0.00E+00	2.37E-05	4.52E-06
3741573758838	374157	3758838	7.29E-06	7.84E-06	7.53E-06	7.44E-08	1.46E-06	2.63E-06	0.00E+00	1.12E-06	5.58E-07	0.00E+00	0.00E+00	4.47E-07	2.05E-10	1.47E-09	0.00E+00	1.67E-09	1.67E-03	0.00E+00	2.43E-05	4.64E-06
3741673758838	374167	3758838	7.49E-06	8.05E-06	7.73E-06	7.64E-08	1.50E-06	2.70E-06	0.00E+00	1.15E-06	5.73E-07	0.00E+00	0.00E+00	4.58E-07	2.11E-10	1.51E-09	0.00E+00	1.72E-09	1.72E-03	0.00E+00	2.50E-05	4.77E-06
3741773758838	374177	3758838	7.69E-06	8.27E-06	7.94E-06	7.85E-08	1.54E-06	2.77E-06	0.00E+00	1.18E-06	5.88E-07	0.00E+00	0.00E+00	4.71E-07	2.16E-10	1.55E-09	0.00E+00	1.76E-09	1.76E-03	0.00E+00	2.56E-05	4.90E-06
3741873758838	374187	3758838	7.90E-06	8.49E-06	8.15E-06	8.06E-08	1.58E-06	2.84E-06	0.00E+00	1.21E-06	6.04E-07	0.00E+00	0.00E+00	4.84E-07	2.22E-10	1.59E-09	0.00E+00	1.81E-09	1.81E-03	0.00E+00	2.63E-05	5.03E-06
3741973758838	374197	3758838	8.12E-06	8.73E-06	8.38E-06	8.29E-08	1.62E-06	2.92E-06	0.00E+00	1.24E-06	6.21E-07	0.00E+00	0.00E+00	4.97E-07	2.29E-10	1.64E-09	0.00E+00	1.86E-09	1.86E-03	0.00E+00	2.71E-05	5.17E-06
3742073758838	374207	3758838	8.35E-06	8.98E-06	8.62E-06	8.52E-08	1.67E-06	3.01E-06	0.00E+00	1.28E-06	6.39E-07	0.00E+00	0.00E+00	5.11E-07	2.35E-10	1.68E-09	0.00E+00	1.92E-09	1.92E-03	0.00E+00	2.78E-05	5.32E-06
3742173758838	374217	3758838	8.60E-06	9.25E-06	8.88E-06	8.77E-08	1.72E-06	3.10E-06	0.00E+00	1.32E-06	6.58E-07	0.00E+00	0.00E+00	5.26E-07	2.42E-10	1.73E-09	0.00E+00	1.97E-09	1.97E-03	0.00E+00	2.86E-05	5.47E-06
3742273758838	374227	3758838	8.85E-06	9.52E-06	9.14E-06	9.03E-08	1.77E-06	3.19E-06	0.00E+00	1.36E-06	6.78E-07	0.00E+00	0.00E+00	5.42E-07	2.49E-10	1.78E-09	0.00E+00	2.03E-09	2.03E-03	0.00E+00	2.95E-05	5.64E-

			SWBuilding Construction		SWGrading	EYBuilding Construction		SWGrading	SWArchitectural Coating	NBBuilding Construction	NBBuilding Construction	NBArchitectural Coating	NBArchitectural Coating	RWBuilding Construction						Overlapping Phases - Maximum GLC		
															Child Risk							
Unique Identifier	X (UTM)	Y (UTM)	2026	SWDemolition 2026	2026	2026	SWPaving 2027	2027	2027	2026	2027	2026	2027	2026	3rd Trimester	0<2	2<16	Total	per million	2025	2026	2027
3743137758889	374317	3758889	1.09E-05	1.17E-05	1.13E-05	1.11E-07	2.18E-06	3.93E-06	0.00E+00	1.67E-06	8.35E-07	0.00E+00	0.00E+00	6.68E-07	3.07E-10	2.20E-09	0.00E+00	2.50E-09	2.50E-03	0.00E+00	3.63E-05	6.94E-06
3743237758889	374327	3758889	1.13E-05	1.21E-05	1.16E-05	1.15E-07	2.25E-06	4.06E-06	0.00E+00	1.72E-06	8.62E-07	0.00E+00	0.00E+00	6.90E-07	3.17E-10	2.27E-09	0.00E+00	2.58E-09	2.58E-03	0.00E+00	3.75E-05	7.17E-06
3743337758889	374337	3758889	1.16E-05	1.25E-05	1.20E-05	1.19E-07	2.33E-06	4.19E-06	0.00E+00	1.78E-06	8.91E-07	0.00E+00	0.00E+00	7.13E-07	3.28E-10	2.34E-09	0.00E+00	2.67E-09	2.67E-03	0.00E+00	3.88E-05	7.41E-06
3743437758889	374347	3758889	1.20E-05	1.29E-05	1.24E-05	1.23E-07	2.41E-06	4.33E-06	0.00E+00	1.84E-06	9.21E-07	0.00E+00	0.00E+00	7.37E-07	3.39E-10	2.42E-09	0.00E+00	2.76E-09	2.76E-03	0.00E+00	4.01E-05	7.66E-06
3743537758889	374357	3758889	1.25E-05	1.34E-05	1.29E-05	1.27E-07	2.49E-06	4.49E-06	0.00E+00	1.91E-06	9.53E-07	0.00E+00	0.00E+00	7.63E-07	3.51E-10	2.51E-09	0.00E+00	2.86E-09	2.86E-03	0.00E+00	4.15E-05	7.93E-06
3743637758889	374367	3758889	1.29E-05	1.39E-05	1.33E-05	1.32E-07	2.58E-06	4.65E-06	0.00E+00	1.97E-06	9.87E-07	0.00E+00	0.00E+00	7.90E-07	3.63E-10	2.60E-09	0.00E+00	2.96E-09	2.96E-03	0.00E+00	4.30E-05	8.21E-06
3743737758889	374377	3758889	1.34E-05	1.44E-05	1.38E-05	1.36E-07	2.67E-06	4.81E-06	0.00E+00	2.05E-06	1.02E-06	0.00E+00	0.00E+00	8.18E-07	3.76E-10	2.69E-09	0.00E+00	3.07E-09	3.07E-03	0.00E+00	4.45E-05	8.51E-06
3743937758889	374397	3758889	1.44E-05	1.55E-05	1.49E-05	1.47E-07	2.88E-06	5.18E-06	0.00E+00	2.20E-06	1.10E-06	0.00E+00	0.00E+00	8.81E-07	4.05E-10	2.90E-09	0.00E+00	3.30E-09	3.30E-03	0.00E+00	4.79E-05	9.16E-06
3744037758889	374407	3758889	1.49E-05	1.61E-05	1.54E-05	1.52E-07	2.99E-06	5.38E-06	0.00E+00	2.29E-06	1.14E-06	0.00E+00	0.00E+00	9.15E-07	4.21E-10	3.01E-09	0.00E+00	3.43E-09	3.43E-03	0.00E+00	4.98E-05	9.51E-06
3744137758889	374417	3758889	1.55E-05	1.67E-05	1.60E-05	1.58E-07	3.11E-06	5.59E-06	0.00E+00	2.38E-06	1.19E-06	0.00E+00	0.00E+00	9.50E-07	4.37E-10	3.13E-09	0.00E+00	3.56E-09	3.56E-03	0.00E+00	5.17E-05	9.88E-06
3744237758889	374427	3758889	1.61E-05	1.74E-05	1.67E-05	1.65E-07	3.23E-06	5.81E-06	0.00E+00	2.47E-06	1.24E-06	0.00E+00	0.00E+00	9.88E-07	4.54E-10	3.25E-09	0.00E+00	3.70E-09	3.70E-03	0.00E+00	5.38E-05	1.03E-05
3744337758889	374437	3758889	1.68E-05	1.81E-05	1.73E-05	1.71E-07	3.36E-06	6.05E-06	0.00E+00	2.57E-06	1.29E-06	0.00E+00	0.00E+00	1.03E-06	4.73E-10	3.38E-09	0.00E+00	3.86E-09	3.86E-03	0.00E+00	5.60E-05	1.07E-05
3744437758889	374447	3758889	1.74E-05	1.87E-05	1.79E-05	1.77E-07	3.47E-06	6.25E-06	0.00E+00	2.66E-06	1.33E-06	0.00E+00	0.00E+00	1.06E-06	4.88E-10	3.49E-09	0.00E+00	3.98E-09	3.98E-03	0.00E+00	5.78E-05	1.11E-05
3744537758892	374457	3758892	1.80E-05	1.94E-05	1.86E-05	1.84E-07	3.61E-06	6.49E-06	0.00E+00	2.76E-06	1.38E-06	0.00E+00	0.00E+00	1.10E-06	5.07E-10	3.63E-09	0.00E+00	4.14E-09	4.14E-03	0.00E+00	6.01E-05	1.15E-05
3744637758890	374467	3758890	1.89E-05	2.04E-05	1.96E-05	1.93E-07	3.79E-06	6.82E-06	0.00E+00	2.90E-06	1.45E-06	0.00E+00	0.00E+00	1.16E-06	5.33E-10	3.81E-09	0.00E+00	4.35E-09	4.35E-03	0.00E+00	6.31E-05	1.21E-05
3744737758889	374477	3758889	1.98E-05	2.13E-05	2.05E-05	2.02E-07	3.97E-06	7.14E-06	0.00E+00	3.04E-06	1.52E-06	0.00E+00	0.00E+00	1.21E-06	5.58E-10	3.99E-09	0.00E+00	4.56E-09	4.56E-03	0.00E+00	6.61E-05	1.26E-05
3744837758891	374487	3758891	2.05E-05	2.21E-05	2.12E-05	2.09E-07	4.11E-06	7.39E-06	0.00E+00	3.14E-06	1.57E-06	0.00E+00	0.00E+00	1.26E-06	5.78E-10	4.13E-09	0.00E+00	4.71E-09	4.71E-03	0.00E+00	6.84E-05	1.31E-05
3744937758891	374497	3758891	2.14E-05	2.30E-05	2.21E-05	2.19E-07	4.29E-06	7.71E-06	0.00E+00	3.28E-06	1.64E-06	0.00E+00	0.00E+00	1.31E-06	6.03E-10	4.31E-09	0.00E+00	4.92E-09	4.92E-03	0.00E+00	7.14E-05	1.36E-05
3745037758893	374507	3758893	2.21E-05	2.38E-05	2.29E-05	2.26E-07	4.43E-06	7.97E-06	0.00E+00	3.39E-06	1.69E-06	0.00E+00	0.00E+00	1.36E-06	6.23E-10	4.46E-09	0.00E+00	5.08E-09	5.08E-03	0.00E+00	7.38E-05	1.41E-05
3745237758893	374527	3758893	2.41E-05	2.59E-05	2.49E-05	2.46E-07	4.82E-06	8.68E-06	0.00E+00	3.69E-06	1.85E-06	0.00E+00	0.00E+00	1.48E-06	6.79E-10	4.85E-09	0.00E+00	5.53E-09	5.53E-03	0.00E+00	8.03E-05	1.54E-05
3745337758893	374537	3758893	2.51E-05	2.70E-05	2.60E-05	2.57E-07	5.03E-06	9.06E-06	0.00E+00	3.85E-06	1.92E-06	0.00E+00	0.00E+00	1.54E-06	7.08E-10	5.06E-09	0.00E+00	5.77E-09	5.77E-03	0.00E+00	8.38E-05	1.60E-05
3745497758893	374549	3758893	2.64E-05	2.84E-05	2.73E-05	2.70E-07	5.29E-06	9.52E-06	0.00E+00	4.05E-06	2.02E-06	0.00E+00	0.00E+00	1.62E-06	7.44E-10	5.32E-09	0.00E+00	6.07E-09	6.07E-03	0.00E+00	8.81E-05	1.68E-05
3745577758888	374557	3758888	2.80E-05	3.01E-05	2.89E-05	2.86E-07	5.61E-06	1.01E-05	0.00E+00	4.29E-06	2.14E-06	0.00E+00	0.00E+00	1.72E-06	7.89E-10	5.64E-09	0.00E+00	6.43E-09	6.43E-03	0.00E+00	9.34E-05	1.78E-05
3745637758889	374563	3758889	2.87E-05	3.09E-05	2.97E-05	2.93E-07	5.75E-06	1.03E-05	0.00E+00	4.40E-06	2.20E-06	0.00E+00	0.00E+00	1.76E-06	8.09E-10	5.78E-09	0.00E+00	6.59E-09	6.59E-03	0.00E+00	9.57E-05	1.83E-05
3745737758889	374577	3758889	3.04E-05	3.27E-05	3.14E-05	3.10E-07	6.08E-06	1.09E-05	0.00E+00	4.65E-06	2.33E-06	0.00E+00	0.00E+00	1.86E-06	8.55E-10	6.12E-09	0.00E+00	6.97E-09	6.97E-03	0.00E+00	1.01E-04	1.93E-05
3744137758889	374137	3758899	6.59E-06	7.09E-06	6.81E-06	6.73E-08	1.32E-06	2.38E-06	0.00E+00	1.01E-06	5.05E-07	0.00E+00	0.00E+00	4.04E-07	1.86E-10	1.33E-09	0.00E+00	1.51E-09	1.51E-03	0.00E+00	2.20E-05	4.20E-06
3744147758899	374147	3758899	6.75E-06	7.26E-06	6.97E-06	6.89E-08	1.35E-06	2.43E-06	0.00E+00	1.03E-06	5.17E-07	0.00E+00	0.00E+00	4.13E-07	1.90E-10	1.36E-09	0.00E+00	1.55E-09	1.55E-03	0.00E+00	2.25E-05	4.30E-06
3744157758899	374157	3758899	6.91E-06	7.43E-06	7.14E-06	7.05E-08	1.38E-06	2.49E-06	0.00E+00	1.06E-06	5.29E-07	0.00E+00	0.00E+00	4.23E-07	1.95E-10	1.39E-09	0.00E+00	1.59E-09	1.59E-03	0.00E+00	2.30E-05	4.40E-06
3744167758899	374167	3758899	7.08E-06	7.61E-06	7.31E-06	7.22E-08	1.42E-06	2.55E-06	0.00E+00	1.08E-06	5.42E-07	0.00E+00	0.00E+00	4.33E-07	1.99E-10	1.43E-09	0.00E+00	1.62E-09	1.62E-03	0.00E+00	2.36E-05	4.51E-06
3744177758899	374177	3758899	7.25E-06	7.80E-06	7.49E-06	7.40E-08	1.45E-06	2.61E-06	0.00E+00	1.11E-06	5.55E-07	0.00E+00	0.00E+00	4.44E-07	2.04E-10	1.46E-09	0.00E+00	1.66E-09	1.66E-03	0.00E+00	2.42E-05	4.62E-06
3744187758899	374187	3758899	7.44E-06	8.00E-06	7.68E-06	7.59E-08	1.49E-06	2.68E-06	0.00E+00	1.14E-06	5.69E-07	0.00E+00	0.00E+00	4.55E-07	2.09E-10	1.50E-09	0.00E+00	1.71E-09	1.71E-03	0.00E+00	2.48E-05	4.73E-06
3744197758899	374197	3758899	7.63E-06	8.20E-06	7.87E-06	7.78E-08	1.53E-06	2.75E-06	0.00E+00	1.17E-06	5.84E-07	0.00E+00	0.00E+00	4.67E-07	2.15E-10	1.54E-09	0.00E+00	1.75E-09	1.75E-03	0.00E+00	2.54E-05	4.86E-06
3742037758899	374207	3758899	7.83E-06	8.42E-06	8.08E-06	7.99E-08	1.57E-06	2.82E-06	0.00E+00	1.20E-06	5.99E-07	0.00E+00	0.00E+00	4.79E-07	2.20E-10	1.58E-09	0.00E+00	1.80E-09	1.80E-03	0.00E+00	2.61E-05	4.98E-06
3742137758899	374217	3758899	8.03E-06	8.64E-06	8.29E-06	8.19E-08	1.61E-06	2.89E-06	0.00E+00	1.23E-06	6.15E-07	0.00E+00	0.00E+00	4.92E-07	2.26E-10	1.62E-09	0.00E+00	1.84E-09	1.84E-03	0.00E+00	2.68E-05	5.11E-06
3742237758899	374227	3758899	8.24E-06	8.87E-06	8.51E-06	8.41E-08	1.65E-06	2.97E-06	0.00E+00	1.26E-06	6.31E-07	0.00E+00	0.00E+00	5.05E-07	2.32E-10	1.66E-09	0.00E+00	1.89E-09	1.89E-03	0.00E+00	2.75E-05	5.25E-06
3742337758899	374237	3758899	8.46E-06	9.10E-06	8.74E-06	8.64E-08	1.69E-06	3.05E-06	0.00E+00	1.30E-06	6.48E-07	0.00E+00	0.00E+00	5.18E-07	2.38E-10	1.70E-09	0.00E+00	1.94E-09	1.94E-03	0.00E+00	2.82E-05	5.39E-06
3742437758899	374247	3758899	8.70E-06	9.35E-06	8.98E-06	8.88E-08	1.74E-06	3.13E-06	0.00E+00	1.33E-06	6.66E-07	0.00E+00	0.00E+00	5.33E-07	2.45E-10	1.75E-09	0.00E+00	2.00E-09	2.00E-03	0.00E+00	2.90E-05	5.54E-06
3742537758899	374257	3758899	8.94E-06	9.62E-06	9.23E-06	9.12E-08	1.79E-06	3.22E-06	0.00E+00	1.37E-06	6.84E-07	0.00E+00	0.00E+00	5.47E-07	2.52E-10	1.80E-09	0.00E+00	2.05E-09	2.05E-03	0.00E+00	2.98E-05	5.69E-06
3742637758899	374267	3758899	9.20E-06	9.89E-06	9.49E-06	9.38E-08	1.84E-06	3.31E-06	0.00E+00	1.41E-06	7.04E-07	0.00E+00	0.00E+00	5.63E-07	2.59E-10	1.85E-09	0.00E+00	2.11E-09	2.11E-03	0.00E+00	3.06E-05	5.86E-06
3742737758899	374277	3758899	9.48E-06	1.02E-05	9.78E-06	9.67E-08	1.90E-06	3.41E-06	0.00E+00	1.45E-06	7.25E-07	0.00E+00	0.00E+00	5.80E-07	2.67E-10	1.91E-09	0.00E+00	2.18E-09	2.18E-03	0.00E+00	3.16E-05	6.03E-06
3742837758899	374287	3758899	9.76E-06	1.05E-05	1.01E-05	9.96E-08	1.95E-06	3.51E-06	0.00E+00	1.49E-06	7.47E-07	0.00E+00	0.00E+00	5.97E-07	2.75E-10	1.96E-09	0.00E+00	2.24E-09	2.24E-03	0.00E+00	3.25E-05	6.21E-06
3742937758899	374297	3758899	1.01E-05	1.08E-05	1.04E-05	1.03E-07	2.01E-06	3.62E-06	0.00E+00	1.54E-06	7.69E-07	0.00E+00	0.00E+00	6.16E-07	2.83E-10	2.02E-09	0.00E+00	2.31E-09	2.31E-03	0.00E+00	3.35E-05	6.40E-06
3743037758899	374307	3758899	1.04E-05	1.11E-05	1.07E-05	1.06E-07	2.07E-06	3.73E-06	0.00E+00	1.59E-06	7.93E-07	0.00E+00	0.00E+00	6.35E-07	2.92E-10	2.09E-09	0.00E+00	2.38E-09	2.38E-03	0.00E+00	3.45E-05	6.60E-06
3743137758899	374317	3758899	1.07E-05	1.15E-05	1.10E-05	1.09E-07	2.14E-06	3.85E-06	0.00E+00	1.64E-06	8.18E-07	0.00E+00	0.00E+00	6.54E-07	3.01E-10	2.15E-09	0.00E+00	2.45E-09	2.45E-03	0.00E+00	3.56E-05	6.81E-06
3743237758899	374327	3758899	1.10E-05	1.19E-05	1.14E-05	1.13E-07	2.21E-06	3.97E-06	0.00E+00	1.69E-06	8.44E-07	0.00E+00	0.00E+00	6.75E-07	3.10E-10	2.22E-09	0.00E+00	2.53E-09	2.53E-03	0.00E+00	3.68E-05	7.02E-06
3743337758899	374337	3758899	1.14E-05	1.22E-05	1.18E-05	1.16E-07	2.28E-06	4.10E-06	0.00E+00	1.74E-06	8.72E-07	0.00E+00	0.00E+00	6.97E-07	3.21E-10	2.29E-09	0.00E+00	2.61E-09	2.61E-03	0.00E+00	3.79E-05	7.25E-06
3743437758899	374347	3758899	1.18E-05	1.27E-05	1.21E-05	1.20E-07	2.35E-06	4.24E-06	0.00E+00	1.80E-06	9.01E-07	0.00E+00	0.00E+00	7.20E-07	3.31E-10	2.37E-09	0.00E+00	2.70E-09	2.70E-03	0.00E+00	3.92E-05	7.49E-06
3743537758899	374357	3758899	1.22E-05	1.31E-05	1.26E-05	1.24E-07	2.43E-06	4.38E-06	0.00E+00	1.86E-06	9.31E-07	0.00E+00	0.00E+00	7.45E-07	3.42E-10	2.45E-09	0.00E+00	2.79E-09	2.79E-03	0.00E+00	4.05E-05	7.75E-06
3743637758899	374367	3758899	1.26E-05	1.35E-05	1.30E-05	1.28E-07	2.52E-06	4.53E-06	0.00E+00	1.93E-06	9.63E-07	0.00E+00	0.00E+00	7.70E-07	3.54E-10	2.53E-09	0.00E+00	2.89E-09	2.89E-03	0.00E+00	4.19E-05	8.01E-06
3743737758899	374377	3758899	1.30E-05	1.40E-05	1.34E-05	1.33E-07	2.61E-06	4.69E-06	0.00E+00	1.99E-06	9.97E-07	0.00E+00	0.00E+00	7.97E-07	3.67E-10	2.62E-09	0.00E+00	2.99E-09	2.99E-03	0.00E+00	4.34E-05	8.29E-06
3743937758899	374397	3758899	1.40E-05	1.50E-05	1.44E-05	1.43E-07	2.80E-06	5.03E-06	0.00E+00	2.14E-06	1.07E-06	0.00E+00	0.00E+00	8.56E-07	3.93E-10	2.81E-09	0.00E+00	3.21E-09	3.21E-03	0.00E+00	4.66E-05	8.90E-06
3744037758899	374407	3758899	1.45E-05	1.56E-05	1.50E-05	1.48E-07	2.90E-06	5.22E-06	0.00E+00	2.22E-06	1.11E-06	0.00E+00	0.00E+00	8.87E-07	4.08E-10	2.92E-09	0.00E+00	3.33E-09	3.33E-03	0.00E+00	4.83E-05	9.23E-06
3744137758899	374417	3758899	1.50E-05	1.62E-05	1.55E-05	1.53E-07	3.01E-06	5.41E-06	0.00E+00	2.30E-06	1.15E-06	0.00E+00	0.00E+00	9.20E-07	4.23E-10	3.03E-09	0.00E+00	3.45E-09	3.45E-03	0.00E+00	5.01E-05	9.57E-06
3744237758899	374427	3758899	1.56E-05	1.68E-05	1.61E-05	1.59E-07	3.12E-06	5.62E-06	0.00E+00	2.39E-06	1.19E-06	0.00E+00	0.00E+00	9.55E-07	4.39E-10	3.14E-09	0.00E+00	3.58E-09	3.58E-03	0.00E+00	5.20E-05	9.94E-06
3744337758899	374437	3758899	1.62E-05	1.74E-05	1.67E-05	1.65E-07	3.24E-06	5.84E-06	0.00E+00	2.48E-06	1.24E-06	0.00E+00	0.00E+00	9.93E-07	4.56E-10	3.26E-09	0.00E+00	3.72E-09	3.72E-03	0.00E+00	5.40E-05	1.03E-05
3744437758899	374447	3758899	1.69E-05	1.81E-05	1.74E-05	1.72E-07	3.37E-06	6.07E-06	0.00E+00	2.58E-06	1.29E-06	0.00E+00	0.00E+00	1.03E-06	4.75E-10	3.40E-09	0.00E+00	3.87E-09	3.87E-03	0.00E+00	5.62E-05	1.07E-05
3744537758899	374457	3758899	1.75E-05	1.89E-05	1.81E-05	1.79E-07	3.51E-06	6.32E-06	0.00E+00	2.69E-06	1.34E-06	0.00E+00	0.00E+00	1.07E-06	4.94E-10	3.53E-09	0.00E+00	4.03E-09	4.03E-03	0.00E+00	5.85E-05	1.12E-05
3744637758899	374467	3758899	1.83E-05	1.96E-05	1.89E-05	1.86E-07	3.65E-06	6.58E-06	0.00E+00	2.80E-06	1.40E-06	0.00E+00	0.00E+00	1.12E-06	5.14E-10	3.68E-09	0.00E+00	4.19E-09	4.19E-03	0.00E+00	6.09E-05	1.16E-05
3744737758899	374477	3758899	1.90E-05	2.04E-05	1.96E-05	1.94E-07	3.80E-06	6.85E-06	0.00E+00	2.91E-06	1.45E-06	0.00E+00	0.00E+00	1.16E-06	5.35E-10	3.83E-09	0.00E+00	4.36E-09	4.36E-03	0.00E+00	6.34E-05	1.21E-05
3744837758899	374487	3758899	1.98E-05	2.13E-05	2.04E-05	2.02E-07	3.96E-06	7.13E-06	0.00E+00	3.03E-06	1.52E-06	0.00E+00	0.00E+00	1.21E-06	5.57E-10	3.99E-09	0.00E+00	4.55E-09	4.55E-03	0.00E+00	6.60E-05	1.26E-05
3744937758899	374497	3758899	2.06E-05	2.22E-05	2.13E-05	2.11E-07	4.13E-06	7.43E-06	0.00E+00	3.16E-06	1.58E-06	0.00E+00	0.00E+00	1.26E-06	5.81E-10	4.15E-09	0.00E+00	4.74E-09	4.74E-03	0.00E+00	6.88E-05	1.31E-05
3745037758899	374507	3758899	2.15E-05	2.31E-05	2.22E-05	2.19E-07	4.30E-06	7.74E-06	0.00E+00	3.29E-06	1.65E-06	0.00E+00	0.00E+00	1.32E-06	6.05E-10	4.33E-09	0.00E+00	4.93E-09	4.93E-03	0.00E+00	7.16E-05	1.37E-05
3745137758899	374517	3758899	2.24E-05	2.41E-05	2.31E-05	2.29E-07	4.48E-06	8.07E-06	0.00E+00	3.43E-06	1.71E-06	0.00E+00	0.00E+00	1.37E-06	6.30E-10	4.51E-09	0.00E+00	5.14E-09	5.14E-03	0.00E+00	7.46E-05	1.43E-05
3745237758899	374527	3758899	2.33E-05	2.51E-05	2.41E-05	2.38E-07	4.67E-06	8.40E-06	0.00E+00	3.57E-06	1.79E-06	0.00E+00	0.00E+00	1.43E-06	6.57E-10	4.70E-09	0.00E+00	5.36E-09	5.36E-03	0.00E+00	7.78E-05	1.49E-05
3745337758899	374537	3758899	2.43E-05	2.61E-05	2.51E-05	2.48E-07	4.86E-06	8.75E-06	0.00E+00	3.72E-06	1.86E-06	0.00E+00	0.00E+00	1.49E-06	6.84E-10	4.89E-09	0.00E+00	5.58E-09	5.58E-03	0.00E+00	8.10E-05	1.55E-05
3745437758899	374547	3758899	2.53E-05	2.72E-05	2.61E-05	2.58E-07	5.06E-06	9.11E-06	0.00E+00	3.87E-06	1.94E-06	0.00E+00	0.00E+00	1.55E-06	7.12E-10	5.09E-09	0.00E+00	5.81E-09	5.81E-03	0.00E+00	8.43E-05	1.61E-05
3745577758889	374557	3758889	2.63E-05	2.83E-05	2.72E-05	2.69E-07	5.27E-06	9.48E-06	0.00E+00	4.03E-06	2.01E-06	0.00E+00	0.00E+00	1.61E-06	7.41E-10	5.30E-09	0.00E+00	6.04E-09	6.04E-03	0.00E+00	8.77E-05	1.68E-05
3745637589899	374563	3758899	2.74E-05	2.94E-05	2.82E-05	2.79E-07	5.49E-06	9.87E-06	0.00E+00	4.12E-06	2.06E-06	0.00E+00	0.00E+00	1.65E-06	7.58E-10	5.42E-09	0.00E+00	6.18E-09	6.18E-03	0.00E+00	8.98E-05	1.72E-05
3745737758899	374577	3758899	2.84E-05	3.05E-05	2.93E-05	2.90E-07	5.68E-06	1.02E-05	0.00E+00	4.35E-06	2.17E-06	0.00E+00	0.00E+00	1.74E-06	7.99E-10	5.72E-09	0.00E+00	6.52E-09	6.52E-03	0.00E+00	9.46E-05	1.81E-05
3744137758909	374137	3758909	6.53E-06	7.02E-06	6.74E-06	6.66E-08	1.31E-06	2.35E-06	0.00E+00	9.99E-07	4.99E-07	0.00E+00	0.00E+00	4.00E-07	1.84E-10	1.31E-09	0.00E+00	1.50E-09	1.50E-03	0.00E+00	2.17E-05	4.15E-06
3744147758909	374147	3758909	6.68E-06	7.18E-06	6.89E-06	6.81E-08	1.34E-06	2.40E-06	0.00E+00	1.02E-06	5.11E-07	0.00E+00	0.00E+00	4.09E-07	1.88E-10	1.34E-09	0.00E+00	1.53E-09	1.53E-03	0.00E+00	2.22E-05	4.25E-06
3744157758909	374157	3758909	6.83E-06	7.35E-06	7.05E-06	6.97E-08	1.37E-06	2.46E-06	0.00E+00	1.05E-06	5.23E-07	0.00E+00	0.00E+00	4.18E-07	1.92E-10	1.38E-09	0.00E+00	1.57E-09	1.57E-03	0.00E+00	2.28E-05	4.35E-06
3744167758909	374167	3758909	7.00E-06	7.52E-06	7.22E-06	7.14E-08	1.40E-06	2.52E-06	0.00E+00	1.07E-06	5.35E-07	0.00E+00	0.00E+00	4.28E-07	1.97E-10	1.41E-09	0.00E+00	1.61E-09	1.61E-03	0.00E+00	2.33E-05	4.46E-06
3744177758909	374177	3758909	7.17E-06	7.71E-06	7.40E-06	7.31E-08	1.43E-06	2.58E-06	0.00E+00	1.10E-06	5.48E-07	0.00E+00	0.00E+00	4.39E-07	2.02E-10	1.44E-09	0.00E+00	1.64E-09	1.64E-03	0.00E+00	2.39E-05	4.56E-06
3744187758909	374187	3758909	7.34E-06	7.90E-06	7.58E-06	7.49E-08	1.47E-06	2.64E-06	0.00E+00	1.12E-06	5.62E-07	0.00E+00	0.00E+00	4.50E-07	2.07E-10	1.48E-09	0.00E+00	1.69E-09	1.69E-03	0.00E+00	2.45E-05	4.68E-06
3744197758909	374197	3758909	7.53E-06	8.10E-06	7.77E-06	7.68E-08	1.51E-06	2.71E-06	0.00E+00	1.15E-06	5.76E-07	0.00E+00	0.00E+00	4.61E-07	2.12E-10	1.52E-09	0.00E+00	1.73E-09	1.73E-03	0.00E+00	2.51E-05	4.79E-06
3742037758909	374207	3758909	7.72E-06	8.30E-06	7.97E-06	7.88E-08	1.54E-06	2.78E-06	0.00E+00	1.18E-06	5.91E-07	0.00E+00	0.00E+00	4.73E-07	2.17E-10	1.55E-09	0.00E+00	1.77E-09	1.77E-03	0.00E+00	2.57E-05	4.92E-06
3742137758909	374217	3758909	7.92E-06	8.52E-06	8.18E-06	8.08E-08	1.58E-06	2.85E-06	0.00E+00	1.21E-06	6.06E-07	0.00E+00	0.00E+00	4.85E-07	2.23E-10	1.59E-09	0.00E+00	1.82E-09	1.82E

			SWBuilding Construction	SWDemolition	SWGrading	EYBuilding Construction	SWPaving	SWGrading	SWArchitectural Coating	NBBuilding Construction	NBBuilding Construction	NBArchitectural Coating	NBArchitectural Coating	RWBuilding Construction		Child Risk			Overlapping Phases - Maximum GLC		
Unique Identifier	X (UTM)	Y (UTM)	2026	2026	2026	2026	2027	2027	2027	2026	2027	2026	2027	2026	3rd Trimester	0<2	2<16	Total	per million	2025	2026	2027
3742337375829	374237	3758929	8.08E-06	8.69E-06	8.34E-06	8.24E-08	1.62E-06	2.91E-06	0.00E+00	1.24E-06	6.18E-07	0.00E+00	0.00E+00	4.95E-07	2.27E-10	1.63E-09	0.00E+00	1.85E-09	1.85E-03	0.00E+00	2.69E-05	5.14E-06
3742437375829	374247	3758929	8.29E-06	8.91E-06	8.55E-06	8.45E-08	1.66E-06	2.98E-06	0.00E+00	1.27E-06	6.34E-07	0.00E+00	0.00E+00	5.07E-07	2.33E-10	1.67E-09	0.00E+00	1.90E-09	1.90E-03	0.00E+00	2.76E-05	5.28E-06
3742537375829	374257	3758929	8.50E-06	9.14E-06	8.78E-06	8.67E-08	1.70E-06	3.06E-06	0.00E+00	1.30E-06	6.51E-07	0.00E+00	0.00E+00	5.20E-07	2.39E-10	1.71E-09	0.00E+00	1.95E-09	1.95E-03	0.00E+00	2.83E-05	5.41E-06
3742637375829	374267	3758929	8.73E-06	9.38E-06	9.01E-06	8.90E-08	1.75E-06	3.14E-06	0.00E+00	1.34E-06	6.68E-07	0.00E+00	0.00E+00	5.34E-07	2.46E-10	1.76E-09	0.00E+00	2.00E-09	2.00E-03	0.00E+00	2.91E-05	5.56E-06
3742737375829	374277	3758929	8.98E-06	9.66E-06	9.27E-06	9.16E-08	1.80E-06	3.23E-06	0.00E+00	1.37E-06	6.87E-07	0.00E+00	0.00E+00	5.50E-07	2.53E-10	1.81E-09	0.00E+00	2.06E-09	2.06E-03	0.00E+00	2.99E-05	5.72E-06
3742837375829	374287	3758929	9.23E-06	9.92E-06	9.52E-06	9.41E-08	1.85E-06	3.32E-06	0.00E+00	1.41E-06	7.06E-07	0.00E+00	0.00E+00	5.65E-07	2.60E-10	1.86E-09	0.00E+00	2.12E-09	2.12E-03	0.00E+00	3.07E-05	5.87E-06
3742937375829	374297	3758929	9.48E-06	1.02E-05	9.79E-06	9.68E-08	1.90E-06	3.42E-06	0.00E+00	1.45E-06	7.26E-07	0.00E+00	0.00E+00	5.81E-07	2.67E-10	1.91E-09	0.00E+00	2.18E-09	2.18E-03	0.00E+00	3.16E-05	6.04E-06
3743037375829	374307	3758929	9.75E-06	1.05E-05	1.01E-05	9.95E-08	1.95E-06	3.51E-06	0.00E+00	1.49E-06	7.47E-07	0.00E+00	0.00E+00	5.97E-07	2.75E-10	1.96E-09	0.00E+00	2.24E-09	2.24E-03	0.00E+00	3.25E-05	6.21E-06
3743137375829	374317	3758929	1.00E-05	1.08E-05	1.04E-05	1.02E-07	2.01E-06	3.61E-06	0.00E+00	1.54E-06	7.68E-07	0.00E+00	0.00E+00	6.14E-07	2.83E-10	2.02E-09	0.00E+00	2.30E-09	2.30E-03	0.00E+00	3.34E-05	6.39E-06
3743237375829	374327	3758929	1.03E-05	1.11E-05	1.07E-05	1.05E-07	2.07E-06	3.72E-06	0.00E+00	1.58E-06	7.91E-07	0.00E+00	0.00E+00	6.33E-07	2.91E-10	2.08E-09	0.00E+00	2.37E-09	2.37E-03	0.00E+00	3.44E-05	6.58E-06
3743337375829	374337	3758929	1.06E-05	1.14E-05	1.10E-05	1.09E-07	2.13E-06	3.83E-06	0.00E+00	1.63E-06	8.14E-07	0.00E+00	0.00E+00	6.51E-07	2.99E-10	2.14E-09	0.00E+00	2.44E-09	2.44E-03	0.00E+00	3.55E-05	6.78E-06
3743437375829	374347	3758929	1.10E-05	1.18E-05	1.13E-05	1.12E-07	2.19E-06	3.95E-06	0.00E+00	1.68E-06	8.39E-07	0.00E+00	0.00E+00	6.71E-07	3.09E-10	2.21E-09	0.00E+00	2.52E-09	2.52E-03	0.00E+00	3.65E-05	6.98E-06
3743537375829	374357	3758929	1.13E-05	1.22E-05	1.17E-05	1.15E-07	2.26E-06	4.07E-06	0.00E+00	1.73E-06	8.65E-07	0.00E+00	0.00E+00	6.92E-07	3.18E-10	2.28E-09	0.00E+00	2.59E-09	2.59E-03	0.00E+00	3.77E-05	7.20E-06
3743637375829	374367	3758929	1.17E-05	1.25E-05	1.20E-05	1.19E-07	2.33E-06	4.20E-06	0.00E+00	1.78E-06	8.92E-07	0.00E+00	0.00E+00	7.13E-07	3.28E-10	2.35E-09	0.00E+00	2.67E-09	2.67E-03	0.00E+00	3.88E-05	7.42E-06
3743737375829	374377	3758929	1.20E-05	1.29E-05	1.24E-05	1.23E-07	2.41E-06	4.33E-06	0.00E+00	1.84E-06	9.20E-07	0.00E+00	0.00E+00	7.36E-07	3.38E-10	2.42E-09	0.00E+00	2.76E-09	2.76E-03	0.00E+00	4.01E-05	7.65E-06
3743937375829	374397	3758929	1.28E-05	1.38E-05	1.32E-05	1.31E-07	2.56E-06	4.61E-06	0.00E+00	1.96E-06	9.81E-07	0.00E+00	0.00E+00	7.85E-07	3.61E-10	2.58E-09	0.00E+00	2.94E-09	2.94E-03	0.00E+00	4.27E-05	8.16E-06
3744037375829	374407	3758929	1.32E-05	1.42E-05	1.37E-05	1.35E-07	2.65E-06	4.77E-06	0.00E+00	2.03E-06	1.01E-06	0.00E+00	0.00E+00	8.11E-07	3.73E-10	2.67E-09	0.00E+00	3.04E-09	3.04E-03	0.00E+00	4.41E-05	8.43E-06
3744137375829	374417	3758929	1.37E-05	1.47E-05	1.41E-05	1.40E-07	2.74E-06	4.93E-06	0.00E+00	2.09E-06	1.05E-06	0.00E+00	0.00E+00	8.38E-07	3.85E-10	2.76E-09	0.00E+00	3.14E-09	3.14E-03	0.00E+00	4.56E-05	8.72E-06
3744237375829	374427	3758929	1.42E-05	1.52E-05	1.46E-05	1.44E-07	2.83E-06	5.10E-06	0.00E+00	2.17E-06	1.08E-06	0.00E+00	0.00E+00	8.66E-07	3.98E-10	2.85E-09	0.00E+00	3.25E-09	3.25E-03	0.00E+00	4.72E-05	9.01E-06
3744337375829	374437	3758929	1.46E-05	1.57E-05	1.51E-05	1.49E-07	2.93E-06	5.27E-06	0.00E+00	2.24E-06	1.12E-06	0.00E+00	0.00E+00	8.96E-07	4.12E-10	2.95E-09	0.00E+00	3.36E-09	3.36E-03	0.00E+00	4.88E-05	9.32E-06
3744437375829	374447	3758929	1.52E-05	1.63E-05	1.56E-05	1.55E-07	3.03E-06	5.46E-06	0.00E+00	2.32E-06	1.16E-06	0.00E+00	0.00E+00	9.28E-07	4.26E-10	3.05E-09	0.00E+00	3.48E-09	3.48E-03	0.00E+00	5.05E-05	9.65E-06
3744537375829	374457	3758929	1.57E-05	1.69E-05	1.62E-05	1.60E-07	3.14E-06	5.65E-06	0.00E+00	2.40E-06	1.20E-06	0.00E+00	0.00E+00	9.60E-07	4.41E-10	3.16E-09	0.00E+00	3.60E-09	3.60E-03	0.00E+00	5.23E-05	9.99E-06
3744637375829	374467	3758929	1.62E-05	1.75E-05	1.68E-05	1.66E-07	3.25E-06	5.85E-06	0.00E+00	2.49E-06	1.24E-06	0.00E+00	0.00E+00	9.94E-07	4.57E-10	3.27E-09	0.00E+00	3.73E-09	3.73E-03	0.00E+00	5.41E-05	1.03E-05
3744737375829	374477	3758929	1.68E-05	1.81E-05	1.74E-05	1.72E-07	3.36E-06	6.06E-06	0.00E+00	2.57E-06	1.29E-06	0.00E+00	0.00E+00	1.03E-06	4.73E-10	3.39E-09	0.00E+00	3.86E-09	3.86E-03	0.00E+00	5.60E-05	1.07E-05
3744837375829	374487	3758929	1.74E-05	1.87E-05	1.80E-05	1.78E-07	3.49E-06	6.27E-06	0.00E+00	2.67E-06	1.33E-06	0.00E+00	0.00E+00	1.07E-06	4.90E-10	3.51E-09	0.00E+00	4.00E-09	4.00E-03	0.00E+00	5.81E-05	1.11E-05
3744937375829	374497	3758929	1.80E-05	1.94E-05	1.86E-05	1.84E-07	3.61E-06	6.50E-06	0.00E+00	2.76E-06	1.38E-06	0.00E+00	0.00E+00	1.10E-06	5.08E-10	3.63E-09	0.00E+00	4.14E-09	4.14E-03	0.00E+00	6.01E-05	1.15E-05
3745037375829	374507	3758929	1.87E-05	2.01E-05	1.93E-05	1.91E-07	3.74E-06	6.73E-06	0.00E+00	2.86E-06	1.43E-06	0.00E+00	0.00E+00	1.14E-06	5.26E-10	3.76E-09	0.00E+00	4.29E-09	4.29E-03	0.00E+00	6.23E-05	1.19E-05
3745137375829	374517	3758929	1.94E-05	2.08E-05	2.00E-05	1.97E-07	3.87E-06	6.97E-06	0.00E+00	2.96E-06	1.48E-06	0.00E+00	0.00E+00	1.18E-06	5.45E-10	3.90E-09	0.00E+00	4.44E-09	4.44E-03	0.00E+00	6.45E-05	1.23E-05
3745237375829	374527	3758929	2.00E-05	2.15E-05	2.07E-05	2.04E-07	4.01E-06	7.21E-06	0.00E+00	3.07E-06	1.53E-06	0.00E+00	0.00E+00	1.23E-06	5.64E-10	4.03E-09	0.00E+00	4.60E-09	4.60E-03	0.00E+00	6.68E-05	1.28E-05
3745337375829	374537	3758929	2.07E-05	2.23E-05	2.14E-05	2.12E-07	4.15E-06	7.47E-06	0.00E+00	3.17E-06	1.59E-06	0.00E+00	0.00E+00	1.27E-06	5.83E-10	4.17E-09	0.00E+00	4.76E-09	4.76E-03	0.00E+00	6.91E-05	1.32E-05
3745437375829	374547	3758929	2.14E-05	2.31E-05	2.21E-05	2.19E-07	4.29E-06	7.72E-06	0.00E+00	3.28E-06	1.64E-06	0.00E+00	0.00E+00	1.31E-06	6.03E-10	4.32E-09	0.00E+00	4.92E-09	4.92E-03	0.00E+00	7.14E-05	1.37E-05
3745537375829	374557	3758929	2.22E-05	2.38E-05	2.29E-05	2.26E-07	4.43E-06	7.98E-06	0.00E+00	3.39E-06	1.70E-06	0.00E+00	0.00E+00	1.36E-06	6.24E-10	4.46E-09	0.00E+00	5.08E-09	5.08E-03	0.00E+00	7.38E-05	1.41E-05
3745637375829	374567	3758929	2.29E-05	2.46E-05	2.36E-05	2.33E-07	4.58E-06	8.24E-06	0.00E+00	3.50E-06	1.75E-06	0.00E+00	0.00E+00	1.40E-06	6.44E-10	4.61E-09	0.00E+00	5.25E-09	5.25E-03	0.00E+00	7.62E-05	1.46E-05
3745737375829	374577	3758929	2.36E-05	2.54E-05	2.44E-05	2.41E-07	4.72E-06	8.50E-06	0.00E+00	3.61E-06	1.81E-06	0.00E+00	0.00E+00	1.44E-06	6.64E-10	4.75E-09	0.00E+00	5.42E-09	5.42E-03	0.00E+00	7.86E-05	1.50E-05
3741437375839	374147	3758939	6.44E-06	6.93E-06	6.65E-06	6.57E-08	1.29E-06	2.32E-06	0.00E+00	9.86E-07	4.93E-07	0.00E+00	0.00E+00	3.94E-07	1.81E-10	1.30E-09	0.00E+00	1.48E-09	1.48E-03	0.00E+00	2.15E-05	4.10E-06
3741537375839	374157	3758939	6.58E-06	7.08E-06	6.80E-06	6.72E-08	1.32E-06	2.37E-06	0.00E+00	1.01E-06	5.04E-07	0.00E+00	0.00E+00	4.03E-07	1.85E-10	1.33E-09	0.00E+00	1.51E-09	1.51E-03	0.00E+00	2.19E-05	4.19E-06
3741637375839	374167	3758939	6.73E-06	7.24E-06	6.95E-06	6.87E-08	1.35E-06	2.43E-06	0.00E+00	1.03E-06	5.15E-07	0.00E+00	0.00E+00	4.12E-07	1.90E-10	1.36E-09	0.00E+00	1.55E-09	1.55E-03	0.00E+00	2.24E-05	4.29E-06
3741737375839	374177	3758939	6.89E-06	7.41E-06	7.11E-06	7.03E-08	1.38E-06	2.48E-06	0.00E+00	1.05E-06	5.27E-07	0.00E+00	0.00E+00	4.22E-07	1.94E-10	1.39E-09	0.00E+00	1.58E-09	1.58E-03	0.00E+00	2.30E-05	4.39E-06
3741837375839	374187	3758939	7.05E-06	7.58E-06	7.28E-06	7.19E-08	1.41E-06	2.54E-06	0.00E+00	1.08E-06	5.39E-07	0.00E+00	0.00E+00	4.32E-07	1.98E-10	1.42E-09	0.00E+00	1.62E-09	1.62E-03	0.00E+00	2.35E-05	4.49E-06
3741937375839	374197	3758939	7.22E-06	7.76E-06	7.45E-06	7.36E-08	1.44E-06	2.60E-06	0.00E+00	1.10E-06	5.52E-07	0.00E+00	0.00E+00	4.42E-07	2.03E-10	1.45E-09	0.00E+00	1.66E-09	1.66E-03	0.00E+00	2.40E-05	4.60E-06
3742037375839	374207	3758939	7.39E-06	7.95E-06	7.63E-06	7.54E-08	1.48E-06	2.66E-06	0.00E+00	1.13E-06	5.66E-07	0.00E+00	0.00E+00	4.52E-07	2.08E-10	1.49E-09	0.00E+00	1.70E-09	1.70E-03	0.00E+00	2.46E-05	4.71E-06
3742137375839	374217	3758939	7.57E-06	8.14E-06	7.82E-06	7.72E-08	1.51E-06	2.73E-06	0.00E+00	1.16E-06	5.79E-07	0.00E+00	0.00E+00	4.63E-07	2.13E-10	1.52E-09	0.00E+00	1.74E-09	1.74E-03	0.00E+00	2.52E-05	4.82E-06
3742237375839	374227	3758939	7.76E-06	8.34E-06	8.01E-06	7.91E-08	1.55E-06	2.79E-06	0.00E+00	1.19E-06	5.94E-07	0.00E+00	0.00E+00	4.75E-07	2.18E-10	1.56E-09	0.00E+00	1.78E-09	1.78E-03	0.00E+00	2.58E-05	4.94E-06
3742337375839	374237	3758939	7.95E-06	8.55E-06	8.21E-06	8.11E-08	1.59E-06	2.86E-06	0.00E+00	1.22E-06	6.08E-07	0.00E+00	0.00E+00	4.87E-07	2.24E-10	1.60E-09	0.00E+00	1.82E-09	1.82E-03	0.00E+00	2.65E-05	5.06E-06
3742437375839	374247	3758939	8.14E-06	8.76E-06	8.41E-06	8.31E-08	1.63E-06	2.93E-06	0.00E+00	1.25E-06	6.23E-07	0.00E+00	0.00E+00	4.99E-07	2.29E-10	1.64E-09	0.00E+00	1.87E-09	1.87E-03	0.00E+00	2.71E-05	5.19E-06
3742537375839	374257	3758939	8.35E-06	8.98E-06	8.62E-06	8.52E-08	1.67E-06	3.01E-06	0.00E+00	1.28E-06	6.39E-07	0.00E+00	0.00E+00	5.11E-07	2.35E-10	1.68E-09	0.00E+00	1.92E-09	1.92E-03	0.00E+00	2.78E-05	5.32E-06
3742637375839	374267	3758939	8.57E-06	9.21E-06	8.85E-06	8.74E-08	1.71E-06	3.09E-06	0.00E+00	1.31E-06	6.56E-07	0.00E+00	0.00E+00	5.25E-07	2.41E-10	1.73E-09	0.00E+00	1.97E-09	1.97E-03	0.00E+00	2.86E-05	5.46E-06
3742737375839	374277	3758939	8.81E-06	9.47E-06	9.10E-06	8.99E-08	1.76E-06	3.17E-06	0.00E+00	1.35E-06	6.74E-07	0.00E+00	0.00E+00	5.39E-07	2.48E-10	1.77E-09	0.00E+00	2.02E-09	2.02E-03	0.00E+00	2.94E-05	5.61E-06
3742837375839	374287	3758939	9.05E-06	9.73E-06	9.34E-06	9.23E-08	1.81E-06	3.26E-06	0.00E+00	1.38E-06	6.92E-07	0.00E+00	0.00E+00	5.54E-07	2.55E-10	1.82E-09	0.00E+00	2.08E-09	2.08E-03	0.00E+00	3.01E-05	5.76E-06
3742937375839	374297	3758939	9.29E-06	1.00E-05	9.60E-06	9.48E-08	1.86E-06	3.35E-06	0.00E+00	1.42E-06	7.11E-07	0.00E+00	0.00E+00	5.69E-07	2.62E-10	1.87E-09	0.00E+00	2.13E-09	2.13E-03	0.00E+00	3.10E-05	5.92E-06
3743037375839	374307	3758939	9.55E-06	1.03E-05	9.86E-06	9.75E-08	1.91E-06	3.44E-06	0.00E+00	1.46E-06	7.31E-07	0.00E+00	0.00E+00	5.85E-07	2.69E-10	1.92E-09	0.00E+00	2.19E-09	2.19E-03	0.00E+00	3.18E-05	6.08E-06
3743137375839	374317	3758939	9.82E-06	1.06E-05	1.01E-05	1.00E-07	1.97E-06	3.54E-06	0.00E+00	1.50E-06	7.52E-07	0.00E+00	0.00E+00	6.01E-07	2.76E-10	1.98E-09	0.00E+00	2.25E-09	2.25E-03	0.00E+00	3.27E-05	6.25E-06
3743237375839	374327	3758939	1.01E-05	1.09E-05	1.04E-05	1.03E-07	2.02E-06	3.64E-06	0.00E+00	1.55E-06	7.73E-07	0.00E+00	0.00E+00	6.19E-07	2.84E-10	2.03E-09	0.00E+00	2.32E-09	2.32E-03	0.00E+00	3.37E-05	6.43E-06
3743337375839	374337	3758939	1.04E-05	1.12E-05	1.07E-05	1.06E-07	2.08E-06	3.74E-06	0.00E+00	1.59E-06	7.96E-07	0.00E+00	0.00E+00	6.36E-07	2.93E-10	2.09E-09	0.00E+00	2.39E-09	2.39E-03	0.00E+00	3.46E-05	6.62E-06
3743437375839	374347	3758939	1.07E-05	1.15E-05	1.10E-05	1.09E-07	2.14E-06	3.85E-06	0.00E+00	1.64E-06	8.19E-07	0.00E+00	0.00E+00	6.55E-07	3.01E-10	2.15E-09	0.00E+00	2.46E-09	2.46E-03	0.00E+00	3.57E-05	6.81E-06
3743537375839	374357	3758939	1.10E-05	1.19E-05	1.14E-05	1.12E-07	2.21E-06	3.97E-06	0.00E+00	1.69E-06	8.43E-07	0.00E+00	0.00E+00	6.75E-07	3.10E-10	2.22E-09	0.00E+00	2.53E-09	2.53E-03	0.00E+00	3.67E-05	7.02E-06
3743637375839	374367	3758939	1.14E-05	1.22E-05	1.17E-05	1.16E-07	2.27E-06	4.09E-06	0.00E+00	1.74E-06	8.69E-07	0.00E+00	0.00E+00	6.95E-07	3.20E-10	2.29E-09	0.00E+00	2.61E-09	2.61E-03	0.00E+00	3.78E-05	7.23E-06
3743737375839	374377	3758939	1.17E-05	1.26E-05	1.21E-05	1.19E-07	2.34E-06	4.22E-06	0.00E+00	1.79E-06	8.96E-07	0.00E+00	0.00E+00	7.17E-07	3.29E-10	2.36E-09	0.00E+00	2.69E-09	2.69E-03	0.00E+00	3.90E-05	7.45E-06
3743937375839	374397	3758939	1.24E-05	1.34E-05	1.29E-05	1.27E-07	2.49E-06	4.48E-06	0.00E+00	1.91E-06	9.53E-07	0.00E+00	0.00E+00	7.62E-07	3.50E-10	2.51E-09	0.00E+00	2.86E-09	2.86E-03	0.00E+00	4.15E-05	7.93E-06
3744037375839	374407	3758939	1.28E-05	1.38E-05	1.33E-05	1.31E-07	2.57E-06	4.63E-06	0.00E+00	1.97E-06	9.83E-07	0.00E+00	0.00E+00	7.87E-07	3.62E-10	2.59E-09	0.00E+00	2.95E-09	2.95E-03	0.00E+00	4.28E-05	8.18E-06
3744137375839	374417	3758939	1.33E-05	1.43E-05	1.37E-05	1.35E-07	2.65E-06	4.78E-06	0.00E+00	2.03E-06	1.02E-06	0.00E+00	0.00E+00	8.12E-07	3.73E-10	2.67E-09	0.00E+00	3.04E-09	3.04E-03	0.00E+00	4.42E-05	8.45E-06
3744237375839	374427	3758939	1.37E-05	1.47E-05	1.41E-05	1.40E-07	2.74E-06	4.93E-06	0.00E+00	2.10E-06	1.05E-06	0.00E+00	0.00E+00	8.39E-07	3.86E-10	2.76E-09	0.00E+00	3.14E-09	3.14E-03	0.00E+00	4.56E-05	8.72E-06
3744337375839	374437	3758939	1.42E-05	1.52E-05	1.46E-05	1.44E-07	2.83E-06	5.10E-06	0.00E+00	2.17E-06	1.08E-06	0.00E+00	0.00E+00	8.67E-07	3.98E-10	2.85E-09	0.00E+00	3.25E-09	3.25E-03	0.00E+00	4.72E-05	9.01E-06
3744437375839	374447	3758939	1.46E-05	1.57E-05	1.51E-05	1.49E-07	2.93E-06	5.27E-06	0.00E+00	2.24E-06	1.12E-06	0.00E+00	0.00E+00	8.96E-07	4.12E-10	2.95E-09	0.00E+00	3.36E-09	3.36E-03	0.00E+00	4.88E-05	9.32E-06
3744537375839	374457	3758939	1.51E-05	1.63E-05	1.56E-05	1.54E-07	3.03E-06	5.45E-06	0.00E+00	2.32E-06	1.16E-06	0.00E+00	0.00E+00	9.26E-07	4.26E-10	3.05E-09	0.00E+00	3.47E-09	3.47E-03	0.00E+00	5.04E-05	9.63E-06
3744637375839	374467	3758939	1.56E-05	1.68E-05	1.61E-05	1.60E-07	3.13E-06	5.63E-06	0.00E+00	2.39E-06	1.20E-06	0.00E+00	0.00E+00	9.57E-07	4.40E-10	3.15E-09	0.00E+00	3.59E-09	3.59E-03	0.00E+00	5.21E-05	9.96E-06
3744737375839	374477	3758939	1.62E-05	1.74E-05	1.67E-05	1.65E-07	3.24E-06	5.82E-06	0.00E+00	2.48E-06	1.24E-06	0.00E+00	0.00E+00	9.90E-07	4.55E-10	3.26E-09	0.00E+00	3.71E-09	3.71E-03	0.00E+00	5.39E-05	1.03E-05
3744837375839	374487	3758939	1.67E-05	1.80E-05	1.73E-05	1.71E-07	3.35E-06	6.02E-06	0.00E+00	2.56E-06	1.28E-06	0.00E+00	0.00E+00	1.02E-06	4.71E-10	3.37E-09	0.00E+00	3.84E-09	3.84E-03	0.00E+00	5.57E-05	1.06E-05
3744937375839	374497	3758939	1.73E-05	1.86E-05	1.79E-05	1.76E-07	3.46E-06	6.23E-06	0.00E+00	2.65E-06	1.32E-06	0.00E+00	0.00E+00	1.06E-06	4.87E-10	3.48E-09	0.00E+00	3.97E-09	3.97E-03	0.00E+00	5.76E-05	1.10E-05
3745037375839	374507	3758939	1.79E-05	1.92E-05	1.85E-05	1.82E-07	3.58E-06	6.44E-06	0.00E+00	2.74E-06	1.37E-06	0.00E+00	0.00E+00	1.09E-06	5.03E-10	3.60E-09	0.00E+00	4.10E-09	4.10E-03	0.00E+00	5.96E-05	1.14E-05
3745137375839	374517	3758939	1.85E-05	1.99E-05	1.91E-05	1.89E-07	3.70E-06	6.66E-06	0.00E+00	2.83E-06	1.41E-06	0.00E+00	0.00E+00	1.13E-06	5.20E-10	3.72E-09	0.00E+00	4.24E-09	4.24E-03	0.00E+00	6.16E-05	1.18E-05
3745237375839	374527	3758939	1.91E-05	2.05E-05	1.97E-05	1.95E-07	3.82E-06	6.88E-06	0.00E+00	2.92E-06	1.46E-06	0.00E+00	0.00E+00	1.17E-06	5.38E-10	3.85E-09	0.00E+00	4.38E-09	4.38E-03	0.00E+00	6.37E-05	1.22E-05
3745337375839	374537	3758939	1.97E-05	2.12E-05	2.04E-05	2.01E-07	3.95E-06	7.11E-06	0.00E+00	3.02E-06	1.51E-06	0.00E+00	0.00E+00	1.21E-06	5.55E-10	3.97E-09	0.00E+00	4.53E-09	4.53E-03	0.00E+00	6.58E-05	1.26E-05
3745437375839	374547	3758939	2.04E-05	2.19E-05	2.10E-05	2.08E-07	4.08E-06	7.34E-06	0.00E+00	3.12E-06	1.56E-06	0.00E+00	0.00E+00	1.25E-06	5.73E-10	4.10E-09	0.00E+00	4.68E-09	4.68E-03	0.00E+00	6.79E-05	1.30E-05
3745537375839	374557	3758939	2.10E-05	2.26E-05	2.17E-05	2.14E-07	4.20E-06	7.57E-06	0.00E+00	3.22E-06	1.61E-06	0.00E+00	0.00E+00	1.29E-06	5.92E-10	4.23E-09	0.00E+00	4.82E-09	4.82E-03	0.00E+00	7.00E-05	1.34E-05
3745637375839	374567	3758939	2.17E-05	2.33E-05	2.24E-05	2.21E-07	4.33E-06	7.80E-06	0.00E+00	3.32E-06	1.66E-06	0.00E+00	0.00E+00	1.33E-06	6.10E-10	4.36E-09	0.00E+00	4.97E-09	4.97E-03	0.00E+00	7.22E-05	1.38E-05
3745737375839	374577	3758939	2.23E-05	2.40E-05	2.30E-05	2.28E-07	4.46E-06	8.03E-06	0.00E+00	3.41E-06	1.71E-06	0.00E+00	0.00E+00	1.37E-06	6.28E-10	4.49E-09	0.00E+00	5.12E-09	5.12E-03	0.00E+00	7.43E-05	1.42E-05
3741537375849	374157	3758949	6.50E-06	6.99E-06	6.71E-06	6.63E-08	1.30E-06	2.34E-06	0.00E+00	9.95E-07	4.97E-07	0.00E+00	0.00E+00	3.98E-07	1.83E-10	1.31E-09	0.00E+00	1.49E-09	1.49E-03	0.00E+00	2.17E-05	4.14E-

		SWBuilding Construction	SWDemolition	SWGrading	EYBuilding Construction	SWPaving	SWGrading	SWArchitectural Coating	NBBuilding Construction	NBBuilding Construction	NBArchitectural Coating	NBArchitectural Coating	RWBuilding Construction					Overlapping Phases - Maximum GLC		
														Child Risk						
Unique Identifier	X (UTM)	Y (UTM)	2026	2026	2026	2026	2027	2027	2027	2026	2027	2026	2027	2026	3rd Trimester	0<2	2<16	Total	per million	2025	2026	2027
3742437575869	374247	3758969	7.73E-06	8.31E-06	7.98E-06	7.89E-08	1.55E-06	2.78E-06	0.00E+00	1.18E-06	5.92E-07	0.00E+00	0.00E+00	4.73E-07	2.18E-10	1.56E-09	0.00E+00	1.77E-09	1.77E-03	0.00E+00	2.58E-05	4.92E-06
3742537575869	374257	3758969	7.91E-06	8.51E-06	8.17E-06	8.08E-08	1.58E-06	2.85E-06	0.00E+00	1.21E-06	6.06E-07	0.00E+00	0.00E+00	4.85E-07	2.23E-10	1.59E-09	0.00E+00	1.82E-09	1.82E-03	0.00E+00	2.64E-05	5.04E-06
3742637575869	374267	3758969	8.11E-06	8.72E-06	8.37E-06	8.28E-08	1.62E-06	2.92E-06	0.00E+00	1.24E-06	6.21E-07	0.00E+00	0.00E+00	4.97E-07	2.28E-10	1.63E-09	0.00E+00	1.86E-09	1.86E-03	0.00E+00	2.70E-05	5.16E-06
3742737575869	374277	3758969	8.31E-06	8.94E-06	8.58E-06	8.48E-08	1.66E-06	2.99E-06	0.00E+00	1.27E-06	6.36E-07	0.00E+00	0.00E+00	5.09E-07	2.34E-10	1.67E-09	0.00E+00	1.91E-09	1.91E-03	0.00E+00	2.77E-05	5.29E-06
3742837575869	374287	3758969	8.52E-06	9.16E-06	8.80E-06	8.69E-08	1.70E-06	3.07E-06	0.00E+00	1.30E-06	6.52E-07	0.00E+00	0.00E+00	5.22E-07	2.40E-10	1.72E-09	0.00E+00	1.96E-09	1.96E-03	0.00E+00	2.84E-05	5.43E-06
3742937575869	374297	3758969	8.74E-06	9.40E-06	9.02E-06	8.92E-08	1.75E-06	3.15E-06	0.00E+00	1.34E-06	6.69E-07	0.00E+00	0.00E+00	5.35E-07	2.46E-10	1.76E-09	0.00E+00	2.01E-09	2.01E-03	0.00E+00	2.91E-05	5.56E-06
3743037575869	374307	3758969	8.96E-06	9.64E-06	9.25E-06	9.15E-08	1.79E-06	3.23E-06	0.00E+00	1.37E-06	6.86E-07	0.00E+00	0.00E+00	5.49E-07	2.52E-10	1.80E-09	0.00E+00	2.06E-09	2.06E-03	0.00E+00	2.99E-05	5.71E-06
3743137575869	374317	3758969	9.20E-06	9.89E-06	9.49E-06	9.38E-08	1.84E-06	3.31E-06	0.00E+00	1.41E-06	7.04E-07	0.00E+00	0.00E+00	5.63E-07	2.59E-10	1.85E-09	0.00E+00	2.11E-09	2.11E-03	0.00E+00	3.06E-05	5.86E-06
3743237575869	374327	3758969	9.44E-06	1.02E-05	9.75E-06	9.63E-08	1.89E-06	3.40E-06	0.00E+00	1.44E-06	7.22E-07	0.00E+00	0.00E+00	5.78E-07	2.66E-10	1.90E-09	0.00E+00	2.17E-09	2.17E-03	0.00E+00	3.15E-05	6.01E-06
3743337575869	374337	3758969	9.69E-06	1.04E-05	1.00E-05	9.89E-08	1.94E-06	3.49E-06	0.00E+00	1.48E-06	7.41E-07	0.00E+00	0.00E+00	5.93E-07	2.73E-10	1.95E-09	0.00E+00	2.22E-09	2.22E-03	0.00E+00	3.23E-05	6.17E-06
3743437575869	374347	3758969	9.95E-06	1.07E-05	1.03E-05	1.02E-07	1.99E-06	3.59E-06	0.00E+00	1.52E-06	7.62E-07	0.00E+00	0.00E+00	6.09E-07	2.80E-10	2.00E-09	0.00E+00	2.28E-09	2.28E-03	0.00E+00	3.32E-05	6.34E-06
3743537575869	374357	3758969	1.02E-05	1.10E-05	1.06E-05	1.04E-07	2.05E-06	3.68E-06	0.00E+00	1.57E-06	7.83E-07	0.00E+00	0.00E+00	6.26E-07	2.88E-10	2.06E-09	0.00E+00	2.35E-09	2.35E-03	0.00E+00	3.41E-05	6.51E-06
3743637575869	374367	3758969	1.05E-05	1.13E-05	1.09E-05	1.07E-07	2.10E-06	3.79E-06	0.00E+00	1.61E-06	8.05E-07	0.00E+00	0.00E+00	6.44E-07	2.96E-10	2.12E-09	0.00E+00	2.41E-09	2.41E-03	0.00E+00	3.50E-05	6.69E-06
3743737575869	374377	3758969	1.08E-05	1.16E-05	1.12E-05	1.10E-07	2.16E-06	3.89E-06	0.00E+00	1.65E-06	8.27E-07	0.00E+00	0.00E+00	6.62E-07	3.04E-10	2.18E-09	0.00E+00	2.48E-09	2.48E-03	0.00E+00	3.60E-05	6.88E-06
3743937575869	374397	3758969	1.14E-05	1.23E-05	1.18E-05	1.17E-07	2.29E-06	4.12E-06	0.00E+00	1.75E-06	8.75E-07	0.00E+00	0.00E+00	7.00E-07	3.22E-10	2.30E-09	0.00E+00	2.62E-09	2.62E-03	0.00E+00	3.81E-05	7.28E-06
3744037575869	374407	3758969	1.18E-05	1.27E-05	1.21E-05	1.20E-07	2.35E-06	4.24E-06	0.00E+00	1.80E-06	9.00E-07	0.00E+00	0.00E+00	7.20E-07	3.31E-10	2.37E-09	0.00E+00	2.69E-09	2.69E-03	0.00E+00	3.92E-05	7.49E-06
3744137575869	374417	3758969	1.21E-05	1.30E-05	1.25E-05	1.24E-07	2.42E-06	4.36E-06	0.00E+00	1.85E-06	9.27E-07	0.00E+00	0.00E+00	7.41E-07	3.41E-10	2.44E-09	0.00E+00	2.78E-09	2.78E-03	0.00E+00	4.04E-05	7.71E-06
3744237575869	374427	3758969	1.25E-05	1.34E-05	1.29E-05	1.27E-07	2.49E-06	4.49E-06	0.00E+00	1.91E-06	9.54E-07	0.00E+00	0.00E+00	7.63E-07	3.51E-10	2.51E-09	0.00E+00	2.86E-09	2.86E-03	0.00E+00	4.16E-05	7.94E-06
3744337575869	374437	3758969	1.28E-05	1.38E-05	1.33E-05	1.31E-07	2.57E-06	4.62E-06	0.00E+00	1.97E-06	9.83E-07	0.00E+00	0.00E+00	7.86E-07	3.61E-10	2.59E-09	0.00E+00	2.95E-09	2.95E-03	0.00E+00	4.28E-05	8.18E-06
3744437575869	374447	3758969	1.32E-05	1.42E-05	1.37E-05	1.35E-07	2.65E-06	4.76E-06	0.00E+00	2.02E-06	1.01E-06	0.00E+00	0.00E+00	8.10E-07	3.72E-10	2.66E-09	0.00E+00	3.03E-09	3.03E-03	0.00E+00	4.41E-05	8.42E-06
3744537575869	374457	3758969	1.36E-05	1.46E-05	1.41E-05	1.39E-07	2.72E-06	4.90E-06	0.00E+00	2.08E-06	1.04E-06	0.00E+00	0.00E+00	8.34E-07	3.83E-10	2.74E-09	0.00E+00	3.13E-09	3.13E-03	0.00E+00	4.54E-05	8.67E-06
3744637575869	374467	3758969	1.40E-05	1.51E-05	1.45E-05	1.43E-07	2.81E-06	5.05E-06	0.00E+00	2.15E-06	1.07E-06	0.00E+00	0.00E+00	8.59E-07	3.95E-10	2.82E-09	0.00E+00	3.22E-09	3.22E-03	0.00E+00	4.67E-05	8.93E-06
3744737575869	374477	3758969	1.44E-05	1.55E-05	1.49E-05	1.47E-07	2.89E-06	5.20E-06	0.00E+00	2.21E-06	1.11E-06	0.00E+00	0.00E+00	8.85E-07	4.07E-10	2.91E-09	0.00E+00	3.32E-09	3.32E-03	0.00E+00	4.81E-05	9.20E-06
3744837575869	374487	3758969	1.49E-05	1.60E-05	1.54E-05	1.52E-07	2.98E-06	5.36E-06	0.00E+00	2.28E-06	1.14E-06	0.00E+00	0.00E+00	9.11E-07	4.19E-10	3.00E-09	0.00E+00	3.42E-09	3.42E-03	0.00E+00	4.96E-05	9.48E-06
3744937575869	374497	3758969	1.53E-05	1.65E-05	1.58E-05	1.56E-07	3.07E-06	5.52E-06	0.00E+00	2.35E-06	1.17E-06	0.00E+00	0.00E+00	9.38E-07	4.31E-10	3.09E-09	0.00E+00	3.52E-09	3.52E-03	0.00E+00	5.11E-05	9.76E-06
3745037575869	374507	3758969	1.58E-05	1.70E-05	1.63E-05	1.61E-07	3.16E-06	5.68E-06	0.00E+00	2.42E-06	1.21E-06	0.00E+00	0.00E+00	9.66E-07	4.44E-10	3.18E-09	0.00E+00	3.62E-09	3.62E-03	0.00E+00	5.26E-05	1.00E-05
3745137575869	374517	3758969	1.62E-05	1.75E-05	1.68E-05	1.66E-07	3.25E-06	5.85E-06	0.00E+00	2.49E-06	1.24E-06	0.00E+00	0.00E+00	9.95E-07	4.57E-10	3.27E-09	0.00E+00	3.73E-09	3.73E-03	0.00E+00	5.41E-05	1.03E-05
3745237575869	374527	3758969	1.67E-05	1.80E-05	1.73E-05	1.71E-07	3.34E-06	6.02E-06	0.00E+00	2.56E-06	1.28E-06	0.00E+00	0.00E+00	1.02E-06	4.70E-10	3.36E-09	0.00E+00	3.84E-09	3.84E-03	0.00E+00	5.57E-05	1.06E-05
3745337575869	374537	3758969	1.72E-05	1.85E-05	1.77E-05	1.75E-07	3.44E-06	6.19E-06	0.00E+00	2.63E-06	1.31E-06	0.00E+00	0.00E+00	1.05E-06	4.84E-10	3.46E-09	0.00E+00	3.95E-09	3.95E-03	0.00E+00	5.73E-05	1.09E-05
3745437575869	374547	3758969	1.77E-05	1.90E-05	1.82E-05	1.80E-07	3.53E-06	6.36E-06	0.00E+00	2.70E-06	1.35E-06	0.00E+00	0.00E+00	1.08E-06	4.97E-10	3.56E-09	0.00E+00	4.05E-09	4.05E-03	0.00E+00	5.88E-05	1.12E-05
3745537575869	374557	3758969	1.81E-05	1.95E-05	1.87E-05	1.85E-07	3.63E-06	6.53E-06	0.00E+00	2.78E-06	1.39E-06	0.00E+00	0.00E+00	1.11E-06	5.11E-10	3.65E-09	0.00E+00	4.16E-09	4.16E-03	0.00E+00	6.04E-05	1.16E-05
3745637575869	374567	3758969	1.86E-05	2.00E-05	1.92E-05	1.90E-07	3.73E-06	6.71E-06	0.00E+00	2.85E-06	1.42E-06	0.00E+00	0.00E+00	1.14E-06	5.24E-10	3.75E-09	0.00E+00	4.27E-09	4.27E-03	0.00E+00	6.20E-05	1.19E-05
3745737575869	374577	3758969	1.91E-05	2.05E-05	1.97E-05	1.95E-07	3.82E-06	6.88E-06	0.00E+00	2.92E-06	1.46E-06	0.00E+00	0.00E+00	1.17E-06	5.38E-10	3.85E-09	0.00E+00	4.38E-09	4.38E-03	0.00E+00	6.36E-05	1.22E-05
3741837575879	374187	3758979	6.64E-06	7.14E-06	6.85E-06	6.77E-08	1.33E-06	2.39E-06	0.00E+00	1.02E-06	5.08E-07	0.00E+00	0.00E+00	4.06E-07	1.87E-10	1.34E-09	0.00E+00	1.52E-09	1.52E-03	0.00E+00	2.21E-05	4.23E-06
3741937575879	374197	3758979	6.78E-06	7.30E-06	7.00E-06	6.92E-08	1.36E-06	2.44E-06	0.00E+00	1.04E-06	5.19E-07	0.00E+00	0.00E+00	4.15E-07	1.91E-10	1.37E-09	0.00E+00	1.56E-09	1.56E-03	0.00E+00	2.26E-05	4.32E-06
3742037575879	374207	3758979	6.94E-06	7.46E-06	7.16E-06	7.08E-08	1.39E-06	2.50E-06	0.00E+00	1.06E-06	5.31E-07	0.00E+00	0.00E+00	4.25E-07	1.95E-10	1.40E-09	0.00E+00	1.59E-09	1.59E-03	0.00E+00	2.31E-05	4.42E-06
3742137575879	374217	3758979	7.09E-06	7.62E-06	7.32E-06	7.23E-08	1.42E-06	2.55E-06	0.00E+00	1.09E-06	5.43E-07	0.00E+00	0.00E+00	4.34E-07	2.00E-10	1.43E-09	0.00E+00	1.63E-09	1.63E-03	0.00E+00	2.36E-05	4.51E-06
3742237575879	374227	3758979	7.25E-06	7.80E-06	7.49E-06	7.40E-08	1.45E-06	2.61E-06	0.00E+00	1.11E-06	5.55E-07	0.00E+00	0.00E+00	4.44E-07	2.04E-10	1.46E-09	0.00E+00	1.66E-09	1.66E-03	0.00E+00	2.42E-05	4.62E-06
3742337575879	374237	3758979	7.42E-06	7.98E-06	7.66E-06	7.57E-08	1.48E-06	2.67E-06	0.00E+00	1.14E-06	5.68E-07	0.00E+00	0.00E+00	4.54E-07	2.09E-10	1.49E-09	0.00E+00	1.70E-09	1.70E-03	0.00E+00	2.47E-05	4.72E-06
3742437575879	374247	3758979	7.59E-06	8.16E-06	7.84E-06	7.75E-08	1.52E-06	2.73E-06	0.00E+00	1.16E-06	5.81E-07	0.00E+00	0.00E+00	4.65E-07	2.14E-10	1.53E-09	0.00E+00	1.74E-09	1.74E-03	0.00E+00	2.53E-05	4.83E-06
3742537575879	374257	3758979	7.77E-06	8.36E-06	8.02E-06	7.93E-08	1.55E-06	2.80E-06	0.00E+00	1.19E-06	5.95E-07	0.00E+00	0.00E+00	4.76E-07	2.19E-10	1.56E-09	0.00E+00	1.78E-09	1.78E-03	0.00E+00	2.59E-05	4.95E-06
3742637575879	374267	3758979	7.96E-06	8.56E-06	8.21E-06	8.12E-08	1.59E-06	2.87E-06	0.00E+00	1.22E-06	6.09E-07	0.00E+00	0.00E+00	4.87E-07	2.24E-10	1.60E-09	0.00E+00	1.83E-09	1.83E-03	0.00E+00	2.65E-05	5.07E-06
3742737575879	374277	3758979	8.15E-06	8.76E-06	8.41E-06	8.32E-08	1.63E-06	2.94E-06	0.00E+00	1.25E-06	6.24E-07	0.00E+00	0.00E+00	4.99E-07	2.29E-10	1.64E-09	0.00E+00	1.87E-09	1.87E-03	0.00E+00	2.72E-05	5.19E-06
3742837575879	374287	3758979	8.35E-06	8.98E-06	8.62E-06	8.52E-08	1.67E-06	3.01E-06	0.00E+00	1.28E-06	6.39E-07	0.00E+00	0.00E+00	5.11E-07	2.35E-10	1.68E-09	0.00E+00	1.92E-09	1.92E-03	0.00E+00	2.78E-05	5.32E-06
3742937575879	374297	3758979	8.56E-06	9.20E-06	8.83E-06	8.73E-08	1.71E-06	3.08E-06	0.00E+00	1.31E-06	6.55E-07	0.00E+00	0.00E+00	5.24E-07	2.41E-10	1.72E-09	0.00E+00	1.96E-09	1.96E-03	0.00E+00	2.85E-05	5.45E-06
3743037575879	374307	3758979	8.77E-06	9.43E-06	9.06E-06	8.95E-08	1.76E-06	3.16E-06	0.00E+00	1.34E-06	6.71E-07	0.00E+00	0.00E+00	5.37E-07	2.47E-10	1.77E-09	0.00E+00	2.01E-09	2.01E-03	0.00E+00	2.92E-05	5.59E-06
3743137575879	374317	3758979	9.00E-06	9.67E-06	9.29E-06	9.18E-08	1.80E-06	3.24E-06	0.00E+00	1.38E-06	6.88E-07	0.00E+00	0.00E+00	5.51E-07	2.53E-10	1.81E-09	0.00E+00	2.06E-09	2.06E-03	0.00E+00	3.00E-05	5.73E-06
3743237575879	374327	3758979	9.23E-06	9.92E-06	9.53E-06	9.42E-08	1.85E-06	3.32E-06	0.00E+00	1.41E-06	7.06E-07	0.00E+00	0.00E+00	5.65E-07	2.60E-10	1.86E-09	0.00E+00	2.12E-09	2.12E-03	0.00E+00	3.08E-05	5.88E-06
3743337575879	374337	3758979	9.47E-06	1.02E-05	9.78E-06	9.66E-08	1.89E-06	3.41E-06	0.00E+00	1.45E-06	7.25E-07	0.00E+00	0.00E+00	5.80E-07	2.67E-10	1.91E-09	0.00E+00	2.17E-09	2.17E-03	0.00E+00	3.16E-05	6.03E-06
3743437575879	374347	3758979	9.72E-06	1.05E-05	1.00E-05	9.92E-08	1.94E-06	3.50E-06	0.00E+00	1.49E-06	7.44E-07	0.00E+00	0.00E+00	5.95E-07	2.74E-10	1.96E-09	0.00E+00	2.23E-09	2.23E-03	0.00E+00	3.24E-05	6.19E-06
3743537575879	374357	3758979	9.98E-06	1.07E-05	1.03E-05	1.02E-07	2.00E-06	3.59E-06	0.00E+00	1.53E-06	7.64E-07	0.00E+00	0.00E+00	6.11E-07	2.81E-10	2.01E-09	0.00E+00	2.29E-09	2.29E-03	0.00E+00	3.33E-05	6.35E-06
3743637575879	374367	3758979	1.02E-05	1.10E-05	1.06E-05	1.05E-07	2.05E-06	3.69E-06	0.00E+00	1.57E-06	7.84E-07	0.00E+00	0.00E+00	6.27E-07	2.88E-10	2.06E-09	0.00E+00	2.35E-09	2.35E-03	0.00E+00	3.41E-05	6.53E-06
3743737575879	374377	3758979	1.05E-05	1.13E-05	1.09E-05	1.07E-07	2.11E-06	3.79E-06	0.00E+00	1.61E-06	8.06E-07	0.00E+00	0.00E+00	6.45E-07	2.96E-10	2.12E-09	0.00E+00	2.42E-09	2.42E-03	0.00E+00	3.51E-05	6.70E-06
3743937575879	374397	3758979	1.11E-05	1.20E-05	1.15E-05	1.13E-07	2.22E-06	4.00E-06	0.00E+00	1.70E-06	8.51E-07	0.00E+00	0.00E+00	6.81E-07	3.13E-10	2.24E-09	0.00E+00	2.55E-09	2.55E-03	0.00E+00	3.71E-05	7.08E-06
3744037575879	374407	3758979	1.14E-05	1.23E-05	1.18E-05	1.17E-07	2.29E-06	4.12E-06	0.00E+00	1.75E-06	8.75E-07	0.00E+00	0.00E+00	7.00E-07	3.22E-10	2.30E-09	0.00E+00	2.62E-09	2.62E-03	0.00E+00	3.81E-05	7.28E-06
3744137575879	374417	3758979	1.18E-05	1.26E-05	1.21E-05	1.20E-07	2.35E-06	4.23E-06	0.00E+00	1.80E-06	9.00E-07	0.00E+00	0.00E+00	7.20E-07	3.31E-10	2.37E-09	0.00E+00	2.70E-09	2.70E-03	0.00E+00	3.92E-05	7.49E-06
3744237575879	374427	3758979	1.21E-05	1.30E-05	1.25E-05	1.23E-07	2.42E-06	4.35E-06	0.00E+00	1.85E-06	9.25E-07	0.00E+00	0.00E+00	7.40E-07	3.40E-10	2.43E-09	0.00E+00	2.78E-09	2.78E-03	0.00E+00	4.03E-05	7.70E-06
3744337575879	374437	3758979	1.24E-05	1.34E-05	1.28E-05	1.27E-07	2.49E-06	4.48E-06	0.00E+00	1.90E-06	9.52E-07	0.00E+00	0.00E+00	7.62E-07	3.50E-10	2.50E-09	0.00E+00	2.85E-09	2.85E-03	0.00E+00	4.15E-05	7.92E-06
3744437575879	374447	3758979	1.28E-05	1.38E-05	1.32E-05	1.31E-07	2.56E-06	4.61E-06	0.00E+00	1.96E-06	9.79E-07	0.00E+00	0.00E+00	7.84E-07	3.60E-10	2.58E-09	0.00E+00	2.94E-09	2.94E-03	0.00E+00	4.26E-05	8.15E-06
3744537575879	374457	3758979	1.32E-05	1.42E-05	1.36E-05	1.34E-07	2.63E-06	4.74E-06	0.00E+00	2.02E-06	1.01E-06	0.00E+00	0.00E+00	8.06E-07	3.71E-10	2.65E-09	0.00E+00	3.02E-09	3.02E-03	0.00E+00	4.39E-05	8.38E-06
3744637575879	374467	3758979	1.35E-05	1.46E-05	1.40E-05	1.38E-07	2.71E-06	4.88E-06	0.00E+00	2.07E-06	1.04E-06	0.00E+00	0.00E+00	8.29E-07	3.81E-10	2.72E-09	0.00E+00	3.11E-09	3.11E-03	0.00E+00	4.51E-05	8.63E-06
3744737575879	374477	3758979	1.39E-05	1.50E-05	1.44E-05	1.42E-07	2.79E-06	5.02E-06	0.00E+00	2.13E-06	1.07E-06	0.00E+00	0.00E+00	8.53E-07	3.92E-10	2.81E-09	0.00E+00	3.20E-09	3.20E-03	0.00E+00	4.64E-05	8.87E-06
3744837575879	374487	3758979	1.43E-05	1.54E-05	1.48E-05	1.46E-07	2.87E-06	5.16E-06	0.00E+00	2.19E-06	1.10E-06	0.00E+00	0.00E+00	8.78E-07	4.04E-10	2.89E-09	0.00E+00	3.29E-09	3.29E-03	0.00E+00	4.78E-05	9.13E-06
3744937575879	374497	3758979	1.47E-05	1.59E-05	1.52E-05	1.50E-07	2.95E-06	5.31E-06	0.00E+00	2.26E-06	1.13E-06	0.00E+00	0.00E+00	9.03E-07	4.15E-10	2.97E-09	0.00E+00	3.38E-09	3.38E-03	0.00E+00	4.91E-05	9.39E-06
3745037575879	374507	3758979	1.52E-05	1.63E-05	1.57E-05	1.55E-07	3.03E-06	5.46E-06	0.00E+00	2.32E-06	1.16E-06	0.00E+00	0.00E+00	9.29E-07	4.27E-10	3.05E-09	0.00E+00	3.48E-09	3.48E-03	0.00E+00	5.05E-05	9.66E-06
3745137575879	374517	3758979	1.56E-05	1.68E-05	1.61E-05	1.59E-07	3.12E-06	5.62E-06	0.00E+00	2.39E-06	1.19E-06	0.00E+00	0.00E+00	9.55E-07	4.39E-10	3.14E-09	0.00E+00	3.58E-09	3.58E-03	0.00E+00	5.20E-05	9.93E-06
3745237575879	374527	3758979	1.60E-05	1.72E-05	1.65E-05	1.63E-07	3.21E-06	5.77E-06	0.00E+00	2.45E-06	1.23E-06	0.00E+00	0.00E+00	9.81E-07	4.51E-10	3.23E-09	0.00E+00	3.68E-09	3.68E-03	0.00E+00	5.34E-05	1.02E-05
3745337575879	374537	3758979	1.64E-05	1.77E-05	1.70E-05	1.68E-07	3.29E-06	5.93E-06	0.00E+00	2.52E-06	1.26E-06	0.00E+00	0.00E+00	1.01E-06	4.63E-10	3.31E-09	0.00E+00	3.78E-09	3.78E-03	0.00E+00	5.48E-05	1.05E-05
3745437575879	374547	3758979	1.69E-05	1.82E-05	1.74E-05	1.72E-07	3.38E-06	6.08E-06	0.00E+00	2.59E-06	1.29E-06	0.00E+00	0.00E+00	1.03E-06	4.75E-10	3.40E-09	0.00E+00	3.88E-09	3.88E-03	0.00E+00	5.63E-05	1.08E-05
3745537575879	374557	3758979	1.73E-05	1.86E-05	1.79E-05	1.77E-07	3.47E-06	6.24E-06	0.00E+00	2.65E-06	1.33E-06	0.00E+00	0.00E+00	1.06E-06	4.88E-10	3.49E-09	0.00E+00	3.98E-09	3.98E-03	0.00E+00	5.77E-05	1.10E-05
3745637575879	374567	3758979	1.78E-05	1.91E-05	1.83E-05	1.81E-07	3.55E-06	6.40E-06	0.00E+00	2.72E-06	1.36E-06	0.00E+00	0.00E+00	1.09E-06	5.00E-10	3.58E-09	0.00E+00	4.08E-09	4.08E-03	0.00E+00	5.92E-05	1.13E-05
3745737575879	374577	3758979	1.82E-05	1.96E-05	1.88E-05	1.86E-07	3.64E-06	6.55E-06	0.00E+00	2.79E-06	1.39E-06	0.00E+00	0.00E+00	1.11E-06	5.12E-10	3.66E-09	0.00E+00	4.18E-09	4.18E-03	0.00E+00	6.06E-05	1.16E-05
3741837589	374187	3758989	6.54E-06	7.03E-06	6.75E-06	6.67E-08	1.31E-06	2.35E-06	0.00E+00	1.00E-06	5.00E-07	0.00E+00	0.00E+00	4.00E-07	1.84E-10	1.32E-09	0.00E+00	1.50E-09	1.50E-03	0.00E+00	2.18E-05	4.16E-06
3741937589	374197	3758989	6.68E-06	7.18E-06	6.89E-06	6.81E-08	1.34E-06	2.40E-06	0.00E+00	1.02E-06	5.11E-07	0.00E+00	0.00E+00	4.09E-07	1.88E-10	1.34E-09	0.00E+00	1.53E-09	1.53E-03	0.00E+00	2.22E-05	4.25E-06
3742037589	374207	3758989	6.82E-06	7.34E-06	7.04E-06	6.96E-08	1.36E-06	2.46E-06	0.00E+00	1.04E-06	5.22E-07	0.00E+00	0.00E+00	4.18E-07	1.92E-10	1.37E-09	0.00E+00	1.57E-09	1.57E-03	0.00E+00	2.27E-05	4.34E-06
3742137589	374217	3758989	6.97E-06	7.50E-06	7.20E-06	7.11E-08	1.39E-06	2.51E-06	0.00E+00	1.07E-06	5.33E-07	0.00E+00	0.00E+00	4.27E-07	1.96E-10	1.40E-09	0.00E+00	1.60E-09	1.60E-03	0.00E+00	2.32E-05	4.44E-06
3742237589	374227	3758989	7.13E-06	7.66E-06	7.36E-06	7.27E-08	1.43E-06	2.57E-06	0.00E+00	1.09E-06	5.45E-07	0.00E+00	0.00E+00	4.36E-07	2.01E-10	1.44E-09	0.00E+00	1.64E-09	1.64E-03	0.00E+00	2.37E-05	4.54E-06
3742337589	374237	3758989	7.29E-06	7.84E-06	7.53E-06	7.44E-08	1.46E-06	2.63E-06	0.00E+00	1.12E-06	5.58E-07	0.00E+00	0.00E+00	4.46E-07	2.05E-10	1.47E-09	0.00E+00	1.67E-09	1.67E-03	0.00E+00

			SWBuilding Construction	SWDemolition	SWGrading	EYBuilding Construction	SWPaving	SWGrading	SWArchitectural Coating	NBBuilding Construction	NBBuilding Construction	NBArchitectural Coating	NBArchitectural Coating	RWBuilding Construction	Child Risk				Overlapping Phases - Maximum GLC		
Unique Identifier	X (UTM)	Y (UTM)	2026	2026	2026	2026	2027	2027	2027	2026	2027	2026	2027	2026	3rd Trimester	0<2	2<16	Total	per million	2025	2026	2027
3743937359009	374397	3759009	1.02E-05	1.10E-05	1.06E-05	1.05E-07	2.05E-06	3.69E-06	0.00E+00	1.57E-06	7.84E-07	0.00E+00	0.00E+00	6.27E-07	2.88E-10	2.06E-09	0.00E+00	2.35E-09	2.35E-03	0.00E+00	3.41E-05	6.52E-06
3744037359009	374407	3759009	1.05E-05	1.13E-05	1.09E-05	1.07E-07	2.10E-06	3.79E-06	0.00E+00	1.61E-06	8.04E-07	0.00E+00	0.00E+00	6.43E-07	2.96E-10	2.12E-09	0.00E+00	2.41E-09	2.41E-03	0.00E+00	3.50E-05	6.69E-06
3744137359009	374417	3759009	1.08E-05	1.16E-05	1.11E-05	1.10E-07	2.16E-06	3.88E-06	0.00E+00	1.65E-06	8.25E-07	0.00E+00	0.00E+00	6.60E-07	3.03E-10	2.17E-09	0.00E+00	2.47E-09	2.47E-03	0.00E+00	3.59E-05	6.86E-06
3744237359009	374427	3759009	1.11E-05	1.19E-05	1.14E-05	1.13E-07	2.21E-06	3.98E-06	0.00E+00	1.69E-06	8.46E-07	0.00E+00	0.00E+00	6.77E-07	3.11E-10	2.23E-09	0.00E+00	2.54E-09	2.54E-03	0.00E+00	3.69E-05	7.04E-06
3744337359009	374437	3759009	1.13E-05	1.22E-05	1.17E-05	1.16E-07	2.27E-06	4.09E-06	0.00E+00	1.74E-06	8.68E-07	0.00E+00	0.00E+00	6.95E-07	3.19E-10	2.28E-09	0.00E+00	2.60E-09	2.60E-03	0.00E+00	3.78E-05	7.22E-06
3744437359009	374447	3759009	1.16E-05	1.25E-05	1.20E-05	1.19E-07	2.33E-06	4.19E-06	0.00E+00	1.78E-06	8.91E-07	0.00E+00	0.00E+00	7.13E-07	3.28E-10	2.34E-09	0.00E+00	2.67E-09	2.67E-03	0.00E+00	3.88E-05	7.41E-06
3744537359009	374457	3759009	1.19E-05	1.28E-05	1.23E-05	1.22E-07	2.39E-06	4.30E-06	0.00E+00	1.83E-06	9.14E-07	0.00E+00	0.00E+00	7.31E-07	3.36E-10	2.40E-09	0.00E+00	2.74E-09	2.74E-03	0.00E+00	3.98E-05	7.60E-06
3744637359009	374467	3759009	1.22E-05	1.32E-05	1.26E-05	1.25E-07	2.45E-06	4.41E-06	0.00E+00	1.87E-06	9.37E-07	0.00E+00	0.00E+00	7.50E-07	3.45E-10	2.47E-09	0.00E+00	2.81E-09	2.81E-03	0.00E+00	4.08E-05	7.80E-06
3744737359009	374477	3759009	1.26E-05	1.35E-05	1.30E-05	1.28E-07	2.51E-06	4.53E-06	0.00E+00	1.92E-06	9.62E-07	0.00E+00	0.00E+00	7.69E-07	3.54E-10	2.53E-09	0.00E+00	2.88E-09	2.88E-03	0.00E+00	4.19E-05	8.00E-06
3744837359009	374487	3759009	1.29E-05	1.38E-05	1.33E-05	1.31E-07	2.58E-06	4.64E-06	0.00E+00	1.97E-06	9.86E-07	0.00E+00	0.00E+00	7.89E-07	3.63E-10	2.59E-09	0.00E+00	2.96E-09	2.96E-03	0.00E+00	4.29E-05	8.20E-06
3744937359009	374497	3759009	1.32E-05	1.42E-05	1.36E-05	1.35E-07	2.64E-06	4.76E-06	0.00E+00	2.02E-06	1.01E-06	0.00E+00	0.00E+00	8.09E-07	3.72E-10	2.66E-09	0.00E+00	3.03E-09	3.03E-03	0.00E+00	4.40E-05	8.41E-06
3745037359009	374507	3759009	1.35E-05	1.46E-05	1.40E-05	1.38E-07	2.71E-06	4.88E-06	0.00E+00	2.07E-06	1.04E-06	0.00E+00	0.00E+00	8.29E-07	3.81E-10	2.73E-09	0.00E+00	3.11E-09	3.11E-03	0.00E+00	4.51E-05	8.62E-06
3745137359009	374517	3759009	1.39E-05	1.49E-05	1.43E-05	1.42E-07	2.78E-06	5.00E-06	0.00E+00	2.12E-06	1.06E-06	0.00E+00	0.00E+00	8.50E-07	3.91E-10	2.79E-09	0.00E+00	3.19E-09	3.19E-03	0.00E+00	4.62E-05	8.84E-06
3745237359009	374527	3759009	1.42E-05	1.53E-05	1.47E-05	1.45E-07	2.84E-06	5.12E-06	0.00E+00	2.18E-06	1.09E-06	0.00E+00	0.00E+00	8.70E-07	4.00E-10	2.86E-09	0.00E+00	3.26E-09	3.26E-03	0.00E+00	4.74E-05	9.05E-06
3745337359009	374537	3759009	1.46E-05	1.56E-05	1.50E-05	1.48E-07	2.91E-06	5.24E-06	0.00E+00	2.23E-06	1.11E-06	0.00E+00	0.00E+00	8.91E-07	4.10E-10	2.93E-09	0.00E+00	3.34E-09	3.34E-03	0.00E+00	4.85E-05	9.26E-06
3745437359009	374547	3759009	1.49E-05	1.60E-05	1.54E-05	1.52E-07	2.98E-06	5.36E-06	0.00E+00	2.28E-06	1.14E-06	0.00E+00	0.00E+00	9.12E-07	4.19E-10	3.00E-09	0.00E+00	3.42E-09	3.42E-03	0.00E+00	4.96E-05	9.48E-06
3745537359009	374557	3759009	1.52E-05	1.64E-05	1.57E-05	1.55E-07	3.05E-06	5.48E-06	0.00E+00	2.33E-06	1.17E-06	0.00E+00	0.00E+00	9.32E-07	4.29E-10	3.07E-09	0.00E+00	3.49E-09	3.49E-03	0.00E+00	5.07E-05	9.70E-06
3745637359009	374567	3759009	1.56E-05	1.67E-05	1.61E-05	1.59E-07	3.11E-06	5.61E-06	0.00E+00	2.38E-06	1.19E-06	0.00E+00	0.00E+00	9.53E-07	4.38E-10	3.13E-09	0.00E+00	3.57E-09	3.57E-03	0.00E+00	5.19E-05	9.91E-06
3745737359009	374577	3759009	1.59E-05	1.71E-05	1.64E-05	1.62E-07	3.18E-06	5.73E-06	0.00E+00	2.43E-06	1.22E-06	0.00E+00	0.00E+00	9.73E-07	4.48E-10	3.20E-09	0.00E+00	3.65E-09	3.65E-03	0.00E+00	5.30E-05	1.01E-05
3742137359019	374217	3759019	6.62E-06	7.12E-06	6.84E-06	6.76E-08	1.33E-06	2.39E-06	0.00E+00	1.01E-06	5.07E-07	0.00E+00	0.00E+00	4.06E-07	1.86E-10	1.33E-09	0.00E+00	1.52E-09	1.52E-03	0.00E+00	2.21E-05	4.22E-06
3742237359019	374227	3759019	6.76E-06	7.27E-06	6.98E-06	6.90E-08	1.35E-06	2.44E-06	0.00E+00	1.04E-06	5.18E-07	0.00E+00	0.00E+00	4.14E-07	1.90E-10	1.36E-09	0.00E+00	1.55E-09	1.55E-03	0.00E+00	2.25E-05	4.31E-06
3742337359019	374237	3759019	6.91E-06	7.43E-06	7.13E-06	7.05E-08	1.38E-06	2.49E-06	0.00E+00	1.06E-06	5.28E-07	0.00E+00	0.00E+00	4.23E-07	1.94E-10	1.39E-09	0.00E+00	1.59E-09	1.59E-03	0.00E+00	2.30E-05	4.40E-06
3742437359019	374247	3759019	7.06E-06	7.59E-06	7.28E-06	7.20E-08	1.41E-06	2.54E-06	0.00E+00	1.08E-06	5.40E-07	0.00E+00	0.00E+00	4.32E-07	1.99E-10	1.42E-09	0.00E+00	1.62E-09	1.62E-03	0.00E+00	2.35E-05	4.49E-06
3742537359019	374257	3759019	7.21E-06	7.75E-06	7.44E-06	7.36E-08	1.44E-06	2.60E-06	0.00E+00	1.10E-06	5.52E-07	0.00E+00	0.00E+00	4.41E-07	2.03E-10	1.45E-09	0.00E+00	1.65E-09	1.65E-03	0.00E+00	2.40E-05	4.59E-06
3742637359019	374267	3759019	7.37E-06	7.92E-06	7.61E-06	7.52E-08	1.47E-06	2.65E-06	0.00E+00	1.13E-06	5.64E-07	0.00E+00	0.00E+00	4.51E-07	2.07E-10	1.48E-09	0.00E+00	1.69E-09	1.69E-03	0.00E+00	2.46E-05	4.69E-06
3742737359019	374277	3759019	7.53E-06	8.10E-06	7.78E-06	7.69E-08	1.51E-06	2.71E-06	0.00E+00	1.15E-06	5.76E-07	0.00E+00	0.00E+00	4.61E-07	2.12E-10	1.52E-09	0.00E+00	1.73E-09	1.73E-03	0.00E+00	2.51E-05	4.80E-06
3742837359019	374287	3759019	7.70E-06	8.28E-06	7.95E-06	7.86E-08	1.54E-06	2.77E-06	0.00E+00	1.18E-06	5.89E-07	0.00E+00	0.00E+00	4.71E-07	2.17E-10	1.55E-09	0.00E+00	1.77E-09	1.77E-03	0.00E+00	2.57E-05	4.90E-06
3742937359019	374297	3759019	7.88E-06	8.47E-06	8.13E-06	8.04E-08	1.58E-06	2.84E-06	0.00E+00	1.21E-06	6.03E-07	0.00E+00	0.00E+00	4.82E-07	2.22E-10	1.59E-09	0.00E+00	1.81E-09	1.81E-03	0.00E+00	2.62E-05	5.01E-06
3743037359019	374307	3759019	8.06E-06	8.66E-06	8.32E-06	8.22E-08	1.61E-06	2.90E-06	0.00E+00	1.23E-06	6.17E-07	0.00E+00	0.00E+00	4.93E-07	2.27E-10	1.62E-09	0.00E+00	1.85E-09	1.85E-03	0.00E+00	2.68E-05	5.13E-06
3743137359019	374317	3759019	8.24E-06	8.86E-06	8.51E-06	8.41E-08	1.65E-06	2.97E-06	0.00E+00	1.26E-06	6.31E-07	0.00E+00	0.00E+00	5.05E-07	2.32E-10	1.66E-09	0.00E+00	1.89E-09	1.89E-03	0.00E+00	2.75E-05	5.25E-06
3743237359019	374327	3759019	8.44E-06	9.07E-06	8.71E-06	8.61E-08	1.69E-06	3.04E-06	0.00E+00	1.29E-06	6.46E-07	0.00E+00	0.00E+00	5.16E-07	2.37E-10	1.70E-09	0.00E+00	1.94E-09	1.94E-03	0.00E+00	2.81E-05	5.37E-06
3743337359019	374337	3759019	8.64E-06	9.29E-06	8.92E-06	8.81E-08	1.73E-06	3.11E-06	0.00E+00	1.32E-06	6.61E-07	0.00E+00	0.00E+00	5.29E-07	2.43E-10	1.74E-09	0.00E+00	1.98E-09	1.98E-03	0.00E+00	2.88E-05	5.50E-06
3743437359019	374347	3759019	8.84E-06	9.51E-06	9.13E-06	9.02E-08	1.77E-06	3.18E-06	0.00E+00	1.35E-06	6.77E-07	0.00E+00	0.00E+00	5.41E-07	2.49E-10	1.78E-09	0.00E+00	2.03E-09	2.03E-03	0.00E+00	2.95E-05	5.63E-06
3743537359019	374357	3759019	9.06E-06	9.74E-06	9.35E-06	9.24E-08	1.81E-06	3.26E-06	0.00E+00	1.39E-06	6.93E-07	0.00E+00	0.00E+00	5.54E-07	2.55E-10	1.82E-09	0.00E+00	2.08E-09	2.08E-03	0.00E+00	3.02E-05	5.77E-06
3743637359019	374367	3759019	9.28E-06	9.97E-06	9.58E-06	9.46E-08	1.86E-06	3.34E-06	0.00E+00	1.42E-06	7.10E-07	0.00E+00	0.00E+00	5.68E-07	2.61E-10	1.87E-09	0.00E+00	2.13E-09	2.13E-03	0.00E+00	3.09E-05	5.91E-06
3743737359019	374377	3759019	9.50E-06	1.02E-05	9.81E-06	9.70E-08	1.90E-06	3.42E-06	0.00E+00	1.45E-06	7.27E-07	0.00E+00	0.00E+00	5.82E-07	2.67E-10	1.91E-09	0.00E+00	2.18E-09	2.18E-03	0.00E+00	3.17E-05	6.05E-06
3743937359019	374397	3759019	9.98E-06	1.07E-05	1.03E-05	1.02E-07	2.00E-06	3.59E-06	0.00E+00	1.53E-06	7.64E-07	0.00E+00	0.00E+00	6.11E-07	2.81E-10	2.01E-09	0.00E+00	2.29E-09	2.29E-03	0.00E+00	3.32E-05	6.35E-06
3744037359019	374407	3759019	1.02E-05	1.10E-05	1.06E-05	1.04E-07	2.05E-06	3.68E-06	0.00E+00	1.57E-06	7.83E-07	0.00E+00	0.00E+00	6.26E-07	2.88E-10	2.06E-09	0.00E+00	2.35E-09	2.35E-03	0.00E+00	3.41E-05	6.51E-06
3744137359019	374417	3759019	1.05E-05	1.13E-05	1.08E-05	1.07E-07	2.10E-06	3.78E-06	0.00E+00	1.60E-06	8.02E-07	0.00E+00	0.00E+00	6.42E-07	2.95E-10	2.11E-09	0.00E+00	2.41E-09	2.41E-03	0.00E+00	3.49E-05	6.67E-06
3744237359019	374427	3759019	1.07E-05	1.16E-05	1.11E-05	1.10E-07	2.15E-06	3.87E-06	0.00E+00	1.64E-06	8.22E-07	0.00E+00	0.00E+00	6.58E-07	3.02E-10	2.16E-09	0.00E+00	2.47E-09	2.47E-03	0.00E+00	3.58E-05	6.84E-06
3744337359019	374437	3759019	1.10E-05	1.18E-05	1.14E-05	1.12E-07	2.20E-06	3.97E-06	0.00E+00	1.69E-06	8.43E-07	0.00E+00	0.00E+00	6.74E-07	3.10E-10	2.22E-09	0.00E+00	2.53E-09	2.53E-03	0.00E+00	3.67E-05	7.01E-06
3744437359019	374447	3759019	1.13E-05	1.21E-05	1.17E-05	1.15E-07	2.26E-06	4.07E-06	0.00E+00	1.73E-06	8.64E-07	0.00E+00	0.00E+00	6.91E-07	3.18E-10	2.27E-09	0.00E+00	2.59E-09	2.59E-03	0.00E+00	3.76E-05	7.19E-06
3744537359019	374457	3759019	1.16E-05	1.24E-05	1.19E-05	1.18E-07	2.32E-06	4.17E-06	0.00E+00	1.77E-06	8.86E-07	0.00E+00	0.00E+00	7.09E-07	3.26E-10	2.33E-09	0.00E+00	2.66E-09	2.66E-03	0.00E+00	3.86E-05	7.37E-06
3744637359019	374467	3759019	1.19E-05	1.28E-05	1.22E-05	1.21E-07	2.37E-06	4.27E-06	0.00E+00	1.82E-06	9.08E-07	0.00E+00	0.00E+00	7.26E-07	3.34E-10	2.39E-09	0.00E+00	2.72E-09	2.72E-03	0.00E+00	3.95E-05	7.55E-06
3744737359019	374477	3759019	1.22E-05	1.31E-05	1.25E-05	1.24E-07	2.43E-06	4.38E-06	0.00E+00	1.86E-06	9.30E-07	0.00E+00	0.00E+00	7.44E-07	3.42E-10	2.45E-09	0.00E+00	2.79E-09	2.79E-03	0.00E+00	4.05E-05	7.74E-06
3744837359019	374487	3759019	1.25E-05	1.34E-05	1.29E-05	1.27E-07	2.49E-06	4.48E-06	0.00E+00	1.91E-06	9.53E-07	0.00E+00	0.00E+00	7.62E-07	3.51E-10	2.51E-09	0.00E+00	2.86E-09	2.86E-03	0.00E+00	4.15E-05	7.93E-06
3744937359019	374497	3759019	1.28E-05	1.37E-05	1.32E-05	1.30E-07	2.55E-06	4.59E-06	0.00E+00	1.95E-06	9.76E-07	0.00E+00	0.00E+00	7.81E-07	3.59E-10	2.57E-09	0.00E+00	2.93E-09	2.93E-03	0.00E+00	4.25E-05	8.12E-06
3745037359019	374507	3759019	1.31E-05	1.40E-05	1.35E-05	1.33E-07	2.61E-06	4.70E-06	0.00E+00	2.00E-06	1.00E-06	0.00E+00	0.00E+00	8.00E-07	3.68E-10	2.63E-09	0.00E+00	3.00E-09	3.00E-03	0.00E+00	4.35E-05	8.32E-06
3745137359019	374517	3759019	1.34E-05	1.44E-05	1.38E-05	1.36E-07	2.68E-06	4.82E-06	0.00E+00	2.05E-06	1.02E-06	0.00E+00	0.00E+00	8.19E-07	3.76E-10	2.69E-09	0.00E+00	3.07E-09	3.07E-03	0.00E+00	4.46E-05	8.52E-06
3745237359019	374527	3759019	1.37E-05	1.47E-05	1.41E-05	1.40E-07	2.74E-06	4.93E-06	0.00E+00	2.09E-06	1.05E-06	0.00E+00	0.00E+00	8.38E-07	3.85E-10	2.76E-09	0.00E+00	3.14E-09	3.14E-03	0.00E+00	4.56E-05	8.71E-06
3745337359019	374537	3759019	1.40E-05	1.51E-05	1.44E-05	1.43E-07	2.80E-06	5.04E-06	0.00E+00	2.14E-06	1.07E-06	0.00E+00	0.00E+00	8.57E-07	3.94E-10	2.82E-09	0.00E+00	3.21E-09	3.21E-03	0.00E+00	4.66E-05	8.91E-06
3745437359019	374547	3759019	1.43E-05	1.54E-05	1.48E-05	1.46E-07	2.86E-06	5.15E-06	0.00E+00	2.19E-06	1.10E-06	0.00E+00	0.00E+00	8.76E-07	4.03E-10	2.88E-09	0.00E+00	3.28E-09	3.28E-03	0.00E+00	4.77E-05	9.11E-06
3745537359019	374557	3759019	1.46E-05	1.57E-05	1.51E-05	1.49E-07	2.93E-06	5.27E-06	0.00E+00	2.24E-06	1.12E-06	0.00E+00	0.00E+00	8.95E-07	4.12E-10	2.94E-09	0.00E+00	3.36E-09	3.36E-03	0.00E+00	4.87E-05	9.31E-06
3745637359019	374567	3759019	1.49E-05	1.61E-05	1.54E-05	1.52E-07	2.99E-06	5.38E-06	0.00E+00	2.29E-06	1.14E-06	0.00E+00	0.00E+00	9.14E-07	4.20E-10	3.01E-09	0.00E+00	3.43E-09	3.43E-03	0.00E+00	4.98E-05	9.51E-06
3745737359019	374577	3759019	1.52E-05	1.64E-05	1.57E-05	1.56E-07	3.05E-06	5.49E-06	0.00E+00	2.33E-06	1.17E-06	0.00E+00	0.00E+00	9.33E-07	4.29E-10	3.07E-09	0.00E+00	3.50E-09	3.50E-03	0.00E+00	5.08E-05	9.70E-06
3742227359029	374227	3759029	6.65E-06	7.15E-06	6.86E-06	6.78E-08	1.33E-06	2.39E-06	0.00E+00	1.02E-06	5.09E-07	0.00E+00	0.00E+00	4.07E-07	1.87E-10	1.34E-09	0.00E+00	1.53E-09	1.53E-03	0.00E+00	2.21E-05	4.23E-06
3742337359029	374237	3759029	6.78E-06	7.30E-06	7.00E-06	6.92E-08	1.36E-06	2.44E-06	0.00E+00	1.04E-06	5.19E-07	0.00E+00	0.00E+00	4.15E-07	1.91E-10	1.37E-09	0.00E+00	1.56E-09	1.56E-03	0.00E+00	2.26E-05	4.32E-06
3742437359029	374247	3759029	6.93E-06	7.45E-06	7.15E-06	7.07E-08	1.39E-06	2.49E-06	0.00E+00	1.06E-06	5.30E-07	0.00E+00	0.00E+00	4.24E-07	1.95E-10	1.39E-09	0.00E+00	1.59E-09	1.59E-03	0.00E+00	2.31E-05	4.41E-06
3742537359029	374257	3759029	7.07E-06	7.61E-06	7.30E-06	7.22E-08	1.42E-06	2.55E-06	0.00E+00	1.08E-06	5.41E-07	0.00E+00	0.00E+00	4.33E-07	1.99E-10	1.42E-09	0.00E+00	1.62E-09	1.62E-03	0.00E+00	2.36E-05	4.50E-06
3742637359029	374267	3759029	7.23E-06	7.77E-06	7.46E-06	7.37E-08	1.45E-06	2.60E-06	0.00E+00	1.11E-06	5.53E-07	0.00E+00	0.00E+00	4.42E-07	2.03E-10	1.46E-09	0.00E+00	1.66E-09	1.66E-03	0.00E+00	2.41E-05	4.60E-06
3742737359029	374277	3759029	7.38E-06	7.94E-06	7.62E-06	7.53E-08	1.48E-06	2.66E-06	0.00E+00	1.13E-06	5.65E-07	0.00E+00	0.00E+00	4.52E-07	2.08E-10	1.49E-09	0.00E+00	1.69E-09	1.69E-03	0.00E+00	2.46E-05	4.70E-06
3742837359029	374287	3759029	7.55E-06	8.12E-06	7.79E-06	7.70E-08	1.51E-06	2.72E-06	0.00E+00	1.16E-06	5.78E-07	0.00E+00	0.00E+00	4.62E-07	2.12E-10	1.52E-09	0.00E+00	1.73E-09	1.73E-03	0.00E+00	2.51E-05	4.81E-06
3742937359029	374297	3759029	7.71E-06	8.30E-06	7.96E-06	7.87E-08	1.54E-06	2.78E-06	0.00E+00	1.18E-06	5.90E-07	0.00E+00	0.00E+00	4.72E-07	2.17E-10	1.55E-09	0.00E+00	1.77E-09	1.77E-03	0.00E+00	2.57E-05	4.91E-06
3743037359029	374307	3759029	7.89E-06	8.48E-06	8.14E-06	8.05E-08	1.58E-06	2.84E-06	0.00E+00	1.21E-06	6.04E-07	0.00E+00	0.00E+00	4.83E-07	2.22E-10	1.59E-09	0.00E+00	1.81E-09	1.81E-03	0.00E+00	2.63E-05	5.02E-06
3743137359029	374317	3759029	8.07E-06	8.68E-06	8.33E-06	8.23E-08	1.61E-06	2.91E-06	0.00E+00	1.23E-06	6.17E-07	0.00E+00	0.00E+00	4.94E-07	2.27E-10	1.62E-09	0.00E+00	1.85E-09	1.85E-03	0.00E+00	2.69E-05	5.14E-06
3743237359029	374327	3759029	8.25E-06	8.87E-06	8.52E-06	8.42E-08	1.65E-06	2.97E-06	0.00E+00	1.26E-06	6.31E-07	0.00E+00	0.00E+00	5.05E-07	2.32E-10	1.66E-09	0.00E+00	1.89E-09	1.89E-03	0.00E+00	2.75E-05	5.25E-06
3743337359029	374337	3759029	8.44E-06	9.08E-06	8.72E-06	8.61E-08	1.69E-06	3.04E-06	0.00E+00	1.29E-06	6.46E-07	0.00E+00	0.00E+00	5.17E-07	2.38E-10	1.70E-09	0.00E+00	1.94E-09	1.94E-03	0.00E+00	2.81E-05	5.38E-06
3743437359029	374347	3759029	8.64E-06	9.29E-06	8.92E-06	8.81E-08	1.73E-06	3.11E-06	0.00E+00	1.32E-06	6.61E-07	0.00E+00	0.00E+00	5.29E-07	2.43E-10	1.74E-09	0.00E+00	1.98E-09	1.98E-03	0.00E+00	2.88E-05	5.50E-06
3743537359029	374357	3759029	8.84E-06	9.51E-06	9.13E-06	9.02E-08	1.77E-06	3.18E-06	0.00E+00	1.35E-06	6.77E-07	0.00E+00	0.00E+00	5.41E-07	2.49E-10	1.78E-09	0.00E+00	2.03E-09	2.03E-03	0.00E+00	2.95E-05	5.63E-06
3743637359029	374367	3759029	9.05E-06	9.73E-06	9.34E-06	9.24E-08	1.81E-06	3.26E-06	0.00E+00	1.39E-06	6.93E-07	0.00E+00	0.00E+00	5.54E-07	2.55E-10	1.82E-09	0.00E+00	2.08E-09	2.08E-03	0.00E+00	3.02E-05	5.76E-06
3743737359029	374377	3759029	9.27E-06	9.97E-06	9.57E-06	9.46E-08	1.85E-06	3.34E-06	0.00E+00	1.42E-06	7.09E-07	0.00E+00	0.00E+00	5.67E-07	2.61E-10	1.87E-09	0.00E+00	2.13E-09	2.13E-03	0.00E+00	3.09E-05	5.90E-06
3743937359029	374397	3759029	9.72E-06	1.05E-05	1.00E-05	9.92E-08	1.94E-06	3.50E-06	0.00E+00	1.49E-06	7.44E-07	0.00E+00	0.00E+00	5.95E-07	2.74E-10	1.96E-09	0.00E+00	2.23E-09	2.23E-03	0.00E+00	3.24E-05	6.19E-06
3744037359029	374407	3759029	9.95E-06	1.07E-05	1.03E-05	1.02E-07	1.99E-06	3.58E-06	0.00E+00	1.52E-06	7.62E-07	0.00E+00	0.00E+00	6.09E-07	2.80E-10	2.00E-09	0.00E+00	2.28E-09	2.28E-03	0.00E+00	3.32E-05	6.34E-06
3744137359029	374417	3759029	1.02E-05	1.10E-05	1.05E-05	1.04E-07	2.04E-06	3.67E-06	0.00E+00	1.56E-06	7.80E-07	0.00E+00	0.00E+00	6.24E-07	2.87E-10	2.05E-09	0.00E+00	2.34E-09	2.34E-03	0.00E+00	3.40E-05	6.49E-06
3744227359029	374427	3759029	1.04E-05	1.12E-05	1.08E-05	1.07E-07	2.09E-06	3.76E-06	0.00E+00	1.60E-06	7.99E-07	0.00E+00	0.00E+00	6.39E-07	2.94E-10	2.10E-09	0.00E+00	2.40E-09	2.40E-03	0.00E+00	3.48E-05	6.65E-06
3744337359029	374437	3759029	1.07E-05	1.15E-05	1.10E-05	1.09E-07	2.14E-06	3.85E-06	0.00E+00	1.64E-06	8.18E-07	0.00E+00	0.00E+00	6.55E-07	3.01E-10	2.15E-09	0.00E+00	2.45E-09	2.45E-03	0.00E+00	3.56E-05	6.81E-06
3744437359029	374447	3759029	1.10E-05	1.18E-05	1.13E-05	1.12E-07	2.19E-06	3.95E-06	0.00E+00	1.68E-06	8.38E-07	0.00E+00	0.00E+00	6.71E-07	3.08E-10	2.21E-09	0.00E+00	2.51E-09	2.51E-03	0.00E+00	3.65E-05	6.98E-06
3744537359029	374457	3759029	1.12E-05	1.21E-05	1.16E-05	1.14E-07	2.24E-06	4.04E-06	0.00E+00	1.72E-06	8.59E-07	0.00E+00	0.00E+00	6.87E-07	3.16E-10	2.26E-09	0.00E+00	2.57E-09	2.57E-03	0.00E+00	3.74E-05	7.14E-

		SWBuilding Construction	SWDemolition	SWGrading	EYBuilding Construction	SWPaving	SWGrading	SWArchitectural Coating	NBBuilding Construction	NBBuilding Construction	NBArchitectural Coating	NBArchitectural Coating	RWBuilding Construction	Child Risk				Overlapping Phases - Maximum GLC		
Unique Identifier	X (UTM)	Y (UTM)	2026	2026	2026	2026	2027	2027	2027	2026	2027	2026	2027	2026	3rd Trimester	0<2	2<16	Total	per million	2025	2026	2027
3743403759076	374340	3759076	7.66E-06	8.24E-06	7.91E-06	7.82E-08	1.53E-06	2.76E-06	0.00E+00	1.17E-06	5.86E-07	0.00E+00	0.00E+00	4.69E-07	2.16E-10	1.54E-09	0.00E+00	1.76E-09	1.76E-03	0.00E+00	2.55E-05	4.88E-06
3743503759076	374350	3759076	7.82E-06	8.41E-06	8.07E-06	7.98E-08	1.56E-06	2.82E-06	0.00E+00	1.20E-06	5.98E-07	0.00E+00	0.00E+00	4.79E-07	2.20E-10	1.57E-09	0.00E+00	1.79E-09	1.79E-03	0.00E+00	2.61E-05	4.98E-06
3743603759076	374360	3759076	7.98E-06	8.59E-06	8.24E-06	8.15E-08	1.60E-06	2.88E-06	0.00E+00	1.22E-06	6.11E-07	0.00E+00	0.00E+00	4.89E-07	2.25E-10	1.61E-09	0.00E+00	1.83E-09	1.83E-03	0.00E+00	2.66E-05	5.08E-06
3743703759076	374370	3759076	8.15E-06	8.77E-06	8.42E-06	8.32E-08	1.63E-06	2.94E-06	0.00E+00	1.25E-06	6.24E-07	0.00E+00	0.00E+00	4.99E-07	2.29E-10	1.64E-09	0.00E+00	1.87E-09	1.87E-03	0.00E+00	2.72E-05	5.19E-06
3743803759076	374380	3759076	8.32E-06	8.95E-06	8.59E-06	8.49E-08	1.67E-06	3.00E-06	0.00E+00	1.27E-06	6.37E-07	0.00E+00	0.00E+00	5.10E-07	2.34E-10	1.68E-09	0.00E+00	1.91E-09	1.91E-03	0.00E+00	2.77E-05	5.30E-06
3743903759076	374390	3759076	8.50E-06	9.14E-06	8.78E-06	8.67E-08	1.70E-06	3.06E-06	0.00E+00	1.30E-06	6.51E-07	0.00E+00	0.00E+00	5.20E-07	2.39E-10	1.71E-09	0.00E+00	1.95E-09	1.95E-03	0.00E+00	2.83E-05	5.41E-06
3744003759076	374400	3759076	8.68E-06	9.34E-06	8.96E-06	8.86E-08	1.74E-06	3.13E-06	0.00E+00	1.33E-06	6.64E-07	0.00E+00	0.00E+00	5.31E-07	2.44E-10	1.75E-09	0.00E+00	1.99E-09	1.99E-03	0.00E+00	2.89E-05	5.53E-06
3744103759076	374410	3759076	8.86E-06	9.53E-06	9.15E-06	9.05E-08	1.77E-06	3.19E-06	0.00E+00	1.36E-06	6.78E-07	0.00E+00	0.00E+00	5.43E-07	2.50E-10	1.79E-09	0.00E+00	2.03E-09	2.03E-03	0.00E+00	2.95E-05	5.64E-06
3744203759076	374420	3759076	9.05E-06	9.73E-06	9.35E-06	9.24E-08	1.81E-06	3.26E-06	0.00E+00	1.39E-06	6.93E-07	0.00E+00	0.00E+00	5.54E-07	2.55E-10	1.82E-09	0.00E+00	2.08E-09	2.08E-03	0.00E+00	3.02E-05	5.76E-06
3744303759076	374430	3759076	9.24E-06	9.94E-06	9.54E-06	9.43E-08	1.85E-06	3.33E-06	0.00E+00	1.41E-06	7.07E-07	0.00E+00	0.00E+00	5.66E-07	2.60E-10	1.86E-09	0.00E+00	2.12E-09	2.12E-03	0.00E+00	3.08E-05	5.89E-06
3744403759076	374440	3759076	9.44E-06	1.01E-05	9.74E-06	9.63E-08	1.89E-06	3.40E-06	0.00E+00	1.44E-06	7.22E-07	0.00E+00	0.00E+00	5.78E-07	2.66E-10	1.90E-09	0.00E+00	2.17E-09	2.17E-03	0.00E+00	3.14E-05	6.01E-06
3744503759076	374450	3759076	9.63E-06	1.04E-05	9.95E-06	9.83E-08	1.93E-06	3.47E-06	0.00E+00	1.47E-06	7.37E-07	0.00E+00	0.00E+00	5.90E-07	2.71E-10	1.94E-09	0.00E+00	2.21E-09	2.21E-03	0.00E+00	3.21E-05	6.13E-06
3744603759076	374460	3759076	9.83E-06	1.06E-05	1.02E-05	1.00E-07	1.97E-06	3.54E-06	0.00E+00	1.51E-06	7.53E-07	0.00E+00	0.00E+00	6.02E-07	2.77E-10	1.98E-09	0.00E+00	2.26E-09	2.26E-03	0.00E+00	3.28E-05	6.26E-06
3744703759076	374470	3759076	1.00E-05	1.08E-05	1.04E-05	1.02E-07	2.01E-06	3.61E-06	0.00E+00	1.54E-06	7.68E-07	0.00E+00	0.00E+00	6.14E-07	2.82E-10	2.02E-09	0.00E+00	2.30E-09	2.30E-03	0.00E+00	3.34E-05	6.39E-06
3744803759076	374480	3759076	1.02E-05	1.10E-05	1.06E-05	1.04E-07	2.05E-06	3.69E-06	0.00E+00	1.57E-06	7.84E-07	0.00E+00	0.00E+00	6.27E-07	2.88E-10	2.06E-09	0.00E+00	2.35E-09	2.35E-03	0.00E+00	3.41E-05	6.52E-06
3744903759076	374490	3759076	1.04E-05	1.12E-05	1.08E-05	1.07E-07	2.09E-06	3.76E-06	0.00E+00	1.60E-06	7.99E-07	0.00E+00	0.00E+00	6.39E-07	2.94E-10	2.10E-09	0.00E+00	2.40E-09	2.40E-03	0.00E+00	3.48E-05	6.65E-06
3745003759076	374500	3759076	1.06E-05	1.15E-05	1.10E-05	1.09E-07	2.13E-06	3.84E-06	0.00E+00	1.63E-06	8.15E-07	0.00E+00	0.00E+00	6.52E-07	3.00E-10	2.14E-09	0.00E+00	2.44E-09	2.44E-03	0.00E+00	3.55E-05	6.78E-06
3745103759076	374510	3759076	1.09E-05	1.17E-05	1.12E-05	1.11E-07	2.17E-06	3.91E-06	0.00E+00	1.66E-06	8.31E-07	0.00E+00	0.00E+00	6.65E-07	3.06E-10	2.19E-09	0.00E+00	2.49E-09	2.49E-03	0.00E+00	3.62E-05	6.91E-06
3745203759076	374520	3759076	1.11E-05	1.19E-05	1.14E-05	1.13E-07	2.21E-06	3.98E-06	0.00E+00	1.69E-06	8.47E-07	0.00E+00	0.00E+00	6.77E-07	3.11E-10	2.23E-09	0.00E+00	2.54E-09	2.54E-03	0.00E+00	3.69E-05	7.05E-06
3745303759076	374530	3759076	1.13E-05	1.21E-05	1.16E-05	1.15E-07	2.26E-06	4.06E-06	0.00E+00	1.73E-06	8.63E-07	0.00E+00	0.00E+00	6.90E-07	3.17E-10	2.27E-09	0.00E+00	2.59E-09	2.59E-03	0.00E+00	3.76E-05	7.18E-06
3745403759076	374540	3759076	1.15E-05	1.23E-05	1.18E-05	1.17E-07	2.30E-06	4.13E-06	0.00E+00	1.76E-06	8.78E-07	0.00E+00	0.00E+00	7.03E-07	3.23E-10	2.31E-09	0.00E+00	2.63E-09	2.63E-03	0.00E+00	3.82E-05	7.31E-06
3745503759076	374550	3759076	1.17E-05	1.26E-05	1.21E-05	1.19E-07	2.34E-06	4.21E-06	0.00E+00	1.79E-06	8.94E-07	0.00E+00	0.00E+00	7.15E-07	3.29E-10	2.35E-09	0.00E+00	2.68E-09	2.68E-03	0.00E+00	3.89E-05	7.44E-06
3745603759076	374560	3759076	1.19E-05	1.28E-05	1.23E-05	1.21E-07	2.38E-06	4.28E-06	0.00E+00	1.82E-06	9.09E-07	0.00E+00	0.00E+00	7.27E-07	3.34E-10	2.39E-09	0.00E+00	2.73E-09	2.73E-03	0.00E+00	3.96E-05	7.57E-06
3745703759076	374570	3759076	1.21E-05	1.30E-05	1.25E-05	1.23E-07	2.42E-06	4.35E-06	0.00E+00	1.85E-06	9.25E-07	0.00E+00	0.00E+00	7.40E-07	3.40E-10	2.43E-09	0.00E+00	2.77E-09	2.77E-03	0.00E+00	4.03E-05	7.69E-06
3745803759076	374580	3759076	1.23E-05	1.32E-05	1.27E-05	1.25E-07	2.46E-06	4.42E-06	0.00E+00	1.88E-06	9.40E-07	0.00E+00	0.00E+00	7.52E-07	3.46E-10	2.47E-09	0.00E+00	2.82E-09	2.82E-03	0.00E+00	4.09E-05	7.82E-06
3742503759086	374250	3759086	6.28E-06	6.76E-06	6.49E-06	6.41E-08	1.26E-06	2.26E-06	0.00E+00	9.62E-07	4.81E-07	0.00E+00	0.00E+00	3.85E-07	1.77E-10	1.27E-09	0.00E+00	1.44E-09	1.44E-03	0.00E+00	2.09E-05	4.00E-06
3742603759086	374260	3759086	6.40E-06	6.89E-06	6.61E-06	6.53E-08	1.28E-06	2.31E-06	0.00E+00	9.80E-07	4.90E-07	0.00E+00	0.00E+00	3.92E-07	1.80E-10	1.29E-09	0.00E+00	1.47E-09	1.47E-03	0.00E+00	2.13E-05	4.08E-06
3742703759086	374270	3759086	6.53E-06	7.02E-06	6.74E-06	6.66E-08	1.31E-06	2.35E-06	0.00E+00	9.99E-07	5.00E-07	0.00E+00	0.00E+00	4.00E-07	1.84E-10	1.31E-09	0.00E+00	1.50E-09	1.50E-03	0.00E+00	2.18E-05	4.16E-06
3742803759086	374280	3759086	6.66E-06	7.16E-06	6.87E-06	6.79E-08	1.33E-06	2.40E-06	0.00E+00	1.02E-06	5.09E-07	0.00E+00	0.00E+00	4.07E-07	1.87E-10	1.34E-09	0.00E+00	1.53E-09	1.53E-03	0.00E+00	2.22E-05	4.24E-06
3742903759086	374290	3759086	6.79E-06	7.30E-06	7.01E-06	6.93E-08	1.36E-06	2.44E-06	0.00E+00	1.04E-06	5.19E-07	0.00E+00	0.00E+00	4.16E-07	1.91E-10	1.37E-09	0.00E+00	1.56E-09	1.56E-03	0.00E+00	2.26E-05	4.32E-06
3743003759086	374300	3759086	6.92E-06	7.44E-06	7.15E-06	7.06E-08	1.38E-06	2.49E-06	0.00E+00	1.06E-06	5.30E-07	0.00E+00	0.00E+00	4.24E-07	1.95E-10	1.39E-09	0.00E+00	1.59E-09	1.59E-03	0.00E+00	2.31E-05	4.41E-06
3743103759086	374310	3759086	7.06E-06	7.59E-06	7.29E-06	7.20E-08	1.41E-06	2.54E-06	0.00E+00	1.08E-06	5.40E-07	0.00E+00	0.00E+00	4.32E-07	1.99E-10	1.42E-09	0.00E+00	1.62E-09	1.62E-03	0.00E+00	2.35E-05	4.50E-06
3743203759086	374320	3759086	7.20E-06	7.74E-06	7.43E-06	7.35E-08	1.44E-06	2.59E-06	0.00E+00	1.10E-06	5.51E-07	0.00E+00	0.00E+00	4.41E-07	2.03E-10	1.45E-09	0.00E+00	1.65E-09	1.65E-03	0.00E+00	2.40E-05	4.59E-06
3743303759086	374330	3759086	7.35E-06	7.90E-06	7.59E-06	7.50E-08	1.47E-06	2.65E-06	0.00E+00	1.12E-06	5.62E-07	0.00E+00	0.00E+00	4.50E-07	2.07E-10	1.48E-09	0.00E+00	1.69E-09	1.69E-03	0.00E+00	2.45E-05	4.68E-06
3743403759086	374340	3759086	7.50E-06	8.06E-06	7.74E-06	7.65E-08	1.50E-06	2.70E-06	0.00E+00	1.15E-06	5.74E-07	0.00E+00	0.00E+00	4.59E-07	2.11E-10	1.51E-09	0.00E+00	1.72E-09	1.72E-03	0.00E+00	2.50E-05	4.77E-06
3743503759086	374350	3759086	7.65E-06	8.23E-06	7.90E-06	7.81E-08	1.53E-06	2.75E-06	0.00E+00	1.17E-06	5.85E-07	0.00E+00	0.00E+00	4.68E-07	2.15E-10	1.54E-09	0.00E+00	1.76E-09	1.76E-03	0.00E+00	2.55E-05	4.87E-06
3743603759086	374360	3759086	7.81E-06	8.40E-06	8.06E-06	7.97E-08	1.56E-06	2.81E-06	0.00E+00	1.19E-06	5.97E-07	0.00E+00	0.00E+00	4.78E-07	2.20E-10	1.57E-09	0.00E+00	1.79E-09	1.79E-03	0.00E+00	2.60E-05	4.97E-06
3743703759086	374370	3759086	7.97E-06	8.57E-06	8.22E-06	8.13E-08	1.59E-06	2.87E-06	0.00E+00	1.22E-06	6.10E-07	0.00E+00	0.00E+00	4.88E-07	2.24E-10	1.60E-09	0.00E+00	1.83E-09	1.83E-03	0.00E+00	2.65E-05	5.07E-06
3743803759086	374380	3759086	8.13E-06	8.74E-06	8.39E-06	8.30E-08	1.63E-06	2.93E-06	0.00E+00	1.24E-06	6.22E-07	0.00E+00	0.00E+00	4.98E-07	2.29E-10	1.64E-09	0.00E+00	1.87E-09	1.87E-03	0.00E+00	2.71E-05	5.18E-06
3743903759086	374390	3759086	8.30E-06	8.92E-06	8.57E-06	8.47E-08	1.66E-06	2.99E-06	0.00E+00	1.27E-06	6.35E-07	0.00E+00	0.00E+00	5.08E-07	2.34E-10	1.67E-09	0.00E+00	1.90E-09	1.90E-03	0.00E+00	2.77E-05	5.28E-06
3744003759086	374400	3759086	8.47E-06	9.11E-06	8.74E-06	8.64E-08	1.69E-06	3.05E-06	0.00E+00	1.30E-06	6.48E-07	0.00E+00	0.00E+00	5.19E-07	2.38E-10	1.71E-09	0.00E+00	1.94E-09	1.94E-03	0.00E+00	2.82E-05	5.39E-06
3744103759086	374410	3759086	8.64E-06	9.30E-06	8.92E-06	8.82E-08	1.73E-06	3.11E-06	0.00E+00	1.32E-06	6.62E-07	0.00E+00	0.00E+00	5.29E-07	2.43E-10	1.74E-09	0.00E+00	1.98E-09	1.98E-03	0.00E+00	2.88E-05	5.50E-06
3744203759086	374420	3759086	8.82E-06	9.49E-06	9.11E-06	9.00E-08	1.77E-06	3.18E-06	0.00E+00	1.35E-06	6.75E-07	0.00E+00	0.00E+00	5.40E-07	2.48E-10	1.78E-09	0.00E+00	2.02E-09	2.02E-03	0.00E+00	2.94E-05	5.62E-06
3744303759086	374430	3759086	9.00E-06	9.68E-06	9.29E-06	9.19E-08	1.80E-06	3.24E-06	0.00E+00	1.38E-06	6.89E-07	0.00E+00	0.00E+00	5.51E-07	2.53E-10	1.81E-09	0.00E+00	2.07E-09	2.07E-03	0.00E+00	3.00E-05	5.73E-06
3744403759086	374440	3759086	9.19E-06	9.88E-06	9.48E-06	9.37E-08	1.84E-06	3.31E-06	0.00E+00	1.41E-06	7.03E-07	0.00E+00	0.00E+00	5.62E-07	2.59E-10	1.85E-09	0.00E+00	2.11E-09	2.11E-03	0.00E+00	3.06E-05	5.85E-06
3744503759086	374450	3759086	9.37E-06	1.01E-05	9.68E-06	9.56E-08	1.88E-06	3.38E-06	0.00E+00	1.43E-06	7.17E-07	0.00E+00	0.00E+00	5.74E-07	2.64E-10	1.89E-09	0.00E+00	2.15E-09	2.15E-03	0.00E+00	3.12E-05	5.97E-06
3744603759086	374460	3759086	9.56E-06	1.03E-05	9.87E-06	9.75E-08	1.91E-06	3.44E-06	0.00E+00	1.46E-06	7.32E-07	0.00E+00	0.00E+00	5.85E-07	2.69E-10	1.92E-09	0.00E+00	2.19E-09	2.19E-03	0.00E+00	3.19E-05	6.09E-06
3744703759086	374470	3759086	9.75E-06	1.05E-05	1.01E-05	9.95E-08	1.95E-06	3.51E-06	0.00E+00	1.49E-06	7.46E-07	0.00E+00	0.00E+00	5.97E-07	2.74E-10	1.96E-09	0.00E+00	2.24E-09	2.24E-03	0.00E+00	3.25E-05	6.21E-06
3744803759086	374480	3759086	9.94E-06	1.07E-05	1.03E-05	1.01E-07	1.99E-06	3.58E-06	0.00E+00	1.52E-06	7.61E-07	0.00E+00	0.00E+00	6.09E-07	2.80E-10	2.00E-09	0.00E+00	2.28E-09	2.28E-03	0.00E+00	3.31E-05	6.33E-06
3744903759086	374490	3759086	1.01E-05	1.09E-05	1.05E-05	1.03E-07	2.03E-06	3.65E-06	0.00E+00	1.55E-06	7.76E-07	0.00E+00	0.00E+00	6.20E-07	2.85E-10	2.04E-09	0.00E+00	2.33E-09	2.33E-03	0.00E+00	3.38E-05	6.45E-06
3745003759086	374500	3759086	1.03E-05	1.11E-05	1.07E-05	1.05E-07	2.07E-06	3.72E-06	0.00E+00	1.58E-06	7.90E-07	0.00E+00	0.00E+00	6.32E-07	2.91E-10	2.08E-09	0.00E+00	2.37E-09	2.37E-03	0.00E+00	3.44E-05	6.58E-06
3745103759086	374510	3759086	1.05E-05	1.13E-05	1.09E-05	1.07E-07	2.11E-06	3.79E-06	0.00E+00	1.61E-06	8.05E-07	0.00E+00	0.00E+00	6.44E-07	2.96E-10	2.12E-09	0.00E+00	2.41E-09	2.41E-03	0.00E+00	3.51E-05	6.70E-06
3745203759086	374520	3759086	1.07E-05	1.15E-05	1.11E-05	1.09E-07	2.14E-06	3.86E-06	0.00E+00	1.64E-06	8.20E-07	0.00E+00	0.00E+00	6.56E-07	3.02E-10	2.16E-09	0.00E+00	2.46E-09	2.46E-03	0.00E+00	3.57E-05	6.82E-06
3745303759086	374530	3759086	1.09E-05	1.17E-05	1.13E-05	1.11E-07	2.18E-06	3.93E-06	0.00E+00	1.67E-06	8.35E-07	0.00E+00	0.00E+00	6.68E-07	3.07E-10	2.20E-09	0.00E+00	2.50E-09	2.50E-03	0.00E+00	3.63E-05	6.95E-06
3745403759086	374540	3759086	1.11E-05	1.19E-05	1.15E-05	1.13E-07	2.22E-06	4.00E-06	0.00E+00	1.70E-06	8.49E-07	0.00E+00	0.00E+00	6.80E-07	3.12E-10	2.24E-09	0.00E+00	2.55E-09	2.55E-03	0.00E+00	3.70E-05	7.07E-06
3745503759086	374550	3759086	1.13E-05	1.21E-05	1.17E-05	1.15E-07	2.26E-06	4.07E-06	0.00E+00	1.73E-06	8.64E-07	0.00E+00	0.00E+00	6.91E-07	3.18E-10	2.27E-09	0.00E+00	2.59E-09	2.59E-03	0.00E+00	3.76E-05	7.19E-06
3745603759086	374560	3759086	1.15E-05	1.23E-05	1.19E-05	1.17E-07	2.30E-06	4.13E-06	0.00E+00	1.76E-06	8.78E-07	0.00E+00	0.00E+00	7.03E-07	3.23E-10	2.31E-09	0.00E+00	2.63E-09	2.63E-03	0.00E+00	3.82E-05	7.31E-06
3745703759086	374570	3759086	1.17E-05	1.25E-05	1.20E-05	1.19E-07	2.33E-06	4.20E-06	0.00E+00	1.79E-06	8.93E-07	0.00E+00	0.00E+00	7.14E-07	3.28E-10	2.35E-09	0.00E+00	2.68E-09	2.68E-03	0.00E+00	3.89E-05	7.43E-06
3745803759086	374580	3759086	1.18E-05	1.27E-05	1.22E-05	1.21E-07	2.37E-06	4.27E-06	0.00E+00	1.81E-06	9.07E-07	0.00E+00	0.00E+00	7.25E-07	3.34E-10	2.39E-09	0.00E+00	2.72E-09	2.72E-03	0.00E+00	3.95E-05	7.54E-06
3742503759096	374250	3759096	6.17E-06	6.64E-06	6.37E-06	6.30E-08	1.23E-06	2.22E-06	0.00E+00	9.45E-07	4.72E-07	0.00E+00	0.00E+00	3.78E-07	1.74E-10	1.24E-09	0.00E+00	1.42E-09	1.42E-03	0.00E+00	2.06E-05	3.93E-06
3742603759096	374260	3759096	6.29E-06	6.76E-06	6.49E-06	6.42E-08	1.26E-06	2.26E-06	0.00E+00	9.62E-07	4.81E-07	0.00E+00	0.00E+00	3.85E-07	1.77E-10	1.27E-09	0.00E+00	1.44E-09	1.44E-03	0.00E+00	2.10E-05	4.00E-06
3742703759096	374270	3759096	6.41E-06	6.89E-06	6.62E-06	6.54E-08	1.28E-06	2.31E-06	0.00E+00	9.81E-07	4.90E-07	0.00E+00	0.00E+00	3.92E-07	1.80E-10	1.29E-09	0.00E+00	1.47E-09	1.47E-03	0.00E+00	2.14E-05	4.08E-06
3742803759096	374280	3759096	6.53E-06	7.02E-06	6.74E-06	6.66E-08	1.31E-06	2.35E-06	0.00E+00	1.00E-06	5.00E-07	0.00E+00	0.00E+00	4.00E-07	1.84E-10	1.32E-09	0.00E+00	1.50E-09	1.50E-03	0.00E+00	2.18E-05	4.16E-06
3742903759096	374290	3759096	6.66E-06	7.16E-06	6.87E-06	6.79E-08	1.33E-06	2.40E-06	0.00E+00	1.02E-06	5.09E-07	0.00E+00	0.00E+00	4.08E-07	1.87E-10	1.34E-09	0.00E+00	1.53E-09	1.53E-03	0.00E+00	2.22E-05	4.24E-06
3743003759096	374300	3759096	6.79E-06	7.30E-06	7.01E-06	6.92E-08	1.36E-06	2.44E-06	0.00E+00	1.04E-06	5.19E-07	0.00E+00	0.00E+00	4.15E-07	1.91E-10	1.37E-09	0.00E+00	1.56E-09	1.56E-03	0.00E+00	2.26E-05	4.32E-06
3743103759096	374310	3759096	6.92E-06	7.44E-06	7.14E-06	7.06E-08	1.38E-06	2.49E-06	0.00E+00	1.06E-06	5.30E-07	0.00E+00	0.00E+00	4.24E-07	1.95E-10	1.39E-09	0.00E+00	1.59E-09	1.59E-03	0.00E+00	2.31E-05	4.41E-06
3743203759096	374320	3759096	7.06E-06	7.59E-06	7.28E-06	7.20E-08	1.41E-06	2.54E-06	0.00E+00	1.08E-06	5.40E-07	0.00E+00	0.00E+00	4.32E-07	1.99E-10	1.42E-09	0.00E+00	1.62E-09	1.62E-03	0.00E+00	2.35E-05	4.49E-06
3743303759096	374330	3759096	7.74E-06	7.44E-06	7.43E-06	7.34E-08	1.44E-06	2.59E-06	0.00E+00	1.10E-06	5.51E-07	0.00E+00	0.00E+00	4.41E-07	2.03E-10	1.45E-09	0.00E+00	1.65E-09	1.65E-03	0.00E+00	2.40E-05	4.58E-06
3743403759096	374340	3759096	7.34E-06	7.89E-06	7.58E-06	7.49E-08	1.47E-06	2.64E-06	0.00E+00	1.12E-06	5.62E-07	0.00E+00	0.00E+00	4.49E-07	2.07E-10	1.48E-09	0.00E+00	1.68E-09	1.68E-03	0.00E+00	2.45E-05	4.67E-06
3743503759096	374350	3759096	7.48E-06	8.05E-06	7.73E-06	7.64E-08	1.50E-06	2.70E-06	0.00E+00	1.15E-06	5.73E-07	0.00E+00	0.00E+00	4.58E-07	2.11E-10	1.51E-09	0.00E+00	1.72E-09	1.72E-03	0.00E+00	2.49E-05	4.77E-06
3743603759096	374360	3759096	7.63E-06	8.21E-06	7.88E-06	7.79E-08	1.53E-06	2.75E-06	0.00E+00	1.17E-06	5.84E-07	0.00E+00	0.00E+00	4.67E-07	2.15E-10	1.54E-09	0.00E+00	1.75E-09	1.75E-03	0.00E+00	2.54E-05	4.86E-06
3743703759096	374370	3759096	7.79E-06	8.38E-06	8.04E-06	7.95E-08	1.56E-06	2.80E-06	0.00E+00	1.19E-06	5.96E-07	0.00E+00	0.00E+00	4.77E-07	2.19E-10	1.57E-09	0.00E+00	1.79E-09	1.79E-03	0.00E+00	2.60E-05	4.96E-06
3743803759096	374380	3759096	7.94E-06	8.54E-06	8.20E-06	8.11E-08	1.59E-06	2.86E-06	0.00E+00	1.22E-06	6.08E-07	0.00E+00	0.00E+00	4.86E-07	2.24E-10	1.60E-09	0.00E+00	1.82E-09	1.82E-03	0.00E+00	2.65E-05	5.06E-06
3743903759096	374390	3759096	8.10E-06	8.71E-06	8.37E-06	8.27E-08	1.62E-06	2.92E-06	0.00E+00	1.24E-06	6.20E-07	0.00E+00	0.00E+00	4.96E-07	2.28E-10	1.63E-09	0.00E+00	1.86E-09	1.86E-03	0.00E+00	2.70E-05	5.16E-06
3744003759096	374400	3759096	8.27E-06	8.89E-06	8.53E-06	8.43E-08	1.65E-06	2.98E-06	0.00E+00	1.27E-06	6.33E-07	0.00E+00	0.00E+00	5.06E-07	2.33E-10	1.66E-09	0.00E+00	1.90E-09	1.90E-03	0.00E+00	2.75E-05	5.26E-06
3744103759096	374410	3759096	8.43E-06	9.07E-06	8.71E-06	8.60E-08	1.69E-06	3.04E-06	0.00E+00	1.29E-06	6.45E-07	0.00E+00	0.00E+00	5.16E-07	2.37E-10	1.70E-09	0.00E+00	1.94E-09	1.94E-03	0.00E+00	2.81E-05	5.37E-06
3744203759096	374420	3759096	8.60E-06	9.25E-06	8.88E-06	8.78E-08	1.72E-06	3.10E-06	0.00E+00	1.32E-06	6.58E-07	0.00E+00	0.00E+00	5.27E-07	2.42E-10	1.73E-09	0.00E+00	1.97E-09	1.97E-03	0.00E+00	2.87E-05	5.48E-06
3744303759096	374430	3759096	8.77E-06	9.43E-06	9.06E-06	8.95E-08	1.76E-06	3.16E-06	0.00E+00	1.34E-06	6.71E-07	0.00E+00	0.00E+00	5.37E-07	2.47E-10	1.77E-09	0.00E+00	2.01E-09	2.01E-03	0.00E+00	2.92E-05	5.59E-06

			SWBuilding Construction	SWDemolition	SWGrading	EYBuilding Construction	SWPaving	SWGrading	SWArchitectural Coating	NBBuilding Construction	NBBuilding Construction	NBArchitectural Coating	NBArchitectural Coating	RWBuilding Construction		Child Risk			Overlapping Phases - Maximum GLC		
Unique Identifier	X (UTM)	Y (UTM)	2026	2026	2026	2026	2027	2027	2027	2026	2027	2026	2027	2026	3rd Trimester	0<2	2<16	Total	per million	2025	2026	2027
3749693759105	374969	3759105	1.21E-05	1.30E-05	1.25E-05	1.23E-07	2.42E-06	4.35E-06	0.00E+00	1.85E-06	9.25E-07	0.00E+00	0.00E+00	7.40E-07	3.40E-10	2.43E-09	0.00E+00	2.77E-09	2.77E-03	0.00E+00	4.03E-05	7.69E-06
3749793759105	374979	3759105	1.20E-05	1.29E-05	1.24E-05	1.23E-07	2.40E-06	4.33E-06	0.00E+00	1.84E-06	9.20E-07	0.00E+00	0.00E+00	7.36E-07	3.38E-10	2.42E-09	0.00E+00	2.76E-09	2.76E-03	0.00E+00	4.00E-05	7.65E-06
3749893759105	374989	3759105	1.19E-05	1.28E-05	1.23E-05	1.21E-07	2.38E-06	4.28E-06	0.00E+00	1.82E-06	9.09E-07	0.00E+00	0.00E+00	7.27E-07	3.34E-10	2.39E-09	0.00E+00	2.73E-09	2.73E-03	0.00E+00	3.96E-05	7.56E-06
3749993759105	374999	3759105	1.17E-05	1.26E-05	1.21E-05	1.20E-07	2.35E-06	4.23E-06	0.00E+00	1.80E-06	8.99E-07	0.00E+00	0.00E+00	7.19E-07	3.31E-10	2.37E-09	0.00E+00	2.70E-09	2.70E-03	0.00E+00	3.91E-05	7.48E-06
3750093759105	375009	3759105	1.17E-05	1.25E-05	1.20E-05	1.19E-07	2.33E-06	4.20E-06	0.00E+00	1.79E-06	8.93E-07	0.00E+00	0.00E+00	7.14E-07	3.28E-10	2.35E-09	0.00E+00	2.68E-09	2.68E-03	0.00E+00	3.89E-05	7.43E-06
3750193759105	375019	3759105	1.15E-05	1.24E-05	1.19E-05	1.18E-07	2.31E-06	4.15E-06	0.00E+00	1.76E-06	8.82E-07	0.00E+00	0.00E+00	7.06E-07	3.24E-10	2.32E-09	0.00E+00	2.64E-09	2.64E-03	0.00E+00	3.84E-05	7.34E-06
3750293759105	375029	3759105	1.14E-05	1.22E-05	1.17E-05	1.16E-07	2.27E-06	4.09E-06	0.00E+00	1.74E-06	8.70E-07	0.00E+00	0.00E+00	6.96E-07	3.20E-10	2.29E-09	0.00E+00	2.61E-09	2.61E-03	0.00E+00	3.79E-05	7.24E-06
3750393759105	375039	3759105	1.10E-05	1.18E-05	1.13E-05	1.12E-07	2.20E-06	3.96E-06	0.00E+00	1.68E-06	8.41E-07	0.00E+00	0.00E+00	6.73E-07	3.09E-10	2.21E-09	0.00E+00	2.52E-09	2.52E-03	0.00E+00	3.66E-05	7.00E-06
3750493759105	375049	3759105	1.08E-05	1.16E-05	1.11E-05	1.10E-07	2.15E-06	3.88E-06	0.00E+00	1.65E-06	8.24E-07	0.00E+00	0.00E+00	6.59E-07	3.03E-10	2.17E-09	0.00E+00	2.47E-09	2.47E-03	0.00E+00	3.59E-05	6.85E-06
3750593759105	375059	3759105	1.06E-05	1.14E-05	1.09E-05	1.08E-07	2.12E-06	3.81E-06	0.00E+00	1.62E-06	8.10E-07	0.00E+00	0.00E+00	6.48E-07	2.98E-10	2.13E-09	0.00E+00	2.43E-09	2.43E-03	0.00E+00	3.53E-05	6.74E-06
3750693759105	375069	3759105	1.05E-05	1.13E-05	1.09E-05	1.07E-07	2.11E-06	3.79E-06	0.00E+00	1.61E-06	8.06E-07	0.00E+00	0.00E+00	6.45E-07	2.96E-10	2.12E-09	0.00E+00	2.42E-09	2.42E-03	0.00E+00	3.51E-05	6.71E-06
3750793759105	375079	3759105	1.05E-05	1.13E-05	1.08E-05	1.07E-07	2.10E-06	3.78E-06	0.00E+00	1.61E-06	8.04E-07	0.00E+00	0.00E+00	6.43E-07	2.96E-10	2.12E-09	0.00E+00	2.41E-09	2.41E-03	0.00E+00	3.50E-05	6.69E-06
3749693759115	374969	3759115	1.16E-05	1.25E-05	1.20E-05	1.18E-07	2.32E-06	4.17E-06	0.00E+00	1.77E-06	8.86E-07	0.00E+00	0.00E+00	7.09E-07	3.26E-10	2.33E-09	0.00E+00	2.66E-09	2.66E-03	0.00E+00	3.86E-05	7.37E-06
3749793759115	374979	3759115	1.15E-05	1.24E-05	1.19E-05	1.17E-07	2.30E-06	4.14E-06	0.00E+00	1.76E-06	8.80E-07	0.00E+00	0.00E+00	7.04E-07	3.24E-10	2.32E-09	0.00E+00	2.64E-09	2.64E-03	0.00E+00	3.83E-05	7.32E-06
3749893759115	374989	3759115	1.14E-05	1.22E-05	1.17E-05	1.16E-07	2.28E-06	4.10E-06	0.00E+00	1.74E-06	8.71E-07	0.00E+00	0.00E+00	6.96E-07	3.20E-10	2.29E-09	0.00E+00	2.61E-09	2.61E-03	0.00E+00	3.79E-05	7.24E-06
3749993759115	374999	3759115	1.12E-05	1.21E-05	1.16E-05	1.15E-07	2.25E-06	4.05E-06	0.00E+00	1.72E-06	8.60E-07	0.00E+00	0.00E+00	6.88E-07	3.16E-10	2.26E-09	0.00E+00	2.58E-09	2.58E-03	0.00E+00	3.75E-05	7.15E-06
3750093759115	375009	3759115	1.12E-05	1.20E-05	1.15E-05	1.14E-07	2.23E-06	4.02E-06	0.00E+00	1.71E-06	8.53E-07	0.00E+00	0.00E+00	6.83E-07	3.14E-10	2.25E-09	0.00E+00	2.56E-09	2.56E-03	0.00E+00	3.72E-05	7.10E-06
3750193759115	375019	3759115	1.10E-05	1.19E-05	1.14E-05	1.12E-07	2.21E-06	3.97E-06	0.00E+00	1.69E-06	8.44E-07	0.00E+00	0.00E+00	6.75E-07	3.10E-10	2.22E-09	0.00E+00	2.53E-09	2.53E-03	0.00E+00	3.67E-05	7.02E-06
3750293759115	375029	3759115	1.09E-05	1.17E-05	1.13E-05	1.11E-07	2.18E-06	3.93E-06	0.00E+00	1.67E-06	8.35E-07	0.00E+00	0.00E+00	6.68E-07	3.07E-10	2.20E-09	0.00E+00	2.50E-09	2.50E-03	0.00E+00	3.63E-05	6.94E-06
3750393759115	375039	3759115	1.05E-05	1.13E-05	1.08E-05	1.07E-07	2.10E-06	3.78E-06	0.00E+00	1.61E-06	8.03E-07	0.00E+00	0.00E+00	6.43E-07	2.95E-10	2.11E-09	0.00E+00	2.41E-09	2.41E-03	0.00E+00	3.50E-05	6.68E-06
3750493759115	375049	3759115	1.02E-05	1.10E-05	1.06E-05	1.04E-07	2.05E-06	3.69E-06	0.00E+00	1.57E-06	7.84E-07	0.00E+00	0.00E+00	6.27E-07	2.88E-10	2.06E-09	0.00E+00	2.35E-09	2.35E-03	0.00E+00	3.41E-05	6.52E-06
3750593759115	375059	3759115	1.01E-05	1.08E-05	1.04E-05	1.03E-07	2.02E-06	3.63E-06	0.00E+00	1.54E-06	7.71E-07	0.00E+00	0.00E+00	6.17E-07	2.84E-10	2.03E-09	0.00E+00	2.31E-09	2.31E-03	0.00E+00	3.36E-05	6.42E-06
3750693759115	375069	3759115	1.00E-05	1.08E-05	1.03E-05	1.02E-07	2.01E-06	3.61E-06	0.00E+00	1.53E-06	7.67E-07	0.00E+00	0.00E+00	6.14E-07	2.82E-10	2.02E-09	0.00E+00	2.30E-09	2.30E-03	0.00E+00	3.34E-05	6.38E-06
3750793759115	375079	3759115	9.98E-06	1.07E-05	1.03E-05	1.02E-07	2.00E-06	3.60E-06	0.00E+00	1.53E-06	7.64E-07	0.00E+00	0.00E+00	6.11E-07	2.81E-10	2.01E-09	0.00E+00	2.29E-09	2.29E-03	0.00E+00	3.33E-05	6.36E-06
3749693759125	374969	3759125	1.11E-05	1.20E-05	1.15E-05	1.13E-07	2.22E-06	4.00E-06	0.00E+00	1.70E-06	8.51E-07	0.00E+00	0.00E+00	6.81E-07	3.13E-10	2.24E-09	0.00E+00	2.55E-09	2.55E-03	0.00E+00	3.70E-05	7.08E-06
3749793759125	374979	3759125	1.10E-05	1.19E-05	1.14E-05	1.13E-07	2.21E-06	3.98E-06	0.00E+00	1.69E-06	8.45E-07	0.00E+00	0.00E+00	6.76E-07	3.11E-10	2.22E-09	0.00E+00	2.53E-09	2.53E-03	0.00E+00	3.68E-05	7.03E-06
3749893759125	374989	3759125	1.09E-05	1.17E-05	1.12E-05	1.11E-07	2.18E-06	3.92E-06	0.00E+00	1.67E-06	8.34E-07	0.00E+00	0.00E+00	6.67E-07	3.07E-10	2.19E-09	0.00E+00	2.50E-09	2.50E-03	0.00E+00	3.63E-05	6.94E-06
3749993759125	374999	3759125	1.08E-05	1.16E-05	1.12E-05	1.11E-07	2.17E-06	3.90E-06	0.00E+00	1.66E-06	8.29E-07	0.00E+00	0.00E+00	6.63E-07	3.05E-10	2.18E-09	0.00E+00	2.49E-09	2.49E-03	0.00E+00	3.61E-05	6.90E-06
3750093759125	375009	3759125	1.07E-05	1.15E-05	1.10E-05	1.09E-07	2.14E-06	3.85E-06	0.00E+00	1.64E-06	8.18E-07	0.00E+00	0.00E+00	6.55E-07	3.01E-10	2.15E-09	0.00E+00	2.45E-09	2.45E-03	0.00E+00	3.56E-05	6.81E-06
3750193759125	375019	3759125	1.06E-05	1.14E-05	1.09E-05	1.08E-07	2.11E-06	3.80E-06	0.00E+00	1.62E-06	8.08E-07	0.00E+00	0.00E+00	6.46E-07	2.97E-10	2.13E-09	0.00E+00	2.42E-09	2.42E-03	0.00E+00	3.52E-05	6.72E-06
3750293759125	375029	3759125	1.03E-05	1.11E-05	1.07E-05	1.05E-07	2.06E-06	3.72E-06	0.00E+00	1.58E-06	7.90E-07	0.00E+00	0.00E+00	6.32E-07	2.90E-10	2.08E-09	0.00E+00	2.37E-09	2.37E-03	0.00E+00	3.44E-05	6.57E-06
3750393759125	375039	3759125	9.94E-06	1.07E-05	1.03E-05	1.01E-07	1.99E-06	3.58E-06	0.00E+00	1.52E-06	7.61E-07	0.00E+00	0.00E+00	6.09E-07	2.80E-10	2.00E-09	0.00E+00	2.28E-09	2.28E-03	0.00E+00	3.31E-05	6.33E-06
3750493759125	375049	3759125	9.74E-06	1.05E-05	1.01E-05	9.94E-08	1.95E-06	3.51E-06	0.00E+00	1.49E-06	7.46E-07	0.00E+00	0.00E+00	5.96E-07	2.74E-10	1.96E-09	0.00E+00	2.24E-09	2.24E-03	0.00E+00	3.25E-05	6.20E-06
3750593759125	375059	3759125	9.61E-06	1.03E-05	9.92E-06	9.80E-08	1.92E-06	3.46E-06	0.00E+00	1.47E-06	7.35E-07	0.00E+00	0.00E+00	5.88E-07	2.70E-10	1.93E-09	0.00E+00	2.20E-09	2.20E-03	0.00E+00	3.20E-05	6.12E-06
3750693759125	375069	3759125	9.54E-06	1.03E-05	9.85E-06	9.73E-08	1.91E-06	3.44E-06	0.00E+00	1.46E-06	7.30E-07	0.00E+00	0.00E+00	5.84E-07	2.69E-10	1.92E-09	0.00E+00	2.19E-09	2.19E-03	0.00E+00	3.18E-05	6.07E-06
3750793759125	375079	3759125	9.51E-06	1.02E-05	9.81E-06	9.70E-08	1.90E-06	3.42E-06	0.00E+00	1.46E-06	7.28E-07	0.00E+00	0.00E+00	5.82E-07	2.68E-10	1.91E-09	0.00E+00	2.18E-09	2.18E-03	0.00E+00	3.17E-05	6.05E-06
3749693759135	374969	3759135	1.07E-05	1.15E-05	1.11E-05	1.09E-07	2.15E-06	3.86E-06	0.00E+00	1.64E-06	8.21E-07	0.00E+00	0.00E+00	6.57E-07	3.02E-10	2.16E-09	0.00E+00	2.46E-09	2.46E-03	0.00E+00	3.58E-05	6.83E-06
3749793759135	374979	3759135	1.06E-05	1.14E-05	1.10E-05	1.08E-07	2.12E-06	3.82E-06	0.00E+00	1.62E-06	8.12E-07	0.00E+00	0.00E+00	6.50E-07	2.99E-10	2.14E-09	0.00E+00	2.44E-09	2.44E-03	0.00E+00	3.54E-05	6.76E-06
3749893759135	374989	3759135	1.05E-05	1.13E-05	1.08E-05	1.07E-07	2.10E-06	3.77E-06	0.00E+00	1.60E-06	8.02E-07	0.00E+00	0.00E+00	6.41E-07	2.95E-10	2.11E-09	0.00E+00	2.40E-09	2.40E-03	0.00E+00	3.49E-05	6.67E-06
3749993759135	374999	3759135	1.04E-05	1.12E-05	1.07E-05	1.06E-07	2.08E-06	3.75E-06	0.00E+00	1.59E-06	7.96E-07	0.00E+00	0.00E+00	6.37E-07	2.93E-10	2.09E-09	0.00E+00	2.39E-09	2.39E-03	0.00E+00	3.47E-05	6.62E-06
3750093759135	375009	3759135	1.03E-05	1.10E-05	1.06E-05	1.05E-07	2.05E-06	3.70E-06	0.00E+00	1.57E-06	7.85E-07	0.00E+00	0.00E+00	6.28E-07	2.89E-10	2.07E-09	0.00E+00	2.35E-09	2.35E-03	0.00E+00	3.42E-05	6.53E-06
3750193759135	375019	3759135	1.01E-05	1.09E-05	1.05E-05	1.03E-07	2.03E-06	3.65E-06	0.00E+00	1.55E-06	7.75E-07	0.00E+00	0.00E+00	6.20E-07	2.85E-10	2.04E-09	0.00E+00	2.32E-09	2.32E-03	0.00E+00	3.38E-05	6.45E-06
3750293759135	375029	3759135	9.97E-06	1.07E-05	1.03E-05	1.02E-07	1.99E-06	3.59E-06	0.00E+00	1.53E-06	7.63E-07	0.00E+00	0.00E+00	6.10E-07	2.81E-10	2.01E-09	0.00E+00	2.29E-09	2.29E-03	0.00E+00	3.32E-05	6.35E-06
3750393759135	375039	3759135	9.53E-06	1.03E-05	9.84E-06	9.73E-08	1.91E-06	3.43E-06	0.00E+00	1.46E-06	7.29E-07	0.00E+00	0.00E+00	5.84E-07	2.68E-10	1.92E-09	0.00E+00	2.19E-09	2.19E-03	0.00E+00	3.18E-05	6.07E-06
3750493759135	375049	3759135	9.35E-06	1.01E-05	9.65E-06	9.54E-08	1.87E-06	3.37E-06	0.00E+00	1.43E-06	7.16E-07	0.00E+00	0.00E+00	5.72E-07	2.63E-10	1.88E-09	0.00E+00	2.15E-09	2.15E-03	0.00E+00	3.12E-05	5.95E-06
3750593759135	375059	3759135	9.18E-06	9.87E-06	9.48E-06	9.37E-08	1.84E-06	3.31E-06	0.00E+00	1.40E-06	7.02E-07	0.00E+00	0.00E+00	5.62E-07	2.58E-10	1.85E-09	0.00E+00	2.11E-09	2.11E-03	0.00E+00	3.06E-05	5.84E-06
3750693759135	375069	3759135	9.11E-06	9.79E-06	9.40E-06	9.29E-08	1.82E-06	3.28E-06	0.00E+00	1.39E-06	6.97E-07	0.00E+00	0.00E+00	5.58E-07	2.56E-10	1.83E-09	0.00E+00	2.09E-09	2.09E-03	0.00E+00	3.03E-05	5.80E-06
3750793759135	375079	3759135	9.08E-06	9.76E-06	9.37E-06	9.26E-08	1.82E-06	3.27E-06	0.00E+00	1.39E-06	6.95E-07	0.00E+00	0.00E+00	5.56E-07	2.56E-10	1.83E-09	0.00E+00	2.08E-09	2.08E-03	0.00E+00	3.03E-05	5.78E-06
3749793759145	374979	3759145	1.02E-05	1.10E-05	1.06E-05	1.04E-07	2.05E-06	3.68E-06	0.00E+00	1.56E-06	7.82E-07	0.00E+00	0.00E+00	6.26E-07	2.88E-10	2.06E-09	0.00E+00	2.35E-09	2.35E-03	0.00E+00	3.41E-05	6.51E-06
3749893759145	374989	3759145	1.01E-05	1.09E-05	1.04E-05	1.03E-07	2.02E-06	3.63E-06	0.00E+00	1.54E-06	7.72E-07	0.00E+00	0.00E+00	6.18E-07	2.84E-10	2.03E-09	0.00E+00	2.32E-09	2.32E-03	0.00E+00	3.36E-05	6.42E-06
3749993759145	374999	3759145	1.00E-05	1.08E-05	1.03E-05	1.02E-07	2.00E-06	3.61E-06	0.00E+00	1.53E-06	7.66E-07	0.00E+00	0.00E+00	6.13E-07	2.82E-10	2.02E-09	0.00E+00	2.30E-09	2.30E-03	0.00E+00	3.34E-05	6.38E-06
3750093759145	375009	3759145	9.88E-06	1.06E-05	1.02E-05	1.01E-07	1.98E-06	3.56E-06	0.00E+00	1.51E-06	7.56E-07	0.00E+00	0.00E+00	6.05E-07	2.78E-10	1.99E-09	0.00E+00	2.27E-09	2.27E-03	0.00E+00	3.29E-05	6.29E-06
3750193759145	375019	3759145	9.75E-06	1.05E-05	1.01E-05	9.95E-08	1.95E-06	3.51E-06	0.00E+00	1.49E-06	7.46E-07	0.00E+00	0.00E+00	5.97E-07	2.74E-10	1.96E-09	0.00E+00	2.24E-09	2.24E-03	0.00E+00	3.25E-05	6.21E-06
3750293759145	375029	3759145	9.61E-06	1.03E-05	9.92E-06	9.81E-08	1.92E-06	3.46E-06	0.00E+00	1.47E-06	7.36E-07	0.00E+00	0.00E+00	5.88E-07	2.71E-10	1.94E-09	0.00E+00	2.21E-09	2.21E-03	0.00E+00	3.20E-05	6.12E-06
3750393759145	375039	3759145	9.16E-06	9.85E-06	9.45E-06	9.34E-08	1.83E-06	3.30E-06	0.00E+00	1.40E-06	7.01E-07	0.00E+00	0.00E+00	5.61E-07	2.58E-10	1.84E-09	0.00E+00	2.10E-09	2.10E-03	0.00E+00	3.05E-05	5.83E-06
3750493759145	375049	3759145	8.95E-06	9.63E-06	9.24E-06	9.13E-08	1.79E-06	3.22E-06	0.00E+00	1.37E-06	6.85E-07	0.00E+00	0.00E+00	5.48E-07	2.52E-10	1.80E-09	0.00E+00	2.05E-09	2.05E-03	0.00E+00	2.98E-05	5.70E-06
3750593759145	375059	3759145	8.81E-06	9.47E-06	9.09E-06	8.99E-08	1.76E-06	3.17E-06	0.00E+00	1.35E-06	6.74E-07	0.00E+00	0.00E+00	5.39E-07	2.48E-10	1.77E-09	0.00E+00	2.02E-09	2.02E-03	0.00E+00	2.93E-05	5.61E-06
3750693759145	375069	3759145	8.72E-06	9.38E-06	9.00E-06	8.90E-08	1.74E-06	3.14E-06	0.00E+00	1.33E-06	6.67E-07	0.00E+00	0.00E+00	5.34E-07	2.45E-10	1.76E-09	0.00E+00	2.00E-09	2.00E-03	0.00E+00	2.91E-05	5.55E-06
3750793759145	375079	3759145	8.66E-06	9.31E-06	8.94E-06	8.84E-08	1.73E-06	3.12E-06	0.00E+00	1.33E-06	6.63E-07	0.00E+00	0.00E+00	5.30E-07	2.44E-10	1.74E-09	0.00E+00	1.99E-09	1.99E-03	0.00E+00	2.89E-05	5.51E-06
3750093759155	375009	3759155	9.51E-06	1.02E-05	9.82E-06	9.71E-08	1.90E-06	3.43E-06	0.00E+00	1.46E-06	7.28E-07	0.00E+00	0.00E+00	5.82E-07	2.68E-10	1.92E-09	0.00E+00	2.18E-09	2.18E-03	0.00E+00	3.17E-05	6.06E-06
3750193759155	375019	3759155	9.38E-06	1.01E-05	9.68E-06	9.57E-08	1.88E-06	3.38E-06	0.00E+00	1.44E-06	7.18E-07	0.00E+00	0.00E+00	5.74E-07	2.64E-10	1.89E-09	0.00E+00	2.15E-09	2.15E-03	0.00E+00	3.13E-05	5.97E-06
3750293759155	375029	3759155	9.26E-06	9.95E-06	9.56E-06	9.44E-08	1.85E-06	3.33E-06	0.00E+00	1.42E-06	7.08E-07	0.00E+00	0.00E+00	5.67E-07	2.61E-10	1.86E-09	0.00E+00	2.12E-09	2.12E-03	0.00E+00	3.08E-05	5.89E-06
3750393759155	375039	3759155	8.88E-06	9.55E-06	9.17E-06	9.06E-08	1.78E-06	3.20E-06	0.00E+00	1.36E-06	6.80E-07	0.00E+00	0.00E+00	5.44E-07	2.50E-10	1.79E-09	0.00E+00	2.04E-09	2.04E-03	0.00E+00	2.96E-05	5.66E-06
3750493759155	375049	3759155	8.67E-06	9.33E-06	8.95E-06	8.85E-08	1.73E-06	3.12E-06	0.00E+00	1.33E-06	6.64E-07	0.00E+00	0.00E+00	5.31E-07	2.44E-10	1.75E-09	0.00E+00	1.99E-09	1.99E-03	0.00E+00	2.89E-05	5.52E-06
3750593759155	375059	3759155	8.48E-06	9.12E-06	8.76E-06	8.66E-08	1.70E-06	3.06E-06	0.00E+00	1.30E-06	6.49E-07	0.00E+00	0.00E+00	5.19E-07	2.39E-10	1.71E-09	0.00E+00	1.95E-09	1.95E-03	0.00E+00	2.83E-05	5.40E-06
3750693759155	375069	3759155	8.38E-06	9.01E-06	8.65E-06	8.55E-08	1.68E-06	3.02E-06	0.00E+00	1.28E-06	6.41E-07	0.00E+00	0.00E+00	5.13E-07	2.36E-10	1.69E-09	0.00E+00	1.92E-09	1.92E-03	0.00E+00	2.79E-05	5.33E-06
3750793759155	375079	3759155	8.30E-06	8.93E-06	8.57E-06	8.47E-08	1.66E-06	2.99E-06	0.00E+00	1.27E-06	6.35E-07	0.00E+00	0.00E+00	5.08E-07	2.34E-10	1.67E-09	0.00E+00	1.91E-09	1.91E-03	0.00E+00	2.77E-05	5.29E-06
3750193759165	375019	3759165	9.65E-06	9.73E-06	9.35E-06	9.24E-08	1.81E-06	3.26E-06	0.00E+00	1.39E-06	6.93E-07	0.00E+00	0.00E+00	5.54E-07	2.55E-10	1.82E-09	0.00E+00	2.08E-09	2.08E-03	0.00E+00	3.02E-05	5.76E-06
3750293759165	375029	3759165	8.97E-06	9.65E-06	9.26E-06	9.15E-08	1.79E-06	3.23E-06	0.00E+00	1.37E-06	6.86E-07	0.00E+00	0.00E+00	5.49E-07	2.52E-10	1.81E-09	0.00E+00	2.06E-09	2.06E-03	0.00E+00	2.99E-05	5.71E-06
3750393759165	375039	3759165	8.60E-06	9.25E-06	8.88E-06	8.78E-08	1.72E-06	3.10E-06	0.00E+00	1.32E-06	6.58E-07	0.00E+00	0.00E+00	5.27E-07	2.42E-10	1.73E-09	0.00E+00	1.97E-09	1.97E-03	0.00E+00	2.87E-05	5.48E-06
3750493759165	375049	3759165	8.35E-06	8.98E-06	8.62E-06	8.52E-08	1.67E-06	3.01E-06	0.00E+00	1.28E-06	6.39E-07	0.00E+00	0.00E+00	5.11E-07	2.35E-10	1.68E-09	0.00E+00	1.92E-09	1.92E-03	0.00E+00	2.78E-05	5.32E-06
3750593759165	375059	3759165	8.14E-06	8.75E-06	8.40E-06	8.30E-08	1.63E-06	2.93E-06	0.00E+00	1.25E-06	6.23E-07	0.00E+00	0.00E+00	4.98E-07	2.29E-10	1.64E-09	0.00E+00	1.87E-09	1.87E-03	0.00E+00	2.71E-05	5.18E-06
3750693759165	375069	3759165	8.04E-06	8.64E-06	8.30E-06	8.20E-08	1.61E-06	2.89E-06	0.00E+00	1.23E-06	6.15E-07	0.00E+00	0.00E+00	4.92E-07	2.26E-10	1.62E-09	0.00E+00	1.84E-09	1.84E-03	0.00E+00	2.68E-05	5.12E-06
3750793759165	375079	3759165	7.95E-06	8.55E-06	8.21E-06	8.11E-08	1.59E-06	2.86E-06	0.00E+00	1.22E-06	6.08E-07	0.00E+00	0.00E+00	4.87E-07	2.24E-10	1.60E-09	0.00E+00	1.82E-09	1.82E-03	0.00E+00	2.65E-05	5.06E-06
3750393759175	375039	3759175	8.29E-06	8.92E-06	8.56E-06	8.46E-08	1.66E-06	2.99E-06	0.00E+00	1.27E-06	6.35E-07	0.00E+00	0.00E+00	5.08E-07	2.33E-10	1.67E-09	0.00E+00	1.90E-09	1.90E-03	0.00E+00	2.76E-05	5.28E-06
3750493759175	375049	3759175	8.06E-06	8.67E-06	8.32E-06	8.22E-08	1.61E-06	2.90E-06	0.00E+00	1.23E-06	6.17E-07	0.00E+00	0.00E+00	4.93E-07	2.27E-10	1.62E-09	0.00E+00	1.85E-09	1.85E-03	0.00E+00	2.68E-05	5.13E-06
3750593759175	375059	3759175	7.84E-06	8.43E-06	8.10E-06	8.00E-08	1.57E-06	2.82E-06	0.00E+00	1.20E-06	6.00E-07	0.00E+00	0.00E+00	4.80E-07	2.21E-10	1.58E-09	0.00E+00	1.80E-09	1.80E-03	0.00E+00	2.61E-05	4.99E-06
3750693759175	375069	3759175	7.75E-06	8.34E-06	8.00E-06	7.91E-08	1.55E-06	2.79E-06	0.00E+00	1.19E-06	5.93E-07	0.00E+00	0.00E+00	4.75E-07	2.18E-10	1.56E-09	0.00E+00	1.78E-09	1.78E-03	0.00E+00	2.58E-05	4.94E-

			SWBuilding Construction	SWDemolition	SWGrading	EYBuilding Construction	SWPaving	SWGrading	SWArchitectural Coating	NBBuilding Construction	NBBuilding Construction	NBArchitectural Coating	NBArchitectural Coating	RWBuilding Construction	Child Risk				Overlapping Phases - Maximum GLC		
Unique Identifier	X (UTM)	Y (UTM)	2026	2026	2026	2026	2027	2027	2027	2026	2027	2026	2027	2026	3rd Trimester	0<2	2<16	Total	per million	2025	2026	2027
375144.03375898.03	375144.03	3758898.03	4.99E-05	5.37E-05	5.15E-05	5.09E-07	9.99E-06	1.80E-05	0.00E+00	7.64E-06	3.82E-06	0.00E+00	0.00E+00	3.06E-06	1.40E-09	1.01E-08	0.00E+00	1.15E-08	1.15E-02	0.00E+00	1.66E-04	3.18E-05
375154.03375898.03	375154.03	3758898.03	4.97E-05	5.34E-05	5.13E-05	5.07E-07	9.94E-06	1.79E-05	0.00E+00	7.61E-06	3.80E-06	0.00E+00	0.00E+00	3.04E-06	1.40E-09	1.00E-08	0.00E+00	1.14E-08	1.14E-02	0.00E+00	1.66E-04	3.16E-05
375161.03375898.03	375161.03	3758898.03	4.96E-05	5.33E-05	5.12E-05	5.06E-07	9.91E-06	1.78E-05	0.00E+00	7.58E-06	3.79E-06	0.00E+00	0.00E+00	3.03E-06	1.39E-09	9.98E-09	0.00E+00	1.14E-08	1.14E-02	0.00E+00	1.65E-04	3.16E-05
375028.03375865.03	375028.03	3758965.03	2.88E-05	3.10E-05	2.97E-05	2.94E-07	5.76E-06	1.04E-05	0.00E+00	4.41E-06	2.20E-06	0.00E+00	0.00E+00	1.76E-06	8.10E-10	5.80E-09	0.00E+00	6.61E-09	6.61E-03	0.00E+00	9.59E-05	1.83E-05
375038.03375865.03	375038.03	3758965.03	2.84E-05	3.06E-05	2.93E-05	2.90E-07	5.69E-06	1.02E-05	0.00E+00	4.35E-06	2.17E-06	0.00E+00	0.00E+00	1.74E-06	8.00E-10	5.72E-09	0.00E+00	6.52E-09	6.52E-03	0.00E+00	9.47E-05	1.81E-05
375048.03375865.03	375048.03	3758965.03	2.78E-05	2.99E-05	2.87E-05	2.84E-07	5.57E-06	1.00E-05	0.00E+00	4.26E-06	2.13E-06	0.00E+00	0.00E+00	1.70E-06	7.83E-10	5.60E-09	0.00E+00	6.39E-09	6.39E-03	0.00E+00	9.27E-05	1.77E-05
375058.03375865.03	375058.03	3758965.03	2.79E-05	3.00E-05	2.88E-05	2.85E-07	5.58E-06	1.00E-05	0.00E+00	4.27E-06	2.13E-06	0.00E+00	0.00E+00	1.71E-06	7.85E-10	5.61E-09	0.00E+00	6.40E-09	6.40E-03	0.00E+00	9.29E-05	1.78E-05
375068.03375865.03	375068.03	3758965.03	2.80E-05	3.01E-05	2.89E-05	2.85E-07	5.59E-06	1.01E-05	0.00E+00	4.28E-06	2.14E-06	0.00E+00	0.00E+00	1.71E-06	7.87E-10	5.63E-09	0.00E+00	6.42E-09	6.42E-03	0.00E+00	9.32E-05	1.78E-05
375078.03375865.03	375078.03	3758965.03	2.81E-05	3.02E-05	2.90E-05	2.87E-07	5.62E-06	1.01E-05	0.00E+00	4.30E-06	2.15E-06	0.00E+00	0.00E+00	1.72E-06	7.91E-10	5.66E-09	0.00E+00	6.45E-09	6.45E-03	0.00E+00	9.36E-05	1.79E-05
375028.03375875.03	375028.03	3758975.03	2.64E-05	2.84E-05	2.73E-05	2.70E-07	5.29E-06	9.52E-06	0.00E+00	4.05E-06	2.02E-06	0.00E+00	0.00E+00	1.62E-06	7.44E-10	5.32E-09	0.00E+00	6.07E-09	6.07E-03	0.00E+00	8.81E-05	1.68E-05
375038.03375875.03	375038.03	3758975.03	2.62E-05	2.82E-05	2.70E-05	2.67E-07	5.24E-06	9.44E-06	0.00E+00	4.01E-06	2.01E-06	0.00E+00	0.00E+00	1.60E-06	7.37E-10	5.28E-09	0.00E+00	6.01E-09	6.01E-03	0.00E+00	8.73E-05	1.67E-05
375048.03375875.03	375048.03	3758975.03	2.58E-05	2.77E-05	2.66E-05	2.63E-07	5.16E-06	9.28E-06	0.00E+00	3.95E-06	1.97E-06	0.00E+00	0.00E+00	1.58E-06	7.26E-10	5.19E-09	0.00E+00	5.92E-09	5.92E-03	0.00E+00	8.59E-05	1.64E-05
375058.03375875.03	375058.03	3758975.03	2.57E-05	2.76E-05	2.65E-05	2.62E-07	5.14E-06	9.25E-06	0.00E+00	3.93E-06	1.97E-06	0.00E+00	0.00E+00	1.57E-06	7.23E-10	5.17E-09	0.00E+00	5.90E-09	5.90E-03	0.00E+00	8.56E-05	1.64E-05
375068.03375875.03	375068.03	3758975.03	2.58E-05	2.77E-05	2.66E-05	2.63E-07	5.15E-06	9.27E-06	0.00E+00	3.94E-06	1.97E-06	0.00E+00	0.00E+00	1.58E-06	7.25E-10	5.19E-09	0.00E+00	5.91E-09	5.91E-03	0.00E+00	8.58E-05	1.64E-05
375078.03375875.03	375078.03	3758975.03	2.58E-05	2.78E-05	2.67E-05	2.64E-07	5.17E-06	9.30E-06	0.00E+00	3.95E-06	1.98E-06	0.00E+00	0.00E+00	1.58E-06	7.27E-10	5.20E-09	0.00E+00	5.93E-09	5.93E-03	0.00E+00	8.61E-05	1.64E-05
375028.03375885.03	375028.03	3758985.03	2.43E-05	2.62E-05	2.51E-05	2.48E-07	4.87E-06	8.76E-06	0.00E+00	3.72E-06	1.86E-06	0.00E+00	0.00E+00	1.49E-06	6.85E-10	4.90E-09	0.00E+00	5.59E-09	5.59E-03	0.00E+00	8.11E-05	1.55E-05
375038.03375885.03	375038.03	3758985.03	2.39E-05	2.58E-05	2.47E-05	2.44E-07	4.79E-06	8.63E-06	0.00E+00	3.67E-06	1.83E-06	0.00E+00	0.00E+00	1.47E-06	6.74E-10	4.82E-09	0.00E+00	5.50E-09	5.50E-03	0.00E+00	7.98E-05	1.53E-05
375048.03375885.03	375048.03	3758985.03	2.35E-05	2.53E-05	2.42E-05	2.40E-07	4.70E-06	8.46E-06	0.00E+00	3.59E-06	1.80E-06	0.00E+00	0.00E+00	1.44E-06	6.61E-10	4.73E-09	0.00E+00	5.39E-09	5.39E-03	0.00E+00	7.83E-05	1.50E-05
375058.03375885.03	375058.03	3758985.03	2.36E-05	2.54E-05	2.44E-05	2.41E-07	4.72E-06	8.50E-06	0.00E+00	3.61E-06	1.81E-06	0.00E+00	0.00E+00	1.44E-06	6.64E-10	4.75E-09	0.00E+00	5.42E-09	5.42E-03	0.00E+00	7.86E-05	1.50E-05
375068.03375885.03	375068.03	3758985.03	2.37E-05	2.55E-05	2.45E-05	2.42E-07	4.74E-06	8.53E-06	0.00E+00	3.63E-06	1.81E-06	0.00E+00	0.00E+00	1.45E-06	6.67E-10	4.77E-09	0.00E+00	5.44E-09	5.44E-03	0.00E+00	7.90E-05	1.51E-05
375078.03375885.03	375078.03	3758985.03	2.38E-05	2.56E-05	2.46E-05	2.43E-07	4.76E-06	8.56E-06	0.00E+00	3.64E-06	1.82E-06	0.00E+00	0.00E+00	1.46E-06	6.69E-10	4.79E-09	0.00E+00	5.46E-09	5.46E-03	0.00E+00	7.92E-05	1.51E-05
375028.03375894.03	375028.03	3758994.03	2.26E-05	2.44E-05	2.34E-05	2.31E-07	4.53E-06	8.16E-06	0.00E+00	3.47E-06	1.73E-06	0.00E+00	0.00E+00	1.39E-06	6.37E-10	4.56E-09	0.00E+00	5.20E-09	5.20E-03	0.00E+00	7.55E-05	1.44E-05
375038.03375894.03	375038.03	3758994.03	2.18E-05	2.34E-05	2.25E-05	2.22E-07	4.36E-06	7.84E-06	0.00E+00	3.33E-06	1.67E-06	0.00E+00	0.00E+00	1.33E-06	6.13E-10	4.39E-09	0.00E+00	5.00E-09	5.00E-03	0.00E+00	7.26E-05	1.39E-05
375048.03375894.03	375048.03	3758994.03	2.17E-05	2.33E-05	2.24E-05	2.21E-07	4.34E-06	7.82E-06	0.00E+00	3.32E-06	1.66E-06	0.00E+00	0.00E+00	1.33E-06	6.11E-10	4.37E-09	0.00E+00	4.98E-09	4.98E-03	0.00E+00	7.23E-05	1.38E-05
375058.03375894.03	375058.03	3758994.03	2.19E-05	2.35E-05	2.26E-05	2.23E-07	4.37E-06	7.87E-06	0.00E+00	3.35E-06	1.67E-06	0.00E+00	0.00E+00	1.34E-06	6.15E-10	4.40E-09	0.00E+00	5.02E-09	5.02E-03	0.00E+00	7.29E-05	1.39E-05
375068.03375894.03	375068.03	3758994.03	2.20E-05	2.36E-05	2.27E-05	2.24E-07	4.40E-06	7.92E-06	0.00E+00	3.36E-06	1.68E-06	0.00E+00	0.00E+00	1.35E-06	6.19E-10	4.43E-09	0.00E+00	5.04E-09	5.04E-03	0.00E+00	7.32E-05	1.40E-05
375078.03375894.03	375078.03	3758994.03	2.21E-05	2.38E-05	2.28E-05	2.26E-07	4.42E-06	7.96E-06	0.00E+00	3.38E-06	1.69E-06	0.00E+00	0.00E+00	1.35E-06	6.22E-10	4.45E-09	0.00E+00	5.07E-09	5.07E-03	0.00E+00	7.37E-05	1.41E-05
375100.03375957.03	375100.03	3758957.03	3.03E-05	3.25E-05	3.12E-05	3.09E-07	6.05E-06	1.09E-05	0.00E+00	4.63E-06	2.32E-06	0.00E+00	0.00E+00	1.85E-06	8.52E-10	6.09E-09	0.00E+00	6.94E-09	6.94E-03	0.00E+00	1.01E-04	1.93E-05
375110.03375957.03	375110.03	3758957.03	3.02E-05	3.25E-05	3.12E-05	3.08E-07	6.04E-06	1.09E-05	0.00E+00	4.62E-06	2.31E-06	0.00E+00	0.00E+00	1.85E-06	8.49E-10	6.08E-09	0.00E+00	6.92E-09	6.92E-03	0.00E+00	1.01E-04	1.92E-05
375120.03375957.03	375120.03	3758957.03	3.01E-05	3.24E-05	3.11E-05	3.07E-07	6.02E-06	1.08E-05	0.00E+00	4.61E-06	2.30E-06	0.00E+00	0.00E+00	1.84E-06	8.47E-10	6.06E-09	0.00E+00	6.91E-09	6.91E-03	0.00E+00	1.00E-04	1.92E-05
375130.03375957.03	375130.03	3758957.03	3.02E-05	3.24E-05	3.11E-05	3.08E-07	6.03E-06	1.09E-05	0.00E+00	4.62E-06	2.31E-06	0.00E+00	0.00E+00	1.85E-06	8.49E-10	6.07E-09	0.00E+00	6.92E-09	6.92E-03	0.00E+00	1.00E-04	1.92E-05
375140.03375957.03	375140.03	3758957.03	3.03E-05	3.25E-05	3.12E-05	3.09E-07	6.05E-06	1.09E-05	0.00E+00	4.63E-06	2.32E-06	0.00E+00	0.00E+00	1.85E-06	8.52E-10	6.09E-09	0.00E+00	6.94E-09	6.94E-03	0.00E+00	1.01E-04	1.93E-05
375150.03375957.03	375150.03	3758957.03	3.03E-05	3.26E-05	3.13E-05	3.09E-07	6.07E-06	1.09E-05	0.00E+00	4.64E-06	2.32E-06	0.00E+00	0.00E+00	1.86E-06	8.54E-10	6.11E-09	0.00E+00	6.96E-09	6.96E-03	0.00E+00	1.01E-04	1.93E-05
375160.03375957.03	375160.03	3758957.03	3.03E-05	3.26E-05	3.13E-05	3.09E-07	6.07E-06	1.09E-05	0.00E+00	4.64E-06	2.32E-06	0.00E+00	0.00E+00	1.86E-06	8.54E-10	6.11E-09	0.00E+00	6.96E-09	6.96E-03	0.00E+00	1.01E-04	1.93E-05
375100.03375967.03	375100.03	3758967.03	2.78E-05	2.99E-05	2.87E-05	2.83E-07	5.56E-06	1.00E-05	0.00E+00	4.25E-06	2.13E-06	0.00E+00	0.00E+00	1.70E-06	7.82E-10	5.59E-09	0.00E+00	6.38E-09	6.38E-03	0.00E+00	9.26E-05	1.77E-05
375110.03375967.03	375110.03	3758967.03	2.77E-05	2.98E-05	2.86E-05	2.82E-07	5.54E-06	9.97E-06	0.00E+00	4.24E-06	2.12E-06	0.00E+00	0.00E+00	1.70E-06	7.79E-10	5.58E-09	0.00E+00	6.35E-09	6.35E-03	0.00E+00	9.23E-05	1.76E-05
375120.03375967.03	375120.03	3758967.03	2.77E-05	2.98E-05	2.86E-05	2.82E-07	5.54E-06	9.97E-06	0.00E+00	4.24E-06	2.12E-06	0.00E+00	0.00E+00	1.69E-06	7.79E-10	5.57E-09	0.00E+00	6.35E-09	6.35E-03	0.00E+00	9.22E-05	1.76E-05
375130.03375967.03	375130.03	3758967.03	2.78E-05	2.99E-05	2.87E-05	2.83E-07	5.56E-06	1.00E-05	0.00E+00	4.25E-06	2.13E-06	0.00E+00	0.00E+00	1.70E-06	7.82E-10	5.59E-09	0.00E+00	6.37E-09	6.37E-03	0.00E+00	9.26E-05	1.77E-05
375140.03375967.03	375140.03	3758967.03	2.79E-05	3.00E-05	2.88E-05	2.85E-07	5.58E-06	1.00E-05	0.00E+00	4.27E-06	2.13E-06	0.00E+00	0.00E+00	1.71E-06	7.85E-10	5.62E-09	0.00E+00	6.40E-09	6.40E-03	0.00E+00	9.29E-05	1.78E-05
375150.03375967.03	375150.03	3758967.03	2.80E-05	3.01E-05	2.89E-05	2.85E-07	5.60E-06	1.01E-05	0.00E+00	4.28E-06	2.14E-06	0.00E+00	0.00E+00	1.71E-06	7.87E-10	5.63E-09	0.00E+00	6.42E-09	6.42E-03	0.00E+00	9.32E-05	1.78E-05
375160.03375967.03	375160.03	3758967.03	2.80E-05	3.01E-05	2.89E-05	2.85E-07	5.60E-06	1.01E-05	0.00E+00	4.28E-06	2.14E-06	0.00E+00	0.00E+00	1.71E-06	7.87E-10	5.63E-09	0.00E+00	6.42E-09	6.42E-03	0.00E+00	9.32E-05	1.78E-05
375100.03375977.03	375100.03	3758977.03	2.55E-05	2.75E-05	2.64E-05	2.61E-07	5.11E-06	9.19E-06	0.00E+00	3.91E-06	1.95E-06	0.00E+00	0.00E+00	1.56E-06	7.19E-10	5.14E-09	0.00E+00	5.86E-09	5.86E-03	0.00E+00	8.51E-05	1.63E-05
375110.03375977.03	375110.03	3758977.03	2.55E-05	2.74E-05	2.63E-05	2.60E-07	5.10E-06	9.18E-06	0.00E+00	3.90E-06	1.95E-06	0.00E+00	0.00E+00	1.56E-06	7.17E-10	5.13E-09	0.00E+00	5.85E-09	5.85E-03	0.00E+00	8.49E-05	1.62E-05
375120.03375977.03	375120.03	3758977.03	2.55E-05	2.74E-05	2.63E-05	2.60E-07	5.10E-06	9.17E-06	0.00E+00	3.90E-06	1.95E-06	0.00E+00	0.00E+00	1.56E-06	7.17E-10	5.13E-09	0.00E+00	5.85E-09	5.85E-03	0.00E+00	8.49E-05	1.62E-05
375130.03375977.03	375130.03	3758977.03	2.56E-05	2.75E-05	2.64E-05	2.61E-07	5.12E-06	9.21E-06	0.00E+00	3.91E-06	1.96E-06	0.00E+00	0.00E+00	1.57E-06	7.20E-10	5.15E-09	0.00E+00	5.87E-09	5.87E-03	0.00E+00	8.52E-05	1.63E-05
375140.03375977.03	375140.03	3758977.03	2.57E-05	2.76E-05	2.65E-05	2.62E-07	5.13E-06	9.24E-06	0.00E+00	3.93E-06	1.96E-06	0.00E+00	0.00E+00	1.57E-06	7.22E-10	5.17E-09	0.00E+00	5.89E-09	5.89E-03	0.00E+00	8.55E-05	1.63E-05
375150.03375977.03	375150.03	3758977.03	2.57E-05	2.77E-05	2.66E-05	2.63E-07	5.15E-06	9.27E-06	0.00E+00	3.94E-06	1.97E-06	0.00E+00	0.00E+00	1.58E-06	7.24E-10	5.18E-09	0.00E+00	5.91E-09	5.91E-03	0.00E+00	8.58E-05	1.64E-05
375160.03375977.03	375160.03	3758977.03	2.58E-05	2.77E-05	2.66E-05	2.63E-07	5.15E-06	9.28E-06	0.00E+00	3.94E-06	1.97E-06	0.00E+00	0.00E+00	1.58E-06	7.25E-10	5.19E-09	0.00E+00	5.91E-09	5.91E-03	0.00E+00	8.58E-05	1.64E-05
375100.03375987.03	375100.03	3758987.03	2.35E-05	2.53E-05	2.43E-05	2.40E-07	4.70E-06	8.47E-06	0.00E+00	3.60E-06	1.80E-06	0.00E+00	0.00E+00	1.44E-06	6.62E-10	4.74E-09	0.00E+00	5.40E-09	5.40E-03	0.00E+00	7.84E-05	1.50E-05
375110.03375987.03	375110.03	3758987.03	2.35E-05	2.53E-05	2.43E-05	2.40E-07	4.70E-06	8.46E-06	0.00E+00	3.60E-06	1.80E-06	0.00E+00	0.00E+00	1.44E-06	6.61E-10	4.73E-09	0.00E+00	5.39E-09	5.39E-03	0.00E+00	7.83E-05	1.50E-05
375120.03375987.03	375120.03	3758987.03	2.36E-05	2.54E-05	2.44E-05	2.41E-07	4.72E-06	8.50E-06	0.00E+00	3.61E-06	1.81E-06	0.00E+00	0.00E+00	1.44E-06	6.64E-10	4.75E-09	0.00E+00	5.41E-09	5.41E-03	0.00E+00	7.86E-05	1.50E-05
375130.03375987.03	375130.03	3758987.03	2.36E-05	2.54E-05	2.44E-05	2.41E-07	4.72E-06	8.50E-06	0.00E+00	3.61E-06	1.81E-06	0.00E+00	0.00E+00	1.44E-06	6.64E-10	4.75E-09	0.00E+00	5.41E-09	5.41E-03	0.00E+00	7.86E-05	1.50E-05
375140.03375987.03	375140.03	3758987.03	2.36E-05	2.54E-05	2.44E-05	2.41E-07	4.73E-06	8.51E-06	0.00E+00	3.62E-06	1.81E-06	0.00E+00	0.00E+00	1.45E-06	6.65E-10	4.76E-09	0.00E+00	5.43E-09	5.43E-03	0.00E+00	7.88E-05	1.51E-05
375150.03375987.03	375150.03	3758987.03	2.37E-05	2.55E-05	2.44E-05	2.42E-07	4.74E-06	8.52E-06	0.00E+00	3.62E-06	1.81E-06	0.00E+00	0.00E+00	1.45E-06	6.66E-10	4.77E-09	0.00E+00	5.43E-09	5.43E-03	0.00E+00	7.89E-05	1.51E-05
375160.03375987.03	375160.03	3758987.03	2.37E-05	2.55E-05	2.45E-05	2.42E-07	4.75E-06	8.55E-06	0.00E+00	3.63E-06	1.82E-06	0.00E+00	0.00E+00	1.45E-06	6.68E-10	4.78E-09	0.00E+00	5.45E-09	5.45E-03	0.00E+00	7.91E-05	1.51E-05
375100.03375994.03	375100.03	3758994.03	2.22E-05	2.38E-05	2.29E-05	2.26E-07	4.44E-06	7.99E-06	0.00E+00	3.39E-06	1.70E-06	0.00E+00	0.00E+00	1.36E-06	6.24E-10	4.47E-09	0.00E+00	5.09E-09	5.09E-03	0.00E+00	7.39E-05	1.41E-05
375110.03375994.03	375110.03	3758994.03	2.22E-05	2.39E-05	2.29E-05	2.27E-07	4.44E-06	7.99E-06	0.00E+00	3.40E-06	1.70E-06	0.00E+00	0.00E+00	1.36E-06	6.25E-10	4.47E-09	0.00E+00	5.09E-09	5.09E-03	0.00E+00	7.40E-05	1.41E-05
375120.03375994.03	375120.03	3758994.03	2.23E-05	2.40E-05	2.30E-05	2.28E-07	4.47E-06	8.04E-06	0.00E+00	3.42E-06	1.71E-06	0.00E+00	0.00E+00	1.37E-06	6.28E-10	4.50E-09	0.00E+00	5.12E-09	5.12E-03	0.00E+00	7.44E-05	1.42E-05
375130.03375994.03	375130.03	3758994.03	2.24E-05	2.41E-05	2.31E-05	2.28E-07	4.47E-06	8.05E-06	0.00E+00	3.42E-06	1.71E-06	0.00E+00	0.00E+00	1.37E-06	6.30E-10	4.50E-09	0.00E+00	5.13E-09	5.13E-03	0.00E+00	7.45E-05	1.42E-05
375140.03375994.03	375140.03	3758994.03	2.24E-05	2.41E-05	2.31E-05	2.29E-07	4.48E-06	8.07E-06	0.00E+00	3.43E-06	1.72E-06	0.00E+00	0.00E+00	1.37E-06	6.31E-10	4.51E-09	0.00E+00	5.14E-09	5.14E-03	0.00E+00	7.47E-05	1.43E-05
375150.03375994.03	375150.03	3758994.03	2.25E-05	2.42E-05	2.32E-05	2.29E-07	4.49E-06	8.09E-06	0.00E+00	3.44E-06	1.72E-06	0.00E+00	0.00E+00	1.38E-06	6.32E-10	4.52E-09	0.00E+00	5.16E-09	5.16E-03	0.00E+00	7.49E-05	1.43E-05
375160.03375994.03	375160.03	3758994.03	2.25E-05	2.42E-05	2.32E-05	2.29E-07	4.50E-06	8.10E-06	0.00E+00	3.44E-06	1.72E-06	0.00E+00	0.00E+00	1.38E-06	6.33E-10	4.53E-09	0.00E+00	5.16E-09	5.16E-03	0.00E+00	7.49E-05	1.43E-05
375854.03375491.03	375854.03	3758491.03	7.98E-05	8.59E-05	8.24E-05	8.15E-07	1.60E-05	2.88E-05	0.00E+00	1.22E-05	6.11E-06	0.00E+00	0.00E+00	4.89E-06	2.25E-09	1.61E-08	0.00E+00	1.83E-08	1.83E-02	0.00E+00	2.66E-04	5.08E-05
374859.03375491.03	374859.03	3758491.03	8.36E-05	8.99E-05	8.63E-05	8.53E-07	1.67E-05	3.01E-05	0.00E+00	1.28E-05	6.40E-06	0.00E+00	0.00E+00	5.12E-06	2.35E-09	1.68E-08	0.00E+00	1.92E-08	1.92E-02	0.00E+00	2.79E-04	5.32E-05
374864.03375491.03	374864.03	3758491.03	8.77E-05	9.43E-05	9.06E-05	8.95E-07	1.76E-05	3.16E-05	0.00E+00	1.34E-05	6.71E-06	0.00E+00	0.00E+00	5.37E-06	2.47E-09	1.77E-08	0.00E+00	2.01E-08	2.01E-02	0.00E+00	2.92E-04	5.59E-05
374869.03375491.03	374869.03	3758491.03	9.23E-05	9.93E-05	9.53E-05	9.42E-07	1.85E-05	3.32E-05	0.00E+00	1.41E-05	7.06E-06	0.00E+00	0.00E+00	5.65E-06	2.60E-09	1.86E-08	0.00E+00	2.12E-08	2.12E-02	0.00E+00	3.08E-04	5.88E-05
374874.03375491.03	374874.03	3758491.03	9.74E-05	1.05E-04	1.01E-04	9.94E-07	1.95E-05	3.51E-05	0.00E+00	1.49E-05	7.45E-06	0.00E+00	0.00E+00	5.96E-06	2.74E-09	1.96E-08	0.00E+00	2.23E-08	2.23E-02	0.00E+00	3.24E-04	6.20E-05
374879.03375491.03	374879.03	3758491.03	1.11E-04	1.19E-04	1.15E-04	1.06E-06	2.06E-05	3.71E-05	0.00E+00	1.58E-05	7.89E-06	0.00E+00	0.00E+00	6.31E-06	2.90E-09	2.08E-08	0.00E+00	2.37E-08	2.37E-02	0.00E+00	3.43E-04	6.56E-05
374884.03375491.03	374884.03	3758491.03	1.09E-04	1.18E-04	1.13E-04	1.12E-06	2.19E-05	3.94E-05	0.00E+00	1.68E-05	8.38E-06	0.00E+00	0.00E+00	6.70E-06	3.08E-09	2.20E-08	0.00E+00	2.51E-08	2.51E-02	0.00E+00	3.65E-04	6.97E-05
374889.03375491.03	374889.03	3758491.03	1.17E-04	1.26E-04	1.21E-04	1.19E-06	2.34E-05	4.20E-05	0.00E+00	1.79E-05	8.93E-06	0.00E+00	0.00E+00	7.15E-06	3.29E-09	2.35E-08	0.00E+00	2.68E-08	2.68E-02	0.00E+00	3.89E-04	7.43E-05
374894.03375491.03	374894.03	3758491.03	1.25E-04	1.34E-04	1.29E-04	1.28E-06	2.50E-05	4.50E-05	0.00E+00	1.91E-05	9.57E-06	0.00E+00	0.00E+00	7.65E-06	3.52E-09	2.52E-08	0.00E+00	2.87E-08	2.87E-02	0.00E+00	4.17E-04	7.96E-05
374899.03375491.03	374899.03	3758491.03	1.35E-04	1.45E-04	1.39E-04	1.37E-06	2.69E-05	4.85E-05	0.00E+00	2.06E-05	1.03E-05	0.00E+00	0.00E+00	8.24E-06	3.79E-09	2.71E-08	0.00E+00	3.09E-08	3.09E-02	0.00E+00	4.49E-04	8.57E-05
374904.03375491.03	374904.03	3758491.03	1.46E-04	1.57E-04	1.51E-04	1.49E-06	2.92E-05	5.25E-05	0.00E+00	2.23E-05	1.12E-05	0.00E+00	0.00E+00	8.93E-06	4.10E-09	2.94E-08	0.00E+00	3.35E-08	3.35E-02	0.00E+00	4.86E-04	9.29E-05
374909.03375491.03	374909.03	3758491.03	1.59E-04	1.71E-04	1.64E-04	1.62E-06	3.19E-05	5.73E-05	0.00E+00	2.44E-05	1.22E-05	0.00E+00	0.00E+00	9.75E-06	4.48E-09	3.21E-08	0.00E+00	3.65E-08	3.65E-02	0.00E+00	5.31E-04	1.01E-04
374914.03375491.03	374914.03	3758491.03	1.75E-04	1.89E-04	1.81E-04	1.79E-06	3.51E-05	6.32E-05	0.00E+00	2.68E-05	1.34E-05	0.00E+00	0.00E+00	1.07E-05	4.94E-09	3.53E-08	0.00E+00	4.03E-08	4.03E-02	0.00E+00	5.84E-04	1.12E-04
374919.03375491.03	374919.03	3758491.03	1.95E-04	2.10E-04	2.02E-04	1.99E-06	3.91E-05	7

		SWBuilding Construction	SWDemolition	SWGrading	EYBuilding Construction	SWPaving	SWGrading	SWArchitectural Coating	NBBuilding Construction	NBBuilding Construction	NBArchitectural Coating	NBArchitectural Coating	RWBuilding Construction	Child Risk				Overlapping Phases - Maximum GLC		
Unique Identifier	X (UTM)	Y (UTM)	2026	2026	2026	2026	2027	2027	2027	2026	2027	2026	2027	2026	3rd Trimester	0<2	2<16	Total	per million	2025	2026	2027
374939.03375809.03	374939.03	3758509.03	2.30E-04	2.47E-04	2.37E-04	2.35E-04	4.60E-05	8.28E-05	0.00E+00	3.52E-05	1.76E-05	0.00E+00	0.00E+00	1.41E-05	6.47E-09	4.63E-08	0.00E+00	5.28E-08	5.28E-02	0.00E+00	7.66E-04	1.46E-04
374944.03375809.03	374944.03	3758509.03	1.57E-04	1.69E-04	1.62E-04	1.60E-04	3.14E-05	5.66E-05	0.00E+00	2.41E-05	1.20E-05	0.00E+00	0.00E+00	9.62E-06	4.42E-09	3.16E-08	0.00E+00	3.61E-08	3.61E-02	0.00E+00	5.24E-04	1.00E-04
374949.03375809.03	374949.03	3758509.03	1.64E-04	1.76E-04	1.69E-04	1.67E-04	3.28E-05	5.91E-05	0.00E+00	2.51E-05	1.25E-05	0.00E+00	0.00E+00	1.00E-05	4.62E-09	3.30E-08	0.00E+00	3.76E-08	3.76E-02	0.00E+00	5.46E-04	1.04E-04
374954.03375809.03	374954.03	3758509.03	1.69E-04	1.82E-04	1.75E-04	1.73E-04	3.39E-05	6.10E-05	0.00E+00	2.59E-05	1.30E-05	0.00E+00	0.00E+00	1.04E-05	4.77E-09	3.41E-08	0.00E+00	3.89E-08	3.89E-02	0.00E+00	5.65E-04	1.08E-04
374849.03375814.03	374849.03	3758514.03	7.84E-05	8.44E-05	8.10E-05	8.00E-05	1.57E-05	2.82E-05	0.00E+00	1.20E-05	6.00E-06	0.00E+00	0.00E+00	4.80E-06	2.21E-09	1.58E-08	0.00E+00	1.80E-08	1.80E-02	0.00E+00	2.61E-04	4.99E-05
374854.03375814.03	374854.03	3758514.03	8.18E-05	8.79E-05	8.44E-05	8.34E-05	1.64E-05	2.94E-05	0.00E+00	1.25E-05	6.26E-06	0.00E+00	0.00E+00	5.01E-06	2.30E-09	1.65E-08	0.00E+00	1.88E-08	1.88E-02	0.00E+00	2.72E-04	5.21E-05
374859.03375814.03	374859.03	3758514.03	8.55E-05	9.20E-05	8.83E-05	8.72E-05	1.71E-05	3.08E-05	0.00E+00	1.31E-05	6.54E-06	0.00E+00	0.00E+00	5.23E-06	2.41E-09	1.72E-08	0.00E+00	1.96E-08	1.96E-02	0.00E+00	2.85E-04	5.44E-05
374864.03375814.03	374864.03	3758514.03	8.96E-05	9.64E-05	9.25E-05	9.15E-05	1.79E-05	3.23E-05	0.00E+00	1.37E-05	6.86E-06	0.00E+00	0.00E+00	5.49E-06	2.52E-09	1.80E-08	0.00E+00	2.06E-08	2.06E-02	0.00E+00	2.99E-04	5.71E-05
374869.03375814.03	374869.03	3758514.03	9.42E-05	1.01E-04	9.73E-05	9.62E-05	1.89E-05	3.39E-05	0.00E+00	1.44E-05	7.21E-06	0.00E+00	0.00E+00	5.77E-06	2.65E-09	1.90E-08	0.00E+00	2.16E-08	2.16E-02	0.00E+00	3.14E-04	6.00E-05
374874.03375814.03	374874.03	3758514.03	9.93E-05	1.06E-04	1.03E-04	1.01E-04	1.99E-05	3.58E-05	0.00E+00	1.52E-05	7.60E-06	0.00E+00	0.00E+00	6.08E-06	2.80E-09	2.00E-08	0.00E+00	2.28E-08	2.28E-02	0.00E+00	3.31E-04	6.33E-05
374879.03375814.03	374879.03	3758514.03	1.05E-04	1.13E-04	1.08E-04	1.07E-04	2.10E-05	3.78E-05	0.00E+00	1.61E-05	8.04E-06	0.00E+00	0.00E+00	6.43E-06	2.96E-09	2.12E-08	0.00E+00	2.41E-08	2.41E-02	0.00E+00	3.50E-04	6.69E-05
374884.03375814.03	374884.03	3758514.03	1.12E-04	1.20E-04	1.15E-04	1.14E-04	2.23E-05	4.02E-05	0.00E+00	1.71E-05	8.53E-06	0.00E+00	0.00E+00	6.83E-06	3.14E-09	2.25E-08	0.00E+00	2.56E-08	2.56E-02	0.00E+00	3.72E-04	7.10E-05
374889.03375814.03	374889.03	3758514.03	1.19E-04	1.28E-04	1.23E-04	1.21E-04	2.38E-05	4.28E-05	0.00E+00	1.82E-05	9.10E-06	0.00E+00	0.00E+00	7.28E-06	3.35E-09	2.39E-08	0.00E+00	2.73E-08	2.73E-02	0.00E+00	3.96E-04	7.57E-05
374894.03375814.03	374894.03	3758514.03	1.27E-04	1.37E-04	1.31E-04	1.30E-04	2.55E-05	4.58E-05	0.00E+00	1.95E-05	9.74E-06	0.00E+00	0.00E+00	7.79E-06	3.58E-09	2.56E-08	0.00E+00	2.92E-08	2.92E-02	0.00E+00	4.24E-04	8.10E-05
374899.03375814.03	374899.03	3758514.03	1.37E-04	1.48E-04	1.42E-04	1.40E-04	2.75E-05	4.94E-05	0.00E+00	2.10E-05	1.05E-05	0.00E+00	0.00E+00	8.40E-06	3.86E-09	2.76E-08	0.00E+00	3.15E-08	3.15E-02	0.00E+00	4.57E-04	8.74E-05
374904.03375814.03	374904.03	3758514.03	1.48E-04	1.60E-04	1.54E-04	1.52E-04	2.98E-05	5.36E-05	0.00E+00	2.28E-05	1.14E-05	0.00E+00	0.00E+00	9.12E-06	4.19E-09	3.00E-08	0.00E+00	3.42E-08	3.42E-02	0.00E+00	4.96E-04	9.48E-05
374909.03375814.03	374909.03	3758514.03	1.62E-04	1.75E-04	1.68E-04	1.66E-04	3.25E-05	5.85E-05	0.00E+00	2.49E-05	1.24E-05	0.00E+00	0.00E+00	9.95E-06	4.57E-09	3.27E-08	0.00E+00	3.73E-08	3.73E-02	0.00E+00	5.41E-04	1.03E-04
374914.03375814.03	374914.03	3758514.03	1.79E-04	1.92E-04	1.84E-04	1.82E-04	3.58E-05	6.44E-05	0.00E+00	2.73E-05	1.37E-05	0.00E+00	0.00E+00	1.09E-05	5.03E-09	3.60E-08	0.00E+00	4.10E-08	4.10E-02	0.00E+00	5.95E-04	1.14E-04
374919.03375814.03	374919.03	3758514.03	1.98E-04	2.13E-04	2.05E-04	2.02E-04	3.97E-05	7.15E-05	0.00E+00	3.04E-05	1.52E-05	0.00E+00	0.00E+00	1.21E-05	5.58E-09	4.00E-08	0.00E+00	4.55E-08	4.55E-02	0.00E+00	6.61E-04	1.26E-04
374924.03375814.03	374924.03	3758514.03	2.23E-04	2.40E-04	2.30E-04	2.28E-04	4.46E-05	8.03E-05	0.00E+00	3.41E-05	1.71E-05	0.00E+00	0.00E+00	1.37E-05	6.28E-09	4.49E-08	0.00E+00	5.12E-08	5.12E-02	0.00E+00	7.43E-04	1.42E-04
374929.03375814.03	374929.03	3758514.03	2.54E-04	2.73E-04	2.62E-04	2.59E-04	5.09E-05	9.15E-05	0.00E+00	3.89E-05	1.95E-05	0.00E+00	0.00E+00	1.56E-05	7.15E-09	5.12E-08	0.00E+00	5.83E-08	5.83E-02	0.00E+00	8.47E-04	1.62E-04
374934.03375814.03	374934.03	3758514.03	2.02E-04	2.17E-04	2.08E-04	2.06E-04	4.03E-05	7.26E-05	0.00E+00	3.08E-05	1.54E-05	0.00E+00	0.00E+00	1.23E-05	5.67E-09	4.06E-08	0.00E+00	4.62E-08	4.62E-02	0.00E+00	6.71E-04	1.28E-04
374939.03375814.03	374939.03	3758514.03	2.22E-04	2.38E-04	2.29E-04	2.26E-04	4.43E-05	7.98E-05	0.00E+00	3.39E-05	1.70E-05	0.00E+00	0.00E+00	1.36E-05	6.24E-09	4.46E-08	0.00E+00	5.09E-08	5.09E-02	0.00E+00	7.38E-04	1.41E-04
374944.03375814.03	374944.03	3758514.03	2.43E-04	2.61E-04	2.51E-04	2.48E-04	4.86E-05	8.75E-05	0.00E+00	3.72E-05	1.86E-05	0.00E+00	0.00E+00	1.49E-05	6.84E-09	4.89E-08	0.00E+00	5.58E-08	5.58E-02	0.00E+00	8.10E-04	1.55E-04
374949.03375814.03	374949.03	3758514.03	1.75E-04	1.88E-04	1.80E-04	1.78E-04	3.49E-05	6.29E-05	0.00E+00	2.67E-05	1.34E-05	0.00E+00	0.00E+00	1.07E-05	4.91E-09	3.51E-08	0.00E+00	4.01E-08	4.01E-02	0.00E+00	5.82E-04	1.11E-04
374954.03375814.03	374954.03	3758514.03	1.82E-04	1.95E-04	1.88E-04	1.85E-04	3.63E-05	6.54E-05	0.00E+00	2.78E-05	1.39E-05	0.00E+00	0.00E+00	1.11E-05	5.11E-09	3.66E-08	0.00E+00	4.17E-08	4.17E-02	0.00E+00	6.05E-04	1.16E-04
374849.03375819.03	374849.03	3758519.03	7.89E-05	8.49E-05	8.15E-05	8.05E-05	1.58E-05	2.84E-05	0.00E+00	1.21E-05	6.04E-06	0.00E+00	0.00E+00	4.83E-06	2.22E-09	1.59E-08	0.00E+00	1.81E-08	1.81E-02	0.00E+00	2.63E-04	5.02E-05
374854.03375819.03	374854.03	3758519.03	8.22E-05	8.84E-05	8.49E-05	8.39E-05	1.65E-05	2.96E-05	0.00E+00	1.26E-05	6.29E-06	0.00E+00	0.00E+00	5.04E-06	2.31E-09	1.66E-08	0.00E+00	1.89E-08	1.89E-02	0.00E+00	2.74E-04	5.24E-05
374859.03375819.03	374859.03	3758519.03	8.60E-05	9.25E-05	8.88E-05	8.77E-05	1.72E-05	3.10E-05	0.00E+00	1.32E-05	6.58E-06	0.00E+00	0.00E+00	5.26E-06	2.42E-09	1.73E-08	0.00E+00	1.97E-08	1.97E-02	0.00E+00	2.86E-04	5.47E-05
374864.03375819.03	374864.03	3758519.03	9.01E-05	9.69E-05	9.30E-05	9.19E-05	1.80E-05	3.24E-05	0.00E+00	1.38E-05	6.89E-06	0.00E+00	0.00E+00	5.52E-06	2.54E-09	1.81E-08	0.00E+00	2.07E-08	2.07E-02	0.00E+00	3.00E-04	5.74E-05
374869.03375819.03	374869.03	3758519.03	9.47E-05	1.02E-04	9.77E-05	9.66E-05	1.89E-05	3.41E-05	0.00E+00	1.45E-05	7.24E-06	0.00E+00	0.00E+00	5.80E-06	2.66E-09	1.91E-08	0.00E+00	2.17E-08	2.17E-02	0.00E+00	3.15E-04	6.03E-05
374874.03375819.03	374874.03	3758519.03	9.98E-05	1.07E-04	1.03E-04	1.02E-04	2.00E-05	3.59E-05	0.00E+00	1.53E-05	7.63E-06	0.00E+00	0.00E+00	6.11E-06	2.81E-09	2.01E-08	0.00E+00	2.29E-08	2.29E-02	0.00E+00	3.32E-04	6.35E-05
374879.03375819.03	374879.03	3758519.03	1.05E-04	1.13E-04	1.09E-04	1.08E-04	2.11E-05	3.80E-05	0.00E+00	1.61E-05	8.07E-06	0.00E+00	0.00E+00	6.46E-06	2.97E-09	2.12E-08	0.00E+00	2.42E-08	2.42E-02	0.00E+00	3.51E-04	6.72E-05
374884.03375819.03	374884.03	3758519.03	1.12E-04	1.20E-04	1.16E-04	1.14E-04	2.24E-05	4.03E-05	0.00E+00	1.71E-05	8.57E-06	0.00E+00	0.00E+00	6.85E-06	3.15E-09	2.25E-08	0.00E+00	2.57E-08	2.57E-02	0.00E+00	3.73E-04	7.13E-05
374889.03375819.03	374889.03	3758519.03	1.19E-04	1.28E-04	1.23E-04	1.22E-04	2.39E-05	4.30E-05	0.00E+00	1.83E-05	9.13E-06	0.00E+00	0.00E+00	7.30E-06	3.36E-09	2.40E-08	0.00E+00	2.74E-08	2.74E-02	0.00E+00	3.97E-04	7.59E-05
374894.03375819.03	374894.03	3758519.03	1.28E-04	1.37E-04	1.32E-04	1.30E-04	2.55E-05	4.60E-05	0.00E+00	1.95E-05	9.77E-06	0.00E+00	0.00E+00	7.82E-06	3.59E-09	2.57E-08	0.00E+00	2.93E-08	2.93E-02	0.00E+00	4.25E-04	8.13E-05
374899.03375819.03	374899.03	3758519.03	1.38E-04	1.48E-04	1.42E-04	1.40E-04	2.75E-05	4.96E-05	0.00E+00	2.11E-05	1.05E-05	0.00E+00	0.00E+00	8.43E-06	3.87E-09	2.77E-08	0.00E+00	3.16E-08	3.16E-02	0.00E+00	4.59E-04	8.76E-05
374904.03375819.03	374904.03	3758519.03	1.49E-04	1.61E-04	1.54E-04	1.52E-04	2.99E-05	5.38E-05	0.00E+00	2.29E-05	1.14E-05	0.00E+00	0.00E+00	9.15E-06	4.21E-09	3.01E-08	0.00E+00	3.43E-08	3.43E-02	0.00E+00	4.98E-04	9.51E-05
374909.03375819.03	374909.03	3758519.03	1.63E-04	1.75E-04	1.68E-04	1.66E-04	3.26E-05	5.87E-05	0.00E+00	2.49E-05	1.25E-05	0.00E+00	0.00E+00	9.98E-06	4.59E-09	3.28E-08	0.00E+00	3.74E-08	3.74E-02	0.00E+00	5.43E-04	1.04E-04
374914.03375819.03	374914.03	3758519.03	1.79E-04	1.93E-04	1.85E-04	1.83E-04	3.59E-05	6.45E-05	0.00E+00	2.74E-05	1.37E-05	0.00E+00	0.00E+00	1.10E-05	5.04E-09	3.61E-08	0.00E+00	4.11E-08	4.11E-02	0.00E+00	5.97E-04	1.14E-04
374919.03375819.03	374919.03	3758519.03	1.99E-04	2.14E-04	2.05E-04	2.03E-04	3.98E-05	7.17E-05	0.00E+00	3.05E-05	1.52E-05	0.00E+00	0.00E+00	1.22E-05	5.60E-09	4.01E-08	0.00E+00	4.57E-08	4.57E-02	0.00E+00	6.63E-04	1.27E-04
374924.03375819.03	374924.03	3758519.03	2.24E-04	2.40E-04	2.31E-04	2.28E-04	4.47E-05	8.05E-05	0.00E+00	3.42E-05	1.71E-05	0.00E+00	0.00E+00	1.37E-05	6.29E-09	4.50E-08	0.00E+00	5.13E-08	5.13E-02	0.00E+00	7.45E-04	1.42E-04
374929.03375819.03	374929.03	3758519.03	2.55E-04	2.74E-04	2.63E-04	2.60E-04	5.10E-05	9.18E-05	0.00E+00	3.90E-05	1.95E-05	0.00E+00	0.00E+00	1.56E-05	7.17E-09	5.13E-08	0.00E+00	5.85E-08	5.85E-02	0.00E+00	8.49E-04	1.62E-04
374934.03375819.03	374934.03	3758519.03	2.01E-04	2.16E-04	2.07E-04	2.05E-04	4.01E-05	7.23E-05	0.00E+00	3.07E-05	1.54E-05	0.00E+00	0.00E+00	1.23E-05	5.65E-09	4.04E-08	0.00E+00	4.60E-08	4.60E-02	0.00E+00	6.69E-04	1.28E-04
374939.03375819.03	374939.03	3758519.03	2.20E-04	2.37E-04	2.27E-04	2.25E-04	4.41E-05	7.93E-05	0.00E+00	3.37E-05	1.69E-05	0.00E+00	0.00E+00	1.35E-05	6.20E-09	4.43E-08	0.00E+00	5.05E-08	5.05E-02	0.00E+00	7.34E-04	1.40E-04
374944.03375819.03	374944.03	3758519.03	2.41E-04	2.59E-04	2.49E-04	2.46E-04	4.82E-05	8.68E-05	0.00E+00	3.69E-05	1.84E-05	0.00E+00	0.00E+00	1.48E-05	6.78E-09	4.85E-08	0.00E+00	5.53E-08	5.53E-02	0.00E+00	8.03E-04	1.53E-04
374949.03375819.03	374949.03	3758519.03	2.62E-04	2.82E-04	2.71E-04	2.67E-04	5.24E-05	9.44E-05	0.00E+00	4.01E-05	2.01E-05	0.00E+00	0.00E+00	1.60E-05	7.38E-09	5.28E-08	0.00E+00	6.01E-08	6.01E-02	0.00E+00	8.73E-04	1.67E-04
374954.03375819.03	374954.03	3758519.03	1.95E-04	2.10E-04	2.01E-04	1.99E-04	3.90E-05	7.02E-05	0.00E+00	2.98E-05	1.49E-05	0.00E+00	0.00E+00	1.19E-05	5.49E-09	3.93E-08	0.00E+00	4.48E-08	4.48E-02	0.00E+00	6.50E-04	1.24E-04
374849.03375824.03	374849.03	3758524.03	7.94E-05	8.54E-05	8.20E-05	8.10E-05	1.59E-05	2.86E-05	0.00E+00	1.22E-05	6.08E-06	0.00E+00	0.00E+00	4.86E-06	2.24E-09	1.60E-08	0.00E+00	1.82E-08	1.82E-02	0.00E+00	2.65E-04	5.06E-05
374854.03375824.03	374854.03	3758524.03	8.27E-05	8.90E-05	8.54E-05	8.44E-05	1.66E-05	2.98E-05	0.00E+00	1.27E-05	6.33E-06	0.00E+00	0.00E+00	5.07E-06	2.33E-09	1.67E-08	0.00E+00	1.90E-08	1.90E-02	0.00E+00	2.76E-04	5.27E-05
374859.03375824.03	374859.03	3758524.03	8.65E-05	9.30E-05	8.93E-05	8.82E-05	1.73E-05	3.11E-05	0.00E+00	1.32E-05	6.62E-06	0.00E+00	0.00E+00	5.29E-06	2.43E-09	1.74E-08	0.00E+00	1.98E-08	1.98E-02	0.00E+00	2.88E-04	5.51E-05
374864.03375824.03	374864.03	3758524.03	9.06E-05	9.74E-05	9.35E-05	9.24E-05	1.81E-05	3.26E-05	0.00E+00	1.39E-05	6.93E-06	0.00E+00	0.00E+00	5.54E-06	2.55E-09	1.82E-08	0.00E+00	2.08E-08	2.08E-02	0.00E+00	3.02E-04	5.77E-05
374869.03375824.03	374869.03	3758524.03	9.51E-05	1.02E-04	9.82E-05	9.71E-05	1.90E-05	3.43E-05	0.00E+00	1.46E-05	7.28E-06	0.00E+00	0.00E+00	5.82E-06	2.68E-09	1.92E-08	0.00E+00	2.18E-08	2.18E-02	0.00E+00	3.17E-04	6.06E-05
374874.03375824.03	374874.03	3758524.03	1.00E-04	1.08E-04	1.03E-04	1.02E-04	2.00E-05	3.61E-05	0.00E+00	1.53E-05	7.67E-06	0.00E+00	0.00E+00	6.13E-06	2.82E-09	2.02E-08	0.00E+00	2.30E-08	2.30E-02	0.00E+00	3.34E-04	6.38E-05
374879.03375824.03	374879.03	3758524.03	1.04E-04	1.14E-04	1.09E-04	1.08E-04	2.12E-05	3.81E-05	0.00E+00	1.62E-05	8.10E-06	0.00E+00	0.00E+00	6.48E-06	2.98E-09	2.13E-08	0.00E+00	2.43E-08	2.43E-02	0.00E+00	3.53E-04	6.74E-05
374884.03375824.03	374884.03	3758524.03	1.12E-04	1.21E-04	1.16E-04	1.15E-04	2.25E-05	4.05E-05	0.00E+00	1.72E-05	8.60E-06	0.00E+00	0.00E+00	6.88E-06	3.16E-09	2.26E-08	0.00E+00	2.58E-08	2.58E-02	0.00E+00	3.74E-04	7.15E-05
374889.03375824.03	374889.03	3758524.03	1.20E-04	1.29E-04	1.24E-04	1.22E-04	2.39E-05	4.31E-05	0.00E+00	1.83E-05	9.16E-06	0.00E+00	0.00E+00	7.33E-06	3.37E-09	2.41E-08	0.00E+00	2.75E-08	2.75E-02	0.00E+00	3.99E-04	7.62E-05
374894.03375824.03	374894.03	3758524.03	1.28E-04	1.38E-04	1.32E-04	1.31E-04	2.56E-05	4.61E-05	0.00E+00	1.96E-05	9.80E-06	0.00E+00	0.00E+00	7.84E-06	3.60E-09	2.58E-08	0.00E+00	2.94E-08	2.94E-02	0.00E+00	4.27E-04	8.15E-05
374899.03375824.03	374899.03	3758524.03	1.38E-04	1.48E-04	1.43E-04	1.41E-04	2.76E-05	4.97E-05	0.00E+00	2.11E-05	1.06E-05	0.00E+00	0.00E+00	8.45E-06	3.89E-09	2.78E-08	0.00E+00	3.17E-08	3.17E-02	0.00E+00	4.60E-04	8.79E-05
374904.03375824.03	374904.03	3758524.03	1.50E-04	1.61E-04	1.55E-04	1.53E-04	3.00E-05	5.40E-05	0.00E+00	2.29E-05	1.15E-05	0.00E+00	0.00E+00	9.18E-06	4.22E-09	3.02E-08	0.00E+00	3.44E-08	3.44E-02	0.00E+00	4.99E-04	9.54E-05
374909.03375824.03	374909.03	3758524.03	1.63E-04	1.76E-04	1.69E-04	1.67E-04	3.27E-05	5.89E-05	0.00E+00	2.50E-05	1.25E-05	0.00E+00	0.00E+00	1.00E-05	4.60E-09	3.29E-08	0.00E+00	3.75E-08	3.75E-02	0.00E+00	5.45E-04	1.04E-04
374914.03375824.03	374914.03	3758524.03	1.80E-04	1.93E-04	1.86E-04	1.83E-04	3.60E-05	6.47E-05	0.00E+00	2.75E-05	1.38E-05	0.00E+00	0.00E+00	1.10E-05	5.06E-09	3.62E-08	0.00E+00	4.12E-08	4.12E-02	0.00E+00	5.99E-04	1.14E-04
374919.03375824.03	374919.03	3758524.03	1.99E-04	2.15E-04	2.06E-04	2.04E-04	3.99E-05	7.18E-05	0.00E+00	3.05E-05	1.53E-05	0.00E+00	0.00E+00	1.22E-05	5.61E-09	4.02E-08	0.00E+00	4.58E-08	4.58E-02	0.00E+00	6.65E-04	1.27E-04
374924.03375824.03	374924.03	3758524.03	2.24E-04	2.41E-04	2.31E-04	2.29E-04	4.48E-05	8.07E-05	0.00E+00	3.43E-05	1.71E-05	0.00E+00	0.00E+00	1.37E-05	6.31E-09	4.51E-08	0.00E+00	5.14E-08	5.14E-02	0.00E+00	7.47E-04	1.43E-04
374929.03375824.03	374929.03	3758524.03	2.55E-04	2.74E-04	2.63E-04	2.60E-04	5.11E-05	9.19E-05	0.00E+00	3.91E-05	1.95E-05	0.00E+00	0.00E+00	1.56E-05	7.18E-09	5.14E-08	0.00E+00	5.86E-08	5.86E-02	0.00E+00	8.50E-04	1.63E-04
374934.03375824.03	374934.03	3758524.03	2.04E-04	2.20E-04	2.11E-04	2.08E-04	4.09E-05	7.36E-05	0.00E+00	3.13E-05	1.56E-05	0.00E+00	0.00E+00	1.25E-05	5.75E-09	4.11E-08	0.00E+00	4.69E-08	4.69E-02	0.00E+00	6.81E-04	1.30E-04
374939.03375824.03	374939.03	3758524.03	2.26E-04	2.43E-04	2.33E-04	2.31E-04	4.52E-05	8.14E-05	0.00E+00	3.46E-05	1.73E-05	0.00E+00	0.00E+00	1.38E-05	6.36E-09	4.55E-08	0.00E+00	5.19E-08	5.19E-02	0.00E+00	7.53E-04	1.44E-04
374944.03375824.03	374944.03	3758524.03	1.61E-04	1.73E-04	1.66E-04	1.64E-04	3.23E-05	5.81E-05	0.00E+00	2.47E-05	1.23E-05	0.00E+00	0.00E+00	9.87E-06	4.54E-09	3.25E-08	0.00E+00	3.70E-08	3.70E-02	0.00E+00	5.37E-04	1.03E-04
374949.03375824.03	374949.03	3758524.03	1.69E-04	1.82E-04	1.74E-04	1.72E-04	3.38E-05	6.08E-05	0.00E+00	2.58E-05	1.29E-05	0.00E+00	0.00E+00	1.03E-05	4.75E-09	3.40E-08	0.00E+00	3.87E-08	3.87E-02	0.00E+00	5.62E-04	1.07E-04
374954.03375824.03	374954.03	3758524.03	1.76E-04	1.90E-04	1.82E-04	1.80E-04	3.53E-05	6.36E-05	0.00E+00	2.70E-05	1.35E-05	0.00E+00	0.00E+00	1.08E-05	4.97E-09	3.55E-08	0.00E+00	4.05E-08	4.05E-02	0.00E+00	5.88E-04	1.12E-04
374849.03375829.03	374849.03	3758529.03	8.00E-05	8.60E-05	8.26E-05	8.16E-05	1.60E-05	2.88E-05	0.00E+00	1.22E-05	6.12E-06	0.00E+00	0.00E+00	4.90E-06	2.25E-09	1.61E-08	0.00E+00	1.84E-08	1.84E-02	0.00E+00	2.66E-04	5.09E-05
374854.03375829.03	374854.03	3758529.03	8.33E-05	8.95E-05	8.60E-05	8.50E-05	1.67E-05	3.00E-05	0.00E+00	1.27E-05	6.37E-06	0.00E+00	0.00E+00	5.10E-06	2.34E-09	1.68E-08	0.00E+00	1.91E-08	1.91E-02	0.00E+00	2.77E-04	5.30E-05
374859.03375829.03	374859.03	3758529.03	8.70E-05	9.35E-05	8.98E-05	8.87E-05	1.74E-05	3.13E-05	0.00E+00	1.33E-05	6.66E-06	0.00E+00	0.00E+00	5.32E-06	2.45E-09	1.75E-08	0.00E+00	2.00E-08	2.00E-02	0.00E+00	2.90E-04	5.54E-05
374864.03375829.03	374864.03	3758529.03	9.11E-05	9.79E-05	9.40E-05	9.29E-05	1.82E-05	3.28E-05	0.00E+00	1.39E-05	6.97E-06	0.00E+00	0.00E+00	5.57E-06	2.56E-09	1.83E-08	0.00E+00	2.09E-08	2.09E-02	0.00E+00	3.03E-04	5.80E-05
374869.03375829.03	374869.03	3758529.03	9.56E-05	1.03E-04	9.87E-05	9.76E-05	1.91E-05	3.44E-05	0.00E+00	1.46E-05	7.32E-06	0.00E+00	0.00E+00	5.85E-06	2.69E-09	1.93E-08	0.00E+00	2.19E-08	2.19E-02	0.00E+00	3.19E-04	6.09E-05
374874.03375829.03	374874.03	3758529.03	1.01E-04	1.08E-04	1.04E-04	1.03E-04	2.01E-05	3.63E

			SWBuilding Construction		SWGrading	EYBuilding Construction		SWGrading	SWArchitectural Coating	NBBuilding Construction	NBBuilding Construction	NBArchitectural Coating	NBArchitectural Coating	RWBuilding Construction	Child Risk				Overlapping Phases - Maximum GLC		
Unique Identifier	X (UTM)	Y (UTM)	2026	2026	2026	2026	2027	2027	2027	2026	2027	2026	2027	2026	3rd Trimester	0<2	2<16	Total	per million	2025	2026	2027
374894.033758564.03	374894.03	3758564.03	1.33E-04	1.43E-04	1.37E-04	1.35E-06	2.65E-05	4.77E-05	0.00E+00	2.03E-05	1.01E-05	0.00E+00	0.00E+00	8.11E-06	3.73E-09	2.67E-08	0.00E+00	3.04E-08	3.04E-02	0.00E+00	4.42E-04	8.44E-05
374899.033758564.03	374899.03	3758564.03	1.42E-04	1.53E-04	1.47E-04	1.45E-06	2.85E-05	5.12E-05	0.00E+00	2.18E-05	1.09E-05	0.00E+00	0.00E+00	8.71E-06	4.00E-09	2.86E-08	0.00E+00	3.27E-08	3.27E-02	0.00E+00	4.74E-04	9.06E-05
374849.033758569.03	374849.03	3758569.03	8.57E-05	9.22E-05	8.85E-05	8.75E-07	1.72E-05	3.09E-05	0.00E+00	1.31E-05	6.56E-06	0.00E+00	0.00E+00	5.25E-06	2.41E-09	1.73E-08	0.00E+00	1.97E-08	1.97E-02	0.00E+00	2.86E-04	5.46E-05
374854.033758569.03	374854.03	3758569.03	8.89E-05	9.56E-05	9.18E-05	9.07E-07	1.78E-05	3.20E-05	0.00E+00	1.36E-05	6.81E-06	0.00E+00	0.00E+00	5.44E-06	2.50E-09	1.79E-08	0.00E+00	2.04E-08	2.04E-02	0.00E+00	2.96E-04	5.66E-05
374859.033758569.03	374859.03	3758569.03	9.25E-05	9.95E-05	9.55E-05	9.44E-07	1.85E-05	3.33E-05	0.00E+00	1.42E-05	7.08E-06	0.00E+00	0.00E+00	5.66E-06	2.60E-09	1.86E-08	0.00E+00	2.12E-08	2.12E-02	0.00E+00	3.08E-04	5.89E-05
374864.033758569.03	374864.03	3758569.03	9.65E-05	1.04E-04	9.96E-05	9.85E-07	1.93E-05	3.48E-05	0.00E+00	1.48E-05	7.38E-06	0.00E+00	0.00E+00	5.91E-06	2.72E-09	1.94E-08	0.00E+00	2.21E-08	2.21E-02	0.00E+00	3.22E-04	6.14E-05
374869.033758569.03	374869.03	3758569.03	1.01E-04	1.09E-04	1.04E-04	1.03E-06	2.02E-05	3.63E-05	0.00E+00	1.54E-05	7.72E-06	0.00E+00	0.00E+00	6.18E-06	2.84E-09	2.03E-08	0.00E+00	2.32E-08	2.32E-02	0.00E+00	3.36E-04	6.43E-05
374874.033758569.03	374874.03	3758569.03	1.06E-04	1.14E-04	1.09E-04	1.08E-06	2.12E-05	3.81E-05	0.00E+00	1.62E-05	8.10E-06	0.00E+00	0.00E+00	6.48E-06	2.98E-09	2.13E-08	0.00E+00	2.43E-08	2.43E-02	0.00E+00	3.53E-04	6.74E-05
374879.033758569.03	374879.03	3758569.03	1.11E-04	1.20E-04	1.15E-04	1.14E-06	2.23E-05	4.01E-05	0.00E+00	1.71E-05	8.53E-06	0.00E+00	0.00E+00	6.82E-06	3.14E-09	2.24E-08	0.00E+00	2.56E-08	2.56E-02	0.00E+00	3.71E-04	7.10E-05
374884.033758569.03	374884.03	3758569.03	1.18E-04	1.27E-04	1.21E-04	1.20E-06	2.36E-05	4.24E-05	0.00E+00	1.80E-05	9.02E-06	0.00E+00	0.00E+00	7.22E-06	3.32E-09	2.37E-08	0.00E+00	2.70E-08	2.70E-02	0.00E+00	3.93E-04	7.50E-05
374889.033758569.03	374889.03	3758569.03	1.25E-04	1.35E-04	1.29E-04	1.28E-06	2.50E-05	4.51E-05	0.00E+00	1.92E-05	9.58E-06	0.00E+00	0.00E+00	7.66E-06	3.52E-09	2.52E-08	0.00E+00	2.87E-08	2.87E-02	0.00E+00	4.17E-04	7.97E-05
374894.033758569.03	374894.03	3758569.03	1.33E-04	1.43E-04	1.38E-04	1.36E-06	2.67E-05	4.80E-05	0.00E+00	2.04E-05	1.02E-05	0.00E+00	0.00E+00	8.16E-06	3.75E-09	2.69E-08	0.00E+00	3.06E-08	3.06E-02	0.00E+00	4.44E-04	8.49E-05
374899.033758569.03	374899.03	3758569.03	1.43E-04	1.54E-04	1.48E-04	1.46E-06	2.86E-05	5.15E-05	0.00E+00	2.19E-05	1.09E-05	0.00E+00	0.00E+00	8.76E-06	4.03E-09	2.88E-08	0.00E+00	3.28E-08	3.28E-02	0.00E+00	4.77E-04	9.11E-05
374849.033758574.03	374849.03	3758574.03	8.67E-05	9.33E-05	8.95E-05	8.85E-07	1.74E-05	3.12E-05	0.00E+00	1.33E-05	6.64E-06	0.00E+00	0.00E+00	5.31E-06	2.44E-09	1.75E-08	0.00E+00	1.99E-08	1.99E-02	0.00E+00	2.89E-04	5.52E-05
374854.033758574.03	374854.03	3758574.03	8.99E-05	9.67E-05	9.28E-05	9.17E-07	1.80E-05	3.24E-05	0.00E+00	1.38E-05	6.88E-06	0.00E+00	0.00E+00	5.50E-06	2.53E-09	1.81E-08	0.00E+00	2.06E-08	2.06E-02	0.00E+00	3.00E-04	5.72E-05
374859.033758574.03	374859.03	3758574.03	9.35E-05	1.01E-04	9.65E-05	9.54E-07	1.87E-05	3.37E-05	0.00E+00	1.43E-05	7.15E-06	0.00E+00	0.00E+00	5.72E-06	2.63E-09	1.88E-08	0.00E+00	2.15E-08	2.15E-02	0.00E+00	3.11E-04	5.95E-05
374864.033758574.03	374864.03	3758574.03	9.74E-05	1.05E-04	1.01E-04	9.94E-07	1.95E-05	3.51E-05	0.00E+00	1.49E-05	7.46E-06	0.00E+00	0.00E+00	5.96E-06	2.74E-09	1.96E-08	0.00E+00	2.24E-08	2.24E-02	0.00E+00	3.25E-04	6.20E-05
374869.033758574.03	374869.03	3758574.03	1.02E-04	1.10E-04	1.05E-04	1.04E-06	2.04E-05	3.67E-05	0.00E+00	1.56E-05	7.79E-06	0.00E+00	0.00E+00	6.23E-06	2.87E-09	2.05E-08	0.00E+00	2.34E-08	2.34E-02	0.00E+00	3.39E-04	6.48E-05
374874.033758574.03	374874.03	3758574.03	1.07E-04	1.15E-04	1.10E-04	1.09E-06	2.14E-05	3.84E-05	0.00E+00	1.63E-05	8.17E-06	0.00E+00	0.00E+00	6.54E-06	3.01E-09	2.15E-08	0.00E+00	2.45E-08	2.45E-02	0.00E+00	3.56E-04	6.80E-05
374879.033758574.03	374879.03	3758574.03	1.12E-04	1.21E-04	1.16E-04	1.15E-06	2.25E-05	4.05E-05	0.00E+00	1.72E-05	8.60E-06	0.00E+00	0.00E+00	6.88E-06	3.16E-09	2.26E-08	0.00E+00	2.58E-08	2.58E-02	0.00E+00	3.74E-04	7.15E-05
374884.033758574.03	374884.03	3758574.03	1.19E-04	1.28E-04	1.23E-04	1.21E-06	2.37E-05	4.27E-05	0.00E+00	1.82E-05	9.08E-06	0.00E+00	0.00E+00	7.27E-06	3.34E-09	2.39E-08	0.00E+00	2.72E-08	2.72E-02	0.00E+00	3.96E-04	7.56E-05
374889.033758574.03	374889.03	3758574.03	1.26E-04	1.35E-04	1.30E-04	1.29E-06	2.52E-05	4.54E-05	0.00E+00	1.93E-05	9.64E-06	0.00E+00	0.00E+00	7.71E-06	3.54E-09	2.54E-08	0.00E+00	2.89E-08	2.89E-02	0.00E+00	4.20E-04	8.02E-05
374894.033758574.03	374894.03	3758574.03	1.34E-04	1.44E-04	1.39E-04	1.37E-06	2.68E-05	4.83E-05	0.00E+00	2.05E-05	1.03E-05	0.00E+00	0.00E+00	8.21E-06	3.78E-09	2.70E-08	0.00E+00	3.08E-08	3.08E-02	0.00E+00	4.47E-04	8.54E-05
374899.033758574.03	374899.03	3758574.03	1.44E-04	1.55E-04	1.48E-04	1.47E-06	2.88E-05	5.18E-05	0.00E+00	2.20E-05	1.10E-05	0.00E+00	0.00E+00	8.80E-06	4.05E-09	2.89E-08	0.00E+00	3.30E-08	3.30E-02	0.00E+00	4.79E-04	9.15E-05
374849.033758579.03	374849.03	3758579.03	8.78E-05	9.44E-05	9.06E-05	8.96E-07	1.76E-05	3.16E-05	0.00E+00	1.34E-05	6.72E-06	0.00E+00	0.00E+00	5.37E-06	2.47E-09	1.77E-08	0.00E+00	2.01E-08	2.01E-02	0.00E+00	2.93E-04	5.59E-05
374854.033758579.03	374854.03	3758579.03	9.10E-05	9.78E-05	9.39E-05	9.28E-07	1.82E-05	3.28E-05	0.00E+00	1.39E-05	6.96E-06	0.00E+00	0.00E+00	5.57E-06	2.56E-09	1.83E-08	0.00E+00	2.09E-08	2.09E-02	0.00E+00	3.03E-04	5.79E-05
374859.033758579.03	374859.03	3758579.03	9.45E-05	1.02E-04	9.76E-05	9.64E-07	1.89E-05	3.40E-05	0.00E+00	1.45E-05	7.23E-06	0.00E+00	0.00E+00	5.79E-06	2.66E-09	1.90E-08	0.00E+00	2.17E-08	2.17E-02	0.00E+00	3.15E-04	6.02E-05
374864.033758579.03	374864.03	3758579.03	9.84E-05	1.06E-04	1.02E-04	1.00E-06	1.97E-05	3.54E-05	0.00E+00	1.51E-05	7.53E-06	0.00E+00	0.00E+00	6.03E-06	2.77E-09	1.98E-08	0.00E+00	2.26E-08	2.26E-02	0.00E+00	3.28E-04	6.27E-05
374869.033758579.03	374869.03	3758579.03	1.03E-04	1.11E-04	1.06E-04	1.05E-06	2.06E-05	3.70E-05	0.00E+00	1.57E-05	7.87E-06	0.00E+00	0.00E+00	6.29E-06	2.89E-09	2.07E-08	0.00E+00	2.36E-08	2.36E-02	0.00E+00	3.43E-04	6.55E-05
374874.033758579.03	374874.03	3758579.03	1.08E-04	1.16E-04	1.11E-04	1.10E-06	2.16E-05	3.88E-05	0.00E+00	1.65E-05	8.24E-06	0.00E+00	0.00E+00	6.60E-06	3.03E-09	2.17E-08	0.00E+00	2.47E-08	2.47E-02	0.00E+00	3.59E-04	6.86E-05
374879.033758579.03	374879.03	3758579.03	1.13E-04	1.22E-04	1.17E-04	1.16E-06	2.27E-05	4.08E-05	0.00E+00	1.73E-05	8.67E-06	0.00E+00	0.00E+00	6.94E-06	3.19E-09	2.28E-08	0.00E+00	2.60E-08	2.60E-02	0.00E+00	3.77E-04	7.21E-05
374884.033758579.03	374884.03	3758579.03	1.20E-04	1.29E-04	1.23E-04	1.22E-06	2.39E-05	4.31E-05	0.00E+00	1.83E-05	9.15E-06	0.00E+00	0.00E+00	7.32E-06	3.37E-09	2.41E-08	0.00E+00	2.74E-08	2.74E-02	0.00E+00	3.99E-04	7.62E-05
374889.033758579.03	374889.03	3758579.03	1.27E-04	1.36E-04	1.31E-04	1.29E-06	2.54E-05	4.57E-05	0.00E+00	1.94E-05	9.70E-06	0.00E+00	0.00E+00	7.76E-06	3.57E-09	2.55E-08	0.00E+00	2.91E-08	2.91E-02	0.00E+00	4.22E-04	8.07E-05
374894.033758579.03	374894.03	3758579.03	1.35E-04	1.45E-04	1.39E-04	1.38E-06	2.70E-05	4.86E-05	0.00E+00	2.07E-05	1.03E-05	0.00E+00	0.00E+00	8.26E-06	3.80E-09	2.72E-08	0.00E+00	3.10E-08	3.10E-02	0.00E+00	4.50E-04	8.59E-05
374899.033758579.03	374899.03	3758579.03	1.44E-04	1.55E-04	1.48E-04	1.47E-06	2.88E-05	5.20E-05	0.00E+00	2.21E-05	1.11E-05	0.00E+00	0.00E+00	8.84E-06	4.07E-09	2.91E-08	0.00E+00	3.32E-08	3.32E-02	0.00E+00	4.81E-04	9.20E-05
374849.033758584.03	374849.03	3758584.03	8.90E-05	9.57E-05	9.18E-05	9.08E-07	1.78E-05	3.20E-05	0.00E+00	1.36E-05	6.81E-06	0.00E+00	0.00E+00	5.45E-06	2.50E-09	1.79E-08	0.00E+00	2.04E-08	2.04E-02	0.00E+00	2.96E-04	5.66E-05
374854.033758584.03	374854.03	3758584.03	9.21E-05	9.91E-05	9.51E-05	9.40E-07	1.84E-05	3.32E-05	0.00E+00	1.41E-05	7.05E-06	0.00E+00	0.00E+00	5.64E-06	2.59E-09	1.85E-08	0.00E+00	2.11E-08	2.11E-02	0.00E+00	3.07E-04	5.87E-05
374859.033758584.03	374859.03	3758584.03	9.56E-05	1.03E-04	9.87E-05	9.76E-07	1.91E-05	3.44E-05	0.00E+00	1.46E-05	7.32E-06	0.00E+00	0.00E+00	5.85E-06	2.69E-09	1.93E-08	0.00E+00	2.19E-08	2.19E-02	0.00E+00	3.19E-04	6.09E-05
374864.033758584.03	374864.03	3758584.03	9.95E-05	1.07E-04	1.03E-04	1.02E-06	1.99E-05	3.58E-05	0.00E+00	1.52E-05	7.62E-06	0.00E+00	0.00E+00	6.09E-06	2.80E-09	2.00E-08	0.00E+00	2.28E-08	2.28E-02	0.00E+00	3.32E-04	6.34E-05
374869.033758584.03	374869.03	3758584.03	1.04E-04	1.12E-04	1.07E-04	1.06E-06	2.08E-05	3.74E-05	0.00E+00	1.59E-05	7.95E-06	0.00E+00	0.00E+00	6.36E-06	2.92E-09	2.09E-08	0.00E+00	2.38E-08	2.38E-02	0.00E+00	3.46E-04	6.61E-05
374874.033758584.03	374874.03	3758584.03	1.09E-04	1.17E-04	1.12E-04	1.11E-06	2.18E-05	3.92E-05	0.00E+00	1.66E-05	8.32E-06	0.00E+00	0.00E+00	6.66E-06	3.06E-09	2.19E-08	0.00E+00	2.50E-08	2.50E-02	0.00E+00	3.62E-04	6.92E-05
374879.033758584.03	374879.03	3758584.03	1.14E-04	1.23E-04	1.18E-04	1.17E-06	2.29E-05	4.12E-05	0.00E+00	1.75E-05	8.75E-06	0.00E+00	0.00E+00	7.00E-06	3.22E-09	2.30E-08	0.00E+00	2.62E-08	2.62E-02	0.00E+00	3.81E-04	7.28E-05
374884.033758584.03	374884.03	3758584.03	1.21E-04	1.30E-04	1.24E-04	1.23E-06	2.41E-05	4.34E-05	0.00E+00	1.85E-05	9.23E-06	0.00E+00	0.00E+00	7.38E-06	3.39E-09	2.43E-08	0.00E+00	2.77E-08	2.77E-02	0.00E+00	4.02E-04	7.68E-05
374889.033758584.03	374889.03	3758584.03	1.28E-04	1.37E-04	1.32E-04	1.30E-06	2.55E-05	4.60E-05	0.00E+00	1.95E-05	9.77E-06	0.00E+00	0.00E+00	7.82E-06	3.59E-09	2.57E-08	0.00E+00	2.93E-08	2.93E-02	0.00E+00	4.25E-04	8.13E-05
374894.033758584.03	374894.03	3758584.03	1.36E-04	1.46E-04	1.40E-04	1.39E-06	2.72E-05	4.89E-05	0.00E+00	2.08E-05	1.04E-05	0.00E+00	0.00E+00	8.31E-06	3.82E-09	2.73E-08	0.00E+00	3.12E-08	3.12E-02	0.00E+00	4.52E-04	8.64E-05
374899.033758584.03	374899.03	3758584.03	1.45E-04	1.56E-04	1.50E-04	1.48E-06	2.91E-05	5.23E-05	0.00E+00	2.22E-05	1.11E-05	0.00E+00	0.00E+00	8.89E-06	4.09E-09	2.92E-08	0.00E+00	3.33E-08	3.33E-02	0.00E+00	4.84E-04	9.25E-05
374849.033758589.03	374849.03	3758589.03	9.02E-05	9.70E-05	9.31E-05	9.20E-07	1.80E-05	3.25E-05	0.00E+00	1.38E-05	6.90E-06	0.00E+00	0.00E+00	5.52E-06	2.54E-09	1.82E-08	0.00E+00	2.07E-08	2.07E-02	0.00E+00	3.01E-04	5.74E-05
374854.033758589.03	374854.03	3758589.03	9.33E-05	1.02E-04	9.64E-05	9.52E-07	1.87E-05	3.36E-05	0.00E+00	1.43E-05	7.14E-06	0.00E+00	0.00E+00	5.71E-06	2.63E-09	1.88E-08	0.00E+00	2.14E-08	2.14E-02	0.00E+00	3.11E-04	5.94E-05
374859.033758589.03	374859.03	3758589.03	9.68E-05	1.04E-04	9.99E-05	9.88E-07	1.94E-05	3.49E-05	0.00E+00	1.48E-05	7.41E-06	0.00E+00	0.00E+00	5.93E-06	2.72E-09	1.95E-08	0.00E+00	2.22E-08	2.22E-02	0.00E+00	3.23E-04	6.16E-05
374864.033758589.03	374864.03	3758589.03	1.01E-04	1.08E-04	1.04E-04	1.03E-06	2.01E-05	3.63E-05	0.00E+00	1.54E-05	7.70E-06	0.00E+00	0.00E+00	6.16E-06	2.83E-09	2.03E-08	0.00E+00	2.31E-08	2.31E-02	0.00E+00	3.35E-04	6.41E-05
374869.033758589.03	374869.03	3758589.03	1.05E-04	1.13E-04	1.08E-04	1.07E-06	2.10E-05	3.78E-05	0.00E+00	1.61E-05	8.03E-06	0.00E+00	0.00E+00	6.43E-06	2.96E-09	2.11E-08	0.00E+00	2.41E-08	2.41E-02	0.00E+00	3.50E-04	6.69E-05
374874.033758589.03	374874.03	3758589.03	1.10E-04	1.18E-04	1.13E-04	1.12E-06	2.20E-05	3.96E-05	0.00E+00	1.68E-05	8.41E-06	0.00E+00	0.00E+00	6.72E-06	3.09E-09	2.21E-08	0.00E+00	2.52E-08	2.52E-02	0.00E+00	3.66E-04	6.99E-05
374879.033758589.03	374879.03	3758589.03	1.15E-04	1.24E-04	1.19E-04	1.18E-06	2.31E-05	4.15E-05	0.00E+00	1.76E-05	8.82E-06	0.00E+00	0.00E+00	7.06E-06	3.25E-09	2.32E-08	0.00E+00	2.65E-08	2.65E-02	0.00E+00	3.84E-04	7.34E-05
374884.033758589.03	374884.03	3758589.03	1.21E-04	1.31E-04	1.25E-04	1.24E-06	2.43E-05	4.38E-05	0.00E+00	1.86E-05	9.30E-06	0.00E+00	0.00E+00	7.44E-06	3.42E-09	2.45E-08	0.00E+00	2.79E-08	2.79E-02	0.00E+00	4.05E-04	7.74E-05
374889.033758589.03	374889.03	3758589.03	1.28E-04	1.38E-04	1.32E-04	1.31E-06	2.57E-05	4.63E-05	0.00E+00	1.97E-05	9.84E-06	0.00E+00	0.00E+00	7.87E-06	3.62E-09	2.59E-08	0.00E+00	2.95E-08	2.95E-02	0.00E+00	4.28E-04	8.18E-05
374894.033758589.03	374894.03	3758589.03	1.37E-04	1.47E-04	1.41E-04	1.39E-06	2.73E-05	4.92E-05	0.00E+00	2.09E-05	1.05E-05	0.00E+00	0.00E+00	8.36E-06	3.85E-09	2.75E-08	0.00E+00	3.14E-08	3.14E-02	0.00E+00	4.55E-04	8.70E-05
374899.033758589.03	374899.03	3758589.03	1.46E-04	1.57E-04	1.51E-04	1.49E-06	2.92E-05	5.26E-05	0.00E+00	2.23E-05	1.12E-05	0.00E+00	0.00E+00	8.94E-06	4.11E-09	2.94E-08	0.00E+00	3.35E-08	3.35E-02	0.00E+00	4.87E-04	9.30E-05
374849.033758594.03	374849.03	3758594.03	9.15E-05	9.84E-05	9.45E-05	9.34E-07	1.83E-05	3.30E-05	0.00E+00	1.40E-05	7.01E-06	0.00E+00	0.00E+00	5.60E-06	2.58E-09	1.84E-08	0.00E+00	2.10E-08	2.10E-02	0.00E+00	3.05E-04	5.83E-05
374854.033758594.03	374854.03	3758594.03	9.47E-05	1.02E-04	9.77E-05	9.66E-07	1.89E-05	3.41E-05	0.00E+00	1.45E-05	7.25E-06	0.00E+00	0.00E+00	5.80E-06	2.66E-09	1.91E-08	0.00E+00	2.17E-08	2.17E-02	0.00E+00	3.16E-04	6.03E-05
374859.033758594.03	374859.03	3758594.03	9.81E-05	1.06E-04	1.01E-04	1.00E-06	1.96E-05	3.53E-05	0.00E+00	1.50E-05	7.51E-06	0.00E+00	0.00E+00	6.01E-06	2.76E-09	1.98E-08	0.00E+00	2.25E-08	2.25E-02	0.00E+00	3.27E-04	6.25E-05
374864.033758594.03	374864.03	3758594.03	1.02E-04	1.10E-04	1.05E-04	1.04E-06	2.04E-05	3.67E-05	0.00E+00	1.56E-05	7.80E-06	0.00E+00	0.00E+00	6.24E-06	2.87E-09	2.05E-08	0.00E+00	2.34E-08	2.34E-02	0.00E+00	3.40E-04	6.49E-05
374869.033758594.03	374869.03	3758594.03	1.06E-04	1.14E-04	1.10E-04	1.08E-06	2.13E-05	3.83E-05	0.00E+00	1.63E-05	8.13E-06	0.00E+00	0.00E+00	6.50E-06	2.99E-09	2.14E-08	0.00E+00	2.44E-08	2.44E-02	0.00E+00	3.54E-04	6.77E-05
374874.033758594.03	374874.03	3758594.03	1.11E-04	1.19E-04	1.15E-04	1.13E-06	2.22E-05	4.00E-05	0.00E+00	1.70E-05	8.50E-06	0.00E+00	0.00E+00	6.80E-06	3.13E-09	2.24E-08	0.00E+00	2.55E-08	2.55E-02	0.00E+00	3.70E-04	7.07E-05
374879.033758594.03	374879.03	3758594.03	1.16E-04	1.25E-04	1.20E-04	1.19E-06	2.33E-05	4.19E-05	0.00E+00	1.78E-05	8.91E-06	0.00E+00	0.00E+00	7.13E-06	3.28E-09	2.35E-08	0.00E+00	2.67E-08	2.67E-02	0.00E+00	3.88E-04	7.42E-05
374884.033758594.03	374884.03	3758594.03	1.23E-04	1.32E-04	1.27E-04	1.25E-06	2.45E-05	4.41E-05	0.00E+00	1.88E-05	9.38E-06	0.00E+00	0.00E+00	7.50E-06	3.45E-09	2.47E-08	0.00E+00	2.81E-08	2.81E-02	0.00E+00	4.08E-04	7.81E-05
374889.033758594.03	374889.03	3758594.03	1.30E-04	1.39E-04	1.34E-04	1.32E-06	2.59E-05	4.67E-05	0.00E+00	1.98E-05	9.92E-06	0.00E+00	0.00E+00	7.93E-06	3.65E-09	2.61E-08	0.00E+00	2.97E-08	2.97E-02	0.00E+00	4.32E-04	8.25E-05
374894.033758594.03	374894.03	3758594.03	1.38E-04	1.48E-04	1.42E-04	1.40E-06	2.75E-05	4.96E-05	0.00E+00	2.11E-05	1.05E-05	0.00E+00	0.00E+00	8.43E-06	3.87E-09	2.77E-08	0.00E+00	3.16E-08	3.16E-02	0.00E+00	4.59E-04	8.76E-05
374899.033758594.03	374899.03	3758594.03	1.47E-04	1.58E-04	1.52E-04	1.50E-06	2.94E-05	5.29E-05	0.00E+00	2.25E-05	1.12E-05	0.00E+00	0.00E+00	9.00E-06	4.14E-09	2.96E-08	0.00E+00	3.37E-08	3.37E-02	0.00E+00	4.90E-04	9.36E-05
375028.033758878.03	375028.03	3758878.03	6.78E-05	7.30E-05	7.00E-05	6.92E-07	1.36E-05	2.44E-05	0.00E+00	1.04E-05	5.19E-06	0.00E+00	0.00E+00	4.15E-06	1.91E-09	1.37E-08	0.00E+00	1.56E-08	1.56E-02	0.00E+00	2.26E-04	4.32E-05
375038.033758878.03	375038.03	3758878.03	6.73E-05	7.24E-05	6.95E-05	6.87E-07	1.35E-05	2.43E-05	0.00E+00	1.03E-05	5.15E-06	0.00E+00	0.00E+00	4.12E-06	1.90E-09	1.36E-08	0.00E+00	1.55E-08	1.55E-02	0.00E+00	2.24E-04	4.29E-05
375048.033758878.03	375048.03	3758878.03	6.67E-05	7.17E-05	6.88E-05	6.80E-07	1.33E-05	2.40E-05	0.00E+00	1.02E-05	5.10E-06	0.00E+00	0.00E+00	4.08E-06	1.88E-09	1.34E-08	0.00E+00	1.53E-08	1.53E-02	0.00E+00	2.22E-04	4.25E-05
375058.033758878.03	375058.03	3758878.03	6.62E-05	7.12E-05	6.83E-05	6.75E-07	1.32E-05	2.38E-05	0.00E+00	1.01E-05	5.07E-06	0.00E+00	0.00E+00	4.05E-06	1.86E-09	1.33E-08	0.00E+00	1.52E-08	1.52E-02	0.00E+00	2.21E-04	4.22E-05
375068.033758878.03	375068.03	3758878.03	6.51E-05	7.00E-05	6.72E-05	6.64E-07	1.30E-05	2.34E-05	0.00E+00	9.97E-06	4.98E-06	0.00E+00	0.00E+00	3.99E-06	1.83E-09	1.31E-08	0.00E+00	1.49E-08	1.49E-02	0.00E+00	2.17E-04	4.15E-05
375078.033758878.03	375078.03	3758878.03	6.42E-05	6.91E-05	6.63E-05	6.55E-07	1.29E-05	2.31E-05	0.00E+00	9.83E-06	4.92E-06	0.00E+00	0.00E+00	3.93E-06	1.81E-09	1.29E-08	0.00E+00	1.47E-08	1.47E-02	0.00E+00	2.14E-04	4.09E-05
375028.033758888.03	375028.03	3758888.03	6.09E-05	6.55E-05	6.29E-05	6.21E-07	1.22E-05	2.19E-05	0.00E+00	9.32E-06	4.66E-06	0.00E+00	0.00E+00	3.73E-06	1.71E-09	1.23E-08	0.00E+00	1.40E-08	1.40E-02	0.00E+00	2.03E-04	3.88E-05
375038.033758888.03	375038.03	3758888.03	6.05E-05	6.51E-05	6.25E-05	6.18E-07	1.21E-05	2.18E-05	0.00

			SWBuilding Construction	SWDemolition	SWGrading	EYBuilding Construction	SWPaving	SWGrading	SWArchitectural Coating	NBBuilding Construction	NBBuilding Construction	NBArchitectural Coating	NBArchitectural Coating	RWBuilding Construction	Child Risk					Overlapping Phases - Maximum GLC		
Unique Identifier	X (UTM)	Y (UTM)	2026	2026	2026	2026	2027	2027	2027	2026	2027	2026	2027	2026	3rd Trimester	0<2	2<16	Total	per million	2025	2026	2027
375299.033758374.03	375299.03	3758374.03	5.72E-05	6.16E-05	5.91E-05	5.84E-07	1.15E-05	2.06E-05	0.00E+00	8.76E-06	4.38E-06	0.00E+00	0.00E+00	3.50E-06	1.61E-09	1.15E-08	0.00E+00	1.31E-08	1.31E-02	0.00E+00	1.91E-04	3.64E-05
375309.033758374.03	375309.03	3758374.03	5.62E-05	6.04E-05	5.80E-05	5.73E-07	1.12E-05	2.02E-05	0.00E+00	8.60E-06	4.30E-06	0.00E+00	0.00E+00	3.44E-06	1.58E-09	1.13E-08	0.00E+00	1.29E-08	1.29E-02	0.00E+00	1.87E-04	3.58E-05
375259.033758384.03	375259.03	3758384.03	6.15E-05	6.61E-05	6.35E-05	6.27E-07	1.23E-05	2.21E-05	0.00E+00	9.41E-06	4.70E-06	0.00E+00	0.00E+00	3.76E-06	1.73E-09	1.24E-08	0.00E+00	1.41E-08	1.41E-02	0.00E+00	2.05E-04	3.91E-05
375269.033758384.03	375269.03	3758384.03	6.01E-05	6.47E-05	6.21E-05	6.14E-07	1.20E-05	2.17E-05	0.00E+00	9.20E-06	4.60E-06	0.00E+00	0.00E+00	3.68E-06	1.69E-09	1.21E-08	0.00E+00	1.38E-08	1.38E-02	0.00E+00	2.00E-04	3.83E-05
375279.033758384.03	375279.03	3758384.03	5.86E-05	6.30E-05	6.05E-05	5.98E-07	1.17E-05	2.11E-05	0.00E+00	8.96E-06	4.48E-06	0.00E+00	0.00E+00	3.59E-06	1.65E-09	1.18E-08	0.00E+00	1.34E-08	1.34E-02	0.00E+00	1.95E-04	3.73E-05
375289.033758384.03	375289.03	3758384.03	5.85E-05	6.29E-05	6.04E-05	5.97E-07	1.17E-05	2.11E-05	0.00E+00	8.95E-06	4.47E-06	0.00E+00	0.00E+00	3.58E-06	1.65E-09	1.18E-08	0.00E+00	1.34E-08	1.34E-02	0.00E+00	1.95E-04	3.72E-05
375299.033758384.03	375299.03	3758384.03	5.73E-05	6.16E-05	5.92E-05	5.85E-07	1.15E-05	2.06E-05	0.00E+00	8.77E-06	4.39E-06	0.00E+00	0.00E+00	3.51E-06	1.61E-09	1.15E-08	0.00E+00	1.32E-08	1.32E-02	0.00E+00	1.91E-04	3.65E-05
375269.033758394.03	375269.03	3758394.03	5.91E-05	6.36E-05	6.10E-05	6.03E-07	1.18E-05	2.13E-05	0.00E+00	9.05E-06	4.52E-06	0.00E+00	0.00E+00	3.62E-06	1.66E-09	1.19E-08	0.00E+00	1.36E-08	1.36E-02	0.00E+00	1.97E-04	3.76E-05
375279.033758394.03	375279.03	3758394.03	5.81E-05	6.25E-05	6.00E-05	5.93E-07	1.16E-05	2.09E-05	0.00E+00	8.89E-06	4.45E-06	0.00E+00	0.00E+00	3.56E-06	1.64E-09	1.17E-08	0.00E+00	1.33E-08	1.33E-02	0.00E+00	1.94E-04	3.70E-05
375289.033758394.03	375289.03	3758394.03	5.83E-05	6.27E-05	6.02E-05	5.95E-07	1.17E-05	2.10E-05	0.00E+00	8.92E-06	4.46E-06	0.00E+00	0.00E+00	3.57E-06	1.64E-09	1.17E-08	0.00E+00	1.34E-08	1.34E-02	0.00E+00	1.94E-04	3.71E-05
375279.033758404.03	375279.03	3758404.03	5.74E-05	6.18E-05	5.93E-05	5.86E-07	1.15E-05	2.07E-05	0.00E+00	8.79E-06	4.39E-06	0.00E+00	0.00E+00	3.52E-06	1.62E-09	1.16E-08	0.00E+00	1.32E-08	1.32E-02	0.00E+00	1.91E-04	3.66E-05

IHS

Health Risk Assessment Results Summary

Mitigated

Residential Receptors

		MAX:	0.1346	1.5245	1.545
Unique Identifier	X (UTM)	Y (UTM)	Onroad	Offroad	Total Risk
3745223758574	374522	3758574	0.0074	0.3318	0.3392
3745273758574	374527	3758574	0.0074	0.3612	0.3685
3744573758579	374457	3758579	0.0084	0.1303	0.1387
3744623758579	374462	3758579	0.0083	0.1378	0.1462
3744673758579	374467	3758579	0.0083	0.1460	0.1543
3744773758579	374477	3758579	0.0082	0.1650	0.1732
3744823758579	374482	3758579	0.0082	0.1761	0.1843
3744873758579	374487	3758579	0.0081	0.1886	0.1968
3744923758579	374492	3758579	0.0081	0.2027	0.2108
3744973758579	374497	3758579	0.0080	0.2186	0.2267
3745023758579	374502	3758579	0.0080	0.2366	0.2446
3745073758579	374507	3758579	0.0079	0.2574	0.2653
3745123758579	374512	3758579	0.0079	0.2809	0.2888
3745173758579	374517	3758579	0.0078	0.3064	0.3143
3745223758579	374522	3758579	0.0078	0.3339	0.3417
3745273758579	374527	3758579	0.0077	0.3631	0.3708
3744523758584	374452	3758584	0.0088	0.1244	0.1332
3744573758584	374457	3758584	0.0088	0.1312	0.1400
3744623758584	374462	3758584	0.0087	0.1387	0.1475
3744673758584	374467	3758584	0.0087	0.1469	0.1556
3744773758584	374477	3758584	0.0086	0.1660	0.1747
3744823758584	374482	3758584	0.0086	0.1772	0.1858
3744873758584	374487	3758584	0.0085	0.1897	0.1982
3744923758584	374492	3758584	0.0085	0.2038	0.2123
3744973758584	374497	3758584	0.0084	0.2198	0.2282
3745023758584	374502	3758584	0.0084	0.2380	0.2463
3745073758584	374507	3758584	0.0083	0.2587	0.2670
3745123758584	374512	3758584	0.0083	0.2823	0.2906
3745173758584	374517	3758584	0.0082	0.3080	0.3162
3745223758584	374522	3758584	0.0082	0.3353	0.3435
3745273758584	374527	3758584	0.0081	0.3646	0.3727
3744173758589	374417	3758589	0.0094	0.0898	0.0992
3744223758589	374422	3758589	0.0094	0.0938	0.1032
3744273758589	374427	3758589	0.0094	0.0980	0.1074
3744323758589	374432	3758589	0.0094	0.1026	0.1120
3744373758589	374437	3758589	0.0093	0.1075	0.1169
3744423758589	374442	3758589	0.0093	0.1128	0.1221
3744473758589	374447	3758589	0.0093	0.1187	0.1280
3744523758589	374452	3758589	0.0093	0.1251	0.1343
3744573758589	374457	3758589	0.0092	0.1320	0.1412
3744623758589	374462	3758589	0.0092	0.1395	0.1487
3744673758589	374467	3758589	0.0091	0.1477	0.1568
3744773758589	374477	3758589	0.0091	0.1668	0.1759
3744823758589	374482	3758589	0.0090	0.1780	0.1870
3744873758589	374487	3758589	0.0090	0.1905	0.1995
3744923758589	374492	3758589	0.0089	0.2046	0.2135
3744973758589	374497	3758589	0.0089	0.2207	0.2295
3745023758589	374502	3758589	0.0088	0.2389	0.2477
3745073758589	374507	3758589	0.0087	0.2597	0.2684
3745123758589	374512	3758589	0.0087	0.2833	0.2920
3745173758589	374517	3758589	0.0086	0.3091	0.3178
3745223758589	374522	3758589	0.0086	0.3364	0.3450
3745273758589	374527	3758589	0.0085	0.3657	0.3742
3744023758594	374402	3758594	0.0100	0.0797	0.0897
3744073758594	374407	3758594	0.0099	0.0830	0.0929
3744123758594	374412	3758594	0.0099	0.0865	0.0964
3744173758594	374417	3758594	0.0099	0.0902	0.1002
3744223758594	374422	3758594	0.0099	0.0942	0.1041
3744273758594	374427	3758594	0.0099	0.0985	0.1084
3744323758594	374432	3758594	0.0098	0.1031	0.1130
3744373758594	374437	3758594	0.0098	0.1081	0.1179
3744423758594	374442	3758594	0.0098	0.1134	0.1232
3744473758594	374447	3758594	0.0098	0.1192	0.1290
3744523758594	374452	3758594	0.0097	0.1256	0.1353
3744573758594	374457	3758594	0.0097	0.1325	0.1422
3744623758594	374462	3758594	0.0097	0.1400	0.1496
3744673758594	374467	3758594	0.0096	0.1482	0.1578
3744773758594	374477	3758594	0.0095	0.1674	0.1770
3744823758594	374482	3758594	0.0095	0.1786	0.1881
3744873758594	374487	3758594	0.0094	0.1911	0.2006
3744923758594	374492	3758594	0.0094	0.2053	0.2146
3744973758594	374497	3758594	0.0093	0.2213	0.2306
3745023758594	374502	3758594	0.0093	0.2395	0.2488
3745073758594	374507	3758594	0.0092	0.2603	0.2695
3745123758594	374512	3758594	0.0091	0.2840	0.2931
3745173758594	374517	3758594	0.0091	0.3100	0.3190
3745223758594	374522	3758594	0.0090	0.3375	0.3465
3745273758594	374527	3758594	0.0089	0.3667	0.3757
3744023758599	374402	3758599	0.0105	0.0801	0.0906
3744073758599	374407	3758599	0.0105	0.0834	0.0938
3744123758599	374412	3758599	0.0104	0.0869	0.0973
3744173758599	374417	3758599	0.0104	0.0906	0.1010
3744223758599	374422	3758599	0.0104	0.0946	0.1050
3744273758599	374427	3758599	0.0104	0.0989	0.1093
3744323758599	374432	3758599	0.0103	0.1036	0.1139
3744373758599	374437	3758599	0.0103	0.1085	0.1189
3744423758599	374442	3758599	0.0103	0.1139	0.1242
3744473758599	374447	3758599	0.0103	0.1197	0.1300
3744523758599	374452	3758599	0.0102	0.1260	0.1362
3744573758599	374457	3758599	0.0102	0.1329	0.1431
3744623758599	374462	3758599	0.0102	0.1404	0.1505
3744673758599	374467	3758599	0.0101	0.1486	0.1588
3744773758599	374477	3758599	0.0100	0.1678	0.1779
3744823758599	374482	3758599	0.0100	0.1790	0.1890
3744873758599	374487	3758599	0.0099	0.1915	0.2015
3744923758599	374492	3758599	0.0099	0.2057	0.2155

IHS

Residential Health Risk Assessment Results Summary

Mitigated

RESIDENTIAL RECEPTORS ONLY

		MAX:	1.545
Unique Identifier	X (UTM)	Y (UTM)	Total Risk
3745223758574	374522	3758574	0.339
3745273758574	374527	3758574	0.369
3744573758579	374457	3758579	0.139
3744623758579	374462	3758579	0.146
3744673758579	374467	3758579	0.154
3744773758579	374477	3758579	0.173
3744823758579	374482	3758579	0.184
3744873758579	374487	3758579	0.197
3744923758579	374492	3758579	0.211
3744973758579	374497	3758579	0.227
3745023758579	374502	3758579	0.245
3745073758579	374507	3758579	0.265
3745123758579	374512	3758579	0.289
3745173758579	374517	3758579	0.314
3745223758579	374522	3758579	0.342
3745273758579	374527	3758579	0.371
3744523758584	374452	3758584	0.133
3744573758584	374457	3758584	0.140
3744623758584	374462	3758584	0.147
3744673758584	374467	3758584	0.156
3744773758584	374477	3758584	0.175
3744823758584	374482	3758584	0.186
3744873758584	374487	3758584	0.198
3744923758584	374492	3758584	0.212
3744973758584	374497	3758584	0.228
3745023758584	374502	3758584	0.246
3745073758584	374507	3758584	0.267
3745123758584	374512	3758584	0.291
3745173758584	374517	3758584	0.316
3745223758584	374522	3758584	0.343
3745273758584	374527	3758584	0.373
3744173758589	374417	3758589	0.099
3744223758589	374422	3758589	0.103
3744273758589	374427	3758589	0.107
3744323758589	374432	3758589	0.112
3744373758589	374437	3758589	0.117
3744423758589	374442	3758589	0.122
3744473758589	374447	3758589	0.128
3744523758589	374452	3758589	0.134
3744573758589	374457	3758589	0.141
3744623758589	374462	3758589	0.149
3744673758589	374467	3758589	0.157
3744773758589	374477	3758589	0.176
3744823758589	374482	3758589	0.187
3744873758589	374487	3758589	0.199
3744923758589	374492	3758589	0.214
3744973758589	374497	3758589	0.230
3745023758589	374502	3758589	0.248
3745073758589	374507	3758589	0.268
3745123758589	374512	3758589	0.292
3745173758589	374517	3758589	0.318
3745223758589	374522	3758589	0.345
3745273758589	374527	3758589	0.374
3744023758594	374402	3758594	0.090
3744073758594	374407	3758594	0.093
3744123758594	374412	3758594	0.096
3744173758594	374417	3758594	0.100
3744223758594	374422	3758594	0.104
3744273758594	374427	3758594	0.108
3744323758594	374432	3758594	0.113
3744373758594	374437	3758594	0.118
3744423758594	374442	3758594	0.123
3744473758594	374447	3758594	0.129
3744523758594	374452	3758594	0.135
3744573758594	374457	3758594	0.142
3744623758594	374462	3758594	0.150
3744673758594	374467	3758594	0.158
3744773758594	374477	3758594	0.177
3744823758594	374482	3758594	0.188
3744873758594	374487	3758594	0.201
3744923758594	374492	3758594	0.215
3744973758594	374497	3758594	0.231
3745023758594	374502	3758594	0.249
3745073758594	374507	3758594	0.270
3745123758594	374512	3758594	0.293
3745173758594	374517	3758594	0.319
3745223758594	374522	3758594	0.346
3745273758594	374527	3758594	0.376
3744023758599	374402	3758599	0.091
3744073758599	374407	3758599	0.094
3744123758599	374412	3758599	0.097
3744173758599	374417	3758599	0.101
3744223758599	374422	3758599	0.105
3744273758599	374427	3758599	0.109
3744323758599	374432	3758599	0.114
3744373758599	374437	3758599	0.119
3744423758599	374442	3758599	0.124
3744473758599	374447	3758599	0.130
3744523758599	374452	3758599	0.136
3744573758599	374457	3758599	0.143
3744623758599	374462	3758599	0.151
3744673758599	374467	3758599	0.159
3744773758599	374477	3758599	0.178
3744823758599	374482	3758599	0.189
3744873758599	374487	3758599	0.201
3744923758599	374492	3758599	0.216

FOR CHRONIC CALCS

MAX: 0.015

Overlapping Phases - Maximum GLC		
2025	2026	2027
0.00E+00	4.22E-03	2.11E-03
0.00E+00	4.59E-03	2.30E-03
0.00E+00	1.69E-03	8.27E-04
0.00E+00	1.78E-03	8.74E-04
0.00E+00	1.88E-03	9.25E-04
0.00E+00	2.12E-03	1.04E-03
0.00E+00	2.25E-03	1.12E-03
0.00E+00	2.41E-03	1.19E-03
0.00E+00	2.59E-03	1.28E-03
0.00E+00	2.78E-03	1.39E-03
0.00E+00	3.01E-03	1.50E-03
0.00E+00	3.27E-03	1.63E-03
0.00E+00	3.57E-03	1.78E-03
0.00E+00	3.89E-03	1.95E-03
0.00E+00	4.24E-03	2.12E-03
0.00E+00	4.61E-03	2.31E-03
0.00E+00	1.62E-03	7.90E-04
0.00E+00	1.70E-03	8.33E-04
0.00E+00	1.80E-03	8.80E-04
0.00E+00	1.90E-03	9.31E-04
0.00E+00	2.13E-03	1.05E-03
0.00E+00	2.27E-03	1.12E-03
0.00E+00	2.42E-03	1.20E-03
0.00E+00	2.60E-03	1.29E-03
0.00E+00	2.80E-03	1.39E-03
0.00E+00	3.03E-03	1.51E-03
0.00E+00	3.29E-03	1.64E-03
0.00E+00	3.59E-03	1.79E-03
0.00E+00	3.91E-03	1.96E-03
0.00E+00	4.26E-03	2.13E-03
0.00E+00	4.62E-03	2.32E-03
0.00E+00	1.21E-03	5.75E-04
0.00E+00	1.26E-03	6.00E-04
0.00E+00	1.31E-03	6.27E-04
0.00E+00	1.36E-03	6.55E-04
0.00E+00	1.42E-03	6.85E-04
0.00E+00	1.48E-03	7.18E-04
0.00E+00	1.56E-03	7.55E-04
0.00E+00	1.63E-03	7.95E-04
0.00E+00	1.72E-03	8.38E-04
0.00E+00	1.81E-03	8.85E-04
0.00E+00	1.91E-03	9.36E-04
0.00E+00	2.14E-03	1.06E-03
0.00E+00	2.28E-03	1.13E-03
0.00E+00	2.44E-03	1.21E-03
0.00E+00	2.61E-03	1.30E-03
0.00E+00	2.81E-03	1.40E-03
0.00E+00	3.04E-03	1.51E-03
0.00E+00	3.30E-03	1.65E-03
0.00E+00	3.60E-03	1.80E-03
0.00E+00	3.93E-03	1.96E-03
0.00E+00	4.27E-03	2.14E-03
0.00E+00	4.64E-03	2.32E-03
0.00E+00	1.09E-03	5.14E-04
0.00E+00	1.13E-03	5.34E-04
0.00E+00	1.17E-03	5.56E-04
0.00E+00	1.22E-03	5.79E-04
0.00E+00	1.27E-03	6.04E-04
0.00E+00	1.32E-03	6.30E-04
0.00E+00	1.37E-03	6.59E-04
0.00E+00	1.43E-03	6.90E-04
0.00E+00	1.50E-03	7.23E-04
0.00E+00	1.57E-03	7.59E-04
0.00E+00	1.65E-03	7.99E-04
0.00E+00	1.73E-03	8.42E-04
0.00E+00	1.82E-03	8.89E-04
0.00E+00	1.92E-03	9.40E-04
0.00E+00	2.16E-03	1.06E-03
0.00E+00	2.29E-03	1.13E-03
0.00E+00	2.45E-03	1.21E-03
0.00E+00	2.62E-03	1.30E-03
0.00E+00	2.82E-03	1.40E-03
0.00E+00	3.05E-03	1.52E-03
0.00E+00	3.31E-03	1.65E-03
0.00E+00	3.61E-03	1.80E-03
0.00E+00	3.94E-03	1.97E-03
0.00E+00	4.29E-03	2.14E-03
0.00E+00	4.65E-03	2.33E-03
0.00E+00	1.10E-03	5.17E-04
0.00E+00	1.14E-03	5.38E-04
0.00E+00	1.18E-03	5.59E-04
0.00E+00	1.23E-03	5.82E-04
0.00E+00	1.28E-03	6.07E-04
0.00E+00	1.33E-03	6.34E-04
0.00E+00	1.38E-03	6.62E-04
0.00E+00	1.44E-03	6.93E-04
0.00E+00	1.51E-03	7.26E-04
0.00E+00	1.58E-03	7.63E-04
0.00E+00	1.66E-03	8.02E-04
0.00E+00	1.74E-03	8.45E-04
0.00E+00	1.83E-03	8.92E-04
0.00E+00	1.93E-03	9.43E-04
0.00E+00	2.17E-03	1.06E-03
0.00E+00	2.30E-03	1.13E-03
0.00E+00	2.46E-03	1.21E-03
0.00E+00	2.63E-03	1.30E-03

IHS

Health Risk Assessment Results Summary

Mitigated

Residential Receptors

		MAX:	0.1346	1.5245	1.545
Unique Identifier	X (UTM)	Y (UTM)	Onroad	Offroad	Total Risk
3744973758599	374497	3758599	0.0098	0.2217	0.2315
3745023758599	374502	3758599	0.0097	0.2399	0.2496
3745073758599	374507	3758599	0.0097	0.2607	0.2704
3745123758599	374512	3758599	0.0096	0.2843	0.2939
3745173758599	374517	3758599	0.0096	0.3102	0.3198
3745223758599	374522	3758599	0.0095	0.3380	0.3475
3745273758599	374527	3758599	0.0094	0.3671	0.3766
3744023758604	374402	3758604	0.0110	0.0804	0.0914
3744073758604	374407	3758604	0.0110	0.0837	0.0947
3744123758604	374412	3758604	0.0110	0.0872	0.0982
3744173758604	374417	3758604	0.0110	0.0909	0.1019
3744223758604	374422	3758604	0.0110	0.0949	0.1059
3744273758604	374427	3758604	0.0109	0.0992	0.1102
3744323758604	374432	3758604	0.0109	0.1039	0.1148
3744373758604	374437	3758604	0.0109	0.1088	0.1197
3744423758604	374442	3758604	0.0109	0.1142	0.1250
3744473758604	374447	3758604	0.0108	0.1200	0.1308
3744523758604	374452	3758604	0.0108	0.1263	0.1371
3744573758604	374457	3758604	0.0108	0.1332	0.1439
3744623758604	374462	3758604	0.0107	0.1407	0.1514
3744673758604	374467	3758604	0.0107	0.1489	0.1596
3744773758604	374477	3758604	0.0106	0.1681	0.1786
3744823758604	374482	3758604	0.0105	0.1792	0.1898
3744873758604	374487	3758604	0.0105	0.1917	0.2022
3744923758604	374492	3758604	0.0104	0.2058	0.2162
3744973758604	374497	3758604	0.0103	0.2218	0.2322
3745023758604	374502	3758604	0.0103	0.2400	0.2503
3745073758604	374507	3758604	0.0102	0.2607	0.2710
3745123758604	374512	3758604	0.0102	0.2843	0.2944
3745173758604	374517	3758604	0.0101	0.3101	0.3202
3745223758604	374522	3758604	0.0100	0.3379	0.3479
3745273758604	374527	3758604	0.0099	0.3670	0.3770
3744023758609	374402	3758609	0.0116	0.0806	0.0922
3744073758609	374407	3758609	0.0116	0.0839	0.0955
3744123758609	374412	3758609	0.0116	0.0874	0.0990
3744173758609	374417	3758609	0.0116	0.0911	0.1027
3744223758609	374422	3758609	0.0116	0.0951	0.1067
3744273758609	374427	3758609	0.0115	0.0994	0.1110
3744323758609	374432	3758609	0.0115	0.1041	0.1156
3744373758609	374437	3758609	0.0115	0.1090	0.1205
3744423758609	374442	3758609	0.0115	0.1144	0.1258
3744473758609	374447	3758609	0.0114	0.1202	0.1316
3744523758609	374452	3758609	0.0114	0.1265	0.1379
3744573758609	374457	3758609	0.0114	0.1333	0.1447
3744623758609	374462	3758609	0.0113	0.1408	0.1521
3744673758609	374467	3758609	0.0113	0.1490	0.1603
3744773758609	374477	3758609	0.0112	0.1681	0.1793
3744823758609	374482	3758609	0.0111	0.1793	0.1904
3744873758609	374487	3758609	0.0111	0.1917	0.2028
3744923758609	374492	3758609	0.0110	0.2058	0.2168
3744973758609	374497	3758609	0.0109	0.2217	0.2326
3745023758609	374502	3758609	0.0109	0.2398	0.2507
3745073758609	374507	3758609	0.0108	0.2605	0.2713
3745123758609	374512	3758609	0.0107	0.2840	0.2947
3745173758609	374517	3758609	0.0107	0.3097	0.3204
3745223758609	374522	3758609	0.0106	0.3375	0.3481
3745273758609	374527	3758609	0.0105	0.3666	0.3771
3744023758614	374402	3758614	0.0123	0.0808	0.0931
3744073758614	374407	3758614	0.0123	0.0840	0.0963
3744123758614	374412	3758614	0.0123	0.0875	0.0998
3744173758614	374417	3758614	0.0122	0.0913	0.1035
3744223758614	374422	3758614	0.0122	0.0953	0.1075
3744273758614	374427	3758614	0.0122	0.0995	0.1117
3744323758614	374432	3758614	0.0122	0.1042	0.1163
3744373758614	374437	3758614	0.0121	0.1091	0.1212
3744423758614	374442	3758614	0.0121	0.1145	0.1266
3744473758614	374447	3758614	0.0121	0.1202	0.1323
3744523758614	374452	3758614	0.0120	0.1265	0.1386
3744573758614	374457	3758614	0.0120	0.1333	0.1454
3744623758614	374462	3758614	0.0120	0.1408	0.1528
3744673758614	374467	3758614	0.0119	0.1490	0.1609
3744773758614	374477	3758614	0.0118	0.1680	0.1798
3744823758614	374482	3758614	0.0118	0.1791	0.1909
3744873758614	374487	3758614	0.0117	0.1915	0.2032
3744923758614	374492	3758614	0.0116	0.2055	0.2171
3744973758614	374497	3758614	0.0116	0.2213	0.2329
3745023758614	374502	3758614	0.0115	0.2394	0.2509
3745073758614	374507	3758614	0.0114	0.2600	0.2714
3745123758614	374512	3758614	0.0114	0.2833	0.2947
3745173758614	374517	3758614	0.0113	0.3089	0.3202
3745223758614	374522	3758614	0.0112	0.3368	0.3481
3745273758614	374527	3758614	0.0111	0.3658	0.3769
3744023758619	374402	3758619	0.0130	0.0809	0.0939
3744073758619	374407	3758619	0.0130	0.0841	0.0971
3744123758619	374412	3758619	0.0130	0.0876	0.1006
3744173758619	374417	3758619	0.0130	0.0913	0.1043
3744223758619	374422	3758619	0.0129	0.0953	0.1083
3744273758619	374427	3758619	0.0129	0.0996	0.1125
3744323758619	374432	3758619	0.0129	0.1042	0.1171
3744373758619	374437	3758619	0.0128	0.1091	0.1220
3744423758619	374442	3758619	0.0128	0.1144	0.1272
3744473758619	374447	3758619	0.0128	0.1202	0.1330
3744523758619	374452	3758619	0.0128	0.1264	0.1392
3744573758619	374457	3758619	0.0127	0.1332	0.1460
3744623758619	374462	3758619	0.0127	0.1407	0.1533
3744673758619	374467	3758619	0.0126	0.1488	0.1614

IHS

Residential Health Risk Assessment Results Summary

Mitigated

RESIDENTIAL RECEPTORS ONLY

		MAX:	1.545
Unique Identifier	X (UTM)	Y (UTM)	Total Risk
3744973758599	374497	3758599	0.231
3745023758599	374502	3758599	0.250
3745073758599	374507	3758599	0.270
3745123758599	374512	3758599	0.294
3745173758599	374517	3758599	0.320
3745223758599	374522	3758599	0.347
3745273758599	374527	3758599	0.377
3744023758604	374402	3758604	0.091
3744073758604	374407	3758604	0.095
3744123758604	374412	3758604	0.098
3744173758604	374417	3758604	0.102
3744223758604	374422	3758604	0.106
3744273758604	374427	3758604	0.110
3744323758604	374432	3758604	0.115
3744373758604	374437	3758604	0.120
3744423758604	374442	3758604	0.125
3744473758604	374447	3758604	0.131
3744523758604	374452	3758604	0.137
3744573758604	374457	3758604	0.144
3744623758604	374462	3758604	0.151
3744673758604	374467	3758604	0.160
3744773758604	374477	3758604	0.179
3744823758604	374482	3758604	0.190
3744873758604	374487	3758604	0.202
3744923758604	374492	3758604	0.216
3744973758604	374497	3758604	0.232
3745023758604	374502	3758604	0.250
3745073758604	374507	3758604	0.271
3745123758604	374512	3758604	0.294
3745173758604	374517	3758604	0.320
3745223758604	374522	3758604	0.348
3745273758604	374527	3758604	0.377
3744023758609	374402	3758609	0.092
3744073758609	374407	3758609	0.095
3744123758609	374412	3758609	0.099
3744173758609	374417	3758609	0.103
3744223758609	374422	3758609	0.107
3744273758609	374427	3758609	0.111
3744323758609	374432	3758609	0.116
3744373758609	374437	3758609	0.121
3744423758609	374442	3758609	0.126
3744473758609	374447	3758609	0.132
3744523758609	374452	3758609	0.138
3744573758609	374457	3758609	0.145
3744623758609	374462	3758609	0.152
3744673758609	374467	3758609	0.160
3744773758609	374477	3758609	0.179
3744823758609	374482	3758609	0.190
3744873758609	374487	3758609	0.203
3744923758609	374492	3758609	0.217
3744973758609	374497	3758609	0.233
3745023758609	374502	3758609	0.251
3745073758609	374507	3758609	0.271
3745123758609	374512	3758609	0.295
3745173758609	374517	3758609	0.320
3745223758609	374522	3758609	0.348
3745273758609	374527	3758609	0.377
3744023758614	374402	3758614	0.093
3744073758614	374407	3758614	0.096
3744123758614	374412	3758614	0.100
3744173758614	374417	3758614	0.104
3744223758614	374422	3758614	0.107
3744273758614	374427	3758614	0.112
3744323758614	374432	3758614	0.116
3744373758614	374437	3758614	0.121
3744423758614	374442	3758614	0.127
3744473758614	374447	3758614	0.132
3744523758614	374452	3758614	0.139
3744573758614	374457	3758614	0.145
3744623758614	374462	3758614	0.153
3744673758614	374467	3758614	0.161
3744773758614	374477	3758614	0.180
3744823758614	374482	3758614	0.191
3744873758614	374487	3758614	0.203
3744923758614	374492	3758614	0.217
3744973758614	374497	3758614	0.233
3745023758614	374502	3758614	0.251
3745073758614	374507	3758614	0.271
3745123758614	374512	3758614	0.295
3745173758614	374517	3758614	0.320
3745223758614	374522	3758614	0.348
3745273758614	374527	3758614	0.377
3744023758619	374402	3758619	0.094
3744073758619	374407	3758619	0.097
3744123758619	374412	3758619	0.101
3744173758619	374417	3758619	0.104
3744223758619	374422	3758619	0.108
3744273758619	374427	3758619	0.112
3744323758619	374432	3758619	0.117
3744373758619	374437	3758619	0.122
3744423758619	374442	3758619	0.127
3744473758619	374447	3758619	0.133
3744523758619	374452	3758619	0.139
3744573758619	374457	3758619	0.146
3744623758619	374462	3758619	0.153
3744673758619	374467	3758619	0.161

FOR CHRONIC CALCS

MAX: 0.015

Overlapping Phases - Maximum GLC		
2025	2026	2027
0.00E+00	2.83E-03	1.40E-03
0.00E+00	3.06E-03	1.52E-03
0.00E+00	3.32E-03	1.65E-03
0.00E+00	3.62E-03	1.80E-03
0.00E+00	3.95E-03	1.97E-03
0.00E+00	4.30E-03	2.15E-03
0.00E+00	4.66E-03	2.33E-03
0.00E+00	1.11E-03	5.20E-04
0.00E+00	1.15E-03	5.40E-04
0.00E+00	1.20E-03	5.62E-04
0.00E+00	1.24E-03	5.85E-04
0.00E+00	1.29E-03	6.10E-04
0.00E+00	1.34E-03	6.37E-04
0.00E+00	1.40E-03	6.65E-04
0.00E+00	1.46E-03	6.96E-04
0.00E+00	1.52E-03	7.29E-04
0.00E+00	1.59E-03	7.66E-04
0.00E+00	1.67E-03	8.05E-04
0.00E+00	1.75E-03	8.48E-04
0.00E+00	1.84E-03	8.95E-04
0.00E+00	1.94E-03	9.46E-04
0.00E+00	2.18E-03	1.07E-03
0.00E+00	2.31E-03	1.14E-03
0.00E+00	2.47E-03	1.22E-03
0.00E+00	2.64E-03	1.30E-03
0.00E+00	2.84E-03	1.41E-03
0.00E+00	3.07E-03	1.52E-03
0.00E+00	3.33E-03	1.65E-03
0.00E+00	3.63E-03	1.80E-03
0.00E+00	3.96E-03	1.97E-03
0.00E+00	4.31E-03	2.15E-03
0.00E+00	4.67E-03	2.33E-03
0.00E+00	1.12E-03	5.23E-04
0.00E+00	1.16E-03	5.43E-04
0.00E+00	1.21E-03	5.65E-04
0.00E+00	1.25E-03	5.88E-04
0.00E+00	1.30E-03	6.13E-04
0.00E+00	1.35E-03	6.39E-04
0.00E+00	1.41E-03	6.68E-04
0.00E+00	1.47E-03	6.99E-04
0.00E+00	1.53E-03	7.32E-04
0.00E+00	1.60E-03	7.68E-04
0.00E+00	1.68E-03	8.07E-04
0.00E+00	1.76E-03	8.50E-04
0.00E+00	1.85E-03	8.97E-04
0.00E+00	1.95E-03	9.48E-04
0.00E+00	2.19E-03	1.07E-03
0.00E+00	2.32E-03	1.14E-03
0.00E+00	2.48E-03	1.22E-03
0.00E+00	2.65E-03	1.31E-03
0.00E+00	2.85E-03	1.41E-03
0.00E+00	3.08E-03	1.52E-03
0.00E+00	3.34E-03	1.65E-03
0.00E+00	3.64E-03	1.80E-03
0.00E+00	3.96E-03	1.97E-03
0.00E+00	4.31E-03	2.15E-03
0.00E+00	4.68E-03	2.33E-03
0.00E+00	1.14E-03	5.25E-04
0.00E+00	1.18E-03	5.46E-04
0.00E+00	1.22E-03	5.67E-04
0.00E+00	1.26E-03	5.90E-04
0.00E+00	1.31E-03	6.15E-04
0.00E+00	1.36E-03	6.41E-04
0.00E+00	1.42E-03	6.70E-04
0.00E+00	1.48E-03	7.01E-04
0.00E+00	1.54E-03	7.34E-04
0.00E+00	1.61E-03	7.70E-04
0.00E+00	1.69E-03	8.09E-04
0.00E+00	1.77E-03	8.51E-04
0.00E+00	1.86E-03	8.98E-04
0.00E+00	1.96E-03	9.49E-04
0.00E+00	2.19E-03	1.07E-03
0.00E+00	2.33E-03	1.14E-03
0.00E+00	2.48E-03	1.22E-03
0.00E+00	2.66E-03	1.30E-03
0.00E+00	2.86E-03	1.41E-03
0.00E+00	3.08E-03	1.52E-03
0.00E+00	3.34E-03	1.65E-03
0.00E+00	3.64E-03	1.80E-03
0.00E+00	3.97E-03	1.97E-03
0.00E+00	4.32E-03	2.14E-03
0.00E+00	4.68E-03	2.33E-03
0.00E+00	1.15E-03	5.28E-04
0.00E+00	1.19E-03	5.48E-04
0.00E+00	1.23E-03	5.69E-04
0.00E+00	1.27E-03	5.92E-04
0.00E+00	1.32E-03	6.17E-04
0.00E+00	1.37E-03	6.43E-04
0.00E+00	1.43E-03	6.72E-04
0.00E+00	1.49E-03	7.02E-04
0.00E+00	1.55E-03	7.35E-04
0.00E+00	1.62E-03	7.71E-04
0.00E+00	1.70E-03	8.10E-04
0.00E+00	1.78E-03	8.52E-04
0.00E+00	1.87E-03	8.98E-04
0.00E+00	1.97E-03	9.49E-04

IHS

Health Risk Assessment Results Summary

Mitigated

Residential Receptors

		MAX:	0.1346	1.5245	1.545
Unique Identifier	X (UTM)	Y (UTM)	Onroad	Offroad	Total Risk
3744773758619	374477	3758619	0.0125	0.1677	0.1802
3744823758619	374482	3758619	0.0125	0.1787	0.1912
3744873758619	374487	3758619	0.0124	0.1911	0.2035
3744923758619	374492	3758619	0.0124	0.2050	0.2173
3744973758619	374497	3758619	0.0123	0.2208	0.2330
3745023758619	374502	3758619	0.0122	0.2387	0.2509
3745073758619	374507	3758619	0.0121	0.2592	0.2713
3745123758619	374512	3758619	0.0121	0.2824	0.2945
3745173758619	374517	3758619	0.0120	0.3078	0.3198
3745223758619	374522	3758619	0.0119	0.3359	0.3478
3745273758619	374527	3758619	0.0118	0.3646	0.3765
3744323758624	374432	3758624	0.0137	0.1041	0.1178
3744373758624	374437	3758624	0.0137	0.1090	0.1226
3744423758624	374442	3758624	0.0136	0.1143	0.1279
3744473758624	374447	3758624	0.0136	0.1200	0.1336
3744523758624	374452	3758624	0.0136	0.1262	0.1398
3744573758624	374457	3758624	0.0135	0.1330	0.1465
3744623758624	374462	3758624	0.0135	0.1404	0.1538
3744673758624	374467	3758624	0.0134	0.1484	0.1619
3744773758624	374477	3758624	0.0133	0.1672	0.1805
3744823758624	374482	3758624	0.0133	0.1782	0.1914
3744873758624	374487	3758624	0.0132	0.1904	0.2036
3744923758624	374492	3758624	0.0131	0.2043	0.2174
3744973758624	374497	3758624	0.0131	0.2199	0.2330
3745023758624	374502	3758624	0.0130	0.2378	0.2507
3745073758624	374507	3758624	0.0129	0.2581	0.2710
3745123758624	374512	3758624	0.0128	0.2812	0.2940
3745173758624	374517	3758624	0.0128	0.3064	0.3192
3745223758624	374522	3758624	0.0127	0.3344	0.3471
3745273758624	374527	3758624	0.0126	0.3629	0.3755
3744273758629	374427	3758629	0.0146	0.0993	0.1139
3744323758629	374432	3758629	0.0146	0.1039	0.1184
3744373758629	374437	3758629	0.0145	0.1087	0.1233
3744423758629	374442	3758629	0.0145	0.1140	0.1285
3744473758629	374447	3758629	0.0145	0.1197	0.1342
3744523758629	374452	3758629	0.0144	0.1259	0.1403
3744573758629	374457	3758629	0.0144	0.1326	0.1470
3744623758629	374462	3758629	0.0144	0.1399	0.1543
3744673758629	374467	3758629	0.0143	0.1479	0.1623
3744773758629	374477	3758629	0.0142	0.1666	0.1808
3744823758629	374482	3758629	0.0141	0.1774	0.1916
3744873758629	374487	3758629	0.0141	0.1896	0.2037
3744923758629	374492	3758629	0.0140	0.2033	0.2173
3744973758629	374497	3758629	0.0139	0.2189	0.2328
3745023758629	374502	3758629	0.0138	0.2366	0.2504
3745073758629	374507	3758629	0.0138	0.2568	0.2705
3745123758629	374512	3758629	0.0137	0.2797	0.2934
3745173758629	374517	3758629	0.0136	0.3047	0.3184
3745223758629	374522	3758629	0.0135	0.3325	0.3460
3745273758629	374527	3758629	0.0134	0.3609	0.3743
3744273758634	374427	3758634	0.0156	0.0991	0.1147
3744323758634	374432	3758634	0.0155	0.1036	0.1191
3744373758634	374437	3758634	0.0155	0.1084	0.1239
3744423758634	374442	3758634	0.0155	0.1136	0.1291
3744473758634	374447	3758634	0.0154	0.1193	0.1347
3744523758634	374452	3758634	0.0154	0.1254	0.1408
3744573758634	374457	3758634	0.0154	0.1321	0.1474
3744623758634	374462	3758634	0.0153	0.1393	0.1547
3744673758634	374467	3758634	0.0153	0.1473	0.1626
3744773758634	374477	3758634	0.0152	0.1658	0.1809
3744823758634	374482	3758634	0.0151	0.1765	0.1916
3744873758634	374487	3758634	0.0150	0.1886	0.2036
3744923758634	374492	3758634	0.0150	0.2022	0.2172
3744973758634	374497	3758634	0.0149	0.2176	0.2325
3745023758634	374502	3758634	0.0148	0.2352	0.2500
3745073758634	374507	3758634	0.0147	0.2552	0.2699
3745123758634	374512	3758634	0.0146	0.2779	0.2926
3745173758634	374517	3758634	0.0146	0.3028	0.3174
3745223758634	374522	3758634	0.0145	0.3305	0.3449
3745273758634	374527	3758634	0.0144	0.3587	0.3730
3744273758639	374427	3758639	0.0166	0.0988	0.1154
3744323758639	374432	3758639	0.0166	0.1032	0.1198
3744373758639	374437	3758639	0.0166	0.1080	0.1246
3744423758639	374442	3758639	0.0166	0.1132	0.1297
3744473758639	374447	3758639	0.0165	0.1188	0.1353
3744523758639	374452	3758639	0.0165	0.1248	0.1413
3744573758639	374457	3758639	0.0164	0.1314	0.1479
3744623758639	374462	3758639	0.0164	0.1386	0.1550
3744673758639	374467	3758639	0.0163	0.1465	0.1628
3744773758639	374477	3758639	0.0162	0.1648	0.1810
3744823758639	374482	3758639	0.0162	0.1755	0.1916
3744873758639	374487	3758639	0.0161	0.1874	0.2035
3744923758639	374492	3758639	0.0160	0.2009	0.2169
3744973758639	374497	3758639	0.0159	0.2161	0.2321
3745023758639	374502	3758639	0.0159	0.2335	0.2494
3745073758639	374507	3758639	0.0158	0.2534	0.2691
3745123758639	374512	3758639	0.0157	0.2759	0.2916
3745173758639	374517	3758639	0.0156	0.3006	0.3162
3745223758639	374522	3758639	0.0155	0.3280	0.3435
3745273758639	374527	3758639	0.0154	0.3563	0.3717
3744273758644	374427	3758644	0.0178	0.0983	0.1162
3744323758644	374432	3758644	0.0178	0.1028	0.1206
3744373758644	374437	3758644	0.0178	0.1075	0.1253
3744423758644	374442	3758644	0.0177	0.1126	0.1304
3744473758644	374447	3758644	0.0177	0.1181	0.1359
3744523758644	374452	3758644	0.0177	0.1241	0.1418

IHS

Residential Health Risk Assessment Results Summary

Mitigated

RESIDENTIAL RECEPTORS ONLY

		MAX:	1.545
Unique Identifier	X (UTM)	Y (UTM)	Total Risk
3744773758619	374477	3758619	0.180
3744823758619	374482	3758619	0.191
3744873758619	374487	3758619	0.203
3744923758619	374492	3758619	0.217
3744973758619	374497	3758619	0.233
3745023758619	374502	3758619	0.251
3745073758619	374507	3758619	0.271
3745123758619	374512	3758619	0.294
3745173758619	374517	3758619	0.320
3745223758619	374522	3758619	0.348
3745273758619	374527	3758619	0.376
3744323758624	374432	3758624	0.118
3744373758624	374437	3758624	0.123
3744423758624	374442	3758624	0.128
3744473758624	374447	3758624	0.134
3744523758624	374452	3758624	0.140
3744573758624	374457	3758624	0.146
3744623758624	374462	3758624	0.154
3744673758624	374467	3758624	0.162
3744773758624	374477	3758624	0.181
3744823758624	374482	3758624	0.191
3744873758624	374487	3758624	0.204
3744923758624	374492	3758624	0.217
3744973758624	374497	3758624	0.233
3745023758624	374502	3758624	0.251
3745073758624	374507	3758624	0.271
3745123758624	374512	3758624	0.294
3745173758624	374517	3758624	0.319
3745223758624	374522	3758624	0.347
3745273758624	374527	3758624	0.375
3744273758629	374427	3758629	0.114
3744323758629	374432	3758629	0.118
3744373758629	374437	3758629	0.123
3744423758629	374442	3758629	0.128
3744473758629	374447	3758629	0.134
3744523758629	374452	3758629	0.140
3744573758629	374457	3758629	0.147
3744623758629	374462	3758629	0.154
3744673758629	374467	3758629	0.162
3744773758629	374477	3758629	0.181
3744823758629	374482	3758629	0.192
3744873758629	374487	3758629	0.204
3744923758629	374492	3758629	0.217
3744973758629	374497	3758629	0.233
3745023758629	374502	3758629	0.250
3745073758629	374507	3758629	0.271
3745123758629	374512	3758629	0.293
3745173758629	374517	3758629	0.318
3745223758629	374522	3758629	0.346
3745273758629	374527	3758629	0.374
3744273758634	374427	3758634	0.115
3744323758634	374432	3758634	0.119
3744373758634	374437	3758634	0.124
3744423758634	374442	3758634	0.129
3744473758634	374447	3758634	0.135
3744523758634	374452	3758634	0.141
3744573758634	374457	3758634	0.147
3744623758634	374462	3758634	0.155
3744673758634	374467	3758634	0.163
3744773758634	374477	3758634	0.181
3744823758634	374482	3758634	0.192
3744873758634	374487	3758634	0.204
3744923758634	374492	3758634	0.217
3744973758634	374497	3758634	0.233
3745023758634	374502	3758634	0.250
3745073758634	374507	3758634	0.270
3745123758634	374512	3758634	0.293
3745173758634	374517	3758634	0.317
3745223758634	374522	3758634	0.345
3745273758634	374527	3758634	0.373
3744273758639	374427	3758639	0.115
3744323758639	374432	3758639	0.120
3744373758639	374437	3758639	0.125
3744423758639	374442	3758639	0.130
3744473758639	374447	3758639	0.135
3744523758639	374452	3758639	0.141
3744573758639	374457	3758639	0.148
3744623758639	374462	3758639	0.155
3744673758639	374467	3758639	0.163
3744773758639	374477	3758639	0.181
3744823758639	374482	3758639	0.192
3744873758639	374487	3758639	0.203
3744923758639	374492	3758639	0.217
3744973758639	374497	3758639	0.232
3745023758639	374502	3758639	0.249
3745073758639	374507	3758639	0.269
3745123758639	374512	3758639	0.292
3745173758639	374517	3758639	0.316
3745223758639	374522	3758639	0.344
3745273758639	374527	3758639	0.372
3744273758644	374427	3758644	0.116
3744323758644	374432	3758644	0.121
3744373758644	374437	3758644	0.125
3744423758644	374442	3758644	0.130
3744473758644	374447	3758644	0.136
3744523758644	374452	3758644	0.142

FOR CHRONIC CALCS

MAX: 0.015

Overlapping Phases - Maximum GLC		
2025	2026	2027
0.00E+00	2.20E-03	1.07E-03
0.00E+00	2.34E-03	1.14E-03
0.00E+00	2.49E-03	1.22E-03
0.00E+00	2.66E-03	1.30E-03
0.00E+00	2.86E-03	1.40E-03
0.00E+00	3.09E-03	1.52E-03
0.00E+00	3.35E-03	1.65E-03
0.00E+00	3.64E-03	1.80E-03
0.00E+00	3.97E-03	1.96E-03
0.00E+00	4.32E-03	2.14E-03
0.00E+00	4.69E-03	2.32E-03
0.00E+00	1.44E-03	6.73E-04
0.00E+00	1.50E-03	7.03E-04
0.00E+00	1.56E-03	7.36E-04
0.00E+00	1.63E-03	7.72E-04
0.00E+00	1.71E-03	8.10E-04
0.00E+00	1.79E-03	8.52E-04
0.00E+00	1.88E-03	8.98E-04
0.00E+00	1.98E-03	9.49E-04
0.00E+00	2.21E-03	1.07E-03
0.00E+00	2.34E-03	1.14E-03
0.00E+00	2.50E-03	1.21E-03
0.00E+00	2.67E-03	1.30E-03
0.00E+00	2.87E-03	1.40E-03
0.00E+00	3.09E-03	1.51E-03
0.00E+00	3.35E-03	1.64E-03
0.00E+00	3.64E-03	1.79E-03
0.00E+00	3.97E-03	1.95E-03
0.00E+00	4.32E-03	2.13E-03
0.00E+00	4.69E-03	2.32E-03
0.00E+00	1.39E-03	6.46E-04
0.00E+00	1.45E-03	6.74E-04
0.00E+00	1.51E-03	7.04E-04
0.00E+00	1.57E-03	7.36E-04
0.00E+00	1.64E-03	7.72E-04
0.00E+00	1.71E-03	8.10E-04
0.00E+00	1.80E-03	8.52E-04
0.00E+00	1.89E-03	8.98E-04
0.00E+00	1.99E-03	9.48E-04
0.00E+00	2.22E-03	1.06E-03
0.00E+00	2.35E-03	1.13E-03
0.00E+00	2.50E-03	1.21E-03
0.00E+00	2.67E-03	1.30E-03
0.00E+00	2.87E-03	1.40E-03
0.00E+00	3.09E-03	1.51E-03
0.00E+00	3.35E-03	1.64E-03
0.00E+00	3.64E-03	1.79E-03
0.00E+00	3.97E-03	1.95E-03
0.00E+00	4.32E-03	2.12E-03
0.00E+00	4.68E-03	2.31E-03
0.00E+00	1.41E-03	6.47E-04
0.00E+00	1.46E-03	6.74E-04
0.00E+00	1.52E-03	7.04E-04
0.00E+00	1.58E-03	7.37E-04
0.00E+00	1.65E-03	7.72E-04
0.00E+00	1.72E-03	8.10E-04
0.00E+00	1.81E-03	8.51E-04
0.00E+00	1.90E-03	8.97E-04
0.00E+00	1.99E-03	9.46E-04
0.00E+00	2.22E-03	1.06E-03
0.00E+00	2.36E-03	1.13E-03
0.00E+00	2.51E-03	1.21E-03
0.00E+00	2.68E-03	1.29E-03
0.00E+00	2.87E-03	1.39E-03
0.00E+00	3.10E-03	1.50E-03
0.00E+00	3.35E-03	1.63E-03
0.00E+00	3.64E-03	1.78E-03
0.00E+00	3.96E-03	1.94E-03
0.00E+00	4.32E-03	2.11E-03
0.00E+00	4.68E-03	2.30E-03
0.00E+00	1.42E-03	6.47E-04
0.00E+00	1.47E-03	6.75E-04
0.00E+00	1.53E-03	7.04E-04
0.00E+00	1.59E-03	7.37E-04
0.00E+00	1.66E-03	7.71E-04
0.00E+00	1.73E-03	8.09E-04
0.00E+00	1.82E-03	8.50E-04
0.00E+00	1.90E-03	8.95E-04
0.00E+00	2.00E-03	9.44E-04
0.00E+00	2.23E-03	1.06E-03
0.00E+00	2.36E-03	1.13E-03
0.00E+00	2.51E-03	1.20E-03
0.00E+00	2.68E-03	1.29E-03
0.00E+00	2.88E-03	1.38E-03
0.00E+00	3.10E-03	1.50E-03
0.00E+00	3.35E-03	1.62E-03
0.00E+00	3.64E-03	1.77E-03
0.00E+00	3.96E-03	1.93E-03
0.00E+00	4.32E-03	2.10E-03
0.00E+00	4.68E-03	2.28E-03
0.00E+00	1.43E-03	6.48E-04
0.00E+00	1.48E-03	6.75E-04
0.00E+00	1.54E-03	7.04E-04
0.00E+00	1.60E-03	7.36E-04
0.00E+00	1.67E-03	7.70E-04
0.00E+00	1.75E-03	8.08E-04

IHS

Health Risk Assessment Results Summary

Mitigated

Residential Receptors

		MAX:	0.1346	1.5245	1.545
Unique Identifier	X (UTM)	Y (UTM)	Onroad	Offroad	Total Risk
3744573758644	374457	3758644	0.0176	0.1307	0.1483
3744623758644	374462	3758644	0.0176	0.1378	0.1554
3744673758644	374467	3758644	0.0175	0.1456	0.1631
3744773758644	374477	3758644	0.0174	0.1637	0.1811
3744823758644	374482	3758644	0.0173	0.1742	0.1915
3744873758644	374487	3758644	0.0173	0.1860	0.2033
3744923758644	374492	3758644	0.0172	0.1993	0.2165
3744973758644	374497	3758644	0.0171	0.2145	0.2316
3745023758644	374502	3758644	0.0170	0.2317	0.2487
3745073758644	374507	3758644	0.0170	0.2513	0.2683
3745123758644	374512	3758644	0.0169	0.2736	0.2905
3745173758644	374517	3758644	0.0168	0.2981	0.3149
3745223758644	374522	3758644	0.0167	0.3253	0.3419
3745273758644	374527	3758644	0.0166	0.3535	0.3701
3744273758649	374427	3758649	0.0192	0.0978	0.1170
3744323758649	374432	3758649	0.0191	0.1022	0.1213
3744373758649	374437	3758649	0.0191	0.1069	0.1260
3744423758649	374442	3758649	0.0191	0.1119	0.1310
3744473758649	374447	3758649	0.0190	0.1174	0.1364
3744523758649	374452	3758649	0.0190	0.1233	0.1423
3744573758649	374457	3758649	0.0190	0.1298	0.1487
3744623758649	374462	3758649	0.0189	0.1368	0.1557
3744673758649	374467	3758649	0.0189	0.1445	0.1634
3744773758649	374477	3758649	0.0187	0.1623	0.1811
3744823758649	374482	3758649	0.0187	0.1728	0.1914
3744873758649	374487	3758649	0.0186	0.1844	0.2030
3744923758649	374492	3758649	0.0185	0.1976	0.2161
3744973758649	374497	3758649	0.0184	0.2126	0.2310
3745023758649	374502	3758649	0.0184	0.2296	0.2479
3745073758649	374507	3758649	0.0183	0.2490	0.2673
3745123758649	374512	3758649	0.0182	0.2711	0.2893
3745173758649	374517	3758649	0.0181	0.2954	0.3135
3745223758649	374522	3758649	0.0180	0.3223	0.3403
3745273758649	374527	3758649	0.0179	0.3504	0.3683
3744223758654	374422	3758654	0.0207	0.0932	0.1139
3744273758654	374427	3758654	0.0207	0.0972	0.1179
3744323758654	374432	3758654	0.0207	0.1015	0.1222
3744373758654	374437	3758654	0.0206	0.1062	0.1268
3744423758654	374442	3758654	0.0206	0.1112	0.1317
3744473758654	374447	3758654	0.0205	0.1166	0.1371
3744523758654	374452	3758654	0.0205	0.1224	0.1429
3744573758654	374457	3758654	0.0205	0.1288	0.1492
3744623758654	374462	3758654	0.0204	0.1357	0.1561
3744673758654	374467	3758654	0.0204	0.1433	0.1637
3744723758654	374472	3758654	0.0203	0.1516	0.1720
3744773758654	374477	3758654	0.0202	0.1609	0.1811
3744823758654	374482	3758654	0.0202	0.1712	0.1914
3744873758654	374487	3758654	0.0201	0.1827	0.2028
3744923758654	374492	3758654	0.0200	0.1957	0.2157
3744973758654	374497	3758654	0.0199	0.2105	0.2304
3745023758654	374502	3758654	0.0199	0.2273	0.2471
3745073758654	374507	3758654	0.0198	0.2465	0.2663
3745123758654	374512	3758654	0.0197	0.2684	0.2880
3745223758652	374522	3758652	0.0189	0.3203	0.3392
3745273758652	374527	3758652	0.0188	0.3484	0.3671
3744023758659	374402	3758659	0.0225	0.0791	0.1016
3744073758659	374407	3758659	0.0225	0.0822	0.1047
3744123758659	374412	3758659	0.0225	0.0854	0.1079
3744173758659	374417	3758659	0.0225	0.0889	0.1113
3744223758659	374422	3758659	0.0224	0.0926	0.1150
3744273758659	374427	3758659	0.0224	0.0965	0.1190
3744323758659	374432	3758659	0.0224	0.1008	0.1232
3744373758659	374437	3758659	0.0223	0.1054	0.1277
3744423758659	374442	3758659	0.0223	0.1103	0.1326
3744473758659	374447	3758659	0.0222	0.1156	0.1378
3744523758659	374452	3758659	0.0222	0.1214	0.1436
3744573758659	374457	3758659	0.0222	0.1276	0.1498
3744623758659	374462	3758659	0.0221	0.1344	0.1566
3744673758659	374467	3758659	0.0221	0.1419	0.1640
3744723758659	374472	3758659	0.0220	0.1502	0.1722
3744773758659	374477	3758659	0.0219	0.1593	0.1812
3744823758659	374482	3758659	0.0219	0.1694	0.1913
3744873758659	374487	3758659	0.0218	0.1808	0.2026
3744923758659	374492	3758659	0.0217	0.1936	0.2153
3744973758659	374497	3758659	0.0217	0.2082	0.2298
3745023758659	374502	3758659	0.0216	0.2247	0.2463
3745073758659	374507	3758659	0.0215	0.2437	0.2652
3745123758659	374512	3758659	0.0214	0.2653	0.2867
3744023758664	374402	3758664	0.0245	0.0786	0.1030
3744073758664	374407	3758664	0.0245	0.0816	0.1061
3744123758664	374412	3758664	0.0244	0.0848	0.1092
3744173758664	374417	3758664	0.0244	0.0882	0.1126
3744223758664	374422	3758664	0.0244	0.0919	0.1163
3744273758664	374427	3758664	0.0244	0.0958	0.1201
3744323758664	374432	3758664	0.0243	0.1000	0.1243
3744373758664	374437	3758664	0.0243	0.1044	0.1287
3744423758664	374442	3758664	0.0242	0.1093	0.1335
3744473758664	374447	3758664	0.0242	0.1145	0.1387
3744923758664	374492	3758664	0.0237	0.1913	0.2150
3744973758664	374497	3758664	0.0236	0.2057	0.2293
3745023758664	374502	3758664	0.0235	0.2220	0.2455
3745073758664	374507	3758664	0.0234	0.2407	0.2642
3745123758664	374512	3758664	0.0233	0.2621	0.2854
3744023758669	374402	3758669	0.0267	0.0780	0.1047
3744073758669	374407	3758669	0.0267	0.0810	0.1077
3744123758669	374412	3758669	0.0267	0.0841	0.1108

IHS

Residential Health Risk Assessment Results Summary

Mitigated

RESIDENTIAL RECEPTORS ONLY

		MAX:	1.545
Unique Identifier	X (UTM)	Y (UTM)	Total Risk
3744573758644	374457	3758644	0.148
3744623758644	374462	3758644	0.155
3744673758644	374467	3758644	0.163
3744773758644	374477	3758644	0.181
3744823758644	374482	3758644	0.192
3744873758644	374487	3758644	0.203
3744923758644	374492	3758644	0.217
3744973758644	374497	3758644	0.232
3745023758644	374502	3758644	0.249
3745073758644	374507	3758644	0.268
3745123758644	374512	3758644	0.291
3745173758644	374517	3758644	0.315
3745223758644	374522	3758644	0.342
3745273758644	374527	3758644	0.370
3744273758649	374427	3758649	0.117
3744323758649	374432	3758649	0.121
3744373758649	374437	3758649	0.126
3744423758649	374442	3758649	0.131
3744473758649	374447	3758649	0.136
3744523758649	374452	3758649	0.142
3744573758649	374457	3758649	0.149
3744623758649	374462	3758649	0.156
3744673758649	374467	3758649	0.163
3744773758649	374477	3758649	0.181
3744823758649	374482	3758649	0.191
3744873758649	374487	3758649	0.203
3744923758649	374492	3758649	0.216
3744973758649	374497	3758649	0.231
3745023758649	374502	3758649	0.248
3745073758649	374507	3758649	0.267
3745123758649	374512	3758649	0.289
3745173758649	374517	3758649	0.314
3745223758649	374522	3758649	0.340
3745273758649	374527	3758649	0.368
3744223758654	374422	3758654	0.114
3744273758654	374427	3758654	0.118
3744323758654	374432	3758654	0.122
3744373758654	374437	3758654	0.127
3744423758654	374442	3758654	0.132
3744473758654	374447	3758654	0.137
3744523758654	374452	3758654	0.143
3744573758654	374457	3758654	0.149
3744623758654	374462	3758654	0.156
3744673758654	374467	3758654	0.164
3744723758654	374472	3758654	0.172
3744773758654	374477	3758654	0.181
3744823758654	374482	3758654	0.191
3744873758654	374487	3758654	0.203
3744923758654	374492	3758654	0.216
3744973758654	374497	3758654	0.230
3745023758654	374502	3758654	0.247
3745073758654	374507	3758654	0.266
3745123758654	374512	3758654	0.288
3745223758652	374522	3758652	0.339
3745273758652	374527	3758652	0.367
3744023758659	374402	3758659	0.102
3744073758659	374407	3758659	0.105
3744123758659	374412	3758659	0.108
3744173758659	374417	3758659	0.111
3744223758659	374422	3758659	0.115
3744273758659	374427	3758659	0.119
3744323758659	374432	3758659	0.123
3744373758659	374437	3758659	0.128
3744423758659	374442	3758659	0.133
3744473758659	374447	3758659	0.138
3744523758659	374452	3758659	0.144
3744573758659	374457	3758659	0.150
3744623758659	374462	3758659	0.157
3744673758659	374467	3758659	0.164
3744723758659	374472	3758659	0.172
3744773758659	374477	3758659	0.181
3744823758659	374482	3758659	0.191
3744873758659	374487	3758659	0.203
3744923758659	374492	3758659	0.215
3744973758659	374497	3758659	0.230
3745023758659	374502	3758659	0.246
3745073758659	374507	3758659	0.265
3745123758659	374512	3758659	0.287
3744023758664	374402	3758664	0.103
3744073758664	374407	3758664	0.106
3744123758664	374412	3758664	0.109
3744173758664	374417	3758664	0.113
3744223758664	374422	3758664	0.116
3744273758664	374427	3758664	0.120
3744323758664	374432	3758664	0.124
3744373758664	374437	3758664	0.129
3744423758664	374442	3758664	0.134
3744473758664	374447	3758664	0.139
3744923758664	374492	3758664	0.215
3744973758664	374497	3758664	0.229
3745023758664	374502	3758664	0.246
3745073758664	374507	3758664	0.264
3745123758664	374512	3758664	0.285
3744023758669	374402	3758669	0.105
3744073758669	374407	3758669	0.108
3744123758669	374412	3758669	0.111

FOR CHRONIC CALCS

MAX: 0.015

Overlapping Phases - Maximum GLC		
2025	2026	2027
0.00E+00	1.83E-03	8.48E-04
0.00E+00	1.91E-03	8.93E-04
0.00E+00	2.01E-03	9.42E-04
0.00E+00	2.24E-03	1.06E-03
0.00E+00	2.37E-03	1.12E-03
0.00E+00	2.52E-03	1.20E-03
0.00E+00	2.68E-03	1.28E-03
0.00E+00	2.88E-03	1.38E-03
0.00E+00	3.10E-03	1.49E-03
0.00E+00	3.35E-03	1.61E-03
0.00E+00	3.64E-03	1.76E-03
0.00E+00	3.96E-03	1.91E-03
0.00E+00	4.31E-03	2.09E-03
0.00E+00	4.67E-03	2.27E-03
0.00E+00	1.45E-03	6.48E-04
0.00E+00	1.50E-03	6.75E-04
0.00E+00	1.56E-03	7.04E-04
0.00E+00	1.62E-03	7.35E-04
0.00E+00	1.68E-03	7.69E-04
0.00E+00	1.76E-03	8.06E-04
0.00E+00	1.84E-03	8.46E-04
0.00E+00	1.92E-03	8.90E-04
0.00E+00	2.02E-03	9.39E-04
0.00E+00	2.24E-03	1.05E-03
0.00E+00	2.37E-03	1.12E-03
0.00E+00	2.52E-03	1.19E-03
0.00E+00	2.69E-03	1.27E-03
0.00E+00	2.88E-03	1.37E-03
0.00E+00	3.10E-03	1.48E-03
0.00E+00	3.35E-03	1.60E-03
0.00E+00	3.64E-03	1.74E-03
0.00E+00	3.95E-03	1.90E-03
0.00E+00	4.30E-03	2.07E-03
0.00E+00	4.67E-03	2.26E-03
0.00E+00	1.41E-03	6.24E-04
0.00E+00	1.46E-03	6.48E-04
0.00E+00	1.51E-03	6.75E-04
0.00E+00	1.57E-03	7.04E-04
0.00E+00	1.63E-03	7.35E-04
0.00E+00	1.70E-03	7.68E-04
0.00E+00	1.77E-03	8.04E-04
0.00E+00	1.85E-03	8.44E-04
0.00E+00	1.94E-03	8.87E-04
0.00E+00	2.03E-03	9.35E-04
0.00E+00	2.13E-03	9.88E-04
0.00E+00	2.25E-03	1.05E-03
0.00E+00	2.38E-03	1.11E-03
0.00E+00	2.53E-03	1.18E-03
0.00E+00	2.69E-03	1.27E-03
0.00E+00	2.88E-03	1.36E-03
0.00E+00	3.10E-03	1.47E-03
0.00E+00	3.35E-03	1.59E-03
0.00E+00	3.63E-03	1.73E-03
0.00E+00	4.30E-03	2.07E-03
0.00E+00	4.66E-03	2.25E-03
0.00E+00	1.27E-03	5.41E-04
0.00E+00	1.31E-03	5.60E-04
0.00E+00	1.34E-03	5.80E-04
0.00E+00	1.39E-03	6.02E-04
0.00E+00	1.43E-03	6.24E-04
0.00E+00	1.48E-03	6.49E-04
0.00E+00	1.53E-03	6.75E-04
0.00E+00	1.59E-03	7.03E-04
0.00E+00	1.65E-03	7.34E-04
0.00E+00	1.71E-03	7.67E-04
0.00E+00	1.79E-03	8.03E-04
0.00E+00	1.86E-03	8.42E-04
0.00E+00	1.95E-03	8.84E-04
0.00E+00	2.04E-03	9.31E-04
0.00E+00	2.15E-03	9.83E-04
0.00E+00	2.26E-03	1.04E-03
0.00E+00	2.39E-03	1.10E-03
0.00E+00	2.53E-03	1.18E-03
0.00E+00	2.70E-03	1.26E-03
0.00E+00	2.89E-03	1.35E-03
0.00E+00	3.10E-03	1.46E-03
0.00E+00	3.35E-03	1.58E-03
0.00E+00	3.63E-03	1.72E-03
0.00E+00	1.29E-03	5.43E-04
0.00E+00	1.33E-03	5.62E-04
0.00E+00	1.37E-03	5.82E-04
0.00E+00	1.41E-03	6.03E-04
0.00E+00	1.45E-03	6.25E-04
0.00E+00	1.50E-03	6.49E-04
0.00E+00	1.55E-03	6.75E-04
0.00E+00	1.61E-03	7.03E-04
0.00E+00	1.67E-03	7.33E-04
0.00E+00	1.73E-03	7.65E-04
0.00E+00	2.70E-03	1.25E-03
0.00E+00	2.89E-03	1.34E-03
0.00E+00	3.10E-03	1.45E-03
0.00E+00	3.35E-03	1.57E-03
0.00E+00	3.63E-03	1.70E-03
0.00E+00	1.32E-03	5.46E-04
0.00E+00	1.35E-03	5.64E-04
0.00E+00	1.39E-03	5.84E-04

IHS

Health Risk Assessment Results Summary

Mitigated

Residential Receptors

		MAX:	0.1346	1.5245	1.545
Unique Identifier	X (UTM)	Y (UTM)	Onroad	Offroad	Total Risk
3744173758669	374417	3758669	0.0267	0.0875	0.1142
3744223758669	374422	3758669	0.0267	0.0911	0.1177
3744273758669	374427	3758669	0.0266	0.0949	0.1215
3744323758669	374432	3758669	0.0266	0.0990	0.1256
3744373758669	374437	3758669	0.0266	0.1034	0.1300
3744423758669	374442	3758669	0.0265	0.1082	0.1347
3744473758669	374447	3758669	0.0265	0.1133	0.1398
3744923758669	374492	3758669	0.0259	0.1888	0.2148
3744973758669	374497	3758669	0.0259	0.2029	0.2288
3745023758669	374502	3758669	0.0258	0.2190	0.2448
3745073758669	374507	3758669	0.0257	0.2375	0.2632
3745123758669	374512	3758669	0.0256	0.2585	0.2841
3745223758669	374522	3758669	0.0254	0.3073	0.3327
3745273758669	374527	3758669	0.0253	0.3345	0.3598
3744073758674	374407	3758674	0.0294	0.0802	0.1096
3744123758674	374412	3758674	0.0293	0.0833	0.1127
3744173758674	374417	3758674	0.0293	0.0866	0.1160
3744223758674	374422	3758674	0.0293	0.0902	0.1195
3744273758674	374427	3758674	0.0293	0.0939	0.1232
3744323758674	374432	3758674	0.0292	0.0980	0.1272
3744373758674	374437	3758674	0.0292	0.1023	0.1315
3744423758674	374442	3758674	0.0292	0.1070	0.1362
3744923758674	374492	3758674	0.0286	0.1861	0.2147
3744973758674	374497	3758674	0.0285	0.2000	0.2285
3745023758674	374502	3758674	0.0284	0.2158	0.2442
3745073758674	374507	3758674	0.0283	0.2340	0.2623
3745123758674	374512	3758674	0.0282	0.2547	0.2829
3745223758674	374522	3758674	0.0280	0.3028	0.3308
3745273758674	374527	3758674	0.0279	0.3296	0.3575
3744073758679	374407	3758679	0.0324	0.0795	0.1119
3744123758679	374412	3758679	0.0324	0.0825	0.1149
3744173758679	374417	3758679	0.0324	0.0857	0.1181
3744223758679	374422	3758679	0.0324	0.0892	0.1216
3744273758679	374427	3758679	0.0324	0.0929	0.1253
3744323758679	374432	3758679	0.0323	0.0969	0.1292
3744373758679	374437	3758679	0.0323	0.1011	0.1334
3744423758679	374442	3758679	0.0322	0.1057	0.1379
3745223758679	374522	3758679	0.0311	0.2979	0.3290
3745273758679	374527	3758679	0.0310	0.3243	0.3553
3744073758684	374407	3758684	0.0361	0.0786	0.1147
3744123758684	374412	3758684	0.0361	0.0816	0.1177
3744173758684	374417	3758684	0.0361	0.0848	0.1208
3744223758684	374422	3758684	0.0360	0.0882	0.1242
3744273758684	374427	3758684	0.0360	0.0918	0.1278
3744323758684	374432	3758684	0.0360	0.0957	0.1316
3744373758684	374437	3758684	0.0359	0.0998	0.1358
3744423758684	374442	3758684	0.0359	0.1043	0.1402
3744023758689	374402	3758689	0.0405	0.0749	0.1155
3744073758689	374407	3758689	0.0405	0.0777	0.1182
3744123758689	374412	3758689	0.0405	0.0806	0.1211
3744173758689	374417	3758689	0.0405	0.0837	0.1242
3744223758689	374422	3758689	0.0405	0.0870	0.1275
3744273758689	374427	3758689	0.0404	0.0906	0.1310
3744323758689	374432	3758689	0.0404	0.0944	0.1347
3744373758689	374437	3758689	0.0404	0.0984	0.1388
3744423758689	374442	3758689	0.0403	0.1028	0.1431
3744023758694	374402	3758694	0.0460	0.0740	0.1200
3744073758694	374407	3758694	0.0460	0.0767	0.1226
3744123758694	374412	3758694	0.0459	0.0795	0.1255
3744173758694	374417	3758694	0.0459	0.0826	0.1285
3744223758694	374422	3758694	0.0459	0.0858	0.1317
3744273758694	374427	3758694	0.0459	0.0893	0.1351
3744323758694	374432	3758694	0.0458	0.0930	0.1388
3744373758694	374437	3758694	0.0458	0.0969	0.1427
3744423758694	374442	3758694	0.0458	0.1012	0.1470
3744073758699	374407	3758699	0.0529	0.0756	0.1285
3744123758699	374412	3758699	0.0529	0.0784	0.1313
3744173758699	374417	3758699	0.0529	0.0814	0.1342
3744223758699	374422	3758699	0.0528	0.0845	0.1373
3744273758699	374427	3758699	0.0527	0.0879	0.1406
3744323758699	374432	3758699	0.0527	0.0915	0.1442
3744373758699	374437	3758699	0.0527	0.0953	0.1480
3744423758699	374442	3758699	0.0527	0.0995	0.1522
3744023758704	374402	3758704	0.0618	0.0720	0.1338
3744073758704	374407	3758704	0.0619	0.0745	0.1364
3744123758704	374412	3758704	0.0619	0.0772	0.1391
3744173758704	374417	3758704	0.0619	0.0801	0.1420
3744223758704	374422	3758704	0.0617	0.0832	0.1449
3744273758704	374427	3758704	0.0616	0.0864	0.1480
3744323758704	374432	3758704	0.0616	0.0899	0.1515
3744373758704	374437	3758704	0.0616	0.0936	0.1553
3744423758704	374442	3758704	0.0617	0.0977	0.1594
3744023758709	374402	3758709	0.0736	0.0709	0.1445
3744073758709	374407	3758709	0.0737	0.0733	0.1471
3744123758709	374412	3758709	0.0739	0.0760	0.1499
3744173758709	374417	3758709	0.0739	0.0788	0.1526
3744223758709	374422	3758709	0.0736	0.0817	0.1553
3744273758709	374427	3758709	0.0735	0.0849	0.1583
3744323758709	374432	3758709	0.0735	0.0883	0.1617
3744373758709	374437	3758709	0.0737	0.0919	0.1656
3744423758709	374442	3758709	0.0740	0.0957	0.1697
3744023758714	374402	3758714	0.0669	0.0697	0.1366
3744073758714	374407	3758714	0.0666	0.0721	0.1387
3744123758714	374412	3758714	0.0910	0.0746	0.1656
3744173758714	374417	3758714	0.0906	0.0773	0.1680
3744223758714	374422	3758714	0.0693	0.0802	0.1495

IHS

Residential Health Risk Assessment Results Summary

Mitigated

RESIDENTIAL RECEPTORS ONLY

		MAX:	1.545
Unique Identifier	X (UTM)	Y (UTM)	Total Risk
3744173758669	374417	3758669	0.114
3744223758669	374422	3758669	0.118
3744273758669	374427	3758669	0.122
3744323758669	374432	3758669	0.126
3744373758669	374437	3758669	0.130
3744423758669	374442	3758669	0.135
3744473758669	374447	3758669	0.140
3744923758669	374492	3758669	0.215
3744973758669	374497	3758669	0.229
3745023758669	374502	3758669	0.245
3745073758669	374507	3758669	0.263
3745123758669	374512	3758669	0.284
3745223758669	374522	3758669	0.333
3745273758669	374527	3758669	0.360
3744073758674	374407	3758674	0.110
3744123758674	374412	3758674	0.113
3744173758674	374417	3758674	0.116
3744223758674	374422	3758674	0.119
3744273758674	374427	3758674	0.123
3744323758674	374432	3758674	0.127
3744373758674	374437	3758674	0.132
3744423758674	374442	3758674	0.136
3744923758674	374492	3758674	0.215
3744973758674	374497	3758674	0.229
3745023758674	374502	3758674	0.244
3745073758674	374507	3758674	0.262
3745123758674	374512	3758674	0.283
3745223758674	374522	3758674	0.331
3745273758674	374527	3758674	0.358
3744073758679	374407	3758679	0.112
3744123758679	374412	3758679	0.115
3744173758679	374417	3758679	0.118
3744223758679	374422	3758679	0.122
3744273758679	374427	3758679	0.125
3744323758679	374432	3758679	0.129
3744373758679	374437	3758679	0.133
3744423758679	374442	3758679	0.138
3745223758679	374522	3758679	0.329
3745273758679	374527	3758679	0.355
3744073758684	374407	3758684	0.115
3744123758684	374412	3758684	0.118
3744173758684	374417	3758684	0.121
3744223758684	374422	3758684	0.124
3744273758684	374427	3758684	0.128
3744323758684	374432	3758684	0.132
3744373758684	374437	3758684	0.136
3744423758684	374442	3758684	0.140
3744023758689	374402	3758689	0.115
3744073758689	374407	3758689	0.118
3744123758689	374412	3758689	0.121
3744173758689	374417	3758689	0.124
3744223758689	374422	3758689	0.127
3744273758689	374427	3758689	0.131
3744323758689	374432	3758689	0.135
3744373758689	374437	3758689	0.139
3744423758689	374442	3758689	0.143
3744023758694	374402	3758694	0.120
3744073758694	374407	3758694	0.123
3744123758694	374412	3758694	0.125
3744173758694	374417	3758694	0.129
3744223758694	374422	3758694	0.132
3744273758694	374427	3758694	0.135
3744323758694	374432	3758694	0.139
3744373758694	374437	3758694	0.143
3744423758694	374442	3758694	0.147
3744073758699	374407	3758699	0.129
3744123758699	374412	3758699	0.131
3744173758699	374417	3758699	0.134
3744223758699	374422	3758699	0.137
3744273758699	374427	3758699	0.141
3744323758699	374432	3758699	0.144
3744373758699	374437	3758699	0.148
3744423758699	374442	3758699	0.152
3744023758704	374402	3758704	0.134
3744073758704	374407	3758704	0.136
3744123758704	374412	3758704	0.139
3744173758704	374417	3758704	0.142
3744223758704	374422	3758704	0.145
3744273758704	374427	3758704	0.148
3744323758704	374432	3758704	0.151
3744373758704	374437	3758704	0.155
3744423758704	374442	3758704	0.159
3744023758709	374402	3758709	0.144
3744073758709	374407	3758709	0.147
3744123758709	374412	3758709	0.150
3744173758709	374417	3758709	0.153
3744223758709	374422	3758709	0.155
3744273758709	374427	3758709	0.158
3744323758709	374432	3758709	0.162
3744373758709	374437	3758709	0.166
3744423758709	374442	3758709	0.170
3744023758714	374402	3758714	0.137
3744073758714	374407	3758714	0.139
3744123758714	374412	3758714	0.166
3744173758714	374417	3758714	0.168
3744223758714	374422	3758714	0.150

FOR CHRONIC CALCS

MAX: 0.015

Overlapping Phases - Maximum GLC		
2025	2026	2027
0.00E+00	1.43E-03	6.04E-04
0.00E+00	1.48E-03	6.26E-04
0.00E+00	1.53E-03	6.50E-04
0.00E+00	1.58E-03	6.75E-04
0.00E+00	1.63E-03	7.03E-04
0.00E+00	1.69E-03	7.32E-04
0.00E+00	1.75E-03	7.64E-04
0.00E+00	2.71E-03	1.24E-03
0.00E+00	2.90E-03	1.33E-03
0.00E+00	3.11E-03	1.43E-03
0.00E+00	3.35E-03	1.55E-03
0.00E+00	3.62E-03	1.69E-03
0.00E+00	4.27E-03	2.00E-03
0.00E+00	4.63E-03	2.18E-03
0.00E+00	1.39E-03	5.67E-04
0.00E+00	1.42E-03	5.86E-04
0.00E+00	1.46E-03	6.06E-04
0.00E+00	1.51E-03	6.28E-04
0.00E+00	1.55E-03	6.51E-04
0.00E+00	1.60E-03	6.76E-04
0.00E+00	1.66E-03	7.03E-04
0.00E+00	1.72E-03	7.32E-04
0.00E+00	2.72E-03	1.23E-03
0.00E+00	2.91E-03	1.32E-03
0.00E+00	3.11E-03	1.42E-03
0.00E+00	3.35E-03	1.54E-03
0.00E+00	3.62E-03	1.67E-03
0.00E+00	4.26E-03	1.98E-03
0.00E+00	4.62E-03	2.16E-03
0.00E+00	1.42E-03	5.71E-04
0.00E+00	1.46E-03	5.89E-04
0.00E+00	1.50E-03	6.09E-04
0.00E+00	1.54E-03	6.31E-04
0.00E+00	1.59E-03	6.53E-04
0.00E+00	1.64E-03	6.78E-04
0.00E+00	1.69E-03	7.04E-04
0.00E+00	1.75E-03	7.32E-04
0.00E+00	4.26E-03	1.96E-03
0.00E+00	4.61E-03	2.13E-03
0.00E+00	1.47E-03	5.75E-04
0.00E+00	1.50E-03	5.94E-04
0.00E+00	1.54E-03	6.13E-04
0.00E+00	1.58E-03	6.34E-04
0.00E+00	1.63E-03	6.56E-04
0.00E+00	1.68E-03	6.80E-04
0.00E+00	1.73E-03	7.06E-04
0.00E+00	1.79E-03	7.34E-04
0.00E+00	1.49E-03	5.65E-04
0.00E+00	1.52E-03	5.82E-04
0.00E+00	1.56E-03	6.00E-04
0.00E+00	1.60E-03	6.19E-04
0.00E+00	1.64E-03	6.39E-04
0.00E+00	1.68E-03	6.61E-04
0.00E+00	1.73E-03	6.84E-04
0.00E+00	1.78E-03	7.10E-04
0.00E+00	1.83E-03	7.37E-04
0.00E+00	1.56E-03	5.74E-04
0.00E+00	1.59E-03	5.91E-04
0.00E+00	1.62E-03	6.08E-04
0.00E+00	1.66E-03	6.27E-04
0.00E+00	1.70E-03	6.47E-04
0.00E+00	1.75E-03	6.68E-04
0.00E+00	1.79E-03	6.91E-04
0.00E+00	1.84E-03	7.15E-04
0.00E+00	1.90E-03	7.42E-04
0.00E+00	1.68E-03	6.03E-04
0.00E+00	1.71E-03	6.20E-04
0.00E+00	1.75E-03	6.38E-04
0.00E+00	1.79E-03	6.58E-04
0.00E+00	1.83E-03	6.78E-04
0.00E+00	1.88E-03	7.00E-04
0.00E+00	1.92E-03	7.24E-04
0.00E+00	1.98E-03	7.50E-04
0.00E+00	1.76E-03	6.05E-04
0.00E+00	1.80E-03	6.21E-04
0.00E+00	1.83E-03	6.38E-04
0.00E+00	1.87E-03	6.55E-04
0.00E+00	1.90E-03	6.74E-04
0.00E+00	1.94E-03	6.94E-04
0.00E+00	1.99E-03	7.15E-04
0.00E+00	2.04E-03	7.38E-04
0.00E+00	2.09E-03	7.64E-04
0.00E+00	1.92E-03	6.31E-04
0.00E+00	1.96E-03	6.47E-04
0.00E+00	1.99E-03	6.63E-04
0.00E+00	2.03E-03	6.80E-04
0.00E+00	2.06E-03	6.98E-04
0.00E+00	2.10E-03	7.17E-04
0.00E+00	2.14E-03	7.38E-04
0.00E+00	2.19E-03	7.61E-04
0.00E+00	2.24E-03	7.86E-04
0.00E+00	1.81E-03	6.05E-04
0.00E+00	1.84E-03	6.19E-04
0.00E+00	2.22E-03	7.02E-04
0.00E+00	2.25E-03	7.18E-04
0.00E+00	1.98E-03	6.76E-04

IHS

Health Risk Assessment Results Summary

Mitigated

Residential Receptors

		MAX:	0.1346	1.5245	1.545
Unique Identifier	X (UTM)	Y (UTM)	Onroad	Offroad	Total Risk
3744273758714	374427	3758714	0.0675	0.0833	0.1508
3744323758714	374432	3758714	0.0666	0.0865	0.1531
3744373758714	374437	3758714	0.0666	0.0900	0.1566
3744423758714	374442	3758714	0.0911	0.0937	0.1848
3744023758719	374402	3758719	0.0790	0.0685	0.1474
3744073758719	374407	3758719	0.0785	0.0708	0.1493
3744123758719	374412	3758719	0.0585	0.0733	0.1317
3744173758719	374417	3758719	0.0569	0.0759	0.1327
3744223758719	374422	3758719	0.0836	0.0786	0.1622
3744273758719	374427	3758719	0.0802	0.0816	0.1618
3744323758719	374432	3758719	0.0785	0.0847	0.1632
3744373758719	374437	3758719	0.0785	0.0881	0.1666
3744423758719	374442	3758719	0.0577	0.0916	0.1493
3744023758724	374402	3758724	0.0931	0.0672	0.1603
3744073758724	374407	3758724	0.0706	0.0695	0.1400
3744123758724	374412	3758724	0.0668	0.0718	0.1386
3744173758724	374417	3758724	0.0644	0.0743	0.1387
3744223758724	374422	3758724	0.0635	0.0770	0.1404
3744273758724	374427	3758724	0.0952	0.0798	0.1750
3744323758724	374432	3758724	0.0924	0.0828	0.1752
3744373758724	374437	3758724	0.0691	0.0860	0.1551
3744423758724	374442	3758724	0.0657	0.0895	0.1552
3744323758729	374432	3758729	0.0856	0.0808	0.1664
3744373758729	374437	3758729	0.0789	0.0839	0.1628
3744423758729	374442	3758729	0.0742	0.0872	0.1614
3745193758699	374519	3758699	0.0516	0.2595	0.3111
3745243758699	374524	3758699	0.0515	0.2827	0.3342
3745193758704	374519	3758704	0.0605	0.2522	0.3126
3745243758704	374524	3758704	0.0605	0.2745	0.3349
3745193758714	374519	3758714	0.0653	0.2346	0.3000
3745243758714	374524	3758714	0.0656	0.2546	0.3202
3745293758714	374529	3758714	0.0897	0.2748	0.3645
3745193758719	374519	3758719	0.0771	0.2241	0.3012
3745243758719	374524	3758719	0.0579	0.2427	0.3005
3745293758719	374529	3758719	0.0559	0.2615	0.3174
3745243758724	374524	3758724	0.0666	0.2293	0.2958
3745293758724	374529	3758724	0.0636	0.2470	0.3106
3744093758433	374409	3758433	0.0032	0.0495	0.0527
3744143758433	374414	3758433	0.0032	0.0513	0.0545
3744043758438	374404	3758438	0.0033	0.0491	0.0524
3744093758438	374409	3758438	0.0033	0.0509	0.0541
3744143758438	374414	3758438	0.0033	0.0527	0.0560
3744193758438	374419	3758438	0.0033	0.0547	0.0579
3744243758438	374424	3758438	0.0032	0.0568	0.0600
3744293758438	374429	3758438	0.0032	0.0590	0.0623
3744343758438	374434	3758438	0.0032	0.0615	0.0647
3744393758438	374439	3758438	0.0032	0.0640	0.0673
3744443758438	374444	3758438	0.0032	0.0668	0.0700
3744493758438	374449	3758438	0.0032	0.0698	0.0730
3744543758438	374454	3758438	0.0032	0.0731	0.0763
3744593758438	374459	3758438	0.0032	0.0767	0.0799
3744643758438	374464	3758438	0.0033	0.0805	0.0838
3744693758438	374469	3758438	0.0033	0.0848	0.0881
3744743758438	374474	3758438	0.0034	0.0895	0.0929
3744793758438	374479	3758438	0.0034	0.0948	0.0982
3744843758438	374484	3758438	0.0035	0.1007	0.1042
3744893758438	374489	3758438	0.0035	0.1073	0.1109
3744943758438	374494	3758438	0.0036	0.1149	0.1185
3744993758438	374499	3758438	0.0036	0.1236	0.1272
3745043758438	374504	3758438	0.0037	0.1336	0.1373
3745093758438	374509	3758438	0.0037	0.1451	0.1489
3745143758438	374514	3758438	0.0038	0.1579	0.1617
3745193758438	374519	3758438	0.0039	0.1719	0.1757
3745243758438	374524	3758438	0.0039	0.1867	0.1906
3745293758438	374529	3758438	0.0040	0.2005	0.2045
3744043758443	374404	3758443	0.0034	0.0503	0.0537
3744093758443	374409	3758443	0.0034	0.0522	0.0555
3744143758443	374414	3758443	0.0034	0.0541	0.0575
3744193758443	374419	3758443	0.0033	0.0562	0.0595
3744243758443	374424	3758443	0.0033	0.0584	0.0617
3744293758443	374429	3758443	0.0033	0.0608	0.0641
3744343758443	374434	3758443	0.0033	0.0633	0.0666
3744393758443	374439	3758443	0.0033	0.0661	0.0694
3744443758443	374444	3758443	0.0033	0.0690	0.0723
3744493758443	374449	3758443	0.0033	0.0722	0.0755
3744543758443	374454	3758443	0.0033	0.0757	0.0789
3744593758443	374459	3758443	0.0033	0.0794	0.0827
3744643758443	374464	3758443	0.0033	0.0836	0.0869
3744693758443	374469	3758443	0.0033	0.0882	0.0915
3744743758443	374474	3758443	0.0034	0.0932	0.0966
3744793758443	374479	3758443	0.0034	0.0989	0.1024
3744843758443	374484	3758443	0.0035	0.1053	0.1088
3744893758443	374489	3758443	0.0036	0.1125	0.1161
3744943758443	374494	3758443	0.0036	0.1208	0.1244
3744993758443	374499	3758443	0.0037	0.1303	0.1340
3745043758443	374504	3758443	0.0037	0.1414	0.1451
3745093758443	374509	3758443	0.0038	0.1541	0.1579
3745143758443	374514	3758443	0.0038	0.1684	0.1722
3745193758443	374519	3758443	0.0039	0.1840	0.1879
3745243758443	374524	3758443	0.0040	0.2009	0.2049
3745293758443	374529	3758443	0.0040	0.2172	0.2212
3744043758448	374404	3758448	0.0035	0.0516	0.0551
3744093758448	374409	3758448	0.0035	0.0535	0.0570
3744143758448	374414	3758448	0.0034	0.0556	0.0590
3744193758448	374419	3758448	0.0034	0.0577	0.0612
3744243758448	374424	3758448	0.0034	0.0600	0.0635

IHS

Residential Health Risk Assessment Results Summary

Mitigated

RESIDENTIAL RECEPTORS ONLY

		MAX:	1.545
Unique Identifier	X (UTM)	Y (UTM)	Total Risk
3744273758714	374427	3758714	0.151
3744323758714	374432	3758714	0.153
3744373758714	374437	3758714	0.157
3744423758714	374442	3758714	0.185
3744023758719	374402	3758719	0.147
3744073758719	374407	3758719	0.149
3744123758719	374412	3758719	0.132
3744173758719	374417	3758719	0.133
3744223758719	374422	3758719	0.162
3744273758719	374427	3758719	0.162
3744323758719	374432	3758719	0.163
3744373758719	374437	3758719	0.167
3744423758719	374442	3758719	0.149
3744023758724	374402	3758724	0.160
3744073758724	374407	3758724	0.140
3744123758724	374412	3758724	0.139
3744173758724	374417	3758724	0.139
3744223758724	374422	3758724	0.140
3744273758724	374427	3758724	0.175
3744323758724	374432	3758724	0.175
3744373758724	374437	3758724	0.155
3744423758724	374442	3758724	0.155
3744323758729	374432	3758729	0.166
3744373758729	374437	3758729	0.163
3744423758729	374442	3758729	0.161
3745193758699	374519	3758699	0.311
3745243758699	374524	3758699	0.334
3745193758704	374519	3758704	0.313
3745243758704	374524	3758704	0.335
3745193758714	374519	3758714	0.300
3745243758714	374524	3758714	0.320
3745293758714	374529	3758714	0.364
3745193758719	374519	3758719	0.301
3745243758719	374524	3758719	0.301
3745293758719	374529	3758719	0.317
3745243758724	374524	3758724	0.296
3745293758724	374529	3758724	0.311
3744093758433	374409	3758433	0.053
3744143758433	374414	3758433	0.055
3744043758438	374404	3758438	0.052
3744093758438	374409	3758438	0.054
3744143758438	374414	3758438	0.056
3744193758438	374419	3758438	0.058
3744243758438	374424	3758438	0.060
3744293758438	374429	3758438	0.062
3744343758438	374434	3758438	0.065
3744393758438	374439	3758438	0.067
3744443758438	374444	3758438	0.070
3744493758438	374449	3758438	0.073
3744543758438	374454	3758438	0.076
3744593758438	374459	3758438	0.080
3744643758438	374464	3758438	0.084
3744693758438	374469	3758438	0.088
3744743758438	374474	3758438	0.093
3744793758438	374479	3758438	0.098
3744843758438	374484	3758438	0.104
3744893758438	374489	3758438	0.111
3744943758438	374494	3758438	0.118
3744993758438	374499	3758438	0.127
3745043758438	374504	3758438	0.137
3745093758438	374509	3758438	0.149
3745143758438	374514	3758438	0.162
3745193758438	374519	3758438	0.176
3745243758438	374524	3758438	0.191
3745293758438	374529	3758438	0.205
3744043758443	374404	3758443	0.054
3744093758443	374409	3758443	0.056
3744143758443	374414	3758443	0.057
3744193758443	374419	3758443	0.060
3744243758443	374424	3758443	0.062
3744293758443	374429	3758443	0.064
3744343758443	374434	3758443	0.067
3744393758443	374439	3758443	0.069
3744443758443	374444	3758443	0.072
3744493758443	374449	3758443	0.075
3744543758443	374454	3758443	0.079
3744593758443	374459	3758443	0.083
3744643758443	374464	3758443	0.087
3744693758443	374469	3758443	0.092
3744743758443	374474	3758443	0.097
3744793758443	374479	3758443	0.102
3744843758443	374484	3758443	0.109
3744893758443	374489	3758443	0.116
3744943758443	374494	3758443	0.124
3744993758443	374499	3758443	0.134
3745043758443	374504	3758443	0.145
3745093758443	374509	3758443	0.158
3745143758443	374514	3758443	0.172
3745193758443	374519	3758443	0.188
3745243758443	374524	3758443	0.205
3745293758443	374529	3758443	0.221
3744043758448	374404	3758448	0.055
3744093758448	374409	3758448	0.057
3744143758448	374414	3758448	0.059
3744193758448	374419	3758448	0.061
3744243758448	374424	3758448	0.063

FOR CHRONIC CALCS

MAX: 0.015

Overlapping Phases - Maximum GLC		
2025	2026	2027
0.00E+00	1.99E-03	6.90E-04
0.00E+00	2.02E-03	7.08E-04
0.00E+00	2.07E-03	7.29E-04
0.00E+00	2.47E-03	8.20E-04
0.00E+00	1.97E-03	6.31E-04
0.00E+00	2.00E-03	6.44E-04
0.00E+00	1.74E-03	6.03E-04
0.00E+00	1.75E-03	6.15E-04
0.00E+00	2.17E-03	7.06E-04
0.00E+00	2.16E-03	7.15E-04
0.00E+00	2.17E-03	7.29E-04
0.00E+00	2.22E-03	7.50E-04
0.00E+00	1.96E-03	7.14E-04
0.00E+00	2.16E-03	6.62E-04
0.00E+00	1.87E-03	6.14E-04
0.00E+00	1.84E-03	6.17E-04
0.00E+00	1.84E-03	6.26E-04
0.00E+00	1.86E-03	6.40E-04
0.00E+00	2.36E-03	7.45E-04
0.00E+00	2.35E-03	7.56E-04
0.00E+00	2.06E-03	7.11E-04
0.00E+00	2.05E-03	7.23E-04
0.00E+00	2.23E-03	7.25E-04
0.00E+00	2.17E-03	7.25E-04
0.00E+00	2.15E-03	7.32E-04
0.00E+00	4.09E-03	1.77E-03
0.00E+00	4.41E-03	1.92E-03
0.00E+00	4.14E-03	1.75E-03
0.00E+00	4.44E-03	1.89E-03
0.00E+00	3.99E-03	1.65E-03
0.00E+00	4.27E-03	1.78E-03
0.00E+00	4.89E-03	1.97E-03
0.00E+00	4.03E-03	1.61E-03
0.00E+00	4.00E-03	1.68E-03
0.00E+00	4.23E-03	1.79E-03
0.00E+00	3.95E-03	1.61E-03
0.00E+00	4.15E-03	1.72E-03
0.00E+00	6.51E-04	3.14E-04
0.00E+00	6.74E-04	3.26E-04
0.00E+00	6.47E-04	3.12E-04
0.00E+00	6.69E-04	3.23E-04
0.00E+00	6.92E-04	3.35E-04
0.00E+00	7.17E-04	3.47E-04
0.00E+00	7.44E-04	3.61E-04
0.00E+00	7.73E-04	3.75E-04
0.00E+00	8.03E-04	3.90E-04
0.00E+00	8.36E-04	4.07E-04
0.00E+00	8.72E-04	4.25E-04
0.00E+00	9.11E-04	4.44E-04
0.00E+00	9.53E-04	4.65E-04
0.00E+00	1.00E-03	4.88E-04
0.00E+00	1.05E-03	5.13E-04
0.00E+00	1.11E-03	5.41E-04
0.00E+00	1.17E-03	5.72E-04
0.00E+00	1.24E-03	6.06E-04
0.00E+00	1.32E-03	6.45E-04
0.00E+00	1.41E-03	6.88E-04
0.00E+00	1.51E-03	7.38E-04
0.00E+00	1.63E-03	7.96E-04
0.00E+00	1.76E-03	8.62E-04
0.00E+00	1.92E-03	9.38E-04
0.00E+00	2.09E-03	1.02E-03
0.00E+00	2.29E-03	1.12E-03
0.00E+00	2.49E-03	1.21E-03
0.00E+00	2.68E-03	1.31E-03
0.00E+00	6.64E-04	3.20E-04
0.00E+00	6.87E-04	3.32E-04
0.00E+00	7.12E-04	3.44E-04
0.00E+00	7.38E-04	3.57E-04
0.00E+00	7.66E-04	3.71E-04
0.00E+00	7.96E-04	3.86E-04
0.00E+00	8.28E-04	4.02E-04
0.00E+00	8.63E-04	4.20E-04
0.00E+00	9.01E-04	4.39E-04
0.00E+00	9.43E-04	4.59E-04
0.00E+00	9.87E-04	4.82E-04
0.00E+00	1.04E-03	5.06E-04
0.00E+00	1.09E-03	5.33E-04
0.00E+00	1.15E-03	5.63E-04
0.00E+00	1.22E-03	5.96E-04
0.00E+00	1.30E-03	6.33E-04
0.00E+00	1.38E-03	6.75E-04
0.00E+00	1.48E-03	7.22E-04
0.00E+00	1.59E-03	7.77E-04
0.00E+00	1.72E-03	8.40E-04
0.00E+00	1.87E-03	9.13E-04
0.00E+00	2.04E-03	9.97E-04
0.00E+00	2.24E-03	1.09E-03
0.00E+00	2.45E-03	1.20E-03
0.00E+00	2.68E-03	1.31E-03
0.00E+00	2.90E-03	1.42E-03
0.00E+00	6.81E-04	3.28E-04
0.00E+00	7.05E-04	3.40E-04
0.00E+00	7.31E-04	3.53E-04
0.00E+00	7.59E-04	3.67E-04
0.00E+00	7.88E-04	3.82E-04

IHS

Health Risk Assessment Results Summary

Mitigated

Residential Receptors

		MAX:	0.1346	1.5245	1.545
Unique Identifier	X (UTM)	Y (UTM)	Onroad	Offroad	Total Risk
3744293758448	374429	3758448	0.0034	0.0625	0.0659
3744343758448	374434	3758448	0.0034	0.0652	0.0686
3744393758448	374439	3758448	0.0034	0.0681	0.0715
3744443758448	374444	3758448	0.0034	0.0712	0.0746
3744493758448	374449	3758448	0.0034	0.0746	0.0779
3744543758448	374454	3758448	0.0034	0.0782	0.0816
3744593758448	374459	3758448	0.0033	0.0822	0.0856
3744643758448	374464	3758448	0.0033	0.0867	0.0900
3744693758448	374469	3758448	0.0034	0.0915	0.0949
3744743758448	374474	3758448	0.0034	0.0970	0.1004
3744793758448	374479	3758448	0.0035	0.1030	0.1065
3744843758448	374484	3758448	0.0035	0.1099	0.1134
3744893758448	374489	3758448	0.0036	0.1176	0.1212
3744943758448	374494	3758448	0.0036	0.1265	0.1302
3744993758448	374499	3758448	0.0037	0.1368	0.1405
3745043758448	374504	3758448	0.0038	0.1488	0.1526
3745093758448	374509	3758448	0.0038	0.1626	0.1664
3745143758448	374514	3758448	0.0039	0.1781	0.1820
3745193758448	374519	3758448	0.0039	0.1951	0.1991
3744043758453	374404	3758453	0.0036	0.0529	0.0565
3744093758453	374409	3758453	0.0036	0.0549	0.0584
3744143758453	374414	3758453	0.0035	0.0570	0.0606
3744193758453	374419	3758453	0.0035	0.0593	0.0628
3744243758453	374424	3758453	0.0035	0.0617	0.0652
3744293758453	374429	3758453	0.0035	0.0643	0.0678
3744343758453	374434	3758453	0.0035	0.0671	0.0706
3744393758453	374439	3758453	0.0035	0.0701	0.0736
3744443758453	374444	3758453	0.0035	0.0734	0.0769
3744493758453	374449	3758453	0.0035	0.0769	0.0804
3744543758453	374454	3758453	0.0034	0.0808	0.0842
3744593758453	374459	3758453	0.0034	0.0850	0.0885
3744643758453	374464	3758453	0.0034	0.0897	0.0931
3744693758453	374469	3758453	0.0034	0.0949	0.0983
3744743758453	374474	3758453	0.0035	0.1006	0.1041
3744793758453	374479	3758453	0.0035	0.1070	0.1106
3744843758453	374484	3758453	0.0036	0.1143	0.1179
3744893758453	374489	3758453	0.0036	0.1226	0.1262
3744943758453	374494	3758453	0.0037	0.1321	0.1357
3744993758453	374499	3758453	0.0037	0.1430	0.1468
3745043758453	374504	3758453	0.0038	0.1557	0.1595
3745093758453	374509	3758453	0.0039	0.1704	0.1743
3745143758453	374514	3758453	0.0039	0.1870	0.1909
3745193758453	374519	3758453	0.0040	0.2051	0.2091
3745243758453	374524	3758453	0.0040	0.2244	0.2284
3745293758453	374529	3758453	0.0041	0.2439	0.2480
3744043758458	374404	3758458	0.0037	0.0542	0.0578
3744093758458	374409	3758458	0.0037	0.0563	0.0599
3744143758458	374414	3758458	0.0036	0.0585	0.0621
3744193758458	374419	3758458	0.0036	0.0608	0.0645
3744243758458	374424	3758458	0.0036	0.0634	0.0670
3744293758458	374429	3758458	0.0036	0.0661	0.0697
3744343758458	374434	3758458	0.0036	0.0690	0.0726
3744393758458	374439	3758458	0.0036	0.0722	0.0757
3744443758458	374444	3758458	0.0036	0.0756	0.0791
3744493758458	374449	3758458	0.0036	0.0793	0.0828
3744543758458	374454	3758458	0.0035	0.0833	0.0869
3744593758458	374459	3758458	0.0035	0.0878	0.0913
3744643758458	374464	3758458	0.0035	0.0927	0.0962
3744693758458	374469	3758458	0.0035	0.0982	0.1017
3744743758458	374474	3758458	0.0035	0.1041	0.1076
3744793758458	374479	3758458	0.0035	0.1108	0.1144
3744843758458	374484	3758458	0.0036	0.1184	0.1220
3744893758458	374489	3758458	0.0037	0.1273	0.1309
3744943758458	374494	3758458	0.0037	0.1374	0.1411
3744993758458	374499	3758458	0.0038	0.1489	0.1526
3745043758458	374504	3758458	0.0038	0.1622	0.1661
3745093758458	374509	3758458	0.0039	0.1776	0.1815
3745143758458	374514	3758458	0.0040	0.1950	0.1989
3745193758458	374519	3758458	0.0040	0.2141	0.2181
3745243758458	374524	3758458	0.0041	0.2341	0.2382
3745293758458	374529	3758458	0.0042	0.2549	0.2590
3744093758463	374409	3758463	0.0038	0.0576	0.0614
3744143758463	374414	3758463	0.0037	0.0599	0.0637
3744193758463	374419	3758463	0.0037	0.0624	0.0661
3744243758463	374424	3758463	0.0037	0.0650	0.0687
3744293758463	374429	3758463	0.0037	0.0678	0.0715
3744343758463	374434	3758463	0.0037	0.0709	0.0746
3744393758463	374439	3758463	0.0037	0.0742	0.0779
3744443758463	374444	3758463	0.0037	0.0777	0.0814
3744493758463	374449	3758463	0.0037	0.0816	0.0853
3744543758463	374454	3758463	0.0036	0.0858	0.0895
3744593758463	374459	3758463	0.0036	0.0905	0.0941
3744643758463	374464	3758463	0.0036	0.0957	0.0993
3744693758463	374469	3758463	0.0036	0.1013	0.1049
3744743758463	374474	3758463	0.0036	0.1075	0.1111
3744793758463	374479	3758463	0.0036	0.1144	0.1180
3744843758463	374484	3758463	0.0036	0.1223	0.1259
3744893758463	374489	3758463	0.0037	0.1317	0.1354
3744943758463	374494	3758463	0.0038	0.1424	0.1462
3744993758463	374499	3758463	0.0038	0.1543	0.1581
3745043758463	374504	3758463	0.0039	0.1682	0.1721
3745093758463	374509	3758463	0.0039	0.1842	0.1881
3745143758463	374514	3758463	0.0040	0.2023	0.2063
3745193758463	374519	3758463	0.0041	0.2222	0.2262
3744093758468	374409	3758468	0.0039	0.0590	0.0629
3744143758468	374414	3758468	0.0039	0.0614	0.0652

IHS

Residential Health Risk Assessment Results Summary

Mitigated

RESIDENTIAL RECEPTORS ONLY

		MAX:	1.545
Unique Identifier	X (UTM)	Y (UTM)	Total Risk
3744293758448	374429	3758448	0.066
3744343758448	374434	3758448	0.069
3744393758448	374439	3758448	0.071
3744443758448	374444	3758448	0.075
3744493758448	374449	3758448	0.078
3744543758448	374454	3758448	0.082
3744593758448	374459	3758448	0.086
3744643758448	374464	3758448	0.090
3744693758448	374469	3758448	0.095
3744743758448	374474	3758448	0.100
3744793758448	374479	3758448	0.107
3744843758448	374484	3758448	0.113
3744893758448	374489	3758448	0.121
3744943758448	374494	3758448	0.130
3744993758448	374499	3758448	0.141
3745043758448	374504	3758448	0.153
3745093758448	374509	3758448	0.166
3745143758448	374514	3758448	0.182
3745193758448	374519	3758448	0.199
3744043758453	374404	3758453	0.056
3744093758453	374409	3758453	0.058
3744143758453	374414	3758453	0.061
3744193758453	374419	3758453	0.063
3744243758453	374424	3758453	0.065
3744293758453	374429	3758453	0.068
3744343758453	374434	3758453	0.071
3744393758453	374439	3758453	0.074
3744443758453	374444	3758453	0.077
3744493758453	374449	3758453	0.080
3744543758453	374454	3758453	0.084
3744593758453	374459	3758453	0.088
3744643758453	374464	3758453	0.093
3744693758453	374469	3758453	0.098
3744743758453	374474	3758453	0.104
3744793758453	374479	3758453	0.111
3744843758453	374484	3758453	0.118
3744893758453	374489	3758453	0.126
3744943758453	374494	3758453	0.136
3744993758453	374499	3758453	0.147
3745043758453	374504	3758453	0.160
3745093758453	374509	3758453	0.174
3745143758453	374514	3758453	0.191
3745193758453	374519	3758453	0.209
3745243758453	374524	3758453	0.228
3745293758453	374529	3758453	0.248
3744043758458	374404	3758458	0.058
3744093758458	374409	3758458	0.060
3744143758458	374414	3758458	0.062
3744193758458	374419	3758458	0.064
3744243758458	374424	3758458	0.067
3744293758458	374429	3758458	0.070
3744343758458	374434	3758458	0.073
3744393758458	374439	3758458	0.076
3744443758458	374444	3758458	0.079
3744493758458	374449	3758458	0.083
3744543758458	374454	3758458	0.087
3744593758458	374459	3758458	0.091
3744643758458	374464	3758458	0.096
3744693758458	374469	3758458	0.102
3744743758458	374474	3758458	0.108
3744793758458	374479	3758458	0.114
3744843758458	374484	3758458	0.122
3744893758458	374489	3758458	0.131
3744943758458	374494	3758458	0.141
3744993758458	374499	3758458	0.153
3745043758458	374504	3758458	0.166
3745093758458	374509	3758458	0.181
3745143758458	374514	3758458	0.199
3745193758458	374519	3758458	0.218
3745243758458	374524	3758458	0.238
3745293758458	374529	3758458	0.259
3744093758463	374409	3758463	0.061
3744143758463	374414	3758463	0.064
3744193758463	374419	3758463	0.066
3744243758463	374424	3758463	0.069
3744293758463	374429	3758463	0.072
3744343758463	374434	3758463	0.075
3744393758463	374439	3758463	0.078
3744443758463	374444	3758463	0.081
3744493758463	374449	3758463	0.085
3744543758463	374454	3758463	0.089
3744593758463	374459	3758463	0.094
3744643758463	374464	3758463	0.099
3744693758463	374469	3758463	0.105
3744743758463	374474	3758463	0.111
3744793758463	374479	3758463	0.118
3744843758463	374484	3758463	0.126
3744893758463	374489	3758463	0.135
3744943758463	374494	3758463	0.146
3744993758463	374499	3758463	0.158
3745043758463	374504	3758463	0.172
3745093758463	374509	3758463	0.188
3745143758463	374514	3758463	0.206
3745193758463	374519	3758463	0.226
3744093758468	374409	3758468	0.063
3744143758468	374414	3758468	0.065

FOR CHRONIC CALCS

MAX: 0.015

Overlapping Phases - Maximum GLC		
2025	2026	2027
0.00E+00	8.20E-04	3.98E-04
0.00E+00	8.54E-04	4.15E-04
0.00E+00	8.91E-04	4.33E-04
0.00E+00	9.31E-04	4.53E-04
0.00E+00	9.74E-04	4.75E-04
0.00E+00	1.02E-03	4.98E-04
0.00E+00	1.07E-03	5.24E-04
0.00E+00	1.13E-03	5.53E-04
0.00E+00	1.20E-03	5.85E-04
0.00E+00	1.27E-03	6.20E-04
0.00E+00	1.35E-03	6.60E-04
0.00E+00	1.44E-03	7.05E-04
0.00E+00	1.55E-03	7.56E-04
0.00E+00	1.67E-03	8.14E-04
0.00E+00	1.81E-03	8.82E-04
0.00E+00	1.97E-03	9.62E-04
0.00E+00	2.16E-03	1.05E-03
0.00E+00	2.37E-03	1.16E-03
0.00E+00	2.60E-03	1.27E-03
0.00E+00	6.99E-04	3.37E-04
0.00E+00	7.24E-04	3.49E-04
0.00E+00	7.51E-04	3.63E-04
0.00E+00	7.80E-04	3.77E-04
0.00E+00	8.10E-04	3.93E-04
0.00E+00	8.44E-04	4.09E-04
0.00E+00	8.79E-04	4.27E-04
0.00E+00	9.18E-04	4.46E-04
0.00E+00	9.60E-04	4.67E-04
0.00E+00	1.01E-03	4.90E-04
0.00E+00	1.06E-03	5.15E-04
0.00E+00	1.11E-03	5.42E-04
0.00E+00	1.17E-03	5.73E-04
0.00E+00	1.24E-03	6.06E-04
0.00E+00	1.32E-03	6.44E-04
0.00E+00	1.40E-03	6.86E-04
0.00E+00	1.50E-03	7.33E-04
0.00E+00	1.61E-03	7.88E-04
0.00E+00	1.74E-03	8.50E-04
0.00E+00	1.89E-03	9.23E-04
0.00E+00	2.06E-03	1.01E-03
0.00E+00	2.26E-03	1.10E-03
0.00E+00	2.49E-03	1.21E-03
0.00E+00	2.73E-03	1.33E-03
0.00E+00	3.00E-03	1.46E-03
0.00E+00	3.26E-03	1.59E-03
0.00E+00	7.16E-04	3.45E-04
0.00E+00	7.43E-04	3.58E-04
0.00E+00	7.71E-04	3.72E-04
0.00E+00	8.01E-04	3.87E-04
0.00E+00	8.33E-04	4.03E-04
0.00E+00	8.67E-04	4.21E-04
0.00E+00	9.05E-04	4.39E-04
0.00E+00	9.46E-04	4.60E-04
0.00E+00	9.89E-04	4.81E-04
0.00E+00	1.04E-03	5.05E-04
0.00E+00	1.09E-03	5.31E-04
0.00E+00	1.15E-03	5.60E-04
0.00E+00	1.21E-03	5.92E-04
0.00E+00	1.28E-03	6.27E-04
0.00E+00	1.36E-03	6.66E-04
0.00E+00	1.45E-03	7.10E-04
0.00E+00	1.55E-03	7.60E-04
0.00E+00	1.67E-03	8.18E-04
0.00E+00	1.81E-03	8.85E-04
0.00E+00	1.96E-03	9.61E-04
0.00E+00	2.15E-03	1.05E-03
0.00E+00	2.36E-03	1.15E-03
0.00E+00	2.59E-03	1.27E-03
0.00E+00	2.85E-03	1.39E-03
0.00E+00	3.13E-03	1.53E-03
0.00E+00	3.41E-03	1.66E-03
0.00E+00	7.61E-04	3.67E-04
0.00E+00	7.90E-04	3.82E-04
0.00E+00	8.21E-04	3.97E-04
0.00E+00	8.55E-04	4.14E-04
0.00E+00	8.91E-04	4.32E-04
0.00E+00	9.30E-04	4.52E-04
0.00E+00	9.72E-04	4.73E-04
0.00E+00	1.02E-03	4.96E-04
0.00E+00	1.07E-03	5.20E-04
0.00E+00	1.12E-03	5.48E-04
0.00E+00	1.18E-03	5.78E-04
0.00E+00	1.25E-03	6.11E-04
0.00E+00	1.33E-03	6.48E-04
0.00E+00	1.41E-03	6.88E-04
0.00E+00	1.50E-03	7.33E-04
0.00E+00	1.60E-03	7.85E-04
0.00E+00	1.73E-03	8.47E-04
0.00E+00	1.88E-03	9.17E-04
0.00E+00	2.04E-03	9.96E-04
0.00E+00	2.22E-03	1.09E-03
0.00E+00	2.44E-03	1.19E-03
0.00E+00	2.69E-03	1.31E-03
0.00E+00	2.96E-03	1.45E-03
0.00E+00	7.80E-04	3.76E-04
0.00E+00	8.10E-04	3.91E-04

IHS

Health Risk Assessment Results Summary

Mitigated

Residential Receptors

		MAX:	0.1346	1.5245	1.545
Unique Identifier	X (UTM)	Y (UTM)	Onroad	Offroad	Total Risk
3744193758468	374419	3758468	0.0038	0.0639	0.0678
3744243758468	374424	3758468	0.0038	0.0667	0.0705
3744293758468	374429	3758468	0.0038	0.0696	0.0734
3744343758468	374434	3758468	0.0038	0.0728	0.0766
3744393758468	374439	3758468	0.0038	0.0762	0.0800
3744443758468	374444	3758468	0.0038	0.0799	0.0837
3744493758468	374449	3758468	0.0038	0.0839	0.0877
3744543758468	374454	3758468	0.0037	0.0883	0.0921
3744593758468	374459	3758468	0.0037	0.0932	0.0969
3744643758468	374464	3758468	0.0037	0.0986	0.1023
3744693758468	374469	3758468	0.0037	0.1044	0.1081
3744743758468	374474	3758468	0.0037	0.1109	0.1146
3744793758468	374479	3758468	0.0037	0.1181	0.1218
3744843758468	374484	3758468	0.0037	0.1262	0.1299
3744893758468	374489	3758468	0.0037	0.1360	0.1398
3744943758468	374494	3758468	0.0038	0.1471	0.1509
3744993758468	374499	3758468	0.0039	0.1595	0.1633
3745043758468	374504	3758468	0.0039	0.1738	0.1778
3745093758468	374509	3758468	0.0040	0.1905	0.1945
3745143758468	374514	3758468	0.0040	0.2093	0.2133
3745193758468	374519	3758468	0.0041	0.2298	0.2339
3745243758468	374524	3758468	0.0042	0.2511	0.2552
3745293758468	374529	3758468	0.0042	0.2732	0.2774
3744093758473	374409	3758473	0.0040	0.0604	0.0643
3744143758473	374414	3758473	0.0040	0.0628	0.0668
3744193758473	374419	3758473	0.0040	0.0655	0.0694
3744243758473	374424	3758473	0.0039	0.0683	0.0722
3744293758473	374429	3758473	0.0039	0.0713	0.0753
3744343758473	374434	3758473	0.0039	0.0746	0.0785
3744393758473	374439	3758473	0.0039	0.0782	0.0821
3744443758473	374444	3758473	0.0039	0.0820	0.0859
3744493758473	374449	3758473	0.0039	0.0862	0.0901
3744543758473	374454	3758473	0.0039	0.0908	0.0946
3744593758473	374459	3758473	0.0038	0.0958	0.0996
3744643758473	374464	3758473	0.0038	0.1013	0.1052
3744693758473	374469	3758473	0.0038	0.1075	0.1113
3744743758473	374474	3758473	0.0038	0.1143	0.1180
3744793758473	374479	3758473	0.0038	0.1218	0.1256
3744843758473	374484	3758473	0.0038	0.1303	0.1340
3744893758473	374489	3758473	0.0038	0.1402	0.1440
3744943758473	374494	3758473	0.0038	0.1516	0.1554
3744993758473	374499	3758473	0.0039	0.1643	0.1682
3745043758473	374504	3758473	0.0040	0.1791	0.1831
3745093758473	374509	3758473	0.0040	0.1964	0.2004
3745143758473	374514	3758473	0.0041	0.2159	0.2199
3745193758473	374519	3758473	0.0042	0.2370	0.2412
3745243758473	374524	3758473	0.0042	0.2585	0.2627
3745293758473	374529	3758473	0.0043	0.2811	0.2853
3744093758478	374409	3758478	0.0041	0.0617	0.0658
3744143758478	374414	3758478	0.0041	0.0643	0.0684
3744193758478	374419	3758478	0.0041	0.0670	0.0711
3744243758478	374424	3758478	0.0041	0.0699	0.0740
3744293758478	374429	3758478	0.0041	0.0731	0.0771
3744343758478	374434	3758478	0.0040	0.0765	0.0805
3744393758478	374439	3758478	0.0040	0.0801	0.0841
3744443758478	374444	3758478	0.0040	0.0841	0.0881
3744493758478	374449	3758478	0.0040	0.0884	0.0924
3744543758478	374454	3758478	0.0040	0.0931	0.0971
3744593758478	374459	3758478	0.0040	0.0983	0.1023
3744643758478	374464	3758478	0.0039	0.1040	0.1080
3744693758478	374469	3758478	0.0039	0.1104	0.1143
3744743758478	374474	3758478	0.0039	0.1174	0.1213
3744793758478	374479	3758478	0.0039	0.1252	0.1291
3744843758478	374484	3758478	0.0039	0.1340	0.1379
3744893758478	374489	3758478	0.0038	0.1442	0.1480
3744943758478	374494	3758478	0.0039	0.1557	0.1596
3744993758478	374499	3758478	0.0039	0.1688	0.1727
3745043758478	374504	3758478	0.0040	0.1840	0.1880
3745093758478	374509	3758478	0.0041	0.2016	0.2057
3745143758478	374514	3758478	0.0041	0.2214	0.2255
3745193758478	374519	3758478	0.0042	0.2429	0.2471
3745243758478	374524	3758478	0.0043	0.2651	0.2694
3745293758478	374529	3758478	0.0043	0.2885	0.2928
3744093758483	374409	3758483	0.0042	0.0631	0.0673
3744143758483	374414	3758483	0.0042	0.0657	0.0699
3744193758483	374419	3758483	0.0042	0.0685	0.0727
3744243758483	374424	3758483	0.0042	0.0715	0.0757
3744293758483	374429	3758483	0.0042	0.0748	0.0789
3744343758483	374434	3758483	0.0042	0.0783	0.0824
3744393758483	374439	3758483	0.0041	0.0820	0.0862
3744443758483	374444	3758483	0.0041	0.0861	0.0903
3744493758483	374449	3758483	0.0041	0.0906	0.0947
3744543758483	374454	3758483	0.0041	0.0955	0.0996
3744593758483	374459	3758483	0.0041	0.1008	0.1049
3744643758483	374464	3758483	0.0041	0.1067	0.1107
3744693758483	374469	3758483	0.0040	0.1132	0.1172
3744743758483	374474	3758483	0.0040	0.1204	0.1244
3744793758483	374479	3758483	0.0040	0.1285	0.1325
3744843758483	374484	3758483	0.0040	0.1375	0.1415
3744893758483	374489	3758483	0.0040	0.1478	0.1518
3744943758483	374494	3758483	0.0039	0.1596	0.1635
3744993758483	374499	3758483	0.0040	0.1730	0.1770
3745043758483	374504	3758483	0.0040	0.1885	0.1926
3745093758483	374509	3758483	0.0041	0.2063	0.2104
3745143758483	374514	3758483	0.0042	0.2263	0.2304
3745193758483	374519	3758483	0.0042	0.2480	0.2522

IHS

Residential Health Risk Assessment Results Summary

Mitigated

RESIDENTIAL RECEPTORS ONLY

		MAX:	1.545
Unique Identifier	X (UTM)	Y (UTM)	Total Risk
3744193758468	374419	3758468	0.068
3744243758468	374424	3758468	0.070
3744293758468	374429	3758468	0.073
3744343758468	374434	3758468	0.077
3744393758468	374439	3758468	0.080
3744443758468	374444	3758468	0.084
3744493758468	374449	3758468	0.088
3744543758468	374454	3758468	0.092
3744593758468	374459	3758468	0.097
3744643758468	374464	3758468	0.102
3744693758468	374469	3758468	0.108
3744743758468	374474	3758468	0.115
3744793758468	374479	3758468	0.122
3744843758468	374484	3758468	0.130
3744893758468	374489	3758468	0.140
3744943758468	374494	3758468	0.151
3744993758468	374499	3758468	0.163
3745043758468	374504	3758468	0.178
3745093758468	374509	3758468	0.194
3745143758468	374514	3758468	0.213
3745193758468	374519	3758468	0.234
3745243758468	374524	3758468	0.255
3745293758468	374529	3758468	0.277
3744093758473	374409	3758473	0.064
3744143758473	374414	3758473	0.067
3744193758473	374419	3758473	0.069
3744243758473	374424	3758473	0.072
3744293758473	374429	3758473	0.075
3744343758473	374434	3758473	0.079
3744393758473	374439	3758473	0.082
3744443758473	374444	3758473	0.086
3744493758473	374449	3758473	0.090
3744543758473	374454	3758473	0.095
3744593758473	374459	3758473	0.100
3744643758473	374464	3758473	0.105
3744693758473	374469	3758473	0.111
3744743758473	374474	3758473	0.118
3744793758473	374479	3758473	0.126
3744843758473	374484	3758473	0.134
3744893758473	374489	3758473	0.144
3744943758473	374494	3758473	0.155
3744993758473	374499	3758473	0.168
3745043758473	374504	3758473	0.183
3745093758473	374509	3758473	0.200
3745143758473	374514	3758473	0.220
3745193758473	374519	3758473	0.241
3745243758473	374524	3758473	0.263
3745293758473	374529	3758473	0.285
3744093758478	374409	3758478	0.066
3744143758478	374414	3758478	0.068
3744193758478	374419	3758478	0.071
3744243758478	374424	3758478	0.074
3744293758478	374429	3758478	0.077
3744343758478	374434	3758478	0.080
3744393758478	374439	3758478	0.084
3744443758478	374444	3758478	0.088
3744493758478	374449	3758478	0.092
3744543758478	374454	3758478	0.097
3744593758478	374459	3758478	0.102
3744643758478	374464	3758478	0.108
3744693758478	374469	3758478	0.114
3744743758478	374474	3758478	0.121
3744793758478	374479	3758478	0.129
3744843758478	374484	3758478	0.138
3744893758478	374489	3758478	0.148
3744943758478	374494	3758478	0.160
3744993758478	374499	3758478	0.173
3745043758478	374504	3758478	0.188
3745093758478	374509	3758478	0.206
3745143758478	374514	3758478	0.226
3745193758478	374519	3758478	0.247
3745243758478	374524	3758478	0.269
3745293758478	374529	3758478	0.293
3744093758483	374409	3758483	0.067
3744143758483	374414	3758483	0.070
3744193758483	374419	3758483	0.073
3744243758483	374424	3758483	0.076
3744293758483	374429	3758483	0.079
3744343758483	374434	3758483	0.082
3744393758483	374439	3758483	0.086
3744443758483	374444	3758483	0.090
3744493758483	374449	3758483	0.095
3744543758483	374454	3758483	0.100
3744593758483	374459	3758483	0.105
3744643758483	374464	3758483	0.111
3744693758483	374469	3758483	0.117
3744743758483	374474	3758483	0.124
3744793758483	374479	3758483	0.132
3744843758483	374484	3758483	0.141
3744893758483	374489	3758483	0.152
3744943758483	374494	3758483	0.164
3744993758483	374499	3758483	0.177
3745043758483	374504	3758483	0.193
3745093758483	374509	3758483	0.210
3745143758483	374514	3758483	0.230
3745193758483	374519	3758483	0.252

FOR CHRONIC CALCS

MAX:	0.015	
Overlapping Phases - Maximum GLC		
2025	2026	2027
0.00E+00	8.42E-04	4.07E-04
0.00E+00	8.77E-04	4.25E-04
0.00E+00	9.15E-04	4.43E-04
0.00E+00	9.55E-04	4.64E-04
0.00E+00	9.99E-04	4.86E-04
0.00E+00	1.05E-03	5.09E-04
0.00E+00	1.10E-03	5.35E-04
0.00E+00	1.16E-03	5.64E-04
0.00E+00	1.22E-03	5.95E-04
0.00E+00	1.29E-03	6.30E-04
0.00E+00	1.37E-03	6.68E-04
0.00E+00	1.45E-03	7.10E-04
0.00E+00	1.55E-03	7.57E-04
0.00E+00	1.65E-03	8.10E-04
0.00E+00	1.79E-03	8.75E-04
0.00E+00	1.94E-03	9.48E-04
0.00E+00	2.10E-03	1.03E-03
0.00E+00	2.30E-03	1.12E-03
0.00E+00	2.52E-03	1.23E-03
0.00E+00	2.78E-03	1.36E-03
0.00E+00	3.06E-03	1.50E-03
0.00E+00	3.35E-03	1.64E-03
0.00E+00	3.65E-03	1.78E-03
0.00E+00	7.98E-04	3.85E-04
0.00E+00	8.30E-04	4.00E-04
0.00E+00	8.63E-04	4.17E-04
0.00E+00	8.99E-04	4.35E-04
0.00E+00	9.38E-04	4.55E-04
0.00E+00	9.80E-04	4.76E-04
0.00E+00	1.03E-03	4.98E-04
0.00E+00	1.07E-03	5.23E-04
0.00E+00	1.13E-03	5.50E-04
0.00E+00	1.19E-03	5.79E-04
0.00E+00	1.25E-03	6.12E-04
0.00E+00	1.33E-03	6.48E-04
0.00E+00	1.41E-03	6.88E-04
0.00E+00	1.50E-03	7.32E-04
0.00E+00	1.60E-03	7.81E-04
0.00E+00	1.71E-03	8.36E-04
0.00E+00	1.84E-03	9.02E-04
0.00E+00	1.99E-03	9.76E-04
0.00E+00	2.17E-03	1.06E-03
0.00E+00	2.37E-03	1.16E-03
0.00E+00	2.60E-03	1.27E-03
0.00E+00	2.87E-03	1.40E-03
0.00E+00	3.15E-03	1.54E-03
0.00E+00	3.45E-03	1.68E-03
0.00E+00	3.75E-03	1.83E-03
0.00E+00	8.17E-04	3.94E-04
0.00E+00	8.49E-04	4.10E-04
0.00E+00	8.84E-04	4.27E-04
0.00E+00	9.21E-04	4.46E-04
0.00E+00	9.61E-04	4.66E-04
0.00E+00	1.00E-03	4.87E-04
0.00E+00	1.05E-03	5.11E-04
0.00E+00	1.10E-03	5.36E-04
0.00E+00	1.16E-03	5.64E-04
0.00E+00	1.22E-03	5.95E-04
0.00E+00	1.29E-03	6.28E-04
0.00E+00	1.36E-03	6.65E-04
0.00E+00	1.44E-03	7.06E-04
0.00E+00	1.54E-03	7.52E-04
0.00E+00	1.64E-03	8.03E-04
0.00E+00	1.76E-03	8.60E-04
0.00E+00	1.89E-03	9.27E-04
0.00E+00	2.05E-03	1.00E-03
0.00E+00	2.22E-03	1.09E-03
0.00E+00	2.43E-03	1.19E-03
0.00E+00	2.67E-03	1.31E-03
0.00E+00	2.94E-03	1.44E-03
0.00E+00	3.23E-03	1.58E-03
0.00E+00	3.53E-03	1.73E-03
0.00E+00	3.85E-03	1.88E-03
0.00E+00	8.35E-04	4.02E-04
0.00E+00	8.68E-04	4.19E-04
0.00E+00	9.04E-04	4.37E-04
0.00E+00	9.42E-04	4.56E-04
0.00E+00	9.83E-04	4.77E-04
0.00E+00	1.03E-03	4.99E-04
0.00E+00	1.08E-03	5.23E-04
0.00E+00	1.13E-03	5.50E-04
0.00E+00	1.19E-03	5.78E-04
0.00E+00	1.25E-03	6.10E-04
0.00E+00	1.32E-03	6.44E-04
0.00E+00	1.40E-03	6.82E-04
0.00E+00	1.48E-03	7.24E-04
0.00E+00	1.58E-03	7.71E-04
0.00E+00	1.68E-03	8.24E-04
0.00E+00	1.80E-03	8.83E-04
0.00E+00	1.94E-03	9.50E-04
0.00E+00	2.09E-03	1.03E-03
0.00E+00	2.28E-03	1.12E-03
0.00E+00	2.48E-03	1.22E-03
0.00E+00	2.73E-03	1.34E-03
0.00E+00	3.00E-03	1.47E-03
0.00E+00	3.29E-03	1.61E-03

IHS

Health Risk Assessment Results Summary

Mitigated

Residential Receptors

		MAX:	0.1346	1.5245	1.545
Unique Identifier	X (UTM)	Y (UTM)	Onroad	Offroad	Total Risk
3745243758483	374524	3758483	0.0043	0.2711	0.2754
3745293758483	374529	3758483	0.0044	0.2955	0.2999
3744093758488	374409	3758488	0.0044	0.0644	0.0688
3744143758488	374414	3758488	0.0043	0.0671	0.0715
3744193758488	374419	3758488	0.0043	0.0700	0.0743
3744243758488	374424	3758488	0.0043	0.0731	0.0774
3744293758488	374429	3758488	0.0043	0.0764	0.0807
3744343758488	374434	3758488	0.0043	0.0800	0.0843
3744393758488	374439	3758488	0.0043	0.0839	0.0882
3744443758488	374444	3758488	0.0043	0.0881	0.0924
3744493758488	374449	3758488	0.0042	0.0927	0.0969
3744543758488	374454	3758488	0.0042	0.0977	0.1019
3744593758488	374459	3758488	0.0042	0.1032	0.1074
3744643758488	374464	3758488	0.0042	0.1092	0.1134
3744693758488	374469	3758488	0.0042	0.1159	0.1200
3744743758488	374474	3758488	0.0041	0.1233	0.1274
3744793758488	374479	3758488	0.0041	0.1315	0.1357
3744843758488	374484	3758488	0.0041	0.1408	0.1449
3744893758488	374489	3758488	0.0041	0.1513	0.1554
3744943758488	374494	3758488	0.0041	0.1632	0.1673
3744993758488	374499	3758488	0.0040	0.1770	0.1810
3745093758488	374509	3758488	0.0042	0.2107	0.2149
3745143758488	374514	3758488	0.0042	0.2309	0.2352
3745193758488	374519	3758488	0.0043	0.2529	0.2572
3745243758488	374524	3758488	0.0044	0.2767	0.2811
3745293758488	374529	3758488	0.0044	0.3017	0.3061
3744093758493	374409	3758493	0.0045	0.0657	0.0702
3744143758493	374414	3758493	0.0045	0.0685	0.0730
3744193758493	374419	3758493	0.0045	0.0715	0.0759
3744243758493	374424	3758493	0.0045	0.0746	0.0791
3744293758493	374429	3758493	0.0044	0.0781	0.0825
3744343758493	374434	3758493	0.0044	0.0817	0.0862
3744393758493	374439	3758493	0.0044	0.0857	0.0901
3744443758493	374444	3758493	0.0044	0.0900	0.0944
3744493758493	374449	3758493	0.0044	0.0947	0.0991
3744543758493	374454	3758493	0.0044	0.0998	0.1042
3744593758493	374459	3758493	0.0043	0.1054	0.1098
3744643758493	374464	3758493	0.0043	0.1116	0.1159
3744693758493	374469	3758493	0.0043	0.1184	0.1227
3744743758493	374474	3758493	0.0043	0.1260	0.1303
3744793758493	374479	3758493	0.0043	0.1344	0.1387
3744843758493	374484	3758493	0.0042	0.1439	0.1482
3744893758493	374489	3758493	0.0042	0.1546	0.1588
3744943758493	374494	3758493	0.0042	0.1668	0.1710
3744993758493	374499	3758493	0.0042	0.1807	0.1849
3745093758493	374509	3758493	0.0042	0.2149	0.2191
3745143758493	374514	3758493	0.0043	0.2354	0.2397
3745193758493	374519	3758493	0.0043	0.2577	0.2621
3744093758498	374409	3758498	0.0046	0.0670	0.0717
3744143758498	374414	3758498	0.0046	0.0699	0.0745
3744193758498	374419	3758498	0.0046	0.0729	0.0775
3744243758498	374424	3758498	0.0046	0.0761	0.0807
3744293758498	374429	3758498	0.0046	0.0796	0.0842
3744343758498	374434	3758498	0.0046	0.0834	0.0880
3744393758498	374439	3758498	0.0046	0.0875	0.0920
3744443758498	374444	3758498	0.0045	0.0919	0.0964
3744493758498	374449	3758498	0.0045	0.0967	0.1012
3744543758498	374454	3758498	0.0045	0.1019	0.1064
3744593758498	374459	3758498	0.0045	0.1076	0.1121
3744643758498	374464	3758498	0.0045	0.1139	0.1184
3744693758498	374469	3758498	0.0044	0.1209	0.1254
3744743758498	374474	3758498	0.0044	0.1286	0.1330
3744793758498	374479	3758498	0.0044	0.1372	0.1416
3744843758498	374484	3758498	0.0044	0.1469	0.1513
3744893758498	374489	3758498	0.0043	0.1578	0.1621
3744943758498	374494	3758498	0.0043	0.1701	0.1745
3744993758498	374499	3758498	0.0043	0.1843	0.1886
3745093758498	374509	3758498	0.0042	0.2190	0.2232
3745143758498	374514	3758498	0.0043	0.2398	0.2441
3745193758498	374519	3758498	0.0044	0.2623	0.2667
3745243758498	374524	3758498	0.0045	0.2867	0.2912
3745293758498	374529	3758498	0.0045	0.3125	0.3170
3744093758503	374409	3758503	0.0048	0.0683	0.0731
3744143758503	374414	3758503	0.0048	0.0712	0.0760
3744193758503	374419	3758503	0.0048	0.0743	0.0790
3744243758503	374424	3758503	0.0048	0.0776	0.0824
3744293758503	374429	3758503	0.0047	0.0812	0.0859
3744343758503	374434	3758503	0.0047	0.0850	0.0898
3744393758503	374439	3758503	0.0047	0.0892	0.0939
3744443758503	374444	3758503	0.0047	0.0937	0.0984
3744493758503	374449	3758503	0.0047	0.0986	0.1033
3744543758503	374454	3758503	0.0047	0.1039	0.1086
3744593758503	374459	3758503	0.0046	0.1098	0.1144
3744643758503	374464	3758503	0.0046	0.1162	0.1208
3744693758503	374469	3758503	0.0046	0.1233	0.1279
3744743758503	374474	3758503	0.0046	0.1312	0.1357
3744793758503	374479	3758503	0.0045	0.1399	0.1445
3744843758503	374484	3758503	0.0045	0.1497	0.1543
3744893758503	374489	3758503	0.0045	0.1608	0.1653
3744943758503	374494	3758503	0.0045	0.1733	0.1778
3744993758503	374499	3758503	0.0044	0.1877	0.1921
3745093758503	374509	3758503	0.0044	0.2230	0.2274
3745143758503	374514	3758503	0.0044	0.2441	0.2484
3745193758503	374519	3758503	0.0044	0.2669	0.2713
3745243758503	374524	3758503	0.0045	0.2913	0.2958
3745293758503	374529	3758503	0.0046	0.3171	0.3217

IHS

Residential Health Risk Assessment Results Summary

Mitigated

RESIDENTIAL RECEPTORS ONLY

		MAX:	1.545
Unique Identifier	X (UTM)	Y (UTM)	Total Risk
3745243758483	374524	3758483	0.275
3745293758483	374529	3758483	0.300
3744093758488	374409	3758488	0.069
3744143758488	374414	3758488	0.071
3744193758488	374419	3758488	0.074
3744243758488	374424	3758488	0.077
3744293758488	374429	3758488	0.081
3744343758488	374434	3758488	0.084
3744393758488	374439	3758488	0.088
3744443758488	374444	3758488	0.092
3744493758488	374449	3758488	0.097
3744543758488	374454	3758488	0.102
3744593758488	374459	3758488	0.107
3744643758488	374464	3758488	0.113
3744693758488	374469	3758488	0.120
3744743758488	374474	3758488	0.127
3744793758488	374479	3758488	0.136
3744843758488	374484	3758488	0.145
3744893758488	374489	3758488	0.155
3744943758488	374494	3758488	0.167
3744993758488	374499	3758488	0.181
3745093758488	374509	3758488	0.215
3745143758488	374514	3758488	0.235
3745193758488	374519	3758488	0.257
3745243758488	374524	3758488	0.281
3745293758488	374529	3758488	0.306
3744093758493	374409	3758493	0.070
3744143758493	374414	3758493	0.073
3744193758493	374419	3758493	0.076
3744243758493	374424	3758493	0.079
3744293758493	374429	3758493	0.082
3744343758493	374434	3758493	0.086
3744393758493	374439	3758493	0.090
3744443758493	374444	3758493	0.094
3744493758493	374449	3758493	0.099
3744543758493	374454	3758493	0.104
3744593758493	374459	3758493	0.110
3744643758493	374464	3758493	0.116
3744693758493	374469	3758493	0.123
3744743758493	374474	3758493	0.130
3744793758493	374479	3758493	0.139
3744843758493	374484	3758493	0.148
3744893758493	374489	3758493	0.159
3744943758493	374494	3758493	0.171
3744993758493	374499	3758493	0.185
3745093758493	374509	3758493	0.219
3745143758493	374514	3758493	0.240
3745193758493	374519	3758493	0.262
3744093758498	374409	3758498	0.072
3744143758498	374414	3758498	0.074
3744193758498	374419	3758498	0.077
3744243758498	374424	3758498	0.081
3744293758498	374429	3758498	0.084
3744343758498	374434	3758498	0.088
3744393758498	374439	3758498	0.092
3744443758498	374444	3758498	0.096
3744493758498	374449	3758498	0.101
3744543758498	374454	3758498	0.106
3744593758498	374459	3758498	0.112
3744643758498	374464	3758498	0.118
3744693758498	374469	3758498	0.125
3744743758498	374474	3758498	0.133
3744793758498	374479	3758498	0.142
3744843758498	374484	3758498	0.151
3744893758498	374489	3758498	0.162
3744943758498	374494	3758498	0.174
3744993758498	374499	3758498	0.189
3745093758498	374509	3758498	0.223
3745143758498	374514	3758498	0.244
3745193758498	374519	3758498	0.267
3745243758498	374524	3758498	0.291
3745293758498	374529	3758498	0.317
3744093758503	374409	3758503	0.073
3744143758503	374414	3758503	0.076
3744193758503	374419	3758503	0.079
3744243758503	374424	3758503	0.082
3744293758503	374429	3758503	0.086
3744343758503	374434	3758503	0.090
3744393758503	374439	3758503	0.094
3744443758503	374444	3758503	0.098
3744493758503	374449	3758503	0.103
3744543758503	374454	3758503	0.109
3744593758503	374459	3758503	0.114
3744643758503	374464	3758503	0.121
3744693758503	374469	3758503	0.128
3744743758503	374474	3758503	0.136
3744793758503	374479	3758503	0.144
3744843758503	374484	3758503	0.154
3744893758503	374489	3758503	0.165
3744943758503	374494	3758503	0.178
3744993758503	374499	3758503	0.192
3745093758503	374509	3758503	0.227
3745143758503	374514	3758503	0.248
3745193758503	374519	3758503	0.271
3745243758503	374524	3758503	0.296
3745293758503	374529	3758503	0.322

FOR CHRONIC CALCS

MAX:	0.015	
Overlapping Phases - Maximum GLC		
2025	2026	2027
0.00E+00	3.61E-03	1.76E-03
0.00E+00	3.94E-03	1.93E-03
0.00E+00	8.53E-04	4.11E-04
0.00E+00	8.87E-04	4.28E-04
0.00E+00	9.24E-04	4.46E-04
0.00E+00	9.63E-04	4.66E-04
0.00E+00	1.01E-03	4.87E-04
0.00E+00	1.05E-03	5.10E-04
0.00E+00	1.10E-03	5.35E-04
0.00E+00	1.16E-03	5.62E-04
0.00E+00	1.21E-03	5.92E-04
0.00E+00	1.28E-03	6.24E-04
0.00E+00	1.35E-03	6.59E-04
0.00E+00	1.43E-03	6.98E-04
0.00E+00	1.51E-03	7.41E-04
0.00E+00	1.61E-03	7.89E-04
0.00E+00	1.72E-03	8.43E-04
0.00E+00	1.84E-03	9.03E-04
0.00E+00	1.98E-03	9.72E-04
0.00E+00	2.14E-03	1.05E-03
0.00E+00	2.32E-03	1.14E-03
0.00E+00	2.78E-03	1.36E-03
0.00E+00	3.05E-03	1.50E-03
0.00E+00	3.35E-03	1.64E-03
0.00E+00	3.67E-03	1.80E-03
0.00E+00	4.01E-03	1.96E-03
0.00E+00	8.71E-04	4.19E-04
0.00E+00	9.05E-04	4.37E-04
0.00E+00	9.43E-04	4.56E-04
0.00E+00	9.83E-04	4.76E-04
0.00E+00	1.03E-03	4.98E-04
0.00E+00	1.07E-03	5.21E-04
0.00E+00	1.12E-03	5.47E-04
0.00E+00	1.18E-03	5.74E-04
0.00E+00	1.24E-03	6.05E-04
0.00E+00	1.31E-03	6.37E-04
0.00E+00	1.38E-03	6.73E-04
0.00E+00	1.46E-03	7.13E-04
0.00E+00	1.55E-03	7.57E-04
0.00E+00	1.65E-03	8.06E-04
0.00E+00	1.76E-03	8.61E-04
0.00E+00	1.88E-03	9.23E-04
0.00E+00	2.02E-03	9.93E-04
0.00E+00	2.19E-03	1.07E-03
0.00E+00	2.37E-03	1.16E-03
0.00E+00	2.83E-03	1.39E-03
0.00E+00	3.11E-03	1.52E-03
0.00E+00	3.41E-03	1.67E-03
0.00E+00	8.88E-04	4.28E-04
0.00E+00	9.23E-04	4.46E-04
0.00E+00	9.62E-04	4.65E-04
0.00E+00	1.00E-03	4.86E-04
0.00E+00	1.05E-03	5.08E-04
0.00E+00	1.10E-03	5.32E-04
0.00E+00	1.15E-03	5.58E-04
0.00E+00	1.20E-03	5.86E-04
0.00E+00	1.27E-03	6.17E-04
0.00E+00	1.33E-03	6.50E-04
0.00E+00	1.41E-03	6.87E-04
0.00E+00	1.49E-03	7.28E-04
0.00E+00	1.58E-03	7.73E-04
0.00E+00	1.68E-03	8.23E-04
0.00E+00	1.79E-03	8.79E-04
0.00E+00	1.92E-03	9.42E-04
0.00E+00	2.06E-03	1.01E-03
0.00E+00	2.23E-03	1.09E-03
0.00E+00	2.41E-03	1.19E-03
0.00E+00	2.88E-03	1.41E-03
0.00E+00	3.16E-03	1.55E-03
0.00E+00	3.46E-03	1.70E-03
0.00E+00	3.79E-03	1.86E-03
0.00E+00	4.14E-03	2.03E-03
0.00E+00	9.05E-04	4.36E-04
0.00E+00	9.41E-04	4.54E-04
0.00E+00	9.80E-04	4.74E-04
0.00E+00	1.02E-03	4.95E-04
0.00E+00	1.07E-03	5.18E-04
0.00E+00	1.12E-03	5.42E-04
0.00E+00	1.17E-03	5.69E-04
0.00E+00	1.23E-03	5.98E-04
0.00E+00	1.29E-03	6.29E-04
0.00E+00	1.36E-03	6.63E-04
0.00E+00	1.43E-03	7.01E-04
0.00E+00	1.52E-03	7.42E-04
0.00E+00	1.61E-03	7.88E-04
0.00E+00	1.71E-03	8.39E-04
0.00E+00	1.83E-03	8.96E-04
0.00E+00	1.95E-03	9.59E-04
0.00E+00	2.10E-03	1.03E-03
0.00E+00	2.26E-03	1.11E-03
0.00E+00	2.45E-03	1.21E-03
0.00E+00	2.93E-03	1.44E-03
0.00E+00	3.21E-03	1.58E-03
0.00E+00	3.52E-03	1.73E-03
0.00E+00	3.84E-03	1.89E-03
0.00E+00	4.19E-03	2.06E-03

IHS

Health Risk Assessment Results Summary

Mitigated

Residential Receptors

		MAX:	0.1346	1.5245	1.545
Unique Identifier	X (UTM)	Y (UTM)	Onroad	Offroad	Total Risk
3744093758508	374409	3758508	0.0050	0.0695	0.0745
3744143758508	374414	3758508	0.0049	0.0725	0.0774
3744193758508	374419	3758508	0.0049	0.0756	0.0806
3744243758508	374424	3758508	0.0049	0.0790	0.0839
3744293758508	374429	3758508	0.0049	0.0827	0.0876
3744343758508	374434	3758508	0.0049	0.0866	0.0915
3744393758508	374439	3758508	0.0049	0.0909	0.0957
3744443758508	374444	3758508	0.0048	0.0955	0.1003
3744493758508	374449	3758508	0.0048	0.1005	0.1053
3744543758508	374454	3758508	0.0048	0.1059	0.1107
3744593758508	374459	3758508	0.0048	0.1119	0.1167
3744643758508	374464	3758508	0.0048	0.1184	0.1232
3744693758508	374469	3758508	0.0047	0.1256	0.1304
3744743758508	374474	3758508	0.0047	0.1336	0.1383
3744793758508	374479	3758508	0.0047	0.1425	0.1472
3744843758508	374484	3758508	0.0047	0.1525	0.1571
3744893758508	374489	3758508	0.0046	0.1637	0.1683
3744943758508	374494	3758508	0.0046	0.1764	0.1810
3744993758508	374499	3758508	0.0046	0.1909	0.1955
3745093758508	374509	3758508	0.0045	0.2267	0.2313
3745143758508	374514	3758508	0.0045	0.2480	0.2525
3745243758508	374524	3758508	0.0046	0.2957	0.3003
3745293758508	374529	3758508	0.0047	0.3216	0.3262
3744093758513	374409	3758513	0.0051	0.0707	0.0758
3744143758513	374414	3758513	0.0051	0.0737	0.0788
3744193758513	374419	3758513	0.0051	0.0770	0.0821
3744243758513	374424	3758513	0.0051	0.0804	0.0855
3744293758513	374429	3758513	0.0051	0.0842	0.0892
3744343758513	374434	3758513	0.0050	0.0882	0.0932
3744393758513	374439	3758513	0.0050	0.0925	0.0975
3744443758513	374444	3758513	0.0050	0.0972	0.1022
3744493758513	374449	3758513	0.0050	0.1023	0.1073
3744543758513	374454	3758513	0.0050	0.1078	0.1128
3744593758513	374459	3758513	0.0050	0.1139	0.1188
3744643758513	374464	3758513	0.0049	0.1205	0.1255
3744693758513	374469	3758513	0.0049	0.1279	0.1328
3744743758513	374474	3758513	0.0049	0.1360	0.1409
3744793758513	374479	3758513	0.0049	0.1450	0.1499
3744843758513	374484	3758513	0.0048	0.1551	0.1600
3744893758513	374489	3758513	0.0048	0.1665	0.1713
3744943758513	374494	3758513	0.0048	0.1794	0.1842
3744993758513	374499	3758513	0.0047	0.1941	0.1989
3745093758513	374509	3758513	0.0047	0.2301	0.2347
3745143758513	374514	3758513	0.0047	0.2515	0.2562
3745243758513	374524	3758513	0.0046	0.3000	0.3047
3745293758513	374529	3758513	0.0047	0.3261	0.3308
3744093758518	374409	3758518	0.0053	0.0719	0.0772
3744143758518	374414	3758518	0.0053	0.0750	0.0803
3744193758518	374419	3758518	0.0053	0.0783	0.0835
3744243758518	374424	3758518	0.0053	0.0818	0.0871
3744293758518	374429	3758518	0.0052	0.0856	0.0908
3744343758518	374434	3758518	0.0052	0.0897	0.0949
3744393758518	374439	3758518	0.0052	0.0941	0.0993
3744443758518	374444	3758518	0.0052	0.0989	0.1041
3744493758518	374449	3758518	0.0052	0.1040	0.1092
3744543758518	374454	3758518	0.0051	0.1097	0.1148
3744593758518	374459	3758518	0.0051	0.1158	0.1210
3744643758518	374464	3758518	0.0051	0.1226	0.1277
3744693758518	374469	3758518	0.0051	0.1300	0.1351
3744743758518	374474	3758518	0.0051	0.1382	0.1433
3744793758518	374479	3758518	0.0050	0.1474	0.1525
3744843758518	374484	3758518	0.0050	0.1577	0.1627
3744893758518	374489	3758518	0.0050	0.1692	0.1742
3744943758518	374494	3758518	0.0049	0.1823	0.1872
3744993758518	374499	3758518	0.0049	0.1972	0.2021
3745093758518	374509	3758518	0.0048	0.2334	0.2383
3745143758518	374514	3758518	0.0048	0.2550	0.2599
3745243758518	374524	3758518	0.0047	0.3042	0.3089
3745293758518	374529	3758518	0.0048	0.3305	0.3353
3744093758523	374409	3758523	0.0055	0.0730	0.0785
3744143758523	374414	3758523	0.0055	0.0762	0.0817
3744193758523	374419	3758523	0.0055	0.0795	0.0850
3744243758523	374424	3758523	0.0054	0.0831	0.0886
3744293758523	374429	3758523	0.0054	0.0870	0.0924
3744343758523	374434	3758523	0.0054	0.0911	0.0965
3744393758523	374439	3758523	0.0054	0.0956	0.1010
3744443758523	374444	3758523	0.0054	0.1005	0.1059
3744493758523	374449	3758523	0.0054	0.1057	0.1111
3744543758523	374454	3758523	0.0053	0.1114	0.1168
3744593758523	374459	3758523	0.0053	0.1177	0.1230
3744643758523	374464	3758523	0.0053	0.1246	0.1298
3744693758523	374469	3758523	0.0053	0.1321	0.1374
3744743758523	374474	3758523	0.0052	0.1404	0.1457
3744793758523	374479	3758523	0.0052	0.1497	0.1549
3744843758523	374484	3758523	0.0052	0.1602	0.1653
3744893758523	374489	3758523	0.0051	0.1718	0.1770
3744943758523	374494	3758523	0.0051	0.1851	0.1902
3744993758523	374499	3758523	0.0051	0.2002	0.2053
3745093758523	374509	3758523	0.0050	0.2368	0.2418
3745143758523	374514	3758523	0.0050	0.2586	0.2636
3743993758528	374399	3758528	0.0057	0.0683	0.0741
3744043758528	374404	3758528	0.0057	0.0712	0.0769
3744093758528	374409	3758528	0.0057	0.0742	0.0799
3744143758528	374414	3758528	0.0057	0.0773	0.0830
3744193758528	374419	3758528	0.0057	0.0808	0.0864
3744243758528	374424	3758528	0.0056	0.0844	0.0900

IHS

Residential Health Risk Assessment Results Summary

Mitigated

RESIDENTIAL RECEPTORS ONLY

		MAX:	1.545
Unique Identifier	X (UTM)	Y (UTM)	Total Risk
3744093758508	374409	3758508	0.074
3744143758508	374414	3758508	0.077
3744193758508	374419	3758508	0.081
3744243758508	374424	3758508	0.084
3744293758508	374429	3758508	0.088
3744343758508	374434	3758508	0.092
3744393758508	374439	3758508	0.096
3744443758508	374444	3758508	0.100
3744493758508	374449	3758508	0.105
3744543758508	374454	3758508	0.111
3744593758508	374459	3758508	0.117
3744643758508	374464	3758508	0.123
3744693758508	374469	3758508	0.130
3744743758508	374474	3758508	0.138
3744793758508	374479	3758508	0.147
3744843758508	374484	3758508	0.157
3744893758508	374489	3758508	0.168
3744943758508	374494	3758508	0.181
3744993758508	374499	3758508	0.196
3745093758508	374509	3758508	0.231
3745143758508	374514	3758508	0.252
3745243758508	374524	3758508	0.300
3745293758508	374529	3758508	0.326
3744093758513	374409	3758513	0.076
3744143758513	374414	3758513	0.079
3744193758513	374419	3758513	0.082
3744243758513	374424	3758513	0.086
3744293758513	374429	3758513	0.089
3744343758513	374434	3758513	0.093
3744393758513	374439	3758513	0.098
3744443758513	374444	3758513	0.102
3744493758513	374449	3758513	0.107
3744543758513	374454	3758513	0.113
3744593758513	374459	3758513	0.119
3744643758513	374464	3758513	0.125
3744693758513	374469	3758513	0.133
3744743758513	374474	3758513	0.141
3744793758513	374479	3758513	0.150
3744843758513	374484	3758513	0.160
3744893758513	374489	3758513	0.171
3744943758513	374494	3758513	0.184
3744993758513	374499	3758513	0.199
3745093758513	374509	3758513	0.235
3745143758513	374514	3758513	0.256
3745243758513	374524	3758513	0.305
3745293758513	374529	3758513	0.331
3744093758518	374409	3758518	0.077
3744143758518	374414	3758518	0.080
3744193758518	374419	3758518	0.084
3744243758518	374424	3758518	0.087
3744293758518	374429	3758518	0.091
3744343758518	374434	3758518	0.095
3744393758518	374439	3758518	0.099
3744443758518	374444	3758518	0.104
3744493758518	374449	3758518	0.109
3744543758518	374454	3758518	0.115
3744593758518	374459	3758518	0.121
3744643758518	374464	3758518	0.128
3744693758518	374469	3758518	0.135
3744743758518	374474	3758518	0.143
3744793758518	374479	3758518	0.152
3744843758518	374484	3758518	0.163
3744893758518	374489	3758518	0.174
3744943758518	374494	3758518	0.187
3744993758518	374499	3758518	0.202
3745093758518	374509	3758518	0.238
3745143758518	374514	3758518	0.260
3745243758518	374524	3758518	0.309
3745293758518	374529	3758518	0.335
3744093758523	374409	3758523	0.079
3744143758523	374414	3758523	0.082
3744193758523	374419	3758523	0.085
3744243758523	374424	3758523	0.089
3744293758523	374429	3758523	0.092
3744343758523	374434	3758523	0.097
3744393758523	374439	3758523	0.101
3744443758523	374444	3758523	0.106
3744493758523	374449	3758523	0.111
3744543758523	374454	3758523	0.117
3744593758523	374459	3758523	0.123
3744643758523	374464	3758523	0.130
3744693758523	374469	3758523	0.137
3744743758523	374474	3758523	0.146
3744793758523	374479	3758523	0.155
3744843758523	374484	3758523	0.165
3744893758523	374489	3758523	0.177
3744943758523	374494	3758523	0.190
3744993758523	374499	3758523	0.205
3745093758523	374509	3758523	0.242
3745143758523	374514	3758523	0.264
3743993758528	374399	3758528	0.074
3744043758528	374404	3758528	0.077
3744093758528	374409	3758528	0.080
3744143758528	374414	3758528	0.083
3744193758528	374419	3758528	0.086
3744243758528	374424	3758528	0.090

FOR CHRONIC CALCS

MAX:	0.015	
Overlapping Phases - Maximum GLC		
2025	2026	2027
0.00E+00	9.21E-04	4.44E-04
0.00E+00	9.58E-04	4.62E-04
0.00E+00	9.98E-04	4.82E-04
0.00E+00	1.04E-03	5.04E-04
0.00E+00	1.09E-03	5.27E-04
0.00E+00	1.14E-03	5.52E-04
0.00E+00	1.19E-03	5.79E-04
0.00E+00	1.25E-03	6.09E-04
0.00E+00	1.31E-03	6.41E-04
0.00E+00	1.38E-03	6.76E-04
0.00E+00	1.46E-03	7.14E-04
0.00E+00	1.54E-03	7.56E-04
0.00E+00	1.64E-03	8.02E-04
0.00E+00	1.74E-03	8.54E-04
0.00E+00	1.86E-03	9.12E-04
0.00E+00	1.99E-03	9.76E-04
0.00E+00	2.13E-03	1.05E-03
0.00E+00	2.30E-03	1.13E-03
0.00E+00	2.49E-03	1.23E-03
0.00E+00	2.97E-03	1.46E-03
0.00E+00	3.25E-03	1.60E-03
0.00E+00	3.89E-03	1.92E-03
0.00E+00	4.24E-03	2.09E-03
0.00E+00	9.37E-04	4.51E-04
0.00E+00	9.75E-04	4.71E-04
0.00E+00	1.02E-03	4.91E-04
0.00E+00	1.06E-03	5.13E-04
0.00E+00	1.11E-03	5.37E-04
0.00E+00	1.16E-03	5.62E-04
0.00E+00	1.21E-03	5.90E-04
0.00E+00	1.27E-03	6.20E-04
0.00E+00	1.34E-03	6.52E-04
0.00E+00	1.41E-03	6.87E-04
0.00E+00	1.48E-03	7.26E-04
0.00E+00	1.57E-03	7.69E-04
0.00E+00	1.66E-03	8.16E-04
0.00E+00	1.77E-03	8.69E-04
0.00E+00	1.89E-03	9.27E-04
0.00E+00	2.02E-03	9.93E-04
0.00E+00	2.17E-03	1.07E-03
0.00E+00	2.34E-03	1.15E-03
0.00E+00	2.53E-03	1.25E-03
0.00E+00	3.01E-03	1.48E-03
0.00E+00	3.29E-03	1.62E-03
0.00E+00	3.94E-03	1.94E-03
0.00E+00	4.29E-03	2.11E-03
0.00E+00	9.53E-04	4.59E-04
0.00E+00	9.92E-04	4.78E-04
0.00E+00	1.03E-03	4.99E-04
0.00E+00	1.08E-03	5.22E-04
0.00E+00	1.12E-03	5.46E-04
0.00E+00	1.18E-03	5.71E-04
0.00E+00	1.23E-03	6.00E-04
0.00E+00	1.29E-03	6.30E-04
0.00E+00	1.36E-03	6.63E-04
0.00E+00	1.43E-03	6.99E-04
0.00E+00	1.51E-03	7.38E-04
0.00E+00	1.60E-03	7.82E-04
0.00E+00	1.69E-03	8.29E-04
0.00E+00	1.80E-03	8.82E-04
0.00E+00	1.92E-03	9.42E-04
0.00E+00	2.05E-03	1.01E-03
0.00E+00	2.20E-03	1.08E-03
0.00E+00	2.37E-03	1.17E-03
0.00E+00	2.57E-03	1.26E-03
0.00E+00	3.04E-03	1.50E-03
0.00E+00	3.33E-03	1.64E-03
0.00E+00	3.98E-03	1.96E-03
0.00E+00	4.33E-03	2.14E-03
0.00E+00	9.69E-04	4.66E-04
0.00E+00	1.01E-03	4.86E-04
0.00E+00	1.05E-03	5.07E-04
0.00E+00	1.09E-03	5.30E-04
0.00E+00	1.14E-03	5.54E-04
0.00E+00	1.19E-03	5.81E-04
0.00E+00	1.25E-03	6.09E-04
0.00E+00	1.31E-03	6.40E-04
0.00E+00	1.38E-03	6.73E-04
0.00E+00	1.45E-03	7.10E-04
0.00E+00	1.53E-03	7.50E-04
0.00E+00	1.62E-03	7.94E-04
0.00E+00	1.72E-03	8.42E-04
0.00E+00	1.82E-03	8.96E-04
0.00E+00	1.94E-03	9.56E-04
0.00E+00	2.08E-03	1.02E-03
0.00E+00	2.23E-03	1.10E-03
0.00E+00	2.40E-03	1.18E-03
0.00E+00	2.60E-03	1.28E-03
0.00E+00	3.08E-03	1.52E-03
0.00E+00	3.37E-03	1.66E-03
0.00E+00	9.11E-04	4.37E-04
0.00E+00	9.46E-04	4.55E-04
0.00E+00	9.84E-04	4.73E-04
0.00E+00	1.02E-03	4.94E-04
0.00E+00	1.07E-03	5.15E-04
0.00E+00	1.11E-03	5.38E-04

IHS

Health Risk Assessment Results Summary

Mitigated

Residential Receptors

		MAX:	0.1346	1.5245	1.545
Unique Identifier	X (UTM)	Y (UTM)	Onroad	Offroad	Total Risk
3744293758528	374429	3758528	0.0056	0.0883	0.0939
3744343758528	374434	3758528	0.0056	0.0925	0.0981
3744393758528	374439	3758528	0.0056	0.0971	0.1027
3744443758528	374444	3758528	0.0056	0.1021	0.1076
3744493758528	374449	3758528	0.0055	0.1073	0.1129
3744543758528	374454	3758528	0.0055	0.1131	0.1187
3744593758528	374459	3758528	0.0055	0.1195	0.1250
3744643758528	374464	3758528	0.0055	0.1264	0.1319
3744693758528	374469	3758528	0.0055	0.1341	0.1396
3744743758528	374474	3758528	0.0054	0.1426	0.1480
3744793758528	374479	3758528	0.0054	0.1520	0.1574
3744843758528	374484	3758528	0.0054	0.1625	0.1679
3744893758528	374489	3758528	0.0053	0.1744	0.1797
3744943758528	374494	3758528	0.0053	0.1877	0.1930
3744993758528	374499	3758528	0.0053	0.2031	0.2083
3745093758528	374509	3758528	0.0052	0.2400	0.2452
3745143758528	374514	3758528	0.0052	0.2620	0.2672
3745243758528	374524	3758528	0.0051	0.3121	0.3171
3745293758528	374529	3758528	0.0051	0.3388	0.3438
3744043758533	374404	3758533	0.0059	0.0722	0.0781
3744093758533	374409	3758533	0.0059	0.0752	0.0811
3744143758533	374414	3758533	0.0059	0.0785	0.0844
3744193758533	374419	3758533	0.0059	0.0819	0.0878
3744243758533	374424	3758533	0.0059	0.0856	0.0915
3744293758533	374429	3758533	0.0058	0.0896	0.0954
3744343758533	374434	3758533	0.0058	0.0939	0.0997
3744393758533	374439	3758533	0.0058	0.0985	0.1043
3744443758533	374444	3758533	0.0058	0.1035	0.1093
3744493758533	374449	3758533	0.0058	0.1089	0.1147
3744543758533	374454	3758533	0.0057	0.1148	0.1205
3744593758533	374459	3758533	0.0057	0.1212	0.1269
3744643758533	374464	3758533	0.0057	0.1283	0.1340
3744693758533	374469	3758533	0.0057	0.1360	0.1417
3744743758533	374474	3758533	0.0056	0.1446	0.1502
3744793758533	374479	3758533	0.0056	0.1541	0.1597
3744843758533	374484	3758533	0.0056	0.1648	0.1704
3744893758533	374489	3758533	0.0055	0.1768	0.1823
3744943758533	374494	3758533	0.0055	0.1904	0.1959
3744993758533	374499	3758533	0.0055	0.2057	0.2112
3745093758533	374509	3758533	0.0054	0.2431	0.2485
3745143758533	374514	3758533	0.0054	0.2653	0.2707
3745243758533	374524	3758533	0.0053	0.3158	0.3211
3745293758533	374529	3758533	0.0052	0.3429	0.3481
3744043758538	374404	3758538	0.0061	0.0732	0.0793
3744093758538	374409	3758538	0.0061	0.0763	0.0824
3744143758538	374414	3758538	0.0061	0.0795	0.0856
3744193758538	374419	3758538	0.0061	0.0830	0.0891
3744243758538	374424	3758538	0.0061	0.0868	0.0929
3744293758538	374429	3758538	0.0061	0.0908	0.0969
3744343758538	374434	3758538	0.0060	0.0952	0.1012
3744393758538	374439	3758538	0.0060	0.0999	0.1059
3744443758538	374444	3758538	0.0060	0.1049	0.1109
3744493758538	374449	3758538	0.0060	0.1104	0.1164
3744543758538	374454	3758538	0.0060	0.1164	0.1223
3744593758538	374459	3758538	0.0059	0.1229	0.1288
3744643758538	374464	3758538	0.0059	0.1300	0.1359
3744693758538	374469	3758538	0.0059	0.1379	0.1438
3744743758538	374474	3758538	0.0058	0.1466	0.1524
3744793758538	374479	3758538	0.0058	0.1562	0.1621
3744843758538	374484	3758538	0.0058	0.1671	0.1729
3744893758538	374489	3758538	0.0058	0.1792	0.1849
3744943758538	374494	3758538	0.0057	0.1929	0.1986
3744993758538	374499	3758538	0.0057	0.2083	0.2140
3745093758538	374509	3758538	0.0056	0.2461	0.2517
3745143758538	374514	3758538	0.0056	0.2684	0.2739
3745243758538	374524	3758538	0.0055	0.3194	0.3249
3745293758538	374529	3758538	0.0054	0.3467	0.3521
3744093758543	374409	3758543	0.0064	0.0773	0.0836
3744143758543	374414	3758543	0.0063	0.0806	0.0869
3744193758543	374419	3758543	0.0063	0.0841	0.0905
3744243758543	374424	3758543	0.0063	0.0879	0.0942
3744293758543	374429	3758543	0.0063	0.0920	0.0983
3744343758543	374434	3758543	0.0063	0.0964	0.1027
3744393758543	374439	3758543	0.0063	0.1012	0.1074
3744443758543	374444	3758543	0.0062	0.1063	0.1125
3744493758543	374449	3758543	0.0062	0.1118	0.1180
3744543758543	374454	3758543	0.0062	0.1179	0.1241
3744593758543	374459	3758543	0.0062	0.1245	0.1306
3744643758543	374464	3758543	0.0061	0.1317	0.1378
3744693758543	374469	3758543	0.0061	0.1397	0.1458
3744743758543	374474	3758543	0.0061	0.1484	0.1545
3744793758543	374479	3758543	0.0060	0.1582	0.1643
3744843758543	374484	3758543	0.0060	0.1693	0.1753
3744893758543	374489	3758543	0.0060	0.1816	0.1875
3744943758543	374494	3758543	0.0059	0.1954	0.2013
3744993758543	374499	3758543	0.0059	0.2109	0.2168
3744093758548	374409	3758548	0.0066	0.0782	0.0848
3744143758548	374414	3758548	0.0066	0.0816	0.0882
3744193758548	374419	3758548	0.0066	0.0852	0.0917
3744243758548	374424	3758548	0.0066	0.0890	0.0956
3744293758548	374429	3758548	0.0065	0.0932	0.0997
3744343758548	374434	3758548	0.0065	0.0976	0.1042
3744393758548	374439	3758548	0.0065	0.1024	0.1089
3744443758548	374444	3758548	0.0065	0.1076	0.1141
3744493758548	374449	3758548	0.0065	0.1132	0.1196
3744543758548	374454	3758548	0.0064	0.1193	0.1257

IHS

Residential Health Risk Assessment Results Summary

Mitigated

RESIDENTIAL RECEPTORS ONLY

		MAX:	1.545
Unique Identifier	X (UTM)	Y (UTM)	Total Risk
3744293758528	374429	3758528	0.094
3744343758528	374434	3758528	0.098
3744393758528	374439	3758528	0.103
3744443758528	374444	3758528	0.108
3744493758528	374449	3758528	0.113
3744543758528	374454	3758528	0.119
3744593758528	374459	3758528	0.125
3744643758528	374464	3758528	0.132
3744693758528	374469	3758528	0.140
3744743758528	374474	3758528	0.148
3744793758528	374479	3758528	0.157
3744843758528	374484	3758528	0.168
3744893758528	374489	3758528	0.180
3744943758528	374494	3758528	0.193
3744993758528	374499	3758528	0.208
3745093758528	374509	3758528	0.245
3745143758528	374514	3758528	0.267
3745243758528	374524	3758528	0.317
3745293758528	374529	3758528	0.344
3744043758533	374404	3758533	0.078
3744093758533	374409	3758533	0.081
3744143758533	374414	3758533	0.084
3744193758533	374419	3758533	0.088
3744243758533	374424	3758533	0.091
3744293758533	374429	3758533	0.095
3744343758533	374434	3758533	0.100
3744393758533	374439	3758533	0.104
3744443758533	374444	3758533	0.109
3744493758533	374449	3758533	0.115
3744543758533	374454	3758533	0.121
3744593758533	374459	3758533	0.127
3744643758533	374464	3758533	0.134
3744693758533	374469	3758533	0.142
3744743758533	374474	3758533	0.150
3744793758533	374479	3758533	0.160
3744843758533	374484	3758533	0.170
3744893758533	374489	3758533	0.182
3744943758533	374494	3758533	0.196
3744993758533	374499	3758533	0.211
3745093758533	374509	3758533	0.249
3745143758533	374514	3758533	0.271
3745243758533	374524	3758533	0.321
3745293758533	374529	3758533	0.348
3744043758538	374404	3758538	0.079
3744093758538	374409	3758538	0.082
3744143758538	374414	3758538	0.086
3744193758538	374419	3758538	0.089
3744243758538	374424	3758538	0.093
3744293758538	374429	3758538	0.097
3744343758538	374434	3758538	0.101
3744393758538	374439	3758538	0.106
3744443758538	374444	3758538	0.111
3744493758538	374449	3758538	0.116
3744543758538	374454	3758538	0.122
3744593758538	374459	3758538	0.129
3744643758538	374464	3758538	0.136
3744693758538	374469	3758538	0.144
3744743758538	374474	3758538	0.152
3744793758538	374479	3758538	0.162
3744843758538	374484	3758538	0.173
3744893758538	374489	3758538	0.185
3744943758538	374494	3758538	0.199
3744993758538	374499	3758538	0.214
3745093758538	374509	3758538	0.252
3745143758538	374514	3758538	0.274
3745243758538	374524	3758538	0.325
3745293758538	374529	3758538	0.352
3744093758543	374409	3758543	0.084
3744143758543	374414	3758543	0.087
3744193758543	374419	3758543	0.090
3744243758543	374424	3758543	0.094
3744293758543	374429	3758543	0.098
3744343758543	374434	3758543	0.103
3744393758543	374439	3758543	0.107
3744443758543	374444	3758543	0.113
3744493758543	374449	3758543	0.118
3744543758543	374454	3758543	0.124
3744593758543	374459	3758543	0.131
3744643758543	374464	3758543	0.138
3744693758543	374469	3758543	0.146
3744743758543	374474	3758543	0.155
3744793758543	374479	3758543	0.164
3744843758543	374484	3758543	0.175
3744893758543	374489	3758543	0.188
3744943758543	374494	3758543	0.201
3744993758543	374499	3758543	0.217
3744093758548	374409	3758548	0.085
3744143758548	374414	3758548	0.088
3744193758548	374419	3758548	0.092
3744243758548	374424	3758548	0.096
3744293758548	374429	3758548	0.100
3744343758548	374434	3758548	0.104
3744393758548	374439	3758548	0.109
3744443758548	374444	3758548	0.114
3744493758548	374449	3758548	0.120
3744543758548	374454	3758548	0.126

FOR CHRONIC CALCS

MAX: 0.015

Overlapping Phases - Maximum GLC		
2025	2026	2027
0.00E+00	1.16E-03	5.63E-04
0.00E+00	1.21E-03	5.89E-04
0.00E+00	1.27E-03	6.19E-04
0.00E+00	1.33E-03	6.50E-04
0.00E+00	1.40E-03	6.84E-04
0.00E+00	1.47E-03	7.20E-04
0.00E+00	1.55E-03	7.61E-04
0.00E+00	1.64E-03	8.05E-04
0.00E+00	1.74E-03	8.54E-04
0.00E+00	1.85E-03	9.09E-04
0.00E+00	1.97E-03	9.69E-04
0.00E+00	2.10E-03	1.04E-03
0.00E+00	2.26E-03	1.11E-03
0.00E+00	2.43E-03	1.20E-03
0.00E+00	2.63E-03	1.30E-03
0.00E+00	3.11E-03	1.54E-03
0.00E+00	3.40E-03	1.68E-03
0.00E+00	4.06E-03	2.01E-03
0.00E+00	4.41E-03	2.18E-03
0.00E+00	9.60E-04	4.61E-04
0.00E+00	9.98E-04	4.80E-04
0.00E+00	1.04E-03	5.01E-04
0.00E+00	1.08E-03	5.22E-04
0.00E+00	1.13E-03	5.46E-04
0.00E+00	1.18E-03	5.71E-04
0.00E+00	1.23E-03	5.98E-04
0.00E+00	1.29E-03	6.27E-04
0.00E+00	1.35E-03	6.59E-04
0.00E+00	1.42E-03	6.93E-04
0.00E+00	1.49E-03	7.31E-04
0.00E+00	1.57E-03	7.71E-04
0.00E+00	1.66E-03	8.16E-04
0.00E+00	1.76E-03	8.66E-04
0.00E+00	1.87E-03	9.21E-04
0.00E+00	1.99E-03	9.82E-04
0.00E+00	2.13E-03	1.05E-03
0.00E+00	2.28E-03	1.13E-03
0.00E+00	2.46E-03	1.22E-03
0.00E+00	2.66E-03	1.32E-03
0.00E+00	3.15E-03	1.56E-03
0.00E+00	3.44E-03	1.70E-03
0.00E+00	4.10E-03	2.03E-03
0.00E+00	4.45E-03	2.21E-03
0.00E+00	9.74E-04	4.68E-04
0.00E+00	1.01E-03	4.87E-04
0.00E+00	1.05E-03	5.07E-04
0.00E+00	1.10E-03	5.29E-04
0.00E+00	1.14E-03	5.53E-04
0.00E+00	1.19E-03	5.79E-04
0.00E+00	1.25E-03	6.06E-04
0.00E+00	1.31E-03	6.36E-04
0.00E+00	1.37E-03	6.67E-04
0.00E+00	1.44E-03	7.02E-04
0.00E+00	1.51E-03	7.40E-04
0.00E+00	1.59E-03	7.82E-04
0.00E+00	1.68E-03	8.27E-04
0.00E+00	1.78E-03	8.77E-04
0.00E+00	1.89E-03	9.33E-04
0.00E+00	2.02E-03	9.95E-04
0.00E+00	2.15E-03	1.06E-03
0.00E+00	2.31E-03	1.14E-03
0.00E+00	2.49E-03	1.23E-03
0.00E+00	2.69E-03	1.33E-03
0.00E+00	3.18E-03	1.57E-03
0.00E+00	3.47E-03	1.72E-03
0.00E+00	4.13E-03	2.05E-03
0.00E+00	4.49E-03	2.23E-03
0.00E+00	1.03E-03	4.93E-04
0.00E+00	1.07E-03	5.14E-04
0.00E+00	1.11E-03	5.36E-04
0.00E+00	1.16E-03	5.60E-04
0.00E+00	1.21E-03	5.86E-04
0.00E+00	1.26E-03	6.14E-04
0.00E+00	1.32E-03	6.44E-04
0.00E+00	1.39E-03	6.76E-04
0.00E+00	1.45E-03	7.11E-04
0.00E+00	1.53E-03	7.49E-04
0.00E+00	1.61E-03	7.91E-04
0.00E+00	1.70E-03	8.37E-04
0.00E+00	1.80E-03	8.88E-04
0.00E+00	1.91E-03	9.44E-04
0.00E+00	2.04E-03	1.01E-03
0.00E+00	2.18E-03	1.08E-03
0.00E+00	2.34E-03	1.16E-03
0.00E+00	2.51E-03	1.24E-03
0.00E+00	2.71E-03	1.35E-03
0.00E+00	1.04E-03	5.00E-04
0.00E+00	1.08E-03	5.21E-04
0.00E+00	1.12E-03	5.43E-04
0.00E+00	1.17E-03	5.67E-04
0.00E+00	1.22E-03	5.93E-04
0.00E+00	1.28E-03	6.21E-04
0.00E+00	1.34E-03	6.51E-04
0.00E+00	1.40E-03	6.84E-04
0.00E+00	1.47E-03	7.19E-04
0.00E+00	1.55E-03	7.58E-04

IHS

Health Risk Assessment Results Summary

Mitigated

Residential Receptors

		MAX:	0.1346	1.5245	1.545
Unique Identifier	X (UTM)	Y (UTM)	Onroad	Offroad	Total Risk
3744593758548	374459	3758548	0.0064	0.1260	0.1324
3744643758548	374464	3758548	0.0064	0.1333	0.1397
3744693758548	374469	3758548	0.0064	0.1414	0.1477
3744743758548	374474	3758548	0.0063	0.1502	0.1565
3744793758548	374479	3758548	0.0063	0.1601	0.1664
3744843758548	374484	3758548	0.0063	0.1713	0.1776
3744893758548	374489	3758548	0.0062	0.1837	0.1899
3744943758548	374494	3758548	0.0062	0.1976	0.2038
3744093758553	374409	3758553	0.0069	0.0791	0.0860
3744143758553	374414	3758553	0.0069	0.0825	0.0894
3744193758553	374419	3758553	0.0069	0.0861	0.0930
3744243758553	374424	3758553	0.0068	0.0900	0.0969
3744293758553	374429	3758553	0.0068	0.0942	0.1010
3744343758553	374434	3758553	0.0068	0.0987	0.1055
3744393758553	374439	3758553	0.0068	0.1036	0.1103
3744443758553	374444	3758553	0.0067	0.1088	0.1155
3744493758553	374449	3758553	0.0067	0.1145	0.1212
3744543758553	374454	3758553	0.0067	0.1206	0.1273
3744593758553	374459	3758553	0.0067	0.1274	0.1340
3744643758553	374464	3758553	0.0066	0.1348	0.1414
3744693758553	374469	3758553	0.0066	0.1429	0.1495
3744093758558	374409	3758558	0.0072	0.0800	0.0871
3744143758558	374414	3758558	0.0071	0.0834	0.0906
3744193758558	374419	3758558	0.0071	0.0871	0.0942
3744243758558	374424	3758558	0.0071	0.0910	0.0981
3744293758558	374429	3758558	0.0071	0.0952	0.1023
3744093758563	374409	3758563	0.0075	0.0807	0.0882
3744143758563	374414	3758563	0.0075	0.0842	0.0917
3744193758563	374419	3758563	0.0074	0.0879	0.0953
3744243758563	374424	3758563	0.0074	0.0918	0.0993
3746063758323	374606	3758323	0.0041	0.0658	0.0699
3746113758323	374611	3758323	0.0042	0.0668	0.0710
3746163758323	374616	3758323	0.0042	0.0677	0.0719
3746213758323	374621	3758323	0.0043	0.0686	0.0729
3746263758323	374626	3758323	0.0044	0.0695	0.0739
3746313758323	374631	3758323	0.0045	0.0704	0.0748
3746363758323	374636	3758323	0.0045	0.0712	0.0758
3746413758323	374641	3758323	0.0046	0.0721	0.0767
3746463758323	374646	3758323	0.0047	0.0729	0.0776
3746513758323	374651	3758323	0.0048	0.0736	0.0784
3746563758323	374656	3758323	0.0049	0.0744	0.0793
3746613758323	374661	3758323	0.0050	0.0751	0.0801
3746663758323	374666	3758323	0.0051	0.0758	0.0809
3746713758323	374671	3758323	0.0052	0.0765	0.0817
3746763758323	374676	3758323	0.0053	0.0772	0.0824
3746813758323	374681	3758323	0.0054	0.0778	0.0832
3746863758323	374686	3758323	0.0055	0.0784	0.0839
3746913758323	374691	3758323	0.0056	0.0790	0.0846
3746963758323	374696	3758323	0.0057	0.0795	0.0852
3747013758323	374701	3758323	0.0058	0.0800	0.0858
3747063758323	374706	3758323	0.0059	0.0805	0.0864
3747113758323	374711	3758323	0.0061	0.0809	0.0870
3747163758323	374716	3758323	0.0062	0.0814	0.0876
3747213758323	374721	3758323	0.0063	0.0817	0.0881
3747263758323	374726	3758323	0.0065	0.0821	0.0886
3747313758323	374731	3758323	0.0066	0.0824	0.0891
3747363758323	374736	3758323	0.0068	0.0827	0.0895
3747413758323	374741	3758323	0.0070	0.0830	0.0900
3747463758323	374746	3758323	0.0071	0.0833	0.0904
3747513758323	374751	3758323	0.0073	0.0835	0.0908
3747563758323	374756	3758323	0.0075	0.0837	0.0912
3747613758323	374761	3758323	0.0077	0.0838	0.0916
3746063758328	374606	3758328	0.0041	0.0688	0.0730
3746113758328	374611	3758328	0.0042	0.0699	0.0741
3746163758328	374616	3758328	0.0043	0.0708	0.0751
3746213758328	374621	3758328	0.0044	0.0718	0.0762
3746263758328	374626	3758328	0.0044	0.0728	0.0772
3746313758328	374631	3758328	0.0045	0.0737	0.0782
3746363758328	374636	3758328	0.0046	0.0746	0.0792
3746413758328	374641	3758328	0.0047	0.0755	0.0802
3746463758328	374646	3758328	0.0047	0.0764	0.0811
3746513758328	374651	3758328	0.0048	0.0772	0.0820
3746563758328	374656	3758328	0.0049	0.0780	0.0829
3746613758328	374661	3758328	0.0050	0.0788	0.0838
3746663758328	374666	3758328	0.0051	0.0795	0.0846
3746713758328	374671	3758328	0.0052	0.0803	0.0855
3746763758328	374676	3758328	0.0053	0.0809	0.0862
3746813758328	374681	3758328	0.0054	0.0816	0.0870
3746863758328	374686	3758328	0.0055	0.0822	0.0877
3746913758328	374691	3758328	0.0056	0.0828	0.0884
3746963758328	374696	3758328	0.0057	0.0833	0.0891
3747013758328	374701	3758328	0.0059	0.0839	0.0897
3747063758328	374706	3758328	0.0060	0.0843	0.0903
3747113758328	374711	3758328	0.0061	0.0848	0.0909
3747163758328	374716	3758328	0.0063	0.0852	0.0915
3747213758328	374721	3758328	0.0064	0.0856	0.0920
3747263758328	374726	3758328	0.0066	0.0860	0.0925
3747313758328	374731	3758328	0.0067	0.0863	0.0930
3747363758328	374736	3758328	0.0069	0.0866	0.0934
3747413758328	374741	3758328	0.0070	0.0868	0.0939
3747463758328	374746	3758328	0.0072	0.0871	0.0943
3747513758328	374751	3758328	0.0074	0.0873	0.0947
3747563758328	374756	3758328	0.0076	0.0874	0.0950
3747613758328	374761	3758328	0.0078	0.0876	0.0954
3746063758333	374606	3758333	0.0042	0.0721	0.0763
3746113758333	374611	3758333	0.0042	0.0732	0.0774

IHS

Residential Health Risk Assessment Results Summary

Mitigated

RESIDENTIAL RECEPTORS ONLY

		MAX:	1.545
Unique Identifier	X (UTM)	Y (UTM)	Total Risk
3744593758548	374459	3758548	0.132
3744643758548	374464	3758548	0.140
3744693758548	374469	3758548	0.148
3744743758548	374474	3758548	0.157
3744793758548	374479	3758548	0.166
3744843758548	374484	3758548	0.178
3744893758548	374489	3758548	0.190
3744943758548	374494	3758548	0.204
3744093758553	374409	3758553	0.086
3744143758553	374414	3758553	0.089
3744193758553	374419	3758553	0.093
3744243758553	374424	3758553	0.097
3744293758553	374429	3758553	0.101
3744343758553	374434	3758553	0.106
3744393758553	374439	3758553	0.110
3744443758553	374444	3758553	0.116
3744493758553	374449	3758553	0.121
3744543758553	374454	3758553	0.127
3744593758553	374459	3758553	0.134
3744643758553	374464	3758553	0.141
3744693758553	374469	3758553	0.149
3744093758558	374409	3758558	0.087
3744143758558	374414	3758558	0.091
3744193758558	374419	3758558	0.094
3744243758558	374424	3758558	0.098
3744293758558	374429	3758558	0.102
3744093758563	374409	3758563	0.088
3744143758563	374414	3758563	0.092
3744193758563	374419	3758563	0.095
3744243758563	374424	3758563	0.099
3746063758323	374606	3758323	0.070
3746113758323	374611	3758323	0.071
3746163758323	374616	3758323	0.072
3746213758323	374621	3758323	0.073
3746263758323	374626	3758323	0.074
3746313758323	374631	3758323	0.075
3746363758323	374636	3758323	0.076
3746413758323	374641	3758323	0.077
3746463758323	374646	3758323	0.078
3746513758323	374651	3758323	0.078
3746563758323	374656	3758323	0.079
3746613758323	374661	3758323	0.080
3746663758323	374666	3758323	0.081
3746713758323	374671	3758323	0.082
3746763758323	374676	3758323	0.082
3746813758323	374681	3758323	0.083
3746863758323	374686	3758323	0.084
3746913758323	374691	3758323	0.085
3746963758323	374696	3758323	0.085
3747013758323	374701	3758323	0.086
3747063758323	374706	3758323	0.086
3747113758323	374711	3758323	0.087
3747163758323	374716	3758323	0.088
3747213758323	374721	3758323	0.088
3747263758323	374726	3758323	0.089
3747313758323	374731	3758323	0.089
3747363758323	374736	3758323	0.090
3747413758323	374741	3758323	0.090
3747463758323	374746	3758323	0.090
3747513758323	374751	3758323	0.091
3747563758323	374756	3758323	0.091
3747613758323	374761	3758323	0.092
3746063758328	374606	3758328	0.073
3746113758328	374611	3758328	0.074
3746163758328	374616	3758328	0.075
3746213758328	374621	3758328	0.076
3746263758328	374626	3758328	0.077
3746313758328	374631	3758328	0.078
3746363758328	374636	3758328	0.079
3746413758328	374641	3758328	0.080
3746463758328	374646	3758328	0.081
3746513758328	374651	3758328	0.082
3746563758328	374656	3758328	0.083
3746613758328	374661	3758328	0.084
3746663758328	374666	3758328	0.085
3746713758328	374671	3758328	0.085
3746763758328	374676	3758328	0.086
3746813758328	374681	3758328	0.087
3746863758328	374686	3758328	0.088
3746913758328	374691	3758328	0.088
3746963758328	374696	3758328	0.089
3747013758328	374701	3758328	0.090
3747063758328	374706	3758328	0.090
3747113758328	374711	3758328	0.091
3747163758328	374716	3758328	0.091
3747213758328	374721	3758328	0.092
3747263758328	374726	3758328	0.093
3747313758328	374731	3758328	0.093
3747363758328	374736	3758328	0.093
3747413758328	374741	3758328	0.094
3747463758328	374746	3758328	0.094
3747513758328	374751	3758328	0.095
3747563758328	374756	3758328	0.095
3747613758328	374761	3758328	0.095
3746063758333	374606	3758333	0.076
3746113758333	374611	3758333	0.077

FOR CHRONIC CALCS

MAX: 0.015

Overlapping Phases - Maximum GLC		
2025	2026	2027
0.00E+00	1.63E-03	8.00E-04
0.00E+00	1.72E-03	8.47E-04
0.00E+00	1.82E-03	8.98E-04
0.00E+00	1.93E-03	9.54E-04
0.00E+00	2.06E-03	1.02E-03
0.00E+00	2.20E-03	1.09E-03
0.00E+00	2.36E-03	1.17E-03
0.00E+00	2.54E-03	1.26E-03
0.00E+00	1.05E-03	5.05E-04
0.00E+00	1.09E-03	5.27E-04
0.00E+00	1.14E-03	5.49E-04
0.00E+00	1.19E-03	5.74E-04
0.00E+00	1.24E-03	6.00E-04
0.00E+00	1.29E-03	6.28E-04
0.00E+00	1.35E-03	6.59E-04
0.00E+00	1.42E-03	6.92E-04
0.00E+00	1.49E-03	7.27E-04
0.00E+00	1.56E-03	7.66E-04
0.00E+00	1.65E-03	8.09E-04
0.00E+00	1.74E-03	8.56E-04
0.00E+00	1.84E-03	9.07E-04
0.00E+00	1.07E-03	5.11E-04
0.00E+00	1.11E-03	5.33E-04
0.00E+00	1.15E-03	5.55E-04
0.00E+00	1.20E-03	5.80E-04
0.00E+00	1.25E-03	6.06E-04
0.00E+00	1.08E-03	5.16E-04
0.00E+00	1.12E-03	5.38E-04
0.00E+00	1.16E-03	5.61E-04
0.00E+00	1.21E-03	5.85E-04
0.00E+00	8.56E-04	4.16E-04
0.00E+00	8.68E-04	4.22E-04
0.00E+00	8.80E-04	4.27E-04
0.00E+00	8.92E-04	4.33E-04
0.00E+00	9.03E-04	4.39E-04
0.00E+00	9.15E-04	4.44E-04
0.00E+00	9.26E-04	4.50E-04
0.00E+00	9.38E-04	4.55E-04
0.00E+00	9.48E-04	4.60E-04
0.00E+00	9.59E-04	4.65E-04
0.00E+00	9.69E-04	4.69E-04
0.00E+00	9.79E-04	4.74E-04
0.00E+00	9.89E-04	4.79E-04
0.00E+00	9.98E-04	4.83E-04
0.00E+00	1.01E-03	4.87E-04
0.00E+00	1.02E-03	4.91E-04
0.00E+00	1.02E-03	4.95E-04
0.00E+00	1.03E-03	4.98E-04
0.00E+00	1.04E-03	5.02E-04
0.00E+00	1.05E-03	5.05E-04
0.00E+00	1.06E-03	5.08E-04
0.00E+00	1.06E-03	5.11E-04
0.00E+00	1.07E-03	5.14E-04
0.00E+00	1.07E-03	5.16E-04
0.00E+00	1.08E-03	5.18E-04
0.00E+00	1.09E-03	5.21E-04
0.00E+00	1.09E-03	5.23E-04
0.00E+00	1.10E-03	5.25E-04
0.00E+00	1.10E-03	5.26E-04
0.00E+00	1.11E-03	5.28E-04
0.00E+00	1.11E-03	5.29E-04
0.00E+00	1.12E-03	5.31E-04
0.00E+00	8.94E-04	4.35E-04
0.00E+00	9.07E-04	4.41E-04
0.00E+00	9.20E-04	4.47E-04
0.00E+00	9.33E-04	4.54E-04
0.00E+00	9.45E-04	4.59E-04
0.00E+00	9.58E-04	4.65E-04
0.00E+00	9.70E-04	4.71E-04
0.00E+00	9.82E-04	4.77E-04
0.00E+00	9.93E-04	4.82E-04
0.00E+00	1.00E-03	4.87E-04
0.00E+00	1.01E-03	4.92E-04
0.00E+00	1.03E-03	4.97E-04
0.00E+00	1.04E-03	5.02E-04
0.00E+00	1.05E-03	5.06E-04
0.00E+00	1.05E-03	5.11E-04
0.00E+00	1.06E-03	5.15E-04
0.00E+00	1.07E-03	5.19E-04
0.00E+00	1.08E-03	5.22E-04
0.00E+00	1.09E-03	5.26E-04
0.00E+00	1.10E-03	5.29E-04
0.00E+00	1.10E-03	5.32E-04
0.00E+00	1.11E-03	5.35E-04
0.00E+00	1.12E-03	5.38E-04
0.00E+00	1.12E-03	5.40E-04
0.00E+00	1.13E-03	5.43E-04
0.00E+00	1.14E-03	5.45E-04
0.00E+00	1.14E-03	5.47E-04
0.00E+00	1.15E-03	5.48E-04
0.00E+00	1.15E-03	5.50E-04
0.00E+00	1.15E-03	5.52E-04
0.00E+00	1.16E-03	5.53E-04
0.00E+00	1.16E-03	5.54E-04
0.00E+00	9.36E-04	4.56E-04
0.00E+00	9.50E-04	4.63E-04

IHS

Health Risk Assessment Results Summary

Mitigated

Residential Receptors

		MAX:	0.1346	1.5245	1.545
Unique Identifier	X (UTM)	Y (UTM)	Onroad	Offroad	Total Risk
3746163758333	374616	3758333	0.0043	0.0743	0.0786
3746213758333	374621	3758333	0.0044	0.0753	0.0797
3746263758333	374626	3758333	0.0045	0.0763	0.0808
3746313758333	374631	3758333	0.0045	0.0773	0.0819
3746363758333	374636	3758333	0.0046	0.0783	0.0829
3746413758333	374641	3758333	0.0047	0.0793	0.0840
3746463758333	374646	3758333	0.0048	0.0802	0.0850
3746513758333	374651	3758333	0.0049	0.0810	0.0859
3746563758333	374656	3758333	0.0050	0.0819	0.0869
3746613758333	374661	3758333	0.0051	0.0827	0.0878
3746663758333	374666	3758333	0.0052	0.0835	0.0887
3746713758333	374671	3758333	0.0053	0.0843	0.0895
3746763758333	374676	3758333	0.0054	0.0850	0.0903
3746813758333	374681	3758333	0.0055	0.0857	0.0911
3746863758333	374686	3758333	0.0056	0.0863	0.0919
3746913758333	374691	3758333	0.0057	0.0869	0.0926
3746963758333	374696	3758333	0.0058	0.0875	0.0933
3747013758333	374701	3758333	0.0059	0.0880	0.0939
3747063758333	374706	3758333	0.0061	0.0885	0.0945
3747113758333	374711	3758333	0.0062	0.0890	0.0951
3747163758333	374716	3758333	0.0063	0.0894	0.0957
3747213758333	374721	3758333	0.0065	0.0898	0.0962
3747263758333	374726	3758333	0.0066	0.0901	0.0967
3747313758333	374731	3758333	0.0068	0.0904	0.0972
3747363758333	374736	3758333	0.0069	0.0907	0.0976
3747413758333	374741	3758333	0.0071	0.0910	0.0981
3747463758333	374746	3758333	0.0073	0.0912	0.0985
3747513758333	374751	3758333	0.0075	0.0914	0.0988
3747563758333	374756	3758333	0.0077	0.0915	0.0992
3747613758333	374761	3758333	0.0079	0.0917	0.0996
3746063758338	374606	3758338	0.0042	0.0757	0.0799
3746113758338	374611	3758338	0.0043	0.0768	0.0811
3746163758338	374616	3758338	0.0044	0.0780	0.0823
3746213758338	374621	3758338	0.0044	0.0791	0.0835
3746263758338	374626	3758338	0.0045	0.0802	0.0847
3746313758338	374631	3758338	0.0046	0.0813	0.0859
3746363758338	374636	3758338	0.0047	0.0823	0.0870
3746413758338	374641	3758338	0.0048	0.0833	0.0881
3746463758338	374646	3758338	0.0048	0.0843	0.0891
3746513758338	374651	3758338	0.0049	0.0852	0.0902
3746563758338	374656	3758338	0.0050	0.0861	0.0912
3746613758338	374661	3758338	0.0051	0.0870	0.0921
3746663758338	374666	3758338	0.0052	0.0878	0.0930
3746713758338	374671	3758338	0.0053	0.0886	0.0939
3746763758338	374676	3758338	0.0054	0.0894	0.0948
3746813758338	374681	3758338	0.0055	0.0901	0.0956
3746863758338	374686	3758338	0.0056	0.0907	0.0964
3746913758338	374691	3758338	0.0057	0.0914	0.0971
3746963758338	374696	3758338	0.0059	0.0919	0.0978
3747013758338	374701	3758338	0.0060	0.0925	0.0985
3747063758338	374706	3758338	0.0061	0.0930	0.0991
3747113758338	374711	3758338	0.0062	0.0935	0.0997
3747163758338	374716	3758338	0.0064	0.0939	0.1002
3747213758338	374721	3758338	0.0065	0.0942	0.1008
3747263758338	374726	3758338	0.0067	0.0946	0.1013
3747313758338	374731	3758338	0.0068	0.0949	0.1017
3747363758338	374736	3758338	0.0070	0.0952	0.1022
3747413758338	374741	3758338	0.0072	0.0954	0.1026
3747463758338	374746	3758338	0.0074	0.0956	0.1030
3747513758338	374751	3758338	0.0075	0.0958	0.1033
3747563758338	374756	3758338	0.0077	0.0959	0.1037
3747613758338	374761	3758338	0.0079	0.0961	0.1040
3746063758343	374606	3758343	0.0043	0.0795	0.0838
3746113758343	374611	3758343	0.0043	0.0808	0.0851
3746163758343	374616	3758343	0.0044	0.0820	0.0864
3746213758343	374621	3758343	0.0045	0.0832	0.0877
3746263758343	374626	3758343	0.0046	0.0844	0.0890
3746313758343	374631	3758343	0.0046	0.0856	0.0902
3746363758343	374636	3758343	0.0047	0.0867	0.0914
3746413758343	374641	3758343	0.0048	0.0878	0.0926
3746463758343	374646	3758343	0.0049	0.0888	0.0937
3746513758343	374651	3758343	0.0050	0.0898	0.0948
3746563758343	374656	3758343	0.0051	0.0908	0.0958
3746613758343	374661	3758343	0.0052	0.0917	0.0968
3746663758343	374666	3758343	0.0052	0.0926	0.0978
3746713758343	374671	3758343	0.0054	0.0934	0.0987
3746763758343	374676	3758343	0.0055	0.0942	0.0996
3746813758343	374681	3758343	0.0056	0.0949	0.1005
3746863758343	374686	3758343	0.0057	0.0956	0.1012
3746913758343	374691	3758343	0.0058	0.0962	0.1020
3746963758343	374696	3758343	0.0059	0.0968	0.1027
3747013758343	374701	3758343	0.0060	0.0974	0.1034
3747063758343	374706	3758343	0.0062	0.0979	0.1040
3747113758343	374711	3758343	0.0063	0.0983	0.1046
3747163758343	374716	3758343	0.0064	0.0987	0.1052
3747213758343	374721	3758343	0.0066	0.0991	0.1057
3747263758343	374726	3758343	0.0067	0.0994	0.1062
3747313758343	374731	3758343	0.0069	0.0997	0.1066
3747363758343	374736	3758343	0.0071	0.1000	0.1071
3747413758343	374741	3758343	0.0072	0.1002	0.1074
3747463758343	374746	3758343	0.0074	0.1004	0.1078
3747513758343	374751	3758343	0.0076	0.1005	0.1082
3746063758348	374606	3758348	0.0043	0.0838	0.0881
3746113758348	374611	3758348	0.0044	0.0851	0.0895
3746163758348	374616	3758348	0.0044	0.0865	0.0909
3746213758348	374621	3758348	0.0045	0.0878	0.0923

IHS

Residential Health Risk Assessment Results Summary

Mitigated

RESIDENTIAL RECEPTORS ONLY

		MAX:	1.545
Unique Identifier	X (UTM)	Y (UTM)	Total Risk
3746163758333	374616	3758333	0.079
3746213758333	374621	3758333	0.080
3746263758333	374626	3758333	0.081
3746313758333	374631	3758333	0.082
3746363758333	374636	3758333	0.083
3746413758333	374641	3758333	0.084
3746463758333	374646	3758333	0.085
3746513758333	374651	3758333	0.086
3746563758333	374656	3758333	0.087
3746613758333	374661	3758333	0.088
3746663758333	374666	3758333	0.089
3746713758333	374671	3758333	0.090
3746763758333	374676	3758333	0.090
3746813758333	374681	3758333	0.091
3746863758333	374686	3758333	0.092
3746913758333	374691	3758333	0.093
3746963758333	374696	3758333	0.093
3747013758333	374701	3758333	0.094
3747063758333	374706	3758333	0.095
3747113758333	374711	3758333	0.095
3747163758333	374716	3758333	0.096
3747213758333	374721	3758333	0.096
3747263758333	374726	3758333	0.097
3747313758333	374731	3758333	0.097
3747363758333	374736	3758333	0.098
3747413758333	374741	3758333	0.098
3747463758333	374746	3758333	0.098
3747513758333	374751	3758333	0.099
3747563758333	374756	3758333	0.099
3747613758333	374761	3758333	0.100
3746063758338	374606	3758338	0.080
3746113758338	374611	3758338	0.081
3746163758338	374616	3758338	0.082
3746213758338	374621	3758338	0.084
3746263758338	374626	3758338	0.085
3746313758338	374631	3758338	0.086
3746363758338	374636	3758338	0.087
3746413758338	374641	3758338	0.088
3746463758338	374646	3758338	0.089
3746513758338	374651	3758338	0.090
3746563758338	374656	3758338	0.091
3746613758338	374661	3758338	0.092
3746663758338	374666	3758338	0.093
3746713758338	374671	3758338	0.094
3746763758338	374676	3758338	0.095
3746813758338	374681	3758338	0.096
3746863758338	374686	3758338	0.096
3746913758338	374691	3758338	0.097
3746963758338	374696	3758338	0.098
3747013758338	374701	3758338	0.098
3747063758338	374706	3758338	0.099
3747113758338	374711	3758338	0.100
3747163758338	374716	3758338	0.100
3747213758338	374721	3758338	0.101
3747263758338	374726	3758338	0.101
3747313758338	374731	3758338	0.102
3747363758338	374736	3758338	0.102
3747413758338	374741	3758338	0.103
3747463758338	374746	3758338	0.103
3747513758338	374751	3758338	0.103
3747563758338	374756	3758338	0.104
3747613758338	374761	3758338	0.104
3746063758343	374606	3758343	0.084
3746113758343	374611	3758343	0.085
3746163758343	374616	3758343	0.086
3746213758343	374621	3758343	0.088
3746263758343	374626	3758343	0.089
3746313758343	374631	3758343	0.090
3746363758343	374636	3758343	0.091
3746413758343	374641	3758343	0.093
3746463758343	374646	3758343	0.094
3746513758343	374651	3758343	0.095
3746563758343	374656	3758343	0.096
3746613758343	374661	3758343	0.097
3746663758343	374666	3758343	0.098
3746713758343	374671	3758343	0.099
3746763758343	374676	3758343	0.100
3746813758343	374681	3758343	0.100
3746863758343	374686	3758343	0.101
3746913758343	374691	3758343	0.102
3746963758343	374696	3758343	0.103
3747013758343	374701	3758343	0.103
3747063758343	374706	3758343	0.104
3747113758343	374711	3758343	0.105
3747163758343	374716	3758343	0.105
3747213758343	374721	3758343	0.106
3747263758343	374726	3758343	0.106
3747313758343	374731	3758343	0.107
3747363758343	374736	3758343	0.107
3747413758343	374741	3758343	0.107
3747463758343	374746	3758343	0.108
3747513758343	374751	3758343	0.108
3746063758348	374606	3758348	0.088
3746113758348	374611	3758348	0.090
3746163758348	374616	3758348	0.091
3746213758348	374621	3758348	0.092

FOR CHRONIC CALCS

MAX: 0.015

Overlapping Phases - Maximum GLC		
2025	2026	2027
0.00E+00	9.64E-04	4.69E-04
0.00E+00	9.78E-04	4.76E-04
0.00E+00	9.91E-04	4.82E-04
0.00E+00	1.00E-03	4.88E-04
0.00E+00	1.02E-03	4.95E-04
0.00E+00	1.03E-03	5.01E-04
0.00E+00	1.04E-03	5.06E-04
0.00E+00	1.05E-03	5.12E-04
0.00E+00	1.06E-03	5.17E-04
0.00E+00	1.08E-03	5.22E-04
0.00E+00	1.09E-03	5.27E-04
0.00E+00	1.10E-03	5.32E-04
0.00E+00	1.11E-03	5.36E-04
0.00E+00	1.12E-03	5.40E-04
0.00E+00	1.13E-03	5.45E-04
0.00E+00	1.13E-03	5.48E-04
0.00E+00	1.14E-03	5.52E-04
0.00E+00	1.15E-03	5.55E-04
0.00E+00	1.16E-03	5.58E-04
0.00E+00	1.16E-03	5.61E-04
0.00E+00	1.17E-03	5.64E-04
0.00E+00	1.18E-03	5.66E-04
0.00E+00	1.18E-03	5.69E-04
0.00E+00	1.19E-03	5.71E-04
0.00E+00	1.19E-03	5.73E-04
0.00E+00	1.20E-03	5.74E-04
0.00E+00	1.20E-03	5.76E-04
0.00E+00	1.21E-03	5.77E-04
0.00E+00	1.21E-03	5.78E-04
0.00E+00	1.21E-03	5.80E-04
0.00E+00	9.82E-04	4.78E-04
0.00E+00	9.97E-04	4.86E-04
0.00E+00	1.01E-03	4.93E-04
0.00E+00	1.03E-03	5.00E-04
0.00E+00	1.04E-03	5.07E-04
0.00E+00	1.06E-03	5.14E-04
0.00E+00	1.07E-03	5.20E-04
0.00E+00	1.08E-03	5.27E-04
0.00E+00	1.09E-03	5.33E-04
0.00E+00	1.11E-03	5.38E-04
0.00E+00	1.12E-03	5.44E-04
0.00E+00	1.13E-03	5.49E-04
0.00E+00	1.14E-03	5.55E-04
0.00E+00	1.15E-03	5.59E-04
0.00E+00	1.16E-03	5.64E-04
0.00E+00	1.17E-03	5.68E-04
0.00E+00	1.18E-03	5.73E-04
0.00E+00	1.19E-03	5.76E-04
0.00E+00	1.20E-03	5.80E-04
0.00E+00	1.21E-03	5.83E-04
0.00E+00	1.21E-03	5.87E-04
0.00E+00	1.22E-03	5.90E-04
0.00E+00	1.23E-03	5.92E-04
0.00E+00	1.23E-03	5.95E-04
0.00E+00	1.24E-03	5.97E-04
0.00E+00	1.24E-03	5.99E-04
0.00E+00	1.25E-03	6.01E-04
0.00E+00	1.25E-03	6.02E-04
0.00E+00	1.26E-03	6.03E-04
0.00E+00	1.26E-03	6.05E-04
0.00E+00	1.27E-03	6.06E-04
0.00E+00	1.27E-03	6.07E-04
0.00E+00	1.03E-03	5.03E-04
0.00E+00	1.05E-03	5.11E-04
0.00E+00	1.06E-03	5.19E-04
0.00E+00	1.08E-03	5.27E-04
0.00E+00	1.10E-03	5.34E-04
0.00E+00	1.11E-03	5.41E-04
0.00E+00	1.13E-03	5.48E-04
0.00E+00	1.14E-03	5.55E-04
0.00E+00	1.15E-03	5.61E-04
0.00E+00	1.17E-03	5.68E-04
0.00E+00	1.18E-03	5.74E-04
0.00E+00	1.19E-03	5.79E-04
0.00E+00	1.20E-03	5.85E-04
0.00E+00	1.21E-03	5.90E-04
0.00E+00	1.22E-03	5.95E-04
0.00E+00	1.23E-03	5.99E-04
0.00E+00	1.24E-03	6.03E-04
0.00E+00	1.25E-03	6.07E-04
0.00E+00	1.26E-03	6.11E-04
0.00E+00	1.27E-03	6.14E-04
0.00E+00	1.28E-03	6.17E-04
0.00E+00	1.28E-03	6.20E-04
0.00E+00	1.29E-03	6.23E-04
0.00E+00	1.30E-03	6.25E-04
0.00E+00	1.30E-03	6.27E-04
0.00E+00	1.31E-03	6.29E-04
0.00E+00	1.31E-03	6.31E-04
0.00E+00	1.32E-03	6.32E-04
0.00E+00	1.32E-03	6.33E-04
0.00E+00	1.32E-03	6.34E-04
0.00E+00	1.09E-03	5.31E-04
0.00E+00	1.10E-03	5.39E-04
0.00E+00	1.12E-03	5.48E-04
0.00E+00	1.14E-03	5.56E-04

IHS

Health Risk Assessment Results Summary

Mitigated

Residential Receptors

		MAX:	0.1346	1.5245	1.545
Unique Identifier	X (UTM)	Y (UTM)	Onroad	Offroad	Total Risk
3746263758348	374626	3758348	0.0046	0.0891	0.0937
3746313758348	374631	3758348	0.0047	0.0903	0.0950
3746363758348	374636	3758348	0.0048	0.0915	0.0963
3746413758348	374641	3758348	0.0048	0.0927	0.0975
3746463758348	374646	3758348	0.0049	0.0938	0.0987
3746513758348	374651	3758348	0.0050	0.0948	0.0999
3746563758348	374656	3758348	0.0051	0.0959	0.1010
3746613758348	374661	3758348	0.0052	0.0968	0.1020
3746663758348	374666	3758348	0.0053	0.0977	0.1030
3746713758348	374671	3758348	0.0054	0.0986	0.1040
3746763758348	374676	3758348	0.0055	0.0994	0.1049
3746813758348	374681	3758348	0.0056	0.1002	0.1058
3746863758348	374686	3758348	0.0057	0.1009	0.1066
3746913758348	374691	3758348	0.0058	0.1015	0.1074
3746963758348	374696	3758348	0.0060	0.1021	0.1081
3747013758348	374701	3758348	0.0061	0.1027	0.1088
3747063758348	374706	3758348	0.0062	0.1032	0.1094
3747113758348	374711	3758348	0.0064	0.1036	0.1100
3747163758348	374716	3758348	0.0065	0.1040	0.1105
3747213758348	374721	3758348	0.0066	0.1044	0.1110
3747263758348	374726	3758348	0.0068	0.1047	0.1115
3747313758348	374731	3758348	0.0070	0.1050	0.1119
3747363758348	374736	3758348	0.0071	0.1052	0.1123
3747413758348	374741	3758348	0.0073	0.1054	0.1127
3747463758348	374746	3758348	0.0075	0.1056	0.1131
3747513758348	374751	3758348	0.0077	0.1057	0.1134
3746063758353	374606	3758353	0.0043	0.0885	0.0928
3746113758353	374611	3758353	0.0044	0.0899	0.0943
3746163758353	374616	3758353	0.0045	0.0914	0.0959
3746213758353	374621	3758353	0.0046	0.0928	0.0974
3746263758353	374626	3758353	0.0046	0.0942	0.0988
3746313758353	374631	3758353	0.0047	0.0955	0.1003
3746363758353	374636	3758353	0.0048	0.0968	0.1016
3746413758353	374641	3758353	0.0049	0.0981	0.1030
3746463758353	374646	3758353	0.0050	0.0993	0.1042
3746513758353	374651	3758353	0.0051	0.1004	0.1054
3746563758353	374656	3758353	0.0052	0.1014	0.1066
3746613758353	374661	3758353	0.0052	0.1025	0.1077
3746663758353	374666	3758353	0.0053	0.1034	0.1088
3746713758353	374671	3758353	0.0054	0.1043	0.1097
3746763758353	374676	3758353	0.0056	0.1051	0.1107
3746813758353	374681	3758353	0.0057	0.1059	0.1116
3746863758353	374686	3758353	0.0058	0.1066	0.1124
3746913758353	374691	3758353	0.0059	0.1073	0.1132
3746963758353	374696	3758353	0.0060	0.1079	0.1139
3747013758353	374701	3758353	0.0061	0.1085	0.1146
3747063758353	374706	3758353	0.0063	0.1090	0.1153
3747113758353	374711	3758353	0.0064	0.1094	0.1158
3747163758353	374716	3758353	0.0066	0.1097	0.1163
3747213758353	374721	3758353	0.0067	0.1101	0.1168
3747263758353	374726	3758353	0.0069	0.1104	0.1173
3747313758353	374731	3758353	0.0070	0.1107	0.1177
3747363758353	374736	3758353	0.0072	0.1109	0.1181
3747413758353	374741	3758353	0.0074	0.1111	0.1184
3747463758353	374746	3758353	0.0076	0.1112	0.1188
3747513758353	374751	3758353	0.0078	0.1113	0.1190
3746063758358	374606	3758358	0.0044	0.0936	0.0980
3746113758358	374611	3758358	0.0044	0.0953	0.0997
3746163758358	374616	3758358	0.0045	0.0968	0.1014
3746213758358	374621	3758358	0.0046	0.0984	0.1030
3746263758358	374626	3758358	0.0047	0.0999	0.1046
3746313758358	374631	3758358	0.0048	0.1013	0.1061
3746363758358	374636	3758358	0.0048	0.1027	0.1075
3746413758358	374641	3758358	0.0049	0.1041	0.1090
3746463758358	374646	3758358	0.0050	0.1053	0.1103
3746513758358	374651	3758358	0.0051	0.1065	0.1116
3746563758358	374656	3758358	0.0052	0.1076	0.1128
3746613758358	374661	3758358	0.0053	0.1087	0.1140
3746663758358	374666	3758358	0.0054	0.1097	0.1151
3746713758358	374671	3758358	0.0055	0.1106	0.1161
3746763758358	374676	3758358	0.0056	0.1115	0.1171
3746813758358	374681	3758358	0.0057	0.1123	0.1180
3746863758358	374686	3758358	0.0058	0.1130	0.1188
3746913758358	374691	3758358	0.0059	0.1137	0.1196
3746963758358	374696	3758358	0.0061	0.1143	0.1204
3747013758358	374701	3758358	0.0062	0.1148	0.1210
3747063758358	374706	3758358	0.0063	0.1153	0.1217
3747113758358	374711	3758358	0.0065	0.1157	0.1221
3747163758358	374716	3758358	0.0066	0.1160	0.1226
3747213758358	374721	3758358	0.0068	0.1163	0.1231
3747263758358	374726	3758358	0.0069	0.1166	0.1235
3747313758358	374731	3758358	0.0071	0.1169	0.1240
3747363758358	374736	3758358	0.0073	0.1171	0.1243
3747413758358	374741	3758358	0.0074	0.1172	0.1246
3747463758358	374746	3758358	0.0076	0.1173	0.1249
3747513758358	374751	3758358	0.0078	0.1173	0.1251
3746023758363	374602	3758363	0.0044	0.0980	0.1023
3746063758363	374606	3758363	0.0044	0.0994	0.1038
3746113758363	374611	3758363	0.0045	0.1012	0.1057
3746163758363	374616	3758363	0.0046	0.1030	0.1075
3746213758363	374621	3758363	0.0046	0.1046	0.1093
3746263758363	374626	3758363	0.0047	0.1063	0.1110
3746313758363	374631	3758363	0.0048	0.1078	0.1126
3746363758363	374636	3758363	0.0049	0.1093	0.1142
3746413758363	374641	3758363	0.0050	0.1107	0.1157
3746463758363	374646	3758363	0.0051	0.1121	0.1171

IHS

Residential Health Risk Assessment Results Summary

Mitigated

RESIDENTIAL RECEPTORS ONLY

		MAX:	1.545
Unique Identifier	X (UTM)	Y (UTM)	Total Risk
3746263758348	374626	3758348	0.094
3746313758348	374631	3758348	0.095
3746363758348	374636	3758348	0.096
3746413758348	374641	3758348	0.098
3746463758348	374646	3758348	0.099
3746513758348	374651	3758348	0.100
3746563758348	374656	3758348	0.101
3746613758348	374661	3758348	0.102
3746663758348	374666	3758348	0.103
3746713758348	374671	3758348	0.104
3746763758348	374676	3758348	0.105
3746813758348	374681	3758348	0.106
3746863758348	374686	3758348	0.107
3746913758348	374691	3758348	0.107
3746963758348	374696	3758348	0.108
3747013758348	374701	3758348	0.109
3747063758348	374706	3758348	0.109
3747113758348	374711	3758348	0.110
3747163758348	374716	3758348	0.111
3747213758348	374721	3758348	0.111
3747263758348	374726	3758348	0.111
3747313758348	374731	3758348	0.112
3747363758348	374736	3758348	0.112
3747413758348	374741	3758348	0.113
3747463758348	374746	3758348	0.113
3747513758348	374751	3758348	0.113
3746063758353	374606	3758353	0.093
3746113758353	374611	3758353	0.094
3746163758353	374616	3758353	0.096
3746213758353	374621	3758353	0.097
3746263758353	374626	3758353	0.099
3746313758353	374631	3758353	0.100
3746363758353	374636	3758353	0.102
3746413758353	374641	3758353	0.103
3746463758353	374646	3758353	0.104
3746513758353	374651	3758353	0.105
3746563758353	374656	3758353	0.107
3746613758353	374661	3758353	0.108
3746663758353	374666	3758353	0.109
3746713758353	374671	3758353	0.110
3746763758353	374676	3758353	0.111
3746813758353	374681	3758353	0.112
3746863758353	374686	3758353	0.112
3746913758353	374691	3758353	0.113
3746963758353	374696	3758353	0.114
3747013758353	374701	3758353	0.115
3747063758353	374706	3758353	0.115
3747113758353	374711	3758353	0.116
3747163758353	374716	3758353	0.116
3747213758353	374721	3758353	0.117
3747263758353	374726	3758353	0.117
3747313758353	374731	3758353	0.118
3747363758353	374736	3758353	0.118
3747413758353	374741	3758353	0.118
3747463758353	374746	3758353	0.119
3747513758353	374751	3758353	0.119
3746063758358	374606	3758358	0.098
3746113758358	374611	3758358	0.100
3746163758358	374616	3758358	0.101
3746213758358	374621	3758358	0.103
3746263758358	374626	3758358	0.105
3746313758358	374631	3758358	0.106
3746363758358	374636	3758358	0.108
3746413758358	374641	3758358	0.109
3746463758358	374646	3758358	0.110
3746513758358	374651	3758358	0.112
3746563758358	374656	3758358	0.113
3746613758358	374661	3758358	0.114
3746663758358	374666	3758358	0.115
3746713758358	374671	3758358	0.116
3746763758358	374676	3758358	0.117
3746813758358	374681	3758358	0.118
3746863758358	374686	3758358	0.119
3746913758358	374691	3758358	0.120
3746963758358	374696	3758358	0.120
3747013758358	374701	3758358	0.121
3747063758358	374706	3758358	0.122
3747113758358	374711	3758358	0.122
3747163758358	374716	3758358	0.123
3747213758358	374721	3758358	0.123
3747263758358	374726	3758358	0.124
3747313758358	374731	3758358	0.124
3747363758358	374736	3758358	0.124
3747413758358	374741	3758358	0.125
3747463758358	374746	3758358	0.125
3747513758358	374751	3758358	0.125
3746023758363	374602	3758363	0.102
3746063758363	374606	3758363	0.104
3746113758363	374611	3758363	0.106
3746163758363	374616	3758363	0.108
3746213758363	374621	3758363	0.109
3746263758363	374626	3758363	0.111
3746313758363	374631	3758363	0.113
3746363758363	374636	3758363	0.114
3746413758363	374641	3758363	0.116
3746463758363	374646	3758363	0.117

FOR CHRONIC CALCS

	MAX:	0.015	
	Overlapping Phases - Maximum GLC		
	2025	2026	2027
3746263758348	0.00E+00	1.16E-03	5.64E-04
3746313758348	0.00E+00	1.17E-03	5.72E-04
3746363758348	0.00E+00	1.19E-03	5.79E-04
3746413758348	0.00E+00	1.20E-03	5.86E-04
3746463758348	0.00E+00	1.22E-03	5.93E-04
3746513758348	0.00E+00	1.23E-03	6.00E-04
3746563758348	0.00E+00	1.24E-03	6.06E-04
3746613758348	0.00E+00	1.26E-03	6.12E-04
3746663758348	0.00E+00	1.27E-03	6.18E-04
3746713758348	0.00E+00	1.28E-03	6.23E-04
3746763758348	0.00E+00	1.29E-03	6.28E-04
3746813758348	0.00E+00	1.30E-03	6.32E-04
3746863758348	0.00E+00	1.31E-03	6.37E-04
3746913758348	0.00E+00	1.32E-03	6.41E-04
3746963758348	0.00E+00	1.33E-03	6.44E-04
3747013758348	0.00E+00	1.34E-03	6.48E-04
3747063758348	0.00E+00	1.34E-03	6.51E-04
3747113758348	0.00E+00	1.35E-03	6.54E-04
3747163758348	0.00E+00	1.36E-03	6.56E-04
3747213758348	0.00E+00	1.36E-03	6.58E-04
3747263758348	0.00E+00	1.37E-03	6.60E-04
3747313758348	0.00E+00	1.37E-03	6.62E-04
3747363758348	0.00E+00	1.38E-03	6.63E-04
3747413758348	0.00E+00	1.38E-03	6.65E-04
3747463758348	0.00E+00	1.38E-03	6.66E-04
3747513758348	0.00E+00	1.39E-03	6.66E-04
3746063758353	0.00E+00	1.15E-03	5.61E-04
3746113758353	0.00E+00	1.17E-03	5.70E-04
3746163758353	0.00E+00	1.19E-03	5.79E-04
3746213758353	0.00E+00	1.20E-03	5.88E-04
3746263758353	0.00E+00	1.22E-03	5.97E-04
3746313758353	0.00E+00	1.24E-03	6.05E-04
3746363758353	0.00E+00	1.26E-03	6.13E-04
3746413758353	0.00E+00	1.27E-03	6.21E-04
3746463758353	0.00E+00	1.29E-03	6.28E-04
3746513758353	0.00E+00	1.30E-03	6.35E-04
3746563758353	0.00E+00	1.32E-03	6.42E-04
3746613758353	0.00E+00	1.33E-03	6.48E-04
3746663758353	0.00E+00	1.34E-03	6.54E-04
3746713758353	0.00E+00	1.35E-03	6.59E-04
3746763758353	0.00E+00	1.37E-03	6.64E-04
3746813758353	0.00E+00	1.38E-03	6.69E-04
3746863758353	0.00E+00	1.39E-03	6.73E-04
3746913758353	0.00E+00	1.40E-03	6.78E-04
3746963758353	0.00E+00	1.40E-03	6.81E-04
3747013758353	0.00E+00	1.41E-03	6.85E-04
3747063758353	0.00E+00	1.42E-03	6.88E-04
3747113758353	0.00E+00	1.42E-03	6.90E-04
3747163758353	0.00E+00	1.43E-03	6.92E-04
3747213758353	0.00E+00	1.44E-03	6.94E-04
3747263758353	0.00E+00	1.44E-03	6.96E-04
3747313758353	0.00E+00	1.45E-03	6.98E-04
3747363758353	0.00E+00	1.45E-03	6.99E-04
3747413758353	0.00E+00	1.45E-03	7.00E-04
3747463758353	0.00E+00	1.46E-03	7.01E-04
3747513758353	0.00E+00	1.46E-03	7.01E-04
3746063758358	0.00E+00	1.22E-03	5.94E-04
3746113758358	0.00E+00	1.24E-03	6.04E-04
3746163758358	0.00E+00	1.26E-03	6.14E-04
3746213758358	0.00E+00	1.28E-03	6.24E-04
3746263758358	0.00E+00	1.30E-03	6.33E-04
3746313758358	0.00E+00	1.31E-03	6.42E-04
3746363758358	0.00E+00	1.33E-03	6.51E-04
3746413758358	0.00E+00	1.35E-03	6.59E-04
3746463758358	0.00E+00	1.37E-03	6.67E-04
3746513758358	0.00E+00	1.38E-03	6.74E-04
3746563758358	0.00E+00	1.40E-03	6.81E-04
3746613758358	0.00E+00	1.41E-03	6.88E-04
3746663758358	0.00E+00	1.42E-03	6.94E-04
3746713758358	0.00E+00	1.44E-03	6.99E-04
3746763758358	0.00E+00	1.45E-03	7.05E-04
3746813758358	0.00E+00	1.46E-03	7.09E-04
3746863758358	0.00E+00	1.47E-03	7.14E-04
3746913758358	0.00E+00	1.48E-03	7.18E-04
3746963758358	0.00E+00	1.49E-03	7.22E-04
3747013758358	0.00E+00	1.49E-03	7.25E-04
3747063758358	0.00E+00	1.50E-03	7.28E-04
3747113758358	0.00E+00	1.51E-03	7.30E-04
3747163758358	0.00E+00	1.51E-03	7.31E-04
3747213758358	0.00E+00	1.52E-03	7.33E-04
3747263758358	0.00E+00	1.52E-03	7.35E-04
3747313758358	0.00E+00	1.52E-03	7.37E-04
3747363758358	0.00E+00	1.53E-03	7.38E-04
3747413758358	0.00E+00	1.53E-03	7.39E-04
3747463758358	0.00E+00	1.53E-03	7.39E-04
3747513758358	0.00E+00	1.53E-03	7.39E-04
3746023758363	0.00E+00	1.27E-03	6.22E-04
3746063758363	0.00E+00	1.29E-03	6.31E-04
3746113758363	0.00E+00	1.31E-03	6.43E-04
3746163758363	0.00E+00	1.34E-03	6.54E-04
3746213758363	0.00E+00	1.36E-03	6.64E-04
3746263758363	0.00E+00	1.38E-03	6.74E-04
3746313758363	0.00E+00	1.40E-03	6.84E-04
3746363758363	0.00E+00	1.42E-03	6.93E-04
3746413758363	0.00E+00	1.44E-03	7.02E-04
3746463758363	0.00E+00	1.45E-03	7.10E-04

IHS

Health Risk Assessment Results Summary

Mitigated

Residential Receptors

		MAX:	0.1346	1.5245	1.545
Unique Identifier	X (UTM)	Y (UTM)	Onroad	Offroad	Total Risk
3746513758363	374651	3758363	0.0052	0.1133	0.1185
3746563758363	374656	3758363	0.0052	0.1145	0.1197
3746613758363	374661	3758363	0.0053	0.1156	0.1209
3746663758363	374666	3758363	0.0054	0.1166	0.1221
3746713758363	374671	3758363	0.0055	0.1176	0.1231
3746763758363	374676	3758363	0.0057	0.1184	0.1241
3746813758363	374681	3758363	0.0058	0.1193	0.1250
3746863758363	374686	3758363	0.0059	0.1200	0.1259
3746913758363	374691	3758363	0.0060	0.1207	0.1267
3746963758363	374696	3758363	0.0061	0.1213	0.1274
3747013758363	374701	3758363	0.0063	0.1218	0.1281
3747063758363	374706	3758363	0.0064	0.1223	0.1287
3747113758363	374711	3758363	0.0065	0.1226	0.1291
3747163758363	374716	3758363	0.0067	0.1229	0.1295
3747213758363	374721	3758363	0.0068	0.1232	0.1300
3747263758363	374726	3758363	0.0070	0.1235	0.1305
3747313758363	374731	3758363	0.0071	0.1237	0.1308
3747363758363	374736	3758363	0.0073	0.1238	0.1311
3747413758363	374741	3758363	0.0075	0.1239	0.1314
3747463758363	374746	3758363	0.0077	0.1239	0.1316
3747513758363	374751	3758363	0.0079	0.1239	0.1318
3746023758368	374602	3758368	0.0044	0.1044	0.1088
3746063758368	374606	3758368	0.0045	0.1060	0.1105
3746113758368	374611	3758368	0.0045	0.1080	0.1125
3746163758368	374616	3758368	0.0046	0.1099	0.1145
3746213758368	374621	3758368	0.0047	0.1117	0.1164
3746263758368	374626	3758368	0.0048	0.1135	0.1182
3746313758368	374631	3758368	0.0048	0.1151	0.1199
3746363758368	374636	3758368	0.0049	0.1167	0.1216
3746413758368	374641	3758368	0.0050	0.1181	0.1232
3746463758368	374646	3758368	0.0051	0.1196	0.1247
3746513758368	374651	3758368	0.0052	0.1209	0.1261
3746563758368	374656	3758368	0.0053	0.1221	0.1274
3746613758368	374661	3758368	0.0054	0.1233	0.1287
3746663758368	374666	3758368	0.0055	0.1243	0.1298
3746713758368	374671	3758368	0.0056	0.1253	0.1309
3746763758368	374676	3758368	0.0057	0.1262	0.1319
3746813758368	374681	3758368	0.0058	0.1270	0.1328
3746863758368	374686	3758368	0.0059	0.1278	0.1337
3746913758368	374691	3758368	0.0061	0.1284	0.1345
3746963758368	374696	3758368	0.0062	0.1290	0.1352
3747013758368	374701	3758368	0.0063	0.1296	0.1359
3747063758368	374706	3758368	0.0064	0.1300	0.1364
3747113758368	374711	3758368	0.0066	0.1302	0.1368
3747163758368	374716	3758368	0.0067	0.1305	0.1372
3747213758368	374721	3758368	0.0069	0.1308	0.1377
3747263758368	374726	3758368	0.0070	0.1310	0.1380
3747313758368	374731	3758368	0.0072	0.1311	0.1383
3747363758368	374736	3758368	0.0074	0.1312	0.1386
3747413758368	374741	3758368	0.0076	0.1312	0.1388
3747463758368	374746	3758368	0.0078	0.1312	0.1389
3747513758368	374751	3758368	0.0080	0.1310	0.1390
3746063758373	374606	3758373	0.0045	0.1135	0.1180
3746113758373	374611	3758373	0.0046	0.1156	0.1202
3746163758373	374616	3758373	0.0046	0.1177	0.1223
3746213758373	374621	3758373	0.0047	0.1197	0.1244
3746263758373	374626	3758373	0.0048	0.1216	0.1264
3746313758373	374631	3758373	0.0049	0.1233	0.1282
3746363758373	374636	3758373	0.0050	0.1250	0.1300
3746413758373	374641	3758373	0.0051	0.1265	0.1316
3746463758373	374646	3758373	0.0051	0.1280	0.1332
3746513758373	374651	3758373	0.0052	0.1294	0.1347
3746563758373	374656	3758373	0.0053	0.1307	0.1360
3746613758373	374661	3758373	0.0054	0.1318	0.1372
3746663758373	374666	3758373	0.0055	0.1330	0.1385
3746713758373	374671	3758373	0.0056	0.1340	0.1396
3746763758373	374676	3758373	0.0058	0.1349	0.1406
3746813758373	374681	3758373	0.0059	0.1357	0.1416
3746863758373	374686	3758373	0.0060	0.1364	0.1424
3746913758373	374691	3758373	0.0061	0.1371	0.1432
3746963758373	374696	3758373	0.0062	0.1376	0.1439
3747013758373	374701	3758373	0.0064	0.1381	0.1445
3747063758373	374706	3758373	0.0065	0.1385	0.1450
3747113758373	374711	3758373	0.0066	0.1388	0.1454
3747163758373	374716	3758373	0.0068	0.1390	0.1458
3747213758373	374721	3758373	0.0069	0.1392	0.1462
3747263758373	374726	3758373	0.0071	0.1393	0.1464
3747313758373	374731	3758373	0.0073	0.1393	0.1466
3747363758373	374736	3758373	0.0074	0.1393	0.1467
3747413758373	374741	3758373	0.0076	0.1392	0.1469
3747463758373	374746	3758373	0.0078	0.1391	0.1469
3747513758373	374751	3758373	0.0080	0.1390	0.1470
3747563758373	374756	3758373	0.0082	0.1388	0.1470
3747613758373	374761	3758373	0.0084	0.1386	0.1471
3747663758373	374766	3758373	0.0087	0.1384	0.1471
3746063758378	374606	3758378	0.0045	0.1220	0.1265
3746113758378	374611	3758378	0.0046	0.1243	0.1289
3746163758378	374616	3758378	0.0047	0.1266	0.1313
3746213758378	374621	3758378	0.0048	0.1288	0.1335
3746263758378	374626	3758378	0.0048	0.1308	0.1356
3746313758378	374631	3758378	0.0049	0.1327	0.1376
3746363758378	374636	3758378	0.0050	0.1344	0.1394
3746413758378	374641	3758378	0.0051	0.1361	0.1412
3746463758378	374646	3758378	0.0052	0.1376	0.1428
3746513758378	374651	3758378	0.0053	0.1391	0.1444
3746563758378	374656	3758378	0.0054	0.1403	0.1457

IHS

Residential Health Risk Assessment Results Summary

Mitigated

RESIDENTIAL RECEPTORS ONLY

		MAX:	1.545
Unique Identifier	X (UTM)	Y (UTM)	Total Risk
3746513758363	374651	3758363	0.118
3746563758363	374656	3758363	0.120
3746613758363	374661	3758363	0.121
3746663758363	374666	3758363	0.122
3746713758363	374671	3758363	0.123
3746763758363	374676	3758363	0.124
3746813758363	374681	3758363	0.125
3746863758363	374686	3758363	0.126
3746913758363	374691	3758363	0.127
3746963758363	374696	3758363	0.127
3747013758363	374701	3758363	0.128
3747063758363	374706	3758363	0.129
3747113758363	374711	3758363	0.129
3747163758363	374716	3758363	0.130
3747213758363	374721	3758363	0.130
3747263758363	374726	3758363	0.130
3747313758363	374731	3758363	0.131
3747363758363	374736	3758363	0.131
3747413758363	374741	3758363	0.131
3747463758363	374746	3758363	0.132
3747513758363	374751	3758363	0.132
3746023758368	374602	3758368	0.109
3746063758368	374606	3758368	0.110
3746113758368	374611	3758368	0.112
3746163758368	374616	3758368	0.114
3746213758368	374621	3758368	0.116
3746263758368	374626	3758368	0.118
3746313758368	374631	3758368	0.120
3746363758368	374636	3758368	0.122
3746413758368	374641	3758368	0.123
3746463758368	374646	3758368	0.125
3746513758368	374651	3758368	0.126
3746563758368	374656	3758368	0.127
3746613758368	374661	3758368	0.129
3746663758368	374666	3758368	0.130
3746713758368	374671	3758368	0.131
3746763758368	374676	3758368	0.132
3746813758368	374681	3758368	0.133
3746863758368	374686	3758368	0.134
3746913758368	374691	3758368	0.134
3746963758368	374696	3758368	0.135
3747013758368	374701	3758368	0.136
3747063758368	374706	3758368	0.136
3747113758368	374711	3758368	0.137
3747163758368	374716	3758368	0.137
3747213758368	374721	3758368	0.138
3747263758368	374726	3758368	0.138
3747313758368	374731	3758368	0.138
3747363758368	374736	3758368	0.139
3747413758368	374741	3758368	0.139
3747463758368	374746	3758368	0.139
3747513758368	374751	3758368	0.139
3746063758373	374606	3758373	0.118
3746113758373	374611	3758373	0.120
3746163758373	374616	3758373	0.122
3746213758373	374621	3758373	0.124
3746263758373	374626	3758373	0.126
3746313758373	374631	3758373	0.128
3746363758373	374636	3758373	0.130
3746413758373	374641	3758373	0.132
3746463758373	374646	3758373	0.133
3746513758373	374651	3758373	0.135
3746563758373	374656	3758373	0.136
3746613758373	374661	3758373	0.137
3746663758373	374666	3758373	0.139
3746713758373	374671	3758373	0.140
3746763758373	374676	3758373	0.141
3746813758373	374681	3758373	0.142
3746863758373	374686	3758373	0.142
3746913758373	374691	3758373	0.143
3746963758373	374696	3758373	0.144
3747013758373	374701	3758373	0.144
3747063758373	374706	3758373	0.145
3747113758373	374711	3758373	0.145
3747163758373	374716	3758373	0.146
3747213758373	374721	3758373	0.146
3747263758373	374726	3758373	0.146
3747313758373	374731	3758373	0.147
3747363758373	374736	3758373	0.147
3747413758373	374741	3758373	0.147
3747463758373	374746	3758373	0.147
3747513758373	374751	3758373	0.147
3747563758373	374756	3758373	0.147
3747613758373	374761	3758373	0.147
3747663758373	374766	3758373	0.147
3746063758378	374606	3758378	0.127
3746113758378	374611	3758378	0.129
3746163758378	374616	3758378	0.131
3746213758378	374621	3758378	0.134
3746263758378	374626	3758378	0.136
3746313758378	374631	3758378	0.138
3746363758378	374636	3758378	0.139
3746413758378	374641	3758378	0.141
3746463758378	374646	3758378	0.143
3746513758378	374651	3758378	0.144
3746563758378	374656	3758378	0.146

FOR CHRONIC CALCS

MAX: 0.015

Overlapping Phases - Maximum GLC		
2025	2026	2027
0.00E+00	1.47E-03	7.18E-04
0.00E+00	1.49E-03	7.25E-04
0.00E+00	1.50E-03	7.32E-04
0.00E+00	1.51E-03	7.38E-04
0.00E+00	1.53E-03	7.44E-04
0.00E+00	1.54E-03	7.49E-04
0.00E+00	1.55E-03	7.54E-04
0.00E+00	1.56E-03	7.59E-04
0.00E+00	1.57E-03	7.63E-04
0.00E+00	1.58E-03	7.66E-04
0.00E+00	1.58E-03	7.69E-04
0.00E+00	1.59E-03	7.72E-04
0.00E+00	1.59E-03	7.73E-04
0.00E+00	1.60E-03	7.75E-04
0.00E+00	1.60E-03	7.77E-04
0.00E+00	1.61E-03	7.78E-04
0.00E+00	1.61E-03	7.79E-04
0.00E+00	1.61E-03	7.80E-04
0.00E+00	1.62E-03	7.80E-04
0.00E+00	1.62E-03	7.81E-04
0.00E+00	1.62E-03	7.80E-04
0.00E+00	1.36E-03	6.64E-04
0.00E+00	1.38E-03	6.74E-04
0.00E+00	1.40E-03	6.86E-04
0.00E+00	1.43E-03	6.99E-04
0.00E+00	1.45E-03	7.10E-04
0.00E+00	1.47E-03	7.21E-04
0.00E+00	1.49E-03	7.31E-04
0.00E+00	1.51E-03	7.41E-04
0.00E+00	1.53E-03	7.50E-04
0.00E+00	1.55E-03	7.59E-04
0.00E+00	1.57E-03	7.67E-04
0.00E+00	1.59E-03	7.75E-04
0.00E+00	1.60E-03	7.81E-04
0.00E+00	1.61E-03	7.88E-04
0.00E+00	1.63E-03	7.94E-04
0.00E+00	1.64E-03	7.99E-04
0.00E+00	1.65E-03	8.04E-04
0.00E+00	1.66E-03	8.08E-04
0.00E+00	1.67E-03	8.12E-04
0.00E+00	1.68E-03	8.15E-04
0.00E+00	1.68E-03	8.18E-04
0.00E+00	1.69E-03	8.21E-04
0.00E+00	1.69E-03	8.22E-04
0.00E+00	1.70E-03	8.23E-04
0.00E+00	1.70E-03	8.25E-04
0.00E+00	1.70E-03	8.26E-04
0.00E+00	1.71E-03	8.26E-04
0.00E+00	1.71E-03	8.27E-04
0.00E+00	1.71E-03	8.26E-04
0.00E+00	1.71E-03	8.26E-04
0.00E+00	1.71E-03	8.25E-04
0.00E+00	1.48E-03	7.23E-04
0.00E+00	1.50E-03	7.36E-04
0.00E+00	1.53E-03	7.49E-04
0.00E+00	1.56E-03	7.62E-04
0.00E+00	1.58E-03	7.74E-04
0.00E+00	1.60E-03	7.85E-04
0.00E+00	1.62E-03	7.95E-04
0.00E+00	1.64E-03	8.04E-04
0.00E+00	1.66E-03	8.14E-04
0.00E+00	1.68E-03	8.22E-04
0.00E+00	1.70E-03	8.30E-04
0.00E+00	1.71E-03	8.36E-04
0.00E+00	1.73E-03	8.43E-04
0.00E+00	1.74E-03	8.49E-04
0.00E+00	1.75E-03	8.55E-04
0.00E+00	1.76E-03	8.59E-04
0.00E+00	1.77E-03	8.63E-04
0.00E+00	1.78E-03	8.67E-04
0.00E+00	1.79E-03	8.70E-04
0.00E+00	1.79E-03	8.73E-04
0.00E+00	1.80E-03	8.75E-04
0.00E+00	1.80E-03	8.76E-04
0.00E+00	1.81E-03	8.77E-04
0.00E+00	1.81E-03	8.78E-04
0.00E+00	1.81E-03	8.78E-04
0.00E+00	1.81E-03	8.78E-04
0.00E+00	1.81E-03	8.77E-04
0.00E+00	1.81E-03	8.77E-04
0.00E+00	1.81E-03	8.76E-04
0.00E+00	1.81E-03	8.74E-04
0.00E+00	1.81E-03	8.73E-04
0.00E+00	1.81E-03	8.72E-04
0.00E+00	1.81E-03	8.70E-04
0.00E+00	1.59E-03	7.78E-04
0.00E+00	1.62E-03	7.93E-04
0.00E+00	1.65E-03	8.07E-04
0.00E+00	1.68E-03	8.21E-04
0.00E+00	1.70E-03	8.33E-04
0.00E+00	1.73E-03	8.45E-04
0.00E+00	1.75E-03	8.56E-04
0.00E+00	1.77E-03	8.66E-04
0.00E+00	1.79E-03	8.76E-04
0.00E+00	1.81E-03	8.84E-04
0.00E+00	1.82E-03	8.92E-04

IHS

Health Risk Assessment Results Summary

Mitigated

Residential Receptors

		MAX:	0.1346	1.5245	1.545
Unique Identifier	X (UTM)	Y (UTM)	Onroad	Offroad	Total Risk
3746613758378	374661	3758378	0.0055	0.1409	0.1464
3746663758378	374666	3758378	0.0056	0.1423	0.1479
3746713758378	374671	3758378	0.0057	0.1437	0.1494
3746763758378	374676	3758378	0.0058	0.1446	0.1504
3746813758378	374681	3758378	0.0059	0.1454	0.1513
3746863758378	374686	3758378	0.0060	0.1461	0.1521
3746913758378	374691	3758378	0.0062	0.1467	0.1528
3746963758378	374696	3758378	0.0063	0.1472	0.1535
3747013758378	374701	3758378	0.0064	0.1476	0.1541
3747113758378	374711	3758378	0.0067	0.1483	0.1550
3747163758378	374716	3758378	0.0068	0.1485	0.1553
3747213758378	374721	3758378	0.0070	0.1486	0.1556
3747263758378	374726	3758378	0.0072	0.1485	0.1557
3747313758378	374731	3758378	0.0073	0.1484	0.1557
3747363758378	374736	3758378	0.0075	0.1482	0.1557
3747413758378	374741	3758378	0.0077	0.1480	0.1557
3747463758378	374746	3758378	0.0079	0.1479	0.1557
3747513758378	374751	3758378	0.0081	0.1477	0.1558
3747563758378	374756	3758378	0.0083	0.1475	0.1558
3747613758378	374761	3758378	0.0085	0.1472	0.1557
3747663758378	374766	3758378	0.0087	0.1469	0.1556
3746023758383	374602	3758383	0.0045	0.1297	0.1342
3746063758383	374606	3758383	0.0046	0.1318	0.1364
3746113758383	374611	3758383	0.0047	0.1344	0.1391
3746163758383	374616	3758383	0.0047	0.1369	0.1416
3746213758383	374621	3758383	0.0048	0.1392	0.1440
3746263758383	374626	3758383	0.0049	0.1413	0.1462
3746313758383	374631	3758383	0.0050	0.1433	0.1483
3746363758383	374636	3758383	0.0051	0.1452	0.1503
3746413758383	374641	3758383	0.0052	0.1470	0.1521
3746463758383	374646	3758383	0.0052	0.1485	0.1538
3746513758383	374651	3758383	0.0053	0.1500	0.1554
3746563758383	374656	3758383	0.0054	0.1510	0.1565
3746613758383	374661	3758383	0.0055	0.1513	0.1568
3746663758383	374666	3758383	0.0056	0.1528	0.1584
3746713758383	374671	3758383	0.0057	0.1545	0.1602
3746763758383	374676	3758383	0.0059	0.1555	0.1614
3746813758383	374681	3758383	0.0060	0.1563	0.1623
3746863758383	374686	3758383	0.0061	0.1569	0.1630
3746913758383	374691	3758383	0.0062	0.1575	0.1637
3746963758383	374696	3758383	0.0063	0.1579	0.1643
3747013758383	374701	3758383	0.0065	0.1583	0.1648
3747113758383	374711	3758383	0.0068	0.1588	0.1655
3747163758383	374716	3758383	0.0069	0.1589	0.1658
3747213758383	374721	3758383	0.0071	0.1589	0.1660
3747263758383	374726	3758383	0.0072	0.1587	0.1659
3747313758383	374731	3758383	0.0074	0.1584	0.1658
3747363758383	374736	3758383	0.0076	0.1581	0.1657
3747413758383	374741	3758383	0.0078	0.1578	0.1656
3747463758383	374746	3758383	0.0079	0.1575	0.1655
3747513758383	374751	3758383	0.0081	0.1572	0.1654
3747563758383	374756	3758383	0.0084	0.1569	0.1653
3747613758383	374761	3758383	0.0086	0.1565	0.1651
3747663758383	374766	3758383	0.0088	0.1560	0.1648
3747713758383	374771	3758383	0.0091	0.1555	0.1646
3747763758383	374776	3758383	0.0093	0.1550	0.1643
3747813758383	374781	3758383	0.0096	0.1543	0.1639
3747863758383	374786	3758383	0.0099	0.1537	0.1636
3747913758383	374791	3758383	0.0102	0.1530	0.1632
3746063758388	374606	3758388	0.0046	0.1433	0.1479
3746113758388	374611	3758388	0.0047	0.1462	0.1509
3746163758388	374616	3758388	0.0048	0.1488	0.1535
3746213758388	374621	3758388	0.0049	0.1512	0.1561
3746263758388	374626	3758388	0.0049	0.1535	0.1584
3746313758388	374631	3758388	0.0050	0.1556	0.1606
3746363758388	374636	3758388	0.0051	0.1577	0.1628
3746413758388	374641	3758388	0.0052	0.1595	0.1647
3746463758388	374646	3758388	0.0053	0.1610	0.1663
3746513758388	374651	3758388	0.0054	0.1622	0.1676
3746563758388	374656	3758388	0.0055	0.1630	0.1685
3746613758388	374661	3758388	0.0056	0.1632	0.1688
3746663758388	374666	3758388	0.0057	0.1647	0.1704
3746713758388	374671	3758388	0.0058	0.1664	0.1722
3746763758388	374676	3758388	0.0059	0.1679	0.1738
3746813758388	374681	3758388	0.0060	0.1687	0.1747
3746863758388	374686	3758388	0.0061	0.1692	0.1754
3746913758388	374691	3758388	0.0063	0.1697	0.1760
3746963758388	374696	3758388	0.0064	0.1700	0.1764
3747013758388	374701	3758388	0.0065	0.1703	0.1768
3747113758388	374711	3758388	0.0068	0.1705	0.1773
3747163758388	374716	3758388	0.0070	0.1705	0.1775
3747213758388	374721	3758388	0.0071	0.1704	0.1775
3747263758388	374726	3758388	0.0073	0.1701	0.1774
3747313758388	374731	3758388	0.0075	0.1695	0.1770
3747413758388	374741	3758388	0.0078	0.1687	0.1765
3747463758388	374746	3758388	0.0080	0.1683	0.1763
3747513758388	374751	3758388	0.0082	0.1678	0.1760
3747563758388	374756	3758388	0.0084	0.1673	0.1757
3747613758388	374761	3758388	0.0086	0.1667	0.1753
3747663758388	374766	3758388	0.0089	0.1660	0.1749
3747713758388	374771	3758388	0.0091	0.1654	0.1745
3747763758388	374776	3758388	0.0094	0.1647	0.1741
3747813758388	374781	3758388	0.0097	0.1639	0.1736
3747863758388	374786	3758388	0.0100	0.1631	0.1731
3747913758388	374791	3758388	0.0103	0.1622	0.1725
3746013758393	374601	3758393	0.0046	0.1532	0.1578

IHS

Residential Health Risk Assessment Results Summary

Mitigated

RESIDENTIAL RECEPTORS ONLY

		MAX:	1.545
Unique Identifier	X (UTM)	Y (UTM)	Total Risk
3746613758378	374661	3758378	0.146
3746663758378	374666	3758378	0.148
3746713758378	374671	3758378	0.149
3746763758378	374676	3758378	0.150
3746813758378	374681	3758378	0.151
3746863758378	374686	3758378	0.152
3746913758378	374691	3758378	0.153
3746963758378	374696	3758378	0.153
3747013758378	374701	3758378	0.154
3747113758378	374711	3758378	0.155
3747163758378	374716	3758378	0.155
3747213758378	374721	3758378	0.156
3747263758378	374726	3758378	0.156
3747313758378	374731	3758378	0.156
3747363758378	374736	3758378	0.156
3747413758378	374741	3758378	0.156
3747463758378	374746	3758378	0.156
3747513758378	374751	3758378	0.156
3747563758378	374756	3758378	0.156
3747613758378	374761	3758378	0.156
3747663758378	374766	3758378	0.156
3746023758383	374602	3758383	0.134
3746063758383	374606	3758383	0.136
3746113758383	374611	3758383	0.139
3746163758383	374616	3758383	0.142
3746213758383	374621	3758383	0.144
3746263758383	374626	3758383	0.146
3746313758383	374631	3758383	0.148
3746363758383	374636	3758383	0.150
3746413758383	374641	3758383	0.152
3746463758383	374646	3758383	0.154
3746513758383	374651	3758383	0.155
3746563758383	374656	3758383	0.156
3746613758383	374661	3758383	0.157
3746663758383	374666	3758383	0.158
3746713758383	374671	3758383	0.160
3746763758383	374676	3758383	0.161
3746813758383	374681	3758383	0.162
3746863758383	374686	3758383	0.163
3746913758383	374691	3758383	0.164
3746963758383	374696	3758383	0.164
3747013758383	374701	3758383	0.165
3747113758383	374711	3758383	0.166
3747163758383	374716	3758383	0.166
3747213758383	374721	3758383	0.166
3747263758383	374726	3758383	0.166
3747313758383	374731	3758383	0.166
3747363758383	374736	3758383	0.166
3747413758383	374741	3758383	0.166
3747463758383	374746	3758383	0.165
3747513758383	374751	3758383	0.165
3747563758383	374756	3758383	0.165
3747613758383	374761	3758383	0.165
3747663758383	374766	3758383	0.165
3747713758383	374771	3758383	0.165
3747763758383	374776	3758383	0.164
3747813758383	374781	3758383	0.164
3747863758383	374786	3758383	0.164
3747913758383	374791	3758383	0.163
3746063758388	374606	3758388	0.148
3746113758388	374611	3758388	0.151
3746163758388	374616	3758388	0.154
3746213758388	374621	3758388	0.156
3746263758388	374626	3758388	0.158
3746313758388	374631	3758388	0.161
3746363758388	374636	3758388	0.163
3746413758388	374641	3758388	0.165
3746463758388	374646	3758388	0.166
3746513758388	374651	3758388	0.168
3746563758388	374656	3758388	0.168
3746613758388	374661	3758388	0.169
3746663758388	374666	3758388	0.170
3746713758388	374671	3758388	0.172
3746763758388	374676	3758388	0.174
3746813758388	374681	3758388	0.175
3746863758388	374686	3758388	0.175
3746913758388	374691	3758388	0.176
3746963758388	374696	3758388	0.176
3747013758388	374701	3758388	0.177
3747113758388	374711	3758388	0.177
3747163758388	374716	3758388	0.177
3747213758388	374721	3758388	0.178
3747263758388	374726	3758388	0.177
3747313758388	374731	3758388	0.177
3747413758388	374741	3758388	0.176
3747463758388	374746	3758388	0.176
3747513758388	374751	3758388	0.176
3747563758388	374756	3758388	0.176
3747613758388	374761	3758388	0.175
3747663758388	374766	3758388	0.175
3747713758388	374771	3758388	0.175
3747763758388	374776	3758388	0.174
3747813758388	374781	3758388	0.174
3747863758388	374786	3758388	0.173
3747913758388	374791	3758388	0.173
3746013758393	374601	3758393	0.158

FOR CHRONIC CALCS

MAX: 0.015

Overlapping Phases - Maximum GLC		
2025	2026	2027
0.00E+00	1.83E-03	8.95E-04
0.00E+00	1.85E-03	9.04E-04
0.00E+00	1.87E-03	9.12E-04
0.00E+00	1.88E-03	9.17E-04
0.00E+00	1.89E-03	9.22E-04
0.00E+00	1.90E-03	9.25E-04
0.00E+00	1.91E-03	9.29E-04
0.00E+00	1.91E-03	9.31E-04
0.00E+00	1.92E-03	9.34E-04
0.00E+00	1.93E-03	9.37E-04
0.00E+00	1.93E-03	9.37E-04
0.00E+00	1.93E-03	9.37E-04
0.00E+00	1.93E-03	9.36E-04
0.00E+00	1.93E-03	9.35E-04
0.00E+00	1.93E-03	9.33E-04
0.00E+00	1.92E-03	9.32E-04
0.00E+00	1.92E-03	9.30E-04
0.00E+00	1.92E-03	9.29E-04
0.00E+00	1.92E-03	9.27E-04
0.00E+00	1.92E-03	9.25E-04
0.00E+00	1.91E-03	9.23E-04
0.00E+00	1.69E-03	8.29E-04
0.00E+00	1.72E-03	8.42E-04
0.00E+00	1.75E-03	8.59E-04
0.00E+00	1.78E-03	8.74E-04
0.00E+00	1.81E-03	8.89E-04
0.00E+00	1.84E-03	9.02E-04
0.00E+00	1.87E-03	9.15E-04
0.00E+00	1.89E-03	9.26E-04
0.00E+00	1.91E-03	9.37E-04
0.00E+00	1.93E-03	9.46E-04
0.00E+00	1.95E-03	9.56E-04
0.00E+00	1.96E-03	9.61E-04
0.00E+00	1.97E-03	9.62E-04
0.00E+00	1.99E-03	9.71E-04
0.00E+00	2.01E-03	9.82E-04
0.00E+00	2.02E-03	9.88E-04
0.00E+00	2.03E-03	9.92E-04
0.00E+00	2.04E-03	9.95E-04
0.00E+00	2.05E-03	9.98E-04
0.00E+00	2.05E-03	1.00E-03
0.00E+00	2.06E-03	1.00E-03
0.00E+00	2.06E-03	1.00E-03
0.00E+00	2.06E-03	1.00E-03
0.00E+00	2.06E-03	1.00E-03
0.00E+00	2.06E-03	1.00E-03
0.00E+00	2.06E-03	9.98E-04
0.00E+00	2.05E-03	9.96E-04
0.00E+00	2.05E-03	9.93E-04
0.00E+00	2.05E-03	9.91E-04
0.00E+00	2.04E-03	9.89E-04
0.00E+00	2.04E-03	9.86E-04
0.00E+00	2.04E-03	9.83E-04
0.00E+00	2.03E-03	9.80E-04
0.00E+00	2.03E-03	9.77E-04
0.00E+00	2.02E-03	9.73E-04
0.00E+00	2.01E-03	9.69E-04
0.00E+00	2.01E-03	9.65E-04
0.00E+00	2.00E-03	9.60E-04
0.00E+00	1.87E-03	9.17E-04
0.00E+00	1.91E-03	9.36E-04
0.00E+00	1.94E-03	9.52E-04
0.00E+00	1.97E-03	9.68E-04
0.00E+00	2.00E-03	9.81E-04
0.00E+00	2.03E-03	9.95E-04
0.00E+00	2.06E-03	1.01E-03
0.00E+00	2.08E-03	1.02E-03
0.00E+00	2.10E-03	1.03E-03
0.00E+00	2.11E-03	1.03E-03
0.00E+00	2.12E-03	1.04E-03
0.00E+00	2.12E-03	1.04E-03
0.00E+00	2.14E-03	1.05E-03
0.00E+00	2.17E-03	1.06E-03
0.00E+00	2.18E-03	1.07E-03
0.00E+00	2.19E-03	1.07E-03
0.00E+00	2.20E-03	1.07E-03
0.00E+00	2.21E-03	1.08E-03
0.00E+00	2.21E-03	1.08E-03
0.00E+00	2.21E-03	1.08E-03
0.00E+00	2.22E-03	1.08E-03
0.00E+00	2.22E-03	1.08E-03
0.00E+00	2.21E-03	1.08E-03
0.00E+00	2.21E-03	1.07E-03
0.00E+00	2.20E-03	1.07E-03
0.00E+00	2.19E-03	1.06E-03
0.00E+00	2.18E-03	1.06E-03
0.00E+00	2.18E-03	1.05E-03
0.00E+00	2.17E-03	1.05E-03
0.00E+00	2.17E-03	1.05E-03
0.00E+00	2.16E-03	1.04E-03
0.00E+00	2.15E-03	1.04E-03
0.00E+00	2.14E-03	1.03E-03
0.00E+00	2.13E-03	1.03E-03
0.00E+00	2.13E-03	1.02E-03
0.00E+00	2.12E-03	1.02E-03
0.00E+00	2.01E-03	9.84E-04

IHS

Health Risk Assessment Results Summary

Mitigated

Residential Receptors

		MAX:	0.1346	1.5245	1.545
Unique Identifier	X (UTM)	Y (UTM)	Onroad	Offroad	Total Risk
3746063758393	374606	3758393	0.0047	0.1568	0.1615
3746113758393	374611	3758393	0.0047	0.1600	0.1648
3746163758393	374616	3758393	0.0048	0.1628	0.1677
3746213758393	374621	3758393	0.0049	0.1654	0.1703
3746263758393	374626	3758393	0.0050	0.1678	0.1727
3746313758393	374631	3758393	0.0051	0.1700	0.1751
3746363758393	374636	3758393	0.0052	0.1722	0.1773
3746413758393	374641	3758393	0.0052	0.1740	0.1793
3746463758393	374646	3758393	0.0053	0.1756	0.1809
3746513758393	374651	3758393	0.0054	0.1764	0.1818
3746563758393	374656	3758393	0.0055	0.1769	0.1825
3746613758393	374661	3758393	0.0056	0.1771	0.1827
3746663758393	374666	3758393	0.0057	0.1785	0.1842
3746713758393	374671	3758393	0.0058	0.1802	0.1861
3746763758393	374676	3758393	0.0060	0.1820	0.1879
3746813758393	374681	3758393	0.0061	0.1828	0.1889
3746863758393	374686	3758393	0.0062	0.1832	0.1894
3746913758393	374691	3758393	0.0063	0.1835	0.1899
3746963758393	374696	3758393	0.0065	0.1838	0.1902
3747013758393	374701	3758393	0.0066	0.1838	0.1904
3747113758393	374711	3758393	0.0069	0.1837	0.1906
3747163758393	374716	3758393	0.0070	0.1835	0.1906
3747213758393	374721	3758393	0.0072	0.1833	0.1904
3747263758393	374726	3758393	0.0073	0.1828	0.1901
3747313758393	374731	3758393	0.0075	0.1819	0.1895
3747413758393	374741	3758393	0.0079	0.1808	0.1887
3747463758393	374746	3758393	0.0081	0.1802	0.1883
3747513758393	374751	3758393	0.0083	0.1795	0.1878
3747563758393	374756	3758393	0.0085	0.1788	0.1873
3747613758393	374761	3758393	0.0087	0.1780	0.1867
3747663758393	374766	3758393	0.0089	0.1771	0.1861
3747713758393	374771	3758393	0.0092	0.1763	0.1855
3747763758393	374776	3758393	0.0095	0.1754	0.1849
3747813758393	374781	3758393	0.0097	0.1745	0.1842
3747863758393	374786	3758393	0.0100	0.1734	0.1834
3747913758393	374791	3758393	0.0103	0.1723	0.1827
3746033758398	374603	3758398	0.0047	0.1708	0.1755
3746063758398	374606	3758398	0.0047	0.1730	0.1777
3746113758398	374611	3758398	0.0048	0.1766	0.1813
3746183758398	374618	3758398	0.0049	0.1807	0.1856
3746213758398	374621	3758398	0.0049	0.1824	0.1873
3746263758398	374626	3758398	0.0050	0.1848	0.1898
3746313758398	374631	3758398	0.0051	0.1871	0.1923
3746363758398	374636	3758398	0.0052	0.1893	0.1945
3746413758398	374641	3758398	0.0053	0.1912	0.1965
3746463758398	374646	3758398	0.0054	0.1927	0.1981
3746513758398	374651	3758398	0.0055	0.1933	0.1988
3746563758398	374656	3758398	0.0056	0.1936	0.1991
3746613758398	374661	3758398	0.0057	0.1934	0.1990
3746663758398	374666	3758398	0.0058	0.1947	0.2004
3746713758398	374671	3758398	0.0059	0.1964	0.2023
3746763758398	374676	3758398	0.0060	0.1982	0.2043
3746813758398	374681	3758398	0.0061	0.1990	0.2051
3746863758398	374686	3758398	0.0063	0.1993	0.2055
3746913758398	374691	3758398	0.0064	0.1994	0.2058
3746963758398	374696	3758398	0.0065	0.1994	0.2059
3747013758398	374701	3758398	0.0066	0.1993	0.2059
3747113758398	374711	3758398	0.0069	0.1987	0.2056
3747163758398	374716	3758398	0.0071	0.1983	0.2054
3747213758398	374721	3758398	0.0072	0.1978	0.2050
3747263758398	374726	3758398	0.0074	0.1971	0.2045
3747313758398	374731	3758398	0.0076	0.1959	0.2035
3747413758398	374741	3758398	0.0079	0.1944	0.2023
3747463758398	374746	3758398	0.0081	0.1935	0.2016
3747513758398	374751	3758398	0.0083	0.1926	0.2009
3747563758398	374756	3758398	0.0085	0.1916	0.2002
3747613758398	374761	3758398	0.0088	0.1906	0.1993
3747663758398	374766	3758398	0.0090	0.1895	0.1985
3747713758398	374771	3758398	0.0093	0.1884	0.1977
3747763758398	374776	3758398	0.0095	0.1873	0.1968
3747813758398	374781	3758398	0.0098	0.1861	0.1959
3747863758398	374786	3758398	0.0101	0.1847	0.1948
3747913758398	374791	3758398	0.0104	0.1833	0.1937
3746033758403	374603	3758403	0.0047	0.1903	0.1950
3746063758403	374606	3758403	0.0048	0.1927	0.1975
3746113758403	374611	3758403	0.0048	0.1965	0.2014
3746183758403	374618	3758403	0.0049	0.2011	0.2060
3746213758403	374621	3758403	0.0050	0.2027	0.2077
3746263758403	374626	3758403	0.0051	0.2053	0.2104
3746313758403	374631	3758403	0.0052	0.2076	0.2128
3746363758403	374636	3758403	0.0053	0.2097	0.2150
3746413758403	374641	3758403	0.0053	0.2115	0.2169
3746463758403	374646	3758403	0.0054	0.2129	0.2184
3746513758403	374651	3758403	0.0055	0.2132	0.2187
3746563758403	374656	3758403	0.0056	0.2131	0.2187
3746613758403	374661	3758403	0.0057	0.2124	0.2181
3746663758403	374666	3758403	0.0058	0.2135	0.2193
3746713758403	374671	3758403	0.0059	0.2152	0.2211
3746763758403	374676	3758403	0.0061	0.2171	0.2232
3746813758403	374681	3758403	0.0062	0.2178	0.2240
3746863758403	374686	3758403	0.0063	0.2178	0.2241
3746913758403	374691	3758403	0.0064	0.2176	0.2240
3746963758403	374696	3758403	0.0066	0.2173	0.2239
3747013758403	374701	3758403	0.0067	0.2169	0.2236
3747113758403	374711	3758403	0.0070	0.2157	0.2227
3747163758403	374716	3758403	0.0071	0.2150	0.2221

IHS

Residential Health Risk Assessment Results Summary

Mitigated

RESIDENTIAL RECEPTORS ONLY

		MAX:		1.545
Unique Identifier	X (UTM)	Y (UTM)	Total Risk	
3746063758393	374606	3758393	0.161	
3746113758393	374611	3758393	0.165	
3746163758393	374616	3758393	0.168	
3746213758393	374621	3758393	0.170	
3746263758393	374626	3758393	0.173	
3746313758393	374631	3758393	0.175	
3746363758393	374636	3758393	0.177	
3746413758393	374641	3758393	0.179	
3746463758393	374646	3758393	0.181	
3746513758393	374651	3758393	0.182	
3746563758393	374656	3758393	0.182	
3746613758393	374661	3758393	0.183	
3746663758393	374666	3758393	0.184	
3746713758393	374671	3758393	0.186	
3746763758393	374676	3758393	0.188	
3746813758393	374681	3758393	0.189	
3746863758393	374686	3758393	0.189	
3746913758393	374691	3758393	0.190	
3746963758393	374696	3758393	0.190	
3747013758393	374701	3758393	0.190	
3747113758393	374711	3758393	0.191	
3747163758393	374716	3758393	0.191	
3747213758393	374721	3758393	0.190	
3747263758393	374726	3758393	0.190	
3747313758393	374731	3758393	0.189	
3747413758393	374741	3758393	0.189	
3747463758393	374746	3758393	0.188	
3747513758393	374751	3758393	0.188	
3747563758393	374756	3758393	0.187	
3747613758393	374761	3758393	0.187	
3747663758393	374766	3758393	0.186	
3747713758393	374771	3758393	0.186	
3747763758393	374776	3758393	0.185	
3747813758393	374781	3758393	0.184	
3747863758393	374786	3758393	0.183	
3747913758393	374791	3758393	0.183	
3746033758398	374603	3758398	0.175	
3746063758398	374606	3758398	0.178	
3746113758398	374611	3758398	0.181	
3746183758398	374618	3758398	0.186	
3746213758398	374621	3758398	0.187	
3746263758398	374626	3758398	0.190	
3746313758398	374631	3758398	0.192	
3746363758398	374636	3758398	0.195	
3746413758398	374641	3758398	0.196	
3746463758398	374646	3758398	0.198	
3746513758398	374651	3758398	0.199	
3746563758398	374656	3758398	0.199	
3746613758398	374661	3758398	0.199	
3746663758398	374666	3758398	0.200	
3746713758398	374671	3758398	0.202	
3746763758398	374676	3758398	0.204	
3746813758398	374681	3758398	0.205	
3746863758398	374686	3758398	0.206	
3746913758398	374691	3758398	0.206	
3746963758398	374696	3758398	0.206	
3747013758398	374701	3758398	0.206	
3747113758398	374711	3758398	0.206	
3747163758398	374716	3758398	0.205	
3747213758398	374721	3758398	0.205	
3747263758398	374726	3758398	0.204	
3747313758398	374731	3758398	0.203	
3747413758398	374741	3758398	0.202	
3747463758398	374746	3758398	0.202	
3747513758398	374751	3758398	0.201	
3747563758398	374756	3758398	0.200	
3747613758398	374761	3758398	0.199	
3747663758398	374766	3758398	0.198	
3747713758398	374771	3758398	0.198	
3747763758398	374776	3758398	0.197	
3747813758398	374781	3758398	0.196	
3747863758398	374786	3758398	0.195	
3747913758398	374791	3758398	0.194	
3746033758403	374603	3758403	0.195	
3746063758403	374606	3758403	0.197	
3746113758403	374611	3758403	0.201	
3746183758403	374618	3758403	0.206	
3746213758403	374621	3758403	0.208	
3746263758403	374626	3758403	0.210	
3746313758403	374631	3758403	0.213	
3746363758403	374636	3758403	0.215	
3746413758403	374641	3758403	0.217	
3746463758403	374646	3758403	0.218	
3746513758403	374651	3758403	0.219	
3746563758403	374656	3758403	0.219	
3746613758403	374661	3758403	0.218	
3746663758403	374666	3758403	0.219	
3746713758403	374671	3758403	0.221	
3746763758403	374676	3758403	0.223	
3746813758403	374681	3758403	0.224	
3746863758403	374686	3758403	0.224	
3746913758403	374691	3758403	0.224	
3746963758403	374696	3758403	0.224	
3747013758403	374701	3758403	0.224	
3747113758403	374711	3758403	0.223	
3747163758403	374716	3758403	0.222	

FOR CHRONIC CALCS

MAX: 0.015

Overlapping Phases - Maximum GLC		
2025	2026	2027
0.00E+00	2.05E-03	1.01E-03
0.00E+00	2.10E-03	1.03E-03
0.00E+00	2.13E-03	1.04E-03
0.00E+00	2.16E-03	1.06E-03
0.00E+00	2.19E-03	1.08E-03
0.00E+00	2.22E-03	1.09E-03
0.00E+00	2.25E-03	1.10E-03
0.00E+00	2.27E-03	1.11E-03
0.00E+00	2.29E-03	1.12E-03
0.00E+00	2.30E-03	1.13E-03
0.00E+00	2.31E-03	1.13E-03
0.00E+00	2.31E-03	1.13E-03
0.00E+00	2.33E-03	1.14E-03
0.00E+00	2.35E-03	1.15E-03
0.00E+00	2.37E-03	1.16E-03
0.00E+00	2.38E-03	1.16E-03
0.00E+00	2.38E-03	1.16E-03
0.00E+00	2.39E-03	1.17E-03
0.00E+00	2.39E-03	1.17E-03
0.00E+00	2.39E-03	1.17E-03
0.00E+00	2.39E-03	1.16E-03
0.00E+00	2.39E-03	1.16E-03
0.00E+00	2.38E-03	1.16E-03
0.00E+00	2.37E-03	1.15E-03
0.00E+00	2.36E-03	1.15E-03
0.00E+00	2.35E-03	1.14E-03
0.00E+00	2.34E-03	1.13E-03
0.00E+00	2.33E-03	1.13E-03
0.00E+00	2.32E-03	1.12E-03
0.00E+00	2.31E-03	1.12E-03
0.00E+00	2.30E-03	1.11E-03
0.00E+00	2.29E-03	1.11E-03
0.00E+00	2.28E-03	1.10E-03
0.00E+00	2.27E-03	1.09E-03
0.00E+00	2.26E-03	1.09E-03
0.00E+00	2.24E-03	1.08E-03
0.00E+00	2.24E-03	1.10E-03
0.00E+00	2.27E-03	1.11E-03
0.00E+00	2.32E-03	1.14E-03
0.00E+00	2.37E-03	1.16E-03
0.00E+00	2.39E-03	1.17E-03
0.00E+00	2.42E-03	1.19E-03
0.00E+00	2.45E-03	1.20E-03
0.00E+00	2.48E-03	1.21E-03
0.00E+00	2.50E-03	1.23E-03
0.00E+00	2.52E-03	1.23E-03
0.00E+00	2.53E-03	1.24E-03
0.00E+00	2.53E-03	1.24E-03
0.00E+00	2.52E-03	1.24E-03
0.00E+00	2.54E-03	1.24E-03
0.00E+00	2.56E-03	1.25E-03
0.00E+00	2.59E-03	1.26E-03
0.00E+00	2.59E-03	1.27E-03
0.00E+00	2.60E-03	1.27E-03
0.00E+00	2.60E-03	1.27E-03
0.00E+00	2.60E-03	1.27E-03
0.00E+00	2.59E-03	1.26E-03
0.00E+00	2.58E-03	1.26E-03
0.00E+00	2.58E-03	1.25E-03
0.00E+00	2.57E-03	1.25E-03
0.00E+00	2.56E-03	1.24E-03
0.00E+00	2.54E-03	1.24E-03
0.00E+00	2.52E-03	1.22E-03
0.00E+00	2.51E-03	1.22E-03
0.00E+00	2.50E-03	1.21E-03
0.00E+00	2.49E-03	1.20E-03
0.00E+00	2.47E-03	1.20E-03
0.00E+00	2.46E-03	1.19E-03
0.00E+00	2.44E-03	1.18E-03
0.00E+00	2.43E-03	1.17E-03
0.00E+00	2.42E-03	1.16E-03
0.00E+00	2.40E-03	1.16E-03
0.00E+00	2.38E-03	1.15E-03
0.00E+00	2.51E-03	1.23E-03
0.00E+00	2.54E-03	1.24E-03
0.00E+00	2.59E-03	1.27E-03
0.00E+00	2.65E-03	1.30E-03
0.00E+00	2.67E-03	1.31E-03
0.00E+00	2.70E-03	1.32E-03
0.00E+00	2.73E-03	1.34E-03
0.00E+00	2.75E-03	1.35E-03
0.00E+00	2.78E-03	1.36E-03
0.00E+00	2.79E-03	1.37E-03
0.00E+00	2.79E-03	1.37E-03
0.00E+00	2.79E-03	1.37E-03
0.00E+00	2.78E-03	1.36E-03
0.00E+00	2.79E-03	1.37E-03
0.00E+00	2.81E-03	1.38E-03
0.00E+00	2.84E-03	1.39E-03
0.00E+00	2.84E-03	1.39E-03
0.00E+00	2.84E-03	1.39E-03
0.00E+00	2.84E-03	1.39E-03
0.00E+00	2.83E-03	1.38E-03
0.00E+00	2.83E-03	1.38E-03
0.00E+00	2.81E-03	1.37E-03
0.00E+00	2.80E-03	1.36E-03

IHS

Health Risk Assessment Results Summary

Mitigated

Residential Receptors

		MAX:	0.1346	1.5245	1.545
Unique Identifier	X (UTM)	Y (UTM)	Onroad	Offroad	Total Risk
3747213758403	374721	3758403	0.0073	0.2142	0.2215
3747263758403	374726	3758403	0.0075	0.2131	0.2206
3747313758403	374731	3758403	0.0076	0.2116	0.2193
3747413758403	374741	3758403	0.0080	0.2096	0.2176
3747463758403	374746	3758403	0.0082	0.2084	0.2165
3747513758403	374751	3758403	0.0084	0.2071	0.2155
3747563758403	374756	3758403	0.0086	0.2059	0.2145
3747613758403	374761	3758403	0.0088	0.2045	0.2134
3747663758403	374766	3758403	0.0091	0.2031	0.2122
3747713758403	374771	3758403	0.0093	0.2018	0.2111
3747763758403	374776	3758403	0.0096	0.2003	0.2099
3747813758403	374781	3758403	0.0099	0.1988	0.2087
3747863758403	374786	3758403	0.0102	0.1972	0.2074
3747913758403	374791	3758403	0.0105	0.1955	0.2060
3746063758407	374606	3758407	0.0048	0.2114	0.2162
3746113758408	374611	3758408	0.0049	0.2208	0.2257
3746183758408	374618	3758408	0.0050	0.2257	0.2307
3746213758408	374621	3758408	0.0050	0.2275	0.2326
3746263758408	374626	3758408	0.0051	0.2301	0.2352
3746363758408	374636	3758408	0.0053	0.2341	0.2395
3746413758408	374641	3758408	0.0054	0.2358	0.2412
3746463758408	374646	3758408	0.0055	0.2371	0.2426
3746513758408	374651	3758408	0.0056	0.2369	0.2424
3746563758408	374656	3758408	0.0057	0.2361	0.2418
3746613758408	374661	3758408	0.0058	0.2348	0.2405
3746663758408	374666	3758408	0.0059	0.2356	0.2415
3746713758408	374671	3758408	0.0060	0.2374	0.2433
3746763758408	374676	3758408	0.0061	0.2393	0.2454
3746813758408	374681	3758408	0.0062	0.2397	0.2459
3746863758408	374686	3758408	0.0064	0.2392	0.2456
3746913758408	374691	3758408	0.0065	0.2387	0.2452
3746963758408	374696	3758408	0.0066	0.2380	0.2446
3747013758408	374701	3758408	0.0068	0.2372	0.2439
3747053758408	374705	3758408	0.0069	0.2365	0.2433
3747113758408	374711	3758408	0.0070	0.2352	0.2423
3747163758408	374716	3758408	0.0072	0.2341	0.2413
3747213758408	374721	3758408	0.0074	0.2329	0.2402
3747263758408	374726	3758408	0.0075	0.2314	0.2389
3747313758408	374731	3758408	0.0077	0.2295	0.2372
3747413758408	374741	3758408	0.0081	0.2266	0.2347
3747463758408	374746	3758408	0.0083	0.2250	0.2333
3747513758408	374751	3758408	0.0085	0.2234	0.2319
3747563758408	374756	3758408	0.0087	0.2218	0.2305
3747613758408	374761	3758408	0.0089	0.2201	0.2290
3747663758408	374766	3758408	0.0091	0.2183	0.2275
3747713758408	374771	3758408	0.0094	0.2166	0.2260
3747763758408	374776	3758408	0.0097	0.2148	0.2244
3747813758408	374781	3758408	0.0099	0.2129	0.2228
3747863758408	374786	3758408	0.0102	0.2110	0.2212
3747913758408	374791	3758408	0.0105	0.2090	0.2195
3746213758412	374621	3758412	0.0051	0.2514	0.2565
3746253758412	374625	3758412	0.0051	0.2533	0.2585
3746373758413	374637	3758413	0.0054	0.2642	0.2696
3746413758413	374641	3758413	0.0054	0.2653	0.2708
3746463758413	374646	3758413	0.0055	0.2664	0.2719
3746513758413	374651	3758413	0.0056	0.2654	0.2711
3746563758413	374656	3758413	0.0057	0.2639	0.2697
3746613758413	374661	3758413	0.0058	0.2617	0.2675
3746663758413	374666	3758413	0.0059	0.2622	0.2681
3746713758413	374671	3758413	0.0061	0.2637	0.2698
3746763758413	374676	3758413	0.0062	0.2655	0.2716
3746823758413	374682	3758413	0.0063	0.2652	0.2715
3746863758413	374686	3758413	0.0064	0.2644	0.2708
3746913758413	374691	3758413	0.0066	0.2633	0.2699
3746963758413	374696	3758413	0.0067	0.2621	0.2687
3747013758413	374701	3758413	0.0068	0.2607	0.2675
3747053758413	374705	3758413	0.0069	0.2595	0.2665
3747113758413	374711	3758413	0.0071	0.2577	0.2648
3747163758413	374716	3758413	0.0073	0.2560	0.2633
3747213758413	374721	3758413	0.0074	0.2542	0.2617
3747263758413	374726	3758413	0.0076	0.2522	0.2598
3747313758413	374731	3758413	0.0078	0.2497	0.2575
3747413758413	374741	3758413	0.0081	0.2458	0.2540
3747463758413	374746	3758413	0.0083	0.2438	0.2521
3747513758413	374751	3758413	0.0085	0.2418	0.2503
3747563758413	374756	3758413	0.0087	0.2397	0.2484
3747613758413	374761	3758413	0.0090	0.2375	0.2465
3747663758413	374766	3758413	0.0092	0.2353	0.2445
3747713758413	374771	3758413	0.0095	0.2331	0.2425
3747763758413	374776	3758413	0.0097	0.2308	0.2405
3747813758413	374781	3758413	0.0100	0.2285	0.2385
3747863758413	374786	3758413	0.0103	0.2261	0.2364
3747913758413	374791	3758413	0.0106	0.2237	0.2343
3746373758416	374637	3758416	0.0054	0.2852	0.2906
3746413758416	374641	3758416	0.0055	0.2862	0.2917
3746463758416	374646	3758416	0.0056	0.2869	0.2925
3746513758418	374651	3758418	0.0057	0.3006	0.3063
3746563758418	374656	3758418	0.0058	0.2984	0.3042
3746663758418	374666	3758418	0.0060	0.2947	0.3007
3746713758418	374671	3758418	0.0061	0.2956	0.3017
3746763758418	374676	3758418	0.0062	0.2967	0.3030
3746823758418	374682	3758418	0.0064	0.2955	0.3018
3746863758418	374686	3758418	0.0065	0.2941	0.3006
3746913758418	374691	3758418	0.0066	0.2922	0.2988
3746963758418	374696	3758418	0.0067	0.2902	0.2970
3747013758418	374701	3758418	0.0069	0.2882	0.2950

IHS

Residential Health Risk Assessment Results Summary

Mitigated

RESIDENTIAL RECEPTORS ONLY

		MAX:	1.545
Unique Identifier	X (UTM)	Y (UTM)	Total Risk
3747213758403	374721	3758403	0.221
3747263758403	374726	3758403	0.221
3747313758403	374731	3758403	0.219
3747413758403	374741	3758403	0.218
3747463758403	374746	3758403	0.217
3747513758403	374751	3758403	0.216
3747563758403	374756	3758403	0.214
3747613758403	374761	3758403	0.213
3747663758403	374766	3758403	0.212
3747713758403	374771	3758403	0.211
3747763758403	374776	3758403	0.210
3747813758403	374781	3758403	0.209
3747863758403	374786	3758403	0.207
3747913758403	374791	3758403	0.206
3746063758407	374606	3758407	0.216
3746113758408	374611	3758408	0.226
3746183758408	374618	3758408	0.231
3746213758408	374621	3758408	0.233
3746263758408	374626	3758408	0.235
3746363758408	374636	3758408	0.239
3746413758408	374641	3758408	0.241
3746463758408	374646	3758408	0.243
3746513758408	374651	3758408	0.242
3746563758408	374656	3758408	0.242
3746613758408	374661	3758408	0.241
3746663758408	374666	3758408	0.242
3746713758408	374671	3758408	0.243
3746763758408	374676	3758408	0.245
3746813758408	374681	3758408	0.246
3746863758408	374686	3758408	0.246
3746913758408	374691	3758408	0.245
3746963758408	374696	3758408	0.245
3747013758408	374701	3758408	0.244
3747053758408	374705	3758408	0.243
3747113758408	374711	3758408	0.242
3747163758408	374716	3758408	0.241
3747213758408	374721	3758408	0.240
3747263758408	374726	3758408	0.239
3747313758408	374731	3758408	0.237
3747413758408	374741	3758408	0.235
3747463758408	374746	3758408	0.233
3747513758408	374751	3758408	0.232
3747563758408	374756	3758408	0.231
3747613758408	374761	3758408	0.229
3747663758408	374766	3758408	0.227
3747713758408	374771	3758408	0.226
3747763758408	374776	3758408	0.224
3747813758408	374781	3758408	0.223
3747863758408	374786	3758408	0.221
3747913758408	374791	3758408	0.220
3746213758412	374621	3758412	0.256
3746253758412	374625	3758412	0.258
3746373758413	374637	3758413	0.270
3746413758413	374641	3758413	0.271
3746463758413	374646	3758413	0.272
3746513758413	374651	3758413	0.271
3746563758413	374656	3758413	0.270
3746613758413	374661	3758413	0.268
3746663758413	374666	3758413	0.268
3746713758413	374671	3758413	0.270
3746763758413	374676	3758413	0.272
3746823758413	374682	3758413	0.272
3746863758413	374686	3758413	0.271
3746913758413	374691	3758413	0.270
3746963758413	374696	3758413	0.269
3747013758413	374701	3758413	0.268
3747053758413	374705	3758413	0.266
3747113758413	374711	3758413	0.265
3747163758413	374716	3758413	0.263
3747213758413	374721	3758413	0.262
3747263758413	374726	3758413	0.260
3747313758413	374731	3758413	0.257
3747413758413	374741	3758413	0.254
3747463758413	374746	3758413	0.252
3747513758413	374751	3758413	0.250
3747563758413	374756	3758413	0.248
3747613758413	374761	3758413	0.246
3747663758413	374766	3758413	0.245
3747713758413	374771	3758413	0.243
3747763758413	374776	3758413	0.241
3747813758413	374781	3758413	0.238
3747863758413	374786	3758413	0.236
3747913758413	374791	3758413	0.234
3746373758416	374637	3758416	0.291
3746413758416	374641	3758416	0.292
3746463758416	374646	3758416	0.293
3746513758418	374651	3758418	0.306
3746563758418	374656	3758418	0.304
3746663758418	374666	3758418	0.301
3746713758418	374671	3758418	0.302
3746763758418	374676	3758418	0.303
3746823758418	374682	3758418	0.302
3746863758418	374686	3758418	0.301
3746913758418	374691	3758418	0.299
3746963758418	374696	3758418	0.297
3747013758418	374701	3758418	0.295

FOR CHRONIC CALCS

MAX: 0.015

Overlapping Phases - Maximum GLC		
2025	2026	2027
0.00E+00	2.79E-03	1.35E-03
0.00E+00	2.77E-03	1.35E-03
0.00E+00	2.75E-03	1.34E-03
0.00E+00	2.72E-03	1.32E-03
0.00E+00	2.70E-03	1.31E-03
0.00E+00	2.69E-03	1.30E-03
0.00E+00	2.67E-03	1.29E-03
0.00E+00	2.65E-03	1.28E-03
0.00E+00	2.63E-03	1.27E-03
0.00E+00	2.62E-03	1.26E-03
0.00E+00	2.60E-03	1.25E-03
0.00E+00	2.58E-03	1.24E-03
0.00E+00	2.56E-03	1.23E-03
0.00E+00	2.54E-03	1.22E-03
0.00E+00	2.79E-03	1.37E-03
0.00E+00	2.92E-03	1.43E-03
0.00E+00	2.98E-03	1.46E-03
0.00E+00	3.00E-03	1.47E-03
0.00E+00	3.03E-03	1.49E-03
0.00E+00	3.08E-03	1.51E-03
0.00E+00	3.10E-03	1.52E-03
0.00E+00	3.12E-03	1.53E-03
0.00E+00	3.11E-03	1.52E-03
0.00E+00	3.10E-03	1.52E-03
0.00E+00	3.08E-03	1.51E-03
0.00E+00	3.09E-03	1.51E-03
0.00E+00	3.11E-03	1.52E-03
0.00E+00	3.13E-03	1.53E-03
0.00E+00	3.13E-03	1.53E-03
0.00E+00	3.13E-03	1.53E-03
0.00E+00	3.12E-03	1.52E-03
0.00E+00	3.11E-03	1.52E-03
0.00E+00	3.09E-03	1.51E-03
0.00E+00	3.08E-03	1.50E-03
0.00E+00	3.06E-03	1.49E-03
0.00E+00	3.05E-03	1.48E-03
0.00E+00	3.03E-03	1.47E-03
0.00E+00	3.01E-03	1.46E-03
0.00E+00	2.98E-03	1.45E-03
0.00E+00	2.94E-03	1.43E-03
0.00E+00	2.92E-03	1.42E-03
0.00E+00	2.90E-03	1.40E-03
0.00E+00	2.88E-03	1.39E-03
0.00E+00	2.85E-03	1.38E-03
0.00E+00	2.83E-03	1.37E-03
0.00E+00	2.81E-03	1.36E-03
0.00E+00	2.78E-03	1.34E-03
0.00E+00	2.76E-03	1.33E-03
0.00E+00	2.73E-03	1.32E-03
0.00E+00	2.71E-03	1.30E-03
0.00E+00	3.33E-03	1.63E-03
0.00E+00	3.35E-03	1.64E-03
0.00E+00	3.49E-03	1.71E-03
0.00E+00	3.50E-03	1.71E-03
0.00E+00	3.51E-03	1.72E-03
0.00E+00	3.50E-03	1.71E-03
0.00E+00	3.47E-03	1.70E-03
0.00E+00	3.44E-03	1.68E-03
0.00E+00	3.44E-03	1.69E-03
0.00E+00	3.46E-03	1.69E-03
0.00E+00	3.48E-03	1.70E-03
0.00E+00	3.47E-03	1.70E-03
0.00E+00	3.46E-03	1.69E-03
0.00E+00	3.45E-03	1.68E-03
0.00E+00	3.43E-03	1.67E-03
0.00E+00	3.41E-03	1.66E-03
0.00E+00	3.39E-03	1.65E-03
0.00E+00	3.36E-03	1.64E-03
0.00E+00	3.34E-03	1.62E-03
0.00E+00	3.31E-03	1.61E-03
0.00E+00	3.28E-03	1.60E-03
0.00E+00	3.25E-03	1.58E-03
0.00E+00	3.19E-03	1.55E-03
0.00E+00	3.17E-03	1.53E-03
0.00E+00	3.14E-03	1.52E-03
0.00E+00	3.11E-03	1.50E-03
0.00E+00	3.08E-03	1.49E-03
0.00E+00	3.05E-03	1.47E-03
0.00E+00	3.02E-03	1.46E-03
0.00E+00	2.99E-03	1.44E-03
0.00E+00	2.96E-03	1.43E-03
0.00E+00	2.93E-03	1.41E-03
0.00E+00	2.90E-03	1.39E-03
0.00E+00	3.78E-03	1.85E-03
0.00E+00	3.79E-03	1.85E-03
0.00E+00	3.79E-03	1.86E-03
0.00E+00	3.97E-03	1.94E-03
0.00E+00	3.94E-03	1.93E-03
0.00E+00	3.88E-03	1.90E-03
0.00E+00	3.89E-03	1.90E-03
0.00E+00	3.90E-03	1.91E-03
0.00E+00	3.88E-03	1.90E-03
0.00E+00	3.86E-03	1.89E-03
0.00E+00	3.83E-03	1.87E-03
0.00E+00	3.80E-03	1.86E-03
0.00E+00	3.77E-03	1.84E-03

IHS

Health Risk Assessment Results Summary

Mitigated

Residential Receptors

		MAX:	0.1346	1.5245	1.545
Unique Identifier	X (UTM)	Y (UTM)	Onroad	Offroad	Total Risk
3747053758418	374705	3758418	0.0070	0.2864	0.2934
3747113758418	374711	3758418	0.0072	0.2837	0.2908
3747163758418	374716	3758418	0.0073	0.2813	0.2886
3747213758418	374721	3758418	0.0075	0.2789	0.2863
3747263758418	374726	3758418	0.0076	0.2761	0.2837
3747313758418	374731	3758418	0.0078	0.2728	0.2806
3747413758418	374741	3758418	0.0082	0.2677	0.2759
3747463758418	374746	3758418	0.0084	0.2651	0.2735
3747513758418	374751	3758418	0.0086	0.2625	0.2711
3747563758418	374756	3758418	0.0088	0.2598	0.2686
3747613758418	374761	3758418	0.0090	0.2571	0.2661
3747663758418	374766	3758418	0.0093	0.2543	0.2636
3747713758418	374771	3758418	0.0095	0.2515	0.2610
3747763758418	374776	3758418	0.0098	0.2486	0.2584
3747813758418	374781	3758418	0.0101	0.2457	0.2558
3747863758418	374786	3758418	0.0104	0.2428	0.2532
3747913758418	374791	3758418	0.0107	0.2399	0.2506
3746513758421	374651	3758421	0.0057	0.3254	0.3312
3746563758423	374656	3758423	0.0058	0.3402	0.3460
3746663758421	374666	3758421	0.0060	0.3173	0.3234
3746713758423	374671	3758423	0.0062	0.3342	0.3403
3746763758423	374676	3758423	0.0063	0.3343	0.3406
3746823758423	374682	3758423	0.0064	0.3315	0.3379
3746863758423	374686	3758423	0.0065	0.3293	0.3358
3746913758423	374691	3758423	0.0067	0.3264	0.3331
3746963758423	374696	3758423	0.0068	0.3234	0.3303
3747013758423	374701	3758423	0.0069	0.3204	0.3273
3747053758423	374705	3758423	0.0071	0.3179	0.3249
3747113758423	374711	3758423	0.0072	0.3140	0.3213
3747163758423	374716	3758423	0.0074	0.3107	0.3181
3747213758423	374721	3758423	0.0075	0.3074	0.3149
3747263758423	374726	3758423	0.0077	0.3037	0.3114
3747313758423	374731	3758423	0.0079	0.2994	0.3073
3747413758423	374741	3758423	0.0083	0.2927	0.3010
3747463758423	374746	3758423	0.0085	0.2894	0.2979
3747513758423	374751	3758423	0.0087	0.2860	0.2947
3747563758423	374756	3758423	0.0089	0.2826	0.2915
3747613758423	374761	3758423	0.0091	0.2791	0.2882
3747663758423	374766	3758423	0.0093	0.2756	0.2850
3747713758423	374771	3758423	0.0096	0.2721	0.2817
3747763758423	374776	3758423	0.0099	0.2686	0.2784
3747813758423	374781	3758423	0.0101	0.2650	0.2752
3747863758423	374786	3758423	0.0104	0.2615	0.2719
3747913758423	374791	3758423	0.0108	0.2579	0.2687
3746713758426	374671	3758426	0.0062	0.3615	0.3677
3746823758426	374682	3758426	0.0065	0.3564	0.3628
3746863758426	374686	3758426	0.0066	0.3535	0.3601
3746913758426	374691	3758426	0.0067	0.3499	0.3566
3746963758428	374696	3758428	0.0069	0.3628	0.3696
3747013758428	374701	3758428	0.0070	0.3585	0.3655
3747053758428	374705	3758428	0.0071	0.3550	0.3621
3747113758428	374711	3758428	0.0073	0.3496	0.3569
3747163758428	374716	3758428	0.0074	0.3451	0.3526
3747213758428	374721	3758428	0.0076	0.3406	0.3482
3747263758428	374726	3758428	0.0078	0.3359	0.3437
3747313758428	374731	3758428	0.0080	0.3304	0.3383
3747413758428	374741	3758428	0.0083	0.3214	0.3298
3747463758428	374746	3758428	0.0085	0.3172	0.3257
3747513758428	374751	3758428	0.0087	0.3128	0.3215
3747563758428	374756	3758428	0.0089	0.3084	0.3174
3747613758428	374761	3758428	0.0092	0.3040	0.3132
3747663758428	374766	3758428	0.0094	0.2996	0.3090
3747713758428	374771	3758428	0.0097	0.2953	0.3049
3747763758428	374776	3758428	0.0099	0.2909	0.3008
3747813758428	374781	3758428	0.0102	0.2866	0.2968
3747863758428	374786	3758428	0.0105	0.2823	0.2928
3747913758428	374791	3758428	0.0108	0.2780	0.2888
3746963758433	374696	3758433	0.0069	0.4096	0.4165
3747013758433	374701	3758433	0.0071	0.4036	0.4107
3747053758433	374705	3758433	0.0072	0.3989	0.4060
3747113758433	374711	3758433	0.0074	0.3916	0.3990
3747163758433	374716	3758433	0.0075	0.3856	0.3931
3747213758433	374721	3758433	0.0077	0.3795	0.3872
3747263758433	374726	3758433	0.0078	0.3733	0.3811
3747313758433	374731	3758433	0.0080	0.3664	0.3744
3747413758433	374741	3758433	0.0084	0.3546	0.3630
3747463758433	374746	3758433	0.0086	0.3492	0.3577
3747513758433	374751	3758433	0.0088	0.3436	0.3524
3747563758433	374756	3758433	0.0090	0.3378	0.3468
3747613758433	374761	3758433	0.0092	0.3322	0.3414
3747663758433	374766	3758433	0.0095	0.3266	0.3361
3747713758433	374771	3758433	0.0097	0.3213	0.3310
3747763758433	374776	3758433	0.0100	0.3160	0.3260
3747813758433	374781	3758433	0.0103	0.3106	0.3209
3747863758433	374786	3758433	0.0106	0.3053	0.3159
3747913758433	374791	3758433	0.0109	0.3002	0.3111
3746963758436	374696	3758436	0.0070	0.4418	0.4488
3747013758436	374701	3758436	0.0071	0.4347	0.4418
3747053758436	374705	3758436	0.0072	0.4291	0.4363
3747113758438	374711	3758438	0.0074	0.4414	0.4488
3747163758438	374716	3758438	0.0076	0.4329	0.4405
3747213758438	374721	3758438	0.0077	0.4248	0.4326
3747263758438	374726	3758438	0.0079	0.4166	0.4245
3747313758438	374731	3758438	0.0081	0.4084	0.4165
3747413758438	374741	3758438	0.0085	0.3932	0.4016
3747463758438	374746	3758438	0.0087	0.3862	0.3948

IHS

Residential Health Risk Assessment Results Summary

Mitigated

RESIDENTIAL RECEPTORS ONLY

		MAX:		1.545
Unique Identifier	X (UTM)	Y (UTM)		Total Risk
3747053758418	374705	3758418		0.293
3747113758418	374711	3758418		0.291
3747163758418	374716	3758418		0.289
3747213758418	374721	3758418		0.286
3747263758418	374726	3758418		0.284
3747313758418	374731	3758418		0.281
3747413758418	374741	3758418		0.276
3747463758418	374746	3758418		0.274
3747513758418	374751	3758418		0.271
3747563758418	374756	3758418		0.269
3747613758418	374761	3758418		0.266
3747663758418	374766	3758418		0.264
3747713758418	374771	3758418		0.261
3747763758418	374776	3758418		0.258
3747813758418	374781	3758418		0.256
3747863758418	374786	3758418		0.253
3747913758418	374791	3758418		0.251
3746513758421	374651	3758421		0.331
3746563758423	374656	3758423		0.346
3746663758421	374666	3758421		0.323
3746713758423	374671	3758423		0.340
3746763758423	374676	3758423		0.341
3746823758423	374682	3758423		0.338
3746863758423	374686	3758423		0.336
3746913758423	374691	3758423		0.333
3746963758423	374696	3758423		0.330
3747013758423	374701	3758423		0.327
3747053758423	374705	3758423		0.325
3747113758423	374711	3758423		0.321
3747163758423	374716	3758423		0.318
3747213758423	374721	3758423		0.315
3747263758423	374726	3758423		0.311
3747313758423	374731	3758423		0.307
3747413758423	374741	3758423		0.301
3747463758423	374746	3758423		0.298
3747513758423	374751	3758423		0.295
3747563758423	374756	3758423		0.291
3747613758423	374761	3758423		0.288
3747663758423	374766	3758423		0.285
3747713758423	374771	3758423		0.282
3747763758423	374776	3758423		0.278
3747813758423	374781	3758423		0.275
3747863758423	374786	3758423		0.272
3747913758423	374791	3758423		0.269
3746713758426	374671	3758426		0.368
3746823758426	374682	3758426		0.363
3746863758426	374686	3758426		0.360
3746913758426	374691	3758426		0.357
3746963758428	374696	3758428		0.370
3747013758428	374701	3758428		0.365
3747053758428	374705	3758428		0.362
3747113758428	374711	3758428		0.357
3747163758428	374716	3758428		0.353
3747213758428	374721	3758428		0.348
3747263758428	374726	3758428		0.344
3747313758428	374731	3758428		0.338
3747413758428	374741	3758428		0.330
3747463758428	374746	3758428		0.326
3747513758428	374751	3758428		0.322
3747563758428	374756	3758428		0.317
3747613758428	374761	3758428		0.313
3747663758428	374766	3758428		0.309
3747713758428	374771	3758428		0.305
3747763758428	374776	3758428		0.301
3747813758428	374781	3758428		0.297
3747863758428	374786	3758428		0.293
3747913758428	374791	3758428		0.289
3746963758433	374696	3758433		0.416
3747013758433	374701	3758433		0.411
3747053758433	374705	3758433		0.406
3747113758433	374711	3758433		0.399
3747163758433	374716	3758433		0.393
3747213758433	374721	3758433		0.387
3747263758433	374726	3758433		0.381
3747313758433	374731	3758433		0.374
3747413758433	374741	3758433		0.363
3747463758433	374746	3758433		0.358
3747513758433	374751	3758433		0.352
3747563758433	374756	3758433		0.347
3747613758433	374761	3758433		0.341
3747663758433	374766	3758433		0.336
3747713758433	374771	3758433		0.331
3747763758433	374776	3758433		0.326
3747813758433	374781	3758433		0.321
3747863758433	374786	3758433		0.316
3747913758433	374791	3758433		0.311
3746963758436	374696	3758436		0.449
3747013758436	374701	3758436		0.442
3747053758436	374705	3758436		0.436
3747113758438	374711	3758438		0.449
3747163758438	374716	3758438		0.440
3747213758438	374721	3758438		0.433
3747263758438	374726	3758438		0.424
3747313758438	374731	3758438		0.416
3747413758438	374741	3758438		0.402
3747463758438	374746	3758438		0.395

FOR CHRONIC CALCS

MAX: 0.015

Overlapping Phases - Maximum GLC		
2025	2026	2027
0.00E+00	3.75E-03	1.83E-03
0.00E+00	3.71E-03	1.81E-03
0.00E+00	3.67E-03	1.79E-03
0.00E+00	3.64E-03	1.77E-03
0.00E+00	3.60E-03	1.75E-03
0.00E+00	3.55E-03	1.72E-03
0.00E+00	3.48E-03	1.69E-03
0.00E+00	3.45E-03	1.67E-03
0.00E+00	3.41E-03	1.65E-03
0.00E+00	3.37E-03	1.63E-03
0.00E+00	3.33E-03	1.61E-03
0.00E+00	3.30E-03	1.59E-03
0.00E+00	3.26E-03	1.57E-03
0.00E+00	3.22E-03	1.55E-03
0.00E+00	3.18E-03	1.53E-03
0.00E+00	3.15E-03	1.51E-03
0.00E+00	3.11E-03	1.49E-03
0.00E+00	4.31E-03	2.11E-03
0.00E+00	4.51E-03	2.20E-03
0.00E+00	4.19E-03	2.05E-03
0.00E+00	4.41E-03	2.16E-03
0.00E+00	4.41E-03	2.16E-03
0.00E+00	4.36E-03	2.13E-03
0.00E+00	4.33E-03	2.12E-03
0.00E+00	4.29E-03	2.09E-03
0.00E+00	4.25E-03	2.07E-03
0.00E+00	4.20E-03	2.05E-03
0.00E+00	4.17E-03	2.03E-03
0.00E+00	4.11E-03	2.00E-03
0.00E+00	4.06E-03	1.98E-03
0.00E+00	4.02E-03	1.95E-03
0.00E+00	3.97E-03	1.92E-03
0.00E+00	3.91E-03	1.89E-03
0.00E+00	3.81E-03	1.84E-03
0.00E+00	3.77E-03	1.82E-03
0.00E+00	3.72E-03	1.80E-03
0.00E+00	3.67E-03	1.77E-03
0.00E+00	3.62E-03	1.75E-03
0.00E+00	3.57E-03	1.72E-03
0.00E+00	3.53E-03	1.70E-03
0.00E+00	3.48E-03	1.67E-03
0.00E+00	3.43E-03	1.65E-03
0.00E+00	3.39E-03	1.63E-03
0.00E+00	3.34E-03	1.60E-03
0.00E+00	4.78E-03	2.34E-03
0.00E+00	4.70E-03	2.30E-03
0.00E+00	4.66E-03	2.28E-03
0.00E+00	4.61E-03	2.25E-03
0.00E+00	4.77E-03	2.33E-03
0.00E+00	4.71E-03	2.30E-03
0.00E+00	4.66E-03	2.27E-03
0.00E+00	4.59E-03	2.23E-03
0.00E+00	4.52E-03	2.20E-03
0.00E+00	4.46E-03	2.17E-03
0.00E+00	4.40E-03	2.13E-03
0.00E+00	4.32E-03	2.09E-03
0.00E+00	4.19E-03	2.03E-03
0.00E+00	4.13E-03	2.00E-03
0.00E+00	4.07E-03	1.97E-03
0.00E+00	4.01E-03	1.93E-03
0.00E+00	3.95E-03	1.90E-03
0.00E+00	3.89E-03	1.87E-03
0.00E+00	3.83E-03	1.84E-03
0.00E+00	3.77E-03	1.81E-03
0.00E+00	3.72E-03	1.78E-03
0.00E+00	3.66E-03	1.75E-03
0.00E+00	3.60E-03	1.72E-03
0.00E+00	5.40E-03	2.64E-03
0.00E+00	5.32E-03	2.59E-03
0.00E+00	5.25E-03	2.56E-03
0.00E+00	5.15E-03	2.50E-03
0.00E+00	5.07E-03	2.46E-03
0.00E+00	4.98E-03	2.42E-03
0.00E+00	4.89E-03	2.37E-03
0.00E+00	4.80E-03	2.32E-03
0.00E+00	4.63E-03	2.24E-03
0.00E+00	4.56E-03	2.20E-03
0.00E+00	4.48E-03	2.16E-03
0.00E+00	4.40E-03	2.12E-03
0.00E+00	4.32E-03	2.08E-03
0.00E+00	4.25E-03	2.04E-03
0.00E+00	4.18E-03	2.00E-03
0.00E+00	4.10E-03	1.97E-03
0.00E+00	4.03E-03	1.93E-03
0.00E+00	3.96E-03	1.89E-03
0.00E+00	3.89E-03	1.86E-03
0.00E+00	5.84E-03	2.85E-03
0.00E+00	5.74E-03	2.80E-03
0.00E+00	5.66E-03	2.75E-03
0.00E+00	5.82E-03	2.83E-03
0.00E+00	5.70E-03	2.77E-03
0.00E+00	5.59E-03	2.71E-03
0.00E+00	5.48E-03	2.65E-03
0.00E+00	5.36E-03	2.59E-03
0.00E+00	5.15E-03	2.48E-03
0.00E+00	5.05E-03	2.43E-03

IHS

Health Risk Assessment Results Summary

Mitigated

Residential Receptors

		MAX:	0.1346	1.5245	1.545
Unique Identifier	X (UTM)	Y (UTM)	Onroad	Offroad	Total Risk
3747513758438	374751	3758438	0.0089	0.3789	0.3878
3747563758438	374756	3758438	0.0091	0.3715	0.3806
3747613758438	374761	3758438	0.0093	0.3643	0.3736
3747663758438	374766	3758438	0.0096	0.3572	0.3668
3747713758438	374771	3758438	0.0098	0.3506	0.3604
3747763758438	374776	3758438	0.0101	0.3441	0.3541
3747813758438	374781	3758438	0.0104	0.3373	0.3477
3747863758438	374786	3758438	0.0107	0.3310	0.3417
3747913758438	374791	3758438	0.0110	0.3249	0.3359
3747263758443	374726	3758443	0.0080	0.4686	0.4766
3747313758443	374731	3758443	0.0082	0.4584	0.4666
3747413758443	374741	3758443	0.0085	0.4385	0.4470
3747463758443	374746	3758443	0.0087	0.4292	0.4380
3747513758443	374751	3758443	0.0089	0.4198	0.4287
3747563758443	374756	3758443	0.0092	0.4102	0.4194
3747613758443	374761	3758443	0.0094	0.4010	0.4104
3747663758443	374766	3758443	0.0096	0.3921	0.4018
3747713758443	374771	3758443	0.0099	0.3839	0.3938
3747763758443	374776	3758443	0.0101	0.3758	0.3859
3747813758443	374781	3758443	0.0104	0.3676	0.3780
3747863758443	374786	3758443	0.0107	0.3598	0.3705
3747913758443	374791	3758443	0.0110	0.3524	0.3634
3747413758445	374741	3758445	0.0086	0.4589	0.4674
3747463758446	374746	3758446	0.0088	0.4585	0.4673
3747513758448	374751	3758448	0.0090	0.4671	0.4761
3747563758448	374756	3758448	0.0092	0.4547	0.4639
3747613758448	374761	3758448	0.0095	0.4431	0.4526
3747713758448	374771	3758448	0.0100	0.4216	0.4316
3747763758448	374776	3758448	0.0102	0.4115	0.4217
3747823758448	374782	3758448	0.0106	0.3998	0.4103
3747863758448	374786	3758448	0.0108	0.3922	0.4030
3747913758448	374791	3758448	0.0111	0.3830	0.3941
3747563758451	374756	3758451	0.0093	0.4847	0.4939
3747613758453	374761	3758453	0.0095	0.4919	0.5014
3747713758453	374771	3758453	0.0100	0.4647	0.4747
3747763758453	374776	3758453	0.0103	0.4520	0.4623
3747823758453	374782	3758453	0.0106	0.4376	0.4482
3747863758453	374786	3758453	0.0109	0.4283	0.4391
3747913758453	374791	3758453	0.0112	0.4171	0.4283
3747863758456	374786	3758456	0.0109	0.4519	0.4629
3747913758458	374791	3758458	0.0113	0.4552	0.4665
3744003758323	374400	3758323	0.0023	0.0286	0.0309
3744053758323	374405	3758323	0.0023	0.0292	0.0315
3744103758323	374410	3758323	0.0024	0.0298	0.0322
3744153758323	374415	3758323	0.0024	0.0305	0.0329
3744203758323	374420	3758323	0.0024	0.0311	0.0336
3744253758323	374425	3758323	0.0024	0.0318	0.0343
3744303758323	374430	3758323	0.0025	0.0326	0.0350
3744353758323	374435	3758323	0.0025	0.0333	0.0358
3744403758323	374440	3758323	0.0025	0.0340	0.0366
3744453758323	374445	3758323	0.0026	0.0348	0.0374
3744503758323	374450	3758323	0.0026	0.0356	0.0382
3744553758323	374455	3758323	0.0026	0.0364	0.0391
3744603758323	374460	3758323	0.0027	0.0372	0.0399
3744653758323	374465	3758323	0.0027	0.0381	0.0408
3744703758323	374470	3758323	0.0028	0.0390	0.0417
3744753758323	374475	3758323	0.0028	0.0398	0.0426
3744803758323	374480	3758323	0.0028	0.0407	0.0436
3744853758323	374485	3758323	0.0029	0.0417	0.0445
3744903758323	374490	3758323	0.0029	0.0426	0.0455
3744953758323	374495	3758323	0.0029	0.0436	0.0465
3745003758323	374500	3758323	0.0030	0.0445	0.0475
3745053758323	374505	3758323	0.0030	0.0455	0.0486
3745103758323	374510	3758323	0.0031	0.0465	0.0496
3745153758323	374515	3758323	0.0031	0.0475	0.0506
3745203758323	374520	3758323	0.0032	0.0485	0.0517
3745253758323	374525	3758323	0.0032	0.0496	0.0528
3745303758323	374530	3758323	0.0033	0.0506	0.0539
3745353758323	374535	3758323	0.0033	0.0517	0.0550
3745403758323	374540	3758323	0.0034	0.0527	0.0561
3745453758323	374545	3758323	0.0034	0.0537	0.0571
3745503758323	374550	3758323	0.0035	0.0548	0.0582
3745553758323	374555	3758323	0.0035	0.0558	0.0593
3745603758323	374560	3758323	0.0036	0.0568	0.0604
3745653758323	374565	3758323	0.0036	0.0578	0.0615
3744003758328	374400	3758328	0.0023	0.0291	0.0315
3744053758328	374405	3758328	0.0023	0.0298	0.0321
3744103758328	374410	3758328	0.0024	0.0304	0.0328
3744153758328	374415	3758328	0.0024	0.0311	0.0335
3744203758328	374420	3758328	0.0024	0.0318	0.0343
3744253758328	374425	3758328	0.0025	0.0326	0.0350
3744303758328	374430	3758328	0.0025	0.0333	0.0358
3744353758328	374435	3758328	0.0025	0.0341	0.0366
3744403758328	374440	3758328	0.0026	0.0349	0.0374
3744453758328	374445	3758328	0.0026	0.0357	0.0383
3744503758328	374450	3758328	0.0026	0.0365	0.0391
3744553758328	374455	3758328	0.0027	0.0373	0.0400
3744603758328	374460	3758328	0.0027	0.0382	0.0409
3744653758328	374465	3758328	0.0027	0.0391	0.0419
3744703758328	374470	3758328	0.0028	0.0400	0.0428
3744753758328	374475	3758328	0.0028	0.0410	0.0438
3744803758328	374480	3758328	0.0029	0.0419	0.0448
3744853758328	374485	3758328	0.0029	0.0429	0.0458
3744903758328	374490	3758328	0.0029	0.0439	0.0468
3744953758328	374495	3758328	0.0030	0.0449	0.0479
3745003758328	374500	3758328	0.0030	0.0460	0.0490

IHS

Residential Health Risk Assessment Results Summary

Mitigated

RESIDENTIAL RECEPTORS ONLY

		MAX:	1.545
Unique Identifier	X (UTM)	Y (UTM)	Total Risk
3747513758438	374751	3758438	0.388
3747563758438	374756	3758438	0.381
3747613758438	374761	3758438	0.374
3747663758438	374766	3758438	0.367
3747713758438	374771	3758438	0.360
3747763758438	374776	3758438	0.354
3747813758438	374781	3758438	0.348
3747863758438	374786	3758438	0.342
3747913758438	374791	3758438	0.336
3747263758443	374726	3758443	0.477
3747313758443	374731	3758443	0.467
3747413758443	374741	3758443	0.447
3747463758443	374746	3758443	0.438
3747513758443	374751	3758443	0.429
3747563758443	374756	3758443	0.419
3747613758443	374761	3758443	0.410
3747663758443	374766	3758443	0.402
3747713758443	374771	3758443	0.394
3747763758443	374776	3758443	0.386
3747813758443	374781	3758443	0.378
3747863758443	374786	3758443	0.371
3747913758443	374791	3758443	0.363
3747413758445	374741	3758445	0.467
3747463758446	374746	3758446	0.467
3747513758448	374751	3758448	0.476
3747563758448	374756	3758448	0.464
3747613758448	374761	3758448	0.453
3747713758448	374771	3758448	0.432
3747763758448	374776	3758448	0.422
3747823758448	374782	3758448	0.410
3747863758448	374786	3758448	0.403
3747913758448	374791	3758448	0.394
3747563758451	374756	3758451	0.494
3747613758453	374761	3758453	0.501
3747713758453	374771	3758453	0.475
3747763758453	374776	3758453	0.462
3747823758453	374782	3758453	0.448
3747863758453	374786	3758453	0.439
3747913758453	374791	3758453	0.428
3747863758456	374786	3758456	0.463
3747913758458	374791	3758458	0.466
3744003758323	374400	3758323	0.031
3744053758323	374405	3758323	0.032
3744103758323	374410	3758323	0.032
3744153758323	374415	3758323	0.033
3744203758323	374420	3758323	0.034
3744253758323	374425	3758323	0.034
3744303758323	374430	3758323	0.035
3744353758323	374435	3758323	0.036
3744403758323	374440	3758323	0.037
3744453758323	374445	3758323	0.037
3744503758323	374450	3758323	0.038
3744553758323	374455	3758323	0.039
3744603758323	374460	3758323	0.040
3744653758323	374465	3758323	0.041
3744703758323	374470	3758323	0.042
3744753758323	374475	3758323	0.043
3744803758323	374480	3758323	0.044
3744853758323	374485	3758323	0.045
3744903758323	374490	3758323	0.046
3744953758323	374495	3758323	0.047
3745003758323	374500	3758323	0.048
3745053758323	374505	3758323	0.049
3745103758323	374510	3758323	0.050
3745153758323	374515	3758323	0.051
3745203758323	374520	3758323	0.052
3745253758323	374525	3758323	0.053
3745303758323	374530	3758323	0.054
3745353758323	374535	3758323	0.055
3745403758323	374540	3758323	0.056
3745453758323	374545	3758323	0.057
3745503758323	374550	3758323	0.058
3745553758323	374555	3758323	0.059
3745603758323	374560	3758323	0.060
3745653758323	374565	3758323	0.061
3744003758328	374400	3758328	0.031
3744053758328	374405	3758328	0.032
3744103758328	374410	3758328	0.033
3744153758328	374415	3758328	0.034
3744203758328	374420	3758328	0.034
3744253758328	374425	3758328	0.035
3744303758328	374430	3758328	0.036
3744353758328	374435	3758328	0.037
3744403758328	374440	3758328	0.037
3744453758328	374445	3758328	0.038
3744503758328	374450	3758328	0.039
3744553758328	374455	3758328	0.040
3744603758328	374460	3758328	0.041
3744653758328	374465	3758328	0.042
3744703758328	374470	3758328	0.043
3744753758328	374475	3758328	0.044
3744803758328	374480	3758328	0.045
3744853758328	374485	3758328	0.046
3744903758328	374490	3758328	0.047
3744953758328	374495	3758328	0.048
3745003758328	374500	3758328	0.049

FOR CHRONIC CALCS

MAX: 0.015

Overlapping Phases - Maximum GLC		
2025	2026	2027
0.00E+00	4.95E-03	2.38E-03
0.00E+00	4.85E-03	2.33E-03
0.00E+00	4.75E-03	2.28E-03
0.00E+00	4.66E-03	2.23E-03
0.00E+00	4.57E-03	2.18E-03
0.00E+00	4.48E-03	2.14E-03
0.00E+00	4.39E-03	2.09E-03
0.00E+00	4.30E-03	2.05E-03
0.00E+00	4.22E-03	2.01E-03
0.00E+00	6.18E-03	2.98E-03
0.00E+00	6.04E-03	2.91E-03
0.00E+00	5.76E-03	2.77E-03
0.00E+00	5.63E-03	2.70E-03
0.00E+00	5.50E-03	2.64E-03
0.00E+00	5.37E-03	2.57E-03
0.00E+00	5.25E-03	2.50E-03
0.00E+00	5.13E-03	2.44E-03
0.00E+00	5.02E-03	2.38E-03
0.00E+00	4.90E-03	2.33E-03
0.00E+00	4.79E-03	2.27E-03
0.00E+00	4.69E-03	2.22E-03
0.00E+00	4.59E-03	2.17E-03
0.00E+00	6.04E-03	2.90E-03
0.00E+00	6.03E-03	2.89E-03
0.00E+00	6.15E-03	2.93E-03
0.00E+00	5.98E-03	2.84E-03
0.00E+00	5.82E-03	2.76E-03
0.00E+00	5.53E-03	2.61E-03
0.00E+00	5.39E-03	2.54E-03
0.00E+00	5.23E-03	2.47E-03
0.00E+00	5.13E-03	2.41E-03
0.00E+00	5.00E-03	2.35E-03
0.00E+00	6.39E-03	3.03E-03
0.00E+00	6.49E-03	3.06E-03
0.00E+00	6.12E-03	2.87E-03
0.00E+00	5.95E-03	2.79E-03
0.00E+00	5.75E-03	2.69E-03
0.00E+00	5.62E-03	2.63E-03
0.00E+00	5.47E-03	2.55E-03
0.00E+00	5.95E-03	2.77E-03
0.00E+00	6.00E-03	2.77E-03
0.00E+00	3.74E-04	1.80E-04
0.00E+00	3.82E-04	1.84E-04
0.00E+00	3.90E-04	1.88E-04
0.00E+00	3.98E-04	1.92E-04
0.00E+00	4.07E-04	1.96E-04
0.00E+00	4.16E-04	2.01E-04
0.00E+00	4.25E-04	2.05E-04
0.00E+00	4.35E-04	2.10E-04
0.00E+00	4.44E-04	2.15E-04
0.00E+00	4.54E-04	2.19E-04
0.00E+00	4.64E-04	2.24E-04
0.00E+00	4.75E-04	2.30E-04
0.00E+00	4.85E-04	2.35E-04
0.00E+00	4.96E-04	2.40E-04
0.00E+00	5.07E-04	2.46E-04
0.00E+00	5.19E-04	2.51E-04
0.00E+00	5.31E-04	2.57E-04
0.00E+00	5.42E-04	2.63E-04
0.00E+00	5.55E-04	2.69E-04
0.00E+00	5.67E-04	2.75E-04
0.00E+00	5.80E-04	2.81E-04
0.00E+00	5.92E-04	2.87E-04
0.00E+00	6.05E-04	2.94E-04
0.00E+00	6.18E-04	3.00E-04
0.00E+00	6.32E-04	3.07E-04
0.00E+00	6.45E-04	3.13E-04
0.00E+00	6.58E-04	3.20E-04
0.00E+00	6.72E-04	3.26E-04
0.00E+00	6.86E-04	3.33E-04
0.00E+00	6.99E-04	3.40E-04
0.00E+00	7.12E-04	3.46E-04
0.00E+00	7.26E-04	3.53E-04
0.00E+00	7.39E-04	3.59E-04
0.00E+00	7.52E-04	3.66E-04
0.00E+00	3.81E-04	1.83E-04
0.00E+00	3.89E-04	1.88E-04
0.00E+00	3.98E-04	1.92E-04
0.00E+00	4.06E-04	1.96E-04
0.00E+00	4.15E-04	2.00E-04
0.00E+00	4.25E-04	2.05E-04
0.00E+00	4.34E-04	2.10E-04
0.00E+00	4.44E-04	2.15E-04
0.00E+00	4.54E-04	2.20E-04
0.00E+00	4.65E-04	2.25E-04
0.00E+00	4.76E-04	2.30E-04
0.00E+00	4.87E-04	2.35E-04
0.00E+00	4.98E-04	2.41E-04
0.00E+00	5.09E-04	2.47E-04
0.00E+00	5.21E-04	2.53E-04
0.00E+00	5.33E-04	2.58E-04
0.00E+00	5.46E-04	2.65E-04
0.00E+00	5.58E-04	2.71E-04
0.00E+00	5.71E-04	2.77E-04
0.00E+00	5.85E-04	2.84E-04
0.00E+00	5.98E-04	2.90E-04

IHS

Health Risk Assessment Results Summary

Mitigated

Residential Receptors

		MAX:	0.1346	1.5245	1.545
Unique Identifier	X (UTM)	Y (UTM)	Onroad	Offroad	Total Risk
3745053758328	374505	3758328	0.0031	0.0470	0.0501
3745103758328	374510	3758328	0.0031	0.0481	0.0512
3745153758328	374515	3758328	0.0031	0.0492	0.0523
3745203758328	374520	3758328	0.0032	0.0503	0.0535
3745253758328	374525	3758328	0.0032	0.0514	0.0546
3745303758328	374530	3758328	0.0033	0.0525	0.0558
3745353758328	374535	3758328	0.0033	0.0536	0.0569
3745403758328	374540	3758328	0.0034	0.0547	0.0581
3745453758328	374545	3758328	0.0034	0.0558	0.0593
3745503758328	374550	3758328	0.0035	0.0569	0.0604
3745553758328	374555	3758328	0.0035	0.0581	0.0616
3745603758328	374560	3758328	0.0036	0.0592	0.0627
3745653758328	374565	3758328	0.0036	0.0602	0.0639
3744003758333	374400	3758333	0.0023	0.0297	0.0320
3744053758333	374405	3758333	0.0024	0.0304	0.0327
3744103758333	374410	3758333	0.0024	0.0311	0.0335
3744153758333	374415	3758333	0.0024	0.0318	0.0342
3744203758333	374420	3758333	0.0025	0.0325	0.0350
3744253758333	374425	3758333	0.0025	0.0333	0.0358
3744303758333	374430	3758333	0.0025	0.0341	0.0366
3744353758333	374435	3758333	0.0026	0.0349	0.0374
3744403758333	374440	3758333	0.0026	0.0357	0.0383
3744453758333	374445	3758333	0.0026	0.0365	0.0392
3744503758333	374450	3758333	0.0027	0.0374	0.0401
3744553758333	374455	3758333	0.0027	0.0383	0.0410
3744603758333	374460	3758333	0.0027	0.0392	0.0420
3744653758333	374465	3758333	0.0028	0.0402	0.0429
3744703758333	374470	3758333	0.0028	0.0411	0.0439
3744753758333	374475	3758333	0.0028	0.0421	0.0450
3744803758333	374480	3758333	0.0029	0.0432	0.0460
3744853758333	374485	3758333	0.0029	0.0442	0.0471
3744903758333	374490	3758333	0.0030	0.0453	0.0482
3744953758333	374495	3758333	0.0030	0.0464	0.0494
3745003758333	374500	3758333	0.0030	0.0475	0.0505
3745053758333	374505	3758333	0.0031	0.0486	0.0517
3745103758333	374510	3758333	0.0031	0.0498	0.0529
3745153758333	374515	3758333	0.0032	0.0509	0.0541
3745203758333	374520	3758333	0.0032	0.0521	0.0553
3745253758333	374525	3758333	0.0033	0.0533	0.0565
3745303758333	374530	3758333	0.0033	0.0545	0.0578
3745353758333	374535	3758333	0.0034	0.0557	0.0590
3745403758333	374540	3758333	0.0034	0.0569	0.0603
3745453758333	374545	3758333	0.0035	0.0581	0.0616
3745503758333	374550	3758333	0.0035	0.0593	0.0628
3745553758333	374555	3758333	0.0036	0.0605	0.0640
3745603758333	374560	3758333	0.0036	0.0617	0.0653
3745653758333	374565	3758333	0.0037	0.0628	0.0665
3744003758338	374400	3758338	0.0023	0.0303	0.0327
3744053758338	374405	3758338	0.0024	0.0310	0.0334
3744103758338	374410	3758338	0.0024	0.0317	0.0341
3744153758338	374415	3758338	0.0024	0.0325	0.0349
3744203758338	374420	3758338	0.0025	0.0332	0.0357
3744253758338	374425	3758338	0.0025	0.0340	0.0365
3744303758338	374430	3758338	0.0025	0.0348	0.0374
3744353758338	374435	3758338	0.0026	0.0357	0.0383
3744403758338	374440	3758338	0.0026	0.0366	0.0392
3744453758338	374445	3758338	0.0026	0.0374	0.0401
3744503758338	374450	3758338	0.0027	0.0384	0.0410
3744553758338	374455	3758338	0.0027	0.0393	0.0420
3744603758338	374460	3758338	0.0027	0.0403	0.0430
3744653758338	374465	3758338	0.0028	0.0413	0.0441
3744703758338	374470	3758338	0.0028	0.0423	0.0451
3744753758338	374475	3758338	0.0029	0.0434	0.0462
3744803758338	374480	3758338	0.0029	0.0445	0.0474
3744853758338	374485	3758338	0.0029	0.0456	0.0485
3744903758338	374490	3758338	0.0030	0.0467	0.0497
3744953758338	374495	3758338	0.0030	0.0479	0.0509
3745003758338	374500	3758338	0.0031	0.0491	0.0522
3745053758338	374505	3758338	0.0031	0.0503	0.0534
3745103758338	374510	3758338	0.0032	0.0515	0.0547
3745153758338	374515	3758338	0.0032	0.0528	0.0560
3745203758338	374520	3758338	0.0032	0.0540	0.0573
3745253758338	374525	3758338	0.0033	0.0553	0.0586
3745303758338	374530	3758338	0.0033	0.0566	0.0600
3745353758338	374535	3758338	0.0034	0.0579	0.0613
3745403758338	374540	3758338	0.0034	0.0592	0.0627
3745453758338	374545	3758338	0.0035	0.0605	0.0640
3745503758338	374550	3758338	0.0035	0.0618	0.0653
3745553758338	374555	3758338	0.0036	0.0631	0.0667
3745603758338	374560	3758338	0.0037	0.0644	0.0680
3745653758338	374565	3758338	0.0037	0.0656	0.0693
3744003758343	374400	3758343	0.0024	0.0309	0.0333
3744053758343	374405	3758343	0.0024	0.0317	0.0340
3744103758343	374410	3758343	0.0024	0.0324	0.0348
3744153758343	374415	3758343	0.0025	0.0332	0.0356
3744203758343	374420	3758343	0.0025	0.0340	0.0365
3744253758343	374425	3758343	0.0025	0.0348	0.0373
3744303758343	374430	3758343	0.0026	0.0357	0.0382
3744353758343	374435	3758343	0.0026	0.0365	0.0391
3744403758343	374440	3758343	0.0026	0.0374	0.0401
3744453758343	374445	3758343	0.0027	0.0384	0.0410
3744503758343	374450	3758343	0.0027	0.0394	0.0421
3744553758343	374455	3758343	0.0027	0.0404	0.0431
3744603758343	374460	3758343	0.0028	0.0414	0.0442
3744653758343	374465	3758343	0.0028	0.0424	0.0452
3744703758343	374470	3758343	0.0028	0.0435	0.0464

IHS

Residential Health Risk Assessment Results Summary

Mitigated

RESIDENTIAL RECEPTORS ONLY

		MAX:	1.545
Unique Identifier	X (UTM)	Y (UTM)	Total Risk
3745053758328	374505	3758328	0.050
3745103758328	374510	3758328	0.051
3745153758328	374515	3758328	0.052
3745203758328	374520	3758328	0.053
3745253758328	374525	3758328	0.055
3745303758328	374530	3758328	0.056
3745353758328	374535	3758328	0.057
3745403758328	374540	3758328	0.058
3745453758328	374545	3758328	0.059
3745503758328	374550	3758328	0.060
3745553758328	374555	3758328	0.062
3745603758328	374560	3758328	0.063
3745653758328	374565	3758328	0.064
3744003758333	374400	3758333	0.032
3744053758333	374405	3758333	0.033
3744103758333	374410	3758333	0.033
3744153758333	374415	3758333	0.034
3744203758333	374420	3758333	0.035
3744253758333	374425	3758333	0.036
3744303758333	374430	3758333	0.037
3744353758333	374435	3758333	0.037
3744403758333	374440	3758333	0.038
3744453758333	374445	3758333	0.039
3744503758333	374450	3758333	0.040
3744553758333	374455	3758333	0.041
3744603758333	374460	3758333	0.042
3744653758333	374465	3758333	0.043
3744703758333	374470	3758333	0.044
3744753758333	374475	3758333	0.045
3744803758333	374480	3758333	0.046
3744853758333	374485	3758333	0.047
3744903758333	374490	3758333	0.048
3744953758333	374495	3758333	0.049
3745003758333	374500	3758333	0.051
3745053758333	374505	3758333	0.052
3745103758333	374510	3758333	0.053
3745153758333	374515	3758333	0.054
3745203758333	374520	3758333	0.055
3745253758333	374525	3758333	0.057
3745303758333	374530	3758333	0.058
3745353758333	374535	3758333	0.059
3745403758333	374540	3758333	0.060
3745453758333	374545	3758333	0.062
3745503758333	374550	3758333	0.063
3745553758333	374555	3758333	0.064
3745603758333	374560	3758333	0.065
3745653758333	374565	3758333	0.067
3744003758338	374400	3758338	0.033
3744053758338	374405	3758338	0.033
3744103758338	374410	3758338	0.034
3744153758338	374415	3758338	0.035
3744203758338	374420	3758338	0.036
3744253758338	374425	3758338	0.037
3744303758338	374430	3758338	0.037
3744353758338	374435	3758338	0.038
3744403758338	374440	3758338	0.039
3744453758338	374445	3758338	0.040
3744503758338	374450	3758338	0.041
3744553758338	374455	3758338	0.042
3744603758338	374460	3758338	0.043
3744653758338	374465	3758338	0.044
3744703758338	374470	3758338	0.045
3744753758338	374475	3758338	0.046
3744803758338	374480	3758338	0.047
3744853758338	374485	3758338	0.049
3744903758338	374490	3758338	0.050
3744953758338	374495	3758338	0.051
3745003758338	374500	3758338	0.052
3745053758338	374505	3758338	0.053
3745103758338	374510	3758338	0.055
3745153758338	374515	3758338	0.056
3745203758338	374520	3758338	0.057
3745253758338	374525	3758338	0.059
3745303758338	374530	3758338	0.060
3745353758338	374535	3758338	0.061
3745403758338	374540	3758338	0.063
3745453758338	374545	3758338	0.064
3745503758338	374550	3758338	0.065
3745553758338	374555	3758338	0.067
3745603758338	374560	3758338	0.068
3745653758338	374565	3758338	0.069
3744003758343	374400	3758343	0.033
3744053758343	374405	3758343	0.034
3744103758343	374410	3758343	0.035
3744153758343	374415	3758343	0.036
3744203758343	374420	3758343	0.036
3744253758343	374425	3758343	0.037
3744303758343	374430	3758343	0.038
3744353758343	374435	3758343	0.039
3744403758343	374440	3758343	0.040
3744453758343	374445	3758343	0.041
3744503758343	374450	3758343	0.042
3744553758343	374455	3758343	0.043
3744603758343	374460	3758343	0.044
3744653758343	374465	3758343	0.045
3744703758343	374470	3758343	0.046

FOR CHRONIC CALCS

MAX: 0.015

Overlapping Phases - Maximum GLC		
2025	2026	2027
0.00E+00	6.12E-04	2.97E-04
0.00E+00	6.26E-04	3.04E-04
0.00E+00	6.39E-04	3.11E-04
0.00E+00	6.54E-04	3.18E-04
0.00E+00	6.68E-04	3.25E-04
0.00E+00	6.82E-04	3.32E-04
0.00E+00	6.97E-04	3.39E-04
0.00E+00	7.12E-04	3.46E-04
0.00E+00	7.26E-04	3.53E-04
0.00E+00	7.40E-04	3.60E-04
0.00E+00	7.55E-04	3.67E-04
0.00E+00	7.69E-04	3.74E-04
0.00E+00	7.83E-04	3.81E-04
0.00E+00	3.88E-04	1.87E-04
0.00E+00	3.97E-04	1.91E-04
0.00E+00	4.06E-04	1.96E-04
0.00E+00	4.15E-04	2.00E-04
0.00E+00	4.24E-04	2.05E-04
0.00E+00	4.34E-04	2.10E-04
0.00E+00	4.44E-04	2.15E-04
0.00E+00	4.55E-04	2.20E-04
0.00E+00	4.65E-04	2.25E-04
0.00E+00	4.76E-04	2.30E-04
0.00E+00	4.87E-04	2.36E-04
0.00E+00	4.99E-04	2.42E-04
0.00E+00	5.11E-04	2.47E-04
0.00E+00	5.23E-04	2.53E-04
0.00E+00	5.35E-04	2.60E-04
0.00E+00	5.48E-04	2.66E-04
0.00E+00	5.62E-04	2.72E-04
0.00E+00	5.75E-04	2.79E-04
0.00E+00	5.89E-04	2.86E-04
0.00E+00	6.03E-04	2.93E-04
0.00E+00	6.18E-04	3.00E-04
0.00E+00	6.32E-04	3.07E-04
0.00E+00	6.47E-04	3.14E-04
0.00E+00	6.62E-04	3.22E-04
0.00E+00	6.77E-04	3.29E-04
0.00E+00	6.93E-04	3.37E-04
0.00E+00	7.08E-04	3.44E-04
0.00E+00	7.24E-04	3.52E-04
0.00E+00	7.39E-04	3.60E-04
0.00E+00	7.55E-04	3.67E-04
0.00E+00	7.70E-04	3.75E-04
0.00E+00	7.86E-04	3.82E-04
0.00E+00	8.01E-04	3.90E-04
0.00E+00	8.16E-04	3.97E-04
0.00E+00	3.96E-04	1.91E-04
0.00E+00	4.05E-04	1.95E-04
0.00E+00	4.14E-04	2.00E-04
0.00E+00	4.24E-04	2.05E-04
0.00E+00	4.34E-04	2.09E-04
0.00E+00	4.44E-04	2.14E-04
0.00E+00	4.54E-04	2.20E-04
0.00E+00	4.65E-04	2.25E-04
0.00E+00	4.76E-04	2.30E-04
0.00E+00	4.88E-04	2.36E-04
0.00E+00	5.00E-04	2.42E-04
0.00E+00	5.12E-04	2.48E-04
0.00E+00	5.24E-04	2.54E-04
0.00E+00	5.37E-04	2.60E-04
0.00E+00	5.50E-04	2.67E-04
0.00E+00	5.64E-04	2.74E-04
0.00E+00	5.78E-04	2.81E-04
0.00E+00	5.93E-04	2.88E-04
0.00E+00	6.07E-04	2.95E-04
0.00E+00	6.23E-04	3.03E-04
0.00E+00	6.38E-04	3.10E-04
0.00E+00	6.54E-04	3.18E-04
0.00E+00	6.70E-04	3.26E-04
0.00E+00	6.86E-04	3.34E-04
0.00E+00	7.02E-04	3.42E-04
0.00E+00	7.19E-04	3.50E-04
0.00E+00	7.36E-04	3.58E-04
0.00E+00	7.52E-04	3.66E-04
0.00E+00	7.69E-04	3.75E-04
0.00E+00	7.86E-04	3.83E-04
0.00E+00	8.03E-04	3.91E-04
0.00E+00	8.19E-04	3.99E-04
0.00E+00	8.36E-04	4.07E-04
0.00E+00	8.52E-04	4.15E-04
0.00E+00	4.04E-04	1.95E-04
0.00E+00	4.13E-04	1.99E-04
0.00E+00	4.23E-04	2.04E-04
0.00E+00	4.33E-04	2.09E-04
0.00E+00	4.43E-04	2.14E-04
0.00E+00	4.54E-04	2.19E-04
0.00E+00	4.65E-04	2.25E-04
0.00E+00	4.76E-04	2.30E-04
0.00E+00	4.88E-04	2.36E-04
0.00E+00	5.00E-04	2.42E-04
0.00E+00	5.12E-04	2.48E-04
0.00E+00	5.25E-04	2.55E-04
0.00E+00	5.38E-04	2.61E-04
0.00E+00	5.52E-04	2.68E-04
0.00E+00	5.66E-04	2.75E-04

IHS

Health Risk Assessment Results Summary

Mitigated

Residential Receptors

		MAX:	0.1346	1.5245	1.545
Unique Identifier	X (UTM)	Y (UTM)	Onroad	Offroad	Total Risk
3744753758343	374475	3758343	0.0029	0.0447	0.0476
3744803758343	374480	3758343	0.0029	0.0458	0.0488
3744853758343	374485	3758343	0.0030	0.0470	0.0500
3744903758343	374490	3758343	0.0030	0.0482	0.0512
3744953758343	374495	3758343	0.0030	0.0495	0.0525
3745003758343	374500	3758343	0.0031	0.0508	0.0539
3745053758343	374505	3758343	0.0031	0.0521	0.0552
3745103758343	374510	3758343	0.0032	0.0534	0.0566
3745153758343	374515	3758343	0.0032	0.0548	0.0580
3745203758343	374520	3758343	0.0033	0.0561	0.0594
3745253758343	374525	3758343	0.0033	0.0575	0.0608
3745303758343	374530	3758343	0.0034	0.0589	0.0623
3745353758343	374535	3758343	0.0034	0.0603	0.0637
3745403758343	374540	3758343	0.0035	0.0617	0.0652
3745453758343	374545	3758343	0.0035	0.0631	0.0666
3745503758343	374550	3758343	0.0036	0.0645	0.0681
3745553758343	374555	3758343	0.0036	0.0659	0.0695
3745603758343	374560	3758343	0.0037	0.0673	0.0710
3745653758343	374565	3758343	0.0037	0.0687	0.0724
3744003758348	374400	3758348	0.0024	0.0316	0.0339
3744053758348	374405	3758348	0.0024	0.0323	0.0347
3744103758348	374410	3758348	0.0024	0.0331	0.0355
3744153758348	374415	3758348	0.0025	0.0339	0.0364
3744203758348	374420	3758348	0.0025	0.0347	0.0372
3744253758348	374425	3758348	0.0025	0.0356	0.0381
3744303758348	374430	3758348	0.0026	0.0365	0.0391
3744353758348	374435	3758348	0.0026	0.0374	0.0400
3744403758348	374440	3758348	0.0026	0.0384	0.0410
3744453758348	374445	3758348	0.0027	0.0394	0.0420
3744503758348	374450	3758348	0.0027	0.0404	0.0431
3744553758348	374455	3758348	0.0028	0.0415	0.0442
3744603758348	374460	3758348	0.0028	0.0425	0.0453
3744653758348	374465	3758348	0.0028	0.0437	0.0465
3744703758348	374470	3758348	0.0029	0.0448	0.0477
3744753758348	374475	3758348	0.0029	0.0460	0.0489
3744803758348	374480	3758348	0.0029	0.0473	0.0502
3744853758348	374485	3758348	0.0030	0.0485	0.0515
3744903758348	374490	3758348	0.0030	0.0498	0.0529
3744953758348	374495	3758348	0.0031	0.0512	0.0543
3745003758348	374500	3758348	0.0031	0.0526	0.0557
3745053758348	374505	3758348	0.0032	0.0540	0.0571
3745103758348	374510	3758348	0.0032	0.0554	0.0586
3745153758348	374515	3758348	0.0033	0.0569	0.0601
3745203758348	374520	3758348	0.0033	0.0583	0.0616
3745253758348	374525	3758348	0.0033	0.0598	0.0632
3745303758348	374530	3758348	0.0034	0.0614	0.0647
3745353758348	374535	3758348	0.0034	0.0629	0.0663
3745403758348	374540	3758348	0.0035	0.0644	0.0679
3745453758348	374545	3758348	0.0036	0.0659	0.0695
3745503758348	374550	3758348	0.0036	0.0674	0.0710
3745553758348	374555	3758348	0.0037	0.0690	0.0726
3745603758348	374560	3758348	0.0037	0.0705	0.0742
3745653758348	374565	3758348	0.0038	0.0720	0.0757
3744003758353	374400	3758353	0.0024	0.0322	0.0346
3744053758353	374405	3758353	0.0024	0.0330	0.0354
3744103758353	374410	3758353	0.0025	0.0338	0.0363
3744153758353	374415	3758353	0.0025	0.0347	0.0372
3744203758353	374420	3758353	0.0025	0.0355	0.0381
3744253758353	374425	3758353	0.0026	0.0364	0.0390
3744303758353	374430	3758353	0.0026	0.0374	0.0400
3744353758353	374435	3758353	0.0026	0.0383	0.0410
3744403758353	374440	3758353	0.0027	0.0393	0.0420
3744453758353	374445	3758353	0.0027	0.0404	0.0431
3744503758353	374450	3758353	0.0027	0.0415	0.0442
3744553758353	374455	3758353	0.0028	0.0426	0.0454
3744603758353	374460	3758353	0.0028	0.0437	0.0465
3744653758353	374465	3758353	0.0029	0.0449	0.0478
3744703758353	374470	3758353	0.0029	0.0462	0.0491
3744753758353	374475	3758353	0.0029	0.0474	0.0504
3744803758353	374480	3758353	0.0030	0.0488	0.0517
3744853758353	374485	3758353	0.0030	0.0501	0.0531
3744903758353	374490	3758353	0.0031	0.0515	0.0546
3744953758353	374495	3758353	0.0031	0.0530	0.0561
3745003758353	374500	3758353	0.0031	0.0545	0.0576
3745053758353	374505	3758353	0.0032	0.0560	0.0592
3745103758353	374510	3758353	0.0032	0.0576	0.0608
3745153758353	374515	3758353	0.0033	0.0591	0.0624
3745203758353	374520	3758353	0.0033	0.0607	0.0641
3745253758353	374525	3758353	0.0034	0.0624	0.0657
3745303758353	374530	3758353	0.0034	0.0640	0.0674
3745353758353	374535	3758353	0.0035	0.0657	0.0691
3745403758353	374540	3758353	0.0035	0.0673	0.0709
3745453758353	374545	3758353	0.0036	0.0690	0.0726
3745503758353	374550	3758353	0.0036	0.0706	0.0743
3745553758353	374555	3758353	0.0037	0.0723	0.0760
3745603758353	374560	3758353	0.0037	0.0739	0.0777
3745653758353	374565	3758353	0.0038	0.0755	0.0794
3745703758353	374570	3758353	0.0039	0.0772	0.0810
3744003758358	374400	3758358	0.0024	0.0329	0.0353
3744053758358	374405	3758358	0.0024	0.0337	0.0362
3744103758358	374410	3758358	0.0025	0.0346	0.0370
3744153758358	374415	3758358	0.0025	0.0354	0.0379
3744203758358	374420	3758358	0.0025	0.0363	0.0389
3744253758358	374425	3758358	0.0026	0.0373	0.0399
3744303758358	374430	3758358	0.0026	0.0383	0.0409
3744353758358	374435	3758358	0.0026	0.0393	0.0419

IHS

Residential Health Risk Assessment Results Summary

Mitigated

RESIDENTIAL RECEPTORS ONLY

		MAX:	1.545
Unique Identifier	X (UTM)	Y (UTM)	Total Risk
3744753758343	374475	3758343	0.048
3744803758343	374480	3758343	0.049
3744853758343	374485	3758343	0.050
3744903758343	374490	3758343	0.051
3744953758343	374495	3758343	0.053
3745003758343	374500	3758343	0.054
3745053758343	374505	3758343	0.055
3745103758343	374510	3758343	0.057
3745153758343	374515	3758343	0.058
3745203758343	374520	3758343	0.059
3745253758343	374525	3758343	0.061
3745303758343	374530	3758343	0.062
3745353758343	374535	3758343	0.064
3745403758343	374540	3758343	0.065
3745453758343	374545	3758343	0.067
3745503758343	374550	3758343	0.068
3745553758343	374555	3758343	0.070
3745603758343	374560	3758343	0.071
3745653758343	374565	3758343	0.072
3744003758348	374400	3758348	0.034
3744053758348	374405	3758348	0.035
3744103758348	374410	3758348	0.036
3744153758348	374415	3758348	0.036
3744203758348	374420	3758348	0.037
3744253758348	374425	3758348	0.038
3744303758348	374430	3758348	0.039
3744353758348	374435	3758348	0.040
3744403758348	374440	3758348	0.041
3744453758348	374445	3758348	0.042
3744503758348	374450	3758348	0.043
3744553758348	374455	3758348	0.044
3744603758348	374460	3758348	0.045
3744653758348	374465	3758348	0.046
3744703758348	374470	3758348	0.048
3744753758348	374475	3758348	0.049
3744803758348	374480	3758348	0.050
3744853758348	374485	3758348	0.052
3744903758348	374490	3758348	0.053
3744953758348	374495	3758348	0.054
3745003758348	374500	3758348	0.056
3745053758348	374505	3758348	0.057
3745103758348	374510	3758348	0.059
3745153758348	374515	3758348	0.060
3745203758348	374520	3758348	0.062
3745253758348	374525	3758348	0.063
3745303758348	374530	3758348	0.065
3745353758348	374535	3758348	0.066
3745403758348	374540	3758348	0.068
3745453758348	374545	3758348	0.069
3745503758348	374550	3758348	0.071
3745553758348	374555	3758348	0.073
3745603758348	374560	3758348	0.074
3745653758348	374565	3758348	0.076
3744003758353	374400	3758353	0.035
3744053758353	374405	3758353	0.035
3744103758353	374410	3758353	0.036
3744153758353	374415	3758353	0.037
3744203758353	374420	3758353	0.038
3744253758353	374425	3758353	0.039
3744303758353	374430	3758353	0.040
3744353758353	374435	3758353	0.041
3744403758353	374440	3758353	0.042
3744453758353	374445	3758353	0.043
3744503758353	374450	3758353	0.044
3744553758353	374455	3758353	0.045
3744603758353	374460	3758353	0.047
3744653758353	374465	3758353	0.048
3744703758353	374470	3758353	0.049
3744753758353	374475	3758353	0.050
3744803758353	374480	3758353	0.052
3744853758353	374485	3758353	0.053
3744903758353	374490	3758353	0.055
3744953758353	374495	3758353	0.056
3745003758353	374500	3758353	0.058
3745053758353	374505	3758353	0.059
3745103758353	374510	3758353	0.061
3745153758353	374515	3758353	0.062
3745203758353	374520	3758353	0.064
3745253758353	374525	3758353	0.066
3745303758353	374530	3758353	0.067
3745353758353	374535	3758353	0.069
3745403758353	374540	3758353	0.071
3745453758353	374545	3758353	0.073
3745503758353	374550	3758353	0.074
3745553758353	374555	3758353	0.076
3745603758353	374560	3758353	0.078
3745653758353	374565	3758353	0.079
3745703758353	374570	3758353	0.081
3744003758358	374400	3758358	0.035
3744053758358	374405	3758358	0.036
3744103758358	374410	3758358	0.037
3744153758358	374415	3758358	0.038
3744203758358	374420	3758358	0.039
3744253758358	374425	3758358	0.040
3744303758358	374430	3758358	0.041
3744353758358	374435	3758358	0.042

FOR CHRONIC CALCS

MAX:	0.015	
Overlapping Phases - Maximum GLC		
2025	2026	2027
0.00E+00	5.81E-04	2.82E-04
0.00E+00	5.96E-04	2.89E-04
0.00E+00	6.11E-04	2.97E-04
0.00E+00	6.27E-04	3.05E-04
0.00E+00	6.43E-04	3.13E-04
0.00E+00	6.60E-04	3.21E-04
0.00E+00	6.77E-04	3.29E-04
0.00E+00	6.94E-04	3.38E-04
0.00E+00	7.11E-04	3.46E-04
0.00E+00	7.29E-04	3.55E-04
0.00E+00	7.47E-04	3.64E-04
0.00E+00	7.65E-04	3.73E-04
0.00E+00	7.83E-04	3.82E-04
0.00E+00	8.02E-04	3.91E-04
0.00E+00	8.20E-04	4.00E-04
0.00E+00	8.38E-04	4.08E-04
0.00E+00	8.56E-04	4.17E-04
0.00E+00	8.74E-04	4.26E-04
0.00E+00	8.91E-04	4.35E-04
0.00E+00	4.12E-04	1.99E-04
0.00E+00	4.22E-04	2.04E-04
0.00E+00	4.32E-04	2.09E-04
0.00E+00	4.42E-04	2.14E-04
0.00E+00	4.53E-04	2.19E-04
0.00E+00	4.64E-04	2.24E-04
0.00E+00	4.75E-04	2.30E-04
0.00E+00	4.87E-04	2.36E-04
0.00E+00	4.99E-04	2.42E-04
0.00E+00	5.12E-04	2.48E-04
0.00E+00	5.25E-04	2.55E-04
0.00E+00	5.39E-04	2.62E-04
0.00E+00	5.53E-04	2.68E-04
0.00E+00	5.68E-04	2.76E-04
0.00E+00	5.83E-04	2.83E-04
0.00E+00	5.98E-04	2.91E-04
0.00E+00	6.14E-04	2.99E-04
0.00E+00	6.31E-04	3.07E-04
0.00E+00	6.48E-04	3.15E-04
0.00E+00	6.65E-04	3.24E-04
0.00E+00	6.83E-04	3.32E-04
0.00E+00	7.01E-04	3.41E-04
0.00E+00	7.20E-04	3.51E-04
0.00E+00	7.39E-04	3.60E-04
0.00E+00	7.58E-04	3.69E-04
0.00E+00	7.77E-04	3.79E-04
0.00E+00	7.97E-04	3.88E-04
0.00E+00	8.17E-04	3.98E-04
0.00E+00	8.37E-04	4.08E-04
0.00E+00	8.56E-04	4.18E-04
0.00E+00	8.76E-04	4.27E-04
0.00E+00	8.95E-04	4.37E-04
0.00E+00	9.15E-04	4.46E-04
0.00E+00	9.34E-04	4.56E-04
0.00E+00	4.20E-04	2.03E-04
0.00E+00	4.31E-04	2.08E-04
0.00E+00	4.41E-04	2.13E-04
0.00E+00	4.52E-04	2.18E-04
0.00E+00	4.63E-04	2.24E-04
0.00E+00	4.74E-04	2.30E-04
0.00E+00	4.87E-04	2.36E-04
0.00E+00	4.99E-04	2.42E-04
0.00E+00	5.12E-04	2.48E-04
0.00E+00	5.25E-04	2.55E-04
0.00E+00	5.39E-04	2.62E-04
0.00E+00	5.54E-04	2.69E-04
0.00E+00	5.69E-04	2.76E-04
0.00E+00	5.84E-04	2.84E-04
0.00E+00	6.00E-04	2.92E-04
0.00E+00	6.17E-04	3.00E-04
0.00E+00	6.34E-04	3.08E-04
0.00E+00	6.51E-04	3.17E-04
0.00E+00	6.69E-04	3.26E-04
0.00E+00	6.88E-04	3.35E-04
0.00E+00	7.07E-04	3.45E-04
0.00E+00	7.27E-04	3.54E-04
0.00E+00	7.48E-04	3.64E-04
0.00E+00	7.68E-04	3.74E-04
0.00E+00	7.89E-04	3.85E-04
0.00E+00	8.10E-04	3.95E-04
0.00E+00	8.31E-04	4.06E-04
0.00E+00	8.53E-04	4.16E-04
0.00E+00	8.74E-04	4.27E-04
0.00E+00	8.96E-04	4.37E-04
0.00E+00	9.17E-04	4.48E-04
0.00E+00	9.39E-04	4.58E-04
0.00E+00	9.60E-04	4.69E-04
0.00E+00	9.81E-04	4.79E-04
0.00E+00	1.00E-03	4.89E-04
0.00E+00	4.29E-04	2.07E-04
0.00E+00	4.40E-04	2.12E-04
0.00E+00	4.50E-04	2.18E-04
0.00E+00	4.62E-04	2.23E-04
0.00E+00	4.73E-04	2.29E-04
0.00E+00	4.86E-04	2.35E-04
0.00E+00	4.98E-04	2.41E-04
0.00E+00	5.11E-04	2.48E-04

IHS

Health Risk Assessment Results Summary

Mitigated

Residential Receptors

		MAX:	0.1346	1.5245	1.545
Unique Identifier	X (UTM)	Y (UTM)	Onroad	Offroad	Total Risk
3744403758358	374440	3758358	0.0027	0.0403	0.0430
3744453758358	374445	3758358	0.0027	0.0415	0.0442
3744503758358	374450	3758358	0.0028	0.0426	0.0454
3744553758358	374455	3758358	0.0028	0.0438	0.0466
3744603758358	374460	3758358	0.0028	0.0450	0.0478
3744653758358	374465	3758358	0.0029	0.0463	0.0491
3744703758358	374470	3758358	0.0029	0.0476	0.0505
3744753758358	374475	3758358	0.0030	0.0489	0.0519
3744803758358	374480	3758358	0.0030	0.0504	0.0534
3744853758358	374485	3758358	0.0030	0.0518	0.0549
3744903758358	374490	3758358	0.0031	0.0533	0.0564
3744953758358	374495	3758358	0.0031	0.0549	0.0580
3745003758358	374500	3758358	0.0032	0.0565	0.0597
3745053758358	374505	3758358	0.0032	0.0582	0.0614
3745103758358	374510	3758358	0.0033	0.0599	0.0631
3745153758358	374515	3758358	0.0033	0.0616	0.0649
3745203758358	374520	3758358	0.0034	0.0633	0.0667
3745253758358	374525	3758358	0.0034	0.0651	0.0685
3745303758358	374530	3758358	0.0035	0.0669	0.0703
3745353758358	374535	3758358	0.0035	0.0687	0.0722
3745403758358	374540	3758358	0.0036	0.0705	0.0741
3745453758358	374545	3758358	0.0036	0.0723	0.0759
3745503758358	374550	3758358	0.0037	0.0741	0.0778
3745553758358	374555	3758358	0.0037	0.0759	0.0796
3745603758358	374560	3758358	0.0038	0.0777	0.0815
3745653758358	374565	3758358	0.0038	0.0795	0.0833
3745703758358	374570	3758358	0.0039	0.0812	0.0851
3744003758363	374400	3758363	0.0024	0.0336	0.0360
3744053758363	374405	3758363	0.0025	0.0344	0.0369
3744103758363	374410	3758363	0.0025	0.0353	0.0378
3744153758363	374415	3758363	0.0025	0.0362	0.0388
3744203758363	374420	3758363	0.0026	0.0372	0.0398
3744253758363	374425	3758363	0.0026	0.0382	0.0408
3744303758363	374430	3758363	0.0026	0.0392	0.0419
3744353758363	374435	3758363	0.0027	0.0403	0.0430
3744403758363	374440	3758363	0.0027	0.0414	0.0441
3744453758363	374445	3758363	0.0027	0.0426	0.0453
3744503758363	374450	3758363	0.0028	0.0438	0.0465
3744553758363	374455	3758363	0.0028	0.0450	0.0478
3744603758363	374460	3758363	0.0029	0.0463	0.0492
3744653758363	374465	3758363	0.0029	0.0476	0.0505
3744703758363	374470	3758363	0.0029	0.0491	0.0520
3744753758363	374475	3758363	0.0030	0.0505	0.0535
3744803758363	374480	3758363	0.0030	0.0520	0.0551
3744853758363	374485	3758363	0.0031	0.0536	0.0567
3744903758363	374490	3758363	0.0031	0.0552	0.0583
3744953758363	374495	3758363	0.0032	0.0569	0.0601
3745003758363	374500	3758363	0.0032	0.0586	0.0618
3745053758363	374505	3758363	0.0032	0.0605	0.0637
3745103758363	374510	3758363	0.0033	0.0623	0.0656
3745153758363	374515	3758363	0.0033	0.0642	0.0675
3745203758363	374520	3758363	0.0034	0.0661	0.0695
3745253758363	374525	3758363	0.0034	0.0681	0.0715
3745303758363	374530	3758363	0.0035	0.0700	0.0735
3745353758363	374535	3758363	0.0035	0.0720	0.0755
3745403758363	374540	3758363	0.0036	0.0740	0.0776
3745453758363	374545	3758363	0.0036	0.0760	0.0796
3745503758363	374550	3758363	0.0037	0.0780	0.0817
3745553758363	374555	3758363	0.0038	0.0799	0.0837
3745603758363	374560	3758363	0.0038	0.0819	0.0857
3745653758363	374565	3758363	0.0039	0.0838	0.0877
3745703758363	374570	3758363	0.0039	0.0858	0.0897
3744003758368	374400	3758368	0.0024	0.0343	0.0368
3744053758368	374405	3758368	0.0025	0.0352	0.0377
3744103758368	374410	3758368	0.0025	0.0361	0.0386
3744153758368	374415	3758368	0.0025	0.0371	0.0396
3744203758368	374420	3758368	0.0026	0.0381	0.0407
3744253758368	374425	3758368	0.0026	0.0391	0.0417
3744303758368	374430	3758368	0.0027	0.0402	0.0429
3744353758368	374435	3758368	0.0027	0.0413	0.0440
3744403758368	374440	3758368	0.0027	0.0425	0.0452
3744453758368	374445	3758368	0.0028	0.0437	0.0465
3744503758368	374450	3758368	0.0028	0.0450	0.0478
3744553758368	374455	3758368	0.0028	0.0463	0.0492
3744603758368	374460	3758368	0.0029	0.0477	0.0506
3744653758368	374465	3758368	0.0029	0.0491	0.0520
3744703758368	374470	3758368	0.0030	0.0506	0.0536
3744753758368	374475	3758368	0.0030	0.0522	0.0552
3744803758368	374480	3758368	0.0030	0.0538	0.0568
3744853758368	374485	3758368	0.0031	0.0555	0.0586
3744903758368	374490	3758368	0.0031	0.0572	0.0604
3744953758368	374495	3758368	0.0032	0.0591	0.0622
3745003758368	374500	3758368	0.0032	0.0609	0.0642
3745053758368	374505	3758368	0.0033	0.0629	0.0662
3745103758368	374510	3758368	0.0033	0.0649	0.0683
3745153758368	374515	3758368	0.0034	0.0670	0.0704
3745203758368	374520	3758368	0.0034	0.0691	0.0725
3745253758368	374525	3758368	0.0035	0.0713	0.0747
3745303758368	374530	3758368	0.0035	0.0734	0.0769
3745353758368	374535	3758368	0.0036	0.0756	0.0792
3745403758368	374540	3758368	0.0036	0.0778	0.0814
3745453758368	374545	3758368	0.0037	0.0800	0.0837
3745503758368	374550	3758368	0.0037	0.0822	0.0860
3745553758368	374555	3758368	0.0038	0.0844	0.0882
3745603758368	374560	3758368	0.0039	0.0866	0.0904
3745653758368	374565	3758368	0.0039	0.0887	0.0927

IHS

Residential Health Risk Assessment Results Summary

Mitigated

RESIDENTIAL RECEPTORS ONLY

		MAX:		1.545
Unique Identifier	X (UTM)	Y (UTM)		Total Risk
3744403758358	374440	3758358		0.043
3744453758358	374445	3758358		0.044
3744503758358	374450	3758358		0.045
3744553758358	374455	3758358		0.047
3744603758358	374460	3758358		0.048
3744653758358	374465	3758358		0.049
3744703758358	374470	3758358		0.050
3744753758358	374475	3758358		0.052
3744803758358	374480	3758358		0.053
3744853758358	374485	3758358		0.055
3744903758358	374490	3758358		0.056
3744953758358	374495	3758358		0.058
3745003758358	374500	3758358		0.060
3745053758358	374505	3758358		0.061
3745103758358	374510	3758358		0.063
3745153758358	374515	3758358		0.065
3745203758358	374520	3758358		0.067
3745253758358	374525	3758358		0.069
3745303758358	374530	3758358		0.070
3745353758358	374535	3758358		0.072
3745403758358	374540	3758358		0.074
3745453758358	374545	3758358		0.076
3745503758358	374550	3758358		0.078
3745553758358	374555	3758358		0.080
3745603758358	374560	3758358		0.081
3745653758358	374565	3758358		0.083
3745703758358	374570	3758358		0.085
3744003758363	374400	3758363		0.036
3744053758363	374405	3758363		0.037
3744103758363	374410	3758363		0.038
3744153758363	374415	3758363		0.039
3744203758363	374420	3758363		0.040
3744253758363	374425	3758363		0.041
3744303758363	374430	3758363		0.042
3744353758363	374435	3758363		0.043
3744403758363	374440	3758363		0.044
3744453758363	374445	3758363		0.045
3744503758363	374450	3758363		0.047
3744553758363	374455	3758363		0.048
3744603758363	374460	3758363		0.049
3744653758363	374465	3758363		0.051
3744703758363	374470	3758363		0.052
3744753758363	374475	3758363		0.053
3744803758363	374480	3758363		0.055
3744853758363	374485	3758363		0.057
3744903758363	374490	3758363		0.058
3744953758363	374495	3758363		0.060
3745003758363	374500	3758363		0.062
3745053758363	374505	3758363		0.064
3745103758363	374510	3758363		0.066
3745153758363	374515	3758363		0.068
3745203758363	374520	3758363		0.070
3745253758363	374525	3758363		0.071
3745303758363	374530	3758363		0.074
3745353758363	374535	3758363		0.076
3745403758363	374540	3758363		0.078
3745453758363	374545	3758363		0.080
3745503758363	374550	3758363		0.082
3745553758363	374555	3758363		0.084
3745603758363	374560	3758363		0.086
3745653758363	374565	3758363		0.088
3745703758363	374570	3758363		0.090
3744003758368	374400	3758368		0.037
3744053758368	374405	3758368		0.038
3744103758368	374410	3758368		0.039
3744153758368	374415	3758368		0.040
3744203758368	374420	3758368		0.041
3744253758368	374425	3758368		0.042
3744303758368	374430	3758368		0.043
3744353758368	374435	3758368		0.044
3744403758368	374440	3758368		0.045
3744453758368	374445	3758368		0.046
3744503758368	374450	3758368		0.048
3744553758368	374455	3758368		0.049
3744603758368	374460	3758368		0.051
3744653758368	374465	3758368		0.052
3744703758368	374470	3758368		0.054
3744753758368	374475	3758368		0.055
3744803758368	374480	3758368		0.057
3744853758368	374485	3758368		0.059
3744903758368	374490	3758368		0.060
3744953758368	374495	3758368		0.062
3745003758368	374500	3758368		0.064
3745053758368	374505	3758368		0.066
3745103758368	374510	3758368		0.068
3745153758368	374515	3758368		0.070
3745203758368	374520	3758368		0.073
3745253758368	374525	3758368		0.075
3745303758368	374530	3758368		0.077
3745353758368	374535	3758368		0.079
3745403758368	374540	3758368		0.081
3745453758368	374545	3758368		0.084
3745503758368	374550	3758368		0.086
3745553758368	374555	3758368		0.088
3745603758368	374560	3758368		0.090
3745653758368	374565	3758368		0.093

FOR CHRONIC CALCS

MAX:		0.015
Overlapping Phases - Maximum GLC		
2025	2026	2027
0.00E+00	5.25E-04	2.54E-04
0.00E+00	5.39E-04	2.61E-04
0.00E+00	5.54E-04	2.69E-04
0.00E+00	5.69E-04	2.76E-04
0.00E+00	5.85E-04	2.84E-04
0.00E+00	6.01E-04	2.92E-04
0.00E+00	6.18E-04	3.01E-04
0.00E+00	6.36E-04	3.09E-04
0.00E+00	6.54E-04	3.18E-04
0.00E+00	6.73E-04	3.28E-04
0.00E+00	6.93E-04	3.37E-04
0.00E+00	7.13E-04	3.47E-04
0.00E+00	7.34E-04	3.58E-04
0.00E+00	7.55E-04	3.68E-04
0.00E+00	7.78E-04	3.79E-04
0.00E+00	8.00E-04	3.90E-04
0.00E+00	8.23E-04	4.01E-04
0.00E+00	8.46E-04	4.13E-04
0.00E+00	8.69E-04	4.24E-04
0.00E+00	8.92E-04	4.36E-04
0.00E+00	9.16E-04	4.47E-04
0.00E+00	9.40E-04	4.59E-04
0.00E+00	9.63E-04	4.70E-04
0.00E+00	9.86E-04	4.82E-04
0.00E+00	1.01E-03	4.93E-04
0.00E+00	1.03E-03	5.04E-04
0.00E+00	1.06E-03	5.16E-04
0.00E+00	4.38E-04	2.12E-04
0.00E+00	4.49E-04	2.17E-04
0.00E+00	4.60E-04	2.23E-04
0.00E+00	4.72E-04	2.28E-04
0.00E+00	4.84E-04	2.34E-04
0.00E+00	4.97E-04	2.41E-04
0.00E+00	5.10E-04	2.47E-04
0.00E+00	5.24E-04	2.54E-04
0.00E+00	5.38E-04	2.61E-04
0.00E+00	5.53E-04	2.69E-04
0.00E+00	5.69E-04	2.76E-04
0.00E+00	5.85E-04	2.84E-04
0.00E+00	6.02E-04	2.92E-04
0.00E+00	6.19E-04	3.01E-04
0.00E+00	6.37E-04	3.10E-04
0.00E+00	6.56E-04	3.19E-04
0.00E+00	6.76E-04	3.29E-04
0.00E+00	6.96E-04	3.39E-04
0.00E+00	7.17E-04	3.50E-04
0.00E+00	7.39E-04	3.60E-04
0.00E+00	7.62E-04	3.71E-04
0.00E+00	7.85E-04	3.83E-04
0.00E+00	8.10E-04	3.95E-04
0.00E+00	8.34E-04	4.07E-04
0.00E+00	8.59E-04	4.19E-04
0.00E+00	8.84E-04	4.32E-04
0.00E+00	9.10E-04	4.44E-04
0.00E+00	9.35E-04	4.57E-04
0.00E+00	9.61E-04	4.70E-04
0.00E+00	9.87E-04	4.82E-04
0.00E+00	1.01E-03	4.95E-04
0.00E+00	1.04E-03	5.08E-04
0.00E+00	1.06E-03	5.20E-04
0.00E+00	1.09E-03	5.33E-04
0.00E+00	1.11E-03	5.45E-04
0.00E+00	4.47E-04	2.16E-04
0.00E+00	4.59E-04	2.22E-04
0.00E+00	4.71E-04	2.28E-04
0.00E+00	4.83E-04	2.34E-04
0.00E+00	4.96E-04	2.40E-04
0.00E+00	5.09E-04	2.47E-04
0.00E+00	5.23E-04	2.54E-04
0.00E+00	5.37E-04	2.61E-04
0.00E+00	5.52E-04	2.68E-04
0.00E+00	5.68E-04	2.76E-04
0.00E+00	5.85E-04	2.84E-04
0.00E+00	6.02E-04	2.92E-04
0.00E+00	6.19E-04	3.01E-04
0.00E+00	6.38E-04	3.10E-04
0.00E+00	6.57E-04	3.20E-04
0.00E+00	6.78E-04	3.30E-04
0.00E+00	6.99E-04	3.40E-04
0.00E+00	7.21E-04	3.51E-04
0.00E+00	7.43E-04	3.62E-04
0.00E+00	7.67E-04	3.74E-04
0.00E+00	7.92E-04	3.86E-04
0.00E+00	8.17E-04	3.99E-04
0.00E+00	8.44E-04	4.12E-04
0.00E+00	8.71E-04	4.25E-04
0.00E+00	8.98E-04	4.39E-04
0.00E+00	9.26E-04	4.52E-04
0.00E+00	9.54E-04	4.66E-04
0.00E+00	9.83E-04	4.80E-04
0.00E+00	1.01E-03	4.94E-04
0.00E+00	1.04E-03	5.09E-04
0.00E+00	1.07E-03	5.23E-04
0.00E+00	1.10E-03	5.37E-04
0.00E+00	1.13E-03	5.51E-04
0.00E+00	1.15E-03	5.65E-04

IHS

Health Risk Assessment Results Summary

Mitigated

Residential Receptors

		MAX:	0.1346	1.5245	1.545
Unique Identifier	X (UTM)	Y (UTM)	Onroad	Offroad	Total Risk
3745703758368	374570	3758368	0.0040	0.0909	0.0949
3744003758373	374400	3758373	0.0025	0.0351	0.0375
3744053758373	374405	3758373	0.0025	0.0360	0.0385
3744103758373	374410	3758373	0.0025	0.0370	0.0395
3744153758373	374415	3758373	0.0026	0.0380	0.0405
3744203758373	374420	3758373	0.0026	0.0390	0.0416
3744253758373	374425	3758373	0.0026	0.0401	0.0427
3744303758373	374430	3758373	0.0027	0.0412	0.0439
3744353758373	374435	3758373	0.0027	0.0424	0.0451
3744403758373	374440	3758373	0.0027	0.0436	0.0464
3744453758373	374445	3758373	0.0028	0.0449	0.0477
3744503758373	374450	3758373	0.0028	0.0463	0.0491
3744553758373	374455	3758373	0.0029	0.0477	0.0505
3744603758373	374460	3758373	0.0029	0.0491	0.0520
3744653758373	374465	3758373	0.0029	0.0507	0.0536
3744703758373	374470	3758373	0.0030	0.0523	0.0552
3744753758373	374475	3758373	0.0030	0.0539	0.0569
3744803758373	374480	3758373	0.0031	0.0557	0.0587
3744853758373	374485	3758373	0.0031	0.0575	0.0606
3744903758373	374490	3758373	0.0032	0.0594	0.0625
3744953758373	374495	3758373	0.0032	0.0613	0.0646
3745003758373	374500	3758373	0.0033	0.0634	0.0667
3745053758373	374505	3758373	0.0033	0.0656	0.0689
3745103758373	374510	3758373	0.0033	0.0678	0.0711
3745153758373	374515	3758373	0.0034	0.0701	0.0734
3745203758373	374520	3758373	0.0034	0.0724	0.0758
3745253758373	374525	3758373	0.0035	0.0748	0.0782
3745303758373	374530	3758373	0.0035	0.0771	0.0807
3745353758373	374535	3758373	0.0036	0.0796	0.0832
3745403758373	374540	3758373	0.0037	0.0820	0.0857
3745453758373	374545	3758373	0.0037	0.0845	0.0882
3745503758373	374550	3758373	0.0038	0.0870	0.0907
3745553758373	374555	3758373	0.0038	0.0894	0.0932
3745603758373	374560	3758373	0.0039	0.0918	0.0957
3745653758373	374565	3758373	0.0039	0.0942	0.0982
3745703758373	374570	3758373	0.0040	0.0967	0.1007
3745753758373	374575	3758373	0.0041	0.0990	0.1031
3744003758378	374400	3758378	0.0025	0.0358	0.0383
3744053758378	374405	3758378	0.0025	0.0368	0.0393
3744103758378	374410	3758378	0.0026	0.0378	0.0404
3744153758378	374415	3758378	0.0026	0.0389	0.0415
3744203758378	374420	3758378	0.0026	0.0400	0.0426
3744253758378	374425	3758378	0.0027	0.0411	0.0438
3744303758378	374430	3758378	0.0027	0.0423	0.0450
3744353758378	374435	3758378	0.0027	0.0435	0.0463
3744403758378	374440	3758378	0.0028	0.0448	0.0476
3744453758378	374445	3758378	0.0028	0.0462	0.0490
3744503758378	374450	3758378	0.0028	0.0476	0.0505
3744553758378	374455	3758378	0.0029	0.0491	0.0520
3744603758378	374460	3758378	0.0029	0.0507	0.0536
3744653758378	374465	3758378	0.0030	0.0523	0.0553
3744703758378	374470	3758378	0.0030	0.0540	0.0570
3744753758378	374475	3758378	0.0031	0.0558	0.0588
3744803758378	374480	3758378	0.0031	0.0576	0.0607
3744853758378	374485	3758378	0.0031	0.0596	0.0627
3744903758378	374490	3758378	0.0032	0.0617	0.0648
3744953758378	374495	3758378	0.0032	0.0638	0.0670
3745003758378	374500	3758378	0.0033	0.0661	0.0694
3745053758378	374505	3758378	0.0033	0.0684	0.0717
3745103758378	374510	3758378	0.0034	0.0709	0.0742
3745153758378	374515	3758378	0.0034	0.0734	0.0768
3745203758378	374520	3758378	0.0035	0.0760	0.0795
3745253758378	374525	3758378	0.0035	0.0786	0.0821
3745303758378	374530	3758378	0.0036	0.0813	0.0849
3745353758378	374535	3758378	0.0036	0.0840	0.0877
3745403758378	374540	3758378	0.0037	0.0868	0.0905
3745453758378	374545	3758378	0.0037	0.0895	0.0933
3745503758378	374550	3758378	0.0038	0.0923	0.0961
3745553758378	374555	3758378	0.0039	0.0950	0.0989
3745603758378	374560	3758378	0.0039	0.0977	0.1016
3745653758378	374565	3758378	0.0040	0.1004	0.1044
3745703758378	374570	3758378	0.0040	0.1032	0.1072
3745753758378	374575	3758378	0.0041	0.1058	0.1099
3744003758383	374400	3758383	0.0025	0.0366	0.0392
3744053758383	374405	3758383	0.0025	0.0377	0.0402
3744103758383	374410	3758383	0.0026	0.0387	0.0413
3744153758383	374415	3758383	0.0026	0.0398	0.0424
3744203758383	374420	3758383	0.0026	0.0410	0.0436
3744253758383	374425	3758383	0.0027	0.0422	0.0449
3744303758383	374430	3758383	0.0027	0.0434	0.0461
3744353758383	374435	3758383	0.0028	0.0447	0.0475
3744403758383	374440	3758383	0.0028	0.0461	0.0489
3744453758383	374445	3758383	0.0028	0.0475	0.0504
3744503758383	374450	3758383	0.0029	0.0490	0.0519
3744553758383	374455	3758383	0.0029	0.0506	0.0535
3744603758383	374460	3758383	0.0029	0.0523	0.0552
3744653758383	374465	3758383	0.0030	0.0540	0.0570
3744703758383	374470	3758383	0.0030	0.0558	0.0589
3744753758383	374475	3758383	0.0031	0.0577	0.0608
3744803758383	374480	3758383	0.0031	0.0597	0.0628
3744853758383	374485	3758383	0.0032	0.0618	0.0650
3744903758383	374490	3758383	0.0032	0.0641	0.0673
3744953758383	374495	3758383	0.0033	0.0665	0.0697
3745003758383	374500	3758383	0.0033	0.0689	0.0723
3745053758383	374505	3758383	0.0034	0.0715	0.0749
3745103758383	374510	3758383	0.0034	0.0742	0.0776

IHS

Residential Health Risk Assessment Results Summary

Mitigated

RESIDENTIAL RECEPTORS ONLY

		MAX:	1.545
Unique Identifier	X (UTM)	Y (UTM)	Total Risk
3745703758368	374570	3758368	0.095
3744003758373	374400	3758373	0.038
3744053758373	374405	3758373	0.038
3744103758373	374410	3758373	0.039
3744153758373	374415	3758373	0.041
3744203758373	374420	3758373	0.042
3744253758373	374425	3758373	0.043
3744303758373	374430	3758373	0.044
3744353758373	374435	3758373	0.045
3744403758373	374440	3758373	0.046
3744453758373	374445	3758373	0.048
3744503758373	374450	3758373	0.049
3744553758373	374455	3758373	0.051
3744603758373	374460	3758373	0.052
3744653758373	374465	3758373	0.054
3744703758373	374470	3758373	0.055
3744753758373	374475	3758373	0.057
3744803758373	374480	3758373	0.059
3744853758373	374485	3758373	0.061
3744903758373	374490	3758373	0.063
3744953758373	374495	3758373	0.065
3745003758373	374500	3758373	0.067
3745053758373	374505	3758373	0.069
3745103758373	374510	3758373	0.071
3745153758373	374515	3758373	0.073
3745203758373	374520	3758373	0.076
3745253758373	374525	3758373	0.078
3745303758373	374530	3758373	0.081
3745353758373	374535	3758373	0.083
3745403758373	374540	3758373	0.086
3745453758373	374545	3758373	0.088
3745503758373	374550	3758373	0.091
3745553758373	374555	3758373	0.093
3745603758373	374560	3758373	0.096
3745653758373	374565	3758373	0.098
3745703758373	374570	3758373	0.101
3745753758373	374575	3758373	0.103
3744003758378	374400	3758378	0.038
3744053758378	374405	3758378	0.039
3744103758378	374410	3758378	0.040
3744153758378	374415	3758378	0.041
3744203758378	374420	3758378	0.043
3744253758378	374425	3758378	0.044
3744303758378	374430	3758378	0.045
3744353758378	374435	3758378	0.046
3744403758378	374440	3758378	0.048
3744453758378	374445	3758378	0.049
3744503758378	374450	3758378	0.050
3744553758378	374455	3758378	0.052
3744603758378	374460	3758378	0.054
3744653758378	374465	3758378	0.055
3744703758378	374470	3758378	0.057
3744753758378	374475	3758378	0.059
3744803758378	374480	3758378	0.061
3744853758378	374485	3758378	0.063
3744903758378	374490	3758378	0.065
3744953758378	374495	3758378	0.067
3745003758378	374500	3758378	0.069
3745053758378	374505	3758378	0.072
3745103758378	374510	3758378	0.074
3745153758378	374515	3758378	0.077
3745203758378	374520	3758378	0.079
3745253758378	374525	3758378	0.082
3745303758378	374530	3758378	0.085
3745353758378	374535	3758378	0.088
3745403758378	374540	3758378	0.090
3745453758378	374545	3758378	0.093
3745503758378	374550	3758378	0.096
3745553758378	374555	3758378	0.099
3745603758378	374560	3758378	0.102
3745653758378	374565	3758378	0.104
3745703758378	374570	3758378	0.107
3745753758378	374575	3758378	0.110
3744003758383	374400	3758383	0.039
3744053758383	374405	3758383	0.040
3744103758383	374410	3758383	0.041
3744153758383	374415	3758383	0.042
3744203758383	374420	3758383	0.044
3744253758383	374425	3758383	0.045
3744303758383	374430	3758383	0.046
3744353758383	374435	3758383	0.047
3744403758383	374440	3758383	0.049
3744453758383	374445	3758383	0.050
3744503758383	374450	3758383	0.052
3744553758383	374455	3758383	0.054
3744603758383	374460	3758383	0.055
3744653758383	374465	3758383	0.057
3744703758383	374470	3758383	0.059
3744753758383	374475	3758383	0.061
3744803758383	374480	3758383	0.063
3744853758383	374485	3758383	0.065
3744903758383	374490	3758383	0.067
3744953758383	374495	3758383	0.070
3745003758383	374500	3758383	0.072
3745053758383	374505	3758383	0.075
3745103758383	374510	3758383	0.078

FOR CHRONIC CALCS

MAX: 0.015

Overlapping Phases - Maximum GLC		
2025	2026	2027
0.00E+00	1.18E-03	5.78E-04
0.00E+00	4.57E-04	2.21E-04
0.00E+00	4.69E-04	2.27E-04
0.00E+00	4.81E-04	2.33E-04
0.00E+00	4.94E-04	2.39E-04
0.00E+00	5.08E-04	2.46E-04
0.00E+00	5.22E-04	2.53E-04
0.00E+00	5.36E-04	2.60E-04
0.00E+00	5.51E-04	2.68E-04
0.00E+00	5.67E-04	2.75E-04
0.00E+00	5.84E-04	2.84E-04
0.00E+00	6.01E-04	2.92E-04
0.00E+00	6.19E-04	3.01E-04
0.00E+00	6.38E-04	3.10E-04
0.00E+00	6.58E-04	3.20E-04
0.00E+00	6.79E-04	3.30E-04
0.00E+00	7.00E-04	3.41E-04
0.00E+00	7.23E-04	3.52E-04
0.00E+00	7.47E-04	3.64E-04
0.00E+00	7.71E-04	3.76E-04
0.00E+00	7.97E-04	3.89E-04
0.00E+00	8.24E-04	4.02E-04
0.00E+00	8.52E-04	4.16E-04
0.00E+00	8.81E-04	4.30E-04
0.00E+00	9.11E-04	4.45E-04
0.00E+00	9.41E-04	4.60E-04
0.00E+00	9.72E-04	4.75E-04
0.00E+00	1.00E-03	4.91E-04
0.00E+00	1.04E-03	5.06E-04
0.00E+00	1.07E-03	5.22E-04
0.00E+00	1.10E-03	5.38E-04
0.00E+00	1.13E-03	5.54E-04
0.00E+00	1.16E-03	5.69E-04
0.00E+00	1.20E-03	5.85E-04
0.00E+00	1.23E-03	6.00E-04
0.00E+00	1.26E-03	6.16E-04
0.00E+00	1.29E-03	6.31E-04
0.00E+00	4.67E-04	2.26E-04
0.00E+00	4.80E-04	2.32E-04
0.00E+00	4.93E-04	2.38E-04
0.00E+00	5.06E-04	2.45E-04
0.00E+00	5.20E-04	2.52E-04
0.00E+00	5.35E-04	2.59E-04
0.00E+00	5.50E-04	2.67E-04
0.00E+00	5.66E-04	2.75E-04
0.00E+00	5.83E-04	2.83E-04
0.00E+00	6.00E-04	2.92E-04
0.00E+00	6.19E-04	3.01E-04
0.00E+00	6.38E-04	3.10E-04
0.00E+00	6.58E-04	3.20E-04
0.00E+00	6.79E-04	3.31E-04
0.00E+00	7.01E-04	3.42E-04
0.00E+00	7.24E-04	3.53E-04
0.00E+00	7.48E-04	3.65E-04
0.00E+00	7.74E-04	3.77E-04
0.00E+00	8.01E-04	3.91E-04
0.00E+00	8.29E-04	4.05E-04
0.00E+00	8.59E-04	4.19E-04
0.00E+00	8.90E-04	4.34E-04
0.00E+00	9.22E-04	4.50E-04
0.00E+00	9.55E-04	4.66E-04
0.00E+00	9.89E-04	4.83E-04
0.00E+00	1.02E-03	5.00E-04
0.00E+00	1.06E-03	5.18E-04
0.00E+00	1.09E-03	5.35E-04
0.00E+00	1.13E-03	5.53E-04
0.00E+00	1.17E-03	5.71E-04
0.00E+00	1.20E-03	5.88E-04
0.00E+00	1.24E-03	6.06E-04
0.00E+00	1.27E-03	6.23E-04
0.00E+00	1.31E-03	6.41E-04
0.00E+00	1.34E-03	6.58E-04
0.00E+00	1.38E-03	6.75E-04
0.00E+00	4.78E-04	2.31E-04
0.00E+00	4.91E-04	2.38E-04
0.00E+00	5.04E-04	2.44E-04
0.00E+00	5.19E-04	2.51E-04
0.00E+00	5.33E-04	2.59E-04
0.00E+00	5.49E-04	2.66E-04
0.00E+00	5.65E-04	2.74E-04
0.00E+00	5.82E-04	2.82E-04
0.00E+00	5.99E-04	2.91E-04
0.00E+00	6.18E-04	3.00E-04
0.00E+00	6.37E-04	3.10E-04
0.00E+00	6.58E-04	3.20E-04
0.00E+00	6.79E-04	3.31E-04
0.00E+00	7.02E-04	3.42E-04
0.00E+00	7.25E-04	3.53E-04
0.00E+00	7.50E-04	3.66E-04
0.00E+00	7.76E-04	3.78E-04
0.00E+00	8.03E-04	3.92E-04
0.00E+00	8.33E-04	4.07E-04
0.00E+00	8.64E-04	4.22E-04
0.00E+00	8.97E-04	4.38E-04
0.00E+00	9.30E-04	4.55E-04
0.00E+00	9.66E-04	4.72E-04

IHS

Health Risk Assessment Results Summary

Mitigated

Residential Receptors

		MAX:	0.1346	1.5245	1.545
Unique Identifier	X (UTM)	Y (UTM)	Onroad	Offroad	Total Risk
3745153758383	374515	3758383	0.0035	0.0771	0.0805
3745203758383	374520	3758383	0.0035	0.0800	0.0835
3745253758383	374525	3758383	0.0036	0.0829	0.0865
3745303758383	374530	3758383	0.0036	0.0859	0.0896
3745353758383	374535	3758383	0.0037	0.0890	0.0927
3745403758383	374540	3758383	0.0037	0.0922	0.0959
3745453758383	374545	3758383	0.0038	0.0953	0.0990
3745503758383	374550	3758383	0.0038	0.0983	0.1021
3745603758383	374560	3758383	0.0040	0.1045	0.1084
3745653758383	374565	3758383	0.0040	0.1076	0.1116
3745703758383	374570	3758383	0.0041	0.1107	0.1147
3744003758388	374400	3758388	0.0026	0.0375	0.0401
3744053758388	374405	3758388	0.0026	0.0386	0.0411
3744103758388	374410	3758388	0.0026	0.0397	0.0423
3744153758388	374415	3758388	0.0026	0.0408	0.0434
3744203758388	374420	3758388	0.0027	0.0420	0.0447
3744253758388	374425	3758388	0.0027	0.0433	0.0460
3744303758388	374430	3758388	0.0027	0.0446	0.0473
3744353758388	374435	3758388	0.0028	0.0460	0.0487
3744403758388	374440	3758388	0.0028	0.0474	0.0502
3744453758388	374445	3758388	0.0029	0.0489	0.0518
3744503758388	374450	3758388	0.0029	0.0505	0.0534
3744553758388	374455	3758388	0.0029	0.0522	0.0551
3744603758388	374460	3758388	0.0030	0.0540	0.0570
3744653758388	374465	3758388	0.0030	0.0558	0.0589
3744703758388	374470	3758388	0.0031	0.0578	0.0608
3744753758388	374475	3758388	0.0031	0.0598	0.0629
3744803758388	374480	3758388	0.0031	0.0620	0.0651
3744853758388	374485	3758388	0.0032	0.0643	0.0675
3744903758388	374490	3758388	0.0032	0.0668	0.0700
3744953758388	374495	3758388	0.0033	0.0693	0.0726
3745003758388	374500	3758388	0.0033	0.0721	0.0754
3745053758388	374505	3758388	0.0034	0.0749	0.0783
3745103758388	374510	3758388	0.0034	0.0779	0.0814
3745153758388	374515	3758388	0.0035	0.0811	0.0846
3745203758388	374520	3758388	0.0035	0.0844	0.0879
3745253758388	374525	3758388	0.0036	0.0877	0.0913
3745303758388	374530	3758388	0.0036	0.0912	0.0948
3745353758388	374535	3758388	0.0037	0.0947	0.0984
3745453758388	374545	3758388	0.0038	0.1017	0.1055
3745503758388	374550	3758388	0.0039	0.1052	0.1091
3745603758388	374560	3758388	0.0040	0.1123	0.1163
3745653758388	374565	3758388	0.0041	0.1159	0.1200
3745703758388	374570	3758388	0.0041	0.1195	0.1236
3744003758393	374400	3758393	0.0026	0.0384	0.0410
3744053758393	374405	3758393	0.0026	0.0395	0.0421
3744103758393	374410	3758393	0.0026	0.0406	0.0433
3744153758393	374415	3758393	0.0026	0.0419	0.0445
3744203758393	374420	3758393	0.0027	0.0431	0.0458
3744253758393	374425	3758393	0.0027	0.0444	0.0472
3744303758393	374430	3758393	0.0028	0.0458	0.0486
3744353758393	374435	3758393	0.0028	0.0473	0.0501
3744403758393	374440	3758393	0.0028	0.0488	0.0516
3744453758393	374445	3758393	0.0029	0.0504	0.0533
3744503758393	374450	3758393	0.0029	0.0521	0.0550
3744553758393	374455	3758393	0.0030	0.0539	0.0569
3744603758393	374460	3758393	0.0030	0.0558	0.0588
3744653758393	374465	3758393	0.0030	0.0578	0.0608
3744703758393	374470	3758393	0.0031	0.0599	0.0630
3744753758393	374475	3758393	0.0031	0.0621	0.0652
3744803758393	374480	3758393	0.0032	0.0645	0.0676
3744853758393	374485	3758393	0.0032	0.0670	0.0702
3744903758393	374490	3758393	0.0033	0.0697	0.0729
3745053758393	374505	3758393	0.0034	0.0786	0.0821
3745103758393	374510	3758393	0.0035	0.0820	0.0855
3745153758393	374515	3758393	0.0035	0.0856	0.0891
3745203758393	374520	3758393	0.0036	0.0893	0.0928
3745253758393	374525	3758393	0.0036	0.0931	0.0967
3745303758393	374530	3758393	0.0037	0.0971	0.1007
3745353758393	374535	3758393	0.0037	0.1011	0.1048
3745373758393	374537	3758393	0.0038	0.1027	0.1065
3745453758393	374545	3758393	0.0038	0.1091	0.1130
3745503758393	374550	3758393	0.0039	0.1132	0.1171
3745603758393	374560	3758393	0.0040	0.1215	0.1255
3745653758393	374565	3758393	0.0041	0.1257	0.1298
3745703758393	374570	3758393	0.0042	0.1299	0.1341
3744003758398	374400	3758398	0.0027	0.0393	0.0420
3744053758398	374405	3758398	0.0027	0.0404	0.0431
3744103758398	374410	3758398	0.0027	0.0417	0.0443
3744153758398	374415	3758398	0.0027	0.0429	0.0456
3744203758398	374420	3758398	0.0027	0.0443	0.0470
3744253758398	374425	3758398	0.0027	0.0456	0.0484
3744303758398	374430	3758398	0.0028	0.0471	0.0499
3744353758398	374435	3758398	0.0028	0.0487	0.0515
3744403758398	374440	3758398	0.0029	0.0503	0.0531
3744453758398	374445	3758398	0.0029	0.0520	0.0549
3744503758398	374450	3758398	0.0029	0.0538	0.0567
3744553758398	374455	3758398	0.0030	0.0557	0.0587
3744603758398	374460	3758398	0.0030	0.0577	0.0607
3744653758398	374465	3758398	0.0031	0.0599	0.0629
3744703758398	374470	3758398	0.0031	0.0621	0.0652
3744753758398	374475	3758398	0.0032	0.0645	0.0677
3744803758398	374480	3758398	0.0032	0.0671	0.0703
3744853758398	374485	3758398	0.0032	0.0698	0.0731
3744903758398	374490	3758398	0.0033	0.0728	0.0760
3744953758398	374495	3758398	0.0033	0.0759	0.0792

IHS

Residential Health Risk Assessment Results Summary

Mitigated

RESIDENTIAL RECEPTORS ONLY

		MAX:	1.545
Unique Identifier	X (UTM)	Y (UTM)	Total Risk
3745153758383	374515	3758383	0.081
3745203758383	374520	3758383	0.083
3745253758383	374525	3758383	0.086
3745303758383	374530	3758383	0.090
3745353758383	374535	3758383	0.093
3745403758383	374540	3758383	0.096
3745453758383	374545	3758383	0.099
3745503758383	374550	3758383	0.102
3745603758383	374560	3758383	0.108
3745653758383	374565	3758383	0.112
3745703758383	374570	3758383	0.115
3744003758388	374400	3758388	0.040
3744053758388	374405	3758388	0.041
3744103758388	374410	3758388	0.042
3744153758388	374415	3758388	0.043
3744203758388	374420	3758388	0.045
3744253758388	374425	3758388	0.046
3744303758388	374430	3758388	0.047
3744353758388	374435	3758388	0.049
3744403758388	374440	3758388	0.050
3744453758388	374445	3758388	0.052
3744503758388	374450	3758388	0.053
3744553758388	374455	3758388	0.055
3744603758388	374460	3758388	0.057
3744653758388	374465	3758388	0.059
3744703758388	374470	3758388	0.061
3744753758388	374475	3758388	0.063
3744803758388	374480	3758388	0.065
3744853758388	374485	3758388	0.067
3744903758388	374490	3758388	0.070
3744953758388	374495	3758388	0.073
3745003758388	374500	3758388	0.075
3745053758388	374505	3758388	0.078
3745103758388	374510	3758388	0.081
3745153758388	374515	3758388	0.085
3745203758388	374520	3758388	0.088
3745253758388	374525	3758388	0.091
3745303758388	374530	3758388	0.095
3745353758388	374535	3758388	0.098
3745453758388	374545	3758388	0.106
3745503758388	374550	3758388	0.109
3745603758388	374560	3758388	0.116
3745653758388	374565	3758388	0.120
3745703758388	374570	3758388	0.124
3744003758393	374400	3758393	0.041
3744053758393	374405	3758393	0.042
3744103758393	374410	3758393	0.043
3744153758393	374415	3758393	0.044
3744203758393	374420	3758393	0.046
3744253758393	374425	3758393	0.047
3744303758393	374430	3758393	0.049
3744353758393	374435	3758393	0.050
3744403758393	374440	3758393	0.052
3744453758393	374445	3758393	0.053
3744503758393	374450	3758393	0.055
3744553758393	374455	3758393	0.057
3744603758393	374460	3758393	0.059
3744653758393	374465	3758393	0.061
3744703758393	374470	3758393	0.063
3744753758393	374475	3758393	0.065
3744803758393	374480	3758393	0.068
3744853758393	374485	3758393	0.070
3744903758393	374490	3758393	0.073
3745053758393	374505	3758393	0.082
3745103758393	374510	3758393	0.085
3745153758393	374515	3758393	0.089
3745203758393	374520	3758393	0.093
3745253758393	374525	3758393	0.097
3745303758393	374530	3758393	0.101
3745353758393	374535	3758393	0.105
3745373758393	374537	3758393	0.106
3745453758393	374545	3758393	0.113
3745503758393	374550	3758393	0.117
3745603758393	374560	3758393	0.126
3745653758393	374565	3758393	0.130
3745703758393	374570	3758393	0.134
3744003758398	374400	3758398	0.042
3744053758398	374405	3758398	0.043
3744103758398	374410	3758398	0.044
3744153758398	374415	3758398	0.046
3744203758398	374420	3758398	0.047
3744253758398	374425	3758398	0.048
3744303758398	374430	3758398	0.050
3744353758398	374435	3758398	0.051
3744403758398	374440	3758398	0.053
3744453758398	374445	3758398	0.055
3744503758398	374450	3758398	0.057
3744553758398	374455	3758398	0.059
3744603758398	374460	3758398	0.061
3744653758398	374465	3758398	0.063
3744703758398	374470	3758398	0.065
3744753758398	374475	3758398	0.068
3744803758398	374480	3758398	0.070
3744853758398	374485	3758398	0.073
3744903758398	374490	3758398	0.076
3744953758398	374495	3758398	0.079

FOR CHRONIC CALCS

MAX:	0.015	
Overlapping Phases - Maximum GLC		
2025	2026	2027
0.00E+00	1.00E-03	4.90E-04
0.00E+00	1.04E-03	5.09E-04
0.00E+00	1.08E-03	5.28E-04
0.00E+00	1.12E-03	5.48E-04
0.00E+00	1.16E-03	5.68E-04
0.00E+00	1.20E-03	5.88E-04
0.00E+00	1.24E-03	6.08E-04
0.00E+00	1.28E-03	6.28E-04
0.00E+00	1.36E-03	6.67E-04
0.00E+00	1.40E-03	6.87E-04
0.00E+00	1.44E-03	7.07E-04
0.00E+00	4.89E-04	2.37E-04
0.00E+00	5.03E-04	2.43E-04
0.00E+00	5.17E-04	2.50E-04
0.00E+00	5.31E-04	2.58E-04
0.00E+00	5.47E-04	2.65E-04
0.00E+00	5.63E-04	2.73E-04
0.00E+00	5.80E-04	2.82E-04
0.00E+00	5.98E-04	2.90E-04
0.00E+00	6.16E-04	3.00E-04
0.00E+00	6.36E-04	3.09E-04
0.00E+00	6.57E-04	3.20E-04
0.00E+00	6.78E-04	3.30E-04
0.00E+00	7.01E-04	3.42E-04
0.00E+00	7.26E-04	3.54E-04
0.00E+00	7.51E-04	3.66E-04
0.00E+00	7.77E-04	3.79E-04
0.00E+00	8.06E-04	3.93E-04
0.00E+00	8.36E-04	4.08E-04
0.00E+00	8.68E-04	4.24E-04
0.00E+00	9.02E-04	4.40E-04
0.00E+00	9.37E-04	4.58E-04
0.00E+00	9.75E-04	4.77E-04
0.00E+00	1.01E-03	4.96E-04
0.00E+00	1.06E-03	5.17E-04
0.00E+00	1.10E-03	5.38E-04
0.00E+00	1.14E-03	5.59E-04
0.00E+00	1.19E-03	5.82E-04
0.00E+00	1.24E-03	6.05E-04
0.00E+00	1.33E-03	6.50E-04
0.00E+00	1.37E-03	6.73E-04
0.00E+00	1.47E-03	7.19E-04
0.00E+00	1.52E-03	7.42E-04
0.00E+00	1.56E-03	7.65E-04
0.00E+00	5.01E-04	2.42E-04
0.00E+00	5.15E-04	2.49E-04
0.00E+00	5.29E-04	2.56E-04
0.00E+00	5.45E-04	2.64E-04
0.00E+00	5.61E-04	2.72E-04
0.00E+00	5.78E-04	2.81E-04
0.00E+00	5.96E-04	2.89E-04
0.00E+00	6.15E-04	2.99E-04
0.00E+00	6.35E-04	3.09E-04
0.00E+00	6.55E-04	3.19E-04
0.00E+00	6.77E-04	3.30E-04
0.00E+00	7.01E-04	3.41E-04
0.00E+00	7.25E-04	3.53E-04
0.00E+00	7.51E-04	3.66E-04
0.00E+00	7.78E-04	3.79E-04
0.00E+00	8.07E-04	3.94E-04
0.00E+00	8.38E-04	4.09E-04
0.00E+00	8.71E-04	4.25E-04
0.00E+00	9.06E-04	4.42E-04
0.00E+00	1.02E-03	5.01E-04
0.00E+00	1.07E-03	5.23E-04
0.00E+00	1.12E-03	5.46E-04
0.00E+00	1.17E-03	5.70E-04
0.00E+00	1.22E-03	5.95E-04
0.00E+00	1.27E-03	6.20E-04
0.00E+00	1.32E-03	6.47E-04
0.00E+00	1.34E-03	6.57E-04
0.00E+00	1.43E-03	6.99E-04
0.00E+00	1.48E-03	7.25E-04
0.00E+00	1.59E-03	7.79E-04
0.00E+00	1.65E-03	8.07E-04
0.00E+00	1.70E-03	8.34E-04
0.00E+00	5.14E-04	2.48E-04
0.00E+00	5.28E-04	2.55E-04
0.00E+00	5.43E-04	2.63E-04
0.00E+00	5.59E-04	2.71E-04
0.00E+00	5.76E-04	2.79E-04
0.00E+00	5.94E-04	2.88E-04
0.00E+00	6.13E-04	2.98E-04
0.00E+00	6.33E-04	3.08E-04
0.00E+00	6.54E-04	3.18E-04
0.00E+00	6.76E-04	3.29E-04
0.00E+00	6.99E-04	3.40E-04
0.00E+00	7.24E-04	3.53E-04
0.00E+00	7.50E-04	3.66E-04
0.00E+00	7.78E-04	3.79E-04
0.00E+00	8.08E-04	3.94E-04
0.00E+00	8.39E-04	4.09E-04
0.00E+00	8.72E-04	4.26E-04
0.00E+00	9.08E-04	4.44E-04
0.00E+00	9.47E-04	4.63E-04
0.00E+00	9.88E-04	4.83E-04

IHS

Health Risk Assessment Results Summary

Mitigated

Residential Receptors

		MAX:	0.1346	1.5245	1.545
Unique Identifier	X (UTM)	Y (UTM)	Onroad	Offroad	Total Risk
3744973758398	374497	3758398	0.0034	0.0772	0.0805
3745053758398	374505	3758398	0.0034	0.0828	0.0862
3745103758398	374510	3758398	0.0035	0.0866	0.0900
3745153758398	374515	3758398	0.0035	0.0906	0.0942
3745203758398	374520	3758398	0.0036	0.0948	0.0984
3745253758398	374525	3758398	0.0037	0.0992	0.1029
3745303758398	374530	3758398	0.0037	0.1038	0.1075
3745353758398	374535	3758398	0.0038	0.1085	0.1123
3745373758398	374537	3758398	0.0038	0.1104	0.1142
3745453758398	374545	3758398	0.0039	0.1179	0.1218
3745503758398	374550	3758398	0.0039	0.1226	0.1265
3745613758398	374561	3758398	0.0041	0.1334	0.1374
3745653758398	374565	3758398	0.0041	0.1373	0.1415
3745703758398	374570	3758398	0.0042	0.1422	0.1464
3744053758403	374405	3758403	0.0028	0.0414	0.0442
3744103758403	374410	3758403	0.0028	0.0427	0.0455
3744153758403	374415	3758403	0.0027	0.0440	0.0468
3744203758403	374420	3758403	0.0027	0.0454	0.0482
3744253758403	374425	3758403	0.0028	0.0469	0.0497
3744303758403	374430	3758403	0.0028	0.0485	0.0513
3744353758403	374435	3758403	0.0028	0.0501	0.0529
3744403758403	374440	3758403	0.0029	0.0518	0.0547
3744453758403	374445	3758403	0.0029	0.0536	0.0566
3744503758403	374450	3758403	0.0030	0.0556	0.0585
3744553758403	374455	3758403	0.0030	0.0576	0.0606
3744603758403	374460	3758403	0.0030	0.0598	0.0628
3744653758403	374465	3758403	0.0031	0.0621	0.0652
3744753758403	374475	3758403	0.0032	0.0671	0.0703
3744803758403	374480	3758403	0.0032	0.0699	0.0731
3744853758403	374485	3758403	0.0033	0.0729	0.0762
3744903758403	374490	3758403	0.0033	0.0761	0.0795
3744953758403	374495	3758403	0.0034	0.0796	0.0830
3744973758403	374497	3758403	0.0034	0.0810	0.0844
3745053758403	374505	3758403	0.0035	0.0873	0.0908
3745103758403	374510	3758403	0.0035	0.0916	0.0952
3745153758403	374515	3758403	0.0036	0.0963	0.0999
3745203758403	374520	3758403	0.0036	0.1012	0.1048
3745253758403	374525	3758403	0.0037	0.1062	0.1099
3745303758403	374530	3758403	0.0037	0.1117	0.1154
3745353758403	374535	3758403	0.0038	0.1172	0.1210
3745373758403	374537	3758403	0.0038	0.1194	0.1232
3745453758403	374545	3758403	0.0039	0.1282	0.1321
3745503758403	374550	3758403	0.0040	0.1337	0.1377
3745653758403	374565	3758403	0.0042	0.1513	0.1554
3745703758403	374570	3758403	0.0042	0.1570	0.1613
3744053758408	374405	3758408	0.0028	0.0425	0.0453
3744103758408	374410	3758408	0.0028	0.0438	0.0466
3744153758408	374415	3758408	0.0028	0.0452	0.0480
3744203758408	374420	3758408	0.0028	0.0467	0.0495
3744253758408	374425	3758408	0.0028	0.0482	0.0510
3744303758408	374430	3758408	0.0028	0.0499	0.0527
3744503758408	374450	3758408	0.0030	0.0574	0.0604
3744553758408	374455	3758408	0.0030	0.0596	0.0626
3744753758406	374475	3758406	0.0032	0.0688	0.0720
3744803758406	374480	3758406	0.0032	0.0717	0.0749
3744853758406	374485	3758406	0.0033	0.0749	0.0782
3744903758407	374490	3758407	0.0033	0.0790	0.0824
3744953758408	374495	3758408	0.0034	0.0836	0.0870
3744973758406	374497	3758406	0.0034	0.0835	0.0869
3745053758407	374505	3758407	0.0035	0.0913	0.0948
3745103758407	374510	3758407	0.0035	0.0961	0.0996
3745153758407	374515	3758407	0.0036	0.1013	0.1049
3745203758407	374520	3758407	0.0037	0.1067	0.1104
3745253758407	374525	3758407	0.0037	0.1125	0.1162
3745453758406	374545	3758406	0.0039	0.1350	0.1389
3745483758406	374548	3758406	0.0040	0.1387	0.1426
3748213758387	374821	3758387	0.0126	0.1546	0.1672
3748263758387	374826	3758387	0.0131	0.1533	0.1664
3748313758387	374831	3758387	0.0136	0.1522	0.1658
3748363758387	374836	3758387	0.0142	0.1511	0.1653
3748413758387	374841	3758387	0.0148	0.1499	0.1647
3748463758387	374846	3758387	0.0155	0.1488	0.1643
3748963758387	374896	3758387	0.0281	0.1370	0.1651
3749013758387	374901	3758387	0.0306	0.1356	0.1662
3749063758387	374906	3758387	0.0335	0.1343	0.1678
3749113758387	374911	3758387	0.0369	0.1330	0.1700
3749163758387	374916	3758387	0.0411	0.1317	0.1728
3749213758387	374921	3758387	0.0462	0.1304	0.1766
3749263758387	374926	3758387	0.0527	0.1290	0.1818
3748213758392	374821	3758392	0.0127	0.1634	0.1760
3748263758392	374826	3758392	0.0132	0.1619	0.1751
3748313758392	374831	3758392	0.0137	0.1606	0.1743
3748363758392	374836	3758392	0.0143	0.1593	0.1736
3748413758392	374841	3758392	0.0149	0.1580	0.1729
3748463758392	374846	3758392	0.0156	0.1567	0.1723
3748663758392	374866	3758392	0.0191	0.1515	0.1706
3748713758392	374871	3758392	0.0202	0.1502	0.1704
3748763758392	374876	3758392	0.0214	0.1488	0.1703
3748813758392	374881	3758392	0.0228	0.1474	0.1702
3748863758392	374886	3758392	0.0244	0.1460	0.1705
3748913758392	374891	3758392	0.0262	0.1448	0.1710
3748963758392	374896	3758392	0.0283	0.1434	0.1716
3749013758392	374901	3758392	0.0308	0.1418	0.1726
3749063758392	374906	3758392	0.0337	0.1403	0.1740
3749113758392	374911	3758392	0.0372	0.1389	0.1760
3749163758392	374916	3758392	0.0413	0.1374	0.1788

IHS

Residential Health Risk Assessment Results Summary

Mitigated

RESIDENTIAL RECEPTORS ONLY

		MAX:	1.545
Unique Identifier	X (UTM)	Y (UTM)	Total Risk
3744973758398	374497	3758398	0.081
3745053758398	374505	3758398	0.086
3745103758398	374510	3758398	0.090
3745153758398	374515	3758398	0.094
3745203758398	374520	3758398	0.098
3745253758398	374525	3758398	0.103
3745303758398	374530	3758398	0.108
3745353758398	374535	3758398	0.112
3745373758398	374537	3758398	0.114
3745453758398	374545	3758398	0.122
3745503758398	374550	3758398	0.127
3745613758398	374561	3758398	0.137
3745653758398	374565	3758398	0.141
3745703758398	374570	3758398	0.146
3744053758403	374405	3758403	0.044
3744103758403	374410	3758403	0.045
3744153758403	374415	3758403	0.047
3744203758403	374420	3758403	0.048
3744253758403	374425	3758403	0.050
3744303758403	374430	3758403	0.051
3744353758403	374435	3758403	0.053
3744403758403	374440	3758403	0.055
3744453758403	374445	3758403	0.057
3744503758403	374450	3758403	0.059
3744553758403	374455	3758403	0.061
3744603758403	374460	3758403	0.063
3744653758403	374465	3758403	0.065
3744753758403	374475	3758403	0.070
3744803758403	374480	3758403	0.073
3744853758403	374485	3758403	0.076
3744903758403	374490	3758403	0.079
3744953758403	374495	3758403	0.083
3744973758403	374497	3758403	0.084
3745053758403	374505	3758403	0.091
3745103758403	374510	3758403	0.095
3745153758403	374515	3758403	0.100
3745203758403	374520	3758403	0.105
3745253758403	374525	3758403	0.110
3745303758403	374530	3758403	0.115
3745353758403	374535	3758403	0.121
3745373758403	374537	3758403	0.123
3745453758403	374545	3758403	0.132
3745503758403	374550	3758403	0.138
3745653758403	374565	3758403	0.155
3745703758403	374570	3758403	0.161
3744053758408	374405	3758408	0.045
3744103758408	374410	3758408	0.047
3744153758408	374415	3758408	0.048
3744203758408	374420	3758408	0.049
3744253758408	374425	3758408	0.051
3744303758408	374430	3758408	0.053
3744503758408	374450	3758408	0.060
3744553758408	374455	3758408	0.063
3744753758406	374475	3758406	0.072
3744803758406	374480	3758406	0.075
3744853758406	374485	3758406	0.078
3744903758407	374490	3758407	0.082
3744953758408	374495	3758408	0.087
3744973758406	374497	3758406	0.087
3745053758407	374505	3758407	0.095
3745103758407	374510	3758407	0.100
3745153758407	374515	3758407	0.105
3745203758407	374520	3758407	0.110
3745253758407	374525	3758407	0.116
3745453758406	374545	3758406	0.139
3745483758406	374548	3758406	0.143
3748213758387	374821	3758387	0.167
3748263758387	374826	3758387	0.166
3748313758387	374831	3758387	0.166
3748363758387	374836	3758387	0.165
3748413758387	374841	3758387	0.165
3748463758387	374846	3758387	0.164
3748963758387	374896	3758387	0.165
3749013758387	374901	3758387	0.166
3749063758387	374906	3758387	0.168
3749113758387	374911	3758387	0.170
3749163758387	374916	3758387	0.173
3749213758387	374921	3758387	0.177
3749263758387	374926	3758387	0.182
3748213758392	374821	3758392	0.176
3748263758392	374826	3758392	0.175
3748313758392	374831	3758392	0.174
3748363758392	374836	3758392	0.174
3748413758392	374841	3758392	0.173
3748463758392	374846	3758392	0.172
3748663758392	374866	3758392	0.171
3748713758392	374871	3758392	0.170
3748763758392	374876	3758392	0.170
3748813758392	374881	3758392	0.170
3748863758392	374886	3758392	0.170
3748913758392	374891	3758392	0.171
3748963758392	374896	3758392	0.172
3749013758392	374901	3758392	0.173
3749063758392	374906	3758392	0.174
3749113758392	374911	3758392	0.176
3749163758392	374916	3758392	0.179

FOR CHRONIC CALCS

MAX: 0.015

Overlapping Phases - Maximum GLC		
2025	2026	2027
0.00E+00	1.01E-03	4.91E-04
0.00E+00	1.08E-03	5.28E-04
0.00E+00	1.13E-03	5.52E-04
0.00E+00	1.18E-03	5.79E-04
0.00E+00	1.24E-03	6.06E-04
0.00E+00	1.30E-03	6.35E-04
0.00E+00	1.36E-03	6.65E-04
0.00E+00	1.42E-03	6.96E-04
0.00E+00	1.45E-03	7.08E-04
0.00E+00	1.55E-03	7.57E-04
0.00E+00	1.61E-03	7.87E-04
0.00E+00	1.75E-03	8.57E-04
0.00E+00	1.80E-03	8.83E-04
0.00E+00	1.87E-03	9.15E-04
0.00E+00	5.42E-04	2.62E-04
0.00E+00	5.58E-04	2.70E-04
0.00E+00	5.74E-04	2.78E-04
0.00E+00	5.91E-04	2.87E-04
0.00E+00	6.10E-04	2.96E-04
0.00E+00	6.30E-04	3.06E-04
0.00E+00	6.51E-04	3.17E-04
0.00E+00	6.74E-04	3.28E-04
0.00E+00	6.97E-04	3.39E-04
0.00E+00	7.23E-04	3.52E-04
0.00E+00	7.49E-04	3.65E-04
0.00E+00	7.77E-04	3.79E-04
0.00E+00	8.07E-04	3.94E-04
0.00E+00	8.73E-04	4.26E-04
0.00E+00	9.10E-04	4.44E-04
0.00E+00	9.49E-04	4.64E-04
0.00E+00	9.92E-04	4.85E-04
0.00E+00	1.04E-03	5.07E-04
0.00E+00	1.06E-03	5.16E-04
0.00E+00	1.14E-03	5.57E-04
0.00E+00	1.20E-03	5.85E-04
0.00E+00	1.26E-03	6.16E-04
0.00E+00	1.32E-03	6.48E-04
0.00E+00	1.39E-03	6.81E-04
0.00E+00	1.46E-03	7.16E-04
0.00E+00	1.54E-03	7.53E-04
0.00E+00	1.57E-03	7.67E-04
0.00E+00	1.68E-03	8.24E-04
0.00E+00	1.76E-03	8.60E-04
0.00E+00	1.99E-03	9.75E-04
0.00E+00	2.07E-03	1.01E-03
0.00E+00	5.56E-04	2.69E-04
0.00E+00	5.72E-04	2.77E-04
0.00E+00	5.90E-04	2.86E-04
0.00E+00	6.08E-04	2.95E-04
0.00E+00	6.28E-04	3.05E-04
0.00E+00	6.49E-04	3.15E-04
0.00E+00	7.47E-04	3.64E-04
0.00E+00	7.75E-04	3.78E-04
0.00E+00	8.95E-04	4.37E-04
0.00E+00	9.34E-04	4.56E-04
0.00E+00	9.75E-04	4.76E-04
0.00E+00	1.03E-03	5.03E-04
0.00E+00	1.09E-03	5.33E-04
0.00E+00	1.09E-03	5.33E-04
0.00E+00	1.19E-03	5.83E-04
0.00E+00	1.26E-03	6.15E-04
0.00E+00	1.33E-03	6.48E-04
0.00E+00	1.40E-03	6.84E-04
0.00E+00	1.48E-03	7.22E-04
0.00E+00	1.78E-03	8.69E-04
0.00E+00	1.83E-03	8.93E-04
0.00E+00	2.04E-03	9.71E-04
0.00E+00	2.03E-03	9.63E-04
0.00E+00	2.02E-03	9.57E-04
0.00E+00	2.02E-03	9.51E-04
0.00E+00	2.01E-03	9.45E-04
0.00E+00	2.00E-03	9.39E-04
0.00E+00	2.02E-03	8.97E-04
0.00E+00	2.04E-03	8.96E-04
0.00E+00	2.06E-03	8.95E-04
0.00E+00	2.10E-03	8.97E-04
0.00E+00	2.14E-03	9.00E-04
0.00E+00	2.20E-03	9.06E-04
0.00E+00	2.27E-03	9.16E-04
0.00E+00	2.15E-03	1.02E-03
0.00E+00	2.14E-03	1.02E-03
0.00E+00	2.13E-03	1.01E-03
0.00E+00	2.12E-03	1.00E-03
0.00E+00	2.11E-03	9.93E-04
0.00E+00	2.10E-03	9.87E-04
0.00E+00	2.08E-03	9.62E-04
0.00E+00	2.08E-03	9.57E-04
0.00E+00	2.07E-03	9.51E-04
0.00E+00	2.08E-03	9.46E-04
0.00E+00	2.08E-03	9.42E-04
0.00E+00	2.09E-03	9.39E-04
0.00E+00	2.10E-03	9.36E-04
0.00E+00	2.12E-03	9.33E-04
0.00E+00	2.14E-03	9.32E-04
0.00E+00	2.17E-03	9.32E-04
0.00E+00	2.21E-03	9.35E-04

IHS

Health Risk Assessment Results Summary

Mitigated

Residential Receptors

		MAX:	0.1346	1.5245	1.545
Unique Identifier	X (UTM)	Y (UTM)	Onroad	Offroad	Total Risk
3749213758392	374921	3758392	0.0465	0.1360	0.1825
3749263758392	374926	3758392	0.0530	0.1345	0.1875
3748213758397	374821	3758397	0.0127	0.1729	0.1857
3748263758397	374826	3758397	0.0132	0.1712	0.1844
3748313758397	374831	3758397	0.0138	0.1697	0.1835
3748363758397	374836	3758397	0.0144	0.1682	0.1826
3748413758397	374841	3758397	0.0150	0.1667	0.1817
3748463758397	374846	3758397	0.0157	0.1652	0.1809
3748663758397	374866	3758397	0.0192	0.1594	0.1785
3748713758397	374871	3758397	0.0203	0.1578	0.1781
3748763758397	374876	3758397	0.0215	0.1563	0.1778
3748813758397	374881	3758397	0.0229	0.1547	0.1777
3748863758397	374886	3758397	0.0245	0.1532	0.1777
3748913758397	374891	3758397	0.0263	0.1518	0.1781
3748963758397	374896	3758397	0.0284	0.1501	0.1786
3749013758397	374901	3758397	0.0310	0.1483	0.1793
3749063758397	374906	3758397	0.0339	0.1467	0.1806
3749113758397	374911	3758397	0.0374	0.1451	0.1825
3749163758397	374916	3758397	0.0416	0.1435	0.1851
3749213758397	374921	3758397	0.0467	0.1419	0.1887
3749263758397	374926	3758397	0.0532	0.1404	0.1936
3748233758402	374823	3758402	0.0130	0.1825	0.1955
3748263758402	374826	3758402	0.0133	0.1813	0.1947
3748313758402	374831	3758402	0.0139	0.1796	0.1935
3748363758402	374836	3758402	0.0144	0.1779	0.1923
3748413758402	374841	3758402	0.0151	0.1762	0.1912
3748463758402	374846	3758402	0.0158	0.1744	0.1902
3748663758402	374866	3758402	0.0193	0.1677	0.1870
3748713758402	374871	3758402	0.0204	0.1660	0.1864
3748763758402	374876	3758402	0.0216	0.1643	0.1860
3748813758402	374881	3758402	0.0230	0.1626	0.1856
3748863758402	374886	3758402	0.0246	0.1608	0.1854
3748913758402	374891	3758402	0.0264	0.1592	0.1856
3748963758402	374896	3758402	0.0285	0.1574	0.1859
3749013758402	374901	3758402	0.0311	0.1554	0.1865
3749063758402	374906	3758402	0.0340	0.1535	0.1876
3749113758402	374911	3758402	0.0375	0.1517	0.1893
3749163758402	374916	3758402	0.0417	0.1500	0.1917
3749213758402	374921	3758402	0.0468	0.1483	0.1951
3749263758402	374926	3758402	0.0534	0.1465	0.1999
3748213758407	374821	3758407	0.0129	0.1946	0.2075
3748263758407	374826	3758407	0.0134	0.1924	0.2058
3748313758407	374831	3758407	0.0139	0.1903	0.2043
3748363758407	374836	3758407	0.0145	0.1884	0.2029
3748413758407	374841	3758407	0.0152	0.1864	0.2016
3748463758407	374846	3758407	0.0159	0.1843	0.2002
3748663758407	374866	3758407	0.0194	0.1767	0.1960
3748713758407	374871	3758407	0.0205	0.1748	0.1953
3748763758407	374876	3758407	0.0217	0.1730	0.1947
3748813758407	374881	3758407	0.0231	0.1709	0.1940
3748863758407	374886	3758407	0.0247	0.1689	0.1937
3748913758407	374891	3758407	0.0265	0.1671	0.1936
3748963758407	374896	3758407	0.0286	0.1651	0.1937
3749013758407	374901	3758407	0.0312	0.1628	0.1940
3749063758407	374906	3758407	0.0342	0.1608	0.1949
3749113758407	374911	3758407	0.0376	0.1588	0.1965
3749163758407	374916	3758407	0.0418	0.1570	0.1987
3749213758407	374921	3758407	0.0469	0.1551	0.2020
3749263758407	374926	3758407	0.0535	0.1531	0.2066
3748233758412	374823	3758412	0.0132	0.2058	0.2190
3748263758412	374826	3758412	0.0135	0.2043	0.2178
3748313758412	374831	3758412	0.0140	0.2020	0.2160
3748363758412	374836	3758412	0.0146	0.1997	0.2143
3748413758412	374841	3758412	0.0152	0.1975	0.2127
3748463758412	374846	3758412	0.0159	0.1951	0.2110
3748663758412	374866	3758412	0.0194	0.1864	0.2058
3748713758412	374871	3758412	0.0205	0.1843	0.2048
3748763758412	374876	3758412	0.0218	0.1822	0.2039
3748813758412	374881	3758412	0.0232	0.1799	0.2031
3748863758412	374886	3758412	0.0248	0.1776	0.2024
3748913758412	374891	3758412	0.0266	0.1756	0.2022
3748963758412	374896	3758412	0.0288	0.1732	0.2019
3749013758412	374901	3758412	0.0315	0.1704	0.2018
3749063758412	374906	3758412	0.0344	0.1681	0.2025
3749113758412	374911	3758412	0.0379	0.1660	0.2039
3749163758412	374916	3758412	0.0420	0.1640	0.2061
3749213758412	374921	3758412	0.0472	0.1620	0.2092
3749263758412	374926	3758412	0.0536	0.1600	0.2136
3748233758417	374823	3758417	0.0132	0.2190	0.2323
3748263758417	374826	3758417	0.0136	0.2172	0.2308
3748313758417	374831	3758417	0.0141	0.2146	0.2287
3748363758417	374836	3758417	0.0147	0.2120	0.2267
3748413758417	374841	3758417	0.0153	0.2094	0.2248
3748463758417	374846	3758417	0.0160	0.2068	0.2228
3748663758417	374866	3758417	0.0195	0.1969	0.2164
3748713758417	374871	3758417	0.0206	0.1945	0.2151
3748763758417	374876	3758417	0.0219	0.1920	0.2139
3748813758417	374881	3758417	0.0233	0.1894	0.2127
3748863758417	374886	3758417	0.0249	0.1869	0.2118
3748913758417	374891	3758417	0.0267	0.1846	0.2113
3748963758417	374896	3758417	0.0289	0.1817	0.2106
3749013758417	374901	3758417	0.0317	0.1783	0.2100
3749063758417	374906	3758417	0.0347	0.1758	0.2104
3749113758417	374911	3758417	0.0381	0.1736	0.2117
3749163758417	374916	3758417	0.0423	0.1715	0.2138
3749213758417	374921	3758417	0.0474	0.1694	0.2167

IHS

Residential Health Risk Assessment Results Summary

Mitigated

RESIDENTIAL RECEPTORS ONLY

		MAX:	1.545
Unique Identifier	X (UTM)	Y (UTM)	Total Risk
3749213758392	374921	3758392	0.182
3749263758392	374926	3758392	0.188
3748213758397	374821	3758397	0.186
3748263758397	374826	3758397	0.184
3748313758397	374831	3758397	0.184
3748363758397	374836	3758397	0.183
3748413758397	374841	3758397	0.182
3748463758397	374846	3758397	0.181
3748663758397	374866	3758397	0.179
3748713758397	374871	3758397	0.178
3748763758397	374876	3758397	0.178
3748813758397	374881	3758397	0.178
3748863758397	374886	3758397	0.178
3748913758397	374891	3758397	0.178
3748963758397	374896	3758397	0.179
3749013758397	374901	3758397	0.179
3749063758397	374906	3758397	0.181
3749113758397	374911	3758397	0.182
3749163758397	374916	3758397	0.185
3749213758397	374921	3758397	0.189
3749263758397	374926	3758397	0.194
3748233758402	374823	3758402	0.196
3748263758402	374826	3758402	0.195
3748313758402	374831	3758402	0.193
3748363758402	374836	3758402	0.192
3748413758402	374841	3758402	0.191
3748463758402	374846	3758402	0.190
3748663758402	374866	3758402	0.187
3748713758402	374871	3758402	0.186
3748763758402	374876	3758402	0.186
3748813758402	374881	3758402	0.186
3748863758402	374886	3758402	0.185
3748913758402	374891	3758402	0.186
3748963758402	374896	3758402	0.186
3749013758402	374901	3758402	0.186
3749063758402	374906	3758402	0.188
3749113758402	374911	3758402	0.189
3749163758402	374916	3758402	0.192
3749213758402	374921	3758402	0.195
3749263758402	374926	3758402	0.200
3748213758407	374821	3758407	0.207
3748263758407	374826	3758407	0.206
3748313758407	374831	3758407	0.204
3748363758407	374836	3758407	0.203
3748413758407	374841	3758407	0.202
3748463758407	374846	3758407	0.200
3748663758407	374866	3758407	0.196
3748713758407	374871	3758407	0.195
3748763758407	374876	3758407	0.195
3748813758407	374881	3758407	0.194
3748863758407	374886	3758407	0.194
3748913758407	374891	3758407	0.194
3748963758407	374896	3758407	0.194
3749013758407	374901	3758407	0.194
3749063758407	374906	3758407	0.195
3749113758407	374911	3758407	0.196
3749163758407	374916	3758407	0.199
3749213758407	374921	3758407	0.202
3749263758407	374926	3758407	0.207
3748233758412	374823	3758412	0.219
3748263758412	374826	3758412	0.218
3748313758412	374831	3758412	0.216
3748363758412	374836	3758412	0.214
3748413758412	374841	3758412	0.213
3748463758412	374846	3758412	0.211
3748663758412	374866	3758412	0.206
3748713758412	374871	3758412	0.205
3748763758412	374876	3758412	0.204
3748813758412	374881	3758412	0.203
3748863758412	374886	3758412	0.202
3748913758412	374891	3758412	0.202
3748963758412	374896	3758412	0.202
3749013758412	374901	3758412	0.202
3749063758412	374906	3758412	0.203
3749113758412	374911	3758412	0.204
3749163758412	374916	3758412	0.206
3749213758412	374921	3758412	0.209
3749263758412	374926	3758412	0.214
3748233758417	374823	3758417	0.232
3748263758417	374826	3758417	0.231
3748313758417	374831	3758417	0.229
3748363758417	374836	3758417	0.227
3748413758417	374841	3758417	0.225
3748463758417	374846	3758417	0.223
3748663758417	374866	3758417	0.216
3748713758417	374871	3758417	0.215
3748763758417	374876	3758417	0.214
3748813758417	374881	3758417	0.213
3748863758417	374886	3758417	0.212
3748913758417	374891	3758417	0.211
3748963758417	374896	3758417	0.211
3749013758417	374901	3758417	0.210
3749063758417	374906	3758417	0.210
3749113758417	374911	3758417	0.212
3749163758417	374916	3758417	0.214
3749213758417	374921	3758417	0.217

FOR CHRONIC CALCS

MAX: 0.015

Overlapping Phases - Maximum GLC		
2025	2026	2027
0.00E+00	2.27E-03	9.40E-04
0.00E+00	2.34E-03	9.49E-04
0.00E+00	2.27E-03	1.08E-03
0.00E+00	2.25E-03	1.07E-03
0.00E+00	2.24E-03	1.06E-03
0.00E+00	2.23E-03	1.05E-03
0.00E+00	2.22E-03	1.05E-03
0.00E+00	2.21E-03	1.04E-03
0.00E+00	2.17E-03	1.01E-03
0.00E+00	2.17E-03	1.00E-03
0.00E+00	2.17E-03	9.96E-04
0.00E+00	2.17E-03	9.90E-04
0.00E+00	2.17E-03	9.85E-04
0.00E+00	2.17E-03	9.81E-04
0.00E+00	2.18E-03	9.76E-04
0.00E+00	2.20E-03	9.72E-04
0.00E+00	2.22E-03	9.70E-04
0.00E+00	2.25E-03	9.70E-04
0.00E+00	2.29E-03	9.71E-04
0.00E+00	2.34E-03	9.76E-04
0.00E+00	2.42E-03	9.84E-04
0.00E+00	2.39E-03	1.14E-03
0.00E+00	2.38E-03	1.13E-03
0.00E+00	2.37E-03	1.12E-03
0.00E+00	2.35E-03	1.11E-03
0.00E+00	2.33E-03	1.10E-03
0.00E+00	2.32E-03	1.09E-03
0.00E+00	2.28E-03	1.06E-03
0.00E+00	2.27E-03	1.05E-03
0.00E+00	2.26E-03	1.04E-03
0.00E+00	2.26E-03	1.04E-03
0.00E+00	2.26E-03	1.03E-03
0.00E+00	2.26E-03	1.03E-03
0.00E+00	2.27E-03	1.02E-03
0.00E+00	2.28E-03	1.01E-03
0.00E+00	2.30E-03	1.01E-03
0.00E+00	2.33E-03	1.01E-03
0.00E+00	2.37E-03	1.01E-03
0.00E+00	2.42E-03	1.01E-03
0.00E+00	2.49E-03	1.02E-03
0.00E+00	2.54E-03	1.21E-03
0.00E+00	2.52E-03	1.20E-03
0.00E+00	2.50E-03	1.19E-03
0.00E+00	2.48E-03	1.18E-03
0.00E+00	2.46E-03	1.16E-03
0.00E+00	2.44E-03	1.15E-03
0.00E+00	2.39E-03	1.11E-03
0.00E+00	2.38E-03	1.10E-03
0.00E+00	2.37E-03	1.10E-03
0.00E+00	2.36E-03	1.09E-03
0.00E+00	2.36E-03	1.08E-03
0.00E+00	2.36E-03	1.07E-03
0.00E+00	2.36E-03	1.07E-03
0.00E+00	2.37E-03	1.06E-03
0.00E+00	2.39E-03	1.05E-03
0.00E+00	2.41E-03	1.05E-03
0.00E+00	2.45E-03	1.05E-03
0.00E+00	2.50E-03	1.05E-03
0.00E+00	2.57E-03	1.06E-03
0.00E+00	2.69E-03	1.28E-03
0.00E+00	2.67E-03	1.27E-03
0.00E+00	2.65E-03	1.26E-03
0.00E+00	2.62E-03	1.24E-03
0.00E+00	2.60E-03	1.23E-03
0.00E+00	2.58E-03	1.22E-03
0.00E+00	2.51E-03	1.17E-03
0.00E+00	2.49E-03	1.16E-03
0.00E+00	2.48E-03	1.15E-03
0.00E+00	2.47E-03	1.14E-03
0.00E+00	2.46E-03	1.13E-03
0.00E+00	2.46E-03	1.12E-03
0.00E+00	2.46E-03	1.11E-03
0.00E+00	2.47E-03	1.10E-03
0.00E+00	2.48E-03	1.10E-03
0.00E+00	2.50E-03	1.09E-03
0.00E+00	2.54E-03	1.09E-03
0.00E+00	2.58E-03	1.10E-03
0.00E+00	2.65E-03	1.10E-03
0.00E+00	2.85E-03	1.36E-03
0.00E+00	2.83E-03	1.35E-03
0.00E+00	2.81E-03	1.33E-03
0.00E+00	2.78E-03	1.32E-03
0.00E+00	2.75E-03	1.30E-03
0.00E+00	2.72E-03	1.29E-03
0.00E+00	2.63E-03	1.23E-03
0.00E+00	2.62E-03	1.22E-03
0.00E+00	2.60E-03	1.21E-03
0.00E+00	2.59E-03	1.20E-03
0.00E+00	2.58E-03	1.19E-03
0.00E+00	2.57E-03	1.18E-03
0.00E+00	2.57E-03	1.16E-03
0.00E+00	2.56E-03	1.15E-03
0.00E+00	2.57E-03	1.14E-03
0.00E+00	2.60E-03	1.14E-03
0.00E+00	2.63E-03	1.14E-03
0.00E+00	2.67E-03	1.14E-03

IHS

Health Risk Assessment Results Summary

Mitigated

Residential Receptors

		MAX:	0.1346	1.5245	1.545
Unique Identifier	X (UTM)	Y (UTM)	Onroad	Offroad	Total Risk
3749263758417	374926	3758417	0.0537	0.1672	0.2210
3748213758422	374821	3758422	0.0131	0.2349	0.2480
3748263758422	374826	3758422	0.0136	0.2314	0.2451
3748313758422	374831	3758422	0.0142	0.2284	0.2426
3748363758422	374836	3758422	0.0147	0.2254	0.2402
3748413758422	374841	3758422	0.0154	0.2225	0.2379
3748463758422	374846	3758422	0.0161	0.2194	0.2355
3748663758422	374866	3758422	0.0196	0.2081	0.2277
3748713758422	374871	3758422	0.0207	0.2053	0.2260
3748763758422	374876	3758422	0.0219	0.2025	0.2245
3748813758422	374881	3758422	0.0234	0.1997	0.2230
3748863758422	374886	3758422	0.0250	0.1969	0.2218
3748913758422	374891	3758422	0.0268	0.1942	0.2210
3748233758426	374823	3758426	0.0134	0.2461	0.2594
3748263758426	374826	3758426	0.0137	0.2438	0.2575
3748313758427	374831	3758427	0.0142	0.2435	0.2578
3748363758427	374836	3758427	0.0148	0.2401	0.2549
3748413758427	374841	3758427	0.0155	0.2366	0.2521
3748463758427	374846	3758427	0.0162	0.2332	0.2493
3748663758427	374866	3758427	0.0196	0.2202	0.2399
3748713758427	374871	3758427	0.0208	0.2170	0.2378
3748763758427	374876	3758427	0.0220	0.2138	0.2358
3748813758427	374881	3758427	0.0235	0.2106	0.2341
3748863758427	374886	3758427	0.0250	0.2075	0.2326
3748913758427	374891	3758427	0.0268	0.2046	0.2314
3748233758432	374823	3758432	0.0135	0.2666	0.2800
3748263758432	374826	3758432	0.0138	0.2639	0.2776
3748313758432	374831	3758432	0.0143	0.2599	0.2742
3748363758432	374836	3758432	0.0149	0.2559	0.2708
3748413758432	374841	3758432	0.0155	0.2520	0.2675
3748463758432	374846	3758432	0.0162	0.2480	0.2643
3748663758432	374866	3758432	0.0197	0.2332	0.2529
3748713758432	374871	3758432	0.0208	0.2296	0.2504
3748763758432	374876	3758432	0.0221	0.2260	0.2481
3748813758432	374881	3758432	0.0235	0.2225	0.2460
3748863758432	374886	3758432	0.0251	0.2190	0.2441
3748913758432	374891	3758432	0.0269	0.2157	0.2426
3748233758437	374823	3758437	0.0135	0.2853	0.2988
3748263758437	374826	3758437	0.0139	0.2821	0.2959
3748313758437	374831	3758437	0.0144	0.2777	0.2920
3748363758437	374836	3758437	0.0150	0.2732	0.2882
3748413758437	374841	3758437	0.0156	0.2686	0.2842
3748463758437	374846	3758437	0.0163	0.2641	0.2804
3748663758437	374866	3758437	0.0198	0.2472	0.2670
3748713758437	374871	3758437	0.0209	0.2432	0.2641
3748763758437	374876	3758437	0.0222	0.2392	0.2614
3748813758437	374881	3758437	0.0236	0.2353	0.2588
3748863758437	374886	3758437	0.0251	0.2315	0.2566
3748913758437	374891	3758437	0.0269	0.2278	0.2547
3748233758442	374823	3758442	0.0136	0.3059	0.3196
3748263758442	374826	3758442	0.0139	0.3022	0.3161
3748313758442	374831	3758442	0.0145	0.2971	0.3116
3748363758442	374836	3758442	0.0150	0.2920	0.3071
3748413758442	374841	3758442	0.0157	0.2868	0.3025
3748463758442	374846	3758442	0.0164	0.2816	0.2980
3748663758442	374866	3758442	0.0199	0.2623	0.2821
3748713758442	374871	3758442	0.0210	0.2577	0.2787
3748763758442	374876	3758442	0.0222	0.2533	0.2756
3748813758442	374881	3758442	0.0236	0.2489	0.2725
3748863758442	374886	3758442	0.0252	0.2446	0.2698
3748913758442	374891	3758442	0.0269	0.2405	0.2674
3748233758446	374823	3758446	0.0137	0.3241	0.3377
3748263758446	374826	3758446	0.0140	0.3200	0.3339
3748313758446	374831	3758446	0.0145	0.3141	0.3286
3748363758446	374836	3758446	0.0151	0.3083	0.3234
3748413758446	374841	3758446	0.0157	0.3025	0.3182
3748463758446	374846	3758446	0.0164	0.2967	0.3132
3748663758447	374866	3758447	0.0199	0.2786	0.2985
3748713758447	374871	3758447	0.0210	0.2734	0.2944
3748763758447	374876	3758447	0.0223	0.2684	0.2907
3748813758447	374881	3758447	0.0237	0.2635	0.2872
3748863758447	374886	3758447	0.0252	0.2587	0.2839
3748913758447	374891	3758447	0.0270	0.2540	0.2810
3748663758452	374866	3758452	0.0200	0.2961	0.3161
3748713758452	374871	3758452	0.0211	0.2902	0.3113
3748763758452	374876	3758452	0.0223	0.2847	0.3070
3748813758452	374881	3758452	0.0237	0.2791	0.3028
3748863758452	374886	3758452	0.0253	0.2737	0.2990
3748913758452	374891	3758452	0.0271	0.2684	0.2955
3748663758457	374866	3758457	0.0201	0.3150	0.3351
3748713758457	374871	3758457	0.0212	0.3084	0.3296
3748763758457	374876	3758457	0.0224	0.3022	0.3246
3748813758457	374881	3758457	0.0238	0.2958	0.3196
3748863758457	374886	3758457	0.0254	0.2896	0.3150
3748913758457	374891	3758457	0.0271	0.2838	0.3110
3748663758462	374866	3758462	0.0201	0.3353	0.3554
3748713758462	374871	3758462	0.0212	0.3279	0.3491
3748763758462	374876	3758462	0.0225	0.3209	0.3433
3748813758462	374881	3758462	0.0238	0.3137	0.3376
3748863758462	374886	3758462	0.0254	0.3068	0.3322
3748913758462	374891	3758462	0.0272	0.3003	0.3275
3748663758467	374866	3758467	0.0202	0.3571	0.3773
3748713758467	374871	3758467	0.0213	0.3487	0.3701
3748763758467	374876	3758467	0.0225	0.3408	0.3633
3748813758467	374881	3758467	0.0239	0.3329	0.3568
3748863758467	374886	3758467	0.0255	0.3252	0.3507

IHS

Residential Health Risk Assessment Results Summary

Mitigated

RESIDENTIAL RECEPTORS ONLY

		MAX:	1.545
Unique Identifier	X (UTM)	Y (UTM)	Total Risk
3749263758417	374926	3758417	0.221
3748213758422	374821	3758422	0.248
3748263758422	374826	3758422	0.245
3748313758422	374831	3758422	0.243
3748363758422	374836	3758422	0.240
3748413758422	374841	3758422	0.238
3748463758422	374846	3758422	0.236
3748663758422	374866	3758422	0.228
3748713758422	374871	3758422	0.226
3748763758422	374876	3758422	0.224
3748813758422	374881	3758422	0.223
3748863758422	374886	3758422	0.222
3748913758422	374891	3758422	0.221
3748233758426	374823	3758426	0.259
3748263758426	374826	3758426	0.257
3748313758427	374831	3758427	0.258
3748363758427	374836	3758427	0.255
3748413758427	374841	3758427	0.252
3748463758427	374846	3758427	0.249
3748663758427	374866	3758427	0.240
3748713758427	374871	3758427	0.238
3748763758427	374876	3758427	0.236
3748813758427	374881	3758427	0.234
3748863758427	374886	3758427	0.233
3748913758427	374891	3758427	0.231
3748233758432	374823	3758432	0.280
3748263758432	374826	3758432	0.278
3748313758432	374831	3758432	0.274
3748363758432	374836	3758432	0.271
3748413758432	374841	3758432	0.268
3748463758432	374846	3758432	0.264
3748663758432	374866	3758432	0.253
3748713758432	374871	3758432	0.250
3748763758432	374876	3758432	0.248
3748813758432	374881	3758432	0.246
3748863758432	374886	3758432	0.244
3748913758432	374891	3758432	0.243
3748233758437	374823	3758437	0.299
3748263758437	374826	3758437	0.296
3748313758437	374831	3758437	0.292
3748363758437	374836	3758437	0.288
3748413758437	374841	3758437	0.284
3748463758437	374846	3758437	0.280
3748663758437	374866	3758437	0.267
3748713758437	374871	3758437	0.264
3748763758437	374876	3758437	0.261
3748813758437	374881	3758437	0.259
3748863758437	374886	3758437	0.257
3748913758437	374891	3758437	0.255
3748233758442	374823	3758442	0.320
3748263758442	374826	3758442	0.316
3748313758442	374831	3758442	0.312
3748363758442	374836	3758442	0.307
3748413758442	374841	3758442	0.302
3748463758442	374846	3758442	0.298
3748663758442	374866	3758442	0.282
3748713758442	374871	3758442	0.279
3748763758442	374876	3758442	0.276
3748813758442	374881	3758442	0.273
3748863758442	374886	3758442	0.270
3748913758442	374891	3758442	0.267
3748233758446	374823	3758446	0.338
3748263758446	374826	3758446	0.334
3748313758446	374831	3758446	0.329
3748363758446	374836	3758446	0.323
3748413758446	374841	3758446	0.318
3748463758446	374846	3758446	0.313
3748663758447	374866	3758447	0.298
3748713758447	374871	3758447	0.294
3748763758447	374876	3758447	0.291
3748813758447	374881	3758447	0.287
3748863758447	374886	3758447	0.284
3748913758447	374891	3758447	0.281
3748663758452	374866	3758452	0.316
3748713758452	374871	3758452	0.311
3748763758452	374876	3758452	0.307
3748813758452	374881	3758452	0.303
3748863758452	374886	3758452	0.299
3748913758452	374891	3758452	0.296
3748663758457	374866	3758457	0.335
3748713758457	374871	3758457	0.330
3748763758457	374876	3758457	0.325
3748813758457	374881	3758457	0.320
3748863758457	374886	3758457	0.315
3748913758457	374891	3758457	0.311
3748663758462	374866	3758462	0.355
3748713758462	374871	3758462	0.349
3748763758462	374876	3758462	0.343
3748813758462	374881	3758462	0.338
3748863758462	374886	3758462	0.332
3748913758462	374891	3758462	0.327
3748663758467	374866	3758467	0.377
3748713758467	374871	3758467	0.370
3748763758467	374876	3758467	0.363
3748813758467	374881	3758467	0.357
3748863758467	374886	3758467	0.351

FOR CHRONIC CALCS

MAX:	0.015	
Overlapping Phases - Maximum GLC		
2025	2026	2027
0.00E+00	2.74E-03	1.14E-03
0.00E+00	3.06E-03	1.46E-03
0.00E+00	3.01E-03	1.43E-03
0.00E+00	2.98E-03	1.42E-03
0.00E+00	2.95E-03	1.40E-03
0.00E+00	2.91E-03	1.38E-03
0.00E+00	2.88E-03	1.36E-03
0.00E+00	2.77E-03	1.30E-03
0.00E+00	2.75E-03	1.29E-03
0.00E+00	2.73E-03	1.27E-03
0.00E+00	2.71E-03	1.26E-03
0.00E+00	2.70E-03	1.24E-03
0.00E+00	2.69E-03	1.23E-03
0.00E+00	3.20E-03	1.52E-03
0.00E+00	3.17E-03	1.51E-03
0.00E+00	3.17E-03	1.51E-03
0.00E+00	3.13E-03	1.48E-03
0.00E+00	3.09E-03	1.46E-03
0.00E+00	3.05E-03	1.44E-03
0.00E+00	2.92E-03	1.37E-03
0.00E+00	2.89E-03	1.35E-03
0.00E+00	2.87E-03	1.34E-03
0.00E+00	2.84E-03	1.32E-03
0.00E+00	2.83E-03	1.31E-03
0.00E+00	2.81E-03	1.29E-03
0.00E+00	3.46E-03	1.64E-03
0.00E+00	3.43E-03	1.63E-03
0.00E+00	3.38E-03	1.60E-03
0.00E+00	3.33E-03	1.58E-03
0.00E+00	3.28E-03	1.55E-03
0.00E+00	3.24E-03	1.53E-03
0.00E+00	3.08E-03	1.45E-03
0.00E+00	3.05E-03	1.43E-03
0.00E+00	3.02E-03	1.41E-03
0.00E+00	2.99E-03	1.39E-03
0.00E+00	2.97E-03	1.38E-03
0.00E+00	2.95E-03	1.36E-03
0.00E+00	3.70E-03	1.75E-03
0.00E+00	3.66E-03	1.73E-03
0.00E+00	3.61E-03	1.71E-03
0.00E+00	3.55E-03	1.68E-03
0.00E+00	3.49E-03	1.65E-03
0.00E+00	3.44E-03	1.63E-03
0.00E+00	3.25E-03	1.53E-03
0.00E+00	3.21E-03	1.51E-03
0.00E+00	3.18E-03	1.49E-03
0.00E+00	3.14E-03	1.47E-03
0.00E+00	3.12E-03	1.45E-03
0.00E+00	3.09E-03	1.43E-03
0.00E+00	3.97E-03	1.88E-03
0.00E+00	3.92E-03	1.85E-03
0.00E+00	3.86E-03	1.82E-03
0.00E+00	3.79E-03	1.79E-03
0.00E+00	3.72E-03	1.76E-03
0.00E+00	3.66E-03	1.73E-03
0.00E+00	3.44E-03	1.62E-03
0.00E+00	3.39E-03	1.59E-03
0.00E+00	3.35E-03	1.57E-03
0.00E+00	3.31E-03	1.55E-03
0.00E+00	3.28E-03	1.52E-03
0.00E+00	3.25E-03	1.50E-03
0.00E+00	4.21E-03	1.98E-03
0.00E+00	4.15E-03	1.96E-03
0.00E+00	4.07E-03	1.92E-03
0.00E+00	4.00E-03	1.89E-03
0.00E+00	3.92E-03	1.85E-03
0.00E+00	3.85E-03	1.82E-03
0.00E+00	3.64E-03	1.71E-03
0.00E+00	3.58E-03	1.68E-03
0.00E+00	3.53E-03	1.66E-03
0.00E+00	3.49E-03	1.63E-03
0.00E+00	3.45E-03	1.61E-03
0.00E+00	3.41E-03	1.58E-03
0.00E+00	3.85E-03	1.81E-03
0.00E+00	3.79E-03	1.78E-03
0.00E+00	3.73E-03	1.75E-03
0.00E+00	3.68E-03	1.72E-03
0.00E+00	3.63E-03	1.69E-03
0.00E+00	3.58E-03	1.67E-03
0.00E+00	4.09E-03	1.92E-03
0.00E+00	4.01E-03	1.89E-03
0.00E+00	3.94E-03	1.85E-03
0.00E+00	3.88E-03	1.82E-03
0.00E+00	3.82E-03	1.79E-03
0.00E+00	3.77E-03	1.76E-03
0.00E+00	4.34E-03	2.04E-03
0.00E+00	4.25E-03	2.00E-03
0.00E+00	4.17E-03	1.96E-03
0.00E+00	4.10E-03	1.92E-03
0.00E+00	4.02E-03	1.88E-03
0.00E+00	3.96E-03	1.85E-03
0.00E+00	4.61E-03	2.16E-03
0.00E+00	4.51E-03	2.12E-03
0.00E+00	4.41E-03	2.07E-03
0.00E+00	4.33E-03	2.03E-03
0.00E+00	4.24E-03	1.99E-03

IHS

Health Risk Assessment Results Summary

Mitigated

Residential Receptors

		MAX:	0.1346	1.5245	1.545
Unique Identifier	X (UTM)	Y (UTM)	Onroad	Offroad	Total Risk
3748913758467	374891	3758467	0.0272	0.3180	0.3452
3748663758472	374866	3758472	0.0203	0.3808	0.4011
3748713758472	374871	3758472	0.0214	0.3714	0.3928
3748763758472	374876	3758472	0.0226	0.3625	0.3850
3748813758472	374881	3758472	0.0240	0.3536	0.3776
3748863758472	374886	3758472	0.0255	0.3450	0.3705
3748913758472	374891	3758472	0.0273	0.3369	0.3642
3748513758617	374851	3758617	0.0232	1.4428	1.4660
3748563758617	374856	3758617	0.0240	1.3793	1.4033
3748613758617	374861	3758617	0.0248	1.3193	1.3441
3748663758617	374866	3758617	0.0257	1.2642	1.2899
3748713758617	374871	3758617	0.0267	1.2125	1.2391
3748763758617	374876	3758617	0.0278	1.1635	1.1913
3748813758617	374881	3758617	0.0290	1.1172	1.1463
3748863758617	374886	3758617	0.0305	1.0733	1.1038
3748913758617	374891	3758617	0.0321	1.0318	1.0639
3748513758622	374851	3758622	0.0238	1.4245	1.4483
3748563758622	374856	3758622	0.0245	1.3628	1.3873
3748613758622	374861	3758622	0.0253	1.3067	1.3320
3748663758622	374866	3758622	0.0262	1.2544	1.2806
3748713758622	374871	3758622	0.0272	1.2049	1.2321
3748763758622	374876	3758622	0.0283	1.1575	1.1857
3748813758622	374881	3758622	0.0295	1.1126	1.1421
3748863758622	374886	3758622	0.0310	1.0704	1.1013
3748913758622	374891	3758622	0.0326	1.0302	1.0628
3748513758627	374851	3758627	0.0244	1.4101	1.4345
3748563758627	374856	3758627	0.0251	1.3499	1.3750
3748613758627	374861	3758627	0.0259	1.2960	1.3219
3748663758627	374866	3758627	0.0268	1.2450	1.2718
3748713758627	374871	3758627	0.0278	1.1968	1.2245
3748763758627	374876	3758627	0.0289	1.1509	1.1797
3748813758627	374881	3758627	0.0301	1.1075	1.1376
3748863758627	374886	3758627	0.0315	1.0664	1.0979
3748913758627	374891	3758627	0.0331	1.0272	1.0603
3748513758632	374851	3758632	0.0251	1.4008	1.4260
3748563758632	374856	3758632	0.0258	1.3413	1.3671
3748613758632	374861	3758632	0.0266	1.2873	1.3139
3748663758632	374866	3758632	0.0274	1.2365	1.2640
3748763758632	374876	3758632	0.0295	1.1441	1.1736
3748813758632	374881	3758632	0.0307	1.1019	1.1326
3748863758632	374886	3758632	0.0321	1.0616	1.0937
3748913758632	374891	3758632	0.0337	1.0232	1.0569
3748513758637	374851	3758637	0.0259	1.3933	1.4192
3748563758637	374856	3758637	0.0266	1.3335	1.3601
3748613758637	374861	3758637	0.0273	1.2793	1.3067
3748663758637	374866	3758637	0.0282	1.2287	1.2568
3748763758635	374876	3758635	0.0299	1.1400	1.1699
3748813758635	374881	3758635	0.0311	1.0982	1.1294
3748863758635	374886	3758635	0.0325	1.0584	1.0909
3748913758635	374891	3758635	0.0341	1.0203	1.0544
3748513758642	374851	3758642	0.0268	1.3871	1.4139
3748563758642	374856	3758642	0.0274	1.3264	1.3538
3748613758642	374861	3758642	0.0282	1.2721	1.3002
3748663758642	374866	3758642	0.0290	1.2214	1.2504
3748513758647	374851	3758647	0.0278	1.3826	1.4104
3748563758647	374856	3758647	0.0284	1.3213	1.3497
3748613758647	374861	3758647	0.0292	1.2660	1.2952
3748663758647	374866	3758647	0.0300	1.2151	1.2451
3748513758652	374851	3758652	0.0289	1.3784	1.4074
3748563758652	374856	3758652	0.0296	1.3173	1.3469
3748613758652	374861	3758652	0.0303	1.2610	1.2913
3748663758652	374866	3758652	0.0311	1.2092	1.2403
3746413758756	374641	3758756	0.0681	0.3787	0.4468
3746463758756	374646	3758756	0.0990	0.3892	0.4882
3746413758761	374641	3758761	0.0878	0.3308	0.4186
3746453758761	374645	3758761	0.0866	0.3382	0.4248
3746413758766	374641	3758766	0.0732	0.2912	0.3644
3746453758766	374645	3758766	0.0734	0.2977	0.3711
3746413758771	374641	3758771	0.0812	0.2583	0.3395
3746453758771	374645	3758771	0.0840	0.2641	0.3481
3746413758776	374641	3758776	0.0644	0.2309	0.2952
3746453758776	374645	3758776	0.0667	0.2359	0.3026
3746413758781	374641	3758781	0.0520	0.2074	0.2595
3746453758781	374645	3758781	0.0540	0.2121	0.2661
3746413758786	374641	3758786	0.0485	0.1880	0.2365
3746463758786	374646	3758786	0.0468	0.1930	0.2397
3746063758791	374606	3758791	0.0544	0.1425	0.1968
3746113758791	374611	3758791	0.0531	0.1463	0.1994
3746163758791	374616	3758791	0.0518	0.1504	0.2021
3746213758791	374621	3758791	0.0505	0.1545	0.2050
3746263758791	374626	3758791	0.0491	0.1587	0.2078
3746313758791	374631	3758791	0.0478	0.1630	0.2107
3746363758791	374636	3758791	0.0464	0.1672	0.2136
3746413758791	374641	3758791	0.0451	0.1714	0.2165
3746463758791	374646	3758791	0.0437	0.1756	0.2193
3746063758796	374606	3758796	0.0493	0.1321	0.1814
3746113758796	374611	3758796	0.0483	0.1354	0.1837
3746163758796	374616	3758796	0.0472	0.1389	0.1861
3746213758796	374621	3758796	0.0462	0.1424	0.1886
3746263758796	374626	3758796	0.0451	0.1460	0.1912
3746313758796	374631	3758796	0.0441	0.1497	0.1938
3746363758796	374636	3758796	0.0430	0.1534	0.1964
3746413758796	374641	3758796	0.0419	0.1570	0.1989
3746463758796	374646	3758796	0.0408	0.1607	0.2015
3746063758801	374606	3758801	0.0449	0.1230	0.1680
3746113758801	374611	3758801	0.0441	0.1259	0.1700

IHS

Residential Health Risk Assessment Results Summary

Mitigated

RESIDENTIAL RECEPTORS ONLY

		MAX:	1.545
Unique Identifier	X (UTM)	Y (UTM)	Total Risk
3748913758467	374891	3758467	0.345
3748663758472	374866	3758472	0.401
3748713758472	374871	3758472	0.393
3748763758472	374876	3758472	0.385
3748813758472	374881	3758472	0.378
3748863758472	374886	3758472	0.371
3748913758472	374891	3758472	0.364
3748513758617	374851	3758617	1.466
3748563758617	374856	3758617	1.403
3748613758617	374861	3758617	1.344
3748663758617	374866	3758617	1.290
3748713758617	374871	3758617	1.239
3748763758617	374876	3758617	1.191
3748813758617	374881	3758617	1.146
3748863758617	374886	3758617	1.104
3748913758617	374891	3758617	1.064
3748513758622	374851	3758622	1.448
3748563758622	374856	3758622	1.387
3748613758622	374861	3758622	1.332
3748663758622	374866	3758622	1.281
3748713758622	374871	3758622	1.232
3748763758622	374876	3758622	1.186
3748813758622	374881	3758622	1.142
3748863758622	374886	3758622	1.101
3748913758622	374891	3758622	1.063
3748513758627	374851	3758627	1.435
3748563758627	374856	3758627	1.375
3748613758627	374861	3758627	1.322
3748663758627	374866	3758627	1.272
3748713758627	374871	3758627	1.225
3748763758627	374876	3758627	1.180
3748813758627	374881	3758627	1.138
3748863758627	374886	3758627	1.098
3748913758627	374891	3758627	1.060
3748513758632	374851	3758632	1.426
3748563758632	374856	3758632	1.367
3748613758632	374861	3758632	1.314
3748663758632	374866	3758632	1.264
3748763758632	374876	3758632	1.174
3748813758632	374881	3758632	1.133
3748863758632	374886	3758632	1.094
3748913758632	374891	3758632	1.057
3748513758637	374851	3758637	1.419
3748563758637	374856	3758637	1.360
3748613758637	374861	3758637	1.307
3748663758637	374866	3758637	1.257
3748763758635	374876	3758635	1.170
3748813758635	374881	3758635	1.129
3748863758635	374886	3758635	1.091
3748913758635	374891	3758635	1.054
3748513758642	374851	3758642	1.414
3748563758642	374856	3758642	1.354
3748613758642	374861	3758642	1.300
3748663758642	374866	3758642	1.250
3748513758647	374851	3758647	1.410
3748563758647	374856	3758647	1.350
3748613758647	374861	3758647	1.295
3748663758647	374866	3758647	1.245
3748513758652	374851	3758652	1.407
3748563758652	374856	3758652	1.347
3748613758652	374861	3758652	1.291
3748663758652	374866	3758652	1.240
3746413758756	374641	3758756	0.447
3746463758756	374646	3758756	0.488
3746413758761	374641	3758761	0.419
3746453758761	374645	3758761	0.425
3746413758766	374641	3758766	0.364
3746453758766	374645	3758766	0.371
3746413758771	374641	3758771	0.340
3746453758771	374645	3758771	0.348
3746413758776	374641	3758776	0.295
3746453758776	374645	3758776	0.303
3746413758781	374641	3758781	0.259
3746453758781	374645	3758781	0.266
3746413758786	374641	3758786	0.237
3746463758786	374646	3758786	0.240
3746063758791	374606	3758791	0.197
3746113758791	374611	3758791	0.199
3746163758791	374616	3758791	0.202
3746213758791	374621	3758791	0.205
3746263758791	374626	3758791	0.208
3746313758791	374631	3758791	0.211
3746363758791	374636	3758791	0.214
3746413758791	374641	3758791	0.216
3746463758791	374646	3758791	0.219
3746063758796	374606	3758796	0.181
3746113758796	374611	3758796	0.184
3746163758796	374616	3758796	0.186
3746213758796	374621	3758796	0.189
3746263758796	374626	3758796	0.191
3746313758796	374631	3758796	0.194
3746363758796	374636	3758796	0.196
3746413758796	374641	3758796	0.199
3746463758796	374646	3758796	0.202
3746063758801	374606	3758801	0.168
3746113758801	374611	3758801	0.170

FOR CHRONIC CALCS

MAX: 0.015

Overlapping Phases - Maximum GLC		
2025	2026	2027
0.00E+00	4.17E-03	1.95E-03
0.00E+00	4.89E-03	2.30E-03
0.00E+00	4.78E-03	2.25E-03
0.00E+00	4.67E-03	2.20E-03
0.00E+00	4.57E-03	2.15E-03
0.00E+00	4.48E-03	2.10E-03
0.00E+00	4.40E-03	2.06E-03
0.00E+00	1.47E-02	8.34E-03
0.00E+00	1.41E-02	7.98E-03
0.00E+00	1.35E-02	7.64E-03
0.00E+00	1.30E-02	7.32E-03
0.00E+00	1.25E-02	7.03E-03
0.00E+00	1.21E-02	6.75E-03
0.00E+00	1.16E-02	6.49E-03
0.00E+00	1.13E-02	6.24E-03
0.00E+00	1.09E-02	6.01E-03
0.00E+00	1.46E-02	8.25E-03
0.00E+00	1.40E-02	7.89E-03
0.00E+00	1.35E-02	7.57E-03
0.00E+00	1.30E-02	7.27E-03
0.00E+00	1.25E-02	6.99E-03
0.00E+00	1.21E-02	6.72E-03
0.00E+00	1.16E-02	6.47E-03
0.00E+00	1.13E-02	6.23E-03
0.00E+00	1.09E-02	6.01E-03
0.00E+00	1.46E-02	8.17E-03
0.00E+00	1.40E-02	7.83E-03
0.00E+00	1.34E-02	7.52E-03
0.00E+00	1.29E-02	7.22E-03
0.00E+00	1.25E-02	6.95E-03
0.00E+00	1.21E-02	6.69E-03
0.00E+00	1.16E-02	6.44E-03
0.00E+00	1.13E-02	6.21E-03
0.00E+00	1.09E-02	5.99E-03
0.00E+00	1.45E-02	8.12E-03
0.00E+00	1.40E-02	7.78E-03
0.00E+00	1.34E-02	7.47E-03
0.00E+00	1.29E-02	7.18E-03
0.00E+00	1.20E-02	6.65E-03
0.00E+00	1.16E-02	6.41E-03
0.00E+00	1.13E-02	6.19E-03
0.00E+00	1.09E-02	5.97E-03
0.00E+00	1.45E-02	8.08E-03
0.00E+00	1.39E-02	7.73E-03
0.00E+00	1.34E-02	7.42E-03
0.00E+00	1.29E-02	7.13E-03
0.00E+00	1.20E-02	6.63E-03
0.00E+00	1.16E-02	6.39E-03
0.00E+00	1.13E-02	6.17E-03
0.00E+00	1.09E-02	5.96E-03
0.00E+00	1.45E-02	8.04E-03
0.00E+00	1.39E-02	7.69E-03
0.00E+00	1.34E-02	7.38E-03
0.00E+00	1.29E-02	7.09E-03
0.00E+00	1.45E-02	8.00E-03
0.00E+00	1.39E-02	7.66E-03
0.00E+00	1.34E-02	7.34E-03
0.00E+00	1.29E-02	7.05E-03
0.00E+00	1.46E-02	7.97E-03
0.00E+00	1.40E-02	7.63E-03
0.00E+00	1.34E-02	7.31E-03
0.00E+00	1.29E-02	7.02E-03
0.00E+00	6.19E-03	2.36E-03
0.00E+00	6.79E-03	2.51E-03
0.00E+00	5.77E-03	2.15E-03
0.00E+00	5.86E-03	2.19E-03
0.00E+00	4.99E-03	1.88E-03
0.00E+00	5.08E-03	1.92E-03
0.00E+00	4.63E-03	1.72E-03
0.00E+00	4.75E-03	1.76E-03
0.00E+00	3.99E-03	1.51E-03
0.00E+00	4.10E-03	1.55E-03
0.00E+00	3.48E-03	1.34E-03
0.00E+00	3.58E-03	1.38E-03
0.00E+00	3.16E-03	1.22E-03
0.00E+00	3.20E-03	1.25E-03
0.00E+00	2.62E-03	9.79E-04
0.00E+00	2.65E-03	9.96E-04
0.00E+00	2.69E-03	1.01E-03
0.00E+00	2.73E-03	1.03E-03
0.00E+00	2.76E-03	1.05E-03
0.00E+00	2.80E-03	1.07E-03
0.00E+00	2.84E-03	1.09E-03
0.00E+00	2.88E-03	1.12E-03
0.00E+00	2.92E-03	1.14E-03
0.00E+00	2.40E-03	9.04E-04
0.00E+00	2.43E-03	9.19E-04
0.00E+00	2.46E-03	9.35E-04
0.00E+00	2.50E-03	9.52E-04
0.00E+00	2.53E-03	9.69E-04
0.00E+00	2.57E-03	9.87E-04
0.00E+00	2.60E-03	1.00E-03
0.00E+00	2.63E-03	1.02E-03
0.00E+00	2.67E-03	1.04E-03
0.00E+00	2.22E-03	8.39E-04
0.00E+00	2.24E-03	8.52E-04

IHS

Health Risk Assessment Results Summary

Mitigated

Residential Receptors

		MAX:	0.1346	1.5245	1.545
Unique Identifier	X (UTM)	Y (UTM)	Onroad	Offroad	Total Risk
3746163758801	374616	3758801	0.0433	0.1289	0.1721
3746213758801	374621	3758801	0.0424	0.1319	0.1744
3746263758801	374626	3758801	0.0416	0.1350	0.1766
3746313758801	374631	3758801	0.0407	0.1382	0.1789
3746363758801	374636	3758801	0.0399	0.1414	0.1812
3746413758801	374641	3758801	0.0390	0.1446	0.1836
3746463758801	374646	3758801	0.0381	0.1478	0.1859
3746063758806	374606	3758806	0.0412	0.1150	0.1562
3746113758806	374611	3758806	0.0405	0.1175	0.1580
3746163758806	374616	3758806	0.0398	0.1201	0.1599
3746213758806	374621	3758806	0.0391	0.1227	0.1619
3746263758806	374626	3758806	0.0384	0.1254	0.1639
3746313758806	374631	3758806	0.0377	0.1282	0.1659
3746363758806	374636	3758806	0.0370	0.1309	0.1680
3746413758806	374641	3758806	0.0363	0.1337	0.1700
3746463758806	374646	3758806	0.0356	0.1365	0.1721
3746063758811	374606	3758811	0.0379	0.1079	0.1458
3746113758811	374611	3758811	0.0374	0.1101	0.1474
3746163758811	374616	3758811	0.0368	0.1123	0.1491
3746213758811	374621	3758811	0.0362	0.1146	0.1508
3746263758811	374626	3758811	0.0356	0.1170	0.1526
3746313758811	374631	3758811	0.0350	0.1194	0.1544
3746363758811	374636	3758811	0.0345	0.1218	0.1562
3746413758811	374641	3758811	0.0339	0.1242	0.1581
3746463758811	374646	3758811	0.0333	0.1267	0.1600
3746063758816	374606	3758816	0.0351	0.1015	0.1366
3746113758816	374611	3758816	0.0346	0.1034	0.1380
3746163758816	374616	3758816	0.0341	0.1054	0.1395
3746213758816	374621	3758816	0.0336	0.1074	0.1410
3746263758816	374626	3758816	0.0331	0.1095	0.1426
3746313758816	374631	3758816	0.0326	0.1116	0.1442
3746363758816	374636	3758816	0.0321	0.1137	0.1458
3746413758816	374641	3758816	0.0317	0.1158	0.1475
3746463758816	374646	3758816	0.0312	0.1180	0.1491
3746063758821	374606	3758821	0.0326	0.0957	0.1283
3746113758821	374611	3758821	0.0322	0.0974	0.1296
3746163758821	374616	3758821	0.0317	0.0992	0.1309
3746213758821	374621	3758821	0.0313	0.1010	0.1323
3746263758821	374626	3758821	0.0309	0.1028	0.1337
3746313758821	374631	3758821	0.0305	0.1046	0.1351
3746363758821	374636	3758821	0.0301	0.1065	0.1365
3746413758821	374641	3758821	0.0296	0.1084	0.1380
3746463758821	374646	3758821	0.0292	0.1103	0.1395
3746063758826	374606	3758826	0.0304	0.0905	0.1209
3746113758826	374611	3758826	0.0300	0.0920	0.1220
3746163758826	374616	3758826	0.0296	0.0936	0.1232
3746213758826	374621	3758826	0.0293	0.0952	0.1244
3746263758826	374626	3758826	0.0289	0.0968	0.1257
3746313758826	374631	3758826	0.0285	0.0984	0.1269
3746363758826	374636	3758826	0.0282	0.1000	0.1282
3746413758826	374641	3758826	0.0278	0.1017	0.1295
3746463758826	374646	3758826	0.0275	0.1034	0.1308
3746063758831	374606	3758831	0.0284	0.0857	0.1141
3746113758831	374611	3758831	0.0281	0.0871	0.1152
3746163758831	374616	3758831	0.0277	0.0885	0.1162
3746213758831	374621	3758831	0.0274	0.0899	0.1173
3746263758831	374626	3758831	0.0271	0.0913	0.1184
3746313758831	374631	3758831	0.0268	0.0928	0.1196
3746363758831	374636	3758831	0.0265	0.0942	0.1207
3746413758831	374641	3758831	0.0261	0.0957	0.1219
3746463758831	374646	3758831	0.0258	0.0972	0.1231
3746013758836	374601	3758836	0.0269	0.0801	0.1070
3746063758836	374606	3758836	0.0266	0.0814	0.1080
3746113758836	374611	3758836	0.0263	0.0826	0.1089
3746163758836	374616	3758836	0.0260	0.0839	0.1099
3746213758836	374621	3758836	0.0257	0.0851	0.1109
3746263758836	374626	3758836	0.0255	0.0864	0.1119
3746313758836	374631	3758836	0.0252	0.0877	0.1129
3746363758836	374636	3758836	0.0249	0.0890	0.1139
3746413758836	374641	3758836	0.0246	0.0903	0.1150
3746463758836	374646	3758836	0.0244	0.0917	0.1160
3746013758841	374601	3758841	0.0252	0.0762	0.1015
3746063758841	374606	3758841	0.0250	0.0773	0.1023
3746113758841	374611	3758841	0.0247	0.0785	0.1032
3746163758841	374616	3758841	0.0245	0.0796	0.1041
3746213758841	374621	3758841	0.0242	0.0808	0.1050
3746263758841	374626	3758841	0.0240	0.0819	0.1059
3746313758841	374631	3758841	0.0237	0.0831	0.1068
3746363758841	374636	3758841	0.0235	0.0843	0.1077
3746413758841	374641	3758841	0.0232	0.0854	0.1087
3746463758841	374646	3758841	0.0230	0.0866	0.1096
3746013758846	374601	3758846	0.0237	0.0726	0.0964
3746063758846	374606	3758846	0.0235	0.0737	0.0972
3746113758846	374611	3758846	0.0233	0.0747	0.0980
3746163758846	374616	3758846	0.0231	0.0757	0.0988
3746213758846	374621	3758846	0.0228	0.0768	0.0996
3746263758846	374626	3758846	0.0226	0.0778	0.1004
3746313758846	374631	3758846	0.0224	0.0789	0.1013
3746363758846	374636	3758846	0.0222	0.0799	0.1021
3746413758846	374641	3758846	0.0220	0.0810	0.1030
3746463758846	374646	3758846	0.0218	0.0821	0.1038
3746013758851	374601	3758851	0.0224	0.0693	0.0917
3746063758851	374606	3758851	0.0222	0.0702	0.0924
3746113758851	374611	3758851	0.0220	0.0712	0.0932
3746163758851	374616	3758851	0.0218	0.0721	0.0939
3746213758851	374621	3758851	0.0216	0.0731	0.0947

IHS

Residential Health Risk Assessment Results Summary

Mitigated

RESIDENTIAL RECEPTORS ONLY

		MAX:	1.545
Unique Identifier	X (UTM)	Y (UTM)	Total Risk
3746163758801	374616	3758801	0.172
3746213758801	374621	3758801	0.174
3746263758801	374626	3758801	0.177
3746313758801	374631	3758801	0.179
3746363758801	374636	3758801	0.181
3746413758801	374641	3758801	0.184
3746463758801	374646	3758801	0.186
3746063758806	374606	3758806	0.156
3746113758806	374611	3758806	0.158
3746163758806	374616	3758806	0.160
3746213758806	374621	3758806	0.162
3746263758806	374626	3758806	0.164
3746313758806	374631	3758806	0.166
3746363758806	374636	3758806	0.168
3746413758806	374641	3758806	0.170
3746463758806	374646	3758806	0.172
3746063758811	374606	3758811	0.146
3746113758811	374611	3758811	0.147
3746163758811	374616	3758811	0.149
3746213758811	374621	3758811	0.151
3746263758811	374626	3758811	0.153
3746313758811	374631	3758811	0.154
3746363758811	374636	3758811	0.156
3746413758811	374641	3758811	0.158
3746463758811	374646	3758811	0.160
3746063758816	374606	3758816	0.137
3746113758816	374611	3758816	0.138
3746163758816	374616	3758816	0.140
3746213758816	374621	3758816	0.141
3746263758816	374626	3758816	0.143
3746313758816	374631	3758816	0.144
3746363758816	374636	3758816	0.146
3746413758816	374641	3758816	0.147
3746463758816	374646	3758816	0.149
3746063758821	374606	3758821	0.128
3746113758821	374611	3758821	0.130
3746163758821	374616	3758821	0.131
3746213758821	374621	3758821	0.132
3746263758821	374626	3758821	0.134
3746313758821	374631	3758821	0.135
3746363758821	374636	3758821	0.137
3746413758821	374641	3758821	0.138
3746463758821	374646	3758821	0.139
3746063758826	374606	3758826	0.121
3746113758826	374611	3758826	0.122
3746163758826	374616	3758826	0.123
3746213758826	374621	3758826	0.124
3746263758826	374626	3758826	0.126
3746313758826	374631	3758826	0.127
3746363758826	374636	3758826	0.128
3746413758826	374641	3758826	0.130
3746463758826	374646	3758826	0.131
3746063758831	374606	3758831	0.114
3746113758831	374611	3758831	0.115
3746163758831	374616	3758831	0.116
3746213758831	374621	3758831	0.117
3746263758831	374626	3758831	0.118
3746313758831	374631	3758831	0.120
3746363758831	374636	3758831	0.121
3746413758831	374641	3758831	0.122
3746463758831	374646	3758831	0.123
3746013758836	374601	3758836	0.107
3746063758836	374606	3758836	0.108
3746113758836	374611	3758836	0.109
3746163758836	374616	3758836	0.110
3746213758836	374621	3758836	0.111
3746263758836	374626	3758836	0.112
3746313758836	374631	3758836	0.113
3746363758836	374636	3758836	0.114
3746413758836	374641	3758836	0.115
3746463758836	374646	3758836	0.116
3746013758841	374601	3758841	0.101
3746063758841	374606	3758841	0.102
3746113758841	374611	3758841	0.103
3746163758841	374616	3758841	0.104
3746213758841	374621	3758841	0.105
3746263758841	374626	3758841	0.106
3746313758841	374631	3758841	0.107
3746363758841	374636	3758841	0.108
3746413758841	374641	3758841	0.109
3746463758841	374646	3758841	0.110
3746013758846	374601	3758846	0.096
3746063758846	374606	3758846	0.097
3746113758846	374611	3758846	0.098
3746163758846	374616	3758846	0.099
3746213758846	374621	3758846	0.100
3746263758846	374626	3758846	0.100
3746313758846	374631	3758846	0.101
3746363758846	374636	3758846	0.102
3746413758846	374641	3758846	0.103
3746463758846	374646	3758846	0.104
3746013758851	374601	3758851	0.092
3746063758851	374606	3758851	0.092
3746113758851	374611	3758851	0.093
3746163758851	374616	3758851	0.094
3746213758851	374621	3758851	0.095

FOR CHRONIC CALCS

	MAX:	0.015	
	Overlapping Phases - Maximum GLC		
	2025	2026	2027
3746163758801	0.00E+00	2.27E-03	8.66E-04
3746213758801	0.00E+00	2.30E-03	8.81E-04
3746263758801	0.00E+00	2.33E-03	8.95E-04
3746313758801	0.00E+00	2.36E-03	9.11E-04
3746363758801	0.00E+00	2.39E-03	9.27E-04
3746413758801	0.00E+00	2.42E-03	9.43E-04
3746463758801	0.00E+00	2.45E-03	9.60E-04
3746063758806	0.00E+00	2.05E-03	7.82E-04
3746113758806	0.00E+00	2.08E-03	7.94E-04
3746163758806	0.00E+00	2.10E-03	8.06E-04
3746213758806	0.00E+00	2.13E-03	8.18E-04
3746263758806	0.00E+00	2.15E-03	8.31E-04
3746313758806	0.00E+00	2.18E-03	8.45E-04
3746363758806	0.00E+00	2.21E-03	8.59E-04
3746413758806	0.00E+00	2.23E-03	8.73E-04
3746463758806	0.00E+00	2.26E-03	8.88E-04
3746063758811	0.00E+00	1.91E-03	7.32E-04
3746113758811	0.00E+00	1.93E-03	7.42E-04
3746163758811	0.00E+00	1.95E-03	7.52E-04
3746213758811	0.00E+00	1.97E-03	7.63E-04
3746263758811	0.00E+00	2.00E-03	7.75E-04
3746313758811	0.00E+00	2.02E-03	7.86E-04
3746363758811	0.00E+00	2.04E-03	7.99E-04
3746413758811	0.00E+00	2.07E-03	8.11E-04
3746463758811	0.00E+00	2.09E-03	8.24E-04
3746063758816	0.00E+00	1.78E-03	6.87E-04
3746113758816	0.00E+00	1.80E-03	6.96E-04
3746163758816	0.00E+00	1.82E-03	7.05E-04
3746213758816	0.00E+00	1.84E-03	7.15E-04
3746263758816	0.00E+00	1.86E-03	7.24E-04
3746313758816	0.00E+00	1.88E-03	7.35E-04
3746363758816	0.00E+00	1.90E-03	7.46E-04
3746413758816	0.00E+00	1.92E-03	7.57E-04
3746463758816	0.00E+00	1.94E-03	7.68E-04
3746063758821	0.00E+00	1.67E-03	6.46E-04
3746113758821	0.00E+00	1.69E-03	6.54E-04
3746163758821	0.00E+00	1.70E-03	6.62E-04
3746213758821	0.00E+00	1.72E-03	6.71E-04
3746263758821	0.00E+00	1.74E-03	6.80E-04
3746313758821	0.00E+00	1.76E-03	6.89E-04
3746363758821	0.00E+00	1.77E-03	6.98E-04
3746413758821	0.00E+00	1.79E-03	7.08E-04
3746463758821	0.00E+00	1.81E-03	7.18E-04
3746063758826	0.00E+00	1.57E-03	6.10E-04
3746113758826	0.00E+00	1.58E-03	6.17E-04
3746163758826	0.00E+00	1.60E-03	6.24E-04
3746213758826	0.00E+00	1.61E-03	6.32E-04
3746263758826	0.00E+00	1.63E-03	6.40E-04
3746313758826	0.00E+00	1.65E-03	6.48E-04
3746363758826	0.00E+00	1.66E-03	6.56E-04
3746413758826	0.00E+00	1.68E-03	6.65E-04
3746463758826	0.00E+00	1.69E-03	6.73E-04
3746063758831	0.00E+00	1.48E-03	5.77E-04
3746113758831	0.00E+00	1.49E-03	5.83E-04
3746163758831	0.00E+00	1.50E-03	5.90E-04
3746213758831	0.00E+00	1.52E-03	5.96E-04
3746263758831	0.00E+00	1.53E-03	6.03E-04
3746313758831	0.00E+00	1.55E-03	6.10E-04
3746363758831	0.00E+00	1.56E-03	6.18E-04
3746413758831	0.00E+00	1.57E-03	6.25E-04
3746463758831	0.00E+00	1.59E-03	6.33E-04
3746013758836	0.00E+00	1.38E-03	5.40E-04
3746063758836	0.00E+00	1.39E-03	5.46E-04
3746113758836	0.00E+00	1.41E-03	5.52E-04
3746163758836	0.00E+00	1.42E-03	5.58E-04
3746213758836	0.00E+00	1.43E-03	5.64E-04
3746263758836	0.00E+00	1.44E-03	5.70E-04
3746313758836	0.00E+00	1.46E-03	5.77E-04
3746363758836	0.00E+00	1.47E-03	5.83E-04
3746413758836	0.00E+00	1.48E-03	5.90E-04
3746463758836	0.00E+00	1.49E-03	5.97E-04
3746013758841	0.00E+00	1.31E-03	5.13E-04
3746063758841	0.00E+00	1.32E-03	5.19E-04
3746113758841	0.00E+00	1.33E-03	5.24E-04
3746163758841	0.00E+00	1.34E-03	5.29E-04
3746213758841	0.00E+00	1.35E-03	5.35E-04
3746263758841	0.00E+00	1.36E-03	5.41E-04
3746313758841	0.00E+00	1.37E-03	5.46E-04
3746363758841	0.00E+00	1.39E-03	5.52E-04
3746413758841	0.00E+00	1.40E-03	5.58E-04
3746463758841	0.00E+00	1.41E-03	5.64E-04
3746013758846	0.00E+00	1.24E-03	4.88E-04
3746063758846	0.00E+00	1.25E-03	4.93E-04
3746113758846	0.00E+00	1.26E-03	4.98E-04
3746163758846	0.00E+00	1.27E-03	5.03E-04
3746213758846	0.00E+00	1.28E-03	5.08E-04
3746263758846	0.00E+00	1.29E-03	5.13E-04
3746313758846	0.00E+00	1.30E-03	5.18E-04
3746363758846	0.00E+00	1.31E-03	5.24E-04
3746413758846	0.00E+00	1.32E-03	5.29E-04
3746463758846	0.00E+00	1.33E-03	5.35E-04
3746013758851	0.00E+00	1.18E-03	4.65E-04
3746063758851	0.00E+00	1.19E-03	4.70E-04
3746113758851	0.00E+00	1.20E-03	4.74E-04
3746163758851	0.00E+00	1.20E-03	4.79E-04
3746213758851	0.00E+00	1.21E-03	4.83E-04

IHS

Health Risk Assessment Results Summary

Mitigated

Residential Receptors

		MAX:	0.1346	1.5245	1.545
Unique Identifier	X (UTM)	Y (UTM)	Onroad	Offroad	Total Risk
3746263758851	374626	3758851	0.0214	0.0740	0.0954
3746313758851	374631	3758851	0.0212	0.0750	0.0962
3746363758851	374636	3758851	0.0210	0.0760	0.0969
3746413758851	374641	3758851	0.0208	0.0769	0.0977
3746463758851	374646	3758851	0.0206	0.0779	0.0985
3746013758856	374601	3758856	0.0211	0.0662	0.0873
3746063758856	374606	3758856	0.0209	0.0671	0.0880
3746113758856	374611	3758856	0.0208	0.0680	0.0887
3746163758856	374616	3758856	0.0206	0.0688	0.0894
3746213758856	374621	3758856	0.0204	0.0697	0.0901
3746263758856	374626	3758856	0.0202	0.0706	0.0908
3746313758856	374631	3758856	0.0200	0.0714	0.0915
3746363758856	374636	3758856	0.0199	0.0723	0.0922
3746413758856	374641	3758856	0.0197	0.0732	0.0929
3746213758861	374621	3758861	0.0193	0.0666	0.0859
3746263758861	374626	3758861	0.0192	0.0674	0.0865
3746313758861	374631	3758861	0.0190	0.0681	0.0872
3746363758861	374636	3758861	0.0189	0.0689	0.0878
3746413758861	374641	3758861	0.0187	0.0697	0.0884
3744493758756	374449	3758756	0.0892	0.0779	0.1672
3744543758756	374454	3758756	0.0874	0.0806	0.1680
3744583758756	374458	3758756	0.1321	0.0829	0.2150
3744743758756	374474	3758756	0.0913	0.0931	0.1843
3744793758756	374479	3758756	0.0880	0.0966	0.1846
3744843758756	374484	3758756	0.1346	0.1004	0.2350
3744893758756	374489	3758756	0.1083	0.1045	0.2128
3745193758755	374519	3758755	0.1055	0.1364	0.2419
3745243758755	374524	3758755	0.0974	0.1428	0.2402
3745293758755	374529	3758755	0.0913	0.1496	0.2409
3745343758755	374534	3758755	0.0870	0.1569	0.2438
3745393758755	374539	3758755	0.0846	0.1643	0.2489
3745443758755	374544	3758755	0.1293	0.1717	0.3010
3744493758760	374449	3758760	0.0871	0.0759	0.1630
3744543758760	374454	3758760	0.1285	0.0784	0.2069
3744583758760	374458	3758760	0.1241	0.0806	0.2047
3744743758760	374474	3758760	0.0889	0.0900	0.1790
3744793758760	374479	3758760	0.0859	0.0934	0.1793
3744843758760	374484	3758760	0.1261	0.0969	0.2230
3744893758760	374489	3758760	0.1214	0.1006	0.2220
3745043758760	374504	3758760	0.0870	0.1130	0.2001
3745193758760	374519	3758760	0.1194	0.1278	0.2472
3745243758760	374524	3758760	0.0935	0.1334	0.2269
3745293758760	374529	3758760	0.0882	0.1393	0.2275
3745343758760	374534	3758760	0.0843	0.1454	0.2297
3745393758760	374539	3758760	0.1256	0.1517	0.2773
3745443758760	374544	3758760	0.1197	0.1580	0.2777
3744493758765	374449	3758765	0.1201	0.0733	0.1934
3744543758765	374454	3758765	0.1156	0.0757	0.1913
3744593758765	374459	3758765	0.1121	0.0782	0.1902
3744743758765	374474	3758765	0.0846	0.0864	0.1710
3744793758765	374479	3758765	0.1182	0.0894	0.2075
3744843758765	374484	3758765	0.1138	0.0926	0.2064
3744893758765	374489	3758765	0.1105	0.0959	0.2065
3745043758765	374504	3758765	0.1207	0.1070	0.2278
3745193758765	374519	3758765	0.1085	0.1201	0.2286
3745243758765	374524	3758765	0.1066	0.1249	0.2315
3745293758765	374529	3758765	0.0835	0.1300	0.2135
3745343758765	374534	3758765	0.1174	0.1353	0.2527
3745393758765	374539	3758765	0.1123	0.1407	0.2530
3745443758765	374544	3758765	0.1081	0.1462	0.2543
3744493758770	374449	3758770	0.1255	0.0708	0.1963
3744543758770	374454	3758770	0.1027	0.0730	0.1757
3744593758770	374459	3758770	0.1005	0.0753	0.1758
3744643758770	374464	3758770	0.1263	0.0777	0.2040
3744693758770	374469	3758770	0.1255	0.0802	0.2057
3744743758770	374474	3758770	0.1248	0.0828	0.2077
3744793758770	374479	3758770	0.1041	0.0856	0.1896
3744843758770	374484	3758770	0.1015	0.0885	0.1899
3744893758770	374489	3758770	0.0993	0.0915	0.1908
3745043758770	374504	3758770	0.1240	0.1015	0.2255
3745193758770	374519	3758770	0.0975	0.1131	0.2106
3745243758770	374524	3758770	0.1237	0.1173	0.2410
3745293758770	374529	3758770	0.1225	0.1218	0.2443
3745343758770	374534	3758770	0.1221	0.1264	0.2485
3745393758770	374539	3758770	0.0993	0.1311	0.2304
3745443758770	374544	3758770	0.0964	0.1359	0.2323
3744493758775	374449	3758775	0.1072	0.0684	0.1756
3744543758775	374454	3758775	0.1072	0.0704	0.1776
3744593758775	374459	3758775	0.1073	0.0725	0.1798
3744643758775	374464	3758775	0.1072	0.0747	0.1820
3744693758775	374469	3758775	0.1069	0.0770	0.1840
3744743758775	374474	3758775	0.1067	0.0795	0.1862
3744793758775	374479	3758775	0.1068	0.0820	0.1888
3744843758775	374484	3758775	0.1069	0.0846	0.1915
3744893758775	374489	3758775	0.1067	0.0874	0.1941
3745043758775	374504	3758775	0.1058	0.0964	0.2022
3745193758775	374519	3758775	0.1054	0.1067	0.2121
3745243758775	374524	3758775	0.1049	0.1105	0.2154
3745293758775	374529	3758775	0.1043	0.1145	0.2188
3745343758775	374534	3758775	0.1040	0.1185	0.2225
3745393758775	374539	3758775	0.1037	0.1227	0.2264
3745443758775	374544	3758775	0.1031	0.1268	0.2300
3744493758780	374449	3758780	0.0925	0.0660	0.1585
3744543758780	374454	3758780	0.0924	0.0679	0.1603
3744593758780	374459	3758780	0.0924	0.0699	0.1623
3744643758780	374464	3758780	0.0923	0.0719	0.1642

IHS

Residential Health Risk Assessment Results Summary

Mitigated

RESIDENTIAL RECEPTORS ONLY

		MAX:	1.545
Unique Identifier	X (UTM)	Y (UTM)	Total Risk
3746263758851	374626	3758851	0.095
3746313758851	374631	3758851	0.096
3746363758851	374636	3758851	0.097
3746413758851	374641	3758851	0.098
3746463758851	374646	3758851	0.098
3746013758856	374601	3758856	0.087
3746063758856	374606	3758856	0.088
3746113758856	374611	3758856	0.089
3746163758856	374616	3758856	0.089
3746213758856	374621	3758856	0.090
3746263758856	374626	3758856	0.091
3746313758856	374631	3758856	0.091
3746363758856	374636	3758856	0.092
3746413758856	374641	3758856	0.093
3746213758861	374621	3758861	0.086
3746263758861	374626	3758861	0.087
3746313758861	374631	3758861	0.087
3746363758861	374636	3758861	0.088
3746413758861	374641	3758861	0.088
3744493758756	374449	3758756	0.167
3744543758756	374454	3758756	0.168
3744583758756	374458	3758756	0.215
3744743758756	374474	3758756	0.184
3744793758756	374479	3758756	0.185
3744843758756	374484	3758756	0.235
3744893758756	374489	3758756	0.213
3745193758755	374519	3758755	0.242
3745243758755	374524	3758755	0.240
3745293758755	374529	3758755	0.241
3745343758755	374534	3758755	0.244
3745393758755	374539	3758755	0.249
3745443758755	374544	3758755	0.301
3744493758760	374449	3758760	0.163
3744543758760	374454	3758760	0.207
3744583758760	374458	3758760	0.205
3744743758760	374474	3758760	0.179
3744793758760	374479	3758760	0.179
3744843758760	374484	3758760	0.223
3744893758760	374489	3758760	0.222
3745043758760	374504	3758760	0.200
3745193758760	374519	3758760	0.247
3745243758760	374524	3758760	0.227
3745293758760	374529	3758760	0.228
3745343758760	374534	3758760	0.230
3745393758760	374539	3758760	0.277
3745443758760	374544	3758760	0.278
3744493758765	374449	3758765	0.193
3744543758765	374454	3758765	0.191
3744593758765	374459	3758765	0.190
3744743758765	374474	3758765	0.171
3744793758765	374479	3758765	0.208
3744843758765	374484	3758765	0.206
3744893758765	374489	3758765	0.206
3745043758765	374504	3758765	0.228
3745193758765	374519	3758765	0.229
3745243758765	374524	3758765	0.232
3745293758765	374529	3758765	0.214
3745343758765	374534	3758765	0.253
3745393758765	374539	3758765	0.253
3745443758765	374544	3758765	0.254
3744493758770	374449	3758770	0.196
3744543758770	374454	3758770	0.176
3744593758770	374459	3758770	0.176
3744643758770	374464	3758770	0.204
3744693758770	374469	3758770	0.206
3744743758770	374474	3758770	0.208
3744793758770	374479	3758770	0.190
3744843758770	374484	3758770	0.190
3744893758770	374489	3758770	0.191
3745043758770	374504	3758770	0.226
3745193758770	374519	3758770	0.211
3745243758770	374524	3758770	0.241
3745293758770	374529	3758770	0.244
3745343758770	374534	3758770	0.249
3745393758770	374539	3758770	0.230
3745443758770	374544	3758770	0.232
3744493758775	374449	3758775	0.176
3744543758775	374454	3758775	0.178
3744593758775	374459	3758775	0.180
3744643758775	374464	3758775	0.182
3744693758775	374469	3758775	0.184
3744743758775	374474	3758775	0.186
3744793758775	374479	3758775	0.189
3744843758775	374484	3758775	0.191
3744893758775	374489	3758775	0.194
3745043758775	374504	3758775	0.202
3745193758775	374519	3758775	0.212
3745243758775	374524	3758775	0.215
3745293758775	374529	3758775	0.219
3745343758775	374534	3758775	0.223
3745393758775	374539	3758775	0.226
3745443758775	374544	3758775	0.230
3744493758780	374449	3758780	0.158
3744543758780	374454	3758780	0.160
3744593758780	374459	3758780	0.162
3744643758780	374464	3758780	0.164

FOR CHRONIC CALCS

MAX: 0.015

Overlapping Phases - Maximum GLC		
2025	2026	2027
0.00E+00	1.22E-03	4.88E-04
0.00E+00	1.23E-03	4.93E-04
0.00E+00	1.24E-03	4.97E-04
0.00E+00	1.25E-03	5.02E-04
0.00E+00	1.26E-03	5.07E-04
0.00E+00	1.12E-03	4.44E-04
0.00E+00	1.13E-03	4.48E-04
0.00E+00	1.14E-03	4.52E-04
0.00E+00	1.14E-03	4.56E-04
0.00E+00	1.15E-03	4.61E-04
0.00E+00	1.16E-03	4.65E-04
0.00E+00	1.17E-03	4.69E-04
0.00E+00	1.18E-03	4.73E-04
0.00E+00	1.19E-03	4.78E-04
0.00E+00	1.10E-03	4.39E-04
0.00E+00	1.10E-03	4.43E-04
0.00E+00	1.11E-03	4.47E-04
0.00E+00	1.12E-03	4.51E-04
0.00E+00	1.13E-03	4.55E-04
0.00E+00	2.26E-03	7.15E-04
0.00E+00	2.27E-03	7.26E-04
0.00E+00	2.95E-03	8.64E-04
0.00E+00	2.49E-03	8.13E-04
0.00E+00	2.49E-03	8.25E-04
0.00E+00	3.21E-03	9.78E-04
0.00E+00	2.89E-03	9.29E-04
0.00E+00	3.28E-03	1.12E-03
0.00E+00	3.25E-03	1.13E-03
0.00E+00	3.25E-03	1.16E-03
0.00E+00	3.29E-03	1.19E-03
0.00E+00	3.36E-03	1.23E-03
0.00E+00	4.11E-03	1.39E-03
0.00E+00	2.20E-03	6.96E-04
0.00E+00	2.84E-03	8.26E-04
0.00E+00	2.80E-03	8.27E-04
0.00E+00	2.42E-03	7.87E-04
0.00E+00	2.42E-03	7.99E-04
0.00E+00	3.05E-03	9.31E-04
0.00E+00	3.03E-03	9.41E-04
0.00E+00	2.69E-03	9.21E-04
0.00E+00	3.36E-03	1.10E-03
0.00E+00	3.06E-03	1.06E-03
0.00E+00	3.07E-03	1.08E-03
0.00E+00	3.10E-03	1.11E-03
0.00E+00	3.78E-03	1.26E-03
0.00E+00	3.78E-03	1.28E-03
0.00E+00	2.65E-03	7.72E-04
0.00E+00	2.62E-03	7.74E-04
0.00E+00	2.60E-03	7.79E-04
0.00E+00	2.31E-03	7.52E-04
0.00E+00	2.83E-03	8.63E-04
0.00E+00	2.81E-03	8.70E-04
0.00E+00	2.81E-03	8.81E-04
0.00E+00	3.11E-03	9.76E-04
0.00E+00	3.10E-03	1.02E-03
0.00E+00	3.14E-03	1.04E-03
0.00E+00	2.88E-03	1.01E-03
0.00E+00	3.44E-03	1.14E-03
0.00E+00	3.44E-03	1.15E-03
0.00E+00	3.45E-03	1.17E-03
0.00E+00	2.70E-03	7.71E-04
0.00E+00	2.39E-03	7.21E-04
0.00E+00	2.39E-03	7.29E-04
0.00E+00	2.80E-03	8.15E-04
0.00E+00	2.82E-03	8.27E-04
0.00E+00	2.84E-03	8.41E-04
0.00E+00	2.58E-03	8.00E-04
0.00E+00	2.58E-03	8.10E-04
0.00E+00	2.59E-03	8.23E-04
0.00E+00	3.08E-03	9.51E-04
0.00E+00	2.85E-03	9.46E-04
0.00E+00	3.29E-03	1.04E-03
0.00E+00	3.33E-03	1.07E-03
0.00E+00	3.39E-03	1.09E-03
0.00E+00	3.12E-03	1.06E-03
0.00E+00	3.14E-03	1.08E-03
0.00E+00	2.40E-03	7.05E-04
0.00E+00	2.43E-03	7.17E-04
0.00E+00	2.46E-03	7.30E-04
0.00E+00	2.48E-03	7.43E-04
0.00E+00	2.51E-03	7.56E-04
0.00E+00	2.54E-03	7.70E-04
0.00E+00	2.57E-03	7.86E-04
0.00E+00	2.61E-03	8.01E-04
0.00E+00	2.64E-03	8.17E-04
0.00E+00	2.75E-03	8.68E-04
0.00E+00	2.88E-03	9.29E-04
0.00E+00	2.93E-03	9.49E-04
0.00E+00	2.97E-03	9.71E-04
0.00E+00	3.02E-03	9.94E-04
0.00E+00	3.07E-03	1.02E-03
0.00E+00	3.12E-03	1.04E-03
0.00E+00	2.16E-03	6.50E-04
0.00E+00	2.18E-03	6.61E-04
0.00E+00	2.21E-03	6.72E-04
0.00E+00	2.23E-03	6.84E-04

IHS

Health Risk Assessment Results Summary

Mitigated

Residential Receptors

		MAX:	0.1346	1.5245	1.545
Unique Identifier	X (UTM)	Y (UTM)	Onroad	Offroad	Total Risk
3744693758780	374469	3758780	0.0923	0.0740	0.1663
3744743758780	374474	3758780	0.0922	0.0762	0.1684
3744793758780	374479	3758780	0.0921	0.0786	0.1707
3744843758780	374484	3758780	0.0920	0.0810	0.1730
3744893758780	374489	3758780	0.0919	0.0835	0.1753
3744943758780	374494	3758780	0.0917	0.0861	0.1778
3745043758780	374504	3758780	0.0913	0.0917	0.1830
3745193758780	374519	3758780	0.0906	0.1010	0.1916
3745243758780	374524	3758780	0.0902	0.1044	0.1946
3745293758780	374529	3758780	0.0898	0.1079	0.1977
3745343758780	374534	3758780	0.0894	0.1114	0.2009
3745393758780	374539	3758780	0.0890	0.1151	0.2041
3745443758780	374544	3758780	0.0884	0.1188	0.2072
3744493758785	374449	3758785	0.0808	0.0637	0.1445
3744543758785	374454	3758785	0.0808	0.0655	0.1462
3744593758785	374459	3758785	0.0807	0.0673	0.1480
3744643758785	374464	3758785	0.0806	0.0692	0.1498
3744693758785	374469	3758785	0.0806	0.0711	0.1517
3744743758785	374474	3758785	0.0805	0.0732	0.1537
3744793758785	374479	3758785	0.0805	0.0753	0.1558
3744843758785	374484	3758785	0.0804	0.0775	0.1579
3744893758785	374489	3758785	0.0802	0.0798	0.1600
3744943758785	374494	3758785	0.0800	0.0822	0.1622
3745043758785	374504	3758785	0.0797	0.0873	0.1670
3745193758785	374519	3758785	0.0790	0.0957	0.1747
3745243758785	374524	3758785	0.0786	0.0987	0.1774
3745293758785	374529	3758785	0.0783	0.1019	0.1801
3745343758785	374534	3758785	0.0779	0.1051	0.1830
3745393758785	374539	3758785	0.0775	0.1083	0.1858
3745443758785	374544	3758785	0.0769	0.1116	0.1885
3744043758790	374404	3758790	0.0713	0.0492	0.1204
3744093758790	374409	3758790	0.0713	0.0503	0.1216
3744143758790	374414	3758790	0.0713	0.0516	0.1229
3744193758790	374419	3758790	0.0714	0.0528	0.1242
3744243758790	374424	3758790	0.0714	0.0542	0.1255
3744293758790	374429	3758790	0.0714	0.0555	0.1269
3744343758790	374434	3758790	0.0714	0.0569	0.1284
3744393758790	374439	3758790	0.0714	0.0584	0.1298
3744443758790	374444	3758790	0.0714	0.0599	0.1313
3744493758790	374449	3758790	0.0714	0.0615	0.1329
3744543758790	374454	3758790	0.0714	0.0631	0.1345
3744593758790	374459	3758790	0.0713	0.0648	0.1361
3744643758790	374464	3758790	0.0712	0.0666	0.1378
3744693758790	374469	3758790	0.0712	0.0684	0.1396
3744743758790	374474	3758790	0.0712	0.0703	0.1414
3744793758790	374479	3758790	0.0711	0.0722	0.1433
3744843758790	374484	3758790	0.0710	0.0743	0.1453
3744893758790	374489	3758790	0.0709	0.0764	0.1472
3744943758790	374494	3758790	0.0707	0.0786	0.1493
3745143758790	374514	3758790	0.0699	0.0882	0.1581
3745193758790	374519	3758790	0.0697	0.0908	0.1605
3745243758790	374524	3758790	0.0694	0.0936	0.1629
3745293758790	374529	3758790	0.0691	0.0964	0.1654
3745343758790	374534	3758790	0.0687	0.0992	0.1679
3745393758790	374539	3758790	0.0683	0.1022	0.1704
3745443758790	374544	3758790	0.0678	0.1051	0.1729
3745493758790	374549	3758790	0.0672	0.1080	0.1752
3745543758790	374554	3758790	0.0666	0.1109	0.1776
3745593758790	374559	3758790	0.0659	0.1139	0.1798
3745643758790	374564	3758790	0.0651	0.1168	0.1819
3745693758790	374569	3758790	0.0643	0.1198	0.1840
3744043758795	374404	3758795	0.0636	0.0478	0.1113
3744093758795	374409	3758795	0.0636	0.0489	0.1125
3744143758795	374414	3758795	0.0636	0.0501	0.1137
3744193758795	374419	3758795	0.0637	0.0513	0.1149
3744243758795	374424	3758795	0.0637	0.0525	0.1162
3744293758795	374429	3758795	0.0637	0.0538	0.1175
3744343758795	374434	3758795	0.0637	0.0551	0.1188
3744393758795	374439	3758795	0.0637	0.0565	0.1202
3744443758795	374444	3758795	0.0637	0.0579	0.1216
3744493758795	374449	3758795	0.0637	0.0594	0.1231
3744543758795	374454	3758795	0.0637	0.0609	0.1246
3744593758795	374459	3758795	0.0636	0.0625	0.1261
3744643758795	374464	3758795	0.0636	0.0641	0.1277
3744693758795	374469	3758795	0.0636	0.0658	0.1293
3744743758795	374474	3758795	0.0635	0.0675	0.1310
3744793758795	374479	3758795	0.0634	0.0693	0.1327
3744843758795	374484	3758795	0.0633	0.0712	0.1345
3744893758795	374489	3758795	0.0632	0.0732	0.1364
3744943758795	374494	3758795	0.0631	0.0752	0.1383
3745143758795	374514	3758795	0.0623	0.0840	0.1463
3745193758795	374519	3758795	0.0621	0.0864	0.1484
3745243758795	374524	3758795	0.0618	0.0888	0.1506
3745293758795	374529	3758795	0.0615	0.0914	0.1529
3745343758795	374534	3758795	0.0612	0.0939	0.1551
3745393758795	374539	3758795	0.0608	0.0966	0.1574
3745443758795	374544	3758795	0.0604	0.0992	0.1596
3745493758795	374549	3758795	0.0599	0.1018	0.1617
3745543758795	374554	3758795	0.0593	0.1045	0.1638
3745593758795	374559	3758795	0.0587	0.1071	0.1658
3745643758795	374564	3758795	0.0581	0.1097	0.1678
3745693758795	374569	3758795	0.0573	0.1124	0.1697
3745723758793	374572	3758793	0.0594	0.1169	0.1763
3744043758800	374404	3758800	0.0571	0.0464	0.1036
3744093758800	374409	3758800	0.0572	0.0475	0.1047
3744143758800	374414	3758800	0.0572	0.0486	0.1058

IHS

Residential Health Risk Assessment Results Summary

Mitigated

RESIDENTIAL RECEPTORS ONLY

		MAX:	1.545
Unique Identifier	X (UTM)	Y (UTM)	Total Risk
3744693758780	374469	3758780	0.166
3744743758780	374474	3758780	0.168
3744793758780	374479	3758780	0.171
3744843758780	374484	3758780	0.173
3744893758780	374489	3758780	0.175
3744943758780	374494	3758780	0.178
3745043758780	374504	3758780	0.183
3745193758780	374519	3758780	0.192
3745243758780	374524	3758780	0.195
3745293758780	374529	3758780	0.198
3745343758780	374534	3758780	0.201
3745393758780	374539	3758780	0.204
3745443758780	374544	3758780	0.207
3744493758785	374449	3758785	0.145
3744543758785	374454	3758785	0.146
3744593758785	374459	3758785	0.148
3744643758785	374464	3758785	0.150
3744693758785	374469	3758785	0.152
3744743758785	374474	3758785	0.154
3744793758785	374479	3758785	0.156
3744843758785	374484	3758785	0.158
3744893758785	374489	3758785	0.160
3744943758785	374494	3758785	0.162
3745043758785	374504	3758785	0.167
3745193758785	374519	3758785	0.175
3745243758785	374524	3758785	0.177
3745293758785	374529	3758785	0.180
3745343758785	374534	3758785	0.183
3745393758785	374539	3758785	0.186
3745443758785	374544	3758785	0.188
3744043758790	374404	3758790	0.120
3744093758790	374409	3758790	0.122
3744143758790	374414	3758790	0.123
3744193758790	374419	3758790	0.124
3744243758790	374424	3758790	0.126
3744293758790	374429	3758790	0.127
3744343758790	374434	3758790	0.128
3744393758790	374439	3758790	0.130
3744443758790	374444	3758790	0.131
3744493758790	374449	3758790	0.133
3744543758790	374454	3758790	0.134
3744593758790	374459	3758790	0.136
3744643758790	374464	3758790	0.138
3744693758790	374469	3758790	0.140
3744743758790	374474	3758790	0.141
3744793758790	374479	3758790	0.143
3744843758790	374484	3758790	0.145
3744893758790	374489	3758790	0.147
3744943758790	374494	3758790	0.149
3745143758790	374514	3758790	0.158
3745193758790	374519	3758790	0.160
3745243758790	374524	3758790	0.163
3745293758790	374529	3758790	0.165
3745343758790	374534	3758790	0.168
3745393758790	374539	3758790	0.170
3745443758790	374544	3758790	0.173
3745493758790	374549	3758790	0.175
3745543758790	374554	3758790	0.178
3745593758790	374559	3758790	0.180
3745643758790	374564	3758790	0.182
3745693758790	374569	3758790	0.184
3744043758795	374404	3758795	0.111
3744093758795	374409	3758795	0.112
3744143758795	374414	3758795	0.114
3744193758795	374419	3758795	0.115
3744243758795	374424	3758795	0.116
3744293758795	374429	3758795	0.118
3744343758795	374434	3758795	0.119
3744393758795	374439	3758795	0.120
3744443758795	374444	3758795	0.122
3744493758795	374449	3758795	0.123
3744543758795	374454	3758795	0.125
3744593758795	374459	3758795	0.126
3744643758795	374464	3758795	0.128
3744693758795	374469	3758795	0.129
3744743758795	374474	3758795	0.131
3744793758795	374479	3758795	0.133
3744843758795	374484	3758795	0.135
3744893758795	374489	3758795	0.136
3744943758795	374494	3758795	0.138
3745143758795	374514	3758795	0.146
3745193758795	374519	3758795	0.148
3745243758795	374524	3758795	0.151
3745293758795	374529	3758795	0.153
3745343758795	374534	3758795	0.155
3745393758795	374539	3758795	0.157
3745443758795	374544	3758795	0.160
3745493758795	374549	3758795	0.162
3745543758795	374554	3758795	0.164
3745593758795	374559	3758795	0.166
3745643758795	374564	3758795	0.168
3745693758795	374569	3758795	0.170
3745723758793	374572	3758793	0.176
3744043758800	374404	3758800	0.104
3744093758800	374409	3758800	0.105
3744143758800	374414	3758800	0.106

FOR CHRONIC CALCS

MAX: 0.015

Overlapping Phases - Maximum GLC		
2025	2026	2027
0.00E+00	2.26E-03	6.97E-04
0.00E+00	2.29E-03	7.10E-04
0.00E+00	2.32E-03	7.24E-04
0.00E+00	2.35E-03	7.38E-04
0.00E+00	2.38E-03	7.52E-04
0.00E+00	2.41E-03	7.67E-04
0.00E+00	2.48E-03	7.99E-04
0.00E+00	2.59E-03	8.52E-04
0.00E+00	2.63E-03	8.71E-04
0.00E+00	2.67E-03	8.90E-04
0.00E+00	2.71E-03	9.10E-04
0.00E+00	2.76E-03	9.30E-04
0.00E+00	2.80E-03	9.50E-04
0.00E+00	1.96E-03	6.03E-04
0.00E+00	1.98E-03	6.13E-04
0.00E+00	2.00E-03	6.24E-04
0.00E+00	2.03E-03	6.35E-04
0.00E+00	2.05E-03	6.47E-04
0.00E+00	2.08E-03	6.59E-04
0.00E+00	2.10E-03	6.71E-04
0.00E+00	2.13E-03	6.84E-04
0.00E+00	2.16E-03	6.97E-04
0.00E+00	2.19E-03	7.11E-04
0.00E+00	2.25E-03	7.40E-04
0.00E+00	2.35E-03	7.87E-04
0.00E+00	2.39E-03	8.04E-04
0.00E+00	2.42E-03	8.21E-04
0.00E+00	2.46E-03	8.39E-04
0.00E+00	2.50E-03	8.56E-04
0.00E+00	2.53E-03	8.74E-04
0.00E+00	1.63E-03	4.90E-04
0.00E+00	1.65E-03	4.97E-04
0.00E+00	1.66E-03	5.04E-04
0.00E+00	1.68E-03	5.12E-04
0.00E+00	1.70E-03	5.20E-04
0.00E+00	1.72E-03	5.28E-04
0.00E+00	1.73E-03	5.36E-04
0.00E+00	1.75E-03	5.45E-04
0.00E+00	1.77E-03	5.54E-04
0.00E+00	1.79E-03	5.63E-04
0.00E+00	1.81E-03	5.73E-04
0.00E+00	1.84E-03	5.83E-04
0.00E+00	1.86E-03	5.93E-04
0.00E+00	1.88E-03	6.04E-04
0.00E+00	1.90E-03	6.15E-04
0.00E+00	1.93E-03	6.26E-04
0.00E+00	1.95E-03	6.38E-04
0.00E+00	1.98E-03	6.50E-04
0.00E+00	2.01E-03	6.62E-04
0.00E+00	2.12E-03	7.17E-04
0.00E+00	2.15E-03	7.32E-04
0.00E+00	2.18E-03	7.47E-04
0.00E+00	2.22E-03	7.62E-04
0.00E+00	2.25E-03	7.78E-04
0.00E+00	2.28E-03	7.94E-04
0.00E+00	2.31E-03	8.09E-04
0.00E+00	2.34E-03	8.24E-04
0.00E+00	2.37E-03	8.39E-04
0.00E+00	2.40E-03	8.54E-04
0.00E+00	2.43E-03	8.68E-04
0.00E+00	2.46E-03	8.82E-04
0.00E+00	1.50E-03	4.60E-04
0.00E+00	1.52E-03	4.67E-04
0.00E+00	1.53E-03	4.74E-04
0.00E+00	1.55E-03	4.81E-04
0.00E+00	1.57E-03	4.88E-04
0.00E+00	1.58E-03	4.96E-04
0.00E+00	1.60E-03	5.04E-04
0.00E+00	1.62E-03	5.12E-04
0.00E+00	1.64E-03	5.20E-04
0.00E+00	1.65E-03	5.29E-04
0.00E+00	1.67E-03	5.38E-04
0.00E+00	1.69E-03	5.47E-04
0.00E+00	1.71E-03	5.57E-04
0.00E+00	1.74E-03	5.67E-04
0.00E+00	1.76E-03	5.77E-04
0.00E+00	1.78E-03	5.87E-04
0.00E+00	1.80E-03	5.98E-04
0.00E+00	1.83E-03	6.09E-04
0.00E+00	1.85E-03	6.21E-04
0.00E+00	1.96E-03	6.70E-04
0.00E+00	1.98E-03	6.83E-04
0.00E+00	2.01E-03	6.97E-04
0.00E+00	2.04E-03	7.11E-04
0.00E+00	2.07E-03	7.25E-04
0.00E+00	2.10E-03	7.39E-04
0.00E+00	2.13E-03	7.53E-04
0.00E+00	2.16E-03	7.67E-04
0.00E+00	2.18E-03	7.80E-04
0.00E+00	2.21E-03	7.93E-04
0.00E+00	2.23E-03	8.06E-04
0.00E+00	2.26E-03	8.19E-04
0.00E+00	2.35E-03	8.51E-04
0.00E+00	1.39E-03	4.34E-04
0.00E+00	1.41E-03	4.40E-04
0.00E+00	1.42E-03	4.47E-04

IHS

Health Risk Assessment Results Summary

Mitigated

Residential Receptors

		MAX:	0.1346	1.5245	1.545
Unique Identifier	X (UTM)	Y (UTM)	Onroad	Offroad	Total Risk
3744193758800	374419	3758800	0.0573	0.0497	0.1070
3744243758800	374424	3758800	0.0573	0.0509	0.1082
3744293758800	374429	3758800	0.0573	0.0521	0.1094
3744343758800	374434	3758800	0.0573	0.0533	0.1107
3744393758800	374439	3758800	0.0573	0.0546	0.1119
3744443758800	374444	3758800	0.0573	0.0560	0.1133
3744493758800	374449	3758800	0.0573	0.0573	0.1146
3744543758800	374454	3758800	0.0573	0.0587	0.1161
3744593758800	374459	3758800	0.0573	0.0602	0.1175
3744643758800	374464	3758800	0.0572	0.0617	0.1189
3744693758800	374469	3758800	0.0572	0.0633	0.1205
3744743758800	374474	3758800	0.0571	0.0649	0.1220
3744793758800	374479	3758800	0.0570	0.0666	0.1236
3744843758800	374484	3758800	0.0570	0.0683	0.1253
3744893758800	374489	3758800	0.0569	0.0701	0.1270
3744943758800	374494	3758800	0.0567	0.0720	0.1287
3745143758800	374514	3758800	0.0560	0.0800	0.1360
3745193758800	374519	3758800	0.0558	0.0822	0.1380
3745243758800	374524	3758800	0.0556	0.0845	0.1400
3745293758800	374529	3758800	0.0553	0.0867	0.1420
3745343758800	374534	3758800	0.0550	0.0891	0.1441
3745393758800	374539	3758800	0.0546	0.0914	0.1461
3745443758800	374544	3758800	0.0543	0.0938	0.1481
3745493758800	374549	3758800	0.0538	0.0962	0.1500
3745543758800	374554	3758800	0.0533	0.0986	0.1519
3745593758800	374559	3758800	0.0528	0.1009	0.1538
3745643758800	374564	3758800	0.0522	0.1033	0.1556
3745693758800	374569	3758800	0.0516	0.1057	0.1573
3744043758805	374404	3758805	0.0517	0.0451	0.0969
3744093758805	374409	3758805	0.0518	0.0461	0.0979
3744143758805	374414	3758805	0.0518	0.0472	0.0990
3744193758805	374419	3758805	0.0518	0.0482	0.1001
3744243758805	374424	3758805	0.0518	0.0493	0.1012
3744293758805	374429	3758805	0.0519	0.0505	0.1023
3744343758805	374434	3758805	0.0519	0.0516	0.1035
3744393758805	374439	3758805	0.0519	0.0528	0.1048
3744443758805	374444	3758805	0.0519	0.0541	0.1060
3744493758805	374449	3758805	0.0519	0.0554	0.1073
3744543758805	374454	3758805	0.0519	0.0567	0.1086
3744593758805	374459	3758805	0.0519	0.0581	0.1099
3744643758805	374464	3758805	0.0518	0.0595	0.1113
3744693758805	374469	3758805	0.0518	0.0609	0.1127
3744743758805	374474	3758805	0.0517	0.0624	0.1142
3744793758805	374479	3758805	0.0517	0.0640	0.1157
3744843758805	374484	3758805	0.0516	0.0656	0.1172
3744893758805	374489	3758805	0.0515	0.0673	0.1187
3744943758805	374494	3758805	0.0514	0.0690	0.1203
3745143758805	374514	3758805	0.0507	0.0764	0.1271
3745193758805	374519	3758805	0.0505	0.0784	0.1289
3745243758805	374524	3758805	0.0503	0.0804	0.1307
3745293758805	374529	3758805	0.0501	0.0825	0.1326
3745343758805	374534	3758805	0.0498	0.0846	0.1344
3745393758805	374539	3758805	0.0495	0.0868	0.1362
3745443758805	374544	3758805	0.0491	0.0889	0.1380
3745493758805	374549	3758805	0.0487	0.0911	0.1398
3745543758805	374554	3758805	0.0483	0.0932	0.1416
3745593758805	374559	3758805	0.0479	0.0954	0.1432
3745643758805	374564	3758805	0.0474	0.0975	0.1449
3745693758805	374569	3758805	0.0468	0.0997	0.1465
3744043758810	374404	3758810	0.0471	0.0439	0.0910
3744093758810	374409	3758810	0.0471	0.0448	0.0919
3744143758810	374414	3758810	0.0472	0.0458	0.0929
3744193758810	374419	3758810	0.0472	0.0468	0.0940
3744243758810	374424	3758810	0.0472	0.0478	0.0950
3744293758810	374429	3758810	0.0473	0.0489	0.0961
3744343758810	374434	3758810	0.0473	0.0500	0.0973
3744393758810	374439	3758810	0.0473	0.0511	0.0984
3744443758810	374444	3758810	0.0473	0.0523	0.0996
3744493758810	374449	3758810	0.0473	0.0535	0.1008
3744543758810	374454	3758810	0.0473	0.0547	0.1020
3744593758810	374459	3758810	0.0473	0.0560	0.1033
3744643758810	374464	3758810	0.0472	0.0573	0.1045
3744693758810	374469	3758810	0.0472	0.0587	0.1059
3744743758810	374474	3758810	0.0471	0.0601	0.1072
3744793758810	374479	3758810	0.0471	0.0615	0.1086
3744843758810	374484	3758810	0.0470	0.0630	0.1100
3744893758810	374489	3758810	0.0469	0.0646	0.1114
3744943758810	374494	3758810	0.0468	0.0661	0.1129
3744993758810	374499	3758810	0.0467	0.0678	0.1145
3745043758810	374504	3758810	0.0466	0.0695	0.1160
3745093758810	374509	3758810	0.0464	0.0712	0.1176
3745143758810	374514	3758810	0.0462	0.0730	0.1192
3745193758810	374519	3758810	0.0461	0.0748	0.1209
3745243758810	374524	3758810	0.0459	0.0767	0.1225
3745293758810	374529	3758810	0.0456	0.0786	0.1242
3745343758810	374534	3758810	0.0454	0.0805	0.1259
3745393758810	374539	3758810	0.0451	0.0824	0.1275
3745443758810	374544	3758810	0.0448	0.0844	0.1292
3745493758810	374549	3758810	0.0444	0.0864	0.1308
3745543758810	374554	3758810	0.0441	0.0883	0.1324
3745593758810	374559	3758810	0.0437	0.0903	0.1339
3745643758810	374564	3758810	0.0432	0.0922	0.1355
3745693758810	374569	3758810	0.0427	0.0942	0.1369
3744043758815	374404	3758815	0.0431	0.0426	0.0857
3744093758815	374409	3758815	0.0431	0.0435	0.0866
3744143758815	374414	3758815	0.0432	0.0444	0.0876

IHS

Residential Health Risk Assessment Results Summary

Mitigated

RESIDENTIAL RECEPTORS ONLY

		MAX:	1.545
Unique Identifier	X (UTM)	Y (UTM)	Total Risk
3744193758800	374419	3758800	0.107
3744243758800	374424	3758800	0.108
3744293758800	374429	3758800	0.109
3744343758800	374434	3758800	0.111
3744393758800	374439	3758800	0.112
3744443758800	374444	3758800	0.113
3744493758800	374449	3758800	0.115
3744543758800	374454	3758800	0.116
3744593758800	374459	3758800	0.117
3744643758800	374464	3758800	0.119
3744693758800	374469	3758800	0.120
3744743758800	374474	3758800	0.122
3744793758800	374479	3758800	0.124
3744843758800	374484	3758800	0.125
3744893758800	374489	3758800	0.127
3744943758800	374494	3758800	0.129
3745143758800	374514	3758800	0.136
3745193758800	374519	3758800	0.138
3745243758800	374524	3758800	0.140
3745293758800	374529	3758800	0.142
3745343758800	374534	3758800	0.144
3745393758800	374539	3758800	0.146
3745443758800	374544	3758800	0.148
3745493758800	374549	3758800	0.150
3745543758800	374554	3758800	0.152
3745593758800	374559	3758800	0.154
3745643758800	374564	3758800	0.156
3745693758800	374569	3758800	0.157
3744043758805	374404	3758805	0.097
3744093758805	374409	3758805	0.098
3744143758805	374414	3758805	0.099
3744193758805	374419	3758805	0.100
3744243758805	374424	3758805	0.101
3744293758805	374429	3758805	0.102
3744343758805	374434	3758805	0.104
3744393758805	374439	3758805	0.105
3744443758805	374444	3758805	0.106
3744493758805	374449	3758805	0.107
3744543758805	374454	3758805	0.109
3744593758805	374459	3758805	0.110
3744643758805	374464	3758805	0.111
3744693758805	374469	3758805	0.113
3744743758805	374474	3758805	0.114
3744793758805	374479	3758805	0.116
3744843758805	374484	3758805	0.117
3744893758805	374489	3758805	0.119
3744943758805	374494	3758805	0.120
3745143758805	374514	3758805	0.127
3745193758805	374519	3758805	0.129
3745243758805	374524	3758805	0.131
3745293758805	374529	3758805	0.133
3745343758805	374534	3758805	0.134
3745393758805	374539	3758805	0.136
3745443758805	374544	3758805	0.138
3745493758805	374549	3758805	0.140
3745543758805	374554	3758805	0.142
3745593758805	374559	3758805	0.143
3745643758805	374564	3758805	0.145
3745693758805	374569	3758805	0.146
3744043758810	374404	3758810	0.091
3744093758810	374409	3758810	0.092
3744143758810	374414	3758810	0.093
3744193758810	374419	3758810	0.094
3744243758810	374424	3758810	0.095
3744293758810	374429	3758810	0.096
3744343758810	374434	3758810	0.097
3744393758810	374439	3758810	0.098
3744443758810	374444	3758810	0.100
3744493758810	374449	3758810	0.101
3744543758810	374454	3758810	0.102
3744593758810	374459	3758810	0.103
3744643758810	374464	3758810	0.105
3744693758810	374469	3758810	0.106
3744743758810	374474	3758810	0.107
3744793758810	374479	3758810	0.109
3744843758810	374484	3758810	0.110
3744893758810	374489	3758810	0.111
3744943758810	374494	3758810	0.113
3744993758810	374499	3758810	0.114
3745043758810	374504	3758810	0.116
3745093758810	374509	3758810	0.118
3745143758810	374514	3758810	0.119
3745193758810	374519	3758810	0.121
3745243758810	374524	3758810	0.123
3745293758810	374529	3758810	0.124
3745343758810	374534	3758810	0.126
3745393758810	374539	3758810	0.128
3745443758810	374544	3758810	0.129
3745493758810	374549	3758810	0.131
3745543758810	374554	3758810	0.132
3745593758810	374559	3758810	0.134
3745643758810	374564	3758810	0.135
3745693758810	374569	3758810	0.137
3744043758815	374404	3758815	0.086
3744093758815	374409	3758815	0.087
3744143758815	374414	3758815	0.088

FOR CHRONIC CALCS

MAX: 0.015

Overlapping Phases - Maximum GLC		
2025	2026	2027
0.00E+00	1.44E-03	4.54E-04
0.00E+00	1.45E-03	4.61E-04
0.00E+00	1.47E-03	4.68E-04
0.00E+00	1.49E-03	4.75E-04
0.00E+00	1.50E-03	4.83E-04
0.00E+00	1.52E-03	4.91E-04
0.00E+00	1.54E-03	4.99E-04
0.00E+00	1.55E-03	5.07E-04
0.00E+00	1.57E-03	5.16E-04
0.00E+00	1.59E-03	5.25E-04
0.00E+00	1.61E-03	5.34E-04
0.00E+00	1.63E-03	5.43E-04
0.00E+00	1.65E-03	5.53E-04
0.00E+00	1.67E-03	5.63E-04
0.00E+00	1.69E-03	5.73E-04
0.00E+00	1.72E-03	5.84E-04
0.00E+00	1.81E-03	6.29E-04
0.00E+00	1.84E-03	6.41E-04
0.00E+00	1.86E-03	6.53E-04
0.00E+00	1.89E-03	6.66E-04
0.00E+00	1.92E-03	6.79E-04
0.00E+00	1.94E-03	6.91E-04
0.00E+00	1.97E-03	7.04E-04
0.00E+00	1.99E-03	7.16E-04
0.00E+00	2.02E-03	7.28E-04
0.00E+00	2.04E-03	7.40E-04
0.00E+00	2.06E-03	7.52E-04
0.00E+00	2.08E-03	7.64E-04
0.00E+00	1.30E-03	4.11E-04
0.00E+00	1.31E-03	4.17E-04
0.00E+00	1.33E-03	4.23E-04
0.00E+00	1.34E-03	4.30E-04
0.00E+00	1.35E-03	4.36E-04
0.00E+00	1.37E-03	4.43E-04
0.00E+00	1.38E-03	4.50E-04
0.00E+00	1.40E-03	4.57E-04
0.00E+00	1.42E-03	4.64E-04
0.00E+00	1.43E-03	4.72E-04
0.00E+00	1.45E-03	4.80E-04
0.00E+00	1.47E-03	4.88E-04
0.00E+00	1.48E-03	4.96E-04
0.00E+00	1.50E-03	5.04E-04
0.00E+00	1.52E-03	5.13E-04
0.00E+00	1.54E-03	5.22E-04
0.00E+00	1.56E-03	5.31E-04
0.00E+00	1.58E-03	5.41E-04
0.00E+00	1.60E-03	5.50E-04
0.00E+00	1.69E-03	5.92E-04
0.00E+00	1.71E-03	6.03E-04
0.00E+00	1.73E-03	6.14E-04
0.00E+00	1.76E-03	6.26E-04
0.00E+00	1.78E-03	6.37E-04
0.00E+00	1.80E-03	6.49E-04
0.00E+00	1.83E-03	6.60E-04
0.00E+00	1.85E-03	6.72E-04
0.00E+00	1.87E-03	6.83E-04
0.00E+00	1.89E-03	6.94E-04
0.00E+00	1.91E-03	7.04E-04
0.00E+00	1.93E-03	7.15E-04
0.00E+00	1.22E-03	3.90E-04
0.00E+00	1.23E-03	3.96E-04
0.00E+00	1.24E-03	4.02E-04
0.00E+00	1.26E-03	4.08E-04
0.00E+00	1.27E-03	4.14E-04
0.00E+00	1.28E-03	4.21E-04
0.00E+00	1.30E-03	4.27E-04
0.00E+00	1.31E-03	4.34E-04
0.00E+00	1.33E-03	4.41E-04
0.00E+00	1.34E-03	4.48E-04
0.00E+00	1.36E-03	4.55E-04
0.00E+00	1.37E-03	4.63E-04
0.00E+00	1.39E-03	4.70E-04
0.00E+00	1.41E-03	4.78E-04
0.00E+00	1.42E-03	4.86E-04
0.00E+00	1.44E-03	4.94E-04
0.00E+00	1.46E-03	5.03E-04
0.00E+00	1.48E-03	5.12E-04
0.00E+00	1.50E-03	5.21E-04
0.00E+00	1.52E-03	5.30E-04
0.00E+00	1.54E-03	5.39E-04
0.00E+00	1.56E-03	5.49E-04
0.00E+00	1.58E-03	5.59E-04
0.00E+00	1.60E-03	5.69E-04
0.00E+00	1.62E-03	5.79E-04
0.00E+00	1.64E-03	5.90E-04
0.00E+00	1.66E-03	6.00E-04
0.00E+00	1.68E-03	6.11E-04
0.00E+00	1.70E-03	6.21E-04
0.00E+00	1.72E-03	6.32E-04
0.00E+00	1.74E-03	6.42E-04
0.00E+00	1.76E-03	6.52E-04
0.00E+00	1.78E-03	6.61E-04
0.00E+00	1.80E-03	6.71E-04
0.00E+00	1.14E-03	3.72E-04
0.00E+00	1.15E-03	3.77E-04
0.00E+00	1.17E-03	3.83E-04

IHS

Health Risk Assessment Results Summary

Mitigated

Residential Receptors

		MAX:	0.1346	1.5245	1.545
Unique Identifier	X (UTM)	Y (UTM)	Onroad	Offroad	Total Risk
3744193758815	374419	3758815	0.0432	0.0454	0.0886
3744243758815	374424	3758815	0.0432	0.0464	0.0896
3744293758815	374429	3758815	0.0433	0.0474	0.0906
3744343758815	374434	3758815	0.0433	0.0484	0.0917
3744393758815	374439	3758815	0.0433	0.0495	0.0927
3744443758815	374444	3758815	0.0433	0.0506	0.0938
3744493758815	374449	3758815	0.0433	0.0517	0.0950
3744543758815	374454	3758815	0.0433	0.0528	0.0962
3744593758815	374459	3758815	0.0433	0.0540	0.0973
3744643758815	374464	3758815	0.0432	0.0553	0.0985
3744693758815	374469	3758815	0.0432	0.0565	0.0998
3744743758815	374474	3758815	0.0432	0.0579	0.1010
3744793758815	374479	3758815	0.0431	0.0592	0.1023
3744843758815	374484	3758815	0.0430	0.0606	0.1036
3744893758815	374489	3758815	0.0429	0.0620	0.1049
3744943758815	374494	3758815	0.0429	0.0635	0.1063
3744993758815	374499	3758815	0.0428	0.0650	0.1078
3745043758815	374504	3758815	0.0426	0.0665	0.1092
3745093758815	374509	3758815	0.0425	0.0681	0.1107
3745143758815	374514	3758815	0.0424	0.0698	0.1121
3745193758815	374519	3758815	0.0422	0.0715	0.1136
3745243758815	374524	3758815	0.0420	0.0732	0.1152
3745293758815	374529	3758815	0.0418	0.0749	0.1167
3745343758815	374534	3758815	0.0415	0.0767	0.1182
3745393758815	374539	3758815	0.0413	0.0785	0.1198
3745443758815	374544	3758815	0.0410	0.0803	0.1213
3745493758815	374549	3758815	0.0407	0.0821	0.1228
3745543758815	374554	3758815	0.0404	0.0838	0.1242
3745593758815	374559	3758815	0.0400	0.0856	0.1257
3745643758815	374564	3758815	0.0396	0.0874	0.1271
3745693758815	374569	3758815	0.0392	0.0892	0.1284
3744043758820	374404	3758820	0.0396	0.0414	0.0810
3744093758820	374409	3758820	0.0396	0.0423	0.0819
3744143758820	374414	3758820	0.0397	0.0431	0.0828
3744193758820	374419	3758820	0.0397	0.0440	0.0837
3744243758820	374424	3758820	0.0397	0.0449	0.0847
3744293758820	374429	3758820	0.0398	0.0459	0.0857
3744343758820	374434	3758820	0.0398	0.0469	0.0866
3744393758820	374439	3758820	0.0398	0.0479	0.0876
3744443758820	374444	3758820	0.0398	0.0489	0.0887
3744493758820	374449	3758820	0.0398	0.0500	0.0897
3744543758820	374454	3758820	0.0398	0.0511	0.0909
3744593758820	374459	3758820	0.0398	0.0522	0.0919
3744643758820	374464	3758820	0.0397	0.0533	0.0931
3744693758820	374469	3758820	0.0397	0.0545	0.0943
3744743758820	374474	3758820	0.0397	0.0557	0.0954
3744793758820	374479	3758820	0.0396	0.0570	0.0966
3744843758820	374484	3758820	0.0396	0.0583	0.0979
3744893758820	374489	3758820	0.0395	0.0596	0.0991
3744943758820	374494	3758820	0.0394	0.0610	0.1004
3744993758820	374499	3758820	0.0393	0.0624	0.1017
3745043758820	374504	3758820	0.0392	0.0638	0.1030
3745093758820	374509	3758820	0.0391	0.0653	0.1044
3745143758820	374514	3758820	0.0390	0.0668	0.1058
3745193758820	374519	3758820	0.0388	0.0684	0.1072
3745243758820	374524	3758820	0.0386	0.0699	0.1086
3745293758820	374529	3758820	0.0384	0.0715	0.1100
3745343758820	374534	3758820	0.0382	0.0731	0.1114
3745393758820	374539	3758820	0.0380	0.0748	0.1128
3745443758820	374544	3758820	0.0378	0.0764	0.1142
3745493758820	374549	3758820	0.0375	0.0781	0.1156
3745543758820	374554	3758820	0.0372	0.0797	0.1169
3745593758820	374559	3758820	0.0369	0.0813	0.1182
3745643758820	374564	3758820	0.0365	0.0830	0.1195
3745693758820	374569	3758820	0.0362	0.0846	0.1208
3744043758825	374404	3758825	0.0365	0.0402	0.0767
3744093758825	374409	3758825	0.0365	0.0410	0.0776
3744143758825	374414	3758825	0.0366	0.0419	0.0784
3744193758825	374419	3758825	0.0366	0.0427	0.0793
3744243758825	374424	3758825	0.0366	0.0436	0.0802
3744293758825	374429	3758825	0.0367	0.0445	0.0811
3744343758825	374434	3758825	0.0367	0.0454	0.0821
3744393758825	374439	3758825	0.0367	0.0463	0.0830
3744443758825	374444	3758825	0.0367	0.0473	0.0840
3744493758825	374449	3758825	0.0367	0.0483	0.0850
3744543758825	374454	3758825	0.0367	0.0493	0.0861
3744593758825	374459	3758825	0.0367	0.0504	0.0871
3744643758825	374464	3758825	0.0367	0.0515	0.0882
3744693758825	374469	3758825	0.0367	0.0526	0.0893
3744743758825	374474	3758825	0.0367	0.0537	0.0904
3744793758825	374479	3758825	0.0366	0.0549	0.0915
3744843758825	374484	3758825	0.0365	0.0561	0.0926
3744893758825	374489	3758825	0.0365	0.0574	0.0938
3744943758825	374494	3758825	0.0364	0.0586	0.0950
3744993758825	374499	3758825	0.0363	0.0599	0.0962
3745043758825	374504	3758825	0.0362	0.0613	0.0975
3745093758825	374509	3758825	0.0361	0.0626	0.0987
3745143758825	374514	3758825	0.0360	0.0640	0.1000
3745193758825	374519	3758825	0.0358	0.0654	0.1013
3745243758825	374524	3758825	0.0357	0.0669	0.1026
3745293758825	374529	3758825	0.0355	0.0684	0.1039
3745343758825	374534	3758825	0.0353	0.0699	0.1052
3745393758825	374539	3758825	0.0351	0.0714	0.1065
3745443758825	374544	3758825	0.0349	0.0729	0.1078
3745493758825	374549	3758825	0.0347	0.0744	0.1090
3745543758825	374554	3758825	0.0344	0.0759	0.1103

IHS

Residential Health Risk Assessment Results Summary

Mitigated

RESIDENTIAL RECEPTORS ONLY

		MAX:	1.545
Unique Identifier	X (UTM)	Y (UTM)	Total Risk
3744193758815	374419	3758815	0.089
3744243758815	374424	3758815	0.090
3744293758815	374429	3758815	0.091
3744343758815	374434	3758815	0.092
3744393758815	374439	3758815	0.093
3744443758815	374444	3758815	0.094
3744493758815	374449	3758815	0.095
3744543758815	374454	3758815	0.096
3744593758815	374459	3758815	0.097
3744643758815	374464	3758815	0.099
3744693758815	374469	3758815	0.100
3744743758815	374474	3758815	0.101
3744793758815	374479	3758815	0.102
3744843758815	374484	3758815	0.104
3744893758815	374489	3758815	0.105
3744943758815	374494	3758815	0.106
3744993758815	374499	3758815	0.108
3745043758815	374504	3758815	0.109
3745093758815	374509	3758815	0.111
3745143758815	374514	3758815	0.112
3745193758815	374519	3758815	0.114
3745243758815	374524	3758815	0.115
3745293758815	374529	3758815	0.117
3745343758815	374534	3758815	0.118
3745393758815	374539	3758815	0.120
3745443758815	374544	3758815	0.121
3745493758815	374549	3758815	0.123
3745543758815	374554	3758815	0.124
3745593758815	374559	3758815	0.126
3745643758815	374564	3758815	0.127
3745693758815	374569	3758815	0.128
3744043758820	374404	3758820	0.081
3744093758820	374409	3758820	0.082
3744143758820	374414	3758820	0.083
3744193758820	374419	3758820	0.084
3744243758820	374424	3758820	0.085
3744293758820	374429	3758820	0.086
3744343758820	374434	3758820	0.087
3744393758820	374439	3758820	0.088
3744443758820	374444	3758820	0.089
3744493758820	374449	3758820	0.090
3744543758820	374454	3758820	0.091
3744593758820	374459	3758820	0.092
3744643758820	374464	3758820	0.093
3744693758820	374469	3758820	0.094
3744743758820	374474	3758820	0.095
3744793758820	374479	3758820	0.097
3744843758820	374484	3758820	0.098
3744893758820	374489	3758820	0.099
3744943758820	374494	3758820	0.100
3744993758820	374499	3758820	0.102
3745043758820	374504	3758820	0.103
3745093758820	374509	3758820	0.104
3745143758820	374514	3758820	0.106
3745193758820	374519	3758820	0.107
3745243758820	374524	3758820	0.109
3745293758820	374529	3758820	0.110
3745343758820	374534	3758820	0.111
3745393758820	374539	3758820	0.113
3745443758820	374544	3758820	0.114
3745493758820	374549	3758820	0.116
3745543758820	374554	3758820	0.117
3745593758820	374559	3758820	0.118
3745643758820	374564	3758820	0.120
3745693758820	374569	3758820	0.121
3744043758825	374404	3758825	0.077
3744093758825	374409	3758825	0.078
3744143758825	374414	3758825	0.078
3744193758825	374419	3758825	0.079
3744243758825	374424	3758825	0.080
3744293758825	374429	3758825	0.081
3744343758825	374434	3758825	0.082
3744393758825	374439	3758825	0.083
3744443758825	374444	3758825	0.084
3744493758825	374449	3758825	0.085
3744543758825	374454	3758825	0.086
3744593758825	374459	3758825	0.087
3744643758825	374464	3758825	0.088
3744693758825	374469	3758825	0.089
3744743758825	374474	3758825	0.090
3744793758825	374479	3758825	0.092
3744843758825	374484	3758825	0.093
3744893758825	374489	3758825	0.094
3744943758825	374494	3758825	0.095
3744993758825	374499	3758825	0.096
3745043758825	374504	3758825	0.097
3745093758825	374509	3758825	0.099
3745143758825	374514	3758825	0.100
3745193758825	374519	3758825	0.101
3745243758825	374524	3758825	0.103
3745293758825	374529	3758825	0.104
3745343758825	374534	3758825	0.105
3745393758825	374539	3758825	0.106
3745443758825	374544	3758825	0.108
3745493758825	374549	3758825	0.109
3745543758825	374554	3758825	0.110

FOR CHRONIC CALCS

	MAX:	0.015	
	Overlapping Phases - Maximum GLC		
	2025	2026	2027
	0.00E+00	1.18E-03	3.88E-04
	0.00E+00	1.19E-03	3.94E-04
	0.00E+00	1.21E-03	4.00E-04
	0.00E+00	1.22E-03	4.06E-04
	0.00E+00	1.23E-03	4.13E-04
	0.00E+00	1.25E-03	4.19E-04
	0.00E+00	1.26E-03	4.26E-04
	0.00E+00	1.28E-03	4.33E-04
	0.00E+00	1.29E-03	4.40E-04
	0.00E+00	1.31E-03	4.47E-04
	0.00E+00	1.32E-03	4.54E-04
	0.00E+00	1.34E-03	4.62E-04
	0.00E+00	1.35E-03	4.69E-04
	0.00E+00	1.37E-03	4.77E-04
	0.00E+00	1.39E-03	4.85E-04
	0.00E+00	1.41E-03	4.94E-04
	0.00E+00	1.42E-03	5.02E-04
	0.00E+00	1.44E-03	5.11E-04
	0.00E+00	1.46E-03	5.20E-04
	0.00E+00	1.48E-03	5.29E-04
	0.00E+00	1.50E-03	5.39E-04
	0.00E+00	1.52E-03	5.48E-04
	0.00E+00	1.54E-03	5.57E-04
	0.00E+00	1.56E-03	5.67E-04
	0.00E+00	1.58E-03	5.77E-04
	0.00E+00	1.60E-03	5.86E-04
	0.00E+00	1.61E-03	5.96E-04
	0.00E+00	1.63E-03	6.05E-04
	0.00E+00	1.65E-03	6.14E-04
	0.00E+00	1.67E-03	6.23E-04
	0.00E+00	1.68E-03	6.32E-04
	0.00E+00	1.08E-03	3.55E-04
	0.00E+00	1.09E-03	3.60E-04
	0.00E+00	1.10E-03	3.65E-04
	0.00E+00	1.11E-03	3.70E-04
	0.00E+00	1.12E-03	3.76E-04
	0.00E+00	1.14E-03	3.82E-04
	0.00E+00	1.15E-03	3.87E-04
	0.00E+00	1.16E-03	3.93E-04
	0.00E+00	1.17E-03	3.99E-04
	0.00E+00	1.19E-03	4.06E-04
	0.00E+00	1.20E-03	4.12E-04
	0.00E+00	1.22E-03	4.19E-04
	0.00E+00	1.23E-03	4.25E-04
	0.00E+00	1.25E-03	4.32E-04
	0.00E+00	1.26E-03	4.39E-04
	0.00E+00	1.28E-03	4.47E-04
	0.00E+00	1.29E-03	4.54E-04
	0.00E+00	1.31E-03	4.62E-04
	0.00E+00	1.32E-03	4.69E-04
	0.00E+00	1.34E-03	4.77E-04
	0.00E+00	1.36E-03	4.85E-04
	0.00E+00	1.37E-03	4.94E-04
	0.00E+00	1.39E-03	5.02E-04
	0.00E+00	1.41E-03	5.11E-04
	0.00E+00	1.43E-03	5.19E-04
	0.00E+00	1.44E-03	5.28E-04
	0.00E+00	1.46E-03	5.37E-04
	0.00E+00	1.48E-03	5.46E-04
	0.00E+00	1.50E-03	5.54E-04
	0.00E+00	1.51E-03	5.63E-04
	0.00E+00	1.53E-03	5.72E-04
	0.00E+00	1.55E-03	5.80E-04
	0.00E+00	1.56E-03	5.88E-04
	0.00E+00	1.58E-03	5.96E-04
	0.00E+00	1.02E-03	3.39E-04
	0.00E+00	1.03E-03	3.44E-04
	0.00E+00	1.04E-03	3.49E-04
	0.00E+00	1.05E-03	3.54E-04
	0.00E+00	1.06E-03	3.59E-04
	0.00E+00	1.07E-03	3.65E-04
	0.00E+00	1.09E-03	3.70E-04
	0.00E+00	1.10E-03	3.76E-04
	0.00E+00	1.11E-03	3.81E-04
	0.00E+00	1.12E-03	3.87E-04
	0.00E+00	1.14E-03	3.93E-04
	0.00E+00	1.15E-03	3.99E-04
	0.00E+00	1.16E-03	4.06E-04
	0.00E+00	1.18E-03	4.12E-04
	0.00E+00	1.19E-03	4.19E-04
	0.00E+00	1.21E-03	4.26E-04
	0.00E+00	1.22E-03	4.32E-04
	0.00E+00	1.23E-03	4.40E-04
	0.00E+00	1.25E-03	4.47E-04
	0.00E+00	1.26E-03	4.54E-04
	0.00E+00	1.28E-03	4.62E-04
	0.00E+00	1.30E-03	4.69E-04
	0.00E+00	1.31E-03	4.77E-04
	0.00E+00	1.33E-03	4.85E-04
	0.00E+00	1.34E-03	4.93E-04
	0.00E+00	1.36E-03	5.01E-04
	0.00E+00	1.38E-03	5.09E-04
	0.00E+00	1.39E-03	5.17E-04
	0.00E+00	1.41E-03	5.25E-04
	0.00E+00	1.43E-03	5.33E-04
	0.00E+00	1.44E-03	5.41E-04

IHS

Health Risk Assessment Results Summary

Mitigated

Residential Receptors

		MAX:	0.1346	1.5245	1.545
Unique Identifier	X (UTM)	Y (UTM)	Onroad	Offroad	Total Risk
3745593758825	374559	3758825	0.0341	0.0774	0.1115
3745643758825	374564	3758825	0.0338	0.0789	0.1127
3745693758825	374569	3758825	0.0335	0.0804	0.1139
3745743758825	374574	3758825	0.0332	0.0819	0.1151
3744043758830	374404	3758830	0.0337	0.0391	0.0728
3744093758830	374409	3758830	0.0338	0.0399	0.0737
3744143758830	374414	3758830	0.0339	0.0406	0.0745
3744193758830	374419	3758830	0.0339	0.0414	0.0754
3744243758830	374424	3758830	0.0339	0.0423	0.0762
3744293758830	374429	3758830	0.0339	0.0431	0.0771
3744343758830	374434	3758830	0.0340	0.0440	0.0779
3744393758830	374439	3758830	0.0340	0.0449	0.0789
3744443758830	374444	3758830	0.0340	0.0458	0.0798
3744493758830	374449	3758830	0.0340	0.0467	0.0807
3744543758830	374454	3758830	0.0340	0.0477	0.0817
3744593758830	374459	3758830	0.0340	0.0487	0.0827
3744643758830	374464	3758830	0.0340	0.0497	0.0837
3744693758830	374469	3758830	0.0340	0.0508	0.0847
3744743758830	374474	3758830	0.0339	0.0518	0.0858
3744793758830	374479	3758830	0.0339	0.0529	0.0868
3744843758830	374484	3758830	0.0338	0.0541	0.0879
3744893758830	374489	3758830	0.0338	0.0552	0.0890
3744943758830	374494	3758830	0.0337	0.0564	0.0901
3744993758830	374499	3758830	0.0336	0.0576	0.0912
3745043758830	374504	3758830	0.0336	0.0588	0.0924
3745093758830	374509	3758830	0.0334	0.0601	0.0936
3745143758830	374514	3758830	0.0333	0.0614	0.0947
3745193758830	374519	3758830	0.0332	0.0627	0.0959
3745243758830	374524	3758830	0.0331	0.0641	0.0971
3745293758830	374529	3758830	0.0329	0.0654	0.0983
3745343758830	374534	3758830	0.0327	0.0668	0.0996
3745393758830	374539	3758830	0.0326	0.0682	0.1008
3745443758830	374544	3758830	0.0324	0.0696	0.1019
3745493758830	374549	3758830	0.0322	0.0710	0.1031
3745543758830	374554	3758830	0.0319	0.0724	0.1043
3745593758830	374559	3758830	0.0317	0.0738	0.1054
3745643758830	374564	3758830	0.0314	0.0751	0.1066
3745693758830	374569	3758830	0.0311	0.0765	0.1076
3745743758830	374574	3758830	0.0309	0.0779	0.1087
3744043758835	374404	3758835	0.0313	0.0380	0.0693
3744093758835	374409	3758835	0.0314	0.0387	0.0701
3744143758835	374414	3758835	0.0315	0.0395	0.0710
3744193758835	374419	3758835	0.0315	0.0402	0.0717
3744243758835	374424	3758835	0.0315	0.0410	0.0725
3744293758835	374429	3758835	0.0315	0.0418	0.0733
3744343758835	374434	3758835	0.0315	0.0426	0.0742
3744393758835	374439	3758835	0.0316	0.0435	0.0750
3744443758835	374444	3758835	0.0316	0.0443	0.0759
3744493758835	374449	3758835	0.0316	0.0452	0.0768
3744543758835	374454	3758835	0.0316	0.0461	0.0777
3744593758835	374459	3758835	0.0315	0.0471	0.0786
3744643758835	374464	3758835	0.0315	0.0480	0.0796
3744693758835	374469	3758835	0.0315	0.0490	0.0805
3744743758835	374474	3758835	0.0315	0.0500	0.0815
3744793758835	374479	3758835	0.0315	0.0510	0.0825
3744843758835	374484	3758835	0.0314	0.0521	0.0835
3744893758835	374489	3758835	0.0314	0.0532	0.0846
3744943758835	374494	3758835	0.0313	0.0543	0.0856
3744993758835	374499	3758835	0.0313	0.0554	0.0867
3745043758835	374504	3758835	0.0312	0.0566	0.0878
3745093758835	374509	3758835	0.0311	0.0578	0.0888
3745143758835	374514	3758835	0.0310	0.0590	0.0899
3745193758835	374519	3758835	0.0309	0.0602	0.0910
3745243758835	374524	3758835	0.0307	0.0614	0.0922
3745293758835	374529	3758835	0.0306	0.0627	0.0933
3745343758835	374534	3758835	0.0304	0.0640	0.0944
3745393758835	374539	3758835	0.0303	0.0652	0.0955
3745443758835	374544	3758835	0.0301	0.0665	0.0966
3745493758835	374549	3758835	0.0299	0.0678	0.0977
3745543758835	374554	3758835	0.0297	0.0691	0.0988
3745593758835	374559	3758835	0.0295	0.0704	0.0999
3745643758835	374564	3758835	0.0293	0.0717	0.1009
3745693758835	374569	3758835	0.0290	0.0729	0.1019
3745743758835	374574	3758835	0.0288	0.0742	0.1030
3744043758840	374404	3758840	0.0291	0.0369	0.0660
3744093758840	374409	3758840	0.0292	0.0376	0.0668
3744143758840	374414	3758840	0.0293	0.0383	0.0676
3744193758840	374419	3758840	0.0293	0.0391	0.0684
3744243758840	374424	3758840	0.0293	0.0398	0.0691
3744293758840	374429	3758840	0.0293	0.0406	0.0699
3744343758840	374434	3758840	0.0293	0.0413	0.0707
3744393758840	374439	3758840	0.0294	0.0421	0.0715
3744443758840	374444	3758840	0.0294	0.0429	0.0723
3744493758840	374449	3758840	0.0294	0.0438	0.0732
3744543758840	374454	3758840	0.0294	0.0446	0.0740
3744593758840	374459	3758840	0.0294	0.0455	0.0749
3744643758840	374464	3758840	0.0294	0.0464	0.0758
3744693758840	374469	3758840	0.0294	0.0473	0.0767
3744743758840	374474	3758840	0.0293	0.0483	0.0776
3744793758840	374479	3758840	0.0293	0.0493	0.0786
3744843758840	374484	3758840	0.0293	0.0502	0.0795
3744893758840	374489	3758840	0.0292	0.0513	0.0805
3744943758840	374494	3758840	0.0292	0.0523	0.0815
3744993758840	374499	3758840	0.0291	0.0534	0.0825
3745043758840	374504	3758840	0.0291	0.0544	0.0835
3745093758840	374509	3758840	0.0290	0.0555	0.0845

IHS

Residential Health Risk Assessment Results Summary

Mitigated

RESIDENTIAL RECEPTORS ONLY

		MAX:	1.545
Unique Identifier	X (UTM)	Y (UTM)	Total Risk
3745593758825	374559	3758825	0.112
3745643758825	374564	3758825	0.113
3745693758825	374569	3758825	0.114
3745743758825	374574	3758825	0.115
3744043758830	374404	3758830	0.073
3744093758830	374409	3758830	0.074
3744143758830	374414	3758830	0.075
3744193758830	374419	3758830	0.075
3744243758830	374424	3758830	0.076
3744293758830	374429	3758830	0.077
3744343758830	374434	3758830	0.078
3744393758830	374439	3758830	0.079
3744443758830	374444	3758830	0.080
3744493758830	374449	3758830	0.081
3744543758830	374454	3758830	0.082
3744593758830	374459	3758830	0.083
3744643758830	374464	3758830	0.084
3744693758830	374469	3758830	0.085
3744743758830	374474	3758830	0.086
3744793758830	374479	3758830	0.087
3744843758830	374484	3758830	0.088
3744893758830	374489	3758830	0.089
3744943758830	374494	3758830	0.090
3744993758830	374499	3758830	0.091
3745043758830	374504	3758830	0.092
3745093758830	374509	3758830	0.094
3745143758830	374514	3758830	0.095
3745193758830	374519	3758830	0.096
3745243758830	374524	3758830	0.097
3745293758830	374529	3758830	0.098
3745343758830	374534	3758830	0.100
3745393758830	374539	3758830	0.101
3745443758830	374544	3758830	0.102
3745493758830	374549	3758830	0.103
3745543758830	374554	3758830	0.104
3745593758830	374559	3758830	0.105
3745643758830	374564	3758830	0.107
3745693758830	374569	3758830	0.108
3745743758830	374574	3758830	0.109
3744043758835	374404	3758835	0.069
3744093758835	374409	3758835	0.070
3744143758835	374414	3758835	0.071
3744193758835	374419	3758835	0.072
3744243758835	374424	3758835	0.073
3744293758835	374429	3758835	0.073
3744343758835	374434	3758835	0.074
3744393758835	374439	3758835	0.075
3744443758835	374444	3758835	0.076
3744493758835	374449	3758835	0.077
3744543758835	374454	3758835	0.078
3744593758835	374459	3758835	0.079
3744643758835	374464	3758835	0.080
3744693758835	374469	3758835	0.081
3744743758835	374474	3758835	0.082
3744793758835	374479	3758835	0.083
3744843758835	374484	3758835	0.084
3744893758835	374489	3758835	0.085
3744943758835	374494	3758835	0.086
3744993758835	374499	3758835	0.087
3745043758835	374504	3758835	0.088
3745093758835	374509	3758835	0.089
3745143758835	374514	3758835	0.090
3745193758835	374519	3758835	0.091
3745243758835	374524	3758835	0.092
3745293758835	374529	3758835	0.093
3745343758835	374534	3758835	0.094
3745393758835	374539	3758835	0.096
3745443758835	374544	3758835	0.097
3745493758835	374549	3758835	0.098
3745543758835	374554	3758835	0.099
3745593758835	374559	3758835	0.100
3745643758835	374564	3758835	0.101
3745693758835	374569	3758835	0.102
3745743758835	374574	3758835	0.103
3744043758840	374404	3758840	0.066
3744093758840	374409	3758840	0.067
3744143758840	374414	3758840	0.068
3744193758840	374419	3758840	0.068
3744243758840	374424	3758840	0.069
3744293758840	374429	3758840	0.070
3744343758840	374434	3758840	0.071
3744393758840	374439	3758840	0.071
3744443758840	374444	3758840	0.072
3744493758840	374449	3758840	0.073
3744543758840	374454	3758840	0.074
3744593758840	374459	3758840	0.075
3744643758840	374464	3758840	0.076
3744693758840	374469	3758840	0.077
3744743758840	374474	3758840	0.078
3744793758840	374479	3758840	0.079
3744843758840	374484	3758840	0.080
3744893758840	374489	3758840	0.080
3744943758840	374494	3758840	0.081
3744993758840	374499	3758840	0.082
3745043758840	374504	3758840	0.083
3745093758840	374509	3758840	0.085

FOR CHRONIC CALCS

MAX:		0.015
Overlapping Phases - Maximum GLC		
2025	2026	2027
0.00E+00	1.46E-03	5.49E-04
0.00E+00	1.47E-03	5.57E-04
0.00E+00	1.49E-03	5.64E-04
0.00E+00	1.50E-03	5.71E-04
0.00E+00	9.64E-04	3.25E-04
0.00E+00	9.75E-04	3.29E-04
0.00E+00	9.85E-04	3.34E-04
0.00E+00	9.96E-04	3.39E-04
0.00E+00	1.01E-03	3.44E-04
0.00E+00	1.02E-03	3.49E-04
0.00E+00	1.03E-03	3.54E-04
0.00E+00	1.04E-03	3.59E-04
0.00E+00	1.05E-03	3.65E-04
0.00E+00	1.06E-03	3.70E-04
0.00E+00	1.08E-03	3.76E-04
0.00E+00	1.09E-03	3.82E-04
0.00E+00	1.10E-03	3.88E-04
0.00E+00	1.11E-03	3.94E-04
0.00E+00	1.13E-03	4.00E-04
0.00E+00	1.14E-03	4.06E-04
0.00E+00	1.15E-03	4.13E-04
0.00E+00	1.17E-03	4.19E-04
0.00E+00	1.18E-03	4.26E-04
0.00E+00	1.20E-03	4.33E-04
0.00E+00	1.21E-03	4.40E-04
0.00E+00	1.23E-03	4.47E-04
0.00E+00	1.24E-03	4.54E-04
0.00E+00	1.25E-03	4.62E-04
0.00E+00	1.27E-03	4.69E-04
0.00E+00	1.29E-03	4.76E-04
0.00E+00	1.30E-03	4.84E-04
0.00E+00	1.32E-03	4.91E-04
0.00E+00	1.33E-03	4.99E-04
0.00E+00	1.34E-03	5.06E-04
0.00E+00	1.36E-03	5.13E-04
0.00E+00	1.37E-03	5.21E-04
0.00E+00	1.39E-03	5.28E-04
0.00E+00	1.40E-03	5.35E-04
0.00E+00	1.41E-03	5.41E-04
0.00E+00	9.15E-04	3.11E-04
0.00E+00	9.25E-04	3.16E-04
0.00E+00	9.36E-04	3.20E-04
0.00E+00	9.46E-04	3.25E-04
0.00E+00	9.55E-04	3.30E-04
0.00E+00	9.65E-04	3.34E-04
0.00E+00	9.76E-04	3.39E-04
0.00E+00	9.87E-04	3.44E-04
0.00E+00	9.98E-04	3.49E-04
0.00E+00	1.01E-03	3.55E-04
0.00E+00	1.02E-03	3.60E-04
0.00E+00	1.03E-03	3.65E-04
0.00E+00	1.04E-03	3.71E-04
0.00E+00	1.06E-03	3.77E-04
0.00E+00	1.07E-03	3.82E-04
0.00E+00	1.08E-03	3.88E-04
0.00E+00	1.09E-03	3.94E-04
0.00E+00	1.11E-03	4.01E-04
0.00E+00	1.12E-03	4.07E-04
0.00E+00	1.13E-03	4.13E-04
0.00E+00	1.15E-03	4.20E-04
0.00E+00	1.16E-03	4.26E-04
0.00E+00	1.17E-03	4.33E-04
0.00E+00	1.19E-03	4.40E-04
0.00E+00	1.20E-03	4.47E-04
0.00E+00	1.22E-03	4.54E-04
0.00E+00	1.23E-03	4.61E-04
0.00E+00	1.24E-03	4.68E-04
0.00E+00	1.26E-03	4.74E-04
0.00E+00	1.27E-03	4.81E-04
0.00E+00	1.28E-03	4.88E-04
0.00E+00	1.30E-03	4.95E-04
0.00E+00	1.31E-03	5.01E-04
0.00E+00	1.32E-03	5.08E-04
0.00E+00	1.34E-03	5.14E-04
0.00E+00	8.69E-04	2.99E-04
0.00E+00	8.80E-04	3.03E-04
0.00E+00	8.89E-04	3.08E-04
0.00E+00	8.99E-04	3.12E-04
0.00E+00	9.08E-04	3.16E-04
0.00E+00	9.18E-04	3.21E-04
0.00E+00	9.28E-04	3.25E-04
0.00E+00	9.38E-04	3.30E-04
0.00E+00	9.49E-04	3.35E-04
0.00E+00	9.59E-04	3.40E-04
0.00E+00	9.70E-04	3.45E-04
0.00E+00	9.81E-04	3.50E-04
0.00E+00	9.92E-04	3.55E-04
0.00E+00	1.00E-03	3.61E-04
0.00E+00	1.02E-03	3.66E-04
0.00E+00	1.03E-03	3.72E-04
0.00E+00	1.04E-03	3.77E-04
0.00E+00	1.05E-03	3.83E-04
0.00E+00	1.06E-03	3.89E-04
0.00E+00	1.08E-03	3.95E-04
0.00E+00	1.09E-03	4.01E-04
0.00E+00	1.10E-03	4.07E-04

IHS

Health Risk Assessment Results Summary

Mitigated

Residential Receptors

		MAX:	0.1346	1.5245	1.545
Unique Identifier	X (UTM)	Y (UTM)	Onroad	Offroad	Total Risk
3745143758840	374514	3758840	0.0289	0.0567	0.0855
3745193758840	374519	3758840	0.0288	0.0578	0.0866
3745243758840	374524	3758840	0.0287	0.0589	0.0876
3745293758840	374529	3758840	0.0285	0.0601	0.0886
3745343758840	374534	3758840	0.0284	0.0613	0.0897
3745393758840	374539	3758840	0.0282	0.0625	0.0907
3745443758840	374544	3758840	0.0281	0.0637	0.0918
3745493758840	374549	3758840	0.0279	0.0649	0.0928
3745543758840	374554	3758840	0.0277	0.0661	0.0938
3745593758840	374559	3758840	0.0275	0.0672	0.0948
3745643758840	374564	3758840	0.0273	0.0684	0.0958
3745693758840	374569	3758840	0.0271	0.0696	0.0967
3745743758840	374574	3758840	0.0269	0.0708	0.0977
3744043758845	374404	3758845	0.0271	0.0359	0.0630
3744093758845	374409	3758845	0.0272	0.0366	0.0638
3744143758845	374414	3758845	0.0273	0.0372	0.0645
3744193758845	374419	3758845	0.0273	0.0379	0.0652
3744243758845	374424	3758845	0.0273	0.0386	0.0660
3744293758845	374429	3758845	0.0274	0.0393	0.0667
3744343758845	374434	3758845	0.0274	0.0401	0.0675
3744393758845	374439	3758845	0.0274	0.0408	0.0682
3744443758845	374444	3758845	0.0274	0.0416	0.0690
3744493758845	374449	3758845	0.0274	0.0424	0.0698
3744543758845	374454	3758845	0.0274	0.0432	0.0706
3744593758845	374459	3758845	0.0274	0.0440	0.0715
3744643758845	374464	3758845	0.0274	0.0449	0.0723
3744693758845	374469	3758845	0.0274	0.0458	0.0732
3744743758845	374474	3758845	0.0274	0.0467	0.0740
3744793758845	374479	3758845	0.0273	0.0476	0.0749
3744843758845	374484	3758845	0.0273	0.0485	0.0758
3744893758845	374489	3758845	0.0273	0.0494	0.0767
3744943758845	374494	3758845	0.0272	0.0504	0.0777
3744993758845	374499	3758845	0.0272	0.0514	0.0786
3745043758845	374504	3758845	0.0271	0.0524	0.0796
3745093758845	374509	3758845	0.0271	0.0534	0.0805
3745143758845	374514	3758845	0.0270	0.0545	0.0815
3745193758845	374519	3758845	0.0269	0.0555	0.0824
3745243758845	374524	3758845	0.0268	0.0566	0.0834
3745293758845	374529	3758845	0.0267	0.0577	0.0844
3745343758845	374534	3758845	0.0265	0.0588	0.0853
3745393758845	374539	3758845	0.0264	0.0599	0.0863
3745443758845	374544	3758845	0.0263	0.0610	0.0873
3745493758845	374549	3758845	0.0261	0.0621	0.0882
3745543758845	374554	3758845	0.0260	0.0632	0.0892
3745593758845	374559	3758845	0.0258	0.0643	0.0901
3745643758845	374564	3758845	0.0256	0.0654	0.0910
3745693758845	374569	3758845	0.0254	0.0665	0.0919
3745743758845	374574	3758845	0.0252	0.0676	0.0928
3744043758850	374404	3758850	0.0253	0.0349	0.0603
3744093758850	374409	3758850	0.0254	0.0355	0.0610
3744143758850	374414	3758850	0.0255	0.0362	0.0617
3744193758850	374419	3758850	0.0255	0.0368	0.0624
3744243758850	374424	3758850	0.0255	0.0375	0.0631
3744293758850	374429	3758850	0.0256	0.0382	0.0638
3744343758850	374434	3758850	0.0256	0.0389	0.0645
3744393758850	374439	3758850	0.0256	0.0396	0.0652
3744443758850	374444	3758850	0.0256	0.0403	0.0660
3744493758850	374449	3758850	0.0256	0.0411	0.0667
3744543758850	374454	3758850	0.0256	0.0418	0.0675
3744593758850	374459	3758850	0.0257	0.0426	0.0683
3744643758850	374464	3758850	0.0256	0.0434	0.0691
3744693758850	374469	3758850	0.0256	0.0443	0.0699
3744743758850	374474	3758850	0.0256	0.0451	0.0707
3744793758850	374479	3758850	0.0256	0.0460	0.0715
3744843758850	374484	3758850	0.0256	0.0468	0.0724
3744893758850	374489	3758850	0.0255	0.0477	0.0732
3744943758850	374494	3758850	0.0255	0.0486	0.0741
3744993758850	374499	3758850	0.0255	0.0496	0.0750
3745043758850	374504	3758850	0.0254	0.0505	0.0759
3745093758850	374509	3758850	0.0253	0.0515	0.0768
3745143758850	374514	3758850	0.0253	0.0524	0.0777
3745193758850	374519	3758850	0.0252	0.0534	0.0786
3745243758850	374524	3758850	0.0251	0.0544	0.0795
3745293758850	374529	3758850	0.0250	0.0554	0.0804
3745343758850	374534	3758850	0.0248	0.0565	0.0813
3745393758850	374539	3758850	0.0247	0.0575	0.0822
3745443758850	374544	3758850	0.0246	0.0585	0.0831
3745493758850	374549	3758850	0.0245	0.0595	0.0840
3745543758850	374554	3758850	0.0243	0.0606	0.0849
3745593758850	374559	3758850	0.0242	0.0616	0.0858
3745643758850	374564	3758850	0.0240	0.0626	0.0866
3745693758850	374569	3758850	0.0239	0.0636	0.0875
3745743758850	374574	3758850	0.0237	0.0646	0.0883
3744043758855	374404	3758855	0.0237	0.0340	0.0577
3744093758855	374409	3758855	0.0238	0.0346	0.0583
3744143758855	374414	3758855	0.0238	0.0352	0.0590
3744193758855	374419	3758855	0.0239	0.0358	0.0597
3744243758855	374424	3758855	0.0239	0.0364	0.0603
3744293758855	374429	3758855	0.0239	0.0371	0.0610
3744343758855	374434	3758855	0.0240	0.0377	0.0617
3744393758855	374439	3758855	0.0240	0.0384	0.0624
3744443758855	374444	3758855	0.0240	0.0391	0.0631
3744493758855	374449	3758855	0.0240	0.0398	0.0638
3744543758855	374454	3758855	0.0240	0.0405	0.0646
3744593758855	374459	3758855	0.0240	0.0413	0.0653
3744643758855	374464	3758855	0.0240	0.0420	0.0661

IHS

Residential Health Risk Assessment Results Summary

Mitigated

RESIDENTIAL RECEPTORS ONLY

		MAX:	1.545
Unique Identifier	X (UTM)	Y (UTM)	Total Risk
3745143758840	374514	3758840	0.086
3745193758840	374519	3758840	0.087
3745243758840	374524	3758840	0.088
3745293758840	374529	3758840	0.089
3745343758840	374534	3758840	0.090
3745393758840	374539	3758840	0.091
3745443758840	374544	3758840	0.092
3745493758840	374549	3758840	0.093
3745543758840	374554	3758840	0.094
3745593758840	374559	3758840	0.095
3745643758840	374564	3758840	0.096
3745693758840	374569	3758840	0.097
3745743758840	374574	3758840	0.098
3744043758845	374404	3758845	0.063
3744093758845	374409	3758845	0.064
3744143758845	374414	3758845	0.065
3744193758845	374419	3758845	0.065
3744243758845	374424	3758845	0.066
3744293758845	374429	3758845	0.067
3744343758845	374434	3758845	0.067
3744393758845	374439	3758845	0.068
3744443758845	374444	3758845	0.069
3744493758845	374449	3758845	0.070
3744543758845	374454	3758845	0.071
3744593758845	374459	3758845	0.071
3744643758845	374464	3758845	0.072
3744693758845	374469	3758845	0.073
3744743758845	374474	3758845	0.074
3744793758845	374479	3758845	0.075
3744843758845	374484	3758845	0.076
3744893758845	374489	3758845	0.077
3744943758845	374494	3758845	0.078
3744993758845	374499	3758845	0.079
3745043758845	374504	3758845	0.080
3745093758845	374509	3758845	0.081
3745143758845	374514	3758845	0.081
3745193758845	374519	3758845	0.082
3745243758845	374524	3758845	0.083
3745293758845	374529	3758845	0.084
3745343758845	374534	3758845	0.085
3745393758845	374539	3758845	0.086
3745443758845	374544	3758845	0.087
3745493758845	374549	3758845	0.088
3745543758845	374554	3758845	0.089
3745593758845	374559	3758845	0.090
3745643758845	374564	3758845	0.091
3745693758845	374569	3758845	0.092
3745743758845	374574	3758845	0.093
3744043758850	374404	3758850	0.060
3744093758850	374409	3758850	0.061
3744143758850	374414	3758850	0.062
3744193758850	374419	3758850	0.062
3744243758850	374424	3758850	0.063
3744293758850	374429	3758850	0.064
3744343758850	374434	3758850	0.064
3744393758850	374439	3758850	0.065
3744443758850	374444	3758850	0.066
3744493758850	374449	3758850	0.067
3744543758850	374454	3758850	0.067
3744593758850	374459	3758850	0.068
3744643758850	374464	3758850	0.069
3744693758850	374469	3758850	0.070
3744743758850	374474	3758850	0.071
3744793758850	374479	3758850	0.072
3744843758850	374484	3758850	0.072
3744893758850	374489	3758850	0.073
3744943758850	374494	3758850	0.074
3744993758850	374499	3758850	0.075
3745043758850	374504	3758850	0.076
3745093758850	374509	3758850	0.077
3745143758850	374514	3758850	0.078
3745193758850	374519	3758850	0.079
3745243758850	374524	3758850	0.080
3745293758850	374529	3758850	0.080
3745343758850	374534	3758850	0.081
3745393758850	374539	3758850	0.082
3745443758850	374544	3758850	0.083
3745493758850	374549	3758850	0.084
3745543758850	374554	3758850	0.085
3745593758850	374559	3758850	0.086
3745643758850	374564	3758850	0.087
3745693758850	374569	3758850	0.087
3745743758850	374574	3758850	0.088
3744043758855	374404	3758855	0.058
3744093758855	374409	3758855	0.058
3744143758855	374414	3758855	0.059
3744193758855	374419	3758855	0.060
3744243758855	374424	3758855	0.060
3744293758855	374429	3758855	0.061
3744343758855	374434	3758855	0.062
3744393758855	374439	3758855	0.062
3744443758855	374444	3758855	0.063
3744493758855	374449	3758855	0.064
3744543758855	374454	3758855	0.065
3744593758855	374459	3758855	0.065
3744643758855	374464	3758855	0.066

FOR CHRONIC CALCS

MAX: 0.015

Overlapping Phases - Maximum GLC		
2025	2026	2027
0.00E+00	1.11E-03	4.14E-04
0.00E+00	1.13E-03	4.20E-04
0.00E+00	1.14E-03	4.26E-04
0.00E+00	1.15E-03	4.33E-04
0.00E+00	1.17E-03	4.39E-04
0.00E+00	1.18E-03	4.46E-04
0.00E+00	1.19E-03	4.52E-04
0.00E+00	1.20E-03	4.58E-04
0.00E+00	1.22E-03	4.65E-04
0.00E+00	1.23E-03	4.71E-04
0.00E+00	1.24E-03	4.77E-04
0.00E+00	1.25E-03	4.83E-04
0.00E+00	1.26E-03	4.89E-04
0.00E+00	8.28E-04	2.87E-04
0.00E+00	8.37E-04	2.91E-04
0.00E+00	8.47E-04	2.95E-04
0.00E+00	8.56E-04	3.00E-04
0.00E+00	8.65E-04	3.04E-04
0.00E+00	8.74E-04	3.08E-04
0.00E+00	8.84E-04	3.12E-04
0.00E+00	8.93E-04	3.17E-04
0.00E+00	9.03E-04	3.21E-04
0.00E+00	9.13E-04	3.26E-04
0.00E+00	9.24E-04	3.31E-04
0.00E+00	9.34E-04	3.36E-04
0.00E+00	9.45E-04	3.41E-04
0.00E+00	9.55E-04	3.46E-04
0.00E+00	9.66E-04	3.51E-04
0.00E+00	9.77E-04	3.56E-04
0.00E+00	9.88E-04	3.61E-04
0.00E+00	9.99E-04	3.67E-04
0.00E+00	1.01E-03	3.73E-04
0.00E+00	1.02E-03	3.78E-04
0.00E+00	1.03E-03	3.84E-04
0.00E+00	1.05E-03	3.90E-04
0.00E+00	1.06E-03	3.95E-04
0.00E+00	1.07E-03	4.01E-04
0.00E+00	1.08E-03	4.07E-04
0.00E+00	1.09E-03	4.13E-04
0.00E+00	1.11E-03	4.19E-04
0.00E+00	1.12E-03	4.25E-04
0.00E+00	1.13E-03	4.31E-04
0.00E+00	1.14E-03	4.37E-04
0.00E+00	1.15E-03	4.43E-04
0.00E+00	1.17E-03	4.49E-04
0.00E+00	1.18E-03	4.54E-04
0.00E+00	1.19E-03	4.60E-04
0.00E+00	1.20E-03	4.65E-04
0.00E+00	7.90E-04	2.76E-04
0.00E+00	7.98E-04	2.80E-04
0.00E+00	8.07E-04	2.84E-04
0.00E+00	8.16E-04	2.88E-04
0.00E+00	8.25E-04	2.92E-04
0.00E+00	8.34E-04	2.96E-04
0.00E+00	8.43E-04	3.00E-04
0.00E+00	8.52E-04	3.05E-04
0.00E+00	8.61E-04	3.09E-04
0.00E+00	8.71E-04	3.13E-04
0.00E+00	8.81E-04	3.18E-04
0.00E+00	8.90E-04	3.22E-04
0.00E+00	9.00E-04	3.27E-04
0.00E+00	9.10E-04	3.32E-04
0.00E+00	9.21E-04	3.37E-04
0.00E+00	9.31E-04	3.42E-04
0.00E+00	9.41E-04	3.47E-04
0.00E+00	9.52E-04	3.52E-04
0.00E+00	9.63E-04	3.57E-04
0.00E+00	9.74E-04	3.62E-04
0.00E+00	9.85E-04	3.68E-04
0.00E+00	9.96E-04	3.73E-04
0.00E+00	1.01E-03	3.79E-04
0.00E+00	1.02E-03	3.84E-04
0.00E+00	1.03E-03	3.90E-04
0.00E+00	1.04E-03	3.95E-04
0.00E+00	1.05E-03	4.01E-04
0.00E+00	1.06E-03	4.06E-04
0.00E+00	1.07E-03	4.12E-04
0.00E+00	1.09E-03	4.17E-04
0.00E+00	1.10E-03	4.23E-04
0.00E+00	1.11E-03	4.28E-04
0.00E+00	1.12E-03	4.33E-04
0.00E+00	1.13E-03	4.39E-04
0.00E+00	1.14E-03	4.44E-04
0.00E+00	7.54E-04	2.66E-04
0.00E+00	7.62E-04	2.70E-04
0.00E+00	7.71E-04	2.74E-04
0.00E+00	7.79E-04	2.77E-04
0.00E+00	7.88E-04	2.81E-04
0.00E+00	7.96E-04	2.85E-04
0.00E+00	8.05E-04	2.89E-04
0.00E+00	8.13E-04	2.93E-04
0.00E+00	8.22E-04	2.97E-04
0.00E+00	8.31E-04	3.01E-04
0.00E+00	8.41E-04	3.06E-04
0.00E+00	8.50E-04	3.10E-04
0.00E+00	8.59E-04	3.14E-04

IHS

Health Risk Assessment Results Summary

Mitigated

Residential Receptors MAX: 0.1346 1.5245 1.545

Unique Identifier	X (UTM)	Y (UTM)	Onroad	Offroad	Total Risk
3744693758855	374469	3758855	0.0240	0.0428	0.0668
3744743758855	374474	3758855	0.0240	0.0436	0.0676
3744793758855	374479	3758855	0.0240	0.0444	0.0684
3744843758855	374484	3758855	0.0240	0.0452	0.0692
3744893758855	374489	3758855	0.0239	0.0461	0.0700
3744943758855	374494	3758855	0.0239	0.0469	0.0708
3744993758855	374499	3758855	0.0239	0.0478	0.0717
3745043758855	374504	3758855	0.0238	0.0487	0.0725
3745093758855	374509	3758855	0.0238	0.0496	0.0734
3745143758855	374514	3758855	0.0237	0.0505	0.0742
3745193758855	374519	3758855	0.0236	0.0514	0.0751
3745243758855	374524	3758855	0.0235	0.0524	0.0759
3745293758855	374529	3758855	0.0234	0.0533	0.0767
3745343758855	374534	3758855	0.0233	0.0543	0.0776
3745393758855	374539	3758855	0.0232	0.0552	0.0784
3745443758855	374544	3758855	0.0231	0.0562	0.0793
3745493758855	374549	3758855	0.0230	0.0571	0.0801
3745543758855	374554	3758855	0.0229	0.0581	0.0809
3745593758855	374559	3758855	0.0227	0.0590	0.0818
3745643758855	374564	3758855	0.0226	0.0600	0.0826
3745693758855	374569	3758855	0.0225	0.0609	0.0834
3745743758855	374574	3758855	0.0223	0.0619	0.0841
3744043758860	374404	3758860	0.0222	0.0331	0.0553
3744093758860	374409	3758860	0.0223	0.0336	0.0559
3744143758860	374414	3758860	0.0223	0.0342	0.0565
3744193758860	374419	3758860	0.0224	0.0348	0.0572
3744243758860	374424	3758860	0.0224	0.0354	0.0578
3744293758860	374429	3758860	0.0225	0.0360	0.0585
3741163758436	374116	3758436	0.0029	0.0132	0.0162
3741263758436	374126	3758436	0.0030	0.0136	0.0166
3741363758436	374136	3758436	0.0030	0.0141	0.0171
3741463758436	374146	3758436	0.0031	0.0146	0.0176
3741563758436	374156	3758436	0.0031	0.0151	0.0182
3741663758436	374166	3758436	0.0031	0.0156	0.0187
3741763758436	374176	3758436	0.0031	0.0162	0.0193
3741963758436	374196	3758436	0.0032	0.0174	0.0206
3742063758436	374206	3758436	0.0032	0.0181	0.0213
3742163758436	374216	3758436	0.0032	0.0188	0.0220
3742263758436	374226	3758436	0.0032	0.0195	0.0228
3742363758436	374236	3758436	0.0033	0.0203	0.0236
3742463758436	374246	3758436	0.0033	0.0212	0.0245
3742563758436	374256	3758436	0.0033	0.0221	0.0254
3742663758436	374266	3758436	0.0033	0.0231	0.0264
3742763758436	374276	3758436	0.0033	0.0241	0.0274
3742863758436	374286	3758436	0.0033	0.0252	0.0285
3742963758436	374296	3758436	0.0033	0.0264	0.0298
3743063758436	374306	3758436	0.0033	0.0277	0.0311
3743163758436	374316	3758436	0.0033	0.0291	0.0325
3743263758436	374326	3758436	0.0033	0.0307	0.0340
3743363758436	374336	3758436	0.0033	0.0323	0.0356
3743463758436	374346	3758436	0.0033	0.0341	0.0374
3743563758436	374356	3758436	0.0033	0.0361	0.0394
3743663758438	374366	3758438	0.0033	0.0385	0.0419
3741163758446	374116	3758446	0.0031	0.0135	0.0166
3741263758446	374126	3758446	0.0031	0.0140	0.0171
3741363758446	374136	3758446	0.0032	0.0144	0.0176
3741463758446	374146	3758446	0.0032	0.0149	0.0181
3741563758446	374156	3758446	0.0032	0.0154	0.0187
3741663758446	374166	3758446	0.0033	0.0160	0.0193
3741763758446	374176	3758446	0.0033	0.0166	0.0199
3741963758446	374196	3758446	0.0034	0.0178	0.0212
3742063758446	374206	3758446	0.0034	0.0185	0.0219
3742163758446	374216	3758446	0.0034	0.0193	0.0227
3742263758446	374226	3758446	0.0034	0.0201	0.0235
3742363758446	374236	3758446	0.0034	0.0209	0.0243
3742463758446	374246	3758446	0.0035	0.0218	0.0252
3742563758446	374256	3758446	0.0035	0.0228	0.0262
3742663758446	374266	3758446	0.0035	0.0238	0.0273
3742763758446	374276	3758446	0.0035	0.0249	0.0284
3742863758446	374286	3758446	0.0035	0.0261	0.0295
3742963758446	374296	3758446	0.0035	0.0273	0.0308
3743063758446	374306	3758446	0.0035	0.0287	0.0322
3743163758446	374316	3758446	0.0035	0.0302	0.0337
3743263758446	374326	3758446	0.0035	0.0318	0.0353
3743363758446	374336	3758446	0.0035	0.0335	0.0370
3743463758446	374346	3758446	0.0035	0.0354	0.0389
3743563758446	374356	3758446	0.0035	0.0375	0.0410
3743663758446	374366	3758446	0.0035	0.0398	0.0433
3741163758456	374116	3758456	0.0033	0.0138	0.0171
3741263758456	374126	3758456	0.0033	0.0143	0.0176
3741363758456	374136	3758456	0.0033	0.0148	0.0181
3741463758456	374146	3758456	0.0034	0.0153	0.0187
3741563758456	374156	3758456	0.0034	0.0158	0.0192
3741663758456	374166	3758456	0.0035	0.0164	0.0198
3741763758456	374176	3758456	0.0035	0.0170	0.0205
3741963758456	374196	3758456	0.0035	0.0183	0.0219
3742063758456	374206	3758456	0.0036	0.0190	0.0226
3742163758456	374216	3758456	0.0036	0.0198	0.0234
3742263758456	374226	3758456	0.0036	0.0206	0.0242
3742363758456	374236	3758456	0.0036	0.0215	0.0251
3742463758456	374246	3758456	0.0036	0.0224	0.0261
3742563758456	374256	3758456	0.0037	0.0234	0.0271
3742663758456	374266	3758456	0.0037	0.0245	0.0282
3742763758456	374276	3758456	0.0037	0.0257	0.0293
3742863758456	374286	3758456	0.0037	0.0269	0.0306
3742963758456	374296	3758456	0.0037	0.0282	0.0319

IHS

Residential Health Risk Assessment Results Summary

Mitigated

RESIDENTIAL RECEPTORS ONLY MAX: 1.545

Unique Identifier	X (UTM)	Y (UTM)	Total Risk
3744693758855	374469	3758855	0.067
3744743758855	374474	3758855	0.068
3744793758855	374479	3758855	0.068
3744843758855	374484	3758855	0.069
3744893758855	374489	3758855	0.070
3744943758855	374494	3758855	0.071
3744993758855	374499	3758855	0.072
3745043758855	374504	3758855	0.073
3745093758855	374509	3758855	0.073
3745143758855	374514	3758855	0.074
3745193758855	374519	3758855	0.075
3745243758855	374524	3758855	0.076
3745293758855	374529	3758855	0.077
3745343758855	374534	3758855	0.078
3745393758855	374539	3758855	0.078
3745443758855	374544	3758855	0.079
3745493758855	374549	3758855	0.080
3745543758855	374554	3758855	0.081
3745593758855	374559	3758855	0.082
3745643758855	374564	3758855	0.083
3745693758855	374569	3758855	0.083
3745743758855	374574	3758855	0.084
3744043758860	374404	3758860	0.055
3744093758860	374409	3758860	0.056
3744143758860	374414	3758860	0.057
3744193758860	374419	3758860	0.057
3744243758860	374424	3758860	0.058
3744293758860	374429	3758860	0.058
3741163758436	374116	3758436	0.016
3741263758436	374126	3758436	0.017
3741363758436	374136	3758436	0.017
3741463758436	374146	3758436	0.018
3741563758436	374156	3758436	0.018
3741663758436	374166	3758436	0.019
3741763758436	374176	3758436	0.019
3741963758436	374196	3758436	0.021
3742063758436	374206	3758436	0.021
3742163758436	374216	3758436	0.022
3742263758436	374226	3758436	0.023
3742363758436	374236	3758436	0.024
3742463758436	374246	3758436	0.024
3742563758436	374256	3758436	0.025
3742663758436	374266	3758436	0.026
3742763758436	374276	3758436	0.027
3742863758436	374286	3758436	0.029
3742963758436	374296	3758436	0.030
3743063758436	374306	3758436	0.031
3743163758436	374316	3758436	0.032
3743263758436	374326	3758436	0.034
3743363758436	374336	3758436	0.036
3743463758436	374346	3758436	0.037
3743563758436	374356	3758436	0.039
3743663758438	374366	3758438	0.042
3741163758446	374116	3758446	0.017
3741263758446	374126	3758446	0.017
3741363758446	374136	3758446	0.018
3741463758446	374146	3758446	0.018
3741563758446	374156	3758446	0.019
3741663758446	374166	3758446	0.019
3741763758446	374176	3758446	0.020
3741963758446	374196	3758446	0.021
3742063758446	374206	3758446	0.022
3742163758446	374216	3758446	0.023
3742263758446	374226	3758446	0.023
3742363758446	374236	3758446	0.024
3742463758446	374246	3758446	0.025
3742563758446	374256	3758446	0.026
3742663758446	374266	3758446	0.027
3742763758446	374276	3758446	0.028
3742863758446	374286	3758446	0.030
3742963758446	374296	3758446	0.031
3743063758446	374306	3758446	0.032
3743163758446	374316	3758446	0.034
3743263758446	374326	3758446	0.035
3743363758446	374336	3758446	0.037
3743463758446	374346	3758446	0.039
3743563758446	374356	3758446	0.041
3743663758446	374366	3758446	0.043
3741163758456	374116	3758456	0.017
3741263758456	374126	3758456	0.018
3741363758456	374136	3758456	0.018
3741463758456	374146	3758456	0.019
3741563758456	374156	3758456	0.019
3741663758456	374166	3758456	0.020
3741763758456	374176	3758456	0.020
3741963758456	374196	3758456	0.022
3742063758456	374206	3758456	0.023
3742163758456	374216	3758456	0.023
3742263758456	374226	3758456	0.024
3742363758456	374236	3758456	0.025
3742463758456	374246	3758456	0.026
3742563758456	374256	3758456	0.027
3742663758456	374266	3758456	0.028
3742763758456	374276	3758456	0.029
3742863758456	374286	3758456	0.031
3742963758456	374296	3758456	0.032

FOR CHRONIC CALCS

MAX: 0.015

Overlapping Phases - Maximum GLC		
2025	2026	2027
0.00E+00	8.69E-04	3.19E-04
0.00E+00	8.79E-04	3.24E-04
0.00E+00	8.88E-04	3.28E-04
0.00E+00	8.98E-04	3.33E-04
0.00E+00	9.08E-04	3.38E-04
0.00E+00	9.19E-04	3.43E-04
0.00E+00	9.29E-04	3.48E-04
0.00E+00	9.39E-04	3.53E-04
0.00E+00	9.50E-04	3.58E-04
0.00E+00	9.60E-04	3.63E-04
0.00E+00	9.71E-04	3.68E-04
0.00E+00	9.81E-04	3.73E-04
0.00E+00	9.91E-04	3.78E-04
0.00E+00	1.00E-03	3.83E-04
0.00E+00	1.01E-03	3.88E-04
0.00E+00	1.02E-03	3.94E-04
0.00E+00	1.03E-03	3.99E-04
0.00E+00	1.04E-03	4.04E-04
0.00E+00	1.05E-03	4.09E-04
0.00E+00	1.06E-03	4.14E-04
0.00E+00	1.07E-03	4.19E-04
0.00E+00	1.08E-03	4.24E-04
0.00E+00	7.21E-04	2.57E-04
0.00E+00	7.29E-04	2.60E-04
0.00E+00	7.37E-04	2.64E-04
0.00E+00	7.45E-04	2.67E-04
0.00E+00	7.53E-04	2.71E-04
0.00E+00	7.61E-04	2.75E-04
0.00E+00	1.99E-04	8.76E-05
0.00E+00	2.05E-04	9.03E-05
0.00E+00	2.11E-04	9.32E-05
0.00E+00	2.17E-04	9.62E-05
0.00E+00	2.23E-04	9.94E-05
0.00E+00	2.30E-04	1.03E-04
0.00E+00	2.37E-04	1.06E-04
0.00E+00	2.53E-04	1.14E-04
0.00E+00	2.61E-04	1.18E-04
0.00E+00	2.70E-04	1.22E-04
0.00E+00	2.80E-04	1.27E-04
0.00E+00	2.90E-04	1.32E-04
0.00E+00	3.00E-04	1.37E-04
0.00E+00	3.11E-04	1.43E-04
0.00E+00	3.23E-04	1.49E-04
0.00E+00	3.36E-04	1.56E-04
0.00E+00	3.50E-04	1.62E-04
0.00E+00	3.65E-04	1.70E-04
0.00E+00	3.81E-04	1.78E-04
0.00E+00	3.99E-04	1.87E-04
0.00E+00	4.17E-04	1.96E-04
0.00E+00	4.38E-04	2.06E-04
0.00E+00	4.60E-04	2.18E-04
0.00E+00	4.84E-04	2.30E-04
0.00E+00	5.15E-04	2.45E-04
0.00E+00	2.05E-04	8.99E-05
0.00E+00	2.11E-04	9.27E-05
0.00E+00	2.17E-04	9.57E-05
0.00E+00	2.23E-04	9.88E-05
0.00E+00	2.30E-04	1.02E-04
0.00E+00	2.37E-04	1.06E-04
0.00E+00	2.45E-04	1.09E-04
0.00E+00	2.61E-04	1.17E-04
0.00E+00	2.70E-04	1.21E-04
0.00E+00	2.79E-04	1.26E-04
0.00E+00	2.89E-04	1.31E-04
0.00E+00	2.99E-04	1.36E-04
0.00E+00	3.10E-04	1.42E-04
0.00E+00	3.22E-04	1.48E-04
0.00E+00	3.35E-04	1.54E-04
0.00E+00	3.48E-04	1.61E-04
0.00E+00	3.63E-04	1.68E-04
0.00E+00	3.79E-04	1.76E-04
0.00E+00	3.96E-04	1.85E-04
0.00E+00	4.14E-04	1.94E-04
0.00E+00	4.34E-04	2.04E-04
0.00E+00	4.55E-04	2.15E-04
0.00E+00	4.79E-04	2.27E-04
0.00E+00	5.05E-04	2.40E-04
0.00E+00	5.33E-04	2.54E-04
0.00E+00	2.11E-04	9.22E-05
0.00E+00	2.17E-04	9.51E-05
0.00E+00	2.23E-04	9.82E-05
0.00E+00	2.30E-04	1.01E-04
0.00E+00	2.37E-04	1.05E-04
0.00E+00	2.44E-04	1.08E-04
0.00E+00	2.52E-04	1.12E-04
0.00E+00	2.69E-04	1.20E-04
0.00E+00	2.78E-04	1.25E-04
0.00E+00	2.88E-04	1.30E-04
0.00E+00	2.98E-04	1.35E-04
0.00E+00	3.09E-04	1.40E-04
0.00E+00	3.21E-04	1.46E-04
0.00E+00	3.33E-04	1.52E-04
0.00E+00	3.46E-04	1.59E-04
0.00E+00	3.61E-04	1.66E-04
0.00E+00	3.76E-04	1.74E-04
0.00E+00	3.93E-04	1.82E-04

IHS

Health Risk Assessment Results Summary

Mitigated

Residential Receptors MAX: 0.1346 1.5245 1.545

Unique Identifier	X (UTM)	Y (UTM)	Onroad	Offroad	Total Risk
3743063758456	374306	3758456	0.0037	0.0297	0.0334
3743163758456	374316	3758456	0.0037	0.0313	0.0350
3743263758456	374326	3758456	0.0037	0.0330	0.0367
3743363758456	374336	3758456	0.0037	0.0348	0.0385
3743463758456	374346	3758456	0.0037	0.0368	0.0405
3743563758456	374356	3758456	0.0037	0.0391	0.0428
3743663758456	374366	3758456	0.0037	0.0415	0.0452
3741163758466	374116	3758466	0.0034	0.0141	0.0176
3741263758466	374126	3758466	0.0035	0.0146	0.0181
3741363758466	374136	3758466	0.0035	0.0151	0.0186
3741463758466	374146	3758466	0.0036	0.0157	0.0192
3741563758466	374156	3758466	0.0036	0.0162	0.0198
3741663758466	374166	3758466	0.0036	0.0168	0.0204
3741763758466	374176	3758466	0.0037	0.0174	0.0211
3741963758466	374196	3758466	0.0037	0.0188	0.0225
3742063758466	374206	3758466	0.0038	0.0195	0.0233
3742163758466	374216	3758466	0.0038	0.0204	0.0242
3742263758466	374226	3758466	0.0038	0.0212	0.0250
3742363758466	374236	3758466	0.0038	0.0221	0.0260
3742463758466	374246	3758466	0.0039	0.0231	0.0270
3742563758466	374256	3758466	0.0039	0.0241	0.0280
3742663758466	374266	3758466	0.0039	0.0253	0.0291
3742763758466	374276	3758466	0.0039	0.0265	0.0304
3742863758466	374286	3758466	0.0039	0.0278	0.0317
3742963758466	374296	3758466	0.0039	0.0292	0.0331
3743063758466	374306	3758466	0.0039	0.0307	0.0346
3743163758466	374316	3758466	0.0039	0.0324	0.0363
3743263758466	374326	3758466	0.0039	0.0342	0.0381
3743363758466	374336	3758466	0.0039	0.0361	0.0400
3743463758466	374346	3758466	0.0039	0.0383	0.0422
3743563758466	374356	3758466	0.0039	0.0406	0.0445
3743633758466	374363	3758466	0.0039	0.0424	0.0463
3741163758476	374116	3758476	0.0036	0.0145	0.0181
3741263758476	374126	3758476	0.0037	0.0150	0.0186
3741363758476	374136	3758476	0.0037	0.0155	0.0192
3741463758476	374146	3758476	0.0038	0.0160	0.0198
3741563758476	374156	3758476	0.0038	0.0166	0.0204
3741663758476	374166	3758476	0.0039	0.0172	0.0211
3741763758476	374176	3758476	0.0039	0.0179	0.0218
3741963758476	374196	3758476	0.0040	0.0193	0.0232
3742063758476	374206	3758476	0.0040	0.0201	0.0241
3742163758476	374216	3758476	0.0040	0.0209	0.0249
3742263758476	374226	3758476	0.0040	0.0218	0.0258
3742363758476	374236	3758476	0.0041	0.0228	0.0268
3742463758476	374246	3758476	0.0041	0.0238	0.0279
3742563758476	374256	3758476	0.0041	0.0249	0.0290
3742663758476	374266	3758476	0.0041	0.0260	0.0302
3742763758476	374276	3758476	0.0041	0.0273	0.0314
3742863758476	374286	3758476	0.0041	0.0287	0.0328
3742963758476	374296	3758476	0.0041	0.0301	0.0343
3743063758476	374306	3758476	0.0041	0.0317	0.0359
3743163758476	374316	3758476	0.0041	0.0335	0.0376
3743263758476	374326	3758476	0.0041	0.0354	0.0395
3743363758476	374336	3758476	0.0041	0.0375	0.0416
3743463758476	374346	3758476	0.0041	0.0397	0.0439
3743563758475	374356	3758475	0.0041	0.0421	0.0462
3743633758475	374363	3758475	0.0041	0.0440	0.0481
3741163758486	374116	3758486	0.0038	0.0148	0.0186
3741263758486	374126	3758486	0.0039	0.0153	0.0192
3741363758486	374136	3758486	0.0039	0.0158	0.0198
3741463758486	374146	3758486	0.0040	0.0164	0.0204
3741563758486	374156	3758486	0.0040	0.0170	0.0210
3741663758486	374166	3758486	0.0041	0.0176	0.0217
3741763758486	374176	3758486	0.0041	0.0183	0.0224
3741963758486	374196	3758486	0.0042	0.0198	0.0240
3742063758486	374206	3758486	0.0042	0.0206	0.0248
3742163758486	374216	3758486	0.0043	0.0215	0.0257
3742263758486	374226	3758486	0.0043	0.0224	0.0267
3742363758486	374236	3758486	0.0043	0.0234	0.0277
3742463758486	374246	3758486	0.0043	0.0245	0.0288
3742563758486	374256	3758486	0.0043	0.0256	0.0299
3742663758486	374266	3758486	0.0044	0.0268	0.0312
3742763758486	374276	3758486	0.0044	0.0281	0.0325
3742863758486	374286	3758486	0.0044	0.0296	0.0339
3742963758486	374296	3758486	0.0044	0.0311	0.0355
3743063758486	374306	3758486	0.0044	0.0328	0.0372
3743163758486	374316	3758486	0.0044	0.0346	0.0390
3741163758496	374116	3758496	0.0041	0.0151	0.0192
3741263758496	374126	3758496	0.0041	0.0157	0.0198
3741363758496	374136	3758496	0.0042	0.0162	0.0204
3741463758496	374146	3758496	0.0042	0.0168	0.0210
3741563758496	374156	3758496	0.0043	0.0174	0.0217
3741663758496	374166	3758496	0.0043	0.0181	0.0224
3741763758496	374176	3758496	0.0044	0.0188	0.0232
3741963758496	374196	3758496	0.0044	0.0203	0.0248
3742063758496	374206	3758496	0.0045	0.0212	0.0256
3742163758496	374216	3758496	0.0045	0.0221	0.0266
3742263758496	374226	3758496	0.0045	0.0230	0.0276
3742363758496	374236	3758496	0.0046	0.0240	0.0286
3742463758496	374246	3758496	0.0046	0.0252	0.0298
3742563758496	374256	3758496	0.0046	0.0263	0.0310
3742663758496	374266	3758496	0.0046	0.0276	0.0322
3742763758496	374276	3758496	0.0046	0.0290	0.0336
3742863758496	374286	3758496	0.0047	0.0305	0.0351
3742963758496	374296	3758496	0.0047	0.0321	0.0368
3743063758496	374306	3758496	0.0047	0.0338	0.0385

IHS

Residential Health Risk Assessment Results Summary

Mitigated

RESIDENTIAL RECEPTORS ONLY MAX: 1.545

Unique Identifier	X (UTM)	Y (UTM)	Total Risk
3743063758456	374306	3758456	0.033
3743163758456	374316	3758456	0.035
3743263758456	374326	3758456	0.037
3743363758456	374336	3758456	0.039
3743463758456	374346	3758456	0.041
3743563758456	374356	3758456	0.043
3743663758456	374366	3758456	0.045
3741163758466	374116	3758466	0.018
3741263758466	374126	3758466	0.018
3741363758466	374136	3758466	0.019
3741463758466	374146	3758466	0.019
3741563758466	374156	3758466	0.020
3741663758466	374166	3758466	0.020
3741763758466	374176	3758466	0.021
3741963758466	374196	3758466	0.023
3742063758466	374206	3758466	0.023
3742163758466	374216	3758466	0.024
3742263758466	374226	3758466	0.025
3742363758466	374236	3758466	0.026
3742463758466	374246	3758466	0.027
3742563758466	374256	3758466	0.028
3742663758466	374266	3758466	0.029
3742763758466	374276	3758466	0.030
3742863758466	374286	3758466	0.032
3742963758466	374296	3758466	0.033
3743063758466	374306	3758466	0.035
3743163758466	374316	3758466	0.036
3743263758466	374326	3758466	0.038
3743363758466	374336	3758466	0.040
3743463758466	374346	3758466	0.042
3743563758466	374356	3758466	0.045
3743633758466	374363	3758466	0.046
3741163758476	374116	3758476	0.018
3741263758476	374126	3758476	0.019
3741363758476	374136	3758476	0.019
3741463758476	374146	3758476	0.020
3741563758476	374156	3758476	0.020
3741663758476	374166	3758476	0.021
3741763758476	374176	3758476	0.022
3741963758476	374196	3758476	0.023
3742063758476	374206	3758476	0.024
3742163758476	374216	3758476	0.025
3742263758476	374226	3758476	0.026
3742363758476	374236	3758476	0.027
3742463758476	374246	3758476	0.028
3742563758476	374256	3758476	0.029
3742663758476	374266	3758476	0.030
3742763758476	374276	3758476	0.031
3742863758476	374286	3758476	0.033
3742963758476	374296	3758476	0.034
3743063758476	374306	3758476	0.036
3743163758476	374316	3758476	0.038
3743263758476	374326	3758476	0.040
3743363758476	374336	3758476	0.042
3743463758476	374346	3758476	0.044
3743563758475	374356	3758475	0.046
3743633758475	374363	3758475	0.048
3741163758486	374116	3758486	0.019
3741263758486	374126	3758486	0.019
3741363758486	374136	3758486	0.020
3741463758486	374146	3758486	0.020
3741563758486	374156	3758486	0.021
3741663758486	374166	3758486	0.022
3741763758486	374176	3758486	0.022
3741963758486	374196	3758486	0.024
3742063758486	374206	3758486	0.025
3742163758486	374216	3758486	0.026
3742263758486	374226	3758486	0.027
3742363758486	374236	3758486	0.028
3742463758486	374246	3758486	0.029
3742563758486	374256	3758486	0.030
3742663758486	374266	3758486	0.031
3742763758486	374276	3758486	0.033
3742863758486	374286	3758486	0.034
3742963758486	374296	3758486	0.036
3743063758486	374306	3758486	0.037
3743163758486	374316	3758486	0.039
3741163758496	374116	3758496	0.019
3741263758496	374126	3758496	0.020
3741363758496	374136	3758496	0.020
3741463758496	374146	3758496	0.021
3741563758496	374156	3758496	0.022
3741663758496	374166	3758496	0.022
3741763758496	374176	3758496	0.023
3741963758496	374196	3758496	0.025
3742063758496	374206	3758496	0.026
3742163758496	374216	3758496	0.027
3742263758496	374226	3758496	0.028
3742363758496	374236	3758496	0.029
3742463758496	374246	3758496	0.030
3742563758496	374256	3758496	0.031
3742663758496	374266	3758496	0.032
3742763758496	374276	3758496	0.034
3742863758496	374286	3758496	0.035
3742963758496	374296	3758496	0.037
3743063758496	374306	3758496	0.039

FOR CHRONIC CALCS

MAX: 0.015

Overlapping Phases - Maximum GLC		
2025	2026	2027
0.00E+00	4.10E-04	1.91E-04
0.00E+00	4.30E-04	2.01E-04
0.00E+00	4.51E-04	2.12E-04
0.00E+00	4.74E-04	2.23E-04
0.00E+00	4.99E-04	2.36E-04
0.00E+00	5.27E-04	2.50E-04
0.00E+00	5.57E-04	2.65E-04
0.00E+00	2.17E-04	9.46E-05
0.00E+00	2.23E-04	9.77E-05
0.00E+00	2.30E-04	1.01E-04
0.00E+00	2.37E-04	1.04E-04
0.00E+00	2.44E-04	1.08E-04
0.00E+00	2.52E-04	1.11E-04
0.00E+00	2.60E-04	1.15E-04
0.00E+00	2.78E-04	1.24E-04
0.00E+00	2.87E-04	1.29E-04
0.00E+00	2.97E-04	1.34E-04
0.00E+00	3.08E-04	1.39E-04
0.00E+00	3.19E-04	1.45E-04
0.00E+00	3.32E-04	1.51E-04
0.00E+00	3.45E-04	1.57E-04
0.00E+00	3.58E-04	1.64E-04
0.00E+00	3.73E-04	1.72E-04
0.00E+00	3.90E-04	1.80E-04
0.00E+00	4.07E-04	1.89E-04
0.00E+00	4.26E-04	1.98E-04
0.00E+00	4.46E-04	2.08E-04
0.00E+00	4.69E-04	2.20E-04
0.00E+00	4.93E-04	2.32E-04
0.00E+00	5.20E-04	2.45E-04
0.00E+00	5.49E-04	2.60E-04
0.00E+00	5.71E-04	2.71E-04
0.00E+00	2.23E-04	9.71E-05
0.00E+00	2.30E-04	1.00E-04
0.00E+00	2.37E-04	1.04E-04
0.00E+00	2.44E-04	1.07E-04
0.00E+00	2.52E-04	1.11E-04
0.00E+00	2.60E-04	1.15E-04
0.00E+00	2.68E-04	1.19E-04
0.00E+00	2.87E-04	1.28E-04
0.00E+00	2.96E-04	1.32E-04
0.00E+00	3.07E-04	1.38E-04
0.00E+00	3.18E-04	1.43E-04
0.00E+00	3.30E-04	1.49E-04
0.00E+00	3.43E-04	1.56E-04
0.00E+00	3.56E-04	1.62E-04
0.00E+00	3.71E-04	1.70E-04
0.00E+00	3.87E-04	1.77E-04
0.00E+00	4.04E-04	1.86E-04
0.00E+00	4.22E-04	1.95E-04
0.00E+00	4.42E-04	2.05E-04
0.00E+00	4.63E-04	2.16E-04
0.00E+00	4.87E-04	2.28E-04
0.00E+00	5.12E-04	2.41E-04
0.00E+00	5.40E-04	2.55E-04
0.00E+00	5.69E-04	2.70E-04
0.00E+00	5.93E-04	2.81E-04
0.00E+00	2.30E-04	9.97E-05
0.00E+00	2.37E-04	1.03E-04
0.00E+00	2.45E-04	1.06E-04
0.00E+00	2.52E-04	1.10E-04
0.00E+00	2.60E-04	1.14E-04
0.00E+00	2.68E-04	1.18E-04
0.00E+00	2.77E-04	1.22E-04
0.00E+00	2.96E-04	1.31E-04
0.00E+00	3.06E-04	1.36E-04
0.00E+00	3.17E-04	1.42E-04
0.00E+00	3.29E-04	1.48E-04
0.00E+00	3.41E-04	1.54E-04
0.00E+00	3.55E-04	1.60E-04
0.00E+00	3.69E-04	1.67E-04
0.00E+00	3.84E-04	1.75E-04
0.00E+00	4.00E-04	1.83E-04
0.00E+00	4.18E-04	1.92E-04
0.00E+00	4.37E-04	2.02E-04
0.00E+00	4.58E-04	2.12E-04
0.00E+00	4.80E-04	2.23E-04
0.00E+00	2.38E-04	1.02E-04
0.00E+00	2.45E-04	1.06E-04
0.00E+00	2.52E-04	1.09E-04
0.00E+00	2.60E-04	1.13E-04
0.00E+00	2.68E-04	1.17E-04
0.00E+00	2.77E-04	1.21E-04
0.00E+00	2.86E-04	1.26E-04
0.00E+00	3.06E-04	1.35E-04
0.00E+00	3.16E-04	1.40E-04
0.00E+00	3.28E-04	1.46E-04
0.00E+00	3.40E-04	1.52E-04
0.00E+00	3.53E-04	1.58E-04
0.00E+00	3.67E-04	1.65E-04
0.00E+00	3.81E-04	1.73E-04
0.00E+00	3.97E-04	1.81E-04
0.00E+00	4.14E-04	1.89E-04
0.00E+00	4.32E-04	1.98E-04
0.00E+00	4.52E-04	2.08E-04
0.00E+00	4.74E-04	2.19E-04

IHS

Health Risk Assessment Results Summary

Mitigated

Residential Receptors

		MAX:	0.1346	1.5245	1.545
Unique Identifier	X (UTM)	Y (UTM)	Onroad	Offroad	Total Risk
3743163758496	374316	3758496	0.0047	0.0357	0.0404
3741163758506	374116	3758506	0.0043	0.0155	0.0198
3741263758506	374126	3758506	0.0044	0.0160	0.0204
3741363758506	374136	3758506	0.0044	0.0166	0.0210
3741463758506	374146	3758506	0.0045	0.0172	0.0217
3741563758506	374156	3758506	0.0046	0.0178	0.0224
3741663758506	374166	3758506	0.0046	0.0185	0.0231
3741763758506	374176	3758506	0.0047	0.0192	0.0239
3741963758506	374196	3758506	0.0047	0.0208	0.0256
3742063758506	374206	3758506	0.0048	0.0217	0.0265
3742163758506	374216	3758506	0.0048	0.0226	0.0274
3742263758506	374226	3758506	0.0048	0.0236	0.0285
3742363758506	374236	3758506	0.0049	0.0247	0.0296
3742463758506	374246	3758506	0.0049	0.0258	0.0307
3742563758506	374256	3758506	0.0049	0.0271	0.0320
3742663758506	374266	3758506	0.0049	0.0284	0.0333
3742763758506	374276	3758506	0.0049	0.0298	0.0348
3742863758506	374286	3758506	0.0050	0.0314	0.0363
3742963758506	374296	3758506	0.0050	0.0330	0.0380
3743063758506	374306	3758506	0.0050	0.0349	0.0398
3743163758506	374316	3758506	0.0050	0.0369	0.0418
3741163758516	374116	3758516	0.0046	0.0158	0.0204
3741263758516	374126	3758516	0.0047	0.0164	0.0211
3741363758516	374136	3758516	0.0047	0.0170	0.0217
3741463758516	374146	3758516	0.0048	0.0176	0.0224
3741563758516	374156	3758516	0.0049	0.0183	0.0231
3741663758516	374166	3758516	0.0049	0.0190	0.0239
3741763758516	374176	3758516	0.0050	0.0197	0.0247
3741963758516	374196	3758516	0.0051	0.0213	0.0264
3742063758516	374206	3758516	0.0051	0.0222	0.0273
3742163758516	374216	3758516	0.0051	0.0232	0.0283
3742263758516	374226	3758516	0.0052	0.0242	0.0294
3742363758516	374236	3758516	0.0052	0.0253	0.0305
3742463758516	374246	3758516	0.0052	0.0265	0.0317
3742563758516	374256	3758516	0.0052	0.0278	0.0330
3742663758516	374266	3758516	0.0053	0.0292	0.0344
3742763758516	374276	3758516	0.0053	0.0307	0.0359
3742863758516	374286	3758516	0.0053	0.0323	0.0376
3742963758516	374296	3758516	0.0053	0.0340	0.0393
3743063758516	374306	3758516	0.0053	0.0359	0.0412
3743163758516	374316	3758516	0.0053	0.0380	0.0433
3741163758526	374116	3758526	0.0049	0.0162	0.0211
3741263758526	374126	3758526	0.0050	0.0167	0.0217
3741363758526	374136	3758526	0.0051	0.0173	0.0224
3741463758526	374146	3758526	0.0051	0.0180	0.0231
3741563758526	374156	3758526	0.0052	0.0187	0.0239
3741663758526	374166	3758526	0.0052	0.0194	0.0246
3741763758526	374176	3758526	0.0053	0.0202	0.0255
3741963758526	374196	3758526	0.0054	0.0218	0.0272
3742063758526	374206	3758526	0.0054	0.0228	0.0282
3742163758526	374216	3758526	0.0055	0.0238	0.0293
3742263758526	374226	3758526	0.0055	0.0248	0.0304
3742363758526	374236	3758526	0.0056	0.0260	0.0315
3742463758526	374246	3758526	0.0056	0.0272	0.0328
3742563758526	374256	3758526	0.0056	0.0285	0.0341
3742663758526	374266	3758526	0.0056	0.0299	0.0356
3741163758536	374116	3758536	0.0053	0.0165	0.0218
3741263758536	374126	3758536	0.0053	0.0171	0.0224
3741363758536	374136	3758536	0.0054	0.0177	0.0231
3741463758536	374146	3758536	0.0055	0.0184	0.0239
3741563758536	374156	3758536	0.0056	0.0191	0.0246
3741663758536	374166	3758536	0.0056	0.0198	0.0254
3741763758536	374176	3758536	0.0057	0.0206	0.0263
3741963758536	374196	3758536	0.0058	0.0223	0.0281
3742063758536	374206	3758536	0.0058	0.0233	0.0291
3742163758536	374216	3758536	0.0059	0.0243	0.0302
3742263758536	374226	3758536	0.0059	0.0254	0.0313
3742363758536	374236	3758536	0.0060	0.0266	0.0326
3742463758536	374246	3758536	0.0060	0.0278	0.0338
3742563758536	374256	3758536	0.0060	0.0292	0.0352
3741163758546	374116	3758546	0.0057	0.0168	0.0225
3741263758546	374126	3758546	0.0057	0.0174	0.0232
3741363758546	374136	3758546	0.0058	0.0181	0.0239
3741463758546	374146	3758546	0.0059	0.0188	0.0247
3741563758546	374156	3758546	0.0060	0.0195	0.0255
3741663758546	374166	3758546	0.0061	0.0202	0.0263
3741763758546	374176	3758546	0.0061	0.0210	0.0272
3741963758546	374196	3758546	0.0062	0.0228	0.0291
3742063758546	374206	3758546	0.0063	0.0238	0.0301
3742163758546	374216	3758546	0.0063	0.0249	0.0312
3742263758546	374226	3758546	0.0064	0.0260	0.0324
3742363758546	374236	3758546	0.0064	0.0272	0.0336
3742463758546	374246	3758546	0.0065	0.0285	0.0350
3742563758546	374256	3758546	0.0065	0.0299	0.0364
3742663758546	374266	3758546	0.0065	0.0314	0.0379
3742763758546	374276	3758546	0.0065	0.0330	0.0396
3742863758546	374286	3758546	0.0066	0.0348	0.0413
3742963758546	374296	3758546	0.0066	0.0367	0.0433
3743063758546	374306	3758546	0.0066	0.0388	0.0454
3743163758546	374316	3758546	0.0066	0.0410	0.0476
3743263758546	374326	3758546	0.0066	0.0435	0.0501
3743363758546	374336	3758546	0.0066	0.0462	0.0528
3743463758546	374346	3758546	0.0066	0.0492	0.0558
3743563758546	374356	3758546	0.0066	0.0525	0.0591
3743663758546	374366	3758546	0.0066	0.0562	0.0628
3743733758546	374373	3758546	0.0066	0.0590	0.0656

IHS

Residential Health Risk Assessment Results Summary

Mitigated

RESIDENTIAL RECEPTORS ONLY

		MAX:	1.545
Unique Identifier	X (UTM)	Y (UTM)	Total Risk
3743163758496	374316	3758496	0.040
3741163758506	374116	3758506	0.020
3741263758506	374126	3758506	0.020
3741363758506	374136	3758506	0.021
3741463758506	374146	3758506	0.022
3741563758506	374156	3758506	0.022
3741663758506	374166	3758506	0.023
3741763758506	374176	3758506	0.024
3741963758506	374196	3758506	0.026
3742063758506	374206	3758506	0.026
3742163758506	374216	3758506	0.027
3742263758506	374226	3758506	0.028
3742363758506	374236	3758506	0.030
3742463758506	374246	3758506	0.031
3742563758506	374256	3758506	0.032
3742663758506	374266	3758506	0.033
3742763758506	374276	3758506	0.035
3742863758506	374286	3758506	0.036
3742963758506	374296	3758506	0.038
3743063758506	374306	3758506	0.040
3743163758506	374316	3758506	0.042
3741163758516	374116	3758516	0.020
3741263758516	374126	3758516	0.021
3741363758516	374136	3758516	0.022
3741463758516	374146	3758516	0.022
3741563758516	374156	3758516	0.023
3741663758516	374166	3758516	0.024
3741763758516	374176	3758516	0.025
3741963758516	374196	3758516	0.026
3742063758516	374206	3758516	0.027
3742163758516	374216	3758516	0.028
3742263758516	374226	3758516	0.029
3742363758516	374236	3758516	0.031
3742463758516	374246	3758516	0.032
3742563758516	374256	3758516	0.033
3742663758516	374266	3758516	0.034
3742763758516	374276	3758516	0.036
3742863758516	374286	3758516	0.038
3742963758516	374296	3758516	0.039
3743063758516	374306	3758516	0.041
3743163758516	374316	3758516	0.043
3741163758526	374116	3758526	0.021
3741263758526	374126	3758526	0.022
3741363758526	374136	3758526	0.022
3741463758526	374146	3758526	0.023
3741563758526	374156	3758526	0.024
3741663758526	374166	3758526	0.025
3741763758526	374176	3758526	0.025
3741963758526	374196	3758526	0.027
3742063758526	374206	3758526	0.028
3742163758526	374216	3758526	0.029
3742263758526	374226	3758526	0.030
3742363758526	374236	3758526	0.032
3742463758526	374246	3758526	0.033
3742563758526	374256	3758526	0.034
3742663758526	374266	3758526	0.036
3741163758536	374116	3758536	0.022
3741263758536	374126	3758536	0.022
3741363758536	374136	3758536	0.023
3741463758536	374146	3758536	0.024
3741563758536	374156	3758536	0.025
3741663758536	374166	3758536	0.025
3741763758536	374176	3758536	0.026
3741963758536	374196	3758536	0.028
3742063758536	374206	3758536	0.029
3742163758536	374216	3758536	0.030
3742263758536	374226	3758536	0.031
3742363758536	374236	3758536	0.033
3742463758536	374246	3758536	0.034
3742563758536	374256	3758536	0.035
3741163758546	374116	3758546	0.022
3741263758546	374126	3758546	0.023
3741363758546	374136	3758546	0.024
3741463758546	374146	3758546	0.025
3741563758546	374156	3758546	0.025
3741663758546	374166	3758546	0.026
3741763758546	374176	3758546	0.027
3741963758546	374196	3758546	0.029
3742063758546	374206	3758546	0.030
3742163758546	374216	3758546	0.031
3742263758546	374226	3758546	0.032
3742363758546	374236	3758546	0.034
3742463758546	374246	3758546	0.035
3742563758546	374256	3758546	0.036
3742663758546	374266	3758546	0.038
3742763758546	374276	3758546	0.040
3742863758546	374286	3758546	0.041
3742963758546	374296	3758546	0.043
3743063758546	374306	3758546	0.045
3743163758546	374316	3758546	0.048
3743263758546	374326	3758546	0.050
3743363758546	374336	3758546	0.053
3743463758546	374346	3758546	0.056
3743563758546	374356	3758546	0.059
3743663758546	374366	3758546	0.063
3743733758546	374373	3758546	0.066

FOR CHRONIC CALCS

MAX:	0.015		
Overlapping Phases - Maximum GLC			
2025	2026	2027	
0.00E+00	4.97E-04	2.31E-04	
0.00E+00	2.45E-04	1.05E-04	
0.00E+00	2.53E-04	1.09E-04	
0.00E+00	2.60E-04	1.12E-04	
0.00E+00	2.69E-04	1.16E-04	
0.00E+00	2.77E-04	1.20E-04	
0.00E+00	2.86E-04	1.25E-04	
0.00E+00	2.95E-04	1.29E-04	
0.00E+00	3.16E-04	1.39E-04	
0.00E+00	3.27E-04	1.44E-04	
0.00E+00	3.38E-04	1.50E-04	
0.00E+00	3.51E-04	1.56E-04	
0.00E+00	3.64E-04	1.63E-04	
0.00E+00	3.79E-04	1.70E-04	
0.00E+00	3.94E-04	1.78E-04	
0.00E+00	4.10E-04	1.86E-04	
0.00E+00	4.28E-04	1.95E-04	
0.00E+00	4.47E-04	2.05E-04	
0.00E+00	4.68E-04	2.15E-04	
0.00E+00	4.90E-04	2.26E-04	
0.00E+00	5.15E-04	2.39E-04	
0.00E+00	2.53E-04	1.08E-04	
0.00E+00	2.61E-04	1.12E-04	
0.00E+00	2.69E-04	1.15E-04	
0.00E+00	2.77E-04	1.19E-04	
0.00E+00	2.86E-04	1.24E-04	
0.00E+00	2.95E-04	1.28E-04	
0.00E+00	3.05E-04	1.33E-04	
0.00E+00	3.26E-04	1.43E-04	
0.00E+00	3.38E-04	1.49E-04	
0.00E+00	3.50E-04	1.55E-04	
0.00E+00	3.63E-04	1.61E-04	
0.00E+00	3.76E-04	1.68E-04	
0.00E+00	3.91E-04	1.75E-04	
0.00E+00	4.07E-04	1.83E-04	
0.00E+00	4.24E-04	1.92E-04	
0.00E+00	4.42E-04	2.01E-04	
0.00E+00	4.62E-04	2.11E-04	
0.00E+00	4.84E-04	2.22E-04	
0.00E+00	5.07E-04	2.33E-04	
0.00E+00	5.32E-04	2.46E-04	
0.00E+00	2.62E-04	1.11E-04	
0.00E+00	2.70E-04	1.15E-04	
0.00E+00	2.78E-04	1.19E-04	
0.00E+00	2.87E-04	1.23E-04	
0.00E+00	2.96E-04	1.27E-04	
0.00E+00	3.05E-04	1.32E-04	
0.00E+00	3.15E-04	1.36E-04	
0.00E+00	3.37E-04	1.47E-04	
0.00E+00	3.49E-04	1.53E-04	
0.00E+00	3.61E-04	1.59E-04	
0.00E+00	3.75E-04	1.66E-04	
0.00E+00	3.89E-04	1.73E-04	
0.00E+00	4.04E-04	1.80E-04	
0.00E+00	4.20E-04	1.88E-04	
0.00E+00	4.38E-04	1.97E-04	
0.00E+00	2.71E-04	1.14E-04	
0.00E+00	2.79E-04	1.18E-04	
0.00E+00	2.87E-04	1.22E-04	
0.00E+00	2.96E-04	1.26E-04	
0.00E+00	3.06E-04	1.30E-04	
0.00E+00	3.16E-04	1.35E-04	
0.00E+00	3.26E-04	1.40E-04	
0.00E+00	3.48E-04	1.51E-04	
0.00E+00	3.60E-04	1.57E-04	
0.00E+00	3.73E-04	1.63E-04	
0.00E+00	3.87E-04	1.70E-04	
0.00E+00	4.02E-04	1.77E-04	
0.00E+00	4.17E-04	1.85E-04	
0.00E+00	4.34E-04	1.94E-04	
0.00E+00	2.80E-04	1.17E-04	
0.00E+00	2.88E-04	1.21E-04	
0.00E+00	2.97E-04	1.25E-04	
0.00E+00	3.07E-04	1.29E-04	
0.00E+00	3.16E-04	1.34E-04	
0.00E+00	3.26E-04	1.39E-04	
0.00E+00	3.37E-04	1.44E-04	
0.00E+00	3.60E-04	1.55E-04	
0.00E+00	3.73E-04	1.61E-04	
0.00E+00	3.86E-04	1.68E-04	
0.00E+00	4.00E-04	1.75E-04	
0.00E+00	4.15E-04	1.82E-04	
0.00E+00	4.31E-04	1.90E-04	
0.00E+00	4.49E-04	1.99E-04	
0.00E+00	4.67E-04	2.08E-04	
0.00E+00	4.87E-04	2.18E-04	
0.00E+00	5.09E-04	2.29E-04	
0.00E+00	5.32E-04	2.41E-04	
0.00E+00	5.57E-04	2.54E-04	
0.00E+00	5.85E-04	2.68E-04	
0.00E+00	6.15E-04	2.83E-04	
0.00E+00	6.48E-04	3.00E-04	
0.00E+00	6.85E-04	3.19E-04	
0.00E+00	7.25E-04	3.39E-04	
0.00E+00	7.70E-04	3.62E-04	
0.00E+00	8.04E-04	3.80E-04	

IHS

Health Risk Assessment Results Summary

Mitigated

Residential Receptors

		MAX:	0.1346	1.5245	1.545
Unique Identifier	X (UTM)	Y (UTM)	Onroad	Offroad	Total Risk
3741163758556	374116	3758556	0.0061	0.0171	0.0232
3741263758556	374126	3758556	0.0062	0.0178	0.0240
3741363758556	374136	3758556	0.0063	0.0184	0.0247
3741463758556	374146	3758556	0.0064	0.0191	0.0255
3741563758556	374156	3758556	0.0065	0.0199	0.0263
3741663758556	374166	3758556	0.0065	0.0206	0.0272
3741763758556	374176	3758556	0.0066	0.0215	0.0281
3741963758556	374196	3758556	0.0067	0.0233	0.0300
3742063758556	374206	3758556	0.0068	0.0243	0.0311
3742163758556	374216	3758556	0.0068	0.0254	0.0322
3742263758556	374226	3758556	0.0069	0.0265	0.0334
3742363758556	374236	3758556	0.0069	0.0278	0.0347
3742463758556	374246	3758556	0.0070	0.0291	0.0361
3742563758556	374256	3758556	0.0070	0.0305	0.0375
3742663758556	374266	3758556	0.0070	0.0321	0.0391
3742763758556	374276	3758556	0.0071	0.0337	0.0408
3742863758556	374286	3758556	0.0071	0.0355	0.0426
3742963758556	374296	3758556	0.0071	0.0375	0.0446
3743063758556	374306	3758556	0.0071	0.0396	0.0468
3743163758556	374316	3758556	0.0071	0.0420	0.0491
3743263758556	374326	3758556	0.0071	0.0445	0.0516
3743363758556	374336	3758556	0.0072	0.0473	0.0544
3743463758556	374346	3758556	0.0072	0.0504	0.0575
3743563758556	374356	3758556	0.0071	0.0537	0.0609
3743663758556	374366	3758556	0.0071	0.0575	0.0647
3743733758556	374373	3758556	0.0071	0.0604	0.0675
3741163758566	374116	3758566	0.0066	0.0175	0.0240
3741263758566	374126	3758566	0.0067	0.0181	0.0248
3741363758566	374136	3758566	0.0068	0.0188	0.0256
3741463758566	374146	3758566	0.0069	0.0195	0.0264
3741563758566	374156	3758566	0.0070	0.0202	0.0272
3741663758566	374166	3758566	0.0071	0.0210	0.0281
3741763758566	374176	3758566	0.0071	0.0219	0.0290
3741963758566	374196	3758566	0.0073	0.0237	0.0310
3742063758566	374206	3758566	0.0074	0.0248	0.0321
3742163758566	374216	3758566	0.0074	0.0259	0.0333
3742263758566	374226	3758566	0.0075	0.0271	0.0345
3742363758566	374236	3758566	0.0075	0.0283	0.0358
3742463758566	374246	3758566	0.0076	0.0297	0.0372
3742563758566	374256	3758566	0.0076	0.0311	0.0387
3742663758566	374266	3758566	0.0076	0.0327	0.0403
3742763758566	374276	3758566	0.0077	0.0344	0.0421
3742863758566	374286	3758566	0.0077	0.0363	0.0439
3742963758566	374296	3758566	0.0077	0.0383	0.0460
3743063758566	374306	3758566	0.0077	0.0404	0.0482
3743163758566	374316	3758566	0.0077	0.0428	0.0505
3743263758566	374326	3758566	0.0078	0.0454	0.0532
3743363758566	374336	3758566	0.0078	0.0482	0.0560
3743463758566	374346	3758566	0.0078	0.0514	0.0591
3743563758566	374356	3758566	0.0078	0.0548	0.0626
3743663758566	374366	3758566	0.0078	0.0587	0.0664
3743723758566	374372	3758566	0.0077	0.0612	0.0689
3741163758576	374116	3758576	0.0072	0.0177	0.0249
3741263758576	374126	3758576	0.0073	0.0184	0.0257
3741363758576	374136	3758576	0.0074	0.0191	0.0265
3741463758576	374146	3758576	0.0075	0.0198	0.0273
3741563758576	374156	3758576	0.0076	0.0206	0.0282
3741663758576	374166	3758576	0.0077	0.0214	0.0291
3741763758576	374176	3758576	0.0078	0.0222	0.0300
3741963758576	374196	3758576	0.0079	0.0242	0.0321
3742063758576	374206	3758576	0.0080	0.0252	0.0332
3742163758576	374216	3758576	0.0081	0.0263	0.0344
3742263758576	374226	3758576	0.0081	0.0275	0.0357
3742363758576	374236	3758576	0.0082	0.0288	0.0370
3742463758576	374246	3758576	0.0082	0.0302	0.0384
3742563758576	374256	3758576	0.0083	0.0317	0.0400
3742663758576	374266	3758576	0.0083	0.0333	0.0416
3742763758576	374276	3758576	0.0083	0.0350	0.0434
3742863758576	374286	3758576	0.0084	0.0369	0.0453
3742963758576	374296	3758576	0.0084	0.0389	0.0473
3743063758576	374306	3758576	0.0084	0.0411	0.0496
3743163758576	374316	3758576	0.0084	0.0436	0.0520
3743263758576	374326	3758576	0.0085	0.0462	0.0547
3743363758576	374336	3758576	0.0085	0.0491	0.0576
3743463758576	374346	3758576	0.0085	0.0523	0.0607
3743563758576	374356	3758576	0.0085	0.0558	0.0642
3743663758576	374366	3758576	0.0085	0.0597	0.0681
3741163758586	374116	3758586	0.0078	0.0180	0.0258
3741263758586	374126	3758586	0.0080	0.0187	0.0266
3741363758586	374136	3758586	0.0081	0.0194	0.0275
3741463758586	374146	3758586	0.0082	0.0201	0.0283
3741563758586	374156	3758586	0.0083	0.0209	0.0292
3741663758586	374166	3758586	0.0084	0.0217	0.0301
3741763758586	374176	3758586	0.0085	0.0226	0.0311
3741963758586	374196	3758586	0.0087	0.0245	0.0332
3742063758586	374206	3758586	0.0088	0.0256	0.0344
3742163758586	374216	3758586	0.0088	0.0268	0.0356
3742263758586	374226	3758586	0.0089	0.0280	0.0369
3742363758586	374236	3758586	0.0089	0.0293	0.0382
3742463758586	374246	3758586	0.0090	0.0307	0.0397
3742563758586	374256	3758586	0.0090	0.0322	0.0412
3742663758586	374266	3758586	0.0091	0.0338	0.0429
3742763758586	374276	3758586	0.0091	0.0356	0.0447
3742863758586	374286	3758586	0.0092	0.0375	0.0467
3742963758586	374296	3758586	0.0092	0.0395	0.0487
3743063758586	374306	3758586	0.0092	0.0418	0.0510

IHS

Residential Health Risk Assessment Results Summary

Mitigated

RESIDENTIAL RECEPTORS ONLY

		MAX:	1.545
Unique Identifier	X (UTM)	Y (UTM)	Total Risk
3741163758556	374116	3758556	0.023
3741263758556	374126	3758556	0.024
3741363758556	374136	3758556	0.025
3741463758556	374146	3758556	0.025
3741563758556	374156	3758556	0.026
3741663758556	374166	3758556	0.027
3741763758556	374176	3758556	0.028
3741963758556	374196	3758556	0.030
3742063758556	374206	3758556	0.031
3742163758556	374216	3758556	0.032
3742263758556	374226	3758556	0.033
3742363758556	374236	3758556	0.035
3742463758556	374246	3758556	0.036
3742563758556	374256	3758556	0.038
3742663758556	374266	3758556	0.039
3742763758556	374276	3758556	0.041
3742863758556	374286	3758556	0.043
3742963758556	374296	3758556	0.045
3743063758556	374306	3758556	0.047
3743163758556	374316	3758556	0.049
3743263758556	374326	3758556	0.052
3743363758556	374336	3758556	0.054
3743463758556	374346	3758556	0.058
3743563758556	374356	3758556	0.061
3743663758556	374366	3758556	0.065
3743733758556	374373	3758556	0.068
3741163758566	374116	3758566	0.024
3741263758566	374126	3758566	0.025
3741363758566	374136	3758566	0.026
3741463758566	374146	3758566	0.026
3741563758566	374156	3758566	0.027
3741663758566	374166	3758566	0.028
3741763758566	374176	3758566	0.029
3741963758566	374196	3758566	0.031
3742063758566	374206	3758566	0.032
3742163758566	374216	3758566	0.033
3742263758566	374226	3758566	0.035
3742363758566	374236	3758566	0.036
3742463758566	374246	3758566	0.037
3742563758566	374256	3758566	0.039
3742663758566	374266	3758566	0.040
3742763758566	374276	3758566	0.042
3742863758566	374286	3758566	0.044
3742963758566	374296	3758566	0.046
3743063758566	374306	3758566	0.048
3743163758566	374316	3758566	0.051
3743263758566	374326	3758566	0.053
3743363758566	374336	3758566	0.056
3743463758566	374346	3758566	0.059
3743563758566	374356	3758566	0.063
3743663758566	374366	3758566	0.066
3743723758566	374372	3758566	0.069
3741163758576	374116	3758576	0.025
3741263758576	374126	3758576	0.026
3741363758576	374136	3758576	0.026
3741463758576	374146	3758576	0.027
3741563758576	374156	3758576	0.028
3741663758576	374166	3758576	0.029
3741763758576	374176	3758576	0.030
3741963758576	374196	3758576	0.032
3742063758576	374206	3758576	0.033
3742163758576	374216	3758576	0.034
3742263758576	374226	3758576	0.036
3742363758576	374236	3758576	0.037
3742463758576	374246	3758576	0.038
3742563758576	374256	3758576	0.040
3742663758576	374266	3758576	0.042
3742763758576	374276	3758576	0.043
3742863758576	374286	3758576	0.045
3742963758576	374296	3758576	0.047
3743063758576	374306	3758576	0.050
3743163758576	374316	3758576	0.052
3743263758576	374326	3758576	0.055
3743363758576	374336	3758576	0.058
3743463758576	374346	3758576	0.061
3743563758576	374356	3758576	0.064
3743663758576	374366	3758576	0.068
3741163758586	374116	3758586	0.026
3741263758586	374126	3758586	0.027
3741363758586	374136	3758586	0.027
3741463758586	374146	3758586	0.028
3741563758586	374156	3758586	0.029
3741663758586	374166	3758586	0.030
3741763758586	374176	3758586	0.031
3741963758586	374196	3758586	0.033
3742063758586	374206	3758586	0.034
3742163758586	374216	3758586	0.036
3742263758586	374226	3758586	0.037
3742363758586	374236	3758586	0.038
3742463758586	374246	3758586	0.040
3742563758586	374256	3758586	0.041
3742663758586	374266	3758586	0.043
3742763758586	374276	3758586	0.045
3742863758586	374286	3758586	0.047
3742963758586	374296	3758586	0.049
3743063758586	374306	3758586	0.051

FOR CHRONIC CALCS

MAX: 0.015

Overlapping Phases - Maximum GLC		
2025	2026	2027
0.00E+00	2.90E-04	1.20E-04
0.00E+00	2.99E-04	1.24E-04
0.00E+00	3.08E-04	1.28E-04
0.00E+00	3.17E-04	1.33E-04
0.00E+00	3.27E-04	1.37E-04
0.00E+00	3.38E-04	1.42E-04
0.00E+00	3.49E-04	1.48E-04
0.00E+00	3.72E-04	1.59E-04
0.00E+00	3.85E-04	1.66E-04
0.00E+00	3.99E-04	1.72E-04
0.00E+00	4.14E-04	1.79E-04
0.00E+00	4.29E-04	1.87E-04
0.00E+00	4.46E-04	1.95E-04
0.00E+00	4.63E-04	2.04E-04
0.00E+00	4.82E-04	2.14E-04
0.00E+00	5.03E-04	2.24E-04
0.00E+00	5.25E-04	2.35E-04
0.00E+00	5.49E-04	2.47E-04
0.00E+00	5.74E-04	2.61E-04
0.00E+00	6.03E-04	2.75E-04
0.00E+00	6.34E-04	2.91E-04
0.00E+00	6.67E-04	3.08E-04
0.00E+00	7.05E-04	3.27E-04
0.00E+00	7.46E-04	3.48E-04
0.00E+00	7.91E-04	3.71E-04
0.00E+00	8.26E-04	3.89E-04
0.00E+00	3.01E-04	1.23E-04
0.00E+00	3.10E-04	1.27E-04
0.00E+00	3.19E-04	1.32E-04
0.00E+00	3.29E-04	1.36E-04
0.00E+00	3.39E-04	1.41E-04
0.00E+00	3.50E-04	1.46E-04
0.00E+00	3.61E-04	1.52E-04
0.00E+00	3.86E-04	1.63E-04
0.00E+00	3.99E-04	1.70E-04
0.00E+00	4.13E-04	1.77E-04
0.00E+00	4.28E-04	1.84E-04
0.00E+00	4.43E-04	1.92E-04
0.00E+00	4.60E-04	2.00E-04
0.00E+00	4.78E-04	2.09E-04
0.00E+00	4.98E-04	2.19E-04
0.00E+00	5.19E-04	2.30E-04
0.00E+00	5.41E-04	2.41E-04
0.00E+00	5.65E-04	2.53E-04
0.00E+00	5.92E-04	2.67E-04
0.00E+00	6.21E-04	2.81E-04
0.00E+00	6.52E-04	2.97E-04
0.00E+00	6.86E-04	3.15E-04
0.00E+00	7.24E-04	3.34E-04
0.00E+00	7.66E-04	3.56E-04
0.00E+00	8.12E-04	3.80E-04
0.00E+00	8.43E-04	3.95E-04
0.00E+00	3.12E-04	1.26E-04
0.00E+00	3.22E-04	1.31E-04
0.00E+00	3.31E-04	1.35E-04
0.00E+00	3.41E-04	1.40E-04
0.00E+00	3.52E-04	1.45E-04
0.00E+00	3.63E-04	1.50E-04
0.00E+00	3.75E-04	1.56E-04
0.00E+00	3.99E-04	1.68E-04
0.00E+00	4.13E-04	1.74E-04
0.00E+00	4.27E-04	1.81E-04
0.00E+00	4.43E-04	1.89E-04
0.00E+00	4.59E-04	1.97E-04
0.00E+00	4.76E-04	2.05E-04
0.00E+00	4.94E-04	2.15E-04
0.00E+00	5.14E-04	2.24E-04
0.00E+00	5.35E-04	2.35E-04
0.00E+00	5.58E-04	2.47E-04
0.00E+00	5.83E-04	2.59E-04
0.00E+00	6.10E-04	2.73E-04
0.00E+00	6.39E-04	2.88E-04
0.00E+00	6.71E-04	3.04E-04
0.00E+00	7.05E-04	3.22E-04
0.00E+00	7.44E-04	3.41E-04
0.00E+00	7.86E-04	3.63E-04
0.00E+00	8.33E-04	3.87E-04
0.00E+00	3.25E-04	1.30E-04
0.00E+00	3.35E-04	1.34E-04
0.00E+00	3.45E-04	1.39E-04
0.00E+00	3.55E-04	1.44E-04
0.00E+00	3.66E-04	1.49E-04
0.00E+00	3.77E-04	1.54E-04
0.00E+00	3.89E-04	1.60E-04
0.00E+00	4.14E-04	1.72E-04
0.00E+00	4.28E-04	1.79E-04
0.00E+00	4.43E-04	1.86E-04
0.00E+00	4.58E-04	1.93E-04
0.00E+00	4.75E-04	2.01E-04
0.00E+00	4.92E-04	2.10E-04
0.00E+00	5.11E-04	2.20E-04
0.00E+00	5.31E-04	2.30E-04
0.00E+00	5.52E-04	2.40E-04
0.00E+00	5.76E-04	2.52E-04
0.00E+00	6.01E-04	2.65E-04
0.00E+00	6.28E-04	2.79E-04

IHS

Health Risk Assessment Results Summary

Mitigated

Residential Receptors

		MAX:	0.1346	1.5245	1.545
Unique Identifier	X (UTM)	Y (UTM)	Onroad	Offroad	Total Risk
3743163758586	374316	3758586	0.0092	0.0442	0.0535
3743263758586	374326	3758586	0.0093	0.0469	0.0561
3741163758596	374116	3758596	0.0086	0.0183	0.0269
3741263758596	374126	3758596	0.0087	0.0189	0.0277
3741363758596	374136	3758596	0.0089	0.0197	0.0285
3741463758596	374146	3758596	0.0090	0.0204	0.0294
3741563758596	374156	3758596	0.0091	0.0212	0.0303
3741663758596	374166	3758596	0.0092	0.0220	0.0313
3741763758596	374176	3758596	0.0093	0.0229	0.0323
3741963758596	374196	3758596	0.0095	0.0249	0.0344
3742063758596	374206	3758596	0.0096	0.0260	0.0356
3742163758596	374216	3758596	0.0097	0.0271	0.0368
3742263758596	374226	3758596	0.0098	0.0284	0.0381
3742363758596	374236	3758596	0.0098	0.0297	0.0395
3742463758596	374246	3758596	0.0099	0.0311	0.0410
3742563758596	374256	3758596	0.0100	0.0326	0.0426
3742663758596	374266	3758596	0.0100	0.0343	0.0443
3742763758596	374276	3758596	0.0100	0.0361	0.0461
3742863758596	374286	3758596	0.0101	0.0380	0.0481
3742963758596	374296	3758596	0.0101	0.0401	0.0502
3741163758606	374116	3758606	0.0095	0.0185	0.0280
3741263758606	374126	3758606	0.0097	0.0192	0.0288
3741363758606	374136	3758606	0.0098	0.0199	0.0297
3741463758606	374146	3758606	0.0099	0.0207	0.0306
3741563758606	374156	3758606	0.0101	0.0215	0.0315
3741663758606	374166	3758606	0.0102	0.0223	0.0325
3741763758606	374176	3758606	0.0103	0.0232	0.0335
3741963758606	374196	3758606	0.0105	0.0252	0.0357
3742063758606	374206	3758606	0.0106	0.0263	0.0369
3742163758606	374216	3758606	0.0107	0.0275	0.0382
3742263758606	374226	3758606	0.0108	0.0287	0.0395
3742363758606	374236	3758606	0.0109	0.0300	0.0409
3742463758606	374246	3758606	0.0109	0.0315	0.0424
3742563758606	374256	3758606	0.0110	0.0330	0.0440
3743363758606	374336	3758606	0.0113	0.0509	0.0622
3743463758606	374346	3758606	0.0113	0.0542	0.0655
3743563758606	374356	3758606	0.0113	0.0578	0.0692
3743653758608	374365	3758608	0.0116	0.0615	0.0731
3741163758616	374116	3758616	0.0106	0.0187	0.0293
3741263758616	374126	3758616	0.0107	0.0194	0.0301
3741363758616	374136	3758616	0.0109	0.0201	0.0310
3741463758616	374146	3758616	0.0111	0.0209	0.0320
3741563758616	374156	3758616	0.0112	0.0217	0.0329
3741663758616	374166	3758616	0.0114	0.0225	0.0339
3741763758616	374176	3758616	0.0115	0.0235	0.0350
3741963758616	374196	3758616	0.0117	0.0255	0.0372
3742063758616	374206	3758616	0.0118	0.0266	0.0384
3743363758616	374336	3758616	0.0126	0.0513	0.0639
3743463758616	374346	3758616	0.0126	0.0546	0.0672
3743563758616	374356	3758616	0.0126	0.0582	0.0708
3743663758616	374366	3758616	0.0126	0.0622	0.0748
3741163758626	374116	3758626	0.0119	0.0189	0.0308
3741263758626	374126	3758626	0.0121	0.0196	0.0316
3741363758626	374136	3758626	0.0123	0.0203	0.0326
3741463758626	374146	3758626	0.0124	0.0211	0.0335
3741563758626	374156	3758626	0.0126	0.0219	0.0345
3741963758626	374196	3758626	0.0132	0.0257	0.0388
3742063758626	374206	3758626	0.0133	0.0268	0.0401
3742163758626	374216	3758626	0.0134	0.0280	0.0414
3742263758626	374226	3758626	0.0135	0.0292	0.0427
3742363758626	374236	3758626	0.0136	0.0306	0.0442
3743363758626	374336	3758626	0.0142	0.0516	0.0657
3743463758626	374346	3758626	0.0142	0.0548	0.0690
3743563758626	374356	3758626	0.0142	0.0584	0.0726
3743663758626	374366	3758626	0.0142	0.0624	0.0766
3741163758636	374116	3758636	0.0134	0.0190	0.0325
3741463758636	374146	3758636	0.0141	0.0212	0.0353
3741563758636	374156	3758636	0.0143	0.0221	0.0364
3741663758636	374166	3758636	0.0145	0.0229	0.0374
3741763758636	374176	3758636	0.0146	0.0238	0.0385
3741963758636	374196	3758636	0.0149	0.0258	0.0408
3742063758636	374206	3758636	0.0151	0.0270	0.0420
3742163758636	374216	3758636	0.0152	0.0281	0.0433
3742263758636	374226	3758636	0.0153	0.0294	0.0447
3742363758636	374236	3758636	0.0154	0.0307	0.0462
3743363758636	374336	3758636	0.0161	0.0516	0.0677
3743463758636	374346	3758636	0.0161	0.0549	0.0710
3743563758636	374356	3758636	0.0161	0.0584	0.0745
3743663758636	374366	3758636	0.0161	0.0624	0.0785
3743733758636	374373	3758636	0.0161	0.0654	0.0815
3741163758646	374116	3758646	0.0154	0.0192	0.0346
3741263758646	374126	3758646	0.0157	0.0199	0.0356
3741363758646	374136	3758646	0.0159	0.0206	0.0365
3741463758646	374146	3758646	0.0162	0.0214	0.0375
3741563758646	374156	3758646	0.0164	0.0222	0.0386
3741663758646	374166	3758646	0.0166	0.0230	0.0397
3741763758646	374176	3758646	0.0168	0.0240	0.0408
3741963758646	374196	3758646	0.0171	0.0260	0.0431
3742063758646	374206	3758646	0.0173	0.0271	0.0444
3742163758646	374216	3758646	0.0174	0.0283	0.0457
3742263758646	374226	3758646	0.0176	0.0295	0.0471
3742363758646	374236	3758646	0.0177	0.0308	0.0485
3743363758646	374336	3758646	0.0184	0.0516	0.0700
3743463758646	374346	3758646	0.0184	0.0548	0.0732
3743563758646	374356	3758646	0.0185	0.0583	0.0767
3743663758646	374366	3758646	0.0185	0.0622	0.0806

IHS

Residential Health Risk Assessment Results Summary

Mitigated

RESIDENTIAL RECEPTORS ONLY

		MAX:	1.545
Unique Identifier	X (UTM)	Y (UTM)	Total Risk
3743163758586	374316	3758586	0.053
3743263758586	374326	3758586	0.056
3741163758596	374116	3758596	0.027
3741263758596	374126	3758596	0.028
3741363758596	374136	3758596	0.029
3741463758596	374146	3758596	0.029
3741563758596	374156	3758596	0.030
3741663758596	374166	3758596	0.031
3741763758596	374176	3758596	0.032
3741963758596	374196	3758596	0.034
3742063758596	374206	3758596	0.036
3742163758596	374216	3758596	0.037
3742263758596	374226	3758596	0.038
3742363758596	374236	3758596	0.040
3742463758596	374246	3758596	0.041
3742563758596	374256	3758596	0.043
3742663758596	374266	3758596	0.044
3742763758596	374276	3758596	0.046
3742863758596	374286	3758596	0.048
3742963758596	374296	3758596	0.050
3741163758606	374116	3758606	0.028
3741263758606	374126	3758606	0.029
3741363758606	374136	3758606	0.030
3741463758606	374146	3758606	0.031
3741563758606	374156	3758606	0.032
3741663758606	374166	3758606	0.033
3741763758606	374176	3758606	0.034
3741963758606	374196	3758606	0.036
3742063758606	374206	3758606	0.037
3742163758606	374216	3758606	0.038
3742263758606	374226	3758606	0.040
3742363758606	374236	3758606	0.041
3742463758606	374246	3758606	0.042
3742563758606	374256	3758606	0.044
3743363758606	374336	3758606	0.062
3743463758606	374346	3758606	0.066
3743563758606	374356	3758606	0.069
3743653758608	374365	3758608	0.073
3741163758616	374116	3758616	0.029
3741263758616	374126	3758616	0.030
3741363758616	374136	3758616	0.031
3741463758616	374146	3758616	0.032
3741563758616	374156	3758616	0.033
3741663758616	374166	3758616	0.034
3741763758616	374176	3758616	0.035
3741963758616	374196	3758616	0.037
3742063758616	374206	3758616	0.038
3743363758616	374336	3758616	0.064
3743463758616	374346	3758616	0.067
3743563758616	374356	3758616	0.071
3743663758616	374366	3758616	0.075
3741163758626	374116	3758626	0.031
3741263758626	374126	3758626	0.032
3741363758626	374136	3758626	0.033
3741463758626	374146	3758626	0.034
3741563758626	374156	3758626	0.034
3741963758626	374196	3758626	0.039
3742063758626	374206	3758626	0.040
3742163758626	374216	3758626	0.041
3742263758626	374226	3758626	0.043
3742363758626	374236	3758626	0.044
3743363758626	374336	3758626	0.066
3743463758626	374346	3758626	0.069
3743563758626	374356	3758626	0.073
3743663758626	374366	3758626	0.077
3741163758636	374116	3758636	0.032
3741463758636	374146	3758636	0.035
3741563758636	374156	3758636	0.036
3741663758636	374166	3758636	0.037
3741763758636	374176	3758636	0.038
3741963758636	374196	3758636	0.041
3742063758636	374206	3758636	0.042
3742163758636	374216	3758636	0.043
3742263758636	374226	3758636	0.045
3742363758636	374236	3758636	0.046
3743363758636	374336	3758636	0.068
3743463758636	374346	3758636	0.071
3743563758636	374356	3758636	0.075
3743663758636	374366	3758636	0.078
3743733758636	374373	3758636	0.081
3741163758646	374116	3758646	0.035
3741263758646	374126	3758646	0.036
3741363758646	374136	3758646	0.037
3741463758646	374146	3758646	0.038
3741563758646	374156	3758646	0.039
3741663758646	374166	3758646	0.040
3741763758646	374176	3758646	0.041
3741963758646	374196	3758646	0.043
3742063758646	374206	3758646	0.044
3742163758646	374216	3758646	0.046
3742263758646	374226	3758646	0.047
3742363758646	374236	3758646	0.049
3743363758646	374336	3758646	0.070
3743463758646	374346	3758646	0.073
3743563758646	374356	3758646	0.077
3743663758646	374366	3758646	0.081

FOR CHRONIC CALCS

MAX: 0.015

Overlapping Phases - Maximum GLC		
2025	2026	2027
0.00E+00	6.57E-04	2.94E-04
0.00E+00	6.89E-04	3.10E-04
0.00E+00	3.39E-04	1.34E-04
0.00E+00	3.49E-04	1.38E-04
0.00E+00	3.59E-04	1.43E-04
0.00E+00	3.70E-04	1.47E-04
0.00E+00	3.81E-04	1.53E-04
0.00E+00	3.93E-04	1.58E-04
0.00E+00	4.05E-04	1.64E-04
0.00E+00	4.31E-04	1.76E-04
0.00E+00	4.45E-04	1.83E-04
0.00E+00	4.60E-04	1.90E-04
0.00E+00	4.75E-04	1.98E-04
0.00E+00	4.92E-04	2.06E-04
0.00E+00	5.10E-04	2.15E-04
0.00E+00	5.29E-04	2.24E-04
0.00E+00	5.49E-04	2.35E-04
0.00E+00	5.71E-04	2.46E-04
0.00E+00	5.94E-04	2.57E-04
0.00E+00	6.19E-04	2.70E-04
0.00E+00	3.55E-04	1.37E-04
0.00E+00	3.65E-04	1.42E-04
0.00E+00	3.76E-04	1.47E-04
0.00E+00	3.87E-04	1.52E-04
0.00E+00	3.98E-04	1.57E-04
0.00E+00	4.10E-04	1.62E-04
0.00E+00	4.22E-04	1.68E-04
0.00E+00	4.49E-04	1.81E-04
0.00E+00	4.63E-04	1.88E-04
0.00E+00	4.78E-04	1.95E-04
0.00E+00	4.94E-04	2.03E-04
0.00E+00	5.11E-04	2.11E-04
0.00E+00	5.29E-04	2.20E-04
0.00E+00	5.48E-04	2.29E-04
0.00E+00	7.66E-04	3.40E-04
0.00E+00	8.05E-04	3.60E-04
0.00E+00	8.48E-04	3.82E-04
0.00E+00	8.95E-04	4.05E-04
0.00E+00	3.72E-04	1.42E-04
0.00E+00	3.83E-04	1.46E-04
0.00E+00	3.94E-04	1.51E-04
0.00E+00	4.05E-04	1.56E-04
0.00E+00	4.17E-04	1.61E-04
0.00E+00	4.29E-04	1.67E-04
0.00E+00	4.42E-04	1.73E-04
0.00E+00	4.69E-04	1.86E-04
0.00E+00	4.84E-04	1.92E-04
0.00E+00	7.88E-04	3.45E-04
0.00E+00	8.28E-04	3.65E-04
0.00E+00	8.71E-04	3.88E-04
0.00E+00	9.18E-04	4.12E-04
0.00E+00	3.93E-04	1.46E-04
0.00E+00	4.04E-04	1.51E-04
0.00E+00	4.16E-04	1.56E-04
0.00E+00	4.27E-04	1.61E-04
0.00E+00	4.39E-04	1.66E-04
0.00E+00	4.92E-04	1.91E-04
0.00E+00	5.07E-04	1.98E-04
0.00E+00	5.23E-04	2.05E-04
0.00E+00	5.39E-04	2.13E-04
0.00E+00	5.56E-04	2.22E-04
0.00E+00	8.13E-04	3.51E-04
0.00E+00	8.53E-04	3.71E-04
0.00E+00	8.95E-04	3.93E-04
0.00E+00	9.43E-04	4.17E-04
0.00E+00	4.18E-04	1.51E-04
0.00E+00	4.53E-04	1.66E-04
0.00E+00	4.66E-04	1.72E-04
0.00E+00	4.79E-04	1.78E-04
0.00E+00	4.92E-04	1.84E-04
0.00E+00	5.20E-04	1.97E-04
0.00E+00	5.35E-04	2.04E-04
0.00E+00	5.51E-04	2.11E-04
0.00E+00	5.67E-04	2.19E-04
0.00E+00	5.85E-04	2.28E-04
0.00E+00	8.42E-04	3.56E-04
0.00E+00	8.81E-04	3.76E-04
0.00E+00	9.23E-04	3.98E-04
0.00E+00	9.71E-04	4.22E-04
0.00E+00	1.01E-03	4.40E-04
0.00E+00	4.48E-04	1.57E-04
0.00E+00	4.60E-04	1.62E-04
0.00E+00	4.72E-04	1.67E-04
0.00E+00	4.85E-04	1.73E-04
0.00E+00	4.98E-04	1.78E-04
0.00E+00	5.11E-04	1.84E-04
0.00E+00	5.24E-04	1.90E-04
0.00E+00	5.53E-04	2.03E-04
0.00E+00	5.69E-04	2.10E-04
0.00E+00	5.85E-04	2.18E-04
0.00E+00	6.01E-04	2.26E-04
0.00E+00	6.19E-04	2.34E-04
0.00E+00	8.75E-04	3.62E-04
0.00E+00	9.14E-04	3.82E-04
0.00E+00	9.56E-04	4.03E-04
0.00E+00	1.00E-03	4.27E-04

IHS

Health Risk Assessment Results Summary

Mitigated

Residential Receptors

		MAX:	0.1346	1.5245	1.545
Unique Identifier	X (UTM)	Y (UTM)	Onroad	Offroad	Total Risk
3741163758656	374116	3758656	0.0180	0.0193	0.0372
3741263758656	374126	3758656	0.0183	0.0200	0.0382
3741363758656	374136	3758656	0.0186	0.0207	0.0392
3741463758656	374146	3758656	0.0188	0.0214	0.0403
3741563758656	374156	3758656	0.0191	0.0223	0.0414
3741663758656	374166	3758656	0.0193	0.0231	0.0425
3741763758656	374176	3758656	0.0195	0.0240	0.0436
3741963758656	374196	3758656	0.0199	0.0260	0.0460
3742063758656	374206	3758656	0.0201	0.0271	0.0473
3742163758656	374216	3758656	0.0203	0.0283	0.0486
3742263758656	374226	3758656	0.0204	0.0295	0.0500
3742363758656	374236	3758656	0.0206	0.0309	0.0515
3743363758656	374336	3758656	0.0214	0.0513	0.0727
3743463758656	374346	3758656	0.0214	0.0545	0.0759
3743563758656	374356	3758656	0.0215	0.0579	0.0794
3743663758656	374366	3758656	0.0215	0.0618	0.0832
3743733758656	374373	3758656	0.0215	0.0647	0.0861
3741163758666	374116	3758666	0.0213	0.0193	0.0406
3741263758666	374126	3758666	0.0217	0.0200	0.0417
3741363758666	374136	3758666	0.0220	0.0207	0.0427
3741963758666	374196	3758666	0.0236	0.0260	0.0496
3742063758666	374206	3758666	0.0238	0.0271	0.0509
3742163758666	374216	3758666	0.0240	0.0283	0.0523
3742263758666	374226	3758666	0.0242	0.0295	0.0537
3742363758666	374236	3758666	0.0243	0.0308	0.0552
3743363758666	374336	3758666	0.0253	0.0510	0.0762
3741163758676	374116	3758676	0.0259	0.0194	0.0452
3741263758676	374126	3758676	0.0263	0.0200	0.0463
3741363758676	374136	3758676	0.0267	0.0207	0.0474
3743363758676	374336	3758676	0.0304	0.0504	0.0809
3743463758676	374346	3758676	0.0305	0.0534	0.0839
3743563758676	374356	3758676	0.0305	0.0567	0.0873
3743663758676	374366	3758676	0.0305	0.0604	0.0909
3743723758676	374372	3758676	0.0305	0.0627	0.0933
3741163758686	374116	3758686	0.0324	0.0193	0.0517
3741263758686	374126	3758686	0.0329	0.0200	0.0529
3741363758686	374136	3758686	0.0334	0.0207	0.0541
3741463758686	374146	3758686	0.0338	0.0215	0.0553
3741563758686	374156	3758686	0.0342	0.0223	0.0565
3741663758686	374166	3758686	0.0346	0.0231	0.0577
3741763758686	374176	3758686	0.0350	0.0240	0.0589
3743363758686	374336	3758686	0.0377	0.0498	0.0875
3743463758686	374346	3758686	0.0377	0.0527	0.0904
3743563758686	374356	3758686	0.0378	0.0559	0.0936
3743663758686	374366	3758686	0.0378	0.0594	0.0972
3741163758696	374116	3758696	0.0424	0.0193	0.0617
3741263758696	374126	3758696	0.0430	0.0200	0.0630
3741363758696	374136	3758696	0.0436	0.0206	0.0643
3741463758696	374146	3758696	0.0441	0.0214	0.0655
3741563758696	374156	3758696	0.0446	0.0222	0.0668
3741663758696	374166	3758696	0.0451	0.0230	0.0681
3741763758696	374176	3758696	0.0455	0.0238	0.0693
3743363758696	374336	3758696	0.0485	0.0490	0.0975
3743463758696	374346	3758696	0.0485	0.0518	0.1003
3743563758696	374356	3758696	0.0486	0.0548	0.1034
3743663758693	374366	3758693	0.0448	0.0586	0.1034
3742073758319	374207	3758319	0.0019	0.0138	0.0157
3742173758319	374217	3758319	0.0019	0.0143	0.0162
3742273758319	374227	3758319	0.0019	0.0147	0.0167
3742373758319	374237	3758319	0.0019	0.0152	0.0172
3742473758319	374247	3758319	0.0019	0.0157	0.0177
3742573758319	374257	3758319	0.0020	0.0163	0.0182
3742673758319	374267	3758319	0.0020	0.0169	0.0188
3742773758319	374277	3758319	0.0020	0.0175	0.0194
3742073758329	374207	3758329	0.0020	0.0141	0.0161
3742173758329	374217	3758329	0.0020	0.0146	0.0166
3742273758329	374227	3758329	0.0020	0.0151	0.0171
3742373758329	374237	3758329	0.0020	0.0156	0.0176
3742473758329	374247	3758329	0.0020	0.0161	0.0181
3742573758329	374257	3758329	0.0020	0.0167	0.0187
3742673758329	374267	3758329	0.0020	0.0173	0.0193
3742773758329	374277	3758329	0.0020	0.0179	0.0200
3742873758329	374287	3758329	0.0020	0.0186	0.0206
3742973758329	374297	3758329	0.0020	0.0193	0.0213
3743073758329	374307	3758329	0.0020	0.0200	0.0221
3743173758329	374317	3758329	0.0020	0.0208	0.0228
3743273758329	374327	3758329	0.0020	0.0216	0.0237
3743373758329	374337	3758329	0.0020	0.0225	0.0245
3743473758329	374347	3758329	0.0020	0.0234	0.0254
3743573758329	374357	3758329	0.0021	0.0244	0.0265
3743673758329	374367	3758329	0.0021	0.0254	0.0275
3742073758339	374207	3758339	0.0021	0.0144	0.0165
3742173758339	374217	3758339	0.0021	0.0149	0.0170
3742273758339	374227	3758339	0.0021	0.0154	0.0175
3742373758339	374237	3758339	0.0021	0.0159	0.0180
3742473758339	374247	3758339	0.0021	0.0165	0.0186
3742573758339	374257	3758339	0.0021	0.0171	0.0192
3742673758339	374267	3758339	0.0021	0.0177	0.0198
3742773758339	374277	3758339	0.0021	0.0184	0.0205
3742873758339	374287	3758339	0.0021	0.0191	0.0212
3742973758339	374297	3758339	0.0021	0.0198	0.0219
3743073758339	374307	3758339	0.0021	0.0206	0.0227
3743173758339	374317	3758339	0.0021	0.0214	0.0235
3743273758339	374327	3758339	0.0021	0.0223	0.0244
3743373758339	374337	3758339	0.0021	0.0232	0.0253
3743473758339	374347	3758339	0.0021	0.0242	0.0263

IHS

Residential Health Risk Assessment Results Summary

Mitigated

RESIDENTIAL RECEPTORS ONLY

		MAX:	1.545
Unique Identifier	X (UTM)	Y (UTM)	Total Risk
3741163758656	374116	3758656	0.037
3741263758656	374126	3758656	0.038
3741363758656	374136	3758656	0.039
3741463758656	374146	3758656	0.040
3741563758656	374156	3758656	0.041
3741663758656	374166	3758656	0.042
3741763758656	374176	3758656	0.044
3741963758656	374196	3758656	0.046
3742063758656	374206	3758656	0.047
3742163758656	374216	3758656	0.049
3742263758656	374226	3758656	0.050
3742363758656	374236	3758656	0.051
3743363758656	374336	3758656	0.073
3743463758656	374346	3758656	0.076
3743563758656	374356	3758656	0.079
3743663758656	374366	3758656	0.083
3743733758656	374373	3758656	0.086
3741163758666	374116	3758666	0.041
3741263758666	374126	3758666	0.042
3741363758666	374136	3758666	0.043
3741963758666	374196	3758666	0.050
3742063758666	374206	3758666	0.051
3742163758666	374216	3758666	0.052
3742263758666	374226	3758666	0.054
3742363758666	374236	3758666	0.055
3743363758666	374336	3758666	0.076
3741163758676	374116	3758676	0.045
3741263758676	374126	3758676	0.046
3741363758676	374136	3758676	0.047
3743363758676	374336	3758676	0.081
3743463758676	374346	3758676	0.084
3743563758676	374356	3758676	0.087
3743663758676	374366	3758676	0.091
3743723758676	374372	3758676	0.093
3741163758686	374116	3758686	0.052
3741263758686	374126	3758686	0.053
3741363758686	374136	3758686	0.054
3741463758686	374146	3758686	0.055
3741563758686	374156	3758686	0.056
3741663758686	374166	3758686	0.058
3741763758686	374176	3758686	0.059
3743363758686	374336	3758686	0.087
3743463758686	374346	3758686	0.090
3743563758686	374356	3758686	0.094
3743663758686	374366	3758686	0.097
3741163758696	374116	3758696	0.062
3741263758696	374126	3758696	0.063
3741363758696	374136	3758696	0.064
3741463758696	374146	3758696	0.066
3741563758696	374156	3758696	0.067
3741663758696	374166	3758696	0.068
3741763758696	374176	3758696	0.069
3743363758696	374336	3758696	0.097
3743463758696	374346	3758696	0.100
3743563758696	374356	3758696	0.103
3743663758693	374366	3758693	0.103
3742073758319	374207	3758319	0.016
3742173758319	374217	3758319	0.016
3742273758319	374227	3758319	0.017
3742373758319	374237	3758319	0.017
3742473758319	374247	3758319	0.018
3742573758319	374257	3758319	0.018
3742673758319	374267	3758319	0.019
3742773758319	374277	3758319	0.019
3742073758329	374207	3758329	0.016
3742173758329	374217	3758329	0.017
3742273758329	374227	3758329	0.017
3742373758329	374237	3758329	0.018
3742473758329	374247	3758329	0.018
3742573758329	374257	3758329	0.019
3742673758329	374267	3758329	0.019
3742773758329	374277	3758329	0.020
3742873758329	374287	3758329	0.021
3742973758329	374297	3758329	0.021
3743073758329	374307	3758329	0.022
3743173758329	374317	3758329	0.023
3743273758329	374327	3758329	0.024
3743373758329	374337	3758329	0.025
3743473758329	374347	3758329	0.025
3743573758329	374357	3758329	0.026
3743673758329	374367	3758329	0.028
3742073758339	374207	3758339	0.016
3742173758339	374217	3758339	0.017
3742273758339	374227	3758339	0.017
3742373758339	374237	3758339	0.018
3742473758339	374247	3758339	0.019
3742573758339	374257	3758339	0.019
3742673758339	374267	3758339	0.020
3742773758339	374277	3758339	0.020
3742873758339	374287	3758339	0.021
3742973758339	374297	3758339	0.022
3743073758339	374307	3758339	0.023
3743173758339	374317	3758339	0.024
3743273758339	374327	3758339	0.024
3743373758339	374337	3758339	0.025
3743473758339	374347	3758339	0.026

FOR CHRONIC CALCS

MAX: 0.015

Overlapping Phases - Maximum GLC		
2025	2026	2027
0.00E+00	4.86E-04	1.65E-04
0.00E+00	4.99E-04	1.70E-04
0.00E+00	5.11E-04	1.75E-04
0.00E+00	5.25E-04	1.81E-04
0.00E+00	5.38E-04	1.86E-04
0.00E+00	5.51E-04	1.92E-04
0.00E+00	5.65E-04	1.98E-04
0.00E+00	5.94E-04	2.11E-04
0.00E+00	6.10E-04	2.18E-04
0.00E+00	6.26E-04	2.26E-04
0.00E+00	6.43E-04	2.34E-04
0.00E+00	6.61E-04	2.42E-04
0.00E+00	9.16E-04	3.69E-04
0.00E+00	9.54E-04	3.88E-04
0.00E+00	9.96E-04	4.09E-04
0.00E+00	1.04E-03	4.32E-04
0.00E+00	1.08E-03	4.50E-04
0.00E+00	5.35E-04	1.75E-04
0.00E+00	5.49E-04	1.80E-04
0.00E+00	5.62E-04	1.85E-04
0.00E+00	6.48E-04	2.21E-04
0.00E+00	6.64E-04	2.29E-04
0.00E+00	6.80E-04	2.36E-04
0.00E+00	6.97E-04	2.44E-04
0.00E+00	7.15E-04	2.52E-04
0.00E+00	9.68E-04	3.77E-04
0.00E+00	6.02E-04	1.87E-04
0.00E+00	6.16E-04	1.93E-04
0.00E+00	6.30E-04	1.98E-04
0.00E+00	1.04E-03	3.88E-04
0.00E+00	1.08E-03	4.06E-04
0.00E+00	1.12E-03	4.26E-04
0.00E+00	1.16E-03	4.48E-04
0.00E+00	1.19E-03	4.63E-04
0.00E+00	6.96E-04	2.05E-04
0.00E+00	7.12E-04	2.11E-04
0.00E+00	7.27E-04	2.16E-04
0.00E+00	7.42E-04	2.22E-04
0.00E+00	7.58E-04	2.28E-04
0.00E+00	7.73E-04	2.34E-04
0.00E+00	7.88E-04	2.40E-04
0.00E+00	1.14E-03	4.03E-04
0.00E+00	1.17E-03	4.21E-04
0.00E+00	1.21E-03	4.41E-04
0.00E+00	1.25E-03	4.62E-04
0.00E+00	8.41E-04	2.33E-04
0.00E+00	8.58E-04	2.38E-04
0.00E+00	8.75E-04	2.44E-04
0.00E+00	8.91E-04	2.50E-04
0.00E+00	9.08E-04	2.56E-04
0.00E+00	9.24E-04	2.62E-04
0.00E+00	9.40E-04	2.68E-04
0.00E+00	1.28E-03	4.28E-04
0.00E+00	1.32E-03	4.45E-04
0.00E+00	1.36E-03	4.64E-04
0.00E+00	1.35E-03	4.77E-04
0.00E+00	1.91E-04	8.83E-05
0.00E+00	1.96E-04	9.11E-05
0.00E+00	2.02E-04	9.40E-05
0.00E+00	2.08E-04	9.70E-05
0.00E+00	2.14E-04	1.00E-04
0.00E+00	2.21E-04	1.04E-04
0.00E+00	2.28E-04	1.07E-04
0.00E+00	2.35E-04	1.11E-04
0.00E+00	1.95E-04	9.03E-05
0.00E+00	2.01E-04	9.31E-05
0.00E+00	2.07E-04	9.61E-05
0.00E+00	2.13E-04	9.93E-05
0.00E+00	2.20E-04	1.03E-04
0.00E+00	2.27E-04	1.06E-04
0.00E+00	2.34E-04	1.10E-04
0.00E+00	2.42E-04	1.14E-04
0.00E+00	2.50E-04	1.18E-04
0.00E+00	2.58E-04	1.22E-04
0.00E+00	2.67E-04	1.27E-04
0.00E+00	2.76E-04	1.31E-04
0.00E+00	2.86E-04	1.36E-04
0.00E+00	2.97E-04	1.42E-04
0.00E+00	3.08E-04	1.47E-04
0.00E+00	3.20E-04	1.53E-04
0.00E+00	3.33E-04	1.60E-04
0.00E+00	2.00E-04	9.23E-05
0.00E+00	2.06E-04	9.53E-05
0.00E+00	2.12E-04	9.84E-05
0.00E+00	2.19E-04	1.02E-04
0.00E+00	2.26E-04	1.05E-04
0.00E+00	2.33E-04	1.09E-04
0.00E+00	2.40E-04	1.13E-04
0.00E+00	2.48E-04	1.17E-04
0.00E+00	2.57E-04	1.21E-04
0.00E+00	2.66E-04	1.25E-04
0.00E+00	2.75E-04	1.30E-04
0.00E+00	2.85E-04	1.35E-04
0.00E+00	2.95E-04	1.41E-04
0.00E+00	3.06E-04	1.46E-04
0.00E+00	3.18E-04	1.52E-04

IHS

Health Risk Assessment Results Summary

Mitigated

Residential Receptors

		MAX:	0.1346	1.5245	1.545
Unique Identifier	X (UTM)	Y (UTM)	Onroad	Offroad	Total Risk
3743573758339	374357	3758339	0.0021	0.0252	0.0273
3743673758339	374367	3758339	0.0022	0.0263	0.0285
3742073758349	374207	3758349	0.0022	0.0147	0.0169
3742173758349	374217	3758349	0.0022	0.0152	0.0174
3742273758349	374227	3758349	0.0022	0.0157	0.0179
3742373758349	374237	3758349	0.0022	0.0163	0.0185
3742473758349	374247	3758349	0.0022	0.0169	0.0191
3742573758349	374257	3758349	0.0022	0.0175	0.0197
3742673758349	374267	3758349	0.0022	0.0182	0.0204
3742773758349	374277	3758349	0.0022	0.0188	0.0211
3742873758349	374287	3758349	0.0022	0.0196	0.0218
3742973758349	374297	3758349	0.0022	0.0203	0.0226
3743073758349	374307	3758349	0.0022	0.0212	0.0234
3743173758349	374317	3758349	0.0022	0.0220	0.0243
3743273758349	374327	3758349	0.0022	0.0230	0.0252
3743373758349	374337	3758349	0.0022	0.0239	0.0261
3743473758349	374347	3758349	0.0022	0.0250	0.0272
3743573758349	374357	3758349	0.0022	0.0261	0.0283
3743673758349	374367	3758349	0.0022	0.0272	0.0294
3742073758359	374207	3758359	0.0023	0.0150	0.0173
3742173758359	374217	3758359	0.0023	0.0155	0.0178
3742273758359	374227	3758359	0.0023	0.0161	0.0184
3742373758359	374237	3758359	0.0023	0.0167	0.0190
3742473758359	374247	3758359	0.0023	0.0173	0.0196
3742573758359	374257	3758359	0.0023	0.0179	0.0202
3742673758359	374267	3758359	0.0023	0.0186	0.0209
3742773758359	374277	3758359	0.0023	0.0193	0.0217
3742873758359	374287	3758359	0.0023	0.0201	0.0224
3742973758359	374297	3758359	0.0023	0.0209	0.0232
3743073758359	374307	3758359	0.0023	0.0218	0.0241
3743173758359	374317	3758359	0.0023	0.0227	0.0250
3743273758359	374327	3758359	0.0023	0.0237	0.0260
3743373758359	374337	3758359	0.0023	0.0247	0.0270
3743473758359	374347	3758359	0.0023	0.0258	0.0281
3743573758359	374357	3758359	0.0023	0.0270	0.0293
3743673758359	374367	3758359	0.0023	0.0282	0.0305
3742073758369	374207	3758369	0.0023	0.0154	0.0177
3742173758369	374217	3758369	0.0024	0.0159	0.0183
3742273758369	374227	3758369	0.0024	0.0165	0.0189
3742373758369	374237	3758369	0.0024	0.0171	0.0195
3742473758369	374247	3758369	0.0024	0.0177	0.0201
3742573758369	374257	3758369	0.0024	0.0184	0.0208
3742673758369	374267	3758369	0.0024	0.0191	0.0215
3742773758369	374277	3758369	0.0024	0.0199	0.0223
3742873758369	374287	3758369	0.0024	0.0207	0.0231
3742973758369	374297	3758369	0.0024	0.0215	0.0239
3743073758369	374307	3758369	0.0024	0.0224	0.0249
3743173758369	374317	3758369	0.0024	0.0234	0.0258
3743273758369	374327	3758369	0.0024	0.0244	0.0269
3743373758369	374337	3758369	0.0024	0.0255	0.0279
3743473758369	374347	3758369	0.0024	0.0267	0.0291
3743573758369	374357	3758369	0.0024	0.0280	0.0304
3743673758369	374367	3758369	0.0024	0.0293	0.0317
3742073758379	374207	3758379	0.0025	0.0157	0.0182
3742173758379	374217	3758379	0.0025	0.0163	0.0188
3742273758379	374227	3758379	0.0025	0.0169	0.0194
3742373758379	374237	3758379	0.0025	0.0175	0.0200
3742473758379	374247	3758379	0.0025	0.0182	0.0207
3742573758379	374257	3758379	0.0025	0.0189	0.0214
3742673758379	374267	3758379	0.0025	0.0196	0.0221
3742773758379	374277	3758379	0.0025	0.0204	0.0230
3742873758379	374287	3758379	0.0025	0.0213	0.0238
3742973758379	374297	3758379	0.0025	0.0222	0.0247
3743073758379	374307	3758379	0.0025	0.0231	0.0257
3743173758379	374317	3758379	0.0025	0.0241	0.0267
3743273758379	374327	3758379	0.0025	0.0252	0.0278
3743373758375	374337	3758375	0.0025	0.0261	0.0285
3743473758375	374347	3758375	0.0025	0.0273	0.0297
3743573758375	374357	3758375	0.0025	0.0286	0.0310
3743673758375	374367	3758375	0.0025	0.0300	0.0324
3742073758389	374207	3758389	0.0026	0.0161	0.0187
3742173758389	374217	3758389	0.0026	0.0167	0.0193
3742273758389	374227	3758389	0.0026	0.0173	0.0199
3742373758389	374237	3758389	0.0026	0.0180	0.0206
3742473758389	374247	3758389	0.0026	0.0187	0.0213
3742573758389	374257	3758389	0.0026	0.0194	0.0220
3742673758389	374267	3758389	0.0026	0.0202	0.0228
3742773758389	374277	3758389	0.0026	0.0210	0.0237
3742873758389	374287	3758389	0.0026	0.0219	0.0245
3742973758389	374297	3758389	0.0026	0.0229	0.0255
3743073758389	374307	3758389	0.0026	0.0239	0.0265
3743173758389	374317	3758389	0.0026	0.0249	0.0276
3743273758389	374327	3758389	0.0026	0.0261	0.0287
3743373758389	374337	3758389	0.0026	0.0273	0.0300
3743473758389	374347	3758389	0.0026	0.0287	0.0313
3743573758389	374357	3758389	0.0026	0.0301	0.0327
3743673758389	374367	3758389	0.0026	0.0316	0.0343
3742073758399	374207	3758399	0.0027	0.0165	0.0192
3742173758399	374217	3758399	0.0027	0.0171	0.0198
3742273758399	374227	3758399	0.0027	0.0178	0.0205
3742373758399	374237	3758399	0.0027	0.0184	0.0212
3742473758399	374247	3758399	0.0027	0.0192	0.0219
3742573758399	374257	3758399	0.0027	0.0199	0.0227
3742673758399	374267	3758399	0.0028	0.0208	0.0235
3742773758399	374277	3758399	0.0028	0.0216	0.0244
3742873758399	374287	3758399	0.0028	0.0226	0.0253

IHS

Residential Health Risk Assessment Results Summary

Mitigated

RESIDENTIAL RECEPTORS ONLY

		MAX:	1.545
Unique Identifier	X (UTM)	Y (UTM)	Total Risk
3743573758339	374357	3758339	0.027
3743673758339	374367	3758339	0.028
3742073758349	374207	3758349	0.017
3742173758349	374217	3758349	0.017
3742273758349	374227	3758349	0.018
3742373758349	374237	3758349	0.018
3742473758349	374247	3758349	0.019
3742573758349	374257	3758349	0.020
3742673758349	374267	3758349	0.020
3742773758349	374277	3758349	0.021
3742873758349	374287	3758349	0.022
3742973758349	374297	3758349	0.023
3743073758349	374307	3758349	0.023
3743173758349	374317	3758349	0.024
3743273758349	374327	3758349	0.025
3743373758349	374337	3758349	0.026
3743473758349	374347	3758349	0.027
3743573758349	374357	3758349	0.028
3743673758349	374367	3758349	0.029
3742073758359	374207	3758359	0.017
3742173758359	374217	3758359	0.018
3742273758359	374227	3758359	0.018
3742373758359	374237	3758359	0.019
3742473758359	374247	3758359	0.020
3742573758359	374257	3758359	0.020
3742673758359	374267	3758359	0.021
3742773758359	374277	3758359	0.022
3742873758359	374287	3758359	0.022
3742973758359	374297	3758359	0.023
3743073758359	374307	3758359	0.024
3743173758359	374317	3758359	0.025
3743273758359	374327	3758359	0.026
3743373758359	374337	3758359	0.027
3743473758359	374347	3758359	0.028
3743573758359	374357	3758359	0.029
3743673758359	374367	3758359	0.031
3742073758369	374207	3758369	0.018
3742173758369	374217	3758369	0.018
3742273758369	374227	3758369	0.019
3742373758369	374237	3758369	0.019
3742473758369	374247	3758369	0.020
3742573758369	374257	3758369	0.021
3742673758369	374267	3758369	0.022
3742773758369	374277	3758369	0.022
3742873758369	374287	3758369	0.023
3742973758369	374297	3758369	0.024
3743073758369	374307	3758369	0.025
3743173758369	374317	3758369	0.026
3743273758369	374327	3758369	0.027
3743373758369	374337	3758369	0.028
3743473758369	374347	3758369	0.029
3743573758369	374357	3758369	0.030
3743673758369	374367	3758369	0.032
3742073758379	374207	3758379	0.018
3742173758379	374217	3758379	0.019
3742273758379	374227	3758379	0.019
3742373758379	374237	3758379	0.020
3742473758379	374247	3758379	0.021
3742573758379	374257	3758379	0.021
3742673758379	374267	3758379	0.022
3742773758379	374277	3758379	0.023
3742873758379	374287	3758379	0.024
3742973758379	374297	3758379	0.025
3743073758379	374307	3758379	0.026
3743173758379	374317	3758379	0.027
3743273758379	374327	3758379	0.028
3743373758375	374337	3758375	0.029
3743473758375	374347	3758375	0.030
3743573758375	374357	3758375	0.031
3743673758375	374367	3758375	0.032
3742073758389	374207	3758389	0.019
3742173758389	374217	3758389	0.019
3742273758389	374227	3758389	0.020
3742373758389	374237	3758389	0.021
3742473758389	374247	3758389	0.021
3742573758389	374257	3758389	0.022
3742673758389	374267	3758389	0.023
3742773758389	374277	3758389	0.024
3742873758389	374287	3758389	0.025
3742973758389	374297	3758389	0.025
3743073758389	374307	3758389	0.027
3743173758389	374317	3758389	0.028
3743273758389	374327	3758389	0.029
3743373758389	374337	3758389	0.030
3743473758389	374347	3758389	0.031
3743573758389	374357	3758389	0.033
3743673758389	374367	3758389	0.034
3742073758399	374207	3758399	0.019
3742173758399	374217	3758399	0.020
3742273758399	374227	3758399	0.020
3742373758399	374237	3758399	0.021
3742473758399	374247	3758399	0.022
3742573758399	374257	3758399	0.023
3742673758399	374267	3758399	0.024
3742773758399	374277	3758399	0.024
3742873758399	374287	3758399	0.025

FOR CHRONIC CALCS

MAX: 0.015

Overlapping Phases - Maximum GLC		
2025	2026	2027
0.00E+00	3.31E-04	1.59E-04
0.00E+00	3.45E-04	1.66E-04
0.00E+00	2.05E-04	9.44E-05
0.00E+00	2.11E-04	9.75E-05
0.00E+00	2.18E-04	1.01E-04
0.00E+00	2.25E-04	1.04E-04
0.00E+00	2.32E-04	1.08E-04
0.00E+00	2.39E-04	1.12E-04
0.00E+00	2.47E-04	1.16E-04
0.00E+00	2.56E-04	1.20E-04
0.00E+00	2.64E-04	1.24E-04
0.00E+00	2.74E-04	1.29E-04
0.00E+00	2.84E-04	1.34E-04
0.00E+00	2.94E-04	1.39E-04
0.00E+00	3.05E-04	1.45E-04
0.00E+00	3.17E-04	1.51E-04
0.00E+00	3.29E-04	1.58E-04
0.00E+00	3.43E-04	1.64E-04
0.00E+00	3.57E-04	1.72E-04
0.00E+00	2.10E-04	9.67E-05
0.00E+00	2.17E-04	9.99E-05
0.00E+00	2.24E-04	1.03E-04
0.00E+00	2.31E-04	1.07E-04
0.00E+00	2.38E-04	1.11E-04
0.00E+00	2.46E-04	1.15E-04
0.00E+00	2.54E-04	1.19E-04
0.00E+00	2.63E-04	1.23E-04
0.00E+00	2.72E-04	1.28E-04
0.00E+00	2.82E-04	1.33E-04
0.00E+00	2.93E-04	1.38E-04
0.00E+00	3.04E-04	1.44E-04
0.00E+00	3.16E-04	1.50E-04
0.00E+00	3.28E-04	1.56E-04
0.00E+00	3.41E-04	1.63E-04
0.00E+00	3.55E-04	1.70E-04
0.00E+00	3.71E-04	1.78E-04
0.00E+00	2.16E-04	9.90E-05
0.00E+00	2.23E-04	1.02E-04
0.00E+00	2.30E-04	1.06E-04
0.00E+00	2.37E-04	1.10E-04
0.00E+00	2.45E-04	1.14E-04
0.00E+00	2.53E-04	1.18E-04
0.00E+00	2.62E-04	1.22E-04
0.00E+00	2.71E-04	1.27E-04
0.00E+00	2.81E-04	1.32E-04
0.00E+00	2.91E-04	1.37E-04
0.00E+00	3.02E-04	1.43E-04
0.00E+00	3.14E-04	1.49E-04
0.00E+00	3.27E-04	1.55E-04
0.00E+00	3.40E-04	1.62E-04
0.00E+00	3.54E-04	1.69E-04
0.00E+00	3.69E-04	1.77E-04
0.00E+00	3.85E-04	1.85E-04
0.00E+00	2.22E-04	1.02E-04
0.00E+00	2.29E-04	1.05E-04
0.00E+00	2.36E-04	1.09E-04
0.00E+00	2.44E-04	1.13E-04
0.00E+00	2.52E-04	1.17E-04
0.00E+00	2.61E-04	1.21E-04
0.00E+00	2.70E-04	1.26E-04
0.00E+00	2.80E-04	1.31E-04
0.00E+00	2.90E-04	1.36E-04
0.00E+00	3.01E-04	1.41E-04
0.00E+00	3.12E-04	1.47E-04
0.00E+00	3.25E-04	1.53E-04
0.00E+00	3.38E-04	1.60E-04
0.00E+00	3.47E-04	1.65E-04
0.00E+00	3.62E-04	1.73E-04
0.00E+00	3.78E-04	1.81E-04
0.00E+00	3.95E-04	1.89E-04
0.00E+00	2.28E-04	1.04E-04
0.00E+00	2.35E-04	1.08E-04
0.00E+00	2.43E-04	1.12E-04
0.00E+00	2.51E-04	1.16E-04
0.00E+00	2.60E-04	1.20E-04
0.00E+00	2.69E-04	1.25E-04
0.00E+00	2.78E-04	1.29E-04
0.00E+00	2.89E-04	1.35E-04
0.00E+00	2.99E-04	1.40E-04
0.00E+00	3.11E-04	1.46E-04
0.00E+00	3.23E-04	1.52E-04
0.00E+00	3.36E-04	1.59E-04
0.00E+00	3.50E-04	1.66E-04
0.00E+00	3.66E-04	1.74E-04
0.00E+00	3.82E-04	1.82E-04
0.00E+00	3.99E-04	1.91E-04
0.00E+00	4.18E-04	2.00E-04
0.00E+00	2.35E-04	1.07E-04
0.00E+00	2.42E-04	1.11E-04
0.00E+00	2.50E-04	1.15E-04
0.00E+00	2.59E-04	1.19E-04
0.00E+00	2.68E-04	1.23E-04
0.00E+00	2.77E-04	1.28E-04
0.00E+00	2.87E-04	1.33E-04
0.00E+00	2.98E-04	1.39E-04
0.00E+00	3.10E-04	1.44E-04

IHS

Health Risk Assessment Results Summary

Mitigated

Residential Receptors

		MAX:	0.1346	1.5245	1.545
Unique Identifier	X (UTM)	Y (UTM)	Onroad	Offroad	Total Risk
3742973758399	374297	3758399	0.0028	0.0236	0.0263
3743073758399	374307	3758399	0.0028	0.0246	0.0274
3743173758399	374317	3758399	0.0028	0.0258	0.0285
3743263758399	374326	3758399	0.0028	0.0269	0.0296
3743373758399	374337	3758399	0.0028	0.0283	0.0311
3743473758399	374347	3758399	0.0028	0.0297	0.0325
3743573758399	374357	3758399	0.0028	0.0313	0.0340
3743673758399	374367	3758399	0.0027	0.0329	0.0357
3742073758408	374207	3758408	0.0028	0.0169	0.0197
3742173758406	374217	3758406	0.0028	0.0174	0.0202
3742273758406	374227	3758406	0.0028	0.0181	0.0209
3742373758409	374237	3758409	0.0029	0.0189	0.0218
3742473758406	374247	3758406	0.0028	0.0195	0.0224
3742673758406	374267	3758406	0.0028	0.0212	0.0240
3742773758407	374277	3758407	0.0029	0.0222	0.0250
3742873758407	374287	3758407	0.0029	0.0231	0.0260
3742973758407	374297	3758407	0.0029	0.0242	0.0270
3743073758407	374307	3758407	0.0029	0.0253	0.0282
3743173758406	374317	3758406	0.0029	0.0264	0.0293
3743253758406	374325	3758406	0.0029	0.0274	0.0303
3743373758406	374337	3758406	0.0029	0.0290	0.0319
3743473758406	374347	3758406	0.0029	0.0305	0.0334
3743593758409	374359	3758409	0.0029	0.0329	0.0357
3743673758409	374367	3758409	0.0029	0.0343	0.0372
3744063758005	374406	3758005	0.0014	0.0104	0.0119
3744163758005	374416	3758005	0.0014	0.0106	0.0121
3744263758005	374426	3758005	0.0015	0.0108	0.0122
3744363758005	374436	3758005	0.0015	0.0109	0.0124
3744463758005	374446	3758005	0.0015	0.0111	0.0126
3744563758005	374456	3758005	0.0016	0.0113	0.0128
3744663758005	374466	3758005	0.0016	0.0115	0.0130
3744763758005	374476	3758005	0.0016	0.0116	0.0132
3744863758005	374486	3758005	0.0017	0.0118	0.0135
3744963758005	374496	3758005	0.0017	0.0120	0.0137
3745063758005	374506	3758005	0.0017	0.0122	0.0139
3745163758005	374516	3758005	0.0018	0.0123	0.0141
3745463758005	374546	3758005	0.0019	0.0129	0.0147
3745563758005	374556	3758005	0.0019	0.0131	0.0150
3745663758005	374566	3758005	0.0019	0.0132	0.0152
3745763758005	374576	3758005	0.0020	0.0134	0.0154
3745863758005	374586	3758005	0.0020	0.0136	0.0156
3745963758005	374596	3758005	0.0021	0.0138	0.0158
3746063758005	374606	3758005	0.0021	0.0140	0.0161
3746163758005	374616	3758005	0.0022	0.0141	0.0163
3746263758005	374626	3758005	0.0022	0.0143	0.0165
3746363758005	374636	3758005	0.0023	0.0145	0.0167
3743963758015	374396	3758015	0.0014	0.0105	0.0120
3744063758015	374406	3758015	0.0014	0.0107	0.0122
3744163758015	374416	3758015	0.0015	0.0109	0.0124
3744263758015	374426	3758015	0.0015	0.0111	0.0126
3744363758015	374436	3758015	0.0015	0.0112	0.0128
3744463758015	374446	3758015	0.0016	0.0114	0.0130
3744563758015	374456	3758015	0.0016	0.0116	0.0132
3744663758015	374466	3758015	0.0016	0.0118	0.0134
3744763758015	374476	3758015	0.0016	0.0120	0.0136
3744863758015	374486	3758015	0.0017	0.0121	0.0138
3744963758015	374496	3758015	0.0017	0.0123	0.0140
3745063758015	374506	3758015	0.0017	0.0125	0.0143
3745163758015	374516	3758015	0.0018	0.0127	0.0145
3745463758015	374546	3758015	0.0019	0.0133	0.0152
3745563758015	374556	3758015	0.0019	0.0135	0.0154
3745663758015	374566	3758015	0.0020	0.0136	0.0156
3745763758015	374576	3758015	0.0020	0.0138	0.0159
3745863758015	374586	3758015	0.0021	0.0140	0.0161
3745963758015	374596	3758015	0.0021	0.0142	0.0163
3746063758015	374606	3758015	0.0022	0.0144	0.0166
3746163758015	374616	3758015	0.0022	0.0146	0.0168
3746263758015	374626	3758015	0.0023	0.0148	0.0170
3746363758015	374636	3758015	0.0023	0.0149	0.0173
3746463758015	374646	3758015	0.0024	0.0151	0.0175
3746563758015	374656	3758015	0.0024	0.0153	0.0177
3746763758015	374676	3758015	0.0026	0.0156	0.0182
3743963758025	374396	3758025	0.0014	0.0108	0.0123
3744063758025	374406	3758025	0.0015	0.0110	0.0125
3744163758025	374416	3758025	0.0015	0.0112	0.0127
3744263758025	374426	3758025	0.0015	0.0114	0.0129
3744363758025	374436	3758025	0.0016	0.0115	0.0131
3744463758025	374446	3758025	0.0016	0.0117	0.0133
3744563758025	374456	3758025	0.0016	0.0119	0.0135
3744663758025	374466	3758025	0.0016	0.0121	0.0138
3744763758025	374476	3758025	0.0017	0.0123	0.0140
3744863758025	374486	3758025	0.0017	0.0125	0.0142
3744963758025	374496	3758025	0.0017	0.0127	0.0144
3745063758025	374506	3758025	0.0018	0.0129	0.0147
3745163758025	374516	3758025	0.0018	0.0131	0.0149
3745463758025	374546	3758025	0.0019	0.0137	0.0156
3745563758025	374556	3758025	0.0020	0.0139	0.0159
3745663758025	374566	3758025	0.0020	0.0141	0.0161
3745763758025	374576	3758025	0.0021	0.0143	0.0163
3745863758025	374586	3758025	0.0021	0.0145	0.0166
3745963758025	374596	3758025	0.0022	0.0147	0.0168
3746063758025	374606	3758025	0.0022	0.0149	0.0171
3746163758025	374616	3758025	0.0023	0.0151	0.0173
3746263758025	374626	3758025	0.0023	0.0152	0.0176
3746363758025	374636	3758025	0.0024	0.0154	0.0178
3746463758025	374646	3758025	0.0024	0.0156	0.0180

IHS

Residential Health Risk Assessment Results Summary

Mitigated

RESIDENTIAL RECEPTORS ONLY

		MAX:	1.545
Unique Identifier	X (UTM)	Y (UTM)	Total Risk
3742973758399	374297	3758399	0.026
3743073758399	374307	3758399	0.027
3743173758399	374317	3758399	0.029
3743263758399	374326	3758399	0.030
3743373758399	374337	3758399	0.031
3743473758399	374347	3758399	0.033
3743573758399	374357	3758399	0.034
3743673758399	374367	3758399	0.036
3742073758408	374207	3758408	0.020
3742173758406	374217	3758406	0.020
3742273758406	374227	3758406	0.021
3742373758409	374237	3758409	0.022
3742473758406	374247	3758406	0.022
3742673758406	374267	3758406	0.024
3742773758407	374277	3758407	0.025
3742873758407	374287	3758407	0.026
3742973758407	374297	3758407	0.027
3743073758407	374307	3758407	0.028
3743173758406	374317	3758406	0.029
3743253758406	374325	3758406	0.030
3743373758406	374337	3758406	0.032
3743473758406	374347	3758406	0.033
3743593758409	374359	3758409	0.036
3743673758409	374367	3758409	0.037
3744063758005	374406	3758005	0.012
3744163758005	374416	3758005	0.012
3744263758005	374426	3758005	0.012
3744363758005	374436	3758005	0.012
3744463758005	374446	3758005	0.013
3744563758005	374456	3758005	0.013
3744663758005	374466	3758005	0.013
3744763758005	374476	3758005	0.013
3744863758005	374486	3758005	0.013
3744963758005	374496	3758005	0.014
3745063758005	374506	3758005	0.014
3745163758005	374516	3758005	0.014
3745463758005	374546	3758005	0.015
3745563758005	374556	3758005	0.015
3745663758005	374566	3758005	0.015
3745763758005	374576	3758005	0.015
3745863758005	374586	3758005	0.016
3745963758005	374596	3758005	0.016
3746063758005	374606	3758005	0.016
3746163758005	374616	3758005	0.016
3746263758005	374626	3758005	0.017
3746363758005	374636	3758005	0.017
3743963758015	374396	3758015	0.012
3744063758015	374406	3758015	0.012
3744163758015	374416	3758015	0.012
3744263758015	374426	3758015	0.013
3744363758015	374436	3758015	0.013
3744463758015	374446	3758015	0.013
3744563758015	374456	3758015	0.013
3744663758015	374466	3758015	0.013
3744763758015	374476	3758015	0.014
3744863758015	374486	3758015	0.014
3744963758015	374496	3758015	0.014
3745063758015	374506	3758015	0.014
3745163758015	374516	3758015	0.014
3745463758015	374546	3758015	0.015
3745563758015	374556	3758015	0.015
3745663758015	374566	3758015	0.016
3745763758015	374576	3758015	0.016
3745863758015	374586	3758015	0.016
3745963758015	374596	3758015	0.016
3746063758015	374606	3758015	0.017
3746163758015	374616	3758015	0.017
3746263758015	374626	3758015	0.017
3746363758015	374636	3758015	0.017
3746463758015	374646	3758015	0.017
3746563758015	374656	3758015	0.018
3746763758015	374676	3758015	0.018
3743963758025	374396	3758025	0.012
3744063758025	374406	3758025	0.012
3744163758025	374416	3758025	0.013
3744263758025	374426	3758025	0.013
3744363758025	374436	3758025	0.013
3744463758025	374446	3758025	0.013
3744563758025	374456	3758025	0.014
3744663758025	374466	3758025	0.014
3744763758025	374476	3758025	0.014
3744863758025	374486	3758025	0.014
3744963758025	374496	3758025	0.014
3745063758025	374506	3758025	0.015
3745163758025	374516	3758025	0.015
3745463758025	374546	3758025	0.016
3745563758025	374556	3758025	0.016
3745663758025	374566	3758025	0.016
3745763758025	374576	3758025	0.016
3745863758025	374586	3758025	0.017
3745963758025	374596	3758025	0.017
3746063758025	374606	3758025	0.017
3746163758025	374616	3758025	0.017
3746263758025	374626	3758025	0.018
3746363758025	374636	3758025	0.018
3746463758025	374646	3758025	0.018

FOR CHRONIC CALCS

MAX: 0.015

Overlapping Phases - Maximum GLC		
2025	2026	2027
0.00E+00	3.22E-04	1.51E-04
0.00E+00	3.35E-04	1.57E-04
0.00E+00	3.49E-04	1.64E-04
0.00E+00	3.62E-04	1.71E-04
0.00E+00	3.80E-04	1.80E-04
0.00E+00	3.97E-04	1.89E-04
0.00E+00	4.16E-04	1.98E-04
0.00E+00	4.36E-04	2.09E-04
0.00E+00	2.41E-04	1.10E-04
0.00E+00	2.47E-04	1.13E-04
0.00E+00	2.56E-04	1.17E-04
0.00E+00	2.67E-04	1.22E-04
0.00E+00	2.74E-04	1.26E-04
0.00E+00	2.94E-04	1.36E-04
0.00E+00	3.06E-04	1.42E-04
0.00E+00	3.18E-04	1.48E-04
0.00E+00	3.31E-04	1.55E-04
0.00E+00	3.44E-04	1.62E-04
0.00E+00	3.58E-04	1.68E-04
0.00E+00	3.70E-04	1.75E-04
0.00E+00	3.90E-04	1.85E-04
0.00E+00	4.08E-04	1.94E-04
0.00E+00	4.38E-04	2.09E-04
0.00E+00	4.55E-04	2.18E-04
0.00E+00	1.42E-04	6.63E-05
0.00E+00	1.45E-04	6.74E-05
0.00E+00	1.47E-04	6.84E-05
0.00E+00	1.49E-04	6.95E-05
0.00E+00	1.52E-04	7.06E-05
0.00E+00	1.54E-04	7.17E-05
0.00E+00	1.57E-04	7.28E-05
0.00E+00	1.59E-04	7.40E-05
0.00E+00	1.62E-04	7.51E-05
0.00E+00	1.64E-04	7.62E-05
0.00E+00	1.67E-04	7.74E-05
0.00E+00	1.69E-04	7.86E-05
0.00E+00	1.77E-04	8.21E-05
0.00E+00	1.80E-04	8.33E-05
0.00E+00	1.82E-04	8.45E-05
0.00E+00	1.85E-04	8.57E-05
0.00E+00	1.88E-04	8.68E-05
0.00E+00	1.90E-04	8.80E-05
0.00E+00	1.93E-04	8.92E-05
0.00E+00	1.96E-04	9.04E-05
0.00E+00	1.99E-04	9.15E-05
0.00E+00	2.01E-04	9.27E-05
0.00E+00	1.44E-04	6.69E-05
0.00E+00	1.46E-04	6.80E-05
0.00E+00	1.48E-04	6.91E-05
0.00E+00	1.51E-04	7.02E-05
0.00E+00	1.53E-04	7.13E-05
0.00E+00	1.56E-04	7.25E-05
0.00E+00	1.58E-04	7.37E-05
0.00E+00	1.61E-04	7.48E-05
0.00E+00	1.63E-04	7.60E-05
0.00E+00	1.66E-04	7.72E-05
0.00E+00	1.69E-04	7.84E-05
0.00E+00	1.71E-04	7.96E-05
0.00E+00	1.74E-04	8.08E-05
0.00E+00	1.82E-04	8.46E-05
0.00E+00	1.85E-04	8.58E-05
0.00E+00	1.88E-04	8.70E-05
0.00E+00	1.91E-04	8.83E-05
0.00E+00	1.93E-04	8.95E-05
0.00E+00	1.96E-04	9.08E-05
0.00E+00	1.99E-04	9.20E-05
0.00E+00	2.02E-04	9.32E-05
0.00E+00	2.05E-04	9.44E-05
0.00E+00	2.08E-04	9.56E-05
0.00E+00	2.10E-04	9.68E-05
0.00E+00	2.13E-04	9.80E-05
0.00E+00	2.19E-04	1.00E-04
0.00E+00	1.47E-04	6.86E-05
0.00E+00	1.50E-04	6.98E-05
0.00E+00	1.52E-04	7.09E-05
0.00E+00	1.55E-04	7.21E-05
0.00E+00	1.57E-04	7.33E-05
0.00E+00	1.60E-04	7.45E-05
0.00E+00	1.62E-04	7.57E-05
0.00E+00	1.65E-04	7.69E-05
0.00E+00	1.68E-04	7.82E-05
0.00E+00	1.71E-04	7.94E-05
0.00E+00	1.73E-04	8.07E-05
0.00E+00	1.76E-04	8.20E-05
0.00E+00	1.79E-04	8.32E-05
0.00E+00	1.88E-04	8.71E-05
0.00E+00	1.91E-04	8.84E-05
0.00E+00	1.93E-04	8.97E-05
0.00E+00	1.96E-04	9.10E-05
0.00E+00	1.99E-04	9.24E-05
0.00E+00	2.02E-04	9.37E-05
0.00E+00	2.05E-04	9.50E-05
0.00E+00	2.08E-04	9.62E-05
0.00E+00	2.11E-04	9.75E-05
0.00E+00	2.14E-04	9.88E-05
0.00E+00	2.17E-04	1.00E-04

IHS

Health Risk Assessment Results Summary

Mitigated

Residential Receptors

		MAX:	0.1346	1.5245	1.545
Unique Identifier	X (UTM)	Y (UTM)	Onroad	Offroad	Total Risk
3746563758025	374656	3758025	0.0025	0.0158	0.0183
3746763758025	374676	3758025	0.0026	0.0161	0.0188
3746863758025	374686	3758025	0.0027	0.0163	0.0190
3746963758025	374696	3758025	0.0028	0.0164	0.0192
3747063758025	374706	3758025	0.0029	0.0166	0.0195
3747163758025	374716	3758025	0.0029	0.0167	0.0197
3747263758025	374726	3758025	0.0030	0.0169	0.0199
3743363758035	374336	3758035	0.0013	0.0100	0.0113
3743463758035	374346	3758035	0.0013	0.0102	0.0115
3743563758035	374356	3758035	0.0014	0.0104	0.0117
3743663758035	374366	3758035	0.0014	0.0106	0.0119
3743763758035	374376	3758035	0.0014	0.0107	0.0122
3745463758035	374546	3758035	0.0020	0.0141	0.0161
3745563758035	374556	3758035	0.0020	0.0143	0.0163
3745663758035	374566	3758035	0.0021	0.0145	0.0166
3745763758035	374576	3758035	0.0021	0.0147	0.0168
3745863758035	374586	3758035	0.0022	0.0149	0.0171
3745963758035	374596	3758035	0.0022	0.0151	0.0174
3746063758035	374606	3758035	0.0023	0.0154	0.0176
3746163758035	374616	3758035	0.0023	0.0156	0.0179
3746263758035	374626	3758035	0.0024	0.0158	0.0181
3746363758035	374636	3758035	0.0024	0.0159	0.0184
3746463758035	374646	3758035	0.0025	0.0161	0.0186
3746563758035	374656	3758035	0.0026	0.0163	0.0189
3746763758035	374676	3758035	0.0027	0.0167	0.0194
3746863758035	374686	3758035	0.0028	0.0169	0.0196
3746963758035	374696	3758035	0.0029	0.0170	0.0199
3747063758035	374706	3758035	0.0029	0.0172	0.0201
3747163758035	374716	3758035	0.0030	0.0173	0.0203
3747263758035	374726	3758035	0.0031	0.0175	0.0206
3747363758035	374736	3758035	0.0032	0.0176	0.0208
3747463758035	374746	3758035	0.0033	0.0177	0.0210
3747563758035	374756	3758035	0.0034	0.0179	0.0213
3747663758035	374766	3758035	0.0035	0.0180	0.0215
3747763758035	374776	3758035	0.0036	0.0181	0.0217
3747863758035	374786	3758035	0.0038	0.0182	0.0220
3747963758035	374796	3758035	0.0039	0.0183	0.0222
3743163758045	374316	3758045	0.0013	0.0099	0.0112
3743263758045	374326	3758045	0.0013	0.0101	0.0114
3743363758045	374336	3758045	0.0013	0.0103	0.0116
3743463758045	374346	3758045	0.0014	0.0105	0.0118
3743563758045	374356	3758045	0.0014	0.0106	0.0120
3743663758045	374366	3758045	0.0014	0.0108	0.0122
3743763758045	374376	3758045	0.0014	0.0110	0.0125
3745463758045	374546	3758045	0.0020	0.0146	0.0166
3745563758045	374556	3758045	0.0021	0.0148	0.0168
3745663758045	374566	3758045	0.0021	0.0150	0.0171
3745763758045	374576	3758045	0.0022	0.0152	0.0173
3745863758045	374586	3758045	0.0022	0.0154	0.0176
3745963758045	374596	3758045	0.0023	0.0157	0.0179
3746063758045	374606	3758045	0.0023	0.0159	0.0182
3746163758045	374616	3758045	0.0024	0.0161	0.0185
3746263758045	374626	3758045	0.0024	0.0163	0.0187
3746363758045	374636	3758045	0.0025	0.0165	0.0190
3746463758045	374646	3758045	0.0026	0.0167	0.0193
3746563758045	374656	3758045	0.0026	0.0169	0.0195
3746763758045	374676	3758045	0.0028	0.0173	0.0200
3746863758045	374686	3758045	0.0028	0.0174	0.0203
3746963758045	374696	3758045	0.0029	0.0176	0.0205
3747063758045	374706	3758045	0.0030	0.0178	0.0208
3747163758045	374716	3758045	0.0031	0.0179	0.0210
3747263758045	374726	3758045	0.0032	0.0181	0.0213
3747363758045	374736	3758045	0.0033	0.0182	0.0215
3747463758045	374746	3758045	0.0034	0.0184	0.0218
3747563758045	374756	3758045	0.0035	0.0185	0.0220
3747663758045	374766	3758045	0.0036	0.0186	0.0223
3747763758045	374776	3758045	0.0038	0.0187	0.0225
3747863758045	374786	3758045	0.0039	0.0188	0.0227
3747963758045	374796	3758045	0.0040	0.0189	0.0230
3748163758045	374816	3758045	0.0044	0.0191	0.0235
3748263758045	374826	3758045	0.0045	0.0192	0.0237
3748363758045	374836	3758045	0.0047	0.0193	0.0240
3748463758045	374846	3758045	0.0049	0.0193	0.0243
3743063758055	374306	3758055	0.0013	0.0100	0.0113
3743163758055	374316	3758055	0.0013	0.0102	0.0115
3743263758055	374326	3758055	0.0013	0.0104	0.0117
3743363758055	374336	3758055	0.0014	0.0105	0.0119
3743463758055	374346	3758055	0.0014	0.0107	0.0121
3743563758055	374356	3758055	0.0014	0.0109	0.0123
3743663758055	374366	3758055	0.0014	0.0111	0.0125
3743763758055	374376	3758055	0.0015	0.0113	0.0128
3743963758055	374396	3758055	0.0015	0.0117	0.0132
3744063758055	374406	3758055	0.0015	0.0119	0.0135
3744163758055	374416	3758055	0.0016	0.0121	0.0137
3744263758055	374426	3758055	0.0016	0.0123	0.0139
3744363758055	374436	3758055	0.0016	0.0126	0.0142
3744463758055	374446	3758055	0.0017	0.0128	0.0144
3744563758055	374456	3758055	0.0017	0.0130	0.0147
3744663758055	374466	3758055	0.0017	0.0132	0.0149
3744763758055	374476	3758055	0.0018	0.0134	0.0152
3744863758055	374486	3758055	0.0018	0.0137	0.0155
3744963758055	374496	3758055	0.0018	0.0139	0.0157
3745063758055	374506	3758055	0.0019	0.0141	0.0160
3745163758055	374516	3758055	0.0019	0.0143	0.0163
3745463758055	374546	3758055	0.0021	0.0150	0.0171
3745563758055	374556	3758055	0.0021	0.0152	0.0173

IHS

Residential Health Risk Assessment Results Summary

Mitigated

RESIDENTIAL RECEPTORS ONLY

		MAX:	1.545
Unique Identifier	X (UTM)	Y (UTM)	Total Risk
3746563758025	374656	3758025	0.018
3746763758025	374676	3758025	0.019
3746863758025	374686	3758025	0.019
3746963758025	374696	3758025	0.019
3747063758025	374706	3758025	0.019
3747163758025	374716	3758025	0.020
3747263758025	374726	3758025	0.020
3743363758035	374336	3758035	0.011
3743463758035	374346	3758035	0.012
3743563758035	374356	3758035	0.012
3743663758035	374366	3758035	0.012
3743763758035	374376	3758035	0.012
3745463758035	374546	3758035	0.016
3745563758035	374556	3758035	0.016
3745663758035	374566	3758035	0.017
3745763758035	374576	3758035	0.017
3745863758035	374586	3758035	0.017
3745963758035	374596	3758035	0.017
3746063758035	374606	3758035	0.018
3746163758035	374616	3758035	0.018
3746263758035	374626	3758035	0.018
3746363758035	374636	3758035	0.018
3746463758035	374646	3758035	0.019
3746563758035	374656	3758035	0.019
3746763758035	374676	3758035	0.019
3746863758035	374686	3758035	0.020
3746963758035	374696	3758035	0.020
3747063758035	374706	3758035	0.020
3747163758035	374716	3758035	0.020
3747263758035	374726	3758035	0.021
3747363758035	374736	3758035	0.021
3747463758035	374746	3758035	0.021
3747563758035	374756	3758035	0.021
3747663758035	374766	3758035	0.022
3747763758035	374776	3758035	0.022
3747863758035	374786	3758035	0.022
3747963758035	374796	3758035	0.022
3743163758045	374316	3758045	0.011
3743263758045	374326	3758045	0.011
3743363758045	374336	3758045	0.012
3743463758045	374346	3758045	0.012
3743563758045	374356	3758045	0.012
3743663758045	374366	3758045	0.012
3743763758045	374376	3758045	0.012
3745463758045	374546	3758045	0.017
3745563758045	374556	3758045	0.017
3745663758045	374566	3758045	0.017
3745763758045	374576	3758045	0.017
3745863758045	374586	3758045	0.018
3745963758045	374596	3758045	0.018
3746063758045	374606	3758045	0.018
3746163758045	374616	3758045	0.018
3746263758045	374626	3758045	0.019
3746363758045	374636	3758045	0.019
3746463758045	374646	3758045	0.019
3746563758045	374656	3758045	0.020
3746763758045	374676	3758045	0.020
3746863758045	374686	3758045	0.020
3746963758045	374696	3758045	0.021
3747063758045	374706	3758045	0.021
3747163758045	374716	3758045	0.021
3747263758045	374726	3758045	0.021
3747363758045	374736	3758045	0.022
3747463758045	374746	3758045	0.022
3747563758045	374756	3758045	0.022
3747663758045	374766	3758045	0.022
3747763758045	374776	3758045	0.023
3747863758045	374786	3758045	0.023
3747963758045	374796	3758045	0.023
3748163758045	374816	3758045	0.023
3748263758045	374826	3758045	0.024
3748363758045	374836	3758045	0.024
3748463758045	374846	3758045	0.024
3743063758055	374306	3758055	0.011
3743163758055	374316	3758055	0.011
3743263758055	374326	3758055	0.012
3743363758055	374336	3758055	0.012
3743463758055	374346	3758055	0.012
3743563758055	374356	3758055	0.012
3743663758055	374366	3758055	0.013
3743763758055	374376	3758055	0.013
3743963758055	374396	3758055	0.013
3744063758055	374406	3758055	0.013
3744163758055	374416	3758055	0.014
3744263758055	374426	3758055	0.014
3744363758055	374436	3758055	0.014
3744463758055	374446	3758055	0.014
3744563758055	374456	3758055	0.015
3744663758055	374466	3758055	0.015
3744763758055	374476	3758055	0.015
3744863758055	374486	3758055	0.015
3744963758055	374496	3758055	0.016
3745063758055	374506	3758055	0.016
3745163758055	374516	3758055	0.016
3745463758055	374546	3758055	0.017
3745563758055	374556	3758055	0.017

FOR CHRONIC CALCS

MAX:	0.015	
Overlapping Phases - Maximum GLC		
2025	2026	2027
0.00E+00	2.20E-04	1.01E-04
0.00E+00	2.26E-04	1.04E-04
0.00E+00	2.29E-04	1.05E-04
0.00E+00	2.32E-04	1.06E-04
0.00E+00	2.34E-04	1.07E-04
0.00E+00	2.37E-04	1.08E-04
0.00E+00	2.40E-04	1.09E-04
0.00E+00	1.36E-04	6.36E-05
0.00E+00	1.38E-04	6.47E-05
0.00E+00	1.41E-04	6.58E-05
0.00E+00	1.43E-04	6.69E-05
0.00E+00	1.46E-04	6.81E-05
0.00E+00	1.93E-04	8.98E-05
0.00E+00	1.96E-04	9.12E-05
0.00E+00	1.99E-04	9.25E-05
0.00E+00	2.02E-04	9.39E-05
0.00E+00	2.06E-04	9.53E-05
0.00E+00	2.09E-04	9.67E-05
0.00E+00	2.12E-04	9.81E-05
0.00E+00	2.15E-04	9.94E-05
0.00E+00	2.18E-04	1.01E-04
0.00E+00	2.21E-04	1.02E-04
0.00E+00	2.24E-04	1.03E-04
0.00E+00	2.27E-04	1.05E-04
0.00E+00	2.33E-04	1.07E-04
0.00E+00	2.36E-04	1.08E-04
0.00E+00	2.39E-04	1.09E-04
0.00E+00	2.42E-04	1.11E-04
0.00E+00	2.45E-04	1.12E-04
0.00E+00	2.48E-04	1.13E-04
0.00E+00	2.51E-04	1.14E-04
0.00E+00	2.54E-04	1.15E-04
0.00E+00	2.57E-04	1.16E-04
0.00E+00	2.60E-04	1.17E-04
0.00E+00	2.63E-04	1.18E-04
0.00E+00	2.66E-04	1.19E-04
0.00E+00	2.69E-04	1.20E-04
0.00E+00	1.34E-04	6.29E-05
0.00E+00	1.37E-04	6.40E-05
0.00E+00	1.39E-04	6.51E-05
0.00E+00	1.42E-04	6.63E-05
0.00E+00	1.44E-04	6.74E-05
0.00E+00	1.47E-04	6.86E-05
0.00E+00	1.49E-04	6.98E-05
0.00E+00	1.99E-04	9.26E-05
0.00E+00	2.02E-04	9.40E-05
0.00E+00	2.05E-04	9.54E-05
0.00E+00	2.09E-04	9.69E-05
0.00E+00	2.12E-04	9.84E-05
0.00E+00	2.15E-04	9.99E-05
0.00E+00	2.19E-04	1.01E-04
0.00E+00	2.22E-04	1.03E-04
0.00E+00	2.25E-04	1.04E-04
0.00E+00	2.28E-04	1.06E-04
0.00E+00	2.32E-04	1.07E-04
0.00E+00	2.35E-04	1.08E-04
0.00E+00	2.41E-04	1.11E-04
0.00E+00	2.44E-04	1.12E-04
0.00E+00	2.47E-04	1.13E-04
0.00E+00	2.51E-04	1.15E-04
0.00E+00	2.54E-04	1.16E-04
0.00E+00	2.57E-04	1.17E-04
0.00E+00	2.60E-04	1.18E-04
0.00E+00	2.63E-04	1.19E-04
0.00E+00	2.66E-04	1.20E-04
0.00E+00	2.69E-04	1.21E-04
0.00E+00	2.72E-04	1.22E-04
0.00E+00	2.75E-04	1.23E-04
0.00E+00	2.78E-04	1.24E-04
0.00E+00	2.85E-04	1.26E-04
0.00E+00	2.88E-04	1.27E-04
0.00E+00	2.92E-04	1.28E-04
0.00E+00	2.95E-04	1.29E-04
0.00E+00	1.35E-04	6.32E-05
0.00E+00	1.38E-04	6.44E-05
0.00E+00	1.40E-04	6.55E-05
0.00E+00	1.43E-04	6.67E-05
0.00E+00	1.45E-04	6.79E-05
0.00E+00	1.48E-04	6.92E-05
0.00E+00	1.50E-04	7.04E-05
0.00E+00	1.53E-04	7.16E-05
0.00E+00	1.59E-04	7.42E-05
0.00E+00	1.62E-04	7.56E-05
0.00E+00	1.64E-04	7.69E-05
0.00E+00	1.67E-04	7.83E-05
0.00E+00	1.70E-04	7.96E-05
0.00E+00	1.73E-04	8.10E-05
0.00E+00	1.76E-04	8.24E-05
0.00E+00	1.79E-04	8.39E-05
0.00E+00	1.83E-04	8.53E-05
0.00E+00	1.86E-04	8.68E-05
0.00E+00	1.89E-04	8.82E-05
0.00E+00	1.92E-04	8.97E-05
0.00E+00	1.95E-04	9.12E-05
0.00E+00	2.05E-04	9.56E-05
0.00E+00	2.09E-04	9.71E-05

IHS

Health Risk Assessment Results Summary

Mitigated

Residential Receptors

		MAX:	0.1346	1.5245	1.545
Unique Identifier	X (UTM)	Y (UTM)	Onroad	Offroad	Total Risk
3745663758055	374566	3758055	0.0021	0.0155	0.0176
3745763758055	374576	3758055	0.0022	0.0157	0.0179
3745863758055	374586	3758055	0.0023	0.0159	0.0182
3745963758055	374596	3758055	0.0023	0.0162	0.0185
3746063758055	374606	3758055	0.0024	0.0164	0.0188
3746163758055	374616	3758055	0.0024	0.0166	0.0191
3746263758055	374626	3758055	0.0025	0.0169	0.0193
3746363758055	374636	3758055	0.0026	0.0171	0.0196
3746463758055	374646	3758055	0.0026	0.0173	0.0199
3746563758055	374656	3758055	0.0027	0.0175	0.0202
3746763758055	374676	3758055	0.0028	0.0179	0.0207
3746863758055	374686	3758055	0.0029	0.0181	0.0210
3746963758055	374696	3758055	0.0030	0.0182	0.0213
3747063758055	374706	3758055	0.0031	0.0184	0.0215
3747163758055	374716	3758055	0.0032	0.0186	0.0218
3747263758055	374726	3758055	0.0033	0.0187	0.0220
3747363758055	374736	3758055	0.0034	0.0189	0.0223
3747463758055	374746	3758055	0.0035	0.0190	0.0225
3747563758055	374756	3758055	0.0036	0.0192	0.0228
3747663758055	374766	3758055	0.0038	0.0193	0.0231
3747763758055	374776	3758055	0.0039	0.0194	0.0233
3747863758055	374786	3758055	0.0040	0.0195	0.0236
3747963758055	374796	3758055	0.0042	0.0196	0.0238
3748163758055	374816	3758055	0.0045	0.0198	0.0243
3748263758055	374826	3758055	0.0047	0.0199	0.0246
3748363758055	374836	3758055	0.0049	0.0200	0.0249
3748463758055	374846	3758055	0.0052	0.0200	0.0252
3748563758055	374856	3758055	0.0054	0.0201	0.0255
3748663758055	374866	3758055	0.0057	0.0201	0.0258
3748763758055	374876	3758055	0.0060	0.0202	0.0262
3748863758055	374886	3758055	0.0063	0.0202	0.0266
3748963758055	374896	3758055	0.0067	0.0202	0.0270
3749063758055	374906	3758055	0.0072	0.0203	0.0274
3742963758065	374296	3758065	0.0013	0.0100	0.0113
3743063758065	374306	3758065	0.0013	0.0102	0.0115
3743163758065	374316	3758065	0.0013	0.0104	0.0117
3743263758065	374326	3758065	0.0013	0.0106	0.0120
3743363758065	374336	3758065	0.0014	0.0108	0.0122
3743463758065	374346	3758065	0.0014	0.0110	0.0124
3743563758065	374356	3758065	0.0014	0.0112	0.0126
3743663758065	374366	3758065	0.0014	0.0114	0.0129
3743763758065	374376	3758065	0.0015	0.0116	0.0131
3743963758065	374396	3758065	0.0015	0.0120	0.0136
3744063758065	374406	3758065	0.0016	0.0123	0.0138
3744163758065	374416	3758065	0.0016	0.0125	0.0141
3744263758065	374426	3758065	0.0016	0.0127	0.0143
3744363758065	374436	3758065	0.0017	0.0129	0.0146
3744463758065	374446	3758065	0.0017	0.0132	0.0148
3744563758065	374456	3758065	0.0017	0.0134	0.0151
3744663758065	374466	3758065	0.0018	0.0136	0.0154
3744763758065	374476	3758065	0.0018	0.0139	0.0157
3744863758065	374486	3758065	0.0018	0.0141	0.0159
3744963758065	374496	3758065	0.0019	0.0143	0.0162
3745063758065	374506	3758065	0.0019	0.0146	0.0165
3745163758065	374516	3758065	0.0020	0.0148	0.0168
3745463758065	374546	3758065	0.0021	0.0155	0.0176
3745563758065	374556	3758065	0.0021	0.0158	0.0179
3745663758065	374566	3758065	0.0022	0.0160	0.0182
3745763758065	374576	3758065	0.0022	0.0162	0.0185
3745863758065	374586	3758065	0.0023	0.0165	0.0188
3745963758065	374596	3758065	0.0024	0.0168	0.0191
3746063758065	374606	3758065	0.0024	0.0170	0.0194
3746163758065	374616	3758065	0.0025	0.0172	0.0197
3746263758065	374626	3758065	0.0025	0.0175	0.0200
3746363758065	374636	3758065	0.0026	0.0177	0.0203
3746463758065	374646	3758065	0.0027	0.0179	0.0206
3746563758065	374656	3758065	0.0028	0.0181	0.0209
3746763758065	374676	3758065	0.0029	0.0185	0.0214
3746863758065	374686	3758065	0.0030	0.0187	0.0217
3746963758065	374696	3758065	0.0031	0.0189	0.0220
3747063758065	374706	3758065	0.0032	0.0191	0.0223
3747163758065	374716	3758065	0.0033	0.0193	0.0226
3747263758065	374726	3758065	0.0034	0.0194	0.0228
3747363758065	374736	3758065	0.0035	0.0196	0.0231
3747463758065	374746	3758065	0.0036	0.0197	0.0234
3747563758065	374756	3758065	0.0038	0.0199	0.0236
3747663758065	374766	3758065	0.0039	0.0200	0.0239
3747763758065	374776	3758065	0.0040	0.0201	0.0242
3747863758065	374786	3758065	0.0042	0.0202	0.0244
3747963758065	374796	3758065	0.0043	0.0204	0.0247
3748163758065	374816	3758065	0.0047	0.0205	0.0252
3748263758065	374826	3758065	0.0049	0.0206	0.0255
3748363758065	374836	3758065	0.0052	0.0207	0.0258
3748463758065	374846	3758065	0.0054	0.0208	0.0262
3748563758065	374856	3758065	0.0057	0.0208	0.0265
3748663758065	374866	3758065	0.0060	0.0209	0.0268
3748763758065	374876	3758065	0.0063	0.0209	0.0272
3748863758065	374886	3758065	0.0067	0.0210	0.0276
3748963758065	374896	3758065	0.0071	0.0210	0.0281
3749063758065	374906	3758065	0.0076	0.0210	0.0286
3749163758065	374916	3758065	0.0081	0.0210	0.0292
3749363758065	374936	3758065	0.0095	0.0211	0.0306
3749463758065	374946	3758065	0.0104	0.0211	0.0315
3749563758065	374956	3758065	0.0116	0.0211	0.0326
3742863758075	374286	3758075	0.0013	0.0101	0.0114
3742963758075	374296	3758075	0.0013	0.0103	0.0116

IHS

Residential Health Risk Assessment Results Summary

Mitigated

RESIDENTIAL RECEPTORS ONLY

		MAX:	1.545
Unique Identifier	X (UTM)	Y (UTM)	Total Risk
3745663758055	374566	3758055	0.018
3745763758055	374576	3758055	0.018
3745863758055	374586	3758055	0.018
3745963758055	374596	3758055	0.018
3746063758055	374606	3758055	0.019
3746163758055	374616	3758055	0.019
3746263758055	374626	3758055	0.019
3746363758055	374636	3758055	0.020
3746463758055	374646	3758055	0.020
3746563758055	374656	3758055	0.020
3746763758055	374676	3758055	0.021
3746863758055	374686	3758055	0.021
3746963758055	374696	3758055	0.021
3747063758055	374706	3758055	0.022
3747163758055	374716	3758055	0.022
3747263758055	374726	3758055	0.022
3747363758055	374736	3758055	0.022
3747463758055	374746	3758055	0.023
3747563758055	374756	3758055	0.023
3747663758055	374766	3758055	0.023
3747763758055	374776	3758055	0.023
3747863758055	374786	3758055	0.024
3747963758055	374796	3758055	0.024
3748163758055	374816	3758055	0.024
3748263758055	374826	3758055	0.025
3748363758055	374836	3758055	0.025
3748463758055	374846	3758055	0.025
3748563758055	374856	3758055	0.026
3748663758055	374866	3758055	0.026
3748763758055	374876	3758055	0.026
3748863758055	374886	3758055	0.027
3748963758055	374896	3758055	0.027
3749063758055	374906	3758055	0.027
3742963758065	374296	3758065	0.011
3743063758065	374306	3758065	0.012
3743163758065	374316	3758065	0.012
3743263758065	374326	3758065	0.012
3743363758065	374336	3758065	0.012
3743463758065	374346	3758065	0.012
3743563758065	374356	3758065	0.013
3743663758065	374366	3758065	0.013
3743763758065	374376	3758065	0.013
3743963758065	374396	3758065	0.014
3744063758065	374406	3758065	0.014
3744163758065	374416	3758065	0.014
3744263758065	374426	3758065	0.014
3744363758065	374436	3758065	0.015
3744463758065	374446	3758065	0.015
3744563758065	374456	3758065	0.015
3744663758065	374466	3758065	0.015
3744763758065	374476	3758065	0.016
3744863758065	374486	3758065	0.016
3744963758065	374496	3758065	0.016
3745063758065	374506	3758065	0.016
3745163758065	374516	3758065	0.017
3745463758065	374546	3758065	0.018
3745563758065	374556	3758065	0.018
3745663758065	374566	3758065	0.018
3745763758065	374576	3758065	0.018
3745863758065	374586	3758065	0.019
3745963758065	374596	3758065	0.019
3746063758065	374606	3758065	0.019
3746163758065	374616	3758065	0.020
3746263758065	374626	3758065	0.020
3746363758065	374636	3758065	0.020
3746463758065	374646	3758065	0.021
3746563758065	374656	3758065	0.021
3746763758065	374676	3758065	0.021
3746863758065	374686	3758065	0.022
3746963758065	374696	3758065	0.022
3747063758065	374706	3758065	0.022
3747163758065	374716	3758065	0.023
3747263758065	374726	3758065	0.023
3747363758065	374736	3758065	0.023
3747463758065	374746	3758065	0.023
3747563758065	374756	3758065	0.024
3747663758065	374766	3758065	0.024
3747763758065	374776	3758065	0.024
3747863758065	374786	3758065	0.024
3747963758065	374796	3758065	0.025
3748163758065	374816	3758065	0.025
3748263758065	374826	3758065	0.026
3748363758065	374836	3758065	0.026
3748463758065	374846	3758065	0.026
3748563758065	374856	3758065	0.026
3748663758065	374866	3758065	0.027
3748763758065	374876	3758065	0.027
3748863758065	374886	3758065	0.028
3748963758065	374896	3758065	0.028
3749063758065	374906	3758065	0.029
3749163758065	374916	3758065	0.029
3749363758065	374936	3758065	0.031
3749463758065	374946	3758065	0.032
3749563758065	374956	3758065	0.033
3742863758075	374286	3758075	0.011
3742963758075	374296	3758075	0.012

FOR CHRONIC CALCS

MAX: 0.015

Overlapping Phases - Maximum GLC		
2025	2026	2027
0.00E+00	2.12E-04	9.86E-05
0.00E+00	2.15E-04	1.00E-04
0.00E+00	2.19E-04	1.02E-04
0.00E+00	2.22E-04	1.03E-04
0.00E+00	2.26E-04	1.05E-04
0.00E+00	2.29E-04	1.06E-04
0.00E+00	2.33E-04	1.08E-04
0.00E+00	2.36E-04	1.09E-04
0.00E+00	2.40E-04	1.11E-04
0.00E+00	2.43E-04	1.12E-04
0.00E+00	2.49E-04	1.15E-04
0.00E+00	2.53E-04	1.16E-04
0.00E+00	2.56E-04	1.17E-04
0.00E+00	2.59E-04	1.19E-04
0.00E+00	2.63E-04	1.20E-04
0.00E+00	2.66E-04	1.21E-04
0.00E+00	2.69E-04	1.22E-04
0.00E+00	2.72E-04	1.23E-04
0.00E+00	2.75E-04	1.24E-04
0.00E+00	2.79E-04	1.25E-04
0.00E+00	2.82E-04	1.27E-04
0.00E+00	2.85E-04	1.28E-04
0.00E+00	2.88E-04	1.29E-04
0.00E+00	2.95E-04	1.30E-04
0.00E+00	2.99E-04	1.31E-04
0.00E+00	3.03E-04	1.32E-04
0.00E+00	3.07E-04	1.33E-04
0.00E+00	3.11E-04	1.35E-04
0.00E+00	3.16E-04	1.36E-04
0.00E+00	3.21E-04	1.37E-04
0.00E+00	3.26E-04	1.38E-04
0.00E+00	3.32E-04	1.39E-04
0.00E+00	3.38E-04	1.40E-04
0.00E+00	1.36E-04	6.35E-05
0.00E+00	1.38E-04	6.47E-05
0.00E+00	1.41E-04	6.59E-05
0.00E+00	1.43E-04	6.71E-05
0.00E+00	1.46E-04	6.84E-05
0.00E+00	1.49E-04	6.96E-05
0.00E+00	1.51E-04	7.09E-05
0.00E+00	1.54E-04	7.22E-05
0.00E+00	1.57E-04	7.35E-05
0.00E+00	1.63E-04	7.63E-05
0.00E+00	1.66E-04	7.77E-05
0.00E+00	1.69E-04	7.91E-05
0.00E+00	1.72E-04	8.05E-05
0.00E+00	1.75E-04	8.19E-05
0.00E+00	1.78E-04	8.34E-05
0.00E+00	1.81E-04	8.49E-05
0.00E+00	1.85E-04	8.64E-05
0.00E+00	1.88E-04	8.79E-05
0.00E+00	1.91E-04	8.94E-05
0.00E+00	1.95E-04	9.10E-05
0.00E+00	1.98E-04	9.25E-05
0.00E+00	2.02E-04	9.41E-05
0.00E+00	2.12E-04	9.88E-05
0.00E+00	2.15E-04	1.00E-04
0.00E+00	2.19E-04	1.02E-04
0.00E+00	2.22E-04	1.03E-04
0.00E+00	2.26E-04	1.05E-04
0.00E+00	2.30E-04	1.07E-04
0.00E+00	2.34E-04	1.08E-04
0.00E+00	2.37E-04	1.10E-04
0.00E+00	2.41E-04	1.12E-04
0.00E+00	2.44E-04	1.13E-04
0.00E+00	2.48E-04	1.15E-04
0.00E+00	2.51E-04	1.16E-04
0.00E+00	2.58E-04	1.19E-04
0.00E+00	2.62E-04	1.20E-04
0.00E+00	2.65E-04	1.22E-04
0.00E+00	2.69E-04	1.23E-04
0.00E+00	2.72E-04	1.24E-04
0.00E+00	2.75E-04	1.25E-04
0.00E+00	2.79E-04	1.27E-04
0.00E+00	2.82E-04	1.28E-04
0.00E+00	2.85E-04	1.29E-04
0.00E+00	2.89E-04	1.30E-04
0.00E+00	2.92E-04	1.31E-04
0.00E+00	2.96E-04	1.32E-04
0.00E+00	2.99E-04	1.33E-04
0.00E+00	3.06E-04	1.35E-04
0.00E+00	3.10E-04	1.36E-04
0.00E+00	3.14E-04	1.37E-04
0.00E+00	3.19E-04	1.39E-04
0.00E+00	3.23E-04	1.40E-04
0.00E+00	3.28E-04	1.41E-04
0.00E+00	3.34E-04	1.42E-04
0.00E+00	3.39E-04	1.43E-04
0.00E+00	3.46E-04	1.45E-04
0.00E+00	3.53E-04	1.46E-04
0.00E+00	3.61E-04	1.48E-04
0.00E+00	3.82E-04	1.52E-04
0.00E+00	3.95E-04	1.54E-04
0.00E+00	4.11E-04	1.57E-04
0.00E+00	1.36E-04	6.38E-05
0.00E+00	1.39E-04	6.50E-05

IHS

Health Risk Assessment Results Summary

Mitigated

Residential Receptors

		MAX:	0.1346	1.5245	1.545
Unique Identifier	X (UTM)	Y (UTM)	Onroad	Offroad	Total Risk
3743063758075	374306	3758075	0.0013	0.0105	0.0118
3743163758075	374316	3758075	0.0013	0.0107	0.0120
3743263758075	374326	3758075	0.0014	0.0109	0.0122
3743363758075	374336	3758075	0.0014	0.0111	0.0125
3743463758075	374346	3758075	0.0014	0.0113	0.0127
3743563758075	374356	3758075	0.0014	0.0115	0.0129
3743663758075	374366	3758075	0.0015	0.0117	0.0132
3743763758075	374376	3758075	0.0015	0.0119	0.0134
3743963758075	374396	3758075	0.0016	0.0124	0.0139
3744063758075	374406	3758075	0.0016	0.0126	0.0142
3744163758075	374416	3758075	0.0016	0.0128	0.0145
3744263758075	374426	3758075	0.0017	0.0131	0.0147
3744363758075	374436	3758075	0.0017	0.0133	0.0150
3744463758075	374446	3758075	0.0017	0.0136	0.0153
3744563758075	374456	3758075	0.0018	0.0138	0.0156
3744663758075	374466	3758075	0.0018	0.0140	0.0158
3744763758075	374476	3758075	0.0018	0.0143	0.0161
3744863758075	374486	3758075	0.0019	0.0145	0.0164
3744963758075	374496	3758075	0.0019	0.0148	0.0167
3745063758075	374506	3758075	0.0020	0.0150	0.0170
3745163758075	374516	3758075	0.0020	0.0153	0.0173
3745463758075	374546	3758075	0.0021	0.0161	0.0182
3745563758075	374556	3758075	0.0022	0.0163	0.0185
3745663758075	374566	3758075	0.0022	0.0166	0.0188
3745763758075	374576	3758075	0.0023	0.0168	0.0191
3745863758075	374586	3758075	0.0024	0.0171	0.0195
3745963758075	374596	3758075	0.0024	0.0174	0.0198
3746063758075	374606	3758075	0.0025	0.0176	0.0201
3746163758075	374616	3758075	0.0025	0.0179	0.0204
3746263758075	374626	3758075	0.0026	0.0181	0.0207
3746363758075	374636	3758075	0.0027	0.0183	0.0210
3746463758075	374646	3758075	0.0028	0.0186	0.0213
3746563758075	374656	3758075	0.0028	0.0188	0.0216
3746763758075	374676	3758075	0.0030	0.0192	0.0222
3746863758075	374686	3758075	0.0031	0.0194	0.0225
3746963758075	374696	3758075	0.0032	0.0196	0.0228
3747063758075	374706	3758075	0.0033	0.0198	0.0231
3747163758075	374716	3758075	0.0034	0.0200	0.0234
3747263758075	374726	3758075	0.0035	0.0202	0.0237
3747363758075	374736	3758075	0.0036	0.0203	0.0239
3747463758075	374746	3758075	0.0037	0.0205	0.0242
3747563758075	374756	3758075	0.0039	0.0206	0.0245
3747663758075	374766	3758075	0.0040	0.0208	0.0248
3747763758075	374776	3758075	0.0042	0.0209	0.0251
3747863758075	374786	3758075	0.0043	0.0210	0.0253
3747963758075	374796	3758075	0.0045	0.0211	0.0256
3748163758075	374816	3758075	0.0049	0.0213	0.0262
3748263758075	374826	3758075	0.0051	0.0214	0.0265
3748363758075	374836	3758075	0.0054	0.0215	0.0268
3748463758075	374846	3758075	0.0056	0.0216	0.0272
3748563758075	374856	3758075	0.0059	0.0216	0.0275
3748663758075	374866	3758075	0.0062	0.0217	0.0279
3748763758075	374876	3758075	0.0066	0.0217	0.0283
3748863758075	374886	3758075	0.0070	0.0217	0.0288
3748963758075	374896	3758075	0.0075	0.0218	0.0292
3749063758075	374906	3758075	0.0080	0.0218	0.0298
3749163758075	374916	3758075	0.0086	0.0218	0.0304
3749263758075	374926	3758075	0.0093	0.0218	0.0311
3749463758075	374946	3758075	0.0112	0.0219	0.0330
3749563758075	374956	3758075	0.0124	0.0219	0.0343
3749663758075	374966	3758075	0.0141	0.0219	0.0360
3749763758075	374976	3758075	0.0163	0.0218	0.0381
3749863758075	374986	3758075	0.0193	0.0218	0.0411
3742763758085	374276	3758085	0.0013	0.0101	0.0114
3742863758085	374286	3758085	0.0013	0.0103	0.0116
3742963758085	374296	3758085	0.0013	0.0105	0.0118
3743063758085	374306	3758085	0.0013	0.0107	0.0121
3743163758085	374316	3758085	0.0014	0.0109	0.0123
3743263758085	374326	3758085	0.0014	0.0111	0.0125
3743363758085	374336	3758085	0.0014	0.0114	0.0128
3743463758085	374346	3758085	0.0014	0.0116	0.0130
3743563758085	374356	3758085	0.0015	0.0118	0.0133
3743663758085	374366	3758085	0.0015	0.0120	0.0135
3743763758085	374376	3758085	0.0015	0.0123	0.0138
3743963758085	374396	3758085	0.0016	0.0127	0.0143
3744063758085	374406	3758085	0.0016	0.0130	0.0146
3744163758085	374416	3758085	0.0016	0.0132	0.0149
3744263758085	374426	3758085	0.0017	0.0135	0.0151
3744363758085	374436	3758085	0.0017	0.0137	0.0154
3744463758085	374446	3758085	0.0018	0.0140	0.0157
3744563758085	374456	3758085	0.0018	0.0142	0.0160
3744663758085	374466	3758085	0.0018	0.0145	0.0163
3744763758085	374476	3758085	0.0019	0.0147	0.0166
3744863758085	374486	3758085	0.0019	0.0150	0.0169
3744963758085	374496	3758085	0.0019	0.0153	0.0172
3745063758085	374506	3758085	0.0020	0.0155	0.0175
3745163758085	374516	3758085	0.0020	0.0158	0.0179
3745463758085	374546	3758085	0.0022	0.0166	0.0188
3745563758085	374556	3758085	0.0022	0.0169	0.0191
3745663758085	374566	3758085	0.0023	0.0171	0.0194
3745763758085	374576	3758085	0.0023	0.0174	0.0198
3745863758085	374586	3758085	0.0024	0.0177	0.0201
3745963758085	374596	3758085	0.0025	0.0180	0.0204
3746063758085	374606	3758085	0.0025	0.0183	0.0208
3746163758085	374616	3758085	0.0026	0.0185	0.0211
3746263758085	374626	3758085	0.0027	0.0188	0.0214

IHS

Residential Health Risk Assessment Results Summary

Mitigated

RESIDENTIAL RECEPTORS ONLY

		MAX:	1.545
Unique Identifier	X (UTM)	Y (UTM)	Total Risk
3743063758075	374306	3758075	0.012
3743163758075	374316	3758075	0.012
3743263758075	374326	3758075	0.012
3743363758075	374336	3758075	0.012
3743463758075	374346	3758075	0.013
3743563758075	374356	3758075	0.013
3743663758075	374366	3758075	0.013
3743763758075	374376	3758075	0.013
3743963758075	374396	3758075	0.014
3744063758075	374406	3758075	0.014
3744163758075	374416	3758075	0.014
3744263758075	374426	3758075	0.015
3744363758075	374436	3758075	0.015
3744463758075	374446	3758075	0.015
3744563758075	374456	3758075	0.016
3744663758075	374466	3758075	0.016
3744763758075	374476	3758075	0.016
3744863758075	374486	3758075	0.016
3744963758075	374496	3758075	0.017
3745063758075	374506	3758075	0.017
3745163758075	374516	3758075	0.017
3745463758075	374546	3758075	0.018
3745563758075	374556	3758075	0.018
3745663758075	374566	3758075	0.019
3745763758075	374576	3758075	0.019
3745863758075	374586	3758075	0.019
3745963758075	374596	3758075	0.020
3746063758075	374606	3758075	0.020
3746163758075	374616	3758075	0.020
3746263758075	374626	3758075	0.021
3746363758075	374636	3758075	0.021
3746463758075	374646	3758075	0.021
3746563758075	374656	3758075	0.022
3746763758075	374676	3758075	0.022
3746863758075	374686	3758075	0.023
3746963758075	374696	3758075	0.023
3747063758075	374706	3758075	0.023
3747163758075	374716	3758075	0.023
3747263758075	374726	3758075	0.024
3747363758075	374736	3758075	0.024
3747463758075	374746	3758075	0.024
3747563758075	374756	3758075	0.024
3747663758075	374766	3758075	0.025
3747763758075	374776	3758075	0.025
3747863758075	374786	3758075	0.025
3747963758075	374796	3758075	0.026
3748163758075	374816	3758075	0.026
3748263758075	374826	3758075	0.027
3748363758075	374836	3758075	0.027
3748463758075	374846	3758075	0.027
3748563758075	374856	3758075	0.028
3748663758075	374866	3758075	0.028
3748763758075	374876	3758075	0.028
3748863758075	374886	3758075	0.029
3748963758075	374896	3758075	0.029
3749063758075	374906	3758075	0.030
3749163758075	374916	3758075	0.030
3749263758075	374926	3758075	0.031
3749463758075	374946	3758075	0.033
3749563758075	374956	3758075	0.034
3749663758075	374966	3758075	0.036
3749763758075	374976	3758075	0.038
3749863758075	374986	3758075	0.041
3742763758085	374276	3758085	0.011
3742863758085	374286	3758085	0.012
3742963758085	374296	3758085	0.012
3743063758085	374306	3758085	0.012
3743163758085	374316	3758085	0.012
3743263758085	374326	3758085	0.013
3743363758085	374336	3758085	0.013
3743463758085	374346	3758085	0.013
3743563758085	374356	3758085	0.013
3743663758085	374366	3758085	0.014
3743763758085	374376	3758085	0.014
3743963758085	374396	3758085	0.014
3744063758085	374406	3758085	0.015
3744163758085	374416	3758085	0.015
3744263758085	374426	3758085	0.015
3744363758085	374436	3758085	0.015
3744463758085	374446	3758085	0.016
3744563758085	374456	3758085	0.016
3744663758085	374466	3758085	0.016
3744763758085	374476	3758085	0.017
3744863758085	374486	3758085	0.017
3744963758085	374496	3758085	0.017
3745063758085	374506	3758085	0.018
3745163758085	374516	3758085	0.018
3745463758085	374546	3758085	0.019
3745563758085	374556	3758085	0.019
3745663758085	374566	3758085	0.019
3745763758085	374576	3758085	0.020
3745863758085	374586	3758085	0.020
3745963758085	374596	3758085	0.020
3746063758085	374606	3758085	0.021
3746163758085	374616	3758085	0.021
3746263758085	374626	3758085	0.021

FOR CHRONIC CALCS

MAX: 0.015

Overlapping Phases - Maximum GLC		
2025	2026	2027
0.00E+00	1.41E-04	6.62E-05
0.00E+00	1.44E-04	6.75E-05
0.00E+00	1.47E-04	6.88E-05
0.00E+00	1.50E-04	7.01E-05
0.00E+00	1.52E-04	7.14E-05
0.00E+00	1.55E-04	7.28E-05
0.00E+00	1.58E-04	7.42E-05
0.00E+00	1.61E-04	7.55E-05
0.00E+00	1.67E-04	7.84E-05
0.00E+00	1.70E-04	7.99E-05
0.00E+00	1.74E-04	8.13E-05
0.00E+00	1.77E-04	8.28E-05
0.00E+00	1.80E-04	8.43E-05
0.00E+00	1.83E-04	8.59E-05
0.00E+00	1.87E-04	8.75E-05
0.00E+00	1.90E-04	8.91E-05
0.00E+00	1.94E-04	9.06E-05
0.00E+00	1.97E-04	9.23E-05
0.00E+00	2.01E-04	9.39E-05
0.00E+00	2.04E-04	9.56E-05
0.00E+00	2.08E-04	9.72E-05
0.00E+00	2.19E-04	1.02E-04
0.00E+00	2.22E-04	1.04E-04
0.00E+00	2.26E-04	1.05E-04
0.00E+00	2.30E-04	1.07E-04
0.00E+00	2.34E-04	1.09E-04
0.00E+00	2.38E-04	1.11E-04
0.00E+00	2.42E-04	1.12E-04
0.00E+00	2.45E-04	1.14E-04
0.00E+00	2.49E-04	1.16E-04
0.00E+00	2.53E-04	1.17E-04
0.00E+00	2.57E-04	1.19E-04
0.00E+00	2.60E-04	1.20E-04
0.00E+00	2.67E-04	1.23E-04
0.00E+00	2.71E-04	1.25E-04
0.00E+00	2.75E-04	1.26E-04
0.00E+00	2.78E-04	1.27E-04
0.00E+00	2.82E-04	1.29E-04
0.00E+00	2.85E-04	1.30E-04
0.00E+00	2.89E-04	1.31E-04
0.00E+00	2.92E-04	1.33E-04
0.00E+00	2.96E-04	1.34E-04
0.00E+00	2.99E-04	1.35E-04
0.00E+00	3.03E-04	1.36E-04
0.00E+00	3.07E-04	1.37E-04
0.00E+00	3.10E-04	1.38E-04
0.00E+00	3.18E-04	1.41E-04
0.00E+00	3.22E-04	1.42E-04
0.00E+00	3.27E-04	1.43E-04
0.00E+00	3.31E-04	1.44E-04
0.00E+00	3.36E-04	1.45E-04
0.00E+00	3.42E-04	1.46E-04
0.00E+00	3.47E-04	1.48E-04
0.00E+00	3.54E-04	1.49E-04
0.00E+00	3.60E-04	1.50E-04
0.00E+00	3.68E-04	1.52E-04
0.00E+00	3.77E-04	1.54E-04
0.00E+00	3.88E-04	1.56E-04
0.00E+00	4.15E-04	1.61E-04
0.00E+00	4.33E-04	1.65E-04
0.00E+00	4.57E-04	1.69E-04
0.00E+00	4.89E-04	1.75E-04
0.00E+00	5.32E-04	1.83E-04
0.00E+00	1.36E-04	6.40E-05
0.00E+00	1.39E-04	6.52E-05
0.00E+00	1.42E-04	6.65E-05
0.00E+00	1.45E-04	6.78E-05
0.00E+00	1.47E-04	6.91E-05
0.00E+00	1.50E-04	7.05E-05
0.00E+00	1.53E-04	7.19E-05
0.00E+00	1.56E-04	7.33E-05
0.00E+00	1.59E-04	7.47E-05
0.00E+00	1.62E-04	7.61E-05
0.00E+00	1.65E-04	7.76E-05
0.00E+00	1.72E-04	8.06E-05
0.00E+00	1.75E-04	8.21E-05
0.00E+00	1.78E-04	8.37E-05
0.00E+00	1.82E-04	8.53E-05
0.00E+00	1.85E-04	8.69E-05
0.00E+00	1.89E-04	8.85E-05
0.00E+00	1.92E-04	9.02E-05
0.00E+00	1.96E-04	9.18E-05
0.00E+00	2.00E-04	9.35E-05
0.00E+00	2.03E-04	9.52E-05
0.00E+00	2.07E-04	9.69E-05
0.00E+00	2.11E-04	9.87E-05
0.00E+00	2.15E-04	1.00E-04
0.00E+00	2.26E-04	1.06E-04
0.00E+00	2.30E-04	1.07E-04
0.00E+00	2.34E-04	1.09E-04
0.00E+00	2.38E-04	1.11E-04
0.00E+00	2.42E-04	1.13E-04
0.00E+00	2.46E-04	1.15E-04
0.00E+00	2.50E-04	1.16E-04
0.00E+00	2.54E-04	1.18E-04
0.00E+00	2.58E-04	1.20E-04

IHS

Health Risk Assessment Results Summary

Mitigated

Residential Receptors

		MAX:	0.1346	1.5245	1.545
Unique Identifier	X (UTM)	Y (UTM)	Onroad	Offroad	Total Risk
3746363758085	374636	3758085	0.0027	0.0190	0.0218
3746463758085	374646	3758085	0.0028	0.0193	0.0221
3746563758085	374656	3758085	0.0029	0.0195	0.0224
3746763758085	374676	3758085	0.0031	0.0200	0.0230
3746863758085	374686	3758085	0.0032	0.0202	0.0233
3746963758085	374696	3758085	0.0033	0.0204	0.0236
3747063758085	374706	3758085	0.0034	0.0206	0.0239
3747163758085	374716	3758085	0.0035	0.0208	0.0242
3747263758085	374726	3758085	0.0036	0.0209	0.0245
3747363758085	374736	3758085	0.0037	0.0211	0.0248
3747463758085	374746	3758085	0.0039	0.0213	0.0251
3747563758085	374756	3758085	0.0040	0.0214	0.0254
3747663758085	374766	3758085	0.0041	0.0216	0.0257
3747763758085	374776	3758085	0.0043	0.0217	0.0260
3747863758085	374786	3758085	0.0045	0.0218	0.0263
3747963758085	374796	3758085	0.0047	0.0219	0.0266
3748163758085	374816	3758085	0.0051	0.0221	0.0272
3748263758085	374826	3758085	0.0053	0.0222	0.0276
3748363758085	374836	3758085	0.0056	0.0223	0.0279
3748463758085	374846	3758085	0.0059	0.0224	0.0283
3748563758085	374856	3758085	0.0062	0.0225	0.0286
3748663758085	374866	3758085	0.0065	0.0225	0.0290
3748763758085	374876	3758085	0.0069	0.0226	0.0295
3748863758085	374886	3758085	0.0074	0.0226	0.0299
3748963758085	374896	3758085	0.0079	0.0226	0.0305
3749063758085	374906	3758085	0.0084	0.0227	0.0311
3749163758085	374916	3758085	0.0091	0.0227	0.0317
3749263758085	374926	3758085	0.0098	0.0227	0.0325
3749363758085	374936	3758085	0.0108	0.0227	0.0335
3749563758085	374956	3758085	0.0133	0.0227	0.0360
3749663758085	374966	3758085	0.0151	0.0227	0.0378
3749763758085	374976	3758085	0.0175	0.0227	0.0402
3742563758095	374256	3758095	0.0012	0.0099	0.0112
3742663758095	374266	3758095	0.0013	0.0101	0.0114
3742763758095	374276	3758095	0.0013	0.0103	0.0116
3742863758095	374286	3758095	0.0013	0.0106	0.0119
3742963758095	374296	3758095	0.0013	0.0108	0.0121
3743063758095	374306	3758095	0.0014	0.0110	0.0123
3743163758095	374316	3758095	0.0014	0.0112	0.0126
3743263758095	374326	3758095	0.0014	0.0114	0.0128
3743363758095	374336	3758095	0.0014	0.0117	0.0131
3743463758095	374346	3758095	0.0015	0.0119	0.0133
3743563758095	374356	3758095	0.0015	0.0121	0.0136
3743663758095	374366	3758095	0.0015	0.0124	0.0139
3743763758095	374376	3758095	0.0015	0.0126	0.0141
3743963758095	374396	3758095	0.0016	0.0131	0.0147
3744063758095	374406	3758095	0.0016	0.0134	0.0150
3744163758095	374416	3758095	0.0017	0.0136	0.0153
3744263758095	374426	3758095	0.0017	0.0139	0.0156
3744363758095	374436	3758095	0.0017	0.0141	0.0159
3744463758095	374446	3758095	0.0018	0.0144	0.0162
3744563758095	374456	3758095	0.0018	0.0147	0.0165
3744663758095	374466	3758095	0.0019	0.0150	0.0168
3744763758095	374476	3758095	0.0019	0.0152	0.0171
3744863758095	374486	3758095	0.0019	0.0155	0.0174
3744963758095	374496	3758095	0.0020	0.0158	0.0178
3745063758095	374506	3758095	0.0020	0.0161	0.0181
3745163758095	374516	3758095	0.0021	0.0164	0.0184
3745463758095	374546	3758095	0.0022	0.0172	0.0195
3745563758095	374556	3758095	0.0023	0.0175	0.0198
3745663758095	374566	3758095	0.0023	0.0178	0.0201
3745763758095	374576	3758095	0.0024	0.0181	0.0205
3745863758095	374586	3758095	0.0025	0.0184	0.0208
3745963758095	374596	3758095	0.0025	0.0187	0.0212
3746063758095	374606	3758095	0.0026	0.0189	0.0215
3746163758095	374616	3758095	0.0027	0.0192	0.0219
3746263758095	374626	3758095	0.0027	0.0195	0.0222
3746363758095	374636	3758095	0.0028	0.0198	0.0226
3746463758095	374646	3758095	0.0029	0.0200	0.0229
3746563758095	374656	3758095	0.0030	0.0203	0.0232
3746763758095	374676	3758095	0.0031	0.0207	0.0239
3746863758095	374686	3758095	0.0033	0.0210	0.0242
3746963758095	374696	3758095	0.0034	0.0212	0.0245
3747063758095	374706	3758095	0.0035	0.0214	0.0249
3747163758095	374716	3758095	0.0036	0.0216	0.0252
3747263758095	374726	3758095	0.0037	0.0218	0.0255
3747363758095	374736	3758095	0.0038	0.0220	0.0258
3747463758095	374746	3758095	0.0040	0.0221	0.0261
3747563758095	374756	3758095	0.0041	0.0222	0.0264
3747663758095	374766	3758095	0.0043	0.0224	0.0267
3747763758095	374776	3758095	0.0045	0.0226	0.0270
3747863758095	374786	3758095	0.0046	0.0227	0.0273
3747963758095	374796	3758095	0.0048	0.0228	0.0277
3748163758095	374816	3758095	0.0053	0.0230	0.0283
3748263758095	374826	3758095	0.0055	0.0231	0.0287
3748363758095	374836	3758095	0.0058	0.0232	0.0290
3748463758095	374846	3758095	0.0061	0.0233	0.0294
3748563758095	374856	3758095	0.0064	0.0233	0.0298
3748663758095	374866	3758095	0.0068	0.0234	0.0302
3748763758095	374876	3758095	0.0072	0.0235	0.0307
3748863758095	374886	3758095	0.0077	0.0235	0.0312
3748963758095	374896	3758095	0.0082	0.0235	0.0318
3749063758095	374906	3758095	0.0088	0.0235	0.0324
3749163758095	374916	3758095	0.0096	0.0236	0.0331
3749263758095	374926	3758095	0.0104	0.0236	0.0340
3749363758095	374936	3758095	0.0114	0.0236	0.0350

IHS

Residential Health Risk Assessment Results Summary

Mitigated

RESIDENTIAL RECEPTORS ONLY

		MAX:	1.545
Unique Identifier	X (UTM)	Y (UTM)	Total Risk
3746363758085	374636	3758085	0.022
3746463758085	374646	3758085	0.022
3746563758085	374656	3758085	0.022
3746763758085	374676	3758085	0.023
3746863758085	374686	3758085	0.023
3746963758085	374696	3758085	0.024
3747063758085	374706	3758085	0.024
3747163758085	374716	3758085	0.024
3747263758085	374726	3758085	0.025
3747363758085	374736	3758085	0.025
3747463758085	374746	3758085	0.025
3747563758085	374756	3758085	0.025
3747663758085	374766	3758085	0.026
3747763758085	374776	3758085	0.026
3747863758085	374786	3758085	0.026
3747963758085	374796	3758085	0.027
3748163758085	374816	3758085	0.027
3748263758085	374826	3758085	0.028
3748363758085	374836	3758085	0.028
3748463758085	374846	3758085	0.028
3748563758085	374856	3758085	0.029
3748663758085	374866	3758085	0.029
3748763758085	374876	3758085	0.029
3748863758085	374886	3758085	0.030
3748963758085	374896	3758085	0.030
3749063758085	374906	3758085	0.031
3749163758085	374916	3758085	0.032
3749263758085	374926	3758085	0.033
3749363758085	374936	3758085	0.033
3749563758085	374956	3758085	0.036
3749663758085	374966	3758085	0.038
3749763758085	374976	3758085	0.040
3742563758095	374256	3758095	0.011
3742663758095	374266	3758095	0.011
3742763758095	374276	3758095	0.012
3742863758095	374286	3758095	0.012
3742963758095	374296	3758095	0.012
3743063758095	374306	3758095	0.012
3743163758095	374316	3758095	0.013
3743263758095	374326	3758095	0.013
3743363758095	374336	3758095	0.013
3743463758095	374346	3758095	0.013
3743563758095	374356	3758095	0.014
3743663758095	374366	3758095	0.014
3743763758095	374376	3758095	0.014
3743963758095	374396	3758095	0.015
3744063758095	374406	3758095	0.015
3744163758095	374416	3758095	0.015
3744263758095	374426	3758095	0.016
3744363758095	374436	3758095	0.016
3744463758095	374446	3758095	0.016
3744563758095	374456	3758095	0.016
3744663758095	374466	3758095	0.017
3744763758095	374476	3758095	0.017
3744863758095	374486	3758095	0.017
3744963758095	374496	3758095	0.018
3745063758095	374506	3758095	0.018
3745163758095	374516	3758095	0.018
3745463758095	374546	3758095	0.019
3745563758095	374556	3758095	0.020
3745663758095	374566	3758095	0.020
3745763758095	374576	3758095	0.020
3745863758095	374586	3758095	0.021
3745963758095	374596	3758095	0.021
3746063758095	374606	3758095	0.022
3746163758095	374616	3758095	0.022
3746263758095	374626	3758095	0.022
3746363758095	374636	3758095	0.023
3746463758095	374646	3758095	0.023
3746563758095	374656	3758095	0.023
3746763758095	374676	3758095	0.024
3746863758095	374686	3758095	0.024
3746963758095	374696	3758095	0.025
3747063758095	374706	3758095	0.025
3747163758095	374716	3758095	0.025
3747263758095	374726	3758095	0.025
3747363758095	374736	3758095	0.026
3747463758095	374746	3758095	0.026
3747563758095	374756	3758095	0.026
3747663758095	374766	3758095	0.027
3747763758095	374776	3758095	0.027
3747863758095	374786	3758095	0.027
3747963758095	374796	3758095	0.028
3748163758095	374816	3758095	0.028
3748263758095	374826	3758095	0.029
3748363758095	374836	3758095	0.029
3748463758095	374846	3758095	0.029
3748563758095	374856	3758095	0.030
3748663758095	374866	3758095	0.030
3748763758095	374876	3758095	0.031
3748863758095	374886	3758095	0.031
3748963758095	374896	3758095	0.032
3749063758095	374906	3758095	0.032
3749163758095	374916	3758095	0.033
3749263758095	374926	3758095	0.034
3749363758095	374936	3758095	0.035

FOR CHRONIC CALCS

MAX: 0.015

Overlapping Phases - Maximum GLC		
2025	2026	2027
0.00E+00	2.62E-04	1.22E-04
0.00E+00	2.66E-04	1.23E-04
0.00E+00	2.70E-04	1.25E-04
0.00E+00	2.77E-04	1.28E-04
0.00E+00	2.81E-04	1.29E-04
0.00E+00	2.85E-04	1.31E-04
0.00E+00	2.89E-04	1.32E-04
0.00E+00	2.92E-04	1.34E-04
0.00E+00	2.96E-04	1.35E-04
0.00E+00	3.00E-04	1.36E-04
0.00E+00	3.03E-04	1.38E-04
0.00E+00	3.07E-04	1.39E-04
0.00E+00	3.11E-04	1.40E-04
0.00E+00	3.15E-04	1.41E-04
0.00E+00	3.18E-04	1.43E-04
0.00E+00	3.22E-04	1.44E-04
0.00E+00	3.31E-04	1.46E-04
0.00E+00	3.35E-04	1.47E-04
0.00E+00	3.40E-04	1.48E-04
0.00E+00	3.45E-04	1.50E-04
0.00E+00	3.50E-04	1.51E-04
0.00E+00	3.56E-04	1.52E-04
0.00E+00	3.62E-04	1.53E-04
0.00E+00	3.68E-04	1.55E-04
0.00E+00	3.76E-04	1.56E-04
0.00E+00	3.84E-04	1.58E-04
0.00E+00	3.94E-04	1.60E-04
0.00E+00	4.05E-04	1.62E-04
0.00E+00	4.19E-04	1.65E-04
0.00E+00	4.55E-04	1.72E-04
0.00E+00	4.81E-04	1.77E-04
0.00E+00	5.16E-04	1.83E-04
0.00E+00	1.34E-04	6.28E-05
0.00E+00	1.37E-04	6.41E-05
0.00E+00	1.39E-04	6.54E-05
0.00E+00	1.42E-04	6.67E-05
0.00E+00	1.45E-04	6.81E-05
0.00E+00	1.48E-04	6.94E-05
0.00E+00	1.51E-04	7.08E-05
0.00E+00	1.54E-04	7.23E-05
0.00E+00	1.57E-04	7.37E-05
0.00E+00	1.60E-04	7.52E-05
0.00E+00	1.63E-04	7.67E-05
0.00E+00	1.67E-04	7.82E-05
0.00E+00	1.70E-04	7.97E-05
0.00E+00	1.76E-04	8.29E-05
0.00E+00	1.80E-04	8.45E-05
0.00E+00	1.83E-04	8.62E-05
0.00E+00	1.87E-04	8.78E-05
0.00E+00	1.91E-04	8.95E-05
0.00E+00	1.94E-04	9.13E-05
0.00E+00	1.98E-04	9.30E-05
0.00E+00	2.02E-04	9.48E-05
0.00E+00	2.06E-04	9.65E-05
0.00E+00	2.10E-04	9.83E-05
0.00E+00	2.14E-04	1.00E-04
0.00E+00	2.18E-04	1.02E-04
0.00E+00	2.22E-04	1.04E-04
0.00E+00	2.34E-04	1.09E-04
0.00E+00	2.38E-04	1.11E-04
0.00E+00	2.42E-04	1.13E-04
0.00E+00	2.46E-04	1.15E-04
0.00E+00	2.51E-04	1.17E-04
0.00E+00	2.55E-04	1.19E-04
0.00E+00	2.59E-04	1.21E-04
0.00E+00	2.63E-04	1.23E-04
0.00E+00	2.67E-04	1.24E-04
0.00E+00	2.72E-04	1.26E-04
0.00E+00	2.76E-04	1.28E-04
0.00E+00	2.80E-04	1.30E-04
0.00E+00	2.88E-04	1.33E-04
0.00E+00	2.92E-04	1.34E-04
0.00E+00	2.96E-04	1.36E-04
0.00E+00	2.99E-04	1.37E-04
0.00E+00	3.03E-04	1.39E-04
0.00E+00	3.07E-04	1.40E-04
0.00E+00	3.11E-04	1.42E-04
0.00E+00	3.15E-04	1.43E-04
0.00E+00	3.18E-04	1.44E-04
0.00E+00	3.23E-04	1.46E-04
0.00E+00	3.27E-04	1.47E-04
0.00E+00	3.31E-04	1.48E-04
0.00E+00	3.35E-04	1.49E-04
0.00E+00	3.44E-04	1.52E-04
0.00E+00	3.49E-04	1.53E-04
0.00E+00	3.54E-04	1.54E-04
0.00E+00	3.59E-04	1.56E-04
0.00E+00	3.64E-04	1.57E-04
0.00E+00	3.70E-04	1.58E-04
0.00E+00	3.77E-04	1.60E-04
0.00E+00	3.84E-04	1.61E-04
0.00E+00	3.92E-04	1.63E-04
0.00E+00	4.01E-04	1.65E-04
0.00E+00	4.12E-04	1.67E-04
0.00E+00	4.24E-04	1.69E-04
0.00E+00	4.38E-04	1.72E-04

IHS

Health Risk Assessment Results Summary

Mitigated

Residential Receptors

		MAX:	0.1346	1.5245	1.545
Unique Identifier	X (UTM)	Y (UTM)	Onroad	Offroad	Total Risk
3749463758095	374946	3758095	0.0126	0.0236	0.0362
3749663758095	374966	3758095	0.0160	0.0236	0.0396
3742463758105	374246	3758105	0.0012	0.0100	0.0112
3742563758105	374256	3758105	0.0013	0.0102	0.0114
3742663758105	374266	3758105	0.0013	0.0104	0.0116
3742763758105	374276	3758105	0.0013	0.0106	0.0119
3742863758105	374286	3758105	0.0013	0.0108	0.0121
3742963758105	374296	3758105	0.0013	0.0110	0.0124
3743063758105	374306	3758105	0.0014	0.0113	0.0126
3743163758105	374316	3758105	0.0014	0.0115	0.0129
3743263758105	374326	3758105	0.0014	0.0117	0.0131
3743363758105	374336	3758105	0.0015	0.0120	0.0134
3743463758105	374346	3758105	0.0015	0.0122	0.0137
3743563758105	374356	3758105	0.0015	0.0124	0.0140
3743663758105	374366	3758105	0.0015	0.0127	0.0142
3743763758105	374376	3758105	0.0016	0.0130	0.0145
3743963758105	374396	3758105	0.0016	0.0135	0.0151
3744063758105	374406	3758105	0.0017	0.0138	0.0154
3744163758105	374416	3758105	0.0017	0.0140	0.0157
3744263758105	374426	3758105	0.0017	0.0143	0.0160
3744363758105	374436	3758105	0.0018	0.0146	0.0164
3744463758105	374446	3758105	0.0018	0.0149	0.0167
3744563758105	374456	3758105	0.0019	0.0152	0.0170
3744663758105	374466	3758105	0.0019	0.0154	0.0173
3744763758105	374476	3758105	0.0019	0.0157	0.0177
3744863758105	374486	3758105	0.0020	0.0160	0.0180
3744963758105	374496	3758105	0.0020	0.0163	0.0184
3745063758105	374506	3758105	0.0021	0.0166	0.0187
3745163758105	374516	3758105	0.0021	0.0169	0.0191
3745463758105	374546	3758105	0.0023	0.0179	0.0201
3745563758105	374556	3758105	0.0023	0.0182	0.0205
3745663758105	374566	3758105	0.0024	0.0185	0.0209
3745763758105	374576	3758105	0.0024	0.0188	0.0212
3745863758105	374586	3758105	0.0025	0.0191	0.0216
3745963758105	374596	3758105	0.0026	0.0194	0.0220
3746063758105	374606	3758105	0.0026	0.0197	0.0223
3746163758105	374616	3758105	0.0027	0.0200	0.0227
3746263758105	374626	3758105	0.0028	0.0203	0.0230
3746363758105	374636	3758105	0.0029	0.0205	0.0234
3746463758105	374646	3758105	0.0030	0.0208	0.0238
3746563758105	374656	3758105	0.0030	0.0211	0.0241
3746763758105	374676	3758105	0.0032	0.0216	0.0248
3746863758105	374686	3758105	0.0033	0.0218	0.0251
3746963758105	374696	3758105	0.0034	0.0220	0.0255
3747063758105	374706	3758105	0.0036	0.0223	0.0258
3747163758105	374716	3758105	0.0037	0.0225	0.0261
3747263758105	374726	3758105	0.0038	0.0227	0.0265
3747363758105	374736	3758105	0.0039	0.0228	0.0268
3747463758105	374746	3758105	0.0041	0.0230	0.0271
3747563758105	374756	3758105	0.0042	0.0232	0.0274
3747663758105	374766	3758105	0.0044	0.0233	0.0278
3747763758105	374776	3758105	0.0046	0.0235	0.0281
3747863758105	374786	3758105	0.0048	0.0236	0.0284
3747963758105	374796	3758105	0.0050	0.0237	0.0288
3748163758105	374816	3758105	0.0055	0.0240	0.0294
3748263758105	374826	3758105	0.0058	0.0241	0.0298
3748363758105	374836	3758105	0.0060	0.0242	0.0302
3748463758105	374846	3758105	0.0064	0.0242	0.0306
3748563758105	374856	3758105	0.0067	0.0243	0.0310
3748663758105	374866	3758105	0.0071	0.0244	0.0315
3748763758105	374876	3758105	0.0076	0.0244	0.0320
3748863758105	374886	3758105	0.0081	0.0244	0.0325
3748963758105	374896	3758105	0.0086	0.0245	0.0331
3749063758105	374906	3758105	0.0093	0.0245	0.0338
3749163758105	374916	3758105	0.0100	0.0245	0.0346
3749263758105	374926	3758105	0.0109	0.0245	0.0354
3749363758105	374936	3758105	0.0120	0.0245	0.0365
3749463758105	374946	3758105	0.0133	0.0245	0.0378
3749563758105	374956	3758105	0.0148	0.0245	0.0394
3742363758115	374236	3758115	0.0012	0.0100	0.0112
3742463758115	374246	3758115	0.0012	0.0102	0.0114
3742563758115	374256	3758115	0.0013	0.0104	0.0117
3742663758115	374266	3758115	0.0013	0.0106	0.0119
3742763758115	374276	3758115	0.0013	0.0108	0.0121
3742863758115	374286	3758115	0.0013	0.0111	0.0124
3742963758115	374296	3758115	0.0014	0.0113	0.0127
3743063758115	374306	3758115	0.0014	0.0115	0.0129
3743163758115	374316	3758115	0.0014	0.0118	0.0132
3743263758115	374326	3758115	0.0014	0.0120	0.0135
3743363758115	374336	3758115	0.0015	0.0123	0.0137
3743463758115	374346	3758115	0.0015	0.0125	0.0140
3743563758115	374356	3758115	0.0015	0.0128	0.0143
3743663758115	374366	3758115	0.0016	0.0131	0.0146
3743763758115	374376	3758115	0.0016	0.0133	0.0149
3743963758115	374396	3758115	0.0017	0.0139	0.0155
3744063758115	374406	3758115	0.0017	0.0142	0.0159
3744163758115	374416	3758115	0.0017	0.0145	0.0162
3744263758115	374426	3758115	0.0018	0.0147	0.0165
3744363758115	374436	3758115	0.0018	0.0150	0.0168
3744463758115	374446	3758115	0.0018	0.0153	0.0172
3744563758115	374456	3758115	0.0019	0.0157	0.0175
3744663758115	374466	3758115	0.0019	0.0160	0.0179
3744763758115	374476	3758115	0.0020	0.0163	0.0182
3744863758115	374486	3758115	0.0020	0.0166	0.0186
3744963758115	374496	3758115	0.0021	0.0169	0.0190
3745063758115	374506	3758115	0.0021	0.0172	0.0193

IHS

Residential Health Risk Assessment Results Summary

Mitigated

RESIDENTIAL RECEPTORS ONLY

		MAX:	1.545
Unique Identifier	X (UTM)	Y (UTM)	Total Risk
3749463758095	374946	3758095	0.036
3749663758095	374966	3758095	0.040
3742463758105	374246	3758105	0.011
3742563758105	374256	3758105	0.011
3742663758105	374266	3758105	0.012
3742763758105	374276	3758105	0.012
3742863758105	374286	3758105	0.012
3742963758105	374296	3758105	0.012
3743063758105	374306	3758105	0.013
3743163758105	374316	3758105	0.013
3743263758105	374326	3758105	0.013
3743363758105	374336	3758105	0.013
3743463758105	374346	3758105	0.014
3743563758105	374356	3758105	0.014
3743663758105	374366	3758105	0.014
3743763758105	374376	3758105	0.015
3743963758105	374396	3758105	0.015
3744063758105	374406	3758105	0.015
3744163758105	374416	3758105	0.016
3744263758105	374426	3758105	0.016
3744363758105	374436	3758105	0.016
3744463758105	374446	3758105	0.017
3744563758105	374456	3758105	0.017
3744663758105	374466	3758105	0.017
3744763758105	374476	3758105	0.018
3744863758105	374486	3758105	0.018
3744963758105	374496	3758105	0.018
3745063758105	374506	3758105	0.019
3745163758105	374516	3758105	0.019
3745463758105	374546	3758105	0.020
3745563758105	374556	3758105	0.020
3745663758105	374566	3758105	0.021
3745763758105	374576	3758105	0.021
3745863758105	374586	3758105	0.022
3745963758105	374596	3758105	0.022
3746063758105	374606	3758105	0.022
3746163758105	374616	3758105	0.023
3746263758105	374626	3758105	0.023
3746363758105	374636	3758105	0.023
3746463758105	374646	3758105	0.024
3746563758105	374656	3758105	0.024
3746763758105	374676	3758105	0.025
3746863758105	374686	3758105	0.025
3746963758105	374696	3758105	0.025
3747063758105	374706	3758105	0.026
3747163758105	374716	3758105	0.026
3747263758105	374726	3758105	0.026
3747363758105	374736	3758105	0.027
3747463758105	374746	3758105	0.027
3747563758105	374756	3758105	0.027
3747663758105	374766	3758105	0.028
3747763758105	374776	3758105	0.028
3747863758105	374786	3758105	0.028
3747963758105	374796	3758105	0.029
3748163758105	374816	3758105	0.029
3748263758105	374826	3758105	0.030
3748363758105	374836	3758105	0.030
3748463758105	374846	3758105	0.031
3748563758105	374856	3758105	0.031
3748663758105	374866	3758105	0.031
3748763758105	374876	3758105	0.032
3748863758105	374886	3758105	0.033
3748963758105	374896	3758105	0.033
3749063758105	374906	3758105	0.034
3749163758105	374916	3758105	0.035
3749263758105	374926	3758105	0.035
3749363758105	374936	3758105	0.037
3749463758105	374946	3758105	0.038
3749563758105	374956	3758105	0.039
3742363758115	374236	3758115	0.011
3742463758115	374246	3758115	0.011
3742563758115	374256	3758115	0.012
3742663758115	374266	3758115	0.012
3742763758115	374276	3758115	0.012
3742863758115	374286	3758115	0.012
3742963758115	374296	3758115	0.013
3743063758115	374306	3758115	0.013
3743163758115	374316	3758115	0.013
3743263758115	374326	3758115	0.013
3743363758115	374336	3758115	0.014
3743463758115	374346	3758115	0.014
3743563758115	374356	3758115	0.014
3743663758115	374366	3758115	0.015
3743763758115	374376	3758115	0.015
3743963758115	374396	3758115	0.016
3744063758115	374406	3758115	0.016
3744163758115	374416	3758115	0.016
3744263758115	374426	3758115	0.017
3744363758115	374436	3758115	0.017
3744463758115	374446	3758115	0.017
3744563758115	374456	3758115	0.018
3744663758115	374466	3758115	0.018
3744763758115	374476	3758115	0.018
3744863758115	374486	3758115	0.019
3744963758115	374496	3758115	0.019
3745063758115	374506	3758115	0.019

FOR CHRONIC CALCS

MAX:	0.015	
Overlapping Phases - Maximum GLC		
2025	2026	2027
0.00E+00	4.56E-04	1.75E-04
0.00E+00	5.05E-04	1.85E-04
0.00E+00	1.34E-04	6.29E-05
0.00E+00	1.37E-04	6.42E-05
0.00E+00	1.40E-04	6.55E-05
0.00E+00	1.43E-04	6.69E-05
0.00E+00	1.45E-04	6.83E-05
0.00E+00	1.48E-04	6.97E-05
0.00E+00	1.51E-04	7.11E-05
0.00E+00	1.55E-04	7.26E-05
0.00E+00	1.58E-04	7.41E-05
0.00E+00	1.61E-04	7.56E-05
0.00E+00	1.64E-04	7.71E-05
0.00E+00	1.67E-04	7.87E-05
0.00E+00	1.71E-04	8.03E-05
0.00E+00	1.74E-04	8.19E-05
0.00E+00	1.81E-04	8.53E-05
0.00E+00	1.85E-04	8.70E-05
0.00E+00	1.89E-04	8.88E-05
0.00E+00	1.93E-04	9.05E-05
0.00E+00	1.96E-04	9.23E-05
0.00E+00	2.00E-04	9.41E-05
0.00E+00	2.04E-04	9.60E-05
0.00E+00	2.08E-04	9.78E-05
0.00E+00	2.12E-04	9.97E-05
0.00E+00	2.16E-04	1.02E-04
0.00E+00	2.21E-04	1.04E-04
0.00E+00	2.25E-04	1.06E-04
0.00E+00	2.29E-04	1.07E-04
0.00E+00	2.42E-04	1.13E-04
0.00E+00	2.47E-04	1.15E-04
0.00E+00	2.51E-04	1.17E-04
0.00E+00	2.55E-04	1.19E-04
0.00E+00	2.60E-04	1.21E-04
0.00E+00	2.64E-04	1.23E-04
0.00E+00	2.69E-04	1.25E-04
0.00E+00	2.73E-04	1.27E-04
0.00E+00	2.77E-04	1.29E-04
0.00E+00	2.82E-04	1.31E-04
0.00E+00	2.86E-04	1.33E-04
0.00E+00	2.90E-04	1.35E-04
0.00E+00	2.99E-04	1.38E-04
0.00E+00	3.03E-04	1.40E-04
0.00E+00	3.07E-04	1.41E-04
0.00E+00	3.11E-04	1.43E-04
0.00E+00	3.15E-04	1.45E-04
0.00E+00	3.19E-04	1.46E-04
0.00E+00	3.23E-04	1.47E-04
0.00E+00	3.27E-04	1.49E-04
0.00E+00	3.31E-04	1.50E-04
0.00E+00	3.36E-04	1.52E-04
0.00E+00	3.40E-04	1.53E-04
0.00E+00	3.44E-04	1.54E-04
0.00E+00	3.48E-04	1.56E-04
0.00E+00	3.58E-04	1.58E-04
0.00E+00	3.63E-04	1.59E-04
0.00E+00	3.68E-04	1.61E-04
0.00E+00	3.74E-04	1.62E-04
0.00E+00	3.79E-04	1.63E-04
0.00E+00	3.86E-04	1.65E-04
0.00E+00	3.93E-04	1.66E-04
0.00E+00	4.00E-04	1.68E-04
0.00E+00	4.09E-04	1.70E-04
0.00E+00	4.19E-04	1.72E-04
0.00E+00	4.30E-04	1.74E-04
0.00E+00	4.42E-04	1.76E-04
0.00E+00	4.58E-04	1.79E-04
0.00E+00	4.77E-04	1.83E-04
0.00E+00	4.99E-04	1.87E-04
0.00E+00	1.34E-04	6.29E-05
0.00E+00	1.37E-04	6.42E-05
0.00E+00	1.40E-04	6.56E-05
0.00E+00	1.43E-04	6.70E-05
0.00E+00	1.46E-04	6.84E-05
0.00E+00	1.49E-04	6.99E-05
0.00E+00	1.52E-04	7.14E-05
0.00E+00	1.55E-04	7.29E-05
0.00E+00	1.58E-04	7.44E-05
0.00E+00	1.62E-04	7.60E-05
0.00E+00	1.65E-04	7.76E-05
0.00E+00	1.68E-04	7.92E-05
0.00E+00	1.72E-04	8.09E-05
0.00E+00	1.75E-04	8.26E-05
0.00E+00	1.79E-04	8.43E-05
0.00E+00	1.87E-04	8.78E-05
0.00E+00	1.90E-04	8.96E-05
0.00E+00	1.94E-04	9.15E-05
0.00E+00	1.98E-04	9.33E-05
0.00E+00	2.02E-04	9.52E-05
0.00E+00	2.07E-04	9.72E-05
0.00E+00	2.11E-04	9.91E-05
0.00E+00	2.15E-04	1.01E-04
0.00E+00	2.19E-04	1.03E-04
0.00E+00	2.24E-04	1.05E-04
0.00E+00	2.28E-04	1.07E-04
0.00E+00	2.32E-04	1.09E-04

IHS

Health Risk Assessment Results Summary

Mitigated

Residential Receptors

		MAX:	0.1346	1.5245	1.545
Unique Identifier	X (UTM)	Y (UTM)	Onroad	Offroad	Total Risk
3745163758115	374516	3758115	0.0022	0.0175	0.0197
3745463758115	374546	3758115	0.0023	0.0185	0.0208
3745563758115	374556	3758115	0.0024	0.0189	0.0212
3745663758115	374566	3758115	0.0024	0.0192	0.0216
3745763758115	374576	3758115	0.0025	0.0195	0.0220
3745863758115	374586	3758115	0.0026	0.0198	0.0224
3745963758115	374596	3758115	0.0026	0.0201	0.0228
3746063758115	374606	3758115	0.0027	0.0205	0.0232
3746163758115	374616	3758115	0.0028	0.0208	0.0235
3746263758115	374626	3758115	0.0029	0.0211	0.0239
3746363758115	374636	3758115	0.0029	0.0214	0.0243
3746463758115	374646	3758115	0.0030	0.0216	0.0247
3746563758115	374656	3758115	0.0031	0.0219	0.0250
3746763758115	374676	3758115	0.0033	0.0224	0.0258
3746863758115	374686	3758115	0.0034	0.0227	0.0261
3746963758115	374696	3758115	0.0035	0.0229	0.0265
3747063758115	374706	3758115	0.0037	0.0232	0.0268
3747163758115	374716	3758115	0.0038	0.0234	0.0272
3747263758115	374726	3758115	0.0039	0.0236	0.0275
3747363758115	374736	3758115	0.0041	0.0238	0.0279
3747463758115	374746	3758115	0.0042	0.0240	0.0282
3747563758115	374756	3758115	0.0044	0.0242	0.0285
3747663758115	374766	3758115	0.0046	0.0243	0.0289
3747763758115	374776	3758115	0.0048	0.0245	0.0292
3747863758115	374786	3758115	0.0050	0.0246	0.0296
3747963758115	374796	3758115	0.0052	0.0247	0.0299
3748163758115	374816	3758115	0.0057	0.0250	0.0306
3748263758115	374826	3758115	0.0060	0.0251	0.0311
3748363758115	374836	3758115	0.0063	0.0252	0.0315
3748463758115	374846	3758115	0.0066	0.0253	0.0319
3748563758115	374856	3758115	0.0070	0.0253	0.0323
3748663758115	374866	3758115	0.0074	0.0254	0.0328
3748763758115	374876	3758115	0.0079	0.0254	0.0333
3748863758115	374886	3758115	0.0084	0.0255	0.0339
3748963758115	374896	3758115	0.0090	0.0255	0.0345
3749063758115	374906	3758115	0.0097	0.0255	0.0352
3749163758115	374916	3758115	0.0105	0.0256	0.0360
3749263758115	374926	3758115	0.0114	0.0256	0.0370
3749363758115	374936	3758115	0.0125	0.0256	0.0381
3749463758115	374946	3758115	0.0139	0.0256	0.0395
3749563758115	374956	3758115	0.0155	0.0256	0.0411
3749663758115	374966	3758115	0.0176	0.0256	0.0431
3742263758125	374226	3758125	0.0012	0.0099	0.0112
3742363758125	374236	3758125	0.0012	0.0102	0.0114
3742463758125	374246	3758125	0.0013	0.0104	0.0116
3742563758125	374256	3758125	0.0013	0.0106	0.0119
3742663758125	374266	3758125	0.0013	0.0108	0.0122
3742763758125	374276	3758125	0.0013	0.0111	0.0124
3742863758125	374286	3758125	0.0014	0.0113	0.0127
3742963758125	374296	3758125	0.0014	0.0116	0.0129
3743063758125	374306	3758125	0.0014	0.0118	0.0132
3743163758125	374316	3758125	0.0014	0.0121	0.0135
3743263758125	374326	3758125	0.0015	0.0123	0.0138
3743363758125	374336	3758125	0.0015	0.0126	0.0141
3743463758125	374346	3758125	0.0015	0.0129	0.0144
3743563758125	374356	3758125	0.0016	0.0131	0.0147
3743663758125	374366	3758125	0.0016	0.0134	0.0150
3743763758125	374376	3758125	0.0016	0.0137	0.0153
3743963758125	374396	3758125	0.0017	0.0143	0.0160
3744063758125	374406	3758125	0.0017	0.0146	0.0163
3744163758125	374416	3758125	0.0018	0.0149	0.0167
3744263758125	374426	3758125	0.0018	0.0152	0.0170
3744363758125	374436	3758125	0.0018	0.0155	0.0174
3744463758125	374446	3758125	0.0019	0.0159	0.0177
3744563758125	374456	3758125	0.0019	0.0162	0.0181
3744663758125	374466	3758125	0.0020	0.0165	0.0185
3744763758125	374476	3758125	0.0020	0.0168	0.0189
3744863758125	374486	3758125	0.0020	0.0172	0.0192
3744963758125	374496	3758125	0.0021	0.0175	0.0196
3745063758125	374506	3758125	0.0021	0.0179	0.0200
3745163758125	374516	3758125	0.0022	0.0182	0.0204
3745463758125	374546	3758125	0.0024	0.0192	0.0216
3745563758125	374556	3758125	0.0024	0.0196	0.0220
3745663758125	374566	3758125	0.0025	0.0199	0.0224
3745763758125	374576	3758125	0.0026	0.0203	0.0228
3745863758125	374586	3758125	0.0026	0.0206	0.0232
3745963758125	374596	3758125	0.0027	0.0210	0.0236
3746063758125	374606	3758125	0.0028	0.0213	0.0240
3746163758125	374616	3758125	0.0028	0.0216	0.0245
3746263758125	374626	3758125	0.0029	0.0219	0.0249
3746363758125	374636	3758125	0.0030	0.0222	0.0253
3746463758125	374646	3758125	0.0031	0.0225	0.0256
3746563758125	374656	3758125	0.0032	0.0228	0.0260
3746763758125	374676	3758125	0.0034	0.0234	0.0268
3746863758125	374686	3758125	0.0035	0.0237	0.0272
3746963758125	374696	3758125	0.0036	0.0239	0.0276
3747063758125	374706	3758125	0.0038	0.0242	0.0279
3747163758125	374716	3758125	0.0039	0.0244	0.0283
3747263758125	374726	3758125	0.0040	0.0246	0.0287
3747363758125	374736	3758125	0.0042	0.0248	0.0290
3747463758125	374746	3758125	0.0043	0.0250	0.0294
3747563758125	374756	3758125	0.0045	0.0252	0.0297
3747663758125	374766	3758125	0.0047	0.0254	0.0301
3747763758125	374776	3758125	0.0049	0.0255	0.0304
3747863758125	374786	3758125	0.0051	0.0257	0.0308
3747963758125	374796	3758125	0.0054	0.0258	0.0312

IHS

Residential Health Risk Assessment Results Summary

Mitigated

RESIDENTIAL RECEPTORS ONLY

		MAX:	1.545
Unique Identifier	X (UTM)	Y (UTM)	Total Risk
3745163758115	374516	3758115	0.020
3745463758115	374546	3758115	0.021
3745563758115	374556	3758115	0.021
3745663758115	374566	3758115	0.022
3745763758115	374576	3758115	0.022
3745863758115	374586	3758115	0.022
3745963758115	374596	3758115	0.023
3746063758115	374606	3758115	0.023
3746163758115	374616	3758115	0.024
3746263758115	374626	3758115	0.024
3746363758115	374636	3758115	0.024
3746463758115	374646	3758115	0.025
3746563758115	374656	3758115	0.025
3746763758115	374676	3758115	0.026
3746863758115	374686	3758115	0.026
3746963758115	374696	3758115	0.026
3747063758115	374706	3758115	0.027
3747163758115	374716	3758115	0.027
3747263758115	374726	3758115	0.028
3747363758115	374736	3758115	0.028
3747463758115	374746	3758115	0.028
3747563758115	374756	3758115	0.029
3747663758115	374766	3758115	0.029
3747763758115	374776	3758115	0.029
3747863758115	374786	3758115	0.030
3747963758115	374796	3758115	0.030
3748163758115	374816	3758115	0.031
3748263758115	374826	3758115	0.031
3748363758115	374836	3758115	0.031
3748463758115	374846	3758115	0.032
3748563758115	374856	3758115	0.032
3748663758115	374866	3758115	0.033
3748763758115	374876	3758115	0.033
3748863758115	374886	3758115	0.034
3748963758115	374896	3758115	0.035
3749063758115	374906	3758115	0.035
3749163758115	374916	3758115	0.036
3749263758115	374926	3758115	0.037
3749363758115	374936	3758115	0.038
3749463758115	374946	3758115	0.039
3749563758115	374956	3758115	0.041
3749663758115	374966	3758115	0.043
3742263758125	374226	3758125	0.011
3742363758125	374236	3758125	0.011
3742463758125	374246	3758125	0.012
3742563758125	374256	3758125	0.012
3742663758125	374266	3758125	0.012
3742763758125	374276	3758125	0.012
3742863758125	374286	3758125	0.013
3742963758125	374296	3758125	0.013
3743063758125	374306	3758125	0.013
3743163758125	374316	3758125	0.014
3743263758125	374326	3758125	0.014
3743363758125	374336	3758125	0.014
3743463758125	374346	3758125	0.014
3743563758125	374356	3758125	0.015
3743663758125	374366	3758125	0.015
3743763758125	374376	3758125	0.015
3743963758125	374396	3758125	0.016
3744063758125	374406	3758125	0.016
3744163758125	374416	3758125	0.017
3744263758125	374426	3758125	0.017
3744363758125	374436	3758125	0.017
3744463758125	374446	3758125	0.018
3744563758125	374456	3758125	0.018
3744663758125	374466	3758125	0.018
3744763758125	374476	3758125	0.019
3744863758125	374486	3758125	0.019
3744963758125	374496	3758125	0.020
3745063758125	374506	3758125	0.020
3745163758125	374516	3758125	0.020
3745463758125	374546	3758125	0.022
3745563758125	374556	3758125	0.022
3745663758125	374566	3758125	0.022
3745763758125	374576	3758125	0.023
3745863758125	374586	3758125	0.023
3745963758125	374596	3758125	0.024
3746063758125	374606	3758125	0.024
3746163758125	374616	3758125	0.024
3746263758125	374626	3758125	0.025
3746363758125	374636	3758125	0.025
3746463758125	374646	3758125	0.026
3746563758125	374656	3758125	0.026
3746763758125	374676	3758125	0.027
3746863758125	374686	3758125	0.027
3746963758125	374696	3758125	0.028
3747063758125	374706	3758125	0.028
3747163758125	374716	3758125	0.028
3747263758125	374726	3758125	0.029
3747363758125	374736	3758125	0.029
3747463758125	374746	3758125	0.029
3747563758125	374756	3758125	0.030
3747663758125	374766	3758125	0.030
3747763758125	374776	3758125	0.030
3747863758125	374786	3758125	0.031
3747963758125	374796	3758125	0.031

FOR CHRONIC CALCS

MAX: 0.015

Overlapping Phases - Maximum GLC		
2025	2026	2027
0.00E+00	2.37E-04	1.11E-04
0.00E+00	2.51E-04	1.18E-04
0.00E+00	2.55E-04	1.20E-04
0.00E+00	2.60E-04	1.22E-04
0.00E+00	2.65E-04	1.24E-04
0.00E+00	2.69E-04	1.26E-04
0.00E+00	2.74E-04	1.28E-04
0.00E+00	2.79E-04	1.30E-04
0.00E+00	2.83E-04	1.32E-04
0.00E+00	2.88E-04	1.34E-04
0.00E+00	2.93E-04	1.36E-04
0.00E+00	2.97E-04	1.38E-04
0.00E+00	3.02E-04	1.40E-04
0.00E+00	3.10E-04	1.44E-04
0.00E+00	3.15E-04	1.45E-04
0.00E+00	3.19E-04	1.47E-04
0.00E+00	3.23E-04	1.49E-04
0.00E+00	3.28E-04	1.50E-04
0.00E+00	3.32E-04	1.52E-04
0.00E+00	3.36E-04	1.54E-04
0.00E+00	3.40E-04	1.55E-04
0.00E+00	3.45E-04	1.56E-04
0.00E+00	3.49E-04	1.58E-04
0.00E+00	3.54E-04	1.59E-04
0.00E+00	3.58E-04	1.61E-04
0.00E+00	3.63E-04	1.62E-04
0.00E+00	3.72E-04	1.65E-04
0.00E+00	3.78E-04	1.66E-04
0.00E+00	3.84E-04	1.68E-04
0.00E+00	3.89E-04	1.69E-04
0.00E+00	3.95E-04	1.70E-04
0.00E+00	4.02E-04	1.72E-04
0.00E+00	4.09E-04	1.73E-04
0.00E+00	4.18E-04	1.75E-04
0.00E+00	4.27E-04	1.77E-04
0.00E+00	4.37E-04	1.79E-04
0.00E+00	4.48E-04	1.81E-04
0.00E+00	4.62E-04	1.84E-04
0.00E+00	4.78E-04	1.87E-04
0.00E+00	4.98E-04	1.91E-04
0.00E+00	5.22E-04	1.95E-04
0.00E+00	5.51E-04	2.01E-04
0.00E+00	1.34E-04	6.28E-05
0.00E+00	1.37E-04	6.42E-05
0.00E+00	1.40E-04	6.56E-05
0.00E+00	1.43E-04	6.70E-05
0.00E+00	1.46E-04	6.85E-05
0.00E+00	1.49E-04	7.00E-05
0.00E+00	1.52E-04	7.15E-05
0.00E+00	1.55E-04	7.31E-05
0.00E+00	1.59E-04	7.47E-05
0.00E+00	1.62E-04	7.63E-05
0.00E+00	1.66E-04	7.79E-05
0.00E+00	1.69E-04	7.96E-05
0.00E+00	1.73E-04	8.13E-05
0.00E+00	1.76E-04	8.31E-05
0.00E+00	1.80E-04	8.49E-05
0.00E+00	1.84E-04	8.67E-05
0.00E+00	1.92E-04	9.04E-05
0.00E+00	1.96E-04	9.24E-05
0.00E+00	2.00E-04	9.43E-05
0.00E+00	2.04E-04	9.63E-05
0.00E+00	2.09E-04	9.83E-05
0.00E+00	2.13E-04	1.00E-04
0.00E+00	2.18E-04	1.02E-04
0.00E+00	2.22E-04	1.05E-04
0.00E+00	2.27E-04	1.07E-04
0.00E+00	2.31E-04	1.09E-04
0.00E+00	2.36E-04	1.11E-04
0.00E+00	2.41E-04	1.13E-04
0.00E+00	2.45E-04	1.15E-04
0.00E+00	2.60E-04	1.22E-04
0.00E+00	2.65E-04	1.24E-04
0.00E+00	2.70E-04	1.27E-04
0.00E+00	2.75E-04	1.29E-04
0.00E+00	2.80E-04	1.31E-04
0.00E+00	2.85E-04	1.33E-04
0.00E+00	2.89E-04	1.35E-04
0.00E+00	2.94E-04	1.38E-04
0.00E+00	2.99E-04	1.40E-04
0.00E+00	3.04E-04	1.42E-04
0.00E+00	3.09E-04	1.44E-04
0.00E+00	3.13E-04	1.46E-04
0.00E+00	3.23E-04	1.50E-04
0.00E+00	3.27E-04	1.52E-04
0.00E+00	3.32E-04	1.53E-04
0.00E+00	3.36E-04	1.55E-04
0.00E+00	3.41E-04	1.57E-04
0.00E+00	3.46E-04	1.58E-04
0.00E+00	3.50E-04	1.60E-04
0.00E+00	3.54E-04	1.62E-04
0.00E+00	3.59E-04	1.63E-04
0.00E+00	3.64E-04	1.65E-04
0.00E+00	3.68E-04	1.66E-04
0.00E+00	3.73E-04	1.68E-04
0.00E+00	3.78E-04	1.69E-04

IHS

Health Risk Assessment Results Summary

Mitigated

Residential Receptors

		MAX:	0.1346	1.5245	1.545
Unique Identifier	X (UTM)	Y (UTM)	Onroad	Offroad	Total Risk
3748163758125	374816	3758125	0.0059	0.0260	0.0319
3748263758125	374826	3758125	0.0062	0.0262	0.0324
3748363758125	374836	3758125	0.0065	0.0263	0.0328
3748463758125	374846	3758125	0.0069	0.0263	0.0332
3748563758125	374856	3758125	0.0073	0.0264	0.0337
3748663758125	374866	3758125	0.0077	0.0265	0.0342
3748763758125	374876	3758125	0.0082	0.0265	0.0347
3748863758125	374886	3758125	0.0088	0.0266	0.0353
3748963758125	374896	3758125	0.0094	0.0266	0.0360
3749063758125	374906	3758125	0.0101	0.0266	0.0368
3749163758125	374916	3758125	0.0110	0.0266	0.0376
3749263758125	374926	3758125	0.0120	0.0266	0.0386
3749363758125	374936	3758125	0.0131	0.0266	0.0398
3749463758125	374946	3758125	0.0145	0.0266	0.0412
3749563758125	374956	3758125	0.0162	0.0266	0.0428
3749663758125	374966	3758125	0.0183	0.0266	0.0449
3749763758125	374976	3758125	0.0210	0.0266	0.0476
3742163758135	374216	3758135	0.0012	0.0099	0.0111
3742263758135	374226	3758135	0.0012	0.0101	0.0114
3742363758135	374236	3758135	0.0013	0.0104	0.0116
3742463758135	374246	3758135	0.0013	0.0106	0.0119
3742563758135	374256	3758135	0.0013	0.0108	0.0121
3742663758135	374266	3758135	0.0013	0.0111	0.0124
3742763758135	374276	3758135	0.0014	0.0113	0.0127
3742863758135	374286	3758135	0.0014	0.0116	0.0130
3742963758135	374296	3758135	0.0014	0.0118	0.0132
3743063758135	374306	3758135	0.0014	0.0121	0.0135
3743163758135	374316	3758135	0.0015	0.0124	0.0138
3743263758135	374326	3758135	0.0015	0.0127	0.0141
3743363758135	374336	3758135	0.0015	0.0129	0.0145
3743463758135	374346	3758135	0.0015	0.0132	0.0148
3743563758135	374356	3758135	0.0016	0.0135	0.0151
3743663758135	374366	3758135	0.0016	0.0138	0.0154
3743763758135	374376	3758135	0.0016	0.0141	0.0158
3743963758135	374396	3758135	0.0017	0.0147	0.0165
3744063758135	374406	3758135	0.0017	0.0151	0.0168
3744163758135	374416	3758135	0.0018	0.0154	0.0172
3744263758135	374426	3758135	0.0018	0.0157	0.0175
3744363758135	374436	3758135	0.0019	0.0161	0.0179
3744463758135	374446	3758135	0.0019	0.0164	0.0183
3744563758135	374456	3758135	0.0019	0.0167	0.0187
3744663758135	374466	3758135	0.0020	0.0171	0.0191
3744763758135	374476	3758135	0.0020	0.0174	0.0195
3744863758135	374486	3758135	0.0021	0.0178	0.0199
3744963758135	374496	3758135	0.0021	0.0182	0.0203
3745063758135	374506	3758135	0.0022	0.0185	0.0207
3745163758135	374516	3758135	0.0022	0.0189	0.0211
3745463758135	374546	3758135	0.0024	0.0200	0.0224
3745563758135	374556	3758135	0.0025	0.0204	0.0228
3745663758135	374566	3758135	0.0025	0.0207	0.0233
3745763758135	374576	3758135	0.0026	0.0211	0.0237
3745863758135	374586	3758135	0.0027	0.0215	0.0241
3745963758135	374596	3758135	0.0027	0.0218	0.0246
3746063758135	374606	3758135	0.0028	0.0222	0.0250
3746163758135	374616	3758135	0.0029	0.0225	0.0254
3746263758135	374626	3758135	0.0030	0.0229	0.0258
3746363758135	374636	3758135	0.0031	0.0232	0.0263
3746463758135	374646	3758135	0.0032	0.0235	0.0267
3746563758135	374656	3758135	0.0033	0.0238	0.0271
3746763758135	374676	3758135	0.0035	0.0244	0.0279
3746863758135	374686	3758135	0.0036	0.0247	0.0283
3746963758135	374696	3758135	0.0037	0.0250	0.0287
3747063758135	374706	3758135	0.0039	0.0252	0.0291
3747163758135	374716	3758135	0.0040	0.0255	0.0295
3747263758135	374726	3758135	0.0041	0.0257	0.0298
3747363758135	374736	3758135	0.0043	0.0259	0.0302
3747463758135	374746	3758135	0.0045	0.0261	0.0306
3747563758135	374756	3758135	0.0047	0.0263	0.0310
3747663758135	374766	3758135	0.0049	0.0265	0.0313
3747763758135	374776	3758135	0.0051	0.0267	0.0317
3747863758135	374786	3758135	0.0053	0.0268	0.0321
3747963758135	374796	3758135	0.0055	0.0270	0.0325
3748163758135	374816	3758135	0.0061	0.0272	0.0333
3748263758135	374826	3758135	0.0064	0.0273	0.0337
3748363758135	374836	3758135	0.0068	0.0274	0.0342
3748463758135	374846	3758135	0.0072	0.0275	0.0347
3748563758135	374856	3758135	0.0076	0.0276	0.0351
3748663758135	374866	3758135	0.0080	0.0276	0.0356
3748763758135	374876	3758135	0.0085	0.0277	0.0362
3748863758135	374886	3758135	0.0091	0.0277	0.0369
3748963758135	374896	3758135	0.0098	0.0278	0.0376
3749063758135	374906	3758135	0.0106	0.0278	0.0384
3749163758135	374916	3758135	0.0115	0.0278	0.0393
3749263758135	374926	3758135	0.0125	0.0278	0.0403
3749363758135	374936	3758135	0.0137	0.0278	0.0415
3749463758135	374946	3758135	0.0151	0.0278	0.0429
3749563758135	374956	3758135	0.0169	0.0278	0.0447
3749663758135	374966	3758135	0.0190	0.0278	0.0468
3749763758135	374976	3758135	0.0217	0.0278	0.0495
3749863758135	374986	3758135	0.0252	0.0277	0.0529
3742063758145	374206	3758145	0.0012	0.0099	0.0111
3742163758145	374216	3758145	0.0012	0.0101	0.0114
3742263758145	374226	3758145	0.0012	0.0104	0.0116
3742363758145	374236	3758145	0.0013	0.0106	0.0119
3742463758145	374246	3758145	0.0013	0.0108	0.0121
3742563758145	374256	3758145	0.0013	0.0111	0.0124

IHS

Residential Health Risk Assessment Results Summary

Mitigated

RESIDENTIAL RECEPTORS ONLY

		MAX:	1.545
Unique Identifier	X (UTM)	Y (UTM)	Total Risk
3748163758125	374816	3758125	0.032
3748263758125	374826	3758125	0.032
3748363758125	374836	3758125	0.033
3748463758125	374846	3758125	0.033
3748563758125	374856	3758125	0.034
3748663758125	374866	3758125	0.034
3748763758125	374876	3758125	0.035
3748863758125	374886	3758125	0.035
3748963758125	374896	3758125	0.036
3749063758125	374906	3758125	0.037
3749163758125	374916	3758125	0.038
3749263758125	374926	3758125	0.039
3749363758125	374936	3758125	0.040
3749463758125	374946	3758125	0.041
3749563758125	374956	3758125	0.043
3749663758125	374966	3758125	0.045
3749763758125	374976	3758125	0.048
3742163758135	374216	3758135	0.011
3742263758135	374226	3758135	0.011
3742363758135	374236	3758135	0.012
3742463758135	374246	3758135	0.012
3742563758135	374256	3758135	0.012
3742663758135	374266	3758135	0.012
3742763758135	374276	3758135	0.013
3742863758135	374286	3758135	0.013
3742963758135	374296	3758135	0.013
3743063758135	374306	3758135	0.014
3743163758135	374316	3758135	0.014
3743263758135	374326	3758135	0.014
3743363758135	374336	3758135	0.014
3743463758135	374346	3758135	0.015
3743563758135	374356	3758135	0.015
3743663758135	374366	3758135	0.015
3743763758135	374376	3758135	0.016
3743963758135	374396	3758135	0.016
3744063758135	374406	3758135	0.017
3744163758135	374416	3758135	0.017
3744263758135	374426	3758135	0.018
3744363758135	374436	3758135	0.018
3744463758135	374446	3758135	0.018
3744563758135	374456	3758135	0.019
3744663758135	374466	3758135	0.019
3744763758135	374476	3758135	0.019
3744863758135	374486	3758135	0.020
3744963758135	374496	3758135	0.020
3745063758135	374506	3758135	0.021
3745163758135	374516	3758135	0.021
3745463758135	374546	3758135	0.022
3745563758135	374556	3758135	0.023
3745663758135	374566	3758135	0.023
3745763758135	374576	3758135	0.024
3745863758135	374586	3758135	0.024
3745963758135	374596	3758135	0.025
3746063758135	374606	3758135	0.025
3746163758135	374616	3758135	0.025
3746263758135	374626	3758135	0.026
3746363758135	374636	3758135	0.026
3746463758135	374646	3758135	0.027
3746563758135	374656	3758135	0.027
3746763758135	374676	3758135	0.028
3746863758135	374686	3758135	0.028
3746963758135	374696	3758135	0.029
3747063758135	374706	3758135	0.029
3747163758135	374716	3758135	0.029
3747263758135	374726	3758135	0.030
3747363758135	374736	3758135	0.030
3747463758135	374746	3758135	0.031
3747563758135	374756	3758135	0.031
3747663758135	374766	3758135	0.031
3747763758135	374776	3758135	0.032
3747863758135	374786	3758135	0.032
3747963758135	374796	3758135	0.032
3748163758135	374816	3758135	0.033
3748263758135	374826	3758135	0.034
3748363758135	374836	3758135	0.034
3748463758135	374846	3758135	0.035
3748563758135	374856	3758135	0.035
3748663758135	374866	3758135	0.036
3748763758135	374876	3758135	0.036
3748863758135	374886	3758135	0.037
3748963758135	374896	3758135	0.038
3749063758135	374906	3758135	0.038
3749163758135	374916	3758135	0.039
3749263758135	374926	3758135	0.040
3749363758135	374936	3758135	0.042
3749463758135	374946	3758135	0.043
3749563758135	374956	3758135	0.045
3749663758135	374966	3758135	0.047
3749763758135	374976	3758135	0.049
3749863758135	374986	3758135	0.053
3742063758145	374206	3758145	0.011
3742163758145	374216	3758145	0.011
3742263758145	374226	3758145	0.012
3742363758145	374236	3758145	0.012
3742463758145	374246	3758145	0.012
3742563758145	374256	3758145	0.012

FOR CHRONIC CALCS

MAX: 0.015

Overlapping Phases - Maximum GLC		
2025	2026	2027
0.00E+00	3.88E-04	1.72E-04
0.00E+00	3.94E-04	1.73E-04
0.00E+00	4.00E-04	1.75E-04
0.00E+00	4.06E-04	1.76E-04
0.00E+00	4.12E-04	1.78E-04
0.00E+00	4.19E-04	1.79E-04
0.00E+00	4.27E-04	1.81E-04
0.00E+00	4.36E-04	1.83E-04
0.00E+00	4.45E-04	1.85E-04
0.00E+00	4.56E-04	1.87E-04
0.00E+00	4.68E-04	1.89E-04
0.00E+00	4.83E-04	1.92E-04
0.00E+00	4.99E-04	1.95E-04
0.00E+00	5.20E-04	1.99E-04
0.00E+00	5.44E-04	2.04E-04
0.00E+00	5.74E-04	2.09E-04
0.00E+00	6.13E-04	2.17E-04
0.00E+00	1.34E-04	6.27E-05
0.00E+00	1.36E-04	6.41E-05
0.00E+00	1.39E-04	6.55E-05
0.00E+00	1.43E-04	6.70E-05
0.00E+00	1.46E-04	6.85E-05
0.00E+00	1.49E-04	7.00E-05
0.00E+00	1.52E-04	7.16E-05
0.00E+00	1.56E-04	7.32E-05
0.00E+00	1.59E-04	7.48E-05
0.00E+00	1.62E-04	7.65E-05
0.00E+00	1.66E-04	7.82E-05
0.00E+00	1.70E-04	8.00E-05
0.00E+00	1.73E-04	8.17E-05
0.00E+00	1.77E-04	8.36E-05
0.00E+00	1.81E-04	8.54E-05
0.00E+00	1.85E-04	8.73E-05
0.00E+00	1.89E-04	8.92E-05
0.00E+00	1.98E-04	9.32E-05
0.00E+00	2.02E-04	9.52E-05
0.00E+00	2.06E-04	9.73E-05
0.00E+00	2.11E-04	9.94E-05
0.00E+00	2.15E-04	1.02E-04
0.00E+00	2.20E-04	1.04E-04
0.00E+00	2.25E-04	1.06E-04
0.00E+00	2.29E-04	1.08E-04
0.00E+00	2.34E-04	1.10E-04
0.00E+00	2.39E-04	1.13E-04
0.00E+00	2.44E-04	1.15E-04
0.00E+00	2.49E-04	1.17E-04
0.00E+00	2.54E-04	1.20E-04
0.00E+00	2.70E-04	1.27E-04
0.00E+00	2.75E-04	1.29E-04
0.00E+00	2.80E-04	1.32E-04
0.00E+00	2.85E-04	1.34E-04
0.00E+00	2.91E-04	1.36E-04
0.00E+00	2.96E-04	1.39E-04
0.00E+00	3.01E-04	1.41E-04
0.00E+00	3.06E-04	1.43E-04
0.00E+00	3.11E-04	1.45E-04
0.00E+00	3.16E-04	1.48E-04
0.00E+00	3.21E-04	1.50E-04
0.00E+00	3.26E-04	1.52E-04
0.00E+00	3.36E-04	1.56E-04
0.00E+00	3.41E-04	1.58E-04
0.00E+00	3.46E-04	1.60E-04
0.00E+00	3.50E-04	1.62E-04
0.00E+00	3.55E-04	1.63E-04
0.00E+00	3.60E-04	1.65E-04
0.00E+00	3.65E-04	1.67E-04
0.00E+00	3.69E-04	1.69E-04
0.00E+00	3.74E-04	1.70E-04
0.00E+00	3.79E-04	1.72E-04
0.00E+00	3.84E-04	1.73E-04
0.00E+00	3.89E-04	1.75E-04
0.00E+00	3.94E-04	1.76E-04
0.00E+00	4.05E-04	1.79E-04
0.00E+00	4.11E-04	1.81E-04
0.00E+00	4.17E-04	1.82E-04
0.00E+00	4.23E-04	1.84E-04
0.00E+00	4.30E-04	1.85E-04
0.00E+00	4.37E-04	1.87E-04
0.00E+00	4.46E-04	1.89E-04
0.00E+00	4.55E-04	1.91E-04
0.00E+00	4.65E-04	1.93E-04
0.00E+00	4.76E-04	1.95E-04
0.00E+00	4.89E-04	1.98E-04
0.00E+00	5.04E-04	2.00E-04
0.00E+00	5.21E-04	2.04E-04
0.00E+00	5.42E-04	2.08E-04
0.00E+00	5.67E-04	2.12E-04
0.00E+00	5.98E-04	2.18E-04
0.00E+00	6.37E-04	2.26E-04
0.00E+00	6.87E-04	2.35E-04
0.00E+00	1.33E-04	6.25E-05
0.00E+00	1.36E-04	6.39E-05
0.00E+00	1.39E-04	6.54E-05
0.00E+00	1.42E-04	6.69E-05
0.00E+00	1.45E-04	6.84E-05
0.00E+00	1.49E-04	7.00E-05

IHS

Health Risk Assessment Results Summary

Mitigated

Residential Receptors

		MAX:	0.1346	1.5245	1.545
Unique Identifier	X (UTM)	Y (UTM)	Onroad	Offroad	Total Risk
3742663758145	374266	3758145	0.0013	0.0113	0.0127
3742763758145	374276	3758145	0.0014	0.0116	0.0130
3742863758145	374286	3758145	0.0014	0.0119	0.0133
3742963758145	374296	3758145	0.0014	0.0121	0.0136
3743063758145	374306	3758145	0.0015	0.0124	0.0139
3743163758145	374316	3758145	0.0015	0.0127	0.0142
3743263758145	374326	3758145	0.0015	0.0130	0.0145
3743363758145	374336	3758145	0.0015	0.0133	0.0148
3743463758145	374346	3758145	0.0016	0.0136	0.0152
3743563758145	374356	3758145	0.0016	0.0139	0.0155
3743663758145	374366	3758145	0.0016	0.0142	0.0159
3743763758145	374376	3758145	0.0017	0.0145	0.0162
3743963758145	374396	3758145	0.0017	0.0152	0.0169
3744063758145	374406	3758145	0.0018	0.0155	0.0173
3744163758145	374416	3758145	0.0018	0.0159	0.0177
3744263758145	374426	3758145	0.0019	0.0162	0.0181
3744363758145	374436	3758145	0.0019	0.0166	0.0185
3744463758145	374446	3758145	0.0019	0.0170	0.0189
3744563758145	374456	3758145	0.0020	0.0173	0.0193
3744663758145	374466	3758145	0.0020	0.0177	0.0197
3744763758145	374476	3758145	0.0021	0.0181	0.0201
3744863758145	374486	3758145	0.0021	0.0185	0.0206
3744963758145	374496	3758145	0.0022	0.0188	0.0210
3745063758145	374506	3758145	0.0022	0.0192	0.0214
3745163758145	374516	3758145	0.0023	0.0196	0.0219
3745463758145	374546	3758145	0.0025	0.0208	0.0233
3745563758145	374556	3758145	0.0025	0.0212	0.0237
3745663758145	374566	3758145	0.0026	0.0216	0.0242
3745763758145	374576	3758145	0.0027	0.0220	0.0246
3745863758145	374586	3758145	0.0027	0.0224	0.0251
3745963758145	374596	3758145	0.0028	0.0227	0.0255
3746063758145	374606	3758145	0.0029	0.0231	0.0260
3746163758145	374616	3758145	0.0030	0.0235	0.0265
3746263758145	374626	3758145	0.0031	0.0238	0.0269
3746363758145	374636	3758145	0.0031	0.0242	0.0274
3746463758145	374646	3758145	0.0032	0.0245	0.0278
3746563758145	374656	3758145	0.0033	0.0249	0.0282
3746763758145	374676	3758145	0.0036	0.0255	0.0291
3746863758145	374686	3758145	0.0037	0.0258	0.0295
3746963758145	374696	3758145	0.0038	0.0261	0.0299
3747063758145	374706	3758145	0.0040	0.0264	0.0303
3747163758145	374716	3758145	0.0041	0.0266	0.0307
3747263758145	374726	3758145	0.0043	0.0269	0.0311
3747363758145	374736	3758145	0.0044	0.0271	0.0315
3747463758145	374746	3758145	0.0046	0.0273	0.0319
3747563758145	374756	3758145	0.0048	0.0275	0.0323
3747663758145	374766	3758145	0.0050	0.0277	0.0327
3747763758145	374776	3758145	0.0052	0.0279	0.0331
3747863758145	374786	3758145	0.0055	0.0280	0.0335
3747963758145	374796	3758145	0.0057	0.0282	0.0339
3748163758145	374816	3758145	0.0063	0.0284	0.0347
3748263758145	374826	3758145	0.0066	0.0286	0.0352
3748363758145	374836	3758145	0.0070	0.0287	0.0357
3748463758145	374846	3758145	0.0074	0.0288	0.0362
3748563758145	374856	3758145	0.0079	0.0288	0.0367
3748663758145	374866	3758145	0.0083	0.0289	0.0372
3748763758145	374876	3758145	0.0089	0.0289	0.0378
3748863758145	374886	3758145	0.0095	0.0290	0.0385
3748963758145	374896	3758145	0.0102	0.0290	0.0393
3749063758145	374906	3758145	0.0110	0.0290	0.0401
3749163758145	374916	3758145	0.0120	0.0291	0.0410
3749263758145	374926	3758145	0.0130	0.0291	0.0421
3749363758145	374936	3758145	0.0143	0.0291	0.0433
3749463758145	374946	3758145	0.0158	0.0290	0.0448
3749563758145	374956	3758145	0.0176	0.0290	0.0466
3749663758145	374966	3758145	0.0197	0.0290	0.0487
3749763758145	374976	3758145	0.0225	0.0290	0.0515
3749863758145	374986	3758145	0.0260	0.0290	0.0549
3749963758145	374996	3758145	0.0306	0.0289	0.0595
3742063758155	374206	3758155	0.0012	0.0101	0.0113
3742163758155	374216	3758155	0.0012	0.0103	0.0116
3742263758155	374226	3758155	0.0013	0.0106	0.0118
3742363758155	374236	3758155	0.0013	0.0108	0.0121
3742463758155	374246	3758155	0.0013	0.0111	0.0124
3742563758155	374256	3758155	0.0013	0.0113	0.0127
3742663758155	374266	3758155	0.0014	0.0116	0.0130
3742763758155	374276	3758155	0.0014	0.0119	0.0133
3742863758155	374286	3758155	0.0014	0.0121	0.0136
3742963758155	374296	3758155	0.0014	0.0124	0.0139
3743063758155	374306	3758155	0.0015	0.0127	0.0142
3743163758155	374316	3758155	0.0015	0.0130	0.0145
3743263758155	374326	3758155	0.0015	0.0133	0.0149
3743363758155	374336	3758155	0.0016	0.0137	0.0152
3743463758155	374346	3758155	0.0016	0.0140	0.0156
3743563758155	374356	3758155	0.0016	0.0143	0.0159
3743663758155	374366	3758155	0.0017	0.0146	0.0163
3743763758155	374376	3758155	0.0017	0.0150	0.0167
3743963758155	374396	3758155	0.0018	0.0157	0.0174
3744063758155	374406	3758155	0.0018	0.0160	0.0178
3744163758155	374416	3758155	0.0018	0.0164	0.0183
3744263758155	374426	3758155	0.0019	0.0168	0.0187
3744363758155	374436	3758155	0.0019	0.0172	0.0191
3744463758155	374446	3758155	0.0020	0.0176	0.0195
3744563758155	374456	3758155	0.0020	0.0179	0.0200
3744663758155	374466	3758155	0.0021	0.0183	0.0204
3744763758155	374476	3758155	0.0021	0.0187	0.0209

IHS

Residential Health Risk Assessment Results Summary

Mitigated

RESIDENTIAL RECEPTORS ONLY

		MAX:	1.545
Unique Identifier	X (UTM)	Y (UTM)	Total Risk
3742663758145	374266	3758145	0.013
3742763758145	374276	3758145	0.013
3742863758145	374286	3758145	0.013
3742963758145	374296	3758145	0.014
3743063758145	374306	3758145	0.014
3743163758145	374316	3758145	0.014
3743263758145	374326	3758145	0.015
3743363758145	374336	3758145	0.015
3743463758145	374346	3758145	0.015
3743563758145	374356	3758145	0.016
3743663758145	374366	3758145	0.016
3743763758145	374376	3758145	0.016
3743963758145	374396	3758145	0.017
3744063758145	374406	3758145	0.017
3744163758145	374416	3758145	0.018
3744263758145	374426	3758145	0.018
3744363758145	374436	3758145	0.018
3744463758145	374446	3758145	0.019
3744563758145	374456	3758145	0.019
3744663758145	374466	3758145	0.020
3744763758145	374476	3758145	0.020
3744863758145	374486	3758145	0.021
3744963758145	374496	3758145	0.021
3745063758145	374506	3758145	0.021
3745163758145	374516	3758145	0.022
3745463758145	374546	3758145	0.023
3745563758145	374556	3758145	0.024
3745663758145	374566	3758145	0.024
3745763758145	374576	3758145	0.025
3745863758145	374586	3758145	0.025
3745963758145	374596	3758145	0.026
3746063758145	374606	3758145	0.026
3746163758145	374616	3758145	0.026
3746263758145	374626	3758145	0.027
3746363758145	374636	3758145	0.027
3746463758145	374646	3758145	0.028
3746563758145	374656	3758145	0.028
3746763758145	374676	3758145	0.029
3746863758145	374686	3758145	0.029
3746963758145	374696	3758145	0.030
3747063758145	374706	3758145	0.030
3747163758145	374716	3758145	0.031
3747263758145	374726	3758145	0.031
3747363758145	374736	3758145	0.032
3747463758145	374746	3758145	0.032
3747563758145	374756	3758145	0.032
3747663758145	374766	3758145	0.033
3747763758145	374776	3758145	0.033
3747863758145	374786	3758145	0.033
3747963758145	374796	3758145	0.034
3748163758145	374816	3758145	0.035
3748263758145	374826	3758145	0.035
3748363758145	374836	3758145	0.036
3748463758145	374846	3758145	0.036
3748563758145	374856	3758145	0.037
3748663758145	374866	3758145	0.037
3748763758145	374876	3758145	0.038
3748863758145	374886	3758145	0.039
3748963758145	374896	3758145	0.039
3749063758145	374906	3758145	0.040
3749163758145	374916	3758145	0.041
3749263758145	374926	3758145	0.042
3749363758145	374936	3758145	0.043
3749463758145	374946	3758145	0.045
3749563758145	374956	3758145	0.047
3749663758145	374966	3758145	0.049
3749763758145	374976	3758145	0.051
3749863758145	374986	3758145	0.055
3749963758145	374996	3758145	0.060
3742063758155	374206	3758155	0.011
3742163758155	374216	3758155	0.012
3742263758155	374226	3758155	0.012
3742363758155	374236	3758155	0.012
3742463758155	374246	3758155	0.012
3742563758155	374256	3758155	0.013
3742663758155	374266	3758155	0.013
3742763758155	374276	3758155	0.013
3742863758155	374286	3758155	0.014
3742963758155	374296	3758155	0.014
3743063758155	374306	3758155	0.014
3743163758155	374316	3758155	0.015
3743263758155	374326	3758155	0.015
3743363758155	374336	3758155	0.015
3743463758155	374346	3758155	0.016
3743563758155	374356	3758155	0.016
3743663758155	374366	3758155	0.016
3743763758155	374376	3758155	0.017
3743963758155	374396	3758155	0.017
3744063758155	374406	3758155	0.018
3744163758155	374416	3758155	0.018
3744263758155	374426	3758155	0.019
3744363758155	374436	3758155	0.019
3744463758155	374446	3758155	0.020
3744563758155	374456	3758155	0.020
3744663758155	374466	3758155	0.020
3744763758155	374476	3758155	0.021

FOR CHRONIC CALCS

MAX: 0.015

Overlapping Phases - Maximum GLC		
2025	2026	2027
0.00E+00	1.52E-04	7.16E-05
0.00E+00	1.56E-04	7.32E-05
0.00E+00	1.59E-04	7.49E-05
0.00E+00	1.63E-04	7.66E-05
0.00E+00	1.66E-04	7.84E-05
0.00E+00	1.70E-04	8.02E-05
0.00E+00	1.74E-04	8.21E-05
0.00E+00	1.78E-04	8.39E-05
0.00E+00	1.82E-04	8.59E-05
0.00E+00	1.86E-04	8.78E-05
0.00E+00	1.90E-04	8.98E-05
0.00E+00	1.95E-04	9.19E-05
0.00E+00	2.03E-04	9.60E-05
0.00E+00	2.08E-04	9.82E-05
0.00E+00	2.13E-04	1.00E-04
0.00E+00	2.17E-04	1.03E-04
0.00E+00	2.22E-04	1.05E-04
0.00E+00	2.27E-04	1.07E-04
0.00E+00	2.32E-04	1.10E-04
0.00E+00	2.37E-04	1.12E-04
0.00E+00	2.42E-04	1.14E-04
0.00E+00	2.47E-04	1.17E-04
0.00E+00	2.53E-04	1.19E-04
0.00E+00	2.58E-04	1.22E-04
0.00E+00	2.63E-04	1.24E-04
0.00E+00	2.80E-04	1.32E-04
0.00E+00	2.85E-04	1.34E-04
0.00E+00	2.91E-04	1.37E-04
0.00E+00	2.97E-04	1.39E-04
0.00E+00	3.02E-04	1.42E-04
0.00E+00	3.08E-04	1.44E-04
0.00E+00	3.13E-04	1.47E-04
0.00E+00	3.19E-04	1.49E-04
0.00E+00	3.24E-04	1.52E-04
0.00E+00	3.29E-04	1.54E-04
0.00E+00	3.35E-04	1.56E-04
0.00E+00	3.40E-04	1.59E-04
0.00E+00	3.50E-04	1.63E-04
0.00E+00	3.55E-04	1.65E-04
0.00E+00	3.60E-04	1.67E-04
0.00E+00	3.65E-04	1.69E-04
0.00E+00	3.70E-04	1.71E-04
0.00E+00	3.75E-04	1.73E-04
0.00E+00	3.80E-04	1.74E-04
0.00E+00	3.85E-04	1.76E-04
0.00E+00	3.90E-04	1.78E-04
0.00E+00	3.95E-04	1.79E-04
0.00E+00	4.01E-04	1.81E-04
0.00E+00	4.06E-04	1.83E-04
0.00E+00	4.11E-04	1.84E-04
0.00E+00	4.22E-04	1.87E-04
0.00E+00	4.29E-04	1.89E-04
0.00E+00	4.35E-04	1.91E-04
0.00E+00	4.42E-04	1.92E-04
0.00E+00	4.49E-04	1.94E-04
0.00E+00	4.57E-04	1.96E-04
0.00E+00	4.65E-04	1.97E-04
0.00E+00	4.75E-04	1.99E-04
0.00E+00	4.86E-04	2.02E-04
0.00E+00	4.98E-04	2.04E-04
0.00E+00	5.11E-04	2.07E-04
0.00E+00	5.26E-04	2.09E-04
0.00E+00	5.44E-04	2.13E-04
0.00E+00	5.66E-04	2.17E-04
0.00E+00	5.91E-04	2.22E-04
0.00E+00	6.23E-04	2.28E-04
0.00E+00	6.62E-04	2.35E-04
0.00E+00	7.13E-04	2.45E-04
0.00E+00	7.79E-04	2.57E-04
0.00E+00	1.36E-04	6.37E-05
0.00E+00	1.39E-04	6.52E-05
0.00E+00	1.42E-04	6.67E-05
0.00E+00	1.45E-04	6.83E-05
0.00E+00	1.48E-04	6.99E-05
0.00E+00	1.52E-04	7.15E-05
0.00E+00	1.55E-04	7.32E-05
0.00E+00	1.59E-04	7.49E-05
0.00E+00	1.63E-04	7.67E-05
0.00E+00	1.67E-04	7.85E-05
0.00E+00	1.70E-04	8.04E-05
0.00E+00	1.74E-04	8.23E-05
0.00E+00	1.78E-04	8.42E-05
0.00E+00	1.83E-04	8.62E-05
0.00E+00	1.87E-04	8.82E-05
0.00E+00	1.91E-04	9.03E-05
0.00E+00	1.96E-04	9.24E-05
0.00E+00	2.00E-04	9.46E-05
0.00E+00	2.10E-04	9.90E-05
0.00E+00	2.14E-04	1.01E-04
0.00E+00	2.19E-04	1.04E-04
0.00E+00	2.24E-04	1.06E-04
0.00E+00	2.30E-04	1.09E-04
0.00E+00	2.35E-04	1.11E-04
0.00E+00	2.40E-04	1.13E-04
0.00E+00	2.45E-04	1.16E-04
0.00E+00	2.51E-04	1.19E-04

IHS

Health Risk Assessment Results Summary

Mitigated

Residential Receptors

		MAX:	0.1346	1.5245	1.545
Unique Identifier	X (UTM)	Y (UTM)	Onroad	Offroad	Total Risk
3744863758155	374486	3758155	0.0022	0.0192	0.0213
3744963758155	374496	3758155	0.0022	0.0196	0.0218
3745063758155	374506	3758155	0.0023	0.0200	0.0222
3745163758155	374516	3758155	0.0023	0.0204	0.0227
3745463758155	374546	3758155	0.0025	0.0217	0.0242
3745563758155	374556	3758155	0.0026	0.0221	0.0246
3745663758155	374566	3758155	0.0026	0.0225	0.0251
3745763758155	374576	3758155	0.0027	0.0229	0.0256
3745863758155	374586	3758155	0.0028	0.0233	0.0261
3745963758155	374596	3758155	0.0029	0.0237	0.0266
3746063758155	374606	3758155	0.0029	0.0241	0.0271
3746163758155	374616	3758155	0.0030	0.0245	0.0276
3746263758155	374626	3758155	0.0031	0.0249	0.0280
3746363758155	374636	3758155	0.0032	0.0253	0.0285
3746463758155	374646	3758155	0.0033	0.0256	0.0290
3746563758155	374656	3758155	0.0034	0.0260	0.0294
3746763758155	374676	3758155	0.0037	0.0267	0.0303
3746863758155	374686	3758155	0.0038	0.0270	0.0308
3746963758155	374696	3758155	0.0039	0.0273	0.0312
3747063758155	374706	3758155	0.0041	0.0276	0.0316
3747163758155	374716	3758155	0.0042	0.0278	0.0321
3747263758155	374726	3758155	0.0044	0.0281	0.0325
3747363758155	374736	3758155	0.0045	0.0283	0.0329
3747463758155	374746	3758155	0.0047	0.0286	0.0333
3747563758155	374756	3758155	0.0049	0.0288	0.0337
3747663758155	374766	3758155	0.0052	0.0290	0.0341
3747763758155	374776	3758155	0.0054	0.0292	0.0346
3747863758155	374786	3758155	0.0056	0.0294	0.0350
3747963758155	374796	3758155	0.0059	0.0295	0.0354
3748263758155	374826	3758155	0.0069	0.0299	0.0368
3748363758155	374836	3758155	0.0073	0.0300	0.0373
3748463758155	374846	3758155	0.0077	0.0301	0.0378
3748563758155	374856	3758155	0.0082	0.0302	0.0384
3748663758155	374866	3758155	0.0087	0.0302	0.0389
3748763758155	374876	3758155	0.0092	0.0303	0.0396
3748863758155	374886	3758155	0.0099	0.0304	0.0403
3748963758155	374896	3758155	0.0107	0.0304	0.0411
3749063758155	374906	3758155	0.0115	0.0304	0.0419
3749163758155	374916	3758155	0.0125	0.0304	0.0429
3749263758155	374926	3758155	0.0136	0.0304	0.0440
3749363758155	374936	3758155	0.0149	0.0304	0.0453
3749463758155	374946	3758155	0.0165	0.0304	0.0468
3749563758155	374956	3758155	0.0183	0.0304	0.0486
3749663758155	374966	3758155	0.0205	0.0303	0.0508
3749763758155	374976	3758155	0.0233	0.0303	0.0536
3749863758155	374986	3758155	0.0268	0.0303	0.0571
3749963758155	374996	3758155	0.0314	0.0302	0.0617
3750063758155	375006	3758155	0.0377	0.0302	0.0679
3742063758165	374206	3758165	0.0012	0.0103	0.0115
3742163758165	374216	3758165	0.0013	0.0105	0.0118
3742263758165	374226	3758165	0.0013	0.0108	0.0121
3742363758165	374236	3758165	0.0013	0.0110	0.0123
3742463758165	374246	3758165	0.0013	0.0113	0.0126
3742563758165	374256	3758165	0.0014	0.0116	0.0129
3742663758165	374266	3758165	0.0014	0.0119	0.0132
3742763758165	374276	3758165	0.0014	0.0121	0.0136
3742863758165	374286	3758165	0.0014	0.0124	0.0139
3742963758165	374296	3758165	0.0015	0.0127	0.0142
3743063758165	374306	3758165	0.0015	0.0131	0.0145
3743163758165	374316	3758165	0.0015	0.0134	0.0149
3743263758165	374326	3758165	0.0016	0.0137	0.0152
3743363758165	374336	3758165	0.0016	0.0140	0.0156
3743463758165	374346	3758165	0.0016	0.0144	0.0160
3743563758165	374356	3758165	0.0016	0.0147	0.0164
3743663758165	374366	3758165	0.0017	0.0151	0.0168
3743763758165	374376	3758165	0.0017	0.0154	0.0172
3743963758165	374396	3758165	0.0018	0.0162	0.0180
3744063758165	374406	3758165	0.0018	0.0166	0.0184
3744163758165	374416	3758165	0.0019	0.0170	0.0188
3744263758165	374426	3758165	0.0019	0.0174	0.0193
3744363758165	374436	3758165	0.0020	0.0178	0.0197
3744463758165	374446	3758165	0.0020	0.0182	0.0202
3744563758165	374456	3758165	0.0021	0.0186	0.0207
3744663758165	374466	3758165	0.0021	0.0190	0.0211
3744763758165	374476	3758165	0.0021	0.0195	0.0216
3744863758165	374486	3758165	0.0022	0.0199	0.0221
3744963758165	374496	3758165	0.0023	0.0203	0.0226
3745063758165	374506	3758165	0.0023	0.0208	0.0231
3745163758165	374516	3758165	0.0024	0.0212	0.0236
3745463758165	374546	3758165	0.0026	0.0226	0.0251
3745563758165	374556	3758165	0.0026	0.0230	0.0256
3745663758165	374566	3758165	0.0027	0.0235	0.0262
3745763758165	374576	3758165	0.0028	0.0239	0.0267
3745863758165	374586	3758165	0.0028	0.0244	0.0272
3745963758165	374596	3758165	0.0029	0.0248	0.0277
3746063758165	374606	3758165	0.0030	0.0252	0.0282
3746163758165	374616	3758165	0.0031	0.0256	0.0287
3746263758165	374626	3758165	0.0032	0.0261	0.0292
3746363758165	374636	3758165	0.0033	0.0264	0.0297
3746463758165	374646	3758165	0.0034	0.0268	0.0302
3746563758165	374656	3758165	0.0035	0.0272	0.0307
3746763758165	374676	3758165	0.0037	0.0279	0.0317
3746863758165	374686	3758165	0.0039	0.0283	0.0321
3746963758165	374696	3758165	0.0040	0.0286	0.0326
3747063758165	374706	3758165	0.0042	0.0289	0.0331
3747163758165	374716	3758165	0.0043	0.0292	0.0335

IHS

Residential Health Risk Assessment Results Summary

Mitigated

RESIDENTIAL RECEPTORS ONLY

		MAX:	1.545
Unique Identifier	X (UTM)	Y (UTM)	Total Risk
3744863758155	374486	3758155	0.021
3744963758155	374496	3758155	0.022
3745063758155	374506	3758155	0.022
3745163758155	374516	3758155	0.023
3745463758155	374546	3758155	0.024
3745563758155	374556	3758155	0.025
3745663758155	374566	3758155	0.025
3745763758155	374576	3758155	0.026
3745863758155	374586	3758155	0.026
3745963758155	374596	3758155	0.027
3746063758155	374606	3758155	0.027
3746163758155	374616	3758155	0.028
3746263758155	374626	3758155	0.028
3746363758155	374636	3758155	0.029
3746463758155	374646	3758155	0.029
3746563758155	374656	3758155	0.029
3746763758155	374676	3758155	0.030
3746863758155	374686	3758155	0.031
3746963758155	374696	3758155	0.031
3747063758155	374706	3758155	0.032
3747163758155	374716	3758155	0.032
3747263758155	374726	3758155	0.032
3747363758155	374736	3758155	0.033
3747463758155	374746	3758155	0.033
3747563758155	374756	3758155	0.034
3747663758155	374766	3758155	0.034
3747763758155	374776	3758155	0.035
3747863758155	374786	3758155	0.035
3747963758155	374796	3758155	0.035
3748263758155	374826	3758155	0.037
3748363758155	374836	3758155	0.037
3748463758155	374846	3758155	0.038
3748563758155	374856	3758155	0.038
3748663758155	374866	3758155	0.039
3748763758155	374876	3758155	0.040
3748863758155	374886	3758155	0.040
3748963758155	374896	3758155	0.041
3749063758155	374906	3758155	0.042
3749163758155	374916	3758155	0.043
3749263758155	374926	3758155	0.044
3749363758155	374936	3758155	0.045
3749463758155	374946	3758155	0.047
3749563758155	374956	3758155	0.049
3749663758155	374966	3758155	0.051
3749763758155	374976	3758155	0.054
3749863758155	374986	3758155	0.057
3749963758155	374996	3758155	0.062
3750063758155	375006	3758155	0.068
3742063758165	374206	3758165	0.012
3742163758165	374216	3758165	0.012
3742263758165	374226	3758165	0.012
3742363758165	374236	3758165	0.012
3742463758165	374246	3758165	0.013
3742563758165	374256	3758165	0.013
3742663758165	374266	3758165	0.013
3742763758165	374276	3758165	0.014
3742863758165	374286	3758165	0.014
3742963758165	374296	3758165	0.014
3743063758165	374306	3758165	0.015
3743163758165	374316	3758165	0.015
3743263758165	374326	3758165	0.015
3743363758165	374336	3758165	0.016
3743463758165	374346	3758165	0.016
3743563758165	374356	3758165	0.016
3743663758165	374366	3758165	0.017
3743763758165	374376	3758165	0.017
3743963758165	374396	3758165	0.018
3744063758165	374406	3758165	0.018
3744163758165	374416	3758165	0.019
3744263758165	374426	3758165	0.019
3744363758165	374436	3758165	0.020
3744463758165	374446	3758165	0.020
3744563758165	374456	3758165	0.021
3744663758165	374466	3758165	0.021
3744763758165	374476	3758165	0.022
3744863758165	374486	3758165	0.022
3744963758165	374496	3758165	0.023
3745063758165	374506	3758165	0.023
3745163758165	374516	3758165	0.024
3745463758165	374546	3758165	0.025
3745563758165	374556	3758165	0.026
3745663758165	374566	3758165	0.026
3745763758165	374576	3758165	0.027
3745863758165	374586	3758165	0.027
3745963758165	374596	3758165	0.028
3746063758165	374606	3758165	0.028
3746163758165	374616	3758165	0.029
3746263758165	374626	3758165	0.029
3746363758165	374636	3758165	0.030
3746463758165	374646	3758165	0.030
3746563758165	374656	3758165	0.031
3746763758165	374676	3758165	0.032
3746863758165	374686	3758165	0.032
3746963758165	374696	3758165	0.033
3747063758165	374706	3758165	0.033
3747163758165	374716	3758165	0.034

FOR CHRONIC CALCS

MAX: 0.015

Overlapping Phases - Maximum GLC		
2025	2026	2027
0.00E+00	2.56E-04	1.21E-04
0.00E+00	2.62E-04	1.24E-04
0.00E+00	2.68E-04	1.26E-04
0.00E+00	2.73E-04	1.29E-04
0.00E+00	2.91E-04	1.37E-04
0.00E+00	2.97E-04	1.40E-04
0.00E+00	3.03E-04	1.43E-04
0.00E+00	3.09E-04	1.45E-04
0.00E+00	3.14E-04	1.48E-04
0.00E+00	3.20E-04	1.51E-04
0.00E+00	3.26E-04	1.53E-04
0.00E+00	3.32E-04	1.56E-04
0.00E+00	3.38E-04	1.58E-04
0.00E+00	3.43E-04	1.61E-04
0.00E+00	3.49E-04	1.63E-04
0.00E+00	3.54E-04	1.66E-04
0.00E+00	3.65E-04	1.70E-04
0.00E+00	3.71E-04	1.72E-04
0.00E+00	3.76E-04	1.74E-04
0.00E+00	3.81E-04	1.77E-04
0.00E+00	3.87E-04	1.79E-04
0.00E+00	3.92E-04	1.81E-04
0.00E+00	3.97E-04	1.82E-04
0.00E+00	4.02E-04	1.84E-04
0.00E+00	4.08E-04	1.86E-04
0.00E+00	4.13E-04	1.88E-04
0.00E+00	4.18E-04	1.89E-04
0.00E+00	4.24E-04	1.91E-04
0.00E+00	4.29E-04	1.93E-04
0.00E+00	4.48E-04	1.98E-04
0.00E+00	4.55E-04	1.99E-04
0.00E+00	4.62E-04	2.01E-04
0.00E+00	4.70E-04	2.03E-04
0.00E+00	4.78E-04	2.05E-04
0.00E+00	4.87E-04	2.07E-04
0.00E+00	4.97E-04	2.09E-04
0.00E+00	5.08E-04	2.11E-04
0.00E+00	5.20E-04	2.13E-04
0.00E+00	5.34E-04	2.16E-04
0.00E+00	5.50E-04	2.19E-04
0.00E+00	5.69E-04	2.23E-04
0.00E+00	5.91E-04	2.27E-04
0.00E+00	6.18E-04	2.32E-04
0.00E+00	6.50E-04	2.38E-04
0.00E+00	6.89E-04	2.45E-04
0.00E+00	7.40E-04	2.55E-04
0.00E+00	8.06E-04	2.67E-04
0.00E+00	8.97E-04	2.85E-04
0.00E+00	1.38E-04	6.49E-05
0.00E+00	1.41E-04	6.65E-05
0.00E+00	1.45E-04	6.81E-05
0.00E+00	1.48E-04	6.97E-05
0.00E+00	1.52E-04	7.14E-05
0.00E+00	1.55E-04	7.31E-05
0.00E+00	1.59E-04	7.48E-05
0.00E+00	1.63E-04	7.67E-05
0.00E+00	1.66E-04	7.85E-05
0.00E+00	1.70E-04	8.04E-05
0.00E+00	1.75E-04	8.24E-05
0.00E+00	1.79E-04	8.44E-05
0.00E+00	1.83E-04	8.64E-05
0.00E+00	1.87E-04	8.85E-05
0.00E+00	1.92E-04	9.07E-05
0.00E+00	1.97E-04	9.29E-05
0.00E+00	2.01E-04	9.52E-05
0.00E+00	2.06E-04	9.75E-05
0.00E+00	2.16E-04	1.02E-04
0.00E+00	2.21E-04	1.05E-04
0.00E+00	2.26E-04	1.07E-04
0.00E+00	2.32E-04	1.10E-04
0.00E+00	2.37E-04	1.12E-04
0.00E+00	2.43E-04	1.15E-04
0.00E+00	2.48E-04	1.18E-04
0.00E+00	2.54E-04	1.20E-04
0.00E+00	2.60E-04	1.23E-04
0.00E+00	2.66E-04	1.26E-04
0.00E+00	2.72E-04	1.29E-04
0.00E+00	2.78E-04	1.31E-04
0.00E+00	2.84E-04	1.34E-04
0.00E+00	3.03E-04	1.43E-04
0.00E+00	3.09E-04	1.46E-04
0.00E+00	3.15E-04	1.49E-04
0.00E+00	3.21E-04	1.52E-04
0.00E+00	3.28E-04	1.54E-04
0.00E+00	3.34E-04	1.57E-04
0.00E+00	3.40E-04	1.60E-04
0.00E+00	3.46E-04	1.63E-04
0.00E+00	3.52E-04	1.66E-04
0.00E+00	3.58E-04	1.68E-04
0.00E+00	3.64E-04	1.71E-04
0.00E+00	3.70E-04	1.73E-04
0.00E+00	3.81E-04	1.78E-04
0.00E+00	3.87E-04	1.80E-04
0.00E+00	3.93E-04	1.83E-04
0.00E+00	3.98E-04	1.85E-04
0.00E+00	4.04E-04	1.87E-04

IHS

Health Risk Assessment Results Summary

Mitigated

Residential Receptors

		MAX:	0.1346	1.5245	1.545
Unique Identifier	X (UTM)	Y (UTM)	Onroad	Offroad	Total Risk
3747263758165	374726	3758165	0.0045	0.0295	0.0339
3747363758165	374736	3758165	0.0047	0.0297	0.0344
3747463758165	374746	3758165	0.0049	0.0300	0.0348
3747563758165	374756	3758165	0.0051	0.0302	0.0353
3747663758165	374766	3758165	0.0053	0.0304	0.0357
3747763758165	374776	3758165	0.0055	0.0306	0.0361
3747863758165	374786	3758165	0.0058	0.0308	0.0366
3747963758165	374796	3758165	0.0061	0.0309	0.0370
3748363758165	374836	3758165	0.0075	0.0315	0.0390
3748463758165	374846	3758165	0.0080	0.0315	0.0395
3748563758165	374856	3758165	0.0085	0.0316	0.0401
3748663758165	374866	3758165	0.0091	0.0317	0.0407
3748763758165	374876	3758165	0.0097	0.0317	0.0414
3748863758165	374886	3758165	0.0104	0.0318	0.0421
3748963758165	374896	3758165	0.0112	0.0318	0.0430
3749063758165	374906	3758165	0.0120	0.0318	0.0439
3749163758165	374916	3758165	0.0131	0.0318	0.0449
3749263758165	374926	3758165	0.0142	0.0318	0.0461
3749363758165	374936	3758165	0.0156	0.0318	0.0474
3749463758165	374946	3758165	0.0172	0.0318	0.0490
3749563758165	374956	3758165	0.0191	0.0318	0.0509
3749663758165	374966	3758165	0.0213	0.0318	0.0531
3749763758165	374976	3758165	0.0242	0.0317	0.0559
3749863758165	374986	3758165	0.0279	0.0317	0.0595
3749963758165	374996	3758165	0.0325	0.0316	0.0641
3750063758165	375006	3758165	0.0387	0.0316	0.0703
3742063758175	374206	3758175	0.0012	0.0105	0.0117
3742163758175	374216	3758175	0.0013	0.0107	0.0120
3742263758175	374226	3758175	0.0013	0.0110	0.0123
3742363758175	374236	3758175	0.0013	0.0113	0.0126
3742463758175	374246	3758175	0.0013	0.0115	0.0129
3742563758175	374256	3758175	0.0014	0.0118	0.0132
3742663758175	374266	3758175	0.0014	0.0121	0.0135
3742763758175	374276	3758175	0.0014	0.0124	0.0139
3742863758175	374286	3758175	0.0015	0.0127	0.0142
3742963758175	374296	3758175	0.0015	0.0131	0.0145
3743063758175	374306	3758175	0.0015	0.0134	0.0149
3743163758175	374316	3758175	0.0015	0.0137	0.0153
3743263758175	374326	3758175	0.0016	0.0141	0.0156
3743363758175	374336	3758175	0.0016	0.0144	0.0160
3743463758175	374346	3758175	0.0016	0.0148	0.0164
3743563758175	374356	3758175	0.0017	0.0151	0.0168
3743663758175	374366	3758175	0.0017	0.0155	0.0172
3743763758175	374376	3758175	0.0017	0.0159	0.0177
3743963758175	374396	3758175	0.0018	0.0167	0.0185
3744063758175	374406	3758175	0.0019	0.0171	0.0190
3744163758175	374416	3758175	0.0019	0.0175	0.0194
3744263758175	374426	3758175	0.0019	0.0180	0.0199
3744363758175	374436	3758175	0.0020	0.0184	0.0204
3744463758175	374446	3758175	0.0020	0.0188	0.0209
3744563758175	374456	3758175	0.0021	0.0193	0.0214
3744663758175	374466	3758175	0.0021	0.0197	0.0219
3744763758175	374476	3758175	0.0022	0.0202	0.0224
3744863758175	374486	3758175	0.0022	0.0207	0.0229
3744963758175	374496	3758175	0.0023	0.0211	0.0234
3745063758175	374506	3758175	0.0023	0.0216	0.0240
3745163758175	374516	3758175	0.0024	0.0221	0.0245
3745463758175	374546	3758175	0.0026	0.0235	0.0262
3745563758175	374556	3758175	0.0027	0.0240	0.0267
3745663758175	374566	3758175	0.0027	0.0245	0.0273
3745763758175	374576	3758175	0.0028	0.0250	0.0278
3745863758175	374586	3758175	0.0029	0.0255	0.0284
3745963758175	374596	3758175	0.0030	0.0259	0.0289
3746063758175	374606	3758175	0.0031	0.0264	0.0295
3746163758175	374616	3758175	0.0032	0.0268	0.0300
3746263758175	374626	3758175	0.0033	0.0273	0.0305
3746363758175	374636	3758175	0.0034	0.0277	0.0311
3746463758175	374646	3758175	0.0035	0.0281	0.0316
3746563758175	374656	3758175	0.0036	0.0285	0.0321
3746763758175	374676	3758175	0.0038	0.0293	0.0331
3746863758175	374686	3758175	0.0040	0.0296	0.0336
3746963758175	374696	3758175	0.0041	0.0300	0.0341
3747063758175	374706	3758175	0.0043	0.0303	0.0346
3747163758175	374716	3758175	0.0044	0.0306	0.0350
3747263758175	374726	3758175	0.0046	0.0309	0.0355
3747363758175	374736	3758175	0.0048	0.0312	0.0360
3747463758175	374746	3758175	0.0050	0.0314	0.0364
3747563758175	374756	3758175	0.0052	0.0317	0.0369
3747663758175	374766	3758175	0.0055	0.0319	0.0374
3747763758175	374776	3758175	0.0057	0.0321	0.0378
3747863758175	374786	3758175	0.0060	0.0323	0.0383
3747963758175	374796	3758175	0.0063	0.0325	0.0388
3748463758175	374846	3758175	0.0083	0.0331	0.0414
3748563758175	374856	3758175	0.0088	0.0332	0.0420
3748663758175	374866	3758175	0.0094	0.0332	0.0427
3748763758175	374876	3758175	0.0101	0.0333	0.0434
3748863758175	374886	3758175	0.0108	0.0333	0.0442
3748963758175	374896	3758175	0.0117	0.0334	0.0450
3749063758175	374906	3758175	0.0126	0.0334	0.0460
3749163758175	374916	3758175	0.0137	0.0334	0.0471
3749263758175	374926	3758175	0.0149	0.0334	0.0483
3749363758175	374936	3758175	0.0164	0.0334	0.0497
3749463758175	374946	3758175	0.0181	0.0333	0.0514
3749563758175	374956	3758175	0.0199	0.0333	0.0533
3749663758175	374966	3758175	0.0223	0.0333	0.0556
3749763758175	374976	3758175	0.0255	0.0332	0.0587

IHS

Residential Health Risk Assessment Results Summary

Mitigated

RESIDENTIAL RECEPTORS ONLY

		MAX:	1.545
Unique Identifier	X (UTM)	Y (UTM)	Total Risk
3747263758165	374726	3758165	0.034
3747363758165	374736	3758165	0.034
3747463758165	374746	3758165	0.035
3747563758165	374756	3758165	0.035
3747663758165	374766	3758165	0.036
3747763758165	374776	3758165	0.036
3747863758165	374786	3758165	0.037
3747963758165	374796	3758165	0.037
3748363758165	374836	3758165	0.039
3748463758165	374846	3758165	0.040
3748563758165	374856	3758165	0.040
3748663758165	374866	3758165	0.041
3748763758165	374876	3758165	0.041
3748863758165	374886	3758165	0.042
3748963758165	374896	3758165	0.043
3749063758165	374906	3758165	0.044
3749163758165	374916	3758165	0.045
3749263758165	374926	3758165	0.046
3749363758165	374936	3758165	0.047
3749463758165	374946	3758165	0.049
3749563758165	374956	3758165	0.051
3749663758165	374966	3758165	0.053
3749763758165	374976	3758165	0.056
3749863758165	374986	3758165	0.060
3749963758165	374996	3758165	0.064
3750063758165	375006	3758165	0.070
3742063758175	374206	3758175	0.012
3742163758175	374216	3758175	0.012
3742263758175	374226	3758175	0.012
3742363758175	374236	3758175	0.013
3742463758175	374246	3758175	0.013
3742563758175	374256	3758175	0.013
3742663758175	374266	3758175	0.014
3742763758175	374276	3758175	0.014
3742863758175	374286	3758175	0.014
3742963758175	374296	3758175	0.015
3743063758175	374306	3758175	0.015
3743163758175	374316	3758175	0.015
3743263758175	374326	3758175	0.016
3743363758175	374336	3758175	0.016
3743463758175	374346	3758175	0.016
3743563758175	374356	3758175	0.017
3743663758175	374366	3758175	0.017
3743763758175	374376	3758175	0.018
3743963758175	374396	3758175	0.019
3744063758175	374406	3758175	0.019
3744163758175	374416	3758175	0.019
3744263758175	374426	3758175	0.020
3744363758175	374436	3758175	0.020
3744463758175	374446	3758175	0.021
3744563758175	374456	3758175	0.021
3744663758175	374466	3758175	0.022
3744763758175	374476	3758175	0.022
3744863758175	374486	3758175	0.023
3744963758175	374496	3758175	0.023
3745063758175	374506	3758175	0.024
3745163758175	374516	3758175	0.025
3745463758175	374546	3758175	0.026
3745563758175	374556	3758175	0.027
3745663758175	374566	3758175	0.027
3745763758175	374576	3758175	0.028
3745863758175	374586	3758175	0.028
3745963758175	374596	3758175	0.029
3746063758175	374606	3758175	0.029
3746163758175	374616	3758175	0.030
3746263758175	374626	3758175	0.031
3746363758175	374636	3758175	0.031
3746463758175	374646	3758175	0.032
3746563758175	374656	3758175	0.032
3746763758175	374676	3758175	0.033
3746863758175	374686	3758175	0.034
3746963758175	374696	3758175	0.034
3747063758175	374706	3758175	0.035
3747163758175	374716	3758175	0.035
3747263758175	374726	3758175	0.036
3747363758175	374736	3758175	0.036
3747463758175	374746	3758175	0.036
3747563758175	374756	3758175	0.037
3747663758175	374766	3758175	0.037
3747763758175	374776	3758175	0.038
3747863758175	374786	3758175	0.038
3747963758175	374796	3758175	0.039
3748463758175	374846	3758175	0.041
3748563758175	374856	3758175	0.042
3748663758175	374866	3758175	0.043
3748763758175	374876	3758175	0.043
3748863758175	374886	3758175	0.044
3748963758175	374896	3758175	0.045
3749063758175	374906	3758175	0.046
3749163758175	374916	3758175	0.047
3749263758175	374926	3758175	0.048
3749363758175	374936	3758175	0.050
3749463758175	374946	3758175	0.051
3749563758175	374956	3758175	0.053
3749663758175	374966	3758175	0.056
3749763758175	374976	3758175	0.059

FOR CHRONIC CALCS

MAX: 0.015

Overlapping Phases - Maximum GLC		
2025	2026	2027
0.00E+00	4.10E-04	1.89E-04
0.00E+00	4.15E-04	1.91E-04
0.00E+00	4.21E-04	1.93E-04
0.00E+00	4.26E-04	1.95E-04
0.00E+00	4.32E-04	1.97E-04
0.00E+00	4.37E-04	1.98E-04
0.00E+00	4.43E-04	2.00E-04
0.00E+00	4.49E-04	2.02E-04
0.00E+00	4.76E-04	2.09E-04
0.00E+00	4.83E-04	2.11E-04
0.00E+00	4.91E-04	2.13E-04
0.00E+00	5.00E-04	2.14E-04
0.00E+00	5.10E-04	2.16E-04
0.00E+00	5.20E-04	2.19E-04
0.00E+00	5.32E-04	2.21E-04
0.00E+00	5.45E-04	2.23E-04
0.00E+00	5.59E-04	2.26E-04
0.00E+00	5.76E-04	2.29E-04
0.00E+00	5.96E-04	2.33E-04
0.00E+00	6.19E-04	2.37E-04
0.00E+00	6.46E-04	2.43E-04
0.00E+00	6.78E-04	2.49E-04
0.00E+00	7.20E-04	2.56E-04
0.00E+00	7.71E-04	2.66E-04
0.00E+00	8.38E-04	2.78E-04
0.00E+00	9.27E-04	2.95E-04
0.00E+00	1.41E-04	6.62E-05
0.00E+00	1.44E-04	6.78E-05
0.00E+00	1.47E-04	6.94E-05
0.00E+00	1.51E-04	7.11E-05
0.00E+00	1.55E-04	7.29E-05
0.00E+00	1.58E-04	7.47E-05
0.00E+00	1.62E-04	7.65E-05
0.00E+00	1.66E-04	7.84E-05
0.00E+00	1.70E-04	8.04E-05
0.00E+00	1.75E-04	8.24E-05
0.00E+00	1.79E-04	8.45E-05
0.00E+00	1.83E-04	8.66E-05
0.00E+00	1.88E-04	8.87E-05
0.00E+00	1.92E-04	9.10E-05
0.00E+00	1.97E-04	9.33E-05
0.00E+00	2.02E-04	9.56E-05
0.00E+00	2.07E-04	9.80E-05
0.00E+00	2.12E-04	1.00E-04
0.00E+00	2.23E-04	1.05E-04
0.00E+00	2.28E-04	1.08E-04
0.00E+00	2.34E-04	1.11E-04
0.00E+00	2.39E-04	1.13E-04
0.00E+00	2.45E-04	1.16E-04
0.00E+00	2.51E-04	1.19E-04
0.00E+00	2.57E-04	1.22E-04
0.00E+00	2.63E-04	1.25E-04
0.00E+00	2.69E-04	1.28E-04
0.00E+00	2.76E-04	1.31E-04
0.00E+00	2.82E-04	1.34E-04
0.00E+00	2.89E-04	1.37E-04
0.00E+00	2.95E-04	1.40E-04
0.00E+00	3.15E-04	1.49E-04
0.00E+00	3.22E-04	1.52E-04
0.00E+00	3.28E-04	1.55E-04
0.00E+00	3.35E-04	1.58E-04
0.00E+00	3.42E-04	1.61E-04
0.00E+00	3.48E-04	1.64E-04
0.00E+00	3.55E-04	1.67E-04
0.00E+00	3.61E-04	1.70E-04
0.00E+00	3.68E-04	1.73E-04
0.00E+00	3.74E-04	1.76E-04
0.00E+00	3.81E-04	1.79E-04
0.00E+00	3.87E-04	1.81E-04
0.00E+00	3.99E-04	1.86E-04
0.00E+00	4.05E-04	1.89E-04
0.00E+00	4.11E-04	1.91E-04
0.00E+00	4.17E-04	1.94E-04
0.00E+00	4.23E-04	1.96E-04
0.00E+00	4.28E-04	1.98E-04
0.00E+00	4.34E-04	2.00E-04
0.00E+00	4.40E-04	2.02E-04
0.00E+00	4.46E-04	2.04E-04
0.00E+00	4.52E-04	2.06E-04
0.00E+00	4.58E-04	2.08E-04
0.00E+00	4.64E-04	2.10E-04
0.00E+00	4.70E-04	2.12E-04
0.00E+00	5.06E-04	2.21E-04
0.00E+00	5.15E-04	2.23E-04
0.00E+00	5.24E-04	2.25E-04
0.00E+00	5.34E-04	2.27E-04
0.00E+00	5.45E-04	2.29E-04
0.00E+00	5.57E-04	2.32E-04
0.00E+00	5.71E-04	2.34E-04
0.00E+00	5.87E-04	2.37E-04
0.00E+00	6.04E-04	2.41E-04
0.00E+00	6.25E-04	2.45E-04
0.00E+00	6.49E-04	2.49E-04
0.00E+00	6.76E-04	2.54E-04
0.00E+00	7.10E-04	2.60E-04
0.00E+00	7.55E-04	2.69E-04

IHS

Health Risk Assessment Results Summary

Mitigated

Residential Receptors MAX: 0.1346 1.5245 1.545

Unique Identifier	X (UTM)	Y (UTM)	Onroad	Offroad	Total Risk
3749863758175	374986	3758175	0.0292	0.0331	0.0623
3749963758175	374996	3758175	0.0339	0.0331	0.0670
3748563758185	374856	3758185	0.0092	0.0349	0.0440
3748663758185	374866	3758185	0.0098	0.0349	0.0447
3748763758185	374876	3758185	0.0105	0.0350	0.0455
3748863758185	374886	3758185	0.0113	0.0350	0.0463
3748963758185	374896	3758185	0.0122	0.0350	0.0472
3749063758185	374906	3758185	0.0132	0.0350	0.0483
3749163758185	374916	3758185	0.0144	0.0350	0.0494
3749263758185	374926	3758185	0.0157	0.0350	0.0507
3749363758185	374936	3758185	0.0173	0.0350	0.0523
3749463758185	374946	3758185	0.0191	0.0350	0.0540
3749563758185	374956	3758185	0.0210	0.0350	0.0560
3749663758185	374966	3758185	0.0237	0.0349	0.0586
3749763758185	374976	3758185	0.0270	0.0348	0.0618
3749863758185	374986	3758185	0.0309	0.0347	0.0656
3748163758195	374816	3758195	0.0074	0.0363	0.0437
3748663758195	374866	3758195	0.0102	0.0368	0.0470
3748763758195	374876	3758195	0.0110	0.0368	0.0478
3748863758195	374886	3758195	0.0118	0.0368	0.0486
3748963758195	374896	3758195	0.0128	0.0368	0.0496
3749063758195	374906	3758195	0.0139	0.0368	0.0507
3749163758195	374916	3758195	0.0152	0.0368	0.0520
3749263758195	374926	3758195	0.0166	0.0368	0.0534
3749363758195	374936	3758195	0.0183	0.0368	0.0551
3749463758195	374946	3758195	0.0203	0.0367	0.0570
3749563758195	374956	3758195	0.0226	0.0367	0.0593
3749663758195	374966	3758195	0.0255	0.0366	0.0621
3749763758195	374976	3758195	0.0290	0.0365	0.0655
3742063758205	374206	3758205	0.0013	0.0111	0.0124
3742163758205	374216	3758205	0.0013	0.0114	0.0127
3742263758205	374226	3758205	0.0013	0.0117	0.0130
3742363758205	374236	3758205	0.0014	0.0120	0.0134
3742463758205	374246	3758205	0.0014	0.0123	0.0137
3742563758205	374256	3758205	0.0014	0.0126	0.0141
3742663758205	374266	3758205	0.0014	0.0130	0.0144
3742763758205	374276	3758205	0.0015	0.0133	0.0148
3742863758205	374286	3758205	0.0015	0.0137	0.0152
3742963758205	374296	3758205	0.0015	0.0141	0.0156
3743063758205	374306	3758205	0.0016	0.0144	0.0160
3743163758205	374316	3758205	0.0016	0.0148	0.0164
3743263758205	374326	3758205	0.0016	0.0152	0.0169
3743363758205	374336	3758205	0.0017	0.0157	0.0173
3743463758205	374346	3758205	0.0017	0.0161	0.0178
3743563758205	374356	3758205	0.0017	0.0165	0.0183
3743663758205	374366	3758205	0.0018	0.0170	0.0188
3743763758205	374376	3758205	0.0018	0.0175	0.0193
3743963758205	374396	3758205	0.0019	0.0184	0.0203
3744063758205	374406	3758205	0.0020	0.0189	0.0209
3744163758205	374416	3758205	0.0020	0.0195	0.0215
3744263758205	374426	3758205	0.0020	0.0200	0.0220
3744363758205	374436	3758205	0.0021	0.0205	0.0226
3744463758205	374446	3758205	0.0021	0.0211	0.0232
3744563758205	374456	3758205	0.0022	0.0216	0.0238
3744663758205	374466	3758205	0.0022	0.0222	0.0244
3744763758205	374476	3758205	0.0023	0.0228	0.0251
3744863758205	374486	3758205	0.0024	0.0234	0.0257
3744963758205	374496	3758205	0.0024	0.0239	0.0264
3745063758205	374506	3758205	0.0025	0.0245	0.0270
3745163758205	374516	3758205	0.0025	0.0251	0.0277
3745263758205	374526	3758205	0.0026	0.0258	0.0284
3745363758205	374536	3758205	0.0027	0.0264	0.0290
3745463758205	374546	3758205	0.0028	0.0270	0.0297
3745563758205	374556	3758205	0.0028	0.0276	0.0304
3745663758205	374566	3758205	0.0029	0.0282	0.0311
3745763758205	374576	3758205	0.0030	0.0288	0.0318
3745963758205	374596	3758205	0.0032	0.0299	0.0331
3746063758205	374606	3758205	0.0033	0.0305	0.0338
3746163758205	374616	3758205	0.0034	0.0311	0.0344
3746263758205	374626	3758205	0.0035	0.0316	0.0351
3746363758205	374636	3758205	0.0036	0.0321	0.0356
3746463758205	374646	3758205	0.0037	0.0326	0.0363
3746563758205	374656	3758205	0.0038	0.0331	0.0370
3746663758205	374666	3758205	0.0040	0.0336	0.0376
3746763758205	374676	3758205	0.0041	0.0341	0.0382
3746863758205	374686	3758205	0.0043	0.0345	0.0388
3746963758205	374696	3758205	0.0044	0.0349	0.0394
3747063758205	374706	3758205	0.0046	0.0353	0.0399
3747163758205	374716	3758205	0.0048	0.0357	0.0405
3747263758205	374726	3758205	0.0050	0.0361	0.0411
3747363758205	374736	3758205	0.0052	0.0364	0.0416
3747463758205	374746	3758205	0.0054	0.0367	0.0421
3747563758205	374756	3758205	0.0057	0.0370	0.0427
3747663758205	374766	3758205	0.0059	0.0373	0.0432
3747763758205	374776	3758205	0.0062	0.0375	0.0438
3747863758205	374786	3758205	0.0065	0.0378	0.0443
3747963758205	374796	3758205	0.0069	0.0380	0.0448
3748163758205	374816	3758205	0.0077	0.0383	0.0460
3748263758205	374826	3758205	0.0082	0.0384	0.0466
3748363758205	374836	3758205	0.0087	0.0385	0.0472
3748763758205	374876	3758205	0.0114	0.0388	0.0502
3748863758205	374886	3758205	0.0124	0.0388	0.0512
3748963758205	374896	3758205	0.0134	0.0388	0.0522
3749063758205	374906	3758205	0.0147	0.0388	0.0534
3749163758205	374916	3758205	0.0160	0.0388	0.0548
3749263758205	374926	3758205	0.0176	0.0387	0.0564

IHS

Residential Health Risk Assessment Results Summary

Mitigated

RESIDENTIAL RECEPTORS ONLY MAX: 1.545

Unique Identifier	X (UTM)	Y (UTM)	Total Risk
3749863758175	374986	3758175	0.062
3749963758175	374996	3758175	0.067
3748563758185	374856	3758185	0.044
3748663758185	374866	3758185	0.045
3748763758185	374876	3758185	0.045
3748863758185	374886	3758185	0.046
3748963758185	374896	3758185	0.047
3749063758185	374906	3758185	0.048
3749163758185	374916	3758185	0.049
3749263758185	374926	3758185	0.051
3749363758185	374936	3758185	0.052
3749463758185	374946	3758185	0.054
3749563758185	374956	3758185	0.056
3749663758185	374966	3758185	0.059
3749763758185	374976	3758185	0.062
3749863758185	374986	3758185	0.066
3748163758195	374816	3758195	0.044
3748663758195	374866	3758195	0.047
3748763758195	374876	3758195	0.048
3748863758195	374886	3758195	0.049
3748963758195	374896	3758195	0.050
3749063758195	374906	3758195	0.051
3749163758195	374916	3758195	0.052
3749263758195	374926	3758195	0.053
3749363758195	374936	3758195	0.055
3749463758195	374946	3758195	0.057
3749563758195	374956	3758195	0.059
3749663758195	374966	3758195	0.062
3749763758195	374976	3758195	0.066
3742063758205	374206	3758205	0.012
3742163758205	374216	3758205	0.013
3742263758205	374226	3758205	0.013
3742363758205	374236	3758205	0.013
3742463758205	374246	3758205	0.014
3742563758205	374256	3758205	0.014
3742663758205	374266	3758205	0.014
3742763758205	374276	3758205	0.015
3742863758205	374286	3758205	0.015
3742963758205	374296	3758205	0.016
3743063758205	374306	3758205	0.016
3743163758205	374316	3758205	0.016
3743263758205	374326	3758205	0.017
3743363758205	374336	3758205	0.017
3743463758205	374346	3758205	0.018
3743563758205	374356	3758205	0.018
3743663758205	374366	3758205	0.019
3743763758205	374376	3758205	0.019
3743963758205	374396	3758205	0.020
3744063758205	374406	3758205	0.021
3744163758205	374416	3758205	0.021
3744263758205	374426	3758205	0.022
3744363758205	374436	3758205	0.023
3744463758205	374446	3758205	0.023
3744563758205	374456	3758205	0.024
3744663758205	374466	3758205	0.024
3744763758205	374476	3758205	0.025
3744863758205	374486	3758205	0.026
3744963758205	374496	3758205	0.026
3745063758205	374506	3758205	0.027
3745163758205	374516	3758205	0.028
3745263758205	374526	3758205	0.028
3745363758205	374536	3758205	0.029
3745463758205	374546	3758205	0.030
3745563758205	374556	3758205	0.030
3745663758205	374566	3758205	0.031
3745763758205	374576	3758205	0.032
3745963758205	374596	3758205	0.033
3746063758205	374606	3758205	0.034
3746163758205	374616	3758205	0.034
3746263758205	374626	3758205	0.035
3746363758205	374636	3758205	0.036
3746463758205	374646	3758205	0.036
3746563758205	374656	3758205	0.037
3746663758205	374666	3758205	0.038
3746763758205	374676	3758205	0.038
3746863758205	374686	3758205	0.039
3746963758205	374696	3758205	0.039
3747063758205	374706	3758205	0.040
3747163758205	374716	3758205	0.041
3747263758205	374726	3758205	0.041
3747363758205	374736	3758205	0.042
3747463758205	374746	3758205	0.042
3747563758205	374756	3758205	0.043
3747663758205	374766	3758205	0.043
3747763758205	374776	3758205	0.044
3747863758205	374786	3758205	0.044
3747963758205	374796	3758205	0.045
3748163758205	374816	3758205	0.046
3748263758205	374826	3758205	0.047
3748363758205	374836	3758205	0.047
3748763758205	374876	3758205	0.050
3748863758205	374886	3758205	0.051
3748963758205	374896	3758205	0.052
3749063758205	374906	3758205	0.053
3749163758205	374916	3758205	0.055
3749263758205	374926	3758205	0.056

FOR CHRONIC CALCS

MAX: 0.015

Overlapping Phases - Maximum GLC		
2025	2026	2027
0.00E+00	8.08E-04	2.78E-04
0.00E+00	8.75E-04	2.91E-04
0.00E+00	5.40E-04	2.34E-04
0.00E+00	5.49E-04	2.36E-04
0.00E+00	5.60E-04	2.38E-04
0.00E+00	5.72E-04	2.41E-04
0.00E+00	5.85E-04	2.43E-04
0.00E+00	6.00E-04	2.46E-04
0.00E+00	6.16E-04	2.49E-04
0.00E+00	6.35E-04	2.53E-04
0.00E+00	6.57E-04	2.57E-04
0.00E+00	6.83E-04	2.62E-04
0.00E+00	7.11E-04	2.67E-04
0.00E+00	7.49E-04	2.74E-04
0.00E+00	7.96E-04	2.82E-04
0.00E+00	8.51E-04	2.93E-04
0.00E+00	5.32E-04	2.38E-04
0.00E+00	5.77E-04	2.48E-04
0.00E+00	5.88E-04	2.51E-04
0.00E+00	6.01E-04	2.53E-04
0.00E+00	6.15E-04	2.56E-04
0.00E+00	6.31E-04	2.59E-04
0.00E+00	6.49E-04	2.62E-04
0.00E+00	6.69E-04	2.66E-04
0.00E+00	6.93E-04	2.70E-04
0.00E+00	7.21E-04	2.76E-04
0.00E+00	7.55E-04	2.82E-04
0.00E+00	7.96E-04	2.89E-04
0.00E+00	8.45E-04	2.98E-04
0.00E+00	1.49E-04	7.00E-05
0.00E+00	1.52E-04	7.18E-05
0.00E+00	1.56E-04	7.37E-05
0.00E+00	1.60E-04	7.56E-05
0.00E+00	1.65E-04	7.76E-05
0.00E+00	1.69E-04	7.97E-05
0.00E+00	1.73E-04	8.18E-05
0.00E+00	1.78E-04	8.41E-05
0.00E+00	1.83E-04	8.63E-05
0.00E+00	1.87E-04	8.87E-05
0.00E+00	1.92E-04	9.11E-05
0.00E+00	1.98E-04	9.36E-05
0.00E+00	2.03E-04	9.62E-05
0.00E+00	2.08E-04	9.88E-05
0.00E+00	2.14E-04	1.02E-04
0.00E+00	2.20E-04	1.04E-04
0.00E+00	2.26E-04	1.07E-04
0.00E+00	2.32E-04	1.10E-04
0.00E+00	2.45E-04	1.16E-04
0.00E+00	2.51E-04	1.20E-04
0.00E+00	2.58E-04	1.23E-04
0.00E+00	2.65E-04	1.26E-04
0.00E+00	2.72E-04	1.30E-04
0.00E+00	2.79E-04	1.33E-04
0.00E+00	2.87E-04	1.36E-04
0.00E+00	2.94E-04	1.40E-04
0.00E+00	3.02E-04	1.44E-04
0.00E+00	3.10E-04	1.47E-04
0.00E+00	3.18E-04	1.51E-04
0.00E+00	3.26E-04	1.55E-04
0.00E+00	3.34E-04	1.59E-04
0.00E+00	3.42E-04	1.63E-04
0.00E+00	3.50E-04	1.67E-04
0.00E+00	3.58E-04	1.70E-04
0.00E+00	3.67E-04	1.74E-04
0.00E+00	3.75E-04	1.78E-04
0.00E+00	3.83E-04	1.82E-04
0.00E+00	3.99E-04	1.89E-04
0.00E+00	4.07E-04	1.93E-04
0.00E+00	4.15E-04	1.97E-04
0.00E+00	4.23E-04	2.00E-04
0.00E+00	4.30E-04	2.03E-04
0.00E+00	4.38E-04	2.07E-04
0.00E+00	4.46E-04	2.10E-04
0.00E+00	4.53E-04	2.14E-04
0.00E+00	4.60E-04	2.17E-04
0.00E+00	4.68E-04	2.20E-04
0.00E+00	4.75E-04	2.22E-04
0.00E+00	4.82E-04	2.25E-04
0.00E+00	4.89E-04	2.28E-04
0.00E+00	4.96E-04	2.31E-04
0.00E+00	5.02E-04	2.33E-04
0.00E+00	5.09E-04	2.36E-04
0.00E+00	5.16E-04	2.38E-04
0.00E+00	5.23E-04	2.40E-04
0.00E+00	5.30E-04	2.42E-04
0.00E+00	5.37E-04	2.45E-04
0.00E+00	5.44E-04	2.47E-04
0.00E+00	5.59E-04	2.51E-04
0.00E+00	5.68E-04	2.53E-04
0.00E+00	5.76E-04	2.55E-04
0.00E+00	6.18E-04	2.64E-04
0.00E+00	6.32E-04	2.66E-04
0.00E+00	6.47E-04	2.69E-04
0.00E+00	6.64E-04	2.72E-04
0.00E+00	6.84E-04	2.76E-04
0.00E+00	7.07E-04	2.80E-04

IHS

Health Risk Assessment Results Summary

Mitigated

Residential Receptors

		MAX:	0.1346	1.5245	1.545
Unique Identifier	X (UTM)	Y (UTM)	Onroad	Offroad	Total Risk
3749363758205	374936	3758205	0.0195	0.0387	0.0582
3749463758205	374946	3758205	0.0217	0.0386	0.0604
3749563758205	374956	3758205	0.0244	0.0386	0.0630
3749663758205	374966	3758205	0.0276	0.0385	0.0661
3742063758215	374206	3758215	0.0013	0.0113	0.0126
3742163758215	374216	3758215	0.0013	0.0116	0.0129
3742263758215	374226	3758215	0.0014	0.0119	0.0133
3742363758215	374236	3758215	0.0014	0.0122	0.0136
3742463758215	374246	3758215	0.0014	0.0126	0.0140
3742563758215	374256	3758215	0.0014	0.0129	0.0144
3742663758215	374266	3758215	0.0015	0.0133	0.0147
3742763758215	374276	3758215	0.0015	0.0136	0.0151
3742863758215	374286	3758215	0.0015	0.0140	0.0156
3742963758215	374296	3758215	0.0016	0.0144	0.0160
3743063758215	374306	3758215	0.0016	0.0148	0.0164
3743163758215	374316	3758215	0.0016	0.0152	0.0169
3743263758215	374326	3758215	0.0017	0.0157	0.0173
3743363758215	374336	3758215	0.0017	0.0161	0.0178
3743463758215	374346	3758215	0.0017	0.0166	0.0183
3743563758215	374356	3758215	0.0018	0.0170	0.0188
3743663758215	374366	3758215	0.0018	0.0175	0.0193
3743763758215	374376	3758215	0.0019	0.0180	0.0199
3743963758215	374396	3758215	0.0019	0.0191	0.0210
3744063758215	374406	3758215	0.0020	0.0196	0.0216
3744163758215	374416	3758215	0.0020	0.0202	0.0222
3744263758215	374426	3758215	0.0021	0.0207	0.0228
3744363758215	374436	3758215	0.0021	0.0213	0.0234
3744463758215	374446	3758215	0.0022	0.0219	0.0241
3744563758215	374456	3758215	0.0022	0.0225	0.0247
3744663758215	374466	3758215	0.0023	0.0231	0.0254
3744763758215	374476	3758215	0.0023	0.0237	0.0261
3744863758215	374486	3758215	0.0024	0.0244	0.0268
3744963758215	374496	3758215	0.0025	0.0250	0.0275
3745063758215	374506	3758215	0.0025	0.0257	0.0282
3745163758215	374516	3758215	0.0026	0.0263	0.0289
3745263758215	374526	3758215	0.0027	0.0270	0.0296
3745363758215	374536	3758215	0.0027	0.0276	0.0304
3745463758215	374546	3758215	0.0028	0.0283	0.0311
3745563758215	374556	3758215	0.0029	0.0289	0.0318
3745663758215	374566	3758215	0.0030	0.0296	0.0326
3745763758215	374576	3758215	0.0031	0.0302	0.0333
3745963758215	374596	3758215	0.0032	0.0315	0.0347
3746063758215	374606	3758215	0.0033	0.0321	0.0355
3746163758215	374616	3758215	0.0034	0.0327	0.0362
3746263758215	374626	3758215	0.0035	0.0333	0.0369
3746363758215	374636	3758215	0.0036	0.0337	0.0374
3746463758215	374646	3758215	0.0038	0.0344	0.0382
3746563758215	374656	3758215	0.0039	0.0350	0.0389
3746663758215	374666	3758215	0.0041	0.0355	0.0395
3746763758215	374676	3758215	0.0042	0.0360	0.0402
3746863758215	374686	3758215	0.0044	0.0365	0.0408
3746963758215	374696	3758215	0.0045	0.0369	0.0414
3747063758215	374706	3758215	0.0047	0.0373	0.0420
3747163758215	374716	3758215	0.0049	0.0377	0.0426
3747263758215	374726	3758215	0.0051	0.0381	0.0432
3747363758215	374736	3758215	0.0053	0.0385	0.0438
3747463758215	374746	3758215	0.0056	0.0388	0.0444
3747563758215	374756	3758215	0.0058	0.0391	0.0450
3747663758215	374766	3758215	0.0061	0.0394	0.0455
3747763758215	374776	3758215	0.0064	0.0397	0.0461
3747863758215	374786	3758215	0.0067	0.0399	0.0466
3747963758215	374796	3758215	0.0071	0.0401	0.0472
3748163758215	374816	3758215	0.0079	0.0405	0.0484
3748263758215	374826	3758215	0.0084	0.0406	0.0490
3748363758215	374836	3758215	0.0090	0.0407	0.0497
3748463758215	374846	3758215	0.0096	0.0408	0.0504
3748863758215	374886	3758215	0.0129	0.0410	0.0539
3748963758215	374896	3758215	0.0141	0.0409	0.0550
3749063758215	374906	3758215	0.0155	0.0409	0.0564
3749163758215	374916	3758215	0.0170	0.0409	0.0579
3749263758215	374926	3758215	0.0188	0.0408	0.0596
3749363758215	374936	3758215	0.0210	0.0408	0.0617
3749463758215	374946	3758215	0.0235	0.0407	0.0642
3749563758215	374956	3758215	0.0267	0.0406	0.0672
3742063758225	374206	3758225	0.0014	0.0115	0.0129
3742163758225	374216	3758225	0.0014	0.0118	0.0132
3742263758225	374226	3758225	0.0014	0.0122	0.0135
3742363758225	374236	3758225	0.0014	0.0125	0.0139
3742463758225	374246	3758225	0.0014	0.0128	0.0143
3742563758225	374256	3758225	0.0015	0.0132	0.0147
3742663758225	374266	3758225	0.0015	0.0136	0.0151
3742763758225	374276	3758225	0.0015	0.0140	0.0155
3742863758225	374286	3758225	0.0015	0.0144	0.0159
3742963758225	374296	3758225	0.0016	0.0148	0.0164
3743063758225	374306	3758225	0.0016	0.0152	0.0168
3743163758225	374316	3758225	0.0016	0.0156	0.0173
3743263758225	374326	3758225	0.0017	0.0161	0.0178
3743363758225	374336	3758225	0.0017	0.0166	0.0183
3743463758225	374346	3758225	0.0018	0.0171	0.0188
3743563758225	374356	3758225	0.0018	0.0176	0.0194
3743663758225	374366	3758225	0.0018	0.0181	0.0199
3743763758225	374376	3758225	0.0019	0.0186	0.0205
3743963758225	374396	3758225	0.0020	0.0197	0.0217
3744063758225	374406	3758225	0.0020	0.0203	0.0223
3744163758225	374416	3758225	0.0021	0.0209	0.0230
3744263758225	374426	3758225	0.0021	0.0215	0.0236

IHS

Residential Health Risk Assessment Results Summary

Mitigated

RESIDENTIAL RECEPTORS ONLY

		MAX:	1.545
Unique Identifier	X (UTM)	Y (UTM)	Total Risk
3749363758205	374936	3758205	0.058
3749463758205	374946	3758205	0.060
3749563758205	374956	3758205	0.063
3749663758205	374966	3758205	0.066
3742063758215	374206	3758215	0.013
3742163758215	374216	3758215	0.013
3742263758215	374226	3758215	0.013
3742363758215	374236	3758215	0.014
3742463758215	374246	3758215	0.014
3742563758215	374256	3758215	0.014
3742663758215	374266	3758215	0.015
3742763758215	374276	3758215	0.015
3742863758215	374286	3758215	0.016
3742963758215	374296	3758215	0.016
3743063758215	374306	3758215	0.016
3743163758215	374316	3758215	0.017
3743263758215	374326	3758215	0.017
3743363758215	374336	3758215	0.018
3743463758215	374346	3758215	0.018
3743563758215	374356	3758215	0.019
3743663758215	374366	3758215	0.019
3743763758215	374376	3758215	0.020
3743963758215	374396	3758215	0.021
3744063758215	374406	3758215	0.022
3744163758215	374416	3758215	0.022
3744263758215	374426	3758215	0.023
3744363758215	374436	3758215	0.023
3744463758215	374446	3758215	0.024
3744563758215	374456	3758215	0.025
3744663758215	374466	3758215	0.025
3744763758215	374476	3758215	0.026
3744863758215	374486	3758215	0.027
3744963758215	374496	3758215	0.027
3745063758215	374506	3758215	0.028
3745163758215	374516	3758215	0.029
3745263758215	374526	3758215	0.030
3745363758215	374536	3758215	0.030
3745463758215	374546	3758215	0.031
3745563758215	374556	3758215	0.032
3745663758215	374566	3758215	0.033
3745763758215	374576	3758215	0.033
3745963758215	374596	3758215	0.035
3746063758215	374606	3758215	0.035
3746163758215	374616	3758215	0.036
3746263758215	374626	3758215	0.037
3746363758215	374636	3758215	0.037
3746463758215	374646	3758215	0.038
3746563758215	374656	3758215	0.039
3746663758215	374666	3758215	0.040
3746763758215	374676	3758215	0.040
3746863758215	374686	3758215	0.041
3746963758215	374696	3758215	0.041
3747063758215	374706	3758215	0.042
3747163758215	374716	3758215	0.043
3747263758215	374726	3758215	0.043
3747363758215	374736	3758215	0.044
3747463758215	374746	3758215	0.044
3747563758215	374756	3758215	0.045
3747663758215	374766	3758215	0.046
3747763758215	374776	3758215	0.046
3747863758215	374786	3758215	0.047
3747963758215	374796	3758215	0.047
3748163758215	374816	3758215	0.048
3748263758215	374826	3758215	0.049
3748363758215	374836	3758215	0.050
3748463758215	374846	3758215	0.050
3748863758215	374886	3758215	0.054
3748963758215	374896	3758215	0.055
3749063758215	374906	3758215	0.056
3749163758215	374916	3758215	0.058
3749263758215	374926	3758215	0.060
3749363758215	374936	3758215	0.062
3749463758215	374946	3758215	0.064
3749563758215	374956	3758215	0.067
3742063758225	374206	3758225	0.013
3742163758225	374216	3758225	0.013
3742263758225	374226	3758225	0.014
3742363758225	374236	3758225	0.014
3742463758225	374246	3758225	0.014
3742563758225	374256	3758225	0.015
3742663758225	374266	3758225	0.015
3742763758225	374276	3758225	0.015
3742863758225	374286	3758225	0.016
3742963758225	374296	3758225	0.016
3743063758225	374306	3758225	0.017
3743163758225	374316	3758225	0.017
3743263758225	374326	3758225	0.018
3743363758225	374336	3758225	0.018
3743463758225	374346	3758225	0.019
3743563758225	374356	3758225	0.019
3743663758225	374366	3758225	0.020
3743763758225	374376	3758225	0.020
3743963758225	374396	3758225	0.022
3744063758225	374406	3758225	0.022
3744163758225	374416	3758225	0.023
3744263758225	374426	3758225	0.024

FOR CHRONIC CALCS

MAX: 0.015

Overlapping Phases - Maximum GLC		
2025	2026	2027
0.00E+00	7.33E-04	2.85E-04
0.00E+00	7.65E-04	2.91E-04
0.00E+00	8.02E-04	2.98E-04
0.00E+00	8.48E-04	3.06E-04
0.00E+00	1.52E-04	7.14E-05
0.00E+00	1.56E-04	7.32E-05
0.00E+00	1.59E-04	7.52E-05
0.00E+00	1.64E-04	7.72E-05
0.00E+00	1.68E-04	7.93E-05
0.00E+00	1.72E-04	8.15E-05
0.00E+00	1.77E-04	8.37E-05
0.00E+00	1.82E-04	8.60E-05
0.00E+00	1.87E-04	8.84E-05
0.00E+00	1.92E-04	9.09E-05
0.00E+00	1.97E-04	9.34E-05
0.00E+00	2.03E-04	9.61E-05
0.00E+00	2.08E-04	9.88E-05
0.00E+00	2.14E-04	1.02E-04
0.00E+00	2.20E-04	1.05E-04
0.00E+00	2.26E-04	1.07E-04
0.00E+00	2.33E-04	1.11E-04
0.00E+00	2.39E-04	1.14E-04
0.00E+00	2.53E-04	1.20E-04
0.00E+00	2.60E-04	1.24E-04
0.00E+00	2.67E-04	1.27E-04
0.00E+00	2.75E-04	1.31E-04
0.00E+00	2.82E-04	1.34E-04
0.00E+00	2.90E-04	1.38E-04
0.00E+00	2.98E-04	1.42E-04
0.00E+00	3.06E-04	1.46E-04
0.00E+00	3.14E-04	1.50E-04
0.00E+00	3.23E-04	1.54E-04
0.00E+00	3.31E-04	1.58E-04
0.00E+00	3.40E-04	1.62E-04
0.00E+00	3.49E-04	1.66E-04
0.00E+00	3.57E-04	1.70E-04
0.00E+00	3.66E-04	1.75E-04
0.00E+00	3.75E-04	1.79E-04
0.00E+00	3.84E-04	1.83E-04
0.00E+00	3.93E-04	1.87E-04
0.00E+00	4.02E-04	1.91E-04
0.00E+00	4.19E-04	1.99E-04
0.00E+00	4.28E-04	2.03E-04
0.00E+00	4.36E-04	2.07E-04
0.00E+00	4.45E-04	2.11E-04
0.00E+00	4.50E-04	2.14E-04
0.00E+00	4.60E-04	2.18E-04
0.00E+00	4.69E-04	2.22E-04
0.00E+00	4.77E-04	2.25E-04
0.00E+00	4.85E-04	2.28E-04
0.00E+00	4.92E-04	2.32E-04
0.00E+00	5.00E-04	2.35E-04
0.00E+00	5.07E-04	2.38E-04
0.00E+00	5.15E-04	2.41E-04
0.00E+00	5.22E-04	2.43E-04
0.00E+00	5.29E-04	2.46E-04
0.00E+00	5.36E-04	2.49E-04
0.00E+00	5.44E-04	2.51E-04
0.00E+00	5.51E-04	2.54E-04
0.00E+00	5.58E-04	2.56E-04
0.00E+00	5.66E-04	2.58E-04
0.00E+00	5.73E-04	2.60E-04
0.00E+00	5.89E-04	2.65E-04
0.00E+00	5.98E-04	2.67E-04
0.00E+00	6.07E-04	2.69E-04
0.00E+00	6.16E-04	2.71E-04
0.00E+00	6.66E-04	2.81E-04
0.00E+00	6.82E-04	2.84E-04
0.00E+00	7.01E-04	2.87E-04
0.00E+00	7.23E-04	2.92E-04
0.00E+00	7.48E-04	2.96E-04
0.00E+00	7.78E-04	3.02E-04
0.00E+00	8.15E-04	3.08E-04
0.00E+00	8.58E-04	3.16E-04
0.00E+00	1.55E-04	7.28E-05
0.00E+00	1.59E-04	7.47E-05
0.00E+00	1.63E-04	7.67E-05
0.00E+00	1.67E-04	7.88E-05
0.00E+00	1.71E-04	8.10E-05
0.00E+00	1.76E-04	8.33E-05
0.00E+00	1.81E-04	8.56E-05
0.00E+00	1.86E-04	8.80E-05
0.00E+00	1.91E-04	9.06E-05
0.00E+00	1.97E-04	9.32E-05
0.00E+00	2.02E-04	9.58E-05
0.00E+00	2.08E-04	9.86E-05
0.00E+00	2.14E-04	1.02E-04
0.00E+00	2.20E-04	1.05E-04
0.00E+00	2.26E-04	1.08E-04
0.00E+00	2.33E-04	1.11E-04
0.00E+00	2.40E-04	1.14E-04
0.00E+00	2.47E-04	1.17E-04
0.00E+00	2.61E-04	1.24E-04
0.00E+00	2.69E-04	1.28E-04
0.00E+00	2.77E-04	1.32E-04
0.00E+00	2.85E-04	1.36E-04

IHS

Health Risk Assessment Results Summary

Mitigated

Residential Receptors MAX: 0.1346 1.5245 1.545

Unique Identifier	X (UTM)	Y (UTM)	Onroad	Offroad	Total Risk
3744363758225	374436	3758225	0.0022	0.0221	0.0243
3744463758225	374446	3758225	0.0022	0.0228	0.0250
3744563758225	374456	3758225	0.0023	0.0234	0.0257
3744663758225	374466	3758225	0.0023	0.0241	0.0264
3744763758225	374476	3758225	0.0024	0.0248	0.0272
3744863758225	374486	3758225	0.0024	0.0255	0.0279
3744963758225	374496	3758225	0.0025	0.0262	0.0287
3745063758225	374506	3758225	0.0026	0.0269	0.0294
3745163758225	374516	3758225	0.0026	0.0276	0.0302
3745263758225	374526	3758225	0.0027	0.0283	0.0310
3745363758225	374536	3758225	0.0028	0.0290	0.0318
3745463758225	374546	3758225	0.0029	0.0297	0.0326
3745563758225	374556	3758225	0.0029	0.0304	0.0334
3745663758225	374566	3758225	0.0030	0.0312	0.0342
3745763758225	374576	3758225	0.0031	0.0318	0.0350
3746063758225	374606	3758225	0.0034	0.0339	0.0373
3746163758225	374616	3758225	0.0035	0.0345	0.0381
3746263758225	374626	3758225	0.0036	0.0352	0.0388
3746363758225	374636	3758225	0.0037	0.0356	0.0393
3746463758225	374646	3758225	0.0039	0.0363	0.0402
3746563758225	374656	3758225	0.0040	0.0370	0.0410
3746663758225	374666	3758225	0.0041	0.0375	0.0417
3746763758225	374676	3758225	0.0043	0.0381	0.0424
3746863758225	374686	3758225	0.0045	0.0386	0.0430
3746963758225	374696	3758225	0.0046	0.0391	0.0437
3747063758225	374706	3758225	0.0048	0.0395	0.0443
3747163758225	374716	3758225	0.0050	0.0400	0.0450
3747263758225	374726	3758225	0.0052	0.0404	0.0456
3747363758225	374736	3758225	0.0055	0.0408	0.0462
3747463758225	374746	3758225	0.0057	0.0411	0.0468
3747563758225	374756	3758225	0.0060	0.0414	0.0474
3747663758225	374766	3758225	0.0063	0.0418	0.0480
3747763758225	374776	3758225	0.0066	0.0420	0.0486
3747863758225	374786	3758225	0.0069	0.0423	0.0492
3747963758225	374796	3758225	0.0073	0.0425	0.0498
3748163758225	374816	3758225	0.0082	0.0428	0.0510
3748263758225	374826	3758225	0.0087	0.0430	0.0517
3748363758225	374836	3758225	0.0093	0.0431	0.0524
3748463758225	374846	3758225	0.0100	0.0432	0.0531
3748563758225	374856	3758225	0.0107	0.0432	0.0539
3748963758225	374896	3758225	0.0149	0.0433	0.0581
3749063758225	374906	3758225	0.0164	0.0432	0.0596
3749163758225	374916	3758225	0.0182	0.0431	0.0613
3749263758225	374926	3758225	0.0202	0.0431	0.0633
3749363758225	374936	3758225	0.0227	0.0430	0.0657
3749463758225	374946	3758225	0.0258	0.0429	0.0686
3742063758235	374206	3758235	0.0014	0.0117	0.0132
3742163758235	374216	3758235	0.0014	0.0121	0.0135
3742263758235	374226	3758235	0.0014	0.0124	0.0138
3742363758235	374236	3758235	0.0014	0.0128	0.0142
3742463758235	374246	3758235	0.0014	0.0131	0.0146
3742563758235	374256	3758235	0.0015	0.0135	0.0150
3742663758235	374266	3758235	0.0015	0.0139	0.0154
3742763758235	374276	3758235	0.0015	0.0143	0.0158
3742863758235	374286	3758235	0.0016	0.0147	0.0163
3742963758235	374296	3758235	0.0016	0.0151	0.0167
3743063758235	374306	3758235	0.0016	0.0156	0.0172
3743163758235	374316	3758235	0.0017	0.0161	0.0177
3743263758235	374326	3758235	0.0017	0.0166	0.0183
3743363758235	374336	3758235	0.0017	0.0171	0.0188
3743463758235	374346	3758235	0.0018	0.0176	0.0194
3743563758235	374356	3758235	0.0018	0.0181	0.0199
3743663758235	374366	3758235	0.0019	0.0187	0.0205
3743763758235	374376	3758235	0.0019	0.0192	0.0211
3743963758235	374396	3758235	0.0020	0.0204	0.0224
3744063758235	374406	3758235	0.0020	0.0211	0.0231
3744163758235	374416	3758235	0.0021	0.0217	0.0238
3744263758235	374426	3758235	0.0021	0.0224	0.0245
3744363758235	374436	3758235	0.0022	0.0230	0.0252
3744463758235	374446	3758235	0.0022	0.0237	0.0260
3744563758235	374456	3758235	0.0023	0.0244	0.0267
3744663758235	374466	3758235	0.0024	0.0251	0.0275
3744763758235	374476	3758235	0.0024	0.0259	0.0283
3744863758235	374486	3758235	0.0025	0.0266	0.0291
3744963758235	374496	3758235	0.0025	0.0274	0.0299
3745063758235	374506	3758235	0.0026	0.0281	0.0308
3745163758235	374516	3758235	0.0027	0.0289	0.0316
3745263758235	374526	3758235	0.0028	0.0297	0.0325
3745363758235	374536	3758235	0.0028	0.0305	0.0333
3745463758235	374546	3758235	0.0029	0.0313	0.0342
3745563758235	374556	3758235	0.0030	0.0321	0.0351
3745663758235	374566	3758235	0.0031	0.0328	0.0359
3745763758235	374576	3758235	0.0032	0.0336	0.0368
3746063758235	374606	3758235	0.0035	0.0358	0.0393
3746163758235	374616	3758235	0.0036	0.0365	0.0401
3746263758235	374626	3758235	0.0037	0.0372	0.0409
3746363758235	374636	3758235	0.0038	0.0376	0.0414
3746463758235	374646	3758235	0.0039	0.0385	0.0424
3746563758235	374656	3758235	0.0041	0.0391	0.0432
3746663758235	374666	3758235	0.0042	0.0398	0.0440
3746763758235	374676	3758235	0.0044	0.0403	0.0447
3746863758235	374686	3758235	0.0046	0.0409	0.0455
3746963758235	374696	3758235	0.0047	0.0414	0.0462
3747063758235	374706	3758235	0.0049	0.0419	0.0469
3747163758235	374716	3758235	0.0051	0.0424	0.0475
3747263758235	374726	3758235	0.0054	0.0428	0.0482

IHS

Residential Health Risk Assessment Results Summary

Mitigated

RESIDENTIAL RECEPTORS ONLY MAX: 1.545

Unique Identifier	X (UTM)	Y (UTM)	Total Risk
3744363758225	374436	3758225	0.024
3744463758225	374446	3758225	0.025
3744563758225	374456	3758225	0.026
3744663758225	374466	3758225	0.026
3744763758225	374476	3758225	0.027
3744863758225	374486	3758225	0.028
3744963758225	374496	3758225	0.029
3745063758225	374506	3758225	0.029
3745163758225	374516	3758225	0.030
3745263758225	374526	3758225	0.031
3745363758225	374536	3758225	0.032
3745463758225	374546	3758225	0.033
3745563758225	374556	3758225	0.033
3745663758225	374566	3758225	0.034
3745763758225	374576	3758225	0.035
3746063758225	374606	3758225	0.037
3746163758225	374616	3758225	0.038
3746263758225	374626	3758225	0.039
3746363758225	374636	3758225	0.039
3746463758225	374646	3758225	0.040
3746563758225	374656	3758225	0.041
3746663758225	374666	3758225	0.042
3746763758225	374676	3758225	0.042
3746863758225	374686	3758225	0.043
3746963758225	374696	3758225	0.044
3747063758225	374706	3758225	0.044
3747163758225	374716	3758225	0.045
3747263758225	374726	3758225	0.046
3747363758225	374736	3758225	0.046
3747463758225	374746	3758225	0.047
3747563758225	374756	3758225	0.047
3747663758225	374766	3758225	0.048
3747763758225	374776	3758225	0.049
3747863758225	374786	3758225	0.049
3747963758225	374796	3758225	0.050
3748163758225	374816	3758225	0.051
3748263758225	374826	3758225	0.052
3748363758225	374836	3758225	0.052
3748463758225	374846	3758225	0.053
3748563758225	374856	3758225	0.054
3748963758225	374896	3758225	0.058
3749063758225	374906	3758225	0.060
3749163758225	374916	3758225	0.061
3749263758225	374926	3758225	0.063
3749363758225	374936	3758225	0.066
3749463758225	374946	3758225	0.069
3742063758235	374206	3758235	0.013
3742163758235	374216	3758235	0.013
3742263758235	374226	3758235	0.014
3742363758235	374236	3758235	0.014
3742463758235	374246	3758235	0.015
3742563758235	374256	3758235	0.015
3742663758235	374266	3758235	0.015
3742763758235	374276	3758235	0.016
3742863758235	374286	3758235	0.016
3742963758235	374296	3758235	0.017
3743063758235	374306	3758235	0.017
3743163758235	374316	3758235	0.018
3743263758235	374326	3758235	0.018
3743363758235	374336	3758235	0.019
3743463758235	374346	3758235	0.019
3743563758235	374356	3758235	0.020
3743663758235	374366	3758235	0.021
3743763758235	374376	3758235	0.021
3743963758235	374396	3758235	0.022
3744063758235	374406	3758235	0.023
3744163758235	374416	3758235	0.024
3744263758235	374426	3758235	0.024
3744363758235	374436	3758235	0.025
3744463758235	374446	3758235	0.026
3744563758235	374456	3758235	0.027
3744663758235	374466	3758235	0.028
3744763758235	374476	3758235	0.028
3744863758235	374486	3758235	0.029
3744963758235	374496	3758235	0.030
3745063758235	374506	3758235	0.031
3745163758235	374516	3758235	0.032
3745263758235	374526	3758235	0.032
3745363758235	374536	3758235	0.033
3745463758235	374546	3758235	0.034
3745563758235	374556	3758235	0.035
3745663758235	374566	3758235	0.036
3745763758235	374576	3758235	0.037
3746063758235	374606	3758235	0.039
3746163758235	374616	3758235	0.040
3746263758235	374626	3758235	0.041
3746363758235	374636	3758235	0.041
3746463758235	374646	3758235	0.042
3746563758235	374656	3758235	0.043
3746663758235	374666	3758235	0.044
3746763758235	374676	3758235	0.045
3746863758235	374686	3758235	0.045
3746963758235	374696	3758235	0.046
3747063758235	374706	3758235	0.047
3747163758235	374716	3758235	0.048
3747263758235	374726	3758235	0.048

FOR CHRONIC CALCS

MAX: 0.015

Overlapping Phases - Maximum GLC		
2025	2026	2027
0.00E+00	2.93E-04	1.40E-04
0.00E+00	3.01E-04	1.44E-04
0.00E+00	3.10E-04	1.48E-04
0.00E+00	3.19E-04	1.52E-04
0.00E+00	3.27E-04	1.56E-04
0.00E+00	3.37E-04	1.61E-04
0.00E+00	3.46E-04	1.65E-04
0.00E+00	3.55E-04	1.70E-04
0.00E+00	3.65E-04	1.74E-04
0.00E+00	3.74E-04	1.79E-04
0.00E+00	3.84E-04	1.83E-04
0.00E+00	3.93E-04	1.88E-04
0.00E+00	4.03E-04	1.92E-04
0.00E+00	4.13E-04	1.97E-04
0.00E+00	4.22E-04	2.01E-04
0.00E+00	4.50E-04	2.14E-04
0.00E+00	4.59E-04	2.19E-04
0.00E+00	4.68E-04	2.23E-04
0.00E+00	4.74E-04	2.25E-04
0.00E+00	4.85E-04	2.30E-04
0.00E+00	4.94E-04	2.34E-04
0.00E+00	5.03E-04	2.38E-04
0.00E+00	5.11E-04	2.41E-04
0.00E+00	5.19E-04	2.45E-04
0.00E+00	5.27E-04	2.48E-04
0.00E+00	5.35E-04	2.51E-04
0.00E+00	5.43E-04	2.55E-04
0.00E+00	5.51E-04	2.57E-04
0.00E+00	5.58E-04	2.60E-04
0.00E+00	5.66E-04	2.63E-04
0.00E+00	5.74E-04	2.66E-04
0.00E+00	5.82E-04	2.68E-04
0.00E+00	5.89E-04	2.71E-04
0.00E+00	5.97E-04	2.73E-04
0.00E+00	6.04E-04	2.75E-04
0.00E+00	6.21E-04	2.80E-04
0.00E+00	6.30E-04	2.82E-04
0.00E+00	6.39E-04	2.84E-04
0.00E+00	6.50E-04	2.86E-04
0.00E+00	6.61E-04	2.89E-04
0.00E+00	7.20E-04	3.00E-04
0.00E+00	7.41E-04	3.04E-04
0.00E+00	7.66E-04	3.08E-04
0.00E+00	7.95E-04	3.14E-04
0.00E+00	8.30E-04	3.20E-04
0.00E+00	8.72E-04	3.28E-04
0.00E+00	1.58E-04	7.43E-05
0.00E+00	1.62E-04	7.63E-05
0.00E+00	1.66E-04	7.83E-05
0.00E+00	1.71E-04	8.05E-05
0.00E+00	1.75E-04	8.27E-05
0.00E+00	1.80E-04	8.51E-05
0.00E+00	1.85E-04	8.75E-05
0.00E+00	1.90E-04	9.01E-05
0.00E+00	1.96E-04	9.27E-05
0.00E+00	2.01E-04	9.55E-05
0.00E+00	2.07E-04	9.83E-05
0.00E+00	2.13E-04	1.01E-04
0.00E+00	2.20E-04	1.04E-04
0.00E+00	2.26E-04	1.08E-04
0.00E+00	2.33E-04	1.11E-04
0.00E+00	2.40E-04	1.14E-04
0.00E+00	2.47E-04	1.18E-04
0.00E+00	2.54E-04	1.21E-04
0.00E+00	2.70E-04	1.29E-04
0.00E+00	2.78E-04	1.33E-04
0.00E+00	2.87E-04	1.37E-04
0.00E+00	2.95E-04	1.41E-04
0.00E+00	3.04E-04	1.45E-04
0.00E+00	3.13E-04	1.50E-04
0.00E+00	3.22E-04	1.54E-04
0.00E+00	3.32E-04	1.59E-04
0.00E+00	3.41E-04	1.63E-04
0.00E+00	3.51E-04	1.68E-04
0.00E+00	3.61E-04	1.73E-04
0.00E+00	3.71E-04	1.78E-04
0.00E+00	3.82E-04	1.83E-04
0.00E+00	3.92E-04	1.88E-04
0.00E+00	4.03E-04	1.93E-04
0.00E+00	4.13E-04	1.97E-04
0.00E+00	4.24E-04	2.02E-04
0.00E+00	4.34E-04	2.07E-04
0.00E+00	4.44E-04	2.12E-04
0.00E+00	4.75E-04	2.26E-04
0.00E+00	4.84E-04	2.31E-04
0.00E+00	4.94E-04	2.35E-04
0.00E+00	5.00E-04	2.38E-04
0.00E+00	5.12E-04	2.43E-04
0.00E+00	5.22E-04	2.48E-04
0.00E+00	5.31E-04	2.52E-04
0.00E+00	5.40E-04	2.56E-04
0.00E+00	5.49E-04	2.59E-04
0.00E+00	5.57E-04	2.63E-04
0.00E+00	5.66E-04	2.66E-04
0.00E+00	5.74E-04	2.70E-04
0.00E+00	5.82E-04	2.73E-04

IHS

Health Risk Assessment Results Summary

Mitigated

Residential Receptors

		MAX:	0.1346	1.5245	1.545
Unique Identifier	X (UTM)	Y (UTM)	Onroad	Offroad	Total Risk
3747363758235	374736	3758235	0.0056	0.0433	0.0489
3747463758235	374746	3758235	0.0059	0.0436	0.0495
3747563758235	374756	3758235	0.0061	0.0440	0.0501
3747663758235	374766	3758235	0.0064	0.0443	0.0508
3747763758235	374776	3758235	0.0068	0.0446	0.0514
3747863758235	374786	3758235	0.0071	0.0448	0.0520
3747963758235	374796	3758235	0.0075	0.0451	0.0526
3748263758235	374826	3758235	0.0090	0.0455	0.0546
3748363758235	374836	3758235	0.0097	0.0456	0.0553
3748463758235	374846	3758235	0.0104	0.0457	0.0561
3748563758235	374856	3758235	0.0111	0.0458	0.0569
3748663758235	374866	3758235	0.0120	0.0458	0.0579
3749063758235	374906	3758235	0.0174	0.0457	0.0631
3749163758235	374916	3758235	0.0194	0.0456	0.0650
3749263758235	374926	3758235	0.0219	0.0455	0.0674
3749363758235	374936	3758235	0.0248	0.0454	0.0702
3742063758245	374206	3758245	0.0015	0.0120	0.0134
3742163758245	374216	3758245	0.0015	0.0123	0.0138
3742263758245	374226	3758245	0.0015	0.0127	0.0141
3742363758245	374236	3758245	0.0015	0.0130	0.0145
3742463758245	374246	3758245	0.0015	0.0134	0.0149
3742563758245	374256	3758245	0.0015	0.0138	0.0153
3742663758245	374266	3758245	0.0015	0.0142	0.0157
3742763758245	374276	3758245	0.0016	0.0146	0.0162
3742863758245	374286	3758245	0.0016	0.0151	0.0167
3742963758245	374296	3758245	0.0016	0.0155	0.0172
3743063758245	374306	3758245	0.0017	0.0160	0.0177
3743163758245	374316	3758245	0.0017	0.0165	0.0182
3743263758245	374326	3758245	0.0017	0.0170	0.0187
3743363758245	374336	3758245	0.0018	0.0176	0.0193
3743463758245	374346	3758245	0.0018	0.0181	0.0199
3743563758245	374356	3758245	0.0019	0.0187	0.0205
3743663758245	374366	3758245	0.0019	0.0193	0.0212
3743763758245	374376	3758245	0.0019	0.0199	0.0218
3743963758245	374396	3758245	0.0020	0.0211	0.0232
3744063758245	374406	3758245	0.0021	0.0218	0.0239
3744163758245	374416	3758245	0.0021	0.0225	0.0246
3744263758245	374426	3758245	0.0022	0.0232	0.0254
3744363758245	374436	3758245	0.0022	0.0240	0.0262
3744463758245	374446	3758245	0.0023	0.0247	0.0270
3744563758245	374456	3758245	0.0023	0.0255	0.0278
3744663758245	374466	3758245	0.0024	0.0263	0.0287
3744763758245	374476	3758245	0.0025	0.0271	0.0295
3744863758245	374486	3758245	0.0025	0.0279	0.0304
3744963758245	374496	3758245	0.0026	0.0287	0.0313
3745063758245	374506	3758245	0.0027	0.0295	0.0322
3745163758245	374516	3758245	0.0027	0.0304	0.0331
3745263758245	374526	3758245	0.0028	0.0313	0.0341
3745363758245	374536	3758245	0.0029	0.0321	0.0350
3745463758245	374546	3758245	0.0030	0.0330	0.0359
3745563758245	374556	3758245	0.0031	0.0338	0.0369
3745663758245	374566	3758245	0.0031	0.0347	0.0378
3745763758245	374576	3758245	0.0032	0.0355	0.0387
3746063758245	374606	3758245	0.0035	0.0379	0.0415
3746163758245	374616	3758245	0.0037	0.0387	0.0424
3746263758245	374626	3758245	0.0038	0.0395	0.0432
3746363758245	374636	3758245	0.0039	0.0400	0.0439
3746463758245	374646	3758245	0.0040	0.0409	0.0449
3746563758245	374656	3758245	0.0042	0.0416	0.0457
3746663758245	374666	3758245	0.0043	0.0422	0.0466
3746763758245	374676	3758245	0.0045	0.0429	0.0474
3746863758245	374686	3758245	0.0047	0.0435	0.0481
3746963758245	374696	3758245	0.0048	0.0441	0.0489
3747063758245	374706	3758245	0.0050	0.0446	0.0496
3747163758245	374716	3758245	0.0053	0.0451	0.0504
3747263758245	374726	3758245	0.0055	0.0456	0.0511
3747363758245	374736	3758245	0.0057	0.0460	0.0518
3747463758245	374746	3758245	0.0060	0.0464	0.0524
3747563758245	374756	3758245	0.0063	0.0468	0.0531
3747663758245	374766	3758245	0.0066	0.0471	0.0538
3747763758245	374776	3758245	0.0070	0.0474	0.0544
3747863758245	374786	3758245	0.0073	0.0477	0.0550
3747963758245	374796	3758245	0.0078	0.0479	0.0557
3748263758245	374826	3758245	0.0093	0.0484	0.0577
3748363758245	374836	3758245	0.0100	0.0485	0.0585
3748463758245	374846	3758245	0.0108	0.0485	0.0593
3748563758245	374856	3758245	0.0116	0.0485	0.0602
3748663758245	374866	3758245	0.0126	0.0486	0.0612
3748763758245	374876	3758245	0.0137	0.0486	0.0623
3749163758245	374916	3758245	0.0208	0.0483	0.0691
3749263758245	374926	3758245	0.0237	0.0482	0.0719
3742063758255	374206	3758255	0.0015	0.0122	0.0137
3742163758255	374216	3758255	0.0015	0.0125	0.0141
3742263758255	374226	3758255	0.0015	0.0129	0.0144
3742363758255	374236	3758255	0.0015	0.0133	0.0148
3742463758255	374246	3758255	0.0015	0.0137	0.0152
3742563758255	374256	3758255	0.0015	0.0141	0.0156
3742663758255	374266	3758255	0.0016	0.0145	0.0161
3742763758255	374276	3758255	0.0016	0.0150	0.0166
3742863758255	374286	3758255	0.0016	0.0154	0.0171
3742963758255	374296	3758255	0.0016	0.0159	0.0176
3743063758255	374306	3758255	0.0017	0.0164	0.0181
3743163758255	374316	3758255	0.0017	0.0169	0.0187
3743263758255	374326	3758255	0.0018	0.0175	0.0192
3743363758255	374336	3758255	0.0018	0.0181	0.0199
3743463758255	374346	3758255	0.0018	0.0186	0.0205

IHS

Residential Health Risk Assessment Results Summary

Mitigated

RESIDENTIAL RECEPTORS ONLY

		MAX:	1.545
Unique Identifier	X (UTM)	Y (UTM)	Total Risk
3747363758235	374736	3758235	0.049
3747463758235	374746	3758235	0.049
3747563758235	374756	3758235	0.050
3747663758235	374766	3758235	0.051
3747763758235	374776	3758235	0.051
3747863758235	374786	3758235	0.052
3747963758235	374796	3758235	0.053
3748263758235	374826	3758235	0.055
3748363758235	374836	3758235	0.055
3748463758235	374846	3758235	0.056
3748563758235	374856	3758235	0.057
3748663758235	374866	3758235	0.058
3749063758235	374906	3758235	0.063
3749163758235	374916	3758235	0.065
3749263758235	374926	3758235	0.067
3749363758235	374936	3758235	0.070
3742063758245	374206	3758245	0.013
3742163758245	374216	3758245	0.014
3742263758245	374226	3758245	0.014
3742363758245	374236	3758245	0.015
3742463758245	374246	3758245	0.015
3742563758245	374256	3758245	0.015
3742663758245	374266	3758245	0.016
3742763758245	374276	3758245	0.016
3742863758245	374286	3758245	0.017
3742963758245	374296	3758245	0.017
3743063758245	374306	3758245	0.018
3743163758245	374316	3758245	0.018
3743263758245	374326	3758245	0.019
3743363758245	374336	3758245	0.019
3743463758245	374346	3758245	0.020
3743563758245	374356	3758245	0.021
3743663758245	374366	3758245	0.021
3743763758245	374376	3758245	0.022
3743963758245	374396	3758245	0.023
3744063758245	374406	3758245	0.024
3744163758245	374416	3758245	0.025
3744263758245	374426	3758245	0.025
3744363758245	374436	3758245	0.026
3744463758245	374446	3758245	0.027
3744563758245	374456	3758245	0.028
3744663758245	374466	3758245	0.029
3744763758245	374476	3758245	0.030
3744863758245	374486	3758245	0.030
3744963758245	374496	3758245	0.031
3745063758245	374506	3758245	0.032
3745163758245	374516	3758245	0.033
3745263758245	374526	3758245	0.034
3745363758245	374536	3758245	0.035
3745463758245	374546	3758245	0.036
3745563758245	374556	3758245	0.037
3745663758245	374566	3758245	0.038
3745763758245	374576	3758245	0.039
3746063758245	374606	3758245	0.041
3746163758245	374616	3758245	0.042
3746263758245	374626	3758245	0.043
3746363758245	374636	3758245	0.044
3746463758245	374646	3758245	0.045
3746563758245	374656	3758245	0.046
3746663758245	374666	3758245	0.047
3746763758245	374676	3758245	0.047
3746863758245	374686	3758245	0.048
3746963758245	374696	3758245	0.049
3747063758245	374706	3758245	0.050
3747163758245	374716	3758245	0.050
3747263758245	374726	3758245	0.051
3747363758245	374736	3758245	0.052
3747463758245	374746	3758245	0.052
3747563758245	374756	3758245	0.053
3747663758245	374766	3758245	0.054
3747763758245	374776	3758245	0.054
3747863758245	374786	3758245	0.055
3747963758245	374796	3758245	0.056
3748263758245	374826	3758245	0.058
3748363758245	374836	3758245	0.058
3748463758245	374846	3758245	0.059
3748563758245	374856	3758245	0.060
3748663758245	374866	3758245	0.061
3748763758245	374876	3758245	0.062
3749163758245	374916	3758245	0.069
3749263758245	374926	3758245	0.072
3742063758255	374206	3758255	0.014
3742163758255	374216	3758255	0.014
3742263758255	374226	3758255	0.014
3742363758255	374236	3758255	0.015
3742463758255	374246	3758255	0.015
3742563758255	374256	3758255	0.016
3742663758255	374266	3758255	0.016
3742763758255	374276	3758255	0.017
3742863758255	374286	3758255	0.017
3742963758255	374296	3758255	0.018
3743063758255	374306	3758255	0.018
3743163758255	374316	3758255	0.019
3743263758255	374326	3758255	0.019
3743363758255	374336	3758255	0.020
3743463758255	374346	3758255	0.020

FOR CHRONIC CALCS

MAX: 0.015

Overlapping Phases - Maximum GLC		
2025	2026	2027
0.00E+00	5.91E-04	2.76E-04
0.00E+00	5.99E-04	2.79E-04
0.00E+00	6.07E-04	2.82E-04
0.00E+00	6.15E-04	2.84E-04
0.00E+00	6.23E-04	2.87E-04
0.00E+00	6.31E-04	2.89E-04
0.00E+00	6.39E-04	2.92E-04
0.00E+00	6.65E-04	2.98E-04
0.00E+00	6.75E-04	3.01E-04
0.00E+00	6.86E-04	3.03E-04
0.00E+00	6.98E-04	3.05E-04
0.00E+00	7.11E-04	3.08E-04
0.00E+00	7.86E-04	3.22E-04
0.00E+00	8.14E-04	3.27E-04
0.00E+00	8.47E-04	3.33E-04
0.00E+00	8.89E-04	3.40E-04
0.00E+00	1.62E-04	7.57E-05
0.00E+00	1.66E-04	7.78E-05
0.00E+00	1.70E-04	8.00E-05
0.00E+00	1.74E-04	8.22E-05
0.00E+00	1.79E-04	8.45E-05
0.00E+00	1.84E-04	8.69E-05
0.00E+00	1.89E-04	8.95E-05
0.00E+00	1.95E-04	9.22E-05
0.00E+00	2.00E-04	9.50E-05
0.00E+00	2.06E-04	9.79E-05
0.00E+00	2.12E-04	1.01E-04
0.00E+00	2.19E-04	1.04E-04
0.00E+00	2.26E-04	1.07E-04
0.00E+00	2.32E-04	1.11E-04
0.00E+00	2.40E-04	1.14E-04
0.00E+00	2.47E-04	1.18E-04
0.00E+00	2.55E-04	1.21E-04
0.00E+00	2.63E-04	1.25E-04
0.00E+00	2.79E-04	1.33E-04
0.00E+00	2.88E-04	1.38E-04
0.00E+00	2.97E-04	1.42E-04
0.00E+00	3.06E-04	1.46E-04
0.00E+00	3.16E-04	1.51E-04
0.00E+00	3.26E-04	1.56E-04
0.00E+00	3.36E-04	1.61E-04
0.00E+00	3.46E-04	1.66E-04
0.00E+00	3.56E-04	1.71E-04
0.00E+00	3.67E-04	1.76E-04
0.00E+00	3.78E-04	1.81E-04
0.00E+00	3.89E-04	1.86E-04
0.00E+00	4.00E-04	1.92E-04
0.00E+00	4.12E-04	1.97E-04
0.00E+00	4.23E-04	2.03E-04
0.00E+00	4.35E-04	2.08E-04
0.00E+00	4.46E-04	2.14E-04
0.00E+00	4.57E-04	2.19E-04
0.00E+00	4.68E-04	2.24E-04
0.00E+00	5.01E-04	2.40E-04
0.00E+00	5.12E-04	2.45E-04
0.00E+00	5.22E-04	2.49E-04
0.00E+00	5.30E-04	2.53E-04
0.00E+00	5.42E-04	2.58E-04
0.00E+00	5.52E-04	2.63E-04
0.00E+00	5.62E-04	2.67E-04
0.00E+00	5.72E-04	2.71E-04
0.00E+00	5.82E-04	2.76E-04
0.00E+00	5.91E-04	2.79E-04
0.00E+00	6.00E-04	2.83E-04
0.00E+00	6.09E-04	2.87E-04
0.00E+00	6.17E-04	2.90E-04
0.00E+00	6.26E-04	2.93E-04
0.00E+00	6.34E-04	2.96E-04
0.00E+00	6.43E-04	2.99E-04
0.00E+00	6.51E-04	3.02E-04
0.00E+00	6.59E-04	3.05E-04
0.00E+00	6.68E-04	3.07E-04
0.00E+00	6.76E-04	3.10E-04
0.00E+00	7.03E-04	3.17E-04
0.00E+00	7.14E-04	3.19E-04
0.00E+00	7.25E-04	3.21E-04
0.00E+00	7.37E-04	3.24E-04
0.00E+00	7.51E-04	3.26E-04
0.00E+00	7.67E-04	3.29E-04
0.00E+00	8.66E-04	3.47E-04
0.00E+00	9.05E-04	3.54E-04
0.00E+00	1.65E-04	7.73E-05
0.00E+00	1.69E-04	7.94E-05
0.00E+00	1.74E-04	8.17E-05
0.00E+00	1.78E-04	8.40E-05
0.00E+00	1.83E-04	8.64E-05
0.00E+00	1.88E-04	8.89E-05
0.00E+00	1.93E-04	9.16E-05
0.00E+00	1.99E-04	9.44E-05
0.00E+00	2.05E-04	9.73E-05
0.00E+00	2.11E-04	1.00E-04
0.00E+00	2.18E-04	1.03E-04
0.00E+00	2.25E-04	1.07E-04
0.00E+00	2.32E-04	1.10E-04
0.00E+00	2.39E-04	1.14E-04
0.00E+00	2.47E-04	1.17E-04

IHS

Health Risk Assessment Results Summary

Mitigated

Residential Receptors

		MAX:	0.1346	1.5245	1.545
Unique Identifier	X (UTM)	Y (UTM)	Onroad	Offroad	Total Risk
3743563758255	374356	3758255	0.0019	0.0192	0.0211
3743663758255	374366	3758255	0.0019	0.0199	0.0218
3743763758255	374376	3758255	0.0020	0.0205	0.0225
3743963758255	374396	3758255	0.0021	0.0219	0.0240
3744063758255	374406	3758255	0.0021	0.0226	0.0247
3744163758255	374416	3758255	0.0022	0.0234	0.0255
3744263758255	374426	3758255	0.0022	0.0242	0.0264
3744363758255	374436	3758255	0.0023	0.0250	0.0272
3744463758255	374446	3758255	0.0023	0.0258	0.0281
3744563758255	374456	3758255	0.0024	0.0266	0.0290
3744663758255	374466	3758255	0.0024	0.0275	0.0299
3744763758255	374476	3758255	0.0025	0.0283	0.0308
3744863758255	374486	3758255	0.0026	0.0292	0.0318
3744963758255	374496	3758255	0.0026	0.0301	0.0328
3745063758255	374506	3758255	0.0027	0.0311	0.0338
3745163758255	374516	3758255	0.0028	0.0320	0.0348
3745263758255	374526	3758255	0.0029	0.0329	0.0358
3745363758255	374536	3758255	0.0029	0.0339	0.0368
3745463758255	374546	3758255	0.0030	0.0348	0.0378
3745563758255	374556	3758255	0.0031	0.0358	0.0389
3745663758255	374566	3758255	0.0032	0.0367	0.0399
3745763758255	374576	3758255	0.0033	0.0376	0.0409
3746063758255	374606	3758255	0.0036	0.0403	0.0439
3746163758255	374616	3758255	0.0037	0.0411	0.0448
3746263758255	374626	3758255	0.0039	0.0419	0.0458
3746363758255	374636	3758255	0.0040	0.0427	0.0467
3746463758255	374646	3758255	0.0041	0.0435	0.0476
3746563758255	374656	3758255	0.0043	0.0443	0.0485
3746663758255	374666	3758255	0.0044	0.0450	0.0494
3746763758255	374676	3758255	0.0046	0.0457	0.0503
3746863758255	374686	3758255	0.0048	0.0464	0.0511
3746963758255	374696	3758255	0.0050	0.0470	0.0520
3747063758255	374706	3758255	0.0052	0.0476	0.0527
3747163758255	374716	3758255	0.0054	0.0481	0.0535
3747263758255	374726	3758255	0.0056	0.0486	0.0542
3747363758255	374736	3758255	0.0059	0.0491	0.0550
3747463758255	374746	3758255	0.0062	0.0495	0.0557
3747563758255	374756	3758255	0.0065	0.0499	0.0564
3747663758255	374766	3758255	0.0068	0.0503	0.0570
3747763758255	374776	3758255	0.0071	0.0506	0.0577
3747863758255	374786	3758255	0.0075	0.0508	0.0584
3747963758255	374796	3758255	0.0080	0.0511	0.0591
3748263758255	374826	3758255	0.0097	0.0515	0.0611
3748363758255	374836	3758255	0.0104	0.0515	0.0619
3748463758255	374846	3758255	0.0112	0.0516	0.0628
3748563758255	374856	3758255	0.0121	0.0516	0.0637
3748663758255	374866	3758255	0.0132	0.0516	0.0648
3748763758255	374876	3758255	0.0144	0.0516	0.0660
3748863758255	374886	3758255	0.0159	0.0516	0.0674
3742063758265	374206	3758265	0.0016	0.0124	0.0140
3742163758265	374216	3758265	0.0016	0.0128	0.0144
3742263758265	374226	3758265	0.0016	0.0132	0.0147
3742363758265	374236	3758265	0.0016	0.0136	0.0152
3742463758265	374246	3758265	0.0016	0.0140	0.0156
3742563758265	374256	3758265	0.0016	0.0144	0.0160
3742663758265	374266	3758265	0.0016	0.0149	0.0165
3742763758265	374276	3758265	0.0016	0.0153	0.0169
3742863758265	374286	3758265	0.0016	0.0158	0.0174
3742963758265	374296	3758265	0.0017	0.0163	0.0180
3743063758265	374306	3758265	0.0017	0.0168	0.0186
3743163758265	374316	3758265	0.0017	0.0174	0.0191
3743263758265	374326	3758265	0.0018	0.0180	0.0198
3743363758265	374336	3758265	0.0018	0.0186	0.0204
3743463758265	374346	3758265	0.0019	0.0192	0.0211
3743563758265	374356	3758265	0.0019	0.0198	0.0218
3743663758265	374366	3758265	0.0019	0.0205	0.0225
3743763758265	374376	3758265	0.0020	0.0212	0.0232
3743963758265	374396	3758265	0.0021	0.0227	0.0248
3744063758265	374406	3758265	0.0021	0.0235	0.0256
3744163758265	374416	3758265	0.0022	0.0243	0.0265
3744263758265	374426	3758265	0.0022	0.0251	0.0274
3744363758265	374436	3758265	0.0023	0.0260	0.0283
3744463758265	374446	3758265	0.0024	0.0269	0.0292
3744563758265	374456	3758265	0.0024	0.0278	0.0302
3744663758265	374466	3758265	0.0025	0.0287	0.0312
3744763758265	374476	3758265	0.0025	0.0297	0.0322
3744863758265	374486	3758265	0.0026	0.0307	0.0333
3744963758265	374496	3758265	0.0027	0.0317	0.0344
3745063758265	374506	3758265	0.0028	0.0327	0.0354
3745163758265	374516	3758265	0.0028	0.0337	0.0366
3745263758265	374526	3758265	0.0029	0.0348	0.0377
3745363758265	374536	3758265	0.0030	0.0358	0.0388
3745463758265	374546	3758265	0.0031	0.0368	0.0399
3745563758265	374556	3758265	0.0032	0.0379	0.0410
3745663758265	374566	3758265	0.0033	0.0389	0.0422
3745763758265	374576	3758265	0.0034	0.0399	0.0433
3746063758265	374606	3758265	0.0037	0.0429	0.0465
3746163758265	374616	3758265	0.0038	0.0438	0.0476
3746263758265	374626	3758265	0.0039	0.0447	0.0486
3746363758265	374636	3758265	0.0041	0.0456	0.0496
3746463758265	374646	3758265	0.0042	0.0464	0.0506
3746563758265	374656	3758265	0.0044	0.0472	0.0516
3746663758265	374666	3758265	0.0045	0.0480	0.0526
3746763758265	374676	3758265	0.0047	0.0488	0.0535
3746863758265	374686	3758265	0.0049	0.0495	0.0544
3746963758265	374696	3758265	0.0051	0.0502	0.0553

IHS

Residential Health Risk Assessment Results Summary

Mitigated

RESIDENTIAL RECEPTORS ONLY

		MAX:	1.545
Unique Identifier	X (UTM)	Y (UTM)	Total Risk
3743563758255	374356	3758255	0.021
3743663758255	374366	3758255	0.022
3743763758255	374376	3758255	0.022
3743963758255	374396	3758255	0.024
3744063758255	374406	3758255	0.025
3744163758255	374416	3758255	0.026
3744263758255	374426	3758255	0.026
3744363758255	374436	3758255	0.027
3744463758255	374446	3758255	0.028
3744563758255	374456	3758255	0.029
3744663758255	374466	3758255	0.030
3744763758255	374476	3758255	0.031
3744863758255	374486	3758255	0.032
3744963758255	374496	3758255	0.033
3745063758255	374506	3758255	0.034
3745163758255	374516	3758255	0.035
3745263758255	374526	3758255	0.036
3745363758255	374536	3758255	0.037
3745463758255	374546	3758255	0.038
3745563758255	374556	3758255	0.039
3745663758255	374566	3758255	0.040
3745763758255	374576	3758255	0.041
3746063758255	374606	3758255	0.044
3746163758255	374616	3758255	0.045
3746263758255	374626	3758255	0.046
3746363758255	374636	3758255	0.047
3746463758255	374646	3758255	0.048
3746563758255	374656	3758255	0.049
3746663758255	374666	3758255	0.049
3746763758255	374676	3758255	0.050
3746863758255	374686	3758255	0.051
3746963758255	374696	3758255	0.052
3747063758255	374706	3758255	0.053
3747163758255	374716	3758255	0.053
3747263758255	374726	3758255	0.054
3747363758255	374736	3758255	0.055
3747463758255	374746	3758255	0.056
3747563758255	374756	3758255	0.056
3747663758255	374766	3758255	0.057
3747763758255	374776	3758255	0.058
3747863758255	374786	3758255	0.058
3747963758255	374796	3758255	0.059
3748263758255	374826	3758255	0.061
3748363758255	374836	3758255	0.062
3748463758255	374846	3758255	0.063
3748563758255	374856	3758255	0.064
3748663758255	374866	3758255	0.065
3748763758255	374876	3758255	0.066
3748863758255	374886	3758255	0.067
3742063758265	374206	3758265	0.014
3742163758265	374216	3758265	0.014
3742263758265	374226	3758265	0.015
3742363758265	374236	3758265	0.015
3742463758265	374246	3758265	0.016
3742563758265	374256	3758265	0.016
3742663758265	374266	3758265	0.016
3742763758265	374276	3758265	0.017
3742863758265	374286	3758265	0.017
3742963758265	374296	3758265	0.018
3743063758265	374306	3758265	0.019
3743163758265	374316	3758265	0.019
3743263758265	374326	3758265	0.020
3743363758265	374336	3758265	0.020
3743463758265	374346	3758265	0.021
3743563758265	374356	3758265	0.022
3743663758265	374366	3758265	0.022
3743763758265	374376	3758265	0.023
3743963758265	374396	3758265	0.025
3744063758265	374406	3758265	0.026
3744163758265	374416	3758265	0.026
3744263758265	374426	3758265	0.027
3744363758265	374436	3758265	0.028
3744463758265	374446	3758265	0.029
3744563758265	374456	3758265	0.030
3744663758265	374466	3758265	0.031
3744763758265	374476	3758265	0.032
3744863758265	374486	3758265	0.033
3744963758265	374496	3758265	0.034
3745063758265	374506	3758265	0.035
3745163758265	374516	3758265	0.037
3745263758265	374526	3758265	0.038
3745363758265	374536	3758265	0.039
3745463758265	374546	3758265	0.040
3745563758265	374556	3758265	0.041
3745663758265	374566	3758265	0.042
3745763758265	374576	3758265	0.043
3746063758265	374606	3758265	0.047
3746163758265	374616	3758265	0.048
3746263758265	374626	3758265	0.049
3746363758265	374636	3758265	0.050
3746463758265	374646	3758265	0.051
3746563758265	374656	3758265	0.052
3746663758265	374666	3758265	0.053
3746763758265	374676	3758265	0.053
3746863758265	374686	3758265	0.054
3746963758265	374696	3758265	0.055

FOR CHRONIC CALCS

MAX: 0.015

Overlapping Phases - Maximum GLC		
2025	2026	2027
0.00E+00	2.54E-04	1.21E-04
0.00E+00	2.63E-04	1.25E-04
0.00E+00	2.71E-04	1.29E-04
0.00E+00	2.89E-04	1.38E-04
0.00E+00	2.98E-04	1.43E-04
0.00E+00	3.08E-04	1.47E-04
0.00E+00	3.18E-04	1.52E-04
0.00E+00	3.28E-04	1.57E-04
0.00E+00	3.39E-04	1.62E-04
0.00E+00	3.50E-04	1.68E-04
0.00E+00	3.61E-04	1.73E-04
0.00E+00	3.73E-04	1.79E-04
0.00E+00	3.84E-04	1.84E-04
0.00E+00	3.96E-04	1.90E-04
0.00E+00	4.08E-04	1.96E-04
0.00E+00	4.21E-04	2.02E-04
0.00E+00	4.33E-04	2.08E-04
0.00E+00	4.45E-04	2.14E-04
0.00E+00	4.58E-04	2.20E-04
0.00E+00	4.70E-04	2.26E-04
0.00E+00	4.83E-04	2.32E-04
0.00E+00	4.95E-04	2.37E-04
0.00E+00	5.31E-04	2.54E-04
0.00E+00	5.42E-04	2.60E-04
0.00E+00	5.54E-04	2.65E-04
0.00E+00	5.64E-04	2.70E-04
0.00E+00	5.76E-04	2.75E-04
0.00E+00	5.86E-04	2.80E-04
0.00E+00	5.97E-04	2.84E-04
0.00E+00	6.08E-04	2.89E-04
0.00E+00	6.18E-04	2.93E-04
0.00E+00	6.28E-04	2.98E-04
0.00E+00	6.38E-04	3.02E-04
0.00E+00	6.47E-04	3.05E-04
0.00E+00	6.56E-04	3.09E-04
0.00E+00	6.65E-04	3.13E-04
0.00E+00	6.74E-04	3.16E-04
0.00E+00	6.83E-04	3.19E-04
0.00E+00	6.91E-04	3.22E-04
0.00E+00	7.00E-04	3.24E-04
0.00E+00	7.08E-04	3.27E-04
0.00E+00	7.17E-04	3.29E-04
0.00E+00	7.45E-04	3.36E-04
0.00E+00	7.56E-04	3.38E-04
0.00E+00	7.68E-04	3.41E-04
0.00E+00	7.81E-04	3.43E-04
0.00E+00	7.96E-04	3.46E-04
0.00E+00	8.13E-04	3.49E-04
0.00E+00	8.33E-04	3.53E-04
0.00E+00	1.69E-04	7.88E-05
0.00E+00	1.73E-04	8.11E-05
0.00E+00	1.78E-04	8.34E-05
0.00E+00	1.83E-04	8.58E-05
0.00E+00	1.88E-04	8.84E-05
0.00E+00	1.93E-04	9.10E-05
0.00E+00	1.98E-04	9.38E-05
0.00E+00	2.04E-04	9.66E-05
0.00E+00	2.10E-04	9.96E-05
0.00E+00	2.16E-04	1.03E-04
0.00E+00	2.23E-04	1.06E-04
0.00E+00	2.30E-04	1.10E-04
0.00E+00	2.38E-04	1.13E-04
0.00E+00	2.46E-04	1.17E-04
0.00E+00	2.54E-04	1.21E-04
0.00E+00	2.62E-04	1.25E-04
0.00E+00	2.71E-04	1.29E-04
0.00E+00	2.80E-04	1.34E-04
0.00E+00	2.99E-04	1.43E-04
0.00E+00	3.09E-04	1.48E-04
0.00E+00	3.20E-04	1.53E-04
0.00E+00	3.30E-04	1.58E-04
0.00E+00	3.42E-04	1.64E-04
0.00E+00	3.53E-04	1.69E-04
0.00E+00	3.65E-04	1.75E-04
0.00E+00	3.77E-04	1.81E-04
0.00E+00	3.90E-04	1.87E-04
0.00E+00	4.03E-04	1.93E-04
0.00E+00	4.16E-04	2.00E-04
0.00E+00	4.29E-04	2.06E-04
0.00E+00	4.43E-04	2.13E-04
0.00E+00	4.56E-04	2.19E-04
0.00E+00	4.70E-04	2.26E-04
0.00E+00	4.84E-04	2.32E-04
0.00E+00	4.97E-04	2.39E-04
0.00E+00	5.11E-04	2.46E-04
0.00E+00	5.24E-04	2.52E-04
0.00E+00	5.64E-04	2.71E-04
0.00E+00	5.76E-04	2.76E-04
0.00E+00	5.89E-04	2.82E-04
0.00E+00	6.01E-04	2.88E-04
0.00E+00	6.13E-04	2.93E-04
0.00E+00	6.24E-04	2.99E-04
0.00E+00	6.36E-04	3.04E-04
0.00E+00	6.47E-04	3.09E-04
0.00E+00	6.58E-04	3.13E-04
0.00E+00	6.69E-04	3.18E-04

IHS

Health Risk Assessment Results Summary

Mitigated

Residential Receptors

		MAX:	0.1346	1.5245	1.545
Unique Identifier	X (UTM)	Y (UTM)	Onroad	Offroad	Total Risk
3747063758265	374706	3758265	0.0053	0.0509	0.0562
3747163758265	374716	3758265	0.0055	0.0515	0.0570
3747263758265	374726	3758265	0.0057	0.0520	0.0578
3747463758265	374746	3758265	0.0063	0.0530	0.0593
3747563758265	374756	3758265	0.0066	0.0534	0.0600
3747663758265	374766	3758265	0.0070	0.0537	0.0607
3747763758265	374776	3758265	0.0073	0.0540	0.0614
3747863758265	374786	3758265	0.0078	0.0543	0.0620
3747963758265	374796	3758265	0.0082	0.0545	0.0627
3748263758265	374826	3758265	0.0100	0.0549	0.0649
3748363758265	374836	3758265	0.0107	0.0550	0.0657
3748463758265	374846	3758265	0.0116	0.0550	0.0666
3748563758265	374856	3758265	0.0126	0.0550	0.0676
3748663758265	374866	3758265	0.0138	0.0549	0.0687
3748763758265	374876	3758265	0.0151	0.0549	0.0700
3748863758265	374886	3758265	0.0168	0.0548	0.0716
3748963758265	374896	3758265	0.0187	0.0547	0.0734
3742063758275	374206	3758275	0.0016	0.0126	0.0143
3742163758275	374216	3758275	0.0016	0.0130	0.0147
3742263758275	374226	3758275	0.0016	0.0134	0.0151
3742363758275	374236	3758275	0.0016	0.0138	0.0155
3742463758275	374246	3758275	0.0017	0.0143	0.0159
3742563758275	374256	3758275	0.0017	0.0147	0.0164
3742663758275	374266	3758275	0.0017	0.0152	0.0169
3742763758275	374276	3758275	0.0017	0.0157	0.0174
3742863758275	374286	3758275	0.0017	0.0162	0.0179
3742963758275	374296	3758275	0.0017	0.0167	0.0184
3743063758275	374306	3758275	0.0017	0.0173	0.0190
3743163758275	374316	3758275	0.0018	0.0179	0.0196
3743263758275	374326	3758275	0.0018	0.0185	0.0203
3743363758275	374336	3758275	0.0018	0.0191	0.0210
3743463758275	374346	3758275	0.0019	0.0198	0.0217
3743563758275	374356	3758275	0.0019	0.0205	0.0224
3743663758275	374366	3758275	0.0020	0.0212	0.0232
3743763758275	374376	3758275	0.0020	0.0219	0.0240
3743963758275	374396	3758275	0.0021	0.0235	0.0256
3744063758275	374406	3758275	0.0022	0.0244	0.0265
3744163758275	374416	3758275	0.0022	0.0253	0.0275
3744263758275	374426	3758275	0.0023	0.0262	0.0284
3744363758275	374436	3758275	0.0023	0.0271	0.0294
3744463758275	374446	3758275	0.0024	0.0281	0.0305
3744563758275	374456	3758275	0.0025	0.0291	0.0315
3744663758275	374466	3758275	0.0025	0.0301	0.0326
3744763758275	374476	3758275	0.0026	0.0312	0.0337
3744863758275	374486	3758275	0.0027	0.0322	0.0349
3744963758275	374496	3758275	0.0027	0.0334	0.0361
3745073758275	374507	3758275	0.0028	0.0346	0.0374
3745163758275	374516	3758275	0.0029	0.0356	0.0385
3745263758275	374526	3758275	0.0030	0.0368	0.0397
3745363758275	374536	3758275	0.0030	0.0379	0.0410
3745463758275	374546	3758275	0.0031	0.0391	0.0422
3745563758275	374556	3758275	0.0032	0.0402	0.0434
3745663758275	374566	3758275	0.0033	0.0414	0.0447
3745763758275	374576	3758275	0.0034	0.0425	0.0459
3746063758275	374606	3758275	0.0038	0.0457	0.0495
3746163758275	374616	3758275	0.0039	0.0468	0.0507
3746263758275	374626	3758275	0.0040	0.0478	0.0518
3746363758275	374636	3758275	0.0041	0.0487	0.0529
3746463758275	374646	3758275	0.0043	0.0497	0.0540
3746563758275	374656	3758275	0.0044	0.0506	0.0550
3746663758275	374666	3758275	0.0046	0.0515	0.0561
3746763758275	374676	3758275	0.0048	0.0523	0.0571
3746863758275	374686	3758275	0.0050	0.0531	0.0581
3746963758275	374696	3758275	0.0052	0.0539	0.0590
3747063758275	374706	3758275	0.0054	0.0546	0.0600
3747163758275	374716	3758275	0.0056	0.0552	0.0608
3747263758275	374726	3758275	0.0059	0.0558	0.0617
3747463758275	374746	3758275	0.0064	0.0568	0.0632
3747563758275	374756	3758275	0.0068	0.0572	0.0640
3747663758275	374766	3758275	0.0071	0.0576	0.0647
3747763758275	374776	3758275	0.0075	0.0579	0.0654
3747863758275	374786	3758275	0.0080	0.0582	0.0661
3747953758275	374795	3758275	0.0084	0.0584	0.0668
3748263758275	374826	3758275	0.0103	0.0587	0.0690
3748363758275	374836	3758275	0.0111	0.0588	0.0699
3748463758275	374846	3758275	0.0120	0.0588	0.0708
3748563758275	374856	3758275	0.0131	0.0587	0.0718
3748663758275	374866	3758275	0.0144	0.0586	0.0730
3748763758275	374876	3758275	0.0159	0.0585	0.0744
3748863758275	374886	3758275	0.0177	0.0584	0.0760
3748963758275	374896	3758275	0.0199	0.0582	0.0781
3749063758275	374906	3758275	0.0226	0.0581	0.0807
3742063758285	374206	3758285	0.0017	0.0129	0.0146
3742163758285	374216	3758285	0.0017	0.0133	0.0150
3742263758285	374226	3758285	0.0017	0.0137	0.0154
3742363758285	374236	3758285	0.0017	0.0141	0.0158
3742463758285	374246	3758285	0.0017	0.0146	0.0163
3742563758285	374256	3758285	0.0017	0.0151	0.0168
3742663758285	374266	3758285	0.0017	0.0155	0.0173
3742763758285	374276	3758285	0.0017	0.0161	0.0178
3742863758285	374286	3758285	0.0017	0.0166	0.0183
3742963758285	374296	3758285	0.0017	0.0172	0.0189
3743063758285	374306	3758285	0.0017	0.0177	0.0195
3743163758285	374316	3758285	0.0018	0.0184	0.0201
3743263758285	374326	3758285	0.0018	0.0190	0.0208
3743363758285	374336	3758285	0.0019	0.0197	0.0215

IHS

Residential Health Risk Assessment Results Summary

Mitigated

RESIDENTIAL RECEPTORS ONLY

		MAX:	1.545
Unique Identifier	X (UTM)	Y (UTM)	Total Risk
3747063758265	374706	3758265	0.056
3747163758265	374716	3758265	0.057
3747263758265	374726	3758265	0.058
3747463758265	374746	3758265	0.059
3747563758265	374756	3758265	0.060
3747663758265	374766	3758265	0.061
3747763758265	374776	3758265	0.061
3747863758265	374786	3758265	0.062
3747963758265	374796	3758265	0.063
3748263758265	374826	3758265	0.065
3748363758265	374836	3758265	0.066
3748463758265	374846	3758265	0.067
3748563758265	374856	3758265	0.068
3748663758265	374866	3758265	0.069
3748763758265	374876	3758265	0.070
3748863758265	374886	3758265	0.072
3748963758265	374896	3758265	0.073
3742063758275	374206	3758275	0.014
3742163758275	374216	3758275	0.015
3742263758275	374226	3758275	0.015
3742363758275	374236	3758275	0.015
3742463758275	374246	3758275	0.016
3742563758275	374256	3758275	0.016
3742663758275	374266	3758275	0.017
3742763758275	374276	3758275	0.017
3742863758275	374286	3758275	0.018
3742963758275	374296	3758275	0.018
3743063758275	374306	3758275	0.019
3743163758275	374316	3758275	0.020
3743263758275	374326	3758275	0.020
3743363758275	374336	3758275	0.021
3743463758275	374346	3758275	0.022
3743563758275	374356	3758275	0.022
3743663758275	374366	3758275	0.023
3743763758275	374376	3758275	0.024
3743963758275	374396	3758275	0.026
3744063758275	374406	3758275	0.027
3744163758275	374416	3758275	0.027
3744263758275	374426	3758275	0.028
3744363758275	374436	3758275	0.029
3744463758275	374446	3758275	0.030
3744563758275	374456	3758275	0.032
3744663758275	374466	3758275	0.033
3744763758275	374476	3758275	0.034
3744863758275	374486	3758275	0.035
3744963758275	374496	3758275	0.036
3745073758275	374507	3758275	0.037
3745163758275	374516	3758275	0.039
3745263758275	374526	3758275	0.040
3745363758275	374536	3758275	0.041
3745463758275	374546	3758275	0.042
3745563758275	374556	3758275	0.043
3745663758275	374566	3758275	0.045
3745763758275	374576	3758275	0.046
3746063758275	374606	3758275	0.049
3746163758275	374616	3758275	0.051
3746263758275	374626	3758275	0.052
3746363758275	374636	3758275	0.053
3746463758275	374646	3758275	0.054
3746563758275	374656	3758275	0.055
3746663758275	374666	3758275	0.056
3746763758275	374676	3758275	0.057
3746863758275	374686	3758275	0.058
3746963758275	374696	3758275	0.059
3747063758275	374706	3758275	0.060
3747163758275	374716	3758275	0.061
3747263758275	374726	3758275	0.062
3747463758275	374746	3758275	0.063
3747563758275	374756	3758275	0.064
3747663758275	374766	3758275	0.065
3747763758275	374776	3758275	0.065
3747863758275	374786	3758275	0.066
3747953758275	374795	3758275	0.067
3748263758275	374826	3758275	0.069
3748363758275	374836	3758275	0.070
3748463758275	374846	3758275	0.071
3748563758275	374856	3758275	0.072
3748663758275	374866	3758275	0.073
3748763758275	374876	3758275	0.074
3748863758275	374886	3758275	0.076
3748963758275	374896	3758275	0.078
3749063758275	374906	3758275	0.081
3742063758285	374206	3758285	0.015
3742163758285	374216	3758285	0.015
3742263758285	374226	3758285	0.015
3742363758285	374236	3758285	0.016
3742463758285	374246	3758285	0.016
3742563758285	374256	3758285	0.017
3742663758285	374266	3758285	0.017
3742763758285	374276	3758285	0.018
3742863758285	374286	3758285	0.018
3742963758285	374296	3758285	0.019
3743063758285	374306	3758285	0.019
3743163758285	374316	3758285	0.020
3743263758285	374326	3758285	0.021
3743363758285	374336	3758285	0.022

FOR CHRONIC CALCS

MAX: 0.015

Overlapping Phases - Maximum GLC		
2025	2026	2027
0.00E+00	6.79E-04	3.22E-04
0.00E+00	6.89E-04	3.26E-04
0.00E+00	6.99E-04	3.30E-04
0.00E+00	7.18E-04	3.37E-04
0.00E+00	7.27E-04	3.40E-04
0.00E+00	7.36E-04	3.43E-04
0.00E+00	7.44E-04	3.46E-04
0.00E+00	7.53E-04	3.49E-04
0.00E+00	7.62E-04	3.51E-04
0.00E+00	7.91E-04	3.58E-04
0.00E+00	8.02E-04	3.60E-04
0.00E+00	8.14E-04	3.63E-04
0.00E+00	8.28E-04	3.65E-04
0.00E+00	8.44E-04	3.68E-04
0.00E+00	8.62E-04	3.71E-04
0.00E+00	8.85E-04	3.75E-04
0.00E+00	9.11E-04	3.80E-04
0.00E+00	1.72E-04	8.04E-05
0.00E+00	1.77E-04	8.27E-05
0.00E+00	1.82E-04	8.52E-05
0.00E+00	1.87E-04	8.77E-05
0.00E+00	1.92E-04	9.03E-05
0.00E+00	1.98E-04	9.31E-05
0.00E+00	2.03E-04	9.60E-05
0.00E+00	2.09E-04	9.90E-05
0.00E+00	2.15E-04	1.02E-04
0.00E+00	2.22E-04	1.05E-04
0.00E+00	2.29E-04	1.09E-04
0.00E+00	2.36E-04	1.13E-04
0.00E+00	2.44E-04	1.16E-04
0.00E+00	2.53E-04	1.20E-04
0.00E+00	2.61E-04	1.25E-04
0.00E+00	2.70E-04	1.29E-04
0.00E+00	2.79E-04	1.33E-04
0.00E+00	2.89E-04	1.38E-04
0.00E+00	3.09E-04	1.48E-04
0.00E+00	3.20E-04	1.54E-04
0.00E+00	3.32E-04	1.59E-04
0.00E+00	3.43E-04	1.65E-04
0.00E+00	3.56E-04	1.71E-04
0.00E+00	3.68E-04	1.77E-04
0.00E+00	3.81E-04	1.83E-04
0.00E+00	3.95E-04	1.90E-04
0.00E+00	4.08E-04	1.96E-04
0.00E+00	4.23E-04	2.03E-04
0.00E+00	4.37E-04	2.10E-04
0.00E+00	4.53E-04	2.18E-04
0.00E+00	4.67E-04	2.25E-04
0.00E+00	4.82E-04	2.32E-04
0.00E+00	4.97E-04	2.39E-04
0.00E+00	5.12E-04	2.47E-04
0.00E+00	5.27E-04	2.54E-04
0.00E+00	5.42E-04	2.61E-04
0.00E+00	5.57E-04	2.68E-04
0.00E+00	6.00E-04	2.89E-04
0.00E+00	6.14E-04	2.95E-04
0.00E+00	6.27E-04	3.02E-04
0.00E+00	6.41E-04	3.08E-04
0.00E+00	6.54E-04	3.14E-04
0.00E+00	6.67E-04	3.20E-04
0.00E+00	6.79E-04	3.25E-04
0.00E+00	6.92E-04	3.31E-04
0.00E+00	7.03E-04	3.36E-04
0.00E+00	7.15E-04	3.41E-04
0.00E+00	7.26E-04	3.45E-04
0.00E+00	7.37E-04	3.50E-04
0.00E+00	7.47E-04	3.54E-04
0.00E+00	7.67E-04	3.61E-04
0.00E+00	7.76E-04	3.64E-04
0.00E+00	7.85E-04	3.67E-04
0.00E+00	7.94E-04	3.70E-04
0.00E+00	8.03E-04	3.73E-04
0.00E+00	8.11E-04	3.75E-04
0.00E+00	8.41E-04	3.82E-04
0.00E+00	8.52E-04	3.84E-04
0.00E+00	8.65E-04	3.87E-04
0.00E+00	8.79E-04	3.89E-04
0.00E+00	8.96E-04	3.92E-04
0.00E+00	9.16E-04	3.95E-04
0.00E+00	9.40E-04	3.99E-04
0.00E+00	9.70E-04	4.04E-04
0.00E+00	1.01E-03	4.11E-04
0.00E+00	1.76E-04	8.20E-05
0.00E+00	1.81E-04	8.45E-05
0.00E+00	1.86E-04	8.70E-05
0.00E+00	1.91E-04	8.96E-05
0.00E+00	1.97E-04	9.24E-05
0.00E+00	2.02E-04	9.53E-05
0.00E+00	2.08E-04	9.83E-05
0.00E+00	2.14E-04	1.01E-04
0.00E+00	2.21E-04	1.05E-04
0.00E+00	2.28E-04	1.08E-04
0.00E+00	2.35E-04	1.12E-04
0.00E+00	2.43E-04	1.16E-04
0.00E+00	2.51E-04	1.20E-04
0.00E+00	2.60E-04	1.24E-04

IHS

Health Risk Assessment Results Summary

Mitigated

Residential Receptors

		MAX:	0.1346	1.5245	1.545
Unique Identifier	X (UTM)	Y (UTM)	Onroad	Offroad	Total Risk
3743463758285	374346	3758285	0.0019	0.0204	0.0223
3743563758285	374356	3758285	0.0020	0.0211	0.0231
3743663758285	374366	3758285	0.0020	0.0219	0.0239
3743763758285	374376	3758285	0.0021	0.0227	0.0247
3743963758285	374396	3758285	0.0022	0.0244	0.0265
3744063758285	374406	3758285	0.0022	0.0253	0.0275
3744163758285	374416	3758285	0.0023	0.0263	0.0285
3744263758285	374426	3758285	0.0023	0.0272	0.0296
3744363758285	374436	3758285	0.0024	0.0283	0.0306
3744463758285	374446	3758285	0.0024	0.0293	0.0318
3744563758285	374456	3758285	0.0025	0.0304	0.0329
3744663758285	374466	3758285	0.0026	0.0316	0.0341
3744763758285	374476	3758285	0.0026	0.0327	0.0354
3744863758285	374486	3758285	0.0027	0.0339	0.0366
3744963758285	374496	3758285	0.0028	0.0352	0.0379
3745073758285	374507	3758285	0.0029	0.0365	0.0394
3745163758285	374516	3758285	0.0029	0.0377	0.0406
3745263758285	374526	3758285	0.0030	0.0390	0.0420
3745363758285	374536	3758285	0.0031	0.0403	0.0434
3745463758285	374546	3758285	0.0032	0.0416	0.0447
3745563758285	374556	3758285	0.0033	0.0428	0.0461
3745663758285	374566	3758285	0.0034	0.0441	0.0475
3745763758285	374576	3758285	0.0035	0.0453	0.0488
3746063758285	374606	3758285	0.0038	0.0490	0.0528
3746163758285	374616	3758285	0.0040	0.0501	0.0541
3746263758285	374626	3758285	0.0041	0.0512	0.0553
3746373758285	374637	3758285	0.0042	0.0524	0.0567
3746463758285	374646	3758285	0.0044	0.0534	0.0577
3746563758285	374656	3758285	0.0045	0.0544	0.0589
3746663758285	374666	3758285	0.0047	0.0554	0.0601
3746863758285	374686	3758285	0.0051	0.0571	0.0622
3746963758285	374696	3758285	0.0053	0.0580	0.0632
3747063758285	374706	3758285	0.0055	0.0587	0.0642
3747163758285	374716	3758285	0.0057	0.0594	0.0651
3747263758285	374726	3758285	0.0060	0.0600	0.0660
3747463758285	374746	3758285	0.0066	0.0611	0.0677
3747563758285	374756	3758285	0.0069	0.0615	0.0684
3747663758285	374766	3758285	0.0073	0.0619	0.0692
3747763758285	374776	3758285	0.0077	0.0622	0.0699
3747863758285	374786	3758285	0.0082	0.0624	0.0706
3747953758285	374795	3758285	0.0086	0.0626	0.0712
3748263758281	374826	3758281	0.0105	0.0612	0.0717
3748363758281	374836	3758281	0.0113	0.0612	0.0725
3748463758281	374846	3758281	0.0123	0.0612	0.0735
3748563758281	374856	3758281	0.0134	0.0612	0.0745
3748663758285	374866	3758285	0.0150	0.0626	0.0776
3748763758285	374876	3758285	0.0166	0.0625	0.0791
3748863758285	374886	3758285	0.0186	0.0623	0.0809
3748963758285	374896	3758285	0.0211	0.0621	0.0832
3749063758285	374906	3758285	0.0242	0.0619	0.0861
3749163758285	374916	3758285	0.0284	0.0616	0.0900
3742063758295	374206	3758295	0.0018	0.0131	0.0149
3742163758295	374216	3758295	0.0018	0.0135	0.0153
3742263758295	374226	3758295	0.0018	0.0140	0.0157
3742363758295	374236	3758295	0.0018	0.0144	0.0162
3742463758295	374246	3758295	0.0018	0.0149	0.0167
3742563758295	374256	3758295	0.0018	0.0154	0.0172
3742663758295	374266	3758295	0.0018	0.0159	0.0177
3742763758295	374276	3758295	0.0018	0.0164	0.0182
3742863758295	374286	3758295	0.0018	0.0170	0.0188
3742963758295	374296	3758295	0.0018	0.0176	0.0194
3743063758295	374306	3758295	0.0018	0.0182	0.0200
3743163758295	374316	3758295	0.0018	0.0189	0.0207
3743263758295	374326	3758295	0.0018	0.0195	0.0214
3743363758295	374336	3758295	0.0019	0.0203	0.0221
3743463758295	374346	3758295	0.0019	0.0210	0.0229
3743563758295	374356	3758295	0.0020	0.0218	0.0238
3743663758295	374366	3758295	0.0020	0.0226	0.0246
3743763758295	374376	3758295	0.0021	0.0235	0.0255
3743963758295	374396	3758295	0.0022	0.0253	0.0275
3744063758295	374406	3758295	0.0022	0.0263	0.0285
3744163758295	374416	3758295	0.0023	0.0273	0.0296
3744263758295	374426	3758295	0.0024	0.0284	0.0307
3744363758295	374436	3758295	0.0024	0.0295	0.0319
3744463758295	374446	3758295	0.0025	0.0307	0.0332
3744543758294	374454	3758294	0.0025	0.0315	0.0340
3744663758293	374466	3758293	0.0026	0.0328	0.0354
3744763758295	374476	3758295	0.0027	0.0344	0.0371
3744863758295	374486	3758295	0.0027	0.0358	0.0385
3744963758295	374496	3758295	0.0028	0.0371	0.0400
3745073758295	374507	3758295	0.0029	0.0387	0.0416
3745163758295	374516	3758295	0.0030	0.0400	0.0429
3745263758292	374526	3758292	0.0031	0.0406	0.0437
3745363758295	374536	3758295	0.0032	0.0428	0.0460
3745463758295	374546	3758295	0.0032	0.0443	0.0475
3745563758295	374556	3758295	0.0033	0.0457	0.0491
3745663758295	374566	3758295	0.0034	0.0472	0.0506
3745763758295	374576	3758295	0.0035	0.0485	0.0521
3746063758293	374606	3758293	0.0039	0.0518	0.0557
3746153758293	374615	3758293	0.0040	0.0530	0.0570
3746263758293	374626	3758293	0.0041	0.0543	0.0585
3746373758293	374637	3758293	0.0043	0.0556	0.0599
3746463758293	374646	3758293	0.0044	0.0567	0.0611
3746563758291	374656	3758291	0.0046	0.0569	0.0615
3746663758292	374666	3758292	0.0048	0.0584	0.0631
3746843758292	374684	3758292	0.0051	0.0601	0.0652

IHS

Residential Health Risk Assessment Results Summary

Mitigated

RESIDENTIAL RECEPTORS ONLY

		MAX:	1.545
Unique Identifier	X (UTM)	Y (UTM)	Total Risk
3743463758285	374346	3758285	0.022
3743563758285	374356	3758285	0.023
3743663758285	374366	3758285	0.024
3743763758285	374376	3758285	0.025
3743963758285	374396	3758285	0.027
3744063758285	374406	3758285	0.028
3744163758285	374416	3758285	0.029
3744263758285	374426	3758285	0.030
3744363758285	374436	3758285	0.031
3744463758285	374446	3758285	0.032
3744563758285	374456	3758285	0.033
3744663758285	374466	3758285	0.034
3744763758285	374476	3758285	0.035
3744863758285	374486	3758285	0.037
3744963758285	374496	3758285	0.038
3745073758285	374507	3758285	0.039
3745163758285	374516	3758285	0.041
3745263758285	374526	3758285	0.042
3745363758285	374536	3758285	0.043
3745463758285	374546	3758285	0.045
3745563758285	374556	3758285	0.046
3745663758285	374566	3758285	0.047
3745763758285	374576	3758285	0.049
3746063758285	374606	3758285	0.053
3746163758285	374616	3758285	0.054
3746263758285	374626	3758285	0.055
3746373758285	374637	3758285	0.057
3746463758285	374646	3758285	0.058
3746563758285	374656	3758285	0.059
3746663758285	374666	3758285	0.060
3746863758285	374686	3758285	0.062
3746963758285	374696	3758285	0.063
3747063758285	374706	3758285	0.064
3747163758285	374716	3758285	0.065
3747263758285	374726	3758285	0.066
3747463758285	374746	3758285	0.068
3747563758285	374756	3758285	0.068
3747663758285	374766	3758285	0.069
3747763758285	374776	3758285	0.070
3747863758285	374786	3758285	0.071
3747953758285	374795	3758285	0.071
3748263758281	374826	3758281	0.072
3748363758281	374836	3758281	0.073
3748463758281	374846	3758281	0.073
3748563758281	374856	3758281	0.075
3748663758285	374866	3758285	0.078
3748763758285	374876	3758285	0.079
3748863758285	374886	3758285	0.081
3748963758285	374896	3758285	0.083
3749063758285	374906	3758285	0.086
3749163758285	374916	3758285	0.090
3742063758295	374206	3758295	0.015
3742163758295	374216	3758295	0.015
3742263758295	374226	3758295	0.016
3742363758295	374236	3758295	0.016
3742463758295	374246	3758295	0.017
3742563758295	374256	3758295	0.017
3742663758295	374266	3758295	0.018
3742763758295	374276	3758295	0.018
3742863758295	374286	3758295	0.019
3742963758295	374296	3758295	0.019
3743063758295	374306	3758295	0.020
3743163758295	374316	3758295	0.021
3743263758295	374326	3758295	0.021
3743363758295	374336	3758295	0.022
3743463758295	374346	3758295	0.023
3743563758295	374356	3758295	0.024
3743663758295	374366	3758295	0.025
3743763758295	374376	3758295	0.026
3743963758295	374396	3758295	0.027
3744063758295	374406	3758295	0.029
3744163758295	374416	3758295	0.030
3744263758295	374426	3758295	0.031
3744363758295	374436	3758295	0.032
3744463758295	374446	3758295	0.033
3744543758294	374454	3758294	0.034
3744663758293	374466	3758293	0.035
3744763758295	374476	3758295	0.037
3744863758295	374486	3758295	0.039
3744963758295	374496	3758295	0.040
3745073758295	374507	3758295	0.042
3745163758295	374516	3758295	0.043
3745263758292	374526	3758292	0.044
3745363758295	374536	3758295	0.046
3745463758295	374546	3758295	0.048
3745563758295	374556	3758295	0.049
3745663758295	374566	3758295	0.051
3745763758295	374576	3758295	0.052
3746063758293	374606	3758293	0.056
3746153758293	374615	3758293	0.057
3746263758293	374626	3758293	0.058
3746373758293	374637	3758293	0.060
3746463758293	374646	3758293	0.061
3746563758291	374656	3758291	0.061
3746663758292	374666	3758292	0.063
3746843758292	374684	3758292	0.065

FOR CHRONIC CALCS

MAX: 0.015

Overlapping Phases - Maximum GLC		
2025	2026	2027
0.00E+00	2.69E-04	1.28E-04
0.00E+00	2.78E-04	1.33E-04
0.00E+00	2.88E-04	1.38E-04
0.00E+00	2.98E-04	1.43E-04
0.00E+00	3.20E-04	1.54E-04
0.00E+00	3.32E-04	1.59E-04
0.00E+00	3.45E-04	1.65E-04
0.00E+00	3.57E-04	1.72E-04
0.00E+00	3.71E-04	1.78E-04
0.00E+00	3.84E-04	1.85E-04
0.00E+00	3.99E-04	1.92E-04
0.00E+00	4.13E-04	1.99E-04
0.00E+00	4.28E-04	2.06E-04
0.00E+00	4.44E-04	2.14E-04
0.00E+00	4.60E-04	2.22E-04
0.00E+00	4.78E-04	2.31E-04
0.00E+00	4.93E-04	2.38E-04
0.00E+00	5.10E-04	2.46E-04
0.00E+00	5.27E-04	2.54E-04
0.00E+00	5.43E-04	2.62E-04
0.00E+00	5.60E-04	2.70E-04
0.00E+00	5.77E-04	2.78E-04
0.00E+00	5.93E-04	2.86E-04
0.00E+00	6.41E-04	3.09E-04
0.00E+00	6.56E-04	3.16E-04
0.00E+00	6.71E-04	3.23E-04
0.00E+00	6.87E-04	3.31E-04
0.00E+00	7.00E-04	3.37E-04
0.00E+00	7.15E-04	3.43E-04
0.00E+00	7.28E-04	3.49E-04
0.00E+00	7.54E-04	3.61E-04
0.00E+00	7.67E-04	3.66E-04
0.00E+00	7.79E-04	3.71E-04
0.00E+00	7.90E-04	3.76E-04
0.00E+00	8.01E-04	3.80E-04
0.00E+00	8.21E-04	3.88E-04
0.00E+00	8.31E-04	3.91E-04
0.00E+00	8.40E-04	3.94E-04
0.00E+00	8.49E-04	3.97E-04
0.00E+00	8.58E-04	4.00E-04
0.00E+00	8.66E-04	4.02E-04
0.00E+00	8.74E-04	3.98E-04
0.00E+00	8.85E-04	4.00E-04
0.00E+00	8.98E-04	4.02E-04
0.00E+00	9.12E-04	4.05E-04
0.00E+00	9.52E-04	4.18E-04
0.00E+00	9.74E-04	4.21E-04
0.00E+00	1.00E-03	4.25E-04
0.00E+00	1.03E-03	4.31E-04
0.00E+00	1.08E-03	4.38E-04
0.00E+00	1.13E-03	4.48E-04
0.00E+00	1.80E-04	8.37E-05
0.00E+00	1.85E-04	8.62E-05
0.00E+00	1.90E-04	8.89E-05
0.00E+00	1.96E-04	9.16E-05
0.00E+00	2.01E-04	9.44E-05
0.00E+00	2.07E-04	9.74E-05
0.00E+00	2.13E-04	1.01E-04
0.00E+00	2.20E-04	1.04E-04
0.00E+00	2.27E-04	1.07E-04
0.00E+00	2.34E-04	1.11E-04
0.00E+00	2.41E-04	1.15E-04
0.00E+00	2.49E-04	1.19E-04
0.00E+00	2.58E-04	1.23E-04
0.00E+00	2.67E-04	1.28E-04
0.00E+00	2.77E-04	1.32E-04
0.00E+00	2.87E-04	1.37E-04
0.00E+00	2.97E-04	1.42E-04
0.00E+00	3.08E-04	1.48E-04
0.00E+00	3.32E-04	1.59E-04
0.00E+00	3.45E-04	1.66E-04
0.00E+00	3.58E-04	1.72E-04
0.00E+00	3.72E-04	1.79E-04
0.00E+00	3.86E-04	1.86E-04
0.00E+00	4.01E-04	1.93E-04
0.00E+00	4.12E-04	1.99E-04
0.00E+00	4.29E-04	2.07E-04
0.00E+00	4.50E-04	2.17E-04
0.00E+00	4.67E-04	2.26E-04
0.00E+00	4.85E-04	2.34E-04
0.00E+00	5.05E-04	2.44E-04
0.00E+00	5.22E-04	2.52E-04
0.00E+00	5.31E-04	2.56E-04
0.00E+00	5.59E-04	2.70E-04
0.00E+00	5.78E-04	2.80E-04
0.00E+00	5.97E-04	2.89E-04
0.00E+00	6.15E-04	2.98E-04
0.00E+00	6.34E-04	3.06E-04
0.00E+00	6.77E-04	3.27E-04
0.00E+00	6.93E-04	3.34E-04
0.00E+00	7.10E-04	3.43E-04
0.00E+00	7.28E-04	3.51E-04
0.00E+00	7.42E-04	3.58E-04
0.00E+00	7.46E-04	3.59E-04
0.00E+00	7.66E-04	3.68E-04
0.00E+00	7.91E-04	3.80E-04

IHS

Health Risk Assessment Results Summary

Mitigated

Residential Receptors

		MAX:	0.1346	1.5245	1.545
Unique Identifier	X (UTM)	Y (UTM)	Onroad	Offroad	Total Risk
3746963758295	374696	3758295	0.0054	0.0626	0.0680
3747063758295	374706	3758295	0.0056	0.0634	0.0690
3747153758292	374715	3758292	0.0058	0.0626	0.0684
3747263758291	374726	3758291	0.0061	0.0628	0.0689
3747333758291	374733	3758291	0.0063	0.0632	0.0695
3747463758292	374746	3758292	0.0067	0.0644	0.0711
3747573758291	374757	3758291	0.0071	0.0644	0.0715
3747653758291	374765	3758291	0.0074	0.0647	0.0721
3747763758295	374776	3758295	0.0079	0.0671	0.0749
3747863758295	374786	3758295	0.0084	0.0673	0.0757
3747953758295	374795	3758295	0.0088	0.0675	0.0763
3748263758295	374826	3758295	0.0109	0.0676	0.0786
3748363758295	374836	3758295	0.0118	0.0676	0.0794
3748463758295	374846	3758295	0.0128	0.0675	0.0803
3748563758295	374856	3758295	0.0140	0.0674	0.0814
3748663758291	374866	3758291	0.0153	0.0653	0.0806
3748763758295	374876	3758295	0.0173	0.0669	0.0842
3748863758295	374886	3758295	0.0195	0.0667	0.0861
3748963758295	374896	3758295	0.0222	0.0664	0.0886
3749063758295	374906	3758295	0.0257	0.0661	0.0918
3749163758295	374916	3758295	0.0306	0.0657	0.0963
3749263758295	374926	3758295	0.0373	0.0654	0.1027
3748263758304	374826	3758304	0.0112	0.0724	0.0835
3748363758303	374836	3758303	0.0121	0.0717	0.0838
3748463758303	374846	3758303	0.0132	0.0716	0.0847
3748563758304	374856	3758304	0.0145	0.0719	0.0864
3748763758305	374876	3758305	0.0180	0.0718	0.0898
3748863758305	374886	3758305	0.0203	0.0715	0.0918
3748903758305	374890	3758305	0.0214	0.0713	0.0927
3749003758305	374900	3758305	0.0247	0.0710	0.0957
3749163758305	374916	3758305	0.0325	0.0703	0.1029
3749263758305	374926	3758305	0.0405	0.0698	0.1103
3749363758305	374936	3758305	0.0526	0.0693	0.1219
3751493758524	375149	3758524	0.0220	0.1739	0.1959
3751393758534	375139	3758534	0.0233	0.1886	0.2119
3741073758758	374107	3758758	0.0706	0.0178	0.0884
3741173758758	374117	3758758	0.1107	0.0183	0.1290
3741273758758	374127	3758758	0.0811	0.0189	0.1000
3741373758758	374137	3758758	0.0751	0.0195	0.0946
3741873758758	374187	3758758	0.0850	0.0229	0.1080
3742473758761	374247	3758761	0.0841	0.0283	0.1124
3742573758762	374257	3758762	0.1167	0.0293	0.1460
3742673758760	374267	3758760	0.0932	0.0306	0.1238
3741073758768	374107	3758768	0.0908	0.0175	0.1083
3741173758768	374117	3758768	0.0874	0.0180	0.1054
3741273758768	374127	3758768	0.1170	0.0186	0.1355
3741373758768	374137	3758768	0.0953	0.0192	0.1144
3741873758768	374187	3758768	0.1235	0.0225	0.1460
3742473758768	374247	3758768	0.1073	0.0278	0.1350
3742573758768	374257	3758768	0.1019	0.0288	0.1307
3742673758768	374267	3758768	0.0988	0.0299	0.1287
3743173758768	374317	3758768	0.1031	0.0366	0.1397
3743263758768	374326	3758768	0.1006	0.0381	0.1387
3741073758778	374107	3758778	0.0774	0.0172	0.0947
3741173758778	374117	3758778	0.0795	0.0177	0.0972
3741273758778	374127	3758778	0.0812	0.0183	0.0994
3741373758778	374137	3758778	0.0828	0.0188	0.1016
3741873758778	374187	3758778	0.0884	0.0220	0.1104
3742473758778	374247	3758778	0.0923	0.0270	0.1193
3742573758778	374257	3758778	0.0929	0.0280	0.1209
3742673758778	374267	3758778	0.0935	0.0291	0.1225
3743173758778	374317	3758778	0.0957	0.0353	0.1311
3743263758778	374326	3758778	0.0959	0.0367	0.1326
3741073758788	374107	3758788	0.0553	0.0169	0.0722
3741173758788	374117	3758788	0.0572	0.0174	0.0746
3741273758788	374127	3758788	0.0588	0.0179	0.0767
3741373758788	374137	3758788	0.0602	0.0185	0.0787
3741873758788	374187	3758788	0.0659	0.0215	0.0874
3741973758788	374197	3758788	0.0667	0.0222	0.0889
3742073758788	374207	3758788	0.0674	0.0229	0.0903
3742173758788	374217	3758788	0.0680	0.0237	0.0917
3742273758788	374227	3758788	0.0686	0.0245	0.0931
3742373758788	374237	3758788	0.0692	0.0253	0.0946
3742473758788	374247	3758788	0.0698	0.0262	0.0960
3742573758788	374257	3758788	0.0703	0.0272	0.0975
3742673758788	374267	3758788	0.0707	0.0282	0.0989
3743173758788	374317	3758788	0.0728	0.0340	0.1068
3743273758788	374327	3758788	0.0731	0.0354	0.1085
3743373758788	374337	3758788	0.0735	0.0369	0.1104
3743533758788	374353	3758788	0.0739	0.0395	0.1133
3743633758788	374363	3758788	0.0741	0.0412	0.1153
3743673758788	374367	3758788	0.0742	0.0419	0.1161
3743773758788	374377	3758788	0.0745	0.0439	0.1183
3741073758798	374107	3758798	0.0412	0.0166	0.0578
3741173758798	374117	3758798	0.0428	0.0171	0.0599
3741273758798	374127	3758798	0.0442	0.0176	0.0618
3741373758798	374137	3758798	0.0456	0.0181	0.0636
3741873758798	374187	3758798	0.0510	0.0210	0.0719
3741973758798	374197	3758798	0.0518	0.0216	0.0734
3742073758798	374207	3758798	0.0523	0.0223	0.0746
3742173758798	374217	3758798	0.0530	0.0230	0.0761
3742273758798	374227	3758798	0.0537	0.0238	0.0775
3742373758798	374237	3758798	0.0543	0.0246	0.0789
3742473758798	374247	3758798	0.0548	0.0254	0.0803
3742573758798	374257	3758798	0.0553	0.0263	0.0816
3742673758798	374267	3758798	0.0558	0.0272	0.0830

IHS

Residential Health Risk Assessment Results Summary

Mitigated

RESIDENTIAL RECEPTORS ONLY

		MAX:	1.545
Unique Identifier	X (UTM)	Y (UTM)	Total Risk
3746963758295	374696	3758295	0.068
3747063758295	374706	3758295	0.069
3747153758292	374715	3758292	0.068
3747263758291	374726	3758291	0.069
3747333758291	374733	3758291	0.070
3747463758292	374746	3758292	0.071
3747573758291	374757	3758291	0.071
3747653758291	374765	3758291	0.072
3747763758295	374776	3758295	0.075
3747863758295	374786	3758295	0.076
3747953758295	374795	3758295	0.076
3748263758295	374826	3758295	0.079
3748363758295	374836	3758295	0.079
3748463758295	374846	3758295	0.080
3748563758295	374856	3758295	0.081
3748663758291	374866	3758291	0.081
3748763758295	374876	3758295	0.084
3748863758295	374886	3758295	0.086
3748963758295	374896	3758295	0.089
3749063758295	374906	3758295	0.092
3749163758295	374916	3758295	0.096
3749263758295	374926	3758295	0.103
3748263758304	374826	3758304	0.084
3748363758303	374836	3758303	0.084
3748463758303	374846	3758303	0.085
3748563758304	374856	3758304	0.086
3748763758305	374876	3758305	0.090
3748863758305	374886	3758305	0.092
3748903758305	374890	3758305	0.093
3749003758305	374900	3758305	0.096
3749163758305	374916	3758305	0.103
3749263758305	374926	3758305	0.110
3749363758305	374936	3758305	0.122
3751493758524	375149	3758524	0.196
3751393758534	375139	3758534	0.212
3741073758758	374107	3758758	0.088
3741173758758	374117	3758758	0.129
3741273758758	374127	3758758	0.100
3741373758758	374137	3758758	0.095
3741873758758	374187	3758758	0.108
3742473758761	374247	3758761	0.112
3742573758762	374257	3758762	0.146
3742673758760	374267	3758760	0.124
3741073758768	374107	3758768	0.108
3741173758768	374117	3758768	0.105
3741273758768	374127	3758768	0.136
3741373758768	374137	3758768	0.114
3741873758768	374187	3758768	0.146
3742473758768	374247	3758768	0.135
3742573758768	374257	3758768	0.131
3742673758768	374267	3758768	0.129
3743173758768	374317	3758768	0.140
3743263758768	374326	3758768	0.139
3741073758778	374107	3758778	0.095
3741173758778	374117	3758778	0.097
3741273758778	374127	3758778	0.099
3741373758778	374137	3758778	0.102
3741873758778	374187	3758778	0.110
3742473758778	374247	3758778	0.119
3742573758778	374257	3758778	0.121
3742673758778	374267	3758778	0.123
3743173758778	374317	3758778	0.131
3743263758778	374326	3758778	0.133
3741073758788	374107	3758788	0.072
3741173758788	374117	3758788	0.075
3741273758788	374127	3758788	0.077
3741373758788	374137	3758788	0.079
3741873758788	374187	3758788	0.087
3741973758788	374197	3758788	0.089
3742073758788	374207	3758788	0.090
3742173758788	374217	3758788	0.092
3742273758788	374227	3758788	0.093
3742373758788	374237	3758788	0.095
3742473758788	374247	3758788	0.096
3742573758788	374257	3758788	0.097
3742673758788	374267	3758788	0.099
3743173758788	374317	3758788	0.107
3743273758788	374327	3758788	0.108
3743373758788	374337	3758788	0.110
3743533758788	374353	3758788	0.113
3743633758788	374363	3758788	0.115
3743673758788	374367	3758788	0.116
3743773758788	374377	3758788	0.118
3741073758798	374107	3758798	0.058
3741173758798	374117	3758798	0.060
3741273758798	374127	3758798	0.062
3741373758798	374137	3758798	0.064
3741873758798	374187	3758798	0.072
3741973758798	374197	3758798	0.073
3742073758798	374207	3758798	0.075
3742173758798	374217	3758798	0.076
3742273758798	374227	3758798	0.077
3742373758798	374237	3758798	0.079
3742473758798	374247	3758798	0.080
3742573758798	374257	3758798	0.082
3742673758798	374267	3758798	0.083

FOR CHRONIC CALCS

MAX: 0.015

Overlapping Phases - Maximum GLC		
2025	2026	2027
0.00E+00	8.26E-04	3.95E-04
0.00E+00	8.38E-04	4.01E-04
0.00E+00	8.30E-04	3.96E-04
0.00E+00	8.36E-04	3.98E-04
0.00E+00	8.44E-04	4.01E-04
0.00E+00	8.63E-04	4.09E-04
0.00E+00	8.68E-04	4.09E-04
0.00E+00	8.75E-04	4.12E-04
0.00E+00	9.11E-04	4.27E-04
0.00E+00	9.20E-04	4.30E-04
0.00E+00	9.28E-04	4.32E-04
0.00E+00	9.57E-04	4.38E-04
0.00E+00	9.68E-04	4.40E-04
0.00E+00	9.81E-04	4.42E-04
0.00E+00	9.97E-04	4.44E-04
0.00E+00	9.89E-04	4.35E-04
0.00E+00	1.04E-03	4.49E-04
0.00E+00	1.06E-03	4.54E-04
0.00E+00	1.10E-03	4.60E-04
0.00E+00	1.15E-03	4.67E-04
0.00E+00	1.21E-03	4.78E-04
0.00E+00	1.30E-03	4.94E-04
0.00E+00	1.02E-03	4.67E-04
0.00E+00	1.02E-03	4.66E-04
0.00E+00	1.03E-03	4.67E-04
0.00E+00	1.06E-03	4.73E-04
0.00E+00	1.10E-03	4.81E-04
0.00E+00	1.13E-03	4.85E-04
0.00E+00	1.15E-03	4.87E-04
0.00E+00	1.19E-03	4.94E-04
0.00E+00	1.29E-03	5.11E-04
0.00E+00	1.40E-03	5.30E-04
0.00E+00	1.57E-03	5.60E-04
0.00E+00	2.27E-03	1.08E-03
0.00E+00	2.44E-03	1.17E-03
0.00E+00	1.23E-03	3.01E-04
0.00E+00	1.82E-03	4.16E-04
0.00E+00	1.40E-03	3.37E-04
0.00E+00	1.32E-03	3.24E-04
0.00E+00	1.50E-03	3.72E-04
0.00E+00	1.56E-03	4.01E-04
0.00E+00	2.04E-03	4.98E-04
0.00E+00	1.72E-03	4.41E-04
0.00E+00	1.52E-03	3.56E-04
0.00E+00	1.48E-03	3.50E-04
0.00E+00	1.92E-03	4.35E-04
0.00E+00	1.61E-03	3.78E-04
0.00E+00	2.06E-03	4.76E-04
0.00E+00	1.89E-03	4.62E-04
0.00E+00	1.82E-03	4.54E-04
0.00E+00	1.79E-03	4.52E-04
0.00E+00	1.93E-03	5.04E-04
0.00E+00	1.92E-03	5.06E-04
0.00E+00	1.33E-03	3.17E-04
0.00E+00	1.36E-03	3.26E-04
0.00E+00	1.39E-03	3.34E-04
0.00E+00	1.42E-03	3.41E-04
0.00E+00	1.54E-03	3.76E-04
0.00E+00	1.66E-03	4.16E-04
0.00E+00	1.68E-03	4.24E-04
0.00E+00	1.70E-03	4.32E-04
0.00E+00	1.81E-03	4.76E-04
0.00E+00	1.83E-03	4.84E-04
0.00E+00	1.00E-03	2.54E-04
0.00E+00	1.03E-03	2.62E-04
0.00E+00	1.06E-03	2.69E-04
0.00E+00	1.09E-03	2.76E-04
0.00E+00	1.21E-03	3.10E-04
0.00E+00	1.23E-03	3.17E-04
0.00E+00	1.25E-03	3.23E-04
0.00E+00	1.27E-03	3.29E-04
0.00E+00	1.29E-03	3.36E-04
0.00E+00	1.30E-03	3.42E-04
0.00E+00	1.32E-03	3.49E-04
0.00E+00	1.34E-03	3.56E-04
0.00E+00	1.36E-03	3.63E-04
0.00E+00	1.46E-03	4.04E-04
0.00E+00	1.49E-03	4.13E-04
0.00E+00	1.51E-03	4.23E-04
0.00E+00	1.55E-03	4.39E-04
0.00E+00	1.57E-03	4.50E-04
0.00E+00	1.58E-03	4.55E-04
0.00E+00	1.61E-03	4.67E-04
0.00E+00	7.93E-04	2.13E-04
0.00E+00	8.22E-04	2.20E-04
0.00E+00	8.49E-04	2.27E-04
0.00E+00	8.74E-04	2.33E-04
0.00E+00	9.87E-04	2.66E-04
0.00E+00	1.01E-03	2.72E-04
0.00E+00	1.02E-03	2.77E-04
0.00E+00	1.04E-03	2.84E-04
0.00E+00	1.06E-03	2.90E-04
0.00E+00	1.08E-03	2.96E-04
0.00E+00	1.10E-03	3.03E-04
0.00E+00	1.12E-03	3.09E-04
0.00E+00	1.13E-03	3.16E-04

IHS

Health Risk Assessment Results Summary

Mitigated

Residential Receptors

		MAX:	0.1346	1.5245	1.545
Unique Identifier	X (UTM)	Y (UTM)	Onroad	Offroad	Total Risk
3743173758798	374317	3758798	0.0577	0.0327	0.0904
3743273758798	374327	3758798	0.0580	0.0340	0.0920
3743373758798	374337	3758798	0.0583	0.0354	0.0937
3743473758798	374347	3758798	0.0586	0.0368	0.0954
3743573758798	374357	3758798	0.0588	0.0383	0.0972
3743673758798	374367	3758798	0.0591	0.0400	0.0990
3743773758798	374377	3758798	0.0593	0.0417	0.1010
3741073758808	374107	3758808	0.0318	0.0163	0.0481
3741173758808	374117	3758808	0.0332	0.0167	0.0499
3741273758808	374127	3758808	0.0344	0.0172	0.0516
3741373758808	374137	3758808	0.0356	0.0177	0.0533
3741473758808	374147	3758808	0.0367	0.0182	0.0549
3741573758808	374157	3758808	0.0378	0.0187	0.0565
3741673758808	374167	3758808	0.0387	0.0193	0.0580
3741773758808	374177	3758808	0.0397	0.0198	0.0595
3741873758808	374187	3758808	0.0405	0.0204	0.0609
3741973758808	374197	3758808	0.0413	0.0210	0.0623
3742073758808	374207	3758808	0.0418	0.0217	0.0635
3742173758808	374217	3758808	0.0425	0.0224	0.0649
3742273758808	374227	3758808	0.0431	0.0231	0.0662
3742373758808	374237	3758808	0.0437	0.0238	0.0676
3742473758808	374247	3758808	0.0442	0.0246	0.0689
3742573758808	374257	3758808	0.0448	0.0255	0.0702
3742673758808	374267	3758808	0.0452	0.0263	0.0716
3742773758808	374277	3758808	0.0457	0.0272	0.0730
3742873758808	374287	3758808	0.0461	0.0282	0.0743
3743173758808	374317	3758808	0.0471	0.0314	0.0784
3743273758808	374327	3758808	0.0474	0.0326	0.0799
3743373758808	374337	3758808	0.0476	0.0338	0.0814
3743473758808	374347	3758808	0.0479	0.0352	0.0830
3743573758808	374357	3758808	0.0481	0.0366	0.0847
3743673758808	374367	3758808	0.0484	0.0380	0.0864
3743773758808	374377	3758808	0.0486	0.0396	0.0883
3741073758818	374107	3758818	0.0252	0.0159	0.0412
3741173758818	374117	3758818	0.0263	0.0164	0.0427
3741273758818	374127	3758818	0.0274	0.0168	0.0442
3741373758818	374137	3758818	0.0285	0.0173	0.0458
3741473758818	374147	3758818	0.0295	0.0177	0.0472
3741573758818	374157	3758818	0.0303	0.0182	0.0485
3741673758818	374167	3758818	0.0311	0.0188	0.0499
3741773758818	374177	3758818	0.0320	0.0193	0.0513
3741873758818	374187	3758818	0.0329	0.0199	0.0527
3741973758818	374197	3758818	0.0336	0.0204	0.0540
3742073758818	374207	3758818	0.0342	0.0211	0.0552
3742173758818	374217	3758818	0.0348	0.0217	0.0565
3742273758818	374227	3758818	0.0354	0.0224	0.0578
3742373758818	374237	3758818	0.0360	0.0231	0.0590
3742473758818	374247	3758818	0.0364	0.0238	0.0602
3742573758818	374257	3758818	0.0371	0.0246	0.0617
3742673758818	374267	3758818	0.0375	0.0254	0.0628
3742773758818	374277	3758818	0.0379	0.0262	0.0641
3742873758818	374287	3758818	0.0383	0.0271	0.0655
3742973758818	374297	3758818	0.0386	0.0281	0.0666
3743073758818	374307	3758818	0.0390	0.0290	0.0681
3743173758818	374317	3758818	0.0392	0.0301	0.0693
3743273758818	374327	3758818	0.0396	0.0312	0.0708
3743373758818	374337	3758818	0.0399	0.0323	0.0722
3743473758818	374347	3758818	0.0401	0.0335	0.0736
3743573758818	374357	3758818	0.0403	0.0348	0.0751
3743673758818	374367	3758818	0.0405	0.0362	0.0767
3743773758818	374377	3758818	0.0407	0.0376	0.0783
3741073758828	374107	3758828	0.0206	0.0156	0.0361
3741173758828	374117	3758828	0.0214	0.0160	0.0374
3741273758828	374127	3758828	0.0223	0.0164	0.0387
3741373758828	374137	3758828	0.0233	0.0168	0.0401
3741473758828	374147	3758828	0.0241	0.0173	0.0413
3741573758828	374157	3758828	0.0248	0.0178	0.0425
3741673758828	374167	3758828	0.0255	0.0183	0.0438
3741773758828	374177	3758828	0.0263	0.0188	0.0451
3741873758828	374187	3758828	0.0271	0.0193	0.0464
3741973758828	374197	3758828	0.0277	0.0198	0.0476
3742073758828	374207	3758828	0.0283	0.0204	0.0487
3742173758828	374217	3758828	0.0289	0.0210	0.0499
3742273758828	374227	3758828	0.0294	0.0217	0.0511
3742373758828	374237	3758828	0.0299	0.0223	0.0523
3742473758828	374247	3758828	0.0304	0.0230	0.0534
3742573758828	374257	3758828	0.0310	0.0237	0.0548
3742673758828	374267	3758828	0.0314	0.0245	0.0559
3742773758828	374277	3758828	0.0319	0.0253	0.0571
3742873758828	374287	3758828	0.0322	0.0261	0.0583
3742973758828	374297	3758828	0.0325	0.0270	0.0595
3743073758828	374307	3758828	0.0329	0.0279	0.0608
3743173758828	374317	3758828	0.0332	0.0288	0.0620
3743273758828	374327	3758828	0.0335	0.0298	0.0633
3743373758828	374337	3758828	0.0337	0.0309	0.0646
3743473758828	374347	3758828	0.0339	0.0320	0.0659
3743573758828	374357	3758828	0.0342	0.0331	0.0673
3743673758828	374367	3758828	0.0344	0.0344	0.0688
3743773758828	374377	3758828	0.0345	0.0357	0.0702
3741073758838	374107	3758838	0.0172	0.0152	0.0324
3741173758838	374117	3758838	0.0179	0.0156	0.0335
3741273758838	374127	3758838	0.0186	0.0160	0.0346
3741373758838	374137	3758838	0.0194	0.0164	0.0358
3741473758838	374147	3758838	0.0200	0.0168	0.0368
3741573758838	374157	3758838	0.0207	0.0173	0.0380
3741673758838	374167	3758838	0.0213	0.0177	0.0390

IHS

Residential Health Risk Assessment Results Summary

Mitigated

RESIDENTIAL RECEPTORS ONLY

		MAX:	1.545
Unique Identifier	X (UTM)	Y (UTM)	Total Risk
3743173758798	374317	3758798	0.090
3743273758798	374327	3758798	0.092
3743373758798	374337	3758798	0.094
3743473758798	374347	3758798	0.095
3743573758798	374357	3758798	0.097
3743673758798	374367	3758798	0.099
3743773758798	374377	3758798	0.101
3741073758808	374107	3758808	0.048
3741173758808	374117	3758808	0.050
3741273758808	374127	3758808	0.052
3741373758808	374137	3758808	0.053
3741473758808	374147	3758808	0.055
3741573758808	374157	3758808	0.056
3741673758808	374167	3758808	0.058
3741773758808	374177	3758808	0.060
3741873758808	374187	3758808	0.061
3741973758808	374197	3758808	0.062
3742073758808	374207	3758808	0.064
3742173758808	374217	3758808	0.065
3742273758808	374227	3758808	0.066
3742373758808	374237	3758808	0.068
3742473758808	374247	3758808	0.069
3742573758808	374257	3758808	0.070
3742673758808	374267	3758808	0.072
3742773758808	374277	3758808	0.073
3742873758808	374287	3758808	0.074
3743173758808	374317	3758808	0.078
3743273758808	374327	3758808	0.080
3743373758808	374337	3758808	0.081
3743473758808	374347	3758808	0.083
3743573758808	374357	3758808	0.085
3743673758808	374367	3758808	0.086
3743773758808	374377	3758808	0.088
3741073758818	374107	3758818	0.041
3741173758818	374117	3758818	0.043
3741273758818	374127	3758818	0.044
3741373758818	374137	3758818	0.046
3741473758818	374147	3758818	0.047
3741573758818	374157	3758818	0.048
3741673758818	374167	3758818	0.050
3741773758818	374177	3758818	0.051
3741873758818	374187	3758818	0.053
3741973758818	374197	3758818	0.054
3742073758818	374207	3758818	0.055
3742173758818	374217	3758818	0.057
3742273758818	374227	3758818	0.058
3742373758818	374237	3758818	0.059
3742473758818	374247	3758818	0.060
3742573758818	374257	3758818	0.062
3742673758818	374267	3758818	0.063
3742773758818	374277	3758818	0.064
3742873758818	374287	3758818	0.065
3742973758818	374297	3758818	0.067
3743073758818	374307	3758818	0.068
3743173758818	374317	3758818	0.069
3743273758818	374327	3758818	0.071
3743373758818	374337	3758818	0.072
3743473758818	374347	3758818	0.074
3743573758818	374357	3758818	0.075
3743673758818	374367	3758818	0.077
3743773758818	374377	3758818	0.078
3741073758828	374107	3758828	0.036
3741173758828	374117	3758828	0.037
3741273758828	374127	3758828	0.039
3741373758828	374137	3758828	0.040
3741473758828	374147	3758828	0.041
3741573758828	374157	3758828	0.043
3741673758828	374167	3758828	0.044
3741773758828	374177	3758828	0.045
3741873758828	374187	3758828	0.046
3741973758828	374197	3758828	0.048
3742073758828	374207	3758828	0.049
3742173758828	374217	3758828	0.050
3742273758828	374227	3758828	0.051
3742373758828	374237	3758828	0.052
3742473758828	374247	3758828	0.053
3742573758828	374257	3758828	0.055
3742673758828	374267	3758828	0.056
3742773758828	374277	3758828	0.057
3742873758828	374287	3758828	0.058
3742973758828	374297	3758828	0.059
3743073758828	374307	3758828	0.061
3743173758828	374317	3758828	0.062
3743273758828	374327	3758828	0.063
3743373758828	374337	3758828	0.065
3743473758828	374347	3758828	0.066
3743573758828	374357	3758828	0.067
3743673758828	374367	3758828	0.069
3743773758828	374377	3758828	0.070
3741073758838	374107	3758838	0.032
3741173758838	374117	3758838	0.033
3741273758838	374127	3758838	0.035
3741373758838	374137	3758838	0.036
3741473758838	374147	3758838	0.037
3741573758838	374157	3758838	0.038
3741673758838	374167	3758838	0.039

FOR CHRONIC CALCS

MAX: 0.015

Overlapping Phases - Maximum GLC		
2025	2026	2027
0.00E+00	1.23E-03	3.54E-04
0.00E+00	1.25E-03	3.62E-04
0.00E+00	1.27E-03	3.71E-04
0.00E+00	1.29E-03	3.81E-04
0.00E+00	1.32E-03	3.91E-04
0.00E+00	1.34E-03	4.01E-04
0.00E+00	1.37E-03	4.12E-04
0.00E+00	6.53E-04	1.85E-04
0.00E+00	6.78E-04	1.91E-04
0.00E+00	7.02E-04	1.97E-04
0.00E+00	7.25E-04	2.03E-04
0.00E+00	7.47E-04	2.10E-04
0.00E+00	7.69E-04	2.15E-04
0.00E+00	7.89E-04	2.21E-04
0.00E+00	8.10E-04	2.27E-04
0.00E+00	8.29E-04	2.33E-04
0.00E+00	8.48E-04	2.39E-04
0.00E+00	8.64E-04	2.44E-04
0.00E+00	8.82E-04	2.50E-04
0.00E+00	9.00E-04	2.56E-04
0.00E+00	9.17E-04	2.62E-04
0.00E+00	9.34E-04	2.69E-04
0.00E+00	9.52E-04	2.75E-04
0.00E+00	9.70E-04	2.81E-04
0.00E+00	9.88E-04	2.88E-04
0.00E+00	1.01E-03	2.95E-04
0.00E+00	1.06E-03	3.16E-04
0.00E+00	1.08E-03	3.24E-04
0.00E+00	1.10E-03	3.32E-04
0.00E+00	1.12E-03	3.41E-04
0.00E+00	1.14E-03	3.50E-04
0.00E+00	1.16E-03	3.60E-04
0.00E+00	1.19E-03	3.70E-04
0.00E+00	5.54E-04	1.64E-04
0.00E+00	5.74E-04	1.70E-04
0.00E+00	5.95E-04	1.75E-04
0.00E+00	6.17E-04	1.81E-04
0.00E+00	6.37E-04	1.87E-04
0.00E+00	6.54E-04	1.92E-04
0.00E+00	6.73E-04	1.97E-04
0.00E+00	6.93E-04	2.03E-04
0.00E+00	7.11E-04	2.09E-04
0.00E+00	7.29E-04	2.14E-04
0.00E+00	7.45E-04	2.19E-04
0.00E+00	7.62E-04	2.25E-04
0.00E+00	7.79E-04	2.31E-04
0.00E+00	7.96E-04	2.36E-04
0.00E+00	8.10E-04	2.42E-04
0.00E+00	8.30E-04	2.48E-04
0.00E+00	8.46E-04	2.54E-04
0.00E+00	8.63E-04	2.60E-04
0.00E+00	8.80E-04	2.67E-04
0.00E+00	8.95E-04	2.73E-04
0.00E+00	9.14E-04	2.80E-04
0.00E+00	9.30E-04	2.87E-04
0.00E+00	9.49E-04	2.94E-04
0.00E+00	9.67E-04	3.02E-04
0.00E+00	9.86E-04	3.10E-04
0.00E+00	1.00E-03	3.18E-04
0.00E+00	1.02E-03	3.26E-04
0.00E+00	1.05E-03	3.35E-04
0.00E+00	4.81E-04	1.49E-04
0.00E+00	4.99E-04	1.54E-04
0.00E+00	5.17E-04	1.59E-04
0.00E+00	5.36E-04	1.64E-04
0.00E+00	5.53E-04	1.69E-04
0.00E+00	5.69E-04	1.74E-04
0.00E+00	5.86E-04	1.79E-04
0.00E+00	6.04E-04	1.84E-04
0.00E+00	6.21E-04	1.89E-04
0.00E+00	6.37E-04	1.94E-04
0.00E+00	6.52E-04	1.99E-04
0.00E+00	6.69E-04	2.04E-04
0.00E+00	6.84E-04	2.10E-04
0.00E+00	6.99E-04	2.15E-04
0.00E+00	7.14E-04	2.20E-04
0.00E+00	7.33E-04	2.26E-04
0.00E+00	7.47E-04	2.32E-04
0.00E+00	7.64E-04	2.38E-04
0.00E+00	7.78E-04	2.43E-04
0.00E+00	7.94E-04	2.50E-04
0.00E+00	8.11E-04	2.56E-04
0.00E+00	8.27E-04	2.62E-04
0.00E+00	8.43E-04	2.69E-04
0.00E+00	8.60E-04	2.76E-04
0.00E+00	8.77E-04	2.83E-04
0.00E+00	8.95E-04	2.91E-04
0.00E+00	9.14E-04	2.99E-04
0.00E+00	9.32E-04	3.07E-04
0.00E+00	4.28E-04	1.38E-04
0.00E+00	4.43E-04	1.42E-04
0.00E+00	4.58E-04	1.46E-04
0.00E+00	4.74E-04	1.51E-04
0.00E+00	4.89E-04	1.55E-04
0.00E+00	5.04E-04	1.60E-04
0.00E+00	5.18E-04	1.64E-04

IHS

Health Risk Assessment Results Summary

Mitigated

Residential Receptors

		MAX:	0.1346	1.5245	1.545
Unique Identifier	X (UTM)	Y (UTM)	Onroad	Offroad	Total Risk
3741773758838	374177	3758838	0.0220	0.0182	0.0402
3741873758838	374187	3758838	0.0226	0.0187	0.0414
3741973758838	374197	3758838	0.0232	0.0192	0.0424
3742073758838	374207	3758838	0.0237	0.0198	0.0435
3742173758838	374217	3758838	0.0242	0.0204	0.0446
3742273758838	374227	3758838	0.0247	0.0209	0.0457
3742373758838	374237	3758838	0.0252	0.0216	0.0468
3742473758838	374247	3758838	0.0257	0.0222	0.0479
3742573758838	374257	3758838	0.0263	0.0229	0.0491
3742673758838	374267	3758838	0.0267	0.0236	0.0502
3742773758838	374277	3758838	0.0271	0.0243	0.0514
3742873758838	374287	3758838	0.0273	0.0251	0.0524
3742973758838	374297	3758838	0.0276	0.0259	0.0535
3743073758838	374307	3758838	0.0281	0.0267	0.0548
3743173758838	374317	3758838	0.0284	0.0276	0.0559
3743273758838	374327	3758838	0.0286	0.0285	0.0571
3743373758838	374337	3758838	0.0289	0.0295	0.0584
3743473758838	374347	3758838	0.0291	0.0305	0.0596
3743573758838	374357	3758838	0.0293	0.0315	0.0609
3743673758838	374367	3758838	0.0295	0.0327	0.0622
3743773758838	374377	3758838	0.0297	0.0339	0.0635
3741073758848	374107	3758848	0.0147	0.0148	0.0295
3741173758848	374117	3758848	0.0152	0.0152	0.0304
3741273758848	374127	3758848	0.0158	0.0156	0.0314
3741373758848	374137	3758848	0.0164	0.0160	0.0324
3741473758848	374147	3758848	0.0170	0.0164	0.0333
3741573758848	374157	3758848	0.0175	0.0168	0.0343
3741673758848	374167	3758848	0.0180	0.0172	0.0353
3741773758848	374177	3758848	0.0186	0.0177	0.0363
3741873758848	374187	3758848	0.0192	0.0182	0.0373
3741973758848	374197	3758848	0.0196	0.0186	0.0383
3742073758848	374207	3758848	0.0201	0.0192	0.0393
3742173758848	374217	3758848	0.0206	0.0197	0.0403
3742273758848	374227	3758848	0.0211	0.0202	0.0413
3742373758848	374237	3758848	0.0215	0.0208	0.0423
3742473758848	374247	3758848	0.0220	0.0214	0.0434
3742573758848	374257	3758848	0.0225	0.0220	0.0445
3742673758848	374267	3758848	0.0229	0.0227	0.0455
3742773758848	374277	3758848	0.0232	0.0234	0.0465
3742873758848	374287	3758848	0.0234	0.0241	0.0475
3742973758848	374297	3758848	0.0238	0.0248	0.0486
3743073758848	374307	3758848	0.0242	0.0256	0.0498
3743173758848	374317	3758848	0.0244	0.0264	0.0508
3743273758848	374327	3758848	0.0247	0.0272	0.0520
3743373758848	374337	3758848	0.0250	0.0281	0.0531
3743473758848	374347	3758848	0.0252	0.0291	0.0543
3743573758848	374357	3758848	0.0254	0.0300	0.0554
3743673758848	374367	3758848	0.0256	0.0311	0.0567
3743773758848	374377	3758848	0.0257	0.0321	0.0579
3741073758858	374107	3758858	0.0128	0.0145	0.0272
3741173758858	374117	3758858	0.0132	0.0148	0.0280
3741273758858	374127	3758858	0.0136	0.0152	0.0288
3741373758858	374137	3758858	0.0141	0.0155	0.0296
3741473758858	374147	3758858	0.0146	0.0159	0.0305
3741573758858	374157	3758858	0.0150	0.0163	0.0313
3741673758858	374167	3758858	0.0155	0.0167	0.0322
3741773758858	374177	3758858	0.0160	0.0171	0.0331
3741873758858	374187	3758858	0.0164	0.0176	0.0340
3741973758858	374197	3758858	0.0169	0.0180	0.0349
3742073758858	374207	3758858	0.0173	0.0185	0.0358
3742173758858	374217	3758858	0.0177	0.0190	0.0367
3742273758858	374227	3758858	0.0181	0.0195	0.0377
3742373758858	374237	3758858	0.0185	0.0201	0.0386
3742473758858	374247	3758858	0.0189	0.0206	0.0395
3742573758858	374257	3758858	0.0193	0.0212	0.0406
3742673758858	374267	3758858	0.0197	0.0218	0.0415
3742773758858	374277	3758858	0.0199	0.0224	0.0423
3742873758858	374287	3758858	0.0202	0.0231	0.0433
3742973758858	374297	3758858	0.0206	0.0238	0.0444
3743073758858	374307	3758858	0.0210	0.0245	0.0455
3743173758858	374317	3758858	0.0212	0.0253	0.0464
3743273758858	374327	3758858	0.0214	0.0260	0.0474
3743373758858	374337	3758858	0.0217	0.0269	0.0485
3743473758858	374347	3758858	0.0219	0.0277	0.0496
3743573758858	374357	3758858	0.0221	0.0286	0.0507
3743673758858	374367	3758858	0.0223	0.0295	0.0519
3743773758858	374377	3758858	0.0224	0.0305	0.0530
3741373758889	374137	3758889	0.0097	0.0142	0.0238
3741473758889	374147	3758889	0.0099	0.0145	0.0244
3741573758889	374157	3758889	0.0101	0.0148	0.0250
3741673758889	374167	3758889	0.0104	0.0152	0.0256
3741773758889	374177	3758889	0.0107	0.0155	0.0262
3741873758889	374187	3758889	0.0109	0.0159	0.0268
3741973758889	374197	3758889	0.0112	0.0162	0.0274
3742073758889	374207	3758889	0.0115	0.0166	0.0281
3742173758889	374217	3758889	0.0117	0.0170	0.0288
3742273758889	374227	3758889	0.0120	0.0175	0.0295
3742373758889	374237	3758889	0.0123	0.0179	0.0302
3742473758889	374247	3758889	0.0126	0.0183	0.0309
3742573758889	374257	3758889	0.0128	0.0188	0.0316
3742673758889	374267	3758889	0.0131	0.0193	0.0324
3742773758889	374277	3758889	0.0133	0.0198	0.0331
3742873758889	374287	3758889	0.0135	0.0203	0.0338
3742973758889	374297	3758889	0.0138	0.0209	0.0347
3743073758889	374307	3758889	0.0140	0.0214	0.0354
3743173758889	374317	3758889	0.0142	0.0220	0.0362

IHS

Residential Health Risk Assessment Results Summary

Mitigated

RESIDENTIAL RECEPTORS ONLY

		MAX:	1.545
Unique Identifier	X (UTM)	Y (UTM)	Total Risk
3741773758838	374177	3758838	0.040
3741873758838	374187	3758838	0.041
3741973758838	374197	3758838	0.042
3742073758838	374207	3758838	0.043
3742173758838	374217	3758838	0.045
3742273758838	374227	3758838	0.046
3742373758838	374237	3758838	0.047
3742473758838	374247	3758838	0.048
3742573758838	374257	3758838	0.049
3742673758838	374267	3758838	0.050
3742773758838	374277	3758838	0.051
3742873758838	374287	3758838	0.052
3742973758838	374297	3758838	0.054
3743073758838	374307	3758838	0.055
3743173758838	374317	3758838	0.056
3743273758838	374327	3758838	0.057
3743373758838	374337	3758838	0.058
3743473758838	374347	3758838	0.060
3743573758838	374357	3758838	0.061
3743673758838	374367	3758838	0.062
3743773758838	374377	3758838	0.064
3741073758848	374107	3758848	0.030
3741173758848	374117	3758848	0.030
3741273758848	374127	3758848	0.031
3741373758848	374137	3758848	0.032
3741473758848	374147	3758848	0.033
3741573758848	374157	3758848	0.034
3741673758848	374167	3758848	0.035
3741773758848	374177	3758848	0.036
3741873758848	374187	3758848	0.037
3741973758848	374197	3758848	0.038
3742073758848	374207	3758848	0.039
3742173758848	374217	3758848	0.040
3742273758848	374227	3758848	0.041
3742373758848	374237	3758848	0.042
3742473758848	374247	3758848	0.043
3742573758848	374257	3758848	0.044
3742673758848	374267	3758848	0.046
3742773758848	374277	3758848	0.047
3742873758848	374287	3758848	0.048
3742973758848	374297	3758848	0.049
3743073758848	374307	3758848	0.050
3743173758848	374317	3758848	0.051
3743273758848	374327	3758848	0.052
3743373758848	374337	3758848	0.053
3743473758848	374347	3758848	0.054
3743573758848	374357	3758848	0.055
3743673758848	374367	3758848	0.057
3743773758848	374377	3758848	0.058
3741073758858	374107	3758858	0.027
3741173758858	374117	3758858	0.028
3741273758858	374127	3758858	0.029
3741373758858	374137	3758858	0.030
3741473758858	374147	3758858	0.031
3741573758858	374157	3758858	0.031
3741673758858	374167	3758858	0.032
3741773758858	374177	3758858	0.033
3741873758858	374187	3758858	0.034
3741973758858	374197	3758858	0.035
3742073758858	374207	3758858	0.036
3742173758858	374217	3758858	0.037
3742273758858	374227	3758858	0.038
3742373758858	374237	3758858	0.039
3742473758858	374247	3758858	0.040
3742573758858	374257	3758858	0.041
3742673758858	374267	3758858	0.041
3742773758858	374277	3758858	0.042
3742873758858	374287	3758858	0.043
3742973758858	374297	3758858	0.044
3743073758858	374307	3758858	0.045
3743173758858	374317	3758858	0.046
3743273758858	374327	3758858	0.047
3743373758858	374337	3758858	0.049
3743473758858	374347	3758858	0.050
3743573758858	374357	3758858	0.051
3743673758858	374367	3758858	0.052
3743773758858	374377	3758858	0.053
3741373758889	374137	3758889	0.024
3741473758889	374147	3758889	0.024
3741573758889	374157	3758889	0.025
3741673758889	374167	3758889	0.026
3741773758889	374177	3758889	0.026
3741873758889	374187	3758889	0.027
3741973758889	374197	3758889	0.027
3742073758889	374207	3758889	0.028
3742173758889	374217	3758889	0.029
3742273758889	374227	3758889	0.029
3742373758889	374237	3758889	0.030
3742473758889	374247	3758889	0.031
3742573758889	374257	3758889	0.032
3742673758889	374267	3758889	0.032
3742773758889	374277	3758889	0.033
3742873758889	374287	3758889	0.034
3742973758889	374297	3758889	0.035
3743073758889	374307	3758889	0.035
3743173758889	374317	3758889	0.036

FOR CHRONIC CALCS

MAX: 0.015

Overlapping Phases - Maximum GLC		
2025	2026	2027
0.00E+00	5.34E-04	1.69E-04
0.00E+00	5.50E-04	1.73E-04
0.00E+00	5.64E-04	1.78E-04
0.00E+00	5.78E-04	1.83E-04
0.00E+00	5.93E-04	1.87E-04
0.00E+00	6.07E-04	1.92E-04
0.00E+00	6.22E-04	1.97E-04
0.00E+00	6.37E-04	2.02E-04
0.00E+00	6.53E-04	2.08E-04
0.00E+00	6.68E-04	2.13E-04
0.00E+00	6.82E-04	2.19E-04
0.00E+00	6.95E-04	2.24E-04
0.00E+00	7.10E-04	2.30E-04
0.00E+00	7.27E-04	2.36E-04
0.00E+00	7.42E-04	2.42E-04
0.00E+00	7.57E-04	2.48E-04
0.00E+00	7.73E-04	2.54E-04
0.00E+00	7.89E-04	2.61E-04
0.00E+00	8.05E-04	2.68E-04
0.00E+00	8.22E-04	2.75E-04
0.00E+00	8.39E-04	2.82E-04
0.00E+00	3.88E-04	1.28E-04
0.00E+00	4.00E-04	1.32E-04
0.00E+00	4.12E-04	1.36E-04
0.00E+00	4.26E-04	1.40E-04
0.00E+00	4.39E-04	1.44E-04
0.00E+00	4.52E-04	1.48E-04
0.00E+00	4.65E-04	1.52E-04
0.00E+00	4.79E-04	1.56E-04
0.00E+00	4.93E-04	1.60E-04
0.00E+00	5.06E-04	1.65E-04
0.00E+00	5.18E-04	1.69E-04
0.00E+00	5.32E-04	1.73E-04
0.00E+00	5.46E-04	1.78E-04
0.00E+00	5.59E-04	1.83E-04
0.00E+00	5.73E-04	1.87E-04
0.00E+00	5.88E-04	1.92E-04
0.00E+00	6.02E-04	1.97E-04
0.00E+00	6.14E-04	2.02E-04
0.00E+00	6.27E-04	2.07E-04
0.00E+00	6.41E-04	2.12E-04
0.00E+00	6.57E-04	2.18E-04
0.00E+00	6.70E-04	2.23E-04
0.00E+00	6.85E-04	2.29E-04
0.00E+00	7.00E-04	2.35E-04
0.00E+00	7.15E-04	2.41E-04
0.00E+00	7.29E-04	2.48E-04
0.00E+00	7.45E-04	2.54E-04
0.00E+00	7.60E-04	2.61E-04
0.00E+00	3.55E-04	1.21E-04
0.00E+00	3.66E-04	1.24E-04
0.00E+00	3.76E-04	1.27E-04
0.00E+00	3.88E-04	1.31E-04
0.00E+00	3.99E-04	1.34E-04
0.00E+00	4.10E-04	1.38E-04
0.00E+00	4.22E-04	1.42E-04
0.00E+00	4.34E-04	1.45E-04
0.00E+00	4.46E-04	1.49E-04
0.00E+00	4.58E-04	1.53E-04
0.00E+00	4.70E-04	1.57E-04
0.00E+00	4.82E-04	1.61E-04
0.00E+00	4.95E-04	1.66E-04
0.00E+00	5.07E-04	1.70E-04
0.00E+00	5.20E-04	1.74E-04
0.00E+00	5.33E-04	1.79E-04
0.00E+00	5.45E-04	1.83E-04
0.00E+00	5.56E-04	1.87E-04
0.00E+00	5.69E-04	1.92E-04
0.00E+00	5.83E-04	1.98E-04
0.00E+00	5.97E-04	2.03E-04
0.00E+00	6.09E-04	2.08E-04
0.00E+00	6.22E-04	2.13E-04
0.00E+00	6.36E-04	2.19E-04
0.00E+00	6.50E-04	2.24E-04
0.00E+00	6.65E-04	2.30E-04
0.00E+00	6.79E-04	2.36E-04
0.00E+00	6.93E-04	2.42E-04
0.00E+00	3.07E-04	1.10E-04
0.00E+00	3.14E-04	1.13E-04
0.00E+00	3.22E-04	1.15E-04
0.00E+00	3.30E-04	1.18E-04
0.00E+00	3.38E-04	1.21E-04
0.00E+00	3.46E-04	1.24E-04
0.00E+00	3.55E-04	1.27E-04
0.00E+00	3.63E-04	1.30E-04
0.00E+00	3.72E-04	1.33E-04
0.00E+00	3.81E-04	1.36E-04
0.00E+00	3.91E-04	1.40E-04
0.00E+00	4.00E-04	1.43E-04
0.00E+00	4.10E-04	1.46E-04
0.00E+00	4.19E-04	1.50E-04
0.00E+00	4.29E-04	1.54E-04
0.00E+00	4.37E-04	1.57E-04
0.00E+00	4.49E-04	1.61E-04
0.00E+00	4.59E-04	1.65E-04
0.00E+00	4.69E-04	1.69E-04

IHS

Health Risk Assessment Results Summary

Mitigated

Residential Receptors

		MAX:	0.1346	1.5245	1.545
Unique Identifier	X (UTM)	Y (UTM)	Onroad	Offroad	Total Risk
3743273758889	374327	3758889	0.0144	0.0226	0.0370
3743373758889	374337	3758889	0.0146	0.0233	0.0379
3743473758889	374347	3758889	0.0148	0.0240	0.0388
3743573758889	374357	3758889	0.0149	0.0246	0.0396
3743673758889	374367	3758889	0.0151	0.0254	0.0405
3743773758889	374377	3758889	0.0153	0.0261	0.0414
3743973758889	374397	3758889	0.0156	0.0277	0.0433
3744073758889	374407	3758889	0.0156	0.0286	0.0442
3744173758889	374417	3758889	0.0158	0.0295	0.0452
3744273758889	374427	3758889	0.0159	0.0304	0.0463
3744373758889	374437	3758889	0.0159	0.0314	0.0473
3744453758889	374445	3758889	0.0160	0.0321	0.0481
3744573758892	374457	3758892	0.0155	0.0328	0.0483
3744673758890	374467	3758890	0.0158	0.0342	0.0501
3744773758889	374477	3758889	0.0161	0.0355	0.0516
3744873758891	374487	3758891	0.0157	0.0362	0.0519
3744973758891	374497	3758891	0.0157	0.0374	0.0530
3745073758893	374507	3758893	0.0153	0.0380	0.0533
3745273758893	374527	3758893	0.0152	0.0403	0.0556
3745373758893	374537	3758893	0.0151	0.0415	0.0567
3745493758893	374549	3758893	0.0150	0.0429	0.0580
3745573758889	374557	3758889	0.0156	0.0451	0.0607
3745633758889	374563	3758889	0.0155	0.0459	0.0614
3745773758889	374577	3758889	0.0153	0.0476	0.0629
3741373758899	374137	3758899	0.0087	0.0138	0.0225
3741473758899	374147	3758899	0.0089	0.0140	0.0230
3741573758899	374157	3758899	0.0091	0.0144	0.0235
3741673758899	374167	3758899	0.0093	0.0147	0.0240
3741773758899	374177	3758899	0.0096	0.0150	0.0246
3741873758899	374187	3758899	0.0098	0.0153	0.0251
3741973758899	374197	3758899	0.0100	0.0157	0.0257
3742073758899	374207	3758899	0.0102	0.0161	0.0263
3742173758899	374217	3758899	0.0104	0.0164	0.0269
3742273758899	374227	3758899	0.0107	0.0168	0.0275
3742373758899	374237	3758899	0.0110	0.0172	0.0282
3742473758899	374247	3758899	0.0112	0.0177	0.0288
3742573758899	374257	3758899	0.0114	0.0181	0.0295
3742673758899	374267	3758899	0.0116	0.0185	0.0302
3742773758899	374277	3758899	0.0118	0.0190	0.0308
3742873758899	374287	3758899	0.0120	0.0195	0.0314
3742973758899	374297	3758899	0.0122	0.0200	0.0322
3743073758899	374307	3758899	0.0124	0.0205	0.0330
3743173758899	374317	3758899	0.0126	0.0211	0.0337
3743273758899	374327	3758899	0.0128	0.0217	0.0345
3743373758899	374337	3758899	0.0130	0.0223	0.0353
3743473758899	374347	3758899	0.0132	0.0229	0.0360
3743573758899	374357	3758899	0.0133	0.0235	0.0368
3743673758899	374367	3758899	0.0135	0.0242	0.0377
3743773758899	374377	3758899	0.0136	0.0249	0.0385
3743973758899	374397	3758899	0.0139	0.0264	0.0403
3744073758899	374407	3758899	0.0140	0.0272	0.0412
3744173758899	374417	3758899	0.0141	0.0280	0.0421
3744273758899	374427	3758899	0.0142	0.0288	0.0430
3744373758899	374437	3758899	0.0143	0.0297	0.0440
3744473758899	374447	3758899	0.0143	0.0306	0.0449
3744573758899	374457	3758899	0.0143	0.0315	0.0458
3744673758899	374467	3758899	0.0144	0.0325	0.0468
3744773758899	374477	3758899	0.0144	0.0335	0.0479
3744873758899	374487	3758899	0.0144	0.0345	0.0489
3744973758899	374497	3758899	0.0144	0.0355	0.0499
3745073758899	374507	3758899	0.0144	0.0366	0.0510
3745173758899	374517	3758899	0.0143	0.0377	0.0520
3745273758899	374527	3758899	0.0143	0.0388	0.0531
3745373758899	374537	3758899	0.0142	0.0399	0.0541
3745473758899	374547	3758899	0.0141	0.0410	0.0551
3745573758899	374557	3758899	0.0140	0.0421	0.0561
3745633758899	374563	3758899	0.0140	0.0427	0.0567
3745773758899	374577	3758899	0.0138	0.0442	0.0581
3741373758909	374137	3758909	0.0079	0.0133	0.0213
3741473758909	374147	3758909	0.0081	0.0136	0.0217
3741573758909	374157	3758909	0.0083	0.0139	0.0222
3741673758909	374167	3758909	0.0084	0.0142	0.0226
3741773758909	374177	3758909	0.0086	0.0145	0.0231
3741873758909	374187	3758909	0.0088	0.0148	0.0236
3741973758909	374197	3758909	0.0090	0.0152	0.0242
3742073758909	374207	3758909	0.0092	0.0155	0.0247
3742173758909	374217	3758909	0.0094	0.0159	0.0252
3742273758909	374227	3758909	0.0096	0.0162	0.0258
3742373758909	374237	3758909	0.0098	0.0166	0.0264
3742473758909	374247	3758909	0.0100	0.0170	0.0270
3742573758909	374257	3758909	0.0102	0.0174	0.0276
3742673758909	374267	3758909	0.0104	0.0178	0.0282
3742773758909	374277	3758909	0.0105	0.0183	0.0288
3742873758909	374287	3758909	0.0107	0.0187	0.0294
3742973758909	374297	3758909	0.0109	0.0192	0.0301
3743073758909	374307	3758909	0.0111	0.0197	0.0308
3743173758909	374317	3758909	0.0113	0.0202	0.0315
3743273758909	374327	3758909	0.0114	0.0207	0.0322
3743373758909	374337	3758909	0.0116	0.0213	0.0329
3743473758909	374347	3758909	0.0117	0.0219	0.0336
3743573758909	374357	3758909	0.0119	0.0225	0.0344
3743673758909	374367	3758909	0.0120	0.0231	0.0351
3743773758909	374377	3758909	0.0122	0.0237	0.0359
3743973758909	374397	3758909	0.0125	0.0251	0.0376
3744073758909	374407	3758909	0.0126	0.0258	0.0384
3744173758909	374417	3758909	0.0127	0.0266	0.0392

IHS

Residential Health Risk Assessment Results Summary

Mitigated

RESIDENTIAL RECEPTORS ONLY

		MAX:	1.545
Unique Identifier	X (UTM)	Y (UTM)	Total Risk
3743273758889	374327	3758889	0.037
3743373758889	374337	3758889	0.038
3743473758889	374347	3758889	0.039
3743573758889	374357	3758889	0.040
3743673758889	374367	3758889	0.041
3743773758889	374377	3758889	0.041
3743973758889	374397	3758889	0.043
3744073758889	374407	3758889	0.044
3744173758889	374417	3758889	0.045
3744273758889	374427	3758889	0.046
3744373758889	374437	3758889	0.047
3744453758889	374445	3758889	0.048
3744573758892	374457	3758892	0.048
3744673758890	374467	3758890	0.050
3744773758889	374477	3758889	0.052
3744873758891	374487	3758891	0.052
3744973758891	374497	3758891	0.053
3745073758893	374507	3758893	0.053
3745273758893	374527	3758893	0.056
3745373758893	374537	3758893	0.057
3745493758893	374549	3758893	0.058
3745573758889	374557	3758889	0.061
3745633758889	374563	3758889	0.061
3745773758889	374577	3758889	0.063
3741373758899	374137	3758899	0.022
3741473758899	374147	3758899	0.023
3741573758899	374157	3758899	0.023
3741673758899	374167	3758899	0.024
3741773758899	374177	3758899	0.025
3741873758899	374187	3758899	0.025
3741973758899	374197	3758899	0.026
3742073758899	374207	3758899	0.026
3742173758899	374217	3758899	0.027
3742273758899	374227	3758899	0.028
3742373758899	374237	3758899	0.028
3742473758899	374247	3758899	0.029
3742573758899	374257	3758899	0.030
3742673758899	374267	3758899	0.030
3742773758899	374277	3758899	0.031
3742873758899	374287	3758899	0.031
3742973758899	374297	3758899	0.032
3743073758899	374307	3758899	0.033
3743173758899	374317	3758899	0.034
3743273758899	374327	3758899	0.034
3743373758899	374337	3758899	0.035
3743473758899	374347	3758899	0.036
3743573758899	374357	3758899	0.037
3743673758899	374367	3758899	0.038
3743773758899	374377	3758899	0.039
3743973758899	374397	3758899	0.040
3744073758899	374407	3758899	0.041
3744173758899	374417	3758899	0.042
3744273758899	374427	3758899	0.043
3744373758899	374437	3758899	0.044
3744473758899	374447	3758899	0.045
3744573758899	374457	3758899	0.046
3744673758899	374467	3758899	0.047
3744773758899	374477	3758899	0.048
3744873758899	374487	3758899	0.049
3744973758899	374497	3758899	0.050
3745073758899	374507	3758899	0.051
3745173758899	374517	3758899	0.052
3745273758899	374527	3758899	0.053
3745373758899	374537	3758899	0.054
3745473758899	374547	3758899	0.055
3745573758899	374557	3758899	0.056
3745633758899	374563	3758899	0.057
3745773758899	374577	3758899	0.058
3741373758909	374137	3758909	0.021
3741473758909	374147	3758909	0.022
3741573758909	374157	3758909	0.022
3741673758909	374167	3758909	0.023
3741773758909	374177	3758909	0.023
3741873758909	374187	3758909	0.024
3741973758909	374197	3758909	0.024
3742073758909	374207	3758909	0.025
3742173758909	374217	3758909	0.025
3742273758909	374227	3758909	0.026
3742373758909	374237	3758909	0.026
3742473758909	374247	3758909	0.027
3742573758909	374257	3758909	0.028
3742673758909	374267	3758909	0.028
3742773758909	374277	3758909	0.029
3742873758909	374287	3758909	0.029
3742973758909	374297	3758909	0.030
3743073758909	374307	3758909	0.031
3743173758909	374317	3758909	0.031
3743273758909	374327	3758909	0.032
3743373758909	374337	3758909	0.033
3743473758909	374347	3758909	0.034
3743573758909	374357	3758909	0.034
3743673758909	374367	3758909	0.035
3743773758909	374377	3758909	0.036
3743973758909	374397	3758909	0.038
3744073758909	374407	3758909	0.038
3744173758909	374417	3758909	0.039

FOR CHRONIC CALCS

MAX: 0.015

Overlapping Phases - Maximum GLC		
2025	2026	2027
0.00E+00	4.79E-04	1.73E-04
0.00E+00	4.91E-04	1.78E-04
0.00E+00	5.01E-04	1.82E-04
0.00E+00	5.12E-04	1.87E-04
0.00E+00	5.23E-04	1.91E-04
0.00E+00	5.35E-04	1.96E-04
0.00E+00	5.58E-04	2.07E-04
0.00E+00	5.70E-04	2.12E-04
0.00E+00	5.83E-04	2.17E-04
0.00E+00	5.96E-04	2.23E-04
0.00E+00	6.08E-04	2.29E-04
0.00E+00	6.18E-04	2.34E-04
0.00E+00	6.19E-04	2.36E-04
0.00E+00	6.42E-04	2.45E-04
0.00E+00	6.61E-04	2.54E-04
0.00E+00	6.64E-04	2.57E-04
0.00E+00	6.78E-04	2.63E-04
0.00E+00	6.81E-04	2.66E-04
0.00E+00	7.08E-04	2.79E-04
0.00E+00	7.22E-04	2.86E-04
0.00E+00	7.38E-04	2.93E-04
0.00E+00	7.73E-04	3.08E-04
0.00E+00	7.81E-04	3.11E-04
0.00E+00	7.99E-04	3.20E-04
0.00E+00	2.89E-04	1.05E-04
0.00E+00	2.95E-04	1.07E-04
0.00E+00	3.02E-04	1.10E-04
0.00E+00	3.09E-04	1.12E-04
0.00E+00	3.16E-04	1.15E-04
0.00E+00	3.23E-04	1.18E-04
0.00E+00	3.31E-04	1.20E-04
0.00E+00	3.38E-04	1.23E-04
0.00E+00	3.46E-04	1.26E-04
0.00E+00	3.55E-04	1.29E-04
0.00E+00	3.63E-04	1.32E-04
0.00E+00	3.72E-04	1.35E-04
0.00E+00	3.80E-04	1.38E-04
0.00E+00	3.89E-04	1.42E-04
0.00E+00	3.97E-04	1.45E-04
0.00E+00	4.05E-04	1.48E-04
0.00E+00	4.15E-04	1.52E-04
0.00E+00	4.25E-04	1.55E-04
0.00E+00	4.35E-04	1.59E-04
0.00E+00	4.44E-04	1.63E-04
0.00E+00	4.54E-04	1.67E-04
0.00E+00	4.64E-04	1.71E-04
0.00E+00	4.74E-04	1.75E-04
0.00E+00	4.85E-04	1.80E-04
0.00E+00	4.95E-04	1.84E-04
0.00E+00	5.18E-04	1.94E-04
0.00E+00	5.29E-04	1.99E-04
0.00E+00	5.40E-04	2.04E-04
0.00E+00	5.52E-04	2.09E-04
0.00E+00	5.64E-04	2.14E-04
0.00E+00	5.75E-04	2.20E-04
0.00E+00	5.87E-04	2.25E-04
0.00E+00	5.99E-04	2.31E-04
0.00E+00	6.12E-04	2.37E-04
0.00E+00	6.24E-04	2.43E-04
0.00E+00	6.37E-04	2.49E-04
0.00E+00	6.50E-04	2.55E-04
0.00E+00	6.63E-04	2.61E-04
0.00E+00	6.75E-04	2.67E-04
0.00E+00	6.88E-04	2.73E-04
0.00E+00	7.00E-04	2.79E-04
0.00E+00	7.13E-04	2.85E-04
0.00E+00	7.20E-04	2.89E-04
0.00E+00	7.36E-04	2.97E-04
0.00E+00	2.72E-04	1.01E-04
0.00E+00	2.78E-04	1.03E-04
0.00E+00	2.84E-04	1.05E-04
0.00E+00	2.90E-04	1.07E-04
0.00E+00	2.97E-04	1.09E-04
0.00E+00	3.03E-04	1.12E-04
0.00E+00	3.10E-04	1.14E-04
0.00E+00	3.17E-04	1.17E-04
0.00E+00	3.24E-04	1.19E-04
0.00E+00	3.31E-04	1.22E-04
0.00E+00	3.39E-04	1.25E-04
0.00E+00	3.47E-04	1.28E-04
0.00E+00	3.55E-04	1.31E-04
0.00E+00	3.63E-04	1.34E-04
0.00E+00	3.70E-04	1.37E-04
0.00E+00	3.77E-04	1.40E-04
0.00E+00	3.86E-04	1.43E-04
0.00E+00	3.95E-04	1.47E-04
0.00E+00	4.04E-04	1.50E-04
0.00E+00	4.13E-04	1.54E-04
0.00E+00	4.22E-04	1.58E-04
0.00E+00	4.31E-04	1.61E-04
0.00E+00	4.41E-04	1.65E-04
0.00E+00	4.51E-04	1.69E-04
0.00E+00	4.60E-04	1.74E-04
0.00E+00	4.81E-04	1.82E-04
0.00E+00	4.92E-04	1.87E-04
0.00E+00	5.02E-04	1.92E-04

IHS

Health Risk Assessment Results Summary

Mitigated

Residential Receptors

		MAX:	0.1346	1.5245	1.545
Unique Identifier	X (UTM)	Y (UTM)	Onroad	Offroad	Total Risk
3744273758909	374427	3758909	0.0127	0.0274	0.0401
3744373758909	374437	3758909	0.0128	0.0282	0.0410
3744473758909	374447	3758909	0.0129	0.0290	0.0419
3744573758909	374457	3758909	0.0129	0.0298	0.0427
3744673758909	374467	3758909	0.0129	0.0307	0.0436
3744773758909	374477	3758909	0.0129	0.0316	0.0446
3744873758909	374487	3758909	0.0130	0.0325	0.0455
3744973758909	374497	3758909	0.0129	0.0335	0.0464
3745073758909	374507	3758909	0.0130	0.0344	0.0474
3745173758909	374517	3758909	0.0129	0.0354	0.0483
3745273758909	374527	3758909	0.0129	0.0364	0.0493
3745373758909	374537	3758909	0.0128	0.0374	0.0502
3745473758909	374547	3758909	0.0128	0.0384	0.0512
3745573758909	374557	3758909	0.0127	0.0393	0.0521
3745673758909	374567	3758909	0.0126	0.0403	0.0529
3745773758909	374577	3758909	0.0126	0.0413	0.0538
3741373758919	374137	3758919	0.0073	0.0129	0.0202
3741473758919	374147	3758919	0.0074	0.0132	0.0206
3741573758919	374157	3758919	0.0076	0.0135	0.0210
3741673758919	374167	3758919	0.0077	0.0137	0.0214
3741773758919	374177	3758919	0.0079	0.0140	0.0219
3741873758919	374187	3758919	0.0080	0.0143	0.0223
3741973758919	374197	3758919	0.0082	0.0146	0.0228
3742073758919	374207	3758919	0.0083	0.0150	0.0233
3742173758919	374217	3758919	0.0085	0.0153	0.0238
3742273758919	374227	3758919	0.0087	0.0156	0.0243
3742373758919	374237	3758919	0.0088	0.0160	0.0248
3742473758919	374247	3758919	0.0090	0.0164	0.0254
3742573758919	374257	3758919	0.0092	0.0167	0.0259
3742673758919	374267	3758919	0.0094	0.0171	0.0265
3742773758919	374277	3758919	0.0095	0.0176	0.0270
3742873758919	374287	3758919	0.0096	0.0180	0.0276
3742973758919	374297	3758919	0.0098	0.0184	0.0282
3743073758919	374307	3758919	0.0100	0.0189	0.0288
3743173758919	374317	3758919	0.0101	0.0194	0.0295
3743273758919	374327	3758919	0.0103	0.0199	0.0301
3743373758919	374337	3758919	0.0104	0.0204	0.0308
3743473758919	374347	3758919	0.0106	0.0209	0.0315
3743573758919	374357	3758919	0.0107	0.0215	0.0322
3743673758919	374367	3758919	0.0108	0.0221	0.0329
3743773758919	374377	3758919	0.0110	0.0227	0.0336
3743973758919	374397	3758919	0.0112	0.0239	0.0351
3744073758919	374407	3758919	0.0113	0.0246	0.0359
3744173758919	374417	3758919	0.0113	0.0253	0.0366
3744273758919	374427	3758919	0.0114	0.0260	0.0374
3744373758919	374437	3758919	0.0115	0.0267	0.0382
3744473758919	374447	3758919	0.0116	0.0275	0.0391
3744573758919	374457	3758919	0.0116	0.0283	0.0399
3744673758919	374467	3758919	0.0117	0.0291	0.0407
3744773758919	374477	3758919	0.0117	0.0299	0.0416
3744873758919	374487	3758919	0.0117	0.0307	0.0424
3744973758919	374497	3758919	0.0117	0.0316	0.0433
3745073758919	374507	3758919	0.0117	0.0325	0.0442
3745173758919	374517	3758919	0.0117	0.0333	0.0450
3745273758919	374527	3758919	0.0117	0.0342	0.0459
3745373758919	374537	3758919	0.0116	0.0351	0.0467
3745473758919	374547	3758919	0.0116	0.0360	0.0476
3745573758919	374557	3758919	0.0115	0.0368	0.0484
3745673758919	374567	3758919	0.0115	0.0377	0.0492
3745773758919	374577	3758919	0.0114	0.0386	0.0500
3741373758929	374137	3758929	0.0067	0.0125	0.0192
3741473758929	374147	3758929	0.0068	0.0128	0.0196
3741573758929	374157	3758929	0.0069	0.0130	0.0200
3741673758929	374167	3758929	0.0071	0.0133	0.0204
3741773758929	374177	3758929	0.0072	0.0136	0.0208
3741873758929	374187	3758929	0.0073	0.0138	0.0212
3741973758929	374197	3758929	0.0074	0.0141	0.0216
3742073758929	374207	3758929	0.0076	0.0144	0.0220
3742173758929	374217	3758929	0.0077	0.0148	0.0225
3742273758929	374227	3758929	0.0079	0.0151	0.0229
3742373758929	374237	3758929	0.0080	0.0154	0.0234
3742473758929	374247	3758929	0.0082	0.0158	0.0239
3742573758929	374257	3758929	0.0083	0.0161	0.0244
3742673758929	374267	3758929	0.0085	0.0165	0.0250
3742773758929	374277	3758929	0.0086	0.0169	0.0254
3742873758929	374287	3758929	0.0087	0.0173	0.0259
3742973758929	374297	3758929	0.0088	0.0177	0.0265
3743073758929	374307	3758929	0.0090	0.0181	0.0271
3743173758929	374317	3758929	0.0091	0.0186	0.0277
3743273758929	374327	3758929	0.0093	0.0190	0.0283
3743373758929	374337	3758929	0.0094	0.0195	0.0289
3743473758929	374347	3758929	0.0095	0.0200	0.0295
3743573758929	374357	3758929	0.0096	0.0205	0.0302
3743673758929	374367	3758929	0.0098	0.0211	0.0309
3743773758929	374377	3758929	0.0099	0.0217	0.0315
3743973758929	374397	3758929	0.0101	0.0228	0.0329
3744073758929	374407	3758929	0.0102	0.0235	0.0336
3744173758929	374417	3758929	0.0103	0.0241	0.0343
3744273758929	374427	3758929	0.0103	0.0248	0.0351
3744373758929	374437	3758929	0.0104	0.0254	0.0358
3744473758929	374447	3758929	0.0105	0.0261	0.0366
3744573758929	374457	3758929	0.0105	0.0268	0.0374
3744673758929	374467	3758929	0.0106	0.0276	0.0381
3744773758929	374477	3758929	0.0106	0.0283	0.0389
3744873758929	374487	3758929	0.0106	0.0291	0.0397
3744973758929	374497	3758929	0.0106	0.0298	0.0404

IHS

Residential Health Risk Assessment Results Summary

Mitigated

RESIDENTIAL RECEPTORS ONLY

		MAX:	1.545
Unique Identifier	X (UTM)	Y (UTM)	Total Risk
3744273758909	374427	3758909	0.040
3744373758909	374437	3758909	0.041
3744473758909	374447	3758909	0.042
3744573758909	374457	3758909	0.043
3744673758909	374467	3758909	0.044
3744773758909	374477	3758909	0.045
3744873758909	374487	3758909	0.045
3744973758909	374497	3758909	0.046
3745073758909	374507	3758909	0.047
3745173758909	374517	3758909	0.048
3745273758909	374527	3758909	0.049
3745373758909	374537	3758909	0.050
3745473758909	374547	3758909	0.051
3745573758909	374557	3758909	0.052
3745673758909	374567	3758909	0.053
3745773758909	374577	3758909	0.054
3741373758919	374137	3758919	0.020
3741473758919	374147	3758919	0.021
3741573758919	374157	3758919	0.021
3741673758919	374167	3758919	0.021
3741773758919	374177	3758919	0.022
3741873758919	374187	3758919	0.022
3741973758919	374197	3758919	0.023
3742073758919	374207	3758919	0.023
3742173758919	374217	3758919	0.024
3742273758919	374227	3758919	0.024
3742373758919	374237	3758919	0.025
3742473758919	374247	3758919	0.025
3742573758919	374257	3758919	0.026
3742673758919	374267	3758919	0.026
3742773758919	374277	3758919	0.027
3742873758919	374287	3758919	0.028
3742973758919	374297	3758919	0.028
3743073758919	374307	3758919	0.029
3743173758919	374317	3758919	0.029
3743273758919	374327	3758919	0.030
3743373758919	374337	3758919	0.031
3743473758919	374347	3758919	0.031
3743573758919	374357	3758919	0.032
3743673758919	374367	3758919	0.033
3743773758919	374377	3758919	0.034
3743973758919	374397	3758919	0.035
3744073758919	374407	3758919	0.036
3744173758919	374417	3758919	0.037
3744273758919	374427	3758919	0.037
3744373758919	374437	3758919	0.038
3744473758919	374447	3758919	0.039
3744573758919	374457	3758919	0.040
3744673758919	374467	3758919	0.041
3744773758919	374477	3758919	0.042
3744873758919	374487	3758919	0.042
3744973758919	374497	3758919	0.043
3745073758919	374507	3758919	0.044
3745173758919	374517	3758919	0.045
3745273758919	374527	3758919	0.046
3745373758919	374537	3758919	0.047
3745473758919	374547	3758919	0.048
3745573758919	374557	3758919	0.048
3745673758919	374567	3758919	0.049
3745773758919	374577	3758919	0.050
3741373758929	374137	3758929	0.019
3741473758929	374147	3758929	0.020
3741573758929	374157	3758929	0.020
3741673758929	374167	3758929	0.020
3741773758929	374177	3758929	0.021
3741873758929	374187	3758929	0.021
3741973758929	374197	3758929	0.022
3742073758929	374207	3758929	0.022
3742173758929	374217	3758929	0.022
3742273758929	374227	3758929	0.023
3742373758929	374237	3758929	0.023
3742473758929	374247	3758929	0.024
3742573758929	374257	3758929	0.024
3742673758929	374267	3758929	0.025
3742773758929	374277	3758929	0.025
3742873758929	374287	3758929	0.026
3742973758929	374297	3758929	0.027
3743073758929	374307	3758929	0.027
3743173758929	374317	3758929	0.028
3743273758929	374327	3758929	0.028
3743373758929	374337	3758929	0.029
3743473758929	374347	3758929	0.030
3743573758929	374357	3758929	0.030
3743673758929	374367	3758929	0.031
3743773758929	374377	3758929	0.032
3743973758929	374397	3758929	0.033
3744073758929	374407	3758929	0.034
3744173758929	374417	3758929	0.034
3744273758929	374427	3758929	0.035
3744373758929	374437	3758929	0.036
3744473758929	374447	3758929	0.037
3744573758929	374457	3758929	0.037
3744673758929	374467	3758929	0.038
3744773758929	374477	3758929	0.039
3744873758929	374487	3758929	0.040
3744973758929	374497	3758929	0.040

FOR CHRONIC CALCS

MAX: 0.015

Overlapping Phases - Maximum GLC		
2025	2026	2027
0.00E+00	5.13E-04	1.96E-04
0.00E+00	5.23E-04	2.01E-04
0.00E+00	5.34E-04	2.06E-04
0.00E+00	5.45E-04	2.11E-04
0.00E+00	5.56E-04	2.17E-04
0.00E+00	5.68E-04	2.22E-04
0.00E+00	5.79E-04	2.27E-04
0.00E+00	5.90E-04	2.32E-04
0.00E+00	6.02E-04	2.38E-04
0.00E+00	6.14E-04	2.44E-04
0.00E+00	6.25E-04	2.49E-04
0.00E+00	6.37E-04	2.55E-04
0.00E+00	6.48E-04	2.60E-04
0.00E+00	6.59E-04	2.65E-04
0.00E+00	6.70E-04	2.71E-04
0.00E+00	6.80E-04	2.76E-04
0.00E+00	2.58E-04	9.63E-05
0.00E+00	2.63E-04	9.82E-05
0.00E+00	2.68E-04	1.00E-04
0.00E+00	2.74E-04	1.02E-04
0.00E+00	2.80E-04	1.04E-04
0.00E+00	2.85E-04	1.07E-04
0.00E+00	2.91E-04	1.09E-04
0.00E+00	2.97E-04	1.11E-04
0.00E+00	3.04E-04	1.14E-04
0.00E+00	3.11E-04	1.16E-04
0.00E+00	3.18E-04	1.19E-04
0.00E+00	3.25E-04	1.21E-04
0.00E+00	3.32E-04	1.24E-04
0.00E+00	3.39E-04	1.27E-04
0.00E+00	3.46E-04	1.30E-04
0.00E+00	3.53E-04	1.32E-04
0.00E+00	3.61E-04	1.36E-04
0.00E+00	3.69E-04	1.39E-04
0.00E+00	3.77E-04	1.42E-04
0.00E+00	3.86E-04	1.45E-04
0.00E+00	3.94E-04	1.49E-04
0.00E+00	4.02E-04	1.52E-04
0.00E+00	4.11E-04	1.56E-04
0.00E+00	4.20E-04	1.60E-04
0.00E+00	4.29E-04	1.64E-04
0.00E+00	4.48E-04	1.72E-04
0.00E+00	4.57E-04	1.76E-04
0.00E+00	4.67E-04	1.80E-04
0.00E+00	4.77E-04	1.85E-04
0.00E+00	4.87E-04	1.89E-04
0.00E+00	4.97E-04	1.94E-04
0.00E+00	5.07E-04	1.99E-04
0.00E+00	5.18E-04	2.03E-04
0.00E+00	5.28E-04	2.08E-04
0.00E+00	5.38E-04	2.13E-04
0.00E+00	5.49E-04	2.18E-04
0.00E+00	5.60E-04	2.23E-04
0.00E+00	5.70E-04	2.28E-04
0.00E+00	5.81E-04	2.33E-04
0.00E+00	5.91E-04	2.38E-04
0.00E+00	6.01E-04	2.43E-04
0.00E+00	6.11E-04	2.48E-04
0.00E+00	6.21E-04	2.52E-04
0.00E+00	6.31E-04	2.57E-04
0.00E+00	2.45E-04	9.23E-05
0.00E+00	2.49E-04	9.41E-05
0.00E+00	2.54E-04	9.59E-05
0.00E+00	2.59E-04	9.78E-05
0.00E+00	2.64E-04	9.98E-05
0.00E+00	2.70E-04	1.02E-04
0.00E+00	2.75E-04	1.04E-04
0.00E+00	2.81E-04	1.06E-04
0.00E+00	2.86E-04	1.08E-04
0.00E+00	2.92E-04	1.11E-04
0.00E+00	2.99E-04	1.13E-04
0.00E+00	3.05E-04	1.15E-04
0.00E+00	3.12E-04	1.18E-04
0.00E+00	3.18E-04	1.21E-04
0.00E+00	3.24E-04	1.23E-04
0.00E+00	3.31E-04	1.26E-04
0.00E+00	3.38E-04	1.29E-04
0.00E+00	3.46E-04	1.32E-04
0.00E+00	3.53E-04	1.35E-04
0.00E+00	3.61E-04	1.38E-04
0.00E+00	3.68E-04	1.41E-04
0.00E+00	3.76E-04	1.44E-04
0.00E+00	3.85E-04	1.48E-04
0.00E+00	3.93E-04	1.51E-04
0.00E+00	4.02E-04	1.55E-04
0.00E+00	4.19E-04	1.62E-04
0.00E+00	4.27E-04	1.66E-04
0.00E+00	4.36E-04	1.70E-04
0.00E+00	4.46E-04	1.74E-04
0.00E+00	4.55E-04	1.79E-04
0.00E+00	4.64E-04	1.83E-04
0.00E+00	4.74E-04	1.87E-04
0.00E+00	4.83E-04	1.91E-04
0.00E+00	4.93E-04	1.96E-04
0.00E+00	5.02E-04	2.00E-04
0.00E+00	5.11E-04	2.05E-04

IHS

Health Risk Assessment Results Summary

Mitigated

Residential Receptors

		MAX:	0.1346	1.5245	1.545
Unique Identifier	X (UTM)	Y (UTM)	Onroad	Offroad	Total Risk
3745073758929	374507	3758929	0.0106	0.0306	0.0413
3745173758929	374517	3758929	0.0106	0.0314	0.0421
3745273758929	374527	3758929	0.0106	0.0322	0.0428
3745373758929	374537	3758929	0.0106	0.0330	0.0436
3745473758929	374547	3758929	0.0105	0.0338	0.0443
3745573758929	374557	3758929	0.0105	0.0346	0.0451
3745673758929	374567	3758929	0.0105	0.0354	0.0459
3745773758929	374577	3758929	0.0104	0.0362	0.0466
3741473758939	374147	3758939	0.0063	0.0124	0.0187
3741573758939	374157	3758939	0.0064	0.0126	0.0190
3741673758939	374167	3758939	0.0065	0.0129	0.0194
3741773758939	374177	3758939	0.0066	0.0131	0.0197
3741873758939	374187	3758939	0.0067	0.0134	0.0201
3741973758939	374197	3758939	0.0068	0.0137	0.0205
3742073758939	374207	3758939	0.0069	0.0139	0.0209
3742173758939	374217	3758939	0.0071	0.0142	0.0213
3742273758939	374227	3758939	0.0072	0.0145	0.0217
3742373758939	374237	3758939	0.0073	0.0149	0.0222
3742473758939	374247	3758939	0.0075	0.0152	0.0226
3742573758939	374257	3758939	0.0076	0.0155	0.0231
3742673758939	374267	3758939	0.0077	0.0159	0.0236
3742773758939	374277	3758939	0.0078	0.0162	0.0240
3742873758939	374287	3758939	0.0079	0.0166	0.0245
3742973758939	374297	3758939	0.0080	0.0170	0.0250
3743073758939	374307	3758939	0.0082	0.0174	0.0256
3743173758939	374317	3758939	0.0083	0.0178	0.0261
3743273758939	374327	3758939	0.0084	0.0183	0.0267
3743373758939	374337	3758939	0.0085	0.0187	0.0272
3743473758939	374347	3758939	0.0086	0.0192	0.0278
3743573758939	374357	3758939	0.0087	0.0197	0.0284
3743673758939	374367	3758939	0.0088	0.0202	0.0290
3743773758939	374377	3758939	0.0089	0.0207	0.0297
3743973758939	374397	3758939	0.0091	0.0218	0.0310
3744073758939	374407	3758939	0.0092	0.0224	0.0316
3744173758939	374417	3758939	0.0093	0.0230	0.0323
3744273758939	374427	3758939	0.0094	0.0236	0.0330
3744373758939	374437	3758939	0.0095	0.0242	0.0337
3744473758939	374447	3758939	0.0095	0.0249	0.0343
3744573758939	374457	3758939	0.0095	0.0255	0.0351
3744673758939	374467	3758939	0.0096	0.0262	0.0358
3744773758939	374477	3758939	0.0096	0.0269	0.0365
3744873758939	374487	3758939	0.0096	0.0276	0.0372
3744973758939	374497	3758939	0.0096	0.0283	0.0379
3745073758939	374507	3758939	0.0097	0.0290	0.0386
3745173758939	374517	3758939	0.0097	0.0297	0.0394
3745273758939	374527	3758939	0.0097	0.0304	0.0401
3745373758939	374537	3758939	0.0097	0.0311	0.0408
3745473758939	374547	3758939	0.0096	0.0319	0.0415
3745573758939	374557	3758939	0.0096	0.0326	0.0422
3745673758939	374567	3758939	0.0096	0.0333	0.0429
3745773758939	374577	3758939	0.0095	0.0340	0.0435
3741573758949	374157	3758949	0.0060	0.0122	0.0182
3741673758949	374167	3758949	0.0060	0.0124	0.0185
3741773758949	374177	3758949	0.0061	0.0127	0.0188
3741873758949	374187	3758949	0.0062	0.0129	0.0192
3741973758949	374197	3758949	0.0063	0.0132	0.0195
3742073758949	374207	3758949	0.0064	0.0135	0.0199
3742173758949	374217	3758949	0.0065	0.0137	0.0202
3742273758949	374227	3758949	0.0066	0.0140	0.0206
3742373758949	374237	3758949	0.0067	0.0143	0.0210
3742473758949	374247	3758949	0.0068	0.0146	0.0215
3742573758949	374257	3758949	0.0069	0.0150	0.0219
3742673758949	374267	3758949	0.0070	0.0153	0.0223
3742773758949	374277	3758949	0.0071	0.0156	0.0227
3742873758949	374287	3758949	0.0072	0.0160	0.0232
3742973758949	374297	3758949	0.0073	0.0163	0.0237
3743073758949	374307	3758949	0.0074	0.0167	0.0242
3743173758949	374317	3758949	0.0075	0.0171	0.0247
3743273758949	374327	3758949	0.0076	0.0175	0.0252
3743373758949	374337	3758949	0.0077	0.0180	0.0257
3743473758949	374347	3758949	0.0078	0.0184	0.0262
3743573758949	374357	3758949	0.0079	0.0189	0.0268
3743673758949	374367	3758949	0.0080	0.0193	0.0274
3743773758949	374377	3758949	0.0081	0.0198	0.0280
3743973758949	374397	3758949	0.0083	0.0209	0.0292
3744073758949	374407	3758949	0.0084	0.0214	0.0298
3744173758949	374417	3758949	0.0085	0.0219	0.0304
3744273758949	374427	3758949	0.0085	0.0225	0.0310
3744373758949	374437	3758949	0.0086	0.0231	0.0317
3744473758949	374447	3758949	0.0086	0.0237	0.0323
3744573758949	374457	3758949	0.0087	0.0243	0.0330
3744673758949	374467	3758949	0.0087	0.0249	0.0336
3744773758949	374477	3758949	0.0087	0.0255	0.0343
3744873758949	374487	3758949	0.0088	0.0262	0.0349
3744973758949	374497	3758949	0.0088	0.0268	0.0356
3745073758949	374507	3758949	0.0088	0.0274	0.0363
3745173758949	374517	3758949	0.0088	0.0281	0.0369
3745273758949	374527	3758949	0.0088	0.0288	0.0376
3745373758949	374537	3758949	0.0088	0.0294	0.0382
3745473758949	374547	3758949	0.0088	0.0301	0.0389
3745573758949	374557	3758949	0.0088	0.0307	0.0395
3745673758949	374567	3758949	0.0088	0.0313	0.0401
3745773758949	374577	3758949	0.0087	0.0320	0.0407
3741673758959	374167	3758959	0.0056	0.0120	0.0177
3741773758959	374177	3758959	0.0057	0.0123	0.0180
3741873758959	374187	3758959	0.0058	0.0125	0.0183

IHS

Residential Health Risk Assessment Results Summary

Mitigated

RESIDENTIAL RECEPTORS ONLY

		MAX:	1.545
Unique Identifier	X (UTM)	Y (UTM)	Total Risk
3745073758929	374507	3758929	0.041
3745173758929	374517	3758929	0.042
3745273758929	374527	3758929	0.043
3745373758929	374537	3758929	0.044
3745473758929	374547	3758929	0.044
3745573758929	374557	3758929	0.045
3745673758929	374567	3758929	0.046
3745773758929	374577	3758929	0.047
3741473758939	374147	3758939	0.019
3741573758939	374157	3758939	0.019
3741673758939	374167	3758939	0.019
3741773758939	374177	3758939	0.020
3741873758939	374187	3758939	0.020
3741973758939	374197	3758939	0.020
3742073758939	374207	3758939	0.021
3742173758939	374217	3758939	0.021
3742273758939	374227	3758939	0.022
3742373758939	374237	3758939	0.022
3742473758939	374247	3758939	0.023
3742573758939	374257	3758939	0.023
3742673758939	374267	3758939	0.024
3742773758939	374277	3758939	0.024
3742873758939	374287	3758939	0.024
3742973758939	374297	3758939	0.025
3743073758939	374307	3758939	0.026
3743173758939	374317	3758939	0.026
3743273758939	374327	3758939	0.027
3743373758939	374337	3758939	0.027
3743473758939	374347	3758939	0.028
3743573758939	374357	3758939	0.028
3743673758939	374367	3758939	0.029
3743773758939	374377	3758939	0.030
3743973758939	374397	3758939	0.031
3744073758939	374407	3758939	0.032
3744173758939	374417	3758939	0.032
3744273758939	374427	3758939	0.033
3744373758939	374437	3758939	0.034
3744473758939	374447	3758939	0.034
3744573758939	374457	3758939	0.035
3744673758939	374467	3758939	0.036
3744773758939	374477	3758939	0.036
3744873758939	374487	3758939	0.037
3744973758939	374497	3758939	0.038
3745073758939	374507	3758939	0.039
3745173758939	374517	3758939	0.039
3745273758939	374527	3758939	0.040
3745373758939	374537	3758939	0.041
3745473758939	374547	3758939	0.041
3745573758939	374557	3758939	0.042
3745673758939	374567	3758939	0.043
3745773758939	374577	3758939	0.044
3741573758949	374157	3758949	0.018
3741673758949	374167	3758949	0.018
3741773758949	374177	3758949	0.019
3741873758949	374187	3758949	0.019
3741973758949	374197	3758949	0.020
3742073758949	374207	3758949	0.020
3742173758949	374217	3758949	0.020
3742273758949	374227	3758949	0.021
3742373758949	374237	3758949	0.021
3742473758949	374247	3758949	0.021
3742573758949	374257	3758949	0.022
3742673758949	374267	3758949	0.022
3742773758949	374277	3758949	0.023
3742873758949	374287	3758949	0.023
3742973758949	374297	3758949	0.024
3743073758949	374307	3758949	0.024
3743173758949	374317	3758949	0.025
3743273758949	374327	3758949	0.025
3743373758949	374337	3758949	0.026
3743473758949	374347	3758949	0.026
3743573758949	374357	3758949	0.027
3743673758949	374367	3758949	0.027
3743773758949	374377	3758949	0.028
3743973758949	374397	3758949	0.029
3744073758949	374407	3758949	0.030
3744173758949	374417	3758949	0.030
3744273758949	374427	3758949	0.031
3744373758949	374437	3758949	0.032
3744473758949	374447	3758949	0.032
3744573758949	374457	3758949	0.033
3744673758949	374467	3758949	0.034
3744773758949	374477	3758949	0.034
3744873758949	374487	3758949	0.035
3744973758949	374497	3758949	0.036
3745073758949	374507	3758949	0.036
3745173758949	374517	3758949	0.037
3745273758949	374527	3758949	0.038
3745373758949	374537	3758949	0.038
3745473758949	374547	3758949	0.039
3745573758949	374557	3758949	0.040
3745673758949	374567	3758949	0.040
3745773758949	374577	3758949	0.041
3741673758959	374167	3758959	0.018
3741773758959	374177	3758959	0.018
3741873758959	374187	3758959	0.018

FOR CHRONIC CALCS

MAX: 0.015

Overlapping Phases - Maximum GLC		
2025	2026	2027
0.00E+00	5.22E-04	2.09E-04
0.00E+00	5.31E-04	2.14E-04
0.00E+00	5.41E-04	2.18E-04
0.00E+00	5.50E-04	2.23E-04
0.00E+00	5.59E-04	2.27E-04
0.00E+00	5.68E-04	2.32E-04
0.00E+00	5.77E-04	2.36E-04
0.00E+00	5.86E-04	2.40E-04
0.00E+00	2.37E-04	9.03E-05
0.00E+00	2.42E-04	9.20E-05
0.00E+00	2.46E-04	9.37E-05
0.00E+00	2.51E-04	9.56E-05
0.00E+00	2.56E-04	9.74E-05
0.00E+00	2.60E-04	9.93E-05
0.00E+00	2.66E-04	1.01E-04
0.00E+00	2.71E-04	1.03E-04
0.00E+00	2.76E-04	1.06E-04
0.00E+00	2.82E-04	1.08E-04
0.00E+00	2.88E-04	1.10E-04
0.00E+00	2.94E-04	1.12E-04
0.00E+00	3.00E-04	1.15E-04
0.00E+00	3.05E-04	1.17E-04
0.00E+00	3.11E-04	1.20E-04
0.00E+00	3.18E-04	1.22E-04
0.00E+00	3.25E-04	1.25E-04
0.00E+00	3.32E-04	1.28E-04
0.00E+00	3.39E-04	1.31E-04
0.00E+00	3.46E-04	1.34E-04
0.00E+00	3.53E-04	1.37E-04
0.00E+00	3.61E-04	1.40E-04
0.00E+00	3.69E-04	1.43E-04
0.00E+00	3.76E-04	1.47E-04
0.00E+00	3.93E-04	1.54E-04
0.00E+00	4.01E-04	1.57E-04
0.00E+00	4.09E-04	1.61E-04
0.00E+00	4.18E-04	1.65E-04
0.00E+00	4.26E-04	1.69E-04
0.00E+00	4.34E-04	1.73E-04
0.00E+00	4.43E-04	1.77E-04
0.00E+00	4.52E-04	1.81E-04
0.00E+00	4.61E-04	1.85E-04
0.00E+00	4.69E-04	1.89E-04
0.00E+00	4.78E-04	1.93E-04
0.00E+00	4.87E-04	1.97E-04
0.00E+00	4.96E-04	2.01E-04
0.00E+00	5.05E-04	2.05E-04
0.00E+00	5.13E-04	2.09E-04
0.00E+00	5.22E-04	2.13E-04
0.00E+00	5.30E-04	2.17E-04
0.00E+00	5.38E-04	2.21E-04
0.00E+00	5.46E-04	2.25E-04
0.00E+00	2.30E-04	8.83E-05
0.00E+00	2.34E-04	8.99E-05
0.00E+00	2.39E-04	9.16E-05
0.00E+00	2.43E-04	9.34E-05
0.00E+00	2.47E-04	9.52E-05
0.00E+00	2.52E-04	9.70E-05
0.00E+00	2.57E-04	9.89E-05
0.00E+00	2.62E-04	1.01E-04
0.00E+00	2.67E-04	1.03E-04
0.00E+00	2.72E-04	1.05E-04
0.00E+00	2.78E-04	1.07E-04
0.00E+00	2.83E-04	1.09E-04
0.00E+00	2.88E-04	1.12E-04
0.00E+00	2.94E-04	1.14E-04
0.00E+00	3.00E-04	1.16E-04
0.00E+00	3.06E-04	1.19E-04
0.00E+00	3.13E-04	1.22E-04
0.00E+00	3.19E-04	1.24E-04
0.00E+00	3.26E-04	1.27E-04
0.00E+00	3.32E-04	1.30E-04
0.00E+00	3.39E-04	1.33E-04
0.00E+00	3.46E-04	1.36E-04
0.00E+00	3.54E-04	1.39E-04
0.00E+00	3.69E-04	1.46E-04
0.00E+00	3.77E-04	1.49E-04
0.00E+00	3.84E-04	1.53E-04
0.00E+00	3.92E-04	1.56E-04
0.00E+00	4.00E-04	1.60E-04
0.00E+00	4.07E-04	1.63E-04
0.00E+00	4.16E-04	1.67E-04
0.00E+00	4.23E-04	1.71E-04
0.00E+00	4.32E-04	1.74E-04
0.00E+00	4.40E-04	1.78E-04
0.00E+00	4.48E-04	1.82E-04
0.00E+00	4.56E-04	1.85E-04
0.00E+00	4.64E-04	1.89E-04
0.00E+00	4.72E-04	1.93E-04
0.00E+00	4.80E-04	1.97E-04
0.00E+00	4.88E-04	2.00E-04
0.00E+00	4.95E-04	2.04E-04
0.00E+00	5.02E-04	2.08E-04
0.00E+00	5.09E-04	2.11E-04
0.00E+00	2.23E-04	8.64E-05
0.00E+00	2.27E-04	8.80E-05
0.00E+00	2.31E-04	8.96E-05

IHS

Health Risk Assessment Results Summary

Mitigated

Residential Receptors

		MAX:	0.1346	1.5245	1.545
Unique Identifier	X (UTM)	Y (UTM)	Onroad	Offroad	Total Risk
3741973758959	374197	3758959	0.0059	0.0128	0.0186
3742073758959	374207	3758959	0.0059	0.0130	0.0189
3742173758959	374217	3758959	0.0060	0.0133	0.0193
3742273758959	374227	3758959	0.0061	0.0135	0.0196
3742373758959	374237	3758959	0.0062	0.0138	0.0200
3742473758959	374247	3758959	0.0063	0.0141	0.0204
3742573758959	374257	3758959	0.0064	0.0144	0.0208
3742673758959	374267	3758959	0.0064	0.0147	0.0212
3742773758959	374277	3758959	0.0065	0.0150	0.0216
3742873758959	374287	3758959	0.0066	0.0154	0.0220
3742973758959	374297	3758959	0.0067	0.0157	0.0224
3743073758959	374307	3758959	0.0068	0.0161	0.0229
3743173758959	374317	3758959	0.0069	0.0165	0.0233
3743273758959	374327	3758959	0.0070	0.0168	0.0238
3743373758959	374337	3758959	0.0071	0.0173	0.0243
3743473758959	374347	3758959	0.0072	0.0177	0.0248
3743573758959	374357	3758959	0.0072	0.0181	0.0253
3743673758959	374367	3758959	0.0073	0.0185	0.0259
3743773758959	374377	3758959	0.0074	0.0190	0.0264
3743973758959	374397	3758959	0.0076	0.0200	0.0275
3744073758959	374407	3758959	0.0076	0.0205	0.0281
3744173758959	374417	3758959	0.0077	0.0210	0.0287
3744273758959	374427	3758959	0.0077	0.0215	0.0292
3744373758959	374437	3758959	0.0078	0.0220	0.0298
3744473758959	374447	3758959	0.0079	0.0226	0.0305
3744573758959	374457	3758959	0.0079	0.0231	0.0311
3744673758959	374467	3758959	0.0080	0.0237	0.0317
3744773758959	374477	3758959	0.0080	0.0243	0.0323
3744873758959	374487	3758959	0.0080	0.0249	0.0329
3744973758959	374497	3758959	0.0080	0.0254	0.0335
3745073758959	374507	3758959	0.0080	0.0260	0.0340
3745173758959	374517	3758959	0.0081	0.0266	0.0347
3745273758959	374527	3758959	0.0080	0.0272	0.0352
3745373758959	374537	3758959	0.0081	0.0278	0.0359
3745473758959	374547	3758959	0.0081	0.0284	0.0365
3745573758959	374557	3758959	0.0080	0.0290	0.0370
3745673758959	374567	3758959	0.0080	0.0296	0.0376
3745773758959	374577	3758959	0.0080	0.0301	0.0382
3741773758969	374177	3758969	0.0053	0.0119	0.0172
3741873758969	374187	3758969	0.0054	0.0121	0.0175
3741973758969	374197	3758969	0.0054	0.0123	0.0178
3742073758969	374207	3758969	0.0055	0.0126	0.0181
3742173758969	374217	3758969	0.0056	0.0128	0.0184
3742273758969	374227	3758969	0.0056	0.0131	0.0187
3742373758969	374237	3758969	0.0057	0.0133	0.0191
3742473758969	374247	3758969	0.0058	0.0136	0.0194
3742573758969	374257	3758969	0.0059	0.0139	0.0198
3742673758969	374267	3758969	0.0059	0.0142	0.0201
3742773758969	374277	3758969	0.0060	0.0145	0.0205
3742873758969	374287	3758969	0.0061	0.0148	0.0209
3742973758969	374297	3758969	0.0062	0.0151	0.0213
3743073758969	374307	3758969	0.0062	0.0155	0.0217
3743173758969	374317	3758969	0.0063	0.0158	0.0222
3743273758969	374327	3758969	0.0064	0.0162	0.0226
3743373758969	374337	3758969	0.0065	0.0166	0.0231
3743473758969	374347	3758969	0.0066	0.0170	0.0235
3743573758969	374357	3758969	0.0066	0.0174	0.0240
3743673758969	374367	3758969	0.0067	0.0178	0.0245
3743773758969	374377	3758969	0.0068	0.0182	0.0250
3743973758969	374397	3758969	0.0069	0.0191	0.0261
3744073758969	374407	3758969	0.0070	0.0196	0.0266
3744173758969	374417	3758969	0.0070	0.0201	0.0271
3744273758969	374427	3758969	0.0071	0.0206	0.0276
3744373758969	374437	3758969	0.0071	0.0210	0.0282
3744473758969	374447	3758969	0.0072	0.0216	0.0288
3744573758969	374457	3758969	0.0072	0.0221	0.0293
3744673758969	374467	3758969	0.0073	0.0226	0.0299
3744773758969	374477	3758969	0.0073	0.0231	0.0304
3744873758969	374487	3758969	0.0073	0.0237	0.0310
3744973758969	374497	3758969	0.0073	0.0242	0.0315
3745073758969	374507	3758969	0.0073	0.0247	0.0321
3745173758969	374517	3758969	0.0074	0.0252	0.0326
3745273758969	374527	3758969	0.0074	0.0258	0.0332
3745373758969	374537	3758969	0.0074	0.0264	0.0337
3745473758969	374547	3758969	0.0074	0.0269	0.0343
3745573758969	374557	3758969	0.0074	0.0274	0.0348
3745673758969	374567	3758969	0.0074	0.0279	0.0353
3745773758969	374577	3758969	0.0074	0.0285	0.0358
3741873758979	374187	3758979	0.0050	0.0117	0.0167
3741973758979	374197	3758979	0.0051	0.0119	0.0170
3742073758979	374207	3758979	0.0051	0.0121	0.0173
3742173758979	374217	3758979	0.0052	0.0124	0.0176
3742273758979	374227	3758979	0.0053	0.0126	0.0179
3742373758979	374237	3758979	0.0053	0.0129	0.0182
3742473758979	374247	3758979	0.0054	0.0131	0.0185
3742573758979	374257	3758979	0.0055	0.0134	0.0189
3742673758979	374267	3758979	0.0055	0.0137	0.0192
3742773758979	374277	3758979	0.0056	0.0140	0.0196
3742873758979	374287	3758979	0.0056	0.0143	0.0199
3742973758979	374297	3758979	0.0057	0.0146	0.0203
3743073758979	374307	3758979	0.0058	0.0149	0.0207
3743173758979	374317	3758979	0.0058	0.0152	0.0211
3743273758979	374327	3758979	0.0059	0.0156	0.0215
3743373758979	374337	3758979	0.0060	0.0160	0.0219
3743473758979	374347	3758979	0.0060	0.0163	0.0224
3743573758979	374357	3758979	0.0061	0.0167	0.0228

IHS

Residential Health Risk Assessment Results Summary

Mitigated

RESIDENTIAL RECEPTORS ONLY

		MAX:	1.545
Unique Identifier	X (UTM)	Y (UTM)	Total Risk
3741973758959	374197	3758959	0.019
3742073758959	374207	3758959	0.019
3742173758959	374217	3758959	0.019
3742273758959	374227	3758959	0.020
3742373758959	374237	3758959	0.020
3742473758959	374247	3758959	0.020
3742573758959	374257	3758959	0.021
3742673758959	374267	3758959	0.021
3742773758959	374277	3758959	0.022
3742873758959	374287	3758959	0.022
3742973758959	374297	3758959	0.022
3743073758959	374307	3758959	0.023
3743173758959	374317	3758959	0.023
3743273758959	374327	3758959	0.024
3743373758959	374337	3758959	0.024
3743473758959	374347	3758959	0.025
3743573758959	374357	3758959	0.025
3743673758959	374367	3758959	0.026
3743773758959	374377	3758959	0.026
3743973758959	374397	3758959	0.028
3744073758959	374407	3758959	0.028
3744173758959	374417	3758959	0.029
3744273758959	374427	3758959	0.029
3744373758959	374437	3758959	0.030
3744473758959	374447	3758959	0.030
3744573758959	374457	3758959	0.031
3744673758959	374467	3758959	0.032
3744773758959	374477	3758959	0.032
3744873758959	374487	3758959	0.033
3744973758959	374497	3758959	0.033
3745073758959	374507	3758959	0.034
3745173758959	374517	3758959	0.035
3745273758959	374527	3758959	0.035
3745373758959	374537	3758959	0.036
3745473758959	374547	3758959	0.036
3745573758959	374557	3758959	0.037
3745673758959	374567	3758959	0.038
3745773758959	374577	3758959	0.038
3741773758969	374177	3758969	0.017
3741873758969	374187	3758969	0.017
3741973758969	374197	3758969	0.018
3742073758969	374207	3758969	0.018
3742173758969	374217	3758969	0.018
3742273758969	374227	3758969	0.019
3742373758969	374237	3758969	0.019
3742473758969	374247	3758969	0.019
3742573758969	374257	3758969	0.020
3742673758969	374267	3758969	0.020
3742773758969	374277	3758969	0.021
3742873758969	374287	3758969	0.021
3742973758969	374297	3758969	0.021
3743073758969	374307	3758969	0.022
3743173758969	374317	3758969	0.022
3743273758969	374327	3758969	0.023
3743373758969	374337	3758969	0.023
3743473758969	374347	3758969	0.024
3743573758969	374357	3758969	0.024
3743673758969	374367	3758969	0.025
3743773758969	374377	3758969	0.025
3743973758969	374397	3758969	0.026
3744073758969	374407	3758969	0.027
3744173758969	374417	3758969	0.027
3744273758969	374427	3758969	0.028
3744373758969	374437	3758969	0.028
3744473758969	374447	3758969	0.029
3744573758969	374457	3758969	0.029
3744673758969	374467	3758969	0.030
3744773758969	374477	3758969	0.030
3744873758969	374487	3758969	0.031
3744973758969	374497	3758969	0.032
3745073758969	374507	3758969	0.032
3745173758969	374517	3758969	0.033
3745273758969	374527	3758969	0.033
3745373758969	374537	3758969	0.034
3745473758969	374547	3758969	0.034
3745573758969	374557	3758969	0.035
3745673758969	374567	3758969	0.035
3745773758969	374577	3758969	0.036
3741873758979	374187	3758979	0.017
3741973758979	374197	3758979	0.017
3742073758979	374207	3758979	0.017
3742173758979	374217	3758979	0.018
3742273758979	374227	3758979	0.018
3742373758979	374237	3758979	0.018
3742473758979	374247	3758979	0.019
3742573758979	374257	3758979	0.019
3742673758979	374267	3758979	0.019
3742773758979	374277	3758979	0.020
3742873758979	374287	3758979	0.020
3742973758979	374297	3758979	0.020
3743073758979	374307	3758979	0.021
3743173758979	374317	3758979	0.021
3743273758979	374327	3758979	0.021
3743373758979	374337	3758979	0.022
3743473758979	374347	3758979	0.022
3743573758979	374357	3758979	0.023

FOR CHRONIC CALCS

MAX: 0.015

Overlapping Phases - Maximum GLC		
2025	2026	2027
0.00E+00	2.35E-04	9.13E-05
0.00E+00	2.40E-04	9.30E-05
0.00E+00	2.44E-04	9.47E-05
0.00E+00	2.48E-04	9.66E-05
0.00E+00	2.53E-04	9.85E-05
0.00E+00	2.58E-04	1.00E-04
0.00E+00	2.63E-04	1.03E-04
0.00E+00	2.68E-04	1.05E-04
0.00E+00	2.73E-04	1.07E-04
0.00E+00	2.78E-04	1.09E-04
0.00E+00	2.84E-04	1.11E-04
0.00E+00	2.89E-04	1.14E-04
0.00E+00	2.95E-04	1.16E-04
0.00E+00	3.01E-04	1.19E-04
0.00E+00	3.07E-04	1.21E-04
0.00E+00	3.14E-04	1.24E-04
0.00E+00	3.20E-04	1.27E-04
0.00E+00	3.26E-04	1.29E-04
0.00E+00	3.33E-04	1.32E-04
0.00E+00	3.47E-04	1.39E-04
0.00E+00	3.54E-04	1.42E-04
0.00E+00	3.61E-04	1.45E-04
0.00E+00	3.68E-04	1.48E-04
0.00E+00	3.75E-04	1.51E-04
0.00E+00	3.83E-04	1.55E-04
0.00E+00	3.90E-04	1.58E-04
0.00E+00	3.98E-04	1.61E-04
0.00E+00	4.05E-04	1.65E-04
0.00E+00	4.13E-04	1.68E-04
0.00E+00	4.20E-04	1.72E-04
0.00E+00	4.27E-04	1.75E-04
0.00E+00	4.35E-04	1.78E-04
0.00E+00	4.41E-04	1.82E-04
0.00E+00	4.49E-04	1.85E-04
0.00E+00	4.56E-04	1.89E-04
0.00E+00	4.63E-04	1.92E-04
0.00E+00	4.70E-04	1.95E-04
0.00E+00	4.77E-04	1.98E-04
0.00E+00	2.17E-04	8.46E-05
0.00E+00	2.21E-04	8.61E-05
0.00E+00	2.24E-04	8.76E-05
0.00E+00	2.28E-04	8.92E-05
0.00E+00	2.32E-04	9.09E-05
0.00E+00	2.36E-04	9.26E-05
0.00E+00	2.41E-04	9.44E-05
0.00E+00	2.45E-04	9.62E-05
0.00E+00	2.50E-04	9.81E-05
0.00E+00	2.54E-04	1.00E-04
0.00E+00	2.59E-04	1.02E-04
0.00E+00	2.64E-04	1.04E-04
0.00E+00	2.69E-04	1.06E-04
0.00E+00	2.74E-04	1.08E-04
0.00E+00	2.79E-04	1.11E-04
0.00E+00	2.85E-04	1.13E-04
0.00E+00	2.91E-04	1.16E-04
0.00E+00	2.96E-04	1.18E-04
0.00E+00	3.02E-04	1.21E-04
0.00E+00	3.08E-04	1.23E-04
0.00E+00	3.15E-04	1.26E-04
0.00E+00	3.28E-04	1.32E-04
0.00E+00	3.34E-04	1.35E-04
0.00E+00	3.41E-04	1.38E-04
0.00E+00	3.47E-04	1.41E-04
0.00E+00	3.54E-04	1.44E-04
0.00E+00	3.61E-04	1.47E-04
0.00E+00	3.68E-04	1.50E-04
0.00E+00	3.75E-04	1.53E-04
0.00E+00	3.81E-04	1.56E-04
0.00E+00	3.88E-04	1.59E-04
0.00E+00	3.95E-04	1.62E-04
0.00E+00	4.01E-04	1.65E-04
0.00E+00	4.07E-04	1.68E-04
0.00E+00	4.14E-04	1.71E-04
0.00E+00	4.21E-04	1.75E-04
0.00E+00	4.28E-04	1.78E-04
0.00E+00	4.34E-04	1.81E-04
0.00E+00	4.40E-04	1.84E-04
0.00E+00	4.46E-04	1.87E-04
0.00E+00	2.11E-04	8.28E-05
0.00E+00	2.14E-04	8.42E-05
0.00E+00	2.18E-04	8.58E-05
0.00E+00	2.22E-04	8.73E-05
0.00E+00	2.25E-04	8.89E-05
0.00E+00	2.29E-04	9.06E-05
0.00E+00	2.33E-04	9.23E-05
0.00E+00	2.38E-04	9.41E-05
0.00E+00	2.42E-04	9.59E-05
0.00E+00	2.46E-04	9.78E-05
0.00E+00	2.51E-04	9.97E-05
0.00E+00	2.55E-04	1.02E-04
0.00E+00	2.60E-04	1.04E-04
0.00E+00	2.65E-04	1.06E-04
0.00E+00	2.70E-04	1.08E-04
0.00E+00	2.75E-04	1.10E-04
0.00E+00	2.81E-04	1.13E-04
0.00E+00	2.86E-04	1.15E-04

IHS

Health Risk Assessment Results Summary

Mitigated

Residential Receptors

		MAX:	0.1346	1.5245	1.545
Unique Identifier	X (UTM)	Y (UTM)	Onroad	Offroad	Total Risk
3743673758979	374367	3758979	0.0062	0.0171	0.0233
3743773758979	374377	3758979	0.0062	0.0175	0.0237
3743973758979	374397	3758979	0.0064	0.0183	0.0247
3744073758979	374407	3758979	0.0064	0.0188	0.0252
3744173758979	374417	3758979	0.0065	0.0192	0.0257
3744273758979	374427	3758979	0.0065	0.0197	0.0262
3744373758979	374437	3758979	0.0065	0.0201	0.0267
3744473758979	374447	3758979	0.0066	0.0206	0.0272
3744573758979	374457	3758979	0.0066	0.0211	0.0277
3744673758979	374467	3758979	0.0067	0.0216	0.0282
3744773758979	374477	3758979	0.0067	0.0221	0.0288
3744873758979	374487	3758979	0.0067	0.0226	0.0293
3744973758979	374497	3758979	0.0067	0.0230	0.0298
3745073758979	374507	3758979	0.0067	0.0235	0.0302
3745173758979	374517	3758979	0.0068	0.0240	0.0307
3745273758979	374527	3758979	0.0068	0.0245	0.0313
3745373758979	374537	3758979	0.0068	0.0250	0.0318
3745473758979	374547	3758979	0.0068	0.0255	0.0323
3745573758979	374557	3758979	0.0068	0.0260	0.0328
3745673758979	374567	3758979	0.0068	0.0265	0.0333
3745773758979	374577	3758979	0.0068	0.0269	0.0337
3741873758989	374187	3758989	0.0047	0.0113	0.0160
3741973758989	374197	3758989	0.0048	0.0115	0.0163
3742073758989	374207	3758989	0.0048	0.0117	0.0166
3742173758989	374217	3758989	0.0049	0.0120	0.0169
3742273758989	374227	3758989	0.0049	0.0122	0.0171
3742373758989	374237	3758989	0.0050	0.0124	0.0174
3742473758989	374247	3758989	0.0050	0.0127	0.0177
3742573758989	374257	3758989	0.0051	0.0130	0.0180
3742673758989	374267	3758989	0.0051	0.0132	0.0184
3742773758989	374277	3758989	0.0052	0.0135	0.0187
3742873758989	374287	3758989	0.0052	0.0138	0.0190
3742973758989	374297	3758989	0.0053	0.0141	0.0194
3743073758989	374307	3758989	0.0053	0.0144	0.0197
3743173758989	374317	3758989	0.0054	0.0147	0.0201
3743273758989	374327	3758989	0.0055	0.0150	0.0205
3743373758989	374337	3758989	0.0055	0.0154	0.0209
3743473758989	374347	3758989	0.0056	0.0157	0.0213
3743573758989	374357	3758989	0.0056	0.0161	0.0217
3743673758989	374367	3758989	0.0057	0.0164	0.0221
3743773758989	374377	3758989	0.0057	0.0168	0.0226
3743973758989	374397	3758989	0.0058	0.0176	0.0235
3744073758989	374407	3758989	0.0059	0.0180	0.0239
3744173758989	374417	3758989	0.0059	0.0184	0.0244
3744273758989	374427	3758989	0.0060	0.0189	0.0248
3744373758989	374437	3758989	0.0060	0.0193	0.0253
3744473758989	374447	3758989	0.0061	0.0197	0.0258
3744573758989	374457	3758989	0.0061	0.0202	0.0263
3744673758989	374467	3758989	0.0061	0.0206	0.0267
3744773758989	374477	3758989	0.0062	0.0211	0.0272
3744873758989	374487	3758989	0.0062	0.0215	0.0277
3744973758989	374497	3758989	0.0062	0.0220	0.0282
3745073758989	374507	3758989	0.0062	0.0224	0.0286
3745173758989	374517	3758989	0.0062	0.0228	0.0290
3745273758989	374527	3758989	0.0062	0.0233	0.0295
3745373758989	374537	3758989	0.0062	0.0238	0.0300
3745473758989	374547	3758989	0.0063	0.0242	0.0305
3745573758989	374557	3758989	0.0063	0.0247	0.0309
3745673758989	374567	3758989	0.0063	0.0251	0.0314
3745773758989	374577	3758989	0.0063	0.0255	0.0318
3741973758999	374197	3758999	0.0045	0.0112	0.0156
3742073758999	374207	3758999	0.0045	0.0114	0.0159
3742173758999	374217	3758999	0.0046	0.0116	0.0162
3742273758999	374227	3758999	0.0046	0.0118	0.0164
3742373758999	374237	3758999	0.0047	0.0120	0.0167
3742473758999	374247	3758999	0.0047	0.0123	0.0170
3742573758999	374257	3758999	0.0048	0.0125	0.0173
3742673758999	374267	3758999	0.0048	0.0128	0.0176
3742773758999	374277	3758999	0.0048	0.0130	0.0179
3742873758999	374287	3758999	0.0049	0.0133	0.0182
3742973758999	374297	3758999	0.0049	0.0136	0.0185
3743073758999	374307	3758999	0.0050	0.0139	0.0188
3743173758999	374317	3758999	0.0050	0.0142	0.0192
3743273758999	374327	3758999	0.0051	0.0145	0.0196
3743373758999	374337	3758999	0.0051	0.0148	0.0199
3743473758999	374347	3758999	0.0052	0.0151	0.0203
3743573758999	374357	3758999	0.0052	0.0155	0.0207
3743673758999	374367	3758999	0.0053	0.0158	0.0211
3743773758999	374377	3758999	0.0053	0.0162	0.0215
3743973758999	374397	3758999	0.0054	0.0169	0.0223
3744073758999	374407	3758999	0.0054	0.0173	0.0227
3744173758999	374417	3758999	0.0055	0.0177	0.0232
3744273758999	374427	3758999	0.0055	0.0181	0.0236
3744373758999	374437	3758999	0.0055	0.0185	0.0240
3744473758999	374447	3758999	0.0056	0.0189	0.0245
3744573758999	374457	3758999	0.0056	0.0193	0.0249
3744673758999	374467	3758999	0.0056	0.0197	0.0254
3744773758999	374477	3758999	0.0057	0.0201	0.0258
3744873758999	374487	3758999	0.0057	0.0206	0.0262
3744973758999	374497	3758999	0.0057	0.0210	0.0267
3745073758999	374507	3758999	0.0057	0.0214	0.0271
3745173758999	374517	3758999	0.0057	0.0218	0.0275
3745273758999	374527	3758999	0.0057	0.0222	0.0279
3745373758999	374537	3758999	0.0058	0.0226	0.0284
3745473758999	374547	3758999	0.0058	0.0230	0.0288
3745573758999	374557	3758999	0.0058	0.0234	0.0292

IHS

Residential Health Risk Assessment Results Summary

Mitigated

RESIDENTIAL RECEPTORS ONLY

		MAX:	1.545
Unique Identifier	X (UTM)	Y (UTM)	Total Risk
3743673758979	374367	3758979	0.023
3743773758979	374377	3758979	0.024
3743973758979	374397	3758979	0.025
3744073758979	374407	3758979	0.025
3744173758979	374417	3758979	0.026
3744273758979	374427	3758979	0.026
3744373758979	374437	3758979	0.027
3744473758979	374447	3758979	0.027
3744573758979	374457	3758979	0.028
3744673758979	374467	3758979	0.028
3744773758979	374477	3758979	0.029
3744873758979	374487	3758979	0.029
3744973758979	374497	3758979	0.030
3745073758979	374507	3758979	0.030
3745173758979	374517	3758979	0.031
3745273758979	374527	3758979	0.031
3745373758979	374537	3758979	0.032
3745473758979	374547	3758979	0.032
3745573758979	374557	3758979	0.033
3745673758979	374567	3758979	0.033
3745773758979	374577	3758979	0.034
3741873758989	374187	3758989	0.016
3741973758989	374197	3758989	0.016
3742073758989	374207	3758989	0.017
3742173758989	374217	3758989	0.017
3742273758989	374227	3758989	0.017
3742373758989	374237	3758989	0.017
3742473758989	374247	3758989	0.018
3742573758989	374257	3758989	0.018
3742673758989	374267	3758989	0.018
3742773758989	374277	3758989	0.019
3742873758989	374287	3758989	0.019
3742973758989	374297	3758989	0.019
3743073758989	374307	3758989	0.020
3743173758989	374317	3758989	0.020
3743273758989	374327	3758989	0.020
3743373758989	374337	3758989	0.021
3743473758989	374347	3758989	0.021
3743573758989	374357	3758989	0.022
3743673758989	374367	3758989	0.022
3743773758989	374377	3758989	0.023
3743973758989	374397	3758989	0.023
3744073758989	374407	3758989	0.024
3744173758989	374417	3758989	0.024
3744273758989	374427	3758989	0.025
3744373758989	374437	3758989	0.025
3744473758989	374447	3758989	0.026
3744573758989	374457	3758989	0.026
3744673758989	374467	3758989	0.027
3744773758989	374477	3758989	0.027
3744873758989	374487	3758989	0.028
3744973758989	374497	3758989	0.028
3745073758989	374507	3758989	0.029
3745173758989	374517	3758989	0.029
3745273758989	374527	3758989	0.030
3745373758989	374537	3758989	0.030
3745473758989	374547	3758989	0.030
3745573758989	374557	3758989	0.031
3745673758989	374567	3758989	0.031
3745773758989	374577	3758989	0.032
3741973758999	374197	3758999	0.016
3742073758999	374207	3758999	0.016
3742173758999	374217	3758999	0.016
3742273758999	374227	3758999	0.016
3742373758999	374237	3758999	0.017
3742473758999	374247	3758999	0.017
3742573758999	374257	3758999	0.017
3742673758999	374267	3758999	0.018
3742773758999	374277	3758999	0.018
3742873758999	374287	3758999	0.018
3742973758999	374297	3758999	0.019
3743073758999	374307	3758999	0.019
3743173758999	374317	3758999	0.019
3743273758999	374327	3758999	0.020
3743373758999	374337	3758999	0.020
3743473758999	374347	3758999	0.020
3743573758999	374357	3758999	0.021
3743673758999	374367	3758999	0.021
3743773758999	374377	3758999	0.021
3743973758999	374397	3758999	0.022
3744073758999	374407	3758999	0.023
3744173758999	374417	3758999	0.023
3744273758999	374427	3758999	0.024
3744373758999	374437	3758999	0.024
3744473758999	374447	3758999	0.024
3744573758999	374457	3758999	0.025
3744673758999	374467	3758999	0.025
3744773758999	374477	3758999	0.026
3744873758999	374487	3758999	0.026
3744973758999	374497	3758999	0.027
3745073758999	374507	3758999	0.027
3745173758999	374517	3758999	0.027
3745273758999	374527	3758999	0.028
3745373758999	374537	3758999	0.028
3745473758999	374547	3758999	0.029
3745573758999	374557	3758999	0.029

FOR CHRONIC CALCS

MAX: 0.015

Overlapping Phases - Maximum GLC		
2025	2026	2027
0.00E+00	2.92E-04	1.18E-04
0.00E+00	2.98E-04	1.20E-04
0.00E+00	3.10E-04	1.26E-04
0.00E+00	3.16E-04	1.28E-04
0.00E+00	3.22E-04	1.31E-04
0.00E+00	3.28E-04	1.34E-04
0.00E+00	3.34E-04	1.37E-04
0.00E+00	3.41E-04	1.39E-04
0.00E+00	3.47E-04	1.42E-04
0.00E+00	3.53E-04	1.45E-04
0.00E+00	3.59E-04	1.48E-04
0.00E+00	3.66E-04	1.51E-04
0.00E+00	3.72E-04	1.54E-04
0.00E+00	3.77E-04	1.56E-04
0.00E+00	3.83E-04	1.59E-04
0.00E+00	3.90E-04	1.62E-04
0.00E+00	3.96E-04	1.65E-04
0.00E+00	4.02E-04	1.68E-04
0.00E+00	4.08E-04	1.71E-04
0.00E+00	4.14E-04	1.73E-04
0.00E+00	4.19E-04	1.76E-04
0.00E+00	2.02E-04	7.97E-05
0.00E+00	2.05E-04	8.11E-05
0.00E+00	2.08E-04	8.25E-05
0.00E+00	2.12E-04	8.40E-05
0.00E+00	2.15E-04	8.55E-05
0.00E+00	2.19E-04	8.70E-05
0.00E+00	2.23E-04	8.87E-05
0.00E+00	2.27E-04	9.04E-05
0.00E+00	2.31E-04	9.21E-05
0.00E+00	2.35E-04	9.38E-05
0.00E+00	2.39E-04	9.57E-05
0.00E+00	2.43E-04	9.76E-05
0.00E+00	2.48E-04	9.95E-05
0.00E+00	2.52E-04	1.02E-04
0.00E+00	2.57E-04	1.04E-04
0.00E+00	2.62E-04	1.06E-04
0.00E+00	2.67E-04	1.08E-04
0.00E+00	2.72E-04	1.10E-04
0.00E+00	2.77E-04	1.13E-04
0.00E+00	2.83E-04	1.15E-04
0.00E+00	2.94E-04	1.20E-04
0.00E+00	2.99E-04	1.22E-04
0.00E+00	3.05E-04	1.25E-04
0.00E+00	3.10E-04	1.27E-04
0.00E+00	3.16E-04	1.30E-04
0.00E+00	3.22E-04	1.33E-04
0.00E+00	3.28E-04	1.35E-04
0.00E+00	3.34E-04	1.38E-04
0.00E+00	3.39E-04	1.41E-04
0.00E+00	3.45E-04	1.43E-04
0.00E+00	3.51E-04	1.46E-04
0.00E+00	3.56E-04	1.48E-04
0.00E+00	3.61E-04	1.51E-04
0.00E+00	3.67E-04	1.54E-04
0.00E+00	3.73E-04	1.56E-04
0.00E+00	3.79E-04	1.59E-04
0.00E+00	3.84E-04	1.62E-04
0.00E+00	3.89E-04	1.64E-04
0.00E+00	3.94E-04	1.66E-04
0.00E+00	1.97E-04	7.81E-05
0.00E+00	2.00E-04	7.95E-05
0.00E+00	2.03E-04	8.09E-05
0.00E+00	2.06E-04	8.23E-05
0.00E+00	2.09E-04	8.37E-05
0.00E+00	2.13E-04	8.53E-05
0.00E+00	2.17E-04	8.69E-05
0.00E+00	2.20E-04	8.85E-05
0.00E+00	2.24E-04	9.01E-05
0.00E+00	2.28E-04	9.19E-05
0.00E+00	2.32E-04	9.37E-05
0.00E+00	2.36E-04	9.55E-05
0.00E+00	2.40E-04	9.74E-05
0.00E+00	2.45E-04	9.93E-05
0.00E+00	2.49E-04	1.01E-04
0.00E+00	2.54E-04	1.03E-04
0.00E+00	2.59E-04	1.06E-04
0.00E+00	2.63E-04	1.08E-04
0.00E+00	2.68E-04	1.10E-04
0.00E+00	2.79E-04	1.15E-04
0.00E+00	2.84E-04	1.17E-04
0.00E+00	2.89E-04	1.19E-04
0.00E+00	2.94E-04	1.22E-04
0.00E+00	3.00E-04	1.24E-04
0.00E+00	3.05E-04	1.27E-04
0.00E+00	3.10E-04	1.29E-04
0.00E+00	3.16E-04	1.31E-04
0.00E+00	3.21E-04	1.34E-04
0.00E+00	3.26E-04	1.36E-04
0.00E+00	3.32E-04	1.39E-04
0.00E+00	3.36E-04	1.41E-04
0.00E+00	3.41E-04	1.43E-04
0.00E+00	3.47E-04	1.46E-04
0.00E+00	3.52E-04	1.48E-04
0.00E+00	3.57E-04	1.51E-04
0.00E+00	3.62E-04	1.53E-04

IHS

Health Risk Assessment Results Summary

Mitigated

Residential Receptors

		MAX:	0.1346	1.5245	1.545
Unique Identifier	X (UTM)	Y (UTM)	Onroad	Offroad	Total Risk
3745673758999	374567	3758999	0.0058	0.0238	0.0296
3745773758999	374577	3758999	0.0058	0.0242	0.0300
3742073759009	374207	3759009	0.0043	0.0110	0.0153
3742173759009	374217	3759009	0.0043	0.0112	0.0155
3742273759009	374227	3759009	0.0043	0.0114	0.0158
3742373759009	374237	3759009	0.0044	0.0116	0.0160
3742473759009	374247	3759009	0.0044	0.0119	0.0163
3742573759009	374257	3759009	0.0045	0.0121	0.0166
3742673759009	374267	3759009	0.0045	0.0123	0.0168
3742773759009	374277	3759009	0.0045	0.0126	0.0171
3742873759009	374287	3759009	0.0046	0.0129	0.0174
3742973759009	374297	3759009	0.0046	0.0131	0.0177
3743073759009	374307	3759009	0.0046	0.0134	0.0180
3743173759009	374317	3759009	0.0047	0.0137	0.0184
3743273759009	374327	3759009	0.0047	0.0140	0.0187
3743373759009	374337	3759009	0.0048	0.0143	0.0190
3743473759009	374347	3759009	0.0048	0.0146	0.0194
3743573759009	374357	3759009	0.0048	0.0149	0.0198
3743673759009	374367	3759009	0.0049	0.0152	0.0201
3743773759009	374377	3759009	0.0049	0.0156	0.0205
3743973759009	374397	3759009	0.0050	0.0163	0.0213
3744073759009	374407	3759009	0.0050	0.0166	0.0217
3744173759009	374417	3759009	0.0051	0.0170	0.0221
3744273759009	374427	3759009	0.0051	0.0174	0.0225
3744373759009	374437	3759009	0.0051	0.0177	0.0229
3744473759009	374447	3759009	0.0052	0.0181	0.0233
3744573759009	374457	3759009	0.0052	0.0185	0.0237
3744673759009	374467	3759009	0.0052	0.0189	0.0241
3744773759009	374477	3759009	0.0052	0.0193	0.0245
3744873759009	374487	3759009	0.0053	0.0196	0.0249
3744973759009	374497	3759009	0.0053	0.0200	0.0253
3745073759009	374507	3759009	0.0053	0.0204	0.0257
3745173759009	374517	3759009	0.0053	0.0208	0.0260
3745273759009	374527	3759009	0.0053	0.0212	0.0265
3745373759009	374537	3759009	0.0053	0.0215	0.0269
3745473759009	374547	3759009	0.0053	0.0219	0.0273
3745573759009	374557	3759009	0.0053	0.0223	0.0276
3745673759009	374567	3759009	0.0053	0.0226	0.0280
3745773759009	374577	3759009	0.0054	0.0230	0.0284
3742173759019	374217	3759019	0.0041	0.0109	0.0149
3742273759019	374227	3759019	0.0041	0.0111	0.0152
3742373759019	374237	3759019	0.0041	0.0113	0.0154
3742473759019	374247	3759019	0.0042	0.0115	0.0156
3742573759019	374257	3759019	0.0042	0.0117	0.0159
3742673759019	374267	3759019	0.0042	0.0119	0.0162
3742773759019	374277	3759019	0.0042	0.0122	0.0164
3742873759019	374287	3759019	0.0043	0.0124	0.0167
3742973759019	374297	3759019	0.0043	0.0127	0.0170
3743073759019	374307	3759019	0.0043	0.0129	0.0173
3743173759019	374317	3759019	0.0044	0.0132	0.0176
3743273759019	374327	3759019	0.0044	0.0135	0.0179
3743373759019	374337	3759019	0.0044	0.0138	0.0182
3743473759019	374347	3759019	0.0045	0.0141	0.0186
3743573759019	374357	3759019	0.0045	0.0144	0.0189
3743673759019	374367	3759019	0.0045	0.0147	0.0192
3743773759019	374377	3759019	0.0046	0.0150	0.0196
3743973759019	374397	3759019	0.0046	0.0157	0.0203
3744073759019	374407	3759019	0.0047	0.0160	0.0207
3744173759019	374417	3759019	0.0047	0.0163	0.0210
3744273759019	374427	3759019	0.0047	0.0167	0.0214
3744373759019	374437	3759019	0.0048	0.0170	0.0218
3744473759019	374447	3759019	0.0048	0.0174	0.0222
3744573759019	374457	3759019	0.0048	0.0177	0.0225
3744673759019	374467	3759019	0.0048	0.0181	0.0229
3744773759019	374477	3759019	0.0048	0.0184	0.0233
3744873759019	374487	3759019	0.0049	0.0188	0.0237
3744973759019	374497	3759019	0.0049	0.0192	0.0240
3745073759019	374507	3759019	0.0049	0.0195	0.0244
3745173759019	374517	3759019	0.0049	0.0198	0.0247
3745273759019	374527	3759019	0.0049	0.0202	0.0252
3745373759019	374537	3759019	0.0049	0.0206	0.0255
3745473759019	374547	3759019	0.0049	0.0209	0.0258
3745573759019	374557	3759019	0.0050	0.0212	0.0262
3745673759019	374567	3759019	0.0050	0.0216	0.0265
3745773759019	374577	3759019	0.0050	0.0219	0.0268
3742273759029	374227	3759029	0.0039	0.0107	0.0146
3742373759029	374237	3759029	0.0039	0.0109	0.0148
3742473759029	374247	3759029	0.0039	0.0111	0.0150
3742573759029	374257	3759029	0.0039	0.0113	0.0153
3742673759029	374267	3759029	0.0040	0.0116	0.0155
3742773759029	374277	3759029	0.0040	0.0118	0.0158
3742873759029	374287	3759029	0.0040	0.0120	0.0161
3742973759029	374297	3759029	0.0041	0.0123	0.0163
3743073759029	374307	3759029	0.0041	0.0125	0.0166
3743173759029	374317	3759029	0.0041	0.0128	0.0169
3743273759029	374327	3759029	0.0041	0.0130	0.0172
3743373759029	374337	3759029	0.0042	0.0133	0.0175
3743473759029	374347	3759029	0.0042	0.0136	0.0178
3743573759029	374357	3759029	0.0042	0.0139	0.0181
3743673759029	374367	3759029	0.0042	0.0142	0.0184
3743773759029	374377	3759029	0.0043	0.0145	0.0187
3743973759029	374397	3759029	0.0043	0.0151	0.0194
3744073759029	374407	3759029	0.0044	0.0154	0.0198
3744173759029	374417	3759029	0.0044	0.0157	0.0201
3744273759029	374427	3759029	0.0044	0.0160	0.0204
3744373759029	374437	3759029	0.0044	0.0164	0.0208

IHS

Residential Health Risk Assessment Results Summary

Mitigated

RESIDENTIAL RECEPTORS ONLY

		MAX:	1.545
Unique Identifier	X (UTM)	Y (UTM)	Total Risk
3745673758999	374567	3758999	0.030
3745773758999	374577	3758999	0.030
3742073759009	374207	3759009	0.015
3742173759009	374217	3759009	0.016
3742273759009	374227	3759009	0.016
3742373759009	374237	3759009	0.016
3742473759009	374247	3759009	0.016
3742573759009	374257	3759009	0.017
3742673759009	374267	3759009	0.017
3742773759009	374277	3759009	0.017
3742873759009	374287	3759009	0.017
3742973759009	374297	3759009	0.018
3743073759009	374307	3759009	0.018
3743173759009	374317	3759009	0.018
3743273759009	374327	3759009	0.019
3743373759009	374337	3759009	0.019
3743473759009	374347	3759009	0.019
3743573759009	374357	3759009	0.020
3743673759009	374367	3759009	0.020
3743773759009	374377	3759009	0.020
3743973759009	374397	3759009	0.021
3744073759009	374407	3759009	0.022
3744173759009	374417	3759009	0.022
3744273759009	374427	3759009	0.022
3744373759009	374437	3759009	0.023
3744473759009	374447	3759009	0.023
3744573759009	374457	3759009	0.024
3744673759009	374467	3759009	0.024
3744773759009	374477	3759009	0.024
3744873759009	374487	3759009	0.025
3744973759009	374497	3759009	0.025
3745073759009	374507	3759009	0.026
3745173759009	374517	3759009	0.026
3745273759009	374527	3759009	0.026
3745373759009	374537	3759009	0.027
3745473759009	374547	3759009	0.027
3745573759009	374557	3759009	0.028
3745673759009	374567	3759009	0.028
3745773759009	374577	3759009	0.028
3742173759019	374217	3759019	0.015
3742273759019	374227	3759019	0.015
3742373759019	374237	3759019	0.015
3742473759019	374247	3759019	0.016
3742573759019	374257	3759019	0.016
3742673759019	374267	3759019	0.016
3742773759019	374277	3759019	0.016
3742873759019	374287	3759019	0.017
3742973759019	374297	3759019	0.017
3743073759019	374307	3759019	0.017
3743173759019	374317	3759019	0.018
3743273759019	374327	3759019	0.018
3743373759019	374337	3759019	0.018
3743473759019	374347	3759019	0.019
3743573759019	374357	3759019	0.019
3743673759019	374367	3759019	0.019
3743773759019	374377	3759019	0.020
3743973759019	374397	3759019	0.020
3744073759019	374407	3759019	0.021
3744173759019	374417	3759019	0.021
3744273759019	374427	3759019	0.021
3744373759019	374437	3759019	0.022
3744473759019	374447	3759019	0.022
3744573759019	374457	3759019	0.023
3744673759019	374467	3759019	0.023
3744773759019	374477	3759019	0.023
3744873759019	374487	3759019	0.024
3744973759019	374497	3759019	0.024
3745073759019	374507	3759019	0.024
3745173759019	374517	3759019	0.025
3745273759019	374527	3759019	0.025
3745373759019	374537	3759019	0.025
3745473759019	374547	3759019	0.026
3745573759019	374557	3759019	0.026
3745673759019	374567	3759019	0.027
3745773759019	374577	3759019	0.027
3742273759029	374227	3759029	0.015
3742373759029	374237	3759029	0.015
3742473759029	374247	3759029	0.015
3742573759029	374257	3759029	0.015
3742673759029	374267	3759029	0.016
3742773759029	374277	3759029	0.016
3742873759029	374287	3759029	0.016
3742973759029	374297	3759029	0.016
3743073759029	374307	3759029	0.017
3743173759029	374317	3759029	0.017
3743273759029	374327	3759029	0.017
3743373759029	374337	3759029	0.017
3743473759029	374347	3759029	0.018
3743573759029	374357	3759029	0.018
3743673759029	374367	3759029	0.018
3743773759029	374377	3759029	0.019
3743973759029	374397	3759029	0.019
3744073759029	374407	3759029	0.020
3744173759029	374417	3759029	0.020
3744273759029	374427	3759029	0.020
3744373759029	374437	3759029	0.021

FOR CHRONIC CALCS

MAX: 0.015

Overlapping Phases - Maximum GLC		
2025	2026	2027
0.00E+00	3.67E-04	1.55E-04
0.00E+00	3.71E-04	1.57E-04
0.00E+00	1.92E-04	7.66E-05
0.00E+00	1.94E-04	7.79E-05
0.00E+00	1.98E-04	7.93E-05
0.00E+00	2.01E-04	8.07E-05
0.00E+00	2.04E-04	8.21E-05
0.00E+00	2.07E-04	8.36E-05
0.00E+00	2.11E-04	8.51E-05
0.00E+00	2.14E-04	8.67E-05
0.00E+00	2.18E-04	8.84E-05
0.00E+00	2.22E-04	9.00E-05
0.00E+00	2.25E-04	9.17E-05
0.00E+00	2.29E-04	9.35E-05
0.00E+00	2.34E-04	9.54E-05
0.00E+00	2.38E-04	9.73E-05
0.00E+00	2.42E-04	9.92E-05
0.00E+00	2.46E-04	1.01E-04
0.00E+00	2.51E-04	1.03E-04
0.00E+00	2.56E-04	1.05E-04
0.00E+00	2.65E-04	1.10E-04
0.00E+00	2.70E-04	1.12E-04
0.00E+00	2.75E-04	1.14E-04
0.00E+00	2.79E-04	1.16E-04
0.00E+00	2.84E-04	1.18E-04
0.00E+00	2.89E-04	1.21E-04
0.00E+00	2.94E-04	1.23E-04
0.00E+00	2.99E-04	1.25E-04
0.00E+00	3.04E-04	1.28E-04
0.00E+00	3.09E-04	1.30E-04
0.00E+00	3.14E-04	1.32E-04
0.00E+00	3.18E-04	1.34E-04
0.00E+00	3.23E-04	1.36E-04
0.00E+00	3.28E-04	1.39E-04
0.00E+00	3.33E-04	1.41E-04
0.00E+00	3.37E-04	1.43E-04
0.00E+00	3.42E-04	1.45E-04
0.00E+00	3.46E-04	1.47E-04
0.00E+00	3.50E-04	1.49E-04
0.00E+00	1.87E-04	7.52E-05
0.00E+00	1.90E-04	7.64E-05
0.00E+00	1.93E-04	7.78E-05
0.00E+00	1.96E-04	7.91E-05
0.00E+00	1.99E-04	8.06E-05
0.00E+00	2.02E-04	8.20E-05
0.00E+00	2.05E-04	8.35E-05
0.00E+00	2.09E-04	8.51E-05
0.00E+00	2.12E-04	8.67E-05
0.00E+00	2.16E-04	8.83E-05
0.00E+00	2.19E-04	9.00E-05
0.00E+00	2.23E-04	9.17E-05
0.00E+00	2.27E-04	9.35E-05
0.00E+00	2.31E-04	9.53E-05
0.00E+00	2.35E-04	9.72E-05
0.00E+00	2.39E-04	9.91E-05
0.00E+00	2.44E-04	1.01E-04
0.00E+00	2.53E-04	1.05E-04
0.00E+00	2.57E-04	1.07E-04
0.00E+00	2.61E-04	1.09E-04
0.00E+00	2.66E-04	1.11E-04
0.00E+00	2.70E-04	1.13E-04
0.00E+00	2.75E-04	1.15E-04
0.00E+00	2.80E-04	1.17E-04
0.00E+00	2.84E-04	1.20E-04
0.00E+00	2.89E-04	1.22E-04
0.00E+00	2.93E-04	1.24E-04
0.00E+00	2.98E-04	1.26E-04
0.00E+00	3.02E-04	1.28E-04
0.00E+00	3.06E-04	1.30E-04
0.00E+00	3.11E-04	1.32E-04
0.00E+00	3.15E-04	1.34E-04
0.00E+00	3.19E-04	1.36E-04
0.00E+00	3.23E-04	1.38E-04
0.00E+00	3.27E-04	1.40E-04
0.00E+00	3.31E-04	1.41E-04
0.00E+00	1.82E-04	7.38E-05
0.00E+00	1.85E-04	7.51E-05
0.00E+00	1.88E-04	7.64E-05
0.00E+00	1.91E-04	7.77E-05
0.00E+00	1.94E-04	7.91E-05
0.00E+00	1.97E-04	8.05E-05
0.00E+00	2.00E-04	8.20E-05
0.00E+00	2.03E-04	8.35E-05
0.00E+00	2.07E-04	8.50E-05
0.00E+00	2.10E-04	8.66E-05
0.00E+00	2.14E-04	8.83E-05
0.00E+00	2.18E-04	8.99E-05
0.00E+00	2.21E-04	9.17E-05
0.00E+00	2.25E-04	9.34E-05
0.00E+00	2.29E-04	9.52E-05
0.00E+00	2.33E-04	9.70E-05
0.00E+00	2.41E-04	1.01E-04
0.00E+00	2.45E-04	1.03E-04
0.00E+00	2.49E-04	1.05E-04
0.00E+00	2.53E-04	1.06E-04
0.00E+00	2.58E-04	1.08E-04

IHS

Health Risk Assessment Results Summary

Mitigated

Residential Receptors

		MAX:	0.1346	1.5245	1.545
Unique Identifier	X (UTM)	Y (UTM)	Onroad	Offroad	Total Risk
3744473759029	374447	3759029	0.0044	0.0167	0.0211
3744573759029	374457	3759029	0.0045	0.0170	0.0215
3744673759029	374467	3759029	0.0045	0.0174	0.0218
3744773759029	374477	3759029	0.0045	0.0177	0.0222
3744873759029	374487	3759029	0.0045	0.0180	0.0225
3744973759029	374497	3759029	0.0045	0.0183	0.0229
3745073759029	374507	3759029	0.0045	0.0187	0.0232
3745173759029	374517	3759029	0.0046	0.0190	0.0236
3745273759029	374527	3759029	0.0046	0.0193	0.0239
3745373759029	374537	3759029	0.0046	0.0196	0.0242
3745473759029	374547	3759029	0.0046	0.0200	0.0245
3745573759029	374557	3759029	0.0046	0.0203	0.0249
3745673759029	374567	3759029	0.0046	0.0206	0.0252
3745773759029	374577	3759029	0.0046	0.0209	0.0255
3742503759056	374250	3759056	0.0034	0.0103	0.0137
3742603759056	374260	3759056	0.0034	0.0105	0.0139
3742703759056	374270	3759056	0.0034	0.0107	0.0141
3742803759056	374280	3759056	0.0034	0.0109	0.0143
3742903759056	374290	3759056	0.0035	0.0111	0.0146
3743003759056	374300	3759056	0.0035	0.0113	0.0148
3743103759056	374310	3759056	0.0035	0.0115	0.0150
3743203759056	374320	3759056	0.0035	0.0118	0.0153
3743303759056	374330	3759056	0.0035	0.0120	0.0155
3743403759056	374340	3759056	0.0035	0.0122	0.0158
3743503759056	374350	3759056	0.0035	0.0125	0.0160
3743603759056	374360	3759056	0.0036	0.0127	0.0163
3743703759056	374370	3759056	0.0036	0.0130	0.0166
3743803759056	374380	3759056	0.0036	0.0132	0.0168
3743903759056	374390	3759056	0.0036	0.0135	0.0171
3744003759056	374400	3759056	0.0036	0.0138	0.0174
3744103759056	374410	3759056	0.0036	0.0140	0.0177
3744203759056	374420	3759056	0.0037	0.0143	0.0179
3744303759056	374430	3759056	0.0037	0.0146	0.0182
3744403759056	374440	3759056	0.0037	0.0148	0.0185
3744503759056	374450	3759056	0.0037	0.0151	0.0188
3744603759056	374460	3759056	0.0037	0.0154	0.0191
3744703759056	374470	3759056	0.0037	0.0157	0.0194
3744803759056	374480	3759056	0.0037	0.0159	0.0196
3744903759056	374490	3759056	0.0037	0.0162	0.0199
3745003759056	374500	3759056	0.0037	0.0165	0.0202
3745103759056	374510	3759056	0.0038	0.0167	0.0205
3745203759056	374520	3759056	0.0038	0.0170	0.0207
3745303759056	374530	3759056	0.0038	0.0172	0.0210
3745403759056	374540	3759056	0.0038	0.0175	0.0212
3745503759056	374550	3759056	0.0038	0.0177	0.0215
3745603759056	374560	3759056	0.0038	0.0180	0.0217
3745703759056	374570	3759056	0.0038	0.0182	0.0220
3745803759056	374580	3759056	0.0038	0.0184	0.0222
3742503759066	374250	3759066	0.0032	0.0100	0.0132
3742603759066	374260	3759066	0.0032	0.0102	0.0134
3742703759066	374270	3759066	0.0032	0.0104	0.0136
3742803759066	374280	3759066	0.0033	0.0106	0.0138
3742903759066	374290	3759066	0.0033	0.0108	0.0140
3743003759066	374300	3759066	0.0033	0.0110	0.0143
3743103759066	374310	3759066	0.0033	0.0112	0.0145
3743203759066	374320	3759066	0.0033	0.0114	0.0147
3743303759066	374330	3759066	0.0033	0.0116	0.0149
3743403759066	374340	3759066	0.0033	0.0118	0.0152
3743503759066	374350	3759066	0.0034	0.0121	0.0154
3743603759066	374360	3759066	0.0034	0.0123	0.0157
3743703759066	374370	3759066	0.0034	0.0126	0.0159
3743803759066	374380	3759066	0.0034	0.0128	0.0162
3743903759066	374390	3759066	0.0034	0.0130	0.0164
3744003759066	374400	3759066	0.0034	0.0133	0.0167
3744103759066	374410	3759066	0.0034	0.0135	0.0170
3744203759066	374420	3759066	0.0034	0.0138	0.0172
3744303759066	374430	3759066	0.0034	0.0140	0.0175
3744403759066	374440	3759066	0.0034	0.0143	0.0177
3744503759066	374450	3759066	0.0035	0.0145	0.0180
3744603759066	374460	3759066	0.0035	0.0148	0.0183
3744703759066	374470	3759066	0.0035	0.0151	0.0185
3744803759066	374480	3759066	0.0035	0.0153	0.0188
3744903759066	374490	3759066	0.0035	0.0156	0.0190
3745003759066	374500	3759066	0.0035	0.0158	0.0193
3745103759066	374510	3759066	0.0035	0.0160	0.0195
3745203759066	374520	3759066	0.0035	0.0162	0.0197
3745303759066	374530	3759066	0.0035	0.0165	0.0200
3745403759066	374540	3759066	0.0035	0.0167	0.0202
3745503759066	374550	3759066	0.0035	0.0169	0.0205
3745603759066	374560	3759066	0.0035	0.0172	0.0207
3745703759066	374570	3759066	0.0035	0.0174	0.0209
3745803759066	374580	3759066	0.0035	0.0176	0.0212
3742503759076	374250	3759076	0.0031	0.0097	0.0128
3742603759076	374260	3759076	0.0031	0.0099	0.0130
3742703759076	374270	3759076	0.0031	0.0101	0.0132
3742803759076	374280	3759076	0.0031	0.0102	0.0133
3742903759076	374290	3759076	0.0031	0.0104	0.0136
3743003759076	374300	3759076	0.0031	0.0106	0.0138
3743103759076	374310	3759076	0.0031	0.0108	0.0140
3743203759076	374320	3759076	0.0031	0.0111	0.0142
3743303759076	374330	3759076	0.0032	0.0113	0.0144
3743403759076	374340	3759076	0.0032	0.0115	0.0146
3743503759076	374350	3759076	0.0032	0.0117	0.0149
3743603759076	374360	3759076	0.0032	0.0119	0.0151
3743703759076	374370	3759076	0.0032	0.0121	0.0153
3743803759076	374380	3759076	0.0032	0.0124	0.0156

IHS

Residential Health Risk Assessment Results Summary

Mitigated

RESIDENTIAL RECEPTORS ONLY

		MAX:	1.545
Unique Identifier	X (UTM)	Y (UTM)	Total Risk
3744473759029	374447	3759029	0.021
3744573759029	374457	3759029	0.021
3744673759029	374467	3759029	0.022
3744773759029	374477	3759029	0.022
3744873759029	374487	3759029	0.023
3744973759029	374497	3759029	0.023
3745073759029	374507	3759029	0.023
3745173759029	374517	3759029	0.024
3745273759029	374527	3759029	0.024
3745373759029	374537	3759029	0.024
3745473759029	374547	3759029	0.025
3745573759029	374557	3759029	0.025
3745673759029	374567	3759029	0.025
3745773759029	374577	3759029	0.025
3742503759056	374250	3759056	0.014
3742603759056	374260	3759056	0.014
3742703759056	374270	3759056	0.014
3742803759056	374280	3759056	0.014
3742903759056	374290	3759056	0.015
3743003759056	374300	3759056	0.015
3743103759056	374310	3759056	0.015
3743203759056	374320	3759056	0.015
3743303759056	374330	3759056	0.016
3743403759056	374340	3759056	0.016
3743503759056	374350	3759056	0.016
3743603759056	374360	3759056	0.016
3743703759056	374370	3759056	0.017
3743803759056	374380	3759056	0.017
3743903759056	374390	3759056	0.017
3744003759056	374400	3759056	0.017
3744103759056	374410	3759056	0.018
3744203759056	374420	3759056	0.018
3744303759056	374430	3759056	0.018
3744403759056	374440	3759056	0.019
3744503759056	374450	3759056	0.019
3744603759056	374460	3759056	0.019
3744703759056	374470	3759056	0.019
3744803759056	374480	3759056	0.020
3744903759056	374490	3759056	0.020
3745003759056	374500	3759056	0.020
3745103759056	374510	3759056	0.020
3745203759056	374520	3759056	0.021
3745303759056	374530	3759056	0.021
3745403759056	374540	3759056	0.021
3745503759056	374550	3759056	0.021
3745603759056	374560	3759056	0.022
3745703759056	374570	3759056	0.022
3745803759056	374580	3759056	0.022
3742503759066	374250	3759066	0.013
3742603759066	374260	3759066	0.013
3742703759066	374270	3759066	0.014
3742803759066	374280	3759066	0.014
3742903759066	374290	3759066	0.014
3743003759066	374300	3759066	0.014
3743103759066	374310	3759066	0.014
3743203759066	374320	3759066	0.015
3743303759066	374330	3759066	0.015
3743403759066	374340	3759066	0.015
3743503759066	374350	3759066	0.015
3743603759066	374360	3759066	0.016
3743703759066	374370	3759066	0.016
3743803759066	374380	3759066	0.016
3743903759066	374390	3759066	0.016
3744003759066	374400	3759066	0.017
3744103759066	374410	3759066	0.017
3744203759066	374420	3759066	0.017
3744303759066	374430	3759066	0.017
3744403759066	374440	3759066	0.018
3744503759066	374450	3759066	0.018
3744603759066	374460	3759066	0.018
3744703759066	374470	3759066	0.019
3744803759066	374480	3759066	0.019
3744903759066	374490	3759066	0.019
3745003759066	374500	3759066	0.019
3745103759066	374510	3759066	0.020
3745203759066	374520	3759066	0.020
3745303759066	374530	3759066	0.020
3745403759066	374540	3759066	0.020
3745503759066	374550	3759066	0.020
3745603759066	374560	3759066	0.021
3745703759066	374570	3759066	0.021
3745803759066	374580	3759066	0.021
3742503759076	374250	3759076	0.013
3742603759076	374260	3759076	0.013
3742703759076	374270	3759076	0.013
3742803759076	374280	3759076	0.013
3742903759076	374290	3759076	0.014
3743003759076	374300	3759076	0.014
3743103759076	374310	3759076	0.014
3743203759076	374320	3759076	0.014
3743303759076	374330	3759076	0.014
3743403759076	374340	3759076	0.015
3743503759076	374350	3759076	0.015
3743603759076	374360	3759076	0.015
3743703759076	374370	3759076	0.015
3743803759076	374380	3759076	0.016

FOR CHRONIC CALCS

MAX: 0.015

Overlapping Phases - Maximum GLC		
2025	2026	2027
0.00E+00	2.62E-04	1.10E-04
0.00E+00	2.66E-04	1.12E-04
0.00E+00	2.70E-04	1.14E-04
0.00E+00	2.75E-04	1.16E-04
0.00E+00	2.79E-04	1.18E-04
0.00E+00	2.83E-04	1.20E-04
0.00E+00	2.87E-04	1.22E-04
0.00E+00	2.91E-04	1.24E-04
0.00E+00	2.95E-04	1.26E-04
0.00E+00	2.99E-04	1.28E-04
0.00E+00	3.03E-04	1.29E-04
0.00E+00	3.07E-04	1.31E-04
0.00E+00	3.10E-04	1.33E-04
0.00E+00	3.13E-04	1.35E-04
0.00E+00	1.70E-04	7.00E-05
0.00E+00	1.73E-04	7.12E-05
0.00E+00	1.75E-04	7.24E-05
0.00E+00	1.78E-04	7.37E-05
0.00E+00	1.81E-04	7.49E-05
0.00E+00	1.84E-04	7.62E-05
0.00E+00	1.86E-04	7.76E-05
0.00E+00	1.89E-04	7.90E-05
0.00E+00	1.92E-04	8.04E-05
0.00E+00	1.95E-04	8.18E-05
0.00E+00	1.99E-04	8.33E-05
0.00E+00	2.02E-04	8.48E-05
0.00E+00	2.05E-04	8.63E-05
0.00E+00	2.08E-04	8.79E-05
0.00E+00	2.12E-04	8.94E-05
0.00E+00	2.15E-04	9.10E-05
0.00E+00	2.18E-04	9.26E-05
0.00E+00	2.22E-04	9.41E-05
0.00E+00	2.25E-04	9.57E-05
0.00E+00	2.28E-04	9.73E-05
0.00E+00	2.32E-04	9.89E-05
0.00E+00	2.35E-04	1.01E-04
0.00E+00	2.39E-04	1.02E-04
0.00E+00	2.42E-04	1.04E-04
0.00E+00	2.45E-04	1.05E-04
0.00E+00	2.49E-04	1.07E-04
0.00E+00	2.52E-04	1.08E-04
0.00E+00	2.55E-04	1.10E-04
0.00E+00	2.58E-04	1.11E-04
0.00E+00	2.61E-04	1.13E-04
0.00E+00	2.64E-04	1.14E-04
0.00E+00	2.67E-04	1.15E-04
0.00E+00	2.69E-04	1.17E-04
0.00E+00	2.72E-04	1.18E-04
0.00E+00	1.64E-04	6.77E-05
0.00E+00	1.66E-04	6.89E-05
0.00E+00	1.69E-04	7.00E-05
0.00E+00	1.72E-04	7.12E-05
0.00E+00	1.74E-04	7.25E-05
0.00E+00	1.77E-04	7.37E-05
0.00E+00	1.79E-04	7.50E-05
0.00E+00	1.82E-04	7.63E-05
0.00E+00	1.85E-04	7.76E-05
0.00E+00	1.88E-04	7.90E-05
0.00E+00	1.91E-04	8.04E-05
0.00E+00	1.94E-04	8.18E-05
0.00E+00	1.97E-04	8.32E-05
0.00E+00	2.00E-04	8.47E-05
0.00E+00	2.03E-04	8.61E-05
0.00E+00	2.06E-04	8.76E-05
0.00E+00	2.09E-04	8.90E-05
0.00E+00	2.12E-04	9.05E-05
0.00E+00	2.15E-04	9.20E-05
0.00E+00	2.19E-04	9.35E-05
0.00E+00	2.22E-04	9.50E-05
0.00E+00	2.25E-04	9.64E-05
0.00E+00	2.28E-04	9.79E-05
0.00E+00	2.31E-04	9.94E-05
0.00E+00	2.34E-04	1.01E-04
0.00E+00	2.37E-04	1.02E-04
0.00E+00	2.39E-04	1.03E-04
0.00E+00	2.42E-04	1.05E-04
0.00E+00	2.45E-04	1.06E-04
0.00E+00	2.48E-04	1.07E-04
0.00E+00	2.51E-04	1.09E-04
0.00E+00	2.53E-04	1.10E-04
0.00E+00	2.56E-04	1.11E-04
0.00E+00	2.59E-04	1.13E-04
0.00E+00	1.58E-04	6.56E-05
0.00E+00	1.61E-04	6.67E-05
0.00E+00	1.63E-04	6.78E-05
0.00E+00	1.65E-04	6.89E-05
0.00E+00	1.68E-04	7.01E-05
0.00E+00	1.70E-04	7.13E-05
0.00E+00	1.73E-04	7.25E-05
0.00E+00	1.76E-04	7.38E-05
0.00E+00	1.78E-04	7.50E-05
0.00E+00	1.81E-04	7.63E-05
0.00E+00	1.84E-04	7.76E-05
0.00E+00	1.86E-04	7.89E-05
0.00E+00	1.89E-04	8.03E-05
0.00E+00	1.92E-04	8.16E-05

IHS

Health Risk Assessment Results Summary

Mitigated

Residential Receptors

		MAX:	0.1346	1.5245	1.545
Unique Identifier	X (UTM)	Y (UTM)	Onroad	Offroad	Total Risk
3743903759076	374390	3759076	0.0032	0.0126	0.0158
3744003759076	374400	3759076	0.0032	0.0128	0.0161
3744103759076	374410	3759076	0.0032	0.0131	0.0163
3744203759076	374420	3759076	0.0032	0.0133	0.0165
3744303759076	374430	3759076	0.0032	0.0135	0.0168
3744403759076	374440	3759076	0.0032	0.0138	0.0170
3744503759076	374450	3759076	0.0033	0.0140	0.0173
3744603759076	374460	3759076	0.0033	0.0143	0.0175
3744703759076	374470	3759076	0.0033	0.0145	0.0178
3744803759076	374480	3759076	0.0033	0.0147	0.0180
3744903759076	374490	3759076	0.0033	0.0149	0.0182
3745003759076	374500	3759076	0.0033	0.0152	0.0185
3745103759076	374510	3759076	0.0033	0.0154	0.0186
3745203759076	374520	3759076	0.0033	0.0156	0.0189
3745303759076	374530	3759076	0.0033	0.0158	0.0191
3745403759076	374540	3759076	0.0033	0.0160	0.0193
3745503759076	374550	3759076	0.0033	0.0162	0.0195
3745603759076	374560	3759076	0.0033	0.0164	0.0197
3745703759076	374570	3759076	0.0033	0.0166	0.0199
3745803759076	374580	3759076	0.0033	0.0168	0.0202
3742503759086	374250	3759086	0.0029	0.0094	0.0123
3742603759086	374260	3759086	0.0029	0.0096	0.0125
3742703759086	374270	3759086	0.0029	0.0098	0.0127
3742803759086	374280	3759086	0.0029	0.0100	0.0129
3742903759086	374290	3759086	0.0030	0.0101	0.0131
3743003759086	374300	3759086	0.0030	0.0103	0.0133
3743103759086	374310	3759086	0.0030	0.0105	0.0135
3743203759086	374320	3759086	0.0030	0.0107	0.0137
3743303759086	374330	3759086	0.0030	0.0109	0.0139
3743403759086	374340	3759086	0.0030	0.0111	0.0141
3743503759086	374350	3759086	0.0030	0.0113	0.0143
3743603759086	374360	3759086	0.0030	0.0115	0.0146
3743703759086	374370	3759086	0.0030	0.0118	0.0148
3743803759086	374380	3759086	0.0030	0.0120	0.0150
3743903759086	374390	3759086	0.0030	0.0122	0.0152
3744003759086	374400	3759086	0.0030	0.0124	0.0155
3744103759086	374410	3759086	0.0030	0.0126	0.0157
3744203759086	374420	3759086	0.0030	0.0129	0.0159
3744303759086	374430	3759086	0.0031	0.0131	0.0161
3744403759086	374440	3759086	0.0031	0.0133	0.0164
3744503759086	374450	3759086	0.0031	0.0135	0.0166
3744603759086	374460	3759086	0.0031	0.0137	0.0168
3744703759086	374470	3759086	0.0031	0.0140	0.0170
3744803759086	374480	3759086	0.0031	0.0142	0.0172
3744903759086	374490	3759086	0.0031	0.0144	0.0175
3745003759086	374500	3759086	0.0031	0.0146	0.0177
3745103759086	374510	3759086	0.0031	0.0148	0.0178
3745203759086	374520	3759086	0.0031	0.0150	0.0180
3745303759086	374530	3759086	0.0031	0.0152	0.0182
3745403759086	374540	3759086	0.0031	0.0154	0.0184
3745503759086	374550	3759086	0.0031	0.0155	0.0186
3745603759086	374560	3759086	0.0031	0.0157	0.0188
3745703759086	374570	3759086	0.0031	0.0159	0.0190
3745803759086	374580	3759086	0.0031	0.0161	0.0192
3742503759096	374250	3759096	0.0028	0.0092	0.0120
3742603759096	374260	3759096	0.0028	0.0093	0.0121
3742703759096	374270	3759096	0.0028	0.0095	0.0123
3742803759096	374280	3759096	0.0028	0.0097	0.0125
3742903759096	374290	3759096	0.0028	0.0098	0.0127
3743003759096	374300	3759096	0.0028	0.0100	0.0129
3743103759096	374310	3759096	0.0028	0.0102	0.0130
3743203759096	374320	3759096	0.0028	0.0104	0.0132
3743303759096	374330	3759096	0.0028	0.0106	0.0134
3743403759096	374340	3759096	0.0029	0.0108	0.0136
3743503759096	374350	3759096	0.0029	0.0110	0.0138
3743603759096	374360	3759096	0.0029	0.0112	0.0140
3743703759096	374370	3759096	0.0029	0.0114	0.0142
3743803759096	374380	3759096	0.0029	0.0116	0.0145
3743903759096	374390	3759096	0.0029	0.0118	0.0147
3744003759096	374400	3759096	0.0029	0.0120	0.0149
3744103759096	374410	3759096	0.0029	0.0122	0.0151
3744203759096	374420	3759096	0.0029	0.0124	0.0153
3744303759096	374430	3759096	0.0029	0.0126	0.0155
3744403759096	374440	3759096	0.0029	0.0128	0.0157
3745303759096	374530	3759096	0.0029	0.0146	0.0175
3745403759096	374540	3759096	0.0029	0.0148	0.0177
3745503759096	374550	3759096	0.0029	0.0149	0.0178
3745603759096	374560	3759096	0.0029	0.0151	0.0180
3745703759096	374570	3759096	0.0029	0.0153	0.0182
3745803759096	374580	3759096	0.0029	0.0155	0.0184
3742903759106	374290	3759106	0.0027	0.0096	0.0123
3743003759106	374300	3759106	0.0027	0.0097	0.0124
3743103759106	374310	3759106	0.0027	0.0099	0.0126
3743203759106	374320	3759106	0.0027	0.0101	0.0128
3745303759106	374530	3759106	0.0027	0.0140	0.0168
3745403759106	374540	3759106	0.0027	0.0142	0.0169
3745503759106	374550	3759106	0.0027	0.0144	0.0171
3745603759106	374560	3759106	0.0027	0.0145	0.0173
3745703759106	374570	3759106	0.0028	0.0147	0.0174
3745803759106	374580	3759106	0.0028	0.0149	0.0176
3749693759045	374969	3759045	0.0044	0.0245	0.0289
3749793759045	374979	3759045	0.0044	0.0249	0.0293
3749893759045	374989	3759045	0.0044	0.0252	0.0296
3749993759045	374999	3759045	0.0044	0.0255	0.0299
3750093759045	375009	3759045	0.0044	0.0259	0.0303
3750193759045	375019	3759045	0.0044	0.0263	0.0307

IHS

Residential Health Risk Assessment Results Summary

Mitigated

RESIDENTIAL RECEPTORS ONLY

		MAX:	1.545
Unique Identifier	X (UTM)	Y (UTM)	Total Risk
3743903759076	374390	3759076	0.016
3744003759076	374400	3759076	0.016
3744103759076	374410	3759076	0.016
3744203759076	374420	3759076	0.017
3744303759076	374430	3759076	0.017
3744403759076	374440	3759076	0.017
3744503759076	374450	3759076	0.017
3744603759076	374460	3759076	0.018
3744703759076	374470	3759076	0.018
3744803759076	374480	3759076	0.018
3744903759076	374490	3759076	0.018
3745003759076	374500	3759076	0.018
3745103759076	374510	3759076	0.019
3745203759076	374520	3759076	0.019
3745303759076	374530	3759076	0.019
3745403759076	374540	3759076	0.019
3745503759076	374550	3759076	0.020
3745603759076	374560	3759076	0.020
3745703759076	374570	3759076	0.020
3745803759076	374580	3759076	0.020
3742503759086	374250	3759086	0.012
3742603759086	374260	3759086	0.013
3742703759086	374270	3759086	0.013
3742803759086	374280	3759086	0.013
3742903759086	374290	3759086	0.013
3743003759086	374300	3759086	0.013
3743103759086	374310	3759086	0.013
3743203759086	374320	3759086	0.014
3743303759086	374330	3759086	0.014
3743403759086	374340	3759086	0.014
3743503759086	374350	3759086	0.014
3743603759086	374360	3759086	0.015
3743703759086	374370	3759086	0.015
3743803759086	374380	3759086	0.015
3743903759086	374390	3759086	0.015
3744003759086	374400	3759086	0.015
3744103759086	374410	3759086	0.016
3744203759086	374420	3759086	0.016
3744303759086	374430	3759086	0.016
3744403759086	374440	3759086	0.016
3744503759086	374450	3759086	0.017
3744603759086	374460	3759086	0.017
3744703759086	374470	3759086	0.017
3744803759086	374480	3759086	0.017
3744903759086	374490	3759086	0.017
3745003759086	374500	3759086	0.018
3745103759086	374510	3759086	0.018
3745203759086	374520	3759086	0.018
3745303759086	374530	3759086	0.018
3745403759086	374540	3759086	0.018
3745503759086	374550	3759086	0.019
3745603759086	374560	3759086	0.019
3745703759086	374570	3759086	0.019
3745803759086	374580	3759086	0.019
3742503759096	374250	3759096	0.012
3742603759096	374260	3759096	0.012
3742703759096	374270	3759096	0.012
3742803759096	374280	3759096	0.012
3742903759096	374290	3759096	0.013
3743003759096	374300	3759096	0.013
3743103759096	374310	3759096	0.013
3743203759096	374320	3759096	0.013
3743303759096	374330	3759096	0.013
3743403759096	374340	3759096	0.014
3743503759096	374350	3759096	0.014
3743603759096	374360	3759096	0.014
3743703759096	374370	3759096	0.014
3743803759096	374380	3759096	0.014
3743903759096	374390	3759096	0.015
3744003759096	374400	3759096	0.015
3744103759096	374410	3759096	0.015
3744203759096	374420	3759096	0.015
3744303759096	374430	3759096	0.016
3744403759096	374440	3759096	0.016
3745303759096	374530	3759096	0.017
3745403759096	374540	3759096	0.018
3745503759096	374550	3759096	0.018
3745603759096	374560	3759096	0.018
3745703759096	374570	3759096	0.018
3745803759096	374580	3759096	0.018
3742903759106	374290	3759106	0.012
3743003759106	374300	3759106	0.012
3743103759106	374310	3759106	0.013
3743203759106	374320	3759106	0.013
3745303759106	374530	3759106	0.017
3745403759106	374540	3759106	0.017
3745503759106	374550	3759106	0.017
3745603759106	374560	3759106	0.017
3745703759106	374570	3759106	0.017
3745803759106	374580	3759106	0.018
3749693759045	374969	3759045	0.029
3749793759045	374979	3759045	0.029
3749893759045	374989	3759045	0.030
3749993759045	374999	3759045	0.030
3750093759045	375009	3759045	0.030
3750193759045	375019	3759045	0.031

FOR CHRONIC CALCS

MAX: 0.015

Overlapping Phases - Maximum GLC		
2025	2026	2027
0.00E+00	1.95E-04	8.30E-05
0.00E+00	1.98E-04	8.44E-05
0.00E+00	2.01E-04	8.57E-05
0.00E+00	2.04E-04	8.71E-05
0.00E+00	2.06E-04	8.85E-05
0.00E+00	2.09E-04	8.99E-05
0.00E+00	2.12E-04	9.13E-05
0.00E+00	2.15E-04	9.26E-05
0.00E+00	2.18E-04	9.40E-05
0.00E+00	2.21E-04	9.53E-05
0.00E+00	2.24E-04	9.67E-05
0.00E+00	2.26E-04	9.80E-05
0.00E+00	2.28E-04	9.90E-05
0.00E+00	2.31E-04	1.00E-04
0.00E+00	2.34E-04	1.01E-04
0.00E+00	2.36E-04	1.03E-04
0.00E+00	2.39E-04	1.04E-04
0.00E+00	2.41E-04	1.05E-04
0.00E+00	2.44E-04	1.06E-04
0.00E+00	2.46E-04	1.08E-04
0.00E+00	1.53E-04	6.36E-05
0.00E+00	1.55E-04	6.47E-05
0.00E+00	1.57E-04	6.57E-05
0.00E+00	1.60E-04	6.68E-05
0.00E+00	1.62E-04	6.79E-05
0.00E+00	1.64E-04	6.90E-05
0.00E+00	1.67E-04	7.02E-05
0.00E+00	1.69E-04	7.14E-05
0.00E+00	1.72E-04	7.26E-05
0.00E+00	1.74E-04	7.38E-05
0.00E+00	1.77E-04	7.50E-05
0.00E+00	1.79E-04	7.62E-05
0.00E+00	1.82E-04	7.75E-05
0.00E+00	1.85E-04	7.88E-05
0.00E+00	1.87E-04	8.01E-05
0.00E+00	1.90E-04	8.14E-05
0.00E+00	1.93E-04	8.26E-05
0.00E+00	1.95E-04	8.39E-05
0.00E+00	1.98E-04	8.52E-05
0.00E+00	2.01E-04	8.65E-05
0.00E+00	2.04E-04	8.78E-05
0.00E+00	2.06E-04	8.90E-05
0.00E+00	2.09E-04	9.03E-05
0.00E+00	2.11E-04	9.16E-05
0.00E+00	2.14E-04	9.28E-05
0.00E+00	2.16E-04	9.39E-05
0.00E+00	2.18E-04	9.49E-05
0.00E+00	2.21E-04	9.61E-05
0.00E+00	2.23E-04	9.72E-05
0.00E+00	2.25E-04	9.83E-05
0.00E+00	2.28E-04	9.94E-05
0.00E+00	2.30E-04	1.01E-04
0.00E+00	2.32E-04	1.02E-04
0.00E+00	2.35E-04	1.03E-04
0.00E+00	1.48E-04	6.17E-05
0.00E+00	1.50E-04	6.27E-05
0.00E+00	1.52E-04	6.37E-05
0.00E+00	1.54E-04	6.47E-05
0.00E+00	1.57E-04	6.58E-05
0.00E+00	1.59E-04	6.69E-05
0.00E+00	1.61E-04	6.80E-05
0.00E+00	1.63E-04	6.91E-05
0.00E+00	1.66E-04	7.02E-05
0.00E+00	1.68E-04	7.14E-05
0.00E+00	1.70E-04	7.25E-05
0.00E+00	1.73E-04	7.37E-05
0.00E+00	1.75E-04	7.49E-05
0.00E+00	1.78E-04	7.61E-05
0.00E+00	1.80E-04	7.73E-05
0.00E+00	1.83E-04	7.85E-05
0.00E+00	1.85E-04	7.97E-05
0.00E+00	1.88E-04	8.09E-05
0.00E+00	1.90E-04	8.21E-05
0.00E+00	1.93E-04	8.33E-05
0.00E+00	2.13E-04	9.33E-05
0.00E+00	2.16E-04	9.43E-05
0.00E+00	2.18E-04	9.54E-05
0.00E+00	2.20E-04	9.63E-05
0.00E+00	2.22E-04	9.73E-05
0.00E+00	2.24E-04	9.85E-05
0.00E+00	1.51E-04	6.38E-05
0.00E+00	1.54E-04	6.49E-05
0.00E+00	1.56E-04	6.59E-05
0.00E+00	1.58E-04	6.70E-05
0.00E+00	2.04E-04	8.96E-05
0.00E+00	2.06E-04	9.06E-05
0.00E+00	2.08E-04	9.16E-05
0.00E+00	2.10E-04	9.25E-05
0.00E+00	2.12E-04	9.34E-05
0.00E+00	2.14E-04	9.45E-05
0.00E+00	3.56E-04	1.55E-04
0.00E+00	3.61E-04	1.57E-04
0.00E+00	3.65E-04	1.59E-04
0.00E+00	3.70E-04	1.61E-04
0.00E+00	3.75E-04	1.63E-04
0.00E+00	3.80E-04	1.66E-04

IHS

Health Risk Assessment Results Summary

Mitigated

Residential Receptors

		MAX:	0.1346	1.5245	1.545
Unique Identifier	X (UTM)	Y (UTM)	Onroad	Offroad	Total Risk
3750293759045	375029	3759045	0.0044	0.0267	0.0311
3750393759045	375039	3759045	0.0043	0.0271	0.0315
3750493759045	375049	3759045	0.0043	0.0276	0.0319
3750593759045	375059	3759045	0.0043	0.0281	0.0324
3750693759045	375069	3759045	0.0043	0.0286	0.0329
3750793759045	375079	3759045	0.0042	0.0292	0.0335
3749693759055	374969	3759055	0.0042	0.0231	0.0272
3749793759055	374979	3759055	0.0042	0.0233	0.0275
3749893759055	374989	3759055	0.0042	0.0236	0.0278
3749993759055	374999	3759055	0.0042	0.0239	0.0281
3750093759055	375009	3759055	0.0042	0.0242	0.0284
3750193759055	375019	3759055	0.0042	0.0246	0.0287
3750293759055	375029	3759055	0.0042	0.0249	0.0290
3750393759055	375039	3759055	0.0042	0.0252	0.0294
3750493759055	375049	3759055	0.0041	0.0257	0.0298
3750593759055	375059	3759055	0.0041	0.0261	0.0302
3750693759055	375069	3759055	0.0041	0.0265	0.0306
3750793759055	375079	3759055	0.0041	0.0271	0.0312
3749693759065	374969	3759065	0.0040	0.0218	0.0257
3749793759065	374979	3759065	0.0040	0.0220	0.0260
3749893759065	374989	3759065	0.0040	0.0223	0.0262
3749993759065	374999	3759065	0.0040	0.0225	0.0265
3750093759065	375009	3759065	0.0040	0.0228	0.0267
3750193759065	375019	3759065	0.0040	0.0230	0.0270
3750293759065	375029	3759065	0.0040	0.0233	0.0273
3750393759065	375039	3759065	0.0040	0.0236	0.0276
3750493759065	375049	3759065	0.0040	0.0240	0.0279
3750593759065	375059	3759065	0.0040	0.0243	0.0283
3750693759065	375069	3759065	0.0039	0.0247	0.0286
3750793759065	375079	3759065	0.0039	0.0252	0.0292
3749693759075	374969	3759075	0.0038	0.0206	0.0243
3749793759075	374979	3759075	0.0038	0.0208	0.0246
3749893759075	374989	3759075	0.0038	0.0210	0.0248
3749993759075	374999	3759075	0.0038	0.0212	0.0250
3750093759075	375009	3759075	0.0038	0.0214	0.0252
3750193759075	375019	3759075	0.0038	0.0217	0.0254
3750293759075	375029	3759075	0.0038	0.0219	0.0256
3750393759075	375039	3759075	0.0038	0.0221	0.0259
3750493759075	375049	3759075	0.0038	0.0224	0.0262
3750593759075	375059	3759075	0.0038	0.0228	0.0265
3750693759075	375069	3759075	0.0038	0.0231	0.0269
3750793759075	375079	3759075	0.0038	0.0236	0.0273
3749693759085	374969	3759085	0.0036	0.0195	0.0231
3749793759085	374979	3759085	0.0036	0.0197	0.0233
3749893759085	374989	3759085	0.0036	0.0199	0.0234
3749993759085	374999	3759085	0.0036	0.0200	0.0236
3750093759085	375009	3759085	0.0036	0.0202	0.0238
3750193759085	375019	3759085	0.0036	0.0204	0.0240
3750293759085	375029	3759085	0.0036	0.0206	0.0242
3750393759085	375039	3759085	0.0036	0.0209	0.0245
3750493759085	375049	3759085	0.0036	0.0211	0.0247
3750593759085	375059	3759085	0.0036	0.0214	0.0250
3750693759085	375069	3759085	0.0036	0.0217	0.0253
3750793759085	375079	3759085	0.0036	0.0221	0.0257
3749693759095	374969	3759095	0.0034	0.0185	0.0219
3749793759095	374979	3759095	0.0034	0.0187	0.0221
3749893759095	374989	3759095	0.0034	0.0188	0.0222
3749993759095	374999	3759095	0.0034	0.0190	0.0224
3750093759095	375009	3759095	0.0034	0.0191	0.0226
3750193759095	375019	3759095	0.0034	0.0193	0.0227
3750293759095	375029	3759095	0.0034	0.0195	0.0229
3750393759095	375039	3759095	0.0035	0.0197	0.0231
3750493759095	375049	3759095	0.0035	0.0199	0.0233
3750593759095	375059	3759095	0.0035	0.0201	0.0236
3750693759095	375069	3759095	0.0035	0.0204	0.0239
3750793759095	375079	3759095	0.0035	0.0207	0.0242
3749693759105	374969	3759105	0.0032	0.0176	0.0208
3749793759105	374979	3759105	0.0032	0.0178	0.0210
3749893759105	374989	3759105	0.0032	0.0179	0.0211
3749993759105	374999	3759105	0.0032	0.0180	0.0213
3750093759105	375009	3759105	0.0033	0.0181	0.0214
3750193759105	375019	3759105	0.0033	0.0183	0.0216
3750293759105	375029	3759105	0.0033	0.0185	0.0217
3750393759105	375039	3759105	0.0033	0.0186	0.0219
3750493759105	375049	3759105	0.0033	0.0188	0.0221
3750593759105	375059	3759105	0.0033	0.0190	0.0223
3750693759105	375069	3759105	0.0033	0.0192	0.0225
3750793759105	375079	3759105	0.0033	0.0195	0.0228
3749693759115	374969	3759115	0.0030	0.0168	0.0199
3749793759115	374979	3759115	0.0030	0.0169	0.0200
3749893759115	374989	3759115	0.0031	0.0170	0.0201
3749993759115	374999	3759115	0.0031	0.0171	0.0202
3750093759115	375009	3759115	0.0031	0.0172	0.0203
3750193759115	375019	3759115	0.0031	0.0174	0.0205
3750293759115	375029	3759115	0.0031	0.0175	0.0206
3750393759115	375039	3759115	0.0031	0.0176	0.0208
3750493759115	375049	3759115	0.0031	0.0178	0.0209
3750593759115	375059	3759115	0.0031	0.0180	0.0211
3750693759115	375069	3759115	0.0032	0.0182	0.0213
3750793759115	375079	3759115	0.0032	0.0184	0.0216
3749693759125	374969	3759125	0.0029	0.0161	0.0189
3749793759125	374979	3759125	0.0029	0.0162	0.0190
3749893759125	374989	3759125	0.0029	0.0162	0.0191
3749993759125	374999	3759125	0.0029	0.0163	0.0193
3750093759125	375009	3759125	0.0029	0.0164	0.0194
3750193759125	375019	3759125	0.0029	0.0165	0.0195

IHS

Residential Health Risk Assessment Results Summary

Mitigated

RESIDENTIAL RECEPTORS ONLY

		MAX:	1.545
Unique Identifier	X (UTM)	Y (UTM)	Total Risk
3750293759045	375029	3759045	0.031
3750393759045	375039	3759045	0.031
3750493759045	375049	3759045	0.032
3750593759045	375059	3759045	0.032
3750693759045	375069	3759045	0.033
3750793759045	375079	3759045	0.033
3749693759055	374969	3759055	0.027
3749793759055	374979	3759055	0.028
3749893759055	374989	3759055	0.028
3749993759055	374999	3759055	0.028
3750093759055	375009	3759055	0.028
3750193759055	375019	3759055	0.029
3750293759055	375029	3759055	0.029
3750393759055	375039	3759055	0.029
3750493759055	375049	3759055	0.030
3750593759055	375059	3759055	0.030
3750693759055	375069	3759055	0.031
3750793759055	375079	3759055	0.031
3749693759065	374969	3759065	0.026
3749793759065	374979	3759065	0.026
3749893759065	374989	3759065	0.026
3749993759065	374999	3759065	0.026
3750093759065	375009	3759065	0.027
3750193759065	375019	3759065	0.027
3750293759065	375029	3759065	0.027
3750393759065	375039	3759065	0.028
3750493759065	375049	3759065	0.028
3750593759065	375059	3759065	0.028
3750693759065	375069	3759065	0.029
3750793759065	375079	3759065	0.029
3749693759075	374969	3759075	0.024
3749793759075	374979	3759075	0.025
3749893759075	374989	3759075	0.025
3749993759075	374999	3759075	0.025
3750093759075	375009	3759075	0.025
3750193759075	375019	3759075	0.025
3750293759075	375029	3759075	0.026
3750393759075	375039	3759075	0.026
3750493759075	375049	3759075	0.026
3750593759075	375059	3759075	0.027
3750693759075	375069	3759075	0.027
3750793759075	375079	3759075	0.027
3749693759085	374969	3759085	0.023
3749793759085	374979	3759085	0.023
3749893759085	374989	3759085	0.023
3749993759085	374999	3759085	0.024
3750093759085	375009	3759085	0.024
3750193759085	375019	3759085	0.024
3750293759085	375029	3759085	0.024
3750393759085	375039	3759085	0.024
3750493759085	375049	3759085	0.025
3750593759085	375059	3759085	0.025
3750693759085	375069	3759085	0.025
3750793759085	375079	3759085	0.026
3749693759095	374969	3759095	0.022
3749793759095	374979	3759095	0.022
3749893759095	374989	3759095	0.022
3749993759095	374999	3759095	0.022
3750093759095	375009	3759095	0.023
3750193759095	375019	3759095	0.023
3750293759095	375029	3759095	0.023
3750393759095	375039	3759095	0.023
3750493759095	375049	3759095	0.023
3750593759095	375059	3759095	0.024
3750693759095	375069	3759095	0.024
3750793759095	375079	3759095	0.024
3749693759105	374969	3759105	0.021
3749793759105	374979	3759105	0.021
3749893759105	374989	3759105	0.021
3749993759105	374999	3759105	0.021
3750093759105	375009	3759105	0.021
3750193759105	375019	3759105	0.022
3750293759105	375029	3759105	0.022
3750393759105	375039	3759105	0.022
3750493759105	375049	3759105	0.022
3750593759105	375059	3759105	0.022
3750693759105	375069	3759105	0.023
3750793759105	375079	3759105	0.023
3749693759115	374969	3759115	0.020
3749793759115	374979	3759115	0.020
3749893759115	374989	3759115	0.020
3749993759115	374999	3759115	0.020
3750093759115	375009	3759115	0.020
3750193759115	375019	3759115	0.020
3750293759115	375029	3759115	0.021
3750393759115	375039	3759115	0.021
3750493759115	375049	3759115	0.021
3750593759115	375059	3759115	0.021
3750693759115	375069	3759115	0.021
3750793759115	375079	3759115	0.022
3749693759125	374969	3759125	0.019
3749793759125	374979	3759125	0.019
3749893759125	374989	3759125	0.019
3749993759125	374999	3759125	0.019
3750093759125	375009	3759125	0.019
3750193759125	375019	3759125	0.019

FOR CHRONIC CALCS

MAX: 0.015

Overlapping Phases - Maximum GLC		
2025	2026	2027
0.00E+00	3.85E-04	1.68E-04
0.00E+00	3.91E-04	1.70E-04
0.00E+00	3.97E-04	1.73E-04
0.00E+00	4.03E-04	1.76E-04
0.00E+00	4.09E-04	1.79E-04
0.00E+00	4.16E-04	1.82E-04
0.00E+00	3.35E-04	1.46E-04
0.00E+00	3.39E-04	1.48E-04
0.00E+00	3.43E-04	1.50E-04
0.00E+00	3.47E-04	1.51E-04
0.00E+00	3.51E-04	1.53E-04
0.00E+00	3.55E-04	1.55E-04
0.00E+00	3.59E-04	1.57E-04
0.00E+00	3.64E-04	1.59E-04
0.00E+00	3.69E-04	1.61E-04
0.00E+00	3.74E-04	1.64E-04
0.00E+00	3.80E-04	1.66E-04
0.00E+00	3.87E-04	1.69E-04
0.00E+00	3.15E-04	1.38E-04
0.00E+00	3.19E-04	1.39E-04
0.00E+00	3.22E-04	1.41E-04
0.00E+00	3.26E-04	1.42E-04
0.00E+00	3.29E-04	1.44E-04
0.00E+00	3.33E-04	1.46E-04
0.00E+00	3.36E-04	1.47E-04
0.00E+00	3.40E-04	1.49E-04
0.00E+00	3.45E-04	1.51E-04
0.00E+00	3.50E-04	1.53E-04
0.00E+00	3.55E-04	1.55E-04
0.00E+00	3.61E-04	1.58E-04
0.00E+00	2.98E-04	1.30E-04
0.00E+00	3.01E-04	1.32E-04
0.00E+00	3.04E-04	1.33E-04
0.00E+00	3.07E-04	1.34E-04
0.00E+00	3.10E-04	1.36E-04
0.00E+00	3.13E-04	1.37E-04
0.00E+00	3.16E-04	1.38E-04
0.00E+00	3.20E-04	1.40E-04
0.00E+00	3.24E-04	1.42E-04
0.00E+00	3.28E-04	1.43E-04
0.00E+00	3.32E-04	1.45E-04
0.00E+00	3.38E-04	1.48E-04
0.00E+00	2.82E-04	1.24E-04
0.00E+00	2.84E-04	1.25E-04
0.00E+00	2.87E-04	1.26E-04
0.00E+00	2.89E-04	1.27E-04
0.00E+00	2.92E-04	1.28E-04
0.00E+00	2.95E-04	1.29E-04
0.00E+00	2.98E-04	1.30E-04
0.00E+00	3.01E-04	1.32E-04
0.00E+00	3.05E-04	1.33E-04
0.00E+00	3.08E-04	1.35E-04
0.00E+00	3.12E-04	1.37E-04
0.00E+00	3.17E-04	1.39E-04
0.00E+00	2.67E-04	1.17E-04
0.00E+00	2.69E-04	1.18E-04
0.00E+00	2.71E-04	1.19E-04
0.00E+00	2.74E-04	1.20E-04
0.00E+00	2.76E-04	1.21E-04
0.00E+00	2.79E-04	1.22E-04
0.00E+00	2.81E-04	1.23E-04
0.00E+00	2.84E-04	1.24E-04
0.00E+00	2.87E-04	1.26E-04
0.00E+00	2.90E-04	1.27E-04
0.00E+00	2.94E-04	1.29E-04
0.00E+00	2.98E-04	1.31E-04
0.00E+00	2.53E-04	1.12E-04
0.00E+00	2.55E-04	1.13E-04
0.00E+00	2.57E-04	1.13E-04
0.00E+00	2.59E-04	1.14E-04
0.00E+00	2.61E-04	1.15E-04
0.00E+00	2.63E-04	1.16E-04
0.00E+00	2.66E-04	1.17E-04
0.00E+00	2.68E-04	1.18E-04
0.00E+00	2.71E-04	1.19E-04
0.00E+00	2.74E-04	1.20E-04
0.00E+00	2.77E-04	1.22E-04
0.00E+00	2.81E-04	1.23E-04
0.00E+00	2.41E-04	1.07E-04
0.00E+00	2.43E-04	1.07E-04
0.00E+00	2.44E-04	1.08E-04
0.00E+00	2.46E-04	1.09E-04
0.00E+00	2.48E-04	1.09E-04
0.00E+00	2.50E-04	1.10E-04
0.00E+00	2.52E-04	1.11E-04
0.00E+00	2.54E-04	1.12E-04
0.00E+00	2.56E-04	1.13E-04
0.00E+00	2.59E-04	1.14E-04
0.00E+00	2.62E-04	1.15E-04
0.00E+00	2.65E-04	1.16E-04
0.00E+00	2.30E-04	1.02E-04
0.00E+00	2.31E-04	1.02E-04
0.00E+00	2.32E-04	1.03E-04
0.00E+00	2.34E-04	1.03E-04
0.00E+00	2.36E-04	1.04E-04
0.00E+00	2.37E-04	1.05E-04

IHS

Health Risk Assessment Results Summary

Mitigated

Residential Receptors

		MAX:	0.1346	1.5245	1.545
Unique Identifier	X (UTM)	Y (UTM)	Onroad	Offroad	Total Risk
3750293759125	375029	3759125	0.0030	0.0166	0.0196
3750393759125	375039	3759125	0.0030	0.0167	0.0197
3750493759125	375049	3759125	0.0030	0.0169	0.0199
3750593759125	375059	3759125	0.0030	0.0170	0.0200
3750693759125	375069	3759125	0.0030	0.0172	0.0202
3750793759125	375079	3759125	0.0030	0.0174	0.0204
3749693759135	374969	3759135	0.0027	0.0154	0.0181
3749793759135	374979	3759135	0.0027	0.0155	0.0182
3749893759135	374989	3759135	0.0027	0.0155	0.0183
3749993759135	374999	3759135	0.0028	0.0156	0.0184
3750093759135	375009	3759135	0.0028	0.0157	0.0185
3750193759135	375019	3759135	0.0028	0.0158	0.0186
3750293759135	375029	3759135	0.0028	0.0159	0.0187
3750393759135	375039	3759135	0.0028	0.0160	0.0188
3750493759135	375049	3759135	0.0028	0.0161	0.0189
3750593759135	375059	3759135	0.0029	0.0162	0.0190
3750693759135	375069	3759135	0.0029	0.0163	0.0192
3750793759135	375079	3759135	0.0029	0.0165	0.0194
3749793759145	374979	3759145	0.0026	0.0148	0.0174
3749893759145	374989	3759145	0.0026	0.0149	0.0175
3749993759145	374999	3759145	0.0026	0.0150	0.0176
3750093759145	375009	3759145	0.0026	0.0150	0.0177
3750193759145	375019	3759145	0.0027	0.0151	0.0177
3750293759145	375029	3759145	0.0027	0.0152	0.0178
3750393759145	375039	3759145	0.0027	0.0152	0.0179
3750493759145	375049	3759145	0.0027	0.0153	0.0180
3750593759145	375059	3759145	0.0027	0.0154	0.0181
3750693759145	375069	3759145	0.0027	0.0156	0.0183
3750793759145	375079	3759145	0.0027	0.0157	0.0185
3750093759155	375009	3759155	0.0025	0.0144	0.0169
3750193759155	375019	3759155	0.0025	0.0144	0.0170
3750293759155	375029	3759155	0.0025	0.0145	0.0170
3750393759155	375039	3759155	0.0025	0.0146	0.0171
3750493759155	375049	3759155	0.0026	0.0146	0.0172
3750593759155	375059	3759155	0.0026	0.0147	0.0173
3750693759155	375069	3759155	0.0026	0.0148	0.0174
3750793759155	375079	3759155	0.0026	0.0150	0.0176
3750193759165	375019	3759165	0.0024	0.0139	0.0162
3750293759165	375029	3759165	0.0024	0.0139	0.0163
3750393759165	375039	3759165	0.0024	0.0140	0.0164
3750493759165	375049	3759165	0.0024	0.0140	0.0164
3750593759165	375059	3759165	0.0025	0.0141	0.0165
3750693759165	375069	3759165	0.0025	0.0142	0.0166
3750793759165	375079	3759165	0.0025	0.0143	0.0168
3750393759175	375039	3759175	0.0023	0.0134	0.0157
3750493759175	375049	3759175	0.0023	0.0134	0.0157
3750593759175	375059	3759175	0.0023	0.0135	0.0158
3750693759175	375069	3759175	0.0023	0.0136	0.0159
3750793759175	375079	3759175	0.0024	0.0137	0.0160
3750593759185	375059	3759185	0.0022	0.0130	0.0152
3750693759185	375069	3759185	0.0022	0.0130	0.0152
3750793759185	375079	3759185	0.0022	0.0131	0.0153
3750693759195	375069	3759195	0.0021	0.0125	0.0146
3749053759045	374905	3759045	0.0044	0.0237	0.0281
3749153759045	374915	3759045	0.0044	0.0234	0.0278
3749253759045	374925	3759045	0.0044	0.0235	0.0279
3749353759045	374935	3759045	0.0044	0.0237	0.0281
3749453759045	374945	3759045	0.0044	0.0239	0.0283
3749553759045	374955	3759045	0.0044	0.0241	0.0285
3749053759055	374905	3759055	0.0041	0.0219	0.0260
3749153759055	374915	3759055	0.0041	0.0220	0.0261
3749253759055	374925	3759055	0.0042	0.0221	0.0263
3749353759055	374935	3759055	0.0042	0.0223	0.0264
3749453759055	374945	3759055	0.0042	0.0225	0.0266
3749553759055	374955	3759055	0.0042	0.0227	0.0269
3749053759065	374905	3759065	0.0039	0.0207	0.0246
3749153759065	374915	3759065	0.0039	0.0208	0.0247
3749253759065	374925	3759065	0.0039	0.0209	0.0249
3749353759065	374935	3759065	0.0039	0.0211	0.0250
3749453759065	374945	3759065	0.0040	0.0212	0.0252
3749553759065	374955	3759065	0.0040	0.0215	0.0254
3749053759075	374905	3759075	0.0037	0.0197	0.0234
3749153759075	374915	3759075	0.0037	0.0198	0.0235
3749253759075	374925	3759075	0.0037	0.0199	0.0236
3749353759075	374935	3759075	0.0037	0.0200	0.0237
3749453759075	374945	3759075	0.0037	0.0201	0.0239
3749553759075	374955	3759075	0.0037	0.0203	0.0241
3749053759085	374905	3759085	0.0035	0.0187	0.0222
3749153759085	374915	3759085	0.0035	0.0188	0.0223
3749253759085	374925	3759085	0.0035	0.0189	0.0224
3749353759085	374935	3759085	0.0035	0.0190	0.0225
3749453759085	374945	3759085	0.0035	0.0191	0.0227
3749553759085	374955	3759085	0.0035	0.0193	0.0228
3748953759095	374895	3759095	0.0033	0.0181	0.0214
3749053759095	374905	3759095	0.0033	0.0178	0.0211
3749153759095	374915	3759095	0.0033	0.0179	0.0212
3749253759095	374925	3759095	0.0033	0.0180	0.0213
3749353759095	374935	3759095	0.0033	0.0181	0.0214
3749453759095	374945	3759095	0.0033	0.0182	0.0215
3749553759095	374955	3759095	0.0034	0.0183	0.0217
3748853759105	374885	3759105	0.0031	0.0172	0.0203
3748953759105	374895	3759105	0.0031	0.0173	0.0204
3749053759105	374905	3759105	0.0031	0.0173	0.0205
3749153759105	374915	3759105	0.0031	0.0172	0.0203
3749253759105	374925	3759105	0.0031	0.0172	0.0203
3749353759105	374935	3759105	0.0031	0.0173	0.0204

IHS

Residential Health Risk Assessment Results Summary

Mitigated

RESIDENTIAL RECEPTORS ONLY

		MAX:	1.545
Unique Identifier	X (UTM)	Y (UTM)	Total Risk
3750293759125	375029	3759125	0.020
3750393759125	375039	3759125	0.020
3750493759125	375049	3759125	0.020
3750593759125	375059	3759125	0.020
3750693759125	375069	3759125	0.020
3750793759125	375079	3759125	0.020
3749693759135	374969	3759135	0.018
3749793759135	374979	3759135	0.018
3749893759135	374989	3759135	0.018
3749993759135	374999	3759135	0.018
3750093759135	375009	3759135	0.018
3750193759135	375019	3759135	0.019
3750293759135	375029	3759135	0.019
3750393759135	375039	3759135	0.019
3750493759135	375049	3759135	0.019
3750593759135	375059	3759135	0.019
3750693759135	375069	3759135	0.019
3750793759135	375079	3759135	0.019
3749793759145	374979	3759145	0.017
3749893759145	374989	3759145	0.017
3749993759145	374999	3759145	0.018
3750093759145	375009	3759145	0.018
3750193759145	375019	3759145	0.018
3750293759145	375029	3759145	0.018
3750393759145	375039	3759145	0.018
3750493759145	375049	3759145	0.018
3750593759145	375059	3759145	0.018
3750693759145	375069	3759145	0.018
3750793759145	375079	3759145	0.018
3750093759155	375009	3759155	0.017
3750193759155	375019	3759155	0.017
3750293759155	375029	3759155	0.017
3750393759155	375039	3759155	0.017
3750493759155	375049	3759155	0.017
3750593759155	375059	3759155	0.017
3750693759155	375069	3759155	0.017
3750793759155	375079	3759155	0.018
3750193759165	375019	3759165	0.016
3750293759165	375029	3759165	0.016
3750393759165	375039	3759165	0.016
3750493759165	375049	3759165	0.016
3750593759165	375059	3759165	0.017
3750693759165	375069	3759165	0.017
3750793759165	375079	3759165	0.017
3750393759175	375039	3759175	0.016
3750493759175	375049	3759175	0.016
3750593759175	375059	3759175	0.016
3750693759175	375069	3759175	0.016
3750793759175	375079	3759175	0.016
3750593759185	375059	3759185	0.015
3750693759185	375069	3759185	0.015
3750793759185	375079	3759185	0.015
3750693759195	375069	3759195	0.015
3749053759045	374905	3759045	0.028
3749153759045	374915	3759045	0.028
3749253759045	374925	3759045	0.028
3749353759045	374935	3759045	0.028
3749453759045	374945	3759045	0.028
3749553759045	374955	3759045	0.029
3749053759055	374905	3759055	0.026
3749153759055	374915	3759055	0.026
3749253759055	374925	3759055	0.026
3749353759055	374935	3759055	0.026
3749453759055	374945	3759055	0.027
3749553759055	374955	3759055	0.027
3749053759065	374905	3759065	0.025
3749153759065	374915	3759065	0.025
3749253759065	374925	3759065	0.025
3749353759065	374935	3759065	0.025
3749453759065	374945	3759065	0.025
3749553759065	374955	3759065	0.025
3749053759075	374905	3759075	0.023
3749153759075	374915	3759075	0.023
3749253759075	374925	3759075	0.024
3749353759075	374935	3759075	0.024
3749453759075	374945	3759075	0.024
3749553759075	374955	3759075	0.024
3749053759085	374905	3759085	0.022
3749153759085	374915	3759085	0.022
3749253759085	374925	3759085	0.022
3749353759085	374935	3759085	0.023
3749453759085	374945	3759085	0.023
3749553759085	374955	3759085	0.023
3748953759095	374895	3759095	0.021
3749053759095	374905	3759095	0.021
3749153759095	374915	3759095	0.021
3749253759095	374925	3759095	0.021
3749353759095	374935	3759095	0.021
3749453759095	374945	3759095	0.022
3749553759095	374955	3759095	0.022
3748853759105	374885	3759105	0.020
3748953759105	374895	3759105	0.020
3749053759105	374905	3759105	0.020
3749153759105	374915	3759105	0.020
3749253759105	374925	3759105	0.020
3749353759105	374935	3759105	0.020

FOR CHRONIC CALCS

MAX: 0.015

Overlapping Phases - Maximum GLC		
2025	2026	2027
0.00E+00	2.39E-04	1.05E-04
0.00E+00	2.41E-04	1.06E-04
0.00E+00	2.42E-04	1.07E-04
0.00E+00	2.45E-04	1.08E-04
0.00E+00	2.48E-04	1.09E-04
0.00E+00	2.50E-04	1.10E-04
0.00E+00	2.19E-04	9.73E-05
0.00E+00	2.20E-04	9.78E-05
0.00E+00	2.22E-04	9.83E-05
0.00E+00	2.23E-04	9.88E-05
0.00E+00	2.24E-04	9.93E-05
0.00E+00	2.26E-04	9.98E-05
0.00E+00	2.27E-04	1.00E-04
0.00E+00	2.29E-04	1.01E-04
0.00E+00	2.30E-04	1.02E-04
0.00E+00	2.32E-04	1.02E-04
0.00E+00	2.35E-04	1.03E-04
0.00E+00	2.37E-04	1.05E-04
0.00E+00	2.11E-04	9.37E-05
0.00E+00	2.12E-04	9.41E-05
0.00E+00	2.13E-04	9.45E-05
0.00E+00	2.14E-04	9.50E-05
0.00E+00	2.15E-04	9.54E-05
0.00E+00	2.16E-04	9.59E-05
0.00E+00	2.18E-04	9.63E-05
0.00E+00	2.19E-04	9.69E-05
0.00E+00	2.21E-04	9.76E-05
0.00E+00	2.23E-04	9.84E-05
0.00E+00	2.25E-04	9.94E-05
0.00E+00	2.04E-04	9.09E-05
0.00E+00	2.05E-04	9.13E-05
0.00E+00	2.07E-04	9.17E-05
0.00E+00	2.08E-04	9.21E-05
0.00E+00	2.09E-04	9.26E-05
0.00E+00	2.10E-04	9.32E-05
0.00E+00	2.12E-04	9.39E-05
0.00E+00	2.14E-04	9.47E-05
0.00E+00	1.96E-04	8.75E-05
0.00E+00	1.97E-04	8.79E-05
0.00E+00	1.98E-04	8.82E-05
0.00E+00	1.99E-04	8.86E-05
0.00E+00	2.01E-04	8.91E-05
0.00E+00	2.02E-04	8.96E-05
0.00E+00	2.04E-04	9.04E-05
0.00E+00	1.90E-04	8.45E-05
0.00E+00	1.91E-04	8.49E-05
0.00E+00	1.92E-04	8.53E-05
0.00E+00	1.93E-04	8.58E-05
0.00E+00	1.95E-04	8.64E-05
0.00E+00	1.83E-04	8.18E-05
0.00E+00	1.85E-04	8.22E-05
0.00E+00	1.86E-04	8.27E-05
0.00E+00	1.77E-04	7.89E-05
0.00E+00	3.44E-04	1.50E-04
0.00E+00	3.40E-04	1.48E-04
0.00E+00	3.41E-04	1.49E-04
0.00E+00	3.44E-04	1.50E-04
0.00E+00	3.47E-04	1.51E-04
0.00E+00	3.50E-04	1.53E-04
0.00E+00	3.18E-04	1.39E-04
0.00E+00	3.19E-04	1.40E-04
0.00E+00	3.21E-04	1.41E-04
0.00E+00	3.23E-04	1.41E-04
0.00E+00	3.26E-04	1.43E-04
0.00E+00	3.30E-04	1.44E-04
0.00E+00	3.00E-04	1.31E-04
0.00E+00	3.01E-04	1.32E-04
0.00E+00	3.03E-04	1.33E-04
0.00E+00	3.05E-04	1.34E-04
0.00E+00	3.08E-04	1.35E-04
0.00E+00	3.11E-04	1.36E-04
0.00E+00	2.84E-04	1.25E-04
0.00E+00	2.85E-04	1.25E-04
0.00E+00	2.87E-04	1.26E-04
0.00E+00	2.89E-04	1.27E-04
0.00E+00	2.91E-04	1.28E-04
0.00E+00	2.94E-04	1.29E-04
0.00E+00	2.69E-04	1.19E-04
0.00E+00	2.71E-04	1.19E-04
0.00E+00	2.72E-04	1.20E-04
0.00E+00	2.74E-04	1.21E-04
0.00E+00	2.76E-04	1.21E-04
0.00E+00	2.78E-04	1.22E-04
0.00E+00	2.59E-04	1.14E-04
0.00E+00	2.56E-04	1.13E-04
0.00E+00	2.57E-04	1.14E-04
0.00E+00	2.58E-04	1.14E-04
0.00E+00	2.60E-04	1.15E-04
0.00E+00	2.62E-04	1.15E-04
0.00E+00	2.64E-04	1.16E-04
0.00E+00	2.45E-04	1.09E-04
0.00E+00	2.47E-04	1.09E-04
0.00E+00	2.48E-04	1.10E-04
0.00E+00	2.45E-04	1.09E-04
0.00E+00	2.46E-04	1.09E-04
0.00E+00	2.48E-04	1.10E-04

IHS

Health Risk Assessment Results Summary

Mitigated

Residential Receptors

		MAX:	0.1346	1.5245	1.545
Unique Identifier	X (UTM)	Y (UTM)	Onroad	Offroad	Total Risk
3749453759105	374945	3759105	0.0032	0.0174	0.0205
3749553759105	374955	3759105	0.0032	0.0175	0.0207
3748853759115	374885	3759115	0.0029	0.0165	0.0194
3748953759115	374895	3759115	0.0029	0.0165	0.0195
3749053759115	374905	3759115	0.0030	0.0166	0.0195
3749153759115	374915	3759115	0.0029	0.0165	0.0194
3749253759115	374925	3759115	0.0029	0.0165	0.0194
3749353759115	374935	3759115	0.0030	0.0166	0.0195
3749453759115	374945	3759115	0.0030	0.0166	0.0196
3749553759115	374955	3759115	0.0030	0.0167	0.0197
3748853759123	374885	3759123	0.0028	0.0159	0.0187
3748953759122	374895	3759122	0.0028	0.0160	0.0188
3749053759123	374905	3759123	0.0028	0.0160	0.0188
3749153759125	374915	3759125	0.0028	0.0157	0.0185
3749253759125	374925	3759125	0.0028	0.0158	0.0186
3749353759125	374935	3759125	0.0028	0.0158	0.0187
3749453759125	374945	3759125	0.0028	0.0159	0.0187
3749553759125	374955	3759125	0.0028	0.0160	0.0188
3749553759135	374955	3759135	0.0027	0.0153	0.0180
3751423758567	375142	3758567	0.0232	0.2149	0.2380
3751423758577	375142	3758577	0.0232	0.2232	0.2464
3751423758587	375142	3758587	0.0234	0.2312	0.2546
374232.013758599.01	374232.01	3758599.01	0.0101	0.0293	0.0394
375104.033758878.03	375104.03	3758878.03	0.0144	0.1297	0.1441
375114.033758878.03	375114.03	3758878.03	0.0142	0.1300	0.1442
375124.033758878.03	375124.03	3758878.03	0.0141	0.1300	0.1441
375134.033758878.03	375134.03	3758878.03	0.0139	0.1299	0.1438
375144.033758878.03	375144.03	3758878.03	0.0137	0.1296	0.1433
375154.033758878.03	375154.03	3758878.03	0.0135	0.1293	0.1428
375161.033758878.03	375161.03	3758878.03	0.0134	0.1290	0.1424
375104.033758888.03	375104.03	3758888.03	0.0131	0.1194	0.1325
375114.033758888.03	375114.03	3758888.03	0.0130	0.1199	0.1329
375124.033758888.03	375124.03	3758888.03	0.0128	0.1201	0.1329
375134.033758888.03	375134.03	3758888.03	0.0126	0.1198	0.1325
375144.033758888.03	375144.03	3758888.03	0.0125	0.1195	0.1320
375154.033758888.03	375154.03	3758888.03	0.0124	0.1198	0.1322
375161.033758888.03	375161.03	3758888.03	0.0124	0.1202	0.1326
375104.033758898.03	375104.03	3758898.03	0.0119	0.1098	0.1217
375114.033758898.03	375114.03	3758898.03	0.0118	0.1102	0.1220
375124.033758898.03	375124.03	3758898.03	0.0116	0.1104	0.1220
375134.033758898.03	375134.03	3758898.03	0.0115	0.1105	0.1220
375144.033758898.03	375144.03	3758898.03	0.0115	0.1109	0.1223
375154.033758898.03	375154.03	3758898.03	0.0114	0.1115	0.1229
375161.033758898.03	375161.03	3758898.03	0.0114	0.1119	0.1233
375028.033758965.03	375028.03	3758965.03	0.0066	0.0517	0.0583
375038.033758965.03	375038.03	3758965.03	0.0065	0.0525	0.0591
375048.033758965.03	375048.03	3758965.03	0.0064	0.0535	0.0599
375058.033758965.03	375058.03	3758965.03	0.0064	0.0548	0.0612
375068.033758965.03	375068.03	3758965.03	0.0064	0.0561	0.0625
375078.033758965.03	375078.03	3758965.03	0.0064	0.0574	0.0639
375028.033758975.03	375028.03	3758975.03	0.0061	0.0471	0.0532
375038.033758975.03	375038.03	3758975.03	0.0060	0.0480	0.0540
375048.033758975.03	375048.03	3758975.03	0.0059	0.0489	0.0549
375058.033758975.03	375058.03	3758975.03	0.0059	0.0501	0.0560
375068.033758975.03	375068.03	3758975.03	0.0059	0.0513	0.0572
375078.033758975.03	375078.03	3758975.03	0.0059	0.0525	0.0584
375028.033758985.03	375028.03	3758985.03	0.0056	0.0430	0.0486
375038.033758985.03	375038.03	3758985.03	0.0055	0.0438	0.0492
375048.033758985.03	375048.03	3758985.03	0.0054	0.0446	0.0500
375058.033758985.03	375058.03	3758985.03	0.0054	0.0457	0.0511
375068.033758985.03	375068.03	3758985.03	0.0054	0.0468	0.0523
375078.033758985.03	375078.03	3758985.03	0.0055	0.0480	0.0534
375028.033758994.03	375028.03	3758994.03	0.0053	0.0397	0.0451
375038.033758994.03	375038.03	3758994.03	0.0053	0.0402	0.0455
375048.033758994.03	375048.03	3758994.03	0.0052	0.0411	0.0463
375058.033758994.03	375058.03	3758994.03	0.0052	0.0422	0.0473
375068.033758994.03	375068.03	3758994.03	0.0051	0.0432	0.0483
375078.033758994.03	375078.03	3758994.03	0.0051	0.0443	0.0494
375100.033758957.03	375100.03	3758957.03	0.0069	0.0647	0.0716
375110.033758957.03	375110.03	3758957.03	0.0069	0.0657	0.0727
375120.033758957.03	375120.03	3758957.03	0.0069	0.0667	0.0737
375130.033758957.03	375130.03	3758957.03	0.0069	0.0678	0.0748
375140.033758957.03	375140.03	3758957.03	0.0069	0.0690	0.0759
375150.033758957.03	375150.03	3758957.03	0.0070	0.0700	0.0769
375160.033758957.03	375160.03	3758957.03	0.0070	0.0708	0.0777
375100.033758967.03	375100.03	3758967.03	0.0064	0.0591	0.0655
375110.033758967.03	375110.03	3758967.03	0.0064	0.0601	0.0665
375120.033758967.03	375120.03	3758967.03	0.0064	0.0612	0.0676
375130.033758967.03	375130.03	3758967.03	0.0064	0.0624	0.0687
375140.033758967.03	375140.03	3758967.03	0.0064	0.0635	0.0699
375150.033758967.03	375150.03	3758967.03	0.0064	0.0645	0.0709
375160.033758967.03	375160.03	3758967.03	0.0064	0.0653	0.0717
375100.033758977.03	375100.03	3758977.03	0.0059	0.0541	0.0600
375110.033758977.03	375110.03	3758977.03	0.0058	0.0551	0.0609
375120.033758977.03	375120.03	3758977.03	0.0058	0.0561	0.0620
375130.033758977.03	375130.03	3758977.03	0.0059	0.0572	0.0631
375140.033758977.03	375140.03	3758977.03	0.0059	0.0583	0.0642
375150.033758977.03	375150.03	3758977.03	0.0059	0.0592	0.0652
375160.033758977.03	375160.03	3758977.03	0.0059	0.0601	0.0660
375100.033758987.03	375100.03	3758987.03	0.0054	0.0495	0.0549
375110.033758987.03	375110.03	3758987.03	0.0054	0.0505	0.0559
375120.033758987.03	375120.03	3758987.03	0.0054	0.0516	0.0570
375130.033758987.03	375130.03	3758987.03	0.0054	0.0526	0.0580
375140.033758987.03	375140.03	3758987.03	0.0054	0.0535	0.0589
375150.033758987.03	375150.03	3758987.03	0.0054	0.0543	0.0598
375160.033758987.03	375160.03	3758987.03	0.0054	0.0552	0.0607

IHS

Residential Health Risk Assessment Results Summary

Mitigated

RESIDENTIAL RECEPTORS ONLY

		MAX:	1.545
Unique Identifier	X (UTM)	Y (UTM)	Total Risk
3749453759105	374945	3759105	0.021
3749553759105	374955	3759105	0.021
3748853759115	374885	3759115	0.019
3748953759115	374895	3759115	0.019
3749053759115	374905	3759115	0.020
3749153759115	374915	3759115	0.019
3749253759115	374925	3759115	0.019
3749353759115	374935	3759115	0.020
3749453759115	374945	3759115	0.020
3749553759115	374955	3759115	0.020
3748853759123	374885	3759123	0.019
3748953759122	374895	3759122	0.019
3749053759123	374905	3759123	0.019
3749153759125	374915	3759125	0.019
3749253759125	374925	3759125	0.019
3749353759125	374935	3759125	0.019
3749453759125	374945	3759125	0.019
3749553759125	374955	3759125	0.019
3749553759135	374955	3759135	0.018
3751423758567	375142	3758567	0.238
3751423758577	375142	3758577	0.246
3751423758587	375142	3758587	0.255
374232.013758599.01	374232	3758599.01	0.039
375104.033758878.03	375104	3758878.03	0.144
375114.033758878.03	375114	3758878.03	0.144
375124.033758878.03	375124	3758878.03	0.144
375134.033758878.03	375134	3758878.03	0.144
375144.033758878.03	375144	3758878.03	0.143
375154.033758878.03	375154	3758878.03	0.143
375161.033758878.03	375161	3758878.03	0.142
375104.033758888.03	375104	3758888.03	0.132
375114.033758888.03	375114	3758888.03	0.133
375124.033758888.03	375124	3758888.03	0.133
375134.033758888.03	375134	3758888.03	0.132
375144.033758888.03	375144	3758888.03	0.132
375154.033758888.03	375154	3758888.03	0.132
375161.033758888.03	375161	3758888.03	0.133
375104.033758898.03	375104	3758898.03	0.122
375114.033758898.03	375114	3758898.03	0.122
375124.033758898.03	375124	3758898.03	0.122
375134.033758898.03	375134	3758898.03	0.122
375144.033758898.03	375144	3758898.03	0.122
375154.033758898.03	375154	3758898.03	0.123
375161.033758898.03	375161	3758898.03	0.123
375028.033758965.03	375028	3758965.03	0.058
375038.033758965.03	375038	3758965.03	0.059
375048.033758965.03	375048	3758965.03	0.060
375058.033758965.03	375058	3758965.03	0.061
375068.033758965.03	375068	3758965.03	0.062
375078.033758965.03	375078	3758965.03	0.064
375028.033758975.03	375028	3758975.03	0.053
375038.033758975.03	375038	3758975.03	0.054
375048.033758975.03	375048	3758975.03	0.055
375058.033758975.03	375058	3758975.03	0.056
375068.033758975.03	375068	3758975.03	0.057
375078.033758975.03	375078	3758975.03	0.058
375028.033758985.03	375028	3758985.03	0.049
375038.033758985.03	375038	3758985.03	0.049
375048.033758985.03	375048	3758985.03	0.050
375058.033758985.03	375058	3758985.03	0.051
375068.033758985.03	375068	3758985.03	0.052
375078.033758985.03	375078	3758985.03	0.053
375028.033758994.03	375028	3758994.03	0.045
375038.033758994.03	375038	3758994.03	0.046
375048.033758994.03	375048	3758994.03	0.046
375058.033758994.03	375058	3758994.03	0.047
375068.033758994.03	375068	3758994.03	0.048
375078.033758994.03	375078	3758994.03	0.049
375100.033758957.03	375100	3758957.03	0.072
375110.033758957.03	375110	3758957.03	0.073
375120.033758957.03	375120	3758957.03	0.074
375130.033758957.03	375130	3758957.03	0.075
375140.033758957.03	375140	3758957.03	0.076
375150.033758957.03	375150	3758957.03	0.077
375160.033758957.03	375160	3758957.03	0.078
375100.033758967.03	375100	3758967.03	0.066
375110.033758967.03	375110	3758967.03	0.067
375120.033758967.03	375120	3758967.03	0.068
375130.033758967.03	375130	3758967.03	0.069
375140.033758967.03	375140	3758967.03	0.070
375150.033758967.03	375150	3758967.03	0.071
375160.033758967.03	375160	3758967.03	0.072
375100.033758977.03	375100	3758977.03	0.060
375110.033758977.03	375110	3758977.03	0.061
375120.033758977.03	375120	3758977.03	0.062
375130.033758977.03	375130	3758977.03	0.063
375140.033758977.03	375140	3758977.03	0.064
375150.033758977.03	375150	3758977.03	0.065
375160.033758977.03	375160	3758977.03	0.066
375100.033758987.03	375100	3758987.03	0.055
375110.033758987.03	375110	3758987.03	0.056
375120.033758987.03	375120	3758987.03	0.057
375130.033758987.03	375130	3758987.03	0.058
375140.033758987.03	375140	3758987.03	0.059
375150.033758987.03	375150	3758987.03	0.060
375160.033758987.03	375160	3758987.03	0.061

FOR CHRONIC CALCS

MAX: 0.015

Overlapping Phases - Maximum GLC		
2025	2026	2027
0.00E+00	2.49E-04	1.10E-04
0.00E+00	2.51E-04	1.11E-04
0.00E+00	2.34E-04	1.04E-04
0.00E+00	2.35E-04	1.04E-04
0.00E+00	2.36E-04	1.05E-04
0.00E+00	2.35E-04	1.04E-04
0.00E+00	2.35E-04	1.04E-04
0.00E+00	2.36E-04	1.05E-04
0.00E+00	2.37E-04	1.05E-04
0.00E+00	2.39E-04	1.06E-04
0.00E+00	2.26E-04	1.00E-04
0.00E+00	2.28E-04	1.01E-04
0.00E+00	2.27E-04	1.01E-04
0.00E+00	2.24E-04	9.94E-05
0.00E+00	2.24E-04	9.97E-05
0.00E+00	2.25E-04	1.00E-04
0.00E+00	2.27E-04	1.01E-04
0.00E+00	2.28E-04	1.01E-04
0.00E+00	2.17E-04	9.66E-05
0.00E+00	2.71E-03	1.32E-03
0.00E+00	2.80E-03	1.36E-03
0.00E+00	2.88E-03	1.41E-03
0.00E+00	4.91E-04	2.04E-04
0.00E+00	1.74E-03	7.88E-04
0.00E+00	1.73E-03	7.89E-04
0.00E+00	1.73E-03	7.89E-04
0.00E+00	1.72E-03	7.88E-04
0.00E+00	1.71E-03	7.86E-04
0.00E+00	1.70E-03	7.84E-04
0.00E+00	1.69E-03	7.82E-04
0.00E+00	1.60E-03	7.26E-04
0.00E+00	1.60E-03	7.28E-04
0.00E+00	1.60E-03	7.29E-04
0.00E+00	1.59E-03	7.27E-04
0.00E+00	1.58E-03	7.25E-04
0.00E+00	1.58E-03	7.26E-04
0.00E+00	1.58E-03	7.29E-04
0.00E+00	1.48E-03	6.67E-04
0.00E+00	1.48E-03	6.69E-04
0.00E+00	1.47E-03	6.70E-04
0.00E+00	1.47E-03	6.70E-04
0.00E+00	1.47E-03	6.72E-04
0.00E+00	1.47E-03	6.76E-04
0.00E+00	1.47E-03	6.78E-04
0.00E+00	7.32E-04	3.19E-04
0.00E+00	7.40E-04	3.23E-04
0.00E+00	7.50E-04	3.29E-04
0.00E+00	7.65E-04	3.36E-04
0.00E+00	7.80E-04	3.43E-04
0.00E+00	7.96E-04	3.51E-04
0.00E+00	6.67E-04	2.91E-04
0.00E+00	6.77E-04	2.96E-04
0.00E+00	6.87E-04	3.01E-04
0.00E+00	7.00E-04	3.07E-04
0.00E+00	7.14E-04	3.14E-04
0.00E+00	7.28E-04	3.21E-04
0.00E+00	6.08E-04	2.66E-04
0.00E+00	6.16E-04	2.70E-04
0.00E+00	6.25E-04	2.74E-04
0.00E+00	6.39E-04	2.81E-04
0.00E+00	6.52E-04	2.87E-04
0.00E+00	6.66E-04	2.94E-04
0.00E+00	5.64E-04	2.46E-04
0.00E+00	5.69E-04	2.49E-04
0.00E+00	5.79E-04	2.53E-04
0.00E+00	5.91E-04	2.60E-04
0.00E+00	6.03E-04	2.66E-04
0.00E+00	6.15E-04	2.72E-04
0.00E+00	8.87E-04	3.94E-04
0.00E+00	8.97E-04	4.00E-04
0.00E+00	9.07E-04	4.06E-04
0.00E+00	9.19E-04	4.12E-04
0.00E+00	9.30E-04	4.19E-04
0.00E+00	9.41E-04	4.25E-04
0.00E+00	9.48E-04	4.29E-04
0.00E+00	8.12E-04	3.61E-04
0.00E+00	8.23E-04	3.67E-04
0.00E+00	8.34E-04	3.73E-04
0.00E+00	8.47E-04	3.79E-04
0.00E+00	8.59E-04	3.86E-04
0.00E+00	8.69E-04	3.92E-04
0.00E+00	8.77E-04	3.96E-04
0.00E+00	7.44E-04	3.30E-04
0.00E+00	7.55E-04	3.36E-04
0.00E+00	7.66E-04	3.42E-04
0.00E+00	7.79E-04	3.48E-04
0.00E+00	7.90E-04	3.55E-04
0.00E+00	8.00E-04	3.60E-04
0.00E+00	8.09E-04	3.65E-04
0.00E+00	6.82E-04	3.03E-04
0.00E+00	6.94E-04	3.08E-04
0.00E+00	7.06E-04	3.15E-04
0.00E+00	7.17E-04	3.20E-04
0.00E+00	7.27E-04	3.26E-04
0.00E+00	7.36E-04	3.31E-04
0.00E+00	7.45E-04	3.36E-04

IHS

Health Risk Assessment Results Summary

Mitigated

Residential Receptors

		MAX:	0.1346	1.5245	1.545
Unique Identifier	X (UTM)	Y (UTM)	Onroad	Offroad	Total Risk
375100.033758994.03	375100.03	3758994.03	0.0051	0.0466	0.0517
375110.033758994.03	375110.03	3758994.03	0.0051	0.0475	0.0526
375120.033758994.03	375120.03	3758994.03	0.0051	0.0486	0.0537
375130.033758994.03	375130.03	3758994.03	0.0051	0.0496	0.0548
375140.033758994.03	375140.03	3758994.03	0.0051	0.0506	0.0557
375150.033758994.03	375150.03	3758994.03	0.0052	0.0514	0.0566
375160.033758994.03	375160.03	3758994.03	0.0052	0.0522	0.0574
374854.033758491.03	374854.03	3758491.03	0.0183	0.5289	0.5472
374859.033758491.03	374859.03	3758491.03	0.0192	0.5119	0.5311
374864.033758491.03	374864.03	3758491.03	0.0201	0.4958	0.5159
374869.033758491.03	374869.03	3758491.03	0.0212	0.4804	0.5016
374874.033758491.03	374874.03	3758491.03	0.0223	0.4659	0.4882
374879.033758491.03	374879.03	3758491.03	0.0237	0.4520	0.4756
374884.033758491.03	374884.03	3758491.03	0.0251	0.4387	0.4638
374889.033758491.03	374889.03	3758491.03	0.0268	0.4260	0.4528
374894.033758491.03	374894.03	3758491.03	0.0287	0.4138	0.4425
374899.033758491.03	374899.03	3758491.03	0.0309	0.4022	0.4331
374904.033758491.03	374904.03	3758491.03	0.0335	0.3910	0.4245
374909.033758491.03	374909.03	3758491.03	0.0365	0.3801	0.4166
374914.033758491.03	374914.03	3758491.03	0.0403	0.3696	0.4098
374919.033758491.03	374919.03	3758491.03	0.0448	0.3595	0.4043
374924.033758491.03	374924.03	3758491.03	0.0505	0.3498	0.4002
374929.033758491.03	374929.03	3758491.03	0.0577	0.3405	0.3982
374934.033758491.03	374934.03	3758491.03	0.0455	0.3316	0.3771
374939.033758491.03	374939.03	3758491.03	0.0501	0.3231	0.3732
374944.033758491.03	374944.03	3758491.03	0.0550	0.3150	0.3700
374949.033758491.03	374949.03	3758491.03	0.0412	0.3073	0.3485
374954.033758491.03	374954.03	3758491.03	0.0440	0.2999	0.3439
374849.033758494.03	374849.03	3758494.03	0.0176	0.5711	0.5887
374854.033758494.03	374854.03	3758494.03	0.0184	0.5520	0.5704
374859.033758494.03	374859.03	3758494.03	0.0192	0.5336	0.5528
374864.033758494.03	374864.03	3758494.03	0.0202	0.5162	0.5363
374869.033758494.03	374869.03	3758494.03	0.0212	0.4996	0.5208
374874.033758494.03	374874.03	3758494.03	0.0224	0.4840	0.5064
374879.033758494.03	374879.03	3758494.03	0.0237	0.4691	0.4928
374884.033758494.03	374884.03	3758494.03	0.0252	0.4548	0.4800
374889.033758494.03	374889.03	3758494.03	0.0269	0.4412	0.4681
374894.033758494.03	374894.03	3758494.03	0.0288	0.4283	0.4571
374899.033758494.03	374899.03	3758494.03	0.0310	0.4159	0.4469
374904.033758494.03	374904.03	3758494.03	0.0335	0.4041	0.4376
374909.033758494.03	374909.03	3758494.03	0.0366	0.3925	0.4292
374914.033758494.03	374914.03	3758494.03	0.0403	0.3814	0.4218
374919.033758494.03	374919.03	3758494.03	0.0449	0.3707	0.4156
374924.033758494.03	374924.03	3758494.03	0.0506	0.3605	0.4111
374929.033758494.03	374929.03	3758494.03	0.0578	0.3508	0.4085
374934.033758494.03	374934.03	3758494.03	0.0460	0.3415	0.3874
374939.033758494.03	374939.03	3758494.03	0.0508	0.3325	0.3833
374944.033758494.03	374944.03	3758494.03	0.0372	0.3241	0.3613
374949.033758494.03	374949.03	3758494.03	0.0392	0.3160	0.3552
374954.033758494.03	374954.03	3758494.03	0.0414	0.3082	0.3496
374849.033758499.03	374849.03	3758499.03	0.0177	0.6150	0.6327
374854.033758499.03	374854.03	3758499.03	0.0185	0.5933	0.6118
374859.033758499.03	374859.03	3758499.03	0.0193	0.5723	0.5916
374864.033758499.03	374864.03	3758499.03	0.0203	0.5524	0.5727
374869.033758499.03	374869.03	3758499.03	0.0213	0.5336	0.5549
374874.033758499.03	374874.03	3758499.03	0.0225	0.5159	0.5384
374879.033758499.03	374879.03	3758499.03	0.0238	0.4991	0.5229
374884.033758499.03	374884.03	3758499.03	0.0253	0.4831	0.5084
374889.033758499.03	374889.03	3758499.03	0.0270	0.4680	0.4949
374894.033758499.03	374894.03	3758499.03	0.0289	0.4536	0.4825
374899.033758499.03	374899.03	3758499.03	0.0311	0.4400	0.4711
374904.033758499.03	374904.03	3758499.03	0.0337	0.4269	0.4606
374909.033758499.03	374909.03	3758499.03	0.0367	0.4142	0.4510
374914.033758499.03	374914.03	3758499.03	0.0405	0.4020	0.4425
374919.033758499.03	374919.03	3758499.03	0.0451	0.3902	0.4353
374924.033758499.03	374924.03	3758499.03	0.0507	0.3791	0.4298
374929.033758499.03	374929.03	3758499.03	0.0579	0.3686	0.4264
374934.033758499.03	374934.03	3758499.03	0.0475	0.3585	0.4060
374939.033758499.03	374939.03	3758499.03	0.0340	0.3489	0.3829
374944.033758499.03	374944.03	3758499.03	0.0357	0.3397	0.3754
374949.033758499.03	374949.03	3758499.03	0.0372	0.3310	0.3682
374954.033758499.03	374954.03	3758499.03	0.0386	0.3226	0.3612
374849.033758504.03	374849.03	3758504.03	0.0178	0.6633	0.6811
374854.033758504.03	374854.03	3758504.03	0.0186	0.6385	0.6571
374859.033758504.03	374859.03	3758504.03	0.0194	0.6145	0.6339
374864.033758504.03	374864.03	3758504.03	0.0204	0.5919	0.6123
374869.033758504.03	374869.03	3758504.03	0.0214	0.5705	0.5919
374874.033758504.03	374874.03	3758504.03	0.0226	0.5504	0.5730
374879.033758504.03	374879.03	3758504.03	0.0239	0.5315	0.5554
374884.033758504.03	374884.03	3758504.03	0.0254	0.5135	0.5389
374889.033758504.03	374889.03	3758504.03	0.0271	0.4966	0.5236
374894.033758504.03	374894.03	3758504.03	0.0290	0.4806	0.5096
374899.033758504.03	374899.03	3758504.03	0.0312	0.4652	0.4964
374904.033758504.03	374904.03	3758504.03	0.0338	0.4506	0.4845
374909.033758504.03	374909.03	3758504.03	0.0369	0.4367	0.4737
374914.033758504.03	374914.03	3758504.03	0.0407	0.4234	0.4641
374919.033758504.03	374919.03	3758504.03	0.0452	0.4107	0.4559
374924.033758504.03	374924.03	3758504.03	0.0509	0.3987	0.4495
374929.033758504.03	374929.03	3758504.03	0.0580	0.3872	0.4452
374934.033758504.03	374934.03	3758504.03	0.0672	0.3763	0.4434
374939.033758504.03	374939.03	3758504.03	0.0337	0.3658	0.3995
374944.033758504.03	374944.03	3758504.03	0.0353	0.3559	0.3912
374949.033758504.03	374949.03	3758504.03	0.0367	0.3465	0.3832
374954.033758504.03	374954.03	3758504.03	0.0379	0.3375	0.3754
374849.033758509.03	374849.03	3758509.03	0.0179	0.7164	0.7343
374854.033758509.03	374854.03	3758509.03	0.0187	0.6880	0.7067

IHS

Residential Health Risk Assessment Results Summary

Mitigated

RESIDENTIAL RECEPTORS ONLY

		MAX:	1.545
Unique Identifier	X (UTM)	Y (UTM)	Total Risk
375100.033758994.03	375100	3758994.03	0.052
375110.033758994.03	375110	3758994.03	0.053
375120.033758994.03	375120	3758994.03	0.054
375130.033758994.03	375130	3758994.03	0.055
375140.033758994.03	375140	3758994.03	0.056
375150.033758994.03	375150	3758994.03	0.057
375160.033758994.03	375160	3758994.03	0.057
374854.033758491.03	374854	3758491.03	0.547
374859.033758491.03	374859	3758491.03	0.531
374864.033758491.03	374864	3758491.03	0.516
374869.033758491.03	374869	3758491.03	0.502
374874.033758491.03	374874	3758491.03	0.488
374879.033758491.03	374879	3758491.03	0.476
374884.033758491.03	374884	3758491.03	0.464
374889.033758491.03	374889	3758491.03	0.453
374894.033758491.03	374894	3758491.03	0.443
374899.033758491.03	374899	3758491.03	0.433
374904.033758491.03	374904	3758491.03	0.424
374909.033758491.03	374909	3758491.03	0.417
374914.033758491.03	374914	3758491.03	0.410
374919.033758491.03	374919	3758491.03	0.404
374924.033758491.03	374924	3758491.03	0.400
374929.033758491.03	374929	3758491.03	0.398
374934.033758491.03	374934	3758491.03	0.377
374939.033758491.03	374939	3758491.03	0.373
374944.033758491.03	374944	3758491.03	0.370
374949.033758491.03	374949	3758491.03	0.348
374954.033758491.03	374954	3758491.03	0.344
374849.033758494.03	374849	3758494.03	0.589
374854.033758494.03	374854	3758494.03	0.570
374859.033758494.03	374859	3758494.03	0.553
374864.033758494.03	374864	3758494.03	0.536
374869.033758494.03	374869	3758494.03	0.521
374874.033758494.03	374874	3758494.03	0.506
374879.033758494.03	374879	3758494.03	0.493
374884.033758494.03	374884	3758494.03	0.480
374889.033758494.03	374889	3758494.03	0.468
374894.033758494.03	374894	3758494.03	0.457
374899.033758494.03	374899	3758494.03	0.447
374904.033758494.03	374904	3758494.03	0.438
374909.033758494.03	374909	3758494.03	0.429
374914.033758494.03	374914	3758494.03	0.422
374919.033758494.03	374919	3758494.03	0.416
374924.033758494.03	374924	3758494.03	0.411
374929.033758494.03	374929	3758494.03	0.409
374934.033758494.03	374934	3758494.03	0.387
374939.033758494.03	374939	3758494.03	0.383
374944.033758494.03	374944	3758494.03	0.361
374949.033758494.03	374949	3758494.03	0.355
374954.033758494.03	374954	3758494.03	0.350
374849.033758499.03	374849	3758499.03	0.633
374854.033758499.03	374854	3758499.03	0.612
374859.033758499.03	374859	3758499.03	0.592
374864.033758499.03	374864	3758499.03	0.573
374869.033758499.03	374869	3758499.03	0.555
374874.033758499.03	374874	3758499.03	0.538
374879.033758499.03	374879	3758499.03	0.523
374884.033758499.03	374884	3758499.03	0.508
374889.033758499.03	374889	3758499.03	0.495
374894.033758499.03	374894	3758499.03	0.482
374899.033758499.03	374899	3758499.03	0.471
374904.033758499.03	374904	3758499.03	0.461
374909.033758499.03	374909	3758499.03	0.451
374914.033758499.03	374914	3758499.03	0.443
374919.033758499.03	374919	3758499.03	0.435
374924.033758499.03	374924	3758499.03	0.430
374929.033758499.03	374929	3758499.03	0.426
374934.033758499.03	374934	3758499.03	0.406
374939.033758499.03	374939	3758499.03	0.383
374944.033758499.03	374944	3758499.03	0.375
374949.033758499.03	374949	3758499.03	0.368
374954.033758499.03	374954	3758499.03	0.361
374849.033758504.03	374849	3758504.03	0.681
374854.033758504.03	374854	3758504.03	0.657
374859.033758504.03	374859	3758504.03	0.634
374864.033758504.03	374864	3758504.03	0.612
374869.033758504.03	374869	3758504.03	0.592
374874.033758504.03	374874	3758504.03	0.573
374879.033758504.03	374879	3758504.03	0.555
374884.033758504.03	374884	3758504.03	0.539
374889.033758504.03	374889	3758504.03	0.524
374894.033758504.03	374894	3758504.03	0.510
374899.033758504.03	374899	3758504.03	0.496
374904.033758504.03	374904	3758504.03	0.484
374909.033758504.03	374909	3758504.03	0.474
374914.033758504.03	374914	3758504.03	0.464
374919.033758504.03	374919	3758504.03	0.456
374924.033758504.03	374924	3758504.03	0.450
374929.033758504.03	374929	3758504.03	0.445
374934.033758504.03	374934	3758504.03	0.443
374939.033758504.03	374939	3758504.03	0.400
374944.033758504.03	374944	3758504.03	0.391
374949.033758504.03	374949	3758504.03	0.383
374954.033758504.03	374954	3758504.03	0.375
374849.033758509.03	374849	3758509.03	0.734
374854.033758509.03	374854	3758509.03	0.707

FOR CHRONIC CALCS

MAX:	0.015	
Overlapping Phases - Maximum GLC		
2025	2026	2027
0.00E+00	6.42E-04	2.85E-04
0.00E+00	6.53E-04	2.90E-04
0.00E+00	6.66E-04	2.97E-04
0.00E+00	6.77E-04	3.03E-04
0.00E+00	6.88E-04	3.08E-04
0.00E+00	6.97E-04	3.13E-04
0.00E+00	7.05E-04	3.17E-04
0.00E+00	6.70E-03	3.12E-03
0.00E+00	6.47E-03	3.03E-03
0.00E+00	6.26E-03	2.94E-03
0.00E+00	6.06E-03	2.86E-03
0.00E+00	5.88E-03	2.78E-03
0.00E+00	5.71E-03	2.70E-03
0.00E+00	5.55E-03	2.63E-03
0.00E+00	5.41E-03	2.56E-03
0.00E+00	5.28E-03	2.50E-03
0.00E+00	5.16E-03	2.44E-03
0.00E+00	5.06E-03	2.38E-03
0.00E+00	4.96E-03	2.33E-03
0.00E+00	4.89E-03	2.28E-03
0.00E+00	4.83E-03	2.23E-03
0.00E+00	4.79E-03	2.19E-03
0.00E+00	4.78E-03	2.15E-03
0.00E+00	4.49E-03	2.07E-03
0.00E+00	4.45E-03	2.03E-03
0.00E+00	4.43E-03	2.00E-03
0.00E+00	4.13E-03	1.92E-03
0.00E+00	4.08E-03	1.88E-03
0.00E+00	7.23E-03	3.36E-03
0.00E+00	6.96E-03	3.25E-03
0.00E+00	6.72E-03	3.15E-03
0.00E+00	6.49E-03	3.06E-03
0.00E+00	6.27E-03	2.97E-03
0.00E+00	6.08E-03	2.88E-03
0.00E+00	5.90E-03	2.80E-03
0.00E+00	5.73E-03	2.72E-03
0.00E+00	5.58E-03	2.65E-03
0.00E+00	5.44E-03	2.58E-03
0.00E+00	5.31E-03	2.52E-03
0.00E+00	5.20E-03	2.45E-03
0.00E+00	5.10E-03	2.40E-03
0.00E+00	5.02E-03	2.34E-03
0.00E+00	4.95E-03	2.29E-03
0.00E+00	4.90E-03	2.25E-03
0.00E+00	4.89E-03	2.21E-03
0.00E+00	4.60E-03	2.13E-03
0.00E+00	4.57E-03	2.09E-03
0.00E+00	4.27E-03	2.00E-03
0.00E+00	4.20E-03	1.96E-03
0.00E+00	4.14E-03	1.92E-03
0.00E+00	7.72E-03	3.60E-03
0.00E+00	7.42E-03	3.49E-03
0.00E+00	7.14E-03	3.37E-03
0.00E+00	6.88E-03	3.26E-03
0.00E+00	6.65E-03	3.16E-03
0.00E+00	6.43E-03	3.06E-03
0.00E+00	6.23E-03	2.97E-03
0.00E+00	6.04E-03	2.88E-03
0.00E+00	5.87E-03	2.80E-03
0.00E+00	5.71E-03	2.72E-03
0.00E+00	5.57E-03	2.65E-03
0.00E+00	5.45E-03	2.58E-03
0.00E+00	5.33E-03	2.52E-03
0.00E+00	5.24E-03	2.46E-03
0.00E+00	5.16E-03	2.40E-03
0.00E+00	5.11E-03	2.36E-03
0.00E+00	5.08E-03	2.31E-03
0.00E+00	4.81E-03	2.23E-03
0.00E+00	4.50E-03	2.13E-03
0.00E+00	4.41E-03	2.09E-03
0.00E+00	4.33E-03	2.04E-03
0.00E+00	4.25E-03	1.99E-03
0.00E+00	8.24E-03	3.88E-03
0.00E+00	7.91E-03	3.74E-03
0.00E+00	7.59E-03	3.61E-03
0.00E+00	7.30E-03	3.48E-03
0.00E+00	7.04E-03	3.37E-03
0.00E+00	6.79E-03	3.26E-03
0.00E+00	6.57E-03	3.15E-03
0.00E+00	6.36E-03	3.05E-03
0.00E+00	6.17E-03	2.96E-03
0.00E+00	6.00E-03	2.88E-03
0.00E+00	5.84E-03	2.80E-03
0.00E+00	5.70E-03	2.72E-03
0.00E+00	5.57E-03	2.65E-03
0.00E+00	5.46E-03	2.58E-03
0.00E+00	5.38E-03	2.52E-03
0.00E+00	5.31E-03	2.47E-03
0.00E+00	5.28E-03	2.42E-03
0.00E+00	5.28E-03	2.38E-03
0.00E+00	4.67E-03	2.23E-03
0.00E+00	4.57E-03	2.18E-03
0.00E+00	4.48E-03	2.13E-03
0.00E+00	4.39E-03	2.08E-03
0.00E+00	8.78E-03	4.18E-03
0.00E+00	8.41E-03	4.02E-03

IHS

Health Risk Assessment Results Summary

Mitigated

Residential Receptors

		MAX:	0.1346	1.5245	1.545
Unique Identifier	X (UTM)	Y (UTM)	Onroad	Offroad	Total Risk
374859.033758509.03	374859.03	3758509.03	0.0195	0.6605	0.6801
374864.033758509.03	374864.03	3758509.03	0.0205	0.6347	0.6552
374869.033758509.03	374869.03	3758509.03	0.0215	0.6103	0.6318
374874.033758509.03	374874.03	3758509.03	0.0227	0.5875	0.6102
374879.033758509.03	374879.03	3758509.03	0.0240	0.5661	0.5901
374884.033758509.03	374884.03	3758509.03	0.0255	0.5459	0.5714
374889.033758509.03	374889.03	3758509.03	0.0272	0.5270	0.5541
374894.033758509.03	374894.03	3758509.03	0.0291	0.5091	0.5382
374899.033758509.03	374899.03	3758509.03	0.0314	0.4918	0.5232
374904.033758509.03	374904.03	3758509.03	0.0340	0.4754	0.5094
374909.033758509.03	374909.03	3758509.03	0.0371	0.4601	0.4973
374914.033758509.03	374914.03	3758509.03	0.0409	0.4457	0.4866
374919.033758509.03	374919.03	3758509.03	0.0454	0.4321	0.4775
374924.033758509.03	374924.03	3758509.03	0.0510	0.4191	0.4701
374929.033758509.03	374929.03	3758509.03	0.0582	0.4067	0.4648
374934.033758509.03	374934.03	3758509.03	0.0474	0.3948	0.4422
374939.033758509.03	374939.03	3758509.03	0.0528	0.3835	0.4362
374944.033758509.03	374944.03	3758509.03	0.0361	0.3727	0.4088
374949.033758509.03	374949.03	3758509.03	0.0376	0.3626	0.4002
374954.033758509.03	374954.03	3758509.03	0.0389	0.3529	0.3918
374849.033758514.03	374849.03	3758514.03	0.0180	0.7747	0.7927
374854.033758514.03	374854.03	3758514.03	0.0188	0.7418	0.7605
374859.033758514.03	374859.03	3758514.03	0.0196	0.7102	0.7299
374864.033758514.03	374864.03	3758514.03	0.0206	0.6807	0.7013
374869.033758514.03	374869.03	3758514.03	0.0216	0.6530	0.6746
374874.033758514.03	374874.03	3758514.03	0.0228	0.6271	0.6499
374879.033758514.03	374879.03	3758514.03	0.0241	0.6030	0.6272
374884.033758514.03	374884.03	3758514.03	0.0256	0.5804	0.6060
374889.033758514.03	374889.03	3758514.03	0.0273	0.5593	0.5865
374894.033758514.03	374894.03	3758514.03	0.0292	0.5394	0.5686
374899.033758514.03	374899.03	3758514.03	0.0315	0.5200	0.5515
374904.033758514.03	374904.03	3758514.03	0.0342	0.5017	0.5359
374909.033758514.03	374909.03	3758514.03	0.0373	0.4850	0.5223
374914.033758514.03	374914.03	3758514.03	0.0410	0.4693	0.5103
374919.033758514.03	374919.03	3758514.03	0.0455	0.4545	0.5000
374924.033758514.03	374924.03	3758514.03	0.0512	0.4403	0.4915
374929.033758514.03	374929.03	3758514.03	0.0583	0.4269	0.4852
374934.033758514.03	374934.03	3758514.03	0.0462	0.4140	0.4603
374939.033758514.03	374939.03	3758514.03	0.0509	0.4017	0.4526
374944.033758514.03	374944.03	3758514.03	0.0558	0.3902	0.4460
374949.033758514.03	374949.03	3758514.03	0.0401	0.3792	0.4193
374954.033758514.03	374954.03	3758514.03	0.0417	0.3688	0.4105
374849.033758519.03	374849.03	3758519.03	0.0181	0.8379	0.8560
374854.033758519.03	374854.03	3758519.03	0.0189	0.7996	0.8185
374859.033758519.03	374859.03	3758519.03	0.0197	0.7634	0.7831
374864.033758519.03	374864.03	3758519.03	0.0207	0.7298	0.7505
374869.033758519.03	374869.03	3758519.03	0.0217	0.6984	0.7201
374874.033758519.03	374874.03	3758519.03	0.0229	0.6692	0.6921
374879.033758519.03	374879.03	3758519.03	0.0242	0.6421	0.6663
374884.033758519.03	374884.03	3758519.03	0.0257	0.6168	0.6425
374889.033758519.03	374889.03	3758519.03	0.0274	0.5932	0.6206
374894.033758519.03	374894.03	3758519.03	0.0293	0.5711	0.6004
374899.033758519.03	374899.03	3758519.03	0.0316	0.5496	0.5812
374904.033758519.03	374904.03	3758519.03	0.0343	0.5293	0.5636
374909.033758519.03	374909.03	3758519.03	0.0374	0.5111	0.5485
374914.033758519.03	374914.03	3758519.03	0.0411	0.4939	0.5351
374919.033758519.03	374919.03	3758519.03	0.0457	0.4777	0.5234
374924.033758519.03	374924.03	3758519.03	0.0513	0.4624	0.5137
374929.033758519.03	374929.03	3758519.03	0.0585	0.4478	0.5063
374934.033758519.03	374934.03	3758519.03	0.0460	0.4338	0.4799
374939.033758519.03	374939.03	3758519.03	0.0505	0.4206	0.4711
374944.033758519.03	374944.03	3758519.03	0.0553	0.4082	0.4635
374949.033758519.03	374949.03	3758519.03	0.0601	0.3964	0.4565
374954.033758519.03	374954.03	3758519.03	0.0448	0.3852	0.4300
374849.033758524.03	374849.03	3758524.03	0.0182	0.9052	0.9234
374854.033758524.03	374854.03	3758524.03	0.0190	0.8611	0.8801
374859.033758524.03	374859.03	3758524.03	0.0198	0.8196	0.8395
374864.033758524.03	374864.03	3758524.03	0.0208	0.7814	0.8022
374869.033758524.03	374869.03	3758524.03	0.0218	0.7460	0.7679
374874.033758524.03	374874.03	3758524.03	0.0230	0.7133	0.7363
374879.033758524.03	374879.03	3758524.03	0.0243	0.6830	0.7073
374884.033758524.03	374884.03	3758524.03	0.0258	0.6549	0.6807
374889.033758524.03	374889.03	3758524.03	0.0275	0.6287	0.6562
374894.033758524.03	374894.03	3758524.03	0.0294	0.6043	0.6337
374899.033758524.03	374899.03	3758524.03	0.0317	0.5804	0.6121
374904.033758524.03	374904.03	3758524.03	0.0344	0.5579	0.5923
374909.033758524.03	374909.03	3758524.03	0.0375	0.5380	0.5756
374914.033758524.03	374914.03	3758524.03	0.0412	0.5193	0.5606
374919.033758524.03	374919.03	3758524.03	0.0458	0.5017	0.5475
374924.033758524.03	374924.03	3758524.03	0.0514	0.4850	0.5364
374929.033758524.03	374929.03	3758524.03	0.0586	0.4693	0.5278
374934.033758524.03	374934.03	3758524.03	0.0469	0.4543	0.5012
374939.033758524.03	374939.03	3758524.03	0.0519	0.4401	0.4920
374944.033758524.03	374944.03	3758524.03	0.0370	0.4267	0.4637
374949.033758524.03	374949.03	3758524.03	0.0387	0.4141	0.4528
374954.033758524.03	374954.03	3758524.03	0.0405	0.4020	0.4425
374849.033758529.03	374849.03	3758529.03	0.0184	0.9752	0.9935
374854.033758529.03	374854.03	3758529.03	0.0191	0.9250	0.9441
374859.033758529.03	374859.03	3758529.03	0.0200	0.8780	0.8980
374864.033758529.03	374864.03	3758529.03	0.0209	0.8349	0.8558
374869.033758529.03	374869.03	3758529.03	0.0219	0.7953	0.8173
374874.033758529.03	374874.03	3758529.03	0.0231	0.7589	0.7820
374879.033758529.03	374879.03	3758529.03	0.0244	0.7253	0.7497
374884.033758529.03	374884.03	3758529.03	0.0259	0.6943	0.7201
374889.033758529.03	374889.03	3758529.03	0.0275	0.6654	0.6930
374894.033758529.03	374894.03	3758529.03	0.0295	0.6385	0.6680

IHS

Residential Health Risk Assessment Results Summary

Mitigated

RESIDENTIAL RECEPTORS ONLY

		MAX:	1.545
Unique Identifier	X (UTM)	Y (UTM)	Total Risk
374859.033758509.03	374859	3758509.03	0.680
374864.033758509.03	374864	3758509.03	0.655
374869.033758509.03	374869	3758509.03	0.632
374874.033758509.03	374874	3758509.03	0.610
374879.033758509.03	374879	3758509.03	0.590
374884.033758509.03	374884	3758509.03	0.571
374889.033758509.03	374889	3758509.03	0.554
374894.033758509.03	374894	3758509.03	0.538
374899.033758509.03	374899	3758509.03	0.523
374904.033758509.03	374904	3758509.03	0.509
374909.033758509.03	374909	3758509.03	0.497
374914.033758509.03	374914	3758509.03	0.487
374919.033758509.03	374919	3758509.03	0.477
374924.033758509.03	374924	3758509.03	0.470
374929.033758509.03	374929	3758509.03	0.465
374934.033758509.03	374934	3758509.03	0.442
374939.033758509.03	374939	3758509.03	0.436
374944.033758509.03	374944	3758509.03	0.409
374949.033758509.03	374949	3758509.03	0.400
374954.033758509.03	374954	3758509.03	0.392
374849.033758514.03	374849	3758514.03	0.793
374854.033758514.03	374854	3758514.03	0.761
374859.033758514.03	374859	3758514.03	0.730
374864.033758514.03	374864	3758514.03	0.701
374869.033758514.03	374869	3758514.03	0.675
374874.033758514.03	374874	3758514.03	0.650
374879.033758514.03	374879	3758514.03	0.627
374884.033758514.03	374884	3758514.03	0.606
374889.033758514.03	374889	3758514.03	0.587
374894.033758514.03	374894	3758514.03	0.569
374899.033758514.03	374899	3758514.03	0.551
374904.033758514.03	374904	3758514.03	0.536
374909.033758514.03	374909	3758514.03	0.522
374914.033758514.03	374914	3758514.03	0.510
374919.033758514.03	374919	3758514.03	0.500
374924.033758514.03	374924	3758514.03	0.492
374929.033758514.03	374929	3758514.03	0.485
374934.033758514.03	374934	3758514.03	0.460
374939.033758514.03	374939	3758514.03	0.453
374944.033758514.03	374944	3758514.03	0.446
374949.033758514.03	374949	3758514.03	0.419
374954.033758514.03	374954	3758514.03	0.411
374849.033758519.03	374849	3758519.03	0.856
374854.033758519.03	374854	3758519.03	0.819
374859.033758519.03	374859	3758519.03	0.783
374864.033758519.03	374864	3758519.03	0.750
374869.033758519.03	374869	3758519.03	0.720
374874.033758519.03	374874	3758519.03	0.692
374879.033758519.03	374879	3758519.03	0.666
374884.033758519.03	374884	3758519.03	0.643
374889.033758519.03	374889	3758519.03	0.621
374894.033758519.03	374894	3758519.03	0.600
374899.033758519.03	374899	3758519.03	0.581
374904.033758519.03	374904	3758519.03	0.564
374909.033758519.03	374909	3758519.03	0.548
374914.033758519.03	374914	3758519.03	0.535
374919.033758519.03	374919	3758519.03	0.523
374924.033758519.03	374924	3758519.03	0.514
374929.033758519.03	374929	3758519.03	0.506
374934.033758519.03	374934	3758519.03	0.480
374939.033758519.03	374939	3758519.03	0.471
374944.033758519.03	374944	3758519.03	0.463
374949.033758519.03	374949	3758519.03	0.457
374954.033758519.03	374954	3758519.03	0.430
374849.033758524.03	374849	3758524.03	0.923
374854.033758524.03	374854	3758524.03	0.880
374859.033758524.03	374859	3758524.03	0.839
374864.033758524.03	374864	3758524.03	0.802
374869.033758524.03	374869	3758524.03	0.768
374874.033758524.03	374874	3758524.03	0.736
374879.033758524.03	374879	3758524.03	0.707
374884.033758524.03	374884	3758524.03	0.681
374889.033758524.03	374889	3758524.03	0.656
374894.033758524.03	374894	3758524.03	0.634
374899.033758524.03	374899	3758524.03	0.612
374904.033758524.03	374904	3758524.03	0.592
374909.033758524.03	374909	3758524.03	0.576
374914.033758524.03	374914	3758524.03	0.561
374919.033758524.03	374919	3758524.03	0.547
374924.033758524.03	374924	3758524.03	0.536
374929.033758524.03	374929	3758524.03	0.528
374934.033758524.03	374934	3758524.03	0.501
374939.033758524.03	374939	3758524.03	0.492
374944.033758524.03	374944	3758524.03	0.464
374949.033758524.03	374949	3758524.03	0.453
374954.033758524.03	374954	3758524.03	0.443
374849.033758529.03	374849	3758529.03	0.994
374854.033758529.03	374854	3758529.03	0.944
374859.033758529.03	374859	3758529.03	0.898
374864.033758529.03	374864	3758529.03	0.856
374869.033758529.03	374869	3758529.03	0.817
374874.033758529.03	374874	3758529.03	0.782
374879.033758529.03	374879	3758529.03	0.750
374884.033758529.03	374884	3758529.03	0.720
374889.033758529.03	374889	3758529.03	0.693
374894.033758529.03	374894	3758529.03	0.668

FOR CHRONIC CALCS

MAX:	0.015	
Overlapping Phases - Maximum GLC		
2025	2026	2027
0.00E+00	8.06E-03	3.87E-03
0.00E+00	7.74E-03	3.73E-03
0.00E+00	7.44E-03	3.59E-03
0.00E+00	7.17E-03	3.47E-03
0.00E+00	6.92E-03	3.35E-03
0.00E+00	6.69E-03	3.24E-03
0.00E+00	6.48E-03	3.14E-03
0.00E+00	6.29E-03	3.04E-03
0.00E+00	6.11E-03	2.95E-03
0.00E+00	5.95E-03	2.86E-03
0.00E+00	5.81E-03	2.78E-03
0.00E+00	5.69E-03	2.71E-03
0.00E+00	5.60E-03	2.64E-03
0.00E+00	5.52E-03	2.58E-03
0.00E+00	5.48E-03	2.53E-03
0.00E+00	5.18E-03	2.43E-03
0.00E+00	5.13E-03	2.38E-03
0.00E+00	4.76E-03	2.28E-03
0.00E+00	4.66E-03	2.22E-03
0.00E+00	4.57E-03	2.17E-03
0.00E+00	9.34E-03	4.51E-03
0.00E+00	8.93E-03	4.33E-03
0.00E+00	8.54E-03	4.15E-03
0.00E+00	8.19E-03	3.99E-03
0.00E+00	7.86E-03	3.83E-03
0.00E+00	7.56E-03	3.69E-03
0.00E+00	7.29E-03	3.56E-03
0.00E+00	7.03E-03	3.43E-03
0.00E+00	6.80E-03	3.32E-03
0.00E+00	6.59E-03	3.21E-03
0.00E+00	6.40E-03	3.11E-03
0.00E+00	6.22E-03	3.01E-03
0.00E+00	6.06E-03	2.92E-03
0.00E+00	5.93E-03	2.84E-03
0.00E+00	5.82E-03	2.77E-03
0.00E+00	5.74E-03	2.70E-03
0.00E+00	5.69E-03	2.65E-03
0.00E+00	5.36E-03	2.54E-03
0.00E+00	5.29E-03	2.48E-03
0.00E+00	5.22E-03	2.43E-03
0.00E+00	4.87E-03	2.32E-03
0.00E+00	4.77E-03	2.27E-03
0.00E+00	9.92E-03	4.87E-03
0.00E+00	9.47E-03	4.66E-03
0.00E+00	9.04E-03	4.45E-03
0.00E+00	8.65E-03	4.27E-03
0.00E+00	8.29E-03	4.09E-03
0.00E+00	7.96E-03	3.93E-03
0.00E+00	7.66E-03	3.78E-03
0.00E+00	7.38E-03	3.64E-03
0.00E+00	7.13E-03	3.51E-03
0.00E+00	6.90E-03	3.39E-03
0.00E+00	6.68E-03	3.27E-03
0.00E+00	6.49E-03	3.17E-03
0.00E+00	6.32E-03	3.07E-03
0.00E+00	6.18E-03	2.98E-03
0.00E+00	6.05E-03	2.90E-03
0.00E+00	5.96E-03	2.83E-03
0.00E+00	5.90E-03	2.77E-03
0.00E+00	5.55E-03	2.65E-03
0.00E+00	5.47E-03	2.59E-03
0.00E+00	5.40E-03	2.53E-03
0.00E+00	5.33E-03	2.48E-03
0.00E+00	4.98E-03	2.37E-03
0.00E+00	1.05E-02	5.25E-03
0.00E+00	1.00E-02	5.01E-03
0.00E+00	9.54E-03	4.77E-03
0.00E+00	9.11E-03	4.56E-03
0.00E+00	8.72E-03	4.36E-03
0.00E+00	8.37E-03	4.18E-03
0.00E+00	8.04E-03	4.01E-03
0.00E+00	7.74E-03	3.86E-03
0.00E+00	7.46E-03	3.71E-03
0.00E+00	7.21E-03	3.58E-03
0.00E+00	6.98E-03	3.45E-03
0.00E+00	6.76E-03	3.33E-03
0.00E+00	6.58E-03	3.22E-03
0.00E+00	6.42E-03	3.13E-03
0.00E+00	6.29E-03	3.04E-03
0.00E+00	6.18E-03	2.96E-03
0.00E+00	6.11E-03	2.89E-03
0.00E+00	5.77E-03	2.77E-03
0.00E+00	5.68E-03	2.70E-03
0.00E+00	5.31E-03	2.58E-03
0.00E+00	5.19E-03	2.52E-03
0.00E+00	5.08E-03	2.45E-03
0.00E+00	1.11E-02	5.65E-03
0.00E+00	1.05E-02	5.37E-03
0.00E+00	1.00E-02	5.11E-03
0.00E+00	9.58E-03	4.86E-03
0.00E+00	9.16E-03	4.64E-03
0.00E+00	8.77E-03	4.44E-03
0.00E+00	8.42E-03	4.25E-03
0.00E+00	8.09E-03	4.08E-03
0.00E+00	7.80E-03	3.92E-03
0.00E+00	7.53E-03	3.77E-03

IHS

Health Risk Assessment Results Summary

Mitigated

Residential Receptors

		MAX:	0.1346	1.5245	1.545
Unique Identifier	X (UTM)	Y (UTM)	Onroad	Offroad	Total Risk
374899.033758529.03	374899.03	3758529.03	0.0318	0.6122	0.6440
374904.033758529.03	374904.03	3758529.03	0.0345	0.5875	0.6220
374909.033758529.03	374909.03	3758529.03	0.0376	0.5657	0.6034
374914.033758529.03	374914.03	3758529.03	0.0414	0.5453	0.5867
374919.033758529.03	374919.03	3758529.03	0.0459	0.5261	0.5721
374924.033758529.03	374924.03	3758529.03	0.0515	0.5081	0.5597
374929.033758529.03	374929.03	3758529.03	0.0586	0.4912	0.5499
374934.033758529.03	374934.03	3758529.03	0.0678	0.4752	0.5430
374939.033758529.03	374939.03	3758529.03	0.0342	0.4601	0.4943
374944.033758529.03	374944.03	3758529.03	0.0358	0.4457	0.4815
374949.033758529.03	374949.03	3758529.03	0.0373	0.4321	0.4693
374954.033758529.03	374954.03	3758529.03	0.0385	0.4192	0.4577
374849.033758534.03	374849.03	3758534.03	0.0185	1.0462	1.0647
374854.033758534.03	374854.03	3758534.03	0.0192	0.9898	1.0091
374859.033758534.03	374859.03	3758534.03	0.0201	0.9373	0.9574
374864.033758534.03	374864.03	3758534.03	0.0210	0.8894	0.9104
374869.033758534.03	374869.03	3758534.03	0.0221	0.8455	0.8676
374874.033758534.03	374874.03	3758534.03	0.0232	0.8053	0.8285
374879.033758534.03	374879.03	3758534.03	0.0245	0.7683	0.7928
374884.033758534.03	374884.03	3758534.03	0.0260	0.7343	0.7603
374889.033758534.03	374889.03	3758534.03	0.0276	0.7027	0.7304
374894.033758534.03	374894.03	3758534.03	0.0296	0.6733	0.7029
374899.033758534.03	374899.03	3758534.03	0.0319	0.6446	0.6765
374849.033758539.03	374849.03	3758539.03	0.0186	1.1161	1.1348
374854.033758539.03	374854.03	3758539.03	0.0194	1.0540	1.0733
374859.033758539.03	374859.03	3758539.03	0.0202	0.9962	1.0164
374864.033758539.03	374864.03	3758539.03	0.0211	0.9437	0.9648
374869.033758539.03	374869.03	3758539.03	0.0222	0.8957	0.9179
374874.033758539.03	374874.03	3758539.03	0.0233	0.8518	0.8751
374879.033758539.03	374879.03	3758539.03	0.0246	0.8116	0.8362
374884.033758539.03	374884.03	3758539.03	0.0261	0.7746	0.8007
374889.033758539.03	374889.03	3758539.03	0.0277	0.7403	0.7680
374894.033758539.03	374894.03	3758539.03	0.0297	0.7084	0.7380
374899.033758539.03	374899.03	3758539.03	0.0320	0.6772	0.7092
374849.033758544.03	374849.03	3758544.03	0.0188	1.1832	1.2020
374854.033758544.03	374854.03	3758544.03	0.0195	1.1159	1.1354
374859.033758544.03	374859.03	3758544.03	0.0204	1.0535	1.0738
374864.033758544.03	374864.03	3758544.03	0.0213	0.9965	1.0178
374869.033758544.03	374869.03	3758544.03	0.0223	0.9444	0.9668
374874.033758544.03	374874.03	3758544.03	0.0235	0.8972	0.9207
374879.033758544.03	374879.03	3758544.03	0.0248	0.8539	0.8787
374884.033758544.03	374884.03	3758544.03	0.0262	0.8140	0.8402
374889.033758544.03	374889.03	3758544.03	0.0279	0.7771	0.8050
374894.033758544.03	374894.03	3758544.03	0.0298	0.7429	0.7727
374899.033758544.03	374899.03	3758544.03	0.0321	0.7095	0.7415
374849.033758549.03	374849.03	3758549.03	0.0189	1.2456	1.2645
374854.033758549.03	374854.03	3758549.03	0.0197	1.1741	1.1938
374859.033758549.03	374859.03	3758549.03	0.0205	1.1076	1.1281
374864.033758549.03	374864.03	3758549.03	0.0214	1.0468	1.0682
374869.033758549.03	374869.03	3758549.03	0.0225	0.9906	1.0131
374874.033758549.03	374874.03	3758549.03	0.0236	0.9405	0.9641
374879.033758549.03	374879.03	3758549.03	0.0249	0.8947	0.9196
374884.033758549.03	374884.03	3758549.03	0.0264	0.8520	0.8784
374889.033758549.03	374889.03	3758549.03	0.0280	0.8128	0.8408
374894.033758549.03	374894.03	3758549.03	0.0299	0.7765	0.8064
374899.033758549.03	374899.03	3758549.03	0.0322	0.7410	0.7733
374849.033758554.03	374849.03	3758554.03	0.0191	1.3024	1.3214
374854.033758554.03	374854.03	3758554.03	0.0198	1.2277	1.2475
374859.033758554.03	374859.03	3758554.03	0.0207	1.1580	1.1786
374864.033758554.03	374864.03	3758554.03	0.0216	1.0939	1.1155
374869.033758554.03	374869.03	3758554.03	0.0226	1.0346	1.0572
374874.033758554.03	374874.03	3758554.03	0.0238	0.9818	1.0056
374879.033758554.03	374879.03	3758554.03	0.0251	0.9335	0.9586
374884.033758554.03	374884.03	3758554.03	0.0265	0.8883	0.9148
374889.033758554.03	374889.03	3758554.03	0.0282	0.8468	0.8749
374894.033758554.03	374894.03	3758554.03	0.0301	0.8086	0.8387
374899.033758554.03	374899.03	3758554.03	0.0323	0.7716	0.8039
374849.033758559.03	374849.03	3758559.03	0.0193	1.3527	1.3720
374854.033758559.03	374854.03	3758559.03	0.0200	1.2758	1.2958
374859.033758559.03	374859.03	3758559.03	0.0208	1.2038	1.2246
374864.033758559.03	374864.03	3758559.03	0.0218	1.1374	1.1592
374869.033758559.03	374869.03	3758559.03	0.0228	1.0762	1.0990
374874.033758559.03	374874.03	3758559.03	0.0239	1.0209	1.0448
374879.033758559.03	374879.03	3758559.03	0.0252	0.9700	0.9952
374884.033758559.03	374884.03	3758559.03	0.0267	0.9221	0.9488
374889.033758559.03	374889.03	3758559.03	0.0284	0.8785	0.9068
374894.033758559.03	374894.03	3758559.03	0.0302	0.8389	0.8691
374899.033758559.03	374899.03	3758559.03	0.0325	0.8005	0.8330
374849.033758564.03	374849.03	3758564.03	0.0195	1.3968	1.4162
374854.033758564.03	374854.03	3758564.03	0.0202	1.3184	1.3386
374859.033758564.03	374859.03	3758564.03	0.0210	1.2445	1.2655
374864.033758564.03	374864.03	3758564.03	0.0219	1.1765	1.1985
374869.033758564.03	374869.03	3758564.03	0.0230	1.1139	1.1369
374874.033758564.03	374874.03	3758564.03	0.0241	1.0564	1.0806
374879.033758564.03	374879.03	3758564.03	0.0254	1.0035	1.0288
374884.033758564.03	374884.03	3758564.03	0.0269	0.9536	0.9805
374889.033758564.03	374889.03	3758564.03	0.0285	0.9081	0.9367
374894.033758564.03	374894.03	3758564.03	0.0304	0.8671	0.8975
374899.033758564.03	374899.03	3758564.03	0.0327	0.8278	0.8605
374849.033758569.03	374849.03	3758569.03	0.0197	1.4344	1.4541
374854.033758569.03	374854.03	3758569.03	0.0204	1.3550	1.3754
374859.033758569.03	374859.03	3758569.03	0.0212	1.2800	1.3012
374864.033758569.03	374864.03	3758569.03	0.0221	1.2109	1.2330
374869.033758569.03	374869.03	3758569.03	0.0232	1.1470	1.1701
374874.033758569.03	374874.03	3758569.03	0.0243	1.0881	1.1124
374879.033758569.03	374879.03	3758569.03	0.0256	1.0338	1.0593

IHS

Residential Health Risk Assessment Results Summary

Mitigated

RESIDENTIAL RECEPTORS ONLY

		MAX:	1.545
Unique Identifier	X (UTM)	Y (UTM)	Total Risk
374899.033758529.03	374899	3758529.03	0.644
374904.033758529.03	374904	3758529.03	0.622
374909.033758529.03	374909	3758529.03	0.603
374914.033758529.03	374914	3758529.03	0.587
374919.033758529.03	374919	3758529.03	0.572
374924.033758529.03	374924	3758529.03	0.560
374929.033758529.03	374929	3758529.03	0.550
374934.033758529.03	374934	3758529.03	0.543
374939.033758529.03	374939	3758529.03	0.494
374944.033758529.03	374944	3758529.03	0.481
374949.033758529.03	374949	3758529.03	0.469
374954.033758529.03	374954	3758529.03	0.458
374849.033758534.03	374849	3758534.03	1.065
374854.033758534.03	374854	3758534.03	1.009
374859.033758534.03	374859	3758534.03	0.957
374864.033758534.03	374864	3758534.03	0.910
374869.033758534.03	374869	3758534.03	0.868
374874.033758534.03	374874	3758534.03	0.829
374879.033758534.03	374879	3758534.03	0.793
374884.033758534.03	374884	3758534.03	0.760
374889.033758534.03	374889	3758534.03	0.730
374894.033758534.03	374894	3758534.03	0.703
374899.033758534.03	374899	3758534.03	0.676
374849.033758539.03	374849	3758539.03	1.135
374854.033758539.03	374854	3758539.03	1.073
374859.033758539.03	374859	3758539.03	1.016
374864.033758539.03	374864	3758539.03	0.965
374869.033758539.03	374869	3758539.03	0.918
374874.033758539.03	374874	3758539.03	0.875
374879.033758539.03	374879	3758539.03	0.836
374884.033758539.03	374884	3758539.03	0.801
374889.033758539.03	374889	3758539.03	0.768
374894.033758539.03	374894	3758539.03	0.738
374899.033758539.03	374899	3758539.03	0.709
374849.033758544.03	374849	3758544.03	1.202
374854.033758544.03	374854	3758544.03	1.135
374859.033758544.03	374859	3758544.03	1.074
374864.033758544.03	374864	3758544.03	1.018
374869.033758544.03	374869	3758544.03	0.967
374874.033758544.03	374874	3758544.03	0.921
374879.033758544.03	374879	3758544.03	0.879
374884.033758544.03	374884	3758544.03	0.840
374889.033758544.03	374889	3758544.03	0.805
374894.033758544.03	374894	3758544.03	0.773
374899.033758544.03	374899	3758544.03	0.742
374849.033758549.03	374849	3758549.03	1.265
374854.033758549.03	374854	3758549.03	1.194
374859.033758549.03	374859	3758549.03	1.128
374864.033758549.03	374864	3758549.03	1.068
374869.033758549.03	374869	3758549.03	1.013
374874.033758549.03	374874	3758549.03	0.964
374879.033758549.03	374879	3758549.03	0.920
374884.033758549.03	374884	3758549.03	0.878
374889.033758549.03	374889	3758549.03	0.841
374894.033758549.03	374894	3758549.03	0.806
374899.033758549.03	374899	3758549.03	0.773
374849.033758554.03	374849	3758554.03	1.321
374854.033758554.03	374854	3758554.03	1.248
374859.033758554.03	374859	3758554.03	1.179
374864.033758554.03	374864	3758554.03	1.115
374869.033758554.03	374869	3758554.03	1.057
374874.033758554.03	374874	3758554.03	1.006
374879.033758554.03	374879	3758554.03	0.959
374884.033758554.03	374884	3758554.03	0.915
374889.033758554.03	374889	3758554.03	0.875
374894.033758554.03	374894	3758554.03	0.839
374899.033758554.03	374899	3758554.03	0.804
374849.033758559.03	374849	3758559.03	1.372
374854.033758559.03	374854	3758559.03	1.296
374859.033758559.03	374859	3758559.03	1.225
374864.033758559.03	374864	3758559.03	1.159
374869.033758559.03	374869	3758559.03	1.099
374874.033758559.03	374874	3758559.03	1.045
374879.033758559.03	374879	3758559.03	0.995
374884.033758559.03	374884	3758559.03	0.949
374889.033758559.03	374889	3758559.03	0.907
374894.033758559.03	374894	3758559.03	0.869
374899.033758559.03	374899	3758559.03	0.833
374849.033758564.03	374849	3758564.03	1.416
374854.033758564.03	374854	3758564.03	1.339
374859.033758564.03	374859	3758564.03	1.266
374864.033758564.03	374864	3758564.03	1.198
374869.033758564.03	374869	3758564.03	1.137
374874.033758564.03	374874	3758564.03	1.081
374879.033758564.03	374879	3758564.03	1.029
374884.033758564.03	374884	3758564.03	0.980
374889.033758564.03	374889	3758564.03	0.937
374894.033758564.03	374894	3758564.03	0.898
374899.033758564.03	374899	3758564.03	0.860
374849.033758569.03	374849	3758569.03	1.454
374854.033758569.03	374854	3758569.03	1.375
374859.033758569.03	374859	3758569.03	1.301
374864.033758569.03	374864	3758569.03	1.233
374869.033758569.03	374869	3758569.03	1.170
374874.033758569.03	374874	3758569.03	1.112
374879.033758569.03	374879	3758569.03	1.059

FOR CHRONIC CALCS

MAX: 0.015

Overlapping Phases - Maximum GLC		
2025	2026	2027
0.00E+00	7.27E-03	3.63E-03
0.00E+00	7.04E-03	3.50E-03
0.00E+00	6.84E-03	3.38E-03
0.00E+00	6.67E-03	3.27E-03
0.00E+00	6.52E-03	3.18E-03
0.00E+00	6.40E-03	3.09E-03
0.00E+00	6.32E-03	3.01E-03
0.00E+00	6.27E-03	2.95E-03
0.00E+00	5.61E-03	2.77E-03
0.00E+00	5.48E-03	2.69E-03
0.00E+00	5.35E-03	2.61E-03
0.00E+00	5.22E-03	2.54E-03
0.00E+00	1.17E-02	6.06E-03
0.00E+00	1.11E-02	5.74E-03
0.00E+00	1.05E-02	5.44E-03
0.00E+00	1.00E-02	5.17E-03
0.00E+00	9.58E-03	4.93E-03
0.00E+00	9.17E-03	4.70E-03
0.00E+00	8.79E-03	4.50E-03
0.00E+00	8.44E-03	4.31E-03
0.00E+00	8.13E-03	4.13E-03
0.00E+00	7.84E-03	3.97E-03
0.00E+00	7.56E-03	3.81E-03
0.00E+00	1.22E-02	6.45E-03
0.00E+00	1.16E-02	6.10E-03
0.00E+00	1.10E-02	5.78E-03
0.00E+00	1.05E-02	5.48E-03
0.00E+00	9.99E-03	5.21E-03
0.00E+00	9.55E-03	4.97E-03
0.00E+00	9.15E-03	4.74E-03
0.00E+00	8.79E-03	4.54E-03
0.00E+00	8.45E-03	4.35E-03
0.00E+00	8.14E-03	4.17E-03
0.00E+00	7.85E-03	4.00E-03
0.00E+00	1.27E-02	6.83E-03
0.00E+00	1.20E-02	6.45E-03
0.00E+00	1.14E-02	6.10E-03
0.00E+00	1.09E-02	5.78E-03
0.00E+00	1.04E-02	5.49E-03
0.00E+00	9.92E-03	5.22E-03
0.00E+00	9.50E-03	4.98E-03
0.00E+00	9.12E-03	4.76E-03
0.00E+00	8.76E-03	4.55E-03
0.00E+00	8.44E-03	4.36E-03
0.00E+00	8.13E-03	4.18E-03
0.00E+00	1.31E-02	7.18E-03
0.00E+00	1.25E-02	6.78E-03
0.00E+00	1.18E-02	6.41E-03
0.00E+00	1.13E-02	6.06E-03
0.00E+00	1.07E-02	5.75E-03
0.00E+00	1.03E-02	5.47E-03
0.00E+00	9.83E-03	5.21E-03
0.00E+00	9.42E-03	4.97E-03
0.00E+00	9.05E-03	4.76E-03
0.00E+00	8.72E-03	4.55E-03
0.00E+00	8.39E-03	4.36E-03
0.00E+00	1.35E-02	7.50E-03
0.00E+00	1.28E-02	7.08E-03
0.00E+00	1.22E-02	6.69E-03
0.00E+00	1.16E-02	6.33E-03
0.00E+00	1.11E-02	6.00E-03
0.00E+00	1.06E-02	5.70E-03
0.00E+00	1.01E-02	5.43E-03
0.00E+00	9.71E-03	5.18E-03
0.00E+00	9.33E-03	4.95E-03
0.00E+00	8.98E-03	4.74E-03
0.00E+00	8.64E-03	4.53E-03
0.00E+00	1.39E-02	7.78E-03
0.00E+00	1.32E-02	7.35E-03
0.00E+00	1.25E-02	6.95E-03
0.00E+00	1.19E-02	6.57E-03
0.00E+00	1.14E-02	6.23E-03
0.00E+00	1.09E-02	5.92E-03
0.00E+00	1.04E-02	5.64E-03
0.00E+00	9.97E-03	5.37E-03
0.00E+00	9.58E-03	5.13E-03
0.00E+00	9.22E-03	4.91E-03
0.00E+00	8.88E-03	4.70E-03
0.00E+00	1.42E-02	8.03E-03
0.00E+00	1.35E-02	7.59E-03
0.00E+00	1.28E-02	7.17E-03
0.00E+00	1.22E-02	6.79E-03
0.00E+00	1.17E-02	6.44E-03
0.00E+00	1.11E-02	6.12E-03
0.00E+00	1.07E-02	5.83E-03
0.00E+00	1.02E-02	5.55E-03
0.00E+00	9.81E-03	5.29E-03
0.00E+00	9.45E-03	5.07E-03
0.00E+00	9.10E-03	4.85E-03
0.00E+00	1.44E-02	8.24E-03
0.00E+00	1.37E-02	7.79E-03
0.00E+00	1.31E-02	7.37E-03
0.00E+00	1.25E-02	6.99E-03
0.00E+00	1.19E-02	6.63E-03
0.00E+00	1.14E-02	6.30E-03
0.00E+00	1.09E-02	6.00E-03

IHS

Health Risk Assessment Results Summary

Mitigated

Residential Receptors

		MAX:	0.1346	1.5245	1.545
Unique Identifier	X (UTM)	Y (UTM)	Onroad	Offroad	Total Risk
374884.033758569.03	374884.03	3758569.03	0.0270	0.9826	1.0097
374889.033758569.03	374889.03	3758569.03	0.0287	0.9358	0.9645
374894.033758569.03	374894.03	3758569.03	0.0306	0.8932	0.9239
374899.033758569.03	374899.03	3758569.03	0.0328	0.8531	0.8859
374849.033758574.03	374849.03	3758574.03	0.0199	1.4657	1.4856
374854.033758574.03	374854.03	3758574.03	0.0206	1.3856	1.4063
374859.033758574.03	374859.03	3758574.03	0.0215	1.3101	1.3316
374864.033758574.03	374864.03	3758574.03	0.0224	1.2403	1.2626
374869.033758574.03	374869.03	3758574.03	0.0234	1.1756	1.1989
374874.033758574.03	374874.03	3758574.03	0.0245	1.1158	1.1403
374879.033758574.03	374879.03	3758574.03	0.0258	1.0604	1.0862
374884.033758574.03	374884.03	3758574.03	0.0272	1.0084	1.0357
374889.033758574.03	374889.03	3758574.03	0.0289	0.9606	0.9895
374894.033758574.03	374894.03	3758574.03	0.0308	0.9171	0.9479
374899.033758574.03	374899.03	3758574.03	0.0330	0.8763	0.9093
374849.033758579.03	374849.03	3758579.03	0.0201	1.4904	1.5105
374854.033758579.03	374854.03	3758579.03	0.0209	1.4101	1.4309
374859.033758579.03	374859.03	3758579.03	0.0217	1.3346	1.3563
374864.033758579.03	374864.03	3758579.03	0.0226	1.2646	1.2872
374869.033758579.03	374869.03	3758579.03	0.0236	1.1997	1.2233
374874.033758579.03	374874.03	3758579.03	0.0247	1.1393	1.1640
374879.033758579.03	374879.03	3758579.03	0.0260	1.0832	1.1092
374884.033758579.03	374884.03	3758579.03	0.0274	1.0310	1.0584
374889.033758579.03	374889.03	3758579.03	0.0291	0.9829	1.0120
374894.033758579.03	374894.03	3758579.03	0.0310	0.9389	0.9699
374899.033758579.03	374899.03	3758579.03	0.0332	0.8976	0.9307
374849.033758584.03	374849.03	3758584.03	0.0204	1.5084	1.5288
374854.033758584.03	374854.03	3758584.03	0.0211	1.4282	1.4493
374859.033758584.03	374859.03	3758584.03	0.0219	1.3534	1.3753
374864.033758584.03	374864.03	3758584.03	0.0228	1.2838	1.3067
374869.033758584.03	374869.03	3758584.03	0.0238	1.2191	1.2430
374874.033758584.03	374874.03	3758584.03	0.0250	1.1587	1.1836
374879.033758584.03	374879.03	3758584.03	0.0262	1.1025	1.1287
374884.033758584.03	374884.03	3758584.03	0.0277	1.0503	1.0780
374889.033758584.03	374889.03	3758584.03	0.0293	1.0022	1.0315
374894.033758584.03	374894.03	3758584.03	0.0312	0.9579	0.9891
374899.033758584.03	374899.03	3758584.03	0.0333	0.9163	0.9496
374849.033758589.03	374849.03	3758589.03	0.0207	1.5203	1.5410
374854.033758589.03	374854.03	3758589.03	0.0214	1.4406	1.4620
374859.033758589.03	374859.03	3758589.03	0.0222	1.3667	1.3889
374864.033758589.03	374864.03	3758589.03	0.0231	1.2979	1.3210
374869.033758589.03	374869.03	3758589.03	0.0241	1.2339	1.2580
374874.033758589.03	374874.03	3758589.03	0.0252	1.1742	1.1994
374879.033758589.03	374879.03	3758589.03	0.0265	1.1186	1.1450
374884.033758589.03	374884.03	3758589.03	0.0279	1.0669	1.0948
374889.033758589.03	374889.03	3758589.03	0.0295	1.0189	1.0484
374894.033758589.03	374894.03	3758589.03	0.0314	0.9743	1.0056
374899.033758589.03	374899.03	3758589.03	0.0335	0.9324	0.9659
374849.033758594.03	374849.03	3758594.03	0.0210	1.5245	1.5455
374854.033758594.03	374854.03	3758594.03	0.0217	1.4464	1.4681
374859.033758594.03	374859.03	3758594.03	0.0225	1.3740	1.3965
374864.033758594.03	374864.03	3758594.03	0.0234	1.3066	1.3300
374869.033758594.03	374869.03	3758594.03	0.0244	1.2438	1.2682
374874.033758594.03	374874.03	3758594.03	0.0255	1.1852	1.2107
374879.033758594.03	374879.03	3758594.03	0.0267	1.1305	1.1572
374884.033758594.03	374884.03	3758594.03	0.0281	1.0796	1.1077
374889.033758594.03	374889.03	3758594.03	0.0297	1.0319	1.0616
374894.033758594.03	374894.03	3758594.03	0.0316	0.9873	1.0189
374899.033758594.03	374899.03	3758594.03	0.0337	0.9455	0.9793
375028.033758878.03	375028.03	3758878.03	0.0156	0.1242	0.1397
375038.033758878.03	375038.03	3758878.03	0.0155	0.1253	0.1407
375048.033758878.03	375048.03	3758878.03	0.0153	0.1262	0.1415
375058.033758878.03	375058.03	3758878.03	0.0152	0.1270	0.1422
375068.033758878.03	375068.03	3758878.03	0.0149	0.1277	0.1426
375078.033758878.03	375078.03	3758878.03	0.0147	0.1284	0.1432
375028.033758888.03	375028.03	3758888.03	0.0140	0.1122	0.1262
375038.033758888.03	375038.03	3758888.03	0.0139	0.1133	0.1272
375048.033758888.03	375048.03	3758888.03	0.0138	0.1145	0.1282
375058.033758888.03	375058.03	3758888.03	0.0136	0.1155	0.1291
375068.033758888.03	375068.03	3758888.03	0.0134	0.1164	0.1298
375078.033758888.03	375078.03	3758888.03	0.0133	0.1174	0.1307
375028.033758898.03	375028.03	3758898.03	0.0126	0.1012	0.1138
375038.033758898.03	375038.03	3758898.03	0.0125	0.1025	0.1150
375048.033758898.03	375048.03	3758898.03	0.0124	0.1035	0.1159
375058.033758898.03	375058.03	3758898.03	0.0123	0.1048	0.1171
375068.033758898.03	375068.03	3758898.03	0.0121	0.1060	0.1181
375078.033758898.03	375078.03	3758898.03	0.0121	0.1072	0.1192
375028.033758908.03	375028.03	3758908.03	0.0113	0.0913	0.1026
375038.033758908.03	375038.03	3758908.03	0.0113	0.0924	0.1037
375048.033758908.03	375048.03	3758908.03	0.0111	0.0936	0.1047
375058.033758908.03	375058.03	3758908.03	0.0110	0.0950	0.1060
375068.033758908.03	375068.03	3758908.03	0.0109	0.0963	0.1073
375078.033758908.03	375078.03	3758908.03	0.0109	0.0977	0.1086
375028.033758918.03	375028.03	3758918.03	0.0103	0.0824	0.0927
375038.033758918.03	375038.03	3758918.03	0.0102	0.0833	0.0935
375048.033758918.03	375048.03	3758918.03	0.0100	0.0846	0.0947
375058.033758918.03	375058.03	3758918.03	0.0100	0.0861	0.0961
375068.033758918.03	375068.03	3758918.03	0.0099	0.0876	0.0975
375078.033758918.03	375078.03	3758918.03	0.0099	0.0891	0.0989
375028.033758928.03	375028.03	3758928.03	0.0093	0.0744	0.0837
375038.033758928.03	375038.03	3758928.03	0.0092	0.0753	0.0845
375048.033758928.03	375048.03	3758928.03	0.0091	0.0767	0.0859
375058.033758928.03	375058.03	3758928.03	0.0091	0.0782	0.0873
375068.033758928.03	375068.03	3758928.03	0.0090	0.0796	0.0886
375078.033758928.03	375078.03	3758928.03	0.0090	0.0811	0.0901
375028.033758938.03	375028.03	3758938.03	0.0085	0.0673	0.0757

IHS

Residential Health Risk Assessment Results Summary

Mitigated

RESIDENTIAL RECEPTORS ONLY

		MAX:	1.545	
Unique Identifier	X (UTM)	Y (UTM)	Total Risk	
374884.033758569.03	374884	3758569.03	1.010	
374889.033758569.03	374889	3758569.03	0.965	
374894.033758569.03	374894	3758569.03	0.924	
374899.033758569.03	374899	3758569.03	0.886	
374849.033758574.03	374849	3758574.03	1.486	
374854.033758574.03	374854	3758574.03	1.406	
374859.033758574.03	374859	3758574.03	1.332	
374864.033758574.03	374864	3758574.03	1.263	
374869.033758574.03	374869	3758574.03	1.199	
374874.033758574.03	374874	3758574.03	1.140	
374879.033758574.03	374879	3758574.03	1.086	
374884.033758574.03	374884	3758574.03	1.036	
374889.033758574.03	374889	3758574.03	0.990	
374894.033758574.03	374894	3758574.03	0.948	
374899.033758574.03	374899	3758574.03	0.909	
374849.033758579.03	374849	3758579.03	1.511	
374854.033758579.03	374854	3758579.03	1.431	
374859.033758579.03	374859	3758579.03	1.356	
374864.033758579.03	374864	3758579.03	1.287	
374869.033758579.03	374869	3758579.03	1.223	
374874.033758579.03	374874	3758579.03	1.164	
374879.033758579.03	374879	3758579.03	1.109	
374884.033758579.03	374884	3758579.03	1.058	
374889.033758579.03	374889	3758579.03	1.012	
374894.033758579.03	374894	3758579.03	0.970	
374899.033758579.03	374899	3758579.03	0.931	
374849.033758584.03	374849	3758584.03	1.529	
374854.033758584.03	374854	3758584.03	1.449	
374859.033758584.03	374859	3758584.03	1.375	
374864.033758584.03	374864	3758584.03	1.307	
374869.033758584.03	374869	3758584.03	1.243	
374874.033758584.03	374874	3758584.03	1.184	
374879.033758584.03	374879	3758584.03	1.129	
374884.033758584.03	374884	3758584.03	1.078	
374889.033758584.03	374889	3758584.03	1.031	
374894.033758584.03	374894	3758584.03	0.989	
374899.033758584.03	374899	3758584.03	0.950	
374849.033758589.03	374849	3758589.03	1.541	
374854.033758589.03	374854	3758589.03	1.462	
374859.033758589.03	374859	3758589.03	1.389	
374864.033758589.03	374864	3758589.03	1.321	
374869.033758589.03	374869	3758589.03	1.258	
374874.033758589.03	374874	3758589.03	1.199	
374879.033758589.03	374879	3758589.03	1.145	
374884.033758589.03	374884	3758589.03	1.095	
374889.033758589.03	374889	3758589.03	1.048	
374894.033758589.03	374894	3758589.03	1.006	
374899.033758589.03	374899	3758589.03	0.966	
374849.033758594.03	374849	3758594.03	1.545	MAX HERE
374854.033758594.03	374854	3758594.03	1.468	
374859.033758594.03	374859	3758594.03	1.397	
374864.033758594.03	374864	3758594.03	1.330	
374869.033758594.03	374869	3758594.03	1.268	
374874.033758594.03	374874	3758594.03	1.211	
374879.033758594.03	374879	3758594.03	1.157	
374884.033758594.03	374884	3758594.03	1.108	
374889.033758594.03	374889	3758594.03	1.062	
374894.033758594.03	374894	3758594.03	1.019	
374899.033758594.03	374899	3758594.03	0.979	
375028.033758878.03	375028	3758878.03	0.140	
375038.033758878.03	375038	3758878.03	0.141	
375048.033758878.03	375048	3758878.03	0.142	
375058.033758878.03	375058	3758878.03	0.142	
375068.033758878.03	375068	3758878.03	0.143	
375078.033758878.03	375078	3758878.03	0.143	
375028.033758888.03	375028	3758888.03	0.126	
375038.033758888.03	375038	3758888.03	0.127	
375048.033758888.03	375048	3758888.03	0.128	
375058.033758888.03	375058	3758888.03	0.129	
375068.033758888.03	375068	3758888.03	0.130	
375078.033758888.03	375078	3758888.03	0.131	
375028.033758898.03	375028	3758898.03	0.114	
375038.033758898.03	375038	3758898.03	0.115	
375048.033758898.03	375048	3758898.03	0.116	
375058.033758898.03	375058	3758898.03	0.117	
375068.033758898.03	375068	3758898.03	0.118	
375078.033758898.03	375078	3758898.03	0.119	
375028.033758908.03	375028	3758908.03	0.103	
375038.033758908.03	375038	3758908.03	0.104	
375048.033758908.03	375048	3758908.03	0.105	
375058.033758908.03	375058	3758908.03	0.106	
375068.033758908.03	375068	3758908.03	0.107	
375078.033758908.03	375078	3758908.03	0.109	
375028.033758918.03	375028	3758918.03	0.093	
375038.033758918.03	375038	3758918.03	0.093	
375048.033758918.03	375048	3758918.03	0.095	
375058.033758918.03	375058	3758918.03	0.096	
375068.033758918.03	375068	3758918.03	0.097	
375078.033758918.03	375078	3758918.03	0.099	
375028.033758928.03	375028	3758928.03	0.084	
375038.033758928.03	375038	3758928.03	0.084	
375048.033758928.03	375048	3758928.03	0.086	
375058.033758928.03	375058	3758928.03	0.087	
375068.033758928.03	375068	3758928.03	0.089	
375078.033758928.03	375078	3758928.03	0.090	
375028.033758938.03	375028	3758938.03	0.076	

FOR CHRONIC CALCS

MAX: 0.015

Overlapping Phases - Maximum GLC		
2025	2026	2027
0.00E+00	1.04E-02	5.71E-03
0.00E+00	1.00E-02	5.45E-03
0.00E+00	9.65E-03	5.22E-03
0.00E+00	9.30E-03	4.99E-03
0.00E+00	1.46E-02	8.41E-03
0.00E+00	1.39E-02	7.96E-03
0.00E+00	1.33E-02	7.54E-03
0.00E+00	1.27E-02	7.15E-03
0.00E+00	1.21E-02	6.79E-03
0.00E+00	1.16E-02	6.46E-03
0.00E+00	1.11E-02	6.15E-03
0.00E+00	1.06E-02	5.86E-03
0.00E+00	1.02E-02	5.59E-03
0.00E+00	9.84E-03	5.35E-03
0.00E+00	9.49E-03	5.13E-03
0.00E+00	1.48E-02	8.55E-03
0.00E+00	1.41E-02	8.10E-03
0.00E+00	1.35E-02	7.68E-03
0.00E+00	1.28E-02	7.29E-03
0.00E+00	1.23E-02	6.93E-03
0.00E+00	1.18E-02	6.59E-03
0.00E+00	1.13E-02	6.28E-03
0.00E+00	1.08E-02	5.98E-03
0.00E+00	1.04E-02	5.72E-03
0.00E+00	1.00E-02	5.47E-03
0.00E+00	9.66E-03	5.25E-03
0.00E+00	1.49E-02	8.65E-03
0.00E+00	1.42E-02	8.20E-03
0.00E+00	1.36E-02	7.79E-03
0.00E+00	1.30E-02	7.40E-03
0.00E+00	1.24E-02	7.04E-03
0.00E+00	1.19E-02	6.70E-03
0.00E+00	1.14E-02	6.39E-03
0.00E+00	1.10E-02	6.09E-03
0.00E+00	1.05E-02	5.83E-03
0.00E+00	1.02E-02	5.58E-03
0.00E+00	9.82E-03	5.35E-03
0.00E+00	1.50E-02	8.72E-03
0.00E+00	1.43E-02	8.28E-03
0.00E+00	1.37E-02	7.87E-03
0.00E+00	1.31E-02	7.48E-03
0.00E+00	1.26E-02	7.12E-03
0.00E+00	1.20E-02	6.79E-03
0.00E+00	1.16E-02	6.48E-03
0.00E+00	1.11E-02	6.19E-03
0.00E+00	1.07E-02	5.92E-03
0.00E+00	1.03E-02	5.68E-03
0.00E+00	9.95E-03	5.44E-03
0.00E+00	1.51E-02	8.75E-03
0.00E+00	1.44E-02	8.32E-03
0.00E+00	1.38E-02	7.91E-03
0.00E+00	1.32E-02	7.53E-03
0.00E+00	1.26E-02	7.18E-03
0.00E+00	1.21E-02	6.85E-03
0.00E+00	1.17E-02	6.55E-03
0.00E+00	1.12E-02	6.26E-03
0.00E+00	1.08E-02	6.00E-03
0.00E+00	1.04E-02	5.75E-03
0.00E+00	1.01E-02	5.52E-03
0.00E+00	1.73E-03	7.59E-04
0.00E+00	1.73E-03	7.65E-04
0.00E+00	1.74E-03	7.70E-04
0.00E+00	1.74E-03	7.75E-04
0.00E+00	1.74E-03	7.78E-04
0.00E+00	1.74E-03	7.81E-04
0.00E+00	1.57E-03	6.86E-04
0.00E+00	1.57E-03	6.92E-04
0.00E+00	1.58E-03	6.99E-04
0.00E+00	1.59E-03	7.04E-04
0.00E+00	1.59E-03	7.09E-04
0.00E+00	1.59E-03	7.14E-04
0.00E+00	1.42E-03	6.19E-04
0.00E+00	1.43E-03	6.27E-04
0.00E+00	1.43E-03	6.32E-04
0.00E+00	1.44E-03	6.39E-04
0.00E+00	1.45E-03	6.46E-04
0.00E+00	1.46E-03	6.52E-04
0.00E+00	1.28E-03	5.59E-04
0.00E+00	1.29E-03	5.65E-04
0.00E+00	1.30E-03	5.72E-04
0.00E+00	1.31E-03	5.79E-04
0.00E+00	1.32E-03	5.87E-04
0.00E+00	1.34E-03	5.95E-04
0.00E+00	1.16E-03	5.05E-04
0.00E+00	1.17E-03	5.10E-04
0.00E+00	1.18E-03	5.17E-04
0.00E+00	1.19E-03	5.26E-04
0.00E+00	1.21E-03	5.34E-04
0.00E+00	1.22E-03	5.42E-04
0.00E+00	1.05E-03	4.57E-04
0.00E+00	1.06E-03	4.61E-04
0.00E+00	1.07E-03	4.70E-04
0.00E+00	1.09E-03	4.78E-04
0.00E+00	1.10E-03	4.86E-04
0.00E+00	1.11E-03	4.94E-04
0.00E+00	9.51E-04	4.13E-04

IHS

Health Risk Assessment Results Summary

Mitigated

Residential Receptors

		MAX:	0.1346	1.5245	1.545
Unique Identifier	X (UTM)	Y (UTM)	Onroad	Offroad	Total Risk
375038.033758938.03	375038.03	3758938.03	0.0084	0.0683	0.0768
375048.033758938.03	375048.03	3758938.03	0.0083	0.0697	0.0780
375058.033758938.03	375058.03	3758938.03	0.0082	0.0710	0.0793
375068.033758938.03	375068.03	3758938.03	0.0082	0.0724	0.0806
375078.033758938.03	375078.03	3758938.03	0.0082	0.0739	0.0821
375028.033758948.03	375028.03	3758948.03	0.0077	0.0609	0.0686
375038.033758948.03	375038.03	3758948.03	0.0077	0.0620	0.0697
375048.033758948.03	375048.03	3758948.03	0.0076	0.0632	0.0708
375058.033758948.03	375058.03	3758948.03	0.0075	0.0645	0.0720
375068.033758948.03	375068.03	3758948.03	0.0075	0.0658	0.0733
375078.033758948.03	375078.03	3758948.03	0.0075	0.0673	0.0748
375028.033758958.03	375028.03	3758958.03	0.0070	0.0553	0.0623
375038.033758958.03	375038.03	3758958.03	0.0069	0.0561	0.0631
375048.033758958.03	375048.03	3758958.03	0.0068	0.0571	0.0639
375058.033758958.03	375058.03	3758958.03	0.0068	0.0585	0.0653
375068.033758958.03	375068.03	3758958.03	0.0068	0.0598	0.0666
375078.033758958.03	375078.03	3758958.03	0.0069	0.0612	0.0681
375028.033758963.03	375028.03	3758963.03	0.0067	0.0527	0.0594
375038.033758963.03	375038.03	3758963.03	0.0066	0.0535	0.0601
375048.033758963.03	375048.03	3758963.03	0.0065	0.0545	0.0610
375058.033758963.03	375058.03	3758963.03	0.0065	0.0558	0.0623
375068.033758963.03	375068.03	3758963.03	0.0065	0.0571	0.0636
375078.033758963.03	375078.03	3758963.03	0.0066	0.0585	0.0651
375269.033758314.03	375269.03	3758314.03	0.0153	0.0502	0.0655
375259.033758324.03	375259.03	3758324.03	0.0156	0.0531	0.0687
375269.033758324.03	375269.03	3758324.03	0.0150	0.0525	0.0675
375279.033758324.03	375279.03	3758324.03	0.0145	0.0519	0.0664
375249.033758334.03	375249.03	3758334.03	0.0159	0.0562	0.0721
375259.033758334.03	375259.03	3758334.03	0.0153	0.0556	0.0708
375269.033758334.03	375269.03	3758334.03	0.0148	0.0549	0.0697
375279.033758334.03	375279.03	3758334.03	0.0143	0.0543	0.0686
375289.033758334.03	375289.03	3758334.03	0.0139	0.0537	0.0676
375239.033758344.03	375239.03	3758344.03	0.0161	0.0597	0.0758
375249.033758344.03	375249.03	3758344.03	0.0155	0.0589	0.0744
375259.033758344.03	375259.03	3758344.03	0.0150	0.0581	0.0732
375269.033758344.03	375269.03	3758344.03	0.0145	0.0575	0.0720
375279.033758344.03	375279.03	3758344.03	0.0141	0.0568	0.0709
375289.033758344.03	375289.03	3758344.03	0.0136	0.0561	0.0697
375299.033758344.03	375299.03	3758344.03	0.0135	0.0554	0.0689
375229.033758354.03	375229.03	3758354.03	0.0165	0.0634	0.0798
375239.033758354.03	375239.03	3758354.03	0.0158	0.0625	0.0784
375249.033758354.03	375249.03	3758354.03	0.0152	0.0617	0.0769
375259.033758354.03	375259.03	3758354.03	0.0149	0.0608	0.0757
375269.033758354.03	375269.03	3758354.03	0.0145	0.0601	0.0745
375279.033758354.03	375279.03	3758354.03	0.0139	0.0593	0.0732
375289.033758354.03	375289.03	3758354.03	0.0134	0.0586	0.0720
375299.033758354.03	375299.03	3758354.03	0.0131	0.0579	0.0709
375309.033758354.03	375309.03	3758354.03	0.0130	0.0571	0.0701
375239.033758364.03	375239.03	3758364.03	0.0155	0.0656	0.0811
375249.033758364.03	375249.03	3758364.03	0.0150	0.0646	0.0796
375259.033758364.03	375259.03	3758364.03	0.0146	0.0637	0.0783
375269.033758364.03	375269.03	3758364.03	0.0145	0.0628	0.0773
375279.033758364.03	375279.03	3758364.03	0.0140	0.0620	0.0760
375289.033758364.03	375289.03	3758364.03	0.0133	0.0612	0.0745
375299.033758364.03	375299.03	3758364.03	0.0129	0.0604	0.0733
375309.033758364.03	375309.03	3758364.03	0.0129	0.0595	0.0725
375319.033758364.03	375319.03	3758364.03	0.0126	0.0587	0.0713
375249.033758374.03	375249.03	3758374.03	0.0148	0.0677	0.0825
375259.033758374.03	375259.03	3758374.03	0.0144	0.0667	0.0811
375269.033758374.03	375269.03	3758374.03	0.0143	0.0656	0.0800
375279.033758374.03	375279.03	3758374.03	0.0138	0.0647	0.0785
375289.033758374.03	375289.03	3758374.03	0.0132	0.0638	0.0770
375299.033758374.03	375299.03	3758374.03	0.0131	0.0629	0.0760
375309.033758374.03	375309.03	3758374.03	0.0129	0.0620	0.0748
375259.033758384.03	375259.03	3758384.03	0.0141	0.0698	0.0839
375269.033758384.03	375269.03	3758384.03	0.0138	0.0687	0.0825
375279.033758384.03	375279.03	3758384.03	0.0134	0.0676	0.0810
375289.033758384.03	375289.03	3758384.03	0.0134	0.0666	0.0800
375299.033758384.03	375299.03	3758384.03	0.0132	0.0655	0.0787
375269.033758394.03	375269.03	3758394.03	0.0136	0.0718	0.0853
375279.033758394.03	375279.03	3758394.03	0.0133	0.0706	0.0839
375289.033758394.03	375289.03	3758394.03	0.0134	0.0694	0.0827
375279.033758404.03	375279.03	3758404.03	0.0132	0.0736	0.0868

IHS

Residential Health Risk Assessment Results Summary

Mitigated

RESIDENTIAL RECEPTORS ONLY

		MAX:	1.545
Unique Identifier	X (UTM)	Y (UTM)	Total Risk
375038.033758938.03	375038	3758938.03	0.077
375048.033758938.03	375048	3758938.03	0.078
375058.033758938.03	375058	3758938.03	0.079
375068.033758938.03	375068	3758938.03	0.081
375078.033758938.03	375078	3758938.03	0.082
375028.033758948.03	375028	3758948.03	0.069
375038.033758948.03	375038	3758948.03	0.070
375048.033758948.03	375048	3758948.03	0.071
375058.033758948.03	375058	3758948.03	0.072
375068.033758948.03	375068	3758948.03	0.073
375078.033758948.03	375078	3758948.03	0.075
375028.033758958.03	375028	3758958.03	0.062
375038.033758958.03	375038	3758958.03	0.063
375048.033758958.03	375048	3758958.03	0.064
375058.033758958.03	375058	3758958.03	0.065
375068.033758958.03	375068	3758958.03	0.067
375078.033758958.03	375078	3758958.03	0.068
375028.033758963.03	375028	3758963.03	0.059
375038.033758963.03	375038	3758963.03	0.060
375048.033758963.03	375048	3758963.03	0.061
375058.033758963.03	375058	3758963.03	0.062
375068.033758963.03	375068	3758963.03	0.064
375078.033758963.03	375078	3758963.03	0.065
375269.033758314.03	375269	3758314.03	0.065
375259.033758324.03	375259	3758324.03	0.069
375269.033758324.03	375269	3758324.03	0.067
375279.033758324.03	375279	3758324.03	0.066
375249.033758334.03	375249	3758334.03	0.072
375259.033758334.03	375259	3758334.03	0.071
375269.033758334.03	375269	3758334.03	0.070
375279.033758334.03	375279	3758334.03	0.069
375289.033758334.03	375289	3758334.03	0.068
375239.033758344.03	375239	3758344.03	0.076
375249.033758344.03	375249	3758344.03	0.074
375259.033758344.03	375259	3758344.03	0.073
375269.033758344.03	375269	3758344.03	0.072
375279.033758344.03	375279	3758344.03	0.071
375289.033758344.03	375289	3758344.03	0.070
375299.033758344.03	375299	3758344.03	0.069
375229.033758354.03	375229	3758354.03	0.080
375239.033758354.03	375239	3758354.03	0.078
375249.033758354.03	375249	3758354.03	0.077
375259.033758354.03	375259	3758354.03	0.076
375269.033758354.03	375269	3758354.03	0.075
375279.033758354.03	375279	3758354.03	0.073
375289.033758354.03	375289	3758354.03	0.072
375299.033758354.03	375299	3758354.03	0.071
375309.033758354.03	375309	3758354.03	0.070
375239.033758364.03	375239	3758364.03	0.081
375249.033758364.03	375249	3758364.03	0.080
375259.033758364.03	375259	3758364.03	0.078
375269.033758364.03	375269	3758364.03	0.077
375279.033758364.03	375279	3758364.03	0.076
375289.033758364.03	375289	3758364.03	0.074
375299.033758364.03	375299	3758364.03	0.073
375309.033758364.03	375309	3758364.03	0.072
375319.033758364.03	375319	3758364.03	0.071
375249.033758374.03	375249	3758374.03	0.082
375259.033758374.03	375259	3758374.03	0.081
375269.033758374.03	375269	3758374.03	0.080
375279.033758374.03	375279	3758374.03	0.079
375289.033758374.03	375289	3758374.03	0.077
375299.033758374.03	375299	3758374.03	0.076
375309.033758374.03	375309	3758374.03	0.075
375259.033758384.03	375259	3758384.03	0.084
375269.033758384.03	375269	3758384.03	0.082
375279.033758384.03	375279	3758384.03	0.081
375289.033758384.03	375289	3758384.03	0.080
375299.033758384.03	375299	3758384.03	0.079
375269.033758394.03	375269	3758394.03	0.085
375279.033758394.03	375279	3758394.03	0.084
375289.033758394.03	375289	3758394.03	0.083
375279.033758404.03	375279	3758404.03	0.087

FOR CHRONIC CALCS

MAX:	0.015	
Overlapping Phases - Maximum GLC		
2025	2026	2027
0.00E+00	9.62E-04	4.19E-04
0.00E+00	9.75E-04	4.27E-04
0.00E+00	9.88E-04	4.34E-04
0.00E+00	1.00E-03	4.42E-04
0.00E+00	1.02E-03	4.51E-04
0.00E+00	8.62E-04	3.75E-04
0.00E+00	8.74E-04	3.81E-04
0.00E+00	8.86E-04	3.88E-04
0.00E+00	8.99E-04	3.95E-04
0.00E+00	9.13E-04	4.02E-04
0.00E+00	9.29E-04	4.11E-04
0.00E+00	7.82E-04	3.41E-04
0.00E+00	7.91E-04	3.45E-04
0.00E+00	8.00E-04	3.50E-04
0.00E+00	8.15E-04	3.58E-04
0.00E+00	8.31E-04	3.66E-04
0.00E+00	8.47E-04	3.74E-04
0.00E+00	7.46E-04	3.25E-04
0.00E+00	7.54E-04	3.29E-04
0.00E+00	7.63E-04	3.34E-04
0.00E+00	7.78E-04	3.42E-04
0.00E+00	7.94E-04	3.49E-04
0.00E+00	8.10E-04	3.58E-04
0.00E+00	7.96E-04	3.39E-04
0.00E+00	8.33E-04	3.58E-04
0.00E+00	8.17E-04	3.52E-04
0.00E+00	8.04E-04	3.47E-04
0.00E+00	8.73E-04	3.77E-04
0.00E+00	8.56E-04	3.71E-04
0.00E+00	8.42E-04	3.66E-04
0.00E+00	8.27E-04	3.61E-04
0.00E+00	8.14E-04	3.56E-04
0.00E+00	9.16E-04	3.98E-04
0.00E+00	8.98E-04	3.92E-04
0.00E+00	8.82E-04	3.85E-04
0.00E+00	8.67E-04	3.80E-04
0.00E+00	8.52E-04	3.75E-04
0.00E+00	8.37E-04	3.69E-04
0.00E+00	8.27E-04	3.65E-04
0.00E+00	9.63E-04	4.21E-04
0.00E+00	9.43E-04	4.14E-04
0.00E+00	9.25E-04	4.07E-04
0.00E+00	9.09E-04	4.01E-04
0.00E+00	8.94E-04	3.95E-04
0.00E+00	8.78E-04	3.89E-04
0.00E+00	8.62E-04	3.83E-04
0.00E+00	8.49E-04	3.78E-04
0.00E+00	8.39E-04	3.73E-04
0.00E+00	9.73E-04	4.31E-04
0.00E+00	9.55E-04	4.23E-04
0.00E+00	9.38E-04	4.17E-04
0.00E+00	9.26E-04	4.11E-04
0.00E+00	9.09E-04	4.05E-04
0.00E+00	8.89E-04	3.98E-04
0.00E+00	8.74E-04	3.92E-04
0.00E+00	8.65E-04	3.87E-04
0.00E+00	8.50E-04	3.81E-04
0.00E+00	9.86E-04	4.41E-04
0.00E+00	9.68E-04	4.34E-04
0.00E+00	9.55E-04	4.27E-04
0.00E+00	9.37E-04	4.20E-04
0.00E+00	9.17E-04	4.13E-04
0.00E+00	9.06E-04	4.08E-04
0.00E+00	8.92E-04	4.01E-04
0.00E+00	9.99E-04	4.51E-04
0.00E+00	9.81E-04	4.43E-04
0.00E+00	9.64E-04	4.36E-04
0.00E+00	9.51E-04	4.30E-04
0.00E+00	9.35E-04	4.23E-04
0.00E+00	1.01E-03	4.61E-04
0.00E+00	9.95E-04	4.53E-04
0.00E+00	9.82E-04	4.46E-04
0.00E+00	1.03E-03	4.71E-04

IHS

Maximum Individual Non-Cancer Impact Calculations - (Impact at all other sensitive receptors would be less than shown)
Mitigated Residential Receptors

Maximum Non-cancer Chronic Hazards / Toxicological Endpoints*

Receptor Group	Pollutant	CREL[1]	CONC	WFrac	$CONC_{WF}$	HI		ALIM	BN	CVS	DEV	ENDC	EYE	HEM	IMMUN	KIDN	NS	REPRO	RESP	SK
Project:																				
MEI - Max	DPM	5.00E+00	1.51E-02	1.00E+00	1.51E-02	3.02E-03		-	-	-	-	-	-	-	-	-	-	-	3.02E-03	-
							Total Risk				-			-				-	0.0030	
							Threshold				1.00			1.00				1.00	1.00	
							Over?				NO			NO				NO	NO	

Notes:

1. California Air Resources Board, "Consolidated Table of OEHHA/ARB Approved Risk Assessment Health Values," "OEHHA/ARB Approved Chronic Reference Exposure Levels and Target Organs," "OEHHA/ARB Approved Acute Reference Exposure Levels and Target Organs," and "OEHHA/ARB Approved 8-Hour Reference Exposure Levels and Target Organs," http://www.arb.ca.gov/toxics/healthval/healthval.htm. Tables last updated: August 18, 2025; July 20, 2025

Source: ESA, 2025

Where:

$CONC_{WF}$	Pollutant Concentration ($\mu g/m^3$) multiplied by the weight fraction
CREL	Chronic Reference Exposure Level
HI	Hazard Index
MEI	Maximally Exposed Individual
WFrac	Weight fraction of speciated component

* Key to Toxicological Endpoints

ALIM	Alimentary Tract	EYE	Eye	NS	Nervous System
BN	Bone	HEM	Hematologic System	REPRO	Reproductive System
CVS	Cardiovascular System	IMMUN	Immune System	RESP	Respiratory System
DEV	Developmental System	KIDN	Kidney	SK	Skin
ENDC	Endocrine System				

IHS

Health Risk Assessment Exposure Duration Assumptions for Offroad Equipment and Haul Activities

Mitigated

Off Site School Receptors <2

				Start Date		*1/5/2026*	*1/6/2028*
				End Date		*1/5/2028*	*1/2/2042*
				Days	*90*	*730*	*5110*
Phase		Start Date	End Date	Hrs/Day	Duration (days)	3rd Tri	0<2	2<16
SWBuilding Construction	2026	1/5/2026	9/21/2026	13	260	0	260	0
SWDemolition	2026	1/5/2026	6/6/2026	13	153	0	153	0
SWGrading	2026	5/25/2026	8/2/2026	13	70	0	70	0
EYBuilding Construction	2026	6/17/2026	10/9/2026	13	115	0	115	0
SWPaving	2027	2/8/2027	6/28/2027	13	141	0	141	0
SWGrading	2027	2/8/2027	6/28/2027	13	141	0	141	0
SWArchitectural Coating	2027	2/8/2027	6/28/2027	13	141	0	141	0
NBBuilding Construction	2026	7/1/2026	12/31/2026	13	184	0	184	0
NBBuilding Construction	2027	1/1/2027	12/25/2027	13	359	0	359	0
NBArchitectural Coating	2026	9/11/2026	12/31/2026	13	112	0	112	0
NBArchitectural Coating	2027	1/1/2027	2/25/2027	13	56	0	56	0
RWBuilding Construction	2026	9/15/2026	11/14/2026	13	61	0	61	0

Risk Factors

	Abbreviation	UOM	3rd Trimester	0<2	2<16	16<30	
Daily Breathing Rate (95th %'ile)	DBR	L/kg-day	361	1200	520	261	
Modeling Adjustment Factor	FAH	unitless	1	2.154	2.154	0.73	Eliminates averging with zeros in AERMOD
Exposure Frequency	EF	days/year	0.96	0.68	0.68	0.96	
Age Sensitivity Factor	ASF	unitless	10	10	3	1	
Inhalation Absorption Factor	A	unitless	1	1	1	1	discount factor = (5 days in class / 6 day of construction) * (8 hours in
Conversion Factor	CF_1	m^3/L	0.001	0.001	0.001	0.001	class / 13 hours construction)
Conversion Factor	CF_2	$\mu g/m^3$	0.001	0.001	0.001	0.001	
Cancer Potency Factor (diesel exhaust)	CPF	$mg/kg\text{-}day^{-1}$	1.1	1.1	1.1	1.1	
Averaging Time (for residential exposure)	AT	years	70.00	70.00	70.00	70.00	

[a] assume school or daycare will have cancer risk of >1 per million

Intake Factor for Inhalation, IF ($m^3/kg\text{-}day$)

Phase	Year	Equation	3rd Trimester	0<2	2<16
SWBuilding Construction	2026	$\frac{DBR \cdot FAH \cdot EF \cdot ED \cdot ASF \cdot A \cdot CF_1}{AT}$	0.00E+00	1.80E-01	0.00E+00
SWDemolition	2026		0.00E+00	1.06E-01	0.00E+00
SWGrading	2026		0.00E+00	4.85E-02	0.00E+00
EYBuilding Construction	2026		0.00E+00	7.97E-02	0.00E+00
SWPaving	2027		0.00E+00	9.77E-02	0.00E+00
SWGrading	2027		0.00E+00	9.77E-02	0.00E+00
SWArchitectural Coating	2027		0.00E+00	9.77E-02	0.00E+00
NBBuilding Construction	2026		0.00E+00	1.27E-01	0.00E+00
NBBuilding Construction	2027		0.00E+00	2.49E-01	0.00E+00
NBArchitectural Coating	2026		0.00E+00	7.76E-02	0.00E+00
NBArchitectural Coating	2027		0.00E+00	3.88E-02	0.00E+00
RWBuilding Construction	2026		0.00E+00	4.23E-02	0.00E+00

Risk Calculation Part 1, R1

Equation	3rd Trimester	0<2	2<16
	0.00E+00	1.98E-04	0.00E+00
	0.00E+00	1.17E-04	0.00E+00
$IF \cdot CPF \cdot CF_2$	0.00E+00	5.34E-05	0.00E+00
$IF \cdot CPF \cdot CF_2$	0.00E+00	8.77E-05	0.00E+00
	0.00E+00	1.07E-04	0.00E+00
	0.00E+00	1.07E-04	0.00E+00
	0.00E+00	1.07E-04	0.00E+00
	0.00E+00	1.40E-04	0.00E+00
	0.00E+00	2.74E-04	0.00E+00
	0.00E+00	8.54E-05	0.00E+00
	0.00E+00	4.27E-05	0.00E+00
	0.00E+00	4.65E-05	0.00E+00

IHS

Offroad DPM Emissions, Ground Level Concentrations and Health Risk Calculations

Off Site School Receptors <2

Mitigated

Phase		Start Date	End Date	Work Days	issions (lbs/d	missions (lbs/y	missions (g/s)
SWBuilding Construction	2026	1/5/2026	9/21/2026	223	0.00758	1.691	3.98E-05
SWDemolition	2026	1/5/2026	6/6/2026	132	0.01619	2.137	8.50E-05
SWGrading	2026	5/25/2026	8/2/2026	60	0.04034	2.421	2.12E-04
EYBuilding Construction	2026	6/17/2026	10/9/2026	99	0.00105	0.104	5.50E-06
SWPaving	2027	2/8/2027	6/28/2027	121	0.01360	1.645	7.14E-05
SWGrading	2027	2/8/2027	6/28/2027	121	0.01687	2.041	8.86E-05
SWArchitectural Coating	2027	2/8/2027	6/28/2027	121	0.00039	0.047	2.06E-06
NBBuilding Construction	2026	7/1/2026	12/31/2026	158	0.00910	1.438	4.78E-05
NBBuilding Construction	2027	1/1/2027	12/25/2027	308	0.00905	2.786	4.75E-05
NBArchitectural Coating	2026	9/11/2026	12/31/2026	96	0.00235	0.226	1.23E-05
NBArchitectural Coating	2027	1/1/2027	2/25/2027	48	0.00235	0.113	1.23E-05
RWBuilding Construction	2026	9/15/2026	11/14/2026	53	0.00587	0.311	3.08E-05

Equipment Max 0.05 FOR CHRONIC CALCS

AERMOD Column Identifier:			4	4	4	5	4	4	4	6	6	6	6	7								
			SWBuilding Construction	SWDemolition	SWGrading	EYBuilding Construction	SWPaving	SWGrading	SWArchitectural Coating	NBBuilding Construction	NBBuilding Construction	NBArchitectural Coating	NBArchitectural Coating	RWBuilding Construction	Child Risk					Overlapping Phases - Maximum Gl		
Unique Identifier	X (UTM)	Y (UTM)	2026	2026	2026	2026	2027	2027	2027	2026	2027	2026	2027	2026	3rd Trimester	0<2	2<16	Total	per million	2025	2026	2027
374141.023758664.02	374141.02	3758664.02	2.36E-05	5.05E-05	1.26E-04	2.91E-06	4.24E-05	5.26E-05	1.22E-06	2.40E-05	2.38E-05	6.18E-06	6.18E-06	1.39E-05	0.00E+00	3.92E-08	0.00E+00	3.92E-08	0.04	0.00E+00	2.47E-04	1.26E-04
374151.023758664.02	374151.02	3758664.02	2.45E-05	5.24E-05	1.31E-04	3.02E-06	4.40E-05	5.46E-05	1.27E-06	2.48E-05	2.47E-05	6.40E-06	6.40E-06	1.44E-05	0.00E+00	4.06E-08	0.00E+00	4.06E-08	0.04	0.00E+00	2.56E-04	1.31E-04
374161.023758664.02	374161.02	3758664.02	2.55E-05	5.44E-05	1.36E-04	3.14E-06	4.57E-05	5.67E-05	1.32E-06	2.57E-05	2.55E-05	6.64E-06	6.64E-06	1.49E-05	0.00E+00	4.22E-08	0.00E+00	4.22E-08	0.04	0.00E+00	2.66E-04	1.36E-04
374171.023758664.02	374171.02	3758664.02	2.65E-05	5.66E-05	1.41E-04	3.27E-06	4.75E-05	5.89E-05	1.37E-06	2.67E-05	2.65E-05	6.88E-06	6.88E-06	1.54E-05	0.00E+00	4.38E-08	0.00E+00	4.38E-08	0.04	0.00E+00	2.76E-04	1.41E-04
374181.023758664.02	374181.02	3758664.02	2.76E-05	5.89E-05	1.47E-04	3.40E-06	4.94E-05	6.13E-05	1.42E-06	2.77E-05	2.75E-05	7.14E-06	7.14E-06	1.60E-05	0.00E+00	4.56E-08	0.00E+00	4.56E-08	0.05	MAX HERE	0.00E+00	2.87E-04	1.47E-04
374141.023758673.02	374141.02	3758673.02	2.36E-05	5.04E-05	1.26E-04	2.99E-06	4.23E-05	5.25E-05	1.22E-06	2.40E-05	2.39E-05	6.20E-06	6.20E-06	1.41E-05	0.00E+00	3.92E-08	0.00E+00	3.92E-08	0.04		0.00E+00	2.47E-04	1.26E-04
374151.023758673.02	374151.02	3758673.02	2.45E-05	5.23E-05	1.30E-04	3.11E-06	4.39E-05	5.45E-05	1.27E-06	2.49E-05	2.47E-05	6.42E-06	6.42E-06	1.46E-05	0.00E+00	4.07E-08	0.00E+00	4.07E-08	0.04		0.00E+00	2.56E-04	1.31E-04
374161.023758673.02	374161.02	3758673.02	2.54E-05	5.43E-05	1.35E-04	3.23E-06	4.56E-05	5.66E-05	1.31E-06	2.58E-05	2.56E-05	6.65E-06	6.65E-06	1.51E-05	0.00E+00	4.22E-08	0.00E+00	4.22E-08	0.04		0.00E+00	2.66E-04	1.36E-04
374171.023758673.02	374171.02	3758673.02	2.64E-05	5.65E-05	1.41E-04	3.36E-06	4.74E-05	5.89E-05	1.37E-06	2.67E-05	2.65E-05	6.89E-06	6.89E-06	1.56E-05	0.00E+00	4.38E-08	0.00E+00	4.38E-08	0.04		0.00E+00	2.76E-04	1.41E-04
374181.023758673.02	374181.02	3758673.02	2.75E-05	5.87E-05	1.46E-04	3.50E-06	4.93E-05	6.12E-05	1.42E-06	2.77E-05	2.75E-05	7.15E-06	7.15E-06	1.62E-05	0.00E+00	4.55E-08	0.00E+00	4.55E-08	0.05		0.00E+00	2.87E-04	1.47E-04
374141.023758679.02	374141.02	3758679.02	2.36E-05	5.04E-05	1.25E-04	3.04E-06	4.23E-05	5.25E-05	1.22E-06	2.40E-05	2.39E-05	6.21E-06	6.21E-06	1.42E-05	0.00E+00	3.92E-08	0.00E+00	3.92E-08	0.04		0.00E+00	2.47E-04	1.26E-04
374151.023758679.02	374151.02	3758679.02	2.45E-05	5.23E-05	1.30E-04	3.16E-06	4.39E-05	5.44E-05	1.26E-06	2.49E-05	2.47E-05	6.42E-06	6.42E-06	1.47E-05	0.00E+00	4.06E-08	0.00E+00	4.06E-08	0.04		0.00E+00	2.56E-04	1.31E-04
374161.023758679.02	374161.02	3758679.02	2.54E-05	5.42E-05	1.35E-04	3.29E-06	4.56E-05	5.65E-05	1.31E-06	2.58E-05	2.56E-05	6.65E-06	6.65E-06	1.52E-05	0.00E+00	4.22E-08	0.00E+00	4.22E-08	0.04		0.00E+00	2.66E-04	1.36E-04
374171.023758679.02	374171.02	3758679.02	2.64E-05	5.64E-05	1.40E-04	3.42E-06	4.73E-05	5.87E-05	1.36E-06	2.67E-05	2.65E-05	6.89E-06	6.89E-06	1.57E-05	0.00E+00	4.38E-08	0.00E+00	4.38E-08	0.04		0.00E+00	2.76E-04	1.41E-04
374181.023758679.02	374181.02	3758679.02	2.74E-05	5.86E-05	1.46E-04	3.56E-06	4.92E-05	6.11E-05	1.42E-06	2.77E-05	2.75E-05	7.15E-06	7.15E-06	1.63E-05	0.00E+00	4.55E-08	0.00E+00	4.55E-08	0.05		0.00E+00	2.87E-04	1.46E-04

IHS

Onroad DPM Emissions, Ground Level Concentrations and Health Risk Calculations

Off Site School Receptors <2

Mitigated

Phase		Start Date	End Date	Work Days	missions (lbs/da	missions (lbs/yr	Emissions (g/s)
SWBuilding Construction	2026	1/5/2026	9/21/2026	223	1.68E-03	3.75E-01	8.82E-06
SWDemolition	2026	1/5/2026	6/6/2026	132	1.81E-03	2.38E-01	9.48E-06
SWGrading	2026	5/25/2026	8/2/2026	60	1.73E-03	1.04E-01	9.10E-06
EYBuilding Construction	2026	6/17/2026	10/9/2026	99	1.71E-05	1.70E-03	9.00E-08
SWPaving	2027	2/8/2027	6/28/2027	121	3.36E-04	4.07E-02	1.76E-06
SWGrading	2027	2/8/2027	6/28/2027	121	6.05E-04	7.32E-02	3.18E-06
SWArchitectural Coating	2027	2/8/2027	6/28/2027	121	0.00E+00	0.00E+00	0.00E+00
NBBuilding Construction	2026	7/1/2026	12/31/2026	158	2.57E-04	4.06E-02	1.35E-06
NBBuilding Construction	2027	1/1/2027	12/25/2027	308	1.29E-04	3.96E-02	6.75E-07
NBArchitectural Coating	2026	9/11/2026	12/31/2026	96	0.00E+00	0.00E+00	0.00E+00
NBArchitectural Coating	2027	1/1/2027	2/25/2027	48	0.00E+00	0.00E+00	0.00E+00
RWBuilding Construction	2026	9/15/2026	11/14/2026	53	1.03E-04	5.45E-03	5.40E-07

From AQ Summary

Emissions (lbs/day)
0.08815
0.09480
0.09101
0.00090
0.01764
0.03175
0.00000
0.01349
0.00675
0.00000
0.00000
0.00540

Haul Truck/Worker Trip Adjustment Factor to Model

	Total (miles)
	HAUL
Haul Distance (Haz Waste Facility or Landfill)	86
Hauling Default	40
Vendor	20.40
AERMOD	0.39
% in Dispersion Model, Hauling (Haz Waste Facility or Landfill)	0.5%
Hauling Default	1.0%
% in Dispersion Model, Vendor	1.9%

Calculated in Lake AERMOD View

			Emissions (g/s)
Haul Route -W	625.6	m	1.000
Haul Route -E	1102	m	
Haul Route Model	625.6		
	0.6256	km modeled	
	0.62	km to mile conversion	
	0.39	Miles modeled	

Conservatively multiplying by largest percentage of emissions by vehicle class included within each phase

MAX: 0.063

FOR CHRONIC CALCS

AERMOD Column Identifier:			8	8	8	8	8	8	8	8	8	8	8	8	8						Overlapping Phases - Maximum GLC		
			SWBuilding Construction	SWDemolition	SWGrading	EYBuilding Construction	SWPaving	SWGrading	SWArchitectural Coating	NBBuilding Construction	NBBuilding Construction	NBArchitectural Coating	NBArchitectural Coating	RWBuilding Construction	Child Risk								
Unique Identifier	X (UTM)	Y (UTM)	2026	2026	2026	2026	2027	2027	2027	2026	2027	2026	2027	2026	3rd Trimester	0<2	2<16	Total	per million		2025	2026	2027
374141.023758664.02	374141.02	3758664.02	9.32E-05	1.00E-04	9.63E-05	9.51E-07	1.87E-05	3.36E-05	0.00E+00	1.43E-05	7.14E-06	0.00E+00	0.00E+00	5.71E-06	0.00E+00	4.52E-08	0.00E+00	4.52E-08	4.52E-02		0.00E+00	3.11E-04	5.94E-05
374151.023758664.02	374151.02	3758664.02	9.45E-05	1.02E-04	9.76E-05	9.65E-07	1.89E-05	3.41E-05	0.00E+00	1.45E-05	7.24E-06	0.00E+00	0.00E+00	5.79E-06	0.00E+00	4.59E-08	0.00E+00	4.59E-08	4.59E-02		0.00E+00	3.15E-04	6.02E-05
374161.023758664.02	374161.02	3758664.02	9.58E-05	1.03E-04	9.89E-05	9.77E-07	1.92E-05	3.45E-05	0.00E+00	1.47E-05	7.33E-06	0.00E+00	0.00E+00	5.86E-06	0.00E+00	4.64E-08	0.00E+00	4.64E-08	4.64E-02		0.00E+00	3.19E-04	6.10E-05
374171.023758664.02	374171.02	3758664.02	9.69E-05	1.04E-04	1.00E-04	9.88E-07	1.94E-05	3.49E-05	0.00E+00	1.48E-05	7.41E-06	0.00E+00	0.00E+00	5.93E-06	0.00E+00	4.70E-08	0.00E+00	4.70E-08	4.70E-02		0.00E+00	3.23E-04	6.17E-05
374181.023758664.02	374181.02	3758664.02	9.79E-05	1.05E-04	1.01E-04	9.99E-07	1.96E-05	3.52E-05	0.00E+00	1.50E-05	7.49E-06	0.00E+00	0.00E+00	5.99E-06	0.00E+00	4.75E-08	0.00E+00	4.75E-08	4.75E-02		0.00E+00	3.26E-04	6.23E-05
374141.023758673.02	374141.02	3758673.02	1.10E-04	1.19E-04	1.14E-04	1.13E-06	2.21E-05	3.97E-05	0.00E+00	1.69E-05	8.44E-06	0.00E+00	0.00E+00	6.75E-06	0.00E+00	5.35E-08	0.00E+00	5.35E-08	5.35E-02		0.00E+00	3.68E-04	7.02E-05
374151.023758673.02	374151.02	3758673.02	1.12E-04	1.20E-04	1.15E-04	1.14E-06	2.24E-05	4.03E-05	0.00E+00	1.71E-05	8.55E-06	0.00E+00	0.00E+00	6.84E-06	0.00E+00	5.42E-08	0.00E+00	5.42E-08	5.42E-02		0.00E+00	3.72E-04	7.12E-05
374161.023758673.02	374161.02	3758673.02	1.13E-04	1.22E-04	1.17E-04	1.15E-06	2.26E-05	4.08E-05	0.00E+00	1.73E-05	8.66E-06	0.00E+00	0.00E+00	6.93E-06	0.00E+00	5.49E-08	0.00E+00	5.49E-08	5.49E-02		0.00E+00	3.77E-04	7.21E-05
374171.023758673.02	374171.02	3758673.02	1.14E-04	1.23E-04	1.18E-04	1.17E-06	2.29E-05	4.12E-05	0.00E+00	1.75E-05	8.76E-06	0.00E+00	0.00E+00	7.01E-06	0.00E+00	5.55E-08	0.00E+00	5.55E-08	5.55E-02		0.00E+00	3.81E-04	7.29E-05
374181.023758673.02	374181.02	3758673.02	1.16E-04	1.24E-04	1.19E-04	1.18E-06	2.31E-05	4.16E-05	0.00E+00	1.77E-05	8.85E-06	0.00E+00	0.00E+00	7.08E-06	0.00E+00	5.61E-08	0.00E+00	5.61E-08	5.61E-02		0.00E+00	3.85E-04	7.36E-05
374141.023758679.02	374141.02	3758679.02	1.25E-04	1.34E-04	1.29E-04	1.27E-06	2.50E-05	4.50E-05	0.00E+00	1.91E-05	9.55E-06	0.00E+00	0.00E+00	7.64E-06	0.00E+00	6.06E-08	0.00E+00	6.06E-08	6.06E-02		0.00E+00	4.16E-04	7.95E-05
374151.023758679.02	374151.02	3758679.02	1.27E-04	1.36E-04	1.31E-04	1.29E-06	2.53E-05	4.56E-05	0.00E+00	1.94E-05	9.68E-06	0.00E+00	0.00E+00	7.75E-06	0.00E+00	6.14E-08	0.00E+00	6.14E-08	6.14E-02		0.00E+00	4.22E-04	8.06E-05
374161.023758679.02	374161.02	3758679.02	1.28E-04	1.38E-04	1.32E-04	1.31E-06	2.56E-05	4.61E-05	0.00E+00	1.96E-05	9.80E-06	0.00E+00	0.00E+00	7.84E-06	0.00E+00	6.21E-08	0.00E+00	6.21E-08	6.21E-02		0.00E+00	4.27E-04	8.15E-05
374171.023758679.02	374171.02	3758679.02	1.29E-04	1.39E-04	1.34E-04	1.32E-06	2.59E-05	4.66E-05	0.00E+00	1.98E-05	9.91E-06	0.00E+00	0.00E+00	7.93E-06	0.00E+00	6.28E-08	0.00E+00	6.28E-08	6.28E-02		0.00E+00	4.31E-04	8.24E-05
374181.023758679.02	374181.02	3758679.02	1.31E-04	1.41E-04	1.35E-04	1.33E-06	2.62E-05	4.71E-05	0.00E+00	2.00E-05	1.00E-05	0.00E+00	0.00E+00	8.00E-06	0.00E+00	6.34E-08	0.00E+00	6.34E-08	6.34E-02	MAX HERE	0.00E+00	4.36E-04	8.32E-05

IHS

Onroad DPM Emissions, Ground Level Concentrations and Health Risk Calculations

Off Site School Receptors <2

Mitigated

Phase		Start Date	End Date	Work Days	missions (lbs/da	missions (lbs/yr	Emissions (g/s)
SWBuilding Construction	2026	1/5/2026	9/21/2026	223	2.96E-03	6.60E-01	1.55E-05
SWDemolition	2026	1/5/2026	6/6/2026	132	3.18E-03	4.20E-01	1.67E-05
SWGrading	2026	5/25/2026	8/2/2026	60	3.05E-03	1.83E-01	1.60E-05
EYBuilding Construction	2026	6/17/2026	10/9/2026	99	3.02E-05	2.99E-03	1.59E-07
SWPaving	2027	2/8/2027	6/28/2027	121	5.92E-04	7.16E-02	3.11E-06
SWGrading	2027	2/8/2027	6/28/2027	121	1.07E-03	1.29E-01	5.59E-06
SWArchitectural Coating	2027	2/8/2027	6/28/2027	121	0.00E+00	0.00E+00	0.00E+00
NBBuilding Construction	2026	7/1/2026	12/31/2026	158	4.53E-04	7.16E-02	2.38E-06
NBBuilding Construction	2027	1/1/2027	12/25/2027	308	2.26E-04	6.97E-02	1.19E-06
NBArchitectural Coating	2026	9/11/2026	12/31/2026	96	0.00E+00	0.00E+00	0.00E+00
NBArchitectural Coating	2027	1/1/2027	2/25/2027	48	0.00E+00	0.00E+00	0.00E+00
RWBuilding Construction	2026	9/15/2026	11/14/2026	53	1.81E-04	9.60E-03	9.51E-07

From AQ Summary

Emissions (lbs/day)

0.08815
0.09480
0.09101
0.00090
0.01764
0.03175
0.00000
0.01349
0.00675
0.00000
0.00000
0.00540

Haul Truck/Worker Trip Adjustment Factor to Model

	Total (miles)
	HAUL
Haul Distance (Haz Waste Facility or Landfill)	86
Hauling Default	40
Vendor	20.40
AERMOD	0.68
% in Dispersion Model, Hauling (Haz Waste Facility or Landfill)	0.8%
Hauling Default	1.7%
% in Dispersion Model, Vendor	3.4%

Calculated in Lake AERMOD View

Haul Route -W	625.6	m
Haul Route -E	1102	m
Haul Route Model	1102	
	1.102	km modeled
	0.62	km to mile conversion
	0.68	Miles modeled

Emissions (g/s)

1.000

Conservatively multiplying by largest percentage of emissions by vehicle class included within each phase

AERMOD Column Identifier:

			9	9	9	9	9	9	9	9	9	9	9	9	9						MAX:	0.004
			SWBuilding Construction	SWDemolition	SWGrading	EYBuilding Construction	SWPaving	SWGrading	SWArchitectural Coating	NBBuilding Construction	NBBuilding Construction	NBArchitectural Coating	NBArchitectural Coating	RWBuilding Construction	Child Risk							
Unique Identifier	X (UTM)	Y (UTM)	2026	2026	2026	2026	2027	2027	2027	2026	2027	2026	2027	2026	3rd Trimester	0<2	2<16	Total	per million			
374141.023758664.02	374141.02	3758664.02	6.96E-06	7.48E-06	7.18E-06	7.10E-08	1.39E-06	2.51E-06	0.00E+00	1.07E-06	5.33E-07	0.00E+00	0.00E+00	4.26E-07	0.00E+00	3.38E-09	0.00E+00	3.38E-09	3.38E-03			
374151.023758664.02	374151.02	3758664.02	7.14E-06	7.67E-06	7.37E-06	7.28E-08	1.43E-06	2.57E-06	0.00E+00	1.09E-06	5.46E-07	0.00E+00	0.00E+00	4.37E-07	0.00E+00	3.46E-09	0.00E+00	3.46E-09	3.46E-03			
374161.023758664.02	374161.02	3758664.02	7.32E-06	7.87E-06	7.56E-06	7.47E-08	1.46E-06	2.64E-06	0.00E+00	1.12E-06	5.60E-07	0.00E+00	0.00E+00	4.48E-07	0.00E+00	3.55E-09	0.00E+00	3.55E-09	3.55E-03			
374171.023758664.02	374171.02	3758664.02	7.51E-06	8.08E-06	7.76E-06	7.67E-08	1.50E-06	2.71E-06	0.00E+00	1.15E-06	5.75E-07	0.00E+00	0.00E+00	4.60E-07	0.00E+00	3.64E-09	0.00E+00	3.64E-09	3.64E-03			
374181.023758664.02	374181.02	3758664.02	7.72E-06	8.30E-06	7.97E-06	7.87E-08	1.54E-06	2.78E-06	0.00E+00	1.18E-06	5.90E-07	0.00E+00	0.00E+00	4.72E-07	0.00E+00	3.74E-09	0.00E+00	3.74E-09	3.74E-03			
374141.023758673.02	374141.02	3758673.02	6.99E-06	7.51E-06	7.21E-06	7.13E-08	1.40E-06	2.52E-06	0.00E+00	1.07E-06	5.35E-07	0.00E+00	0.00E+00	4.28E-07	0.00E+00	3.39E-09	0.00E+00	3.39E-09	3.39E-03			
374151.023758673.02	374151.02	3758673.02	7.16E-06	7.70E-06	7.40E-06	7.31E-08	1.43E-06	2.58E-06	0.00E+00	1.10E-06	5.48E-07	0.00E+00	0.00E+00	4.39E-07	0.00E+00	3.47E-09	0.00E+00	3.47E-09	3.47E-03			
374161.023758673.02	374161.02	3758673.02	7.35E-06	7.91E-06	7.59E-06	7.50E-08	1.47E-06	2.65E-06	0.00E+00	1.13E-06	5.63E-07	0.00E+00	0.00E+00	4.50E-07	0.00E+00	3.57E-09	0.00E+00	3.57E-09	3.57E-03			
374171.023758673.02	374171.02	3758673.02	7.55E-06	8.12E-06	7.79E-06	7.70E-08	1.51E-06	2.72E-06	0.00E+00	1.16E-06	5.78E-07	0.00E+00	0.00E+00	4.62E-07	0.00E+00	3.66E-09	0.00E+00	3.66E-09	3.66E-03			
374181.023758673.02	374181.02	3758673.02	7.75E-06	8.33E-06	8.00E-06	7.91E-08	1.55E-06	2.79E-06	0.00E+00	1.19E-06	5.93E-07	0.00E+00	0.00E+00	4.75E-07	0.00E+00	3.76E-09	0.00E+00	3.76E-09	3.76E-03			
374141.023758679.02	374141.02	3758679.02	7.00E-06	7.53E-06	7.23E-06	7.15E-08	1.40E-06	2.52E-06	0.00E+00	1.07E-06	5.36E-07	0.00E+00	0.00E+00	4.29E-07	0.00E+00	3.40E-09	0.00E+00	3.40E-09	3.40E-03			
374151.023758679.02	374151.02	3758679.02	7.18E-06	7.72E-06	7.42E-06	7.33E-08	1.44E-06	2.59E-06	0.00E+00	1.10E-06	5.50E-07	0.00E+00	0.00E+00	4.40E-07	0.00E+00	3.48E-09	0.00E+00	3.48E-09	3.48E-03			
374161.023758679.02	374161.02	3758679.02	7.37E-06	7.93E-06	7.61E-06	7.52E-08	1.47E-06	2.65E-06	0.00E+00	1.13E-06	5.64E-07	0.00E+00	0.00E+00	4.51E-07	0.00E+00	3.58E-09	0.00E+00	3.58E-09	3.58E-03			
374171.023758679.02	374171.02	3758679.02	7.57E-06	8.14E-06	7.81E-06	7.72E-08	1.51E-06	2.73E-06	0.00E+00	1.16E-06	5.79E-07	0.00E+00	0.00E+00	4.63E-07	0.00E+00	3.67E-09	0.00E+00	3.67E-09	3.67E-03			
374181.023758679.02	374181.02	3758679.02	7.77E-06	8.36E-06	8.02E-06	7.93E-08	1.56E-06	2.80E-06	0.00E+00	1.19E-06	5.95E-07	0.00E+00	0.00E+00	4.76E-07	0.00E+00	3.77E-09	0.00E+00	3.77E-09	3.77E-03	MAX HERE		

FOR CHRONIC CALCS

Overlapping Phases - Maximum GLC		
2025	2026	2027
0.00E+00	2.32E-05	4.43E-06
0.00E+00	2.38E-05	4.54E-06
0.00E+00	2.44E-05	4.66E-06
0.00E+00	2.50E-05	4.78E-06
0.00E+00	2.57E-05	4.91E-06
0.00E+00	2.33E-05	4.45E-06
0.00E+00	2.39E-05	4.56E-06
0.00E+00	2.45E-05	4.68E-06
0.00E+00	2.51E-05	4.81E-06
0.00E+00	2.58E-05	4.94E-06
0.00E+00	2.33E-05	4.46E-06
0.00E+00	2.39E-05	4.57E-06
0.00E+00	2.46E-05	4.69E-06
0.00E+00	2.52E-05	4.82E-06
0.00E+00	2.59E-05	4.95E-06

IHS

Health Risk Assessment Results Summary

Mitigated

Off Site School Receptors <2

		MAX:	0.063	0.046	0.109
Unique Identifier	X (UTM)	Y (UTM)	Onroad	Offroad	Total Risk
374141.023758664.02	374141.02	3758664.02	0.045	0.039	0.084
374151.023758664.02	374151.02	3758664.02	0.046	0.041	0.087
374161.023758664.02	374161.02	3758664.02	0.046	0.042	0.089
374171.023758664.02	374171.02	3758664.02	0.047	0.044	0.091
374181.023758664.02	374181.02	3758664.02	0.047	0.046	0.093
374141.023758673.02	374141.02	3758673.02	0.053	0.039	0.093
374151.023758673.02	374151.02	3758673.02	0.054	0.041	0.095
374161.023758673.02	374161.02	3758673.02	0.055	0.042	0.097
374171.023758673.02	374171.02	3758673.02	0.056	0.044	0.099
374181.023758673.02	374181.02	3758673.02	0.056	0.046	0.102
374141.023758679.02	374141.02	3758679.02	0.061	0.039	0.100
374151.023758679.02	374151.02	3758679.02	0.061	0.041	0.102
374161.023758679.02	374161.02	3758679.02	0.062	0.042	0.104
374171.023758679.02	374171.02	3758679.02	0.063	0.044	0.107
374181.023758679.02	374181.02	3758679.02	0.063	0.045	0.109

IHS

Residential Health Risk Assessment Results Summary

Mitigated

RESIDENTIAL RECEPTORS ONLY

		MAX:	0.109	
Unique Identifier	X (UTM)	Y (UTM)	Total Risk	
374141.023758664.02	374141	3758664.02	0.084	
374151.023758664.02	374151	3758664.02	0.087	
374161.023758664.02	374161	3758664.02	0.089	
374171.023758664.02	374171	3758664.02	0.091	
374181.023758664.02	374181	3758664.02	0.093	
374141.023758673.02	374141	3758673.02	0.093	
374151.023758673.02	374151	3758673.02	0.095	
374161.023758673.02	374161	3758673.02	0.097	
374171.023758673.02	374171	3758673.02	0.099	
374181.023758673.02	374181	3758673.02	0.102	
374141.023758679.02	374141	3758679.02	0.100	
374151.023758679.02	374151	3758679.02	0.102	
374161.023758679.02	374161	3758679.02	0.104	
374171.023758679.02	374171	3758679.02	0.107	
374181.023758679.02	374181	3758679.02	0.109	MAX HERE

FOR CHRONIC CALCS

MAX:		0.001
Overlapping Phases - Maximum GLC		
2025	2026	2027
0.00E+00	5.58E-04	1.86E-04
0.00E+00	5.71E-04	1.91E-04
0.00E+00	5.85E-04	1.97E-04
0.00E+00	5.99E-04	2.03E-04
0.00E+00	6.13E-04	2.09E-04
0.00E+00	6.15E-04	1.96E-04
0.00E+00	6.29E-04	2.02E-04
0.00E+00	6.43E-04	2.08E-04
0.00E+00	6.58E-04	2.14E-04
0.00E+00	6.72E-04	2.20E-04
0.00E+00	6.63E-04	2.06E-04
0.00E+00	6.78E-04	2.11E-04
0.00E+00	6.92E-04	2.17E-04
0.00E+00	7.07E-04	2.23E-04
0.00E+00	7.22E-04	2.30E-04

IHS

Maximum Individual Non-Cancer Impact Calculations - (Impact at all other sensitive receptors would be less than shown)

Mitigated Off Site School Receptors <2

Maximum Non-cancer Chronic Hazards / Toxicological Endpoints*

Receptor Group	Pollutant	CREL[1]	CONC	WFrac	$CONC_{WF}$	HI		ALIM	BN	CVS	DEV	ENDC	EYE	HEM	IMMUN	KIDN	NS	REPRO	RESP	SK
Project:																				
MEI - Max	DPM	5.00E+00	7.22E-04	1.00E+00	7.22E-04	1.44E-04		-	-	-	-	-	-	-	-	-	-	-	1.44E-04	-
							Total Risk				-			-				-	0.0001	
							Threshold				1.00			1.00				1.00	1.00	
							Over?				NO			NO				NO	NO	

Notes:

1. California Air Resources Board, "Consolidated Table of OEHHA/ARB Approved Risk Assessment Health Values," "OEHHA/ARB Approved Chronic Reference Exposure Levels and Target Organs," "OEHHA/ARB Approved Acute Reference Exposure Levels and Target Organs," and "OEHHA/ARB Approved 8-Hour Reference Exposure Levels and Target Organs," http://www.arb.ca.gov/toxics/healthval/healthval.htm. Tables last updated: August 18, 2025; July 20, 2025

Source: ESA, 2025

Where:

$CONC_{WF}$	Pollutant Concentration ($\mu g/m^3$) multiplied by the weight fraction
CREL	Chronic Reference Exposure Level
HI	Hazard Index
MEI	Maximally Exposed Individual
WFrac	Weight fraction of speciated component

* Key to Toxicological Endpoints

ALIM	Alimentary Tract	EYE	Eye	NS	Nervous System
BN	Bone	HEM	Hematologic System	REPRO	Reproductive System
CVS	Cardiovascular System	IMMUN	Immune System	RESP	Respiratory System
DEV	Developmental System	KIDN	Kidney	SK	Skin
ENDC	Endocrine System				

IHS

Health Risk Assessment Exposure Duration Assumptions for Offroad Equipment and Haul Activities

Mitigated

Offsite School Receptors >2

				Start Date			*1/5/2026*
				End Date			*1/2/2040*
				Days	*90*	*730*	*5110*
Phase		Start Date	End Date	Hrs/Day	Duration (days)	3rd Tri	0<2	2<16
SWBuilding Construction	2026	1/5/2026	9/21/2026	13	260	0	0	260
SWDemolition	2026	1/5/2026	6/6/2026	13	153	0	0	153
SWGrading	2026	5/25/2026	8/2/2026	13	70	0	0	70
EYBuilding Construction	2026	6/17/2026	10/9/2026	13	115	0	0	115
SWPaving	2027	2/8/2027	6/28/2027	13	141	0	0	141
SWGrading	2027	2/8/2027	6/28/2027	13	141	0	0	141
SWArchitectural Coating	2027	2/8/2027	6/28/2027	13	141	0	0	141
NBBuilding Construction	2026	7/1/2026	12/31/2026	13	184	0	0	184
NBBuilding Construction	2027	1/1/2027	12/25/2027	13	359	0	0	359
NBArchitectural Coating	2026	9/11/2026	12/31/2026	13	112	0	0	112
NBArchitectural Coating	2027	1/1/2027	2/25/2027	13	56	0	0	56
RWBuilding Construction	2026	9/15/2026	11/14/2026	13	61	0	0	61

Risk Factors

	Abbreviation	UOM	3rd Trimester	0<2	2<16	16<30
Daily Breathing Rate (95th %'ile)	DBR	L/kg-day	361	1200	520	261
Modeling Adjustment Factor	FAH	unitless	1	1	2.154	0.73
Exposure Frequency	EF	days/year	0.96	0.96	0.49	0.96
Age Sensitivity Factor	ASF	unitless	10	10	3	1
Inhalation Absorption Factor	A	unitless	1	1	1	1
Conversion Factor	CF_1	m^3/L	0.001	0.001	0.001	0.001
Conversion Factor	CF_2	$\mu g/m^3$	0.001	0.001	0.001	0.001
Cancer Potency Factor (diesel exhaust)	CPF	$mg/kg\text{-}day^{-1}$	1.1	1.1	1.1	1.1
Averaging Time (for residential exposure)	AT	years	70.00	70.00	70.00	70.00

[a] assume school or daycare will have cancer risk of >1 per million

Intake Factor for Inhalation, IF ($m^3/kg\text{-}day$)

Phase	Year	Equation	3rd Trimester	0<2	2<16
SWBuilding Construction	2026	$\frac{DBR \cdot FAH \cdot EF \cdot ED \cdot ASF \cdot A \cdot CF_1}{AT}$	0.00E+00	0.00E+00	1.69E-02
SWDemolition	2026		0.00E+00	0.00E+00	9.92E-03
SWGrading	2026		0.00E+00	0.00E+00	4.54E-03
EYBuilding Construction	2026		0.00E+00	0.00E+00	7.46E-03
SWPaving	2027		0.00E+00	0.00E+00	9.14E-03
SWGrading	2027		0.00E+00	0.00E+00	9.14E-03
SWArchitectural Coating	2027		0.00E+00	0.00E+00	9.14E-03
NBBuilding Construction	2026		0.00E+00	0.00E+00	1.19E-02
NBBuilding Construction	2027		0.00E+00	0.00E+00	2.33E-02
NBArchitectural Coating	2026		0.00E+00	0.00E+00	7.26E-03
NBArchitectural Coating	2027		0.00E+00	0.00E+00	3.63E-03
RWBuilding Construction	2026		0.00E+00	0.00E+00	3.96E-03

Risk Calculation Part 1, R1

Equation	3rd Trimester	0<2	2<16
$IF \cdot CPF \cdot CF_2$	0.00E+00	0.00E+00	1.85E-05
	0.00E+00	0.00E+00	1.09E-05
	0.00E+00	0.00E+00	4.99E-06
	0.00E+00	0.00E+00	8.20E-06
	0.00E+00	0.00E+00	1.01E-05
	0.00E+00	0.00E+00	1.01E-05
	0.00E+00	0.00E+00	1.01E-05
	0.00E+00	0.00E+00	1.31E-05
	0.00E+00	0.00E+00	2.56E-05
	0.00E+00	0.00E+00	7.99E-06
	0.00E+00	0.00E+00	4.00E-06
	0.00E+00	0.00E+00	4.35E-06

IHS

Offroad DPM Emissions, Ground Level Concentrations and Health Risk Calculations

Offsite School Receptors >2

Mitigated

Phase	Start Date	End Date	Work Days	issions (lbs/d	missions (lbs/y	missions (g/s)
SWBuilding Construction	2026	1/5/2026	9/21/2026	223	0.00758	1.691	3.98E-05
SWDemolition	2026	1/5/2026	6/6/2026	132	0.01619	2.137	8.50E-05
SWGrading	2026	5/25/2026	8/2/2026	60	0.04034	2.421	2.12E-04
EYBuilding Construction	2026	6/17/2026	10/9/2026	99	0.00105	0.104	5.50E-06
SWPaving	2027	2/8/2027	6/28/2027	121	0.01360	1.645	7.14E-05
SWGrading	2027	2/8/2027	6/28/2027	121	0.01687	2.041	8.86E-05
SWArchitectural Coating	2027	2/8/2027	6/28/2027	121	0.00039	0.047	2.06E-06
NBBuilding Construction	2026	7/1/2026	12/31/2026	158	0.00910	1.438	4.78E-05
NBBuilding Construction	2027	1/1/2027	12/25/2027	308	0.00905	2.786	4.75E-05
NBArchitectural Coating	2026	9/11/2026	12/31/2026	96	0.00235	0.226	1.23E-05
NBArchitectural Coating	2027	1/1/2027	2/25/2027	48	0.00235	0.113	1.23E-05
RWBuilding Construction	2026	9/15/2026	11/14/2026	53	0.00587	0.311	3.08E-05

AERMOD Column Identifier:	4	4	4	5	4	4	4	6	6	6	6	7	Equipment Max	0.09	FOR CHRONIC CALCS

Unique Identifier	X (UTM)	Y (UTM)	SWBuilding Construction 2026	SWDemolition 2026	SWGrading 2026	EYBuilding Construction 2026	SWPaving 2027	SWGrading 2027	SWArchitectural Coating 2027	NBBuilding Construction 2026	NBBuilding Construction 2027	NBArchitectural Coating 2026	NBArchitectural Coating 2027	RWBuilding Construction 2026	Child Risk 3rd Trimester	Child Risk 0<2	Child Risk 2<16	Child Risk Total	Child Risk per million	Overlapping Phases - Maximum Gi 2025	2026	2027
374322.01375860	374322.01	3758600.01	5.42E-05	1.16E-04	2.88E-04	5.10E-06	9.71E-05	1.20E-04	2.80E-06	4.91E-05	4.88E-05	1.27E-05	1.27E-05	2.49E-05	0.00E+00	0.00E+00	8.12E-09	8.12E-09	0.01	0.00E+00	5.50E-04	2.82E-04
374272.01375861	374272.01	3758610.01	4.12E-05	8.80E-05	2.19E-04	4.17E-06	7.39E-05	9.17E-05	2.13E-06	3.88E-05	3.85E-05	1.00E-05	1.00E-05	2.05E-05	0.00E+00	0.00E+00	6.24E-09	6.24E-09	0.01	0.00E+00	4.22E-04	2.16E-04
374282.01375861	374282.01	3758610.01	4.34E-05	9.28E-05	2.31E-04	4.36E-06	7.79E-05	9.66E-05	2.24E-06	4.07E-05	4.04E-05	1.05E-05	1.05E-05	2.14E-05	0.00E+00	0.00E+00	6.57E-09	6.57E-09	0.01	0.00E+00	4.44E-04	2.28E-04
374292.01375861	374292.01	3758610.01	4.59E-05	9.79E-05	2.44E-04	4.57E-06	8.22E-05	1.02E-04	2.37E-06	4.27E-05	4.25E-05	1.10E-05	1.10E-05	2.23E-05	0.00E+00	0.00E+00	6.93E-09	6.93E-09	0.01	0.00E+00	4.68E-04	2.40E-04
374302.01375861	374302.01	3758610.01	4.85E-05	1.04E-04	2.58E-04	4.80E-06	8.70E-05	1.08E-04	2.50E-06	4.49E-05	4.47E-05	1.16E-05	1.16E-05	2.33E-05	0.00E+00	0.00E+00	7.32E-09	7.32E-09	0.01	0.00E+00	4.95E-04	2.54E-04
374312.01375861	374312.01	3758610.01	5.14E-05	1.10E-04	2.73E-04	5.04E-06	9.21E-05	1.14E-04	2.65E-06	4.74E-05	4.71E-05	1.22E-05	1.22E-05	2.43E-05	0.00E+00	0.00E+00	7.74E-09	7.74E-09	0.01	0.00E+00	5.23E-04	2.68E-04
374322.01375861	374322.01	3758610.01	5.45E-05	1.16E-04	2.90E-04	5.30E-06	9.77E-05	1.21E-04	2.81E-06	5.00E-05	4.96E-05	1.29E-05	1.29E-05	2.55E-05	0.00E+00	0.00E+00	8.20E-09	8.20E-09	0.01	0.00E+00	5.54E-04	2.84E-04
374242.01375862	374242.01	3758620.01	3.57E-05	7.62E-05	1.90E-04	3.78E-06	6.40E-05	7.94E-05	1.84E-06	3.43E-05	3.41E-05	8.85E-06	8.85E-06	1.86E-05	0.00E+00	0.00E+00	5.45E-09	5.45E-09	0.01	0.00E+00	3.67E-04	1.88E-04
374252.01375862	374252.01	3758620.01	3.75E-05	8.00E-05	1.99E-04	3.95E-06	6.72E-05	8.34E-05	1.94E-06	3.59E-05	3.56E-05	9.25E-06	9.25E-06	1.93E-05	0.00E+00	0.00E+00	5.71E-09	5.71E-09	0.01	0.00E+00	3.85E-04	1.97E-04
374262.01375862	374262.01	3758620.01	3.94E-05	8.41E-05	2.10E-04	4.13E-06	7.06E-05	8.76E-05	2.03E-06	3.75E-05	3.73E-05	9.69E-06	9.69E-06	2.01E-05	0.00E+00	0.00E+00	5.99E-09	5.99E-09	0.01	0.00E+00	4.05E-04	2.07E-04
374272.01375862	374272.01	3758620.01	4.15E-05	8.85E-05	2.21E-04	4.33E-06	7.43E-05	9.22E-05	2.14E-06	3.93E-05	3.91E-05	1.02E-05	1.02E-05	2.09E-05	0.00E+00	0.00E+00	6.30E-09	6.30E-09	0.01	0.00E+00	4.25E-04	2.18E-04
374282.01375862	374282.01	3758620.01	4.37E-05	9.33E-05	2.32E-04	4.53E-06	7.83E-05	9.72E-05	2.26E-06	4.13E-05	4.10E-05	1.06E-05	1.06E-05	2.18E-05	0.00E+00	0.00E+00	6.63E-09	6.63E-09	0.01	0.00E+00	4.48E-04	2.29E-04
374292.01375862	374292.01	3758620.01	4.61E-05	9.84E-05	2.45E-04	4.75E-06	8.27E-05	1.03E-04	2.38E-06	4.33E-05	4.31E-05	1.12E-05	1.12E-05	2.28E-05	0.00E+00	0.00E+00	6.99E-09	6.99E-09	0.01	0.00E+00	4.72E-04	2.42E-04
374302.01375862	374302.01	3758620.01	4.87E-05	1.04E-04	2.59E-04	4.99E-06	8.74E-05	1.08E-04	2.52E-06	4.56E-05	4.53E-05	1.18E-05	1.18E-05	2.38E-05	0.00E+00	0.00E+00	7.37E-09	7.37E-09	0.01	0.00E+00	4.98E-04	2.55E-04
374312.01375862	374312.01	3758620.01	5.16E-05	1.10E-04	2.74E-04	5.25E-06	9.25E-05	1.15E-04	2.66E-06	4.80E-05	4.77E-05	1.24E-05	1.24E-05	2.49E-05	0.00E+00	0.00E+00	7.79E-09	7.79E-09	0.01	0.00E+00	5.27E-04	2.70E-04
374322.01375862	374322.01	3758620.01	5.47E-05	1.17E-04	2.91E-04	5.52E-06	9.81E-05	1.22E-04	2.82E-06	5.06E-05	5.03E-05	1.31E-05	1.31E-05	2.61E-05	0.00E+00	0.00E+00	8.25E-09	8.25E-09	0.01	0.00E+00	5.58E-04	2.86E-04
374242.01375863	374242.01	3758630.01	3.59E-05	7.66E-05	1.91E-04	3.92E-06	6.43E-05	7.98E-05	1.85E-06	3.47E-05	3.45E-05	8.95E-06	8.95E-06	1.89E-05	0.00E+00	0.00E+00	5.48E-09	5.48E-09	0.01	0.00E+00	3.70E-04	1.89E-04
374252.01375863	374252.01	3758630.01	3.76E-05	8.04E-05	2.00E-04	4.10E-06	6.75E-05	8.37E-05	1.94E-06	3.63E-05	3.60E-05	9.36E-06	9.36E-06	1.97E-05	0.00E+00	0.00E+00	5.75E-09	5.75E-09	0.01	0.00E+00	3.88E-04	1.99E-04
374262.01375863	374262.01	3758630.01	3.95E-05	8.44E-05	2.10E-04	4.29E-06	7.09E-05	8.80E-05	2.04E-06	3.79E-05	3.77E-05	9.80E-06	9.80E-06	2.05E-05	0.00E+00	0.00E+00	6.03E-09	6.03E-09	0.01	0.00E+00	4.07E-04	2.08E-04
374272.01375863	374272.01	3758630.01	4.16E-05	8.88E-05	2.21E-04	4.49E-06	7.46E-05	9.25E-05	2.15E-06	3.98E-05	3.95E-05	1.03E-05	1.03E-05	2.14E-05	0.00E+00	0.00E+00	6.34E-09	6.34E-09	0.01	0.00E+00	4.28E-04	2.19E-04
374282.01375863	374282.01	3758630.01	4.38E-05	9.35E-05	2.33E-04	4.71E-06	7.85E-05	9.75E-05	2.26E-06	4.17E-05	4.14E-05	1.08E-05	1.08E-05	2.23E-05	0.00E+00	0.00E+00	6.66E-09	6.66E-09	0.01	0.00E+00	4.50E-04	2.30E-04
374292.01375863	374292.01	3758630.01	4.62E-05	9.87E-05	2.46E-04	4.95E-06	8.29E-05	1.03E-04	2.39E-06	4.38E-05	4.35E-05	1.13E-05	1.13E-05	2.33E-05	0.00E+00	0.00E+00	7.02E-09	7.02E-09	0.01	0.00E+00	4.74E-04	2.43E-04
374302.01375863	374302.01	3758630.01	4.88E-05	1.04E-04	2.60E-04	5.20E-06	8.75E-05	1.09E-04	2.52E-06	4.60E-05	4.57E-05	1.19E-05	1.19E-05	2.44E-05	0.00E+00	0.00E+00	7.41E-09	7.41E-09	0.01	0.00E+00	5.00E-04	2.56E-04
374312.01375863	374312.01	3758630.01	5.17E-05	1.10E-04	2.75E-04	5.47E-06	9.26E-05	1.15E-04	2.67E-06	4.85E-05	4.82E-05	1.25E-05	1.25E-05	2.55E-05	0.00E+00	0.00E+00	7.83E-09	7.83E-09	0.01	0.00E+00	5.29E-04	2.71E-04
374322.01375863	374322.01	3758630.01	5.48E-05	1.17E-04	2.91E-04	5.76E-06	9.82E-05	1.22E-04	2.83E-06	5.11E-05	5.08E-05	1.32E-05	1.32E-05	2.67E-05	0.00E+00	0.00E+00	8.28E-09	8.28E-09	0.01	0.00E+00	5.60E-04	2.87E-04
374242.01375864	374242.01	3758640.01	3.59E-05	7.68E-05	1.91E-04	4.07E-06	6.45E-05	8.00E-05	1.86E-06	3.50E-05	3.48E-05	9.03E-06	9.03E-06	1.93E-05	0.00E+00	0.00E+00	5.51E-09	5.51E-09	0.01	0.00E+00	3.71E-04	1.90E-04
374252.01375864	374252.01	3758640.01	3.77E-05	8.05E-05	2.01E-04	4.25E-06	6.76E-05	8.39E-05	1.95E-06	3.66E-05	3.63E-05	9.44E-06	9.44E-06	2.01E-05	0.00E+00	0.00E+00	5.77E-09	5.77E-09	0.01	0.00E+00	3.89E-04	1.99E-04
374262.01375864	374262.01	3758640.01	3.96E-05	8.46E-05	2.11E-04	4.45E-06	7.10E-05	8.81E-05	2.04E-06	3.82E-05	3.80E-05	9.87E-06	9.87E-06	2.09E-05	0.00E+00	0.00E+00	6.05E-09	6.05E-09	0.01	0.00E+00	4.08E-04	2.09E-04
374272.01375864	374272.01	3758640.01	4.16E-05	8.89E-05	2.22E-04	4.67E-06	7.46E-05	9.26E-05	2.15E-06	4.00E-05	3.98E-05	1.03E-05	1.03E-05	2.18E-05	0.00E+00	0.00E+00	6.36E-09	6.36E-09	0.01	0.00E+00	4.29E-04	2.20E-04
374282.01375864	374282.01	3758640.01	4.38E-05	9.36E-05	2.33E-04	4.90E-06	7.86E-05	9.75E-05	2.26E-06	4.20E-05	4.17E-05	1.08E-05	1.08E-05	2.28E-05	0.00E+00	0.00E+00	6.68E-09	6.68E-09	0.01	0.00E+00	4.51E-04	2.31E-04
374292.01375864	374292.01	3758640.01	4.62E-05	9.87E-05	2.46E-04	5.15E-06	8.29E-05	1.03E-04	2.39E-06	4.41E-05	4.38E-05	1.14E-05	1.14E-05	2.38E-05	0.00E+00	0.00E+00	7.04E-09	7.04E-09	0.01	0.00E+00	4.75E-04	2.43E-04
374302.01375864	374302.01	3758640.01	4.88E-05	1.04E-04	2.60E-04	5.42E-06	8.75E-05	1.09E-04	2.52E-06	4.63E-05	4.60E-05	1.20E-05	1.20E-05	2.49E-05	0.00E+00	0.00E+00	7.42E-09	7.42E-09	0.01	0.00E+00	5.01E-04	2.57E-04
374312.01375864	374312.01	3758640.01	5.16E-05	1.10E-04	2.75E-04	5.71E-06	9.26E-05	1.15E-04	2.67E-06	4.87E-05	4.84E-05	1.26E-05	1.26E-05	2.61E-05	0.00E+00	0.00E+00	7.84E-09	7.84E-09	0.01	0.00E+00	5.30E-04	2.71E-04
374322.01375864	374322.01	3758640.01	5.47E-05	1.17E-04	2.91E-04	6.02E-06	9.81E-05	1.22E-04	2.82E-06	5.13E-05	5.10E-05	1.33E-05	1.33E-05	2.73E-05	0.00E+00	0.00E+00	8.29E-09	8.29E-09	0.01	0.00E+00	5.60E-04	2.87E-04
374242.01375865	374242.01	3758650.01	3.60E-05	7.68E-05	1.91E-04	4.22E-06	6.45E-05	8.00E-05	1.86E-06	3.52E-05	3.50E-05	9.08E-06	9.08E-06	1.97E-05	0.00E+00	0.00E+00	5.52E-09	5.52E-09	0.01	0.00E+00	3.72E-04	1.90E-04
374252.01375865	374252.01	3758650.01	3.77E-05	8.05E-05	2.01E-04	4.42E-06	6.76E-05	8.39E-05	1.95E-06	3.67E-05	3.65E-05	9.48E-06	9.48E-06	2.05E-05	0.00E+00	0.00E+00	5.78E-09	5.78E-09	0.01	0.00E+00	3.90E-04	1.99E-04
374262.01375865	374262.01	3758650.01	3.96E-05	8.45E-05	2.10E-04	4.63E-06	7.09E-05	8.80E-05	2.04E-06	3.84E-05	3.82E-05	9.92E-06	9.92E-06	2.13E-05	0.00E+00	0.00E+00	6.06E-09	6.06E-09	0.01	0.00E+00	4.09E-04	2.09E-04
374272.01375865	374272.01	3758650.01	4.16E-05	8.88E-05	2.21E-04	4.86E-06	7.45E-05	9.25E-05	2.15E-06	4.02E-05	4.00E-05	1.04E-05	1.04E-05	2.23E-05	0.00E+00	0.00E+00	6.36E-09	6.36E-09	0.01	0.00E+00	4.29E-04	2.20E-04
374282.01375865	374282.01	3758650.01	4.38E-05	9.34E-05	2.33E-04	5.10E-06	7.85E-05	9.74E-05	2.26E-06	4.21E-05	4.19E-05	1.09E-05	1.09E-05	2.32E-05	0.00E+00	0.00E+00	6.68E-09	6.68E-09	0.01	0.00E+00	4.51E-04	2.31E-04
374292.01375865	374292.01	3758650.01	4.61E-05	9.85E-05	2.45E-04	5.37E-06	8.27E-05	1.03E-04	2.38E-06	4.42E-05	4.39E-05	1.14E-05	1.14E-05	2.43E-05	0.00E+00	0.00E+00	7.03E-09	7.03E-09	0.01	0.00E+00	4.75E-04	2.43E-04
374302.01375865	374302.01	3758650.01	4.87E-05	1.04E-04	2.59E-04	5.66E-06	8.73E-05	1.08E-04	2.51E-06	4.64E-05	4.61E-05	1.20E-05	1.20E-05	2.54E-05	0.00E+00	0.00E+00	7.41E-09	7.41E-09	0.01	0.00E+00	5.01E-04	2.56E-04
374312.01375865	374312.01	3758650.01	5.15E-05	1.10E-04	2.74E-04	5.97E-06	9.23E-05	1.15E-04	2.66E-06	4.88E-05	4.85E-05	1.26E-05	1.26E-05	2.66E-05	0.00E+00	0.00E+00	7.83E-09	7.83E-09	0.01	0.00E+00	5.29E-04	2.71E-04
374322.01375865	374322.01	3758650.01	5.45E-05	1.16E-04	2.90E-04	6.30E-06	9.77E-05	1.21E-04	2.81E-06	5.14E-05	5.11E-05	1.33E-05	1.33E-05	2.79E-05	0.00E+00	0.00E+00	8.27E-09	8.27E-09	0.01	0.00E+00	5.60E-04	2.86E-04
374243.01375866	374243.01	3758660.01	3.60E-05	7.70E-05	1.92E-04	4.42E-06	6.46E-05	8.02E-05	1.86E-06	3.54E-05	3.52E-05	9.14E-06	9.14E-06	2.01E-05	0.00E+00	0.00E+00	5.54E-09	5.54E-09	0.01	0.00E+00	3.74E-04	1.91E-04
374252.01375866	374252.01	3758660.01	3.76E-05	8.03E-05	2.00E-04	4.59E-06	6.74E-05	8.36E-05	1.94E-06	3.68E-05	3.66E-05	9.50E-06	9.50E-06	2.08E-05	0.00E+00	0.00E+00	5.77E-09	5.77E-09	0.01	0.00E+00	3.90E-04	1.99E-04
374262.01375866	374262.01	3758660.01	3.94E-05	8.42E-05	2.10E-04	4.81E-06	7.07E-05	8.77E-05	2.04E-06	3.85E-05	3.82E-05	9.93E-06	9.93E-06	2.17E-05	0.00E+00	0.00E+00	6.05E-09	6.05E-09	0.01	0.00E+00	4.08E-04	2.09E-04
374272.01375866	374272.01	3758660.01	4.14E-05	8.85E-05	2.20E-04	5.05E-06	7.43E-05	9.22E-05	2.14E-06	4.02E-05	4.00E-05	1.04E-05	1.04E-05	2.27E-05	0.00E+00	0.00E+00	6.35E-09	6.35E-09	0.01	0.00E+00	4.29E-04	2.19E-04
374282.01375866	374282.01	3758660.01	4.36E-05	9.31E-05	2.32E-04	5.32E-06	7.81E-05	9.70E-05	2.25E-06	4.21E-05	4.19E-05	1.09E-05	1.09E-05	2.37E-05	0.00E+00	0.00E+00	6.67E-09	6.67E-09	0.01	0.00E+00	4.50E-04	2.30E-04
374292.01375866	374292.01	3758660.01	4.59E-05	9.80E-05	2.44E-04	5.60E-06	8.23E-05	1.02E-04	2.37E-06	4.42E-05	4.39E-05	1.14E-05	1.14E-05	2.47E-05	0.00E+00	0.00E+00	7.02E-09	7.02E-09	0.01	0.00E+00	4.74E-04	2.42E-04
374302.01375866	374302.01	3758660.01	4.84E-05	1.03E-04	2.58E-04	5.91E-06	8.68E-05	1.08E-04	2.50E-06	4.64E-05	4.61E-05	1.20E-05	1.20E-05	2.59E-05	0.00E+00	0.00E+00	7.39E-09	7.39E-09	0.01	0.00E+00	5.00E-04	2.55E-04
374312.01375866	374312.01	3758660.01	5.12E-05	1.09E-04	2.72E-04	6.24E-06	9.18E-05	1.14E-04	2.64E-06	4.87E-05	4.84E-05	1.26E-05	1.26E-05	2.71E-05	0.00E+00	0.00E+00	7.80E-09	7.80E-09	0.01	0.00E+00	5.27E-04	2.69E-04
374322.01375866	374322.01	3758660.01	5.42E-05	1.16E-04	2.88E-04	6.60E-06	9.71E-05	1.20E-04	2.80E-06	5.12E-05	5.09E-05	1.32E-05	1.32E-05	2.85E-05	0.00E+00	0.00E+00	8.24E-09	8.24E-09	0.01	0.00E+00	5.57E-04	2.85E-04
374243.01375867	374243.01	3758670.01	3.59E-05	7.66E-05	1.91E-04	4.56E-06	6.43E-05	7.98E-05	1.85E-06	3.54E-05	3.52E-05	9.14E-06	9.14E-06	2.04E-05	0.00E+00	0.00E+00	5.53E-09	5.53E-09	0.01	0.00E+00	3.73E-04	1.90E-04
374252.01375867	374252.01	3758670.01	3.74E-05	7.99E-05	1.99E-04	4.76E-06	6.71E-05	8.32E-05	1.93E-06	3.68E-05	3.65E-05	9.49E-06	9.49E-06	2.12E-05	0.00E+00	0.00E+00	5.75E-09	5.75E-09	0.01	0.00E+00	3.89E-04	1.98E-04
374262.01375867	374262.01	3758670.01	3.92E-05	8.38E-05	2.09E-04	5.00E-06	7.03E-05	8.73E-05	2.03E-06	3.84E-05	3.82E-05	9.91E-06	9.91E-06	2.21E-05	0.00E+00	0.00E+00	6.03E-09	6.03E-09	0.01	0.00E+00	4.07E-04	2.08E-04
374272.01375867	374272.01	3758670.01	4.12E-05	8.79E-05	2.19E-04	5.26E-06	7.38E-05	9.16E-05	2.13E-06	4.01E-05	3.99E-05	1.04E-05	1.04E-05	2.30E-05	0.00E+00	0.00E+00	6.32E-09	6.32E-09	0.01	0.00E+00	4.27E-04	2.18E-04
374282.01375867	374282.01	3758670.01	4.33E-05	9.25E-05	2.30E-04	5.53E-06	7.76E-05	9.63E-05	2.24E-06	4.20E-05	4.17E-05	1.08E-05	1.08E-05	2.41E-05	0.00E+00	0.00E+00	6.64E-09	6.64E-09	0.01	0.00E+00	4.49E-04	2.29E-04
374292.01375867	374292.01	3758670.01	4.56E-05	9.73E-05	2.43E-04	5.84E-06	8.17E-05	1.01E-04	2.35E-06	4.40E-05	4.37E-05	1.14E-05	1.14E-05	2.52E-05	0.00E+00	0.00E+00	6.98E-09	6.98E-09	0.01	0.00E+00	4.72E-04	2.41E-04
374302.01375867	374302.01	3758670.01	4.81E-05	1.03E-04	2.56E-04	6.16E-06	8.62E-05	1.07E-04	2.48E-06	4.61E-05	4.58E-05	1.19E-05	1.19E-05	2.64E-05	0.00E+00	0.00E+00	7.34E-09	7.34E-09	0.01	0.00E+00	4.97E-04	2.53E-04
374312.01375867	374312.01	3758670.01	5.08E-05	1.08E-04	2.70E-04	6.52E-06	9.10E-05	1.13E-04	2.62E-06	4.84E-05	4.81E-05	1.25E-05	1.25E-05	2.76E-05	0.00E+00	0.00E+00	7.74E-09	7.74E-09	0.01	0.00E+00	5.24E-04	2.67E-04
374322.01375867	374322.01	3758670.01	5.37E-05	1.15E-04	2.86E-04	6.91E-06	9.63E-05	1.19E-04	2.77E-06	5.09E-05	5.06E-05	1.31E-05	1.31E-05	2.90E-05	0.00E+00	0.00E+00	8.17E-09	8.17E-09	0.01	0.00E+00	5.54E-04	2.82E-04
374242.01375868	374242.01	3758680.01	3.55E-05	7.58E-05	1.89E-04	4.70E-06	6.36E-05	7.90E-05	1.83E-06	3.51E-05	3.49E-05	9.07E-06	9.07E-06	2.06E-05	0.00E+00	0.00E+00	5.47E-09	5.47E-09	0.01	0.00E+00	3.70E-04	1.88E-04
374252.01375868	374252.01	3758680.01	3.71E-05	7.93E-05	1.98E-04	4.94E-06	6.66E-05	8.27E-05	1.92E-06	3.66E-05	3.64E-05	9.45E-06	9.45E-06	2.15E-05	0.00E+00	0.00E+00	5.72E-09	5.72E-09	0.01	0.00E+00	3.87E-04	1.97E-04
374262.01375868	374262.01	3758680.01	3.89E-05	8.31E-05	2.07E-04	5.19E-06	6.98E-05	8.66E-05	2.01E-06	3.82E-05	3.80E-05	9.86E-06	9.86E-06	2.24E-05	0.00E+00	0.00E+00	5.99E-09	5.99E-09	0.01	0.00E+00	4.05E-04	2.06E-04
374272.01375868	374272.01	3758680.01	4.08E-05	8.72E-05	2.17E-04	5.46E-06	7.32E-05	9.09E-05	2.11E-06	3.99E-05	3.97E-05	1.03E-05	1.03E-05	2.34E-05	0.00E+00	0.00E+00	6.28E-09	6.28E-09	0.01	0.00E+00	4.24E-04	2.16E-04
374282.01375868	374282.01	3758680.01	4.29E-05	9.16E-05	2.28E-04	5.76E-06	7.70E-05	9.55E-05	2.22E-06	4.17E-05	4.15E-05	1.08E-05	1.08E-05	2.44E-05	0.00E+00	0.00E+00	6.59E-09	6.59E-09	0.01	0.00E+00	4.46E-04	2.27E-04
374292.01375868	374292.01	3758680.01	4.52E-05	9.64E-05	2.40E-04	6.08E-06	8.10E-05	1.00E-04	2.33E-06	4.37E-05	4.34E-05	1.13E-05	1.13E-05	2.56E-05	0.00E+00	0.00E+00	6.92E-09	6.92E-09	0.01	0.00E+00	4.68E-04	2.38E-04
374302.01375868	374302.01	3758680.01	4.76E-05	1.02E-04	2.53E-04	6.43E-06	8.53E-05	1.06E-04	2.46E-06	4.57E-05	4.55E-05	1.18E-05	1.18E-05	2.68E-05	0.00E+00	0.00E+00	7.28E-09	7.28E-09	0.01	0.00E+00	4.93E-04	2.51E-04
374312.01375868	374312.01	3758680.01	5.02E-05	1.07E-04	2.67E-04	6.81E-06	9.00E-05	1.12E-04	2.59E-06	4.80E-05	4.77E-05	1.24E-05	1.24E-05	2.81E-05	0.00E+00	0.00E+00	7.67E-09	7.67E-09	0.01	0.00E+00	5.20E-04	2.64E-04
374322.01375868	374322.01	3758680.01	5.31E-05	1.13E-04	2.82E-04	7.22E-06	9.51E-05	1.18E-04	2.74E-06	5.03E-05	5.00E-05	1.30E-05	1.30E-05	2.95E-05	0.00E+00	0.00E+00	8.09E-09	8.09E-09	0.01	0.00E+00	5.49E-04	2.79E-04
374242.01375869	374242.01	3758690.01	3.52E-05	7.51E-05	1.87E-04	4.86E-06	6.31E-05	7.83E-05	1.82E-06	3.49E-05	3.47E-05	9.01E-06	9.01E-06	2.09E-05	0.00E+00	0.00E+00	5.43E-09	5.43E-09	0.01	0.00E+00	3.67E-04	1.87E-04
374252.01375869	374252.01	3758690.01	3.68E-05	7.86E-05	1.96E-04	5.11E-06	6.60E-05	8.19E-05	1.90E-06	3.64E-05	3.61E-05	9.39E-06	9.39E-06	2.17E-05	0.00E+00	0.00E+00	5.68E-09	5.68E-09	0.01	0.00E+00	3.84E-04	1.95E-04
374262.01375869	374262.01	3758690.01	3.85E-05	8.23E-05	2.05E-04	5.38E-06	6.91E-05	8.58E-05	1.99E-06	3.79E-05

			SWBuilding Construction	SWDemolition	SWGrading	EYBuilding Construction	SWPaving	SWGrading	SWArchitectural Coating	NBBuilding Construction	NBBuilding Construction	NBArchitectural Coating	NBArchitectural Coating	RWBuilding Construction	Child Risk					Overlapping Phases - Maximum Gl		
Unique Identifier	X (UTM)	Y (UTM)	2026	2026	2026	2026	2027	2027	2027	2026	2027	2026	2027	2026	3rd Trimester	0<2	2<16	Total	per million	2025	2026	2027
374841.013758335.01	374841.01	3758335.01	1.06E-04	2.26E-04	5.64E-04	5.21E-06	1.90E-04	2.36E-04	5.48E-06	9.93E-05	9.87E-05	2.56E-05	2.56E-05	6.50E-05	0.00E+00	0.00E+00	1.61E-08	1.61E-08	0.02	0.00E+00	1.09E-03	5.56E-04
374851.013758335.01	374851.01	3758335.01	1.05E-04	2.24E-04	5.58E-04	5.22E-06	1.88E-04	2.33E-04	5.42E-06	9.96E-05	9.90E-05	2.57E-05	2.57E-05	6.54E-05	0.00E+00	0.00E+00	1.60E-08	1.60E-08	0.02	0.00E+00	1.08E-03	5.52E-04
374861.013758335.01	374861.01	3758335.01	1.04E-04	2.21E-04	5.51E-04	5.23E-06	1.86E-04	2.31E-04	5.35E-06	9.98E-05	9.92E-05	2.58E-05	2.58E-05	6.57E-05	0.00E+00	0.00E+00	1.58E-08	1.58E-08	0.02	0.00E+00	1.07E-03	5.47E-04
374871.013758335.01	374871.01	3758335.01	1.03E-04	2.19E-04	5.46E-04	5.25E-06	1.84E-04	2.28E-04	5.30E-06	1.00E-04	9.95E-05	2.58E-05	2.58E-05	6.61E-05	0.00E+00	0.00E+00	1.57E-08	1.57E-08	0.02	0.00E+00	1.06E-03	5.43E-04
374821.013758345.01	374821.01	3758345.01	1.19E-04	2.53E-04	6.31E-04	5.44E-06	2.13E-04	2.64E-04	6.12E-06	1.07E-04	1.06E-04	2.75E-05	2.75E-05	7.04E-05	0.00E+00	0.00E+00	1.78E-08	1.78E-08	0.02	0.00E+00	1.21E-03	6.16E-04
374831.013758345.01	374831.01	3758345.01	1.17E-04	2.50E-04	6.24E-04	5.46E-06	2.10E-04	2.61E-04	6.05E-06	1.07E-04	1.07E-04	2.77E-05	2.77E-05	7.12E-05	0.00E+00	0.00E+00	1.76E-08	1.76E-08	0.02	0.00E+00	1.20E-03	6.11E-04
374841.013758345.01	374841.01	3758345.01	1.16E-04	2.47E-04	6.16E-04	5.47E-06	2.08E-04	2.58E-04	5.98E-06	1.08E-04	1.07E-04	2.78E-05	2.78E-05	7.19E-05	0.00E+00	0.00E+00	1.75E-08	1.75E-08	0.02	0.00E+00	1.19E-03	6.06E-04
374851.013758345.01	374851.01	3758345.01	1.14E-04	2.44E-04	6.08E-04	5.49E-06	2.05E-04	2.54E-04	5.90E-06	1.08E-04	1.07E-04	2.79E-05	2.79E-05	7.24E-05	0.00E+00	0.00E+00	1.74E-08	1.74E-08	0.02	0.00E+00	1.18E-03	6.01E-04
374861.013758345.01	374861.01	3758345.01	1.13E-04	2.41E-04	6.00E-04	5.50E-06	2.02E-04	2.51E-04	5.82E-06	1.08E-04	1.08E-04	2.79E-05	2.79E-05	7.27E-05	0.00E+00	0.00E+00	1.72E-08	1.72E-08	0.02	0.00E+00	1.17E-03	5.94E-04
374871.013758345.01	374871.01	3758345.01	1.11E-04	2.38E-04	5.93E-04	5.52E-06	2.00E-04	2.48E-04	5.75E-06	1.08E-04	1.08E-04	2.80E-05	2.80E-05	7.29E-05	0.00E+00	0.00E+00	1.71E-08	1.71E-08	0.02	0.00E+00	1.16E-03	5.89E-04
374821.013758355.01	374821.01	3758355.01	1.30E-04	2.78E-04	6.94E-04	5.73E-06	2.34E-04	2.90E-04	6.73E-06	1.16E-04	1.15E-04	3.00E-05	3.00E-05	7.84E-05	0.00E+00	0.00E+00	1.95E-08	1.95E-08	0.02	0.00E+00	1.33E-03	6.76E-04
374831.013758355.01	374831.01	3758355.01	1.29E-04	2.75E-04	6.84E-04	5.75E-06	2.31E-04	2.86E-04	6.64E-06	1.17E-04	1.16E-04	3.01E-05	3.01E-05	7.94E-05	0.00E+00	0.00E+00	1.93E-08	1.93E-08	0.02	0.00E+00	1.32E-03	6.70E-04
374841.013758355.01	374841.01	3758355.01	1.27E-04	2.71E-04	6.75E-04	5.77E-06	2.27E-04	2.82E-04	6.55E-06	1.17E-04	1.17E-04	3.03E-05	3.03E-05	8.01E-05	0.00E+00	0.00E+00	1.91E-08	1.91E-08	0.02	0.00E+00	1.31E-03	6.63E-04
374851.013758355.01	374851.01	3758355.01	1.25E-04	2.67E-04	6.65E-04	5.78E-06	2.24E-04	2.78E-04	6.45E-06	1.18E-04	1.17E-04	3.03E-05	3.03E-05	8.07E-05	0.00E+00	0.00E+00	1.90E-08	1.90E-08	0.02	0.00E+00	1.29E-03	6.56E-04
374861.013758355.01	374861.01	3758355.01	1.23E-04	2.63E-04	6.55E-04	5.80E-06	2.21E-04	2.74E-04	6.36E-06	1.18E-04	1.17E-04	3.04E-05	3.04E-05	8.09E-05	0.00E+00	0.00E+00	1.88E-08	1.88E-08	0.02	0.00E+00	1.28E-03	6.48E-04
374871.013758355.01	374871.01	3758355.01	1.21E-04	2.59E-04	6.45E-04	5.82E-06	2.17E-04	2.70E-04	6.26E-06	1.18E-04	1.17E-04	3.04E-05	3.04E-05	8.10E-05	0.00E+00	0.00E+00	1.86E-08	1.86E-08	0.02	0.00E+00	1.26E-03	6.41E-04
374821.013758365.01	374821.01	3758365.01	1.44E-04	3.07E-04	7.66E-04	6.04E-06	2.58E-04	3.20E-04	7.43E-06	1.27E-04	1.26E-04	3.28E-05	3.28E-05	8.82E-05	0.00E+00	0.00E+00	2.15E-08	2.15E-08	0.02	0.00E+00	1.47E-03	7.45E-04
374831.013758365.01	374831.01	3758365.01	1.42E-04	3.02E-04	7.54E-04	6.06E-06	2.54E-04	3.15E-04	7.31E-06	1.28E-04	1.27E-04	3.30E-05	3.30E-05	8.93E-05	0.00E+00	0.00E+00	2.13E-08	2.13E-08	0.02	0.00E+00	1.45E-03	7.36E-04
374841.013758365.01	374841.01	3758365.01	1.39E-04	2.98E-04	7.42E-04	6.08E-06	2.50E-04	3.10E-04	7.20E-06	1.28E-04	1.27E-04	3.31E-05	3.31E-05	9.01E-05	0.00E+00	0.00E+00	2.10E-08	2.10E-08	0.02	0.00E+00	1.44E-03	7.28E-04
374851.013758365.01	374851.01	3758365.01	1.37E-04	2.93E-04	7.30E-04	6.10E-06	2.46E-04	3.05E-04	7.08E-06	1.28E-04	1.28E-04	3.31E-05	3.31E-05	9.06E-05	0.00E+00	0.00E+00	2.08E-08	2.08E-08	0.02	0.00E+00	1.42E-03	7.19E-04
374861.013758365.01	374861.01	3758365.01	1.35E-04	2.88E-04	7.17E-04	6.12E-06	2.42E-04	3.00E-04	6.96E-06	1.28E-04	1.28E-04	3.32E-05	3.32E-05	9.07E-05	0.00E+00	0.00E+00	2.05E-08	2.05E-08	0.02	0.00E+00	1.40E-03	7.10E-04
374871.013758365.01	374871.01	3758365.01	1.33E-04	2.83E-04	7.05E-04	6.14E-06	2.38E-04	2.95E-04	6.84E-06	1.28E-04	1.28E-04	3.32E-05	3.32E-05	9.04E-05	0.00E+00	0.00E+00	2.03E-08	2.03E-08	0.02	0.00E+00	1.38E-03	7.00E-04
374976.013758350.01	374976.01	3758350.01	9.46E-05	2.02E-04	5.03E-04	5.69E-06	1.70E-04	2.11E-04	4.89E-06	1.08E-04	1.07E-04	2.78E-05	2.78E-05	6.94E-05	0.00E+00	0.00E+00	1.52E-08	1.52E-08	0.02	0.00E+00	1.01E-03	5.20E-04
374976.013758360.01	374976.01	3758360.01	1.02E-04	2.17E-04	5.41E-04	5.98E-06	1.82E-04	2.26E-04	5.26E-06	1.15E-04	1.15E-04	2.98E-05	2.98E-05	7.51E-05	0.00E+00	0.00E+00	1.63E-08	1.63E-08	0.02	0.00E+00	1.09E-03	5.59E-04
374986.013758360.01	374986.01	3758360.01	1.00E-04	2.14E-04	5.33E-04	5.13E-06	1.80E-04	2.23E-04	5.17E-06	1.14E-04	1.13E-04	2.95E-05	2.95E-05	7.40E-05	0.00E+00	0.00E+00	1.61E-08	1.61E-08	0.02	0.00E+00	1.07E-03	5.51E-04
374976.013758370.01	374976.01	3758370.01	1.10E-04	2.34E-04	5.84E-04	6.30E-06	1.97E-04	2.44E-04	5.66E-06	1.24E-04	1.23E-04	3.20E-05	3.20E-05	8.15E-05	0.00E+00	0.00E+00	1.76E-08	1.76E-08	0.02	0.00E+00	1.17E-03	6.02E-04
374986.013758370.01	374986.01	3758370.01	1.08E-04	2.30E-04	5.73E-04	5.40E-06	1.93E-04	2.40E-04	5.56E-06	1.22E-04	1.22E-04	3.16E-05	3.16E-05	8.01E-05	0.00E+00	0.00E+00	1.73E-08	1.73E-08	0.02	0.00E+00	1.15E-03	5.92E-04
374996.013758370.01	374996.01	3758370.01	1.06E-04	2.26E-04	5.63E-04	5.38E-06	1.90E-04	2.36E-04	5.47E-06	1.21E-04	1.20E-04	3.12E-05	3.12E-05	7.87E-05	0.00E+00	0.00E+00	1.70E-08	1.70E-08	0.02	0.00E+00	1.13E-03	5.82E-04
374976.013758380.01	374976.01	3758380.01	1.18E-04	2.53E-04	6.30E-04	6.64E-06	2.12E-04	2.63E-04	6.11E-06	1.33E-04	1.33E-04	3.45E-05	3.45E-05	8.87E-05	0.00E+00	0.00E+00	1.89E-08	1.89E-08	0.02	0.00E+00	1.26E-03	6.49E-04
374986.013758380.01	374986.01	3758380.01	1.16E-04	2.48E-04	6.17E-04	5.70E-06	2.08E-04	2.58E-04	5.99E-06	1.32E-04	1.31E-04	3.40E-05	3.40E-05	8.69E-05	0.00E+00	0.00E+00	1.86E-08	1.86E-08	0.02	0.00E+00	1.24E-03	6.37E-04
374996.013758380.01	374996.01	3758380.01	1.14E-04	2.43E-04	6.05E-04	5.67E-06	2.04E-04	2.53E-04	5.87E-06	1.29E-04	1.29E-04	3.34E-05	3.34E-05	8.04E-05	0.00E+00	0.00E+00	1.82E-08	1.82E-08	0.02	0.00E+00	1.21E-03	6.25E-04
375006.013758380.01	375006.01	3758380.01	1.12E-04	2.38E-04	5.94E-04	5.66E-06	2.00E-04	2.48E-04	5.77E-06	1.27E-04	1.26E-04	3.28E-05	3.28E-05	7.88E-05	0.00E+00	0.00E+00	1.79E-08	1.79E-08	0.02	0.00E+00	1.19E-03	6.14E-04
374976.013758390.01	374976.01	3758390.01	1.28E-04	2.73E-04	6.80E-04	7.00E-06	2.29E-04	2.84E-04	6.60E-06	1.44E-04	1.43E-04	3.72E-05	3.72E-05	9.69E-05	0.00E+00	0.00E+00	2.05E-08	2.05E-08	0.02	0.00E+00	1.37E-03	7.00E-04
374986.013758390.01	374986.01	3758390.01	1.25E-04	2.67E-04	6.65E-04	6.01E-06	2.24E-04	2.78E-04	6.45E-06	1.42E-04	1.41E-04	3.65E-05	3.65E-05	9.46E-05	0.00E+00	0.00E+00	2.00E-08	2.00E-08	0.02	0.00E+00	1.34E-03	6.86E-04
374996.013758390.01	374996.01	3758390.01	1.22E-04	2.61E-04	6.51E-04	5.99E-06	2.19E-04	2.72E-04	6.31E-06	1.39E-04	1.38E-04	3.59E-05	3.59E-05	8.75E-05	0.00E+00	0.00E+00	1.96E-08	1.96E-08	0.02	0.00E+00	1.30E-03	6.71E-04
375006.013758390.01	375006.01	3758390.01	1.20E-04	2.56E-04	6.38E-04	5.98E-06	2.15E-04	2.67E-04	6.19E-06	1.36E-04	1.35E-04	3.51E-05	3.51E-05	8.56E-05	0.00E+00	0.00E+00	1.92E-08	1.92E-08	0.02	0.00E+00	1.28E-03	6.58E-04
375016.013758390.01	375016.01	3758390.01	1.18E-04	2.51E-04	6.26E-04	5.98E-06	2.11E-04	2.62E-04	6.07E-06	1.34E-04	1.33E-04	3.46E-05	3.46E-05	8.38E-05	0.00E+00	0.00E+00	1.89E-08	1.89E-08	0.02	0.00E+00	1.25E-03	6.46E-04
374976.013758400.01	374976.01	3758400.01	1.38E-04	2.95E-04	7.35E-04	7.38E-06	2.48E-04	3.07E-04	7.14E-06	1.56E-04	1.55E-04	4.01E-05	4.01E-05	1.06E-04	0.00E+00	0.00E+00	2.21E-08	2.21E-08	0.02	0.00E+00	1.48E-03	7.57E-04
374986.013758400.01	374986.01	3758400.01	1.35E-04	2.88E-04	7.17E-04	6.36E-06	2.42E-04	3.00E-04	6.96E-06	1.53E-04	1.52E-04	3.95E-05	3.95E-05	9.81E-05	0.00E+00	0.00E+00	2.16E-08	2.16E-08	0.02	0.00E+00	1.46E-03	7.40E-04
374996.013758400.01	374996.01	3758400.01	1.32E-04	2.81E-04	7.00E-04	6.33E-06	2.36E-04	2.93E-04	6.80E-06	1.49E-04	1.48E-04	3.85E-05	3.85E-05	9.55E-05	0.00E+00	0.00E+00	2.11E-08	2.11E-08	0.02	0.00E+00	1.40E-03	7.22E-04
375006.013758400.01	375006.01	3758400.01	1.29E-04	2.75E-04	6.86E-04	6.34E-06	2.31E-04	2.87E-04	6.65E-06	1.47E-04	1.46E-04	3.79E-05	3.79E-05	9.33E-05	0.00E+00	0.00E+00	2.07E-08	2.07E-08	0.02	0.00E+00	1.37E-03	7.08E-04
375016.013758400.01	375016.01	3758400.01	1.26E-04	2.69E-04	6.71E-04	6.33E-06	2.26E-04	2.81E-04	6.52E-06	1.44E-04	1.43E-04	3.73E-05	3.73E-05	9.12E-05	0.00E+00	0.00E+00	2.03E-08	2.03E-08	0.02	0.00E+00	1.35E-03	6.94E-04
374976.013758410.01	374976.01	3758410.01	1.50E-04	3.19E-04	7.96E-04	7.79E-06	2.68E-04	3.33E-04	7.72E-06	1.68E-04	1.67E-04	4.35E-05	4.35E-05	1.17E-04	0.00E+00	0.00E+00	2.40E-08	2.40E-08	0.02	0.00E+00	1.60E-03	8.20E-04
374986.013758410.01	374986.01	3758410.01	1.45E-04	3.11E-04	7.74E-04	6.76E-06	2.61E-04	3.24E-04	7.51E-06	1.66E-04	1.65E-04	4.28E-05	4.28E-05	1.08E-04	0.00E+00	0.00E+00	2.33E-08	2.33E-08	0.02	0.00E+00	1.55E-03	8.00E-04
374996.013758410.01	374996.01	3758410.01	1.42E-04	3.03E-04	7.55E-04	6.72E-06	2.54E-04	3.16E-04	7.32E-06	1.61E-04	1.60E-04	4.17E-05	4.17E-05	1.05E-04	0.00E+00	0.00E+00	2.27E-08	2.27E-08	0.02	0.00E+00	1.51E-03	7.79E-04
375006.013758410.01	375006.01	3758410.01	1.39E-04	2.96E-04	7.38E-04	6.73E-06	2.49E-04	3.08E-04	7.16E-06	1.59E-04	1.58E-04	4.10E-05	4.10E-05	1.02E-04	0.00E+00	0.00E+00	2.23E-08	2.23E-08	0.02	0.00E+00	1.48E-03	7.63E-04
375016.013758410.01	375016.01	3758410.01	1.35E-04	2.89E-04	7.21E-04	6.71E-06	2.43E-04	3.01E-04	6.99E-06	1.56E-04	1.55E-04	4.02E-05	4.02E-05	9.94E-05	0.00E+00	0.00E+00	2.18E-08	2.18E-08	0.02	0.00E+00	1.45E-03	7.46E-04
374976.013758420.01	374976.01	3758420.01	1.63E-04	3.48E-04	8.67E-04	8.23E-06	2.92E-04	3.63E-04	8.42E-06	1.83E-04	1.82E-04	4.72E-05	4.72E-05	1.29E-04	0.00E+00	0.00E+00	2.61E-08	2.61E-08	0.03	0.00E+00	1.75E-03	8.92E-04
374986.013758420.01	374986.01	3758420.01	1.57E-04	3.36E-04	8.37E-04	7.20E-06	2.82E-04	3.50E-04	8.12E-06	1.79E-04	1.78E-04	4.61E-05	4.61E-05	1.19E-04	0.00E+00	0.00E+00	2.52E-08	2.52E-08	0.03	0.00E+00	1.68E-03	8.64E-04
374996.013758420.01	374996.01	3758420.01	1.53E-04	3.27E-04	8.14E-04	7.15E-06	2.74E-04	3.40E-04	7.90E-06	1.75E-04	1.74E-04	4.52E-05	4.52E-05	1.15E-04	0.00E+00	0.00E+00	2.46E-08	2.46E-08	0.02	0.00E+00	1.64E-03	8.42E-04
375006.013758420.01	375006.01	3758420.01	1.49E-04	3.19E-04	7.94E-04	7.15E-06	2.67E-04	3.32E-04	7.70E-06	1.72E-04	1.71E-04	4.43E-05	4.43E-05	1.12E-04	0.00E+00	0.00E+00	2.40E-08	2.40E-08	0.02	0.00E+00	1.60E-03	8.22E-04
375016.013758420.01	375016.01	3758420.01	1.45E-04	3.10E-04	7.74E-04	7.13E-06	2.61E-04	3.24E-04	7.51E-06	1.68E-04	1.67E-04	4.33E-05	4.33E-05	1.11E-04	0.00E+00	0.00E+00	2.34E-08	2.34E-08	0.02	0.00E+00	1.56E-03	8.02E-04
374976.013758430.01	374976.01	3758430.01	1.76E-04	3.76E-04	9.37E-04	8.70E-06	3.16E-04	3.92E-04	9.09E-06	1.99E-04	1.98E-04	5.14E-05	5.14E-05	1.42E-04	0.00E+00	0.00E+00	2.82E-08	2.82E-08	0.03	0.00E+00	1.89E-03	9.66E-04
374986.013758430.01	374986.01	3758430.01	1.70E-04	3.64E-04	9.06E-04	7.71E-06	3.05E-04	3.79E-04	8.79E-06	1.94E-04	1.93E-04	5.01E-05	5.01E-05	1.38E-04	0.00E+00	0.00E+00	2.74E-08	2.74E-08	0.03	0.00E+00	1.83E-03	9.36E-04
374996.013758430.01	374996.01	3758430.01	1.65E-04	3.53E-04	8.79E-04	7.65E-06	2.96E-04	3.68E-04	8.53E-06	1.91E-04	1.90E-04	4.93E-05	4.93E-05	1.27E-04	0.00E+00	0.00E+00	2.66E-08	2.66E-08	0.03	0.00E+00	1.77E-03	9.11E-04
375006.013758430.01	375006.01	3758430.01	1.60E-04	3.43E-04	8.54E-04	7.60E-06	2.88E-04	3.57E-04	8.28E-06	1.86E-04	1.85E-04	4.81E-05	4.81E-05	1.25E-04	0.00E+00	0.00E+00	2.59E-08	2.59E-08	0.03	0.00E+00	1.72E-03	8.86E-04
375016.013758430.01	375016.01	3758430.01	1.56E-04	3.33E-04	8.31E-04	7.58E-06	2.80E-04	3.47E-04	8.06E-06	1.82E-04	1.81E-04	4.70E-05	4.70E-05	1.21E-04	0.00E+00	0.00E+00	2.53E-08	2.53E-08	0.03	0.00E+00	1.68E-03	8.64E-04
375186.013758338.01	375186.01	3758338.01	6.61E-05	1.41E-04	3.52E-04	4.38E-06	1.19E-04	1.47E-04	3.41E-06	7.70E-05	7.65E-05	1.99E-05	1.99E-05	4.61E-05	0.00E+00	0.00E+00	1.07E-08	1.07E-08	0.01	0.00E+00	7.06E-04	3.65E-04
375176.013758348.01	375176.01	3758348.01	7.04E-05	1.50E-04	3.75E-04	4.60E-06	1.26E-04	1.57E-04	3.63E-06	8.22E-05	8.17E-05	2.12E-05	2.12E-05	4.93E-05	0.00E+00	0.00E+00	1.14E-08	1.14E-08	0.01	0.00E+00	7.52E-04	3.89E-04
375186.013758348.01	375186.01	3758348.01	6.94E-05	1.48E-04	3.70E-04	4.59E-06	1.25E-04	1.55E-04	3.59E-06	8.14E-05	8.09E-05	2.10E-05	2.10E-05	4.87E-05	0.00E+00	0.00E+00	1.12E-08	1.12E-08	0.01	0.00E+00	7.43E-04	3.84E-04
375196.013758348.01	375196.01	3758348.01	6.85E-05	1.46E-04	3.65E-04	4.59E-06	1.23E-04	1.52E-04	3.54E-06	8.06E-05	8.01E-05	2.08E-05	2.08E-05	4.82E-05	0.00E+00	0.00E+00	1.11E-08	1.11E-08	0.01	0.00E+00	7.34E-04	3.80E-04
375166.013758358.01	375166.01	3758358.01	7.50E-05	1.60E-04	3.99E-04	4.83E-06	1.35E-04	1.67E-04	3.87E-06	8.78E-05	8.73E-05	2.27E-05	2.27E-05	5.29E-05	0.00E+00	0.00E+00	1.21E-08	1.21E-08	0.01	0.00E+00	8.03E-04	4.15E-04
375176.013758358.01	375176.01	3758358.01	7.40E-05	1.58E-04	3.94E-04	4.83E-06	1.33E-04	1.65E-04	3.82E-06	8.70E-05	8.64E-05	2.25E-05	2.25E-05	5.22E-05	0.00E+00	0.00E+00	1.20E-08	1.20E-08	0.01	0.00E+00	7.92E-04	4.10E-04
375186.013758358.01	375186.01	3758358.01	7.30E-05	1.56E-04	3.88E-04	4.83E-06	1.31E-04	1.62E-04	3.77E-06	8.61E-05	8.56E-05	2.22E-05	2.22E-05	5.16E-05	0.00E+00	0.00E+00	1.18E-08	1.18E-08	0.01	0.00E+00	7.82E-04	4.05E-04
375196.013758358.01	375196.01	3758358.01	7.20E-05	1.54E-04	3.83E-04	4.82E-06	1.29E-04	1.60E-04	3.72E-06	8.51E-05	8.46E-05	2.20E-05	2.20E-05	5.10E-05	0.00E+00	0.00E+00	1.17E-08	1.17E-08	0.01	0.00E+00	7.72E-04	4.00E-04
375204.013758358.01	375204.01	3758358.01	7.12E-05	1.52E-04	3.79E-04	4.82E-06	1.28E-04	1.58E-04	3.68E-06	8.44E-05	8.39E-05	2.18E-05	2.18E-05	5.05E-05	0.00E+00	0.00E+00	1.16E-08	1.16E-08	0.01	0.00E+00	7.63E-04	3.95E-04
375176.013758368.01	375176.01	3758368.01	7.79E-05	1.66E-04	4.14E-04	5.08E-06	1.40E-04	1.73E-04	4.02E-06	9.21E-05	9.16E-05	2.38E-05	2.38E-05	5.54E-05	0.00E+00	0.00E+00	1.26E-08	1.26E-08	0.01	0.00E+00	8.35E-04	4.32E-04
375186.013758368.01	375186.01	3758368.01	7.67E-05	1.64E-04	4.08E-04	5.08E-06	1.38E-04	1.71E-04	3.96E-06	9.11E-05	9.05E-05	2.35E-05	2.35E-05	5.47E-05	0.00E+00	0.00E+00	1.25E-08	1.25E-08	0.01	0.00E+00	8.23E-04	4.26E-04
374975.013758702.01	374975.01	3758702.01	5.04E-04	1.08E-03	2.68E-03	5.49E-05	9.03E-04	1.12E-03	2.60E-05	8.41E-04	8.36E-04	2.17E-04	2.17E-04	4.54E-04	0.00E+00	0.00E+00	9.26E-08	9.26E-08	0.09	MAX HERE	0.00E+00	5.83E-03	3.10E-03
374985.013758702.01	374985.01	3758702.01	4.80E-04	1.02E-03	2.54E-03	5.20E-05	8.60E-04	1.07E-03	2.48E-05	7.97E-04	7.92E-04	2.06E-04	2.06E-04	4.32E-04	0.00E+00	0.00E+00	8.80E-08	8.80E-08	0.09		0.00E+00	5.55E-03	2.95E-03
374995.013758702.01	374995.01	3758702.01	4.58E-04	9.78E-04	2.44E-03	5.02E-05	8.22E-04	1.02E-03	2.37E-05	7.58E-04	7.53E-04	1.96E-04	1.96E-04	4.08E-04	0.00E+00	0.00E+00	8.39E-08	8.39E-08	0.08		0.00E+00	5.29E-03	2.81E-03
375005.013758702.01	375005.01	3758702.01	4.38E-04	9.36E-04	2.33E-03	4.78E-05	7.86E-04	9.75E-04	2.26E-05	7.25E-04	7.20E-04	1.87E-04	1.87E-04	3.86E-04	0.00E+00	0.00E+00	8.02E-08	8.02E-08	0.08		0.00E+00	5.05E-03	2.69E-03
374975.013758712.01	374975.01	3758712.01	4.89E-04	1.04E-03	2.60E-03	5.85E-05	8.76E-04	1.09E-03	2.52E-05	8.04E-04	7.99E-04	2.08E-04	2.08E-04	4.63E-04	0.00E+00	0.00E+00	8.94E-08	8.94E-08	0.09		0.00E+00	5.66E-03	3.00E-03
374985.013758712.01	374985.01	3758712.01	4.66E-04	9.94E-04	2.48E-03	5.53E-05	8.35E-04	1.04E-03	2.40E-05	7.64E-04	7.59E-04	1.97E-04	1.97E-04	4.35E-04	0.00E+00	0.00E+00	8.51E-08	8.51E-08	0.09		0.00E+00	5.39E-03	2.85E-03
374995.013758712.01	374995.01	3758712.01	4.45E-04	9.51E-04	2.37E-03	5.32E-05	7.99E-04	9.91E-04	2.30E-05	7.28E-04	7.24E-04	1.88E-04	1.88E-04	4.15E-04	0.00E+00	0.00E+00	8.13E-08	8.13E-08	0.08		0.00E+00	5.15E-03	2.72E-03
375005.013758712.01	375005.01	3758712.01	4.27E-04	9.12E-04	2.27E-03	5.06E-05	7.66E-04	9.51E-04	2.21E-05	6.98E-04	6.93E-04	1.80E-04	1.80E-04	3.93E-04	0.00E+00	0.00E+00	7.79E-08	7.79E-08	0.08		0.00E+00	4.93E-03	2.61E-03
374904.013758832.01	374904.01	3758832.01	2.05E-04	4.39E-04	1.09E-03	9.20E-05	3.68E-04	4.57E

			SWBuilding Construction	SWDemolition	SWGrading	EYBuilding Construction	SWPaving	SWGrading	SWArchitectural Coating	NBBuilding Construction	NBBuilding Construction	NBArchitectural Coating	NBArchitectural Coating	RWBuilding Construction	Child Risk					Overlapping Phases - Maximum Gl		
Unique Identifier	X (UTM)	Y (UTM)	2026	2026	2026	2026	2027	2027	2027	2026	2027	2026	2027	2026	3rd Trimester	0<2	2<16	Total	per million	2025	2026	2027
374708.013758904.01	374708.01	3758904.01	5.68E-05	1.21E-04	3.02E-04	1.93E-05	1.02E-04	1.26E-04	2.93E-06	6.23E-05	6.19E-05	1.61E-05	1.61E-05	6.26E-05	0.00E+00	0.00E+00	9.24E-09	9.24E-09	0.01	0.00E+00	6.40E-04	3.09E-04
374718.013758904.01	374718.01	3758904.01	5.76E-05	1.23E-04	3.07E-04	1.94E-05	1.03E-04	1.28E-04	2.97E-06	6.32E-05	6.28E-05	1.63E-05	1.63E-05	6.28E-05	0.00E+00	0.00E+00	9.37E-09	9.37E-09	0.01	0.00E+00	6.49E-04	3.14E-04
374728.013758904.01	374728.01	3758904.01	5.85E-05	1.25E-04	3.11E-04	1.99E-05	1.05E-04	1.30E-04	3.02E-06	6.40E-05	6.36E-05	1.65E-05	1.65E-05	6.28E-05	0.00E+00	0.00E+00	9.51E-09	9.51E-09	0.01	0.00E+00	6.58E-04	3.18E-04
374738.013758904.01	374738.01	3758904.01	5.95E-05	1.27E-04	3.17E-04	2.06E-05	1.07E-04	1.32E-04	3.07E-06	6.48E-05	6.44E-05	1.67E-05	1.67E-05	6.27E-05	0.00E+00	0.00E+00	9.65E-09	9.65E-09	0.01	0.00E+00	6.68E-04	3.23E-04
374748.013758904.01	374748.01	3758904.01	6.05E-05	1.29E-04	3.22E-04	2.16E-05	1.09E-04	1.35E-04	3.13E-06	6.55E-05	6.51E-05	1.69E-05	1.69E-05	6.24E-05	0.00E+00	0.00E+00	9.80E-09	9.80E-09	0.01	0.00E+00	6.78E-04	3.28E-04
374758.013758904.01	374758.01	3758904.01	6.16E-05	1.32E-04	3.28E-04	2.29E-05	1.11E-04	1.37E-04	3.18E-06	6.60E-05	6.56E-05	1.70E-05	1.70E-05	6.22E-05	0.00E+00	0.00E+00	9.95E-09	9.95E-09	0.01	0.00E+00	6.89E-04	3.34E-04
374768.013758904.01	374768.01	3758904.01	6.28E-05	1.34E-04	3.34E-04	2.43E-05	1.13E-04	1.40E-04	3.24E-06	6.65E-05	6.61E-05	1.72E-05	1.72E-05	6.21E-05	0.00E+00	0.00E+00	1.01E-08	1.01E-08	0.01	0.00E+00	7.01E-04	3.39E-04
374778.013758904.01	374778.01	3758904.01	6.41E-05	1.37E-04	3.41E-04	2.59E-05	1.15E-04	1.43E-04	3.31E-06	6.68E-05	6.64E-05	1.72E-05	1.72E-05	6.21E-05	0.00E+00	0.00E+00	1.03E-08	1.03E-08	0.01	0.00E+00	7.14E-04	3.44E-04
374788.013758904.01	374788.01	3758904.01	6.55E-05	1.40E-04	3.48E-04	2.77E-05	1.17E-04	1.46E-04	3.38E-06	6.71E-05	6.67E-05	1.73E-05	1.73E-05	6.26E-05	0.00E+00	0.00E+00	1.05E-08	1.05E-08	0.01	0.00E+00	7.28E-04	3.50E-04
374598.013758914.01	374598.01	3758914.01	4.54E-05	9.69E-05	2.41E-04	1.62E-05	8.14E-05	1.01E-04	2.34E-06	4.66E-05	4.63E-05	1.20E-05	1.20E-05	4.43E-05	0.00E+00	0.00E+00	7.23E-09	7.23E-09	0.01	0.00E+00	5.03E-04	2.43E-04
374608.013758914.01	374608.01	3758914.01	4.61E-05	9.85E-05	2.46E-04	1.67E-05	8.27E-05	1.03E-04	2.38E-06	4.77E-05	4.74E-05	1.23E-05	1.23E-05	4.58E-05	0.00E+00	0.00E+00	7.37E-09	7.37E-09	0.01	0.00E+00	5.13E-04	2.48E-04
374618.013758914.01	374618.01	3758914.01	4.69E-05	1.00E-04	2.49E-04	1.71E-05	8.40E-05	1.04E-04	2.42E-06	4.88E-05	4.85E-05	1.26E-05	1.26E-05	4.73E-05	0.00E+00	0.00E+00	7.51E-09	7.51E-09	0.01	0.00E+00	5.22E-04	2.52E-04
374628.013758914.01	374628.01	3758914.01	4.75E-05	1.01E-04	2.53E-04	1.74E-05	8.52E-05	1.06E-04	2.45E-06	5.00E-05	4.97E-05	1.29E-05	1.29E-05	4.87E-05	0.00E+00	0.00E+00	7.63E-09	7.63E-09	0.01	0.00E+00	5.31E-04	2.56E-04
374638.013758914.01	374638.01	3758914.01	4.81E-05	1.03E-04	2.56E-04	1.77E-05	8.62E-05	1.07E-04	2.48E-06	5.11E-05	5.08E-05	1.32E-05	1.32E-05	5.01E-05	0.00E+00	0.00E+00	7.75E-09	7.75E-09	0.01	0.00E+00	5.39E-04	2.60E-04
374648.013758914.01	374648.01	3758914.01	4.87E-05	1.04E-04	2.59E-04	1.78E-05	8.73E-05	1.08E-04	2.51E-06	5.22E-05	5.18E-05	1.35E-05	1.35E-05	5.15E-05	0.00E+00	0.00E+00	7.87E-09	7.87E-09	0.01	0.00E+00	5.46E-04	2.63E-04
374658.013758914.01	374658.01	3758914.01	4.92E-05	1.05E-04	2.62E-04	1.78E-05	8.83E-05	1.10E-04	2.54E-06	5.32E-05	5.29E-05	1.37E-05	1.37E-05	5.28E-05	0.00E+00	0.00E+00	7.98E-09	7.98E-09	0.01	0.00E+00	5.54E-04	2.67E-04
374668.013758914.01	374668.01	3758914.01	4.98E-05	1.06E-04	2.65E-04	1.78E-05	8.93E-05	1.11E-04	2.57E-06	5.43E-05	5.39E-05	1.40E-05	1.40E-05	5.40E-05	0.00E+00	0.00E+00	8.09E-09	8.09E-09	0.01	0.00E+00	5.61E-04	2.71E-04
374678.013758914.01	374678.01	3758914.01	5.04E-05	1.08E-04	2.68E-04	1.76E-05	9.03E-05	1.12E-04	2.60E-06	5.52E-05	5.49E-05	1.43E-05	1.43E-05	5.50E-05	0.00E+00	0.00E+00	8.19E-09	8.19E-09	0.01	0.00E+00	5.68E-04	2.74E-04
374688.013758914.01	374688.01	3758914.01	5.09E-05	1.09E-04	2.71E-04	1.75E-05	9.13E-05	1.13E-04	2.63E-06	5.62E-05	5.58E-05	1.45E-05	1.45E-05	5.59E-05	0.00E+00	0.00E+00	8.30E-09	8.30E-09	0.01	0.00E+00	5.74E-04	2.78E-04
374698.013758914.01	374698.01	3758914.01	5.15E-05	1.10E-04	2.74E-04	1.73E-05	9.23E-05	1.15E-04	2.66E-06	5.71E-05	5.67E-05	1.47E-05	1.47E-05	5.66E-05	0.00E+00	0.00E+00	8.40E-09	8.40E-09	0.01	0.00E+00	5.81E-04	2.81E-04
374708.013758914.01	374708.01	3758914.01	5.21E-05	1.11E-04	2.77E-04	1.72E-05	9.34E-05	1.16E-04	2.69E-06	5.79E-05	5.75E-05	1.49E-05	1.49E-05	5.70E-05	0.00E+00	0.00E+00	8.50E-09	8.50E-09	0.01	0.00E+00	5.87E-04	2.84E-04
374718.013758914.01	374718.01	3758914.01	5.27E-05	1.13E-04	2.81E-04	1.73E-05	9.46E-05	1.17E-04	2.72E-06	5.87E-05	5.83E-05	1.51E-05	1.51E-05	5.72E-05	0.00E+00	0.00E+00	8.60E-09	8.60E-09	0.01	0.00E+00	5.94E-04	2.88E-04
374728.013758914.01	374728.01	3758914.01	5.34E-05	1.14E-04	2.84E-04	1.75E-05	9.58E-05	1.19E-04	2.76E-06	5.94E-05	5.90E-05	1.53E-05	1.53E-05	5.73E-05	0.00E+00	0.00E+00	8.71E-09	8.71E-09	0.01	0.00E+00	6.01E-04	2.92E-04
374738.013758914.01	374738.01	3758914.01	5.42E-05	1.16E-04	2.88E-04	1.80E-05	9.72E-05	1.21E-04	2.80E-06	6.01E-05	5.97E-05	1.55E-05	1.55E-05	5.72E-05	0.00E+00	0.00E+00	8.83E-09	8.83E-09	0.01	0.00E+00	6.09E-04	2.96E-04
374748.013758914.01	374748.01	3758914.01	5.50E-05	1.18E-04	2.93E-04	1.87E-05	9.87E-05	1.22E-04	2.84E-06	6.06E-05	6.03E-05	1.57E-05	1.57E-05	5.69E-05	0.00E+00	0.00E+00	8.95E-09	8.95E-09	0.01	0.00E+00	6.17E-04	3.00E-04
374758.013758914.01	374758.01	3758914.01	5.59E-05	1.19E-04	2.98E-04	1.96E-05	1.00E-04	1.24E-04	2.89E-06	6.11E-05	6.07E-05	1.58E-05	1.58E-05	5.67E-05	0.00E+00	0.00E+00	9.07E-09	9.07E-09	0.01	0.00E+00	6.26E-04	3.04E-04
374768.013758914.01	374768.01	3758914.01	5.69E-05	1.22E-04	3.03E-04	2.07E-05	1.02E-04	1.27E-04	2.94E-06	6.15E-05	6.11E-05	1.59E-05	1.59E-05	5.65E-05	0.00E+00	0.00E+00	9.20E-09	9.20E-09	0.01	0.00E+00	6.36E-04	3.09E-04
374778.013758914.01	374778.01	3758914.01	5.79E-05	1.24E-04	3.08E-04	2.20E-05	1.04E-04	1.29E-04	2.99E-06	6.18E-05	6.14E-05	1.59E-05	1.59E-05	5.65E-05	0.00E+00	0.00E+00	9.34E-09	9.34E-09	0.01	0.00E+00	6.46E-04	3.13E-04
374788.013758914.01	374788.01	3758914.01	5.91E-05	1.26E-04	3.15E-04	2.34E-05	1.06E-04	1.32E-04	3.05E-06	6.20E-05	6.16E-05	1.60E-05	1.60E-05	5.67E-05	0.00E+00	0.00E+00	9.49E-09	9.49E-09	0.01	0.00E+00	6.58E-04	3.18E-04
374598.013758924.01	374598.01	3758924.01	4.23E-05	9.03E-05	2.25E-04	1.46E-05	7.58E-05	9.41E-05	2.18E-06	4.39E-05	4.36E-05	1.13E-05	1.13E-05	4.12E-05	0.00E+00	0.00E+00	6.75E-09	6.75E-09	0.01	0.00E+00	4.69E-04	2.27E-04
374608.013758924.01	374608.01	3758924.01	4.30E-05	9.18E-05	2.29E-04	1.50E-05	7.71E-05	9.56E-05	2.22E-06	4.49E-05	4.46E-05	1.16E-05	1.16E-05	4.25E-05	0.00E+00	0.00E+00	6.88E-09	6.88E-09	0.01	0.00E+00	4.77E-04	2.31E-04
374618.013758924.01	374618.01	3758924.01	4.36E-05	9.31E-05	2.32E-04	1.54E-05	7.82E-05	9.70E-05	2.25E-06	4.59E-05	4.56E-05	1.19E-05	1.19E-05	4.38E-05	0.00E+00	0.00E+00	7.00E-09	7.00E-09	0.01	0.00E+00	4.86E-04	2.35E-04
374628.013758924.01	374628.01	3758924.01	4.42E-05	9.43E-05	2.35E-04	1.57E-05	7.92E-05	9.83E-05	2.28E-06	4.69E-05	4.66E-05	1.21E-05	1.21E-05	4.50E-05	0.00E+00	0.00E+00	7.11E-09	7.11E-09	0.01	0.00E+00	4.93E-04	2.38E-04
374638.013758924.01	374638.01	3758924.01	4.47E-05	9.54E-05	2.38E-04	1.59E-05	8.01E-05	9.94E-05	2.31E-06	4.79E-05	4.76E-05	1.24E-05	1.24E-05	4.62E-05	0.00E+00	0.00E+00	7.22E-09	7.22E-09	0.01	0.00E+00	5.00E-04	2.42E-04
374648.013758924.01	374648.01	3758924.01	4.52E-05	9.65E-05	2.40E-04	1.60E-05	8.10E-05	1.01E-04	2.33E-06	4.89E-05	4.86E-05	1.26E-05	1.26E-05	4.74E-05	0.00E+00	0.00E+00	7.32E-09	7.32E-09	0.01	0.00E+00	5.07E-04	2.45E-04
374658.013758924.01	374658.01	3758924.01	4.57E-05	9.75E-05	2.43E-04	1.60E-05	8.19E-05	1.02E-04	2.36E-06	4.98E-05	4.95E-05	1.29E-05	1.29E-05	4.85E-05	0.00E+00	0.00E+00	7.41E-09	7.41E-09	0.01	0.00E+00	5.13E-04	2.48E-04
374668.013758924.01	374668.01	3758924.01	4.61E-05	9.85E-05	2.46E-04	1.60E-05	8.28E-05	1.03E-04	2.38E-06	5.07E-05	5.04E-05	1.31E-05	1.31E-05	4.95E-05	0.00E+00	0.00E+00	7.51E-09	7.51E-09	0.01	0.00E+00	5.20E-04	2.51E-04
374678.013758924.01	374678.01	3758924.01	4.66E-05	9.95E-05	2.48E-04	1.59E-05	8.36E-05	1.04E-04	2.41E-06	5.16E-05	5.13E-05	1.33E-05	1.33E-05	5.04E-05	0.00E+00	0.00E+00	7.60E-09	7.60E-09	0.01	0.00E+00	5.25E-04	2.54E-04
374688.013758924.01	374688.01	3758924.01	4.71E-05	1.00E-04	2.50E-04	1.57E-05	8.44E-05	1.05E-04	2.43E-06	5.24E-05	5.21E-05	1.35E-05	1.35E-05	5.11E-05	0.00E+00	0.00E+00	7.68E-09	7.68E-09	0.01	0.00E+00	5.31E-04	2.57E-04
374698.013758924.01	374698.01	3758924.01	4.75E-05	1.01E-04	2.53E-04	1.56E-05	8.52E-05	1.06E-04	2.45E-06	5.32E-05	5.29E-05	1.37E-05	1.37E-05	5.17E-05	0.00E+00	0.00E+00	7.77E-09	7.77E-09	0.01	0.00E+00	5.36E-04	2.60E-04
374708.013758924.01	374708.01	3758924.01	4.80E-05	1.02E-04	2.55E-04	1.55E-05	8.61E-05	1.07E-04	2.48E-06	5.40E-05	5.36E-05	1.39E-05	1.39E-05	5.21E-05	0.00E+00	0.00E+00	7.85E-09	7.85E-09	0.01	0.00E+00	5.41E-04	2.63E-04
374718.013758924.01	374718.01	3758924.01	4.85E-05	1.04E-04	2.58E-04	1.55E-05	8.70E-05	1.08E-04	2.51E-06	5.46E-05	5.43E-05	1.41E-05	1.41E-05	5.24E-05	0.00E+00	0.00E+00	7.94E-09	7.94E-09	0.01	0.00E+00	5.47E-04	2.66E-04
374728.013758924.01	374728.01	3758924.01	4.91E-05	1.05E-04	2.61E-04	1.56E-05	8.80E-05	1.09E-04	2.54E-06	5.53E-05	5.49E-05	1.43E-05	1.43E-05	5.24E-05	0.00E+00	0.00E+00	8.03E-09	8.03E-09	0.01	0.00E+00	5.53E-04	2.69E-04
374738.013758924.01	374738.01	3758924.01	4.97E-05	1.06E-04	2.65E-04	1.59E-05	8.92E-05	1.11E-04	2.57E-06	5.58E-05	5.55E-05	1.44E-05	1.44E-05	5.23E-05	0.00E+00	0.00E+00	8.12E-09	8.12E-09	0.01	0.00E+00	5.59E-04	2.72E-04
374748.013758924.01	374748.01	3758924.01	5.04E-05	1.08E-04	2.68E-04	1.64E-05	9.03E-05	1.12E-04	2.60E-06	5.63E-05	5.60E-05	1.45E-05	1.45E-05	5.22E-05	0.00E+00	0.00E+00	8.22E-09	8.22E-09	0.01	0.00E+00	5.65E-04	2.76E-04
374758.013758924.01	374758.01	3758924.01	5.11E-05	1.09E-04	2.72E-04	1.70E-05	9.16E-05	1.14E-04	2.64E-06	5.67E-05	5.64E-05	1.46E-05	1.46E-05	5.20E-05	0.00E+00	0.00E+00	8.32E-09	8.32E-09	0.01	0.00E+00	5.73E-04	2.79E-04
374768.013758924.01	374768.01	3758924.01	5.19E-05	1.11E-04	2.76E-04	1.79E-05	9.30E-05	1.15E-04	2.68E-06	5.71E-05	5.67E-05	1.47E-05	1.47E-05	5.18E-05	0.00E+00	0.00E+00	8.43E-09	8.43E-09	0.01	0.00E+00	5.80E-04	2.83E-04
374778.013758924.01	374778.01	3758924.01	5.27E-05	1.13E-04	2.81E-04	1.89E-05	9.46E-05	1.17E-04	2.72E-06	5.73E-05	5.70E-05	1.48E-05	1.48E-05	5.17E-05	0.00E+00	0.00E+00	8.54E-09	8.54E-09	0.01	0.00E+00	5.89E-04	2.86E-04
374788.013758924.01	374788.01	3758924.01	5.37E-05	1.15E-04	2.86E-04	2.00E-05	9.63E-05	1.20E-04	2.77E-06	5.75E-05	5.72E-05	1.48E-05	1.48E-05	5.18E-05	0.00E+00	0.00E+00	8.66E-09	8.66E-09	0.01	0.00E+00	5.99E-04	2.91E-04
374598.013758934.01	374598.01	3758934.01	3.95E-05	8.44E-05	2.10E-04	1.33E-05	7.09E-05	8.80E-05	2.04E-06	4.14E-05	4.11E-05	1.07E-05	1.07E-05	3.84E-05	0.00E+00	0.00E+00	6.32E-09	6.32E-09	0.01	0.00E+00	4.38E-04	2.13E-04
374608.013758934.01	374608.01	3758934.01	4.01E-05	8.57E-05	2.14E-04	1.36E-05	7.20E-05	8.93E-05	2.07E-06	4.23E-05	4.21E-05	1.09E-05	1.09E-05	3.95E-05	0.00E+00	0.00E+00	6.44E-09	6.44E-09	0.01	0.00E+00	4.46E-04	2.16E-04
374618.013758934.01	374618.01	3758934.01	4.06E-05	8.68E-05	2.16E-04	1.39E-05	7.29E-05	9.04E-05	2.10E-06	4.32E-05	4.30E-05	1.12E-05	1.12E-05	4.06E-05	0.00E+00	0.00E+00	6.54E-09	6.54E-09	0.01	0.00E+00	4.53E-04	2.20E-04
374628.013758934.01	374628.01	3758934.01	4.12E-05	8.79E-05	2.19E-04	1.42E-05	7.38E-05	9.16E-05	2.13E-06	4.41E-05	4.39E-05	1.14E-05	1.14E-05	4.17E-05	0.00E+00	0.00E+00	6.64E-09	6.64E-09	0.01	0.00E+00	4.60E-04	2.23E-04
374638.013758934.01	374638.01	3758934.01	4.16E-05	8.89E-05	2.22E-04	1.43E-05	7.47E-05	9.25E-05	2.15E-06	4.50E-05	4.48E-05	1.16E-05	1.16E-05	4.27E-05	0.00E+00	0.00E+00	6.73E-09	6.73E-09	0.01	0.00E+00	4.68E-04	2.26E-04
374648.013758934.01	374648.01	3758934.01	4.21E-05	8.98E-05	2.24E-04	1.44E-05	7.54E-05	9.36E-05	2.17E-06	4.59E-05	4.56E-05	1.19E-05	1.19E-05	4.37E-05	0.00E+00	0.00E+00	6.82E-09	6.82E-09	0.01	0.00E+00	4.72E-04	2.29E-04
374658.013758934.01	374658.01	3758934.01	4.25E-05	9.07E-05	2.26E-04	1.44E-05	7.62E-05	9.46E-05	2.19E-06	4.68E-05	4.65E-05	1.21E-05	1.21E-05	4.47E-05	0.00E+00	0.00E+00	6.91E-09	6.91E-09	0.01	0.00E+00	4.77E-04	2.31E-04
374668.013758934.01	374668.01	3758934.01	4.29E-05	9.16E-05	2.28E-04	1.44E-05	7.69E-05	9.55E-05	2.22E-06	4.76E-05	4.73E-05	1.23E-05	1.23E-05	4.55E-05	0.00E+00	0.00E+00	6.99E-09	6.99E-09	0.01	0.00E+00	4.83E-04	2.34E-04
374678.013758934.01	374678.01	3758934.01	4.33E-05	9.24E-05	2.30E-04	1.43E-05	7.76E-05	9.63E-05	2.23E-06	4.83E-05	4.80E-05	1.25E-05	1.25E-05	4.63E-05	0.00E+00	0.00E+00	7.07E-09	7.07E-09	0.01	0.00E+00	4.87E-04	2.37E-04
374688.013758934.01	374688.01	3758934.01	4.37E-05	9.32E-05	2.32E-04	1.42E-05	7.83E-05	9.71E-05	2.25E-06	4.91E-05	4.88E-05	1.27E-05	1.27E-05	4.70E-05	0.00E+00	0.00E+00	7.14E-09	7.14E-09	0.01	0.00E+00	4.92E-04	2.39E-04
374698.013758934.01	374698.01	3758934.01	4.40E-05	9.40E-05	2.34E-04	1.41E-05	7.89E-05	9.79E-05	2.27E-06	4.98E-05	4.95E-05	1.28E-05	1.28E-05	4.74E-05	0.00E+00	0.00E+00	7.21E-09	7.21E-09	0.01	0.00E+00	4.96E-04	2.41E-04
374708.013758934.01	374708.01	3758934.01	4.44E-05	9.49E-05	2.36E-04	1.40E-05	7.97E-05	9.88E-05	2.29E-06	5.04E-05	5.01E-05	1.30E-05	1.30E-05	4.78E-05	0.00E+00	0.00E+00	7.28E-09	7.28E-09	0.01	0.00E+00	5.01E-04	2.44E-04
374718.013758934.01	374718.01	3758934.01	4.49E-05	9.58E-05	2.39E-04	1.40E-05	8.05E-05	9.98E-05	2.32E-06	5.10E-05	5.07E-05	1.32E-05	1.32E-05	4.80E-05	0.00E+00	0.00E+00	7.36E-09	7.36E-09	0.01	0.00E+00	5.06E-04	2.46E-04
374728.013758934.01	374728.01	3758934.01	4.53E-05	9.68E-05	2.41E-04	1.40E-05	8.13E-05	1.01E-04	2.34E-06	5.15E-05	5.12E-05	1.33E-05	1.33E-05	4.81E-05	0.00E+00	0.00E+00	7.43E-09	7.43E-09	0.01	0.00E+00	5.10E-04	2.49E-04
374738.013758934.01	374738.01	3758934.01	4.58E-05	9.79E-05	2.44E-04	1.42E-05	8.22E-05	1.02E-04	2.37E-06	5.20E-05	5.17E-05	1.34E-05	1.34E-05	4.81E-05	0.00E+00	0.00E+00	7.51E-09	7.51E-09	0.01	0.00E+00	5.15E-04	2.52E-04
374748.013758934.01	374748.01	3758934.01	4.64E-05	9.90E-05	2.47E-04	1.45E-05	8.31E-05	1.03E-04	2.39E-06	5.25E-05	5.22E-05	1.35E-05	1.35E-05	4.79E-05	0.00E+00	0.00E+00	7.58E-09	7.58E-09	0.01	0.00E+00	5.20E-04	2.54E-04
374758.013758934.01	374758.01	3758934.01	4.69E-05	1.00E-04	2.50E-04	1.50E-05	8.41E-05	1.04E-04	2.42E-06	5.28E-05	5.25E-05	1.36E-05	1.36E-05	4.78E-05	0.00E+00	0.00E+00	7.67E-09	7.67E-09	0.01	0.00E+00	5.26E-04	2.57E-04
374768.013758934.01	374768.01	3758934.01	4.76E-05	1.02E-04	2.53E-04	1.56E-05	8.53E-05	1.06E-04	2.46E-06	5.31E-05	5.28E-05	1.37E-05	1.37E-05	4.76E-05	0.00E+00	0.00E+00	7.75E-09	7.75E-09	0.01	0.00E+00	5.32E-04	2.60E-04
374778.013758934.01	374778.01	3758934.01	4.83E-05	1.03E-04	2.57E-04	1.64E-05	8.65E-05	1.07E-04	2.49E-06	5.33E-05	5.30E-05	1.38E-05	1.38E-05	4.75E-05	0.00E+00	0.00E+00	7.84E-09	7.84E-09	0.01	0.00E+00	5.39E-04	2.63E-04
374788.013758934.01	374788.01	3758934.01	4.91E-05	1.05E-04	2.61E-04	1.73E-05	8.80E-05	1.09E-04	2.53E-06	5.35E-05	5.32E-05	1.38E-05	1.38E-05	4.75E-05	0.00E+00	0.00E+00	7.95E-09	7.95E-09	0.01	0.00E+00	5.47E-04	2.67E-04
374598.013758944.01	374598.01	3758944.01	3.70E-05	7.91E-05	1.97E-04	1.21E-05	6.64E-05	8.23E-05	1.91E-06	3.89E-05	3.87E-05	1.01E-05	1.01E-05	3.58E-05	0.00E+00	0.00E+00	5.94E-09	5.94E-09	0.01	0.00E+00	4.10E-04	2.00E-04
374608.013758944.01	374608.01	3758944.01	3.75E-05	8.01E-05	2.00E-04	1.24E-05	6.73E-05	8.35E-05	1.94E-06	4.00E-05	3.97E-05	1.03E-05	1.03E-05	3.68E-05	0.00E+00	0.00E+00	6.03E-09	6.03E-09	0.01	0.00E+00	4.17E-04	2.03E-04
374618.013758944.01	374618.01	3758944.01	3.80E-05	8.11E-05	2.02E-04	1.26E-05	6.81E-05	8.45E-05	1.96E-06	4.08E-05	4.05E-05	1.05E-05	1.05E-05	3.78E-05	0.00E+00	0.00E+00	6.12E-09	6.12E-09	0.01	0.00E+00	4.23E-04	2.06E-04
374628.013758944.01	374628.01	3758944.01	3.84E-05	8.20E-05	2.04E-04	1.28E-05	6.89E-05	8.55E-05	1.98E-06	4.16E-05	4.14E-05	1.07E-05	1.07E-05	3.87E-05	0.00E+00	0.00E+00	6.21E-09	6.21E-09	0.01	0.00E+00	4.29E-04	2.08E-04
374638.013758944.01	374638.01	3758944.01	3.89E-05	8.30E-05	2.07E-04	1.29E-05	6.97E-05	8.65E-05	2.01E-06	4.24E-05	4.22E-05	1.09E-05	1.09E-05	3.96E-05	0.00E+00	0.00E+00	6.30E-09	6.30E-09	0.01	0.00E+00	4.35E-04	2.11E-04
374648.013758944.01	374648.01	3758944.01	3.93E-05	8.38E-05	2.09E-04	1.30E-05	7.04E-05	8.73E-05	2.03E-06	4.32E-05	4.29E-05	1.11E-05	1.11E-05	4.05E-05	0.00E+00	0.00E+00	6.38E-09	6.38E-09	0.01	0.00E+00	4.40E-04	2.14E-04
374658.013758944.01	374658.01	3758944.01	3.97E-05	8.47E-05	2.11E-04	1.31E-05	7.11E-05	8.82E-05	2.05E-06	4.39E-05	4.37E-05	1.13E-05	1.13E-05	4.13E-05	0.00E+00	0.00E+00	6.46E-09	6.46E-09	0.01	0.00E+00	4.45E-04	2.16E-04
374668.013758944.01	374668.01	3758944.01	4.00E-05	8.55E-05	2.13E-04	1.31E-05	7.18E-05	8.90E-05	2.07E-06

			SWBuilding Construction	SWDemolition	SWGrading	EYBuilding Construction	SWPaving	SWGrading	SWArchitectural Coating	NBBuilding Construction	NBBuilding Construction	NBArchitectural Coating	NBArchitectural Coating	RWBuilding Construction	Child Risk					Overlapping Phases - Maximum Gl		
Unique Identifier	X (UTM)	Y (UTM)	2026	2026	2026	2026	2027	2027	2027	2026	2027	2026	2027	2026	3rd Trimester	0<2	2<16	Total	per million	2025	2026	2027
374778.013758974.01	374778.01	3758974.01	3.54E-05	7.56E-05	1.88E-04	1.02E-05	6.34E-05	7.87E-05	1.83E-06	4.10E-05	4.08E-05	1.06E-05	1.06E-05	3.50E-05	0.00E+00	0.00E+00	5.82E-09	5.82E-09	0.01	0.00E+00	3.96E-04	1.95E-04
374788.013758974.01	374788.01	3758974.01	3.59E-05	7.66E-05	1.91E-04	1.06E-05	6.43E-05	7.98E-05	1.85E-06	4.12E-05	4.10E-05	1.06E-05	1.06E-05	3.51E-05	0.00E+00	0.00E+00	5.88E-09	5.88E-09	0.01	0.00E+00	4.01E-04	1.98E-04
374598.013758984.01	374598.01	3758984.01	2.90E-05	6.20E-05	1.55E-04	8.62E-06	5.21E-05	6.46E-05	1.50E-06	3.16E-05	3.15E-05	8.17E-06	8.17E-06	2.77E-05	0.00E+00	0.00E+00	4.69E-09	4.69E-09	0.00	0.00E+00	3.22E-04	1.58E-04
374608.013758984.01	374608.01	3758984.01	2.94E-05	6.27E-05	1.56E-04	8.75E-06	5.26E-05	6.53E-05	1.52E-06	3.22E-05	3.20E-05	8.32E-06	8.32E-06	2.83E-05	0.00E+00	0.00E+00	4.75E-09	4.75E-09	0.00	0.00E+00	3.26E-04	1.60E-04
374618.013758984.01	374618.01	3758984.01	2.97E-05	6.34E-05	1.58E-04	8.89E-06	5.33E-05	6.61E-05	1.53E-06	3.28E-05	3.26E-05	8.46E-06	8.46E-06	2.89E-05	0.00E+00	0.00E+00	4.81E-09	4.81E-09	0.00	0.00E+00	3.30E-04	1.62E-04
374628.013758984.01	374628.01	3758984.01	3.00E-05	6.41E-05	1.60E-04	9.01E-06	5.38E-05	6.68E-05	1.55E-06	3.33E-05	3.31E-05	8.60E-06	8.60E-06	2.95E-05	0.00E+00	0.00E+00	4.87E-09	4.87E-09	0.00	0.00E+00	3.34E-04	1.64E-04
374638.013758984.01	374638.01	3758984.01	3.03E-05	6.47E-05	1.61E-04	9.10E-06	5.44E-05	6.75E-05	1.57E-06	3.39E-05	3.36E-05	8.74E-06	8.74E-06	3.00E-05	0.00E+00	0.00E+00	4.93E-09	4.93E-09	0.00	0.00E+00	3.38E-04	1.66E-04
374648.013758984.01	374648.01	3758984.01	3.06E-05	6.53E-05	1.63E-04	9.16E-06	5.48E-05	6.81E-05	1.58E-06	3.44E-05	3.42E-05	8.87E-06	8.87E-06	3.05E-05	0.00E+00	0.00E+00	4.99E-09	4.99E-09	0.00	0.00E+00	3.42E-04	1.68E-04
374658.013758984.01	374658.01	3758984.01	3.08E-05	6.58E-05	1.64E-04	9.20E-06	5.53E-05	6.86E-05	1.59E-06	3.49E-05	3.46E-05	9.00E-06	9.00E-06	3.10E-05	0.00E+00	0.00E+00	5.04E-09	5.04E-09	0.01	0.00E+00	3.45E-04	1.69E-04
374668.013758984.01	374668.01	3758984.01	3.10E-05	6.63E-05	1.65E-04	9.20E-06	5.57E-05	6.91E-05	1.60E-06	3.53E-05	3.51E-05	9.12E-06	9.12E-06	3.14E-05	0.00E+00	0.00E+00	5.08E-09	5.08E-09	0.01	0.00E+00	3.48E-04	1.71E-04
374678.013758984.01	374678.01	3758984.01	3.12E-05	6.67E-05	1.66E-04	9.19E-06	5.60E-05	6.95E-05	1.61E-06	3.58E-05	3.55E-05	9.23E-06	9.23E-06	3.18E-05	0.00E+00	0.00E+00	5.12E-09	5.12E-09	0.01	0.00E+00	3.50E-04	1.72E-04
374688.013758984.01	374688.01	3758984.01	3.14E-05	6.71E-05	1.67E-04	9.18E-06	5.63E-05	6.99E-05	1.62E-06	3.62E-05	3.60E-05	9.34E-06	9.34E-06	3.21E-05	0.00E+00	0.00E+00	5.16E-09	5.16E-09	0.01	0.00E+00	3.52E-04	1.73E-04
374698.013758984.01	374698.01	3758984.01	3.16E-05	6.75E-05	1.68E-04	9.17E-06	5.67E-05	7.03E-05	1.63E-06	3.66E-05	3.63E-05	9.44E-06	9.44E-06	3.24E-05	0.00E+00	0.00E+00	5.20E-09	5.20E-09	0.01	0.00E+00	3.55E-04	1.74E-04
374708.013758984.01	374708.01	3758984.01	3.18E-05	6.79E-05	1.69E-04	9.14E-06	5.70E-05	7.07E-05	1.64E-06	3.69E-05	3.67E-05	9.54E-06	9.54E-06	3.26E-05	0.00E+00	0.00E+00	5.23E-09	5.23E-09	0.01	0.00E+00	3.57E-04	1.76E-04
374718.013758984.01	374718.01	3758984.01	3.20E-05	6.82E-05	1.70E-04	9.11E-06	5.73E-05	7.11E-05	1.65E-06	3.73E-05	3.71E-05	9.63E-06	9.63E-06	3.28E-05	0.00E+00	0.00E+00	5.27E-09	5.27E-09	0.01	0.00E+00	3.59E-04	1.77E-04
374728.013758984.01	374728.01	3758984.01	3.21E-05	6.86E-05	1.71E-04	9.07E-06	5.76E-05	7.15E-05	1.66E-06	3.76E-05	3.74E-05	9.71E-06	9.71E-06	3.29E-05	0.00E+00	0.00E+00	5.30E-09	5.30E-09	0.01	0.00E+00	3.61E-04	1.78E-04
374738.013758984.01	374738.01	3758984.01	3.24E-05	6.91E-05	1.72E-04	9.05E-06	5.80E-05	7.20E-05	1.67E-06	3.79E-05	3.77E-05	9.79E-06	9.79E-06	3.31E-05	0.00E+00	0.00E+00	5.34E-09	5.34E-09	0.01	0.00E+00	3.63E-04	1.79E-04
374748.013758984.01	374748.01	3758984.01	3.25E-05	6.94E-05	1.73E-04	9.03E-06	5.83E-05	7.23E-05	1.68E-06	3.82E-05	3.79E-05	9.85E-06	9.85E-06	3.30E-05	0.00E+00	0.00E+00	5.36E-09	5.36E-09	0.01	0.00E+00	3.65E-04	1.80E-04
374758.013758984.01	374758.01	3758984.01	3.26E-05	6.97E-05	1.74E-04	9.04E-06	5.85E-05	7.26E-05	1.69E-06	3.83E-05	3.81E-05	9.90E-06	9.90E-06	3.29E-05	0.00E+00	0.00E+00	5.39E-09	5.39E-09	0.01	0.00E+00	3.66E-04	1.81E-04
374768.013758984.01	374768.01	3758984.01	3.28E-05	7.01E-05	1.75E-04	9.10E-06	5.88E-05	7.30E-05	1.69E-06	3.85E-05	3.82E-05	9.93E-06	9.93E-06	3.28E-05	0.00E+00	0.00E+00	5.41E-09	5.41E-09	0.01	0.00E+00	3.68E-04	1.82E-04
374778.013758984.01	374778.01	3758984.01	3.31E-05	7.06E-05	1.76E-04	9.28E-06	5.93E-05	7.36E-05	1.71E-06	3.86E-05	3.84E-05	9.97E-06	9.97E-06	3.27E-05	0.00E+00	0.00E+00	5.45E-09	5.45E-09	0.01	0.00E+00	3.70E-04	1.83E-04
374788.013758984.01	374788.01	3758984.01	3.35E-05	7.15E-05	1.78E-04	9.56E-06	6.00E-05	7.45E-05	1.73E-06	3.88E-05	3.86E-05	1.00E-05	1.00E-05	3.28E-05	0.00E+00	0.00E+00	5.50E-09	5.50E-09	0.01	0.00E+00	3.74E-04	1.85E-04
374598.013758994.01	374598.01	3758994.01	2.75E-05	5.87E-05	1.46E-04	7.98E-06	4.93E-05	6.11E-05	1.42E-06	3.01E-05	2.99E-05	7.77E-06	7.77E-06	2.61E-05	0.00E+00	0.00E+00	4.44E-09	4.44E-09	0.00	0.00E+00	3.04E-04	1.50E-04
374608.013758994.01	374608.01	3758994.01	2.78E-05	5.93E-05	1.48E-04	8.11E-06	4.98E-05	6.18E-05	1.43E-06	3.06E-05	3.04E-05	7.90E-06	7.90E-06	2.67E-05	0.00E+00	0.00E+00	4.50E-09	4.50E-09	0.00	0.00E+00	3.08E-04	1.51E-04
374618.013758994.01	374618.01	3758994.01	2.81E-05	6.00E-05	1.49E-04	8.23E-06	5.04E-05	6.25E-05	1.45E-06	3.11E-05	3.09E-05	8.04E-06	8.04E-06	2.72E-05	0.00E+00	0.00E+00	4.56E-09	4.56E-09	0.00	0.00E+00	3.12E-04	1.53E-04
374628.013758994.01	374628.01	3758994.01	2.84E-05	6.06E-05	1.51E-04	8.33E-06	5.09E-05	6.31E-05	1.46E-06	3.16E-05	3.14E-05	8.16E-06	8.16E-06	2.77E-05	0.00E+00	0.00E+00	4.61E-09	4.61E-09	0.00	0.00E+00	3.16E-04	1.55E-04
374638.013758994.01	374638.01	3758994.01	2.86E-05	6.12E-05	1.52E-04	8.41E-06	5.14E-05	6.37E-05	1.48E-06	3.21E-05	3.19E-05	8.29E-06	8.29E-06	2.81E-05	0.00E+00	0.00E+00	4.66E-09	4.66E-09	0.00	0.00E+00	3.19E-04	1.57E-04
374648.013758994.01	374648.01	3758994.01	2.89E-05	6.17E-05	1.54E-04	8.47E-06	5.18E-05	6.43E-05	1.49E-06	3.26E-05	3.24E-05	8.41E-06	8.41E-06	2.86E-05	0.00E+00	0.00E+00	4.71E-09	4.71E-09	0.00	0.00E+00	3.22E-04	1.58E-04
374658.013758994.01	374658.01	3758994.01	2.91E-05	6.21E-05	1.55E-04	8.50E-06	5.22E-05	6.48E-05	1.50E-06	3.30E-05	3.28E-05	8.52E-06	8.52E-06	2.90E-05	0.00E+00	0.00E+00	4.75E-09	4.75E-09	0.00	0.00E+00	3.25E-04	1.60E-04
374668.013758994.01	374668.01	3758994.01	2.93E-05	6.25E-05	1.56E-04	8.50E-06	5.25E-05	6.52E-05	1.51E-06	3.34E-05	3.32E-05	8.63E-06	8.63E-06	2.94E-05	0.00E+00	0.00E+00	4.79E-09	4.79E-09	0.00	0.00E+00	3.28E-04	1.61E-04
374678.013758994.01	374678.01	3758994.01	2.95E-05	6.29E-05	1.57E-04	8.50E-06	5.28E-05	6.56E-05	1.52E-06	3.38E-05	3.36E-05	8.73E-06	8.73E-06	2.97E-05	0.00E+00	0.00E+00	4.83E-09	4.83E-09	0.00	0.00E+00	3.30E-04	1.62E-04
374688.013758994.01	374688.01	3758994.01	2.96E-05	6.33E-05	1.58E-04	8.50E-06	5.31E-05	6.59E-05	1.53E-06	3.42E-05	3.40E-05	8.83E-06	8.83E-06	3.00E-05	0.00E+00	0.00E+00	4.87E-09	4.87E-09	0.00	0.00E+00	3.32E-04	1.63E-04
374698.013758994.01	374698.01	3758994.01	2.98E-05	6.37E-05	1.59E-04	8.50E-06	5.34E-05	6.63E-05	1.54E-06	3.46E-05	3.44E-05	8.92E-06	8.92E-06	3.03E-05	0.00E+00	0.00E+00	4.90E-09	4.90E-09	0.00	0.00E+00	3.34E-04	1.65E-04
374708.013758994.01	374708.01	3758994.01	2.99E-05	6.39E-05	1.59E-04	8.47E-06	5.37E-05	6.66E-05	1.55E-06	3.49E-05	3.47E-05	9.01E-06	9.01E-06	3.05E-05	0.00E+00	0.00E+00	4.93E-09	4.93E-09	0.00	0.00E+00	3.36E-04	1.66E-04
374718.013758994.01	374718.01	3758994.01	3.01E-05	6.43E-05	1.60E-04	8.45E-06	5.40E-05	6.70E-05	1.55E-06	3.52E-05	3.50E-05	9.09E-06	9.09E-06	3.07E-05	0.00E+00	0.00E+00	4.96E-09	4.96E-09	0.00	0.00E+00	3.38E-04	1.67E-04
374728.013758994.01	374728.01	3758994.01	3.02E-05	6.46E-05	1.61E-04	8.42E-06	5.42E-05	6.73E-05	1.56E-06	3.55E-05	3.53E-05	9.17E-06	9.17E-06	3.08E-05	0.00E+00	0.00E+00	4.99E-09	4.99E-09	0.00	0.00E+00	3.40E-04	1.68E-04
374738.013758994.01	374738.01	3758994.01	3.05E-05	6.51E-05	1.62E-04	8.41E-06	5.47E-05	6.78E-05	1.57E-06	3.58E-05	3.56E-05	9.24E-06	9.24E-06	3.09E-05	0.00E+00	0.00E+00	5.03E-09	5.03E-09	0.01	0.00E+00	3.42E-04	1.69E-04
374748.013758994.01	374748.01	3758994.01	3.05E-05	6.52E-05	1.62E-04	8.35E-06	5.47E-05	6.79E-05	1.58E-06	3.60E-05	3.58E-05	9.29E-06	9.29E-06	3.08E-05	0.00E+00	0.00E+00	5.04E-09	5.04E-09	0.01	0.00E+00	3.43E-04	1.69E-04
374758.013758994.01	374758.01	3758994.01	3.07E-05	6.55E-05	1.63E-04	8.35E-06	5.50E-05	6.82E-05	1.58E-06	3.62E-05	3.59E-05	9.34E-06	9.34E-06	3.06E-05	0.00E+00	0.00E+00	5.06E-09	5.06E-09	0.01	0.00E+00	3.47E-04	1.70E-04
374768.013758994.01	374768.01	3758994.01	3.08E-05	6.58E-05	1.64E-04	8.38E-06	5.52E-05	6.85E-05	1.59E-06	3.63E-05	3.61E-05	9.37E-06	9.37E-06	3.07E-05	0.00E+00	0.00E+00	5.08E-09	5.08E-09	0.01	0.00E+00	3.45E-04	1.71E-04
374778.013758994.01	374778.01	3758994.01	3.10E-05	6.63E-05	1.65E-04	8.49E-06	5.56E-05	6.90E-05	1.60E-06	3.65E-05	3.62E-05	9.41E-06	9.41E-06	3.07E-05	0.00E+00	0.00E+00	5.12E-09	5.12E-09	0.01	0.00E+00	3.47E-04	1.72E-04
374788.013758994.01	374788.01	3758994.01	3.14E-05	6.70E-05	1.67E-04	8.70E-06	5.62E-05	6.98E-05	1.62E-06	3.66E-05	3.64E-05	9.46E-06	9.46E-06	3.07E-05	0.00E+00	0.00E+00	5.16E-09	5.16E-09	0.01	0.00E+00	3.51E-04	1.74E-04
374598.013759004.01	374598.01	3759004.01	2.60E-05	5.56E-05	1.39E-04	7.41E-06	4.67E-05	5.79E-05	1.34E-06	2.87E-05	2.85E-05	7.40E-06	7.40E-06	2.47E-05	0.00E+00	0.00E+00	4.21E-09	4.21E-09	0.00	0.00E+00	2.88E-04	1.42E-04
374608.013759004.01	374608.01	3759004.01	2.63E-05	5.62E-05	1.40E-04	7.53E-06	4.72E-05	5.86E-05	1.36E-06	2.91E-05	2.90E-05	7.52E-06	7.52E-06	2.51E-05	0.00E+00	0.00E+00	4.27E-09	4.27E-09	0.00	0.00E+00	2.92E-04	1.44E-04
374618.013759004.01	374618.01	3759004.01	2.66E-05	5.69E-05	1.42E-04	7.64E-06	4.78E-05	5.93E-05	1.38E-06	2.96E-05	2.94E-05	7.64E-06	7.64E-06	2.56E-05	0.00E+00	0.00E+00	4.32E-09	4.32E-09	0.00	0.00E+00	2.96E-04	1.45E-04
374628.013759004.01	374628.01	3759004.01	2.69E-05	5.74E-05	1.43E-04	7.73E-06	4.82E-05	5.98E-05	1.39E-06	3.01E-05	2.99E-05	7.76E-06	7.76E-06	2.60E-05	0.00E+00	0.00E+00	4.37E-09	4.37E-09	0.00	0.00E+00	2.99E-04	1.47E-04
374638.013759004.01	374638.01	3759004.01	2.71E-05	5.79E-05	1.44E-04	7.80E-06	4.86E-05	6.03E-05	1.40E-06	3.05E-05	3.03E-05	7.87E-06	7.87E-06	2.64E-05	0.00E+00	0.00E+00	4.42E-09	4.42E-09	0.00	0.00E+00	3.02E-04	1.49E-04
374648.013759004.01	374648.01	3759004.01	2.73E-05	5.84E-05	1.45E-04	7.85E-06	4.90E-05	6.08E-05	1.41E-06	3.09E-05	3.07E-05	7.98E-06	7.98E-06	2.68E-05	0.00E+00	0.00E+00	4.46E-09	4.46E-09	0.00	0.00E+00	3.05E-04	1.50E-04
374658.013759004.01	374658.01	3759004.01	2.75E-05	5.88E-05	1.46E-04	7.87E-06	4.94E-05	6.12E-05	1.42E-06	3.13E-05	3.11E-05	8.08E-06	8.08E-06	2.72E-05	0.00E+00	0.00E+00	4.50E-09	4.50E-09	0.00	0.00E+00	3.07E-04	1.51E-04
374668.013759004.01	374668.01	3759004.01	2.77E-05	5.91E-05	1.47E-04	7.88E-06	4.96E-05	6.16E-05	1.43E-06	3.17E-05	3.15E-05	8.18E-06	8.18E-06	2.75E-05	0.00E+00	0.00E+00	4.53E-09	4.53E-09	0.00	0.00E+00	3.09E-04	1.52E-04
374678.013759004.01	374678.01	3759004.01	2.78E-05	5.95E-05	1.48E-04	7.88E-06	4.99E-05	6.20E-05	1.44E-06	3.21E-05	3.19E-05	8.28E-06	8.28E-06	2.78E-05	0.00E+00	0.00E+00	4.57E-09	4.57E-09	0.00	0.00E+00	3.12E-04	1.53E-04
374688.013759004.01	374688.01	3759004.01	2.80E-05	5.98E-05	1.49E-04	7.88E-06	5.02E-05	6.23E-05	1.45E-06	3.24E-05	3.22E-05	8.36E-06	8.36E-06	2.81E-05	0.00E+00	0.00E+00	4.60E-09	4.60E-09	0.00	0.00E+00	3.14E-04	1.55E-04
374698.013759004.01	374698.01	3759004.01	2.82E-05	6.01E-05	1.50E-04	7.89E-06	5.05E-05	6.27E-05	1.45E-06	3.27E-05	3.25E-05	8.45E-06	8.45E-06	2.84E-05	0.00E+00	0.00E+00	4.63E-09	4.63E-09	0.00	0.00E+00	3.16E-04	1.56E-04
374708.013759004.01	374708.01	3759004.01	2.83E-05	6.04E-05	1.50E-04	7.87E-06	5.07E-05	6.29E-05	1.46E-06	3.30E-05	3.28E-05	8.53E-06	8.53E-06	2.84E-05	0.00E+00	0.00E+00	4.66E-09	4.66E-09	0.00	0.00E+00	3.17E-04	1.56E-04
374718.013759004.01	374718.01	3759004.01	2.84E-05	6.07E-05	1.51E-04	7.85E-06	5.09E-05	6.32E-05	1.47E-06	3.33E-05	3.31E-05	8.60E-06	8.60E-06	2.87E-05	0.00E+00	0.00E+00	4.69E-09	4.69E-09	0.00	0.00E+00	3.19E-04	1.57E-04
374728.013759004.01	374728.01	3759004.01	2.85E-05	6.09E-05	1.52E-04	7.83E-06	5.12E-05	6.35E-05	1.47E-06	3.36E-05	3.34E-05	8.67E-06	8.67E-06	2.88E-05	0.00E+00	0.00E+00	4.71E-09	4.71E-09	0.00	0.00E+00	3.20E-04	1.58E-04
374738.013759004.01	374738.01	3759004.01	2.87E-05	6.12E-05	1.53E-04	7.80E-06	5.14E-05	6.38E-05	1.48E-06	3.38E-05	3.36E-05	8.73E-06	8.73E-06	2.89E-05	0.00E+00	0.00E+00	4.74E-09	4.74E-09	0.00	0.00E+00	3.22E-04	1.59E-04
374748.013759004.01	374748.01	3759004.01	2.88E-05	6.15E-05	1.53E-04	7.76E-06	5.16E-05	6.40E-05	1.49E-06	3.40E-05	3.38E-05	8.78E-06	8.78E-06	2.89E-05	0.00E+00	0.00E+00	4.76E-09	4.76E-09	0.00	0.00E+00	3.23E-04	1.60E-04
374758.013759004.01	374758.01	3759004.01	2.89E-05	6.17E-05	1.54E-04	7.75E-06	5.18E-05	6.43E-05	1.49E-06	3.42E-05	3.40E-05	8.83E-06	8.83E-06	2.89E-05	0.00E+00	0.00E+00	4.78E-09	4.78E-09	0.00	0.00E+00	3.24E-04	1.60E-04
374768.013759004.01	374768.01	3759004.01	2.90E-05	6.20E-05	1.55E-04	7.77E-06	5.21E-05	6.46E-05	1.50E-06	3.44E-05	3.41E-05	8.87E-06	8.87E-06	2.89E-05	0.00E+00	0.00E+00	4.80E-09	4.80E-09	0.00	0.00E+00	3.26E-04	1.61E-04
374778.013759004.01	374778.01	3759004.01	2.92E-05	6.24E-05	1.55E-04	7.83E-06	5.24E-05	6.50E-05	1.51E-06	3.45E-05	3.43E-05	8.90E-06	8.90E-06	2.88E-05	0.00E+00	0.00E+00	4.82E-09	4.82E-09	0.00	0.00E+00	3.27E-04	1.62E-04
374788.013759004.01	374788.01	3759004.01	2.95E-05	6.29E-05	1.57E-04	7.97E-06	5.29E-05	6.56E-05	1.52E-06	3.46E-05	3.44E-05	8.94E-06	8.94E-06	2.88E-05	0.00E+00	0.00E+00	4.86E-09	4.86E-09	0.00	0.00E+00	3.30E-04	1.63E-04
374598.013759014.01	374598.01	3759014.01	2.47E-05	5.28E-05	1.31E-04	6.90E-06	4.43E-05	5.50E-05	1.28E-06	2.73E-05	2.72E-05	7.06E-06	7.06E-06	2.33E-05	0.00E+00	0.00E+00	4.00E-09	4.00E-09	0.00	0.00E+00	2.73E-04	1.35E-04
374608.013759014.01	374608.01	3759014.01	2.50E-05	5.33E-05	1.33E-04	7.00E-06	4.48E-05	5.56E-05	1.29E-06	2.78E-05	2.76E-05	7.17E-06	7.17E-06	2.37E-05	0.00E+00	0.00E+00	4.05E-09	4.05E-09	0.00	0.00E+00	2.77E-04	1.36E-04
374618.013759014.01	374618.01	3759014.01	2.52E-05	5.39E-05	1.34E-04	7.10E-06	4.53E-05	5.62E-05	1.30E-06	2.82E-05	2.80E-05	7.28E-06	7.28E-06	2.41E-05	0.00E+00	0.00E+00	4.10E-09	4.10E-09	0.00	0.00E+00	2.80E-04	1.38E-04
374628.013759014.01	374628.01	3759014.01	2.55E-05	5.44E-05	1.36E-04	7.18E-06	4.57E-05	5.67E-05	1.32E-06	2.86E-05	2.84E-05	7.38E-06	7.38E-06	2.45E-05	0.00E+00	0.00E+00	4.14E-09	4.14E-09	0.00	0.00E+00	2.83E-04	1.39E-04
374638.013759014.01	374638.01	3759014.01	2.57E-05	5.49E-05	1.37E-04	7.25E-06	4.61E-05	5.72E-05	1.33E-06	2.90E-05	2.88E-05	7.48E-06	7.48E-06	2.49E-05	0.00E+00	0.00E+00	4.19E-09	4.19E-09	0.00	0.00E+00	2.86E-04	1.41E-04
374648.013759014.01	374648.01	3759014.01	2.59E-05	5.53E-05	1.38E-04	7.29E-06	4.64E-05	5.76E-05	1.34E-06	2.94E-05	2.92E-05	7.58E-06	7.58E-06	2.52E-05	0.00E+00	0.00E+00	4.23E-09	4.23E-09	0.00	0.00E+00	2.88E-04	1.42E-04
374658.013759014.01	374658.01	3759014.01	2.61E-05	5.57E-05	1.39E-04	7.32E-06	4.67E-05	5.80E-05	1.35E-06	2.97E-05	2.96E-05	7.68E-06	7.68E-06	2.56E-05	0.00E+00	0.00E+00	4.26E-09	4.26E-09	0.00	0.00E+00	2.91E-04	1.43E-04
374668.013759014.01	374668.01	3759014.01	2.62E-05	5.60E-05	1.40E-04	7.33E-06	4.70E-05	5.83E-05	1.35E-06	3.01E-05	2.99E-05	7.77E-06	7.77E-06	2.59E-05	0.00E+00	0.00E+00	4.29E-09	4.29E-09	0.00	0.00E+00	2.93E-04	1.44E-04
374678.013759014.01	374678.01	3759014.01	2.64E-05	5.63E-05	1.40E-04	7.33E-06	4.73E-05	5.87E-05	1.36E-06	3.04E-05	3.02E-05	7.85E-06	7.85E-06	2.61E-05	0.00E+00	0.00E+00	4.33E-09	4.33E-09	0.00	0.00E+00	2.95E-04	1.45E-04
374688.013759014.01	374688.01	3759014.01	2.65E-05	5.66E-05	1.41E-04	7.33E-06	4.76E-05	5.90E-05	1.37E-06	3.07E-05	3.05E-05	7.93E-06	7.93E-06	2.64E-05	0.00E+00	0.00E+00	4.36E-09	4.36E-09	0.00	0.00E+00	2.97E-04	1.46E-04
374698.013759014.01	374698.01	3759014.01	2.67E-05	5.69E-05	1.42E-04	7.34E-06	4.78E-05	5.93E-05	1.38E-06	3.10E-05	3.08E-05	8.01E-06	8.01E-06	2.66E-05	0.00E+00	0.00E+00	4.39E-09	4.39E-09	0.00	0.00E+00	2.98E-04	1.47E-04
374708.013759014.01	374708.01	3759014.01	2.68E-05	5.72E-05	1.42E-04	7.34E-06	4.80E-05	5.96E-05	1.38E-06	3.13E-05	3.11E-05	8.08E-06	8.08E-06	2.68E-05	0.00E+00	0.00E+00	4.41E-09	4.41E-09	0.00	0.00E+00	3.00E-04	1.48E-04
374718.013759014.01	374718.01	3759014.01	2.69E-05	5.74E-05	1.43E-04	7.32E-06	4.82E-05	5.98E-05	1.39E-06	3.16E-05	3.14E-05	8.15E-06	8.15E-06	2.70E-05	0.00E+00	0.00E+00	4.43E-09	4.43E-09	0.00	0.00E+00	3.01E-04	1.49E-04
374728.013759014.01	374728.01	3759014.01	2.70E-05	5.77E-05	1.44E-04	7.30E-06	4.84E-05	6.01E-05	1.39E-06	3.18E-05	3.16E-05	8.21E-06	8.21E-06	2.71E-05	0.00E+00	0.00E+00	4.46E-09	4.46E-09	0.00	0.00E+00	3.03E-04	1.50E-04
374738.013759014.01	374738.01	3759014.01	2.71E-05	5.79E-05	1.44E-04	7.28E-06	4.86E-05	6.03E-05	1.40E-06

			SWBuilding Construction	SWDemolition	SWGrading	EYBuilding Construction	SWPaving	SWGrading	SWArchitectural Coating	NBBuilding Construction	NBBuilding Construction	NBArchitectural Coating	NBArchitectural Coating	RWBuilding Construction	Child Risk					Overlapping Phases - Maximum Gl		
Unique Identifier	X (UTM)	Y (UTM)	2026	2026	2026	2026	2027	2027	2027	2026	2027	2026	2027	2026	3rd Trimester	0<2	2<16	Total	per million	2025	2026	2027
374040.013758206.01	374040.01	3758206.01	8.30E-06	1.77E-05	4.41E-05	9.84E-07	1.49E-05	1.85E-05	4.28E-07	8.59E-06	8.54E-06	2.22E-06	2.22E-06	5.26E-06	0.00E+00	0.00E+00	1.30E-09	1.30E-09	0.00	0.00E+00	8.72E-05	4.45E-05
374050.013758206.01	374050.01	3758206.01	8.49E-06	1.81E-05	4.52E-05	1.00E-06	1.52E-05	1.89E-05	4.38E-07	8.77E-06	8.72E-06	2.26E-06	2.26E-06	5.36E-06	0.00E+00	0.00E+00	1.33E-09	1.33E-09	0.00	0.00E+00	8.92E-05	4.55E-05
374060.013758206.01	374060.01	3758206.01	8.69E-06	1.86E-05	4.62E-05	1.02E-06	1.56E-05	1.93E-05	4.49E-07	8.96E-06	8.91E-06	2.31E-06	2.31E-06	5.47E-06	0.00E+00	0.00E+00	1.36E-09	1.36E-09	0.00	0.00E+00	9.12E-05	4.66E-05
374070.013758206.01	374070.01	3758206.01	8.89E-06	1.90E-05	4.73E-05	1.04E-06	1.59E-05	1.98E-05	4.59E-07	9.16E-06	9.10E-06	2.36E-06	2.36E-06	5.58E-06	0.00E+00	0.00E+00	1.39E-09	1.39E-09	0.00	0.00E+00	9.33E-05	4.77E-05
374080.013758206.01	374080.01	3758206.01	9.11E-06	1.94E-05	4.85E-05	1.06E-06	1.63E-05	2.03E-05	4.70E-07	9.36E-06	9.31E-06	2.42E-06	2.42E-06	5.70E-06	0.00E+00	0.00E+00	1.42E-09	1.42E-09	0.00	0.00E+00	9.55E-05	4.88E-05
374090.013758206.01	374090.01	3758206.01	9.33E-06	1.99E-05	4.96E-05	1.08E-06	1.67E-05	2.07E-05	4.82E-07	9.57E-06	9.51E-06	2.47E-06	2.47E-06	5.81E-06	0.00E+00	0.00E+00	1.45E-09	1.45E-09	0.00	0.00E+00	9.78E-05	4.99E-05
374100.013758206.01	374100.01	3758206.01	9.55E-06	2.04E-05	5.08E-05	1.10E-06	1.71E-05	2.13E-05	4.93E-07	9.79E-06	9.73E-06	2.53E-06	2.53E-06	5.93E-06	0.00E+00	0.00E+00	1.49E-09	1.49E-09	0.00	0.00E+00	1.00E-04	5.11E-05
374110.013758206.01	374110.01	3758206.01	9.79E-06	2.09E-05	5.21E-05	1.12E-06	1.75E-05	2.18E-05	5.05E-07	1.00E-05	9.95E-06	2.58E-06	2.58E-06	6.06E-06	0.00E+00	0.00E+00	1.52E-09	1.52E-09	0.00	0.00E+00	1.03E-04	5.24E-05
374120.013758206.01	374120.01	3758206.01	1.00E-05	2.14E-05	5.34E-05	1.14E-06	1.80E-05	2.23E-05	5.18E-07	1.02E-05	1.02E-05	2.64E-06	2.64E-06	6.18E-06	0.00E+00	0.00E+00	1.56E-09	1.56E-09	0.00	0.00E+00	1.05E-04	5.36E-05
374130.013758206.01	374130.01	3758206.01	1.03E-05	2.20E-05	5.47E-05	1.16E-06	1.84E-05	2.29E-05	5.31E-07	1.05E-05	1.04E-05	2.70E-06	2.70E-06	6.32E-06	0.00E+00	0.00E+00	1.60E-09	1.60E-09	0.00	0.00E+00	1.08E-04	5.50E-05
374140.013758206.01	374140.01	3758206.01	1.05E-05	2.25E-05	5.61E-05	1.18E-06	1.89E-05	2.35E-05	5.44E-07	1.07E-05	1.07E-05	2.77E-06	2.77E-06	6.45E-06	0.00E+00	0.00E+00	1.64E-09	1.64E-09	0.00	0.00E+00	1.10E-04	5.63E-05
374150.013758206.01	374150.01	3758206.01	1.08E-05	2.31E-05	5.75E-05	1.20E-06	1.94E-05	2.41E-05	5.58E-07	1.10E-05	1.09E-05	2.83E-06	2.83E-06	6.59E-06	0.00E+00	0.00E+00	1.68E-09	1.68E-09	0.00	0.00E+00	1.13E-04	5.77E-05
374160.013758206.01	374160.01	3758206.01	1.11E-05	2.37E-05	5.90E-05	1.22E-06	1.99E-05	2.47E-05	5.72E-07	1.12E-05	1.12E-05	2.90E-06	2.90E-06	6.73E-06	0.00E+00	0.00E+00	1.72E-09	1.72E-09	0.00	0.00E+00	1.16E-04	5.92E-05
374170.013758206.01	374170.01	3758206.01	1.14E-05	2.43E-05	6.05E-05	1.25E-06	2.04E-05	2.53E-05	5.87E-07	1.15E-05	1.14E-05	2.97E-06	2.97E-06	6.88E-06	0.00E+00	0.00E+00	1.76E-09	1.76E-09	0.00	0.00E+00	1.19E-04	6.07E-05
374180.013758206.01	374180.01	3758206.01	1.17E-05	2.49E-05	6.21E-05	1.27E-06	2.09E-05	2.60E-05	6.02E-07	1.18E-05	1.17E-05	3.04E-06	3.04E-06	7.02E-06	0.00E+00	0.00E+00	1.81E-09	1.81E-09	0.00	0.00E+00	1.22E-04	6.22E-05
373990.013758216.01	373990.01	3758216.01	7.50E-06	1.60E-05	3.99E-05	9.12E-07	1.35E-05	1.67E-05	3.87E-07	7.81E-06	7.76E-06	2.02E-06	2.02E-06	4.82E-06	0.00E+00	0.00E+00	1.17E-09	1.17E-09	0.00	0.00E+00	7.90E-05	4.03E-05
374000.013758216.01	374000.01	3758216.01	7.67E-06	1.64E-05	4.08E-05	9.29E-07	1.38E-05	1.71E-05	3.96E-07	7.98E-06	7.93E-06	2.06E-06	2.06E-06	4.92E-06	0.00E+00	0.00E+00	1.20E-09	1.20E-09	0.00	0.00E+00	8.08E-05	4.12E-05
374010.013758216.01	374010.01	3758216.01	7.85E-06	1.68E-05	4.18E-05	9.46E-07	1.41E-05	1.75E-05	4.05E-07	8.14E-06	8.09E-06	2.10E-06	2.10E-06	5.01E-06	0.00E+00	0.00E+00	1.23E-09	1.23E-09	0.00	0.00E+00	8.26E-05	4.21E-05
374020.013758216.01	374020.01	3758216.01	8.03E-06	1.71E-05	4.27E-05	9.62E-07	1.44E-05	1.79E-05	4.15E-07	8.32E-06	8.27E-06	2.15E-06	2.15E-06	5.11E-06	0.00E+00	0.00E+00	1.25E-09	1.25E-09	0.00	0.00E+00	8.44E-05	4.31E-05
374030.013758216.01	374030.01	3758216.01	8.21E-06	1.75E-05	4.37E-05	9.80E-07	1.47E-05	1.83E-05	4.24E-07	8.49E-06	8.44E-06	2.19E-06	2.19E-06	5.21E-06	0.00E+00	0.00E+00	1.28E-09	1.28E-09	0.00	0.00E+00	8.63E-05	4.41E-05
374040.013758216.01	374040.01	3758216.01	8.40E-06	1.79E-05	4.47E-05	9.98E-07	1.51E-05	1.87E-05	4.34E-07	8.68E-06	8.62E-06	2.24E-06	2.24E-06	5.32E-06	0.00E+00	0.00E+00	1.31E-09	1.31E-09	0.00	0.00E+00	8.83E-05	4.51E-05
374050.013758216.01	374050.01	3758216.01	8.60E-06	1.84E-05	4.58E-05	1.02E-06	1.54E-05	1.91E-05	4.44E-07	8.87E-06	8.81E-06	2.29E-06	2.29E-06	5.42E-06	0.00E+00	0.00E+00	1.34E-09	1.34E-09	0.00	0.00E+00	9.03E-05	4.61E-05
374060.013758216.01	374060.01	3758216.01	8.80E-06	1.88E-05	4.68E-05	1.04E-06	1.58E-05	1.96E-05	4.55E-07	9.06E-06	9.01E-06	2.34E-06	2.34E-06	5.54E-06	0.00E+00	0.00E+00	1.37E-09	1.37E-09	0.00	0.00E+00	9.24E-05	4.72E-05
374070.013758216.01	374070.01	3758216.01	9.02E-06	1.93E-05	4.80E-05	1.05E-06	1.62E-05	2.01E-05	4.66E-07	9.26E-06	9.21E-06	2.39E-06	2.39E-06	5.65E-06	0.00E+00	0.00E+00	1.41E-09	1.41E-09	0.00	0.00E+00	9.46E-05	4.83E-05
374080.013758216.01	374080.01	3758216.01	9.23E-06	1.97E-05	4.91E-05	1.07E-06	1.66E-05	2.05E-05	4.77E-07	9.47E-06	9.41E-06	2.44E-06	2.44E-06	5.77E-06	0.00E+00	0.00E+00	1.44E-09	1.44E-09	0.00	0.00E+00	9.68E-05	4.94E-05
374090.013758216.01	374090.01	3758216.01	9.46E-06	2.02E-05	5.03E-05	1.10E-06	1.70E-05	2.10E-05	4.89E-07	9.69E-06	9.63E-06	2.50E-06	2.50E-06	5.89E-06	0.00E+00	0.00E+00	1.47E-09	1.47E-09	0.00	0.00E+00	9.92E-05	5.06E-05
374100.013758216.01	374100.01	3758216.01	9.69E-06	2.07E-05	5.16E-05	1.12E-06	1.74E-05	2.16E-05	5.01E-07	9.91E-06	9.85E-06	2.56E-06	2.56E-06	6.01E-06	0.00E+00	0.00E+00	1.51E-09	1.51E-09	0.00	0.00E+00	1.02E-04	5.19E-05
374110.013758216.01	374110.01	3758216.01	9.94E-06	2.12E-05	5.29E-05	1.14E-06	1.78E-05	2.21E-05	5.13E-07	1.01E-05	1.01E-05	2.62E-06	2.62E-06	6.14E-06	0.00E+00	0.00E+00	1.55E-09	1.55E-09	0.00	0.00E+00	1.04E-04	5.31E-05
374120.013758216.01	374120.01	3758216.01	1.02E-05	2.18E-05	5.42E-05	1.16E-06	1.83E-05	2.27E-05	5.26E-07	1.04E-05	1.03E-05	2.68E-06	2.68E-06	6.27E-06	0.00E+00	0.00E+00	1.58E-09	1.58E-09	0.00	0.00E+00	1.07E-04	5.44E-05
374130.013758216.01	374130.01	3758216.01	1.04E-05	2.23E-05	5.56E-05	1.18E-06	1.87E-05	2.32E-05	5.39E-07	1.06E-05	1.05E-05	2.74E-06	2.74E-06	6.40E-06	0.00E+00	0.00E+00	1.62E-09	1.62E-09	0.00	0.00E+00	1.09E-04	5.58E-05
374140.013758216.01	374140.01	3758216.01	1.07E-05	2.29E-05	5.70E-05	1.20E-06	1.92E-05	2.38E-05	5.53E-07	1.09E-05	1.08E-05	2.80E-06	2.80E-06	6.54E-06	0.00E+00	0.00E+00	1.66E-09	1.66E-09	0.00	0.00E+00	1.12E-04	5.72E-05
374150.013758216.01	374150.01	3758216.01	1.10E-05	2.35E-05	5.85E-05	1.22E-06	1.97E-05	2.45E-05	5.68E-07	1.11E-05	1.11E-05	2.87E-06	2.87E-06	6.68E-06	0.00E+00	0.00E+00	1.70E-09	1.70E-09	0.00	0.00E+00	1.15E-04	5.87E-05
374160.013758216.01	374160.01	3758216.01	1.13E-05	2.41E-05	6.00E-05	1.25E-06	2.02E-05	2.51E-05	5.82E-07	1.14E-05	1.13E-05	2.94E-06	2.94E-06	6.83E-06	0.00E+00	0.00E+00	1.75E-09	1.75E-09	0.00	0.00E+00	1.18E-04	6.02E-05
374170.013758216.01	374170.01	3758216.01	1.16E-05	2.47E-05	6.16E-05	1.27E-06	2.08E-05	2.58E-05	5.98E-07	1.17E-05	1.16E-05	3.01E-06	3.01E-06	6.98E-06	0.00E+00	0.00E+00	1.79E-09	1.79E-09	0.00	0.00E+00	1.21E-04	6.17E-05
374180.013758216.01	374180.01	3758216.01	1.19E-05	2.54E-05	6.32E-05	1.29E-06	2.13E-05	2.64E-05	6.14E-07	1.19E-05	1.19E-05	3.08E-06	3.08E-06	7.13E-06	0.00E+00	0.00E+00	1.84E-09	1.84E-09	0.00	0.00E+00	1.24E-04	6.33E-05
373990.013758226.01	373990.01	3758226.01	7.59E-06	1.62E-05	4.04E-05	9.24E-07	1.36E-05	1.69E-05	3.92E-07	7.88E-06	7.84E-06	2.03E-06	2.03E-06	4.87E-06	0.00E+00	0.00E+00	1.19E-09	1.19E-09	0.00	0.00E+00	7.99E-05	4.08E-05
374000.013758226.01	374000.01	3758226.01	7.76E-06	1.66E-05	4.13E-05	9.41E-07	1.39E-05	1.73E-05	4.01E-07	8.05E-06	8.00E-06	2.08E-06	2.08E-06	4.97E-06	0.00E+00	0.00E+00	1.21E-09	1.21E-09	0.00	0.00E+00	8.17E-05	4.17E-05
374010.013758226.01	374010.01	3758226.01	7.94E-06	1.70E-05	4.23E-05	9.58E-07	1.42E-05	1.77E-05	4.10E-07	8.22E-06	8.17E-06	2.12E-06	2.12E-06	5.07E-06	0.00E+00	0.00E+00	1.24E-09	1.24E-09	0.00	0.00E+00	8.35E-05	4.26E-05
374020.013758226.01	374020.01	3758226.01	8.12E-06	1.74E-05	4.32E-05	9.77E-07	1.46E-05	1.81E-05	4.20E-07	8.40E-06	8.35E-06	2.17E-06	2.17E-06	5.17E-06	0.00E+00	0.00E+00	1.27E-09	1.27E-09	0.00	0.00E+00	8.54E-05	4.36E-05
374030.013758226.01	374030.01	3758226.01	8.31E-06	1.78E-05	4.42E-05	9.95E-07	1.49E-05	1.85E-05	4.29E-07	8.58E-06	8.53E-06	2.22E-06	2.22E-06	5.27E-06	0.00E+00	0.00E+00	1.30E-09	1.30E-09	0.00	0.00E+00	8.74E-05	4.46E-05
374040.013758226.01	374040.01	3758226.01	8.51E-06	1.82E-05	4.53E-05	1.01E-06	1.53E-05	1.89E-05	4.39E-07	8.77E-06	8.72E-06	2.26E-06	2.26E-06	5.38E-06	0.00E+00	0.00E+00	1.33E-09	1.33E-09	0.00	0.00E+00	8.94E-05	4.56E-05
374050.013758226.01	374050.01	3758226.01	8.71E-06	1.86E-05	4.64E-05	1.03E-06	1.56E-05	1.94E-05	4.50E-07	8.96E-06	8.91E-06	2.31E-06	2.31E-06	5.49E-06	0.00E+00	0.00E+00	1.36E-09	1.36E-09	0.00	0.00E+00	9.15E-05	4.67E-05
374060.013758226.01	374060.01	3758226.01	8.92E-06	1.91E-05	4.75E-05	1.05E-06	1.60E-05	1.99E-05	4.61E-07	9.16E-06	9.11E-06	2.36E-06	2.36E-06	5.60E-06	0.00E+00	0.00E+00	1.39E-09	1.39E-09	0.00	0.00E+00	9.36E-05	4.78E-05
374070.013758226.01	374070.01	3758226.01	9.14E-06	1.95E-05	4.86E-05	1.07E-06	1.64E-05	2.03E-05	4.72E-07	9.37E-06	9.31E-06	2.42E-06	2.42E-06	5.72E-06	0.00E+00	0.00E+00	1.42E-09	1.42E-09	0.00	0.00E+00	9.59E-05	4.89E-05
374080.013758226.01	374080.01	3758226.01	9.36E-06	2.00E-05	4.98E-05	1.09E-06	1.68E-05	2.08E-05	4.84E-07	9.58E-06	9.52E-06	2.47E-06	2.47E-06	5.84E-06	0.00E+00	0.00E+00	1.46E-09	1.46E-09	0.00	0.00E+00	9.82E-05	5.01E-05
374090.013758226.01	374090.01	3758226.01	9.60E-06	2.05E-05	5.11E-05	1.11E-06	1.72E-05	2.14E-05	4.96E-07	9.80E-06	9.74E-06	2.53E-06	2.53E-06	5.96E-06	0.00E+00	0.00E+00	1.49E-09	1.49E-09	0.00	0.00E+00	1.01E-04	5.13E-05
374100.013758226.01	374100.01	3758226.01	9.84E-06	2.10E-05	5.23E-05	1.13E-06	1.76E-05	2.19E-05	5.08E-07	1.00E-05	9.97E-06	2.59E-06	2.59E-06	6.09E-06	0.00E+00	0.00E+00	1.53E-09	1.53E-09	0.00	0.00E+00	1.03E-04	5.26E-05
374110.013758226.01	374110.01	3758226.01	1.01E-05	2.15E-05	5.37E-05	1.16E-06	1.81E-05	2.24E-05	5.21E-07	1.03E-05	1.02E-05	2.65E-06	2.65E-06	6.22E-06	0.00E+00	0.00E+00	1.57E-09	1.57E-09	0.00	0.00E+00	1.06E-04	5.39E-05
374120.013758226.01	374120.01	3758226.01	1.03E-05	2.21E-05	5.50E-05	1.18E-06	1.86E-05	2.30E-05	5.34E-07	1.05E-05	1.04E-05	2.71E-06	2.71E-06	6.35E-06	0.00E+00	0.00E+00	1.61E-09	1.61E-09	0.00	0.00E+00	1.08E-04	5.53E-05
374130.013758226.01	374130.01	3758226.01	1.06E-05	2.27E-05	5.65E-05	1.20E-06	1.90E-05	2.36E-05	5.48E-07	1.08E-05	1.07E-05	2.78E-06	2.78E-06	6.49E-06	0.00E+00	0.00E+00	1.65E-09	1.65E-09	0.00	0.00E+00	1.11E-04	5.67E-05
374140.013758226.01	374140.01	3758226.01	1.09E-05	2.33E-05	5.79E-05	1.22E-06	1.95E-05	2.42E-05	5.62E-07	1.10E-05	1.09E-05	2.84E-06	2.84E-06	6.63E-06	0.00E+00	0.00E+00	1.69E-09	1.69E-09	0.00	0.00E+00	1.14E-04	5.81E-05
374150.013758226.01	374150.01	3758226.01	1.12E-05	2.39E-05	5.95E-05	1.25E-06	2.00E-05	2.49E-05	5.77E-07	1.13E-05	1.12E-05	2.91E-06	2.91E-06	6.78E-06	0.00E+00	0.00E+00	1.73E-09	1.73E-09	0.00	0.00E+00	1.17E-04	5.96E-05
374160.013758226.01	374160.01	3758226.01	1.15E-05	2.45E-05	6.11E-05	1.27E-06	2.06E-05	2.55E-05	5.93E-07	1.16E-05	1.15E-05	2.98E-06	2.98E-06	6.93E-06	0.00E+00	0.00E+00	1.78E-09	1.78E-09	0.00	0.00E+00	1.20E-04	6.12E-05
374170.013758226.01	374170.01	3758226.01	1.18E-05	2.52E-05	6.27E-05	1.30E-06	2.11E-05	2.62E-05	6.09E-07	1.18E-05	1.18E-05	3.06E-06	3.06E-06	7.09E-06	0.00E+00	0.00E+00	1.82E-09	1.82E-09	0.00	0.00E+00	1.24E-04	6.28E-05
374180.013758226.01	374180.01	3758226.01	1.21E-05	2.58E-05	6.44E-05	1.32E-06	2.17E-05	2.69E-05	6.25E-07	1.21E-05	1.21E-05	3.13E-06	3.13E-06	7.24E-06	0.00E+00	0.00E+00	1.87E-09	1.87E-09	0.00	0.00E+00	1.26E-04	6.44E-05
373990.013758236.01	373990.01	3758236.01	7.68E-06	1.64E-05	4.09E-05	9.35E-07	1.38E-05	1.71E-05	3.96E-07	7.96E-06	7.91E-06	2.05E-06	2.05E-06	4.92E-06	0.00E+00	0.00E+00	1.20E-09	1.20E-09	0.00	0.00E+00	8.08E-05	4.12E-05
374000.013758236.01	374000.01	3758236.01	7.86E-06	1.68E-05	4.18E-05	9.54E-07	1.41E-05	1.75E-05	4.06E-07	8.13E-06	8.08E-06	2.10E-06	2.10E-06	5.02E-06	0.00E+00	0.00E+00	1.23E-09	1.23E-09	0.00	0.00E+00	8.26E-05	4.22E-05
374010.013758236.01	374010.01	3758236.01	8.04E-06	1.72E-05	4.28E-05	9.72E-07	1.44E-05	1.79E-05	4.15E-07	8.30E-06	8.25E-06	2.14E-06	2.14E-06	5.12E-06	0.00E+00	0.00E+00	1.26E-09	1.26E-09	0.00	0.00E+00	8.45E-05	4.31E-05
374020.013758236.01	374020.01	3758236.01	8.23E-06	1.76E-05	4.38E-05	9.90E-07	1.47E-05	1.83E-05	4.25E-07	8.48E-06	8.43E-06	2.19E-06	2.19E-06	5.22E-06	0.00E+00	0.00E+00	1.28E-09	1.28E-09	0.00	0.00E+00	8.64E-05	4.41E-05
374030.013758236.01	374030.01	3758236.01	8.42E-06	1.80E-05	4.48E-05	1.01E-06	1.51E-05	1.87E-05	4.35E-07	8.67E-06	8.62E-06	2.24E-06	2.24E-06	5.33E-06	0.00E+00	0.00E+00	1.31E-09	1.31E-09	0.00	0.00E+00	8.84E-05	4.51E-05
374040.013758236.01	374040.01	3758236.01	8.62E-06	1.84E-05	4.59E-05	1.03E-06	1.55E-05	1.92E-05	4.45E-07	8.86E-06	8.81E-06	2.29E-06	2.29E-06	5.44E-06	0.00E+00	0.00E+00	1.34E-09	1.34E-09	0.00	0.00E+00	9.05E-05	4.62E-05
374050.013758236.01	374050.01	3758236.01	8.83E-06	1.88E-05	4.70E-05	1.05E-06	1.58E-05	1.96E-05	4.56E-07	9.06E-06	9.00E-06	2.34E-06	2.34E-06	5.55E-06	0.00E+00	0.00E+00	1.38E-09	1.38E-09	0.00	0.00E+00	9.26E-05	4.73E-05
374060.013758236.01	374060.01	3758236.01	9.04E-06	1.93E-05	4.81E-05	1.07E-06	1.62E-05	2.01E-05	4.67E-07	9.26E-06	9.20E-06	2.39E-06	2.39E-06	5.67E-06	0.00E+00	0.00E+00	1.41E-09	1.41E-09	0.00	0.00E+00	9.48E-05	4.84E-05
374070.013758236.01	374070.01	3758236.01	9.26E-06	1.98E-05	4.93E-05	1.09E-06	1.66E-05	2.06E-05	4.78E-07	9.47E-06	9.41E-06	2.45E-06	2.45E-06	5.79E-06	0.00E+00	0.00E+00	1.44E-09	1.44E-09	0.00	0.00E+00	9.71E-05	4.96E-05
374080.013758236.01	374080.01	3758236.01	9.50E-06	2.03E-05	5.05E-05	1.11E-06	1.70E-05	2.11E-05	4.90E-07	9.69E-06	9.63E-06	2.50E-06	2.50E-06	5.91E-06	0.00E+00	0.00E+00	1.48E-09	1.48E-09	0.00	0.00E+00	9.95E-05	5.08E-05
374090.013758236.01	374090.01	3758236.01	9.74E-06	2.08E-05	5.18E-05	1.13E-06	1.75E-05	2.17E-05	5.03E-07	9.92E-06	9.86E-06	2.56E-06	2.56E-06	6.04E-06	0.00E+00	0.00E+00	1.51E-09	1.51E-09	0.00	0.00E+00	1.02E-04	5.20E-05
374100.013758236.01	374100.01	3758236.01	9.98E-06	2.13E-05	5.31E-05	1.15E-06	1.79E-05	2.22E-05	5.16E-07	1.01E-05	1.01E-05	2.62E-06	2.62E-06	6.17E-06	0.00E+00	0.00E+00	1.55E-09	1.55E-09	0.00	0.00E+00	1.05E-04	5.33E-05
374110.013758236.01	374110.01	3758236.01	1.02E-05	2.19E-05	5.45E-05	1.17E-06	1.84E-05	2.28E-05	5.29E-07	1.04E-05	1.03E-05	2.68E-06	2.68E-06	6.30E-06	0.00E+00	0.00E+00	1.59E-09	1.59E-09	0.00	0.00E+00	1.07E-04	5.47E-05
374120.013758236.01	374120.01	3758236.01	1.05E-05	2.24E-05	5.59E-05	1.20E-06	1.88E-05	2.34E-05	5.43E-07	1.06E-05	1.06E-05	2.75E-06	2.75E-06	6.44E-06	0.00E+00	0.00E+00	1.63E-09	1.63E-09	0.00	0.00E+00	1.10E-04	5.61E-05
374130.013758236.01	374130.01	3758236.01	1.08E-05	2.30E-05	5.74E-05	1.22E-06	1.93E-05	2.40E-05	5.57E-07	1.09E-05	1.08E-05	2.81E-06	2.81E-06	6.58E-06	0.00E+00	0.00E+00	1.67E-09	1.67E-09	0.00	0.00E+00	1.13E-04	5.75E-05
374140.013758236.01	374140.01	3758236.01	1.11E-05	2.36E-05	5.89E-05	1.25E-06	1.98E-05	2.46E-05	5.72E-07	1.12E-05	1.11E-05	2.88E-06	2.88E-06	6.73E-06	0.00E+00	0.00E+00	1.72E-09	1.72E-09	0.00	0.00E+00	1.16E-04	5.90E-05
374150.013758236.01	374150.01	3758236.01	1.14E-05	2.43E-05	6.05E-05	1.27E-06	2.04E-05	2.53E-05	5.87E-07	1.14E-05	1.14E-05	2.95E-06	2.95E-06	6.88E-06	0.00E+00	0.00E+00	1.76E-09	1.76E-09	0.00	0.00E+00	1.19E-04	6.06E-05
374160.013758236.01	374160.01	3758236.01	1.17E-05	2.49E-05	6.21E-05	1.29E-06	2.09E-05	2.60E-05	6.03E-07	1.17E-05	1.16E-05	3.03E-06	3.03E-06	7.03E-06	0.00E+00	0.00E+00	1.81E-09	1.81E-09	0.00	0.00E+00	1.22E-04	6.22E-05
374170.013758236.01	374170.01	3758236.01	1.20E-05	2.56E-05	6.38E-05	1.32E-06	2.15E-05	2.67E-05	6.20E-07	1.20E-05	1.19E-05	3.10E-06	3.10E-06	7.19E-06	0.00E+00	0.00E+00	1.85E-09	1.85E-09	0.00	0.00E+00	1.25E-04	6.39E-05
374180.013758236.01	374180.01	3758236.01	1.23E-05	2.63E-05	6.56E-05	1.35E-06	2.21E-05	2.74E-05	6.36E-07	1.23E-05	1.22E-05	3.18E-06	3.18E-06	7.36E-06	0.00E+00	0.00E+00	1.90E-09	1.90E-09	0.00	0.00E+00	1.28E-04	6.56E-05
373990.013758246.01	373990.01	3758246.01	7.77E-06	1.66E-05	4.13E-05	9.48E-07	1.39E-05	1.73E-05	4.01E-07	8.03E-06	7.98E-06	2.07E-06	2.07E-06	4.97E-06	0.00E+00	0.00E+00	1.21E-09	1.21E-09	0.00	0.00E+00	8.17E-05	4.17E-05
374000.013758246.01	374000.01	3758246.01	7.95E-06	1.70E-05	4.23E-05	9.66E-07	1.43E-05	1.77E-05	4.11E-07

			SWBuilding Construction	SWDemolition	SWGrading	EYBuilding Construction	SWPaving	SWGrading	SWArchitectural Coating	NBBuilding Construction	NBBuilding Construction	NBArchitectural Coating	NBArchitectural Coating	RWBuilding Construction	Child Risk					Overlapping Phases - Maximum Gl		
Unique Identifier	X (UTM)	Y (UTM)	2026	2026	2026	2026	2027	2027	2027	2026	2027	2026	2027	2026	3rd Trimester	0<2	2<16	Total	per million	2025	2026	2027
374110.013758276.01	374110.01	3758276.01	1.09E-05	2.33E-05	5.80E-05	1.26E-06	1.95E-05	2.42E-05	5.63E-07	1.09E-05	1.08E-05	2.82E-06	2.82E-06	6.64E-06	0.00E+00	0.00E+00	1.69E-09	1.69E-09	0.00	0.00E+00	1.14E-04	5.80E-05
374120.013758276.01	374120.01	3758276.01	1.12E-05	2.39E-05	5.96E-05	1.28E-06	2.01E-05	2.49E-05	5.78E-07	1.12E-05	1.11E-05	2.89E-06	2.89E-06	6.80E-06	0.00E+00	0.00E+00	1.73E-09	1.73E-09	0.00	0.00E+00	1.17E-04	5.96E-05
374130.013758276.01	374130.01	3758276.01	1.15E-05	2.46E-05	6.12E-05	1.31E-06	2.06E-05	2.56E-05	5.94E-07	1.15E-05	1.14E-05	2.96E-06	2.96E-06	6.96E-06	0.00E+00	0.00E+00	1.78E-09	1.78E-09	0.00	0.00E+00	1.20E-04	6.12E-05
374140.013758276.01	374140.01	3758276.01	1.18E-05	2.53E-05	6.30E-05	1.34E-06	2.12E-05	2.63E-05	6.11E-07	1.18E-05	1.17E-05	3.04E-06	3.04E-06	7.12E-06	0.00E+00	0.00E+00	1.83E-09	1.83E-09	0.00	0.00E+00	1.23E-04	6.29E-05
374150.013758276.01	374150.01	3758276.01	1.22E-05	2.60E-05	6.48E-05	1.37E-06	2.18E-05	2.71E-05	6.29E-07	1.21E-05	1.20E-05	3.12E-06	3.12E-06	7.29E-06	0.00E+00	0.00E+00	1.88E-09	1.88E-09	0.00	0.00E+00	1.27E-04	6.47E-05
374160.013758276.01	374160.01	3758276.01	1.25E-05	2.67E-05	6.66E-05	1.40E-06	2.25E-05	2.79E-05	6.47E-07	1.24E-05	1.23E-05	3.20E-06	3.20E-06	7.46E-06	0.00E+00	0.00E+00	1.93E-09	1.93E-09	0.00	0.00E+00	1.30E-04	6.65E-05
374170.013758276.01	374170.01	3758276.01	1.29E-05	2.75E-05	6.86E-05	1.43E-06	2.31E-05	2.87E-05	6.66E-07	1.27E-05	1.26E-05	3.28E-06	3.28E-06	7.65E-06	0.00E+00	0.00E+00	1.99E-09	1.99E-09	0.00	0.00E+00	1.34E-04	6.84E-05
374180.013758276.01	374180.01	3758276.01	1.33E-05	2.83E-05	7.06E-05	1.46E-06	2.38E-05	2.95E-05	6.86E-07	1.31E-05	1.30E-05	3.37E-06	3.37E-06	7.83E-06	0.00E+00	0.00E+00	2.04E-09	2.04E-09	0.00	0.00E+00	1.38E-04	7.04E-05
373990.013758286.01	373990.01	3758286.01	8.16E-06	1.74E-05	4.34E-05	9.97E-07	1.46E-05	1.82E-05	4.21E-07	8.36E-06	8.31E-06	2.16E-06	2.16E-06	5.18E-06	0.00E+00	0.00E+00	1.27E-09	1.27E-09	0.00	0.00E+00	8.57E-05	4.37E-05
374000.013758286.01	374000.01	3758286.01	8.36E-06	1.78E-05	4.45E-05	1.02E-06	1.50E-05	1.86E-05	4.32E-07	8.54E-06	8.49E-06	2.20E-06	2.20E-06	5.29E-06	0.00E+00	0.00E+00	1.30E-09	1.30E-09	0.00	0.00E+00	8.77E-05	4.47E-05
374010.013758286.01	374010.01	3758286.01	8.56E-06	1.83E-05	4.56E-05	1.04E-06	1.54E-05	1.90E-05	4.42E-07	8.73E-06	8.68E-06	2.25E-06	2.25E-06	5.40E-06	0.00E+00	0.00E+00	1.33E-09	1.33E-09	0.00	0.00E+00	8.98E-05	4.58E-05
374020.013758286.01	374020.01	3758286.01	8.77E-06	1.87E-05	4.67E-05	1.06E-06	1.57E-05	1.95E-05	4.53E-07	8.93E-06	8.88E-06	2.31E-06	2.31E-06	5.52E-06	0.00E+00	0.00E+00	1.36E-09	1.36E-09	0.00	0.00E+00	9.20E-05	4.69E-05
374030.013758286.01	374030.01	3758286.01	8.99E-06	1.92E-05	4.78E-05	1.08E-06	1.61E-05	2.00E-05	4.64E-07	9.13E-06	9.08E-06	2.36E-06	2.36E-06	5.63E-06	0.00E+00	0.00E+00	1.40E-09	1.40E-09	0.00	0.00E+00	9.42E-05	4.80E-05
374040.013758286.01	374040.01	3758286.01	9.22E-06	1.97E-05	4.90E-05	1.10E-06	1.65E-05	2.05E-05	4.76E-07	9.34E-06	9.29E-06	2.41E-06	2.41E-06	5.76E-06	0.00E+00	0.00E+00	1.43E-09	1.43E-09	0.00	0.00E+00	9.66E-05	4.92E-05
374050.013758286.01	374050.01	3758286.01	9.45E-06	2.02E-05	5.03E-05	1.13E-06	1.69E-05	2.10E-05	4.88E-07	9.56E-06	9.50E-06	2.47E-06	2.47E-06	5.88E-06	0.00E+00	0.00E+00	1.47E-09	1.47E-09	0.00	0.00E+00	9.90E-05	5.04E-05
374060.013758286.01	374060.01	3758286.01	9.70E-06	2.07E-05	5.16E-05	1.15E-06	1.74E-05	2.16E-05	5.01E-07	9.79E-06	9.73E-06	2.53E-06	2.53E-06	6.01E-06	0.00E+00	0.00E+00	1.50E-09	1.50E-09	0.00	0.00E+00	1.01E-04	5.17E-05
374070.013758286.01	374070.01	3758286.01	9.95E-06	2.12E-05	5.29E-05	1.18E-06	1.78E-05	2.21E-05	5.14E-07	1.00E-05	9.96E-06	2.59E-06	2.59E-06	6.15E-06	0.00E+00	0.00E+00	1.54E-09	1.54E-09	0.00	0.00E+00	1.04E-04	5.30E-05
374080.013758286.01	374080.01	3758286.01	1.02E-05	2.18E-05	5.43E-05	1.20E-06	1.83E-05	2.27E-05	5.27E-07	1.03E-05	1.02E-05	2.65E-06	2.65E-06	6.29E-06	0.00E+00	0.00E+00	1.58E-09	1.58E-09	0.00	0.00E+00	1.07E-04	5.44E-05
374090.013758286.01	374090.01	3758286.01	1.05E-05	2.24E-05	5.58E-05	1.22E-06	1.88E-05	2.33E-05	5.41E-07	1.05E-05	1.05E-05	2.71E-06	2.71E-06	6.43E-06	0.00E+00	0.00E+00	1.62E-09	1.62E-09	0.00	0.00E+00	1.10E-04	5.58E-05
374100.013758286.01	374100.01	3758286.01	1.08E-05	2.30E-05	5.73E-05	1.25E-06	1.93E-05	2.40E-05	5.56E-07	1.08E-05	1.07E-05	2.78E-06	2.78E-06	6.58E-06	0.00E+00	0.00E+00	1.67E-09	1.67E-09	0.00	0.00E+00	1.12E-04	5.73E-05
374110.013758286.01	374110.01	3758286.01	1.11E-05	2.36E-05	5.89E-05	1.28E-06	1.99E-05	2.46E-05	5.72E-07	1.11E-05	1.10E-05	2.85E-06	2.85E-06	6.73E-06	0.00E+00	0.00E+00	1.71E-09	1.71E-09	0.00	0.00E+00	1.16E-04	5.89E-05
374120.013758286.01	374120.01	3758286.01	1.14E-05	2.43E-05	6.06E-05	1.30E-06	2.04E-05	2.53E-05	5.88E-07	1.13E-05	1.13E-05	2.93E-06	2.93E-06	6.89E-06	0.00E+00	0.00E+00	1.76E-09	1.76E-09	0.00	0.00E+00	1.19E-04	6.05E-05
374130.013758286.01	374130.01	3758286.01	1.17E-05	2.50E-05	6.23E-05	1.33E-06	2.10E-05	2.60E-05	6.04E-07	1.16E-05	1.16E-05	3.00E-06	3.00E-06	7.05E-06	0.00E+00	0.00E+00	1.81E-09	1.81E-09	0.00	0.00E+00	1.23E-04	6.22E-05
374140.013758286.01	374140.01	3758286.01	1.20E-05	2.57E-05	6.41E-05	1.36E-06	2.16E-05	2.68E-05	6.22E-07	1.19E-05	1.19E-05	3.08E-06	3.08E-06	7.22E-06	0.00E+00	0.00E+00	1.86E-09	1.86E-09	0.00	0.00E+00	1.25E-04	6.39E-05
374150.013758286.01	374150.01	3758286.01	1.24E-05	2.65E-05	6.59E-05	1.39E-06	2.22E-05	2.76E-05	6.40E-07	1.22E-05	1.22E-05	3.16E-06	3.16E-06	7.40E-06	0.00E+00	0.00E+00	1.91E-09	1.91E-09	0.00	0.00E+00	1.29E-04	6.57E-05
374160.013758286.01	374160.01	3758286.01	1.28E-05	2.72E-05	6.79E-05	1.42E-06	2.29E-05	2.84E-05	6.59E-07	1.26E-05	1.25E-05	3.24E-06	3.24E-06	7.58E-06	0.00E+00	0.00E+00	1.96E-09	1.96E-09	0.00	0.00E+00	1.33E-04	6.76E-05
374170.013758286.01	374170.01	3758286.01	1.31E-05	2.80E-05	6.99E-05	1.45E-06	2.35E-05	2.92E-05	6.78E-07	1.29E-05	1.28E-05	3.33E-06	3.33E-06	7.76E-06	0.00E+00	0.00E+00	2.02E-09	2.02E-09	0.00	0.00E+00	1.37E-04	6.96E-05
374180.013758286.01	374180.01	3758286.01	1.35E-05	2.89E-05	7.20E-05	1.49E-06	2.43E-05	3.01E-05	6.99E-07	1.33E-05	1.32E-05	3.42E-06	3.42E-06	7.96E-06	0.00E+00	0.00E+00	2.08E-09	2.08E-09	0.00	0.00E+00	1.41E-04	7.17E-05
373990.013758296.01	373990.01	3758296.01	8.27E-06	1.77E-05	4.40E-05	1.01E-06	1.48E-05	1.84E-05	4.27E-07	8.44E-06	8.39E-06	2.18E-06	2.18E-06	5.24E-06	0.00E+00	0.00E+00	1.29E-09	1.29E-09	0.00	0.00E+00	8.68E-05	4.42E-05
374000.013758296.01	374000.01	3758296.01	8.47E-06	1.81E-05	4.51E-05	1.03E-06	1.52E-05	1.88E-05	4.37E-07	8.63E-06	8.58E-06	2.23E-06	2.23E-06	5.35E-06	0.00E+00	0.00E+00	1.32E-09	1.32E-09	0.00	0.00E+00	8.89E-05	4.53E-05
374010.013758296.01	374010.01	3758296.01	8.68E-06	1.85E-05	4.62E-05	1.05E-06	1.56E-05	1.93E-05	4.48E-07	8.83E-06	8.77E-06	2.28E-06	2.28E-06	5.46E-06	0.00E+00	0.00E+00	1.35E-09	1.35E-09	0.00	0.00E+00	9.10E-05	4.64E-05
374020.013758296.01	374020.01	3758296.01	8.89E-06	1.90E-05	4.73E-05	1.07E-06	1.59E-05	1.98E-05	4.59E-07	9.03E-06	8.97E-06	2.33E-06	2.33E-06	5.58E-06	0.00E+00	0.00E+00	1.38E-09	1.38E-09	0.00	0.00E+00	9.32E-05	4.75E-05
374030.013758296.01	374030.01	3758296.01	9.12E-06	1.95E-05	4.85E-05	1.10E-06	1.63E-05	2.03E-05	4.71E-07	9.23E-06	9.18E-06	2.38E-06	2.38E-06	5.70E-06	0.00E+00	0.00E+00	1.42E-09	1.42E-09	0.00	0.00E+00	9.55E-05	4.87E-05
374040.013758296.01	374040.01	3758296.01	9.35E-06	2.00E-05	4.97E-05	1.12E-06	1.68E-05	2.08E-05	4.83E-07	9.45E-06	9.39E-06	2.44E-06	2.44E-06	5.82E-06	0.00E+00	0.00E+00	1.45E-09	1.45E-09	0.00	0.00E+00	9.79E-05	4.99E-05
374050.013758296.01	374050.01	3758296.01	9.59E-06	2.05E-05	5.10E-05	1.14E-06	1.72E-05	2.13E-05	4.95E-07	9.67E-06	9.61E-06	2.50E-06	2.50E-06	5.95E-06	0.00E+00	0.00E+00	1.49E-09	1.49E-09	0.00	0.00E+00	1.00E-04	5.11E-05
374060.013758296.01	374060.01	3758296.01	9.84E-06	2.10E-05	5.24E-05	1.17E-06	1.76E-05	2.19E-05	5.08E-07	9.90E-06	9.84E-06	2.56E-06	2.56E-06	6.09E-06	0.00E+00	0.00E+00	1.52E-09	1.52E-09	0.00	0.00E+00	1.03E-04	5.24E-05
374070.013758296.01	374070.01	3758296.01	1.01E-05	2.16E-05	5.37E-05	1.19E-06	1.81E-05	2.25E-05	5.21E-07	1.01E-05	1.01E-05	2.62E-06	2.62E-06	6.22E-06	0.00E+00	0.00E+00	1.56E-09	1.56E-09	0.00	0.00E+00	1.06E-04	5.38E-05
374080.013758296.01	374080.01	3758296.01	1.04E-05	2.21E-05	5.52E-05	1.22E-06	1.86E-05	2.31E-05	5.35E-07	1.04E-05	1.03E-05	2.68E-06	2.68E-06	6.37E-06	0.00E+00	0.00E+00	1.60E-09	1.60E-09	0.00	0.00E+00	1.08E-04	5.52E-05
374090.013758296.01	374090.01	3758296.01	1.07E-05	2.27E-05	5.67E-05	1.24E-06	1.91E-05	2.37E-05	5.50E-07	1.06E-05	1.06E-05	2.75E-06	2.75E-06	6.51E-06	0.00E+00	0.00E+00	1.65E-09	1.65E-09	0.00	0.00E+00	1.11E-04	5.67E-05
374100.013758296.01	374100.01	3758296.01	1.09E-05	2.34E-05	5.82E-05	1.27E-06	1.96E-05	2.44E-05	5.65E-07	1.09E-05	1.08E-05	2.82E-06	2.82E-06	6.67E-06	0.00E+00	0.00E+00	1.69E-09	1.69E-09	0.00	0.00E+00	1.14E-04	5.82E-05
374110.013758296.01	374110.01	3758296.01	1.13E-05	2.40E-05	5.99E-05	1.30E-06	2.02E-05	2.50E-05	5.81E-07	1.12E-05	1.11E-05	2.89E-06	2.89E-06	6.82E-06	0.00E+00	0.00E+00	1.74E-09	1.74E-09	0.00	0.00E+00	1.17E-04	5.98E-05
374120.013758296.01	374120.01	3758296.01	1.16E-05	2.47E-05	6.16E-05	1.33E-06	2.07E-05	2.57E-05	5.98E-07	1.15E-05	1.14E-05	2.96E-06	2.96E-06	6.99E-06	0.00E+00	0.00E+00	1.79E-09	1.79E-09	0.00	0.00E+00	1.21E-04	6.15E-05
374130.013758296.01	374130.01	3758296.01	1.19E-05	2.54E-05	6.33E-05	1.36E-06	2.13E-05	2.65E-05	6.15E-07	1.18E-05	1.17E-05	3.04E-06	3.04E-06	7.15E-06	0.00E+00	0.00E+00	1.83E-09	1.83E-09	0.00	0.00E+00	1.24E-04	6.32E-05
374140.013758296.01	374140.01	3758296.01	1.22E-05	2.62E-05	6.52E-05	1.39E-06	2.20E-05	2.73E-05	6.33E-07	1.21E-05	1.20E-05	3.12E-06	3.12E-06	7.33E-06	0.00E+00	0.00E+00	1.89E-09	1.89E-09	0.00	0.00E+00	1.28E-04	6.50E-05
374150.013758296.01	374150.01	3758296.01	1.26E-05	2.69E-05	6.71E-05	1.42E-06	2.26E-05	2.81E-05	6.51E-07	1.24E-05	1.23E-05	3.20E-06	3.20E-06	7.51E-06	0.00E+00	0.00E+00	1.94E-09	1.94E-09	0.00	0.00E+00	1.31E-04	6.69E-05
374160.013758296.01	374160.01	3758296.01	1.30E-05	2.77E-05	6.91E-05	1.45E-06	2.33E-05	2.89E-05	6.71E-07	1.27E-05	1.27E-05	3.29E-06	3.29E-06	7.69E-06	0.00E+00	0.00E+00	2.00E-09	2.00E-09	0.00	0.00E+00	1.35E-04	6.88E-05
374170.013758296.01	374170.01	3758296.01	1.34E-05	2.86E-05	7.12E-05	1.48E-06	2.40E-05	2.98E-05	6.91E-07	1.31E-05	1.30E-05	3.38E-06	3.38E-06	7.89E-06	0.00E+00	0.00E+00	2.06E-09	2.06E-09	0.00	0.00E+00	1.39E-04	7.09E-05
374180.013758296.01	374180.01	3758296.01	1.38E-05	2.95E-05	7.34E-05	1.51E-06	2.47E-05	3.07E-05	7.12E-07	1.35E-05	1.34E-05	3.47E-06	3.47E-06	8.08E-06	0.00E+00	0.00E+00	2.12E-09	2.12E-09	0.00	0.00E+00	1.43E-04	7.30E-05
373990.013758306.01	373990.01	3758306.01	8.38E-06	1.79E-05	4.46E-05	1.02E-06	1.50E-05	1.86E-05	4.33E-07	8.54E-06	8.48E-06	2.20E-06	2.20E-06	5.29E-06	0.00E+00	0.00E+00	1.30E-09	1.30E-09	0.00	0.00E+00	8.79E-05	4.48E-05
374000.013758306.01	374000.01	3758306.01	8.59E-06	1.83E-05	4.57E-05	1.04E-06	1.54E-05	1.91E-05	4.43E-07	8.73E-06	8.67E-06	2.25E-06	2.25E-06	5.41E-06	0.00E+00	0.00E+00	1.33E-09	1.33E-09	0.00	0.00E+00	9.00E-05	4.59E-05
374010.013758306.01	374010.01	3758306.01	8.80E-06	1.88E-05	4.68E-05	1.06E-06	1.58E-05	1.96E-05	4.54E-07	8.92E-06	8.87E-06	2.30E-06	2.30E-06	5.52E-06	0.00E+00	0.00E+00	1.37E-09	1.37E-09	0.00	0.00E+00	9.22E-05	4.70E-05
374020.013758306.01	374020.01	3758306.01	9.02E-06	1.93E-05	4.80E-05	1.09E-06	1.62E-05	2.01E-05	4.66E-07	9.13E-06	9.07E-06	2.36E-06	2.36E-06	5.64E-06	0.00E+00	0.00E+00	1.40E-09	1.40E-09	0.00	0.00E+00	9.45E-05	4.81E-05
374030.013758306.01	374030.01	3758306.01	9.25E-06	1.97E-05	4.92E-05	1.11E-06	1.66E-05	2.06E-05	4.78E-07	9.34E-06	9.28E-06	2.41E-06	2.41E-06	5.77E-06	0.00E+00	0.00E+00	1.43E-09	1.43E-09	0.00	0.00E+00	9.68E-05	4.93E-05
374040.013758306.01	374040.01	3758306.01	9.49E-06	2.03E-05	5.05E-05	1.13E-06	1.70E-05	2.11E-05	4.90E-07	9.56E-06	9.50E-06	2.47E-06	2.47E-06	5.90E-06	0.00E+00	0.00E+00	1.47E-09	1.47E-09	0.00	0.00E+00	9.90E-05	5.04E-05
374050.013758306.01	374050.01	3758306.01	9.73E-06	2.08E-05	5.18E-05	1.16E-06	1.75E-05	2.17E-05	5.03E-07	9.79E-06	9.73E-06	2.53E-06	2.53E-06	6.03E-06	0.00E+00	0.00E+00	1.51E-09	1.51E-09	0.00	0.00E+00	1.02E-04	5.19E-05
374060.013758306.01	374060.01	3758306.01	9.99E-06	2.13E-05	5.32E-05	1.18E-06	1.79E-05	2.22E-05	5.16E-07	1.00E-05	9.96E-06	2.59E-06	2.59E-06	6.16E-06	0.00E+00	0.00E+00	1.55E-09	1.55E-09	0.00	0.00E+00	1.04E-04	5.32E-05
374070.013758306.01	374070.01	3758306.01	1.03E-05	2.19E-05	5.46E-05	1.21E-06	1.84E-05	2.28E-05	5.30E-07	1.03E-05	1.02E-05	2.65E-06	2.65E-06	6.30E-06	0.00E+00	0.00E+00	1.59E-09	1.59E-09	0.00	0.00E+00	1.07E-04	5.46E-05
374080.013758306.01	374080.01	3758306.01	1.05E-05	2.25E-05	5.60E-05	1.24E-06	1.89E-05	2.34E-05	5.44E-07	1.05E-05	1.05E-05	2.71E-06	2.71E-06	6.45E-06	0.00E+00	0.00E+00	1.63E-09	1.63E-09	0.00	0.00E+00	1.10E-04	5.60E-05
374090.013758306.01	374090.01	3758306.01	1.08E-05	2.31E-05	5.76E-05	1.26E-06	1.94E-05	2.41E-05	5.59E-07	1.08E-05	1.07E-05	2.78E-06	2.78E-06	6.60E-06	0.00E+00	0.00E+00	1.67E-09	1.67E-09	0.00	0.00E+00	1.13E-04	5.75E-05
374100.013758306.01	374100.01	3758306.01	1.11E-05	2.38E-05	5.92E-05	1.29E-06	2.00E-05	2.48E-05	5.75E-07	1.11E-05	1.10E-05	2.85E-06	2.85E-06	6.76E-06	0.00E+00	0.00E+00	1.72E-09	1.72E-09	0.00	0.00E+00	1.16E-04	5.91E-05
374110.013758306.01	374110.01	3758306.01	1.14E-05	2.44E-05	6.09E-05	1.32E-06	2.05E-05	2.55E-05	5.91E-07	1.13E-05	1.13E-05	2.93E-06	2.93E-06	6.92E-06	0.00E+00	0.00E+00	1.76E-09	1.76E-09	0.00	0.00E+00	1.19E-04	6.08E-05
374120.013758306.01	374120.01	3758306.01	1.18E-05	2.51E-05	6.26E-05	1.35E-06	2.11E-05	2.62E-05	6.08E-07	1.16E-05	1.16E-05	3.00E-06	3.00E-06	7.08E-06	0.00E+00	0.00E+00	1.81E-09	1.81E-09	0.00	0.00E+00	1.23E-04	6.25E-05
374130.013758306.01	374130.01	3758306.01	1.21E-05	2.59E-05	6.44E-05	1.38E-06	2.17E-05	2.70E-05	6.25E-07	1.19E-05	1.19E-05	3.08E-06	3.08E-06	7.26E-06	0.00E+00	0.00E+00	1.87E-09	1.87E-09	0.00	0.00E+00	1.26E-04	6.42E-05
374140.013758306.01	374140.01	3758306.01	1.25E-05	2.66E-05	6.64E-05	1.41E-06	2.24E-05	2.77E-05	6.44E-07	1.23E-05	1.22E-05	3.16E-06	3.16E-06	7.44E-06	0.00E+00	0.00E+00	1.92E-09	1.92E-09	0.00	0.00E+00	1.30E-04	6.61E-05
374150.013758306.01	374150.01	3758306.01	1.28E-05	2.74E-05	6.83E-05	1.44E-06	2.30E-05	2.86E-05	6.63E-07	1.26E-05	1.25E-05	3.25E-06	3.25E-06	7.62E-06	0.00E+00	0.00E+00	1.97E-09	1.97E-09	0.00	0.00E+00	1.33E-04	6.80E-05
374160.013758306.01	374160.01	3758306.01	1.32E-05	2.83E-05	7.04E-05	1.48E-06	2.37E-05	2.94E-05	6.83E-07	1.29E-05	1.29E-05	3.34E-06	3.34E-06	7.81E-06	0.00E+00	0.00E+00	2.03E-09	2.03E-09	0.00	0.00E+00	1.37E-04	7.00E-05
374170.013758306.01	374170.01	3758306.01	1.36E-05	2.91E-05	7.26E-05	1.51E-06	2.45E-05	3.03E-05	7.04E-07	1.33E-05	1.32E-05	3.43E-06	3.43E-06	8.01E-06	0.00E+00	0.00E+00	2.09E-09	2.09E-09	0.00	0.00E+00	1.42E-04	7.22E-05
374180.013758306.01	374180.01	3758306.01	1.41E-05	3.00E-05	7.48E-05	1.54E-06	2.52E-05	3.13E-05	7.26E-07	1.37E-05	1.36E-05	3.53E-06	3.53E-06	8.21E-06	0.00E+00	0.00E+00	2.16E-09	2.16E-09	0.00	0.00E+00	1.46E-04	7.43E-05
373990.013758316.01	373990.01	3758316.01	8.50E-06	1.81E-05	4.52E-05	1.03E-06	1.52E-05	1.89E-05	4.39E-07	8.63E-06	8.58E-06	2.23E-06	2.23E-06	5.35E-06	0.00E+00	0.00E+00	1.32E-09	1.32E-09	0.00	0.00E+00	8.91E-05	4.54E-05
374000.013758316.01	374000.01	3758316.01	8.71E-06	1.86E-05	4.64E-05	1.06E-06	1.56E-05	1.94E-05	4.50E-07	8.82E-06	8.77E-06	2.28E-06	2.28E-06	5.47E-06	0.00E+00	0.00E+00	1.35E-09	1.35E-09	0.00	0.00E+00	9.13E-05	4.65E-05
374010.013758316.01	374010.01	3758316.01	8.93E-06	1.91E-05	4.75E-05	1.08E-06	1.60E-05	1.99E-05	4.61E-07	9.03E-06	8.97E-06	2.33E-06	2.33E-06	5.59E-06	0.00E+00	0.00E+00	1.39E-09	1.39E-09	0.00	0.00E+00	9.35E-05	4.76E-05
374020.013758316.01	374020.01	3758316.01	9.15E-06	1.95E-05	4.87E-05	1.10E-06	1.64E-05	2.04E-05	4.73E-07	9.23E-06	9.18E-06	2.38E-06	2.38E-06	5.71E-06	0.00E+00	0.00E+00	1.42E-09	1.42E-09	0.00	0.00E+00	9.58E-05	4.88E-05
374030.013758316.01	374030.01	3758316.01	9.38E-06	2.00E-05	4.99E-05	1.12E-06	1.68E-05	2.09E-05	4.85E-07	9.45E-06	9.39E-06	2.44E-06	2.44E-06	5.83E-06	0.00E+00	0.00E+00	1.45E-09	1.45E-09	0.00	0.00E+00	9.82E-05	5.00E-05
374040.013758316.01	374040.01	3758316.01	9.63E-06	2.06E-05	5.12E-05	1.15E-06	1.73E-05	2.14E-05	4.97E-07	9.67E-06	9.61E-06	2.50E-06	2.50E-06	5.96E-06	0.00E+00	0.00E+00	1.49E-09	1.49E-09	0.00	0.00E+00	1.01E-04	5.13E-05
374050.013758316.01	374050.01	3758316.01	9.88E-06	2.11E-05	5.26E-05	1.17E-06	1.77E-05	2.20E-05	5.10E-07	9.90E-06	9.84E-06	2.56E-06	2.56E-06	6.10E-06	0.00E+00	0.00E+00	1.53E-09	1.53E-09	0.00	0.00E+00	1.03E-04	5.26E-05
374060.013758316.01	374060.01	3758316.01	1.01E-05	2.17E-05	5.40E-05	1.20E-06	1.82E-05	2.26E-05	5.24E-07	1.01E-05	1.01E-05	2.62E-06	2.62E-06	6.24E-06	0.00E+00	0.00E+00	1.57E-09	1.57E-09	0.00	0.00E+00	1.06E-04	5.40E-05
374070.013758316.01	374070.01	3758316.01	1.04E-05	2.22E-05	5.54E-05	1.23E-06	1.87E-05	2.32E-05	5.38E-07

			SWBuilding Construction	SWDemolition	SWGrading	EYBuilding Construction	SWPaving	SWGrading	SWArchitectural Coating	NBBuilding Construction	NBBuilding Construction	NBArchitectural Coating	NBArchitectural Coating	RWBuilding Construction	Child Risk					Overlapping Phases - Maximum Gl		
Unique Identifier	X (UTM)	Y (UTM)	2026	2026	2026	2026	2027	2027	2027	2026	2027	2026	2027	2026	3rd Trimester	0<2	2<16	Total	per million	2025	2026	2027
374180.013758346.01	374180.01	3758346.01	1.53E-05	3.26E-05	8.13E-05	1.67E-06	2.74E-05	3.40E-05	7.89E-07	1.45E-05	1.44E-05	3.75E-06	3.75E-06	8.77E-06	0.00E+00	0.00E+00	2.33E-09	2.33E-09	0.00	0.00E+00	1.58E-04	8.04E-05
373990.013758356.01	373990.01	3758356.01	9.03E-06	1.93E-05	4.80E-05	1.08E-06	1.62E-05	2.01E-05	4.66E-07	9.07E-06	9.01E-06	2.34E-06	2.34E-06	5.61E-06	0.00E+00	0.00E+00	1.40E-09	1.40E-09	0.00	0.00E+00	9.44E-05	4.81E-05
374000.013758356.01	374000.01	3758356.01	9.26E-06	1.98E-05	4.92E-05	1.11E-06	1.66E-05	2.06E-05	4.78E-07	9.27E-06	9.22E-06	2.39E-06	2.39E-06	5.73E-06	0.00E+00	0.00E+00	1.43E-09	1.43E-09	0.00	0.00E+00	9.68E-05	4.93E-05
374010.013758356.01	374010.01	3758356.01	9.49E-06	2.03E-05	5.05E-05	1.13E-06	1.70E-05	2.11E-05	4.90E-07	9.49E-06	9.43E-06	2.45E-06	2.45E-06	5.86E-06	0.00E+00	0.00E+00	1.47E-09	1.47E-09	0.00	0.00E+00	9.92E-05	5.05E-05
374020.013758356.01	374020.01	3758356.01	9.74E-06	2.08E-05	5.18E-05	1.16E-06	1.75E-05	2.17E-05	5.03E-07	9.71E-06	9.65E-06	2.51E-06	2.51E-06	5.99E-06	0.00E+00	0.00E+00	1.51E-09	1.51E-09	0.00	0.00E+00	1.02E-04	5.18E-05
374030.013758356.01	374030.01	3758356.01	1.00E-05	2.14E-05	5.32E-05	1.19E-06	1.79E-05	2.22E-05	5.16E-07	9.94E-06	9.88E-06	2.57E-06	2.57E-06	6.13E-06	0.00E+00	0.00E+00	1.54E-09	1.54E-09	0.00	0.00E+00	1.04E-04	5.31E-05
374040.013758356.01	374040.01	3758356.01	1.03E-05	2.19E-05	5.46E-05	1.21E-06	1.84E-05	2.28E-05	5.30E-07	1.02E-05	1.01E-05	2.63E-06	2.63E-06	6.27E-06	0.00E+00	0.00E+00	1.58E-09	1.58E-09	0.00	0.00E+00	1.07E-04	5.45E-05
374050.013758356.01	374050.01	3758356.01	1.06E-05	2.25E-05	5.61E-05	1.24E-06	1.89E-05	2.35E-05	5.45E-07	1.04E-05	1.04E-05	2.69E-06	2.69E-06	6.42E-06	0.00E+00	0.00E+00	1.63E-09	1.63E-09	0.00	0.00E+00	1.10E-04	5.60E-05
374060.013758356.01	374060.01	3758356.01	1.08E-05	2.32E-05	5.77E-05	1.27E-06	1.94E-05	2.41E-05	5.60E-07	1.07E-05	1.06E-05	2.76E-06	2.76E-06	6.57E-06	0.00E+00	0.00E+00	1.67E-09	1.67E-09	0.00	0.00E+00	1.13E-04	5.75E-05
374070.013758356.01	374070.01	3758356.01	1.11E-05	2.38E-05	5.93E-05	1.30E-06	2.00E-05	2.48E-05	5.76E-07	1.10E-05	1.09E-05	2.83E-06	2.83E-06	6.73E-06	0.00E+00	0.00E+00	1.72E-09	1.72E-09	0.00	0.00E+00	1.16E-04	5.91E-05
374080.013758356.01	374080.01	3758356.01	1.15E-05	2.45E-05	6.10E-05	1.33E-06	2.06E-05	2.55E-05	5.92E-07	1.12E-05	1.12E-05	2.90E-06	2.90E-06	6.89E-06	0.00E+00	0.00E+00	1.76E-09	1.76E-09	0.00	0.00E+00	1.19E-04	6.07E-05
374090.013758356.01	374090.01	3758356.01	1.18E-05	2.52E-05	6.28E-05	1.36E-06	2.12E-05	2.63E-05	6.09E-07	1.15E-05	1.15E-05	2.98E-06	2.98E-06	7.06E-06	0.00E+00	0.00E+00	1.81E-09	1.81E-09	0.00	0.00E+00	1.23E-04	6.25E-05
374100.013758356.01	374100.01	3758356.01	1.22E-05	2.60E-05	6.47E-05	1.40E-06	2.18E-05	2.70E-05	6.28E-07	1.18E-05	1.18E-05	3.06E-06	3.06E-06	7.24E-06	0.00E+00	0.00E+00	1.87E-09	1.87E-09	0.00	0.00E+00	1.26E-04	6.43E-05
374110.013758356.01	374110.01	3758356.01	1.25E-05	2.67E-05	6.66E-05	1.43E-06	2.24E-05	2.79E-05	6.46E-07	1.22E-05	1.21E-05	3.14E-06	3.14E-06	7.42E-06	0.00E+00	0.00E+00	1.92E-09	1.92E-09	0.00	0.00E+00	1.30E-04	6.62E-05
374120.013758356.01	374120.01	3758356.01	1.29E-05	2.75E-05	6.86E-05	1.47E-06	2.31E-05	2.87E-05	6.66E-07	1.25E-05	1.24E-05	3.22E-06	3.22E-06	7.61E-06	0.00E+00	0.00E+00	1.98E-09	1.98E-09	0.00	0.00E+00	1.34E-04	6.81E-05
374130.013758356.01	374130.01	3758356.01	1.33E-05	2.84E-05	7.08E-05	1.50E-06	2.38E-05	2.96E-05	6.87E-07	1.28E-05	1.27E-05	3.31E-06	3.31E-06	7.81E-06	0.00E+00	0.00E+00	2.04E-09	2.04E-09	0.00	0.00E+00	1.38E-04	7.02E-05
374140.013758356.01	374140.01	3758356.01	1.37E-05	2.93E-05	7.30E-05	1.54E-06	2.46E-05	3.05E-05	7.09E-07	1.32E-05	1.31E-05	3.40E-06	3.40E-06	8.02E-06	0.00E+00	0.00E+00	2.10E-09	2.10E-09	0.00	0.00E+00	1.42E-04	7.23E-05
374150.013758356.01	374150.01	3758356.01	1.42E-05	3.02E-05	7.53E-05	1.58E-06	2.54E-05	3.15E-05	7.31E-07	1.36E-05	1.35E-05	3.50E-06	3.50E-06	8.23E-06	0.00E+00	0.00E+00	2.16E-09	2.16E-09	0.00	0.00E+00	1.47E-04	7.46E-05
374160.013758356.01	374160.01	3758356.01	1.46E-05	3.12E-05	7.78E-05	1.62E-06	2.62E-05	3.25E-05	7.55E-07	1.39E-05	1.39E-05	3.60E-06	3.60E-06	8.45E-06	0.00E+00	0.00E+00	2.23E-09	2.23E-09	0.00	0.00E+00	1.51E-04	7.70E-05
374170.013758356.01	374170.01	3758356.01	1.51E-05	3.23E-05	8.04E-05	1.66E-06	2.71E-05	3.36E-05	7.80E-07	1.44E-05	1.43E-05	3.71E-06	3.71E-06	8.68E-06	0.00E+00	0.00E+00	2.30E-09	2.30E-09	0.00	0.00E+00	1.56E-04	7.95E-05
374180.013758356.01	374180.01	3758356.01	1.56E-05	3.33E-05	8.31E-05	1.70E-06	2.80E-05	3.47E-05	8.06E-07	1.48E-05	1.47E-05	3.81E-06	3.81E-06	8.92E-06	0.00E+00	0.00E+00	2.38E-09	2.38E-09	0.00	0.00E+00	1.61E-04	8.21E-05
373990.013758366.01	373990.01	3758366.01	9.17E-06	1.96E-05	4.88E-05	1.09E-06	1.64E-05	2.04E-05	4.74E-07	9.19E-06	9.13E-06	2.37E-06	2.37E-06	5.68E-06	0.00E+00	0.00E+00	1.42E-09	1.42E-09	0.00	0.00E+00	9.59E-05	4.88E-05
374000.013758366.01	374000.01	3758366.01	9.41E-06	2.01E-05	5.01E-05	1.12E-06	1.69E-05	2.09E-05	4.86E-07	9.40E-06	9.35E-06	2.43E-06	2.43E-06	5.80E-06	0.00E+00	0.00E+00	1.46E-09	1.46E-09	0.00	0.00E+00	9.83E-05	5.01E-05
374010.013758366.01	374010.01	3758366.01	9.65E-06	2.06E-05	5.14E-05	1.14E-06	1.73E-05	2.15E-05	4.99E-07	9.62E-06	9.56E-06	2.48E-06	2.48E-06	5.93E-06	0.00E+00	0.00E+00	1.49E-09	1.49E-09	0.00	0.00E+00	1.01E-04	5.13E-05
374020.013758366.01	374020.01	3758366.01	9.91E-06	2.12E-05	5.27E-05	1.17E-06	1.78E-05	2.20E-05	5.12E-07	9.85E-06	9.79E-06	2.54E-06	2.54E-06	6.07E-06	0.00E+00	0.00E+00	1.53E-09	1.53E-09	0.00	0.00E+00	1.03E-04	5.27E-05
374030.013758366.01	374030.01	3758366.01	1.02E-05	2.17E-05	5.41E-05	1.20E-06	1.82E-05	2.26E-05	5.25E-07	1.01E-05	1.00E-05	2.60E-06	2.60E-06	6.21E-06	0.00E+00	0.00E+00	1.57E-09	1.57E-09	0.00	0.00E+00	1.06E-04	5.40E-05
374040.013758366.01	374040.01	3758366.01	1.04E-05	2.23E-05	5.56E-05	1.23E-06	1.87E-05	2.32E-05	5.40E-07	1.03E-05	1.03E-05	2.67E-06	2.67E-06	6.35E-06	0.00E+00	0.00E+00	1.61E-09	1.61E-09	0.00	0.00E+00	1.09E-04	5.55E-05
374050.013758366.01	374050.01	3758366.01	1.07E-05	2.29E-05	5.71E-05	1.26E-06	1.93E-05	2.39E-05	5.55E-07	1.06E-05	1.05E-05	2.73E-06	2.73E-06	6.50E-06	0.00E+00	0.00E+00	1.65E-09	1.65E-09	0.00	0.00E+00	1.12E-04	5.70E-05
374060.013758366.01	374060.01	3758366.01	1.10E-05	2.36E-05	5.87E-05	1.29E-06	1.98E-05	2.46E-05	5.70E-07	1.08E-05	1.08E-05	2.80E-06	2.80E-06	6.66E-06	0.00E+00	0.00E+00	1.70E-09	1.70E-09	0.00	0.00E+00	1.15E-04	5.85E-05
374070.013758366.01	374070.01	3758366.01	1.14E-05	2.42E-05	6.04E-05	1.32E-06	2.04E-05	2.53E-05	5.86E-07	1.11E-05	1.11E-05	2.87E-06	2.87E-06	6.82E-06	0.00E+00	0.00E+00	1.75E-09	1.75E-09	0.00	0.00E+00	1.18E-04	6.01E-05
374080.013758366.01	374080.01	3758366.01	1.17E-05	2.49E-05	6.21E-05	1.35E-06	2.09E-05	2.60E-05	6.03E-07	1.14E-05	1.13E-05	2.94E-06	2.94E-06	6.99E-06	0.00E+00	0.00E+00	1.79E-09	1.79E-09	0.00	0.00E+00	1.21E-04	6.18E-05
374090.013758366.01	374090.01	3758366.01	1.20E-05	2.57E-05	6.40E-05	1.38E-06	2.16E-05	2.68E-05	6.21E-07	1.17E-05	1.16E-05	3.02E-06	3.02E-06	7.16E-06	0.00E+00	0.00E+00	1.85E-09	1.85E-09	0.00	0.00E+00	1.25E-04	6.36E-05
374100.013758366.01	374100.01	3758366.01	1.24E-05	2.65E-05	6.59E-05	1.42E-06	2.22E-05	2.76E-05	6.40E-07	1.20E-05	1.19E-05	3.10E-06	3.10E-06	7.35E-06	0.00E+00	0.00E+00	1.90E-09	1.90E-09	0.00	0.00E+00	1.29E-04	6.55E-05
374110.013758366.01	374110.01	3758366.01	1.28E-05	2.73E-05	6.79E-05	1.46E-06	2.29E-05	2.84E-05	6.59E-07	1.23E-05	1.23E-05	3.19E-06	3.19E-06	7.53E-06	0.00E+00	0.00E+00	1.96E-09	1.96E-09	0.00	0.00E+00	1.32E-04	6.74E-05
374120.013758366.01	374120.01	3758366.01	1.32E-05	2.81E-05	7.00E-05	1.49E-06	2.36E-05	2.93E-05	6.80E-07	1.27E-05	1.26E-05	3.27E-06	3.27E-06	7.73E-06	0.00E+00	0.00E+00	2.01E-09	2.01E-09	0.00	0.00E+00	1.36E-04	6.94E-05
374130.013758366.01	374130.01	3758366.01	1.36E-05	2.90E-05	7.22E-05	1.53E-06	2.43E-05	3.02E-05	7.01E-07	1.30E-05	1.29E-05	3.36E-06	3.36E-06	7.93E-06	0.00E+00	0.00E+00	2.07E-09	2.07E-09	0.00	0.00E+00	1.41E-04	7.16E-05
374140.013758366.01	374140.01	3758366.01	1.40E-05	2.99E-05	7.45E-05	1.57E-06	2.51E-05	3.12E-05	7.23E-07	1.34E-05	1.33E-05	3.46E-06	3.46E-06	8.14E-06	0.00E+00	0.00E+00	2.14E-09	2.14E-09	0.00	0.00E+00	1.45E-04	7.38E-05
374150.013758366.01	374150.01	3758366.01	1.45E-05	3.09E-05	7.70E-05	1.61E-06	2.59E-05	3.22E-05	7.47E-07	1.38E-05	1.37E-05	3.56E-06	3.56E-06	8.36E-06	0.00E+00	0.00E+00	2.21E-09	2.21E-09	0.00	0.00E+00	1.50E-04	7.61E-05
374160.013758366.01	374160.01	3758366.01	1.49E-05	3.19E-05	7.95E-05	1.65E-06	2.68E-05	3.32E-05	7.72E-07	1.42E-05	1.41E-05	3.66E-06	3.66E-06	8.59E-06	0.00E+00	0.00E+00	2.28E-09	2.28E-09	0.00	0.00E+00	1.54E-04	7.86E-05
374170.013758366.01	374170.01	3758366.01	1.54E-05	3.30E-05	8.22E-05	1.69E-06	2.77E-05	3.44E-05	7.98E-07	1.46E-05	1.45E-05	3.77E-06	3.77E-06	8.82E-06	0.00E+00	0.00E+00	2.35E-09	2.35E-09	0.00	0.00E+00	1.59E-04	8.11E-05
374180.013758366.01	374180.01	3758366.01	1.60E-05	3.41E-05	8.50E-05	1.74E-06	2.86E-05	3.55E-05	8.25E-07	1.50E-05	1.49E-05	3.88E-06	3.88E-06	9.07E-06	0.00E+00	0.00E+00	2.43E-09	2.43E-09	0.00	0.00E+00	1.65E-04	8.38E-05
373990.013758376.01	373990.01	3758376.01	9.33E-06	1.99E-05	4.96E-05	1.11E-06	1.67E-05	2.08E-05	4.82E-07	9.32E-06	9.26E-06	2.41E-06	2.41E-06	5.75E-06	0.00E+00	0.00E+00	1.44E-09	1.44E-09	0.00	0.00E+00	9.75E-05	4.96E-05
374000.013758376.01	374000.01	3758376.01	9.57E-06	2.04E-05	5.09E-05	1.13E-06	1.72E-05	2.13E-05	4.94E-07	9.54E-06	9.48E-06	2.46E-06	2.46E-06	5.88E-06	0.00E+00	0.00E+00	1.48E-09	1.48E-09	0.00	0.00E+00	9.99E-05	5.09E-05
374010.013758376.01	374010.01	3758376.01	9.82E-06	2.10E-05	5.23E-05	1.16E-06	1.76E-05	2.19E-05	5.07E-07	9.76E-06	9.70E-06	2.52E-06	2.52E-06	6.01E-06	0.00E+00	0.00E+00	1.52E-09	1.52E-09	0.00	0.00E+00	1.02E-04	5.22E-05
374020.013758376.01	374020.01	3758376.01	1.01E-05	2.15E-05	5.36E-05	1.19E-06	1.81E-05	2.24E-05	5.21E-07	9.99E-06	9.93E-06	2.58E-06	2.58E-06	6.15E-06	0.00E+00	0.00E+00	1.56E-09	1.56E-09	0.00	0.00E+00	1.05E-04	5.35E-05
374030.013758376.01	374030.01	3758376.01	1.04E-05	2.21E-05	5.51E-05	1.21E-06	1.86E-05	2.30E-05	5.35E-07	1.02E-05	1.02E-05	2.64E-06	2.64E-06	6.29E-06	0.00E+00	0.00E+00	1.60E-09	1.60E-09	0.00	0.00E+00	1.08E-04	5.49E-05
374040.013758376.01	374040.01	3758376.01	1.06E-05	2.27E-05	5.66E-05	1.24E-06	1.91E-05	2.37E-05	5.49E-07	1.05E-05	1.04E-05	2.71E-06	2.71E-06	6.44E-06	0.00E+00	0.00E+00	1.64E-09	1.64E-09	0.00	0.00E+00	1.11E-04	5.64E-05
374050.013758376.01	374050.01	3758376.01	1.09E-05	2.33E-05	5.82E-05	1.27E-06	1.96E-05	2.43E-05	5.65E-07	1.07E-05	1.07E-05	2.77E-06	2.77E-06	6.59E-06	0.00E+00	0.00E+00	1.68E-09	1.68E-09	0.00	0.00E+00	1.14E-04	5.79E-05
374060.013758376.01	374060.01	3758376.01	1.12E-05	2.40E-05	5.98E-05	1.30E-06	2.02E-05	2.50E-05	5.81E-07	1.10E-05	1.09E-05	2.84E-06	2.84E-06	6.75E-06	0.00E+00	0.00E+00	1.73E-09	1.73E-09	0.00	0.00E+00	1.17E-04	5.95E-05
374070.013758376.01	374070.01	3758376.01	1.16E-05	2.47E-05	6.15E-05	1.34E-06	2.07E-05	2.57E-05	5.97E-07	1.13E-05	1.12E-05	2.91E-06	2.91E-06	6.92E-06	0.00E+00	0.00E+00	1.78E-09	1.78E-09	0.00	0.00E+00	1.20E-04	6.12E-05
374080.013758376.01	374080.01	3758376.01	1.19E-05	2.54E-05	6.33E-05	1.37E-06	2.13E-05	2.65E-05	6.15E-07	1.16E-05	1.15E-05	2.99E-06	2.99E-06	7.09E-06	0.00E+00	0.00E+00	1.83E-09	1.83E-09	0.00	0.00E+00	1.24E-04	6.29E-05
374090.013758376.01	374090.01	3758376.01	1.23E-05	2.62E-05	6.52E-05	1.40E-06	2.20E-05	2.73E-05	6.33E-07	1.19E-05	1.18E-05	3.07E-06	3.07E-06	7.27E-06	0.00E+00	0.00E+00	1.88E-09	1.88E-09	0.00	0.00E+00	1.27E-04	6.48E-05
374100.013758376.01	374100.01	3758376.01	1.26E-05	2.70E-05	6.72E-05	1.44E-06	2.27E-05	2.81E-05	6.52E-07	1.22E-05	1.21E-05	3.15E-06	3.15E-06	7.45E-06	0.00E+00	0.00E+00	1.93E-09	1.93E-09	0.00	0.00E+00	1.31E-04	6.67E-05
374110.013758376.01	374110.01	3758376.01	1.30E-05	2.78E-05	6.93E-05	1.48E-06	2.34E-05	2.90E-05	6.73E-07	1.25E-05	1.24E-05	3.24E-06	3.24E-06	7.66E-06	0.00E+00	0.00E+00	1.99E-09	1.99E-09	0.00	0.00E+00	1.34E-04	6.87E-05
374120.013758376.01	374120.01	3758376.01	1.34E-05	2.87E-05	7.15E-05	1.52E-06	2.41E-05	2.99E-05	6.94E-07	1.29E-05	1.28E-05	3.33E-06	3.33E-06	7.85E-06	0.00E+00	0.00E+00	2.05E-09	2.05E-09	0.00	0.00E+00	1.39E-04	7.08E-05
374130.013758376.01	374130.01	3758376.01	1.39E-05	2.96E-05	7.38E-05	1.55E-06	2.49E-05	3.08E-05	7.16E-07	1.32E-05	1.32E-05	3.42E-06	3.42E-06	8.06E-06	0.00E+00	0.00E+00	2.12E-09	2.12E-09	0.00	0.00E+00	1.43E-04	7.30E-05
374140.013758376.01	374140.01	3758376.01	1.43E-05	3.06E-05	7.61E-05	1.59E-06	2.57E-05	3.18E-05	7.39E-07	1.36E-05	1.35E-05	3.52E-06	3.52E-06	8.27E-06	0.00E+00	0.00E+00	2.18E-09	2.18E-09	0.00	0.00E+00	1.48E-04	7.53E-05
374150.013758376.01	374150.01	3758376.01	1.48E-05	3.16E-05	7.87E-05	1.64E-06	2.65E-05	3.29E-05	7.63E-07	1.40E-05	1.39E-05	3.62E-06	3.62E-06	8.50E-06	0.00E+00	0.00E+00	2.25E-09	2.25E-09	0.00	0.00E+00	1.53E-04	7.77E-05
374160.013758376.01	374160.01	3758376.01	1.53E-05	3.26E-05	8.13E-05	1.68E-06	2.74E-05	3.40E-05	7.89E-07	1.44E-05	1.43E-05	3.72E-06	3.72E-06	8.73E-06	0.00E+00	0.00E+00	2.32E-09	2.32E-09	0.00	0.00E+00	1.58E-04	8.02E-05
374170.013758376.01	374170.01	3758376.01	1.58E-05	3.37E-05	8.41E-05	1.72E-06	2.83E-05	3.52E-05	8.16E-07	1.49E-05	1.48E-05	3.83E-06	3.83E-06	8.97E-06	0.00E+00	0.00E+00	2.40E-09	2.40E-09	0.00	0.00E+00	1.63E-04	8.29E-05
374180.013758376.01	374180.01	3758376.01	1.63E-05	3.49E-05	8.70E-05	1.77E-06	2.93E-05	3.64E-05	8.44E-07	1.53E-05	1.52E-05	3.95E-06	3.95E-06	9.23E-06	0.00E+00	0.00E+00	2.48E-09	2.48E-09	0.00	0.00E+00	1.68E-04	8.57E-05
373990.013758386.01	373990.01	3758386.01	9.49E-06	2.03E-05	5.05E-05	1.12E-06	1.70E-05	2.11E-05	4.90E-07	9.46E-06	9.40E-06	2.44E-06	2.44E-06	5.82E-06	0.00E+00	0.00E+00	1.47E-09	1.47E-09	0.00	0.00E+00	9.91E-05	5.05E-05
374000.013758386.01	374000.01	3758386.01	9.74E-06	2.08E-05	5.18E-05	1.14E-06	1.75E-05	2.17E-05	5.03E-07	9.68E-06	9.62E-06	2.50E-06	2.50E-06	5.95E-06	0.00E+00	0.00E+00	1.50E-09	1.50E-09	0.00	0.00E+00	1.02E-04	5.18E-05
374010.013758386.01	374010.01	3758386.01	1.00E-05	2.13E-05	5.32E-05	1.17E-06	1.79E-05	2.22E-05	5.16E-07	9.91E-06	9.85E-06	2.56E-06	2.56E-06	6.09E-06	0.00E+00	0.00E+00	1.54E-09	1.54E-09	0.00	0.00E+00	1.04E-04	5.31E-05
374020.013758386.01	374020.01	3758386.01	1.03E-05	2.19E-05	5.46E-05	1.20E-06	1.84E-05	2.28E-05	5.30E-07	1.01E-05	1.01E-05	2.62E-06	2.62E-06	6.23E-06	0.00E+00	0.00E+00	1.58E-09	1.58E-09	0.00	0.00E+00	1.07E-04	5.45E-05
374030.013758386.01	374030.01	3758386.01	1.05E-05	2.25E-05	5.61E-05	1.23E-06	1.89E-05	2.35E-05	5.44E-07	1.04E-05	1.03E-05	2.68E-06	2.68E-06	6.38E-06	0.00E+00	0.00E+00	1.62E-09	1.62E-09	0.00	0.00E+00	1.10E-04	5.59E-05
374040.013758386.01	374040.01	3758386.01	1.08E-05	2.31E-05	5.76E-05	1.26E-06	1.94E-05	2.41E-05	5.59E-07	1.06E-05	1.06E-05	2.75E-06	2.75E-06	6.53E-06	0.00E+00	0.00E+00	1.67E-09	1.67E-09	0.00	0.00E+00	1.13E-04	5.74E-05
374050.013758386.01	374050.01	3758386.01	1.11E-05	2.38E-05	5.93E-05	1.29E-06	2.00E-05	2.48E-05	5.75E-07	1.09E-05	1.08E-05	2.82E-06	2.82E-06	6.68E-06	0.00E+00	0.00E+00	1.71E-09	1.71E-09	0.00	0.00E+00	1.16E-04	5.90E-05
374060.013758386.01	374060.01	3758386.01	1.15E-05	2.45E-05	6.10E-05	1.32E-06	2.05E-05	2.55E-05	5.92E-07	1.12E-05	1.11E-05	2.89E-06	2.89E-06	6.85E-06	0.00E+00	0.00E+00	1.76E-09	1.76E-09	0.00	0.00E+00	1.19E-04	6.06E-05
374070.013758386.01	374070.01	3758386.01	1.18E-05	2.52E-05	6.27E-05	1.35E-06	2.11E-05	2.62E-05	6.09E-07	1.15E-05	1.14E-05	2.96E-06	2.96E-06	7.02E-06	0.00E+00	0.00E+00	1.81E-09	1.81E-09	0.00	0.00E+00	1.22E-04	6.23E-05
374080.013758386.01	374080.01	3758386.01	1.21E-05	2.59E-05	6.46E-05	1.39E-06	2.18E-05	2.70E-05	6.27E-07	1.18E-05	1.17E-05	3.04E-06	3.04E-06	7.19E-06	0.00E+00	0.00E+00	1.86E-09	1.86E-09	0.00	0.00E+00	1.26E-04	6.41E-05
374090.013758386.01	374090.01	3758386.01	1.25E-05	2.67E-05	6.65E-05	1.42E-06	2.24E-05	2.78E-05	6.46E-07	1.21E-05	1.20E-05	3.12E-06	3.12E-06	7.37E-06	0.00E+00	0.00E+00	1.91E-09	1.91E-09	0.00	0.00E+00	1.30E-04	6.60E-05
374100.013758386.01	374100.01	3758386.01	1.29E-05	2.75E-05	6.86E-05	1.46E-06	2.31E-05	2.87E-05	6.66E-07	1.24E-05	1.23E-05	3.20E-06	3.20E-06	7.57E-06	0.00E+00	0.00E+00	1.97E-09	1.97E-09	0.00	0.00E+00	1.34E-04	6.80E-05
374110.013758386.01	374110.01	3758386.01	1.33E-05	2.84E-05	7.08E-05	1.50E-06	2.38E-05	2.96E-05	6.87E-07	1.28E-05	1.27E-05	3.29E-06	3.29E-06	7.76E-06	0.00E+00	0.00E+00	2.03E-09	2.03E-09	0.00	0.00E+00	1.38E-04	7.01E-05
374120.013758386.01	374120.01	3758386.01	1.37E-05	2.93E-05	7.30E-05	1.54E-06	2.46E-05	3.05E-05	7.08E-07	1.31E-05	1.30E-05	3.38E-06	3.38E-06	7.97E-06	0.00E+00	0.00E+00	2.09E-09	2.09E-09	0.00	0.00E+00	1.42E-04	7.22E-05
374130.013758386.01	374130.01	3758386.01	1.42E-05	3.02E-05	7.54E-05	1.58E-06	2.54E-05	3.15E-05	7.31E-07	1.35E-05	1.34E-05	3.48E-06	3.48E-06	8.18E-06	0.00E+00	0.00E+00	2.16E-09	2.16E-09	0.00	0.00E+00	1.46E-04	7.45E-05
374140.013758386.01	374140.01	3758386.01	1.46E-05	3.12E-05	7.78E-05	1.62E-06	2.62E-05	3.25E-05	7.55E-07

IHS

Onroad DPM Emissions, Ground Level Concentrations and Health Risk Calculations

Offsite School Receptors >2

Mitigated

Phase	Start Date	End Date	Work Days	missions (lbs/da	missions (lbs/yr	Emissions (g/s)
SWBuilding Construction	2026	1/5/2026	9/21/2026	223	1.68E-03	3.75E-01	8.82E-06
SWDemolition	2026	1/5/2026	6/6/2026	132	1.81E-03	2.38E-01	9.48E-06
SWGrading	2026	5/25/2026	8/2/2026	60	1.73E-03	1.04E-01	9.10E-06
EYBuilding Construction	2026	6/17/2026	10/9/2026	99	1.71E-05	1.70E-03	9.00E-08
SWPaving	2027	2/8/2027	6/28/2027	121	3.36E-04	4.07E-02	1.76E-06
SWGrading	2027	2/8/2027	6/28/2027	121	6.05E-04	7.32E-02	3.18E-06
SWArchitectural Coating	2027	2/8/2027	6/28/2027	121	0.00E+00	0.00E+00	0.00E+00
NBBuilding Construction	2026	7/1/2026	12/31/2026	158	2.57E-04	4.06E-02	1.35E-06
NBBuilding Construction	2027	1/1/2027	12/25/2027	308	1.29E-04	3.96E-02	6.75E-07
NBArchitectural Coating	2026	9/11/2026	12/31/2026	96	0.00E+00	0.00E+00	0.00E+00
NBArchitectural Coating	2027	1/1/2027	2/25/2027	48	0.00E+00	0.00E+00	0.00E+00
RWBuilding Construction	2026	9/15/2026	11/14/2026	53	1.03E-04	5.45E-03	5.40E-07

From AQ Summary

Emissions (lbs/day)
0.08815
0.09480
0.09101
0.00090
0.01764
0.03175
0.00000
0.01349
0.00675
0.00000
0.00000
0.00540

Haul Truck/Worker Trip Adjustment Factor to Model

	Total (miles)
	HAUL
Haul Distance (Haz Waste Facility or Landfill)	86
Hauling Default	40
Vendor	20.40
AERMOD	0.39
% in Dispersion Model, Hauling (Haz Waste Facility or Landfill)	0.5%
Hauling Default	1.0%
% in Dispersion Model, Vendor	1.9%

Calculated in Lake AERMOD View

			Emissions (g/s)
Haul Route -W	625.6	m	1.000
Haul Route -E	1102	m	
Haul Route Model	625.6		
	0.6256	km modeled	
	0.62	km to mile conversion	
	0.39	Miles modeled	

Conservatively multiplying by largest percentage of emissions by vehicle class included within each phase

AERMOD Column Identifier:

			8	8	8	8	8	8	8	8	8	8	8	8	8	MAX:	0.017
			SWBuilding Construction	SWDemolition	SWGrading	EYBuilding Construction	SWPaving	SWGrading	SWArchitectural Coating	NBBuilding Construction	NBBuilding Construction	NBArchitectural Coating	NBArchitectural Coating	RWBuilding Construction	Child Risk				
Unique Identifier	X (UTM)	Y (UTM)	2026	2026	2026	2026	2027	2027	2027	2026	2027	2026	2027	2026	3rd Trimester	0<2	2<16	Total	per million
374322.013758600.01	374322.01	3758600.01	4.62E-05	4.97E-05	4.77E-05	4.71E-07	9.24E-06	1.66E-05	0.00E+00	7.07E-06	3.53E-06	0.00E+00	0.00E+00	2.83E-06	0.00E+00	0.00E+00	2.10E-09	2.10E-09	2.10E-03
374272.013758610.01	374272.01	3758610.01	5.04E-05	5.42E-05	5.21E-05	5.15E-07	1.01E-05	1.82E-05	0.00E+00	7.72E-06	3.86E-06	0.00E+00	0.00E+00	3.09E-06	0.00E+00	0.00E+00	2.29E-09	2.29E-09	2.29E-03
374282.013758610.01	374282.01	3758610.01	5.07E-05	5.45E-05	5.23E-05	5.17E-07	1.01E-05	1.82E-05	0.00E+00	7.75E-06	3.88E-06	0.00E+00	0.00E+00	3.10E-06	0.00E+00	0.00E+00	2.30E-09	2.30E-09	2.30E-03
374292.013758610.01	374292.01	3758610.01	5.09E-05	5.47E-05	5.25E-05	5.19E-07	1.02E-05	1.83E-05	0.00E+00	7.79E-06	3.89E-06	0.00E+00	0.00E+00	3.11E-06	0.00E+00	0.00E+00	2.31E-09	2.31E-09	2.31E-03
374302.013758610.01	374302.01	3758610.01	5.10E-05	5.49E-05	5.27E-05	5.21E-07	1.02E-05	1.84E-05	0.00E+00	7.81E-06	3.91E-06	0.00E+00	0.00E+00	3.12E-06	0.00E+00	0.00E+00	2.32E-09	2.32E-09	2.32E-03
374312.013758610.01	374312.01	3758610.01	5.12E-05	5.50E-05	5.28E-05	5.22E-07	1.02E-05	1.84E-05	0.00E+00	7.83E-06	3.92E-06	0.00E+00	0.00E+00	3.13E-06	0.00E+00	0.00E+00	2.32E-09	2.32E-09	2.32E-03
374322.013758610.01	374322.01	3758610.01	5.13E-05	5.52E-05	5.30E-05	5.23E-07	1.03E-05	1.85E-05	0.00E+00	7.85E-06	3.93E-06	0.00E+00	0.00E+00	3.14E-06	0.00E+00	0.00E+00	2.33E-09	2.33E-09	2.33E-03
374242.013758620.01	374242.01	3758620.01	5.55E-05	5.97E-05	5.73E-05	5.66E-07	1.11E-05	2.00E-05	0.00E+00	8.49E-06	4.25E-06	0.00E+00	0.00E+00	3.40E-06	0.00E+00	0.00E+00	2.52E-09	2.52E-09	2.52E-03
374252.013758620.01	374252.01	3758620.01	5.58E-05	6.00E-05	5.76E-05	5.70E-07	1.12E-05	2.01E-05	0.00E+00	8.54E-06	4.27E-06	0.00E+00	0.00E+00	3.42E-06	0.00E+00	0.00E+00	2.53E-09	2.53E-09	2.53E-03
374262.013758620.01	374262.01	3758620.01	5.61E-05	6.04E-05	5.79E-05	5.73E-07	1.12E-05	2.02E-05	0.00E+00	8.59E-06	4.30E-06	0.00E+00	0.00E+00	3.44E-06	0.00E+00	0.00E+00	2.55E-09	2.55E-09	2.55E-03
374272.013758620.01	374272.01	3758620.01	5.64E-05	6.06E-05	5.82E-05	5.75E-07	1.13E-05	2.03E-05	0.00E+00	8.63E-06	4.32E-06	0.00E+00	0.00E+00	3.45E-06	0.00E+00	0.00E+00	2.56E-09	2.56E-09	2.56E-03
374282.013758620.01	374282.01	3758620.01	5.66E-05	6.09E-05	5.85E-05	5.78E-07	1.13E-05	2.04E-05	0.00E+00	8.67E-06	4.33E-06	0.00E+00	0.00E+00	3.47E-06	0.00E+00	0.00E+00	2.57E-09	2.57E-09	2.57E-03
374292.013758620.01	374292.01	3758620.01	5.69E-05	6.11E-05	5.87E-05	5.80E-07	1.14E-05	2.05E-05	0.00E+00	8.70E-06	4.35E-06	0.00E+00	0.00E+00	3.48E-06	0.00E+00	0.00E+00	2.58E-09	2.58E-09	2.58E-03
374302.013758620.01	374302.01	3758620.01	5.70E-05	6.13E-05	5.89E-05	5.82E-07	1.14E-05	2.05E-05	0.00E+00	8.73E-06	4.37E-06	0.00E+00	0.00E+00	3.49E-06	0.00E+00	0.00E+00	2.59E-09	2.59E-09	2.59E-03
374312.013758620.01	374312.01	3758620.01	5.72E-05	6.15E-05	5.91E-05	5.84E-07	1.14E-05	2.06E-05	0.00E+00	8.76E-06	4.38E-06	0.00E+00	0.00E+00	3.50E-06	0.00E+00	0.00E+00	2.60E-09	2.60E-09	2.60E-03
374322.013758620.01	374322.01	3758620.01	5.73E-05	6.17E-05	5.92E-05	5.85E-07	1.15E-05	2.07E-05	0.00E+00	8.78E-06	4.39E-06	0.00E+00	0.00E+00	3.51E-06	0.00E+00	0.00E+00	2.60E-09	2.60E-09	2.60E-03
374242.013758630.01	374242.01	3758630.01	6.25E-05	6.73E-05	6.46E-05	6.38E-07	1.25E-05	2.25E-05	0.00E+00	9.57E-06	4.79E-06	0.00E+00	0.00E+00	3.83E-06	0.00E+00	0.00E+00	2.84E-09	2.84E-09	2.84E-03
374252.013758630.01	374252.01	3758630.01	6.29E-05	6.77E-05	6.50E-05	6.42E-07	1.26E-05	2.27E-05	0.00E+00	9.63E-06	4.81E-06	0.00E+00	0.00E+00	3.85E-06	0.00E+00	0.00E+00	2.86E-09	2.86E-09	2.86E-03
374262.013758630.01	374262.01	3758630.01	6.33E-05	6.80E-05	6.53E-05	6.45E-07	1.27E-05	2.28E-05	0.00E+00	9.68E-06	4.84E-06	0.00E+00	0.00E+00	3.87E-06	0.00E+00	0.00E+00	2.87E-09	2.87E-09	2.87E-03
374272.013758630.01	374272.01	3758630.01	6.36E-05	6.84E-05	6.56E-05	6.49E-07	1.27E-05	2.29E-05	0.00E+00	9.73E-06	4.86E-06	0.00E+00	0.00E+00	3.89E-06	0.00E+00	0.00E+00	2.89E-09	2.89E-09	2.89E-03
374282.013758630.01	374282.01	3758630.01	6.38E-05	6.87E-05	6.59E-05	6.51E-07	1.28E-05	2.30E-05	0.00E+00	9.77E-06	4.89E-06	0.00E+00	0.00E+00	3.91E-06	0.00E+00	0.00E+00	2.90E-09	2.90E-09	2.90E-03
374292.013758630.01	374292.01	3758630.01	6.41E-05	6.89E-05	6.62E-05	6.54E-07	1.28E-05	2.31E-05	0.00E+00	9.81E-06	4.90E-06	0.00E+00	0.00E+00	3.92E-06	0.00E+00	0.00E+00	2.91E-09	2.91E-09	2.91E-03
374302.013758630.01	374302.01	3758630.01	6.43E-05	6.91E-05	6.64E-05	6.56E-07	1.29E-05	2.32E-05	0.00E+00	9.84E-06	4.92E-06	0.00E+00	0.00E+00	3.94E-06	0.00E+00	0.00E+00	2.92E-09	2.92E-09	2.92E-03
374312.013758630.01	374312.01	3758630.01	6.45E-05	6.94E-05	6.66E-05	6.58E-07	1.29E-05	2.32E-05	0.00E+00	9.87E-06	4.94E-06	0.00E+00	0.00E+00	3.95E-06	0.00E+00	0.00E+00	2.93E-09	2.93E-09	2.93E-03
374322.013758630.01	374322.01	3758630.01	6.47E-05	6.95E-05	6.68E-05	6.60E-07	1.29E-05	2.33E-05	0.00E+00	9.90E-06	4.95E-06	0.00E+00	0.00E+00	3.96E-06	0.00E+00	0.00E+00	2.94E-09	2.94E-09	2.94E-03
374242.013758640.01	374242.01	3758640.01	7.12E-05	7.66E-05	7.35E-05	7.27E-07	1.42E-05	2.56E-05	0.00E+00	1.09E-05	5.45E-06	0.00E+00	0.00E+00	4.36E-06	0.00E+00	0.00E+00	3.23E-09	3.23E-09	3.23E-03
374252.013758640.01	374252.01	3758640.01	7.16E-05	7.70E-05	7.40E-05	7.31E-07	1.43E-05	2.58E-05	0.00E+00	1.10E-05	5.48E-06	0.00E+00	0.00E+00	4.39E-06	0.00E+00	0.00E+00	3.25E-09	3.25E-09	3.25E-03
374262.013758640.01	374262.01	3758640.01	7.20E-05	7.74E-05	7.43E-05	7.35E-07	1.44E-05	2.59E-05	0.00E+00	1.10E-05	5.51E-06	0.00E+00	0.00E+00	4.41E-06	0.00E+00	0.00E+00	3.27E-09	3.27E-09	3.27E-03
374272.013758640.01	374272.01	3758640.01	7.24E-05	7.78E-05	7.47E-05	7.38E-07	1.45E-05	2.61E-05	0.00E+00	1.11E-05	5.54E-06	0.00E+00	0.00E+00	4.43E-06	0.00E+00	0.00E+00	3.29E-09	3.29E-09	3.29E-03
374282.013758640.01	374282.01	3758640.01	7.27E-05	7.82E-05	7.50E-05	7.42E-07	1.45E-05	2.62E-05	0.00E+00	1.11E-05	5.56E-06	0.00E+00	0.00E+00	4.45E-06	0.00E+00	0.00E+00	3.30E-09	3.30E-09	3.30E-03
374292.013758640.01	374292.01	3758640.01	7.30E-05	7.85E-05	7.53E-05	7.45E-07	1.46E-05	2.63E-05	0.00E+00	1.12E-05	5.58E-06	0.00E+00	0.00E+00	4.47E-06	0.00E+00	0.00E+00	3.31E-09	3.31E-09	3.31E-03
374302.013758640.01	374302.01	3758640.01	7.32E-05	7.87E-05	7.56E-05	7.47E-07	1.46E-05	2.64E-05	0.00E+00	1.12E-05	5.60E-06	0.00E+00	0.00E+00	4.48E-06	0.00E+00	0.00E+00	3.32E-09	3.32E-09	3.32E-03
374312.013758640.01	374312.01	3758640.01	7.34E-05	7.89E-05	7.57E-05	7.49E-07	1.47E-05	2.64E-05	0.00E+00	1.12E-05	5.61E-06	0.00E+00	0.00E+00	4.49E-06	0.00E+00	0.00E+00	3.33E-09	3.33E-09	3.33E-03
374322.013758640.01	374322.01	3758640.01	7.36E-05	7.92E-05	7.60E-05	7.51E-07	1.47E-05	2.65E-05	0.00E+00	1.13E-05	5.64E-06	0.00E+00	0.00E+00	4.51E-06	0.00E+00	0.00E+00	3.34E-09	3.34E-09	3.34E-03
374242.013758650.01	374242.01	3758650.01	8.21E-05	8.83E-05	8.47E-05	8.38E-07	1.64E-05	2.96E-05	0.00E+00	1.26E-05	6.28E-06	0.00E+00	0.00E+00	5.03E-06	0.00E+00	0.00E+00	3.73E-09	3.73E-09	3.73E-03
374252.013758650.01	374252.01	3758650.01	8.26E-05	8.88E-05	8.52E-05	8.42E-07	1.65E-05	2.97E-05	0.00E+00	1.26E-05	6.32E-06	0.00E+00	0.00E+00	5.05E-06	0.00E+00	0.00E+00	3.75E-09	3.75E-09	3.75E-03
374262.013758650.01	374262.01	3758650.01	8.30E-05	8.93E-05	8.57E-05	8.47E-07	1.66E-05	2.99E-05	0.00E+00	1.27E-05	6.35E-06	0.00E+00	0.00E+00	5.08E-06	0.00E+00	0.00E+00	3.77E-09	3.77E-09	3.77E-03
374272.013758650.01	374272.01	3758650.01	8.34E-05	8.97E-05	8.61E-05	8.51E-07	1.67E-05	3.00E-05	0.00E+00	1.28E-05	6.38E-06	0.00E+00	0.00E+00	5.11E-06	0.00E+00	0.00E+00	3.79E-09	3.79E-09	3.79E-03
374282.013758650.01	374282.01	3758650.01	8.38E-05	9.01E-05	8.65E-05	8.55E-07	1.68E-05	3.02E-05	0.00E+00	1.28E-05	6.41E-06	0.00E+00	0.00E+00	5.13E-06	0.00E+00	0.00E+00	3.80E-09	3.80E-09	3.80E-03
374292.013758650.01	374292.01	3758650.01	8.41E-05	9.04E-05	8.68E-05	8.58E-07	1.68E-05	3.03E-05	0.00E+00	1.29E-05	6.43E-06	0.00E+00	0.00E+00	5.15E-06	0.00E+00	0.00E+00	3.82E-09	3.82E-09	3.82E-03
374302.013758650.01	374302.01	3758650.01	8.43E-05	9.07E-05	8.70E-05	8.60E-07	1.69E-05	3.04E-05	0.00E+00	1.29E-05	6.45E-06	0.00E+00	0.00E+00	5.16E-06	0.00E+00	0.00E+00	3.83E-09	3.83E-09	3.83E-03
374312.013758650.01	374312.01	3758650.01	8.45E-05	9.09E-05	8.72E-05	8.62E-07	1.69E-05	3.04E-05	0.00E+00	1.29E-05	6.47E-06	0.00E+00	0.00E+00	5.17E-06	0.00E+00	0.00E+00	3.84E-09	3.84E-09	3.84E-03
374322.013758650.01	374322.01	3758650.01	8.48E-05	9.12E-05	8.76E-05	8.66E-07	1.70E-05	3.06E-05	0.00E+00	1.30E-05	6.49E-06	0.00E+00	0.00E+00	5.19E-06	0.00E+00	0.00E+00	3.85E-09	3.85E-09	3.85E-03
374243.013758660.01	374243.01	3758660.01	9.61E-05	1.03E-04	9.92E-05	9.81E-07	1.92E-05	3.46E-05	0.00E+00	1.47E-05	7.35E-06	0.00E+00	0.00E+00	5.88E-06	0.00E+00	0.00E+00	4.36E-09	4.36E-09	4.36E-03
374252.013758660.01	374252.01	3758660.01	9.66E-05	1.04E-04	9.97E-05	9.86E-07	1.93E-05	3.48E-05	0.00E+00	1.48E-05	7.39E-06	0.00E+00	0.00E+00	5.91E-06	0.00E+00	0.00E+00	4.39E-09	4.39E-09	4.39E-03
374262.013758660.01	374262.01	3758660.01	9.71E-05	1.04E-04	1.00E-04	9.91E-07	1.94E-05	3.50E-05	0.00E+00	1.49E-05	7.43E-06	0.00E+00	0.00E+00	5.94E-06	0.00E+00	0.00E+00	4.41E-09	4.41E-09	4.41E-03
374272.013758660.01	374272.01	3758660.01	9.75E-05	1.05E-04	1.01E-04	9.95E-07	1.95E-05	3.51E-05	0.00E+00	1.49E-05	7.46E-06	0.00E+00	0.00E+00	5.97E-06	0.00E+00	0.00E+00	4.43E-09	4.43E-09	4.43E-03
374282.013758660.01	374282.01	3758660.01	9.79E-05	1.05E-04	1.01E-04	9.99E-07	1.96E-05	3.53E-05	0.00E+00	1.50E-05	7.49E-06	0.00E+00	0.00E+00	6.00E-06	0.00E+00	0.00E+00	4.45E-09	4.45E-09	4.45E-03
374292.013758660.01	374292.01	3758660.01	9.82E-05	1.06E-04	1.01E-04	1.00E-06	1.97E-05	3.54E-05	0.00E+00	1.50E-05	7.52E-06	0.00E+00	0.00E+00	6.01E-06	0.00E+00	0.00E+00	4.46E-09	4.46E-09	4.46E-03
374302.013758660.01	374302.01	3758660.01	9.84E-05	1.06E-04	1.02E-04	1.00E-06	1.97E-05	3.54E-05	0.00E+00	1.51E-05	7.53E-06	0.00E+00	0.00E+00	6.02E-06	0.00E+00	0.00E+00	4.47E-09	4.47E-09	4.47E-03
374312.013758660.01	374312.01	3758660.01	9.85E-05	1.06E-04	1.02E-04	1.01E-06	1.97E-05	3.55E-05	0.00E+00	1.51E-05	7.54E-06	0.00E+00	0.00E+00	6.03E-06	0.00E+00	0.00E+00	4.47E-09	4.47E-09	4.47E-03
374322.013758660.01	374322.01	3758660.01	9.91E-05	1.07E-04	1.02E-04	1.01E-06	1.98E-05	3.57E-05	0.00E+00	1.52E-05	7.58E-06	0.00E+00	0.00E+00	6.07E-06	0.00E+00	0.00E+00	4.50E-09	4.50E-09	4.50E-03
374243.013758670.01	374243.01	3758670.01	1.15E-04	1.23E-04	1.18E-04	1.17E-06	2.29E-05	4.12E-05	0.00E+00	1.75E-05	8.76E-06	0.00E+00	0.00E+00	7.01E-06	0.00E+00	0.00E+00	5.20E-09	5.20E-09	5.20E-03
374252.013758670.01	374252.01	3758670.01	1.15E-04	1.24E-04	1.19E-04	1.17E-06	2.30E-05	4.14E-05	0.00E+00	1.76E-05	8.81E-06	0.00E+00	0.00E+00	7.05E-06	0.00E+00	0.00E+00	5.23E-09	5.23E-09	5.23E-03
374262.013758670.01	374262.01	3758670.01	1.16E-04	1.24E-04	1.19E-04	1.18E-06	2.31E-05	4.17E-05	0.00E+00	1.77E-05	8.85E-06	0.00E+00	0.00E+00	7.08E-06	0.00E+00	0.00E+00	5.25E-09	5.25E-09	5.25E-03
374272.013758670.01	374272.01	3758670.01	1.16E-04	1.25E-04	1.20E-04	1.18E-06	2.32E-05	4.18E-05	0.00E+00	1.78E-05	8.89E-06	0.00E+00	0.00E+00	7.11E-06	0.00E+00	0.00E+00	5.27E-09	5.27E-09	5.27E-03
374282.013758670.01	374282.01	3758670.01	1.17E-04	1.25E-04	1.20E-04	1.19E-06	2.33E-05	4.20E-05	0.00E+00	1.78E-05	8.92E-06	0.00E+00	0.00E+00	7.14E-06	0.00E+00	0.00E+00	5.29E-09	5.29E-09	5.29E-03
374292.013758670.01	374292.01	3758670.01	1.17E-04	1.26E-04	1.21E-04	1.19E-06	2.34E-05	4.21E-05	0.00E+00	1.79E-05	8.94E-06	0.00E+00	0.00E+00	7.15E-06	0.00E+00	0.00E+00	5.30E-09	5.30E-09	5.30E-03
374302.013758670.01	374302.01	3758670.01	1.17E-04	1.26E-04	1.21E-04	1.19E-06	2.34E-05	4.21E-05	0.00E+00	1.79E-05	8.95E-06	0.00E+00	0.00E+00	7.16E-06	0.00E+00	0.00E+00	5.31E-09	5.31E-09	5.31E-03
374312.013758670.01	374312.01	3758670.01	1.17E-04	1.26E-04	1.21E-04	1.20E-06	2.34E-05	4.22E-05	0.00E+00	1.79E-05	8.96E-06	0.00E+00	0.00E+00	7.17E-06	0.00E+00	0.00E+00	5.32E-09	5.32E-09	5.32E-03
374322.013758670.01	374322.01	3758670.01	1.18E-04	1.27E-04	1.21E-04	1.20E-06	2.35E-05	4.24E-05	0.00E+00	1.80E-05	9.00E-06	0.00E+00	0.00E+00	7.20E-06	0.00E+00	0.00E+00	5.34E-09	5.34E-09	5.34E-03
374242.013758680.01	374242.01	3758680.01	1.40E-04	1.50E-04	1.44E-04	1.43E-06	2.80E-05	5.03E-05	0.00E+00	2.14E-05	1.07E-05	0.00E+00	0.00E+00	8.55E-06	0.00E+00	0.00E+00	6.34E-09	6.34E-09	6.34E-03
374252.013758680.01	374252.01	3758680.01	1.41E-04	1.51E-04	1.45E-04	1.43E-06	2.81E-05	5.06E-05	0.00E+00	2.15E-05	1.07E-05	0.00E+00	0.00E+00	8.60E-06	0.00E+00	0.00E+00	6.38E-09	6.38E-09	6.38E-03
374262.013758680.01	374262.01	3758680.01	1.41E-04	1.52E-04	1.46E-04	1.44E-06	2.82E-05	5.08E-05	0.00E+00	2.16E-05	1.08E-05	0.00E+00	0.00E+00	8.64E-06	0.00E+00	0.00E+00	6.40E-09	6.40E-09	6.40E-03
374272.013758680.01	374272.01	3758680.01	1.42E-04	1.52E-04	1.46E-04	1.45E-06	2.83E-05	5.10E-05	0.00E+00	2.17E-05	1.08E-05	0.00E+00	0.00E+00	8.67E-06	0.00E+00	0.00E+00	6.43E-09	6.43E-09	6.43E-03
374282.013758680.01	374282.01	3758680.01	1.42E-04	1.53E-04	1.47E-04	1.45E-06	2.84E-05	5.12E-05	0.00E+00	2.17E-05	1.09E-05	0.00E+00	0.00E+00	8.70E-06	0.00E+00	0.00E+00	6.45E-09	6.45E-09	6.45E-03
374292.013758680.01	374292.01	3758680.01	1.42E-04	1.53E-04	1.47E-04	1.45E-06	2.85E-05	5.12E-05	0.00E+00	2.18E-05	1.09E-05	0.00E+00	0.00E+00	8.71E-06	0.00E+00	0.00E+00	6.46E-09	6.46E-09	6.46E-03
374302.013758680.01	374302.01	3758680.01	1.42E-04	1.53E-04	1.47E-04	1.45E-06	2.84E-05	5.12E-05	0.00E+00	2.18E-05	1.09E-05	0.00E+00	0.00E+00	8.70E-06	0.00E+00	0.00E+00	6.45E-09	6.45E-09	6.45E-03
374312.013758680.01	374312.01	3758680.01	1.43E-04	1.53E-04	1.47E-04	1.46E-06	2.85E-05	5.14E-05	0.00E+00	2.18E-05	1.09E-05	0.00E+00	0.00E+00	8.73E-06	0.00E+00	0.00E+00	6.47E-09	6.47E-09	6.47E-03
374322.013758680.01	374322.01	3758680.01	1.43E-04	1.54E-04	1.48E-04	1.46E-06	2.87E-05	5.16E-05	0.00E+00	2.19E-05	1.10E-05	0.00E+00	0.00E+00	8.78E-06	0.00E+00	0.00E+00	6.51E-09	6.51E-09	6.51E-03
374242.013758690.01	374242.01	3758690.01	1.76E-04	1.89E-04	1.82E-04	1.80E-06	3.52E-05	6.34E-05	0.00E+00	2.70E-05	1.35E-05	0.00E+00	0.00E+00	1.08E-05	0.00E+00	0.00E+00	8.00E-09	8.00E-09	8.00E-03
374252.013758690.01	374252.01	3758690.01	1.77E-04	1.90E-04	1.83E-04	1.81E-06	3.54E-05	6.37E-05	0.00E+00	2.71E-05	1.35E-05	0.00E+00	0.00E+00	1.08E-05	0.00E+00	0.00E+00	8.03E-09	8.03E-09	8.03E-03
374262.013758690.01	374262.01	3758690.01	1.78E-04	1.91E-04	1.83E-04	1.81E-06	3.55E-05	6.40E-05	0.00E+00	2.72E-05	1.36E-05	0.00E+00	0.00E+00	1.09E-05	0.00E+00	0.00E+00	8.06E-09	8.06E-09	8.06E-03
374272.013758690.01	374272.01	3758690.01	1.78E-04	1.92E-04	1.84E-04	1.82E-06	3.56E-05	6.41E-05	0.00E+00	2.73E-05	1.36E-05	0.00E+00	0.00E+00	1.09E-05	0.00E+00	0.00E+00	8.09E-09	8.09E-09	8.09E-03
374282.013758690.01	374282.01	3758690.01	1.78E-04	1.92E-04	1.84E-04	1.82E-06	3.57E-05	6.43E-05	0.00E+00	2.73E-05	1.37E-05	0.00E+00	0.00E+00	1.09E-05	0.00E+00	0.00E+00	8.10E-09	8.10E-09	8.10E-03
374292.013758690.01	374292.01	3758690.01	1.78E-04	1.92E-04	1.84E-04	1.82E-06	3.57E-05	6.43E-05	0.00E+00	2.73E-05	1.37E-05	0.00E+00	0.00E+00	1.09E-05	0.00E+00	0.00E+00	8.11E-09	8.11E-09	8.11E-03
374302.013758690.01	374302.01	3758690.01	1.79E-04	1.92E-04	1.84E-04	1.82E-06	3.57E-05	6.43E-05	0.00E+00	2.73E-05	1.37E-05	0.00E+00	0.00E+00	1.09E-05	0.00E+00	0.00E+00	8.11E-09	8.11E-09	8.11E-03
374312.013758690.01	374312.01	3758690.01	1.79E-04	1.93E-04	1.85E-04	1.83E-06	3.59E-05	6.46E-05	0.00E+00	2.74E-05	1.37E-05	0.00E+00	0.00E+00	1.10E-05	0.00E+00	0.00E+00	8.14E-09	8.14E-09	8.14E-03
374322.013758690.01	374322.01	3758690.01	1.80E-04	1.94E-04	1.86E-04	1.84E-06	3.61E-05	6.49E-05	0.00E+00	2.76E

			SWBuilding Construction	SWDemolition	SWGrading	EYBuilding Construction	SWPaving	SWGrading	SWArchitectural Coating	NBBuilding Construction	NBBuilding Construction	NBArchitectural Coating	NBArchitectural Coating	RWBuilding Construction	Child Risk				Overlapping Phases - Maximum GLC			
Unique Identifier	X (UTM)	Y (UTM)	2026	2026	2026	2026	2027	2027	2027	2026	2027	2026	2027	2026	3rd Trimester	0<2	2<16	Total	per million	2025	2026	2027	2028
374861.013758335.01	374861.01	3758335.01	4.87E-06	5.23E-06	5.02E-06	4.97E-08	9.74E-07	1.75E-06	0.00E+00	7.45E-07	3.72E-07	0.00E+00	0.00E+00	2.98E-07	0.00E+00	0.00E+00	2.21E-10	2.21E-10	2.21E-04	0.00E+00	1.62E-05	3.10E-06	0.00E+00
374871.013758335.01	374871.01	3758335.01	4.79E-06	5.15E-06	4.94E-06	4.89E-08	9.58E-07	1.72E-06	0.00E+00	7.33E-07	3.67E-07	0.00E+00	0.00E+00	2.93E-07	0.00E+00	0.00E+00	2.17E-10	2.17E-10	2.17E-04	0.00E+00	1.60E-05	3.05E-06	0.00E+00
374821.013758345.01	374821.01	3758345.01	5.38E-06	5.78E-06	5.55E-06	5.49E-08	1.08E-06	1.94E-06	0.00E+00	8.23E-07	4.12E-07	0.00E+00	0.00E+00	3.29E-07	0.00E+00	0.00E+00	2.44E-10	2.44E-10	2.44E-04	0.00E+00	1.79E-05	3.42E-06	0.00E+00
374831.013758345.01	374831.01	3758345.01	5.28E-06	5.68E-06	5.45E-06	5.39E-08	1.06E-06	1.90E-06	0.00E+00	8.08E-07	4.04E-07	0.00E+00	0.00E+00	3.23E-07	0.00E+00	0.00E+00	2.40E-10	2.40E-10	2.40E-04	0.00E+00	1.76E-05	3.36E-06	0.00E+00
374841.013758345.01	374841.01	3758345.01	5.19E-06	5.58E-06	5.36E-06	5.29E-08	1.04E-06	1.87E-06	0.00E+00	7.94E-07	3.97E-07	0.00E+00	0.00E+00	3.18E-07	0.00E+00	0.00E+00	2.36E-10	2.36E-10	2.36E-04	0.00E+00	1.73E-05	3.30E-06	0.00E+00
374851.013758345.01	374851.01	3758345.01	5.10E-06	5.48E-06	5.26E-06	5.20E-08	1.02E-06	1.84E-06	0.00E+00	7.80E-07	3.90E-07	0.00E+00	0.00E+00	3.12E-07	0.00E+00	0.00E+00	2.31E-10	2.31E-10	2.31E-04	0.00E+00	1.70E-05	3.25E-06	0.00E+00
374861.013758345.01	374861.01	3758345.01	5.01E-06	5.38E-06	5.17E-06	5.11E-08	1.00E-06	1.80E-06	0.00E+00	7.66E-07	3.83E-07	0.00E+00	0.00E+00	3.07E-07	0.00E+00	0.00E+00	2.27E-10	2.27E-10	2.27E-04	0.00E+00	1.67E-05	3.19E-06	0.00E+00
374871.013758345.01	374871.01	3758345.01	4.92E-06	5.30E-06	5.08E-06	5.02E-08	9.85E-07	1.77E-06	0.00E+00	7.54E-07	3.77E-07	0.00E+00	0.00E+00	3.01E-07	0.00E+00	0.00E+00	2.24E-10	2.24E-10	2.24E-04	0.00E+00	1.64E-05	3.14E-06	0.00E+00
374821.013758355.01	374821.01	3758355.01	5.54E-06	5.96E-06	5.72E-06	5.65E-08	1.11E-06	1.99E-06	0.00E+00	8.48E-07	4.24E-07	0.00E+00	0.00E+00	3.39E-07	0.00E+00	0.00E+00	2.51E-10	2.51E-10	2.51E-04	0.00E+00	1.85E-05	3.53E-06	0.00E+00
374831.013758355.01	374831.01	3758355.01	5.44E-06	5.85E-06	5.61E-06	5.55E-08	1.09E-06	1.96E-06	0.00E+00	8.32E-07	4.16E-07	0.00E+00	0.00E+00	3.33E-07	0.00E+00	0.00E+00	2.47E-10	2.47E-10	2.47E-04	0.00E+00	1.81E-05	3.46E-06	0.00E+00
374841.013758355.01	374841.01	3758355.01	5.34E-06	5.74E-06	5.51E-06	5.45E-08	1.07E-06	1.92E-06	0.00E+00	8.17E-07	4.09E-07	0.00E+00	0.00E+00	3.27E-07	0.00E+00	0.00E+00	2.42E-10	2.42E-10	2.42E-04	0.00E+00	1.78E-05	3.40E-06	0.00E+00
374851.013758355.01	374851.01	3758355.01	5.25E-06	5.64E-06	5.42E-06	5.35E-08	1.05E-06	1.89E-06	0.00E+00	8.03E-07	4.02E-07	0.00E+00	0.00E+00	3.21E-07	0.00E+00	0.00E+00	2.38E-10	2.38E-10	2.38E-04	0.00E+00	1.75E-05	3.34E-06	0.00E+00
374861.013758355.01	374861.01	3758355.01	5.15E-06	5.54E-06	5.32E-06	5.26E-08	1.03E-06	1.86E-06	0.00E+00	7.89E-07	3.95E-07	0.00E+00	0.00E+00	3.16E-07	0.00E+00	0.00E+00	2.34E-10	2.34E-10	2.34E-04	0.00E+00	1.72E-05	3.28E-06	0.00E+00
374871.013758355.01	374871.01	3758355.01	5.07E-06	5.45E-06	5.23E-06	5.17E-08	1.01E-06	1.82E-06	0.00E+00	7.76E-07	3.88E-07	0.00E+00	0.00E+00	3.10E-07	0.00E+00	0.00E+00	2.30E-10	2.30E-10	2.30E-04	0.00E+00	1.69E-05	3.23E-06	0.00E+00
374821.013758365.01	374821.01	3758365.01	5.71E-06	6.14E-06	5.89E-06	5.82E-08	1.14E-06	2.06E-06	0.00E+00	8.73E-07	4.37E-07	0.00E+00	0.00E+00	3.49E-07	0.00E+00	0.00E+00	2.59E-10	2.59E-10	2.59E-04	0.00E+00	1.90E-05	3.63E-06	0.00E+00
374831.013758365.01	374831.01	3758365.01	5.60E-06	6.02E-06	5.78E-06	5.72E-08	1.12E-06	2.02E-06	0.00E+00	8.57E-07	4.29E-07	0.00E+00	0.00E+00	3.43E-07	0.00E+00	0.00E+00	2.54E-10	2.54E-10	2.54E-04	0.00E+00	1.87E-05	3.57E-06	0.00E+00
374841.013758365.01	374841.01	3758365.01	5.50E-06	5.92E-06	5.68E-06	5.61E-08	1.10E-06	1.98E-06	0.00E+00	8.42E-07	4.21E-07	0.00E+00	0.00E+00	3.37E-07	0.00E+00	0.00E+00	2.50E-10	2.50E-10	2.50E-04	0.00E+00	1.83E-05	3.50E-06	0.00E+00
374851.013758365.01	374851.01	3758365.01	5.41E-06	5.81E-06	5.58E-06	5.52E-08	1.08E-06	1.95E-06	0.00E+00	8.27E-07	4.14E-07	0.00E+00	0.00E+00	3.31E-07	0.00E+00	0.00E+00	2.45E-10	2.45E-10	2.45E-04	0.00E+00	1.80E-05	3.44E-06	0.00E+00
374861.013758365.01	374861.01	3758365.01	5.31E-06	5.71E-06	5.48E-06	5.42E-08	1.06E-06	1.91E-06	0.00E+00	8.13E-07	4.06E-07	0.00E+00	0.00E+00	3.25E-07	0.00E+00	0.00E+00	2.41E-10	2.41E-10	2.41E-04	0.00E+00	1.77E-05	3.38E-06	0.00E+00
374871.013758365.01	374871.01	3758365.01	5.22E-06	5.61E-06	5.39E-06	5.32E-08	1.04E-06	1.88E-06	0.00E+00	7.99E-07	3.99E-07	0.00E+00	0.00E+00	3.19E-07	0.00E+00	0.00E+00	2.37E-10	2.37E-10	2.37E-04	0.00E+00	1.74E-05	3.32E-06	0.00E+00
374976.013758350.01	374976.01	3758350.01	4.65E-06	5.01E-06	4.81E-06	4.75E-08	9.31E-07	1.68E-06	0.00E+00	7.12E-07	3.56E-07	0.00E+00	0.00E+00	2.85E-07	0.00E+00	0.00E+00	2.11E-10	2.11E-10	2.11E-04	0.00E+00	1.55E-05	2.96E-06	0.00E+00
374976.013758360.01	374976.01	3758360.01	4.83E-06	5.19E-06	4.98E-06	4.92E-08	9.66E-07	1.74E-06	0.00E+00	7.39E-07	3.69E-07	0.00E+00	0.00E+00	2.95E-07	0.00E+00	0.00E+00	2.19E-10	2.19E-10	2.19E-04	0.00E+00	1.61E-05	3.07E-06	0.00E+00
374986.013758360.01	374986.01	3758360.01	4.79E-06	5.15E-06	4.95E-06	4.89E-08	9.59E-07	1.73E-06	0.00E+00	7.33E-07	3.67E-07	0.00E+00	0.00E+00	2.93E-07	0.00E+00	0.00E+00	2.17E-10	2.17E-10	2.17E-04	0.00E+00	1.60E-05	3.05E-06	0.00E+00
374976.013758370.01	374976.01	3758370.01	5.00E-06	5.38E-06	5.17E-06	5.11E-08	1.00E-06	1.80E-06	0.00E+00	7.66E-07	3.83E-07	0.00E+00	0.00E+00	3.06E-07	0.00E+00	0.00E+00	2.27E-10	2.27E-10	2.27E-04	0.00E+00	1.67E-05	3.19E-06	0.00E+00
374986.013758370.01	374986.01	3758370.01	4.98E-06	5.35E-06	5.14E-06	5.08E-08	9.95E-07	1.79E-06	0.00E+00	7.62E-07	3.81E-07	0.00E+00	0.00E+00	3.05E-07	0.00E+00	0.00E+00	2.26E-10	2.26E-10	2.26E-04	0.00E+00	1.66E-05	3.17E-06	0.00E+00
374996.013758370.01	374996.01	3758370.01	4.94E-06	5.31E-06	5.10E-06	5.04E-08	9.89E-07	1.78E-06	0.00E+00	7.56E-07	3.78E-07	0.00E+00	0.00E+00	3.03E-07	0.00E+00	0.00E+00	2.24E-10	2.24E-10	2.24E-04	0.00E+00	1.65E-05	3.15E-06	0.00E+00
374976.013758380.01	374976.01	3758380.01	5.19E-06	5.58E-06	5.36E-06	5.30E-08	1.04E-06	1.87E-06	0.00E+00	7.95E-07	3.97E-07	0.00E+00	0.00E+00	3.18E-07	0.00E+00	0.00E+00	2.36E-10	2.36E-10	2.36E-04	0.00E+00	1.73E-05	3.31E-06	0.00E+00
374986.013758380.01	374986.01	3758380.01	5.17E-06	5.55E-06	5.33E-06	5.27E-08	1.03E-06	1.86E-06	0.00E+00	7.91E-07	3.95E-07	0.00E+00	0.00E+00	3.16E-07	0.00E+00	0.00E+00	2.35E-10	2.35E-10	2.35E-04	0.00E+00	1.72E-05	3.29E-06	0.00E+00
374996.013758380.01	374996.01	3758380.01	5.14E-06	5.53E-06	5.31E-06	5.24E-08	1.03E-06	1.85E-06	0.00E+00	7.87E-07	3.93E-07	0.00E+00	0.00E+00	3.15E-07	0.00E+00	0.00E+00	2.33E-10	2.33E-10	2.33E-04	0.00E+00	1.71E-05	3.27E-06	0.00E+00
375006.013758380.01	375006.01	3758380.01	5.11E-06	5.49E-06	5.27E-06	5.21E-08	1.02E-06	1.84E-06	0.00E+00	7.82E-07	3.91E-07	0.00E+00	0.00E+00	3.13E-07	0.00E+00	0.00E+00	2.32E-10	2.32E-10	2.32E-04	0.00E+00	1.70E-05	3.25E-06	0.00E+00
374976.013758390.01	374976.01	3758390.01	5.39E-06	5.80E-06	5.57E-06	5.50E-08	1.08E-06	1.94E-06	0.00E+00	8.25E-07	4.13E-07	0.00E+00	0.00E+00	3.30E-07	0.00E+00	0.00E+00	2.45E-10	2.45E-10	2.45E-04	0.00E+00	1.80E-05	3.43E-06	0.00E+00
374986.013758390.01	374986.01	3758390.01	5.37E-06	5.78E-06	5.55E-06	5.48E-08	1.08E-06	1.94E-06	0.00E+00	8.23E-07	4.11E-07	0.00E+00	0.00E+00	3.29E-07	0.00E+00	0.00E+00	2.44E-10	2.44E-10	2.44E-04	0.00E+00	1.79E-05	3.42E-06	0.00E+00
374996.013758390.01	374996.01	3758390.01	5.35E-06	5.76E-06	5.53E-06	5.46E-08	1.07E-06	1.93E-06	0.00E+00	8.19E-07	4.10E-07	0.00E+00	0.00E+00	3.28E-07	0.00E+00	0.00E+00	2.43E-10	2.43E-10	2.43E-04	0.00E+00	1.78E-05	3.41E-06	0.00E+00
375006.013758390.01	375006.01	3758390.01	5.32E-06	5.72E-06	5.49E-06	5.43E-08	1.06E-06	1.92E-06	0.00E+00	8.14E-07	4.07E-07	0.00E+00	0.00E+00	3.26E-07	0.00E+00	0.00E+00	2.41E-10	2.41E-10	2.41E-04	0.00E+00	1.77E-05	3.39E-06	0.00E+00
375016.013758390.01	375016.01	3758390.01	5.28E-06	5.68E-06	5.45E-06	5.38E-08	1.06E-06	1.90E-06	0.00E+00	8.08E-07	4.04E-07	0.00E+00	0.00E+00	3.23E-07	0.00E+00	0.00E+00	2.40E-10	2.40E-10	2.40E-04	0.00E+00	1.76E-05	3.36E-06	0.00E+00
374976.013758400.01	374976.01	3758400.01	5.60E-06	6.02E-06	5.78E-06	5.71E-08	1.12E-06	2.02E-06	0.00E+00	8.57E-07	4.28E-07	0.00E+00	0.00E+00	3.43E-07	0.00E+00	0.00E+00	2.54E-10	2.54E-10	2.54E-04	0.00E+00	1.87E-05	3.56E-06	0.00E+00
374986.013758400.01	374986.01	3758400.01	5.60E-06	6.02E-06	5.78E-06	5.71E-08	1.12E-06	2.02E-06	0.00E+00	8.56E-07	4.28E-07	0.00E+00	0.00E+00	3.43E-07	0.00E+00	0.00E+00	2.54E-10	2.54E-10	2.54E-04	0.00E+00	1.86E-05	3.56E-06	0.00E+00
374996.013758400.01	374996.01	3758400.01	5.58E-06	6.00E-06	5.76E-06	5.69E-08	1.12E-06	2.01E-06	0.00E+00	8.54E-07	4.27E-07	0.00E+00	0.00E+00	3.41E-07	0.00E+00	0.00E+00	2.53E-10	2.53E-10	2.53E-04	0.00E+00	1.86E-05	3.55E-06	0.00E+00
375006.013758400.01	375006.01	3758400.01	5.53E-06	5.95E-06	5.71E-06	5.64E-08	1.11E-06	1.99E-06	0.00E+00	8.47E-07	4.23E-07	0.00E+00	0.00E+00	3.39E-07	0.00E+00	0.00E+00	2.51E-10	2.51E-10	2.51E-04	0.00E+00	1.84E-05	3.52E-06	0.00E+00
375016.013758400.01	375016.01	3758400.01	5.49E-06	5.91E-06	5.67E-06	5.61E-08	1.10E-06	1.98E-06	0.00E+00	8.41E-07	4.20E-07	0.00E+00	0.00E+00	3.36E-07	0.00E+00	0.00E+00	2.49E-10	2.49E-10	2.49E-04	0.00E+00	1.83E-05	3.50E-06	0.00E+00
374976.013758410.01	374976.01	3758410.01	5.81E-06	6.25E-06	6.00E-06	5.93E-08	1.16E-06	2.09E-06	0.00E+00	8.90E-07	4.45E-07	0.00E+00	0.00E+00	3.56E-07	0.00E+00	0.00E+00	2.64E-10	2.64E-10	2.64E-04	0.00E+00	1.94E-05	3.70E-06	0.00E+00
374986.013758410.01	374986.01	3758410.01	5.82E-06	6.26E-06	6.01E-06	5.94E-08	1.16E-06	2.10E-06	0.00E+00	8.91E-07	4.46E-07	0.00E+00	0.00E+00	3.56E-07	0.00E+00	0.00E+00	2.64E-10	2.64E-10	2.64E-04	0.00E+00	1.94E-05	3.71E-06	0.00E+00
374996.013758410.01	374996.01	3758410.01	5.81E-06	6.24E-06	5.99E-06	5.92E-08	1.16E-06	2.09E-06	0.00E+00	8.89E-07	4.44E-07	0.00E+00	0.00E+00	3.55E-07	0.00E+00	0.00E+00	2.64E-10	2.64E-10	2.64E-04	0.00E+00	1.93E-05	3.70E-06	0.00E+00
375006.013758410.01	375006.01	3758410.01	5.75E-06	6.19E-06	5.94E-06	5.87E-08	1.15E-06	2.07E-06	0.00E+00	8.81E-07	4.40E-07	0.00E+00	0.00E+00	3.52E-07	0.00E+00	0.00E+00	2.61E-10	2.61E-10	2.61E-04	0.00E+00	1.92E-05	3.66E-06	0.00E+00
375016.013758410.01	375016.01	3758410.01	5.72E-06	6.15E-06	5.91E-06	5.84E-08	1.14E-06	2.06E-06	0.00E+00	8.76E-07	4.38E-07	0.00E+00	0.00E+00	3.50E-07	0.00E+00	0.00E+00	2.60E-10	2.60E-10	2.60E-04	0.00E+00	1.91E-05	3.64E-06	0.00E+00
374976.013758420.01	374976.01	3758420.01	6.01E-06	6.46E-06	6.20E-06	6.13E-08	1.20E-06	2.16E-06	0.00E+00	9.20E-07	4.60E-07	0.00E+00	0.00E+00	3.68E-07	0.00E+00	0.00E+00	2.73E-10	2.73E-10	2.73E-04	0.00E+00	2.00E-05	3.83E-06	0.00E+00
374986.013758420.01	374986.01	3758420.01	6.05E-06	6.51E-06	6.25E-06	6.18E-08	1.21E-06	2.18E-06	0.00E+00	9.27E-07	4.63E-07	0.00E+00	0.00E+00	3.71E-07	0.00E+00	0.00E+00	2.75E-10	2.75E-10	2.75E-04	0.00E+00	2.02E-05	3.85E-06	0.00E+00
374996.013758420.01	374996.01	3758420.01	6.04E-06	6.50E-06	6.24E-06	6.17E-08	1.21E-06	2.18E-06	0.00E+00	9.25E-07	4.63E-07	0.00E+00	0.00E+00	3.70E-07	0.00E+00	0.00E+00	2.74E-10	2.74E-10	2.74E-04	0.00E+00	2.01E-05	3.85E-06	0.00E+00
375006.013758420.01	375006.01	3758420.01	6.00E-06	6.45E-06	6.19E-06	6.12E-08	1.20E-06	2.16E-06	0.00E+00	9.18E-07	4.59E-07	0.00E+00	0.00E+00	3.67E-07	0.00E+00	0.00E+00	2.72E-10	2.72E-10	2.72E-04	0.00E+00	2.00E-05	3.82E-06	0.00E+00
375016.013758420.01	375016.01	3758420.01	5.97E-06	6.42E-06	6.16E-06	6.09E-08	1.19E-06	2.15E-06	0.00E+00	9.13E-07	4.57E-07	0.00E+00	0.00E+00	3.65E-07	0.00E+00	0.00E+00	2.71E-10	2.71E-10	2.71E-04	0.00E+00	1.99E-05	3.80E-06	0.00E+00
374976.013758430.01	374976.01	3758430.01	6.19E-06	6.66E-06	6.39E-06	6.32E-08	1.24E-06	2.23E-06	0.00E+00	9.48E-07	4.74E-07	0.00E+00	0.00E+00	3.79E-07	0.00E+00	0.00E+00	2.81E-10	2.81E-10	2.81E-04	0.00E+00	2.06E-05	3.94E-06	0.00E+00
374986.013758430.01	374986.01	3758430.01	6.28E-06	6.75E-06	6.48E-06	6.40E-08	1.26E-06	2.26E-06	0.00E+00	9.61E-07	4.80E-07	0.00E+00	0.00E+00	3.84E-07	0.00E+00	0.00E+00	2.85E-10	2.85E-10	2.85E-04	0.00E+00	2.09E-05	4.00E-06	0.00E+00
374996.013758430.01	374996.01	3758430.01	6.27E-06	6.74E-06	6.47E-06	6.40E-08	1.25E-06	2.26E-06	0.00E+00	9.60E-07	4.80E-07	0.00E+00	0.00E+00	3.84E-07	0.00E+00	0.00E+00	2.85E-10	2.85E-10	2.85E-04	0.00E+00	2.09E-05	3.99E-06	0.00E+00
375006.013758430.01	375006.01	3758430.01	6.26E-06	6.74E-06	6.47E-06	6.39E-08	1.25E-06	2.26E-06	0.00E+00	9.59E-07	4.79E-07	0.00E+00	0.00E+00	3.83E-07	0.00E+00	0.00E+00	2.84E-10	2.84E-10	2.84E-04	0.00E+00	2.09E-05	3.99E-06	0.00E+00
375016.013758430.01	375016.01	3758430.01	6.24E-06	6.69E-06	6.42E-06	6.35E-08	1.24E-06	2.24E-06	0.00E+00	9.52E-07	4.76E-07	0.00E+00	0.00E+00	3.81E-07	0.00E+00	0.00E+00	2.82E-10	2.82E-10	2.82E-04	0.00E+00	2.07E-05	3.96E-06	0.00E+00
374976.013758338.01	374976.01	3758338.01	4.09E-06	4.40E-06	4.22E-06	4.17E-08	8.18E-07	1.47E-06	0.00E+00	6.26E-07	3.13E-07	0.00E+00	0.00E+00	2.50E-07	0.00E+00	0.00E+00	1.86E-10	1.86E-10	1.86E-04	0.00E+00	1.36E-05	2.60E-06	0.00E+00
374976.013758348.01	374976.01	3758348.01	4.26E-06	4.58E-06	4.40E-06	4.35E-08	8.52E-07	1.53E-06	0.00E+00	6.52E-07	3.26E-07	0.00E+00	0.00E+00	2.61E-07	0.00E+00	0.00E+00	1.93E-10	1.93E-10	1.93E-04	0.00E+00	1.42E-05	2.71E-06	0.00E+00
374986.013758348.01	374986.01	3758348.01	4.25E-06	4.57E-06	4.38E-06	4.33E-08	8.49E-07	1.53E-06	0.00E+00	6.50E-07	3.25E-07	0.00E+00	0.00E+00	2.60E-07	0.00E+00	0.00E+00	1.93E-10	1.93E-10	1.93E-04	0.00E+00	1.41E-05	2.70E-06	0.00E+00
375196.013758348.01	375196.01	3758348.01	4.23E-06	4.55E-06	4.36E-06	4.31E-08	8.46E-07	1.52E-06	0.00E+00	6.47E-07	3.23E-07	0.00E+00	0.00E+00	2.59E-07	0.00E+00	0.00E+00	1.92E-10	1.92E-10	1.92E-04	0.00E+00	1.41E-05	2.69E-06	0.00E+00
375166.013758358.01	375166.01	3758358.01	4.45E-06	4.79E-06	4.59E-06	4.54E-08	8.90E-07	1.60E-06	0.00E+00	6.81E-07	3.41E-07	0.00E+00	0.00E+00	2.72E-07	0.00E+00	0.00E+00	2.02E-10	2.02E-10	2.02E-04	0.00E+00	1.48E-05	2.83E-06	0.00E+00
375176.013758358.01	375176.01	3758358.01	4.42E-06	4.76E-06	4.57E-06	4.51E-08	8.85E-07	1.59E-06	0.00E+00	6.77E-07	3.38E-07	0.00E+00	0.00E+00	2.71E-07	0.00E+00	0.00E+00	2.01E-10	2.01E-10	2.01E-04	0.00E+00	1.47E-05	2.82E-06	0.00E+00
375186.013758358.01	375186.01	3758358.01	4.40E-06	4.73E-06	4.54E-06	4.49E-08	8.80E-07	1.58E-06	0.00E+00	6.73E-07	3.37E-07	0.00E+00	0.00E+00	2.69E-07	0.00E+00	0.00E+00	2.00E-10	2.00E-10	2.00E-04	0.00E+00	1.47E-05	2.80E-06	0.00E+00
375196.013758358.01	375196.01	3758358.01	4.38E-06	4.71E-06	4.52E-06	4.47E-08	8.76E-07	1.58E-06	0.00E+00	6.70E-07	3.35E-07	0.00E+00	0.00E+00	2.68E-07	0.00E+00	0.00E+00	1.99E-10	1.99E-10	1.99E-04	0.00E+00	1.46E-05	2.79E-06	0.00E+00
375204.013758358.01	375204.01	3758358.01	4.36E-06	4.69E-06	4.50E-06	4.45E-08	8.73E-07	1.57E-06	0.00E+00	6.68E-07	3.34E-07	0.00E+00	0.00E+00	2.67E-07	0.00E+00	0.00E+00	1.98E-10	1.98E-10	1.98E-04	0.00E+00	1.45E-05	2.78E-06	0.00E+00
375176.013758368.01	375176.01	3758368.01	4.59E-06	4.93E-06	4.73E-06	4.68E-08	9.18E-07	1.65E-06	0.00E+00	7.02E-07	3.51E-07	0.00E+00	0.00E+00	2.81E-07	0.00E+00	0.00E+00	2.08E-10	2.08E-10	2.08E-04	0.00E+00	1.53E-05	2.92E-06	0.00E+00
375186.013758368.01	375186.01	3758368.01	4.56E-06	4.90E-06	4.70E-06	4.65E-08	9.12E-07	1.64E-06	0.00E+00	6.97E-07	3.49E-07	0.00E+00	0.00E+00	2.79E-07	0.00E+00	0.00E+00	2.07E-10	2.07E-10	2.07E-04	0.00E+00	1.52E-05	2.90E-06	0.00E+00
374975.013758702.01	374975.01	3758702.01	1.99E-05	2.14E-05	2.06E-05	2.03E-07	3.99E-06	7.17E-06	0.00E+00	3.05E-06	1.52E-06	0.00E+00	0.00E+00	1.22E-06	0.00E+00	0.00E+00	9.04E-10	9.04E-10	9.04E-04	0.00E+00	6.64E-05	1.27E-05	0.00E+00
374985.013758702.01	374985.01	3758702.01	2.15E-05	2.31E-05	2.22E-05	2.19E-07	4.30E-06	7.73E-06	0.00E+00	3.29E-06	1.64E-06	0.00E+00	0.00E+00	1.31E-06	0.00E+00	0.00E+00	9.75E-10	9.75E-10	9.75E-04	0.00E+00	7.15E-05	1.37E-05	0.00E+00
374995.013758702.01	374995.01	3758702.01	2.10E-05	2.26E-05	2.17E-05	2.15E-07	4.21E-06	7.58E-06	0.00E+00	3.22E-06	1.61E-06	0.00E+00	0.00E+00	1.29E-06	0.00E+00	0.00E+00	9.55E-10	9.55E-10	9.55E-04	0.00E+00	7.01E-05	1.34E-05	0.00E+00
375005.013758702.01	375005.01	3758702.01	2.06E-05	2.22E-05	2.13E-05	2.10E-07	4.12E-06	7.42E-06	0.00E+00	3.15E-06	1.58E-06	0.00E+00	0.00E+00	1.26E-06	0.00E+00	0.00E+00	9.35E-10	9.35E-10	9.35E-04	0.00E+00	6.86E-05	1.31E-05	0.00E+00
374975.013758712.01	374975.01	3758712.01	2.10E-05	2.26E-05	2.17E-05	2.14E-07	4.20E-06	7.57E-06	0.00E+00	3.22E-06	1.61E-06	0.00E+00	0.00E+00	1.29E-06	0.00E+00	0.00E+00	9.54E-10	9.54E-10	9.54E-04	0.00E+00	7.00E-05	1.34E-05	0.00E+00
374985.013758712.01	374985.01	3758712.01	2.25E-05	2.42E-05	2.33E-05	2.30E-07	4.51E-06	8.11E-06	0.00E+00	3.45E-06	1.72E-06	0.00E+00	0.00E+00	1.38E-06	0.00E+00	0.00E+00	1.02E-09	1.02E-09	1.02E-03	0.00E+00	7.51E-05	1.43E-05	0.00E+00
374995.013758712.01	374995.01	3758712.01	2.20E-05	2.37E-

			SWBuilding Construction	SWDemolition	SWGrading	EYBuilding Construction	SWPaving	SWGrading	SWArchitectural Coating	NBBuilding Construction	NBBuilding Construction	NBArchitectural Coating	NBArchitectural Coating	RWBuilding Construction	Child Risk				Overlapping Phases - Maximum GLC			
Unique Identifier	X (UTM)	Y (UTM)	2026	2026	2026	2026	2027	2027	2027	2026	2027	2026	2027	2026	3rd Trimester	0<2	2<16	Total	per million	2025	2026	2027	2028
374728.013758914.01	374728.01	3758914.01	4.60E-05	4.94E-05	4.75E-05	4.69E-07	9.20E-06	1.66E-05	0.00E+00	7.03E-06	3.52E-06	0.00E+00	0.00E+00	2.81E-06	0.00E+00	0.00E+00	2.09E-09	2.09E-09	2.09E-03	0.00E+00	1.53E-04	2.93E-05	0.00E+00
374738.013758914.01	374738.01	3758914.01	4.56E-05	4.90E-05	4.70E-05	4.65E-07	9.11E-06	1.64E-05	0.00E+00	6.97E-06	3.49E-06	0.00E+00	0.00E+00	2.79E-06	0.00E+00	0.00E+00	2.07E-09	2.07E-09	2.07E-03	0.00E+00	1.52E-04	2.90E-05	0.00E+00
374748.013758914.01	374748.01	3758914.01	4.51E-05	4.85E-05	4.66E-05	4.60E-07	9.03E-06	1.63E-05	0.00E+00	6.91E-06	3.45E-06	0.00E+00	0.00E+00	2.76E-06	0.00E+00	0.00E+00	2.05E-09	2.05E-09	2.05E-03	0.00E+00	1.50E-04	2.87E-05	0.00E+00
374758.013758914.01	374758.01	3758914.01	4.47E-05	4.81E-05	4.61E-05	4.56E-07	8.94E-06	1.61E-05	0.00E+00	6.84E-06	3.42E-06	0.00E+00	0.00E+00	2.74E-06	0.00E+00	0.00E+00	2.03E-09	2.03E-09	2.03E-03	0.00E+00	1.49E-04	2.85E-05	0.00E+00
374768.013758914.01	374768.01	3758914.01	4.42E-05	4.75E-05	4.56E-05	4.51E-07	8.84E-06	1.59E-05	0.00E+00	6.77E-06	3.38E-06	0.00E+00	0.00E+00	2.71E-06	0.00E+00	0.00E+00	2.01E-09	2.01E-09	2.01E-03	0.00E+00	1.47E-04	2.81E-05	0.00E+00
374778.013758914.01	374778.01	3758914.01	4.37E-05	4.70E-05	4.51E-05	4.46E-07	8.74E-06	1.57E-05	0.00E+00	6.69E-06	3.34E-06	0.00E+00	0.00E+00	2.67E-06	0.00E+00	0.00E+00	1.98E-09	1.98E-09	1.98E-03	0.00E+00	1.46E-04	2.78E-05	0.00E+00
374788.013758914.01	374788.01	3758914.01	4.32E-05	4.64E-05	4.46E-05	4.41E-07	8.64E-06	1.55E-05	0.00E+00	6.61E-06	3.30E-06	0.00E+00	0.00E+00	2.64E-06	0.00E+00	0.00E+00	1.96E-09	1.96E-09	1.96E-03	0.00E+00	1.44E-04	2.75E-05	0.00E+00
374598.013758924.01	374598.01	3758924.01	4.69E-05	5.05E-05	4.85E-05	4.79E-07	9.39E-06	1.69E-05	0.00E+00	7.19E-06	3.59E-06	0.00E+00	0.00E+00	2.87E-06	0.00E+00	0.00E+00	2.13E-09	2.13E-09	2.13E-03	0.00E+00	1.56E-04	2.99E-05	0.00E+00
374608.013758924.01	374608.01	3758924.01	4.66E-05	5.01E-05	4.81E-05	4.75E-07	9.32E-06	1.68E-05	0.00E+00	7.13E-06	3.57E-06	0.00E+00	0.00E+00	2.85E-06	0.00E+00	0.00E+00	2.12E-09	2.12E-09	2.12E-03	0.00E+00	1.55E-04	2.97E-05	0.00E+00
374618.013758924.01	374618.01	3758924.01	4.62E-05	4.97E-05	4.77E-05	4.72E-07	9.25E-06	1.67E-05	0.00E+00	7.08E-06	3.54E-06	0.00E+00	0.00E+00	2.83E-06	0.00E+00	0.00E+00	2.10E-09	2.10E-09	2.10E-03	0.00E+00	1.54E-04	2.94E-05	0.00E+00
374628.013758924.01	374628.01	3758924.01	4.59E-05	4.93E-05	4.74E-05	4.68E-07	9.18E-06	1.65E-05	0.00E+00	7.02E-06	3.51E-06	0.00E+00	0.00E+00	2.81E-06	0.00E+00	0.00E+00	2.08E-09	2.08E-09	2.08E-03	0.00E+00	1.53E-04	2.92E-05	0.00E+00
374638.013758924.01	374638.01	3758924.01	4.55E-05	4.89E-05	4.70E-05	4.64E-07	9.11E-06	1.64E-05	0.00E+00	6.97E-06	3.48E-06	0.00E+00	0.00E+00	2.79E-06	0.00E+00	0.00E+00	2.07E-09	2.07E-09	2.07E-03	0.00E+00	1.52E-04	2.90E-05	0.00E+00
374648.013758924.01	374648.01	3758924.01	4.51E-05	4.86E-05	4.66E-05	4.61E-07	9.03E-06	1.63E-05	0.00E+00	6.91E-06	3.46E-06	0.00E+00	0.00E+00	2.76E-06	0.00E+00	0.00E+00	2.05E-09	2.05E-09	2.05E-03	0.00E+00	1.50E-04	2.87E-05	0.00E+00
374658.013758924.01	374658.01	3758924.01	4.48E-05	4.82E-05	4.63E-05	4.57E-07	8.97E-06	1.61E-05	0.00E+00	6.86E-06	3.43E-06	0.00E+00	0.00E+00	2.74E-06	0.00E+00	0.00E+00	2.03E-09	2.03E-09	2.03E-03	0.00E+00	1.49E-04	2.85E-05	0.00E+00
374668.013758924.01	374668.01	3758924.01	4.45E-05	4.78E-05	4.59E-05	4.54E-07	8.90E-06	1.60E-05	0.00E+00	6.81E-06	3.40E-06	0.00E+00	0.00E+00	2.72E-06	0.00E+00	0.00E+00	2.02E-09	2.02E-09	2.02E-03	0.00E+00	1.48E-04	2.83E-05	0.00E+00
374678.013758924.01	374678.01	3758924.01	4.41E-05	4.75E-05	4.56E-05	4.50E-07	8.83E-06	1.59E-05	0.00E+00	6.76E-06	3.38E-06	0.00E+00	0.00E+00	2.70E-06	0.00E+00	0.00E+00	2.00E-09	2.00E-09	2.00E-03	0.00E+00	1.47E-04	2.81E-05	0.00E+00
374688.013758924.01	374688.01	3758924.01	4.38E-05	4.71E-05	4.52E-05	4.47E-07	8.77E-06	1.58E-05	0.00E+00	6.71E-06	3.35E-06	0.00E+00	0.00E+00	2.68E-06	0.00E+00	0.00E+00	1.99E-09	1.99E-09	1.99E-03	0.00E+00	1.46E-04	2.79E-05	0.00E+00
374698.013758924.01	374698.01	3758924.01	4.35E-05	4.68E-05	4.49E-05	4.44E-07	8.70E-06	1.57E-05	0.00E+00	6.66E-06	3.33E-06	0.00E+00	0.00E+00	2.66E-06	0.00E+00	0.00E+00	1.97E-09	1.97E-09	1.97E-03	0.00E+00	1.45E-04	2.77E-05	0.00E+00
374708.013758924.01	374708.01	3758924.01	4.32E-05	4.65E-05	4.46E-05	4.41E-07	8.64E-06	1.56E-05	0.00E+00	6.61E-06	3.31E-06	0.00E+00	0.00E+00	2.64E-06	0.00E+00	0.00E+00	1.96E-09	1.96E-09	1.96E-03	0.00E+00	1.44E-04	2.75E-05	0.00E+00
374718.013758924.01	374718.01	3758924.01	4.29E-05	4.61E-05	4.43E-05	4.38E-07	8.58E-06	1.54E-05	0.00E+00	6.57E-06	3.28E-06	0.00E+00	0.00E+00	2.63E-06	0.00E+00	0.00E+00	1.95E-09	1.95E-09	1.95E-03	0.00E+00	1.43E-04	2.73E-05	0.00E+00
374728.013758924.01	374728.01	3758924.01	4.26E-05	4.58E-05	4.40E-05	4.35E-07	8.52E-06	1.53E-05	0.00E+00	6.52E-06	3.26E-06	0.00E+00	0.00E+00	2.61E-06	0.00E+00	0.00E+00	1.93E-09	1.93E-09	1.93E-03	0.00E+00	1.42E-04	2.71E-05	0.00E+00
374738.013758924.01	374738.01	3758924.01	4.23E-05	4.55E-05	4.36E-05	4.31E-07	8.46E-06	1.52E-05	0.00E+00	6.47E-06	3.24E-06	0.00E+00	0.00E+00	2.59E-06	0.00E+00	0.00E+00	1.92E-09	1.92E-09	1.92E-03	0.00E+00	1.41E-04	2.69E-05	0.00E+00
374748.013758924.01	374748.01	3758924.01	4.19E-05	4.51E-05	4.33E-05	4.28E-07	8.39E-06	1.51E-05	0.00E+00	6.42E-06	3.21E-06	0.00E+00	0.00E+00	2.57E-06	0.00E+00	0.00E+00	1.90E-09	1.90E-09	1.90E-03	0.00E+00	1.40E-04	2.67E-05	0.00E+00
374758.013758924.01	374758.01	3758924.01	4.16E-05	4.47E-05	4.29E-05	4.24E-07	8.32E-06	1.50E-05	0.00E+00	6.37E-06	3.18E-06	0.00E+00	0.00E+00	2.55E-06	0.00E+00	0.00E+00	1.89E-09	1.89E-09	1.89E-03	0.00E+00	1.39E-04	2.65E-05	0.00E+00
374768.013758924.01	374768.01	3758924.01	4.12E-05	4.43E-05	4.26E-05	4.21E-07	8.25E-06	1.48E-05	0.00E+00	6.31E-06	3.15E-06	0.00E+00	0.00E+00	2.52E-06	0.00E+00	0.00E+00	1.87E-09	1.87E-09	1.87E-03	0.00E+00	1.37E-04	2.62E-05	0.00E+00
374778.013758924.01	374778.01	3758924.01	4.08E-05	4.39E-05	4.22E-05	4.17E-07	8.17E-06	1.47E-05	0.00E+00	6.25E-06	3.12E-06	0.00E+00	0.00E+00	2.50E-06	0.00E+00	0.00E+00	1.85E-09	1.85E-09	1.85E-03	0.00E+00	1.36E-04	2.60E-05	0.00E+00
374788.013758924.01	374788.01	3758924.01	4.04E-05	4.35E-05	4.17E-05	4.12E-07	8.09E-06	1.46E-05	0.00E+00	6.19E-06	3.09E-06	0.00E+00	0.00E+00	2.47E-06	0.00E+00	0.00E+00	1.84E-09	1.84E-09	1.84E-03	0.00E+00	1.35E-04	2.57E-05	0.00E+00
374598.013758934.01	374598.01	3758934.01	4.30E-05	4.62E-05	4.44E-05	4.39E-07	8.60E-06	1.55E-05	0.00E+00	6.58E-06	3.29E-06	0.00E+00	0.00E+00	2.63E-06	0.00E+00	0.00E+00	1.95E-09	1.95E-09	1.95E-03	0.00E+00	1.43E-04	2.74E-05	0.00E+00
374608.013758934.01	374608.01	3758934.01	4.27E-05	4.59E-05	4.41E-05	4.36E-07	8.54E-06	1.54E-05	0.00E+00	6.53E-06	3.27E-06	0.00E+00	0.00E+00	2.61E-06	0.00E+00	0.00E+00	1.94E-09	1.94E-09	1.94E-03	0.00E+00	1.42E-04	2.72E-05	0.00E+00
374618.013758934.01	374618.01	3758934.01	4.24E-05	4.56E-05	4.38E-05	4.33E-07	8.48E-06	1.53E-05	0.00E+00	6.49E-06	3.24E-06	0.00E+00	0.00E+00	2.60E-06	0.00E+00	0.00E+00	1.92E-09	1.92E-09	1.92E-03	0.00E+00	1.41E-04	2.70E-05	0.00E+00
374628.013758934.01	374628.01	3758934.01	4.21E-05	4.53E-05	4.35E-05	4.30E-07	8.43E-06	1.52E-05	0.00E+00	6.45E-06	3.22E-06	0.00E+00	0.00E+00	2.58E-06	0.00E+00	0.00E+00	1.91E-09	1.91E-09	1.91E-03	0.00E+00	1.40E-04	2.68E-05	0.00E+00
374638.013758934.01	374638.01	3758934.01	4.18E-05	4.50E-05	4.32E-05	4.27E-07	8.37E-06	1.51E-05	0.00E+00	6.40E-06	3.20E-06	0.00E+00	0.00E+00	2.56E-06	0.00E+00	0.00E+00	1.90E-09	1.90E-09	1.90E-03	0.00E+00	1.39E-04	2.66E-05	0.00E+00
374648.013758934.01	374648.01	3758934.01	4.15E-05	4.47E-05	4.29E-05	4.24E-07	8.31E-06	1.50E-05	0.00E+00	6.36E-06	3.18E-06	0.00E+00	0.00E+00	2.54E-06	0.00E+00	0.00E+00	1.89E-09	1.89E-09	1.89E-03	0.00E+00	1.38E-04	2.65E-05	0.00E+00
374658.013758934.01	374658.01	3758934.01	4.13E-05	4.44E-05	4.26E-05	4.21E-07	8.26E-06	1.49E-05	0.00E+00	6.32E-06	3.16E-06	0.00E+00	0.00E+00	2.53E-06	0.00E+00	0.00E+00	1.87E-09	1.87E-09	1.87E-03	0.00E+00	1.38E-04	2.63E-05	0.00E+00
374668.013758934.01	374668.01	3758934.01	4.10E-05	4.41E-05	4.23E-05	4.18E-07	8.20E-06	1.48E-05	0.00E+00	6.28E-06	3.14E-06	0.00E+00	0.00E+00	2.51E-06	0.00E+00	0.00E+00	1.86E-09	1.86E-09	1.86E-03	0.00E+00	1.37E-04	2.61E-05	0.00E+00
374678.013758934.01	374678.01	3758934.01	4.07E-05	4.38E-05	4.20E-05	4.16E-07	8.15E-06	1.47E-05	0.00E+00	6.23E-06	3.12E-06	0.00E+00	0.00E+00	2.49E-06	0.00E+00	0.00E+00	1.85E-09	1.85E-09	1.85E-03	0.00E+00	1.36E-04	2.59E-05	0.00E+00
374688.013758934.01	374688.01	3758934.01	4.05E-05	4.35E-05	4.18E-05	4.13E-07	8.10E-06	1.46E-05	0.00E+00	6.20E-06	3.10E-06	0.00E+00	0.00E+00	2.48E-06	0.00E+00	0.00E+00	1.84E-09	1.84E-09	1.84E-03	0.00E+00	1.35E-04	2.58E-05	0.00E+00
374698.013758934.01	374698.01	3758934.01	4.02E-05	4.32E-05	4.15E-05	4.10E-07	8.05E-06	1.45E-05	0.00E+00	6.16E-06	3.08E-06	0.00E+00	0.00E+00	2.46E-06	0.00E+00	0.00E+00	1.83E-09	1.83E-09	1.83E-03	0.00E+00	1.34E-04	2.56E-05	0.00E+00
374708.013758934.01	374708.01	3758934.01	4.00E-05	4.30E-05	4.13E-05	4.08E-07	8.00E-06	1.44E-05	0.00E+00	6.12E-06	3.06E-06	0.00E+00	0.00E+00	2.45E-06	0.00E+00	0.00E+00	1.81E-09	1.81E-09	1.81E-03	0.00E+00	1.33E-04	2.55E-05	0.00E+00
374718.013758934.01	374718.01	3758934.01	3.97E-05	4.27E-05	4.10E-05	4.06E-07	7.95E-06	1.43E-05	0.00E+00	6.08E-06	3.04E-06	0.00E+00	0.00E+00	2.43E-06	0.00E+00	0.00E+00	1.80E-09	1.80E-09	1.80E-03	0.00E+00	1.32E-04	2.53E-05	0.00E+00
374728.013758934.01	374728.01	3758934.01	3.95E-05	4.25E-05	4.08E-05	4.03E-07	7.90E-06	1.42E-05	0.00E+00	6.05E-06	3.02E-06	0.00E+00	0.00E+00	2.42E-06	0.00E+00	0.00E+00	1.79E-09	1.79E-09	1.79E-03	0.00E+00	1.32E-04	2.52E-05	0.00E+00
374738.013758934.01	374738.01	3758934.01	3.93E-05	4.22E-05	4.05E-05	4.01E-07	7.86E-06	1.41E-05	0.00E+00	6.01E-06	3.00E-06	0.00E+00	0.00E+00	2.40E-06	0.00E+00	0.00E+00	1.78E-09	1.78E-09	1.78E-03	0.00E+00	1.31E-04	2.50E-05	0.00E+00
374748.013758934.01	374748.01	3758934.01	3.90E-05	4.19E-05	4.03E-05	3.98E-07	7.80E-06	1.40E-05	0.00E+00	5.97E-06	2.98E-06	0.00E+00	0.00E+00	2.39E-06	0.00E+00	0.00E+00	1.77E-09	1.77E-09	1.77E-03	0.00E+00	1.30E-04	2.48E-05	0.00E+00
374758.013758934.01	374758.01	3758934.01	3.87E-05	4.17E-05	4.00E-05	3.95E-07	7.75E-06	1.39E-05	0.00E+00	5.93E-06	2.96E-06	0.00E+00	0.00E+00	2.37E-06	0.00E+00	0.00E+00	1.76E-09	1.76E-09	1.76E-03	0.00E+00	1.29E-04	2.47E-05	0.00E+00
374768.013758934.01	374768.01	3758934.01	3.84E-05	4.13E-05	3.97E-05	3.92E-07	7.69E-06	1.38E-05	0.00E+00	5.88E-06	2.94E-06	0.00E+00	0.00E+00	2.35E-06	0.00E+00	0.00E+00	1.75E-09	1.75E-09	1.75E-03	0.00E+00	1.28E-04	2.45E-05	0.00E+00
374778.013758934.01	374778.01	3758934.01	3.81E-05	4.10E-05	3.94E-05	3.89E-07	7.63E-06	1.37E-05	0.00E+00	5.84E-06	2.92E-06	0.00E+00	0.00E+00	2.34E-06	0.00E+00	0.00E+00	1.73E-09	1.73E-09	1.73E-03	0.00E+00	1.27E-04	2.43E-05	0.00E+00
374788.013758934.01	374788.01	3758934.01	3.78E-05	4.07E-05	3.91E-05	3.86E-07	7.57E-06	1.36E-05	0.00E+00	5.79E-06	2.90E-06	0.00E+00	0.00E+00	2.32E-06	0.00E+00	0.00E+00	1.72E-09	1.72E-09	1.72E-03	0.00E+00	1.26E-04	2.41E-05	0.00E+00
374598.013758944.01	374598.01	3758944.01	3.94E-05	4.24E-05	4.07E-05	4.02E-07	7.88E-06	1.42E-05	0.00E+00	6.03E-06	3.02E-06	0.00E+00	0.00E+00	2.41E-06	0.00E+00	0.00E+00	1.79E-09	1.79E-09	1.79E-03	0.00E+00	1.31E-04	2.51E-05	0.00E+00
374608.013758944.01	374608.01	3758944.01	3.91E-05	4.21E-05	4.04E-05	3.99E-07	7.83E-06	1.41E-05	0.00E+00	5.99E-06	3.00E-06	0.00E+00	0.00E+00	2.40E-06	0.00E+00	0.00E+00	1.78E-09	1.78E-09	1.78E-03	0.00E+00	1.30E-04	2.49E-05	0.00E+00
374618.013758944.01	374618.01	3758944.01	3.89E-05	4.18E-05	4.02E-05	3.97E-07	7.78E-06	1.40E-05	0.00E+00	5.95E-06	2.98E-06	0.00E+00	0.00E+00	2.38E-06	0.00E+00	0.00E+00	1.77E-09	1.77E-09	1.77E-03	0.00E+00	1.30E-04	2.48E-05	0.00E+00
374628.013758944.01	374628.01	3758944.01	3.87E-05	4.16E-05	3.99E-05	3.95E-07	7.74E-06	1.39E-05	0.00E+00	5.92E-06	2.96E-06	0.00E+00	0.00E+00	2.37E-06	0.00E+00	0.00E+00	1.76E-09	1.76E-09	1.76E-03	0.00E+00	1.29E-04	2.46E-05	0.00E+00
374638.013758944.01	374638.01	3758944.01	3.85E-05	4.14E-05	3.97E-05	3.93E-07	7.70E-06	1.39E-05	0.00E+00	5.89E-06	2.94E-06	0.00E+00	0.00E+00	2.36E-06	0.00E+00	0.00E+00	1.75E-09	1.75E-09	1.75E-03	0.00E+00	1.28E-04	2.45E-05	0.00E+00
374648.013758944.01	374648.01	3758944.01	3.83E-05	4.11E-05	3.95E-05	3.90E-07	7.66E-06	1.38E-05	0.00E+00	5.86E-06	2.93E-06	0.00E+00	0.00E+00	2.34E-06	0.00E+00	0.00E+00	1.74E-09	1.74E-09	1.74E-03	0.00E+00	1.27E-04	2.44E-05	0.00E+00
374658.013758944.01	374658.01	3758944.01	3.81E-05	4.09E-05	3.93E-05	3.88E-07	7.62E-06	1.37E-05	0.00E+00	5.83E-06	2.91E-06	0.00E+00	0.00E+00	2.33E-06	0.00E+00	0.00E+00	1.73E-09	1.73E-09	1.73E-03	0.00E+00	1.27E-04	2.42E-05	0.00E+00
374668.013758944.01	374668.01	3758944.01	3.78E-05	4.07E-05	3.91E-05	3.86E-07	7.57E-06	1.36E-05	0.00E+00	5.79E-06	2.90E-06	0.00E+00	0.00E+00	2.32E-06	0.00E+00	0.00E+00	1.72E-09	1.72E-09	1.72E-03	0.00E+00	1.26E-04	2.41E-05	0.00E+00
374678.013758944.01	374678.01	3758944.01	3.76E-05	4.05E-05	3.89E-05	3.84E-07	7.53E-06	1.36E-05	0.00E+00	5.76E-06	2.88E-06	0.00E+00	0.00E+00	2.30E-06	0.00E+00	0.00E+00	1.71E-09	1.71E-09	1.71E-03	0.00E+00	1.25E-04	2.40E-05	0.00E+00
374688.013758944.01	374688.01	3758944.01	3.74E-05	4.02E-05	3.86E-05	3.82E-07	7.48E-06	1.35E-05	0.00E+00	5.72E-06	2.86E-06	0.00E+00	0.00E+00	2.29E-06	0.00E+00	0.00E+00	1.70E-09	1.70E-09	1.70E-03	0.00E+00	1.25E-04	2.38E-05	0.00E+00
374698.013758944.01	374698.01	3758944.01	3.72E-05	4.00E-05	3.84E-05	3.80E-07	7.44E-06	1.34E-05	0.00E+00	5.69E-06	2.85E-06	0.00E+00	0.00E+00	2.28E-06	0.00E+00	0.00E+00	1.69E-09	1.69E-09	1.69E-03	0.00E+00	1.24E-04	2.37E-05	0.00E+00
374708.013758944.01	374708.01	3758944.01	3.70E-05	3.98E-05	3.82E-05	3.78E-07	7.41E-06	1.33E-05	0.00E+00	5.67E-06	2.83E-06	0.00E+00	0.00E+00	2.27E-06	0.00E+00	0.00E+00	1.68E-09	1.68E-09	1.68E-03	0.00E+00	1.23E-04	2.36E-05	0.00E+00
374718.013758944.01	374718.01	3758944.01	3.69E-05	3.96E-05	3.81E-05	3.76E-07	7.37E-06	1.33E-05	0.00E+00	5.64E-06	2.82E-06	0.00E+00	0.00E+00	2.26E-06	0.00E+00	0.00E+00	1.67E-09	1.67E-09	1.67E-03	0.00E+00	1.23E-04	2.35E-05	0.00E+00
374728.013758944.01	374728.01	3758944.01	3.67E-05	3.94E-05	3.79E-05	3.74E-07	7.34E-06	1.32E-05	0.00E+00	5.61E-06	2.81E-06	0.00E+00	0.00E+00	2.25E-06	0.00E+00	0.00E+00	1.67E-09	1.67E-09	1.67E-03	0.00E+00	1.22E-04	2.34E-05	0.00E+00
374738.013758944.01	374738.01	3758944.01	3.65E-05	3.92E-05	3.77E-05	3.72E-07	7.30E-06	1.31E-05	0.00E+00	5.58E-06	2.79E-06	0.00E+00	0.00E+00	2.23E-06	0.00E+00	0.00E+00	1.66E-09	1.66E-09	1.66E-03	0.00E+00	1.22E-04	2.32E-05	0.00E+00
374748.013758944.01	374748.01	3758944.01	3.63E-05	3.90E-05	3.75E-05	3.70E-07	7.26E-06	1.31E-05	0.00E+00	5.55E-06	2.78E-06	0.00E+00	0.00E+00	2.22E-06	0.00E+00	0.00E+00	1.65E-09	1.65E-09	1.65E-03	0.00E+00	1.21E-04	2.31E-05	0.00E+00
374758.013758944.01	374758.01	3758944.01	3.61E-05	3.88E-05	3.72E-05	3.68E-07	7.22E-06	1.30E-05	0.00E+00	5.52E-06	2.76E-06	0.00E+00	0.00E+00	2.21E-06	0.00E+00	0.00E+00	1.64E-09	1.64E-09	1.64E-03	0.00E+00	1.20E-04	2.30E-05	0.00E+00
374768.013758944.01	374768.01	3758944.01	3.58E-05	3.86E-05	3.70E-05	3.66E-07	7.17E-06	1.29E-05	0.00E+00	5.49E-06	2.74E-06	0.00E+00	0.00E+00	2.19E-06	0.00E+00	0.00E+00	1.63E-09	1.63E-09	1.63E-03	0.00E+00	1.19E-04	2.28E-05	0.00E+00
374778.013758944.01	374778.01	3758944.01	3.56E-05	3.83E-05	3.68E-05	3.64E-07	7.13E-06	1.28E-05	0.00E+00	5.45E-06	2.73E-06	0.00E+00	0.00E+00	2.18E-06	0.00E+00	0.00E+00	1.62E-09	1.62E-09	1.62E-03	0.00E+00	1.19E-04	2.27E-05	0.00E+00
374788.013758944.01	374788.01	3758944.01	3.54E-05	3.81E-05	3.65E-05	3.61E-07	7.08E-06	1.27E-05	0.00E+00	5.42E-06	2.71E-06	0.00E+00	0.00E+00	2.17E-06	0.00E+00	0.00E+00	1.61E-09	1.61E-09	1.61E-03	0.00E+00	1.18E-04	2.25E-05	0.00E+00
374598.013758954.01	374598.01	3758954.01	3.82E-05	3.89E-05	3.73E-05	3.69E-07	7.24E-06	1.30E-05	0.00E+00	5.54E-06	2.77E-06	0.00E+00	0.00E+00	2.21E-06	0.00E+00	0.00E+00	1.64E-09	1.64E-09	1.64E-03	0.00E+00	1.21E-04	2.31E-05	0.00E+00
374608.013758954.01	374608.01	3758954.01	3.60E-05	3.87E-05	3.71E-05	3.67E-07	7.20E-06	1.30E-05	0.00E+00	5.51E-06	2.75E-06	0.00E+00	0.00E+00	2.20E-06	0.00E+00	0.00E+00	1.63E-09	1.63E-09	1.63E-03	0.00E+00	1.20E-04	2.29E-05	0.00E+00
374618.013758954.01	374618.01	3758954.01	3.58E-05	3.85E-05	3.70E-05	3.66E-07	7.17E-06	1.29E-05	0.00E+00	5.48E-06	2.74E-06	0.00E+00	0.00E+00	2.19E-06	0.00E+00	0.00E+00	1.63E-09	1.63E-09	1.63E-03	0.00E+00	1.19E-04	2.28E-05	0.00E+00
374628.013758954.01	374628.01	3758954.01	3.57E-05	3.83E-05	3.68E-05	3.64E-07	7.13E-06	1.28E-05	0.00E+00	5.46E-06	2.73E-06	0.00E+00	0.00E+00	2.18E-06	0.00E+00	0.00E+00	1.62E-09	1.62E-09	1.62E-03	0.00E+00	1.19E-04	2.27E-05	0.00E+00
374638.013758954.01	374638.01	3758954.01	3.55E-05	3.82E-05	3.66E-05	3.62E-07	7.10E-06	1.28E-05	0.00E+00	5.43E-06	2.72E-06	0.00E+00	0.00E+00	2.17E-06	0.00E+00	0.00E+00	1.61E-09	1.61E-09	1.61E-03	0.00E+00	1.18E-04	2.26E-05	0.00E+00
374648.013758954.01	374648.01	3758954.01	3.53E-05	3.80E-

			SWBuilding Construction	SWDemolition	SWGrading	EYBuilding Construction	SWPaving	SWGrading	SWArchitectural Coating	NBBuilding Construction	NBBuilding Construction	NBArchitectural Coating	NBArchitectural Coating	RWBuilding Construction	Child Risk				Overlapping Phases - Maximum GLC			
Unique Identifier	X (UTM)	Y (UTM)	2026	2026	2026	2026	2027	2027	2027	2026	2027	2026	2027	2026	3rd Trimester	0<2	2<16	Total	per million	2025	2026	2027	2028
374598.013759004.01	374598.01	3759004.01	2.42E-05	2.61E-05	2.50E-05	2.47E-07	4.85E-06	8.73E-06	0.00E+00	3.71E-06	1.86E-06	0.00E+00	0.00E+00	1.48E-06	0.00E+00	0.00E+00	1.10E-09	1.10E-09	1.10E-03	0.00E+00	8.08E-05	1.54E-05	0.00E+00
374608.013759004.01	374608.01	3759004.01	2.42E-05	2.61E-05	2.50E-05	2.47E-07	4.85E-06	8.73E-06	0.00E+00	3.71E-06	1.85E-06	0.00E+00	0.00E+00	1.48E-06	0.00E+00	0.00E+00	1.10E-09	1.10E-09	1.10E-03	0.00E+00	8.07E-05	1.54E-05	0.00E+00
374618.013759004.01	374618.01	3759004.01	2.42E-05	2.61E-05	2.50E-05	2.47E-07	4.85E-06	8.72E-06	0.00E+00	3.71E-06	1.85E-06	0.00E+00	0.00E+00	1.48E-06	0.00E+00	0.00E+00	1.10E-09	1.10E-09	1.10E-03	0.00E+00	8.07E-05	1.54E-05	0.00E+00
374628.013759004.01	374628.01	3759004.01	2.42E-05	2.60E-05	2.50E-05	2.47E-07	4.84E-06	8.71E-06	0.00E+00	3.70E-06	1.85E-06	0.00E+00	0.00E+00	1.48E-06	0.00E+00	0.00E+00	1.10E-09	1.10E-09	1.10E-03	0.00E+00	8.06E-05	1.54E-05	0.00E+00
374638.013759004.01	374638.01	3759004.01	2.42E-05	2.60E-05	2.49E-05	2.47E-07	4.84E-06	8.70E-06	0.00E+00	3.70E-06	1.85E-06	0.00E+00	0.00E+00	1.48E-06	0.00E+00	0.00E+00	1.10E-09	1.10E-09	1.10E-03	0.00E+00	8.05E-05	1.54E-05	0.00E+00
374648.013759004.01	374648.01	3759004.01	2.41E-05	2.60E-05	2.49E-05	2.46E-07	4.83E-06	8.69E-06	0.00E+00	3.69E-06	1.85E-06	0.00E+00	0.00E+00	1.48E-06	0.00E+00	0.00E+00	1.10E-09	1.10E-09	1.10E-03	0.00E+00	8.04E-05	1.54E-05	0.00E+00
374658.013759004.01	374658.01	3759004.01	2.41E-05	2.59E-05	2.49E-05	2.46E-07	4.82E-06	8.68E-06	0.00E+00	3.69E-06	1.84E-06	0.00E+00	0.00E+00	1.48E-06	0.00E+00	0.00E+00	1.09E-09	1.09E-09	1.09E-03	0.00E+00	8.03E-05	1.53E-05	0.00E+00
374668.013759004.01	374668.01	3759004.01	2.41E-05	2.59E-05	2.48E-05	2.46E-07	4.82E-06	8.67E-06	0.00E+00	3.68E-06	1.84E-06	0.00E+00	0.00E+00	1.47E-06	0.00E+00	0.00E+00	1.09E-09	1.09E-09	1.09E-03	0.00E+00	8.02E-05	1.53E-05	0.00E+00
374678.013759004.01	374678.01	3759004.01	2.40E-05	2.59E-05	2.48E-05	2.45E-07	4.81E-06	8.66E-06	0.00E+00	3.68E-06	1.84E-06	0.00E+00	0.00E+00	1.47E-06	0.00E+00	0.00E+00	1.09E-09	1.09E-09	1.09E-03	0.00E+00	8.01E-05	1.53E-05	0.00E+00
374688.013759004.01	374688.01	3759004.01	2.40E-05	2.58E-05	2.48E-05	2.45E-07	4.81E-06	8.65E-06	0.00E+00	3.68E-06	1.84E-06	0.00E+00	0.00E+00	1.47E-06	0.00E+00	0.00E+00	1.09E-09	1.09E-09	1.09E-03	0.00E+00	8.00E-05	1.53E-05	0.00E+00
374698.013759004.01	374698.01	3759004.01	2.40E-05	2.58E-05	2.48E-05	2.45E-07	4.80E-06	8.64E-06	0.00E+00	3.67E-06	1.84E-06	0.00E+00	0.00E+00	1.47E-06	0.00E+00	0.00E+00	1.09E-09	1.09E-09	1.09E-03	0.00E+00	8.00E-05	1.53E-05	0.00E+00
374708.013759004.01	374708.01	3759004.01	2.40E-05	2.58E-05	2.48E-05	2.45E-07	4.80E-06	8.63E-06	0.00E+00	3.67E-06	1.83E-06	0.00E+00	0.00E+00	1.47E-06	0.00E+00	0.00E+00	1.09E-09	1.09E-09	1.09E-03	0.00E+00	7.99E-05	1.53E-05	0.00E+00
374718.013759004.01	374718.01	3759004.01	2.40E-05	2.58E-05	2.47E-05	2.44E-07	4.79E-06	8.63E-06	0.00E+00	3.67E-06	1.83E-06	0.00E+00	0.00E+00	1.47E-06	0.00E+00	0.00E+00	1.09E-09	1.09E-09	1.09E-03	0.00E+00	7.98E-05	1.53E-05	0.00E+00
374728.013759004.01	374728.01	3759004.01	2.39E-05	2.57E-05	2.47E-05	2.44E-07	4.79E-06	8.62E-06	0.00E+00	3.66E-06	1.83E-06	0.00E+00	0.00E+00	1.47E-06	0.00E+00	0.00E+00	1.09E-09	1.09E-09	1.09E-03	0.00E+00	7.98E-05	1.52E-05	0.00E+00
374738.013759004.01	374738.01	3759004.01	2.39E-05	2.57E-05	2.47E-05	2.44E-07	4.78E-06	8.62E-06	0.00E+00	3.66E-06	1.83E-06	0.00E+00	0.00E+00	1.46E-06	0.00E+00	0.00E+00	1.09E-09	1.09E-09	1.09E-03	0.00E+00	7.97E-05	1.52E-05	0.00E+00
374748.013759004.01	374748.01	3759004.01	2.39E-05	2.57E-05	2.47E-05	2.44E-07	4.78E-06	8.61E-06	0.00E+00	3.66E-06	1.83E-06	0.00E+00	0.00E+00	1.46E-06	0.00E+00	0.00E+00	1.09E-09	1.09E-09	1.09E-03	0.00E+00	7.97E-05	1.52E-05	0.00E+00
374758.013759004.01	374758.01	3759004.01	2.39E-05	2.57E-05	2.47E-05	2.44E-07	4.78E-06	8.60E-06	0.00E+00	3.66E-06	1.83E-06	0.00E+00	0.00E+00	1.46E-06	0.00E+00	0.00E+00	1.08E-09	1.08E-09	1.08E-03	0.00E+00	7.96E-05	1.52E-05	0.00E+00
374768.013759004.01	374768.01	3759004.01	2.39E-05	2.57E-05	2.46E-05	2.43E-07	4.77E-06	8.59E-06	0.00E+00	3.65E-06	1.83E-06	0.00E+00	0.00E+00	1.46E-06	0.00E+00	0.00E+00	1.08E-09	1.08E-09	1.08E-03	0.00E+00	7.95E-05	1.52E-05	0.00E+00
374778.013759004.01	374778.01	3759004.01	2.38E-05	2.56E-05	2.46E-05	2.43E-07	4.77E-06	8.59E-06	0.00E+00	3.65E-06	1.82E-06	0.00E+00	0.00E+00	1.46E-06	0.00E+00	0.00E+00	1.08E-09	1.08E-09	1.08E-03	0.00E+00	7.95E-05	1.52E-05	0.00E+00
374788.013759004.01	374788.01	3759004.01	2.39E-05	2.57E-05	2.46E-05	2.43E-07	4.77E-06	8.59E-06	0.00E+00	3.65E-06	1.83E-06	0.00E+00	0.00E+00	1.46E-06	0.00E+00	0.00E+00	1.08E-09	1.08E-09	1.08E-03	0.00E+00	7.95E-05	1.52E-05	0.00E+00
374598.013759014.01	374598.01	3759014.01	2.25E-05	2.42E-05	2.32E-05	2.29E-07	4.50E-06	8.10E-06	0.00E+00	3.44E-06	1.72E-06	0.00E+00	0.00E+00	1.38E-06	0.00E+00	0.00E+00	1.02E-09	1.02E-09	1.02E-03	0.00E+00	7.49E-05	1.43E-05	0.00E+00
374608.013759014.01	374608.01	3759014.01	2.25E-05	2.42E-05	2.32E-05	2.29E-07	4.50E-06	8.10E-06	0.00E+00	3.44E-06	1.72E-06	0.00E+00	0.00E+00	1.38E-06	0.00E+00	0.00E+00	1.02E-09	1.02E-09	1.02E-03	0.00E+00	7.49E-05	1.43E-05	0.00E+00
374618.013759014.01	374618.01	3759014.01	2.25E-05	2.42E-05	2.32E-05	2.29E-07	4.50E-06	8.10E-06	0.00E+00	3.44E-06	1.72E-06	0.00E+00	0.00E+00	1.38E-06	0.00E+00	0.00E+00	1.02E-09	1.02E-09	1.02E-03	0.00E+00	7.49E-05	1.43E-05	0.00E+00
374628.013759014.01	374628.01	3759014.01	2.25E-05	2.42E-05	2.32E-05	2.29E-07	4.50E-06	8.09E-06	0.00E+00	3.44E-06	1.72E-06	0.00E+00	0.00E+00	1.38E-06	0.00E+00	0.00E+00	1.02E-09	1.02E-09	1.02E-03	0.00E+00	7.49E-05	1.43E-05	0.00E+00
374638.013759014.01	374638.01	3759014.01	2.25E-05	2.42E-05	2.32E-05	2.29E-07	4.49E-06	8.09E-06	0.00E+00	3.44E-06	1.72E-06	0.00E+00	0.00E+00	1.37E-06	0.00E+00	0.00E+00	1.02E-09	1.02E-09	1.02E-03	0.00E+00	7.48E-05	1.43E-05	0.00E+00
374648.013759014.01	374648.01	3759014.01	2.24E-05	2.41E-05	2.32E-05	2.29E-07	4.49E-06	8.08E-06	0.00E+00	3.44E-06	1.72E-06	0.00E+00	0.00E+00	1.37E-06	0.00E+00	0.00E+00	1.02E-09	1.02E-09	1.02E-03	0.00E+00	7.48E-05	1.43E-05	0.00E+00
374658.013759014.01	374658.01	3759014.01	2.24E-05	2.41E-05	2.32E-05	2.29E-07	4.49E-06	8.08E-06	0.00E+00	3.43E-06	1.72E-06	0.00E+00	0.00E+00	1.37E-06	0.00E+00	0.00E+00	1.02E-09	1.02E-09	1.02E-03	0.00E+00	7.47E-05	1.43E-05	0.00E+00
374668.013759014.01	374668.01	3759014.01	2.24E-05	2.41E-05	2.31E-05	2.29E-07	4.48E-06	8.07E-06	0.00E+00	3.43E-06	1.71E-06	0.00E+00	0.00E+00	1.37E-06	0.00E+00	0.00E+00	1.02E-09	1.02E-09	1.02E-03	0.00E+00	7.47E-05	1.43E-05	0.00E+00
374678.013759014.01	374678.01	3759014.01	2.24E-05	2.41E-05	2.31E-05	2.29E-07	4.48E-06	8.07E-06	0.00E+00	3.43E-06	1.71E-06	0.00E+00	0.00E+00	1.37E-06	0.00E+00	0.00E+00	1.02E-09	1.02E-09	1.02E-03	0.00E+00	7.46E-05	1.43E-05	0.00E+00
374688.013759014.01	374688.01	3759014.01	2.24E-05	2.41E-05	2.31E-05	2.28E-07	4.48E-06	8.06E-06	0.00E+00	3.43E-06	1.71E-06	0.00E+00	0.00E+00	1.37E-06	0.00E+00	0.00E+00	1.02E-09	1.02E-09	1.02E-03	0.00E+00	7.46E-05	1.43E-05	0.00E+00
374698.013759014.01	374698.01	3759014.01	2.24E-05	2.41E-05	2.31E-05	2.28E-07	4.48E-06	8.06E-06	0.00E+00	3.43E-06	1.71E-06	0.00E+00	0.00E+00	1.37E-06	0.00E+00	0.00E+00	1.02E-09	1.02E-09	1.02E-03	0.00E+00	7.46E-05	1.43E-05	0.00E+00
374708.013759014.01	374708.01	3759014.01	2.24E-05	2.41E-05	2.31E-05	2.28E-07	4.48E-06	8.06E-06	0.00E+00	3.43E-06	1.71E-06	0.00E+00	0.00E+00	1.37E-06	0.00E+00	0.00E+00	1.02E-09	1.02E-09	1.02E-03	0.00E+00	7.46E-05	1.42E-05	0.00E+00
374718.013759014.01	374718.01	3759014.01	2.24E-05	2.41E-05	2.31E-05	2.28E-07	4.48E-06	8.06E-06	0.00E+00	3.42E-06	1.71E-06	0.00E+00	0.00E+00	1.37E-06	0.00E+00	0.00E+00	1.02E-09	1.02E-09	1.02E-03	0.00E+00	7.45E-05	1.42E-05	0.00E+00
374728.013759014.01	374728.01	3759014.01	2.24E-05	2.41E-05	2.31E-05	2.28E-07	4.48E-06	8.06E-06	0.00E+00	3.42E-06	1.71E-06	0.00E+00	0.00E+00	1.37E-06	0.00E+00	0.00E+00	1.02E-09	1.02E-09	1.02E-03	0.00E+00	7.45E-05	1.42E-05	0.00E+00
374738.013759014.01	374738.01	3759014.01	2.24E-05	2.41E-05	2.31E-05	2.28E-07	4.47E-06	8.05E-06	0.00E+00	3.42E-06	1.71E-06	0.00E+00	0.00E+00	1.37E-06	0.00E+00	0.00E+00	1.02E-09	1.02E-09	1.02E-03	0.00E+00	7.45E-05	1.42E-05	0.00E+00
374748.013759014.01	374748.01	3759014.01	2.24E-05	2.40E-05	2.31E-05	2.28E-07	4.47E-06	8.05E-06	0.00E+00	3.42E-06	1.71E-06	0.00E+00	0.00E+00	1.37E-06	0.00E+00	0.00E+00	1.02E-09	1.02E-09	1.02E-03	0.00E+00	7.45E-05	1.42E-05	0.00E+00
374758.013759014.01	374758.01	3759014.01	2.24E-05	2.40E-05	2.31E-05	2.28E-07	4.47E-06	8.05E-06	0.00E+00	3.42E-06	1.71E-06	0.00E+00	0.00E+00	1.37E-06	0.00E+00	0.00E+00	1.02E-09	1.02E-09	1.02E-03	0.00E+00	7.45E-05	1.42E-05	0.00E+00
374768.013759014.01	374768.01	3759014.01	2.24E-05	2.40E-05	2.31E-05	2.28E-07	4.47E-06	8.05E-06	0.00E+00	3.42E-06	1.71E-06	0.00E+00	0.00E+00	1.37E-06	0.00E+00	0.00E+00	1.01E-09	1.01E-09	1.01E-03	0.00E+00	7.45E-05	1.42E-05	0.00E+00
374778.013759014.01	374778.01	3759014.01	2.23E-05	2.40E-05	2.31E-05	2.28E-07	4.47E-06	8.05E-06	0.00E+00	3.42E-06	1.71E-06	0.00E+00	0.00E+00	1.37E-06	0.00E+00	0.00E+00	1.01E-09	1.01E-09	1.01E-03	0.00E+00	7.45E-05	1.42E-05	0.00E+00
374788.013759014.01	374788.01	3759014.01	2.24E-05	2.40E-05	2.31E-05	2.28E-07	4.47E-06	8.05E-06	0.00E+00	3.42E-06	1.71E-06	0.00E+00	0.00E+00	1.37E-06	0.00E+00	0.00E+00	1.01E-09	1.01E-09	1.01E-03	0.00E+00	7.45E-05	1.42E-05	0.00E+00
374598.013759024.01	374598.01	3759024.01	2.09E-05	2.25E-05	2.16E-05	2.13E-07	4.18E-06	7.52E-06	0.00E+00	3.20E-06	1.60E-06	0.00E+00	0.00E+00	1.28E-06	0.00E+00	0.00E+00	9.48E-10	9.48E-10	9.48E-04	0.00E+00	6.96E-05	1.33E-05	0.00E+00
374608.013759024.01	374608.01	3759024.01	2.09E-05	2.25E-05	2.16E-05	2.13E-07	4.18E-06	7.52E-06	0.00E+00	3.20E-06	1.60E-06	0.00E+00	0.00E+00	1.28E-06	0.00E+00	0.00E+00	9.48E-10	9.48E-10	9.48E-04	0.00E+00	6.96E-05	1.33E-05	0.00E+00
374618.013759024.01	374618.01	3759024.01	2.09E-05	2.25E-05	2.16E-05	2.13E-07	4.18E-06	7.52E-06	0.00E+00	3.20E-06	1.60E-06	0.00E+00	0.00E+00	1.28E-06	0.00E+00	0.00E+00	9.48E-10	9.48E-10	9.48E-04	0.00E+00	6.96E-05	1.33E-05	0.00E+00
374628.013759024.01	374628.01	3759024.01	2.09E-05	2.25E-05	2.16E-05	2.13E-07	4.18E-06	7.52E-06	0.00E+00	3.20E-06	1.60E-06	0.00E+00	0.00E+00	1.28E-06	0.00E+00	0.00E+00	9.48E-10	9.48E-10	9.48E-04	0.00E+00	6.96E-05	1.33E-05	0.00E+00
374638.013759024.01	374638.01	3759024.01	2.09E-05	2.25E-05	2.16E-05	2.13E-07	4.18E-06	7.52E-06	0.00E+00	3.20E-06	1.60E-06	0.00E+00	0.00E+00	1.28E-06	0.00E+00	0.00E+00	9.48E-10	9.48E-10	9.48E-04	0.00E+00	6.96E-05	1.33E-05	0.00E+00
374648.013759024.01	374648.01	3759024.01	2.09E-05	2.25E-05	2.16E-05	2.13E-07	4.18E-06	7.52E-06	0.00E+00	3.20E-06	1.60E-06	0.00E+00	0.00E+00	1.28E-06	0.00E+00	0.00E+00	9.48E-10	9.48E-10	9.48E-04	0.00E+00	6.96E-05	1.33E-05	0.00E+00
374658.013759024.01	374658.01	3759024.01	2.09E-05	2.25E-05	2.16E-05	2.13E-07	4.18E-06	7.52E-06	0.00E+00	3.20E-06	1.60E-06	0.00E+00	0.00E+00	1.28E-06	0.00E+00	0.00E+00	9.48E-10	9.48E-10	9.48E-04	0.00E+00	6.96E-05	1.33E-05	0.00E+00
374668.013759024.01	374668.01	3759024.01	2.09E-05	2.25E-05	2.16E-05	2.13E-07	4.18E-06	7.52E-06	0.00E+00	3.20E-06	1.60E-06	0.00E+00	0.00E+00	1.28E-06	0.00E+00	0.00E+00	9.48E-10	9.48E-10	9.48E-04	0.00E+00	6.96E-05	1.33E-05	0.00E+00
374678.013759024.01	374678.01	3759024.01	2.09E-05	2.25E-05	2.16E-05	2.13E-07	4.18E-06	7.52E-06	0.00E+00	3.20E-06	1.60E-06	0.00E+00	0.00E+00	1.28E-06	0.00E+00	0.00E+00	9.48E-10	9.48E-10	9.48E-04	0.00E+00	6.96E-05	1.33E-05	0.00E+00
374688.013759024.01	374688.01	3759024.01	2.09E-05	2.25E-05	2.16E-05	2.13E-07	4.18E-06	7.53E-06	0.00E+00	3.20E-06	1.60E-06	0.00E+00	0.00E+00	1.28E-06	0.00E+00	0.00E+00	9.48E-10	9.48E-10	9.48E-04	0.00E+00	6.96E-05	1.33E-05	0.00E+00
374698.013759024.01	374698.01	3759024.01	2.09E-05	2.25E-05	2.16E-05	2.13E-07	4.18E-06	7.53E-06	0.00E+00	3.20E-06	1.60E-06	0.00E+00	0.00E+00	1.28E-06	0.00E+00	0.00E+00	9.49E-10	9.49E-10	9.49E-04	0.00E+00	6.96E-05	1.33E-05	0.00E+00
374708.013759024.01	374708.01	3759024.01	2.09E-05	2.25E-05	2.16E-05	2.13E-07	4.18E-06	7.53E-06	0.00E+00	3.20E-06	1.60E-06	0.00E+00	0.00E+00	1.28E-06	0.00E+00	0.00E+00	9.49E-10	9.49E-10	9.49E-04	0.00E+00	6.97E-05	1.33E-05	0.00E+00
374718.013759024.01	374718.01	3759024.01	2.09E-05	2.25E-05	2.16E-05	2.13E-07	4.18E-06	7.53E-06	0.00E+00	3.20E-06	1.60E-06	0.00E+00	0.00E+00	1.28E-06	0.00E+00	0.00E+00	9.49E-10	9.49E-10	9.49E-04	0.00E+00	6.97E-05	1.33E-05	0.00E+00
374728.013759024.01	374728.01	3759024.01	2.09E-05	2.25E-05	2.16E-05	2.13E-07	4.18E-06	7.53E-06	0.00E+00	3.20E-06	1.60E-06	0.00E+00	0.00E+00	1.28E-06	0.00E+00	0.00E+00	9.49E-10	9.49E-10	9.49E-04	0.00E+00	6.97E-05	1.33E-05	0.00E+00
374738.013759024.01	374738.01	3759024.01	2.09E-05	2.25E-05	2.16E-05	2.13E-07	4.19E-06	7.53E-06	0.00E+00	3.20E-06	1.60E-06	0.00E+00	0.00E+00	1.28E-06	0.00E+00	0.00E+00	9.50E-10	9.50E-10	9.50E-04	0.00E+00	6.97E-05	1.33E-05	0.00E+00
374748.013759024.01	374748.01	3759024.01	2.09E-05	2.25E-05	2.16E-05	2.14E-07	4.19E-06	7.54E-06	0.00E+00	3.20E-06	1.60E-06	0.00E+00	0.00E+00	1.28E-06	0.00E+00	0.00E+00	9.50E-10	9.50E-10	9.50E-04	0.00E+00	6.97E-05	1.33E-05	0.00E+00
374758.013759024.01	374758.01	3759024.01	2.09E-05	2.25E-05	2.16E-05	2.14E-07	4.19E-06	7.54E-06	0.00E+00	3.20E-06	1.60E-06	0.00E+00	0.00E+00	1.28E-06	0.00E+00	0.00E+00	9.50E-10	9.50E-10	9.50E-04	0.00E+00	6.98E-05	1.33E-05	0.00E+00
374768.013759024.01	374768.01	3759024.01	2.09E-05	2.25E-05	2.16E-05	2.14E-07	4.19E-06	7.54E-06	0.00E+00	3.20E-06	1.60E-06	0.00E+00	0.00E+00	1.28E-06	0.00E+00	0.00E+00	9.51E-10	9.51E-10	9.51E-04	0.00E+00	6.98E-05	1.33E-05	0.00E+00
374778.013759024.01	374778.01	3759024.01	2.09E-05	2.25E-05	2.16E-05	2.14E-07	4.19E-06	7.54E-06	0.00E+00	3.21E-06	1.60E-06	0.00E+00	0.00E+00	1.28E-06	0.00E+00	0.00E+00	9.51E-10	9.51E-10	9.51E-04	0.00E+00	6.98E-05	1.33E-05	0.00E+00
374788.013759024.01	374788.01	3759024.01	2.10E-05	2.25E-05	2.16E-05	2.14E-07	4.19E-06	7.55E-06	0.00E+00	3.21E-06	1.60E-06	0.00E+00	0.00E+00	1.28E-06	0.00E+00	0.00E+00	9.52E-10	9.52E-10	9.52E-04	0.00E+00	6.99E-05	1.33E-05	0.00E+00
373990.013758106.01	373990.01	3758106.01	4.53E-05	4.87E-05	4.68E-05	4.62E-07	9.07E-06	1.63E-05	0.00E+00	6.94E-06	3.47E-06	0.00E+00	0.00E+00	2.77E-06	0.00E+00	0.00E+00	2.06E-09	2.06E-09	2.06E-03	0.00E+00	1.51E-05	2.89E-06	0.00E+00
374000.013758106.01	374000.01	3758106.01	4.58E-05	4.93E-05	4.73E-05	4.67E-08	9.16E-07	1.65E-06	0.00E+00	7.01E-07	3.51E-07	0.00E+00	0.00E+00	2.80E-07	0.00E+00	0.00E+00	2.08E-10	2.08E-10	2.08E-04	0.00E+00	1.53E-05	2.92E-06	0.00E+00
374010.013758106.01	374010.01	3758106.01	4.63E-05	4.98E-05	4.78E-05	4.72E-08	9.26E-07	1.67E-06	0.00E+00	7.08E-07	3.54E-07	0.00E+00	0.00E+00	2.83E-07	0.00E+00	0.00E+00	2.10E-10	2.10E-10	2.10E-04	0.00E+00	1.54E-05	2.95E-06	0.00E+00
374020.013758106.01	374020.01	3758106.01	4.67E-05	5.03E-05	4.83E-05	4.77E-08	9.35E-07	1.68E-06	0.00E+00	7.15E-07	3.58E-07	0.00E+00	0.00E+00	2.86E-07	0.00E+00	0.00E+00	2.12E-10	2.12E-10	2.12E-04	0.00E+00	1.56E-05	2.98E-06	0.00E+00
374030.013758106.01	374030.01	3758106.01	4.72E-05	5.08E-05	4.87E-05	4.82E-08	9.44E-07	1.70E-06	0.00E+00	7.22E-07	3.61E-07	0.00E+00	0.00E+00	2.89E-07	0.00E+00	0.00E+00	2.14E-10	2.14E-10	2.14E-04	0.00E+00	1.57E-05	3.01E-06	0.00E+00
374040.013758106.01	374040.01	3758106.01	4.76E-05	5.12E-05	4.92E-05	4.86E-08	9.53E-07	1.72E-06	0.00E+00	7.29E-07	3.65E-07	0.00E+00	0.00E+00	2.92E-07	0.00E+00	0.00E+00	2.16E-10	2.16E-10	2.16E-04	0.00E+00	1.59E-05	3.03E-06	0.00E+00
374050.013758106.01	374050.01	3758106.01	4.81E-05	5.17E-05	4.96E-05	4.91E-08	9.62E-07	1.73E-06	0.00E+00	7.36E-07	3.68E-07	0.00E+00	0.00E+00	2.94E-07	0.00E+00	0.00E+00	2.18E-10	2.18E-10	2.18E-04	0.00E+00	1.60E-05	3.06E-06	0.00E+00
374060.013758106.01	374060.01	3758106.01	4.85E-05	5.22E-05	5.01E-05	4.95E-08	9.71E-07	1.75E-06	0.00E+00	7.42E-07	3.71E-07	0.00E+00	0.00E+00	2.97E-07	0.00E+00	0.00E+00	2.20E-10	2.20E-10	2.20E-04	0.00E+00	1.62E-05	3.09E-06	0.00E+00
374070.013758106.01	374070.01	3758106.01	4.89E-05	5.26E-05	5.05E-05	4.99E-08	9.79E-07	1.76E-06	0.00E+00	7.49E-07	3.74E-07	0.00E+00	0.00E+00	3.00E-07	0.00E+00	0.00E+00	2.22E-10	2.22E-10	2.22E-04	0.00E+00	1.63E-05	3.12E-06	0.00E+00
374080.013758106.01	374080.01	3758106.01	4.93E-05	5.31E-05	5.09E-05	5.03E-08	9.87E-07	1.78E-06	0.00E+00	7.55E-07	3.78E-07	0.00E+00	0.00E+00	3.02E-07	0.00E+00	0.00E+00	2.24E-10	2.24E-10	2.24E-04	0.00E+00	1.64E-05	3.14E-06	0.00E+00
374090.013758106.01	374090.01	3758106.01	4.97E-05	5.35E-05	5.13E-05	5.07E-08	9.95E-07	1.79E-06	0.00E+00	7.61E-07	3.81E-07	0.00E+00	0.00E+00	3.04E-07	0.00E+00	0.00E+00	2.26E-10	2.26E-10	2.26E-04	0.00E+00	1.66E-05	3.17E-06	0.00E+00
374100.013758106.01	374100.01	3758106.01	5.01E-05	5.39E-05	5.17E-05	5.11E-08	1.00E-06	1.80E-06	0.00E+00	7.67E-07	3.83E-07	0.00E+00	0.00E+00	3.07E-07	0.00E+00	0.00E+00	2.27E-10	2.27E-10	2.27E-04	0.00E+00	1.67E-05	3.19E-06	0.00E+00
374110.013758106.01	374110.01	3758106.01	5.05E-05	5.43E-

			SWBuilding Construction	SWDemolition	SWGrading	EYBuilding Construction	SWPaving	SWGrading	SWArchitectural Coating	NBBuilding Construction	NBBuilding Construction	NBArchitectural Coating	NBArchitectural Coating	RWBuilding Construction	Child Risk				Overlapping Phases - Maximum GLC			
Unique Identifier	X (UTM)	Y (UTM)	2026	2026	2026	2026	2027	2027	2027	2026	2027	2026	2027	2026	3rd Trimester	0<2	2<16	Total	per million	2025	2026	2027	2028
374060.013758236.01	374060.01	3758236.01	5.61E-06	6.03E-06	5.79E-06	5.73E-08	1.12E-06	2.02E-06	0.00E+00	8.59E-07	4.29E-07	0.00E+00	0.00E+00	3.44E-07	0.00E+00	0.00E+00	2.55E-10	2.55E-10	2.55E-04	0.00E+00	1.87E-05	3.57E-06	0.00E+00
374070.013758236.01	374070.01	3758236.01	5.67E-06	6.09E-06	5.85E-06	5.78E-08	1.13E-06	2.04E-06	0.00E+00	8.67E-07	4.34E-07	0.00E+00	0.00E+00	3.47E-07	0.00E+00	0.00E+00	2.57E-10	2.57E-10	2.57E-04	0.00E+00	1.89E-05	3.61E-06	0.00E+00
374080.013758236.01	374080.01	3758236.01	5.72E-06	6.15E-06	5.90E-06	5.84E-08	1.14E-06	2.06E-06	0.00E+00	8.75E-07	4.38E-07	0.00E+00	0.00E+00	3.50E-07	0.00E+00	0.00E+00	2.60E-10	2.60E-10	2.60E-04	0.00E+00	1.91E-05	3.64E-06	0.00E+00
374090.013758236.01	374090.01	3758236.01	5.77E-06	6.21E-06	5.96E-06	5.89E-08	1.15E-06	2.08E-06	0.00E+00	8.83E-07	4.42E-07	0.00E+00	0.00E+00	3.53E-07	0.00E+00	0.00E+00	2.62E-10	2.62E-10	2.62E-04	0.00E+00	1.92E-05	3.67E-06	0.00E+00
374100.013758236.01	374100.01	3758236.01	5.82E-06	6.26E-06	6.01E-06	5.94E-08	1.16E-06	2.10E-06	0.00E+00	8.91E-07	4.45E-07	0.00E+00	0.00E+00	3.56E-07	0.00E+00	0.00E+00	2.64E-10	2.64E-10	2.64E-04	0.00E+00	1.94E-05	3.71E-06	0.00E+00
374110.013758236.01	374110.01	3758236.01	5.87E-06	6.31E-06	6.06E-06	5.99E-08	1.17E-06	2.11E-06	0.00E+00	8.98E-07	4.49E-07	0.00E+00	0.00E+00	3.59E-07	0.00E+00	0.00E+00	2.66E-10	2.66E-10	2.66E-04	0.00E+00	1.96E-05	3.74E-06	0.00E+00
374120.013758236.01	374120.01	3758236.01	5.91E-06	6.36E-06	6.10E-06	6.03E-08	1.18E-06	2.13E-06	0.00E+00	9.05E-07	4.53E-07	0.00E+00	0.00E+00	3.62E-07	0.00E+00	0.00E+00	2.68E-10	2.68E-10	2.68E-04	0.00E+00	1.97E-05	3.76E-06	0.00E+00
374130.013758236.01	374130.01	3758236.01	5.96E-06	6.41E-06	6.15E-06	6.08E-08	1.19E-06	2.15E-06	0.00E+00	9.12E-07	4.56E-07	0.00E+00	0.00E+00	3.65E-07	0.00E+00	0.00E+00	2.70E-10	2.70E-10	2.70E-04	0.00E+00	1.98E-05	3.79E-06	0.00E+00
374140.013758236.01	374140.01	3758236.01	6.00E-06	6.45E-06	6.19E-06	6.12E-08	1.20E-06	2.16E-06	0.00E+00	9.18E-07	4.59E-07	0.00E+00	0.00E+00	3.67E-07	0.00E+00	0.00E+00	2.72E-10	2.72E-10	2.72E-04	0.00E+00	2.00E-05	3.82E-06	0.00E+00
374150.013758236.01	374150.01	3758236.01	6.04E-06	6.49E-06	6.23E-06	6.16E-08	1.21E-06	2.17E-06	0.00E+00	9.24E-07	4.62E-07	0.00E+00	0.00E+00	3.70E-07	0.00E+00	0.00E+00	2.74E-10	2.74E-10	2.74E-04	0.00E+00	2.01E-05	3.84E-06	0.00E+00
374160.013758236.01	374160.01	3758236.01	6.07E-06	6.53E-06	6.27E-06	6.20E-08	1.22E-06	2.19E-06	0.00E+00	9.30E-07	4.65E-07	0.00E+00	0.00E+00	3.72E-07	0.00E+00	0.00E+00	2.76E-10	2.76E-10	2.76E-04	0.00E+00	2.02E-05	3.87E-06	0.00E+00
374170.013758236.01	374170.01	3758236.01	6.11E-06	6.57E-06	6.31E-06	6.23E-08	1.22E-06	2.20E-06	0.00E+00	9.35E-07	4.68E-07	0.00E+00	0.00E+00	3.74E-07	0.00E+00	0.00E+00	2.77E-10	2.77E-10	2.77E-04	0.00E+00	2.04E-05	3.89E-06	0.00E+00
374180.013758236.01	374180.01	3758236.01	6.14E-06	6.60E-06	6.34E-06	6.27E-08	1.23E-06	2.21E-06	0.00E+00	9.40E-07	4.70E-07	0.00E+00	0.00E+00	3.76E-07	0.00E+00	0.00E+00	2.79E-10	2.79E-10	2.79E-04	0.00E+00	2.05E-05	3.91E-06	0.00E+00
373990.013758246.01	373990.01	3758246.01	5.34E-06	5.75E-06	5.52E-06	5.45E-08	1.07E-06	1.92E-06	0.00E+00	8.18E-07	4.09E-07	0.00E+00	0.00E+00	3.27E-07	0.00E+00	0.00E+00	2.43E-10	2.43E-10	2.43E-04	0.00E+00	1.78E-05	3.40E-06	0.00E+00
374000.013758246.01	374000.01	3758246.01	5.41E-06	5.82E-06	5.59E-06	5.52E-08	1.08E-06	1.95E-06	0.00E+00	8.28E-07	4.14E-07	0.00E+00	0.00E+00	3.31E-07	0.00E+00	0.00E+00	2.46E-10	2.46E-10	2.46E-04	0.00E+00	1.80E-05	3.45E-06	0.00E+00
374010.013758246.01	374010.01	3758246.01	5.48E-06	5.89E-06	5.66E-06	5.59E-08	1.10E-06	1.97E-06	0.00E+00	8.39E-07	4.19E-07	0.00E+00	0.00E+00	3.35E-07	0.00E+00	0.00E+00	2.48E-10	2.48E-10	2.48E-04	0.00E+00	1.83E-05	3.49E-06	0.00E+00
374020.013758246.01	374020.01	3758246.01	5.54E-06	5.96E-06	5.72E-06	5.66E-08	1.11E-06	2.00E-06	0.00E+00	8.48E-07	4.24E-07	0.00E+00	0.00E+00	3.39E-07	0.00E+00	0.00E+00	2.52E-10	2.52E-10	2.52E-04	0.00E+00	1.85E-05	3.53E-06	0.00E+00
374030.013758246.01	374030.01	3758246.01	5.60E-06	6.03E-06	5.79E-06	5.72E-08	1.12E-06	2.02E-06	0.00E+00	8.58E-07	4.29E-07	0.00E+00	0.00E+00	3.43E-07	0.00E+00	0.00E+00	2.54E-10	2.54E-10	2.54E-04	0.00E+00	1.87E-05	3.57E-06	0.00E+00
374040.013758246.01	374040.01	3758246.01	5.67E-06	6.09E-06	5.85E-06	5.78E-08	1.13E-06	2.04E-06	0.00E+00	8.67E-07	4.34E-07	0.00E+00	0.00E+00	3.47E-07	0.00E+00	0.00E+00	2.57E-10	2.57E-10	2.57E-04	0.00E+00	1.89E-05	3.61E-06	0.00E+00
374050.013758246.01	374050.01	3758246.01	5.73E-06	6.16E-06	5.91E-06	5.84E-08	1.15E-06	2.06E-06	0.00E+00	8.76E-07	4.38E-07	0.00E+00	0.00E+00	3.51E-07	0.00E+00	0.00E+00	2.60E-10	2.60E-10	2.60E-04	0.00E+00	1.91E-05	3.65E-06	0.00E+00
374060.013758246.01	374060.01	3758246.01	5.78E-06	6.22E-06	5.97E-06	5.90E-08	1.16E-06	2.08E-06	0.00E+00	8.85E-07	4.43E-07	0.00E+00	0.00E+00	3.54E-07	0.00E+00	0.00E+00	2.63E-10	2.63E-10	2.63E-04	0.00E+00	1.93E-05	3.68E-06	0.00E+00
374070.013758246.01	374070.01	3758246.01	5.84E-06	6.28E-06	6.03E-06	5.96E-08	1.17E-06	2.10E-06	0.00E+00	8.94E-07	4.47E-07	0.00E+00	0.00E+00	3.58E-07	0.00E+00	0.00E+00	2.65E-10	2.65E-10	2.65E-04	0.00E+00	1.95E-05	3.72E-06	0.00E+00
374080.013758246.01	374080.01	3758246.01	5.90E-06	6.34E-06	6.09E-06	6.02E-08	1.18E-06	2.12E-06	0.00E+00	9.03E-07	4.51E-07	0.00E+00	0.00E+00	3.61E-07	0.00E+00	0.00E+00	2.68E-10	2.68E-10	2.68E-04	0.00E+00	1.97E-05	3.76E-06	0.00E+00
374090.013758246.01	374090.01	3758246.01	5.95E-06	6.40E-06	6.15E-06	6.07E-08	1.19E-06	2.14E-06	0.00E+00	9.11E-07	4.56E-07	0.00E+00	0.00E+00	3.64E-07	0.00E+00	0.00E+00	2.70E-10	2.70E-10	2.70E-04	0.00E+00	1.98E-05	3.79E-06	0.00E+00
374100.013758246.01	374100.01	3758246.01	6.01E-06	6.46E-06	6.20E-06	6.13E-08	1.20E-06	2.16E-06	0.00E+00	9.19E-07	4.60E-07	0.00E+00	0.00E+00	3.68E-07	0.00E+00	0.00E+00	2.73E-10	2.73E-10	2.73E-04	0.00E+00	2.00E-05	3.82E-06	0.00E+00
374110.013758246.01	374110.01	3758246.01	6.06E-06	6.51E-06	6.25E-06	6.18E-08	1.21E-06	2.18E-06	0.00E+00	9.27E-07	4.63E-07	0.00E+00	0.00E+00	3.71E-07	0.00E+00	0.00E+00	2.75E-10	2.75E-10	2.75E-04	0.00E+00	2.02E-05	3.86E-06	0.00E+00
374120.013758246.01	374120.01	3758246.01	6.10E-06	6.56E-06	6.30E-06	6.23E-08	1.22E-06	2.20E-06	0.00E+00	9.34E-07	4.67E-07	0.00E+00	0.00E+00	3.74E-07	0.00E+00	0.00E+00	2.77E-10	2.77E-10	2.77E-04	0.00E+00	2.03E-05	3.89E-06	0.00E+00
374130.013758246.01	374130.01	3758246.01	6.15E-06	6.61E-06	6.35E-06	6.27E-08	1.23E-06	2.21E-06	0.00E+00	9.41E-07	4.71E-07	0.00E+00	0.00E+00	3.76E-07	0.00E+00	0.00E+00	2.79E-10	2.79E-10	2.79E-04	0.00E+00	2.05E-05	3.92E-06	0.00E+00
374140.013758246.01	374140.01	3758246.01	6.19E-06	6.66E-06	6.39E-06	6.32E-08	1.24E-06	2.23E-06	0.00E+00	9.48E-07	4.74E-07	0.00E+00	0.00E+00	3.79E-07	0.00E+00	0.00E+00	2.81E-10	2.81E-10	2.81E-04	0.00E+00	2.06E-05	3.94E-06	0.00E+00
374150.013758246.01	374150.01	3758246.01	6.24E-06	6.71E-06	6.44E-06	6.36E-08	1.25E-06	2.25E-06	0.00E+00	9.54E-07	4.77E-07	0.00E+00	0.00E+00	3.82E-07	0.00E+00	0.00E+00	2.83E-10	2.83E-10	2.83E-04	0.00E+00	2.08E-05	3.97E-06	0.00E+00
374160.013758246.01	374160.01	3758246.01	6.28E-06	6.75E-06	6.48E-06	6.40E-08	1.26E-06	2.26E-06	0.00E+00	9.61E-07	4.80E-07	0.00E+00	0.00E+00	3.84E-07	0.00E+00	0.00E+00	2.85E-10	2.85E-10	2.85E-04	0.00E+00	2.09E-05	4.00E-06	0.00E+00
374170.013758246.01	374170.01	3758246.01	6.31E-06	6.79E-06	6.52E-06	6.44E-08	1.26E-06	2.27E-06	0.00E+00	9.66E-07	4.83E-07	0.00E+00	0.00E+00	3.87E-07	0.00E+00	0.00E+00	2.87E-10	2.87E-10	2.87E-04	0.00E+00	2.10E-05	4.02E-06	0.00E+00
374180.013758246.01	374180.01	3758246.01	6.35E-06	6.82E-06	6.55E-06	6.48E-08	1.27E-06	2.29E-06	0.00E+00	9.71E-07	4.86E-07	0.00E+00	0.00E+00	3.89E-07	0.00E+00	0.00E+00	2.88E-10	2.88E-10	2.88E-04	0.00E+00	2.11E-05	4.04E-06	0.00E+00
373990.013758256.01	373990.01	3758256.01	5.50E-06	5.91E-06	5.68E-06	5.61E-08	1.10E-06	1.98E-06	0.00E+00	8.42E-07	4.21E-07	0.00E+00	0.00E+00	3.37E-07	0.00E+00	0.00E+00	2.50E-10	2.50E-10	2.50E-04	0.00E+00	1.83E-05	3.50E-06	0.00E+00
374000.013758256.01	374000.01	3758256.01	5.57E-06	5.99E-06	5.75E-06	5.69E-08	1.12E-06	2.01E-06	0.00E+00	8.53E-07	4.26E-07	0.00E+00	0.00E+00	3.41E-07	0.00E+00	0.00E+00	2.53E-10	2.53E-10	2.53E-04	0.00E+00	1.86E-05	3.55E-06	0.00E+00
374010.013758256.01	374010.01	3758256.01	5.64E-06	6.07E-06	5.83E-06	5.76E-08	1.13E-06	2.03E-06	0.00E+00	8.64E-07	4.32E-07	0.00E+00	0.00E+00	3.45E-07	0.00E+00	0.00E+00	2.56E-10	2.56E-10	2.56E-04	0.00E+00	1.88E-05	3.59E-06	0.00E+00
374020.013758256.01	374020.01	3758256.01	5.71E-06	6.14E-06	5.90E-06	5.83E-08	1.14E-06	2.06E-06	0.00E+00	8.74E-07	4.37E-07	0.00E+00	0.00E+00	3.50E-07	0.00E+00	0.00E+00	2.59E-10	2.59E-10	2.59E-04	0.00E+00	1.90E-05	3.64E-06	0.00E+00
374030.013758256.01	374030.01	3758256.01	5.78E-06	6.21E-06	5.96E-06	5.89E-08	1.16E-06	2.08E-06	0.00E+00	8.84E-07	4.42E-07	0.00E+00	0.00E+00	3.54E-07	0.00E+00	0.00E+00	2.62E-10	2.62E-10	2.62E-04	0.00E+00	1.92E-05	3.68E-06	0.00E+00
374040.013758256.01	374040.01	3758256.01	5.84E-06	6.28E-06	6.03E-06	5.96E-08	1.17E-06	2.10E-06	0.00E+00	8.94E-07	4.47E-07	0.00E+00	0.00E+00	3.58E-07	0.00E+00	0.00E+00	2.65E-10	2.65E-10	2.65E-04	0.00E+00	1.95E-05	3.72E-06	0.00E+00
374050.013758256.01	374050.01	3758256.01	5.91E-06	6.35E-06	6.10E-06	6.03E-08	1.18E-06	2.13E-06	0.00E+00	9.04E-07	4.52E-07	0.00E+00	0.00E+00	3.62E-07	0.00E+00	0.00E+00	2.68E-10	2.68E-10	2.68E-04	0.00E+00	1.97E-05	3.76E-06	0.00E+00
374060.013758256.01	374060.01	3758256.01	5.97E-06	6.42E-06	6.16E-06	6.09E-08	1.19E-06	2.15E-06	0.00E+00	9.13E-07	4.57E-07	0.00E+00	0.00E+00	3.65E-07	0.00E+00	0.00E+00	2.71E-10	2.71E-10	2.71E-04	0.00E+00	1.99E-05	3.80E-06	0.00E+00
374070.013758256.01	374070.01	3758256.01	6.03E-06	6.48E-06	6.22E-06	6.15E-08	1.21E-06	2.17E-06	0.00E+00	9.23E-07	4.61E-07	0.00E+00	0.00E+00	3.69E-07	0.00E+00	0.00E+00	2.74E-10	2.74E-10	2.74E-04	0.00E+00	2.01E-05	3.84E-06	0.00E+00
374080.013758256.01	374080.01	3758256.01	6.09E-06	6.55E-06	6.28E-06	6.21E-08	1.22E-06	2.19E-06	0.00E+00	9.32E-07	4.66E-07	0.00E+00	0.00E+00	3.73E-07	0.00E+00	0.00E+00	2.76E-10	2.76E-10	2.76E-04	0.00E+00	2.03E-05	3.88E-06	0.00E+00
374090.013758256.01	374090.01	3758256.01	6.14E-06	6.61E-06	6.34E-06	6.27E-08	1.23E-06	2.21E-06	0.00E+00	9.41E-07	4.70E-07	0.00E+00	0.00E+00	3.76E-07	0.00E+00	0.00E+00	2.79E-10	2.79E-10	2.79E-04	0.00E+00	2.05E-05	3.91E-06	0.00E+00
374100.013758256.01	374100.01	3758256.01	6.20E-06	6.67E-06	6.40E-06	6.33E-08	1.24E-06	2.23E-06	0.00E+00	9.49E-07	4.75E-07	0.00E+00	0.00E+00	3.80E-07	0.00E+00	0.00E+00	2.82E-10	2.82E-10	2.82E-04	0.00E+00	2.07E-05	3.95E-06	0.00E+00
374110.013758256.01	374110.01	3758256.01	6.25E-06	6.73E-06	6.46E-06	6.38E-08	1.25E-06	2.25E-06	0.00E+00	9.57E-07	4.79E-07	0.00E+00	0.00E+00	3.83E-07	0.00E+00	0.00E+00	2.84E-10	2.84E-10	2.84E-04	0.00E+00	2.08E-05	3.98E-06	0.00E+00
374120.013758256.01	374120.01	3758256.01	6.30E-06	6.78E-06	6.51E-06	6.43E-08	1.26E-06	2.27E-06	0.00E+00	9.65E-07	4.83E-07	0.00E+00	0.00E+00	3.86E-07	0.00E+00	0.00E+00	2.86E-10	2.86E-10	2.86E-04	0.00E+00	2.10E-05	4.01E-06	0.00E+00
374130.013758256.01	374130.01	3758256.01	6.35E-06	6.83E-06	6.56E-06	6.48E-08	1.27E-06	2.29E-06	0.00E+00	9.72E-07	4.86E-07	0.00E+00	0.00E+00	3.89E-07	0.00E+00	0.00E+00	2.88E-10	2.88E-10	2.88E-04	0.00E+00	2.12E-05	4.05E-06	0.00E+00
374140.013758256.01	374140.01	3758256.01	6.40E-06	6.88E-06	6.61E-06	6.53E-08	1.28E-06	2.30E-06	0.00E+00	9.80E-07	4.90E-07	0.00E+00	0.00E+00	3.92E-07	0.00E+00	0.00E+00	2.91E-10	2.91E-10	2.91E-04	0.00E+00	2.13E-05	4.08E-06	0.00E+00
374150.013758256.01	374150.01	3758256.01	6.44E-06	6.93E-06	6.65E-06	6.58E-08	1.29E-06	2.32E-06	0.00E+00	9.86E-07	4.93E-07	0.00E+00	0.00E+00	3.95E-07	0.00E+00	0.00E+00	2.93E-10	2.93E-10	2.93E-04	0.00E+00	2.15E-05	4.10E-06	0.00E+00
374160.013758256.01	374160.01	3758256.01	6.49E-06	6.98E-06	6.70E-06	6.62E-08	1.30E-06	2.34E-06	0.00E+00	9.93E-07	4.96E-07	0.00E+00	0.00E+00	3.97E-07	0.00E+00	0.00E+00	2.94E-10	2.94E-10	2.94E-04	0.00E+00	2.16E-05	4.13E-06	0.00E+00
374170.013758256.01	374170.01	3758256.01	6.53E-06	7.02E-06	6.74E-06	6.66E-08	1.31E-06	2.35E-06	0.00E+00	9.99E-07	4.99E-07	0.00E+00	0.00E+00	4.00E-07	0.00E+00	0.00E+00	2.96E-10	2.96E-10	2.96E-04	0.00E+00	2.17E-05	4.16E-06	0.00E+00
374180.013758256.01	374180.01	3758256.01	6.56E-06	7.06E-06	6.77E-06	6.70E-08	1.31E-06	2.36E-06	0.00E+00	1.00E-06	5.02E-07	0.00E+00	0.00E+00	4.02E-07	0.00E+00	0.00E+00	2.98E-10	2.98E-10	2.98E-04	0.00E+00	2.19E-05	4.18E-06	0.00E+00
373990.013758266.01	373990.01	3758266.01	5.66E-06	6.09E-06	5.85E-06	5.78E-08	1.13E-06	2.04E-06	0.00E+00	8.67E-07	4.33E-07	0.00E+00	0.00E+00	3.47E-07	0.00E+00	0.00E+00	2.57E-10	2.57E-10	2.57E-04	0.00E+00	1.89E-05	3.61E-06	0.00E+00
374000.013758266.01	374000.01	3758266.01	5.74E-06	6.17E-06	5.93E-06	5.86E-08	1.15E-06	2.07E-06	0.00E+00	8.79E-07	4.39E-07	0.00E+00	0.00E+00	3.51E-07	0.00E+00	0.00E+00	2.61E-10	2.61E-10	2.61E-04	0.00E+00	1.91E-05	3.66E-06	0.00E+00
374010.013758266.01	374010.01	3758266.01	5.81E-06	6.25E-06	6.00E-06	5.93E-08	1.16E-06	2.09E-06	0.00E+00	8.90E-07	4.45E-07	0.00E+00	0.00E+00	3.56E-07	0.00E+00	0.00E+00	2.64E-10	2.64E-10	2.64E-04	0.00E+00	1.94E-05	3.70E-06	0.00E+00
374020.013758266.01	374020.01	3758266.01	5.89E-06	6.33E-06	6.08E-06	6.01E-08	1.18E-06	2.12E-06	0.00E+00	9.01E-07	4.50E-07	0.00E+00	0.00E+00	3.60E-07	0.00E+00	0.00E+00	2.67E-10	2.67E-10	2.67E-04	0.00E+00	1.96E-05	3.75E-06	0.00E+00
374030.013758266.01	374030.01	3758266.01	5.96E-06	6.41E-06	6.15E-06	6.08E-08	1.19E-06	2.14E-06	0.00E+00	9.12E-07	4.56E-07	0.00E+00	0.00E+00	3.65E-07	0.00E+00	0.00E+00	2.70E-10	2.70E-10	2.70E-04	0.00E+00	1.98E-05	3.79E-06	0.00E+00
374040.013758266.01	374040.01	3758266.01	6.03E-06	6.48E-06	6.22E-06	6.15E-08	1.21E-06	2.17E-06	0.00E+00	9.22E-07	4.61E-07	0.00E+00	0.00E+00	3.69E-07	0.00E+00	0.00E+00	2.74E-10	2.74E-10	2.74E-04	0.00E+00	2.01E-05	3.84E-06	0.00E+00
374050.013758266.01	374050.01	3758266.01	6.09E-06	6.55E-06	6.29E-06	6.22E-08	1.22E-06	2.19E-06	0.00E+00	9.33E-07	4.66E-07	0.00E+00	0.00E+00	3.73E-07	0.00E+00	0.00E+00	2.77E-10	2.77E-10	2.77E-04	0.00E+00	2.03E-05	3.88E-06	0.00E+00
374060.013758266.01	374060.01	3758266.01	6.14E-06	6.60E-06	6.34E-06	6.27E-08	1.23E-06	2.22E-06	0.00E+00	9.43E-07	4.71E-07	0.00E+00	0.00E+00	3.77E-07	0.00E+00	0.00E+00	2.80E-10	2.80E-10	2.80E-04	0.00E+00	2.05E-05	3.92E-06	0.00E+00
374070.013758266.01	374070.01	3758266.01	6.22E-06	6.69E-06	6.43E-06	6.35E-08	1.25E-06	2.24E-06	0.00E+00	9.53E-07	4.76E-07	0.00E+00	0.00E+00	3.81E-07	0.00E+00	0.00E+00	2.83E-10	2.83E-10	2.83E-04	0.00E+00	2.07E-05	3.96E-06	0.00E+00
374080.013758266.01	374080.01	3758266.01	6.29E-06	6.76E-06	6.49E-06	6.41E-08	1.26E-06	2.26E-06	0.00E+00	9.62E-07	4.81E-07	0.00E+00	0.00E+00	3.85E-07	0.00E+00	0.00E+00	2.85E-10	2.85E-10	2.85E-04	0.00E+00	2.09E-05	4.00E-06	0.00E+00
374090.013758266.01	374090.01	3758266.01	6.35E-06	6.82E-06	6.55E-06	6.48E-08	1.27E-06	2.29E-06	0.00E+00	9.71E-07	4.86E-07	0.00E+00	0.00E+00	3.89E-07	0.00E+00	0.00E+00	2.88E-10	2.88E-10	2.88E-04	0.00E+00	2.11E-05	4.04E-06	0.00E+00
374100.013758266.01	374100.01	3758266.01	6.41E-06	6.89E-06	6.61E-06	6.54E-08	1.28E-06	2.31E-06	0.00E+00	9.81E-07	4.90E-07	0.00E+00	0.00E+00	3.92E-07	0.00E+00	0.00E+00	2.91E-10	2.91E-10	2.91E-04	0.00E+00	2.13E-05	4.08E-06	0.00E+00
374110.013758266.01	374110.01	3758266.01	6.46E-06	6.95E-06	6.67E-06	6.59E-08	1.29E-06	2.33E-06	0.00E+00	9.89E-07	4.95E-07	0.00E+00	0.00E+00	3.96E-07	0.00E+00	0.00E+00	2.93E-10	2.93E-10	2.93E-04	0.00E+00	2.15E-05	4.12E-06	0.00E+00
374120.013758266.01	374120.01	3758266.01	6.52E-06	7.01E-06	6.73E-06	6.65E-08	1.30E-06	2.35E-06	0.00E+00	9.97E-07	4.99E-07	0.00E+00	0.00E+00	3.99E-07	0.00E+00	0.00E+00	2.96E-10	2.96E-10	2.96E-04	0.00E+00	2.17E-05	4.15E-06	0.00E+00
374130.013758266.01	374130.01	3758266.01	6.57E-06	7.06E-06	6.78E-06	6.70E-08	1.31E-06	2.37E-06	0.00E+00	1.01E-06	5.03E-07	0.00E+00	0.00E+00	4.02E-07	0.00E+00	0.00E+00	2.98E-10	2.98E-10	2.98E-04	0.00E+00	2.19E-05	4.18E-06	0.00E+00
374140.013758266.01	374140.01	3758266.01	6.62E-06	7.12E-06	6.83E-06	6.75E-08	1.32E-06	2.38E-06	0.00E+00	1.01E-06	5.06E-07	0.00E+00	0.00E+00	4.05E-07	0.00E+00	0.00E+00	3.00E-10	3.00E-10	3.00E-04	0.00E+00	2.21E-05	4.21E-06	0.00E+00
374150.013758266.01	374150.01	3758266.01	6.66E-06	7.17E-06	6.88E-06	6.80E-08	1.33E-06	2.40E-06	0.00E+00	1.02E-06	5.10E-07	0.00E+00	0.00E+00	4.08E-07	0.00E+00	0.00E+00	3.03E-10	3.03E-10	3.03E-04	0.00E+00	2.22E-05	4.24E-06	0.00E+00
374160.013758266.01	374160.01	3758266.01	6.71E-06	7.22E-06	6.93E-06	6.85E-08	1.34E-06	2.42E-06	0.00E+00	1.03E-06	5.13E-07	0.00E+00	0.00E+00	4.11E-07	0.00E+00	0.00E+00	3.05E-10	3.05E-10	3.05E-04	0.00E+00	2.24E-05	4.27E-06	0.00E+00
374170.013758266.01	374170.01	3758266.01	6.75E-06	7.26E-06	6.97E-06	6.89E-08	1.35E-06	2.43E-06	0.00E+00	1.03E-06	5.17E-07	0.00E+00	0.00E+00	4.13E-07	0.00E+00	0.00E+00	3.07E-10	3.07E-10	3.07E-04	0.00E+00	2.25E-05	4.30E-06	0.00E+00
374180.013758266.01	374180.01	3758266.01	6.79E-06	7.30E-

			SWBuilding Construction	SWDemolition	SWGrading	EYBuilding Construction	SWPaving	SWGrading	SWArchitectural Coating	NBBuilding Construction	NBBuilding Construction	NBArchitectural Coating	NBArchitectural Coating	RWBuilding Construction	Child Risk					Overlapping Phases - Maximum GLC			
Unique Identifier	X (UTM)	Y (UTM)	2026	2026	2026	2026	2027	2027	2027	2026	2027	2026	2027	2026	3rd Trimester	0<2	2<16	Total	per million	2025	2026	2027	2028
374130.013758316.01	374130.01	3758316.01	7.84E-06	8.43E-06	8.09E-06	8.00E-08	1.57E-06	2.82E-06	0.00E+00	1.20E-06	6.00E-07	0.00E+00	0.00E+00	4.80E-07	0.00E+00	0.00E+00	3.56E-10	3.56E-10	3.56E-04	0.00E+00	2.61E-05	4.99E-06	0.00E+00
374140.013758316.01	374140.01	3758316.01	7.90E-06	8.50E-06	8.16E-06	8.07E-08	1.58E-06	2.85E-06	0.00E+00	1.21E-06	6.05E-07	0.00E+00	0.00E+00	4.84E-07	0.00E+00	0.00E+00	3.59E-10	3.59E-10	3.59E-04	0.00E+00	2.63E-05	5.03E-06	0.00E+00
374150.013758316.01	374150.01	3758316.01	7.97E-06	8.57E-06	8.23E-06	8.13E-08	1.59E-06	2.87E-06	0.00E+00	1.22E-06	6.10E-07	0.00E+00	0.00E+00	4.88E-07	0.00E+00	0.00E+00	3.62E-10	3.62E-10	3.62E-04	0.00E+00	2.65E-05	5.07E-06	0.00E+00
374160.013758316.01	374160.01	3758316.01	8.03E-06	8.63E-06	8.29E-06	8.19E-08	1.61E-06	2.89E-06	0.00E+00	1.23E-06	6.14E-07	0.00E+00	0.00E+00	4.91E-07	0.00E+00	0.00E+00	3.64E-10	3.64E-10	3.64E-04	0.00E+00	2.67E-05	5.11E-06	0.00E+00
374170.013758316.01	374170.01	3758316.01	8.08E-06	8.69E-06	8.34E-06	8.25E-08	1.62E-06	2.91E-06	0.00E+00	1.24E-06	6.18E-07	0.00E+00	0.00E+00	4.95E-07	0.00E+00	0.00E+00	3.67E-10	3.67E-10	3.67E-04	0.00E+00	2.69E-05	5.15E-06	0.00E+00
374180.013758316.01	374180.01	3758316.01	8.13E-06	8.75E-06	8.40E-06	8.30E-08	1.63E-06	2.93E-06	0.00E+00	1.24E-06	6.22E-07	0.00E+00	0.00E+00	4.98E-07	0.00E+00	0.00E+00	3.69E-10	3.69E-10	3.69E-04	0.00E+00	2.71E-05	5.18E-06	0.00E+00
373990.013758326.01	373990.01	3758326.01	6.84E-06	7.35E-06	7.06E-06	6.97E-08	1.37E-06	2.46E-06	0.00E+00	1.05E-06	5.23E-07	0.00E+00	0.00E+00	4.18E-07	0.00E+00	0.00E+00	3.10E-10	3.10E-10	3.10E-04	0.00E+00	2.28E-05	4.35E-06	0.00E+00
374000.013758326.01	374000.01	3758326.01	6.94E-06	7.47E-06	7.17E-06	7.08E-08	1.39E-06	2.50E-06	0.00E+00	1.06E-06	5.31E-07	0.00E+00	0.00E+00	4.25E-07	0.00E+00	0.00E+00	3.15E-10	3.15E-10	3.15E-04	0.00E+00	2.31E-05	4.42E-06	0.00E+00
374010.013758326.01	374010.01	3758326.01	7.05E-06	7.58E-06	7.28E-06	7.19E-08	1.41E-06	2.54E-06	0.00E+00	1.08E-06	5.39E-07	0.00E+00	0.00E+00	4.31E-07	0.00E+00	0.00E+00	3.20E-10	3.20E-10	3.20E-04	0.00E+00	2.35E-05	4.49E-06	0.00E+00
374020.013758326.01	374020.01	3758326.01	7.15E-06	7.69E-06	7.38E-06	7.30E-08	1.43E-06	2.57E-06	0.00E+00	1.09E-06	5.47E-07	0.00E+00	0.00E+00	4.38E-07	0.00E+00	0.00E+00	3.25E-10	3.25E-10	3.25E-04	0.00E+00	2.38E-05	4.55E-06	0.00E+00
374030.013758326.01	374030.01	3758326.01	7.25E-06	7.80E-06	7.48E-06	7.40E-08	1.45E-06	2.61E-06	0.00E+00	1.11E-06	5.55E-07	0.00E+00	0.00E+00	4.44E-07	0.00E+00	0.00E+00	3.29E-10	3.29E-10	3.29E-04	0.00E+00	2.42E-05	4.62E-06	0.00E+00
374040.013758326.01	374040.01	3758326.01	7.35E-06	7.90E-06	7.59E-06	7.50E-08	1.47E-06	2.65E-06	0.00E+00	1.12E-06	5.62E-07	0.00E+00	0.00E+00	4.50E-07	0.00E+00	0.00E+00	3.34E-10	3.34E-10	3.34E-04	0.00E+00	2.45E-05	4.68E-06	0.00E+00
374050.013758326.01	374050.01	3758326.01	7.45E-06	8.01E-06	7.69E-06	7.60E-08	1.49E-06	2.68E-06	0.00E+00	1.14E-06	5.70E-07	0.00E+00	0.00E+00	4.56E-07	0.00E+00	0.00E+00	3.38E-10	3.38E-10	3.38E-04	0.00E+00	2.48E-05	4.74E-06	0.00E+00
374060.013758326.01	374060.01	3758326.01	7.54E-06	8.11E-06	7.79E-06	7.70E-08	1.51E-06	2.72E-06	0.00E+00	1.15E-06	5.77E-07	0.00E+00	0.00E+00	4.62E-07	0.00E+00	0.00E+00	3.42E-10	3.42E-10	3.42E-04	0.00E+00	2.51E-05	4.80E-06	0.00E+00
374070.013758326.01	374070.01	3758326.01	7.63E-06	8.21E-06	7.88E-06	7.79E-08	1.53E-06	2.75E-06	0.00E+00	1.17E-06	5.84E-07	0.00E+00	0.00E+00	4.67E-07	0.00E+00	0.00E+00	3.47E-10	3.47E-10	3.47E-04	0.00E+00	2.54E-05	4.86E-06	0.00E+00
374080.013758326.01	374080.01	3758326.01	7.72E-06	8.30E-06	7.97E-06	7.88E-08	1.54E-06	2.78E-06	0.00E+00	1.18E-06	5.91E-07	0.00E+00	0.00E+00	4.73E-07	0.00E+00	0.00E+00	3.51E-10	3.51E-10	3.51E-04	0.00E+00	2.57E-05	4.92E-06	0.00E+00
374090.013758326.01	374090.01	3758326.01	7.81E-06	8.40E-06	8.06E-06	7.97E-08	1.56E-06	2.81E-06	0.00E+00	1.20E-06	5.98E-07	0.00E+00	0.00E+00	4.78E-07	0.00E+00	0.00E+00	3.55E-10	3.55E-10	3.55E-04	0.00E+00	2.60E-05	4.97E-06	0.00E+00
374100.013758326.01	374100.01	3758326.01	7.90E-06	8.49E-06	8.15E-06	8.06E-08	1.58E-06	2.84E-06	0.00E+00	1.21E-06	6.04E-07	0.00E+00	0.00E+00	4.84E-07	0.00E+00	0.00E+00	3.59E-10	3.59E-10	3.59E-04	0.00E+00	2.63E-05	5.03E-06	0.00E+00
374110.013758326.01	374110.01	3758326.01	7.98E-06	8.58E-06	8.24E-06	8.14E-08	1.60E-06	2.87E-06	0.00E+00	1.22E-06	6.11E-07	0.00E+00	0.00E+00	4.89E-07	0.00E+00	0.00E+00	3.62E-10	3.62E-10	3.62E-04	0.00E+00	2.66E-05	5.08E-06	0.00E+00
374120.013758326.01	374120.01	3758326.01	8.06E-06	8.67E-06	8.32E-06	8.22E-08	1.61E-06	2.90E-06	0.00E+00	1.23E-06	6.17E-07	0.00E+00	0.00E+00	4.93E-07	0.00E+00	0.00E+00	3.66E-10	3.66E-10	3.66E-04	0.00E+00	2.69E-05	5.13E-06	0.00E+00
374130.013758326.01	374130.01	3758326.01	8.13E-06	8.75E-06	8.40E-06	8.30E-08	1.63E-06	2.93E-06	0.00E+00	1.25E-06	6.23E-07	0.00E+00	0.00E+00	4.98E-07	0.00E+00	0.00E+00	3.69E-10	3.69E-10	3.69E-04	0.00E+00	2.71E-05	5.18E-06	0.00E+00
374140.013758326.01	374140.01	3758326.01	8.21E-06	8.82E-06	8.47E-06	8.37E-08	1.64E-06	2.95E-06	0.00E+00	1.26E-06	6.28E-07	0.00E+00	0.00E+00	5.02E-07	0.00E+00	0.00E+00	3.73E-10	3.73E-10	3.73E-04	0.00E+00	2.73E-05	5.22E-06	0.00E+00
374150.013758326.01	374150.01	3758326.01	8.27E-06	8.88E-06	8.54E-06	8.44E-08	1.66E-06	2.98E-06	0.00E+00	1.27E-06	6.33E-07	0.00E+00	0.00E+00	5.06E-07	0.00E+00	0.00E+00	3.76E-10	3.76E-10	3.76E-04	0.00E+00	2.76E-05	5.27E-06	0.00E+00
374160.013758326.01	374160.01	3758326.01	8.34E-06	8.96E-06	8.61E-06	8.51E-08	1.67E-06	3.00E-06	0.00E+00	1.28E-06	6.38E-07	0.00E+00	0.00E+00	5.10E-07	0.00E+00	0.00E+00	3.78E-10	3.78E-10	3.78E-04	0.00E+00	2.78E-05	5.31E-06	0.00E+00
374170.013758326.01	374170.01	3758326.01	8.39E-06	9.03E-06	8.67E-06	8.57E-08	1.68E-06	3.02E-06	0.00E+00	1.28E-06	6.42E-07	0.00E+00	0.00E+00	5.14E-07	0.00E+00	0.00E+00	3.81E-10	3.81E-10	3.81E-04	0.00E+00	2.80E-05	5.35E-06	0.00E+00
374180.013758326.01	374180.01	3758326.01	8.45E-06	9.09E-06	8.72E-06	8.62E-08	1.69E-06	3.04E-06	0.00E+00	1.29E-06	6.47E-07	0.00E+00	0.00E+00	5.17E-07	0.00E+00	0.00E+00	3.84E-10	3.84E-10	3.84E-04	0.00E+00	2.82E-05	5.38E-06	0.00E+00
373990.013758336.01	373990.01	3758336.01	7.07E-06	7.60E-06	7.30E-06	7.21E-08	1.41E-06	2.55E-06	0.00E+00	1.08E-06	5.41E-07	0.00E+00	0.00E+00	4.33E-07	0.00E+00	0.00E+00	3.21E-10	3.21E-10	3.21E-04	0.00E+00	2.36E-05	4.50E-06	0.00E+00
374000.013758336.01	374000.01	3758336.01	7.18E-06	7.72E-06	7.41E-06	7.33E-08	1.44E-06	2.59E-06	0.00E+00	1.10E-06	5.50E-07	0.00E+00	0.00E+00	4.40E-07	0.00E+00	0.00E+00	3.26E-10	3.26E-10	3.26E-04	0.00E+00	2.39E-05	4.57E-06	0.00E+00
374010.013758336.01	374010.01	3758336.01	7.29E-06	7.84E-06	7.53E-06	7.44E-08	1.46E-06	2.63E-06	0.00E+00	1.12E-06	5.58E-07	0.00E+00	0.00E+00	4.46E-07	0.00E+00	0.00E+00	3.31E-10	3.31E-10	3.31E-04	0.00E+00	2.43E-05	4.64E-06	0.00E+00
374020.013758336.01	374020.01	3758336.01	7.40E-06	7.96E-06	7.64E-06	7.55E-08	1.48E-06	2.67E-06	0.00E+00	1.13E-06	5.66E-07	0.00E+00	0.00E+00	4.53E-07	0.00E+00	0.00E+00	3.36E-10	3.36E-10	3.36E-04	0.00E+00	2.47E-05	4.71E-06	0.00E+00
374030.013758336.01	374030.01	3758336.01	7.51E-06	8.07E-06	7.75E-06	7.66E-08	1.50E-06	2.70E-06	0.00E+00	1.15E-06	5.75E-07	0.00E+00	0.00E+00	4.60E-07	0.00E+00	0.00E+00	3.41E-10	3.41E-10	3.41E-04	0.00E+00	2.50E-05	4.78E-06	0.00E+00
374040.013758336.01	374040.01	3758336.01	7.61E-06	8.19E-06	7.86E-06	7.77E-08	1.52E-06	2.74E-06	0.00E+00	1.17E-06	5.83E-07	0.00E+00	0.00E+00	4.66E-07	0.00E+00	0.00E+00	3.46E-10	3.46E-10	3.46E-04	0.00E+00	2.54E-05	4.85E-06	0.00E+00
374050.013758336.01	374050.01	3758336.01	7.72E-06	8.30E-06	7.97E-06	7.88E-08	1.54E-06	2.78E-06	0.00E+00	1.18E-06	5.91E-07	0.00E+00	0.00E+00	4.73E-07	0.00E+00	0.00E+00	3.50E-10	3.50E-10	3.50E-04	0.00E+00	2.57E-05	4.92E-06	0.00E+00
374060.013758336.01	374060.01	3758336.01	7.82E-06	8.41E-06	8.07E-06	7.98E-08	1.56E-06	2.82E-06	0.00E+00	1.20E-06	5.98E-07	0.00E+00	0.00E+00	4.79E-07	0.00E+00	0.00E+00	3.55E-10	3.55E-10	3.55E-04	0.00E+00	2.61E-05	4.98E-06	0.00E+00
374070.013758336.01	374070.01	3758336.01	7.92E-06	8.51E-06	8.17E-06	8.08E-08	1.58E-06	2.85E-06	0.00E+00	1.21E-06	6.06E-07	0.00E+00	0.00E+00	4.85E-07	0.00E+00	0.00E+00	3.59E-10	3.59E-10	3.59E-04	0.00E+00	2.64E-05	5.04E-06	0.00E+00
374080.013758336.01	374080.01	3758336.01	8.01E-06	8.61E-06	8.27E-06	8.17E-08	1.60E-06	2.89E-06	0.00E+00	1.23E-06	6.13E-07	0.00E+00	0.00E+00	4.90E-07	0.00E+00	0.00E+00	3.64E-10	3.64E-10	3.64E-04	0.00E+00	2.67E-05	5.10E-06	0.00E+00
374090.013758336.01	374090.01	3758336.01	8.10E-06	8.72E-06	8.37E-06	8.27E-08	1.62E-06	2.92E-06	0.00E+00	1.24E-06	6.20E-07	0.00E+00	0.00E+00	4.96E-07	0.00E+00	0.00E+00	3.68E-10	3.68E-10	3.68E-04	0.00E+00	2.70E-05	5.16E-06	0.00E+00
374100.013758336.01	374100.01	3758336.01	8.20E-06	8.82E-06	8.46E-06	8.37E-08	1.64E-06	2.95E-06	0.00E+00	1.25E-06	6.27E-07	0.00E+00	0.00E+00	5.02E-07	0.00E+00	0.00E+00	3.72E-10	3.72E-10	3.72E-04	0.00E+00	2.73E-05	5.22E-06	0.00E+00
374110.013758336.01	374110.01	3758336.01	8.29E-06	8.91E-06	8.55E-06	8.46E-08	1.66E-06	2.98E-06	0.00E+00	1.27E-06	6.34E-07	0.00E+00	0.00E+00	5.07E-07	0.00E+00	0.00E+00	3.76E-10	3.76E-10	3.76E-04	0.00E+00	2.76E-05	5.28E-06	0.00E+00
374120.013758336.01	374120.01	3758336.01	8.37E-06	9.00E-06	8.64E-06	8.54E-08	1.67E-06	3.01E-06	0.00E+00	1.28E-06	6.41E-07	0.00E+00	0.00E+00	5.13E-07	0.00E+00	0.00E+00	3.80E-10	3.80E-10	3.80E-04	0.00E+00	2.79E-05	5.33E-06	0.00E+00
374130.013758336.01	374130.01	3758336.01	8.45E-06	9.09E-06	8.72E-06	8.62E-08	1.69E-06	3.04E-06	0.00E+00	1.29E-06	6.47E-07	0.00E+00	0.00E+00	5.17E-07	0.00E+00	0.00E+00	3.84E-10	3.84E-10	3.84E-04	0.00E+00	2.82E-05	5.38E-06	0.00E+00
374140.013758336.01	374140.01	3758336.01	8.53E-06	9.17E-06	8.80E-06	8.70E-08	1.71E-06	3.07E-06	0.00E+00	1.31E-06	6.53E-07	0.00E+00	0.00E+00	5.22E-07	0.00E+00	0.00E+00	3.87E-10	3.87E-10	3.87E-04	0.00E+00	2.84E-05	5.43E-06	0.00E+00
374150.013758336.01	374150.01	3758336.01	8.60E-06	9.25E-06	8.88E-06	8.77E-08	1.72E-06	3.10E-06	0.00E+00	1.32E-06	6.58E-07	0.00E+00	0.00E+00	5.26E-07	0.00E+00	0.00E+00	3.90E-10	3.90E-10	3.90E-04	0.00E+00	2.86E-05	5.47E-06	0.00E+00
374160.013758336.01	374160.01	3758336.01	8.67E-06	9.32E-06	8.95E-06	8.84E-08	1.73E-06	3.12E-06	0.00E+00	1.33E-06	6.63E-07	0.00E+00	0.00E+00	5.31E-07	0.00E+00	0.00E+00	3.93E-10	3.93E-10	3.93E-04	0.00E+00	2.89E-05	5.52E-06	0.00E+00
374170.013758336.01	374170.01	3758336.01	8.73E-06	9.39E-06	9.01E-06	8.91E-08	1.75E-06	3.14E-06	0.00E+00	1.34E-06	6.68E-07	0.00E+00	0.00E+00	5.34E-07	0.00E+00	0.00E+00	3.96E-10	3.96E-10	3.96E-04	0.00E+00	2.91E-05	5.56E-06	0.00E+00
374180.013758336.01	374180.01	3758336.01	8.79E-06	9.45E-06	9.07E-06	8.97E-08	1.76E-06	3.16E-06	0.00E+00	1.34E-06	6.72E-07	0.00E+00	0.00E+00	5.38E-07	0.00E+00	0.00E+00	3.99E-10	3.99E-10	3.99E-04	0.00E+00	2.93E-05	5.59E-06	0.00E+00
373990.013758346.01	373990.01	3758346.01	7.31E-06	7.86E-06	7.55E-06	7.46E-08	1.46E-06	2.63E-06	0.00E+00	1.12E-06	5.60E-07	0.00E+00	0.00E+00	4.48E-07	0.00E+00	0.00E+00	3.32E-10	3.32E-10	3.32E-04	0.00E+00	2.44E-05	4.66E-06	0.00E+00
374000.013758346.01	374000.01	3758346.01	7.43E-06	7.99E-06	7.67E-06	7.58E-08	1.49E-06	2.68E-06	0.00E+00	1.14E-06	5.69E-07	0.00E+00	0.00E+00	4.55E-07	0.00E+00	0.00E+00	3.37E-10	3.37E-10	3.37E-04	0.00E+00	2.48E-05	4.73E-06	0.00E+00
374010.013758346.01	374010.01	3758346.01	7.55E-06	8.12E-06	7.80E-06	7.71E-08	1.51E-06	2.72E-06	0.00E+00	1.16E-06	5.78E-07	0.00E+00	0.00E+00	4.62E-07	0.00E+00	0.00E+00	3.43E-10	3.43E-10	3.43E-04	0.00E+00	2.52E-05	4.81E-06	0.00E+00
374020.013758346.01	374020.01	3758346.01	7.67E-06	8.25E-06	7.92E-06	7.82E-08	1.53E-06	2.76E-06	0.00E+00	1.17E-06	5.87E-07	0.00E+00	0.00E+00	4.69E-07	0.00E+00	0.00E+00	3.48E-10	3.48E-10	3.48E-04	0.00E+00	2.56E-05	4.88E-06	0.00E+00
374030.013758346.01	374030.01	3758346.01	7.78E-06	8.37E-06	8.03E-06	7.94E-08	1.56E-06	2.80E-06	0.00E+00	1.19E-06	5.95E-07	0.00E+00	0.00E+00	4.76E-07	0.00E+00	0.00E+00	3.53E-10	3.53E-10	3.53E-04	0.00E+00	2.59E-05	4.95E-06	0.00E+00
374040.013758346.01	374040.01	3758346.01	7.89E-06	8.49E-06	8.15E-06	8.06E-08	1.58E-06	2.84E-06	0.00E+00	1.21E-06	6.04E-07	0.00E+00	0.00E+00	4.83E-07	0.00E+00	0.00E+00	3.58E-10	3.58E-10	3.58E-04	0.00E+00	2.63E-05	5.03E-06	0.00E+00
374050.013758346.01	374050.01	3758346.01	8.01E-06	8.61E-06	8.27E-06	8.17E-08	1.60E-06	2.88E-06	0.00E+00	1.23E-06	6.13E-07	0.00E+00	0.00E+00	4.90E-07	0.00E+00	0.00E+00	3.63E-10	3.63E-10	3.63E-04	0.00E+00	2.67E-05	5.10E-06	0.00E+00
374060.013758346.01	374060.01	3758346.01	8.11E-06	8.73E-06	8.38E-06	8.28E-08	1.62E-06	2.92E-06	0.00E+00	1.24E-06	6.21E-07	0.00E+00	0.00E+00	4.97E-07	0.00E+00	0.00E+00	3.68E-10	3.68E-10	3.68E-04	0.00E+00	2.70E-05	5.17E-06	0.00E+00
374070.013758346.01	374070.01	3758346.01	8.22E-06	8.84E-06	8.48E-06	8.38E-08	1.64E-06	2.96E-06	0.00E+00	1.26E-06	6.29E-07	0.00E+00	0.00E+00	5.03E-07	0.00E+00	0.00E+00	3.73E-10	3.73E-10	3.73E-04	0.00E+00	2.74E-05	5.23E-06	0.00E+00
374080.013758346.01	374080.01	3758346.01	8.32E-06	8.94E-06	8.59E-06	8.49E-08	1.66E-06	3.00E-06	0.00E+00	1.27E-06	6.37E-07	0.00E+00	0.00E+00	5.09E-07	0.00E+00	0.00E+00	3.78E-10	3.78E-10	3.78E-04	0.00E+00	2.77E-05	5.30E-06	0.00E+00
374090.013758346.01	374090.01	3758346.01	8.42E-06	9.05E-06	8.69E-06	8.59E-08	1.68E-06	3.03E-06	0.00E+00	1.29E-06	6.44E-07	0.00E+00	0.00E+00	5.15E-07	0.00E+00	0.00E+00	3.82E-10	3.82E-10	3.82E-04	0.00E+00	2.81E-05	5.36E-06	0.00E+00
374100.013758346.01	374100.01	3758346.01	8.52E-06	9.16E-06	8.79E-06	8.69E-08	1.70E-06	3.07E-06	0.00E+00	1.30E-06	6.52E-07	0.00E+00	0.00E+00	5.22E-07	0.00E+00	0.00E+00	3.87E-10	3.87E-10	3.87E-04	0.00E+00	2.84E-05	5.42E-06	0.00E+00
374110.013758346.01	374110.01	3758346.01	8.61E-06	9.26E-06	8.89E-06	8.79E-08	1.72E-06	3.10E-06	0.00E+00	1.32E-06	6.59E-07	0.00E+00	0.00E+00	5.27E-07	0.00E+00	0.00E+00	3.91E-10	3.91E-10	3.91E-04	0.00E+00	2.87E-05	5.48E-06	0.00E+00
374120.013758346.01	374120.01	3758346.01	8.70E-06	9.36E-06	8.98E-06	8.88E-08	1.74E-06	3.13E-06	0.00E+00	1.33E-06	6.66E-07	0.00E+00	0.00E+00	5.33E-07	0.00E+00	0.00E+00	3.95E-10	3.95E-10	3.95E-04	0.00E+00	2.90E-05	5.54E-06	0.00E+00
374130.013758346.01	374130.01	3758346.01	8.79E-06	9.46E-06	9.07E-06	8.97E-08	1.76E-06	3.16E-06	0.00E+00	1.34E-06	6.72E-07	0.00E+00	0.00E+00	5.38E-07	0.00E+00	0.00E+00	3.99E-10	3.99E-10	3.99E-04	0.00E+00	2.93E-05	5.59E-06	0.00E+00
374140.013758346.01	374140.01	3758346.01	8.87E-06	9.53E-06	9.15E-06	9.05E-08	1.77E-06	3.19E-06	0.00E+00	1.36E-06	6.79E-07	0.00E+00	0.00E+00	5.43E-07	0.00E+00	0.00E+00	4.03E-10	4.03E-10	4.03E-04	0.00E+00	2.95E-05	5.65E-06	0.00E+00
374150.013758346.01	374150.01	3758346.01	8.94E-06	9.62E-06	9.23E-06	9.13E-08	1.79E-06	3.22E-06	0.00E+00	1.37E-06	6.84E-07	0.00E+00	0.00E+00	5.48E-07	0.00E+00	0.00E+00	4.06E-10	4.06E-10	4.06E-04	0.00E+00	2.98E-05	5.69E-06	0.00E+00
374160.013758346.01	374160.01	3758346.01	9.02E-06	9.70E-06	9.31E-06	9.20E-08	1.80E-06	3.25E-06	0.00E+00	1.38E-06	6.90E-07	0.00E+00	0.00E+00	5.52E-07	0.00E+00	0.00E+00	4.09E-10	4.09E-10	4.09E-04	0.00E+00	3.00E-05	5.74E-06	0.00E+00
374170.013758346.01	374170.01	3758346.01	9.08E-06	9.77E-06	9.38E-06	9.27E-08	1.82E-06	3.27E-06	0.00E+00	1.39E-06	6.95E-07	0.00E+00	0.00E+00	5.56E-07	0.00E+00	0.00E+00	4.12E-10	4.12E-10	4.12E-04	0.00E+00	3.03E-05	5.78E-06	0.00E+00
374180.013758346.01	374180.01	3758346.01	9.15E-06	9.84E-06	9.44E-06	9.33E-08	1.83E-06	3.29E-06	0.00E+00	1.40E-06	7.00E-07	0.00E+00	0.00E+00	5.60E-07	0.00E+00	0.00E+00	4.15E-10	4.15E-10	4.15E-04	0.00E+00	3.05E-05	5.82E-06	0.00E+00
373990.013758356.01	373990.01	3758356.01	7.57E-06	8.14E-06	7.82E-06	7.73E-08	1.51E-06	2.73E-06	0.00E+00	1.16E-06	5.79E-07	0.00E+00	0.00E+00	4.64E-07	0.00E+00	0.00E+00	3.44E-10	3.44E-10	3.44E-04	0.00E+00	2.52E-05	4.82E-06	0.00E+00
374000.013758356.01	374000.01	3758356.01	7.69E-06	8.28E-06	7.95E-06	7.86E-08	1.54E-06	2.77E-06	0.00E+00	1.18E-06	5.89E-07	0.00E+00	0.00E+00	4.71E-07	0.00E+00	0.00E+00	3.50E-10	3.50E-10	3.50E-04	0.00E+00	2.57E-05	4.90E-06	0.00E+00
374010.013758356.01	374010.01	3758356.01	7.83E-06	8.42E-06	8.08E-06	7.99E-08	1.57E-06	2.82E-06	0.00E+00	1.20E-06	5.99E-07	0.00E+00	0.00E+00	4.79E-07	0.00E+00	0.00E+00	3.55E-10	3.55E-10	3.55E-04	0.00E+00	2.61E-05	4.98E-06	0.00E+00
374020.013758356.01	374020.01	3758356.01	7.95E-06	8.55E-06	8.21E-06	8.11E-08	1.59E-06	2.86E-06	0.00E+00	1.22E-06	6.08E-07	0.00E+00	0.00E+00	4.87E-07	0.00E+00	0.00E+00	3.61E-10	3.61E-10	3.61E-04	0.00E+00	2.65E-05	5.06E-06	0.00E+00
374030.013758356.01	374030.01	3758356.01	8.07E-06	8.68E-06	8.33E-06	8.24E-08	1.61E-06	2.91E-06	0.00E+00	1.24E-06	6.18E-07	0.00E+00	0.00E+00	4.94E-07	0.00E+00	0.00E+00	3.66E-10	3.66E-10	3.66E-04	0.00E+00	2.69E-05	5.14E-06	0.00E+00
374040.013758356.01	374040.01	3758356.01	8.19E-06	8.81E-06	8.46E-06	8.36E-08	1.64E-06	2.95E-06	0.00E+00	1.25E-06	6.27E-07	0.00E+00	0.00E+00	5.02E-07	0.00E+00	0.00E+00	3.72E-10	3.72E-10	3.72E-04	0.00E+00	2.73E-05	5.22E-06	0.00E+00
374050.013758356.01	374050.01	3758356.01	8.31E-06	8.

			SWBuilding Construction	SWDemolition	SWGrading	EYBuilding Construction	SWPaving	SWGrading	SWArchitectural Coating	NBBuilding Construction	NBBuilding Construction	NBArchitectural Coating	NBArchitectural Coating	RWBuilding Construction	Child Risk					Overlapping Phases - Maximum GLC			
Unique Identifier	X (UTM)	Y (UTM)	2026	2026	2026	2026	2027	2027	2027	2026	2027	2026	2027	2026	3rd Trimester	0<2	2<16	Total	per million	2025	2026	2027	2028
374000.013758406.01	374000.01	3758406.01	9.29E-06	9.99E-06	9.59E-06	9.48E-08	1.86E-06	3.35E-06	0.00E+00	1.42E-06	7.11E-07	0.00E+00	0.00E+00	5.69E-07	0.00E+00	0.00E+00	4.22E-10	4.22E-10	4.22E-04	0.00E+00	3.10E-05	5.92E-06	0.00E+00
374010.013758406.01	374010.01	3758406.01	9.47E-06	1.02E-05	9.77E-06	9.66E-08	1.89E-06	3.41E-06	0.00E+00	1.45E-06	7.25E-07	0.00E+00	0.00E+00	5.80E-07	0.00E+00	0.00E+00	4.30E-10	4.30E-10	4.30E-04	0.00E+00	3.16E-05	6.03E-06	0.00E+00
374020.013758406.01	374020.01	3758406.01	9.64E-06	1.04E-05	9.96E-06	9.84E-08	1.93E-06	3.47E-06	0.00E+00	1.48E-06	7.38E-07	0.00E+00	0.00E+00	5.90E-07	0.00E+00	0.00E+00	4.38E-10	4.38E-10	4.38E-04	0.00E+00	3.21E-05	6.14E-06	0.00E+00
374030.013758406.01	374030.01	3758406.01	9.82E-06	1.06E-05	1.01E-05	1.00E-07	1.96E-06	3.53E-06	0.00E+00	1.50E-06	7.51E-07	0.00E+00	0.00E+00	6.01E-07	0.00E+00	0.00E+00	4.46E-10	4.46E-10	4.46E-04	0.00E+00	3.27E-05	6.25E-06	0.00E+00
374040.013758406.01	374040.01	3758406.01	9.98E-06	1.07E-05	1.03E-05	1.02E-07	2.00E-06	3.60E-06	0.00E+00	1.53E-06	7.64E-07	0.00E+00	0.00E+00	6.11E-07	0.00E+00	0.00E+00	4.53E-10	4.53E-10	4.53E-04	0.00E+00	3.33E-05	6.36E-06	0.00E+00
374050.013758406.01	374050.01	3758406.01	1.01E-05	1.09E-05	1.05E-05	1.04E-07	2.03E-06	3.66E-06	0.00E+00	1.55E-06	7.77E-07	0.00E+00	0.00E+00	6.21E-07	0.00E+00	0.00E+00	4.61E-10	4.61E-10	4.61E-04	0.00E+00	3.38E-05	6.46E-06	0.00E+00
374060.013758406.01	374060.01	3758406.01	1.03E-05	1.11E-05	1.06E-05	1.05E-07	2.06E-06	3.71E-06	0.00E+00	1.58E-06	7.89E-07	0.00E+00	0.00E+00	6.31E-07	0.00E+00	0.00E+00	4.68E-10	4.68E-10	4.68E-04	0.00E+00	3.44E-05	6.57E-06	0.00E+00
374070.013758406.01	374070.01	3758406.01	1.05E-05	1.13E-05	1.08E-05	1.07E-07	2.09E-06	3.77E-06	0.00E+00	1.60E-06	8.01E-07	0.00E+00	0.00E+00	6.41E-07	0.00E+00	0.00E+00	4.75E-10	4.75E-10	4.75E-04	0.00E+00	3.49E-05	6.67E-06	0.00E+00
374080.013758406.01	374080.01	3758406.01	1.06E-05	1.14E-05	1.10E-05	1.08E-07	2.13E-06	3.83E-06	0.00E+00	1.63E-06	8.13E-07	0.00E+00	0.00E+00	6.50E-07	0.00E+00	0.00E+00	4.82E-10	4.82E-10	4.82E-04	0.00E+00	3.54E-05	6.77E-06	0.00E+00
374090.013758406.01	374090.01	3758406.01	1.08E-05	1.16E-05	1.11E-05	1.10E-07	2.16E-06	3.88E-06	0.00E+00	1.65E-06	8.25E-07	0.00E+00	0.00E+00	6.60E-07	0.00E+00	0.00E+00	4.89E-10	4.89E-10	4.89E-04	0.00E+00	3.59E-05	6.86E-06	0.00E+00
374100.013758406.01	374100.01	3758406.01	1.09E-05	1.17E-05	1.13E-05	1.11E-07	2.19E-06	3.93E-06	0.00E+00	1.67E-06	8.36E-07	0.00E+00	0.00E+00	6.69E-07	0.00E+00	0.00E+00	4.96E-10	4.96E-10	4.96E-04	0.00E+00	3.64E-05	6.96E-06	0.00E+00
374110.013758406.01	374110.01	3758406.01	1.11E-05	1.19E-05	1.14E-05	1.13E-07	2.21E-06	3.98E-06	0.00E+00	1.69E-06	8.47E-07	0.00E+00	0.00E+00	6.77E-07	0.00E+00	0.00E+00	5.02E-10	5.02E-10	5.02E-04	0.00E+00	3.69E-05	7.05E-06	0.00E+00
374120.013758406.01	374120.01	3758406.01	1.12E-05	1.20E-05	1.16E-05	1.14E-07	2.24E-06	4.03E-06	0.00E+00	1.71E-06	8.57E-07	0.00E+00	0.00E+00	6.86E-07	0.00E+00	0.00E+00	5.08E-10	5.08E-10	5.08E-04	0.00E+00	3.73E-05	7.13E-06	0.00E+00
374130.013758406.01	374130.01	3758406.01	1.13E-05	1.22E-05	1.17E-05	1.16E-07	2.27E-06	4.08E-06	0.00E+00	1.73E-06	8.67E-07	0.00E+00	0.00E+00	6.93E-07	0.00E+00	0.00E+00	5.14E-10	5.14E-10	5.14E-04	0.00E+00	3.77E-05	7.21E-06	0.00E+00
374140.013758406.01	374140.01	3758406.01	1.14E-05	1.23E-05	1.18E-05	1.17E-07	2.29E-06	4.12E-06	0.00E+00	1.75E-06	8.76E-07	0.00E+00	0.00E+00	7.01E-07	0.00E+00	0.00E+00	5.20E-10	5.20E-10	5.20E-04	0.00E+00	3.81E-05	7.29E-06	0.00E+00
374150.013758406.01	374150.01	3758406.01	1.16E-05	1.24E-05	1.19E-05	1.18E-07	2.31E-06	4.16E-06	0.00E+00	1.77E-06	8.85E-07	0.00E+00	0.00E+00	7.08E-07	0.00E+00	0.00E+00	5.25E-10	5.25E-10	5.25E-04	0.00E+00	3.85E-05	7.36E-06	0.00E+00
374160.013758406.01	374160.01	3758406.01	1.17E-05	1.25E-05	1.20E-05	1.19E-07	2.33E-06	4.20E-06	0.00E+00	1.79E-06	8.93E-07	0.00E+00	0.00E+00	7.14E-07	0.00E+00	0.00E+00	5.30E-10	5.30E-10	5.30E-04	0.00E+00	3.89E-05	7.43E-06	0.00E+00
374170.013758406.01	374170.01	3758406.01	1.18E-05	1.27E-05	1.22E-05	1.20E-07	2.35E-06	4.24E-06	0.00E+00	1.80E-06	9.01E-07	0.00E+00	0.00E+00	7.21E-07	0.00E+00	0.00E+00	5.34E-10	5.34E-10	5.34E-04	0.00E+00	3.92E-05	7.49E-06	0.00E+00
374180.013758406.01	374180.01	3758406.01	1.19E-05	1.28E-05	1.22E-05	1.21E-07	2.37E-06	4.27E-06	0.00E+00	1.82E-06	9.08E-07	0.00E+00	0.00E+00	7.26E-07	0.00E+00	0.00E+00	5.39E-10	5.39E-10	5.39E-04	0.00E+00	3.95E-05	7.55E-06	0.00E+00
373990.013758416.01	373990.01	3758416.01	9.48E-06	1.02E-05	9.79E-06	9.67E-08	1.90E-06	3.41E-06	0.00E+00	1.45E-06	7.26E-07	0.00E+00	0.00E+00	5.80E-07	0.00E+00	0.00E+00	4.30E-10	4.30E-10	4.30E-04	0.00E+00	3.16E-05	6.04E-06	0.00E+00
374000.013758416.01	374000.01	3758416.01	9.67E-06	1.04E-05	9.99E-06	9.87E-08	1.94E-06	3.48E-06	0.00E+00	1.48E-06	7.40E-07	0.00E+00	0.00E+00	5.92E-07	0.00E+00	0.00E+00	4.39E-10	4.39E-10	4.39E-04	0.00E+00	3.22E-05	6.16E-06	0.00E+00
374010.013758416.01	374010.01	3758416.01	9.86E-06	1.06E-05	1.02E-05	1.01E-07	1.97E-06	3.55E-06	0.00E+00	1.51E-06	7.55E-07	0.00E+00	0.00E+00	6.04E-07	0.00E+00	0.00E+00	4.48E-10	4.48E-10	4.48E-04	0.00E+00	3.29E-05	6.28E-06	0.00E+00
374020.013758416.01	374020.01	3758416.01	1.01E-05	1.08E-05	1.04E-05	1.03E-07	2.01E-06	3.62E-06	0.00E+00	1.54E-06	7.69E-07	0.00E+00	0.00E+00	6.15E-07	0.00E+00	0.00E+00	4.56E-10	4.56E-10	4.56E-04	0.00E+00	3.35E-05	6.40E-06	0.00E+00
374030.013758416.01	374030.01	3758416.01	1.02E-05	1.10E-05	1.06E-05	1.04E-07	2.05E-06	3.69E-06	0.00E+00	1.57E-06	7.83E-07	0.00E+00	0.00E+00	6.27E-07	0.00E+00	0.00E+00	4.65E-10	4.65E-10	4.65E-04	0.00E+00	3.41E-05	6.52E-06	0.00E+00
374040.013758416.01	374040.01	3758416.01	1.04E-05	1.12E-05	1.08E-05	1.06E-07	2.08E-06	3.75E-06	0.00E+00	1.59E-06	7.97E-07	0.00E+00	0.00E+00	6.38E-07	0.00E+00	0.00E+00	4.73E-10	4.73E-10	4.73E-04	0.00E+00	3.47E-05	6.63E-06	0.00E+00
374050.013758416.01	374050.01	3758416.01	1.06E-05	1.14E-05	1.09E-05	1.08E-07	2.12E-06	3.82E-06	0.00E+00	1.62E-06	8.11E-07	0.00E+00	0.00E+00	6.49E-07	0.00E+00	0.00E+00	4.81E-10	4.81E-10	4.81E-04	0.00E+00	3.53E-05	6.75E-06	0.00E+00
374060.013758416.01	374060.01	3758416.01	1.08E-05	1.16E-05	1.11E-05	1.10E-07	2.16E-06	3.88E-06	0.00E+00	1.65E-06	8.24E-07	0.00E+00	0.00E+00	6.60E-07	0.00E+00	0.00E+00	4.89E-10	4.89E-10	4.89E-04	0.00E+00	3.59E-05	6.86E-06	0.00E+00
374070.013758416.01	374070.01	3758416.01	1.09E-05	1.18E-05	1.13E-05	1.12E-07	2.19E-06	3.94E-06	0.00E+00	1.68E-06	8.38E-07	0.00E+00	0.00E+00	6.70E-07	0.00E+00	0.00E+00	4.97E-10	4.97E-10	4.97E-04	0.00E+00	3.65E-05	6.97E-06	0.00E+00
374080.013758416.01	374080.01	3758416.01	1.11E-05	1.19E-05	1.15E-05	1.13E-07	2.22E-06	4.00E-06	0.00E+00	1.70E-06	8.50E-07	0.00E+00	0.00E+00	6.80E-07	0.00E+00	0.00E+00	5.04E-10	5.04E-10	5.04E-04	0.00E+00	3.70E-05	7.07E-06	0.00E+00
374090.013758416.01	374090.01	3758416.01	1.13E-05	1.21E-05	1.16E-05	1.15E-07	2.26E-06	4.06E-06	0.00E+00	1.73E-06	8.63E-07	0.00E+00	0.00E+00	6.90E-07	0.00E+00	0.00E+00	5.12E-10	5.12E-10	5.12E-04	0.00E+00	3.76E-05	7.18E-06	0.00E+00
374100.013758416.01	374100.01	3758416.01	1.14E-05	1.23E-05	1.18E-05	1.17E-07	2.29E-06	4.12E-06	0.00E+00	1.75E-06	8.74E-07	0.00E+00	0.00E+00	7.00E-07	0.00E+00	0.00E+00	5.19E-10	5.19E-10	5.19E-04	0.00E+00	3.81E-05	7.28E-06	0.00E+00
374110.013758416.01	374110.01	3758416.01	1.16E-05	1.24E-05	1.20E-05	1.18E-07	2.32E-06	4.17E-06	0.00E+00	1.77E-06	8.86E-07	0.00E+00	0.00E+00	7.09E-07	0.00E+00	0.00E+00	5.26E-10	5.26E-10	5.26E-04	0.00E+00	3.86E-05	7.37E-06	0.00E+00
374120.013758416.01	374120.01	3758416.01	1.17E-05	1.26E-05	1.21E-05	1.20E-07	2.34E-06	4.22E-06	0.00E+00	1.79E-06	8.97E-07	0.00E+00	0.00E+00	7.17E-07	0.00E+00	0.00E+00	5.32E-10	5.32E-10	5.32E-04	0.00E+00	3.91E-05	7.46E-06	0.00E+00
374130.013758416.01	374130.01	3758416.01	1.19E-05	1.28E-05	1.22E-05	1.21E-07	2.37E-06	4.27E-06	0.00E+00	1.81E-06	9.07E-07	0.00E+00	0.00E+00	7.26E-07	0.00E+00	0.00E+00	5.38E-10	5.38E-10	5.38E-04	0.00E+00	3.95E-05	7.55E-06	0.00E+00
374140.013758416.01	374140.01	3758416.01	1.20E-05	1.29E-05	1.24E-05	1.22E-07	2.40E-06	4.32E-06	0.00E+00	1.83E-06	9.17E-07	0.00E+00	0.00E+00	7.34E-07	0.00E+00	0.00E+00	5.44E-10	5.44E-10	5.44E-04	0.00E+00	3.99E-05	7.63E-06	0.00E+00
374150.013758416.01	374150.01	3758416.01	1.21E-05	1.30E-05	1.25E-05	1.24E-07	2.42E-06	4.36E-06	0.00E+00	1.85E-06	9.27E-07	0.00E+00	0.00E+00	7.41E-07	0.00E+00	0.00E+00	5.50E-10	5.50E-10	5.50E-04	0.00E+00	4.03E-05	7.71E-06	0.00E+00
374160.013758416.01	374160.01	3758416.01	1.22E-05	1.31E-05	1.26E-05	1.25E-07	2.45E-06	4.40E-06	0.00E+00	1.87E-06	9.36E-07	0.00E+00	0.00E+00	7.48E-07	0.00E+00	0.00E+00	5.55E-10	5.55E-10	5.55E-04	0.00E+00	4.07E-05	7.78E-06	0.00E+00
374170.013758416.01	374170.01	3758416.01	1.23E-05	1.33E-05	1.27E-05	1.26E-07	2.47E-06	4.44E-06	0.00E+00	1.89E-06	9.44E-07	0.00E+00	0.00E+00	7.55E-07	0.00E+00	0.00E+00	5.60E-10	5.60E-10	5.60E-04	0.00E+00	4.11E-05	7.85E-06	0.00E+00
374180.013758416.01	374180.01	3758416.01	1.24E-05	1.34E-05	1.28E-05	1.27E-07	2.49E-06	4.48E-06	0.00E+00	1.90E-06	9.52E-07	0.00E+00	0.00E+00	7.61E-07	0.00E+00	0.00E+00	5.64E-10	5.64E-10	5.64E-04	0.00E+00	4.14E-05	7.92E-06	0.00E+00

IHS

Onroad DPM Emissions, Ground Level Concentrations and Health Risk Calculations

Offsite School Receptors >2

Mitigated

Phase		Start Date	End Date	Work Days	missions (lbs/day	missions (lbs/yr	Emissions (g/s)
SWBuilding Construction	2026	1/5/2026	9/21/2026	223	2.96E-03	6.60E-01	1.55E-05
SWDemolition	2026	1/5/2026	6/6/2026	132	3.18E-03	4.20E-01	1.67E-05
SWGrading	2026	5/25/2026	8/2/2026	60	3.05E-03	1.83E-01	1.60E-05
EYBuilding Construction	2026	6/17/2026	10/9/2026	99	3.02E-05	2.99E-03	1.59E-07
SWPaving	2027	2/8/2027	6/28/2027	121	5.92E-04	7.16E-02	3.11E-06
SWGrading	2027	2/8/2027	6/28/2027	121	1.07E-03	1.29E-01	5.59E-06
SWArchitectural Coating	2027	2/8/2027	6/28/2027	121	0.00E+00	0.00E+00	0.00000
NBBuilding Construction	2026	7/1/2026	12/31/2026	158	4.53E-04	7.16E-02	2.38E-06
NBBuilding Construction	2027	1/1/2027	12/25/2027	308	2.26E-04	6.97E-02	1.19E-06
NBArchitectural Coating	2026	9/11/2026	12/31/2026	96	0.00E+00	0.00E+00	0.00000
NBArchitectural Coating	2027	1/1/2027	2/25/2027	48	0.00E+00	0.00E+00	0.00000
RWBuilding Construction	2026	9/15/2026	11/14/2026	53	1.81E-04	9.60E-03	9.51E-07

From AQ Summary Emissions (lbs/day)

0.08815
0.09480
0.09101
0.00090
0.01764
0.03175
0.00000
0.01349
0.00675
0.00000
0.00000
0.00540

Haul Truck/Worker Trip Adjustment Factor to Model

	Total (miles)
	HAUL
Haul Distance (Haz Waste Facility or Landfill)	86
Hauling Default	40
Vendor	20.40
AERMOD	0.68
% in Dispersion Model, Hauling (Haz Waste Facility or Landfill)	0.8%
Hauling Default	1.7%
% in Dispersion Model, Vendor	3.4%

Calculated in Lake AERMOD View

Haul Route -W	625.6	m
Haul Route -E	1102	m
Haul Route Model	1102	
	1.102	km modeled
	0.62	km to mile conversion
	0.68	Miles modeled

Emissions (g/s)

1.000

Conservatively multiplying by largest percentage of emissions by vehicle class included within each phase

AERMOD Column Identifier:

			9	9	9	9	9	9	9	9	9	9	9	9	9	MAX:	0.024				FOR CHRONIC CALCS			
			SWBuilding Construction	SWDemolition	SWGrading	EYBuilding Construction	SWPaving	SWGrading	SWArchitectural Coating	NBBuilding Construction	NBBuilding Construction	NBArchitectural Coating	NBArchitectural Coating	RWBuilding Construction	Child Risk					Overlapping Phases - Maximum GLC			
Unique Identifier	X (UTM)	Y (UTM)	2026	2026	2026	2026	2027	2027	2027	2026	2027	2026	2027	2026	3rd Trimester	0<2	2<16	Total	per million	2025	2026	2027	2028
374322.01375860	374322.01	3758600.11	1.13E-05	1.21E-05	1.17E-05	1.15E-07	2.26E-06	4.07E-06	0.00E+00	1.73E-06	8.64E-07	0.00E+00	0.00E+00	6.91E-07	0.00E+00	0.00E+00	5.12E-10	5.12E-10	5.12E-04	0.00E+00	3.76E-05	7.19E-06	0.00E+00
374272.01375861	374272.01	3758610.01	9.69E-06	1.04E-05	1.00E-05	9.89E-08	1.94E-06	3.49E-06	0.00E+00	1.48E-06	7.42E-07	0.00E+00	0.00E+00	5.93E-07	0.00E+00	0.00E+00	4.40E-10	4.40E-10	4.40E-04	0.00E+00	3.23E-05	6.17E-06	0.00E+00
374282.01375861	374282.01	3758610.01	1.00E-05	1.08E-05	1.03E-05	1.02E-07	2.00E-06	3.60E-06	0.00E+00	1.53E-06	7.65E-07	0.00E+00	0.00E+00	6.12E-07	0.00E+00	0.00E+00	4.54E-10	4.54E-10	4.54E-04	0.00E+00	3.33E-05	6.37E-06	0.00E+00
374292.01375861	374292.01	3758610.01	1.03E-05	1.11E-05	1.07E-05	1.05E-07	2.07E-06	3.72E-06	0.00E+00	1.58E-06	7.90E-07	0.00E+00	0.00E+00	6.32E-07	0.00E+00	0.00E+00	4.69E-10	4.69E-10	4.69E-04	0.00E+00	3.44E-05	6.57E-06	0.00E+00
374302.01375861	374302.01	3758610.01	1.07E-05	1.15E-05	1.12E-05	1.09E-07	2.13E-06	3.84E-06	0.00E+00	1.63E-06	8.16E-07	0.00E+00	0.00E+00	6.53E-07	0.00E+00	0.00E+00	4.84E-10	4.84E-10	4.84E-04	0.00E+00	3.55E-05	6.79E-06	0.00E+00
374312.01375861	374312.01	3758610.01	1.10E-05	1.19E-05	1.14E-05	1.13E-07	2.21E-06	3.97E-06	0.00E+00	1.69E-06	8.44E-07	0.00E+00	0.00E+00	6.75E-07	0.00E+00	0.00E+00	5.01E-10	5.01E-10	5.01E-04	0.00E+00	3.67E-05	7.02E-06	0.00E+00
374322.01375861	374322.01	3758610.01	1.14E-05	1.23E-05	1.18E-05	1.16E-07	2.28E-06	4.11E-06	0.00E+00	1.75E-06	8.73E-07	0.00E+00	0.00E+00	6.98E-07	0.00E+00	0.00E+00	5.18E-10	5.18E-10	5.18E-04	0.00E+00	3.80E-05	7.26E-06	0.00E+00
374242.01375862	374242.01	3758620.01	8.92E-06	9.60E-06	9.21E-06	9.10E-08	1.79E-06	3.21E-06	0.00E+00	1.37E-06	6.83E-07	0.00E+00	0.00E+00	5.46E-07	0.00E+00	0.00E+00	4.05E-10	4.05E-10	4.05E-04	0.00E+00	2.97E-05	5.68E-06	0.00E+00
374252.01375862	374252.01	3758620.01	9.19E-06	9.88E-06	9.49E-06	9.38E-08	1.84E-06	3.31E-06	0.00E+00	1.41E-06	7.03E-07	0.00E+00	0.00E+00	5.63E-07	0.00E+00	0.00E+00	4.17E-10	4.17E-10	4.17E-04	0.00E+00	3.06E-05	5.85E-06	0.00E+00
374262.01375862	374262.01	3758620.01	9.47E-06	1.02E-05	9.78E-06	9.67E-08	1.90E-06	3.41E-06	0.00E+00	1.45E-06	7.25E-07	0.00E+00	0.00E+00	5.80E-07	0.00E+00	0.00E+00	4.30E-10	4.30E-10	4.30E-04	0.00E+00	3.16E-05	6.03E-06	0.00E+00
374272.01375862	374272.01	3758620.01	9.77E-06	1.05E-05	1.01E-05	9.97E-08	1.96E-06	3.52E-06	0.00E+00	1.50E-06	7.48E-07	0.00E+00	0.00E+00	5.98E-07	0.00E+00	0.00E+00	4.44E-10	4.44E-10	4.44E-04	0.00E+00	3.26E-05	6.22E-06	0.00E+00
374282.01375862	374282.01	3758620.01	1.01E-05	1.08E-05	1.04E-05	1.03E-07	2.02E-06	3.63E-06	0.00E+00	1.54E-06	7.72E-07	0.00E+00	0.00E+00	6.17E-07	0.00E+00	0.00E+00	4.58E-10	4.58E-10	4.58E-04	0.00E+00	3.36E-05	6.42E-06	0.00E+00
374292.01375862	374292.01	3758620.01	1.04E-05	1.12E-05	1.08E-05	1.06E-07	2.08E-06	3.75E-06	0.00E+00	1.59E-06	7.97E-07	0.00E+00	0.00E+00	6.38E-07	0.00E+00	0.00E+00	4.73E-10	4.73E-10	4.73E-04	0.00E+00	3.47E-05	6.63E-06	0.00E+00
374302.01375862	374302.01	3758620.01	1.08E-05	1.16E-05	1.11E-05	1.10E-07	2.15E-06	3.88E-06	0.00E+00	1.65E-06	8.24E-07	0.00E+00	0.00E+00	6.59E-07	0.00E+00	0.00E+00	4.89E-10	4.89E-10	4.89E-04	0.00E+00	3.59E-05	6.85E-06	0.00E+00
374312.01375862	374312.01	3758620.01	1.11E-05	1.20E-05	1.15E-05	1.14E-07	2.23E-06	4.01E-06	0.00E+00	1.70E-06	8.52E-07	0.00E+00	0.00E+00	6.82E-07	0.00E+00	0.00E+00	5.05E-10	5.05E-10	5.05E-04	0.00E+00	3.71E-05	7.09E-06	0.00E+00
374322.01375862	374322.01	3758620.01	1.15E-05	1.24E-05	1.19E-05	1.18E-07	2.31E-06	4.15E-06	0.00E+00	1.76E-06	8.82E-07	0.00E+00	0.00E+00	7.06E-07	0.00E+00	0.00E+00	5.23E-10	5.23E-10	5.23E-04	0.00E+00	3.84E-05	7.34E-06	0.00E+00
374242.01375863	374242.01	3758630.01	8.98E-06	9.66E-06	9.28E-06	9.17E-08	1.80E-06	3.24E-06	0.00E+00	1.38E-06	6.88E-07	0.00E+00	0.00E+00	5.50E-07	0.00E+00	0.00E+00	4.08E-10	4.08E-10	4.08E-04	0.00E+00	2.99E-05	5.72E-06	0.00E+00
374252.01375863	374252.01	3758630.01	9.26E-06	9.96E-06	9.56E-06	9.45E-08	1.85E-06	3.33E-06	0.00E+00	1.42E-06	7.09E-07	0.00E+00	0.00E+00	5.67E-07	0.00E+00	0.00E+00	4.20E-10	4.20E-10	4.20E-04	0.00E+00	3.09E-05	5.90E-06	0.00E+00
374262.01375863	374262.01	3758630.01	9.55E-06	1.03E-05	9.85E-06	9.74E-08	1.91E-06	3.44E-06	0.00E+00	1.46E-06	7.31E-07	0.00E+00	0.00E+00	5.84E-07	0.00E+00	0.00E+00	4.33E-10	4.33E-10	4.33E-04	0.00E+00	3.18E-05	6.08E-06	0.00E+00
374272.01375863	374272.01	3758630.01	9.85E-06	1.06E-05	1.02E-05	1.00E-07	1.97E-06	3.55E-06	0.00E+00	1.51E-06	7.54E-07	0.00E+00	0.00E+00	6.03E-07	0.00E+00	0.00E+00	4.47E-10	4.47E-10	4.47E-04	0.00E+00	3.28E-05	6.27E-06	0.00E+00
374282.01375863	374282.01	3758630.01	1.02E-05	1.09E-05	1.05E-05	1.04E-07	2.03E-06	3.66E-06	0.00E+00	1.56E-06	7.78E-07	0.00E+00	0.00E+00	6.22E-07	0.00E+00	0.00E+00	4.62E-10	4.62E-10	4.62E-04	0.00E+00	3.39E-05	6.47E-06	0.00E+00
374292.01375863	374292.01	3758630.01	1.05E-05	1.13E-05	1.08E-05	1.07E-07	2.10E-06	3.78E-06	0.00E+00	1.61E-06	8.04E-07	0.00E+00	0.00E+00	6.43E-07	0.00E+00	0.00E+00	4.77E-10	4.77E-10	4.77E-04	0.00E+00	3.50E-05	6.69E-06	0.00E+00
374302.01375863	374302.01	3758630.01	1.09E-05	1.17E-05	1.12E-05	1.11E-07	2.17E-06	3.91E-06	0.00E+00	1.66E-06	8.31E-07	0.00E+00	0.00E+00	6.65E-07	0.00E+00	0.00E+00	4.93E-10	4.93E-10	4.93E-04	0.00E+00	3.62E-05	6.92E-06	0.00E+00
374312.01375863	374312.01	3758630.01	1.12E-05	1.21E-05	1.16E-05	1.15E-07	2.25E-06	4.05E-06	0.00E+00	1.72E-06	8.60E-07	0.00E+00	0.00E+00	6.88E-07	0.00E+00	0.00E+00	5.10E-10	5.10E-10	5.10E-04	0.00E+00	3.75E-05	7.16E-06	0.00E+00
374322.01375863	374322.01	3758630.01	1.16E-05	1.25E-05	1.20E-05	1.19E-07	2.33E-06	4.19E-06	0.00E+00	1.78E-06	8.91E-07	0.00E+00	0.00E+00	7.13E-07	0.00E+00	0.00E+00	5.28E-10	5.28E-10	5.28E-04	0.00E+00	3.88E-05	7.41E-06	0.00E+00
374242.01375864	374242.01	3758640.01	9.05E-06	9.73E-06	9.34E-06	9.23E-08	1.81E-06	3.26E-06	0.00E+00	1.38E-06	6.92E-07	0.00E+00	0.00E+00	5.54E-07	0.00E+00	0.00E+00	4.11E-10	4.11E-10	4.11E-04	0.00E+00	3.01E-05	5.76E-06	0.00E+00
374252.01375864	374252.01	3758640.01	9.32E-06	1.00E-05	9.63E-06	9.51E-08	1.87E-06	3.36E-06	0.00E+00	1.43E-06	7.14E-07	0.00E+00	0.00E+00	5.71E-07	0.00E+00	0.00E+00	4.23E-10	4.23E-10	4.23E-04	0.00E+00	3.11E-05	5.94E-06	0.00E+00
374262.01375864	374262.01	3758640.01	9.62E-06	1.03E-05	9.93E-06	9.81E-08	1.92E-06	3.46E-06	0.00E+00	1.47E-06	7.36E-07	0.00E+00	0.00E+00	5.89E-07	0.00E+00	0.00E+00	4.37E-10	4.37E-10	4.37E-04	0.00E+00	3.20E-05	6.12E-06	0.00E+00
374272.01375864	374272.01	3758640.01	9.92E-06	1.07E-05	1.02E-05	1.01E-07	1.99E-06	3.57E-06	0.00E+00	1.52E-06	7.59E-07	0.00E+00	0.00E+00	6.08E-07	0.00E+00	0.00E+00	4.51E-10	4.51E-10	4.51E-04	0.00E+00	3.31E-05	6.32E-06	0.00E+00
374282.01375864	374282.01	3758640.01	1.02E-05	1.10E-05	1.06E-05	1.05E-07	2.05E-06	3.69E-06	0.00E+00	1.57E-06	7.84E-07	0.00E+00	0.00E+00	6.27E-07	0.00E+00	0.00E+00	4.65E-10	4.65E-10	4.65E-04	0.00E+00	3.41E-05	6.53E-06	0.00E+00
374292.01375864	374292.01	3758640.01	1.04E-05	1.14E-05	1.09E-05	1.08E-07	2.12E-06	3.81E-06	0.00E+00	1.62E-06	8.11E-07	0.00E+00	0.00E+00	6.48E-07	0.00E+00	0.00E+00	4.81E-10	4.81E-10	4.81E-04	0.00E+00	3.53E-05	6.74E-06	0.00E+00
374302.01375864	374302.01	3758640.01	1.10E-05	1.18E-05	1.13E-05	1.12E-07	2.19E-06	3.95E-06	0.00E+00	1.68E-06	8.39E-07	0.00E+00	0.00E+00	6.71E-07	0.00E+00	0.00E+00	4.97E-10	4.97E-10	4.97E-04	0.00E+00	3.65E-05	6.98E-06	0.00E+00
374312.01375864	374312.01	3758640.01	1.13E-05	1.22E-05	1.17E-05	1.16E-07	2.27E-06	4.09E-06	0.00E+00	1.74E-06	8.68E-07	0.00E+00	0.00E+00	6.95E-07	0.00E+00	0.00E+00	5.15E-10	5.15E-10	5.15E-04	0.00E+00	3.78E-05	7.22E-06	0.00E+00
374322.01375864	374322.01	3758640.01	1.18E-05	1.26E-05	1.21E-05	1.20E-07	2.35E-06	4.23E-06	0.00E+00	1.80E-06	8.99E-07	0.00E+00	0.00E+00	7.20E-07	0.00E+00	0.00E+00	5.34E-10	5.34E-10	5.34E-04	0.00E+00	3.92E-05	7.48E-06	0.00E+00
374242.01375865	374242.01	3758650.01	9.11E-06	9.79E-06	9.40E-06	9.29E-08	1.82E-06	3.28E-06	0.00E+00	1.39E-06	6.97E-07	0.00E+00	0.00E+00	5.58E-07	0.00E+00	0.00E+00	4.13E-10	4.13E-10	4.13E-04	0.00E+00	3.03E-05	5.80E-06	0.00E+00
374252.01375865	374252.01	3758650.01	9.39E-06	1.01E-05	9.69E-06	9.58E-08	1.88E-06	3.38E-06	0.00E+00	1.44E-06	7.18E-07	0.00E+00	0.00E+00	5.75E-07	0.00E+00	0.00E+00	4.26E-10	4.26E-10	4.26E-04	0.00E+00	3.13E-05	5.98E-06	0.00E+00
374262.01375865	374262.01	3758650.01	9.68E-06	1.04E-05	1.00E-05	9.88E-08	1.94E-06	3.49E-06	0.00E+00	1.48E-06	7.41E-07	0.00E+00	0.00E+00	5.93E-07	0.00E+00	0.00E+00	4.40E-10	4.40E-10	4.40E-04	0.00E+00	3.23E-05	6.17E-06	0.00E+00
374272.01375865	374272.01	3758650.01	1.00E-05	1.08E-05	1.03E-05	1.02E-07	2.00E-06	3.60E-06	0.00E+00	1.53E-06	7.65E-07	0.00E+00	0.00E+00	6.12E-07	0.00E+00	0.00E+00	4.54E-10	4.54E-10	4.54E-04	0.00E+00	3.33E-05	6.37E-06	0.00E+00
374282.01375865	374282.01	3758650.01	1.03E-05	1.11E-05	1.07E-05	1.05E-07	2.07E-06	3.72E-06	0.00E+00	1.58E-06	7.90E-07	0.00E+00	0.00E+00	6.32E-07	0.00E+00	0.00E+00	4.69E-10	4.69E-10	4.69E-04	0.00E+00	3.44E-05	6.58E-06	0.00E+00
374292.01375865	374292.01	3758650.01	1.07E-05	1.15E-05	1.10E-05	1.09E-07	2.14E-06	3.85E-06	0.00E+00	1.63E-06	8.17E-07	0.00E+00	0.00E+00	6.54E-07	0.00E+00	0.00E+00	4.85E-10	4.85E-10	4.85E-04	0.00E+00	3.56E-05	6.80E-06	0.00E+00
374302.01375865	374302.01	3758650.01	1.11E-05	1.19E-05	1.14E-05	1.13E-07	2.21E-06	3.98E-06	0.00E+00	1.69E-06	8.46E-07	0.00E+00	0.00E+00	6.77E-07	0.00E+00	0.00E+00	5.02E-10	5.02E-10	5.02E-04	0.00E+00	3.68E-05	7.04E-06	0.00E+00
374312.01375865	374312.01	3758650.01	1.15E-05	1.23E-05	1.18E-05	1.17E-07	2.29E-06	4.12E-06	0.00E+00	1.75E-06	8.76E-07	0.00E+00	0.00E+00	7.01E-07	0.00E+00	0.00E+00	5.20E-10	5.20E-10	5.20E-04	0.00E+00	3.82E-05	7.29E-06	0.00E+00
374322.01375865	374322.01	3758650.01	1.19E-05	1.28E-05	1.23E-05	1.21E-07	2.37E-06	4.27E-06	0.00E+00	1.82E-06	9.08E-07	0.00E+00	0.00E+00	7.27E-07	0.00E+00	0.00E+00	5.39E-10	5.39E-10	5.39E-04	0.00E+00	3.96E-05	7.56E-06	0.00E+00
374243.01375866	374243.01	3758660.11	9.19E-06	9.89E-06	9.49E-06	9.38E-08	1.84E-06	3.31E-06	0.00E+00	1.41E-06	7.04E-07	0.00E+00	0.00E+00	5.63E-07	0.00E+00	0.00E+00	4.17E-10	4.17E-10	4.17E-04	0.00E+00	3.06E-05	5.85E-06	0.00E+00
374252.01375866	374252.01	3758660.01	9.45E-06	1.02E-05	9.76E-06	9.64E-08	1.89E-06	3.40E-06	0.00E+00	1.45E-06	7.23E-07	0.00E+00	0.00E+00	5.79E-07	0.00E+00	0.00E+00	4.29E-10	4.29E-10	4.29E-04	0.00E+00	3.15E-05	6.02E-06	0.00E+00
374262.01375866	374262.01	3758660.01	9.75E-06	1.05E-05	1.01E-05	9.95E-08	1.95E-06	3.51E-06	0.00E+00	1.49E-06	7.46E-07	0.00E+00	0.00E+00	5.97E-07	0.00E+00	0.00E+00	4.43E-10	4.43E-10	4.43E-04	0.00E+00	3.25E-05	6.21E-06	0.00E+00
374272.01375866	374272.01	3758660.01	1.01E-05	1.08E-05	1.04E-05	1.03E-07	2.02E-06	3.63E-06	0.00E+00	1.54E-06	7.71E-07	0.00E+00	0.00E+00	6.17E-07	0.00E+00	0.00E+00	4.57E-10	4.57E-10	4.57E-04	0.00E+00	3.36E-05	6.41E-06	0.00E+00
374282.01375866	374282.01	3758660.01	1.04E-05	1.12E-05	1.07E-05	1.06E-07	2.08E-06	3.75E-06	0.00E+00	1.59E-06	7.97E-07	0.00E+00	0.00E+00	6.37E-07	0.00E+00	0.00E+00	4.73E-10	4.73E-10	4.73E-04	0.00E+00	3.47E-05	6.63E-06	0.00E+00
374292.01375866	374292.01	3758660.01	1.08E-05	1.16E-05	1.11E-05	1.10E-07	2.15E-06	3.88E-06	0.00E+00	1.65E-06	8.24E-07	0.00E+00	0.00E+00	6.59E-07	0.00E+00	0.00E+00	4.89E-10	4.89E-10	4.89E-04	0.00E+00	3.59E-05	6.86E-06	0.00E+00
374302.01375866	374302.01	3758660.01	1.12E-05	1.20E-05	1.15E-05	1.14E-07	2.22E-06	4.02E-06	0.00E+00	1.71E-06	8.53E-07	0.00E+00	0.00E+00	6.83E-07	0.00E+00	0.00E+00	5.06E-10	5.06E-10	5.06E-04	0.00E+00	3.72E-05	7.10E-06	0.00E+00
374312.01375866	374312.01	3758660.01	1.16E-05	1.24E-05	1.19E-05	1.18E-07	2.31E-06	4.16E-06	0.00E+00	1.77E-06	8.84E-07	0.00E+00	0.00E+00	7.08E-07	0.00E+00	0.00E+00	5.25E-10	5.25E-10	5.25E-04	0.00E+00	3.85E-05	7.36E-06	0.00E+00
374322.01375866	374322.01	3758660.01	1.20E-05	1.29E-05	1.24E-05	1.22E-07	2.40E-06	4.32E-06	0.00E+00	1.83E-06	9.17E-07	0.00E+00	0.00E+00	7.34E-07	0.00E+00	0.00E+00	5.44E-10	5.44E-10	5.44E-04	0.00E+00	3.99E-05	7.63E-06	0.00E+00
374243.01375867	374243.01	3758670.01	9.25E-06	9.95E-06	9.55E-06	9.44E-08	1.85E-06	3.33E-06	0.00E+00	1.42E-06	7.08E-07	0.00E+00	0.00E+00	5.66E-07	0.00E+00	0.00E+00	4.20E-10	4.20E-10	4.20E-04	0.00E+00	3.08E-05	5.89E-06	0.00E+00
374252.01375867	374252.01	3758670.01	9.51E-06	1.02E-05	9.82E-06	9.71E-08	1.90E-06	3.43E-06	0.00E+00	1.46E-06	7.28E-07	0.00E+00	0.00E+00	5.82E-07	0.00E+00	0.00E+00	4.32E-10	4.32E-10	4.32E-04	0.00E+00	3.17E-05	6.06E-06	0.00E+00
374262.01375867	374262.01	3758670.01	9.82E-06	1.06E-05	1.01E-05	1.00E-07	1.96E-06	3.54E-06	0.00E+00	1.50E-06	7.52E-07	0.00E+00	0.00E+00	6.01E-07	0.00E+00	0.00E+00	4.46E-10	4.46E-10	4.46E-04	0.00E+00	3.27E-05	6.25E-06	0.00E+00
374272.01375867	374272.01	3758670.01	1.01E-05	1.09E-05	1.05E-05	1.04E-07	2.03E-06	3.65E-06	0.00E+00	1.55E-06	7.76E-07	0.00E+00	0.00E+00	6.21E-07	0.00E+00	0.00E+00	4.61E-10	4.61E-10	4.61E-04	0.00E+00	3.38E-05	6.46E-06	0.00E+00
374282.01375867	374282.01	3758670.01	1.05E-05	1.13E-05	1.08E-05	1.07E-07	2.10E-06	3.78E-06	0.00E+00	1.61E-06	8.03E-07	0.00E+00	0.00E+00	6.42E-07	0.00E+00	0.00E+00	4.76E-10	4.76E-10	4.76E-04	0.00E+00	3.50E-05	6.68E-06	0.00E+00
374292.01375867	374292.01	3758670.01	1.09E-05	1.17E-05	1.12E-05	1.11E-07	2.17E-06	3.91E-06	0.00E+00	1.66E-06	8.31E-07	0.00E+00	0.00E+00	6.65E-07	0.00E+00	0.00E+00	4.93E-10	4.93E-10	4.93E-04	0.00E+00	3.62E-05	6.91E-06	0.00E+00
374302.01375867	374302.01	3758670.01	1.12E-05	1.21E-05	1.16E-05	1.15E-07	2.25E-06	4.05E-06	0.00E+00	1.72E-06	8.61E-07	0.00E+00	0.00E+00	6.89E-07	0.00E+00	0.00E+00	5.11E-10	5.11E-10	5.11E-04	0.00E+00	3.75E-05	7.16E-06	0.00E+00
374312.01375867	374312.01	3758670.01	1.17E-05	1.25E-05	1.20E-05	1.19E-07	2.33E-06	4.20E-06	0.00E+00	1.79E-06	8.93E-07	0.00E+00	0.00E+00	7.14E-07	0.00E+00	0.00E+00	5.29E-10	5.29E-10	5.29E-04	0.00E+00	3.89E-05	7.43E-06	0.00E+00
374322.01375867	374322.01	3758670.01	1.21E-05	1.30E-05	1.25E-05	1.23E-07	2.42E-06	4.36E-06	0.00E+00	1.85E-06	9.26E-07	0.00E+00	0.00E+00	7.41E-07	0.00E+00	0.00E+00	5.49E-10	5.49E-10	5.49E-04	0.00E+00	4.03E-05	7.71E-06	0.00E+00
374242.01375868	374242.01	3758680.01	9.28E-06	9.98E-06	9.58E-06	9.47E-08	1.86E-06	3.34E-06	0.00E+00	1.42E-06	7.10E-07	0.00E+00	0.00E+00	5.68E-07	0.00E+00	0.00E+00	4.21E-10	4.21E-10	4.21E-04	0.00E+00	3.09E-05	5.91E-06	0.00E+00
374252.01375868	374252.01	3758680.01	9.58E-06	1.03E-05	9.89E-06	9.77E-08	1.92E-06	3.45E-06	0.00E+00	1.47E-06	7.33E-07	0.00E+00	0.00E+00	5.86E-07	0.00E+00	0.00E+00	4.35E-10	4.35E-10	4.35E-04	0.00E+00	3.19E-05	6.10E-06	0.00E+00
374262.01375868	374262.01	3758680.01	9.89E-06	1.06E-05	1.02E-05	1.01E-07	1.98E-06	3.56E-06	0.00E+00	1.51E-06	7.57E-07	0.00E+00	0.00E+00	6.05E-07	0.00E+00	0.00E+00	4.49E-10	4.49E-10	4.49E-04	0.00E+00	3.30E-05	6.30E-06	0.00E+00
374272.01375868	374272.01	3758680.01	1.02E-05	1.10E-05	1.06E-05	1.04E-07	2.04E-06	3.68E-06	0.00E+00	1.56E-06	7.82E-07	0.00E+00	0.00E+00	6.26E-07	0.00E+00	0.00E+00	4.64E-10	4.64E-10	4.64E-04	0.00E+00	3.41E-05	6.51E-06	0.00E+00
374282.01375868	374282.01	3758680.01	1.06E-05	1.14E-05	1.09E-05	1.08E-07	2.12E-06	3.81E-06	0.00E+00	1.62E-06	8.09E-07	0.00E+00	0.00E+00	6.47E-07	0.00E+00	0.00E+00	4.80E-10	4.80E-10	4.80E-04	0.00E+00	3.52E-05	6.73E-06	0.00E+00
374292.01375868	374292.01

Unique Identifier	X (UTM)	Y (UTM)	SWBuilding Construction 2026	SWDemolition 2026	SWGrading 2026	EYBuilding Construction 2026	SWPaving 2027	SWGrading 2027	SWArchitectural Coating 2027	NBBuilding Construction 2026	NBBuilding Construction 2027	NBArchitectural Coating 2026	NBArchitectural Coating 2027	RWBuilding Construction 2026	Child Risk					Overlapping Phases - Maximum GLC			
															3rd Trimester	0<2	2<16	Total	per million	2025	2026	2027	2028
374861.01375835S.01	374861.01	3758335.01	7.24E-05	7.78E-05	7.47E-05	7.38E-07	1.45E-05	2.61E-05	0.00E+00	1.11E-05	5.54E-06	0.00E+00	0.00E+00	4.43E-06	0.00E+00	0.00E+00	3.28E-09	3.28E-09	3.28E-03	0.00E+00	2.41E-04	4.61E-05	0.00E+00
374871.01375835S.01	374871.01	3758335.01	8.08E-05	8.68E-05	8.34E-05	8.24E-07	1.62E-05	2.91E-05	0.00E+00	1.24E-05	6.18E-06	0.00E+00	0.00E+00	4.94E-06	0.00E+00	0.00E+00	3.67E-09	3.67E-09	3.67E-03	0.00E+00	2.69E-04	5.14E-05	0.00E+00
374821.01375834S.01	374821.01	3758345.01	5.13E-05	5.52E-05	5.30E-05	5.23E-07	1.03E-05	1.85E-05	0.00E+00	7.85E-06	3.93E-06	0.00E+00	0.00E+00	3.14E-06	0.00E+00	0.00E+00	2.33E-09	2.33E-09	2.33E-03	0.00E+00	1.71E-04	3.27E-05	0.00E+00
374831.01375834S.01	374831.01	3758345.01	5.56E-05	5.98E-05	5.74E-05	5.67E-07	1.11E-05	2.00E-05	0.00E+00	8.51E-06	4.25E-06	0.00E+00	0.00E+00	3.40E-06	0.00E+00	0.00E+00	2.52E-09	2.52E-09	2.52E-03	0.00E+00	1.85E-04	3.54E-05	0.00E+00
374841.01375834S.01	374841.01	3758345.01	6.06E-05	6.52E-05	6.26E-05	6.18E-07	1.21E-05	2.18E-05	0.00E+00	9.28E-06	4.64E-06	0.00E+00	0.00E+00	3.71E-06	0.00E+00	0.00E+00	2.75E-09	2.75E-09	2.75E-03	0.00E+00	2.02E-04	3.86E-05	0.00E+00
374851.01375834S.01	374851.01	3758345.01	6.66E-05	7.16E-05	6.87E-05	6.79E-07	1.33E-05	2.40E-05	0.00E+00	1.02E-05	5.09E-06	0.00E+00	0.00E+00	4.07E-06	0.00E+00	0.00E+00	3.02E-09	3.02E-09	3.02E-03	0.00E+00	2.22E-04	4.24E-05	0.00E+00
374861.01375834S.01	374861.01	3758345.01	7.38E-05	7.93E-05	7.62E-05	7.53E-07	1.48E-05	2.66E-05	0.00E+00	1.13E-05	5.65E-06	0.00E+00	0.00E+00	4.52E-06	0.00E+00	0.00E+00	3.35E-09	3.35E-09	3.35E-03	0.00E+00	2.46E-04	4.70E-05	0.00E+00
374871.01375834S.01	374871.01	3758345.01	8.25E-05	8.87E-05	8.51E-05	8.41E-07	1.65E-05	2.97E-05	0.00E+00	1.26E-05	6.31E-06	0.00E+00	0.00E+00	5.05E-06	0.00E+00	0.00E+00	3.74E-09	3.74E-09	3.74E-03	0.00E+00	2.75E-04	5.25E-05	0.00E+00
374821.01375835S.01	374821.01	3758355.01	5.22E-05	5.61E-05	5.39E-05	5.33E-07	1.04E-05	1.88E-05	0.00E+00	7.99E-06	4.00E-06	0.00E+00	0.00E+00	3.20E-06	0.00E+00	0.00E+00	2.37E-09	2.37E-09	2.37E-03	0.00E+00	1.74E-04	3.32E-05	0.00E+00
374831.01375835S.01	374831.01	3758355.01	5.66E-05	6.08E-05	5.84E-05	5.77E-07	1.13E-05	2.04E-05	0.00E+00	8.66E-06	4.33E-06	0.00E+00	0.00E+00	3.46E-06	0.00E+00	0.00E+00	2.57E-09	2.57E-09	2.57E-03	0.00E+00	1.88E-04	3.60E-05	0.00E+00
374841.01375835S.01	374841.01	3758355.01	6.17E-05	6.63E-05	6.37E-05	6.29E-07	1.23E-05	2.22E-05	0.00E+00	9.44E-06	4.72E-06	0.00E+00	0.00E+00	3.78E-06	0.00E+00	0.00E+00	2.80E-09	2.80E-09	2.80E-03	0.00E+00	2.06E-04	3.93E-05	0.00E+00
374851.01375835S.01	374851.01	3758355.01	6.77E-05	7.28E-05	6.99E-05	6.91E-07	1.35E-05	2.44E-05	0.00E+00	1.04E-05	5.18E-06	0.00E+00	0.00E+00	4.14E-06	0.00E+00	0.00E+00	3.07E-09	3.07E-09	3.07E-03	0.00E+00	2.26E-04	4.31E-05	0.00E+00
374861.01375835S.01	374861.01	3758355.01	7.50E-05	8.07E-05	7.74E-05	7.65E-07	1.50E-05	2.70E-05	0.00E+00	1.15E-05	5.74E-06	0.00E+00	0.00E+00	4.59E-06	0.00E+00	0.00E+00	3.40E-09	3.40E-09	3.40E-03	0.00E+00	2.50E-04	4.78E-05	0.00E+00
374871.01375835S.01	374871.01	3758355.01	8.39E-05	9.02E-05	8.66E-05	8.56E-07	1.68E-05	3.02E-05	0.00E+00	1.28E-05	6.42E-06	0.00E+00	0.00E+00	5.14E-06	0.00E+00	0.00E+00	3.81E-09	3.81E-09	3.81E-03	0.00E+00	2.80E-04	5.34E-05	0.00E+00
374821.01375836S.01	374821.01	3758360.01	5.30E-05	5.71E-05	5.48E-05	5.41E-07	1.06E-05	1.91E-05	0.00E+00	8.12E-06	4.06E-06	0.00E+00	0.00E+00	3.25E-06	0.00E+00	0.00E+00	2.41E-09	2.41E-09	2.41E-03	0.00E+00	1.77E-04	3.38E-05	0.00E+00
374831.01375836S.01	374831.01	3758365.01	5.75E-05	6.18E-05	5.93E-05	5.86E-07	1.15E-05	2.07E-05	0.00E+00	8.80E-06	4.40E-06	0.00E+00	0.00E+00	3.52E-06	0.00E+00	0.00E+00	2.61E-09	2.61E-09	2.61E-03	0.00E+00	1.92E-04	3.66E-05	0.00E+00
374841.01375836S.01	374841.01	3758365.01	6.26E-05	6.74E-05	6.47E-05	6.39E-07	1.25E-05	2.26E-05	0.00E+00	9.59E-06	4.79E-06	0.00E+00	0.00E+00	3.83E-06	0.00E+00	0.00E+00	2.84E-09	2.84E-09	2.84E-03	0.00E+00	2.09E-04	3.99E-05	0.00E+00
374851.01375836S.01	374851.01	3758365.01	6.87E-05	7.39E-05	7.09E-05	7.01E-07	1.37E-05	2.47E-05	0.00E+00	1.05E-05	5.26E-06	0.00E+00	0.00E+00	4.21E-06	0.00E+00	0.00E+00	3.12E-09	3.12E-09	3.12E-03	0.00E+00	2.29E-04	4.38E-05	0.00E+00
374861.01375836S.01	374861.01	3758365.01	7.61E-05	8.18E-05	7.85E-05	7.76E-07	1.52E-05	2.74E-05	0.00E+00	1.16E-05	5.82E-06	0.00E+00	0.00E+00	4.66E-06	0.00E+00	0.00E+00	3.45E-09	3.45E-09	3.45E-03	0.00E+00	2.53E-04	4.84E-05	0.00E+00
374871.01375836S.01	374871.01	3758365.01	8.51E-05	9.15E-05	8.78E-05	8.68E-07	1.70E-05	3.06E-05	0.00E+00	1.30E-05	6.51E-06	0.00E+00	0.00E+00	5.21E-06	0.00E+00	0.00E+00	3.86E-09	3.86E-09	3.86E-03	0.00E+00	2.84E-04	5.42E-05	0.00E+00
374976.01375835O.01	374976.01	3758350.01	2.13E-04	2.29E-04	2.19E-04	2.17E-06	4.25E-05	7.65E-05	0.00E+00	3.25E-05	1.63E-05	0.00E+00	0.00E+00	1.30E-05	0.00E+00	0.00E+00	9.65E-09	9.65E-09	9.65E-03	0.00E+00	7.08E-04	1.35E-04	0.00E+00
374976.01375836O.01	374976.01	3758360.01	1.73E-04	1.86E-04	1.79E-04	1.77E-06	3.46E-05	6.23E-05	0.00E+00	2.65E-05	1.32E-05	0.00E+00	0.00E+00	1.06E-05	0.00E+00	0.00E+00	7.85E-09	7.85E-09	7.85E-03	0.00E+00	5.77E-04	1.10E-04	0.00E+00
374986.01375836O.01	374986.01	3758360.01	1.32E-04	1.41E-04	1.36E-04	1.35E-06	2.64E-05	4.75E-05	0.00E+00	2.02E-05	1.01E-05	0.00E+00	0.00E+00	8.10E-06	0.00E+00	0.00E+00	5.99E-09	5.99E-09	5.99E-03	0.00E+00	4.40E-04	8.39E-05	0.00E+00
374976.01375837O.01	374976.01	3758370.01	1.82E-04	1.96E-04	1.88E-04	1.86E-06	3.64E-05	6.55E-05	0.00E+00	2.78E-05	1.39E-05	0.00E+00	0.00E+00	1.11E-05	0.00E+00	0.00E+00	8.25E-09	8.25E-09	8.25E-03	0.00E+00	6.06E-04	1.16E-04	0.00E+00
374986.01375837O.01	374986.01	3758370.01	3.26E-04	3.51E-04	3.37E-04	3.33E-06	6.52E-05	1.17E-04	0.00E+00	4.99E-05	2.50E-05	0.00E+00	0.00E+00	2.00E-05	0.00E+00	0.00E+00	1.48E-08	1.48E-08	1.48E-02	0.00E+00	1.09E-03	2.08E-04	0.00E+00
374996.01375837O.01	374996.01	3758370.01	4.56E-04	4.90E-04	4.71E-04	4.65E-06	9.12E-05	1.64E-04	0.00E+00	6.98E-05	3.49E-05	0.00E+00	0.00E+00	2.79E-05	0.00E+00	0.00E+00	2.07E-08	2.07E-08	2.07E-02	0.00E+00	1.52E-03	2.90E-04	0.00E+00
374976.01375838O.01	374976.01	3758380.01	2.10E-04	2.15E-04	2.06E-04	2.04E-06	4.00E-05	7.20E-05	0.00E+00	3.06E-05	1.53E-05	0.00E+00	0.00E+00	1.22E-05	0.00E+00	0.00E+00	9.07E-09	9.07E-09	9.07E-03	0.00E+00	6.66E-04	1.27E-04	0.00E+00
374986.01375838O.01	374986.01	3758380.01	2.99E-04	3.21E-04	3.08E-04	3.05E-06	5.97E-05	1.08E-04	0.00E+00	4.57E-05	2.29E-05	0.00E+00	0.00E+00	1.83E-05	0.00E+00	0.00E+00	1.36E-08	1.36E-08	1.36E-02	0.00E+00	9.95E-04	1.90E-04	0.00E+00
374996.01375838O.01	374996.01	3758380.01	4.52E-04	4.86E-04	4.66E-04	4.61E-06	9.04E-05	1.63E-04	0.00E+00	6.91E-05	3.46E-05	0.00E+00	0.00E+00	2.77E-05	0.00E+00	0.00E+00	2.05E-08	2.05E-08	2.05E-02	0.00E+00	1.51E-03	2.88E-04	0.00E+00
375006.01375838O.01	375006.01	3758380.01	3.72E-04	4.00E-04	3.84E-04	3.79E-06	7.43E-05	1.34E-04	0.00E+00	5.69E-05	2.84E-05	0.00E+00	0.00E+00	2.27E-05	0.00E+00	0.00E+00	1.69E-08	1.69E-08	1.69E-02	0.00E+00	1.24E-03	2.37E-04	0.00E+00
374976.01375839O.01	374976.01	3758390.01	1.70E-04	1.83E-04	1.76E-04	1.74E-06	3.40E-05	6.13E-05	0.00E+00	2.60E-05	1.30E-05	0.00E+00	0.00E+00	1.04E-05	0.00E+00	0.00E+00	7.72E-09	7.72E-09	7.72E-03	0.00E+00	5.67E-04	1.08E-04	0.00E+00
374986.01375839O.01	374986.01	3758390.01	1.66E-04	1.79E-04	1.72E-04	1.70E-06	3.33E-05	5.99E-05	0.00E+00	2.55E-05	1.27E-05	0.00E+00	0.00E+00	1.02E-05	0.00E+00	0.00E+00	7.56E-09	7.56E-09	7.56E-03	0.00E+00	5.55E-04	1.06E-04	0.00E+00
374996.01375839O.01	374996.01	3758390.01	4.49E-04	4.82E-04	4.63E-04	4.58E-06	8.97E-05	1.62E-04	0.00E+00	6.87E-05	3.43E-05	0.00E+00	0.00E+00	2.75E-05	0.00E+00	0.00E+00	2.04E-08	2.04E-08	2.04E-02	0.00E+00	1.49E-03	2.86E-04	0.00E+00
375006.01375839O.01	375006.01	3758390.01	3.69E-04	3.97E-04	3.81E-04	3.77E-06	7.39E-05	1.33E-04	0.00E+00	5.65E-05	2.83E-05	0.00E+00	0.00E+00	2.26E-05	0.00E+00	0.00E+00	1.68E-08	1.68E-08	1.68E-02	0.00E+00	1.23E-03	2.35E-04	0.00E+00
375016.01375839O.01	375016.01	3758390.01	3.13E-04	3.36E-04	3.23E-04	3.19E-06	6.26E-05	1.13E-04	0.00E+00	4.79E-05	2.39E-05	0.00E+00	0.00E+00	1.91E-05	0.00E+00	0.00E+00	1.42E-08	1.42E-08	1.42E-02	0.00E+00	1.04E-03	1.99E-04	0.00E+00
374976.01375840O.01	374976.01	3758400.01	1.64E-04	2.00E-04	1.92E-04	1.90E-06	3.73E-05	6.71E-05	0.00E+00	2.85E-05	1.43E-05	0.00E+00	0.00E+00	1.14E-05	0.00E+00	0.00E+00	8.46E-09	8.46E-09	8.46E-03	0.00E+00	6.21E-04	1.19E-04	0.00E+00
374986.01375840O.01	374986.01	3758400.01	3.12E-04	3.35E-04	3.22E-04	3.18E-06	6.24E-05	1.12E-04	0.00E+00	4.77E-05	2.39E-05	0.00E+00	0.00E+00	1.91E-05	0.00E+00	0.00E+00	1.42E-08	1.42E-08	1.42E-02	0.00E+00	1.04E-03	1.98E-04	0.00E+00
374996.01375840O.01	374996.01	3758400.01	4.48E-04	4.82E-04	4.63E-04	4.57E-06	8.96E-05	1.61E-04	0.00E+00	6.86E-05	3.43E-05	0.00E+00	0.00E+00	2.74E-05	0.00E+00	0.00E+00	2.03E-08	2.03E-08	2.03E-02	0.00E+00	1.49E-03	2.85E-04	0.00E+00
375006.01375840O.01	375006.01	3758400.01	3.69E-04	3.96E-04	3.81E-04	3.76E-06	7.37E-05	1.33E-04	0.00E+00	5.64E-05	2.82E-05	0.00E+00	0.00E+00	2.26E-05	0.00E+00	0.00E+00	1.67E-08	1.67E-08	1.67E-02	0.00E+00	1.23E-03	2.35E-04	0.00E+00
375016.01375840O.01	375016.01	3758400.01	3.12E-04	3.35E-04	3.22E-04	3.18E-06	6.24E-05	1.12E-04	0.00E+00	4.77E-05	2.38E-05	0.00E+00	0.00E+00	1.91E-05	0.00E+00	0.00E+00	1.41E-08	1.41E-08	1.41E-02	0.00E+00	1.04E-03	1.98E-04	0.00E+00
374976.01375841O.01	374976.01	3758410.01	1.91E-04	2.06E-04	1.98E-04	1.95E-06	3.83E-05	6.90E-05	0.00E+00	2.93E-05	1.47E-05	0.00E+00	0.00E+00	1.17E-05	0.00E+00	0.00E+00	8.69E-09	8.69E-09	8.69E-03	0.00E+00	6.38E-04	1.22E-04	0.00E+00
374986.01375841O.01	374986.01	3758410.01	3.29E-04	3.22E-04	3.09E-04	3.05E-06	5.98E-05	1.08E-04	0.00E+00	4.58E-05	2.29E-05	0.00E+00	0.00E+00	1.83E-05	0.00E+00	0.00E+00	1.36E-08	1.36E-08	1.36E-02	0.00E+00	9.96E-04	1.90E-04	0.00E+00
374996.01375841O.01	374996.01	3758410.01	4.47E-04	4.81E-04	4.62E-04	4.56E-06	8.95E-05	1.61E-04	0.00E+00	6.85E-05	3.42E-05	0.00E+00	0.00E+00	2.74E-05	0.00E+00	0.00E+00	2.03E-08	2.03E-08	2.03E-02	0.00E+00	1.49E-03	2.85E-04	0.00E+00
375006.01375841O.01	375006.01	3758410.01	3.68E-04	3.96E-04	3.80E-04	3.76E-06	7.37E-05	1.33E-04	0.00E+00	5.64E-05	2.82E-05	0.00E+00	0.00E+00	2.25E-05	0.00E+00	0.00E+00	1.67E-08	1.67E-08	1.67E-02	0.00E+00	1.23E-03	2.34E-04	0.00E+00
375016.01375841O.01	375016.01	3758410.01	3.11E-04	3.34E-04	3.21E-04	3.17E-06	6.22E-05	1.12E-04	0.00E+00	4.76E-05	2.38E-05	0.00E+00	0.00E+00	1.90E-05	0.00E+00	0.00E+00	1.41E-08	1.41E-08	1.41E-02	0.00E+00	1.04E-03	1.98E-04	0.00E+00
374976.01375842O.01	374976.01	3758420.01	1.69E-04	1.82E-04	1.75E-04	1.73E-06	3.39E-05	6.10E-05	0.00E+00	2.59E-05	1.30E-05	0.00E+00	0.00E+00	1.04E-05	0.00E+00	0.00E+00	7.69E-09	7.69E-09	7.69E-03	0.00E+00	5.64E-04	1.08E-04	0.00E+00
374986.01375842O.01	374986.01	3758420.01	3.71E-04	3.99E-04	3.83E-04	3.78E-06	7.42E-05	1.34E-04	0.00E+00	5.67E-05	2.84E-05	0.00E+00	0.00E+00	2.27E-05	0.00E+00	0.00E+00	1.68E-08	1.68E-08	1.68E-02	0.00E+00	1.24E-03	2.36E-04	0.00E+00
374996.01375842O.01	374996.01	3758420.01	4.47E-04	4.80E-04	4.61E-04	4.56E-06	8.93E-05	1.61E-04	0.00E+00	6.83E-05	3.42E-05	0.00E+00	0.00E+00	2.73E-05	0.00E+00	0.00E+00	2.03E-08	2.03E-08	2.03E-02	0.00E+00	1.49E-03	2.84E-04	0.00E+00
375006.01375842O.01	375006.01	3758420.01	3.68E-04	3.94E-04	3.79E-04	3.75E-06	7.35E-05	1.32E-04	0.00E+00	5.63E-05	2.81E-05	0.00E+00	0.00E+00	2.25E-05	0.00E+00	0.00E+00	1.67E-08	1.67E-08	1.67E-02	0.00E+00	1.22E-03	2.34E-04	0.00E+00
375016.01375842O.01	375016.01	3758420.01	3.10E-04	3.34E-04	3.20E-04	3.17E-06	6.21E-05	1.12E-04	0.00E+00	4.75E-05	2.37E-05	0.00E+00	0.00E+00	1.90E-05	0.00E+00	0.00E+00	1.41E-08	1.41E-08	1.41E-02	0.00E+00	1.03E-03	1.98E-04	0.00E+00
374976.01375843O.01	374976.01	3758430.01	3.33E-04	3.59E-04	3.44E-04	3.40E-06	6.67E-05	1.20E-04	0.00E+00	5.10E-05	2.55E-05	0.00E+00	0.00E+00	2.04E-05	0.00E+00	0.00E+00	1.51E-08	1.51E-08	1.51E-02	0.00E+00	1.11E-03	2.12E-04	0.00E+00
374986.01375843O.01	374986.01	3758430.01	3.06E-04	3.29E-04	3.15E-04	3.12E-06	6.11E-05	1.10E-04	0.00E+00	4.68E-05	2.34E-05	0.00E+00	0.00E+00	1.87E-05	0.00E+00	0.00E+00	1.39E-08	1.39E-08	1.39E-02	0.00E+00	1.02E-03	1.95E-04	0.00E+00
374996.01375843O.01	374996.01	3758430.01	4.49E-04	4.82E-04	4.63E-04	4.58E-06	8.97E-05	1.62E-04	0.00E+00	6.87E-05	3.43E-05	0.00E+00	0.00E+00	2.75E-05	0.00E+00	0.00E+00	2.04E-08	2.04E-08	2.04E-02	0.00E+00	1.49E-03	2.86E-04	0.00E+00
375006.01375843O.01	375006.01	3758430.01	3.67E-04	3.94E-04	3.79E-04	3.74E-06	7.34E-05	1.32E-04	0.00E+00	5.61E-05	2.81E-05	0.00E+00	0.00E+00	2.25E-05	0.00E+00	0.00E+00	1.67E-08	1.67E-08	1.67E-02	0.00E+00	1.22E-03	2.34E-04	0.00E+00
375016.01375843O.01	375016.01	3758430.01	3.13E-04	3.32E-04	3.20E-04	3.16E-06	6.22E-05	1.12E-04	0.00E+00	4.74E-05	2.37E-05	0.00E+00	0.00E+00	1.90E-05	0.00E+00	0.00E+00	1.41E-08	1.41E-08	1.41E-02	0.00E+00	1.03E-03	1.97E-04	0.00E+00
375186.01375838I.01	375186.01	3758338.01	8.93E-05	9.61E-05	9.22E-05	9.12E-07	1.79E-05	3.22E-05	0.00E+00	1.37E-05	6.84E-06	0.00E+00	0.00E+00	5.47E-06	0.00E+00	0.00E+00	4.06E-09	4.06E-09	4.06E-03	0.00E+00	2.98E-04	5.69E-05	0.00E+00
375176.01375834I.01	375176.01	3758348.01	9.12E-05	9.80E-05	9.41E-05	9.30E-07	1.82E-05	3.28E-05	0.00E+00	1.40E-05	6.98E-06	0.00E+00	0.00E+00	5.58E-06	0.00E+00	0.00E+00	4.14E-09	4.14E-09	4.14E-03	0.00E+00	3.04E-04	5.80E-05	0.00E+00
375186.01375834I.01	375186.01	3758348.01	8.70E-05	9.36E-05	8.98E-05	8.88E-07	1.74E-05	3.13E-05	0.00E+00	1.33E-05	6.66E-06	0.00E+00	0.00E+00	5.33E-06	0.00E+00	0.00E+00	3.95E-09	3.95E-09	3.95E-03	0.00E+00	2.90E-04	5.54E-05	0.00E+00
375196.01375834I.01	375196.01	3758348.01	8.32E-05	8.95E-05	8.59E-05	8.49E-07	1.67E-05	3.00E-05	0.00E+00	1.27E-05	6.37E-06	0.00E+00	0.00E+00	5.10E-06	0.00E+00	0.00E+00	3.78E-09	3.78E-09	3.78E-03	0.00E+00	2.77E-04	5.30E-05	0.00E+00
375166.01375835I.01	375166.01	3758358.01	9.33E-05	1.00E-04	9.63E-05	9.52E-07	1.87E-05	3.36E-05	0.00E+00	1.43E-05	7.14E-06	0.00E+00	0.00E+00	5.71E-06	0.00E+00	0.00E+00	4.24E-09	4.24E-09	4.24E-03	0.00E+00	3.11E-04	5.94E-05	0.00E+00
375176.01375835I.01	375176.01	3758358.01	8.90E-05	9.57E-05	9.19E-05	9.08E-07	1.78E-05	3.21E-05	0.00E+00	1.36E-05	6.81E-06	0.00E+00	0.00E+00	5.45E-06	0.00E+00	0.00E+00	4.04E-09	4.04E-09	4.04E-03	0.00E+00	2.97E-04	5.67E-05	0.00E+00
375186.01375835I.01	375186.01	3758358.01	9.15E-05	9.85E-05	8.78E-05	8.68E-07	1.70E-05	3.06E-05	0.00E+00	1.30E-05	6.51E-06	0.00E+00	0.00E+00	5.21E-06	0.00E+00	0.00E+00	3.86E-09	3.86E-09	3.86E-03	0.00E+00	2.84E-04	5.42E-05	0.00E+00
375196.01375835I.01	375196.01	3758358.01	8.14E-05	8.76E-05	8.41E-05	8.31E-07	1.63E-05	2.93E-05	0.00E+00	1.25E-05	6.23E-06	0.00E+00	0.00E+00	4.99E-06	0.00E+00	0.00E+00	3.70E-09	3.70E-09	3.70E-03	0.00E+00	2.71E-04	5.19E-05	0.00E+00
375204.01375835I.01	375204.01	3758358.01	7.87E-05	8.47E-05	8.13E-05	8.03E-07	1.58E-05	2.84E-05	0.00E+00	1.21E-05	6.03E-06	0.00E+00	0.00E+00	4.82E-06	0.00E+00	0.00E+00	3.57E-09	3.57E-09	3.57E-03	0.00E+00	2.62E-04	5.01E-05	0.00E+00
375176.01375836I.01	375176.01	3758368.01	8.73E-05	9.39E-05	9.02E-05	8.91E-07	1.75E-05	3.15E-05	0.00E+00	1.34E-05	6.68E-06	0.00E+00	0.00E+00	5.35E-06	0.00E+00	0.00E+00	3.96E-09	3.96E-09	3.96E-03	0.00E+00	2.91E-04	5.56E-05	0.00E+00
375186.01375836I.01	375186.01	3758368.01	8.35E-05	8.98E-05	8.62E-05	8.52E-07	1.67E-05	3.01E-05	0.00E+00	1.28E-05	6.39E-06	0.00E+00	0.00E+00	5.11E-06	0.00E+00	0.00E+00	3.79E-09	3.79E-09	3.79E-03	0.00E+00	2.78E-04	5.32E-05	0.00E+00
374975.01375870Z.01	374975.01	3758702.01	2.38E-04	2.56E-04	2.45E-04	2.42E-06	4.75E-05	8.56E-05	0.00E+00	3.64E-05	1.82E-05	0.00E+00	0.00E+00	1.45E-05	0.00E+00	0.00E+00	1.08E-08	1.08E-08	1.08E-02	0.00E+00	7.92E-04	1.51E-04	0.00E+00
374985.01375870Z.01	374985.01	3758702.01	2.22E-04	2.38E-04	2.29E-04	2.26E-06	4.44E-05	7.98E-05	0.00E+00	3.39E-05	1.70E-05	0.00E+00	0.00E+00	1.36E-05	0.00E+00	0.00E+00	1.01E-08	1.01E-08	1.01E-02	0.00E+00	7.39E-04	1.41E-04	0.00E+00
374995.01375870Z.01	374995.01	3758702.01	5.07E-04	5.45E-04	5.24E-04	5.17E-06	1.01E-04	1.83E-04	0.00E+00	7.76E-05	3.88E-05	0.00E+00	0.00E+00	3.10E-05	0.00E+00	0.00E+00	2.30E-08	2.30E-08	2.30E-02	0.00E+00	1.69E-03	3.23E-04	0.00E+00
375005.01375870Z.01	375005.01	3758702.01	4.16E-04	4.47E-04	4.29E-04	4.24E-06	8.31E-05	1.50E-04	0.00E+00	6.36E-05	3.18E-05	0.00E+00	0.00E+00	2.54E-05	0.00E+00	0.00E+00	1.89E-08	1.89E-08	1.89E-02	0.00E+00	1.38E-03	2.65E-04	0.00E+00
374975.01375871Z.01	374975.01	3758712.01	2.79E-04	3.00E-04	2.88E-04	2.84E-06	5.58E-05	1.00E-04	0.00E+00	4.27E-05	2.13E-05	0.00E+00	0.00E+00	1.71E-05	0.00E+00	0.00E+00	1.27E-08	1.27E-08	1.27E-02	0.00E+00	9.29E-04	1.78E-04	0.00E+00
374985.01375871Z.01	374985.01	3758712.01	3.99E-04	4.29E-04	4.12E-04	4.07E-06	7.99E-05	1.44E-04	0.00E+00	6.11E-05	3.06E-05	0.00E+00	0.00E+00	2.44E-05	0.00E+00	0.00E+00	1.81E-08	1.81E-08	1.81E-02

			SWBuilding Construction	SWDemolition	SWGrading	EYBuilding Construction	SWPaving	SWGrading	SWArchitectural Coating	NBBuilding Construction	NBBuilding Construction	NBArchitectural Coating	NBArchitectural Coating	RWBuilding Construction	Child Risk				Overlapping Phases - Maximum GLC			
Unique Identifier	X (UTM)	Y (UTM)	2026	2026	2026	2026	2027	2027	2027	2026	2027	2026	2027	2026	3rd Trimester	0<2	2<16	Total	per million	2025	2026	2027	2028
374728.01375891401	374728.01	3758914.01	3.67E-05	3.94E-05	3.78E-05	3.74E-07	7.33E-06	1.32E-05	0.00E+00	5.61E-06	2.81E-06	0.00E+00	0.00E+00	2.24E-06	0.00E+00	0.00E+00	1.66E-09	1.66E-09	1.66E-03	0.00E+00	1.22E-04	2.33E-05	0.00E+00
374738.01375891401	374738.01	3758914.01	3.73E-05	4.01E-05	3.85E-05	3.80E-07	7.46E-06	1.34E-05	0.00E+00	5.71E-06	2.85E-06	0.00E+00	0.00E+00	2.28E-06	0.00E+00	0.00E+00	1.69E-09	1.69E-09	1.69E-03	0.00E+00	1.24E-04	2.37E-05	0.00E+00
374748.01375891401	374748.01	3758914.01	3.79E-05	4.08E-05	3.91E-05	3.87E-07	7.59E-06	1.37E-05	0.00E+00	5.80E-06	2.90E-06	0.00E+00	0.00E+00	2.32E-06	0.00E+00	0.00E+00	1.72E-09	1.72E-09	1.72E-03	0.00E+00	1.26E-04	2.41E-05	0.00E+00
374758.01375891401	374758.01	3758914.01	3.86E-05	4.15E-05	3.98E-05	3.94E-07	7.72E-06	1.39E-05	0.00E+00	5.90E-06	2.95E-06	0.00E+00	0.00E+00	2.36E-06	0.00E+00	0.00E+00	1.75E-09	1.75E-09	1.75E-03	0.00E+00	1.29E-04	2.46E-05	0.00E+00
374768.01375891401	374768.01	3758914.01	3.92E-05	4.22E-05	4.05E-05	4.00E-07	7.85E-06	1.41E-05	0.00E+00	6.00E-06	3.00E-06	0.00E+00	0.00E+00	2.40E-06	0.00E+00	0.00E+00	1.78E-09	1.78E-09	1.78E-03	0.00E+00	1.31E-04	2.50E-05	0.00E+00
374778.01375891401	374778.01	3758914.01	3.99E-05	4.29E-05	4.12E-05	4.07E-07	7.98E-06	1.44E-05	0.00E+00	6.11E-06	3.05E-06	0.00E+00	0.00E+00	2.44E-06	0.00E+00	0.00E+00	1.81E-09	1.81E-09	1.81E-03	0.00E+00	1.33E-04	2.54E-05	0.00E+00
374788.01375891401	374788.01	3758914.01	4.06E-05	4.37E-05	4.19E-05	4.14E-07	8.12E-06	1.46E-05	0.00E+00	6.21E-06	3.11E-06	0.00E+00	0.00E+00	2.49E-06	0.00E+00	0.00E+00	1.84E-09	1.84E-09	1.84E-03	0.00E+00	1.35E-04	2.58E-05	0.00E+00
374598.01375892401	374598.01	3758924.01	2.59E-05	2.78E-05	2.67E-05	2.64E-07	5.18E-06	9.32E-06	0.00E+00	3.96E-06	1.98E-06	0.00E+00	0.00E+00	1.58E-06	0.00E+00	0.00E+00	1.18E-09	1.18E-09	1.18E-03	0.00E+00	8.62E-05	1.65E-05	0.00E+00
374608.01375892401	374608.01	3758924.01	2.66E-05	2.86E-05	2.75E-05	2.72E-07	5.33E-06	9.59E-06	0.00E+00	4.08E-06	2.04E-06	0.00E+00	0.00E+00	1.63E-06	0.00E+00	0.00E+00	1.21E-09	1.21E-09	1.21E-03	0.00E+00	8.87E-05	1.70E-05	0.00E+00
374618.01375892401	374618.01	3758924.01	2.74E-05	2.94E-05	2.82E-05	2.79E-07	5.47E-06	9.85E-06	0.00E+00	4.19E-06	2.09E-06	0.00E+00	0.00E+00	1.67E-06	0.00E+00	0.00E+00	1.24E-09	1.24E-09	1.24E-03	0.00E+00	9.11E-05	1.74E-05	0.00E+00
374628.01375892401	374628.01	3758924.01	2.81E-05	3.02E-05	2.90E-05	2.86E-07	5.61E-06	1.01E-05	0.00E+00	4.29E-06	2.15E-06	0.00E+00	0.00E+00	1.72E-06	0.00E+00	0.00E+00	1.27E-09	1.27E-09	1.27E-03	0.00E+00	9.35E-05	1.79E-05	0.00E+00
374638.01375892401	374638.01	3758924.01	2.87E-05	3.09E-05	2.97E-05	2.93E-07	5.75E-06	1.03E-05	0.00E+00	4.40E-06	2.20E-06	0.00E+00	0.00E+00	1.76E-06	0.00E+00	0.00E+00	1.30E-09	1.30E-09	1.30E-03	0.00E+00	9.58E-05	1.83E-05	0.00E+00
374648.01375892401	374648.01	3758924.01	2.94E-05	3.16E-05	3.03E-05	3.00E-07	5.88E-06	1.06E-05	0.00E+00	4.50E-06	2.25E-06	0.00E+00	0.00E+00	1.80E-06	0.00E+00	0.00E+00	1.33E-09	1.33E-09	1.33E-03	0.00E+00	9.80E-05	1.87E-05	0.00E+00
374658.01375892401	374658.01	3758924.01	3.00E-05	3.23E-05	3.10E-05	3.06E-07	6.01E-06	1.08E-05	0.00E+00	4.60E-06	2.30E-06	0.00E+00	0.00E+00	1.84E-06	0.00E+00	0.00E+00	1.36E-09	1.36E-09	1.36E-03	0.00E+00	1.00E-04	1.91E-05	0.00E+00
374668.01375892401	374668.01	3758924.01	3.06E-05	3.29E-05	3.16E-05	3.13E-07	6.13E-06	1.10E-05	0.00E+00	4.69E-06	2.34E-06	0.00E+00	0.00E+00	1.88E-06	0.00E+00	0.00E+00	1.39E-09	1.39E-09	1.39E-03	0.00E+00	1.02E-04	1.95E-05	0.00E+00
374678.01375892401	374678.01	3758924.01	3.12E-05	3.36E-05	3.22E-05	3.18E-07	6.24E-06	1.12E-05	0.00E+00	4.78E-06	2.39E-06	0.00E+00	0.00E+00	1.91E-06	0.00E+00	0.00E+00	1.42E-09	1.42E-09	1.42E-03	0.00E+00	1.04E-04	1.99E-05	0.00E+00
374688.01375892401	374688.01	3758924.01	3.18E-05	3.42E-05	3.28E-05	3.24E-07	6.36E-06	1.14E-05	0.00E+00	4.86E-06	2.43E-06	0.00E+00	0.00E+00	1.94E-06	0.00E+00	0.00E+00	1.44E-09	1.44E-09	1.44E-03	0.00E+00	1.06E-04	2.02E-05	0.00E+00
374698.01375892401	374698.01	3758924.01	3.23E-05	3.47E-05	3.34E-05	3.30E-07	6.46E-06	1.16E-05	0.00E+00	4.94E-06	2.47E-06	0.00E+00	0.00E+00	1.98E-06	0.00E+00	0.00E+00	1.47E-09	1.47E-09	1.47E-03	0.00E+00	1.08E-04	2.06E-05	0.00E+00
374708.01375892401	374708.01	3758924.01	3.28E-05	3.53E-05	3.39E-05	3.35E-07	6.57E-06	1.18E-05	0.00E+00	5.03E-06	2.51E-06	0.00E+00	0.00E+00	2.01E-06	0.00E+00	0.00E+00	1.49E-09	1.49E-09	1.49E-03	0.00E+00	1.09E-04	2.09E-05	0.00E+00
374718.01375892401	374718.01	3758924.01	3.34E-05	3.59E-05	3.44E-05	3.40E-07	6.67E-06	1.20E-05	0.00E+00	5.11E-06	2.55E-06	0.00E+00	0.00E+00	2.04E-06	0.00E+00	0.00E+00	1.51E-09	1.51E-09	1.51E-03	0.00E+00	1.11E-04	2.12E-05	0.00E+00
374728.01375892401	374728.01	3758924.01	3.39E-05	3.64E-05	3.50E-05	3.46E-07	6.78E-06	1.22E-05	0.00E+00	5.19E-06	2.59E-06	0.00E+00	0.00E+00	2.07E-06	0.00E+00	0.00E+00	1.54E-09	1.54E-09	1.54E-03	0.00E+00	1.13E-04	2.16E-05	0.00E+00
374738.01375892401	374738.01	3758924.01	3.44E-05	3.70E-05	3.55E-05	3.51E-07	6.88E-06	1.24E-05	0.00E+00	5.27E-06	2.63E-06	0.00E+00	0.00E+00	2.11E-06	0.00E+00	0.00E+00	1.56E-09	1.56E-09	1.56E-03	0.00E+00	1.15E-04	2.19E-05	0.00E+00
374748.01375892401	374748.01	3758924.01	3.49E-05	3.75E-05	3.61E-05	3.56E-07	6.99E-06	1.26E-05	0.00E+00	5.35E-06	2.67E-06	0.00E+00	0.00E+00	2.14E-06	0.00E+00	0.00E+00	1.59E-09	1.59E-09	1.59E-03	0.00E+00	1.16E-04	2.22E-05	0.00E+00
374758.01375892401	374758.01	3758924.01	3.55E-05	3.81E-05	3.66E-05	3.62E-07	7.09E-06	1.28E-05	0.00E+00	5.43E-06	2.71E-06	0.00E+00	0.00E+00	2.17E-06	0.00E+00	0.00E+00	1.61E-09	1.61E-09	1.61E-03	0.00E+00	1.18E-04	2.26E-05	0.00E+00
374768.01375892401	374768.01	3758924.01	3.60E-05	3.87E-05	3.72E-05	3.67E-07	7.20E-06	1.30E-05	0.00E+00	5.51E-06	2.75E-06	0.00E+00	0.00E+00	2.20E-06	0.00E+00	0.00E+00	1.63E-09	1.63E-09	1.63E-03	0.00E+00	1.20E-04	2.29E-05	0.00E+00
374778.01375892401	374778.01	3758924.01	3.65E-05	3.93E-05	3.77E-05	3.73E-07	7.31E-06	1.32E-05	0.00E+00	5.59E-06	2.80E-06	0.00E+00	0.00E+00	2.24E-06	0.00E+00	0.00E+00	1.66E-09	1.66E-09	1.66E-03	0.00E+00	1.22E-04	2.33E-05	0.00E+00
374788.01375892401	374788.01	3758924.01	3.71E-05	3.99E-05	3.83E-05	3.79E-07	7.42E-06	1.34E-05	0.00E+00	5.68E-06	2.84E-06	0.00E+00	0.00E+00	2.27E-06	0.00E+00	0.00E+00	1.68E-09	1.68E-09	1.68E-03	0.00E+00	1.24E-04	2.36E-05	0.00E+00
374598.01375893401	374598.01	3758934.01	2.44E-05	2.62E-05	2.51E-05	2.49E-07	4.87E-06	8.77E-06	0.00E+00	3.73E-06	1.86E-06	0.00E+00	0.00E+00	1.49E-06	0.00E+00	0.00E+00	1.11E-09	1.11E-09	1.11E-03	0.00E+00	8.12E-05	1.55E-05	0.00E+00
374608.01375893401	374608.01	3758934.01	2.50E-05	2.69E-05	2.58E-05	2.55E-07	5.01E-06	9.01E-06	0.00E+00	3.83E-06	1.91E-06	0.00E+00	0.00E+00	1.53E-06	0.00E+00	0.00E+00	1.14E-09	1.14E-09	1.14E-03	0.00E+00	8.34E-05	1.59E-05	0.00E+00
374618.01375893401	374618.01	3758934.01	2.57E-05	2.76E-05	2.65E-05	2.62E-07	5.14E-06	9.24E-06	0.00E+00	3.93E-06	1.96E-06	0.00E+00	0.00E+00	1.57E-06	0.00E+00	0.00E+00	1.17E-09	1.17E-09	1.17E-03	0.00E+00	8.55E-05	1.63E-05	0.00E+00
374628.01375893401	374628.01	3758934.01	2.63E-05	2.83E-05	2.72E-05	2.68E-07	5.26E-06	9.47E-06	0.00E+00	4.03E-06	2.01E-06	0.00E+00	0.00E+00	1.61E-06	0.00E+00	0.00E+00	1.19E-09	1.19E-09	1.19E-03	0.00E+00	8.76E-05	1.67E-05	0.00E+00
374638.01375893401	374638.01	3758934.01	2.69E-05	2.89E-05	2.78E-05	2.75E-07	5.38E-06	9.69E-06	0.00E+00	4.12E-06	2.06E-06	0.00E+00	0.00E+00	1.65E-06	0.00E+00	0.00E+00	1.22E-09	1.22E-09	1.22E-03	0.00E+00	8.97E-05	1.71E-05	0.00E+00
374648.01375893401	374648.01	3758934.01	2.75E-05	2.96E-05	2.84E-05	2.81E-07	5.50E-06	9.90E-06	0.00E+00	4.21E-06	2.10E-06	0.00E+00	0.00E+00	1.68E-06	0.00E+00	0.00E+00	1.25E-09	1.25E-09	1.25E-03	0.00E+00	9.16E-05	1.75E-05	0.00E+00
374658.01375893401	374658.01	3758934.01	2.81E-05	3.02E-05	2.90E-05	2.86E-07	5.61E-06	1.01E-05	0.00E+00	4.29E-06	2.15E-06	0.00E+00	0.00E+00	1.72E-06	0.00E+00	0.00E+00	1.27E-09	1.27E-09	1.27E-03	0.00E+00	9.35E-05	1.79E-05	0.00E+00
374668.01375893401	374668.01	3758934.01	2.86E-05	3.08E-05	2.95E-05	2.92E-07	5.72E-06	1.03E-05	0.00E+00	4.38E-06	2.19E-06	0.00E+00	0.00E+00	1.75E-06	0.00E+00	0.00E+00	1.30E-09	1.30E-09	1.30E-03	0.00E+00	9.53E-05	1.82E-05	0.00E+00
374678.01375893401	374678.01	3758934.01	2.91E-05	3.13E-05	3.01E-05	2.97E-07	5.83E-06	1.05E-05	0.00E+00	4.46E-06	2.23E-06	0.00E+00	0.00E+00	1.78E-06	0.00E+00	0.00E+00	1.32E-09	1.32E-09	1.32E-03	0.00E+00	9.70E-05	1.85E-05	0.00E+00
374688.01375893401	374688.01	3758934.01	2.96E-05	3.19E-05	3.06E-05	3.02E-07	5.93E-06	1.07E-05	0.00E+00	4.53E-06	2.27E-06	0.00E+00	0.00E+00	1.81E-06	0.00E+00	0.00E+00	1.34E-09	1.34E-09	1.34E-03	0.00E+00	9.87E-05	1.89E-05	0.00E+00
374698.01375893401	374698.01	3758934.01	3.01E-05	3.24E-05	3.11E-05	3.07E-07	6.02E-06	1.08E-05	0.00E+00	4.61E-06	2.30E-06	0.00E+00	0.00E+00	1.84E-06	0.00E+00	0.00E+00	1.37E-09	1.37E-09	1.37E-03	0.00E+00	1.00E-04	1.92E-05	0.00E+00
374708.01375893401	374708.01	3758934.01	3.06E-05	3.29E-05	3.15E-05	3.12E-07	6.11E-06	1.10E-05	0.00E+00	4.68E-06	2.34E-06	0.00E+00	0.00E+00	1.87E-06	0.00E+00	0.00E+00	1.39E-09	1.39E-09	1.39E-03	0.00E+00	1.02E-04	1.95E-05	0.00E+00
374718.01375893401	374718.01	3758934.01	3.10E-05	3.34E-05	3.20E-05	3.16E-07	6.21E-06	1.12E-05	0.00E+00	4.75E-06	2.37E-06	0.00E+00	0.00E+00	1.90E-06	0.00E+00	0.00E+00	1.41E-09	1.41E-09	1.41E-03	0.00E+00	1.03E-04	1.97E-05	0.00E+00
374728.01375893401	374728.01	3758934.01	3.15E-05	3.38E-05	3.25E-05	3.21E-07	6.29E-06	1.13E-05	0.00E+00	4.82E-06	2.41E-06	0.00E+00	0.00E+00	1.93E-06	0.00E+00	0.00E+00	1.43E-09	1.43E-09	1.43E-03	0.00E+00	1.05E-04	2.00E-05	0.00E+00
374738.01375893401	374738.01	3758934.01	3.19E-05	3.43E-05	3.29E-05	3.26E-07	6.38E-06	1.15E-05	0.00E+00	4.88E-06	2.44E-06	0.00E+00	0.00E+00	1.95E-06	0.00E+00	0.00E+00	1.45E-09	1.45E-09	1.45E-03	0.00E+00	1.06E-04	2.03E-05	0.00E+00
374748.01375893401	374748.01	3758934.01	3.23E-05	3.48E-05	3.34E-05	3.30E-07	6.47E-06	1.16E-05	0.00E+00	4.95E-06	2.48E-06	0.00E+00	0.00E+00	1.98E-06	0.00E+00	0.00E+00	1.47E-09	1.47E-09	1.47E-03	0.00E+00	1.08E-04	2.06E-05	0.00E+00
374758.01375893401	374758.01	3758934.01	3.28E-05	3.53E-05	3.38E-05	3.35E-07	6.56E-06	1.18E-05	0.00E+00	5.02E-06	2.51E-06	0.00E+00	0.00E+00	2.01E-06	0.00E+00	0.00E+00	1.49E-09	1.49E-09	1.49E-03	0.00E+00	1.09E-04	2.09E-05	0.00E+00
374768.01375893401	374768.01	3758934.01	3.32E-05	3.57E-05	3.43E-05	3.39E-07	6.65E-06	1.20E-05	0.00E+00	5.09E-06	2.54E-06	0.00E+00	0.00E+00	2.03E-06	0.00E+00	0.00E+00	1.51E-09	1.51E-09	1.51E-03	0.00E+00	1.11E-04	2.12E-05	0.00E+00
374778.01375893401	374778.01	3758934.01	3.37E-05	3.62E-05	3.48E-05	3.44E-07	6.74E-06	1.21E-05	0.00E+00	5.15E-06	2.58E-06	0.00E+00	0.00E+00	2.06E-06	0.00E+00	0.00E+00	1.53E-09	1.53E-09	1.53E-03	0.00E+00	1.12E-04	2.14E-05	0.00E+00
374788.01375893401	374788.01	3758934.01	3.41E-05	3.67E-05	3.52E-05	3.48E-07	6.83E-06	1.23E-05	0.00E+00	5.22E-06	2.61E-06	0.00E+00	0.00E+00	2.09E-06	0.00E+00	0.00E+00	1.55E-09	1.55E-09	1.55E-03	0.00E+00	1.14E-04	2.17E-05	0.00E+00
374598.01375894401	374598.01	3758944.01	2.30E-05	2.47E-05	2.37E-05	2.35E-07	4.60E-06	8.28E-06	0.00E+00	3.52E-06	1.76E-06	0.00E+00	0.00E+00	1.41E-06	0.00E+00	0.00E+00	1.04E-09	1.04E-09	1.04E-03	0.00E+00	7.66E-05	1.46E-05	0.00E+00
374608.01375894401	374608.01	3758944.01	2.36E-05	2.54E-05	2.43E-05	2.41E-07	4.72E-06	8.49E-06	0.00E+00	3.61E-06	1.80E-06	0.00E+00	0.00E+00	1.44E-06	0.00E+00	0.00E+00	1.07E-09	1.07E-09	1.07E-03	0.00E+00	7.86E-05	1.50E-05	0.00E+00
374618.01375894401	374618.01	3758944.01	2.42E-05	2.60E-05	2.49E-05	2.46E-07	4.83E-06	8.70E-06	0.00E+00	3.70E-06	1.85E-06	0.00E+00	0.00E+00	1.48E-06	0.00E+00	0.00E+00	1.10E-09	1.10E-09	1.10E-03	0.00E+00	8.05E-05	1.54E-05	0.00E+00
374628.01375894401	374628.01	3758944.01	2.47E-05	2.66E-05	2.55E-05	2.52E-07	4.95E-06	8.90E-06	0.00E+00	3.78E-06	1.89E-06	0.00E+00	0.00E+00	1.51E-06	0.00E+00	0.00E+00	1.12E-09	1.12E-09	1.12E-03	0.00E+00	8.24E-05	1.57E-05	0.00E+00
374638.01375894401	374638.01	3758944.01	2.53E-05	2.72E-05	2.61E-05	2.58E-07	5.06E-06	9.10E-06	0.00E+00	3.87E-06	1.93E-06	0.00E+00	0.00E+00	1.55E-06	0.00E+00	0.00E+00	1.15E-09	1.15E-09	1.15E-03	0.00E+00	8.42E-05	1.61E-05	0.00E+00
374648.01375894401	374648.01	3758944.01	2.58E-05	2.77E-05	2.66E-05	2.63E-07	5.16E-06	9.29E-06	0.00E+00	3.95E-06	1.97E-06	0.00E+00	0.00E+00	1.58E-06	0.00E+00	0.00E+00	1.17E-09	1.17E-09	1.17E-03	0.00E+00	8.60E-05	1.64E-05	0.00E+00
374658.01375894401	374658.01	3758944.01	2.63E-05	2.83E-05	2.72E-05	2.68E-07	5.26E-06	9.47E-06	0.00E+00	4.03E-06	2.01E-06	0.00E+00	0.00E+00	1.61E-06	0.00E+00	0.00E+00	1.19E-09	1.19E-09	1.19E-03	0.00E+00	8.77E-05	1.68E-05	0.00E+00
374668.01375894401	374668.01	3758944.01	2.68E-05	2.88E-05	2.77E-05	2.73E-07	5.36E-06	9.65E-06	0.00E+00	4.10E-06	2.05E-06	0.00E+00	0.00E+00	1.64E-06	0.00E+00	0.00E+00	1.22E-09	1.22E-09	1.22E-03	0.00E+00	8.93E-05	1.71E-05	0.00E+00
374678.01375894401	374678.01	3758944.01	2.73E-05	2.93E-05	2.81E-05	2.78E-07	5.45E-06	9.82E-06	0.00E+00	4.17E-06	2.09E-06	0.00E+00	0.00E+00	1.67E-06	0.00E+00	0.00E+00	1.24E-09	1.24E-09	1.24E-03	0.00E+00	9.08E-05	1.74E-05	0.00E+00
374688.01375894401	374688.01	3758944.01	2.77E-05	2.98E-05	2.86E-05	2.83E-07	5.54E-06	9.97E-06	0.00E+00	4.24E-06	2.12E-06	0.00E+00	0.00E+00	1.70E-06	0.00E+00	0.00E+00	1.26E-09	1.26E-09	1.26E-03	0.00E+00	9.23E-05	1.76E-05	0.00E+00
374698.01375894401	374698.01	3758944.01	2.81E-05	3.02E-05	2.90E-05	2.87E-07	5.63E-06	1.01E-05	0.00E+00	4.30E-06	2.15E-06	0.00E+00	0.00E+00	1.72E-06	0.00E+00	0.00E+00	1.28E-09	1.28E-09	1.28E-03	0.00E+00	9.37E-05	1.79E-05	0.00E+00
374708.01375894401	374708.01	3758944.01	2.85E-05	3.07E-05	2.95E-05	2.91E-07	5.71E-06	1.03E-05	0.00E+00	4.37E-06	2.18E-06	0.00E+00	0.00E+00	1.75E-06	0.00E+00	0.00E+00	1.30E-09	1.30E-09	1.30E-03	0.00E+00	9.51E-05	1.82E-05	0.00E+00
374718.01375894401	374718.01	3758944.01	2.89E-05	3.11E-05	2.99E-05	2.95E-07	5.79E-06	1.04E-05	0.00E+00	4.43E-06	2.22E-06	0.00E+00	0.00E+00	1.77E-06	0.00E+00	0.00E+00	1.31E-09	1.31E-09	1.31E-03	0.00E+00	9.65E-05	1.84E-05	0.00E+00
374728.01375894401	374728.01	3758944.01	2.93E-05	3.15E-05	3.03E-05	2.99E-07	5.87E-06	1.06E-05	0.00E+00	4.49E-06	2.24E-06	0.00E+00	0.00E+00	1.80E-06	0.00E+00	0.00E+00	1.33E-09	1.33E-09	1.33E-03	0.00E+00	9.77E-05	1.87E-05	0.00E+00
374738.01375894401	374738.01	3758944.01	2.98E-05	3.20E-05	3.07E-05	3.03E-07	5.94E-06	1.07E-05	0.00E+00	4.55E-06	2.27E-06	0.00E+00	0.00E+00	1.82E-06	0.00E+00	0.00E+00	1.35E-09	1.35E-09	1.35E-03	0.00E+00	9.90E-05	1.89E-05	0.00E+00
374748.01375894401	374748.01	3758944.01	3.01E-05	3.23E-05	3.11E-05	3.07E-07	6.02E-06	1.08E-05	0.00E+00	4.60E-06	2.30E-06	0.00E+00	0.00E+00	1.84E-06	0.00E+00	0.00E+00	1.37E-09	1.37E-09	1.37E-03	0.00E+00	1.00E-04	1.92E-05	0.00E+00
374758.01375894401	374758.01	3758944.01	3.04E-05	3.27E-05	3.14E-05	3.11E-07	6.09E-06	1.10E-05	0.00E+00	4.66E-06	2.33E-06	0.00E+00	0.00E+00	1.86E-06	0.00E+00	0.00E+00	1.38E-09	1.38E-09	1.38E-03	0.00E+00	1.01E-04	1.94E-05	0.00E+00
374768.01375894401	374768.01	3758944.01	3.08E-05	3.31E-05	3.18E-05	3.14E-07	6.17E-06	1.11E-05	0.00E+00	4.72E-06	2.36E-06	0.00E+00	0.00E+00	1.89E-06	0.00E+00	0.00E+00	1.40E-09	1.40E-09	1.40E-03	0.00E+00	1.03E-04	1.96E-05	0.00E+00
374778.01375894401	374778.01	3758944.01	3.12E-05	3.35E-05	3.22E-05	3.18E-07	6.24E-06	1.12E-05	0.00E+00	4.77E-06	2.39E-06	0.00E+00	0.00E+00	1.91E-06	0.00E+00	0.00E+00	1.42E-09	1.42E-09	1.42E-03	0.00E+00	1.04E-04	1.99E-05	0.00E+00
374788.01375894401	374788.01	3758944.01	3.16E-05	3.39E-05	3.26E-05	3.22E-07	6.31E-06	1.14E-05	0.00E+00	4.83E-06	2.42E-06	0.00E+00	0.00E+00	1.93E-06	0.00E+00	0.00E+00	1.43E-09	1.43E-09	1.43E-03	0.00E+00	1.05E-04	2.01E-05	0.00E+00
374598.01375895401	374598.01	3758954.01	2.17E-05	2.34E-05	2.24E-05	2.22E-07	4.35E-06	7.83E-06	0.00E+00	3.33E-06	1.66E-06	0.00E+00	0.00E+00	1.33E-06	0.00E+00	0.00E+00	9.87E-10	9.87E-10	9.87E-04	0.00E+00	7.25E-05	1.38E-05	0.00E+00
374608.01375895401	374608.01	3758954.01	2.23E-05	2.40E-05	2.30E-05	2.27E-07	4.46E-06	8.02E-06	0.00E+00	3.41E-06	1.70E-06	0.00E+00	0.00E+00	1.36E-06	0.00E+00	0.00E+00	1.01E-09	1.01E-09	1.01E-03	0.00E+00	7.42E-05	1.42E-05	0.00E+00
374618.01375895401	374618.01	3758954.01	2.28E-05	2.45E-05	2.35E-05	2.33E-07	4.56E-06	8.21E-06	0.00E+00	3.49E-06	1.74E-06	0.00E+00	0.00E+00	1.40E-06	0.00E+00	0.00E+00	1.04E-09	1.04E-09	1.04E-03	0.00E+00	7.60E-05	1.45E-05	0.00E+00
374628.01375895401	374628.01	3758954.01	2.33E-05	2.51E-05	2.41E-05	2.38E-07	4.66E-06	8.39E-06	0.00E+00	3.57E-06	1.78E-06	0.00E+00	0.00E+00	1.43E-06	0.00E+00	0.00E+00	1.06E-09	1.06E-09	1.06E-03	0.00E+00	7.77E-05	1.48E-05	0.00E+00
374638.01375895401	374638.01	3758954.01	2.38E-05	2.56E-05	2.46E-05	2.43E-07	4.76E-06	8.57E-06	0.00E+00	3.64E-06	1.82E-06	0.00E+00	0.00E+00	1.46E-06	0.00E+00	0.00E+00	1.08E-09	1.08E-09	1.08E-03	0.00E+00	7.93E-05	1.52E-05	0.00E+00
374648.01375895401	374648.01	3758954.01	2.43E-05	2.61E-05	2.51E-05	2.48E-07	4.86E-06	8.74E-06	0.00E+00	3.72E-06	1.86E-06	0.00E+00

			SWBuilding Construction	SWDemolition	SWGrading	EYBuilding Construction	SWPaving	SWGrading	SWArchitectural Coating	NBBuilding Construction	NBBuilding Construction	NBArchitectural Coating	NBArchitectural Coating	RWBuilding Construction	Child Risk					Overlapping Phases - Maximum GLC			
Unique Identifier	X (UTM)	Y (UTM)	2026	2026	2026	2026	2027	2027	2027	2026	2027	2026	2027	2026	3rd Trimester	0<2	2<16	Total	per million	2025	2026	2027	2028
374598.013759004.01	374598.01	3759004.01	1.70E-05	1.82E-05	1.75E-05	1.73E-07	3.39E-06	6.11E-06	0.00E+00	2.60E-06	1.30E-06	0.00E+00	0.00E+00	1.04E-06	0.00E+00	0.00E+00	7.70E-10	7.70E-10	7.70E-04	0.00E+00	5.65E-05	1.08E-05	0.00E+00
374608.013759004.01	374608.01	3759004.01	1.73E-05	1.86E-05	1.79E-05	1.77E-07	3.46E-06	6.23E-06	0.00E+00	2.65E-06	1.32E-06	0.00E+00	0.00E+00	1.06E-06	0.00E+00	0.00E+00	7.85E-10	7.85E-10	7.85E-04	0.00E+00	5.77E-05	1.10E-05	0.00E+00
374618.013759004.01	374618.01	3759004.01	1.76E-05	1.90E-05	1.82E-05	1.80E-07	3.53E-06	6.35E-06	0.00E+00	2.70E-06	1.35E-06	0.00E+00	0.00E+00	1.08E-06	0.00E+00	0.00E+00	8.00E-10	8.00E-10	8.00E-04	0.00E+00	5.87E-05	1.12E-05	0.00E+00
374628.013759004.01	374628.01	3759004.01	1.79E-05	1.93E-05	1.85E-05	1.83E-07	3.59E-06	6.46E-06	0.00E+00	2.75E-06	1.37E-06	0.00E+00	0.00E+00	1.10E-06	0.00E+00	0.00E+00	8.15E-10	8.15E-10	8.15E-04	0.00E+00	5.98E-05	1.14E-05	0.00E+00
374638.013759004.01	374638.01	3759004.01	1.83E-05	1.96E-05	1.88E-05	1.86E-07	3.65E-06	6.57E-06	0.00E+00	2.79E-06	1.40E-06	0.00E+00	0.00E+00	1.12E-06	0.00E+00	0.00E+00	8.29E-10	8.29E-10	8.29E-04	0.00E+00	6.08E-05	1.16E-05	0.00E+00
374648.013759004.01	374648.01	3759004.01	1.86E-05	2.00E-05	1.92E-05	1.89E-07	3.71E-06	6.68E-06	0.00E+00	2.84E-06	1.42E-06	0.00E+00	0.00E+00	1.14E-06	0.00E+00	0.00E+00	8.42E-10	8.42E-10	8.42E-04	0.00E+00	6.18E-05	1.18E-05	0.00E+00
374658.013759004.01	374658.01	3759004.01	1.88E-05	2.03E-05	1.95E-05	1.92E-07	3.77E-06	6.78E-06	0.00E+00	2.88E-06	1.44E-06	0.00E+00	0.00E+00	1.15E-06	0.00E+00	0.00E+00	8.55E-10	8.55E-10	8.55E-04	0.00E+00	6.28E-05	1.20E-05	0.00E+00
374668.013759004.01	374668.01	3759004.01	1.91E-05	2.06E-05	1.97E-05	1.95E-07	3.82E-06	6.88E-06	0.00E+00	2.93E-06	1.46E-06	0.00E+00	0.00E+00	1.17E-06	0.00E+00	0.00E+00	8.68E-10	8.68E-10	8.68E-04	0.00E+00	6.37E-05	1.22E-05	0.00E+00
374678.013759004.01	374678.01	3759004.01	1.94E-05	2.08E-05	2.00E-05	1.98E-07	3.88E-06	6.98E-06	0.00E+00	2.97E-06	1.48E-06	0.00E+00	0.00E+00	1.19E-06	0.00E+00	0.00E+00	8.80E-10	8.80E-10	8.80E-04	0.00E+00	6.46E-05	1.23E-05	0.00E+00
374688.013759004.01	374688.01	3759004.01	1.96E-05	2.11E-05	2.03E-05	2.00E-07	3.93E-06	7.07E-06	0.00E+00	3.00E-06	1.50E-06	0.00E+00	0.00E+00	1.20E-06	0.00E+00	0.00E+00	8.91E-10	8.91E-10	8.91E-04	0.00E+00	6.54E-05	1.25E-05	0.00E+00
374698.013759004.01	374698.01	3759004.01	1.99E-05	2.14E-05	2.05E-05	2.03E-07	3.97E-06	7.15E-06	0.00E+00	3.04E-06	1.52E-06	0.00E+00	0.00E+00	1.22E-06	0.00E+00	0.00E+00	9.02E-10	9.02E-10	9.02E-04	0.00E+00	6.62E-05	1.26E-05	0.00E+00
374708.013759004.01	374708.01	3759004.01	2.01E-05	2.16E-05	2.07E-05	2.05E-07	4.02E-06	7.23E-06	0.00E+00	3.07E-06	1.54E-06	0.00E+00	0.00E+00	1.23E-06	0.00E+00	0.00E+00	9.12E-10	9.12E-10	9.12E-04	0.00E+00	6.69E-05	1.28E-05	0.00E+00
374718.013759004.01	374718.01	3759004.01	2.03E-05	2.18E-05	2.10E-05	2.07E-07	4.06E-06	7.31E-06	0.00E+00	3.11E-06	1.55E-06	0.00E+00	0.00E+00	1.24E-06	0.00E+00	0.00E+00	9.21E-10	9.21E-10	9.21E-04	0.00E+00	6.76E-05	1.29E-05	0.00E+00
374728.013759004.01	374728.01	3759004.01	2.05E-05	2.20E-05	2.12E-05	2.09E-07	4.10E-06	7.38E-06	0.00E+00	3.14E-06	1.57E-06	0.00E+00	0.00E+00	1.25E-06	0.00E+00	0.00E+00	9.30E-10	9.30E-10	9.30E-04	0.00E+00	6.83E-05	1.30E-05	0.00E+00
374738.013759004.01	374738.01	3759004.01	2.07E-05	2.22E-05	2.13E-05	2.11E-07	4.14E-06	7.44E-06	0.00E+00	3.16E-06	1.58E-06	0.00E+00	0.00E+00	1.27E-06	0.00E+00	0.00E+00	9.38E-10	9.38E-10	9.38E-04	0.00E+00	6.89E-05	1.32E-05	0.00E+00
374748.013759004.01	374748.01	3759004.01	2.08E-05	2.24E-05	2.15E-05	2.13E-07	4.17E-06	7.50E-06	0.00E+00	3.19E-06	1.59E-06	0.00E+00	0.00E+00	1.28E-06	0.00E+00	0.00E+00	9.46E-10	9.46E-10	9.46E-04	0.00E+00	6.94E-05	1.33E-05	0.00E+00
374758.013759004.01	374758.01	3759004.01	2.11E-05	2.27E-05	2.17E-05	2.14E-07	4.24E-06	7.56E-06	0.00E+00	3.21E-06	1.61E-06	0.00E+00	0.00E+00	1.29E-06	0.00E+00	0.00E+00	9.53E-10	9.53E-10	9.53E-04	0.00E+00	6.99E-05	1.34E-05	0.00E+00
374768.013759004.01	374768.01	3759004.01	2.11E-05	2.27E-05	2.18E-05	2.16E-07	4.23E-06	7.61E-06	0.00E+00	3.23E-06	1.62E-06	0.00E+00	0.00E+00	1.29E-06	0.00E+00	0.00E+00	9.59E-10	9.59E-10	9.59E-04	0.00E+00	7.04E-05	1.35E-05	0.00E+00
374778.013759004.01	374778.01	3759004.01	2.13E-05	2.29E-05	2.20E-05	2.17E-07	4.25E-06	7.66E-06	0.00E+00	3.25E-06	1.63E-06	0.00E+00	0.00E+00	1.30E-06	0.00E+00	0.00E+00	9.65E-10	9.65E-10	9.65E-04	0.00E+00	7.08E-05	1.35E-05	0.00E+00
374788.013759004.01	374788.01	3759004.01	2.14E-05	2.30E-05	2.21E-05	2.18E-07	4.28E-06	7.70E-06	0.00E+00	3.27E-06	1.64E-06	0.00E+00	0.00E+00	1.31E-06	0.00E+00	0.00E+00	9.71E-10	9.71E-10	9.71E-04	0.00E+00	7.13E-05	1.36E-05	0.00E+00
374598.013759014.01	374598.01	3759014.01	1.62E-05	1.74E-05	1.67E-05	1.66E-07	3.25E-06	5.84E-06	0.00E+00	2.48E-06	1.24E-06	0.00E+00	0.00E+00	9.93E-07	0.00E+00	0.00E+00	7.37E-10	7.37E-10	7.37E-04	0.00E+00	5.41E-05	1.03E-05	0.00E+00
374608.013759014.01	374608.01	3759014.01	1.65E-05	1.78E-05	1.71E-05	1.69E-07	3.31E-06	5.95E-06	0.00E+00	2.53E-06	1.27E-06	0.00E+00	0.00E+00	1.01E-06	0.00E+00	0.00E+00	7.50E-10	7.50E-10	7.50E-04	0.00E+00	5.51E-05	1.05E-05	0.00E+00
374618.013759014.01	374618.01	3759014.01	1.68E-05	1.81E-05	1.74E-05	1.72E-07	3.37E-06	6.06E-06	0.00E+00	2.58E-06	1.29E-06	0.00E+00	0.00E+00	1.03E-06	0.00E+00	0.00E+00	7.64E-10	7.64E-10	7.64E-04	0.00E+00	5.61E-05	1.07E-05	0.00E+00
374628.013759014.01	374628.01	3759014.01	1.71E-05	1.84E-05	1.77E-05	1.75E-07	3.43E-06	6.17E-06	0.00E+00	2.62E-06	1.31E-06	0.00E+00	0.00E+00	1.05E-06	0.00E+00	0.00E+00	7.77E-10	7.77E-10	7.77E-04	0.00E+00	5.71E-05	1.09E-05	0.00E+00
374638.013759014.01	374638.01	3759014.01	1.74E-05	1.87E-05	1.80E-05	1.78E-07	3.48E-06	6.27E-06	0.00E+00	2.66E-06	1.33E-06	0.00E+00	0.00E+00	1.07E-06	0.00E+00	0.00E+00	7.90E-10	7.90E-10	7.90E-04	0.00E+00	5.80E-05	1.11E-05	0.00E+00
374648.013759014.01	374648.01	3759014.01	1.77E-05	1.90E-05	1.83E-05	1.80E-07	3.54E-06	6.37E-06	0.00E+00	2.71E-06	1.35E-06	0.00E+00	0.00E+00	1.08E-06	0.00E+00	0.00E+00	8.03E-10	8.03E-10	8.03E-04	0.00E+00	5.89E-05	1.13E-05	0.00E+00
374658.013759014.01	374658.01	3759014.01	1.79E-05	1.93E-05	1.85E-05	1.83E-07	3.59E-06	6.46E-06	0.00E+00	2.75E-06	1.37E-06	0.00E+00	0.00E+00	1.10E-06	0.00E+00	0.00E+00	8.15E-10	8.15E-10	8.15E-04	0.00E+00	5.98E-05	1.14E-05	0.00E+00
374668.013759014.01	374668.01	3759014.01	1.82E-05	1.96E-05	1.88E-05	1.86E-07	3.64E-06	6.55E-06	0.00E+00	2.78E-06	1.39E-06	0.00E+00	0.00E+00	1.11E-06	0.00E+00	0.00E+00	8.26E-10	8.26E-10	8.26E-04	0.00E+00	6.06E-05	1.16E-05	0.00E+00
374678.013759014.01	374678.01	3759014.01	1.84E-05	1.98E-05	1.90E-05	1.88E-07	3.69E-06	6.64E-06	0.00E+00	2.82E-06	1.41E-06	0.00E+00	0.00E+00	1.13E-06	0.00E+00	0.00E+00	8.37E-10	8.37E-10	8.37E-04	0.00E+00	6.14E-05	1.17E-05	0.00E+00
374688.013759014.01	374688.01	3759014.01	1.87E-05	2.01E-05	1.93E-05	1.90E-07	3.73E-06	6.72E-06	0.00E+00	2.86E-06	1.43E-06	0.00E+00	0.00E+00	1.14E-06	0.00E+00	0.00E+00	8.47E-10	8.47E-10	8.47E-04	0.00E+00	6.22E-05	1.19E-05	0.00E+00
374698.013759014.01	374698.01	3759014.01	1.89E-05	2.03E-05	1.95E-05	1.93E-07	3.78E-06	6.80E-06	0.00E+00	2.89E-06	1.44E-06	0.00E+00	0.00E+00	1.16E-06	0.00E+00	0.00E+00	8.57E-10	8.57E-10	8.57E-04	0.00E+00	6.29E-05	1.20E-05	0.00E+00
374708.013759014.01	374708.01	3759014.01	1.91E-05	2.05E-05	1.97E-05	1.95E-07	3.82E-06	6.87E-06	0.00E+00	2.92E-06	1.46E-06	0.00E+00	0.00E+00	1.17E-06	0.00E+00	0.00E+00	8.66E-10	8.66E-10	8.66E-04	0.00E+00	6.36E-05	1.22E-05	0.00E+00
374718.013759014.01	374718.01	3759014.01	1.93E-05	2.07E-05	1.99E-05	1.97E-07	3.86E-06	6.94E-06	0.00E+00	2.95E-06	1.47E-06	0.00E+00	0.00E+00	1.18E-06	0.00E+00	0.00E+00	8.75E-10	8.75E-10	8.75E-04	0.00E+00	6.42E-05	1.23E-05	0.00E+00
374728.013759014.01	374728.01	3759014.01	1.94E-05	2.09E-05	2.01E-05	1.98E-07	3.89E-06	7.00E-06	0.00E+00	2.98E-06	1.49E-06	0.00E+00	0.00E+00	1.19E-06	0.00E+00	0.00E+00	8.83E-10	8.83E-10	8.83E-04	0.00E+00	6.48E-05	1.24E-05	0.00E+00
374738.013759014.01	374738.01	3759014.01	1.96E-05	2.11E-05	2.02E-05	2.00E-07	3.92E-06	7.06E-06	0.00E+00	3.00E-06	1.50E-06	0.00E+00	0.00E+00	1.20E-06	0.00E+00	0.00E+00	8.90E-10	8.90E-10	8.90E-04	0.00E+00	6.54E-05	1.25E-05	0.00E+00
374748.013759014.01	374748.01	3759014.01	1.98E-05	2.13E-05	2.04E-05	2.02E-07	3.95E-06	7.12E-06	0.00E+00	3.02E-06	1.51E-06	0.00E+00	0.00E+00	1.21E-06	0.00E+00	0.00E+00	8.97E-10	8.97E-10	8.97E-04	0.00E+00	6.59E-05	1.26E-05	0.00E+00
374758.013759014.01	374758.01	3759014.01	1.99E-05	2.14E-05	2.05E-05	2.03E-07	3.98E-06	7.17E-06	0.00E+00	3.05E-06	1.52E-06	0.00E+00	0.00E+00	1.22E-06	0.00E+00	0.00E+00	9.03E-10	9.03E-10	9.03E-04	0.00E+00	6.63E-05	1.27E-05	0.00E+00
374768.013759014.01	374768.01	3759014.01	2.00E-05	2.15E-05	2.07E-05	2.04E-07	4.01E-06	7.21E-06	0.00E+00	3.06E-06	1.53E-06	0.00E+00	0.00E+00	1.23E-06	0.00E+00	0.00E+00	9.09E-10	9.09E-10	9.09E-04	0.00E+00	6.67E-05	1.27E-05	0.00E+00
374778.013759014.01	374778.01	3759014.01	2.01E-05	2.17E-05	2.08E-05	2.05E-07	4.03E-06	7.25E-06	0.00E+00	3.08E-06	1.54E-06	0.00E+00	0.00E+00	1.23E-06	0.00E+00	0.00E+00	9.14E-10	9.14E-10	9.14E-04	0.00E+00	6.71E-05	1.28E-05	0.00E+00
374788.013759014.01	374788.01	3759014.01	2.02E-05	2.18E-05	2.09E-05	2.07E-07	4.05E-06	7.29E-06	0.00E+00	3.10E-06	1.55E-06	0.00E+00	0.00E+00	1.24E-06	0.00E+00	0.00E+00	9.19E-10	9.19E-10	9.19E-04	0.00E+00	6.74E-05	1.29E-05	0.00E+00
374598.013759024.01	374598.01	3759024.01	1.55E-05	1.67E-05	1.60E-05	1.59E-07	3.11E-06	5.59E-06	0.00E+00	2.38E-06	1.19E-06	0.00E+00	0.00E+00	9.51E-07	0.00E+00	0.00E+00	7.05E-10	7.05E-10	7.05E-04	0.00E+00	5.18E-05	9.89E-06	0.00E+00
374608.013759024.01	374608.01	3759024.01	1.58E-05	1.70E-05	1.63E-05	1.61E-07	3.16E-06	5.70E-06	0.00E+00	2.42E-06	1.21E-06	0.00E+00	0.00E+00	9.68E-07	0.00E+00	0.00E+00	7.18E-10	7.18E-10	7.18E-04	0.00E+00	5.27E-05	1.01E-05	0.00E+00
374618.013759024.01	374618.01	3759024.01	1.61E-05	1.73E-05	1.66E-05	1.64E-07	3.22E-06	5.80E-06	0.00E+00	2.46E-06	1.23E-06	0.00E+00	0.00E+00	9.85E-07	0.00E+00	0.00E+00	7.31E-10	7.31E-10	7.31E-04	0.00E+00	5.36E-05	1.02E-05	0.00E+00
374628.013759024.01	374628.01	3759024.01	1.64E-05	1.76E-05	1.69E-05	1.67E-07	3.27E-06	5.89E-06	0.00E+00	2.50E-06	1.25E-06	0.00E+00	0.00E+00	1.00E-06	0.00E+00	0.00E+00	7.43E-10	7.43E-10	7.43E-04	0.00E+00	5.45E-05	1.04E-05	0.00E+00
374638.013759024.01	374638.01	3759024.01	1.66E-05	1.79E-05	1.72E-05	1.70E-07	3.33E-06	5.99E-06	0.00E+00	2.54E-06	1.27E-06	0.00E+00	0.00E+00	1.02E-06	0.00E+00	0.00E+00	7.55E-10	7.55E-10	7.55E-04	0.00E+00	5.54E-05	1.06E-05	0.00E+00
374648.013759024.01	374648.01	3759024.01	1.69E-05	1.81E-05	1.74E-05	1.72E-07	3.38E-06	6.08E-06	0.00E+00	2.58E-06	1.29E-06	0.00E+00	0.00E+00	1.03E-06	0.00E+00	0.00E+00	7.66E-10	7.66E-10	7.66E-04	0.00E+00	5.62E-05	1.07E-05	0.00E+00
374658.013759024.01	374658.01	3759024.01	1.71E-05	1.84E-05	1.77E-05	1.75E-07	3.42E-06	6.16E-06	0.00E+00	2.62E-06	1.31E-06	0.00E+00	0.00E+00	1.05E-06	0.00E+00	0.00E+00	7.77E-10	7.77E-10	7.77E-04	0.00E+00	5.70E-05	1.09E-05	0.00E+00
374668.013759024.01	374668.01	3759024.01	1.73E-05	1.87E-05	1.79E-05	1.77E-07	3.47E-06	6.25E-06	0.00E+00	2.65E-06	1.33E-06	0.00E+00	0.00E+00	1.06E-06	0.00E+00	0.00E+00	7.87E-10	7.87E-10	7.87E-04	0.00E+00	5.78E-05	1.10E-05	0.00E+00
374678.013759024.01	374678.01	3759024.01	1.75E-05	1.89E-05	1.81E-05	1.79E-07	3.51E-06	6.33E-06	0.00E+00	2.69E-06	1.34E-06	0.00E+00	0.00E+00	1.08E-06	0.00E+00	0.00E+00	7.98E-10	7.98E-10	7.98E-04	0.00E+00	5.85E-05	1.12E-05	0.00E+00
374688.013759024.01	374688.01	3759024.01	1.78E-05	1.91E-05	1.84E-05	1.81E-07	3.56E-06	6.40E-06	0.00E+00	2.72E-06	1.36E-06	0.00E+00	0.00E+00	1.09E-06	0.00E+00	0.00E+00	8.07E-10	8.07E-10	8.07E-04	0.00E+00	5.92E-05	1.13E-05	0.00E+00
374698.013759024.01	374698.01	3759024.01	1.80E-05	1.93E-05	1.86E-05	1.83E-07	3.60E-06	6.47E-06	0.00E+00	2.75E-06	1.38E-06	0.00E+00	0.00E+00	1.10E-06	0.00E+00	0.00E+00	8.16E-10	8.16E-10	8.16E-04	0.00E+00	5.99E-05	1.14E-05	0.00E+00
374708.013759024.01	374708.01	3759024.01	1.82E-05	1.95E-05	1.87E-05	1.85E-07	3.63E-06	6.54E-06	0.00E+00	2.78E-06	1.39E-06	0.00E+00	0.00E+00	1.11E-06	0.00E+00	0.00E+00	8.24E-10	8.24E-10	8.24E-04	0.00E+00	6.05E-05	1.16E-05	0.00E+00
374718.013759024.01	374718.01	3759024.01	1.83E-05	1.97E-05	1.89E-05	1.87E-07	3.67E-06	6.60E-06	0.00E+00	2.81E-06	1.40E-06	0.00E+00	0.00E+00	1.12E-06	0.00E+00	0.00E+00	8.32E-10	8.32E-10	8.32E-04	0.00E+00	6.11E-05	1.17E-05	0.00E+00
374728.013759024.01	374728.01	3759024.01	1.85E-05	1.99E-05	1.91E-05	1.89E-07	3.70E-06	6.66E-06	0.00E+00	2.83E-06	1.42E-06	0.00E+00	0.00E+00	1.13E-06	0.00E+00	0.00E+00	8.40E-10	8.40E-10	8.40E-04	0.00E+00	6.16E-05	1.18E-05	0.00E+00
374738.013759024.01	374738.01	3759024.01	1.86E-05	2.00E-05	1.92E-05	1.90E-07	3.73E-06	6.71E-06	0.00E+00	2.85E-06	1.43E-06	0.00E+00	0.00E+00	1.14E-06	0.00E+00	0.00E+00	8.46E-10	8.46E-10	8.46E-04	0.00E+00	6.21E-05	1.19E-05	0.00E+00
374748.013759024.01	374748.01	3759024.01	1.88E-05	2.02E-05	1.94E-05	1.92E-07	3.76E-06	6.76E-06	0.00E+00	2.87E-06	1.44E-06	0.00E+00	0.00E+00	1.15E-06	0.00E+00	0.00E+00	8.52E-10	8.52E-10	8.52E-04	0.00E+00	6.26E-05	1.20E-05	0.00E+00
374758.013759024.01	374758.01	3759024.01	1.89E-05	2.03E-05	1.95E-05	1.93E-07	3.78E-06	6.81E-06	0.00E+00	2.89E-06	1.45E-06	0.00E+00	0.00E+00	1.16E-06	0.00E+00	0.00E+00	8.58E-10	8.58E-10	8.58E-04	0.00E+00	6.30E-05	1.20E-05	0.00E+00
374768.013759024.01	374768.01	3759024.01	1.90E-05	2.04E-05	1.96E-05	1.94E-07	3.80E-06	6.84E-06	0.00E+00	2.91E-06	1.45E-06	0.00E+00	0.00E+00	1.16E-06	0.00E+00	0.00E+00	8.63E-10	8.63E-10	8.63E-04	0.00E+00	6.33E-05	1.21E-05	0.00E+00
374778.013759024.01	374778.01	3759024.01	1.91E-05	2.05E-05	1.97E-05	1.95E-07	3.82E-06	6.88E-06	0.00E+00	2.92E-06	1.46E-06	0.00E+00	0.00E+00	1.17E-06	0.00E+00	0.00E+00	8.67E-10	8.67E-10	8.67E-04	0.00E+00	6.37E-05	1.22E-05	0.00E+00
374788.013759024.01	374788.01	3759024.01	1.92E-05	2.06E-05	1.98E-05	1.96E-07	3.84E-06	6.91E-06	0.00E+00	2.94E-06	1.47E-06	0.00E+00	0.00E+00	1.17E-06	0.00E+00	0.00E+00	8.71E-10	8.71E-10	8.71E-04	0.00E+00	6.39E-05	1.22E-05	0.00E+00
373990.013758186.01	373990.01	3758186.01	3.81E-06	4.10E-06	3.93E-06	3.89E-08	7.62E-07	1.37E-06	0.00E+00	5.83E-07	2.91E-07	0.00E+00	0.00E+00	2.33E-07	0.00E+00	0.00E+00	1.73E-10	1.73E-10	1.73E-04	0.00E+00	1.27E-05	2.43E-06	0.00E+00
374000.013758186.01	374000.01	3758186.01	3.87E-06	4.14E-06	3.99E-06	3.95E-08	7.74E-07	1.39E-06	0.00E+00	5.92E-07	2.96E-07	0.00E+00	0.00E+00	2.37E-07	0.00E+00	0.00E+00	1.76E-10	1.76E-10	1.76E-04	0.00E+00	1.29E-05	2.46E-06	0.00E+00
374010.013758186.01	374010.01	3758186.01	3.93E-06	4.23E-06	4.06E-06	4.01E-08	7.86E-07	1.42E-06	0.00E+00	6.02E-07	3.01E-07	0.00E+00	0.00E+00	2.41E-07	0.00E+00	0.00E+00	1.78E-10	1.78E-10	1.78E-04	0.00E+00	1.31E-05	2.50E-06	0.00E+00
374020.013758186.01	374020.01	3758186.01	3.99E-06	4.30E-06	4.12E-06	4.08E-08	7.99E-07	1.44E-06	0.00E+00	6.11E-07	3.06E-07	0.00E+00	0.00E+00	2.45E-07	0.00E+00	0.00E+00	1.81E-10	1.81E-10	1.81E-04	0.00E+00	1.33E-05	2.54E-06	0.00E+00
374030.013758186.01	374030.01	3758186.01	4.06E-06	4.36E-06	4.19E-06	4.14E-08	8.12E-07	1.46E-06	0.00E+00	6.21E-07	3.11E-07	0.00E+00	0.00E+00	2.48E-07	0.00E+00	0.00E+00	1.84E-10	1.84E-10	1.84E-04	0.00E+00	1.35E-05	2.58E-06	0.00E+00
374040.013758186.01	374040.01	3758186.01	4.12E-06	4.44E-06	4.26E-06	4.21E-08	8.25E-07	1.49E-06	0.00E+00	6.31E-07	3.16E-07	0.00E+00	0.00E+00	2.53E-07	0.00E+00	0.00E+00	1.87E-10	1.87E-10	1.87E-04	0.00E+00	1.37E-05	2.63E-06	0.00E+00
374050.013758186.01	374050.01	3758186.01	4.19E-06	4.51E-06	4.33E-06	4.28E-08	8.39E-07	1.51E-06	0.00E+00	6.42E-07	3.21E-07	0.00E+00	0.00E+00	2.57E-07	0.00E+00	0.00E+00	1.90E-10	1.90E-10	1.90E-04	0.00E+00	1.40E-05	2.67E-06	0.00E+00
374060.013758186.01	374060.01	3758186.01	4.25E-06	4.58E-06	4.40E-06	4.35E-08	8.51E-07	1.53E-06	0.00E+00	6.52E-07	3.26E-07	0.00E+00	0.00E+00	2.61E-07	0.00E+00	0.00E+00	1.93E-10	1.93E-10	1.93E-04	0.00E+00	1.42E-05	2.71E-06	0.00E+00
374070.013758186.01	374070.01	3758186.01	4.33E-06	4.66E-06	4.47E-06	4.42E-08	8.67E-07	1.56E-06	0.00E+00	6.63E-07	3.32E-07	0.00E+00	0.00E+00	2.65E-07	0.00E+00	0.00E+00	1.97E-10	1.97E-10	1.97E-04	0.00E+00	1.44E-05	2.76E-06	0.00E+00
374080.013758186.01	374080.01	3758186.01	4.41E-06	4.74E-06	4.55E-06	4.50E-08	8.82E-07	1.59E-06	0.00E+00	6.74E-07	3.37E-07	0.00E+00	0.00E+00	2.70E-07	0.00E+00	0.00E+00	2.00E-10	2.00E-10	2.00E-04	0.00E+00	1.47E-05	2.81E-06	0.00E+00
374090.013758186.01	374090.01	3758186.01	4.48E-06	4.82E-06	4.63E-06	4.57E-08	8.96E-07	1.61E-06	0.00E+00	6.86E-07	3.43E-07	0.00E+00	0.00E+00	2.74E-07	0.00E+00	0.00E+00	2.03E-10	2.03E-10	2.03E-04	0.00E+00	1.49E-05	2.85E-06	0.00E+00
374100.013758186.01	374100.01	3758186.01	4.56E-06	4.90E-06	4.70E-06	4.65E-08	9.12E-07	1.64E-06	0.00E+00	6.97E-07	3.49E-07	0.00E+00	0.00E+00	2.79E-07	0.00E+00	0.00E+00	2.07E-10	2.07E-10	2.07E-04	0.00E+00	1.52E-05	2.90E-06	0.00E+00
374110.013758186.01	374110.01	3758186.01	4.64E-06	4.

			SWBuilding Construction	SWDemolition	SWGrading	EYBuilding Construction	SWPaving	SWGrading	SWArchitectural Coating	NBBuilding Construction	NBBuilding Construction	NBArchitectural Coating	NBArchitectural Coating	RWBuilding Construction	Child Risk					Overlapping Phases - Maximum GLC			
Unique Identifier	X (UTM)	Y (UTM)	2026	2026	2026	2026	2027	2027	2027	2026	2027	2026	2027	2026	3rd Trimester	0<2	2<16	Total	per million	2025	2026	2027	2028
374060.013758236.01	374060.01	3758236.01	4.46E-06	4.80E-06	4.61E-06	4.55E-08	8.93E-07	1.61E-06	0.00E+00	6.83E-07	3.41E-07	0.00E+00	0.00E+00	2.73E-07	0.00E+00	0.00E+00	2.03E-10	2.03E-10	2.03E-04	0.00E+00	1.49E-05	2.84E-06	0.00E+00
374070.013758236.01	374070.01	3758236.01	4.54E-06	4.88E-06	4.69E-06	4.63E-08	9.08E-07	1.64E-06	0.00E+00	6.95E-07	3.47E-07	0.00E+00	0.00E+00	2.78E-07	0.00E+00	0.00E+00	2.06E-10	2.06E-10	2.06E-04	0.00E+00	1.51E-05	2.89E-06	0.00E+00
374080.013758236.01	374080.01	3758236.01	4.62E-06	4.97E-06	4.77E-06	4.71E-08	9.24E-07	1.66E-06	0.00E+00	7.07E-07	3.54E-07	0.00E+00	0.00E+00	2.83E-07	0.00E+00	0.00E+00	2.10E-10	2.10E-10	2.10E-04	0.00E+00	1.54E-05	2.94E-06	0.00E+00
374090.013758236.01	374090.01	3758236.01	4.70E-06	5.06E-06	4.85E-06	4.80E-08	9.41E-07	1.69E-06	0.00E+00	7.20E-07	3.60E-07	0.00E+00	0.00E+00	2.88E-07	0.00E+00	0.00E+00	2.13E-10	2.13E-10	2.13E-04	0.00E+00	1.57E-05	2.99E-06	0.00E+00
374100.013758236.01	374100.01	3758236.01	4.79E-06	5.15E-06	4.94E-06	4.88E-08	9.57E-07	1.72E-06	0.00E+00	7.32E-07	3.66E-07	0.00E+00	0.00E+00	2.93E-07	0.00E+00	0.00E+00	2.17E-10	2.17E-10	2.17E-04	0.00E+00	1.59E-05	3.05E-06	0.00E+00
374110.013758236.01	374110.01	3758236.01	4.87E-06	5.24E-06	5.03E-06	4.97E-08	9.75E-07	1.75E-06	0.00E+00	7.46E-07	3.73E-07	0.00E+00	0.00E+00	2.98E-07	0.00E+00	0.00E+00	2.21E-10	2.21E-10	2.21E-04	0.00E+00	1.62E-05	3.10E-06	0.00E+00
374120.013758236.01	374120.01	3758236.01	4.96E-06	5.33E-06	5.12E-06	5.06E-08	9.92E-07	1.79E-06	0.00E+00	7.59E-07	3.80E-07	0.00E+00	0.00E+00	3.04E-07	0.00E+00	0.00E+00	2.25E-10	2.25E-10	2.25E-04	0.00E+00	1.65E-05	3.16E-06	0.00E+00
374130.013758236.01	374130.01	3758236.01	5.05E-06	5.43E-06	5.21E-06	5.15E-08	1.01E-06	1.82E-06	0.00E+00	7.73E-07	3.86E-07	0.00E+00	0.00E+00	3.09E-07	0.00E+00	0.00E+00	2.29E-10	2.29E-10	2.29E-04	0.00E+00	1.68E-05	3.22E-06	0.00E+00
374140.013758236.01	374140.01	3758236.01	5.14E-06	5.53E-06	5.31E-06	5.25E-08	1.03E-06	1.85E-06	0.00E+00	7.87E-07	3.93E-07	0.00E+00	0.00E+00	3.15E-07	0.00E+00	0.00E+00	2.33E-10	2.33E-10	2.33E-04	0.00E+00	1.71E-05	3.27E-06	0.00E+00
374150.013758236.01	374150.01	3758236.01	5.24E-06	5.63E-06	5.41E-06	5.34E-08	1.05E-06	1.89E-06	0.00E+00	8.02E-07	4.01E-07	0.00E+00	0.00E+00	3.21E-07	0.00E+00	0.00E+00	2.38E-10	2.38E-10	2.38E-04	0.00E+00	1.75E-05	3.33E-06	0.00E+00
374160.013758236.01	374160.01	3758236.01	5.33E-06	5.74E-06	5.51E-06	5.44E-08	1.07E-06	1.92E-06	0.00E+00	8.17E-07	4.08E-07	0.00E+00	0.00E+00	3.27E-07	0.00E+00	0.00E+00	2.42E-10	2.42E-10	2.42E-04	0.00E+00	1.78E-05	3.40E-06	0.00E+00
374170.013758236.01	374170.01	3758236.01	5.44E-06	5.85E-06	5.61E-06	5.55E-08	1.09E-06	1.96E-06	0.00E+00	8.32E-07	4.16E-07	0.00E+00	0.00E+00	3.33E-07	0.00E+00	0.00E+00	2.47E-10	2.47E-10	2.47E-04	0.00E+00	1.81E-05	3.46E-06	0.00E+00
374180.013758236.01	374180.01	3758236.01	5.54E-06	5.95E-06	5.72E-06	5.65E-08	1.11E-06	1.99E-06	0.00E+00	8.47E-07	4.24E-07	0.00E+00	0.00E+00	3.39E-07	0.00E+00	0.00E+00	2.51E-10	2.51E-10	2.51E-04	0.00E+00	1.84E-05	3.53E-06	0.00E+00
373990.013758246.01	373990.01	3758246.01	4.00E-06	4.30E-06	4.13E-06	4.08E-08	8.00E-07	1.44E-06	0.00E+00	6.12E-07	3.06E-07	0.00E+00	0.00E+00	2.45E-07	0.00E+00	0.00E+00	1.82E-10	1.82E-10	1.82E-04	0.00E+00	1.33E-05	2.55E-06	0.00E+00
374000.013758246.01	374000.01	3758246.01	4.07E-06	4.38E-06	4.20E-06	4.15E-08	8.14E-07	1.47E-06	0.00E+00	6.23E-07	3.11E-07	0.00E+00	0.00E+00	2.49E-07	0.00E+00	0.00E+00	1.85E-10	1.85E-10	1.85E-04	0.00E+00	1.36E-05	2.59E-06	0.00E+00
374010.013758246.01	374010.01	3758246.01	4.14E-06	4.45E-06	4.27E-06	4.22E-08	8.28E-07	1.49E-06	0.00E+00	6.33E-07	3.17E-07	0.00E+00	0.00E+00	2.53E-07	0.00E+00	0.00E+00	1.88E-10	1.88E-10	1.88E-04	0.00E+00	1.38E-05	2.63E-06	0.00E+00
374020.013758246.01	374020.01	3758246.01	4.21E-06	4.53E-06	4.34E-06	4.29E-08	8.42E-07	1.52E-06	0.00E+00	6.44E-07	3.22E-07	0.00E+00	0.00E+00	2.58E-07	0.00E+00	0.00E+00	1.91E-10	1.91E-10	1.91E-04	0.00E+00	1.40E-05	2.68E-06	0.00E+00
374030.013758246.01	374030.01	3758246.01	4.28E-06	4.60E-06	4.42E-06	4.36E-08	8.56E-07	1.54E-06	0.00E+00	6.55E-07	3.27E-07	0.00E+00	0.00E+00	2.62E-07	0.00E+00	0.00E+00	1.94E-10	1.94E-10	1.94E-04	0.00E+00	1.43E-05	2.72E-06	0.00E+00
374040.013758246.01	374040.01	3758246.01	4.35E-06	4.68E-06	4.49E-06	4.44E-08	8.70E-07	1.57E-06	0.00E+00	6.66E-07	3.33E-07	0.00E+00	0.00E+00	2.66E-07	0.00E+00	0.00E+00	1.97E-10	1.97E-10	1.97E-04	0.00E+00	1.45E-05	2.77E-06	0.00E+00
374050.013758246.01	374050.01	3758246.01	4.42E-06	4.76E-06	4.57E-06	4.52E-08	8.85E-07	1.59E-06	0.00E+00	6.77E-07	3.39E-07	0.00E+00	0.00E+00	2.71E-07	0.00E+00	0.00E+00	2.01E-10	2.01E-10	2.01E-04	0.00E+00	1.47E-05	2.82E-06	0.00E+00
374060.013758246.01	374060.01	3758246.01	4.50E-06	4.84E-06	4.65E-06	4.59E-08	9.01E-07	1.62E-06	0.00E+00	6.89E-07	3.44E-07	0.00E+00	0.00E+00	2.76E-07	0.00E+00	0.00E+00	2.04E-10	2.04E-10	2.04E-04	0.00E+00	1.50E-05	2.87E-06	0.00E+00
374070.013758246.01	374070.01	3758246.01	4.58E-06	4.93E-06	4.73E-06	4.67E-08	9.16E-07	1.65E-06	0.00E+00	7.01E-07	3.51E-07	0.00E+00	0.00E+00	2.80E-07	0.00E+00	0.00E+00	2.08E-10	2.08E-10	2.08E-04	0.00E+00	1.53E-05	2.92E-06	0.00E+00
374080.013758246.01	374080.01	3758246.01	4.66E-06	5.01E-06	4.81E-06	4.75E-08	9.33E-07	1.68E-06	0.00E+00	7.13E-07	3.57E-07	0.00E+00	0.00E+00	2.85E-07	0.00E+00	0.00E+00	2.12E-10	2.12E-10	2.12E-04	0.00E+00	1.55E-05	2.97E-06	0.00E+00
374090.013758246.01	374090.01	3758246.01	4.74E-06	5.10E-06	4.90E-06	4.84E-08	9.49E-07	1.71E-06	0.00E+00	7.26E-07	3.63E-07	0.00E+00	0.00E+00	2.90E-07	0.00E+00	0.00E+00	2.15E-10	2.15E-10	2.15E-04	0.00E+00	1.58E-05	3.02E-06	0.00E+00
374100.013758246.01	374100.01	3758246.01	4.83E-06	5.19E-06	4.99E-06	4.93E-08	9.66E-07	1.74E-06	0.00E+00	7.39E-07	3.70E-07	0.00E+00	0.00E+00	2.96E-07	0.00E+00	0.00E+00	2.19E-10	2.19E-10	2.19E-04	0.00E+00	1.61E-05	3.08E-06	0.00E+00
374110.013758246.01	374110.01	3758246.01	4.92E-06	5.29E-06	5.08E-06	5.02E-08	9.84E-07	1.77E-06	0.00E+00	7.53E-07	3.76E-07	0.00E+00	0.00E+00	3.01E-07	0.00E+00	0.00E+00	2.23E-10	2.23E-10	2.23E-04	0.00E+00	1.64E-05	3.13E-06	0.00E+00
374120.013758246.01	374120.01	3758246.01	5.01E-06	5.38E-06	5.17E-06	5.11E-08	1.00E-06	1.80E-06	0.00E+00	7.66E-07	3.83E-07	0.00E+00	0.00E+00	3.07E-07	0.00E+00	0.00E+00	2.27E-10	2.27E-10	2.27E-04	0.00E+00	1.67E-05	3.19E-06	0.00E+00
374130.013758246.01	374130.01	3758246.01	5.10E-06	5.48E-06	5.26E-06	5.20E-08	1.02E-06	1.84E-06	0.00E+00	7.80E-07	3.90E-07	0.00E+00	0.00E+00	3.12E-07	0.00E+00	0.00E+00	2.31E-10	2.31E-10	2.31E-04	0.00E+00	1.70E-05	3.25E-06	0.00E+00
374140.013758246.01	374140.01	3758246.01	5.19E-06	5.58E-06	5.36E-06	5.30E-08	1.04E-06	1.87E-06	0.00E+00	7.95E-07	3.97E-07	0.00E+00	0.00E+00	3.18E-07	0.00E+00	0.00E+00	2.36E-10	2.36E-10	2.36E-04	0.00E+00	1.73E-05	3.31E-06	0.00E+00
374150.013758246.01	374150.01	3758246.01	5.29E-06	5.69E-06	5.46E-06	5.40E-08	1.06E-06	1.91E-06	0.00E+00	8.10E-07	4.05E-07	0.00E+00	0.00E+00	3.24E-07	0.00E+00	0.00E+00	2.40E-10	2.40E-10	2.40E-04	0.00E+00	1.76E-05	3.37E-06	0.00E+00
374160.013758246.01	374160.01	3758246.01	5.39E-06	5.80E-06	5.56E-06	5.50E-08	1.08E-06	1.94E-06	0.00E+00	8.25E-07	4.13E-07	0.00E+00	0.00E+00	3.30E-07	0.00E+00	0.00E+00	2.45E-10	2.45E-10	2.45E-04	0.00E+00	1.80E-05	3.43E-06	0.00E+00
374170.013758246.01	374170.01	3758246.01	5.49E-06	5.91E-06	5.67E-06	5.60E-08	1.10E-06	1.98E-06	0.00E+00	8.41E-07	4.20E-07	0.00E+00	0.00E+00	3.36E-07	0.00E+00	0.00E+00	2.49E-10	2.49E-10	2.49E-04	0.00E+00	1.83E-05	3.50E-06	0.00E+00
374180.013758246.01	374180.01	3758246.01	5.60E-06	6.02E-06	5.78E-06	5.71E-08	1.12E-06	2.02E-06	0.00E+00	8.57E-07	4.28E-07	0.00E+00	0.00E+00	3.43E-07	0.00E+00	0.00E+00	2.54E-10	2.54E-10	2.54E-04	0.00E+00	1.86E-05	3.56E-06	0.00E+00
373990.013758256.01	373990.01	3758256.01	4.03E-06	4.34E-06	4.16E-06	4.11E-08	8.07E-07	1.45E-06	0.00E+00	6.17E-07	3.09E-07	0.00E+00	0.00E+00	2.47E-07	0.00E+00	0.00E+00	1.83E-10	1.83E-10	1.83E-04	0.00E+00	1.34E-05	2.57E-06	0.00E+00
374000.013758256.01	374000.01	3758256.01	4.10E-06	4.41E-06	4.23E-06	4.19E-08	8.21E-07	1.48E-06	0.00E+00	6.28E-07	3.14E-07	0.00E+00	0.00E+00	2.51E-07	0.00E+00	0.00E+00	1.86E-10	1.86E-10	1.86E-04	0.00E+00	1.37E-05	2.61E-06	0.00E+00
374010.013758256.01	374010.01	3758256.01	4.17E-06	4.48E-06	4.31E-06	4.26E-08	8.35E-07	1.50E-06	0.00E+00	6.38E-07	3.19E-07	0.00E+00	0.00E+00	2.55E-07	0.00E+00	0.00E+00	1.89E-10	1.89E-10	1.89E-04	0.00E+00	1.39E-05	2.66E-06	0.00E+00
374020.013758256.01	374020.01	3758256.01	4.24E-06	4.56E-06	4.38E-06	4.33E-08	8.49E-07	1.53E-06	0.00E+00	6.49E-07	3.25E-07	0.00E+00	0.00E+00	2.60E-07	0.00E+00	0.00E+00	1.93E-10	1.93E-10	1.93E-04	0.00E+00	1.41E-05	2.70E-06	0.00E+00
374030.013758256.01	374030.01	3758256.01	4.31E-06	4.64E-06	4.45E-06	4.40E-08	8.63E-07	1.55E-06	0.00E+00	6.60E-07	3.30E-07	0.00E+00	0.00E+00	2.64E-07	0.00E+00	0.00E+00	1.96E-10	1.96E-10	1.96E-04	0.00E+00	1.44E-05	2.75E-06	0.00E+00
374040.013758256.01	374040.01	3758256.01	4.39E-06	4.72E-06	4.53E-06	4.48E-08	8.78E-07	1.58E-06	0.00E+00	6.71E-07	3.36E-07	0.00E+00	0.00E+00	2.69E-07	0.00E+00	0.00E+00	1.99E-10	1.99E-10	1.99E-04	0.00E+00	1.46E-05	2.79E-06	0.00E+00
374050.013758256.01	374050.01	3758256.01	4.46E-06	4.80E-06	4.61E-06	4.55E-08	8.93E-07	1.61E-06	0.00E+00	6.83E-07	3.42E-07	0.00E+00	0.00E+00	2.73E-07	0.00E+00	0.00E+00	2.03E-10	2.03E-10	2.03E-04	0.00E+00	1.49E-05	2.84E-06	0.00E+00
374060.013758256.01	374060.01	3758256.01	4.54E-06	4.88E-06	4.69E-06	4.63E-08	9.09E-07	1.64E-06	0.00E+00	6.95E-07	3.48E-07	0.00E+00	0.00E+00	2.78E-07	0.00E+00	0.00E+00	2.06E-10	2.06E-10	2.06E-04	0.00E+00	1.51E-05	2.89E-06	0.00E+00
374070.013758256.01	374070.01	3758256.01	4.62E-06	4.97E-06	4.77E-06	4.72E-08	9.25E-07	1.66E-06	0.00E+00	7.07E-07	3.54E-07	0.00E+00	0.00E+00	2.83E-07	0.00E+00	0.00E+00	2.10E-10	2.10E-10	2.10E-04	0.00E+00	1.54E-05	2.94E-06	0.00E+00
374080.013758256.01	374080.01	3758256.01	4.70E-06	5.06E-06	4.85E-06	4.80E-08	9.41E-07	1.69E-06	0.00E+00	7.20E-07	3.60E-07	0.00E+00	0.00E+00	2.88E-07	0.00E+00	0.00E+00	2.13E-10	2.13E-10	2.13E-04	0.00E+00	1.57E-05	2.99E-06	0.00E+00
374090.013758256.01	374090.01	3758256.01	4.79E-06	5.15E-06	4.94E-06	4.89E-08	9.58E-07	1.72E-06	0.00E+00	7.33E-07	3.66E-07	0.00E+00	0.00E+00	2.93E-07	0.00E+00	0.00E+00	2.17E-10	2.17E-10	2.17E-04	0.00E+00	1.60E-05	3.05E-06	0.00E+00
374100.013758256.01	374100.01	3758256.01	4.88E-06	5.24E-06	5.03E-06	4.98E-08	9.76E-07	1.76E-06	0.00E+00	7.46E-07	3.73E-07	0.00E+00	0.00E+00	2.99E-07	0.00E+00	0.00E+00	2.21E-10	2.21E-10	2.21E-04	0.00E+00	1.62E-05	3.10E-06	0.00E+00
374110.013758256.01	374110.01	3758256.01	4.96E-06	5.34E-06	5.12E-06	5.07E-08	9.93E-07	1.79E-06	0.00E+00	7.60E-07	3.80E-07	0.00E+00	0.00E+00	3.04E-07	0.00E+00	0.00E+00	2.25E-10	2.25E-10	2.25E-04	0.00E+00	1.65E-05	3.16E-06	0.00E+00
374120.013758256.01	374120.01	3758256.01	5.05E-06	5.44E-06	5.22E-06	5.16E-08	1.01E-06	1.82E-06	0.00E+00	7.74E-07	3.87E-07	0.00E+00	0.00E+00	3.09E-07	0.00E+00	0.00E+00	2.29E-10	2.29E-10	2.29E-04	0.00E+00	1.68E-05	3.22E-06	0.00E+00
374130.013758256.01	374130.01	3758256.01	5.15E-06	5.54E-06	5.32E-06	5.25E-08	1.03E-06	1.85E-06	0.00E+00	7.88E-07	3.94E-07	0.00E+00	0.00E+00	3.15E-07	0.00E+00	0.00E+00	2.34E-10	2.34E-10	2.34E-04	0.00E+00	1.72E-05	3.28E-06	0.00E+00
374140.013758256.01	374140.01	3758256.01	5.24E-06	5.64E-06	5.41E-06	5.35E-08	1.05E-06	1.89E-06	0.00E+00	8.03E-07	4.02E-07	0.00E+00	0.00E+00	3.21E-07	0.00E+00	0.00E+00	2.38E-10	2.38E-10	2.38E-04	0.00E+00	1.75E-05	3.34E-06	0.00E+00
374150.013758256.01	374150.01	3758256.01	5.34E-06	5.75E-06	5.52E-06	5.46E-08	1.07E-06	1.93E-06	0.00E+00	8.19E-07	4.09E-07	0.00E+00	0.00E+00	3.27E-07	0.00E+00	0.00E+00	2.43E-10	2.43E-10	2.43E-04	0.00E+00	1.78E-05	3.41E-06	0.00E+00
374160.013758256.01	374160.01	3758256.01	5.45E-06	5.86E-06	5.63E-06	5.56E-08	1.09E-06	1.96E-06	0.00E+00	8.34E-07	4.17E-07	0.00E+00	0.00E+00	3.34E-07	0.00E+00	0.00E+00	2.47E-10	2.47E-10	2.47E-04	0.00E+00	1.82E-05	3.47E-06	0.00E+00
374170.013758256.01	374170.01	3758256.01	5.56E-06	5.98E-06	5.74E-06	5.67E-08	1.11E-06	2.00E-06	0.00E+00	8.50E-07	4.25E-07	0.00E+00	0.00E+00	3.40E-07	0.00E+00	0.00E+00	2.52E-10	2.52E-10	2.52E-04	0.00E+00	1.85E-05	3.54E-06	0.00E+00
374180.013758256.01	374180.01	3758256.01	5.66E-06	6.09E-06	5.85E-06	5.78E-08	1.13E-06	2.04E-06	0.00E+00	8.67E-07	4.33E-07	0.00E+00	0.00E+00	3.47E-07	0.00E+00	0.00E+00	2.57E-10	2.57E-10	2.57E-04	0.00E+00	1.89E-05	3.61E-06	0.00E+00
374180.013758276.01	374180.01	3758276.01	5.77E-06	6.21E-06	5.96E-06	5.89E-08	1.16E-06	2.08E-06	0.00E+00	8.84E-07	4.42E-07	0.00E+00	0.00E+00	3.54E-07	0.00E+00	0.00E+00	2.62E-10	2.62E-10	2.62E-04	0.00E+00	1.92E-05	3.68E-06	0.00E+00
373990.013758286.01	373990.01	3758286.01	4.44E-06	4.76E-06	4.21E-08	8.25E-07	1.49E-06	0.00E+00	6.31E-07	3.16E-07	0.00E+00	0.00E+00	2.53E-07	0.00E+00	0.00E+00	1.87E-10	1.87E-10	1.87E-04	0.00E+00	1.37E-05	2.63E-06	0.00E+00	0.00E+00
374000.013758286.01	374000.01	3758286.01	4.20E-06	4.51E-06	4.33E-06	4.28E-08	8.40E-07	1.51E-06	0.00E+00	6.42E-07	3.21E-07	0.00E+00	0.00E+00	2.57E-07	0.00E+00	0.00E+00	1.90E-10	1.90E-10	1.90E-04	0.00E+00	1.40E-05	2.67E-06	0.00E+00
374010.013758286.01	374010.01	3758286.01	4.27E-06	4.59E-06	4.41E-06	4.36E-08	8.54E-07	1.54E-06	0.00E+00	6.53E-07	3.27E-07	0.00E+00	0.00E+00	2.61E-07	0.00E+00	0.00E+00	1.94E-10	1.94E-10	1.94E-04	0.00E+00	1.42E-05	2.72E-06	0.00E+00
374020.013758286.01	374020.01	3758286.01	4.34E-06	4.67E-06	4.48E-06	4.43E-08	8.69E-07	1.56E-06	0.00E+00	6.65E-07	3.32E-07	0.00E+00	0.00E+00	2.66E-07	0.00E+00	0.00E+00	1.97E-10	1.97E-10	1.97E-04	0.00E+00	1.45E-05	2.77E-06	0.00E+00
374030.013758286.01	374030.01	3758286.01	4.42E-06	4.75E-06	4.56E-06	4.51E-08	8.84E-07	1.59E-06	0.00E+00	6.76E-07	3.38E-07	0.00E+00	0.00E+00	2.71E-07	0.00E+00	0.00E+00	2.01E-10	2.01E-10	2.01E-04	0.00E+00	1.47E-05	2.81E-06	0.00E+00
374040.013758286.01	374040.01	3758286.01	4.50E-06	4.84E-06	4.64E-06	4.59E-08	9.00E-07	1.62E-06	0.00E+00	6.88E-07	3.44E-07	0.00E+00	0.00E+00	2.75E-07	0.00E+00	0.00E+00	2.04E-10	2.04E-10	2.04E-04	0.00E+00	1.50E-05	2.86E-06	0.00E+00
374050.013758286.01	374050.01	3758286.01	4.58E-06	4.92E-06	4.73E-06	4.67E-08	9.16E-07	1.65E-06	0.00E+00	7.01E-07	3.50E-07	0.00E+00	0.00E+00	2.80E-07	0.00E+00	0.00E+00	2.08E-10	2.08E-10	2.08E-04	0.00E+00	1.53E-05	2.91E-06	0.00E+00
374060.013758286.01	374060.01	3758286.01	4.66E-06	5.01E-06	4.81E-06	4.75E-08	9.32E-07	1.68E-06	0.00E+00	7.13E-07	3.57E-07	0.00E+00	0.00E+00	2.85E-07	0.00E+00	0.00E+00	2.12E-10	2.12E-10	2.12E-04	0.00E+00	1.55E-05	2.97E-06	0.00E+00
374070.013758286.01	374070.01	3758286.01	4.74E-06	5.10E-06	4.90E-06	4.84E-08	9.49E-07	1.71E-06	0.00E+00	7.26E-07	3.63E-07	0.00E+00	0.00E+00	2.90E-07	0.00E+00	0.00E+00	2.15E-10	2.15E-10	2.15E-04	0.00E+00	1.58E-05	3.02E-06	0.00E+00
374080.013758286.01	374080.01	3758286.01	4.83E-06	5.19E-06	4.98E-06	4.93E-08	9.66E-07	1.74E-06	0.00E+00	7.39E-07	3.69E-07	0.00E+00	0.00E+00	2.96E-07	0.00E+00	0.00E+00	2.19E-10	2.19E-10	2.19E-04	0.00E+00	1.61E-05	3.07E-06	0.00E+00
374090.013758286.01	374090.01	3758286.01	4.92E-06	5.29E-06	5.08E-06	5.02E-08	9.84E-07	1.77E-06	0.00E+00	7.52E-07	3.76E-07	0.00E+00	0.00E+00	3.01E-07	0.00E+00	0.00E+00	2.23E-10	2.23E-10	2.23E-04	0.00E+00	1.64E-05	3.13E-06	0.00E+00
374100.013758286.01	374100.01	3758286.01	5.01E-06	5.39E-06	5.17E-06	5.11E-08	1.00E-06	1.80E-06	0.00E+00	7.67E-07	3.83E-07	0.00E+00	0.00E+00	3.07E-07	0.00E+00	0.00E+00	2.27E-10	2.27E-10	2.27E-04	0.00E+00	1.67E-05	3.19E-06	0.00E+00
374110.013758286.01	374110.01	3758286.01	5.10E-06	5.49E-06	5.27E-06	5.21E-08	1.02E-06	1.84E-06	0.00E+00	7.81E-07	3.91E-07	0.00E+00	0.00E+00	3.12E-07	0.00E+00	0.00E+00	2.32E-10	2.32E-10	2.32E-04	0.00E+00	1.70E-05	3.25E-06	0.00E+00
374120.013758286.01	374120.01	3758286.01	5.20E-06	5.59E-06	5.37E-06	5.30E-08	1.04E-06	1.87E-06	0.00E+00	7.96E-07	3.98E-07	0.00E+00	0.00E+00	3.18E-07	0.00E+00	0.00E+00	2.36E-10	2.36E-10	2.36E-04	0.00E+00	1.73E-05	3.31E-06	0.00E+00
374130.013758286.01	374130.01	3758286.01	5.30E-06	5.70E-06	5.47E-06	5.41E-08	1.06E-06	1.91E-06	0.00E+00	8.11E-07	4.05E-07	0.00E+00	0.00E+00	3.24E-07	0.00E+00	0.00E+00	2.41E-10	2.41E-10	2.41E-04	0.00E+00	1.77E-05	3.37E-06	0.00E+00
374140.013758286.01	374140.01	3758286.01	5.40E-06	5.81E-06	5.57E-06	5.51E-08	1.08E-06	1.94E-06	0.00E+00	8.26E-07	4.13E-07	0.00E+00	0.00E+00	3.31E-07	0.00E+00	0.00E+00	2.45E-10	2.45E-10	2.45E-04	0.00E+00	1.80E-05	3.44E-06	0.00E+00
374150.013758286.01	374150.01	3758286.01	5.50E-06	5.92E-06	5.68E-06	5.62E-08	1.10E-06	1.98E-06	0.00E+00	8.42E-07	4.21E-07	0.00E+00	0.00E+00	3.37E-07	0.00E+00	0.00E+00	2.50E-10	2.50E-10	2.50E-04	0.00E+00	1.83E-05	3.50E-06	0.00E+00
374160.013758286.01	374160.01	3758286.01	5.61E-06	6.03E-06	5.79E-06	5.73E-08	1.12E-06	2.02E-06	0.00E+00	8.59E-07	4.29E-07	0.00E+00	0.00E+00	3.44E-07	0.00E+00	0.00E+00	2.55E-10	2.55E-10	2.55E-04	0.00E+00	1.87E-05	3.57E-06	0.00E+00
374170.013758286.01	374170.01	3758286.01	5.72E-06	6.

Unique Identifier	X (UTM)	Y (UTM)	SWBuilding Construction 2026	SWDemolition 2026	SWGrading 2026	EYBuilding Construction 2026	SWPaving 2027	SWGrading 2027	SWArchitectural Coating 2027	NBBuilding Construction 2026	NBBuilding Construction 2027	NBArchitectural Coating 2026	NBArchitectural Coating 2027	RWBuilding Construction 2026	Child Risk					Overlapping Phases - Maximum GLC			
															3rd Trimester	0<2	2<16	Total	per million	2025	2026	2027	2028
374130.01375831	374130.01	3758316.01	5.45E-06	5.86E-06	5.63E-06	5.56E-08	1.09E-06	1.96E-06	0.00E+00	8.34E-07	4.17E-07	0.00E+00	0.00E+00	3.34E-07	0.00E+00	0.00E+00	2.47E-10	2.47E-10	2.47E-04	0.00E+00	1.82E-05	3.47E-06	0.00E+00
374140.01375831	374140.01	3758316.01	5.56E-06	5.97E-06	5.74E-06	5.67E-08	1.11E-06	2.00E-06	0.00E+00	8.50E-07	4.25E-07	0.00E+00	0.00E+00	3.40E-07	0.00E+00	0.00E+00	2.52E-10	2.52E-10	2.52E-04	0.00E+00	1.85E-05	3.54E-06	0.00E+00
374150.01375831	374150.01	3758316.01	5.67E-06	6.09E-06	5.85E-06	5.78E-08	1.13E-06	2.04E-06	0.00E+00	8.67E-07	4.34E-07	0.00E+00	0.00E+00	3.47E-07	0.00E+00	0.00E+00	2.57E-10	2.57E-10	2.57E-04	0.00E+00	1.89E-05	3.61E-06	0.00E+00
374160.01375831	374160.01	3758316.01	5.78E-06	6.21E-06	5.97E-06	5.90E-08	1.16E-06	2.08E-06	0.00E+00	8.84E-07	4.42E-07	0.00E+00	0.00E+00	3.54E-07	0.00E+00	0.00E+00	2.62E-10	2.62E-10	2.62E-04	0.00E+00	1.93E-05	3.68E-06	0.00E+00
374170.01375831	374170.01	3758316.01	5.89E-06	6.34E-06	6.08E-06	6.01E-08	1.18E-06	2.12E-06	0.00E+00	9.02E-07	4.51E-07	0.00E+00	0.00E+00	3.61E-07	0.00E+00	0.00E+00	2.68E-10	2.68E-10	2.68E-04	0.00E+00	1.96E-05	3.75E-06	0.00E+00
374180.01375831	374180.01	3758316.01	6.01E-06	6.47E-06	6.21E-06	6.13E-08	1.20E-06	2.17E-06	0.00E+00	9.20E-07	4.60E-07	0.00E+00	0.00E+00	3.68E-07	0.00E+00	0.00E+00	2.73E-10	2.73E-10	2.73E-04	0.00E+00	2.00E-05	3.83E-06	0.00E+00
373990.01375832	373990.01	3758326.01	4.25E-06	4.57E-06	4.38E-06	4.33E-08	8.50E-07	1.53E-06	0.00E+00	6.50E-07	3.25E-07	0.00E+00	0.00E+00	2.60E-07	0.00E+00	0.00E+00	1.93E-10	1.93E-10	1.93E-04	0.00E+00	1.42E-05	2.70E-06	0.00E+00
374000.01375832	374000.01	3758326.01	4.32E-06	4.65E-06	4.46E-06	4.41E-08	8.65E-07	1.56E-06	0.00E+00	6.61E-07	3.31E-07	0.00E+00	0.00E+00	2.65E-07	0.00E+00	0.00E+00	1.96E-10	1.96E-10	1.96E-04	0.00E+00	1.44E-05	2.75E-06	0.00E+00
374010.01375832	374010.01	3758326.01	4.40E-06	4.73E-06	4.54E-06	4.49E-08	8.80E-07	1.58E-06	0.00E+00	6.73E-07	3.37E-07	0.00E+00	0.00E+00	2.69E-07	0.00E+00	0.00E+00	2.00E-10	2.00E-10	2.00E-04	0.00E+00	1.47E-05	2.80E-06	0.00E+00
374020.01375832	374020.01	3758326.01	4.48E-06	4.81E-06	4.62E-06	4.57E-08	8.96E-07	1.61E-06	0.00E+00	6.85E-07	3.43E-07	0.00E+00	0.00E+00	2.74E-07	0.00E+00	0.00E+00	2.03E-10	2.03E-10	2.03E-04	0.00E+00	1.49E-05	2.85E-06	0.00E+00
374030.01375832	374030.01	3758326.01	4.56E-06	4.90E-06	4.70E-06	4.65E-08	9.12E-07	1.64E-06	0.00E+00	6.97E-07	3.49E-07	0.00E+00	0.00E+00	2.79E-07	0.00E+00	0.00E+00	2.07E-10	2.07E-10	2.07E-04	0.00E+00	1.52E-05	2.90E-06	0.00E+00
374040.01375832	374040.01	3758326.01	4.64E-06	4.99E-06	4.79E-06	4.73E-08	9.28E-07	1.67E-06	0.00E+00	7.10E-07	3.55E-07	0.00E+00	0.00E+00	2.84E-07	0.00E+00	0.00E+00	2.11E-10	2.11E-10	2.11E-04	0.00E+00	1.55E-05	2.95E-06	0.00E+00
374050.01375832	374050.01	3758326.01	4.72E-06	5.08E-06	4.88E-06	4.82E-08	9.45E-07	1.70E-06	0.00E+00	7.23E-07	3.62E-07	0.00E+00	0.00E+00	2.89E-07	0.00E+00	0.00E+00	2.14E-10	2.14E-10	2.14E-04	0.00E+00	1.57E-05	3.01E-06	0.00E+00
374060.01375832	374060.01	3758326.01	4.81E-06	5.17E-06	4.97E-06	4.91E-08	9.63E-07	1.73E-06	0.00E+00	7.36E-07	3.68E-07	0.00E+00	0.00E+00	2.95E-07	0.00E+00	0.00E+00	2.18E-10	2.18E-10	2.18E-04	0.00E+00	1.60E-05	3.06E-06	0.00E+00
374070.01375832	374070.01	3758326.01	4.90E-06	5.27E-06	5.06E-06	5.00E-08	9.80E-07	1.76E-06	0.00E+00	7.50E-07	3.75E-07	0.00E+00	0.00E+00	3.00E-07	0.00E+00	0.00E+00	2.22E-10	2.22E-10	2.22E-04	0.00E+00	1.63E-05	3.12E-06	0.00E+00
374080.01375832	374080.01	3758326.01	4.99E-06	5.37E-06	5.15E-06	5.09E-08	9.98E-07	1.80E-06	0.00E+00	7.64E-07	3.82E-07	0.00E+00	0.00E+00	3.05E-07	0.00E+00	0.00E+00	2.27E-10	2.27E-10	2.27E-04	0.00E+00	1.66E-05	3.18E-06	0.00E+00
374090.01375832	374090.01	3758326.01	5.08E-06	5.47E-06	5.25E-06	5.19E-08	1.02E-06	1.83E-06	0.00E+00	7.78E-07	3.89E-07	0.00E+00	0.00E+00	3.11E-07	0.00E+00	0.00E+00	2.31E-10	2.31E-10	2.31E-04	0.00E+00	1.69E-05	3.24E-06	0.00E+00
374100.01375832	374100.01	3758326.01	5.18E-06	5.58E-06	5.35E-06	5.29E-08	1.04E-06	1.87E-06	0.00E+00	7.93E-07	3.97E-07	0.00E+00	0.00E+00	3.17E-07	0.00E+00	0.00E+00	2.35E-10	2.35E-10	2.35E-04	0.00E+00	1.73E-05	3.30E-06	0.00E+00
374110.01375832	374110.01	3758326.01	5.29E-06	5.68E-06	5.46E-06	5.39E-08	1.06E-06	1.90E-06	0.00E+00	8.09E-07	4.04E-07	0.00E+00	0.00E+00	3.24E-07	0.00E+00	0.00E+00	2.40E-10	2.40E-10	2.40E-04	0.00E+00	1.76E-05	3.37E-06	0.00E+00
374120.01375832	374120.01	3758326.01	5.39E-06	5.80E-06	5.56E-06	5.50E-08	1.08E-06	1.94E-06	0.00E+00	8.25E-07	4.12E-07	0.00E+00	0.00E+00	3.30E-07	0.00E+00	0.00E+00	2.45E-10	2.45E-10	2.45E-04	0.00E+00	1.80E-05	3.43E-06	0.00E+00
374130.01375832	374130.01	3758326.01	5.50E-06	5.91E-06	5.67E-06	5.61E-08	1.10E-06	1.98E-06	0.00E+00	8.41E-07	4.21E-07	0.00E+00	0.00E+00	3.36E-07	0.00E+00	0.00E+00	2.49E-10	2.49E-10	2.49E-04	0.00E+00	1.83E-05	3.50E-06	0.00E+00
374140.01375832	374140.01	3758326.01	5.60E-06	6.03E-06	5.79E-06	5.72E-08	1.12E-06	2.02E-06	0.00E+00	8.58E-07	4.29E-07	0.00E+00	0.00E+00	3.43E-07	0.00E+00	0.00E+00	2.54E-10	2.54E-10	2.54E-04	0.00E+00	1.87E-05	3.57E-06	0.00E+00
374150.01375832	374150.01	3758326.01	5.71E-06	6.15E-06	5.90E-06	5.83E-08	1.14E-06	2.06E-06	0.00E+00	8.75E-07	4.37E-07	0.00E+00	0.00E+00	3.50E-07	0.00E+00	0.00E+00	2.59E-10	2.59E-10	2.59E-04	0.00E+00	1.90E-05	3.64E-06	0.00E+00
374160.01375832	374160.01	3758326.01	5.83E-06	6.27E-06	6.02E-06	5.95E-08	1.17E-06	2.10E-06	0.00E+00	8.92E-07	4.46E-07	0.00E+00	0.00E+00	3.57E-07	0.00E+00	0.00E+00	2.65E-10	2.65E-10	2.65E-04	0.00E+00	1.94E-05	3.71E-06	0.00E+00
374170.01375832	374170.01	3758326.01	5.95E-06	6.40E-06	6.14E-06	6.07E-08	1.19E-06	2.14E-06	0.00E+00	9.11E-07	4.55E-07	0.00E+00	0.00E+00	3.64E-07	0.00E+00	0.00E+00	2.70E-10	2.70E-10	2.70E-04	0.00E+00	1.98E-05	3.79E-06	0.00E+00
374180.01375832	374180.01	3758326.01	6.07E-06	6.53E-06	6.27E-06	6.19E-08	1.21E-06	2.19E-06	0.00E+00	9.29E-07	4.65E-07	0.00E+00	0.00E+00	3.72E-07	0.00E+00	0.00E+00	2.76E-10	2.76E-10	2.76E-04	0.00E+00	2.02E-05	3.87E-06	0.00E+00
373990.01375833	373990.01	3758336.01	4.28E-06	4.60E-06	4.42E-06	4.36E-08	8.56E-07	1.54E-06	0.00E+00	6.55E-07	3.27E-07	0.00E+00	0.00E+00	2.62E-07	0.00E+00	0.00E+00	1.94E-10	1.94E-10	1.94E-04	0.00E+00	1.43E-05	2.72E-06	0.00E+00
374000.01375833	374000.01	3758336.01	4.35E-06	4.68E-06	4.49E-06	4.44E-08	8.71E-07	1.57E-06	0.00E+00	6.66E-07	3.33E-07	0.00E+00	0.00E+00	2.66E-07	0.00E+00	0.00E+00	1.98E-10	1.98E-10	1.98E-04	0.00E+00	1.45E-05	2.77E-06	0.00E+00
374010.01375833	374010.01	3758336.01	4.43E-06	4.76E-06	4.57E-06	4.52E-08	8.86E-07	1.60E-06	0.00E+00	6.78E-07	3.39E-07	0.00E+00	0.00E+00	2.71E-07	0.00E+00	0.00E+00	2.01E-10	2.01E-10	2.01E-04	0.00E+00	1.48E-05	2.82E-06	0.00E+00
374020.01375833	374020.01	3758336.01	4.51E-06	4.85E-06	4.65E-06	4.60E-08	9.02E-07	1.62E-06	0.00E+00	6.90E-07	3.45E-07	0.00E+00	0.00E+00	2.76E-07	0.00E+00	0.00E+00	2.05E-10	2.05E-10	2.05E-04	0.00E+00	1.50E-05	2.87E-06	0.00E+00
374030.01375833	374030.01	3758336.01	4.59E-06	4.94E-06	4.74E-06	4.68E-08	9.18E-07	1.65E-06	0.00E+00	7.02E-07	3.51E-07	0.00E+00	0.00E+00	2.81E-07	0.00E+00	0.00E+00	2.08E-10	2.08E-10	2.08E-04	0.00E+00	1.53E-05	2.92E-06	0.00E+00
374040.01375833	374040.01	3758336.01	4.67E-06	5.03E-06	4.82E-06	4.77E-08	9.35E-07	1.68E-06	0.00E+00	7.15E-07	3.58E-07	0.00E+00	0.00E+00	2.86E-07	0.00E+00	0.00E+00	2.12E-10	2.12E-10	2.12E-04	0.00E+00	1.56E-05	2.98E-06	0.00E+00
374050.01375833	374050.01	3758336.01	4.76E-06	5.12E-06	4.91E-06	4.86E-08	9.52E-07	1.71E-06	0.00E+00	7.28E-07	3.64E-07	0.00E+00	0.00E+00	2.91E-07	0.00E+00	0.00E+00	2.16E-10	2.16E-10	2.16E-04	0.00E+00	1.59E-05	3.03E-06	0.00E+00
374060.01375833	374060.01	3758336.01	4.85E-06	5.21E-06	5.00E-06	4.95E-08	9.70E-07	1.75E-06	0.00E+00	7.42E-07	3.71E-07	0.00E+00	0.00E+00	2.97E-07	0.00E+00	0.00E+00	2.20E-10	2.20E-10	2.20E-04	0.00E+00	1.62E-05	3.09E-06	0.00E+00
374070.01375833	374070.01	3758336.01	4.94E-06	5.31E-06	5.10E-06	5.04E-08	9.88E-07	1.78E-06	0.00E+00	7.56E-07	3.78E-07	0.00E+00	0.00E+00	3.02E-07	0.00E+00	0.00E+00	2.24E-10	2.24E-10	2.24E-04	0.00E+00	1.65E-05	3.14E-06	0.00E+00
374080.01375833	374080.01	3758336.01	5.03E-06	5.41E-06	5.19E-06	5.13E-08	1.01E-06	1.81E-06	0.00E+00	7.70E-07	3.85E-07	0.00E+00	0.00E+00	3.08E-07	0.00E+00	0.00E+00	2.28E-10	2.28E-10	2.28E-04	0.00E+00	1.68E-05	3.20E-06	0.00E+00
374090.01375833	374090.01	3758336.01	5.13E-06	5.51E-06	5.29E-06	5.23E-08	1.03E-06	1.85E-06	0.00E+00	7.85E-07	3.92E-07	0.00E+00	0.00E+00	3.14E-07	0.00E+00	0.00E+00	2.33E-10	2.33E-10	2.33E-04	0.00E+00	1.71E-05	3.26E-06	0.00E+00
374100.01375833	374100.01	3758336.01	5.23E-06	5.62E-06	5.40E-06	5.33E-08	1.05E-06	1.88E-06	0.00E+00	8.00E-07	4.00E-07	0.00E+00	0.00E+00	3.20E-07	0.00E+00	0.00E+00	2.37E-10	2.37E-10	2.37E-04	0.00E+00	1.74E-05	3.33E-06	0.00E+00
374110.01375833	374110.01	3758336.01	5.33E-06	5.73E-06	5.50E-06	5.44E-08	1.07E-06	1.92E-06	0.00E+00	8.16E-07	4.08E-07	0.00E+00	0.00E+00	3.26E-07	0.00E+00	0.00E+00	2.42E-10	2.42E-10	2.42E-04	0.00E+00	1.78E-05	3.39E-06	0.00E+00
374120.01375833	374120.01	3758336.01	5.44E-06	5.85E-06	5.61E-06	5.55E-08	1.09E-06	1.96E-06	0.00E+00	8.32E-07	4.16E-07	0.00E+00	0.00E+00	3.33E-07	0.00E+00	0.00E+00	2.47E-10	2.47E-10	2.47E-04	0.00E+00	1.81E-05	3.46E-06	0.00E+00
374130.01375833	374130.01	3758336.01	5.54E-06	5.96E-06	5.72E-06	5.66E-08	1.11E-06	2.00E-06	0.00E+00	8.48E-07	4.24E-07	0.00E+00	0.00E+00	3.39E-07	0.00E+00	0.00E+00	2.52E-10	2.52E-10	2.52E-04	0.00E+00	1.85E-05	3.53E-06	0.00E+00
374140.01375833	374140.01	3758336.01	5.65E-06	6.08E-06	5.84E-06	5.77E-08	1.13E-06	2.04E-06	0.00E+00	8.65E-07	4.33E-07	0.00E+00	0.00E+00	3.46E-07	0.00E+00	0.00E+00	2.57E-10	2.57E-10	2.57E-04	0.00E+00	1.88E-05	3.60E-06	0.00E+00
374150.01375833	374150.01	3758336.01	5.77E-06	6.20E-06	5.95E-06	5.89E-08	1.15E-06	2.08E-06	0.00E+00	8.83E-07	4.41E-07	0.00E+00	0.00E+00	3.53E-07	0.00E+00	0.00E+00	2.62E-10	2.62E-10	2.62E-04	0.00E+00	1.92E-05	3.67E-06	0.00E+00
374160.01375833	374160.01	3758336.01	5.88E-06	6.33E-06	6.08E-06	6.00E-08	1.18E-06	2.12E-06	0.00E+00	9.01E-07	4.50E-07	0.00E+00	0.00E+00	3.60E-07	0.00E+00	0.00E+00	2.67E-10	2.67E-10	2.67E-04	0.00E+00	1.96E-05	3.75E-06	0.00E+00
374170.01375833	374170.01	3758336.01	6.00E-06	6.46E-06	6.20E-06	6.13E-08	1.20E-06	2.16E-06	0.00E+00	9.19E-07	4.60E-07	0.00E+00	0.00E+00	3.68E-07	0.00E+00	0.00E+00	2.73E-10	2.73E-10	2.73E-04	0.00E+00	2.00E-05	3.82E-06	0.00E+00
374180.01375833	374180.01	3758336.01	6.13E-06	6.59E-06	6.33E-06	6.25E-08	1.23E-06	2.21E-06	0.00E+00	9.38E-07	4.69E-07	0.00E+00	0.00E+00	3.75E-07	0.00E+00	0.00E+00	2.78E-10	2.78E-10	2.78E-04	0.00E+00	2.04E-05	3.90E-06	0.00E+00
373990.01375834	373990.01	3758346.01	4.31E-06	4.63E-06	4.45E-06	4.39E-08	8.61E-07	1.55E-06	0.00E+00	6.59E-07	3.30E-07	0.00E+00	0.00E+00	2.64E-07	0.00E+00	0.00E+00	1.95E-10	1.95E-10	1.95E-04	0.00E+00	1.43E-05	2.74E-06	0.00E+00
374000.01375834	374000.01	3758346.01	4.38E-06	4.71E-06	4.52E-06	4.47E-08	8.77E-07	1.58E-06	0.00E+00	6.71E-07	3.35E-07	0.00E+00	0.00E+00	2.68E-07	0.00E+00	0.00E+00	1.99E-10	1.99E-10	1.99E-04	0.00E+00	1.46E-05	2.79E-06	0.00E+00
374010.01375834	374010.01	3758346.01	4.46E-06	4.80E-06	4.60E-06	4.55E-08	8.92E-07	1.61E-06	0.00E+00	6.83E-07	3.41E-07	0.00E+00	0.00E+00	2.73E-07	0.00E+00	0.00E+00	2.02E-10	2.02E-10	2.02E-04	0.00E+00	1.48E-05	2.84E-06	0.00E+00
374020.01375834	374020.01	3758346.01	4.54E-06	4.88E-06	4.69E-06	4.63E-08	9.08E-07	1.64E-06	0.00E+00	6.95E-07	3.47E-07	0.00E+00	0.00E+00	2.78E-07	0.00E+00	0.00E+00	2.06E-10	2.06E-10	2.06E-04	0.00E+00	1.51E-05	2.89E-06	0.00E+00
374030.01375834	374030.01	3758346.01	4.62E-06	4.97E-06	4.77E-06	4.72E-08	9.25E-07	1.66E-06	0.00E+00	7.07E-07	3.54E-07	0.00E+00	0.00E+00	2.83E-07	0.00E+00	0.00E+00	2.10E-10	2.10E-10	2.10E-04	0.00E+00	1.54E-05	2.94E-06	0.00E+00
374040.01375834	374040.01	3758346.01	4.71E-06	5.06E-06	4.86E-06	4.80E-08	9.42E-07	1.70E-06	0.00E+00	7.20E-07	3.60E-07	0.00E+00	0.00E+00	2.88E-07	0.00E+00	0.00E+00	2.14E-10	2.14E-10	2.14E-04	0.00E+00	1.57E-05	3.00E-06	0.00E+00
374050.01375834	374050.01	3758346.01	4.79E-06	5.16E-06	4.95E-06	4.89E-08	9.59E-07	1.73E-06	0.00E+00	7.34E-07	3.67E-07	0.00E+00	0.00E+00	2.94E-07	0.00E+00	0.00E+00	2.18E-10	2.18E-10	2.18E-04	0.00E+00	1.60E-05	3.05E-06	0.00E+00
374060.01375834	374060.01	3758346.01	4.88E-06	5.25E-06	5.04E-06	4.98E-08	9.77E-07	1.76E-06	0.00E+00	7.48E-07	3.74E-07	0.00E+00	0.00E+00	2.99E-07	0.00E+00	0.00E+00	2.22E-10	2.22E-10	2.22E-04	0.00E+00	1.63E-05	3.11E-06	0.00E+00
374070.01375834	374070.01	3758346.01	4.97E-06	5.35E-06	5.14E-06	5.08E-08	9.95E-07	1.79E-06	0.00E+00	7.61E-07	3.81E-07	0.00E+00	0.00E+00	3.05E-07	0.00E+00	0.00E+00	2.26E-10	2.26E-10	2.26E-04	0.00E+00	1.66E-05	3.17E-06	0.00E+00
374080.01375834	374080.01	3758346.01	5.07E-06	5.45E-06	5.23E-06	5.17E-08	1.01E-06	1.83E-06	0.00E+00	7.76E-07	3.88E-07	0.00E+00	0.00E+00	3.10E-07	0.00E+00	0.00E+00	2.30E-10	2.30E-10	2.30E-04	0.00E+00	1.69E-05	3.23E-06	0.00E+00
374090.01375834	374090.01	3758346.01	5.17E-06	5.56E-06	5.33E-06	5.27E-08	1.03E-06	1.86E-06	0.00E+00	7.91E-07	3.95E-07	0.00E+00	0.00E+00	3.16E-07	0.00E+00	0.00E+00	2.35E-10	2.35E-10	2.35E-04	0.00E+00	1.72E-05	3.29E-06	0.00E+00
374100.01375834	374100.01	3758346.01	5.27E-06	5.67E-06	5.44E-06	5.38E-08	1.05E-06	1.90E-06	0.00E+00	8.07E-07	4.03E-07	0.00E+00	0.00E+00	3.23E-07	0.00E+00	0.00E+00	2.39E-10	2.39E-10	2.39E-04	0.00E+00	1.76E-05	3.36E-06	0.00E+00
374110.01375834	374110.01	3758346.01	5.37E-06	5.78E-06	5.55E-06	5.48E-08	1.08E-06	1.94E-06	0.00E+00	8.23E-07	4.11E-07	0.00E+00	0.00E+00	3.29E-07	0.00E+00	0.00E+00	2.44E-10	2.44E-10	2.44E-04	0.00E+00	1.79E-05	3.42E-06	0.00E+00
374120.01375834	374120.01	3758346.01	5.48E-06	5.89E-06	5.66E-06	5.59E-08	1.10E-06	1.97E-06	0.00E+00	8.39E-07	4.19E-07	0.00E+00	0.00E+00	3.36E-07	0.00E+00	0.00E+00	2.49E-10	2.49E-10	2.49E-04	0.00E+00	1.83E-05	3.49E-06	0.00E+00
374130.01375834	374130.01	3758346.01	5.59E-06	6.01E-06	5.77E-06	5.70E-08	1.12E-06	2.01E-06	0.00E+00	8.56E-07	4.28E-07	0.00E+00	0.00E+00	3.42E-07	0.00E+00	0.00E+00	2.54E-10	2.54E-10	2.54E-04	0.00E+00	1.86E-05	3.56E-06	0.00E+00
374140.01375834	374140.01	3758346.01	5.70E-06	6.13E-06	5.89E-06	5.82E-08	1.14E-06	2.05E-06	0.00E+00	8.73E-07	4.36E-07	0.00E+00	0.00E+00	3.49E-07	0.00E+00	0.00E+00	2.59E-10	2.59E-10	2.59E-04	0.00E+00	1.90E-05	3.63E-06	0.00E+00
374150.01375834	374150.01	3758346.01	5.82E-06	6.26E-06	6.01E-06	5.94E-08	1.16E-06	2.10E-06	0.00E+00	8.91E-07	4.45E-07	0.00E+00	0.00E+00	3.56E-07	0.00E+00	0.00E+00	2.64E-10	2.64E-10	2.64E-04	0.00E+00	1.94E-05	3.70E-06	0.00E+00
374160.01375834	374160.01	3758346.01	5.94E-06	6.39E-06	6.13E-06	6.06E-08	1.19E-06	2.14E-06	0.00E+00	9.09E-07	4.54E-07	0.00E+00	0.00E+00	3.64E-07	0.00E+00	0.00E+00	2.70E-10	2.70E-10	2.70E-04	0.00E+00	1.98E-05	3.78E-06	0.00E+00
374170.01375834	374170.01	3758346.01	6.06E-06	6.52E-06	6.26E-06	6.18E-08	1.21E-06	2.18E-06	0.00E+00	9.28E-07	4.64E-07	0.00E+00	0.00E+00	3.71E-07	0.00E+00	0.00E+00	2.75E-10	2.75E-10	2.75E-04	0.00E+00	2.02E-05	3.86E-06	0.00E+00
374180.01375834	374180.01	3758346.01	6.19E-06	6.65E-06	6.39E-06	6.31E-08	1.24E-06	2.23E-06	0.00E+00	9.47E-07	4.73E-07	0.00E+00	0.00E+00	3.79E-07	0.00E+00	0.00E+00	2.81E-10	2.81E-10	2.81E-04	0.00E+00	2.06E-05	3.94E-06	0.00E+00
373990.01375835	373990.01	3758356.01	4.33E-06	4.66E-06	4.47E-06	4.42E-08	8.67E-07	1.56E-06	0.00E+00	6.63E-07	3.32E-07	0.00E+00	0.00E+00	2.65E-07	0.00E+00	0.00E+00	1.97E-10	1.97E-10	1.97E-04	0.00E+00	1.44E-05	2.76E-06	0.00E+00
374000.01375835	374000.01	3758356.01	4.41E-06	4.74E-06	4.56E-06	4.50E-08	8.83E-07	1.59E-06	0.00E+00	6.75E-07	3.38E-07	0.00E+00	0.00E+00	2.70E-07	0.00E+00	0.00E+00	2.00E-10	2.00E-10	2.00E-04	0.00E+00	1.47E-05	2.81E-06	0.00E+00
374010.01375835	374010.01	3758356.01	4.49E-06	4.83E-06	4.64E-06	4.58E-08	8.99E-07	1.62E-06	0.00E+00	6.87E-07	3.44E-07	0.00E+00	0.00E+00	2.75E-07	0.00E+00	0.00E+00	2.04E-10	2.04E-10	2.04E-04	0.00E+00	1.50E-05	2.86E-06	0.00E+00
374020.01375835	374020.01	3758356.01	4.57E-06	4.92E-06	4.72E-06	4.66E-08	9.15E-07	1.65E-06	0.00E+00	7.00E-07	3.50E-07	0.00E+00	0.00E+00	2.80E-07	0.00E+00	0.00E+00	2.08E-10	2.08E-10	2.08E-04	0.00E+00	1.52E-05	2.91E-06	0.00E+00
374030.01375835	374030.01	3758356.01	4.65E-06	5.01E-06	4.81E-06	4.75E-08	9.31E-07	1.68E-06	0.00E+00	7.12E-07	3.56E-07	0.00E+00	0.00E+00	2.85E-07	0.00E+00	0.00E+00	2.11E-10	2.11E-10	2.11E-04	0.00E+00	1.55E-05	2.96E-06	0.00E+00
374040.01375835	374040.01	3758356.01	4.74E-06	5.10E-06	4.89E-06	4.84E-08	9.48E-07	1.71E-06	0.00E+00	7.26E-07	3.63E-07	0.00E+00	0.00E+00	2.90E-07	0.00E+00	0.00E+00	2.15E-10	2.15E-10	2.15E-04	0.00E+00	1.58E-05	3.02E-06	0.00E+00
374050.01375835	374050.01	3758356.01	4.83E-06	5.19E-06	4.99E-06	4.93E-08	9.66E-07	1.74E-06	0.00E+00	7.39E-07	3.70E-07	0.00E+00	0.00E+00	2.96E-07	0.00E+00	0.00E+00	2.19E-10	2.19E-10	2.19E-04	0.00E

			SWBuilding Construction	SWDemolition	SWGrading	EYBuilding Construction	SWPaving	SWGrading	SWArchitectural Coating	NBBuilding Construction	NBBuilding Construction	NBArchitectural Coating	NBArchitectural Coating	RWBuilding Construction	Child Risk					Overlapping Phases - Maximum GLC			
Unique Identifier	X (UTM)	Y (UTM)	2026	2026	2026	2026	2027	2027	2027	2026	2027	2026	2027	2026	3rd Trimester	0<2	2<16	Total	per million	2025	2026	2027	2028
374000.013758406.01	374000.01	3758406.01	4.55E-06	4.90E-06	4.70E-06	4.65E-08	9.11E-07	1.64E-06	0.00E+00	6.97E-07	3.48E-07	0.00E+00	0.00E+00	2.79E-07	0.00E+00	0.00E+00	2.07E-10	2.07E-10	2.07E-04	0.00E+00	1.52E-05	2.90E-06	0.00E+00
374010.013758406.01	374010.01	3758406.01	4.64E-06	4.99E-06	4.79E-06	4.73E-08	9.28E-07	1.67E-06	0.00E+00	7.10E-07	3.55E-07	0.00E+00	0.00E+00	2.84E-07	0.00E+00	0.00E+00	2.10E-10	2.10E-10	2.10E-04	0.00E+00	1.54E-05	2.95E-06	0.00E+00
374020.013758406.01	374020.01	3758406.01	4.72E-06	5.08E-06	4.88E-06	4.82E-08	9.45E-07	1.70E-06	0.00E+00	7.23E-07	3.61E-07	0.00E+00	0.00E+00	2.89E-07	0.00E+00	0.00E+00	2.14E-10	2.14E-10	2.14E-04	0.00E+00	1.57E-05	3.01E-06	0.00E+00
374030.013758406.01	374030.01	3758406.01	4.81E-06	5.17E-06	4.97E-06	4.91E-08	9.62E-07	1.73E-06	0.00E+00	7.36E-07	3.68E-07	0.00E+00	0.00E+00	2.95E-07	0.00E+00	0.00E+00	2.18E-10	2.18E-10	2.18E-04	0.00E+00	1.60E-05	3.06E-06	0.00E+00
374040.013758406.01	374040.01	3758406.01	4.90E-06	5.27E-06	5.06E-06	5.00E-08	9.81E-07	1.77E-06	0.00E+00	7.50E-07	3.75E-07	0.00E+00	0.00E+00	3.00E-07	0.00E+00	0.00E+00	2.23E-10	2.23E-10	2.23E-04	0.00E+00	1.63E-05	3.12E-06	0.00E+00
374050.013758406.01	374050.01	3758406.01	4.99E-06	5.37E-06	5.16E-06	5.10E-08	9.99E-07	1.80E-06	0.00E+00	7.65E-07	3.82E-07	0.00E+00	0.00E+00	3.06E-07	0.00E+00	0.00E+00	2.27E-10	2.27E-10	2.27E-04	0.00E+00	1.66E-05	3.18E-06	0.00E+00
374060.013758406.01	374060.01	3758406.01	5.09E-06	5.48E-06	5.26E-06	5.20E-08	1.02E-06	1.83E-06	0.00E+00	7.79E-07	3.90E-07	0.00E+00	0.00E+00	3.12E-07	0.00E+00	0.00E+00	2.31E-10	2.31E-10	2.31E-04	0.00E+00	1.70E-05	3.24E-06	0.00E+00
374070.013758406.01	374070.01	3758406.01	5.19E-06	5.58E-06	5.36E-06	5.30E-08	1.04E-06	1.87E-06	0.00E+00	7.95E-07	3.97E-07	0.00E+00	0.00E+00	3.18E-07	0.00E+00	0.00E+00	2.36E-10	2.36E-10	2.36E-04	0.00E+00	1.73E-05	3.31E-06	0.00E+00
374080.013758406.01	374080.01	3758406.01	5.29E-06	5.69E-06	5.47E-06	5.40E-08	1.06E-06	1.91E-06	0.00E+00	8.10E-07	4.05E-07	0.00E+00	0.00E+00	3.24E-07	0.00E+00	0.00E+00	2.40E-10	2.40E-10	2.40E-04	0.00E+00	1.76E-05	3.37E-06	0.00E+00
374090.013758406.01	374090.01	3758406.01	5.40E-06	5.81E-06	5.58E-06	5.51E-08	1.08E-06	1.95E-06	0.00E+00	8.27E-07	4.13E-07	0.00E+00	0.00E+00	3.31E-07	0.00E+00	0.00E+00	2.45E-10	2.45E-10	2.45E-04	0.00E+00	1.80E-05	3.44E-06	0.00E+00
374100.013758406.01	374100.01	3758406.01	5.51E-06	5.93E-06	5.69E-06	5.63E-08	1.10E-06	1.99E-06	0.00E+00	8.44E-07	4.22E-07	0.00E+00	0.00E+00	3.38E-07	0.00E+00	0.00E+00	2.50E-10	2.50E-10	2.50E-04	0.00E+00	1.84E-05	3.51E-06	0.00E+00
374110.013758406.01	374110.01	3758406.01	5.63E-06	6.05E-06	5.81E-06	5.74E-08	1.13E-06	2.03E-06	0.00E+00	8.61E-07	4.31E-07	0.00E+00	0.00E+00	3.44E-07	0.00E+00	0.00E+00	2.55E-10	2.55E-10	2.55E-04	0.00E+00	1.87E-05	3.58E-06	0.00E+00
374120.013758406.01	374120.01	3758406.01	5.74E-06	6.18E-06	5.93E-06	5.86E-08	1.15E-06	2.07E-06	0.00E+00	8.79E-07	4.40E-07	0.00E+00	0.00E+00	3.52E-07	0.00E+00	0.00E+00	2.61E-10	2.61E-10	2.61E-04	0.00E+00	1.91E-05	3.66E-06	0.00E+00
374130.013758406.01	374130.01	3758406.01	5.87E-06	6.31E-06	6.06E-06	5.98E-08	1.17E-06	2.11E-06	0.00E+00	8.98E-07	4.49E-07	0.00E+00	0.00E+00	3.59E-07	0.00E+00	0.00E+00	2.66E-10	2.66E-10	2.66E-04	0.00E+00	1.95E-05	3.73E-06	0.00E+00
374140.013758406.01	374140.01	3758406.01	5.99E-06	6.44E-06	6.18E-06	6.11E-08	1.20E-06	2.16E-06	0.00E+00	9.17E-07	4.58E-07	0.00E+00	0.00E+00	3.67E-07	0.00E+00	0.00E+00	2.72E-10	2.72E-10	2.72E-04	0.00E+00	2.00E-05	3.81E-06	0.00E+00
374150.013758406.01	374150.01	3758406.01	6.12E-06	6.58E-06	6.31E-06	6.24E-08	1.22E-06	2.20E-06	0.00E+00	9.36E-07	4.68E-07	0.00E+00	0.00E+00	3.74E-07	0.00E+00	0.00E+00	2.78E-10	2.78E-10	2.78E-04	0.00E+00	2.04E-05	3.89E-06	0.00E+00
374160.013758406.01	374160.01	3758406.01	6.25E-06	6.72E-06	6.45E-06	6.38E-08	1.25E-06	2.25E-06	0.00E+00	9.56E-07	4.78E-07	0.00E+00	0.00E+00	3.83E-07	0.00E+00	0.00E+00	2.84E-10	2.84E-10	2.84E-04	0.00E+00	2.08E-05	3.98E-06	0.00E+00
374170.013758406.01	374170.01	3758406.01	6.39E-06	6.87E-06	6.59E-06	6.52E-08	1.28E-06	2.30E-06	0.00E+00	9.77E-07	4.89E-07	0.00E+00	0.00E+00	3.91E-07	0.00E+00	0.00E+00	2.90E-10	2.90E-10	2.90E-04	0.00E+00	2.13E-05	4.07E-06	0.00E+00
374180.013758406.01	374180.01	3758406.01	6.53E-06	7.02E-06	6.74E-06	6.66E-08	1.31E-06	2.35E-06	0.00E+00	9.99E-07	4.99E-07	0.00E+00	0.00E+00	4.00E-07	0.00E+00	0.00E+00	2.96E-10	2.96E-10	2.96E-04	0.00E+00	2.17E-05	4.16E-06	0.00E+00
373990.013758416.01	373990.01	3758416.01	4.50E-06	4.84E-06	4.64E-06	4.59E-08	9.00E-07	1.62E-06	0.00E+00	6.88E-07	3.44E-07	0.00E+00	0.00E+00	2.75E-07	0.00E+00	0.00E+00	2.04E-10	2.04E-10	2.04E-04	0.00E+00	1.50E-05	2.86E-06	0.00E+00
374000.013758416.01	374000.01	3758416.01	4.58E-06	4.92E-06	4.73E-06	4.67E-08	9.16E-07	1.65E-06	0.00E+00	7.01E-07	3.50E-07	0.00E+00	0.00E+00	2.80E-07	0.00E+00	0.00E+00	2.08E-10	2.08E-10	2.08E-04	0.00E+00	1.53E-05	2.92E-06	0.00E+00
374010.013758416.01	374010.01	3758416.01	4.66E-06	5.01E-06	4.81E-06	4.76E-08	9.33E-07	1.68E-06	0.00E+00	7.14E-07	3.57E-07	0.00E+00	0.00E+00	2.86E-07	0.00E+00	0.00E+00	2.12E-10	2.12E-10	2.12E-04	0.00E+00	1.55E-05	2.97E-06	0.00E+00
374020.013758416.01	374020.01	3758416.01	4.75E-06	5.11E-06	4.90E-06	4.85E-08	9.50E-07	1.71E-06	0.00E+00	7.27E-07	3.64E-07	0.00E+00	0.00E+00	2.91E-07	0.00E+00	0.00E+00	2.16E-10	2.16E-10	2.16E-04	0.00E+00	1.58E-05	3.02E-06	0.00E+00
374030.013758416.01	374030.01	3758416.01	4.84E-06	5.21E-06	5.00E-06	4.94E-08	9.68E-07	1.74E-06	0.00E+00	7.41E-07	3.70E-07	0.00E+00	0.00E+00	2.96E-07	0.00E+00	0.00E+00	2.20E-10	2.20E-10	2.20E-04	0.00E+00	1.61E-05	3.08E-06	0.00E+00
374040.013758416.01	374040.01	3758416.01	4.93E-06	5.30E-06	5.09E-06	5.03E-08	9.87E-07	1.78E-06	0.00E+00	7.55E-07	3.77E-07	0.00E+00	0.00E+00	3.02E-07	0.00E+00	0.00E+00	2.24E-10	2.24E-10	2.24E-04	0.00E+00	1.64E-05	3.14E-06	0.00E+00
374050.013758416.01	374050.01	3758416.01	5.03E-06	5.41E-06	5.19E-06	5.13E-08	1.01E-06	1.81E-06	0.00E+00	7.70E-07	3.85E-07	0.00E+00	0.00E+00	3.08E-07	0.00E+00	0.00E+00	2.28E-10	2.28E-10	2.28E-04	0.00E+00	1.68E-05	3.20E-06	0.00E+00
374060.013758416.01	374060.01	3758416.01	5.13E-06	5.51E-06	5.29E-06	5.23E-08	1.03E-06	1.85E-06	0.00E+00	7.85E-07	3.92E-07	0.00E+00	0.00E+00	3.14E-07	0.00E+00	0.00E+00	2.33E-10	2.33E-10	2.33E-04	0.00E+00	1.71E-05	3.26E-06	0.00E+00
374070.013758416.01	374070.01	3758416.01	5.23E-06	5.62E-06	5.40E-06	5.33E-08	1.05E-06	1.88E-06	0.00E+00	8.00E-07	4.00E-07	0.00E+00	0.00E+00	3.20E-07	0.00E+00	0.00E+00	2.37E-10	2.37E-10	2.37E-04	0.00E+00	1.74E-05	3.33E-06	0.00E+00
374080.013758416.01	374080.01	3758416.01	5.33E-06	5.73E-06	5.50E-06	5.44E-08	1.07E-06	1.92E-06	0.00E+00	8.16E-07	4.08E-07	0.00E+00	0.00E+00	3.26E-07	0.00E+00	0.00E+00	2.42E-10	2.42E-10	2.42E-04	0.00E+00	1.78E-05	3.39E-06	0.00E+00
374090.013758416.01	374090.01	3758416.01	5.44E-06	5.85E-06	5.62E-06	5.55E-08	1.09E-06	1.96E-06	0.00E+00	8.32E-07	4.16E-07	0.00E+00	0.00E+00	3.33E-07	0.00E+00	0.00E+00	2.47E-10	2.47E-10	2.47E-04	0.00E+00	1.81E-05	3.46E-06	0.00E+00
374100.013758416.01	374100.01	3758416.01	5.55E-06	5.97E-06	5.73E-06	5.66E-08	1.11E-06	2.00E-06	0.00E+00	8.50E-07	4.25E-07	0.00E+00	0.00E+00	3.40E-07	0.00E+00	0.00E+00	2.52E-10	2.52E-10	2.52E-04	0.00E+00	1.85E-05	3.53E-06	0.00E+00
374110.013758416.01	374110.01	3758416.01	5.67E-06	6.09E-06	5.85E-06	5.78E-08	1.13E-06	2.04E-06	0.00E+00	8.67E-07	4.34E-07	0.00E+00	0.00E+00	3.47E-07	0.00E+00	0.00E+00	2.57E-10	2.57E-10	2.57E-04	0.00E+00	1.89E-05	3.61E-06	0.00E+00
374120.013758416.01	374120.01	3758416.01	5.78E-06	6.22E-06	5.97E-06	5.90E-08	1.16E-06	2.08E-06	0.00E+00	8.85E-07	4.43E-07	0.00E+00	0.00E+00	3.54E-07	0.00E+00	0.00E+00	2.63E-10	2.63E-10	2.63E-04	0.00E+00	1.93E-05	3.68E-06	0.00E+00
374130.013758416.01	374130.01	3758416.01	5.91E-06	6.35E-06	6.10E-06	6.03E-08	1.18E-06	2.13E-06	0.00E+00	9.04E-07	4.52E-07	0.00E+00	0.00E+00	3.62E-07	0.00E+00	0.00E+00	2.68E-10	2.68E-10	2.68E-04	0.00E+00	1.97E-05	3.76E-06	0.00E+00
374140.013758416.01	374140.01	3758416.01	6.03E-06	6.49E-06	6.23E-06	6.15E-08	1.21E-06	2.17E-06	0.00E+00	9.23E-07	4.62E-07	0.00E+00	0.00E+00	3.69E-07	0.00E+00	0.00E+00	2.74E-10	2.74E-10	2.74E-04	0.00E+00	2.01E-05	3.84E-06	0.00E+00
374150.013758416.01	374150.01	3758416.01	6.16E-06	6.63E-06	6.36E-06	6.29E-08	1.23E-06	2.22E-06	0.00E+00	9.43E-07	4.72E-07	0.00E+00	0.00E+00	3.77E-07	0.00E+00	0.00E+00	2.80E-10	2.80E-10	2.80E-04	0.00E+00	2.05E-05	3.92E-06	0.00E+00
374160.013758416.01	374160.01	3758416.01	6.30E-06	6.77E-06	6.50E-06	6.42E-08	1.26E-06	2.27E-06	0.00E+00	9.64E-07	4.82E-07	0.00E+00	0.00E+00	3.85E-07	0.00E+00	0.00E+00	2.86E-10	2.86E-10	2.86E-04	0.00E+00	2.10E-05	4.01E-06	0.00E+00
374170.013758416.01	374170.01	3758416.01	6.43E-06	6.92E-06	6.64E-06	6.57E-08	1.29E-06	2.32E-06	0.00E+00	9.85E-07	4.92E-07	0.00E+00	0.00E+00	3.94E-07	0.00E+00	0.00E+00	2.92E-10	2.92E-10	2.92E-04	0.00E+00	2.14E-05	4.10E-06	0.00E+00
374180.013758416.01	374180.01	3758416.01	6.58E-06	7.07E-06	6.79E-06	6.71E-08	1.32E-06	2.37E-06	0.00E+00	1.01E-06	5.03E-07	0.00E+00	0.00E+00	4.03E-07	0.00E+00	0.00E+00	2.99E-10	2.99E-10	2.99E-04	0.00E+00	2.19E-05	4.19E-06	0.00E+00
374180.013758416.01	374180.01	3758416.01	6.58E-06	7.07E-06	6.79E-06	6.71E-08	1.32E-06	2.37E-06	0.00E+00	1.01E-06	5.03E-07	0.00E+00	0.00E+00	4.03E-07	0.00E+00	0.00E+00	2.99E-10	2.99E-10	2.99E-04	0.00E+00	2.19E-05	4.19E-06	0.00E+00

IHS

Health Risk Assessment Results Summary

Mitigated

Offsite School Receptors >2

		MAX:	0.024	0.093	0.107
Unique Identifier	X (UTM)	Y (UTM)	Onroad	Offroad	Total Risk
374322.013758600.01	374322.01	3758600.01	0.002	0.008	0.010
374272.013758610.01	374272.01	3758610.01	0.002	0.006	0.009
374282.013758610.01	374282.01	3758610.01	0.002	0.007	0.009
374292.013758610.01	374292.01	3758610.01	0.002	0.007	0.009
374302.013758610.01	374302.01	3758610.01	0.002	0.007	0.010
374312.013758610.01	374312.01	3758610.01	0.002	0.008	0.010
374322.013758610.01	374322.01	3758610.01	0.002	0.008	0.011
374242.013758620.01	374242.01	3758620.01	0.003	0.005	0.008
374252.013758620.01	374252.01	3758620.01	0.003	0.006	0.008
374262.013758620.01	374262.01	3758620.01	0.003	0.006	0.009
374272.013758620.01	374272.01	3758620.01	0.003	0.006	0.009
374282.013758620.01	374282.01	3758620.01	0.003	0.007	0.009
374292.013758620.01	374292.01	3758620.01	0.003	0.007	0.010
374302.013758620.01	374302.01	3758620.01	0.003	0.007	0.010
374312.013758620.01	374312.01	3758620.01	0.003	0.008	0.010
374322.013758620.01	374322.01	3758620.01	0.003	0.008	0.011
374242.013758630.01	374242.01	3758630.01	0.003	0.005	0.008
374252.013758630.01	374252.01	3758630.01	0.003	0.006	0.009
374262.013758630.01	374262.01	3758630.01	0.003	0.006	0.009
374272.013758630.01	374272.01	3758630.01	0.003	0.006	0.009
374282.013758630.01	374282.01	3758630.01	0.003	0.007	0.010
374292.013758630.01	374292.01	3758630.01	0.003	0.007	0.010
374302.013758630.01	374302.01	3758630.01	0.003	0.007	0.010
374312.013758630.01	374312.01	3758630.01	0.003	0.008	0.011
374322.013758630.01	374322.01	3758630.01	0.003	0.008	0.011
374242.013758640.01	374242.01	3758640.01	0.003	0.006	0.009
374252.013758640.01	374252.01	3758640.01	0.003	0.006	0.009
374262.013758640.01	374262.01	3758640.01	0.003	0.006	0.009
374272.013758640.01	374272.01	3758640.01	0.003	0.006	0.010
374282.013758640.01	374282.01	3758640.01	0.003	0.007	0.010
374292.013758640.01	374292.01	3758640.01	0.003	0.007	0.010
374302.013758640.01	374302.01	3758640.01	0.003	0.007	0.011
374312.013758640.01	374312.01	3758640.01	0.003	0.008	0.011
374322.013758640.01	374322.01	3758640.01	0.003	0.008	0.012
374242.013758650.01	374242.01	3758650.01	0.004	0.006	0.009
374252.013758650.01	374252.01	3758650.01	0.004	0.006	0.010
374262.013758650.01	374262.01	3758650.01	0.004	0.006	0.010
374272.013758650.01	374272.01	3758650.01	0.004	0.006	0.010
374282.013758650.01	374282.01	3758650.01	0.004	0.007	0.010
374292.013758650.01	374292.01	3758650.01	0.004	0.007	0.011
374302.013758650.01	374302.01	3758650.01	0.004	0.007	0.011
374312.013758650.01	374312.01	3758650.01	0.004	0.008	0.012
374322.013758650.01	374322.01	3758650.01	0.004	0.008	0.012
374243.013758660.01	374243.01	3758660.01	0.004	0.006	0.010
374252.013758660.01	374252.01	3758660.01	0.004	0.006	0.010
374262.013758660.01	374262.01	3758660.01	0.004	0.006	0.010
374272.013758660.01	374272.01	3758660.01	0.004	0.006	0.011
374282.013758660.01	374282.01	3758660.01	0.004	0.007	0.011
374292.013758660.01	374292.01	3758660.01	0.004	0.007	0.011
374302.013758660.01	374302.01	3758660.01	0.004	0.007	0.012
374312.013758660.01	374312.01	3758660.01	0.004	0.008	0.012
374322.013758660.01	374322.01	3758660.01	0.004	0.008	0.013
374243.013758670.01	374243.01	3758670.01	0.005	0.006	0.011
374252.013758670.01	374252.01	3758670.01	0.005	0.006	0.011
374262.013758670.01	374262.01	3758670.01	0.005	0.006	0.011
374272.013758670.01	374272.01	3758670.01	0.005	0.006	0.012
374282.013758670.01	374282.01	3758670.01	0.005	0.007	0.012
374292.013758670.01	374292.01	3758670.01	0.005	0.007	0.012
374302.013758670.01	374302.01	3758670.01	0.005	0.007	0.013
374312.013758670.01	374312.01	3758670.01	0.005	0.008	0.013
374322.013758670.01	374322.01	3758670.01	0.005	0.008	0.014
374242.013758680.01	374242.01	3758680.01	0.006	0.005	0.012
374252.013758680.01	374252.01	3758680.01	0.006	0.006	0.012
374262.013758680.01	374262.01	3758680.01	0.006	0.006	0.012
374272.013758680.01	374272.01	3758680.01	0.006	0.006	0.013
374282.013758680.01	374282.01	3758680.01	0.006	0.007	0.013
374292.013758680.01	374292.01	3758680.01	0.006	0.007	0.013
374302.013758680.01	374302.01	3758680.01	0.006	0.007	0.014
374312.013758680.01	374312.01	3758680.01	0.006	0.008	0.014
374322.013758680.01	374322.01	3758680.01	0.007	0.008	0.015
374242.013758690.01	374242.01	3758690.01	0.008	0.005	0.013
374252.013758690.01	374252.01	3758690.01	0.008	0.006	0.014
374262.013758690.01	374262.01	3758690.01	0.008	0.006	0.014
374272.013758690.01	374272.01	3758690.01	0.008	0.006	0.014
374282.013758690.01	374282.01	3758690.01	0.008	0.007	0.015
374292.013758690.01	374292.01	3758690.01	0.008	0.007	0.015
374302.013758690.01	374302.01	3758690.01	0.008	0.007	0.015
374312.013758690.01	374312.01	3758690.01	0.008	0.008	0.016
374322.013758690.01	374322.01	3758690.01	0.008	0.008	0.016
374242.013758700.01	374242.01	3758700.01	0.011	0.005	0.016
374252.013758700.01	374252.01	3758700.01	0.011	0.006	0.016
374262.013758700.01	374262.01	3758700.01	0.011	0.006	0.017
374272.013758700.01	374272.01	3758700.01	0.011	0.006	0.017
374282.013758700.01	374282.01	3758700.01	0.011	0.006	0.017
374292.013758700.01	374292.01	3758700.01	0.011	0.007	0.017
374302.013758700.01	374302.01	3758700.01	0.011	0.007	0.018
374312.013758700.01	374312.01	3758700.01	0.011	0.007	0.018
374322.013758700.01	374322.01	3758700.01	0.011	0.008	0.019
374242.013758710.01	374242.01	3758710.01	0.015	0.005	0.020
374252.013758710.01	374252.01	3758710.01	0.015	0.006	0.021
374262.013758710.01	374262.01	3758710.01	0.015	0.006	0.021
374272.013758710.01	374272.01	3758710.01	0.015	0.006	0.021
374282.013758710.01	374282.01	3758710.01	0.015	0.006	0.021
374292.013758710.01	374292.01	3758710.01	0.015	0.007	0.022
374302.013758710.01	374302.01	3758710.01	0.015	0.007	0.022
374312.013758710.01	374312.01	3758710.01	0.015	0.007	0.022

IHS

Residential Health Risk Assessment Results Summary

Mitigated

RESIDENTIAL RECEPTORS ONLY

		MAX:	0.107
Unique Identifier	X (UTM)	Y (UTM)	Total Risk
374322.013758600.01	374322	3758600.01	0.010
374272.013758610.01	374272	3758610.01	0.009
374282.013758610.01	374282	3758610.01	0.009
374292.013758610.01	374292	3758610.01	0.009
374302.013758610.01	374302	3758610.01	0.010
374312.013758610.01	374312	3758610.01	0.010
374322.013758610.01	374322	3758610.01	0.011
374242.013758620.01	374242	3758620.01	0.008
374252.013758620.01	374252	3758620.01	0.008
374262.013758620.01	374262	3758620.01	0.009
374272.013758620.01	374272	3758620.01	0.009
374282.013758620.01	374282	3758620.01	0.009
374292.013758620.01	374292	3758620.01	0.010
374302.013758620.01	374302	3758620.01	0.010
374312.013758620.01	374312	3758620.01	0.010
374322.013758620.01	374322	3758620.01	0.011
374242.013758630.01	374242	3758630.01	0.008
374252.013758630.01	374252	3758630.01	0.009
374262.013758630.01	374262	3758630.01	0.009
374272.013758630.01	374272	3758630.01	0.009
374282.013758630.01	374282	3758630.01	0.010
374292.013758630.01	374292	3758630.01	0.010
374302.013758630.01	374302	3758630.01	0.010
374312.013758630.01	374312	3758630.01	0.011
374322.013758630.01	374322	3758630.01	0.011
374242.013758640.01	374242	3758640.01	0.009
374252.013758640.01	374252	3758640.01	0.009
374262.013758640.01	374262	3758640.01	0.009
374272.013758640.01	374272	3758640.01	0.010
374282.013758640.01	374282	3758640.01	0.010
374292.013758640.01	374292	3758640.01	0.010
374302.013758640.01	374302	3758640.01	0.011
374312.013758640.01	374312	3758640.01	0.011
374322.013758640.01	374322	3758640.01	0.012
374242.013758650.01	374242	3758650.01	0.009
374252.013758650.01	374252	3758650.01	0.010
374262.013758650.01	374262	3758650.01	0.010
374272.013758650.01	374272	3758650.01	0.010
374282.013758650.01	374282	3758650.01	0.010
374292.013758650.01	374292	3758650.01	0.011
374302.013758650.01	374302	3758650.01	0.011
374312.013758650.01	374312	3758650.01	0.012
374322.013758650.01	374322	3758650.01	0.012
374243.013758660.01	374243	3758660.01	0.010
374252.013758660.01	374252	3758660.01	0.010
374262.013758660.01	374262	3758660.01	0.010
374272.013758660.01	374272	3758660.01	0.011
374282.013758660.01	374282	3758660.01	0.011
374292.013758660.01	374292	3758660.01	0.011
374302.013758660.01	374302	3758660.01	0.012
374312.013758660.01	374312	3758660.01	0.012
374322.013758660.01	374322	3758660.01	0.013
374243.013758670.01	374243	3758670.01	0.011
374252.013758670.01	374252	3758670.01	0.011
374262.013758670.01	374262	3758670.01	0.011
374272.013758670.01	374272	3758670.01	0.012
374282.013758670.01	374282	3758670.01	0.012
374292.013758670.01	374292	3758670.01	0.012
374302.013758670.01	374302	3758670.01	0.013
374312.013758670.01	374312	3758670.01	0.013
374322.013758670.01	374322	3758670.01	0.014
374242.013758680.01	374242	3758680.01	0.012
374252.013758680.01	374252	3758680.01	0.012
374262.013758680.01	374262	3758680.01	0.012
374272.013758680.01	374272	3758680.01	0.013
374282.013758680.01	374282	3758680.01	0.013
374292.013758680.01	374292	3758680.01	0.013
374302.013758680.01	374302	3758680.01	0.014
374312.013758680.01	374312	3758680.01	0.014
374322.013758680.01	374322	3758680.01	0.015
374242.013758690.01	374242	3758690.01	0.013
374252.013758690.01	374252	3758690.01	0.014
374262.013758690.01	374262	3758690.01	0.014
374272.013758690.01	374272	3758690.01	0.014
374282.013758690.01	374282	3758690.01	0.015
374292.013758690.01	374292	3758690.01	0.015
374302.013758690.01	374302	3758690.01	0.015
374312.013758690.01	374312	3758690.01	0.016
374322.013758690.01	374322	3758690.01	0.016
374242.013758700.01	374242	3758700.01	0.016
374252.013758700.01	374252	3758700.01	0.016
374262.013758700.01	374262	3758700.01	0.017
374272.013758700.01	374272	3758700.01	0.017
374282.013758700.01	374282	3758700.01	0.017
374292.013758700.01	374292	3758700.01	0.017
374302.013758700.01	374302	3758700.01	0.018
374312.013758700.01	374312	3758700.01	0.018
374322.013758700.01	374322	3758700.01	0.019
374242.013758710.01	374242	3758710.01	0.020
374252.013758710.01	374252	3758710.01	0.021
374262.013758710.01	374262	3758710.01	0.021
374272.013758710.01	374272	3758710.01	0.021
374282.013758710.01	374282	3758710.01	0.021
374292.013758710.01	374292	3758710.01	0.022
374302.013758710.01	374302	3758710.01	0.022
374312.013758710.01	374312	3758710.01	0.022

FOR CHRONIC CALCS

	MAX:	0.007	
	Overlapping Phases - Maximum GLC		
	2025	2026	2027
	0.00E+00	7.04E-04	3.11E-04
	0.00E+00	5.90E-04	2.48E-04
	0.00E+00	6.13E-04	2.60E-04
	0.00E+00	6.38E-04	2.73E-04
	0.00E+00	6.65E-04	2.86E-04
	0.00E+00	6.94E-04	3.01E-04
	0.00E+00	7.25E-04	3.17E-04
	0.00E+00	5.52E-04	2.24E-04
	0.00E+00	5.71E-04	2.33E-04
	0.00E+00	5.92E-04	2.43E-04
	0.00E+00	6.13E-04	2.54E-04
	0.00E+00	6.36E-04	2.65E-04
	0.00E+00	6.61E-04	2.78E-04
	0.00E+00	6.88E-04	2.92E-04
	0.00E+00	7.17E-04	3.06E-04
	0.00E+00	7.49E-04	3.23E-04
	0.00E+00	5.78E-04	2.29E-04
	0.00E+00	5.97E-04	2.39E-04
	0.00E+00	6.18E-04	2.49E-04
	0.00E+00	6.39E-04	2.60E-04
	0.00E+00	6.63E-04	2.71E-04
	0.00E+00	6.88E-04	2.84E-04
	0.00E+00	7.15E-04	2.97E-04
	0.00E+00	7.44E-04	3.12E-04
	0.00E+00	7.75E-04	3.28E-04
	0.00E+00	6.09E-04	2.35E-04
	0.00E+00	6.28E-04	2.45E-04
	0.00E+00	6.48E-04	2.55E-04
	0.00E+00	6.70E-04	2.66E-04
	0.00E+00	6.93E-04	2.77E-04
	0.00E+00	7.18E-04	2.90E-04
	0.00E+00	7.45E-04	3.03E-04
	0.00E+00	7.74E-04	3.18E-04
	0.00E+00	8.06E-04	3.34E-04
	0.00E+00	6.46E-04	2.43E-04
	0.00E+00	6.65E-04	2.52E-04
	0.00E+00	6.85E-04	2.62E-04
	0.00E+00	7.07E-04	2.73E-04
	0.00E+00	7.30E-04	2.84E-04
	0.00E+00	7.55E-04	2.97E-04
	0.00E+00	7.82E-04	3.10E-04
	0.00E+00	8.11E-04	3.24E-04
	0.00E+00	8.42E-04	3.40E-04
	0.00E+00	6.94E-04	2.52E-04
	0.00E+00	7.11E-04	2.61E-04
	0.00E+00	7.32E-04	2.70E-04
	0.00E+00	7.54E-04	2.81E-04
	0.00E+00	7.77E-04	2.92E-04
	0.00E+00	8.01E-04	3.05E-04
	0.00E+00	8.28E-04	3.18E-04
	0.00E+00	8.56E-04	3.32E-04
	0.00E+00	8.88E-04	3.48E-04
	0.00E+00	7.55E-04	2.63E-04
	0.00E+00	7.72E-04	2.72E-04
	0.00E+00	7.92E-04	2.81E-04
	0.00E+00	8.14E-04	2.92E-04
	0.00E+00	8.37E-04	3.03E-04
	0.00E+00	8.61E-04	3.15E-04
	0.00E+00	8.87E-04	3.28E-04
	0.00E+00	9.15E-04	3.42E-04
	0.00E+00	9.46E-04	3.57E-04
	0.00E+00	8.35E-04	2.77E-04
	0.00E+00	8.55E-04	2.86E-04
	0.00E+00	8.75E-04	2.96E-04
	0.00E+00	8.96E-04	3.06E-04
	0.00E+00	9.19E-04	3.17E-04
	0.00E+00	9.42E-04	3.29E-04
	0.00E+00	9.67E-04	3.41E-04
	0.00E+00	9.95E-04	3.55E-04
	0.00E+00	1.03E-03	3.70E-04
	0.00E+00	9.54E-04	2.99E-04
	0.00E+00	9.74E-04	3.08E-04
	0.00E+00	9.94E-04	3.17E-04
	0.00E+00	1.01E-03	3.27E-04
	0.00E+00	1.04E-03	3.38E-04
	0.00E+00	1.06E-03	3.49E-04
	0.00E+00	1.08E-03	3.61E-04
	0.00E+00	1.11E-03	3.75E-04
	0.00E+00	1.14E-03	3.90E-04
	0.00E+00	1.14E-03	3.33E-04
	0.00E+00	1.16E-03	3.42E-04
	0.00E+00	1.18E-03	3.51E-04
	0.00E+00	1.20E-03	3.61E-04
	0.00E+00	1.22E-03	3.71E-04
	0.00E+00	1.24E-03	3.82E-04
	0.00E+00	1.27E-03	3.94E-04
	0.00E+00	1.29E-03	4.07E-04
	0.00E+00	1.32E-03	4.21E-04
	0.00E+00	1.47E-03	3.95E-04
	0.00E+00	1.48E-03	4.02E-04
	0.00E+00	1.50E-03	4.11E-04
	0.00E+00	1.53E-03	4.21E-04
	0.00E+00	1.54E-03	4.29E-04
	0.00E+00	1.56E-03	4.41E-04
	0.00E+00	1.59E-03	4.53E-04
	0.00E+00	1.61E-03	4.64E-04

IHS

Health Risk Assessment Results Summary

Mitigated

Offsite School Receptors >2

		MAX:	0.024	0.093	0.107
Unique Identifier	X (UTM)	Y (UTM)	Onroad	Offroad	Total Risk
374322.013758710.01	374322.01	3758710.01	0.015	0.008	0.023
374242.013758720.01	374242.01	3758720.01	0.011	0.005	0.017
374252.013758720.01	374252.01	3758720.01	0.017	0.005	0.022
374262.013758720.01	374262.01	3758720.01	0.016	0.006	0.022
374272.013758720.01	374272.01	3758720.01	0.011	0.006	0.017
374282.013758720.01	374282.01	3758720.01	0.017	0.006	0.023
374292.013758720.01	374292.01	3758720.01	0.016	0.007	0.023
374302.013758720.01	374302.01	3758720.01	0.012	0.007	0.018
374312.013758720.01	374312.01	3758720.01	0.017	0.007	0.024
374322.013758720.01	374322.01	3758720.01	0.016	0.008	0.024
374242.013758730.01	374242.01	3758730.01	0.015	0.005	0.020
374252.013758730.01	374252.01	3758730.01	0.014	0.005	0.019
374262.013758730.01	374262.01	3758730.01	0.017	0.006	0.023
374272.013758730.01	374272.01	3758730.01	0.015	0.006	0.021
374282.013758730.01	374282.01	3758730.01	0.014	0.006	0.020
374292.013758730.01	374292.01	3758730.01	0.017	0.006	0.023
374302.013758730.01	374302.01	3758730.01	0.015	0.007	0.021
374312.013758730.01	374312.01	3758730.01	0.014	0.007	0.021
374322.013758730.01	374322.01	3758730.01	0.016	0.007	0.024
374821.013758315.01	374821.01	3758315.01	0.002	0.014	0.016
374831.013758315.01	374831.01	3758315.01	0.002	0.014	0.016
374841.013758315.01	374841.01	3758315.01	0.003	0.014	0.016
374851.013758315.01	374851.01	3758315.01	0.003	0.014	0.016
374861.013758315.01	374861.01	3758315.01	0.003	0.014	0.017
374871.013758315.01	374871.01	3758315.01	0.003	0.013	0.017
374821.013758325.01	374821.01	3758325.01	0.002	0.015	0.017
374831.013758325.01	374831.01	3758325.01	0.002	0.015	0.017
374841.013758325.01	374841.01	3758325.01	0.003	0.015	0.017
374851.013758325.01	374851.01	3758325.01	0.003	0.015	0.018
374861.013758325.01	374861.01	3758325.01	0.003	0.015	0.018
374871.013758325.01	374871.01	3758325.01	0.004	0.015	0.018
374821.013758335.01	374821.01	3758335.01	0.002	0.016	0.019
374831.013758335.01	374831.01	3758335.01	0.002	0.016	0.019
374841.013758335.01	374841.01	3758335.01	0.003	0.016	0.019
374851.013758335.01	374851.01	3758335.01	0.003	0.016	0.019
374861.013758335.01	374861.01	3758335.01	0.003	0.016	0.019
374871.013758335.01	374871.01	3758335.01	0.004	0.016	0.019
374821.013758345.01	374821.01	3758345.01	0.002	0.018	0.020
374831.013758345.01	374831.01	3758345.01	0.003	0.018	0.020
374841.013758345.01	374841.01	3758345.01	0.003	0.018	0.020
374851.013758345.01	374851.01	3758345.01	0.003	0.017	0.020
374861.013758345.01	374861.01	3758345.01	0.003	0.017	0.021
374871.013758345.01	374871.01	3758345.01	0.004	0.017	0.021
374821.013758355.01	374821.01	3758355.01	0.002	0.019	0.022
374831.013758355.01	374831.01	3758355.01	0.003	0.019	0.022
374841.013758355.01	374841.01	3758355.01	0.003	0.019	0.022
374851.013758355.01	374851.01	3758355.01	0.003	0.019	0.022
374861.013758355.01	374861.01	3758355.01	0.003	0.019	0.022
374871.013758355.01	374871.01	3758355.01	0.004	0.019	0.022
374821.013758365.01	374821.01	3758365.01	0.002	0.021	0.024
374831.013758365.01	374831.01	3758365.01	0.003	0.021	0.024
374841.013758365.01	374841.01	3758365.01	0.003	0.021	0.024
374851.013758365.01	374851.01	3758365.01	0.003	0.021	0.024
374861.013758365.01	374861.01	3758365.01	0.003	0.021	0.024
374871.013758365.01	374871.01	3758365.01	0.004	0.020	0.024
374976.013758350.01	374976.01	3758350.01	0.010	0.015	0.025
374976.013758360.01	374976.01	3758360.01	0.008	0.016	0.024
374986.013758360.01	374986.01	3758360.01	0.008	0.016	0.024
374976.013758370.01	374976.01	3758370.01	0.008	0.018	0.026
374986.013758370.01	374986.01	3758370.01	0.015	0.017	0.032
374996.013758370.01	374996.01	3758370.01	0.021	0.017	0.038
374976.013758380.01	374976.01	3758380.01	0.009	0.019	0.028
374986.013758380.01	374986.01	3758380.01	0.014	0.019	0.032
374996.013758380.01	374996.01	3758380.01	0.021	0.018	0.039
375006.013758380.01	375006.01	3758380.01	0.017	0.018	0.035
374976.013758390.01	374976.01	3758390.01	0.008	0.020	0.028
374986.013758390.01	374986.01	3758390.01	0.008	0.020	0.028
374996.013758390.01	374996.01	3758390.01	0.020	0.020	0.040
375006.013758390.01	375006.01	3758390.01	0.017	0.019	0.036
375016.013758390.01	375016.01	3758390.01	0.014	0.019	0.033
374976.013758400.01	374976.01	3758400.01	0.008	0.022	0.031
374986.013758400.01	374986.01	3758400.01	0.014	0.022	0.036
374996.013758400.01	374996.01	3758400.01	0.020	0.021	0.041
375006.013758400.01	375006.01	3758400.01	0.017	0.021	0.037
375016.013758400.01	375016.01	3758400.01	0.014	0.020	0.034
374976.013758410.01	374976.01	3758410.01	0.009	0.024	0.033
374986.013758410.01	374986.01	3758410.01	0.014	0.023	0.037
374996.013758410.01	374996.01	3758410.01	0.020	0.023	0.043
375006.013758410.01	375006.01	3758410.01	0.017	0.022	0.039
375016.013758410.01	375016.01	3758410.01	0.014	0.022	0.036
374976.013758420.01	374976.01	3758420.01	0.008	0.026	0.034
374986.013758420.01	374986.01	3758420.01	0.017	0.025	0.042
374996.013758420.01	374996.01	3758420.01	0.020	0.025	0.045
375006.013758420.01	375006.01	3758420.01	0.017	0.024	0.041
375016.013758420.01	375016.01	3758420.01	0.014	0.023	0.038
374976.013758430.01	374976.01	3758430.01	0.015	0.028	0.043
374986.013758430.01	374986.01	3758430.01	0.014	0.027	0.041
374996.013758430.01	374996.01	3758430.01	0.020	0.027	0.047
375006.013758430.01	375006.01	3758430.01	0.017	0.026	0.043
375016.013758430.01	375016.01	3758430.01	0.014	0.025	0.039
375186.013758338.01	375186.01	3758338.01	0.004	0.011	0.015
375176.013758348.01	375176.01	3758348.01	0.004	0.011	0.016
375186.013758348.01	375186.01	3758348.01	0.004	0.011	0.015
375196.013758348.01	375196.01	3758348.01	0.004	0.011	0.015
375166.013758358.01	375166.01	3758358.01	0.004	0.012	0.016
375176.013758358.01	375176.01	3758358.01	0.004	0.012	0.016

IHS

Residential Health Risk Assessment Results Summary

Mitigated

RESIDENTIAL RECEPTORS ONLY

		MAX:	0.107
Unique Identifier	X (UTM)	Y (UTM)	Total Risk
374322.013758710.01	374322	3758710.01	0.023
374242.013758720.01	374242	3758720.01	0.017
374252.013758720.01	374252	3758720.01	0.022
374262.013758720.01	374262	3758720.01	0.022
374272.013758720.01	374272	3758720.01	0.017
374282.013758720.01	374282	3758720.01	0.023
374292.013758720.01	374292	3758720.01	0.023
374302.013758720.01	374302	3758720.01	0.018
374312.013758720.01	374312	3758720.01	0.024
374322.013758720.01	374322	3758720.01	0.024
374242.013758730.01	374242	3758730.01	0.020
374252.013758730.01	374252	3758730.01	0.019
374262.013758730.01	374262	3758730.01	0.023
374272.013758730.01	374272	3758730.01	0.021
374282.013758730.01	374282	3758730.01	0.020
374292.013758730.01	374292	3758730.01	0.023
374302.013758730.01	374302	3758730.01	0.021
374312.013758730.01	374312	3758730.01	0.021
374322.013758730.01	374322	3758730.01	0.024
374821.013758315.01	374821	3758315.01	0.016
374831.013758315.01	374831	3758315.01	0.016
374841.013758315.01	374841	3758315.01	0.016
374851.013758315.01	374851	3758315.01	0.016
374861.013758315.01	374861	3758315.01	0.017
374871.013758315.01	374871	3758315.01	0.017
374821.013758325.01	374821	3758325.01	0.017
374831.013758325.01	374831	3758325.01	0.017
374841.013758325.01	374841	3758325.01	0.017
374851.013758325.01	374851	3758325.01	0.018
374861.013758325.01	374861	3758325.01	0.018
374871.013758325.01	374871	3758325.01	0.018
374821.013758335.01	374821	3758335.01	0.019
374831.013758335.01	374831	3758335.01	0.019
374841.013758335.01	374841	3758335.01	0.019
374851.013758335.01	374851	3758335.01	0.019
374861.013758335.01	374861	3758335.01	0.019
374871.013758335.01	374871	3758335.01	0.019
374821.013758345.01	374821	3758345.01	0.020
374831.013758345.01	374831	3758345.01	0.020
374841.013758345.01	374841	3758345.01	0.020
374851.013758345.01	374851	3758345.01	0.020
374861.013758345.01	374861	3758345.01	0.021
374871.013758345.01	374871	3758345.01	0.021
374821.013758355.01	374821	3758355.01	0.022
374831.013758355.01	374831	3758355.01	0.022
374841.013758355.01	374841	3758355.01	0.022
374851.013758355.01	374851	3758355.01	0.022
374861.013758355.01	374861	3758355.01	0.022
374871.013758355.01	374871	3758355.01	0.022
374821.013758365.01	374821	3758365.01	0.024
374831.013758365.01	374831	3758365.01	0.024
374841.013758365.01	374841	3758365.01	0.024
374851.013758365.01	374851	3758365.01	0.024
374861.013758365.01	374861	3758365.01	0.024
374871.013758365.01	374871	3758365.01	0.024
374976.013758350.01	374976	3758350.01	0.025
374976.013758360.01	374976	3758360.01	0.024
374986.013758360.01	374986	3758360.01	0.024
374976.013758370.01	374976	3758370.01	0.026
374986.013758370.01	374986	3758370.01	0.032
374996.013758370.01	374996	3758370.01	0.038
374976.013758380.01	374976	3758380.01	0.028
374986.013758380.01	374986	3758380.01	0.032
374996.013758380.01	374996	3758380.01	0.039
375006.013758380.01	375006	3758380.01	0.035
374976.013758390.01	374976	3758390.01	0.028
374986.013758390.01	374986	3758390.01	0.028
374996.013758390.01	374996	3758390.01	0.040
375006.013758390.01	375006	3758390.01	0.036
375016.013758390.01	375016	3758390.01	0.033
374976.013758400.01	374976	3758400.01	0.031
374986.013758400.01	374986	3758400.01	0.036
374996.013758400.01	374996	3758400.01	0.041
375006.013758400.01	375006	3758400.01	0.037
375016.013758400.01	375016	3758400.01	0.034
374976.013758410.01	374976	3758410.01	0.033
374986.013758410.01	374986	3758410.01	0.037
374996.013758410.01	374996	3758410.01	0.043
375006.013758410.01	375006	3758410.01	0.039
375016.013758410.01	375016	3758410.01	0.036
374976.013758420.01	374976	3758420.01	0.034
374986.013758420.01	374986	3758420.01	0.042
374996.013758420.01	374996	3758420.01	0.045
375006.013758420.01	375006	3758420.01	0.041
375016.013758420.01	375016	3758420.01	0.038
374976.013758430.01	374976	3758430.01	0.043
374986.013758430.01	374986	3758430.01	0.041
374996.013758430.01	374996	3758430.01	0.047
375006.013758430.01	375006	3758430.01	0.043
375016.013758430.01	375016	3758430.01	0.039
375186.013758338.01	375186	3758338.01	0.015
375176.013758348.01	375176	3758348.01	0.016
375186.013758348.01	375186	3758348.01	0.015
375196.013758348.01	375196	3758348.01	0.015
375166.013758358.01	375166	3758358.01	0.016
375176.013758358.01	375176	3758358.01	0.016

FOR CHRONIC CALCS

MAX:		0.007
Overlapping Phases - Maximum GLC		
2025	2026	2027
0.00E+00	1.64E-03	4.78E-04
0.00E+00	1.20E-03	3.41E-04
0.00E+00	1.61E-03	4.25E-04
0.00E+00	1.56E-03	4.19E-04
0.00E+00	1.25E-03	3.66E-04
0.00E+00	1.65E-03	4.48E-04
0.00E+00	1.62E-03	4.48E-04
0.00E+00	1.31E-03	3.96E-04
0.00E+00	1.71E-03	4.79E-04
0.00E+00	1.69E-03	4.84E-04
0.00E+00	1.43E-03	3.83E-04
0.00E+00	1.39E-03	3.79E-04
0.00E+00	1.62E-03	4.29E-04
0.00E+00	1.48E-03	4.06E-04
0.00E+00	1.45E-03	4.07E-04
0.00E+00	1.65E-03	4.51E-04
0.00E+00	1.53E-03	4.34E-04
0.00E+00	1.52E-03	4.40E-04
0.00E+00	1.69E-03	4.80E-04
0.00E+00	1.10E-03	5.07E-04
0.00E+00	1.10E-03	5.08E-04
0.00E+00	1.12E-03	5.09E-04
0.00E+00	1.13E-03	5.10E-04
0.00E+00	1.15E-03	5.12E-04
0.00E+00	1.17E-03	5.14E-04
0.00E+00	1.18E-03	5.49E-04
0.00E+00	1.19E-03	5.49E-04
0.00E+00	1.20E-03	5.49E-04
0.00E+00	1.21E-03	5.49E-04
0.00E+00	1.23E-03	5.50E-04
0.00E+00	1.25E-03	5.52E-04
0.00E+00	1.28E-03	5.95E-04
0.00E+00	1.28E-03	5.94E-04
0.00E+00	1.29E-03	5.94E-04
0.00E+00	1.30E-03	5.93E-04
0.00E+00	1.31E-03	5.93E-04
0.00E+00	1.33E-03	5.94E-04
0.00E+00	1.38E-03	6.49E-04
0.00E+00	1.39E-03	6.47E-04
0.00E+00	1.39E-03	6.45E-04
0.00E+00	1.40E-03	6.43E-04
0.00E+00	1.41E-03	6.41E-04
0.00E+00	1.43E-03	6.41E-04
0.00E+00	1.51E-03	7.09E-04
0.00E+00	1.51E-03	7.06E-04
0.00E+00	1.51E-03	7.02E-04
0.00E+00	1.52E-03	6.99E-04
0.00E+00	1.53E-03	6.96E-04
0.00E+00	1.54E-03	6.95E-04
0.00E+00	1.65E-03	7.79E-04
0.00E+00	1.65E-03	7.73E-04
0.00E+00	1.64E-03	7.67E-04
0.00E+00	1.65E-03	7.62E-04
0.00E+00	1.65E-03	7.58E-04
0.00E+00	1.66E-03	7.54E-04
0.00E+00	1.72E-03	6.55E-04
0.00E+00	1.66E-03	6.69E-04
0.00E+00	1.64E-03	6.60E-04
0.00E+00	1.78E-03	7.17E-04
0.00E+00	2.24E-03	7.99E-04
0.00E+00	2.65E-03	8.72E-04
0.00E+00	1.93E-03	7.76E-04
0.00E+00	2.23E-03	8.27E-04
0.00E+00	2.72E-03	9.13E-04
0.00E+00	2.43E-03	8.50E-04
0.00E+00	1.93E-03	8.09E-04
0.00E+00	1.89E-03	7.92E-04
0.00E+00	2.80E-03	9.57E-04
0.00E+00	2.51E-03	8.93E-04
0.00E+00	2.29E-03	8.46E-04
0.00E+00	2.10E-03	8.76E-04
0.00E+00	2.47E-03	9.38E-04
0.00E+00	2.89E-03	1.01E-03
0.00E+00	2.60E-03	9.43E-04
0.00E+00	2.38E-03	8.93E-04
0.00E+00	2.24E-03	9.42E-04
0.00E+00	2.55E-03	9.90E-04
0.00E+00	3.00E-03	1.06E-03
0.00E+00	2.71E-03	9.97E-04
0.00E+00	2.48E-03	9.44E-04
0.00E+00	2.31E-03	1.00E-03
0.00E+00	2.92E-03	1.10E-03
0.00E+00	3.12E-03	1.13E-03
0.00E+00	2.82E-03	1.06E-03
0.00E+00	2.59E-03	9.99E-04
0.00E+00	3.00E-03	1.18E-03
0.00E+00	2.85E-03	1.13E-03
0.00E+00	3.27E-03	1.20E-03
0.00E+00	2.95E-03	1.12E-03
0.00E+00	2.71E-03	1.06E-03
0.00E+00	1.00E-03	4.22E-04
0.00E+00	1.06E-03	4.47E-04
0.00E+00	1.03E-03	4.40E-04
0.00E+00	1.01E-03	4.33E-04
0.00E+00	1.11E-03	4.75E-04
0.00E+00	1.09E-03	4.67E-04

IHS

Health Risk Assessment Results Summary

Mitigated

Offsite School Receptors >2

		MAX:	0.024	0.093	0.107
Unique Identifier	X (UTM)	Y (UTM)	Onroad	Offroad	Total Risk
375186.013758358.01	375186.01	3758358.01	0.004	0.012	0.016
375196.013758358.01	375196.01	3758358.01	0.004	0.012	0.015
375204.013758358.01	375204.01	3758358.01	0.004	0.012	0.015
375176.013758368.01	375176.01	3758368.01	0.004	0.013	0.017
375186.013758368.01	375186.01	3758368.01	0.004	0.012	0.016
374975.013758702.01	374975.01	3758702.01	0.011	0.093	0.103
374985.013758702.01	374985.01	3758702.01	0.010	0.088	0.098
374995.013758702.01	374995.01	3758702.01	0.023	0.084	0.107
375005.013758702.01	375005.01	3758702.01	0.019	0.080	0.099
374975.013758712.01	374975.01	3758712.01	0.013	0.089	0.102
374985.013758712.01	374985.01	3758712.01	0.018	0.085	0.103
374995.013758712.01	374995.01	3758712.01	0.024	0.081	0.105
375005.013758712.01	375005.01	3758712.01	0.019	0.078	0.097
374904.013758832.01	374904.01	3758832.01	0.006	0.033	0.039
374914.013758832.01	374914.01	3758832.01	0.006	0.033	0.040
374924.013758832.01	374924.01	3758832.01	0.006	0.034	0.040
374934.013758832.01	374934.01	3758832.01	0.006	0.034	0.040
374944.013758832.01	374944.01	3758832.01	0.006	0.034	0.040
374904.013758842.01	374904.01	3758842.01	0.005	0.029	0.034
374914.013758842.01	374914.01	3758842.01	0.005	0.029	0.035
374924.013758842.01	374924.01	3758842.01	0.005	0.030	0.035
374934.013758842.01	374934.01	3758842.01	0.005	0.029	0.035
374944.013758842.01	374944.01	3758842.01	0.005	0.030	0.035
374904.013758852.01	374904.01	3758852.01	0.005	0.025	0.030
374914.013758852.01	374914.01	3758852.01	0.005	0.026	0.030
374924.013758852.01	374924.01	3758852.01	0.005	0.026	0.031
374934.013758852.01	374934.01	3758852.01	0.005	0.026	0.030
374944.013758852.01	374944.01	3758852.01	0.005	0.026	0.031
374904.013758860.01	374904.01	3758860.01	0.004	0.023	0.027
374914.013758860.01	374914.01	3758860.01	0.004	0.023	0.027
374924.013758860.01	374924.01	3758860.01	0.004	0.024	0.028
374934.013758860.01	374934.01	3758860.01	0.004	0.023	0.027
374944.013758860.01	374944.01	3758860.01	0.004	0.024	0.028
374598.013758884.01	374598.01	3758884.01	0.003	0.009	0.012
374608.013758884.01	374608.01	3758884.01	0.003	0.009	0.012
374618.013758884.01	374618.01	3758884.01	0.003	0.009	0.012
374628.013758884.01	374628.01	3758884.01	0.003	0.010	0.013
374638.013758884.01	374638.01	3758884.01	0.003	0.010	0.013
374648.013758884.01	374648.01	3758884.01	0.003	0.010	0.013
374658.013758884.01	374658.01	3758884.01	0.003	0.010	0.013
374668.013758884.01	374668.01	3758884.01	0.003	0.010	0.013
374678.013758884.01	374678.01	3758884.01	0.003	0.011	0.013
374688.013758884.01	374688.01	3758884.01	0.003	0.011	0.013
374698.013758884.01	374698.01	3758884.01	0.003	0.011	0.014
374708.013758884.01	374708.01	3758884.01	0.003	0.011	0.014
374718.013758884.01	374718.01	3758884.01	0.003	0.011	0.014
374728.013758884.01	374728.01	3758884.01	0.003	0.012	0.014
374738.013758884.01	374738.01	3758884.01	0.003	0.012	0.014
374748.013758884.01	374748.01	3758884.01	0.003	0.012	0.015
374758.013758884.01	374758.01	3758884.01	0.003	0.012	0.015
374768.013758884.01	374768.01	3758884.01	0.002	0.012	0.015
374778.013758884.01	374778.01	3758884.01	0.002	0.013	0.015
374788.013758884.01	374788.01	3758884.01	0.003	0.013	0.015
374598.013758894.01	374598.01	3758894.01	0.003	0.008	0.011
374608.013758894.01	374608.01	3758894.01	0.003	0.009	0.011
374618.013758894.01	374618.01	3758894.01	0.003	0.009	0.011
374628.013758894.01	374628.01	3758894.01	0.003	0.009	0.012
374638.013758894.01	374638.01	3758894.01	0.003	0.009	0.012
374648.013758894.01	374648.01	3758894.01	0.003	0.009	0.012
374658.013758894.01	374658.01	3758894.01	0.003	0.009	0.012
374668.013758894.01	374668.01	3758894.01	0.003	0.009	0.012
374678.013758894.01	374678.01	3758894.01	0.003	0.010	0.012
374688.013758894.01	374688.01	3758894.01	0.003	0.010	0.012
374698.013758894.01	374698.01	3758894.01	0.003	0.010	0.012
374708.013758894.01	374708.01	3758894.01	0.002	0.010	0.013
374718.013758894.01	374718.01	3758894.01	0.002	0.010	0.013
374728.013758894.01	374728.01	3758894.01	0.002	0.010	0.013
374738.013758894.01	374738.01	3758894.01	0.002	0.011	0.013
374748.013758894.01	374748.01	3758894.01	0.002	0.011	0.013
374758.013758894.01	374758.01	3758894.01	0.002	0.011	0.013
374768.013758894.01	374768.01	3758894.01	0.002	0.011	0.013
374778.013758894.01	374778.01	3758894.01	0.002	0.011	0.014
374788.013758894.01	374788.01	3758894.01	0.002	0.012	0.014
374598.013758904.01	374598.01	3758904.01	0.003	0.008	0.010
374608.013758904.01	374608.01	3758904.01	0.003	0.008	0.010
374618.013758904.01	374618.01	3758904.01	0.003	0.008	0.011
374628.013758904.01	374628.01	3758904.01	0.002	0.008	0.011
374638.013758904.01	374638.01	3758904.01	0.002	0.008	0.011
374648.013758904.01	374648.01	3758904.01	0.002	0.008	0.011
374658.013758904.01	374658.01	3758904.01	0.002	0.009	0.011
374668.013758904.01	374668.01	3758904.01	0.002	0.009	0.011
374678.013758904.01	374678.01	3758904.01	0.002	0.009	0.011
374688.013758904.01	374688.01	3758904.01	0.002	0.009	0.011
374698.013758904.01	374698.01	3758904.01	0.002	0.009	0.011
374708.013758904.01	374708.01	3758904.01	0.002	0.009	0.012
374718.013758904.01	374718.01	3758904.01	0.002	0.009	0.012
374728.013758904.01	374728.01	3758904.01	0.002	0.010	0.012
374738.013758904.01	374738.01	3758904.01	0.002	0.010	0.012
374748.013758904.01	374748.01	3758904.01	0.002	0.010	0.012
374758.013758904.01	374758.01	3758904.01	0.002	0.010	0.012
374768.013758904.01	374768.01	3758904.01	0.002	0.010	0.012
374778.013758904.01	374778.01	3758904.01	0.002	0.010	0.012
374788.013758904.01	374788.01	3758904.01	0.002	0.010	0.013
374598.013758914.01	374598.01	3758914.01	0.002	0.007	0.010
374608.013758914.01	374608.01	3758914.01	0.002	0.007	0.010
374618.013758914.01	374618.01	3758914.01	0.002	0.008	0.010

IHS

Residential Health Risk Assessment Results Summary

Mitigated

RESIDENTIAL RECEPTORS ONLY

		MAX:	0.107	
Unique Identifier	X (UTM)	Y (UTM)	Total Risk	
375186.013758358.01	375186	3758358.01	0.016	
375196.013758358.01	375196	3758358.01	0.015	
375204.013758358.01	375204	3758358.01	0.015	
375176.013758368.01	375176	3758368.01	0.017	
375186.013758368.01	375186	3758368.01	0.016	
374975.013758702.01	374975	3758702.01	0.103	
374985.013758702.01	374985	3758702.01	0.098	
374995.013758702.01	374995	3758702.01	0.107	MAX HERE
375005.013758702.01	375005	3758702.01	0.099	
374975.013758712.01	374975	3758712.01	0.102	
374985.013758712.01	374985	3758712.01	0.103	
374995.013758712.01	374995	3758712.01	0.105	
375005.013758712.01	375005	3758712.01	0.097	
374904.013758832.01	374904	3758832.01	0.039	
374914.013758832.01	374914	3758832.01	0.040	
374924.013758832.01	374924	3758832.01	0.040	
374934.013758832.01	374934	3758832.01	0.040	
374944.013758832.01	374944	3758832.01	0.040	
374904.013758842.01	374904	3758842.01	0.034	
374914.013758842.01	374914	3758842.01	0.035	
374924.013758842.01	374924	3758842.01	0.035	
374934.013758842.01	374934	3758842.01	0.035	
374944.013758842.01	374944	3758842.01	0.035	
374904.013758852.01	374904	3758852.01	0.030	
374914.013758852.01	374914	3758852.01	0.030	
374924.013758852.01	374924	3758852.01	0.031	
374934.013758852.01	374934	3758852.01	0.030	
374944.013758852.01	374944	3758852.01	0.031	
374904.013758860.01	374904	3758860.01	0.027	
374914.013758860.01	374914	3758860.01	0.027	
374924.013758860.01	374924	3758860.01	0.028	
374934.013758860.01	374934	3758860.01	0.027	
374944.013758860.01	374944	3758860.01	0.028	
374598.013758884.01	374598	3758884.01	0.012	
374608.013758884.01	374608	3758884.01	0.012	
374618.013758884.01	374618	3758884.01	0.012	
374628.013758884.01	374628	3758884.01	0.013	
374638.013758884.01	374638	3758884.01	0.013	
374648.013758884.01	374648	3758884.01	0.013	
374658.013758884.01	374658	3758884.01	0.013	
374668.013758884.01	374668	3758884.01	0.013	
374678.013758884.01	374678	3758884.01	0.013	
374688.013758884.01	374688	3758884.01	0.013	
374698.013758884.01	374698	3758884.01	0.014	
374708.013758884.01	374708	3758884.01	0.014	
374718.013758884.01	374718	3758884.01	0.014	
374728.013758884.01	374728	3758884.01	0.014	
374738.013758884.01	374738	3758884.01	0.014	
374748.013758884.01	374748	3758884.01	0.015	
374758.013758884.01	374758	3758884.01	0.015	
374768.013758884.01	374768	3758884.01	0.015	
374778.013758884.01	374778	3758884.01	0.015	
374788.013758884.01	374788	3758884.01	0.015	
374598.013758894.01	374598	3758894.01	0.011	
374608.013758894.01	374608	3758894.01	0.011	
374618.013758894.01	374618	3758894.01	0.011	
374628.013758894.01	374628	3758894.01	0.012	
374638.013758894.01	374638	3758894.01	0.012	
374648.013758894.01	374648	3758894.01	0.012	
374658.013758894.01	374658	3758894.01	0.012	
374668.013758894.01	374668	3758894.01	0.012	
374678.013758894.01	374678	3758894.01	0.012	
374688.013758894.01	374688	3758894.01	0.012	
374698.013758894.01	374698	3758894.01	0.012	
374708.013758894.01	374708	3758894.01	0.013	
374718.013758894.01	374718	3758894.01	0.013	
374728.013758894.01	374728	3758894.01	0.013	
374738.013758894.01	374738	3758894.01	0.013	
374748.013758894.01	374748	3758894.01	0.013	
374758.013758894.01	374758	3758894.01	0.013	
374768.013758894.01	374768	3758894.01	0.013	
374778.013758894.01	374778	3758894.01	0.014	
374788.013758894.01	374788	3758894.01	0.014	
374598.013758904.01	374598	3758904.01	0.010	
374608.013758904.01	374608	3758904.01	0.010	
374618.013758904.01	374618	3758904.01	0.011	
374628.013758904.01	374628	3758904.01	0.011	
374638.013758904.01	374638	3758904.01	0.011	
374648.013758904.01	374648	3758904.01	0.011	
374658.013758904.01	374658	3758904.01	0.011	
374668.013758904.01	374668	3758904.01	0.011	
374678.013758904.01	374678	3758904.01	0.011	
374688.013758904.01	374688	3758904.01	0.011	
374698.013758904.01	374698	3758904.01	0.011	
374708.013758904.01	374708	3758904.01	0.012	
374718.013758904.01	374718	3758904.01	0.012	
374728.013758904.01	374728	3758904.01	0.012	
374738.013758904.01	374738	3758904.01	0.012	
374748.013758904.01	374748	3758904.01	0.012	
374758.013758904.01	374758	3758904.01	0.012	
374768.013758904.01	374768	3758904.01	0.012	
374778.013758904.01	374778	3758904.01	0.012	
374788.013758904.01	374788	3758904.01	0.013	
374598.013758914.01	374598	3758914.01	0.010	
374608.013758914.01	374608	3758914.01	0.010	
374618.013758914.01	374618	3758914.01	0.010	

FOR CHRONIC CALCS

MAX: 0.007

Overlapping Phases - Maximum GLC		
2025	2026	2027
0.00E+00	1.07E-03	4.59E-04
0.00E+00	1.04E-03	4.51E-04
0.00E+00	1.03E-03	4.45E-04
0.00E+00	1.13E-03	4.88E-04
0.00E+00	1.10E-03	4.79E-04
0.00E+00	6.62E-03	3.25E-03
0.00E+00	6.28E-03	3.09E-03
0.00E+00	6.98E-03	3.14E-03
0.00E+00	6.44E-03	2.96E-03
0.00E+00	6.59E-03	3.17E-03
0.00E+00	6.72E-03	3.11E-03
0.00E+00	6.90E-03	3.06E-03
0.00E+00	6.36E-03	2.89E-03
0.00E+00	2.82E-03	1.18E-03
0.00E+00	2.85E-03	1.19E-03
0.00E+00	2.86E-03	1.21E-03
0.00E+00	2.87E-03	1.22E-03
0.00E+00	2.81E-03	1.20E-03
0.00E+00	2.47E-03	1.03E-03
0.00E+00	2.50E-03	1.05E-03
0.00E+00	2.52E-03	1.06E-03
0.00E+00	2.47E-03	1.04E-03
0.00E+00	2.49E-03	1.06E-03
0.00E+00	2.16E-03	8.99E-04
0.00E+00	2.19E-03	9.17E-04
0.00E+00	2.22E-03	9.34E-04
0.00E+00	2.17E-03	9.18E-04
0.00E+00	2.20E-03	9.34E-04
0.00E+00	1.95E-03	8.11E-04
0.00E+00	1.98E-03	8.28E-04
0.00E+00	2.01E-03	8.45E-04
0.00E+00	1.97E-03	8.29E-04
0.00E+00	1.99E-03	8.45E-04
0.00E+00	8.60E-04	3.46E-04
0.00E+00	8.72E-04	3.52E-04
0.00E+00	8.83E-04	3.58E-04
0.00E+00	8.94E-04	3.64E-04
0.00E+00	9.04E-04	3.69E-04
0.00E+00	9.14E-04	3.74E-04
0.00E+00	9.24E-04	3.80E-04
0.00E+00	9.34E-04	3.86E-04
0.00E+00	9.44E-04	3.91E-04
0.00E+00	9.54E-04	3.97E-04
0.00E+00	9.64E-04	4.03E-04
0.00E+00	9.75E-04	4.10E-04
0.00E+00	9.86E-04	4.16E-04
0.00E+00	9.98E-04	4.23E-04
0.00E+00	1.01E-03	4.29E-04
0.00E+00	1.02E-03	4.37E-04
0.00E+00	1.04E-03	4.44E-04
0.00E+00	1.05E-03	4.51E-04
0.00E+00	1.07E-03	4.59E-04
0.00E+00	1.10E-03	4.68E-04
0.00E+00	7.90E-04	3.20E-04
0.00E+00	8.01E-04	3.25E-04
0.00E+00	8.11E-04	3.30E-04
0.00E+00	8.20E-04	3.35E-04
0.00E+00	8.29E-04	3.40E-04
0.00E+00	8.38E-04	3.45E-04
0.00E+00	8.45E-04	3.49E-04
0.00E+00	8.54E-04	3.54E-04
0.00E+00	8.62E-04	3.58E-04
0.00E+00	8.69E-04	3.63E-04
0.00E+00	8.77E-04	3.68E-04
0.00E+00	8.85E-04	3.73E-04
0.00E+00	8.94E-04	3.78E-04
0.00E+00	9.04E-04	3.83E-04
0.00E+00	9.13E-04	3.89E-04
0.00E+00	9.24E-04	3.95E-04
0.00E+00	9.35E-04	4.01E-04
0.00E+00	9.47E-04	4.07E-04
0.00E+00	9.60E-04	4.13E-04
0.00E+00	9.77E-04	4.20E-04
0.00E+00	7.29E-04	2.97E-04
0.00E+00	7.38E-04	3.01E-04
0.00E+00	7.47E-04	3.06E-04
0.00E+00	7.55E-04	3.10E-04
0.00E+00	7.63E-04	3.14E-04
0.00E+00	7.70E-04	3.18E-04
0.00E+00	7.77E-04	3.22E-04
0.00E+00	7.84E-04	3.26E-04
0.00E+00	7.90E-04	3.30E-04
0.00E+00	7.96E-04	3.33E-04
0.00E+00	8.03E-04	3.37E-04
0.00E+00	8.09E-04	3.41E-04
0.00E+00	8.16E-04	3.45E-04
0.00E+00	8.24E-04	3.50E-04
0.00E+00	8.32E-04	3.55E-04
0.00E+00	8.40E-04	3.59E-04
0.00E+00	8.49E-04	3.64E-04
0.00E+00	8.59E-04	3.69E-04
0.00E+00	8.70E-04	3.74E-04
0.00E+00	8.82E-04	3.80E-04
0.00E+00	6.74E-04	2.76E-04
0.00E+00	6.82E-04	2.80E-04
0.00E+00	6.90E-04	2.84E-04

IHS

Health Risk Assessment Results Summary

Mitigated

Offsite School Receptors >2

		MAX:	0.024	0.093	0.107
Unique Identifier	X (UTM)	Y (UTM)	Onroad	Offroad	Total Risk
374628.013758914.01	374628.01	3758914.01	0.002	0.008	0.010
374638.013758914.01	374638.01	3758914.01	0.002	0.008	0.010
374648.013758914.01	374648.01	3758914.01	0.002	0.008	0.010
374658.013758914.01	374658.01	3758914.01	0.002	0.008	0.010
374668.013758914.01	374668.01	3758914.01	0.002	0.008	0.010
374678.013758914.01	374678.01	3758914.01	0.002	0.008	0.010
374688.013758914.01	374688.01	3758914.01	0.002	0.008	0.010
374698.013758914.01	374698.01	3758914.01	0.002	0.008	0.011
374708.013758914.01	374708.01	3758914.01	0.002	0.008	0.011
374718.013758914.01	374718.01	3758914.01	0.002	0.009	0.011
374728.013758914.01	374728.01	3758914.01	0.002	0.009	0.011
374738.013758914.01	374738.01	3758914.01	0.002	0.009	0.011
374748.013758914.01	374748.01	3758914.01	0.002	0.009	0.011
374758.013758914.01	374758.01	3758914.01	0.002	0.009	0.011
374768.013758914.01	374768.01	3758914.01	0.002	0.009	0.011
374778.013758914.01	374778.01	3758914.01	0.002	0.009	0.011
374788.013758914.01	374788.01	3758914.01	0.002	0.009	0.011
374598.013758924.01	374598.01	3758924.01	0.002	0.007	0.009
374608.013758924.01	374608.01	3758924.01	0.002	0.007	0.009
374618.013758924.01	374618.01	3758924.01	0.002	0.007	0.009
374628.013758924.01	374628.01	3758924.01	0.002	0.007	0.009
374638.013758924.01	374638.01	3758924.01	0.002	0.007	0.009
374648.013758924.01	374648.01	3758924.01	0.002	0.007	0.009
374658.013758924.01	374658.01	3758924.01	0.002	0.007	0.009
374668.013758924.01	374668.01	3758924.01	0.002	0.008	0.010
374678.013758924.01	374678.01	3758924.01	0.002	0.008	0.010
374688.013758924.01	374688.01	3758924.01	0.002	0.008	0.010
374698.013758924.01	374698.01	3758924.01	0.002	0.008	0.010
374708.013758924.01	374708.01	3758924.01	0.002	0.008	0.010
374718.013758924.01	374718.01	3758924.01	0.002	0.008	0.010
374728.013758924.01	374728.01	3758924.01	0.002	0.008	0.010
374738.013758924.01	374738.01	3758924.01	0.002	0.008	0.010
374748.013758924.01	374748.01	3758924.01	0.002	0.008	0.010
374758.013758924.01	374758.01	3758924.01	0.002	0.008	0.010
374768.013758924.01	374768.01	3758924.01	0.002	0.008	0.010
374778.013758924.01	374778.01	3758924.01	0.002	0.009	0.010
374788.013758924.01	374788.01	3758924.01	0.002	0.009	0.010
374598.013758934.01	374598.01	3758934.01	0.002	0.006	0.008
374608.013758934.01	374608.01	3758934.01	0.002	0.006	0.008
374618.013758934.01	374618.01	3758934.01	0.002	0.007	0.008
374628.013758934.01	374628.01	3758934.01	0.002	0.007	0.009
374638.013758934.01	374638.01	3758934.01	0.002	0.007	0.009
374648.013758934.01	374648.01	3758934.01	0.002	0.007	0.009
374658.013758934.01	374658.01	3758934.01	0.002	0.007	0.009
374668.013758934.01	374668.01	3758934.01	0.002	0.007	0.009
374678.013758934.01	374678.01	3758934.01	0.002	0.007	0.009
374688.013758934.01	374688.01	3758934.01	0.002	0.007	0.009
374698.013758934.01	374698.01	3758934.01	0.002	0.007	0.009
374708.013758934.01	374708.01	3758934.01	0.002	0.007	0.009
374718.013758934.01	374718.01	3758934.01	0.002	0.007	0.009
374728.013758934.01	374728.01	3758934.01	0.002	0.007	0.009
374738.013758934.01	374738.01	3758934.01	0.002	0.008	0.009
374748.013758934.01	374748.01	3758934.01	0.002	0.008	0.009
374758.013758934.01	374758.01	3758934.01	0.002	0.008	0.009
374768.013758934.01	374768.01	3758934.01	0.002	0.008	0.009
374778.013758934.01	374778.01	3758934.01	0.002	0.008	0.010
374788.013758934.01	374788.01	3758934.01	0.002	0.008	0.010
374598.013758944.01	374598.01	3758944.01	0.002	0.006	0.008
374608.013758944.01	374608.01	3758944.01	0.002	0.006	0.008
374618.013758944.01	374618.01	3758944.01	0.002	0.006	0.008
374628.013758944.01	374628.01	3758944.01	0.002	0.006	0.008
374638.013758944.01	374638.01	3758944.01	0.002	0.006	0.008
374648.013758944.01	374648.01	3758944.01	0.002	0.006	0.008
374658.013758944.01	374658.01	3758944.01	0.002	0.006	0.008
374668.013758944.01	374668.01	3758944.01	0.002	0.007	0.008
374678.013758944.01	374678.01	3758944.01	0.002	0.007	0.008
374688.013758944.01	374688.01	3758944.01	0.002	0.007	0.008
374698.013758944.01	374698.01	3758944.01	0.002	0.007	0.008
374708.013758944.01	374708.01	3758944.01	0.002	0.007	0.008
374718.013758944.01	374718.01	3758944.01	0.002	0.007	0.009
374728.013758944.01	374728.01	3758944.01	0.002	0.007	0.009
374738.013758944.01	374738.01	3758944.01	0.002	0.007	0.009
374748.013758944.01	374748.01	3758944.01	0.002	0.007	0.009
374758.013758944.01	374758.01	3758944.01	0.002	0.007	0.009
374768.013758944.01	374768.01	3758944.01	0.002	0.007	0.009
374778.013758944.01	374778.01	3758944.01	0.002	0.007	0.009
374788.013758944.01	374788.01	3758944.01	0.002	0.007	0.009
374598.013758954.01	374598.01	3758954.01	0.002	0.006	0.007
374608.013758954.01	374608.01	3758954.01	0.002	0.006	0.007
374618.013758954.01	374618.01	3758954.01	0.002	0.006	0.007
374628.013758954.01	374628.01	3758954.01	0.002	0.006	0.007
374638.013758954.01	374638.01	3758954.01	0.002	0.006	0.008
374648.013758954.01	374648.01	3758954.01	0.002	0.006	0.008
374658.013758954.01	374658.01	3758954.01	0.002	0.006	0.008
374668.013758954.01	374668.01	3758954.01	0.002	0.006	0.008
374678.013758954.01	374678.01	3758954.01	0.002	0.006	0.008
374688.013758954.01	374688.01	3758954.01	0.002	0.006	0.008
374698.013758954.01	374698.01	3758954.01	0.002	0.006	0.008
374708.013758954.01	374708.01	3758954.01	0.002	0.006	0.008
374718.013758954.01	374718.01	3758954.01	0.002	0.006	0.008
374728.013758954.01	374728.01	3758954.01	0.002	0.006	0.008
374738.013758954.01	374738.01	3758954.01	0.002	0.006	0.008
374748.013758954.01	374748.01	3758954.01	0.002	0.007	0.008
374758.013758954.01	374758.01	3758954.01	0.002	0.007	0.008
374768.013758954.01	374768.01	3758954.01	0.002	0.007	0.008
374778.013758954.01	374778.01	3758954.01	0.002	0.007	0.008

IHS

Residential Health Risk Assessment Results Summary

Mitigated

RESIDENTIAL RECEPTORS ONLY

		MAX:	0.107
Unique Identifier	X (UTM)	Y (UTM)	Total Risk
374628.013758914.01	374628	3758914.01	0.010
374638.013758914.01	374638	3758914.01	0.010
374648.013758914.01	374648	3758914.01	0.010
374658.013758914.01	374658	3758914.01	0.010
374668.013758914.01	374668	3758914.01	0.010
374678.013758914.01	374678	3758914.01	0.010
374688.013758914.01	374688	3758914.01	0.010
374698.013758914.01	374698	3758914.01	0.011
374708.013758914.01	374708	3758914.01	0.011
374718.013758914.01	374718	3758914.01	0.011
374728.013758914.01	374728	3758914.01	0.011
374738.013758914.01	374738	3758914.01	0.011
374748.013758914.01	374748	3758914.01	0.011
374758.013758914.01	374758	3758914.01	0.011
374768.013758914.01	374768	3758914.01	0.011
374778.013758914.01	374778	3758914.01	0.011
374788.013758914.01	374788	3758914.01	0.011
374598.013758924.01	374598	3758924.01	0.009
374608.013758924.01	374608	3758924.01	0.009
374618.013758924.01	374618	3758924.01	0.009
374628.013758924.01	374628	3758924.01	0.009
374638.013758924.01	374638	3758924.01	0.009
374648.013758924.01	374648	3758924.01	0.009
374658.013758924.01	374658	3758924.01	0.009
374668.013758924.01	374668	3758924.01	0.010
374678.013758924.01	374678	3758924.01	0.010
374688.013758924.01	374688	3758924.01	0.010
374698.013758924.01	374698	3758924.01	0.010
374708.013758924.01	374708	3758924.01	0.010
374718.013758924.01	374718	3758924.01	0.010
374728.013758924.01	374728	3758924.01	0.010
374738.013758924.01	374738	3758924.01	0.010
374748.013758924.01	374748	3758924.01	0.010
374758.013758924.01	374758	3758924.01	0.010
374768.013758924.01	374768	3758924.01	0.010
374778.013758924.01	374778	3758924.01	0.010
374788.013758924.01	374788	3758924.01	0.010
374598.013758934.01	374598	3758934.01	0.008
374608.013758934.01	374608	3758934.01	0.008
374618.013758934.01	374618	3758934.01	0.008
374628.013758934.01	374628	3758934.01	0.009
374638.013758934.01	374638	3758934.01	0.009
374648.013758934.01	374648	3758934.01	0.009
374658.013758934.01	374658	3758934.01	0.009
374668.013758934.01	374668	3758934.01	0.009
374678.013758934.01	374678	3758934.01	0.009
374688.013758934.01	374688	3758934.01	0.009
374698.013758934.01	374698	3758934.01	0.009
374708.013758934.01	374708	3758934.01	0.009
374718.013758934.01	374718	3758934.01	0.009
374728.013758934.01	374728	3758934.01	0.009
374738.013758934.01	374738	3758934.01	0.009
374748.013758934.01	374748	3758934.01	0.009
374758.013758934.01	374758	3758934.01	0.009
374768.013758934.01	374768	3758934.01	0.009
374778.013758934.01	374778	3758934.01	0.010
374788.013758934.01	374788	3758934.01	0.010
374598.013758944.01	374598	3758944.01	0.008
374608.013758944.01	374608	3758944.01	0.008
374618.013758944.01	374618	3758944.01	0.008
374628.013758944.01	374628	3758944.01	0.008
374638.013758944.01	374638	3758944.01	0.008
374648.013758944.01	374648	3758944.01	0.008
374658.013758944.01	374658	3758944.01	0.008
374668.013758944.01	374668	3758944.01	0.008
374678.013758944.01	374678	3758944.01	0.008
374688.013758944.01	374688	3758944.01	0.008
374698.013758944.01	374698	3758944.01	0.008
374708.013758944.01	374708	3758944.01	0.008
374718.013758944.01	374718	3758944.01	0.009
374728.013758944.01	374728	3758944.01	0.009
374738.013758944.01	374738	3758944.01	0.009
374748.013758944.01	374748	3758944.01	0.009
374758.013758944.01	374758	3758944.01	0.009
374768.013758944.01	374768	3758944.01	0.009
374778.013758944.01	374778	3758944.01	0.009
374788.013758944.01	374788	3758944.01	0.009
374598.013758954.01	374598	3758954.01	0.007
374608.013758954.01	374608	3758954.01	0.007
374618.013758954.01	374618	3758954.01	0.007
374628.013758954.01	374628	3758954.01	0.007
374638.013758954.01	374638	3758954.01	0.008
374648.013758954.01	374648	3758954.01	0.008
374658.013758954.01	374658	3758954.01	0.008
374668.013758954.01	374668	3758954.01	0.008
374678.013758954.01	374678	3758954.01	0.008
374688.013758954.01	374688	3758954.01	0.008
374698.013758954.01	374698	3758954.01	0.008
374708.013758954.01	374708	3758954.01	0.008
374718.013758954.01	374718	3758954.01	0.008
374728.013758954.01	374728	3758954.01	0.008
374738.013758954.01	374738	3758954.01	0.008
374748.013758954.01	374748	3758954.01	0.008
374758.013758954.01	374758	3758954.01	0.008
374768.013758954.01	374768	3758954.01	0.008
374778.013758954.01	374778	3758954.01	0.008

FOR CHRONIC CALCS

	MAX:	0.007	
	Overlapping Phases - Maximum GLC		
	2025	2026	2027
374628.013758914.01	0.00E+00	6.98E-04	2.88E-04
374638.013758914.01	0.00E+00	7.04E-04	2.91E-04
374648.013758914.01	0.00E+00	7.10E-04	2.95E-04
374658.013758914.01	0.00E+00	7.16E-04	2.98E-04
374668.013758914.01	0.00E+00	7.22E-04	3.01E-04
374678.013758914.01	0.00E+00	7.28E-04	3.05E-04
374688.013758914.01	0.00E+00	7.33E-04	3.08E-04
374698.013758914.01	0.00E+00	7.38E-04	3.11E-04
374708.013758914.01	0.00E+00	7.43E-04	3.14E-04
374718.013758914.01	0.00E+00	7.49E-04	3.18E-04
374728.013758914.01	0.00E+00	7.55E-04	3.21E-04
374738.013758914.01	0.00E+00	7.61E-04	3.25E-04
374748.013758914.01	0.00E+00	7.68E-04	3.29E-04
374758.013758914.01	0.00E+00	7.75E-04	3.33E-04
374768.013758914.01	0.00E+00	7.83E-04	3.37E-04
374778.013758914.01	0.00E+00	7.92E-04	3.41E-04
374788.013758914.01	0.00E+00	8.02E-04	3.46E-04
374598.013758924.01	0.00E+00	6.25E-04	2.57E-04
374608.013758924.01	0.00E+00	6.33E-04	2.61E-04
374618.013758924.01	0.00E+00	6.40E-04	2.64E-04
374628.013758924.01	0.00E+00	6.46E-04	2.68E-04
374638.013758924.01	0.00E+00	6.52E-04	2.71E-04
374648.013758924.01	0.00E+00	6.57E-04	2.74E-04
374658.013758924.01	0.00E+00	6.63E-04	2.77E-04
374668.013758924.01	0.00E+00	6.68E-04	2.80E-04
374678.013758924.01	0.00E+00	6.72E-04	2.82E-04
374688.013758924.01	0.00E+00	6.77E-04	2.85E-04
374698.013758924.01	0.00E+00	6.81E-04	2.88E-04
374708.013758924.01	0.00E+00	6.85E-04	2.90E-04
374718.013758924.01	0.00E+00	6.90E-04	2.93E-04
374728.013758924.01	0.00E+00	6.95E-04	2.96E-04
374738.013758924.01	0.00E+00	7.00E-04	2.99E-04
374748.013758924.01	0.00E+00	7.05E-04	3.02E-04
374758.013758924.01	0.00E+00	7.11E-04	3.06E-04
374768.013758924.01	0.00E+00	7.18E-04	3.09E-04
374778.013758924.01	0.00E+00	7.25E-04	3.12E-04
374788.013758924.01	0.00E+00	7.33E-04	3.16E-04
374598.013758934.01	0.00E+00	5.81E-04	2.40E-04
374608.013758934.01	0.00E+00	5.88E-04	2.44E-04
374618.013758934.01	0.00E+00	5.94E-04	2.47E-04
374628.013758934.01	0.00E+00	6.00E-04	2.50E-04
374638.013758934.01	0.00E+00	6.05E-04	2.52E-04
374648.013758934.01	0.00E+00	6.10E-04	2.55E-04
374658.013758934.01	0.00E+00	6.15E-04	2.58E-04
374668.013758934.01	0.00E+00	6.19E-04	2.60E-04
374678.013758934.01	0.00E+00	6.23E-04	2.63E-04
374688.013758934.01	0.00E+00	6.27E-04	2.65E-04
374698.013758934.01	0.00E+00	6.30E-04	2.67E-04
374708.013758934.01	0.00E+00	6.34E-04	2.69E-04
374718.013758934.01	0.00E+00	6.38E-04	2.72E-04
374728.013758934.01	0.00E+00	6.42E-04	2.74E-04
374738.013758934.01	0.00E+00	6.46E-04	2.77E-04
374748.013758934.01	0.00E+00	6.50E-04	2.79E-04
374758.013758934.01	0.00E+00	6.55E-04	2.82E-04
374768.013758934.01	0.00E+00	6.60E-04	2.85E-04
374778.013758934.01	0.00E+00	6.66E-04	2.87E-04
374788.013758934.01	0.00E+00	6.73E-04	2.91E-04
374598.013758944.01	0.00E+00	5.42E-04	2.25E-04
374608.013758944.01	0.00E+00	5.47E-04	2.28E-04
374618.013758944.01	0.00E+00	5.52E-04	2.30E-04
374628.013758944.01	0.00E+00	5.58E-04	2.33E-04
374638.013758944.01	0.00E+00	5.63E-04	2.36E-04
374648.013758944.01	0.00E+00	5.67E-04	2.38E-04
374658.013758944.01	0.00E+00	5.72E-04	2.41E-04
374668.013758944.01	0.00E+00	5.76E-04	2.43E-04
374678.013758944.01	0.00E+00	5.79E-04	2.45E-04
374688.013758944.01	0.00E+00	5.82E-04	2.46E-04
374698.013758944.01	0.00E+00	5.85E-04	2.48E-04
374708.013758944.01	0.00E+00	5.88E-04	2.50E-04
374718.013758944.01	0.00E+00	5.92E-04	2.53E-04
374728.013758944.01	0.00E+00	5.95E-04	2.55E-04
374738.013758944.01	0.00E+00	5.98E-04	2.57E-04
374748.013758944.01	0.00E+00	6.02E-04	2.59E-04
374758.013758944.01	0.00E+00	6.05E-04	2.61E-04
374768.013758944.01	0.00E+00	6.10E-04	2.63E-04
374778.013758944.01	0.00E+00	6.15E-04	2.66E-04
374788.013758944.01	0.00E+00	6.21E-04	2.68E-04
374598.013758954.01	0.00E+00	5.05E-04	2.11E-04
374608.013758954.01	0.00E+00	5.10E-04	2.13E-04
374618.013758954.01	0.00E+00	5.16E-04	2.16E-04
374628.013758954.01	0.00E+00	5.21E-04	2.18E-04
374638.013758954.01	0.00E+00	5.25E-04	2.21E-04
374648.013758954.01	0.00E+00	5.29E-04	2.23E-04
374658.013758954.01	0.00E+00	5.33E-04	2.25E-04
374668.013758954.01	0.00E+00	5.37E-04	2.27E-04
374678.013758954.01	0.00E+00	5.40E-04	2.29E-04
374688.013758954.01	0.00E+00	5.42E-04	2.30E-04
374698.013758954.01	0.00E+00	5.44E-04	2.32E-04
374708.013758954.01	0.00E+00	5.48E-04	2.34E-04
374718.013758954.01	0.00E+00	5.51E-04	2.36E-04
374728.013758954.01	0.00E+00	5.53E-04	2.37E-04
374738.013758954.01	0.00E+00	5.56E-04	2.39E-04
374748.013758954.01	0.00E+00	5.59E-04	2.41E-04
374758.013758954.01	0.00E+00	5.62E-04	2.42E-04
374768.013758954.01	0.00E+00	5.65E-04	2.44E-04
374778.013758954.01	0.00E+00	5.69E-04	2.46E-04

IHS

Health Risk Assessment Results Summary

Mitigated

Offsite School Receptors >2

		MAX:	0.024	0.093	0.107
Unique Identifier	X (UTM)	Y (UTM)	Onroad	Offroad	Total Risk
374788.013758954.01	374788.01	3758954.01	0.002	0.007	0.008
374598.013758964.01	374598.01	3758964.01	0.002	0.005	0.007
374608.013758964.01	374608.01	3758964.01	0.002	0.005	0.007
374618.013758964.01	374618.01	3758964.01	0.001	0.005	0.007
374628.013758964.01	374628.01	3758964.01	0.001	0.005	0.007
374638.013758964.01	374638.01	3758964.01	0.001	0.006	0.007
374648.013758964.01	374648.01	3758964.01	0.001	0.006	0.007
374658.013758964.01	374658.01	3758964.01	0.001	0.006	0.007
374668.013758964.01	374668.01	3758964.01	0.001	0.006	0.007
374678.013758964.01	374678.01	3758964.01	0.001	0.006	0.007
374688.013758964.01	374688.01	3758964.01	0.001	0.006	0.007
374698.013758964.01	374698.01	3758964.01	0.001	0.006	0.007
374708.013758964.01	374708.01	3758964.01	0.001	0.006	0.007
374718.013758964.01	374718.01	3758964.01	0.001	0.006	0.007
374728.013758964.01	374728.01	3758964.01	0.001	0.006	0.007
374738.013758964.01	374738.01	3758964.01	0.001	0.006	0.007
374748.013758964.01	374748.01	3758964.01	0.001	0.006	0.008
374758.013758964.01	374758.01	3758964.01	0.001	0.006	0.008
374768.013758964.01	374768.01	3758964.01	0.001	0.006	0.008
374778.013758964.01	374778.01	3758964.01	0.001	0.006	0.008
374788.013758964.01	374788.01	3758964.01	0.001	0.006	0.008
374598.013758974.01	374598.01	3758974.01	0.001	0.005	0.006
374608.013758974.01	374608.01	3758974.01	0.001	0.005	0.006
374618.013758974.01	374618.01	3758974.01	0.001	0.005	0.006
374628.013758974.01	374628.01	3758974.01	0.001	0.005	0.007
374638.013758974.01	374638.01	3758974.01	0.001	0.005	0.007
374648.013758974.01	374648.01	3758974.01	0.001	0.005	0.007
374658.013758974.01	374658.01	3758974.01	0.001	0.005	0.007
374668.013758974.01	374668.01	3758974.01	0.001	0.005	0.007
374678.013758974.01	374678.01	3758974.01	0.001	0.005	0.007
374688.013758974.01	374688.01	3758974.01	0.001	0.005	0.007
374698.013758974.01	374698.01	3758974.01	0.001	0.006	0.007
374708.013758974.01	374708.01	3758974.01	0.001	0.006	0.007
374718.013758974.01	374718.01	3758974.01	0.001	0.006	0.007
374728.013758974.01	374728.01	3758974.01	0.001	0.006	0.007
374738.013758974.01	374738.01	3758974.01	0.001	0.006	0.007
374748.013758974.01	374748.01	3758974.01	0.001	0.006	0.007
374758.013758974.01	374758.01	3758974.01	0.001	0.006	0.007
374768.013758974.01	374768.01	3758974.01	0.001	0.006	0.007
374778.013758974.01	374778.01	3758974.01	0.001	0.006	0.007
374788.013758974.01	374788.01	3758974.01	0.001	0.006	0.007
374598.013758984.01	374598.01	3758984.01	0.001	0.005	0.006
374608.013758984.01	374608.01	3758984.01	0.001	0.005	0.006
374618.013758984.01	374618.01	3758984.01	0.001	0.005	0.006
374628.013758984.01	374628.01	3758984.01	0.001	0.005	0.006
374638.013758984.01	374638.01	3758984.01	0.001	0.005	0.006
374648.013758984.01	374648.01	3758984.01	0.001	0.005	0.006
374658.013758984.01	374658.01	3758984.01	0.001	0.005	0.006
374668.013758984.01	374668.01	3758984.01	0.001	0.005	0.006
374678.013758984.01	374678.01	3758984.01	0.001	0.005	0.006
374688.013758984.01	374688.01	3758984.01	0.001	0.005	0.006
374698.013758984.01	374698.01	3758984.01	0.001	0.005	0.006
374708.013758984.01	374708.01	3758984.01	0.001	0.005	0.006
374718.013758984.01	374718.01	3758984.01	0.001	0.005	0.007
374728.013758984.01	374728.01	3758984.01	0.001	0.005	0.007
374738.013758984.01	374738.01	3758984.01	0.001	0.005	0.007
374748.013758984.01	374748.01	3758984.01	0.001	0.005	0.007
374758.013758984.01	374758.01	3758984.01	0.001	0.005	0.007
374768.013758984.01	374768.01	3758984.01	0.001	0.005	0.007
374778.013758984.01	374778.01	3758984.01	0.001	0.005	0.007
374788.013758984.01	374788.01	3758984.01	0.001	0.006	0.007
374598.013758994.01	374598.01	3758994.01	0.001	0.004	0.006
374608.013758994.01	374608.01	3758994.01	0.001	0.004	0.006
374618.013758994.01	374618.01	3758994.01	0.001	0.005	0.006
374628.013758994.01	374628.01	3758994.01	0.001	0.005	0.006
374638.013758994.01	374638.01	3758994.01	0.001	0.005	0.006
374648.013758994.01	374648.01	3758994.01	0.001	0.005	0.006
374658.013758994.01	374658.01	3758994.01	0.001	0.005	0.006
374668.013758994.01	374668.01	3758994.01	0.001	0.005	0.006
374678.013758994.01	374678.01	3758994.01	0.001	0.005	0.006
374688.013758994.01	374688.01	3758994.01	0.001	0.005	0.006
374698.013758994.01	374698.01	3758994.01	0.001	0.005	0.006
374708.013758994.01	374708.01	3758994.01	0.001	0.005	0.006
374718.013758994.01	374718.01	3758994.01	0.001	0.005	0.006
374728.013758994.01	374728.01	3758994.01	0.001	0.005	0.006
374738.013758994.01	374738.01	3758994.01	0.001	0.005	0.006
374748.013758994.01	374748.01	3758994.01	0.001	0.005	0.006
374758.013758994.01	374758.01	3758994.01	0.001	0.005	0.006
374768.013758994.01	374768.01	3758994.01	0.001	0.005	0.006
374778.013758994.01	374778.01	3758994.01	0.001	0.005	0.006
374788.013758994.01	374788.01	3758994.01	0.001	0.005	0.006
374598.013759004.01	374598.01	3759004.01	0.001	0.004	0.005
374608.013759004.01	374608.01	3759004.01	0.001	0.004	0.005
374618.013759004.01	374618.01	3759004.01	0.001	0.004	0.005
374628.013759004.01	374628.01	3759004.01	0.001	0.004	0.005
374638.013759004.01	374638.01	3759004.01	0.001	0.004	0.006
374648.013759004.01	374648.01	3759004.01	0.001	0.004	0.006
374658.013759004.01	374658.01	3759004.01	0.001	0.004	0.006
374668.013759004.01	374668.01	3759004.01	0.001	0.005	0.006
374678.013759004.01	374678.01	3759004.01	0.001	0.005	0.006
374688.013759004.01	374688.01	3759004.01	0.001	0.005	0.006
374698.013759004.01	374698.01	3759004.01	0.001	0.005	0.006
374708.013759004.01	374708.01	3759004.01	0.001	0.005	0.006
374718.013759004.01	374718.01	3759004.01	0.001	0.005	0.006
374728.013759004.01	374728.01	3759004.01	0.001	0.005	0.006
374738.013759004.01	374738.01	3759004.01	0.001	0.005	0.006

IHS

Residential Health Risk Assessment Results Summary

Mitigated

RESIDENTIAL RECEPTORS ONLY

		MAX:	0.107
Unique Identifier	X (UTM)	Y (UTM)	Total Risk
374788.013758954.01	374788	3758954.01	0.008
374598.013758964.01	374598	3758964.01	0.007
374608.013758964.01	374608	3758964.01	0.007
374618.013758964.01	374618	3758964.01	0.007
374628.013758964.01	374628	3758964.01	0.007
374638.013758964.01	374638	3758964.01	0.007
374648.013758964.01	374648	3758964.01	0.007
374658.013758964.01	374658	3758964.01	0.007
374668.013758964.01	374668	3758964.01	0.007
374678.013758964.01	374678	3758964.01	0.007
374688.013758964.01	374688	3758964.01	0.007
374698.013758964.01	374698	3758964.01	0.007
374708.013758964.01	374708	3758964.01	0.007
374718.013758964.01	374718	3758964.01	0.007
374728.013758964.01	374728	3758964.01	0.007
374738.013758964.01	374738	3758964.01	0.007
374748.013758964.01	374748	3758964.01	0.008
374758.013758964.01	374758	3758964.01	0.008
374768.013758964.01	374768	3758964.01	0.008
374778.013758964.01	374778	3758964.01	0.008
374788.013758964.01	374788	3758964.01	0.008
374598.013758974.01	374598	3758974.01	0.006
374608.013758974.01	374608	3758974.01	0.006
374618.013758974.01	374618	3758974.01	0.006
374628.013758974.01	374628	3758974.01	0.007
374638.013758974.01	374638	3758974.01	0.007
374648.013758974.01	374648	3758974.01	0.007
374658.013758974.01	374658	3758974.01	0.007
374668.013758974.01	374668	3758974.01	0.007
374678.013758974.01	374678	3758974.01	0.007
374688.013758974.01	374688	3758974.01	0.007
374698.013758974.01	374698	3758974.01	0.007
374708.013758974.01	374708	3758974.01	0.007
374718.013758974.01	374718	3758974.01	0.007
374728.013758974.01	374728	3758974.01	0.007
374738.013758974.01	374738	3758974.01	0.007
374748.013758974.01	374748	3758974.01	0.007
374758.013758974.01	374758	3758974.01	0.007
374768.013758974.01	374768	3758974.01	0.007
374778.013758974.01	374778	3758974.01	0.007
374788.013758974.01	374788	3758974.01	0.007
374598.013758984.01	374598	3758984.01	0.006
374608.013758984.01	374608	3758984.01	0.006
374618.013758984.01	374618	3758984.01	0.006
374628.013758984.01	374628	3758984.01	0.006
374638.013758984.01	374638	3758984.01	0.006
374648.013758984.01	374648	3758984.01	0.006
374658.013758984.01	374658	3758984.01	0.006
374668.013758984.01	374668	3758984.01	0.006
374678.013758984.01	374678	3758984.01	0.006
374688.013758984.01	374688	3758984.01	0.006
374698.013758984.01	374698	3758984.01	0.006
374708.013758984.01	374708	3758984.01	0.006
374718.013758984.01	374718	3758984.01	0.007
374728.013758984.01	374728	3758984.01	0.007
374738.013758984.01	374738	3758984.01	0.007
374748.013758984.01	374748	3758984.01	0.007
374758.013758984.01	374758	3758984.01	0.007
374768.013758984.01	374768	3758984.01	0.007
374778.013758984.01	374778	3758984.01	0.007
374788.013758984.01	374788	3758984.01	0.007
374598.013758994.01	374598	3758994.01	0.006
374608.013758994.01	374608	3758994.01	0.006
374618.013758994.01	374618	3758994.01	0.006
374628.013758994.01	374628	3758994.01	0.006
374638.013758994.01	374638	3758994.01	0.006
374648.013758994.01	374648	3758994.01	0.006
374658.013758994.01	374658	3758994.01	0.006
374668.013758994.01	374668	3758994.01	0.006
374678.013758994.01	374678	3758994.01	0.006
374688.013758994.01	374688	3758994.01	0.006
374698.013758994.01	374698	3758994.01	0.006
374708.013758994.01	374708	3758994.01	0.006
374718.013758994.01	374718	3758994.01	0.006
374728.013758994.01	374728	3758994.01	0.006
374738.013758994.01	374738	3758994.01	0.006
374748.013758994.01	374748	3758994.01	0.006
374758.013758994.01	374758	3758994.01	0.006
374768.013758994.01	374768	3758994.01	0.006
374778.013758994.01	374778	3758994.01	0.006
374788.013758994.01	374788	3758994.01	0.006
374598.013759004.01	374598	3759004.01	0.005
374608.013759004.01	374608	3759004.01	0.005
374618.013759004.01	374618	3759004.01	0.005
374628.013759004.01	374628	3759004.01	0.005
374638.013759004.01	374638	3759004.01	0.006
374648.013759004.01	374648	3759004.01	0.006
374658.013759004.01	374658	3759004.01	0.006
374668.013759004.01	374668	3759004.01	0.006
374678.013759004.01	374678	3759004.01	0.006
374688.013759004.01	374688	3759004.01	0.006
374698.013759004.01	374698	3759004.01	0.006
374708.013759004.01	374708	3759004.01	0.006
374718.013759004.01	374718	3759004.01	0.006
374728.013759004.01	374728	3759004.01	0.006
374738.013759004.01	374738	3759004.01	0.006

FOR CHRONIC CALCS

MAX: 0.007

Overlapping Phases - Maximum GLC		
2025	2026	2027
0.00E+00	5.75E-04	2.49E-04
0.00E+00	4.73E-04	1.98E-04
0.00E+00	4.77E-04	2.00E-04
0.00E+00	4.82E-04	2.03E-04
0.00E+00	4.87E-04	2.05E-04
0.00E+00	4.91E-04	2.07E-04
0.00E+00	4.95E-04	2.09E-04
0.00E+00	4.98E-04	2.11E-04
0.00E+00	5.01E-04	2.13E-04
0.00E+00	5.04E-04	2.14E-04
0.00E+00	5.05E-04	2.15E-04
0.00E+00	5.07E-04	2.17E-04
0.00E+00	5.11E-04	2.19E-04
0.00E+00	5.14E-04	2.20E-04
0.00E+00	5.16E-04	2.22E-04
0.00E+00	5.18E-04	2.23E-04
0.00E+00	5.21E-04	2.25E-04
0.00E+00	5.23E-04	2.26E-04
0.00E+00	5.25E-04	2.27E-04
0.00E+00	5.29E-04	2.29E-04
0.00E+00	5.34E-04	2.31E-04
0.00E+00	4.43E-04	1.86E-04
0.00E+00	4.47E-04	1.89E-04
0.00E+00	4.52E-04	1.91E-04
0.00E+00	4.56E-04	1.93E-04
0.00E+00	4.60E-04	1.95E-04
0.00E+00	4.63E-04	1.97E-04
0.00E+00	4.67E-04	1.99E-04
0.00E+00	4.69E-04	2.00E-04
0.00E+00	4.72E-04	2.01E-04
0.00E+00	4.74E-04	2.03E-04
0.00E+00	4.76E-04	2.04E-04
0.00E+00	4.79E-04	2.05E-04
0.00E+00	4.81E-04	2.07E-04
0.00E+00	4.83E-04	2.08E-04
0.00E+00	4.85E-04	2.09E-04
0.00E+00	4.87E-04	2.11E-04
0.00E+00	4.89E-04	2.12E-04
0.00E+00	4.90E-04	2.12E-04
0.00E+00	4.93E-04	2.14E-04
0.00E+00	4.98E-04	2.16E-04
0.00E+00	4.16E-04	1.76E-04
0.00E+00	4.20E-04	1.78E-04
0.00E+00	4.24E-04	1.80E-04
0.00E+00	4.28E-04	1.82E-04
0.00E+00	4.32E-04	1.84E-04
0.00E+00	4.35E-04	1.85E-04
0.00E+00	4.38E-04	1.87E-04
0.00E+00	4.40E-04	1.88E-04
0.00E+00	4.43E-04	1.90E-04
0.00E+00	4.45E-04	1.91E-04
0.00E+00	4.47E-04	1.92E-04
0.00E+00	4.49E-04	1.93E-04
0.00E+00	4.51E-04	1.94E-04
0.00E+00	4.53E-04	1.95E-04
0.00E+00	4.55E-04	1.97E-04
0.00E+00	4.56E-04	1.98E-04
0.00E+00	4.57E-04	1.98E-04
0.00E+00	4.59E-04	1.99E-04
0.00E+00	4.61E-04	2.00E-04
0.00E+00	4.65E-04	2.02E-04
0.00E+00	3.92E-04	1.66E-04
0.00E+00	3.95E-04	1.68E-04
0.00E+00	3.99E-04	1.70E-04
0.00E+00	4.02E-04	1.72E-04
0.00E+00	4.06E-04	1.73E-04
0.00E+00	4.09E-04	1.75E-04
0.00E+00	4.12E-04	1.76E-04
0.00E+00	4.14E-04	1.78E-04
0.00E+00	4.16E-04	1.79E-04
0.00E+00	4.18E-04	1.80E-04
0.00E+00	4.20E-04	1.81E-04
0.00E+00	4.22E-04	1.82E-04
0.00E+00	4.23E-04	1.83E-04
0.00E+00	4.25E-04	1.84E-04
0.00E+00	4.28E-04	1.85E-04
0.00E+00	4.28E-04	1.86E-04
0.00E+00	4.29E-04	1.86E-04
0.00E+00	4.30E-04	1.87E-04
0.00E+00	4.32E-04	1.88E-04
0.00E+00	4.36E-04	1.90E-04
0.00E+00	3.69E-04	1.57E-04
0.00E+00	3.73E-04	1.59E-04
0.00E+00	3.76E-04	1.61E-04
0.00E+00	3.79E-04	1.62E-04
0.00E+00	3.82E-04	1.64E-04
0.00E+00	3.85E-04	1.65E-04
0.00E+00	3.88E-04	1.67E-04
0.00E+00	3.90E-04	1.68E-04
0.00E+00	3.92E-04	1.69E-04
0.00E+00	3.94E-04	1.70E-04
0.00E+00	3.96E-04	1.71E-04
0.00E+00	3.97E-04	1.72E-04
0.00E+00	3.99E-04	1.73E-04
0.00E+00	4.00E-04	1.73E-04
0.00E+00	4.01E-04	1.74E-04

IHS

Health Risk Assessment Results Summary

Mitigated

Offsite School Receptors >2

		MAX:	0.024	0.093	0.107
Unique Identifier	X (UTM)	Y (UTM)	Onroad	Offroad	Total Risk
374748.013759004.01	374748.01	3759004.01	0.001	0.005	0.006
374758.013759004.01	374758.01	3759004.01	0.001	0.005	0.006
374768.013759004.01	374768.01	3759004.01	0.001	0.005	0.006
374778.013759004.01	374778.01	3759004.01	0.001	0.005	0.006
374788.013759004.01	374788.01	3759004.01	0.001	0.005	0.006
374598.013759014.01	374598.01	3759014.01	0.001	0.004	0.005
374608.013759014.01	374608.01	3759014.01	0.001	0.004	0.005
374618.013759014.01	374618.01	3759014.01	0.001	0.004	0.005
374628.013759014.01	374628.01	3759014.01	0.001	0.004	0.005
374638.013759014.01	374638.01	3759014.01	0.001	0.004	0.005
374648.013759014.01	374648.01	3759014.01	0.001	0.004	0.005
374658.013759014.01	374658.01	3759014.01	0.001	0.004	0.005
374668.013759014.01	374668.01	3759014.01	0.001	0.004	0.005
374678.013759014.01	374678.01	3759014.01	0.001	0.004	0.005
374688.013759014.01	374688.01	3759014.01	0.001	0.004	0.005
374698.013759014.01	374698.01	3759014.01	0.001	0.004	0.005
374708.013759014.01	374708.01	3759014.01	0.001	0.004	0.005
374718.013759014.01	374718.01	3759014.01	0.001	0.004	0.005
374728.013759014.01	374728.01	3759014.01	0.001	0.004	0.005
374738.013759014.01	374738.01	3759014.01	0.001	0.004	0.005
374748.013759014.01	374748.01	3759014.01	0.001	0.004	0.006
374758.013759014.01	374758.01	3759014.01	0.001	0.005	0.006
374768.013759014.01	374768.01	3759014.01	0.001	0.005	0.006
374778.013759014.01	374778.01	3759014.01	0.001	0.005	0.006
374788.013759014.01	374788.01	3759014.01	0.001	0.005	0.006
374598.013759024.01	374598.01	3759024.01	0.001	0.004	0.005
374608.013759024.01	374608.01	3759024.01	0.001	0.004	0.005
374618.013759024.01	374618.01	3759024.01	0.001	0.004	0.005
374628.013759024.01	374628.01	3759024.01	0.001	0.004	0.005
374638.013759024.01	374638.01	3759024.01	0.001	0.004	0.005
374648.013759024.01	374648.01	3759024.01	0.001	0.004	0.005
374658.013759024.01	374658.01	3759024.01	0.001	0.004	0.005
374668.013759024.01	374668.01	3759024.01	0.001	0.004	0.005
374678.013759024.01	374678.01	3759024.01	0.001	0.004	0.005
374688.013759024.01	374688.01	3759024.01	0.001	0.004	0.005
374698.013759024.01	374698.01	3759024.01	0.001	0.004	0.005
374708.013759024.01	374708.01	3759024.01	0.001	0.004	0.005
374718.013759024.01	374718.01	3759024.01	0.001	0.004	0.005
374728.013759024.01	374728.01	3759024.01	0.001	0.004	0.005
374738.013759024.01	374738.01	3759024.01	0.001	0.004	0.005
374748.013759024.01	374748.01	3759024.01	0.001	0.004	0.005
374758.013759024.01	374758.01	3759024.01	0.001	0.004	0.005
374768.013759024.01	374768.01	3759024.01	0.001	0.004	0.005
374778.013759024.01	374778.01	3759024.01	0.001	0.004	0.005
374788.013759024.01	374788.01	3759024.01	0.001	0.004	0.005
373990.013758186.01	373990.01	3758186.01	0.000	0.001	0.001
374000.013758186.01	374000.01	3758186.01	0.000	0.001	0.001
374010.013758186.01	374010.01	3758186.01	0.000	0.001	0.001
374020.013758186.01	374020.01	3758186.01	0.000	0.001	0.001
374030.013758186.01	374030.01	3758186.01	0.000	0.001	0.001
374040.013758186.01	374040.01	3758186.01	0.000	0.001	0.001
374050.013758186.01	374050.01	3758186.01	0.000	0.001	0.002
374060.013758186.01	374060.01	3758186.01	0.000	0.001	0.002
374070.013758186.01	374070.01	3758186.01	0.000	0.001	0.002
374080.013758186.01	374080.01	3758186.01	0.000	0.001	0.002
374090.013758186.01	374090.01	3758186.01	0.000	0.001	0.002
374100.013758186.01	374100.01	3758186.01	0.000	0.001	0.002
374110.013758186.01	374110.01	3758186.01	0.000	0.001	0.002
374120.013758186.01	374120.01	3758186.01	0.000	0.002	0.002
374130.013758186.01	374130.01	3758186.01	0.000	0.002	0.002
374140.013758186.01	374140.01	3758186.01	0.000	0.002	0.002
374150.013758186.01	374150.01	3758186.01	0.000	0.002	0.002
374160.013758186.01	374160.01	3758186.01	0.000	0.002	0.002
374170.013758186.01	374170.01	3758186.01	0.000	0.002	0.002
374180.013758186.01	374180.01	3758186.01	0.000	0.002	0.002
373990.013758196.01	373990.01	3758196.01	0.000	0.001	0.001
374000.013758196.01	374000.01	3758196.01	0.000	0.001	0.001
374010.013758196.01	374010.01	3758196.01	0.000	0.001	0.001
374020.013758196.01	374020.01	3758196.01	0.000	0.001	0.001
374030.013758196.01	374030.01	3758196.01	0.000	0.001	0.001
374040.013758196.01	374040.01	3758196.01	0.000	0.001	0.002
374050.013758196.01	374050.01	3758196.01	0.000	0.001	0.002
374060.013758196.01	374060.01	3758196.01	0.000	0.001	0.002
374070.013758196.01	374070.01	3758196.01	0.000	0.001	0.002
374080.013758196.01	374080.01	3758196.01	0.000	0.001	0.002
374090.013758196.01	374090.01	3758196.01	0.000	0.001	0.002
374100.013758196.01	374100.01	3758196.01	0.000	0.001	0.002
374110.013758196.01	374110.01	3758196.01	0.000	0.002	0.002
374120.013758196.01	374120.01	3758196.01	0.000	0.002	0.002
374130.013758196.01	374130.01	3758196.01	0.000	0.002	0.002
374140.013758196.01	374140.01	3758196.01	0.000	0.002	0.002
374150.013758196.01	374150.01	3758196.01	0.000	0.002	0.002
374160.013758196.01	374160.01	3758196.01	0.000	0.002	0.002
374170.013758196.01	374170.01	3758196.01	0.000	0.002	0.002
374180.013758196.01	374180.01	3758196.01	0.000	0.002	0.002
373990.013758206.01	373990.01	3758206.01	0.000	0.001	0.001
374000.013758206.01	374000.01	3758206.01	0.000	0.001	0.001
374010.013758206.01	374010.01	3758206.01	0.000	0.001	0.001
374020.013758206.01	374020.01	3758206.01	0.000	0.001	0.001
374030.013758206.01	374030.01	3758206.01	0.000	0.001	0.001
374040.013758206.01	374040.01	3758206.01	0.000	0.001	0.002
374050.013758206.01	374050.01	3758206.01	0.000	0.001	0.002
374060.013758206.01	374060.01	3758206.01	0.000	0.001	0.002
374070.013758206.01	374070.01	3758206.01	0.000	0.001	0.002
374080.013758206.01	374080.01	3758206.01	0.000	0.001	0.002
374090.013758206.01	374090.01	3758206.01	0.000	0.001	0.002

IHS

Residential Health Risk Assessment Results Summary

Mitigated

RESIDENTIAL RECEPTORS ONLY

		MAX:	0.107
Unique Identifier	X (UTM)	Y (UTM)	Total Risk
374748.013759004.01	374748	3759004.01	0.006
374758.013759004.01	374758	3759004.01	0.006
374768.013759004.01	374768	3759004.01	0.006
374778.013759004.01	374778	3759004.01	0.006
374788.013759004.01	374788	3759004.01	0.006
374598.013759014.01	374598	3759014.01	0.005
374608.013759014.01	374608	3759014.01	0.005
374618.013759014.01	374618	3759014.01	0.005
374628.013759014.01	374628	3759014.01	0.005
374638.013759014.01	374638	3759014.01	0.005
374648.013759014.01	374648	3759014.01	0.005
374658.013759014.01	374658	3759014.01	0.005
374668.013759014.01	374668	3759014.01	0.005
374678.013759014.01	374678	3759014.01	0.005
374688.013759014.01	374688	3759014.01	0.005
374698.013759014.01	374698	3759014.01	0.005
374708.013759014.01	374708	3759014.01	0.005
374718.013759014.01	374718	3759014.01	0.005
374728.013759014.01	374728	3759014.01	0.005
374738.013759014.01	374738	3759014.01	0.005
374748.013759014.01	374748	3759014.01	0.006
374758.013759014.01	374758	3759014.01	0.006
374768.013759014.01	374768	3759014.01	0.006
374778.013759014.01	374778	3759014.01	0.006
374788.013759014.01	374788	3759014.01	0.006
374598.013759024.01	374598	3759024.01	0.005
374608.013759024.01	374608	3759024.01	0.005
374618.013759024.01	374618	3759024.01	0.005
374628.013759024.01	374628	3759024.01	0.005
374638.013759024.01	374638	3759024.01	0.005
374648.013759024.01	374648	3759024.01	0.005
374658.013759024.01	374658	3759024.01	0.005
374668.013759024.01	374668	3759024.01	0.005
374678.013759024.01	374678	3759024.01	0.005
374688.013759024.01	374688	3759024.01	0.005
374698.013759024.01	374698	3759024.01	0.005
374708.013759024.01	374708	3759024.01	0.005
374718.013759024.01	374718	3759024.01	0.005
374728.013759024.01	374728	3759024.01	0.005
374738.013759024.01	374738	3759024.01	0.005
374748.013759024.01	374748	3759024.01	0.005
374758.013759024.01	374758	3759024.01	0.005
374768.013759024.01	374768	3759024.01	0.005
374778.013759024.01	374778	3759024.01	0.005
374788.013759024.01	374788	3759024.01	0.005
373990.013758186.01	373990	3758186.01	0.001
374000.013758186.01	374000	3758186.01	0.001
374010.013758186.01	374010	3758186.01	0.001
374020.013758186.01	374020	3758186.01	0.001
374030.013758186.01	374030	3758186.01	0.001
374040.013758186.01	374040	3758186.01	0.001
374050.013758186.01	374050	3758186.01	0.002
374060.013758186.01	374060	3758186.01	0.002
374070.013758186.01	374070	3758186.01	0.002
374080.013758186.01	374080	3758186.01	0.002
374090.013758186.01	374090	3758186.01	0.002
374100.013758186.01	374100	3758186.01	0.002
374110.013758186.01	374110	3758186.01	0.002
374120.013758186.01	374120	3758186.01	0.002
374130.013758186.01	374130	3758186.01	0.002
374140.013758186.01	374140	3758186.01	0.002
374150.013758186.01	374150	3758186.01	0.002
374160.013758186.01	374160	3758186.01	0.002
374170.013758186.01	374170	3758186.01	0.002
374180.013758186.01	374180	3758186.01	0.002
373990.013758196.01	373990	3758196.01	0.001
374000.013758196.01	374000	3758196.01	0.001
374010.013758196.01	374010	3758196.01	0.001
374020.013758196.01	374020	3758196.01	0.001
374030.013758196.01	374030	3758196.01	0.001
374040.013758196.01	374040	3758196.01	0.002
374050.013758196.01	374050	3758196.01	0.002
374060.013758196.01	374060	3758196.01	0.002
374070.013758196.01	374070	3758196.01	0.002
374080.013758196.01	374080	3758196.01	0.002
374090.013758196.01	374090	3758196.01	0.002
374100.013758196.01	374100	3758196.01	0.002
374110.013758196.01	374110	3758196.01	0.002
374120.013758196.01	374120	3758196.01	0.002
374130.013758196.01	374130	3758196.01	0.002
374140.013758196.01	374140	3758196.01	0.002
374150.013758196.01	374150	3758196.01	0.002
374160.013758196.01	374160	3758196.01	0.002
374170.013758196.01	374170	3758196.01	0.002
374180.013758196.01	374180	3758196.01	0.002
373990.013758206.01	373990	3758206.01	0.001
374000.013758206.01	374000	3758206.01	0.001
374010.013758206.01	374010	3758206.01	0.001
374020.013758206.01	374020	3758206.01	0.001
374030.013758206.01	374030	3758206.01	0.001
374040.013758206.01	374040	3758206.01	0.002
374050.013758206.01	374050	3758206.01	0.002
374060.013758206.01	374060	3758206.01	0.002
374070.013758206.01	374070	3758206.01	0.002
374080.013758206.01	374080	3758206.01	0.002
374090.013758206.01	374090	3758206.01	0.002

FOR CHRONIC CALCS

MAX:		0.007
Overlapping Phases - Maximum GLC		
2025	2026	2027
0.00E+00	4.03E-04	1.75E-04
0.00E+00	4.04E-04	1.76E-04
0.00E+00	4.05E-04	1.76E-04
0.00E+00	4.07E-04	1.77E-04
0.00E+00	4.09E-04	1.79E-04
0.00E+00	3.48E-04	1.49E-04
0.00E+00	3.52E-04	1.51E-04
0.00E+00	3.55E-04	1.52E-04
0.00E+00	3.58E-04	1.54E-04
0.00E+00	3.61E-04	1.55E-04
0.00E+00	3.63E-04	1.56E-04
0.00E+00	3.66E-04	1.58E-04
0.00E+00	3.67E-04	1.59E-04
0.00E+00	3.69E-04	1.60E-04
0.00E+00	3.71E-04	1.61E-04
0.00E+00	3.73E-04	1.62E-04
0.00E+00	3.75E-04	1.62E-04
0.00E+00	3.76E-04	1.63E-04
0.00E+00	3.77E-04	1.64E-04
0.00E+00	3.79E-04	1.65E-04
0.00E+00	3.80E-04	1.65E-04
0.00E+00	3.81E-04	1.66E-04
0.00E+00	3.82E-04	1.67E-04
0.00E+00	3.83E-04	1.67E-04
0.00E+00	3.85E-04	1.68E-04
0.00E+00	3.29E-04	1.41E-04
0.00E+00	3.32E-04	1.43E-04
0.00E+00	3.35E-04	1.44E-04
0.00E+00	3.38E-04	1.46E-04
0.00E+00	3.41E-04	1.47E-04
0.00E+00	3.43E-04	1.48E-04
0.00E+00	3.45E-04	1.49E-04
0.00E+00	3.47E-04	1.50E-04
0.00E+00	3.49E-04	1.51E-04
0.00E+00	3.51E-04	1.52E-04
0.00E+00	3.52E-04	1.53E-04
0.00E+00	3.54E-04	1.54E-04
0.00E+00	3.55E-04	1.55E-04
0.00E+00	3.56E-04	1.55E-04
0.00E+00	3.58E-04	1.56E-04
0.00E+00	3.59E-04	1.57E-04
0.00E+00	3.60E-04	1.57E-04
0.00E+00	3.61E-04	1.58E-04
0.00E+00	3.62E-04	1.58E-04
0.00E+00	3.63E-04	1.59E-04
0.00E+00	9.15E-05	4.19E-05
0.00E+00	9.33E-05	4.28E-05
0.00E+00	9.51E-05	4.36E-05
0.00E+00	9.70E-05	4.46E-05
0.00E+00	9.89E-05	4.55E-05
0.00E+00	1.01E-04	4.65E-05
0.00E+00	1.03E-04	4.74E-05
0.00E+00	1.05E-04	4.85E-05
0.00E+00	1.07E-04	4.95E-05
0.00E+00	1.09E-04	5.06E-05
0.00E+00	1.12E-04	5.17E-05
0.00E+00	1.14E-04	5.29E-05
0.00E+00	1.16E-04	5.41E-05
0.00E+00	1.19E-04	5.53E-05
0.00E+00	1.21E-04	5.65E-05
0.00E+00	1.24E-04	5.78E-05
0.00E+00	1.27E-04	5.92E-05
0.00E+00	1.29E-04	6.05E-05
0.00E+00	1.32E-04	6.19E-05
0.00E+00	1.35E-04	6.34E-05
0.00E+00	9.28E-05	4.24E-05
0.00E+00	9.46E-05	4.33E-05
0.00E+00	9.65E-05	4.42E-05
0.00E+00	9.84E-05	4.51E-05
0.00E+00	1.00E-04	4.61E-05
0.00E+00	1.02E-04	4.71E-05
0.00E+00	1.05E-04	4.81E-05
0.00E+00	1.07E-04	4.92E-05
0.00E+00	1.09E-04	5.02E-05
0.00E+00	1.11E-04	5.14E-05
0.00E+00	1.13E-04	5.25E-05
0.00E+00	1.16E-04	5.37E-05
0.00E+00	1.18E-04	5.49E-05
0.00E+00	1.21E-04	5.62E-05
0.00E+00	1.23E-04	5.75E-05
0.00E+00	1.26E-04	5.88E-05
0.00E+00	1.29E-04	6.02E-05
0.00E+00	1.32E-04	6.16E-05
0.00E+00	1.35E-04	6.31E-05
0.00E+00	1.38E-04	6.46E-05
0.00E+00	9.41E-05	4.29E-05
0.00E+00	9.60E-05	4.38E-05
0.00E+00	9.79E-05	4.48E-05
0.00E+00	9.99E-05	4.57E-05
0.00E+00	1.02E-04	4.67E-05
0.00E+00	1.04E-04	4.77E-05
0.00E+00	1.06E-04	4.88E-05
0.00E+00	1.08E-04	4.98E-05
0.00E+00	1.11E-04	5.10E-05
0.00E+00	1.13E-04	5.21E-05
0.00E+00	1.15E-04	5.33E-05

IHS

Health Risk Assessment Results Summary

Mitigated

Offsite School Receptors >2

		MAX:	0.024	0.093	0.107
Unique Identifier	X (UTM)	Y (UTM)	Onroad	Offroad	Total Risk
374100.013758206.01	374100.01	3758206.01	0.000	0.001	0.002
374110.013758206.01	374110.01	3758206.01	0.000	0.002	0.002
374120.013758206.01	374120.01	3758206.01	0.000	0.002	0.002
374130.013758206.01	374130.01	3758206.01	0.000	0.002	0.002
374140.013758206.01	374140.01	3758206.01	0.000	0.002	0.002
374150.013758206.01	374150.01	3758206.01	0.000	0.002	0.002
374160.013758206.01	374160.01	3758206.01	0.000	0.002	0.002
374170.013758206.01	374170.01	3758206.01	0.000	0.002	0.002
374180.013758206.01	374180.01	3758206.01	0.000	0.002	0.002
373990.013758216.01	373990.01	3758216.01	0.000	0.001	0.001
374000.013758216.01	374000.01	3758216.01	0.000	0.001	0.001
374010.013758216.01	374010.01	3758216.01	0.000	0.001	0.001
374020.013758216.01	374020.01	3758216.01	0.000	0.001	0.001
374030.013758216.01	374030.01	3758216.01	0.000	0.001	0.002
374040.013758216.01	374040.01	3758216.01	0.000	0.001	0.002
374050.013758216.01	374050.01	3758216.01	0.000	0.001	0.002
374060.013758216.01	374060.01	3758216.01	0.000	0.001	0.002
374070.013758216.01	374070.01	3758216.01	0.000	0.001	0.002
374080.013758216.01	374080.01	3758216.01	0.000	0.001	0.002
374090.013758216.01	374090.01	3758216.01	0.000	0.001	0.002
374100.013758216.01	374100.01	3758216.01	0.000	0.002	0.002
374110.013758216.01	374110.01	3758216.01	0.000	0.002	0.002
374120.013758216.01	374120.01	3758216.01	0.000	0.002	0.002
374130.013758216.01	374130.01	3758216.01	0.000	0.002	0.002
374140.013758216.01	374140.01	3758216.01	0.000	0.002	0.002
374150.013758216.01	374150.01	3758216.01	0.000	0.002	0.002
374160.013758216.01	374160.01	3758216.01	0.000	0.002	0.002
374170.013758216.01	374170.01	3758216.01	0.000	0.002	0.002
374180.013758216.01	374180.01	3758216.01	0.000	0.002	0.002
373990.013758226.01	373990.01	3758226.01	0.000	0.001	0.001
374000.013758226.01	374000.01	3758226.01	0.000	0.001	0.001
374010.013758226.01	374010.01	3758226.01	0.000	0.001	0.001
374020.013758226.01	374020.01	3758226.01	0.000	0.001	0.002
374030.013758226.01	374030.01	3758226.01	0.000	0.001	0.002
374040.013758226.01	374040.01	3758226.01	0.000	0.001	0.002
374050.013758226.01	374050.01	3758226.01	0.000	0.001	0.002
374060.013758226.01	374060.01	3758226.01	0.000	0.001	0.002
374070.013758226.01	374070.01	3758226.01	0.000	0.001	0.002
374080.013758226.01	374080.01	3758226.01	0.000	0.001	0.002
374090.013758226.01	374090.01	3758226.01	0.000	0.001	0.002
374100.013758226.01	374100.01	3758226.01	0.000	0.002	0.002
374110.013758226.01	374110.01	3758226.01	0.000	0.002	0.002
374120.013758226.01	374120.01	3758226.01	0.000	0.002	0.002
374130.013758226.01	374130.01	3758226.01	0.000	0.002	0.002
374140.013758226.01	374140.01	3758226.01	0.000	0.002	0.002
374150.013758226.01	374150.01	3758226.01	0.000	0.002	0.002
374160.013758226.01	374160.01	3758226.01	0.000	0.002	0.002
374170.013758226.01	374170.01	3758226.01	0.000	0.002	0.002
374180.013758226.01	374180.01	3758226.01	0.000	0.002	0.002
373990.013758236.01	373990.01	3758236.01	0.000	0.001	0.001
374000.013758236.01	374000.01	3758236.01	0.000	0.001	0.001
374010.013758236.01	374010.01	3758236.01	0.000	0.001	0.001
374020.013758236.01	374020.01	3758236.01	0.000	0.001	0.002
374030.013758236.01	374030.01	3758236.01	0.000	0.001	0.002
374040.013758236.01	374040.01	3758236.01	0.000	0.001	0.002
374050.013758236.01	374050.01	3758236.01	0.000	0.001	0.002
374060.013758236.01	374060.01	3758236.01	0.000	0.001	0.002
374070.013758236.01	374070.01	3758236.01	0.000	0.001	0.002
374080.013758236.01	374080.01	3758236.01	0.000	0.001	0.002
374090.013758236.01	374090.01	3758236.01	0.000	0.002	0.002
374100.013758236.01	374100.01	3758236.01	0.000	0.002	0.002
374110.013758236.01	374110.01	3758236.01	0.000	0.002	0.002
374120.013758236.01	374120.01	3758236.01	0.000	0.002	0.002
374130.013758236.01	374130.01	3758236.01	0.000	0.002	0.002
374140.013758236.01	374140.01	3758236.01	0.000	0.002	0.002
374150.013758236.01	374150.01	3758236.01	0.000	0.002	0.002
374160.013758236.01	374160.01	3758236.01	0.000	0.002	0.002
374170.013758236.01	374170.01	3758236.01	0.000	0.002	0.002
374180.013758236.01	374180.01	3758236.01	0.000	0.002	0.002
373990.013758246.01	373990.01	3758246.01	0.000	0.001	0.001
374000.013758246.01	374000.01	3758246.01	0.000	0.001	0.001
374010.013758246.01	374010.01	3758246.01	0.000	0.001	0.002
374020.013758246.01	374020.01	3758246.01	0.000	0.001	0.002
374030.013758246.01	374030.01	3758246.01	0.000	0.001	0.002
374040.013758246.01	374040.01	3758246.01	0.000	0.001	0.002
374050.013758246.01	374050.01	3758246.01	0.000	0.001	0.002
374060.013758246.01	374060.01	3758246.01	0.000	0.001	0.002
374070.013758246.01	374070.01	3758246.01	0.000	0.001	0.002
374080.013758246.01	374080.01	3758246.01	0.000	0.001	0.002
374090.013758246.01	374090.01	3758246.01	0.000	0.002	0.002
374100.013758246.01	374100.01	3758246.01	0.000	0.002	0.002
374110.013758246.01	374110.01	3758246.01	0.000	0.002	0.002
374120.013758246.01	374120.01	3758246.01	0.000	0.002	0.002
374130.013758246.01	374130.01	3758246.01	0.000	0.002	0.002
374140.013758246.01	374140.01	3758246.01	0.000	0.002	0.002
374150.013758246.01	374150.01	3758246.01	0.000	0.002	0.002
374160.013758246.01	374160.01	3758246.01	0.000	0.002	0.002
374170.013758246.01	374170.01	3758246.01	0.000	0.002	0.002
374180.013758246.01	374180.01	3758246.01	0.000	0.002	0.002
373990.013758256.01	373990.01	3758256.01	0.000	0.001	0.001
374000.013758256.01	374000.01	3758256.01	0.000	0.001	0.002
374010.013758256.01	374010.01	3758256.01	0.000	0.001	0.002
374020.013758256.01	374020.01	3758256.01	0.000	0.001	0.002
374030.013758256.01	374030.01	3758256.01	0.000	0.001	0.002
374040.013758256.01	374040.01	3758256.01	0.000	0.001	0.002
374050.013758256.01	374050.01	3758256.01	0.000	0.001	0.002

IHS

Residential Health Risk Assessment Results Summary

Mitigated

RESIDENTIAL RECEPTORS ONLY

		MAX:	0.107
Unique Identifier	X (UTM)	Y (UTM)	Total Risk
374100.013758206.01	374100	3758206.01	0.002
374110.013758206.01	374110	3758206.01	0.002
374120.013758206.01	374120	3758206.01	0.002
374130.013758206.01	374130	3758206.01	0.002
374140.013758206.01	374140	3758206.01	0.002
374150.013758206.01	374150	3758206.01	0.002
374160.013758206.01	374160	3758206.01	0.002
374170.013758206.01	374170	3758206.01	0.002
374180.013758206.01	374180	3758206.01	0.002
373990.013758216.01	373990	3758216.01	0.001
374000.013758216.01	374000	3758216.01	0.001
374010.013758216.01	374010	3758216.01	0.001
374020.013758216.01	374020	3758216.01	0.001
374030.013758216.01	374030	3758216.01	0.002
374040.013758216.01	374040	3758216.01	0.002
374050.013758216.01	374050	3758216.01	0.002
374060.013758216.01	374060	3758216.01	0.002
374070.013758216.01	374070	3758216.01	0.002
374080.013758216.01	374080	3758216.01	0.002
374090.013758216.01	374090	3758216.01	0.002
374100.013758216.01	374100	3758216.01	0.002
374110.013758216.01	374110	3758216.01	0.002
374120.013758216.01	374120	3758216.01	0.002
374130.013758216.01	374130	3758216.01	0.002
374140.013758216.01	374140	3758216.01	0.002
374150.013758216.01	374150	3758216.01	0.002
374160.013758216.01	374160	3758216.01	0.002
374170.013758216.01	374170	3758216.01	0.002
374180.013758216.01	374180	3758216.01	0.002
373990.013758226.01	373990	3758226.01	0.001
374000.013758226.01	374000	3758226.01	0.001
374010.013758226.01	374010	3758226.01	0.001
374020.013758226.01	374020	3758226.01	0.002
374030.013758226.01	374030	3758226.01	0.002
374040.013758226.01	374040	3758226.01	0.002
374050.013758226.01	374050	3758226.01	0.002
374060.013758226.01	374060	3758226.01	0.002
374070.013758226.01	374070	3758226.01	0.002
374080.013758226.01	374080	3758226.01	0.002
374090.013758226.01	374090	3758226.01	0.002
374100.013758226.01	374100	3758226.01	0.002
374110.013758226.01	374110	3758226.01	0.002
374120.013758226.01	374120	3758226.01	0.002
374130.013758226.01	374130	3758226.01	0.002
374140.013758226.01	374140	3758226.01	0.002
374150.013758226.01	374150	3758226.01	0.002
374160.013758226.01	374160	3758226.01	0.002
374170.013758226.01	374170	3758226.01	0.002
374180.013758226.01	374180	3758226.01	0.002
373990.013758236.01	373990	3758236.01	0.001
374000.013758236.01	374000	3758236.01	0.001
374010.013758236.01	374010	3758236.01	0.001
374020.013758236.01	374020	3758236.01	0.002
374030.013758236.01	374030	3758236.01	0.002
374040.013758236.01	374040	3758236.01	0.002
374050.013758236.01	374050	3758236.01	0.002
374060.013758236.01	374060	3758236.01	0.002
374070.013758236.01	374070	3758236.01	0.002
374080.013758236.01	374080	3758236.01	0.002
374090.013758236.01	374090	3758236.01	0.002
374100.013758236.01	374100	3758236.01	0.002
374110.013758236.01	374110	3758236.01	0.002
374120.013758236.01	374120	3758236.01	0.002
374130.013758236.01	374130	3758236.01	0.002
374140.013758236.01	374140	3758236.01	0.002
374150.013758236.01	374150	3758236.01	0.002
374160.013758236.01	374160	3758236.01	0.002
374170.013758236.01	374170	3758236.01	0.002
374180.013758236.01	374180	3758236.01	0.002
373990.013758246.01	373990	3758246.01	0.001
374000.013758246.01	374000	3758246.01	0.001
374010.013758246.01	374010	3758246.01	0.002
374020.013758246.01	374020	3758246.01	0.002
374030.013758246.01	374030	3758246.01	0.002
374040.013758246.01	374040	3758246.01	0.002
374050.013758246.01	374050	3758246.01	0.002
374060.013758246.01	374060	3758246.01	0.002
374070.013758246.01	374070	3758246.01	0.002
374080.013758246.01	374080	3758246.01	0.002
374090.013758246.01	374090	3758246.01	0.002
374100.013758246.01	374100	3758246.01	0.002
374110.013758246.01	374110	3758246.01	0.002
374120.013758246.01	374120	3758246.01	0.002
374130.013758246.01	374130	3758246.01	0.002
374140.013758246.01	374140	3758246.01	0.002
374150.013758246.01	374150	3758246.01	0.002
374160.013758246.01	374160	3758246.01	0.002
374170.013758246.01	374170	3758246.01	0.002
374180.013758246.01	374180	3758246.01	0.002
373990.013758256.01	373990	3758256.01	0.001
374000.013758256.01	374000	3758256.01	0.002
374010.013758256.01	374010	3758256.01	0.002
374020.013758256.01	374020	3758256.01	0.002
374030.013758256.01	374030	3758256.01	0.002
374040.013758256.01	374040	3758256.01	0.002
374050.013758256.01	374050	3758256.01	0.002

FOR CHRONIC CALCS

MAX: 0.007

Overlapping Phases - Maximum GLC		
2025	2026	2027
0.00E+00	1.18E-04	5.45E-05
0.00E+00	1.20E-04	5.58E-05
0.00E+00	1.23E-04	5.71E-05
0.00E+00	1.26E-04	5.84E-05
0.00E+00	1.28E-04	5.98E-05
0.00E+00	1.31E-04	6.12E-05
0.00E+00	1.34E-04	6.27E-05
0.00E+00	1.37E-04	6.42E-05
0.00E+00	1.40E-04	6.58E-05
0.00E+00	9.54E-05	4.34E-05
0.00E+00	9.73E-05	4.44E-05
0.00E+00	9.93E-05	4.53E-05
0.00E+00	1.01E-04	4.63E-05
0.00E+00	1.03E-04	4.73E-05
0.00E+00	1.06E-04	4.84E-05
0.00E+00	1.08E-04	4.94E-05
0.00E+00	1.10E-04	5.05E-05
0.00E+00	1.12E-04	5.17E-05
0.00E+00	1.15E-04	5.29E-05
0.00E+00	1.17E-04	5.41E-05
0.00E+00	1.20E-04	5.53E-05
0.00E+00	1.22E-04	5.66E-05
0.00E+00	1.25E-04	5.80E-05
0.00E+00	1.28E-04	5.94E-05
0.00E+00	1.31E-04	6.08E-05
0.00E+00	1.34E-04	6.23E-05
0.00E+00	1.37E-04	6.38E-05
0.00E+00	1.40E-04	6.54E-05
0.00E+00	1.43E-04	6.70E-05
0.00E+00	9.67E-05	4.40E-05
0.00E+00	9.87E-05	4.49E-05
0.00E+00	1.01E-04	4.59E-05
0.00E+00	1.03E-04	4.69E-05
0.00E+00	1.05E-04	4.80E-05
0.00E+00	1.07E-04	4.90E-05
0.00E+00	1.09E-04	5.01E-05
0.00E+00	1.12E-04	5.12E-05
0.00E+00	1.14E-04	5.24E-05
0.00E+00	1.17E-04	5.36E-05
0.00E+00	1.19E-04	5.49E-05
0.00E+00	1.22E-04	5.62E-05
0.00E+00	1.25E-04	5.75E-05
0.00E+00	1.27E-04	5.89E-05
0.00E+00	1.30E-04	6.03E-05
0.00E+00	1.33E-04	6.18E-05
0.00E+00	1.36E-04	6.33E-05
0.00E+00	1.39E-04	6.49E-05
0.00E+00	1.43E-04	6.66E-05
0.00E+00	1.46E-04	6.82E-05
0.00E+00	9.81E-05	4.45E-05
0.00E+00	1.00E-04	4.55E-05
0.00E+00	1.02E-04	4.65E-05
0.00E+00	1.04E-04	4.75E-05
0.00E+00	1.07E-04	4.86E-05
0.00E+00	1.09E-04	4.97E-05
0.00E+00	1.11E-04	5.08E-05
0.00E+00	1.14E-04	5.20E-05
0.00E+00	1.16E-04	5.32E-05
0.00E+00	1.19E-04	5.44E-05
0.00E+00	1.21E-04	5.57E-05
0.00E+00	1.24E-04	5.70E-05
0.00E+00	1.27E-04	5.84E-05
0.00E+00	1.30E-04	5.98E-05
0.00E+00	1.33E-04	6.13E-05
0.00E+00	1.36E-04	6.28E-05
0.00E+00	1.39E-04	6.44E-05
0.00E+00	1.42E-04	6.61E-05
0.00E+00	1.45E-04	6.78E-05
0.00E+00	1.49E-04	6.95E-05
0.00E+00	9.95E-05	4.51E-05
0.00E+00	1.02E-04	4.61E-05
0.00E+00	1.04E-04	4.71E-05
0.00E+00	1.06E-04	4.82E-05
0.00E+00	1.08E-04	4.92E-05
0.00E+00	1.11E-04	5.04E-05
0.00E+00	1.13E-04	5.15E-05
0.00E+00	1.15E-04	5.27E-05
0.00E+00	1.18E-04	5.39E-05
0.00E+00	1.21E-04	5.52E-05
0.00E+00	1.23E-04	5.66E-05
0.00E+00	1.26E-04	5.79E-05
0.00E+00	1.29E-04	5.93E-05
0.00E+00	1.32E-04	6.08E-05
0.00E+00	1.35E-04	6.23E-05
0.00E+00	1.38E-04	6.39E-05
0.00E+00	1.41E-04	6.55E-05
0.00E+00	1.45E-04	6.72E-05
0.00E+00	1.48E-04	6.90E-05
0.00E+00	1.52E-04	7.08E-05
0.00E+00	1.01E-04	4.57E-05
0.00E+00	1.03E-04	4.67E-05
0.00E+00	1.05E-04	4.77E-05
0.00E+00	1.08E-04	4.88E-05
0.00E+00	1.10E-04	4.99E-05
0.00E+00	1.12E-04	5.11E-05
0.00E+00	1.15E-04	5.22E-05

IHS

Health Risk Assessment Results Summary

Mitigated

Offsite School Receptors >2

		MAX:	0.024	0.093	0.107
Unique Identifier	X (UTM)	Y (UTM)	Onroad	Offroad	Total Risk
374060.013758256.01	374060.01	3758256.01	0.000	0.001	0.002
374070.013758256.01	374070.01	3758256.01	0.000	0.001	0.002
374080.013758256.01	374080.01	3758256.01	0.000	0.002	0.002
374090.013758256.01	374090.01	3758256.01	0.000	0.002	0.002
374100.013758256.01	374100.01	3758256.01	0.000	0.002	0.002
374110.013758256.01	374110.01	3758256.01	0.000	0.002	0.002
374120.013758256.01	374120.01	3758256.01	0.000	0.002	0.002
374130.013758256.01	374130.01	3758256.01	0.000	0.002	0.002
374140.013758256.01	374140.01	3758256.01	0.000	0.002	0.002
374150.013758256.01	374150.01	3758256.01	0.000	0.002	0.002
374160.013758256.01	374160.01	3758256.01	0.000	0.002	0.002
374170.013758256.01	374170.01	3758256.01	0.000	0.002	0.002
374180.013758256.01	374180.01	3758256.01	0.000	0.002	0.002
373990.013758266.01	373990.01	3758266.01	0.000	0.001	0.001
374000.013758266.01	374000.01	3758266.01	0.000	0.001	0.002
374010.013758266.01	374010.01	3758266.01	0.000	0.001	0.002
374020.013758266.01	374020.01	3758266.01	0.000	0.001	0.002
374030.013758266.01	374030.01	3758266.01	0.000	0.001	0.002
374040.013758266.01	374040.01	3758266.01	0.000	0.001	0.002
374050.013758266.01	374050.01	3758266.01	0.000	0.001	0.002
374060.013758266.01	374060.01	3758266.01	0.000	0.001	0.002
374070.013758266.01	374070.01	3758266.01	0.000	0.002	0.002
374080.013758266.01	374080.01	3758266.01	0.000	0.002	0.002
374090.013758266.01	374090.01	3758266.01	0.000	0.002	0.002
374100.013758266.01	374100.01	3758266.01	0.000	0.002	0.002
374110.013758266.01	374110.01	3758266.01	0.000	0.002	0.002
374120.013758266.01	374120.01	3758266.01	0.000	0.002	0.002
374130.013758266.01	374130.01	3758266.01	0.000	0.002	0.002
374140.013758266.01	374140.01	3758266.01	0.000	0.002	0.002
374150.013758266.01	374150.01	3758266.01	0.000	0.002	0.002
374160.013758266.01	374160.01	3758266.01	0.000	0.002	0.002
374170.013758266.01	374170.01	3758266.01	0.000	0.002	0.002
374180.013758266.01	374180.01	3758266.01	0.000	0.002	0.002
373990.013758276.01	373990.01	3758276.01	0.000	0.001	0.002
374000.013758276.01	374000.01	3758276.01	0.000	0.001	0.002
374010.013758276.01	374010.01	3758276.01	0.000	0.001	0.002
374020.013758276.01	374020.01	3758276.01	0.000	0.001	0.002
374030.013758276.01	374030.01	3758276.01	0.000	0.001	0.002
374040.013758276.01	374040.01	3758276.01	0.000	0.001	0.002
374050.013758276.01	374050.01	3758276.01	0.000	0.001	0.002
374060.013758276.01	374060.01	3758276.01	0.000	0.001	0.002
374070.013758276.01	374070.01	3758276.01	0.000	0.002	0.002
374080.013758276.01	374080.01	3758276.01	0.000	0.002	0.002
374090.013758276.01	374090.01	3758276.01	0.000	0.002	0.002
374100.013758276.01	374100.01	3758276.01	0.000	0.002	0.002
374110.013758276.01	374110.01	3758276.01	0.000	0.002	0.002
374120.013758276.01	374120.01	3758276.01	0.000	0.002	0.002
374130.013758276.01	374130.01	3758276.01	0.000	0.002	0.002
374140.013758276.01	374140.01	3758276.01	0.000	0.002	0.002
374150.013758276.01	374150.01	3758276.01	0.000	0.002	0.002
374160.013758276.01	374160.01	3758276.01	0.000	0.002	0.002
374170.013758276.01	374170.01	3758276.01	0.000	0.002	0.002
374180.013758276.01	374180.01	3758276.01	0.000	0.002	0.002
373990.013758286.01	373990.01	3758286.01	0.000	0.001	0.002
374000.013758286.01	374000.01	3758286.01	0.000	0.001	0.002
374010.013758286.01	374010.01	3758286.01	0.000	0.001	0.002
374020.013758286.01	374020.01	3758286.01	0.000	0.001	0.002
374030.013758286.01	374030.01	3758286.01	0.000	0.001	0.002
374040.013758286.01	374040.01	3758286.01	0.000	0.001	0.002
374050.013758286.01	374050.01	3758286.01	0.000	0.001	0.002
374060.013758286.01	374060.01	3758286.01	0.000	0.002	0.002
374070.013758286.01	374070.01	3758286.01	0.000	0.002	0.002
374080.013758286.01	374080.01	3758286.01	0.000	0.002	0.002
374090.013758286.01	374090.01	3758286.01	0.000	0.002	0.002
374100.013758286.01	374100.01	3758286.01	0.000	0.002	0.002
374110.013758286.01	374110.01	3758286.01	0.000	0.002	0.002
374120.013758286.01	374120.01	3758286.01	0.000	0.002	0.002
374130.013758286.01	374130.01	3758286.01	0.000	0.002	0.002
374140.013758286.01	374140.01	3758286.01	0.000	0.002	0.002
374150.013758286.01	374150.01	3758286.01	0.000	0.002	0.002
374160.013758286.01	374160.01	3758286.01	0.000	0.002	0.002
374170.013758286.01	374170.01	3758286.01	0.000	0.002	0.002
374180.013758286.01	374180.01	3758286.01	0.000	0.002	0.002
373990.013758296.01	373990.01	3758296.01	0.000	0.001	0.002
374000.013758296.01	374000.01	3758296.01	0.000	0.001	0.002
374010.013758296.01	374010.01	3758296.01	0.000	0.001	0.002
374020.013758296.01	374020.01	3758296.01	0.000	0.001	0.002
374030.013758296.01	374030.01	3758296.01	0.000	0.001	0.002
374040.013758296.01	374040.01	3758296.01	0.000	0.001	0.002
374050.013758296.01	374050.01	3758296.01	0.000	0.001	0.002
374060.013758296.01	374060.01	3758296.01	0.000	0.002	0.002
374070.013758296.01	374070.01	3758296.01	0.000	0.002	0.002
374080.013758296.01	374080.01	3758296.01	0.000	0.002	0.002
374090.013758296.01	374090.01	3758296.01	0.000	0.002	0.002
374100.013758296.01	374100.01	3758296.01	0.000	0.002	0.002
374110.013758296.01	374110.01	3758296.01	0.000	0.002	0.002
374120.013758296.01	374120.01	3758296.01	0.000	0.002	0.002
374130.013758296.01	374130.01	3758296.01	0.000	0.002	0.002
374140.013758296.01	374140.01	3758296.01	0.000	0.002	0.002
374150.013758296.01	374150.01	3758296.01	0.000	0.002	0.002
374160.013758296.01	374160.01	3758296.01	0.000	0.002	0.002
374170.013758296.01	374170.01	3758296.01	0.000	0.002	0.002
374180.013758296.01	374180.01	3758296.01	0.000	0.002	0.002
373990.013758306.01	373990.01	3758306.01	0.000	0.001	0.002
374000.013758306.01	374000.01	3758306.01	0.000	0.001	0.002
374010.013758306.01	374010.01	3758306.01	0.000	0.001	0.002

IHS

Residential Health Risk Assessment Results Summary

Mitigated

RESIDENTIAL RECEPTORS ONLY

		MAX:	0.107
Unique Identifier	X (UTM)	Y (UTM)	Total Risk
374060.013758256.01	374060	3758256.01	0.002
374070.013758256.01	374070	3758256.01	0.002
374080.013758256.01	374080	3758256.01	0.002
374090.013758256.01	374090	3758256.01	0.002
374100.013758256.01	374100	3758256.01	0.002
374110.013758256.01	374110	3758256.01	0.002
374120.013758256.01	374120	3758256.01	0.002
374130.013758256.01	374130	3758256.01	0.002
374140.013758256.01	374140	3758256.01	0.002
374150.013758256.01	374150	3758256.01	0.002
374160.013758256.01	374160	3758256.01	0.002
374170.013758256.01	374170	3758256.01	0.002
374180.013758256.01	374180	3758256.01	0.002
373990.013758266.01	373990	3758266.01	0.001
374000.013758266.01	374000	3758266.01	0.002
374010.013758266.01	374010	3758266.01	0.002
374020.013758266.01	374020	3758266.01	0.002
374030.013758266.01	374030	3758266.01	0.002
374040.013758266.01	374040	3758266.01	0.002
374050.013758266.01	374050	3758266.01	0.002
374060.013758266.01	374060	3758266.01	0.002
374070.013758266.01	374070	3758266.01	0.002
374080.013758266.01	374080	3758266.01	0.002
374090.013758266.01	374090	3758266.01	0.002
374100.013758266.01	374100	3758266.01	0.002
374110.013758266.01	374110	3758266.01	0.002
374120.013758266.01	374120	3758266.01	0.002
374130.013758266.01	374130	3758266.01	0.002
374140.013758266.01	374140	3758266.01	0.002
374150.013758266.01	374150	3758266.01	0.002
374160.013758266.01	374160	3758266.01	0.002
374170.013758266.01	374170	3758266.01	0.002
374180.013758266.01	374180	3758266.01	0.002
373990.013758276.01	373990	3758276.01	0.002
374000.013758276.01	374000	3758276.01	0.002
374010.013758276.01	374010	3758276.01	0.002
374020.013758276.01	374020	3758276.01	0.002
374030.013758276.01	374030	3758276.01	0.002
374040.013758276.01	374040	3758276.01	0.002
374050.013758276.01	374050	3758276.01	0.002
374060.013758276.01	374060	3758276.01	0.002
374070.013758276.01	374070	3758276.01	0.002
374080.013758276.01	374080	3758276.01	0.002
374090.013758276.01	374090	3758276.01	0.002
374100.013758276.01	374100	3758276.01	0.002
374110.013758276.01	374110	3758276.01	0.002
374120.013758276.01	374120	3758276.01	0.002
374130.013758276.01	374130	3758276.01	0.002
374140.013758276.01	374140	3758276.01	0.002
374150.013758276.01	374150	3758276.01	0.002
374160.013758276.01	374160	3758276.01	0.002
374170.013758276.01	374170	3758276.01	0.002
374180.013758276.01	374180	3758276.01	0.002
373990.013758286.01	373990	3758286.01	0.002
374000.013758286.01	374000	3758286.01	0.002
374010.013758286.01	374010	3758286.01	0.002
374020.013758286.01	374020	3758286.01	0.002
374030.013758286.01	374030	3758286.01	0.002
374040.013758286.01	374040	3758286.01	0.002
374050.013758286.01	374050	3758286.01	0.002
374060.013758286.01	374060	3758286.01	0.002
374070.013758286.01	374070	3758286.01	0.002
374080.013758286.01	374080	3758286.01	0.002
374090.013758286.01	374090	3758286.01	0.002
374100.013758286.01	374100	3758286.01	0.002
374110.013758286.01	374110	3758286.01	0.002
374120.013758286.01	374120	3758286.01	0.002
374130.013758286.01	374130	3758286.01	0.002
374140.013758286.01	374140	3758286.01	0.002
374150.013758286.01	374150	3758286.01	0.002
374160.013758286.01	374160	3758286.01	0.002
374170.013758286.01	374170	3758286.01	0.002
374180.013758286.01	374180	3758286.01	0.002
373990.013758296.01	373990	3758296.01	0.002
374000.013758296.01	374000	3758296.01	0.002
374010.013758296.01	374010	3758296.01	0.002
374020.013758296.01	374020	3758296.01	0.002
374030.013758296.01	374030	3758296.01	0.002
374040.013758296.01	374040	3758296.01	0.002
374050.013758296.01	374050	3758296.01	0.002
374060.013758296.01	374060	3758296.01	0.002
374070.013758296.01	374070	3758296.01	0.002
374080.013758296.01	374080	3758296.01	0.002
374090.013758296.01	374090	3758296.01	0.002
374100.013758296.01	374100	3758296.01	0.002
374110.013758296.01	374110	3758296.01	0.002
374120.013758296.01	374120	3758296.01	0.002
374130.013758296.01	374130	3758296.01	0.002
374140.013758296.01	374140	3758296.01	0.002
374150.013758296.01	374150	3758296.01	0.002
374160.013758296.01	374160	3758296.01	0.002
374170.013758296.01	374170	3758296.01	0.002
374180.013758296.01	374180	3758296.01	0.002
373990.013758306.01	373990	3758306.01	0.002
374000.013758306.01	374000	3758306.01	0.002
374010.013758306.01	374010	3758306.01	0.002

FOR CHRONIC CALCS

MAX: 0.007

Overlapping Phases - Maximum GLC		
2025	2026	2027
0.00E+00	1.17E-04	5.35E-05
0.00E+00	1.20E-04	5.47E-05
0.00E+00	1.23E-04	5.60E-05
0.00E+00	1.25E-04	5.74E-05
0.00E+00	1.28E-04	5.88E-05
0.00E+00	1.31E-04	6.03E-05
0.00E+00	1.34E-04	6.18E-05
0.00E+00	1.37E-04	6.34E-05
0.00E+00	1.41E-04	6.50E-05
0.00E+00	1.44E-04	6.67E-05
0.00E+00	1.48E-04	6.84E-05
0.00E+00	1.51E-04	7.02E-05
0.00E+00	1.55E-04	7.21E-05
0.00E+00	1.03E-04	4.63E-05
0.00E+00	1.05E-04	4.73E-05
0.00E+00	1.07E-04	4.84E-05
0.00E+00	1.09E-04	4.95E-05
0.00E+00	1.12E-04	5.06E-05
0.00E+00	1.14E-04	5.18E-05
0.00E+00	1.17E-04	5.30E-05
0.00E+00	1.19E-04	5.43E-05
0.00E+00	1.22E-04	5.56E-05
0.00E+00	1.25E-04	5.69E-05
0.00E+00	1.28E-04	5.83E-05
0.00E+00	1.31E-04	5.98E-05
0.00E+00	1.34E-04	6.13E-05
0.00E+00	1.37E-04	6.28E-05
0.00E+00	1.40E-04	6.44E-05
0.00E+00	1.43E-04	6.61E-05
0.00E+00	1.47E-04	6.78E-05
0.00E+00	1.51E-04	6.97E-05
0.00E+00	1.54E-04	7.15E-05
0.00E+00	1.58E-04	7.35E-05
0.00E+00	1.04E-04	4.69E-05
0.00E+00	1.06E-04	4.79E-05
0.00E+00	1.09E-04	4.90E-05
0.00E+00	1.11E-04	5.02E-05
0.00E+00	1.13E-04	5.13E-05
0.00E+00	1.16E-04	5.25E-05
0.00E+00	1.19E-04	5.38E-05
0.00E+00	1.21E-04	5.51E-05
0.00E+00	1.24E-04	5.64E-05
0.00E+00	1.27E-04	5.78E-05
0.00E+00	1.30E-04	5.92E-05
0.00E+00	1.33E-04	6.07E-05
0.00E+00	1.36E-04	6.23E-05
0.00E+00	1.39E-04	6.39E-05
0.00E+00	1.43E-04	6.55E-05
0.00E+00	1.46E-04	6.73E-05
0.00E+00	1.50E-04	6.90E-05
0.00E+00	1.54E-04	7.09E-05
0.00E+00	1.57E-04	7.29E-05
0.00E+00	1.61E-04	7.49E-05
0.00E+00	1.06E-04	4.75E-05
0.00E+00	1.08E-04	4.86E-05
0.00E+00	1.10E-04	4.97E-05
0.00E+00	1.13E-04	5.09E-05
0.00E+00	1.15E-04	5.21E-05
0.00E+00	1.18E-04	5.33E-05
0.00E+00	1.21E-04	5.46E-05
0.00E+00	1.23E-04	5.59E-05
0.00E+00	1.26E-04	5.73E-05
0.00E+00	1.29E-04	5.87E-05
0.00E+00	1.32E-04	6.02E-05
0.00E+00	1.35E-04	6.17E-05
0.00E+00	1.39E-04	6.33E-05
0.00E+00	1.42E-04	6.49E-05
0.00E+00	1.45E-04	6.67E-05
0.00E+00	1.49E-04	6.84E-05
0.00E+00	1.53E-04	7.03E-05
0.00E+00	1.57E-04	7.22E-05
0.00E+00	1.61E-04	7.42E-05
0.00E+00	1.65E-04	7.63E-05
0.00E+00	1.07E-04	4.82E-05
0.00E+00	1.10E-04	4.93E-05
0.00E+00	1.12E-04	5.04E-05
0.00E+00	1.15E-04	5.16E-05
0.00E+00	1.17E-04	5.28E-05
0.00E+00	1.20E-04	5.41E-05
0.00E+00	1.23E-04	5.54E-05
0.00E+00	1.26E-04	5.68E-05
0.00E+00	1.28E-04	5.82E-05
0.00E+00	1.31E-04	5.96E-05
0.00E+00	1.35E-04	6.11E-05
0.00E+00	1.38E-04	6.27E-05
0.00E+00	1.41E-04	6.44E-05
0.00E+00	1.45E-04	6.61E-05
0.00E+00	1.48E-04	6.78E-05
0.00E+00	1.52E-04	6.97E-05
0.00E+00	1.56E-04	7.16E-05
0.00E+00	1.60E-04	7.36E-05
0.00E+00	1.64E-04	7.56E-05
0.00E+00	1.68E-04	7.78E-05
0.00E+00	1.09E-04	4.89E-05
0.00E+00	1.12E-04	5.00E-05
0.00E+00	1.14E-04	5.12E-05

IHS

Health Risk Assessment Results Summary

Mitigated

Offsite School Receptors >2

		MAX:	0.024	0.093	0.107
Unique Identifier	X (UTM)	Y (UTM)	Onroad	Offroad	Total Risk
374020.013758306.01	374020.01	3758306.01	0.000	0.001	0.002
374030.013758306.01	374030.01	3758306.01	0.000	0.001	0.002
374040.013758306.01	374040.01	3758306.01	0.000	0.001	0.002
374050.013758306.01	374050.01	3758306.01	0.000	0.002	0.002
374060.013758306.01	374060.01	3758306.01	0.000	0.002	0.002
374070.013758306.01	374070.01	3758306.01	0.000	0.002	0.002
374080.013758306.01	374080.01	3758306.01	0.000	0.002	0.002
374090.013758306.01	374090.01	3758306.01	0.000	0.002	0.002
374100.013758306.01	374100.01	3758306.01	0.000	0.002	0.002
374110.013758306.01	374110.01	3758306.01	0.000	0.002	0.002
374120.013758306.01	374120.01	3758306.01	0.000	0.002	0.002
374130.013758306.01	374130.01	3758306.01	0.000	0.002	0.002
374140.013758306.01	374140.01	3758306.01	0.000	0.002	0.002
374150.013758306.01	374150.01	3758306.01	0.000	0.002	0.002
374160.013758306.01	374160.01	3758306.01	0.000	0.002	0.002
374170.013758306.01	374170.01	3758306.01	0.000	0.002	0.002
374180.013758306.01	374180.01	3758306.01	0.000	0.002	0.003
373990.013758316.01	373990.01	3758316.01	0.000	0.001	0.002
374000.013758316.01	374000.01	3758316.01	0.000	0.001	0.002
374010.013758316.01	374010.01	3758316.01	0.000	0.001	0.002
374020.013758316.01	374020.01	3758316.01	0.000	0.001	0.002
374030.013758316.01	374030.01	3758316.01	0.000	0.001	0.002
374040.013758316.01	374040.01	3758316.01	0.000	0.001	0.002
374050.013758316.01	374050.01	3758316.01	0.000	0.002	0.002
374060.013758316.01	374060.01	3758316.01	0.000	0.002	0.002
374070.013758316.01	374070.01	3758316.01	0.000	0.002	0.002
374080.013758316.01	374080.01	3758316.01	0.000	0.002	0.002
374090.013758316.01	374090.01	3758316.01	0.000	0.002	0.002
374100.013758316.01	374100.01	3758316.01	0.000	0.002	0.002
374110.013758316.01	374110.01	3758316.01	0.000	0.002	0.002
374120.013758316.01	374120.01	3758316.01	0.000	0.002	0.002
374130.013758316.01	374130.01	3758316.01	0.000	0.002	0.002
374140.013758316.01	374140.01	3758316.01	0.000	0.002	0.002
374150.013758316.01	374150.01	3758316.01	0.000	0.002	0.002
374160.013758316.01	374160.01	3758316.01	0.000	0.002	0.002
374170.013758316.01	374170.01	3758316.01	0.000	0.002	0.002
374180.013758316.01	374180.01	3758316.01	0.000	0.002	0.003
373990.013758326.01	373990.01	3758326.01	0.000	0.001	0.002
374000.013758326.01	374000.01	3758326.01	0.000	0.001	0.002
374010.013758326.01	374010.01	3758326.01	0.000	0.001	0.002
374020.013758326.01	374020.01	3758326.01	0.000	0.001	0.002
374030.013758326.01	374030.01	3758326.01	0.000	0.001	0.002
374040.013758326.01	374040.01	3758326.01	0.000	0.002	0.002
374050.013758326.01	374050.01	3758326.01	0.000	0.002	0.002
374060.013758326.01	374060.01	3758326.01	0.000	0.002	0.002
374070.013758326.01	374070.01	3758326.01	0.000	0.002	0.002
374080.013758326.01	374080.01	3758326.01	0.000	0.002	0.002
374090.013758326.01	374090.01	3758326.01	0.000	0.002	0.002
374100.013758326.01	374100.01	3758326.01	0.000	0.002	0.002
374110.013758326.01	374110.01	3758326.01	0.000	0.002	0.002
374120.013758326.01	374120.01	3758326.01	0.000	0.002	0.002
374130.013758326.01	374130.01	3758326.01	0.000	0.002	0.002
374140.013758326.01	374140.01	3758326.01	0.000	0.002	0.002
374150.013758326.01	374150.01	3758326.01	0.000	0.002	0.002
374160.013758326.01	374160.01	3758326.01	0.000	0.002	0.002
374170.013758326.01	374170.01	3758326.01	0.000	0.002	0.003
374180.013758326.01	374180.01	3758326.01	0.000	0.002	0.003
373990.013758336.01	373990.01	3758336.01	0.000	0.001	0.002
374000.013758336.01	374000.01	3758336.01	0.000	0.001	0.002
374010.013758336.01	374010.01	3758336.01	0.000	0.001	0.002
374020.013758336.01	374020.01	3758336.01	0.000	0.001	0.002
374030.013758336.01	374030.01	3758336.01	0.000	0.001	0.002
374040.013758336.01	374040.01	3758336.01	0.000	0.002	0.002
374050.013758336.01	374050.01	3758336.01	0.000	0.002	0.002
374060.013758336.01	374060.01	3758336.01	0.000	0.002	0.002
374070.013758336.01	374070.01	3758336.01	0.000	0.002	0.002
374080.013758336.01	374080.01	3758336.01	0.000	0.002	0.002
374090.013758336.01	374090.01	3758336.01	0.000	0.002	0.002
374100.013758336.01	374100.01	3758336.01	0.000	0.002	0.002
374110.013758336.01	374110.01	3758336.01	0.000	0.002	0.002
374120.013758336.01	374120.01	3758336.01	0.000	0.002	0.002
374130.013758336.01	374130.01	3758336.01	0.000	0.002	0.002
374140.013758336.01	374140.01	3758336.01	0.000	0.002	0.002
374150.013758336.01	374150.01	3758336.01	0.000	0.002	0.002
374160.013758336.01	374160.01	3758336.01	0.000	0.002	0.003
374170.013758336.01	374170.01	3758336.01	0.000	0.002	0.003
374180.013758336.01	374180.01	3758336.01	0.000	0.002	0.003
373990.013758346.01	373990.01	3758346.01	0.000	0.001	0.002
374000.013758346.01	374000.01	3758346.01	0.000	0.001	0.002
374010.013758346.01	374010.01	3758346.01	0.000	0.001	0.002
374020.013758346.01	374020.01	3758346.01	0.000	0.001	0.002
374030.013758346.01	374030.01	3758346.01	0.000	0.002	0.002
374040.013758346.01	374040.01	3758346.01	0.000	0.002	0.002
374050.013758346.01	374050.01	3758346.01	0.000	0.002	0.002
374060.013758346.01	374060.01	3758346.01	0.000	0.002	0.002
374070.013758346.01	374070.01	3758346.01	0.000	0.002	0.002
374080.013758346.01	374080.01	3758346.01	0.000	0.002	0.002
374090.013758346.01	374090.01	3758346.01	0.000	0.002	0.002
374100.013758346.01	374100.01	3758346.01	0.000	0.002	0.002
374110.013758346.01	374110.01	3758346.01	0.000	0.002	0.002
374120.013758346.01	374120.01	3758346.01	0.000	0.002	0.002
374130.013758346.01	374130.01	3758346.01	0.000	0.002	0.002
374140.013758346.01	374140.01	3758346.01	0.000	0.002	0.002
374150.013758346.01	374150.01	3758346.01	0.000	0.002	0.003
374160.013758346.01	374160.01	3758346.01	0.000	0.002	0.003
374170.013758346.01	374170.01	3758346.01	0.000	0.002	0.003

IHS

Residential Health Risk Assessment Results Summary

Mitigated

RESIDENTIAL RECEPTORS ONLY

		MAX:	0.107
Unique Identifier	X (UTM)	Y (UTM)	Total Risk
374020.013758306.01	374020	3758306.01	0.002
374030.013758306.01	374030	3758306.01	0.002
374040.013758306.01	374040	3758306.01	0.002
374050.013758306.01	374050	3758306.01	0.002
374060.013758306.01	374060	3758306.01	0.002
374070.013758306.01	374070	3758306.01	0.002
374080.013758306.01	374080	3758306.01	0.002
374090.013758306.01	374090	3758306.01	0.002
374100.013758306.01	374100	3758306.01	0.002
374110.013758306.01	374110	3758306.01	0.002
374120.013758306.01	374120	3758306.01	0.002
374130.013758306.01	374130	3758306.01	0.002
374140.013758306.01	374140	3758306.01	0.002
374150.013758306.01	374150	3758306.01	0.002
374160.013758306.01	374160	3758306.01	0.002
374170.013758306.01	374170	3758306.01	0.002
374180.013758306.01	374180	3758306.01	0.003
373990.013758316.01	373990	3758316.01	0.002
374000.013758316.01	374000	3758316.01	0.002
374010.013758316.01	374010	3758316.01	0.002
374020.013758316.01	374020	3758316.01	0.002
374030.013758316.01	374030	3758316.01	0.002
374040.013758316.01	374040	3758316.01	0.002
374050.013758316.01	374050	3758316.01	0.002
374060.013758316.01	374060	3758316.01	0.002
374070.013758316.01	374070	3758316.01	0.002
374080.013758316.01	374080	3758316.01	0.002
374090.013758316.01	374090	3758316.01	0.002
374100.013758316.01	374100	3758316.01	0.002
374110.013758316.01	374110	3758316.01	0.002
374120.013758316.01	374120	3758316.01	0.002
374130.013758316.01	374130	3758316.01	0.002
374140.013758316.01	374140	3758316.01	0.002
374150.013758316.01	374150	3758316.01	0.002
374160.013758316.01	374160	3758316.01	0.002
374170.013758316.01	374170	3758316.01	0.002
374180.013758316.01	374180	3758316.01	0.003
373990.013758326.01	373990	3758326.01	0.002
374000.013758326.01	374000	3758326.01	0.002
374010.013758326.01	374010	3758326.01	0.002
374020.013758326.01	374020	3758326.01	0.002
374030.013758326.01	374030	3758326.01	0.002
374040.013758326.01	374040	3758326.01	0.002
374050.013758326.01	374050	3758326.01	0.002
374060.013758326.01	374060	3758326.01	0.002
374070.013758326.01	374070	3758326.01	0.002
374080.013758326.01	374080	3758326.01	0.002
374090.013758326.01	374090	3758326.01	0.002
374100.013758326.01	374100	3758326.01	0.002
374110.013758326.01	374110	3758326.01	0.002
374120.013758326.01	374120	3758326.01	0.002
374130.013758326.01	374130	3758326.01	0.002
374140.013758326.01	374140	3758326.01	0.002
374150.013758326.01	374150	3758326.01	0.002
374160.013758326.01	374160	3758326.01	0.002
374170.013758326.01	374170	3758326.01	0.003
374180.013758326.01	374180	3758326.01	0.003
373990.013758336.01	373990	3758336.01	0.002
374000.013758336.01	374000	3758336.01	0.002
374010.013758336.01	374010	3758336.01	0.002
374020.013758336.01	374020	3758336.01	0.002
374030.013758336.01	374030	3758336.01	0.002
374040.013758336.01	374040	3758336.01	0.002
374050.013758336.01	374050	3758336.01	0.002
374060.013758336.01	374060	3758336.01	0.002
374070.013758336.01	374070	3758336.01	0.002
374080.013758336.01	374080	3758336.01	0.002
374090.013758336.01	374090	3758336.01	0.002
374100.013758336.01	374100	3758336.01	0.002
374110.013758336.01	374110	3758336.01	0.002
374120.013758336.01	374120	3758336.01	0.002
374130.013758336.01	374130	3758336.01	0.002
374140.013758336.01	374140	3758336.01	0.002
374150.013758336.01	374150	3758336.01	0.002
374160.013758336.01	374160	3758336.01	0.003
374170.013758336.01	374170	3758336.01	0.003
374180.013758336.01	374180	3758336.01	0.003
373990.013758346.01	373990	3758346.01	0.002
374000.013758346.01	374000	3758346.01	0.002
374010.013758346.01	374010	3758346.01	0.002
374020.013758346.01	374020	3758346.01	0.002
374030.013758346.01	374030	3758346.01	0.002
374040.013758346.01	374040	3758346.01	0.002
374050.013758346.01	374050	3758346.01	0.002
374060.013758346.01	374060	3758346.01	0.002
374070.013758346.01	374070	3758346.01	0.002
374080.013758346.01	374080	3758346.01	0.002
374090.013758346.01	374090	3758346.01	0.002
374100.013758346.01	374100	3758346.01	0.002
374110.013758346.01	374110	3758346.01	0.002
374120.013758346.01	374120	3758346.01	0.002
374130.013758346.01	374130	3758346.01	0.002
374140.013758346.01	374140	3758346.01	0.002
374150.013758346.01	374150	3758346.01	0.003
374160.013758346.01	374160	3758346.01	0.003
374170.013758346.01	374170	3758346.01	0.003

FOR CHRONIC CALCS

MAX:		0.007
Overlapping Phases - Maximum GLC		
2025	2026	2027
0.00E+00	1.17E-04	5.24E-05
0.00E+00	1.19E-04	5.36E-05
0.00E+00	1.22E-04	5.49E-05
0.00E+00	1.25E-04	5.63E-05
0.00E+00	1.28E-04	5.77E-05
0.00E+00	1.31E-04	5.91E-05
0.00E+00	1.34E-04	6.06E-05
0.00E+00	1.37E-04	6.22E-05
0.00E+00	1.41E-04	6.38E-05
0.00E+00	1.44E-04	6.55E-05
0.00E+00	1.48E-04	6.72E-05
0.00E+00	1.51E-04	6.90E-05
0.00E+00	1.55E-04	7.09E-05
0.00E+00	1.59E-04	7.29E-05
0.00E+00	1.63E-04	7.50E-05
0.00E+00	1.68E-04	7.71E-05
0.00E+00	1.72E-04	7.93E-05
0.00E+00	1.11E-04	4.96E-05
0.00E+00	1.14E-04	5.08E-05
0.00E+00	1.16E-04	5.20E-05
0.00E+00	1.19E-04	5.32E-05
0.00E+00	1.22E-04	5.45E-05
0.00E+00	1.24E-04	5.58E-05
0.00E+00	1.27E-04	5.72E-05
0.00E+00	1.30E-04	5.86E-05
0.00E+00	1.33E-04	6.01E-05
0.00E+00	1.37E-04	6.16E-05
0.00E+00	1.40E-04	6.32E-05
0.00E+00	1.43E-04	6.49E-05
0.00E+00	1.47E-04	6.66E-05
0.00E+00	1.51E-04	6.85E-05
0.00E+00	1.54E-04	7.03E-05
0.00E+00	1.58E-04	7.23E-05
0.00E+00	1.62E-04	7.43E-05
0.00E+00	1.67E-04	7.64E-05
0.00E+00	1.71E-04	7.86E-05
0.00E+00	1.76E-04	8.09E-05
0.00E+00	1.13E-04	5.04E-05
0.00E+00	1.16E-04	5.16E-05
0.00E+00	1.18E-04	5.28E-05
0.00E+00	1.21E-04	5.41E-05
0.00E+00	1.24E-04	5.54E-05
0.00E+00	1.27E-04	5.67E-05
0.00E+00	1.30E-04	5.81E-05
0.00E+00	1.33E-04	5.96E-05
0.00E+00	1.36E-04	6.11E-05
0.00E+00	1.39E-04	6.27E-05
0.00E+00	1.43E-04	6.43E-05
0.00E+00	1.46E-04	6.61E-05
0.00E+00	1.50E-04	6.79E-05
0.00E+00	1.54E-04	6.97E-05
0.00E+00	1.58E-04	7.17E-05
0.00E+00	1.62E-04	7.37E-05
0.00E+00	1.66E-04	7.58E-05
0.00E+00	1.70E-04	7.79E-05
0.00E+00	1.75E-04	8.02E-05
0.00E+00	1.80E-04	8.26E-05
0.00E+00	1.15E-04	5.12E-05
0.00E+00	1.18E-04	5.24E-05
0.00E+00	1.21E-04	5.36E-05
0.00E+00	1.23E-04	5.49E-05
0.00E+00	1.26E-04	5.63E-05
0.00E+00	1.29E-04	5.77E-05
0.00E+00	1.32E-04	5.91E-05
0.00E+00	1.35E-04	6.06E-05
0.00E+00	1.39E-04	6.22E-05
0.00E+00	1.42E-04	6.38E-05
0.00E+00	1.46E-04	6.55E-05
0.00E+00	1.49E-04	6.73E-05
0.00E+00	1.53E-04	6.91E-05
0.00E+00	1.57E-04	7.11E-05
0.00E+00	1.61E-04	7.30E-05
0.00E+00	1.65E-04	7.51E-05
0.00E+00	1.70E-04	7.73E-05
0.00E+00	1.74E-04	7.95E-05
0.00E+00	1.79E-04	8.19E-05
0.00E+00	1.84E-04	8.44E-05
0.00E+00	1.17E-04	5.20E-05
0.00E+00	1.20E-04	5.33E-05
0.00E+00	1.23E-04	5.45E-05
0.00E+00	1.26E-04	5.59E-05
0.00E+00	1.29E-04	5.73E-05
0.00E+00	1.32E-04	5.87E-05
0.00E+00	1.35E-04	6.02E-05
0.00E+00	1.38E-04	6.17E-05
0.00E+00	1.42E-04	6.33E-05
0.00E+00	1.45E-04	6.50E-05
0.00E+00	1.49E-04	6.67E-05
0.00E+00	1.52E-04	6.86E-05
0.00E+00	1.56E-04	7.05E-05
0.00E+00	1.60E-04	7.24E-05
0.00E+00	1.65E-04	7.45E-05
0.00E+00	1.69E-04	7.66E-05
0.00E+00	1.74E-04	7.89E-05
0.00E+00	1.78E-04	8.12E-05
0.00E+00	1.83E-04	8.36E-05

IHS

Health Risk Assessment Results Summary

Mitigated

Offsite School Receptors >2

		MAX:	0.024	0.093	0.107
Unique Identifier	X (UTM)	Y (UTM)	Onroad	Offroad	Total Risk
374180.013758346.01	374180.01	3758346.01	0.000	0.002	0.003
373990.013758356.01	373990.01	3758356.01	0.000	0.001	0.002
374000.013758356.01	374000.01	3758356.01	0.000	0.001	0.002
374010.013758356.01	374010.01	3758356.01	0.000	0.001	0.002
374020.013758356.01	374020.01	3758356.01	0.000	0.002	0.002
374030.013758356.01	374030.01	3758356.01	0.000	0.002	0.002
374040.013758356.01	374040.01	3758356.01	0.000	0.002	0.002
374050.013758356.01	374050.01	3758356.01	0.000	0.002	0.002
374060.013758356.01	374060.01	3758356.01	0.000	0.002	0.002
374070.013758356.01	374070.01	3758356.01	0.000	0.002	0.002
374080.013758356.01	374080.01	3758356.01	0.000	0.002	0.002
374090.013758356.01	374090.01	3758356.01	0.000	0.002	0.002
374100.013758356.01	374100.01	3758356.01	0.000	0.002	0.002
374110.013758356.01	374110.01	3758356.01	0.000	0.002	0.002
374120.013758356.01	374120.01	3758356.01	0.000	0.002	0.002
374130.013758356.01	374130.01	3758356.01	0.000	0.002	0.002
374140.013758356.01	374140.01	3758356.01	0.000	0.002	0.003
374150.013758356.01	374150.01	3758356.01	0.000	0.002	0.003
374160.013758356.01	374160.01	3758356.01	0.000	0.002	0.003
374170.013758356.01	374170.01	3758356.01	0.000	0.002	0.003
374180.013758356.01	374180.01	3758356.01	0.000	0.002	0.003
373990.013758366.01	373990.01	3758366.01	0.000	0.001	0.002
374000.013758366.01	374000.01	3758366.01	0.000	0.001	0.002
374010.013758366.01	374010.01	3758366.01	0.000	0.001	0.002
374020.013758366.01	374020.01	3758366.01	0.000	0.002	0.002
374030.013758366.01	374030.01	3758366.01	0.000	0.002	0.002
374040.013758366.01	374040.01	3758366.01	0.000	0.002	0.002
374050.013758366.01	374050.01	3758366.01	0.000	0.002	0.002
374060.013758366.01	374060.01	3758366.01	0.000	0.002	0.002
374070.013758366.01	374070.01	3758366.01	0.000	0.002	0.002
374080.013758366.01	374080.01	3758366.01	0.000	0.002	0.002
374090.013758366.01	374090.01	3758366.01	0.000	0.002	0.002
374100.013758366.01	374100.01	3758366.01	0.000	0.002	0.002
374110.013758366.01	374110.01	3758366.01	0.000	0.002	0.002
374120.013758366.01	374120.01	3758366.01	0.000	0.002	0.002
374130.013758366.01	374130.01	3758366.01	0.000	0.002	0.003
374140.013758366.01	374140.01	3758366.01	0.000	0.002	0.003
374150.013758366.01	374150.01	3758366.01	0.000	0.002	0.003
374160.013758366.01	374160.01	3758366.01	0.000	0.002	0.003
374170.013758366.01	374170.01	3758366.01	0.000	0.002	0.003
374180.013758366.01	374180.01	3758366.01	0.000	0.002	0.003
373990.013758376.01	373990.01	3758376.01	0.000	0.001	0.002
374000.013758376.01	374000.01	3758376.01	0.000	0.001	0.002
374010.013758376.01	374010.01	3758376.01	0.000	0.002	0.002
374020.013758376.01	374020.01	3758376.01	0.000	0.002	0.002
374030.013758376.01	374030.01	3758376.01	0.000	0.002	0.002
374040.013758376.01	374040.01	3758376.01	0.000	0.002	0.002
374050.013758376.01	374050.01	3758376.01	0.000	0.002	0.002
374060.013758376.01	374060.01	3758376.01	0.000	0.002	0.002
374070.013758376.01	374070.01	3758376.01	0.000	0.002	0.002
374080.013758376.01	374080.01	3758376.01	0.000	0.002	0.002
374090.013758376.01	374090.01	3758376.01	0.000	0.002	0.002
374100.013758376.01	374100.01	3758376.01	0.000	0.002	0.002
374110.013758376.01	374110.01	3758376.01	0.000	0.002	0.002
374120.013758376.01	374120.01	3758376.01	0.000	0.002	0.002
374130.013758376.01	374130.01	3758376.01	0.000	0.002	0.003
374140.013758376.01	374140.01	3758376.01	0.000	0.002	0.003
374150.013758376.01	374150.01	3758376.01	0.000	0.002	0.003
374160.013758376.01	374160.01	3758376.01	0.000	0.002	0.003
374170.013758376.01	374170.01	3758376.01	0.000	0.002	0.003
374180.013758376.01	374180.01	3758376.01	0.000	0.002	0.003
373990.013758386.01	373990.01	3758386.01	0.000	0.001	0.002
374000.013758386.01	374000.01	3758386.01	0.000	0.002	0.002
374010.013758386.01	374010.01	3758386.01	0.000	0.002	0.002
374020.013758386.01	374020.01	3758386.01	0.000	0.002	0.002
374030.013758386.01	374030.01	3758386.01	0.000	0.002	0.002
374040.013758386.01	374040.01	3758386.01	0.000	0.002	0.002
374050.013758386.01	374050.01	3758386.01	0.000	0.002	0.002
374060.013758386.01	374060.01	3758386.01	0.000	0.002	0.002
374070.013758386.01	374070.01	3758386.01	0.000	0.002	0.002
374080.013758386.01	374080.01	3758386.01	0.000	0.002	0.002
374090.013758386.01	374090.01	3758386.01	0.000	0.002	0.002
374100.013758386.01	374100.01	3758386.01	0.000	0.002	0.002
374110.013758386.01	374110.01	3758386.01	0.000	0.002	0.002
374120.013758386.01	374120.01	3758386.01	0.000	0.002	0.003
374130.013758386.01	374130.01	3758386.01	0.000	0.002	0.003
374140.013758386.01	374140.01	3758386.01	0.000	0.002	0.003
374150.013758386.01	374150.01	3758386.01	0.000	0.002	0.003
374160.013758386.01	374160.01	3758386.01	0.000	0.002	0.003
374170.013758386.01	374170.01	3758386.01	0.000	0.002	0.003
374180.013758386.01	374180.01	3758386.01	0.000	0.003	0.003
373990.013758396.01	373990.01	3758396.01	0.000	0.001	0.002
374000.013758396.01	374000.01	3758396.01	0.000	0.002	0.002
374010.013758396.01	374010.01	3758396.01	0.000	0.002	0.002
374020.013758396.01	374020.01	3758396.01	0.000	0.002	0.002
374030.013758396.01	374030.01	3758396.01	0.000	0.002	0.002
374040.013758396.01	374040.01	3758396.01	0.000	0.002	0.002
374050.013758396.01	374050.01	3758396.01	0.000	0.002	0.002
374060.013758396.01	374060.01	3758396.01	0.000	0.002	0.002
374070.013758396.01	374070.01	3758396.01	0.000	0.002	0.002
374080.013758396.01	374080.01	3758396.01	0.000	0.002	0.002
374090.013758396.01	374090.01	3758396.01	0.000	0.002	0.002
374100.013758396.01	374100.01	3758396.01	0.000	0.002	0.002
374110.013758396.01	374110.01	3758396.01	0.000	0.002	0.003
374120.013758396.01	374120.01	3758396.01	0.000	0.002	0.003
374130.013758396.01	374130.01	3758396.01	0.000	0.002	0.003

IHS

Residential Health Risk Assessment Results Summary

Mitigated

RESIDENTIAL RECEPTORS ONLY

		MAX:	0.107
Unique Identifier	X (UTM)	Y (UTM)	Total Risk
374180.013758346.01	374180	3758346.01	0.003
373990.013758356.01	373990	3758356.01	0.002
374000.013758356.01	374000	3758356.01	0.002
374010.013758356.01	374010	3758356.01	0.002
374020.013758356.01	374020	3758356.01	0.002
374030.013758356.01	374030	3758356.01	0.002
374040.013758356.01	374040	3758356.01	0.002
374050.013758356.01	374050	3758356.01	0.002
374060.013758356.01	374060	3758356.01	0.002
374070.013758356.01	374070	3758356.01	0.002
374080.013758356.01	374080	3758356.01	0.002
374090.013758356.01	374090	3758356.01	0.002
374100.013758356.01	374100	3758356.01	0.002
374110.013758356.01	374110	3758356.01	0.002
374120.013758356.01	374120	3758356.01	0.002
374130.013758356.01	374130	3758356.01	0.002
374140.013758356.01	374140	3758356.01	0.003
374150.013758356.01	374150	3758356.01	0.003
374160.013758356.01	374160	3758356.01	0.003
374170.013758356.01	374170	3758356.01	0.003
374180.013758356.01	374180	3758356.01	0.003
373990.013758366.01	373990	3758366.01	0.002
374000.013758366.01	374000	3758366.01	0.002
374010.013758366.01	374010	3758366.01	0.002
374020.013758366.01	374020	3758366.01	0.002
374030.013758366.01	374030	3758366.01	0.002
374040.013758366.01	374040	3758366.01	0.002
374050.013758366.01	374050	3758366.01	0.002
374060.013758366.01	374060	3758366.01	0.002
374070.013758366.01	374070	3758366.01	0.002
374080.013758366.01	374080	3758366.01	0.002
374090.013758366.01	374090	3758366.01	0.002
374100.013758366.01	374100	3758366.01	0.002
374110.013758366.01	374110	3758366.01	0.002
374120.013758366.01	374120	3758366.01	0.002
374130.013758366.01	374130	3758366.01	0.003
374140.013758366.01	374140	3758366.01	0.003
374150.013758366.01	374150	3758366.01	0.003
374160.013758366.01	374160	3758366.01	0.003
374170.013758366.01	374170	3758366.01	0.003
374180.013758366.01	374180	3758366.01	0.003
373990.013758376.01	373990	3758376.01	0.002
374000.013758376.01	374000	3758376.01	0.002
374010.013758376.01	374010	3758376.01	0.002
374020.013758376.01	374020	3758376.01	0.002
374030.013758376.01	374030	3758376.01	0.002
374040.013758376.01	374040	3758376.01	0.002
374050.013758376.01	374050	3758376.01	0.002
374060.013758376.01	374060	3758376.01	0.002
374070.013758376.01	374070	3758376.01	0.002
374080.013758376.01	374080	3758376.01	0.002
374090.013758376.01	374090	3758376.01	0.002
374100.013758376.01	374100	3758376.01	0.002
374110.013758376.01	374110	3758376.01	0.002
374120.013758376.01	374120	3758376.01	0.002
374130.013758376.01	374130	3758376.01	0.003
374140.013758376.01	374140	3758376.01	0.003
374150.013758376.01	374150	3758376.01	0.003
374160.013758376.01	374160	3758376.01	0.003
374170.013758376.01	374170	3758376.01	0.003
374180.013758376.01	374180	3758376.01	0.003
373990.013758386.01	373990	3758386.01	0.002
374000.013758386.01	374000	3758386.01	0.002
374010.013758386.01	374010	3758386.01	0.002
374020.013758386.01	374020	3758386.01	0.002
374030.013758386.01	374030	3758386.01	0.002
374040.013758386.01	374040	3758386.01	0.002
374050.013758386.01	374050	3758386.01	0.002
374060.013758386.01	374060	3758386.01	0.002
374070.013758386.01	374070	3758386.01	0.002
374080.013758386.01	374080	3758386.01	0.002
374090.013758386.01	374090	3758386.01	0.002
374100.013758386.01	374100	3758386.01	0.002
374110.013758386.01	374110	3758386.01	0.002
374120.013758386.01	374120	3758386.01	0.003
374130.013758386.01	374130	3758386.01	0.003
374140.013758386.01	374140	3758386.01	0.003
374150.013758386.01	374150	3758386.01	0.003
374160.013758386.01	374160	3758386.01	0.003
374170.013758386.01	374170	3758386.01	0.003
374180.013758386.01	374180	3758386.01	0.003
373990.013758396.01	373990	3758396.01	0.002
374000.013758396.01	374000	3758396.01	0.002
374010.013758396.01	374010	3758396.01	0.002
374020.013758396.01	374020	3758396.01	0.002
374030.013758396.01	374030	3758396.01	0.002
374040.013758396.01	374040	3758396.01	0.002
374050.013758396.01	374050	3758396.01	0.002
374060.013758396.01	374060	3758396.01	0.002
374070.013758396.01	374070	3758396.01	0.002
374080.013758396.01	374080	3758396.01	0.002
374090.013758396.01	374090	3758396.01	0.002
374100.013758396.01	374100	3758396.01	0.002
374110.013758396.01	374110	3758396.01	0.003
374120.013758396.01	374120	3758396.01	0.003
374130.013758396.01	374130	3758396.01	0.003

FOR CHRONIC CALCS

MAX: 0.007

Overlapping Phases - Maximum GLC		
2025	2026	2027
0.00E+00	1.88E-04	8.62E-05
0.00E+00	1.20E-04	5.29E-05
0.00E+00	1.22E-04	5.42E-05
0.00E+00	1.25E-04	5.55E-05
0.00E+00	1.28E-04	5.69E-05
0.00E+00	1.31E-04	5.83E-05
0.00E+00	1.34E-04	5.98E-05
0.00E+00	1.38E-04	6.13E-05
0.00E+00	1.41E-04	6.29E-05
0.00E+00	1.45E-04	6.45E-05
0.00E+00	1.48E-04	6.62E-05
0.00E+00	1.52E-04	6.80E-05
0.00E+00	1.56E-04	6.99E-05
0.00E+00	1.60E-04	7.19E-05
0.00E+00	1.64E-04	7.39E-05
0.00E+00	1.68E-04	7.60E-05
0.00E+00	1.73E-04	7.82E-05
0.00E+00	1.78E-04	8.05E-05
0.00E+00	1.83E-04	8.29E-05
0.00E+00	1.88E-04	8.55E-05
0.00E+00	1.93E-04	8.81E-05
0.00E+00	1.22E-04	5.38E-05
0.00E+00	1.25E-04	5.51E-05
0.00E+00	1.28E-04	5.65E-05
0.00E+00	1.31E-04	5.79E-05
0.00E+00	1.34E-04	5.94E-05
0.00E+00	1.37E-04	6.09E-05
0.00E+00	1.41E-04	6.24E-05
0.00E+00	1.44E-04	6.41E-05
0.00E+00	1.48E-04	6.58E-05
0.00E+00	1.51E-04	6.75E-05
0.00E+00	1.55E-04	6.94E-05
0.00E+00	1.59E-04	7.13E-05
0.00E+00	1.64E-04	7.33E-05
0.00E+00	1.68E-04	7.54E-05
0.00E+00	1.72E-04	7.76E-05
0.00E+00	1.77E-04	7.99E-05
0.00E+00	1.82E-04	8.23E-05
0.00E+00	1.87E-04	8.48E-05
0.00E+00	1.92E-04	8.74E-05
0.00E+00	1.98E-04	9.01E-05
0.00E+00	1.25E-04	5.48E-05
0.00E+00	1.28E-04	5.62E-05
0.00E+00	1.31E-04	5.76E-05
0.00E+00	1.34E-04	5.90E-05
0.00E+00	1.37E-04	6.05E-05
0.00E+00	1.40E-04	6.20E-05
0.00E+00	1.44E-04	6.37E-05
0.00E+00	1.47E-04	6.53E-05
0.00E+00	1.51E-04	6.71E-05
0.00E+00	1.55E-04	6.89E-05
0.00E+00	1.59E-04	7.08E-05
0.00E+00	1.63E-04	7.28E-05
0.00E+00	1.67E-04	7.49E-05
0.00E+00	1.72E-04	7.71E-05
0.00E+00	1.77E-04	7.93E-05
0.00E+00	1.81E-04	8.17E-05
0.00E+00	1.86E-04	8.41E-05
0.00E+00	1.92E-04	8.67E-05
0.00E+00	1.97E-04	8.94E-05
0.00E+00	2.03E-04	9.23E-05
0.00E+00	1.27E-04	5.58E-05
0.00E+00	1.30E-04	5.72E-05
0.00E+00	1.33E-04	5.87E-05
0.00E+00	1.37E-04	6.01E-05
0.00E+00	1.40E-04	6.17E-05
0.00E+00	1.43E-04	6.33E-05
0.00E+00	1.47E-04	6.49E-05
0.00E+00	1.51E-04	6.67E-05
0.00E+00	1.55E-04	6.85E-05
0.00E+00	1.59E-04	7.03E-05
0.00E+00	1.63E-04	7.23E-05
0.00E+00	1.67E-04	7.44E-05
0.00E+00	1.72E-04	7.65E-05
0.00E+00	1.76E-04	7.88E-05
0.00E+00	1.81E-04	8.11E-05
0.00E+00	1.86E-04	8.36E-05
0.00E+00	1.91E-04	8.61E-05
0.00E+00	1.97E-04	8.88E-05
0.00E+00	2.03E-04	9.16E-05
0.00E+00	2.08E-04	9.45E-05
0.00E+00	1.30E-04	5.69E-05
0.00E+00	1.33E-04	5.83E-05
0.00E+00	1.36E-04	5.98E-05
0.00E+00	1.40E-04	6.13E-05
0.00E+00	1.43E-04	6.29E-05
0.00E+00	1.47E-04	6.46E-05
0.00E+00	1.50E-04	6.63E-05
0.00E+00	1.54E-04	6.81E-05
0.00E+00	1.58E-04	6.99E-05
0.00E+00	1.62E-04	7.19E-05
0.00E+00	1.67E-04	7.39E-05
0.00E+00	1.71E-04	7.60E-05
0.00E+00	1.76E-04	7.83E-05
0.00E+00	1.81E-04	8.06E-05
0.00E+00	1.86E-04	8.30E-05

IHS

Health Risk Assessment Results Summary

Mitigated

Offsite School Receptors >2

		MAX:	0.024	0.093	0.107
Unique Identifier	X (UTM)	Y (UTM)	Onroad	Offroad	Total Risk
374140.013758396.01	374140.01	3758396.01	0.000	0.002	0.003
374150.013758396.01	374150.01	3758396.01	0.001	0.002	0.003
374160.013758396.01	374160.01	3758396.01	0.001	0.002	0.003
374170.013758396.01	374170.01	3758396.01	0.001	0.003	0.003
374180.013758396.01	374180.01	3758396.01	0.001	0.003	0.003
373990.013758406.01	373990.01	3758406.01	0.000	0.002	0.002
374000.013758406.01	374000.01	3758406.01	0.000	0.002	0.002
374010.013758406.01	374010.01	3758406.01	0.000	0.002	0.002
374020.013758406.01	374020.01	3758406.01	0.000	0.002	0.002
374030.013758406.01	374030.01	3758406.01	0.000	0.002	0.002
374040.013758406.01	374040.01	3758406.01	0.000	0.002	0.002
374050.013758406.01	374050.01	3758406.01	0.000	0.002	0.002
374060.013758406.01	374060.01	3758406.01	0.000	0.002	0.002
374070.013758406.01	374070.01	3758406.01	0.000	0.002	0.002
374080.013758406.01	374080.01	3758406.01	0.000	0.002	0.002
374090.013758406.01	374090.01	3758406.01	0.000	0.002	0.002
374100.013758406.01	374100.01	3758406.01	0.000	0.002	0.003
374110.013758406.01	374110.01	3758406.01	0.001	0.002	0.003
374120.013758406.01	374120.01	3758406.01	0.001	0.002	0.003
374130.013758406.01	374130.01	3758406.01	0.001	0.002	0.003
374140.013758406.01	374140.01	3758406.01	0.001	0.002	0.003
374150.013758406.01	374150.01	3758406.01	0.001	0.002	0.003
374160.013758406.01	374160.01	3758406.01	0.001	0.002	0.003
374170.013758406.01	374170.01	3758406.01	0.001	0.003	0.003
374180.013758406.01	374180.01	3758406.01	0.001	0.003	0.003
373990.013758416.01	373990.01	3758416.01	0.000	0.002	0.002
374000.013758416.01	374000.01	3758416.01	0.000	0.002	0.002
374010.013758416.01	374010.01	3758416.01	0.000	0.002	0.002
374020.013758416.01	374020.01	3758416.01	0.000	0.002	0.002
374030.013758416.01	374030.01	3758416.01	0.000	0.002	0.002
374040.013758416.01	374040.01	3758416.01	0.000	0.002	0.002
374050.013758416.01	374050.01	3758416.01	0.000	0.002	0.002
374060.013758416.01	374060.01	3758416.01	0.000	0.002	0.002
374070.013758416.01	374070.01	3758416.01	0.000	0.002	0.002
374080.013758416.01	374080.01	3758416.01	0.001	0.002	0.002
374090.013758416.01	374090.01	3758416.01	0.001	0.002	0.003
374100.013758416.01	374100.01	3758416.01	0.001	0.002	0.003
374110.013758416.01	374110.01	3758416.01	0.001	0.002	0.003
374120.013758416.01	374120.01	3758416.01	0.001	0.002	0.003
374130.013758416.01	374130.01	3758416.01	0.001	0.002	0.003
374140.013758416.01	374140.01	3758416.01	0.001	0.002	0.003
374150.013758416.01	374150.01	3758416.01	0.001	0.002	0.003
374160.013758416.01	374160.01	3758416.01	0.001	0.003	0.003
374170.013758416.01	374170.01	3758416.01	0.001	0.003	0.003
374180.013758416.01	374180.01	3758416.01	0.001	0.003	0.003
374180.013758416.01	374180.01	3758416.01	0.001	0.003	0.003

IHS

Residential Health Risk Assessment Results Summary

Mitigated

RESIDENTIAL RECEPTORS ONLY

		MAX:	0.107
Unique Identifier	X (UTM)	Y (UTM)	Total Risk
374140.013758396.01	374140	3758396.01	0.003
374150.013758396.01	374150	3758396.01	0.003
374160.013758396.01	374160	3758396.01	0.003
374170.013758396.01	374170	3758396.01	0.003
374180.013758396.01	374180	3758396.01	0.003
373990.013758406.01	373990	3758406.01	0.002
374000.013758406.01	374000	3758406.01	0.002
374010.013758406.01	374010	3758406.01	0.002
374020.013758406.01	374020	3758406.01	0.002
374030.013758406.01	374030	3758406.01	0.002
374040.013758406.01	374040	3758406.01	0.002
374050.013758406.01	374050	3758406.01	0.002
374060.013758406.01	374060	3758406.01	0.002
374070.013758406.01	374070	3758406.01	0.002
374080.013758406.01	374080	3758406.01	0.002
374090.013758406.01	374090	3758406.01	0.002
374100.013758406.01	374100	3758406.01	0.003
374110.013758406.01	374110	3758406.01	0.003
374120.013758406.01	374120	3758406.01	0.003
374130.013758406.01	374130	3758406.01	0.003
374140.013758406.01	374140	3758406.01	0.003
374150.013758406.01	374150	3758406.01	0.003
374160.013758406.01	374160	3758406.01	0.003
374170.013758406.01	374170	3758406.01	0.003
374180.013758406.01	374180	3758406.01	0.003
373990.013758416.01	373990	3758416.01	0.002
374000.013758416.01	374000	3758416.01	0.002
374010.013758416.01	374010	3758416.01	0.002
374020.013758416.01	374020	3758416.01	0.002
374030.013758416.01	374030	3758416.01	0.002
374040.013758416.01	374040	3758416.01	0.002
374050.013758416.01	374050	3758416.01	0.002
374060.013758416.01	374060	3758416.01	0.002
374070.013758416.01	374070	3758416.01	0.002
374080.013758416.01	374080	3758416.01	0.002
374090.013758416.01	374090	3758416.01	0.003
374100.013758416.01	374100	3758416.01	0.003
374110.013758416.01	374110	3758416.01	0.003
374120.013758416.01	374120	3758416.01	0.003
374130.013758416.01	374130	3758416.01	0.003
374140.013758416.01	374140	3758416.01	0.003
374150.013758416.01	374150	3758416.01	0.003
374160.013758416.01	374160	3758416.01	0.003
374170.013758416.01	374170	3758416.01	0.003
374180.013758416.01	374180	3758416.01	0.003
374180.013758416.01	374180	3758416.01	0.003

FOR CHRONIC CALCS

MAX:		0.007
Overlapping Phases - Maximum GLC		
2025	2026	2027
0.00E+00	1.91E-04	8.55E-05
0.00E+00	1.96E-04	8.82E-05
0.00E+00	2.02E-04	9.09E-05
0.00E+00	2.08E-04	9.39E-05
0.00E+00	2.14E-04	9.69E-05
0.00E+00	1.33E-04	5.81E-05
0.00E+00	1.36E-04	5.95E-05
0.00E+00	1.40E-04	6.10E-05
0.00E+00	1.43E-04	6.26E-05
0.00E+00	1.47E-04	6.42E-05
0.00E+00	1.50E-04	6.59E-05
0.00E+00	1.54E-04	6.77E-05
0.00E+00	1.58E-04	6.95E-05
0.00E+00	1.62E-04	7.15E-05
0.00E+00	1.66E-04	7.35E-05
0.00E+00	1.71E-04	7.56E-05
0.00E+00	1.76E-04	7.78E-05
0.00E+00	1.80E-04	8.01E-05
0.00E+00	1.85E-04	8.25E-05
0.00E+00	1.91E-04	8.50E-05
0.00E+00	1.96E-04	8.76E-05
0.00E+00	2.02E-04	9.03E-05
0.00E+00	2.08E-04	9.32E-05
0.00E+00	2.14E-04	9.62E-05
0.00E+00	2.20E-04	9.94E-05
0.00E+00	1.36E-04	5.92E-05
0.00E+00	1.39E-04	6.07E-05
0.00E+00	1.43E-04	6.23E-05
0.00E+00	1.46E-04	6.39E-05
0.00E+00	1.50E-04	6.56E-05
0.00E+00	1.54E-04	6.74E-05
0.00E+00	1.58E-04	6.92E-05
0.00E+00	1.62E-04	7.11E-05
0.00E+00	1.66E-04	7.31E-05
0.00E+00	1.71E-04	7.52E-05
0.00E+00	1.75E-04	7.73E-05
0.00E+00	1.80E-04	7.96E-05
0.00E+00	1.85E-04	8.19E-05
0.00E+00	1.90E-04	8.44E-05
0.00E+00	1.96E-04	8.70E-05
0.00E+00	2.01E-04	8.97E-05
0.00E+00	2.07E-04	9.26E-05
0.00E+00	2.13E-04	9.56E-05
0.00E+00	2.20E-04	9.87E-05
0.00E+00	2.27E-04	1.02E-04
0.00E+00	2.07E-04	9.83E-05

IHS

Maximum Individual Non-Cancer Impact Calculations - (Impact at all other sensitive receptors would be less than shown)

Mitigated Offsite School Receptors >2

Maximum Non-cancer Chronic Hazards / Toxicological Endpoints*

Receptor Group	Pollutant	CREL[1]	CONC	WFrac	$CONC_{WF}$	HI		ALIM	BN	CVS	DEV	ENDC	EYE	HEM	IMMUN	KIDN	NS	REPRO	RESP	SK
Project:																				
MEI - Max	DPM	5.00E+00	6.98E-03	1.00E+00	6.98E-03	1.40E-03		-	-	-	-	-	-	-	-	-	-	-	1.40E-03	-
							Total Risk				-			-				-	0.0014	
							Threshold				1.00			1.00				1.00	1.00	
							Over?				NO			NO				NO	NO	

Notes:

1. California Air Resources Board, "Consolidated Table of OEHHA/ARB Approved Risk Assessment Health Values," "OEHHA/ARB Approved Chronic Reference Exposure Levels and Target Organs," "OEHHA/ARB Approved Acute Reference Exposure Levels and Target Organs," and "OEHHA/ARB Approved 8-Hour Reference Exposure Levels and Target Organs," http://www.arb.ca.gov/toxics/healthval/healthval.htm. Tables last updated: August 18, 2025; July 20, 2025

Source: ESA, 2025

Where:

$CONC_{WF}$	Pollutant Concentration ($\mu g/m^3$) multiplied by the weight fraction
CREL	Chronic Reference Exposure Level
HI	Hazard Index
MEI	Maximally Exposed Individual
WFrac	Weight fraction of speciated component

* Key to Toxicological Endpoints

ALIM	Alimentary Tract	EYE	Eye	NS	Nervous System
BN	Bone	HEM	Hematologic System	REPRO	Reproductive System
CVS	Cardiovascular System	IMMUN	Immune System	RESP	Respiratory System
DEV	Developmental System	KIDN	Kidney	SK	Skin
ENDC	Endocrine System				

Inglewood HS - construction new build MIT avg day Detailed Report

Table of Contents

1. Basic Project Information

1.1. Basic Project Information

1.2. Land Use Types

1.3. User-Selected Emission Reduction Measures by Emissions Sector

2. Emissions Summary

2.1. Construction Emissions Compared Against Thresholds

2.2. Construction Emissions by Year, Unmitigated

3. Construction Emissions Details

3.1. Building Construction (2026) - Unmitigated

3.3. Building Construction (2027) - Unmitigated

3.5. Architectural Coating (2026) - Unmitigated

3.7. Architectural Coating (2027) - Unmitigated

4. Operations Emissions Details

4.10. Soil Carbon Accumulation By Vegetation Type

4.10.1. Soil Carbon Accumulation By Vegetation Type - Unmitigated

4.10.2. Above and Belowground Carbon Accumulation by Land Use Type - Unmitigated

4.10.3. Avoided and Sequestered Emissions by Species - Unmitigated

5. Activity Data

5.1. Construction Schedule

5.2. Off-Road Equipment

5.2.1. Unmitigated

5.3. Construction Vehicles

5.3.1. Unmitigated

5.4. Vehicles

5.4.1. Construction Vehicle Control Strategies

5.5. Architectural Coatings

5.6. Dust Mitigation

5.6.1. Construction Earthmoving Activities

5.6.2. Construction Earthmoving Control Strategies

5.7. Construction Paving

5.8. Construction Electricity Consumption and Emissions Factors

5.18. Vegetation

5.18.1. Land Use Change

5.18.1.1. Unmitigated

5.18.1. Biomass Cover Type

5.18.1.1. Unmitigated

5.18.2. Sequestration

5.18.2.1. Unmitigated

6. Climate Risk Detailed Report

6.1. Climate Risk Summary

6.2. Initial Climate Risk Scores

6.3. Adjusted Climate Risk Scores

6.4. Climate Risk Reduction Measures

7. Health and Equity Details

7.1. CalEnviroScreen 4.0 Scores

7.2. Healthy Places Index Scores

7.3. Overall Health & Equity Scores

7.4. Health & Equity Measures

7.5. Evaluation Scorecard

7.6. Health & Equity Custom Measures

8. User Changes to Default Data

1. Basic Project Information

1.1. Basic Project Information

Data Field	Value
Project Name	Inglewood HS - construction new build MIT avg day
Construction Start Date	7/1/2026
Lead Agency	—
Land Use Scale	Project/site
Analysis Level for Defaults	County
Windspeed (m/s)	3.50
Precipitation (days)	17.6
Location	231 S Grevillea Ave, Inglewood, CA 90301, USA
County	Los Angeles-South Coast
City	Inglewood
Air District	South Coast AQMD
Air Basin	South Coast
TAZ	4551
EDFZ	7
Electric Utility	Southern California Edison
Gas Utility	Southern California Gas
App Version	2022.1.1.30

1.2. Land Use Types

Land Use Subtype	Size	Unit	Lot Acreage	Building Area (sq ft)	Landscape Area (sq ft)	Special Landscape Area (sq ft)	Population	Description
High School	178	1000sqft	2.74	177,739	0.00	0.00	—	—

1.3. User-Selected Emission Reduction Measures by Emissions Sector

No measures selected

2. Emissions Summary

2.1. Construction Emissions Compared Against Thresholds

Criteria Pollutants (lb/day for daily, ton/yr for annual) and GHGs (lb/day for daily, MT/yr for annual)

Un/Mit.	TOG	ROG	NOx	CO	SO2	PM10E	PM10D	PM10T	PM2.5E	PM2.5D	PM2.5T	BCO2	NBCO2	CO2T	CH4	N2O	R	CO2e
Daily, Summer (Max)	—	—	—	—	—	—	—	—	—	—	—	—	—	—	—	—	—	—
Unmit.	12.0	11.9	2.61	9.16	0.01	0.02	1.46	1.48	0.02	0.35	0.37	—	2,604	2,604	0.11	0.18	6.74	2,667
Daily, Winter (Max)	—	—	—	—	—	—	—	—	—	—	—	—	—	—	—	—	—	—
Unmit.	12.0	11.9	2.70	8.30	0.01	0.02	1.46	1.48	0.02	0.35	0.37	—	2,540	2,540	0.11	0.18	0.18	2,597
Average Daily (Max)	—	—	—	—	—	—	—	—	—	—	—	—	—	—	—	—	—	—
Unmit.	3.22	3.18	1.72	5.55	0.01	0.01	1.07	1.08	0.01	0.26	0.27	—	1,881	1,881	0.06	0.14	2.05	1,926
Annual (Max)	—	—	—	—	—	—	—	—	—	—	—	—	—	—	—	—	—	—
Unmit.	0.59	0.58	0.31	1.01	< 0.005	< 0.005	0.20	0.20	< 0.005	0.05	0.05	—	311	311	0.01	0.02	0.34	319

2.2. Construction Emissions by Year, Unmitigated

Criteria Pollutants (lb/day for daily, ton/yr for annual) and GHGs (lb/day for daily, MT/yr for annual)

Year	TOG	ROG	NOx	CO	SO2	PM10E	PM10D	PM10T	PM2.5E	PM2.5D	PM2.5T	BCO2	NBCO2	CO2T	CH4	N2O	R	CO2e
Daily - Summer (Max)	—	—	—	—	—	—	—	—	—	—	—	—	—	—	—	—	—	—
2026	12.0	11.9	2.61	9.16	0.01	0.02	1.46	1.48	0.02	0.35	0.37	—	2,604	2,604	0.11	0.18	6.74	2,667

2027	0.41	0.34	1.82	6.79	0.01	0.02	1.25	1.27	0.02	0.30	0.32	—	2,216	2,216	0.09	0.17	5.54	2,273
Daily - Winter (Max)	—	—	—	—	—	—	—	—	—	—	—	—	—	—	—	—	—	—
2026	12.0	11.9	2.70	8.30	0.01	0.02	1.46	1.48	0.02	0.35	0.37	—	2,540	2,540	0.11	0.18	0.18	2,597
2027	11.9	11.9	2.64	7.88	0.01	0.02	1.46	1.48	0.02	0.35	0.37	—	2,499	2,499	0.07	0.17	0.16	2,553
Average Daily	—	—	—	—	—	—	—	—	—	—	—	—	—	—	—	—	—	—
2026	3.22	3.18	1.06	3.37	< 0.005	0.01	0.59	0.60	0.01	0.14	0.15	—	1,047	1,047	0.04	0.08	1.21	1,072
2027	1.86	1.80	1.72	5.55	0.01	0.01	1.07	1.08	0.01	0.26	0.27	—	1,881	1,881	0.06	0.14	2.05	1,926
Annual	—	—	—	—	—	—	—	—	—	—	—	—	—	—	—	—	—	—
2026	0.59	0.58	0.19	0.61	< 0.005	< 0.005	0.11	0.11	< 0.005	0.03	0.03	—	173	173	0.01	0.01	0.20	178
2027	0.34	0.33	0.31	1.01	< 0.005	< 0.005	0.20	0.20	< 0.005	0.05	0.05	—	311	311	0.01	0.02	0.34	319

3. Construction Emissions Details

3.1. Building Construction (2026) - Unmitigated

Criteria Pollutants (lb/day for daily, ton/yr for annual) and GHGs (lb/day for daily, MT/yr for annual)

Location	TOG	ROG	NOx	CO	SO2	PM10E	PM10D	PM10T	PM2.5E	PM2.5D	PM2.5T	BCO2	NBCO2	CO2T	CH4	N2O	R	CO2e
Onsite	—	—	—	—	—	—	—	—	—	—	—	—	—	—	—	—	—	—
Daily, Summer (Max)	—	—	—	—	—	—	—	—	—	—	—	—	—	—	—	—	—	—
Off-Road Equipment	0.05	0.04	0.57	1.76	< 0.005	0.01	—	0.01	0.01	—	0.01	—	289	289	0.01	< 0.005	—	290
Onsite truck	0.00	0.00	0.00	0.00	0.00	0.00	0.00	0.00	0.00	0.00	0.00	—	0.00	0.00	0.00	0.00	0.00	0.00
Daily, Winter (Max)	—	—	—	—	—	—	—	—	—	—	—	—	—	—	—	—	—	—

Off-Roa Equipment	0.05	0.04	0.57	1.76	< 0.005	0.01	—	0.01	0.01	—	0.01	—	289	289	0.01	< 0.005	—	290
Onsite truck	0.00	0.00	0.00	0.00	0.00	0.00	0.00	0.00	0.00	0.00	0.00	—	0.00	0.00	0.00	0.00	0.00	0.00
Average Daily	—	—	—	—	—	—	—	—	—	—	—	—	—	—	—	—	—	—
Off-Road Equipment	0.02	0.02	0.25	0.76	< 0.005	< 0.005	—	< 0.005	< 0.005	—	< 0.005	—	125	125	0.01	< 0.005	—	125
Onsite truck	0.00	0.00	0.00	0.00	0.00	0.00	0.00	0.00	0.00	0.00	0.00	—	0.00	0.00	0.00	0.00	0.00	0.00
Annual	—	—	—	—	—	—	—	—	—	—	—	—	—	—	—	—	—	—
Off-Road Equipment	< 0.005	< 0.005	0.05	0.14	< 0.005	< 0.005	—	< 0.005	< 0.005	—	< 0.005	—	20.7	20.7	< 0.005	< 0.005	—	20.7
Onsite truck	0.00	0.00	0.00	0.00	0.00	0.00	0.00	0.00	0.00	0.00	0.00	—	0.00	0.00	0.00	0.00	0.00	0.00
Offsite	—	—	—	—	—	—	—	—	—	—	—	—	—	—	—	—	—	—
Daily, Summer (Max)	—	—	—	—	—	—	—	—	—	—	—	—	—	—	—	—	—	—
Worker	0.32	0.28	0.29	4.91	0.00	0.00	0.99	0.99	0.00	0.23	0.23	—	1,030	1,030	0.04	0.04	3.48	1,045
Vendor	0.07	0.03	1.03	0.50	0.01	0.01	0.26	0.27	0.01	0.07	0.08	—	935	935	0.04	0.13	2.53	979
Hauling	0.00	0.00	0.00	0.00	0.00	0.00	0.00	0.00	0.00	0.00	0.00	—	0.00	0.00	0.00	0.00	0.00	0.00
Daily, Winter (Max)	—	—	—	—	—	—	—	—	—	—	—	—	—	—	—	—	—	—
Worker	0.32	0.28	0.33	4.19	0.00	0.00	0.99	0.99	0.00	0.23	0.23	—	976	976	0.04	0.04	0.09	988
Vendor	0.07	0.03	1.08	0.51	0.01	0.01	0.26	0.27	0.01	0.07	0.08	—	936	936	0.04	0.13	0.07	977
Hauling	0.00	0.00	0.00	0.00	0.00	0.00	0.00	0.00	0.00	0.00	0.00	—	0.00	0.00	0.00	0.00	0.00	0.00
Average Daily	—	—	—	—	—	—	—	—	—	—	—	—	—	—	—	—	—	—

Worker	0.14	0.12	0.16	1.89	0.00	0.00	0.42	0.42	0.00	0.10	0.10	—	428	428	0.02	0.02	0.65	434
Vendor	0.03	0.01	0.47	0.22	< 0.005	0.01	0.11	0.12	< 0.005	0.03	0.03	—	404	404	0.02	0.06	0.47	422
Hauling	0.00	0.00	0.00	0.00	0.00	0.00	0.00	0.00	0.00	0.00	0.00	—	0.00	0.00	0.00	0.00	0.00	0.00
Annual	—	—	—	—	—	—	—	—	—	—	—	—	—	—	—	—	—	—
Worker	0.02	0.02	0.03	0.35	0.00	0.00	0.08	0.08	0.00	0.02	0.02	—	70.9	70.9	< 0.005	< 0.005	0.11	71.8
Vendor	0.01	< 0.005	0.09	0.04	< 0.005	< 0.005	0.02	0.02	< 0.005	0.01	0.01	—	66.9	66.9	< 0.005	0.01	0.08	69.9
Hauling	0.00	0.00	0.00	0.00	0.00	0.00	0.00	0.00	0.00	0.00	0.00	—	0.00	0.00	0.00	0.00	0.00	0.00

3.3. Building Construction (2027) - Unmitigated

Criteria Pollutants (lb/day for daily, ton/yr for annual) and GHGs (lb/day for daily, MT/yr for annual)

Location	TOG	ROG	NOx	CO	SO2	PM10E	PM10D	PM10T	PM2.5E	PM2.5D	PM2.5T	BCO2	NBCO2	CO2T	CH4	N2O	R	CO2e
Onsite	—	—	—	—	—	—	—	—	—	—	—	—	—	—	—	—	—	—
Daily, Summer (Max)	—	—	—	—	—	—	—	—	—	—	—	—	—	—	—	—	—	—
Off-Road Equipment	0.05	0.04	0.57	1.76	< 0.005	0.01	—	0.01	0.01	—	0.01	—	289	289	0.01	< 0.005	—	290
Onsite truck	0.00	0.00	0.00	0.00	0.00	0.00	0.00	0.00	0.00	0.00	0.00	—	0.00	0.00	0.00	0.00	0.00	0.00
Daily, Winter (Max)	—	—	—	—	—	—	—	—	—	—	—	—	—	—	—	—	—	—
Off-Road Equipment	0.05	0.04	0.57	1.76	< 0.005	0.01	—	0.01	0.01	—	0.01	—	289	289	0.01	< 0.005	—	290
Onsite truck	0.00	0.00	0.00	0.00	0.00	0.00	0.00	0.00	0.00	0.00	0.00	—	0.00	0.00	0.00	0.00	0.00	0.00
Average Daily	—	—	—	—	—	—	—	—	—	—	—	—	—	—	—	—	—	—

Off-Road	0.04	0.04	0.48	1.48	< 0.005	0.01	—	0.01	0.01	—	0.01	—	244	244	0.01	< 0.005	—	244
Onsite truck	0.00	0.00	0.00	0.00	0.00	0.00	0.00	0.00	0.00	0.00	0.00	—	0.00	0.00	0.00	0.00	0.00	0.00
Annual	—	—	—	—	—	—	—	—	—	—	—	—	—	—	—	—	—	—
Off-Road Equipment	0.01	0.01	0.09	0.27	< 0.005	< 0.005	—	< 0.005	< 0.005	—	< 0.005	—	40.3	40.3	< 0.005	< 0.005	—	40.5
Onsite truck	0.00	0.00	0.00	0.00	0.00	0.00	0.00	0.00	0.00	0.00	0.00	—	0.00	0.00	0.00	0.00	0.00	0.00
Offsite	—	—	—	—	—	—	—	—	—	—	—	—	—	—	—	—	—	—
Daily, Summer (Max)	—	—	—	—	—	—	—	—	—	—	—	—	—	—	—	—	—	—
Worker	0.31	0.27	0.26	4.56	0.00	0.00	0.99	0.99	0.00	0.23	0.23	—	1,010	1,010	0.04	0.04	3.15	1,025
Vendor	0.06	0.03	0.99	0.47	0.01	0.01	0.26	0.26	0.01	0.07	0.08	—	917	917	0.04	0.13	2.39	958
Hauling	0.00	0.00	0.00	0.00	0.00	0.00	0.00	0.00	0.00	0.00	0.00	—	0.00	0.00	0.00	0.00	0.00	0.00
Daily, Winter (Max)	—	—	—	—	—	—	—	—	—	—	—	—	—	—	—	—	—	—
Worker	0.30	0.26	0.33	3.87	0.00	0.00	0.99	0.99	0.00	0.23	0.23	—	958	958	0.01	0.04	0.08	969
Vendor	0.06	0.03	1.03	0.48	0.01	0.01	0.26	0.26	0.01	0.07	0.08	—	918	918	0.04	0.13	0.06	957
Hauling	0.00	0.00	0.00	0.00	0.00	0.00	0.00	0.00	0.00	0.00	0.00	—	0.00	0.00	0.00	0.00	0.00	0.00
Average Daily	—	—	—	—	—	—	—	—	—	—	—	—	—	—	—	—	—	—
Worker	0.25	0.22	0.28	3.43	0.00	0.00	0.83	0.83	0.00	0.19	0.19	—	819	819	0.01	0.03	1.14	830
Vendor	0.05	0.02	0.87	0.40	0.01	0.01	0.21	0.22	0.01	0.06	0.06	—	773	773	0.03	0.11	0.87	807
Hauling	0.00	0.00	0.00	0.00	0.00	0.00	0.00	0.00	0.00	0.00	0.00	—	0.00	0.00	0.00	0.00	0.00	0.00
Annual	—	—	—	—	—	—	—	—	—	—	—	—	—	—	—	—	—	—
Worker	0.05	0.04	0.05	0.63	0.00	0.00	0.15	0.15	0.00	0.04	0.04	—	136	136	< 0.005	0.01	0.19	137
Vendor	0.01	< 0.005	0.16	0.07	< 0.005	< 0.005	0.04	0.04	< 0.005	0.01	0.01	—	128	128	0.01	0.02	0.14	134

Hauling	0.00	0.00	0.00	0.00	0.00	0.00	0.00	0.00	0.00	0.00	0.00	—	0.00	0.00	0.00	0.00	0.00	0.00

3.5. Architectural Coating (2026) - Unmitigated

Criteria Pollutants (lb/day for daily, ton/yr for annual) and GHGs (lb/day for daily, MT/yr for annual)

Location	TOG	ROG	NOx	CO	SO2	PM10E	PM10D	PM10T	PM2.5E	PM2.5D	PM2.5T	BCO2	NBCO2	CO2T	CH4	N2O	R	CO2e
Onsite	—	—	—	—	—	—	—	—	—	—	—	—	—	—	—	—	—	—
Daily, Summer (Max)	—	—	—	—	—	—	—	—	—	—	—	—	—	—	—	—	—	—
Off-Road Equipment	0.02	0.02	0.65	0.96	< 0.005	< 0.005	—	< 0.005	< 0.005	—	< 0.005	—	134	134	0.01	< 0.005	—	134
Architectural Coatings	11.4	11.4	—	—	—	—	—	—	—	—	—	—	—	—	—	—	—	—
Onsite truck	0.00	0.00	0.00	0.00	0.00	0.00	0.00	0.00	0.00	0.00	0.00	—	0.00	0.00	0.00	0.00	0.00	0.00
Daily, Winter (Max)	—	—	—	—	—	—	—	—	—	—	—	—	—	—	—	—	—	—
Off-Road Equipment	0.02	0.02	0.65	0.96	< 0.005	< 0.005	—	< 0.005	< 0.005	—	< 0.005	—	134	134	0.01	< 0.005	—	134
Architectural Coatings	11.4	11.4	—	—	—	—	—	—	—	—	—	—	—	—	—	—	—	—
Onsite truck	0.00	0.00	0.00	0.00	0.00	0.00	0.00	0.00	0.00	0.00	0.00	—	0.00	0.00	0.00	0.00	0.00	0.00
Average Daily	—	—	—	—	—	—	—	—	—	—	—	—	—	—	—	—	—	—

Off-Road	0.01	0.01	0.17	0.25	< 0.005	< 0.005	—	< 0.005	< 0.005	—	< 0.005	—	35.1	35.1	< 0.005	< 0.005	—	35.2
Architectural Coatings	3.01	3.01	—	—	—	—	—	—	—	—	—	—	—	—	—	—	—	—
Onsite truck	0.00	0.00	0.00	0.00	0.00	0.00	0.00	0.00	0.00	0.00	0.00	—	0.00	0.00	0.00	0.00	0.00	0.00
Annual	—	—	—	—	—	—	—	—	—	—	—	—	—	—	—	—	—	—
Off-Road Equipment	< 0.005	< 0.005	0.03	0.05	< 0.005	< 0.005	—	< 0.005	< 0.005	—	< 0.005	—	5.81	5.81	< 0.005	< 0.005	—	5.83
Architectural Coatings	0.55	0.55	—	—	—	—	—	—	—	—	—	—	—	—	—	—	—	—
Onsite truck	0.00	0.00	0.00	0.00	0.00	0.00	0.00	0.00	0.00	0.00	0.00	—	0.00	0.00	0.00	0.00	0.00	0.00
Offsite	—	—	—	—	—	—	—	—	—	—	—	—	—	—	—	—	—	—
Daily, Summer (Max)	—	—	—	—	—	—	—	—	—	—	—	—	—	—	—	—	—	—
Worker	0.07	0.06	0.06	1.03	0.00	0.00	0.21	0.21	0.00	0.05	0.05	—	217	217	0.01	0.01	0.73	220
Vendor	0.00	0.00	0.00	0.00	0.00	0.00	0.00	0.00	0.00	0.00	0.00	—	0.00	0.00	0.00	0.00	0.00	0.00
Hauling	0.00	0.00	0.00	0.00	0.00	0.00	0.00	0.00	0.00	0.00	0.00	—	0.00	0.00	0.00	0.00	0.00	0.00
Daily, Winter (Max)	—	—	—	—	—	—	—	—	—	—	—	—	—	—	—	—	—	—
Worker	0.07	0.06	0.07	0.88	0.00	0.00	0.21	0.21	0.00	0.05	0.05	—	206	206	0.01	0.01	0.02	208
Vendor	0.00	0.00	0.00	0.00	0.00	0.00	0.00	0.00	0.00	0.00	0.00	—	0.00	0.00	0.00	0.00	0.00	0.00
Hauling	0.00	0.00	0.00	0.00	0.00	0.00	0.00	0.00	0.00	0.00	0.00	—	0.00	0.00	0.00	0.00	0.00	0.00
Average Daily	—	—	—	—	—	—	—	—	—	—	—	—	—	—	—	—	—	—
Worker	0.02	0.02	0.02	0.24	0.00	0.00	0.05	0.05	0.00	0.01	0.01	—	54.8	54.8	< 0.005	< 0.005	0.08	55.6

Vendor	0.00	0.00	0.00	0.00	0.00	0.00	0.00	0.00	0.00	0.00	0.00	—	0.00	0.00	0.00	0.00	0.00	0.00
Hauling	0.00	0.00	0.00	0.00	0.00	0.00	0.00	0.00	0.00	0.00	0.00	—	0.00	0.00	0.00	0.00	0.00	0.00
Annual	—	—	—	—	—	—	—	—	—	—	—	—	—	—	—	—	—	—
Worker	< 0.005	< 0.005	< 0.005	0.04	0.00	0.00	0.01	0.01	0.00	< 0.005	< 0.005	—	9.08	9.08	< 0.005	< 0.005	0.01	9.20
Vendor	0.00	0.00	0.00	0.00	0.00	0.00	0.00	0.00	0.00	0.00	0.00	—	0.00	0.00	0.00	0.00	0.00	0.00
Hauling	0.00	0.00	0.00	0.00	0.00	0.00	0.00	0.00	0.00	0.00	0.00	—	0.00	0.00	0.00	0.00	0.00	0.00

3.7. Architectural Coating (2027) - Unmitigated

Criteria Pollutants (lb/day for daily, ton/yr for annual) and GHGs (lb/day for daily, MT/yr for annual)

Location	TOG	ROG	NOx	CO	SO2	PM10E	PM10D	PM10T	PM2.5E	PM2.5D	PM2.5T	BCO2	NBCO2	CO2T	CH4	N2O	R	CO2e
Onsite	—	—	—	—	—	—	—	—	—	—	—	—	—	—	—	—	—	—
Daily, Summer (Max)	—	—	—	—	—	—	—	—	—	—	—	—	—	—	—	—	—	—
Daily, Winter (Max)	—	—	—	—	—	—	—	—	—	—	—	—	—	—	—	—	—	—
Off-Road Equipment	0.02	0.02	0.65	0.96	< 0.005	< 0.005	—	< 0.005	< 0.005	—	< 0.005	—	134	134	0.01	< 0.005	—	134
Architectural Coatings	11.4	11.4	—	—	—	—	—	—	—	—	—	—	—	—	—	—	—	—
Onsite truck	0.00	0.00	0.00	0.00	0.00	0.00	0.00	0.00	0.00	0.00	0.00	—	0.00	0.00	0.00	0.00	0.00	0.00
Average Daily	—	—	—	—	—	—	—	—	—	—	—	—	—	—	—	—	—	—
Off-Road Equipment	< 0.005	< 0.005	0.08	0.13	< 0.005	< 0.005	—	< 0.005	< 0.005	—	< 0.005	—	17.6	17.6	< 0.005	< 0.005	—	17.6

Architectural	1.51	1.51	—	—	—	—	—	—	—	—	—	—	—	—	—	—	—	—
Onsite truck	0.00	0.00	0.00	0.00	0.00	0.00	0.00	0.00	0.00	0.00	0.00	—	0.00	0.00	0.00	0.00	0.00	0.00
Annual	—	—	—	—	—	—	—	—	—	—	—	—	—	—	—	—	—	—
Off-Road Equipment	< 0.005	< 0.005	0.02	0.02	< 0.005	< 0.005	—	< 0.005	< 0.005	—	< 0.005	—	2.91	2.91	< 0.005	< 0.005	—	2.92
Architectural Coatings	0.27	0.27	—	—	—	—	—	—	—	—	—	—	—	—	—	—	—	—
Onsite truck	0.00	0.00	0.00	0.00	0.00	0.00	0.00	0.00	0.00	0.00	0.00	—	0.00	0.00	0.00	0.00	0.00	0.00
Offsite	—	—	—	—	—	—	—	—	—	—	—	—	—	—	—	—	—	—
Daily, Summer (Max)	—	—	—	—	—	—	—	—	—	—	—	—	—	—	—	—	—	—
Daily, Winter (Max)	—	—	—	—	—	—	—	—	—	—	—	—	—	—	—	—	—	—
Worker	0.06	0.06	0.07	0.81	0.00	0.00	0.21	0.21	0.00	0.05	0.05	—	202	202	< 0.005	0.01	0.02	204
Vendor	0.00	0.00	0.00	0.00	0.00	0.00	0.00	0.00	0.00	0.00	0.00	—	0.00	0.00	0.00	0.00	0.00	0.00
Hauling	0.00	0.00	0.00	0.00	0.00	0.00	0.00	0.00	0.00	0.00	0.00	—	0.00	0.00	0.00	0.00	0.00	0.00
Average Daily	—	—	—	—	—	—	—	—	—	—	—	—	—	—	—	—	—	—
Worker	0.01	0.01	0.01	0.11	0.00	0.00	0.03	0.03	0.00	0.01	0.01	—	26.9	26.9	< 0.005	< 0.005	0.04	27.2
Vendor	0.00	0.00	0.00	0.00	0.00	0.00	0.00	0.00	0.00	0.00	0.00	—	0.00	0.00	0.00	0.00	0.00	0.00
Hauling	0.00	0.00	0.00	0.00	0.00	0.00	0.00	0.00	0.00	0.00	0.00	—	0.00	0.00	0.00	0.00	0.00	0.00
Annual	—	—	—	—	—	—	—	—	—	—	—	—	—	—	—	—	—	—
Worker	< 0.005	< 0.005	< 0.005	0.02	0.00	0.00	< 0.005	< 0.005	0.00	< 0.005	< 0.005	—	4.45	4.45	< 0.005	< 0.005	0.01	4.51
Vendor	0.00	0.00	0.00	0.00	0.00	0.00	0.00	0.00	0.00	0.00	0.00	—	0.00	0.00	0.00	0.00	0.00	0.00
Hauling	0.00	0.00	0.00	0.00	0.00	0.00	0.00	0.00	0.00	0.00	0.00	—	0.00	0.00	0.00	0.00	0.00	0.00

4. Operations Emissions Details

4.10. Soil Carbon Accumulation By Vegetation Type

4.10.1. Soil Carbon Accumulation By Vegetation Type - Unmitigated

Criteria Pollutants (lb/day for daily, ton/yr for annual) and GHGs (lb/day for daily, MT/yr for annual)

Vegetation	TOG	ROG	NOx	CO	SO2	PM10E	PM10D	PM10T	PM2.5E	PM2.5D	PM2.5T	BCO2	NBCO2	CO2T	CH4	N2O	R	CO2e
Daily, Summer (Max)	—	—	—	—	—	—	—	—	—	—	—	—	—	—	—	—	—	—
Total	—	—	—	—	—	—	—	—	—	—	—	—	—	—	—	—	—	—
Daily, Winter (Max)	—	—	—	—	—	—	—	—	—	—	—	—	—	—	—	—	—	—
Total	—	—	—	—	—	—	—	—	—	—	—	—	—	—	—	—	—	—
Annual	—	—	—	—	—	—	—	—	—	—	—	—	—	—	—	—	—	—
Total	—	—	—	—	—	—	—	—	—	—	—	—	—	—	—	—	—	—

4.10.2. Above and Belowground Carbon Accumulation by Land Use Type - Unmitigated

Criteria Pollutants (lb/day for daily, ton/yr for annual) and GHGs (lb/day for daily, MT/yr for annual)

Land Use	TOG	ROG	NOx	CO	SO2	PM10E	PM10D	PM10T	PM2.5E	PM2.5D	PM2.5T	BCO2	NBCO2	CO2T	CH4	N2O	R	CO2e
Daily, Summer (Max)	—	—	—	—	—	—	—	—	—	—	—	—	—	—	—	—	—	—
Total	—	—	—	—	—	—	—	—	—	—	—	—	—	—	—	—	—	—
Daily, Winter (Max)	—	—	—	—	—	—	—	—	—	—	—	—	—	—	—	—	—	—
Total	—	—	—	—	—	—	—	—	—	—	—	—	—	—	—	—	—	—
Annual	—	—	—	—	—	—	—	—	—	—	—	—	—	—	—	—	—	—

Total	—	—	—	—	—	—	—	—	—	—	—	—	—	—	—	—	—	—

4.10.3. Avoided and Sequestered Emissions by Species - Unmitigated

Criteria Pollutants (lb/day for daily, ton/yr for annual) and GHGs (lb/day for daily, MT/yr for annual)

Species	TOG	ROG	NOx	CO	SO2	PM10E	PM10D	PM10T	PM2.5E	PM2.5D	PM2.5T	BCO2	NBCO2	CO2T	CH4	N2O	R	CO2e
Daily, Summer (Max)	—	—	—	—	—	—	—	—	—	—	—	—	—	—	—	—	—	—
Avoided	—	—	—	—	—	—	—	—	—	—	—	—	—	—	—	—	—	—
Subtotal	—	—	—	—	—	—	—	—	—	—	—	—	—	—	—	—	—	—
Sequestered	—	—	—	—	—	—	—	—	—	—	—	—	—	—	—	—	—	—
Subtotal	—	—	—	—	—	—	—	—	—	—	—	—	—	—	—	—	—	—
Removed	—	—	—	—	—	—	—	—	—	—	—	—	—	—	—	—	—	—
Subtotal	—	—	—	—	—	—	—	—	—	—	—	—	—	—	—	—	—	—
—	—	—	—	—	—	—	—	—	—	—	—	—	—	—	—	—	—	—
Daily, Winter (Max)	—	—	—	—	—	—	—	—	—	—	—	—	—	—	—	—	—	—
Avoided	—	—	—	—	—	—	—	—	—	—	—	—	—	—	—	—	—	—
Subtotal	—	—	—	—	—	—	—	—	—	—	—	—	—	—	—	—	—	—
Sequestered	—	—	—	—	—	—	—	—	—	—	—	—	—	—	—	—	—	—
Subtotal	—	—	—	—	—	—	—	—	—	—	—	—	—	—	—	—	—	—
Removed	—	—	—	—	—	—	—	—	—	—	—	—	—	—	—	—	—	—
Subtotal	—	—	—	—	—	—	—	—	—	—	—	—	—	—	—	—	—	—
—	—	—	—	—	—	—	—	—	—	—	—	—	—	—	—	—	—	—
Annual	—	—	—	—	—	—	—	—	—	—	—	—	—	—	—	—	—	—
Avoided	—	—	—	—	—	—	—	—	—	—	—	—	—	—	—	—	—	—

Subtotal	—	—	—	—	—	—	—	—	—	—	—	—	—	—	—	—	—	—
Sequestered	—	—	—	—	—	—	—	—	—	—	—	—	—	—	—	—	—	—
Subtotal	—	—	—	—	—	—	—	—	—	—	—	—	—	—	—	—	—	—
Removed	—	—	—	—	—	—	—	—	—	—	—	—	—	—	—	—	—	—
Subtotal	—	—	—	—	—	—	—	—	—	—	—	—	—	—	—	—	—	—
—	—	—	—	—	—	—	—	—	—	—	—	—	—	—	—	—	—	—

5. Activity Data

5.1. Construction Schedule

Phase Name	Phase Type	Start Date	End Date	Days Per Week	Work Days per Phase	Phase Description
Building Construction	Building Construction	7/1/2026	12/25/2027	6.00	466	—
Architectural Coating	Architectural Coating	9/11/2026	2/25/2027	6.00	144	—

5.2. Off-Road Equipment

5.2.1. Unmitigated

Phase Name	Equipment Type	Fuel Type	Engine Tier	Number per Day	Hours Per Day	Horsepower	Load Factor
Building Construction	Cranes	Diesel	Tier 4 Final	1.00	1.00	367	0.29
Building Construction	Forklifts	Diesel	Tier 4 Final	2.00	1.00	82.0	0.20
Building Construction	Generator Sets	Diesel	Average	1.00	1.00	14.0	0.74
Building Construction	Tractors/Loaders/Backhoes	Diesel	Tier 4 Final	1.00	1.00	84.0	0.37
Building Construction	Welders	Diesel	Tier 4 Final	3.00	1.00	46.0	0.45
Architectural Coating	Air Compressors	Diesel	Tier 4 Final	6.00	1.00	37.0	0.48

5.3. Construction Vehicles

5.3.1. Unmitigated

Phase Name	Trip Type	One-Way Trips per Day	Miles per Trip	Vehicle Mix
Building Construction	—	—	—	—
Building Construction	Worker	76.0	18.5	LDA,LDT1,LDT2
Building Construction	Vendor	30.0	10.2	HHDT,MHDT
Building Construction	Hauling	0.00	20.0	HHDT
Building Construction	Onsite truck	—	—	HHDT
Architectural Coating	—	—	—	—
Architectural Coating	Worker	16.0	18.5	LDA,LDT1,LDT2
Architectural Coating	Vendor	—	10.2	HHDT,MHDT
Architectural Coating	Hauling	0.00	20.0	HHDT
Architectural Coating	Onsite truck	—	—	HHDT

5.4. Vehicles

5.4.1. Construction Vehicle Control Strategies

Non-applicable. No control strategies activated by user.

5.5. Architectural Coatings

Phase Name	Residential Interior Area Coated (sq ft)	Residential Exterior Area Coated (sq ft)	Non-Residential Interior Area Coated (sq ft)	Non-Residential Exterior Area Coated (sq ft)	Parking Area Coated (sq ft)
Architectural Coating	0.00	0.00	266,609	88,870	—

5.6. Dust Mitigation

5.6.1. Construction Earthmoving Activities

Phase Name	Material Imported (cy)	Material Exported (cy)	Acres Graded (acres)	Material Demolished (sq. ft.)	Acres Paved (acres)

5.6.2. Construction Earthmoving Control Strategies

Non-applicable. No control strategies activated by user.

5.7. Construction Paving

Land Use	Area Paved (acres)	% Asphalt
High School	0.00	0%

5.8. Construction Electricity Consumption and Emissions Factors

kWh per Year and Emission Factor (lb/MWh)

Year	kWh per Year	CO2	CH4	N2O
2026	0.00	532	0.03	< 0.005
2027	0.00	532	0.03	< 0.005

5.18. Vegetation

5.18.1. Land Use Change

5.18.1.1. Unmitigated

Vegetation Land Use Type	Vegetation Soil Type	Initial Acres	Final Acres

5.18.1. Biomass Cover Type

5.18.1.1. Unmitigated

Biomass Cover Type	Initial Acres	Final Acres

5.18.2. Sequestration

5.18.2.1. Unmitigated

Tree Type	Number	Electricity Saved (kWh/year)	Natural Gas Saved (btu/year)

6. Climate Risk Detailed Report

6.1. Climate Risk Summary

Cal-Adapt midcentury 2040–2059 average projections for four hazards are reported below for your project location. These are under Representation Concentration Pathway (RCP) 8.5 which assumes GHG emissions will continue to rise strongly through 2050 and then plateau around 2100.

Climate Hazard	Result for Project Location	Unit
Temperature and Extreme Heat	5.03	annual days of extreme heat
Extreme Precipitation	5.60	annual days with precipitation above 20 mm
Sea Level Rise	—	meters of inundation depth
Wildfire	0.00	annual hectares burned

Temperature and Extreme Heat data are for grid cell in which your project are located. The projection is based on the 98th historical percentile of daily maximum/minimum temperatures from observed historical data (32 climate model ensemble from Cal-Adapt, 2040–2059 average under RCP 8.5). Each grid cell is 6 kilometers (km) by 6 km, or 3.7 miles (mi) by 3.7 mi.
Extreme Precipitation data are for the grid cell in which your project are located. The threshold of 20 mm is equivalent to about ¾ an inch of rain, which would be light to moderate rainfall if received over a full day or heavy rain if received over a period of 2 to 4 hours. Each grid cell is 6 kilometers (km) by 6 km, or 3.7 miles (mi) by 3.7 mi.
Sea Level Rise data are for the grid cell in which your project are located. The projections are from Radke et al. (2017), as reported in Cal-Adapt (Radke et al., 2017, CEC-500-2017-008), and consider inundation location and depth for the San Francisco Bay, the Sacramento-San Joaquin River Delta and California coast resulting different increments of sea level rise coupled with extreme storm events. Users may select from four scenarios to view the range in potential inundation depth for the grid cell. The four scenarios are: No rise, 0.5 meter, 1.0 meter, 1.41 meters
Wildfire data are for the grid cell in which your project are located. The projections are from UC Davis, as reported in Cal-Adapt (2040–2059 average under RCP 8.5), and consider historical data of climate, vegetation, population density, and large (> 400 ha) fire history. Users may select from four model simulations to view the range in potential wildfire probabilities for the grid cell. The four simulations make different assumptions about expected rainfall and temperature are: Warmer/drier (HadGEM2-ES), Cooler/wetter (CNRM-CM5), Average conditions (CanESM2), Range of different rainfall and temperature possibilities (MIROC5). Each grid cell is 6 kilometers (km) by 6 km, or 3.7 miles (mi) by 3.7 mi.

6.2. Initial Climate Risk Scores

Climate Hazard	Exposure Score	Sensitivity Score	Adaptive Capacity Score	Vulnerability Score
Temperature and Extreme Heat	1	0	0	N/A
Extreme Precipitation	N/A	N/A	N/A	N/A
Sea Level Rise	1	0	0	N/A
Wildfire	1	0	0	N/A
Flooding	N/A	N/A	N/A	N/A
Drought	N/A	N/A	N/A	N/A

Snowpack Reduction	N/A	N/A	N/A	N/A
Air Quality Degradation	0	0	0	N/A

The sensitivity score reflects the extent to which a project would be adversely affected by exposure to a climate hazard. Exposure is rated on a scale of 1 to 5, with a score of 5 representing the greatest exposure.
The adaptive capacity of a project refers to its ability to manage and reduce vulnerabilities from projected climate hazards. Adaptive capacity is rated on a scale of 1 to 5, with a score of 5 representing the greatest ability to adapt.
The overall vulnerability scores are calculated based on the potential impacts and adaptive capacity assessments for each hazard. Scores do not include implementation of climate risk reduction measures.

6.3. Adjusted Climate Risk Scores

Climate Hazard	Exposure Score	Sensitivity Score	Adaptive Capacity Score	Vulnerability Score
Temperature and Extreme Heat	1	1	1	2
Extreme Precipitation	N/A	N/A	N/A	N/A
Sea Level Rise	1	1	1	2
Wildfire	1	1	1	2
Flooding	N/A	N/A	N/A	N/A
Drought	N/A	N/A	N/A	N/A
Snowpack Reduction	N/A	N/A	N/A	N/A
Air Quality Degradation	1	1	1	2

The sensitivity score reflects the extent to which a project would be adversely affected by exposure to a climate hazard. Exposure is rated on a scale of 1 to 5, with a score of 5 representing the greatest exposure.
The adaptive capacity of a project refers to its ability to manage and reduce vulnerabilities from projected climate hazards. Adaptive capacity is rated on a scale of 1 to 5, with a score of 5 representing the greatest ability to adapt.
The overall vulnerability scores are calculated based on the potential impacts and adaptive capacity assessments for each hazard. Scores include implementation of climate risk reduction measures.

6.4. Climate Risk Reduction Measures

7. Health and Equity Details

7.1. CalEnviroScreen 4.0 Scores

The maximum CalEnviroScreen score is 100. A high score (i.e., greater than 50) reflects a higher pollution burden compared to other census tracts in the state.

Indicator	Result for Project Census Tract
Exposure Indicators	—
AQ-Ozone	35.2
AQ-PM	74.0
AQ-DPM	78.6
Drinking Water	53.5
Lead Risk Housing	75.2
Pesticides	0.00
Toxic Releases	87.4
Traffic	33.8
Effect Indicators	—
CleanUp Sites	17.1
Groundwater	41.4
Haz Waste Facilities/Generators	84.6
Impaired Water Bodies	0.00
Solid Waste	70.9
Sensitive Population	—
Asthma	92.4
Cardio-vascular	86.8
Low Birth Weights	24.6
Socioeconomic Factor Indicators	—
Education	67.6
Housing	94.7
Linguistic	66.6
Poverty	83.4
Unemployment	79.7

7.2. Healthy Places Index Scores

The maximum Health Places Index score is 100. A high score (i.e., greater than 50) reflects healthier community conditions compared to other census tracts in the state.

Indicator	Result for Project Census Tract
Economic	—
Above Poverty	15.91171564
Employed	29.51366611
Median HI	14.69267291
Education	—
Bachelor's or higher	23.67509303
High school enrollment	100
Preschool enrollment	35.28807905
Transportation	—
Auto Access	15.55241884
Active commuting	88.4383421
Social	—
2-parent households	5.10714744
Voting	30.11677146
Neighborhood	—
Alcohol availability	4.516874118
Park access	11.53599384
Retail density	87.61709226
Supermarket access	80.25150776
Tree canopy	25.48440909
Housing	—
Homeownership	4.914667009
Housing habitability	3.849608623
Low-inc homeowner severe housing cost burden	0.911074041
Low-inc renter severe housing cost burden	46.37495188
Uncrowded housing	27.38354934
Health Outcomes	—

Insured adults	29.96278712
Arthritis	4.9
Asthma ER Admissions	9.7
High Blood Pressure	2.8
Cancer (excluding skin)	38.7
Asthma	2.6
Coronary Heart Disease	3.3
Chronic Obstructive Pulmonary Disease	3.4
Diagnosed Diabetes	0.9
Life Expectancy at Birth	30.3
Cognitively Disabled	20.1
Physically Disabled	5.2
Heart Attack ER Admissions	9.1
Mental Health Not Good	10.5
Chronic Kidney Disease	2.1
Obesity	1.7
Pedestrian Injuries	63.9
Physical Health Not Good	5.3
Stroke	0.9
Health Risk Behaviors	—
Binge Drinking	95.6
Current Smoker	10.6
No Leisure Time for Physical Activity	10.8
Climate Change Exposures	—
Wildfire Risk	0.0
SLR Inundation Area	0.0
Children	40.5
Elderly	36.3

English Speaking	34.8
Foreign-born	55.4
Outdoor Workers	50.9
Climate Change Adaptive Capacity	—
Impervious Surface Cover	4.4
Traffic Density	43.8
Traffic Access	87.4
Other Indices	—
Hardship	78.7
Other Decision Support	—
2016 Voting	11.7

7.3. Overall Health & Equity Scores

Metric	Result for Project Census Tract
CalEnviroScreen 4.0 Score for Project Location (a)	85.0
Healthy Places Index Score for Project Location (b)	17.0
Project Located in a Designated Disadvantaged Community (Senate Bill 535)	Yes
Project Located in a Low-Income Community (Assembly Bill 1550)	Yes
Project Located in a Community Air Protection Program Community (Assembly Bill 617)	No

a: The maximum CalEnviroScreen score is 100. A high score (i.e., greater than 50) reflects a higher pollution burden compared to other census tracts in the state.
b: The maximum Health Places Index score is 100. A high score (i.e., greater than 50) reflects healthier community conditions compared to other census tracts in the state.

7.4. Health & Equity Measures

No Health & Equity Measures selected.

7.5. Evaluation Scorecard

Health & Equity Evaluation Scorecard not completed.

7.6. Health & Equity Custom Measures

No Health & Equity Custom Measures created.

8. User Changes to Default Data

Screen	Justification
Land Use	See assumptions for more details.
Construction: Construction Phases	See assumptions sheet for more details.
Construction: Off-Road Equipment	See assumptions sheet for more details.
Construction: Trips and VMT	rounded up default trips
Construction: Architectural Coatings	rounded up values

Inglewood HS - construction repair work MIT avg day Detailed Report

Table of Contents

1. Basic Project Information

1.1. Basic Project Information

1.2. Land Use Types

1.3. User-Selected Emission Reduction Measures by Emissions Sector

2. Emissions Summary

2.1. Construction Emissions Compared Against Thresholds

2.2. Construction Emissions by Year, Unmitigated

3. Construction Emissions Details

3.1. Repair Work/Building Construction (2026) - Unmitigated

4. Operations Emissions Details

4.10. Soil Carbon Accumulation By Vegetation Type

4.10.1. Soil Carbon Accumulation By Vegetation Type - Unmitigated

4.10.2. Above and Belowground Carbon Accumulation by Land Use Type - Unmitigated

4.10.3. Avoided and Sequestered Emissions by Species - Unmitigated

5. Activity Data

5.1. Construction Schedule

5.2. Off-Road Equipment

5.2.1. Unmitigated

5.3. Construction Vehicles

5.3.1. Unmitigated

5.4. Vehicles

5.4.1. Construction Vehicle Control Strategies

5.5. Architectural Coatings

5.6. Dust Mitigation

5.6.1. Construction Earthmoving Activities

5.6.2. Construction Earthmoving Control Strategies

5.7. Construction Paving

5.8. Construction Electricity Consumption and Emissions Factors

5.18. Vegetation

5.18.1. Land Use Change

5.18.1.1. Unmitigated

5.18.1. Biomass Cover Type

5.18.1.1. Unmitigated

5.18.2. Sequestration

5.18.2.1. Unmitigated

6. Climate Risk Detailed Report

6.1. Climate Risk Summary

6.2. Initial Climate Risk Scores

6.3. Adjusted Climate Risk Scores

6.4. Climate Risk Reduction Measures

7. Health and Equity Details

7.1. CalEnviroScreen 4.0 Scores

7.2. Healthy Places Index Scores

7.3. Overall Health & Equity Scores

7.4. Health & Equity Measures

7.5. Evaluation Scorecard

7.6. Health & Equity Custom Measures

8. User Changes to Default Data

1. Basic Project Information

1.1. Basic Project Information

Data Field	Value
Project Name	Inglewood HS - construction repair work MIT avg day
Construction Start Date	9/15/2026
Lead Agency	—
Land Use Scale	Project/site
Analysis Level for Defaults	County
Windspeed (m/s)	3.50
Precipitation (days)	17.6
Location	231 S Grevillea Ave, Inglewood, CA 90301, USA
County	Los Angeles-South Coast
City	Inglewood
Air District	South Coast AQMD
Air Basin	South Coast
TAZ	4551
EDFZ	7
Electric Utility	Southern California Edison
Gas Utility	Southern California Gas
App Version	2022.1.1.30

1.2. Land Use Types

Land Use Subtype	Size	Unit	Lot Acreage	Building Area (sq ft)	Landscape Area (sq ft)	Special Landscape Area (sq ft)	Population	Description
High School	73.2	1000sqft	1.56	73,174	0.00	0.00	—	—

1.3. User-Selected Emission Reduction Measures by Emissions Sector

No measures selected

2. Emissions Summary

2.1. Construction Emissions Compared Against Thresholds

Criteria Pollutants (lb/day for daily, ton/yr for annual) and GHGs (lb/day for daily, MT/yr for annual)

Un/Mit.	TOG	ROG	NOx	CO	SO2	PM10E	PM10D	PM10T	PM2.5E	PM2.5D	PM2.5T	BCO2	NBCO2	CO2T	CH4	N2O	R	CO2e
Daily, Summer (Max)	—	—	—	—	—	—	—	—	—	—	—	—	—	—	—	—	—	—
Unmit.	3.39	3.35	0.90	3.07	< 0.005	0.01	0.52	0.53	0.01	0.13	0.13	—	924	924	0.04	0.07	2.48	948
Daily, Winter (Max)	—	—	—	—	—	—	—	—	—	—	—	—	—	—	—	—	—	—
Unmit.	3.39	3.35	0.93	2.77	< 0.005	0.01	0.52	0.53	0.01	0.13	0.13	—	902	902	0.04	0.07	0.06	924
Average Daily (Max)	—	—	—	—	—	—	—	—	—	—	—	—	—	—	—	—	—	—
Unmit.	0.49	0.49	0.14	0.41	< 0.005	< 0.005	0.07	0.08	< 0.005	0.02	0.02	—	132	132	0.01	0.01	0.16	135
Annual (Max)	—	—	—	—	—	—	—	—	—	—	—	—	—	—	—	—	—	—
Unmit.	0.09	0.09	0.03	0.08	< 0.005	< 0.005	0.01	0.01	< 0.005	< 0.005	< 0.005	—	21.8	21.8	< 0.005	< 0.005	0.03	22.4

2.2. Construction Emissions by Year, Unmitigated

Criteria Pollutants (lb/day for daily, ton/yr for annual) and GHGs (lb/day for daily, MT/yr for annual)

Year	TOG	ROG	NOx	CO	SO2	PM10E	PM10D	PM10T	PM2.5E	PM2.5D	PM2.5T	BCO2	NBCO2	CO2T	CH4	N2O	R	CO2e
Daily - Summer (Max)	—	—	—	—	—	—	—	—	—	—	—	—	—	—	—	—	—	—
2026	3.39	3.35	0.90	3.07	< 0.005	0.01	0.52	0.53	0.01	0.13	0.13	—	924	924	0.04	0.07	2.48	948

Daily - Winter (Max)	—	—	—	—	—	—	—	—	—	—	—	—	—	—	—	—	—	—
2026	3.39	3.35	0.93	2.77	< 0.005	0.01	0.52	0.53	0.01	0.13	0.13	—	902	902	0.04	0.07	0.06	924
Average Daily	—	—	—	—	—	—	—	—	—	—	—	—	—	—	—	—	—	—
2026	0.49	0.49	0.14	0.41	< 0.005	< 0.005	0.07	0.08	< 0.005	0.02	0.02	—	132	132	0.01	0.01	0.16	135
Annual	—	—	—	—	—	—	—	—	—	—	—	—	—	—	—	—	—	—
2026	0.09	0.09	0.03	0.08	< 0.005	< 0.005	0.01	0.01	< 0.005	< 0.005	< 0.005	—	21.8	21.8	< 0.005	< 0.005	0.03	22.4

3. Construction Emissions Details

3.1. Repair Work/Building Construction (2026) - Unmitigated

Criteria Pollutants (lb/day for daily, ton/yr for annual) and GHGs (lb/day for daily, MT/yr for annual)

Location	TOG	ROG	NOx	CO	SO2	PM10E	PM10D	PM10T	PM2.5E	PM2.5D	PM2.5T	BCO2	NBCO2	CO2T	CH4	N2O	R	CO2e
Onsite	—	—	—	—	—	—	—	—	—	—	—	—	—	—	—	—	—	—
Daily, Summer (Max)	—	—	—	—	—	—	—	—	—	—	—	—	—	—	—	—	—	—
Off-Road Equipment	0.03	0.03	0.36	0.80	< 0.005	0.01	—	0.01	0.01	—	0.01	—	117	117	< 0.005	< 0.005	—	117
Architectural Coatings	3.20	3.20	—	—	—	—	—	—	—	—	—	—	—	—	—	—	—	—
Onsite truck	0.00	0.00	0.00	0.00	0.00	0.00	0.00	0.00	0.00	0.00	0.00	—	0.00	0.00	0.00	0.00	0.00	0.00
Daily, Winter (Max)	—	—	—	—	—	—	—	—	—	—	—	—	—	—	—	—	—	—

Off-Road Equipm	0.03	0.03	0.36	0.80	< 0.005	0.01	—	0.01	0.01	—	0.01	—	117	117	< 0.005	< 0.005	—	117
Architectural Coatings	3.20	3.20	—	—	—	—	—	—	—	—	—	—	—	—	—	—	—	—
Onsite truck	0.00	0.00	0.00	0.00	0.00	0.00	0.00	0.00	0.00	0.00	0.00	—	0.00	0.00	0.00	0.00	0.00	0.00
Average Daily	—	—	—	—	—	—	—	—	—	—	—	—	—	—	—	—	—	—
Off-Road Equipment	< 0.005	< 0.005	0.05	0.12	< 0.005	< 0.005	—	< 0.005	< 0.005	—	< 0.005	—	16.9	16.9	< 0.005	< 0.005	—	17.0
Architectural Coatings	0.46	0.46	—	—	—	—	—	—	—	—	—	—	—	—	—	—	—	—
Onsite truck	0.00	0.00	0.00	0.00	0.00	0.00	0.00	0.00	0.00	0.00	0.00	—	0.00	0.00	0.00	0.00	0.00	0.00
Annual	—	—	—	—	—	—	—	—	—	—	—	—	—	—	—	—	—	—
Off-Road Equipment	< 0.005	< 0.005	0.01	0.02	< 0.005	< 0.005	—	< 0.005	< 0.005	—	< 0.005	—	2.80	2.80	< 0.005	< 0.005	—	2.81
Architectural Coatings	0.08	0.08	—	—	—	—	—	—	—	—	—	—	—	—	—	—	—	—
Onsite truck	0.00	0.00	0.00	0.00	0.00	0.00	0.00	0.00	0.00	0.00	0.00	—	0.00	0.00	0.00	0.00	0.00	0.00
Offsite	—	—	—	—	—	—	—	—	—	—	—	—	—	—	—	—	—	—
Daily, Summer (Max)	—	—	—	—	—	—	—	—	—	—	—	—	—	—	—	—	—	—
Worker	0.13	0.12	0.12	2.07	0.00	0.00	0.42	0.42	0.00	0.10	0.10	—	434	434	0.02	0.02	1.47	440

Vendor	0.03	0.01	0.41	0.20	< 0.005	0.01	0.10	0.11	< 0.005	0.03	0.03	—	374	374	0.02	0.05	1.01	391
Hauling	0.00	0.00	0.00	0.00	0.00	0.00	0.00	0.00	0.00	0.00	0.00	—	0.00	0.00	0.00	0.00	0.00	0.00
Daily, Winter (Max)	—	—	—	—	—	—	—	—	—	—	—	—	—	—	—	—	—	—
Worker	0.13	0.12	0.14	1.76	0.00	0.00	0.42	0.42	0.00	0.10	0.10	—	411	411	0.02	0.02	0.04	416
Vendor	0.03	0.01	0.43	0.20	< 0.005	0.01	0.10	0.11	< 0.005	0.03	0.03	—	374	374	0.02	0.05	0.03	391
Hauling	0.00	0.00	0.00	0.00	0.00	0.00	0.00	0.00	0.00	0.00	0.00	—	0.00	0.00	0.00	0.00	0.00	0.00
Average Daily	—	—	—	—	—	—	—	—	—	—	—	—	—	—	—	—	—	—
Worker	0.02	0.02	0.02	0.27	0.00	0.00	0.06	0.06	0.00	0.01	0.01	—	60.6	60.6	< 0.005	< 0.005	0.09	61.4
Vendor	< 0.005	< 0.005	0.06	0.03	< 0.005	< 0.005	0.01	0.02	< 0.005	< 0.005	< 0.005	—	54.3	54.3	< 0.005	0.01	0.06	56.8
Hauling	0.00	0.00	0.00	0.00	0.00	0.00	0.00	0.00	0.00	0.00	0.00	—	0.00	0.00	0.00	0.00	0.00	0.00
Annual	—	—	—	—	—	—	—	—	—	—	—	—	—	—	—	—	—	—
Worker	< 0.005	< 0.005	< 0.005	0.05	0.00	0.00	0.01	0.01	0.00	< 0.005	< 0.005	—	10.0	10.0	< 0.005	< 0.005	0.02	10.2
Vendor	< 0.005	< 0.005	0.01	0.01	< 0.005	< 0.005	< 0.005	< 0.005	< 0.005	< 0.005	< 0.005	—	9.00	9.00	< 0.005	< 0.005	0.01	9.40
Hauling	0.00	0.00	0.00	0.00	0.00	0.00	0.00	0.00	0.00	0.00	0.00	—	0.00	0.00	0.00	0.00	0.00	0.00

4. Operations Emissions Details

4.10. Soil Carbon Accumulation By Vegetation Type

4.10.1. Soil Carbon Accumulation By Vegetation Type - Unmitigated

Criteria Pollutants (lb/day for daily, ton/yr for annual) and GHGs (lb/day for daily, MT/yr for annual)

Vegetation	TOG	ROG	NOx	CO	SO2	PM10E	PM10D	PM10T	PM2.5E	PM2.5D	PM2.5T	BCO2	NBCO2	CO2T	CH4	N2O	R	CO2e
Daily, Summer (Max)	—	—	—	—	—	—	—	—	—	—	—	—	—	—	—	—	—	—
Total	—	—	—	—	—	—	—	—	—	—	—	—	—	—	—	—	—	—

Daily, Winter (Max)	—	—	—	—	—	—	—	—	—	—	—	—	—	—	—	—	—	—
Total	—	—	—	—	—	—	—	—	—	—	—	—	—	—	—	—	—	—
Annual	—	—	—	—	—	—	—	—	—	—	—	—	—	—	—	—	—	—
Total	—	—	—	—	—	—	—	—	—	—	—	—	—	—	—	—	—	—

4.10.2. Above and Belowground Carbon Accumulation by Land Use Type - Unmitigated

Criteria Pollutants (lb/day for daily, ton/yr for annual) and GHGs (lb/day for daily, MT/yr for annual)

Land Use	TOG	ROG	NOx	CO	SO2	PM10E	PM10D	PM10T	PM2.5E	PM2.5D	PM2.5T	BCO2	NBCO2	CO2T	CH4	N2O	R	CO2e
Daily, Summer (Max)	—	—	—	—	—	—	—	—	—	—	—	—	—	—	—	—	—	—
Total	—	—	—	—	—	—	—	—	—	—	—	—	—	—	—	—	—	—
Daily, Winter (Max)	—	—	—	—	—	—	—	—	—	—	—	—	—	—	—	—	—	—
Total	—	—	—	—	—	—	—	—	—	—	—	—	—	—	—	—	—	—
Annual	—	—	—	—	—	—	—	—	—	—	—	—	—	—	—	—	—	—
Total	—	—	—	—	—	—	—	—	—	—	—	—	—	—	—	—	—	—

4.10.3. Avoided and Sequestered Emissions by Species - Unmitigated

Criteria Pollutants (lb/day for daily, ton/yr for annual) and GHGs (lb/day for daily, MT/yr for annual)

Species	TOG	ROG	NOx	CO	SO2	PM10E	PM10D	PM10T	PM2.5E	PM2.5D	PM2.5T	BCO2	NBCO2	CO2T	CH4	N2O	R	CO2e
Daily, Summer (Max)	—	—	—	—	—	—	—	—	—	—	—	—	—	—	—	—	—	—
Avoided	—	—	—	—	—	—	—	—	—	—	—	—	—	—	—	—	—	—
Subtotal	—	—	—	—	—	—	—	—	—	—	—	—	—	—	—	—	—	—
Sequestered	—	—	—	—	—	—	—	—	—	—	—	—	—	—	—	—	—	—

Subtotal	—	—	—	—	—	—	—	—	—	—	—	—	—	—	—	—	—	—
Removed	—	—	—	—	—	—	—	—	—	—	—	—	—	—	—	—	—	—
Subtotal	—	—	—	—	—	—	—	—	—	—	—	—	—	—	—	—	—	—
—	—	—	—	—	—	—	—	—	—	—	—	—	—	—	—	—	—	—
Daily, Winter (Max)	—	—	—	—	—	—	—	—	—	—	—	—	—	—	—	—	—	—
Avoided	—	—	—	—	—	—	—	—	—	—	—	—	—	—	—	—	—	—
Subtotal	—	—	—	—	—	—	—	—	—	—	—	—	—	—	—	—	—	—
Sequestered	—	—	—	—	—	—	—	—	—	—	—	—	—	—	—	—	—	—
Subtotal	—	—	—	—	—	—	—	—	—	—	—	—	—	—	—	—	—	—
Removed	—	—	—	—	—	—	—	—	—	—	—	—	—	—	—	—	—	—
Subtotal	—	—	—	—	—	—	—	—	—	—	—	—	—	—	—	—	—	—
—	—	—	—	—	—	—	—	—	—	—	—	—	—	—	—	—	—	—
Annual	—	—	—	—	—	—	—	—	—	—	—	—	—	—	—	—	—	—
Avoided	—	—	—	—	—	—	—	—	—	—	—	—	—	—	—	—	—	—
Subtotal	—	—	—	—	—	—	—	—	—	—	—	—	—	—	—	—	—	—
Sequestered	—	—	—	—	—	—	—	—	—	—	—	—	—	—	—	—	—	—
Subtotal	—	—	—	—	—	—	—	—	—	—	—	—	—	—	—	—	—	—
Removed	—	—	—	—	—	—	—	—	—	—	—	—	—	—	—	—	—	—
Subtotal	—	—	—	—	—	—	—	—	—	—	—	—	—	—	—	—	—	—
—	—	—	—	—	—	—	—	—	—	—	—	—	—	—	—	—	—	—

5. Activity Data

5.1. Construction Schedule

Phase Name	Phase Type	Start Date	End Date	Days Per Week	Work Days per Phase	Phase Description
Repair Work/Building Construction	Building Construction	9/15/2026	11/14/2026	6.00	53.0	—

5.2. Off-Road Equipment

5.2.1. Unmitigated

Phase Name	Equipment Type	Fuel Type	Engine Tier	Number per Day	Hours Per Day	Horsepower	Load Factor
Repair Work/Building Construction	Forklifts	Diesel	Tier 4 Final	1.00	1.00	82.0	0.20
Repair Work/Building Construction	Generator Sets	Diesel	Average	1.00	1.00	14.0	0.74
Repair Work/Building Construction	Tractors/Loaders/Backhoes	Diesel	Tier 4 Final	1.00	1.00	84.0	0.37
Repair Work/Building Construction	Welders	Diesel	Tier 4 Final	1.00	1.00	46.0	0.45
Repair Work/Building Construction	Air Compressors	Diesel	Tier 4 Final	1.00	1.00	37.0	0.48

5.3. Construction Vehicles

5.3.1. Unmitigated

Phase Name	Trip Type	One-Way Trips per Day	Miles per Trip	Vehicle Mix
Repair Work/Building Construction	—	—	—	—
Repair Work/Building Construction	Worker	32.0	18.5	LDA,LDT1,LDT2
Repair Work/Building Construction	Vendor	12.0	10.2	HHDT,MHDT
Repair Work/Building Construction	Hauling	0.00	20.0	HHDT
Repair Work/Building Construction	Onsite truck	—	—	HHDT

5.4. Vehicles

5.4.1. Construction Vehicle Control Strategies

Non-applicable. No control strategies activated by user.

5.5. Architectural Coatings

Phase Name	Residential Interior Area Coated (sq ft)	Residential Exterior Area Coated (sq ft)	Non-Residential Interior Area Coated (sq ft)	Non-Residential Exterior Area Coated (sq ft)	Parking Area Coated (sq ft)
Repair Work/Building Construction	0.00	0.00	0.00	36,587	—

5.6. Dust Mitigation

5.6.1. Construction Earthmoving Activities

Phase Name	Material Imported (cy)	Material Exported (cy)	Acres Graded (acres)	Material Demolished (sq. ft.)	Acres Paved (acres)

5.6.2. Construction Earthmoving Control Strategies

Non-applicable. No control strategies activated by user.

5.7. Construction Paving

Land Use	Area Paved (acres)	% Asphalt
High School	0.00	0%

5.8. Construction Electricity Consumption and Emissions Factors

kWh per Year and Emission Factor (lb/MWh)

Year	kWh per Year	CO2	CH4	N2O
2026	0.00	532	0.03	< 0.005

5.18. Vegetation

5.18.1. Land Use Change

5.18.1.1. Unmitigated

Vegetation Land Use Type	Vegetation Soil Type	Initial Acres	Final Acres

5.18.1. Biomass Cover Type

5.18.1.1. Unmitigated

Biomass Cover Type	Initial Acres	Final Acres

5.18.2. Sequestration

5.18.2.1. Unmitigated

Tree Type	Number	Electricity Saved (kWh/year)	Natural Gas Saved (btu/year)

6. Climate Risk Detailed Report

6.1. Climate Risk Summary

Cal-Adapt midcentury 2040–2059 average projections for four hazards are reported below for your project location. These are under Representation Concentration Pathway (RCP) 8.5 which assumes GHG emissions will continue to rise strongly through 2050 and then plateau around 2100.

Climate Hazard	Result for Project Location	Unit
Temperature and Extreme Heat	5.03	annual days of extreme heat
Extreme Precipitation	5.60	annual days with precipitation above 20 mm
Sea Level Rise	—	meters of inundation depth
Wildfire	0.00	annual hectares burned

Temperature and Extreme Heat data are for grid cell in which your project are located. The projection is based on the 98th historical percentile of daily maximum/minimum temperatures from observed historical data (32 climate model ensemble from Cal-Adapt, 2040–2059 average under RCP 8.5). Each grid cell is 6 kilometers (km) by 6 km, or 3.7 miles (mi) by 3.7 mi.
Extreme Precipitation data are for the grid cell in which your project are located. The threshold of 20 mm is equivalent to about ¾ an inch of rain, which would be light to moderate rainfall if received over a full day or heavy rain if received over a period of 2 to 4 hours. Each grid cell is 6 kilometers (km) by 6 km, or 3.7 miles (mi) by 3.7 mi.

Sea Level Rise data are for the grid cell in which your project are located. The projections are from Radke et al. (2017), as reported in Cal-Adapt (Radke et al., 2017, CEC-500-2017-008), and consider inundation location and depth for the San Francisco Bay, the Sacramento-San Joaquin River Delta and California coast resulting different increments of sea level rise coupled with extreme storm events. Users may select from four scenarios to view the range in potential inundation depth for the grid cell. The four scenarios are: No rise, 0.5 meter, 1.0 meter, 1.41 meters
Wildfire data are for the grid cell in which your project are located. The projections are from UC Davis, as reported in Cal-Adapt (2040–2059 average under RCP 8.5), and consider historical data of climate, vegetation, population density, and large (> 400 ha) fire history. Users may select from four model simulations to view the range in potential wildfire probabilities for the grid cell. The four simulations make different assumptions about expected rainfall and temperature are: Warmer/drier (HadGEM2-ES), Cooler/wetter (CNRM-CM5), Average conditions (CanESM2), Range of different rainfall and temperature possibilities (MIROC5). Each grid cell is 6 kilometers (km) by 6 km, or 3.7 miles (mi) by 3.7 mi.

6.2. Initial Climate Risk Scores

Climate Hazard	Exposure Score	Sensitivity Score	Adaptive Capacity Score	Vulnerability Score
Temperature and Extreme Heat	1	0	0	N/A
Extreme Precipitation	N/A	N/A	N/A	N/A
Sea Level Rise	1	0	0	N/A
Wildfire	1	0	0	N/A
Flooding	N/A	N/A	N/A	N/A
Drought	N/A	N/A	N/A	N/A
Snowpack Reduction	N/A	N/A	N/A	N/A
Air Quality Degradation	0	0	0	N/A

The sensitivity score reflects the extent to which a project would be adversely affected by exposure to a climate hazard. Exposure is rated on a scale of 1 to 5, with a score of 5 representing the greatest exposure.
The adaptive capacity of a project refers to its ability to manage and reduce vulnerabilities from projected climate hazards. Adaptive capacity is rated on a scale of 1 to 5, with a score of 5 representing the greatest ability to adapt.
The overall vulnerability scores are calculated based on the potential impacts and adaptive capacity assessments for each hazard. Scores do not include implementation of climate risk reduction measures.

6.3. Adjusted Climate Risk Scores

Climate Hazard	Exposure Score	Sensitivity Score	Adaptive Capacity Score	Vulnerability Score
Temperature and Extreme Heat	1	1	1	2
Extreme Precipitation	N/A	N/A	N/A	N/A
Sea Level Rise	1	1	1	2
Wildfire	1	1	1	2
Flooding	N/A	N/A	N/A	N/A
Drought	N/A	N/A	N/A	N/A

Snowpack Reduction	N/A	N/A	N/A	N/A
Air Quality Degradation	1	1	1	2

The sensitivity score reflects the extent to which a project would be adversely affected by exposure to a climate hazard. Exposure is rated on a scale of 1 to 5, with a score of 5 representing the greatest exposure.
The adaptive capacity of a project refers to its ability to manage and reduce vulnerabilities from projected climate hazards. Adaptive capacity is rated on a scale of 1 to 5, with a score of 5 representing the greatest ability to adapt.
The overall vulnerability scores are calculated based on the potential impacts and adaptive capacity assessments for each hazard. Scores include implementation of climate risk reduction measures.

6.4. Climate Risk Reduction Measures

7. Health and Equity Details

7.1. CalEnviroScreen 4.0 Scores

The maximum CalEnviroScreen score is 100. A high score (i.e., greater than 50) reflects a higher pollution burden compared to other census tracts in the state.

Indicator	Result for Project Census Tract
Exposure Indicators	—
AQ-Ozone	35.2
AQ-PM	74.0
AQ-DPM	78.6
Drinking Water	53.5
Lead Risk Housing	75.2
Pesticides	0.00
Toxic Releases	87.4
Traffic	33.8
Effect Indicators	—
CleanUp Sites	17.1
Groundwater	41.4
Haz Waste Facilities/Generators	84.6
Impaired Water Bodies	0.00
Solid Waste	70.9

Sensitive Population	—
Asthma	92.4
Cardio-vascular	86.8
Low Birth Weights	24.6
Socioeconomic Factor Indicators	—
Education	67.6
Housing	94.7
Linguistic	66.6
Poverty	83.4
Unemployment	79.7

7.2. Healthy Places Index Scores

The maximum Health Places Index score is 100. A high score (i.e., greater than 50) reflects healthier community conditions compared to other census tracts in the state.

Indicator	Result for Project Census Tract
Economic	—
Above Poverty	15.91171564
Employed	29.51366611
Median HI	14.69267291
Education	—
Bachelor's or higher	23.67509303
High school enrollment	100
Preschool enrollment	35.28807905
Transportation	—
Auto Access	15.55241884
Active commuting	88.4383421
Social	—
2-parent households	5.10714744
Voting	30.11677146

Neighborhood	—
Alcohol availability	4.516874118
Park access	11.53599384
Retail density	87.61709226
Supermarket access	80.25150776
Tree canopy	25.48440909
Housing	—
Homeownership	4.914667009
Housing habitability	3.849608623
Low-inc homeowner severe housing cost burden	0.911074041
Low-inc renter severe housing cost burden	46.37495188
Uncrowded housing	27.38354934
Health Outcomes	—
Insured adults	29.96278712
Arthritis	4.9
Asthma ER Admissions	9.7
High Blood Pressure	2.8
Cancer (excluding skin)	38.7
Asthma	2.6
Coronary Heart Disease	3.3
Chronic Obstructive Pulmonary Disease	3.4
Diagnosed Diabetes	0.9
Life Expectancy at Birth	30.3
Cognitively Disabled	20.1
Physically Disabled	5.2
Heart Attack ER Admissions	9.1
Mental Health Not Good	10.5
Chronic Kidney Disease	2.1

Obesity	1.7
Pedestrian Injuries	63.9
Physical Health Not Good	5.3
Stroke	0.9
Health Risk Behaviors	—
Binge Drinking	95.6
Current Smoker	10.6
No Leisure Time for Physical Activity	10.8
Climate Change Exposures	—
Wildfire Risk	0.0
SLR Inundation Area	0.0
Children	40.5
Elderly	36.3
English Speaking	34.8
Foreign-born	55.4
Outdoor Workers	50.9
Climate Change Adaptive Capacity	—
Impervious Surface Cover	4.4
Traffic Density	43.8
Traffic Access	87.4
Other Indices	—
Hardship	78.7
Other Decision Support	—
2016 Voting	11.7

7.3. Overall Health & Equity Scores

Metric	Result for Project Census Tract
CalEnviroScreen 4.0 Score for Project Location (a)	85.0

Healthy Places Index Score for Project Location (b)	17.0
Project Located in a Designated Disadvantaged Community (Senate Bill 535)	Yes
Project Located in a Low-Income Community (Assembly Bill 1550)	Yes
Project Located in a Community Air Protection Program Community (Assembly Bill 617)	No

a: The maximum CalEnviroScreen score is 100. A high score (i.e., greater than 50) reflects a higher pollution burden compared to other census tracts in the state.
b: The maximum Health Places Index score is 100. A high score (i.e., greater than 50) reflects healthier community conditions compared to other census tracts in the state.

7.4. Health & Equity Measures

No Health & Equity Measures selected.

7.5. Evaluation Scorecard

Health & Equity Evaluation Scorecard not completed.

7.6. Health & Equity Custom Measures

No Health & Equity Custom Measures created.

8. User Changes to Default Data

Screen	Justification
Land Use	See assumptions for more details.
Construction: Construction Phases	See assumptions sheet for more details.
Construction: Off-Road Equipment	See assumptions for greater details
Construction: Trips and VMT	rounded up default trips
Construction: Architectural Coatings	See assumptions sheet for details

Inglewood HS - construction site improvements MIT avg day Detailed Report

Table of Contents

1. Basic Project Information

1.1. Basic Project Information

1.2. Land Use Types

1.3. User-Selected Emission Reduction Measures by Emissions Sector

2. Emissions Summary

2.1. Construction Emissions Compared Against Thresholds

2.2. Construction Emissions by Year, Unmitigated

3. Construction Emissions Details

3.1. Demolition (2026) - Unmitigated

3.3. Grading (2026) - Unmitigated

3.5. Landscaping (2027) - Unmitigated

3.7. Utilities (2026) - Unmitigated

3.9. Electrical Service Yard (2026) - Unmitigated

3.11. Paving (2027) - Unmitigated

3.13. Architectural Coating (2027) - Unmitigated

4. Operations Emissions Details

4.10. Soil Carbon Accumulation By Vegetation Type

4.10.1. Soil Carbon Accumulation By Vegetation Type - Unmitigated

4.10.2. Above and Belowground Carbon Accumulation by Land Use Type - Unmitigated

4.10.3. Avoided and Sequestered Emissions by Species - Unmitigated

5. Activity Data

5.1. Construction Schedule

5.2. Off-Road Equipment

5.2.1. Unmitigated

5.3. Construction Vehicles

5.3.1. Unmitigated

5.4. Vehicles

5.4.1. Construction Vehicle Control Strategies

5.5. Architectural Coatings

5.6. Dust Mitigation

5.6.1. Construction Earthmoving Activities

5.6.2. Construction Earthmoving Control Strategies

5.7. Construction Paving

5.8. Construction Electricity Consumption and Emissions Factors

5.18. Vegetation

5.18.1. Land Use Change

5.18.1.1. Unmitigated

5.18.1. Biomass Cover Type

5.18.1.1. Unmitigated

5.18.2. Sequestration

5.18.2.1. Unmitigated

6. Climate Risk Detailed Report

6.1. Climate Risk Summary

6.2. Initial Climate Risk Scores

6.3. Adjusted Climate Risk Scores

6.4. Climate Risk Reduction Measures

7. Health and Equity Details

7.1. CalEnviroScreen 4.0 Scores

7.2. Healthy Places Index Scores

7.3. Overall Health & Equity Scores

7.4. Health & Equity Measures

7.5. Evaluation Scorecard

7.6. Health & Equity Custom Measures

8. User Changes to Default Data

1. Basic Project Information

1.1. Basic Project Information

Data Field	Value
Project Name	Inglewood HS - construction site improvements MIT avg day
Construction Start Date	1/5/2026
Lead Agency	—
Land Use Scale	Project/site
Analysis Level for Defaults	County
Windspeed (m/s)	3.50
Precipitation (days)	17.6
Location	231 S Grevillea Ave, Inglewood, CA 90301, USA
County	Los Angeles-South Coast
City	Inglewood
Air District	South Coast AQMD
Air Basin	South Coast
TAZ	4551
EDFZ	7
Electric Utility	Southern California Edison
Gas Utility	Southern California Gas
App Version	2022.1.1.30

1.2. Land Use Types

Land Use Subtype	Size	Unit	Lot Acreage	Building Area (sq ft)	Landscape Area (sq ft)	Special Landscape Area (sq ft)	Population	Description
City Park	4.11	Acre	4.11	0.00	178,886	178,886	—	—
Other Non-Asphalt Surfaces	281	1000sqft	6.45	0.00	0.00	—	—	—

Other Asphalt Surfaces	94.0	1000sqft	2.16	0.00	0.00	—	—	—
Parking Lot	42.7	1000sqft	0.98	0.00	0.00	—	—	—

1.3. User-Selected Emission Reduction Measures by Emissions Sector

No measures selected

2. Emissions Summary

2.1. Construction Emissions Compared Against Thresholds

Criteria Pollutants (lb/day for daily, ton/yr for annual) and GHGs (lb/day for daily, MT/yr for annual)

Un/Mit.	TOG	ROG	NOx	CO	SO2	PM10E	PM10D	PM10T	PM2.5E	PM2.5D	PM2.5T	BCO2	NBCO2	CO2T	CH4	N2O	R	CO2e
Daily, Summer (Max)	—	—	—	—	—	—	—	—	—	—	—	—	—	—	—	—	—	—
Unmit.	3.89	2.65	27.8	61.2	0.17	0.34	17.0	17.4	0.29	4.31	4.60	—	30,759	30,759	1.40	3.41	73.2	31,884
Daily, Winter (Max)	—	—	—	—	—	—	—	—	—	—	—	—	—	—	—	—	—	—
Unmit.	3.15	2.53	19.2	40.5	0.10	0.21	13.5	13.7	0.16	3.05	3.21	—	21,046	21,046	0.97	2.28	1.47	21,750
Average Daily (Max)	—	—	—	—	—	—	—	—	—	—	—	—	—	—	—	—	—	—
Unmit.	1.90	1.39	11.2	26.2	0.06	0.12	7.46	7.58	0.09	1.80	1.89	—	12,428	12,428	0.56	1.29	14.3	12,841
Annual (Max)	—	—	—	—	—	—	—	—	—	—	—	—	—	—	—	—	—	—
Unmit.	0.35	0.25	2.04	4.78	0.01	0.02	1.36	1.38	0.02	0.33	0.34	—	2,058	2,058	0.09	0.21	2.37	2,126

2.2. Construction Emissions by Year, Unmitigated

Criteria Pollutants (lb/day for daily, ton/yr for annual) and GHGs (lb/day for daily, MT/yr for annual)

Year	TOG	ROG	NOx	CO	SO2	PM10E	PM10D	PM10T	PM2.5E	PM2.5D	PM2.5T	BCO2	NBCO2	CO2T	CH4	N2O	R	CO2e

Daily - Summer (Max)	—	—	—	—	—	—	—	—	—	—	—	—	—	—	—	—	—	—
2026	3.89	2.65	27.8	61.2	0.17	0.34	17.0	17.4	0.29	4.31	4.60	—	30,759	30,759	1.40	3.41	73.2	31,884
2027	2.82	2.54	6.84	20.2	0.04	0.08	3.12	3.20	0.08	0.82	0.90	—	7,200	7,200	0.33	0.69	13.6	7,426
Daily - Winter (Max)	—	—	—	—	—	—	—	—	—	—	—	—	—	—	—	—	—	—
2026	3.15	2.27	19.2	40.5	0.10	0.21	13.5	13.7	0.16	3.05	3.21	—	21,046	21,046	0.97	2.28	1.47	21,750
2027	2.81	2.53	7.15	19.0	0.04	0.08	3.12	3.20	0.08	0.82	0.90	—	7,107	7,107	0.28	0.69	0.35	7,319
Average Daily	—	—	—	—	—	—	—	—	—	—	—	—	—	—	—	—	—	—
2026	1.90	1.39	11.2	26.2	0.06	0.12	7.46	7.58	0.09	1.80	1.89	—	12,428	12,428	0.56	1.29	14.3	12,841
2027	0.93	0.84	2.39	6.40	0.01	0.03	1.02	1.05	0.03	0.27	0.30	—	2,364	2,364	0.09	0.23	1.94	2,436
Annual	—	—	—	—	—	—	—	—	—	—	—	—	—	—	—	—	—	—
2026	0.35	0.25	2.04	4.78	0.01	0.02	1.36	1.38	0.02	0.33	0.34	—	2,058	2,058	0.09	0.21	2.37	2,126
2027	0.17	0.15	0.44	1.17	< 0.005	< 0.005	0.19	0.19	< 0.005	0.05	0.05	—	391	391	0.02	0.04	0.32	403

3. Construction Emissions Details

3.1. Demolition (2026) - Unmitigated

Criteria Pollutants (lb/day for daily, ton/yr for annual) and GHGs (lb/day for daily, MT/yr for annual)

Location	TOG	ROG	NOx	CO	SO2	PM10E	PM10D	PM10T	PM2.5E	PM2.5D	PM2.5T	BCO2	NBCO2	CO2T	CH4	N2O	R	CO2e
Onsite	—	—	—	—	—	—	—	—	—	—	—	—	—	—	—	—	—	—
Daily, Summer (Max)	—	—	—	—	—	—	—	—	—	—	—	—	—	—	—	—	—	—
Off-Road Equipment	0.09	0.09	1.23	4.70	0.01	0.02	—	0.02	0.02	—	0.02	—	879	879	0.04	0.01	—	882

Demolition	—	—	—	—	—	—	3.05	3.05	—	0.46	0.46	—	—	—	—	—	—	—
Onsite truck	0.00	0.00	0.00	0.00	0.00	0.00	0.00	0.00	0.00	0.00	0.00	—	0.00	0.00	0.00	0.00	0.00	0.00
Daily, Winter (Max)	—	—	—	—	—	—	—	—	—	—	—	—	—	—	—	—	—	—
Off-Road Equipment	0.09	0.09	1.23	4.70	0.01	0.02	—	0.02	0.02	—	0.02	—	879	879	0.04	0.01	—	882
Demolition	—	—	—	—	—	—	3.05	3.05	—	0.46	0.46	—	—	—	—	—	—	—
Onsite truck	0.00	0.00	0.00	0.00	0.00	0.00	0.00	0.00	0.00	0.00	0.00	—	0.00	0.00	0.00	0.00	0.00	0.00
Average Daily	—	—	—	—	—	—	—	—	—	—	—	—	—	—	—	—	—	—
Off-Road Equipment	0.03	0.03	0.44	1.70	< 0.005	0.01	—	0.01	0.01	—	0.01	—	318	318	0.01	< 0.005	—	319
Demolition	—	—	—	—	—	—	1.10	1.10	—	0.17	0.17	—	—	—	—	—	—	—
Onsite truck	0.00	0.00	0.00	0.00	0.00	0.00	0.00	0.00	0.00	0.00	0.00	—	0.00	0.00	0.00	0.00	0.00	0.00
Annual	—	—	—	—	—	—	—	—	—	—	—	—	—	—	—	—	—	—
Off-Road Equipment	0.01	0.01	0.08	0.31	< 0.005	< 0.005	—	< 0.005	< 0.005	—	< 0.005	—	52.6	52.6	< 0.005	< 0.005	—	52.8
Demolition	—	—	—	—	—	—	0.20	0.20	—	0.03	0.03	—	—	—	—	—	—	—
Onsite truck	0.00	0.00	0.00	0.00	0.00	0.00	0.00	0.00	0.00	0.00	0.00	—	0.00	0.00	0.00	0.00	0.00	0.00
Offsite	—	—	—	—	—	—	—	—	—	—	—	—	—	—	—	—	—	—

Daily, Summer (Max)	—	—	—	—	—	—	—	—	—	—	—	—	—	—	—	—	—	—
Worker	0.07	0.06	0.06	1.03	0.00	0.00	0.21	0.21	0.00	0.05	0.05	—	217	217	0.01	0.01	0.73	220
Vendor	0.00	0.00	0.00	0.00	0.00	0.00	0.00	0.00	0.00	0.00	0.00	—	0.00	0.00	0.00	0.00	0.00	0.00
Hauling	0.45	0.08	7.99	2.85	0.05	0.09	1.99	2.09	0.09	0.55	0.64	—	7,216	7,216	0.37	1.15	16.4	7,585
Daily, Winter (Max)	—	—	—	—	—	—	—	—	—	—	—	—	—	—	—	—	—	—
Worker	0.07	0.06	0.07	0.88	0.00	0.00	0.21	0.21	0.00	0.05	0.05	—	206	206	0.01	0.01	0.02	208
Vendor	0.00	0.00	0.00	0.00	0.00	0.00	0.00	0.00	0.00	0.00	0.00	—	0.00	0.00	0.00	0.00	0.00	0.00
Hauling	0.44	0.08	8.31	2.87	0.05	0.09	1.99	2.09	0.09	0.55	0.64	—	7,218	7,218	0.37	1.15	0.43	7,570
Average Daily	—	—	—	—	—	—	—	—	—	—	—	—	—	—	—	—	—	—
Worker	0.02	0.02	0.03	0.33	0.00	0.00	0.07	0.07	0.00	0.02	0.02	—	75.4	75.4	< 0.005	< 0.005	0.11	76.4
Vendor	0.00	0.00	0.00	0.00	0.00	0.00	0.00	0.00	0.00	0.00	0.00	—	0.00	0.00	0.00	0.00	0.00	0.00
Hauling	0.16	0.03	3.05	1.03	0.02	0.03	0.71	0.75	0.03	0.20	0.23	—	2,610	2,610	0.13	0.42	2.55	2,740
Annual	—	—	—	—	—	—	—	—	—	—	—	—	—	—	—	—	—	—
Worker	< 0.005	< 0.005	0.01	0.06	0.00	0.00	0.01	0.01	0.00	< 0.005	< 0.005	—	12.5	12.5	< 0.005	< 0.005	0.02	12.7
Vendor	0.00	0.00	0.00	0.00	0.00	0.00	0.00	0.00	0.00	0.00	0.00	—	0.00	0.00	0.00	0.00	0.00	0.00
Hauling	0.03	0.01	0.56	0.19	< 0.005	0.01	0.13	0.14	0.01	0.04	0.04	—	432	432	0.02	0.07	0.42	454

3.3. Grading (2026) - Unmitigated

Criteria Pollutants (lb/day for daily, ton/yr for annual) and GHGs (lb/day for daily, MT/yr for annual)

Location	TOG	ROG	NOx	CO	SO2	PM10E	PM10D	PM10T	PM2.5E	PM2.5D	PM2.5T	BCO2	NBCO2	CO2T	CH4	N2O	R	CO2e
Onsite	—	—	—	—	—	—	—	—	—	—	—	—	—	—	—	—	—	—
Daily, Summer (Max)	—	—	—	—	—	—	—	—	—	—	—	—	—	—	—	—	—	—

Off-Road Equipm	0.21	0.21	1.65	11.9	0.02	0.04	—	0.04	0.04	—	0.04	—	2,156	2,156	0.09	0.02	—	2,163
Dust From Material Movement	—	—	—	—	—	—	1.39	1.39	—	0.67	0.67	—	—	—	—	—	—	—
Onsite truck	0.00	0.00	0.00	0.00	0.00	0.00	0.00	0.00	0.00	0.00	0.00	—	0.00	0.00	0.00	0.00	0.00	0.00
Daily, Winter (Max)	—	—	—	—	—	—	—	—	—	—	—	—	—	—	—	—	—	—
Average Daily	—	—	—	—	—	—	—	—	—	—	—	—	—	—	—	—	—	—
Off-Road Equipment	0.03	0.03	0.27	1.96	< 0.005	0.01	—	0.01	0.01	—	0.01	—	354	354	0.01	< 0.005	—	356
Dust From Material Movement	—	—	—	—	—	—	0.23	0.23	—	0.11	0.11	—	—	—	—	—	—	—
Onsite truck	0.00	0.00	0.00	0.00	0.00	0.00	0.00	0.00	0.00	0.00	0.00	—	0.00	0.00	0.00	0.00	0.00	0.00
Annual	—	—	—	—	—	—	—	—	—	—	—	—	—	—	—	—	—	—
Off-Road Equipment	0.01	0.01	0.05	0.36	< 0.005	< 0.005	—	< 0.005	< 0.005	—	< 0.005	—	58.7	58.7	< 0.005	< 0.005	—	58.9
Dust From Material Movement	—	—	—	—	—	—	0.04	0.04	—	0.02	0.02	—	—	—	—	—	—	—
Onsite truck	0.00	0.00	0.00	0.00	0.00	0.00	0.00	0.00	0.00	0.00	0.00	—	0.00	0.00	0.00	0.00	0.00	0.00
Offsite	—	—	—	—	—	—	—	—	—	—	—	—	—	—	—	—	—	—

Daily, Summer (Max)	—	—	—	—	—	—	—	—	—	—	—	—	—	—	—	—	—	—
Worker	0.08	0.07	0.08	1.29	0.00	0.00	0.26	0.26	0.00	0.06	0.06	—	271	271	0.01	0.01	0.92	275
Vendor	0.00	0.00	0.00	0.00	0.00	0.00	0.00	0.00	0.00	0.00	0.00	—	0.00	0.00	0.00	0.00	0.00	0.00
Hauling	0.43	0.08	7.67	2.74	0.05	0.09	1.91	2.00	0.09	0.52	0.61	—	6,927	6,927	0.35	1.11	15.7	7,282
Daily, Winter (Max)	—	—	—	—	—	—	—	—	—	—	—	—	—	—	—	—	—	—
Average Daily	—	—	—	—	—	—	—	—	—	—	—	—	—	—	—	—	—	—
Worker	0.01	0.01	0.02	0.19	0.00	0.00	0.04	0.04	0.00	0.01	0.01	—	42.9	42.9	< 0.005	< 0.005	0.07	43.4
Vendor	0.00	0.00	0.00	0.00	0.00	0.00	0.00	0.00	0.00	0.00	0.00	—	0.00	0.00	0.00	0.00	0.00	0.00
Hauling	0.07	0.01	1.33	0.45	0.01	0.01	0.31	0.33	0.01	0.09	0.10	—	1,139	1,139	0.06	0.18	1.11	1,196
Annual	—	—	—	—	—	—	—	—	—	—	—	—	—	—	—	—	—	—
Worker	< 0.005	< 0.005	< 0.005	0.03	0.00	0.00	0.01	0.01	0.00	< 0.005	< 0.005	—	7.09	7.09	< 0.005	< 0.005	0.01	7.19
Vendor	0.00	0.00	0.00	0.00	0.00	0.00	0.00	0.00	0.00	0.00	0.00	—	0.00	0.00	0.00	0.00	0.00	0.00
Hauling	0.01	< 0.005	0.24	0.08	< 0.005	< 0.005	0.06	0.06	< 0.005	0.02	0.02	—	189	189	0.01	0.03	0.18	198

3.5. Landscaping (2027) - Unmitigated

Criteria Pollutants (lb/day for daily, ton/yr for annual) and GHGs (lb/day for daily, MT/yr for annual)

Location	TOG	ROG	NOx	CO	SO2	PM10E	PM10D	PM10T	PM2.5E	PM2.5D	PM2.5T	BCO2	NBCO2	CO2T	CH4	N2O	R	CO2e
Onsite	—	—	—	—	—	—	—	—	—	—	—	—	—	—	—	—	—	—
Daily, Summer (Max)	—	—	—	—	—	—	—	—	—	—	—	—	—	—	—	—	—	—
Off-Road Equipment	0.09	0.09	0.59	4.93	0.01	0.02	—	0.02	0.02	—	0.02	—	897	897	0.04	0.01	—	900

Dust From Material Movement	—	—	—	—	—	—	0.30	0.30	—	0.12	0.12	—	—	—	—	—	—	—
Onsite truck	0.00	0.00	0.00	0.00	0.00	0.00	0.00	0.00	0.00	0.00	0.00	—	0.00	0.00	0.00	0.00	0.00	0.00
Daily, Winter (Max)	—	—	—	—	—	—	—	—	—	—	—	—	—	—	—	—	—	—
Off-Road Equipment	0.09	0.09	0.59	4.93	0.01	0.02	—	0.02	0.02	—	0.02	—	897	897	0.04	0.01	—	900
Dust From Material Movement	—	—	—	—	—	—	0.30	0.30	—	0.12	0.12	—	—	—	—	—	—	—
Onsite truck	0.00	0.00	0.00	0.00	0.00	0.00	0.00	0.00	0.00	0.00	0.00	—	0.00	0.00	0.00	0.00	0.00	0.00
Average Daily	—	—	—	—	—	—	—	—	—	—	—	—	—	—	—	—	—	—
Off-Road Equipment	0.03	0.03	0.20	1.63	< 0.005	0.01	—	0.01	0.01	—	0.01	—	297	297	0.01	< 0.005	—	298
Dust From Material Movement	—	—	—	—	—	—	0.10	0.10	—	0.04	0.04	—	—	—	—	—	—	—
Onsite truck	0.00	0.00	0.00	0.00	0.00	0.00	0.00	0.00	0.00	0.00	0.00	—	0.00	0.00	0.00	0.00	0.00	0.00
Annual	—	—	—	—	—	—	—	—	—	—	—	—	—	—	—	—	—	—
Off-Road Equipment	0.01	0.01	0.04	0.30	< 0.005	< 0.005	—	< 0.005	< 0.005	—	< 0.005	—	49.3	49.3	< 0.005	< 0.005	—	49.4

Dust From Material Movement	—	—	—	—	—	—	0.02	0.02	—	0.01	0.01	—	—	—	—	—	—	—
Onsite truck	0.00	0.00	0.00	0.00	0.00	0.00	0.00	0.00	0.00	0.00	0.00	—	0.00	0.00	0.00	0.00	0.00	0.00
Offsite	—	—	—	—	—	—	—	—	—	—	—	—	—	—	—	—	—	—
Daily, Summer (Max)	—	—	—	—	—	—	—	—	—	—	—	—	—	—	—	—	—	—
Worker	0.08	0.07	0.07	1.20	0.00	0.00	0.26	0.26	0.00	0.06	0.06	—	266	266	0.01	0.01	0.83	270
Vendor	0.00	0.00	0.00	0.00	0.00	0.00	0.00	0.00	0.00	0.00	0.00	—	0.00	0.00	0.00	0.00	0.00	0.00
Hauling	0.18	0.04	2.84	1.13	0.02	0.03	0.67	0.70	0.03	0.18	0.21	—	2,400	2,400	0.12	0.39	5.11	2,525
Daily, Winter (Max)	—	—	—	—	—	—	—	—	—	—	—	—	—	—	—	—	—	—
Worker	0.08	0.07	0.09	1.02	0.00	0.00	0.26	0.26	0.00	0.06	0.06	—	252	252	< 0.005	0.01	0.02	255
Vendor	0.00	0.00	0.00	0.00	0.00	0.00	0.00	0.00	0.00	0.00	0.00	—	0.00	0.00	0.00	0.00	0.00	0.00
Hauling	0.17	0.04	2.96	1.14	0.02	0.03	0.67	0.70	0.03	0.18	0.21	—	2,401	2,401	0.12	0.39	0.13	2,521
Average Daily	—	—	—	—	—	—	—	—	—	—	—	—	—	—	—	—	—	—
Worker	0.03	0.02	0.03	0.35	0.00	0.00	0.09	0.09	0.00	0.02	0.02	—	84.8	84.8	< 0.005	< 0.005	0.12	85.8
Vendor	0.00	0.00	0.00	0.00	0.00	0.00	0.00	0.00	0.00	0.00	0.00	—	0.00	0.00	0.00	0.00	0.00	0.00
Hauling	0.06	0.01	0.99	0.38	0.01	0.01	0.22	0.23	0.01	0.06	0.07	—	796	796	0.04	0.13	0.73	836
Annual	—	—	—	—	—	—	—	—	—	—	—	—	—	—	—	—	—	—
Worker	< 0.005	< 0.005	0.01	0.06	0.00	0.00	0.02	0.02	0.00	< 0.005	< 0.005	—	14.0	14.0	< 0.005	< 0.005	0.02	14.2
Vendor	0.00	0.00	0.00	0.00	0.00	0.00	0.00	0.00	0.00	0.00	0.00	—	0.00	0.00	0.00	0.00	0.00	0.00
Hauling	0.01	< 0.005	0.18	0.07	< 0.005	< 0.005	0.04	0.04	< 0.005	0.01	0.01	—	132	132	0.01	0.02	0.12	138

3.7. Utilities (2026) - Unmitigated

Criteria Pollutants (lb/day for daily, ton/yr for annual) and GHGs (lb/day for daily, MT/yr for annual)

Location	TOG	ROG	NOx	CO	SO2	PM10E	PM10D	PM10T	PM2.5E	PM2.5D	PM2.5T	BCO2	NBCO2	CO2T	CH4	N2O	R	CO2e
Onsite	—	—	—	—	—	—	—	—	—	—	—	—	—	—	—	—	—	—
Daily, Summer (Max)	—	—	—	—	—	—	—	—	—	—	—	—	—	—	—	—	—	—
Off-Road Equipment	0.04	0.03	0.42	1.18	< 0.005	0.01	—	0.01	0.01	—	0.01	—	208	208	0.01	< 0.005	—	208
Onsite truck	0.00	0.00	0.00	0.00	0.00	0.00	0.00	0.00	0.00	0.00	0.00	—	0.00	0.00	0.00	0.00	0.00	0.00
Daily, Winter (Max)	—	—	—	—	—	—	—	—	—	—	—	—	—	—	—	—	—	—
Off-Road Equipment	0.04	0.03	0.42	1.18	< 0.005	0.01	—	0.01	0.01	—	0.01	—	208	208	0.01	< 0.005	—	208
Onsite truck	0.00	0.00	0.00	0.00	0.00	0.00	0.00	0.00	0.00	0.00	0.00	—	0.00	0.00	0.00	0.00	0.00	0.00
Average Daily	—	—	—	—	—	—	—	—	—	—	—	—	—	—	—	—	—	—
Off-Road Equipment	0.02	0.02	0.25	0.72	< 0.005	< 0.005	—	< 0.005	< 0.005	—	< 0.005	—	127	127	0.01	< 0.005	—	127
Onsite truck	0.00	0.00	0.00	0.00	0.00	0.00	0.00	0.00	0.00	0.00	0.00	—	0.00	0.00	0.00	0.00	0.00	0.00
Annual	—	—	—	—	—	—	—	—	—	—	—	—	—	—	—	—	—	—
Off-Road Equipment	< 0.005	< 0.005	0.05	0.13	< 0.005	< 0.005	—	< 0.005	< 0.005	—	< 0.005	—	21.0	21.0	< 0.005	< 0.005	—	21.1
Onsite truck	0.00	0.00	0.00	0.00	0.00	0.00	0.00	0.00	0.00	0.00	0.00	—	0.00	0.00	0.00	0.00	0.00	0.00
Offsite	—	—	—	—	—	—	—	—	—	—	—	—	—	—	—	—	—	—

Daily, Summer (Max)	—	—	—	—	—	—	—	—	—	—	—	—	—	—	—	—	—	—
Worker	2.08	1.84	1.94	32.3	0.00	0.00	6.54	6.54	0.00	1.53	1.53	—	6,774	6,774	0.28	0.24	22.9	6,875
Vendor	0.44	0.18	6.74	3.26	0.04	0.09	1.68	1.77	0.04	0.46	0.51	—	6,111	6,111	0.25	0.87	16.5	6,393
Hauling	0.00	0.00	0.00	0.00	0.00	0.00	0.00	0.00	0.00	0.00	0.00	—	0.00	0.00	0.00	0.00	0.00	0.00
Daily, Winter (Max)	—	—	—	—	—	—	—	—	—	—	—	—	—	—	—	—	—	—
Worker	2.08	1.83	2.18	27.6	0.00	0.00	6.54	6.54	0.00	1.53	1.53	—	6,422	6,422	0.29	0.24	0.59	6,501
Vendor	0.43	0.17	7.04	3.34	0.04	0.09	1.68	1.77	0.04	0.46	0.51	—	6,114	6,114	0.25	0.87	0.43	6,380
Hauling	0.00	0.00	0.00	0.00	0.00	0.00	0.00	0.00	0.00	0.00	0.00	—	0.00	0.00	0.00	0.00	0.00	0.00
Average Daily	—	—	—	—	—	—	—	—	—	—	—	—	—	—	—	—	—	—
Worker	1.26	1.11	1.45	17.6	0.00	0.00	3.95	3.95	0.00	0.92	0.92	—	3,982	3,982	0.18	0.14	6.06	4,035
Vendor	0.27	0.11	4.33	2.02	0.03	0.05	1.01	1.07	0.03	0.28	0.31	—	3,734	3,734	0.16	0.53	4.35	3,901
Hauling	0.00	0.00	0.00	0.00	0.00	0.00	0.00	0.00	0.00	0.00	0.00	—	0.00	0.00	0.00	0.00	0.00	0.00
Annual	—	—	—	—	—	—	—	—	—	—	—	—	—	—	—	—	—	—
Worker	0.23	0.20	0.26	3.22	0.00	0.00	0.72	0.72	0.00	0.17	0.17	—	659	659	0.03	0.02	1.00	668
Vendor	0.05	0.02	0.79	0.37	< 0.005	0.01	0.19	0.20	< 0.005	0.05	0.06	—	618	618	0.03	0.09	0.72	646
Hauling	0.00	0.00	0.00	0.00	0.00	0.00	0.00	0.00	0.00	0.00	0.00	—	0.00	0.00	0.00	0.00	0.00	0.00

3.9. Electrical Service Yard (2026) - Unmitigated

Criteria Pollutants (lb/day for daily, ton/yr for annual) and GHGs (lb/day for daily, MT/yr for annual)

Location	TOG	ROG	NOx	CO	SO2	PM10E	PM10D	PM10T	PM2.5E	PM2.5D	PM2.5T	BCO2	NBCO2	CO2T	CH4	N2O	R	CO2e
Onsite	—	—	—	—	—	—	—	—	—	—	—	—	—	—	—	—	—	—
Daily, Summer (Max)	—	—	—	—	—	—	—	—	—	—	—	—	—	—	—	—	—	—

Off-Road Equipm	0.01	0.01	0.03	0.39	< 0.005	< 0.005	—	< 0.005	< 0.005	—	< 0.005	—	55.4	55.4	< 0.005	< 0.005	—	55.5
Onsite truck	0.00	0.00	0.00	0.00	0.00	0.00	0.00	0.00	0.00	0.00	0.00	—	0.00	0.00	0.00	0.00	0.00	0.00
Daily, Winter (Max)	—	—	—	—	—	—	—	—	—	—	—	—	—	—	—	—	—	—
Off-Road Equipment	0.01	0.01	0.03	0.39	< 0.005	< 0.005	—	< 0.005	< 0.005	—	< 0.005	—	55.4	55.4	< 0.005	< 0.005	—	55.5
Onsite truck	0.00	0.00	0.00	0.00	0.00	0.00	0.00	0.00	0.00	0.00	0.00	—	0.00	0.00	0.00	0.00	0.00	0.00
Average Daily	—	—	—	—	—	—	—	—	—	—	—	—	—	—	—	—	—	—
Off-Road Equipment	< 0.005	< 0.005	0.01	0.11	< 0.005	< 0.005	—	< 0.005	< 0.005	—	< 0.005	—	15.0	15.0	< 0.005	< 0.005	—	15.1
Onsite truck	0.00	0.00	0.00	0.00	0.00	0.00	0.00	0.00	0.00	0.00	0.00	—	0.00	0.00	0.00	0.00	0.00	0.00
Annual	—	—	—	—	—	—	—	—	—	—	—	—	—	—	—	—	—	—
Off-Road Equipment	< 0.005	< 0.005	< 0.005	0.02	< 0.005	< 0.005	—	< 0.005	< 0.005	—	< 0.005	—	2.49	2.49	< 0.005	< 0.005	—	2.49
Onsite truck	0.00	0.00	0.00	0.00	0.00	0.00	0.00	0.00	0.00	0.00	0.00	—	0.00	0.00	0.00	0.00	0.00	0.00
Offsite	—	—	—	—	—	—	—	—	—	—	—	—	—	—	—	—	—	—
Daily, Summer (Max)	—	—	—	—	—	—	—	—	—	—	—	—	—	—	—	—	—	—
Worker	0.02	0.01	0.02	0.26	0.00	0.00	0.05	0.05	0.00	0.01	0.01	—	54.2	54.2	< 0.005	< 0.005	0.18	55.0
Vendor	< 0.005	< 0.005	0.07	0.03	< 0.005	< 0.005	0.02	0.02	< 0.005	< 0.005	0.01	—	62.4	62.4	< 0.005	0.01	0.17	65.2
Hauling	0.00	0.00	0.00	0.00	0.00	0.00	0.00	0.00	0.00	0.00	0.00	—	0.00	0.00	0.00	0.00	0.00	0.00

Daily, Winter (Max)	—	—	—	—	—	—	—	—	—	—	—	—	—	—	—	—	—	—
Worker	0.02	0.01	0.02	0.22	0.00	0.00	0.05	0.05	0.00	0.01	0.01	—	51.4	51.4	< 0.005	< 0.005	< 0.005	52.0
Vendor	< 0.005	< 0.005	0.07	0.03	< 0.005	< 0.005	0.02	0.02	< 0.005	< 0.005	0.01	—	62.4	62.4	< 0.005	0.01	< 0.005	65.1
Hauling	0.00	0.00	0.00	0.00	0.00	0.00	0.00	0.00	0.00	0.00	0.00	—	0.00	0.00	0.00	0.00	0.00	0.00
Average Daily	—	—	—	—	—	—	—	—	—	—	—	—	—	—	—	—	—	—
Worker	< 0.005	< 0.005	0.01	0.06	0.00	0.00	0.01	0.01	0.00	< 0.005	< 0.005	—	14.1	14.1	< 0.005	< 0.005	0.02	14.3
Vendor	< 0.005	< 0.005	0.02	0.01	< 0.005	< 0.005	< 0.005	< 0.005	< 0.005	< 0.005	< 0.005	—	16.9	16.9	< 0.005	< 0.005	0.02	17.7
Hauling	0.00	0.00	0.00	0.00	0.00	0.00	0.00	0.00	0.00	0.00	0.00	—	0.00	0.00	0.00	0.00	0.00	0.00
Annual	—	—	—	—	—	—	—	—	—	—	—	—	—	—	—	—	—	—
Worker	< 0.005	< 0.005	< 0.005	0.01	0.00	0.00	< 0.005	< 0.005	0.00	< 0.005	< 0.005	—	2.34	2.34	< 0.005	< 0.005	< 0.005	2.37
Vendor	< 0.005	< 0.005	< 0.005	< 0.005	< 0.005	< 0.005	< 0.005	< 0.005	< 0.005	< 0.005	< 0.005	—	2.80	2.80	< 0.005	< 0.005	< 0.005	2.93
Hauling	0.00	0.00	0.00	0.00	0.00	0.00	0.00	0.00	0.00	0.00	0.00	—	0.00	0.00	0.00	0.00	0.00	0.00

3.11. Paving (2027) - Unmitigated

Criteria Pollutants (lb/day for daily, ton/yr for annual) and GHGs (lb/day for daily, MT/yr for annual)

Location	TOG	ROG	NOx	CO	SO2	PM10E	PM10D	PM10T	PM2.5E	PM2.5D	PM2.5T	BCO2	NBCO2	CO2T	CH4	N2O	R	CO2e
Onsite	—	—	—	—	—	—	—	—	—	—	—	—	—	—	—	—	—	—
Daily, Summer (Max)	—	—	—	—	—	—	—	—	—	—	—	—	—	—	—	—	—	—
Off-Road Equipment	0.08	0.08	1.25	5.18	0.01	0.01	—	0.01	0.01	—	0.01	—	739	739	0.03	0.01	—	742
Paving	0.07	0.07	—	—	—	—	—	—	—	—	—	—	—	—	—	—	—	—
Onsite truck	0.00	0.00	0.00	0.00	0.00	0.00	0.00	0.00	0.00	0.00	0.00	—	0.00	0.00	0.00	0.00	0.00	0.00

Daily, Winter (Max)	—	—	—	—	—	—	—	—	—	—	—	—	—	—	—	—	—	—
Off-Road Equipment	0.08	0.08	1.25	5.18	0.01	0.01	—	0.01	0.01	—	0.01	—	739	739	0.03	0.01	—	742
Paving	0.07	0.07	—	—	—	—	—	—	—	—	—	—	—	—	—	—	—	—
Onsite truck	0.00	0.00	0.00	0.00	0.00	0.00	0.00	0.00	0.00	0.00	0.00	—	0.00	0.00	0.00	0.00	0.00	0.00
Average Daily	—	—	—	—	—	—	—	—	—	—	—	—	—	—	—	—	—	—
Off-Road Equipment	0.03	0.03	0.42	1.72	< 0.005	< 0.005	—	< 0.005	< 0.005	—	< 0.005	—	245	245	0.01	< 0.005	—	246
Paving	0.02	0.02	—	—	—	—	—	—	—	—	—	—	—	—	—	—	—	—
Onsite truck	0.00	0.00	0.00	0.00	0.00	0.00	0.00	0.00	0.00	0.00	0.00	—	0.00	0.00	0.00	0.00	0.00	0.00
Annual	—	—	—	—	—	—	—	—	—	—	—	—	—	—	—	—	—	—
Off-Road Equipment	< 0.005	< 0.005	0.08	0.31	< 0.005	< 0.005	—	< 0.005	< 0.005	—	< 0.005	—	40.6	40.6	< 0.005	< 0.005	—	40.7
Paving	< 0.005	< 0.005	—	—	—	—	—	—	—	—	—	—	—	—	—	—	—	—
Onsite truck	0.00	0.00	0.00	0.00	0.00	0.00	0.00	0.00	0.00	0.00	0.00	—	0.00	0.00	0.00	0.00	0.00	0.00
Offsite	—	—	—	—	—	—	—	—	—	—	—	—	—	—	—	—	—	—
Daily, Summer (Max)	—	—	—	—	—	—	—	—	—	—	—	—	—	—	—	—	—	—
Worker	0.06	0.06	0.06	0.96	0.00	0.00	0.21	0.21	0.00	0.05	0.05	—	213	213	0.01	0.01	0.66	216
Vendor	0.00	0.00	0.00	0.00	0.00	0.00	0.00	0.00	0.00	0.00	0.00	—	0.00	0.00	0.00	0.00	0.00	0.00
Hauling	0.10	0.02	1.58	0.63	0.01	0.02	0.37	0.39	0.02	0.10	0.12	—	1,333	1,333	0.07	0.22	2.84	1,403

Daily, Winter (Max)	—	—	—	—	—	—	—	—	—	—	—	—	—	—	—	—	—	—
Worker	0.06	0.06	0.07	0.81	0.00	0.00	0.21	0.21	0.00	0.05	0.05	—	202	202	< 0.005	0.01	0.02	204
Vendor	0.00	0.00	0.00	0.00	0.00	0.00	0.00	0.00	0.00	0.00	0.00	—	0.00	0.00	0.00	0.00	0.00	0.00
Hauling	0.10	0.02	1.65	0.63	0.01	0.02	0.37	0.39	0.02	0.10	0.12	—	1,334	1,334	0.07	0.22	0.07	1,401
Average Daily	—	—	—	—	—	—	—	—	—	—	—	—	—	—	—	—	—	—
Worker	0.02	0.02	0.02	0.28	0.00	0.00	0.07	0.07	0.00	0.02	0.02	—	67.8	67.8	< 0.005	< 0.005	0.09	68.7
Vendor	0.00	0.00	0.00	0.00	0.00	0.00	0.00	0.00	0.00	0.00	0.00	—	0.00	0.00	0.00	0.00	0.00	0.00
Hauling	0.03	0.01	0.55	0.21	< 0.005	0.01	0.12	0.13	0.01	0.03	0.04	—	442	442	0.02	0.07	0.41	465
Annual	—	—	—	—	—	—	—	—	—	—	—	—	—	—	—	—	—	—
Worker	< 0.005	< 0.005	< 0.005	0.05	0.00	0.00	0.01	0.01	0.00	< 0.005	< 0.005	—	11.2	11.2	< 0.005	< 0.005	0.02	11.4
Vendor	0.00	0.00	0.00	0.00	0.00	0.00	0.00	0.00	0.00	0.00	0.00	—	0.00	0.00	0.00	0.00	0.00	0.00
Hauling	0.01	< 0.005	0.10	0.04	< 0.005	< 0.005	0.02	0.02	< 0.005	0.01	0.01	—	73.2	73.2	< 0.005	0.01	0.07	76.9

3.13. Architectural Coating (2027) - Unmitigated

Criteria Pollutants (lb/day for daily, ton/yr for annual) and GHGs (lb/day for daily, MT/yr for annual)

Location	TOG	ROG	NOx	CO	SO2	PM10E	PM10D	PM10T	PM2.5E	PM2.5D	PM2.5T	BCO2	NBCO2	CO2T	CH4	N2O	R	CO2e
Onsite	—	—	—	—	—	—	—	—	—	—	—	—	—	—	—	—	—	—
Daily, Summer (Max)	—	—	—	—	—	—	—	—	—	—	—	—	—	—	—	—	—	—
Off-Road Equipment	< 0.005	< 0.005	0.11	0.16	< 0.005	< 0.005	—	< 0.005	< 0.005	—	< 0.005	—	22.3	22.3	< 0.005	< 0.005	—	22.3
Architectural Coatings	1.76	1.76	—	—	—	—	—	—	—	—	—	—	—	—	—	—	—	—

Onsite truck	0.00	0.00	0.00	0.00	0.00	0.00	0.00	0.00	0.00	0.00	0.00	—	0.00	0.00	0.00	0.00	0.00	0.00
Daily, Winter (Max)	—	—	—	—	—	—	—	—	—	—	—	—	—	—	—	—	—	—
Off-Road Equipment	< 0.005	< 0.005	0.11	0.16	< 0.005	< 0.005	—	< 0.005	< 0.005	—	< 0.005	—	22.3	22.3	< 0.005	< 0.005	—	22.3
Architectural Coatings	1.76	1.76	—	—	—	—	—	—	—	—	—	—	—	—	—	—	—	—
Onsite truck	0.00	0.00	0.00	0.00	0.00	0.00	0.00	0.00	0.00	0.00	0.00	—	0.00	0.00	0.00	0.00	0.00	0.00
Average Daily	—	—	—	—	—	—	—	—	—	—	—	—	—	—	—	—	—	—
Off-Road Equipment	< 0.005	< 0.005	0.04	0.05	< 0.005	< 0.005	—	< 0.005	< 0.005	—	< 0.005	—	7.38	7.38	< 0.005	< 0.005	—	7.40
Architectural Coatings	0.58	0.58	—	—	—	—	—	—	—	—	—	—	—	—	—	—	—	—
Onsite truck	0.00	0.00	0.00	0.00	0.00	0.00	0.00	0.00	0.00	0.00	0.00	—	0.00	0.00	0.00	0.00	0.00	0.00
Annual	—	—	—	—	—	—	—	—	—	—	—	—	—	—	—	—	—	—
Off-Road Equipment	< 0.005	< 0.005	0.01	0.01	< 0.005	< 0.005	—	< 0.005	< 0.005	—	< 0.005	—	1.22	1.22	< 0.005	< 0.005	—	1.23
Architectural Coatings	0.11	0.11	—	—	—	—	—	—	—	—	—	—	—	—	—	—	—	—
Onsite truck	0.00	0.00	0.00	0.00	0.00	0.00	0.00	0.00	0.00	0.00	0.00	—	0.00	0.00	0.00	0.00	0.00	0.00

Offsite	—	—	—	—	—	—	—	—	—	—	—	—	—	—	—	—	—	—
Daily, Summer (Max)	—	—	—	—	—	—	—	—	—	—	—	—	—	—	—	—	—	—
Worker	0.40	0.35	0.35	6.01	0.00	0.00	1.31	1.31	0.00	0.31	0.31	—	1,329	1,329	0.06	0.05	4.14	1,349
Vendor	0.00	0.00	0.00	0.00	0.00	0.00	0.00	0.00	0.00	0.00	0.00	—	0.00	0.00	0.00	0.00	0.00	0.00
Hauling	0.00	0.00	0.00	0.00	0.00	0.00	0.00	0.00	0.00	0.00	0.00	—	0.00	0.00	0.00	0.00	0.00	0.00
Daily, Winter (Max)	—	—	—	—	—	—	—	—	—	—	—	—	—	—	—	—	—	—
Worker	0.40	0.35	0.43	5.09	0.00	0.00	1.31	1.31	0.00	0.31	0.31	—	1,260	1,260	0.02	0.05	0.11	1,275
Vendor	0.00	0.00	0.00	0.00	0.00	0.00	0.00	0.00	0.00	0.00	0.00	—	0.00	0.00	0.00	0.00	0.00	0.00
Hauling	0.00	0.00	0.00	0.00	0.00	0.00	0.00	0.00	0.00	0.00	0.00	—	0.00	0.00	0.00	0.00	0.00	0.00
Average Daily	—	—	—	—	—	—	—	—	—	—	—	—	—	—	—	—	—	—
Worker	0.13	0.12	0.14	1.77	0.00	0.00	0.43	0.43	0.00	0.10	0.10	—	424	424	0.01	0.02	0.59	429
Vendor	0.00	0.00	0.00	0.00	0.00	0.00	0.00	0.00	0.00	0.00	0.00	—	0.00	0.00	0.00	0.00	0.00	0.00
Hauling	0.00	0.00	0.00	0.00	0.00	0.00	0.00	0.00	0.00	0.00	0.00	—	0.00	0.00	0.00	0.00	0.00	0.00
Annual	—	—	—	—	—	—	—	—	—	—	—	—	—	—	—	—	—	—
Worker	0.02	0.02	0.03	0.32	0.00	0.00	0.08	0.08	0.00	0.02	0.02	—	70.2	70.2	< 0.005	< 0.005	0.10	71.1
Vendor	0.00	0.00	0.00	0.00	0.00	0.00	0.00	0.00	0.00	0.00	0.00	—	0.00	0.00	0.00	0.00	0.00	0.00
Hauling	0.00	0.00	0.00	0.00	0.00	0.00	0.00	0.00	0.00	0.00	0.00	—	0.00	0.00	0.00	0.00	0.00	0.00

4. Operations Emissions Details

4.10. Soil Carbon Accumulation By Vegetation Type

4.10.1. Soil Carbon Accumulation By Vegetation Type - Unmitigated

Criteria Pollutants (lb/day for daily, ton/yr for annual) and GHGs (lb/day for daily, MT/yr for annual)

Vegetation	TOG	ROG	NOx	CO	SO2	PM10E	PM10D	PM10T	PM2.5E	PM2.5D	PM2.5T	BCO2	NBCO2	CO2T	CH4	N2O	R	CO2e

Daily, Summer (Max)	—	—	—	—	—	—	—	—	—	—	—	—	—	—	—	—	—	—
Total	—	—	—	—	—	—	—	—	—	—	—	—	—	—	—	—	—	—
Daily, Winter (Max)	—	—	—	—	—	—	—	—	—	—	—	—	—	—	—	—	—	—
Total	—	—	—	—	—	—	—	—	—	—	—	—	—	—	—	—	—	—
Annual	—	—	—	—	—	—	—	—	—	—	—	—	—	—	—	—	—	—
Total	—	—	—	—	—	—	—	—	—	—	—	—	—	—	—	—	—	—

4.10.2. Above and Belowground Carbon Accumulation by Land Use Type - Unmitigated

Criteria Pollutants (lb/day for daily, ton/yr for annual) and GHGs (lb/day for daily, MT/yr for annual)

Land Use	TOG	ROG	NOx	CO	SO2	PM10E	PM10D	PM10T	PM2.5E	PM2.5D	PM2.5T	BCO2	NBCO2	CO2T	CH4	N2O	R	CO2e
Daily, Summer (Max)	—	—	—	—	—	—	—	—	—	—	—	—	—	—	—	—	—	—
Total	—	—	—	—	—	—	—	—	—	—	—	—	—	—	—	—	—	—
Daily, Winter (Max)	—	—	—	—	—	—	—	—	—	—	—	—	—	—	—	—	—	—
Total	—	—	—	—	—	—	—	—	—	—	—	—	—	—	—	—	—	—
Annual	—	—	—	—	—	—	—	—	—	—	—	—	—	—	—	—	—	—
Total	—	—	—	—	—	—	—	—	—	—	—	—	—	—	—	—	—	—

4.10.3. Avoided and Sequestered Emissions by Species - Unmitigated

Criteria Pollutants (lb/day for daily, ton/yr for annual) and GHGs (lb/day for daily, MT/yr for annual)

Species	TOG	ROG	NOx	CO	SO2	PM10E	PM10D	PM10T	PM2.5E	PM2.5D	PM2.5T	BCO2	NBCO2	CO2T	CH4	N2O	R	CO2e
Daily, Summer (Max)	—	—	—	—	—	—	—	—	—	—	—	—	—	—	—	—	—	—

Avoided	—	—	—	—	—	—	—	—	—	—	—	—	—	—	—	—	—	—
Subtotal	—	—	—	—	—	—	—	—	—	—	—	—	—	—	—	—	—	—
Sequestered	—	—	—	—	—	—	—	—	—	—	—	—	—	—	—	—	—	—
Subtotal	—	—	—	—	—	—	—	—	—	—	—	—	—	—	—	—	—	—
Removed	—	—	—	—	—	—	—	—	—	—	—	—	—	—	—	—	—	—
Subtotal	—	—	—	—	—	—	—	—	—	—	—	—	—	—	—	—	—	—
—	—	—	—	—	—	—	—	—	—	—	—	—	—	—	—	—	—	—
Daily, Winter (Max)	—	—	—	—	—	—	—	—	—	—	—	—	—	—	—	—	—	—
Avoided	—	—	—	—	—	—	—	—	—	—	—	—	—	—	—	—	—	—
Subtotal	—	—	—	—	—	—	—	—	—	—	—	—	—	—	—	—	—	—
Sequestered	—	—	—	—	—	—	—	—	—	—	—	—	—	—	—	—	—	—
Subtotal	—	—	—	—	—	—	—	—	—	—	—	—	—	—	—	—	—	—
Removed	—	—	—	—	—	—	—	—	—	—	—	—	—	—	—	—	—	—
Subtotal	—	—	—	—	—	—	—	—	—	—	—	—	—	—	—	—	—	—
—	—	—	—	—	—	—	—	—	—	—	—	—	—	—	—	—	—	—
Annual	—	—	—	—	—	—	—	—	—	—	—	—	—	—	—	—	—	—
Avoided	—	—	—	—	—	—	—	—	—	—	—	—	—	—	—	—	—	—
Subtotal	—	—	—	—	—	—	—	—	—	—	—	—	—	—	—	—	—	—
Sequestered	—	—	—	—	—	—	—	—	—	—	—	—	—	—	—	—	—	—
Subtotal	—	—	—	—	—	—	—	—	—	—	—	—	—	—	—	—	—	—
Removed	—	—	—	—	—	—	—	—	—	—	—	—	—	—	—	—	—	—
Subtotal	—	—	—	—	—	—	—	—	—	—	—	—	—	—	—	—	—	—
—	—	—	—	—	—	—	—	—	—	—	—	—	—	—	—	—	—	—

5. Activity Data

5.1. Construction Schedule

Phase Name	Phase Type	Start Date	End Date	Days Per Week	Work Days per Phase	Phase Description
Demolition	Demolition	1/5/2026	6/6/2026	6.00	132	—
Grading	Grading	5/25/2026	8/2/2026	6.00	60.0	—
Landscaping	Grading	2/8/2027	6/28/2027	6.00	121	—
Utilities	Building Construction	1/5/2026	9/21/2026	6.00	223	—
Electrical Service Yard	Building Construction	6/17/2026	10/9/2026	6.00	99.0	—
Paving	Paving	2/8/2027	6/28/2027	6.00	121	—
Architectural Coating	Architectural Coating	2/8/2027	6/28/2027	6.00	121	—

5.2. Off-Road Equipment

5.2.1. Unmitigated

Phase Name	Equipment Type	Fuel Type	Engine Tier	Number per Day	Hours Per Day	Horsepower	Load Factor
Demolition	Concrete/Industrial Saws	Diesel	Tier 4 Final	1.00	1.00	33.0	0.73
Demolition	Excavators	Diesel	Tier 4 Final	3.00	3.00	36.0	0.38
Demolition	Rubber Tired Dozers	Diesel	Tier 4 Final	2.00	2.00	367	0.40
Grading	Excavators	Diesel	Tier 4 Final	2.00	4.00	36.0	0.38
Grading	Graders	Diesel	Tier 4 Final	1.00	1.00	148	0.41
Grading	Rubber Tired Dozers	Diesel	Tier 4 Final	1.00	6.00	367	0.40
Grading	Scrapers	Diesel	Tier 4 Final	2.00	1.00	423	0.48
Grading	Tractors/Loaders/Backhoes	Diesel	Tier 4 Final	2.00	6.00	84.0	0.37
Landscaping	Excavators	Diesel	Tier 4 Final	2.00	1.00	36.0	0.38
Landscaping	Graders	Diesel	Tier 4 Final	1.00	1.00	148	0.41

Landscaping	Rubber Tired Dozers	Diesel	Tier 4 Final	1.00	1.00	367	0.40
Landscaping	Scrapers	Diesel	Tier 4 Final	2.00	1.00	423	0.48
Landscaping	Tractors/Loaders/Backhoes	Diesel	Tier 4 Final	2.00	2.00	84.0	0.37
Utilities	Cranes	Diesel	Tier 4 Final	1.00	1.00	367	0.29
Utilities	Forklifts	Diesel	Tier 4 Final	1.00	1.00	82.0	0.20
Utilities	Generator Sets	Diesel	Average	1.00	1.00	14.0	0.74
Utilities	Trenchers	Diesel	Tier 4 Final	1.00	1.00	40.0	0.50
Utilities	Welders	Diesel	Tier 4 Final	1.00	1.00	46.0	0.45
Electrical Service Yard	Forklifts	Diesel	Tier 4 Final	1.00	1.00	82.0	0.20
Electrical Service Yard	Tractors/Loaders/Backhoes	Diesel	Tier 4 Final	1.00	1.00	84.0	0.37
Paving	Pavers	Diesel	Tier 4 Final	2.00	1.00	81.0	0.42
Paving	Paving Equipment	Diesel	Tier 4 Final	2.00	6.00	89.0	0.36
Paving	Rollers	Diesel	Tier 4 Final	2.00	6.00	36.0	0.38
Architectural Coating	Air Compressors	Diesel	Tier 4 Final	1.00	1.00	37.0	0.48

5.3. Construction Vehicles

5.3.1. Unmitigated

Phase Name	Trip Type	One-Way Trips per Day	Miles per Trip	Vehicle Mix
Utilities	—	—	—	—
Utilities	Worker	500	18.5	LDA,LDT1,LDT2
Utilities	Vendor	196	10.2	HHDT,MHDT
Utilities	Hauling	0.00	20.0	HHDT
Utilities	Onsite truck	—	—	HHDT
Grading	—	—	—	—
Grading	Worker	20.0	18.5	LDA,LDT1,LDT2
Grading	Vendor	—	10.2	HHDT,MHDT

Grading	Hauling	48.0	43.0	HHDT
Grading	Onsite truck	—	—	HHDT
Landscaping	—	—	—	—
Landscaping	Worker	20.0	18.5	LDA,LDT1,LDT2
Landscaping	Vendor	—	10.2	HHDT,MHDT
Landscaping	Hauling	36.0	20.0	HHDT
Landscaping	Onsite truck	—	—	HHDT
Electrical Service Yard	—	—	—	—
Electrical Service Yard	Worker	4.00	18.5	LDA,LDT1,LDT2
Electrical Service Yard	Vendor	2.00	10.2	HHDT,MHDT
Electrical Service Yard	Hauling	0.00	20.0	HHDT
Electrical Service Yard	Onsite truck	—	—	HHDT
Paving	—	—	—	—
Paving	Worker	16.0	18.5	LDA,LDT1,LDT2
Paving	Vendor	—	10.2	HHDT,MHDT
Paving	Hauling	20.0	20.0	HHDT
Paving	Onsite truck	—	—	HHDT
Architectural Coating	—	—	—	—
Architectural Coating	Worker	100	18.5	LDA,LDT1,LDT2
Architectural Coating	Vendor	—	10.2	HHDT,MHDT
Architectural Coating	Hauling	0.00	20.0	HHDT
Architectural Coating	Onsite truck	—	—	HHDT
Demolition	—	—	—	—
Demolition	Worker	16.0	18.5	LDA,LDT1,LDT2
Demolition	Vendor	—	10.2	HHDT,MHDT
Demolition	Hauling	50.0	43.0	HHDT
Demolition	Onsite truck	—	—	HHDT

5.4. Vehicles

5.4.1. Construction Vehicle Control Strategies

Non-applicable. No control strategies activated by user.

5.5. Architectural Coatings

Phase Name	Residential Interior Area Coated (sq ft)	Residential Exterior Area Coated (sq ft)	Non-Residential Interior Area Coated (sq ft)	Non-Residential Exterior Area Coated (sq ft)	Parking Area Coated (sq ft)
Architectural Coating	0.00	0.00	18,793	2,089	25,057

5.6. Dust Mitigation

5.6.1. Construction Earthmoving Activities

Phase Name	Material Imported (Cubic Yards)	Material Exported (Cubic Yards)	Acres Graded (acres)	Material Demolished (Ton of Debris)	Acres Paved (acres)
Demolition	0.00	0.00	0.00	28,229	—
Grading	71,380	0.00	180	0.00	—
Landscaping	21,389	0.00	363	0.00	—
Paving	0.00	0.00	0.00	0.00	9.59

5.6.2. Construction Earthmoving Control Strategies

Control Strategies Applied	Frequency (per day)	PM10 Reduction	PM2.5 Reduction
Water Exposed Area	3	74%	74%
Water Demolished Area	2	36%	36%

5.7. Construction Paving

Land Use	Area Paved (acres)	% Asphalt
City Park	0.00	0%

Other Non-Asphalt Surfaces	6.45	0%
Other Asphalt Surfaces	2.16	100%
Parking Lot	0.98	100%

5.8. Construction Electricity Consumption and Emissions Factors

kWh per Year and Emission Factor (lb/MWh)

Year	kWh per Year	CO2	CH4	N2O
2026	0.00	532	0.03	< 0.005
2027	0.00	532	0.03	< 0.005

5.18. Vegetation

5.18.1. Land Use Change

5.18.1.1. Unmitigated

Vegetation Land Use Type	Vegetation Soil Type	Initial Acres	Final Acres

5.18.1. Biomass Cover Type

5.18.1.1. Unmitigated

Biomass Cover Type	Initial Acres	Final Acres

5.18.2. Sequestration

5.18.2.1. Unmitigated

Tree Type	Number	Electricity Saved (kWh/year)	Natural Gas Saved (btu/year)

6. Climate Risk Detailed Report

6.1. Climate Risk Summary

Cal-Adapt midcentury 2040–2059 average projections for four hazards are reported below for your project location. These are under Representation Concentration Pathway (RCP) 8.5 which assumes GHG emissions will continue to rise strongly through 2050 and then plateau around 2100.

Climate Hazard	Result for Project Location	Unit
Temperature and Extreme Heat	5.03	annual days of extreme heat
Extreme Precipitation	5.60	annual days with precipitation above 20 mm
Sea Level Rise	—	meters of inundation depth
Wildfire	0.00	annual hectares burned

Temperature and Extreme Heat data are for grid cell in which your project are located. The projection is based on the 98th historical percentile of daily maximum/minimum temperatures from observed historical data (32 climate model ensemble from Cal-Adapt, 2040–2059 average under RCP 8.5). Each grid cell is 6 kilometers (km) by 6 km, or 3.7 miles (mi) by 3.7 mi.
Extreme Precipitation data are for the grid cell in which your project are located. The threshold of 20 mm is equivalent to about ¾ an inch of rain, which would be light to moderate rainfall if received over a full day or heavy rain if received over a period of 2 to 4 hours. Each grid cell is 6 kilometers (km) by 6 km, or 3.7 miles (mi) by 3.7 mi.
Sea Level Rise data are for the grid cell in which your project are located. The projections are from Radke et al. (2017), as reported in Cal-Adapt (Radke et al., 2017, CEC-500-2017-008), and consider inundation location and depth for the San Francisco Bay, the Sacramento-San Joaquin River Delta and California coast resulting different increments of sea level rise coupled with extreme storm events. Users may select from four scenarios to view the range in potential inundation depth for the grid cell. The four scenarios are: No rise, 0.5 meter, 1.0 meter, 1.41 meters
Wildfire data are for the grid cell in which your project are located. The projections are from UC Davis, as reported in Cal-Adapt (2040–2059 average under RCP 8.5), and consider historical data of climate, vegetation, population density, and large (> 400 ha) fire history. Users may select from four model simulations to view the range in potential wildfire probabilities for the grid cell. The four simulations make different assumptions about expected rainfall and temperature are: Warmer/drier (HadGEM2-ES), Cooler/wetter (CNRM-CM5), Average conditions (CanESM2), Range of different rainfall and temperature possibilities (MIROC5). Each grid cell is 6 kilometers (km) by 6 km, or 3.7 miles (mi) by 3.7 mi.

6.2. Initial Climate Risk Scores

Climate Hazard	Exposure Score	Sensitivity Score	Adaptive Capacity Score	Vulnerability Score
Temperature and Extreme Heat	1	0	0	N/A
Extreme Precipitation	N/A	N/A	N/A	N/A
Sea Level Rise	1	0	0	N/A
Wildfire	1	0	0	N/A
Flooding	N/A	N/A	N/A	N/A
Drought	N/A	N/A	N/A	N/A
Snowpack Reduction	N/A	N/A	N/A	N/A
Air Quality Degradation	0	0	0	N/A

The sensitivity score reflects the extent to which a project would be adversely affected by exposure to a climate hazard. Exposure is rated on a scale of 1 to 5, with a score of 5 representing the greatest exposure.

The adaptive capacity of a project refers to its ability to manage and reduce vulnerabilities from projected climate hazards. Adaptive capacity is rated on a scale of 1 to 5, with a score of 5 representing the greatest ability to adapt.
The overall vulnerability scores are calculated based on the potential impacts and adaptive capacity assessments for each hazard. Scores do not include implementation of climate risk reduction measures.

6.3. Adjusted Climate Risk Scores

Climate Hazard	Exposure Score	Sensitivity Score	Adaptive Capacity Score	Vulnerability Score
Temperature and Extreme Heat	1	1	1	2
Extreme Precipitation	N/A	N/A	N/A	N/A
Sea Level Rise	1	1	1	2
Wildfire	1	1	1	2
Flooding	N/A	N/A	N/A	N/A
Drought	N/A	N/A	N/A	N/A
Snowpack Reduction	N/A	N/A	N/A	N/A
Air Quality Degradation	1	1	1	2

The sensitivity score reflects the extent to which a project would be adversely affected by exposure to a climate hazard. Exposure is rated on a scale of 1 to 5, with a score of 5 representing the greatest exposure.
The adaptive capacity of a project refers to its ability to manage and reduce vulnerabilities from projected climate hazards. Adaptive capacity is rated on a scale of 1 to 5, with a score of 5 representing the greatest ability to adapt.
The overall vulnerability scores are calculated based on the potential impacts and adaptive capacity assessments for each hazard. Scores include implementation of climate risk reduction measures.

6.4. Climate Risk Reduction Measures

7. Health and Equity Details

7.1. CalEnviroScreen 4.0 Scores

The maximum CalEnviroScreen score is 100. A high score (i.e., greater than 50) reflects a higher pollution burden compared to other census tracts in the state.

Indicator	Result for Project Census Tract
Exposure Indicators	—
AQ-Ozone	35.2
AQ-PM	74.0

AQ-DPM	78.6
Drinking Water	53.5
Lead Risk Housing	75.2
Pesticides	0.00
Toxic Releases	87.4
Traffic	33.8
Effect Indicators	—
CleanUp Sites	17.1
Groundwater	41.4
Haz Waste Facilities/Generators	84.6
Impaired Water Bodies	0.00
Solid Waste	70.9
Sensitive Population	—
Asthma	92.4
Cardio-vascular	86.8
Low Birth Weights	24.6
Socioeconomic Factor Indicators	—
Education	67.6
Housing	94.7
Linguistic	66.6
Poverty	83.4
Unemployment	79.7

7.2. Healthy Places Index Scores

The maximum Health Places Index score is 100. A high score (i.e., greater than 50) reflects healthier community conditions compared to other census tracts in the state.

Indicator	Result for Project Census Tract
Economic	—
Above Poverty	15.91171564

Employed	29.51366611
Median HI	14.69267291
Education	—
Bachelor's or higher	23.67509303
High school enrollment	100
Preschool enrollment	35.28807905
Transportation	—
Auto Access	15.55241884
Active commuting	88.4383421
Social	—
2-parent households	5.10714744
Voting	30.11677146
Neighborhood	—
Alcohol availability	4.516874118
Park access	11.53599384
Retail density	87.61709226
Supermarket access	80.25150776
Tree canopy	25.48440909
Housing	—
Homeownership	4.914667009
Housing habitability	3.849608623
Low-inc homeowner severe housing cost burden	0.911074041
Low-inc renter severe housing cost burden	46.37495188
Uncrowded housing	27.38354934
Health Outcomes	—
Insured adults	29.96278712
Arthritis	4.9
Asthma ER Admissions	9.7

High Blood Pressure	2.8
Cancer (excluding skin)	38.7
Asthma	2.6
Coronary Heart Disease	3.3
Chronic Obstructive Pulmonary Disease	3.4
Diagnosed Diabetes	0.9
Life Expectancy at Birth	30.3
Cognitively Disabled	20.1
Physically Disabled	5.2
Heart Attack ER Admissions	9.1
Mental Health Not Good	10.5
Chronic Kidney Disease	2.1
Obesity	1.7
Pedestrian Injuries	63.9
Physical Health Not Good	5.3
Stroke	0.9
Health Risk Behaviors	—
Binge Drinking	95.6
Current Smoker	10.6
No Leisure Time for Physical Activity	10.8
Climate Change Exposures	—
Wildfire Risk	0.0
SLR Inundation Area	0.0
Children	40.5
Elderly	36.3
English Speaking	34.8
Foreign-born	55.4
Outdoor Workers	50.9

Climate Change Adaptive Capacity	—
Impervious Surface Cover	4.4
Traffic Density	43.8
Traffic Access	87.4
Other Indices	—
Hardship	78.7
Other Decision Support	—
2016 Voting	11.7

7.3. Overall Health & Equity Scores

Metric	Result for Project Census Tract
CalEnviroScreen 4.0 Score for Project Location (a)	85.0
Healthy Places Index Score for Project Location (b)	17.0
Project Located in a Designated Disadvantaged Community (Senate Bill 535)	Yes
Project Located in a Low-Income Community (Assembly Bill 1550)	Yes
Project Located in a Community Air Protection Program Community (Assembly Bill 617)	No

a: The maximum CalEnviroScreen score is 100. A high score (i.e., greater than 50) reflects a higher pollution burden compared to other census tracts in the state.
b: The maximum Health Places Index score is 100. A high score (i.e., greater than 50) reflects healthier community conditions compared to other census tracts in the state.

7.4. Health & Equity Measures

No Health & Equity Measures selected.

7.5. Evaluation Scorecard

Health & Equity Evaluation Scorecard not completed.

7.6. Health & Equity Custom Measures

No Health & Equity Custom Measures created.

8. User Changes to Default Data

Screen	Justification

Land Use	See assumptions for more details.
Construction: Construction Phases	See assumptions sheet for more details.
Construction: Off-Road Equipment	see assumptions for more details
Construction: Trips and VMT	see assumptions sheet for more details
Construction: Architectural Coatings	see assumptions sheet for more details
Construction: Dust From Material Movement	see assumption sheet for more details

C.1-4Operational Air Quality Calculations and Modeling

Inglewood High School
Air Quality Assessment
Regional Operational Emissions

Maximum Unmitigated Regional Operational Emissions (pounds per day) [a]						
Source	**ROG**	**NO_X**	**CO**	**SO_2**	**PM_{10}**	**$PM_{2.5}$**
Motor Vehicles	8.33	5.29	55.51	0.13	12.08	3.12
Area (Coating, Consumer Products, Landscaping)	8.02	0.09	10.91	0.00	0.02	0.01
Energy	0.08	1.41	1.19	0.01	0.11	0.11
Total Project On-Site and Off-Site Emissions	**16.43**	**6.80**	**67.61**	**0.14**	**12.21**	**3.24**
SCAQMD Numeric Indicators	**55.0**	**55.0**	**550.0**	**150.0**	**150.0**	**55.0**
Over/(Under)	(38.57)	(48.20)	(482.39)	(149.86)	(137.79)	(51.76)
Exceeds Thresholds?	**No**	**No**	**No**	**No**	**No**	**No**

Inglewood High School
Air Quality Assessment
Localized Operational Emissions

Maximum Unmitigated Localized Operational Emissions (pounds per day) [a]

Source	NO_X	CO	PM_{10}	$PM_{2.5}$
Area (Coating, Consumer Products, Landscaping)	0.09	10.91	0.02	0.01
Energy (Natural Gas)	1.41	1.19	0.11	0.11
Total Project On-Site Emissions	**1.51**	**12.10**	**0.13**	**0.12**
SCAQMD Numeric Indicators	**109.0**	**1796.0**	**4.0**	**2.0**
Over/(Under)	(107.5)	(1783.9)	(3.9)	(1.9)
Exceeds Thresholds?	**No**	**No**	**No**	**No**

Localized significance thresholds from SCAQMD Look-Up tables calculated thresholds for a 5-acre site in SRA 3 with the neareast sensitive receptor within 25 meters from the Site.

Inglewood HS - Operations Detailed Report

Table of Contents

1. Basic Project Information

1.1. Basic Project Information

1.2. Land Use Types

1.3. User-Selected Emission Reduction Measures by Emissions Sector

2. Emissions Summary

2.4. Operations Emissions Compared Against Thresholds

2.5. Operations Emissions by Sector, Unmitigated

4. Operations Emissions Details

4.1. Mobile Emissions by Land Use

4.1.1. Unmitigated

4.2. Energy

4.2.1. Electricity Emissions By Land Use - Unmitigated

4.2.3. Natural Gas Emissions By Land Use - Unmitigated

4.3. Area Emissions by Source

4.3.1. Unmitigated

4.4. Water Emissions by Land Use

4.4.1. Unmitigated

4.5. Waste Emissions by Land Use

4.5.1. Unmitigated

4.6. Refrigerant Emissions by Land Use

4.6.1. Unmitigated

4.7. Offroad Emissions By Equipment Type

4.7.1. Unmitigated

4.8. Stationary Emissions By Equipment Type

4.8.1. Unmitigated

4.9. User Defined Emissions By Equipment Type

4.9.1. Unmitigated

4.10. Soil Carbon Accumulation By Vegetation Type

4.10.1. Soil Carbon Accumulation By Vegetation Type - Unmitigated

4.10.2. Above and Belowground Carbon Accumulation by Land Use Type - Unmitigated

4.10.3. Avoided and Sequestered Emissions by Species - Unmitigated

5. Activity Data

5.9. Operational Mobile Sources

5.9.1. Unmitigated

5.10. Operational Area Sources

5.10.1. Hearths

5.10.1.1. Unmitigated

5.10.2. Architectural Coatings

5.10.3. Landscape Equipment

5.11. Operational Energy Consumption

5.11.1. Unmitigated

5.12. Operational Water and Wastewater Consumption

5.12.1. Unmitigated

5.13. Operational Waste Generation

5.13.1. Unmitigated

5.14. Operational Refrigeration and Air Conditioning Equipment

5.14.1. Unmitigated

5.15. Operational Off-Road Equipment

5.15.1. Unmitigated

5.16. Stationary Sources

5.16.1. Emergency Generators and Fire Pumps

5.16.2. Process Boilers

5.17. User Defined

5.18. Vegetation

5.18.1. Land Use Change

5.18.1.1. Unmitigated

5.18.1. Biomass Cover Type

5.18.1.1. Unmitigated

5.18.2. Sequestration

5.18.2.1. Unmitigated

6. Climate Risk Detailed Report

6.1. Climate Risk Summary

6.2. Initial Climate Risk Scores

6.3. Adjusted Climate Risk Scores

6.4. Climate Risk Reduction Measures

7. Health and Equity Details

7.1. CalEnviroScreen 4.0 Scores

7.2. Healthy Places Index Scores

7.3. Overall Health & Equity Scores

7.4. Health & Equity Measures

7.5. Evaluation Scorecard

7.6. Health & Equity Custom Measures

8. User Changes to Default Data

1. Basic Project Information

1.1. Basic Project Information

Data Field	Value
Project Name	Inglewood HS - Operations
Operational Year	2028
Lead Agency	—
Land Use Scale	Project/site
Analysis Level for Defaults	County
Windspeed (m/s)	3.50
Precipitation (days)	17.6
Location	231 S Grevillea Ave, Inglewood, CA 90301, USA
County	Los Angeles-South Coast
City	Inglewood
Air District	South Coast AQMD
Air Basin	South Coast
TAZ	4551
EDFZ	7
Electric Utility	Southern California Edison
Gas Utility	Southern California Gas
App Version	2022.1.1.30

1.2. Land Use Types

Land Use Subtype	Size	Unit	Lot Acreage	Building Area (sq ft)	Landscape Area (sq ft)	Special Landscape Area (sq ft)	Population	Description
High School	251	1000sqft	4.30	250,913	0.00	0.00	—	—
City Park	4.11	Acre	4.11	0.00	178,886	178,886	—	—

Other Non-Asphalt Surfaces	281	1000sqft	6.45	0.00	0.00	—	—	—
Other Asphalt Surfaces	94.0	1000sqft	2.16	0.00	0.00	—	—	—
Parking Lot	42.7	1000sqft	0.98	0.00	0.00	—	—	—

1.3. User-Selected Emission Reduction Measures by Emissions Sector

No measures selected

2. Emissions Summary

2.4. Operations Emissions Compared Against Thresholds

Criteria Pollutants (lb/day for daily, ton/yr for annual) and GHGs (lb/day for daily, MT/yr for annual)

Un/Mit.	TOG	ROG	NOx	CO	SO2	PM10E	PM10D	PM10T	PM2.5E	PM2.5D	PM2.5T	BCO2	NBCO2	CO2T	CH4	N2O	R	CO2e
Daily, Summer (Max)	—	—	—	—	—	—	—	—	—	—	—	—	—	—	—	—	—	—
Unmit.	17.3	16.4	6.35	67.6	0.14	0.21	12.0	12.2	0.20	3.05	3.24	91.7	16,886	16,978	10.3	0.63	36.5	17,458
Daily, Winter (Max)	—	—	—	—	—	—	—	—	—	—	—	—	—	—	—	—	—	—
Unmit.	15.3	14.5	6.71	53.7	0.13	0.19	12.0	12.2	0.18	3.05	3.23	91.7	16,311	16,402	10.3	0.65	1.89	16,857
Average Daily (Max)	—	—	—	—	—	—	—	—	—	—	—	—	—	—	—	—	—	—
Unmit.	12.0	11.5	4.05	34.6	0.07	0.16	5.74	5.90	0.15	1.46	1.61	91.7	9,972	10,064	9.92	0.35	8.39	10,425
Annual (Max)	—	—	—	—	—	—	—	—	—	—	—	—	—	—	—	—	—	—
Unmit.	2.19	2.09	0.74	6.31	0.01	0.03	1.05	1.08	0.03	0.27	0.29	15.2	1,651	1,666	1.64	0.06	1.39	1,726

2.5. Operations Emissions by Sector, Unmitigated

Criteria Pollutants (lb/day for daily, ton/yr for annual) and GHGs (lb/day for daily, MT/yr for annual)

Sector	TOG	ROG	NOx	CO	SO2	PM10E	PM10D	PM10T	PM2.5E	PM2.5D	PM2.5T	BCO2	NBCO2	CO2T	CH4	N2O	R	CO2e
Daily, Summer (Max)	—	—	—	—	—	—	—	—	—	—	—	—	—	—	—	—	—	—
Mobile	8.99	8.33	4.85	55.5	0.13	0.08	12.0	12.1	0.07	3.05	3.12	—	12,995	12,995	0.72	0.56	35.5	13,215
Area	8.17	8.02	0.09	10.9	< 0.005	0.02	—	0.02	0.01	—	0.01	—	44.9	44.9	< 0.005	< 0.005	—	45.0
Energy	0.16	0.08	1.41	1.19	0.01	0.11	—	0.11	0.11	—	0.11	—	3,764	3,764	0.35	0.03	—	3,781
Water	—	—	—	—	—	—	—	—	—	—	—	16.0	81.9	97.8	1.64	0.04	—	151
Waste	—	—	—	—	—	—	—	—	—	—	—	75.7	0.00	75.7	7.57	0.00	—	265
Refrig.	—	—	—	—	—	—	—	—	—	—	—	—	—	—	—	—	0.97	0.97
Total	17.3	16.4	6.35	67.6	0.14	0.21	12.0	12.2	0.20	3.05	3.24	91.7	16,886	16,978	10.3	0.63	36.5	17,458
Daily, Winter (Max)	—	—	—	—	—	—	—	—	—	—	—	—	—	—	—	—	—	—
Mobile	8.91	8.24	5.29	52.6	0.12	0.08	12.0	12.1	0.07	3.05	3.12	—	12,465	12,465	0.76	0.59	0.92	12,659
Area	6.22	6.22	—	—	—	—	—	—	—	—	—	—	—	—	—	—	—	—
Energy	0.16	0.08	1.41	1.19	0.01	0.11	—	0.11	0.11	—	0.11	—	3,764	3,764	0.35	0.03	—	3,781
Water	—	—	—	—	—	—	—	—	—	—	—	16.0	81.9	97.8	1.64	0.04	—	151
Waste	—	—	—	—	—	—	—	—	—	—	—	75.7	0.00	75.7	7.57	0.00	—	265
Refrig.	—	—	—	—	—	—	—	—	—	—	—	—	—	—	—	—	0.97	0.97
Total	15.3	14.5	6.71	53.7	0.13	0.19	12.0	12.2	0.18	3.05	3.23	91.7	16,311	16,402	10.3	0.65	1.89	16,857
Average Daily	—	—	—	—	—	—	—	—	—	—	—	—	—	—	—	—	—	—
Mobile	4.27	3.95	2.57	25.9	0.06	0.04	5.74	5.78	0.04	1.46	1.49	—	6,096	6,096	0.36	0.28	7.42	6,197
Area	7.56	7.45	0.06	7.47	< 0.005	0.01	—	0.01	0.01	—	0.01	—	30.7	30.7	< 0.005	< 0.005	—	30.8
Energy	0.16	0.08	1.41	1.19	0.01	0.11	—	0.11	0.11	—	0.11	—	3,764	3,764	0.35	0.03	—	3,781
Water	—	—	—	—	—	—	—	—	—	—	—	16.0	81.9	97.8	1.64	0.04	—	151
Waste	—	—	—	—	—	—	—	—	—	—	—	75.7	0.00	75.7	7.57	0.00	—	265
Refrig.	—	—	—	—	—	—	—	—	—	—	—	—	—	—	—	—	0.97	0.97
Total	12.0	11.5	4.05	34.6	0.07	0.16	5.74	5.90	0.15	1.46	1.61	91.7	9,972	10,064	9.92	0.35	8.39	10,425

Annual	—	—	—	—	—	—	—	—	—	—	—	—	—	—	—	—	—	—
Mobile	0.78	0.72	0.47	4.73	0.01	0.01	1.05	1.05	0.01	0.27	0.27	—	1,009	1,009	0.06	0.05	1.23	1,026
Area	1.38	1.36	0.01	1.36	< 0.005	< 0.005	—	< 0.005	< 0.005	—	< 0.005	—	5.09	5.09	< 0.005	< 0.005	—	5.11
Energy	0.03	0.01	0.26	0.22	< 0.005	0.02	—	0.02	0.02	—	0.02	—	623	623	0.06	< 0.005	—	626
Water	—	—	—	—	—	—	—	—	—	—	—	2.64	13.6	16.2	0.27	0.01	—	25.0
Waste	—	—	—	—	—	—	—	—	—	—	—	12.5	0.00	12.5	1.25	0.00	—	43.9
Refrig.	—	—	—	—	—	—	—	—	—	—	—	—	—	—	—	—	0.16	0.16
Total	2.19	2.09	0.74	6.31	0.01	0.03	1.05	1.08	0.03	0.27	0.29	15.2	1,651	1,666	1.64	0.06	1.39	1,726

4. Operations Emissions Details

4.1. Mobile Emissions by Land Use

4.1.1. Unmitigated

Criteria Pollutants (lb/day for daily, ton/yr for annual) and GHGs (lb/day for daily, MT/yr for annual)

Land Use	TOG	ROG	NOx	CO	SO2	PM10E	PM10D	PM10T	PM2.5E	PM2.5D	PM2.5T	BCO2	NBCO2	CO2T	CH4	N2O	R	CO2e
Daily, Summer (Max)	—	—	—	—	—	—	—	—	—	—	—	—	—	—	—	—	—	—
High School	2.65	2.46	1.43	16.4	0.04	0.02	3.54	3.57	0.02	0.90	0.92	—	3,835	3,835	0.21	0.16	10.5	3,899
City Park	6.34	5.87	3.42	39.1	0.09	0.06	8.46	8.52	0.05	2.15	2.20	—	9,161	9,161	0.50	0.39	25.1	9,316
Other Non-Asphalt Surfaces	0.00	0.00	0.00	0.00	0.00	0.00	0.00	0.00	0.00	0.00	0.00	—	0.00	0.00	0.00	0.00	0.00	0.00
Other Asphalt Surfaces	0.00	0.00	0.00	0.00	0.00	0.00	0.00	0.00	0.00	0.00	0.00	—	0.00	0.00	0.00	0.00	0.00	0.00
Parking Lot	0.00	0.00	0.00	0.00	0.00	0.00	0.00	0.00	0.00	0.00	0.00	—	0.00	0.00	0.00	0.00	0.00	0.00

Total	8.99	8.33	4.85	55.5	0.13	0.08	12.0	12.1	0.07	3.05	3.12	—	12,995	12,995	0.72	0.56	35.5	13,215
Daily, Winter (Max)	—	—	—	—	—	—	—	—	—	—	—	—	—	—	—	—	—	—
High School	2.63	2.43	1.56	15.5	0.04	0.02	3.54	3.57	0.02	0.90	0.92	—	3,678	3,678	0.22	0.17	0.27	3,735
City Park	6.28	5.81	3.73	37.0	0.09	0.06	8.46	8.52	0.05	2.15	2.20	—	8,787	8,787	0.53	0.41	0.65	8,924
Other Non-Asphalt Surfaces	0.00	0.00	0.00	0.00	0.00	0.00	0.00	0.00	0.00	0.00	0.00	—	0.00	0.00	0.00	0.00	0.00	0.00
Other Asphalt Surfaces	0.00	0.00	0.00	0.00	0.00	0.00	0.00	0.00	0.00	0.00	0.00	—	0.00	0.00	0.00	0.00	0.00	0.00
Parking Lot	0.00	0.00	0.00	0.00	0.00	0.00	0.00	0.00	0.00	0.00	0.00	—	0.00	0.00	0.00	0.00	0.00	0.00
Total	8.91	8.24	5.29	52.6	0.12	0.08	12.0	12.1	0.07	3.05	3.12	—	12,465	12,465	0.76	0.59	0.92	12,659
Annual	—	—	—	—	—	—	—	—	—	—	—	—	—	—	—	—	—	—
High School	0.36	0.34	0.22	2.20	0.01	< 0.005	0.49	0.49	< 0.005	0.12	0.13	—	469	469	0.03	0.02	0.57	477
City Park	0.42	0.39	0.25	2.53	0.01	< 0.005	0.56	0.56	< 0.005	0.14	0.15	—	540	540	0.03	0.03	0.66	549
Other Non-Asphalt Surfaces	0.00	0.00	0.00	0.00	0.00	0.00	0.00	0.00	0.00	0.00	0.00	—	0.00	0.00	0.00	0.00	0.00	0.00
Other Asphalt Surfaces	0.00	0.00	0.00	0.00	0.00	0.00	0.00	0.00	0.00	0.00	0.00	—	0.00	0.00	0.00	0.00	0.00	0.00
Parking Lot	0.00	0.00	0.00	0.00	0.00	0.00	0.00	0.00	0.00	0.00	0.00	—	0.00	0.00	0.00	0.00	0.00	0.00
Total	0.78	0.72	0.47	4.73	0.01	0.01	1.05	1.05	0.01	0.27	0.27	—	1,009	1,009	0.06	0.05	1.23	1,026

4.2. Energy

4.2.1. Electricity Emissions By Land Use - Unmitigated

Criteria Pollutants (lb/day for daily, ton/yr for annual) and GHGs (lb/day for daily, MT/yr for annual)

Land Use	TOG	ROG	NOx	CO	SO2	PM10E	PM10D	PM10T	PM2.5E	PM2.5D	PM2.5T	BCO2	NBCO2	CO2T	CH4	N2O	R	CO2e
Daily, Summer (Max)	—	—	—	—	—	—	—	—	—	—	—	—	—	—	—	—	—	—
High School	—	—	—	—	—	—	—	—	—	—	—	—	1,488	1,488	0.14	0.02	—	1,497
City Park	—	—	—	—	—	—	—	—	—	—	—	—	149	149	0.01	< 0.005	—	149
Other Non-Asphalt Surfaces	—	—	—	—	—	—	—	—	—	—	—	—	328	328	0.03	< 0.005	—	330
Other Asphalt Surfaces	—	—	—	—	—	—	—	—	—	—	—	—	76.4	76.4	0.01	< 0.005	—	76.8
Parking Lot	—	—	—	—	—	—	—	—	—	—	—	—	35.5	35.5	< 0.005	< 0.005	—	35.7
Total	—	—	—	—	—	—	—	—	—	—	—	—	2,077	2,077	0.20	0.02	—	2,089
Daily, Winter (Max)	—	—	—	—	—	—	—	—	—	—	—	—	—	—	—	—	—	—
High School	—	—	—	—	—	—	—	—	—	—	—	—	1,488	1,488	0.14	0.02	—	1,497
City Park	—	—	—	—	—	—	—	—	—	—	—	—	149	149	0.01	< 0.005	—	149
Other Non-Asphalt Surfaces	—	—	—	—	—	—	—	—	—	—	—	—	328	328	0.03	< 0.005	—	330
Other Asphalt Surfaces	—	—	—	—	—	—	—	—	—	—	—	—	76.4	76.4	0.01	< 0.005	—	76.8
Parking Lot	—	—	—	—	—	—	—	—	—	—	—	—	35.5	35.5	< 0.005	< 0.005	—	35.7

Total	—	—	—	—	—	—	—	—	—	—	—	—	2,077	2,077	0.20	0.02	—	2,089
Annual	—	—	—	—	—	—	—	—	—	—	—	—	—	—	—	—	—	—
High School	—	—	—	—	—	—	—	—	—	—	—	—	246	246	0.02	< 0.005	—	248
City Park	—	—	—	—	—	—	—	—	—	—	—	—	24.6	24.6	< 0.005	< 0.005	—	24.8
Other Non-Asphalt Surfaces	—	—	—	—	—	—	—	—	—	—	—	—	54.3	54.3	0.01	< 0.005	—	54.6
Other Asphalt Surfaces	—	—	—	—	—	—	—	—	—	—	—	—	12.6	12.6	< 0.005	< 0.005	—	12.7
Parking Lot	—	—	—	—	—	—	—	—	—	—	—	—	5.88	5.88	< 0.005	< 0.005	—	5.91
Total	—	—	—	—	—	—	—	—	—	—	—	—	344	344	0.03	< 0.005	—	346

4.2.3. Natural Gas Emissions By Land Use - Unmitigated

Criteria Pollutants (lb/day for daily, ton/yr for annual) and GHGs (lb/day for daily, MT/yr for annual)

Land Use	TOG	ROG	NOx	CO	SO2	PM10E	PM10D	PM10T	PM2.5E	PM2.5D	PM2.5T	BCO2	NBCO2	CO2T	CH4	N2O	R	CO2e
Daily, Summer (Max)	—	—	—	—	—	—	—	—	—	—	—	—	—	—	—	—	—	—
High School	0.16	0.08	1.41	1.19	0.01	0.11	—	0.11	0.11	—	0.11	—	1,687	1,687	0.15	< 0.005	—	1,692
City Park	0.00	0.00	0.00	0.00	0.00	0.00	—	0.00	0.00	—	0.00	—	0.00	0.00	0.00	0.00	—	0.00
Other Non-Asphalt Surfaces	0.00	0.00	0.00	0.00	0.00	0.00	—	0.00	0.00	—	0.00	—	0.00	0.00	0.00	0.00	—	0.00
Other Asphalt Surfaces	0.00	0.00	0.00	0.00	0.00	0.00	—	0.00	0.00	—	0.00	—	0.00	0.00	0.00	0.00	—	0.00

Parking Lot	0.00	0.00	0.00	0.00	0.00	0.00	—	0.00	0.00	—	0.00	—	0.00	0.00	0.00	0.00	—	0.00
Total	0.16	0.08	1.41	1.19	0.01	0.11	—	0.11	0.11	—	0.11	—	1,687	1,687	0.15	< 0.005	—	1,692
Daily, Winter (Max)	—	—	—	—	—	—	—	—	—	—	—	—	—	—	—	—	—	—
High School	0.16	0.08	1.41	1.19	0.01	0.11	—	0.11	0.11	—	0.11	—	1,687	1,687	0.15	< 0.005	—	1,692
City Park	0.00	0.00	0.00	0.00	0.00	0.00	—	0.00	0.00	—	0.00	—	0.00	0.00	0.00	0.00	—	0.00
Other Non-Asphalt Surfaces	0.00	0.00	0.00	0.00	0.00	0.00	—	0.00	0.00	—	0.00	—	0.00	0.00	0.00	0.00	—	0.00
Other Asphalt Surfaces	0.00	0.00	0.00	0.00	0.00	0.00	—	0.00	0.00	—	0.00	—	0.00	0.00	0.00	0.00	—	0.00
Parking Lot	0.00	0.00	0.00	0.00	0.00	0.00	—	0.00	0.00	—	0.00	—	0.00	0.00	0.00	0.00	—	0.00
Total	0.16	0.08	1.41	1.19	0.01	0.11	—	0.11	0.11	—	0.11	—	1,687	1,687	0.15	< 0.005	—	1,692
Annual	—	—	—	—	—	—	—	—	—	—	—	—	—	—	—	—	—	—
High School	0.03	0.01	0.26	0.22	< 0.005	0.02	—	0.02	0.02	—	0.02	—	279	279	0.02	< 0.005	—	280
City Park	0.00	0.00	0.00	0.00	0.00	0.00	—	0.00	0.00	—	0.00	—	0.00	0.00	0.00	0.00	—	0.00
Other Non-Asphalt Surfaces	0.00	0.00	0.00	0.00	0.00	0.00	—	0.00	0.00	—	0.00	—	0.00	0.00	0.00	0.00	—	0.00
Other Asphalt Surfaces	0.00	0.00	0.00	0.00	0.00	0.00	—	0.00	0.00	—	0.00	—	0.00	0.00	0.00	0.00	—	0.00
Parking Lot	0.00	0.00	0.00	0.00	0.00	0.00	—	0.00	0.00	—	0.00	—	0.00	0.00	0.00	0.00	—	0.00
Total	0.03	0.01	0.26	0.22	< 0.005	0.02	—	0.02	0.02	—	0.02	—	279	279	0.02	< 0.005	—	280

4.3. Area Emissions by Source

4.3.1. Unmitigated

Criteria Pollutants (lb/day for daily, ton/yr for annual) and GHGs (lb/day for daily, MT/yr for annual)

Source	TOG	ROG	NOx	CO	SO2	PM10E	PM10D	PM10T	PM2.5E	PM2.5D	PM2.5T	BCO2	NBCO2	CO2T	CH4	N2O	R	CO2e
Daily, Summer (Max)	—	—	—	—	—	—	—	—	—	—	—	—	—	—	—	—	—	—
Consumer Products	5.50	5.50	—	—	—	—	—	—	—	—	—	—	—	—	—	—	—	—
Architectural Coatings	0.72	0.72	—	—	—	—	—	—	—	—	—	—	—	—	—	—	—	—
Landscape Equipment	1.94	1.79	0.09	10.9	< 0.005	0.02	—	0.02	0.01	—	0.01	—	44.9	44.9	< 0.005	< 0.005	—	45.0
Total	8.17	8.02	0.09	10.9	< 0.005	0.02	—	0.02	0.01	—	0.01	—	44.9	44.9	< 0.005	< 0.005	—	45.0
Daily, Winter (Max)	—	—	—	—	—	—	—	—	—	—	—	—	—	—	—	—	—	—
Consumer Products	5.50	5.50	—	—	—	—	—	—	—	—	—	—	—	—	—	—	—	—
Architectural Coatings	0.72	0.72	—	—	—	—	—	—	—	—	—	—	—	—	—	—	—	—
Total	6.22	6.22	—	—	—	—	—	—	—	—	—	—	—	—	—	—	—	—
Annual	—	—	—	—	—	—	—	—	—	—	—	—	—	—	—	—	—	—

Consumer Product	1.00	1.00	—	—	—	—	—	—	—	—	—	—	—	—	—	—	—	—
Architectural Coatings	0.13	0.13	—	—	—	—	—	—	—	—	—	—	—	—	—	—	—	—
Landscape Equipment	0.24	0.22	0.01	1.36	< 0.005	< 0.005	—	< 0.005	< 0.005	—	< 0.005	—	5.09	5.09	< 0.005	< 0.005	—	5.11
Total	1.38	1.36	0.01	1.36	< 0.005	< 0.005	—	< 0.005	< 0.005	—	< 0.005	—	5.09	5.09	< 0.005	< 0.005	—	5.11

4.4. Water Emissions by Land Use

4.4.1. Unmitigated

Criteria Pollutants (lb/day for daily, ton/yr for annual) and GHGs (lb/day for daily, MT/yr for annual)

Land Use	TOG	ROG	NOx	CO	SO2	PM10E	PM10D	PM10T	PM2.5E	PM2.5D	PM2.5T	BCO2	NBCO2	CO2T	CH4	N2O	R	CO2e
Daily, Summer (Max)	—	—	—	—	—	—	—	—	—	—	—	—	—	—	—	—	—	—
High School	—	—	—	—	—	—	—	—	—	—	—	16.0	53.8	69.8	1.64	0.04	—	123
City Park	—	—	—	—	—	—	—	—	—	—	—	0.00	28.1	28.1	< 0.005	< 0.005	—	28.2
Other Non-Asphalt Surfaces	—	—	—	—	—	—	—	—	—	—	—	0.00	0.00	0.00	0.00	0.00	—	0.00
Other Asphalt Surfaces	—	—	—	—	—	—	—	—	—	—	—	0.00	0.00	0.00	0.00	0.00	—	0.00
Parking Lot	—	—	—	—	—	—	—	—	—	—	—	0.00	0.00	0.00	0.00	0.00	—	0.00
Total	—	—	—	—	—	—	—	—	—	—	—	16.0	81.9	97.8	1.64	0.04	—	151

Daily, Winter (Max)	—	—	—	—	—	—	—	—	—	—	—	—	—	—	—	—	—	—
High School	—	—	—	—	—	—	—	—	—	—	—	16.0	53.8	69.8	1.64	0.04	—	123
City Park	—	—	—	—	—	—	—	—	—	—	—	0.00	28.1	28.1	< 0.005	< 0.005	—	28.2
Other Non-Asphalt Surfaces	—	—	—	—	—	—	—	—	—	—	—	0.00	0.00	0.00	0.00	0.00	—	0.00
Other Asphalt Surfaces	—	—	—	—	—	—	—	—	—	—	—	0.00	0.00	0.00	0.00	0.00	—	0.00
Parking Lot	—	—	—	—	—	—	—	—	—	—	—	0.00	0.00	0.00	0.00	0.00	—	0.00
Total	—	—	—	—	—	—	—	—	—	—	—	16.0	81.9	97.8	1.64	0.04	—	151
Annual	—	—	—	—	—	—	—	—	—	—	—	—	—	—	—	—	—	—
High School	—	—	—	—	—	—	—	—	—	—	—	2.64	8.91	11.5	0.27	0.01	—	20.3
City Park	—	—	—	—	—	—	—	—	—	—	—	0.00	4.65	4.65	< 0.005	< 0.005	—	4.67
Other Non-Asphalt Surfaces	—	—	—	—	—	—	—	—	—	—	—	0.00	0.00	0.00	0.00	0.00	—	0.00
Other Asphalt Surfaces	—	—	—	—	—	—	—	—	—	—	—	0.00	0.00	0.00	0.00	0.00	—	0.00
Parking Lot	—	—	—	—	—	—	—	—	—	—	—	0.00	0.00	0.00	0.00	0.00	—	0.00
Total	—	—	—	—	—	—	—	—	—	—	—	2.64	13.6	16.2	0.27	0.01	—	25.0

4.5. Waste Emissions by Land Use

4.5.1. Unmitigated

Criteria Pollutants (lb/day for daily, ton/yr for annual) and GHGs (lb/day for daily, MT/yr for annual)

Land Use	TOG	ROG	NOx	CO	SO2	PM10E	PM10D	PM10T	PM2.5E	PM2.5D	PM2.5T	BCO2	NBCO2	CO2T	CH4	N2O	R	CO2e
Daily, Summer (Max)	—	—	—	—	—	—	—	—	—	—	—	—	—	—	—	—	—	—
High School	—	—	—	—	—	—	—	—	—	—	—	75.7	0.00	75.7	7.57	0.00	—	265
City Park	—	—	—	—	—	—	—	—	—	—	—	0.00	0.00	0.00	0.00	0.00	—	0.00
Other Non-Asphalt Surfaces	—	—	—	—	—	—	—	—	—	—	—	0.00	0.00	0.00	0.00	0.00	—	0.00
Other Asphalt Surfaces	—	—	—	—	—	—	—	—	—	—	—	0.00	0.00	0.00	0.00	0.00	—	0.00
Parking Lot	—	—	—	—	—	—	—	—	—	—	—	0.00	0.00	0.00	0.00	0.00	—	0.00
Total	—	—	—	—	—	—	—	—	—	—	—	75.7	0.00	75.7	7.57	0.00	—	265
Daily, Winter (Max)	—	—	—	—	—	—	—	—	—	—	—	—	—	—	—	—	—	—
High School	—	—	—	—	—	—	—	—	—	—	—	75.7	0.00	75.7	7.57	0.00	—	265
City Park	—	—	—	—	—	—	—	—	—	—	—	0.00	0.00	0.00	0.00	0.00	—	0.00
Other Non-Asphalt Surfaces	—	—	—	—	—	—	—	—	—	—	—	0.00	0.00	0.00	0.00	0.00	—	0.00
Other Asphalt Surfaces	—	—	—	—	—	—	—	—	—	—	—	0.00	0.00	0.00	0.00	0.00	—	0.00
Parking Lot	—	—	—	—	—	—	—	—	—	—	—	0.00	0.00	0.00	0.00	0.00	—	0.00
Total	—	—	—	—	—	—	—	—	—	—	—	75.7	0.00	75.7	7.57	0.00	—	265
Annual	—	—	—	—	—	—	—	—	—	—	—	—	—	—	—	—	—	—

High School	—	—	—	—	—	—	—	—	—	—	—	12.5	0.00	12.5	1.25	0.00	—	43.9
City Park	—	—	—	—	—	—	—	—	—	—	—	0.00	0.00	0.00	0.00	0.00	—	0.00
Other Non-Asphalt Surfaces	—	—	—	—	—	—	—	—	—	—	—	0.00	0.00	0.00	0.00	0.00	—	0.00
Other Asphalt Surfaces	—	—	—	—	—	—	—	—	—	—	—	0.00	0.00	0.00	0.00	0.00	—	0.00
Parking Lot	—	—	—	—	—	—	—	—	—	—	—	0.00	0.00	0.00	0.00	0.00	—	0.00
Total	—	—	—	—	—	—	—	—	—	—	—	12.5	0.00	12.5	1.25	0.00	—	43.9

4.6. Refrigerant Emissions by Land Use

4.6.1. Unmitigated

Criteria Pollutants (lb/day for daily, ton/yr for annual) and GHGs (lb/day for daily, MT/yr for annual)

Land Use	TOG	ROG	NOx	CO	SO2	PM10E	PM10D	PM10T	PM2.5E	PM2.5D	PM2.5T	BCO2	NBCO2	CO2T	CH4	N2O	R	CO2e
Daily, Summer (Max)	—	—	—	—	—	—	—	—	—	—	—	—	—	—	—	—	—	—
High School	—	—	—	—	—	—	—	—	—	—	—	—	—	—	—	—	0.97	0.97
City Park	—	—	—	—	—	—	—	—	—	—	—	—	—	—	—	—	0.00	0.00
Total	—	—	—	—	—	—	—	—	—	—	—	—	—	—	—	—	0.97	0.97
Daily, Winter (Max)	—	—	—	—	—	—	—	—	—	—	—	—	—	—	—	—	—	—
High School	—	—	—	—	—	—	—	—	—	—	—	—	—	—	—	—	0.97	0.97

City Park	—	—	—	—	—	—	—	—	—	—	—	—	—	—	—	—	0.00	0.00
Total	—	—	—	—	—	—	—	—	—	—	—	—	—	—	—	—	0.97	0.97
Annual	—	—	—	—	—	—	—	—	—	—	—	—	—	—	—	—	—	—
High School	—	—	—	—	—	—	—	—	—	—	—	—	—	—	—	—	0.16	0.16
City Park	—	—	—	—	—	—	—	—	—	—	—	—	—	—	—	—	0.00	0.00
Total	—	—	—	—	—	—	—	—	—	—	—	—	—	—	—	—	0.16	0.16

4.7. Offroad Emissions By Equipment Type

4.7.1. Unmitigated

Criteria Pollutants (lb/day for daily, ton/yr for annual) and GHGs (lb/day for daily, MT/yr for annual)

Equipment Type	TOG	ROG	NOx	CO	SO2	PM10E	PM10D	PM10T	PM2.5E	PM2.5D	PM2.5T	BCO2	NBCO2	CO2T	CH4	N2O	R	CO2e
Daily, Summer (Max)	—	—	—	—	—	—	—	—	—	—	—	—	—	—	—	—	—	—
Total	—	—	—	—	—	—	—	—	—	—	—	—	—	—	—	—	—	—
Daily, Winter (Max)	—	—	—	—	—	—	—	—	—	—	—	—	—	—	—	—	—	—
Total	—	—	—	—	—	—	—	—	—	—	—	—	—	—	—	—	—	—
Annual	—	—	—	—	—	—	—	—	—	—	—	—	—	—	—	—	—	—
Total	—	—	—	—	—	—	—	—	—	—	—	—	—	—	—	—	—	—

4.8. Stationary Emissions By Equipment Type

4.8.1. Unmitigated

Criteria Pollutants (lb/day for daily, ton/yr for annual) and GHGs (lb/day for daily, MT/yr for annual)

Equipm Type	TOG	ROG	NOx	CO	SO2	PM10E	PM10D	PM10T	PM2.5E	PM2.5D	PM2.5T	BCO2	NBCO2	CO2T	CH4	N2O	R	CO2e
Daily, Summer (Max)	—	—	—	—	—	—	—	—	—	—	—	—	—	—	—	—	—	—
Total	—	—	—	—	—	—	—	—	—	—	—	—	—	—	—	—	—	—
Daily, Winter (Max)	—	—	—	—	—	—	—	—	—	—	—	—	—	—	—	—	—	—
Total	—	—	—	—	—	—	—	—	—	—	—	—	—	—	—	—	—	—
Annual	—	—	—	—	—	—	—	—	—	—	—	—	—	—	—	—	—	—
Total	—	—	—	—	—	—	—	—	—	—	—	—	—	—	—	—	—	—

4.9. User Defined Emissions By Equipment Type

4.9.1. Unmitigated

Criteria Pollutants (lb/day for daily, ton/yr for annual) and GHGs (lb/day for daily, MT/yr for annual)

Equipment Type	TOG	ROG	NOx	CO	SO2	PM10E	PM10D	PM10T	PM2.5E	PM2.5D	PM2.5T	BCO2	NBCO2	CO2T	CH4	N2O	R	CO2e
Daily, Summer (Max)	—	—	—	—	—	—	—	—	—	—	—	—	—	—	—	—	—	—
Total	—	—	—	—	—	—	—	—	—	—	—	—	—	—	—	—	—	—
Daily, Winter (Max)	—	—	—	—	—	—	—	—	—	—	—	—	—	—	—	—	—	—
Total	—	—	—	—	—	—	—	—	—	—	—	—	—	—	—	—	—	—
Annual	—	—	—	—	—	—	—	—	—	—	—	—	—	—	—	—	—	—
Total	—	—	—	—	—	—	—	—	—	—	—	—	—	—	—	—	—	—

4.10. Soil Carbon Accumulation By Vegetation Type

4.10.1. Soil Carbon Accumulation By Vegetation Type - Unmitigated

Criteria Pollutants (lb/day for daily, ton/yr for annual) and GHGs (lb/day for daily, MT/yr for annual)

Vegetation	TOG	ROG	NOx	CO	SO2	PM10E	PM10D	PM10T	PM2.5E	PM2.5D	PM2.5T	BCO2	NBCO2	CO2T	CH4	N2O	R	CO2e
Daily, Summer (Max)	—	—	—	—	—	—	—	—	—	—	—	—	—	—	—	—	—	—
Total	—	—	—	—	—	—	—	—	—	—	—	—	—	—	—	—	—	—
Daily, Winter (Max)	—	—	—	—	—	—	—	—	—	—	—	—	—	—	—	—	—	—
Total	—	—	—	—	—	—	—	—	—	—	—	—	—	—	—	—	—	—
Annual	—	—	—	—	—	—	—	—	—	—	—	—	—	—	—	—	—	—
Total	—	—	—	—	—	—	—	—	—	—	—	—	—	—	—	—	—	—

4.10.2. Above and Belowground Carbon Accumulation by Land Use Type - Unmitigated

Criteria Pollutants (lb/day for daily, ton/yr for annual) and GHGs (lb/day for daily, MT/yr for annual)

Land Use	TOG	ROG	NOx	CO	SO2	PM10E	PM10D	PM10T	PM2.5E	PM2.5D	PM2.5T	BCO2	NBCO2	CO2T	CH4	N2O	R	CO2e
Daily, Summer (Max)	—	—	—	—	—	—	—	—	—	—	—	—	—	—	—	—	—	—
Total	—	—	—	—	—	—	—	—	—	—	—	—	—	—	—	—	—	—
Daily, Winter (Max)	—	—	—	—	—	—	—	—	—	—	—	—	—	—	—	—	—	—
Total	—	—	—	—	—	—	—	—	—	—	—	—	—	—	—	—	—	—
Annual	—	—	—	—	—	—	—	—	—	—	—	—	—	—	—	—	—	—
Total	—	—	—	—	—	—	—	—	—	—	—	—	—	—	—	—	—	—

4.10.3. Avoided and Sequestered Emissions by Species - Unmitigated

Criteria Pollutants (lb/day for daily, ton/yr for annual) and GHGs (lb/day for daily, MT/yr for annual)

Species	TOG	ROG	NOx	CO	SO2	PM10E	PM10D	PM10T	PM2.5E	PM2.5D	PM2.5T	BCO2	NBCO2	CO2T	CH4	N2O	R	CO2e
Daily, Summer (Max)	—	—	—	—	—	—	—	—	—	—	—	—	—	—	—	—	—	—
Avoided	—	—	—	—	—	—	—	—	—	—	—	—	—	—	—	—	—	—
Subtotal	—	—	—	—	—	—	—	—	—	—	—	—	—	—	—	—	—	—
Sequestered	—	—	—	—	—	—	—	—	—	—	—	—	—	—	—	—	—	—
Subtotal	—	—	—	—	—	—	—	—	—	—	—	—	—	—	—	—	—	—
Removed	—	—	—	—	—	—	—	—	—	—	—	—	—	—	—	—	—	—
Subtotal	—	—	—	—	—	—	—	—	—	—	—	—	—	—	—	—	—	—
—	—	—	—	—	—	—	—	—	—	—	—	—	—	—	—	—	—	—
Daily, Winter (Max)	—	—	—	—	—	—	—	—	—	—	—	—	—	—	—	—	—	—
Avoided	—	—	—	—	—	—	—	—	—	—	—	—	—	—	—	—	—	—
Subtotal	—	—	—	—	—	—	—	—	—	—	—	—	—	—	—	—	—	—
Sequestered	—	—	—	—	—	—	—	—	—	—	—	—	—	—	—	—	—	—
Subtotal	—	—	—	—	—	—	—	—	—	—	—	—	—	—	—	—	—	—
Removed	—	—	—	—	—	—	—	—	—	—	—	—	—	—	—	—	—	—
Subtotal	—	—	—	—	—	—	—	—	—	—	—	—	—	—	—	—	—	—
—	—	—	—	—	—	—	—	—	—	—	—	—	—	—	—	—	—	—
Annual	—	—	—	—	—	—	—	—	—	—	—	—	—	—	—	—	—	—
Avoided	—	—	—	—	—	—	—	—	—	—	—	—	—	—	—	—	—	—
Subtotal	—	—	—	—	—	—	—	—	—	—	—	—	—	—	—	—	—	—
Sequestered	—	—	—	—	—	—	—	—	—	—	—	—	—	—	—	—	—	—
Subtotal	—	—	—	—	—	—	—	—	—	—	—	—	—	—	—	—	—	—

Remove	—	—	—	—	—	—	—	—	—	—	—	—	—	—	—	—	—	—
Subtotal	—	—	—	—	—	—	—	—	—	—	—	—	—	—	—	—	—	—
—	—	—	—	—	—	—	—	—	—	—	—	—	—	—	—	—	—	—

5. Activity Data

5.9. Operational Mobile Sources

5.9.1. Unmitigated

Land Use Type	Trips/Weekday	Trips/Saturday	Trips/Sunday	Trips/Year	VMT/Weekday	VMT/Saturday	VMT/Sunday	VMT/Year
High School	878	294	0.00	244,292	4,995	1,673	0.00	1,389,549
City Park	658	2,098	0.00	280,947	3,743	11,934	0.00	1,598,044
Other Non-Asphalt Surfaces	0.00	0.00	0.00	0.00	0.00	0.00	0.00	0.00
Other Asphalt Surfaces	0.00	0.00	0.00	0.00	0.00	0.00	0.00	0.00
Parking Lot	0.00	0.00	0.00	0.00	0.00	0.00	0.00	0.00

5.10. Operational Area Sources

5.10.1. Hearths

5.10.1.1. Unmitigated

5.10.2. Architectural Coatings

Residential Interior Area Coated (sq ft)	Residential Exterior Area Coated (sq ft)	Non-Residential Interior Area Coated (sq ft)	Non-Residential Exterior Area Coated (sq ft)	Parking Area Coated (sq ft)
0	0.00	403,213	128,441	35,791

5.10.3. Landscape Equipment

Season	Unit	Value
Snow Days	day/yr	0.00
Summer Days	day/yr	250

5.11. Operational Energy Consumption

5.11.1. Unmitigated

Electricity (kWh/yr) and CO2 and CH4 and N2O and Natural Gas (kBTU/yr)

Land Use	Electricity (kWh/yr)	CO2	CH4	N2O	Natural Gas (kBTU/yr)
High School	1,569,297	346	0.0330	0.0040	5,264,127
City Park	156,704	346	0.0330	0.0040	0.00
Other Non-Asphalt Surfaces	345,654	346	0.0330	0.0040	0.00
Other Asphalt Surfaces	80,552	346	0.0330	0.0040	0.00
Parking Lot	37,434	346	0.0330	0.0040	0.00

5.12. Operational Water and Wastewater Consumption

5.12.1. Unmitigated

Land Use	Indoor Water (gal/year)	Outdoor Water (gal/year)
High School	8,331,476	0.00
City Park	0.00	5,575,115
Other Non-Asphalt Surfaces	0.00	0.00
Other Asphalt Surfaces	0.00	0.00
Parking Lot	0.00	0.00

5.13. Operational Waste Generation

5.13.1. Unmitigated

Land Use	Waste (ton/year)	Cogeneration (kWh/year)
High School	141	—
City Park	0.00	—
Other Non-Asphalt Surfaces	0.00	—
Other Asphalt Surfaces	0.00	—
Parking Lot	0.00	—

5.14. Operational Refrigeration and Air Conditioning Equipment

5.14.1. Unmitigated

Land Use Type	Equipment Type	Refrigerant	GWP	Quantity (kg)	Operations Leak Rate	Service Leak Rate	Times Serviced
High School	Household refrigerators and/or freezers	R-134a	1,430	0.02	0.60	0.00	1.00
High School	Other commercial A/C and heat pumps	R-410A	2,088	< 0.005	4.00	4.00	18.0
High School	Stand-alone retail refrigerators and freezers	R-134a	1,430	< 0.005	1.00	0.00	1.00
High School	Walk-in refrigerators and freezers	R-404A	3,922	< 0.005	7.50	7.50	20.0
City Park	Other commercial A/C and heat pumps	R-410A	2,088	< 0.005	4.00	4.00	18.0
City Park	Stand-alone retail refrigerators and freezers	R-134a	1,430	0.04	1.00	0.00	1.00

5.15. Operational Off-Road Equipment

5.15.1. Unmitigated

Equipment Type	Fuel Type	Engine Tier	Number per Day	Hours Per Day	Horsepower	Load Factor

5.16. Stationary Sources

5.16.1. Emergency Generators and Fire Pumps

Equipment Type	Fuel Type	Number per Day	Hours per Day	Hours per Year	Horsepower	Load Factor

5.16.2. Process Boilers

Equipment Type	Fuel Type	Number	Boiler Rating (MMBtu/hr)	Daily Heat Input (MMBtu/day)	Annual Heat Input (MMBtu/yr)

5.17. User Defined

Equipment Type	Fuel Type

5.18. Vegetation

5.18.1. Land Use Change

5.18.1.1. Unmitigated

Vegetation Land Use Type	Vegetation Soil Type	Initial Acres	Final Acres

5.18.1. Biomass Cover Type

5.18.1.1. Unmitigated

Biomass Cover Type	Initial Acres	Final Acres

5.18.2. Sequestration

5.18.2.1. Unmitigated

Tree Type	Number	Electricity Saved (kWh/year)	Natural Gas Saved (btu/year)

6. Climate Risk Detailed Report

6.1. Climate Risk Summary

Cal-Adapt midcentury 2040–2059 average projections for four hazards are reported below for your project location. These are under Representation Concentration Pathway (RCP) 8.5 which assumes GHG emissions will continue to rise strongly through 2050 and then plateau around 2100.

Climate Hazard	Result for Project Location	Unit
Temperature and Extreme Heat	5.03	annual days of extreme heat
Extreme Precipitation	5.60	annual days with precipitation above 20 mm
Sea Level Rise	—	meters of inundation depth
Wildfire	0.00	annual hectares burned

Temperature and Extreme Heat data are for grid cell in which your project are located. The projection is based on the 98th historical percentile of daily maximum/minimum temperatures from observed historical data (32 climate model ensemble from Cal-Adapt, 2040–2059 average under RCP 8.5). Each grid cell is 6 kilometers (km) by 6 km, or 3.7 miles (mi) by 3.7 mi.
Extreme Precipitation data are for the grid cell in which your project are located. The threshold of 20 mm is equivalent to about ¾ an inch of rain, which would be light to moderate rainfall if received over a full day or heavy rain if received over a period of 2 to 4 hours. Each grid cell is 6 kilometers (km) by 6 km, or 3.7 miles (mi) by 3.7 mi.
Sea Level Rise data are for the grid cell in which your project are located. The projections are from Radke et al. (2017), as reported in Cal-Adapt (Radke et al., 2017, CEC-500-2017-008), and consider inundation location and depth for the San Francisco Bay, the Sacramento-San Joaquin River Delta and California coast resulting different increments of sea level rise coupled with extreme storm events. Users may select from four scenarios to view the range in potential inundation depth for the grid cell. The four scenarios are: No rise, 0.5 meter, 1.0 meter, 1.41 meters
Wildfire data are for the grid cell in which your project are located. The projections are from UC Davis, as reported in Cal-Adapt (2040–2059 average under RCP 8.5), and consider historical data of climate, vegetation, population density, and large (> 400 ha) fire history. Users may select from four model simulations to view the range in potential wildfire probabilities for the grid cell. The four simulations make different assumptions about expected rainfall and temperature are: Warmer/drier (HadGEM2-ES), Cooler/wetter (CNRM-CM5), Average conditions (CanESM2), Range of different rainfall and temperature possibilities (MIROC5). Each grid cell is 6 kilometers (km) by 6 km, or 3.7 miles (mi) by 3.7 mi.

6.2. Initial Climate Risk Scores

Climate Hazard	Exposure Score	Sensitivity Score	Adaptive Capacity Score	Vulnerability Score
Temperature and Extreme Heat	1	0	0	N/A
Extreme Precipitation	N/A	N/A	N/A	N/A
Sea Level Rise	1	0	0	N/A
Wildfire	1	0	0	N/A
Flooding	N/A	N/A	N/A	N/A
Drought	N/A	N/A	N/A	N/A
Snowpack Reduction	N/A	N/A	N/A	N/A
Air Quality Degradation	0	0	0	N/A

The sensitivity score reflects the extent to which a project would be adversely affected by exposure to a climate hazard. Exposure is rated on a scale of 1 to 5, with a score of 5 representing the greatest exposure.
The adaptive capacity of a project refers to its ability to manage and reduce vulnerabilities from projected climate hazards. Adaptive capacity is rated on a scale of 1 to 5, with a score of 5 representing the greatest ability to adapt.
The overall vulnerability scores are calculated based on the potential impacts and adaptive capacity assessments for each hazard. Scores do not include implementation of climate risk reduction measures.

6.3. Adjusted Climate Risk Scores

Climate Hazard	Exposure Score	Sensitivity Score	Adaptive Capacity Score	Vulnerability Score
Temperature and Extreme Heat	1	1	1	2
Extreme Precipitation	N/A	N/A	N/A	N/A
Sea Level Rise	1	1	1	2
Wildfire	1	1	1	2
Flooding	N/A	N/A	N/A	N/A
Drought	N/A	N/A	N/A	N/A
Snowpack Reduction	N/A	N/A	N/A	N/A
Air Quality Degradation	1	1	1	2

The sensitivity score reflects the extent to which a project would be adversely affected by exposure to a climate hazard. Exposure is rated on a scale of 1 to 5, with a score of 5 representing the greatest exposure.
The adaptive capacity of a project refers to its ability to manage and reduce vulnerabilities from projected climate hazards. Adaptive capacity is rated on a scale of 1 to 5, with a score of 5 representing the greatest ability to adapt.
The overall vulnerability scores are calculated based on the potential impacts and adaptive capacity assessments for each hazard. Scores include implementation of climate risk reduction measures.

6.4. Climate Risk Reduction Measures

7. Health and Equity Details

7.1. CalEnviroScreen 4.0 Scores

The maximum CalEnviroScreen score is 100. A high score (i.e., greater than 50) reflects a higher pollution burden compared to other census tracts in the state.

Indicator	Result for Project Census Tract
Exposure Indicators	—
AQ-Ozone	35.2

AQ-PM	74.0
AQ-DPM	78.6
Drinking Water	53.5
Lead Risk Housing	75.2
Pesticides	0.00
Toxic Releases	87.4
Traffic	33.8
Effect Indicators	—
CleanUp Sites	17.1
Groundwater	41.4
Haz Waste Facilities/Generators	84.6
Impaired Water Bodies	0.00
Solid Waste	70.9
Sensitive Population	—
Asthma	92.4
Cardio-vascular	86.8
Low Birth Weights	24.6
Socioeconomic Factor Indicators	—
Education	67.6
Housing	94.7
Linguistic	66.6
Poverty	83.4
Unemployment	79.7

7.2. Healthy Places Index Scores

The maximum Health Places Index score is 100. A high score (i.e., greater than 50) reflects healthier community conditions compared to other census tracts in the state.

Indicator	Result for Project Census Tract
Economic	—

Above Poverty	15.91171564
Employed	29.51366611
Median HI	14.69267291
Education	—
Bachelor's or higher	23.67509303
High school enrollment	100
Preschool enrollment	35.28807905
Transportation	—
Auto Access	15.55241884
Active commuting	88.4383421
Social	—
2-parent households	5.10714744
Voting	30.11677146
Neighborhood	—
Alcohol availability	4.516874118
Park access	11.53599384
Retail density	87.61709226
Supermarket access	80.25150776
Tree canopy	25.48440909
Housing	—
Homeownership	4.914667009
Housing habitability	3.849608623
Low-inc homeowner severe housing cost burden	0.911074041
Low-inc renter severe housing cost burden	46.37495188
Uncrowded housing	27.38354934
Health Outcomes	—
Insured adults	29.96278712
Arthritis	4.9

Asthma ER Admissions	9.7
High Blood Pressure	2.8
Cancer (excluding skin)	38.7
Asthma	2.6
Coronary Heart Disease	3.3
Chronic Obstructive Pulmonary Disease	3.4
Diagnosed Diabetes	0.9
Life Expectancy at Birth	30.3
Cognitively Disabled	20.1
Physically Disabled	5.2
Heart Attack ER Admissions	9.1
Mental Health Not Good	10.5
Chronic Kidney Disease	2.1
Obesity	1.7
Pedestrian Injuries	63.9
Physical Health Not Good	5.3
Stroke	0.9
Health Risk Behaviors	—
Binge Drinking	95.6
Current Smoker	10.6
No Leisure Time for Physical Activity	10.8
Climate Change Exposures	—
Wildfire Risk	0.0
SLR Inundation Area	0.0
Children	40.5
Elderly	36.3
English Speaking	34.8
Foreign-born	55.4

Outdoor Workers	50.9
Climate Change Adaptive Capacity	—
Impervious Surface Cover	4.4
Traffic Density	43.8
Traffic Access	87.4
Other Indices	—
Hardship	78.7
Other Decision Support	—
2016 Voting	11.7

7.3. Overall Health & Equity Scores

Metric	Result for Project Census Tract
CalEnviroScreen 4.0 Score for Project Location (a)	85.0
Healthy Places Index Score for Project Location (b)	17.0
Project Located in a Designated Disadvantaged Community (Senate Bill 535)	Yes
Project Located in a Low-Income Community (Assembly Bill 1550)	Yes
Project Located in a Community Air Protection Program Community (Assembly Bill 617)	No

a: The maximum CalEnviroScreen score is 100. A high score (i.e., greater than 50) reflects a higher pollution burden compared to other census tracts in the state.
b: The maximum Health Places Index score is 100. A high score (i.e., greater than 50) reflects healthier community conditions compared to other census tracts in the state.

7.4. Health & Equity Measures

No Health & Equity Measures selected.

7.5. Evaluation Scorecard

Health & Equity Evaluation Scorecard not completed.

7.6. Health & Equity Custom Measures

No Health & Equity Custom Measures created.

8. User Changes to Default Data

Screen	Justification
Land Use	See assumptions for more details.
Construction: Construction Phases	See assumptions sheet for more details.
Construction: Off-Road Equipment	See assumptions for greater details
Construction: Trips and VMT	rounded up default trips
Construction: Architectural Coatings	See assumptions sheet for details
Operations: Vehicle Data	see assumptions for more details.
Operations: Architectural Coatings	see assumptions for more details.
Operations: Energy Use	see assumptions sheet for more details.
Operations: Solid Waste	see assumptions sheet for more details.

C.2-1 Construction Greenhouse Gas Calculations and Modeling

Inglewood High School - New Buildings
GHG Construction Summary

Year	Annual Total
2026	343.9
2027	601.2
Grand Total	**945**
Amortized	**32**

Inglewood High School - Modernization
GHG Construction Summary

Year	Annual Total
2026	38.3
Grand Total	**38**
Amortized	**1**

Inglewood High School - Site Improvements
GHG Construction Summary

Year	Annual Total
2026	2551.0
2027	765.9
Grand Total	**3,317**
Amortized	**111**

C.2-2Operational Greenhouse Gas Calculations and Modeling

Inglewood High School
Air Quality Assessment
GHG Operational Emissions

Category	MTCO2e/yr
Mobile	1,026
Area	5
Energy (Electricity)	628
Water	25
Waste	44
Refrig	0.16
Construction	145
Project Total GHG Emissions	**1,874**

Inglewood High School
Operational Energy Analysis

Estimated Electricity demand from Electric Vehicle Supply Equipment (EVSE)

Land Use Type	Number of EVSE Charging Spaces	Average Charge (kWh/day) [a]	Days/Year	Electricity Demand (kWh/yr)	Electricity Demand (MWh/yr)
Total	**6**	**4.4**	**365**	9,636	9.64

Electricity Emission Factor	Electricity Emission Factor[1]	Total GHG Emissions Per Year
(MT CO2/MWh)	**(lbs CO2/MWh)**	2.33
0.24	531.983	
(MT CH4/MWh)	**(lbs CH4/MWh)**	
1.50E-05	0.033	
(MT N2O/MWh)	**(lbs N2O/MWh)**	
1.81E-06	0.004	

Notes:

a. Estimated based on reference sources listed below.

b. The Project would include 128 standard stalls, 25 electric vehicle (EV) stalls (including 6 stalls with charging stations), four standard ADA stalls (including one EV), and three var

Sources:

US Department of Energy. Alternative Fuels Data Center, 2016. Hybrid and Plug-In Electric Vehicle Emissions Data Sources and Assumptions.
Available at: https://www.afdc.energy.gov/vehicles/electric_emissions_sources.html.

US Department of Energy. Smith, Margaret, 2016. Level 1 Electric Vehicle Charging Stations at the Workplace.
Available at: https://www.afdc.energy.gov/uploads/publication/WPCC_L1ChargingAtTheWorkplace_0716.pdf.

UCLA Luskin Center for Innovation. Williams, Brett and JR deShazo, 2013. Pricing Workplace Charging: Financial Viability and Fueling Costs.
Available at: http://luskin.ucla.edu/sites/default/files/Luskin-WPC-TRB-13-11-15d.pdf.

Appendix D

Archaeological Resources Assessment Report and Historic Resources Assessment

D-1 Archaeological Resources Assessment Report

INGLEWOOD HIGH SCHOOL RECONSTRUCTION PROJECT, CITY OF INGLEWOOD, CALIFORNIA

Archaeological Resources Assessment Report

Prepared for
Inglewood Unified School District
231 S. Grevillea Avenue
Inglewood, CA 90301

July 2025

ESA

INGLEWOOD HIGH SCHOOL RECONSTRUCTION PROJECT, CITY OF INGLEWOOD, CALIFORNIA

Archaeological Resources Assessment Report

Prepared for
Inglewood Unified School District
231 S. Grevillea Avenue
Inglewood, CA 90301

July 2025

Senior Reviewer:
Kyle Garcia, M.A., RPA

Report Authors:
Fatima Clark, B.A.
Salpi Bocchieriyan, M.A., RPA

Project Location:
Inglewood (CA) USGS 7.5-minute Topographic Quad
Township 2 South, Range 14 West, Unsectioned

Acreage: Approx. 18 acres

Assessor Parcel Numbers: 4020-017-900, 4020-016-900, 4020-025-900, and 4020-026-900

633 West 5th Street
Suite 830
Los Angeles, CA 90071
213.599.4300
esassoc.com

ESA

Bend	Pasadena	San Francisco
Irvine	Pensacola	San José
Los Angeles	Petaluma	Santa Barbara
Mobile	Portland	Sarasota
Oakland	Rancho Cucamonga	Seattle
Orlando	Sacramento	Tampa
Palm Beach County	San Diego	Thousand Oaks

OUR COMMITMENT TO SUSTAINABILITY | ESA helps a variety of public and private sector clients plan and prepare for climate change and emerging regulations that limit GHG emissions. ESA is a registered assessor with the California Climate Action Registry, a Climate Leader, and founding reporter for the Climate Registry. ESA is also a corporate member of the U.S. Green Building Council and the Business Council on Climate Change (BC3). Internally, ESA has adopted a Sustainability Vision and Policy Statement and a plan to reduce waste and energy within our operations. This document was produced using recycled paper.

CONTENTS

Inglewood High School Reconstruction Project – Archaeological Resources Assessment Report

Page

Executive Summary **1**

Introduction **1**
- Project Location 1
- Project Description 5

Regulatory Framework **8**
- State 8
- Local 12
- Prehistoric Setting 13
- Ethnographic Setting 15
- Historic Setting 16

Archival Research **18**
- SCCIC Records Search 18
- Other Research 18
- Sacred Lands File Search 19
- Land Use History of the Project Site 19
- Geologic Map Review 24
- Geotechnical Report Review 24

Pedestrian Survey **24**

Subsurface Sensitivity Assessment **26**
- Prehistoric Archaeological Analysis 26
- Historical Archaeological Analysis 27

Summary of Results and Recommended Mitigation Measures **27**

References **28**

Appendices

A. Personnel
B. Sacred Lands File Search

Figures

Figure 1 Regional Location Map 2
Figure 2 Aerial Map 3
Figure 3 Project Location 4
Figure 4 1912 Sanborn Map ..... **Error! Bookmark not defined.**
Figure 5 1922 Sanborn Map ..... **Error! Bookmark not defined.**
Figure 6 1950 Sanborn Map ..... **Error! Bookmark not defined.**
Figure 7 Overview of landscaping along the southern portion of Project Site (along W Kelso Street), facing northwest 25
Figure 8 Overview of landscaping at northeast corner of Project Site (at intersection of W Manchester Boulevard and S Grevillea Avenue), facing south 25
Figure 9 Overview of athletic fields in south central portion of Project Site, view northwest 26

Tables

Table 1 Previous Cultural Resources Investigations 18
Table 2 Previously Recorded Cultural Resources 19

EXECUTIVE SUMMARY

Inglewood High School Reconstruction Project – Archaeological Resources Assessment Report

The Inglewood Unified School District (District) proposes the Inglewood High School Reconstruction Project (Project) on an approximately 18-acre site composed of four Assessor Parcel Numbers (APNs): 4020-017-900, 4020-016-900, 4020-025-900, and 4020-026-900, located in the City of Inglewood (City).

Environmental Science Associates (ESA) has prepared this archaeological resources assessment to identify and evaluate the potential impacts to archaeological resources associated with the Project for the purpose of complying with the California Environmental Quality Act (CEQA). The scope of work for this assessment included a cultural resources records search through the California Historical Resources Information System-South Central Coastal Information Center (CHRIS-SCCIC), a Sacred Lands File (SLF) search through the Native American Heritage Commission (NAHC), land use history research, geologic map review, review of the Geotechnical Investigation Report (geotechnical report) prepared for the Project, a pedestrian survey of the Project Site, an archaeological sensitivity assessment, and the recommendation of mitigation measures to reduce impacts from the Project to archaeological resources to a less than significant level. The District is the lead agency pursuant to CEQA.

The records search through the CHRIS-SCCIC revealed that although no archaeological resources (historic-period or prehistoric) have been previously recorded within the Project Site or 0.50-mile radius, a total of five prehistoric archaeological resources have been recorded in the general vicinity of the Project Site. More specifically, these prehistoric archaeological resources were recorded in the vicinity of Centinela Creek, which is located near the Project Site.

The records search through NAHC's SLF yielded negative results; however, the NAHC noted that the absence of site information does not mean the absence of cultural resources in a project area.

An archaeological survey of the Project Site was conducted on February 3, 2025. Approximately 35 percent of the Project Site was subject to an opportunistic survey that targeted areas with exposed ground surface, such as landscaped areas, including the front lawn of the campus, and athletic fields. Ground surface visibility within the landscaped areas ranged from approximately 0-10 percent, due to grass and artificial turf that covered the unpaved ground. The remaining 65 percent of the Project Site was not surveyed as it is currently developed with buildings and pavement. No archaeological resources were observed.

The archaeological sensitivity assessment indicates that the Project Site has a moderate potential for encountering buried prehistoric archaeological deposits based on the following reasons: 1) five prehistoric archaeological sites have been recorded outside the 0.50 mile radius, but in close proximity to Centinela

Creek, which demonstrates prehistoric occupation was a common occurrence in the vicinity of this creek; 2) the Project Site is located in the vicinity of Centinela Creek, an unnamed Native American village and the "Old Salt Road" used by Native Americans which have the potential to retain buried prehistoric archaeological resources; and 3) construction of the majority of existing buildings would not have involved deep excavation that would have displaced archaeological resources. The archaeological sensitivity assessment also indicates that portions of the Project Site (northwestern, southern and western) have a moderate to high potential to yield buried historic-period archaeological resources due to the fact that several residential buildings with outbuildings and garages existed within the Project Site.

ESA recommends implementation of mitigation measures to reduce impacts to archaeological resources, which are provided in the *Summary of Results and Recommended Mitigation Measures* section of this report. With implementation of these measures, impacts to archaeological resources would be less than significant under CEQA.

INGLEWOOD HIGH SCHOOL RECONSTRUCTION PROJECT

Archaeological Resources Assessment Report


Introduction

The Inglewood Unified School District (District) proposes the Inglewood High School Reconstruction Project (Project) on an approximately 18-acre site composed of four Assessor Parcel Numbers (APNs): 4020-017-900, 4020-016-900, 4020-025-900, and 4020-026-900, located in the City of Inglewood (City). Environmental Science Associates (ESA) has prepared this archaeological resources assessment to identify and evaluate the potential impacts to archaeological resources associated with the proposed Project for the purpose of complying with the California Environmental Quality Act (CEQA). The scope of work for this assessment included a cultural resources records search through the California Historical Resources Information Center-South Central Coastal Information Center (CHRIS-SCCIC), a Sacred Lands File (SLF) search through the Native America Heritage Commission (NAHC), land use history research, geologic map review, review of the Geotechnical Investigation Report (geotechnical report) prepared for the Project, a pedestrian survey of the Project Site, an archaeological sensitivity assessment, and the recommendation of mitigation measures to reduce impacts from the Project to archaeological resources to a less than significant level. The District is the lead agency pursuant to CEQA.

ESA personnel involved in the preparation of this report are as follows: Fatima Clark, B.A., project manager and report author; Kyle Garcia, M.A., RPA senior reviewer; Salpi Bocchieriyan, M.A., RPA report author; Ellen McIlvain, B.A., archaeological surveyor; and Chance Scott, GIS specialist. Resumes of key personnel are included in **Appendix A**.

Project Location

The Inglewood High School campus (Project Site or campus) is located at 231 S. Grevillea Avenue in the western central portion of the city within Los Angeles County, California (**Figure 1**). The Project Site is bounded by West Manchester Boulevard to the north, West Kelso Street to the south, South Grevillea Avenue to the east, West Olive Street and South Eucalyptus Avenue to the west (**Figure 2**). It is also situated within an unsectioned area of Township 2 South, Range 14 West on the Inglewood, CA U.S. Geological Survey (USGS) 7.5-minute topographic quadrangle (**Figure 3**).

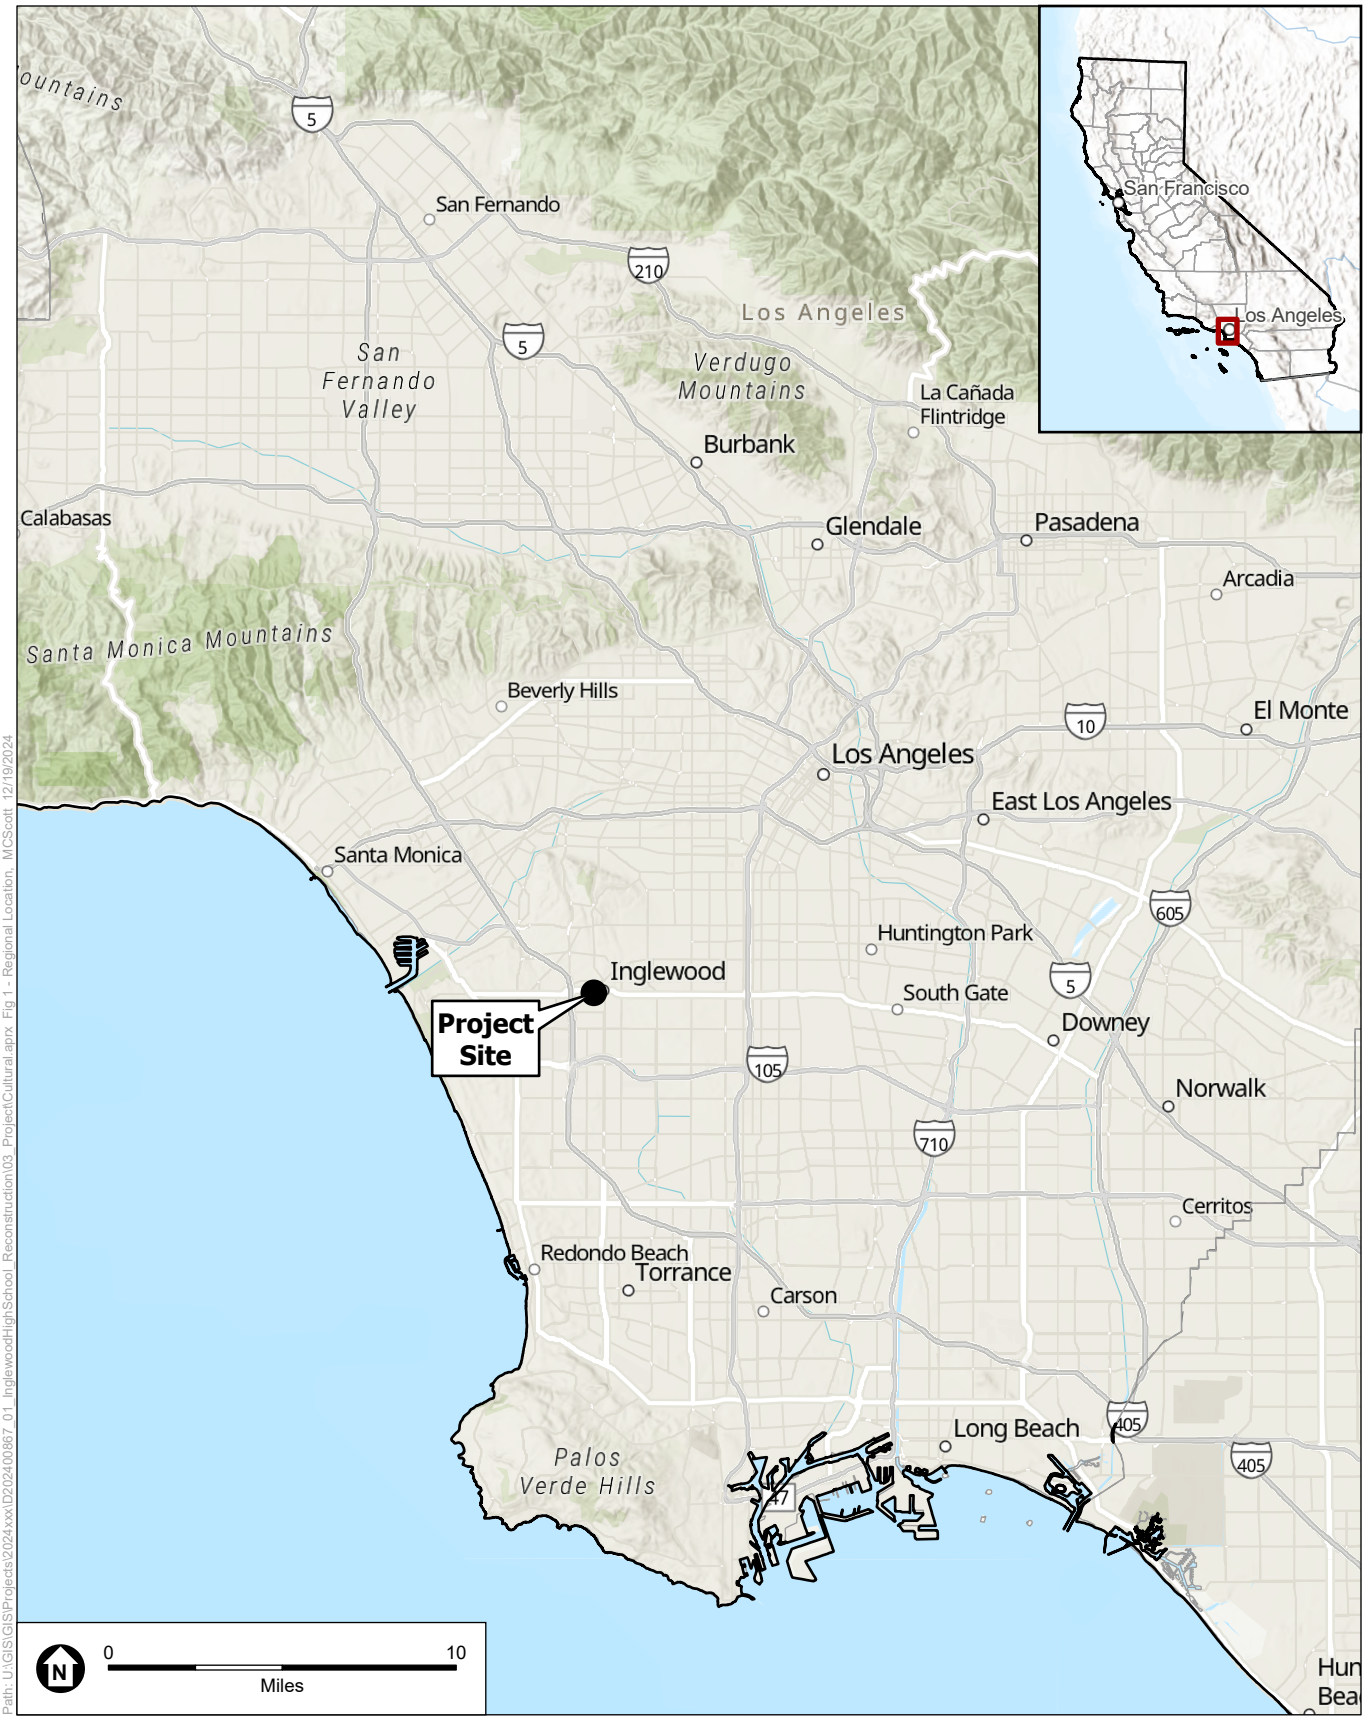


Path: U:\GIS\GIS\Projects\2024xxx\D202400867_01_InglewoodHighSchool_Reconstruction\03_Project\Cultural.aprx Fig 1 - Regional Location MCScott 12/19/2024

SOURCE: ESA, 2024

Inglewood High School Reconstruction

Figure 1
Regional Location Map

ESA

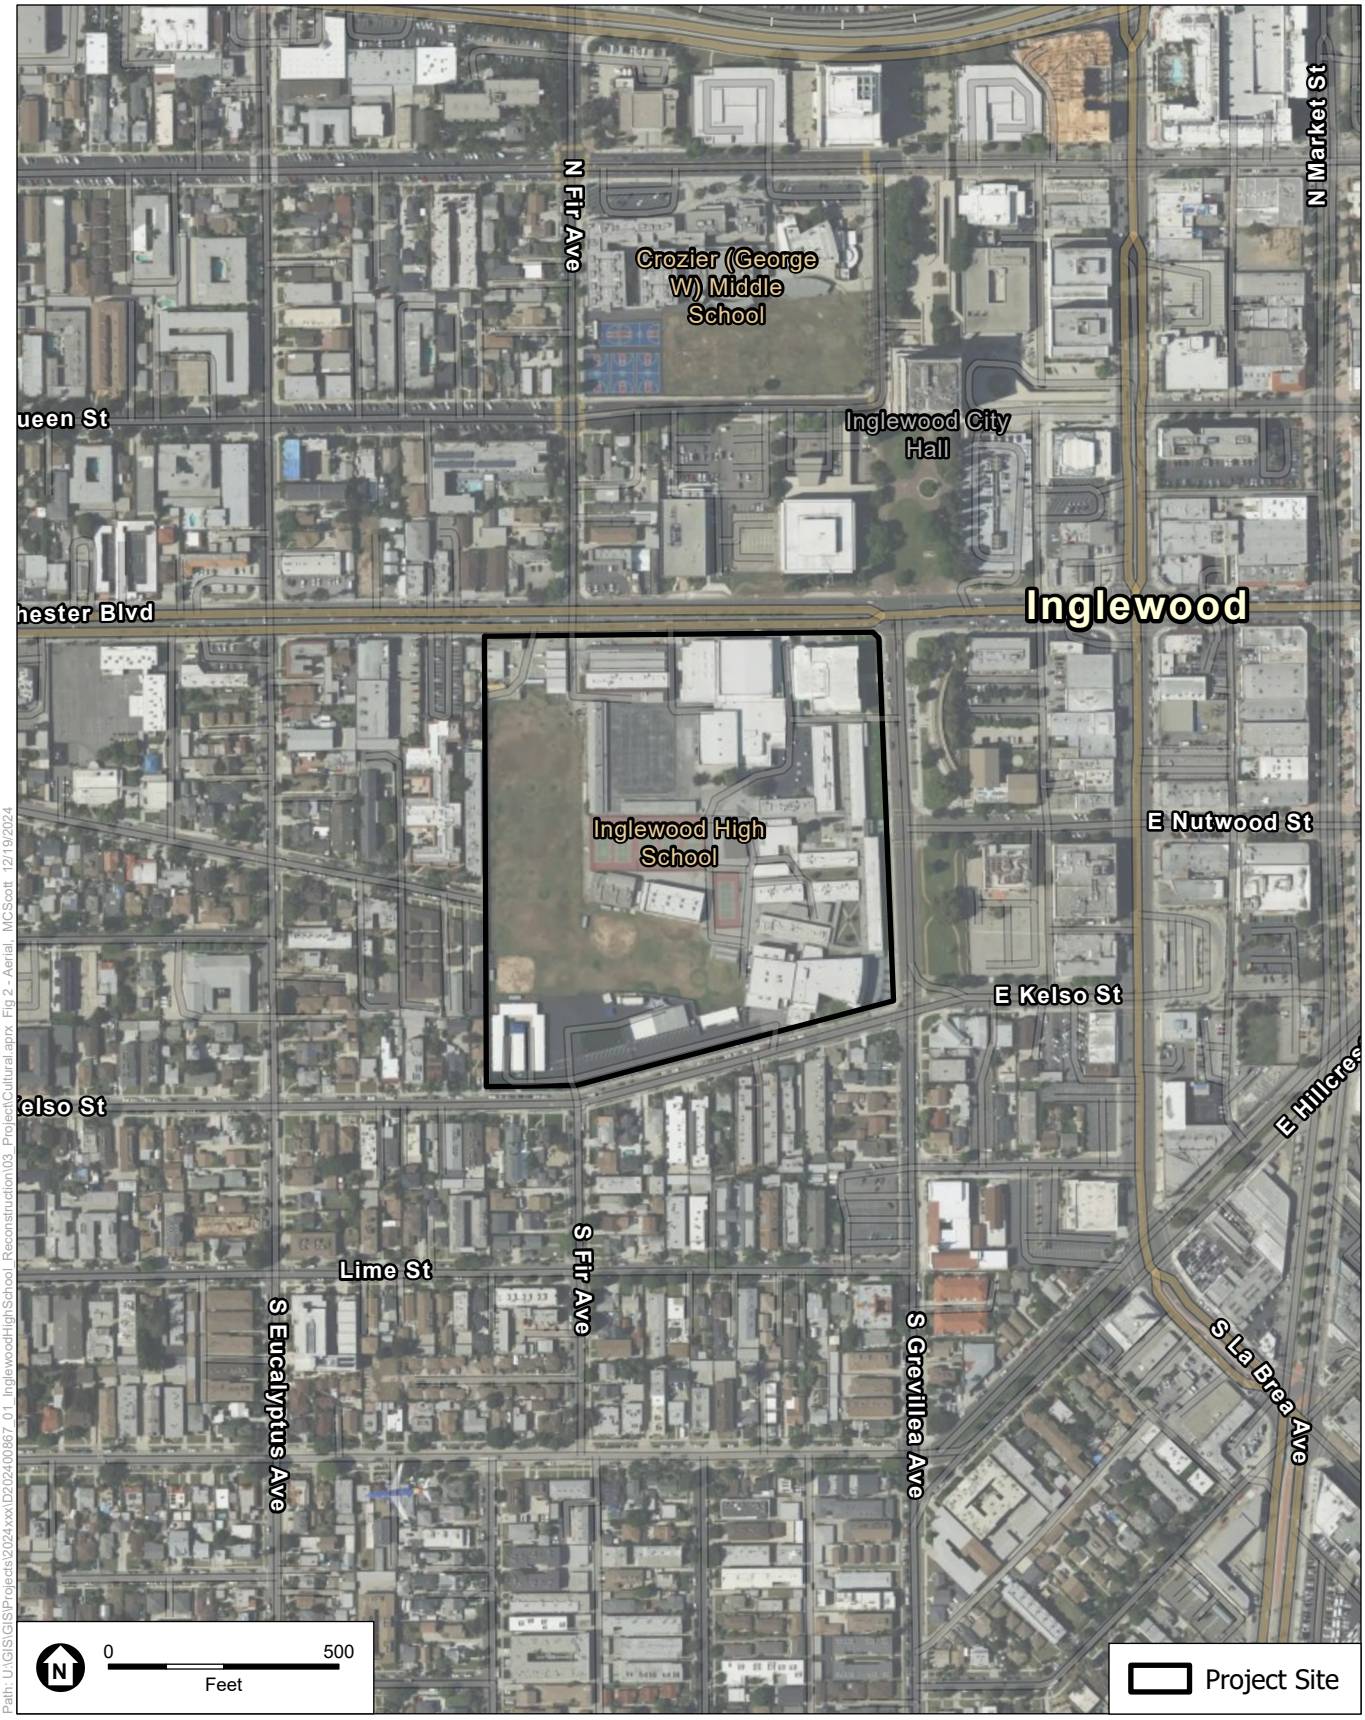


Path: U:\GIS\GIS\Projects\2024xxx\D202400867_01_InglewoodHighSchool_Reconstruction\03_ProjectCultural.aprx Fig 2 - Aerial_MCScott 12/19/2024

SOURCE: ESA, 2024

Inglewood High School Reconstruction

Figure 2
Aerial Map

ESA

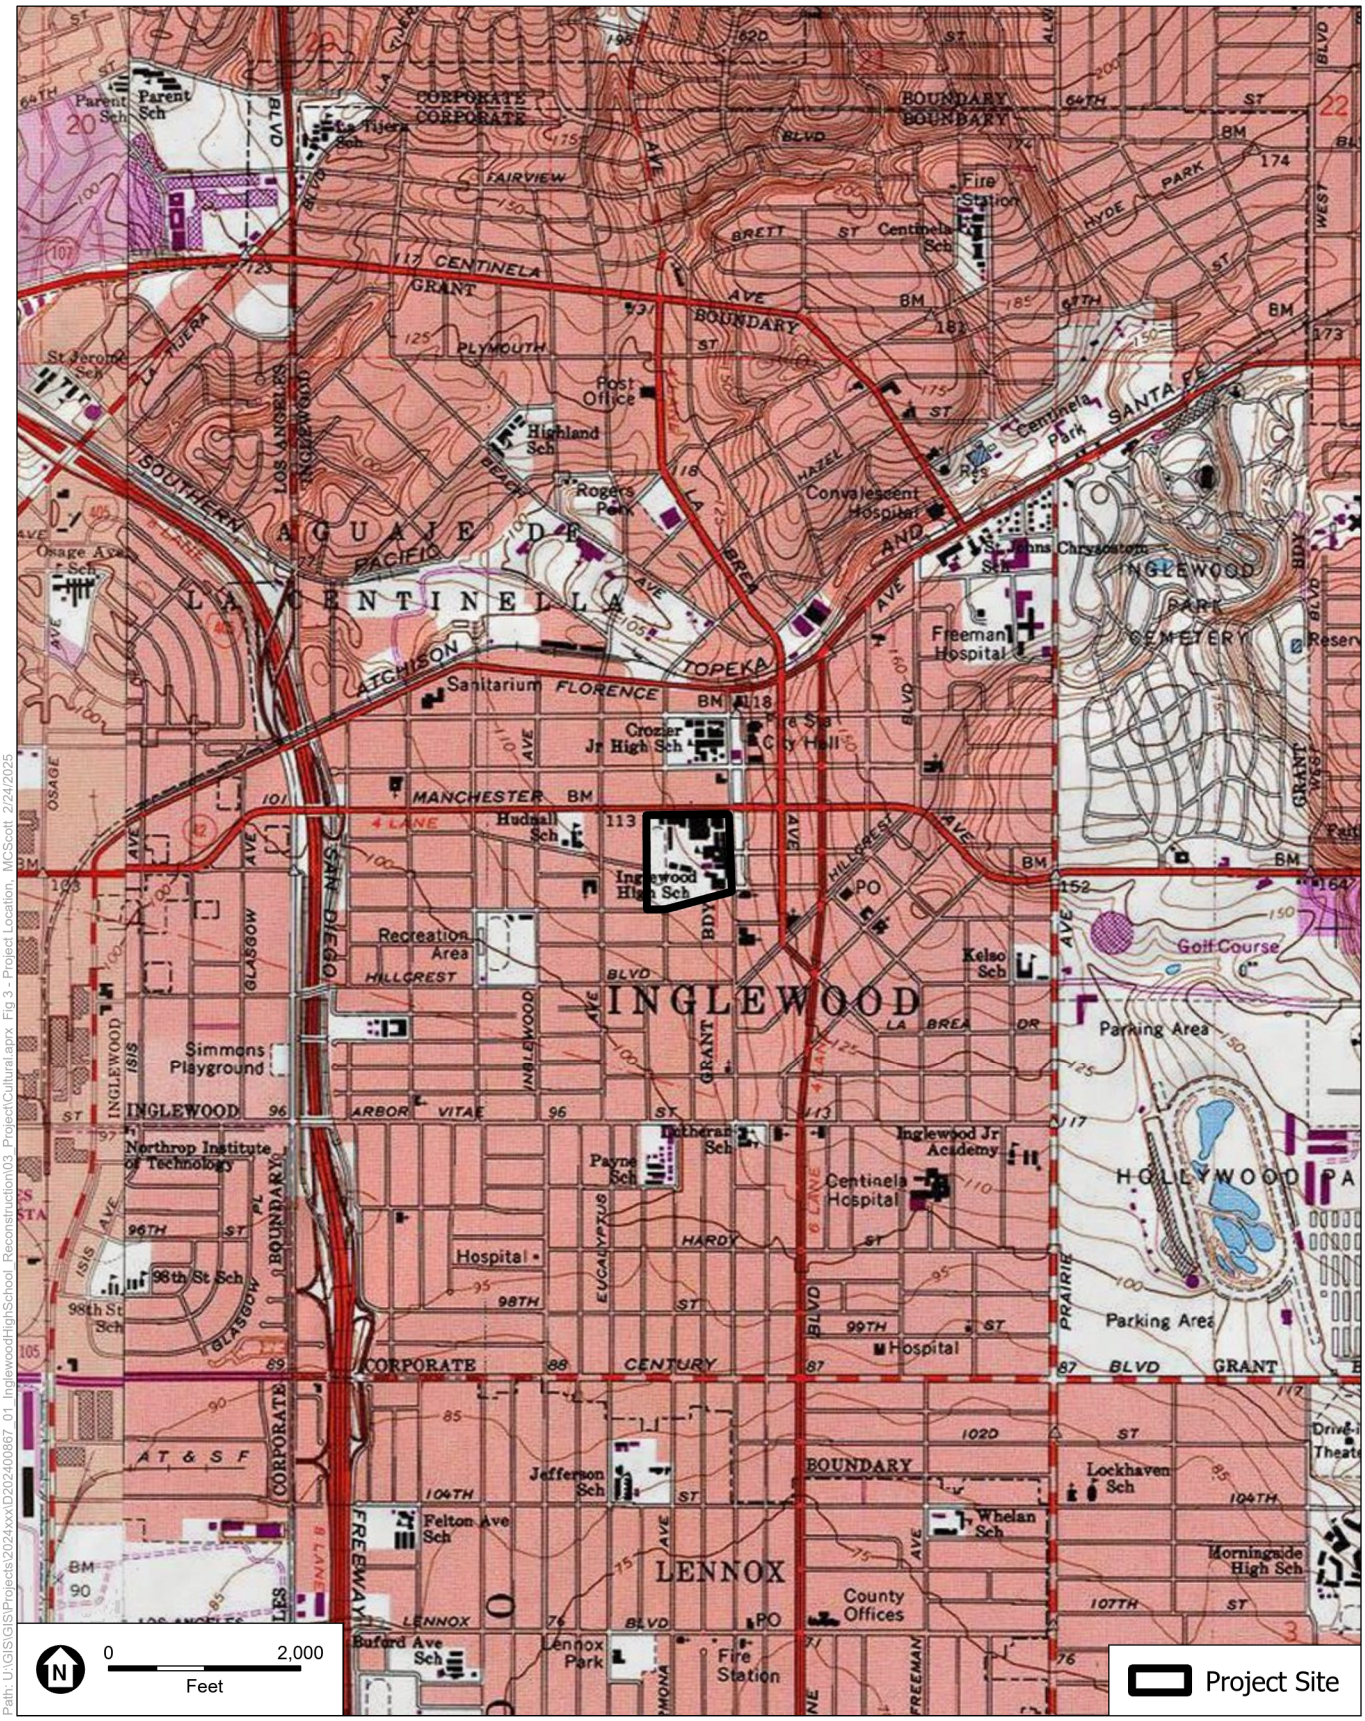

Path: U:\GIS\GIS\Projects\2024xxx\D202400867_01_InglewoodHighSchool_Reconstruction\03_Project\Cultural.aprx Fig 3 - Project Location, MCScott 2/24/2025

SOURCE: ESA, 2025

Topo Quad: Inglewood, 1982

Inglewood High School Reconstruction

Figure 3
Project Location


ESA

Project Description

The primary campus development is currently situated in the eastern portion of campus and consists of classroom and administrative buildings. Athletic courts and fields are located on the western portion of the campus. The campus currently includes 18 classroom buildings (including permanent classroom buildings and portable classroom buildings). In addition to classroom buildings, the campus includes a fine arts and administration building, an auditorium, locker rooms, library, performing arts building, adult education building, continuing education high school, and home economics building. The existing campus buildings are labeled Buildings A through X as shown on **Figure 4**. Tennis courts, basketball courts, a batting cage, and athletic fields are located west of the majority of the classroom buildings and extend to the western Project Site boundary. In addition, there are existing tennis courts north of Building I as well as existing basketball courts. The Continuing Education High School and After School Education High School buildings are separated from the main campus by fences. These two buildings are located in the southwestern portion of the site along West Kelso Street and have their own parking lot and driveway.

The Project would result in the demolition of the majority of the buildings located on the Project Site, the modernization of some of the existing buildings, and the construction of six new buildings. The proposed demolition activities are shown on Figure 4, and the Inglewood High School proposed components are shown on **Figure 5**. New buildings would include Administration and General Classrooms (Building 1), Food Services and Multipurpose Room (MPR) (Building 2), Science Labs and General Classrooms (Building 3), Student Life (Building 4), Career and Technical Education and General Classrooms (Building 5), and CTE and Music classrooms (Building 6).

The Project also proposes improvements to access, parking and circulation including increasing the total number of parking spaces, improving the campus fire lane, limiting internal vehicle circulation, building a new pedestrian entrance and bridges, and constructing accessible pathways throughout the campus. Lighting, sound systems, and landscaping will be improved across the campus as well. Lastly, the Project proposes improvements to the campus open space including walkways and four new student quads, improvements to electrical/telecommunication and water/sewer utilities, improvements and additions to recreational spaces that would replace the existing athletic field and would replace the tennis courts and basketball courts. The maximum depth of ground disturbance would reach down to 11.5 feet below ground surface (bgs).

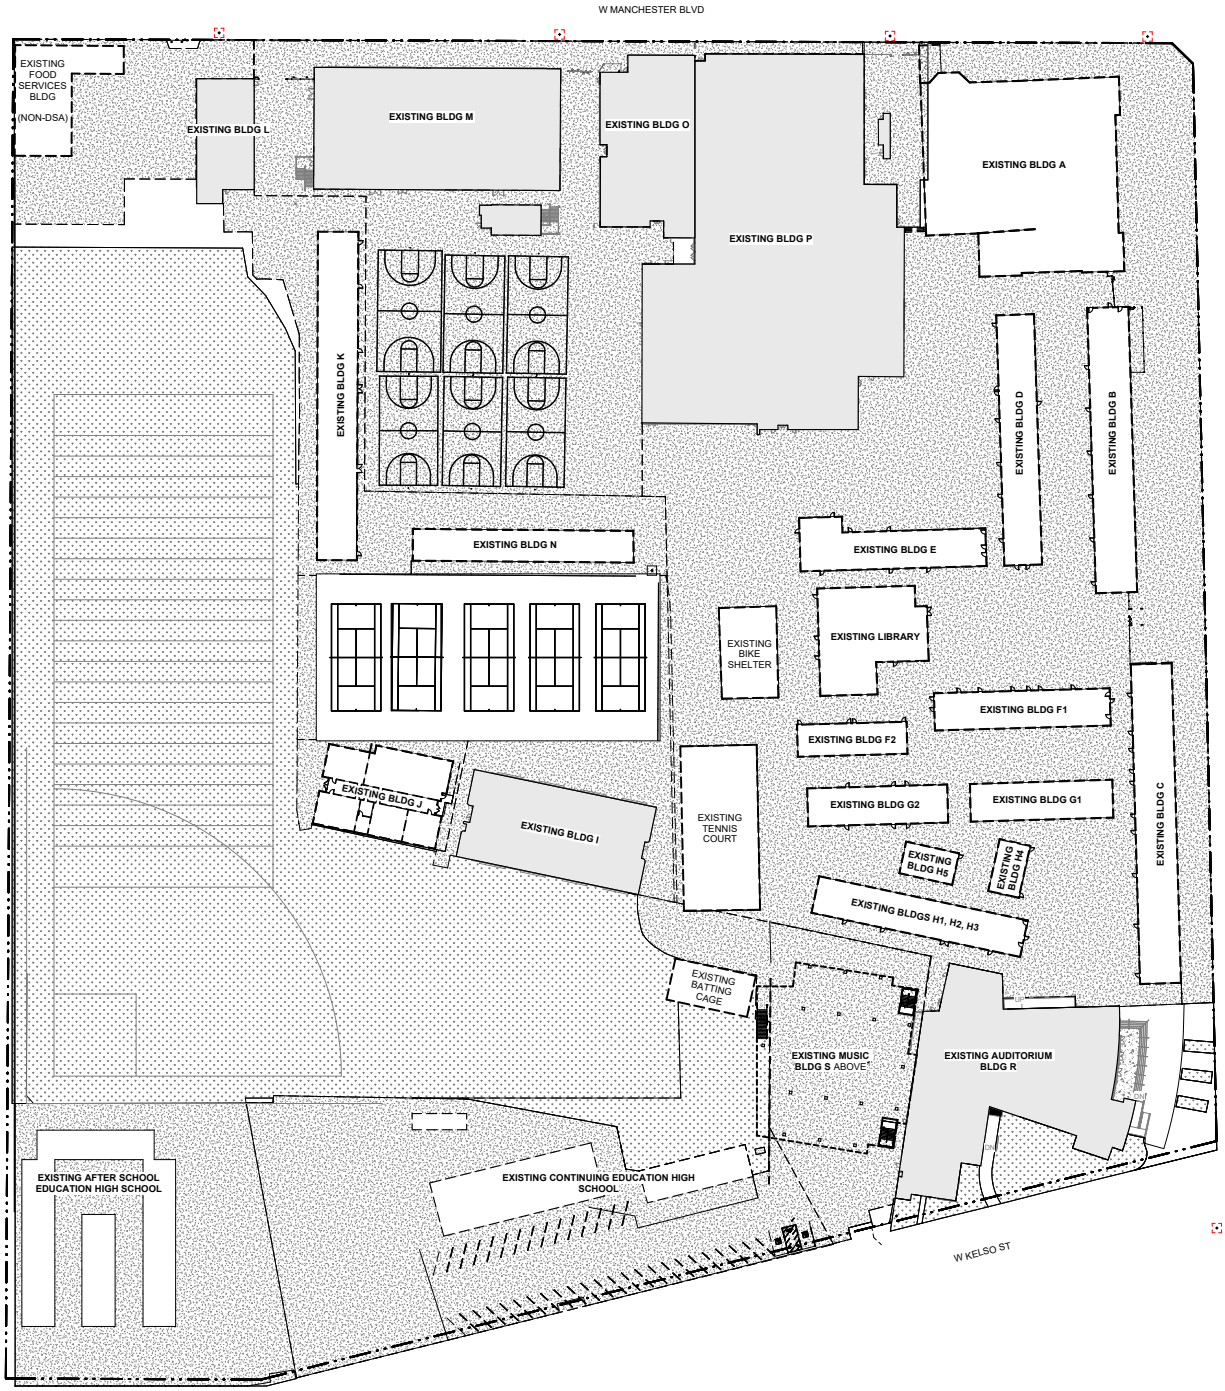


2024/D202400867.01 - Inglewood High School Reconstruction/05 Graphics-GIS-Modeling-USE AZURE/Illustrator

SOURCE: P2S Engineering, 2024

Inglewood High School Reconstruction

Figure 4
Existing Campus

ESA

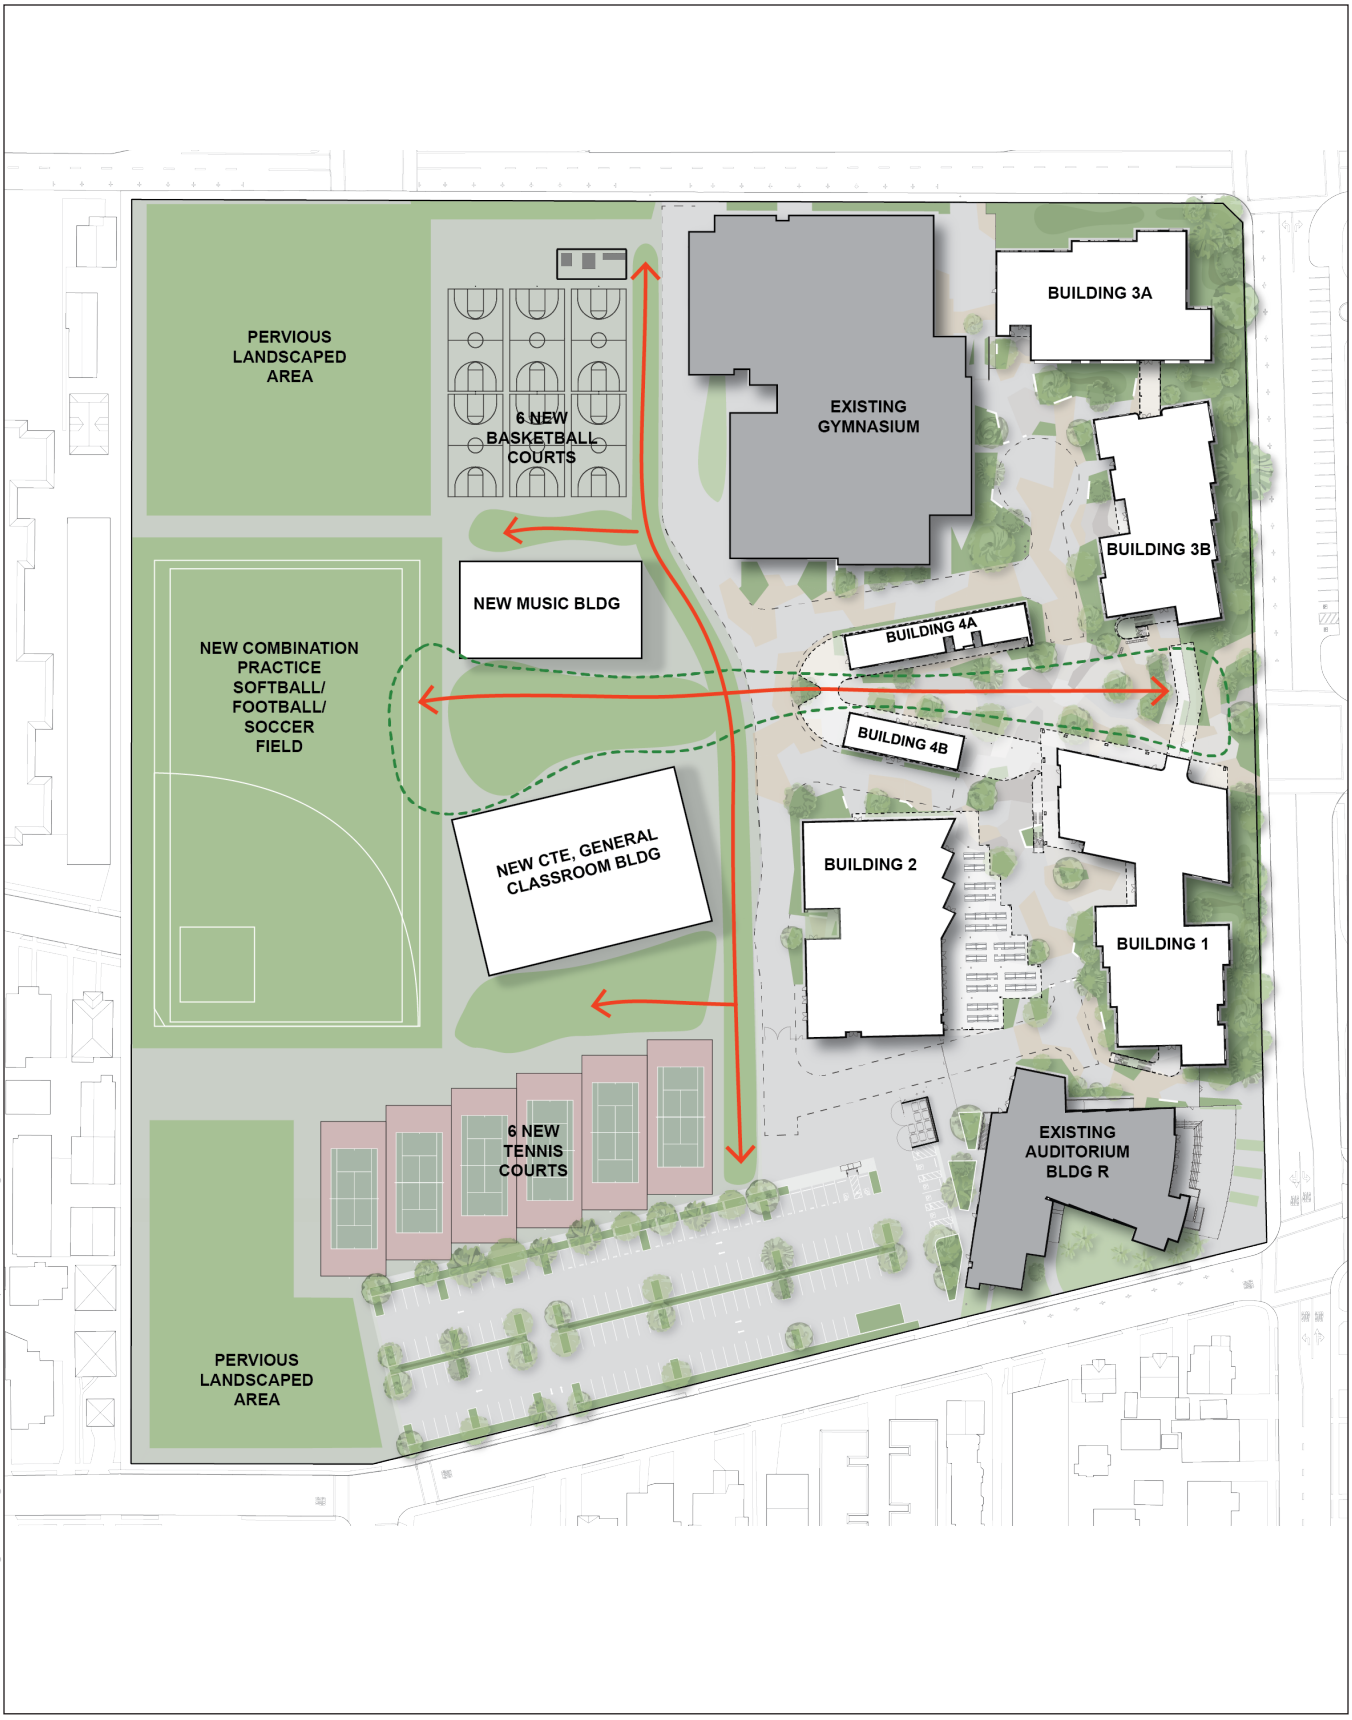

2024/D202400867.01 - Inglewood High School Reconstruction/05 Graphics-GIS-Modeling-USE AZURE/Illustrator

SOURCE: Inglewood Unified School District

Inglewood High School Reconstruction

Figure 5
Conceptual Site Plan

ESA

Regulatory Framework

Cultural resources fall within the jurisdiction of several levels of government. The framework for the identification and, in certain instances, protection of cultural resources is established at the federal level, while the identification, documentation, and protection of such resources are often undertaken by state and local governments. As described below, the principal state, and local laws governing and influencing the preservation of cultural resources of national, State, regional, and local significance include the following:

- The California Environmental Quality Act
- The California Register of Historical Resources
- The California Health and Safety Code
- The California Public Resources Code
- Assembly Bill 52 and Related Public Resources Code Sections

State

California Environmental Quality Act

CEQA is the principal statute governing environmental review of projects occurring in the state and is codified in Public Resources Code (PRC) Section 21000 et seq. CEQA requires lead agencies to determine if a proposed project would have a significant effect on the environment, including significant effects on historical or unique archaeological resources. Under CEQA Section 21084.1, a project that may cause a substantial adverse change in the significance of a historical resource is a project that may have a significant effect on the environment.

CEQA Guidelines Section 15064.5 recognizes that historical resources include: (1) resources listed in, or determined to be eligible by the State Historical Resources Commission, for listing in the California Register of Historical Resources; (2) resources included in a local register of historical resources, as defined in PRC Section 5020.1(k) or identified as significant in a historical resource survey meeting the requirements of PRC Section 5024.1(g); and (3) any objects, buildings, structures, sites, areas, places, records, or manuscripts which a lead agency determines to be historically significant or significant in the architectural, engineering, scientific, economic, agricultural, educational, social, political, military, or cultural annals of California by the lead agency, provided the lead agency's determination is supported by substantial evidence in light of the whole record.

If a lead agency determines that an archaeological site is a historical resource, the provisions of PRC Section 21084.1 and CEQA Guidelines Section 15064.5 apply. If an archaeological site does not meet the criteria for a historical resource contained in the CEQA Guidelines, then the site may be treated in accordance with the provisions of PRC Section 21083, if it meets the criteria of a unique archaeological resource. As defined in PRC Section 21083.2, a unique archaeological resource is an archaeological artifact, object, or site, about which it can be clearly demonstrated that without merely adding to the current body of knowledge, there is a high probability that it meets any of the following criteria:

- Contains information needed to answer important scientific research questions and there is a demonstrable public interest in that information;

- Has a special and particular quality such as being the oldest of its type or the best available example of its type; or
- Is directly associated with a scientifically recognized important prehistoric or historic event or person.

If an archaeological site meets the criteria for a unique archaeological resource as defined in PRC Section 21083.2, then the site is to be treated in accordance with the provisions of PRC Section 21083.2, which state that if the lead agency determines that a project would have a significant effect on unique archaeological resources, the lead agency may require reasonable efforts be made to permit any or all of these resources to be preserved in place.[1] If preservation in place is not feasible, mitigation measures shall be required. The CEQA Guidelines note that if an archaeological resource is neither a unique archaeological nor a historical resource, the effects of the project on those resources shall not be considered a significant effect on the environment.[2]

A significant effect under CEQA would occur if a project results in a substantial adverse change in the significance of a historical resource as defined in CEQA Guidelines Section 15064.5(a). Substantial adverse change is defined as "physical demolition, destruction, relocation, or alteration of the resource or its immediate surroundings such that the significance of a historical resource would be materially impaired".[3] According to CEQA Guidelines Section 15064.5(b)(2), the significance of a historical resource is materially impaired when a project demolishes or materially alters in an adverse manner those physical characteristics that:

A. Convey its historical significance and that justify its inclusion in, or eligibility for, inclusion in the California Register; or

B. Account for its inclusion in a local register of historical resources pursuant to PRC Section 5020.1(k) or its identification in a historical resources survey meeting the requirements of PRC Section 5024.1(g) Code, unless the public agency reviewing the effects of the project establishes by a preponderance of evidence that the resource is not historically or culturally significant; or

C. Convey its historical significance and that justify its eligibility for inclusion in the California Register as determined by a Lead Agency for purposes of CEQA.

In general, a project that complies with the Secretary of the Interior's Standards for the Treatment of Historic Properties with Guidelines for Preserving, Rehabilitating, Restoring, and Reconstructing Historic Buildings is considered to have impacts that are less than significant.[4]

California Register of Historical Resources

The California Register of Historical Resources (California Register) is "an authoritative listing and guide to be used by State and local agencies, private groups, and citizens in identifying the existing historical resources of the State and to indicate which resources deserve to be protected, to the extent prudent and

1 California Public Resources Code Section 21083.1(a), accessed February 9, 2021, http://leginfo.legislature.ca.gov/faces/codes_displaySection.xhtml?lawCode=PRC&sectionNum=21083.2.

2 CEQA Guidelines Section 15064.5(c)(4).

3 CEQA Guidelines Section 15064.5(b)(1).

4 CEQA Guidelines Section 15064.5(b)(3).

feasible, from substantial adverse change."[5] The California Register was enacted in 1992, and its regulations became official on January 1, 1998. The California Register is administered by the California Office of Historic Preservation (OHP). The criteria for eligibility for the California Register are based upon National Register of Historic Places (National Register) criteria.[6] Certain resources are determined to be automatically included in the California Register, including California properties formally determined eligible for, or listed in, the National Register. To be eligible for the California Register, a prehistoric or historic-period property must be significant at the local, State, and/or federal level under one or more of the following four criteria:

1. Is associated with events that have made a significant contribution to the broad patterns of California's history and cultural heritage;
2. Is associated with the lives of persons important in our past;
3. Embodies the distinctive characteristics of a type, period, region, or method of construction, or represents the work of an important creative individual, or possesses high artistic values; or
4. Has yielded, or may be likely to yield, information important in prehistory or history.

A resource eligible for the California Register must meet one of the criteria of significance described above, and retain enough of its historic character or appearance (integrity) to be recognizable as a historical resource and to convey the reason for its significance. It is possible that a historic resource may not retain sufficient integrity to meet the criteria for listing in the National Register, but it may still be eligible for listing in the California Register.

Additionally, the California Register consists of resources that are listed automatically and those that must be nominated through an application and public hearing process. The California Register automatically includes the following:

- California properties listed on the National Register and those formally determined eligible for the National Register;
- California Registered Historical Landmarks from No. 770 onward; and,
- Those California Points of Historical Interest that have been evaluated by the State Office of Historic Preservation (OHP) and have been recommended to the State Historical Resources Commission for inclusion on the California Register.

Other resources that may be nominated to the California Register include:

- Historical resources with a significance rating of Category 3 through 5 (those properties identified as eligible for listing in the National Register, the California Register, and/or a local jurisdiction register);
- Individual historical resources;
- Historic districts; and,

[5] California Public Resources Code Section 5024.1(a), accessed February 9, 2021, http://leginfo.legislature.ca.gov/faces/codes_displaySection.xhtml?lawCode=PRC&sectionNum=5024.1.

[6] California Public Resources Code Section 5024.1(b), accessed February 9, 2021, http://leginfo.legislature.ca.gov/faces/codes_displaySection.xhtml?lawCode=PRC&sectionNum=5024.1.

- Historical resources designated or listed as local landmarks, or designated under any local ordinance, such as an historic preservation overlay zone.

California Health and Safety Code

California Health and Safety Code Sections 7050.5, 7051, and 7054 address the illegality of interference with human burial remains (except as allowed under applicable PRC Sections), and the disposition of Native American burials in archaeological sites. These regulations protect such remains from disturbance, vandalism, or inadvertent destruction, and establish procedures to be implemented if Native American skeletal remains are discovered during construction of a project, including treatment of the remains prior to, during, and after evaluation, and reburial procedures.

California Public Resources Code (PRC)

California PRC Section 5097.98, as amended by Assembly Bill 2641, provides procedures in the event human remains of Native American origin are discovered during project implementation. PRC Section 5097.98 requires that no further disturbances occur in the immediate vicinity of the discovery, that the discovery is adequately protected according to generally accepted cultural and archaeological standards, and that further activities take into account the possibility of multiple burials. PRC Section 5097.98 further requires the Native American Heritage Commission (NAHC), upon notification by a County Coroner, designate and notify a Most Likely Descendant (MLD) regarding the discovery of Native American human remains. Once the MLD has been granted access to the site by the landowner and inspected the discovery, the MLD then has 48 hours to provide recommendations to the landowner for the treatment of the human remains and any associated grave goods. In the event that no descendant is identified, or the descendant fails to make a recommendation for disposition, or if the landowner rejects the recommendation of the descendant, the landowner may, with appropriate dignity, reinter the remains and burial items on the property in a location that will not be subject to further disturbance.

Assembly Bill 52 and Related Public Resources Code Sections

Assembly Bill (AB) 52 was approved by California State Governor Edmund Gerry "Jerry" Brown, Jr. on September 25, 2014. The act amended California PRC Section 5097.94, and added PRC Sections 21073, 21074, 21080.3.1, 21080.3.2, 21082.3, 21083.09, 21084.2, and 21084.3. AB 52 applies specifically to projects for which a Notice of Preparation (NOP) or a Notice of Intent to Adopt a Negative Declaration or Mitigated Negative Declaration (MND) will be filed on or after July 1, 2015. The primary intent of AB 52 was to include California Native American Tribes early in the environmental review process and to establish a new category of resources related to Native Americans that require consideration under CEQA, known as tribal cultural resources. PRC Section 21074(a)(1) and (2) defines tribal cultural resources as "sites, features, places, cultural landscapes, sacred places, and objects with cultural value to a California Native American Tribe" that are either included or determined to be eligible for inclusion in the California Register or included in a local register of historical resources, or a resource that is determined to be a tribal cultural resource by a lead agency, in its discretion and supported by substantial evidence. On July 30, 2016, the California Natural Resources Agency adopted the final text for tribal cultural resources update to Appendix G of the CEQA Guidelines, which was approved by the Office of Administrative Law on September 27, 2016.

PRC Section 21080.3.1 requires that within 14 days of a lead agency determining that an application for a project is complete, or a decision by a public agency to undertake a project, the lead agency provide formal notification to the designated contact, or a tribal representative, of California Native American Tribes that are traditionally and culturally affiliated with the geographic area of the project (as defined in PRC Section 21073) and who have requested in writing to be informed by the lead agency (PRC Section 21080.3.1(b)). Tribes interested in consultation must respond in writing within 30 days from receipt of the lead agency's formal notification and the lead agency must begin consultation within 30 days of receiving the tribe's request for consultation (PRC Sections 21080.3.1(d) and 21080.3.1(e)).

PRC Section 21080.3.2(a) identifies the following as potential consultation discussion topics: the type of environmental review necessary; the significance of tribal cultural resources; the significance of the project's impacts on the tribal cultural resources; project alternatives or appropriate measures for preservation; and mitigation measures. Consultation is considered concluded when either: (1) the parties agree to measures to mitigate or avoid a significant effect, if a significant effect exists, on a tribal cultural resource; or (2) a party, acting in good faith and after reasonable effort, concludes that mutual agreement cannot be reached (PRC Section 21080.3.2(b)).

If a California Native American tribe has requested consultation pursuant to Section 21080.3.1 and has failed to provide comments to the lead agency, or otherwise failed to engage in the consultation process, or if the lead agency has complied with Section 21080.3.1(d) and the California Native American tribe has failed to request consultation within 30 days, the lead agency may certify an EIR or adopt an MND (PRC Section 21082.3(d)(2) and (3)).

PRC Section 21082.3(c)(1) states that any information, including, but not limited to, the location, description, and use of the tribal cultural resources, that is submitted by a California Native American tribe during the environmental review process shall not be included in the environmental document or otherwise disclosed by the lead agency or any other public agency to the public without the prior consent of the tribe that provided the information. If the lead agency publishes any information submitted by a California Native American tribe during the consultation or environmental review process, that information shall be published in a confidential appendix to the environmental document unless the tribe that provided the information consents, in writing, to the disclosure of some or all of the information to the public.

Local

City of Inglewood General Plan

The City of Inglewood's General Plan does not identify any goals or policies related to archaeological or cultural resources.

County of Los Angeles General Plan

The Conservation and Natural Resources Element (the Element) of the County's General Plan indicates that "Historic, cultural, and paleontological resources are an important part of Los Angeles County's identity" (Los Angeles County General Plan 2015: 163). The Element provides the following goal and policies for the treatment of cultural resources:

Goal C/NR 14: Protected historic, cultural, and paleontological resources.

Policy C/NR 14.1: Mitigate all impacts from new development on or adjacent to historic, cultural, and paleontological resources to the greatest extent feasible.

Policy C/NR 14.2: Support an inter-jurisdictional collaborative system that protects and enhances historic, cultural, and paleontological resources.

Policy C/NR 14.3: Support the preservation and rehabilitation of historic buildings.

Policy C/NR 14.5: Promote public awareness of historic, cultural, and paleontological resources.

Policy C/NR 14.6: Ensure proper notification and recovery processes are carried out for development on or near historic, cultural, and paleontological resources.

Prehistoric Setting

Based on recent research in the Southern California region (Douglass et al. 2016), the following prehistoric chronology has been divided into four general time periods: the Paleocoastal Period (12,000 to 8,500 Before Present [B.P.]), the Millingstone Period (8,500 to 3,000 B.P.), the Intermediate Period (3,000 to 1,000 B.P.), and the Late Period (1,000 B.P. to Anno Domini [A.D.] 1542). This chronology is manifested in the archaeological record by particular artifacts and burial practices that indicate specific technologies, economic systems, trade networks, and other aspects of culture.

Paleocoastal Period (12,000–8,500 B.P.)

While it is not certain when humans first came to California, their presence in Southern California by about 9,600 cal B.C. has been well documented. At Daisy Cave, on San Miguel Island, cultural remains have been radiocarbon dated to between 11,100 and 10,950 B.P. (Byrd and Raab 2007). During this time period, the climate of Southern California became warmer and more arid and the human population, residing mainly in coastal or inland desert areas, began exploiting a wider range of plant and animal resources (Byrd and Raab 2007). In the Project vicinity, evidence of Paleocoastal occupation is sparse, and none has been confirmed by scientific dating methods (such as radiocarbon dating) (Douglass et al. 2016).

Millingstone Period (8,500–3,000 B.P.)

During this time period, there is evidence for the processing of acorns for food and a shift toward a more generalized economy. The first evidence of human occupation in the Los Angeles area dates to at least 9,000 years B.P. and is associated with the Millingstone cultures (Wallace 1955; Warren 1968). Millingstone cultures were characterized by the collection and processing of plant foods, particularly acorns, and the hunting of a wider variety of game animals (Byrd and Raab 2007; Wallace 1955). Millingstone cultures also established more permanent settlements that were located primarily on the coast and in the vicinity of estuaries, lagoons, lakes, streams, and marshes where a variety of resources, including seeds, fish, shellfish, small mammals, and birds, were exploited. Early Millingstone occupations are typically identified by the presence of handstones (manos) and millingstones (metates), while those Millingstone occupations dating later than 5,000 B.P. contain a mortar and pestle complex as well, signifying the exploitation of acorns in the region. Cogged stones (cog-shaped stones) and discoidal (stone discs) are also indicative of the Millingstone Period.

In the vicinity of the Project Site, sites that date to this time period appear to have been small settlements or campsites reflecting resource gathering groups exploiting nearby lagoon or marshland (inland swamp) resources and specialized resource processing (such as shellfish). There is a gap in the archaeological record between 6,000 and 5,000 B.P., which suggests that the Project Site vicinity was sparsely occupied or abandoned during this time frame (Douglass et al. 2016).

Intermediate Period (3,000–1,000 B.P.)

During this time period, many aspects of Millingstone culture persisted, but a number of socioeconomic changes occurred (Erlandson 1994; Wallace 1955; Warren 1968). The native populations of Southern California were becoming less mobile and populations began to gather in small sedentary villages with satellite resource-gathering camps. Increasing population size necessitated the intensified use of existing terrestrial and marine resources (Erlandson 1994). Evidence indicates that the overexploitation of larger, high-ranked food resources may have led to a shift in subsistence towards a focus on acquiring greater amounts of smaller resources, such as shellfish and small-seeded plants (Byrd and Raab 2007). This period is characterized by increased labor specialization, expanded trading networks for both utilitarian and non-utilitarian materials, and extensive travel routes. Trade increased dramatically during this period, with asphaltum (tar), seashells, and steatite being traded from Southern California to the Great Basin. Use of the bow and arrow spread to the coast around 1,500 B.P, largely replacing the dart and atlatl (Homburg et al. 2014). Increasing population densities, with ensuing territoriality and resource intensification, may have given rise to increased disease and violence between 3,300 and 1,650 B.P. (Raab et al. 1995).

The Intermediate Period is characterized by a lack of manos, metates, and core tools, an increase in the use of mortars and pestles, and the introduction of stone-lined earthen ovens. There is a wider variety and increased numbers of projectile points, and flexed burials are common (Douglass et al. 2016).

In the Project Site vicinity, the population density increased, possibly as a result of the migration of eastern desert Takic peoples into the Los Angeles Basin, which is postulated to have begun by the end of the late Millingstone period and to have continued into the late Intermediate period. The Takic incursion resulted in the introduction of new material culture and mortuary practices, and an increase in genetic variation, population, number of sites, and focus on terrestrial resources. Changes in climate may also have contributed to the increased occupation of the area, as a wetter environment led to increased biological diversity. During this time, the Ballona wetlands (located approximately 5.75 miles northwest of the Project Site) shifted from an open embayment to a more closed, brackish environment. Lowland sites were likely occupied on a seasonal or semi-permanent basis as resource processing camps, with semi-permanent settlements on the bluff tops. Other important local developments during this time period include organized site structure with designated areas for different types of activities, and the rise of the mourning ceremony with the ritual destruction and burial of ground stone and the deceased's personal possessions. Local settlement patterns reflect functional rather than social differentiation (Douglass et al. 2016).

Late Period (1,000 B.P.–A.D. 1542)

The Late Period is associated with the florescence of the Gabrielino, who are estimated to have had a population numbering around 5,000 in the pre-contact period. The Gabrielino occupied what is presently Los Angeles County and northern Orange County, along with the southern Channel Islands, including Santa Catalina, San Nicholas, and San Clemente (Kroeber 1925). This period saw the development of elaborate

trade networks and use of shell-bead currency. Fishing became an increasingly significant part of subsistence strategies at this time, and investment in fishing technologies, including the plank canoe, are reflected in the archaeological record (Erlandson 1994; Raab et al. 1995). At this time, settlement is believed to have consisted of dispersed family groups that revolved around a relatively limited number of permanent village settlements that were located centrally with respect to a variety of resources (Koerper et al. 2002).

In contrast to other parts of Southern California, occupation of sites in the Project Site vicinity appears to decrease during the early Late period, probably due to changing climate that resulted in an overall decline in precipitation, and episodic drought and flooding (the onset of the Late Period coincided with the medieval climatic anomaly [or MCA], a period of extended drought that occurred between A.D. 800 and 1350) (Douglass et al. 2016).

Ethnographic Setting

The Project Site is situated within land traditionally occupied by the Gabrielino (including the Tongva and Kizh). The following summary is not intended to provide a comprehensive account of this group but is instead a brief historical overview based on available information from resources cited below.

Gabrielino (or Tongva or Kizh)

The term "Gabrielino" is a general term that refers to those Native Americans who were sent by the Spanish to the Mission San Gabriel Arcángel. (Bean and Smith 1978). Two indigenous terms are commonly used by tribal groups to refer to themselves and are preferred by descendant groups: Tongva and Kizh (Heizer 1968). Prior to European colonization, the Gabrielino occupied a diverse area that included: the watersheds of the Los Angeles, San Gabriel, and Santa Ana rivers; the Los Angeles basin; and the islands of San Clemente, San Nicolas, and Santa Catalina (Bean and Smith 1978). Their neighbors included the Chumash and Tataviam to the north, the Juañeno to the south, and the Serrano and Cahuilla to the east. The Gabrielino are reported to have been second only to the Chumash in terms of population size and regional influence (Bean and Smith 1978). The Gabrielino language was part of the Takic branch of the Uto-Aztecan language family.

The Gabrielino Indians were hunter-gatherers and lived in permanent communities located near the presence of a stable food supply. Subsistence consisted of hunting, fishing, and gathering. Small terrestrial games were hunted with deadfalls, rabbit drives, and by burning undergrowth, while larger game such as deer were hunted using bows and arrows (Bean and Smith 1978). Community populations generally ranged from 50 to 100 inhabitants, although larger settlements may have existed. The Gabrielino are estimated to have had a population numbering around 5,000 in the pre-contact period (Kroeber 1925). The Late Prehistoric period, spanning from approximately 1,500 years B.P. to the mission era, is the period associated with the florescence of the Gabrielino (Wallace 1955). Coming ashore near Malibu Lagoon or Mugu Lagoon in October of 1542, Juan Rodriguez Cabrillo was the first European to make contact with the Gabrielino Indians. Maps produced by early explorers indicate that at least 26 Gabrielino villages were within proximity to known Los Angeles River courses, while an additional 18 villages were reasonably close to the river (Gumprecht 2001).

Maps produced by early explorers indicate that at least 26 Gabrielino villages were within proximity to known Los Angeles River courses, while an additional 18 villages were reasonably close to the river

(Gumprecht 2001). Review of a map titled *Kirkman-Harriman Pictorial and Historical Map of Los Angeles County* (Kirkman 1938) shows that an unnamed settlement/village is located southeast and at the foot of Baldwin Hills and north of Aguaje de la Centinela. The Kirkman (1938) map also depicts an "Old Salt Road" used by Native Americans in the vicinity of the Project Site. This salt road appears to be connected with the Old Salt Lake used by Native Americans.

The closest named settlements to the Project Site are *Saa'anga* and *Waachnga*. Review of a map titled *Gabrielino Communities Located on the Los Angeles-Santa Ana Plain* by William McCawley (1996) indicates that the settlement of *Saa'anga* was located approximately 2.5 miles away from the Project Site, while the settlement of *Waachnga* was situated approximately 2 miles away. Both of these settlements are depicted as located close to Ballona Creek.

Historic Setting

Spanish Period (A.D. 1542–1821)

Although Spanish explorers made brief visits to the Southern California region in 1542 and 1602, sustained contact with Europeans did not commence until the onset of the Spanish Period. In 1769 Gaspar de Portolá led an expedition from San Diego, passing through the Los Angeles Basin and the San Fernando Valley, on its way to the San Francisco Bay (McCawley 1996). Father Juan Crespi, who accompanied the 1769 expedition, noted the suitability of the Los Angeles area for supporting a large settlement. This was followed in 1776 by the expedition of Father Francisco Garcés (Johnson and Earle 1990).

In the late 18th century, the Spanish began establishing missions in California and forcibly relocating and converting native peoples. Mission San Gabriel Arcángel was founded on September 8, 1771, and Mission San Fernando Rey de España on September 8, 1797. By the early 1800s, the majority of the surviving Gabrielino population had entered the mission system, either at San Gabriel or San Fernando. Mission life offered some degree of security in a time when traditional trade and political alliances were failing, and epidemics and subsistence instabilities were increasing (Jackson 1999). These lifestyle changes also brought with it significant negative consequences for Gabrielino health and cultural integrity.

On September 4, 1781, *El Pueblo de la Reina de los Angeles* was established not far from the site where Portolá and his men camped during their 1769 excursion, with a land grant of 28 acres issued to California Governor Felipe de Neve in 1781 (Gumprecht 2001). The pueblo was first established in response to the increasing agricultural needs of Spanish missions and presidios in Alta California. The original pueblo consisted of a central square surrounded by 12 houses and a series of agricultural fields. Thirty-six fields occupied 250 acres between the town and the river to the east (Gumprecht 2001).

By 1786, the flourishing pueblo attained self-sufficiency and funding by the Spanish government ceased. Fed by a steady supply of water and an expanding irrigation system, agriculture and ranching grew, and by the early 1800s the pueblo produced surplus wheat, corn, barley, and beans for export. A large number of livestock, including cattle and sheep, grazed in the surrounding lands (Gumprecht 2001).

The Protohistoric Period (A.D. 1540–1770) and the Mission Period (A.D. 1769–1830) largely fall within this period, and are the terms often used in the archaeological record to refer to sites occupied during these two timeframes.

Mexican Period (A.D. 1821–1848)

Mexico gained its independence from Spain in 1821 (Gumprecht 2001). Mexico promoted the settlement of California with the issuance of land grants. In 1833, Mexico began the process of secularizing the missions, reclaiming the majority of mission lands and redistributing them as land grants. According to the terms of the Secularization Law of 1833 and Regulations of 1834, at least a portion of the lands would be returned to the Native populations, but this did not always occur (Milliken et al. 2009).

Many ranchos continued to be used for cattle grazing by settlers during the Mexican Period. Hides and tallow from cattle became a major export for Californios,[7] many of whom became wealthy and prominent members of society. The Californios led generally easy lives, leaving the hard work to vaqueros and Indian laborers (Pitt 1994; Starr 2007).

The Rancho Period (A.D. 1834–1848) falls within this period, and is often used in the archaeological record to refer to sites occupied during this timeframe.

American Period (A.D. 1848–Present)

Mexico ceded California to the United States as part of the Treaty of Guadalupe Hildalgo in 1848. California officially became one of the United States in 1850. While the treaty recognized right of Mexican citizens to retain ownership of land granted to them by Spanish or Mexican authorities, the claimant was required to prove their right to the land before a patent was given. The process was lengthy and generally resulted in the claimant losing at least a portion of their land to attorney's fees and other costs associated with proving ownership (Starr 2007).

When the discovery of gold in northern California was announced in 1848, a huge influx of people from other parts of North America flooded into California and the population of Los Angeles County tripled between 1850 and 1860. The increased population provided an additional outlet for the Californios' cattle. As demand increased, the price of beef skyrocketed and Californios reaped the benefits. However, a devastating flood in 1861, followed by droughts in 1862 and 1864, led to a rapid decline of the cattle industry; over 70 percent of cattle perished during these droughts (McWilliams 1946; Dinkelspiel 2008). These natural disasters, coupled with the burden of proving ownership, caused many Californios to lose their lands during this period. Former ranchos were subsequently subdivided and sold for agriculture and residential settlement (Gumprecht 2001; McWilliams 1946).

Los Angeles County was connected to the transcontinental railroad via San Francisco on September 5, 1876, and the population again exploded. The Southern California region would experience its greatest growth in the 1880s when two more direct rail connections to the East Coast were constructed. The Southern Pacific completed its second transcontinental railway, the Sunset Route from Los Angeles to New Orleans, in 1883 (Orsi 2005). In 1885, the Santa Fe Railroad completed a competing transcontinental railway to San Diego, with connecting service to Los Angeles (Mullaly and Petty 2002). The resulting fare wars led to an unprecedented real estate boom. Despite a subsequent collapse of the real estate market, the population of Los Angeles increased 350 percent from 1880 to 1890 (Dinkelspiel

[7] Spanish-speaking, Catholic persons of Latin American descent born in Alta California between 1769 and 1848.

2008). The Los Angeles region continued on its upward trajectory in the first few decades of the 20th century with the rise of tourism, automobile travel, and the movie industry (McWilliams 1946).

Archival Research

SCCIC Records Search

A records search for the Project Site was conducted on January 17, 2025, at the CHRIS-SCCIC housed at California State University, Fullerton by ESA. The records search included a review of all recorded cultural resources (archaeological and historic architectural) and previous studies within the Project Site and a 0.50-mile radius. A previous records search for another project conducted by ESA and located in the vicinity of the Project Site was also reviewed for previously recorded archaeological resources (ESA 2023).

Previous Cultural Resources Investigations

The records search results indicate that 15 cultural resources studies have been conducted within a 0.50-mile radius of the Project Site. Approximately 5 percent of the 0.50-mile records search radius has been included in previous cultural resources assessments involving pedestrian surveys. Of the 15 previous assessments, one study (LA-02904) covered the Project Site as well as a large area along the western coastal zone of the Los Angeles Basin; however, this study only consisted of a literature review and did not include a pedestrian survey of the Project Site.

Previously Recorded Cultural Resources

The records search results indicate that a total of six cultural resources have been recorded within the 0.50-mile radius. Of the six resources, all are historic architectural resources (P-19-186693, -188843, -189454, -189987, -190143, and -190144). None of these resources are located within the Project Site; however, one (P-19-186693) is located within 100 feet of the Project Site. No archaeological resources (historic or prehistoric) have been previously recorded within the Project Site or 0.50-mile radius. However, review of a previous records search for another project located in the vicinity of the Project Site indicates that a total of five prehistoric archaeological resources (CA-LAN-59, -60, -213, -216, -2768) have been recorded in the general vicinity of the Project Site (**Table 1**). More specifically, these prehistoric archaeological resources were recorded in the vicinity of Centinela Creek and approximately 1.8 to 2.8 miles from the Project Site. The current Project Site is also located in the immediate vicinity of Centinela Creek.

Other Research

Additional archaeological resources (the report for which have not yet been archived at the CHRIS-SCCIC as it is still in progress) were identified approximately 4.5 miles from the Project Site during ground disturbing activities in connection with a development project in Downtown Culver City (ESA 2022). These include two isolated prehistoric metates that were recovered in the upper six feet of disturbed fill sediments in an area of the property that had been previously developed with a large warehouse building.

TABLE 1
PREVIOUSLY RECORDED CULTURAL RESOURCES

P-Number (P-19-)	Permanent Trinomial (CA-LAN-)	Other Designation	Description	Recording Events
59	59	Malcom Farmer's Playa del Rey Site No. 1	Prehistoric archaeological site: village or camp site, including artifacts (steatite bowl, quartz crystal point, "arrowpoints", mortar and steatite fragments, manos, pestles, shell, hammerstones, scrapers, etc. Site reportedly destroyed.	1950
59	59	Malcom Farmer's Playa del Rey Site No. 1	Prehistoric archaeological site: village or camp site, including artifacts (steatite bowl, quartz crystal point, "arrowpoints", mortar and steatite fragments, manos, pestles, shell, hammerstones, scrapers, etc. Site reportedly destroyed.	1950
60	60	Malcom Farmer's Playa del Rey Site No. 1	Prehistoric archaeological site: shell midden, "chips", mortar fragments, hammerstones, "chopper", and steatite pieces. Human remains (cranium pieces) and pieces of burned deer bone. Site reportedly destroyed.	1950
213	213	LA-31	Prehistoric archaeological site: metates	1953
216	216	LA-34	Prehistoric archaeological site: mortars	1953
2768	2768	SR 20	Prehistoric archaeological site: subsurface midden deposits	2000

SOURCE: SCCIC 2025

Sacred Lands File Search

The NAHC maintains a confidential Sacred Lands File (SLF) which contains sites of traditional, cultural, or religious value to the Native American community. The NAHC was contacted on December 20, 2024, to request a search of the SLF. The NAHC responded to the request in a letter dated January 9, 2025, indicating that the results were negative. However, the NAHC noted that the absence of site information does not mean the absence of cultural resources in a project area (**Appendix B**).

Land Use History of the Project Site

Historic maps, Sanborn Fire Insurance (Sanborn) maps, and aerial photographs were examined to provide historical information about land uses of the Project Site and to contribute to an assessment of the Project Site's archaeological sensitivity. Available topographic maps include the 1894 Redondo 15-minute quadrangle (TopoView 2025). Sanborn maps for the following years were reviewed: 1912, 1922, 1950 (Los Angeles Public Library 2025), and 1966 (Smith-Emery GeoServices 2002). Aerial photographs from 1952, 1980, 1993, 2003, 2014 (historicaerials.com 2025), and 2025 were also reviewed (BingMaps 2025).

The 1894 historic map shows that the Project Site was located within several subdivided lots and that an unnamed road crossed the western portion of the Project Site in a north-south direction. A small structure is also shown within the northeastern portion of the Project Site and the Atchison Topeka and Santa Fe Railroad and Centinela Creek are depicted approximately 0.20-0.25 miles north of the Project Site.

The 1912 Sanborn map covers approximately 75 percent of the Project Site; the westernmost and southernmost portions of the Project Site are not depicted. Approximately seven residential dwellings with potential outbuildings at the rear of the properties are observed along the northernmost portion of

the Project Site along W. Pimento (now known as W. Manchester Blvd). Union High School and two outbuildings are shown along the east central portion of the Project Site and along Grevillea Ave. The southern portion of the Project Site is bisected by Olive St., and S. Fir Ave. is observed along the western portion of the Project Site. Two residential dwellings with outbuildings are also shown south of Olive St. (**Figure 6**).


The 1922 Sanborn map shows that the school had been expanded to include five buildings (Administration/Auditorium, Manuel Arts, Domestic Science, Science, and Gymnasium), including an addition to the first building observed in the 1912 Sanborn map. The 1922 Sanborn map also shows that approximately 15 residential dwellings with outbuildings and garages were located south of Olive St. and approximately 15 residential dwellings with outbuildings were situated west of S. Fir Ave (**Figure 7**).

The 1950 Sanborn map indicates that the residential dwellings along the northern portion of the Project Site had been removed to make way for a Fine Arts building, a Boys Gymnasium and locker room, a swimming tank, and a Shops building. A "Machine Shop and Sheet Metal Works", a music room, and other classrooms were also constructed in the central portion of the Project Site. An auditorium was constructed along Olive St. and the residential dwellings once observed in the southern portion of the Project Site in the 1922 Sanborn map are no longer depicted. The 1950 Sanborn map also shows that the residential dwellings west of S. Fir Ave. had also been removed by this time and an Auto Shop, Home Arts, and Arts and Crafts buildings had been constructed (**Figure 8**).

The 1952 aerial photograph shows a running track field along the western portion of the Project Site.

The 1966 Sanborn map shows that a music building was constructed to the west of the auditorium. Several new classroom buildings (used for sewing/homemaking, student lounge, a biology lab, printing/journalism purposes) were observed in the area of the former Administration, Manuel Arts, Domestic Science buildings, which had been demolished. Additionally, the 1966 Sanborn map no longer depicts S. Fir Ave and Olive St. as bisecting the Project Site.

The 1980 aerial photograph shows the existence of a small surface parking lot along the southernmost portion of the Project Site and tennis courts and basketball courts in the central portion of the Project Site. The 1993 aerial photograph depicts long rectangular buildings along the southwestern portion of the Project Site. Lastly, the 2003, 2014, and 2025 aerial photographs show no changes to the Project Site.

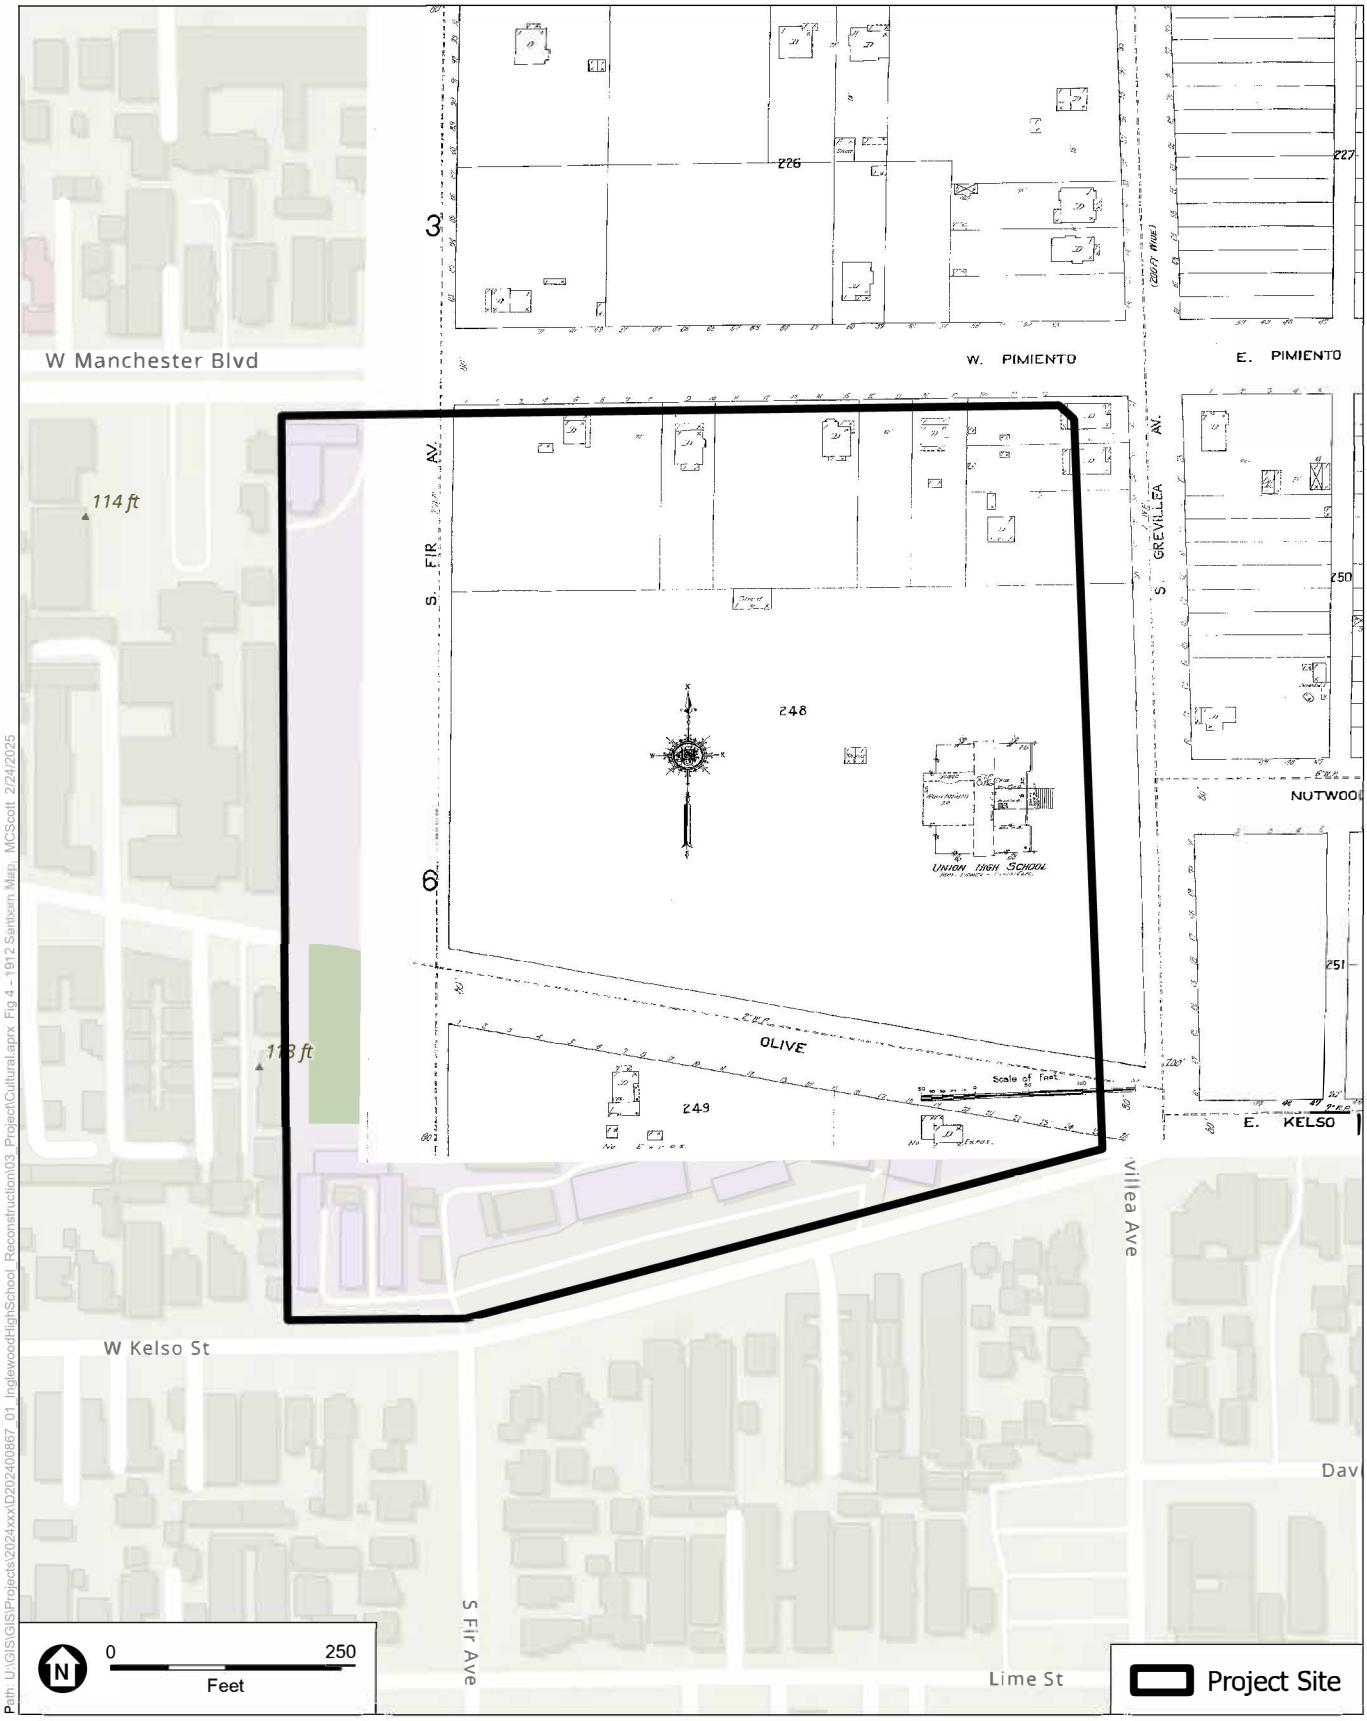


SOURCE: ESA, 2024

Inglewood High School Reconstruction

Figure 6
1912 Sanborn Map

Path: U:\GIS\GIS\Projects\2024xxx\D202400867_01_InglewoodHighSchool_Reconstruction\03_Project\Cultural.aprx Fig 4 – 1912 Sanborn Map MCScott 2/24/2025

ESA

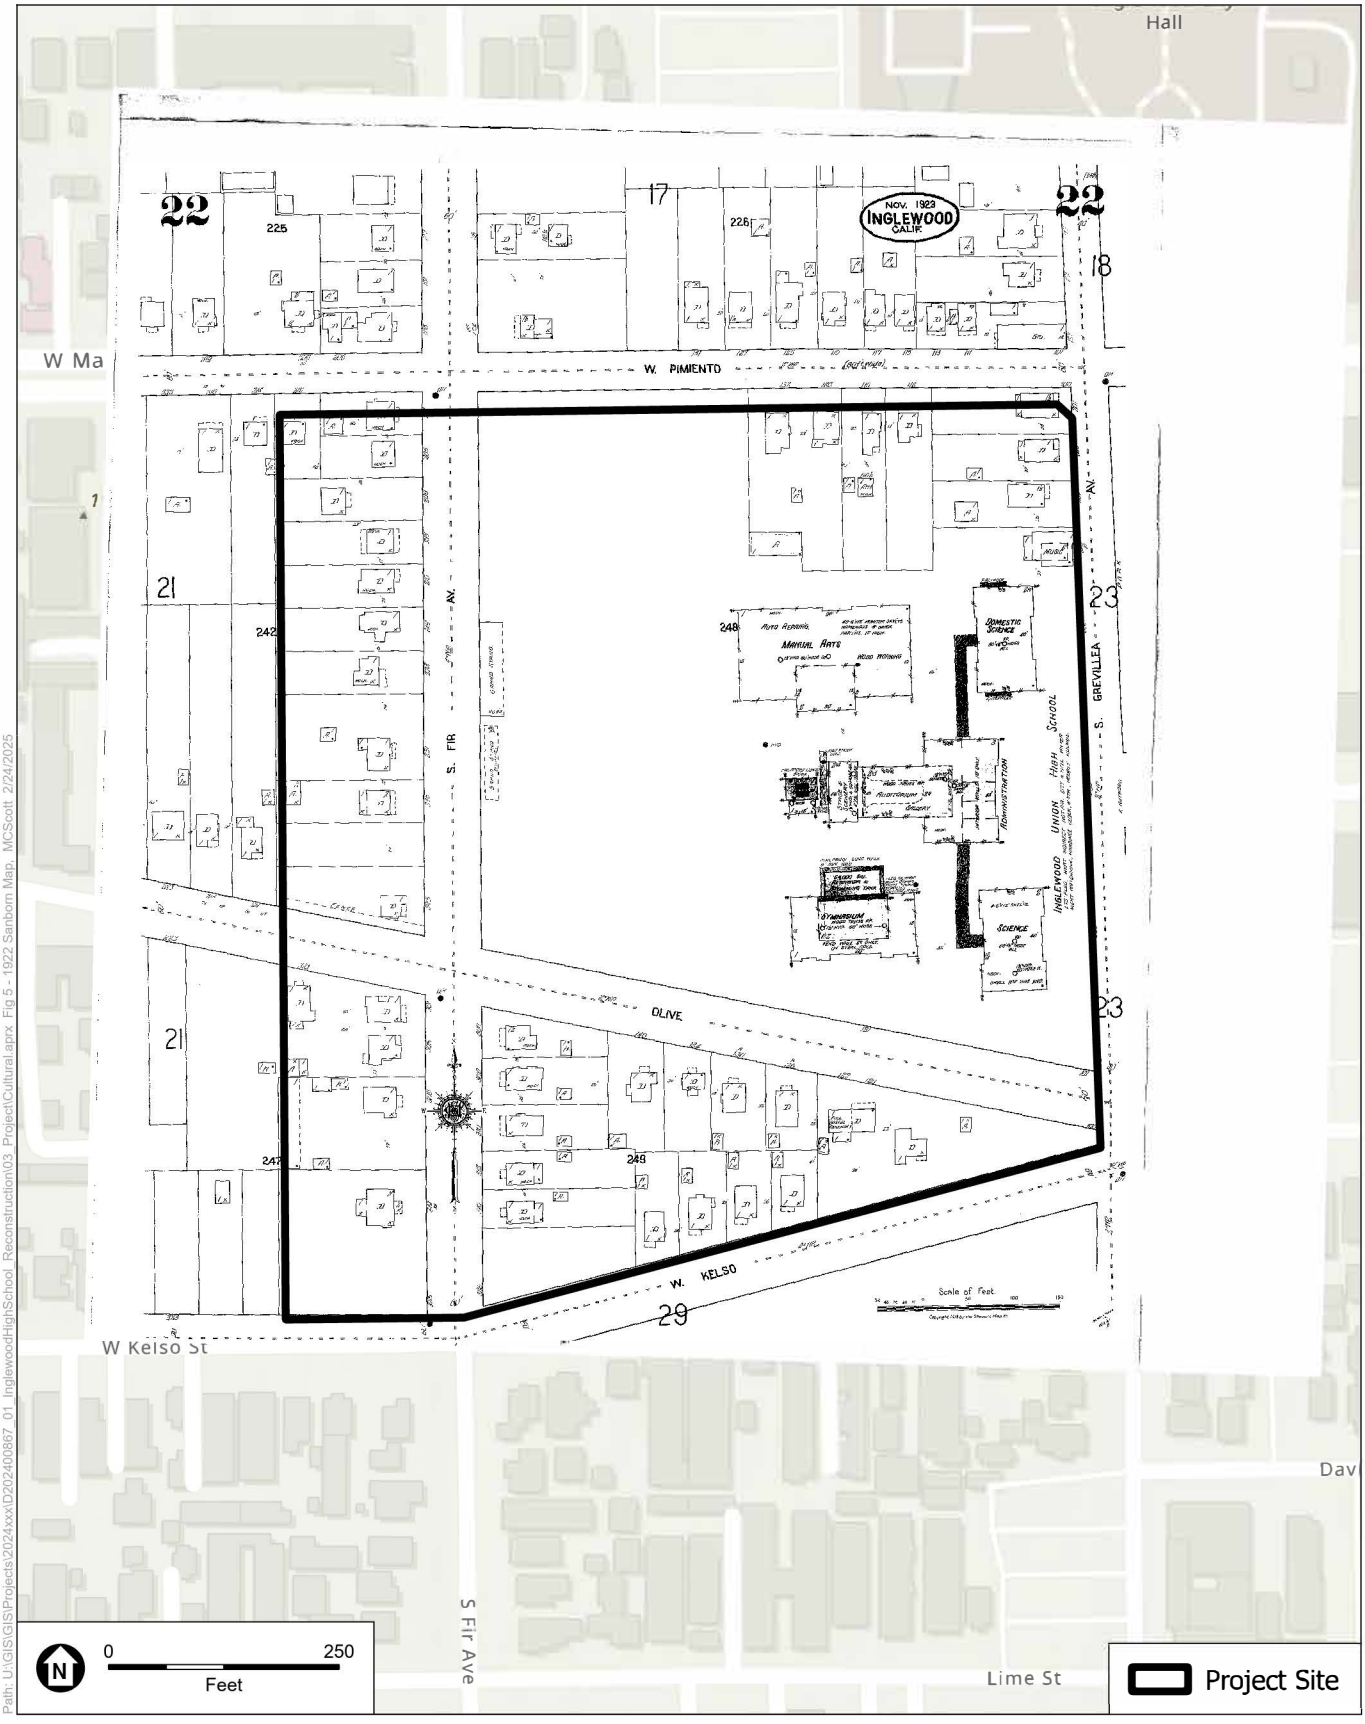


Path: U:\GIS\GIS\Projects\2024xxx\D202400867_01_InglewoodHighSchool_Reconstruction\03_Project\Cultural.aprx Fig 5 - 1922 Sanborn Map, MCScott 2/24/2025

SOURCE: ESA, 2024

Inglewood High School Reconstruction

Figure 7
1922 Sanborn Map

ESA

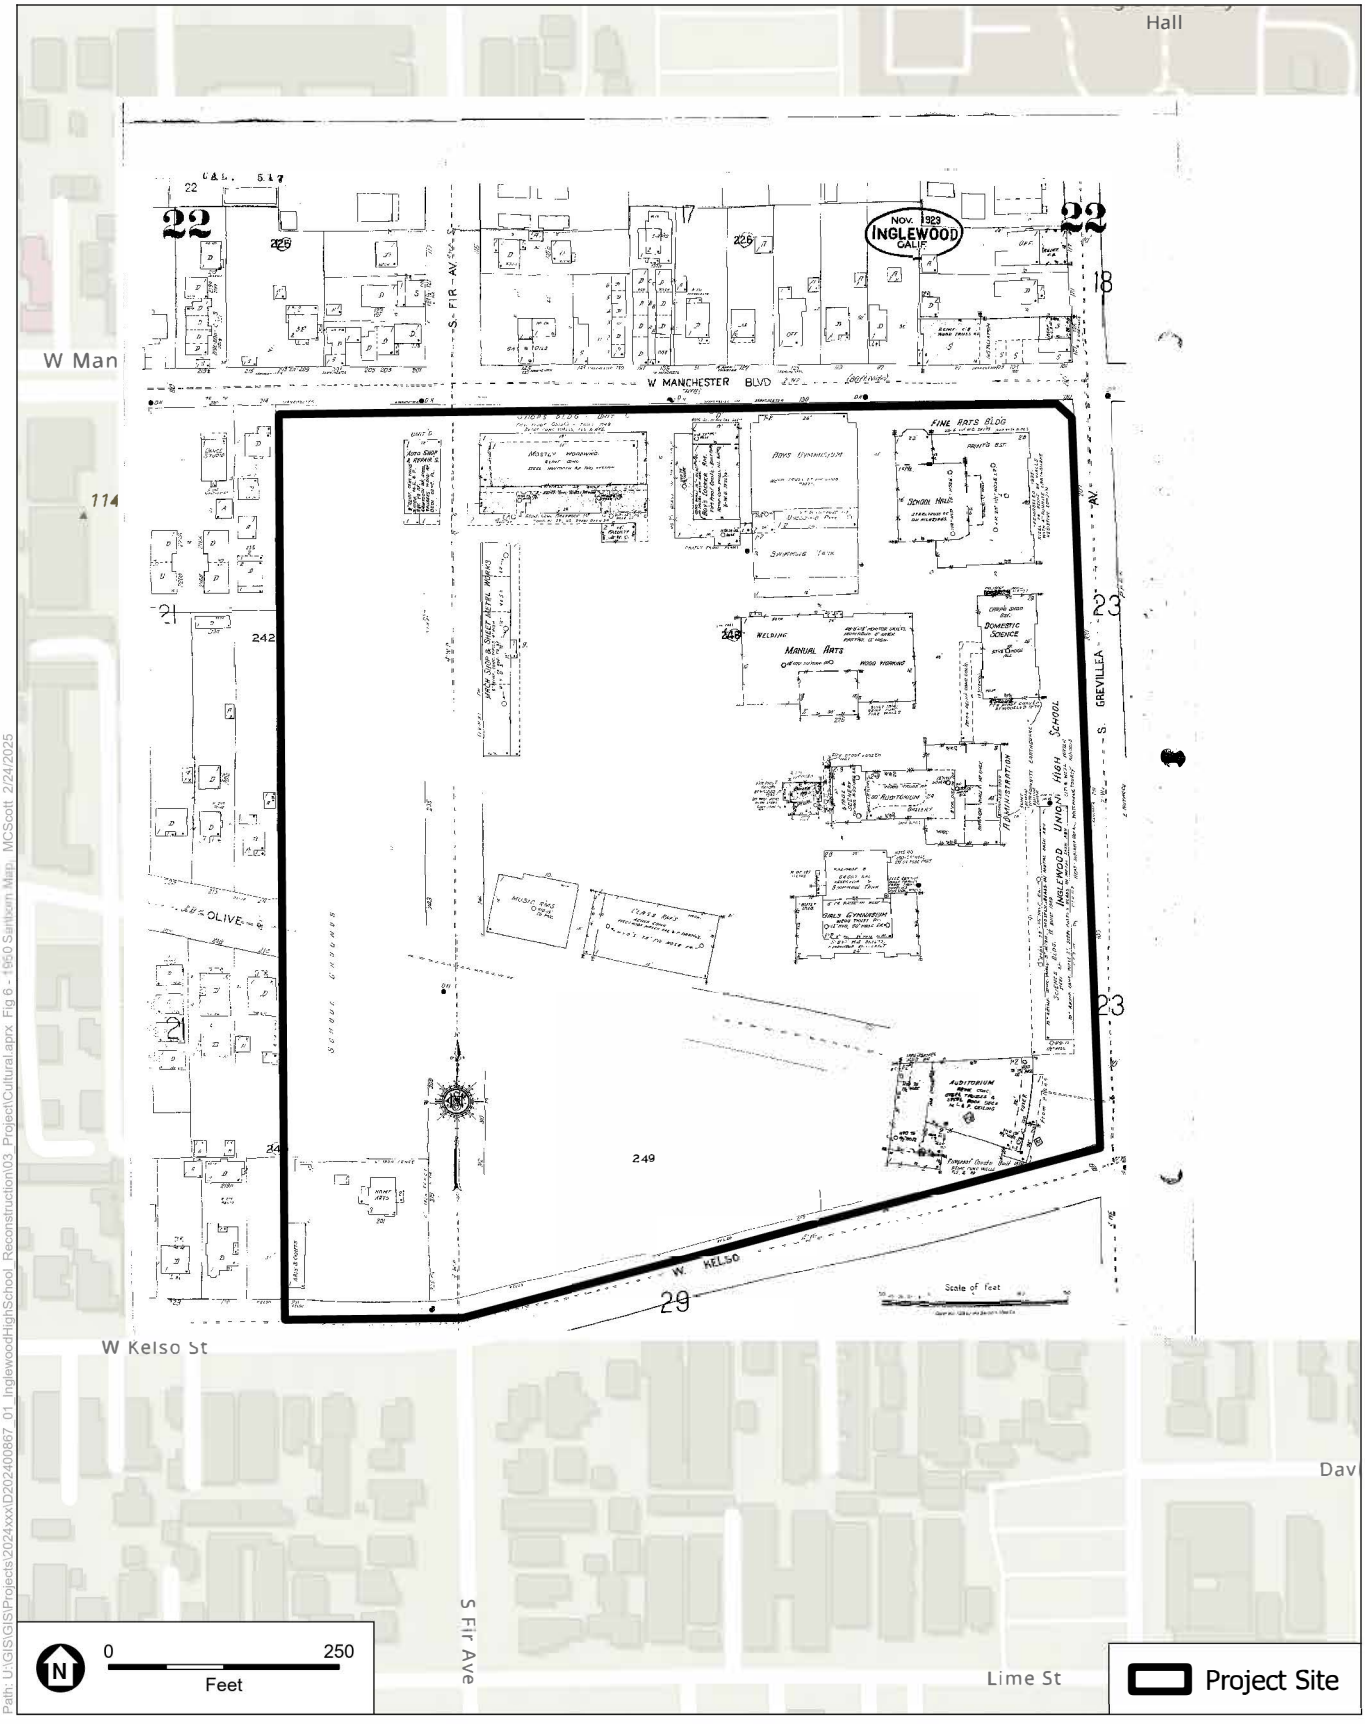

SOURCE: ESA, 2024

Inglewood High School Reconstruction

Figure 8
1950 Sanborn Map

ESA

Path: U:\GIS\GIS\Projects\2024xxx\D202400867_01_InglewoodHighSchool_Reconstruction\03_Project\Cultural.aprx Fig 6 - 1950 Sanborn Map, MCScott 2/24/2025

Geologic Map Review

Review of the surficial geologic map of the Long Beach 30' X 60' Quadrangle indicates that the Project Site is underlain by old alluvial valley deposits (mapped as Qoa) consisting of "slightly to moderately consolidated, moderately dissected clay, silt and sand, and gravel along stream valleys and alluvial flats of larger rivers" (Bedrossian et al., 2012). These deposits date to the Late to Middle Pleistocene.

Geotechnical Report Review

ESA reviewed the geotechnical report prepared for the Project prepared by Geolabs-Westlake Village (2024). The geotechnical report indicates that a total of nine 8-inch diameter hollow-stem auger borings (B1, B2, PT1-PT7) were excavated across the Project Site ranging in depth from 5 to 50 feet in depth. Six of these borings were utilized for on-site infiltration testing. The geotechnical analysis indicates that concrete, sidewalk, lawn, or asphalt was found at the surface down to approximately 1-1.5 feet bgs, followed by undocumented artificial fill (associated with past grading, installation of utility lines, and an abandoned septic system) up to a maximum thickness of 3 feet. However, there is also a narrow strip of land along the northeastern-most boundary of the campus where the maximum fill depth is 8 feet, which is related to the installation of the septic system. Older alluvium, herein referred to as the Lakewood Formation (Qlw), composed of clays, silts, and silty-to-gravelly sands were found beneath the fill materials. Plate 5 of the geotechnical report shows trench profiles with Qlw extending to 10 feet bgs. The Lakewood Formation soils initially vary from mottled brown to very dark brown in the upper 3 to 4 feet to increasingly lighter colors at depths. At 4 feet bgs, the Lakewood Formation soils become brown to dark yellowish-brown with gray-brown mottling (Geolabs-Westlake Village 2024).

The geotechnical report notes formations not recognized in the regional mapping of Dibblee and Minch (2007) or Bedrossian et al. (2012). Dibblee and Minch (2007) distinguish two marine Pleistocene formations below the older alluvium: the San Pedro Sand and the Inglewood Formation. Both of these formations are not exposed near the Project Site but crop out in the Windsor Hills to the north. The "Lakewood Formation" is used to denote non-marine Pleistocene deposits in the coastal region of the Los Angeles Basin (California Department of Water Resources, 1961). The name is primarily used in subsurface logs to denote a critical aquifer (e.g., Reicheard et al., 2003). In this report, ESA prefers to use the more general "Older Alluvium" to capture a fuller picture of the Pleistocene deposits, regardless of formal formation designation.

Pedestrian Survey

An archaeological survey of the Project Site was conducted on February 3, 2025, by ESA Cultural Resources Specialist Ellen McIlvain, B.A. The survey was aimed at identifying surface evidence of archaeological resources within the Project Site. Approximately 35 percent of the Project Site was subject to an opportunistic survey that targeted areas with exposed ground surface, such as landscaped areas, including the front lawn of the campus and athletic fields. Ground surface visibility within the landscaped areas ranged from approximately 0-10 percent, due to grass and artificial turf that covered the unpaved ground (**Figures 9–11**). The remaining 65 percent of the Project Site was not surveyed as it is currently developed with buildings and hardscape surfaces (asphalt and concrete). No archaeological resources or other indicators of archaeological materials, such as midden soils or shell were observed within the areas surveyed.



SOURCE: ESA 2025

Figure 9
Overview of landscaping along the southern portion of Project Site (along W Kelso Street), facing northwest



SOURCE: ESA 2025

Figure 10
Overview of landscaping at northeast corner of Project Site (at intersection of W Manchester Boulevard and S Grevillea Avenue), facing south



SOURCE: ESA 2025

Figure 11
Overview of athletic fields in south central portion of Project Site, view northwest

Subsurface Sensitivity Assessment

Prehistoric Archaeological Analysis

Review of the geotechnical report indicates that fill materials occur within the Project Site from the surface down to 3 feet bgs, although there is also a narrow strip of land along the northeastern-most boundary of the campus where the maximum fill depth is 8 feet. The geologic map showed that alluvium sediments (dating back to the Late and Middle Pleistocene) are mapped within the Project Site. The geotechnical report mentioned that these older alluvium sediments (associated with the Lakewood Formation) are found beneath the fill materials. Additionally, five prehistoric archaeological resources have been recorded outside the 0.50-mile radius, but in close proximity to Centinela Creek, which demonstrates prehistoric occupation was a common occurrence in the vicinity of this creek. Given the Project Site's location in the vicinity of Centinela Creek (approximately 800 feet away from the Project Site) (TopoView 2025), an unnamed Native American village in the vicinity (Kirkman 1938), and the "Old Salt Road" used by Native Americans (Kirkman 1938), the Project Site has the potential to retain buried prehistoric archaeological resources. Moreover, although the Project Site is developed, construction of the majority of existing buildings dating between the early 1910s to the 1960s would not likely have involved particularly deep excavation that would have displaced archaeological resources. The only areas where deep excavation has taken place is Building A, which has a partial basement and Building P which has a pool. Additionally, in cases where later development does disturb native sediments, archaeological materials can become intermixed or redeposited within historic fill such as in the case with the two prehistoric metates encountered during monitoring (in the upper six feet of disturbed fill materials) in connection with a development project in Downtown Culver City located approximately 4.5 miles from the Project Site in a similar geologic setting and underneath buildings. Given these findings, there is at least a moderate potential for prehistoric archaeological materials to be encountered as a result of Project-related ground-disturbing activities.

Historical Archaeological Analysis

Per review of the Sanborn maps, development at the Project Site began by at least the 1910s. The 1912 Sanborn map shows that Union High School and two outbuildings are located within the east central portion of the Project Site and several residential dwellings with outbuildings existed along the northernmost portion of the Project Site and south of Olive St. The 1922 Sanborn map shows that the school had been expanded and that approximately 15 residential dwellings with outbuildings and garages were located south of Olive St. and approximately 15 residential dwellings with outbuildings were situated west of S. Fir Ave. The 1950 Sanborn map shows that the residential dwellings along the northern, southern, and western portions of the Project Site had been removed. Approximately 75 percent of the Project Site is currently developed with buildings and pavement (concrete walkways, athletic facilities and a surface parking lot), while approximately the remaining 25 percent is covered by sod/grass. Building A is known to have a partial basement, while a portion of Building P is known to contain a pool. Therefore, if any resources once existed within Buildings A and P, these are likely to have been destroyed during deep excavations for the pool and basement. However, there is still potential for unearthing resources along the northwestern, southern and western portions of the Project Site, as these areas have not been subject to deep excavations and are not known to contain basements or pools. Currently the western portion is covered by sod and the southernmost portion is developed with some buildings and a surface parking lot. Pavement/parking lots have the potential to cap and preserve archaeological resources below the surface as excavations for these are typically shallow and would therefore not disturb or displace deeper archaeological resources, and the pavement could have served as a barrier that could have prevented further impacts to any such resources. Given the potential for past land uses [residential dwellings with outbuildings and garages] to have capped and sealed archaeological resources, the potential to encounter historic-period archaeological resources along the northwestern, southern, and western portions, is considered moderate to high.

Summary of Results and Recommended Mitigation Measures

The archaeological sensitivity assessment has indicated that the potential for encountering prehistoric archaeological resources at the Project Site is moderate, while the potential for historic-period archaeological resources is considered moderate to high. Therefore, impacts to previously unknown buried archaeological resources would be potentially significant, and the following mitigation measures are provided in order to reduce impacts to archaeological resources to a less-than-significant level under CEQA.

> **Mitigation Measure CUL-1:** Prior to ground disturbing activities, the District shall retain an archaeologist who meets the Secretary of the Interior's Professional Qualifications Standards for Archaeology (Qualified Archaeologist) to oversee an archaeological monitor who shall be present during construction excavations such as demolition, clearing/grubbing, grading, trenching, or any other construction excavation activity associated with the Project. The frequency of monitoring shall be based on the rate of excavation and grading activities, proximity to known archaeological resources, the materials being excavated, and the depth of excavation, and if found, the abundance and type of archaeological resources encountered, as determined by the Qualified Archaeologist. The frequency of monitoring shall be determined based on the factors presented above and can be reduced to part-time inspections. The monitoring can also be ceased as determined appropriate by the Qualified Archaeologist if older Quaternary alluvium sediments (not conducive to retaining prehistoric archaeological resources) are encountered. Prior to

commencement of excavation activities, an Archaeological and Cultural Resources Sensitivity Training shall be given for construction personnel. The training session shall be carried out by the Qualified Archaeologist and shall focus on how to identify archaeological resources that may be encountered during earthmoving activities and the procedures to be followed in such an event.

Mitigation Measure CUL-2: In the event that historic or prehistoric archaeological resources (e.g., bottles, foundations, refuse dumps, Native American artifacts or features, etc.) are unearthed, ground-disturbing activities shall be halted or diverted away from the vicinity of the find so that the find can be evaluated. An appropriate buffer area shall be established by the Qualified Archaeologist around the find where construction activities shall not be allowed to continue. Work shall be allowed to continue outside of the buffer area. All archaeological resources unearthed by project construction activities shall be evaluated by the Qualified Archaeologist and a Gabrielino Tribe. If the resources are Native American in origin, the Gabrielino Tribe shall consult with the District and Qualified Archaeologist regarding the treatment and curation of any prehistoric archaeological resources. If a resource is determined by the Qualified Archaeologist to constitute a "historical resource" pursuant to CEQA Guidelines Section 15064.5(a) or a "unique archaeological resource" pursuant to Public Resources Code Section 21083.2(g), the Qualified Archaeologist shall coordinate with the District to develop a formal treatment plan that would serve to reduce impacts to the resources. The treatment plan established for the resources shall be in accordance with CEQA Guidelines Section 15064.5(f) for historical resources and Public Resources Code Sections 21083.2(b) for unique archaeological resources. The treatment plan shall incorporate the Gabrielino Tribe's treatment and curation recommendations. Preservation in place (i.e., avoidance) is the preferred manner of treatment. If preservation in place is not feasible, treatment may include implementation of archaeological data recovery excavations to remove the resource along with subsequent laboratory processing and analysis. The treatment plan shall include measures regarding the curation of the recovered resources that may include curation at a public, non-profit institution with a research interest in the materials, such as the Natural History Museum of Los Angeles County or the Fowler Museum, if such an institution agrees to accept the material and/or the Gabrielino Tribe. If no institution or the Gabrielino Tribe accept the resources, they may be donated to a local school or historical society in the area for educational purposes.

Mitigation Measure CUL-3: Upon completion of the archaeological monitoring, the Qualified Archaeologist shall prepare a final report and appropriate California Department of Parks and Recreation Site Forms at the conclusion of archaeological monitoring. The report shall include a description of resources unearthed, if any, treatment of the resources, results of the artifact processing, analysis, and research, and evaluation of the resources with respect to the California Register of Historical Resources and CEQA. The report and the Site Forms shall be submitted to the District, the South Central Coastal Information Center, and representatives of other appropriate or concerned agencies to signify the satisfactory completion of the Project and required mitigation measures.

References

Bean, Lowell J., and Charles R. Smith. 1978. Gabrielino, in *California*, edited by R.F. Heizer, pp. 538–549. *Handbook of North American Indians*, Vol. 8. W. C. Sturtevant, general editor. Smithsonian Institution, Washington, D.C.

BingMaps. 2025. Aerial photographs from 1952, 1980, 1993, 2003, 2014 showing the Inglewood High School Project Site. Accessed February 20, 2025., https://www.historicaerials.com/viewer.

Bedrossian, Trinda L. and Peter Roffers. Cheryl A. Hayhurst, Lancaster, Jeremy T., and William Short. 2012. Geologic compilation of Quaternary Surficial Deposits in Southern California, Plate 8, Onshore Portion of the Long Beach 30' X 60' Quadrangle. A Project for the Department of Water Resources by the California Geological Survey. Digital Preparation by Solomon McCrea, Jim Thompson, Anita Carney, Michelle A. Myers, and Shannon Utley.

Byrd, Brian F., and Mark L. Raab. 2007. Prehistory of the Southern Bight: Models for a New Millennium. In *California Prehistory: Colonization, Culture, and Complexity*, edited by Terry L. Jones and Kathryn A. Klar, pp. 215–227.

California Department of Water Resources, 1961, Planned utilization of the ground water basins of the coastal plain of Los Angeles Country, Appendix A, Ground water geology: California Department of Water Resources Bulletin 104, 191 p.

Dibblee, T.W., and Minch, J.A., 2007, Geologic map of the Venice and Inglewood quadrangles, Los Angeles County, California: Dibblee Geological Foundation, DF-322, scale 1:24,000.

Dinkelspiel, Frances. 2008. *Towers of Gold*. St. Martin's Press, New York.

Douglass, John G., Seetha N. Reddy, Richard Ciolek-Torello, and Donn R. Grenda, editors. 2016. *People in a Changing Land: The Archaeology and History of the Ballona in Los Angeles, California*. Statistical Research, Inc. Technical Series 94. Tucson, Arizona, and Redlands, California.

ESA. 2022 (in progress). *Archaeological and Paleontological Monitoring Report for the Culver Studios Innovation Plan Project, City of Culver City, California*. Report on file with ESA, Irvine, CA.

ESA. 2023. *Archaeological Resources Assessment Report for the 5700 Hannum Avenue Mixed-Use Residential and Commercial Project*. Report on file at ESA.

Erlandson, Jon M. 1994. *Early Hunter-Gatherers of the California Coast*. Plenum Press, New York.

Geolabs-Westlake Village. 2024. *Geotechnical Investigation Report For Proposed Campus Modernization, Inglewood High School*. Prepared for Inglewood Unified School District. Revised September 25, 2024.

Grimmer, E. Anne. 2017. *The Secretary of the Interior's Standards for the Treatment of Historic Properties with Guidelines for Preserving, Rehabilitating, Restoring & Reconstructing Historic Buildings*. Washington, D.C.: U.S. Department of the Interior National Park Services: Technical Preservation Services.

Gumprecht, Blake. 2001. *Los Angeles River: Its Life, and Possible Rebirth*. The Johns Hopkins University Press, Baltimore. 1999, Reprinted 2001.

Heizer, Robert F., 1968. The Indians of Los Angeles County: Hugo Reid's Letters of 1852. *Southwest Museum Papers* 21. Los Angeles, California.

Historicaerials.com. 2025. Aerial photographs from 1952, 1980, 1993, 2003, 2014. Accessed February 13, 2025. www.historicaerials.com.

Homburg, Jeffrey A., John G. Douglass, and Seetha N. Reddy (editors). 2014. *People in a Changing Land: The Archaeology and History of the Ballona in Los Angeles, California*. Volume I, *Paleoenvironment and Culture History*. Series edited by Donn R. Grenda, Richard Ciolek-Torello and Jeffrey H. Altschul. Statistical Research, Inc., Tucson.

Jackson, Robert H., Agriculture. 1999. Drought & Chumash Congregation in the California Missions (1782–1834). Articles. *California Mission Studies Association Newsletter*. 1999.

Johnson, J. R., and D. D. Earle. 1990. Tataviam Geography and Ethnohistory. *Journal of California and Great Basin Anthropology* 12 (2): 191–214.

Kirkman, George W. 1938. The Kirkman-Harriman Pictorial and Historical Map of Los Angeles County; 1860 A.D.–1937 A.D. Copyright 1938.

Koerper, Henry C., Roger D. Mason, and Mark L. Peterson. 2002. Complexity, Demography, and Change in Late Holocene Orange County. In *Catalysts to Complexity: Late Holocene Societies of the California Coast*, edited by Jon M. Erlandson and Terry L. Jones, pp. 63–81. Perspectives in California Archaeology Volume 6. University of California, Los Angeles.

Kroeber, Alfred L. 1925. *Handbook of the Indians of California*. Bulletins, No. 78, Bureau of American Ethnology, Smithsonian Institution, Washington, D.C.

Los Angeles Public Library. 2025. Sanborn maps showing the Inglewood High School Project Site for the following years were reviewed: 1912, 1922, 1950. Accessed February 13, 2025. https://ezproxy.lapl.org/login?url=https://digitalsanbornmaps.proquest.com.

McCawley, William.1996. *The First Angelinos: The Gabrielino Indians of Los Angeles*. Malki Museum Press, Banning, California.

McWilliams, Carey. 1946. *Southern California: An Island on the Land*. Gibbs Smith, Layton, Utah.

Milliken, Randall, Laurence H. Shoup, and Beverly R. Ortiz. 2009. *Ohlone/Costanoan Indians of the San Francisco Peninsula and their Neighbors, Yesterday and Today*. Prepared by Archaeological and Historical Consultants, Oakland, California. Prepared for National Park Service Golden Gate National Recreation Area, San Francisco, California. June 2009.

Mullaly, Larry and Bruce Petty. 2002. *The Southern Pacific in Los Angeles, 1873–1996*. Golden West Books and the Los Angeles Railroad Heritage Foundation. San Marino, California.

Orsi, Richard J. 2005. *Sunset Limited: The Southern Pacific Railroad and the Development of the American West, 1850–1930*. Berkeley and Los Angeles: University of California Press.

Pitt, Leonard. 1994. *The Decline of the Californios: A Social History of the Spanish-speaking Californians, 1846–1890*. Berkeley: University of California Press.

Raab, L. Mark, Judith F. Porcasi, Katherine Bradford, and Andrew Yatsko. 1995. Debating Cultural Evolution: Regional Implications of Fishing Intensification at Eel Point, San Clement Island. *Pacific Coast Archaeological Society Quarterly* 31 (2): 3–27.

Reicheard, E. G., M. Land, S. M. Crawford, T. Johnson, R. R. Everett, T. V. Kulshan, D. J. Ponti, K. J. Halford, T. A. Johsnon, K. S. Paybins, and T. Nishikawa, 2003, Geohydrology, Geochemistry, and Ground-Water Simulation-Optimization of the Central and West Coast Basins, Los Angeles County, California: U.S. Geological Survey, Water–Resources Investigations Report 03-4065.

Smith-Emery GeoServices. 2002. *Phase I Environmental Site Assessment, Inglewood High School, Inglewood, California*. Prepared for Encorp Environmental Management & Services.

Starr, Kevin. 2007. *California: A History*. Modern Library, New York.

TopoView. 2025. 1894 Redondo 15-minute quadrangle showing the Inglewood High School Project Site. Accessed February 13, 2025. https://ngmdb.usgs.gov/topoview/viewer/#15/33.9606/-118.3561.

Wallace, William J. 1955. A Suggested Chronology for Southern California Coastal Archaeology. *Southwestern Journal of Anthropology* 11: 214–230.

Warren, Claude N. 1968. Cultural Tradition and Ecological Adaptation on the Southern California Coast. In Archaic Prehistory in the Western United States. C. Irwin-Williams, ed, pp. 1–4. *Eastern New Mexico University Contributions in Anthropology*. Portales.

Appendix A
Personnel

Fatima Clark

Archaeologist



EDUCATION

BA, Anthropology, California State University, Fullerton

17 YEARS' EXPERIENCE

CERTIFICATIONS/ REGISTRATION

Orange County Certified Archaeologist

HAZWOPER Certified

PROFESSIONAL AFFILIATIONS

Society for California Archaeology

Fatima has 17years of hands-on archaeological experience and is practiced in project management and client and agency coordination. Her field experience is complimented by the course study and participation in numerous archaeological excavations in California, Arizona, and Peru. Fatima has written California Environmental Quality Act (CEQA)-level technical reports, Environmental Impact Report (EIR) sections, Initial Study sections, archaeological peer reviews, archaeological monitoring reports, and reports pursuant to California Department of Transportation (Caltrans) requirements. She is also experienced in performing archaeological testing, site recordation, laboratory analysis, pedestrian surveys, records searches through several California Historical Resources Information Systems-Information Centers, and monitoring for a wide variety of projects, including mixed-use, residential, and energy, water, and road infrastructure projects. In addition to her archaeology background, Fatima has been cross-trained in conducting paleontological surveys and monitoring and has co-authored and managed associated reports.

Relevant Experience

Los Angeles Department of Water and Power, Fort Independence Travel Plaza Power Project, Independence (Owens Valley), CA. *Project Manager*. Fatima is in the process of preparing the cultural resources assessment in compliance with NEPA, Section 106, and CEQA. LADWP proposes to install 13 new temporary poles, one (1) anchor, and replace one (1) existing pole for a 34.5 kV line extension to provide power during construction of a new Travel Center at 141 N. Highway 395 in Fort Independence, Inyo County, California.

Landify ECT Corporation, Lower Sweetwater Park Project, City of Chula Vista, CA. *Project Manager*. Fatima has prepared a cultural resources assessment in compliance with CEQA. The Project proposes to redevelop the existing 21.3 acre Project Site with sports facilities within the City of Chula Vista.

County of Los Angeles, Department of Public Works, Whittier Boulevard Underground Utility Project, Los Angeles County, CA. *Project Co-Manager.* Fatima prepared the cultural resources assessment in support of a Class 2 Categorical Exemption. The project consists of the removal of utility poles and overhead lines, and the excavation for underground utility lines along Whittier Boulevard right-of-way. One historical resource, the early-to-mid 20th century Los Angeles Railway (or Yellow Cars), was identified in the project area as a result of archival research and geotechnical investigations. Fatima also managed the archaeological monitoring of construction activities and prepared the monitoring report.

City of Carson, Avocet Energy Storage System Project, City of Carson, CA. *Archaeologist.* Fatima managed the preparation of the archaeological and paleontological resources assessment reports in compliance with CEQA. The proposed Project includes the development of an approximately 200-megawatt battery energy storage system on a

6.96-acre site (BESS site), improvements and upgrades to the existing SCE Hinson Substation (SCE Hinson Substation site), the construction of a gen-tie line to connect to substation to the BESS site (proposed gen-tie line route), and other associated improvements. The proposed gen-tie route would cross three jurisdictions including: the City of Carson, the City of Los Angeles, and the City of Long Beach.

Storm Properties, Inc. Storm Hill Lane Project, Rolling Hills, CA. *Project Manager.* Fatima managed the day-to-day coordination for the monitoring and preparation of the archaeological/paleontological monitoring report pursuant to CEQA. As a result of the monitoring, several fossils were identified and these are currently being analyzed. The Project requires the reconstruction and expansion of Storm Hill Lane from the currently addressed and developed lot at 4 Storm Hill Lane to the three undeveloped lots.

Kiewit Infrastructure West Co., Ballona Wetlands Sequence 1 & 2 Restoration, Culver City, CA. *Project Manager.* Fatima managed the coordination for the monitoring with the archaeological and biological monitors, as well as coordination with the client. ESA's monitors were present during trenching and grading within portions of Ballona Creek in Culver City.

Southern California Association of Governments (SCAG) 2024 Connect SoCal Program PEIR, Los Angeles, Riverside, San Bernardino, Orange, Imperial and Ventura, CA. *Deputy Project Manager.* Fatima led the preparation of the PEIR Sections (cultural, paleontological, and tribal resources), as well as coordinated the Native American consultation efforts. Connect SoCal 2024 is a long-range comprehensive plan for the region's multi-modal transportation system. Preparing the Plan is one of SCAG's primary statutory responsibilities under federal and state law. A regional transportation plan (RTP) is the mechanism used in California by both metropolitan planning organizations and regional transportation planning agencies to conduct long-range (at least 20-year) planning in their regions. SCAG must adopt an RTP and update it every four years, or more frequently, if the region is to receive federal and state transportation dollars for public transit, streets/roads, and bicycle and pedestrian improvements.

Culver City, Crossings Campus (Culver City & City of Los Angeles, CA). *Deputy Project Manager.* Fatima led the preparation of the archaeological resources report and coordinated the preparation of the paleontological resources report. Fatima also led the preparation of the EIR sections (cultural, paleo, tribal). Culver Crossings Properties LLC, the Applicant, proposes to develop an office project (Project) on an approximately 4.46-acre site (Project Site) comprised of two properties: one 1.63-acre parcel is located in the City of Culver City (City), while the second 2.83-acre parcel is located in the City of Los Angeles.

County of San Diego Department of Parks and Recreation, Sweetwater Campground Geotech Boring Monitoring, San Diego County, CA. *Project Co- Manager.* Fatima co-managed the archaeological monitoring and coordinated with Red Tail for Native American monitoring and the County of San Diego Department of Parks and Recreation during Geotech borings for the Project.

Los Angeles County Department of Regional Planning, East San Gabriel Valley Area Plan (ESGVAP) Program EIR, Eastern Portion of Los Angeles County, CA. *Deputy Project Manager.* Fatima managed the preparation of the PEIR Sections (cultural, paleontological, and tribal resources). The ESGVAP is part of the Los Angeles County 2035 General Plan, which will require an amendment. The ESGVAP is a long-range policy document developed to guide long-term growth of the area through development of a guiding vision, goals, policies, and implementation actions for the unincorporated communities in the East San Gabriel Valley. The ESGVAP's planning area consists of 24 unincorporated islands and communities and encompasses a total land area of 210.5 square miles.

Fatima Clark (Continued)

Archaeologist

Los Angeles County Department of Regional Planning, Los Angeles County 2045 Climate Action Plan (CAP) Update and PEIR, Los Angeles County, CA. *Deputy Project Manager.* Fatima managed the preparation of the PEIR Sections (cultural, paleontological, and tribal resources). The County adopted the *Unincorporated Los Angeles County Community Climate Action Plan 2020* (2020 CCAP) in 2015 as a component of the Air Quality Element of the General Plan. The 2020 CCAP aligned with General Plan goals, policies, and programs, as well as several other existing programs in Los Angeles County. The 2020 CCAP was the first attempt to set greenhouse gas (GHG) emissions reduction goals in Los Angeles County. Although the targets for the 2020 CCAP were ultimately not fully met, the plan provided a road map for implementing the County's GHG reduction measures. The 2020 CCAP actions were implemented through County Code amendments and programs related to climate action. The Draft 2045 CAP builds on previous work and defines new reduction targets beyond the year 2020.

Eastern Municipal Water District, San Jacinto Valley Groundwater Treatment Facility Project, San Jacinto, CA. *Archaeologist.* Fatima assisted with the Phase II archaeological testing for the Project. The site was the location of the region's first trading post/general store, established ca. 1868. It later became the Palma Hotel, constructed by Henry T. Hewitt. The hotel was also used as a Riverside County hospital before it was destroyed in an earthquake in 1899.

San Manuel Band of Mission Indians, Sand Canyon Flood Control Permitting Project, San Bernardino County, CA. *Archaeologist.* Fatima was in charge of preparing the cultural resources assessment in compliance with Section 106. Fatima also conducted the pedestrian survey. The San Manuel Band of Mission Indians is considering taking over operation and maintenance of a concrete-lined channel and debris basin (known as Sand Creek) along Sand Canyon, within unincorporated San Bernardino County.

City of Long Beach, 615 E. Ocean Boulevard Project, Long Beach, CA. *Deputy Project Manager.* Fatima led the preparation of the cultural and paleontological resources reports in support of an addendum to the Certified City of Long Beach Downtown Plan Program Environmental Impact Report. The Project would develop a 21-story high-rise residential building on an approximately 0.4-acre site located at 615 East Ocean Boulevard within the City's limits (Project site).

City of Long Beach Department of Development Services, Planning Bureau, 7250 Carson Street Project, City of Long Beach, CA. *Deputy Project Manager.* Fatima led the preparation of the cultural and paleontological resources reports in compliance with CEQA. The Project Applicant proposes to subdivide a 20-acre parcel into two parcels (Parcel A and Parcel B). Other than the approval of the tentative parcel map to subdivide the existing parcel, no proposed improvements or development for Parcel A are included as part of the Project. Development of Parcel B (Project Site) would include the development of two fast-food restaurants and parking spaces.

City of Diamond Bar, Crooked Creek Residential Subdivision Project, Los Angeles County, CA. *Archaeologist.* Fatima conducted the archaeological and paleontological resources assessments in compliance with CEQA and the City of Diamond Bar General Plan Policy RC-P-42. The studies included records searches, pedestrian survey, and subsurface sensitivity assessments. No cultural resources were identified in the project site, but the area was found to have the potential to contain subsurface prehistoric archaeological resources and paleontological resources. The project consisted of the development of seven single-family residences and associated infrastructure on approximately 2.5 acres. The project required approval of a Vesting Tentative Tract Map, Conditional Use Permit, Tree Permit, and Development Review.

Kyle Garcia, MA, RPA

Principal Archaeologist



EDUCATION

MA, Anthropology (Archaeology Option), California State University Los Angeles

BA, Anthropology, (Physical/ Biological Emphasis), University of California, Santa Barbara

21 YEARS' EXPERIENCE

CERTIFICATIONS/ REGISTRATION

Registered Professional Archaeologist, #4587

Secretary of Interior-Qualified Archaeologist

Riverside County Registered Archaeologist #202 and Paleontologist

Orange County Certified Archaeologist

Orange County Certified Paleontologist

Santa Barbara County-Certified Archaeologist

40-Hour HAZWOPER Training – Update, 2023

PROFESSIONAL AFFILIATIONS

Society for American Archaeology

Society for California Archaeology

Pacific Coast Archaeological Society

Kyle Garcia has over 21 years of experience in the archaeology and prehistory of southern California, and meets and exceeds the Secretary of Interior Standards qualificaitons for a prehistoric and historic archaeolgoist. During his career, he has authored or contributed to more than 800 projects subject to the requirements of the California Environmental Quality Act, the National Environmental Policy Act (NEPA), and regulations implementing Section 106 of the National Historic Preservation Act (Section 106 of the NHPA). He is well-versed in the archaeological resources of California's coastal, interior, and island settings. He is skilled in evaluation historic and prehistoric archaeological resources; agency and Native American consultation; pedestrian surveys, testing and evaluation excavations as well as archaeological and paleontological construction monitoring, and laboratory processing. During his tenure, he has authored or contributed to more than 400 technical reports and sections to support all levels of CEQA and NEPA documents. Kyle's portfolio of projects includes energy, water, and transportation infrastructure as well as residential, commercial, mixed-use, institutional, and urban redevelopment serving public and private sector clients. Kyle has conducted archaeological work throughout California and is a certified archaeologist and paleontologist in Riverside, Santa Barbara, and Orange counties.

Relevant Experience

Archaeological/Paleontological Monitoring. Kyle has managed more than 120 archaeological and/or paleontological construction monitoring projects in Los Angeles, Orange, Riverside, San Bernardino, and Ventura counties. He has a commanding knowledge of the procedures to implement in the event of an inadvertent discovery during construction, and how to navigate an applicant or lead agency though that process to ensure compliance with the project's mitigation measures or conditions of approval and to reach consensus on treatment of the discovery, especially if the discovery is Native American in origin.

Paleontology. In addition to his archaeological work, Kyle has been cross-trained in paleontological mitigation monitoring and assisted in the excavations of a Miocene whale fossil near Irvine and a new species of extinct tuna in Laguna Niguel, California. Kyle has also managed or conducted more than 200 paleontological assessments and 40 paleontological monitoring projects throughout southern California. He has assisted ESA's paleontologists with the preparation of paleontological reports in compliance with CEQA and local paleontological guidelines, including guidelines for the Society for Vertebrate Paleontology.

Project Experience

Archaeological and Paleontological Monitoring for the LAX Crossfield Taxiway Improvements, Los Angeles, CA. *Project Manager/Archaeological Monitor.* Between 2009-2010, Kyle performed archaeological and paleontological monitoring services during

earthmoving operations associated with the development of the Crossfield Taxiway project in accordance with established mitigation measures from the LAX Crossfield Taxiway Project (CFTP) EIR. PCR conducted archaeological and paleontological field visits, paleontological sediment sampling, and monitoring of earthmoving operations associated with the construction of CFTP until activities requiring monitoring ended. These operations included excavations for filter boxes, water pipeline installation, and the realignment of World Way West. In addition to monitoring, Kyle performed an archaeology and paleontology training session for appropriate project personnel involved with construction of the project. The training session focused on how to identify archaeological and paleontological resources that may be encountered during earthmoving activities, and the procedures to be followed in such an event. No resources were identified during the monitoring effort and these findings were summarized in a report that was submitted to Los Angeles World Airports. Kyle served as project director/manager, crew chief, monitor, and co-author of the final report.

University High School Beautification Project, Los Angeles, CA. *Archaeologist*. Kyle performed archaeological monitoring during earth-moving activities on the campus. The archaeological monitoring program ensured the protection of the village site and springs, and resulted in the discovery of remains of the original portico of the Administration Building which was destroyed by the Long Beach Earthquake of 1933.

Rancho Campana High School and Performing Arts Center Construction Monitoring, Camarillo, CA. *Project Manager*. Kyle led the archaeological and paleontological monitoring for the project as a part of ESA's on-call contract with Oxnard Union High School. He managed and coordinated the effort and prepared the associated report. ESA identified two archaeological resources (56-001512/CA-VEN-1512 and 56-001513/CA-VEN-1513H) during monitoring efforts and several paleontological localities during the monitoring and sediment screening activities and worked together with the Ventureño Chumash regarding treatment for the archaeological resources. Although several archaeological and paleontological resources were encountered during the construction monitoring efforts, the resources were treated in accordance with the mitigation measures and, as a result, the impacts to the resources were reduced to a less than significant level pursuant to the CEQA.

Citron (Stella Park) Townhome Development, Escondido, CA: *Project Manager.* Kyle served as the project manager responsible for overseeing the archaeological and Native American monitoring at the project in accordance with the Conditions of Approval. The project included the construction of a 65-unit townhome development on a vacant 2.29-acre site in the City of Escondido.

Archaeological Monitoring, Test Excavations, and Data Recovery Excavations During Construction of the Crystal Geyser Roxane Cabin Bar Ranch Water Bottling Facility, Olancha, Inyo County, CA. *Principal Investigator/Project Director/Manager/Crew Chief.* Kyle managed/directed archaeological construction monitoring services in accordance with the Cultural Resources mitigation measures in the Mitigation Monitoring and Reporting Program (MMRP) of the EIR for the project. During initial clearing and grubbing activities associated with the project, five prehistoric archeological resources were encountered. Kyle assisted the Applicant in developing a cultural resources treatment plan to address identify, evaluate, and mitigate project impacts to these resources to a less than significant level. Pursuant to the MMRP, this treatment plan was developed in coordination with ESA (Kyle), the County, CG Roxane, and the Lone-Pine Pauite-Shoshone Reservation. The treatment plan included measures for resource avoidance, additional survey, and the excavation of nine controlled excavation units and multiple mechanical backhoe trenches across the project site. More than a 1,000 artifacts have been recovered from this project. This project began in 2015 and continues today.

Salpi Bocchieriyan, RPA

Senior Cultural Resources Specialist



EDUCATION

M.A., Archaeology, Cornell University, 2020

BA, Anthropology, University of Colorado, Boulder, 2016

8 YEARS' EXPERIENCE

CERTIFICATIONS/ REGISTRATION

Implementing the National Environmental Policy Act and National Historic Preservation Act

Register of Professional Archaeologists #18203

PROFESSIONAL AFFILIATIONS

American Research Institute of the South Caucasus 2017-2024

Society for American Archaeology 2017-2024

Society for California Archaeology 2023-2024

LICENSES/PERMITS

BLM California CRUP # CA-21-27

Salpi is a cultural resources specialist with over 8 years of experience working on archaeological survey, data recovery, and monitoring projects. Salpi is experienced at planning fieldwork and leading field teams in survey, data collection, and resource recordation. She regularly prepares site forms, conducts presence/absence and evaluation testing efforts and data recovery excavation, and prepares technical reports documenting those efforts and presenting them to clients. Salpi has particular experience with energy and water infrastructure and other development projects across southern California, western Arizona, southern Nevada, and Texas and is expert in identifying and documenting resources in these geographies. She is familiar with the National Historic Preservation Act Section 106 (Section 106), National Environmental Protection Act (NEPA), and California Environmental Quality Act (CEQA) cultural resource compliance processes and has worked closely with federal and state agencies, private developers, tribes, and other stakeholders in implementing cultural resources requirements.

Relevant Experience

Ten West Link Transmission Line Project, Riverside County, CA and La Paz County, AZ. *Senior Cultural Resources Specialist (November 2022 – Present).* Environmental Science Associates (ESA) was retained by Delaney Colorado River Transmission LLC to provide archaeological monitoring during construction as well as perform archaeological and historic architectural resource documentation and evaluation in compliance with Section 106, NEPA, and CEQA requirements. The project involves the construction of 125 miles of high voltage electrical transmission line from Tonopah, AZ, to Blythe, CA. The corridor spans numerous federal, state, and private jurisdictions with varied cultural resource requirements necessitating sophisticated tracking and implementation of numerous agency jurisdiction–specific mitigations. The project passes through many Abandoned Mine Land areas and ESA's team has identified, documented, and evaluated a wide array of historic mining and mining related features such as prospects, cairns and claim markers, roads and trails, mine openings, can and other refuse scatters, and other mining related infrastructure. The project footprint also encompasses culturally sensitive areas important to multiple tribes including the Colorado River Indian Tribes (CRIT). ESA's team is working alongside the construction contractor, tribal monitors from multiple tribes, and with the BLM in two states. Salpi serves as the Field Lead and Deputy Project Manager for the Project where she co-directs a crew of up to 20 archaeogists and coordinates with up to 10 CRIT tribal monitors.

Avocet Battery Energy Storage System Project, Carson City, CA. *Senior Cultural Resources Specialist (September 2023 – December 2023).* Environmental Science Associates (ESA) has been retained by the City of Carson (City) to prepare a cultural resources assessment for the Avocet Energy Storage System Project in support of an Initial Study/Mitigated Negative Declaration (IS/MND). The Project includes the development of an approximately 200-megawatt battery energy storage system (BESS). The Project would

consist of lithium-ion batteries installed in racks, inverters, medium-voltage (MV) transformers, switchgear, a collector substation, and other associated equipment to interconnect into the Southern California Edison (SCE) Hinson Substation. The Project would also include four generation transmission (gen-tie) lines to interconnect the Project to the SCE Hinson Substation. The City is the lead agency pursuant to the California Environmental Quality Act (CEQA). Dorian served Testing Plan author and planned and directed onsite archaeological testing/excavation as part of the assessment. Salpi also authored the results of the testing.

San Manuel Band of Mission Indians, San Manuel Ancestral Land Exchange, San Bernardino County, CA. *Senior Cultural Resources Specialist.* Yuhaaviatam of San Manuel Nation, a Federally-recognized Indian Tribe, formerly known as the San Manuel Band of Mission Indians and the Forest Service, United States Department of Agriculture entered into an Agreement to Initiate the San Manuel Ancestral Land Exchange. ESA prepared a cultural Resources Assessment in support of the Land Exchange. The study was conducted in compliance with Section 106 of the National Historic Preservation Act (NHPA) of 1966 and considered a 2,997-acre study area, comprised of the combined six privately owned Non-Federal Parcels and two USFS-administered Federally Parcels. Salpi authored portions of the reports, completed DPRs and DPR updates, and planned and led a portion of the surveys.

Scotty's Castle Archaeological Monitoring, Death Valley National Park, CA. *Senior Cultural Resources Specialist (March 2023 – February 2024).* Environmental Science Associates (ESA) was retained by Tepa EC to provide archaeological monitoring during trenching in connection with restoring heating, ventilation, and air-conditioning (HVAC) systems damaged during the 2015 flood at Scotty's Castle in Death Valley National Park, CA. Scotty's Castle is listed in the National Register of Historic Places (NRHP) as the Death Valley Scotty Historic District (78000297) and is located within culturally sensitive areas. Salpi serves as the Project Manager. She supervises the ESA archaeological field monitor, manages logistics, and attends weekly meetings with DEVA NPS and contractors to ensure trenching conducted in the vicinity of the historic buildings is monitored.

Driftwood Solar Project, Kern County, CA. *Senior Cultural Resources Specialist (July 2021 - Present).* Environmental Science Associates (ESA) has been retained by EDP Renewables North America, LLC to prepare a Cultural Resource Assessment in support of an Environmental Impact Report (EIR) being prepared pursuant to the California Environmental Quality Act (CEQA). The Project proposes to redevelop approximately 2,674 acres of contiguous private agricultural lands for the installation and operation of solar photovoltaic energy generating facilities, as well as the construction of an approximately 12 to 13-mile-long gen-tie alignment. Salpi authored the report and Field Directed the cultural resources field survey.

Leprino Wastewater Discharge Project, Kings County, CA. *Senior Cultural Resources Specialist (February 2023 – March 2023).* Environmental Science Associates (ESA) was retained by the Leprino Foods Company to prepare a Cultural Resource Assessment in support of a Mitigated Negative Declaration (MND) being prepared pursuant to the California Environmental Quality Act (CEQA). The Project proposed to increase the use of recycled water from Leprino's cheese processing facilities to irrigate approximately 2,400 acres of non-food crops at the River Ranch property through an existing conveyance and irrigation canal system. This assessment included a cultural resources records search through the Southern San Joaquin Valley Information Center (SSJVIC), a Sacred Lands File (SLF) search through the California Native American Heritage Association (NAHC), and land use history research. The Central Valley Water Board (CVWB) was the is the lead agency pursuant to CEQA. Salpi planned and led the pedestrian survey and prepared the archaeological and paleontological memoranda for this project.

Appendix B
Sacred Lands File Search

NATIVE AMERICAN HERITAGE COMMISSION

CHAIRPERSON
Reginald Pagaling
Chumash

VICE-CHAIRPERSON
Buffy McQuillen
Yokayo Pomo, Yuki, Nomlaki

SECRETARY
Sara Dutschke
Miwok

PARLIAMENTARIAN
Wayne Nelson
Luiseño

COMMISSIONER
Isaac Bojorquez
Ohlone-Costanoan

COMMISSIONER
Stanley Rodriguez
Kumeyaay

COMMISSIONER
Laurena Bolden
Serrano

COMMISSIONER
Reid Milanovich
Cahuilla

COMMISSIONER
Bennae Calac
Pauma-Yuima Band of Luiseño Indians

ACTING EXECUTIVE SECRETARY
Steven Quinn

NAHC HEADQUARTERS
1550 Harbor Boulevard
Suite 100
West Sacramento,
California 95691
(916) 373-3710
nahc@nahc.ca.gov

January 9, 2025

Fatima Clark
ESA

Via Email to: FClark@esassoc.com

Re: Inglewood High School Reconstruction Project, Los Angeles County

To Whom It May Concern:

A record search of the Native American Heritage Commission (NAHC) Sacred Lands File (SLF) was completed for the information you have submitted for the above referenced project. The results were negative. However, the absence of specific site information in the SLF does not indicate the absence of cultural resources in any project area. Other sources of cultural resources should also be contacted for information regarding known and recorded sites.

Attached is a list of Native American tribes who may also have knowledge of cultural resources in the project area. This list should provide a starting place in locating areas of potential adverse impact within the proposed project area. I suggest you contact all of those indicated; if they cannot supply information, they might recommend others with specific knowledge. By contacting all those listed, your organization will be better able to respond to claims of failure to consult with the appropriate tribe. If a response has not been received within two weeks of notification, the Commission requests that you follow-up with a telephone call or email to ensure that the project information has been received.

If you receive notification of change of addresses and phone numbers from tribes, please notify me. With your assistance, we can assure that our lists contain current information.

If you have any questions or need additional information, please contact me at my email address: Andrew.Green@nahc.ca.gov.

Sincerely,

Andrew Green

Andrew Green
Cultural Resources Analyst

Attachment

D-2 Historic Resources Assessment

INGLEWOOD HIGH SCHOOL

Historic Resources Assessment

Prepared for
Inglewood Unified School District

December 2025

ESA



INGLEWOOD HIGH SCHOOL

Historic Resources Assessment

Prepared for
Inglewood Unified School District

December 2025

2355 Northside Drive
Suite 100
San Diego, CA 92108
619.719.4200
esassoc.com

ESA

Bend	**Pasadena**	**San Francisco**
Irvine	**Pensacola**	**San Jose**
Los Angeles	**Petaluma**	**Santa Barbara**
Mobile	**Portland**	**Sarasota**
Oakland	**Rancho Cucamonga**	**Seattle**
Orlando	**Sacramento**	**Tampa**
Palm Beach County	**San Diego**	**Thousand Oaks**

CONTENTS

Historic Resources Assessment

Page

Acronyms and Other Abbreviations ..... **iii**

Executive Summary **1**

Introduction **3**
- Location 3
- Research and Field Methodology 7
- State 8

Archival Research **11**
- South Central Coastal Information Center Records Search 11
- Previous Evaluations of Inglewood High School 14

Historic Context **16**
- The History of Inglewood: Settlement, Development and Growth (1822–Present) 16
- Inglewood Unified School District: Early History, Establishment and Expansion (1905–Present) 18
- Post-1933 Long Beach Earthquake School Plants (1933-1945) 18
- Early Experiments in The Modern, Functionalist School Plant, (1933–1945) 21
- The Postwar Modern Functionalist School Plant (1945-1969) 23
- Public Works Administration Moderne Style (1929-1948) 25
- Late Moderne Style (1937-1960) 29
- Mid-Century Modernism/Regional Modernism (1945-1960) 31
- Industrial Utilitarian: Daylight Factory (1910-1940) and Carpentry Shop (1900-1965) 32
- T.C. Kistner, Architect 34
- John C. Austin, Architect 35
- Additional Research 37
- Inglewood High School Establishment and Construction History 37

Architectural Resources Survey and Architectural Descriptions **55**
- Site 55
- Building A, Administration,1925; renovation,1936 56
- Building B, Classroom, 1950 57
- Building C, Classroom, 1948-1949 57
- Building D, Classroom, 1955 58
- Building E, Classroom, 1955 58
- Building F1, Classroom, 1955 58
- Building G1, Classroom, 1955 59
- Building G2, Classroom, 1963 59
- Building H1-H3, Classroom, 1955 59
- Building I, Classroom, 1936 59
- Building J, Classroom, 1941 60
- Building K, Shop, 1942 60
- Building L, Auto Shop, 1949 60

Building M, Shop, 1948 61
Building O, Boys Locker Room, 1948-1950 61
Building P, Gymnasium, 1958 61
Building Q, Library, 1955 61
Building R, Auditorium, 1949-1950 62
Building S, Music, 1965 62
Building X, Adult Education, 1960 62
Buildings Less Than 45 Years in Age 63

Eligibility Assessment 64
Significance Evaluations 64

Findings and Conclusions 80
Historic Resource Evaluation Findings 80

Bibliography 83

Figures

Figure 1 Regional Location 4
Figure 2 Project Location 5
Figure 3 Inglewood High School Building Site Map 6
Figure 4 The campus as it appeared in 1915, with recent additions to the 1907 administration building at the center. 40
Figure 5 The Inglewood Union High School Farm located approximately ½ a mile away from campus, 1924 41
Figure 6 Aerial view of campus in 1926 41
Figure 7 A 1926 view of campus along Grevillea Avenue, prior to the 1933 Long Beach Earthquake. Building A, Administration Building (foreground, right) was referred to as the Fine Arts Building 42
Figure 8 Aerial view of campus in 1928 42
Figure 9 Post- 1933 Long Beach Earthquake structural and stylistic updates to Building A as featured in *Architect and Engineer*, 1936 44
Figure 10 Aerial view of campus in 1934By the mid-1930s, the school's notable farming program came to an end. 45
Figure 11 Newly constructed Building R, Auditorium, 1951 49
Figure 12 Sanborn map illustrating the campus, 1950 50
Figure 13 Building C, Classrooms, 1951 51
Figure 14 Building B, Classroom (right) and entrance arcade with "Inglewood High School" signage (left), 1956 51
Figure 15 Aerial view of campus in 1956 52
Figure 16 Building A, Administration, c. 1960s 53
Figure 17 Rendering of Building S, Music Building, 1965 53
Figure 18 Aerial view of campus in 1968 54

Tables

Table 1 Historical Architectural Resources Located within a 0.25-Mile Radius of IHS 12
Table 2 Early IHS Architectural Drawings for Buildings A, I, L, and M 37
Table 3 IHS Campus Building Data 39

Appendices

A. Preparers' Qualifications

B. Reduced Original Drawings for Buildings A, I, L, and M
C. Existing Conditions Photographs

Acronyms and Other Abbreviations

Abbreviation	Definition
APN	assessor parcel number
BERD	California Built Environment Resource Directory
California Register	California Register of Historical Resource
CEQA	California Environmental Quality Act
CHRIS	California Historical Resources Information System
City	City of Inglewood
County	Los Angeles County
CPA	Civilian Production Administration
CWA	Civil Works Administration
ESA	Environmental Science Associates
IHS	Inglewood High School
LAUSD	Los Angeles Unified School District
National Register	National Register of Historic Places
Project	Inglewood High School Reconstruction Project
PWA	Public Works Administration
Report	Historic Resources Assessment
SCCIC	South Central Coastal Information Center
SERA	State Emergency Relief Act
WPA	Works Progress Administration

This page intentionally left blank

INGLEWOOD HIGH SCHOOL
Historic Resources Assessment

Executive Summary

Environmental Science Associates (ESA) has been retained by Inglewood Unified School District (or District) to prepare a Historic Resources Assessment (Report) for the proposed Inglewood High School Reconstruction Project (Project). The focus of this Report is to identify and evaluate any significant historical resources located on the Inglewood High School (IHS) campus for compliance with the California Environmental Quality Act (CEQA). The campus is located at 231 S. Grevillea Avenue within the City of Inglewood (City), Los Angeles County (County), California on assessor parcel number (APN) 4020-025-900. The Inglewood Unified School District (District) is the lead agency pursuant to CEQA. The proposed Project involves improvements to the existing Inglewood High School (Project Site) including the demolition of several existing buildings. Additionally, several existing buildings would be partially renovated, and new buildings would be constructed. Outdoor playing fields would be demolished and reconstructed and new landscaping and circulation would be introduced to the campus.

ESA evaluated IHS for potential eligibility for listing in the National Register of Historic Places (National Register) and the California Register of Historical Resources (California Register) as a potential historic district. Because the District governs the school property, and because the City of Inglewood does not have a preservation ordinance or local landmarks designation program and has not developed criteria for designation, IHS was not evaluated for local eligibility.

As the IHS campus meets the California Office of Historic Preservation's 45-year-old age threshold for consideration as a potential historic resource, the property, with 20 buildings and related site features that meet the same age threshold, was evaluated collectively for historic significance as a historic district under National Register criteria and California Register criteria. As a result of ESA's research and survey investigations, the IHS campus is recommended ineligible as a potential historic district under National Register criteria or California Register criteria as the campus does not collectively represent a significant period or pattern of regional, state, or national development, and is not a representative example of a Functionalist School Plant type, or of a master architect-designed campus master plan.

However, as part of this research, ESA determined that three individual buildings on the IHS campus, which meet the 45-year age threshold, appear to rise to a level of individual significance due to their historic associations and architecture and design. These buildings, Building A, Building I, and Building M, were each individually evaluated as historic resources under National Register criteria and California Register criteria. The results of these historic resources evaluations are as follows:

Building A, Auditorium is recommended eligible as an individual resource under National Register Criteria A at the local level and California Register Criteria 1 as a good example of retrofitted institutional architecture in Inglewood, which resulted from Federal relief effort programs following the 1933 Long Beach Earthquake. Building A is also recommended eligible under National Register Criteria C at the local level and California Register Criteria 3 as it embodies the distinctive characteristics of a type, period, and construction method as an excellent example of a PWA Moderne-style institution in Inglewood, and as a good representative example of master architect T. C. Kistner's body of work. Building A has a period of significance of 1936, which reflects the completion date of the retrofit construction.

Building I, Classroom is recommended eligible as an individual resource under National Register Criteria A at the local level and California Register Criteria 1 for its association with educational development in Inglewood during the Great Depression, and as a product of the Field Act following the 1933 Long Beach Earthquake in Southern California. Building I is also recommended eligible under National Register Criteria C at the local level and California Register Criteria 3 as a rare example of the PWA Moderne style as applied to a school building in Inglewood. Further, the building is important as a unique example of master architect T. C. Kistner's work. Building I has a period of significance of 1936, which reflects its date of construction.

Building M, Shop is recommended eligible as an individual resource under National Register Criteria A at the local level and California Register Criteria 1 due to its role in the area's postwar reconversion as an educational facility that responded to the rapidly evolving aerospace and defense industry. Building M is also recommended eligible under National Register Criteria C at the local level and California Register Criteria 3 as a rare example of an industrial utilitarian shop property type as applied to a public-school campus, both locally and regionally. Further, the building appears to be significant within master architect H. L. Gogerty's extensive body of work as a remaining example of a small, multi-use shop institutional building. Building M has a period of significance of 1946, which reflects its date of construction.


In addition, Buildings M and L were evaluated as contributors to a small, two-building historic district under National Register criteria and California Register criteria. Building L, Auto Shop and Building M, Shop are recommended eligible as contributing resources to the IHS Industrial Shop Historic District under National Register Criteria C at the local level and California Register Criteria 3 as they embody a unique building typology as examples of mid-20th century industrial utilitarian shops as applied to a public school campus. Additionally, the district appears to be significant within master architect H. L. Gogerty's extensive body of work as a rare example of a mid-20th-century grouping of small, multi-use shop institutional buildings. The historic district has a period of significance of 1948 to 1949, which reflects the construction dates of the grouping.

Introduction

Location

IHS is located to the east of the community of Morningside Park, in the central portion of the City of Inglewood within Los Angeles County, California. As shown in **Figure 1,** *Regional Location*, the Project Site is located 0.72 miles east of Interstate (I-) 405,1.82 miles north of I-105, and 4.23 miles west of I-110. The entire campus is considered to constitute the Project Site. The Project Site is located entirely within APN 4020-025-900.

The Project Site is bounded to the north by W. Manchester Boulevard, which includes the Inglewood Civic Center and commercial uses. S. Grevillea Avenue along with Grevillea Art Park are located along the western border of the Project Site, with residences along W. Kelso Street to the south. Additional single- and multi-family development abuts the Project Site to the west, and W. Olive Street bisects this development. The current surrounding neighborhood and campus configuration are shown in **Figure 2,** *Project Location*. The Campus building configuration with construction dates are shown in **Figure 3**, *Inglewood High School Building Site Map.*

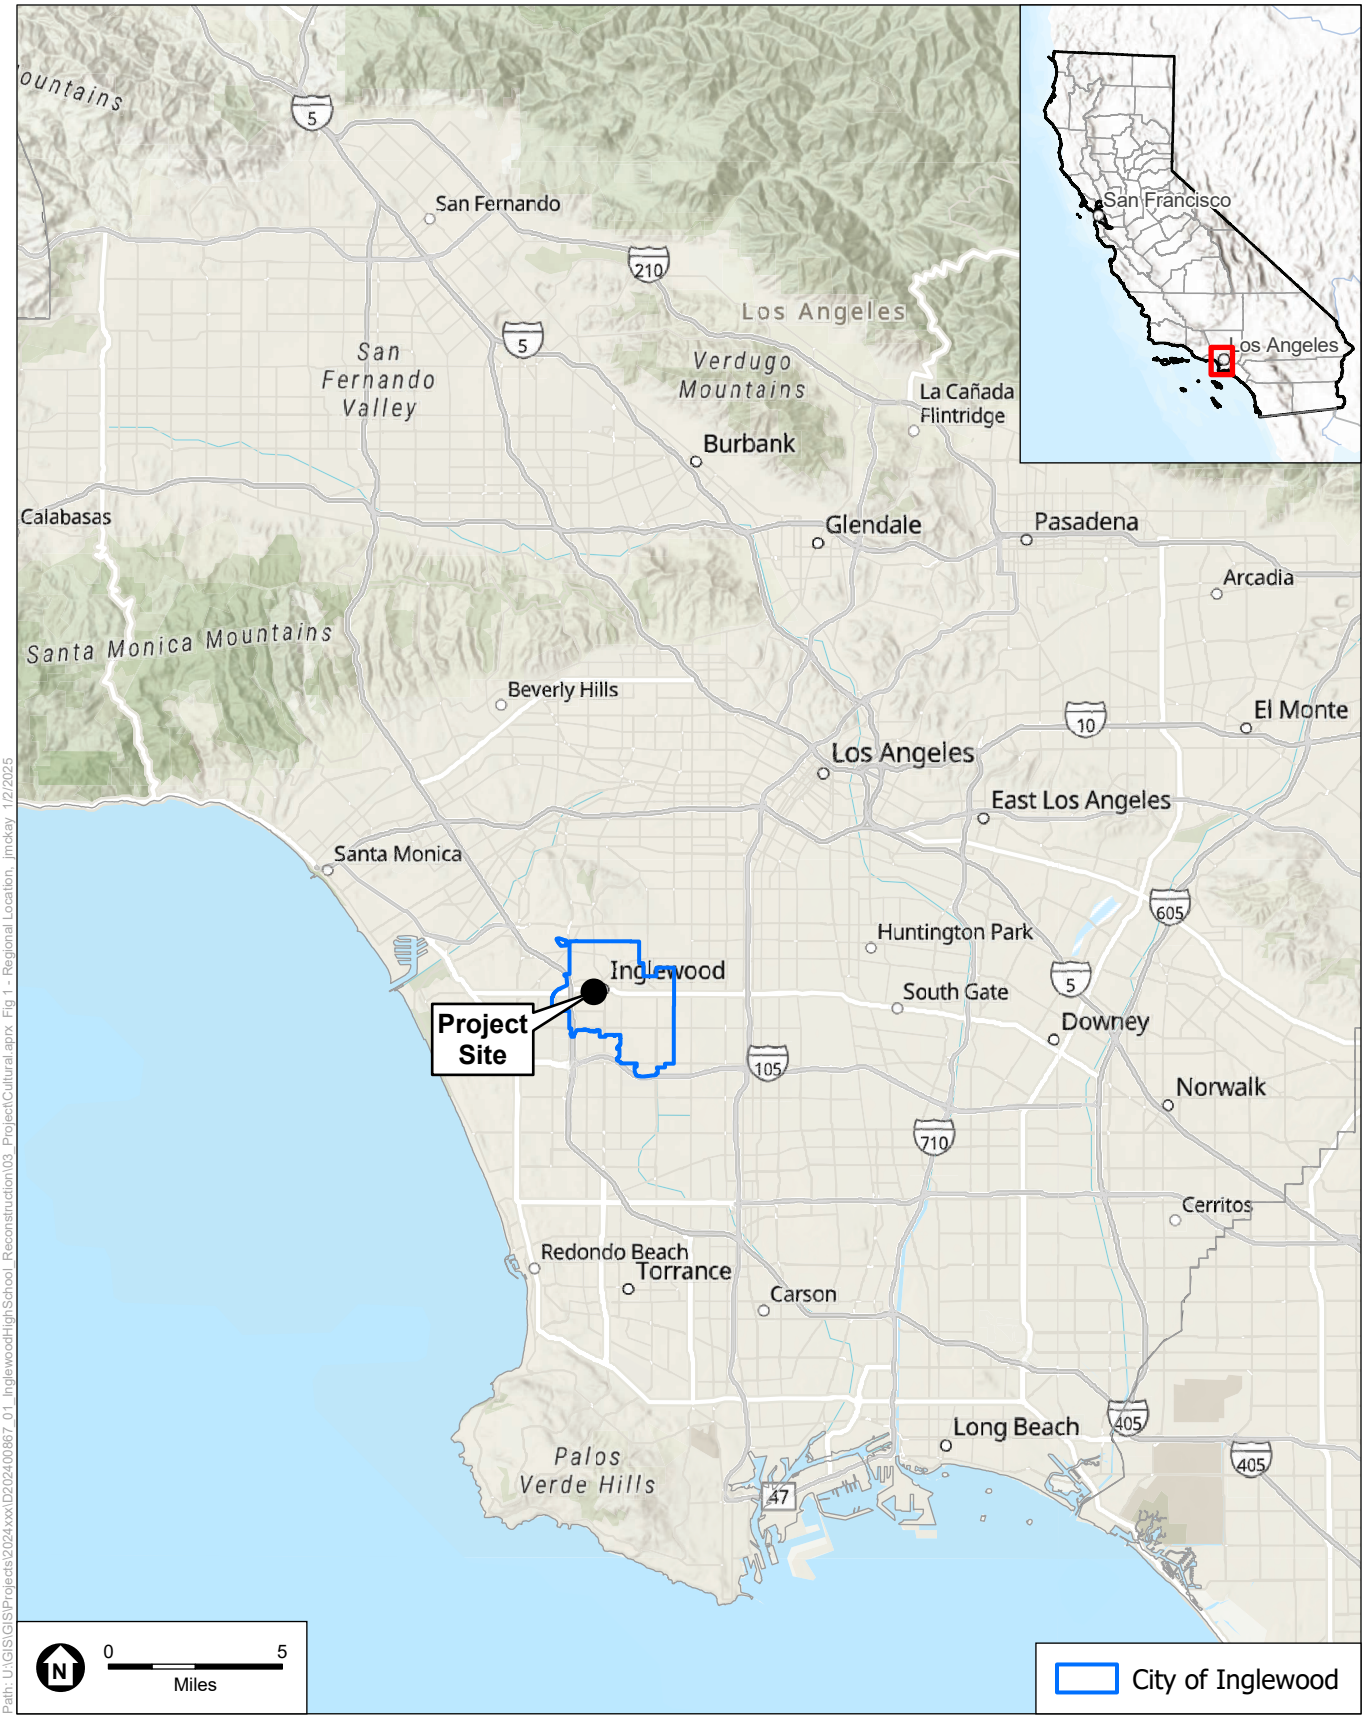


SOURCE: ESA, 2024

Inglewood High School Reconstruction

Figure 1
Regional Location Map

ESA

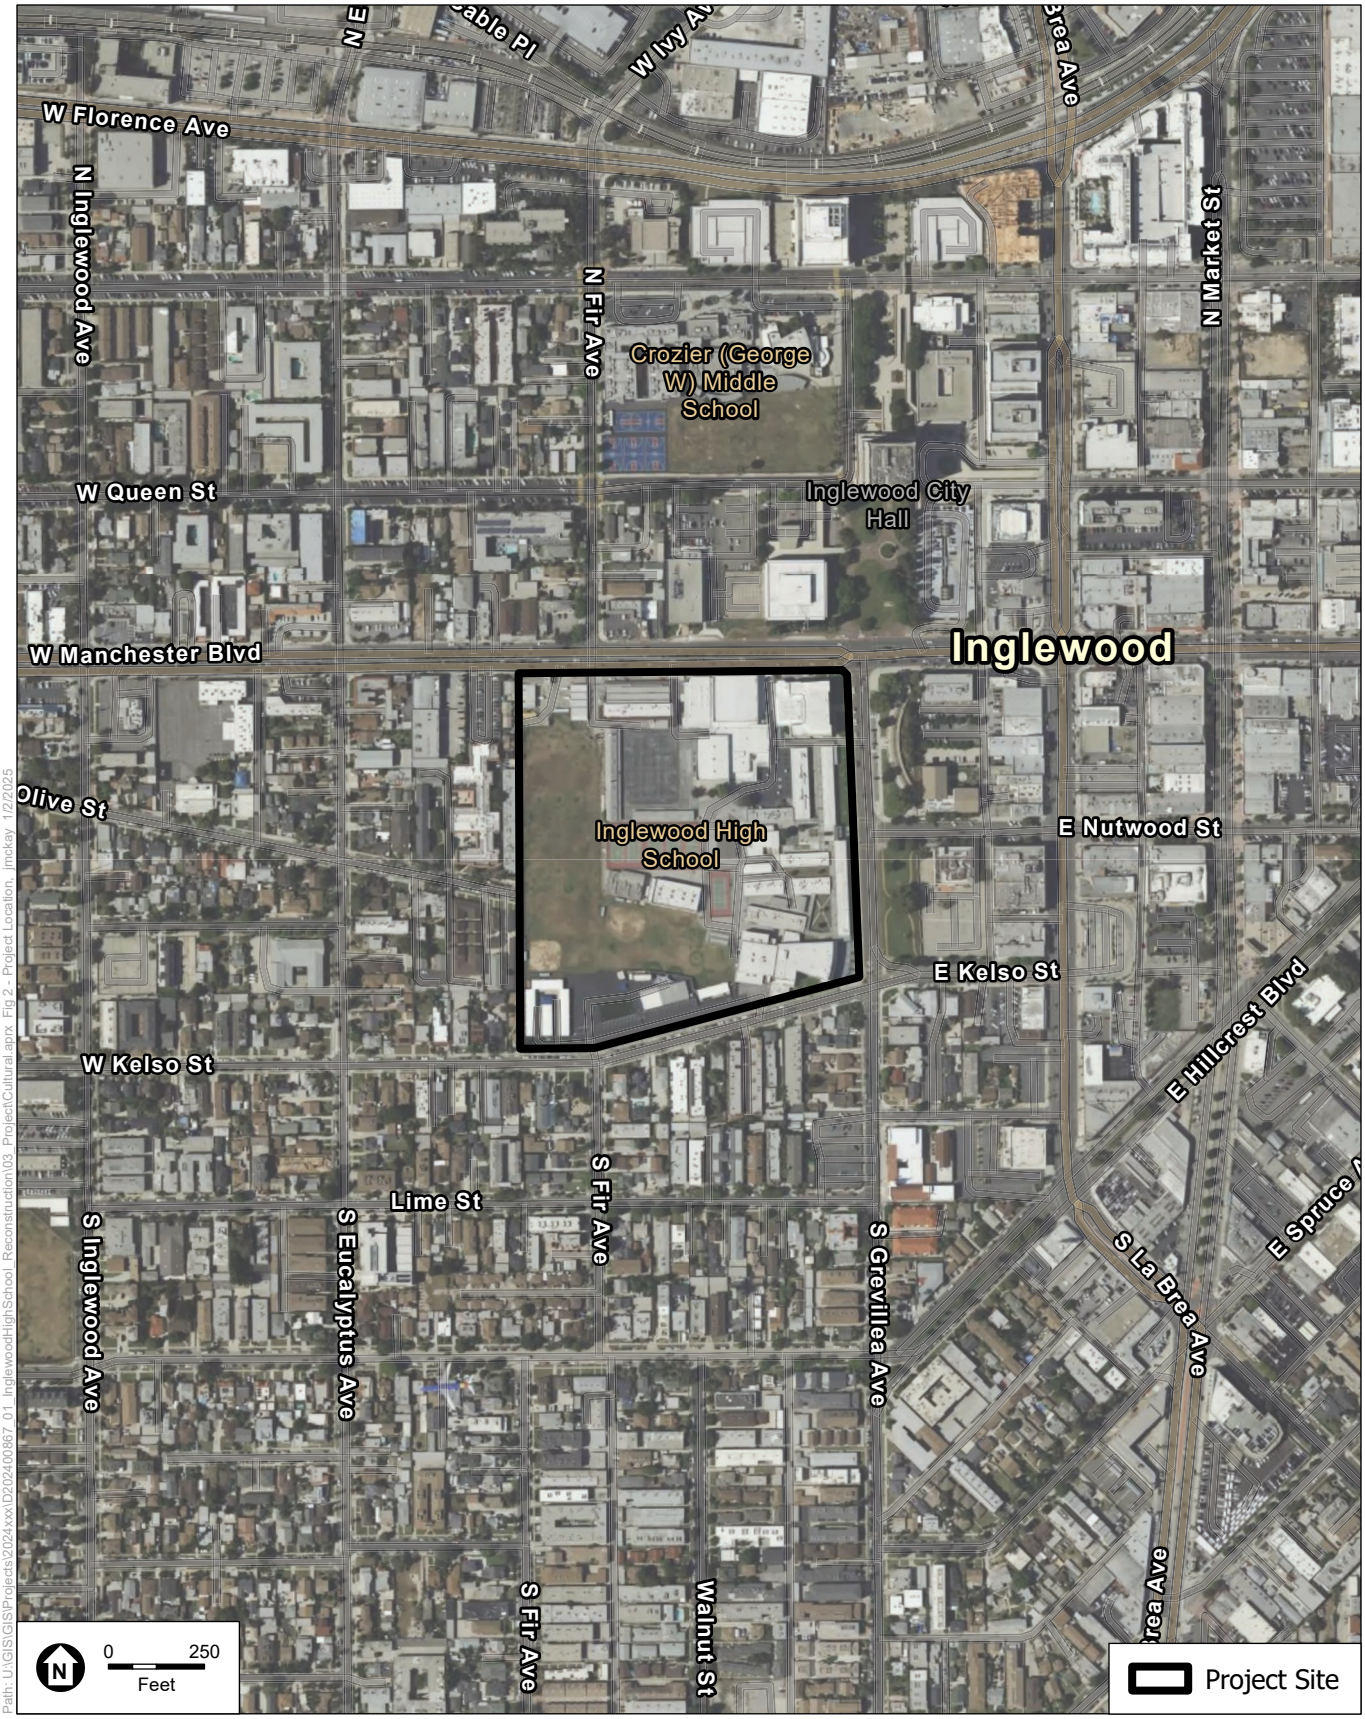


SOURCE: ESA, 2024

Inglewood High School Reconstruction

Figure 2
Project Location

ESA

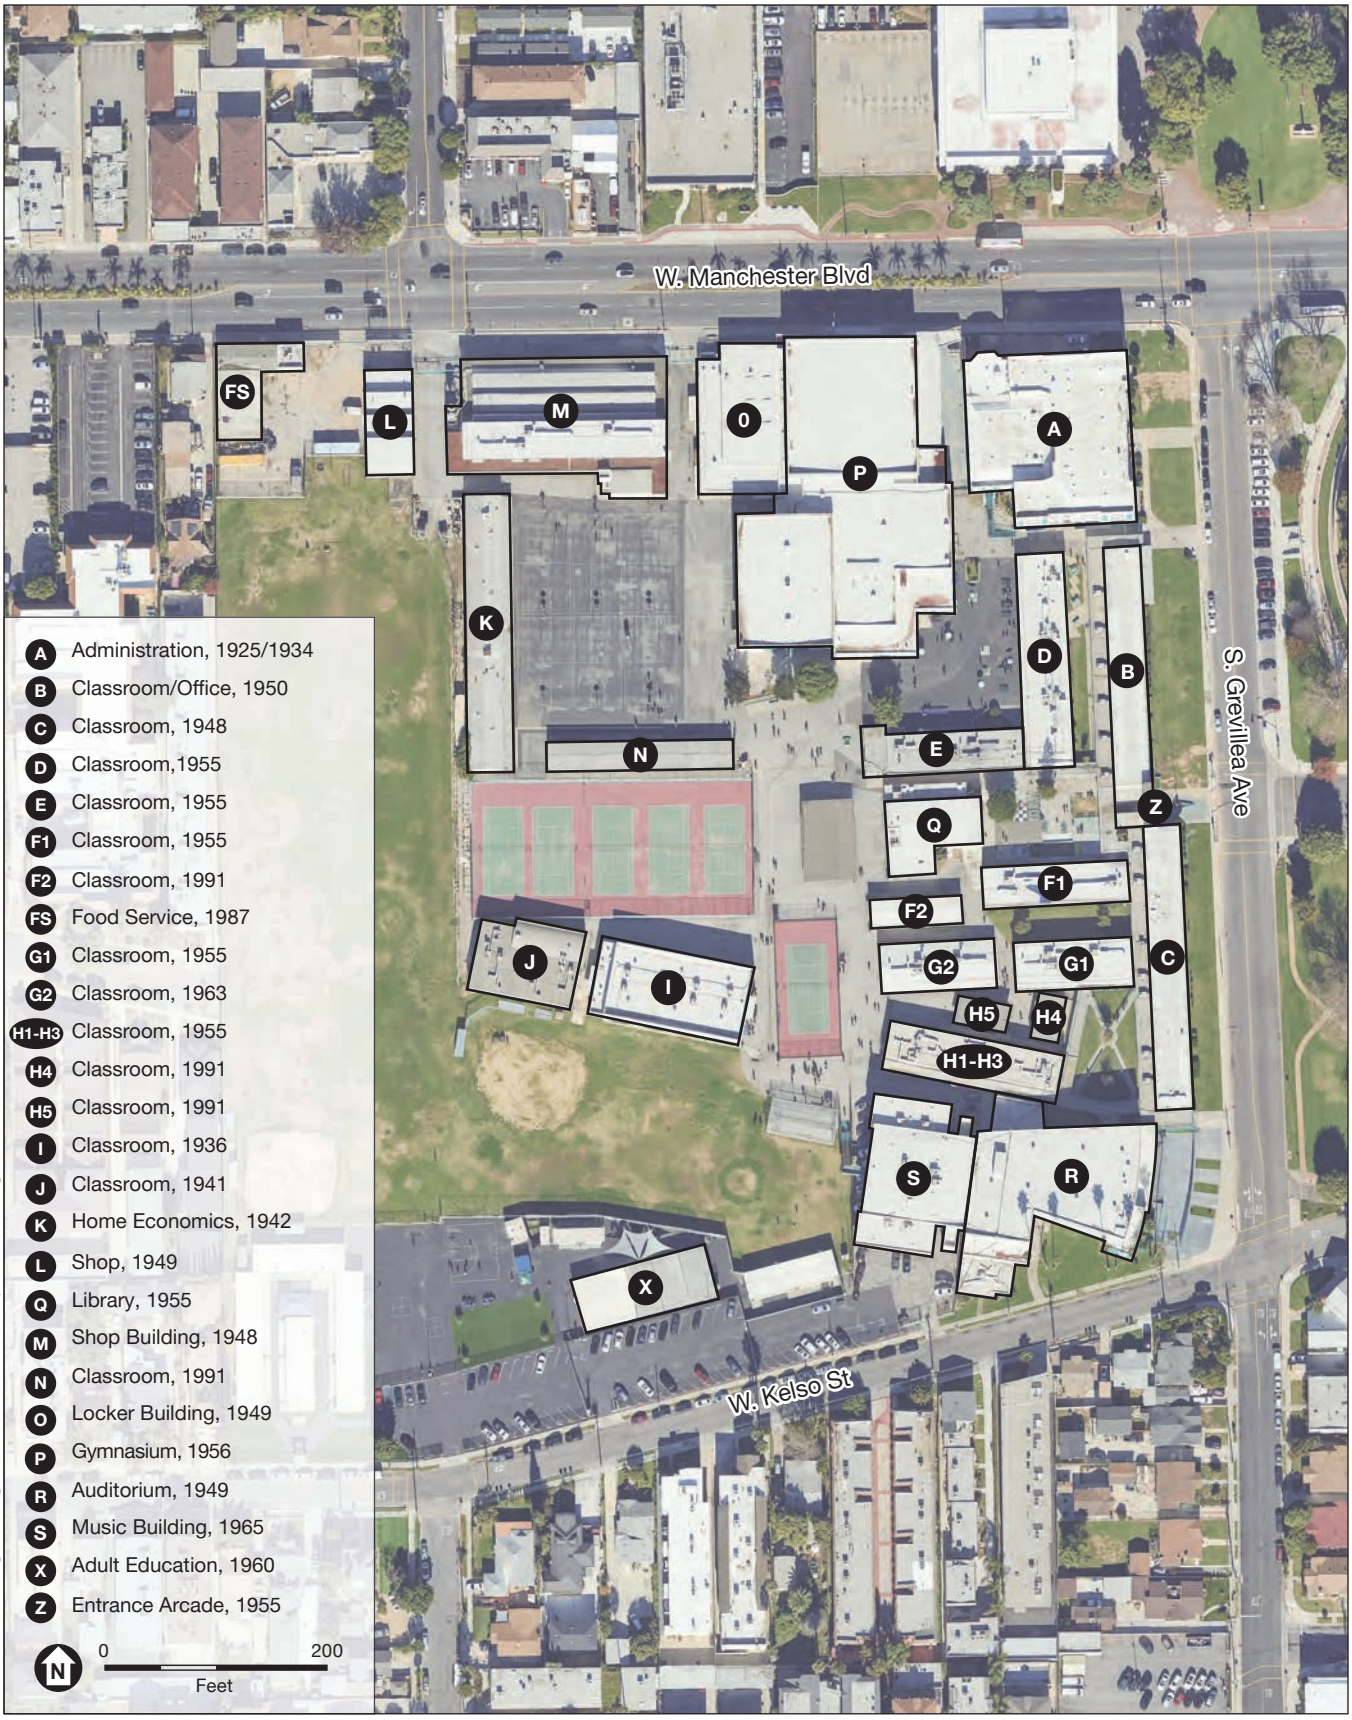

2024/D202400867.01 - Inglewood High School Reconstruction/05 Graphics-GIS-Modeling-USE AZURE/Illustrator

SOURCE: ESA, 2025; Google Earth, 2024

Inglewood High School Reconstruction

Figure 3
Inglewood High School Building Site Map

ESA

Research and Field Methodology

Professionals involved in the preparation of this report are as follows: Architectural History Program Manager Shannon L. Papin, M.A. provided senior technical and compliance oversight; and report authors were Alison Garcia Kellar, M.S., Senior Architectural Historian, and Valerie Smith, M.S., Architectural Historian. Each of these contributing authors meets the *Secretary of the Interior's Professional Qualification Standards* in history and architectural history. Professional qualifications are provided in **Appendix A**.

The following tasks were performed:

- A pedestrian survey and digital photography was undertaken on January 18, 2025, to document the existing conditions of the campus and the surrounding vicinity.
- Site-specific research on the campus was conducted utilizing building plans, *The Los Angeles Times*, Newspapers.com, select IHS yearbooks, the Collection of Inglewood Local History Photographs, the Los Angeles Public Library Photo Collection, and other published sources.
- Review and analysis of ordinances, statutes, regulations, bulletins, and technical materials relating to federal and state, designation assessment processes, and related programs.
- Completion of a historic resource assessment of the potential historic resource based upon criteria used by the National Register and the California Register.
- Review and analysis of the proposed project for compliance with CEQA impacts thresholds pursuant to CEQA Guidelines Title 14, Article 5, Section 15054.5.

The term "historic properties" refers to "any prehistoric or historic district, site, building, structure, or object included in, or eligible for inclusion in, the National Register" (36 CFR Part 800.16[*l*][1]). The implementing regulations (36 CFR Part 800) describe the process for identifying and evaluating historic properties, assessing the potential adverse effects of federal undertakings on historic properties, and seeking to develop measures to avoid, minimize, or mitigate adverse effects.

National Register of Historic Places

The National Register was established by the NHPA of 1966, as "an authoritative guide to be used by federal, State, and local governments, private groups and citizens to identify the Nation's historic resources and to indicate what properties should be considered for protection from destruction or impairment" (36 CFR 60.2) (U.S. Department of the Interior, 2002). The National Register recognizes a broad range of cultural resources that are significant at the national, state, and local levels and can include districts, buildings, structures, objects, prehistoric archaeological sites, historic-period archaeological sites, traditional cultural properties, and cultural landscapes. As noted above, a resource that is listed in or eligible for listing in the National Register is considered "historic property" under Section 106 of the NHPA.

To be eligible for listing in the National Register, a property must be significant in American history, architecture, archaeology, engineering, or culture. Properties of potential significance must meet one or more of the following four established criteria:

A. Are associated with events that have made a significant contribution to the broad patterns of our history;

B. Are associated with the lives of persons significant in our past;

C. Embody the distinctive characteristics of a type, period, or method of construction or that represent the work of a master, or that possess high artistic values, or that represent a significant and distinguishable entity whose components may lack individual distinction; or

D. Have yielded, or may be likely to yield, information important in prehistory or history.

In addition to meeting one or more of the criteria of significance, a property must have integrity. Integrity is defined as "the ability of a property to convey its significance" (U.S. Department of the Interior, 2002). The National Register recognizes seven qualities that, in various combinations, define integrity. The seven factors that define integrity are location, design, setting, materials, workmanship, feeling, and association. To retain historic integrity a property must possess several, and usually most, of these seven aspects. Thus, the retention of the specific aspects of integrity is paramount for a property to convey its significance.

Ordinarily religious properties, moved properties, birthplaces or graves, cemeteries, reconstructed properties, commemorative properties, and properties that have achieved significance within the past 50 years are not considered eligible for the National Register unless they meet at least one of the four significance criteria listed above, one of the Criteria Considerations (A-G), in addition to meeting at least one of the and possessing integrity (U.S. Department of the Interior, 2002).

State

California Environmental Quality Act

CEQA is the principal statute governing environmental review of projects occurring in the state and is codified at Public Resources Code (PRC) Section 21000 et seq. CEQA requires lead agencies to determine if a proposed project would have a significant effect on the environment, including significant effects on historical or unique archaeological resources. Under CEQA (Section 21084.1), a project that may cause a substantial adverse change in the significance of an historical resource is a project that may have a significant effect on the environment.

The *CEQA Guidelines* (Title 14 California Code of Regulations [CCR] Section 15064.5) recognize that historical resources include: (1) a resource listed in, or determined to be eligible by the State Historical Resources Commission, for listing in the California Register of Historical Resources (California Register); (2) a resource included in a local register of historical resources, as defined in PRC Section 5020.1(k) or identified as significant in a historical resource survey meeting the requirements of PRC Section 5024.1(g); and (3) any object, building, structure, site, area, place, record, or manuscript which a lead agency determines to be historically significant or significant in the architectural, engineering, scientific, economic, agricultural, educational, social, political, military, or cultural annals of California by the lead agency, provided the lead agency's determination is supported by substantial evidence in light

of the whole record. The fact that a resource does not meet the three criteria outlined above does not preclude the lead agency from determining that the resource may be an historical resource as defined in PRC Sections 5020.1(j) or 5024.1.

A significant effect under CEQA would occur if a project results in a substantial adverse change in the significance of a historical resource as defined in *CEQA Guidelines* Section 15064.5(a). Substantial adverse change is defined as "physical demolition, destruction, relocation, or alteration of the resource or its immediate surroundings such that the significance of a historical resource would be materially impaired" (*CEQA Guidelines* Section 15064.5[b][1]). According to *CEQA Guidelines* Section 15064.5(b)(2), the significance of a historical resource is materially impaired when a project demolishes or materially alters in an adverse manner those physical characteristics that:

A. Convey its historical significance and that justify its inclusion in, or eligibility for, inclusion in the California Register; or

B. Account for its inclusion in a local register of historical resources pursuant to section 5020.1(k) of the Public Resources Code or its identification in a historical resources survey meeting the requirements of section 5024.1(g) of the Public Resources Code, unless the public agency reviewing the effects of the project establishes by a preponderance of evidence that the resource is not historically or culturally significant; or

C. Convey its historical significance and that justify its eligibility for inclusion in the California Register as determined by a Lead Agency for purposes of CEQA.

In general, a project that complies with the Secretary of the Interior's Standards for the Treatment of Historic Properties is considered to have mitigated its impacts to historical resources to a less-than-significant level (*CEQA Guidelines* Section 15064.5[b][3]).

California Register of Historical Resources

The California Register is "an authoritative listing and guide to be used by State and local agencies, private groups, and citizens in identifying the existing historical resources of the State and to indicate which resources deserve to be protected, to the extent prudent and feasible, from substantial adverse change" (PRC Section 5024.1[a]). The criteria for eligibility for the California Register are based upon National Register criteria (PRC Section 5024.1[b]). Certain resources are determined by the statute to be automatically included in the California Register, including California properties formally determined eligible for, or listed in, the National Register.

To be eligible for the California Register, a prehistoric or historic-period property must be significant at the local, state, and/or federal level under one or more of the following four criteria:

1. Is associated with events that have made a significant contribution to the broad patterns of California's history and cultural heritage;
2. Is associated with the lives of persons important in our past;
3. Embodies the distinctive characteristics of a type, period, region, or method of construction, or represents the work of an important creative individual, or possesses high artistic values; or
4. Has yielded, or may be likely to yield, information important in prehistory or history.

A resource eligible for the California Register must meet one of the criteria of significance described above and retain enough of its historic character or appearance (integrity) to be recognizable as a historical resource and to convey the reason for its significance. It is possible that a historic resource may not retain sufficient integrity to meet the criteria for listing in the National Register, but it may still be eligible for listing in the California Register.

Additionally, the California Register consists of resources that are listed automatically and those that must be nominated through an application and public hearing process. The California Register automatically includes the following:

- California properties listed on the National Register and those formally determined eligible for the National Register;
- California Registered Historical Landmarks from No. 770 onward; and,
- Those California Points of Historical Interest that have been evaluated by the OHP and have been recommended to the State Historical Commission for inclusion on the California Register.

Other resources that may be nominated to the California Register include:

- Historical resources with a significance rating of Category 3 through 5 (those properties identified as eligible for listing in the National Register, the California Register, and/or a local jurisdiction register);
- Individual historical resources;
- Historical resources contributing to historic districts; and,
- Historical resources designated or listed as local landmarks, or designated under any local ordinance, such as an historic preservation overlay zone.

The City of Inglewood

The City of Inglewood does not have a preservation ordinance; however, the 1980 *Inglewood General Plan* (General Plan) includes goals for the preservation and reuse of historic resources. The General Plan includes goals for the City's unique districts within the Downtown Transit Oriented District (TOD) area, each with their own unifying character or identity that should be preserved and enhanced which includes the following: Historic Downtown, Civic Center, TechTown, Beach Avenue, Fairview West, Hillcrest and Queen Street. Of these, the General Plan recognizes the Fairview Heights neighborhood as historic and includes goals to preserve its historic character. The General Plan requires the preservation of buildings that have been designated as historic and encourages the reuse of other historic buildings.[1] Further, the Los Angeles Conservancy states:

> The City prepared a historic resource survey in 1998 that focused on Inglewood's downtown area. The 1998 Main Street Inglewood Survey surveyed a total of 112 potentially eligible properties that

[1] City of Inglewood, "Amendment: City of Inglewood Land Use Element, Inglewood General Plan, Resolution: 1761," 1980, amendment adopted 2016, accessed February 7, 2025, https://www.cityofinglewood.org/DocumentCenter/View/132/Land-Use-Element-1980-Amended-1986-2009-2016.

are located within the area bounded by La Brea Avenue to the west, Locust Street to the east, Florence Avenue to the north, and Hillcrest Boulevard to the south.

While the City has not commissioned a survey update by professional preservation consultants, the Centinela Valley Historical Society is currently preparing a windshield survey of the northwest residential area of the city."[2]

Archival Research

South Central Coastal Information Center Records Search

A cultural resources records search was conducted at the South Central Coastal Information Center (SCCIC) at California State University, Fullerton on January 16, 2025. The records search included the IHS campus and a 0.25-mile radius for historic architectural resources. The SCCIC houses the pertinent archaeological and historic site and survey information necessary to determine whether architectural resources are known to exist within the project area. The archival research also included a review of the California Historical Resources Information System (CHRIS), which includes the National Register, the California Register, California Historical Landmarks and California Points of Historical Interest. The City of Inglewood does not have a historic preservation ordinance and does not maintain a local designation program. The results of the archival research indicate twenty-three resources within a 0.25-mile radius of IHS, which are presented in **Table 1**.

Resource Descriptions (with a view of the project area)

Lundeberg WPA Transportation Mural (19-186693)

Located 0.02-miles east of IHS along Grevillea Avenue, Grevillea Art Park includes the "History of Transportation" – an 8-foot tall petrachrome mural that spans 240 feet long.[3] The mural spans much of the western edge of campus. Created by artist Helen Lundeberg in 1939, it was originally constructed in adjacent Edward Vincent, Jr. Park (formerly Centinela Park). The artwork was part of the Great Depression-era WPA Federal Art Project (FAP) and is considered to be the largest petrachrome mural, comprised of 60 cast concrete and terrazzo panels each featuring different mosaic scenes of early Inglewood transportation history through the 1930s. The mural was moved and restored to its current location across from IHS between 2003 and 2007. The mural has a status code of "1CS," and is included on the California Register.

[2] Los Angeles Conservancy, "Inglewood," Los Angeles Conservancy website, https://www.laconservancy.org/save-places/community-preservation/inglewood/. Further, the following was reviewed for relevance to the Project Site: Lauren Weiss Bricker, "Inglewood Downtown District Main Street Project Area: Historic Design Guidelines," Appendix A: Database Master Report, Submitted to the City of Inglewood, 2000.

[3] Andrew Lavadiere, "Grevillea Art Park "History of Transportation" Mural – Inglewood CA," Living New Deal website, March 7, 2010, https://livingnewdeal.org/sites/grevillea-art-park-history-of-transportation-mural-inglewood-ca/.

TABLE 1
HISTORICAL ARCHITECTURAL RESOURCES LOCATED WITHIN A 0.25-MILE RADIUS OF IHS

Name	Address	Description	Status Code	Source	Built Date	Distance from Project Site	View of Project Site
Lundeberg WPA Transportation Mural (19-186693)	Grevillea Art Park (Grevillea Ave between Manchester Blvd and Kelso St)	A rare remaining example of a petrachrome mosaic WPA mural that conveys the history of Inglewood and the impact of WPA's artistic legacy.	1CS (Listed in the CA Register)	SCCIC /BERD	1939	0.02 miles east	Direct View
Inglewood Civic Center	101 W. Manchester Blvd	A 29-acre complex with buildings designed by architect Charles Luckman in 1973. The site includes City Hall, a library, fire station, police facility, public health complex and parking garage. The landscape design which consists of open space and pedestrian bridges and malls is by landscape architect Robert Herrick Carter.	2S2 (Eligible for the National Register)	BERD	1972-1973	0.03 miles north	Direct View
230 S. Grevillea	230 S. Grevillea Ave	Building evaluated as part of a HUD survey that was found ineligible.	6Y	BERD	1933	0.04 miles east	Direct View
231 La Brea Dr	231 La Brea Dr	Building evaluated as part of a HUD survey that was found ineligible.	6Y	BERD	1928	0.08 miles east	No View
226 Lime St	226 Lime St	Building evaluated as part of a HUD survey that was found ineligible.	6Y	BERD	1927	0.10 miles southwest	No View
114 Lime St	114 Lime St	Building evaluated as part of a HUD survey that was found ineligible.	6Y	BERD	1922	0.12 miles south	No View
312 W Manchester Bldv	312 W Manchester	Building evaluated as part of a HUD survey that was found ineligible.	6Y	BERD	1926	0.12 miles west	No View
200 W. Regent St	200 W. Regent St	Building evaluated as part of a HUD survey that was found ineligible.	6Y	BERD	1923	0.18 miles north	No View
125 S. Market St	125 S Market St	Building evaluated as part of a HUD survey that was found ineligible.	6Y	BERD	1930	0.19 miles northeast	No View
246 S Market St	246 S Market St	Building evaluated as part of a HUD survey that was found ineligible.	6Y	BERD		0.20 miles east	No View
318 S. Market St	318 S. Market St	Building evaluated as part of a HUD survey that was found ineligible.	6Y	BERD		0.20 miles east	No View
150 N. La Brea	150 N. La Brea	Building evaluated as part of a HUD survey that was found ineligible.	6Y	BERD	1924	0.20 miles northeast	No View

Name	Address	Description	Status Code	Source	Built Date	Distance from Project Site	View of Project Site
Fox Theater (19-190143)	115 N. Market St	A Streamline Moderne theater by two masters S. Charles Lee and Carl G. Moeller	1S (Listed in the NR and CR)	SCCIC/ BERD	1949	0.20 miles northeast	No View
162 N. La Brea	162 N. La Brea	Building evaluated as part of a HUD survey that was found ineligible.	6Y	BERD	1929	0.21 miles northeast	No View
128 S. Market St	128 S Market St	Building evaluated as part of a HUD survey that was found ineligible.	6Y	BERD	1929	0.21 miles northeast	No View
473 S Market St	473 S Market St	Building evaluated as part of a HUD survey that was found ineligible.	6Y	BERD	1925	0.21 miles southeast	No View
129 N. Market St	129 N. Market St	Building evaluated as part of a HUD survey that was found ineligible.	6Y	BERD	1933	0.22 miles northeast	No View
201 N. La Brea	201 N. La Brea	Building evaluated as part of a HUD survey that was found ineligible.	6Y	BERD	1925	0.22 miles northeast	No View
170 N. La Brea	170 N. La Brea	Building evaluated as part of a HUD survey that was found ineligible.	6Y	BERD	1921	0.22 miles northeast	No View
300 E. Queen St	300 E. Queen St	Building evaluated as part of a HUD survey that was found ineligible.	6Y	BERD	1921	0.23 miles northeast	No View
134 N. Market St	134 N. Market St	Building evaluated as part of a HUD survey that was found ineligible.	6Y	BERD	1929	0.24 miles northeast	No View
128 N. Market St	128 N. Market St	Building evaluated as part of a HUD survey that was found ineligible.	6Y	BERD	1930	0.24 miles northeast	No View
401 Inglewood Ave	401 Inglewood Ave	Steel stadium light at Sentinel Field that was found ineligible.	6Y	SCCIC	1952-1975	0.24 miles southwest	No View

Inglewood Civic Center

The Inglewood Civic Center complex is located 0.03-miles north of IHS and has direct views of the school. The Los Angeles Conservancy describes the Inglewood Civic Center as follows:

> Inglewood's twenty-nine-acre Civic Center contains its City Hall, main library, a fire station, a police facility, a parking garage, and a public health complex in a square bounded by La Brea Avenue, Florence Avenue, Manchester Boulevard, and Fir Avenue. Completed in 1973, the Civic Center was designed by Charles Luckman Associates to revitalize Inglewood's civic and business district. Its plan aimed to increase mobility in the area for both pedestrians and cars, and create landscaped open space in the heart of the city. The complex's most impressive buildings are its eight-story City Hall, standing atop a wide, two-story base, and its four-level library building, which is supported on tall columns. Both are Brutalist in style, with their monumental concrete bulks serving as both structure and ornamentation. The library includes an interesting mural-in-concrete called The Written Word, created by sculptor Tom Van Sant and looking like modern rock art images rising up a tall column. All of the buildings are tied together by a landscape designed by landscape architect Robert Herrick Carter. It features expansive green spaces and multiple pedestrian malls and bridges, including elevated walkways that help facilitate foot traffic. Inglewood's Civic Center is a successful rethinking of the city's governmental core, combining a verdant landscape with monumental concrete buildings to create a flowing and vibrant urban center.[4]

230 S. Grevillea

230 S. Grevillea, a single-family home with a view of the campus. Constructed in 1933, the property was evaluated as part of a HUD survey and was found ineligible for the National Register. The property is located 0.04-miles east of IHS.

Previous Evaluations of Inglewood High School

IHS has not been previously evaluated for historical significance. The property is not listed in the State of California Built Environment Resource Directory (BERD) for the County of Los Angeles, nor is it listed in the National or California Register. The campus is not situated in a designated historic district.

Building A is included in the national online database, “The Living New Deal,” which was recommend by SurveyLA for locating and documenting important extant WPA and New Deal buildings and public art.[5]

Potentially Eligible Historic Resources

The following potentially eligible resources were identified in ESA’s windshield survey of the surrounding area and are located adjacent to the project site, offering a view of the campus. The potentially eligible resources have not been previously identified in a historic survey and are not included in the BERD.

100 E. Nutwood Street

100 E. Nutwood Street is a two-story building located 0.05-miles east of IHS. According to aerial photographs, the property was constructed between 1941 and 1952. The building was designed in the

[4] Los Angeles Conservancy, “Place: Inglewood Civic Center,” Los Angeles Conservancy website, https://www.laconservancy.org/learn/historic-places/inglewood-civic-center/.

[5] The Living New Deal, “Inglewood High School: Fine Arts Building, Inglewood CA,” The Living New Deal website.

Mid-Century Modern style and is reflective of a commercial or office building. The building is zoned as an institutional/school property. The property appears to have been associated with the 100 Black Men of Los Angeles, which is an active non-profit civic and community organization that serves disadvantaged and underrepresented segments of the community that was founded in 1981.[6] As such, it may have contemporary historic associations with the Black community in the Los Angeles area.

102 E. Kelso Street

102 E. Kelso Street is an altered Period Revival style church building located .02-miles southeast of IHS. The property is presently known as Blood of Jesus Prayer & Deliverance Ministries and it was constructed in 1922. In the 1980s and 1990s, the church was known as a Church of Christ, Scientist, and in the early 2000s the church was known was Straight-Way Church. The property has direct views of the IHS campus.

200 W. Kelso Street

200 W. Kelso Street is presently a multi-family residence which is located about .07-miles southwest of IHS. Originally constructed in 1908, the property appears to have once been a single-family home that was later converted into two units. The property sits on an 8,221 square foot lot, which is larger than the other residential parcels in the immediate area. While the property appears to have been altered, it retains characteristics of the American Foursquare style and is unique as an early example of two-story housing constructed in the first decade of the 20th century within the vicinity of the project. As such, the property may have historic associations with early residential development in the Inglewood/Centinela area. The property has direct views of the IHS campus.

130 W. Kelso Street

130 W. Kelso Street is a one-story single-family home that is located .03-miles south of IHS. Constructed in 1911, the building appears to be an altered bungalow-style home and a rare and early remaining example of single-family residential development from the 1910s in the immediate area. As such, the property may have historic associations with early residential development in the Inglewood-Centinela area. The property has indirect views of the IHS campus.

144 W. Kelso Street

144 W. Kelso Street is a one-story single-family home which is located .05-miles southwest of IHS. Constructed in 1913, the building appears to be an altered bungalow-style home and a rare and early remaining example of single-family residential development from the 1910s in the immediate area. As such, the property may have historic associations with early residential development in the Inglewood-Centinela area. The property has indirect views of the IHS campus.

210 S. Eucalyptus Street

210 S. Eucalyptus Street is a one-story single-family home which is located .09-miles west of IHS. Constructed in 1912, the building appears to be an intact bungalow-style home, a rare and early remaining example of single-family residential development from the 1910s in the immediate area. As such, the property may have historic associations with early residential development in the Inglewood-Centinela area. The property has no views of the IHS campus.

[6] "About Us," 100 Black Men of Los Angeles Inc. website, 2023, https://www.100bmla.net/about_us.

Historic Context

The historic contexts detailed below present the history of the area and IHS and were developed to document and support the identification and evaluation of historic architectural resources. Research indicates IHS is associated with the following historical contexts and themes:

- *History of Inglewood: Settlement, Development and Growth* (1822 - present);
- *Inglewood Unified School District: Early History, Establishment and Expansion* (1905 - present);
- *Secondary School Education in Inglewood, CA*, with the following sub-themes: *Post–1933 Long Beach Earthquake School Plants* (1933–1945); *Early Experiments in the Modern, Functionalist School Plant* (1933–1945); and *The Postwar Modern Functionalist School Plant* (1945–1969);
- *Architecture and Engineering*, with the following sub-themes: *Public Works Administration Moderne Style* (1929-1948) and *Late Moderne Style* (1937-1960); *Mid-Century Modernism/Regional Modernism* (1945-1960); and Industrial Utilitarian subthemes: *Daylight Factory* (1910-1940) and *Carpentry Shop* (1900-1965).

The History of Inglewood: Settlement, Development and Growth (1822–Present)

During the rancho period in Alta California, the area that is now the City of Inglewood was part of the *Rancho Aguaje de la Centinela* and the *Rancho Sausal Redondo* and was under the rule of the Mexican government. A year after Mexico gained independence from Spain and control of California in 1822, Los Angeles resident Antonio Avila received a land grant for *Rancho Sausal Redondo* and grazed cattle there as well. The rancho encompassed the areas that are now the Cities of Redondo Beach, Inglewood, Hawthorne, El Segundo, Lawndale, Manhattan Beach and Hermosa Beach. In 1834 Ygnacio Machado, one of the original leather jacket soldiers that escorted settlers to Los Angeles, built the Centinela Adobe. The Centinela Adobe was in the center of what became a 2,200-acre ranch on a portion of the *Rancho Sausal Redondo*. Machado had moved onto what he claimed was still public land, which was granted to him as the *Rancho Aguaje de la Centinela*.

Soon after, Machado traded the *Rancho Aguaje de la Centinela* for a keg of whiskey and a home in the Pueblo of Los Angeles. The property traded hands many times and was eventually acquired by a Scottish nobleman named Robert Burnett, who eventually added the much larger *Rancho Sausal Redondo* to his holdings and once again combined the ranchos. Burnette eventually returned to Scotland and leased the ranch to a Canadian immigrant who was considered by many to be the founding father of Inglewood: Daniel Freemen. In spite of drought and other hardship Freeman successfully farmed barley on the ranch, and purchased it from Burnette with gold in 1885. Freeman went on to become a major land developer in Inglewood.[7]

Centinella Springs (California Historical Landmark 363), or Aguaje de Centinela, was a valued source of spring water for the *Rancho Aguaje de la Centinela* and was described as continuously existing since the

[7] John Kielbasa, *Historic Adobes of Los Angeles County* (Pittsburgh: Dorrance Publishing Co., 1998).

Pleistocene Era. The site is still located at the corner of Centinela Avenue and Florence Boulevard.[8] Excursion trains from Los Angeles brought many prospective land buyers to Inglewood and it was able to grow to 300 residents by 1888. On May 21, 1888, a school opened with 33 students. Around this time, businesses, including Mrs. Belden's Boarding House, two grocery stores, a drug store, a planning mill, a wagon repair shop, a plumbing shop, a livery stable, and five real estate offices, were built on Commercial Street (now La Brea).[9] With a population of about 1,200, Inglewood was incorporated on February 10, 1908.

On the evening of June 21, 1920, a large earthquake struck Inglewood. While there was a lot of damage to buildings, there was no loss of life. The next few days saw a large number of tourists coming to Inglewood to view the damage. The climate impressed the visitors who had previously never been to Inglewood, and many settled there. The population grew to 3,286 in 1920, and in the next two years the population doubled, making Inglewood the fastest growing city in the nation at that time.[10]

The Andrew Bennett Ranch was leased by the City of Los Angeles and converted into Mines Field in 1927, the airport of Los Angeles. National Air Races were held on Mines Field in 1927, and the first passenger flight landed in 1928. In 1929, the Graf Zeppelin (a German hydrogen filed ridged airship) landed on the Mines Field.[11]

The 1932 Olympic Games were held in Los Angeles, and three Inglewood High School alumni won medals. Many buildings in Inglewood were used as training facilities, and the marathon route went through the town.[12] Until World War II, Inglewood had largely been supported by agricultural industry. The defense industries, in response to WWII, transformed Inglewood into an urban community when industrial activities brought more people to live in the city. In 1946, major airlines moved operations to the Los Angeles International Airport (LAX) airport and two new hangers needed to be constructed.[13] In 1949, the airport was designated as an intercontinental air terminal by the federal government.[14]

In 1967, The Forum was opened as the home of the Los Angeles Lakers of the National Basketball Association and the Los Angeles Kings of the National Hockey League. It also hosted a number of events such as concerts, rodeos, boxing, the circus, and ice shows.[15] The Forum underwent a rehabilitation, was listed on the National Register and the California Register, and reopened in 2014. Additionally, at that time, The Form underwent an adaptation from an arena primarily designed for sporting events to an arena primarily used for music and entertainment events.

In the 1970s, a new health center and library were built on W. Manchester Boulevard as part of the new City of Inglewood Civic Center which was dedicated in 1973. The Airport Park View Motel opened

8 Office of Historic Preservation, "Historical Landmark: Centinela Springs," California Office of Historic Preservation, 2022, http://ohp.parks.ca.gov/ListedResources/Detail/363.

9 Gladys Waddingham, *The History of Inglewood* (Los Angeles: Historical Society of Centinela, 1994).

10 Ibid.

11 Ibid.

12 Ibid.

13 Ibid.

14 Ibid.

15 Ibid.

between Hollywood Park Race Track and The Forum.[16] Many senior housing developments were also built in Inglewood during the 1970s.

More recent developments include the closure of the Hollywood Park Racetrack, in 2013, and demolition of the track in 2016. A new NFL stadium, the SoFi Stadium, is part of a new mixed-use development in Inglewood that includes commercial office space, retail, a hotel, residential units and outdoor parks was recently constructed and is now in operation.[17] The stadium is home to the Los Angeles Chargers and the Los Angeles Rams, and recently hosted Super Bowl LVI and will host the Opening and Closing Ceremonies of the Olympic Games in 2028.

Inglewood Unified School District: Early History, Establishment and Expansion (1905–Present)

Originally, the Inglewood Union High School District was separate from the Inglewood School District.[18] The Inglewood Union High School District began in 1905 and its territory included all of Inglewood, Jefferson (later Lennox), Hawthorne, Lawndale, Hyde Park, El Segundo, and the Wiseburn School District.[19] El Segundo withdrew from the Inglewood Union High School District on November 22, 1925, and formed the El Segundo High School District.

The Inglewood Union High School District's name was changed to the Centinela Valley Union High School District in November of 1944. Roughly ten years later, in July of 1954, Inglewood's two high schools - Inglewood High School and Morningside High School - withdrew from the Centinela Valley Union High School District and formed the Inglewood Unified School District.[20] This establishment may have been the result of the post-World War II population boom, as a similar pattern of expansion was evident within the Los Angeles City school districts with the formation of the nearby Los Angeles Unified School District by 1960, during the same period.[21]

The Centinela Valley Union High School District still exists today and is presently a component of the El Camino Community College District.[22] Today, the Inglewood Unified School District is comprised of twelve elementary schools and six secondary schools.[23]

Post-1933 Long Beach Earthquake School Plants (1933-1945)

Some of the IHS campus masonry buildings received a retrofit after the 1933 Long Beach earthquake, overseen by San Diego-based master architect T.C. Kistner. The only remaining building still extant on the campus today that dates to the pre-earthquake period is Building A (Administration). It was originally

16 Ibid.

17 "About SoFi Stadium," Grid Iron Stadium Network website, https://www.gridironstadiumnetwork.com/sofistadium.

18 Morningside High School, Scepter Yearbook (Inglewood, California:1988), 9.

19 Ibid.

20 Ibid.

21 Sapphos Environmental, Inc., *Los Angeles Unified School District: Historic Context Statement, 1870 to 1969*, Prepared for the Los Angeles Unified School District Office of Environmental Health and Safety, March 2014, 105.

22 Centinela Valley Union High School District, "History: Centinela Valley Union High School District," Centinela February 7, 2025.

23 Inglewood Unified School District, "About IUSA," Inglewood Unified School District website, https://myiusd.net/about-iusd/, accessed June 23, 2025.

constructed in 1925 and then reinforced for building safety and redesigned in the PWA Moderne style after the 1933 earthquake. Building I, Classroom, was designed by Kistner in the PWA Moderne style with adherence to the Field Act and constructed in 1936. The Field Act was a California state law that mandates earthquake-resistant construction for public school buildings. The act was one of the first pieces of legislation in the United States that mandated earthquake-proof construction resulting from the 1933 earthquake, in which 230 Southern California school were rendered unsafe. The *Los Angeles Unified School District Historic Context Statement, 1870 to 1969* (LAUSD Historic Context Statement) details the development of the Los Angeles Unified School District (LAUSD) and examines it in the context of school design in the United States.[24] The City of Los Angeles citywide context statement recognizes that WPA buildings that overlap with its Post-1933 Long Beach Earthquake sub-theme, Education sub-context, and Public School theme require unique evaluation considerations.[25] As Building A is located in the City of Inglewood, which does not have such developed historic context statements or thematic framework for evaluation, the adjacent City of Los Angeles framework is appropriate for application as the building reflects the aforementioned sub-theme, sub-context, and theme. LAUSD's *Post-1933 Long Beach Earthquake School Plant* theme provides background of this period of school building design and planning and relevant excerpts are included below:[26]

> The March 1933 Long Beach earthquake was one of the decade's most significant events for the region's built environment. The 6.5-magnitude earthquake caused significant damage and losses; in Long Beach, more than two-thirds of the city's schools were in need of demolition and reconstruction. In Los Angeles, 40 unreinforced masonry school buildings were destroyed. In addition, after a survey of Los Angeles schools within 10 days of the earthquake, all damaged or "precariously placed" chimneys, parapets, fire walls, and ornamentation were removed. Fortunately, the earthquake took place when school was not in session.
>
> The Long Beach earthquake posed a disaster for the district but also an opportunity for the region's architects. While change and reform in school plant design were already underway, the Long Beach earthquake and the mini–school construction boom it triggered provided ample opportunities to test new ideas about school architecture and campus planning in Southern California.
>
> These changes also affected the state overall. One month following the earthquake, through the efforts of California Assembly member Charles Field, the State of California adopted the Field Act. Similar legislation had already been passed following the 1925 earthquake in the City of Santa Barbara. With this, the state had adopted building codes tailored to upgrading seismic stability. In 1927, the City of Los Angeles revised its own City Building Ordinance and adopted additional requirements for schoolhouse construction. All new construction after 1927 adopted the updated building codes, which included requirements for fire resistant corridors, stairs, and exterior walls and for reinforced concrete beams within floors and roofs. By the time the 1933 earthquake struck, these post-1927 schools indeed proved more resilient.
>
> Through the Field Act, the lessons learned in the Long Beach earthquake were used to further strengthen school building codes. The law directed the State Division of Architecture to design and enforce regulations to ensure earthquake-resistant buildings. State oversight and implementation of

[24] Sapphos, "Los Angeles Unified School District Historic Resources Survey Report," Prepared for the Los Angeles Unified School District Office of Environmental Healthy and Safety, June 2014, 3.

[25] Daniel Prosser, "Los Angeles Citywide Historic Context Statement, Context: Public and Private Institutional Development, 1850-1980, Sub-Context: New Deal Programs," Prepared for the City of Los Angeles Department of City Planning, Office of Historic Resources, June 2017, 2.

[26] Sapphos Environmental, Inc., *Los Angeles Unified School District Historic Context Statement, 1870 To 1969*, Prepared for LAUSD, March 2014, 62-65; 137.

building codes/construction inspections were also established. Additionally, the City of Los Angeles Board of Education again revisited its own building codes. Post-1933 elementary school buildings were not to exceed one story in height, and high school buildings were limited to two stories (this would change over time, given the tremendous demand for classroom space in the postwar period and relative scarcity and expense of large lots).

New buildings incorporated the latest construction techniques and prominently showcased the use of modern materials such as steel and reinforced concrete. On sites where soil load-bearing properties were found to be too low for steel and concrete, demolished schools were replaced with relatively earthquake-resistant wood-frame buildings. In cases where damaged buildings were rehabilitated, methods included installing reinforcing steel columns, beams, and diagonal bracing, exterior refacing with reinforced gunite and installation of reinforced concrete walls.

Following the earthquake, the district planned for phased reconstruction. Available at the time were a total of $5.3 million in unsold bonds. The PWA purchased the bonds and granted additional matching funds for school reconstruction efforts. A total of $12.1 million was ultimately raised for the 1933 to 1935 reconstruction program. Approximately $250,000 funded the construction of temporary classroom housing, in order to minimize the interruption of the school year. An estimated 879 tents and 139 bungalows were initially erected to house the district's enrollment of 300,000 students.

As the school reconstruction program progressed, final steps included reinforcing or replacing 132 unreinforced masonry buildings, strengthening 275 buildings constructed since 1927, replacing 51 wood-frame buildings, and eliminating all temporary classroom housing. By 1937, over $34 million had been spent on post-earthquake school construction, repairs, retrofitting, and rehabilitation. The advent of World War II put substantial investments in schools on hold (after war's end, a $75 million bond issue kick-started these efforts).

As reconstruction began, Los Angeles City school districts intended to build new seismically sound buildings but also facilities with regionally inflected styles. As the Los Angeles Times reported in 1934, new and repaired buildings would be designed for "absolute safety with simplicity and beauty of architecture in harmony with the atmosphere and traditions of Southern California." Many designs were executed by the district's architectural department, under the direction of Alfred Nibecker, but bids were also issued to outside architects, with the intention of awarding the work to a wide field of architects. In addition, new buildings were to be explicitly Southern Californian in design but "free of needless ornamentation." This represented a move away from 1920s period-revival styles but also a nod to earthquake safety, since applied ornament often failed and fell to the ground during earthquakes.

Post-1933 Long Beach Earthquake School Plant character-defining features for individual buildings include:

- One-story massing for elementary schools; up to two stories for middle and senior high schools
- Reinforced concrete, steel- or wood-frame construction
- Classroom wings designed for easy access and views to outdoors—with variations including L-, H-, T-shaped building plans
- Generous expanses of windows, including steel- and wood-framed multilight windows, awning and hopper casements, clerestories, and large-pane fixed windows; window groupings often mark the location of classrooms
- Stylistically more streamlined and less ornamental than 1920s period-revival styles

- Emphasis on "traditional Southern Californian" styles, such as Spanish Colonial and Mission Revival
- Styles can also include PWA Streamline Moderne, Art Deco, Late Moderne, and proto-modern styles
- May have been partially or fully funded through Works Progress Administration (WPA), 1935 to 1943
- WPA projects may include significant interior artwork such as murals, paintings and sculpture
- May have been designed by a prominent architect of the period

Post-1933 Long Beach Earthquake School Plant character-defining features for a campus/district include:

- Unified site plan consisting of buildings and structures designed and sited according to their use
- Use of designed outdoor and landscaped spaces, for outdoor study, recreation and dining
- Often displays connecting sheltered corridors throughout campus
- Emphasis on a more expansive site plan
- Varied collection of buildings, differentiated by function and use (rather than a single building with all functions inside)
- Might include an elaborate administration building, located near the campus entrance; administration buildings usually serve as the focal point of the campus
- Campus often composed of groupings of classroom wings, auditoriums, gymnasiums, cafeterias, and outdoor recreation and dining areas
- Middle or senior high schools might include a gymnasium designed in the style of the campus overall

Early Experiments in The Modern, Functionalist School Plant, (1933–1945)

Building J and Building K, designed by architect John C. Austin in 1941, were constructed on the IHS campus. The buildings were designed in the utilitarian style with a few characteristics from modern, functionalist school design including reinforced concrete, steel or wood-frame construction, cement or stucco cladding, and plentiful windows including steel and wood-framed multilight windows, double-hung sashes, awning and hopper casements, clerestories, and fixed panes. Historical correspondence related to modifications to the campus in the Inglewood HS files details that the buildings were constructed to adhere to the Field Act with Federal New Deal labor. Excerpts from the *Los Angeles Unified School District Historic Context Statement, 1870 to 1969: Early Experiments in The Modern, Functionalist School Plant* theme are included below[27]:

> The reform movement was not concerned with bringing modernist style, per se, to school plant design. The real push was for a more "functional" school. If the function of a school was educating children—and if educational methods and curricula had improved and evolved—then school plant

[27] Sapphos Environmental, Inc., *Los Angeles Unified School District Historic Context Statement, 1870 To 1969*, Prepared for LAUSD, March 2014, 62-65; 137.

> design had to evolve as well. Building plans, campuses, and interiors were increasingly designed to be more child-centered and flexible…
>
> The emergence of modern architectural design provided a quantum leap forward for this new wave of reform. Modernism embraced honesty in structure and materials and a functional design driven not by a given style or ornamental program but by the building's
>
> purpose. By the postwar period, this debate had been settled, and modernism did become the preferred (though not exclusive) idiom for American school plants. But in the 1930s, this movement, which brought together ideas about educational reform, modern architecture, and research in building sciences, was just taking root.
>
> […]
>
> Not all examples of the functional school plant were modernist in the sense of being antihistoricist. Most 1930s schools continued to display stylistic programs and ornamentation, though tastes had shifted to PWA Moderne, Streamline Moderne, Art Deco, and streamlined versions of historic-eclectic styles, such as the Spanish Colonial Revival. School plants embracing the new ideas might express their function clearly, with a
>
> differentiated, unified campus plan, but they might also display a specific style. These examples were widely praised and published as representative of the 1930's movement toward more functional school plants.

Functionalist School Plant character-defining features for buildings and structures include:

- One-story massing for elementary schools; up to two stories for middle and senior high schools
- Usually reinforced concrete, steel- or wood-frame construction, clad in cement/stucco
- Classrooms are often single- or double-loaded finger-like wings, arranged along a central axis or semicircle
- Classrooms open directly onto patios/play areas through glass doors or movable walls
- Varying elevations might display differentiated window sizes and configurations, in order to tailor interior light to sun patterns and create cross-lit classrooms
- Windows are plentiful and include steel- and wood-framed multilight windows, in double-hung sashes, awning and hopper casements, clerestories, and fixed panes
- Displays an informal, non-monumental scale and spare ornamental program
- Stylistically modern; might display the influence of Late Moderne or PWA Streamline Moderne
- May have been partially or fully funded through WPA, 1935 to 1943; WPA projects may include significant interior artwork such as murals, paintings and sculpture
- May have been designed by a prominent architect of the period

Functionalist School Plant character-defining features for a campus/district include:

- A unified, non-monumental, nonhierarchical site plan

- Displays inventive site plan incorporating buildings, landscaped courtyards, and circulation corridors into a unified campus design
- Swaths of landscaped patios and terraces adjacent to classroom wings
- Designed outdoor spaces, including patios, courtyards
- Use of outdoor corridors, with simple canopy supports and posts or pilotis, form links between classrooms and other buildings

The Postwar Modern Functionalist School Plant (1945-1969)

From 1945 to 1965, architect H.L. Gogerty and his later firm Porter, Gogerty, Meston & Associates designed Buildings B, C, D, E, F1, G1, H1-H3, L, M, O, P, Q, R, S, the arcade with "Inglewood High School" signage, and likely other landscaped site elements at campus. The following buildings are articulated in the Mid-Century Modern style: B, C, D, E, F1, G1, H1-H3, Q, and S. Buildings L, M, and O are in an Industrial Utilitarian style with Buildings L and M being examples of a daylight factory and carpentry shop typologies. Buildings P and R are designed in the Late Moderne style. The buildings were constructed during the immediate postwar period, a time when architects throughout the region were moving away from an earlier Functionalist school plant and transitioning to the modern Functionalist school plant. Relevant excerpts from the *Los Angeles Unified School District Historic Context Statement, 1870 to 1969: Postwar Modern, Functionalist School Plant* theme are included below:[28]

> In the postwar period, the functional modern school plant quickly became the norm throughout the United States and in Los Angeles. As school districts struggled to keep up with demand, architects had ample opportunities to test new ideas. The emphasis on the child-friendly school meant a continuing focus on improving and standardizing environmental controls, such as lighting, ventilation, heating and cooling systems, and interior design. While three main plan types emerged during this era—the finger-plan, cluster-plan, and open-plan school—there were many combinations and variations on the basic themes. Stylistically, as well, postwar schools might exhibit textbook features of the International Style, more regionally inflected modernism, or variations on the styles popular in the postwar period.
>
> First and foremost, the postwar school was designed to be more informal, accessible, and child-friendly. A more accessible school generally signaled lower massing, though junior and high schools might still climb two or three stories, especially given the pressing need for more schools. In general, the preferred, more domestic scale was reflected in one-story massing and low ceilings, which made classrooms more intimate. Generous panels of glazing provided light and outdoor access, with larger windows on north elevations and often clerestory windows on southern sides, to balance cross-lighting. With the advent of air-conditioning, schools in the early 1960s tended to diminish generous expanses of glazing. The need for economical construction and finely tuned environmental features and controls accompanied a continued national call for standardization of school design.
>
> Campus planning and site-specific design also became increasingly important, as new residential areas emerged from former agricultural lands, and school builders and planners had the acreage to plan an entire campus created for new residential communities. In this era, ideas about planning at the scale of the neighborhood included the generous use of outdoor spaces and landscaping and

[28] Sapphos Environmental, Inc., *Los Angeles Unified School District Historic Context Statement, 1870 To 1969*, Prepared for LAUSD, March 2014, 114, 142.

> a zoned design that turned the campus inward and separated pedestrians and automobile traffic, for safety and accessibility. Although many variations were proposed, the modern campus plan called for "small separate units connected by arcades or passageways and attractively grouped. This type of arrangement is quite flexible and eliminates much of the institutional atmosphere of the large compact structures."

Character-defining features for buildings and structures under this theme:

- Building plans and site design clearly express their function; classroom wings often exhibit one-story "finger-like" wings, arranged on an axis
- Easily identifiable indoor-outdoor spaces, connections to classrooms through the incorporation of patios, courtyards, and outdoor canopied corridors
- One-story massing, particularly for elementary schools; up to two to three stories for junior and high schools
- Building types and plans expressive of postwar ideals in school design; these can include (1) finger-plan schools (usually in 1940s through 1950s); (2) cluster-plan schools (beginning in 1950s); and (3) variations and combinations of these typologies clearly expressive of the ideals for informality, indoor-outdoor connections, and zoned planning for the site
- Varying elevations might display differentiated window sizes and configurations, in order to tailor interior light to sun patterns and create cross-lit classrooms

Character-defining features for campuses/districts under this theme:

- Unified campus design includes most or all of the following attributes: lack of formality and monumentality; low massing (usually one stories for classrooms and up to two stories for auditoriums/multipurpose rooms); strong geometric ordering of buildings and outdoor spaces; decentralized, pavilion-like layout; rational, function driven site design; buildings extend across the site; buildings are oriented to outdoor spaces (courtyards, patios, outdoor areas), purposeful indoor-outdoor integration
- Automobile traffic/drop-off areas separated from campus; linked to interior via extended canopied corridors
- Buildings often turn inward, toward green spaces and courtyards, lawns
- Outdoor corridors, sheltered beneath simple canopies, forming links between the buildings of the campus
- Classrooms often consist of a series of axial, modular units
- An informal, domestic scale for the buildings and campus might be especially evident in elementary schools
- Swaths of patios, terraces, and plantings adjacent to and alternating with buildings
- Generous expanses of windows, including steel- and wood-framed multilight windows, in awning and hopper casements, clerestories, and fixed panes
- Flat roof or broken-plane roof often used for lighting and acoustical issues

- Modular design, with a rhythmic, asymmetrical but balanced composition
- Usually displays a modern design idiom, usually either regional modernist (with use of native materials such as stone, brick, and wood siding and/or framing), International Style modernist, or, by the early 1960s, Late Modern (more expressive and sculptural)
- Some examples might include some degree of historicist detailing or styles popular in the postwar period (such as American Colonial Revival); these are less common than modernist examples
- May have been designed by a prominent architect of the period
- Often associated with post–World War II suburbanization and growth near major employment centers beyond the city periphery (such as the San Fernando Valley and southwest Los Angeles)
- Often built in residential neighborhoods on large expanses of land, with swaths of land devoted to landscape design and playing fields (in particular for high school campuses)

Public Works Administration Moderne Style (1929-1948)

As detailed above, portions of the IHS campus received a retrofit after the 1933 Long Beach earthquake. Two extant buildings remain from that period including: Building A, which was reinforced and redesigned in the Public Works Administration (PWA) Moderne style in 1934, and Building I, which was designed in the PWA Moderne style and constructed in 1936. As detailed below, the PWA Moderne style was the result of the evolution of formal design principles combined with the contemporary aesthetics of the high-style Art Deco and Moderne architectural style, resulting in a recognizable and simplified style that became popularized during the Great Depression. Both buildings were designed by architect T.C. Kistner.

A federal Great Depression era program, the Works Progress Administration (WPA), provided funding for the seismic reinforcements to Building A. As such, limited excerpts from SurveyLA's *WPA, 1935-1943* thematic context are included below to provide contextual background about other relevant New Deal government programs and funding that allowed for the retrofit and stylistic changes to Building A, and for the construction of Building I:[29]

> *The Creation of the WPA in 1935*
>
> By the beginning of 1935 it was clear that the Depression was not going to end soon, and that something other than an emergency program with a stated dissolution date was needed. It was also clear, with the victory of the Democrats in the November 1934 midterm election, that Roosevelt had a mandate to act on this realization. The result was the Works Progress Administration.
>
> While patterned after the FERA and in particular the CWA, the WPA differed in one significant way. It was structured as an on-going program, with no set end date. The intention was to continue so long as public employment was needed. It established the federal government as the employer of last resort for the foreseeable future.
>
> […]

[29] SurveyLA, Los Angeles Citywide Historic Context Statement: *Public and Private Institutional Development, 1850-1980*, June 2017, 3-39.

The PWA dated from 1933 and was initially seen as the primary means of creating jobs through federal expenditures. But because of the nature of its projects and its need to follow standard procedures of public bidding, it moved relatively slowly and hired relatively few low-skilled workers. By 1935 Roosevelt was impatient with its pace and its inability to get jobs to the unskilled most in need. The creation of the WPA was a response to this impatience.

WPA Construction Projects

[…]

The goal of the WPA was to provide jobs primarily for unskilled and semi-skilled workers. If the

proposed project required a relatively higher proportion of skilled workers, the sponsor had to pay for them as part of its contribution. This was particularly the case in new construction of public buildings such as recreation centers and firehouses, which required a relatively high percentage of skilled building trade members. Overall about thirty percent of the employees on public building projects were skilled.

[…]

The WPA Comes to Los Angeles

In the summer of 1935, when the WPA began to organize itself, Los Angeles County had about 100,000 individuals – heads of families or single men and women – on relief who were considered employable and qualified for the WPA. In light of this need, the county received about forty percent of the two hundred-million-dollar federal allocation made to California. This was estimated to be enough to put 96,000 individuals to work by November. It would include more than 60,000 skilled and unskilled workers assigned to construction.

For its state and local management, the WPA initially made use of experts previously involved in relief programs. The first WPA Administrator for California was Frank McLaughlin, who was already serving as the state's relief administrator. The assumption was that the WPA would take the place of the state agency. Ralph Dalton, a former executive with the PWA, was sent from Washington to become the Los Angeles County WPA Director. Included in his staff was a member of the planning division of the Los Angeles County Relief Administration, who had also been an executive with the local CWA.

The WPA soon established itself as a presence in the economy of Southern California. During 1936 it spent $45,504,446 in Los Angeles County. It gave employment to 53,229 on average over the year. It started with 58,209 in January, rose to 65,170 in February, dropped to 45,164 in August, and rose again to 49,195 in November. At the beginning of January of 1937 it had 47,304 on its rolls. By July of 1937 the WPA had created a support system for its construction projects.

Stand-Alone Public Buildings

This was the area in which the WPA and the PWA most overlapped. Cooperation between the two agencies was evident in the Los Angeles School Project. The Project was a program to upgrade or replace schools in light of the damage resulting from the 1933 Long Beach earthquake. Between 1934 and 1938, a board of architects, engineers, and construction experts supervised work on schools that included the Emerson School, Thomas Jefferson High School, and Hollywood High School (listed in the National Register of Historic Places). More than half the funds were supplied by the PWA, and projects were bid out to private contractors through the traditional method of public construction. The WPA provided unskilled labor for such tasks as demolition and small repairs, and also occasionally decoration through its Art Project.

[…]

The following definitions provide additional information about the government programs that are applicable to the New Deal era history of Building A:

> WPA: "The Works Progress Administration, later renamed the Work Projects Administration, was created in 1935 and dissolved in 1943. The purpose of the WPA was to provide jobs to the unemployed, regardless of field or talent. All were hired and paid by the federal government directly. The quality of the work was secondary to the provision of employment. Construction projects were generally small-scale and labor intensive. Artists employed under the WPA in its Federal Arts Project, with rare exception, worked on local and state government buildings, and not on federal buildings (see the PWA below)."[30]
>
> PWA: "The Public Works Administration was created in 1933 and dissolved in 1939. It was a source of funding, and not an employment program. The purpose of the PWA was to provide grants for largescale public works projects. It relied on the traditional practices of government construction, awarding contracts to private entities through competitive bidding. Workers on PWA projects were employees of these private entities and not of the government. The primary goal of the PWA was to build needed infrastructure rather than to provide jobs for those on relief. Artists for PWA-funded federal projects, such as post offices, were chosen through competitions run by a section of the Treasury Department. Quality of the work, rather relief for unemployed artists, determined the selection."[31]
>
> CWA: "The Civil Works Administration was created In November of 1933 and dissolved in March of 1934. It was intended as large-scale but short-term enlargement of the FERA, to provide work during the winter of 1933-1934. It included a great number of small-scale construction projects and served as a model for the WPA."[32]
>
> SERA: "The State Emergency Relief Administration (SERA) was created in 1933 as a provision of the Unemployment Bond Relief Act. In 1935, SERA was succeeded by the State Relief Administration (SRA). Both agencies were created to help alleviate certain conditions caused by the Great Depression, and their responsibilities included the distribution of state and federal funds for unemployment relief. The activities of the State Relief Administration frequently overlapped activities of other local, federal and even state agencies created for similar purposes. Consequently, the organization of the SRA was constantly changing and it is difficult to decisively state the number or names of the agency's divisions at any given date.[33]

While the extensive retrofit of Building A was undertaken as a WPA Great Depression-era project, the building's architectural style is considered to be PWA Moderne, as is the style of Building I. As such,

---

30 SurveyLA. *Los Angeles Citywide Historic Context Statement: Public and Private Institutional Development, 1850-1980*, June 2017, 3-4.

31 Ibid.

32 Ibid.

33 California State Relief Administration, "Inventory of the State Relief Administration Records," Collection No. F3448. Online Archive of California.

excerpts related to the PWA Moderne architectural style including character-defining features as included in SurveyLA's *L.A. Modernism, 1919-1980* context statement are presented below:[34]

> Generally speaking, and with some notable exceptions, the Streamline Moderne style was best suited to commercial and residential property types and was not applied with regularity to civic and institutional buildings. In part this was practical, and due to the fact that Streamline Moderne's distinguishing characteristics proved somewhat incongruent with the large, monumental edifices in which civic institutions tended to be housed. However, it also alluded to the fact that the style's sleek, industrial aesthetic and overt visual references to the future were not particularly well aligned with government agencies' overarching goal at the time, which was to reaffirm their authority and promote an image of stability amid the financial turmoil associated with the Great Depression.
>
> In spite of its name, the PWA Moderne style was not just applied to buildings and infrastructure projects that were financed by federal agencies. As the 1930s progressed, and the style became more recognizable and widely accepted, it was also adapted to other types of buildings. It specifically emerged as a favorite stylistic choice among telephone companies and other utility providers and quickly attained a close visual association with telephone exchanges, water and power substations, and various other buildings for municipal infrastructure. PWA Moderne was also sometimes applied to some commercial properties, usually office buildings and financial institutions, whose occupants sought to evoke the same overarching sense of power, authority, stability, and security as the government. Stylistically, PWA Moderne architecture struck a middle ground between the formality of the Beaux Arts tradition and the contemporary aesthetic of the Art Deco and Moderne styles.
>
> […]
>
> The PWA Moderne style is also clearly expressed in the design of public school campuses that were constructed (or, in many cases reconstructed) by the Los Angeles Unified School District (LAUSD) in the 1930s. The school district presided over a remarkably ambitious building program in the wake of the 1933 Long Beach Earthquake, which called into question the structural stability of public buildings and resulted in a series of state-mandated building reforms that were collectively known as the Field Act. Many of the existing schools within LAUSD's jurisdiction were either rebuilt from the ground up, or were substantially remodeled and reskinned to comply with the mandates enumerated by the Field Act. Consistent with that era's prevailing trends in civic and institutional architecture, the myriad buildings and campuses that were associated with this building program exuded the formality and austerity that so strongly characterized the PWA Moderne style.
>
> PWA Moderne style schools can be found across Los Angeles, but are particularly plentiful in areas of the city that had been firmly established by the onset of World War II. Some notable examples include Susan Miller Dorsey High School in West Adams (1937, listed in the California Register) by H.L. Gogerty and C.E. Noerenberg; Hollenbeck Middle School in Boyle Heights (1936, listed in the California Register) by Alfred P. Rosenheim; Florence Nightingale Junior High School in Cypress Park (1937-39) by John C. Austin and Frederick M. Ashley; San Pedro High School (1936, listed in the California Register) by Gordon Kaufmann; and David Starr Jordan High School (1938, Listed in the California Register).

[34] SurveyLA, *Los Angeles Citywide Historic Context Statement: Architecture and Engineering: L.A. Modernism, 1919-1980,* August 2021, 79-89.

In addition to the above context, the *LAUSD Context Statement* details the following information about PWA Moderne as it relates to school buildings[35]:

> Created by the National Industrial Recovery Act, the Public Works Administration (PWA) was founded within a few months of the March 1933 Long Beach Earthquake. Following widespread damage to Los Angeles public schools in the wake of the earthquake, much school reconstruction work was funded by the PWA. Consequently, a substantial number of Los Angeles public schools either built or remodeled during this time exhibit some degree of PWA Moderne styling. Also referred to as "Stripped Classicism," the PWA Moderne often incorporates elements of a number of styles, including Classical Revival, Spanish Colonial Revival, Art Deco, and Streamline Moderne.
>
> Compared with the Streamline Moderne, the PWA Moderne was more formal and symmetrical in its overall design, with less emphasis on curvilinear shapes and horizontality. This style is found throughout the United States, particularly for institutional buildings funded through the PWA. Although the PWA program was terminated in 1943, buildings continued to display these stylistic features.

PWA Moderne style character-defining features include:

- Emphasis on verticality
- Flat roofs
- Formal symmetry and massing
- Smooth wall surfaces, such as stucco, marble, terrazzo, polished stone (and brick, although rare)
- Pier supports, often fluted or reeded, separating recessed window channels (rather than columns)
- Windows arranged in vertical recessed bays
- Stripped appearance with minimal ornamentation, including some zigzags, medallions, or plaster reliefs
- May have regional influence, exhibiting characteristics of the Spanish Colonial Revival or Mediterranean Revival style
- Incorporation of shallow relief panels and interior murals

Late Moderne Style (1937-1960)

As detailed in the *LAUSD Historic Context Statement* context, common styles for Southern California schools in the 20th century included Spanish Colonial, Mission Revival, PWA Moderne, Streamline Moderne, Art Deco, and Late Moderne. Buildings R and P are articulated in the Late Moderne style with designs by H.L. Gogerty. His austere building designs featured smooth stucco cladding and horizontal bands of windows with projecting frames which are characteristics of the Late Moderne style. As LAUSD does not have a dedicated architectural context for Late Moderne, excerpts about the Late Moderne

[35] Sapphos Environmental, Inc., *Los Angeles Unified School District Historic Context Statement, 1870 To 1969, Prepared for LAUSD*, March 2014, 124.

architectural style including the character-defining features from the SurveyLA's *L.A. Modernism 1919-1980* report are included below: [36]

> The Moderne movement, as epitomized by the stylized geometries and glitzy ornament of Art Deco, the sweeping, graceful curves Streamline Moderne, and the muted Classical forms and motifs of PWA Moderne, had unequivocally fizzled out by World War II. These were architectural styles that bore a strong visual association with the societal values and economic conditions of the Depression era, both for better and for worse. By the end of the war, architects and the American public began to gravitate away from these idioms, which were increasingly seen as outmoded and passé, and toward new modes of architectural expression that were more closely aligned with the International style.
>
> But the Moderne movement did not simply disappear from the American architectural lexicon overnight. It took time for architects and the public to accept and fully embrace this paradigm shift from familiar Depression era architecture to the more authentic and expressive qualities underpinning postwar Modernism. And, since the imposition of building moratoria brought new construction to a halt during the wartime years, architects and designers were simply not able to experiment with new forms, styles, and motifs during this time as they otherwise would have.161 What resulted, then, in the very early postwar period was a hybrid of those architectural styles of the late Depression years – Streamline Moderne and PWA Moderne – and the International style that was quickly coming into vogue. The aesthetic that emerged from this stylistic melding resulted in the emergence of a distinct architectural style that is known as Late Moderne. Late Moderne is considered to be the final phase of the Moderne movement in that it "extend[ed] the Streamline Moderne idiom into the post-war era."
>
> Since the Late Moderne style was relatively short-lived and represents a continuation of existing architectural trends – as opposed to a fresh, innovative approach to design – it has historically evaded critical attention and to this day remains relatively unacknowledged.
>
> The Late Moderne style certainly carries forward elements of the Moderne school from which it emerged. Like the Streamline Moderne and PWA Moderne styles, Late Moderne style buildings exhibit a prevailing sense of horizontality. Like their predecessors, their massing tends to be heavy, and in contrast to the structural expressionism of the International style their volumes tend to be more contained as to conceal structure. Materials such as natural stone and Roman brick are often used in addition to, or sometimes in lieu of stucco to provide buildings with a sense of warmth and texture.
>
> However, the Late Moderne style is also defined by characteristics that deviate from other Moderne idioms and clearly draw upon the tenets of the International style. Specifically, the rounded corners and teardrop forms evident in Streamline Moderne are replaced with rigid rectangular forms and sharp angularity. Building forms tend to be boxier than they are aerodynamic, and consist of compositions of solid rectilinear volumes that are placed in balanced contrast to one another. Exterior surfaces are either characterized by large, windowless expanses or feature continuous horizontal bands of windows.
>
> Other common features of the Late Moderne style pertain to decorative features and the application of ornament. Buildings designed in the style adhere to a distinctive ornamental catalog comprising fins, grids, and pylons, often with holes or squared voids "punched" into

[36] SurveyLA, *Los Angeles Citywide Historic Context Statement: Architecture and Engineering: L.A. Modernism, 1919-1980, August 2021*, 91-102.

> them. Commercial examples of the style typically feature prominent entryways and display windows that are exaggerated in size and are surmounted by a broad, curvilinear freeform canopy or soffit. Façades are often dominated by prominently soaring pylons that were emblazoned with neon or other visually prominent signage. It was also not uncommon for building interiors to exhibit some characteristics of the Hollywood Regency style.
>
> However, it is the bezeled window that is perhaps the most readily identifiable exterior feature of Late Moderne style buildings. The typical bezeled window consists of a horizontal band of fenestration that is prominently set within a protruding, bezel-like flange, often composed of a material and color that contrasts with the adjacent wall surface and makes the band of windows "pop out." Often, bezels would "extend beyond the windows to wrap around corners or dive into the ground in an inverted L-shape, giving the façade a look of tautness" and emphasizing its prevailing sense of horizontality.

Late Modern Style character-defining features for individual buildings include:

- Horizontal orientation
- Concrete construction
- Flat or nearly flat roof
- Smooth stucco cladding
- Horizontal bands of bezeled windows with projecting frames
- Metal, often steel-sash, windows
- Unadorned wall surfaces, with minimal ornament

Mid-Century Modernism/Regional Modernism (1945-1960)

From 1945 to 1965, H.L. Gogerty and his later firm Porter, Gogerty, Meston & Associates designed Buildings B, C, D, E, F1, G1, H1-H3, Q, and S. As identified in the *LAUSD Historic Context Statement*, the Mid-Century Modernism, or Regional Modernism style was discussed as follows:

> Mid-Century Modernism, or Regional Modernism, represents a middle ground between the formal, machine-age aesthetic of the International Style and a regional idiom reflecting local precedent and identity. In the postwar period through the 1960s, as practiced in Southern California, Mid-Century Modernism took its cues from the region's first-generation modernist architects such as Richard Neutra, Rudolph Schindler, Gregory Ain, Frank Lloyd Wright, and Harwell Hamilton Harris. In the postwar period, second-generation practitioners such as Raphael Soriano, Whitney Smith, and A. Quincy Jones, among many others, established Los Angeles as a center for innovative architectural design and culture.
>
> Mid-Century Modernism is characterized by an honest expression of structure and function, with little applied ornament. Aesthetic effect is achieved through an asymmetrical but balanced, rhythmic design composition, often expressed in modular post-and-beam construction. Whether wood or steel, post-and-beam construction allowed for open floor plans, ease of expansion, and generous expanses of glazing to heighten indoor-outdoor integration. Infill panels of wood or glass are common, with glazing often extending to the gable. Buildings are generally one to two-stories, with an emphasis on simple, geometric forms. Capped with low-pitched gabled or flat roofs, a Mid-Century Modern building often displays wide eaves and cantilevered canopies, supported on spider-leg or post

supports. Sheathing materials vary, with wood, stucco, brick and stone, or steel-framing and glass. Windows are generally flush-mounted, with metal frames.

This style was seen in postwar institutional and commercial buildings, as well as residences, from 1945 until circa 1975, when Title 24 restrictions on the use of glass curtailed the expansive glazing that characterizes the style. Typical Character-Defining Features:

- Horizontal design composition and massing; generally one to two stories
- Simple, geometric volumes
- Flat or shed roof, often with wide, cantilevered overhangs
- Exterior materials include stucco, brick, or concrete
- Modular design and planning
- Aesthetic qualities derive from use of simply treated materials and excellent craftsmanship
- Direct expression of structural systems, often in wood or steel post-and-beam
- Lack of historicizing ornament
- Generous expanses of fenestration, including bands of grouped multi-light windows
- Extensive use of sheltered exterior corridors, with flat or slightly sloped roofs supported by posts, piers, or pipe columns[37]

Industrial Utilitarian: Daylight Factory (1910-1940) and Carpentry Shop (1900-1965)

From 1948 to 1949, the Industrial Utilitarian style buildings L and M from plans by H.L. Gogerty, were constructed as an auto repair shop, and a woodworking and drafting shop. No architectural context has been developed by SurveyLA for the Industrial Utilitarian style so as per the guidance from SurveyLA, excerpts related to the Industrial Design and Engineering theme, the Daylight Factory property type, and the Carpentry Shop property type from the *Industrial Development, 1850-1980* context were used to contextualize the buildings. Further, as no context has been developed for industrial architecture as it applies to school properties, the properties don't align fully within the theme of a daylight factory or carpentry shop, but they are the typologies that most closely apply to Buildings L and M. Relevant excerpts from the context theme and eligibility criteria are included below:[38]

> In the 19th century, prior to the emergence of engineers who specialized in industrial design, a manufacturer would often direct a local builder with common engineering knowledge to construct a building of the manufacturer's design. On some occasions, they would use plans distributed by the manufacturers of their key machinery…. A successful industrial building needed to address many unique factors, including adequate lighting, ventilation, fire-resistance, vibration and noise, large, oddly-shaped equipment, efficient work-flows, and product logistics. In the late 19th century, these issues were compounded by rapidly changing technology and led to the emergence of industrial engineering as a distinct sub-field in engineering.

[37] "Los Angeles Unified School District: Historic Context Statement, 1870 to 1969," 126–127.

[38] SurveyLA, *Los Angeles Citywide Historic Context Statement: Industrial Development, 1850-1980*, September 2011; rev. February 2018, 197.

Lighting and Ventilation

One of the most important issues that needed to be addressed in the design of industrial buildings was lighting. Workshops and factories in the 19th century were wholly dependent on daylight to provide illumination of the workspace. This limited working hours and drove designers to develop new ways to bring in the maximum amount of available light. In the mid-19th century, some manufacturers were experimenting with "window walls," where vertical rows of windows set between structural members increased the ratio of windows to wall space. Factories with load-bearing brick walls were structurally limited in increasing fenestration for lighting, but it could be accomplished by introducing one or two wood-framed window walls into the building. With the advent of steel framing and mill construction, designers used the newfound structural freedom to create curtain walls of glass. Around the turn of the century steel industrial sash was introduced from England. With their thin frames, industrial sash dramatically increased the amount of glazing on the wall. In addition, they were viewed as more economical to maintain than wood and were non-combustible. The sash was fitted with pivoting panels that could provide ventilation without letting in rain. By 1910, steel industrial sash had become the standard windows for industrial buildings. The marketing of steel sash as "daylight units" helped to coin the term "daylight factory" to refer to reinforced concrete and steel buildings with steel sash.

Almost immediately following the introduction of steel sash to walls of factories, designers started to use them on the roof as well. They developed a variety of roof forms and patterns for skylights. The monitor roofline was popular because it also provided ventilation, pulling hot air up through the open sash for the entire length of the building. A sawtooth roof was generally oriented to the north to bring indirect light in without also heating up the building with direct sunlight. From these two basic forms came many others that modified variables of lighting, ventilation, material cost, height, and interior supports.

Manufacturers were among the most eager customers of the nascent utility companies. Electrical lighting was used in an industrial setting as early as the 1880s in Lowell, Massachusetts textile mills. Electric lights had the potential to increase production hours beyond the day and to provide needed illumination in areas of poor illumination. However, it was not until high-wattage, high-pressure mercury lamps and fluorescent lamps were developed in 1935 and 1938 that factories could work independent from daylight illumination. Combined with the recent development of air conditioning and forced air ventilation, manufacturers found that they could create controlled conditions that were not subject to weather. One of the first windowless "controlled conditions" plants ever created was the Simonds Saw & Steel Company plant in Fitchburg, Massachusetts. The controlled conditions model picked up after World War II and remains the standard for manufacturing.

Daylight Factory character-defining features include: [39]

- Constructed between 1910 and 1940 for industrial use
- Exemplifies the use of industrial sash and distinctive roof forms to maximize and control the level of sunlight inside the building
- 1–2 stories in height (2nd story is often a mezzanine level)
- Continuous industrial steel sash on two or more elevations

[39] SurveyLA notes: "Date range encompasses brief but prolific period during which daylight factories were part of the standard industrial design, from the introduction of industrial sash to rise of the controlled conditions factory during and after World War II." SurveyLA, *Los Angeles Citywide Historic Context Statement: Industrial Development, 1850-1980*, September 2011; rev. February 2018, 204.

- Oversized bays of industrial sash
- Sawtooth, butterfly, Aiken, or monitor rooflines
- Extensive skylights (in the absence of more dramatic rooflines)
- Often designed in prevalent architectural styles of period
  - May also be a significant example of an architectural style from the period of significance and/or the work of a noted architect

Further, Building M more closely resembles woodworking shop property type with industrial daylight factory features. As such, in addition to the daylight factory type context and character-defining features presented above, information on the carpentry shop property type is included as follows: [40]

> Carpentry shops are often hard to distinguish from other shops and warehouses. However, the presence of "cyclones" on the roof often reflects a building's use as a carpentry shop. Cyclones are cylindrical metal structures that filter dust particles from air inside a shop. Otherwise, a carpentry shop will generally reflect the same industrial engineering and design as other shops from its era, with early-mid 20th century day-lighting and an overall utilitarian appearance.
>
> Carpentry shops are one of a few extant property types that represent the early building industry in Los Angeles. Intact carpentry shops may be significant for their association with an important builder or building materials fabricator whose workmanship is broadly represented in the Los Angeles built environment

Carpentry Shop character-defining features include: [41]

- Retains most of the essential physical features from the period of significance
- One or more buildings housing carpentry equipment and lumber storage
- Cyclones on roof to filter sawdust from the interior
- Building usually utilitarian in design
- Shops may have industrial sash, sawtooth/monitor rooflines, skylights, or other daylight features

T.C. Kistner, Architect

Theodore Charles Kistner was a San Diego-based architect who designed hundreds of schools, public buildings, and military bases in Southern California from the 1920s through the postwar period.[42] Kistner was later a partner in Kistner, Wright & Wright and designed several of modern projects, including the Kidney Center of Los Angeles (1955), Cerritos College (1961), the Peck-Norman Building (1965), and the Norwalk Civic Center (1965).[43] Kistner designed Building I, and designed alterations to Building A which were undertaken in the 1930s.

---

40 SurveyLA, *Los Angeles Citywide Historic Context Statement: Industrial Development, 1850-1980*, September 2011; rev. February 2018, 76.

41 SurveyLA, *Los Angeles Citywide Historic Context Statement: Industrial Development, 1850-1980*, September 2011; rev. February 2018, 76.

42 "T.C. Kistner, Retired Architect, Dies at 99," *Los Angeles Times*, October 11, 1973: 55.

43 "Historic Places in L.A.," Los Angeles Conservancy website, https://www.laconservancy.org/learn/historic-places/.

John C. Austin, Architect

John C. Austin was a Pasadena-based architect who was notable for his public, civic, and institutional buildings in the Los Angeles area, including the Los Angeles Hall of Justice (1925), Los Angeles City Hall (1926-1928), Beverly Hills City Hall (1932), Griffith Observatory (1934-1935).[44] The postwar public buildings designed by his firm Austin, Field & Fry are recognized as some of the most important in the region and include the Otis Art Institute (1957), the UCLA Faculty Center (1959), and the U.S. Custom House at the Port of Los Angeles (1967).[45] The LAUSD Context Statement includes Austin and his partner firms in the list of "the region's most prominent master architects…who were responsible for numerous [school] designs…since the early twentieth century."[46] Austin designed Buildings J and K which were constructed in 1941 and 1942, respectively.

Henry L. Gogerty, Architect

Henry "Hank" L. Gogerty was born in Iowa and graduated from the University of Illinois with a degree in engineering and architecture. He served in field artillery during World War I and then established an architecture firm in Los Angeles, forming a short-lived partnership with Carl Jules Weyl (Gogerty and Weyl) in 1926. When the collaboration with Weyl dissolved in 1928, Gogerty founded his practice, H.L. Gogerty and Associates. In 1964, Gogerty formed a partnership with Kal H. Porter & Associates and Port, Price & Meston & Associates, resulting in the firm Porter, Gogerty, Meston & Associates.[47]

Gogerty's early work with Weyl was predominately focused on commercial buildings such as the Fred C. Thompson Building in 1927 (LAHCM #1196) other Hollywood commissions such as the Palace Theater, Baine Building, and Shane Building which today are contributing buildings to the National Register "Hollywood Boulevard Commercial and Entertainment Historic District".[48] In 1929, Gogerty designed his first art deco building, the Yucca-Vine Tower, which was nominated for an LAHCM in 2024. At the time of its design, Gogerty was noted as being one of the most in-demand architects in Los Angeles.[49]

The majority of Gogerty's work was in school design, and during the span of his career, Gogerty designed more than 350 schools in Southern California, including over 30 WPA-funded schools in the Los Angeles area.[50] The LAUSD Context Statement lists Gogerty as one of "the region's most prominent master architects… responsible for numerous [school] designs…since the early twentieth century." His work was frequently featured in architectural magazines and newspapers, and he was described in 1945 as having "made a specialty of school house building."[51] Two of his innovative modernist school campuses include Dorsey Susan Miller High School (with architect C.E. Noerenberg) (1936-1938) and Visalia Unified

[44] "John Corneby Wilson Austin," Pacific Coast Architecture Database website, 2025.

[45] "Architect: Austin, Field and Fry," Los Angeles Conservancy website, 2025.

[46] *Los Angeles Unified School District: Historic Context Statement, 1870 to 1969*, 89.

[47] "Nailing it Down," *Los Angeles Times*, February 9, 1964: 140.

[48] City of Los Angeles, *Los Angeles Department of City Planning Recommendation Report, Fred C. Thompson Building.* Prepared for the Los Angeles Department of City Planning, 2019.

[49] City of Los Angeles, "Los Angeles Department of City Planning Recommendation Report: Mountain States Life Building/Yucca-Vine Tower," Prepared for the Los Angeles Department of City Planning, 2024.

[50] "Historic District – Pepperdine College," HistoricPlacesLA website, 2025.; and "Henry L. Gogerty; Architect who Designed Sliding Classroom Walls," *Los Angeles Times*, April 6, 1990: 167.

[51] "Expansion of School Facilities at Garden Grove High Planned," *The Register*, September 27, 1945: 15.

School District (1950).[52] The LAUSD Context Statement describes the Dorsey School as an early experiment with a Finger-Plan School, describing the following: "Other school plants began exploring the new currents in modern, function-driven design. Henry L. Gogerty and C. E. Noerenberg's Susan Miller Dorsey High School is one such example. While the 1937 design drew inspiration from the PWA Moderne, the classrooms, patio spaces, and radial site plan, with classrooms extending outward like spokes of a wheel, were innovative for the time."[53] The school was also featured in *Architectural Record* as a prototype for airplane hangars, another typology for which Gogerty was innovative and became known for, as described in further detail below.[54] In 1956, Gogerty's design for the arcade at IHS was photographed by renowned modernist photographer Julius Shulman and is included in the *LAUSD Historic Context Statement*.[55]

Gogerty's innovative industrial designs for industrial aircraft properties began with the 1928 design for the Grand Central Air Terminal in Glendale, a mix of Spanish Colonial Revival and Art Deco, which was listed on the National Register in 2017.[56] In 1940, Gogerty designed the administration building at Los Angeles International Airport in collaboration with architects Walker and Eisen, McNeal Swasey, and Sumner Spaulding.[57] In 1941, Gogerty designed the Hughes Aircraft Company complex in Culver City (now Playa Vista), and he soon became recognized as an "innovator in aviation for his designs for the Hughes Aircraft Company facilities."[58] The Playa Vista complex included cargo plane assembly buildings and the hangar where the famous "Spruce Goose" plane was constructed. The 274,000 square-foot building was considered a "singular engineering achievement in wood framing," and the entire complex was listed on the National Register as a historic district in 1991. A HAER report on file with the Library of Congress details that the site "primarily developed between 1941 and 1953…and the structures of the Hughes Aircraft Company, Culver City plant, constitute a unique and remarkable intact example of one of the first large-scale aircraft production centers. It provides a physical link with the historical origin and evolution of the aviation and aerospace industry, and a technological economy which has played an essential role in the development of modern Southern California."[59] Gogerty transferred his technological knowledge and innovative industrial design skills to the more modest shop buildings on the IHS campus. Uniquely, Building L and M on the IHS campus share some design features with his Hughes Aircraft campus which was identified as a historic resource, including sawtooth roofs and matching industrial sash windows with similar boxed frames.

---

52 "Henry L. Gogerty (architect)," Pacific Coast Architecture Database website, Available at: https://pcad.lib.washington.edu/person/1414/.

53 *Los Angeles Unified School District: Historic Context Statement, 1870 to 1969*, 65.

54 "Building News: H.L. Gogerty and C.E. Noerenberg, Architect and Engineers," *Architectural Record,* September 1938, 40.

55 "Job 2308: Henry L. Gogerty, Inglewood High School (Inglewood, Calif.)," Julius Shulman photography archive, 1936-1997, GRI Special Collections, Getty Research Institute Digital Collections website, https://rosettaapp.getty.edu/delivery/DeliveryManagerServlet?dps_pid=IE255024.

56 David Gebhard and Robert Winter, *Los Angeles an Architectural Guide*, Gibbs Smith Publishing: Salt Lake City, 1994, 320.

57 David Gebhard and Robert Winter, *Los Angeles an Architectural Guide*, Gibbs Smith Publishing: Salt Lake City, 1994, 46.

58 John LoCascio, *Grand Central Air Terminal, National Register Nomination*, February 2, 2017, Available at: https://npgallery.nps.gov/AssetDetail/NRIS/100000780.

59 Greenwood and Associates, "HAER CAL,19-LOSAN,82: Hughes Aircraft Company," Historic American Engineering Survey, n.d. Available at: https://www.loc.gov/item/ca2172/.

Additional Research

Additional site-specific research was conducted on IHS utilizing the following sources: City directories, plans and aerial photographs, historical photographs and articles from *The Los Angeles Times, The Register,* and *The Daily Breeze* newspapers, the Los Angeles County Assessor website, and other published sources. Research was conducted at the IHS campus library inside Building Q.

Historic maps and aerial photographs were examined to provide historical information about IHS and the land uses surrounding the campus. Historic aerial photographs taken in 1928, 1934, 1941, 1956, and 1968 were examined. A Sanborn Fire Insurance Map that covered the campus was created in 1950.

Architectural drawings obtained from the District were essential in preparing the construction history for IHS from 1934 to 1980. Select representative early architectural drawings for Buildings A, I, L, and M on file with the District are compiled in **Table 2** and are included in **Appendix B**. There were no building permits available for the campus. The earliest plan on file dated to 1934, was for modifications to Building A as part of the extensive rehabilitation undertaking that followed the 1933 Long Beach Earthquake. Campus master plans were not located.

TABLE 2
EARLY IHS ARCHITECTURAL DRAWINGS FOR BUILDINGS A, I, L, AND M

Date	Project/Application #	Architect/Engineer	Description
5/1/1934	Job file no. 336 / Application no. 163	T. C. Kistner and Company - Architects	As-built condition of Classical Revival Building A and proposed WPA Moderne modifications to the floor plan and elevations
7/1/1936	Job no. 379 / Application no. 1766	T. C. Kistner Architect	Classroom Building (I) proposed elevations and floorplans with WPA Moderne detailing
9/24/1946	Job no. 433 / Application no. 4400	H. L. Gogerty Organization, Architects and Engineers. J. CY Berry and William Glenn Balch, Associate Architects/ Julian T. Stafford, Structural engineer	Shop Building (M) proposed elevation and floorplans depicting drawing and drafting instructional rooms, with wood working shop spaces, assembly areas, lumber/tool rooms, and a finishing room
3/1/1949	Job no. 544-5 / Application no. 6399	H. L. Gogerty Associates and Julian T. Stafford, Structural Engineer	Automobile Shop Building (L) proposed site plan, floorplans, elevations, details, and future unrealized two shop addition
6/17/1960	Job no. 630-10A / Application no. 20075	H. L. Gogerty Associates, Architects and Engineers	Building A demolition plans and alterations to reprogram portions of the interior

Inglewood High School Establishment and Construction History

The IHS campus was developed over the course of nearly nine decades, with currently extant buildings constructed between 1925 and 1991.[60]As discussed above, at the turn of the 20th century, the land that surrounded what would become the IHS campus was largely dedicated to agricultural development, a pattern that would continue through the next few decades before the rise of defense and aerospace

[60] GGA Architecture, "Inglewood High School Modernization Basis of Design," prepared for the Inglewood Unified School District, 2024, 12.

industries. These local industry shifts were reflected in changes to the IHS campus and its curriculum, which offered relevant training opportunities for students entering the workforce before, during, and shortly after World War II. A substantial postwar yet discontiguous construction campaign to accommodate more students expanded the campus to its present configuration as it largely exists today. A summary table of the building data for each building is included in **Table 3** *IHS Campus Building Data*.

1900s - Originally named Union High School, planning for IHS began in 1905. An eight-acre site on S. Grevillea Avenue bordered by W. Pimento Street to the north (present-day Manchester Boulevard) and Olive Street to the south was selected for the campus in 1906.[61] Bonds were issued in the same year to aid with construction costs.[62] By 1907, a stone wall foundation had been laid for the original main school building, which was located near the center of the parcel.[63] The two-story with basement building was designed in the Classical Revival style and was articulated with red and cream brick.[64] The multi-functional structure was used as a study hall, assembly space, offices, teachers' restrooms, and classrooms. Shortly after the construction of this first campus building, the City of Inglewood was formally incorporated in 1908.

1910s - In 1913, a bond was issued for $150,000 to construct a new group of "Polytechnic buildings" on the IHS campus.[65] The following year, school trustees opened bids for the construction of five new buildings in addition to the existing school building. Architect Norman F. Marsh won the bid and designed five Classical Revival-style brick buildings to complement the original 1907 building, establishing a unified campus. The new grouping was designed to form a quadrangle with the original 1907 building, which was then remodeled for administrative use as part of this construction campaign.[66] An arcade, or covered walkway, was constructed to connect the original 1907 building to a new household building to the north and a new science building to the south. A manual arts building, gymnasium, and small boiler room were constructed on the west portion of the campus (**Figure 4**). In 1916, trustees were awarded $35,000 for the construction of a western auditorium wing to the administration building. On February 29, 1916, the new auditorium wing and additional buildings were dedicated and opened to the public.[67] During this period, a steam plant sat towards the center of the campus, which served as a generator providing heat, power, and light to IHS. It is no longer extant.

61 "Factions at War Over Inglewood High School," *Los Angeles Herald*, April 16, 1906: 30.

62 "Buys High School Bonds," *Los Angeles Evening Express*, June 5, 1906: 4.

63 "Eight Tons of Concrete Fall and Kill Man," *Los Angeles Herald*, June 28, 1907: 5.

64 "Birdseye View of New Union High School at Inglewood, Costing Only $200,000," *Redondo Reflux*, February 26, 1915: 3; Fire Insurance Map, Inglewood, California, 1912.


65 "Bonds Authorized," *Los Angeles Times*, October 12, 1913: 11; "New Inglewood High School to Be Finished in Time for Fall Term, Methodists to Build," *Los Angeles Time*s, August 9, 1914: 73.

66 "Los Angeles Architects Commissioned to Draw Plans for Splendid San Fernando Valley Edifice," *Los Angeles Times*, March 8, 1914: 65; "Birdseye View of New Union High School at Inglewood, Costing Only $200,000," *Redondo Reflux*, February 26, 1915: 3; "Inglewood School Plans are Ready," *Evening Vanguard*, January 14, 1914: 7; Fire Insurance Map, Inglewood, California, 1912.

67 "Coast Happenings Mirrored Here," *Van Nuys News and Valley Green Sheet*, March 3, 1916: 4.

TABLE 3
IHS CAMPUS BUILDING DATA

Building Name	Construction Date(s)	Style	Architect (A) / Engineer (E)
A. Administration	1924-1925- original construction 1936- Retrofit and renovation to present architectural style	Classical Revival (original) PWA Moderne (present)	1924-1925: George A. Howard Jr. (A) 1936: T.C. Kistner (A) William T. Wrigth (E)
B. Classroom	1950	Mid-Century Modern	H.L. Gogerty (A)
C. Science Classroom	1948-1949	Mid-Century Modern	H.L. Gogerty (A) Julian T. Stafford (E)
D. Classroom	1955	Mid-Century Modern	H.L. Gogerty (A)
E. Classroom	1955	Mid-Century Modern	H.L. Gogerty (A)
F1. Classroom	1955	Mid-Century Modern	H.L. Gogerty (A)
F2. Classroom	1991	Utilitarian	Architect unknown
FS. Food Service	1987	Vernacular	Architect unknown
G1. Classroom	1955	Mid-Century Modern	H.L. Gogerty (A)
G2. Classroom	1963	Mid-Century Modern	Architect unknown
H1-H3. Classroom	1955	Mid-Century Modern	H.L. Gogerty (A)
H4. Classroom	1991	Utilitarian	Architect unknown
H5. Classroom	1991	Utilitarian	Architect unknown
I. Classroom	1936	PWA Moderne	T.C. Kistner (A) William T. Wright (E)
J. Classroom	1941	Utilitarian	John C. Austin (A)
K. Shop	1942	Industrial Utilitarian	John C. Austin (A)
L. Auto Shop	1949	Industrial Utilitarian, Daylight Factory	H.L. Gogerty (A) Julian T. Stafford (E)
M. Shop	1948	Industrial Utilitarian, Woodworking Shop with Daylight Factory features	H.L. Gogerty (A) Julian T. Stafford (E)
N. Classroom	1991	Utilitarian	Architect unknown
O. Boys Locker Room	1948-1950	Industrial Utilitarian	H.L. Gogerty (A) Julian T. Stafford (E)
P. Gymnasium	1958	Late Moderne	H.L. Gogerty (A)
Q. Library	1955	Mid-Century Modern	H.L. Gogerty (A)
R. Auditorium	1949-1950	Late Moderne	H.L. Gogerty (A) Julian T. Stafford (E)
S. Music Building	1965	Mid-Century Modern	Porter, Gogerty, Meston and Associates (A, E)
X. Adult Education	1960	Mid-Century Modern	H.L. Gogerty (A)

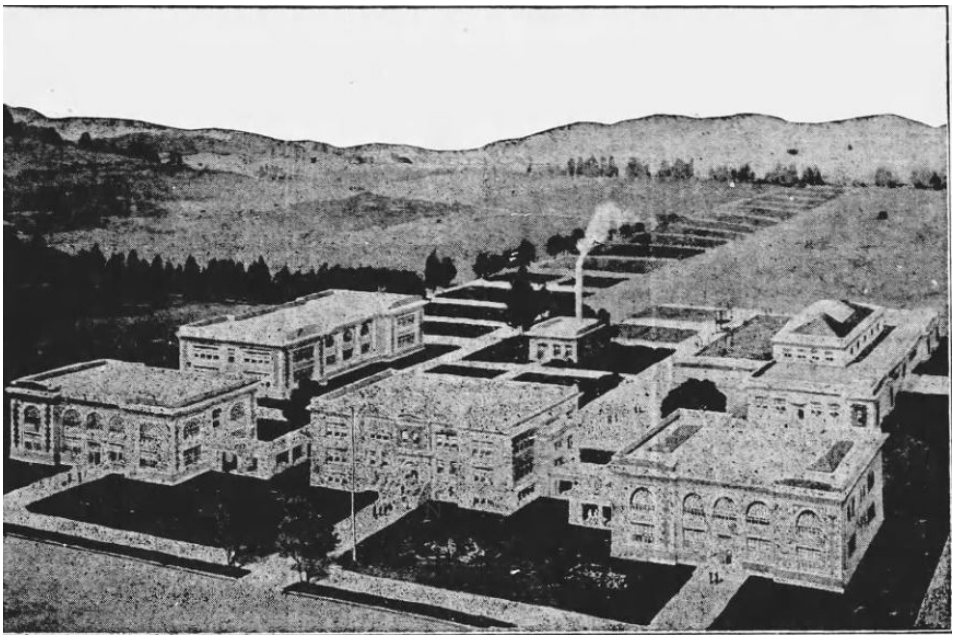

SOURCE: Birdseye View of New Union High School at Inglewood, Costing Only $200,000," *Redondo Reflux*, February 26, 1915: 3.

Figure 4
The campus as it appeared in 1915, with recent additions to the 1907 administration building at the center.

1920s - In the early decades of the 20th century, IHS operated a demonstration farm, known as the Inglewood High School Farm, as part of its agricultural department curriculum (**Figure 5**). The ten-acre farm was located approximately ½ a mile to the southwest of campus at Kelso Street and Inglewood Avenue.[68] Considered an important part of the school's programming for male students, practical farming coursework reflected the local economy, preparing them for life after graduation as farmers or stockmen. The IHS farm had barns, corrals, hog houses, tractors, horses, and herds of both hogs and cattle, with a residence for the farm supervisor. According to a 1921 newspaper article, the "program included plant growth and field work, animal husbandry and dairying, soils, horticulture and fertilizer, farm surveying, irrigation practice and farm management."[69] IHS held an annual "Farm Day," which included a livestock judging contest with ten competing high school teams.[70]

In 1924, a $200,000 bond allowed for an additional construction campaign at the school. Plans for new buildings were created by Los Angeles architect George A. Howard Jr., and were designed to match the early Classical Revival-style design of the campus. Buildings constructed at this time included a boys' gymnasium with a swimming pool to be built to the northwest of the early administration building with additional classrooms added at the administration building.[71] At the time, the gym was considered to be one of the most modern gymnasiums in Southern California due to its innovative and efficient features.[72]


68 "City History," City of Inglewood website, https://www.cityofinglewood.org/512/City-History.

69 Robert T. Lyans, "Inglewood High School Teaching Practical Agriculture," *Los Angeles Times*, August 14, 1921: 149.

70 "The Inglewood High School 'Farm Day' Judging Context," *Los Angeles Times*, February 10, 1924.

71 "$2,000,000 High School Bond Issue at Vote," *Daily News*, February 29, 1924: 2; "Inglewood School Bonds of $200,000 Win, Eight to One," *Press-Telegram*, March 2, 1924: 10; "School Bonds Poll Big Vote," *Los Angeles Times*, March 16, 1924: 97.


72 "In the Southland," *Whittier News*, January 7, 1926: 2.

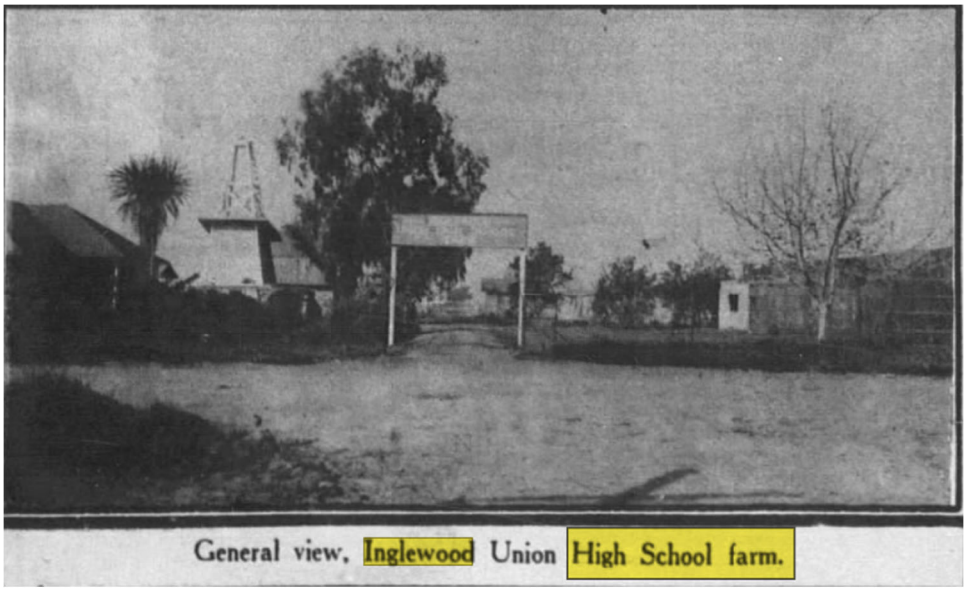

SOURCE: "Interesting Farm Scenes," *Los Angeles Times*, March 9, 1924: 172.

Figure 5
The Inglewood Union High School Farm located approximately ½ a mile away from campus, 1924

Further, in 1925, a new two-story Fine Arts Building with a basement was constructed at the northeast corner of campus, along S. Grevillea Avenue and Manchester Boulevard (**Figures 6 to 8**). Today, the Fine Arts Building, now known as Building A, remains the oldest extant building on campus. It was later modified from a Classical Revival style building to a PWA Moderne-style in the 1930s, as discussed below.[73]

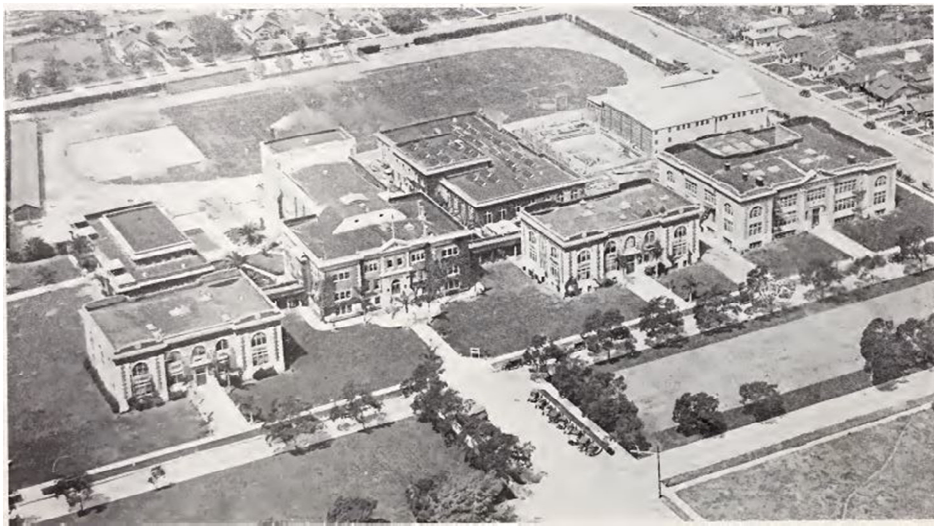

SOURCE: "Green and White 1926," IHS Yearbook, 1926, 10.

Figure 6
Aerial view of campus in 1926

[73] "Southern California Rears Many New School Buildings," *Los Angeles Time*s, January 1, 1925: 188.



SOURCE: “Green and White 1926,” IHS Yearbook, 1926, 10.

Figure 7

A 1926 view of campus along Grevillea Avenue, prior to the 1933 Long Beach Earthquake. Building A, Administration Building (foreground, right) was referred to as the Fine Arts Building



SOURCE: UC Regents, 1928

Figure 8

Aerial view of campus in 1928

1930s - In March of 1933, the Long Beach earthquake caused substantial damage to the Classical Revival-style IHS campus.[74] Architect T.C. Kistner had been engaged to fireproof the fine arts building (Building A) just prior to the earthquake, and his involvement continued after the event to address campus-wide building reconstruction and structural strengthening efforts.[75] As a result of Kistner's engagement after the earthquake, the renovation and retrofit of Building A was featured in a *The Architect and Engineer* magazine article written by the project's structural engineer William T. Wright. Building A was described as a national example of how an existing building was "successfully treated" after an earthquake in order to strengthen and reinforce it for future use. Building A was further noted for its dramatic stylistic transformation from the Classical Revival style to the PWA Moderne style, which the article referred to as a "facelifting" effort.[76]As part of this process, four inches of brickwork were removed and replaced with gunite, a material consisting of cement, sand and water, sprayed onto the exterior (**Figure 9**). New columns and beams were installed for reinforcement, fireproof stairways were introduced, roof trusses were reinforced, and new windows were installed for improved lighting. These facelifting efforts were cost effective and allowed for federal Great Depression-era relief labor by the Civilian Works Administration (CWA) and State Emergency Recovery Agency (SERA), while effectively reenvisioning the building into a contemporary adaptation of Classical Revival architecture. The article described this modernization as:

> Plain surfaces with simple ornamentation properly arranged to enhance the beauty of the structure. The name "Fine Arts" alone would bring such a style to one's mind and the designer carried this throughout his work. The economy of the work is found in the use of materials could readily be incorporated into the strengthening program with as little extra cost for ornamentation as possible.[77]

While students returned to campus in April 1935, the final repairs and transformation of Building A continued through 1936 (**Figure 10**).[78] Today, Building A largely reflects the post-1933 modernization efforts in Long Beach following the earthquake. As applicable to Building A, the *LAUSD Context Statement* notes that "it is common to find 1920s-era schools that were remodeled following the earthquake; such schools might exhibit the building plans and configurations typical of the 1920s but with 1930s PWA Moderne and Streamline Moderne detailing."[79] In October of 1935, the school district passed a bond issue vote for $300,000 for the continued rehabilitation of the earthquake-damaged campus which was aided by PWA grants.[80] In 1936, Building I, Classroom was constructed to PWA Moderne style designs by architect T.C. Kistner, located southeast of Building A.

---

74 "Compton Starts Novel Project; Co-Operative Credit Jobs Done, Other Towns Show Activity," *Los Angeles Times*, March 16, 1933: 29.

75 "Building Activity Shown," *Los Angeles Times*, June 17, 1934: 21; "Quakeproof School Opens Doors," *Los Angeles Evening Post*, April 2, 1935: 2.

76 Wright, William T. "School Undergoes 'Face Lifting,' *The Architect and Engineer* 125, no. 2 (May 1936): 27-29.

77 Wright, William T. "School Undergoes 'Face Lifting,' *The Architect and Engineer* 125, no. 2 (May 1936): 27-29.

78 William T. Wright, "School Undergoes 'Face Lifting,' *The Architect and Engineer* 125, no. 2 (May 1936): 27-29; and "Quakeproof School Opens Doors," *Los Angeles Evening Post*, April 2, 1935: 2.

79 *Los Angeles Unified School District: Historic Context Statement, 1870 to 1969*, 10.

80 "Will Confer on PWA Help," *Monrovia News-Post*, October 16, 1935: 1.



SOURCE: "School Undergoes 'Face Lifting,' *The Architect and Engineer* 125, no. 2 (May 1936): 27-29.

Figure 9

Post- 1933 Long Beach Earthquake structural and stylistic updates to Building A as featured in *Architect and Engineer*, 1936



SOURCE: UC Regents, 1934

Figure 10
Aerial view of campus in 1934By the mid-1930s, the school's notable farming program came to an end.

In 1933, the Inglewood High School Farm's agricultural grounds were proposed to be converted into an athletic field which would allow students greater opportunity for outdoor activities that were not possible on the main campus' then-current athletic grounds.[81] The land would become Sentinel Field and later Caroline Coleman Stadium.

1940s - The closure of the school farm allowed for a significant change in the school's vocational curriculum, which for decades had strongly reflected its surrounding agricultural industry. The Inglewood area's shift from agriculture to the aerospace and defense industry was fueled by the development of the nearby Mines Field which would later become the Los Angeles International Airport (LAX), and the development of the U. S. Air Force's Space and Missile Program in Inglewood. This rapid change was

[81] "Inglewood," *Los Angeles Times*, December 31, 1933: 100.

reflected in IHS' campus development and academic offerings throughout the 1940s and into the post-World War II development boom.

In the fall of 1940, the "Inglewood adult education center and evening high school" opened for adult night school courses at the IHS campus.[82] In addition to science and arts courses, a substantial portion of the adult education center's offerings included courses in cooperation with the state and national defense program, including pre-employment courses, wood pattern making, plaster pattern making, and machine shop courses. Additional supplementary trade courses included elementary template layout and lofting, advanced aircraft lofting, aircraft sheet metal layout, and aircraft welding.[83] WPA workers were able to take advantage of such vocational training courses at IHS, having been selected for their "aptitude and ability to be trained for national defense."[84] Similarly, 33 other high schools in Southern California had defense training programs in place during this time. By early 1941, enrollment in the defense training programs at the IHS campus totaled approximately 1,200 students, notably with class offerings including machine shop and sheet metal working.[85] Updates to unspecified campus buildings included the installation of approximately $200,000 worth of machine tools, lathes, and welding equipment for defense industry training.[86] Two buildings, Building J, Classroom Building K, Shop and were constructed in 1941 and 1942, respectively, to designs by architect John C. Austin. The modest building designs reflect the Industrial Utilitarian style.

After the United States entered into World War II in December 1941, industry in Inglewood was markedly dominated by production plants, aerospace manufacturing, and associated support activities. On the home front, IHS offered opportunities for adult education training, including vocational courses such as architectural, aeronautical, and mechanical drafting, blueprint reading, carpentry, machine shop, and welding.[87] A canning center was established on the campus in 1945, which operated on a 12-hour schedule in which more than 1,000 women attended instructional sessions in order to use the campus' canning facilities.[88] In 1945, a substantial campus expansion and building program for both IHS and nearby Leuzinger High School valued at over $2,075,000 was proposed.[89] Campus development from this period included the construction of a two-story 24,000 square foot shop building, Building M, which was to be used for classroom space. In August of 1945, Building M was approved for construction by the Civilian Production Administration (CPA). The CPA absorbed the functions of the War Production Board (WPB), which was a federal wartime government agency established to oversee and coordinate American industry to wartime production during World War II.[90] The WPB monitored the construction of factories that produced essential war materials, ultimately contributing to the efficiency of postwar economic reconversion.[91]

82 "Pre-Registration at Inglewood Night School Begins Tuesday, Sept 3," *The Daily Breeze*, August 29, 1940.

83 "Pre-Registration at Inglewood Night School Begins Tuesday, Sept 3," *The Daily Breeze*, August 29, 1940.

84 "WPA Workers Enrolled in Defense Training," *Eastside Journal*, September 26, 1940.

85 "Former Redondo Man Gets Big Inglewood Job," *The Daily Breeze*, March 4, 1941.

86 "School Defense Head Appointed," *Los Angeles Times*, March 4, 1941.

87 "Adult Education Classes Open at Inglewood High," *The Daily Breeze*, September 18, 1946: 2.

88 Marian Manners, "Need for Home Canning Especially Vital This Year," *Los Angeles Times*, May 20, 1945: 47.

89 "New School Heads Confer at Inglewood," *Los Angeles Times*, July 20, 1945: 12.

90 Aaron D. Purcell, "War Production Board," EBSCO website, https://www.ebsco.com/research-starters/military-history-and-science/war-production-board.

91 Aaron D. Purcell, "War Production Board," EBSCO website, https://www.ebsco.com/research-starters/military-history-and-science/war-production-board.

With the war ending in September of 1945, Inglewood became fueled by postwar prosperity and experienced rapid suburban growth, marked by commercial, civic, and residential development. Postwar IHS campus development included significant expansion efforts that required demolishing the remaining original 1907-1925 Classical Revival-style buildings (except for Building A) to make space for the construction of modern educational buildings.[92]

Campus development in the late 1940s included the construction of the one-story, roughly 3,360-square-foot automobile shop Building L. Initially referred to as "Auto Shop 'Unit Q'," the 1948 plans for Building L indicate that its entrance and orientation were designed to line up with those of existing Building M, next door. As originally designed by master architect Henry L. Gogerty, Building L included a tool room and office within the smaller one-story room, a cast stone wash sink, two roll-up garage doors, and an open space dedicated to the following: work area, engine area, machine area, and instruction area. A smaller room located adjacent to the arcade was to be used for athletic equipment. The 1948 plan notes suggest that a covered open-air arcade was planned to connect Buildings L and M, while other plans indicate that a further arcade extension *beyond* Building L was considered for a later date. The building's 1949 plumbing plans included three additional "future shops," similarly rectangular in footprint, which were to be attached to the west of Building L, the Auto Shop, yet these were never constructed.

As portions of original early 20th century IHS campus were demolished in a piecemeal fashion following the 1933 Long Beach earthquake, the campus was subsequently slowly redeveloped over time with limited efforts in the 1930s and 40s, followed by more rapid infill redevelopment resuming after the war. In 1947, demolition began for the former 1914 science building that was damaged in the earthquake, which was to make space for new classroom buildings that would open in the years that followed.[93] Most of the new IHS buildings constructed in the postwar period were designed by architect Henry L. Gogerty in a variety of modern architectural styles, including Industrial Utilitarian, Late Moderne, and Mid-Century Modern styles. Master architect Gogerty was well-known for his elaborate Mid-Century Modern campus master plans for new southern California schools; however, no master plan was located for the mid-century redevelopment of the IHS campus. Campus upgrades to bring modern cohesion to the school during this period included new flagpoles, an arcade entrance with signage along S. Grevillea Avenue, planters, landscaping, and covered walkways.

In 1948, the construction of the two-story shop classroom Building M was finalized. The building included instructional rooms for drawing and drafting, woodworking shop spaces, assembly areas, lumber/tool rooms, and a finishing room.[94] The following year, a new one-story automobile shop building was constructed (Building L, Auto Shop), to the immediate west of Building M. These two industrial shop buildings were designed by master architect Henry L. Gogerty, share site and building character-defining features, and were situated along Manchester Avenue, offering direct street access to the thoroughfare. Additional new postwar development between the late 1940s through the 1950s included: Building C, Classroom (1948); Building R, Auditorium (1949); Building O, Locker Building (1949);

[92] "Architect Retained by School Board," *Los Angeles Times*, January 25, 1945: 12; and "Classroom Addition," Inglewood High School, Architectural Drawings, November 14, 1941.

[93] "Inglewood High Building Doomed for New Structure," *Los Angeles Times*, September 28, 1947: 9.

[94] "Shop Building Plan Approved," *Los Angeles Times*, August 17, 1946: 11.


Building B, Classroom (1950); Building D, Classroom (1955); Building E, Classroom (1955); Building G1, Classroom (1955); Building Q, Library (1955); and Building P, Gymnasium (1956).

The new auditorium building, Building R, was celebrated in the IHS yearbook as "modern in design—facile in operation—overwhelming in innovation." (**Figure 11**)[95] A 1950 Sanborn Fire Insurance map depicts the campus with many of the new buildings (**Figure 12**), and the 1951 school yearbook included an image of Building C at that time (**Figure 13**). In 1954, renowned photographer Julius Shulman, who worked closely with modernist architects, photographed the campus' modern arcade and Building B at the eastern portion of campus along S. Grevillea. Although not located within the Los Angeles Unified School District, Shulman's 1956 photo of this portion of IHS is included in the *LAUSD Context Statement* as a representative example of a modern school plant of the period (**Figures 14 and 15**). The bleachers in the new 1956 gymnasium (Building P) were featured in a *Progressive Architecture* magazine advertisement with gymnasium architect Gogerty listed as designing and implementing the innovative "power-operated gymstands" supplied by Wayne Iron Works of Pennsylvania.[96] The Inglewood Public Library's collection includes a photograph of Building A taken in the 1960s (**Figure 16**). In 1965, a rendering of the Music Building (Building S) was published in the *Los Angeles Times* as designed by Gogerty and his partners at Porter, Gogerty, Meston & Associates (**Figure 17**). The cost was estimated at $240,000 and the building was to be elevated on concrete columns to allow for band and music student parking below.[97] The building included band and choral rooms, practice rooms, a music library, drama and piano rooms, and uniform and robe storage. An aerial photograph taken in 1965 depicts the campus with the Mid-Century improvements (**Figure 18**).

[95] "Symphony to Mark Auditorium Opening," *Los Angeles Times*, December 12, 1950: 38; and Inglewood High School Yearbook, *The Green and White*, 1951, 2.

[96] "Wayne Power Operated Gymstands" *Progressive Architecture,* August 1961, 161; and "Inglewood High Gym," *Los Angeles Times,* September 15, 1957: 172.

[97] "Parking Area Provided Under Music Building," *Los Angeles Times*, January 17, 1965: 129.

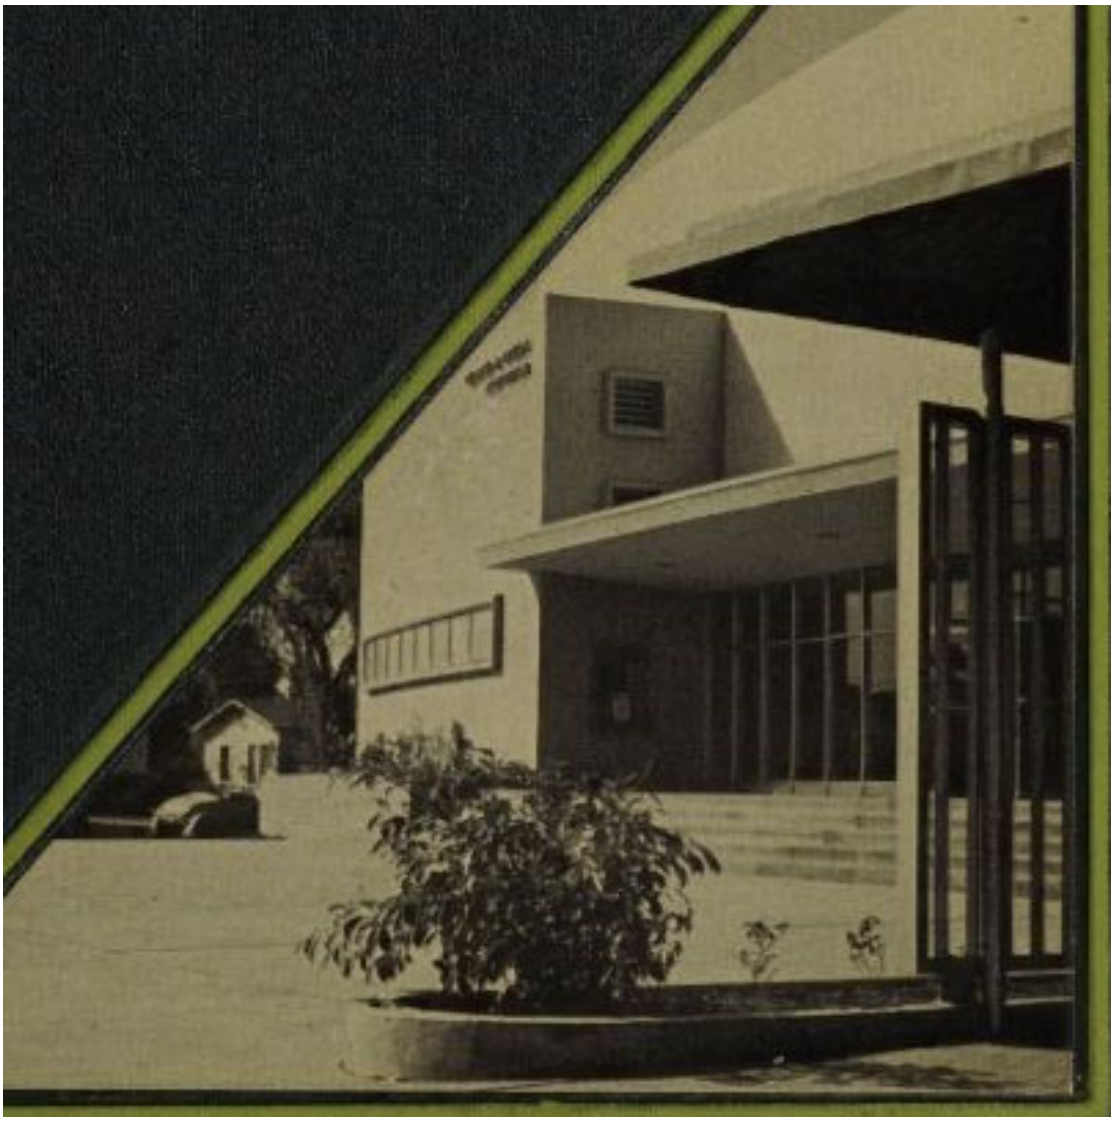


IHSIHS

SOURCE: "Green and White '51," IHS Yearbook, 1951, Cover.


Figure 11

Newly constructed Building R, Auditorium, 1951

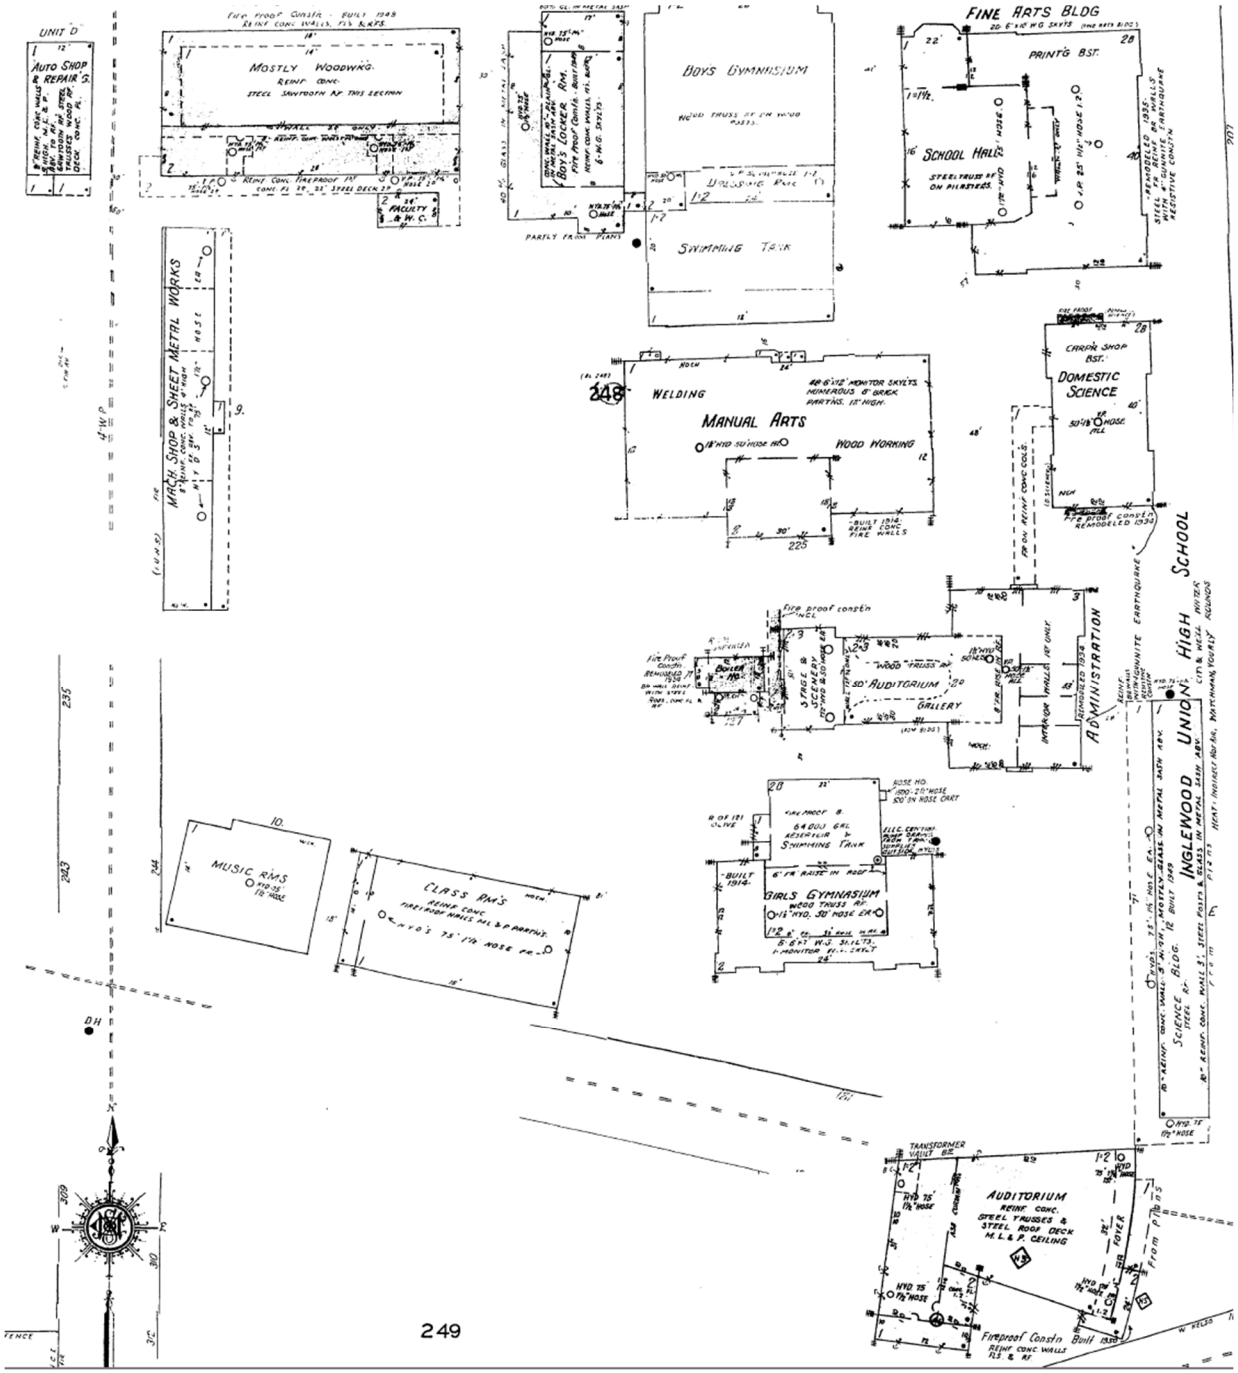

SOURCE: Sanborn Fire Insurance Company. Maps – Inglewood, California, 1923 updated 1950.

Figure 12
Sanborn map illustrating the campus, 1950

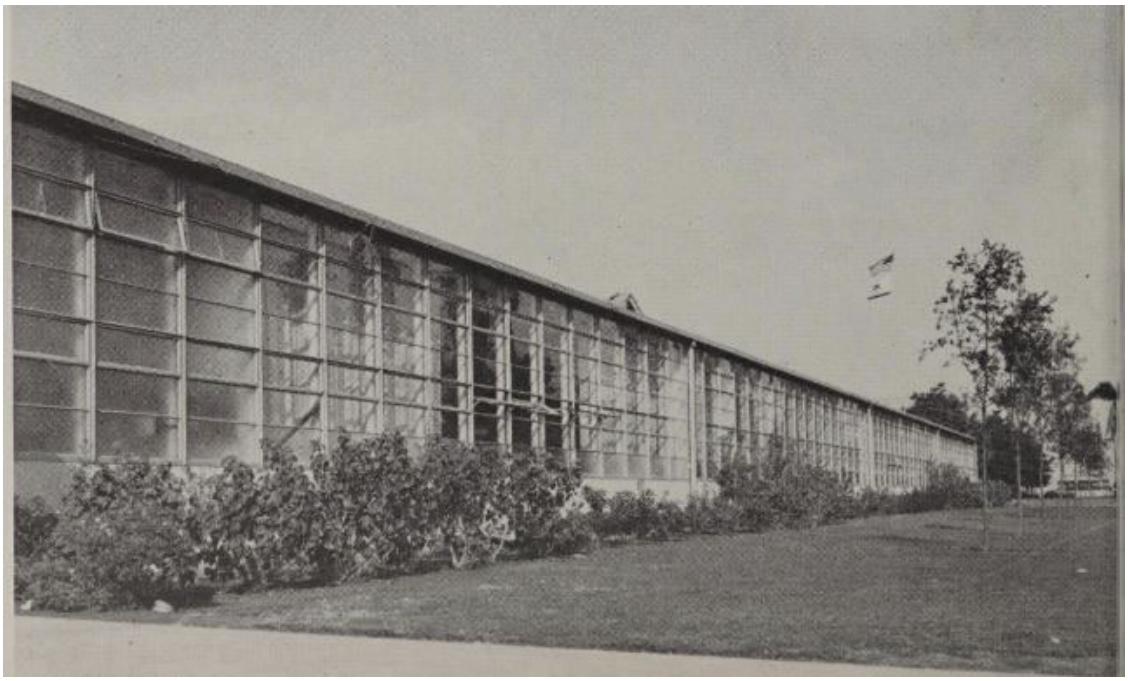

SOURCE: "Green and White '51," IHS Yearbook, 1951, 16.

Figure 13
Building C, Classrooms, 1951



SOURCE: © J. Paul Getty Trust, Julius Shulman Photography Archive, 1935-2009, 1956

Figure 14
Building B, Classroom (right) and entrance arcade with "Inglewood High School" signage (left), 1956



SOURCE: UC Regents, 1956

Figure 15
Aerial view of campus in 1956




SOURCE: "Inglewood High School, late 1960s," Inglewood Public Library available at https://calisphere.org/item/ark:/13030/kt2q2nd2mh/.

Figure 16
Building A, Administration, c. 1960s



SOURCE: "Music Unit," *The Los Angeles Times*, January 17, 1965:17.

Figure 17
Rendering of Building S, Music Building, 1965

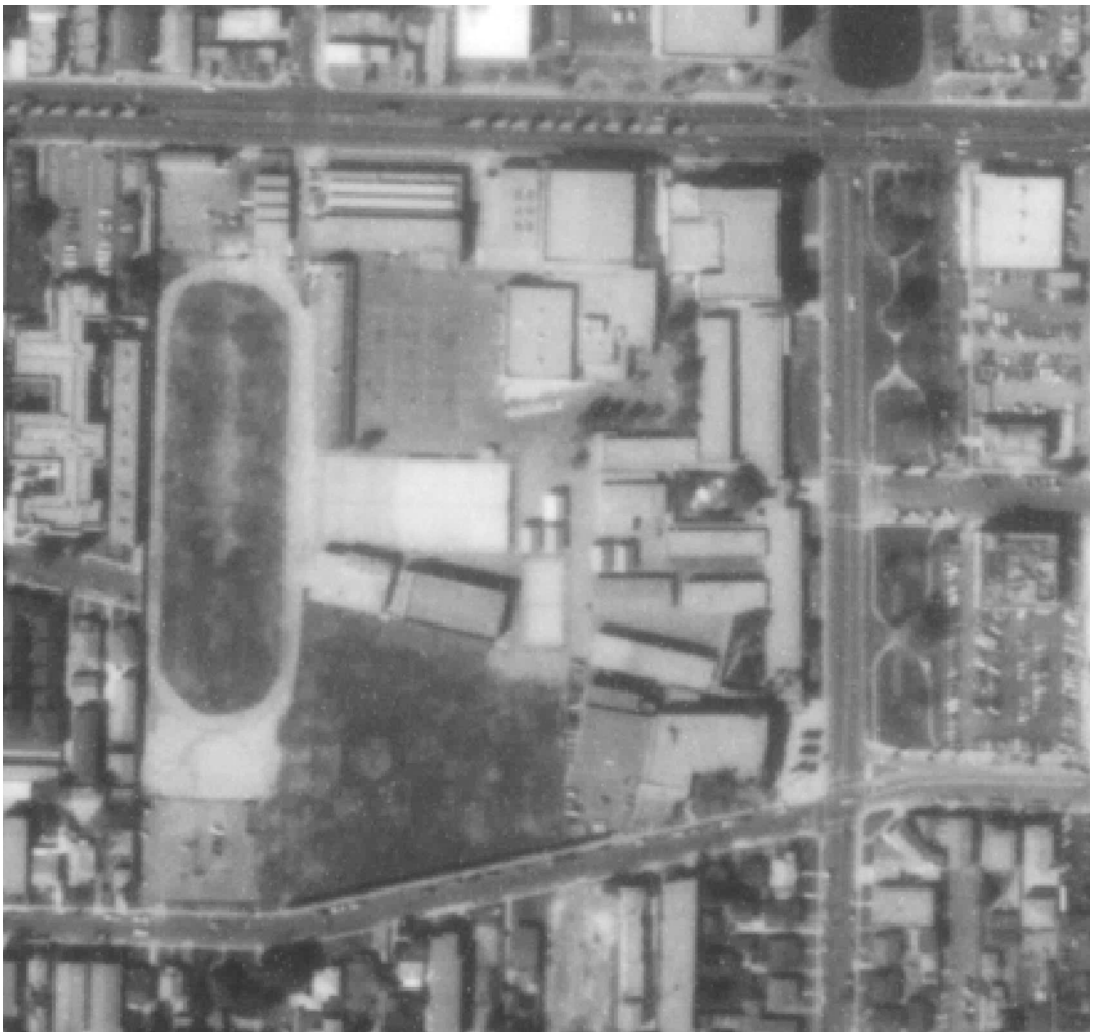

SOURCE: UC Regents, 1968

Figure 18
Aerial view of campus in 1968

1980s and 1990s - A food service building (Building FS) was added to the far northwest portion of the campus in 1987. Between 1991 and 1995, Buildings F2, H4, H5, and N were constructed which occurred in conjunction with campus-wide renovations of existing buildings.

Architectural Resources Survey and Architectural Descriptions

ESA architectural historians conducted a historic architectural resources survey of the IHS on January 25, 2025. Detailed notes and digital photographs were taken, and the survey work utilized the survey methodology of the State Office of Historic Preservation (OHP). Survey photographs are included in **Appendix C**. IHS was documented on California Department of Parks and Recreation (DPR) 523 form series (**Appendix D**).

Site

Inglewood High School, a public high school campus, is located at 231 S. Grevillea Avenue in the city of Inglewood, Los Angeles County. The campus is bounded by W. Manchester Boulevard to the north, S. Grevillea Avenue to the east, Kelso Street to the south, and commercial and residential development to the west. The surrounding neighborhood includes the 1970s Inglewood Civic Center to the north; Grevillea Art Park, multi-family housing, a commercial building and a church to the east; multi-family housing and single-family residences which were constructed between the 1920s and the 1960s to the south; and a combination of 1920s and 1930s single-family homes, and mid-century period multi-family housing to the west. The Subject Property houses Inglewood High School, Inglewood Continuation High School, and a District food services building.

Twenty-four buildings comprise the IHS campus. The earliest building on campus dates to 1925 (Building A), with one building constructed in the 1930s (Building I), seven buildings constructed in the 1940s (Buildings C, J, K, L, M, O, and R), eight buildings constructed in the 1950s (Buildings B, D, E, F1, G1, H1-H3, Q and P), and three buildings constructed in the 1960s (Buildings G2, S, and X). These 20 buildings reflect the historic period for the property. Due to the incongruous nature of campus historic period development from the 1920s through the 1960s, the campus does not reflect an established master-plan campus type, as would have been expected of a high school campus designed during a single time period. Later campus development efforts in the 1990s included four buildings (Buildings F2, H4, H5, and N).

The campus features tennis courts and six basketball courts, located near the center of the property, with a large playing field situated along the western boundary, which includes two baseball diamonds. Picnic tables and umbrellas are located in the northeastern part of the campus, with another outdoor seating area located south of this, further east. A gated parking area sits along W. Kelso Street. The campus is enclosed by a continuous, non-original chain-link fence, with metal access gates located along W. Manchester Boulevard and S. Grevillea Avenue. The primary pedestrian entrance onto campus is along S. Grevillea Avenue and includes a mid-century arcade with Inglewood High School signage, a flagpole, and brick planters. The Inglewood Continuation High School, which will not be evaluated as part of this study due to age, includes paved recreational play areas.

The campus features concrete and asphalt-paved areas that serve as walkways, courtyard spaces, and play areas, with some buildings equipped with expansive overhangs that cover paved pathways. The primary landscaped areas include swaths of grass along S. Grevillea Avenue at the eastern edge of campus. There are a few trees and shrubbery located within the campus.

Building A, Administration,1925; renovation,1936

Building A, Administration is located in the northeastern portion of the Inglewood HS campus. Building A is a one and two-story building over a raised basement constructed in 1925. It contains a two-story H-shaped main portion, and a one-story rectangular wing that extends from the west elevation. The massing is formal and generally symmetrical, with rectangular and curved volumes that project slightly from the corners of the building. The building is brick masonry construction that was reinforced with a steel continuous truss system, beams, and columns, and is sheathed in Gunite. It features a flat roof with a raised parapet. The building is arranged into vertical bays divided by plaster reeded pilasters that rise from wide concrete piers leading from the foundation level. Formerly, c. 1960s awning and fixed windows were situated between pilasters in recessed channels, which have since been removed. Horizontal accent moldings form the spandrels above the fenestration. The exterior is enlivened with cast concrete and plaster zigzag and diamond motifs, tiered vertical line designs, dentil moldings, and a geometric block cornice. A rounded clock in a square frame sits at the roofline in the southwest corner. At the east elevation, shallow tiered vertical pilasters with incised vertical lines form an entrance surround which contains a double-leaf metal door surmounted by an eight-light transom. Incised lettering above the transom reads “Fine Arts Building.” Secondary entrances include double-leaf and single-leaf metal doors on the north, west, and south elevations.

Noted exterior alterations following the 1930s retrofit include the replacement of doors and glazing in the original window openings. These minor alterations occurred as part of a renovation by master architect H.L. Gogerty, who designed the majority of the other buildings on the Inglewood H.S. campus. Correspondence regarding the upgrades for Building A began in 1953; however, it is unclear whether any of the changes were implemented in the 1950s or if the work commenced in 1960, the date of the plans on file with the district. In addition to the window glazing that is shown in the 1960s plans by Gogerty, a new door opening was added on the north elevation, along with a set of non-original concrete stairs that were to serve as a loading area.[98] Wire glass skylights were also altered during the renovations by Gogerty’s firm, and aerial photographs show that most of the original skylights have been covered or removed. Visual inspection yielded that the original incised lettering over the north entrance, “Truth is Beauty,” was replaced at an unknown date with the contemporary lettering: “Inglewood High School Bldg A Administrative Offices.” A ramp was added to the southwest corner of the south elevation to meet ADA and egress requirements at an unknown date. In 2025, the building’s 1960s era windows were removed from the building. Few alterations have occurred to the exterior, and most, if not all, appear to be generally compatible with the 1930s design and have been articulated sensitively by master architect Gogerty. The stage area includes original 1925 and later 1933 designed elements, including a proscenium arch, plaster pilasters, a series of steps, elaborate wood door surrounds, wood doors and metal hardware. The first floor’s double-loaded corridor was reconfigured in 1960 to include the current wood paneling and display cases, and metal staircase handrails were also added at this time.

[98] Inglewood High School District Files. A-163. Correspondence letters H.L. Gogerty and the District. 1953, District plans as revised, H.L. Gogerty, 1962.

Building A at IHS is listed in "The Living New Deal" national database referenced above by SurveyLA. It is depicted on the website map as an extant resource with the following description:

> The Fine Arts building at Inglewood High School in Inglewood, CA, was reconstructed in 1936 by the Works Progress Administration (WPA) following damage incurred during the devastating 1933 Long Beach earthquake. Work crews removed brickwork to make the building more earthquake safe, installed new columns and beams to carry vertical loads, built a new fireproof stairway, rearranged windows to bring in more light, and updated the heating system.[99]

Building B, Classroom, 1950

Designed in a Mid-Century Modern style, Building B is a rectangular, one-story building. The building is wood with reinforced board-form concrete walls, is partially sheathed with stucco and has a pitched flat roof. The entrance doors are single-leaf metal doors (replacement). A flat canopy extends from the roofline along the northeast corner and the west elevation. Fenestration includes horizontal bands of steel industrial sash, awning, and fixed windows. Other features include metal vents, metal fire hose cases, and concrete locker curbs and bays. Visual inspection reveals that the following alterations have occurred at the exterior: the steel sash windows have been painted over, removed, or altered; the original metal and wood doors have been replaced; metal lockers have been removed; and the original display cases on the west elevation have been removed. The interior has since been renovated and features contemporary finishes (in 1965, and possibly again in 1995).

Landscaped elements were designed in conjunction with Building B, as evidenced in the original building plans. An entrance arcade with a metal canopy supported by aluminum columns and sliding metal gates sits between Buildings B and C. Designed in conjunction with Building B according to original drawings, the arcade includes "Inglewood High School" metal lettering attached to the top of the canopy. A metal sunshade is situated in the northwest corner of Building C and extends across the walkway. Also included in the plans for the building are geometric flagstone planters located on the campus side of the arcade, in front of Buildings B and C, and a flagpole with a cast concrete base featuring a Native American headdress and a cast metal medallion with a Native American bust relief. The medallion lettering reads "Inglewood High School Class of 1950." These campus features, designed as part of Building B, have been painted over but remain extant. The arcade appears to be missing metal panels and may no longer be operable as shown in the original plans.

Building C, Classroom, 1948-1949

Designed in a Mid-Century Modern style, Building C is a rectangular, one-story building. The building is constructed of wood with reinforced concrete walls sheathed in stucco and features a pitched flat roof. The entrance doors are single-leaf metal doors (replacement). A concrete and wood canopy extends from the west elevation. Fenestration includes horizontal bands of steel industrial sash, awning, and fixed windows. Other features include metal gable and foundation vents, and concrete locker curbs and bays. Visual inspection reveals that the following alterations have occurred at the exterior: the steel sash windows have been painted over, removed, or altered; the original metal and wood doors have been replaced; and the metal lockers have been removed. Original display cases on the west elevation have also

[99] The Living New Deal, "Inglewood High School: Fine Arts Building, Inglewood CA," The Living New Deal website.

been removed. The interior has since been renovated and includes contemporary finishes (possibly in 1995).

Building D, Classroom, 1955

Designed in a Mid-Century Modern style, Building D is a rectangular, one-story building. It is capped with a flat roof, featuring low parapets at the south and north ends. A concrete and wood canopy extends from the roof on the west and south elevations. The building is constructed of wood, reinforced with concrete and steel, and is sheathed with stucco. The entrance doors appear to be non-original and consist of single-leaf metal doors, and some have metal vents. Fenestration includes horizontal bands of steel industrial sash, awning, and fixed windows. Other features include metal foundation vents, an intercom box attached to the west elevation, and concrete locker curbs. In the courtyard in front of the east elevation, sculptural concrete tables and benches are arranged on geometric concrete squares diagonally on the grass. Original plans or permits were not located. However, based on visual inspection, the following alterations appear to have occurred to the exterior: steel sash windows have been painted over, removed, or altered, security bars have been added to some of the windows, the doors do not appear to be original, and metal lockers have been removed. Renovations occurred in 1995, which may have included the interior.

Building E, Classroom, 1955

Designed in a Mid-Century Modern style, Building E is a rectangular, one-story building. A one-story portion extends from the west elevation and may be an addition. The main building portion includes a flat roof with low parapets at the west and east ends. The building is wood with reinforced concrete and is sheathed with stucco and vertical metal siding. The entrance doors appear to be non-original and consist of single-leaf metal doors. Fenestration includes horizontal bands of steel industrial sash, awning, and fixed windows. A green and white tile mosaic inlaid in the concrete walkway at the north elevation contains a large green “I” and “Class of 56” lettering. A walk-up window with metal pipe railings forms a waiting area labeled as the “Sentinel Spirit Store” at the north elevation. An intercom box and siren are situated on the north elevation. Original plans or permits were not located. However, based on visual inspection the following alterations appear to have occurred to the exterior: steel sash windows have been painted over, removed, or altered, and security bars have been added to some of the windows. The doors do not appear to be original. Renovations occurred in 1995, which may have included the interior.

Building F1, Classroom, 1955

Designed in a Mid-Century Modern style, Building F1 is a one-story building that is rectangular in plan. It is capped with a flat roof. The building is wood with reinforced concrete walls and is sheathed with stucco. The entrance doors appear to be non-original and consist of metal doors. Fenestration includes horizontal bands of steel industrial sash, awning, and fixed windows. A metal sunshade extends below the roof of the south elevation. Other features include a metal intercom box and metal attic vents. Original plans or permits were not located. However, based on visual inspection the following alterations appear to have occurred to the exterior: steel sash windows have been painted over, removed, or altered, including a door or window wall arrangement in the southwest corner. The doors do not appear to be original. Renovations occurred in 1995, which may have included the interior.

Building G1, Classroom, 1955

Designed in a Mid-Century Modern style, Building G1 is a one-story building that is rectangular in plan. It is capped with a flat roof and a concrete and wood canopy extends from the roof on the south elevation. The building is wood with reinforced concrete walls and is sheathed with stucco. The entrance doors appear to be non-original and consist of single-leaf metal doors. Fenestration includes horizontal bands of steel industrial sash awning and fixed windows. Other features include an intercom box and concrete locker curbs. Original plans or permits were not located. However, based on visual inspection the following alterations appear to have occurred to the exterior: steel sash windows have been painted over, removed, or altered, the doors do not appear to be original, and one door opening and frame on the north elevation has been plastered over. The metal lockers have been removed. Renovations occurred in 1974 and 1995 which may have included the interior.

Building G2, Classroom, 1963

Designed in a Mid-Century Modern style, Building G2 is a one-story building that is rectangular in plan. It is capped with a low-pitched gable roof with deep overhanging eaves. The building is constructed of wood and is sheathed with stucco and non-original plywood. The entrance doors appear to be non-original and consist of single-leaf metal doors. Fenestration includes horizontal bands of steel industrial sash, awning, and fixed windows. Other features include metal gable vents with wood frames, concrete locker curbs, and concrete stoops. Original plans or permits were not located. However, based on visual inspection the following alterations appear to have occurred to the exterior: steel sash windows have been painted over, removed, or altered, metal lockers have been removed, and the doors do not appear to be original.

Building H1-H3, Classroom, 1955

Designed in a Mid-Century Modern style, Building H1-H3 is a one-story building that is rectangular in plan. It is capped with a flat roof, featuring low parapets at the east and west ends. A concrete and wood canopy extends from the roof on the south elevation. The building is wood with reinforced concrete walls and is sheathed with stucco. The entrance doors appear to be non-original and consist of single-leaf metal doors. Fenestration includes horizontal bands of steel industrial sash, awning, and fixed windows. Original plans or permits were not located. However, based on visual inspection the following alterations appear to have occurred to the exterior: steel sash windows have been painted over, removed, or altered, and the doors do not appear to be original.

Building I, Classroom, 1936

Designed in a PWA Moderne style, Building I is a one-story structure with a rectangular plan, characterized by formal symmetry and massing. The building is reinforced board-formed concrete sheathed with stucco and has a flat roof with a low parapet. A metal coping border at the roofline surmounts shallow square relief patterns at the entablature. Building I is divided into four bays by fluted pilasters, with groupings of five fixed aluminum window assemblies that sit below horizontal speedline banding. Each bay includes a curved cast-concrete window planter with geometric brackets and circular medallion designs below the windows. The entrances on the west and east contain replacement metal doors that sit recessed under a wood and metal canopy flanked by curved concrete walls, with a curved

entrance porch and curved pony wall. The following alterations have occurred to the exterior: original doors and transoms have been replaced, windows and transoms have been covered or painted over.

Building J, Classroom, 1941

Designed in a utilitarian style, Building J is a one-story building that is rectangular in plan. It is capped with a flat roof over the main portion and features a curved roofline along the northern elevation, allowing for a taller interior volume. The building is constructed of wood and concrete and is sheathed with stucco. Replacement metal double-leaf doors are accessed by concrete steps with low pony walls at the west and east elevations. Original divided light wood sash windows with transoms have been removed and plastered over, with the exception of windows in the northwest corner. Other features include an intercom on the exterior wall and metal foundation vents with metal hoods. This building was renovated in 1976, 1978, 1982, and 1995, and a few original features remain.

Building K, Shop, 1942

Designed in an industrial utilitarian style, Building K is a one-story building that is rectangular in plan. It is capped with a high-pitched gable roof supported by a wood truss. The roof is punctuated by gabled dormers with metal louvre vents. The building is of wood and concrete construction. It is sheathed with stucco. Fenestration consists of industrial metal sash windows and clerestory metal sash industrial windows. The entrance doors are single- and double-leaf metal doors, situated on the east elevation. A wooden awning, supported by non-original metal posts, extends from the east elevation. The following alterations have occurred to the exterior: original wood panel doors have been replaced with metal doors, steel sash windows and glass have been removed or painted over, and the interior was renovated (possibly in 1954 and 1995).

Building L, Auto Shop, 1949

Designed in an industrial, utilitarian style with elements of a daylight factory typology, Building L is a one-story building generally rectangular in plan, featuring a square volume that projects from the southwest corner. This volume includes a canopy supported by metal pipes. It is capped with a flat and sawtooth roof and is supported by a steel truss. The building is constructed of wood and reinforced concrete and sheathed in stucco. The entrance doors are single-leaf metal doors. Fenestration includes the previously mentioned continuous skylights in the sawtooth roof, as well as continuous horizontal bands of steel sash windows (awning and fixed) with projecting frames. There are two garage doors on the north elevation: an original one with windows in the top portion and wood panels in the bottom, and a replacement roll-up metal garage door. Building L included a tool room and office within the smaller one-story room (overall volume extant), a cast stone wash sink (extant), two roll-up garage doors (one extant), and an open space dedicated to the following: work area, engine area, machine area, and instruction area. The following alterations have occurred to the exterior: an original multi-lite garage door has been replaced with a metal roll-up garage door, select steel sash windows have been removed, painted, or altered, and an entrance in the southwest corner has been enclosed. The interior was renovated (possibly in 1995).

Building M, Shop, 1948

Designed in an industrial, utilitarian style with elements of a daylight factory typology, Building M is a one- and two-story building that is generally rectangular in plan. The building was designed by H.L. Gogerty with Julian T. Stafford as the structural engineer. The one-story portion to the north, fronting Manchester Boulevard, is capped with a flat and sawtooth roof with steel and wire glass continuous skylights. The two-story portion on the south end of the building contains a flat composition roof. The building is constructed with a steel frame and reinforced concrete. Concrete stairways with pipe metal railings on the southwest and southeast corners lead to a covered walkway. The entrance doors on both floors are double and single-leaf metal doors and are possibly replacements to the original kalamein doors. Fenestration includes the previously mentioned continuous skylights in the sawtooth roof, continuous horizontal bands of steel sash clerestory windows with projecting frames across the second story, and continuous horizontal bands of steel sash windows with projecting frames that punctuate the elevations of the first story. Metal cyclones for filtering sawdust particles are situated on the western elevation, a remnant of the original use of the building as a woodworking shop. The following are alterations to the exterior: some windows panes have been painted over, original wire glass shop display windows on the first floor have been removed or covered, a few windows next to entrances on the second floor have been removed or covered, and two roll-up garage doors have replaced original metal doors on the first floor. The interior was renovated (possibly in 1995).

Building O, Boys Locker Room, 1948-1950

Designed in an industrial utilitarian style, Building O is a one and two-story building that is irregular in plan. It is capped with a flat roof. The building is constructed of reinforced concrete and is sheathed with stucco. The entrance doors are replacement single and double-leaf metal doors surmounted by original glazed transoms. Fenestration features continuous horizontal bands of steel sash windows (awning and fixed) with projecting frames, as well as steel skylights that punctuate the roof. The following alterations have occurred to the exterior: steel sash windows have been painted or security bars added, half-glazed doors have been replaced, and skylights have been covered or painted over.

Building P, Gymnasium, 1958

Designed in a Late Moderne style, Building P is a one and two-story building with a partial basement. It is irregular in plan. The building is of reinforced concrete with tilt up walls that support a flat steel-framed roof. The building is austere and visual interest is added with geometric volumes clad in stucco, geometric patterns in concrete walls, and thin vertical piers that divide the exterior with horizontal bands of bezeled steel sash windows with projecting frames. There are overhanging concrete canopies supported by metal pipe railings in the northwest and northeast corner. Doors consist of double and single-leaf metal doors and glazed transoms surmount some. The building was altered in 1986, which included the replacement of the bleachers, and may have also been when the alteration of windows that had been painted over occurred.

Building Q, Library, 1955

Designed in a Mid-Century Modern style, Building Q is a one- and two-story L-shaped building. The one-story portion extends from the southwest corner. It is capped with a flat roof. The building is

constructed of wood with reinforced concrete walls and is sheathed with stucco and vertical wood siding. The primary east elevation is recessed under an overhanging roof and flanked by projecting side walls, framing the elevation. The entrance doors appear to be non-original and consist of single and double-leaf metal doors. Fenestration includes horizontal bands of industrial steel sash, awning, and fixed windows. A concrete and wood canopy extends from the southeast corner and a portion of the primary east elevation. A wooden clock that is missing the hands is incorporated into the vertical wood siding in the southeast corner of the primary east elevation, and an original intercom box is also situated on the east elevation. Original plans or permits were not located. However, based on visual inspection, the following alterations appear to have occurred to the exterior: steel sash windows have been painted over, removed, or altered, and the doors do not appear to be original. Renovations occurred in 1974 and 1995, which may have included the interior.

Building R, Auditorium, 1949-1950

Designed in a Late Moderne style, Building R is a three-story building with a partial mezzanine and partial basement. It is irregular in plan and contains one-story volumes that project from the main two-story portion at the southeast, southwest, and northwest ends. The building is of reinforced concrete construction with a steel-framed flat roof. At the primary east elevation, projecting geometric volumes clad in smooth stucco and a curved portion with a curved canopy add visual interest to an otherwise austere design. Fenestration includes horizontal bands of bezeled steel sash windows with projecting frames. Cement steps lead to the main entrance, which fronts S. Grevillea and features plate glass doors and transoms set within aluminum frames. Other features include a ticket window with a projecting frame on the wall in the south corner of the entrance, metal vents in projecting frames, and geometric vents punched out in the concrete walls. The building was altered in 1955, 1962, and 1995, which appear to have included changes to the interior.

Building S, Music, 1965

Designed in a Mid-Century Modern style, Building S is a two-story building that is rectangular in plan with a main portion that rises slightly above two projecting rectangular volumes attached to the north and south elevations. The building is lifted on concrete pilotis with a parking lot situated under the building and is attached to the west elevation of Building R. It is capped with a flat roof with a low parapet. The building has reinforced concrete construction and is sheathed with stucco. The entrance doors appear to be non-original and consist of single and double-leaf metal doors. The building is generally void of fenestration, and where windows are present, they consist of industrial steel sash windows. Original plans or permits were not located. However, based on visual inspection, the following alterations appear to have occurred to the exterior: steel sash windows have been removed or altered, and a stairway on the southeast corner has been filled in. Renovations occurred in 2001, which may have included the interior.

Building X, Adult Education, 1960

Designed in a Mid-Century Modern style, Building X is a one-story building that is rectangular in plan and is attached to the southwest corner of Building R. It is capped with a flat roof with a low parapet at the southeast corner. The building is constructed of wood with reinforced steel and is sheathed with stucco and vertical metal siding. Fenestration includes steel industrial sash windows with transoms. Metal muntins extend to the ground on the east elevation. The entrance doors appear to be original and consist

of single-leaf metal doors. An original vertical metal louver next to the door on the west elevation is original, according to plans. Aluminum lettering “Adult Education Building” is on the east elevation and appears to have been moved from the original location on the south elevation. The following alterations appear to have occurred to the exterior: steel sash windows have security bars over them, and the metal doors may not be original.

Buildings Less Than 45 Years in Age

The following buildings do not meet the 45-years of age threshold at which buildings should be evaluated as historic resources and therefore were not described above or evaluated: Building FS, Food Service (1987); Building F2, Classroom (1991), Building H4, Classroom (1991), Building H5, Classroom (1991), and Building N, Classroom (1991).

Eligibility Assessment

As the IHS campus meets the California Office of Historic Preservation's 45-year-old age threshold for consideration as a potential historic resource, the property, with its 20 historic-period age buildings and related site features, was evaluated collectively for historic significance as a historic district under National Register criteria and California Register criteria. Additionally, ESA collectively evaluated a grouping of 16 mid-20th-century classroom and support buildings that meet the 45-year-age threshold and share architectural themes and periods of construction for individual significance under National Register criteria and California Register criteria. Further, as part of this research, ESA determined that three individual buildings on the IHS campus that meet the 45-year age threshold appear to reach a level of individual significance for their historic associations and architecture and design. These buildings, Building A, Building I, and Building M, were each formally individually evaluated as historic resources under National Register criteria and California Register criteria. Further, shop Buildings L and M were collectively evaluated as a small historic district under National Register criteria and California Register criteria.

The IHS campus and Buildings A, I, L, and M, were evaluated using the following historical contexts and themes:

- *History of Inglewood: Settlement, Development and Growth* (1822 - present);
- *Inglewood Unified School District: Early History, Establishment and Expansion* (1905 - present);
- *Secondary School Education in Inglewood, CA*, with the following sub-themes: *Post–1933 Long Beach Earthquake School Plants* (1933–1945); *Early Experiments in the Modern, Functionalist School Plant* (1933–1945); and *The Postwar Modern Functionalist School Plant* (1945–1969);
- *Architecture and Engineering*, with the following sub-themes: *Public Works Administration Moderne Style* (1929-1948) and *Late Moderne Style* (1937-1960); *Mid-Century Modernism/Regional Modernism* (1945-1960); and Industrial Utilitarian subthemes: *Daylight Factory* (1910-1940) and *Carpentry Shop* (1900-1965).

As the City of Inglewood does not have developed historic context statements or eligibility standards for evaluation, the adjacent City of Los Angeles framework outlined in SurveyLA and the *LAUSD Historic Context Statement* framework are appropriate to apply as the IHS campus reflects the above contexts, themes, subthemes, and property types.

Significance Evaluations

IHS Campus District Evaluation

ESA evaluated the IHS campus, with its 20 historic period structures and associated campus landscape for potential eligibility for listing in the National Register and California Register as a historic district. IHS was evaluated against the following historical and architectural themes: (1) *History of Inglewood: Settlement, Development and Growth* (1822–present), (2) *Inglewood Unified School District: Early History, Establishment and Expansion* (1905–present), (3) *Post-1933 Long Beach Earthquake School Plants* (1933-1945); (4) *Early Modern Functionalist School Plants* (1933-1945); and (5) *Postwar Modern Functionalist School Plants* (1945-1969).

Criterion A/1: Events

The land that would become the IHS campus was formerly agrarian land, and a robust agricultural industry characterized Inglewood in the late 19th century up through the first three decades of the 20th century. IHS began in 1907 with a single classroom building that contained all of the school's operations. The campus would expand over the next 20+ years to include a stately grouping of Classical Revival structures oriented along S. Grevillea Avenue. The surrounding agricultural industry was so prevalent that IHS had a working farm located half a mile away from the main campus that offered students husbandry and farming training. Today, no remnants of the school's early agricultural history are evident on the campus. The farm closed by the 1930s, at a time when new defense and aerospace industries were starting up, and no association to this agricultural history remains in the built environment of IHS. These local industry shifts were reflected in changes to the campus and its curriculum, which offered relevant training opportunities for students entering the workforce before, during, and shortly after World War II. As Inglewood became increasingly industrialized in the mid-20th century, IHS responded to the emerging aerospace and aviation industries, as well as related defense industries, by offering relevant training programs and coursework on campus, which was open to both IHS students and community members. Two shop buildings (Buildings L and M) were constructed to accommodate these larger industrial changes, however they do not collectively form a historic district reflective of the wartime and postwar shift in curriculum programming.

The campus as a whole does not have historic associations with the Post 1933 Long Beach patterns of development, as only one remaining building was retrofitted during this period (Building A), and one new building (Building I) was constructed as part of wider-reaching federally funded Great Depression era programming. Following World War II, a substantial yet discontiguous construction campaign to accommodate higher enrollment expanded the campus largely to its present configuration. During this time, many low-scale, utilitarian school buildings were added to the campus as a means of infilling the space formerly occupied by the early Classical Revival school buildings. The mid-century construction was not reflective of a cohesive pattern of development at the campus.

Further, the Inglewood Union High School District formed in 1905, and the first building on the IHS campus was built in 1907. This non-extant building was the only campus building for several years, until the campus expanded in the mid-1920s around the time when the El Segundo community withdrew from the district, forming its own. The later, larger period of expansion at IHS was undertaken following World War II, around the time that the city's two high schools, Inglewood and Morningside, formed the Inglewood Unified School District as it exists today. The formation of IUSD may have been a response to the city's population boom, a pattern which similarly occurred in the City of Los Angeles and across the country following the war. Inglewood itself underwent a significant transformation during this time, from a largely agricultural-based economy to one supported heavily by industrial activities. This shift brought more workers and their families into Inglewood at mid-century. Yet despite these vast changes in Inglewood, the IHS campus was not developed as a cohesive ensemble of buildings with a shared goal over time, but rather a more disjointed effort. In this, research did not indicate that the buildings that comprise the IHS campus collectively demonstrate the history of the IUSD or of the City due to numerous demolition and infill campaigns over time. As such, the campus does not rise to a necessary level of significance as a collection of 20th century era school buildings in Inglewood worthy of consideration as a historic district. Additionally, research did not indicate that this campus was the site of a significant event.

For the reasons listed above, IHS does not qualify as a historic district under Criteria A/1 for its early associations with Inglewood's settlement, growth or development history.

Criterion B/2: Significant Persons

Research did not indicate that the campus was associated with a person or people of significance in the community, state, or nation. As such, IHS does not appear eligible for the National Register or California Register as a historic district under Criterion B/2.

Criterion C/3: Design/Construction

The IHS campus was developed over nearly nine decades, with currently extant buildings constructed between 1925 (with a retrofit and stylistic transformation in 1934), the 1940s through the 1960s, the 1980s, and the 1990s. As such, the campus is reviewed under three different school plant contexts, which are reflective of the various periods of development of the extant school buildings.

The IHS campus was initially constructed in 1907, and additional buildings were constructed throughout the early decades of the 20th century. In 1933, the Long Beach Earthquake caused substantial damage to the campus, resulting in the eventual demolition of several structures and the renovation/retrofit of others. As part of recovery efforts, the only early building still extant today is Building A, which was constructed in 1925 and later underwent renovation modifications designed by architect T. C. Kistner, refashioning the former Classical Revival building in the PWA Moderne style. Building I, designed by Kistner, was added to the campus in 1936 in the PWA Moderne style. As such, the two buildings that remain from the Post-1933 Long Beach Earthquake School Plant theme are Building A and Building I. Collectively, these two buildings do not reflect a unified historic district as they do not represent the overarching characteristics of a Post-1933 Long Beach Earthquake School plant campus in southern California. As such, the IHS campus is not eligible as a historic district under the Post-1933 Long Beach Earthquake School Plant theme.

Buildings J and K, designed by architect John C. Austin in 1941, were constructed on the campus in a utilitarian style with limited characteristics from the principles of the Early Modern Functionalist School of Plant design. These two buildings were added to the westernmost extent of campus as infill to accommodate more classroom functions, just eight years after the earthquake, at a time when the campus still contained most of its early Classical Revival structures oriented east along S. Grevillea Avenue. As such, buildings J and K do not reflect a cohesive historic district at the IHS campus as they do not embody the principles of the Early Modern Functionalist School Plants or pre-war campus planning philosophies.

Architect H. L. Gogerty is credited with the designs of fourteen (14) buildings constructed at the campus following World War II, reflective of the postwar need for more educational facilities, which spanned from 1945 to 1965 at IHS. Architect Gogerty was likely involved in the creation of a larger plan for IHS following World War II, as he was a prominent architect specializing in the design of school campuses in Southern California during this period. However, no mid-century master plan was located for IHS. The pattern of infill during the postwar years did not appear to follow a standardized, cohesive school plant layout as identified in the *LAUSD Historic Context Statement.* The school's mid-century development served to infill vacant areas of campus following the piecemeal demolition of earlier 20th-century buildings. This development appeared to be reactionary and not the result of deliberate campus planning

that would have been common for new suburban campuses that were entirely designed and constructed at once. While the eastern portion of campus reflects limited character-defining features of a Postwar Modern, Functionalist School Plant, including a lack of formality and monumentality, low-scale massing, and modular design, taken together with the buildings from earlier periods of development, the campus does not reflect a unified school plant typology. Specifically, the campus does not reflect notable unified campus design principles of a Postwar Modern, Functionalist School Plant, including a strong geometric ordering of buildings and outdoor spaces, a shared clear path of travel/circulation, function-driven site design, or purposeful indoor-outdoor integration. As such, the campus is not eligible as a historic district under the Postwar Modern Functionalist School Plant theme.

However, two shop buildings (Buildings L and M) were evaluated and collectively form a historic district as unique examples of mid-20th century industrial utilitarian shops as applied to a public school campus, included below.

The campus reflects various periods of development and stylistic contributions as devised by three master architects. The extant buildings and site features represent a collection of piecemeal architecture without a unified layout, cohesive aesthetic, or consistently designed features across the campus. This eclectic character, demonstrated by various periods of construction and architectural styles, has rendered a non-cohesive campus that does not express the principles or values associated with an early or a mid-century school plant.

For the reasons listed above, IHS does not qualify as a historic district under Criteria C/3 as an exemplification of southern California design ideals for type of school planning under the context of institutional architecture/educational facilities in the Los Angeles area.

Criterion D/4: Data Potential

IHS is not likely to yield any information important to prehistory or history. Therefore, IHS does not meet the above criterion.

Integrity Analysis

An integrity evaluation was not completed for the campus as a whole since it was not found to be eligible under Criterion A/1-D/4.

Individual Building Evaluations – Ineligible

Classroom Buildings B, C, D, E, F1, G1, G2, H1-3 and Support Buildings O, Q, P, R, S and X

The following 14 historic-period buildings on the IHS campus with construction dates from 1948 to 1965 were evaluated for individual significance: classroom Buildings B, C, D, E, F1, G1, G2, H1-3 and support Buildings O, Q, P, R, S and X. These buildings were constructed over roughly 17 years to infill areas of the campus that were demolished over time due to deteriorating conditions or to address the growing school's needs. Based on their similar typology and mid-century construction dates, they have been grouped as a batch for purposes of this evaluation. As discussed above in the IHS Historic District evaluation, none of these 14 structures possess significant historic associations with the IUSD or with the City of Inglewood. They do not date to the school's original founding or construction campaign, and

while they were built in response to the mid-20th-century post-WW II development, there are no specific associations with this period of suburban growth in Inglewood or the rise of the military-industrial complex in the greater metropolitan Los Angeles area. They are not associated with important persons, notable educators or any significant members of the Inglewood community. These 14 structures reflect standard Southern California school buildings of the period and are not distinguishable for their architectural style or design, despite their connection to master architect H. L. Gogerty. This grouping is not significant from an architectural perspective for its simplified application of Mid-Century Modern design elements, nor does the grouping reflect a single particular school plan type. Unlike Buildings A, I, L, and M, which are all important examples of an architectural style or building typology, the grouping of 14 buildings are somewhat generic and simplified school structures built during the post war era. As such, classroom Buildings B, C, D, E, F1, G1, G2, H1-3 and support Buildings O, Q, P, R, S and X are not eligible for the NRHP or CRHR as individual historic resources under Criteria A/1, B/2, or C/3.

Building J

Classroom Building J is one-story structure constructed in 1941. Master architect John C. Austin designed the vernacular interwar classroom building in a utilitarian style. Unlike Building I, which is evaluated individually below, Building J is not associated with any significant activities, development campaigns, or programs at the campus, within the IUSD, or within the City of Inglewood. Building J is not associated with any notable persons or groups. Further, the nondescript school building lacks notable character-defining features of a particular style, unlike Building L. As such, Building J is ineligible as an individual historic resource under Criteria A/1, B/2, or C/3.

Building K

Shop Building K was constructed as a one-story shop building in 1941. Originally built for metal work, the building was later used for home economics classes. Master architect John C. Austin designed the building in a utilitarian style. Unlike Buildings L and M, which were similarly built for shop purposes, Building K does not possess important historic associations with significant activities, development campaigns, or programming at the campus, the District, or within the City. Building K is not associated with any notable persons or groups. Additionally, the vernacular wood-framed building, which includes a hipped roof and is elongated in plan, is a simple, utilitarian building and does not rise to a level of significance for its architecture or design. As such, Building K is ineligible as an individual historic resource under Criteria A/1, B/2, or C/3.

Individual Building Evaluations - Eligible

ESA evaluated three buildings that rose to a level of discrete significance for historic associations with events or design, as individual historic resources. As a result of research, survey, and analysis, Building A, Administration; Building I, Classroom; and Building M, Shop, are recommended eligible as individual resources as presented below. Further, ESA evaluated a grouping of two buildings that rose to a level of discrete significance for design, as a historic district. Buildings L, Shop and Building M, Shop are recommended eligible as contributors to the potential IHS Industrial Shop Historic District as presented below.

Building A, Administration

Building A was evaluated against the following historical and architectural themes: (1) *History of Inglewood: Settlement, Development and Growth* (1822–present), (2) *Inglewood Unified School District: Early History, Establishment and Expansion* (1905–present), (3) *Post-1933 Long Beach Earthquake School Plants* (1933-1945); and (4) *Public Works Administration Moderne Style* (1929-1948).

Criterion A/1: Events

Building A is a two-story administration building located in the northeastern corner of the IHS campus. Initially constructed in 1925 in the Classical Revival style designed by architect George A. Howard Jr., the building was damaged in the 1933 Long Beach Earthquake. The resulting Field Act mandated seismic safety standards for Southern California schools, which led to the retrofit and renovation of campus masonry buildings. During this time, Building A was transformed into the fashionable PWA Moderne style. Building A represents a significant milestone in the City of Inglewood's institutional history and the history of the Inglewood Unified School District, particularly in the context of implementing new school safety standards. The building is associated with education in Inglewood and the impact of the Field Act following the 1933 Long Beach Earthquake.

Master architect T. C. Kistner and master engineer William T. Wright were responsible for the retrofitting plans and architectural design of the building in 1934. The PWA Moderne style was popular during the Great Depression and was articulated on buildings developed by government relief projects. During this period the government created jobs for architects, designers, builders, and laborers by putting them to work on new government, civic, and institutional buildings including post offices, train stations, public schools, museums, bridges, and dams throughout the United States. WPA funding was provided for the seismic reinforcements and the transformation of Building A into the PWA Moderne style. SERA and CWA programs were utilized for all labor on Building A except for the structural work, thus providing income to many unemployed skilled and unskilled workers during the Great Depression. In this, Building A is directly associated with WPA programs and activities including PWA funding and labor-intensive government construction programs of the 1930s.

As such, Building A appears to be eligible as an individual resource on the National Register at the local level of significance, and the California Register under Criterion A/1 as a good example of institutional architecture in Inglewood following the 1933 Long Beach Earthquake which resulted from Federal relief effort programs in Southern California.

Criterion B/2: Significant Persons

Based upon the Criterion B/2: Significant Persons, research did not indicate that Building A was associated with a person or people of significance in the community, state, or nation. As such, Building A does not appear eligible for the National Register or California Register under Criterion B/2.

Criterion C/3: Design/Construction

As described above, Building A was constructed in 1925 in the Classical Revival style designed by architect George A. Howard Jr. The building was damaged in the 1933 Long Beach Earthquake, and the Field Act mandated seismic safety standards for Southern California schools. This led to a retrofit and renovation of the masonry buildings on the IHS campus. Master architect T. C. Kistner, and master

engineer William T. Wright, were responsible for retrofitting the masonry campus buildings in 1934. The fine arts building, now Building A, Administration, was transformed from the Classical Revival style to the PWA Moderne style by Kistner's innovative design. The PWA Moderne style reflects a greater use of conservative and classical elements with a distinct monumental feel. PWA Moderne style design features commonly applied to institutional and civic architecture were considered modern and progressive, and included specifically engineered elements to withstand seismic activity after the Long Beach earthquake of 1933, as required by the Field Act. The style, which includes Art Deco and Streamline motifs, gave schools in the 1930s in Southern California a contemporary, stylized yet formal appearance. Today, Building A is the only remaining example on the IHS campus of a post-earthquake retrofit of a masonry building. As such, Building A embodies the distinctive characteristics of a type, period, and construction method, and is an excellent example of a PWA Moderne-style institutional building that underwent retrofitting following the 1933 Long Beach Earthquake in Inglewood.

Extensive extant character-defining features of the PWA Moderne style incorporated in Kistner's rehabilitation design for Building A include: formal symmetry and massing with curved and rectangular volumes, brick masonry construction with reinforced steel trusses, beams and columns, gunite sheathing, a flat roof with a raised parapet, plaster reeded pilasters on wide concrete piers, recessed window channels with horizontal line spandrels, cast concrete and plaster zigzag and diamond motifs, tiered vertical line accents, dentil moldings, a geometric block cornice, a stylized clock at the roofline, and incised lettering above the main entrance door that reads "Fine Arts Building."

Building A represents a significant example in master architect T.C. Kistner's body of work, as it articulates a creative, modern, and seismic solution applied to an existing masonry building following the 1933 earthquake and subsequent Field Act requirements. As part of this process, four inches of brickwork were removed and replaced with gunite, new columns and beams were installed for reinforcement, fireproof stairways were introduced, roof trusses were reinforced, and new windows were installed for improved lighting. In 1936, the retrofit and transformation of Building A was featured in *Architect and Engineer* magazine in an article written by the project structural engineer William T. Wright. The building was described as a national example of how an existing building was successfully retrofitted after an earthquake to strengthen and reinforce it for future use. Building A was further noted for a dramatic and favorable stylistic transformation from the Classical Revival style to the PWA Moderne style.

As such, Building A appears to be eligible as an individual resource on the National Register at the local level and the California Register under Criterion C/3 an excellent example of a PWA Moderne-style institutional building in Inglewood and as an example of master architect T. C. Kistner's body of work. The period of significance is 1936, the date of the retrofit construction completion.

Criterion D/4: Data Potential

Building A is not likely to yield any information important to prehistory or history. Therefore, Building A does not meet the above criterion.

Integrity Analysis

Building A underwent a substantial rehabilitation in the 1930s and has since had tenant improvements over the years. Its period of significance is 1936, which includes modifications made to it since the 1933

earthquake, which is reflected in its significant associations. In 2025, the mid-century era windows were removed from the building, while the early wood window frames remain. The building continues to convey its significance and association with the WPA programs, a Post-1933 Earthquake design and retrofit, and as an excellent example of a PWA Moderne-style school building. It therefore retains the majority of the aspects of integrity.

Location

Building A retains integrity of location. The subject building has not been moved from its original site since its construction in 1925 and was not moved during the 1936 retrofit and rehabilitation.

Design

Building A largely retains integrity of design. The subject building retains its form, massing, and design intent from its 1936 period of significance. While there have been minor modifications to the exterior of the building, including the replacement of original windows and doors within the original openings, this is a minor alteration. A ramp and stairs on two elevations were added for ADA requirements and egress however these are also relatively minor and reversible. The second floor's floor plan remains intact from the 1930s period; however, in 1960, the first floor underwent limited reprogramming to include the present double-loaded corridor and glass display cases. The original fenestration patterns and openings remain intact, and the overall form, structure, and style (including pilasters, plaster and cast-concrete decorative features) remain from the 1930s PWA Moderne building. The later mid-century windows have since been removed while the early wood frames remain.

Setting

Building A retains integrity of setting. The early 1900s improvements to the neighborhood included the original IHS building and some adjacent single-family residences from that era. The IHS campus continued to be developed with new construction throughout the 1920s, as additional single-family residences were built in the surrounding neighborhood. An extant greenbelt east of Building A along S. Grevillea Avenue appears on 1920s aerials and today contains a relocated WPA mural. The mural was saved from demolition, and it corresponds with the WPA association of Building A. The changing setting, including infill from mid-century through to the present, follows the development patterns common to Greater Los Angeles neighborhoods, which have not eroded the historic setting of Building A. The campus itself has undergone several periods of redevelopment since its inception in the early 1900s and represents a typical pattern of modernization for a school campus. Yet, Building A has remained an important component of the campus with its prominent orientation at the corner of S. Grevillea Avenue and Manchester Avenue and serves as a historic anchor for the early setting of the neighborhood.

Materials

Building A retains the majority of its historic materials from the period of significance of 1936. Some of the subject building's historic materials have been removed and replaced, such as steel industrial sash windows, which were replaced with contemporary windows. Exterior doors from the period of significance have been replaced with modern metal doors. Overall, most historic materials remain, including gunite facing, and decorative details of plaster and cast-concrete. The contemporary windows and doors in the original openings appear to be mostly compatible with the historic materials that remain.

Workmanship

Building A retains integrity of workmanship. As discussed above, the building retains the majority of its original materials. These materials are still extant and therefore continue to exhibit their original workmanship, which reflects a skillful "facelift" of a Classical Revival style building to the PWA Moderne style. Workmanship is reflected in the reeded pilasters, the application of gunite, and the use of plaster and cast concrete for ornamentation and vertical door surrounds, creating a masterful PWA Moderne building. While some modifications have been made, the building continues to convey physical evidence of aesthetic and technological principles from its 1936 period of significance.

Feeling

Building A retains integrity of feeling. The building retains integrity of location, design, materials, and workmanship and is therefore still able to convey the feeling of a 1930s PWA Moderne building through its physical appearance. The building overall retains most of its essential and distinctive features and appearance through its architectural forms and details.

Association

Building A retains integrity of association. The building retains integrity of location, design, materials, workmanship, and feeling. Taken together, these aspects of integrity convey the building's associations with school design and the impact of the Field Act following the 1933 Long Beach Earthquake, and the subsequent modern transformation of Building A from a Classical Revival to a PWA Moderne-style building, and WPA programs and construction methods of the 1930s.

Building I, Classroom

Building I was evaluated against the following historical and architectural themes: (1) *History of Inglewood: Settlement, Development and Growth* (1822–present), (2) *Inglewood Unified School District: History, Establishment and Expansion* (1905–present), (3) *Post-1933 Long Beach Earthquake School Plants* (1933-1945); and (4) *Public Works Administration Moderne Style* (1929-1948).

Criterion A/1: Events

Building I is a one-story classroom building situated in the central southern portion of the IHS campus. Constructed in 1936, the building was designed in the PWA Moderne style according to plans drawn up by master architect T.C. Kistner and master engineer William T. Wright. Following the 1933 Long Beach Earthquake, the Field Act mandated seismic safety standards for schools in Southern California, resulting in specific design principles and review processes for institutional buildings. Building I exemplifies the implementation of innovative mandated school building safety standards, as mandated by the Field Act, and the progressive PWA Moderne style of the 1930s. Building I is directly associated with Federal Great Depression-era programs and activities, including PWA funding and labor, which reflect a unique period in United States history. Building I is one of two extant examples of PWA Moderne style architecture on campus, and it is a good example of post-earthquake Field Act standards as applied to a new building on a high school campus.

The building is associated with educational development in Inglewood during the Great Depression as it was funded and constructed by Federal relief programs. As such, Building I appears to be eligible for the National Register at the local level of significance and the California Register under Criterion A/1.

Criterion B/2: Significant Persons

Research did not indicate that Building I was associated with a person or people of significance in the community, state, or nation. As such, Building I does not appear eligible for the National Register or California Register under Criterion B/2.

Criterion C/3: Design/Construction

Building I was constructed in 1936 by designs to by T.C. Kistner who was hired to retrofit the masonry buildings on campus, and to design new Building I, after the 1933 earthquake. Building I is a modest adaptation of the contemporary PWA Moderne style. The PWA Moderne style was popular during the Great Depression and was frequently used on buildings constructed as part of government relief projects. Building I retains the majority of its character-defining features from its original date of construction including formal symmetry and massing, stucco sheathing, board-form concrete, a flat roof with a raised parapet, reeded pilasters, recessed window channels with horizontal line spandrels, curved concrete window planters with circular medallion designs, and curved concrete walls with concrete low piers framing the entrances. As such, Building I embodies the distinctive characteristics of a type, period, and method of construction as a good example of the PWA Moderne-style as applied to an institutional building in Inglewood.

Further, Building I represents a modest version of the stylization and features that master architect Kistner designed for the monumental retrofit of Building A. During the early decades of the 20th century, Kistner was known for his designs of hundreds of schools, public buildings, and military bases in Southern California. Building I appears to be significant as an example of the master architects' work during the post-1933 Long Beach Earthquake school design period as articulated on a compact, stand-alone, one-story classroom.

As such, Building I appears to be eligible as an individual resource for the National Register at the local level of significance and the California Register under Criterion C/3 for as a good example of the PWA Moderne style as applied to a school building, and as a good example of master architect T. C. Kistner's work. The period of significance is 1936, the date of construction.

Criterion D/4: Data Potential

Building I is not likely to yield any information important to prehistory or history. Therefore, Building I does not meet the above criterion.

Integrity Analysis

No major alterations have been made to Building I and it retains all aspects of integrity. The building continues to convey its significance as an excellent example of a modest PWA Moderne-style classroom.

Location

Building I retains integrity of location. The subject building has not been moved from its original site since its construction in 1936.

Design

Building I retains integrity of design. The subject building retains its original plan, form, massing, and design intent from its 1936 period of significance. While there have been minor modifications to the

exterior of the building, including the replacement of original windows and doors, the alterations are relatively minor and reversible. The original fenestration patterns and openings remain intact, and the overall form, structure, and style, including pilasters, plaster, and cast-concrete decorative features, remain from the 1930s PWA Moderne building.

Setting

Building I retains integrity of setting. The early 1900s improvements to the neighborhood included the original IHS building and adjacent single-family residences from that era. The area continued to be developed with new construction throughout the 1920s, as additional single-family residences and a church were built in the neighborhood. Infill occurred in the neighboring blocks over the years as well as the construction of a civic center complex to the north. The changing setting follows the development patterns common to Greater Los Angeles neighborhoods and has not eroded the historic setting of Building I. The campus itself has undergone considerable modifications since its inception in 1907, through the 1990s, and represents a typical pattern of modernization for a school campus.

Materials

Building I retains the majority of its historic materials from the period of significance of 1936. Some of the subject building's historic materials have been removed and replaced, such as double-hung divided light windows and transoms, which have been covered or replaced with contemporary windows. Doors from the period of significance were replaced with modern metal doors. Overall, the majority of historic materials remain, including board-form concrete and gunite and ornament of wood, plaster, and cast-concrete. While some historic fabric has been replaced it is mostly compatible with the historic materials that remain.

Workmanship

Building I retains integrity of workmanship. As discussed above, the building retains the majority of its original materials. These materials are still extant and therefore continue to exhibit the original workmanship on a PWA Moderne-style classroom. Workmanship is reflected in the reeded pilasters, plaster and cast concrete ornamentation, curved walls and piers around entrances, and other stylized PWA Moderne features. While minor modifications have been made, the building continues to convey physical evidence of the aesthetic and technological principles from its 1936 period of significance.

Feeling

Building I retains integrity of feeling. The building retains integrity of location, design, materials, and workmanship and is therefore still able to convey the feeling of a 1930s PWA Moderne building through its physical appearance. The building overall retains most of its essential and distinctive features and appearance through its architectural forms and details.

Association

Building I retains integrity of association. The building retains integrity of location, design, materials, workmanship, and feeling. Taken together, these aspects of integrity convey the building's associations with school design, the impact of Field Act requirements following the 1933 Long Beach Earthquake, and the unique and modern design of Building I, a modest PWA Moderne-style building.

Building M, Shop

Building M was evaluated against the following historical and architectural themes: (1) *History of Inglewood: Settlement, Development and Growth* (1822–present), (2) *Inglewood Unified School District: Early History, Establishment and Expansion* (1905–present), and (3) *Industrial Utilitarian: Carpentry Shop* (1900-1965).

Criterion A/1: Events

Building M, a one and two-story shop and classroom building, is located in the northern portion of the IHS campus. Built in 1948, it was designed by master architect H.L. Gogerty as a carpentry shop type with industrial daylight factory features.

The shift from agriculture to the aerospace and defense industry in Inglewood was fueled by the development of the nearby Mines Field, which would later become the Los Angeles International Airport (LAX), and the development of the U. S. Air Force's Space and Missile Program, also in Inglewood. The expansion of LAX and the rapid development of a local defense industry attracted new residents to the area, leading to significant city growth in the 1930s and 1940s. As Inglewood became increasingly industrialized, leading up to, during, and after World War II, IHS responded to the developing aerospace and aviation industries, as well as related defense industries, by offering defense training programs on campus, which were open to both IHS students and community members. Building M was intentionally designed for use in woodshop classes and was likely also used for post-war vocational training, reflecting a building type more commonly associated with the private aerospace and defense industries, as well as the airport's expansion. Original plans indicate that Building M included a machine and aeronautical drawing room, an architectural and mechanical drafting room, woodworking shop spaces, assembly areas, lumber and tool rooms, and a finishing room. Similarly, the Inglewood adult education center and evening high school on campus offered vocational courses in conjunction with state and national defense programs, including courses in wood and plaster pattern making, machine shop courses, aircraft sheet metal layout, and aircraft welding. While Building M was constructed just before the war efforts ended, the growing adjacent aerospace and defense industry in the Los Angeles area offered jobs for graduates entering the workforce.

Further, Building M was approved for construction by the Civilian Production Administration (CPA), which had absorbed the functions of the federal wartime government agency, the War Production Board (WPB). The WPB was initially established to oversee and convert American industry to wartime production during the war, yet at war's end, it contributed to the reconversion of such operations. Thus, Building M was an essential facility in the area's postwar reconversion, and the vocational training and coursework offerings as part of the curriculum here reflected the rise of a prominent and transformative industry at the local and regional level.

As such, the building appears to be individually eligible for the National Register at the local level of significance and the California Register under Criterion A/1. The period of significance is 1948, the original date of construction.

Criterion B/2: Significant Persons

Research did not indicate that Building M was associated with a person or people of significance in the community, state, or nation. As such, Building M does not appear eligible for the National Register or California Register under Criterion B/2.

Criterion C/3: Design/Construction

As described above, Building M was evaluated using SurveyLA's Industrial Utilitarian contexts for a carpentry shop type with industrial daylight factory features, as it contains elements of these two typologies. The building contains a complex system of steel frame construction with reinforced concrete, as well as concrete stairways with pipe metal railings and metal cyclones for filtering sawdust particles. Gogerty's design incorporated other character-defining features of industrial daylight factories, including a sawtooth roof with wire glass skylights, continuous bands of steel sash windows in projecting frames, and reinforced steel and concrete construction. The design exemplifies wartime manufacturing, shop, and defense daylight factory facilities as combined with technological and innovative features of contemporary industrial buildings. While the building as designed was reflective of a woodworking shop and daylight factory - two building types commonly associated with industry - Building M was constructed as a teaching facility in which students could learn a wide-variety of tangible, in-demand skills ranging from designing and drafting to construction and assembly of wood, metal, and plaster wares. In this, Building M's presence on a high school campus represents a unique building type and style in Inglewood and throughout Southern California, embodying the distinctive characteristics of a type, period, and construction method in institutional architecture. The building serves as an excellent example of a rare industrial utilitarian shop property type as applied to a high school campus, both locally and regionally.

Additionally, Building M represents a significant and understated example of master architect H.L. Gogerty's body of work through the articulation of a modern and functional design with innovative and fireproof technology, including reinforced steel and concrete. Gogerty's design incorporated elements found in industrial daylight factories for a successful shop building that allowed for natural light, ventilation, and a variety of workspaces and classrooms for IHS students and community members to garner vocational skills. The shop building reflects a modest version of Gogerty's more complex buildings designed during this period, which were commissioned for private aircraft and defense complexes including the processing, electronics, assembly and manufacturing buildings at the Hughes Aircraft Company. Building M appears to be significant within the master architect's extensive work as a remaining example of a small, multi-use shop building on a high school campus.

As such, the building appears to be individually eligible for the National Register at the local level of significance and the California Register under Criterion C/3. The period of significance is 1948, the original date of construction.

Criterion D/4: Data Potential

Building M is not likely to yield any information important to prehistory or history. Therefore, Building M does not meet the above criterion.

Integrity Analysis

No major alterations have been made to Building M as it retains all aspects of integrity. The building continues to convey its significance as an excellent example of a carpentry shop with features of the daylight factory type in the industrial utilitarian style.

Location

Building M retains integrity of location. The subject building has not been moved from its original site since its construction in 1948.

Design

Building M retains integrity of design. The subject building retains its original plan, form, massing, and design intent from its 1948 period of significance. While there have been minor modifications to the exterior of the building, including the replacement or covering of some original windows and doors, the alterations are relatively minor and reversible. The original fenestration patterns and openings remain intact, and the overall form, structure, and style as designed by master architect Gogerty, such as the distinctive sawtooth roof with steel sash windows for light and ventilation, and steel and concrete structural features, remain from the 1940s building.

Setting

Building M retains integrity of setting. The neighborhood was generally developed in the 1920s with single-family residences; however, infill occurred from the 1960s to the present. The changing setting follows the development patterns common to Greater Los Angeles neighborhoods and has not eroded the historic setting of Building M. The campus itself has undergone considerable modifications since its inception in 1907, through the 1990s, and represents a typical pattern of modernization for a school campus. Yet, Building M has remained an essential component of the campus with its prominent orientation fronting Manchester Avenue and demonstrating the 1940s building additions to the campus.

Materials

Building M retains the majority of its historic materials from the period of significance from 1948. Some of the subject building's historic materials have been removed and replaced, such as some windows and doors in the original openings. Overall, the majority of historic materials remain, including steel and concrete framing, steel sash windows and skylights, metal cyclones, concrete walkways and stairs, and metal pipe railings. Very little of the historic fabric has been replaced, and any replacements have been mostly compatible with the historic materials that remain.

Workmanship

Building M retains integrity of workmanship. As discussed above, the building retains the majority of its original materials. These materials are still extant and therefore continue to exhibit their original workmanship, as a daylight factory typology used as a campus classroom. Workmanship is reflected in the technological and innovative features in the use of steel and reinforced concrete construction, steel sash windows and the sawtooth roof executed seamlessly. While some minor modifications have been made, the building continues to convey physical evidence of aesthetic and technological principles from its 1948 period of significance.

Feeling

Building M retains integrity of feeling. The building retains integrity of location, design, materials, and workmanship and is therefore still able to convey the feeling of a 1940s industrial daylight factory building on a high school campus through its physical appearance, particularly the continuous steel sash windows and distinctive sawtooth roof. The building overall retains most of its essential and distinctive features and appearance through its architectural forms and details.

Association

Building M retains integrity of association. The building retains integrity of location, design, materials, workmanship, and feeling. Taken together, these aspects of integrity convey the building's associations with an industrial daylight factory shop design on a high school campus.

IHS Industrial Shop Historic District

Buildings L and M were evaluated under the following historical and architectural themes: (1) *History of Inglewood: Settlement, Development and Growth* (1822–present), (2) *Inglewood Unified School District: Early History, Establishment and Expansion* (1905–present), and (3) *Industrial Utilitarian: Carpentry Shop* (1900-1965) and recommended eligible as contributors to a two-building historic district, the IHS Industrial Shop Historic District .

Criterion A/1: Events

With the rise of the City of Inglewood's prominence as the center of the nation's aircraft industry by 1941, the high school similarly adapted its curriculum and community offerings to include extensive vocational training through two prominent programs that continued in some capacity after World War II - the Adult Education Program and the defense training curriculum. Notably, new campus buildings were needed to accommodate these programs, which served adults in the area and high school students alike. Two buildings in the northwestern corner of the IHS campus share a unique building typology as examples of mid-20th century industrial utilitarian shops as applied to a public-school campus.

Criterion B/2: Significant Persons

Research did not indicate that Buildings L and M were associated with a person or people of significance in the community, state, or nation. As such, the IHS Industrial Shop Historic District does not appear eligible for the National Register or California Register under Criterion B/2.

Criterion C/3: Design/Construction

Buildings M and L were constructed within a year of one another, between 1948 and 1949, and both were designed by master architect H. L. Gogerty. As described above, Gogerty's extensive body of work included hundreds of Southern California school buildings, in addition to airplane-focused facilities. As designed by notable architect Gogerty with stylistic features reflective of those present at his recently constructed Hughes Aircraft Company complex, the two industrial utilitarian buildings oriented adjacent to one another along W. Manchester Boulevard, share several of the same character-defining features of a daylight factory and appear to be unique to a public-school campus both locally and regionally. Further, as designed, the buildings' entrance overhangs and shared walkway align with one another, suggesting a planned collective relationship between the two structures in this portion of campus.

As such, when taken together, contributing shop Buildings M and L reflect a small, intact historic district on the IHS campus, the IHS Industrial Shop Historic District, and appear eligible under National Register Criteria C at the local level and California Register Criteria 3. The IHS Industrial Shop Historic District retains historic integrity and has a period of significance of 1948-1949, which reflects its dates of construction.

Criterion D/4: Data Potential

Buildings L and M collectively are not likely to yield any information important to prehistory or history. Therefore, the IHS Industrial Shop Historic District does not meet the above criterion.

Integrity Analysis

No major alterations have been made to Buildings L and M as they retain all aspects of integrity. The buildings continue to convey their significance as a unique example of mid-20th century industrial shop grouping on a public-school campus with features of the daylight factory type in the industrial utilitarian style.

Location

Buildings L and M retain integrity of location. The IHS Industrial Shop Historic District has not been moved from its original site since its construction between 1948 and 1949.

Design

Buildings L and M retain integrity of design. The subject building retains its original plan, form, massing, and design intent from its 1948 period of significance. While there have been minor modifications to the exterior of the building, including the replacement or covering of some original windows and doors, the alterations are relatively minor and reversible. The original fenestration patterns and openings remain intact, and the overall form, structure, and style as designed by master architect Gogerty, such as the distinctive sawtooth roof with steel sash windows for light and ventilation, and steel and concrete structural features, remain from the 1940s building.

Setting

Buildings L and M retain integrity of setting. The neighborhood was generally developed in the 1920s with single-family residences; however, infill occurred from the 1960s to the present. The changing setting follows the development patterns common to Greater Los Angeles neighborhoods and has not eroded the historic setting of Building M. The campus itself has undergone considerable modifications since its inception in 1907, through the 1990s, and represents a typical pattern of modernization for a school campus. Yet, Building M has remained an essential component of the campus with its prominent orientation fronting Manchester Avenue and demonstrating the 1940s building additions to the campus.

Materials

Buildings L and M retain the majority of their historic materials from the period of significance from 1948. Some of the subject building's historic materials have been removed and replaced, such as some windows and doors in the original openings. Overall, the majority of historic materials remain, including steel and concrete framing, steel sash windows and skylights, metal cyclones, concrete walkways and stairs, and metal pipe railings. Very little of the historic fabric has been replaced, and any replacements have been mostly compatible with the historic materials that remain.

Workmanship

Buildings L and M retain integrity of workmanship. As discussed above, the building retains the majority of its original materials. These materials are still extant and therefore continue to exhibit their original workmanship, as a daylight factory typology used as a campus classroom. Workmanship is reflected in the technological and innovative features in the use of steel and reinforced concrete construction, steel sash windows and the sawtooth roof executed seamlessly. While some minor modifications have been made, the building continues to convey physical evidence of aesthetic and technological principles from its 1948 period of significance.

Feeling

Buildings L and M retain integrity of feeling. The grouping retains integrity of location, design, materials, and workmanship and is therefore still able to convey the feeling of a 1940s industrial daylight factory building on a high school campus through its physical appearance, particularly the continuous steel sash windows and distinctive sawtooth roof. The building overall retains most of its essential and distinctive features and appearance through its architectural forms and details.

Association

Buildings L and M retain integrity of association. The grouping retains integrity of location, design, materials, workmanship, and feeling. Taken together, these aspects of integrity convey the building's associations with an industrial daylight factory shop design on a high school campus.

Findings and Conclusions

Historic Resource Evaluation Findings

ESA evaluated the IHS for potential eligibility for listing in the National Register and California Register as a historic district. As indicated above, the IHS campus does not appear to be eligible as a historic district under any criteria. Additionally, ESA evaluated Building A, Administration, Building I, Classrooms, and Building M, Shop for potential individual eligibility for listing in the National Register and California Register as an individual resource. Additionally, ESA evaluated Buildings L and M and they are recommended eligible as contributors to a discrete historic district for listing in the National Register and California Register.

As detailed in the evaluations above, all three buildings are recommended individually eligible for listing in the National Register at the local level and the California Register under Criterion A/1 and C/3 as follows:

Building A, Auditorium is recommended eligible as an individual resource under National Register Criteria A at the local level and California Register Criteria 1 as a good example of retrofitted institutional architecture in Inglewood, which resulted from Federal relief effort programs following the 1933 Long Beach Earthquake. Building A is also recommended eligible under National Register Criteria C at the local level and California Register Criteria 3 as it embodies the distinctive characteristics of a type, period, and construction method as an excellent example of a PWA Moderne-style institution in Inglewood, and as a good representative example of master architect T. C. Kistner's body of work. Building A has a period of significance of 1936, which reflects the completion date of the retrofit construction.

Building I, Classroom is recommended eligible as an individual resource under National Register Criteria A at the local level and California Register Criteria 1 for its association with educational development in Inglewood during the Great Depression, and as a product of the Field Act following the 1933 Long Beach Earthquake in Southern California. Building I is also recommended eligible under National Register Criteria C at the local level and California Register Criteria 3 as a rare example of the PWA Moderne style as applied to a school building in Inglewood. Further, the building is important as a unique example of master architect T. C. Kistner's work. Building I has a period of significance of 1936, which reflects its date of construction.

Building M, Shop is recommended eligible as an individual resource under National Register Criteria A at the local level and California Register Criteria 1 due to its role in the area's postwar reconversion as an educational facility that responded to the rapidly evolving aerospace and defense industry. Building M is also recommended eligible under National Register Criteria C at the local level and California Register Criteria 3 as a rare example of an industrial utilitarian shop property type as applied to a public-school campus, both locally and regionally. Further, the building appears to be significant within master architect H. L. Gogerty's extensive body of work as a remaining example of a small, multi-use shop institutional building. Building M has a period of significance of 1948, which reflects its date of construction.

Further, ESA determined that two buildings on the IHS campus, which meet the 45-year age threshold, appear to rise to a level of significance as contributors to a historic district due to their historic associations and architectural design. These buildings, Building L and Building M, were evaluated as contributors to a small, two-building historic district under National Register criteria and California Register criteria. Building L, Auto Shop and Building M, Shop are recommended eligible as contributing resources to the IHS Industrial Shop Historic District under National Register Criteria C at the local level and California Register Criteria 3 as they embody a unique building typology as examples of mid-20th century industrial utilitarian shops as applied to a public-school campus. Additionally, the district appears to be significant within master architect H. L. Gogerty's extensive body of work as a rare example of a mid-20th century grouping of small, multi-use shop institutional buildings. The historic district has a period of significance of 1948 to 1949, which reflects the grouping's date of construction.

Below are the character-defining features of Buildings A, I, L, and M:

Character-Defining Features

Building A, Administration

- Formal symmetry and massing with curved and rectangular volumes
- Brick masonry construction with reinforced steel trusses, beams and columns, gunite sheathing
- Flat roof with a raised parapet
- Plaster reeded pilasters on wide concrete piers
- Recessed window channels with horizontal line spandrels
- Cast concrete and plaster zigzag and diamond motifs, tiered vertical line accents, dentil moldings, and a geometric block cornice
- Stylized clock at the roofline

- Incised ghost lettering above the entrance door that reads “Fine Arts Building”

Building I, Classrooms

- Formal symmetry and massing
- Curved walls and low piers at the entrances
- Reinforced steel trusses, beams and columns, stucco sheathing
- Flat roof with a raised parapet
- Plaster reeded pilasters
- Recessed window channels with horizontal line spandrels
- Cast concrete and plaster ornamentation including curved planters with medallion designs and vertical speedline accents

Building L, Auto Shop

- One-story height
- Sawtooth roofline with extensive wire glass skylights
- Continuous industrial steel sash windows including clerestories; projecting frames
- Steel frame construction with reinforced concrete
- Concrete walkways
- Utilitarian in design

Building M, Shop

- One- and two- story height
- Sawtooth roofline with extensive wire glass skylights
- Continuous industrial steel sash windows including clerestories; projecting frames
- Steel frame construction with reinforced concrete
- Concrete stairways and walkways with pipe metal railings
- Cyclones on roof to filter sawdust from the interior
- Building usually utilitarian in design

Bibliography

"$2,000,000 High School Bond Issue at Vote." *Daily News*. February 29, 1924.

"About SoFi Stadium." Grid Iron Stadium Network website, https://www.gridironstadiumnetwork.com/sofistadium.

"About Us." 100 Black Men of Los Angeles Inc. website, 2023, https://www.100bmla.net/about_us.

"Adult Education Classes Open at Inglewood High," *The Daily Breeze*, September 18, 1946: 2.

"Architect: Austin, Field and Fry." Los Angeles Conservancy website, 2025.

"Architect Retained by School Board." *Los Angeles Times*. January 25, 1945.

"Birdseye View of New Union High School at Inglewood, Costing Only $200,000." *Redondo Reflux*. February 26, 1915.

"Bonds Authorized." *Los Angeles Times*. October 12, 1913.

"Building Activity Shown." *Los Angeles Times*. June 17, 1934.

"Building News: H.L. Gogerty and C.E. Noerenberg, Architect and Engineers." *Architectural Record*, September 1938,

"Buys High School Bonds." *Los Angeles Evening Express*. June 5, 1906.

Cal. Code Regs., tit. 14, § 15064.5, subd. (c)(4).

Cal. Code Regs., tit. 14, § 15064.5, subd. (b)(1).

Cal. Code Regs., tit. 14, § 15064.5, subd. (b)(3).

California State Relief Administration. "Inventory of the State Relief Administration Records," Collection No. F3448. Online Archive of California.

California Public Resources Code Section 21083.1(a), accessed August 2025, http://leginfo.legislature.ca.gov/faces/codes_displaySection.xhtml?lawCode=PRC&sectionNum=21083.2, accessed August 2025.

California Public Resources Code Section 5024.1(a), accessed August 2025, http://leginfo.legislature.ca.gov/faces/codes_displaySection.xhtml?lawCode=PRC&sectionNum=5024.1.

California Public Resources Code Section 5024.1(b), accessed August 2025, http://leginfo.legislature.ca.gov/faces/codes_displaySection.xhtml?lawCode=PRC&sectionNum=5024.1.

Centinela Valley Union High School District, "History: Centinela Valley Union High School District," Centinela February 7, 2025.

"City History." City of Inglewood website, https://www.cityofinglewood.org/512/City-History.

City of Inglewood. "Amendment: City of Inglewood Land Use Element, Inglewood General Plan, Resolution: 1761," 1980, amendment adopted 2016, accessed February 7, 2025, https://www.cityofinglewood.org/DocumentCenter/View/132/Land-Use-Element-1980-Amended-1986-2009-2016.

"Coast Happenings Mirrored Here," *Van Nuys News and Valley Green Sheet*, March 3, 1916.

"Compton Starts Novel Project; Co-Operative Credit Jobs Done, Other Towns Show Activity." *Los Angeles Times*, March 16, 1933.

"Eight Tons of Concrete Fall and Kill Man." *Los Angeles Herald*. June 28, 1907.

"Expansion of School Facilities at Garden Grove High Planned." *The Register*. September 27, 1945.

"Factions at War Over Inglewood High School." *Los Angeles Herald*. April 16, 1906.

"Former Redondo Man Gets Big Inglewood Job." *The Daily Breeze*. March 4, 1941.

Gebhard, David and Robert Winter. *Los Angeles an Architectural Guide*. Gibbs Smith Publishing: Salt Lake City, 1994.

GGA Architecture. "Inglewood High School Modernization Basis of Design." Prepared for the Inglewood Unified School District, 2024.

Greenwood and Associates, "HAER CAL,19-LOSAN,82: Hughes Aircraft Company," Historic American Engineering Survey, n.d. Available at: https://www.loc.gov/item/ca2172/.

"Henry L. Gogerty (architect)." Pacific Coast Architecture Database website, accessed February 2025, https://pcad.lib.washington.edu/person/1414/.

"Henry L. Gogerty; Architect who Designed Sliding Classroom Walls." *Los Angeles Times*, April 6, 1990.

"Historic District – Pepperdine College." HistoricPlacesLA website, accessed February 2025, https://hpla.lacity.org/report/2dddf976-b349-4fa6-85bf-a5c609f29c0f

"In the Southland." *Whittier News*. January 7, 1926.

"Inglewood." *Los Angeles Times*. December 31, 1933.

"Inglewood High Building Doomed for New Structure." *Los Angeles Times*. September 28, 1947.

"Inglewood High Gym." *Los Angeles Times.* September 15, 1957.

Inglewood High School District Files. A-163. Correspondence letters: H.L. Gogerty and the District. 1953; District plans as revised, H.L. Gogerty, 1962.

"Inglewood School Bonds of $200,000 Win, Eight to One." *Press-Telegram*. March 2, 1924.

"Inglewood School Plans are Ready." *Evening Vanguard*. January 14, 1914.

Inglewood Unified School District. “About Us: Our Schools.” Inglewood Unified School District website.

“Job 2308: Henry L. Gogerty, Inglewood High School (Inglewood, Calif.).” Julius Shulman photography archive, 1936-1997, GRI Special Collections, Getty Research Institute Digital Collections website, https://rosettaapp.getty.edu/delivery/DeliveryManagerServlet?dps_pid=IE255024.

“John Corneby Wilson Austin.” Pacific Coast Architect Database website, 2025.

Kielbasa, John. *Historic Adobes of Los Angeles County* (Pittsburgh: Dorrance Publishing Co., 1998).

Lavadiere, Andrew. “Grevillea Art Park “History of Transportation” Mural – Inglewood CA.” Living New Deal website, 2010, https://livingnewdeal.org/sites/grevillea-art-park-history-of-transportation-mural-inglewood-ca/

LoCascio, John. *Grand Central Air Terminal, National Register Nomination*, February 2, 2017.

“Los Angeles Architects Commissioned to Draw Plans for Splendid San Fernando Valley Edifice.” *Los Angeles Times*. March 8, 1914.

Los Angeles Conservancy. “Inglewood,” Los Angeles Conservancy website, https://www.laconservancy.org/save-places/community-preservation/inglewood/.

Los Angeles Conservancy. “Place: Inglewood Civic Center,” Los Angeles Conservancy website, https://www.laconservancy.org/learn/historic-places/inglewood-civic-center/.

Lyans, Robert T. “Inglewood High School Teaching Practical Agriculture.” *Los Angeles Times*, August 14, 1921.

Manners, Marian. “Need for Home Canning Especially Vital This Year.” *Los Angeles Times*. May 20, 1945.

“Nailing it Down.” *Los Angeles Times*, February 9, 1964.

“New Inglewood High School to Be Finished in Time for Fall Term, Methodists to Build.” *Los Angeles Time*s. August 9, 1914.

“New School Heads Confer at Inglewood.” *Los Angeles Times*. July 20, 1945.

Office of Historic Preservation. “Historical Landmark: Centinela Springs,” California Office of Historic Preservation website, 2022, http://ohp.parks.ca.gov/ListedResources/Detail/363.

“Parking Area Provided Under Music Building.” *Los Angeles Times*. January 17, 1965.

“Pre-Registration at Inglewood Night School Begins Tuesday, Sept 3.” *The Daily Breeze*. August 29, 1940.

Purcell, Aaron D. “War Production Board.” EBSCO website, https://www.ebsco.com/research-starters/military-history-and-science/war-production-board.

“Quakeproof School Opens Doors.” *Los Angeles Evening Post*, April 2, 1935.

Sapphos Environmental, Inc. "Los Angeles Unified School District: Historic Context Statement, 1870 to 1969." Prepared for the Los Angeles Unified School District Office of Environmental Health and Safety, 2014.

"School Bonds Poll Big Vote." *Los Angeles Times*. March 16, 1924.

"School Defense Head Appointed." *Los Angeles Times*. March 4, 1941.

"Shop Building Plan Approved." *Los Angeles Times*. August 17, 1946.

"Southern California Rears Many New School Buildings." *Los Angeles Tim*es, January 1, 1925.

SurveyLA. *Los Angeles Citywide Historic Context Statement: Architecture and Engineering: L.A. Modernism, 1919-1980*. August 2021.

SurveyLA. *Los Angeles Citywide Historic Context Statement: Industrial Development, 1850-1980.* September 2011; rev. February 2018.

SurveyLA. Los Angeles Citywide Historic Context Statement: *Public and Private Institutional Development, 1850-1980*. June 2017.

"Symphony to Mark Auditorium Opening." *Los Angeles Times*. December 12, 1950.

"T.C. Kistner, Retired Architect, Dies at 99." *Los Angeles Times*. October 11, 1973.

The Living New Deal. "Inglewood High School: Fine Arts Building, Inglewood CA." The Living New Deal website.

Waddingham, Gladys. *The History of Inglewood* (Los Angeles: Historical Society of Centinela, 1994).

"Wayne Power Operated Gymstands." *Progressive Architecture,* August 1961, 161, Available at: https://usmodernist.org/PA/PA-1961-08.pdf.

Weiss Bricker, Lauren. "Inglewood Downtown District Main Street Project Area: Historic Design Guidelines." Appendix A: Database Master Report, Submitted to the City of Inglewood, 2000.

"Will Confer on PWA Help." *Monrovia News-Post*. October 16, 1935.

"WPA Workers Enrolled in Defense Training." *Eastside Journal*. September 26, 1940.

Wright, William T. "School Undergoes 'Face Lifting.' *The Architect and Engineer* 125, no. 2 (May 1936).

This page intentionally left blank

Appendix A
Preparers' Qualifications

Shannon L. Papin

Architectural History Program Manager, Southern California



EDUCATION

M.A., in Historic Preservation (American Studies Department) George Washington University Washington, DC.

B.A., in English (Writing) Rhodes College Memphis, TN.

25 YEARS' EXPERIENCE

CERTIFICATIONS/ REGISTRATION

Approved Consultant, California Historical Resources Information System Consultant List (History & Architectural History)

Certified Historian & Architectural Historian, New Mexico SHPO Directory

Approved Historian, City of Santa Fe, NM

PROFESSIONAL AFFILIATIONS

Society of Architectural Historians, Member

National Trust for Historic Preservation and NTHP Forum, Member

Preservation Action, Member

Shannon L. Papin is a Senior Architectural Historian and Cultural Resource Specialist with 25 years of professional experience in architectural history, historic resource management, and historic preservation planning, policy, and economics. Her qualifications meet and exceed the Secretary of the Interior's Professional Qualification Standards in History and Architectural History. Shannon has a proven track record of historic resources management and preservation consultation services for all stages of project development, preparation of required documentation for environmental compliance, project review and permitting, and implementation of mitigation measures. She has authored numerous historic resource assessments, State and National Register Nominations, historic structure reports, CEQA Impacts Analysis, historic resource technical reports, feasibility studies, LAHCM nominations, and HABS/HAER reports. She has managed and conducted planning and technical studies for a broad range of clients and projects throughout Southern California, New Mexico, and South Dakota.

Previous Experience

Historic Preservation

Isadore House Significance Evaluation and Historic Structure Report, Isadore House, Los Angeles, CA. *Project Manager.* Shannon prepared a structural assessment, documentation, and evaluation of Isadore House, a historic property owned by the Recreation and Parks of the City of Los Angeles. The Report included a CEQA impacts analysis in preparation for a planned redevelopment.

Sunshine House Historic Structure Report, Los Angeles, CA. *Project Manager.* Shannon prepared a structural assessment, documentation, and evaluation of the Sunshine House, the former caretaker's residence at the Silver Lake Reservoir Complex, owned by LADWP.

Garvanza Pump Station, Historic Structure Report, Los Angeles, CA. *Project Manager.* Shannon prepared a structural assessment, documentation, and evaluation of the Garvanza Pump Station, a historic building associated with the former Garvanza Reservoir in northeast Los Angeles, owned by LADWP.

Hermon Park Building Evaluations, Los Angeles, CA. *Project Manager.* Shannon prepared a memorandum that included structural assessments, documentations, and evaluations of two fire-damaged buildings located within Hermon Park, a National Register-eligible property that is part of the Arroyo Seco Park system and owned by the City of Los Angeles. This project was done under an on-call contract with City of Los Angeles Recreation and Parks.

Seismic Retrofit Project, Lockwood Elementary School, Los Angeles, CA. *Project Manager*. Shannon managed a documentation project for LAUSD campus in Hollywood in preparation for a planned seismic retrofit. Project deliverables includes character-defining matrixes and California DPR forms for multiple historical resources.

Seismic Retrofit Project, First Street Elementary School, Los Angeles, CA. *Project Manager*. Shannon managed a documentation project for LAUSD campuses in Boyle Heights in preparation for a planned seismic retrofit. Project deliverables includes character-defining matrixes and California DPR forms for multiple historical resources.

Historic Structure Report, New Mexico Veteran's Home, Truth or Consequences. *Project Manager.* Shannon served as the Project Manager on the preparation of an Historic Structure Report for a 1937 hospital for crippled children, including historic narrative and context, evaluation of significance, documentation of original construction and later modifications, and historic preservation recommendations.

California Environmental Quality Act

Alhambra Health Center, Historic Resource Assessment and Focused EIR, Alhambra, California. *Project Manager for Historic Resource/Principal Architectural Historian.* Shannon led the historic resource analysis for the Alhambra Health Center EIR, prepared by ESA for the City of Alhambra. The project would redevelop a 23,000-sf medical facility constructed in 1930 and found eligible for the National Register of Historic Places. ESA's environmental analysis found the project would result in a significant and unavoidable impact. In addition to the initial assessment of the building, Shannon was responsible for developing a range of feasible alternatives to avoid or reduce impacts, authoring architectural studies on the adaptive reuse and rehabilitation of the structure, and assisting in the public review process including conducted several public outreach meetings with community stakeholders and preservation advocates.

West San Gabriel Valley Area Plan, San Gabriel Valley, California. *Project Manager for Historic Resource/Principal Architectural Historian.* Shannon led the preparation of a historic context and reconnaissance level architectural survey of eight areas of unincorporated Los Angeles County in the West San Gabriel Valley. She also was responsible for crafting the Historic Preservation element of the Area Plan.

Culver Crossings Historic Resource Assessment and EIR, Culver City and Los Angeles, California. *Senior Architectural Historian.* Shannon authored a historic resource assessment of a large industrial site located on the border of Los Angeles and Culver City for a proposed redevelopment. Work involved research on the property and its history as well as an evaluation of the site's eligibility and CEQA impacts analysis for the Project, including the National Register eligible Helms Bakery Complex located immediately adjacent.

Silver Lake Reservoir Complex EIR and Impacts Analysis, Los Angeles, CA. *Senior Architectural Historian.* Shannon conducted research on the historic development of the Silver Lake Reservoir Complex and identified all previously identified historic resources within 0.25-mile of the perimeter of the site to conduct a direct, indirect, and cumulative impacts analysis for the Complex's proposed master plan.

615 East Ocean Boulevard, Historic Resource Assessment and MND, Long Beach, California. *Senior Architectural Historian.* Shannon authored a historic resource assessment of a restaurant located in Long Beach for a proposed redevelopment. Work involved research on the property and its history and an evaluation of the site's eligibility and impact assessment for a historic apartment building adjacent to the site.

1715 – 1739 Bronson Avenue, CEQA Impacts Analysis, Los Angeles, CA. *Project Manager.* Shannon analyzed the potential impacts of construction of a 24-story, mixed-use project in Hollywood, adjacent to the historic Lombardi House for compliance with CEQA impacts threshold and for conformance with the SOI Standards.

3623 Hayden Place Historic Resource Assessment and MND, Culver City, California. *Senior Architectural Historian.* Shannon authored a historic resource assessment of three former industrial buildings in the Hayden Tract of Culver City

for a proposed demolition. Work involved research on the properties, their history, construction and alterations, and the significant tenants that originally constructed the building. The report included an evaluation of the site's eligibility and potential impacts on adjacent historic resources.

3550 Hayden Place Historic Resource Assessment and MND, Culver City, California. *Senior Architectural Historian.* Shannon authored a historic resource assessment of a large industrial site located in the Hayden Tract of Culver City for demolition. Work involved research on the property and its history as well as an evaluation of the site's eligibility and potential impacts on adjacent historical resources.

1600 Naud and 1635 – 1639 Main Street Historic Resource Assessment and MND, Los Angeles, CA. *Senior Architectural Historian*. Shannon managed cultural portion of CEQA environmental review process for a former Carnation milk and ice cream campus as a potential historic district, as well as four individual eligibility evaluations, analysis of projects impacts and recommendations on adaptive reuse and mitigation.

Section 106 and NEPA

San Manuel Land Exchange, San Bernardino National Forest, Big Bear, California. *Senior Architectural Historian.* Shannon managed the Historic portion of a multi-year project that entailed a land swap between the U.S. Forest Service and the San Manuel tribe. She authored historic resource assessments of multiple rural land parcels in the San Bernardino National Forest. Work involved research on the mining and recreational history of the region as well as an evaluation of the site's eligibility.

LA River Phase IV Bike Path CEQA/NEPA, Los Angeles, California. *Senior Architectural Historian.* Shannon managed the Historic portion of a project developing a bike and pedestrian path located in Griffith Park and areas of South Burbank. She worked with CalTrans and the City of Los Angeles to manage the project approvals for work within historic Griffith Park and the equestrian community of Burbank.

Union Pacific Railroad, Crestmore Cement Plant, Riverside, CA

Shannon authored a historic resource assessment of rail spur located on the site of a 1908 cement plant in Riverside, CA.

EWMP Addendum, Compton Boulevard Historic Survey, Compton, CA. *Project Manager.* Shannon conducted an architectural survey of a seven square mile area in Compton, including the identification of potentially significant resources for state, local, and national eligibility, integrity evaluation, and research and writing of an accompanying historical context. The Report included a CEQA impacts analysis in preparation for a planned streetscape project.

Historic Resource Assessments

3916 Martin Luther King Jr. Boulevard Historic Resource Assessment, Los Angeles, California. *Project Director.* Shannon managed and authored a historic resource assessment of the historic office building of the first African-American-owned bank in Los Angeles for a proposed redevelopment. Work involved research on the property and its history and an evaluation of the site's eligibility. Associated historic contexts included the history of financial services in the African-American community of Los Angeles.

1038 Venice Boulevard Historic Resource Assessment, Los Angeles, California. *Project Manager.* Shannon authored a historic resource assessment of a 1920 commercial office building in Los Angeles for a proposed redevelopment. Work

involved research on the property and its history as well as an evaluation of the site's eligibility and potential impacts on the adjacent historic district.

1000 – 1018 Croft Avenue Historic Resource Assessment, Hollywood, California. *Project Manager.* Shannon managed historic resource assessments for four historic multi-family properties located on the border of West Hollywood. Work involved research on the properties and their histories as well as an evaluation of the sites' eligibility.

133 Vieudelou Avenue, Historic Resource Assessment, Avalon, CA. *Project Manager.* Shannon authored a documentation and evaluation of the oldest private residence in the City of Avalon, Catalina, a Folk Victorian style single-family residence constructed in 1888.

301 Beacon Street, Historic Resource Assessment, Avalon, CA. *Project Manager.* Shannon prepared a documentation and evaluation of a 1923 Mediterranean Revival apartment building located in the City of Avalon, Catalina.

High Desert Hospital, Historic Resource Assessment, Lancaster, CA. *Project Manager.* Shannon authored a documentation and evaluation of High Desert Hospital and Coroner's Office, a historic property owned by the LADPW. The Report included a CEQA impacts analysis in preparation for a planned redevelopment.

Mayfield Junior School Historic Resource Evaluation, Pasadena, CA. *Project Manager.* Shannon surveyed entire campus and prepared an evaluation of three historic resources under an on-call contract with the City of Pasadena including CEQA impacts analysis for a proposed master plan.

8025 Santa Monica Boulevard Historic Resource Assessment and CEQA Impacts Analysis, West Hollywood, CA. *Project Manager.* Shannon analyzed the potential impacts of construction of a 24-story, mixed-use project in Hollywood, adjacent to the historic Lombardi House for compliance with CEQA impacts threshold and for conformance with the SOI Standards.

910 North Roxbury Drive Historic Resource Assessment, Beverly Hills, CA. *Project Manager Shannon* assessed the eligibility of an American Colonial Revival residence designed by master architect Robert V. Derrah in Beverly Hills. The report involved digital and archival research and an assessment of the home's integrity using historic plans and images.

1707 Tropical Drive Historic Resource Assessment, Beverly Hills, CA. *Architectural Historian.* Claire assessed the eligibility of an American Colonial Revival residence built by Carleton Lyle Burgess and occupied by Edward Paul Dentzel. Research included construction chronology and identification of alterations, research on the builder and occupants, and analysis of neighborhood integrity.

448 West Cypress Historic Resource Assessment, Glendale, CA. *Project Manager* Shannon authored a Historic Resource Assessment of an industrial warehouse constructed in the Tropico neighborhood of Glendale in 1908. Research included an integrity evaluation, research on Tropico's history as an early agricultural center, and the strawberry industry.

28307 Agoura Road Historic Resource Assessment, Agoura Hills, CA. *Project Manager.* Shannon authored a Historic Resource Assessment for a 1940s commercial property in Agoura Hills. Work involved researching the rural character and history of Agoura Hills, conducting research at the Agoura Hills Library and Building Division, identifying occupants of the structure, and assessing the property's eligibility.

Nominations

Shannon L. Papin (Continued)

Architectural History Program Manager, Southern California

Kun House II Los Angeles Historic Cultural Monument Nomination, Los Angeles, CA. *Project Manager.* Shannon prepared LAHCM nomination for the Joseph Kun House II, 1950 residence designed by Richard Neutra and presented the nomination to the Cultural Heritage Commission.

1828 Edgemont Street Los Angeles Historic Cultural Monument Nomination, Hollywood, CA. *Project Manager.* Shannon prepared LAHCM nomination for a 1940 Garden Apartment complex in Hollywood and presented the nomination to the Cultural Heritage Commission.

Pasadena Avenue Historic District, Pasadena, CA. *Project Manager.* Shannon completed re-survey and prepared State and National Register Nomination of historic district that included approximately 130 residential resources.

State & National Register Nomination, Ashley Pond Residence (535 East Palace Avenue), Santa Fe, NM. *Project Manager.* Shannon prepared State and National Register nomination of a 1925 residence and compound designed by John Gaw Meem.

Multiple Property Documentation Form for the Cañon neighborhood, Taos, NM. *Project Manager.* Shannon performed the initial neighborhood survey, individual nominations for three resources, and associated historic context. The properties listed included a residential compound, a guesthouse/hotel and a community chapel.

Architectural Surveys

Architectural Survey of the Sioux Falls Historic District & Pettigrew Heights neighborhood, Sioux Falls, SD. *Project Manager.* Shannon served as the Project Manager on the re-survey of a 1974 National Register district, including approximately 240 residential resources. New survey of an adjoining neighborhood with approximately 120 residential resources. She also prepared survey reports with recommendations on district expansion and new district possibilities.

County-wide Architectural Surveys, South Dakota. *Project Manager.* Shannon served as the Project Manager on four county-wide architectural surveys, including integrity evaluation, identification of potentially significant resources for inclusion in the National Register of Historic Places; research and writing of an accompanying historic context.

- Tripp County: 1,617 square miles, 351 surveyed resources.
- McPherson County: 1,152 square miles, 168 surveyed resources.
- Walworth County: 745 square miles, 211 surveyed resources.
- Moody County: 521 square miles, 204 surveyed resources

Cultural Resource Surveys. Shannon performed cultural resource surveys for a variety of compliance documents including Environmental Impacts Reports, Section 106, Section 4F, and NEPA compliance. Project duties included consultation with states, local municipalities, tribes and planning consultants, as well as overseeing the archaeological portion of the survey.

- Cold War Era Properties Survey, Shaw Air Force Base, Sumter, SC
- Property Surveys for EA, Fort Bliss Army Base, El Paso, TX
- Portales Railroad Depot Focus Area, Portales, NM
- Washington Avenue Pedestrian Improvements, Lovington, NM
- Environmental Assessment, Water Control Facilities, Montezuma, NM
- Interstate 25 Landscape Improvements, Glorieta/Rowe, NM
- 12.68-mile Pipeline Expansion, Bosque, NM
- Housing Rehabilitation Project, Santo Domingo Pueblo
- NM Visual Impact Assessment, various Plateau Cell Towers, NM

Shannon L. Papin (Continued)

Architectural History Program Manager, Southern California

- Construction at Day School Complex, Picuris Pueblo, Penasco, NM
- Santa Fe County Courthouse, Santa Fe, NM

Historic American Building Surveys, Walker Air Force Base, Roswell, NM. *Project Manager*. Shannon prepared the building documentation (HABS Level III standard) of three buildings at the former Walker Air Force Base as well as the former Roswell Airfield Terminal Building

Historic American Building Surveys, Kirtland Air Force Base, Albuquerque, NM. *Project Manager*. Shannon prepared the building documentation (HABS Level II standard) of the 21st EOD Headquarters at Kirtland Air Force Base.

Historic American Building Surveys, White Sands Missile Range, Alamogordo, New Mexico. *Architectural Historian*. Shannon prepared the building documentation (HABS Level II standards) of the old Officer's Club at White Sands Missile Range.

National Conference of State Historic Preservation Officers,Washington D.C. *Director of Communications and State Services.* Shannon served as the primary liaison and resource for all fifty-nine State Historic Preservation Offices and represented NCSHPO to Congress and the federal government as well as the press, partner organizations and general public. Worked extensively with the National Park Service and the Advisory Council onHistoric Preservation and served on task forces dealing with the Section 106 review process, the Secretary of the Interior's Standards for Rehabilitation of Historic Buildings, and National Register Criteria and Processes.

CarrAmerica Urban Development, Inc., Washington, DC. *Development Associate.* Shannon was the assistant for multiple downtown development projects including a mixed-use project of approximately 450,000 square feet combining office, residential, andpreferred arts retail in the redevelopment of three historic buildings. Duties included assistance with project approvals, design review, due diligence,acquisition and development documents, pro forma analysis as well as workingwith public and private groups to garner support and necessary approvals.

Alison Garcia Kellar

Senior Architectural Historian



EDUCATION

MS, Historic Preservation, University of Pennsylvania

BA, Design, University of California at Davis

13 YEARS EXPERIENCE

PROFESSIONAL AFFILIATIONS

California Preservation Foundation, Member

Society of Architectural Historians, Member

National Trust for Historic Preservation, Member

Alison is a senior architectural historian with 13 years of professional experience with a background in historic preservation, design, and museum collections. Her work with historic resources and cultural heritage in California has included managing and authoring historic resource assessments, National Register Nominations, historic structure reports, feasibility studies, in addition to extensive archival research and resource documentation. Alison applies her understanding of preservation design and historic interiors to inform impacts analyses for proposed redevelopment and recommendations for adaptive reuse.

Relevant Experience

Morningside High School Historic Resources Assessment and Impacts, Inglewood, CA. *Senior Architectural Historian.* Alison was the lead author of the Historic Resources Assessment which determined that the high school campus buildings and landscape are significant as a potential historic district. Constructed in 1950, the property is significant for its association with the challenges of public-school integration in California and within the City of Inglewood, for its Mid-Century Modern architectural style, and for its association with notable modernist architectural firms. Alison assembled the construction history for the campus and created a character-defining features analysis identifying features at the campus, and specifically, interior and exterior features of the theatre building. Alison reviewed the upgrade project to ensure that the project met the SOI Standards and CEQA compliance. She authored and oversaw the production of a HABS report to document the campus prior to selective demolition and project construction.

3619 Martin Luther King Jr. Boulevard Historic Resources Evaluation, Los Angeles, CA. *Project Manager and Senior Architectural Historian.* Alison was the lead author of the Historic Resources Assessment which determined that the Mid-Century Modern commercial bank building is eligible at the local level for its association with mid-century commercial development in Crenshaw, importance as a Black banking business, and for its association with notable Black bank owner, Peter W. Dauterive. Constructed as the Santa Barbara Savings and Loan Bank in 1963, the bank building was later operated by Founders Savings and Loan, a Black-owned banking institution. Alison conducted in-depth research regarding the development of the Crenshaw Shopping District that rose to prominence following World War II, profiling its decline after the 1965 City-wide Watts Riots which led to tremendous City disinvestment in predominantly African American and other minority communities. The report will be used for future redevelopment efforts.

Cultural Resources Management Plan, San Diego County Dept. of Parks & Recreation, San Diego County, CA. *Project Manager and Senior Architectural Historian.* Alison serves as the cultural resources project manager and lead author of a cultural resources management plan report for a historic ranch property in east San Diego County. She oversaw and coordinated a multi-day site visit to document the rural historic district which included up to 28 built resources comprising a former late 19th/early 20th century

ranching complex. Alison worked closely with ESA's archeology group and a subconsultant team of architects, engineers, and cost estimators to conduct conditions assessments and provide practical recommendations which will guide future preservation and management efforts.

San Diego Rowing Club Plan Review and Impacts Analysis, San Diego, CA. *Project Manager and Senior Architectural Historian.* Alison oversees preservation consulting services for the San Diego Rowing Club, local historic site #105. Built in 1900, the building was converted into a restaurant in the 1980s. Reviewing existing nominations, archival collections and background documentation, Alison worked to compile the construction chronology and develop a character-defining features matrix identifying original extant features. She coordinated with the project applicant to sensitively guide the design of a new adaptive reuse project to be in conformance with the Secretary of the Interior's Standards to retain its integrity and historic status.

MacArthur Park Historic Viaduct Railings Historic Structure Evaluation and Treatment Plan, Los Angeles, CA. *Senior Architectural Historian.* Alison was the lead author of a report that documents and recommends treatments for a historic 1938 concrete wall that lines either side of Wilshire Boulevard through McArthur Park. Alison conducted extensive archival research on the park and on the walls, and later conducted a significance evaluation for the walls. She conducted a character-defining features analysis for the walls and associated roadway which helped to inform architectural and structural recommendations with a team of subconsultants. Alison coordinated with the engineering and architectural contractor subconsultants to compile recommendations and present them to the City.

Weintraub Real Estate Group, Orchid Tree Inn Historic Preservation Consulting Services, Palm Springs, CA. *Deputy Project Manager.* Alison is on the management team for ESA's providing of historic preservation services for a boutique resort hotel project that will incorporate and rehabilitate two locally designated historic resources in Palm Springs—the Palm Springs Community Church and the Orchid Tree Inn. ESA prepared a Historic Resources Assessment Report, Character Defining Features Analysis, and Conditions Assessment, as well as provided preservation consulting services for conformance with the SOI Standards. ESA assisted with several challenges, including preservation of the partially damaged (burned roof) masonry Gothic Revival-style Community Church; rehabilitation of the bungalow court based on historic photographs and physical analysis; and accommodation of utility, ADA, and structural code upgrades. ESA is reviewing construction plans and preparing an SOI Standards conformance review and CEQA impacts analysis for the final project.

Whittier Public Library Historic Resources Assessment, Whittier, CA. *Senior Architectural Historian.* Alison was the lead author of the Historic Resources Assessment which determined that the library is significant as an individual resource under National Register Criteria A and C. Constructed in 1958, the property is significant for its association with Mid-Century Modernism, postwar period institutional properties, and architect William Henry Harrison. Alison assembled the construction history for the library and the Whittier Civic Center. She created a detailed character-defining features analysis identifying significant and contributing features at the property's interior, exterior, and site. Alison coordinated with the project architect to ensure that the project met the SOI Standards in order to meet community's contemporary needs while respecting the building's historic character. Alison authored and oversaw the production of a HABS report to document the library building prior to selective demolition and project construction.

Earl Carroll Theatre Historic Structures Report, Los Angeles, CA. *Senior Architectural Historian.* Alison was the lead author of the Historic Structure Report created for the rehabilitation of the historic Earl Carroll Theatre in Hollywood. Constructed in 1938, the property is significant for its association with owner-operator Earl Carroll, Hollywood nightlife,

and architect Gordon B. Kaufmann. The theatre is a listed LA Historic-Cultural Monument and has been identified as eligible for the National Register. In recent years the theatre was rented by television studios as sound stages, and as a result some public areas had been modified. Alison assisted with the preparation of the historic structures report and conducted supplemental in-depth research, participated with the creation of a detailed interior and exterior character-defining features analysis, and assisted with the analysis of the theatre's current condition. She developed recommendations in compliance with the SOI standards that sensitively guide ongoing preservation efforts.

Mt. Helix Park Rock Wall Short-Term Preservation Project, San Diego, CA. *Senior Architectural Historian.* Alison is serving as the deputy project manager for a rehabilitation project to document and provide short term preservation recommendations for the 1932 rock wall that borders a hilltop park. Work has included documentation of failing portions of the rock wall with digital photograph, extensive research through local archives, and the development of a character-defining features matrix for the rock walls. Working closely with Mel Green Associates and Silman Structural Engineers, ESA has developed treatment and stabilization recommendations for the deteriorating rock wall portions.

Old Police Headquarters Assembly Building Peer Review, San Diego, CA. *Project Manager, Senior Architectural Historian.* Alison is conducting a peer review for proposed rehabilitation modifications and tenant improvement to a historic former police headquarters in San Diego. Work has included a review of historic documentation including nomination forms and original plans, and a review of the applicant's proposed plans to modify the historic building into an events space. Alison is recommending that the applicant include a more robust Standards review discussion, provide supportive graphics, reference historic documentation, and a create more comprehensive project description for the proposed submission to be adequately substantiated for City review and approval.

Benjamin Franklin Elementary School Historic Resource Evaluation and Mitigated Negative Declaration, San Diego, CA. *Senior Architectural Historian.* Alison conducted an HRA for the 1930s, 40s, and 50s-designed elementary school campus. The property was found to be a historic district eligible for its association with the post-war development of the Kensington neighborhood, and for its association with two master San Diego architects. The proposed project was reviewed for compliance with the Secretary of the Interior's Standards, and a CEQA analysis was performed, resulting in the Mitigation Measures and design considerations for future construction within the district. Alison authored and oversaw the production of a HABS report to document the campus and its buildings prior to project construction.

Celes King III Swimming Pool Historic American Building Survey, Los Angeles, CA. *Senior Architectural Historian, Deputy Project Manager.* ESA was hired to conduct HABS documentation for the City of Los Angeles Park and Recreation Department. Constructed in the early 1960s, the Celes King III Swimming Pool was designed by architect Albert Criz in the Mid-Century Modern-Expressionist style. Alison conducted in-depth research related to the history of the surrounding recreational complex, construction of the swimming pool, architect, and neighboring communities.

Long Beach Unified School District, ESSER Shade Structure Impacts Analysis Report, Long Beach, CA. *Senior Architectural Historian, Project Manager.* Alison conducted a survey of five Long Beach Unified School District schools which were previously determined to be historical resources. Alison documented the current conditions of each school's outdoor recreational play area as part of the impacts analysis study which evaluated the potential effects of new outdoor shade structures at each of the schools. She reviewed project site plans and canopy specifications for compliance with CEQA and for conformance with the SOI Standards. Alison oversaw the development of a California Built Environment Resources Directory (BERD) and City of Long Beach Designated Landmarks list search to identify adjacent historical

resources. She analyzed each school against the project for direct and indirect analysis and reviewed each proposed project against the SOI Standards, determining that project would have no adverse effects to historic resources.

Alpine Village Preservation Consulting Services, Unincorporated Los Angeles County, CA. *Senior Architectural Historian.* Alison was the lead author of the preliminary historical significance evaluation determination for the Alpine Village complex, a European-style shopping center located near Torrance, California. Comprised of seven buildings constructed between 1969 and 1974, the complex is an example of an increasingly rare type of roadside architecture and retains high historic integrity. Alison participated in conducting in-depth construction chronology research, determining the complex's period of significance, and identified both interior and exterior character-defining features for the property to help guide ongoing planning efforts.

City of Laguna Beach, Historic Preservation Services, Laguna Beach, CA. *Deputy Project Manager.* Alison supported ESA's contract administrator for numerous studies including Historic Resources Assessments (HRAs), Secretary of the Interior's Standards (SOI) Plan Reviews, character-defining features reports and CEQA impacts analyses, as well as rehabilitation plans and conducted construction monitoring for a wide variety of projects. ESA assists project applicants from due diligence through design development and environmental review to reduce impacts to historical resources for compliance with CEQA and the City's preservation ordinance. Projects include 1065 Marine Drive, 31204 Ceanothus, 989 Cliff Drive, and 951 Cliff Drive.

City of Santa Monica On-Call Historic Preservation Services, Santa Monica, CA. *Deputy Project Manager.* Alison supported ESA's contract administrator for on-call historic preservation services with the City of Santa Monica. Alison and ESA's historic division has prepared hundreds of studies including preliminary assessments, landmark assessments, structure of merit assessments, Secretary of the Interior's Standards plan reviews and preservation recommendations, landscape assessments, character-defining features reports and CEQA impacts analyses.

989 Cliff Drive Historic Resources Evaluation and Impacts Analysis, Laguna Beach, CA. *Senior Architectural Historian and Project Manager.* Alison served as the project manager and provided research assistance and guidance for the development of the Historic Resources Assessment for the 1928 Mediterranean Revival style residence, which is an identified historic resource. Further, Alison oversaw the development of impacts analysis to assess impacts to the property's historic garage which included creating a character-defining features analysis to ensure that the integrity of the property will be protected and maintained as part of the new proposed project.

989 Cliff Drive Historic Resources Evaluation and Impacts Analysis, Laguna Beach, CA. *Senior Architectural Historian and Project Manager.* Alison served as the project manager and provided research assistance and guidance for the development of the Historic Resources Assessment for the 1928 Mediterranean Revival style residence, which is an identified historic resource. Further, Alison oversaw the development of impacts analysis to assess impacts to the property's historic garage which included creating a character-defining features analysis to ensure that the integrity of the property will be protected and maintained as part of the new proposed project.

Long Beach Airport Airplane Showroom, Long Beach, CA. *Senior Architectural Historian.* Alison provided research assistance related to regional general aviation in the post-World War II era for an EIR amendment project. ESA conducted preliminary research to determine that an existing airport building which was most recently used as a terminal building was formerly a mid-20th century airplane showroom. As part of this research effort, Alison compiled the overall history of the Long Beach airport, in addition to reviewing patterns of both roadside architecture and car showroom which were researched for comparison between airplane and car sale marketing efforts.

Alison Garcia Kellar (Continued)

Senior Architectural Historian

McDonnell Douglas Assembly and Warehouse Building, Long Beach, CA. *Senior Architectural Historian, Project Manager.* Alison served as the project manager for a mitigation document which evaluated a historic assembly and warehouse building constructed for the production of the DC-10 luxury commercial aircraft in 1967. Located adjacent to the Long Beach Airport, the building was later repurposed for the development and assembly of the C-17 military cargo aircraft in the 1980s. The property was determined to be significant for its association with aviation history in Southern California and in Long Beach and is reflective of an industry that was critical in the post-World War II economic development of the region. The historic resources assessment was required as part of a larger PEIR effort.

31204 Ceanothus Drive Plan Review and Impacts Analysis, Laguna Beach, CA. *Senior Architectural Historian.* Alison served as the project manager for the plan review for an undeveloped portion of property that was once associated with the locally designated Halliburton House. The proposed new hillside residential project was reviewed for conformance with the Standards utilizing the National Park Service's *National Register Bulletin 30: How to Evaluate and Document Rural Historic Landscapes* and *Preservation Brief 36: Protecting, Treatment and Management of Historic Landscapes,* and for compliance with a previously established Project Design Feature and for conformance with mitigation measures for the historic adjacent property.

2949 S. Coast Highway, Laguna Beach, CA. *Senior Architectural Historian and Project Manager.* Alison served as the project manager and co-author for a plan review of a locally designated resource which was formerly a mixed-use building constructed in 1929. The property had since been converted into a single-family residence and included a large contemporary addition. Work included the assessment of unpermitted previous modifications and design consultation with the property owner in order to assess the home against CEQA impacts thresholds and for conformance with the Standards.

400 Walker Drive Historic Resources Assessment, Beverly Hills, CA. *Senior Architectural Historian.* Alison was the co-author of an HRA which involved research and an evaluation of a Mid-Century Modern style single-family residence. Designed by notable architect William R. Stephenson in 1962, the property is located in the Trousdale Estates neighborhood. ESA developed a new context for the neighborhood and conducted historic research to determine that extensive property modifications had occurred over time, diminishing the property's historic integrity.

1202 3rd Street Promenade Preservation Consulting, Santa Monica, CA. *Senior Architectural Historian*. Constructed in 1949 as a JC Penny department store, the commercial building was designed in the Late Moderne style. ESA previously worked to produce a Landmark Assessment Report, and today, the property is recognized as a City of Santa Monica Landmark. Alison conducted a SOI Standards conformance review of a proposed tenant improvement project for a Certificate of Appropriateness.

1221 Hermosa Avenue Preservation Consulting, Hermosa Beach, CA. *Senior Architectural Historian*. ESA serves as a historic preservation consultant to the City of Hermosa Beach, and has a longstanding relationship with the building at 1221 Hermosa Boulevard, known as the Bijou Building. The building is a former historic theatre and bank designed in the Neo-Classical Revival style, constructed in 1923. Alison evaluated proposed tenant improvement modifications including the removal of non-original features and the retention of original features related to original theatre and bank uses. Alison has conducted design reviews which included an understanding of all modifications to the space over time, character-defining features analyses, and reviews of proposed plans against CEQA thresholds and the SOI Standards for compliance. Alison is currently participating with overseeing the construction monitoring efforts for the theatre space as part of this ongoing project.

Alison Garcia Kellar (Continued)

Senior Architectural Historian

3325 Monterey Road CEQA Impacts Analysis and Design Review, San Marino, California. *Senior Architectural Historian.* A two-story Art Deco style single-family residence, constructed in 1927 in San Marino, California was determined to be a historic resource. Proposed modifications to the residence included a two-story rear addition and building rehabilitation. Alison assisted with preservation design consultation and conducted a plan review for conformance with the SOI Standards for the proposed project. She coordinated with the project architect to better convey preservation components of the proposed work into the drawing set for city review. The review required a character-defining features analysis to determine the level of significance of the remaining features.

Marston Middle School Historic Resource Evaluation, San Diego, CA. *Senior Architectural Historian.* Alison conducted an HRA for 1954 constructed middle school campus. Comprised of seven buildings, the property was found to be a historic district eligible for its association with the post-war development of Clairemont, and for innovative master planned campus that exemplified indoor-outdoor Mid-Century Modern schools of the era. The proposed project to modify the campus and upgrade the historic buildings was reviewed for compliance with the SOI Standards, and a CEQA analysis was performed, resulting in the Mitigation Measures and design considerations for future construction within the district.

Universal Hilton Historic Resources Technical Report and Environmental Impacts Report for 555 W Universal Terrace Parkway, Los Angeles, CA. *Senior Architectural Historian.* The Universal Hilton Hotel was designed by master architect, William L. Pereira in 1983 in the Postmodern style. As one of Pereira's final commissions, the hotel building was originally part of a master plan and was designed to accommodate visitors to the expanding Universal Theme Parks. Alison conducted in-depth architect and postmodern style research, and evaluated the property for historic significance as part of the Historic Resources Technical Report.

California Department of Water Resources, Pools 20/21 and 17/18 Liner and Embankment Raise Project, Coalinga, CA. *Senior Architectural Historian.* Alison conducted the reconnaissance-level windshield survey to document potentially eligible historic resources present at the California Aqueduct project site. Alison produced a character-defining features table and historic contexts for the evaluation which evaluated potentially eligible resources under applicable national, state, and local criteria. Alison conducted a windshield survey to identify potentially eligible resources adjacent to the project site. She developed a context for Kettleman City, a bedroom community of small cottages that grew overnight to accommodate oil workers due to the discovery of oil in the foothills. Alison is serving as a co-author on the cultural resources report and will conduct an analysis of the potential for indirect effects to eligible resources.

Cross Creek Cultural Resources Assessment, Malibu, CA. *Senior Architectural Historian.* The owner of several parcels of undeveloped land along Cross Creek in Malibu requested a feasibility-level Cultural Resources Assessment study prior to determining a desired program for development. The former agrarian land included four industrial buildings. Alison conducted extensive archival research, reviewing County-issued building permits and historic aerial photographs in order to document the property's development over time. Alison authored developmental contexts related to the residential and commercial development of the former agricultural land at the project site. The property was evaluated for historic significance under local, state, and national framework, which aided to assist the client with future planning for the site.

Los Cerritos Wetlands Restoration Plan Program, Cultural Resource Assessment, Seal Beach, CA. *Senior Architectural Historian.* The Los Cerritos Wetlands Restoration EIR project will reinstate historic wetlands to a previously developed oil rig/production site that has been in operation since the early 20th century. As part of the larger restoration

plan program, ESA was hired to conduct a cultural resources study to observe, document, and prepare preliminary mitigation measures related to identified built environment resources. Alison collaborated with the archeology team during a field visit to identify potential sites for later investigative studies. She reviewed historic aerial photographs and conducted research to determine the companies and general ages of oil-industry related infrastructure including oil rigs, operations sheds, and decommissioned tank farms. Mitigation recommendations presented for the structures included Historic Resource Assessment reports to be conducted in the future.

1101 N. Vermont Avenue Historic Resource Assessment, Los Angeles, CA. *Senior Architectural Historian.* The client is proposing to redevelop a site with a previously identified historic resource, a Mediterranean Revival commercial building constructed in the 1920s. Alison oversaw and co-authored the production of a Historic Resource Evaluation (HRA) to establish the building's historic significance, which included extensive research about the building, its site, associated designers, relevant patterns of development, and an analysis of the building's historic integrity. Upon completion of the HRA report, the optional service of design advice and preservation guidance may be employed to assist the client in the preparation of a CEQA impacts analysis, Standards review, and mitigation recommendations as the client moves forward to redevelop the property while maintaining a portion or all of the historic resource intact.

McDonnell Hall/Our Lady of Guadalupe Chapel Historic Structures Report, San Jose, CA. *Architectural Historian, Project Manager.* Constructed as a parish church in 1914, the building moved to its current location in 1953. Here, the building served as a newly formed Catholic Mission, the Center of Our Lady of Guadalupe. The property is associated with civil rights activist and labor rights leader Cesar Chavez, and the mid-20th century Mexican American civil rights movement. Alison served as the lead author of the HSR and assisted with the research, production, and design recommendations, including bringing the building back to its appearance during its period of significance, which required a meticulous analysis of the building's historic integrity. As a result of these efforts, the property is now listed as a National Historic Landmark.

Historic YMCA Hotel Preservation Consulting in the Embarcadero, San Francisco, CA. *Senior Architectural Historian, Project Manager.* Built in the early 20th century, the building was formerly a YMCA hotel used by young navy men and is currently a hotel along the waterfront with an adjacent YMCA recreational center. The hotel was proposing modifications which included rehabilitation work and reconfiguring the interior lobby space. Alison researched and documented the interior evolution by reviewing old plans, movies filmed on-location, post cards, and existing fabric. She established the building's construction chronology with a focus on the building's public spaces at the interior, overseeing the entire production of the report and created recommendations to update the client's proposed plans which included acceptable sensitive modifications to historic features and recommendations for potential future demolition.

Palo Alto History Museum Historic Preservation Consulting, Palo Alto, CA. *Architectural Historian.* The Spanish Revival style Roth Building was the original location of the Palo Alto Medical Foundation. The former medical building is undergoing a conversion into a local history museum with gallery space, interpretive areas, and archival and study rooms. Alison assisted with secondary research efforts of both the medical foundation and the building, upon modifications to the museum's scope of work. She conducted a Part 2 Federal historic rehabilitation tax credit application review which included recommendation to best comply with the Secretary of the Interior's Standards for Historic Preservation.

Half Moon Bay Barn and Jail Museum Historic Resource Evaluation and Preservation Consulting, Half Moon Bay, CA. *Senior Architectural Historian, Project Manager.* The City of Half Moon Bay was working with a local historical society

to implement a history museum at the site of its early 20th century jail and adjacent barn. Alison conducted an in-depth historic resource assessment then reviewed proposed plans for buildings and site modifications to accommodate gallery space, offices, and archival storage. Coordinating with project architects, she assisted with the creation of recommendations for project compliance with the Secretary of the Interior's Standards for Rehabilitation

Toscano Hotel Preservation Consulting, Sonoma State Historic Park, Sonoma, CA. *Senior Architectural Historian.* The two-story wood framed Toscano Hotel was constructed in the 1850s and is a contributing resource to the Sonoma Plaza National Historic Landmark District and the Sonoma Plaza National Register Historic District. Alison conducted Secretary of the Interior's Standards reviews of proposed changes to the interior of the building. Proposed changes included the conversion of a portion of the building from a hotel saloon museum display area into a retail concession area for the California State Parks. Project recommendations included sensitive design solutions to maintain original features.

Golden Gate Village Historic Resource Evaluation, Marin City, CA. *Senior Architectural Historian, Project Manager.* The Golden Gate Village low-income housing complex was constructed in 1958 to house many of the former Marinship workers and their families. Designed by notable mid-century designers including Aaron G. Green, John Carl Warnecke, and Lawrence Halprin, the property serves as an example of a well-designed housing complex, significant as a product of post-war urban development and for its prominent mid-century designers. Alison performed the site visit and conducted research through local and private archival repositories, plan analysis, and interviews, to produce the report narrative and historic evaluation for the property. Today, the property is listed on the National Register of Historic Places.

Lockheed Missiles and Space Historic American Building Survey (HABS), Sunnyvale, CA. *Architectural Historian, Project Manager.* The Lockheed Martin Space Systems Company had an important association with the development of the defense industry and advanced communications systems in the San Francisco Bay Area. Large-scale technological contributions to defense-related pursuits were achieved here through aerospace manufacturing, research, and development. Subject buildings were utilitarian, constructed of concrete tilt-up construction and were representative of industrial buildings developed for sensitive defense purposes of the era. Alison conducted a site visit, coordinated professional photography, and conducted extensive archival research to create the narrative for the HABS documentation in accordance with NPS standards. She assisted in providing the client with mitigation measures and coordinated with municipal agencies throughout the project development and submission process.

Delta Feasibility Study, Walnut Grove, CA. *Senior Architectural Historian, Project Manager.* Three historic buildings were identified for feasibility studies, including the adaptive reuse of a church for artist live/work and performance/gallery space; the adaptive reuse of a one-roomed school house into a community center; and the construction of a park to commemorate Asian American Heritage. Work included a market demand analysis, conceptual plan, cost estimate, and potential partnerships and funding. Serving as the project manager and primary author, Alison coordinated site visits and served as the day-to-day contact for the sub consultant team. She undertook extensive primary source research, she assisted with the creation of rehabilitation recommendations.

915 Laurel Avenue Preservation Consulting, San Mateo, CA. *Architectural Historian.* Alison conducted a Historic Resource Assessment of a one-story Spanish Revival home, and later performed a Secretary of the Interior's Standards review of proposed modifications to add more square footage to the historic home. Guided the property owner to refine their concept while working closely with San Mateo Panning to come to an agreeable solution for the historic property to maintain its aesthetic within the neighborhood, while achieving more space.

Alison Garcia Kellar (Continued)

Senior Architectural Historian

630 Purissima Street Historic Resource Assessment and Preservation Consulting, Half Moon Bay, CA. *Senior Architectural Historian, Project Manager*. Alison conducted a Historic Resource Assessment and an analysis of proposed modifications to an early 20th century Craftsman-style home. Working closely with the City of Half Moon Bay, she provided the building owner with design recommendations and guidance compliant with the Secretary of the Interior's Standards for Rehabilitation.

1303 North Central Avenue Historic Resource Assessment, Glendale, CA. *Senior Architectural Historian.* Alison oversaw and conducted the HRA for a 1960s multi-family apartment complex located in the West Glendale neighborhood. Comprised of three two-story interrelated structures and a central open-air courtyard, work included an intensive field visit to the property site, research at local repositories and the Glendale Planning Division, original plan review, and a thorough understanding of existing related context statements. While the project was reflective of a garden apartment of its era, ESA determined that the property did not rise to a level of historic significance warranted for listing on the National Register or California Register.

311 and 317 5th Street, Huntington Beach Historic Resource Assessment and CEQA Impacts Analysis, Huntington Beach, CA. *Senior Architectural Historian.* Alison prepared an HRA for two subject buildings, followed by CEQA and SOI analyses for their proposed redevelopment. The HRA includes a shared property development for the two adjacent parcels, one which is improved with a Craftsman-style residence, and the other improved with a Zigzag Moderne commercial building. Research included an analysis of previously prepared historic surveys of the area, extensive property research, and historic integrity. Recommendations for the project to better comply with the SOI Standards and with CEQA regulations were created.

930 S. Mansfield Historic Resource Assessment and CEQA Impacts Analysis, Los Angeles, CA. *Senior Architectural Historian.* Alison coordinated efforts to prepare an HRA which included an update to the surrounding historic district and an impacts analysis for a proposed project. Several contributing structures in the Mediterranean Revival and Spanish Revival residential historic district had recently been demolished or heavily altered. Alison conducted a design review of a proposed contemporary 6-story multi-family project at the project site that would sit amidst the extant low-profile revival style buildings in the historic district. Alison created recommendations for a more compliant new project design within the district.

Presentations

National Trust for Historic Preservation Past Forward Conference: panelist on the Women's Affinity Session, 'Women Leading the Change,' 2021.

California Preservation Foundation Conference: panelist on modernism in 'Becoming Silicon Valley,' and 'Documenting Hispanic Heritage' tour leader, 2018.

Valerie Smith

Architectural Historian



EDUCATION

MS, Historic Preservation, Columbia University

Advanced Certificate, Columbia University

BA, Studio Art, Hope College

3.5 YEARS' EXPERIENCE (HISTORIC PRESERVATION)

23 YEARS' EXPERIENCE (PHOTOGRAPHY)

18 YEARS' EXPERIENCE (FINANCIAL SERVICES)

PROFESSIONAL AFFILIATIONS

Preservation Alumni, Columbia University, Board Member

Mentorship Committee, Columbia University, Board Member

California Preservation Foundation, Member

National Trust for Historic Preservation, Member

DOCOMOMO US, Member

Association for Preservation Technology (APT), Member

Valerie is an architectural historian with experience in historic preservation that includes archival research, historic resource assessments, historic preservation consulting such as plan reviews and construction monitoring, feasibility studies, resource surveys, conservation projects, conditions assessment reports, and knowledge of materials science. Valerie's studio art background and photography training have proven helpful for onsite documentation and HABS photography. In addition to historic preservation and photography, Valerie has 18 years of professional experience in finance and investor relations, with strong client and project management skills.

Relevant Experience

252 June Street, Preservation Plan Review, Hancock Park, Los Angeles, CA. *Architectural Historian.* Valerie authored a Plan Review for compliance with the Hancock Park HPOZ Preservation Plan and Historical Resources CEQA Impacts Analysis for a proposed project located at 252 S. June Street. The lot was improved with a two-story single-family residence constructed in 1933 in the Monterey Revival style that was badly damaged by fire and was to be demolished for a new residence. The new residence was designed in a contemporary style with Tudor Revival references. ESA made some recommendations of modifications to the plans that would allow the new construction to fit more seamlessly into the historic neighborhood.

3916 Martin Luther King Jr, Historic Resource Assessment, Los Angeles, CA. *Architectural Historian.* Valerie co-authored the production of a Historic Resource Evaluation (HRA) to establish the building's historic significance in the Crenshaw neighborhood of Los Angeles. Valerie's research provided context for a 1962 bank building in the International Style that was occupied by a Black-owned savings and loan company for over twenty years. The founder, Peter Dauterive was instrumental in race relations in Los Angeles and provided financial services to underserved communities, served on the board of various foundations, and started a scholarship fund at USC for minority students.

Ventura County Transportation Commission, US 101 Improvement Project, Ventura County, CA. *Architectural Historian*. While working for ICF, Valerie assisted with a large-scale Cultural Heritage Survey as part of the US 101 Improvement Project. The project included the survey of over 100 buildings in the study area located throughout San Buenaventura (Ventura), Camarillo and Oxnard, California. As part of this effort, Valerie wrote historic context statements on various property types and architectural styles including manufactured homes, post-war restaurants, commercial buildings, and Mid-Century Modern-style architecture. She researched, documented, and evaluated the individual properties and prepared compliance reports and DPR forms.

Valerie Smith (Continued)

Architectural Historian

133 Vieudelou Avenue, Historic Resource Assessment, Catalina Island, CA. *Architectural Historian*. Valerie researched the oldest house in Avalon, Catalina Island and compiled a Historic Resource Assessment. The house belonged to a family who settled on the island during the early days of development into a resort town. The house is Folk Victorian style and constructed in 1888. The property was found eligible for the National Register and California Register for its significance under Criterion A, B, and C.

West San Gabriel Valley, Historic Context Statement, Los Angeles County, CA. *Architectural Historian*. Valerie authored the residential section of the West San Gabriel Historic Context Statement which involved extensive research, and the development of architectural context narratives and residential resource registration requirements. Valerie conducted an archival record search at the South Central Coastal Information Center (SCCIC) to determine the presence of cultural resources in eight unincorporated study areas.

211 Emerald Bay, California Register Nomination, Orange County, CA. *Architectural Historian*. Valerie provided architectural historian services which included research, the development of historical contexts, and the preparation of a nomination for the California Register of Historical Resources for a property in Emerald Bay. 211 Emerald Bay is in a planned coastal "garden suburb" that was developed beginning in 1929. The community was designed by renowned landscape architect Mark Daniels and notable Pasadena architects such as Roland Coate and H. Palmer Sabin. The house at 211 Emerald Bay contributed to the early development of the neighborhood and is one of the last remaining intact examples of the Mediterranean Revival aesthetic developed by the architectural review board and original developer.


AGBU Manoogian-Demirdjian School Improvements, Categorical Exemption, Canoga Park, CA. *Architectural Historian*. Valerie provided research, wrote historical contexts, conducted a site visit, and compiled a Department of Parks and Recreation form 523 and Notice of Exemption for an Armenian-American school in Canoga Park. The school is operated by the Armenian General Benevolent Union (AGBU), and the organization purchased the parcel in 1985. The campus was originally an LAUSD campus, and the AGBU has made improvements to accommodate the Armenian student body occupying the campus. The buildings are a mixture of 1962 Mid-Century Modern and post-1996 buildings.


Modernist house, Peer Review, Laguna Beach, CA. *Architectural Historian*. Valerie peer-reviewed a California Register of Historical Resources nomination that had been drafted by other historians for a house in Laguna Beach. As part of the peer review, Valerie wrote a historic context statement for modernist architecture in Laguna Beach, focusing on 1960s and 1970s expressionist /organic single-family properties. The house was representative of a local, regional, and national trend for the design of houses by architects practicing in a modernist style. Valere drafted a script and provided guidance to the client and team for the presentation to the California State Historical Resources Commission at the quarterly meeting.


615 E. Ocean Boulevard, Historic Resource Assessment, and Impacts, Long Beach, CA. *Architectural Historian.* Valerie researched and evaluated a 1970s commercial vernacular restaurant that was originally a Copper Penny Family Restaurant. The building design was a modest interpretation of the Late Hollywood Regency style and consisted of a simple box design capped with a mansard roof.


Los Angeles Housing Department (LAHD), Section 106 Reviews, Los Angeles County, CA. *Architectural Historian*. While working for ICF, Valerie surveyed and researched buildings within areas of potential effect for various projects as part of the Section 106 requirements for the City of Los Angeles. She drafted DPR documents and completed deliverables for development projects. As part of her responsibilities, she wrote building descriptions, conducted site visits, conducted research, and evaluated buildings located in the vicinity of development projects.


Appendix B
Reduced Original Plans

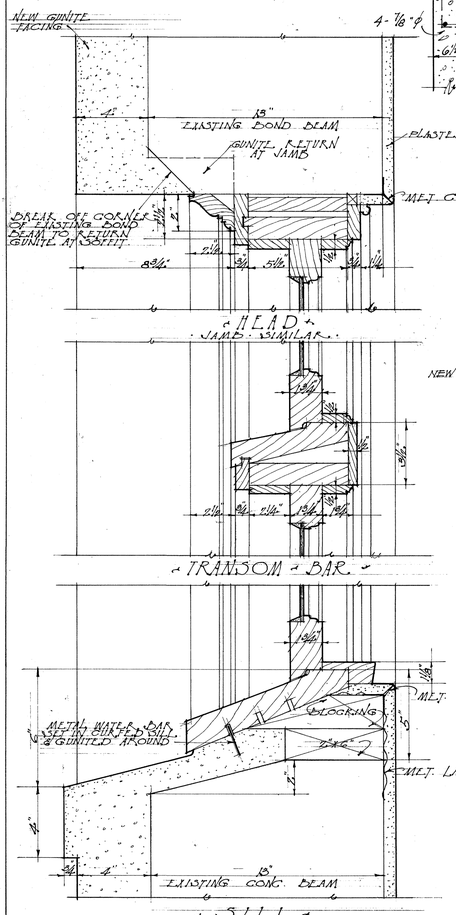


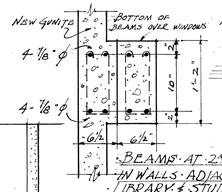


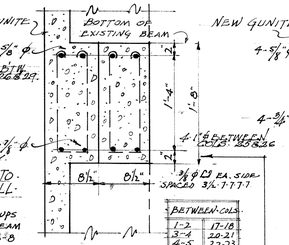


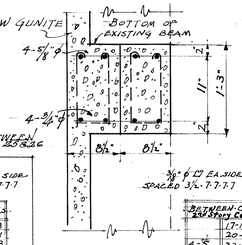


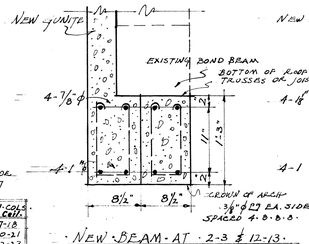

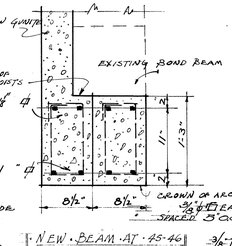

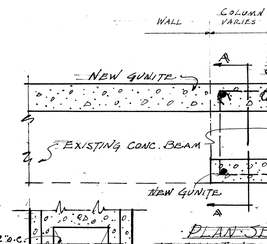

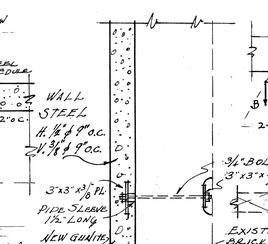

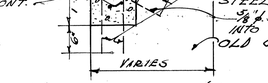



TYPICAL DETAIL OF WALL TIE 4'-0" O.C. BOTH WAYS.

ANCHORAGE OF GUNITE WALL TO EXISTING CONCRETE WALLS. SEE BELOW FOR ELEV.


PIMIENTO STREET ELEVATION (NORTH)
SCALE 1/8"=1'-0"

ELEVATION ANCHORAGE OF GUNITE WALL TO EXISTING CONC. WALL
SCALE 3/4"=1'-0"

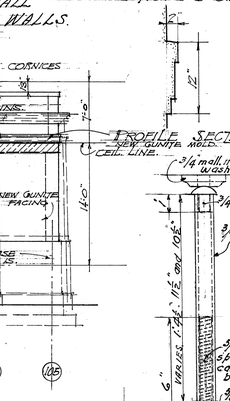


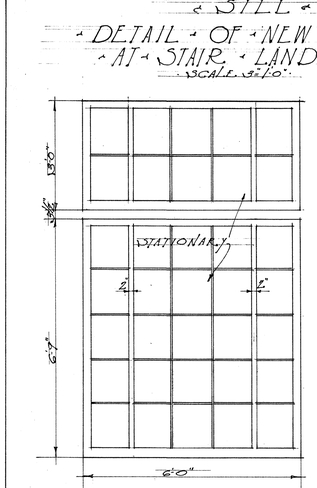

ELEV. OF NEW WINDOW A1 AT STAIR LANDING
SCALE ½"=1'-0"

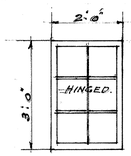


DETAIL OF DOOR IN SKYLIGHT WELLS.

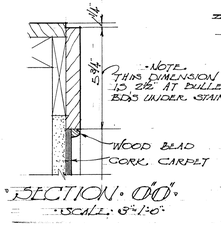


SECTION C'C'
SCALE 3"=1'-0"

DETAIL OF NEW WINDOW A1 AT STAIR LANDING

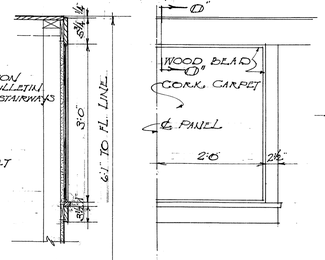

SECTION HALF ELEV.
3/4"=1'-0"

BULLETIN BOARD DETAIL.

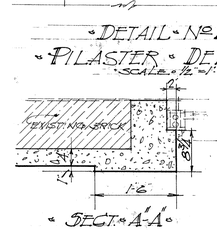

DETAIL NO 2
PILASTER DETAILS
SCALE ½"=1'-0"


SECT. A'A'
NEW GUNITE ARCHITRAVE
SCALE 3"=1'-0"

NOTE WHERE EVER POURED CONC WALLS ADJOIN GUNITE ON EXTERIOR FORMS SHOULD BE SET 1" BACK TO PROVIDE FOR GUNITE FACING ON CONCRETE.

CONCRETE DETAILS
SCALE 0"=1'-0" EXCEPT OTHERWISE NOTED.

FOR REMAINING SECTIONS SEE COL. SCHED. SHEET #15 AND SHEET #2.

SECTION AA
TYPICAL SECTION WHERE COLUMN PASSES CONC. SPANDREL BEAM.

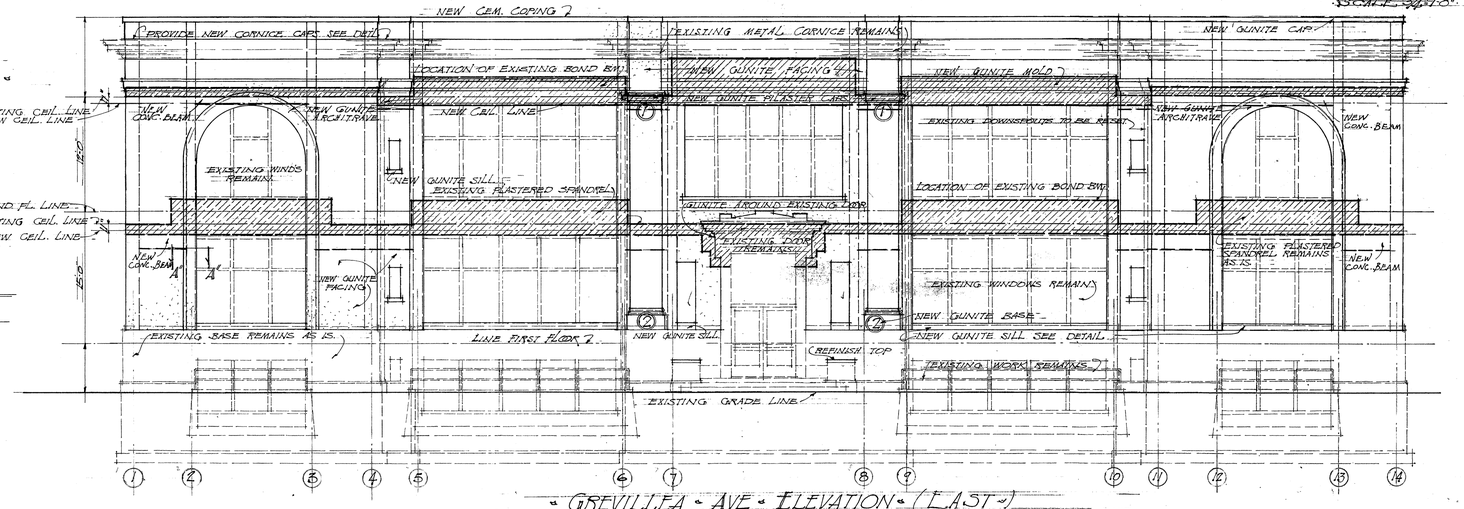

GREVILLEA AVE ELEVATION (EAST)
SCALE 1/8"=1'-0"

T. C. Kistner
ARCHITECT
William Wright
STRUCTURAL ENGINEER
STATE OF CALIFORNIA DEPARTMENT OF PUBLIC WORKS
APPLICATION DATE 1936
APPLICATION NO. 163
C. H. Kramer FAI
DIVISION OF ARCHITECTURE
PRINCIPAL STRUCTURAL ENGINEER
STATE APPROVAL

APPROVED
PRESIDENT - BOARD OF TRUSTEES
CLERK - BOARD OF TRUSTEES
A. E. Clifton, County Supt. of Schools
By _____ DEPUTY

NOTE: CONTRACTOR TO VERIFY ALL DIMENSIONS AT BLDG.

ELEVATIONS & DETAILS
ALTERATIONS & REPAIRS TO FINE ARTS BUILDING
INGLEWOOD UNION HIGH SCHOOL
INGLEWOOD CALIF.

DATE
DR. BY MW & RWH
SHEET NO. 6
OF 21 SHEETS
108 330

T. C. KISTNER AND COMPANY - ARCHITECTS
814 ARCHITECTS BLDG. LOS ANGELES, CALIF.
537 SPRECKLES THEATRE BLDG. SAN DIEGO, CALIFORNIA

GUNITE AREA

PRE-CAST MOLD SEE P.S. DETAIL

RUN PLASTER

P.S. GROOVE

GROOVE FOLLOWS SLOPE OF HORIZONTAL BREAKS

RUN PLASTER

EXISTING BRICK

GUNITE

SEE P.S. DETAIL

5'-11"

PLAN ABOVE 2ND. FLR.

EXISTING SASH TO REMAIN

EXISTING BRICK

GUNITE

5'-11"

PLAN FIRST STORY WINDOWS.

HALF ELEVATION

EXISTING BOND BM.

EXISTING BRICK WALL

NEW CEIL. LINE

GUNITE

RUN PLASTER

EXISTING BRICK

2ND. FLR LINE

EXISTING BOND BEAM

NEW FIRST FLR. CEIL. LINE

EXISTING SASH TO REMAIN

NOTE:
AS THESE ALTERNATE DRAWINGS ARE CONCERNED ONLY WITH THE NEW EXTERIOR FACING, INTEGRAL INFORMATION MUST BE PROCURED FROM OTHER DRWGS.

SECTION ℄

DETAIL OF BLIND PLAS. PANEL WEST ELEVATION

SEE # 5 ON 1/8" SCALE ELEVATIONS FOR LOCATION.

SCALE 1/2"=1:0"

BRICK UP EXISTING WINDOW OPENING

EXISTING WINDOWS TO BE RESET

GUNITE

EXISTING BASE REMAINS AS IS

4" GUNITE MINIMUM

1'-9" 1'-9" 1'-9" 4'-2"

DETAIL PLAN AT #6

SEE 1/8 SCALE EAST ELEV. FOR LOCATION.

SCALE 1/2"=1:0"

FILL EXISTING FLUES WITH CONC.

EXISTING BRICK

GUNITE

1'-4½" 1'-4½" 1'-5" 1'-1" 4"

DETAIL PLAN AT #7.

SEE NORTH ELEVATION.

SCALE 1/2"=1:0"

WASTE MOLD

GUNITE FACING

PRE CAST MOLD ORN SEE DET.

(RUN PLAS PILASTERS)

2ND. FL. CEIL.

LOWER CENTER WINDOW TO BE RELISED

2ND FL. LINE

FIRST FL. LINE

NEW WINDOWS

(RUN PLAS SPANDRILS) SEE ENT. DETAILS

EXISTING WINDOWS TO REMAIN

GUNITE

WASTE MOLD

EXISTING WINDOWS REMAIN

EXISTING GRADE LINE

LOWER CENTER WINDOW TO BE RELISED.

GUNITE SEE DETAILS

PLASTER

CEIL. LINE

FLOOR LINE

REMOVE EXISTING BUTTRESSES CONC. UP OPENINGS & PROVIDE NEW BASE. SECTION WHERE OLD WORK IS TORN OUT.

NORTH ELEVATION

SCALE 1/8"=1:0"

NOTES

THESE ELEVATIONS ARE CONCERNED ONLY WITH THE REVISED FACING. SEE SHT #6 FOR ADDITIONAL INFORMATION

POURED CONC.

FOR STRUCTURAL INFORMATION SEE SHEET #10

GUNITE

EXISTING BRICK WALL

NEW CEIL LINE

2nd FL LINE

EXISTING BOND BEAM

1ST FLR LINE

14'-6" TO FLOOR LINE

PROFILES & TREATMENT TYPICAL OF CENTER BAY

PROFILE PLAN

EXISTING SASH TO REMAIN

CUT OUT 4" OF EXISTING BRICK & FILL IN WITH GUNITE

EXISTING BRICK

45° SPLAY

GUNITE

3'-11"

PLAN

EXISTING BASE REMAINS AS IS

SECTION

ELEVATION 45° SPLAY

ELEV. CENTER BAY

DETAIL OF LIBRARY BAY NORTH ELEVATION

SCALE 1/2"=1:0"

SEE # 2 ON 1/8 SCALE ELEVATIONS FOR LOCATION

SEE DETAILS

WASTE MOLD

NEW GUNITE FACING

RUN PLASTER PILASTERS NEW WINDOWS

LOWER CENTER WINDOW TO BE REUSED.

RUN PLASTER

PRECAST MOLD ORN'T

NEW WINDOWS SEE DET'L.

LOWER CENTER WINDOW TO BE REUSED.

RUN PLASTER SPANDRILS

FINE ARTS BUILDING

EXISTING WINDOWS REMAIN

BRICK UP EXISTING OPENINGS

CONC. UP EXISTING OPENING

EXISTING BASE REMAINS

SEE ENTRANCE DETAILS

EXISTING WORK REMAINS

CONC. UP EXISTING OPENING

GRADE LINE

EAST ELEVATION

SCALE 1/8"=1'-0"

NOTE:
EXTERIOR FACING AS SHOWN ON THIS SHEET PRECEDES FACING SHOWN ON SHEET #6
CONTRACTOR TO VERIFY ALL DIMENSIONS AT BLDG.

STATE OF CALIFORNIA - DEPARTMENT OF PUBLIC WORKS
DIVISION OF ARCHITECTURE
APPLICATION NO. 163
APPROVED AS TO SAFETY MAY 1 '34
GEO. B. McDOUGALL, State Architect
Per C.H. Kramer PAS
PRINCIPAL STRUCTURAL ENGINEER

T.C. Kistner
ARCHITECT
William J. Wright
STRUCTURAL ENGINEER

APPROVED
Ray M. Stevens
PRESIDENT - BOARD OF TRUSTEES
R.H. Richardson
CLERK - BOARD OF TRUSTEES
COUNTY SUPT. OF SCHOOLS

REVISED ELEVATIONS & DETAILS
ALTERATIONS & REPAIRS TO FINE ARTS BUILDING
INGLEWOOD UNION HIGH SCHOOL
INGLEWOOD, CALIF.

DATE 9/1/34
DR. BY MW
SUPPLEMENTAL SHEET NO 6A
OF 10 336

T. C. KISTNER AND COMPANY - ARCHITECTS
814 ARCHITECTS BLDG. LOS ANGELES, CALIF.
537 SPRECKLES THEATRE BLDG. SAN DIEGO, CALIFORNIA

EXISTING WINDOWS REMAIN

WASTE MOLD ORNAMENT

12" 12" 12" APPROX.

4" GUNITE FACING

PLAN "D-D"

PRE CAST DENTIL COURSE SEE DETAIL

4" GUNITE & 1" PLASTER

NEW GUNITE BM.

EXISTING BOND BM.

EXISTING WINDOW REMAINS

EXISTING BRICK

EXISTING

EXISTING BOND BEAM

NEW GUNITE

EXISTING WINDOWS REMAIN

6 GUNITE

7 EXISTING BRICK

PLAN.

RUN PLASTER

2'-0"

7'-0"

PROFILE

LETTERS CUT IN

FINE ARTS BUILDING

WASTE MOLD ORN.

THIS RUD PLASTER FINISH IS A TYPICAL DETAIL & HOLDS FOR ALL PLASTERS.

EXISTING WINDOW REMAINS

EXISTING BOND BEAM

NEW GUNITE

EXISTING & REMAINS

POURED CONC.

EXISTING ENTR. DOORS REMAIN.

GRILLE SOFFIT TO RETURN & SET INTO TRANSOM BAR.

CUT EXISTING BASE TO THIS SLOPE

A

A

CHAMFER EXISTING BASE SEE PLAN BELOW

NEW SECTION OF BASE

NEW CONC. PILLOW USE EXISTING BASE

NEW MARBLE BASE

EXISTING BASE

EXISTING STEPS REMAIN

EXISTING GRADE

SECTION

ASSUMED AT END BAYS WHERE ARCHED WINDOWS NOW OCCUR. OUTSIDE FACING SAME AS SHOWN ON THIS PARTIAL ELEV.

NEW BASE SECTION

6 GUNITE FACING

7 HALF ELEVATION

RUN PLASTER

EXISTING BRICK

EXISTING CONC.

EXISTING DR. & JAMBS REMAIN

POURED CONC. WASTE MOLD

EXISTING BASE

GUNITE

1:8½ 4'-4" 1:8½ 5'-7" 7'-7" 9'-8"

PLAN AT "A-A"

4" GUNITE FACING

EXISTING BRICK

REMOVE ALL PROJECTG CORNICE WORK & MOLDS & CUT BACK AS SHOWN TO RECEIVE GUNITE FACING.

PRE CAST CONC. DENTILS SEE DETAILED SECTION FOR ANCHORAGE THIS SHT.

EXISTING WORK

NEW CEIL. LINE

1" GUNITE & 1" RUN PLAS.

4" GUNITE

¼" WIRE REINFORCING SEE DET. ELEV. TRTC. SHT. FOR LOCATION

3/8"ø CONTINUOUS

1" GUNITE & 1" PLASTER

DETAILED ASECT. OF PRE CAST DENTIL COURSE

NOTE: THIS ALTERNATE DRWG IS CONCERNED ONLY WITH THE NEW FACING SEE OTHER DRWGS FOR STRUCTURAL DATA. ARCHITECT WILL FURNISH NECESSARY FULL SIZES ALL MOLDED WORK.

GUNITE UNDER EXISTING SILL

SEE OTHER DRWGS

CUT EXISTING CONCRETE ENTRANCE BACK AS SHOWN FOR NEW WASTE MOLD.

WASTE MOLD ORN.

EXISTING CONC. BEAM.

ALUMINUM GRILLE

EXISTING VESTIBULE FLR.

SECTION AT ℄

DETAIL OF NEW EAST ELEVATION ENTRANCE

ALSO SHOWING TYPICAL NEW PLASTER & CORNICE TREATMENT.

SCALE ½"=1'-0"

NEW WINDOW PLAN

SEE SHT #12 FOR HEIGHT-SEE SHT. #10 FOR DETAILS.

A11

19B

EXISTING WINDOW REMAINS

RUN PLAS SPANDL

4" GUNITE WASTE MOLD POURED CONC.

SEE F.S. DETAIL

GUNITE AREA WASTE MOLD

EXISTING BOND BM.

TRUTH IS BEAUTY

INSCRIPTION CUT IN

WASTE MOLD

PROFILE

PROFILE

EXISTING WINDOWS TO REMAIN

ALUMINUM GRILLE SHOP DRWGS TO BE APPVD BY ARCHITECT.

GUNITE AREA

EXISTING DOOR TO BE REMAY

14'-4"

℄ DOOR

CUT EXISTING BASE TO SLOPE

"GROOVE"

FIRST FLR. LINE

SECT. B-B

SECTION

WASTE MOLD

MARBLE BASE ¼ PROJECTN

EXISTING STEP

SEE DETAIL SHT #12 FOR CONSTRUCTN DATA

SECTION ℄

19 EXISTING CONC.

℄ ENTRANCE

GUNITE

CUT EXISTING CONC. ENTRANCE FOR WASTE MOLD

1:10½ 2:3½ 3'-2" 1'-10"

HALF ELEVATION

19B EXISTING CONC.

NEW POURED CONC. WALL

EXISTING WINDOWS REMAIN

GUNITE

WASTE MOLD

℄ WINDOW

3'-2" 2:3½ 2" 4" 13" 2:10"

9'-9"

PLAN AT "N-N"

TYPICAL SIDE ENTRANCE DETAILS

THIS DETAIL TAKEN AT NORTH ENTRANCE @SEE #9 ON ⅛" SCALE ELEVATIONS FOR LOCATION OF THESE TYPICAL ENTRANCES.

STATE OF CALIFORNIA-DEPARTMENT OF PUBLIC WORKS
DIVISION OF ARCHITECTURE

APPLICATION NO. 163

APPROVED AS TO SAFETY MAY 1 '34
GEO. B. McDOUGALL, State Architect
By C. H. Kroone Jr.
PRINCIPAL STRUCTURAL ENGINEER

T. C. Kistner
ARCHITECT

William Jelfright
STRUCTURAL ENGINEER


NOTE: CONTRACTOR TO VERIFY DIMENSIONS AT BUILDING

APPROVED
Jay Mitburne
PRESIDENT - BOARD OF TRUSTEES
R. R. Richardson
CLERK - BOARD OF TRUSTEES
COUNTY SUPT. OF SCHOOLS

REVISED DETAILS ENTRANCES
ALTERATIONS & REPAIRS TO FINE ARTS BUILDING
INGLEWOOD UNION HIGH SCHOOL
INGLEWOOD CALIF.

T. C. KISTNER AND COMPANY - ARCHITECTS
814 ARCHITECTS BLDG. LOS ANGELES, CALIF.
537 SPRECKLES THEATRE BLDG. SAN DIEGO, CALIFORNIA


DATE 7/1/34
DR. BY MMO
SUPPLEMENTARY SHEET NO. 6
OF 336

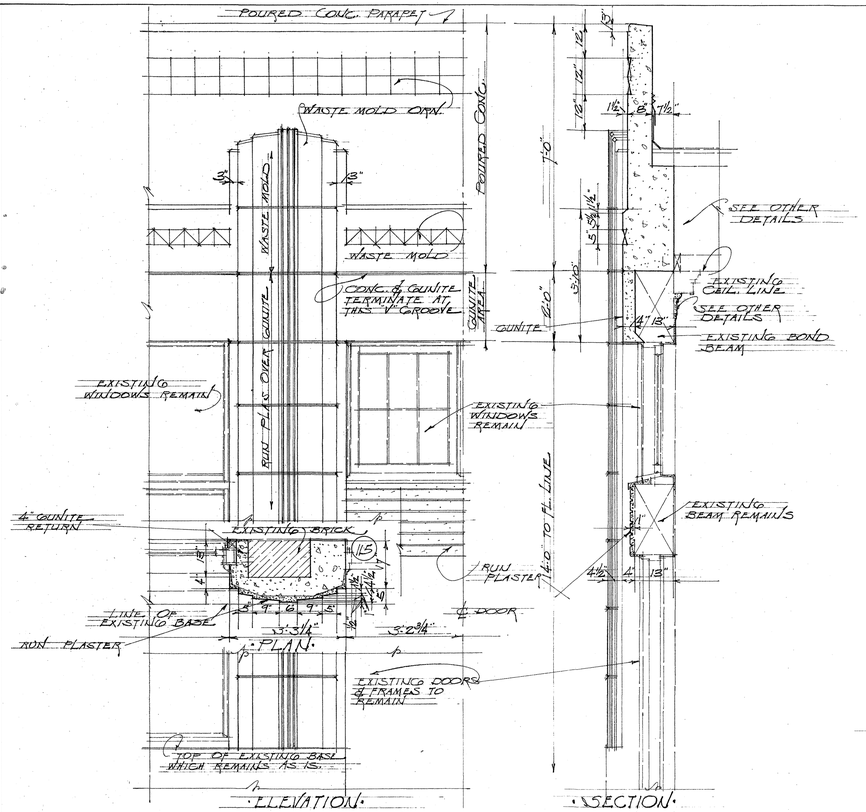


DETAIL SOUTH ELEV. ENTRANCE TO STUDY HALL

SCALE: 1½"=1'0"


NOTE
THESE DETAILS CONCERN FACING OF BUILDING ONLY SEE OTHER SHEETS FOR ADDITIONAL INFORMATION. ARCHITECT WILL FURNISH ALL NECESSARY FULL SIZE PROFILES.

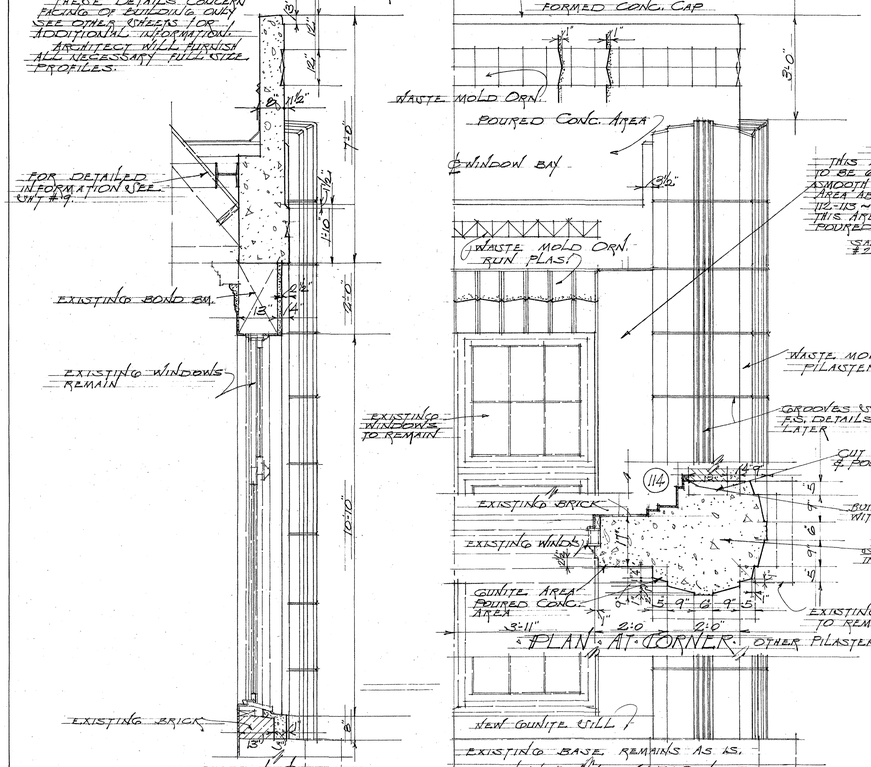

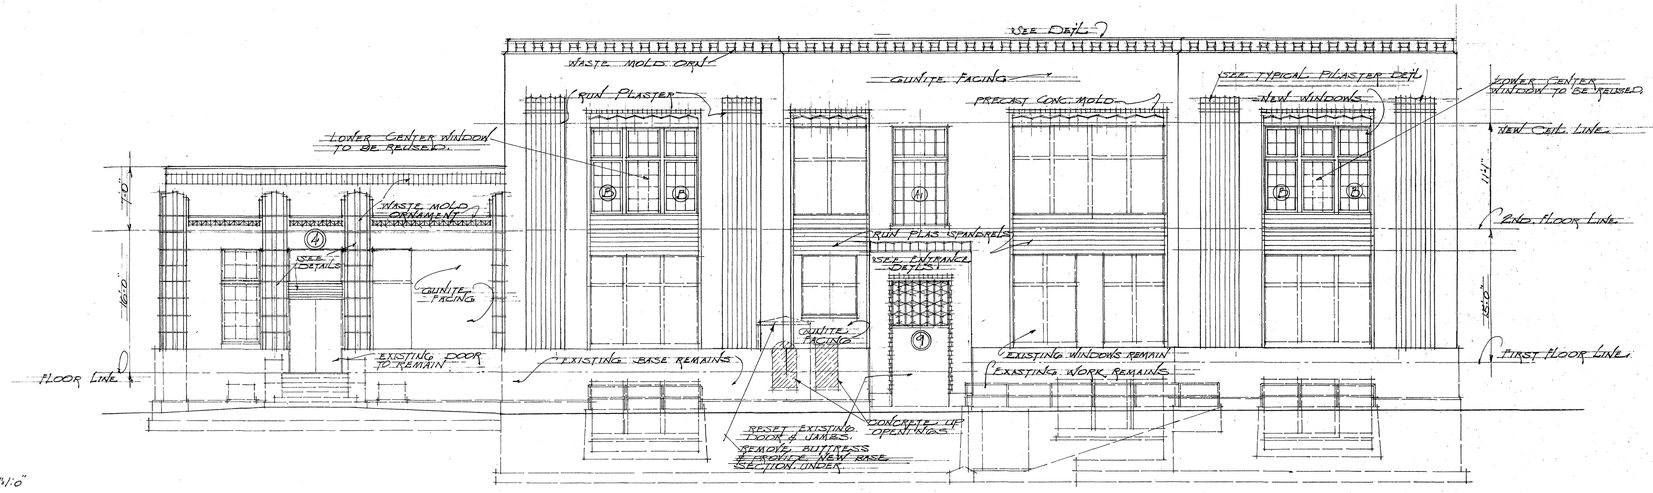

SOUTH ELEVATION

SCALE: ⅛"=1'0"

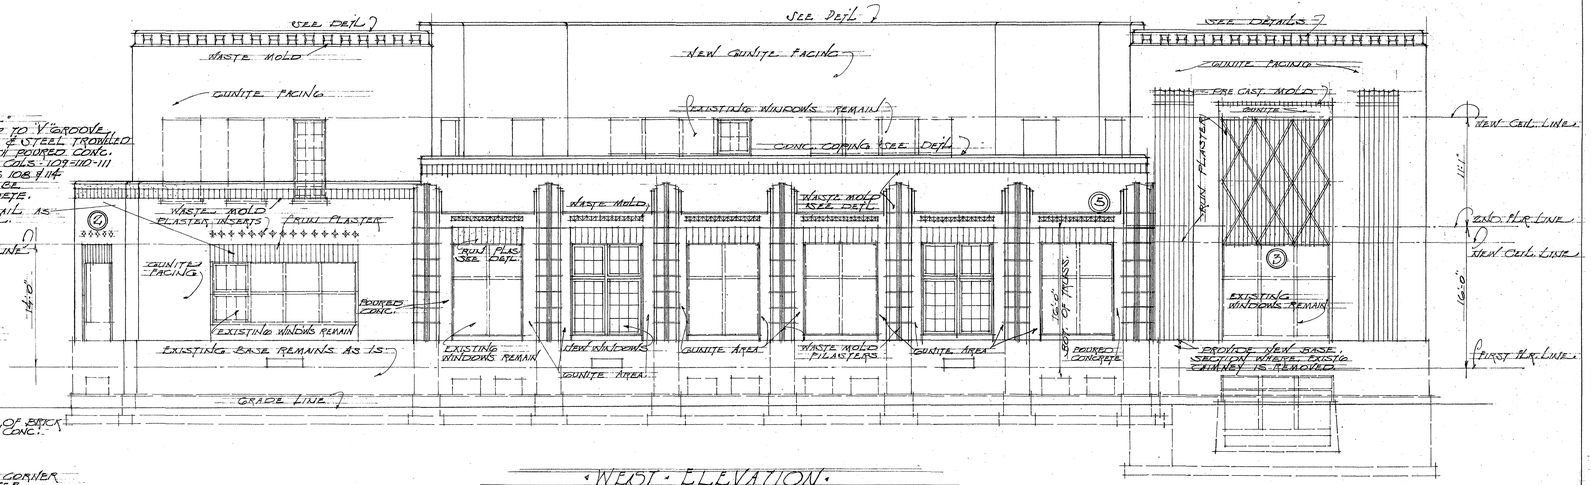

WEST ELEVATION

SCALE ⅛"=1'0"

NOTE
AS THESE ALTERNATE ELEVATIONS ARE CONCERNED ONLY WITH THE FACING OF THE BUILDING MORE INFORMATION MAY BE FOUND ON SHEET #7.

NOTE
FINISH FACING SHOWN ON THIS SHEET PREDEDES FACING SHOWN ON SHT #7
CONTRACTOR TO VERIFY DIMENSIONS AT BLDG

STATE OF CALIFORNIA-DEPARTMENT OF PUBLIC WORKS
DIVISION OF ARCHITECTURE
APPLICATION NO. 163
APPROVED AS TO SAFETY MAY 1 '34
GEO. B. McDOUGALL, State Architect
Per E. H. Kramer FAI
PRINCIPAL STRUCTURAL ENGINEER

T. C. Kistner
ARCHITECT
William Wright
STRUCTURAL ENGINEER

APPROVED
Ray M. Sturms
PRESIDENT - BOARD OF TRUSTEES
R. H. Richardson
CLERK - BOARD OF TRUSTEES
COUNTY SUPT. OF SCHOOLS

REVISED ELEVATIONS & DETAILS
ALTERATIONS & REPAIRS TO FINE ARTS BUILDING
INGLEWOOD UNION HIGH SCHOOL
INGLEWOOD, CALIF.

T. C. KISTNER AND COMPANY - ARCHITECTS
614 ARCHITECTS BLDG. LOS ANGELES, CALIF.
537 SPRECKELS THEATRE BLDG. SAN DIEGO, CALIFORNIA

DATE 5/15/34
BY MW
SUPPL. MUNTAL SHT. NO. 7A
SHT. NO. 336

NEW GUNITE FACING
BREAK OFF CORNER OF EXISTING BOND BM. TO RETURN GUNITE AT SOFFIT
BLOCKING
MET. LATH & PL.
MET. CORNER BEAD
4"
18"
"HEAD"

METAL COVD.
3'-6"
6'-3"
10'-2"
6'-3¼"
2½"
"TRANSOM"

3¼"
1¾"
1¾"
1½"
BLOCKING
PARTITION
WEIGHTS
"MULLION"

"DETAIL "NEW "A" WINDOW"
"J" STUDY HALL
12"=1'-0"

NEW GUNITE FACING
4"
IS EXISTING BRICK WALL
CUT CORNER OF EXISTING BRICK FOR GUNITE RETURN
MET. LATH & PL.
BLOCKING
MET. CORNER BD.
2"
2¼"
8¾"
2¼"
"NOTE"
THIS SAME MASONRY PROFILE HOLDS WHERE NEW CONC. COLS. PLANK EXISTING WINDOWS.
"JAMB"

METAL WATER BAR SET IN CURBED SILL & GUNITED AROUND
¾"
MET. COR. BEAD.
BLOCKING
2X6
RE PLASTER
4"
8"
4¾"
IS EXISTING BRICK WALL
TOP OF EXISTING MASONRY WHICH REMAINS AS IS
PROFILE OF NEW GUNITE SILL 2ND. FLR. WINDOWS & PART OF FIRST FLR.
"SILL"

"NEW WINDOW DETAILS"
"AT"
"STUDY HALL"

G.I. FLASHING
¾" SHEATHING
2X6 BLOCKING
3½"X¼" CONT.
3½"X¼" ANGLE
2X6 STUD
EXISTING BRICK WALL
#24 GA. GALV. I
2X6X3½"X16" L.
NEW GUNITE FACING
EXISTING BRICK WALL
3"X3"X¼" CLIP L.
4"X4"X⅜" PL.
¾" BOLTS @ SPOT WELD TO L.
4"X4"X⅜" PL.
¾" BOLT
"NOTE" ALL ANGLE CONNECTIONS TO BE WELDED.
ALL MAIN CORNICES TO HAVE NEW TOPS INSTALLED AS PER THIS DETAIL.
"DETAIL OF MAIN CORNICE"
SCALE 1½"=1'-0"
"NOTE" THIS NEW SECTION MUST MATCH EXISTING CORNICE.

TIN WALL LINE
EXISTING CORNICE SET
NEW CORNICE SET FOR DIMENSION SEE PLAN
6'-0" SIDE RETURN
"PLAN"
FROM ABOVE SHOWING CORNICE RETURN AT SIDES. ¼"=1'-0

NEW GUNITE CAP
NEW CONC. WALL GUNITE FACING
NEW GUNITE MOLD
NEW GUNITE FACING
2'-0"
7'-0"
2'-6"
1'-0"
"ELEVATION"
DETAIL OF NEW BUTTRESSES WEST ELEV.
SCALE 1"=1'-0"

3'-5"
6"
3¼"
6"
2'-6"
FACE OF CONC.
EXISTING BASE REMAINS
"PROFILE SECT."

NOTE WHEREVER POURED CONC. WALLS ADJOIN GUNITE ON EXTERIOR FORMS SHOULD BE SET 1" BACK TO PROVIDE FOR GUNITE FACING ON CONCRETE.

ALL EXISTING CHIMNEYS TO BE REMOVED
NEW GUNITE CAP
NEW GUNITE MOLD
EXISTING METAL CORNICE REMAINS
LOCATION OF EXISTING BOND BM.
EXISTING END FL. CEIL.
NEW END FL. CEIL.
NEW GUNITE FACING
NEW CONC. BEAM
NEW GUNITE MOLD
NEW CONC. WALL GUNITE FACING
EXISTING WINDOWS REMAIN
EXISTING DOWNSPOUTS TO BE RESET
LOCATION OF EXISTG BOND BM.
NEW GUNITE FACING
NEW CONC. BEAM
EXISTING DOOR REMAINS AS IS
NEW CONC. BEAM
NEW GUNITE FACING
NEW GUNITE MOLD
NEW CONC. BEAM
NEW GUNITE CAP
NEW CONC. WALL GUNITE FACING
FIRST FLOOR LINE
BOTTOM OF EXISTG TRUSSES
10'-0" TO
EXISTING GRADE LINE
REMAINS AS IS
EXISTING BASE REMAINS AS IS
NEW GUNITE SILLS
REMAINS AS IS
PIPE TUNNEL
LINE 2ND FL.
EXISTING CEIL. LINE
NEW CEIL. LINE
LINE FIRST FLR.
15'-0"
"SOUTH ELEVATION"
SCALE ⅛"=1'-0"

EXISTING METAL CORNICE REMAINS
NEW CONC. WALL GUNITE FACING
NEW GUNITE CAP
"NOTE" REMOVE ALL EXISTING CHIMNEYS.
NEW CONC. WALL GUNITE FACING
NEW GUNITE CAP
EXISTING METAL CORNICE REMAINS
NEW GUNITE MOLD
DO NEW CORNICE
RETURN CORNICE SEE SAW SIDE SEE DETL. THIS SHT.
LOCATION OF EXISTING BOND BEAM
PROVIDE NEW SECTION OF METAL CORNICE TO MATCH EXISTING
EXISTING WINDOWS REMAIN
CHIP OFF EXIST'G CONCR. CAISSON CAPS & FACE WITH GUNITE
EXISTING WINDOWS REMAIN
EXISTING CEIL. LINE
NEW CEIL. LINE
NEW CONC. BEAM
NEW GUNITE FACING
RETURN TOP OF BUTTRESS AS BEAM OF WALL
NEW GUNITE CAP
NEW CONC. WALL GUNITE FACING
NEW CONC. BM.
NEW GUNITE MOLD
NEW BUTTRESS SEE DETAIL
EXISTING METAL CORNICE REMAINS
LOCATION OF EXISTING BOND BM.
END FLOOR LINE
EXISTING CEIL. LINE
NEW CEIL. LINE
NEW CONC. BEAM
CEIL. LINE
EXISTING STEEL N LINTEL
CUT & GUNITE FACE OF WALL AS SHOWN & KEY TO EXIST. CONC. BM.
CONC. COLS.
EXISTING WINDOWS REMAIN
GUNITE FACING
EXISTING BASE TO REMAIN AS IS.
EXISTING DOWN SPOUTS TO BE RESET.
REMOVE EXISTING CHIMNEYS & INSTALL NEW WINDOWS SEE DETAILS.
NEW SECTION OF CONC. WALL
PROVIDE 40"x12" OPENINGS FOR HEATING UNIT
PROVIDE 30"x12" OPENING FOR HEATING UNIT
LINE OF EXISTING GRADE
FIRST FLOOR LINE
"REAR OR WEST ELEVATION"
SCALE ⅛"=1'-0"

NOTE: THE LOCATION & SIZE OF ALL OPENINGS FOR HEATING UNITS WILL BE SUPPLIED BY HEATING CONTRACTOR.

T. C. Kistner
ARCHITECT
William Wright
STRUCTURAL ENGINEER

STATE OF CALIFORNIA - DEPARTMENT OF PUBLIC WORKS
DIVISION OF STATE ARCHITECTURE
APPLICATION NO. 163
APPROVED AS TO PLANS APR 6 - 1951
GEO. B. DOUGALL, State Architect
Per C. H. Kamm FAI
PRINCIPAL STRUCTURAL ENGINEER
"STATE APPROVAL"

NOTE: CONTRACTOR TO VERIFY ALL DIMENSIONS AT BLDG.

APPROVED
Raymond Sims
PRESIDENT - BOARD OF TRUSTEES
A. B. Clifton County Supt. of Schools
By CLERK - BOARD OF TRUSTEES
Assistant Superintendent
COUNTY SUPT. OF SCHOOLS

ELEVATIONS & DETAILS
ALTERATIONS & REPAIRS TO FINE ARTS BUILDING INGLEWOOD UNION HIGH SCHOOL
INGLEWOOD CALIF.

T. C. KISTNER AND COMPANY - ARCHITECTS
614 ARCHITECTS BLDG. LOS ANGELES, CALIF.
537 SPRECKLES THEATRE BLDG. SAN DIEGO, CALIFORNIA

DATE
DR. BY M.W.
SHEET NO. 7 OF 21 SHEETS
JOB NO. 336

PLAN AT SECOND FLOOR

SCALE 1/2" = 1'-0"

EXISTING PARTITION
3/4" CHANNELS 16" OC. METAL LATH & PLAS.
12" - 31.8# I BEAM
VERT. STEEL FRAME
WALL HANDRAIL
14'0"
5'6"
5'0"
DOWN 13R. RISERS
6" R. 12" TR. ALUMDUM TREADS
ALUMDUM NOSING AT TOP OF STEPS
OAK HANDRAIL
1 1/4" W.I. BRACE
STEEL TUBE NEWEL
LANDING LIGHT WEIGHT CONCRETE SLAB
NEW WINDOW
GUNITE FACING
ALUMDUM NOSING AT LANDING
DETAIL OF BRACING IN PARTITION A
LIGHT WEIGHT CONCRETE SLAB
STEEL TUBE NEWEL
2"x4" STUDS MET. LATH & PLAS.
8"-24# H COL.
WALL HANDRAIL
1/2"x8" ANCHOR BOLT
BUILD INTO CONC. TO BOTTOM OF CHANNEL
24'0"
3/4" CHANNELS 16" OC. MET. LATH & PLAS
VERT. STEEL FRAME
EXISTING PARTITION
EXISTING STEPS
19
19A
19B
A1
A
K
J
C
D
E
F
G
H

PLAN AT FIRST FLOOR

SCALE 1/2" = 1'-0"

EXIST. STEPS REMAIN
HAND RAIL
NEW POURED CONC WALL
GUNITE COLUMN
NEW CONC. WALL
1'-2"
5'-8" OPENING SEE SECTION A-A.
3'-2"
DOWN 8R.
EXIST. STEPS REMAIN
VESTIBULE CEM. FLOOR
12" - 20.7# AT LANDING
EXISTING ENTRANCE REMAINS
METAL FURRING METAL LATH & PLAS UNDER STAIRS
OAK HANDRAIL
UP 13R. RISERS 6" R. 12" TR. ALUMDUM TREADS
WALL HANDRAIL
16'-0"
5'-0"
5'6"
NEW WOOD STEPS
STEEL TUBE NEWEL
2"x4" STUD
EXISTING PARTITION
24'-0"
19
19A
A
B
D

SECTION A-A

SCALE 1/2" = 1'-0"

3/4" CHANNELS 16" OC. MET. LATH & PLASTER WALL
NEW WINDOW
NEW 5/8" x 2 1/2" WAINSCOT CAP TO MATCH OLD
STEEL TUBE NEWEL
NEW WOOD BASE TO MATCH OLD
SECOND FLOOR
OAK HANDRAIL
3/4" W.I. BALUSTERS
3/8" x 12" PL. STRINGS W/ DROP
NEW PLASTER
3/8" @ 6"OC. ALTERNATE BARS DENT. 3/8" SPACERS
NEW CONC WALL BELOW 12" I BEAM
1/4" W.I. BRACES
14'0"
5'0"
5/16" STEEL PL. STRINGER MET. LATH & PLAS. JOINT
NEW 5/8" x 2 1/2" WAINSCOT CAP
STEEL TUBE NEWEL
16'0"
1/2" x 8" BOLT AT WALL
MET FURRING MET. LATH & PLAS
CEM. BASE LANDING
3/8" @ 6"OC. ALTERNATE BARS DENT. 3/8" SPACERS
ALUMDUM TREADS
OAK HANDRAIL 3/4" W.I. BALUSTERS
MET. LATH & PLAS MET. FURRING
MET. CORNER BEAD
12" 12"
NEW CONC WALL PLASTERED
MET. STUDS. MET. LATH & PLAS
BULLETIN BOARD
OPENING
CEMENT BASE VESTIBULE FLOOR
EXISTING CONC STEPS REMAIN
METAL FURRING METAL LATH & PLASTER
EXISTING CONC WALL BEYOND
EXISTING ENTRANCE TO REMAIN AS IS
16'-0"
12'-0"
10'-8"
6'-9"
5'-9"
3'-4"
2'-8"
5'-0"
3'-0"

DETAIL OF NEW STEEL STAIRWAY

SCALE 1" = 1'-0"

CAST IRON CAP
OAK HANDRAIL
STEEL TUBE NEWEL
1/2" x 1 1/2" x 1/4" L 4" CAP SCREWS 4" 1/2" RIVETS
3/4" W.I. BALUSTERS
LANDING
1/2 GA. STEEL
MET. LATH & PLASTER MET. FURRING
1/2 GA. STEEL
CHANNEL WELDED IN PLACE
3/4" W.I. BALUSTERS
1/4" W.I. BRACE
1/2" x 1 1/2" x 1/4" L 4" CAP SCREWS 4" 1/2" RIVETS
12" I 20.7#
12" x 1/2" PL. STRINGER
MET. LATH & PLASTER SOFFIT
CI. MOULD
CI. CLOSETTE
12 GA. STEEL
12" I 20.7# ROUND HEADS
3/4" FURRING CHANNELS MET. LATH & PLAS.
SECOND FLOOR
STEEL TUBE NEWEL
3/8" x 1 1/2" STOP WITH 1/4" SCREWS 5'-0" TO 1" HANDRAIL
3/4" W.I. BALUSTER
2 1/2" CHANNEL
3/16" STEEL PL.
12 GAUGE STEEL
ALUMDUM TREADS
12"
6 COUNTERSUNK BOLTS EACH TREAD
CEMENT
CI. MOULD
3/16" STEEL PL.
1/4" x 8" ANCHOR BOLTS
3/16" STEEL PL.
12" CONC. WALL
1/2" x 8" ANCHOR BOLTS
EXIST. FOURTH TREAD
1/4" x 8" PL.
1/4"
MET LATH & PLAS. SOFFIT
SEC. B-B
SCALE 1 1/2" = 1'-0"
SEC. C-C
SCALE 1 1/2" = 1'-0"
SEC. D-D
SEC. E-E
SCALE 1" = 1'-0"
SEC. F-F
SHOWING W.I. BRACE
SEC. G-G
SCALE 1" = 1'-0"
SEC. H-H
SCALE 1" = 1'-0"

SECTION J-J

SCALE 1" = 1'-0"

CAST IRON NEWEL CAP
3 1/2" SQ.
OAK HANDRAIL
1 1/2" CHANNEL
3/4" SQ. BALUSTERS
3 3/4" SQ.
RESET EXIST. BASE
EXIST. END FL.
EXIST. 3" I 16.7#
NEW 3/4" PLYW. CUT TO FIT JOISTS
ANCHOR
3/4" CHANNELS 16" OC. MET. LATH & PLAS.
12" I 31.8#
3/4" CHANNELS 16" OC. MET. LATH & PLASTER
3/16" STEEL PL. STRINGER
2 1/2" x 2 1/2" x 1/4" L WELDED TO STRINGER
MET. CORNER BEAD MET. LATH & PLAS
NEW CONCRETE WALL BEYOND
10"
6"
16'-4"
11 RISERS

DET. OF WALL HANDRAIL

SCALE 3" = 1'-0"

2 1/4" OAK RAIL
BRACKET
EXPANSION BOLTS 3/8" x 2 1/2"

SECTION K-K

SCALE 1" = 1'-0"

3/4" CHANNELS 16" OC. MET. LATH & PLAS
CEM. BASE
3/8" @ 6" OC. ALTERNATE BARS DENT. 3/8" SPACERS
3/4" PLATE CHANNELS 16" OC. MET. LATH & PLASTER
3/4" BOLTS R.D. HEADS WOOD FILLERS
12" I 20.7#
METAL CORNER BEAD

NOTE: CONTRACTOR TO VERIFY ALL DIMENSIONS AT BLDG.

T. C. Kistner
ARCHITECT
William J. Wright
STRUCTURAL ENGINEER

STATE OF CALIFORNIA - DEPARTMENT OF PUBLIC WORKS
DIVISION OF ARCHITECTURE
APPLICATION NO. 163
APPROVED AS TO SAFETY APR 6 - '38
GEO. B. McDOUGALL, State Architect
Per C.H. Nimmo FAI
PRINCIPAL STRUCTURAL ENGINEER
STATE APPROVAL


APPROVED
Jay M. Stevens
PRESIDENT - BOARD OF TRUSTEES
B. N. Richardson
SECRETARY - BOARD OF TRUSTEES
Inglewood Union High School Dist.
COUNTY SUPT. OF SCHOOLS

STAIR DETAILS


ALTERATIONS & REPAIRS TO FINE ARTS BUILDING
INGLEWOOD UNION HIGH SCHOOL
INGLEWOOD CALIF.

DATE
DR. BY E.W.H.
SHEET NO. 12
21
336

T. C. KISTNER AND COMPANY - ARCHITECT
814 ARCHITECTS BLDG. LOS ANGELES, CALIF.
537 SPRECKLES THEATRE BLD SAN DIEGO, CALIFORNIA

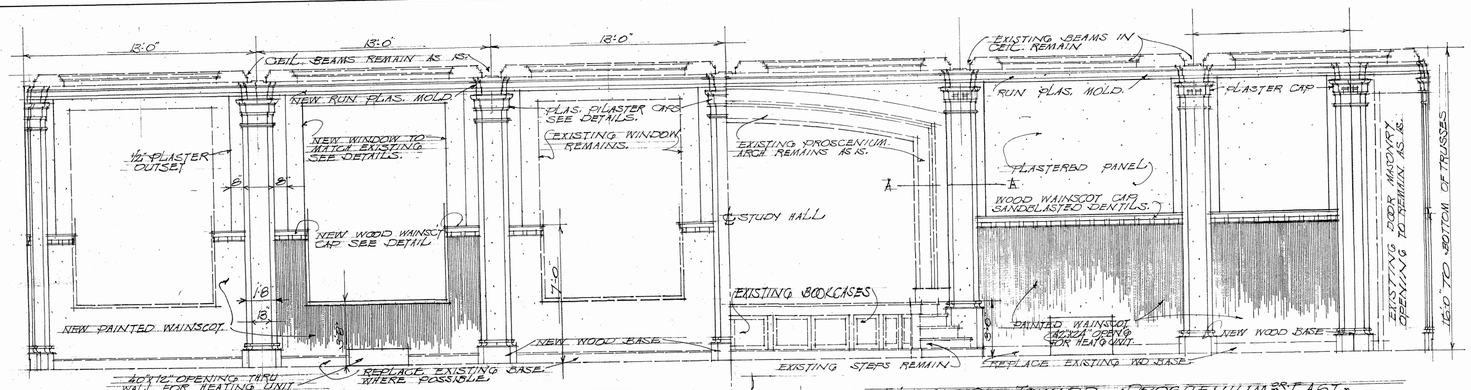


ELEVATION TOWARD REAR OF WEST
SYMMETRICAL ABOUT ℄

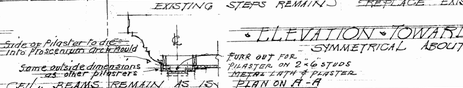


ELEVATION TOWARD PROSCENIUM OF EAST
SYMMETRICAL ABOUT ℄

NOTE. THICKNESS OF PLASTER ON CONCRETE ⅝" METAL LATH & PLASTER ¾"

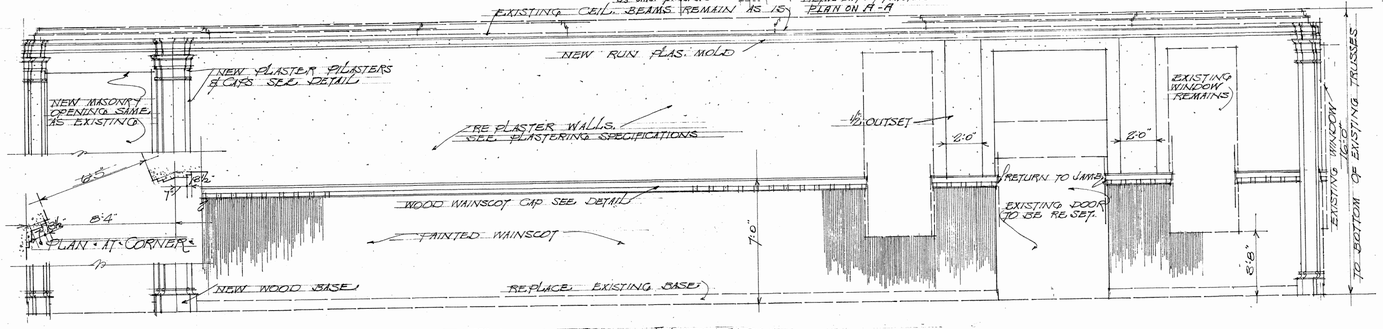


SOUTH SIDE ELEVATION
OPPOSITE LIBRARY ELEVATIONS

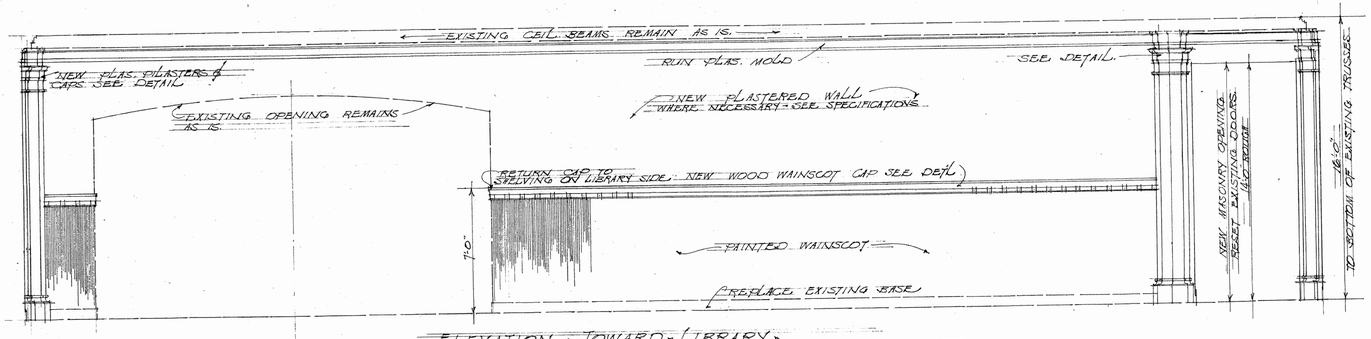

ELEVATION TOWARD LIBRARY

STUDY HALL ELEVATIONS SCALE ¼"=1'-0"

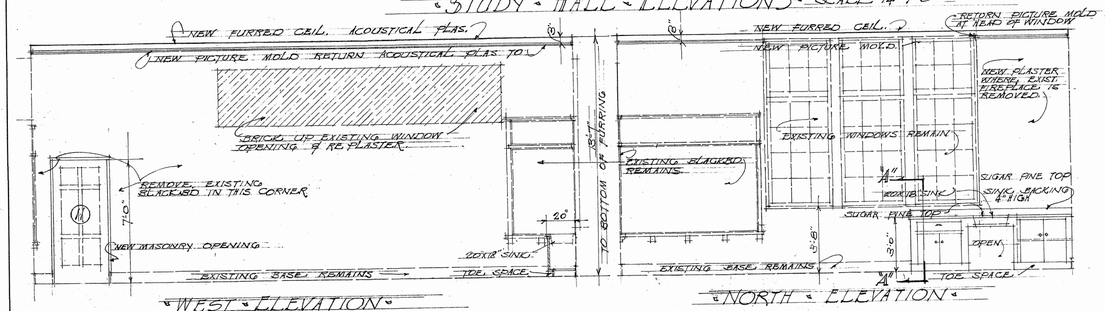


WEST ELEVATION

NORTH ELEVATION


SOUTH ELEVATION
PARTIAL

ELEVATIONS CLASSROOM #15
¼"=1'-0"


NOTE. NO NEW BLACKBOARD IN THIS ROOM

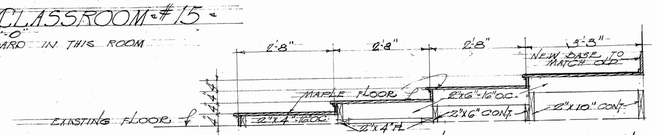



DETAIL OF NEW STEPPED FLOOR IN MUSIC ROOM
SCALE ½"=1'-0"

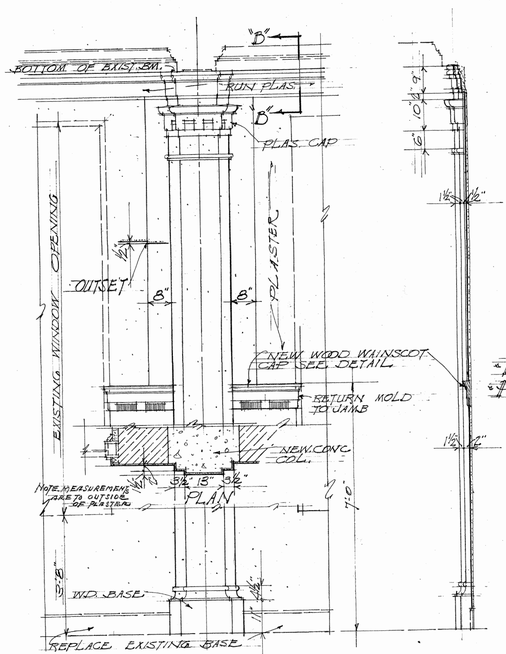



TYPICAL PILASTER DETAILS
AT STUDY HALL
THIS DETAIL TAKEN AT REAR WALL OF WEST WALL.
SCALE ½"=1'-0"

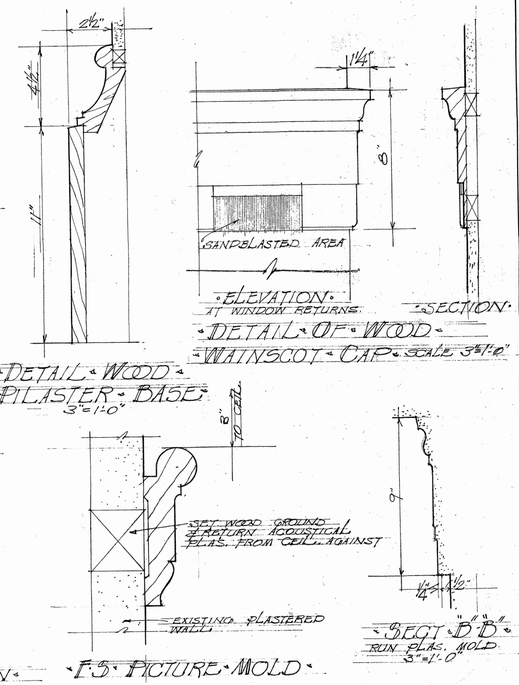

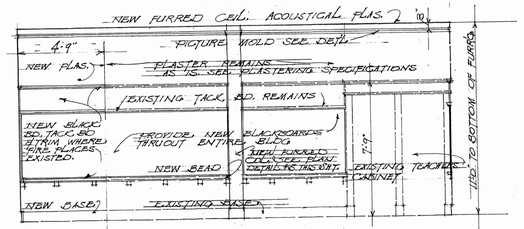


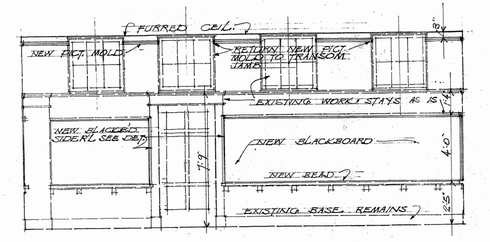


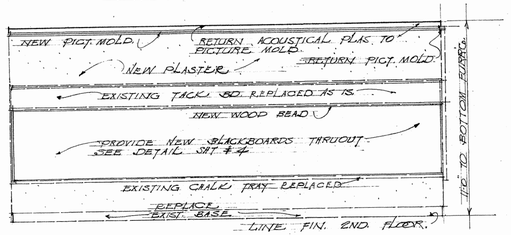

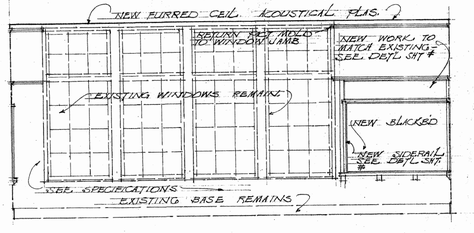

TYPICAL CLASSROOM ELEVATIONS
SCALE ¼"=1'-0"
TAKEN AT CLASSROOM #24 2ND FLR.

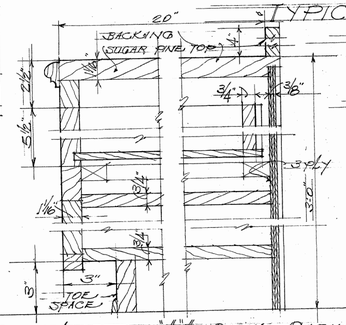

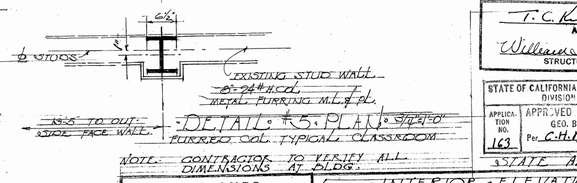

T. C. Kistner
ARCHITECT
William Wright
STRUCTURAL ENGINEER


STATE OF CALIFORNIA - DEPARTMENT OF PUBLIC WORKS
DIVISION OF ARCHITECTURE
APPLICATION NO. 163
APPROVED AS TO SAFETY IRA G. "BA"
GEO. B. McDOUGALL, ... Architect
By C. H. Kramer FAI
PRINCIPAL STRUCTURAL ENGINEER
STATE APPROVAL

APPROVED
Gay M. Simms
PRESIDENT - BOARD OF TRUSTEES
B. H. Sinclaudon
CLERK - BOARD OF TRUSTEES
A. [illegible] County Supt. of Schools
[illegible] County Supt. of Schools
Asst. Assistant Superintendent


INTERIOR ELEVATIONS
ALTERATIONS & REPAIRS TO FINE ARTS BUILDING
INGLEWOOD UNION HIGH SCHOOLS
INGLEWOOD, CALIF.

T. C. KISTNER AND COMPANY - ARCHITECTS
814 ARCHITECTS BLDG. LOS ANGELES, CALIF.
537 SPRECKLES THEATRE BLDG. SAN DIEGO, CALIFORNIA

DATE
DR. BY M.N.
SHEET NO. 14 OF 21
JOB NO. 336

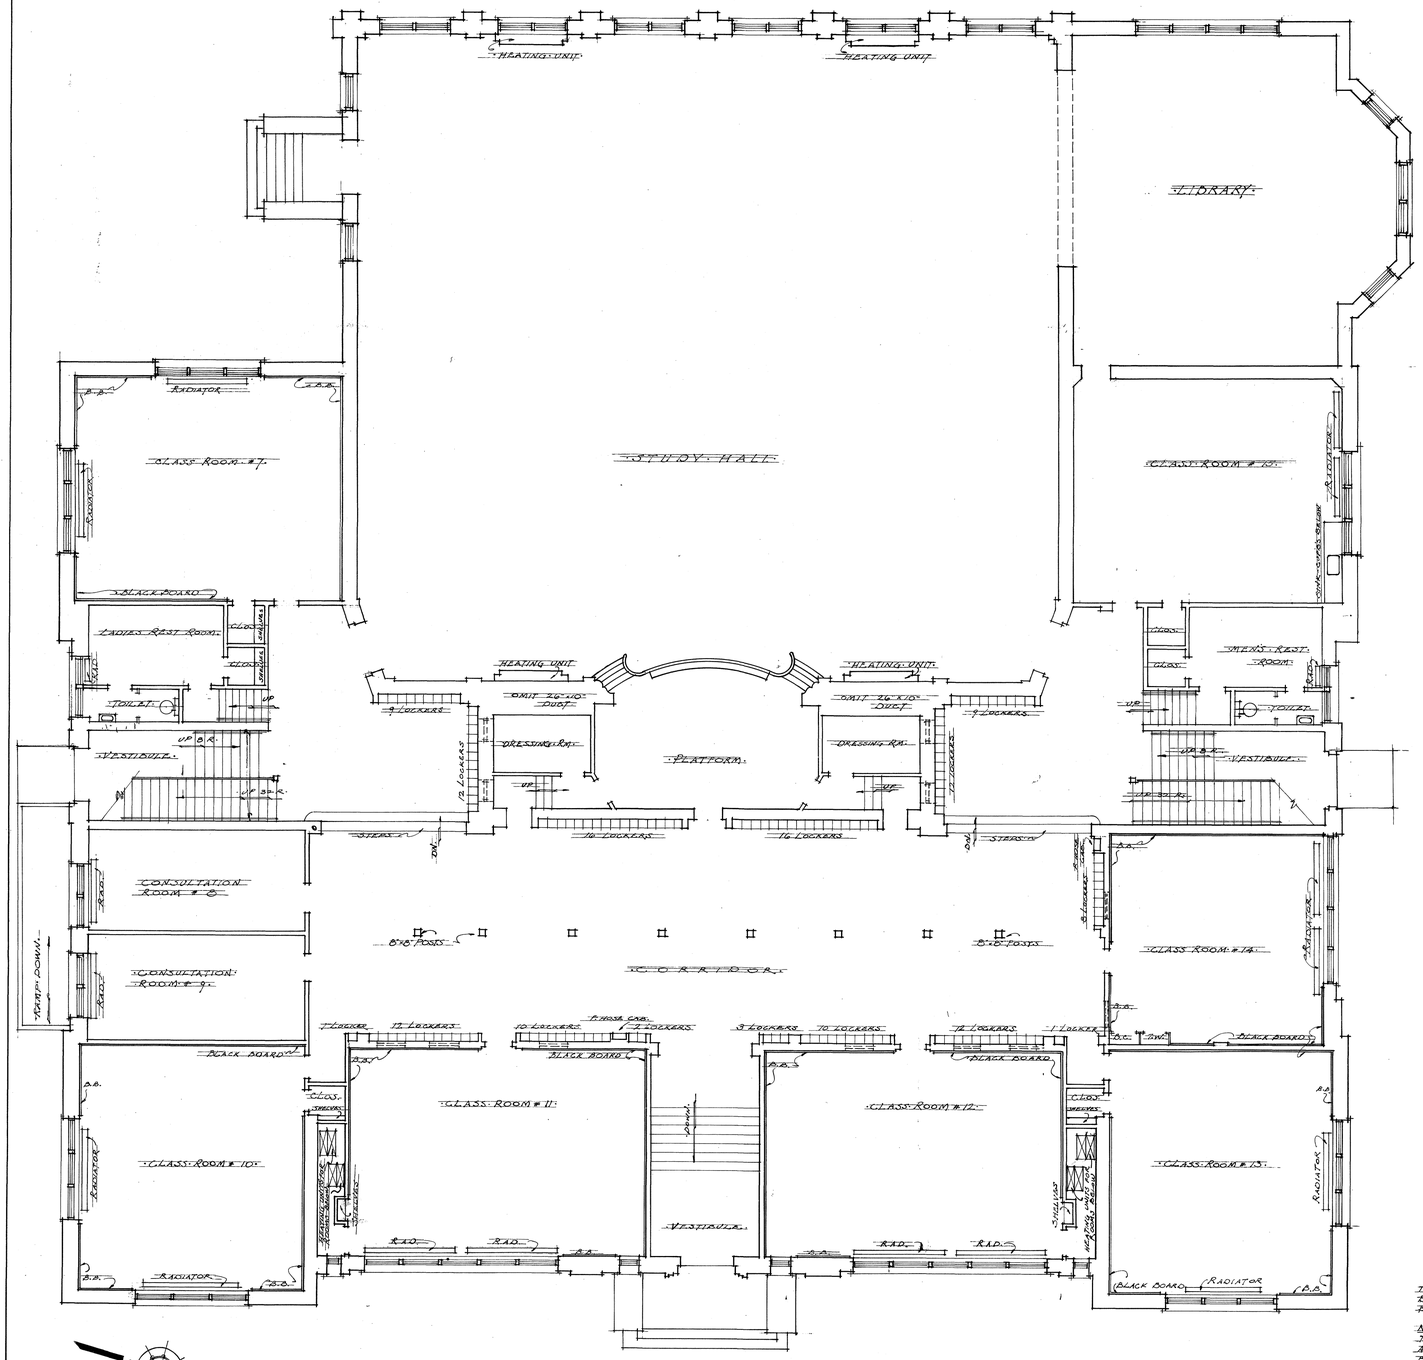

FIRST FLOOR PLAN
SCALE 1/8"=1'0"

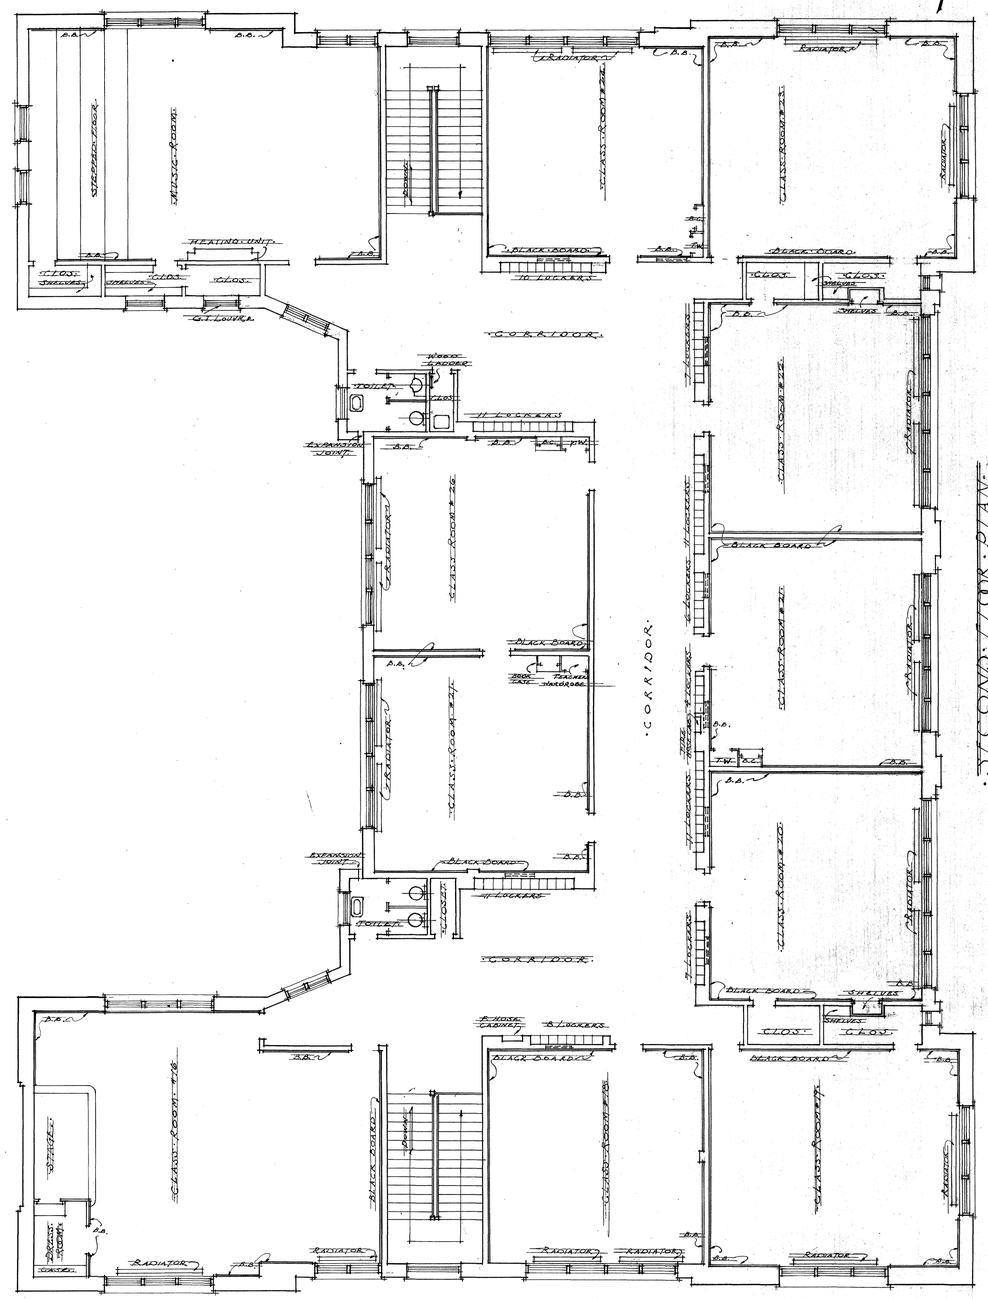

SECOND FLOOR PLAN

ABBREVIATIONS:-
T.W. TEACHERS WARDROBE.
B.C. BOOK CASE.
B.B. BLACK BOARD.

NOTE:-
THIS SHEET SHOWS PLAN LAYOUTS AND LOCATIONS OF LOCKERS, BLACK BOARDS, SHELVING, CASES, & RADIATORS. SEE SHEETS 7-11 & CHANGE SHEETS 1-11 OF DRWGS FOR DIMENSIONED ARCHITECTURAL & STRUCTURAL DRAWINGS.

STATE OF CALIFORNIA, DEPARTMENT OF PUBLIC WORKS
DIVISION OF ARCHITECTURE

APPLICATION No. 163

APPROVED 3-28-35
GEO. B. McDOUGALL, State Architect
Per [illegible]
PRINCIPAL STRUCTURAL ENGINEER

ARCHITECT
William Tillwright
STRUCTURAL ENGINEER

APPROVED

PRESIDENT - BOARD OF TRUSTEES

CLERK - BOARD OF TRUSTEES

COUNTY SUPT. OF SCHOOLS


FIRST & SECOND FLOOR PLANS - FINAL LAYOUT

ALTERATIONS & REPAIRS TO FINE ARTS BUILDING INGLEWOOD UNION HIGH SCHOOL
INGLEWOOD, CALIF.

T. C. KISTNER
814 ARCHITECTS BLDG.
LOS ANGELES, CALIF.

ARCHITECT

DATE July 1
DR. M.K.M.K.
SHEET NO. INGLEWOOD
SHEET NO. 12
OF 811
JOB 338

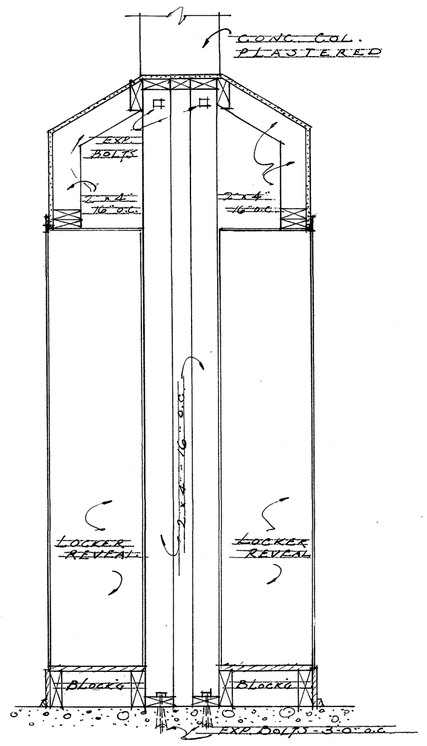

SECTION "A A"
3/4"=1'-0"

BASEMENT FLOOR PLAN
1/8"=1'-0"

NOTE:
THIS SHEET SHOWS PLAN LAYOUT AND LOCATIONS OF LOCKERS, BLACKBOARDS & SHELVING. SEE SHEETS 1-21 & CHANGE SHEETS 1-11 OF DRAWINGS FOR DIMENSIONED ARCHITECTURAL & STRUCTURAL DRAWINGS.

STATE OF CALIFORNIA, DEPARTMENT OF PUBLIC WORKS
DIVISION OF ARCHITECTURE
APPLICATION No. 163
APPROVED 8-28-35
GEO. B. McDOUGALL, State Architect
Per C H Kromer
H W B PRINCIPAL STRUCTURAL ENGINEER


ARCHITECT
William Tillwright
STRUCTURAL ENGINEER

APPROVED
PRESIDENT - BOARD OF TRUSTEES
CLERK - BOARD OF TRUSTEES
COUNTY SUPT. OF SCHOOLS

BASEMENT FLOOR PLAN FINAL LAYOUT
ALTERATIONS & REPAIRS TO
FINE ARTS BUILDING
INGLEWOOD UNION HIGH SCHOOL
INGLEWOOD, CALIF.


T. C. KISTNER
814 ARCHITECTS BLDG.
LOS ANGELES, CALIF.
ARCHITECT

DATE July 15
DR. BY S.M.F.
SHEET NO. (Blanks) SHEET No 13
OF SHEETS
JOB 336

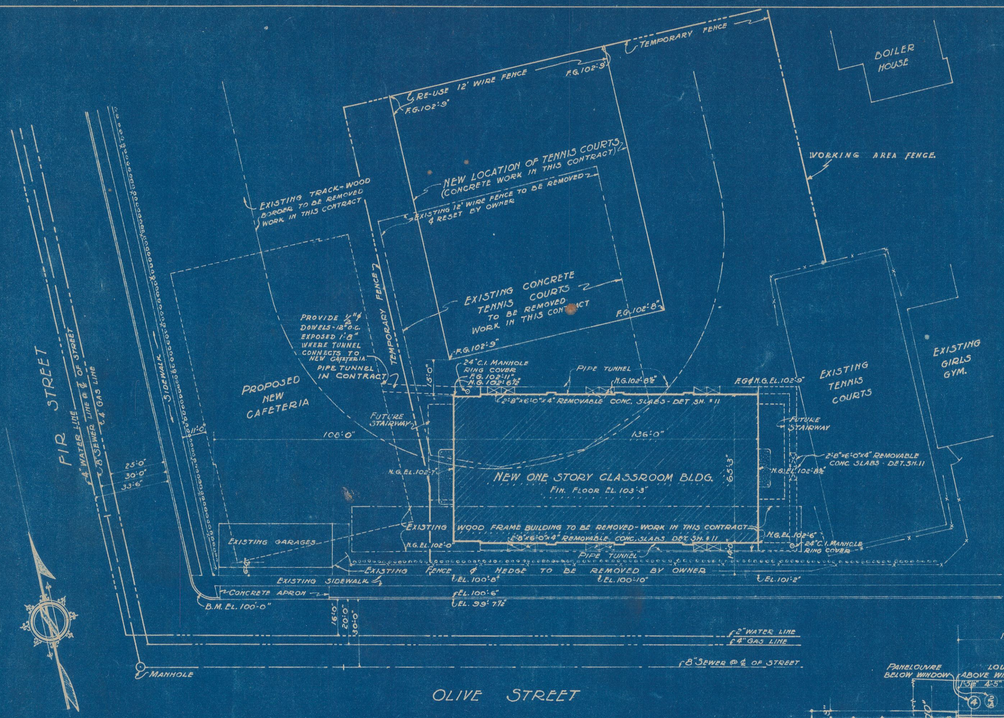

PLOT PLAN

SCALE: 1/8" = 1'-0"

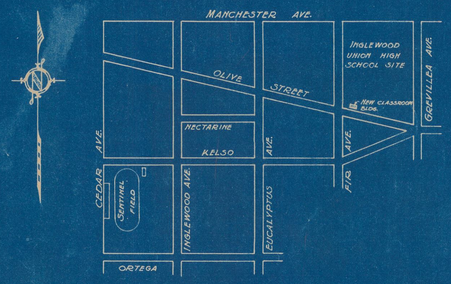

VICINITY MAP

SCALE: 1" = 600'


ABBREVIATIONS

ACOUS.	ACOUSTICAL	JAN.	JANITOR
ADJUST.	ADJUSTABLE	L.	LAVATORY
B.M.	BENCH MARK	L.P.	LOW POINT
B.B.	BLACK BOARD	MAX.	MAXIMUM
BLDG.	BUILDING	MIN.	MINIMUM
C.C.	CORK CARPET	M.L.	METAL LATH
CEM.	CEMENT	M.O.	MASONRY OPENING
CLG.	CEILING	M.T.	METAL THRESHOLD
℄	CENTER LINE	N.G.	NATURAL GRADE
CONC.	CONCRETE	O.C.	ON CENTERS
COL.	COLUMN		
C.G.	CEILING GRILLE	OPP.	OPPOSITE
C.SK.	COUNTER SUNK	PLAS. OR PLAS	PLASTER
COMPO.	COMPOSITION	PLT.	PLATE
		P.M.	PICTURE MOULD
C.I.	CAST IRON	R.	RADIUS
D.F.	DRINKING FOUNTAIN	R.O.	ROUGH OPENING
DET.	DETAIL	R.W.	REDWOOD
DIM.	DIMENSION	S.S.	SLOP SINK.
DIA.	DIAMETER	S.D.	SASH DIMENSION
DO.	DITTO	SH.	SHEET
D.S.	DOWN SPOUT	ST.	STATIONARY
EL.	ELEVATION	SUSP'D	SUSPENDED
FIN.	FINISH	T.B.	TEACHER'S BOOKCASE
FL.	FLOOR	T.W.	" WARDROBE
F.G.	FINISH GRADE	T.&G.	TONGUE & GROOVE
F.H.	FIRE HOSE	U.	URINAL
F.S.	FULL SIZE		
FLASH.	FLASHING	W.C.	WATER CLOSET
GA.	GAUGE	W.I.	WROUGHT I.P.C.N.
GALV.	GALVANIZED	W.P.	WOOD PANEL
GL.	GLASS	S.P.	STAND PIPE
G.I.	GALVANIZED IRON	P.B.	PANEL BOARD
H.B.	HOSE BIBB	F.D.	FLOOR DRAIN
H.P.	HIGH POINT		

FINISH SCHEDULE

No.	LOCATION	FLOOR C.E.M.	FLOOR WAFFLE TILE	BASE C.E.M.	BASE DOUG. FIR	WAINSCOT TILE	PICTURE MOLD	PLASTER FINISH SAND	PLASTER FINISH SAND WALLS	PLASTER FINISH ACOUS. CLG.	PLASTER FINISH PTD. HEIGHT CLG.	PAINTING WALLS & CLG. PAINT	PAINTING TRIM PAINT	PAINTING TRIM ENAMEL	REMARK
101 (OPT.)	CLASSROOMS		X		X		X	WALLS		X	12'-0"	WALLS	X		WALLS SAND FIN. KEENE CEM. PLAS.
109	CORRIDOR		X		X		X	WALLS		X	X 10'-6"	WALLS	X		WALLS SAND FIN. KEENE CEM. PLAS. METAL COVE FOR WOOD BASE.
110	JAN. CLOSET	X		X				X		X	10'-0½"	X	X		
111	VESTIBULE	X		X					WALLS	X	X 10'-0½"	WALLS		X	
112	GIRLS' TOILET	X		X					WALLS	X	X 10'-0½"	WALLS		X	
113	VESTIBULE	X		X					WALLS	X	X 10'-0½"	WALLS		X	
114	BOYS' TOILET	X		X		AT URINALS			WALLS	X	X 10'-0½"	X		X	
115	SUPPLY CLOS.	X		X				X			X 10'-0½"	X	X		
116	ENTRY	X									10'-4½"	X	X		SOFFIT OF MARQUISE T.&G. CLG.
117	ENTRY	X									10'-4½"	X	X		SOFFIT OF MARQUISE T.&G. CLG.

KEY TO MATERIALS
CONCRETE
STUD WALLS & FURRING

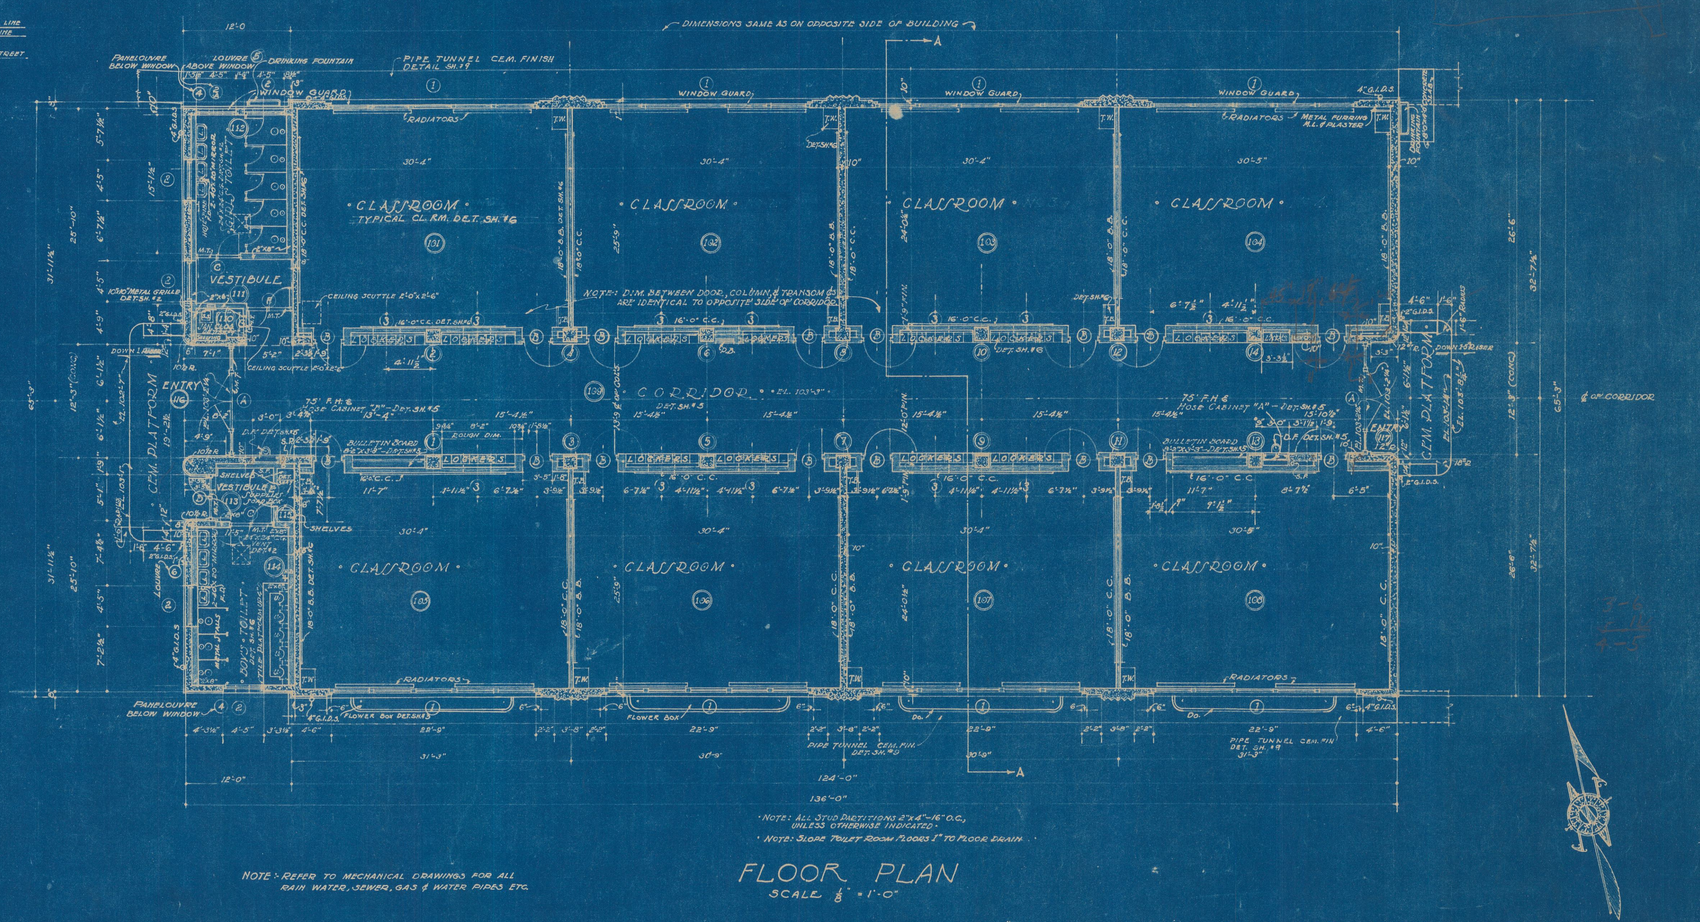

FLOOR PLAN

SCALE ⅛" = 1'-0"

NOTE: ALL STUD PARTITIONS 2"x4"-16" O.C. UNLESS OTHERWISE INDICATED.

NOTE: SLOPE TOILET ROOM FLOORS 1" TO FLOOR DRAIN.

NOTE: REFER TO MECHANICAL DRAWINGS FOR ALL RAIN WATER, SEWER, GAS & WATER PIPES ETC.

NOTE: CONTRACTOR TO VERIFY ALL DIMENSIONS AT BUILDING.

STATE OF CALIFORNIA, DEPARTMENT OF PUBLIC WORKS
DIVISION OF ARCHITECTURE
APPLICATION No. 1766
APPROVED 8-10-36
GEO. B. McDOUGALL, State Architect
BY C.H. Kroemer
ACTING PRINCIPAL STRUCTURAL ENGINEER


APPROVED
PRESIDENT BOARD OF TRUSTEES
CLERK - BOARD OF TRUSTEES

T. C. Kistner
ARCHITECT
William W. Wright
STRUCTURAL ENGINEER


FLOOR PLAN & PLOT PLAN
CLASSROOM BUILDING
INGLEWOOD UNION HIGH SCHOOL
INGLEWOOD UNION HIGH SCHOOL DISTRICT
INGLEWOOD - CALIFORNIA

T. C. KISTNER ARCHITECT
1644 ARCHITECTS BLDG.
LOS ANGELES, CAL.


DATE JULY 1936
DR. WT. R.H.G.L.M.
SHEET NO. 1
JOB NO. 11-379

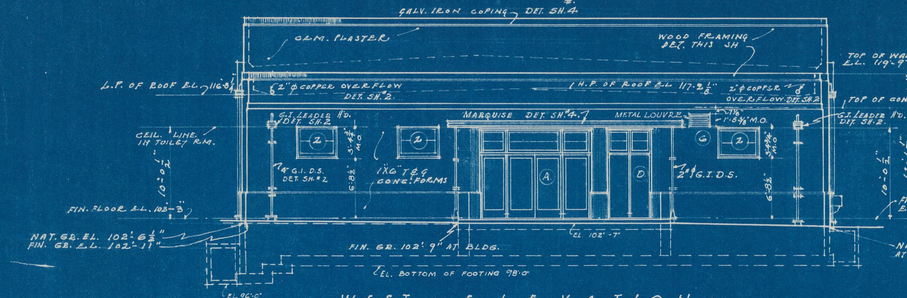


• WEST • ELEVATION •
SCALE 1/8"=1'-0"

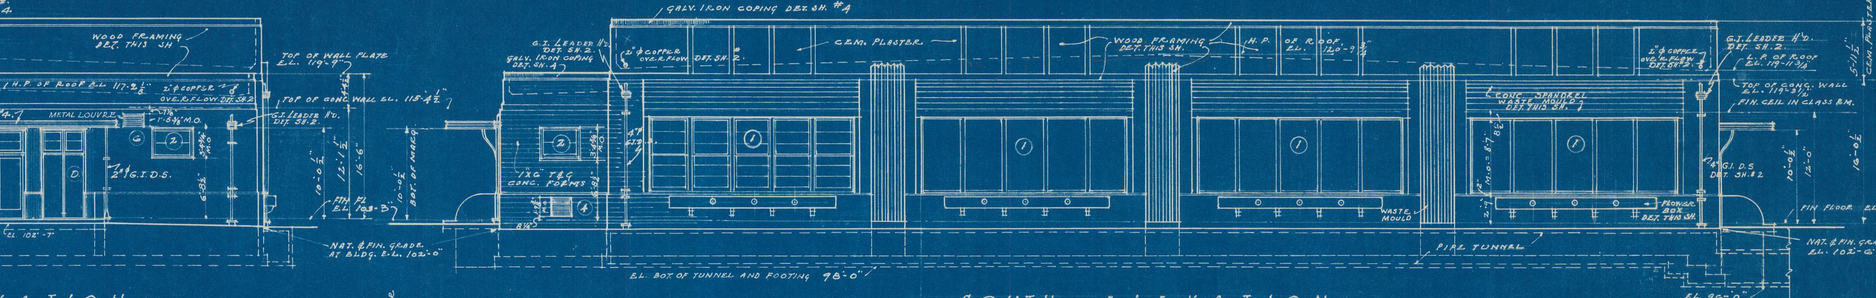

• SOUTH • ELEVATION •
SCALE 1/8"=1'-0"

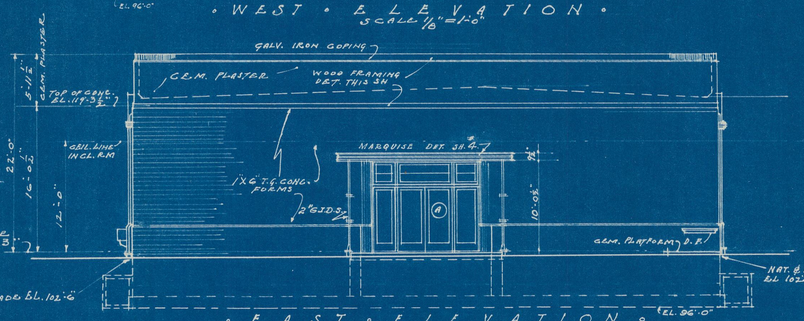


• EAST • ELEVATION •
SCALE 1/8"=1'-0"

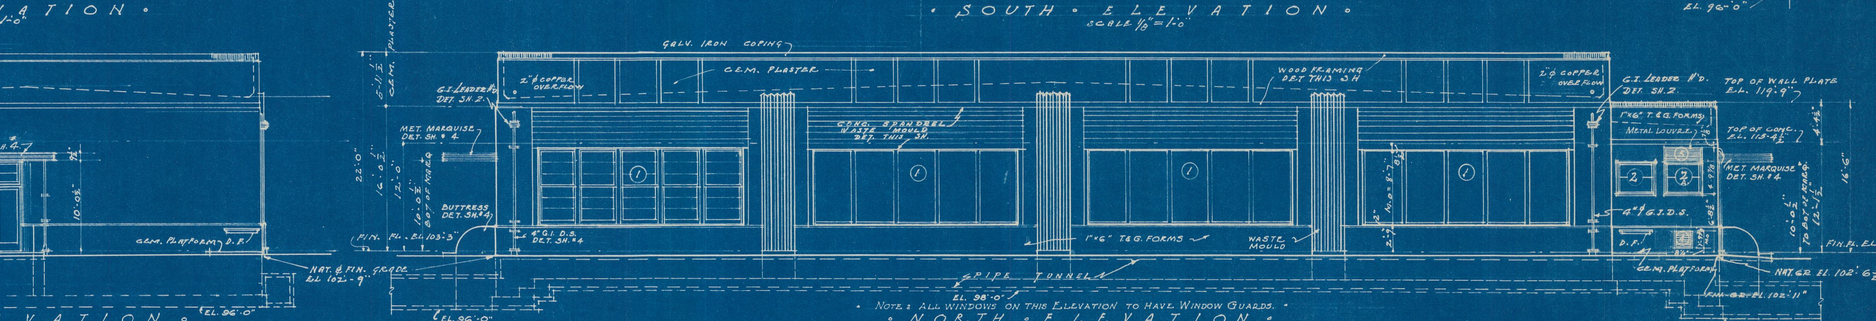


• NORTH • ELEVATION •
SCALE 1/8"=1'-0"


• NOTE: ALL WINDOWS ON THIS ELEVATION TO HAVE WINDOW GUARDS. •

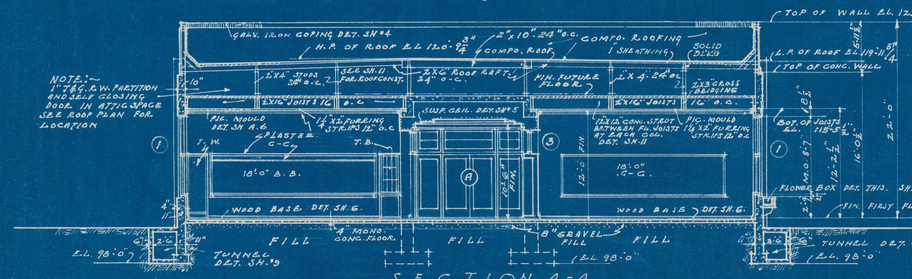


SECTION A-A
SCALE 1/8"=1'-0"

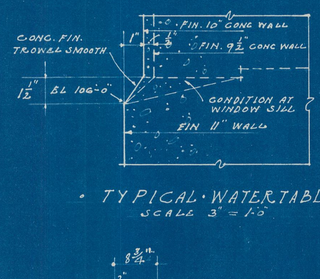

• TYPICAL • WATERTABLE •
SCALE 3"=1'-0"

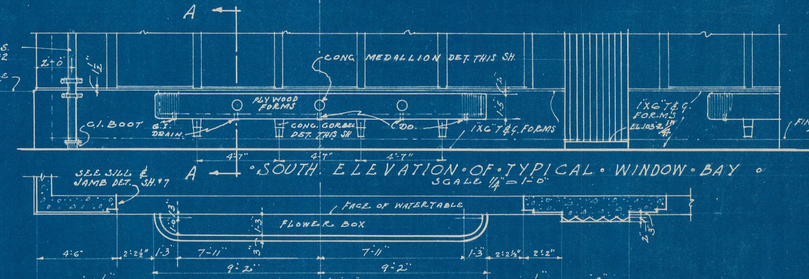


A • SOUTH • ELEVATION • OF • TYPICAL • WINDOW • BAY •
SCALE 1/4"=1'-0"

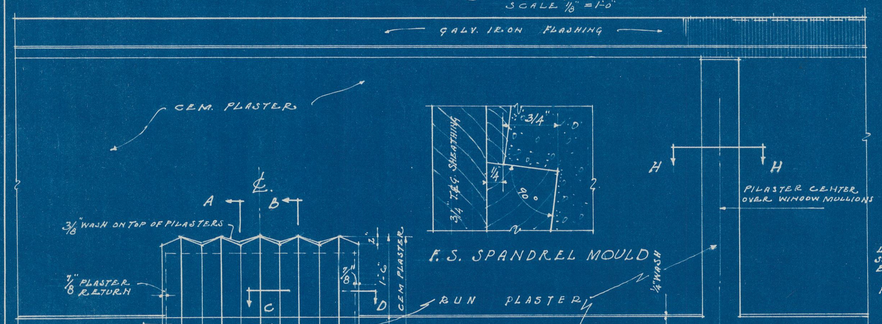


• ELEVATION • OF • PILASTER •

F.S. SPANDREL MOULD

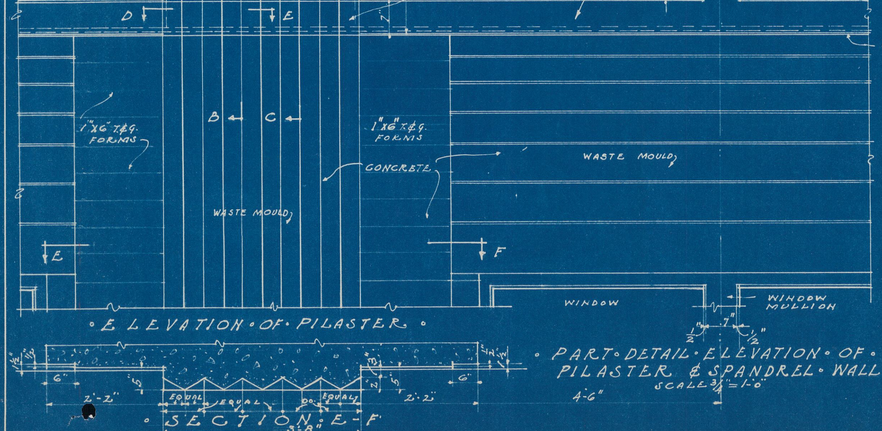

• SECTION • E-F •

• PART • DETAIL • ELEVATION • OF • PILASTER & SPANDREL • WALL •
SCALE 3/4"=1'-0"

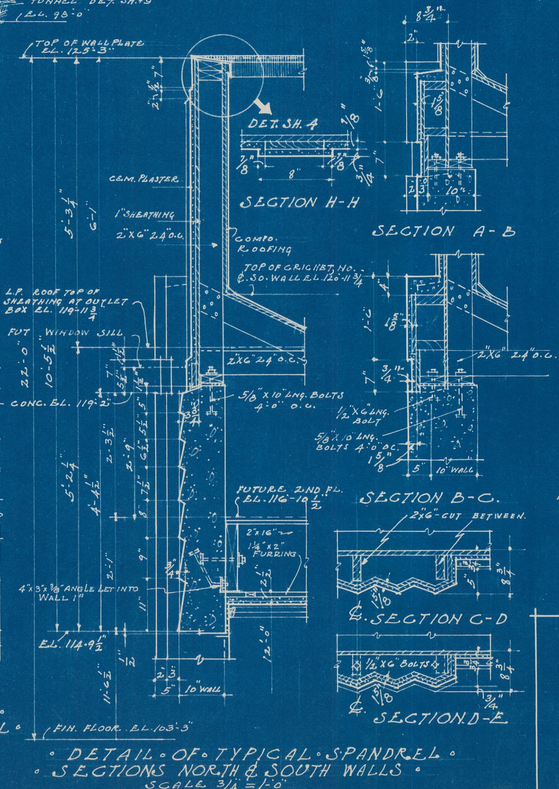

DET. SH. 4

SECTION H-H


SECTION A-B

SECTION B-C.

℄ SECTION C-D

℄ SECTION D-E

• DETAIL • OF • TYPICAL • SPANDREL •
• SECTIONS NORTH & SOUTH WALLS •
SCALE 3/4"=1'-0"

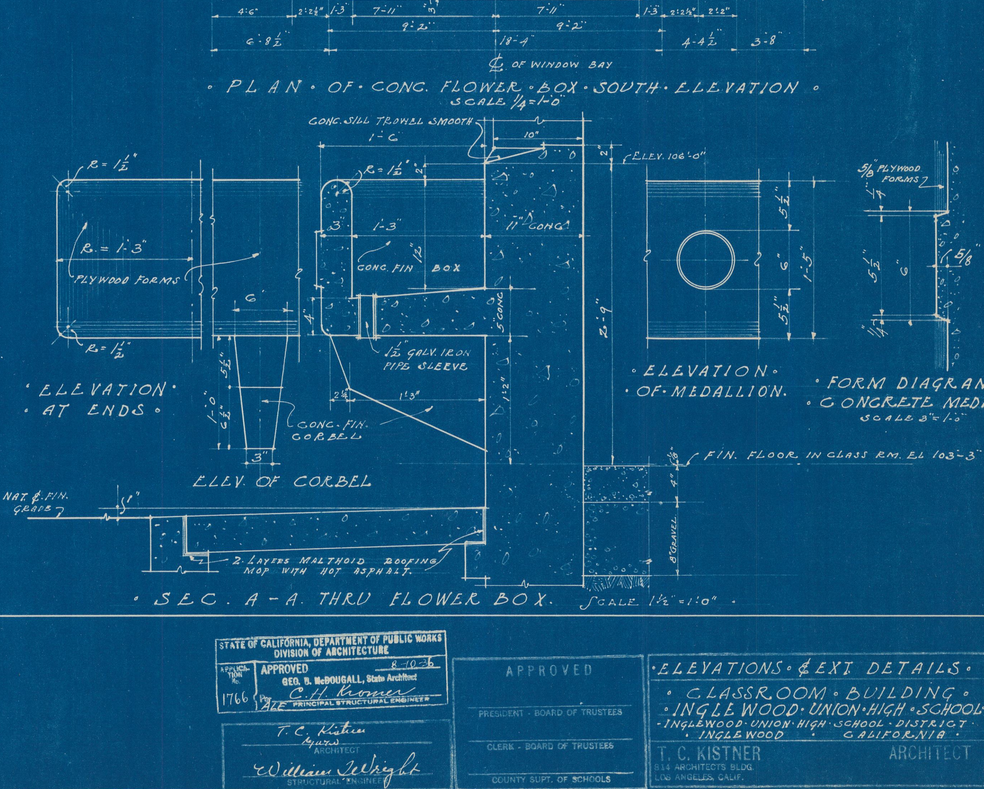

• ELEVATION • AT ENDS •

ELEV. OF CORBEL

• ELEVATION • OF • MEDALLION.

• FORM DIAGRAM FOR • CONCRETE MEDALLION.
SCALE 3"=1'-0"

• SEC. A-A. THRU FLOWER BOX. SCALE 1 1/2"=1'-0" •

STATE OF CALIFORNIA, DEPARTMENT OF PUBLIC WORKS
DIVISION OF ARCHITECTURE
APPLICATION 1766
APPROVED 8-10-36
GEO. B. McDOUGALL, State Architect
C.H. Konen
PRINCIPAL STRUCTURAL ENGINEER

T. C. Kistner
Signs ARCHITECT
William Wright
STRUCTURAL ENGINEER

APPROVED
PRESIDENT - BOARD OF TRUSTEES
CLERK - BOARD OF TRUSTEES
COUNTY SUPT. OF SCHOOLS

• ELEVATIONS • & EXT. DETAILS •
• CLASSROOM • BUILDING •
• INGLEWOOD - UNION HIGH • SCHOOL •
• INGLEWOOD - UNION HIGH • SCHOOL • DISTRICT •
• INGLEWOOD • CALIFORNIA •

T. C. KISTNER ARCHITECT
514 ARCHITECTS BLDG.
LOS ANGELES, CALIF.

DATE JULY 1936
BY A.L.
SHEET NO. 3
OF 11 SHEETS
JOB 379

MANCHESTER AVE.

SHOP BUILDING UNIT "C" FIN. FL. EL. 109.9'

CYCLONE FENCE (TYPICAL)

EXISTING CONCRETE WALK TO BE REMOVED

180'-0"

TO CASE VALVE IN STREET

8" C.I. LINE BY SO. CAL. GAS CO.

PROPERTY LINE L = 253.93'

466'-0"

EXISTING FIRE ARTS BUILDING

BOYS GYMNASIUM EXISTING

EXISTING HOME ECONOMICS BLDG.

INDUSTRIAL ARTS BLDG. EXISTING

PROPERTY LINE L = 738.93'

GREVILLEA AVE.

COVERED WALK

2-3/4" C

4" C.I.

UNDERGROUND EXHAUST EXISTING

NEW POLE & TRANSF.

FIN. FL. EL. 109.9'

4" C.I.

CONSTRUCTION BARRICADE

METER LOCATION

SEE SHEET

POWER OF POLE (EXISTING)

MACHINE SHOP BLDG. EXISTING

EXIST. CONCRETE WALK

ASPHALT PAVING

ASPHALT PAVING

TENNIS COURTS EXISTING

TENNIS & BASKET BALL COURTS EXISTING

EXIST. ASPHALT PAVING

BOILER HOUSE EXISTING

ADMINISTRATION BLDG. EXISTING

MUSIC BLDG. EXISTING

CLASS ROOM BLDG. EXISTING

TENNIS COURT EXISTING

GIRLS GYMNASIUM BLDG. EXISTING

SCIENCE BLDG. EXISTING

NOTE
BUILDINGS WITHIN THESE AREAS TO BE REMOVED BY OTHERS - N.I.C.

PROPERTY LINE

PRESENT ELM AVENUE (TO BE ABANDONED)

PRESENT OLIVE STREET (TO BE ABANDONED)

NOTE
BUILDINGS WITHIN THIS AREA TO BE REMOVED BY OTHERS - N.I.C.

PROPERTY LINE L = 716.43'

PROPERTY LINE L = 190.00'

KELSO STREET

N

SCALE 1" = 40'-0"

H. L. GOGERTY ORGANIZATION
ARCHITECTS - ENGINEERS
J. CY BERRY - WM. GLENN BALCH
ASSOCIATE ARCHITECTS
3123 W. EIGHTH STREET
LOS ANGELES 5, CALIF.
DREXEL 6108
ARCHITECT

JULIAN T. STAFFORD
STRUCTURAL ENGINEER
1526 SILVER LAKE BLVD.
LOS ANGELES 26, CALIF.
NO. 8564
STRUCTURAL ENGINEER

CENTINELA VALLEY UNION HIGH SCHOOL DISTRICT

INGLEWOOD HIGH SCHOOL - INGLEWOOD, CALIFORNIA

UNIT "C"

These drawings Nos. A1 to A11 incl. approved this 25 day of Feb. 1947
Alice Carpenter, Asst. Supt.
by [illegible]
Los Angeles County Schools


STATE OF CALIFORNIA
DEPARTMENT OF EDUCATION
DIVISION OF SCHOOLHOUSE PLANNING
THESE PLANS HAVE BEEN CHECKED FOR FUNCTIONAL ARRANGEMENT, EDUCATIONAL REQUIREMENTS AND HYGIENIC CONDITIONS
APPROVED
DATE

STATE OF CALIFORNIA
DEPARTMENT OF PUBLIC WORKS
DIVISION OF ARCHITECTURE
APPLICATION NO. 4406
APPROVED 10-8-46
PER Harry W. Barkhart
SUPERVISING STRUCTURAL ENGINEER

PLOT PLAN
UNIT "C"

DR. | TR. | CH. | APP. | 8-21-46 DATE

JOB NO. 433
SHEET NO. C
A-A
OF SHEETS

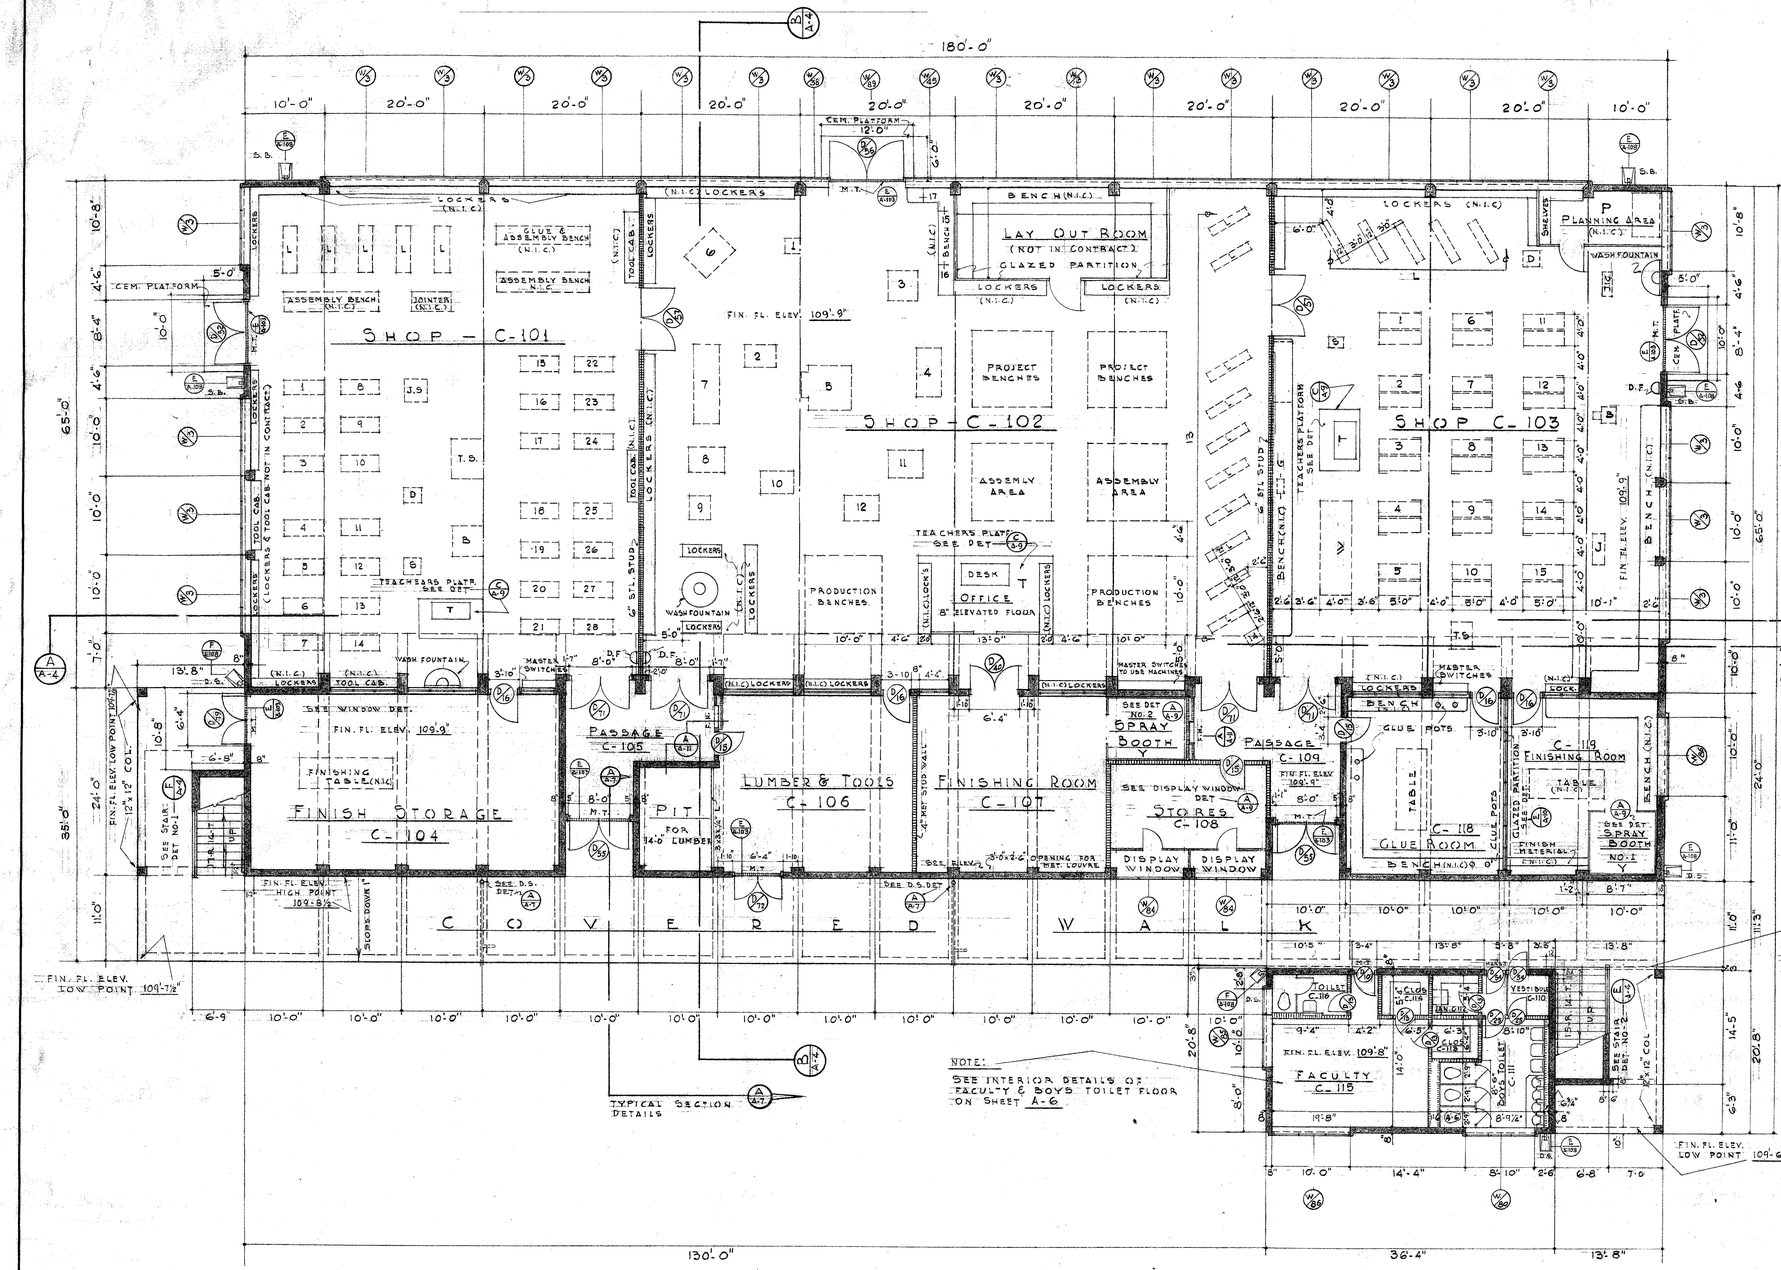

FIRST FLOOR PLAN

SCALE 1/8" = 1'-0"

NOTE:
SEE INTERIOR DETAILS OF FIRST FLOOR SHOP UNIT ON SHEET A-9

EQUIPMENT SCHEDULE

PLAN NO.	ITEM
	SHOP C-101
1-28	BOYS WORK BENCH
L	LATHES
J.S	JIG SAW
T.S.	TABLE SAW
D.	DRILL PRESS
B	BEND SAW
S	SANDER
T	TEACHERS RAISED PLATFORM
	BENCH WITH DRAWERS
	SHOP C-102
1	DISK SANDER
2	DROP BEND SAW
3	DROP CIRCULAR SAW
4	JOINTER
5	PLANER
6	JIG SAW
7	BELT SANDER
8	BORING MACHINE
9	ROUTER
10	BEND SAW
11	CIRCULAR SAW
12	MORTISER
13	LATHES
14	GRINDER
15	SMALL DRILL PRESS
16	SYNCRO SAW
17	SMALL JIG SAW
18	HOR. BORING
T	TEACHERS RAISED PLATFORM
C-107	SPRAY BOOTH
	SHOP C-103
B.S	BAND SAW
D	DRILL PRESS
G	BENCH GRINDER
J	JOINTER
J.G.	JIG SAW
L	LATHES
S	SANDER
T.S	TABLE SAW
T	TEACHERS RAISED PLATFORM
	DRAWING TABLE & STOOLS
P	PLANNING AREA WITH DRAWING TABLE & STOOL
W	LAY OUT TABLE
Y	SPRAY BOOTH WITH EXHAUST FAN & COMPRESSED AIR
L-15	TWO BOY BACK TO BACK WORK BENCH
C-118	PROVIDE DIVICES FOR 6 GLUE POT & TEMP. CONTROL

NOTE:
ALL EQUIPMENT SHOWN IN THE SCHEDULE ARE NOT IN CONTRACT, EXCEPT TEACHERS RAISED PLATFORM & SPRAY BOOTH NO-1 & NO-2.

LEGEND:
NEW CONCRETE
STEEL STUD
WOOD PARTITION
FURRED WALL

FLOOR AREAS - UNIT "C"

1ST FL.	SHOPS	15996	SQ.FT
	FACULTY & TOILETS	736	" "
	PASSAGES	524	" "
	COVERED WALKS & STAIRS	2735	" "
2ND FL.	CLASS RMS	5580	" "
	FACULTY & TOILETS	736	" "
	COVERED WALKS & STAIRS	2735	" "
TOTAL		28582	" "

H. L. GOGERTY ORGANIZATION
ARCHITECTS . ENGINEERS
J. CY BERRY - WM. GLENN BALCH
ASSOCIATE ARCHITECTS
3123 W. EIGHTH STREET
LOS ANGELES 5, CALIF.
DREXEL 6108
ARCHITECT

JULIAN T. STAFFORD
STRUCTURAL ENGINEER
1626 SILVER LAKE BLVD.
LOS ANGELES 26, CALIF.
NO. 8864
STRUCTURAL ENGINEER

CENTINELA VALLEY UNION HIGH SCHOOL DISTRICT

INGLEWOOD HIGH SCHOOL — INGLEWOOD, CALIFORNIA

UNIT "C"


STATE OF CALIFORNIA
DEPARTMENT OF EDUCATION
DIVISION OF SCHOOLHOUSE PLANNING
THESE PLANS HAVE BEEN CHECKED FOR FUNCTIONAL ARRANGEMENT, EDUCATIONAL REQUIREMENTS AND HYGIENIC CONDITIONS
APPROVED
DATE

STATE OF CALIFORNIA
DEPARTMENT OF PUBLIC WORKS
DIVISION OF ARCHITECTURE
APPLICATION NO. 4400
APPROVED 10-8-46
PER Harry W. Sobin
SUPERVISING STRUCTURAL ENGINEER

FIRST FLOOR PLAN
SHOP BUILDING


DR. | TR. | CH. | APP. | DATE 9-26-46

JOB NO. 433
SHEET NO. A-1
OF SHEETS

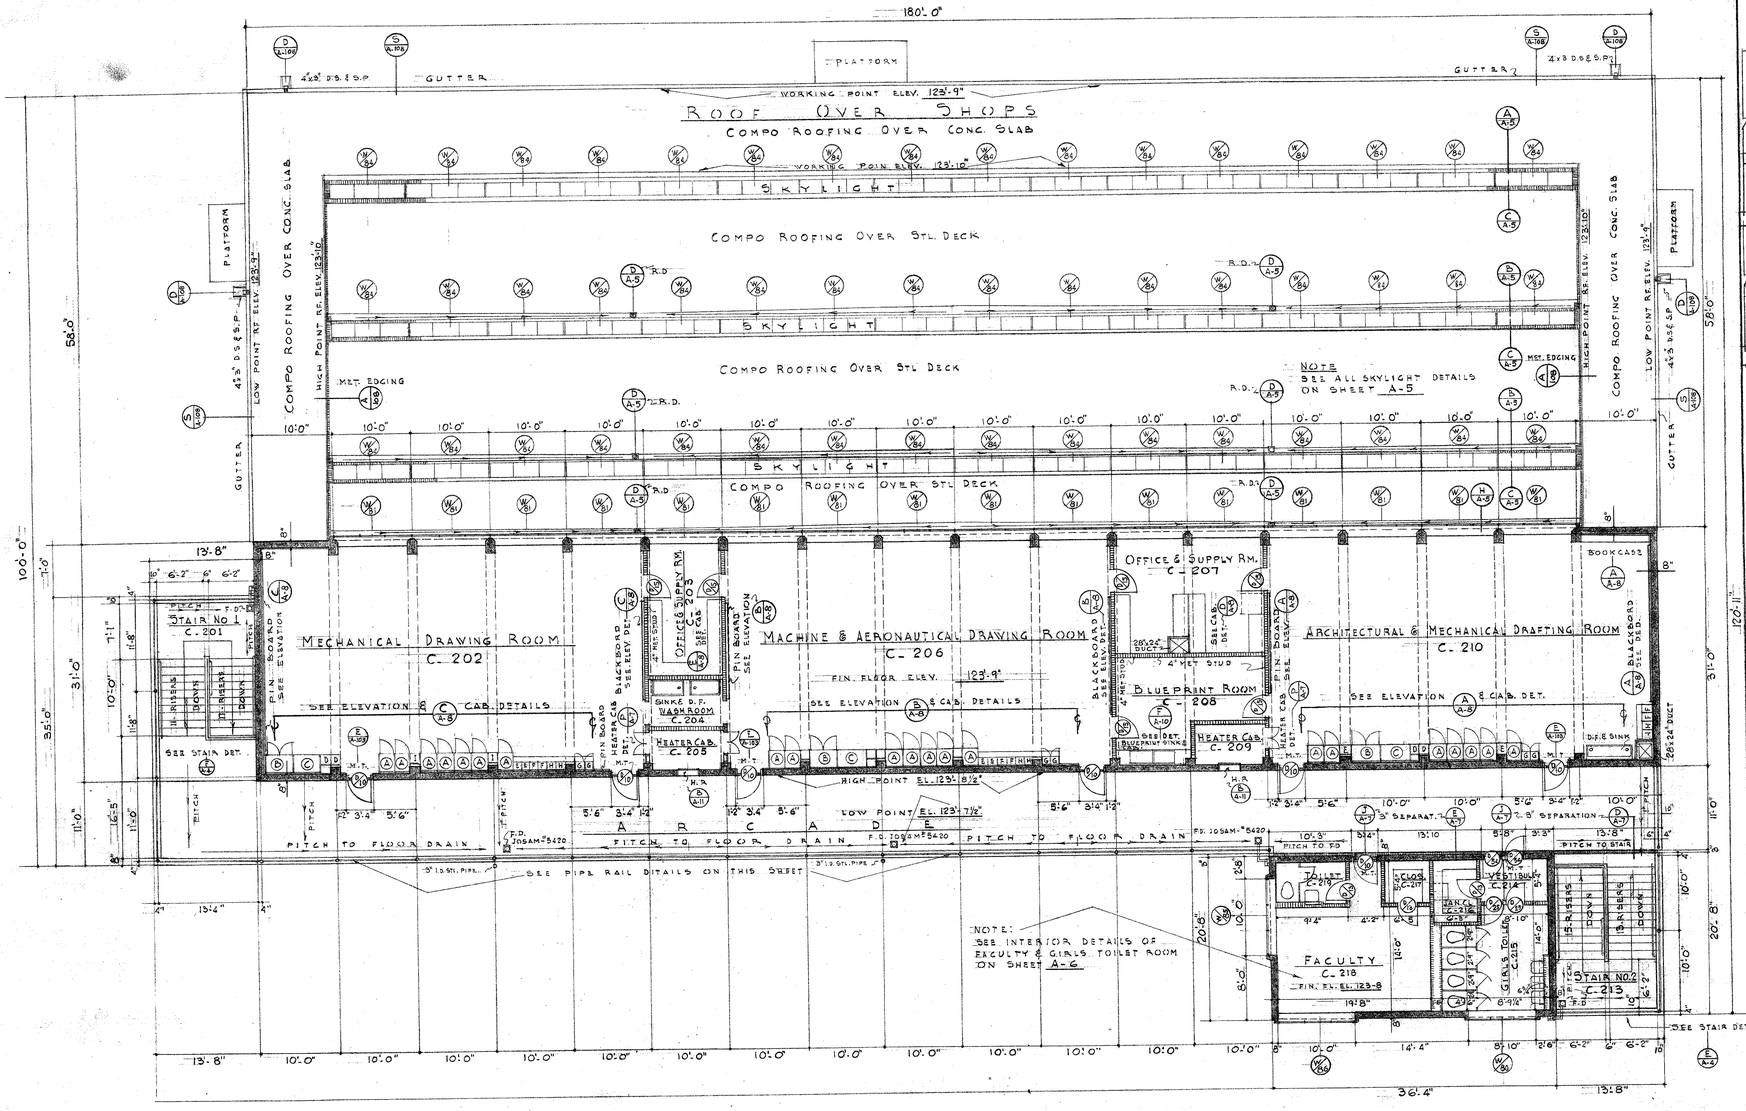


SECOND FLOOR PLAN

SCALE 1/8" = 1'-0"

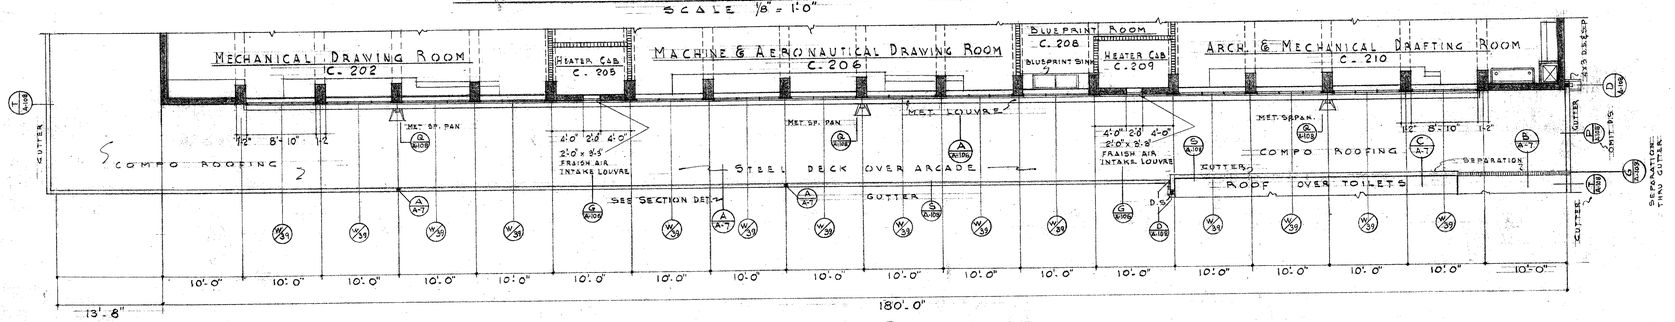

CLERE-STORY PLAN

SCALE 1/8" = 1'-0"

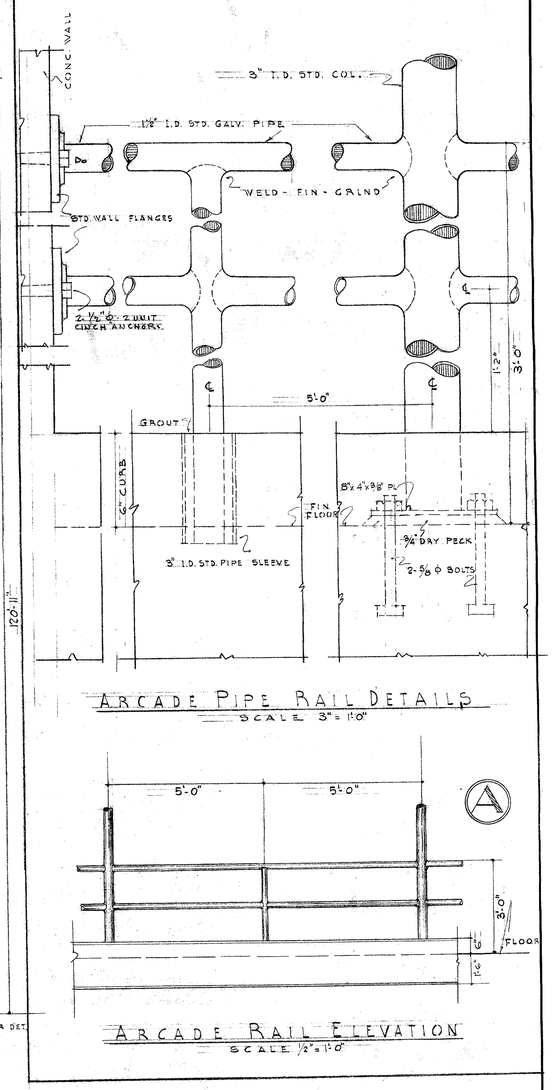


ARCADE PIPE RAIL DETAILS

SCALE 3" = 1'-0"


ARCADE RAIL ELEVATION

SCALE 1/2" = 1'-0"

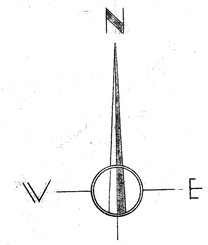


H. L. GOGERTY ORGANIZATION ARCHITECTS - ENGINEERS J. CY BERRY - WM. GLENN BALCH ASSOCIATE ARCHITECTS 3123 W. EIGHTH STREET LOS ANGELES 5, CALIF. DREXEL 6108 ARCHITECT	JULIAN T. STAFFORD STRUCTURAL ENGINEER 1626 SILVER LAKE BLVD. LOS ANGELES 26, CALIF. NO. 8264 STRUCTURAL ENGINEER	CENTINELA VALLEY UNION HIGH SCHOOL DISTRICT INGLEWOOD · HIGH · SCHOOL — · INGLEWOOD · CALIFORNIA UNIT "C"	STATE OF CALIFORNIA DEPARTMENT OF EDUCATION DIVISION OF SCHOOLHOUSE PLANNING THESE PLANS HAVE BEEN CHECKED FOR FUNCTIONAL ARRANGEMENT, EDUCATIONAL REQUIREMENTS AND HYGIENIC CONDITIONS APPROVED DATE

STATE OF CALIFORNIA DEPARTMENT OF PUBLIC WORKS DIVISION OF ARCHITECTURE		SECOND FLOOR & CLERE-STORY PLAN SHOP BUILDING		JOB NO. 433
APPLICATION NO. 4400	APPROVED 10-8-46 PER Harold W. Rabin STATE BUILDING STRUCTURAL ENGINEER	DR.	TR.	CH.	APP.	DATE 9-24-46	SHEET NO. C A-2 OF SHEETS

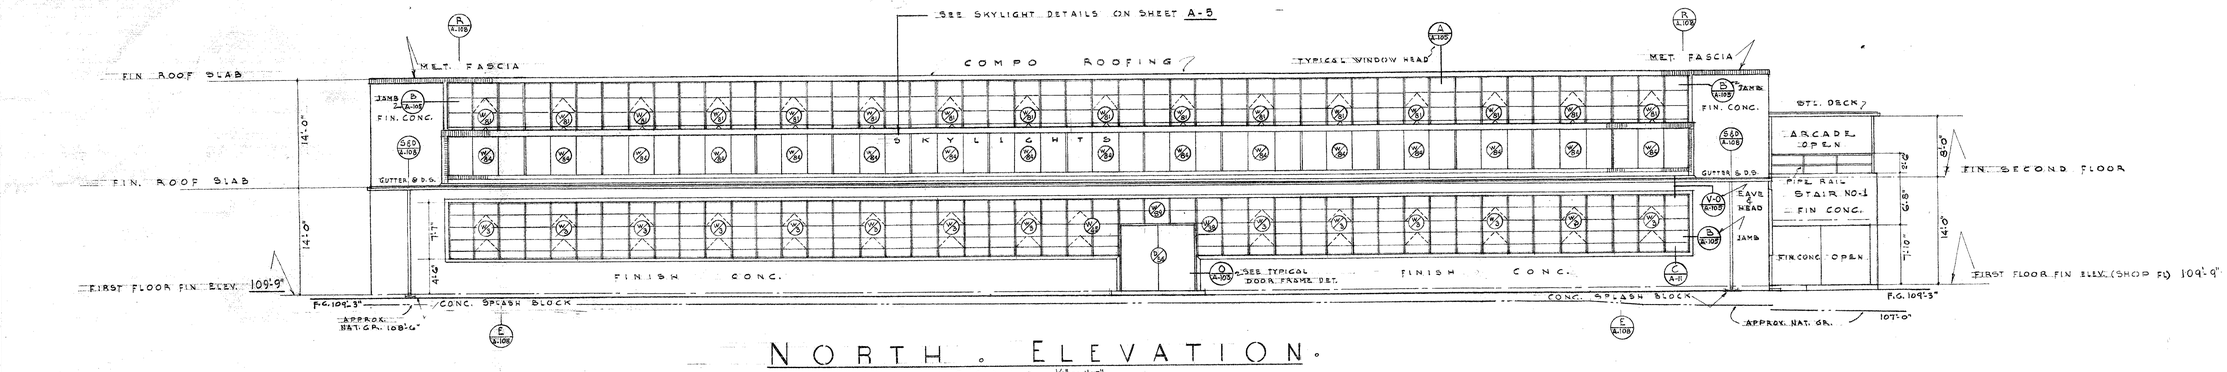

NORTH . ELEVATION.


SCALE 1/8" = 1'-0"

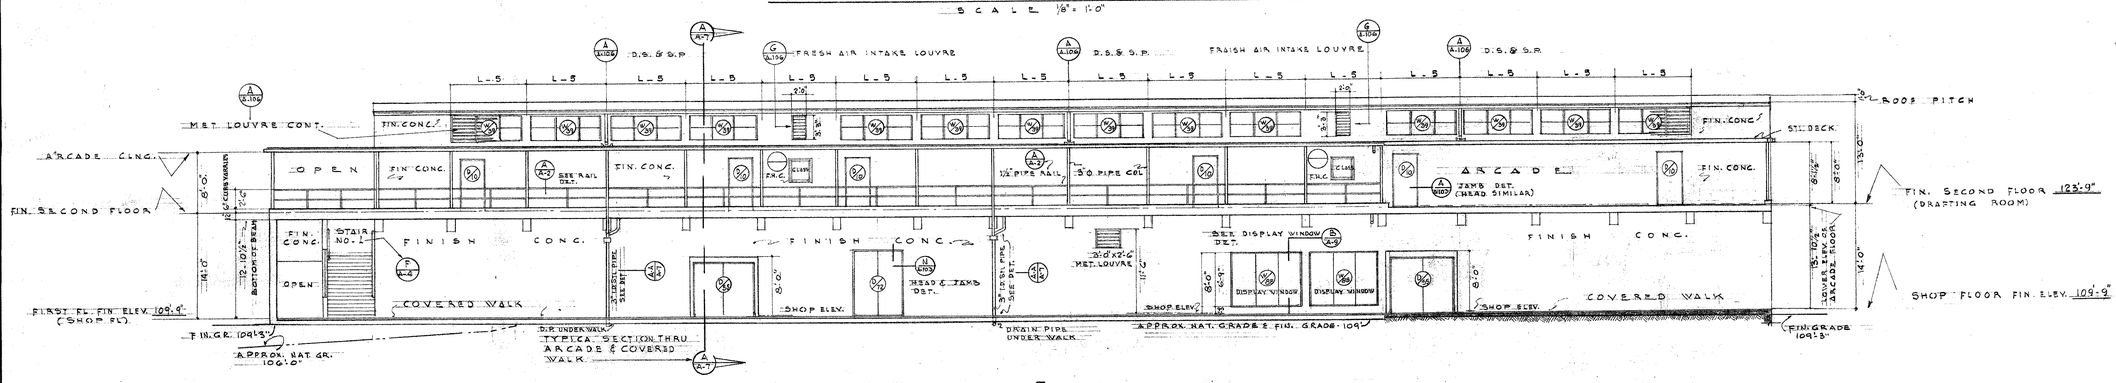

SOUTH . ELEVATION.

(THRU . SEPARATION . JOINT)

SCALE 1/8" = 1'-0"

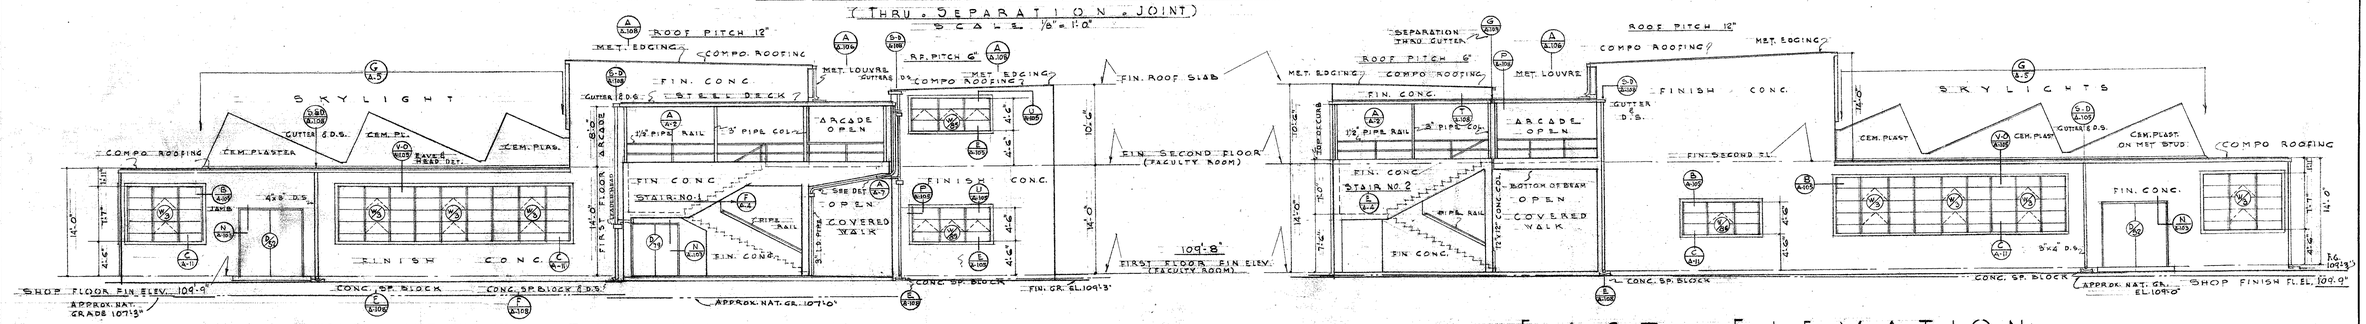


WEST . ELEVATION.

SCALE 1/8" = 1'-0"

EAST . ELEVATION.


SCALE 1/8" = 1'-0"

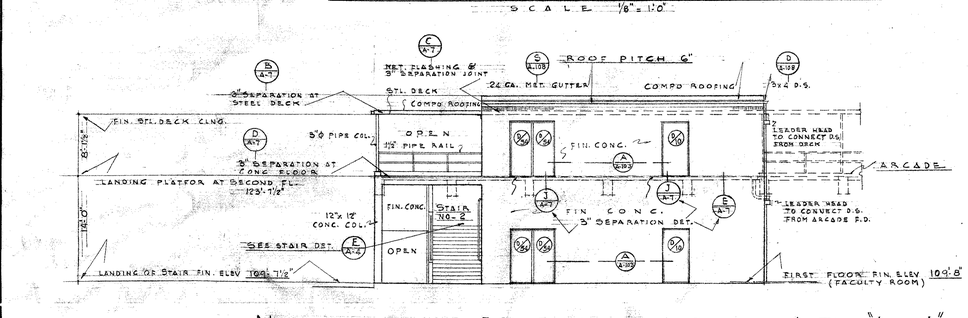

NORTH . ELEVATION . AT . "A-A".

(THRU . SEPARATION . LINE — SEE . KEY . PLAN.)


SCALE 1/8" = 1'-0"

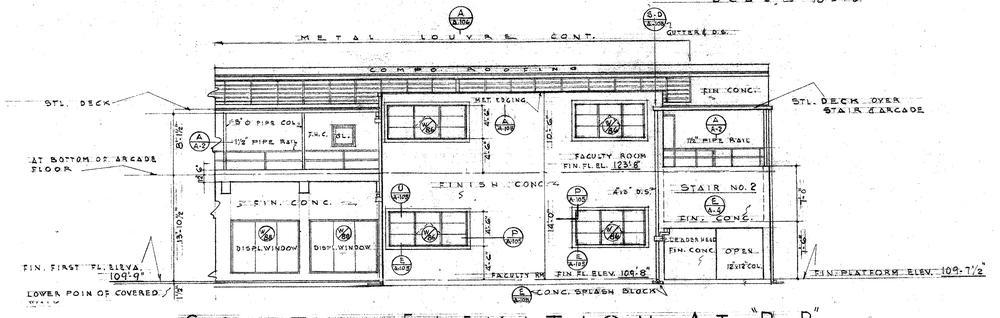

SOUTH . ELEVATION . AT . "B-B".

(SEE . KEY . PLAN.)

SCALE 1/8" = 1'-0"

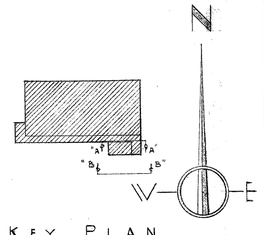

KEY PLAN

SCALE 1" = 100'-0"


H. L. GOGERTY ORGANIZATION ARCHITECTS - ENGINEERS J. CY BERRY - WM. GLENN BALCH ASSOCIATE ARCHITECTS 5153 W. EIGHTH STREET LOS ANGELES 5, CALIF. DUNKIRK 6108 ARCHITECT	JULIAN T. STAFFORD STRUCTURAL ENGINEER 1626 SILVER LAKE BLVD. LOS ANGELES 26, CALIF. NO. 8864	STATE OF CALIFORNIA DEPARTMENT OF EDUCATION DIVISION OF SCHOOLHOUSE PLANNING THESE PLANS HAVE BEEN CHECKED FOR FUNCTIONAL ARRANGEMENT, EDUCATIONAL REQUIREMENTS AND HYGIENIC CONDITIONS APPROVED DATE

CENTINELA VALLEY UNION HIGH SCHOOL DISTRICT

INGLEWOOD . HIGH . SCHOOL . — . INGLEWOOD . CALIFORNIA


UNIT "C"

STATE OF CALIFORNIA DEPARTMENT OF PUBLIC WORKS DIVISION OF ARCHITECTURE APPLICATION NO. 4400 APPROVED 10-8-46 PER Harry W. Bolin DEPUTY SUPERVISING STRUCTURAL ENGINEER	ELEVATIONS SHOP BUILDING DR. | TR. | CH. | APP. | 9-24-46 DATE JOB NO. 433 SHEET NO. A-3 OF SHEETS

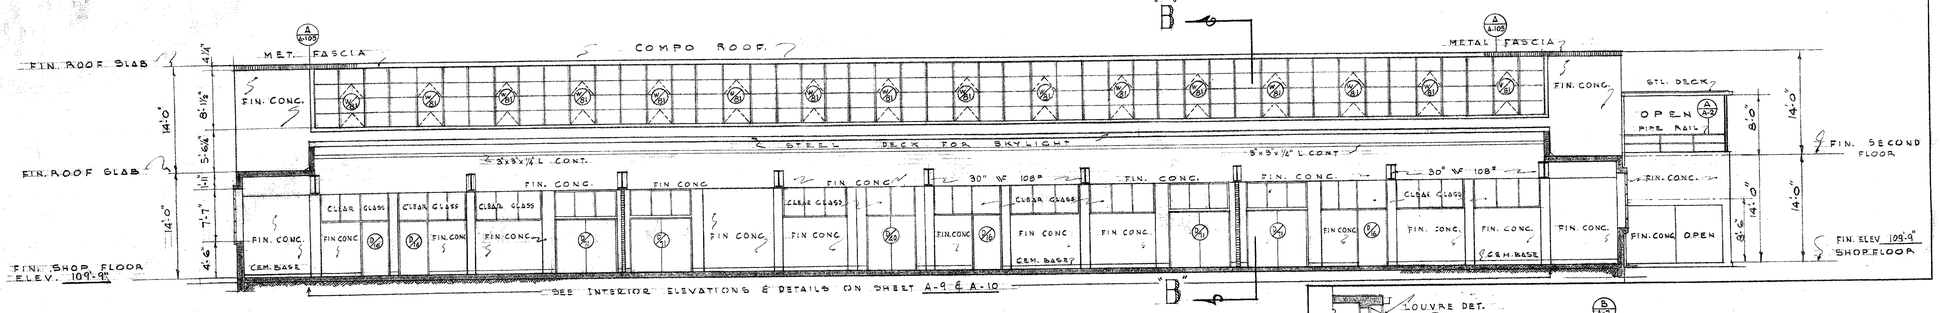


SECTION ON LINE "A-A"

SCALE ⅛" = 1'-0"

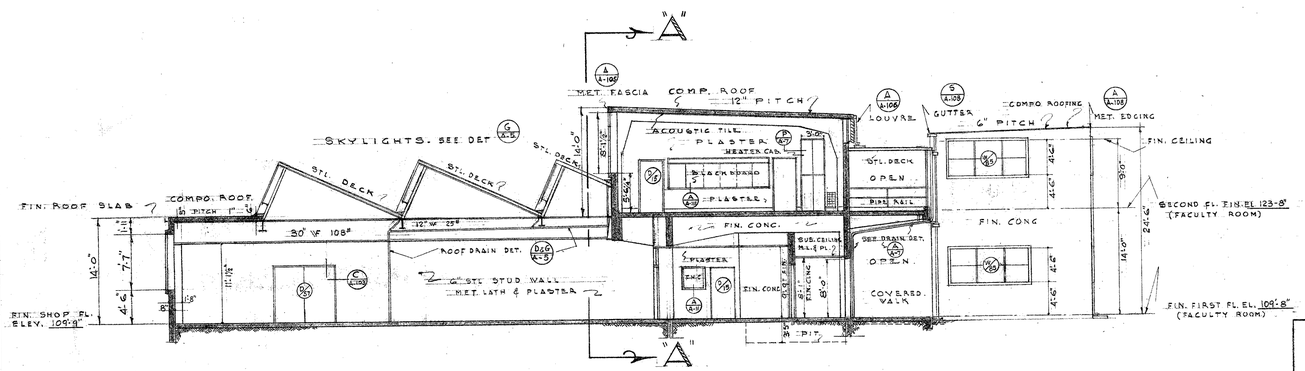


SECTION ON LINE "B-B"

SCALE ⅛" = 1'-0"

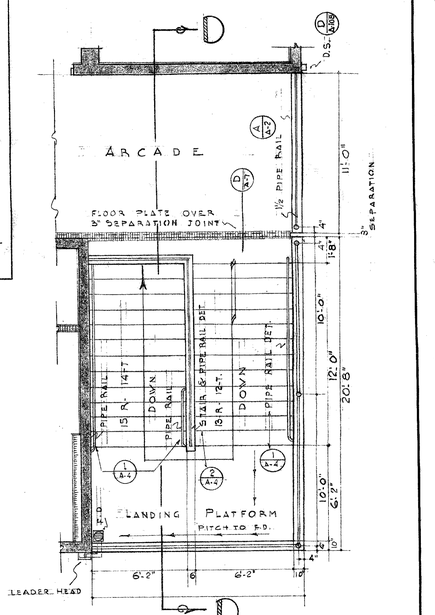


SECOND FLOOR PLAN

SCALE ¼" = 1'-0"

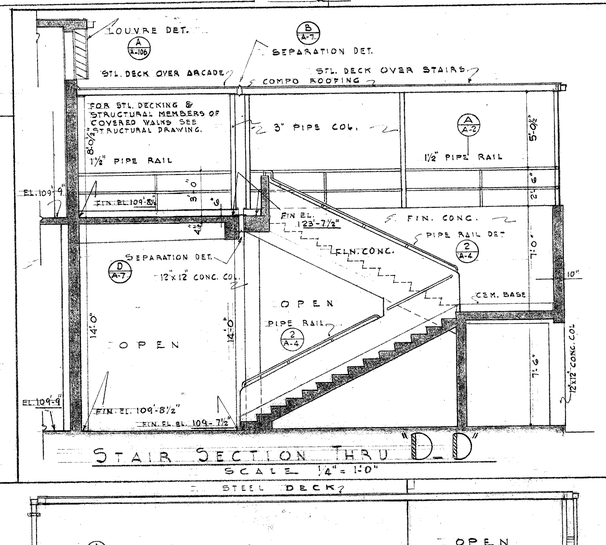


STAIR SECTION THRU "D-D"

SCALE ¼" = 1'-0"

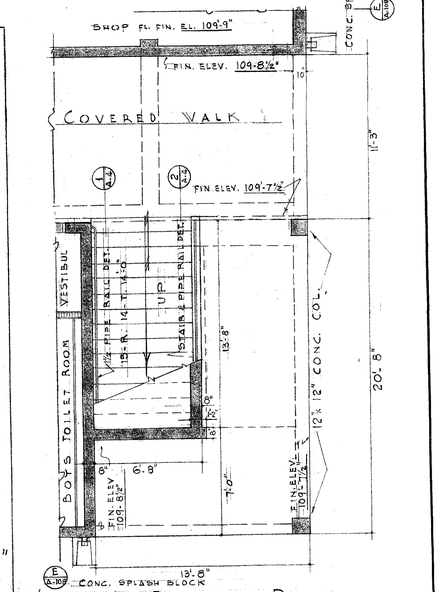


FIRST FLOOR PLAN

SCALE ¼" = 1'-0"

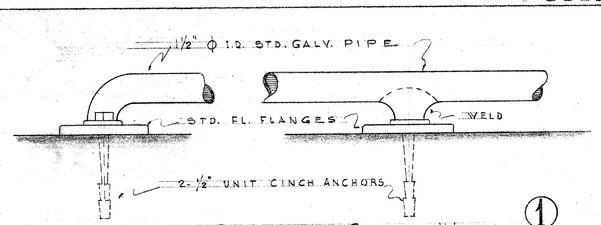


PIPE RAIL ON CONC. WALL ①

SCALE 3" = 1'-0"

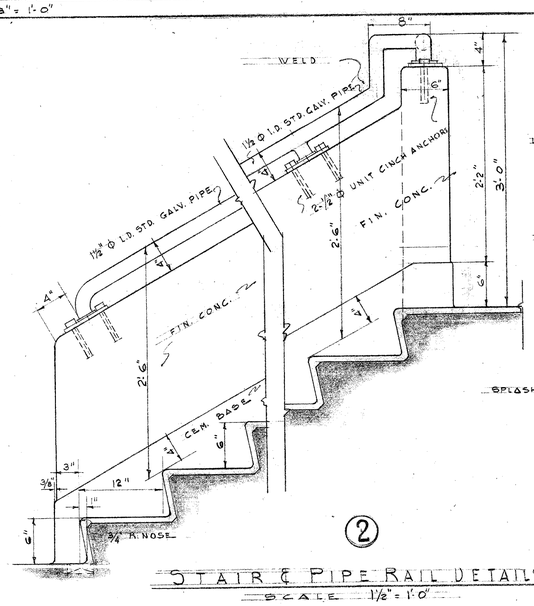


STAIR & PIPE RAIL DETAILS ②

SCALE 1½" = 1'-0"

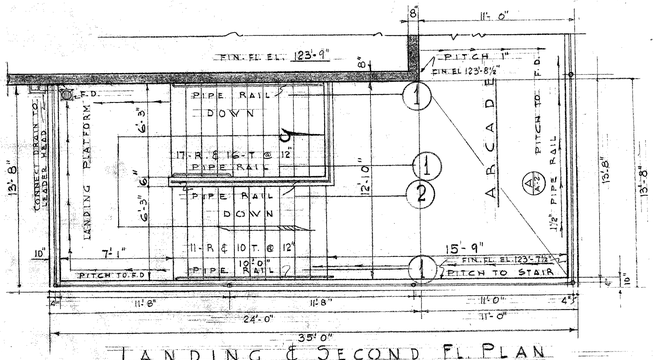

LANDING & SECOND FL. PLAN

SCALE ¼" = 1'-0"

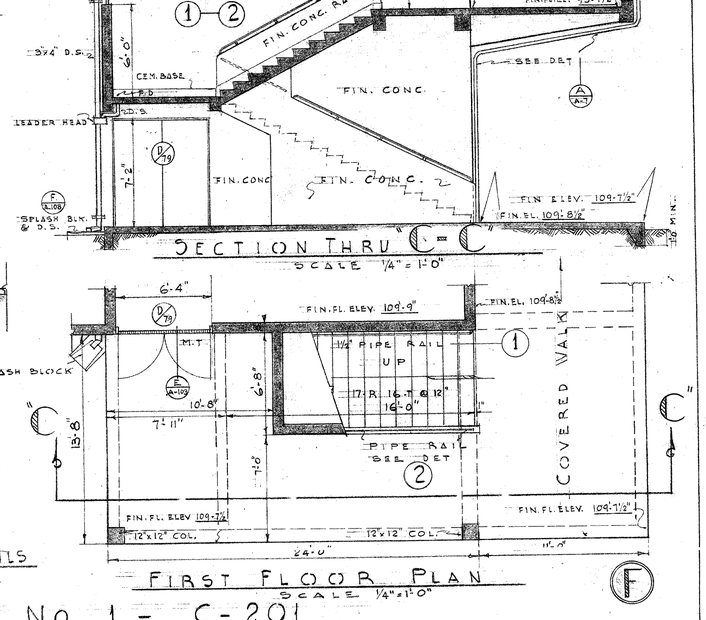

FIRST FLOOR PLAN

SCALE ¼" = 1'-0"

STAIR DETAILS NO. 1 - C-201

STAIR DETAILS NO. 2 C-213

H. L. GOGERTY ORGANIZATION
ARCHITECTS - ENGINEERS
J. CY BERRY - WM. GLENN BALCH
ASSOCIATE ARCHITECTS
3123 W. EIGHTH STREET
LOS ANGELES 5, CALIF.
DREXEL 6108
ARCHITECT

JULIAN T. STAFFORD
STRUCTURAL ENGINEER
1626 SILVER LAKE BLVD.
LOS ANGELES 26, CALIF.
NO. 8561
STRUCTURAL ENGINEER

CENTINELA VALLEY UNION HIGH SCHOOL DISTRICT

INGLEWOOD · HIGH · SCHOOL · — · INGLEWOOD, CALIFORNIA ·

UNIT "C"


STATE OF CALIFORNIA
DEPARTMENT OF EDUCATION
DIVISION OF SCHOOLHOUSE PLANNING
THESE PLANS HAVE BEEN CHECKED FOR FUNCTIONAL ARRANGEMENT, EDUCATIONAL REQUIREMENTS AND HYGIENIC CONDITIONS
APPROVED
DATE

STATE OF CALIFORNIA
DEPARTMENT OF PUBLIC WORKS
DIVISION OF ARCHITECTURE
APPLICATION NO. 4400
APPROVED 10-8-46
PER SUPERVISING STRUCTURAL ENGINEER

SECTIONS & STAIR DETAILS SHOP BUILDING


DR. | TR. | CH. | APP. | DATE 9-24-46

JOB NO. 433
SHEET NO. C A-4
OF SHEETS

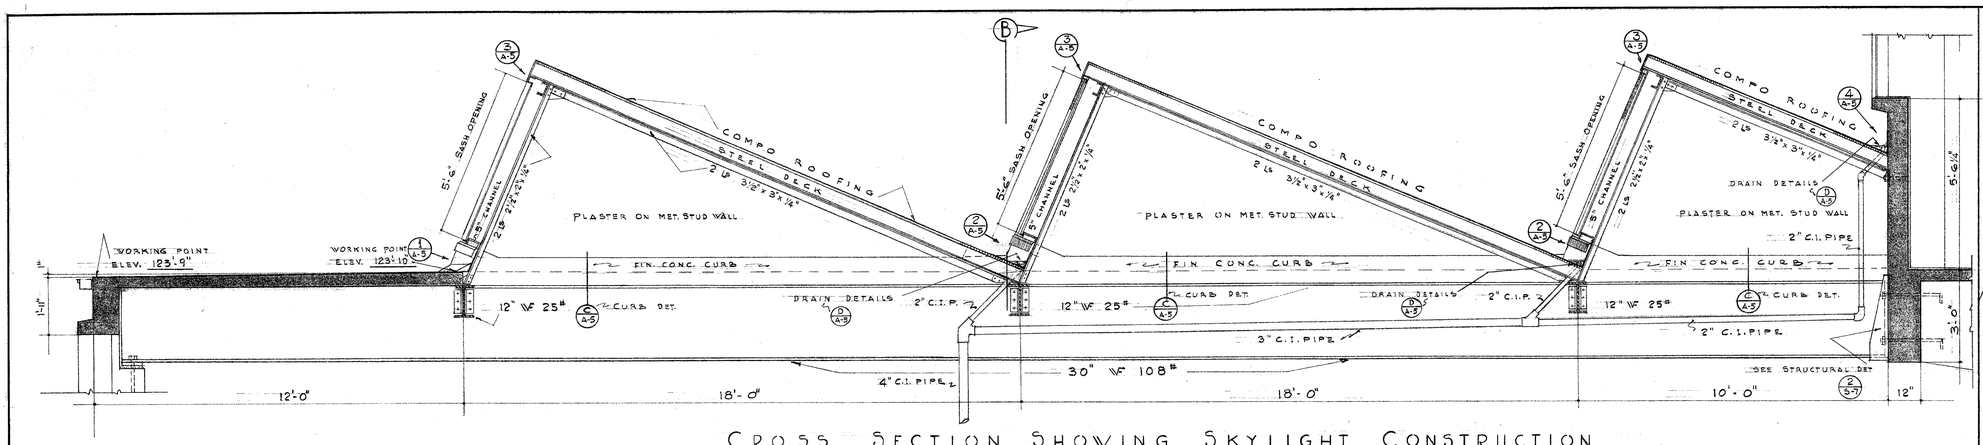

CROSS SECTION SHOWING SKYLIGHT CONSTRUCTION


SCALE 1/2"=1'-0"

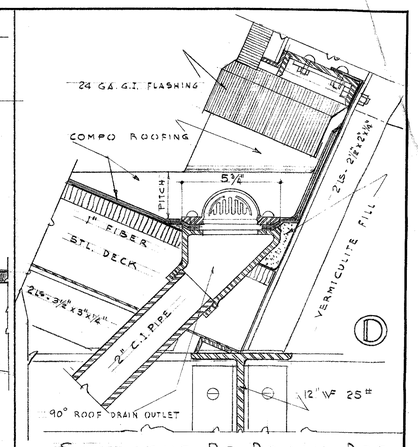

SKYLIGHT RF. DRAIN DET.

SCALE 3"=1'

HEAD DETAIL (3)

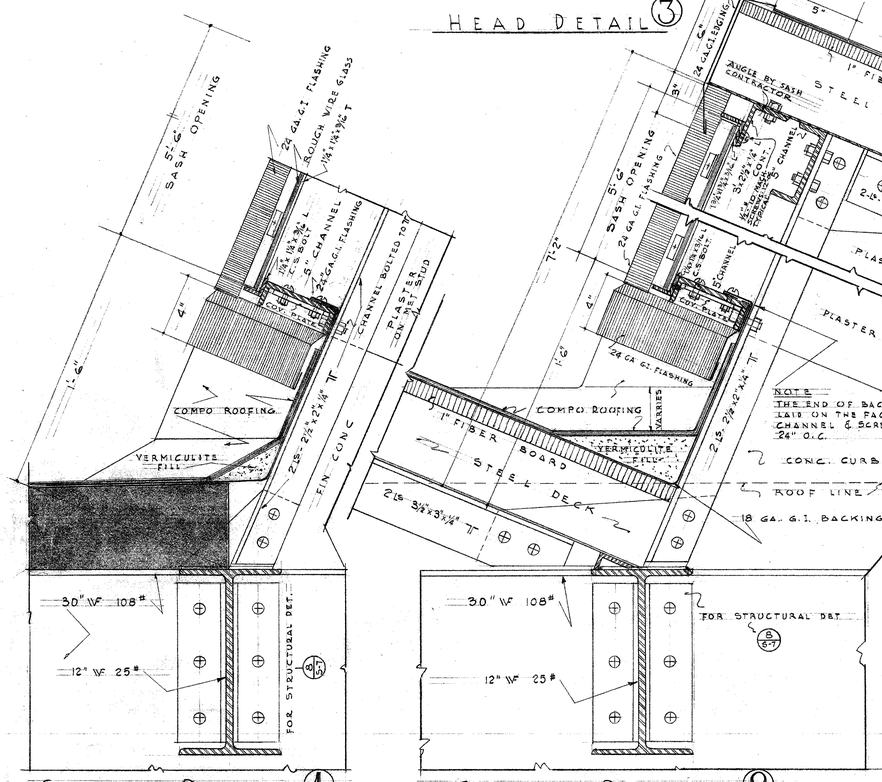


SECTION DETAIL (1)

SCALE 3"=1'-0"

SECTION DETAIL (2)

SCALE 3"=1'-0"

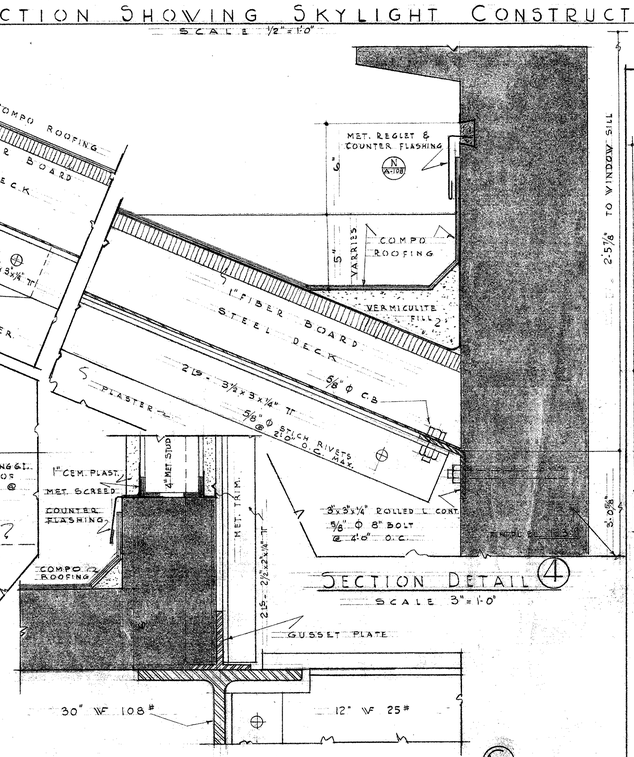


SECTION DETAIL (4)

SCALE 3"=1'-0"


SECTION DETAIL AT END WALL (C)

SCALE 3"=1'-0"

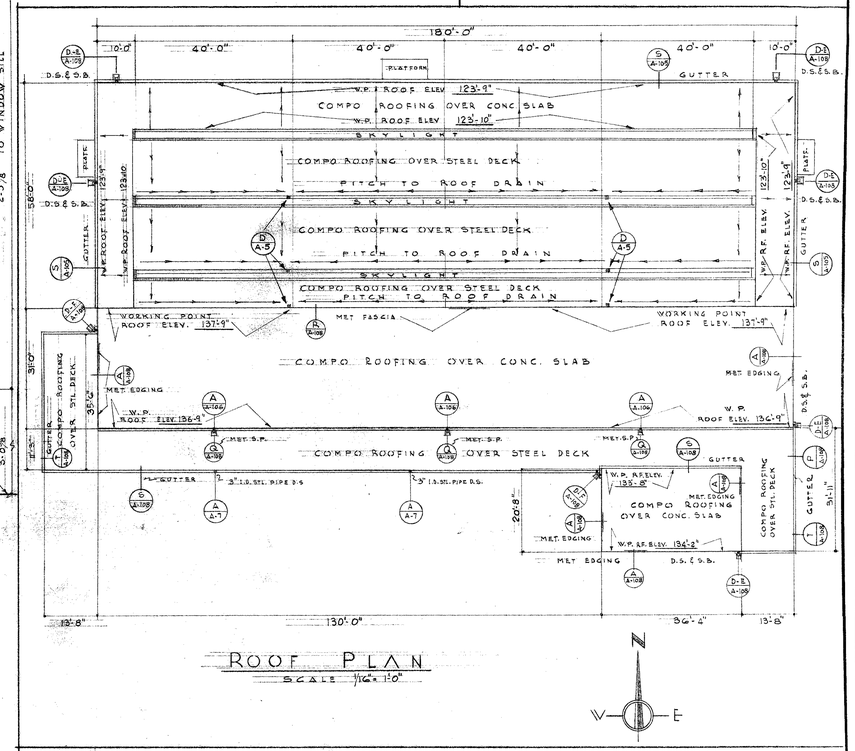


ROOF PLAN

SCALE 1/16"=1'-0"

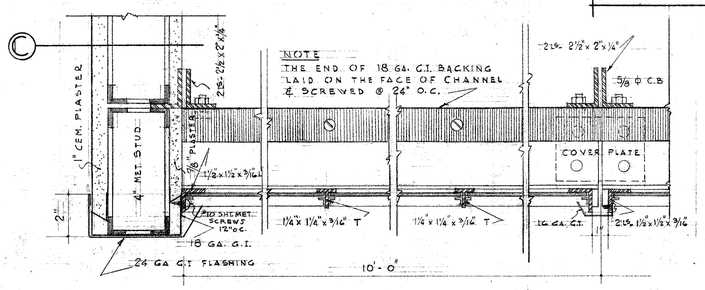


HORIZONTAL SECTION THRU "A-A"

SCALE 3"=1'-0"

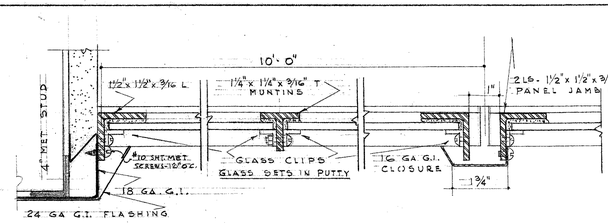

TYPICAL DETAILS OF SKYLIGHT SASH

HALF FULL SIZE

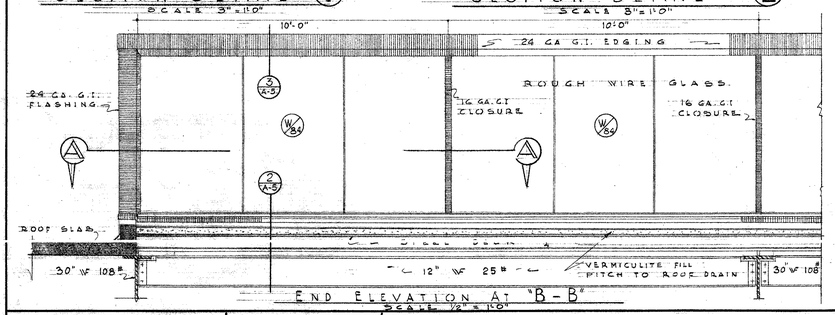

END ELEVATION AT "B-B"

SCALE 1/8"=1'-0"

H. L. GOGERTY ORGANIZATION
ARCHITECTS . ENGINEERS
J. CY BERRY - WM. GLENN BALCH
ASSOCIATE ARCHITECTS
5123 W. EIGHTH STREET
LOS ANGELES 5, CALIF.
DRexel 6108
ARCHITECT

JULIAN T. STAFFORD
STRUCTURAL ENGINEER
1626 SILVER LAKE BLVD.
LOS ANGELES 26, CALIF.
No. 8864
STRUCTURAL ENGINEER

CENTINELA VALLEY UNION HIGH SCHOOL DISTRICT

INGLEWOOD · HIGH · SCHOOL · — · INGLEWOOD, CALIFORNIA.

UNIT "C"

STATE OF CALIFORNIA
DEPARTMENT OF EDUCATION
DIVISION OF SCHOOLHOUSE PLANNING
THESE PLANS HAVE BEEN CHECKED FOR FUNCTIONAL ARRANGEMENT, EDUCATIONAL REQUIREMENTS AND HYGIENIC CONDITIONS
APPROVED
DATE

STATE OF CALIFORNIA
DEPARTMENT OF PUBLIC WORKS
DIVISION OF ARCHITECTURE
APPLICATION NO. 4480
APPROVED 10-8-46
PER Harry W. Bolin
SUPERVISING STRUCTURAL ENGINEER

ROOF PLAN & SKYLIGHT DETAILS
SHOP BUILDING

DR.	TR.	CH.	APP.	DATE
				9-24-46

JOB NO. 433
SHEET NO. C A-5
OF SHEETS

Appendix C
Photo Appendix



Figure 1 Perimeter of IHS campus from Manchester Avenue, view looking south. Source: ESA 2025.



Figure 2 Perimeter of IHS campus from Manchester Avenue, view looking southwest. Source: ESA 2025.



Figure 3 Perimeter of IHS campus from Manchester Avenue, view looking southeast. Source: ESA 2025.



Figure 4 Perimeter of IHS campus from Manchester Avenue, view looking west. Source: ESA 2025.



Figure 5 Perimeter of IHS campus from Manchester Avenue, view looking southwest. Source: ESA 2025.



Figure 6 Perimeter of IHS campus from Grevillea Avenue, view looking west. Source: ESA 2025.



Figure 7 Perimeter of IHS campus from Grevillea Avenue, view looking southwest. Source: ESA 2025.



Figure 8 Detail of the sundial on Perimeter of IHS campus, Grevillea Avenue, view looking southwest. Source: ESA 2025.



Figure 9 Perimeter of IHS campus from Grevillea Avenue, view looking west. Source: ESA 2025.



Figure 10 Perimeter of IHS campus from Grevillea Avenue, view looking northwest. Source: ESA 2025.



Figure 11 Perimeter of IHS campus from Kelso, view looking northwest. Source: ESA 2025.



Figure 12 Perimeter of IHS campus from Kelso Street, view looking north. Source: ESA 2025.



Figure 13 Perimeter of IHS campus from Kelso Street, view looking north. Source: ESA 2025.



Figure 14 Perimeter of IHS campus from Kelson Street, view looking north. Source: ESA 2025.



Figure 15 The interior of the campus, view looking south. Source: ESA 2025.



Figure 16 The interior of the campus with a courtyard, benches, and covered walkway near Buildings C, G1, H1-H3, and H4, view looking southwest. Source: ESA 2025.



Figure 17 The interior of the campus with a courtyard, benches, and covered walkway near Buildings C, G1, H1-H3, and H4, view looking east. Source: ESA 2025.



Figure 18 The interior of the campus with a metal louvred sunshade above the walkway and the arcade (Structure Z), view looking southeast. Source: ESA 2025.



Figure 19 The interior of the campus with the arcade (Structure Z), covered walkways, and planters, view looking east. Source: ESA 2025.



Figure 20 The interior of the campus with a covered walkway and planters, view looking northwest. Source: ESA 2025.



Figure 21 The interior of the campus with concrete picnic tables and paving in front of Building D, view looking north. Source: ESA 2025.



Figure 22 The interior of the campus with a flagpole and picnic tables in front of Building P, view looking west. Source: ESA 2025.



Figure 23 The interior of the campus with picnic tables in front of Building P, view looking northwest. Source: ESA 2025.



Figure 24 The interior of the campus with a "Class of '56" mosaic paving area in front of Building E, view looking south. Source: ESA 2025.



Figure 25 The interior of the campus with picnic tables in front of Building D and E, view looking southeast. Source: ESA 2025.



Figure 26 The interior of the campus with picnic tables in front of Building Q, view looking west. Source: ESA 2025.



Figure 27 The interior of the campus with a sports area and benches in front of Building F2, view looking south. Source: ESA 2025.



Figure 28 The interior of the campus with a sports area in front of Building F2, view looking northwest. Source: ESA 2025.



Figure 29 The interior of the campus with a sports area in front of Building M and P, view looking north. Source: ESA 2025.



Figure 30 The interior of the campus with a sports area in front of Building N and K, view looking south. Source: ESA 2025.



Figure 31 The interior of the campus with a green area and sports area in front of Building S and I, view looking east. Source: ESA 2025.



Figure 32 The interior of the campus with a sports area in front of Building I and J, view looking northeast. Source: ESA 2025.



Figure 33 The interior of the campus with green space in front of Building S, view looking east. Source: ESA 2025.



Figure 34 The interior of the campus with sports areas in front of Building S, view looking north. Source: ESA 2025.



Figure 35 Building A, east elevation, view looking west. Source: ESA 2025.



Figure 36 Building A, east elevation, detail of the south corner, view looking west. Source: ESA 2025.



Figure 37 Building A, detail of the east elevation entrance portal, view looking west. Source: ESA 2025.



Figure 38 Building A, east and south elevation, view looking northwest. Source: ESA 2025.



Figure 39 Building A, detail of the south elevation, view looking north. Source: ESA 2025.



Figure 40 Building A, west and south elevation, view looking northeast. Source: ESA 2025.



Figure 41 Building A, west and south elevation, view looking northeast. Source: ESA 2025.



Figure 42 Building A, north elevation, view looking south. Source: ESA 2025.



Figure 43 Building A, first floor double-loaded corridor with 1960 modifications. Source: ESA 2025.



Figure 44 Building A, cafeteria with original 1925 stage area and doors. Source: ESA 2025.

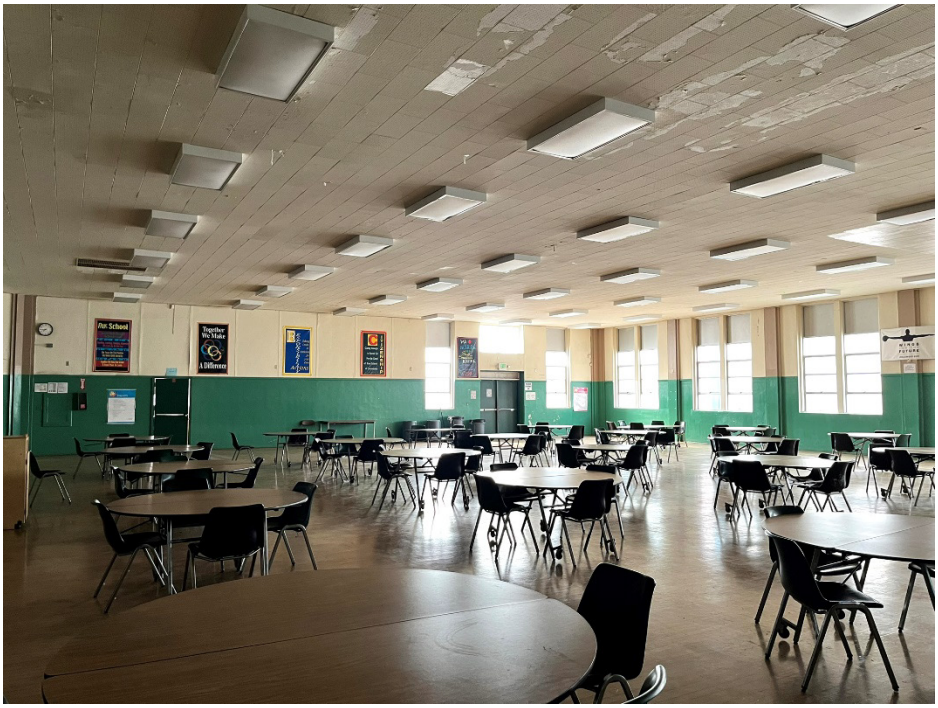


Figure 45 Building A, cafeteria interior. Source: ESA 2025.

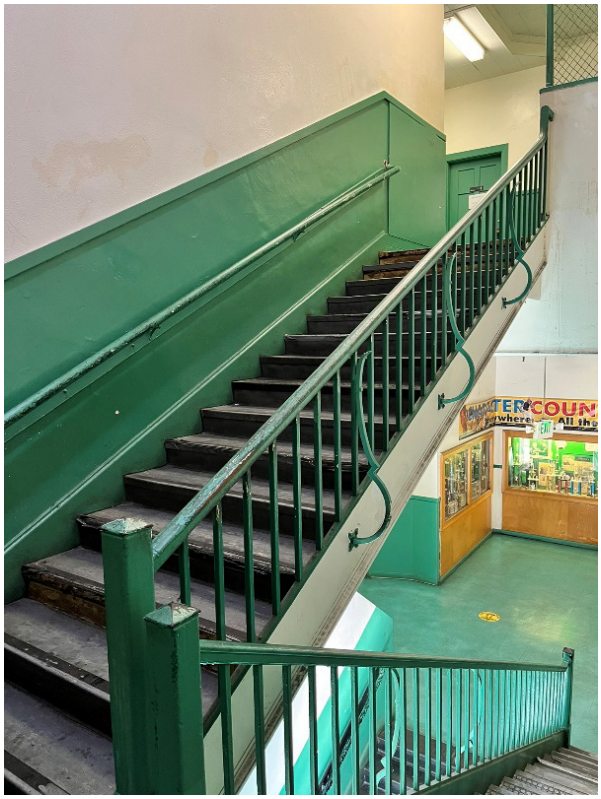


Figure 46 Building A, staircase at the interior. Source: ESA 2025.



Figure 47 Building B, west elevation, view looking north. Source: ESA 2025.



Figure 48 Building B, north elevation, view looking southeast. Source: ESA 2025.



Figure 49 Building B, north and east elevation, view looking southwest. Source: ESA 2025.



Figure 50 Building B east elevation and arcade (Structure Z), view looking west. Source: ESA 2025.



Figure 51 Building C, west elevation, view looking east. Source: ESA 2025.



Figure 52 Building C, west and north elevation and arcade (Structure Z), view looking southeast. Source: ESA 2025.



Figure 53 Building C, east elevation, view looking northwest. Source: ESA 2025.



Figure 54 Building C, classroom interior. Source: ESA 2025.



Figure 55 Building D, west elevation, view looking southeast. Source: ESA 2025.



Figure 56 Building D, east elevation, view looking southwest. Source: ESA 2025.



Figure 57 Building D, west and south elevation, view looking northeast. Source: ESA 2025.



Figure 58 Building D, classroom interior. Source: ESA 2025.



Figure 59 Building E, north elevation, view looking southeast. Source: ESA 2025.



Figure 60 Building E, south and east elevation, view looking northwest. Source: ESA 2025.



Figure 61 Building E, south elevation, view looking northwest. Source: ESA 2025.



Figure 62 Building E, south and west elevation, view looking northeast. Source: ESA 2025.



Figure 63 Building F1, north elevation, view looking southeast. Source: ESA 2025.



Figure 64 Building F1, north elevation, view looking southwest. Source: ESA 2025.



Figure 65 Building F1, south elevation, view looking northwest. Source: ESA 2025.



Figure 66 Building F1, north and east elevation, view looking south. Source: ESA 2025.



Figure 67 Building F2, east elevation, view looking west. Source: ESA 2025.



Figure 68 Building F2, north and west elevation, view looking southeast. Source: ESA 2025.



Figure 69 Building G1, south elevation, view looking northwest. Source: ESA 2025.



Figure 70 Building G1, north elevation, view looking southeast. Source: ESA 2025.



Figure 71 Building G1 north elevation, view looking southwest. Source: ESA 2025.



Figure 72 Building G1, classroom interior. Source: ESA 2025.



Figure 73 Building G2, north elevation, view looking southwest. Source: ESA 2025.



Figure 74 Building G2, north and west elevation, view looking southeast. Source: ESA 2025.



Figure 75 Building G2, west and south elevation, view looking north. Source: ESA 2025.



Figure 76 Building G2, classroom interior. Source: ESA 2025.



Figure 77 Building H1-3, south and east elevation, view looking west. Source: ESA 2025.



Figure 78 Building H1-3, north elevation, view looking east. Source: ESA 2025.



Figure 79 Building H1-3, north and east elevation, view looking west. Source: ESA 2025.



Figure 80 Building H1-3, classroom interior. Source: ESA 2025.



Figure 81 Building H4, east elevation, view looking west. Source: ESA 2025.



Figure 82 Building H4, south and east elevation, view looking southwest. Source: ESA 2025.



Figure 83 Building H5, north and east elevation, view looking southwest. Source: ESA 2025.



Figure 84 Building I, east and south elevation, view looking northwest. Source: ESA 2025.



Figure 85 Building I, east elevation entrance detail, view looking west. Source: ESA 2025.



Figure 86 Building I, south elevation, view looking north. Source: ESA 2025.



Figure 87 Building I, west and south elevation, view looking northeast. Source: ESA 2025.



Figure 88 Building I, north elevation, view looking southwest. Source: ESA 2025.

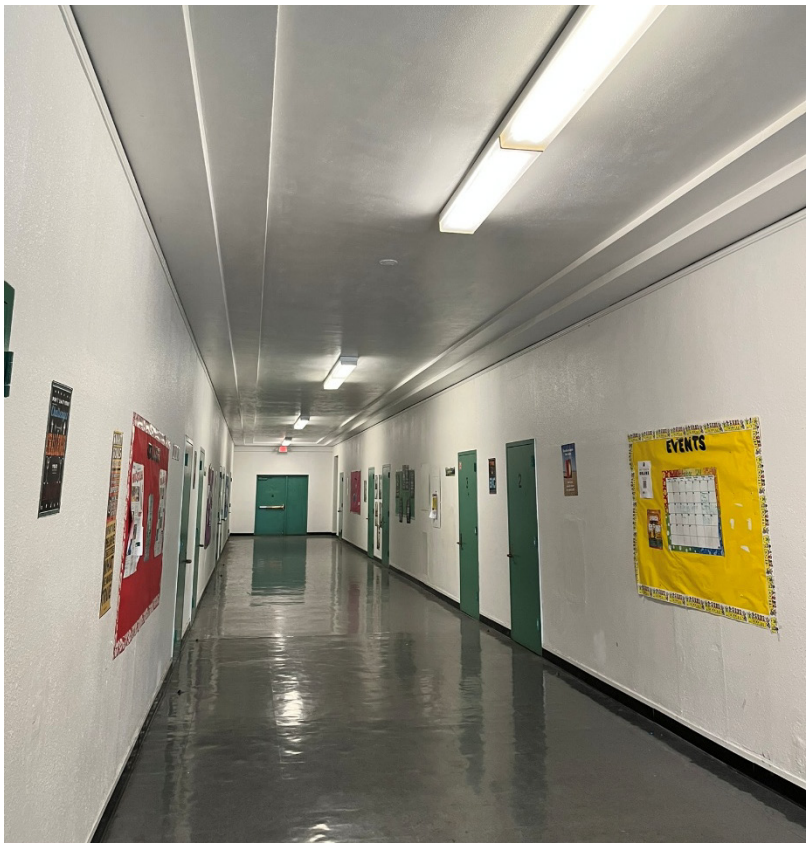


Figure 89 Building I, double loaded corridor at interior. Source: ESA 2025.



Figure 90 Building I, classroom interior. Source: ESA 2025.



Figure 91 Building J, east elevation, view looking northwest. Source: ESA 2025.



Figure 92 Building J, south elevation, view looking north. Source: ESA 2025.



Figure 93 Building J, west elevation, view looking east. Source: ESA 2025.



Figure 94 Building J, classroom interior. Source: ESA 2025.



Figure 95 Building K, east and north elevation, view looking southwest. Source: ESA 2025.



Figure 96 Building K, west elevation, view looking southeast. Source: ESA 2025.



Figure 97 Building K, north and west elevation, view looking southeast. Source: ESA 2025.



Figure 98 Building K, workshop interior. Source: ESA 2025.



Figure 99 Building L, east elevation, view looking west. Source: ESA 2025.



Figure 100 Building L, east elevation, view looking southwest. Source: ESA 2025.



Figure 101 Building L, south and east elevation, view looking northwest. Source: ESA 2025.



Figure 102 Building L, north elevation, view looking south. Source: ESA 2025.



Figure 103 Building L, workshop interior. Source: ESA 2025.



Figure 104 Building M, south elevation, view looking north. Source: ESA 2025.



Figure 105 Building M, west elevation with cyclones, view looking southeast. Source: ESA 2025.



Figure 106 Building M, north elevation, view looking south. Source: ESA 2025.



Figure 107 Building M, east elevation, view looking southwest. Source: ESA 2025.



Figure 108 Building M, east and north elevation, view looking southwest. Source: ESA 2025.



Figure 109 Building M, east elevation, view looking northwest. Source: ESA 2025.

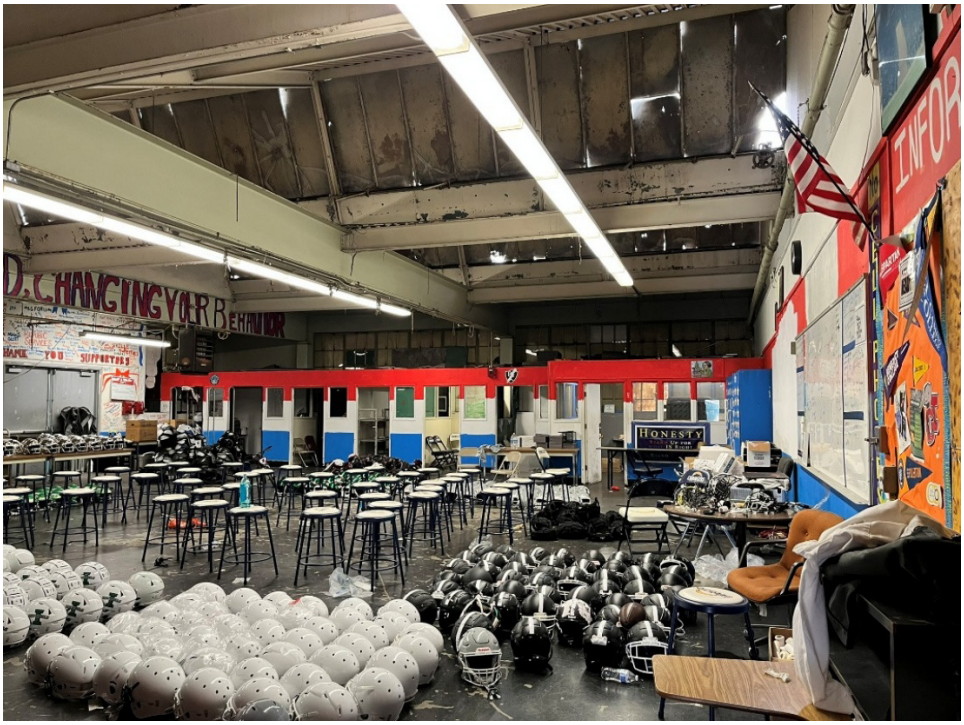


Figure 110 Building M, workshop interior. Source: ESA 2025.



Figure 111 Building M, workshop interior. Source: ESA 2025.



Figure 112 Building M, classroom interior with raised platform. Source: ESA 2025.



Figure 113 Building M, classroom interior. Source: ESA 2025.



Figure 114 Building N, north elevation, view looking south. Source: ESA 2025.



Figure 115 Building O, south elevation, view looking north. Source: ESA 2025.



Figure 116 Building O, west elevation, view looking east. Source: ESA 2025.



Figure 117 Building O, north and west elevation, view looking east. Source: ESA 2025.



Figure 118 Building O, north elevation, view looking southwest. Source: ESA 2025.



Figure 119 Building P, west elevation, view looking east. Source: ESA 2025.



Figure 120 Building P, west and north elevation, view looking east. Source: ESA 2025.



Figure 121 Building P, east elevation, view looking northwest. Source: ESA 2025.



Figure 122 Building P, gymnasium interior. Source: ESA 2025.



Figure 123 Building Q, east and south elevation, view looking northwest. Source: ESA 2025.



Figure 124 Building Q, south elevation, view looking northwest. Source: ESA 2025.



Figure 125 Building Q, library interior. Source: ESA 2025.



Figure 126 Building Q, library interior. Source: ESA 2025.



Figure 127 Building R, east elevation, view looking west. Source: ESA 2025.



Figure 129 Building R, north elevation, view looking south. Source: ESA 2025.



Figure 130 Building R, auditorium interior. Source: ESA 2025.



Figure 131 Building S, south elevation, view looking north. Source: ESA 2025.



Figure 132 Building S, west elevation, view looking east. Source: ESA 2025.



Figure 133 Building S, south and west elevation, view looking northeast. Source: ESA 2025.

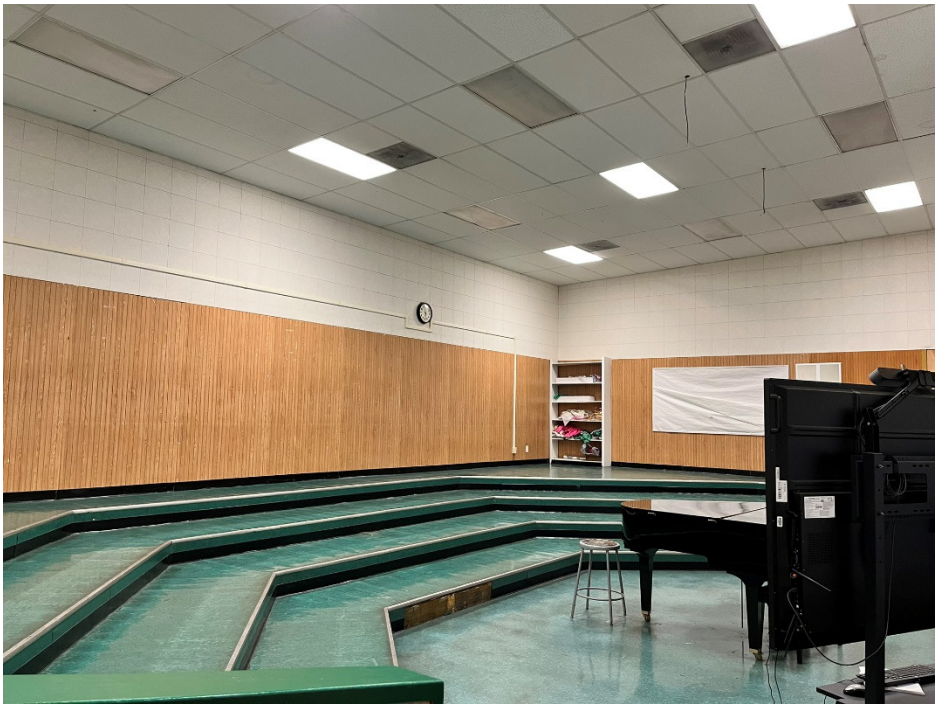


Figure 134 Building S, interior. Source: ESA 2025.



Figure 135 Building X, south elevation, view looking north. Source: ESA 2025.



Figure 136 Building X, south and east elevations, view looking northwest. Source: ESA 2025.



Figure 137 Building FS, south elevation, view looking north. Source: ESA 2025.



Figure 138 Contemporary portable structures, south elevation, view looking north. Source: ESA 2025.

Appendix E
Energy Calculations

E.1 Construction Energy Calculations

Inglewood High School
Construction Energy Analysis

Annual Fuel Summary

	Heavy-Duty Construction Equipment
154,660	Total Project Consumption
78,513	Annual Consumption
	Haul Trucks
87,004	Total Project Consumption
44,167	Annual Consumption
	Vendor Trucks
81,027	Total Project Consumption
41,133	Annual Consumption
	Workers
114,943	Total Project Consumption
58,351	Annual Consumption
168,031	Project Consumption of diesel for Haul Trucks and Vendors
85,301	Annual Consumption
322,691	Total Gallons Diesel
114,943	Total Gallons Gasoline

1.97 Estimated Project Construction Duration (years)

163,814 Annual Average Gallons Diesel
58,351 Annual Average Gallons Gasoline

Los Angeles County (2023)			Percent of Annual Project Compared to Los Angeles County
Source	**Fuel Type**	**Gallons**	
Workers	Gasoline	3,039,000,000	0.0019%
Off-Road/Vendor/Haul Trucks	Diesel	443,425,076	0.037%

Notes:

Gasoline and diesel amounts from California Energy Commission, California Retail Fuel Outlet Annual Reporting (CEC-A15) Results, 2024. Available at: https://ww2.energy.ca.gov/almanac/transportation_data/gasoline/piira_retail_survey.html. Diesel is adjusted to account for retail (65.4%) and non-retail (34.6%) diesel sales.

Annual Electricity Summary

Temporary Construction Trailer - Electricity	40.94	MWh/year
Water Conveyance for Dust Control	40.96	MWh/year
Annual Total	**81.90**	**MWh/year**

2023 Southern California Edison Total Sales (MWh)	81,841,000
Project percentage	0.00010%

Notes:

1 Source: Southern California Edison 2024 Annual Report

Inglewood High School

Total On-Road Fuel Consumption

		gal/mile
2026Hauling	Hauling	0.16075668
2026Vendor	Vendor	0.1359573
2026Worker	Worker	0.0364859
2027Hauling	Hauling	0.15844728
2027Vendor	Vendor	0.13458703
2027Worker	Worker	0.03577571
2028Hauling	Hauling	0.15595442
2028Vendor	Vendor	0.13307229
2028Worker	Worker	0.03513338
2029Hauling	Hauling	0.15353145
2029Vendor	Vendor	0.13159181
2029Worker	Worker	0.03454545

Construction Phase	Daily One-Way Trips	Haul Days per Phase (days)	Work Hours per Day (hours/day)	One-Way Trip Distance per Day (miles)	Idling per Day (minutes)	Regional Emissions (gallons) gal/mile	gal/day	Total Gallons/yr
phaseSUtilities2026	2026							
Total Haul Trips	-							
Hauling	0	223	8	20	15	0.16	0	0
Vendor	196	223	8	10.2	15	0.14	272	60,613
Worker	500	223	8	18.5	0	0.04	337	75,261
phaseSDemolition2026	2026							
Total Haul Trips	-							
Hauling	50	132	8	43	15	0.16	346	45,623
Vendor	0	132	8	10.2	15	0.14	0	0
Worker	16	132	8	18.5	0	0.04	11	1,426
phaseSGrading2026	2026							
Total Haul Trips	-							
Hauling	48	60	8	43	15	0.16	332	19,908
Vendor	0	60	8	10.2	15	0.14	0	0
Worker	20	60	8	18.5	0	0.04	13	810
phaseSElectrical Service Yard2026	2026							
Total Haul Trips	-							
Hauling	0	99	8	20	15	0.16	0	0
Vendor	2	99	8	10.2	15	0.14	3	275
Worker	4	99	8	18.5	0	0.04	3	267
phaseNBuilding Construction - 1, 2, 3, 4, 5, 62026	2026							
Total Haul Trips	-							
Hauling	0	158	8	20	15	0.16	0	0
Vendor	30	158	8	10.2	15	0.14	42	6,573
Worker	76	158	8	18.5	0	0.04	51	8,105
phaseMModernization/Building construction2026	2026							
Total Haul Trips	-							
Hauling	0	53	8	20	15	0.16	0	0
Vendor	12	53	8	10.2	15	0.14	17	882
Worker	32	53	8	18.5	0	0.04	22	1,145
phaseNBuilding 1,2,3,4, 5,6 -Architectural Coating2026	2026							
Total Haul Trips	-							
Hauling	0	96	8	20	15	0.16	0	0
Vendor	0	96	8	10.2	15	0.14	0	0
Worker	16	96	8	18.5	0	0.04	11	1,037
phaseNBuilding 1,2,3,4, 5,6 -Architectural Coating2027	2027							
Total Haul Trips	-							
Hauling	0	48	8	20	15	0.16	0	0
Vendor	0	48	8	10.2	15	0.13	0	0
Worker	16	48	8	18.5	0	0.04	11	508
phaseNBuilding Construction - 1, 2, 3, 4, 5, 62027	2027							
Total Haul Trips								
Hauling	0	308	8	20	15	0.16	0	0
Vendor	30	308	8	10.2	15	0.13	41	12,685
Worker	76	308	8	18.5	0	0.04	50	15,493
phaseSArchitectural Coating2027	2027							
Total Haul Trips	-							
Hauling	0	121	8	20	15	0.16	0	0
Vendor	0	121	8	10.2	15	0.13	0	0
Worker	100	121	8	18.5	0	0.04	66	8,008
phaseSLandscaping2027	2027							
Total Haul Trips	-							
Hauling	36	121	8	20	15	0.16	114	13,804
Vendor	0	121	8	10.2	15	0.13	0	0
Worker	20	121	8	18.5	0	0.04	13	1,602
phaseSPaving2027	2027							
Total Haul Trips	-							
Hauling	20	121	8	20	15	0.16	63	7,669
Vendor	0	121	8	10.2	15	0.13	0	0
Worker	16	121	8	18.5	0	0.04	11	1,281

Source	Fuel Type	Total Fuel Use (gal)
Hauling	Diesel	87,004
Vendor	Diesel	81,027
Worker	Gasoline	114,943

Fuel Type	Total Fuel Use	Annual Fuel Use
Diesel	168,031	85,301
Gasoline	114,943	58,351

Duration of Construction	
Start	1/5/2026
End	12/25/2027
2.0	years

Inglewood High School
Construction Energy Analysis

Off-Road Equipment

Equipment ≤ 100 hp		
pounds diesel fuel/hp-hr (lb/hp-hr):[1]	0.408	lb/hp-hr
diesel density (lb/gal):[1]	7.11	lb/gal
diesel gallons/hp-hr:	0.0574	gal/hp-hr
Total <100	1,110,386	hp-hr
Total diesel gallons:	63,728	gal
Equipment > 100 hp		
pounds diesel fuel/hp-hr (lb/hp-hr):[1]	0.367	lb/hp-hr
diesel density (lb/gal):[1]	7.11	lb/gal
diesel gallons/hp-hr:	0.0516	gal/hp-hr
Total >100	1,761,385	hp-hr
Total diesel gallons:	90,932	gal
Total diesel gallons (off-road equipment):	**154,660**	**gal**

1. OFFROAD2017 Emission Factor Documentation

	Construction Phase	Equipment	Number	Hours/Day	HP	Load	Days	Total hp-hr
Repair	Repair/Building Construction	Forklifts	1	6	82	0.2	53	5,215
Repair	Repair/Building Construction	Generator Sets	1	8	14	0.74	53	4,393
Repair	Repair/Building Construction	Tractors/Loaders/Backhoes	1	6	84	0.37	53	9,883
Repair	Repair/Building Construction	Welders	1	8	46	0.45	53	8,777
Repair	Repair/Building Construction	Air Compressors	1	6	37	0.48	53	5,648
Site Improvements	Demolition	Concrete/Industrial Saws	1	8	33	0.73	132	25,439
Site Improvements	Demolition	Excavators	3	8	36	0.38	132	43,338
Site Improvements	Demolition	Rubber Tired Dozers	2	8	367	0.4	132	310,042
Site Improvements	Grading	Excavators	2	8	36	0.38	60	13,133
Site Improvements	Grading	Graders	1	8	148	0.41	60	29,126
Site Improvements	Grading	Rubber Tired Dozers	1	8	367	0.4	60	70,464
Site Improvements	Grading	Scrapers	2	8	423	0.48	60	194,918
Site Improvements	Grading	Tractors/Loaders/Backhoes	2	8	84	0.37	60	29,837
Site Improvements	Landscaping	Excavators	2	8	36	0.38	121	26,484
Site Improvements	Landscaping	Graders	1	8	148	0.41	121	58,738
Site Improvements	Landscaping	Rubber Tired Dozers	1	8	367	0.4	121	142,102
Site Improvements	Landscaping	Scrapers	2	8	423	0.48	121	393,085
Site Improvements	Landscaping	Tractors/Loaders/Backhoes	2	8	84	0.37	121	60,171
Site Improvements	Utilities	Cranes	1	7	367	0.29	223	166,137
Site Improvements	Utilities	Forklifts	1	8	82	0.2	223	29,258
Site Improvements	Utilities	Generator Sets	1	8	14	0.74	223	18,482
Site Improvements	Utilities	Trenchers	1	8	40	0.5	223	35,680
Site Improvements	Utilities	Welders	1	8	46	0.45	223	36,929
Site Improvements	Electrical Service Yard	Forklifts	1	6	82	0.2	99	9,742
Site Improvements	Electrical Service Yard	Tractors/Loaders/Backhoes	1	8	84	0.37	99	24,615
Site Improvements	Paving	Pavers	2	8	81	0.42	121	65,863
Site Improvements	Paving	Paving Equipment	2	8	89	0.36	121	62,029
Site Improvements	Paving	Rollers	2	8	36	0.38	121	26,484
Site Improvements	Architectural Coating	Air Compressors	1	6	37	0.48	121	12,894
New Build	Building Construction	Cranes	1	8	367	0.29	466	396,771
New Build	Building Construction	Forklifts	2	7	82	0.2	466	106,994
New Build	Building Construction	Generator Sets	1	8	14	0.74	466	38,622
New Build	Building Construction	Tractors/Loaders/Backhoes	1	6	84	0.37	466	86,900
New Build	Building Construction	Welders	3	8	46	0.45	466	231,509
New Build	Architectural Coating	Air Compressors	6	6	37	0.48	144	92,068
								-
								-
								-
								-
								-
								-
							Total >100	1,761,385
							Total <100	1,110,386

Inglewood High School
Construction Energy Analysis

Temporary Construction Trailer - Electricity

Land Use	Square Feet	Energy Use per year (kWh)	Total Energy Use (MWh)	Energy Use per SF
General Office	2,000	40,936	80.64	20.5
Note: Energy use per sf is derived from CalEEMod User Guide, Appendix G, Table G-28 for the Statewide average for General Office Building land use				

Electricity Emission Factor	Electricity Emission Factor[1]	Total GHG Emissions Per Year	Year	Proportion of Year Worked	GHG Emissions Per Construction Year
(MT CO2/MWh)	**(lbs CO2/MWh)**	9.92	2026	0.99	9.78
0.24	531.983		2027	0.98	9.73
(MT CH4/MWh)	**(lbs CH4/MWh)**				
1.50E-05	0.033				
(MT N2O/MWh)	**(lbs N2O/MWh)**				
1.81E-06	0.004				

Notes

1 Electricity Emissions Factors default from California Air Resources Board, CalEEMod, Version 2022.1.

Inglewood High School
Construction Energy

Construction Water Energy Estimates

Source	Acreage/Day	Number of Days	Total Construction Water Use (Mgal)	Electricity Demand from Water Conveyance (MWh)	Annual Electricity Demand from Water Conveyance (MWh)	Year	GHG (MT/year)	Total GHG (MT/year)
Demolition	17.99	132	7.124	48.5	48.5	2026	11.7	17.1
Grading	17.99	60	3.238	22.0	22.0	2026	5.3	
Landscaping	4.1	121	1.491	10.1	10.1	2027	2.5	2.5
Total			**11.853**	**80.7**	**41.0**		**9.9**	

Average Annual Electricity Demand from Water Conveyance (MWh)

CalEEMod Water Electricity Factors	Electricity Intensity Factor To Supply (kWh/Mgal)	Electricity Intensity Factor To Treat (kWh/Mgal)	Electricity Intensity Factor To Distribute (kWh/Mgal)	Electricity Intensity Factor For Wastewater Treatment (kWh/Mgal)
	3,044	725	1537	1501

Electricity Emission Factor	Electricity Emission Factor[1]
(MT CO2/MWh)	**(lbs CO2/MWh)**
0.24	531.983
(MT CH4/MWh)	**(lbs CH4/MWh)**
1.50E-05	0.033
(MT N2O/MWh)	**(lbs N2O/MWh)**
1.81E-06	0.004

Sources and Assumptions:

CalEEMod Appendix A, Pg. 8, based on given piece of equipment can pass over in an 8-hour workday

conservatively assumed acerage per day would be 3 times the project site acerage (3 times watering a day)

-Electricity Intensity Factors, South Coast - California Emissions Estimator Model (CalEEMod).

-Estimated construction water use assumed to be generally equivalent to landscape irrigation, based on a factor of 20.94 gallons per year per square foot of landscaped area within the Los Angeles area (Mediterranean climate), which assumes high water demand landscaping materials and an irrigation system efficiency of 85%. Factor is therefore (20.94 GAL/SF/year) x (43,560 SF/acre) / (365 days/year) / (0.85) = 2,940 gallons/acre/day, rounded up to 3,000 gallons/acre/day. (U.S. Department of Energy, Energy Efficiency & Renewable Energy, Federal Energy Management Program. “Guidelines for Estimating Unmetered Landscaping Water Use." July 2010. Page 12, Table 4 - Annual Irrigation Factor – Landscaped Areas with High Water Requirements).

E-2 Operational Energy Calculations

Inglewood High School
Operational Energy Demand

Electricity	kWh/yr	MWh/yr
Project		
High School	1,569,297	1,569
City Park	156,704	157
Other Non-Asphalt Surfaces	345654	346
Other Asphalt Surfaces	80,552	81
Parking Lot	37,434	37
EV Charging (see worksheet)	9,636	10
Project Total Building Energy	**2,199,276**	**2,199**
Project Total	**2,199,276**	**2,199**
Total (including water, see below)	**2,293,938**	**2,294**

Source: California Air Resources Board, CalEEMod, Version 2022.1

Electricity	MWh/yr (Supplied)
Total Southern California Edison Sales (20	81,841,000
Project Annual	2,294
Percent Project of SCE	0.0028%

Source: Southern California Edison 2024 Annual Report

Water	Mgal/yr	MWh/yr
Project		
High School	8.33	56.71
City Park	5.58	37.95
Other Non-Asphalt Surfaces	0.00	-
Other Asphalt Surfaces	0.00	-
Parking Lot	0.00	-
0	0.00	-
0	0.00	-
Project Total	**13.907**	**94.66**

Electricity Intensity Factors	kWh/Mgal
Electricity Factor - Supply	3,044
Electricity Factor - Treat	725
Electricity Factor - Distribute	1,537
Electricity Factor - Wastewater Treatment	1,501

Source: California Air Resources Board, CalEEMod, Version 2022.1
Sewage Facilities Charge, Sewage Generation Factor for Residential and Commercial Categories, 2012.

Natural Gas	kBtu/yr	cubic foot (cf)/yr
Project		
High School	5,264,127	5,086,113
City Park	0	-
Other Non-Asphalt Surfaces	0	-
Other Asphalt Surfaces	0	-
Parking Lot	0	-
0	0	-
0	0	-
Mobile Sources	1,794,456	1,733,774
Total	**7,058,584**	**6,819,888**
Project Building total	**5,264,127**	**5,086,113**

Source: California Air Resources Board, CalEEMod, Version 2022.1
Conversion factor of 1,035 Btu per cubic foot based on United States Energy Information Administration data (see: USEIA, Natural Gas, Heat Content of Natural Gas Consumed, February 28, 2018, https://www.eia.gov/dnav/ng/ng_cons_heat_a_EPG0_VGTH_btucf_a.htm. Accessed March 2020.)

Natural Gas	million cubic foot (cf)
SoCalGas 2028	794,605
Project Annual	6.820
Percent Project of SoCalGas	0.0009%

Source: California Gas and Electric Utilities, 2024 California Gas Report, p. 176.

Inglewood High School
Operational Energy Analysis

Estimated Electricity demand from Electric Vehicle Supply Equipment (EVSE)

Land Use Type	Number of EVSE Charging Spaces	Average Charge (kWh/day) [a]	Days/Year	Electricity Demand (kWh/yr)	Electricity Demand (MWh/yr)
Total	**6**	**4.4**	**365**	9,636	9.64

Notes:

a. Estimated based on reference sources listed below.

b. The Project would include 128 standard stalls, 25 electric vehicle (EV) stalls (including 6 stalls with charging stations), four standard ADA stalls (including one EV), ar

Sources:

US Department of Energy. Alternative Fuels Data Center, 2016. Hybrid and Plug-In Electric Vehicle Emissions Data Sources and Assumptions.
Available at: https://www.afdc.energy.gov/vehicles/electric_emissions_sources.html.

US Department of Energy. Smith, Margaret, 2016. Level 1 Electric Vehicle Charging Stations at the Workplace.
Available at: https://www.afdc.energy.gov/uploads/publication/WPCC_L1ChargingAtTheWorkplace_0716.pdf.

UCLA Luskin Center for Innovation. Williams, Brett and JR deShazo, 2013. Pricing Workplace Charging: Financial Viability and Fueling Costs.
Available at: http://luskin.ucla.edu/sites/default/files/Luskin-WPC-TRB-13-11-15d.pdf.

Inglewood High School
Project Operation Energy Demand Analysis (2028)
Fuel Usage from VMT

Annual VMT: 2,987,594 miles/year

Fuel Type:[1]	Gasoline	Diesel	Electricity	Natural Gas	Plug-in Hybrid
Percent:	82.60%	14.61%	0.00%	1.82%	0.98%
Miles per Gallon Fuel:	26.4	9.0	-	4.4	60.6
Project Annual VMT by Fuel Type (miles):	2,467,622	436,352	-	54,349	29,272
Project Annual Fuel Usage (gallons):	93,309	48,594	-	12,446	483
Cubic Feet				1,794,456	
Annual Fuel Savings from Electric Vehicles:[2]	-	-	-		

	Los Angeles County Fuel Consumption [3]	
	Gasoline	Diesel
Los Angeles County:	3,039,000,000	443,425,076
Project Total	93,792	48,594
Percent Net Project of Los Angeles County:	0.003%	0.011%

Notes:

1. California Air Resources Board, EMFAC2021 (LA County; Annual; 2028', Aggregate Fleet).
2. Assumes electric vehicles would replace traditional gasoline-fueled vehicles.
3. California Energy Commission, California Retail Fuel Outlet Annual Reporting (CEC-A15) Results, 2024. Available at: https://ww2.energy.ca.gov/almanac/transportation_data/gasoline/piira_retail_survey.html. Accessed May 2021. Diesel is adjusted to account for retail (65.4%) and non-retail (34.6%) diesel sales.

Appendix F
Paleontological Resources Report

INGLEWOOD HIGH SCHOOL RECONSTRUCTION PROJECT, CITY OF INGLEWOOD, CALIFORNIA

Paleontological Resources Assessment Report

Prepared for
Inglewood Unified School District
231 S. Grevillea Avenue
Inglewood, CA 90301

June 2025

ESA

INGLEWOOD HIGH SCHOOL RECONSTRUCTION PROJECT, CITY OF INGLEWOOD, CALIFORNIA

Paleontological Resources Assessment Report

June 2025

Prepared for:
Inglewood Unified School District
231 S. Grevillea Avenue
Inglewood, CA 90301

Prepared by:
ESA
633 West 5th Street, Suite 830
Los Angeles, CA 90071

Senior Reviewer:
Kyle Garcia, M.A., RPA

Project Manager:
Fatima Clark, B.A.

Principal Investigator and Author:
Russell Shapiro, Ph.D.

Report Contributors:
Fatima Clark, B.A.
Salpi Bocchieriyan, M.A., RPA

Project Location:
Inglewood (CA) USGS 7.5-minute Topographic Quad
Township 2 South, Range 14 West, Unsectioned

Acreage: Approx. 18 acres

Assessor Parcel Numbers (APN): 4020-017-900, 4020-016-900, 4020-025-900, and 4020-026-900

633 West 5th Street, Suite 830
Los Angeles, CA 90071
213.599.4300
www.esassoc.com

Bend	Oakland	San Diego
Camarillo	Orlando	San Francisco
Delray Beach	Pasadena	San José
Destin	Petaluma	Sarasota
Irvine	Portland	Seattle
Los Angeles	Sacramento	Tampa

D202400867.01

OUR COMMITMENT TO SUSTAINABILITY | ESA helps a variety of public and private sector clients plan and prepare for climate change and emerging regulations that limit GHG emissions. ESA is a registered assessor with the California Climate Action Registry, a Climate Leader, and founding reporter for the Climate Registry. ESA is also a corporate member of the U.S. Green Building Council and the Business Council on Climate Change (BC3). Internally, ESA has adopted a Sustainability Vision and Policy Statement and a plan to reduce waste and energy within our operations. This document was produced using recycled paper.

CONTENTS

Inglewood High School Reconstruction Project Paleontological Resources Assessment Report

Page

Executive Summary **ES-1**

Introduction **1**
- Project Location 1
- Project Description 5

Regulatory Framework **8**
- State 8
- Local 9
- Society of Vertebrate Paleontology Standard Guidelines 9
- Paleontological Resources Significance Criteria 9

Methods **11**

Results **11**
- Geologic Setting 11
- Geologic Map and Literature Review 11
- Review of Geotechnical Report 13
- Natural History Museum of Los Angeles County Records Search 13
- Paleontological Sensitivity Analysis 14

Summary of Findings and Recommendations **15**

References **17**

Appendices

A. Personnel Qualifications
B. NHMLAC Records Search

Figures

Figure 1 Regional Location Map 2
Figure 2 Aerial Map 3
Figure 3 Project Location 4
Figure 4 Existing Campus 6
Figure 5 Conceptual Site Plan 7
Figure 6 Geologic Map 12

Table

Table 1 Summary of NHMLAC Fossil Localities 14

CONFIDENTIAL – NOT FOR PUBLIC DISTRIBUTION

EXECUTIVE SUMMARY

Inglewood High School Reconstruction Project Paleontological Resources Assessment Report

The Inglewood Unified School District (District) proposes the Inglewood High School Reconstruction Project (Project) on an approximately 18-acre site composed of four Assessor Parcel Numbers (APNs): 4020-017-900, 4020-016-900, 4020-025-900, and 4020-026-900, located in the City of Inglewood.

Environmental Science Associates (ESA) has prepared this paleontological resources assessment for the Project to identify potential impacts to paleontological resources in accordance with the California Environmental Quality Act (CEQA). The scope of work for this assessment included a geologic map and literature review, review of a site specific Preliminary Geotechnical Investigation report (Geotechnical Report) conducted for the Project, a paleontological resources records search through the Natural History Museum of Los Angeles County (NHMLAC), and the recommendation of mitigation measures to reduce impacts from the Project to paleontological resources to a less than significant level. The District is the lead agency pursuant to CEQA.

Geologic mapping indicates that the entire surface of the Project Site is underlain by middle to late Pleistocene-age alluvium (Qoa), also referred to in the subsurface as the Lakewood Formation, which has a high sensitivity for paleontological resources. The paleontological records search conducted through the NHMLAC also indicates that older (Pleistocene-age) geologic units in the vicinity of the Project Site have produced paleontological resources (including fossil specimens of horse, camel, mammoth, pond turtle, ground sloth, mastodon, mammoth, camel, turkey, saber-toothed cat, horse, deer, sharks, bony fish, and rays).

The potential to encounter buried paleontological resources below artificial fill during construction of the Project is considered high. Therefore, as the Project could directly or indirectly destroy unique paleontological resources, impacts on buried paleontological resources are considered potentially significant. As such, recommended mitigation measures, including retention of a Qualified Paleontologist, paleontological resources monitoring, and procedures to be followed in the event of the discovery of paleontological resources, are provided in the *Summary of Findings and Recommended Mitigation Measures* section of this report in order to reduce impacts to paleontological resources to a less than significant level under CEQA.

INGLEWOOD HIGH SCHOOL RECONSTRUCTION PROJECT

Inglewood High School Reconstruction Project Paleontological Resources Assessment Report

Introduction


The Inglewood Unified School District (District) proposes the Inglewood High School Reconstruction Project (Project) on an approximately 18-acre site composed of four Assessor Parcel Numbers (APNs): 4020-017-900, 4020-016-900, 4020-025-900, and 4020-026-900, located in the City of Inglewood (City).

Environmental Science Associates (ESA) has prepared this paleontological resources assessment for the Project to identify potential impacts to paleontological resources in accordance with the California Environmental Quality Act (CEQA). The scope of work for this assessment included a geologic map and literature review, review of a site specific Preliminary Geotechnical Investigation report (Geotechnical Report) conducted for the Project, a paleontological resources records search through the Natural History Museum of Los Angeles County (NHMLAC), and the recommendation of mitigation measures to reduce impacts from the Project to paleontological resources to a less than significant level. The District is the lead agency pursuant to CEQA.

ESA personnel involved in the preparation of this report are as follows: Fatima Clark, B.A. Project Manager and report contributor; Russell Shapiro, Ph.D., Principal Investigator and report author; Kyle Garcia, M.A., RPA, Senior Reviewer; Salpi Bocchieriyan, M.A., RPA, report contributor; and Chance Scott, GIS specialist. Resumes of key personnel are included in **Appendix A** of this report.

Project Location


The Inglewood High School campus (Project Site or campus) is located at 231 S. Grevillea Avenue in the western central portion of the city within Los Angeles County, California (**Figure 1**). The Project Site is bounded by West Manchester Boulevard to the north, West Kelso Street to the south, South Grevillea Avenue to the east, West Olive Street and South Eucalyptus Avenue to the west (**Figure 2**). It is also situated within an unsectioned area of Township 2 South, Range 14 West on the Inglewood, CA U.S. Geological Survey (USGS) 7.5-minute topographic quadrangle (**Figure 3**).

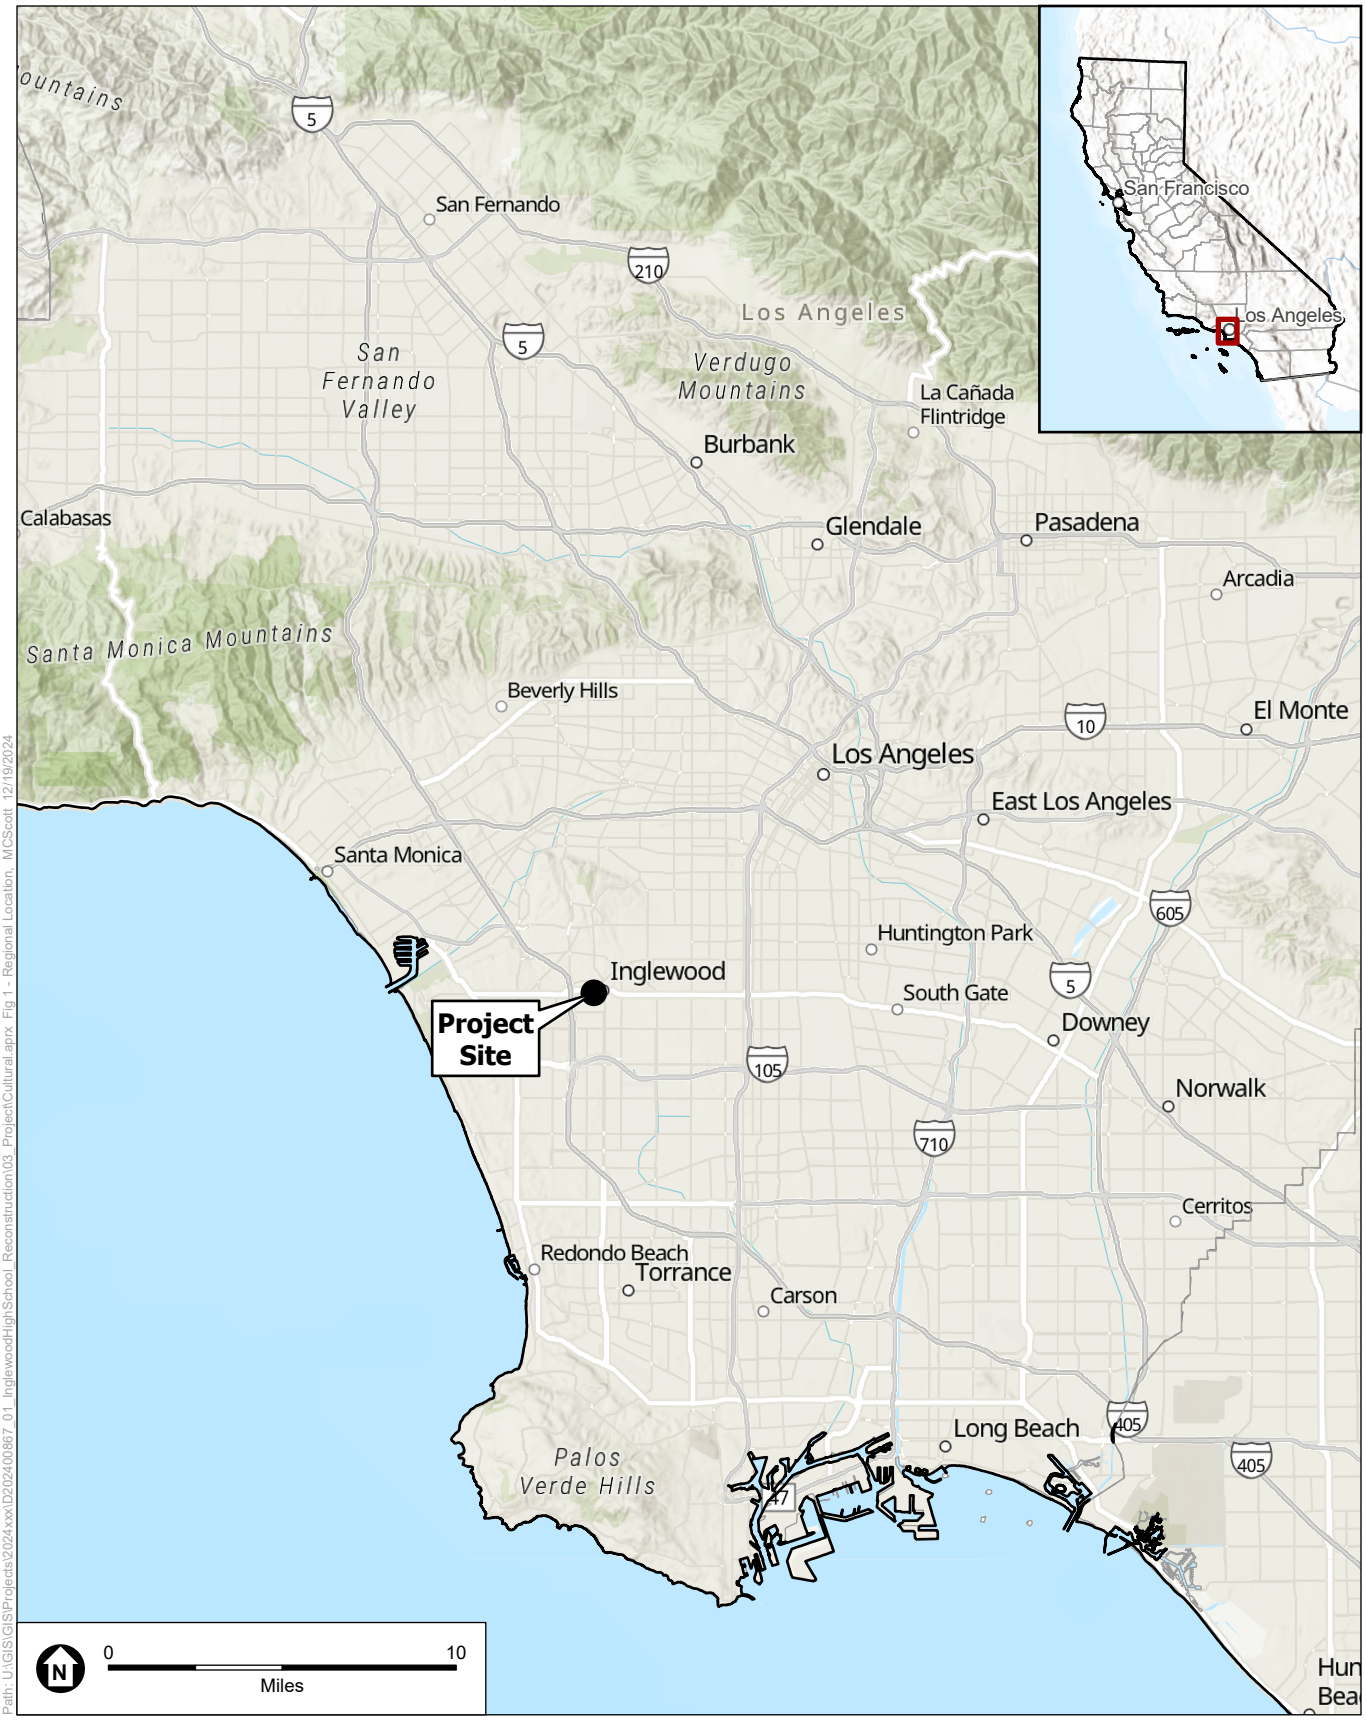

SOURCE: ESA, 2024

Inglewood High School Reconstruction

Figure 1
Regional Location Map

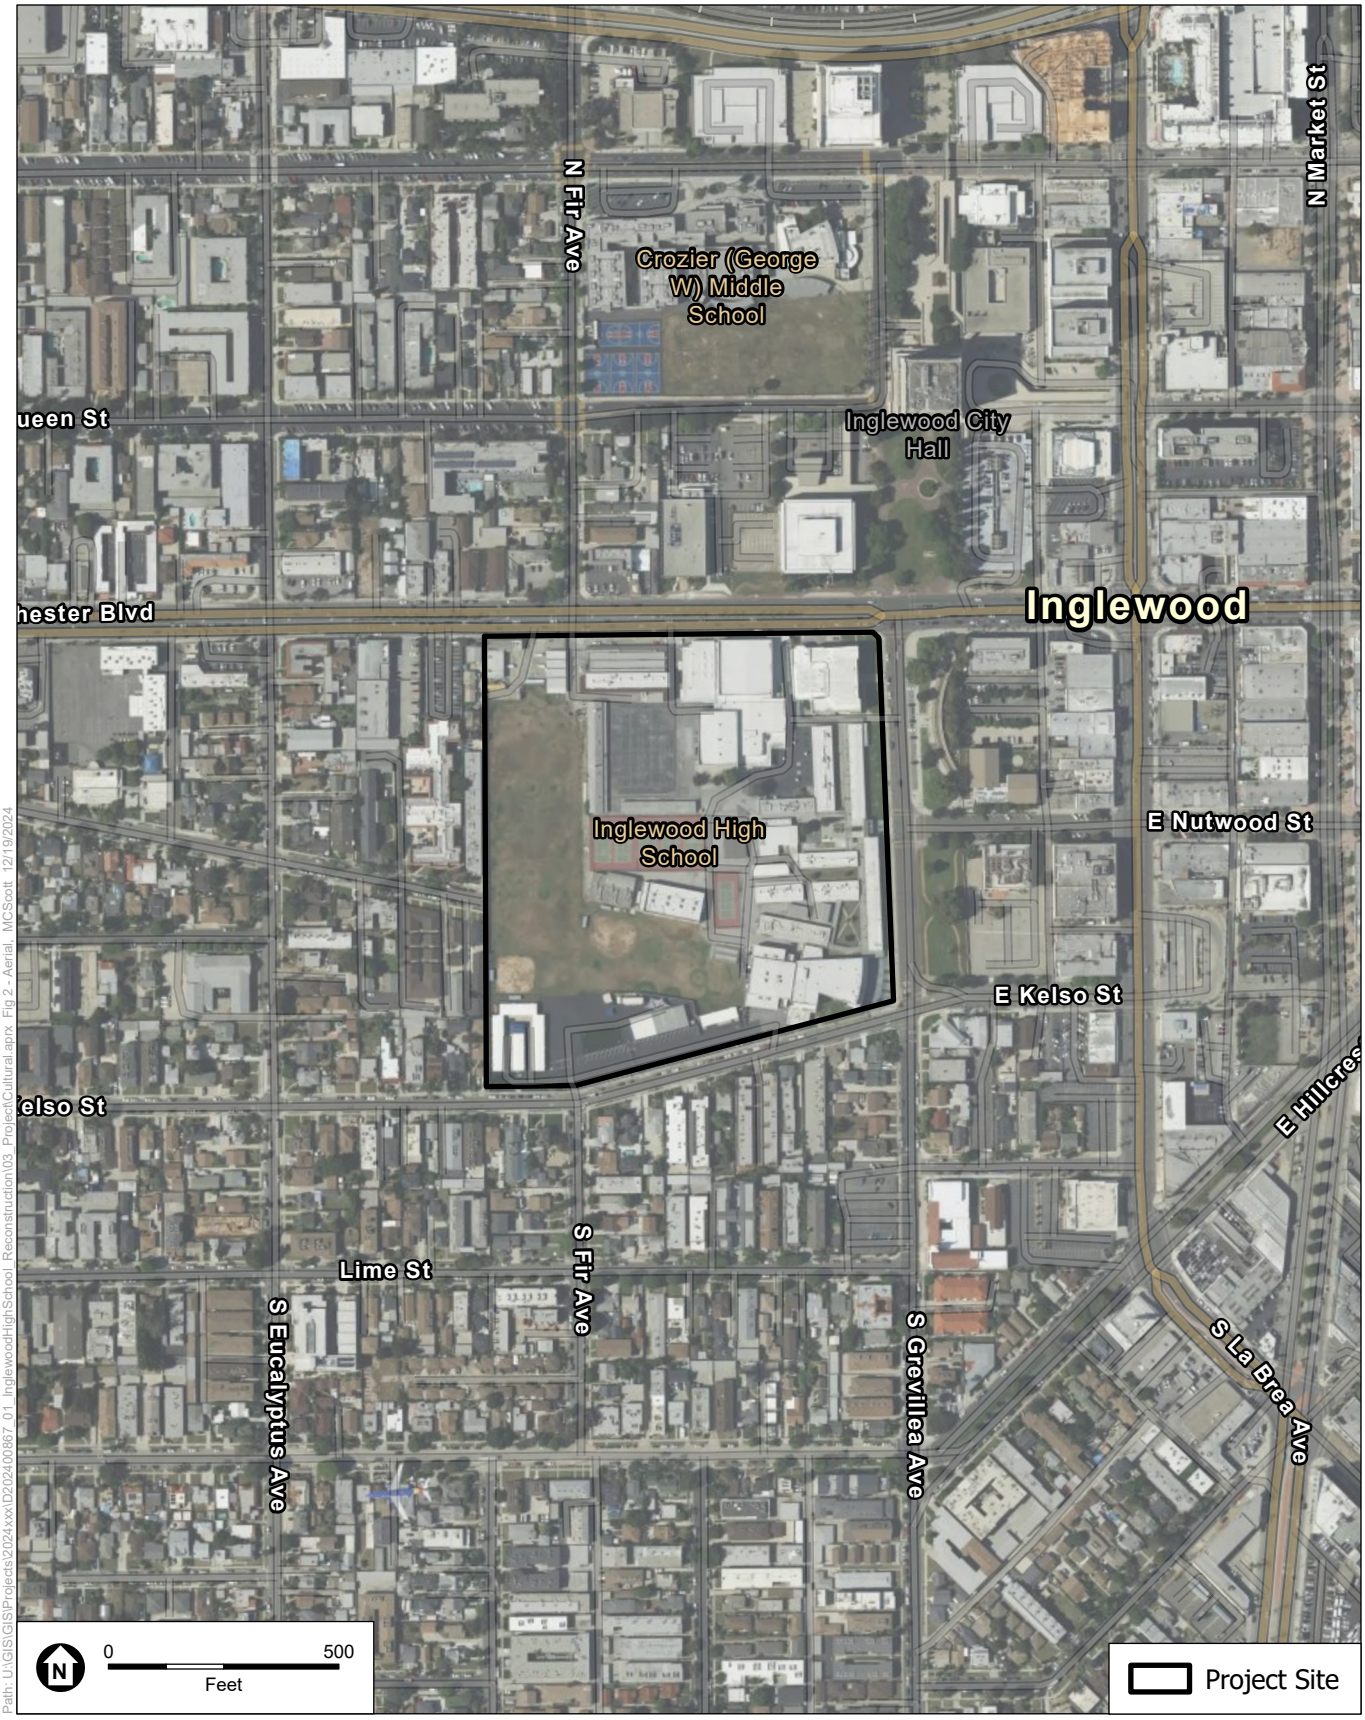


Path: U:\GIS\GIS\Projects\2024xxx\D202400867_01_InglewoodHighSchool_Reconstruction\03_ProjectCultural.aprx Fig 2 - Aerial_MCScott 12/19/2024

SOURCE: ESA, 2024

Inglewood High School Reconstruction

Figure 2
Aerial Map

ESA

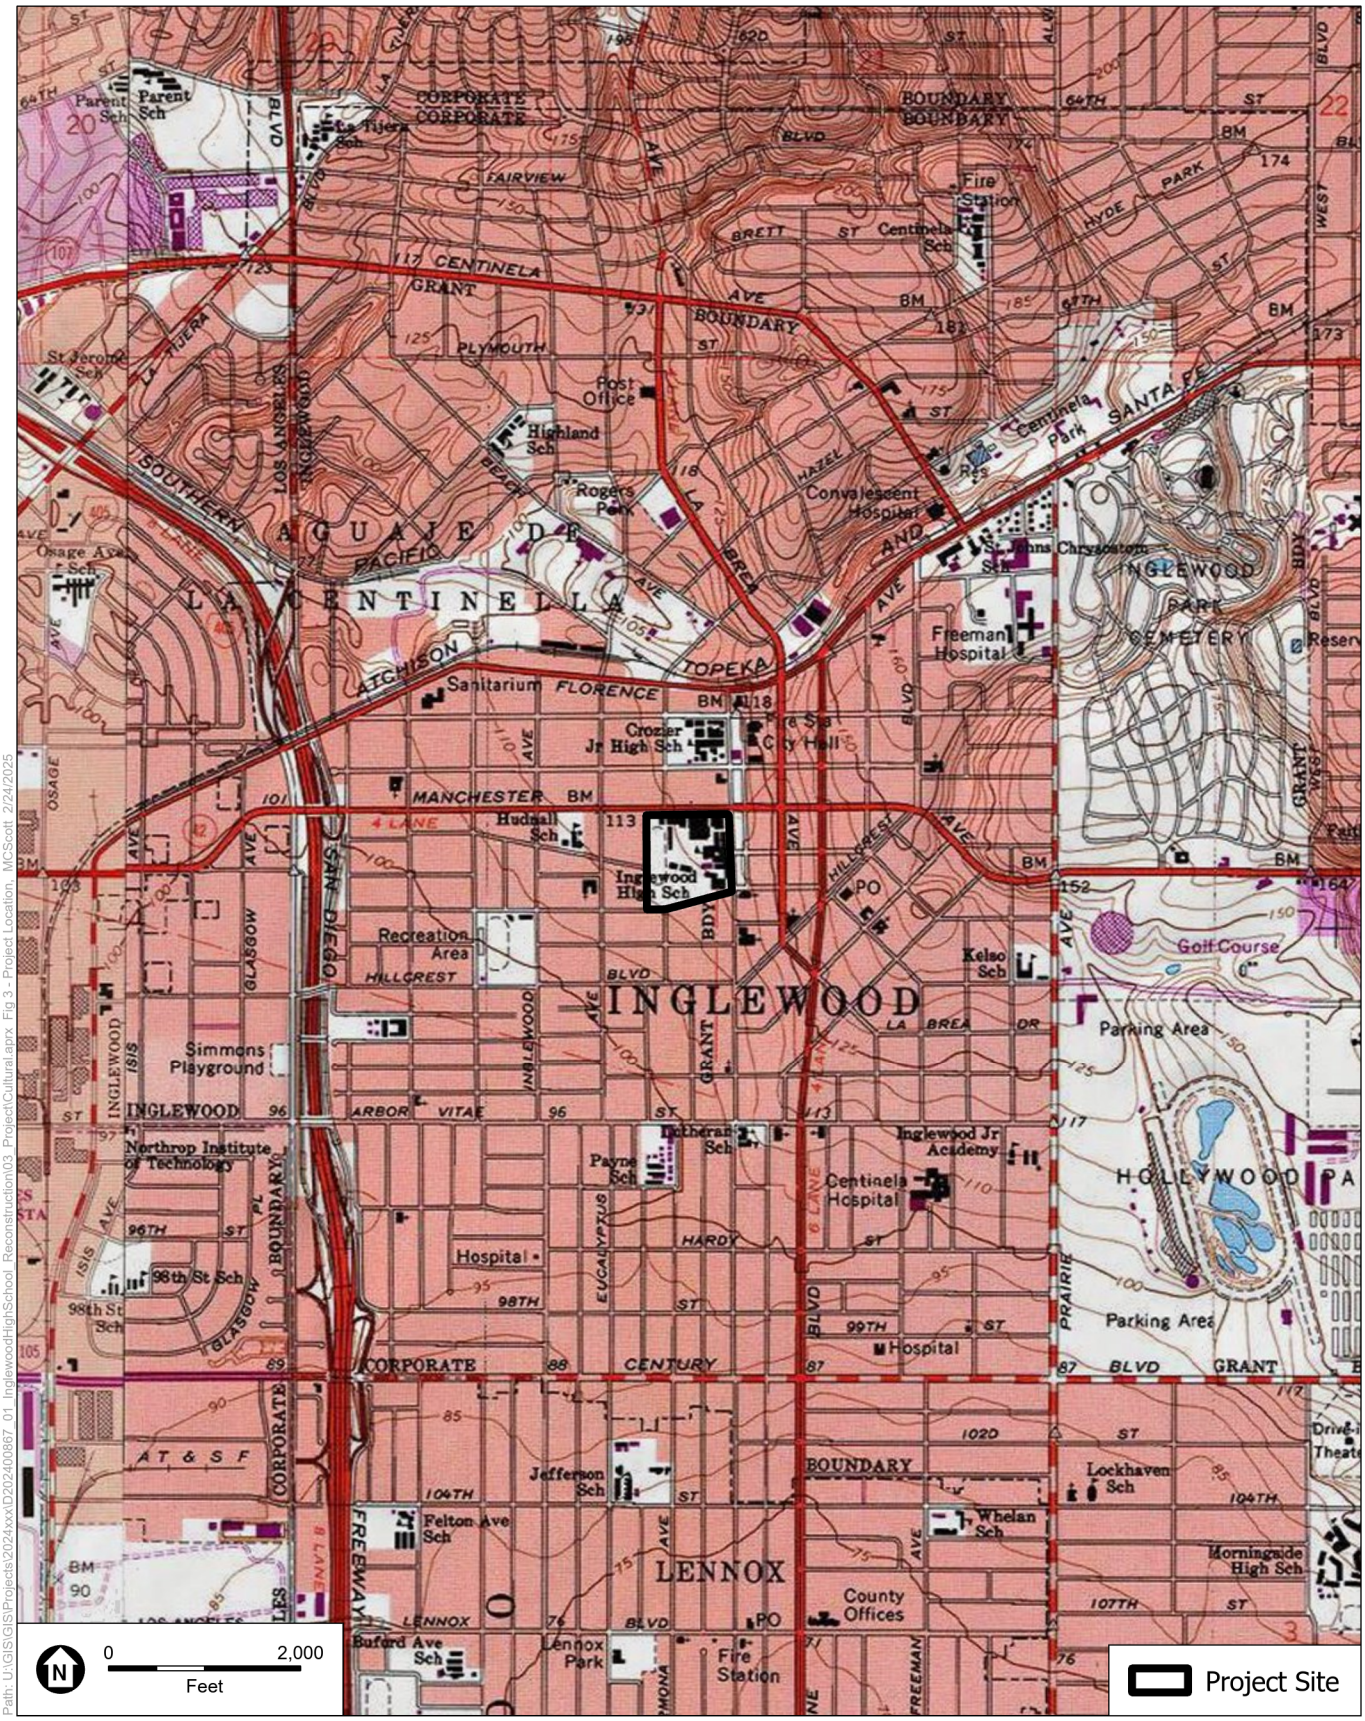

Path: U:\GIS\GIS\Projects\2024xxx\D202400867_01_InglewoodHighSchool_Reconstruction\03_Project\Cultural.aprx Fig 3 - Project Location, MCScott 2/24/2025

SOURCE: ESA, 2025

Topo Quad: Inglewood, 1982

Inglewood High School Reconstruction

Figure 3
Project Location


ESA

Project Description

The primary campus development is currently situated in the eastern portion of campus and consists of classroom and administrative buildings. Athletic courts and fields are located on the western portion of the campus. The campus currently includes 18 classroom buildings (including permanent classroom buildings and portable classroom buildings). In addition to classroom buildings, the campus includes a fine arts and administration building, an auditorium, locker rooms, library, performing arts building, adult education building, continuing education high school, and home economics building. The existing campus buildings are labeled Buildings A through X as shown on **Figure 4**. Tennis courts, basketball courts, a batting cage, and athletic fields are located west of the majority of the classroom buildings and extend to the western Project Site boundary. In addition, there are existing tennis courts north of Building I as well as existing basketball courts. The Continuing Education High School and After School Education High School buildings are separated from the main campus by fences. These two buildings are located in the southwestern portion of the site along West Kelso Street and have their own parking lot and driveway.

The Project would result in the demolition of the majority of the buildings located on the Project Site, the modernization of some of the existing buildings, and the construction of six new buildings. The proposed demolition activities are shown on Figure 4, and the Inglewood High School proposed components are shown on **Figure 5**. New buildings would include Administration and General Classrooms (Building 1), Food Services and Multipurpose Room (MPR) (Building 2), Science Labs and General Classrooms (Building 3), Student Life (Building 4), Career and Technical Education and General Classrooms (Building 5), and CTE and Music classrooms (Building 6).

The Project also proposes improvements to access, parking and circulation including increasing the total number of parking spaces, improving the campus fire lane, limiting internal vehicle circulation, building a new pedestrian entrance and bridges, and constructing accessible pathways throughout the campus. Lighting, sound systems, and landscaping will be improved across the campus as well. Lastly, the Project proposes improvements to the campus open space including walkways and four new student quads, improvements to electrical/telecommunication and water/sewer utilities, improvements and additions to recreational spaces that would replace the existing athletic field and would replace the tennis courts and basketball courts. The maximum depth of ground disturbance would reach down to 11.5 feet below ground surface (bgs).

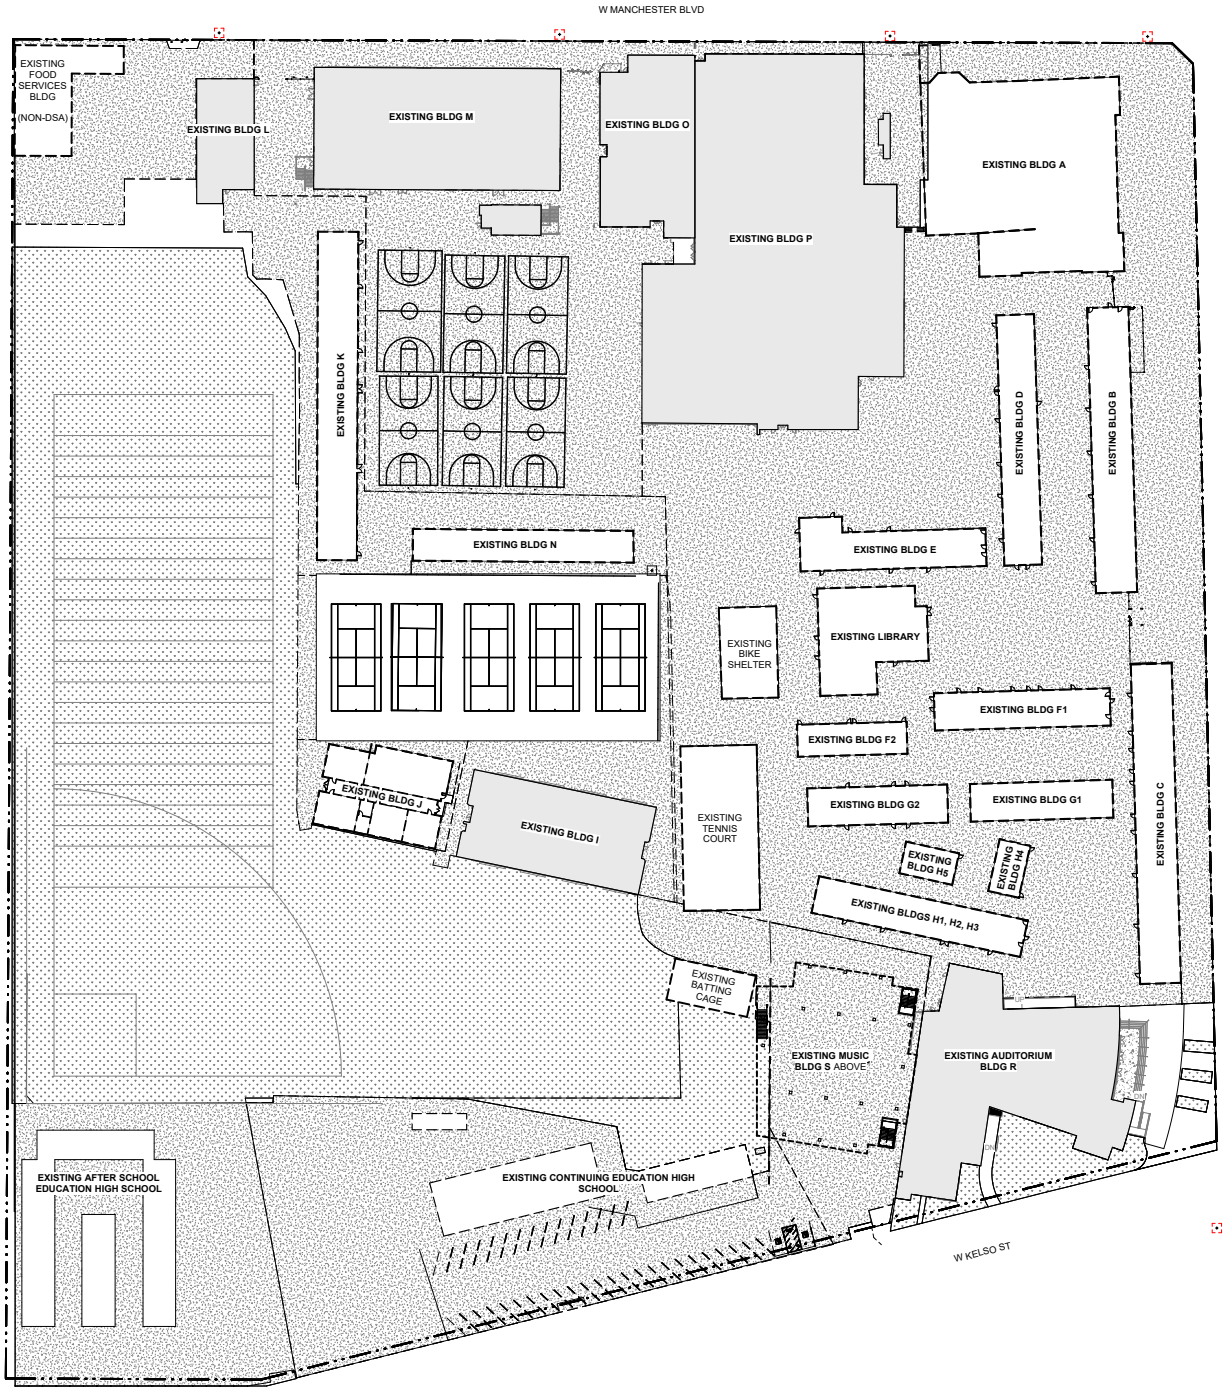


2024/D202400867.01 - Inglewood High School Reconstruction/05 Graphics-GIS-Modeling-USE AZURE/Illustrator

SOURCE: P2S Engineering, 2024

Inglewood High School Reconstruction

Figure 4
Existing Campus

ESA

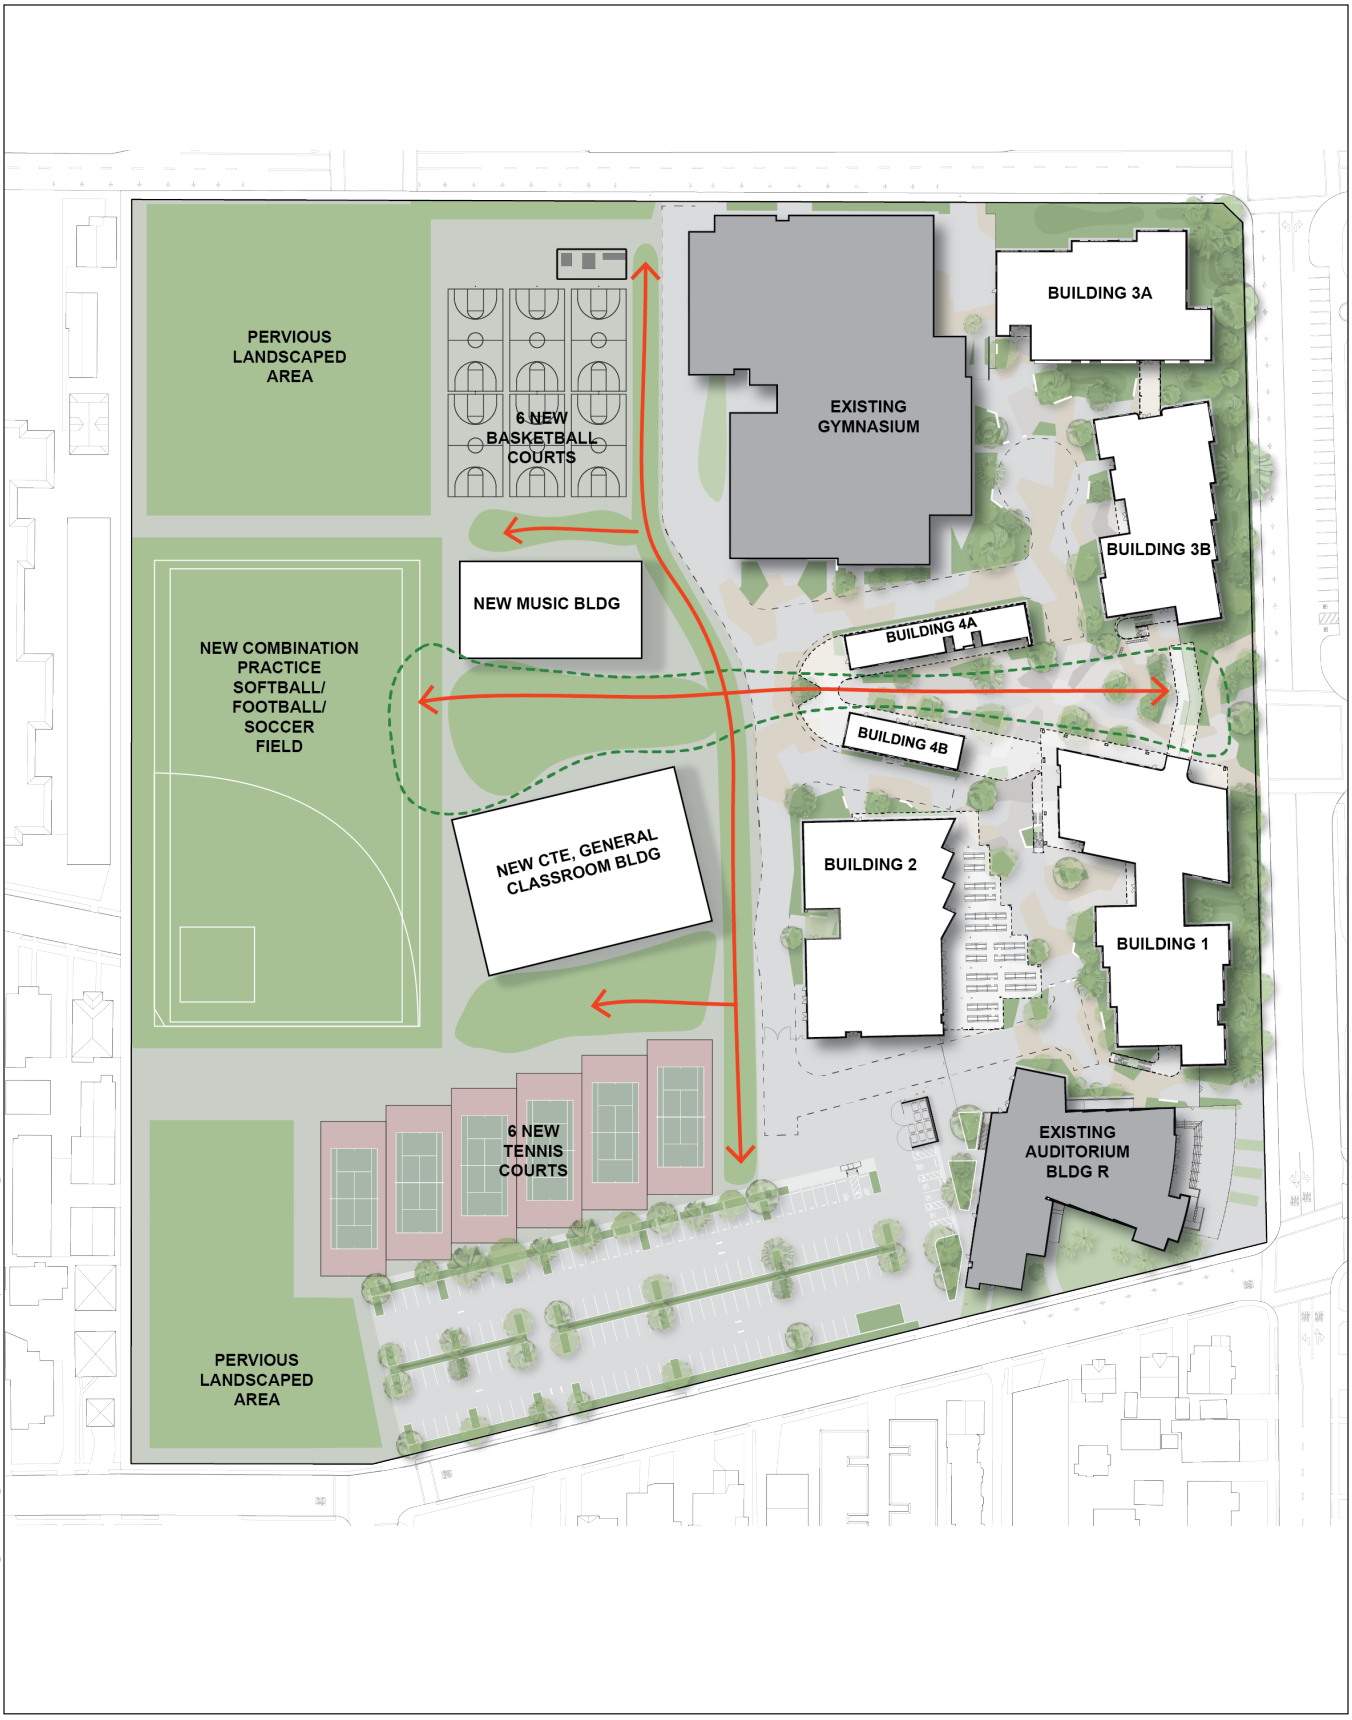

2024/D202400867.01 - Inglewood High School Reconstruction/05 Graphics-GIS-Modeling-USE AZURE/Illustrator

SOURCE: Inglewood Unified School District

Inglewood High School Reconstruction

Figure 5
Conceptual Site Plan

ESA

Regulatory Framework

Paleontological resources are limited, nonrenewable resources of scientific, cultural, and educational value that are afforded protection under state laws and regulations. The following section summarizes the applicable state laws and regulations, as well as professional standards.

State

California Environmental Quality Act

The CEQA Guidelines (California Code of Regulations Title 14, Chapter 3, Section 15000 et seq.), define the procedures, types of activities, individuals, and public agencies required to comply with CEQA. As part of CEQA's Initial Study process, one of the questions that must be answered by the lead agency relates to paleontological resources: "Will the proposed project directly or indirectly destroy a unique paleontological resource or site or unique geologic feature?" (CEQA Guidelines Appendix G, Section VII, Part f).

The loss of a significant paleontological resource, which includes any identifiable fossil that is unique, unusual, rare, uncommon, diagnostically, or stratigraphically important, and/or those that add to an existing body of knowledge in specific areas—stratigraphically, taxonomically, and/or regionally—would be a significant environmental impact. Direct impacts to paleontological resources primarily concern the potential destruction of nonrenewable paleontological resources and the loss of information associated with these resources. This includes the unauthorized collection of fossil remains. If potentially fossiliferous bedrock or surficial sediments are disturbed, the disturbance could result in the destruction of paleontological resources and subsequent loss of information.

The CEQA threshold of significance for a significant impact to paleontological resources is reached when a project is determined to "directly or indirectly destroy a significant paleontological resource or unique geologic feature" (CEQA Guidelines Appendix G, Section VII, Part f). In general, for project sites that are underlain by paleontologically sensitive geologic units, the greater the amount of ground disturbance, the higher the potential for significant impacts to paleontological resources.

California Penal Code Section 622.5

California Penal Code Section 622.5 provides the following: "Every person, not the owner thereof, who willfully injures, disfigures, defaces, or destroys any object or thing of archeological or historical interest or value, whether situated on private lands or within any public park or place, is guilty of a misdemeanor."

California PRC Section 5097.5

California Public Resources Code (PRC) Section 5097.5 provides protection for paleontological resources on public lands, where Section 5097.5(a) states, in part, that:

> *No person shall knowingly and willfully excavate upon, or remove, destroy, injure, or deface, any historic or prehistoric ruins, burial grounds,*

> *paleontological or vertebrate paleontological site, including fossilized footprints, inscriptions made by human agency, rock art, or any other paleontological, paleontological or historical feature, situated on public lands, except with the express permission of the public agency having jurisdiction over the lands.*

Local

City of Inglewood General Plan

The City's General Plan does not contain any goals or policies for the preservation of paleontological resources.

Society of Vertebrate Paleontology Standard Guidelines

The Society of Vertebrate Paleontology (SVP) Guidelines (SVP, 2010) outline professional protocols and practices for conducting paleontological resource assessments and surveys, monitoring and mitigation, data and fossil recovery, sampling procedures, specimen preparation, identification, analysis, and curation. Most practicing professional vertebrate paleontologists adhere closely to the SVP's assessment, mitigation, and monitoring requirements as specifically provided in its standard guidelines. Most state and local regulatory agencies accept and use the professional standards set forth by the SVP.

Paleontological Resources Significance Criteria

As defined by the SVP (2010:11), significant nonrenewable paleontological resources are:

> *Fossils and fossiliferous deposits, here defined as consisting of identifiable vertebrate fossils, large or small, uncommon invertebrate, plant, and trace fossils, and other data that provide taphonomic, taxonomic, phylogenetic, paleoecologic, stratigraphic, and/or biochronologic information. Paleontological resources are considered to be older than recorded human history and/or older than middle Holocene (i.e., older than about 5,000 radiocarbon years).*

Multiple paleontological studies have additional criteria for the assessment of significance for fossil discoveries (e.g., Murphey et al., 2019; Murphey and Daitch, 2007; Scott and Springer, 2003). In general, these studies assess fossils as significant if one or more of the following criteria apply:

1. The fossils provide information on the evolutionary relationships and developmental trends among organisms, living or extinct.
2. The fossils provide data useful in determining the age(s) of the rock unit or sedimentary stratum, including data important in determining the depositional history of the region and the timing of geologic events therein.
3. The fossils provide data regarding the development of biological communities or interaction between paleobotanical and paleozoological biotas.
4. The fossils demonstrate unusual or spectacular circumstances in the history of life.
5. The fossils are in short supply and/or in danger of being depleted or destroyed by the elements, vandalism, or commercial exploitation, and are not found in other geographic locations.

In summary, significant paleontological resources are determined to be fossils or assemblages of fossils that are unique, unusual, rare, uncommon, or diagnostically important (Murphey et al., 2019; Murphey and Daitch, 2007; Scott and Springer, 2003). Any identifiable vertebrate fossil is significant (SVP, 2010). Significant fossils can include remains of large to very small aquatic and terrestrial vertebrates or remains of plants and animals previously not represented in certain portions of the stratigraphy. Assemblages of fossils that might aid stratigraphic correlation, particularly those offering data for the interpretation of tectonic events, geomorphologic evolution, and paleoclimatology are also critically important (Scott and Springer, 2003; Scott et al., 2004).

Paleontological Potential

Paleontological potential is defined as the potential for a geologic unit to produce scientifically significant fossils. This is determined by rock type, the past history of the geologic unit in producing significant fossils, and the fossil localities recorded from that unit. Paleontological potential is derived from the known fossil data collected from the entire geologic unit and not just from one specific survey. In its "Standard Procedures for the Assessment and Mitigation of Adverse Impacts to Paleontological Resources," the SVP (2010) defines four categories of paleontological sensitivity (potential) for rock units: high, low, undetermined, and no potential.

- **High Potential.** Rock units from which vertebrate or significant invertebrate, plant, or trace fossils have been recovered are considered to have a high potential for containing additional significant paleontological resources. Rocks units classified as having high potential for producing paleontological resources include, but are not limited to, sedimentary formations and some volcaniclastic formations (e. g., ashes or tephras), and some low-grade metamorphic rocks which contain significant paleontological resources anywhere within their geographical extent, and sedimentary rock units temporally or lithologically suitable for the preservation of fossils (e. g., middle Holocene and older, fine-grained fluvial sandstones, argillaceous and carbonate-rich paleosols, cross-bedded point bar sandstones, fine-grained marine sandstones, etc.).
- **Low Potential.** Reports in the paleontological literature or field surveys by a qualified professional paleontologist may allow determination that some rock units have low potential for yielding significant fossils. Such rock units will be poorly represented by fossil specimens in institutional collections, or based on general scientific consensus only preserve fossils in rare circumstances and the presence of fossils is the exception not the rule, e. g. basalt flows or Recent colluvium. Rock units with low potential typically will not require impact mitigation measures to protect fossils.
- **Undetermined Potential.** Rock units for which little information is available concerning their paleontological content, geologic age, and depositional environment are considered to have undetermined potential. Further study is necessary to determine if these rock units have high or low potential to contain significant paleontological resources. A field survey by a qualified professional paleontologist to specifically determine the paleontological resource potential of these rock units is required before a paleontological resource impact mitigation program can be developed. In cases where no subsurface data are available, paleontological potential can sometimes be determined by strategically located excavations into subsurface stratigraphy.
- **No Potential.** Some rock units have no potential to contain significant paleontological resources, for instance high-grade metamorphic rocks (such as gneisses and schists) and

plutonic igneous rocks (such as granites and diorites). Rock units with no potential require no protection nor impact mitigation measures relative to paleontological resources.

For geologic units with high potential, full-time monitoring is generally recommended during any project-related ground disturbance. For geologic units with low potential, monitoring will not generally be required. For geologic units with undetermined potential, field surveys by a qualified vertebrate paleontologist should be conducted to specifically determine the paleontological potential of the rock units present within the study area.

Methods

The Project Site was the subject of thorough background research and analysis to assess its paleontological sensitivity. The research included geologic map and literature review, review of the Geotechnical Report prepared for the Project, and a paleontological records search conducted by the NHMLAC.

Results


Geologic Setting

The Project Site is situated in the northern portion of the Los Angeles Basin (Basin), a structural depression approximately 50 miles long and 20 miles wide (Yerkes et al., 1965; Ingersoll and Rumelhart, 1999). The Los Angeles Basin formed through tectonic subsidence, starting in the Miocene epoch, about 18 million years ago (Sylvester and O'Black, 2018). The current basin is largely composed of Quaternary aged alluvial and fluvial deposits with hills of older sediments projecting above the valley floor, such as the Windsor Hills, north of the Project Site (Dibblee and Minch, 2007).

Geologic Map and Literature Review

Review of the surficial geologic map of the Long Beach 30' X 60' Quadrangle indicates that the Project Site is underlain by old alluvial valley deposits (mapped as Qoa) consisting of "slightly to moderately consolidated, moderately dissected clay, silt and sand, and gravel along stream valleys and alluvial flats of larger rivers" (Bedrossian et al., 2012). These deposits date to the Late to Middle Pleistocene (**Figure 6**).

Alluvial sediments that date to the middle Holocene or older have a rich fossil history in southern California and particularly the Los Angeles Basin. The most common fossils include the bones of mammoth, bison, horse, wolf, camel, antelope, and giant ground sloth, as well as small animals such as rodents, birds, and lizards (Graham and Lundelius, 1994; Jefferson, 1991a and b; Miller, 1971). In addition to illuminating the striking differences between Southern California in the Pleistocene and today, this abundant fossil record has been vital in studies of extinction (e.g., Sandom, et al., 2014; Barnosky et al., 2004), ecology (e.g., Connin et al., 1998), and climate change (e.g., Roy et al., 1996). Based on the reports received from the NHMLAC, similar significant vertebrate fossils were collected from less than two miles of the Project Site in Pleistocene alluvium.

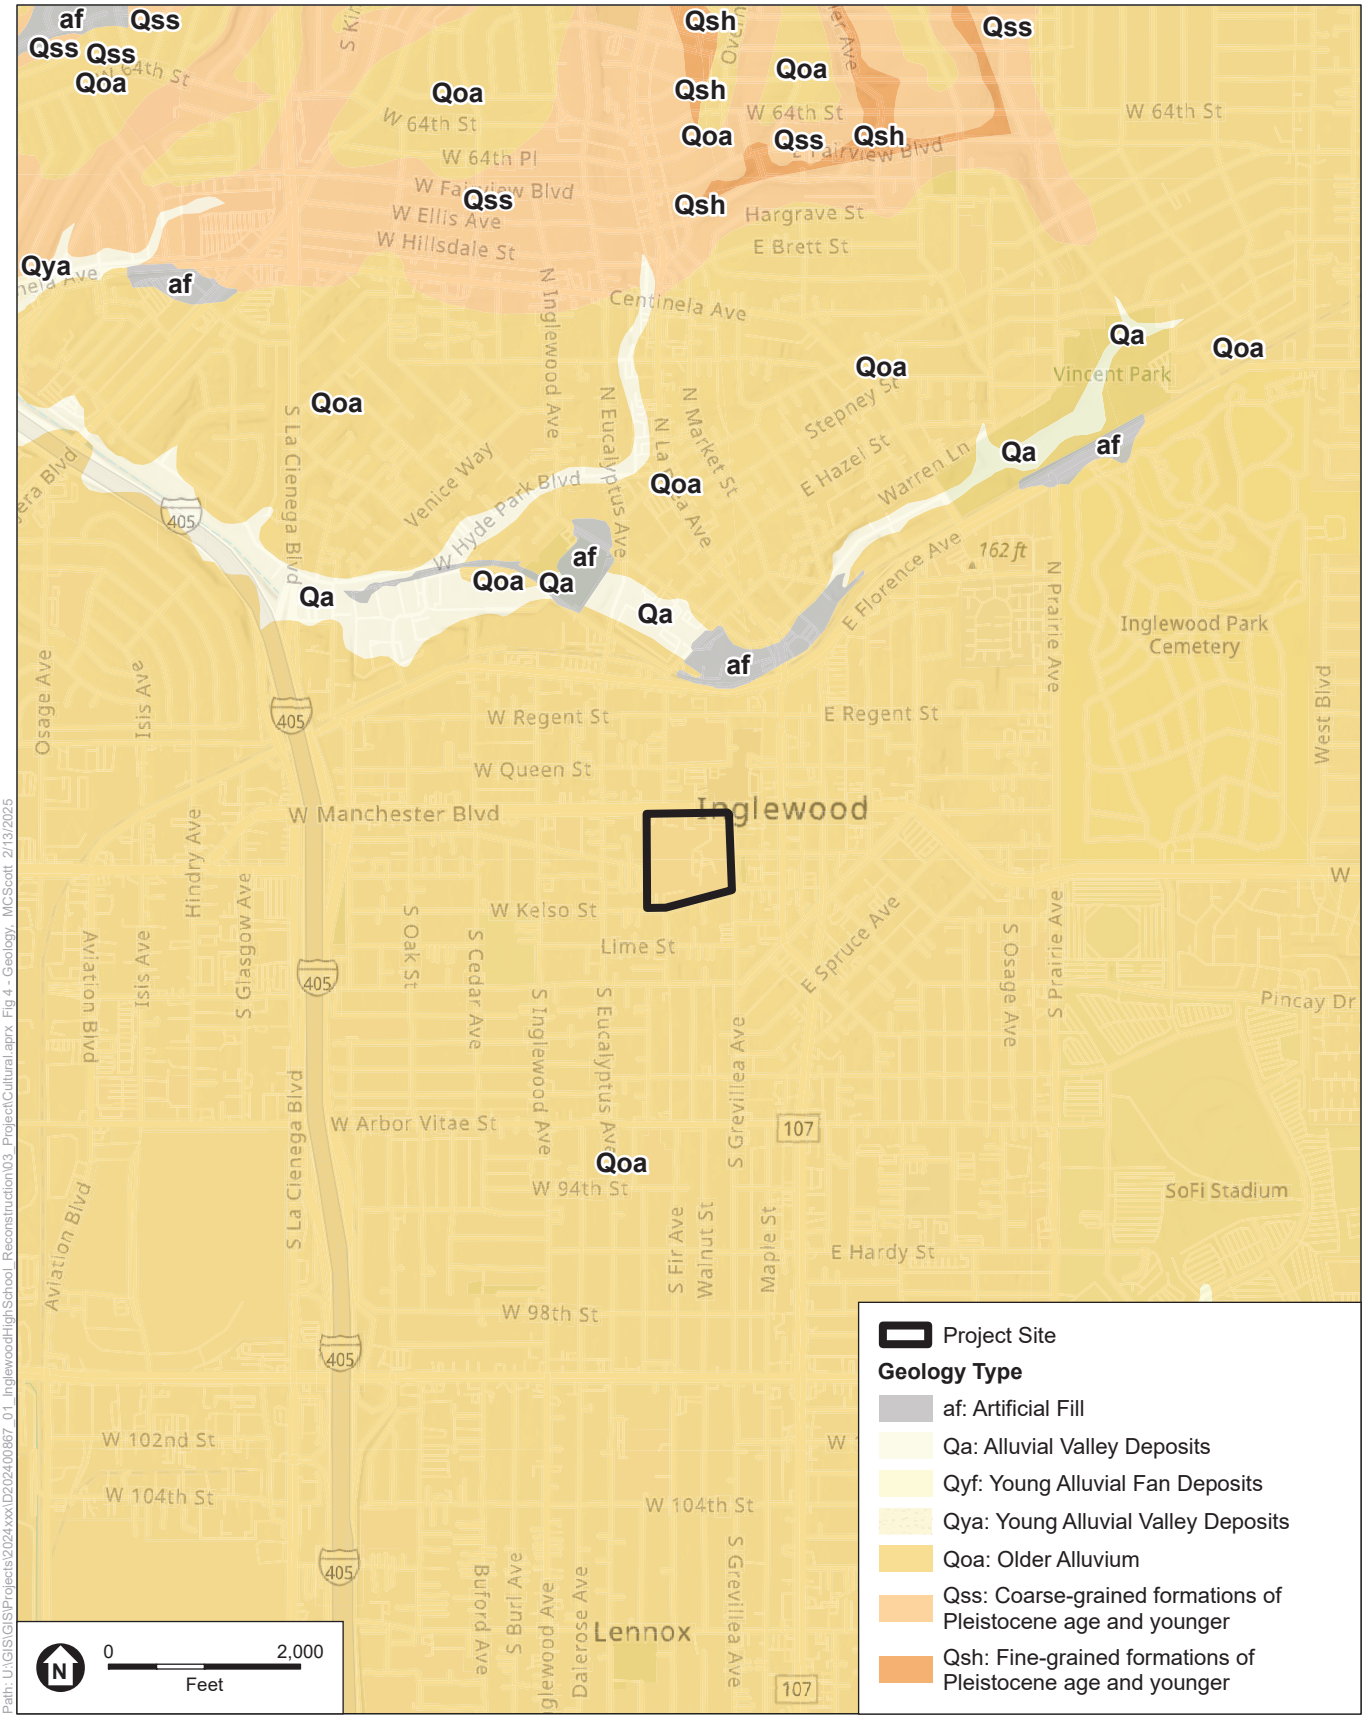

SOURCE: ESA, 2024; Bedrossian and Roffers 2010

Inglewood High School Reconstruction

Figure 6
Geologic Map

ESA

Review of Geotechnical Report

ESA reviewed the geotechnical report for the Project prepared by Geolabs-Westlake Village (2024). The geotechnical report indicates that a total of nine 8-inch diameter hollow-stem auger borings (B1, B2, PT1-PT7) were excavated across the Project Site ranging in depth from 5 to 50 feet in depth. Six of these borings were utilized for on-site infiltration testing.

The geotechnical analysis found that the surface of the Project Site is composed of concrete, sidewalk, lawn, or asphalt beginning at the surface to approximately 1-1.5 feet bgs. Below the concrete, sidewalk, lawn, or asphalt, the Project Site is mostly capped with man-made undocumented artificial fill (associated with past grading, installation of utility lines, and an abandoned septic system) up to a maximum thickness of 3 feet. There is also a narrow strip of land along the northeastern-most boundary of the campus where the maximum fill depth is 8 feet, and it is related to the installation of the septic system. Older alluvium, herein referred to as the Lakewood Formation (Qlw), composed of clays, silts, and silty to gravelly sands were found beneath the fill materials. Plate 5 of the geotechnical report shows trench profiles with Qlw extending up to 10 feet bgs. The Lakewood Formation soils initially vary from mottled brown to very dark brown in the upper 3 to 4 feet to increasingly lighter colors at depths. At 4 feet bgs Lakewood Formation soils become brown to dark yellowish brown with gray brown mottling. Grain size also increases with depth and below 6 feet staining from orange oxide becomes common (Geolabs-Westlake Village, 2024).

The geotechnical report notes formations not recognized in the regional mapping of Dibblee and Minch (2007) or Bedrossian et al. (2012). Dibblee and Minch (2007) distinguish two marine Pleistocene formations below the older alluvium: the San Pedro Sand and the Inglewood Formation. Both of these formations are not exposed near the Project Site but crop out in the Windsor Hills to the north. The “Lakewood Formation” is used to denote non-marine Pleistocene deposits in the coastal region of the Los Angeles Basin (California Department of Water Resources, 1961). The name is primarily used in subsurface logs to denote a critical aquifer (e.g., Reicheard et al., 2003). In this report, ESA prefers to use the more general “Older Alluvium” to capture a fuller picture of the Pleistocene deposits, regardless of formal formation designation. This will allow alignment between the published maps and reports and the museum records searches.

Natural History Museum of Los Angeles County Records Search

In addition to the literature search, ESA requested a database search on December 24, 2024, from the Natural History Museum of Los Angeles County (NHMLAC) for records of fossil localities in and around the Project Site. The purpose of the museum records search was to: (1) determine whether any previously recorded fossil localities occur in the Project Site, (2) assess the potential for disturbance of these localities during construction, and (3) evaluate the paleontological sensitivity within the Project Site and vicinity. The results from the NHMLAC were received on December 30, 2024 (**Appendix B**). The results indicate that no fossil localities fall within the Project Site, but that fossil localities do exist nearby from the same

sedimentary deposits that occur in the Project Site, either at surface or at depth (**Table 1**). Fossil localities (including horse, camel, mammoth, bison, hares, weasels, peccary, antelope, birds, sloth, mastodon, saber-toothed cat, deer, and species in the Elephant clade) are situated within approximately 0.78 and 2.00 miles away from the Project Site. These localities were found at unknown depths and depths between 14 and 40 feet bgs.

TABLE 1
SUMMARY OF NHMLAC FOSSIL LOCALITIES

Locality Number	Formation	Taxa	Depth
LACM VP 3264	Unknown formation (Pleistocene sands)	Elephant clade (Proboscidea)	25 ft bgs
LACM VP 3252	Unknown formation (Pleistocene)	Bison (Bison), Camel (Camelops)	Unknown
LACM VP 7332	Unknown formation (Pleistocene; silty sand)	Mammoth (Mammuthus)	40 ft bgs
LACM VP 1180, 4942	Unknown formation (Pleistocene, massive sandy mudstone w scattered pieces of gravel)	Mammoth (Mammuthus); bison (Bison); hare (Lepus)	16 ft bgs
LACM VP 3789	Unknown (Pleistocene; pebbly gray-green to brown mud that directly overlies a gray-green fine sand)	Mammoth (Mammuthus)	14 ft bgs
LACM VP 1170	Unknown formation (Pleistocene)	Sloth (Megalonyx), camel (Camelops), weasel (Mustela frenata), bison (Bison), deer (Odocoileus), sabertooth cat (Smilodon), pronghorn antelope (Capromeryx), Mastodon (Mammut), peccary (Platygonus), horse (Equus), coot (Fulica), unidentified birds (Aves)	Unknown

VP, Vertebrate Paleontology; IP, Invertebrate Paleontology; bgs, below ground surface

SOURCE: Bell, 2024

Paleontological Sensitivity Analysis

The literature and geologic mapping review and the records search results presented above were used to assign paleontological sensitivity to the geologic units at surface and underlying the Project Site, following the guidelines of the SVP (2010):

- **Qoa:** The late to middle Pleistocene alluvium that underlies the entire Project Site is of an age and sedimentary facies that has yielded abundant, diverse, and scientifically-significant fossils in the Los Angeles Basin. This determination is based on the published literature and museum records of the NHMLAC. Therefore, the Older Alluvium is assigned **High Potential** for significant paleontological resources.

Summary of Findings and Recommendations

Geologic mapping indicates that the surface of the Project Site is entirely underlain by middle to late-Pleistocene age alluvium (Qoa), which has a high potential for paleontological resources. Moreover, numerous paleontological resources have been recovered from deposits of similar age near the Project Site. Specifically, fossils have been recovered from both 'Older Alluvium' and the 'Lakewood Formation.' Given the positive results of NHMLAC records search and the rich literature on fossils of a similar age in the Los Angeles Basin, it is likely that excavations for the Project below the artificial fill has the potential to encounter buried paleontological resources. Therefore, as the Project could directly or indirectly destroy unique paleontological resources. As such, the following recommendations are provided below in order to reduce impacts to paleontological resources to a less than significant level under CEQA.

1. Prior to ground disturbing activities, the Applicant shall retain a Qualified Paleontologist meeting the Society of Vertebrate Paleontology (SVP) standards for a Professional Paleontologist. The Qualified Paleontologist shall examine construction plans and prepare a Paleontological Resources Impact Mitigation Plan (Plan). This Plan shall include geological and paleontological contextual information, methods for paleontological construction monitoring, protocols for inadvertent discoveries, methods for sediment sampling and screening, including requirements for the radiocarbon dating of specimens or other materials, and final reporting requirements. The Qualified Paleontologist shall attend a pre-construction meeting to discuss the monitoring requirements to construction personnel and shall be responsible for overseeing paleontological monitors (meeting SVP standards) that will observe grading and excavation activities.
2. Paleontological monitoring shall be conducted during construction excavations into undisturbed older alluvial sediments (also noted as the Lakewood Formation) that exceed three feet in depth. Monitoring shall consist of visually inspecting fresh exposures of rock for larger fossil remains and, where appropriate, collecting and wet screening sediment samples of promising horizons for smaller fossil remains. If significant vertebrate fossils are found by screening, it will be necessary to collect a 6,000-pound sample for screening, per Society of Vertebrate Paleontology Guidelines (SVP, 2010). The sample can be collected by construction machinery and stockpiled and processed in a safe location on site, or transported to another site for processing. The frequency of monitoring inspections shall be determined by the Qualified Paleontologist and shall be based on the rate of excavation and grading activities, the materials being excavated, and the depth of excavation, and if found, the abundance and type of fossils encountered. Full-time monitoring can be reduced to part-time inspections, or ceased entirely, if determined adequate by the Qualified Paleontologist.
3. If a potential fossil is found, the Qualified Paleontologist shall have authority to temporarily stop excavation activity or to temporarily divert or redirect grading and excavation activities in the area of the exposed fossil to facilitate evaluation of the discovery. An appropriate buffer area shall be established by the Qualified Paleontologist around the find where construction activities shall not be allowed to continue. Work shall be allowed to continue outside of the buffer area. At the Qualified Paleontologist's discretion, and to reduce any construction delay, the grading and excavation contractor shall assist in removing rock/sediment samples for initial processing and evaluation. If preservation in place is not feasible, the Qualified Paleontologist shall implement a paleontological salvage program to remove the resources from their location.

4. Any fossils recovered during Project-related excavations shall be prepared to the point of identification. The residue form sediment samples shall be dried and sorted with a binocular dissecting microscope. Both macrofossils and vertebrate microfossils shall be prepared to the point of identification, identified, and curated into an accredited repository. The Qualified Paleontologist shall prepare a final report summarizing the results of the monitoring and salvaging efforts, the methodology used in these efforts, as well as a description of the fossils collected and their significance. The report shall accompany the specimens to the accredited repository. The report shall also be submitted by the Applicant to the Inglewood Unified School District to signify the satisfactory completion of the Project and required mitigation measures.

References

Barnosky, A., C. Bell, S. Emslie, H. T. Goodwin, J. Mead, C. Repenning, E. Scott, and A. Shabel. 2004. Exceptional record of mid-Pleistocene vertebrates helps differentiate climatic from anthropogenic ecosystem perturbations. Proceedings of the National Academy of Sciences 101: 9297–9302.

Bedrossian, Trinda L. and Peter Roffers. Cheryl A. Hayhurst, Lancaster, Jeremy T., and William Short. 2012. Geologic compilation of Quaternary Surficial Deposits in Southern California, Plate 8, Onshore Portion of the Long Beach 30' X 60' Quadrangle. A Project for the Department of Water Resources by the California Geological Survey. Digital Preparation by Solomon McCrea, Jim Thompson, Anita Carney, Michelle A. Myers, and Shannon Utley.

Bell, A. 2024. Paleontological resources for the Inglewood High School Reconstruction Project. Prepared for Environmental Science Associates by the Natural History Museum of Los Angeles County.

California Department of Water Resources, 1961, Planned utilization of the ground water basins of the coastal plain of Los Angeles Country, Appendix A, Ground water geology: California Department of Water Resources Bulletin 104, 191 p.

Connin, S., J. Betancourt, and J. Quade. 1998. Late Pleistocene C4 plant dominance and summer rainfall in the Southwestern United States from isotopic study of herbivore teeth. Quaternary Research 50: 179–193.

Dibblee, T.W., and Minch, J.A., 2007, Geologic map of the Venice and Inglewood quadrangles, Los Angeles County, California: Dibblee Geological Foundation, DF-322, scale 1:24,000.

Geolabs-Westlake Village. 2024. *Geotechnical Investigation Report For Proposed Campus Modernization, Inglewood High School,* Prepared for Inglewood Unified School District. *Revised September 25, 2024*

Graham, R.W., and E.L. Lundelius. 1994. FAUNMAP: A database documenting the late Quaternary distributions of mammal species in the United States. Illinois State Museum Scientific Papers XXV(1).

Ingersoll, R. V. and P. E. Rumelhart. 1999. Three-stage basin evolution of the Los Angeles basin, southern California. Geology 27: 593–596.

Jefferson, G.T. 1991a. A catalogue of Late Quaternary Vertebrates from California: Part One, nonmarine lower vertebrate and avian taxa. Natural History Museum of Los Angeles County Technical Reports No. 5.

Jefferson, G.T. 1991b. A catalogue of Late Quaternary Vertebrates from California: Part Two, Mammals. Natural History Museum of Los Angeles County Technical Reports No. 7.

Miller, W. E. 1971. Pleistocene Vertebrates of the Los Angeles Basin and Vicinity: exclusive of Rancho La Brea. Los Angeles County Museum of Natural History, No. 10.

Murphey, P. C., and D. Daitch. 2007. Paleontological overview of oil shale and tar sands areas in Colorado, Utah and Wyoming. Scale 1:500,000. U.S. Department of Energy, Argonne National Laboratory. Report prepared for the U.S. Department of Interior Bureau of Land Management.

Murphey, P. C., G. E. Knauss, L. H. Fisk, T A. Deméré, and R. E. Reynolds. 2019. Best Practices in Mitigation Paleontology. Proceedings of the San Diego Society of Natural History no. 47.

Reicheard, E. G., M. Land, S. M. Crawford, T. Johnson, R. R. Everett, T. V. Kulshan, D. J. Ponti, K. J. Halford, T. A. Johsnon, K. S. Paybins, and T. Nishikawa, 2003, Geohydrology, Geochemistry, and Ground-Water Simulation-Optimization of the Central and West Coast Basins, Los Angeles County, California: U.S. Geological Survey, Water–Resources Investigations Report 03-4065.

Roy, K., J. Valentine, D. Jablonski, and S. Kidwell. 1996. Scales of climatic variability and time averaging in Pleistocene biotas: implications for ecology and evolution. Trends in Ecology and Evolution 11: 458–463.

Sandom, C., S. Faurby, B. Sandel, and J.-C. Svenning. 2014. Global late Quaternary megafauna extinctions linked to humans, not climate change. Proceedings of the Royal Society B 281, 9 p.

Scott, E. and K. Springer. 2003. CEQA and Fossil Preservation in California. The Environmental Monitor.

Scott, E., K. Springer, and J. C. Sagebiel. 2004. Vertebrate paleontology in the Mojave Desert: the continuing importance of "follow-through" in preserving paleontologic resources. In The human journey and ancient life in California's deserts: Proceedings from the 2001 Millennium Conference. Ridgecrest: Maturango Museum Publication 15: 65–70.

Society of Vertebrate Paleontology (SVP). 2010. Standard procedures for the assessment and mitigation of adverse impacts to paleontological resources.


Sylvester, A.G. and E. O'Black Gans. 2016. Roadside geology of Southern California. Mountain Press Publishing Company, 389 p.

Yerkes, R. F., T. H. McCulloh, J. E. Schollhamer, and J. G. Vedder. 1965. Geology of the Los Angeles Basin – An Introduction. Geological Survey Professional Paper 420-A.

Appendix A
Personnel Qualifications

Russell S. Shapiro, PhD

Principal Investigator

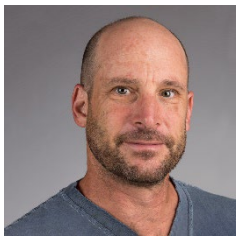

EDUCATION

PhD, Geological Sciences, University of California, Santa Barbara

BS, Geology, Humboldt State University

25 YEARS' EXPERIENCE

CERTIFICATIONS/ REGISTRATION

U.S. Fish and Wildlife Cultural Resources Use Permit

U.S. Forest Service Cultural Resources Use Permit

Bureau of Land Management Cultural Resources Use Permit

Wilderness and Remote First Aid (Red Cross Certified)

PROFESSIONAL AFFILIATIONS

Geobiology Society; Treasurer

Society for Sedimentary Geology (SEPM); Vice-President

Society for Vertebrate Paleontology

As a principal investigator, Dr. Russell Shapiro has been involved in review of paleontological resource reports and evaluating proposed mitigation plans. Dr. Shapiro researches and prepares environmental impact reports regarding cultural resources (fossils), conducts field (geological and paleontological) surveys, and oversees ground disturbance at construction sites for Environmental Quality compliance (CEQA, NEPA, and the Paleontological Resources Preservation Act). As a Qualified Paleontologist, Dr. Shapiro has also reviewed resource planning documents for several counties in California and was the lead on the Bureau of Land Management's assessment of fossil resources of Northern California.

In his academic role as Professor of Geology, Dr. Shapiro teaches several paleontology courses including "Applied Paleontology" which is a modified "Cultural Resources" course, focusing on budgeting, CEQA and NEPA regulations, field surveys, GIS projections, fossil recovery, and curation. He also teaches in the annual Field Camp courses and manages the rock preparation lab and maintains the microscopes.

Relevant Experience

California Department of Water Resources, California Aqueduct Subsidence Program, Statewide, CA. *Paleontology.* The California Aqueduct Subsidence Program (CASP) is designed to rehabilitate and modernize this critical water infrastructure by addressing existing and future subsidence related effects on the Aqueduct in the SJFD and SLFD. Since 2019, ESA has been assisting DWR in developing and implementing strategies and compliance solutions supporting the continued operation of a reliable water conveyance infrastructure that is resilient to the effects of subsidence. Dr. Shapiro is providing oversight and review of paleontological resources analysis.

Cawelo Water District, Famoso Basin Pipeline Project CEQA and NEPA Compliance, Bakersfield, CA. *Paleontology.* The project involved constructing 2 miles of a buried intertie pipeline and a turnout at the Friant-Kern Canal. A key resource area for the project was the historical significance of the Friant-Kern Canal. Dr. Shapiro is providing oversight and review of paleontological resources analysis.

Rosedale-Rio Bravo Water Storage District and Irvine Ranch Water District, Kern Fan Groundwater Storage Project, Kern County, CA. *Paleontology*. ESA prepared the CEQA-Plus EIR for the Kern Fan Groundwater Storage Project located outside of Bakersfield in western Kern County. The project will be integrated into Rosedale's existing Conjunctive Use Program and will provide the Authority with additional recharge, storage capability and operational flexibility. The project has received a conditional award of funding through the California Water Commission's Water Storage Investment Program (WSIP), which is funded by the Proposition 1 Water Quality, Supply and Infrastructure Act of 2014. Pursuant to the award of funds under the WSIP, up to 25,000 AF of unallocated State Water Project Article 21 water would be stored for California Department of Water Resources in

an "Ecosystem Account" and would be used by the State of California to alleviate stress on endangered and threatened species in the Sacramento-San Joaquin River Delta. Dr. Shapiro provided oversight and review of paleontological resources analysis.

Santa Monica Mountains Conservancy, Topanga Lagoon Restoration Project EIR/EA, Santa Monica Mountains National Recreation Area, CA. *Paleontology.* The restoration planning for Topanga Lagoon included a review of existing data and additional data collection including hydrologic modeling, any technical studies/surveys needed to inform the restoration design; stakeholder engagement; and development of three integrated conceptual restoration design alternatives which addressed the ecological restoration of the lagoon, the alignment of a new PCH bridge, and enhanced visitor services in the project area. Dr. Shapiro is providing oversight and review of paleontological resources analysis.

Los Angeles Department of Water and Power, Operation NEXT and Hyperion 2035 Water Supply Program CEQA-Plus PEIR, Los Angeles County, CA. *Paleontology.* The City is proposing to implement a new recycled water infrastructure system that would maximize recycled water production at the Hyperion Water Reclamation Plant and construct new treatment, conveyance, storage, and distribution infrastructure to augment local water supplies by up to approximately a third of the city's water supply. ESA is currently preparing the Draft PEIR. The Operation NEXT and Hyperion 2035 Program PEIR is a CEQA-Plus document that has programmatic assessment of certain components. Dr. Shapiro provided oversight and review of paleontological resources analysis.

ReneSola Gentry Solar Project, Paleontological Resource Assessment Report, Lincoln, California. *Principal Investigator, Mapping*. Literature, geological map, and museum review for fossil resources. Field mapping of entire property. Final product included a mitigation and monitoring plan.

Paleontological Sensitivity Analysis Report, Elk Grove, California; Pacific Gas and Electric. *Principal Investigator*. Literature, geological map, and air photo archival report on the potential fossil yield for a proposed pipeline. Recommendations based on searches of museum collections of relevant geological formations. Deliverables consisted of a sensitivity report and appendix of known fossil occurrences by taxa and location.

Mojave Solar Project Cultural Services; San Bernardino County, California; CH2M Hill. *Principal Investigator.* Reviewed technical report; advised on scientific analyses.

El Camino Real Bridge Replacement Environmental Services; San Luis Obispo County, California, Quincy Engineering. *Principal Investigator*. Reviewed technical report for CEQA/NEPA documentation, technical studies, and permitting, for the replacement of the El Camino Real bridge over Santa Margarita Creek in Atascadero.

San Bernardino County General Plan Update: Paleontological Resources Technical Report. *Primary Reviewer***.** External reviewer for general plan update. Involved assessing all geological formations in San Bernardino County and museum records of significant fossils.

Recent Significant Excavations

Miocene Vertebrates of the Sheldon Wildlife National Refuge. Oversaw operations to conduct significant collection of Miocene-age fossils from volcanic sediments for the U.S. Fish and Wildlife Service. Duties included field collection and high-resolution GPS mapping, fossil preparation and identification, curation at the Gateway Science Museum.

Eocene Horses from Black Butte Lake Reservoir. Field jacketing and preparation of fossil horse skull material from the reservoir under the direction of the U.S. Army Corps of Engineers. Fossils were prepared, identified, and returned to the Army Corps for public display.

Russell S. Shapiro, PhD (Continued)

Principal Investigator

Pleistocene Camelid from Nevada. This project grew out of a paleontological resource assessment field survey. During the survey, a semi-articulated rear leg of a late Pleistocene camelid was collected and prepared. A manuscript was published in 2016.

Publications and Presentations

Shapiro, R. S., 2016, Camelid record of Mesquite Lake, California: impact of earliest Holocene climate change in Reynolds, R. E., ed., Going LOCO investigations along the Lower Colorado River, 2016 Desert Symposium Field Guide and Proceedings, p 41-47.

Shapiro, R. S. and Konhauser, K. O., 2014, Hematite-coated microfossils: Ecological fingerprint or taphonomic oddity of the Paleoproterozoic? Geobiology, v. 13, p. 209-224.

Shapiro, R. S. and Spangler, E., 2009, Bacterial fossil record in whale falls: relation of taphonomy and paleoecology to depositional environment: Palaeogeography, Palaeoclimatology, Palaeoecology, v. 274, p. 196-203.

Shapiro, R. S., Fricke, H., and Fox, K., 2009, Dinosaur-bearing oncoids from ephemeral lakes of the Lower Cretaceous Cedar Mountain Formation, Utah: PALAIOS, v. 24, p. 51-58.

Shapiro, R. S., and Rowland, S. M., 2002, Fossil collecting in southern Nevada in Rowland, S. M. and Orndorff, R. L., eds., Geology of the Southern Nevada Region: National Association of Geoscience Teachers, Far Western Section Spring Field Conference Guidebook, p. 96-99.

Shapiro, R. S., 1998, Paleogene-Early Neogene macrofossils of southwestern Santa Cruz Island in Weigand, P. W., ed., Contributions to the Geology of the Northern Channel Islands, Southern California: Pacific Section, American Association of Petroleum Geologists, MP-45, p. 123-132.

Fatima Clark

Archaeologist



EDUCATION

BA, Anthropology, California State University, Fullerton

17 YEARS' EXPERIENCE

CERTIFICATIONS/ REGISTRATION

Orange County Certified Archaeologist

HAZWOPER Certified

PROFESSIONAL AFFILIATIONS

Society for California Archaeology

Fatima has 17 years of hands-on archaeological experience and is practiced in project management and client and agency coordination. Her field experience is complimented by the course study and participation in numerous archaeological excavations in California, Arizona, and Peru. Fatima has written California Environmental Quality Act (CEQA)-level technical reports, Environmental Impact Report (EIR) sections, Initial Study sections, archaeological peer reviews, archaeological monitoring reports, and reports pursuant to California Department of Transportation (Caltrans) requirements. She is also experienced in performing archaeological testing, site recordation, laboratory analysis, pedestrian surveys, records searches through several California Historical Resources Information Systems-Information Centers, and monitoring for a wide variety of projects, including mixed-use, residential, and energy, water, and road infrastructure projects. In addition to her archaeology background, Fatima has been cross-trained in conducting paleontological surveys and monitoring and has co-authored and managed associated reports.

Relevant Experience

Los Angeles Department of Water and Power, Fort Independence Travel Plaza Power Project, Independence (Owens Valley), CA. *Project Manager*. Fatima is in the process of preparing the cultural resources assessment in compliance with NEPA, Section 106, and CEQA. LADWP proposes to install 13 new temporary poles, one (1) anchor, and replace one (1) existing pole for a 34.5 kV line extension to provide power during construction of a new Travel Center at 141 N. Highway 395 in Fort Independence, Inyo County, California.

Landify ECT Corporation, Lower Sweetwater Park Project, City of Chula Vista, CA. *Project Manager*. Fatima has prepared a cultural resources assessment in compliance with CEQA. The Project proposes to redevelop the existing 21.3 acre Project Site with sports facilities within the City of Chula Vista.

County of Los Angeles, Department of Public Works, Whittier Boulevard Underground Utility Project, Los Angeles County, CA. *Project Co-Manager.* Fatima prepared the cultural resources assessment in support of a Class 2 Categorical Exemption. The project consists of the removal of utility poles and overhead lines, and the excavation for underground utility lines along Whittier Boulevard right-of-way. One historical resource, the early-to-mid 20th century Los Angeles Railway (or Yellow Cars), was identified in the project area as a result of archival research and geotechnical investigations. Fatima also managed the archaeological monitoring of construction activities and prepared the monitoring report.

City of Carson, Avocet Energy Storage System Project, City of Carson, CA. *Archaeologist.* Fatima managed the preparation of the archaeological and paleontological resources assessment reports in compliance with CEQA. The proposed Project includes the development of an approximately 200-megawatt battery energy storage system on a

6.96-acre site (BESS site), improvements and upgrades to the existing SCE Hinson Substation (SCE Hinson Substation site), the construction of a gen-tie line to connect to substation to the BESS site (proposed gen-tie line route), and other associated improvements. The proposed gen-tie route would cross three jurisdictions including: the City of Carson, the City of Los Angeles, and the City of Long Beach.

Storm Properties, Inc. Storm Hill Lane Project, Rolling Hills, CA. *Project Manager.* Fatima managed the day-to-day coordination for the monitoring and preparation of the archaeological/paleontological monitoring report pursuant to CEQA. As a result of the monitoring, several fossils were identified and these are currently being analyzed. The Project requires the reconstruction and expansion of Storm Hill Lane from the currently addressed and developed lot at 4 Storm Hill Lane to the three undeveloped lots.

Kiewit Infrastructure West Co., Ballona Wetlands Sequence 1 & 2 Restoration, Culver City, CA. *Project Manager.* Fatima managed the coordination for the monitoring with the archaeological and biological monitors, as well as coordination with the client. ESA's monitors were present during trenching and grading within portions of Ballona Creek in Culver City.

Southern California Association of Governments (SCAG) 2024 Connect SoCal Program PEIR, Los Angeles, Riverside, San Bernardino, Orange, Imperial and Ventura, CA. *Deputy Project Manager.* Fatima led the preparation of the PEIR Sections (cultural, paleontological, and tribal resources), as well as coordinated the Native American consultation efforts. Connect SoCal 2024 is a long-range comprehensive plan for the region's multi-modal transportation system. Preparing the Plan is one of SCAG's primary statutory responsibilities under federal and state law. A regional transportation plan (RTP) is the mechanism used in California by both metropolitan planning organizations and regional transportation planning agencies to conduct long-range (at least 20-year) planning in their regions. SCAG must adopt an RTP and update it every four years, or more frequently, if the region is to receive federal and state transportation dollars for public transit, streets/roads, and bicycle and pedestrian improvements.

Culver City, Crossings Campus (Culver City & City of Los Angeles, CA). *Deputy Project Manager.* Fatima led the preparation of the archaeological resources report and coordinated the preparation of the paleontological resources report. Fatima also led the preparation of the EIR sections (cultural, paleo, tribal). Culver Crossings Properties LLC, the Applicant, proposes to develop an office project (Project) on an approximately 4.46-acre site (Project Site) comprised of two properties: one 1.63-acre parcel is located in the City of Culver City (City), while the second 2.83-acre parcel is located in the City of Los Angeles.

County of San Diego Department of Parks and Recreation, Sweetwater Campground Geotech Boring Monitoring, San Diego County, CA. *Project Co- Manager.* Fatima co-managed the archaeological monitoring and coordinated with Red Tail for Native American monitoring and the County of San Diego Department of Parks and Recreation during Geotech borings for the Project.

Los Angeles County Department of Regional Planning, East San Gabriel Valley Area Plan (ESGVAP) Program EIR, Eastern Portion of Los Angeles County, CA. *Deputy Project Manager.* Fatima managed the preparation of the PEIR Sections (cultural, paleontological, and tribal resources). The ESGVAP is part of the Los Angeles County 2035 General Plan, which will require an amendment. The ESGVAP is a long-range policy document developed to guide long-term growth of the area through development of a guiding vision, goals, policies, and implementation actions for the unincorporated communities in the East San Gabriel Valley. The ESGVAP's planning area consists of 24 unincorporated islands and communities and encompasses a total land area of 210.5 square miles.

Salpi Bocchieriyan, RPA

Senior Cultural Resources Specialist



EDUCATION

M.A., Archaeology, Cornell University, 2020

BA, Anthropology, University of Colorado, Boulder, 2016

8 YEARS' EXPERIENCE

CERTIFICATIONS/ REGISTRATION

Implementing the National Environmental Policy Act and National Historic Preservation Act

Register of Professional Archaeologists #18203

PROFESSIONAL AFFILIATIONS

American Research Institute of the South Caucasus 2017-2024

Society for American Archaeology 2017-2024

Society for California Archaeology 2023-2024

LICENSES/PERMITS

BLM California CRUP # CA-21-27

Salpi is a cultural resources specialist with over 8 years of experience working on archaeological survey, data recovery, and monitoring projects. Salpi is experienced at planning fieldwork and leading field teams in survey, data collection, and resource recordation. She regularly prepares site forms, conducts presence/absence and evaluation testing efforts and data recovery excavation, and prepares technical reports documenting those efforts and presenting them to clients. Salpi has particular experience with energy and water infrastructure and other development projects across southern California, western Arizona, southern Nevada, and Texas and is expert in identifying and documenting resources in these geographies. She is familiar with the National Historic Preservation Act Section 106 (Section 106), National Environmental Protection Act (NEPA), and California Environmental Quality Act (CEQA) cultural resource compliance processes and has worked closely with federal and state agencies, private developers, tribes, and other stakeholders in implementing cultural resources requirements.

Relevant Experience

Ten West Link Transmission Line Project, Riverside County, CA and La Paz County, AZ. *Senior Cultural Resources Specialist (November 2022 – Present).* Environmental Science Associates (ESA) was retained by Delaney Colorado River Transmission LLC to provide archaeological monitoring during construction as well as perform archaeological and historic architectural resource documentation and evaluation in compliance with Section 106, NEPA, and CEQA requirements. The project involves the construction of 125 miles of high voltage electrical transmission line from Tonopah, AZ, to Blythe, CA. The corridor spans numerous federal, state, and private jurisdictions with varied cultural resource requirements necessitating sophisticated tracking and implementation of numerous agency jurisdiction–specific mitigations. The project passes through many Abandoned Mine Land areas and ESA's team has identified, documented, and evaluated a wide array of historic mining and mining related features such as prospects, cairns and claim markers, roads and trails, mine openings, can and other refuse scatters, and other mining related infrastructure. The project footprint also encompasses culturally sensitive areas important to multiple tribes including the Colorado River Indian Tribes (CRIT). ESA's team is working alongside the construction contractor, tribal monitors from multiple tribes, and with the BLM in two states. Salpi serves as the Field Lead and Deputy Project Manager for the Project where she co-directs a crew of up to 20 archaeogists and coordinates with up to 10 CRIT tribal monitors.

Avocet Battery Energy Storage System Project, Carson City, CA. *Senior Cultural Resources Specialist (September 2023 – December 2023).* Environmental Science Associates (ESA) has been retained by the City of Carson (City) to prepare a cultural resources assessment for the Avocet Energy Storage System Project in support of an Initial Study/Mitigated Negative Declaration (IS/MND). The Project includes the development of an approximately 200-megawatt battery energy storage system (BESS). The Project would

consist of lithium-ion batteries installed in racks, inverters, medium-voltage (MV) transformers, switchgear, a collector substation, and other associated equipment to interconnect into the Southern California Edison (SCE) Hinson Substation. The Project would also include four generation transmission (gen-tie) lines to interconnect the Project to the SCE Hinson Substation. The City is the lead agency pursuant to the California Environmental Quality Act (CEQA). Dorian served Testing Plan author and planned and directed onsite archaeological testing/excavation as part of the assessment. Salpi also authored the results of the testing.

San Manuel Band of Mission Indians, San Manuel Ancestral Land Exchange, San Bernardino County, CA. *Senior Cultural Resources Specialist.* Yuhaaviatam of San Manuel Nation, a Federally-recognized Indian Tribe, formerly known as the San Manuel Band of Mission Indians and the Forest Service, United States Department of Agriculture entered into an Agreement to Initiate the San Manuel Ancestral Land Exchange. ESA prepared a cultural Resources Assessment in support of the Land Exchange. The study was conducted in compliance with Section 106 of the National Historic Preservation Act (NHPA) of 1966 and considered a 2,997-acre study area, comprised of the combined six privately owned Non-Federal Parcels and two USFS-administered Federally Parcels. Salpi authored portions of the reports, completed DPRs and DPR updates, and planned and led a portion of the surveys.

Scotty's Castle Archaeological Monitoring, Death Valley National Park, CA. *Senior Cultural Resources Specialist (March 2023 – February 2024).* Environmental Science Associates (ESA) was retained by Tepa EC to provide archaeological monitoring during trenching in connection with restoring heating, ventilation, and air-conditioning (HVAC) systems damaged during the 2015 flood at Scotty's Castle in Death Valley National Park, CA. Scotty's Castle is listed in the National Register of Historic Places (NRHP) as the Death Valley Scotty Historic District (78000297) and is located within culturally sensitive areas. Salpi serves as the Project Manager. She supervises the ESA archaeological field monitor, manages logistics, and attends weekly meetings with DEVA NPS and contractors to ensure trenching conducted in the vicinity of the historic buildings is monitored.

Driftwood Solar Project, Kern County, CA. *Senior Cultural Resources Specialist (July 2021 - Present).* Environmental Science Associates (ESA) has been retained by EDP Renewables North America, LLC to prepare a Cultural Resource Assessment in support of an Environmental Impact Report (EIR) being prepared pursuant to the California Environmental Quality Act (CEQA). The Project proposes to redevelop approximately 2,674 acres of contiguous private agricultural lands for the installation and operation of solar photovoltaic energy generating facilities, as well as the construction of an approximately 12 to 13-mile-long gen-tie alignment. Salpi authored the report and Field Directed the cultural resources field survey.

Leprino Wastewater Discharge Project, Kings County, CA. *Senior Cultural Resources Specialist (February 2023 – March 2023).* Environmental Science Associates (ESA) was retained by the Leprino Foods Company to prepare a Cultural Resource Assessment in support of a Mitigated Negative Declaration (MND) being prepared pursuant to the California Environmental Quality Act (CEQA). The Project proposed to increase the use of recycled water from Leprino's cheese processing facilities to irrigate approximately 2,400 acres of non-food crops at the River Ranch property through an existing conveyance and irrigation canal system. This assessment included a cultural resources records search through the Southern San Joaquin Valley Information Center (SSJVIC), a Sacred Lands File (SLF) search through the California Native American Heritage Association (NAHC), and land use history research. The Central Valley Water Board (CVWB) was the is the lead agency pursuant to CEQA. Salpi planned and led the pedestrian survey and prepared the archaeological and paleontological memoranda for this project.

Appendix B
(Confidential)
NHMLAC Records Search

Appendix G
Noise Calculations

G.1 Noise Measurements

Measurement Report

Report Summary

Meter's File Name	LxT_Data.018.s	Computer's File Name	R1.ldbin
Meter	LxT1 0004161	Firmware	2.404
User		Location	
Job Description			
Note			

Start Time	2025-02-18 13:08:57	Duration	0:15:00.0		
End Time	2025-02-18 13:23:57	Run Time	0:15:00.0	Pause Time	0:00:00.0
Pre-Calibration	2020-07-29 00:02:14	Post-Calibration	None	Calibration Deviation	---

Results

Overall Metrics

LA_{eq}	61.2 dB		
LAE	90.7 dB	SEA	--- dB
EA	131.8 µPa²h		
EA8	4.2 mPa²h		
EA40	21.1 mPa²h		
LAS_{peak}	92.0 dB	2025-02-18 13:21:02	
LAS_{max}	74.8 dB	2025-02-18 13:10:15	
LAS_{min}	53.5 dB	2025-02-18 13:16:27	
LA_{eq}	61.2 dB		
LC_{eq}	76.9 dB	LC_{eq} - LA_{eq}	15.7 dB
LAI_{eq}	63.7 dB	LAI_{eq} - LA_{eq}	2.5 dB

Exceedances

	Count	Duration
LAS > 85.0 dB	0	0:00:00.0
LAS > 115.0 dB	0	0:00:00.0
LASpk > 135.0 dB	0	0:00:00.0
LASpk > 137.0 dB	0	0:00:00.0
LASpk > 140.0 dB	0	0:00:00.0

Community Noise

LDN	LDay	LNight
--- dB	--- dB	0.0 dB

LDEN	LDay	LEve	LNight
--- dB	--- dB	--- dB	--- dB

Any Data

	A		C		Z	
	Level	Time Stamp	Level	Time Stamp	Level	Time Stamp
L_{eq}	61.2 dB		--- dB		--- dB	
$L_{S(max)}$	74.8 dB	2025-02-18 13:10:15	--- dB	None	--- dB	None
$L_{S(min)}$	53.5 dB	2025-02-18 13:16:27	--- dB	None	--- dB	None
$L_{Peak(max)}$	92.0 dB	2025-02-18 13:21:02	--- dB	None	--- dB	None


Overloads

Count	Duration
0	0:00:00.0

Statistics

LAS 5.0	65.6 dB
LAS 10.0	64.1 dB
LAS 33.3	60.8 dB
LAS 50.0	59.4 dB
LAS 66.6	58.4 dB
LAS 90.0	56.3 dB

Time History

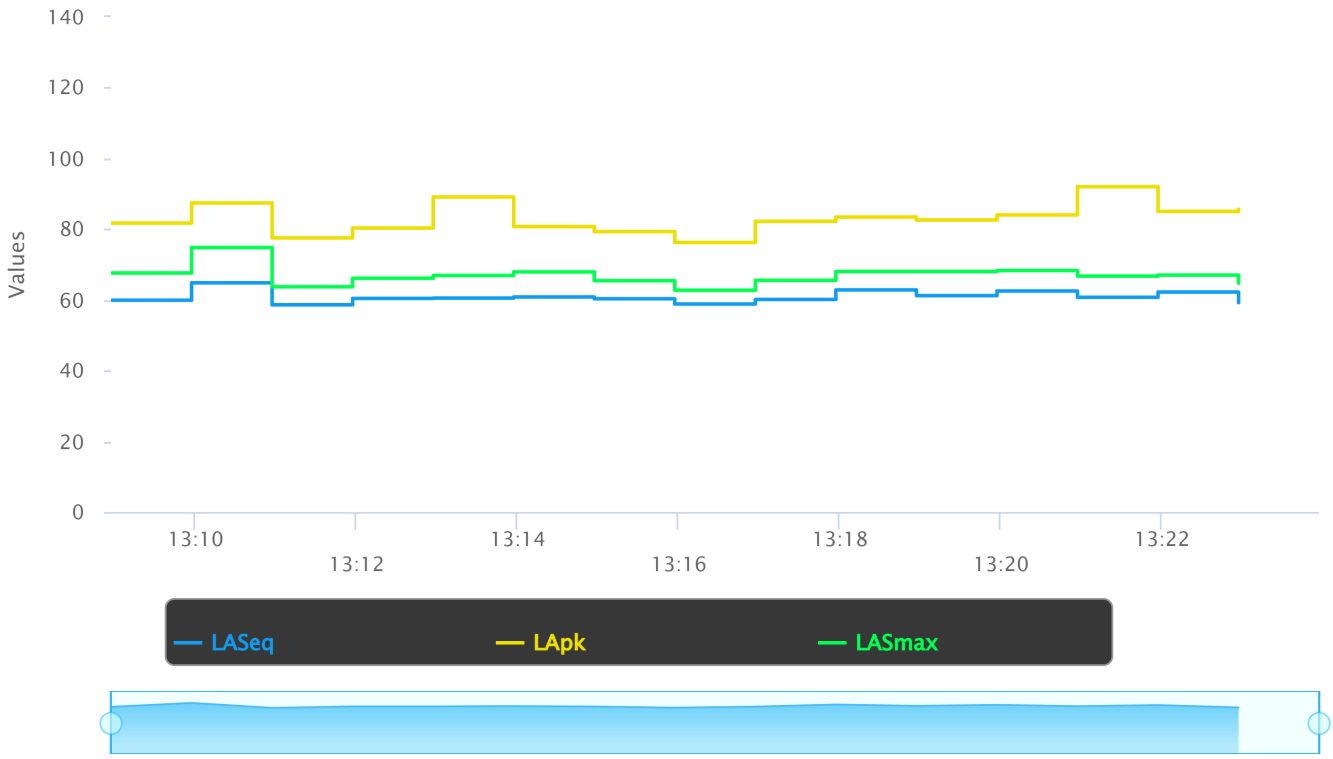

Measurement Report

Report Summary

Meter's File Name	LxT_Data.013.s	Computer's File Name	R2.ldbin
Meter	LxT1 0004161	Firmware	2.404
User		Location	
Job Description			
Note			

Start Time	2025-02-18 11:32:29	Duration	0:15:00.0		
End Time	2025-02-18 11:47:29	Run Time	0:15:00.0	Pause Time	0:00:00.0
Pre-Calibration	2020-07-29 00:02:15	Post-Calibration	None	Calibration Deviation	---

Results

Overall Metrics

LA_{eq}	59.6 dB		
LAE	89.1 dB	SEA	--- dB
EA	91.2 µPa²h		
EA8	2.9 mPa²h		
EA40	14.6 mPa²h		
LAS_{peak}	87.0 dB	2025-02-18 11:37:25	
LAS_{max}	74.1 dB	2025-02-18 11:37:26	
LAS_{min}	46.9 dB	2025-02-18 11:46:20	
LA_{eq}	59.6 dB		
LC_{eq}	68.9 dB	LC_{eq} - LA_{eq}	9.3 dB
LAI_{eq}	61.1 dB	LAI_{eq} - LA_{eq}	1.5 dB

Exceedances

	Count	Duration
LAS > 85.0 dB	0	0:00:00.0
LAS > 115.0 dB	0	0:00:00.0
LASpk > 135.0 dB	0	0:00:00.0
LASpk > 137.0 dB	0	0:00:00.0
LASpk > 140.0 dB	0	0:00:00.0

Community Noise

LDN	LDay	LNight
--- dB	--- dB	0.0 dB

LDEN	LDay	LEve	LNight
--- dB	--- dB	--- dB	--- dB

Any Data

	A		C		Z	
	Level	Time Stamp	Level	Time Stamp	Level	Time Stamp
L_{eq}	59.6 dB		--- dB		--- dB	
$L_{S(max)}$	74.1 dB	2025-02-18 11:37:26	--- dB	None	--- dB	None
$L_{S(min)}$	46.9 dB	2025-02-18 11:46:20	--- dB	None	--- dB	None
$L_{Peak(max)}$	87.0 dB	2025-02-18 11:37:25	--- dB	None	--- dB	None

Overloads

Count	Duration
0	0:00:00.0

Statistics

LAS 5.0	65.5 dB
LAS 10.0	62.0 dB
LAS 33.3	57.0 dB
LAS 50.0	55.0 dB
LAS 66.6	53.4 dB
LAS 90.0	50.8 dB

Measurement Report

Report Summary

Meter's File Name	LxT_Data.014.s	Computer's File Name	R3.ldbin
Meter	LxT1 0004161	Firmware	2.404
User		Location	
Job Description			
Note			

Start Time	2025-02-18 11:52:57	Duration	0:15:00.0		
End Time	2025-02-18 12:07:57	Run Time	0:15:00.0	Pause Time	0:00:00.0
Pre-Calibration	2020-07-29 00:02:14	Post-Calibration	None	Calibration Deviation	---

Results

Overall Metrics

LA_{eq}	62.6 dB		
LAE	92.1 dB	SEA	--- dB
EA	182.0 µPa²h		
EA8	5.8 mPa²h		
EA40	29.1 mPa²h		
LAS_{peak}	92.0 dB	2025-02-18 12:07:32	
LAS_{max}	77.7 dB	2025-02-18 12:07:32	
LAS_{min}	44.9 dB	2025-02-18 11:56:17	
LA_{eq}	62.6 dB		
LC_{eq}	73.8 dB	LC_{eq} - LA_{eq}	11.2 dB
LAI_{eq}	64.8 dB	LAI_{eq} - LA_{eq}	2.2 dB

Exceedances

	Count	Duration
LAS > 85.0 dB	0	0:00:00.0
LAS > 115.0 dB	0	0:00:00.0
LASpk > 135.0 dB	0	0:00:00.0
LASpk > 137.0 dB	0	0:00:00.0
LASpk > 140.0 dB	0	0:00:00.0

Community Noise

LDN	LDay	LNight
--- dB	--- dB	0.0 dB

LDEN	LDay	LEve	LNight
--- dB	--- dB	--- dB	--- dB

Any Data

	A		C		Z	
	Level	Time Stamp	Level	Time Stamp	Level	Time Stamp
L_{eq}	62.6 dB		--- dB		--- dB	
$L_{S(max)}$	77.7 dB	2025-02-18 12:07:32	--- dB	None	--- dB	None
$L_{S(min)}$	44.9 dB	2025-02-18 11:56:17	--- dB	None	--- dB	None
$L_{Peak(max)}$	92.0 dB	2025-02-18 12:07:32	--- dB	None	--- dB	None

Overloads

Count	Duration
0	0:00:00.0

Statistics

LAS 5.0	70.1 dB
LAS 10.0	66.7 dB
LAS 33.3	55.9 dB
LAS 50.0	53.3 dB
LAS 66.6	51.5 dB
LAS 90.0	48.2 dB

Measurement Report

Report Summary

Meter's File Name	LxT_Data.015.s	Computer's File Name	R4.ldbin
Meter	LxT1 0004161	Firmware	2.404
User		Location	
Job Description			
Note			

Start Time	2025-02-18 12:12:43	Duration	0:15:00.0		
End Time	2025-02-18 12:27:43	Run Time	0:15:00.0	Pause Time	0:00:00.0
Pre-Calibration	2020-07-29 00:02:14	Post-Calibration	None	Calibration Deviation	---

Results

Overall Metrics

LA_{eq}	69.7 dB		
LAE	99.2 dB	SEA	--- dB
EA	933.3 µPa²h		
EA8	29.9 mPa²h		
EA40	149.3 mPa²h		
LAS_{peak}	105.8 dB	2025-02-18 12:22:15	
LAS_{max}	88.3 dB	2025-02-18 12:22:15	
LAS_{min}	44.9 dB	2025-02-18 12:13:27	
LA_{eq}	69.7 dB		
LC_{eq}	75.3 dB	LC_{eq} - LA_{eq}	5.6 dB
LAI_{eq}	75.3 dB	LAI_{eq} - LA_{eq}	5.6 dB

Exceedances

	Count	Duration
LAS > 85.0 dB	2	0:00:03.4
LAS > 115.0 dB	0	0:00:00.0
LASpk > 135.0 dB	0	0:00:00.0
LASpk > 137.0 dB	0	0:00:00.0
LASpk > 140.0 dB	0	0:00:00.0

Community Noise

LDN	LDay	LNight
--- dB	--- dB	0.0 dB

LDEN	LDay	LEve	LNight
--- dB	--- dB	--- dB	--- dB

Any Data

	A		C		Z	
	Level	Time Stamp	Level	Time Stamp	Level	Time Stamp
L_{eq}	69.7 dB		--- dB		--- dB	
$L_{S(max)}$	88.3 dB	2025-02-18 12:22:15	--- dB	None	--- dB	None
$L_{S(min)}$	44.9 dB	2025-02-18 12:13:27	--- dB	None	--- dB	None
$L_{Peak(max)}$	105.8 dB	2025-02-18 12:22:15	--- dB	None	--- dB	None


Overloads

Count	Duration
0	0:00:00.0

Statistics

LAS 5.0	76.8 dB
LAS 10.0	72.6 dB
LAS 33.3	63.6 dB
LAS 50.0	58.7 dB
LAS 66.6	55.1 dB
LAS 90.0	49.2 dB

Time History

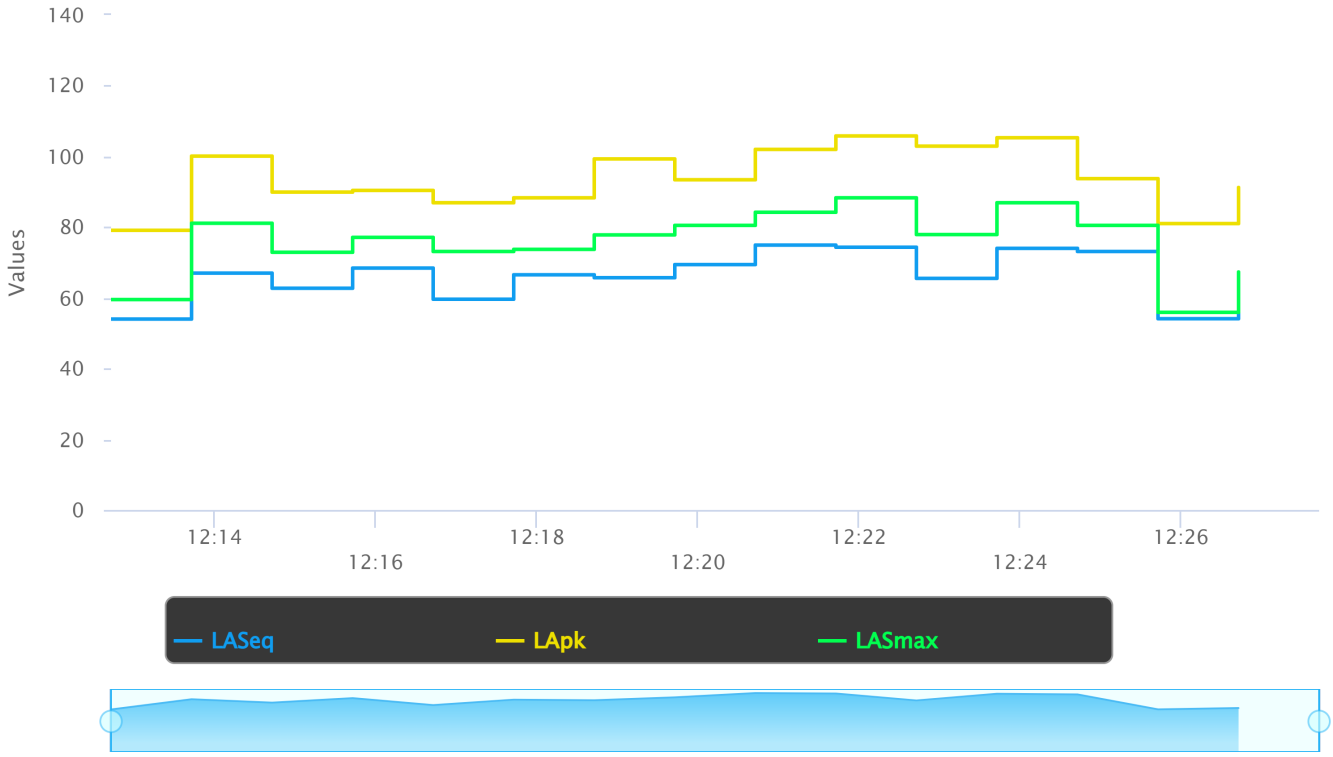

Measurement Report

Report Summary

Meter's File Name	LxT_Data.016.s	Computer's File Name	R5.ldbin
Meter	LxT1 0004161	Firmware	2.404
User		Location	
Job Description			
Note			

Start Time	2025-02-18 12:30:03	Duration	0:15:00.0		
End Time	2025-02-18 12:45:03	Run Time	0:15:00.0	Pause Time	0:00:00.0
Pre-Calibration	2020-07-29 00:02:14	Post-Calibration	None	Calibration Deviation	---

Results

Overall Metrics

LA_{eq}	65.8 dB		
LAE	95.3 dB	SEA	--- dB
EA	380.2 µPa²h		
EA8	12.2 mPa²h		
EA40	60.8 mPa²h		
LAS_{peak}	94.1 dB	2025-02-18 12:41:29	
LAS_{max}	80.3 dB	2025-02-18 12:41:33	
LAS_{min}	46.3 dB	2025-02-18 12:39:58	
LA_{eq}	65.8 dB		
LC_{eq}	71.9 dB	LC_{eq} - LA_{eq}	6.1 dB
LAI_{eq}	67.3 dB	LAI_{eq} - LA_{eq}	1.5 dB

Exceedances

	Count	Duration
LAS > 85.0 dB	0	0:00:00.0
LAS > 115.0 dB	0	0:00:00.0
LASpk > 135.0 dB	0	0:00:00.0
LASpk > 137.0 dB	0	0:00:00.0
LASpk > 140.0 dB	0	0:00:00.0

Community Noise

LDN	LDay	LNight
--- dB	--- dB	0.0 dB

LDEN	LDay	LEve	LNight
--- dB	--- dB	--- dB	--- dB

Any Data

	A		C		Z	
	Level	Time Stamp	Level	Time Stamp	Level	Time Stamp
L_{eq}	65.8 dB		--- dB		--- dB	
$L_{S(max)}$	80.3 dB	2025-02-18 12:41:33	--- dB	None	--- dB	None
$L_{S(min)}$	46.3 dB	2025-02-18 12:39:58	--- dB	None	--- dB	None
$L_{Peak(max)}$	94.1 dB	2025-02-18 12:41:29	--- dB	None	--- dB	None

Overloads

Count	Duration
0	0:00:00.0

Statistics

LAS 5.0	74.0 dB
LAS 10.0	68.2 dB
LAS 33.3	55.8 dB
LAS 50.0	52.6 dB
LAS 66.6	50.5 dB
LAS 90.0	47.9 dB

Measurement Report

Report Summary

Meter's File Name	LxT_Data.017.s	Computer's File Name	R6.ldbin
Meter	LxT1 0004161	Firmware	2.404
User		Location	
Job Description			
Note			

Start Time	2025-02-18 12:49:55	Duration	0:15:00.0		
End Time	2025-02-18 13:04:55	Run Time	0:15:00.0	Pause Time	0:00:00.0
Pre-Calibration	2020-07-29 00:02:14	Post-Calibration	None	Calibration Deviation	---

Results

Overall Metrics

LA_{eq}	67.0 dB		
LAE	96.5 dB	SEA	--- dB
EA	501.2 µPa²h		
EA8	16.0 mPa²h		
EA40	80.2 mPa²h		
LAS_{peak}	107.1 dB	2025-02-18 13:02:35	
LAS_{max}	86.8 dB	2025-02-18 13:02:35	
LAS_{min}	47.4 dB	2025-02-18 13:03:09	
LA_{eq}	67.0 dB		
LC_{eq}	73.2 dB	LC_{eq} - LA_{eq}	6.2 dB
LAI_{eq}	74.7 dB	LAI_{eq} - LA_{eq}	7.7 dB

Exceedances

	Count	Duration
LAS > 85.0 dB	3	0:00:03.7
LAS > 115.0 dB	0	0:00:00.0
LASpk > 135.0 dB	0	0:00:00.0
LASpk > 137.0 dB	0	0:00:00.0
LASpk > 140.0 dB	0	0:00:00.0

Community Noise

LDN	LDay	LNight
--- dB	--- dB	0.0 dB

LDEN	LDay	LEve	LNight
--- dB	--- dB	--- dB	--- dB

Any Data

	A		C		Z	
	Level	Time Stamp	Level	Time Stamp	Level	Time Stamp
L_{eq}	67.0 dB		--- dB		--- dB	
$L_{S(max)}$	86.8 dB	2025-02-18 13:02:35	--- dB	None	--- dB	None
$L_{S(min)}$	47.4 dB	2025-02-18 13:03:09	--- dB	None	--- dB	None
$L_{Peak(max)}$	107.1 dB	2025-02-18 13:02:35	--- dB	None	--- dB	None


Overloads

Count	Duration
0	0:00:00.0

Statistics

LAS 5.0	73.1 dB
LAS 10.0	69.0 dB
LAS 33.3	58.0 dB
LAS 50.0	55.8 dB
LAS 66.6	54.9 dB
LAS 90.0	50.4 dB

Time History

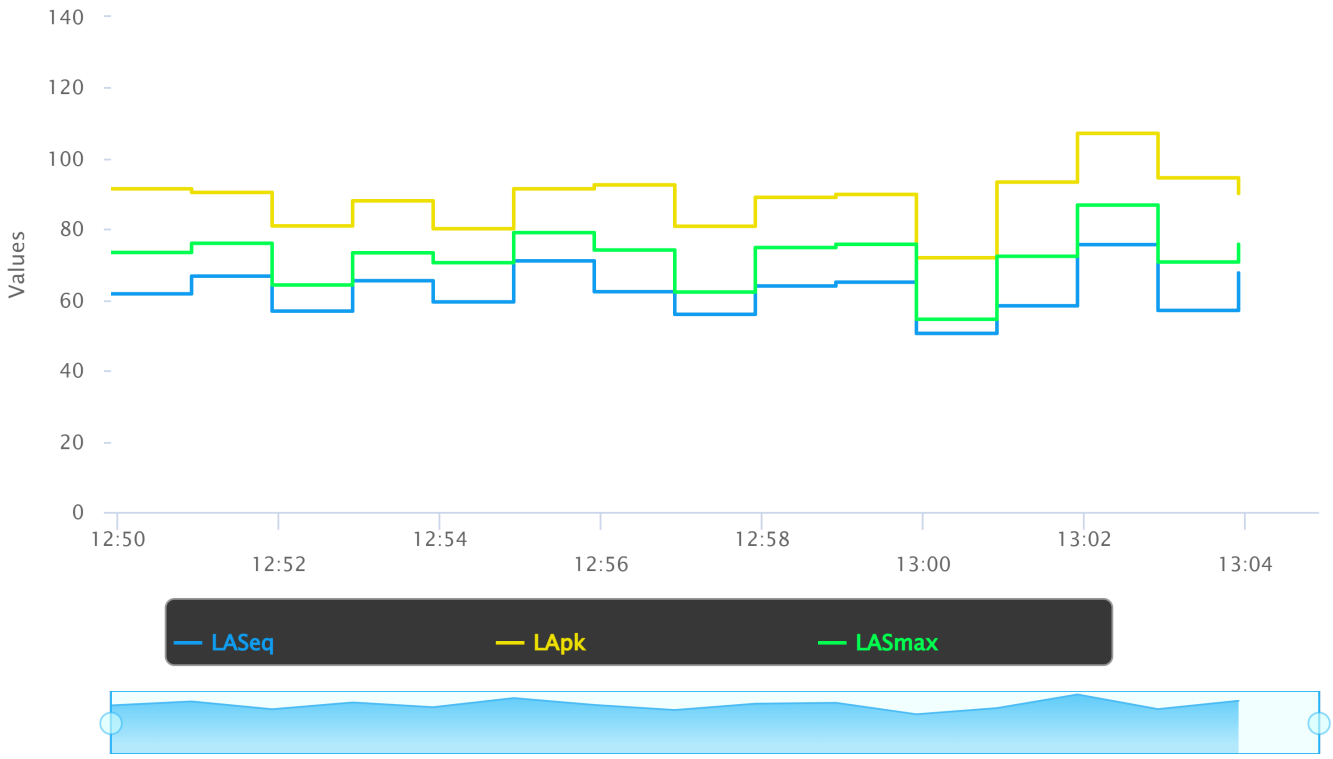

G.2 Construction Noise Calculations

Project: Inglewood High School

Construction Noise Impact on Sensitive Receptors

Parameters

Construction Hours:	8	Daytime hours (7 am to 7 pm)
	0	Evening hours (7 pm to 10 pm)
	0	Nighttime hours (10 pm to 7 am)
Leq to L10 factor	3	

				R1					R2					R3					R4					R5				
Construction Phase / **Equipment Type**	**No. of Equip.**	**Reference Noise Level at 50ft, Lmax**	**Acoustical Usage Factor**	**Distance (ft)**	**Lmax**	**Leq**	**L10**	**ed Noise Shielding, dBA**	**Distance (ft)**	**Lmax**	**Leq**	**L10**	**ed Noise Shielding, dBA**	**Distance (ft)**	**Lmax**	**Leq**	**L10**	**ed Noise Shielding, dBA**	**Distance (ft)**	**Lmax**	**Leq**	**L10**	**ed Noise Shielding, dBA**	**Distance (ft)**	**Lmax**	**Leq**	**L10**	**ed Noise Shielding, dBA**
New Buildings																												
Building Construction 1,2,3,4,5,6					***68***	***62***		**0**		***73***	***67***		**0**		***70***	***64***		**0**		***71***	***65***		**0**		***58***	***53***		**10**
Crane	1	81	16%	400	63	55	58	0	200	69	61	64	0	225	68	60	63	0	225	68	60	63	0	350	54	46	49	10
Forklift	1	75	10%	400	57	47	50	0	225	62	52	55	0	300	59	49	52	0	300	59	49	52	0	375	47	37	40	10
Forklift	1	75	10%	425	56	46	49	0	250	61	51	54	0	350	58	48	51	0	325	59	49	52	0	400	47	37	40	10
Generator	1	81	50%	450	62	59	62	0	275	66	63	66	0	400	63	60	63	0	350	64	61	64	0	425	52	49	52	10
Tractor/Loader/Backhoe	1	78	40%	475	58	54	57	0	300	62	58	61	0	450	59	55	58	0	375	60	57	60	0	450	49	45	48	10
Welder	1	74	40%	500	54	50	53	0	325	58	54	57	0	500	54	50	53	0	400	56	52	55	0	475	44	40	43	10
Welder	1	74	40%	525	54	50	53	0	350	57	53	56	0	550	53	49	52	0	425	55	51	54	0	490	44	40	43	10
Welder	1	74	40%	550	53	49	52	0	375	56	53	56	0	600	52	48	51	0	450	55	51	54	0	500	44	40	43	10
Architectural Coating 1,2,3,4,5,6					***66***	***62***		**0**		***71***	***67***		**0**		***69***	***65***		**0**		***69***	***65***		**0**		***57***	***53***		**10**
Compressor (Air)	1	78	40%	400	60	56	59	0	200	66	62	65	0	225	65	61	64	0	225	65	61	64	0	350	51	47	50	10
Compressor (Air)	1	78	40%	450	59	55	58	0	250	64	60	63	0	300	62	58	61	0	300	62	58	61	0	375	50	47	50	10
Compressor (Air)	1	78	40%	475	58	54	57	0	300	62	58	61	0	400	60	56	59	0	350	61	57	60	0	400	50	46	49	10
Compressor (Air)	1	78	40%	500	58	54	57	0	325	62	58	61	0	500	58	54	57	0	400	60	56	59	0	450	49	45	48	10
Compressor (Air)	1	78	40%	525	58	54	57	0	350	61	57	60	0	550	57	53	56	0	425	59	55	58	0	475	48	44	47	10
Compressor (Air)	1	78	40%	550	57	53	56	0	375	60	57	60	0	600	56	52	55	0	450	59	55	58	0	500	48	44	47	10
Modernization																												
Building Construction					***67***	***63***		**0**		***65***	***60***		**0**		***71***	***67***		**0**		***77***	***71***		**0**		***53***	***49***		**10**
Forklift	1	75	10%	250	61	51	54	0	400	57	47	50	0	175	64	54	57	0	50	75	65	68	0	550	44	34	37	10
Generator	1	81	50%	350	64	61	64	0	500	61	58	61	0	225	68	65	68	0	150	71	68	71	0	600	49	46	49	10
Tractor/Loader/Backhoe	1	78	40%	450	59	55	58	0	550	57	53	56	0	250	64	60	63	0	200	66	62	65	0	700	45	41	44	10
Welder	1	74	40%	500	54	50	53	0	600	52	48	51	0	350	57	53	56	0	250	60	56	59	0	750	40	36	39	10
Compressor (Air)	1	78	40%	550	57	53	56	0	650	56	52	55	0	425	59	55	58	0	300	62	58	61	0	800	44	40	43	10
15 ac Site Improvement																												
Demolition					***73***	***68***		**0**		***75***	***70***		**0**		***77***	***73***		**0**		***82***	***78***		**0**		***79***	***75***		
Dozer	1	82	40%	200	70	66	69	0	175	71	67	70	0	100	76	72	75	0	50	82	78	81	0	25	78	74	77	10
Dozer	1	82	40%	400	64	60	63	0	250	68	64	67	0	300	66	62	65	0	350	65	61	64	0	100	66	62	65	10
Concrete Saw	1	90	20%	600	68	61	64	0	500	70	63	66	0	600	68	61	64	0	650	68	61	64	0	200	68	61	64	10
Excavator	1	81	40%	800	57	53	56	0	725	58	54	57	0	900	56	52	55	0	950	55	51	54	0	500	51	47	50	10
Excavator	1	81	40%	1000	55	51	54	0	1000	55	51	54	0	1200	53	49	52	0	1000	55	51	54	0	800	47	43	46	10
Excavator	1	81	40%	1200	53	49	52	0	1100	54	50	53	0	1300	53	49	52	0	1100	54	50	53	0	1200	43	39	42	10
Grading					***75***	***71***				***76***	***71***				***80***	***75***				***86***	***82***				***81***	***77***		
Grader	1	85	40%	200	73	69	72	0	175	74	70	73	0	100	79	75	78	0	50	85	81	84	0	25	81	77	80	10
Excavator	1	81	40%	250	67	63	66	0	300	65	61	64	0	250	67	63	66	0	100	75	71	74	0	100	65	61	64	10
Excavator	1	81	40%	300	65	61	64	0	400	63	59	62	0	500	61	57	60	0	300	65	61	64	0	200	59	55	58	10
Tractor/Loader/Backhoe	1	78	40%	400	60	56	59	0	600	56	52	55	0	750	54	50	53	0	500	58	54	57	0	400	50	46	49	10
Tractor/Loader/Backhoe	1	78	40%	600	56	52	55	0	800	54	50	53	0	1000	52	48	51	0	600	56	52	55	0	600	46	42	45	10
Dozer	1	82	40%	800	58	54	57	0	900	57	53	56	0	1100	55	51	54	0	800	58	54	57	0	800	48	44	47	10
Pavement Scarafier	1	90	20%	1000	64	57	60	0	1000	64	57	60	0	1200	62	55	58	0	1000	64	57	60	0	1000	54	47	50	10
Pavement Scarafier	1	90	20%	1200	62	55	58	0	1100	63	56	59	0	1300	62	55	58	0	1100	63	56	59	0	1200	52	45	48	10
Landscaping					***75***	***71***				***76***	***71***				***80***	***75***				***86***	***82***				***81***	***77***		
Grader	1	85	40%	200	73	69	72	0	175	74	70	73	0	100	79	75	78	0	50	85	81	84	0	25	81	77	80	10
Excavator	1	81	40%	250	67	63	66	0	300	65	61	64	0	250	67	63	66	0	100	75	71	74	0	100	65	61	64	10
Excavator	1	81	40%	300	65	61	64	0	400	63	59	62	0	500	61	57	60	0	300	65	61	64	0	200	59	55	58	10
Tractor/Loader/Backhoe	1	78	40%	400	60	56	59	0	600	56	52	55	0	750	54	50	53	0	500	58	54	57	0	400	50	46	49	10
Tractor/Loader/Backhoe	1	78	40%	600	56	52	55	0	800	54	50	53	0	1000	52	48	51	0	600	56	52	55	0	600	46	42	45	10
Dozer	1	82	40%	800	58	54	57	0	900	57	53	56	0	1100	55	51	54	0	800	58	54	57	0	800	48	44	47	10
Pavement Scarafier	1	90	20%	1000	64	57	60	0	1000	64	57	60	0	1200	62	55	58	0	1000	64	57	60	0	1000	54	47	50	10
Pavement Scarafier	1	90	20%	1200	62	55	58	0	1100	63	56	59	0	1300	62	55	58	0	1100	63	56	59	0	1200	52	45	48	10
Utilities					***70***	***63***				***71***	***65***				***75***	***68***				***81***	***73***				***77***	***69***		
Crane	1	81	16%	200	69	61	64	0	175	70	62	65	0	100	75	67	70	0	50	81	73	76	0	25	77	69	72	10
Forklift	1	75	10%	300	59	49	52	0	250	61	51	54	0	500	55	45	48	0	250	61	51	54	0	250	51	41	44	10
Generator	1	81	50%	600	59	56	59	0	500	61	58	61	0	600	59	56	59	0	500	61	58	61	0	500	51	48	51	10
Tractor	1	84	40%	900	59	55	58	0	750	60	56	59	0	1000	58	54	57	0	750	60	56	59	0	1000	48	44	47	10
Welder	1	74	40%	1200	46	42	45	0	1100	47	43	46	0	1300	46	42	45	0	1100	47	43	46	0	1200	36	32	35	10
Paving					***72***	***66***				***73***	***68***				***74***	***70***				***78***	***74***				***73***	***70***		
Paver	1	77	50%	200	65	62	65	0	175	66	63	66	0	100	71	68	71	0	50	77	74	77	0	25	73	70	73	10
Paver	1	77	50%	400	59	56	59	0	250	63	60	63	0	300	61	58	61	0	350	60	57	60	0	250	53	50	53	10
Pavement Scarafier	1	90	20%	600	68	61	64	0	500	70	63	66	0	600	68	61	64	0	650	68	61	64	0	500	60	53	56	10
Pavement Scarafier	1	90	20%	800	66	59	62	0	725	67	60	63	0	900	65	58	61	0	950	64	57	60	0	750	56	49	52	10
Roller	1	80	20%	1000	54	47	50	0	1000	54	47	50	0	1200	52	45	48	0	1000	54	47	50	0	1000	44	37	40	10
Roller	1	80	20%	1200	52	45	48	0	1100	53	46	49	0	1300	52	45	48	0	1100	53	46	49	0	1200	42	35	38	10
Architectural Coating					***69***	***64***				***67***	***63***				***72***	***68***				***78***	***74***				***74***	***70***		
Compressor (Air)	1	78	40%	200	66	62	65	0	175	67	63	66	0	100	72	68	71	0	50	78	74	77	0	25	74	70	73	10
Electrical Service Yard																												
Building Construction					***66***	***60***		**0**		***54***	***49***		**0**		***55***	***49***		**0**		***54***	***48***		**0**		***46***	***41***		**0**
Forklift	1	75	10%	215	62	52	55	0	900	50	40	43	0	850	50	40	43	0	900	50	40	43	0	700	42	32	35	10
Tractor/Loader/Backhoe	1	78	40%	275	63	59	62	0	950	52	48	51	0	900	53	49	52	0	1050	52	48	51	0	800	44	40	43	10
Overlapping Phases																												
Utilities and Electrical Service Yard and Architectural Coating 1,2,3,4,5,6 and Building Construction 1,2,3,4,5,6 and Modernization Building Construction						69.3					71.4					72.2					76.1					69.4		
Maximum Combined Noise Levels						**71.1**					**71.4**					**75.5**					**81.5**					**77.2**		

Project: Inglewood High School Mitigated

Construction Noise Impact on Sensitive Receptors

Parameters

Construction Hours:	8	Daytime hours (7 am to 7 pm)
	0	Evening hours (7 pm to 10 pm)
	0	Nighttime hours (10 pm to 7 am)
Leq to L10 factor	3	

				R1					R2					R3					R4					R5				
Construction Phase **Equipment Type**	**No. of Equip.**	**Reference Noise Level at 50ft, Lmax**	**Acoustical Usage Factor**	**Distance (ft)**	**Lmax**	**Leq**	**L10**	**ed Noise Shielding, dBA**	**Distance (ft)**	**Lmax**	**Leq**	**L10**	**ed Noise Shielding, dBA**	**Distance (ft)**	**Lmax**	**Leq**	**L10**	**ed Noise Shielding, dBA**	**Distance (ft)**	**Lmax**	**Leq**	**L10**	**ed Noise Shielding, dBA**	**Distance (ft)**	**Lmax**	**Leq**	**L10**	**ed Noise Shielding, dBA**
New Buildings																												
Building Construction 1,2,3,4,5,6					*60*	*54*		8		*65*	*59*		8		*62*	*56*		8		*63*	*57*		8		*50*	*45*		18
Crane	1	81	16%	400	55	47	50	8	200	61	53	56	8	225	60	52	55	8	225	60	52	55	8	350	46	38	41	18
Forklift	1	75	10%	400	49	39	42	8	225	54	44	47	8	300	51	41	44	8	300	51	41	44	8	375	39	29	32	18
Forklift	1	75	10%	425	48	38	41	8	250	53	43	46	8	350	50	40	43	8	325	51	41	44	8	400	39	29	32	18
Generator	1	81	50%	450	54	51	54	8	275	58	55	58	8	400	55	52	55	8	350	56	53	56	8	425	44	41	44	18
Tractor/Loader/Backhoe	1	78	40%	475	50	46	49	8	300	54	50	53	8	450	51	47	50	8	375	52	49	52	8	450	41	37	40	18
Welder	1	74	40%	500	46	42	45	8	325	50	46	49	8	500	46	42	45	8	400	48	44	47	8	475	36	32	35	18
Welder	1	74	40%	525	46	42	45	8	350	49	45	48	8	550	45	41	44	8	425	47	43	46	8	490	36	32	35	18
Welder	1	74	40%	550	45	41	44	8	375	48	45	48	8	600	44	40	43	8	450	47	43	46	8	500	36	32	35	18
Architectural Coating 1,2,3,4,5,6					*58*	*54*		8		*63*	*59*		8		*61*	*57*		8		*61*	*57*		8		*49*	*45*		18
Compressor (Air)	1	78	40%	400	52	48	51	8	200	58	54	57	8	225	57	53	56	8	225	57	53	56	8	350	43	39	42	18
Compressor (Air)	1	78	40%	450	51	47	50	8	250	56	52	55	8	300	54	50	53	8	300	54	50	53	8	375	42	39	42	18
Compressor (Air)	1	78	40%	475	50	46	49	8	300	54	50	53	8	400	52	48	51	8	350	53	49	52	8	400	42	38	41	18
Compressor (Air)	1	78	40%	500	50	46	49	8	325	54	50	53	8	500	50	46	49	8	400	52	48	51	8	450	41	37	40	18
Compressor (Air)	1	78	40%	525	50	46	49	8	350	53	49	52	8	550	49	45	48	8	425	51	47	50	8	475	40	36	39	18
Compressor (Air)	1	78	40%	550	49	45	48	8	375	52	49	52	8	600	48	44	47	8	450	51	47	50	8	500	40	36	39	18
Modernization																												
Building Construction					*59*	*55*		8		*57*	*52*		8		*63*	*59*		8		*69*	*63*		8		*45*	*41*		18
Forklift	1	75	10%	250	53	43	46	8	400	49	39	42	8	175	56	46	49	8	50	67	57	60	8	550	36	26	29	18
Generator	1	81	50%	350	56	53	56	8	500	53	50	53	8	225	60	57	60	8	150	63	60	63	8	600	41	38	41	18
Tractor/Loader/Backhoe	1	78	40%	450	51	47	50	8	550	49	45	48	8	250	56	52	55	8	200	58	54	57	8	700	37	33	36	18
Welder	1	74	40%	500	46	42	45	8	600	44	40	43	8	350	49	45	48	8	250	52	48	51	8	750	32	28	31	18
Compressor (Air)	1	78	40%	550	49	45	48	8	650	48	44	47	8	425	51	47	50	8	300	54	50	53	8	800	36	32	35	18
15 ac Site Improvement																												
Demolition					*65*	*60*		8		*67*	*62*		8		*69*	*65*		8		*74*	*70*		8		*71*	*67*		18
Dozer	1	82	40%	200	62	58	61	8	175	63	59	62	8	100	68	64	67	8	50	74	70	73	8	25	70	66	69	18
Dozer	1	82	40%	400	56	52	55	8	250	60	56	59	8	300	58	54	57	8	350	57	53	56	8	100	58	54	57	18
Concrete Saw	1	90	20%	600	60	53	56	8	500	62	55	58	8	600	60	53	56	8	650	60	53	56	8	200	60	53	56	18
Excavator	1	81	40%	800	49	45	48	8	725	50	46	49	8	900	48	44	47	8	950	47	43	46	8	500	43	39	42	18
Excavator	1	81	40%	1000	47	43	46	8	1000	47	43	46	8	1200	45	41	44	8	1000	47	43	46	8	800	39	35	38	18
Excavator	1	81	40%	1200	45	41	44	8	1100	46	42	45	8	1300	45	41	44	8	1100	46	42	45	8	1200	35	31	34	18
Grading					*67*	*63*				*68*	*63*				*72*	*67*				*78*	*74*				*73*	*69*		
Grader	1	85	40%	200	65	61	64	8	175	66	62	65	8	100	71	67	70	8	50	77	73	76	8	25	73	69	72	18
Excavator	1	81	40%	250	59	55	58	8	300	57	53	56	8	250	59	55	58	8	100	67	63	66	8	100	57	53	56	18
Excavator	1	81	40%	300	57	53	56	8	400	55	51	54	8	500	53	49	52	8	300	57	53	56	8	200	51	47	50	18
Tractor/Loader/Backhoe	1	78	40%	400	52	48	51	8	600	48	44	47	8	750	46	42	45	8	500	50	46	49	8	400	42	38	41	18
Tractor/Loader/Backhoe	1	78	40%	600	48	44	47	8	800	46	42	45	8	1000	44	40	43	8	600	48	44	47	8	600	38	34	37	18
Dozer	1	82	40%	800	50	46	49	8	900	49	45	48	8	1100	47	43	46	8	800	50	46	49	8	800	40	36	39	18
Pavement Scarafier	1	90	20%	1000	56	49	52	8	1000	56	49	52	8	1200	54	47	50	8	1000	56	49	52	8	1000	46	39	42	18
Pavement Scarafier	1	90	20%	1200	54	47	50	8	1100	55	48	51	8	1300	54	47	50	8	1100	55	48	51	8	1200	44	37	40	18
Landscaping					*67*	*63*				*68*	*63*				*72*	*67*				*78*	*74*				*73*	*69*		
Grader	1	85	40%	200	65	61	64	8	175	66	62	65	8	100	71	67	70	8	50	77	73	76	8	25	73	69	72	18
Excavator	1	81	40%	250	59	55	58	8	300	57	53	56	8	250	59	55	58	8	100	67	63	66	8	100	57	53	56	18
Excavator	1	81	40%	300	57	53	56	8	400	55	51	54	8	500	53	49	52	8	300	57	53	56	8	200	51	47	50	18
Tractor/Loader/Backhoe	1	78	40%	400	52	48	51	8	600	48	44	47	8	750	46	42	45	8	500	50	46	49	8	400	42	38	41	18
Tractor/Loader/Backhoe	1	78	40%	600	48	44	47	8	800	46	42	45	8	1000	44	40	43	8	600	48	44	47	8	600	38	34	37	18
Dozer	1	82	40%	800	50	46	49	8	900	49	45	48	8	1100	47	43	46	8	800	50	46	49	8	800	40	36	39	18
Pavement Scarafier	1	90	20%	1000	56	49	52	8	1000	56	49	52	8	1200	54	47	50	8	1000	56	49	52	8	1000	46	39	42	18
Pavement Scarafier	1	90	20%	1200	54	47	50	8	1100	55	48	51	8	1300	54	47	50	8	1100	55	48	51	8	1200	44	37	40	18
Utilities					*62*	*55*				*63*	*57*				*67*	*60*				*73*	*65*				*69*	*61*		
Crane	1	81	16%	200	61	53	56	8	175	62	54	57	8	100	67	59	62	8	50	73	65	68	8	25	69	61	64	18
Forklift	1	75	10%	300	51	41	44	8	250	53	43	46	8	500	47	37	40	8	250	53	43	46	8	250	43	33	36	18
Generator	1	81	50%	600	51	48	51	8	500	53	50	53	8	600	51	48	51	8	500	53	50	53	8	500	43	40	43	18
Tractor	1	84	40%	900	51	47	50	8	750	52	48	51	8	1000	50	46	49	8	750	52	48	51	8	1000	40	36	39	18
Welder	1	74	40%	1200	38	34	37	8	1100	39	35	38	8	1300	38	34	37	8	1100	39	35	38	8	1200	28	24	27	18
Paving					*64*	*58*				*65*	*60*				*66*	*62*				*70*	*66*				*65*	*62*		
Paver	1	77	50%	200	57	54	57	8	175	58	55	58	8	100	63	60	63	8	50	69	66	69	8	25	65	62	65	18
Paver	1	77	50%	400	51	48	51	8	250	55	52	55	8	300	53	50	53	8	350	52	49	52	8	250	45	42	45	18
Pavement Scarafier	1	90	20%	600	60	53	56	8	500	62	55	58	8	600	60	53	56	8	650	60	53	56	8	500	52	45	48	18
Pavement Scarafier	1	90	20%	800	58	51	54	8	725	59	52	55	8	900	57	50	53	8	950	56	49	52	8	750	48	41	44	18
Roller	1	80	20%	1000	46	39	42	8	1000	46	39	42	8	1200	44	37	40	8	1000	46	39	42	8	1000	36	29	32	18
Roller	1	80	20%	1200	44	37	40	8	1100	45	38	41	8	1300	44	37	40	8	1100	45	38	41	8	1200	34	27	30	18
Architectural Coating					*61*	*56*				*59*	*55*				*64*	*60*				*70*	*66*				*66*	*62*		
Compressor (Air)	1	78	40%	200	58	54	57	8	175	59	55	58	8	100	64	60	63	8	50	70	66	69	8	25	66	62	65	18
Electrical Service Yard																												
Building Construction					*58*	*52*		8		*46*	*41*		8		*47*	*41*		8		*46*	*40*		8		*38*	*33*		18
Forklift	1	75	10%	215	54	44	47	8	900	42	32	35	8	850	42	32	35	8	900	42	32	35	8	700	34	24	27	18
Tractor/Loader/Backhoe	1	78	40%	275	55	51	54	8	950	44	40	43	8	900	45	41	44	8	1050	44	40	43	8	800	36	32	35	18
Overlapping Phases																												
Utilities and Electrical Service Yard and Architectural Coating 1,2,3,4,5,6 and Building Construction 1,2,3,4,5,6 and Modernization Building Construction						61.3					63.4					64.2					68.1					61.4		
Maximum Combined Noise Levels						**63.1**					**63.4**					**67.5**					**73.5**					**69.2**		

G.3 Traffic Noise Calculations

TRAFFIC NOISE ANALYSIS TOOL

Project Name: Inglewood Highschool
Analysis Scenario: Existing
Source of Traffic Volumes: LLG

Segment	Ground Type	Distance from Roadway to Receiver (feet)	Speed (mph)			Peak Hour Volume			Peak Hour Noise Level (Leq(h) dBA)	Noise Level dBA CNEL
			Auto	MT	HT	Auto	MT	HT		
Fir Avenue n/o Manchester Boulevard	Hard	30	25	25	25	258	5	3	58.2	58.5
Fir Avenue s/o Kelso Street	Hard	30	25	25	25	380	8	4	59.9	60.2
Grevillea Avenue between Manchester Boulevard and Nutwood Street	Hard	30	30	30	30	259	5	3	59.8	60.1
Grevillea Avenue between Nutwood Street and Kelso Street	Hard	30	30	30	30	978	20	10	65.5	65.8
Grevillea Avenue s/o Kelso Street	Hard	30	30	30	30	1375	28	14	67.0	67.3
Inglewood Avenue n/o Manchester Boulevard	Hard	30	25	25	25	360	7	4	59.6	59.9
Inglewood Avenue s/o Manchester Boulevard	Hard	30	25	25	25	434	9	4	60.4	60.7
Kelso Street between Fir Avenue and Grevillea Avenue	Hard	30	40	40	40	1754	36	18	71.2	71.5
Kelso Street between Grevillea Avenue and La Brea Avenue	Hard	30	25	25	25	764	16	8	62.9	63.2
Kelso Street e/o La Brea Avenue	Hard	30	25	25	25	204	4	2	57.2	57.5
Kelso Street w/o Fir Avenue	Hard	30	25	25	25	2060	42	21	67.2	67.5
La Brea Avenue between Manchester Boulevard and Nutwood Street	Hard	30	35	35	35	1387	29	14	68.6	68.9
La Brea Avenue between Nutwood Street and Kelso Street	Hard	30	35	35	35	856	18	9	66.5	66.8
La Brea Avenue n/o Manchester Boulevard	Hard	30	35	35	35	1766	36	18	69.7	70.0
La Brea Avenue s/o Kelso Street	Hard	30	35	35	35	1391	29	14	68.6	68.9
Manchester Boulevard between Fir Avenue and Grevillea Avenue	Hard	30	35	35	35	1397	29	14	68.7	69.0
Manchester Boulevard between Grevillea Avenue and La Brea Avenue	Hard	30	35	35	35	2065	43	21	70.4	70.7
Manchester Boulevard between Inglewood Avenue and Fir Avenue	Hard	30	35	35	35	1495	31	15	69.0	69.3
Manchester Boulevard e/o La Brea Avenue	Hard	30	35	35	35	589	12	6	64.9	65.2
Manchester Boulevard w/o Inglewood Avenue	Hard	30	35	35	35	2381	49	25	71.0	71.3
Nutwood Street between Grevillea Avenue and La Brea Avenue	Hard	30	30	30	30	792	16	8	64.6	64.9
Nutwood Street e/o La Brea Avenue	Hard	30	30	30	30	2171	45	22	69.0	69.3

Inglewood Highschool Traffic Segment Volumes

Roadway Segment	AM	PM	Max	Auto	MT	HT
Grevillea Avenue between Manchester Boulevard and Nutwood Street	267	137	267	259	5	3
Grevillea Avenue between Nutwood Street and Kelso Street	1,008	209	1,008	978	20	10
La Brea Avenue between Manchester Boulevard and Nutwood Street	1,360	1,430	1,430	1,387	29	14
La Brea Avenue between Nutwood Street and Kelso Street	596	882	882	856	18	9
Inglewood Avenue n/o Manchester Boulevard	334	371	371	360	7	4
Fir Avenue n/o Manchester Boulevard	1	266	266	258	5	3
La Brea Avenue n/o Manchester Boulevard	1,478	1,821	1,821	1,766	36	18
Inglewood Avenue s/o Manchester Boulevard	1	447	447	434	9	4
Fir Avenue s/o Kelso Street	392	41	392	380	8	4
Grevillea Avenue s/o Kelso Street	1,418	167	1,418	1,375	28	14
La Brea Avenue s/o Kelso Street	0	1,434	1,434	1,391	29	14
	0	0	0	0	0	0
	0	0	0	0	0	0
Manchester Boulevard between Inglewood Avenue and Fir Avenue	879	1,541	1,541	1,495	31	15
Manchester Boulevard between Fir Avenue and Grevillea Avenue	271	1,440	1,440	1,397	29	14
Manchester Boulevard between Grevillea Avenue and La Brea Avenue	877	2,129	2,129	2,065	43	21
Nutwood Street between Grevillea Avenue and La Brea Avenue	816	610	816	792	16	8
Kelso Street between Fir Avenue and Grevillea Avenue	1,808	167	1,808	1,754	36	18
Kelso Street between Grevillea Avenue and La Brea Avenue	788	607	788	764	16	8
Manchester Boulevard e/o La Brea Avenue	237	607	607	589	12	6
Nutwood Street e/o La Brea Avenue	26	2,238	2,238	2,171	45	22
Kelso Street e/o La Brea Avenue	0	210	210	204	4	2
Kelso Street e/o Fir Avenue	2,100	31	2,100	2,037	42	21
Manchester Boulevard w/o Inglewood Avenue	2,098	2,455	2,455	2,381	49	25
Kelso Street w/o Fir Avenue	2,124	140	2,124	2,060	42	21
	0	0	0	0	0	0
	0	0	0	0	0	0
	0	0	0	0	0	0
	0	0	0	0	0	0
	0	0	0	0	0	0
	0	0	0	0	0	0

TRAFFIC NOISE ANALYSIS TOOL

Project Name: Inglewood Highschool
Analysis Scenario: Existing + Project
Source of Traffic Volumes: LLG

Segment	Ground Type	Distance from Roadway to Receiver (feet)	Speed (mph)			Peak Hour Volume			Peak Hour Noise Level (Leq(h) dBA)	Noise Level dBA CNEL
			Auto	MT	HT	Auto	MT	HT		
Fir Avenue n/o Manchester Boulevard	Hard	30	25	25	25	266	5	3	58.3	58.6
Fir Avenue s/o Kelso Street	Hard	30	25	25	25	464	10	5	60.7	61.0
Grevillea Avenue between Manchester Boulevard and Nutwood Street	Hard	30	30	30	30	445	9	5	62.1	62.4
Grevillea Avenue between Nutwood Street and Kelso Street	Hard	30	30	30	30	991	20	10	65.6	65.9
Grevillea Avenue s/o Kelso Street	Hard	30	30	30	30	1407	29	15	67.1	67.4
Inglewood Avenue n/o Manchester Boulevard	Hard	30	25	25	25	373	8	4	59.8	60.1
Inglewood Avenue s/o Manchester Boulevard	Hard	30	25	25	25	434	9	4	60.4	60.7
Kelso Street between Fir Avenue and Grevillea Avenue	Hard	30	40	40	40	1767	36	18	71.3	71.6
Kelso Street between Grevillea Avenue and La Brea Avenue	Hard	30	25	25	25	774	16	8	63.0	63.3
Kelso Street e/o La Brea Avenue	Hard	30	25	25	25	223	5	2	57.6	57.9
Kelso Street w/o Fir Avenue	Hard	30	25	25	25	2122	44	22	67.3	67.6
La Brea Avenue between Manchester Boulevard and Nutwood Street	Hard	30	35	35	35	1426	29	15	68.7	69.0
La Brea Avenue between Nutwood Street and Kelso Street	Hard	30	35	35	35	885	18	9	66.7	67.0
La Brea Avenue n/o Manchester Boulevard	Hard	30	35	35	35	1792	37	18	69.7	70.0
La Brea Avenue s/o Kelso Street	Hard	30	35	35	35	1430	29	15	68.8	69.1
Manchester Boulevard between Fir Avenue and Grevillea Avenue	Hard	30	35	35	35	1422	29	15	68.7	69.0
Manchester Boulevard between Grevillea Avenue and La Brea Avenue	Hard	30	35	35	35	2086	43	22	70.4	70.7
Manchester Boulevard between Inglewood Avenue and Fir Avenue	Hard	30	35	35	35	1516	31	16	69.0	69.3
Manchester Boulevard e/o La Brea Avenue	Hard	30	35	35	35	654	13	7	65.4	65.7
Manchester Boulevard w/o Inglewood Avenue	Hard	30	35	35	35	2407	50	25	71.0	71.3
Nutwood Street between Grevillea Avenue and La Brea Avenue	Hard	30	30	30	30	821	17	8	64.8	65.1
Nutwood Street e/o La Brea Avenue	Hard	30	30	30	30	2202	45	23	69.1	69.4

Inglewood Highschool Traffic Segment Volumes

Roadway Segment	AM	PM	Max	Auto	MT	HT
Grevillea Avenue between Manchester Boulevard and Nutwood Street	459	180	459	445	9	5
Grevillea Avenue between Nutwood Street and Kelso Street	1,022	274	1,022	991	20	10
La Brea Avenue between Manchester Boulevard and Nutwood Street	1,392	1,470	1,470	1,426	29	15
La Brea Avenue between Nutwood Street and Kelso Street	606	912	912	885	18	9
Inglewood Avenue n/o Manchester Boulevard	344	385	385	373	8	4
Fir Avenue n/o Manchester Boulevard	1	274	274	266	5	3
La Brea Avenue n/o Manchester Boulevard	1,510	1,847	1,847	1,792	37	18
Inglewood Avenue s/o Manchester Boulevard	1	447	447	434	9	4
Fir Avenue s/o Kelso Street	478	53	478	464	10	5
Grevillea Avenue s/o Kelso Street	1,450	189	1,450	1,407	29	15
La Brea Avenue s/o Kelso Street	0	1,474	1,474	1,430	29	15
	0	0	0	0	0	0
	0	0	0	0	0	0
Manchester Boulevard between Inglewood Avenue and Fir Avenue	923	1,563	1,563	1,516	31	16
Manchester Boulevard between Fir Avenue and Grevillea Avenue	319	1,466	1,466	1,422	29	15
Manchester Boulevard between Grevillea Avenue and La Brea Avenue	890	2,151	2,151	2,086	43	22
Nutwood Street between Grevillea Avenue and La Brea Avenue	846	666	846	821	17	8
Kelso Street between Fir Avenue and Grevillea Avenue	1,822	206	1,822	1,767	36	18
Kelso Street between Grevillea Avenue and La Brea Avenue	798	674	798	774	16	8
Manchester Boulevard e/o La Brea Avenue	247	674	674	654	13	7
Nutwood Street e/o La Brea Avenue	26	2,270	2,270	2,202	45	23
Kelso Street e/o La Brea Avenue	0	230	230	223	5	2
Kelso Street e/o Fir Avenue	2,122	31	2,122	2,058	42	21
Manchester Boulevard w/o Inglewood Avenue	2,152	2,481	2,481	2,407	50	25
Kelso Street w/o Fir Avenue	2,188	162	2,188	2,122	44	22
	0	0	0	0	0	0
	0	0	0	0	0	0
	0	0	0	0	0	0
	0	0	0	0	0	0
	0	0	0	0	0	0
	0	0	0	0	0	0

TRAFFIC NOISE ANALYSIS TOOL

Project Name: Inglewood Highschool
Analysis Scenario: Existing + Construction
Source of Traffic Volumes: LLG

Segment	Ground Type	Distance from Roadway to Receiver (feet)	Speed (mph)			Peak Hour Volume			Peak Hour Noise Level (Leq(h) dBA)	Noise Level dBA CNEL
			Auto	MT	HT	Auto	MT	HT		
Fir Avenue n/o Manchester Boulevard	Hard	30	25	25	25	337	35	3	61.4	61.7
Fir Avenue s/o Kelso Street	Hard	30	25	25	25	459	38	4	62.3	62.6
Grevillea Avenue between Manchester Boulevard and Nutwood Street	Hard	30	30	30	30	337	35	3	62.7	63.0
Grevillea Avenue between Nutwood Street and Kelso Street	Hard	30	30	30	30	1056	50	10	66.5	66.8
Grevillea Avenue s/o Kelso Street	Hard	30	30	30	30	1454	58	14	67.7	68.0
Inglewood Avenue n/o Manchester Boulevard	Hard	25	25	25	25	438	37	4	63.0	63.3
Inglewood Avenue s/o Manchester Boulevard	Hard	25	25	25	25	512	39	4	63.4	63.7
Kelso Street between Fir Avenue and Grevillea Avenue	Hard	30	40	40	40	1832	66	18	71.7	72.0
Kelso Street between Grevillea Avenue and La Brea Avenue	Hard	30	25	25	25	843	46	8	64.3	64.6
Kelso Street e/o La Brea Avenue	Hard	30	25	25	25	282	34	2	61.0	61.3
Kelso Street w/o Fir Avenue	Hard	30	25	25	25	2139	72	21	67.8	68.1
La Brea Avenue between Manchester Boulevard and Nutwood Street	Hard	30	35	35	35	1466	59	14	69.3	69.6
La Brea Avenue between Nutwood Street and Kelso Street	Hard	30	35	35	35	934	48	9	67.6	67.9
La Brea Avenue n/o Manchester Boulevard	Hard	30	35	35	35	1845	66	18	70.2	70.5
La Brea Avenue s/o Kelso Street	Hard	30	35	35	35	1469	59	14	69.3	69.6
Manchester Boulevard between Fir Avenue and Grevillea Avenue	Hard	30	35	35	35	1475	59	14	69.3	69.6
Manchester Boulevard between Grevillea Avenue and La Brea Avenue	Hard	30	35	35	35	2144	73	21	70.8	71.1
Manchester Boulevard between Inglewood Avenue and Fir Avenue	Hard	30	35	35	35	1573	61	15	69.6	69.9
Manchester Boulevard e/o La Brea Avenue	Hard	30	35	35	35	667	42	6	66.3	66.6
Manchester Boulevard w/o Inglewood Avenue	Hard	30	35	35	35	2460	79	25	71.4	71.7
Nutwood Street between Grevillea Avenue and La Brea Avenue	Hard	30	30	30	30	870	46	8	65.8	66.1
Nutwood Street e/o La Brea Avenue	Hard	30	30	30	30	2249	75	22	69.5	69.8

TRAFFIC NOISE ANALYSIS TOOL

Project Name: Inglewood Highschool
Analysis Scenario: Cumulative (2028)
Source of Traffic Volumes: LLG

Segment	Ground Type	Distance from Roadway to Receiver (feet)	Speed (mph)			Peak Hour Volume			Peak Hour Noise Level (Leq(h) dBA)	Noise Level dBA CNEL
			Auto	MT	HT	Auto	MT	HT		
Fir Avenue n/o Manchester Boulevard	Hard	30	25	25	25	268	6	3	58.3	58.6
Fir Avenue s/o Kelso Street	Hard	30	25	25	25	408	8	4	60.2	60.5
Grevillea Avenue between Manchester Boulevard and Nutwood Street	Hard	30	30	30	30	279	6	3	60.1	60.4
Grevillea Avenue between Nutwood Street and Kelso Street	Hard	30	30	30	30	1046	22	11	65.8	66.1
Grevillea Avenue s/o Kelso Street	Hard	30	30	30	30	1529	32	16	67.5	67.8
Inglewood Avenue n/o Manchester Boulevard	Hard	30	25	25	25	375	8	4	59.8	60.1
Inglewood Avenue s/o Manchester Boulevard	Hard	30	25	25	25	453	9	5	60.6	60.9
Kelso Street between Fir Avenue and Grevillea Avenue	Hard	30	40	40	40	1856	38	19	71.5	71.8
Kelso Street between Grevillea Avenue and La Brea Avenue	Hard	30	25	25	25	809	17	8	63.1	63.4
Kelso Street e/o La Brea Avenue	Hard	30	25	25	25	223	5	2	57.6	57.9
Kelso Street w/o Fir Avenue	Hard	30	25	25	25	2194	45	23	67.5	67.8
La Brea Avenue between Manchester Boulevard and Nutwood Street	Hard	30	35	35	35	1600	33	16	69.2	69.5
La Brea Avenue between Nutwood Street and Kelso Street	Hard	30	35	35	35	1003	21	10	67.2	67.5
La Brea Avenue n/o Manchester Boulevard	Hard	30	35	35	35	1907	39	20	70.0	70.3
La Brea Avenue s/o Kelso Street	Hard	30	35	35	35	1523	31	16	69.0	69.3
Manchester Boulevard between Fir Avenue and Grevillea Avenue	Hard	30	35	35	35	1502	31	15	69.0	69.3
Manchester Boulevard between Grevillea Avenue and La Brea Avenue	Hard	30	35	35	35	2221	46	23	70.7	71.0
Manchester Boulevard between Inglewood Avenue and Fir Avenue	Hard	30	35	35	35	1608	33	17	69.3	69.6
Manchester Boulevard e/o La Brea Avenue	Hard	30	35	35	35	728	15	8	65.8	66.1
Manchester Boulevard w/o Inglewood Avenue	Hard	30	35	35	35	2575	53	27	71.3	71.6
Nutwood Street between Grevillea Avenue and La Brea Avenue	Hard	30	30	30	30	904	19	9	65.2	65.5
Nutwood Street e/o La Brea Avenue	Hard	30	30	30	30	2289	47	24	69.2	69.5

Inglewood Highschool Traffic Segment Volumes

Roadway Segment	AM	PM	Max	Auto	MT	HT
Grevillea Avenue between Manchester Boulevard and Nutwood Street	288	157	288	279	6	3
Grevillea Avenue between Nutwood Street and Kelso Street	1,078	244	1,078	1,046	22	11
La Brea Avenue between Manchester Boulevard and Nutwood Street	1,522	1,649	1,649	1,600	33	16
La Brea Avenue between Nutwood Street and Kelso Street	650	1,034	1,034	1,003	21	10
Inglewood Avenue n/o Manchester Boulevard	344	387	387	375	8	4
Fir Avenue n/o Manchester Boulevard	1	276	276	268	6	3
La Brea Avenue n/o Manchester Boulevard	1,636	1,966	1,966	1,907	39	20
Inglewood Avenue s/o Manchester Boulevard	1	467	467	453	9	5
Fir Avenue s/o Kelso Street	421	41	421	408	8	4
Grevillea Avenue s/o Kelso Street	1,576	201	1,576	1,529	32	16
La Brea Avenue s/o Kelso Street	0	1,570	1,570	1,523	31	16
	0	0	0	0	0	0
	0	0	0	0	0	0
Manchester Boulevard between Inglewood Avenue and Fir Avenue	932	1,658	1,658	1,608	33	17
Manchester Boulevard between Fir Avenue and Grevillea Avenue	296	1,548	1,548	1,502	31	15
Manchester Boulevard between Grevillea Avenue and La Brea Avenue	973	2,290	2,290	2,221	46	23
Nutwood Street between Grevillea Avenue and La Brea Avenue	932	710	932	904	19	9
Kelso Street between Fir Avenue and Grevillea Avenue	1,913	194	1,913	1,856	38	19
Kelso Street between Grevillea Avenue and La Brea Avenue	834	751	834	809	17	8
Manchester Boulevard e/o La Brea Avenue	252	751	751	728	15	8
Nutwood Street e/o La Brea Avenue	26	2,360	2,360	2,289	47	24
Kelso Street e/o La Brea Avenue	0	230	230	223	5	2
Kelso Street e/o Fir Avenue	2,221	31	2,221	2,154	44	22
Manchester Boulevard w/o Inglewood Avenue	2,235	2,655	2,655	2,575	53	27
Kelso Street w/o Fir Avenue	2,262	160	2,262	2,194	45	23
	0	0	0	0	0	0
	0	0	0	0	0	0
	0	0	0	0	0	0
	0	0	0	0	0	0
	0	0	0	0	0	0
	0	0	0	0	0	0

TRAFFIC NOISE ANALYSIS TOOL

Project Name: Inglewood Highschool
Analysis Scenario: Cumulative + Project (2028)
Source of Traffic Volumes: LLG

Segment	Ground Type	Distance from Roadway to Receiver (feet)	Speed (mph)			Peak Hour Volume			Peak Hour Noise Level (Leq(h) dBA)	Noise Level dBA CNEL
			Auto	MT	HT	Auto	MT	HT		
Fir Avenue n/o Manchester Boulevard	Hard	30	25	25	25	275	6	3	58.5	58.8
Fir Avenue s/o Kelso Street	Hard	30	25	25	25	492	10	5	61.0	61.3
Grevillea Avenue between Manchester Boulevard and Nutwood Street	Hard	30	30	30	30	466	10	5	62.3	62.6
Grevillea Avenue between Nutwood Street and Kelso Street	Hard	30	30	30	30	1059	22	11	65.9	66.2
Grevillea Avenue s/o Kelso Street	Hard	30	30	30	30	1560	32	16	67.6	67.9
Inglewood Avenue n/o Manchester Boulevard	Hard	30	25	25	25	389	8	4	60.0	60.3
Inglewood Avenue s/o Manchester Boulevard	Hard	30	25	25	25	453	9	5	60.6	60.9
Kelso Street between Fir Avenue and Grevillea Avenue	Hard	30	40	40	40	1869	39	19	71.5	71.8
Kelso Street between Grevillea Avenue and La Brea Avenue	Hard	30	25	25	25	819	17	8	63.2	63.5
Kelso Street e/o La Brea Avenue	Hard	30	25	25	25	243	5	3	57.9	58.2
Kelso Street w/o Fir Avenue	Hard	30	25	25	25	2256	47	23	67.6	67.9
La Brea Avenue between Manchester Boulevard and Nutwood Street	Hard	30	35	35	35	1638	34	17	69.4	69.7
La Brea Avenue between Nutwood Street and Kelso Street	Hard	30	35	35	35	1032	21	11	67.3	67.6
La Brea Avenue n/o Manchester Boulevard	Hard	30	35	35	35	1932	40	20	70.1	70.4
La Brea Avenue s/o Kelso Street	Hard	30	35	35	35	1562	32	16	69.1	69.4
Manchester Boulevard between Fir Avenue and Grevillea Avenue	Hard	30	35	35	35	1527	31	16	69.0	69.3
Manchester Boulevard between Grevillea Avenue and La Brea Avenue	Hard	30	35	35	35	2243	46	23	70.7	71.0
Manchester Boulevard between Inglewood Avenue and Fir Avenue	Hard	30	35	35	35	1630	34	17	69.3	69.6
Manchester Boulevard e/o La Brea Avenue	Hard	30	35	35	35	793	16	8	66.2	66.5
Manchester Boulevard w/o Inglewood Avenue	Hard	30	35	35	35	2601	54	27	71.4	71.7
Nutwood Street between Grevillea Avenue and La Brea Avenue	Hard	30	30	30	30	933	19	10	65.3	65.6
Nutwood Street e/o La Brea Avenue	Hard	30	30	30	30	2320	48	24	69.3	69.6

Inglewood Highschool Traffic Segment Volumes

Roadway Segment	AM	PM	Max	Auto	MT	HT
Grevillea Avenue between Manchester Boulevard and Nutwood Street	480	200	480	466	10	5
Grevillea Avenue between Nutwood Street and Kelso Street	1,092	309	1,092	1,059	22	11
La Brea Avenue between Manchester Boulevard and Nutwood Street	1,554	1,689	1,689	1,638	34	17
La Brea Avenue between Nutwood Street and Kelso Street	660	1,064	1,064	1,032	21	11
Inglewood Avenue n/o Manchester Boulevard	354	401	401	389	8	4
Fir Avenue n/o Manchester Boulevard	1	284	284	275	6	3
La Brea Avenue n/o Manchester Boulevard	1,668	1,992	1,992	1,932	40	20
Inglewood Avenue s/o Manchester Boulevard	1	467	467	453	9	5
Fir Avenue s/o Kelso Street	507	53	507	492	10	5
Grevillea Avenue s/o Kelso Street	1,608	223	1,608	1,560	32	16
La Brea Avenue s/o Kelso Street	0	1,610	1,610	1,562	32	16
	0	0	0	0	0	0
	0	0	0	0	0	0
Manchester Boulevard between Inglewood Avenue and Fir Avenue	976	1,680	1,680	1,630	34	17
Manchester Boulevard between Fir Avenue and Grevillea Avenue	344	1,574	1,574	1,527	31	16
Manchester Boulevard between Grevillea Avenue and La Brea Avenue	986	2,312	2,312	2,243	46	23
Nutwood Street between Grevillea Avenue and La Brea Avenue	962	766	962	933	19	10
Kelso Street between Fir Avenue and Grevillea Avenue	1,927	233	1,927	1,869	39	19
Kelso Street between Grevillea Avenue and La Brea Avenue	844	818	844	819	17	8
Manchester Boulevard e/o La Brea Avenue	262	818	818	793	16	8
Nutwood Street e/o La Brea Avenue	26	2,392	2,392	2,320	48	24
Kelso Street e/o La Brea Avenue	0	250	250	243	5	3
Kelso Street e/o Fir Avenue	2,243	31	2,243	2,176	45	22
Manchester Boulevard w/o Inglewood Avenue	2,289	2,681	2,681	2,601	54	27
Kelso Street w/o Fir Avenue	2,326	182	2,326	2,256	47	23
	0	0	0	0	0	0
	0	0	0	0	0	0
	0	0	0	0	0	0
	0	0	0	0	0	0
	0	0	0	0	0	0
	0	0	0	0	0	0

Appendix H
VMT Screening Assessment Memo

DRAFT

MEMORANDUM

600 S. Lake Avenue
Suite 500
Pasadena, CA 91106
626.796.2322 T
www.llgengineers.com

Pasadena
Irvine
San Diego

To:	Ms. Meghan Gibson Environmental Science Associates	Date:	September 18, 2025
From:	Francesca S. Bravo Chin S. Taing, PTP, RSP1 Linscott, Law & Greenspan, Engineers	LLG Ref:	1-24-4672-1
Subject:	**Vehicle Miles Traveled (VMT) Screening Assessment for Inglewood High School Reconstruction Project – City of Inglewood, California**		

This memorandum has been prepared by Linscott, Law & Greenspan, Engineers ("LLG") to provide a Vehicle Miles Traveled ("VMT") screening assessment for the Inglewood High School Reconstruction ("Project") located at 231 South Grevillea Avenue ("Project site") in the City of Inglewood, California ("City"). The Project consists of the demolition of the majority of the buildings located on site, the modernization of some of the existing buildings, and the construction of six new buildings on the Inglewood High School campus. The Project Site location and general vicinity are shown in ***Figure 1***.

Based on the City of Inglewood *Transportation Impact Analysis Guidelines*[1] and subsequent coordination with the City staff, the Project satisfies one of the three VMT screening criteria. Accordingly, it is concluded that further VMT analysis would not be required for the Project.

This VMT screening assessment provides: 1) a description of the existing setting; 2) a description of the proposed Project; 3) a summary of the City of Inglewood's VMT screening criteria; 4) a VMT screening assessment for the proposed Project; 5) review of consistency with the City's adopted policies, plans or programs; 6) and a qualitative assessment of the Project's impact on active transportation and public transit in the project vicinity.

Existing Setting

The Project site is located at 231 South Grevillea Avenue in the western central portion of the City of Inglewood, California. The Project site is generally bounded by West Manchester Boulevard to the north, West Kelso Street to the south, Grevillea Avenue to the east, and residential homes and a retirement community to the west.

Students currently arrive at school by car, walk, bike, or use public transportation. School bus service is not provided except for special education students. Drop-off/pick-up loading activities occur generally along South Grevillea Avenue and West Kelso Street while there is currently no formal loading zone (i.e., curb markings or posted signage) designated. The school year runs from late August through early June; summer school

[1] *Transportation Impact Analysis Guidelines,* City of Inglewood Department of Public Works, October 2022.

sessions also occur on campus. School hours and the associated bell schedule are generally between 8:30 AM to 3:15 PM Monday through Friday, with the exception that Tuesday end time is 2:20 PM.

Project Description

The proposed Inglewood High School Reconstruction Project (the "Project") consists of the demolition of the majority of the buildings, the modernization of some of the existing buildings, and the construction of six new buildings on the Inglewood High School campus. New buildings would include Administration and General Classrooms (Building 1), Food Services and Multipurpose Room (MPR) (Building 2), Science Labs and General Classrooms (Building 3), and Student Life (Building 4), CTE Classrooms and General Classrooms (Building 5), CTE and Music Classrooms (Building 6). In addition to the new buildings, the Project includes other improvements to modernize the campus. Recreational components include the demolition and reconstruction of the basketball and tennis courts, a combination softball/football/soccer field at the western edge of campus, and new lighting for the courts and fields. The Project also includes walkways throughout the campus to connect the buildings, landscaping, and seating areas.

A new pedestrian entrance would be created on S. Grevillea Avenue at the intersection with Nutwood Street leading into the campus, which is the historic location of the main campus entry. Accessible pedestrian pathways would be installed throughout the campus to provide links to the buildings and pedestrian access points from the adjacent streets. The Project would also provide 32 bicycle parking spaces near the campus entrance, located south of Building 3, and eight covered staff bicycle parking spaces in a lockable enclosure within Building 1.

Inglewood High School had a student enrollment of 748 students for the 2024-2025 academic year (IUSD, 2025) with an estimated 66 staff members employed at the school. However, the school has a capacity for 1,200 students and enrollment has been declining. For purposes of the VMT screening assessment and project trip generation forecasts, the existing student-to-staff population ratio of 11.33 (748 students/66 staff) was applied to the future enrollment capacity of 1,200 students to determine the future staff population of 106, which is a net increase of 40 staff members from existing condition. In addition, new recreational facilities including one joint use field (for either football, soccer, or softball), six basketball courts, and six tennis courts will be available for public rental usage during the weekday evenings (i.e., from 4:00 PM to 10:00 PM) and weekend days (i.e., from 6:00 AM to 10:00 PM). Thus, the project trip generation forecasts account for the potential staff increase and the public rental usage of the new recreational facilities for both weekday and weekend peak conditions.

Construction would occur in two phases and is anticipated to begin by January 2026 with occupancy in January 2028. The conceptual site plan for the campus reconstruction is shown in ***Figure 2***. Students and faculty at the Inglewood High School would be

temporarily relocated to the Morningside High School, which is located approximately 1.8 miles southeast of the Project site at 10500 Yukon Avenue, during the renovation of the Inglewood High School campus. The Continuing Education High School and After School Education High School buildings would be relocated to another campus.

Vehicle Miles Traveled

In September 2013, the Governor's Office signed Senate Bill 743 ("SB 743"), starting a process that fundamentally changes the way transportation impact analysis is conducted under the California Environmental Quality Act ("CEQA"). Within the State's CEQA Guidelines, these changes include the elimination of auto delay, level of service ("LOS"), and similar measurements of vehicular roadway capacity and traffic congestion as the basis for determining significant traffic impacts. SB 743 identifies VMT as the most appropriate CEQA transportation metric, along with the elimination of auto delay/LOS for CEQA purposes statewide. The justification for this paradigm shift is that LOS impacts lead to improvements that increase roadway capacity and therefore induce more traffic and greenhouse gas emissions.

City of Inglewood VMT Screening Criteria

The City's TIA Guidelines identify VMT as the primary metric for determining CEQA level transportation impacts of development projects. The City's TIA Guidelines include VMT screening criteria, guidelines, and thresholds for measuring transportation impacts under CEQA.

Traditionally, public agencies have set certain thresholds to determine whether a project requires detailed transportation analysis or if it could be assumed to have less than significant environmental impacts without additional study. Consistent with the recommendations provided by OPR in the Technical Advisory, the City's Guidelines recognize three screening criteria which may be applied to screen proposed projects out of detailed VMT analysis. These criteria are based on a proposed project's number of daily vehicle trips, classification as a local serving retail use, and inclusion of affordable housing. Proposed projects are not required to satisfy all of the screening criteria in order to screen out of further VMT analysis; satisfaction of one criterion is generally sufficient for screening purposes. Projects, or project components, which are screened out of detailed VMT assessment based on these criteria are presumed to have less than significant transportation impacts. Projects or project components which are not screened out would be required to conduct a formal VMT transportation impact analysis in order to determine the significance of project impacts.

Non-Retail Project Trip Generation Screening Criteria

Section 3.2.1. of the City's TIA Guidelines state that: "[i]f the answer is no to the question below, further analysis is not required, and a less than significant determination can be made.

- Does the development project generate a net increase of 250 or more daily vehicle trips?"

The City's TIA Guidelines further indicate that a proposed project's daily vehicle trip generation should be estimated using the most recent edition of the Institute of Transportation Engineers' (ITE) Trip Generation Manual, or through use of empirical trip generation data if the project's land use is not listed in the Manual.

The trip generation forecast for the Project is summarized in ***Table 1***. As presented in *Table 1*, the Project is forecast to generate a total of 1,536 weekday daily vehicle trips, and the answer to the screening question is "Yes". Therefore, the non-retail project trip generation screening criterion is not satisfied.

Retail Project Site Plan Screening Criteria

New local serving retail development typically redistributes shopping trips rather than creating new ones. By adding retail opportunities into the urban fabric and improving retail destination proximity, local serving retail developments tend to shorten trips and reduce VMT, and may be presumed to cause less than significant impacts. Consistent with OPR's guidance, the City assumes that retail projects of any type which are less than 50,000 square feet may be considered local serving retail.

Therefore, Section 3.1.2 of the TIA Guidelines state: "[a] project that contains a local serving retail use is assumed to have less than significant VMT impacts for the retail portion of the project. If the answer to the following question is no, a less than significant determination can be made for the portion of the project that contains retail uses.

- Does the project contain retail uses that exceed 50,000 square feet of gross floor area?"

Based on City staff review of the proposed Project utilizing the City's VMT Calculator Tool, the faculty/staff increase from the Project is estimated to result in an office equivalency of 12,270 square feet and much less than 50,000 square feet of retail use.

As mentioned in the City's Resolution and OPR's Technical Advisory, local serving uses typically redistributes and reroutes local trips rather than create new trips. By adding local serving opportunities into the urban fabric and thereby improving destination proximity,

local-serving projects tend to shorten trips and reduce VMT. It is also noted that lead agencies may presume such local-serving projects create a less than significant transportation impact. Similarly, the Inglewood High School Reconstruction Project will continue to serve the local population as a public educational institution as well as offering usage of the new recreational facilities on campus by the local community, thereby shortening travel distances and reducing VMT. Thus, both the educational and recreational components of the Project can be presumed to result in a less than significant VMT impact based on State guidance because it would reduce VMT by shortening trip lengths, similar to other local-serving retail developments and local-serving projects. Thus, the Project is presumed to have a less than significant impact on VMT on the basis of the local serving nature; therefore, this screening criterion applies for the Project.

Residential Land Use Base Screening Criteria

In the Technical Advisory, OPR refers to research indicating that low-income housing in infill locations generally improves the jobs-housing match, shortening commutes and reducing VMT. OPR asserts that evidence supports presuming less than significant transportation impacts for 100 percent affordable residential developments, and that a project consisting of a high percentage of affordable housing may be a basis for a lead agency to find a less than significant impact on VMT, thereby screening out of detailed VMT analysis.

Consistent with the recommendations provided by OPR, Section 3.2.1 of the City's TIA Guidelines indicate that certain projects which further the State's affordable housing goals are presumed to have less than significant impacts on VMT. The Guidelines state: "[i]f the project requires discretionary action and the answer is yes to the question below, further analysis is not required, and a less than significant determination can be made.

- Are 100% of the units, excluding manager's units, set aside for lower income households?"

As the proposed Project does not plan to provide 100% lower-income housing or any housing; therefore, this screening criterion does not apply.

VMT Screening Summary

The City of Inglewood has adopted three screening criteria which may be applied to screen proposed projects out of detailed VMT analysis. The Project does not meet the criteria to be screened out of VMT analysis based on the non-retail project trip generation or the residential land use base screening criteria. The Project does, however, meets the criteria for a local serving project and is screened out of further VMT analysis. The screening criterion is based on the presumption that local serving projects would reduce VMT by

shortening trip lengths. Therefore, through satisfaction of the screening criteria, the Project is determined to result in a less than significant transportation impact.

Consistency with Adopted Policies, Plans, or Programs

The 2019 City of Inglewood Mobility Plan provides the framework for addressing current and future infrastructure needs and establishes the vision, goals, policies, infrastructure enhancements and program requirements to improve the City's local transportation network and access to the regional transportation system. The relevant goals and objectives are identified below as well as the corresponding strategies to achieve the goals and objectives:

- Goal No. 1: Sustainability and Environmental Considerations

  Strategy 1.1 – Relieve Congestion. The City will apply Transportation Demand Management programs aimed to reduce travel of single-occupancy vehicle trips during peak commute hours. Some key components of the TDM programs may include, but are not limited to the following: a) offer employee incentives to walk, bicycle, or take transit to work, etc. b) provide bicycle-friendly facilities at employment areas, and c) facilitate carpool or vanpool programs for employees.

- Goal No. 3: Create an Efficient, Balanced, Multimodal Mobility Network

  Strategy 3.1 – Complete Streets. Develop and enhance a pedestrian network that consists of elements that encourage walking to/from destinations and first/last mile options. Provide bicycle infrastructure including, but not limited to, bike paths, bicycle lanes, hubs, and secure bicycle parking at major transit locations.

- Goal No. 5: Safety – Maintain and promote safety for pedestrians, bicyclists, motorists, transit riders, trucks and delivery vehicles.

  Strategy 5.1 – Promote Safer Transportation Network. Provide the most feasible, most appropriate multimodal infrastructure that is safe and accessible to every member of the community, especially vulnerable populations such as children and the elderly. Provide and maintain adequate sidewalk widths and amenities to ensure a safe experience for pedestrians citywide.

  Strategy 5.2 – Provide Safety Education and Implement Safety Programs to Public Schools. Implement a Safe Route to School Plan that would determine the routes used by the students and measures to improve mobility/safety/infrastructure to school. Implement Safe Route to School Programs to all Inglewood public schools. Provide active transportation safety education to the community. Use Neighborhood Traffic Control techniques when excessive vehicle speed, excessive volume, or pedestrian/vehicle safety concerns warrant them.

The City's *General Plan* Land Use Element, that was amended in 2009, outlines the following circulation goals and objectives that are consistent with the City's Mobility Plan:

- Promote and support adequate public transportation within the City and the region,
- Develop modified traffic systems that will discourage through traffic from utilizing neighborhood streets,
- Develop a safe and adequate pedestrian circulation system which is barrier free for the handicapped.

The purpose of the City's *Active Transportation and Safe Routes to School Master Plan (ATP/SRTS)*[2] is to create a Complete Streets update to the City of Inglewood General Plan. The ATP/SRTS Plan sets forth goals, policies and strategies pertaining to accident and traffic safety, transit and public transportation, ensuring easy and convenient access to the regional facilities, bicycle routes and pedestrian facilities, among other things. Relevant adopted policies include:

- Policy 1.2: Ensure that planning, design and implementation documents are adhered to – Ensure that new development projects go through review processes for compliance with the ATP/SRTS.
- Policy 1.3: Revise the Municipal Code on crosswalk installation, removal, and enhancement – Adopt the high-visibility continental crosswalk treatment as the standard along school routes and crossings with multi-lane streets, and where pedestrian activity demands it.
- Policy 3.1: Achieve a safe, comfortable and attractive pedestrian environment for people of all ages and abilities – Explore the use of 15 mph school zones by conducting necessary analysis.
- Policy 4.1: Facilitate the provision of quality bicycle support facilities at local and regional destinations – Provide convenient, highly visible, and secure bicycle parking at schools, parks, public buildings, private development including the Hollywood Park development site, and other destinations where demand is needed.
- Policy 5.1: Encourage and support comprehensive pedestrian and bicycle safety education awareness programs for pedestrians, bicyclists, and motorists – Work with local schools to implement and institutionalize a comprehensive pedestrian

[2] *City of Inglewood Active Transportation and Safe Routes to School Master Plan*, adopted May 17, 2022.

and bicycle education program that teaches all school children to follow the rules of the road. Encourage schools and school districts to implement a comprehensive pedestrian and bicycle education program for their students, faculty and staff. Encourage the inclusion of pedestrian and bicycle education for crossing guards and bus drivers in their training programs.

- Policy 5.2: Actively encourage City staff, employees, residents, visitors and students to walk and bicycle as often as possible – Encourage schools to coordinate a "Bike to School Day" event. Encourage schools to participate in "International Walk to School Day" every October.

- Policy 6.1: Provide equal pedestrian and bicycle access for all through public engagement, program delivery, and capital investment – Strengthen partnerships with the County of Public Health, community-based organizations, school district, faith-based institutions and others that can help to realize the economic, health and societal benefits of walking and bicycling to the greater public.

- Policy 6.2: Improve personal safety for students walking and bicycling to school – Ensure students feel safe while walking and bicycling to and from school by providing enhanced street lighting and maintaining overgrown shrubbery along sidewalks.

The ATP/SRTS includes specific improvements to address pedestrian and bicycle safety concerns. As part of the Plan preparation, a SRTS workshop was held and involved collaboration between the City and stakeholders to improve the safety of students traveling to/from school with an increased focus on students and road safety. The following study intersection improvements were also identified in the ATP/SRTS to address safety and crossing concerns near the Inglewood High School campus:

- Manchester Avenue/Grevillea Avenue – Add yellow continental crosswalks and advance stop lines to all legs of the intersection, add crossing islands to the west leg, reduce curb return on the southeast corner, add curb extension to the southwest corner, add bus bulb to the south side of the east leg, add tactile warning devices to the north side of the east and west legs.

- Grevillea Avenue/Nutwood Street – Add yellow continental crosswalks and advance stop lines to all legs of the intersection, reduce curb return on the northeast corner, add curb extensions to the west side of the north leg and east side of the south leg, add large curb extensions to the east leg to align with the on-street angled parking.

Intersection improvements are also proposed for other intersections (i.e., Manchester Boulevard/Cedar Avenue, Florence Avenue/Eucalyptus Avenue, Grevillea Avenue/Lime Street) in the vicinity of the campus including installations of yellow continental crosswalks, advance stop lines, pedestrian hybrid beacons, crossing islands, additional pedestrian crossing signage, and LED flashing lights to STOP signs.

Qualitative Impact Conclusions

The proposed Project is not expected to result in a significant impact on active transportation or public transit in the vicinity of the Project site. As described herein, the Project site is planned to accommodate pedestrian and bicycle access via exclusive walkways which connect the site to the public sidewalks. The walkways minimize the extent of pedestrian and bicycle interaction with vehicles at the site and provide a comfortable, convenient, and safe environment which in turn can encourage use of active transportation modes. The Project site is further planned to provide bicycle parking facilities for use on-site by students, faculty/staff, visitors, etc. to the campus. As mentioned previously, the Project would also provide 32 bicycle parking spaces near the campus entrance, located south of Building 3, and eight covered staff bicycle parking spaces in a lockable enclosure within Building 1. The Project is therefore found to be in alignment with the City's General Plan, the City's Mobility Plan, as well as the ATP/SRTS Plan goals to promote pedestrian and bicycle safety and provide appropriate and supportive active multi-modal transportation infrastructure.

The Project is located adjacent to Manchester Boulevard, which is currently served by public bus transit service provided by the Los Angeles County Metropolitan Transportation Authority (Metro). As such, the Project site is within walking distance from existing bus stops located along Manchester Boulevard, east and west of Grevillea Avenue, and along Eucalyptus Avenue at Kelso Street. The proposed Project is not expected to affect access or safety at the existing bus stops, nor is it expected to hinder public transit service along Manchester Boulevard. The Project is not expected to preclude the City from constructing bicycle facilities or pursuing bicycle network improvements along local roadways within the study area. Development of the proposed Project will not prevent the City from completing any proposed transit, bicycle, or pedestrian facilities.

Since the Project is not found to result in conflicts with adopted policies, plans, or programs, nor is it expected to negatively affect the performance or safety of existing or planned pedestrian, bicycle, or transit facilities, it is determined that the Project will have a less than significant impact on active transportation and public transit in the vicinity of the Project site.

Conclusions


This memorandum provides a VMT screening assessment for the proposed Inglewood High School Reconstruction Project located at 231 South Grevillea Avenue in the City of Inglewood, California. The conclusions of the VMT screening assessment are as follows:

- The Project proposes the demolition of the majority of the buildings, the modernization of some of the existing buildings, and the construction of six new buildings on the Inglewood High School campus. In addition, new recreational facilities including one joint use field (for either football, soccer, or softball), six basketball courts, and six tennis courts will be available for public rental usage during the weekday evenings and weekend days. Students and faculty at the Inglewood High School would be temporarily relocated to the Morningside High School during the renovation of the Inglewood High School campus. Construction would occur in two phases and is anticipated to begin by January 2026 with occupancy in January 2028.

- Based on the Project's local serving nature of the education and recreational components, the Project satisfies one of the VMT screening criteria recognized in the City's TIA Guidelines. Accordingly, it can be concluded that the Project would be exempt from requiring further VMT analysis and that the Project's transportation impacts related to VMT are less than significant.

- The Project is not found to result in conflicts with adopted policies, plans, or programs, nor is it expected to negatively affect the performance or safety of existing or planned pedestrian, bicycle, or transit facilities. Thus, it is determined that the Project will have a less than significant impact on active transportation and public transit in the vicinity of the Project site.

c: File

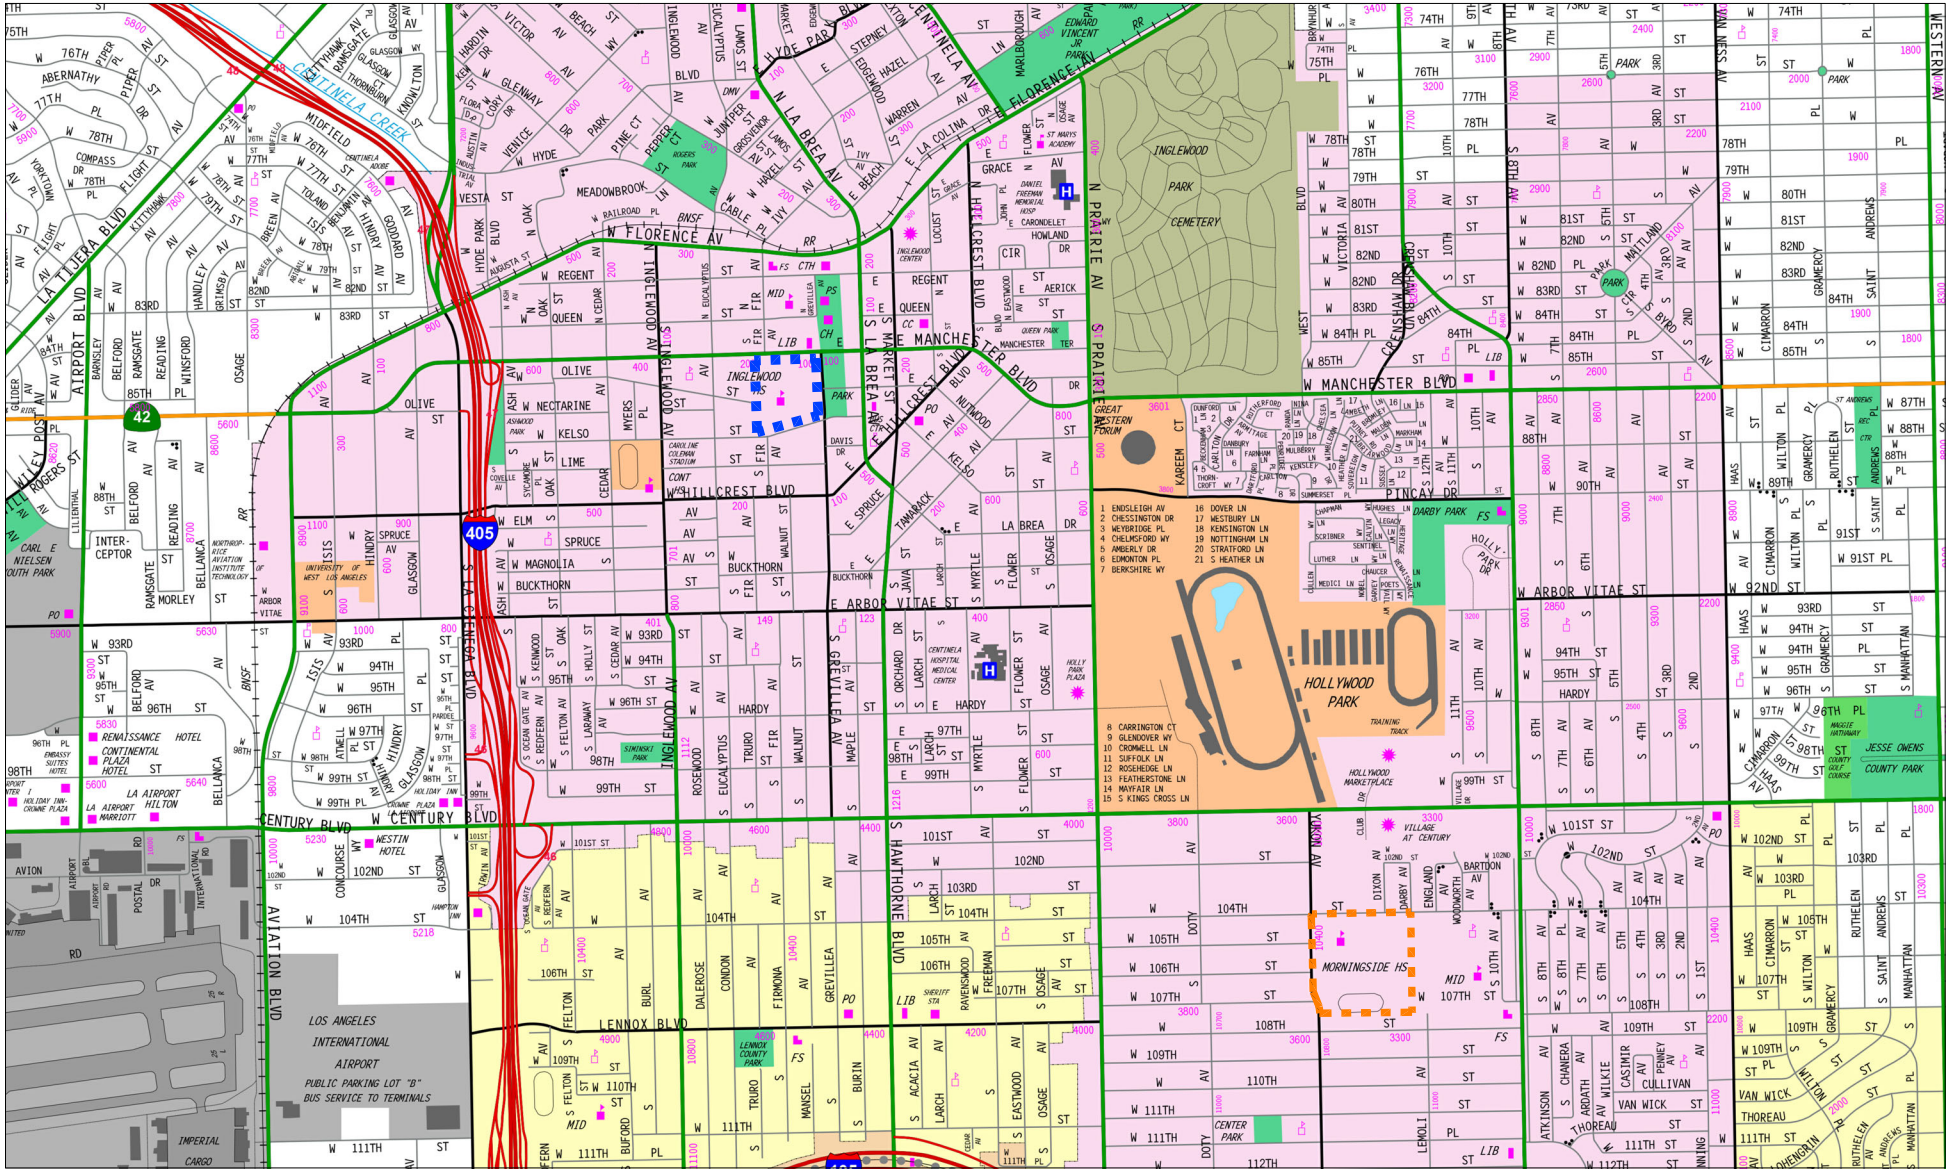

MAP SOURCE: RAND MCNALLY & COMPANY 2007

N

Not to Scale


Project Site

Morningside High School

Figure 1
Vicinity Map

Inglewood High School Reconstruction Project

o:\job_file\4672\dwg\f1.dwg 09/16/2025 12:24:46 lee

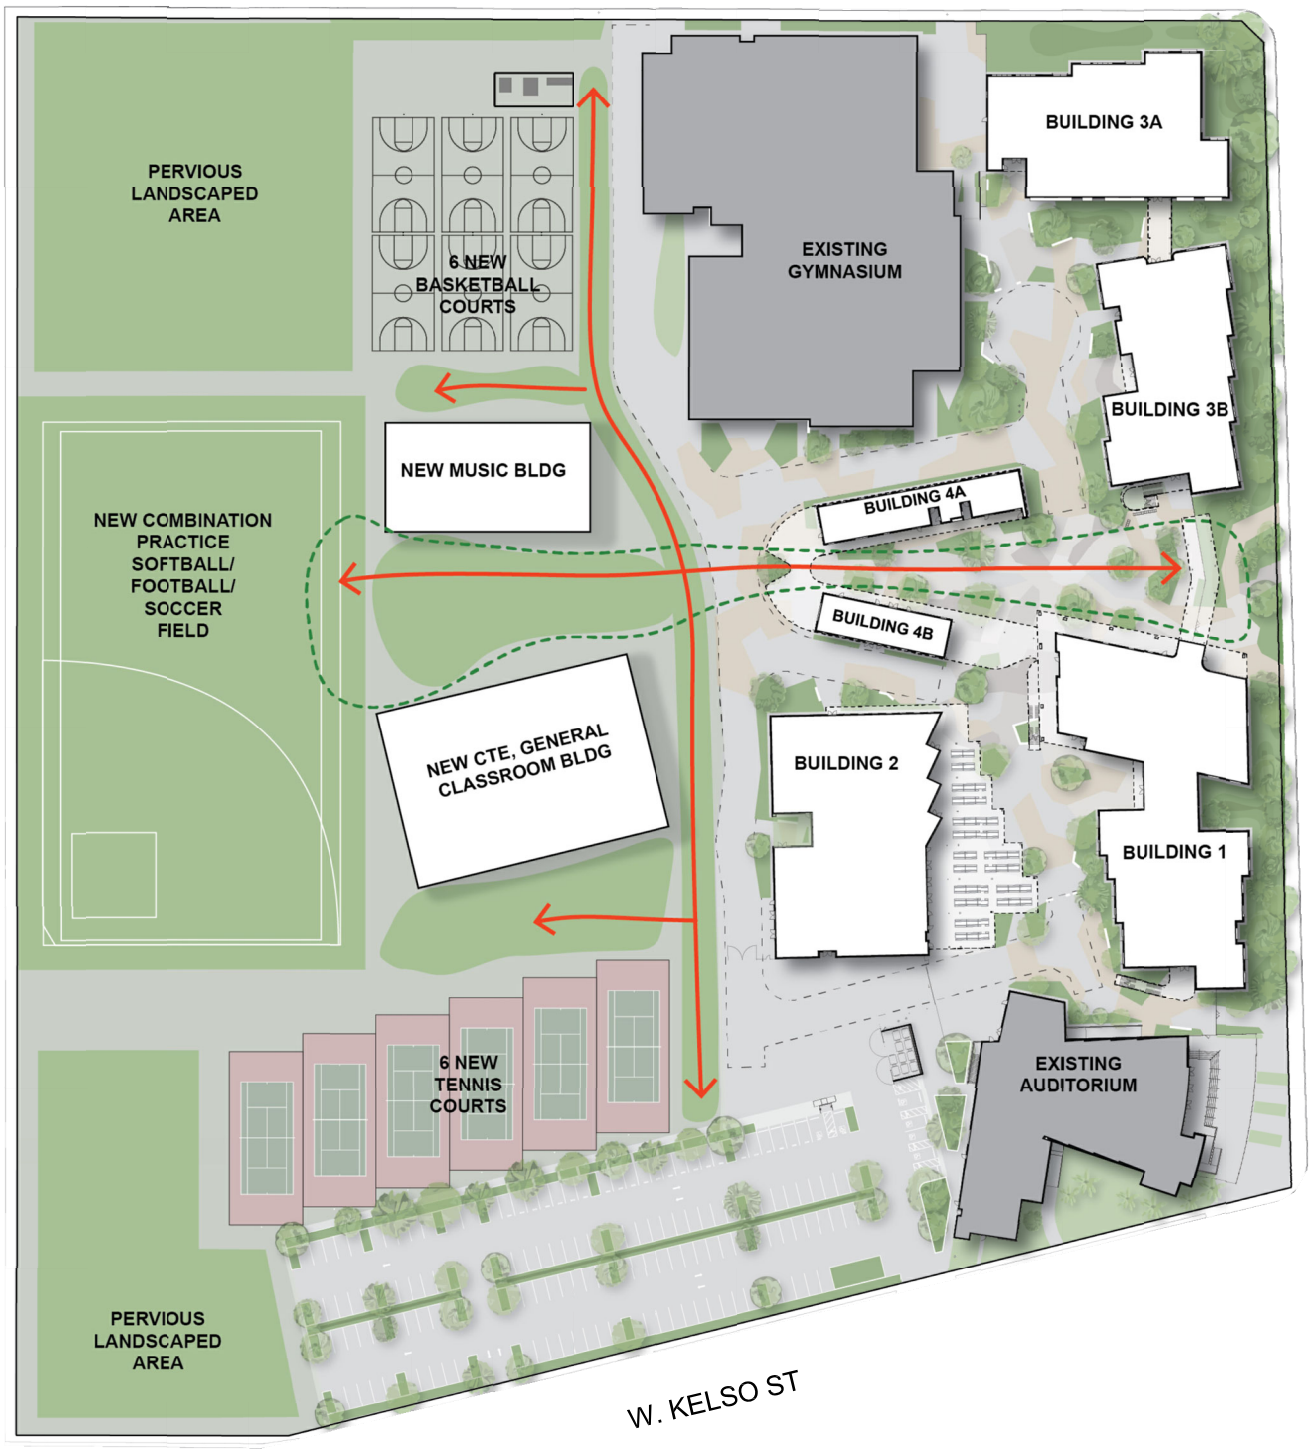

N

Not to Scale

o:\job_file\4672\dwg\f2.dwg 09/16/2025 10:49:30 lee

MAP SOURCE: PRACTICE

Figure 2
Site Plan

LLG

Inglewood High School Reconstruction Project

Table 1
PROJECT TRIP GENERATION FORECAST

TRIP GENERATION RATES [1]													
	ITE			WEEKDAY AM PEAK HOUR			WEEKDAY PM PEAK HOUR			SATURDAY	SATURDAY MID-DAY PEAK HOUR		
ITE LAND USE CATEGORY	LAND USE CODE	VARIABLE	WEEKDAY DAILY	IN (%)	OUT (%)	TOTAL	IN (%)	OUT (%)	TOTAL	DAILY	IN (%)	OUT (%)	TOTAL
High School [3]	525	Per Employee	21.95	69%	31%	5.34	53%	47%	1.61	7.34	64%	36%	1.29

PROJECT TRIP GENERATION FORECAST													
	ITE		DAILY	AM PEAK HOUR VOLUMES [2]			PM PEAK HOUR VOLUMES [2]			SATURDAY	SAT MID-DAY PEAK HOUR VOLUMES [2]		
LAND USE	LAND USE CODE	SIZE	TRIP ENDS [2] VOLUMES	IN	OUT	TOTAL	IN	OUT	TOTAL	TRIP ENDS [2] VOLUMES	IN	OUT	TOTAL
Proposed Project													
High School (net increase) [3]	525	40 staff	878	148	66	214	34	30	64	294	33	19	52
Playing Field, Basketball Courts, Tennis Courts	[4]	1 field, 12 courts	658	--	--	--	75	75	150	2,098	90	90	180
Total Project Trips			**1,536**	**148**	**66**	**214**	**109**	**105**	**214**	**2,392**	**123**	**109**	**232**

[1] Source: ITE "Trip Generation Manual", 11th Edition, 2021.
[2] Trips are one-way traffic movements, entering or leaving.
[3] ITE Land Use Code 525 (High School) trip generation average rates for General Urban/Suburban area.
The existing student-staff population ratio of 11.33 (748 students/66 staff) was applied to the future enrollment capacity of 1,200 students to determine the future staff population of 106, which is a net increase of 40 staff members from existing conditions.
[4] Source for programming and attendance levels based on information provided by project team/District staff. The project trip generation forecasts reflect a conservative, worst case analysis in that the peak usage of the joint use field, although available for softball, football, or soccer use, would only be able to be rented for one use at a time. Note that the public rentals of the athletic field/courts have been assumed for weekdays from 4:00 PM to 10:00 PM and weekend (Saturday) from 6:00 AM to 10:00 PM. Saturday peak hour volumes apply both to the AM and mid-day peak hours.
The trip generation forecasts are based on detailed programming and attendance information summarized in Appendix C of the Transportation Study (refer to Appendix Table C-1 [weekday rental usage] and Appendix Table C-2 [weekend rental usage]).

Appendix I
AB 52 Consultation Materials

INGLEWOOD UNIFIED SCHOOL DISTRICT

401 S. Inglewood Avenue, Inglewood, CA 90301 – Phone (310) 419-2700
https://www.inglewoodusd.com/

February 25, 2025

Gabrieleño-Tongva Tribe
Charles Alvarez, Chairperson
23454 Vanowen St.
West Hills, CA 91307

Re: Inglewood High School Reconstruction Project - Tribal Consultation per Assembly Bill 52

Dear Chairperson Alvarez:

This letter is to provide written notification in compliance with Assembly Bill 52 (AB 52). As such and pursuant to Section 21080.3.1 (d) of the Public Resources Code, if you wish to initiate consultation, please submit your written request for consultation with the Inglewood Unified School District (District) regarding the Inglewood High School Reconstruction Project (campus/Project) and its potential impacts to tribal cultural resources within 30 days from receipt of this letter.

The campus is approximately 18 acres in size and is located at 231 S. Grevillea Avenue in the western central portion of the City of Inglewood. The campus is specifically located immediately southwest of the intersection of W. Manchester Boulevard and S. Grevillea Avenue (**Figures 1 and 2**). The campus includes an auditorium, portable classroom buildings, several permanent classroom buildings, a gymnasium, a cafeteria, a library, tennis courts, a field, and asphalt play courts. There is a surface parking lot located west of the auditorium building, along the southern edge of the campus.

The District conducted a Site & Building Analysis that confirmed the need to upgrade or replace buildings that are 60 to 100 years old, as well as the need to upgrade and replace major infrastructure systems, including power, storm drainage, water for fire protection, and fire alarms.

The District will be preparing an Initial Study for the Project. The Project will include the demolition of the existing Administration Building, the existing Music Building, and numerous existing classroom buildings. In addition, the existing Auditorium, Gymnasium, and three other buildings will be partially renovated. Four new buildings will be constructed, including a two-story Administration and General Classroom building; a one-story Multi-Purpose Room and Food Services building; a one- to two-story building with Lab Classrooms, General Classrooms, and a Media Resources Center; and a one-story building with student-oriented programs. The Project will integrate the new buildings into the existing campus to create a village feel, with buildings oriented towards shared courtyards to promote social engagement and safe learning areas. The Project will include the removal of asphalt areas, and landscaping will be installed throughout the campus. The maximum depth of ground disturbance would reach down to approximately 10 feet below ground surface.

James Morris, Ed.D., County Administrator

GOVERNING BOARD: Carliss R. McGhee, Ph.D., President, Trustee #2, Ernesto Castillo, J.D., Vice President, Trustee #5, Brandon G. Myers Member, Trustee # 3, Joyce Randall, M.A, Trustee #1, Margaret Turner-Evans, M.A., Trustee # 4

ADMINISTRATION: Bernadette Lucas, Ed.D., Chief Academic Officer, Brian Coffey, Ed.D., Chief Human Resources Officer, Raphael Guzman, Assistant Superintendent Business Services/Chief Business Official

Per AB 52, you have the right to consult on a proposed public or private project prior to the release of a negative declaration, mitigated negative declaration or environmental impact report. As identified above, you have 30 calendar days from receipt of this letter to notify us in writing that you wish to consult on this Project. The District understands that information you provide may be sensitive, protected or confidential. Any information provided, or any exchange of information regarding tribal cultural resources as a result of consultation with the District will be recorded and managed in accordance with state law (California Code of Regulations Section 15120(d), Public Resources Code Sections 5097.9, 5097.993, 21082.3). Please provide your contact information, and mail or email your request to me at the address below.

Sincerely,

Raphael Guzman, Assistant Superintendent Business Services
Inglewood Unified School District
401 S Inglewood Ave,
Inglewood, CA 90301
Email: raphael.guzman@inglewoodusd.com
Phone No.: (310) 419-2793

Enclosures:
Figure 1: Location Map
Figure 2: Project Site – Aerial Map

INGLEWOOD UNIFIED SCHOOL DISTRICT

401 S. Inglewood Avenue, Inglewood, CA 90301 – Phone (310) 419-2700
https://www.inglewoodusd.com/

February 25, 2025

Santa Rosa Band of Cahuilla Indians
Steven Estrada, Tribal Chairman
P.O. Box 391820
Anza, CA 92539

Re: Inglewood High School Reconstruction Project - Tribal Consultation per Assembly Bill 52

Dear Tribal Chairman Estrada:

This letter is to provide written notification in compliance with Assembly Bill 52 (AB 52). As such and pursuant to Section 21080.3.1 (d) of the Public Resources Code, if you wish to initiate consultation, please submit your written request for consultation with the Inglewood Unified School District (District) regarding the Inglewood High School Reconstruction Project (campus/Project) and its potential impacts to tribal cultural resources within 30 days from receipt of this letter.

The campus is approximately 18 acres in size and is located at 231 S. Grevillea Avenue in the western central portion of the City of Inglewood. The campus is specifically located immediately southwest of the intersection of W. Manchester Boulevard and S. Grevillea Avenue (**Figures 1 and 2**). The campus includes an auditorium, portable classroom buildings, several permanent classroom buildings, a gymnasium, a cafeteria, a library, tennis courts, a field, and asphalt play courts. There is a surface parking lot located west of the auditorium building, along the southern edge of the campus.

The District conducted a Site & Building Analysis that confirmed the need to upgrade or replace buildings that are 60 to 100 years old, as well as the need to upgrade and replace major infrastructure systems, including power, storm drainage, water for fire protection, and fire alarms.

The District will be preparing an Initial Study for the Project. The Project will include the demolition of the existing Administration Building, the existing Music Building, and numerous existing classroom buildings. In addition, the existing Auditorium, Gymnasium, and three other buildings will be partially renovated. Four new buildings will be constructed, including a two-story Administration and General Classroom building; a one-story Multi-Purpose Room and Food Services building; a one- to two-story building with Lab Classrooms, General Classrooms, and a Media Resources Center; and a one-story building with student-oriented programs. The Project will integrate the new buildings into the existing campus to create a village feel, with buildings oriented towards shared courtyards to promote social engagement and safe learning areas. The Project will include the removal of asphalt areas, and landscaping will be installed throughout the campus. The maximum depth of ground disturbance would reach down to approximately 10 feet below ground surface.

James Morris, Ed.D., County Administrator

GOVERNING BOARD: Carliss R. McGhee, Ph.D., President, Trustee #2, Ernesto Castillo, J.D., Vice President, Trustee #5, Brandon G. Myers Member, Trustee # 3, Joyce Randall, M.A, Trustee #1, Margaret Turner-Evans, M.A., Trustee # 4

ADMINISTRATION: Bernadette Lucas, Ed.D., Chief Academic Officer, Brian Coffey, Ed.D., Chief Human Resources Officer, Raphael Guzman, Assistant Superintendent Business Services/Chief Business Official

Per AB 52, you have the right to consult on a proposed public or private project prior to the release of a negative declaration, mitigated negative declaration or environmental impact report. As identified above, you have 30 calendar days from receipt of this letter to notify us in writing that you wish to consult on this Project. The District understands that information you provide may be sensitive, protected or confidential. Any information provided, or any exchange of information regarding tribal cultural resources as a result of consultation with the District will be recorded and managed in accordance with state law (California Code of Regulations Section 15120(d), Public Resources Code Sections 5097.9, 5097.993, 21082.3). Please provide your contact information, and mail or email your request to me at the address below.

Sincerely,

Raphael Guzman, Assistant Superintendent Business Services
Inglewood Unified School District
401 S Inglewood Ave,
Inglewood, CA 90301
Email: raphael.guzman@inglewoodusd.com
Phone No.: (310) 419-2793

Enclosures:
Figure 1: Location Map
Figure 2: Project Site – Aerial Map

INGLEWOOD UNIFIED SCHOOL DISTRICT

401 S. Inglewood Avenue, Inglewood, CA 90301 – Phone (310) 419-2700
https://www.inglewoodusd.com/

February 25, 2025

Cahuilla Band of Indians
BobbyRay Esparza, Cultural Director
52701 CA Highway 371
Anza, CA 92539

Re: Inglewood High School Reconstruction Project - Tribal Consultation per Assembly Bill 52

Dear Cultural Director Esparza:

This letter is to provide written notification in compliance with Assembly Bill 52 (AB 52). As such and pursuant to Section 21080.3.1 (d) of the Public Resources Code, if you wish to initiate consultation, please submit your written request for consultation with the Inglewood Unified School District (District) regarding the Inglewood High School Reconstruction Project (campus/Project) and its potential impacts to tribal cultural resources within 30 days from receipt of this letter.

The campus is approximately 18 acres in size and is located at 231 S. Grevillea Avenue in the western central portion of the City of Inglewood. The campus is specifically located immediately southwest of the intersection of W. Manchester Boulevard and S. Grevillea Avenue (**Figures 1 and 2**). The campus includes an auditorium, portable classroom buildings, several permanent classroom buildings, a gymnasium, a cafeteria, a library, tennis courts, a field, and asphalt play courts. There is a surface parking lot located west of the auditorium building, along the southern edge of the campus.

The District conducted a Site & Building Analysis that confirmed the need to upgrade or replace buildings that are 60 to 100 years old, as well as the need to upgrade and replace major infrastructure systems, including power, storm drainage, water for fire protection, and fire alarms.

The District will be preparing an Initial Study for the Project. The Project will include the demolition of the existing Administration Building, the existing Music Building, and numerous existing classroom buildings. In addition, the existing Auditorium, Gymnasium, and three other buildings will be partially renovated. Four new buildings will be constructed, including a two-story Administration and General Classroom building; a one-story Multi-Purpose Room and Food Services building; a one- to two-story building with Lab Classrooms, General Classrooms, and a Media Resources Center; and a one-story building with student-oriented programs. The Project will integrate the new buildings into the existing campus to create a village feel, with buildings oriented towards shared courtyards to promote social engagement and safe learning areas. The Project will include the removal of asphalt areas, and landscaping will be installed throughout the campus. The maximum depth of ground disturbance would reach down to approximately 10 feet below ground surface.

James Morris, Ed.D., County Administrator
GOVERNING BOARD: Carliss R. McGhee, Ph.D., President, Trustee #2, Ernesto Castillo, J.D., Vice President, Trustee #5, Brandon G. Myers Member, Trustee # 3, Joyce Randall, M.A, Trustee #1, Margaret Turner-Evans, M.A., Trustee # 4
ADMINISTRATION: Bernadette Lucas, Ed.D., Chief Academic Officer, Brian Coffey, Ed.D., Chief Human Resources Officer, Raphael Guzman, Assistant Superintendent Business Services/Chief Business Official

Per AB 52, you have the right to consult on a proposed public or private project prior to the release of a negative declaration, mitigated negative declaration or environmental impact report. As identified above, you have 30 calendar days from receipt of this letter to notify us in writing that you wish to consult on this Project. The District understands that information you provide may be sensitive, protected or confidential. Any information provided, or any exchange of information regarding tribal cultural resources as a result of consultation with the District will be recorded and managed in accordance with state law (California Code of Regulations Section 15120(d), Public Resources Code Sections 5097.9, 5097.993, 21082.3). Please provide your contact information, and mail or email your request to me at the address below.

Sincerely,

Raphael Guzman, Assistant Superintendent Business Services
Inglewood Unified School District
401 S Inglewood Ave,
Inglewood, CA 90301
Email: raphael.guzman@inglewoodusd.com
Phone No.: (310) 419-2793

Enclosures:
Figure 1: Location Map
Figure 2: Project Site – Aerial Map

INGLEWOOD UNIFIED SCHOOL DISTRICT

401 S. Inglewood Avenue, Inglewood, CA 90301 – Phone (310) 419-2700
https://www.inglewoodusd.com/

February 25, 2025

Gabrieleño/Tongva Nation
Sandonne Goad, Chairperson
106 ½ Judge John Also St.
#231
Los Angeles, CA 90012

Re: Inglewood High School Reconstruction Project - Tribal Consultation per Assembly Bill 52

Dear Chairperson Goad:

This letter is to provide written notification in compliance with Assembly Bill 52 (AB 52). As such and pursuant to Section 21080.3.1 (d) of the Public Resources Code, if you wish to initiate consultation, please submit your written request for consultation with the Inglewood Unified School District (District) regarding the Inglewood High School Reconstruction Project (campus/Project) and its potential impacts to tribal cultural resources within 30 days from receipt of this letter.

The campus is approximately 18 acres in size and is located at 231 S. Grevillea Avenue in the western central portion of the City of Inglewood. The campus is specifically located immediately southwest of the intersection of W. Manchester Boulevard and S. Grevillea Avenue (**Figures 1 and 2**). The campus includes an auditorium, portable classroom buildings, several permanent classroom buildings, a gymnasium, a cafeteria, a library, tennis courts, a field, and asphalt play courts. There is a surface parking lot located west of the auditorium building, along the southern edge of the campus.

The District conducted a Site & Building Analysis that confirmed the need to upgrade or replace buildings that are 60 to 100 years old, as well as the need to upgrade and replace major infrastructure systems, including power, storm drainage, water for fire protection, and fire alarms.

The District will be preparing an Initial Study for the Project. The Project will include the demolition of the existing Administration Building, the existing Music Building, and numerous existing classroom buildings. In addition, the existing Auditorium, Gymnasium, and three other buildings will be partially renovated. Four new buildings will be constructed, including a two-story Administration and General Classroom building; a one-story Multi-Purpose Room and Food Services building; a one- to two-story building with Lab Classrooms, General Classrooms, and a Media Resources Center; and a one-story building with student-oriented programs. The Project will integrate the new buildings into the existing campus to create a village feel, with buildings oriented towards shared courtyards to promote social engagement and safe learning areas. The Project will include the removal of asphalt areas, and landscaping will be installed throughout the campus. The maximum depth of ground disturbance would reach down to approximately 10 feet below ground surface.

James Morris, Ed.D., County Administrator
GOVERNING BOARD: Carliss R. McGhee, Ph.D., President, Trustee #2, Ernesto Castillo, J.D., Vice President, Trustee #5, Brandon G. Myers Member, Trustee # 3, Joyce Randall, M.A, Trustee #1, Margaret Turner-Evans, M.A., Trustee # 4
ADMINISTRATION: Bernadette Lucas, Ed.D., Chief Academic Officer, Brian Coffey, Ed.D., Chief Human Resources Officer, Raphael Guzman, Assistant Superintendent Business Services/Chief Business Official

Per AB 52, you have the right to consult on a proposed public or private project prior to the release of a negative declaration, mitigated negative declaration or environmental impact report. As identified above, you have 30 calendar days from receipt of this letter to notify us in writing that you wish to consult on this Project. The District understands that information you provide may be sensitive, protected or confidential. Any information provided, or any exchange of information regarding tribal cultural resources as a result of consultation with the District will be recorded and managed in accordance with state law (California Code of Regulations Section 15120(d), Public Resources Code Sections 5097.9, 5097.993, 21082.3). Please provide your contact information, and mail or email your request to me at the address below.

Sincerely,

Raphael Guzman, Assistant Superintendent Business Services
Inglewood Unified School District
401 S Inglewood Ave,
Inglewood, CA 90301
Email: raphael.guzman@inglewoodusd.com
Phone No.: (310) 419-2793

Enclosures:
Figure 1: Location Map
Figure 2: Project Site – Aerial Map

INGLEWOOD UNIFIED SCHOOL DISTRICT

401 S. Inglewood Avenue, Inglewood, CA 90301 – Phone (310) 419-2700
https://www.inglewoodusd.com/

February 25, 2025

Gabrieleño Tongva Indians of California Tribal Council
Christina Conley, Cultural Resource Administrator
P.O. Box 941078
Simi Valley, CA 93094

Re: Inglewood High School Reconstruction Project - Tribal Consultation per Assembly Bill 52

Dear Resource Administrator Conley:

This letter is to provide written notification in compliance with Assembly Bill 52 (AB 52). As such and pursuant to Section 21080.3.1 (d) of the Public Resources Code, if you wish to initiate consultation, please submit your written request for consultation with the Inglewood Unified School District (District) regarding the Inglewood High School Reconstruction Project (campus/Project) and its potential impacts to tribal cultural resources within 30 days from receipt of this letter.

The campus is approximately 18 acres in size and is located at 231 S. Grevillea Avenue in the western central portion of the City of Inglewood. The campus is specifically located immediately southwest of the intersection of W. Manchester Boulevard and S. Grevillea Avenue (**Figures 1 and 2**). The campus includes an auditorium, portable classroom buildings, several permanent classroom buildings, a gymnasium, a cafeteria, a library, tennis courts, a field, and asphalt play courts. There is a surface parking lot located west of the auditorium building, along the southern edge of the campus.

The District conducted a Site & Building Analysis that confirmed the need to upgrade or replace buildings that are 60 to 100 years old, as well as the need to upgrade and replace major infrastructure systems, including power, storm drainage, water for fire protection, and fire alarms.

The District will be preparing an Initial Study for the Project. The Project will include the demolition of the existing Administration Building, the existing Music Building, and numerous existing classroom buildings. In addition, the existing Auditorium, Gymnasium, and three other buildings will be partially renovated. Four new buildings will be constructed, including a two-story Administration and General Classroom building; a one-story Multi-Purpose Room and Food Services building; a one- to two-story building with Lab Classrooms, General Classrooms, and a Media Resources Center; and a one-story building with student-oriented programs. The Project will integrate the new buildings into the existing campus to create a village feel, with buildings oriented towards shared courtyards to promote social engagement and safe learning areas. The Project will include the removal of asphalt areas, and landscaping will be installed throughout the campus. The maximum depth of ground disturbance would reach down to approximately 10 feet below ground surface.

James Morris, Ed.D., County Administrator
GOVERNING BOARD: Carliss R. McGhee, Ph.D., President, Trustee #2, Ernesto Castillo, J.D., Vice President, Trustee #5, Brandon G. Myers Member, Trustee # 3, Joyce Randall, M.A, Trustee #1, Margaret Turner-Evans, M.A., Trustee # 4
ADMINISTRATION: Bernadette Lucas, Ed.D., Chief Academic Officer, Brian Coffey, Ed.D., Chief Human Resources Officer, Raphael Guzman, Assistant Superintendent Business Services/Chief Business Official

Per AB 52, you have the right to consult on a proposed public or private project prior to the release of a negative declaration, mitigated negative declaration or environmental impact report. As identified above, you have 30 calendar days from receipt of this letter to notify us in writing that you wish to consult on this Project. The District understands that information you provide may be sensitive, protected or confidential. Any information provided, or any exchange of information regarding tribal cultural resources as a result of consultation with the District will be recorded and managed in accordance with state law (California Code of Regulations Section 15120(d), Public Resources Code Sections 5097.9, 5097.993, 21082.3). Please provide your contact information, and mail or email your request to me at the address below.

Sincerely,

Raphael Guzman, Assistant Superintendent Business Services
Inglewood Unified School District
401 S Inglewood Ave,
Inglewood, CA 90301
Email: raphael.guzman@inglewoodusd.com
Phone No.: (310) 419-2793

Enclosures:
Figure 1: Location Map
Figure 2: Project Site – Aerial Map

INGLEWOOD UNIFIED SCHOOL DISTRICT

401 S. Inglewood Avenue, Inglewood, CA 90301 – Phone (310) 419-2700
https://www.inglewoodusd.com/

February 25, 2025

Cahuilla Band of Indians
Anthony Madrigal, Tribal Historic Preservation Officer
52701 CA Highway 371
Anza, CA 92539

Re: Inglewood High School Reconstruction Project - Tribal Consultation per Assembly Bill 52

Dear Preservation Officer Madirgal:

This letter is to provide written notification in compliance with Assembly Bill 52 (AB 52). As such and pursuant to Section 21080.3.1 (d) of the Public Resources Code, if you wish to initiate consultation, please submit your written request for consultation with the Inglewood Unified School District (District) regarding the Inglewood High School Reconstruction Project (campus/Project) and its potential impacts to tribal cultural resources within 30 days from receipt of this letter.

The campus is approximately 18 acres in size and is located at 231 S. Grevillea Avenue in the western central portion of the City of Inglewood. The campus is specifically located immediately southwest of the intersection of W. Manchester Boulevard and S. Grevillea Avenue (**Figures 1 and 2**). The campus includes an auditorium, portable classroom buildings, several permanent classroom buildings, a gymnasium, a cafeteria, a library, tennis courts, a field, and asphalt play courts. There is a surface parking lot located west of the auditorium building, along the southern edge of the campus.

The District conducted a Site & Building Analysis that confirmed the need to upgrade or replace buildings that are 60 to 100 years old, as well as the need to upgrade and replace major infrastructure systems, including power, storm drainage, water for fire protection, and fire alarms.

The District will be preparing an Initial Study for the Project. The Project will include the demolition of the existing Administration Building, the existing Music Building, and numerous existing classroom buildings. In addition, the existing Auditorium, Gymnasium, and three other buildings will be partially renovated. Four new buildings will be constructed, including a two-story Administration and General Classroom building; a one-story Multi-Purpose Room and Food Services building; a one- to two-story building with Lab Classrooms, General Classrooms, and a Media Resources Center; and a one-story building with student-oriented programs. The Project will integrate the new buildings into the existing campus to create a village feel, with buildings oriented towards shared courtyards to promote social engagement and safe learning areas. The Project will include the removal of asphalt areas, and landscaping will be installed throughout the campus. The maximum depth of ground disturbance would reach down to approximately 10 feet below ground surface.

James Morris, Ed.D., County Administrator
GOVERNING BOARD: Carliss R. McGhee, Ph.D., President, Trustee #2, Ernesto Castillo, J.D., Vice President, Trustee #5, Brandon G. Myers Member, Trustee # 3, Joyce Randall, M.A, Trustee #1, Margaret Turner-Evans, M.A., Trustee # 4
ADMINISTRATION: Bernadette Lucas, Ed.D., Chief Academic Officer, Brian Coffey, Ed.D., Chief Human Resources Officer, Raphael Guzman, Assistant Superintendent Business Services/Chief Business Official

Per AB 52, you have the right to consult on a proposed public or private project prior to the release of a negative declaration, mitigated negative declaration or environmental impact report. As identified above, you have 30 calendar days from receipt of this letter to notify us in writing that you wish to consult on this Project. The District understands that information you provide may be sensitive, protected or confidential. Any information provided, or any exchange of information regarding tribal cultural resources as a result of consultation with the District will be recorded and managed in accordance with state law (California Code of Regulations Section 15120(d), Public Resources Code Sections 5097.9, 5097.993, 21082.3). Please provide your contact information, and mail or email your request to me at the address below.

Sincerely,

Raphael Guzman, Assistant Superintendent Business Services
Inglewood Unified School District
401 S Inglewood Ave,
Inglewood, CA 90301
Email: raphael.guzman@inglewoodusd.com
Phone No.: (310) 419-2793

Enclosures:
Figure 1: Location Map
Figure 2: Project Site – Aerial Map

INGLEWOOD UNIFIED SCHOOL DISTRICT

401 S. Inglewood Avenue, Inglewood, CA 90301 – Phone (310) 419-2700
https://www.inglewoodusd.com/

February 25, 2025

Gabrieleño Band of Mission Indians – Kizh Nation
Christina Swindall Martinez, Secretary
P.O. Box 393
Covina, CA 91723

Re: Inglewood High School Reconstruction Project - Tribal Consultation per Assembly Bill 52

Dear Secretary Swindall Martinez:

This letter is to provide written notification in compliance with Assembly Bill 52 (AB 52). As such and pursuant to Section 21080.3.1 (d) of the Public Resources Code, if you wish to initiate consultation, please submit your written request for consultation with the Inglewood Unified School District (District) regarding the Inglewood High School Reconstruction Project (campus/Project) and its potential impacts to tribal cultural resources within 30 days from receipt of this letter.

The campus is approximately 18 acres in size and is located at 231 S. Grevillea Avenue in the western central portion of the City of Inglewood. The campus is specifically located immediately southwest of the intersection of W. Manchester Boulevard and S. Grevillea Avenue (**Figures 1 and 2**). The campus includes an auditorium, portable classroom buildings, several permanent classroom buildings, a gymnasium, a cafeteria, a library, tennis courts, a field, and asphalt play courts. There is a surface parking lot located west of the auditorium building, along the southern edge of the campus.

The District conducted a Site & Building Analysis that confirmed the need to upgrade or replace buildings that are 60 to 100 years old, as well as the need to upgrade and replace major infrastructure systems, including power, storm drainage, water for fire protection, and fire alarms.

The District will be preparing an Initial Study for the Project. The Project will include the demolition of the existing Administration Building, the existing Music Building, and numerous existing classroom buildings. In addition, the existing Auditorium, Gymnasium, and three other buildings will be partially renovated. Four new buildings will be constructed, including a two-story Administration and General Classroom building; a one-story Multi-Purpose Room and Food Services building; a one- to two-story building with Lab Classrooms, General Classrooms, and a Media Resources Center; and a one-story building with student-oriented programs. The Project will integrate the new buildings into the existing campus to create a village feel, with buildings oriented towards shared courtyards to promote social engagement and safe learning areas. The Project will include the removal of asphalt areas, and landscaping will be installed throughout the campus. The maximum depth of ground disturbance would reach down to approximately 10 feet below ground surface.

James Morris, Ed.D., County Administrator
GOVERNING BOARD: Carliss R. McGhee, Ph.D., President, Trustee #2, Ernesto Castillo, J.D., Vice President, Trustee #5, Brandon G. Myers Member, Trustee # 3, Joyce Randall, M.A, Trustee #1, Margaret Turner-Evans, M.A., Trustee # 4
ADMINISTRATION: Bernadette Lucas, Ed.D., Chief Academic Officer, Brian Coffey, Ed.D., Chief Human Resources Officer, Raphael Guzman, Assistant Superintendent Business Services/Chief Business Official

Per AB 52, you have the right to consult on a proposed public or private project prior to the release of a negative declaration, mitigated negative declaration or environmental impact report. As identified above, you have 30 calendar days from receipt of this letter to notify us in writing that you wish to consult on this Project. The District understands that information you provide may be sensitive, protected or confidential. Any information provided, or any exchange of information regarding tribal cultural resources as a result of consultation with the District will be recorded and managed in accordance with state law (California Code of Regulations Section 15120(d), Public Resources Code Sections 5097.9, 5097.993, 21082.3). Please provide your contact information, and mail or email your request to me at the address below.

Sincerely,

Raphael Guzman, Assistant Superintendent Business Services
Inglewood Unified School District
401 S Inglewood Ave,
Inglewood, CA 90301
Email: raphael.guzman@inglewoodusd.com
Phone No.: (310) 419-2793

Enclosures:
Figure 1: Location Map
Figure 2: Project Site – Aerial Map

INGLEWOOD UNIFIED SCHOOL DISTRICT

401 S. Inglewood Avenue, Inglewood, CA 90301 – Phone (310) 419-2700
https://www.inglewoodusd.com/

February 25, 2025

Santa Rosa Band of Cahuilla Indians
Vanessa Minott, Tribal Administrator
P.O. Box 391820
Anza, CA 92539

Re: Inglewood High School Reconstruction Project - Tribal Consultation per Assembly Bill 52

Dear Administrator Minott:

This letter is to provide written notification in compliance with Assembly Bill 52 (AB 52). As such and pursuant to Section 21080.3.1 (d) of the Public Resources Code, if you wish to initiate consultation, please submit your written request for consultation with the Inglewood Unified School District (District) regarding the Inglewood High School Reconstruction Project (campus/Project) and its potential impacts to tribal cultural resources within 30 days from receipt of this letter.

The campus is approximately 18 acres in size and is located at 231 S. Grevillea Avenue in the western central portion of the City of Inglewood. The campus is specifically located immediately southwest of the intersection of W. Manchester Boulevard and S. Grevillea Avenue (**Figures 1 and 2**). The campus includes an auditorium, portable classroom buildings, several permanent classroom buildings, a gymnasium, a cafeteria, a library, tennis courts, a field, and asphalt play courts. There is a surface parking lot located west of the auditorium building, along the southern edge of the campus.

The District conducted a Site & Building Analysis that confirmed the need to upgrade or replace buildings that are 60 to 100 years old, as well as the need to upgrade and replace major infrastructure systems, including power, storm drainage, water for fire protection, and fire alarms.

The District will be preparing an Initial Study for the Project. The Project will include the demolition of the existing Administration Building, the existing Music Building, and numerous existing classroom buildings. In addition, the existing Auditorium, Gymnasium, and three other buildings will be partially renovated. Four new buildings will be constructed, including a two-story Administration and General Classroom building; a one-story Multi-Purpose Room and Food Services building; a one- to two-story building with Lab Classrooms, General Classrooms, and a Media Resources Center; and a one-story building with student-oriented programs. The Project will integrate the new buildings into the existing campus to create a village feel, with buildings oriented towards shared courtyards to promote social engagement and safe learning areas. The Project will include the removal of asphalt areas, and landscaping will be installed throughout the campus. The maximum depth of ground disturbance would reach down to approximately 10 feet below ground surface.

James Morris, Ed.D., County Administrator
GOVERNING BOARD: Carliss R. McGhee, Ph.D., President, Trustee #2, Ernesto Castillo, J.D., Vice President, Trustee #5, Brandon G. Myers Member, Trustee # 3, Joyce Randall, M.A, Trustee #1, Margaret Turner-Evans, M.A., Trustee # 4
ADMINISTRATION: Bernadette Lucas, Ed.D., Chief Academic Officer, Brian Coffey, Ed.D., Chief Human Resources Officer, Raphael Guzman, Assistant Superintendent Business Services/Chief Business Official

Per AB 52, you have the right to consult on a proposed public or private project prior to the release of a negative declaration, mitigated negative declaration or environmental impact report. As identified above, you have 30 calendar days from receipt of this letter to notify us in writing that you wish to consult on this Project. The District understands that information you provide may be sensitive, protected or confidential. Any information provided, or any exchange of information regarding tribal cultural resources as a result of consultation with the District will be recorded and managed in accordance with state law (California Code of Regulations Section 15120(d), Public Resources Code Sections 5097.9, 5097.993, 21082.3). Please provide your contact information, and mail or email your request to me at the address below.

Sincerely,

Raphael Guzman, Assistant Superintendent Business Services
Inglewood Unified School District
401 S Inglewood Ave,
Inglewood, CA 90301
Email: raphael.guzman@inglewoodusd.com
Phone No.: (310) 419-2793

Enclosures:
Figure 1: Location Map
Figure 2: Project Site – Aerial Map

INGLEWOOD UNIFIED SCHOOL DISTRICT

401 S. Inglewood Avenue, Inglewood, CA 90301 – Phone (310) 419-2700
https://www.inglewoodusd.com/

February 25, 2025

Gabrieleño/Tongva San Gabriel Band of Mission Indians
Anthony Morales, Chairperson
P.O. Box 693
San Gabriel, CA 91778

Re: Inglewood High School Reconstruction Project - Tribal Consultation per Assembly Bill 52

Dear Chairperson Morales:

This letter is to provide written notification in compliance with Assembly Bill 52 (AB 52). As such and pursuant to Section 21080.3.1 (d) of the Public Resources Code, if you wish to initiate consultation, please submit your written request for consultation with the Inglewood Unified School District (District) regarding the Inglewood High School Reconstruction Project (campus/Project) and its potential impacts to tribal cultural resources within 30 days from receipt of this letter.

The campus is approximately 18 acres in size and is located at 231 S. Grevillea Avenue in the western central portion of the City of Inglewood. The campus is specifically located immediately southwest of the intersection of W. Manchester Boulevard and S. Grevillea Avenue (**Figures 1 and 2**). The campus includes an auditorium, portable classroom buildings, several permanent classroom buildings, a gymnasium, a cafeteria, a library, tennis courts, a field, and asphalt play courts. There is a surface parking lot located west of the auditorium building, along the southern edge of the campus.

The District conducted a Site & Building Analysis that confirmed the need to upgrade or replace buildings that are 60 to 100 years old, as well as the need to upgrade and replace major infrastructure systems, including power, storm drainage, water for fire protection, and fire alarms.

The District will be preparing an Initial Study for the Project. The Project will include the demolition of the existing Administration Building, the existing Music Building, and numerous existing classroom buildings. In addition, the existing Auditorium, Gymnasium, and three other buildings will be partially renovated. Four new buildings will be constructed, including a two-story Administration and General Classroom building; a one-story Multi-Purpose Room and Food Services building; a one- to two-story building with Lab Classrooms, General Classrooms, and a Media Resources Center; and a one-story building with student-oriented programs. The Project will integrate the new buildings into the existing campus to create a village feel, with buildings oriented towards shared courtyards to promote social engagement and safe learning areas. The Project will include the removal of asphalt areas, and landscaping will be installed throughout the campus. The maximum depth of ground disturbance would reach down to approximately 10 feet below ground surface.

James Morris, Ed.D., County Administrator
GOVERNING BOARD: Carliss R. McGhee, Ph.D., President, Trustee #2, Ernesto Castillo, J.D., Vice President, Trustee #5, Brandon G. Myers Member, Trustee # 3, Joyce Randall, M.A, Trustee #1, Margaret Turner-Evans, M.A., Trustee # 4
ADMINISTRATION: Bernadette Lucas, Ed.D., Chief Academic Officer, Brian Coffey, Ed.D., Chief Human Resources Officer, Raphael Guzman, Assistant Superintendent Business Services/Chief Business Official

Per AB 52, you have the right to consult on a proposed public or private project prior to the release of a negative declaration, mitigated negative declaration or environmental impact report. As identified above, you have 30 calendar days from receipt of this letter to notify us in writing that you wish to consult on this Project. The District understands that information you provide may be sensitive, protected or confidential. Any information provided, or any exchange of information regarding tribal cultural resources as a result of consultation with the District will be recorded and managed in accordance with state law (California Code of Regulations Section 15120(d), Public Resources Code Sections 5097.9, 5097.993, 21082.3). Please provide your contact information, and mail or email your request to me at the address below.

Sincerely,

Raphael Guzman, Assistant Superintendent Business Services
Inglewood Unified School District
401 S Inglewood Ave,
Inglewood, CA 90301
Email: raphael.guzman@inglewoodusd.com
Phone No.: (310) 419-2793

Enclosures:
Figure 1: Location Map
Figure 2: Project Site – Aerial Map

INGLEWOOD UNIFIED SCHOOL DISTRICT

401 S. Inglewood Avenue, Inglewood, CA 90301 – Phone (310) 419-2700
https://www.inglewoodusd.com/

February 25, 2025

Soboba Band of Luiseno Indians
Joseph Ontiveros, Tribal Historic Preservation Officer
P.O. Box 487
San Jacinto, CA 92581

Re: Inglewood High School Reconstruction Project - Tribal Consultation per Assembly Bill 52

Dear Preservation Officer Ontiveros:

This letter is to provide written notification in compliance with Assembly Bill 52 (AB 52). As such and pursuant to Section 21080.3.1 (d) of the Public Resources Code, if you wish to initiate consultation, please submit your written request for consultation with the Inglewood Unified School District (District) regarding the Inglewood High School Reconstruction Project (campus/Project) and its potential impacts to tribal cultural resources within 30 days from receipt of this letter.

The campus is approximately 18 acres in size and is located at 231 S. Grevillea Avenue in the western central portion of the City of Inglewood. The campus is specifically located immediately southwest of the intersection of W. Manchester Boulevard and S. Grevillea Avenue (**Figures 1 and 2**). The campus includes an auditorium, portable classroom buildings, several permanent classroom buildings, a gymnasium, a cafeteria, a library, tennis courts, a field, and asphalt play courts. There is a surface parking lot located west of the auditorium building, along the southern edge of the campus.

The District conducted a Site & Building Analysis that confirmed the need to upgrade or replace buildings that are 60 to 100 years old, as well as the need to upgrade and replace major infrastructure systems, including power, storm drainage, water for fire protection, and fire alarms.

The District will be preparing an Initial Study for the Project. The Project will include the demolition of the existing Administration Building, the existing Music Building, and numerous existing classroom buildings. In addition, the existing Auditorium, Gymnasium, and three other buildings will be partially renovated. Four new buildings will be constructed, including a two-story Administration and General Classroom building; a one-story Multi-Purpose Room and Food Services building; a one- to two-story building with Lab Classrooms, General Classrooms, and a Media Resources Center; and a one-story building with student-oriented programs. The Project will integrate the new buildings into the existing campus to create a village feel, with buildings oriented towards shared courtyards to promote social engagement and safe learning areas. The Project will include the removal of asphalt areas, and landscaping will be installed throughout the campus. The maximum depth of ground disturbance would reach down to approximately 10 feet below ground surface.

James Morris, Ed.D., County Administrator
GOVERNING BOARD: Carliss R. McGhee, Ph.D., President, Trustee #2, Ernesto Castillo, J.D., Vice President, Trustee #5, Brandon G. Myers Member, Trustee # 3, Joyce Randall, M.A, Trustee #1, Margaret Turner-Evans, M.A., Trustee # 4

ADMINISTRATION: Bernadette Lucas, Ed.D., Chief Academic Officer, Brian Coffey, Ed.D., Chief Human Resources Officer, Raphael Guzman, Assistant Superintendent Business Services/Chief Business Official

Per AB 52, you have the right to consult on a proposed public or private project prior to the release of a negative declaration, mitigated negative declaration or environmental impact report. As identified above, you have 30 calendar days from receipt of this letter to notify us in writing that you wish to consult on this Project. The District understands that information you provide may be sensitive, protected or confidential. Any information provided, or any exchange of information regarding tribal cultural resources as a result of consultation with the District will be recorded and managed in accordance with state law (California Code of Regulations Section 15120(d), Public Resources Code Sections 5097.9, 5097.993, 21082.3). Please provide your contact information, and mail or email your request to me at the address below.

Sincerely,

Raphael Guzman, Assistant Superintendent Business Services
Inglewood Unified School District
401 S Inglewood Ave,
Inglewood, CA 90301
Email: raphael.guzman@inglewoodusd.com
Phone No.: (310) 419-2793

Enclosures:
Figure 1: Location Map
Figure 2: Project Site – Aerial Map

INGLEWOOD UNIFIED SCHOOL DISTRICT

401 S. Inglewood Avenue, Inglewood, CA 90301 – Phone (310) 419-2700
https://www.inglewoodusd.com/

February 25, 2025

Gabrieleño Band of Mission Indians – Kizh Nation
Andrew Salas, Chairperson
P.O. Box 393
Covina, CA 91723

Re: Inglewood High School Reconstruction Project - Tribal Consultation per Assembly Bill 52

Dear Chairperson Salas:

This letter is to provide written notification in compliance with Assembly Bill 52 (AB 52). As such and pursuant to Section 21080.3.1 (d) of the Public Resources Code, if you wish to initiate consultation, please submit your written request for consultation with the Inglewood Unified School District (District) regarding the Inglewood High School Reconstruction Project (campus/Project) and its potential impacts to tribal cultural resources within 30 days from receipt of this letter.

The campus is approximately 18 acres in size and is located at 231 S. Grevillea Avenue in the western central portion of the City of Inglewood. The campus is specifically located immediately southwest of the intersection of W. Manchester Boulevard and S. Grevillea Avenue (**Figures 1 and 2**). The campus includes an auditorium, portable classroom buildings, several permanent classroom buildings, a gymnasium, a cafeteria, a library, tennis courts, a field, and asphalt play courts. There is a surface parking lot located west of the auditorium building, along the southern edge of the campus.

The District conducted a Site & Building Analysis that confirmed the need to upgrade or replace buildings that are 60 to 100 years old, as well as the need to upgrade and replace major infrastructure systems, including power, storm drainage, water for fire protection, and fire alarms.

The District will be preparing an Initial Study for the Project. The Project will include the demolition of the existing Administration Building, the existing Music Building, and numerous existing classroom buildings. In addition, the existing Auditorium, Gymnasium, and three other buildings will be partially renovated. Four new buildings will be constructed, including a two-story Administration and General Classroom building; a one-story Multi-Purpose Room and Food Services building; a one- to two-story building with Lab Classrooms, General Classrooms, and a Media Resources Center; and a one-story building with student-oriented programs. The Project will integrate the new buildings into the existing campus to create a village feel, with buildings oriented towards shared courtyards to promote social engagement and safe learning areas. The Project will include the removal of asphalt areas, and landscaping will be installed throughout the campus. The maximum depth of ground disturbance would reach down to approximately 10 feet below ground surface.

James Morris, Ed.D., County Administrator

GOVERNING BOARD: Carliss R. McGhee, Ph.D., President, Trustee #2, Ernesto Castillo, J.D., Vice President, Trustee #5, Brandon G. Myers Member, Trustee # 3, Joyce Randall, M.A, Trustee #1, Margaret Turner-Evans, M.A., Trustee # 4

ADMINISTRATION: Bernadette Lucas, Ed.D., Chief Academic Officer, Brian Coffey, Ed.D., Chief Human Resources Officer, Raphael Guzman, Assistant Superintendent Business Services/Chief Business Official

Per AB 52, you have the right to consult on a proposed public or private project prior to the release of a negative declaration, mitigated negative declaration or environmental impact report. As identified above, you have 30 calendar days from receipt of this letter to notify us in writing that you wish to consult on this Project. The District understands that information you provide may be sensitive, protected or confidential. Any information provided, or any exchange of information regarding tribal cultural resources as a result of consultation with the District will be recorded and managed in accordance with state law (California Code of Regulations Section 15120(d), Public Resources Code Sections 5097.9, 5097.993, 21082.3). Please provide your contact information, and mail or email your request to me at the address below.

Sincerely,

Raphael Guzman, Assistant Superintendent Business Services
Inglewood Unified School District
401 S Inglewood Ave,
Inglewood, CA 90301
Email: raphael.guzman@inglewoodusd.com
Phone No.: (310) 419-2793

Enclosures:
Figure 1: Location Map
Figure 2: Project Site – Aerial Map

INGLEWOOD UNIFIED SCHOOL DISTRICT

401 S. Inglewood Avenue, Inglewood, CA 90301 – Phone (310) 419-2700
https://www.inglewoodusd.com/

February 25, 2025

Cahuilla Band of Indians
Erica Schenk, Chairperson
52701 CA Highway 371
Anza, CA 92539

Re: Inglewood High School Reconstruction Project - Tribal Consultation per Assembly Bill 52

Dear Chairperson Schenk:

This letter is to provide written notification in compliance with Assembly Bill 52 (AB 52). As such and pursuant to Section 21080.3.1 (d) of the Public Resources Code, if you wish to initiate consultation, please submit your written request for consultation with the Inglewood Unified School District (District) regarding the Inglewood High School Reconstruction Project (campus/Project) and its potential impacts to tribal cultural resources within 30 days from receipt of this letter.

The campus is approximately 18 acres in size and is located at 231 S. Grevillea Avenue in the western central portion of the City of Inglewood. The campus is specifically located immediately southwest of the intersection of W. Manchester Boulevard and S. Grevillea Avenue (**Figures 1 and 2**). The campus includes an auditorium, portable classroom buildings, several permanent classroom buildings, a gymnasium, a cafeteria, a library, tennis courts, a field, and asphalt play courts. There is a surface parking lot located west of the auditorium building, along the southern edge of the campus.

The District conducted a Site & Building Analysis that confirmed the need to upgrade or replace buildings that are 60 to 100 years old, as well as the need to upgrade and replace major infrastructure systems, including power, storm drainage, water for fire protection, and fire alarms.

The District will be preparing an Initial Study for the Project. The Project will include the demolition of the existing Administration Building, the existing Music Building, and numerous existing classroom buildings. In addition, the existing Auditorium, Gymnasium, and three other buildings will be partially renovated. Four new buildings will be constructed, including a two-story Administration and General Classroom building; a one-story Multi-Purpose Room and Food Services building; a one- to two-story building with Lab Classrooms, General Classrooms, and a Media Resources Center; and a one-story building with student-oriented programs. The Project will integrate the new buildings into the existing campus to create a village feel, with buildings oriented towards shared courtyards to promote social engagement and safe learning areas. The Project will include the removal of asphalt areas, and landscaping will be installed throughout the campus. The maximum depth of ground disturbance would reach down to approximately 10 feet below ground surface.

James Morris, Ed.D., County Administrator

GOVERNING BOARD: Carliss R. McGhee, Ph.D., President, Trustee #2, Ernesto Castillo, J.D., Vice President, Trustee #5, Brandon G. Myers Member, Trustee # 3, Joyce Randall, M.A, Trustee #1, Margaret Turner-Evans, M.A., Trustee # 4

ADMINISTRATION: Bernadette Lucas, Ed.D., Chief Academic Officer, Brian Coffey, Ed.D., Chief Human Resources Officer, Raphael Guzman, Assistant Superintendent Business Services/Chief Business Official

Per AB 52, you have the right to consult on a proposed public or private project prior to the release of a negative declaration, mitigated negative declaration or environmental impact report. As identified above, you have 30 calendar days from receipt of this letter to notify us in writing that you wish to consult on this Project. The District understands that information you provide may be sensitive, protected or confidential. Any information provided, or any exchange of information regarding tribal cultural resources as a result of consultation with the District will be recorded and managed in accordance with state law (California Code of Regulations Section 15120(d), Public Resources Code Sections 5097.9, 5097.993, 21082.3). Please provide your contact information, and mail or email your request to me at the address below.

Sincerely,

Raphael Guzman, Assistant Superintendent Business Services
Inglewood Unified School District
401 S Inglewood Ave,
Inglewood, CA 90301
Email: raphael.guzman@inglewoodusd.com
Phone No.: (310) 419-2793

Enclosures:
Figure 1: Location Map
Figure 2: Project Site – Aerial Map

INGLEWOOD UNIFIED SCHOOL DISTRICT

401 S. Inglewood Avenue, Inglewood, CA 90301 – Phone (310) 419-2700
https://www.inglewoodusd.com/

February 25, 2025

Soboba Band of Luiseno Indians
Jessica Valdez, Cultural Resource Specialist
P.O. Box 487
San Jacinto, CA 92581

Re: Inglewood High School Reconstruction Project - Tribal Consultation per Assembly Bill 52

Dear Resource Specialist Valdez:

This letter is to provide written notification in compliance with Assembly Bill 52 (AB 52). As such and pursuant to Section 21080.3.1 (d) of the Public Resources Code, if you wish to initiate consultation, please submit your written request for consultation with the Inglewood Unified School District (District) regarding the Inglewood High School Reconstruction Project (campus/Project) and its potential impacts to tribal cultural resources within 30 days from receipt of this letter.

The campus is approximately 18 acres in size and is located at 231 S. Grevillea Avenue in the western central portion of the City of Inglewood. The campus is specifically located immediately southwest of the intersection of W. Manchester Boulevard and S. Grevillea Avenue (**Figures 1 and 2**). The campus includes an auditorium, portable classroom buildings, several permanent classroom buildings, a gymnasium, a cafeteria, a library, tennis courts, a field, and asphalt play courts. There is a surface parking lot located west of the auditorium building, along the southern edge of the campus.

The District conducted a Site & Building Analysis that confirmed the need to upgrade or replace buildings that are 60 to 100 years old, as well as the need to upgrade and replace major infrastructure systems, including power, storm drainage, water for fire protection, and fire alarms.

The District will be preparing an Initial Study for the Project. The Project will include the demolition of the existing Administration Building, the existing Music Building, and numerous existing classroom buildings. In addition, the existing Auditorium, Gymnasium, and three other buildings will be partially renovated. Four new buildings will be constructed, including a two-story Administration and General Classroom building; a one-story Multi-Purpose Room and Food Services building; a one- to two-story building with Lab Classrooms, General Classrooms, and a Media Resources Center; and a one-story building with student-oriented programs. The Project will integrate the new buildings into the existing campus to create a village feel, with buildings oriented towards shared courtyards to promote social engagement and safe learning areas. The Project will include the removal of asphalt areas, and landscaping will be installed throughout the campus. The maximum depth of ground disturbance would reach down to approximately 10 feet below ground surface.

James Morris, Ed.D., County Administrator
GOVERNING BOARD: Carliss R. McGhee, Ph.D., President, Trustee #2, Ernesto Castillo, J.D., Vice President, Trustee #5, Brandon G. Myers Member, Trustee # 3, Joyce Randall, M.A, Trustee #1, Margaret Turner-Evans, M.A., Trustee # 4

ADMINISTRATION: Bernadette Lucas, Ed.D., Chief Academic Officer, Brian Coffey, Ed.D., Chief Human Resources Officer, Raphael Guzman, Assistant Superintendent Business Services/Chief Business Official

Per AB 52, you have the right to consult on a proposed public or private project prior to the release of a negative declaration, mitigated negative declaration or environmental impact report. As identified above, you have 30 calendar days from receipt of this letter to notify us in writing that you wish to consult on this Project. The District understands that information you provide may be sensitive, protected or confidential. Any information provided, or any exchange of information regarding tribal cultural resources as a result of consultation with the District will be recorded and managed in accordance with state law (California Code of Regulations Section 15120(d), Public Resources Code Sections 5097.9, 5097.993, 21082.3). Please provide your contact information, and mail or email your request to me at the address below.

Sincerely,

Raphael Guzman, Assistant Superintendent Business Services
Inglewood Unified School District
401 S Inglewood Ave,
Inglewood, CA 90301
Email: raphael.guzman@inglewoodusd.com
Phone No.: (310) 419-2793

Enclosures:
Figure 1: Location Map
Figure 2: Project Site – Aerial Map

INGLEWOOD UNIFIED SCHOOL DISTRICT

401 S. Inglewood Avenue, Inglewood, CA 90301 – Phone (310) 419-2700
https://www.inglewoodusd.com/

February 25, 2025

Gabrieleño Tongva Indians of California Tribal Council
Robert Dorame, Chairperson
P.O. Box 490
Bellflower, CA 90707

Re: Inglewood High School Reconstruction Project - Tribal Consultation per Assembly Bill 52

Dear Chairperson Dorame:

This letter is to provide written notification in compliance with Assembly Bill 52 (AB 52). As such and pursuant to Section 21080.3.1 (d) of the Public Resources Code, if you wish to initiate consultation, please submit your written request for consultation with the Inglewood Unified School District (District) regarding the Inglewood High School Reconstruction Project (campus/Project) and its potential impacts to tribal cultural resources within 30 days from receipt of this letter.

The campus is approximately 18 acres in size and is located at 231 S. Grevillea Avenue in the western central portion of the City of Inglewood. The campus is specifically located immediately southwest of the intersection of W. Manchester Boulevard and S. Grevillea Avenue (**Figures 1 and 2**). The campus includes an auditorium, portable classroom buildings, several permanent classroom buildings, a gymnasium, a cafeteria, a library, tennis courts, a field, and asphalt play courts. There is a surface parking lot located west of the auditorium building, along the southern edge of the campus.

The District conducted a Site & Building Analysis that confirmed the need to upgrade or replace buildings that are 60 to 100 years old, as well as the need to upgrade and replace major infrastructure systems, including power, storm drainage, water for fire protection, and fire alarms.

The District will be preparing an Initial Study for the Project. The Project will include the demolition of the existing Administration Building, the existing Music Building, and numerous existing classroom buildings. In addition, the existing Auditorium, Gymnasium, and three other buildings will be partially renovated. Four new buildings will be constructed, including a two-story Administration and General Classroom building; a one-story Multi-Purpose Room and Food Services building; a one- to two-story building with Lab Classrooms, General Classrooms, and a Media Resources Center; and a one-story building with student-oriented programs. The Project will integrate the new buildings into the existing campus to create a village feel, with buildings oriented towards shared courtyards to promote social engagement and safe learning areas. The Project will include the removal of asphalt areas, and landscaping will be installed throughout the campus. The maximum depth of ground disturbance would reach down to approximately 10 feet below ground surface.

James Morris, Ed.D., County Administrator
GOVERNING BOARD: Carliss R. McGhee, Ph.D., President, Trustee #2, Ernesto Castillo, J.D., Vice President, Trustee #5, Brandon G. Myers Member, Trustee # 3, Joyce Randall, M.A, Trustee #1, Margaret Turner-Evans, M.A., Trustee # 4
ADMINISTRATION: Bernadette Lucas, Ed.D., Chief Academic Officer, Brian Coffey, Ed.D., Chief Human Resources Officer, Raphael Guzman, Assistant Superintendent Business Services/Chief Business Official

Per AB 52, you have the right to consult on a proposed public or private project prior to the release of a negative declaration, mitigated negative declaration or environmental impact report. As identified above, you have 30 calendar days from receipt of this letter to notify us in writing that you wish to consult on this Project. The District understands that information you provide may be sensitive, protected or confidential. Any information provided, or any exchange of information regarding tribal cultural resources as a result of consultation with the District will be recorded and managed in accordance with state law (California Code of Regulations Section 15120(d), Public Resources Code Sections 5097.9, 5097.993, 21082.3). Please provide your contact information, and mail or email your request to me at the address below.

Sincerely,

Raphael Guzman, Assistant Superintendent Business Services
Inglewood Unified School District
401 S Inglewood Ave,
Inglewood, CA 90301
Email: raphael.guzman@inglewoodusd.com
Phone No.: (310) 419-2793

Enclosures:
Figure 1: Location Map
Figure 2: Project Site – Aerial Map

INGLEWOOD UNIFIED SCHOOL DISTRICT

401 S. Inglewood Avenue, Inglewood, CA 90301 – Phone (310) 419-2700
https://www.inglewoodusd.com/

February 25, 2025

Gabrieleño-Tongva Tribe
Sam Dunlap, Cultural Resource Director
P.O. Box 3919
Seal Beach, CA 90740

Re: Inglewood High School Reconstruction Project - Tribal Consultation per Assembly Bill 52

Dear Resource Director Dunlap:

This letter is to provide written notification in compliance with Assembly Bill 52 (AB 52). As such and pursuant to Section 21080.3.1 (d) of the Public Resources Code, if you wish to initiate consultation, please submit your written request for consultation with the Inglewood Unified School District (District) regarding the Inglewood High School Reconstruction Project (campus/Project) and its potential impacts to tribal cultural resources within 30 days from receipt of this letter.

The campus is approximately 18 acres in size and is located at 231 S. Grevillea Avenue in the western central portion of the City of Inglewood. The campus is specifically located immediately southwest of the intersection of W. Manchester Boulevard and S. Grevillea Avenue (**Figures 1 and 2**). The campus includes an auditorium, portable classroom buildings, several permanent classroom buildings, a gymnasium, a cafeteria, a library, tennis courts, a field, and asphalt play courts. There is a surface parking lot located west of the auditorium building, along the southern edge of the campus.

The District conducted a Site & Building Analysis that confirmed the need to upgrade or replace buildings that are 60 to 100 years old, as well as the need to upgrade and replace major infrastructure systems, including power, storm drainage, water for fire protection, and fire alarms.

The District will be preparing an Initial Study for the Project. The Project will include the demolition of the existing Administration Building, the existing Music Building, and numerous existing classroom buildings. In addition, the existing Auditorium, Gymnasium, and three other buildings will be partially renovated. Four new buildings will be constructed, including a two-story Administration and General Classroom building; a one-story Multi-Purpose Room and Food Services building; a one- to two-story building with Lab Classrooms, General Classrooms, and a Media Resources Center; and a one-story building with student-oriented programs. The Project will integrate the new buildings into the existing campus to create a village feel, with buildings oriented towards shared courtyards to promote social engagement and safe learning areas. The Project will include the removal of asphalt areas, and landscaping will be installed throughout the campus. The maximum depth of ground disturbance would reach down to approximately 10 feet below ground surface.

James Morris, Ed.D., County Administrator
GOVERNING BOARD: Carliss R. McGhee, Ph.D., President, Trustee #2, Ernesto Castillo, J.D., Vice President, Trustee #5, Brandon G. Myers Member, Trustee # 3, Joyce Randall, M.A, Trustee #1, Margaret Turner-Evans, M.A., Trustee # 4

ADMINISTRATION: Bernadette Lucas, Ed.D., Chief Academic Officer, Brian Coffey, Ed.D., Chief Human Resources Officer, Raphael Guzman, Assistant Superintendent Business Services/Chief Business Official

Per AB 52, you have the right to consult on a proposed public or private project prior to the release of a negative declaration, mitigated negative declaration or environmental impact report. As identified above, you have 30 calendar days from receipt of this letter to notify us in writing that you wish to consult on this Project. The District understands that information you provide may be sensitive, protected or confidential. Any information provided, or any exchange of information regarding tribal cultural resources as a result of consultation with the District will be recorded and managed in accordance with state law (California Code of Regulations Section 15120(d), Public Resources Code Sections 5097.9, 5097.993, 21082.3). Please provide your contact information, and mail or email your request to me at the address below.

Sincerely,

Raphael Guzman, Assistant Superintendent Business Services
Inglewood Unified School District
401 S Inglewood Ave,
Inglewood, CA 90301
Email: raphael.guzman@inglewoodusd.com
Phone No.: (310) 419-2793

Enclosures:
Figure 1: Location Map
Figure 2: Project Site – Aerial Map